



SATHYABAMA

INSTITUTE OF SCIENCE AND TECHNOLOGY
(DEEMED TO BE UNIVERSITY)

Accredited with "A" grade by NAAC | 12B Status by UGC | Approved by AICTE

Jeppiaar Nagar, Rajiv Gandhi Salai, Chennai – 600 119

www.sathyabama.ac.in

SCHOOL OF BUILDING AND ENVIRONMENT
DEPARTMENT OF ARCHITECTURE
PRACTICAL TRAINING PORTFOLIO (SAR4063)

JUNE 2023

Name of the Student : **Aishwarya A.K.G**

Batch : **2018 - 2023**

Reg No. : **38210003**

Semester : **X**



SATHYABAMA

INSTITUTE OF SCIENCE AND TECHNOLOGY
(DEEMED TO BE UNIVERSITY)

Accredited with "A" grade by NAAC | 12B Status by UGC | Approved by AICTE

Jeppiaar Nagar, Rajiv Gandhi Salai, Chennai - 600 119

www.sathyabama.ac.in

SCHOOL OF BUILDING AND ENVIRONMENT
DEPARTMENT OF ARCHITECTURE
VIVA-VOCE EXAMINATION

This is to certify that the practical training SAR 4063 is the work of **Aishwarya A.K.G** who had undergone training in **AM+P STUDIOS** has been monitored by the continuous assessment during DEC 2022 to APRIL 2022.

Dr. Devyani Gangopadhyay
DEAN

Submitted for Viva voce Examination held on 07. 06.2023

Internal Examiner

External Examiner



SATHYABAMA

INSTITUTE OF SCIENCE AND TECHNOLOGY

(DEEMED TO BE UNIVERSITY)

Accredited with "A" grade by NAAC | 12B Status by UGC | Approved by AICTE

Jeppiaar Nagar, Rajiv Gandhi Salai, Chennai - 600 119

www.sathyabama.ac.in

DECLARATION

I, Aishwarya A.K.G hereby declare that the Training Report **DECEMBER 2022 to APRIL 2023** done by me under the guidance of Ar. Arvind Ram is submitted in partial fulfillment of the requirements for the completion of practical training session.

DATE : 07.06.2023

PLACE : CHENNAI

SIGNATURE OF CANDIDATE

ACKNOWLEDGEMENT

I am pleased to acknowledge my sincere thanks to Board of Management of SATHYABAMA for their kind encouragement in doing this practical training and for completing it successfully. I am grateful to them.

I convey my thanks to Dr. Devyani Gangopadhyay, Dean, School of Building and Environment and Ar.Sarath Chandra Kanth, Design Chair, Department of Architecture for having been a constant source of support and encouragement.

I wish to express my thanks to all Teaching and Non-teaching staff members of the Department of who were helpful in many ways for the completion of the project.

I also wish to thank Ar. Arvind Ram, for the experience of interning at their firm.

JOINING LETTER

ARVINDMRINALINI

Partners



To

Ms.Aishwarya A.K.G

Flat B4 , First Floor

No.5/2 , Dally Street ,

Choolai ,Chennai – 600 112.

Email – guhanaishwarya@gmail.com

Subject: Letter of Appointment

Dear Ms. Aishwarya,

We are pleased to offer you an internship position in our studio for 100 working days joining from 19thDec'2022. You will be assigned under a senior architect who will evaluate your weekly performances and guide with daily assignment of works.

Interns are treated as full time staff for the period they work with us and will hence be required to meet the office guidelines for daily reporting time, vacation requests, employee IDs and meeting of project deadlines. They will also be remunerated for their time and effort with us.

During your employment, you may have access to trade secrets and confidential business information belonging to the company. By accepting this offer of employment, you acknowledge that you must keep all of this information strictly confidential, and refrain from using it for your own purposes or from disclosing it to anyone outside the company. In addition, you agree that, upon conclusion of your employment, you will immediately return to the company all of its property, equipment and documents including electronically stored information.

We hope that your association with the company will be successful and rewarding. Indicate your acceptance of this offer by signing below.

No.05,Vasudevan
Street,Kilpauk,Che
nnai600010
044-42693554
architect_ampstudio@gmail.com
www.ampstudio.com

ARVINDMRINALINI

Partners



Please report at our studio in Chennai along with the employee data form duly filled and signed.

Thanking you

Yours truly,

For **AM+P Studio**

Principal Architect.

I accept employment with the company on the terms and conditions set out in this letter.

Signature Name : AISHWARYA A.K.G

Date : 14.12.2022

No.05,Vasudevan
Street,Kilpauk,Che
nnai600010
044-42693554
architect_ampstudio@gmail.com
www.ampstudio.com

MONTHLY REPORT



SATHYABAMA
INSTITUTE OF SCIENCE AND TECHNOLOGY
(DEEMED TO BE UNIVERSITY)
Accredited "A" Grade by NAAC | 12B Status by UGC | Approved by AICTE
www.sathyabama.ac.in

PROFESSIONAL PRACTICAL TRAINING REPORT 2023

(Monthly Progress to be documented and submitted to the HOD by the Architect in charge of Trainee of the Organization)

- Name of the Office / Organization : AMP STUDIOS
- Address & Contact Number : NO. 5, DR. VASUDEVAN ROAD, KILPAUK, CHENNAI - 600010
- Name of the Student : AISHWARYA A.K.G
- Duration : From 17/12/2022 To 10/2/2023
- Total No. of days :
- Evaluation of Performance Criteria shall be on

Description of works	Excellent	Good	Fair	Poor	NA
Office Culture Comprehension	✓				
Participation in the Office	✓				
Reading of Drawings		✓			
Presentation Techniques	✓				
Model Making		✓			
Understanding of Construction Details		✓			
Drafting Skills (Manual/Computer)		✓			
Site Supervision / Client Interaction Skills		✓			
Time Schedule Adherence		✓			
Other Computer Skills		✓			
Files and Office Maintenance		✓			
Coordination with other Consultants		✓			
Overall Grading*	75/100				

* Note: Kindly grade the student as per his/her overall performance in the office during the assessment month*

7. Any other Remarks:

Signature of the Head of the Office / Organization (With Seal)

ARVIND VISHNU RAM
Reg. No. CA/2012/56348
STUDIO D CUBED
AD-13, 5th Street, 10th Main Road,
Anna Nagar, Chennai - 600040.
Phone : 044-42693554



SATHYABAMA
INSTITUTE OF SCIENCE AND TECHNOLOGY
(DEEMED TO BE UNIVERSITY)

Accredited "A" Grade by NAAC | 12B Status by UGC | Approved by AICTE
www.sathyabama.ac.in

PROFESSIONAL PRACTICAL TRAINING REPORT 2023

(Monthly Progress to be documented and submitted to the HOD by the Architect in charge of Trainee of the Organization)

- Name of the Office / Organization : AMP STUDIOS
- Address & Contact Number : NO. 5 VASUDEVAN STREET, KILPAUK, CHENNAI - 10.
- Name of the Student : AISHWARYA A.K.G
- Duration : From 10/02/2023 To 14/03/2023
- Total No. of days : 30 days
- Evaluation of Performance Criteria shall be on

Description of works	Excellent	Good	Fair	Poor	NA
Office Culture Comprehension	✓				
Participation in the Office	✓				
Reading of Drawings		✓			
Presentation Techniques	✓				
Model Making		✓			
Understanding of Construction Details		✓			
Drafting Skills (Manual/Computer)		✓			
Site Supervision / Client Interaction Skills		✓			
Time Schedule Adherence		✓			
Other Computer Skills	✓				
Files and Office Maintenance	✓				
Coordination with other Consultants		✓			
Overall Grading*	80/90				

* Note: Kindly grade the student as per his/her overall performance in the office during the assessment month*

7. Any other Remarks:

Signature of the Head of the Office / Organization (With Seal)

ARVIND VISHNU RAM
Reg. No. CA/2012/56348
STUDIO D CUBED
AD-13, 5th Street, 10th Main Road,
Anna Nagar, Chennai - 600040.
Phone : 044-42693554

MONTHLY REPORT



SATHYABAMA

INSTITUTE OF SCIENCE AND TECHNOLOGY

(DEEMED TO BE UNIVERSITY)

Accredited "A" Grade by NAAC | 12B Status by UGC | Approved by AICTE

www.sathyabama.ac.in

PROFESSIONAL PRACTICAL TRAINING REPORT 2023

(Monthly Progress to be documented and submitted to the HOD by the Architect in charge of Trainee of the Organization)

- Name of the Office / Organization** : AM+P STUDIOS
- Address & Contact Number** : NO. 5 DR. VASUDEVAN ROAD, KILPAUK, CH-600010.
- Name of the Student** : AISHWARYA. A.K.G.
- Duration** : From 14/03/2023 To 15/04/2023
- Total No. of days** : 30 DAYS
- Evaluation of Performance Criteria shall be on**

Description of works	Excellent	Good	Fair	Poor	NA
Office Culture Comprehension	✓				
Participation in the Office	✓				
Reading of Drawings	✓				
Presentation Techniques	✓				
Model Making	✓				
Understanding of Construction Details	✓				
Drafting Skills (Manual/Computer)	✓				
Site Supervision / Client Interaction Skills		✓			
Time Schedule Adherence	✓				
Other Computer Skills	✓				
Files and Office Maintenance	✓				
Coordination with other Consultants		✓			
Overall Grading*	85/10				

* Note: Kindly grade the student as per his/her overall performance in the office during the assessment month *

- Any other Remarks:**

Signature of the Head of the Office / Organization (With Seal)

ARVIND VISHNU RAM
Reg. No. CA/2012/56348
STUDIO D CUBED
AD-13, 5th Street, 10th Main Road,
Anja Nagar, Chennai - 600040.
Phone : 044-42693554

CONSOLIDATED CERTIFICATE

ARVINDMRINALINI

• *Profession*



Date: 15th Apr 2023

TO WHOMSOEVER IT MAY CONCERN

Sub: Completion Certificate

Respected Sir,

This is to certify that your student **Ms. Aishwarya A.K.G** Register number - 38210003, joined our office for her 10th semester internship program on 19.12.2022. She has worked on various interior production, design and architecture projects and has completed **90 working days** as on 15.04.2023

She has exhibited diligence and delivered her work on time. We wish her all the best for her future.

For **AM+P Studio**

A handwritten signature in blue ink, appearing to read 'Ar. Arvind.V.Ram'.

Ar. Arvind.V.Ram,

PRINCIPAL ARCHITECT

ARVIND VISHNU RAM
Reg. No. CA/2012/56348
STUDIO D CUBED
AD-13, 5th Street, 10th Main Road,
Anna Nagar, Chennai - 600040.
Phone : 044-42693554

No.05,VasudevanStreet, 0

Kilpauk,Chennai-600010

+914435679267 1

studiod3@yahoo.com 2

www.studiod3architects.com 3

WORK DIARY

WEEK 1	INTRODUCTION TO THE FIRM BASICS AND FORMAT, INTERIOR PRODUCTION (MERF)
WEEK 2	INTERIOR PRODUCTION (MERF)
WEEK 3	FURNITURE DESIGN , INTERIOR DESIGN (MERF)
WEEK 4	ARCHITECTURAL DETAIL PRODUCTION, PLAN PRESENTATION (NSK)
WEEK 5	ARCHITECTURAL DETAIL PRODUCTION (KARTHIKEYAN RESIDENCE)
WEEK 6	INTERIOR DESIGN (MERF)
WEEK 7	SITE VISIT , INTERIOR DESIGN (MERF)
WEEK 8	INTERIOR& ARCHITECTURAL PRODUCTION (MERF)
WEEK 9- 12	INTERIOR DESIGN AND PRODUCTION, PLAN PRESENTATION (MERF)
WEEK 13- 15	INTERIOR AND ARCHITECTURAL PRODUCTION DRAWING SET (NSK) (MERF)
WEEK 17	MERF ARCHITECTURE PRODUCTION
WEEK 18	NSK INTERIOR DESIGN, PRODUCTION SET DRAWING

TABLE OF CONTENTS

CHAPTER NO	TITLE	PAGE NO
1.1	FIRM HISTORY	1
1.2	PROJECT 01 :MERF INSTITUTE OF SPEECH AND HEARING	2
1.2.1	DEMOLITION FLOOR PLAN DETAIL	3
1.2.2	DRYWALL PARTITION DETAIL	9
1.2.3	FLOORING LAYOUT DETAIL	17
1.2.4	ALUMINIUM PARTITIN DETAIL	24
1.2.5	DOOR DETAIL	29
1.2.6	ELECTRICAL AND AC LAYOUT DETAIL	35
1.3	PROJECT 02: N.S. KRISHNAMURTHY RESIDENCE	38
1.3.1	COMPOUND GATE DETAIL	39
1.3.2	PLANTER BOX DETAIL	46
1.3.3	MEDIA ROOM DESIGN DETAIL	51
1.3.4	STAIRCASE DESIGN DETAIL	57
1.3.5	WINDROW GRILL DESIGN	59
1.4	PROJECT 03: ACCORD METROPOLITIAN	61
1.4.1	BATHROOM DOOR DESIGN DETAIL	62
1.5	PROJECT 04: PRESENTATION AND ISOMETRIC MODEL	65
1.5.1	K 21 FLATS	66
1.5.2	MANO APARTMENTS	67
1.5.3	MAHEESHWARAN RESIDENCE	69
1.5.4	DR SUBRAMANIAN RESIDENCE	70

FIRM HISTORY



AM+P STUDIOS is an well established Architectural Firm was founded by Ar. Arvind ram and Ar. Mirnalini Ram in late 2008, which was previously known as **Studio D Cubed** boasts of a small and talented team with an extended skills range from Architectural design, CAD drafting, 3D animations, miniature modeling, web designing, creative writing and designing exclusive project brochures. AM+P consists Architects, Interior Designers and Planners with a passion for design and a drive to make a difference.

The Principal Architects Ar. Arvind Ram And Ar Mirnalini Ram who has intinally started their practice in US for over 10years, in the late 2008 formed AM+P studios (Studio D Cubed).Now the firm is well established for 10 + years and has grown to nuture many talents and projects.

Am+p is guided by sensitivity to culture and climate of a place where they design by challenging – asking the right question. Am+p mission is to deliver exceptional design ideas and solutions through the creative blending of human need, environmental stewardship, value creation, science and art.

Each of AM+P's projects strives to enrich one's experience of space, light, context, materials and craftsmanship through the experience of architecture. Am+P believes that exemplary architecture not only provides fundamental space, but also acts as a lens through which we view, understand and appreciate the natural and man-made world.

ARVIND MRINALINI • *Partners*

PROJECT 01

LOCATION
CHENNAI




01 MERF INSTITUTE OF SPEECH AND HEARING

CLINICAL BLOCK

01.DEMOLITION FLOOR PLAN DETAIL

MERF INSTITUTE

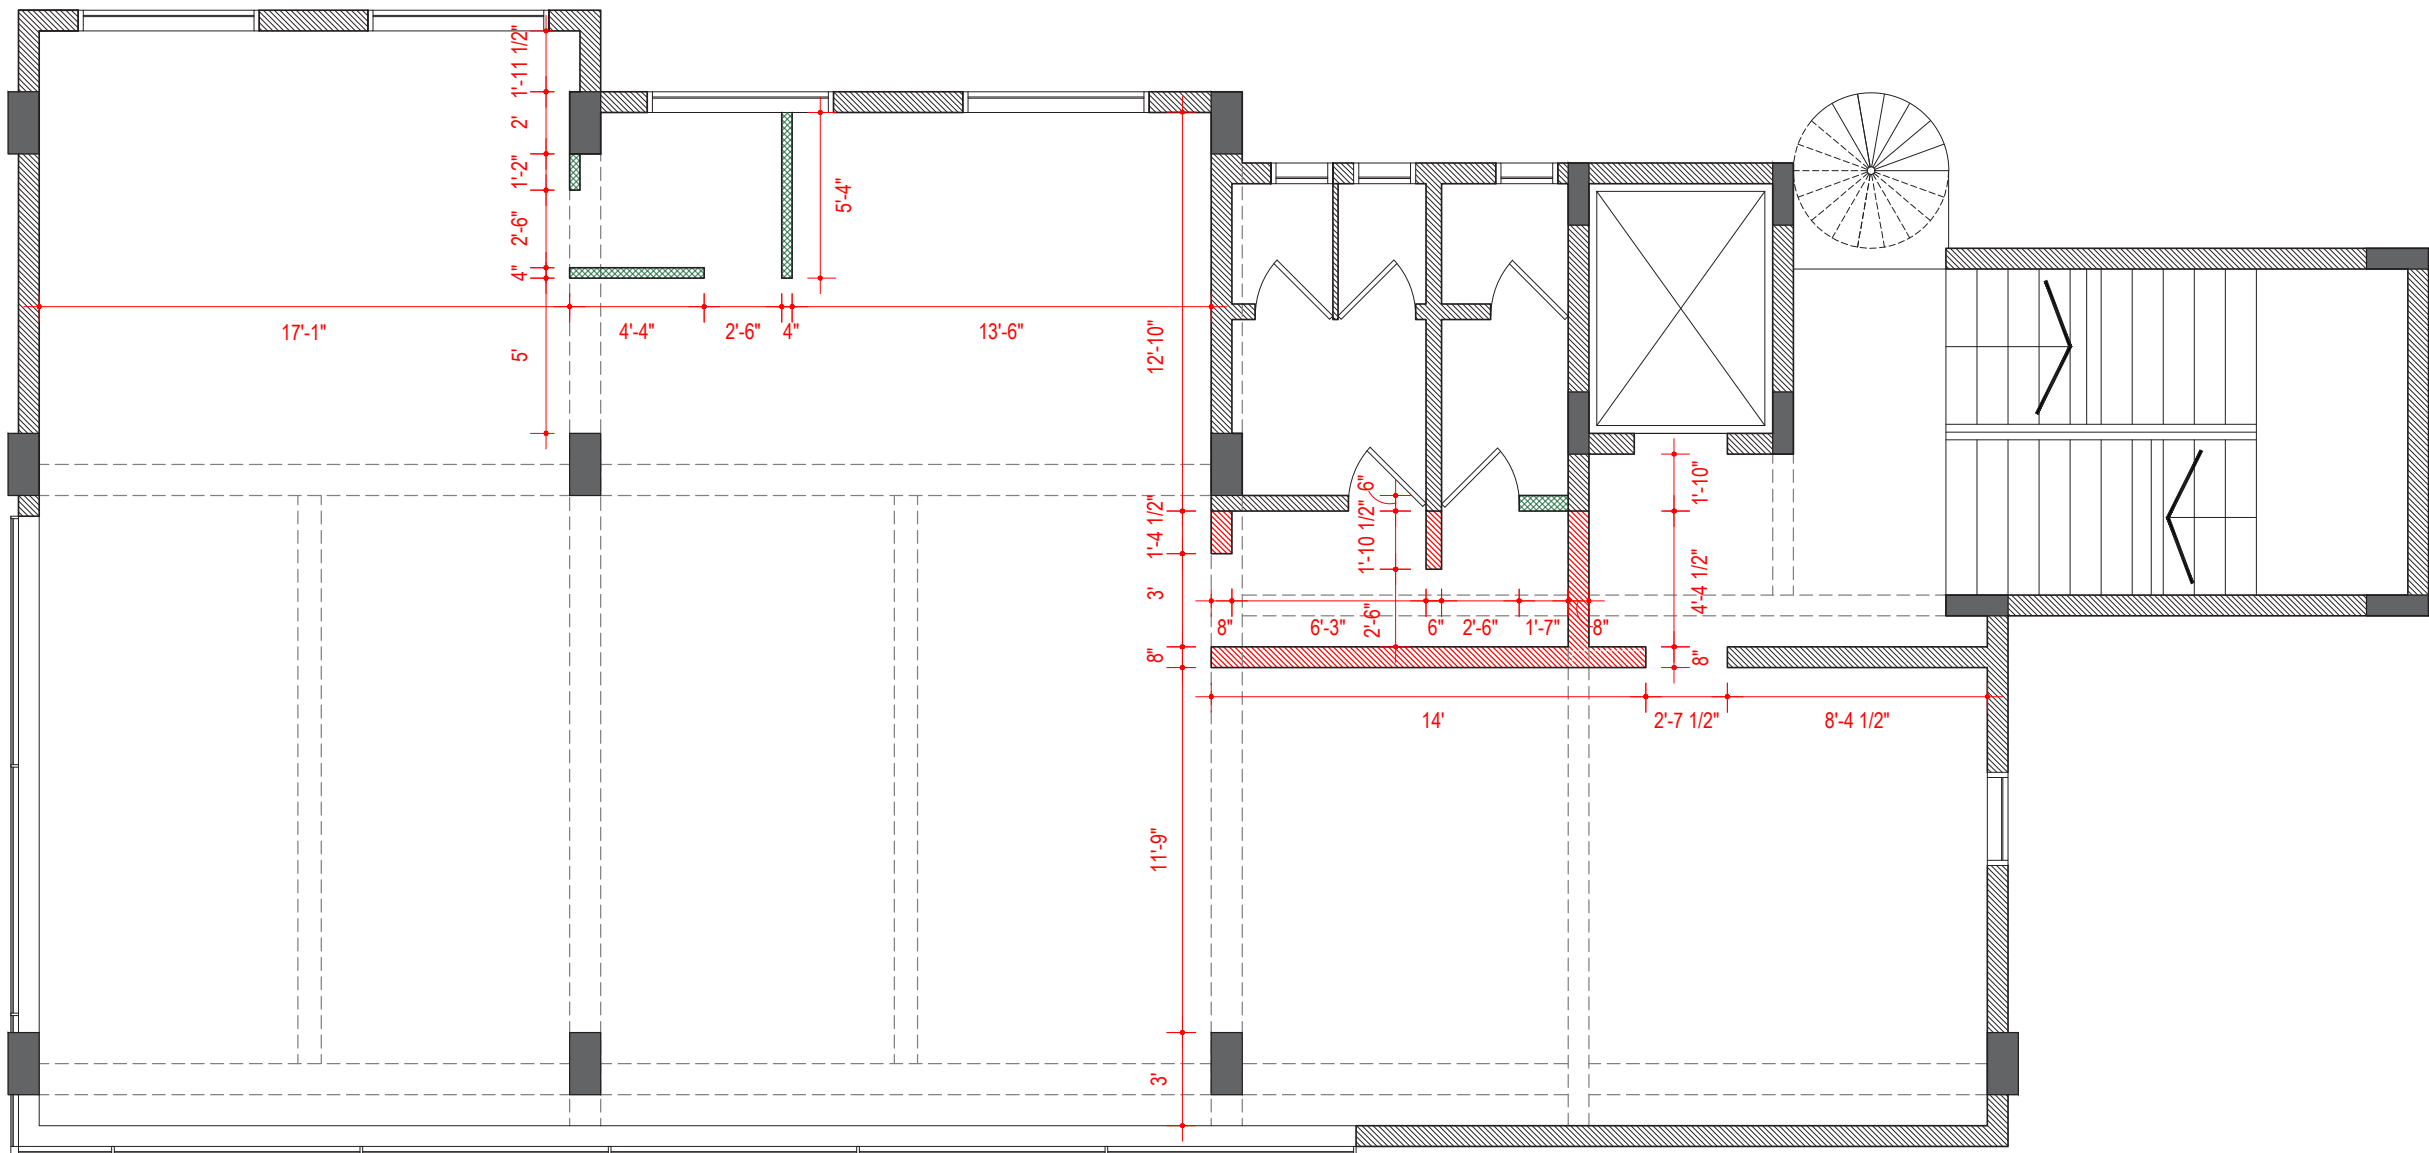

1 FIRST FLOOR PLAN
SCALE : 1/4" = 1'- 0"

- BRICK WALL TO BE DEMOLISHED
- EXISTING WALL
- BRICK WALL TO BE CONSTRUCTED

REVISIONS:		
#	DATE	COMMENTS

STUDIO D CUBED ARCHITECTS

AD - 13, 5TH STREET,
10TH MAIN ROAD,
ANNANAGAR,
CHENNAI - 600 040.



MAIL ID : studiod3@yahoo.com.
CONTACT : 044-42693554.



DATE PLOTTED : 21.03.2023

DESIGNED BY : ARVIND RAM

DRAWN BY :

ARCHITECT
OF RECORD : MRINALINI RAM

DRAWING NAME : DEMOLITION PLAN

© 2019 BY STUDIO D CUBED ARCHITECTS
RIGHTS RESERVED

THE ARCHITECTURAL WORKS DEPICTED HEREIN ARE THE
SOLE PROPERTY OF STUDIO D CUBED ARCHITECTS AND MAY
NOT BE CONSTRUCTED OR USED WITHOUT ITS EXPRESS
WRITTEN PERMISSION. NO PERMISSION TO MODIFY OR
REPRODUCE ANY OF THE ARCHITECTURAL WORKS,
INCLUDING WITHOUT LIMITATION THE CONSTRUCTION OF ANY
BUILDING, IS EXPRESSED OR SHOULD BE IMPLIED FROM
DELIVERY OF PRELIMINARY DRAWINGS OR UNSEALED
CONSTRUCTION DRAWINGS. PERMISSION TO CONSTRUCT
THE BUILDING DEPICTED IN SEALED CONSTRUCTION
DRAWINGS IS EXPRESSLY CONDITIONED ON THE FULL AND
TIMELY PAYMENT OF ALL FEES OTHERWISE DUE. STUDIO D
CUBED ARCHITECTS AND, IN THE ABSENCE OF ANY WRITTEN
AGREEMENT TO THE CONTRARY, IS LIMITED TO A ONE-TIME
USE ON THE SITE INDICATED ON THESE PLANS.

PLOT SCALE : 1/4" = 1'-0"

SHEET NO : 01


NORTH POINT



PROJECT NUMBER :22023

PROJECT LOCATION : CHENNAI

PROJECT NAME : MERF CLINICAL

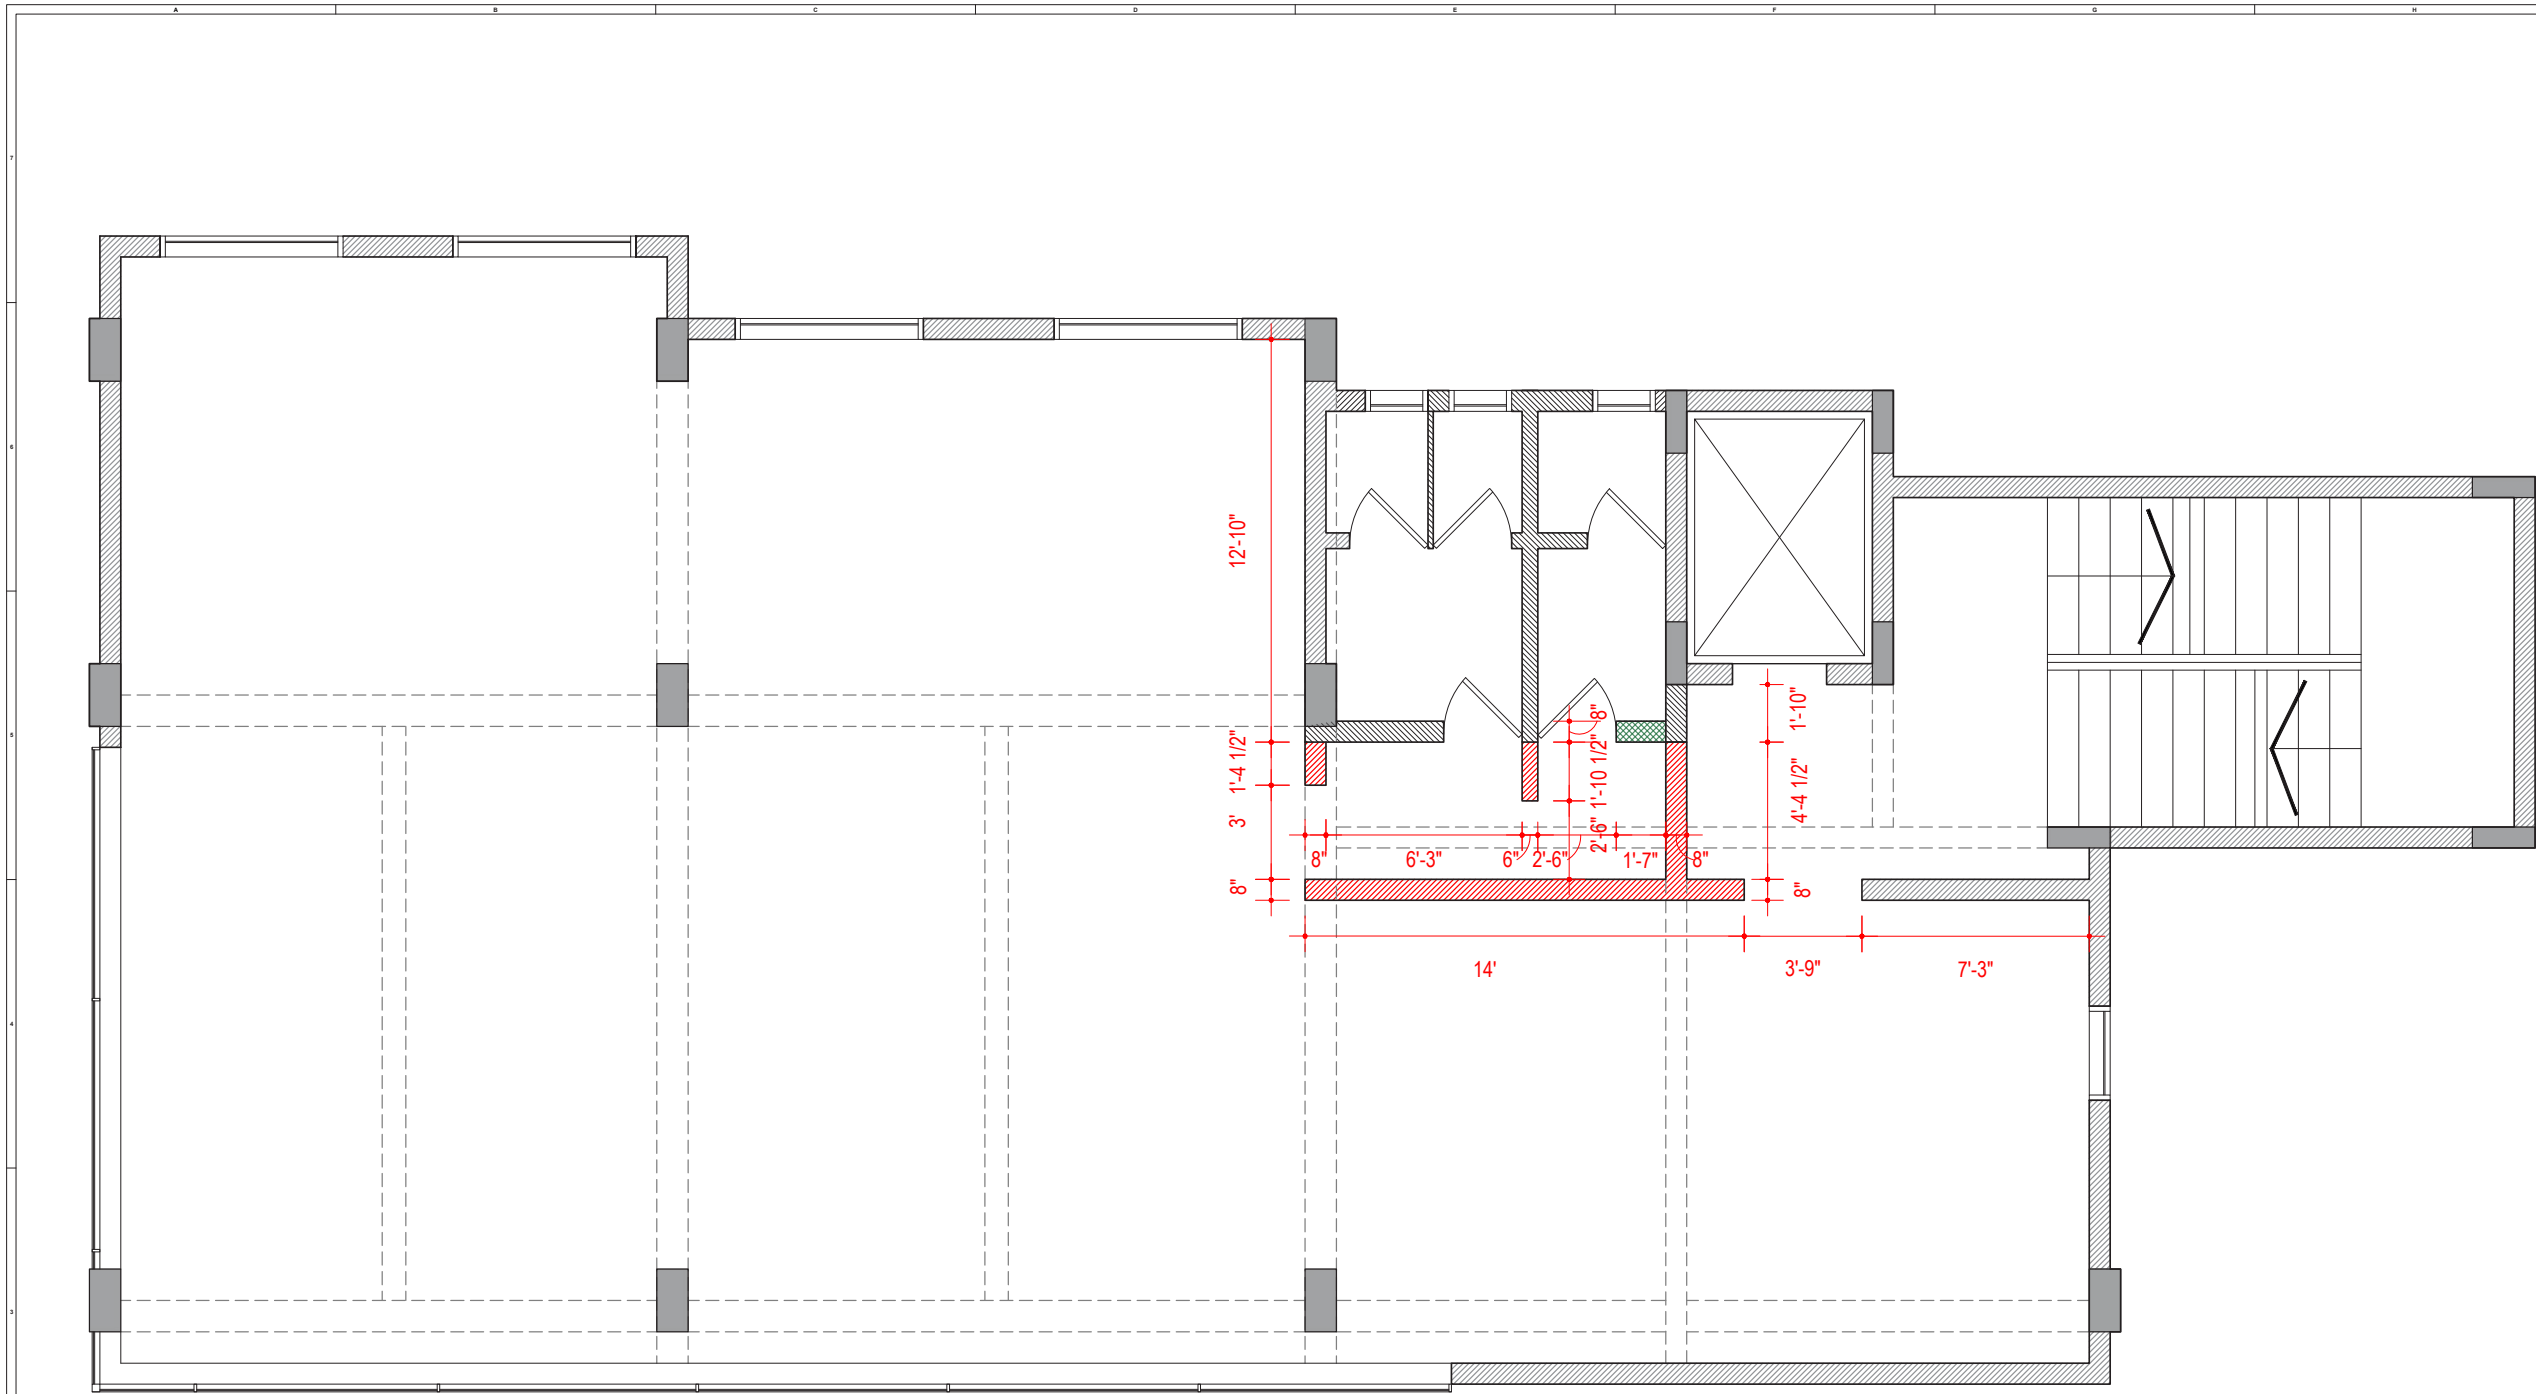

1 SECOND FLOOR PLAN
SCALE : 1/4"= 1'- 0"

- BRICK WALL TO BE DEMOLISHED
- EXISTING WALL
- BRICK WALL TO BE CONSTRUCTED

REVISIONS:		
#	DATE	COMMENTS

STUDIO D CUBED ARCHITECTS

AD - 13, 5TH STREET,
10TH MAIN ROAD,
A N N A G A R ,
CHENNAI - 600 040.



MAIL ID : studiod3@yahoo.com.
CONTACT : 044-42693554.



DATE PLOTTED : 21.03.2023

DESIGNED BY : ARVIND RAM

DRAWN BY :

ARCHITECT
OF RECORD : MRINALINI RAM

DRAWING NAME :DEMOLITION PLAN

© 2019 BY STUDIO D CUBED ARCHITECTS
RIGHTS RESERVED

THE ARCHITECTURAL WORKS DEPICTED HEREIN ARE THE
SOLE PROPERTY OF STUDIO D CUBED ARCHITECTS AND MAY
NOT BE CONSTRUCTED OR USED WITHOUT ITS EXPRESS
WRITTEN PERMISSION. NO PERMISSION TO MODIFY OR
REPRODUCE ANY OF THE ARCHITECTURAL WORKS,
INCLUDING WITHOUT LIMITATION THE CONSTRUCTION OF ANY
BUILDING, IS EXPRESSED OR SHOULD BE IMPLIED FROM
DELIVERY OF PRELIMINARY DRAWINGS OR UNSEALED
CONSTRUCTION DRAWINGS. PERMISSION TO CONSTRUCT
THE BUILDING DEPICTED IN SEALED CONSTRUCTION
DRAWINGS IS EXPRESSLY CONDITIONED ON THE FULL AND
TIMELY PAYMENT OF ALL FEES OTHERWISE DUE. STUDIO D
CUBED ARCHITECTS AND, IN THE ABSENCE OF ANY WRITTEN
AGREEMENT TO THE CONTRARY, IS LIMITED TO A ONE-TIME
USE ON THE SITE INDICATED ON THESE PLANS.

PLOT SCALE : 1/4"= 1'-0"


SHEET NO : 02

NORTH POINT



PROJECT NUMBER :22023

PROJECT LOCATION : CHENNAI PROJECT NAME : MERF CLINICAL

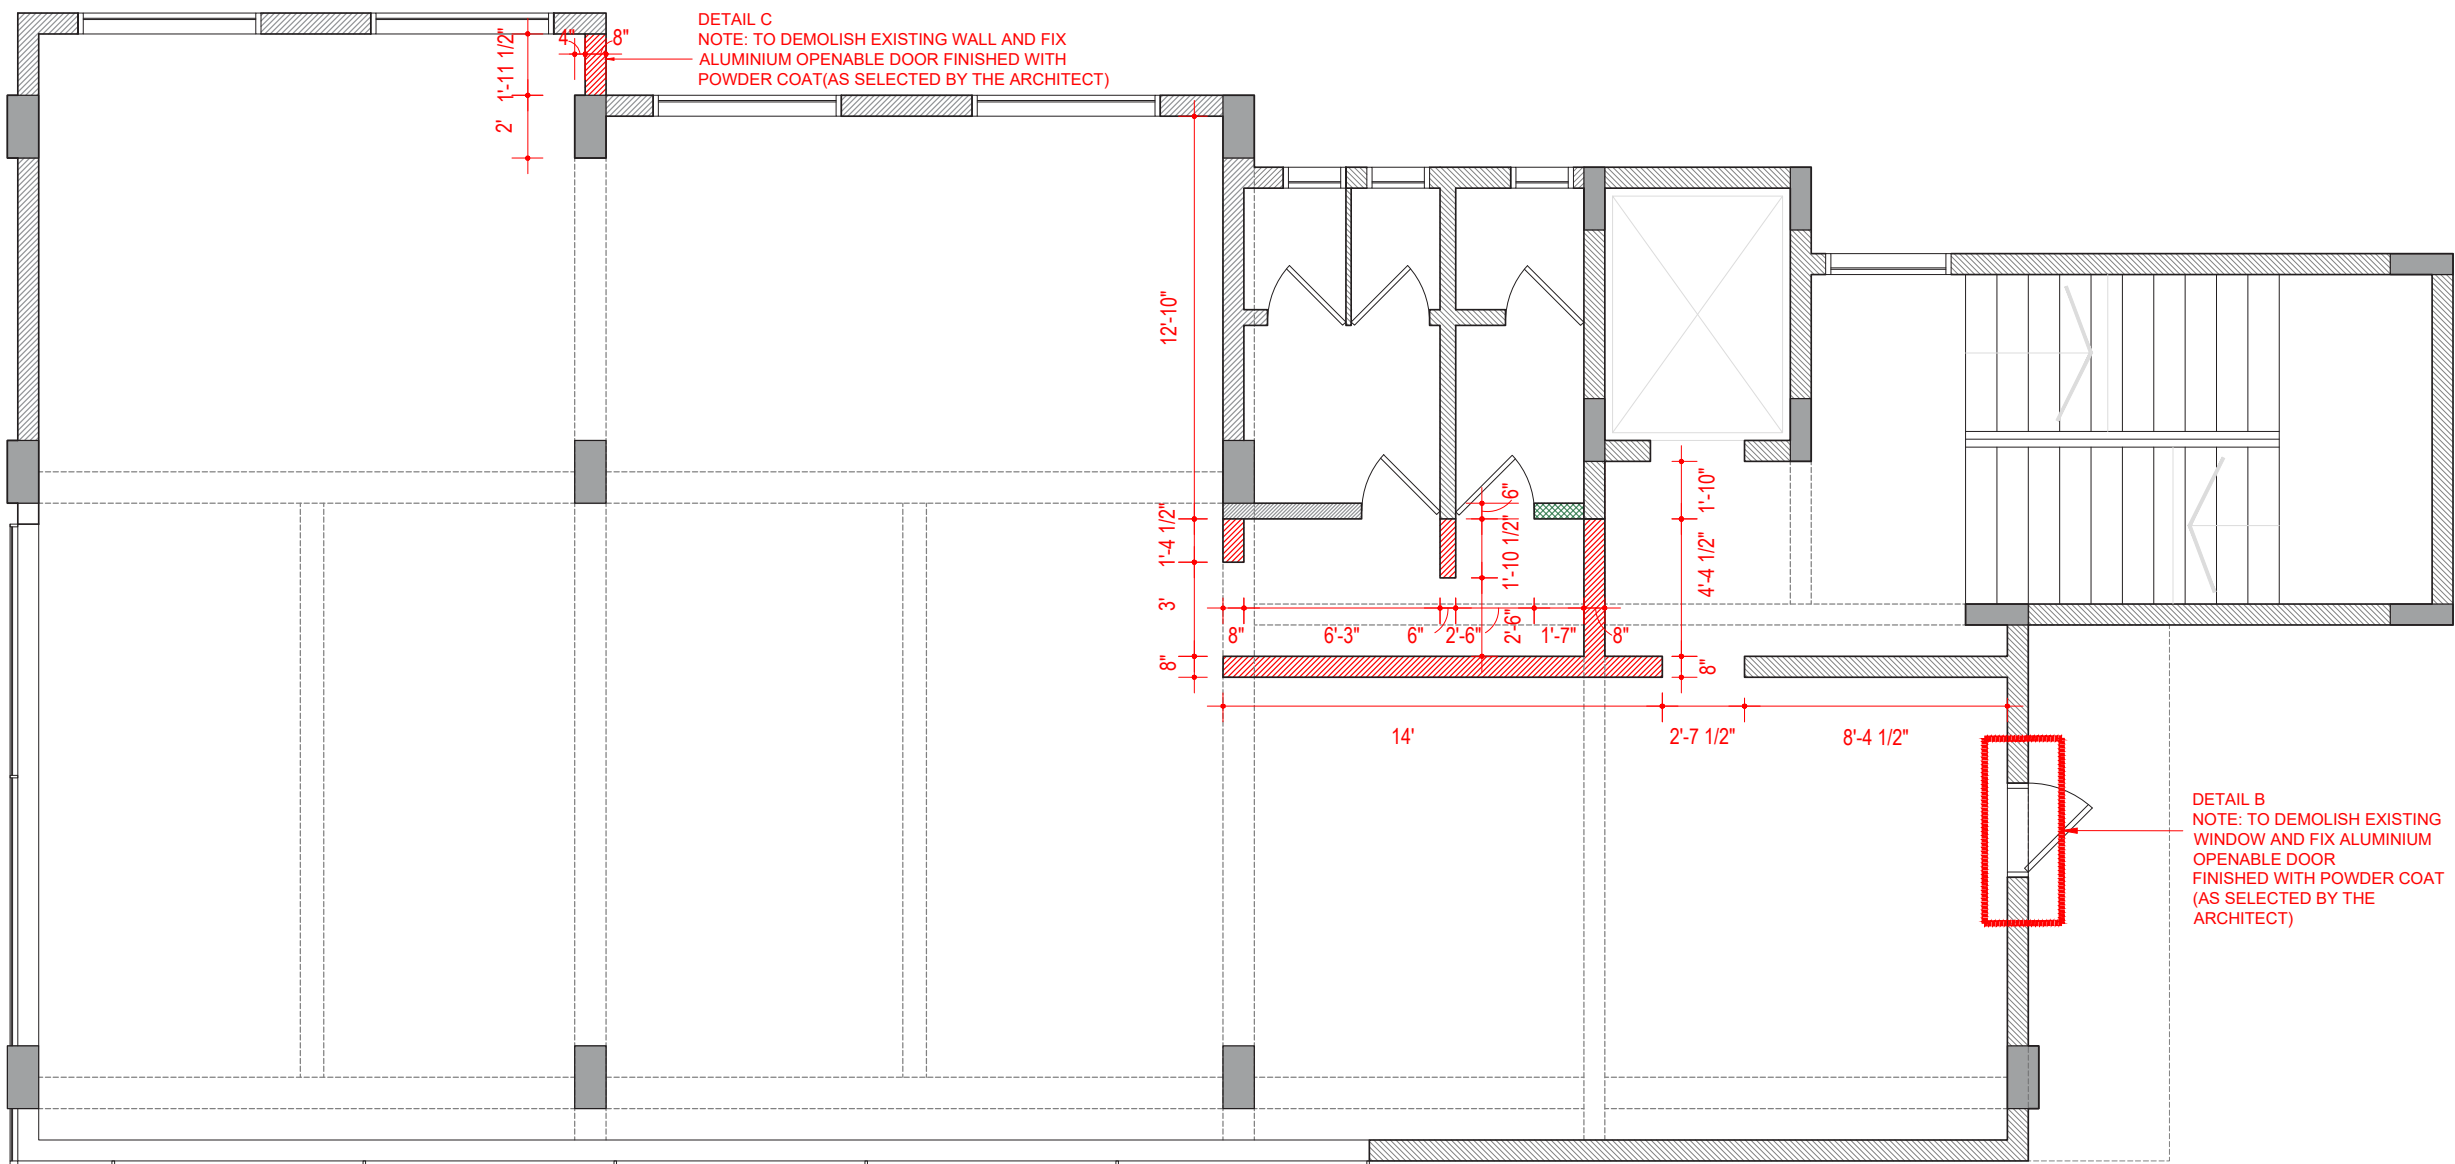

1 THIRD FLOOR PLAN
SCALE : 1/4"= 1'- 0"

-  BRICK WALL TO BE DEMOLISHED
-  EXISTING WALL
-  BRICK WALL TO BE CONSTRUCTED

REVISIONS:		
#	DATE	COMMENTS

STUDIO D CUBED ARCHITECTS

AD - 13, 5TH STREET,
10TH MAIN ROAD,
ANNANAGAR,
CHENNAI - 600 040.


ISSUED FOR
CONSTRUCTION

MAIL ID : studiod3@yahoo.com.
CONTACT : 044-42693554.



DATE PLOTTED : 21.03.2023

DESIGNED BY : ARVIND RAM

DRAWN BY :

ARCHITECT
OF RECORD : MRINALINI RAM

DRAWING NAME :DEMOLITION PLAN

© 2019 BY STUDIO D CUBED ARCHITECTS
RIGHTS RESERVED


THE ARCHITECTURAL WORKS DEPICTED HEREIN ARE THE
SOLE PROPERTY OF STUDIO D CUBED ARCHITECTS AND MAY
NOT BE CONSTRUCTED OR USED WITHOUT ITS EXPRESS
WRITTEN PERMISSION. NO PERMISSION TO MODIFY OR
REPRODUCE ANY OF THE ARCHITECTURAL WORKS,
INCLUDING WITHOUT LIMITATION THE CONSTRUCTION OF ANY
BUILDING, IS EXPRESSED OR SHOULD BE IMPLIED FROM
DELIVERY OF PRELIMINARY DRAWINGS OR UNSEALED
CONSTRUCTION DRAWINGS. PERMISSION TO CONSTRUCT
THE BUILDING DEPICTED IN SEALED CONSTRUCTION
DRAWINGS IS EXPRESSLY CONDITIONED ON THE FULL AND
TIMELY PAYMENT OF ALL FEES OTHERWISE DUE. STUDIO D
CUBED ARCHITECTS AND, IN THE ABSENCE OF ANY WRITTEN
AGREEMENT TO THE CONTRARY, IS LIMITED TO A ONE-TIME
USE ON THE SITE INDICATED ON THESE PLANS.

PLOT SCALE : 1/4"= 1'-0"

SHEET NO : 03


NORTH POINT 



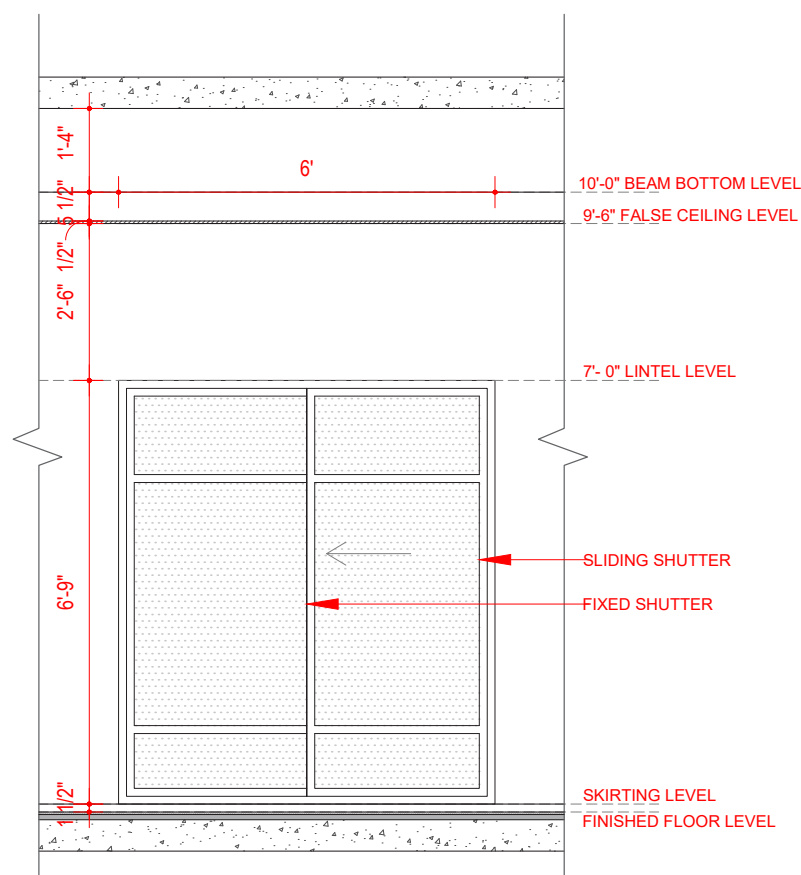


1 SECOND FLOOR DEMOLITION- DETAIL A

SCALE : 1/2"= 1'- 0"

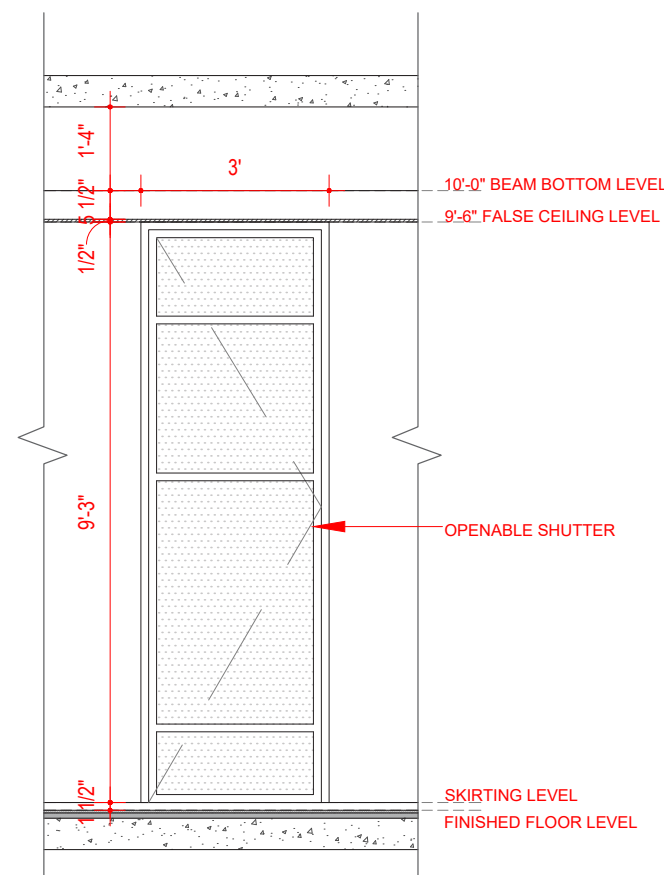

2 SECOND FLOOR DEMOLITION- DETAIL B

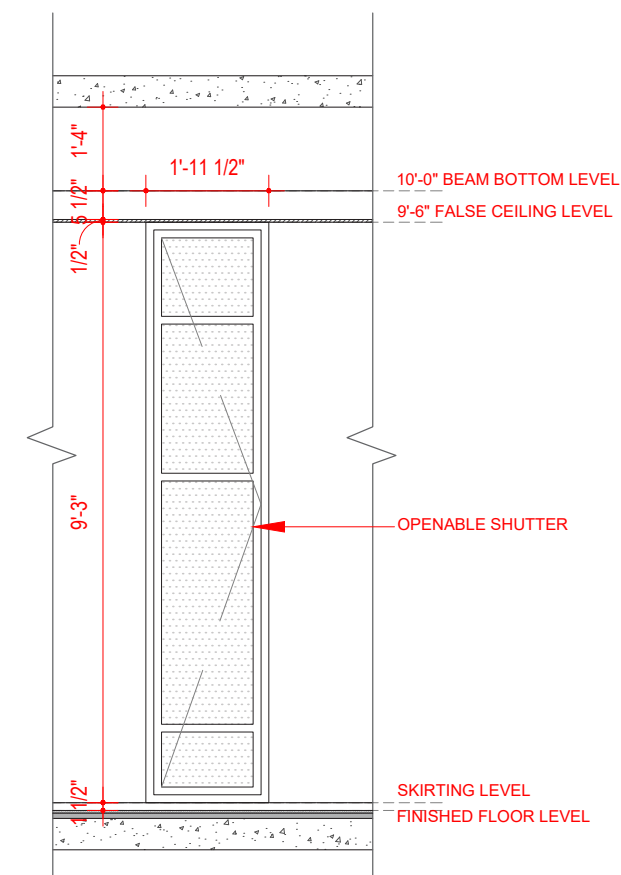

3 THIRD FLOOR DEMOLITION- DETAIL C

[illegible]

STUDIO D CUBED ARCHITECTS

AD - 13, 5TH STREET,
10TH MAIN ROAD,
ANNANAGAR,
CHENNAI - 600 040.



MAIL ID : studiod3@yahoo.com

CONTACT : 044-42693554.



DATE PLOTTED : 19.05.2023

DESIGNED BY : ARVIND RAM

DRAWN BY :

ARCHITECT
OF RECORD : MRINALINI RAM

DRAWING NAME : DEMOLITION PLAN

© 2019 BY STUDIO D CUBED ARCHITECTS
RIGHTS RESERVED

THE ARCHITECTURAL WORKS DEPICTED HEREIN ARE THE SOLE PROPERTY OF STUDIOS CUBED ARCHITECTS AND MAY NOT BE REPRODUCED, COPIED, REPRODUCED, OR OTHERWISE CONSTRUCTED OR USED WITHOUT THE EXPRESS WRITTEN PERMISSION. NO PERMISSION TO MODIFY OR REPRODUCE ANY OF THE ARCHITECTURAL WORKS INCLUDING WITHOUT LIMITATION THE CONSTRUCTION OF ANY BUILDING, IS EXPRESSED OR SHOULD BE IMPLIED FROM DELIVERY OF PRELIMINARY DRAWINGS OR UNSEALED CONSTRUCTION DRAWINGS. PERMISSION TO CONSTRUCT THE BUILDING DEPICTED IN SEALED CONSTRUCTION DRAWINGS IS EXPRESSLY CONDITIONED ON THE FULFILLMENT OF THE OBLIGATIONS OF STUDIOS CUBED ARCHITECTS AND, IN THE ABSENCE OF ANY WRITTEN AGREEMENT TO THE CONTRARY, IS LIMITED TO A ONE-TIME USE ON THE SITE INDICATED ON THESE PLANS.

PLOT SCALE : 1/4" - 1'-0"


SHEET NO : 02

NORTH POINT



02. DRY WALL PARTITION DETAIL

MERF INSTITUTE

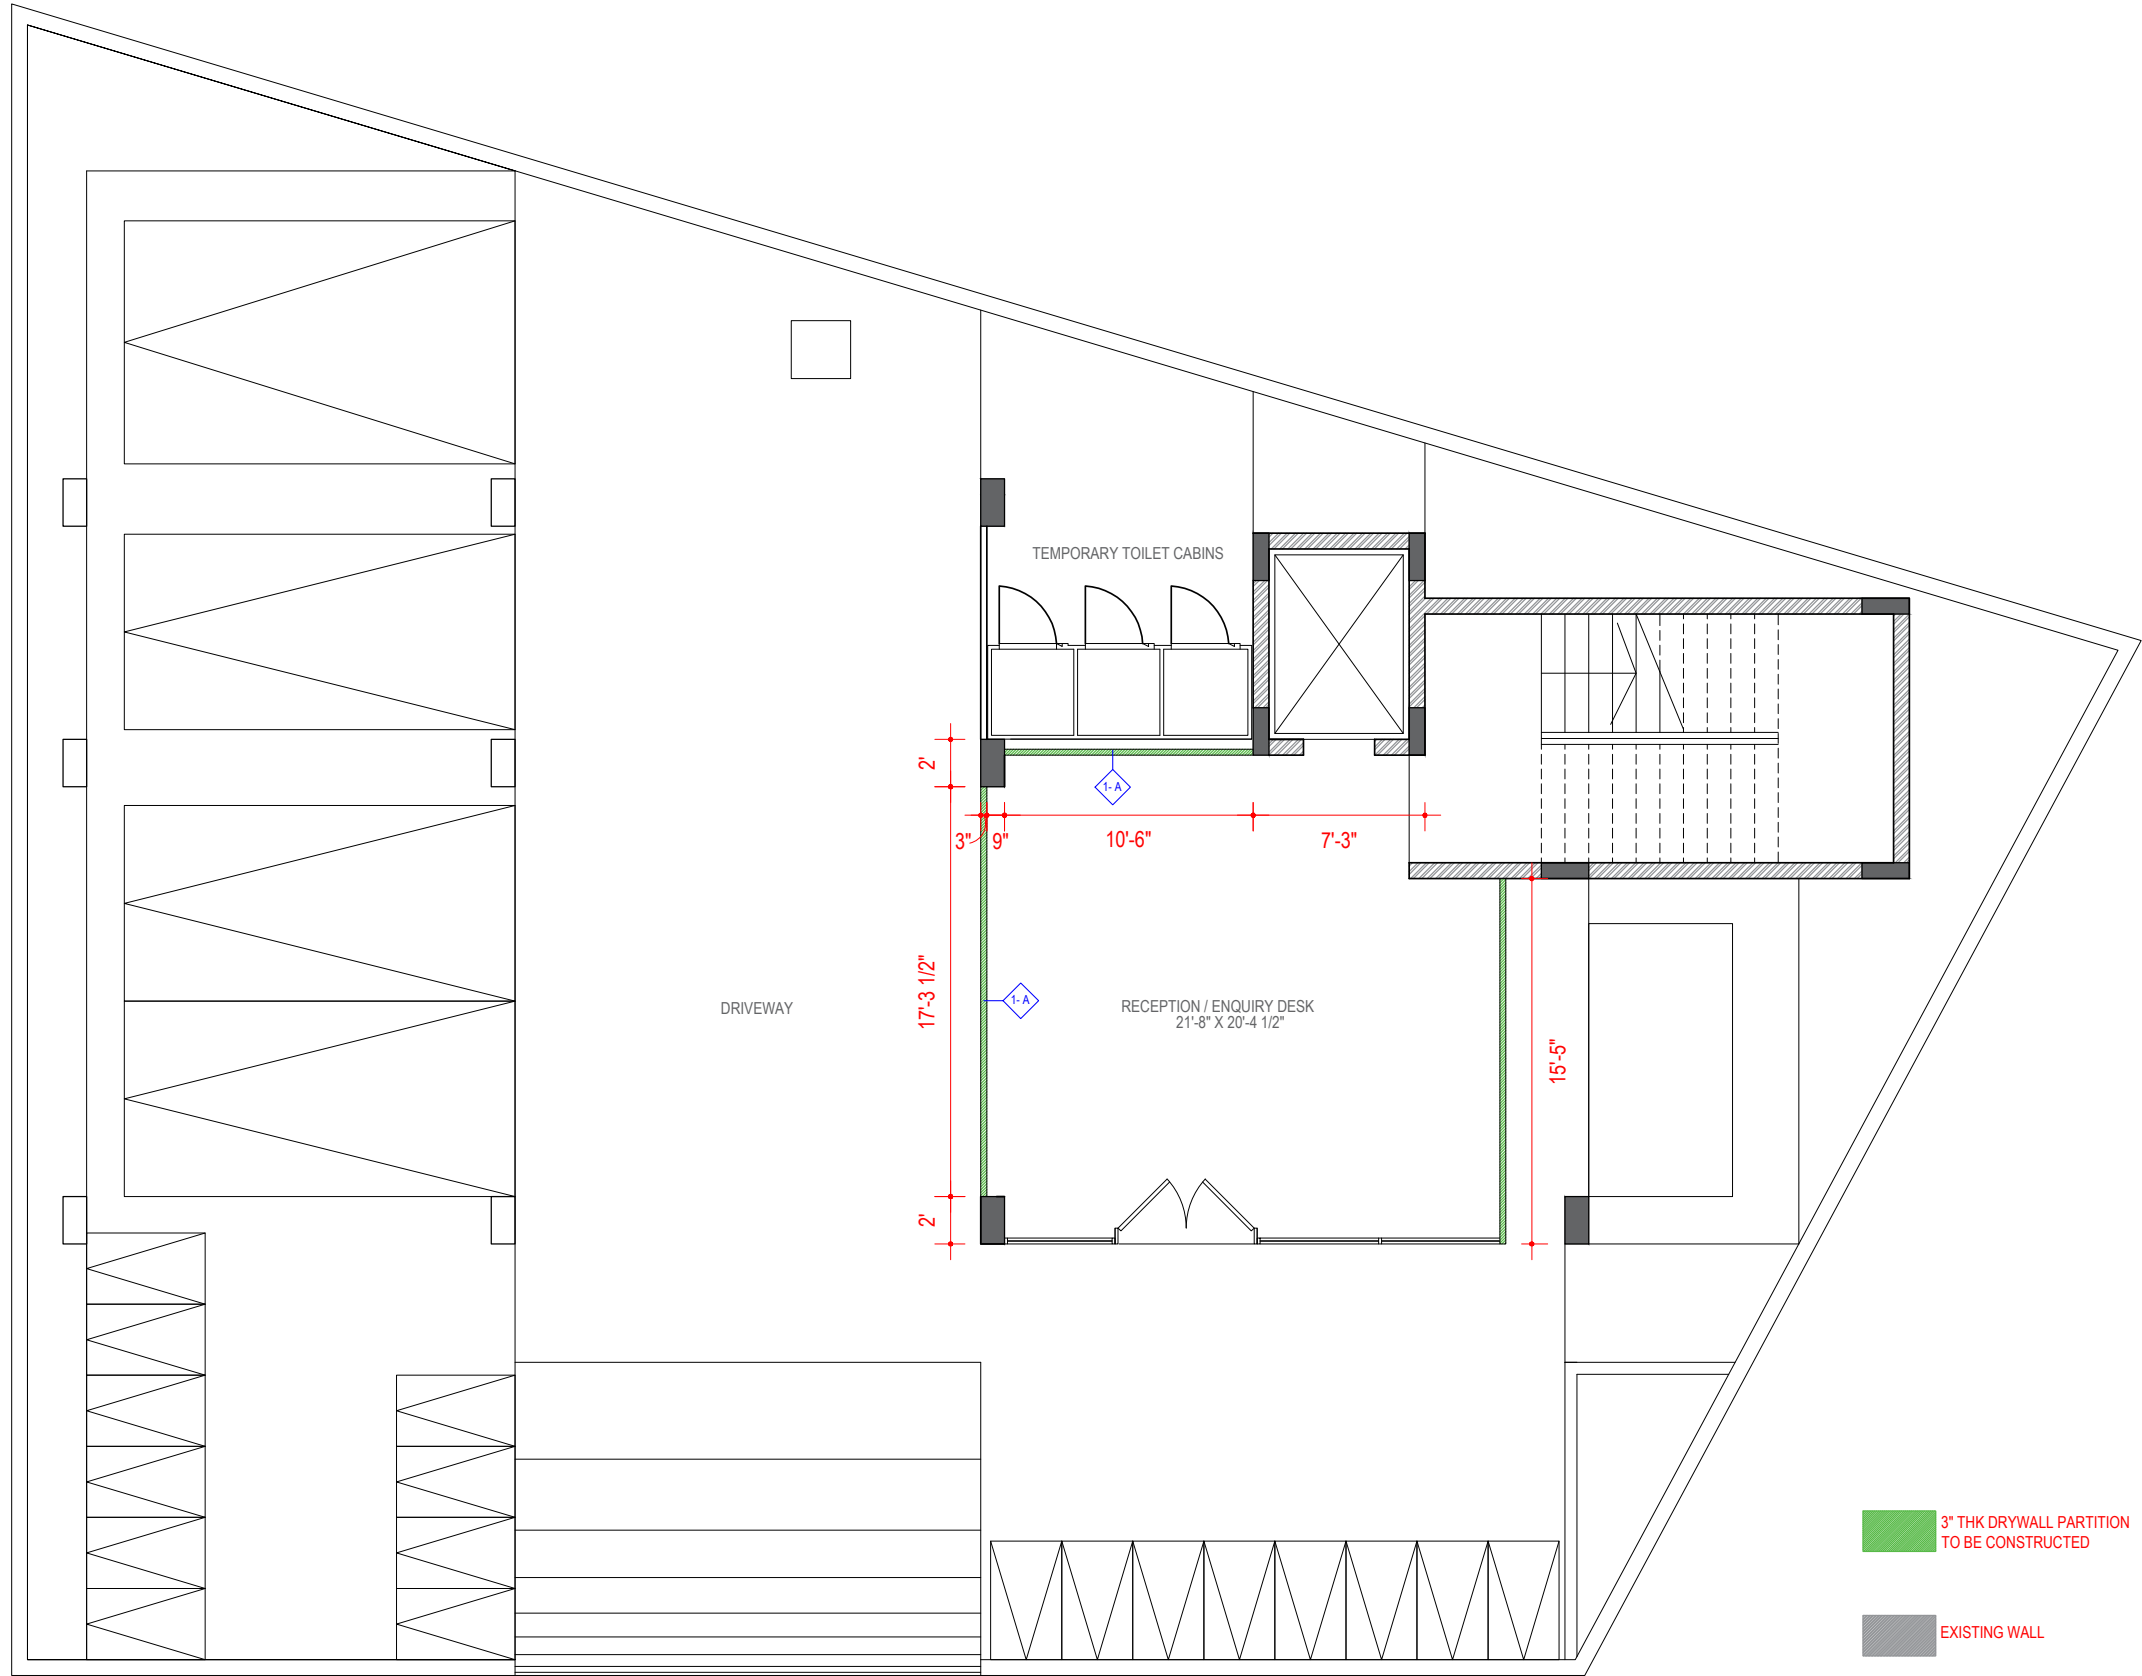

1 DRY WALL PARTITION - STILT FLOOR
SCALE - 3/16" = 1'-0"

REVISIONS:		
#	DATE	COMMENTS

STUDIO D CUBED ARCHITECTS

AD - 13, 5TH STREET,
10TH MAIN ROAD,
ANNANAGAR,
CHENNAI - 600 040.



MAIL ID : studiod3@yahoo.com.

CONTACT : 044-42693554.



DATE PLOTTED

DESIGNED BY : ARVIND RAM

DRAWN BY :

ARCHITECT
OF RECORD : MRINALINI RAM

DRAWING NAME : DRY WALL PARTITION

© 2019 BY STUDIO D CUBED ARCHITECTS
RIGHTS RESERVED

THE ARCHITECTURAL WORKS DEPICTED HEREIN ARE THE
SOLE PROPERTY OF STUDIO D CUBED ARCHITECTS AND MAY
NOT BE CONSTRUCTED OR USED WITHOUT ITS EXPRESS
WRITTEN PERMISSION. NO PERMISSION TO MODIFY OR
REPRODUCE ANY OF THE ARCHITECTURAL WORKS,
INCLUDING WITHOUT LIMITATION THE CONSTRUCTION OF ANY
BUILDING, IS EXPRESSED OR SHOULD BE IMPLIED FROM
DELIVERY OF PRELIMINARY DRAWINGS OR UNSEALED
CONSTRUCTION DRAWINGS. PERMISSION TO CONSTRUCT
THE BUILDING DEPICTED IN SEALED CONSTRUCTION
DRAWINGS IS EXPRESSLY CONDITIONED ON THE FULL AND
TIMELY PAYMENT OF ALL FEES OTHERWISE DUE. STUDIO D
CUBED ARCHITECTS AND, IN THE ABSENCE OF ANY WRITTEN
AGREEMENT TO THE CONTRARY, IS LIMITED TO A ONE-TIME
USE ON THE SITE INDICATED ON THESE PLANS.

PLOT SCALE : 3/16" = 10'

SHEET NO : 01


NORTH POINT



PROJECT NUMBER :22023

PROJECT LOCATION : CHENNAI

PROJECT NAME : MERF CLINICAL

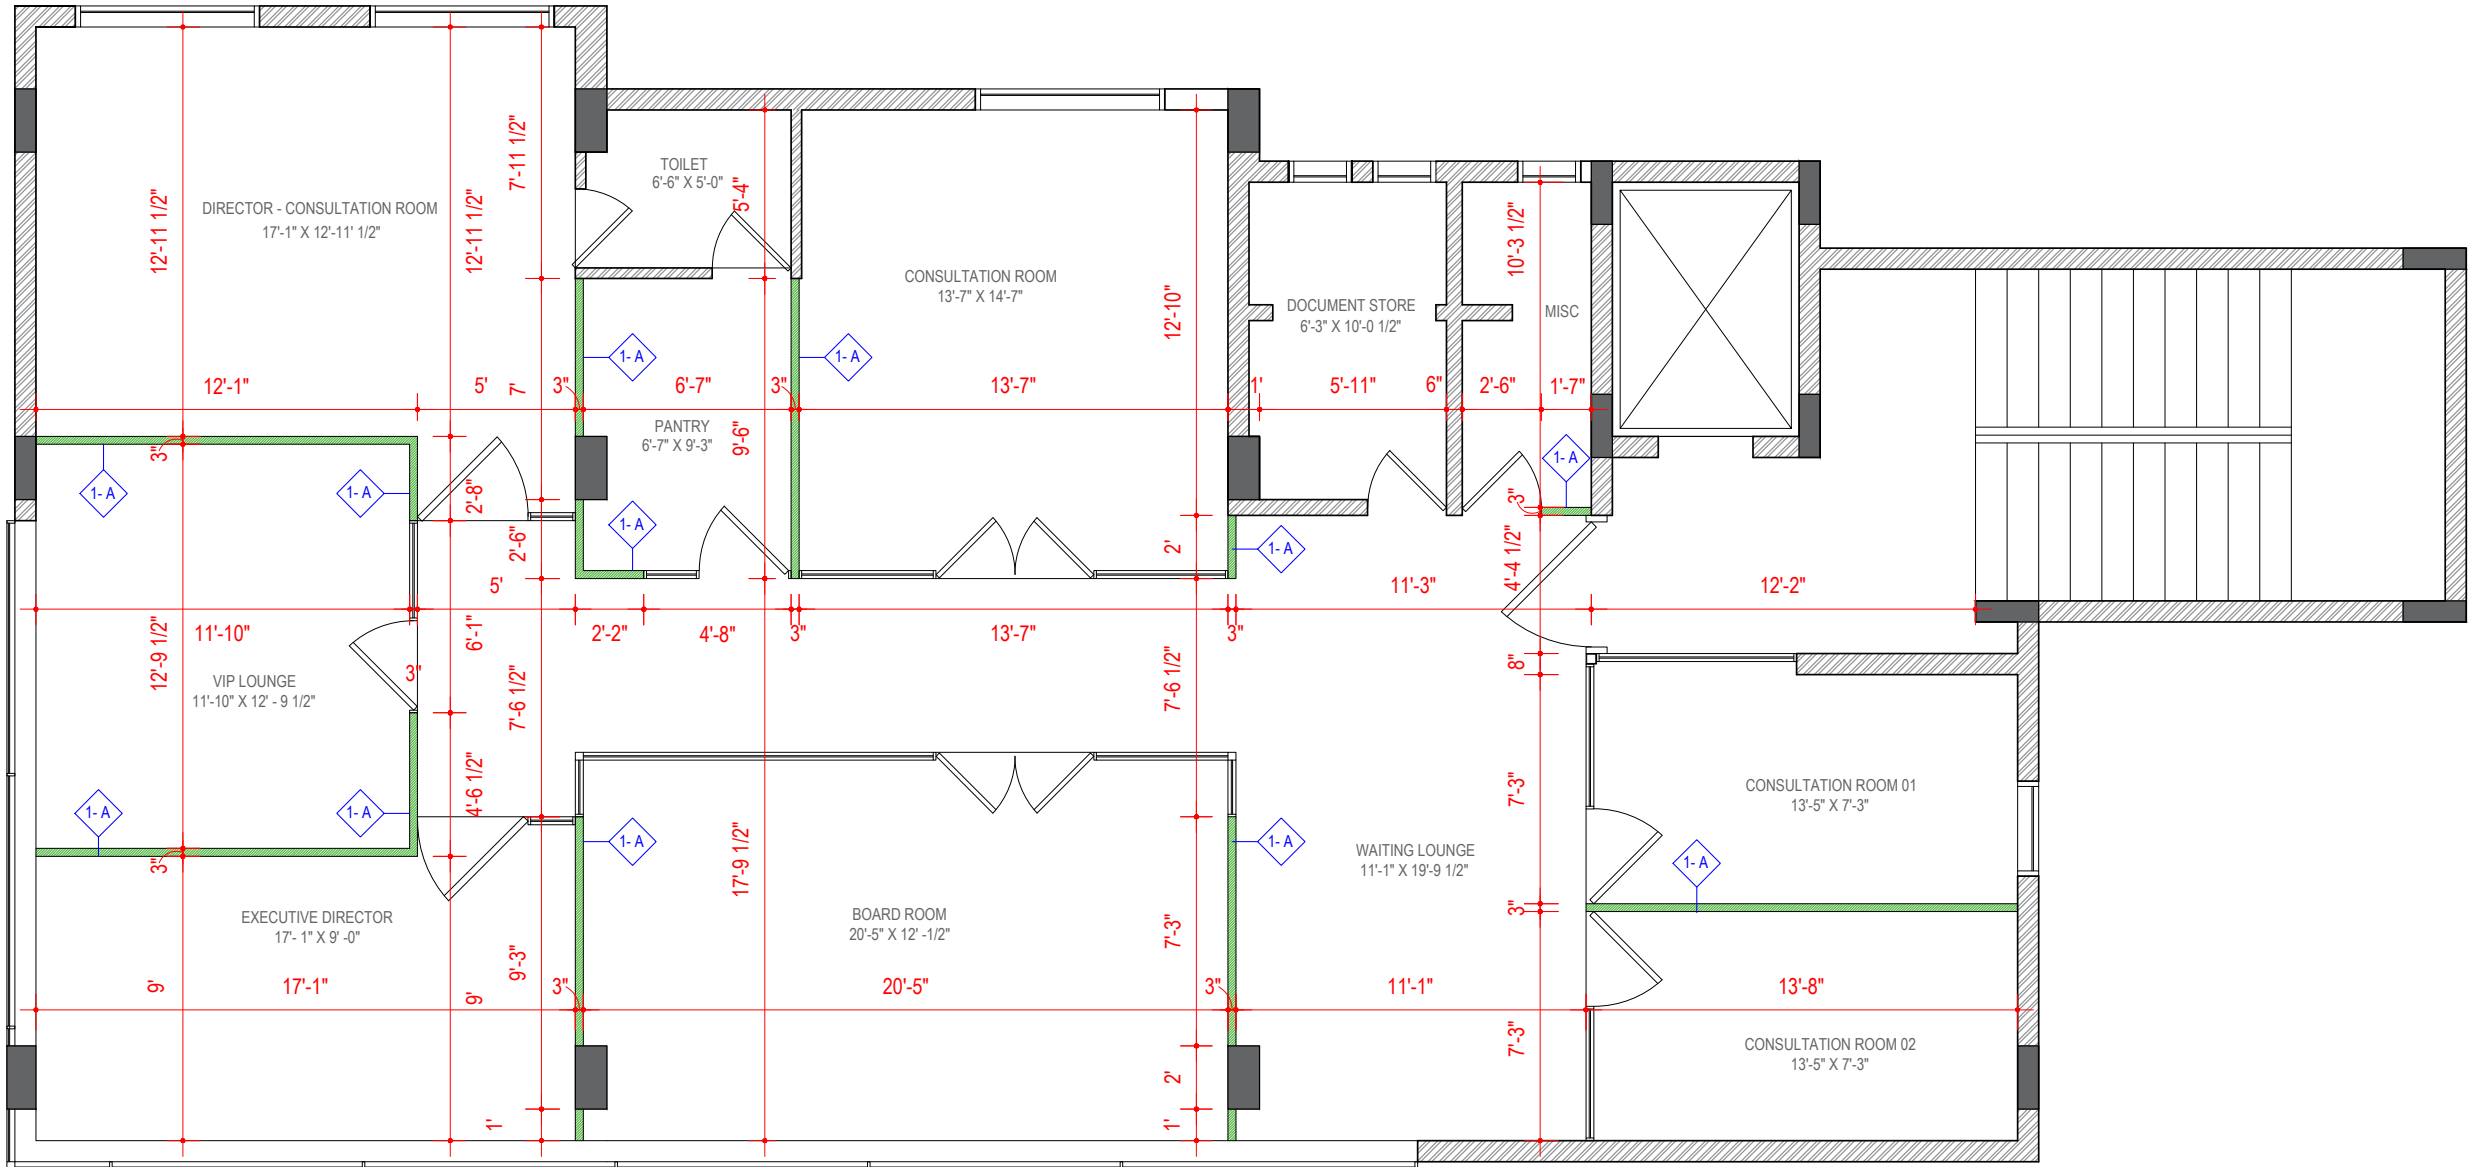

REVISIONS:		
#	DATE	COMMENTS

STUDIO D CUBED ARCHITECTS

AD - 13, 5TH STREET,
10TH MAIN ROAD,
ANNANAGAR,
CHENNAI - 600 040.



MAIL ID : studiod3@yahoo.com.
CONTACT : 044-42693554.



DATE PLOTTED :

DESIGNED BY : ARVIND RAM

DRAWN BY :

ARCHITECT
OF RECORD : MRINALINI RAM

DRAWING NAME : DRY WALL PARTITION

© 2019 BY STUDIO D CUBED ARCHITECTS
RIGHTS RESERVED

THE ARCHITECTURAL WORKS DEPICTED HEREIN ARE THE
SOLE PROPERTY OF STUDIO D CUBED ARCHITECTS AND MAY
NOT BE CONSTRUCTED OR USED WITHOUT ITS EXPRESS
WRITTEN PERMISSION. NO PERMISSION TO MODIFY OR
REPRODUCE ANY OF THE ARCHITECTURAL WORKS,
INCLUDING WITHOUT LIMITATION THE CONSTRUCTION OF ANY
BUILDING, IS EXPRESSED OR SHOULD BE IMPLIED FROM
DELIVERY OF PRELIMINARY DRAWINGS OR UNSEALED
CONSTRUCTION DRAWINGS. PERMISSION TO CONSTRUCT
THE BUILDING DEPICTED IN SEALED CONSTRUCTION
DRAWINGS IS EXPRESSLY CONDITIONED ON THE FULL AND
TIMELY PAYMENT OF ALL FEES OTHERWISE DUE STUDIO D
CUBED ARCHITECTS AND, IN THE ABSENCE OF ANY WRITTEN
AGREEMENT TO THE CONTRARY, IS LIMITED TO A ONE-TIME
USE ON THE SITE INDICATED ON THESE PLANS.

PLOT SCALE : 1/4" = 10'

SHEET NO : 02


NORTH POINT



PROJECT NUMBER :22023

PROJECT LOCATION : CHENNAI

PROJECT NAME : MERF CLINICAL

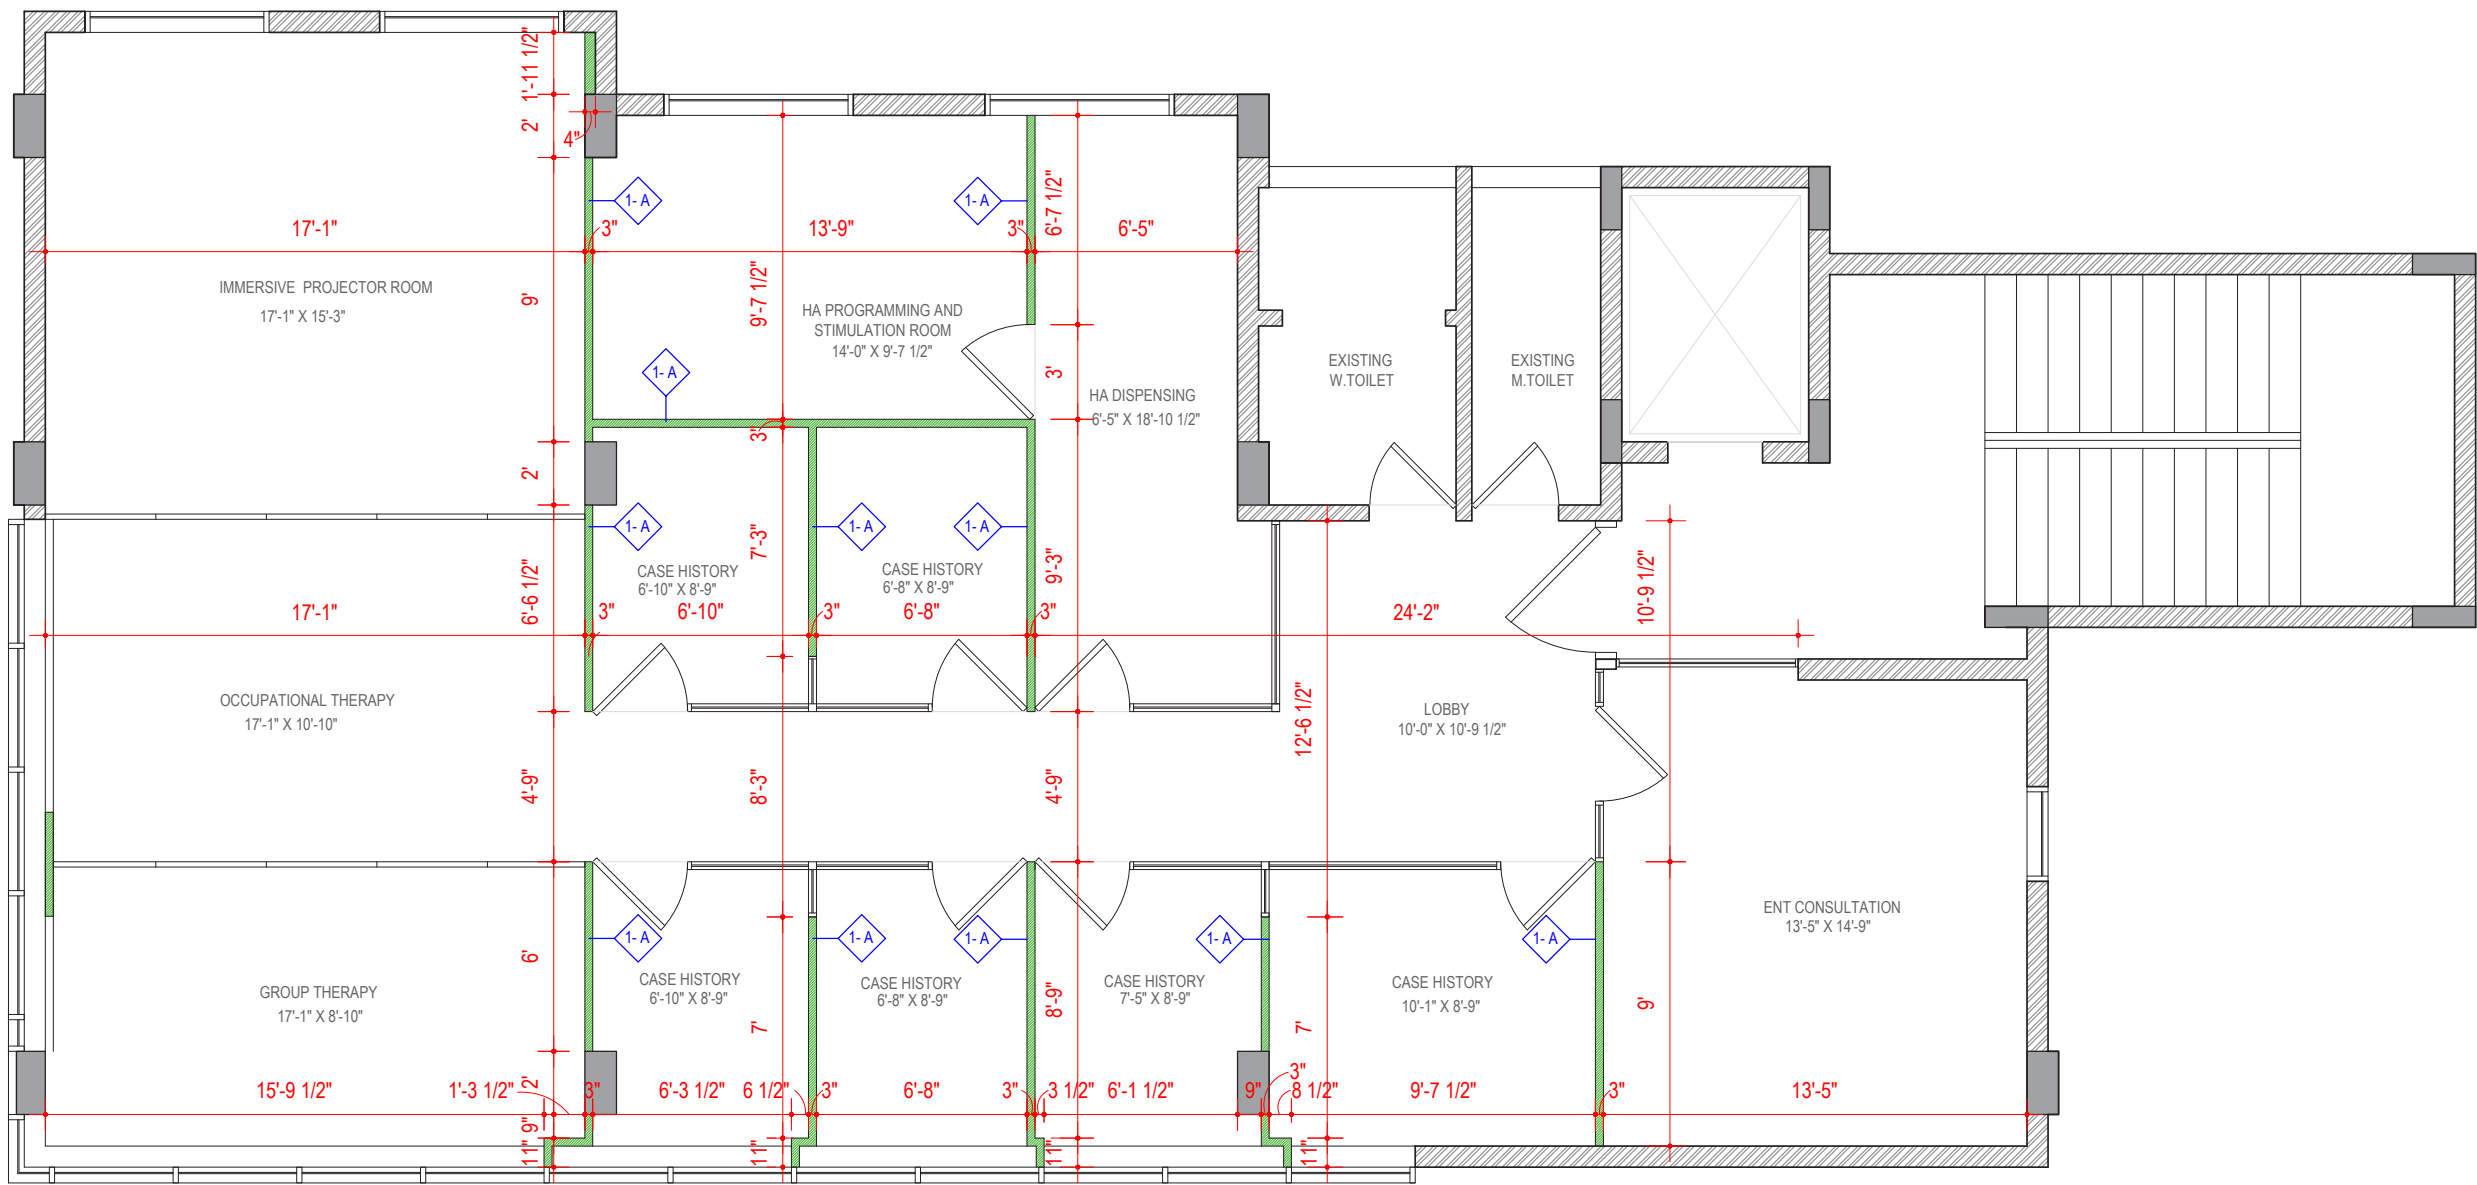

1 DRY WALL PARTITION - SECOND FLOOR
SCALE - 1/4" = 1'-0"



3" THK DRYWALL PARTITION
TO BE CONSTRUCTED



EXISTING WALL

REVISIONS:

#	DATE	COMMENTS

STUDIO D CUBED ARCHITECTS

AD - 13, 5TH STREET,
10TH MAIN ROAD,
ANNANAGAR,
CHENNAI - 600 040.



ISSUED FOR
CONSTRUCTION

MAIL ID : studiod3@yahoo.com.
CONTACT : 044-42693554.



DATE PLOTTED :

DESIGNED BY : ARVIND RAM

DRAWN BY :

ARCHITECT
OF RECORD : MRINALINI RAM

DRAWING NAME : DRY WALL PARTITION

© 2019 BY STUDIO D CUBED ARCHITECTS
RIGHTS RESERVED

THE ARCHITECTURAL WORKS DEPICTED HEREIN ARE THE
SOLE PROPERTY OF STUDIO D CUBED ARCHITECTS AND MAY
NOT BE CONSTRUCTED OR USED WITHOUT ITS EXPRESS
WRITTEN PERMISSION. NO PERMISSION TO MODIFY OR
REPRODUCE ANY OF THE ARCHITECTURAL WORKS,
INCLUDING WITHOUT LIMITATION THE CONSTRUCTION OF ANY
BUILDING, IS EXPRESSED OR SHOULD BE IMPLIED FROM
DELIVERY OF PRELIMINARY DRAWINGS OR UNSEALED
CONSTRUCTION DRAWINGS. PERMISSION TO CONSTRUCT
THE BUILDING DEPICTED IN SEALED CONSTRUCTION
DRAWINGS IS EXPRESSLY CONDITIONED ON THE FULL AND
TIMELY PAYMENT OF ALL FEES OTHERWISE DUE STUDIO D
CUBED ARCHITECTS AND, IN THE ABSENCE OF ANY WRITTEN
AGREEMENT TO THE CONTRARY, IS LIMITED TO A ONE-TIME
USE ON THE SITE INDICATED ON THESE PLANS.

PLOT SCALE : 1/4" = 10'

SHEET NO : 03

NORTH POINT

REVISIONS:		
#	DATE	COMMENTS

STUDIO D CUBED ARCHITECTS

AD - 13, 5TH STREET,
10TH MAIN ROAD,
ANNANAGAR,
CHENNAI - 600 040.



MAIL ID : studiod3@yahoo.com.

CONTACT : 044-42693554.



DATE PLOTTED

DESIGNED BY : ARVIND RAM

DRAWN BY :

ARCHITECT
OF RECORD : MRINALINI RAM

DRAWING NAME : DRY WALL PARTITION


© 2019 BY STUDIO D CUBED ARCHITECTS
RIGHTS RESERVED

THE ARCHITECTURAL WORKS DEPICTED HEREIN ARE THE
SOLE PROPERTY OF STUDIO D CUBED ARCHITECTS AND MAY
NOT BE CONSTRUCTED OR USED WITHOUT ITS EXPRESS
WRITTEN PERMISSION. NO PERMISSION TO MODIFY OR
REPRODUCE ANY OF THE ARCHITECTURAL WORKS,
INCLUDING WITHOUT LIMITATION THE CONSTRUCTION OF ANY
BUILDING, IS EXPRESSED OR SHOULD BE IMPLIED FROM
DELIVERY OF PRELIMINARY DRAWINGS OR UNSEALED
CONSTRUCTION DRAWINGS. PERMISSION TO CONSTRUCT
THE BUILDING DEPICTED IN SEALED CONSTRUCTION
DRAWINGS IS EXPRESSLY CONDITIONED ON THE FULL AND
TIMELY PAYMENT OF ALL FEES OTHERWISE DUE STUDIO D
CUBED ARCHITECTS AND, IN THE ABSENCE OF ANY WRITTEN
AGREEMENT TO THE CONTRARY, IS LIMITED TO A ONE-TIME
USE ON THE SITE INDICATED ON THESE PLANS.

PLOT SCALE : 1/4" = 10"

SHEET NO : 04

NORTH POINT

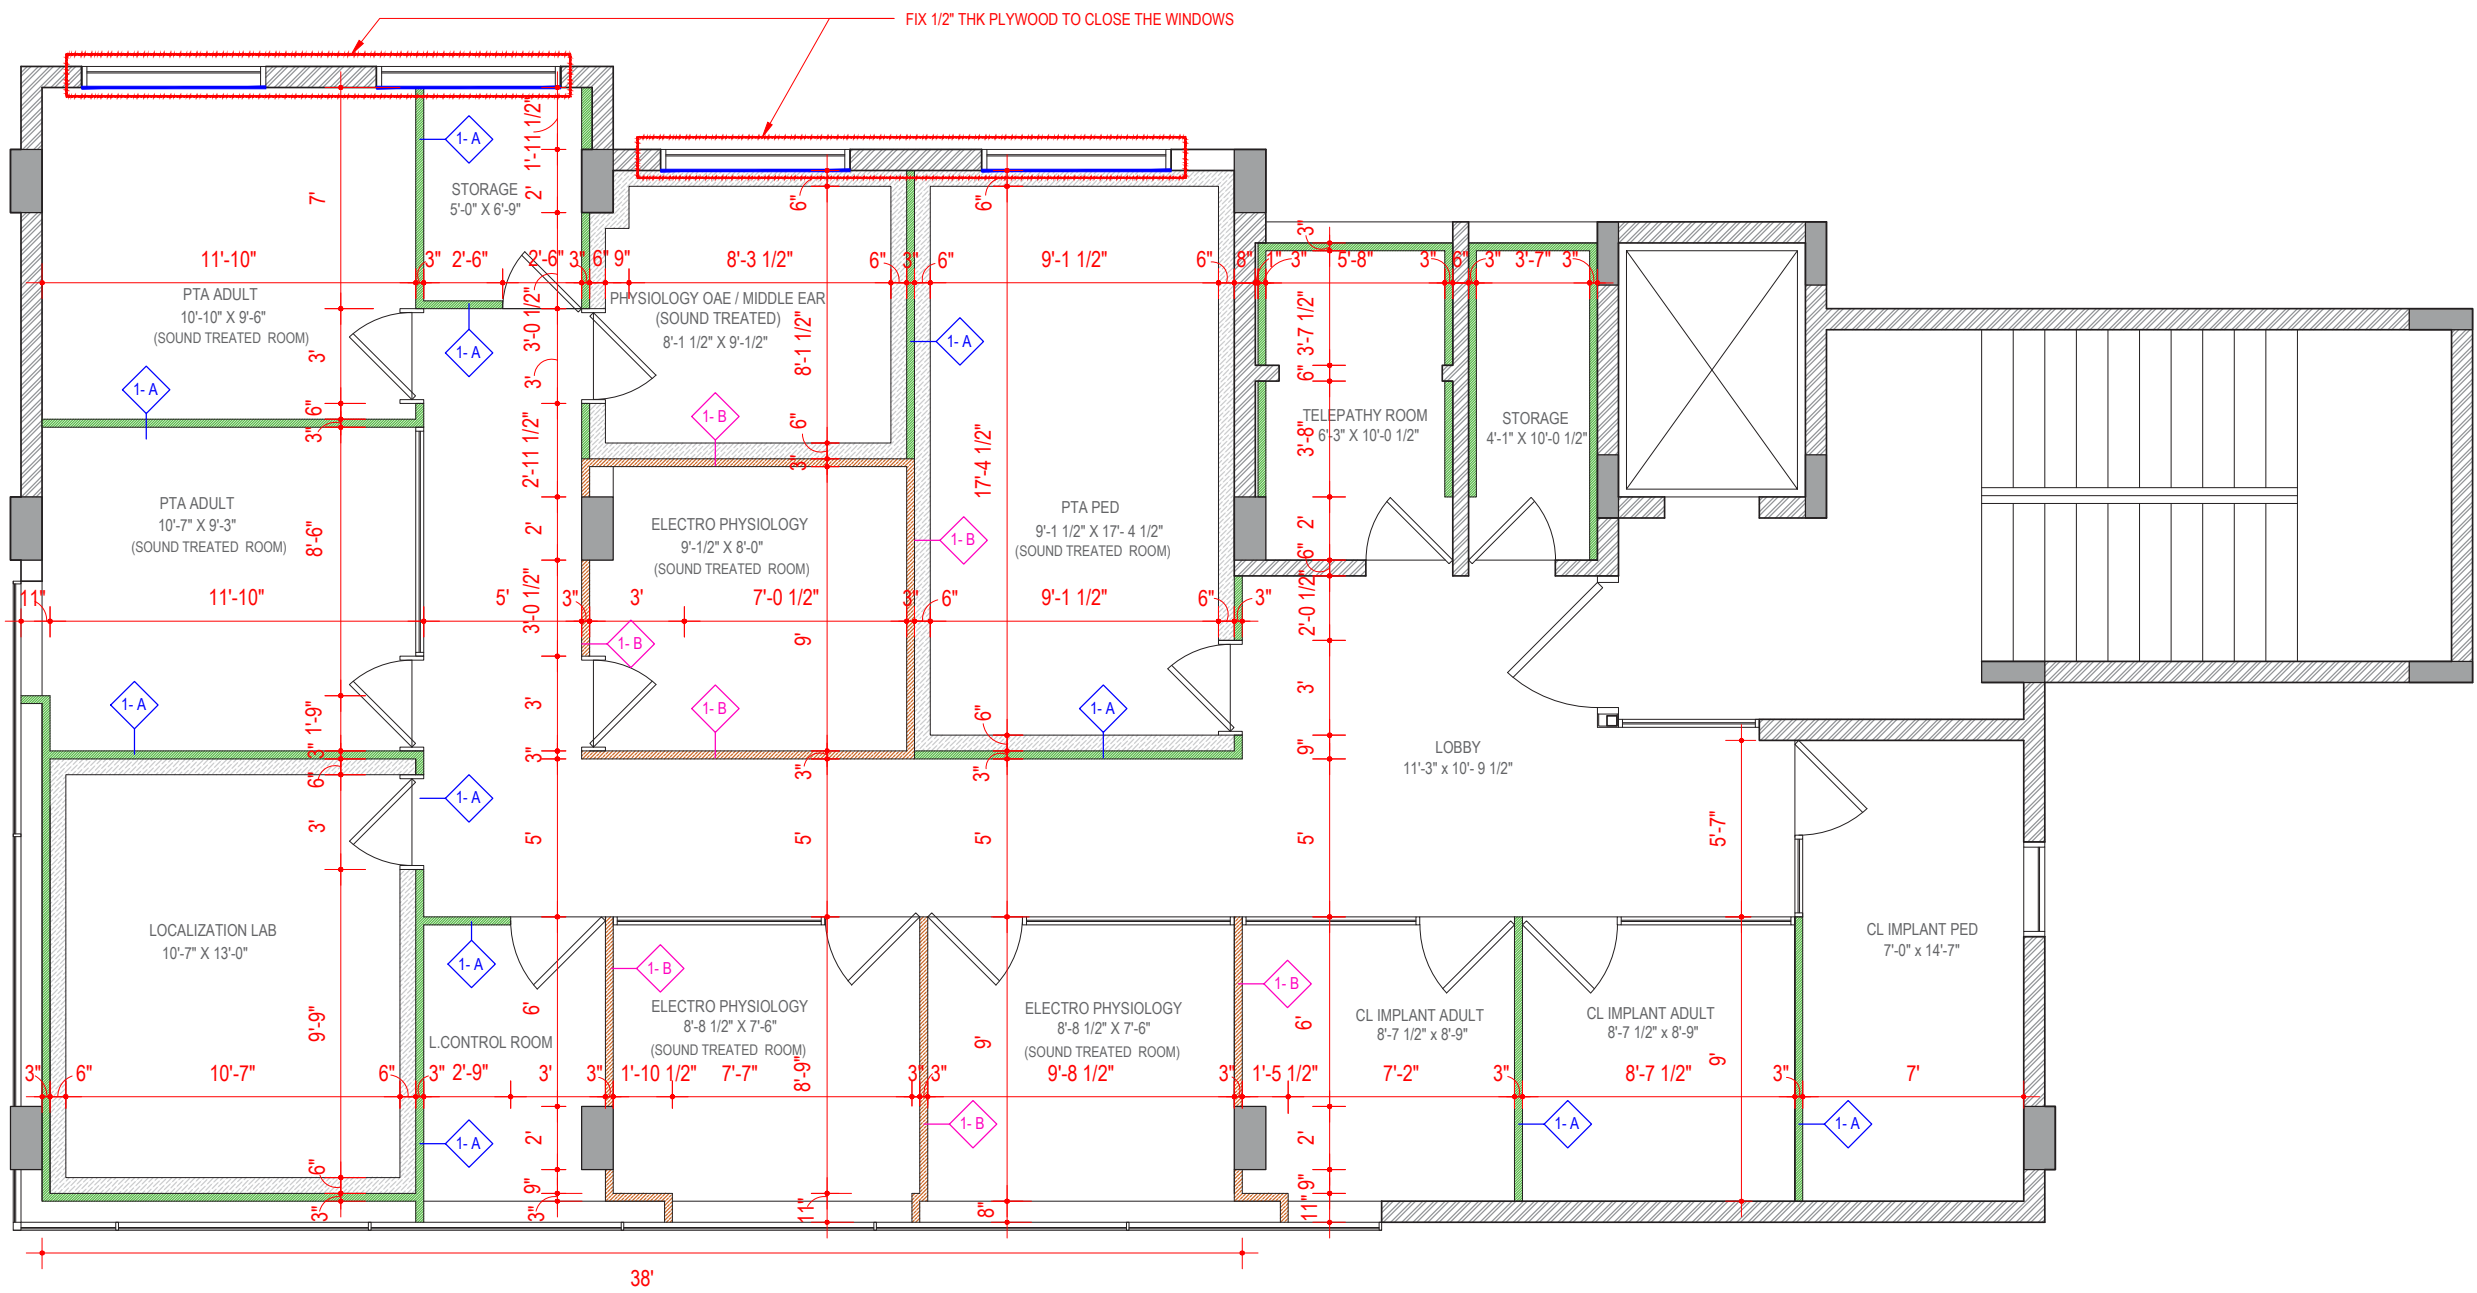


1 DRY WALL PARTITION - THIRD FLOOR
SCALE - 1/4" = 1'-0"



PROJECT NUMBER :22023

PROJECT LOCATION : CHENNAI

PROJECT NAME : MERF CLINICAL

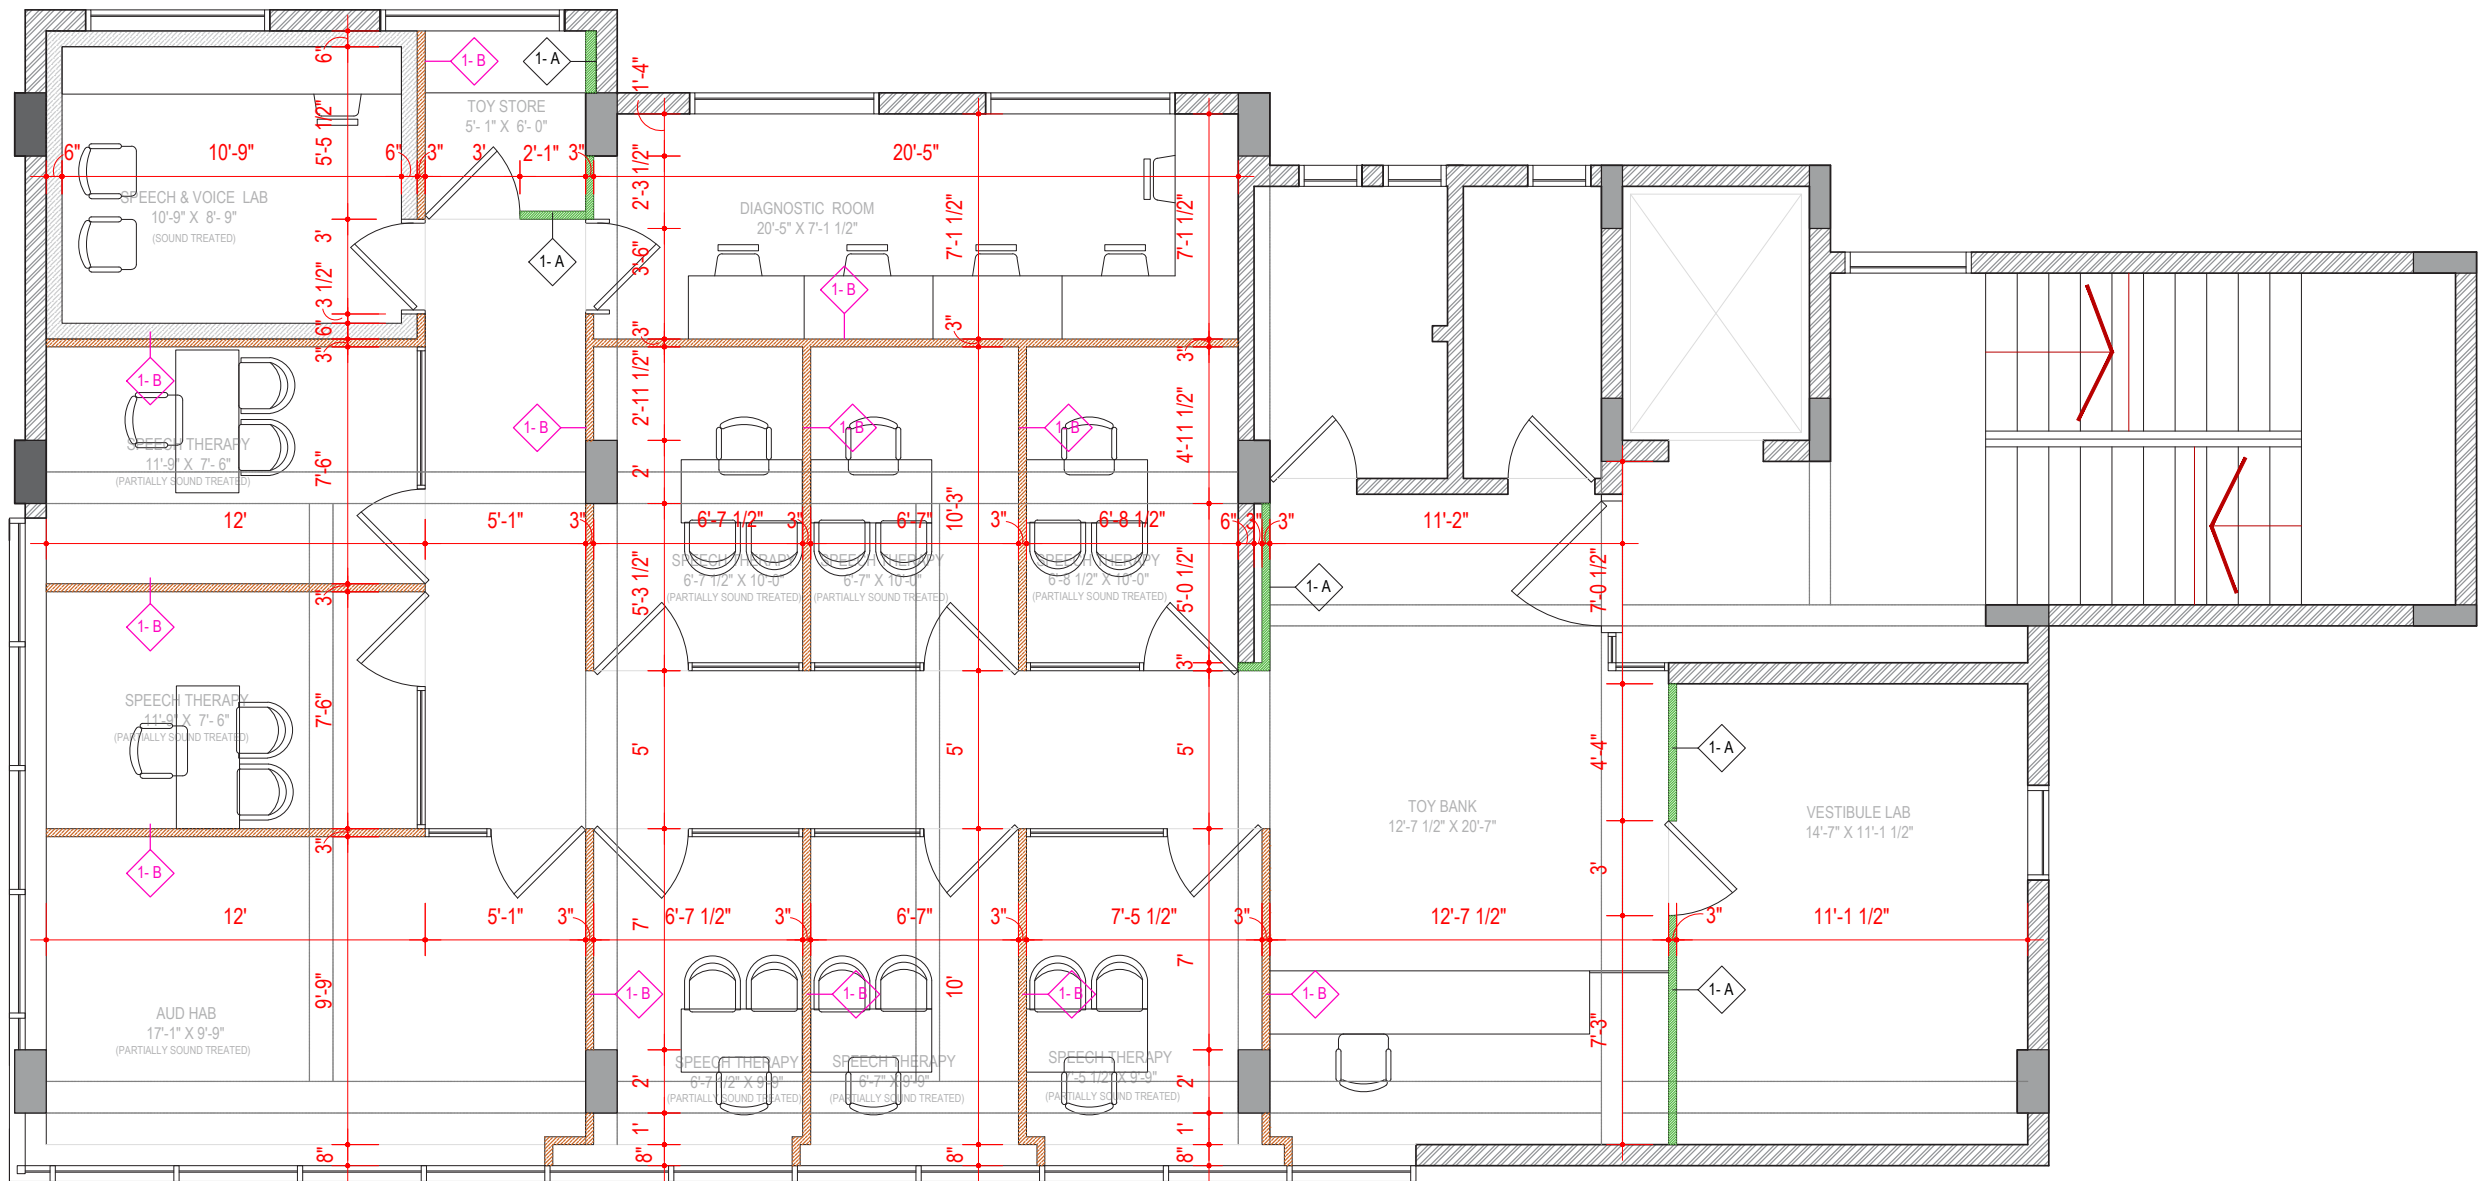

1 DRY WALL PARTITION - FOURTH FLOOR
SCALE - 1/4" = 1'-0"

- 3" THK DRYWALL PARTITION
TO BE CONSTRUCTED
- EXISTING WALL
- PARTIALLY SOUND
TREATED WALL
- SOUND TREATED WALL

REVISIONS:

#	DATE	COMMENTS

STUDIO D CUBED ARCHITECTS

AD - 13, 5TH STREET,
10TH MAIN ROAD,
ANNA NAGAR,
CHENNAI - 600 040.

ISSUED FOR
CONSTRUCTION

MAIL ID : studiod3@yahoo.com.
CONTACT : 044-42693554.

AM
+
O
Studios

DATE PLOTTED

DESIGNED BY : ARVIND RAM

DRAWN BY :

ARCHITECT
OF RECORD : MRINALINI RAM

DRAWING NAME : DRY WALL PARTITION

© 2019 BY STUDIO D CUBED ARCHITECTS
RIGHTS RESERVED
THE ARCHITECTURAL WORKS DEPICTED HEREIN ARE THE
SOLE PROPERTY OF STUDIO D CUBED ARCHITECTS AND MAY
NOT BE CONSTRUCTED OR USED WITHOUT ITS EXPRESS
WRITTEN PERMISSION. NO PERMISSION TO MODIFY OR
REPRODUCE ANY OF THE ARCHITECTURAL WORKS,
INCLUDING WITHOUT LIMITATION THE CONSTRUCTION OF ANY
BUILDING, IS EXPRESSED OR SHOULD BE IMPLIED FROM
DELIVERY OF PRELIMINARY DRAWINGS OR UNSEALED
CONSTRUCTION DRAWINGS. PERMISSION TO CONSTRUCT
THE BUILDING DEPICTED IN SEALED CONSTRUCTION
DRAWINGS IS EXPRESSLY CONDITIONED ON THE FULL AND
TIMELY PAYMENT OF ALL FEES OTHERWISE DUE STUDIO D
CUBED ARCHITECTS AND, IN THE ABSENCE OF ANY WRITTEN
AGREEMENT TO THE CONTRARY, IS LIMITED TO A ONE-TIME
USE ON THE SITE INDICATED ON THESE PLANS.

PLOT SCALE : 1/4" = 10"

SHEET NO : 05


NORTH POINT

PROJECT NUMBER :22023


PROJECT LOCATION : CHENNAI

PROJECT NAME : MERF CLINICAL

14

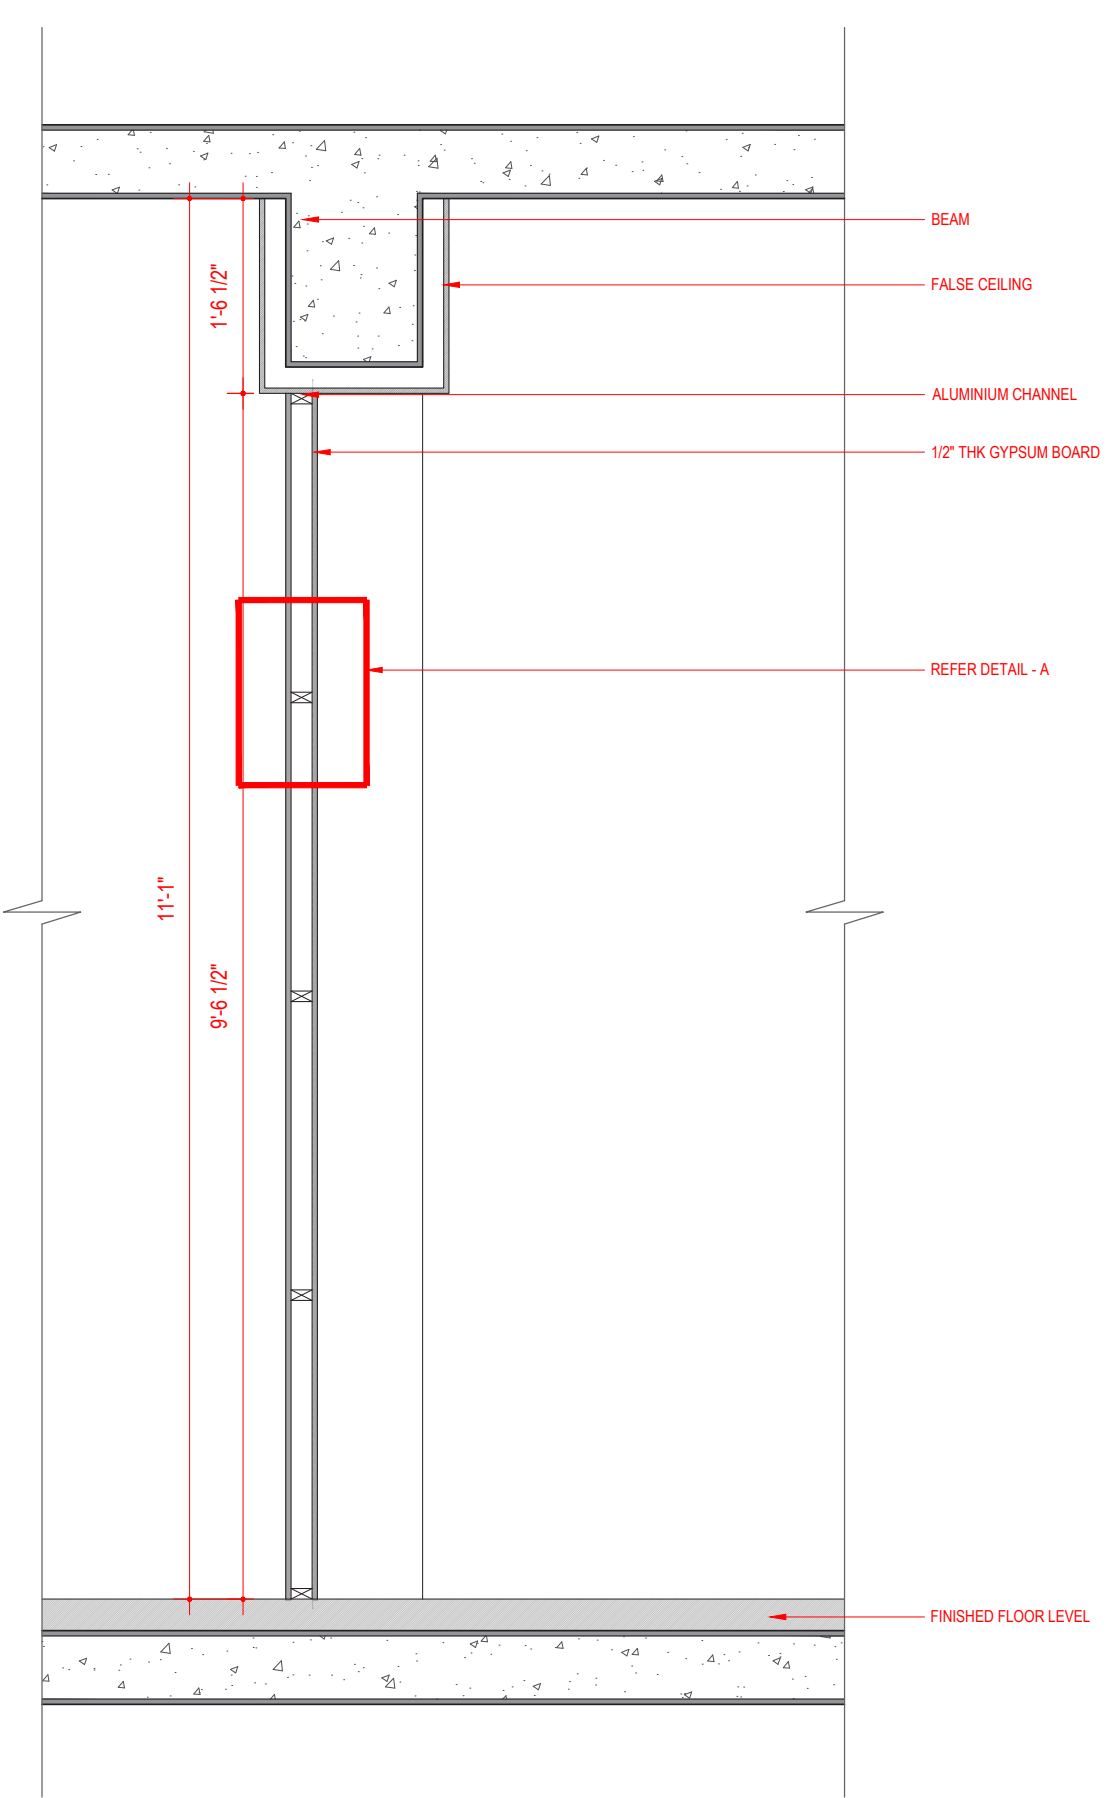

1 1 - A WALL DETAIL
SCALE - 1" = 1'0"

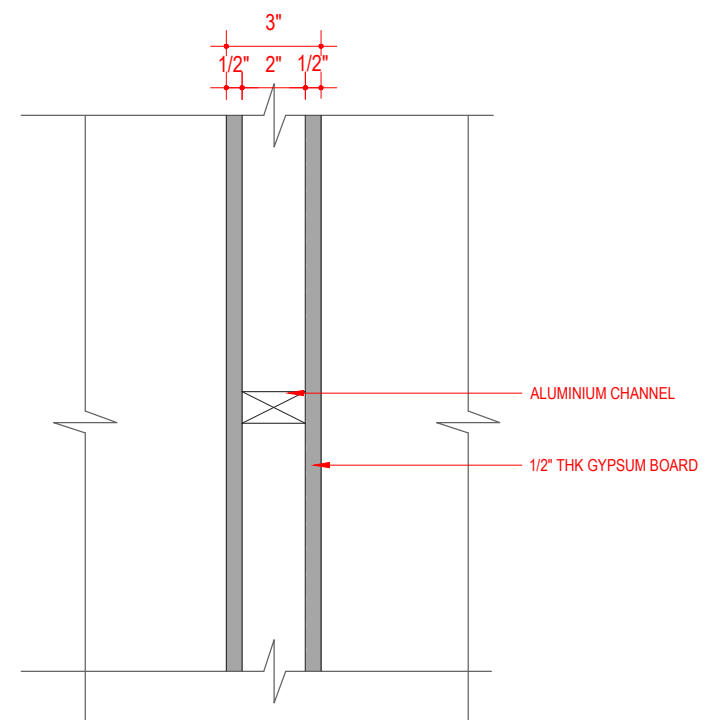

3 1-A WALL - DETAIL - A
SCALE - 3" = 1'0"



2 1-A WALL - REFERENCE IMAGE
SCALE - NTS

REVISIONS:

#	DATE	COMMENTS

STUDIO D CUBED ARCHITECTS

AD - 13, 5TH STREET,
10TH MAIN ROAD,
ANNANAGAR,
CHENNAI - 600 040.

ISSUED FOR
CONSTRUCTION

MAIL ID : studiod3@yahoo.com.
CONTACT : 044-42693554.

AM
+
O
Studios

DATE PLOTTED

DESIGNED BY : ARVIND RAM

DRAWN BY :

ARCHITECT
OF RECORD : MRINALINI RAM


DRAWING NAME : DRY WALL PARTITION

© 2019 BY STUDIO D CUBED ARCHITECTS
RIGHTS RESERVED
THE ARCHITECTURAL WORKS DEPICTED HEREIN ARE THE
SOLE PROPERTY OF STUDIO D CUBED ARCHITECTS AND MAY
NOT BE CONSTRUCTED OR USED WITHOUT ITS EXPRESS
WRITTEN PERMISSION. NO PERMISSION TO MODIFY OR
REPRODUCE ANY OF THE ARCHITECTURAL WORKS,
INCLUDING WITHOUT LIMITATION THE CONSTRUCTION OF ANY
BUILDING, IS EXPRESSED OR SHOULD BE IMPLIED FROM
DELIVERY OF PRELIMINARY DRAWINGS OR UNSEALED
CONSTRUCTION DRAWINGS. PERMISSION TO CONSTRUCT
THE BUILDING DEPICTED IN SEALED CONSTRUCTION
DRAWINGS IS EXPRESSLY CONDITIONED ON THE FULL AND
TIMELY PAYMENT OF ALL FEES OTHERWISE DUE STUDIO D
CUBED ARCHITECTS AND, IN THE ABSENCE OF ANY WRITTEN
AGREEMENT TO THE CONTRARY, IS LIMITED TO A ONE-TIME
USE ON THE SITE INDICATED ON THESE PLANS.


PLOT SCALE : VARIES

SHEET NO : 07


NORTH POINT

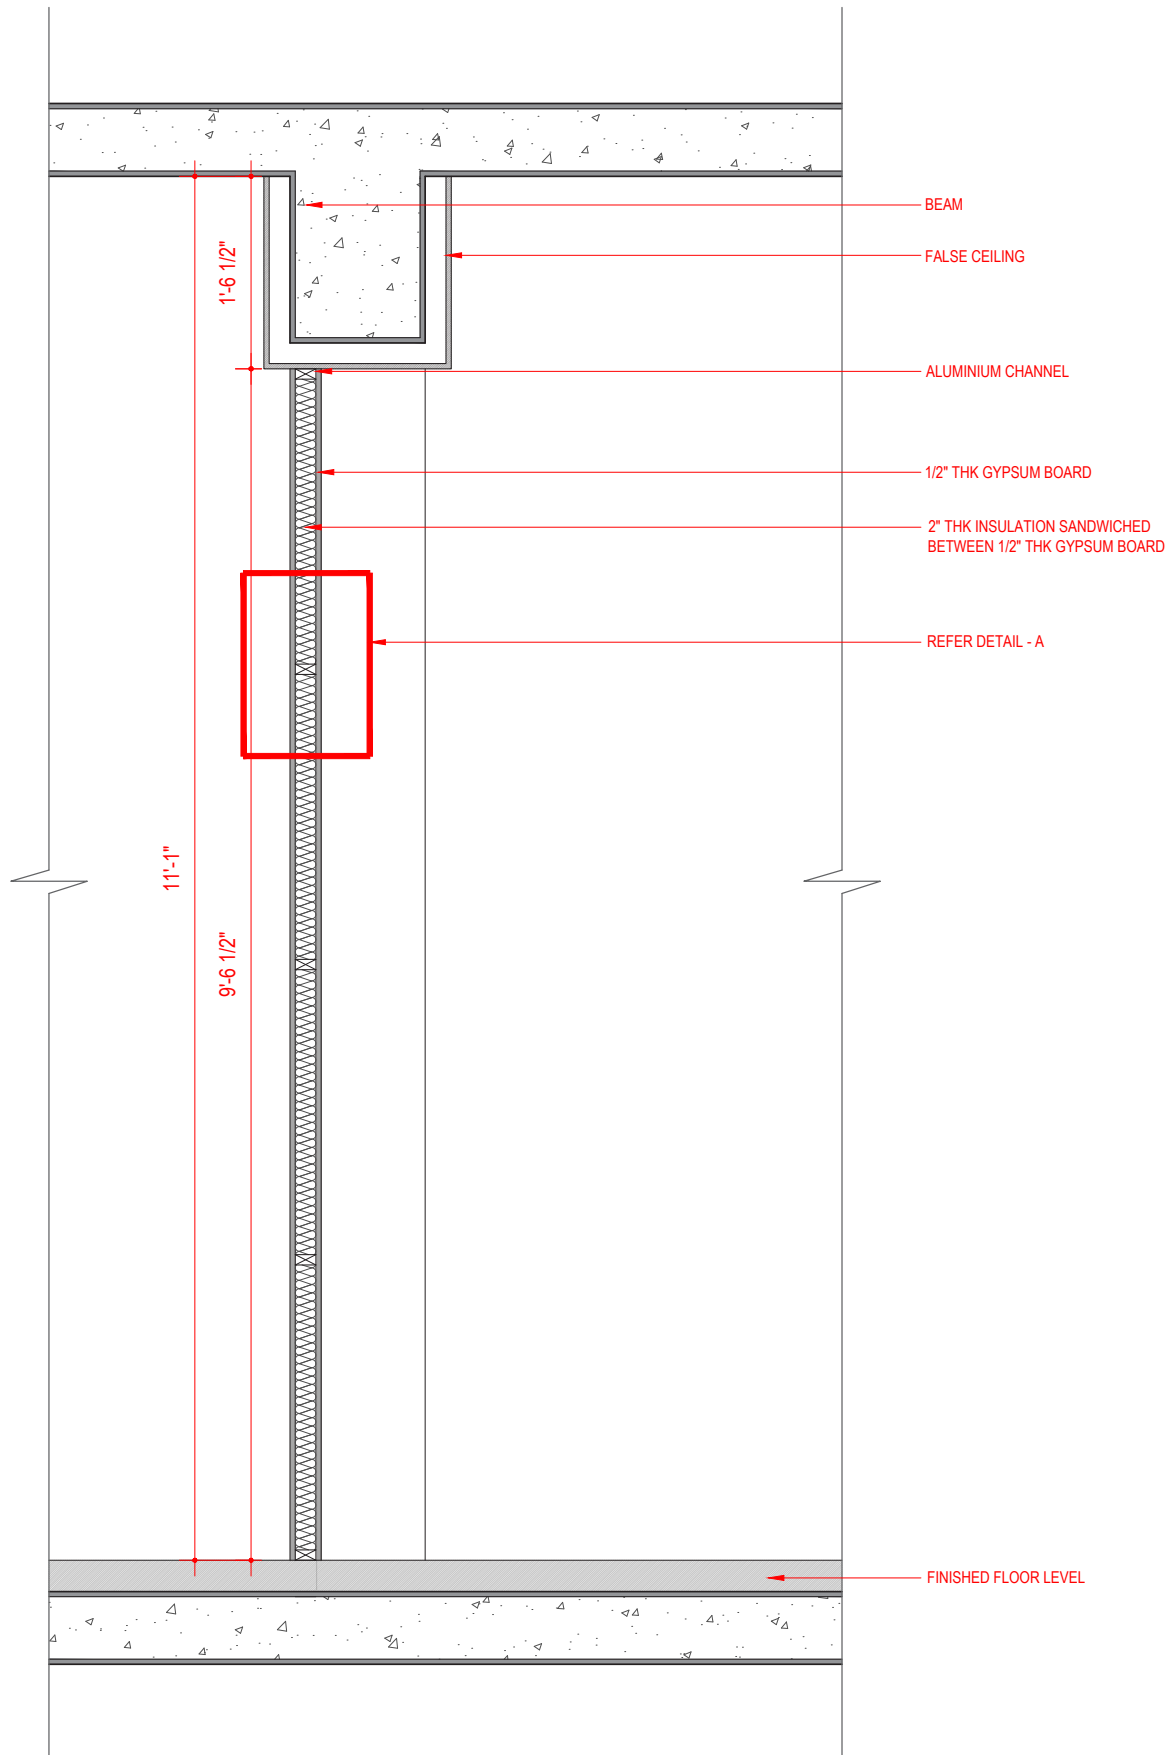

1 1 - B WALL DETAIL
SCALE - 1" = 1'0"

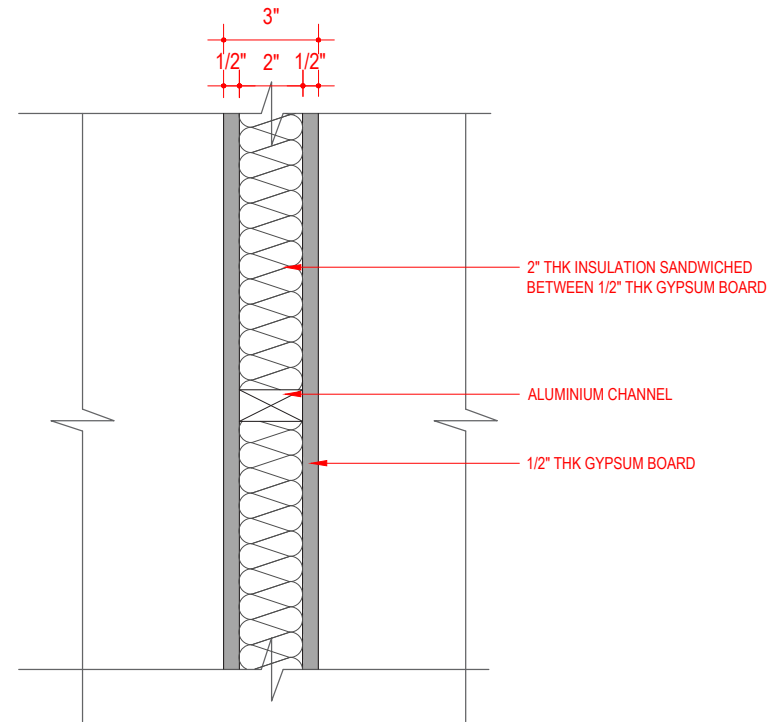

3 1-B WALL - DETAIL - A
SCALE - 3" = 1'0"

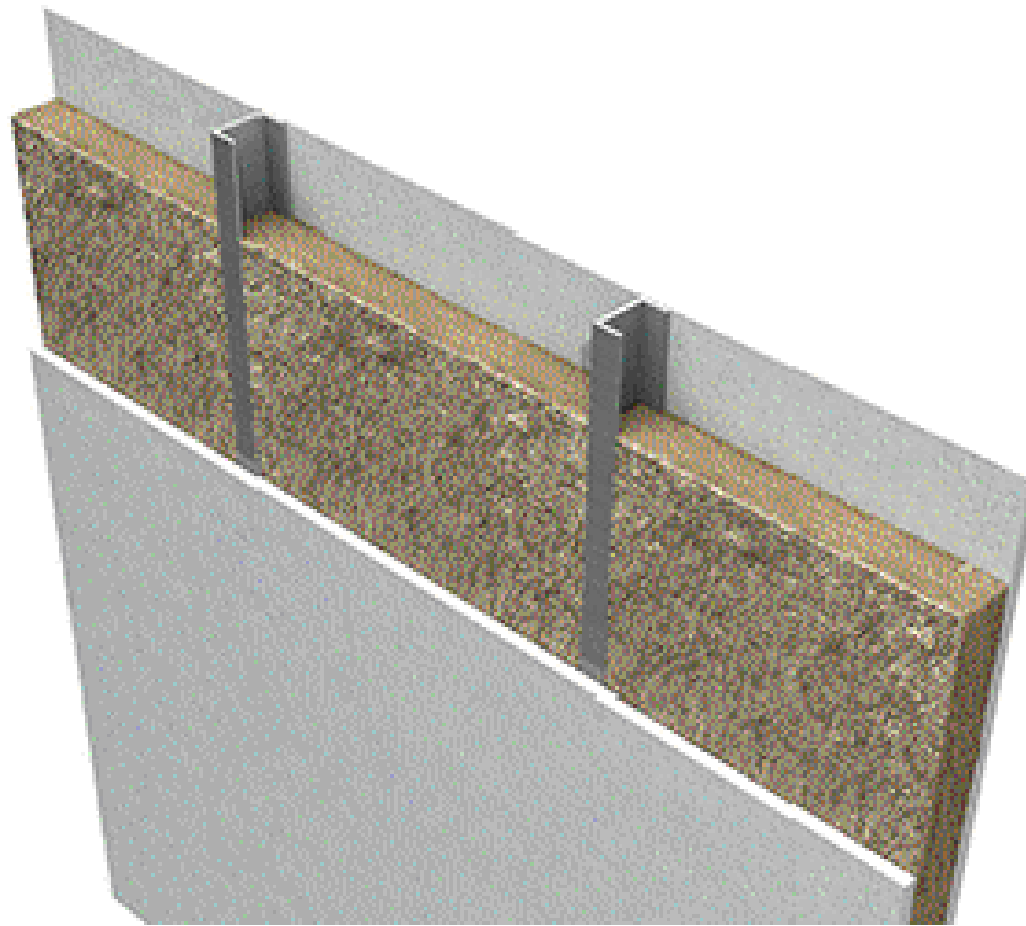

2 1-B WALL - REFERENCE IMAGE
SCALE - NTS

REVISIONS:		
#	DATE	COMMENTS

STUDIO D CUBED ARCHITECTS

AD - 13, 5TH STREET,
10TH MAIN ROAD,
ANNANAGAR,
CHENNAI - 600 040.



MAIL ID : studiod3@yahoo.com.

CONTACT : 044-42693554.



DATE PLOTTED

DESIGNED BY : ARVIND RAM

DRAWN BY :

ARCHITECT
OF RECORD : MRINALINI RAM

DRAWING NAME : DRY WALL PARTITION

© 2019 BY STUDIO D CUBED ARCHITECTS
RIGHTS RESERVED

THE ARCHITECTURAL WORKS DEPICTED HEREIN ARE THE
SOLE PROPERTY OF STUDIO D CUBED ARCHITECTS AND MAY
NOT BE CONSTRUCTED OR USED WITHOUT ITS EXPRESS
WRITTEN PERMISSION. NO PERMISSION TO MODIFY OR
REPRODUCE ANY OF THE ARCHITECTURAL WORKS,
INCLUDING WITHOUT LIMITATION THE CONSTRUCTION OF ANY
BUILDING, IS EXPRESSED OR SHOULD BE IMPLIED FROM
DELIVERY OF PRELIMINARY DRAWINGS OR UNSEALED
CONSTRUCTION DRAWINGS. PERMISSION TO CONSTRUCT
THE BUILDING DEPICTED IN SEALED CONSTRUCTION
DRAWINGS IS EXPRESSLY CONDITIONED ON THE FULL AND
TIMELY PAYMENT OF ALL FEES OTHERWISE DUE. STUDIO D
CUBED ARCHITECTS AND, IN THE ABSENCE OF ANY WRITTEN
AGREEMENT TO THE CONTRARY, IS LIMITED TO A ONE-TIME
USE ON THE SITE INDICATED ON THESE PLANS.


PLOT SCALE : VARIES

SHEET NO : 08

NORTH POINT

03. FLOORING LAYOUT DETAIL

MERF INSTITUTE

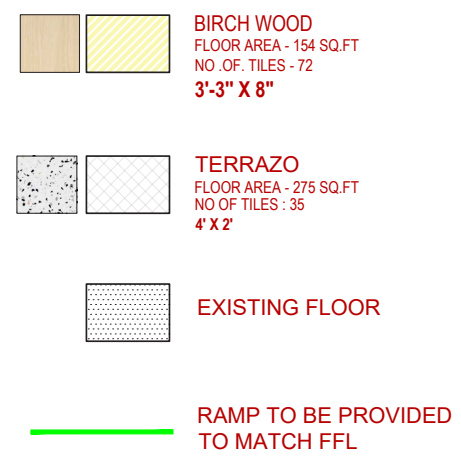


PLOT SCALE : $3/16" = 1'-0"$

SHEET NO :

NORTH POINT

A circular symbol with a cross inside, representing a north arrow. The cross is oriented vertically, with the top of the cross pointing towards the top of the sheet.

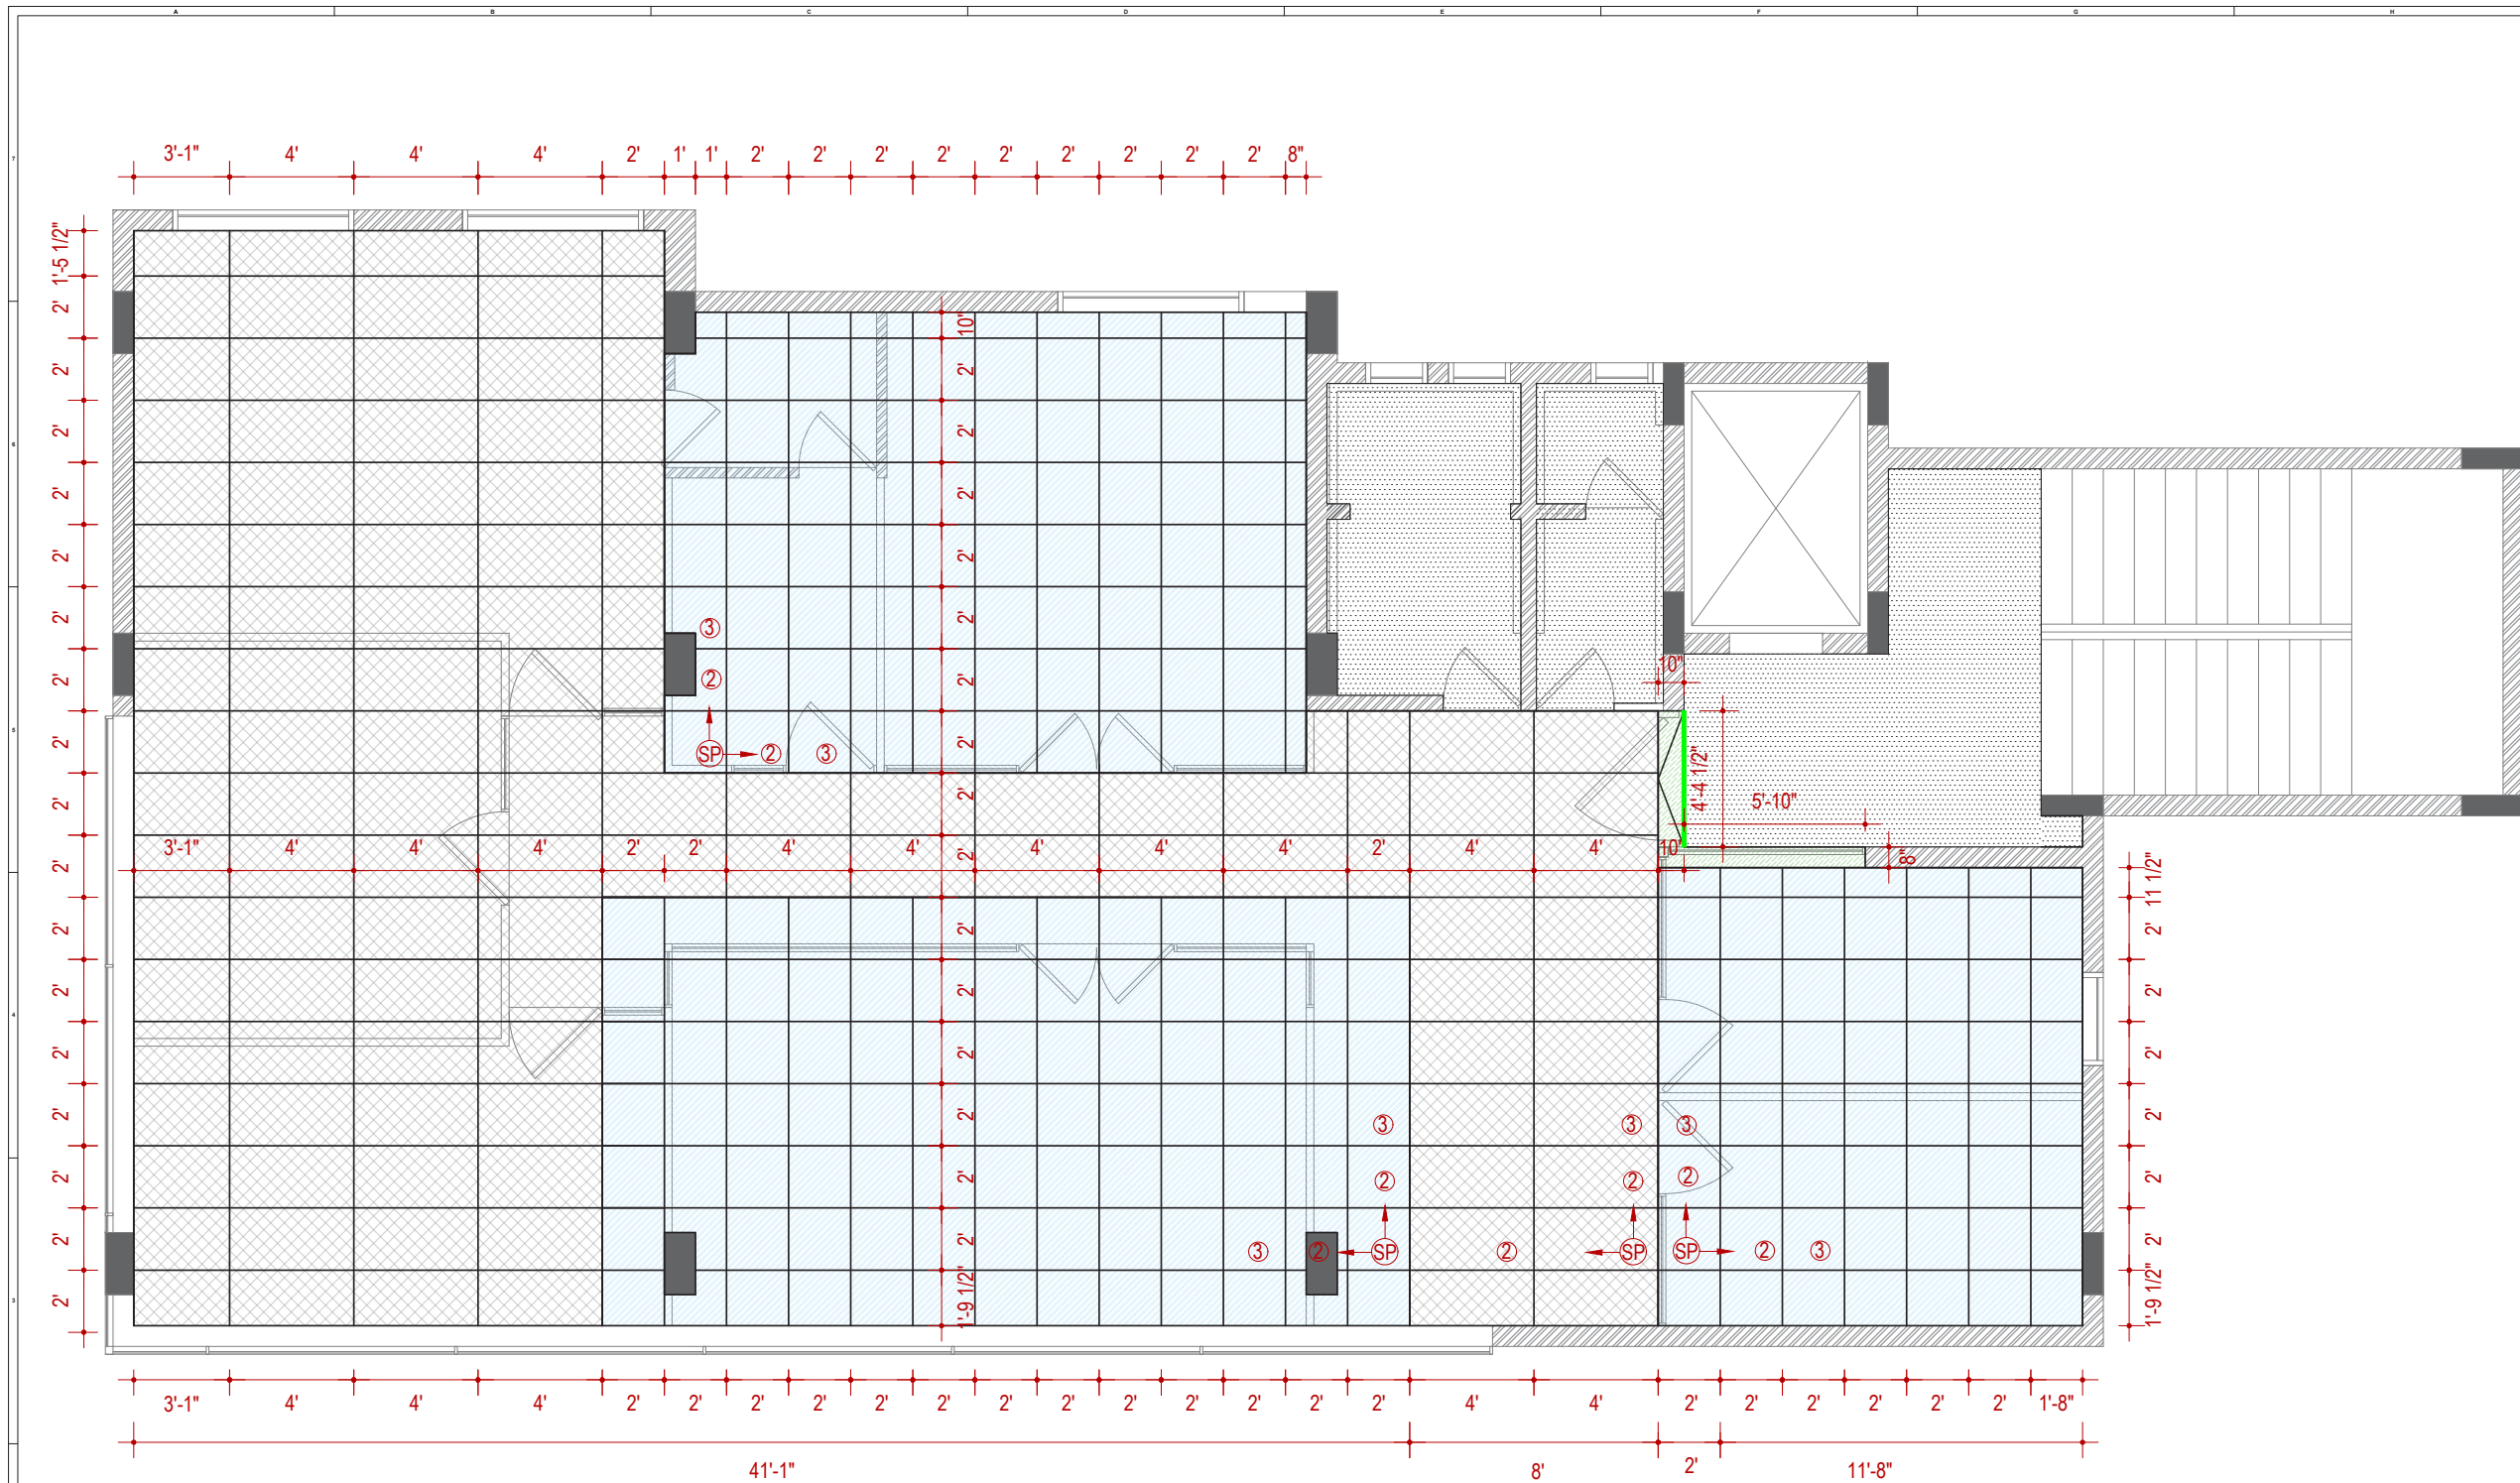

1 FIRST FLOOR PLAN

SCALE : 1/4" = 1'-0"
(NOTE: THE BELOW MENTIONED TILE QUANTITY DOES NOT INCLUDE WASTAGE)



TERRAZO
FLOOR AREA - 837 SQ.FT
NO OF TILES : 105
4' X 2'



GREY TILE
FLOOR AREA - 860 SQ.FT
NO OF TILES : 215
2' X 2'



BLACK GRANITE
FLOOR AREA - 8 SQ.FT



EXISTING FLOOR



**RAMP TO BE PROVIDED
TO MATCH FFL**

PROJECT NUMBER : 22023

PROJECT LOCATION : CHENNAI

PROJECT NAME : MERF INSTITUTE (CLINICAL)

REVISIONS:		
#	DATE	COMMENTS

AM +P ARCHITECTURAL STUDIO

AD - 13, 5TH STREET,
10TH MAIN ROAD,
ANNA NAGAR,
CHENNAI - 600 040.

MAIL ID : studiod3@yahoo.com.

CONTACT : 044-42693554.



DATE PLOTTED :

DESIGNED BY : ARVIND RAM

DRAWN BY :

ARCHITECT
OF RECORD : MRINALINI RAM

DRAWING NAME : FLOORING TILE LAYOUT


© 2022 BY STUDIO D CUBED ARCHITECTS
RIGHTS RESERVED

THE ARCHITECTURAL WORKS DEPICTED HEREIN ARE THE
SOLE PROPERTY OF STUDIO D CUBED ARCHITECTS AND MAY
NOT BE CONSTRUCTED OR USED WITHOUT ITS EXPRESS
WRITTEN PERMISSION. NO PERMISSION TO MODIFY OR
REPRODUCE ANY OF THE ARCHITECTURAL WORKS,
INCLUDING WITHOUT LIMITATION THE CONSTRUCTION OF ANY
BUILDING, IS EXPRESSED OR SHOULD BE IMPLIED FROM
DELIVERY OF PRELIMINARY DRAWINGS OR UNSEALED
CONSTRUCTION DRAWINGS. PERMISSION TO CONSTRUCT
THE BUILDING DEPICTED IN SEALED CONSTRUCTION
DRAWINGS IS EXPRESSLY CONDITIONED ON THE FULL AND
TIMELY PAYMENT OF ALL FEES OTHERWISE DUE STUDIO D
CUBED ARCHITECTS AND, IN THE ABSENCE OF ANY WRITTEN
AGREEMENT TO THE CONTRARY, IS LIMITED TO A ONE-TIME
USE ON THE SITE INDICATED ON THESE PLANS.

PLOT SCALE : 1/4" = 1'-0"

SHEET NO :

NORTH POINT

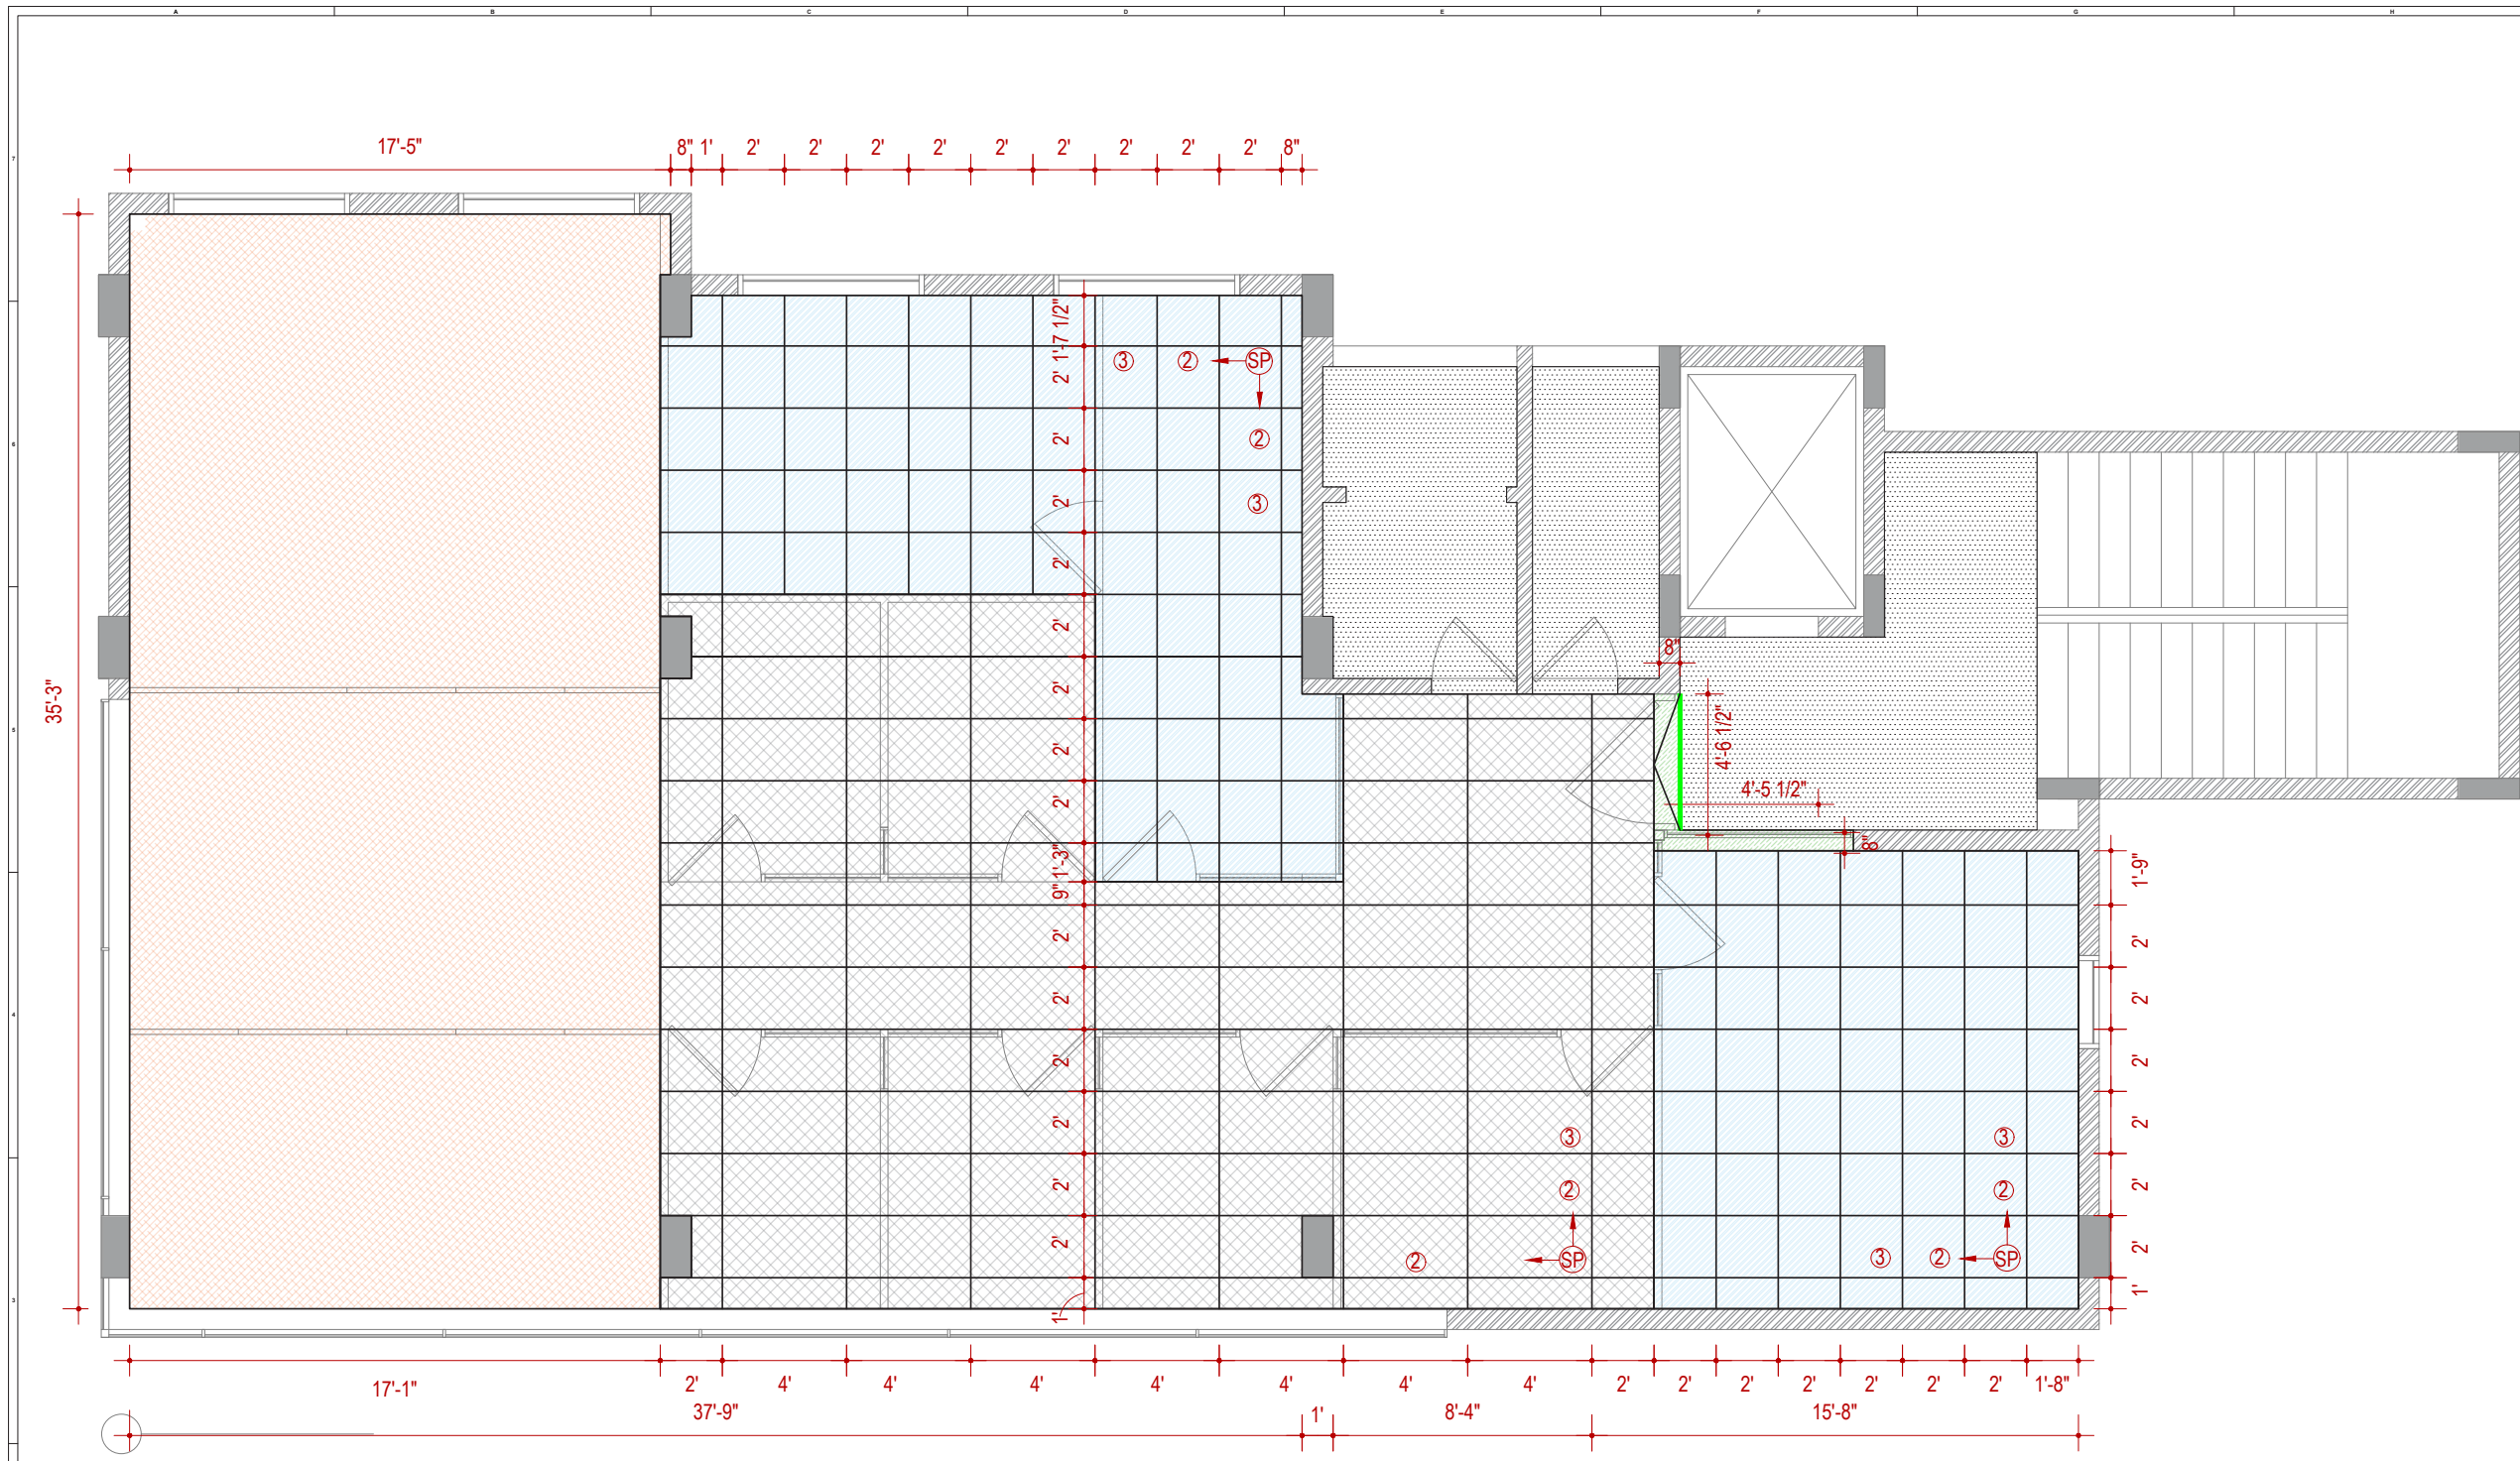

1 SECOND FLOOR PLAN

SCALE : 1/4" = 1'-0"
(NOTE: THE BELOW MENTIONED TILE QUANTITY DOES NOT INCLUDE WASTAGE)

-  TERRAZO
FLOOR AREA - 624 SQ.FT
NO OF TILES : 78
4' X 2'
-  GREY TILE
FLOOR AREA - 469 SQ.FT
NO OF TILES : 118
2' X 2'
-  VINYL FLOORING
FLOOR AREA - 603 SQ.FT
-  BLACK GRANITE
FLOOR AREA - 8 SQ.FT
-  EXISTING FLOOR
-  RAMP TO BE PROVIDED TO MATCH FFL

REVISIONS:

#	DATE	COMMENTS

AM +P ARCHITECTURAL STUDIO

AD - 13, 5TH STREET,
10TH MAIN ROAD,
ANNA NAGAR,
CHENNAI - 600 040.

MAIL ID : studiod3@yahoo.com.
CONTACT : 044-42693554.

AM +P Studios

DATE PLOTTED :

DESIGNED BY : ARVIND RAM

DRAWN BY :

ARCHITECT
OF RECORD : MRINALINI RAM

DRAWING NAME : FLOORING TILE LAYOUT


© 2022 BY STUDIO D CUBED ARCHITECTS
RIGHTS RESERVED

THE ARCHITECTURAL WORKS DEPICTED HEREIN ARE THE
SOLE PROPERTY OF STUDIO D CUBED ARCHITECTS AND MAY
NOT BE CONSTRUCTED OR USED WITHOUT ITS EXPRESS
WRITTEN PERMISSION. NO PERMISSION TO MODIFY OR
REPRODUCE ANY OF THE ARCHITECTURAL WORKS,
INCLUDING WITHOUT LIMITATION THE CONSTRUCTION OF ANY
BUILDING, IS EXPRESSED OR SHOULD BE IMPLIED FROM
DELIVERY OF PRELIMINARY DRAWINGS OR UNSEALED
CONSTRUCTION DRAWINGS. PERMISSION TO CONSTRUCT
THE BUILDING DEPICTED IN SEALED CONSTRUCTION
DRAWINGS IS EXPRESSLY CONDITIONED ON THE FULL AND
TIMELY PAYMENT OF ALL FEES OTHERWISE DUE. STUDIO D
CUBED ARCHITECTS AND, IN THE ABSENCE OF ANY WRITTEN
AGREEMENT TO THE CONTRARY, IS LIMITED TO A ONE-TIME
USE ON THE SITE INDICATED ON THESE PLANS.

PLOT SCALE : 1/4" = 1'-0"

SHEET NO :

NORTH POINT

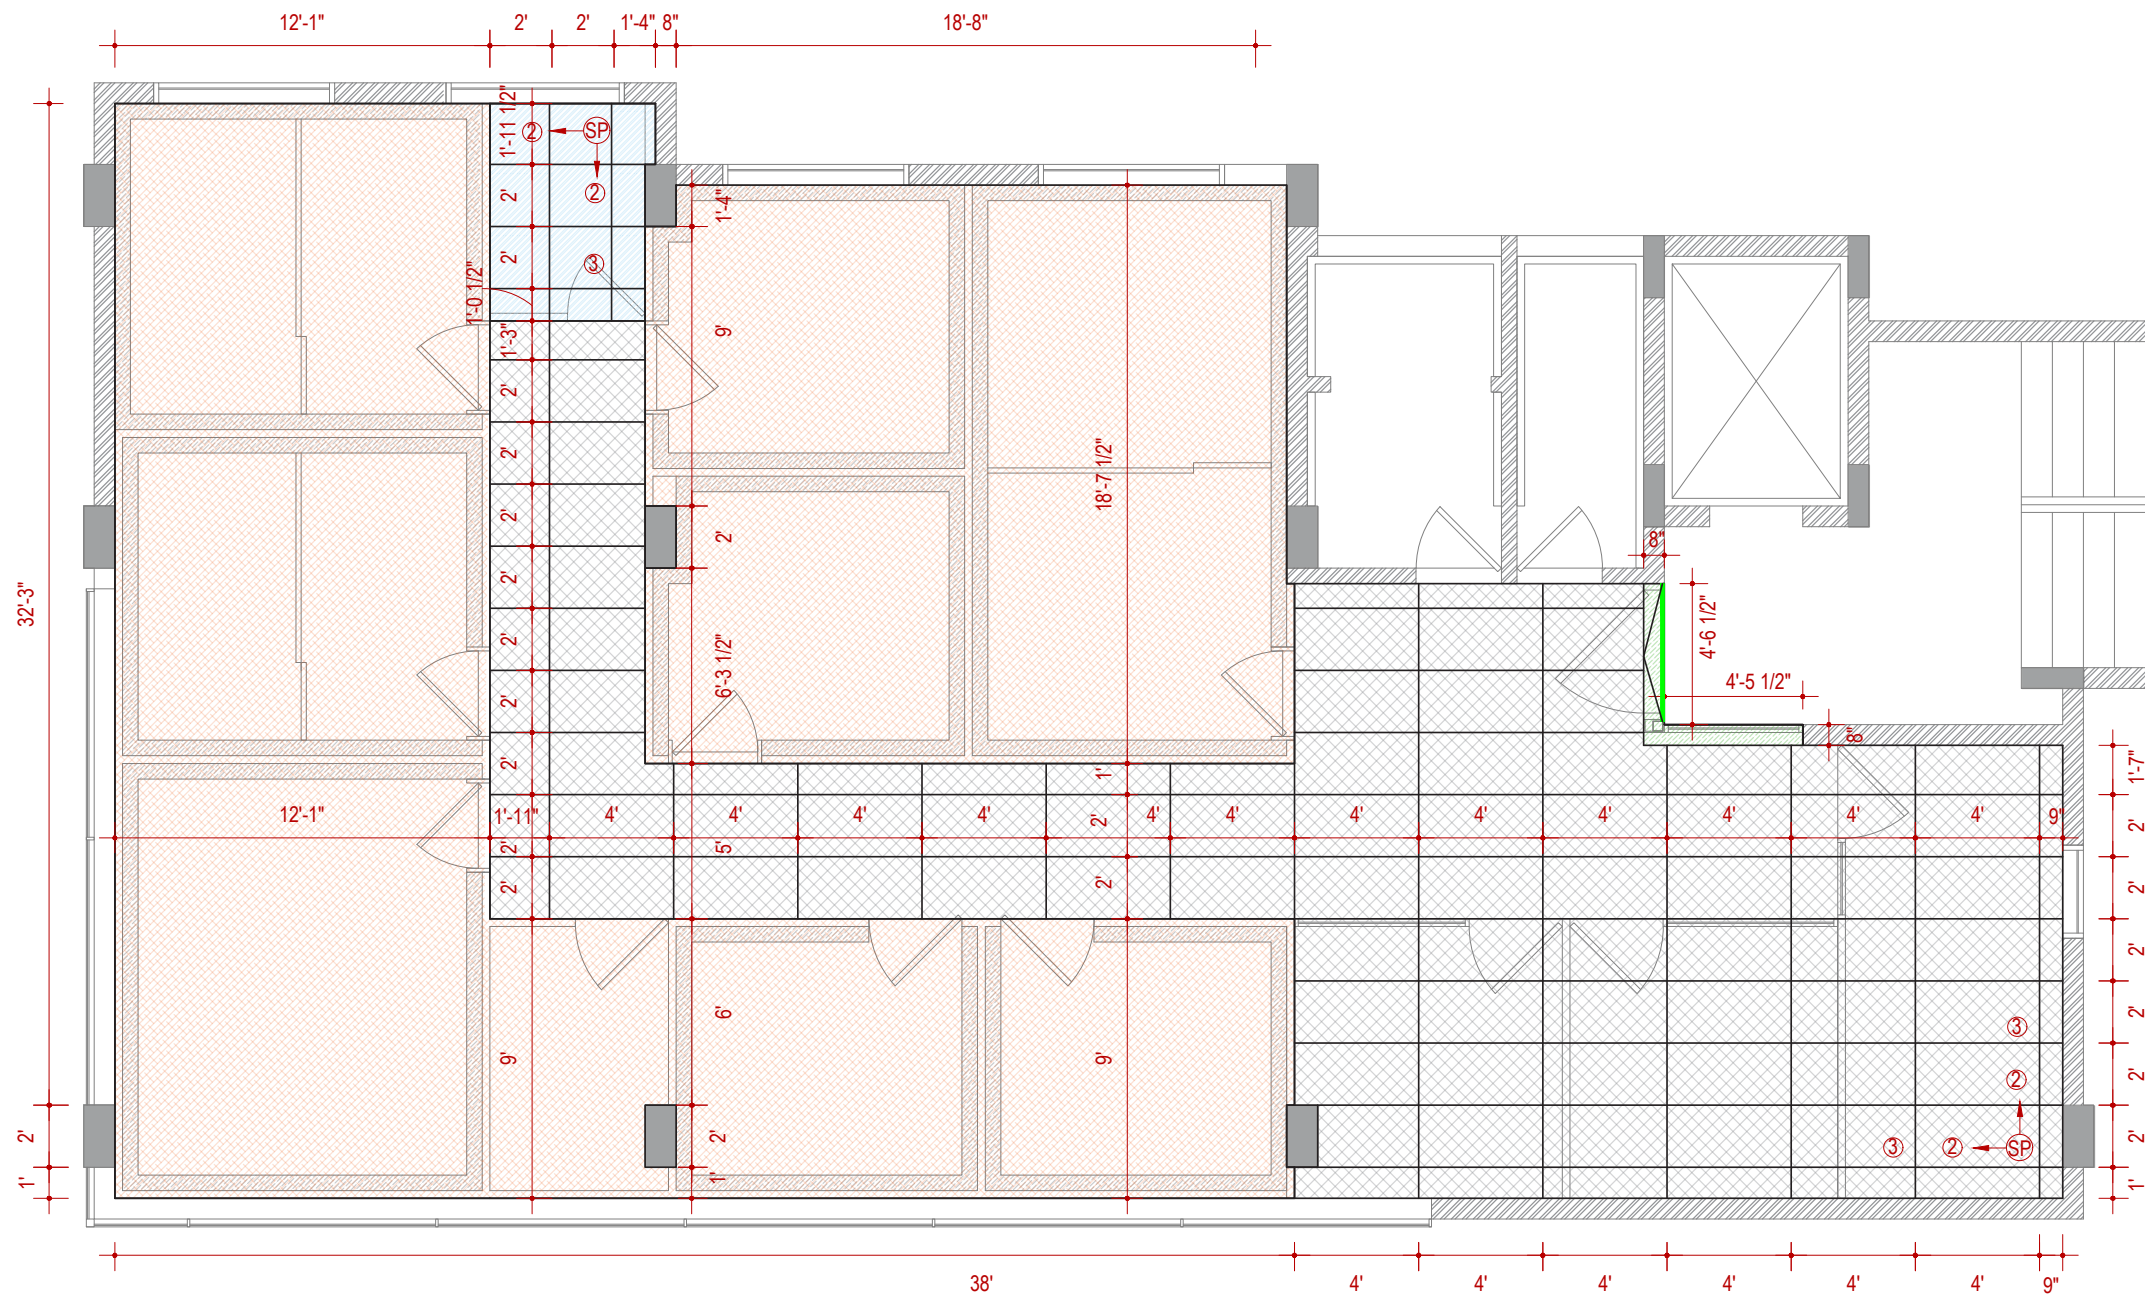

1 THIRD FLOOR PLAN

SCALE : 1/4" = 1'-0"

(NOTE: THE BELOW MENTIONED TILE QUANTITY DOES NOT INCLUDE WASTAGE)



TERRAZO
FLOOR AREA - 619 SQ.FT
NO OF TILES : 74
4' X 2'



GREY TILE
FLOOR AREA - 36 SQ.FT
NO OF TILES : 9
2' X 2'



VINYL FLOORING
FLOOR AREA - 1038 SQ.FT



BLACK GRANITE
FLOOR AREA - 8 SQ.FT



EXISTING FLOOR

**RAMP TO BE PROVIDED
TO MATCH FFL**

PROJECT NUMBER : 22023

PROJECT LOCATION : CHENNAI

PROJECT NAME : MERF INSTITUTE (CLINICAL)

NORTH POINT



REVISIONS:		
#	DATE	COMMENTS

AM +P ARCHITECTURAL STUDIO

AD - 13, 5TH STREET,
10TH MAIN ROAD,
ANNANAGAR,
CHENNAI - 600 040.

MAIL ID : studiod3@yahoo.com.

CONTACT : 044-42693554.



DATE PLOTTED

DESIGNED BY : ARVIND RAM

DRAWN BY :

ARCHITECT
OF RECORD : MRINALINI RAM


DRAWING NAME : FLOORING TILE LAYOUT

© 2022 BY STUDIO D CUBED ARCHITECTS
RIGHTS RESERVED

THE ARCHITECTURAL WORKS DEPICTED HEREIN ARE THE
SOLE PROPERTY OF STUDIO D CUBED ARCHITECTS AND MAY
NOT BE CONSTRUCTED OR USED WITHOUT ITS EXPRESS
WRITTEN PERMISSION. NO PERMISSION TO MODIFY OR
REPRODUCE ANY OF THE ARCHITECTURAL WORKS,
INCLUDING WITHOUT LIMITATION THE CONSTRUCTION OF ANY
BUILDING, IS EXPRESSED OR SHOULD BE IMPLIED FROM
DELIVERY OF PRELIMINARY DRAWINGS OR UNSEALED
CONSTRUCTION DRAWINGS. PERMISSION TO CONSTRUCT
THE BUILDING DEPICTED IN SEALED CONSTRUCTION
DRAWINGS IS EXPRESSLY CONDITIONED ON THE FULL AND
TIMELY PAYMENT OF ALL FEES OTHERWISE DUE. STUDIO D
CUBED ARCHITECTS AND, IN THE ABSENCE OF ANY WRITTEN
AGREEMENT TO THE CONTRARY, IS LIMITED TO A ONE-TIME
USE ON THE SITE INDICATED ON THESE PLANS.

PLOT SCALE : 1/4" = 1'-0"


SHEET NO :

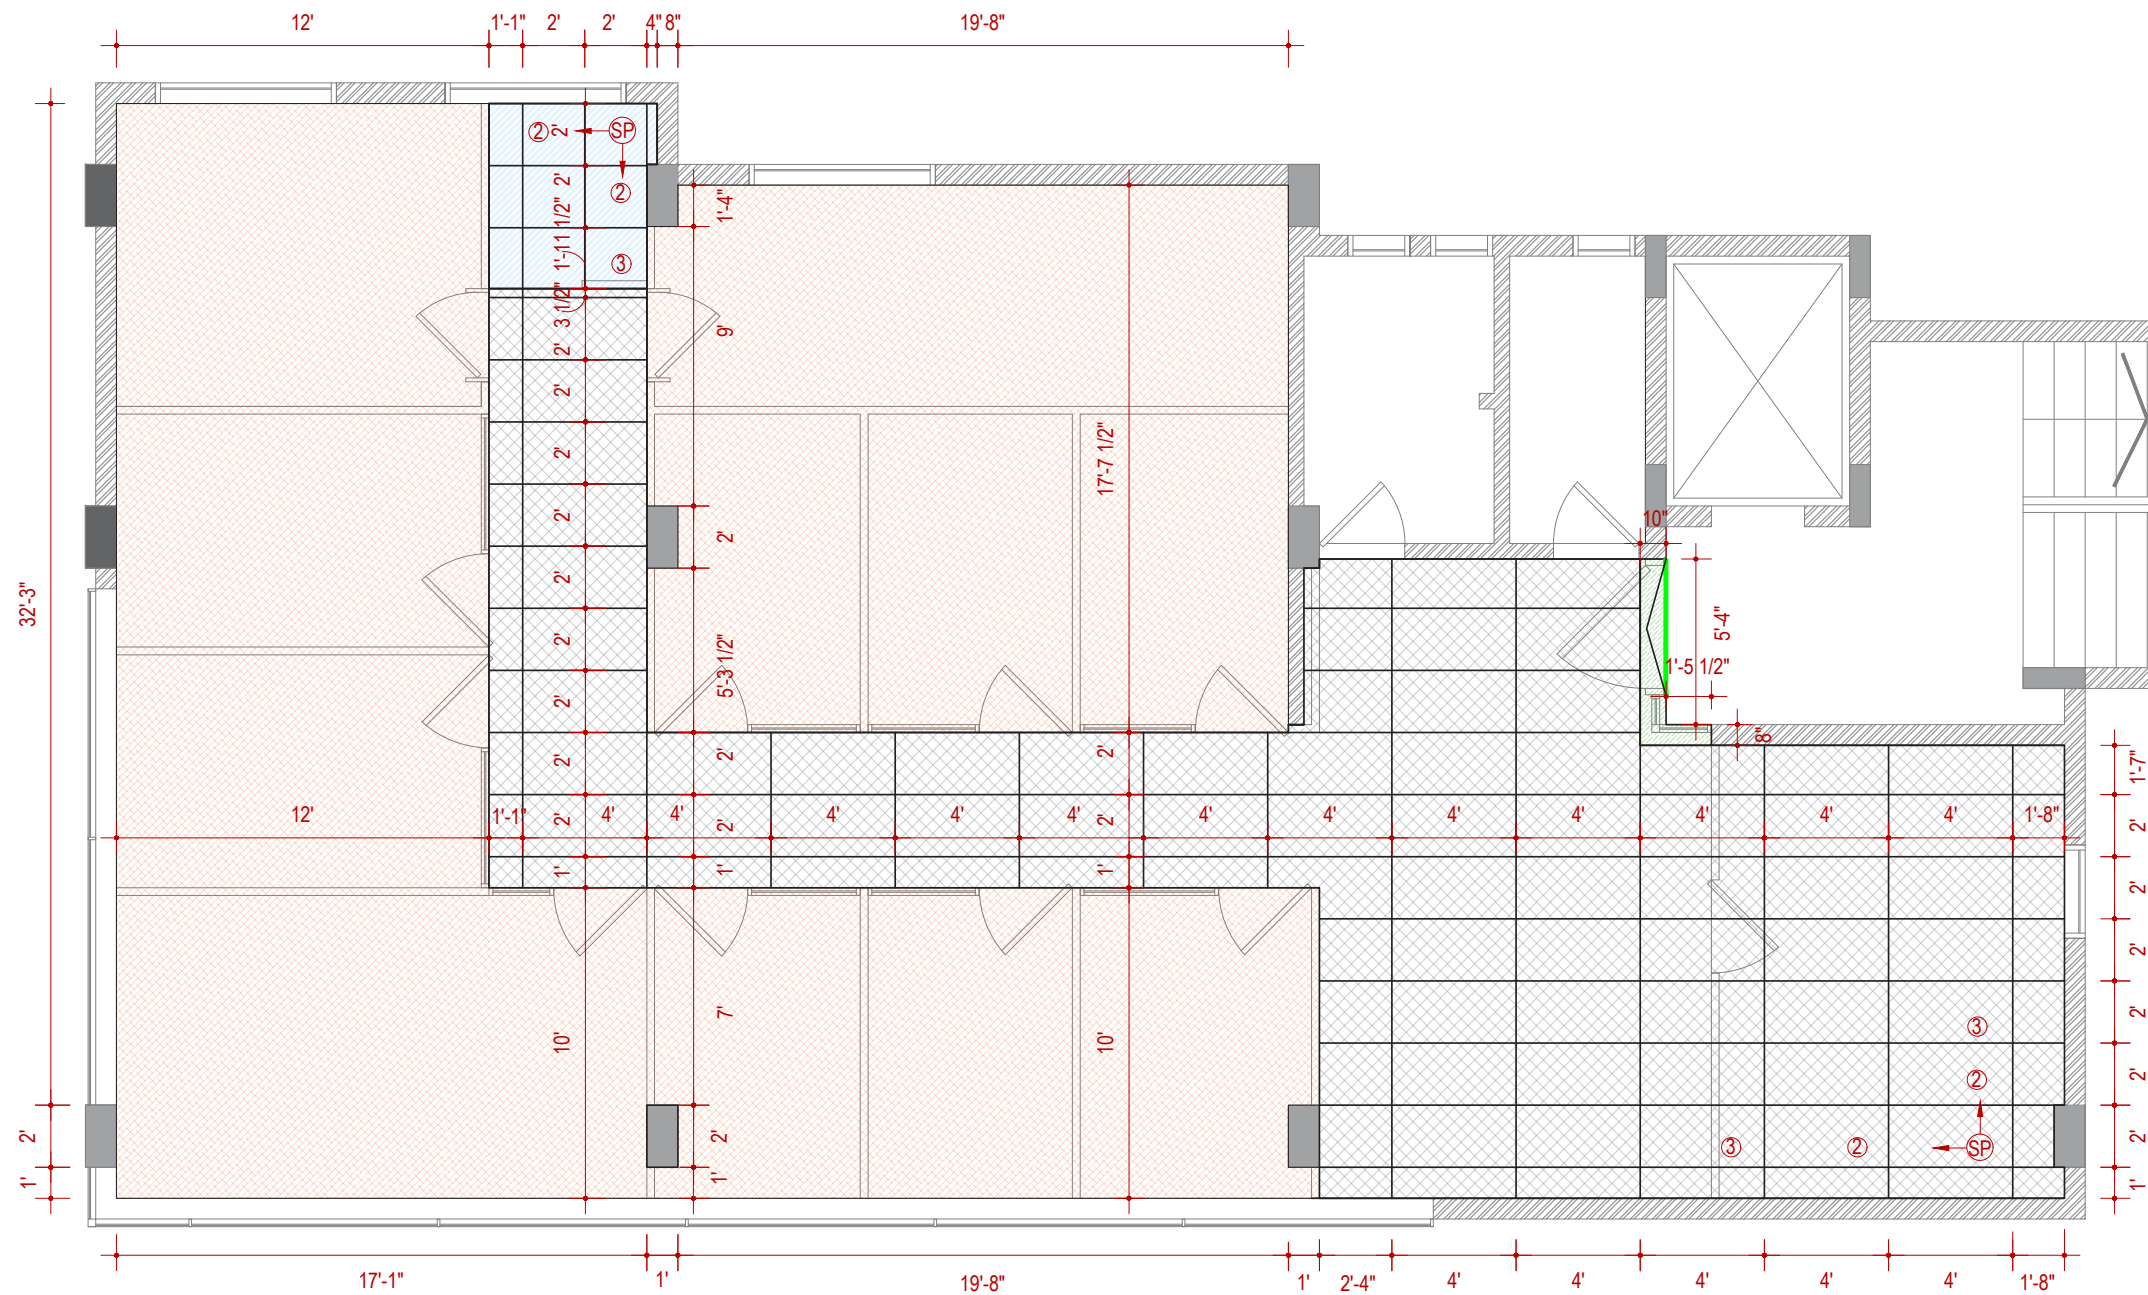

1 FOURTH FLOOR PLAN

SCALE : 1/4" = 1'-0"

(NOTE: THE BELOW MENTIONED TILE QUANTITY DOES NOT INCLUDE WASTAGE)

 

TERRAZO
FLOOR AREA - 621 SQ.FT
NO OF TILES : 78
4' X 2'



GREY TILE
FLOOR AREA - 31 SQ.FT
NO OF TILES : 8
2' X 2'



VINYL FLOORING
FLOOR AREA - 1048 SQ.FT



BLACK GRANITE
FLOOR AREA - 6 SQ.FT



EXISTING FLOOR

**RAMP TO BE PROVIDED
TO MATCH FFL**

REVISIONS:		
#	DATE	COMMENTS

AM +P ARCHITECTURAL STUDIO

AD - 13, 5TH STREET,
10TH MAIN ROAD,
ANNANAGAR,
CHENNAI - 600 040.

MAIL ID : studiod3@yahoo.com.

CONTACT : 044-42693554.



DATE PLOTTED :

DESIGNED BY : ARVIND RAM

DRAWN BY :

ARCHITECT
OF RECORD : MRINALINI RAM

DRAWING NAME : FLOORING TILE LAYOUT

© 2022 BY STUDIO D CUBED ARCHITECTS
RIGHTS RESERVED

THE ARCHITECTURAL WORKS DEPICTED HEREIN ARE THE
SOLE PROPERTY OF STUDIO D CUBED ARCHITECTS AND MAY
NOT BE CONSTRUCTED OR USED WITHOUT ITS EXPRESS
WRITTEN PERMISSION. NO PERMISSION TO MODIFY OR
REPRODUCE ANY OF THE ARCHITECTURAL WORKS,
INCLUDING WITHOUT LIMITATION THE CONSTRUCTION OF ANY
BUILDING, IS EXPRESSED OR SHOULD BE IMPLIED FROM
DELIVERY OF PRELIMINARY DRAWINGS OR UNSEALED
CONSTRUCTION DRAWINGS. PERMISSION TO CONSTRUCT
THE BUILDING DEPICTED IN SEALED CONSTRUCTION
DRAWINGS IS EXPRESSLY CONDITIONED ON THE FULL AND
TIMELY PAYMENT OF ALL FEES OTHERWISE DUE. STUDIO D
CUBED ARCHITECTS AND, IN THE ABSENCE OF ANY WRITTEN
AGREEMENT TO THE CONTRARY, IS LIMITED TO A ONE-TIME
USE ON THE SITE INDICATED ON THESE PLANS.

PLOT SCALE : 1/4" = 1'-0"

SHEET NO :


NORTH POINT



PROJECT NUMBER : 22023

PROJECT LOCATION : CHENNAI

PROJECT NAME : MERF INSTITUTE (CLINICAL)

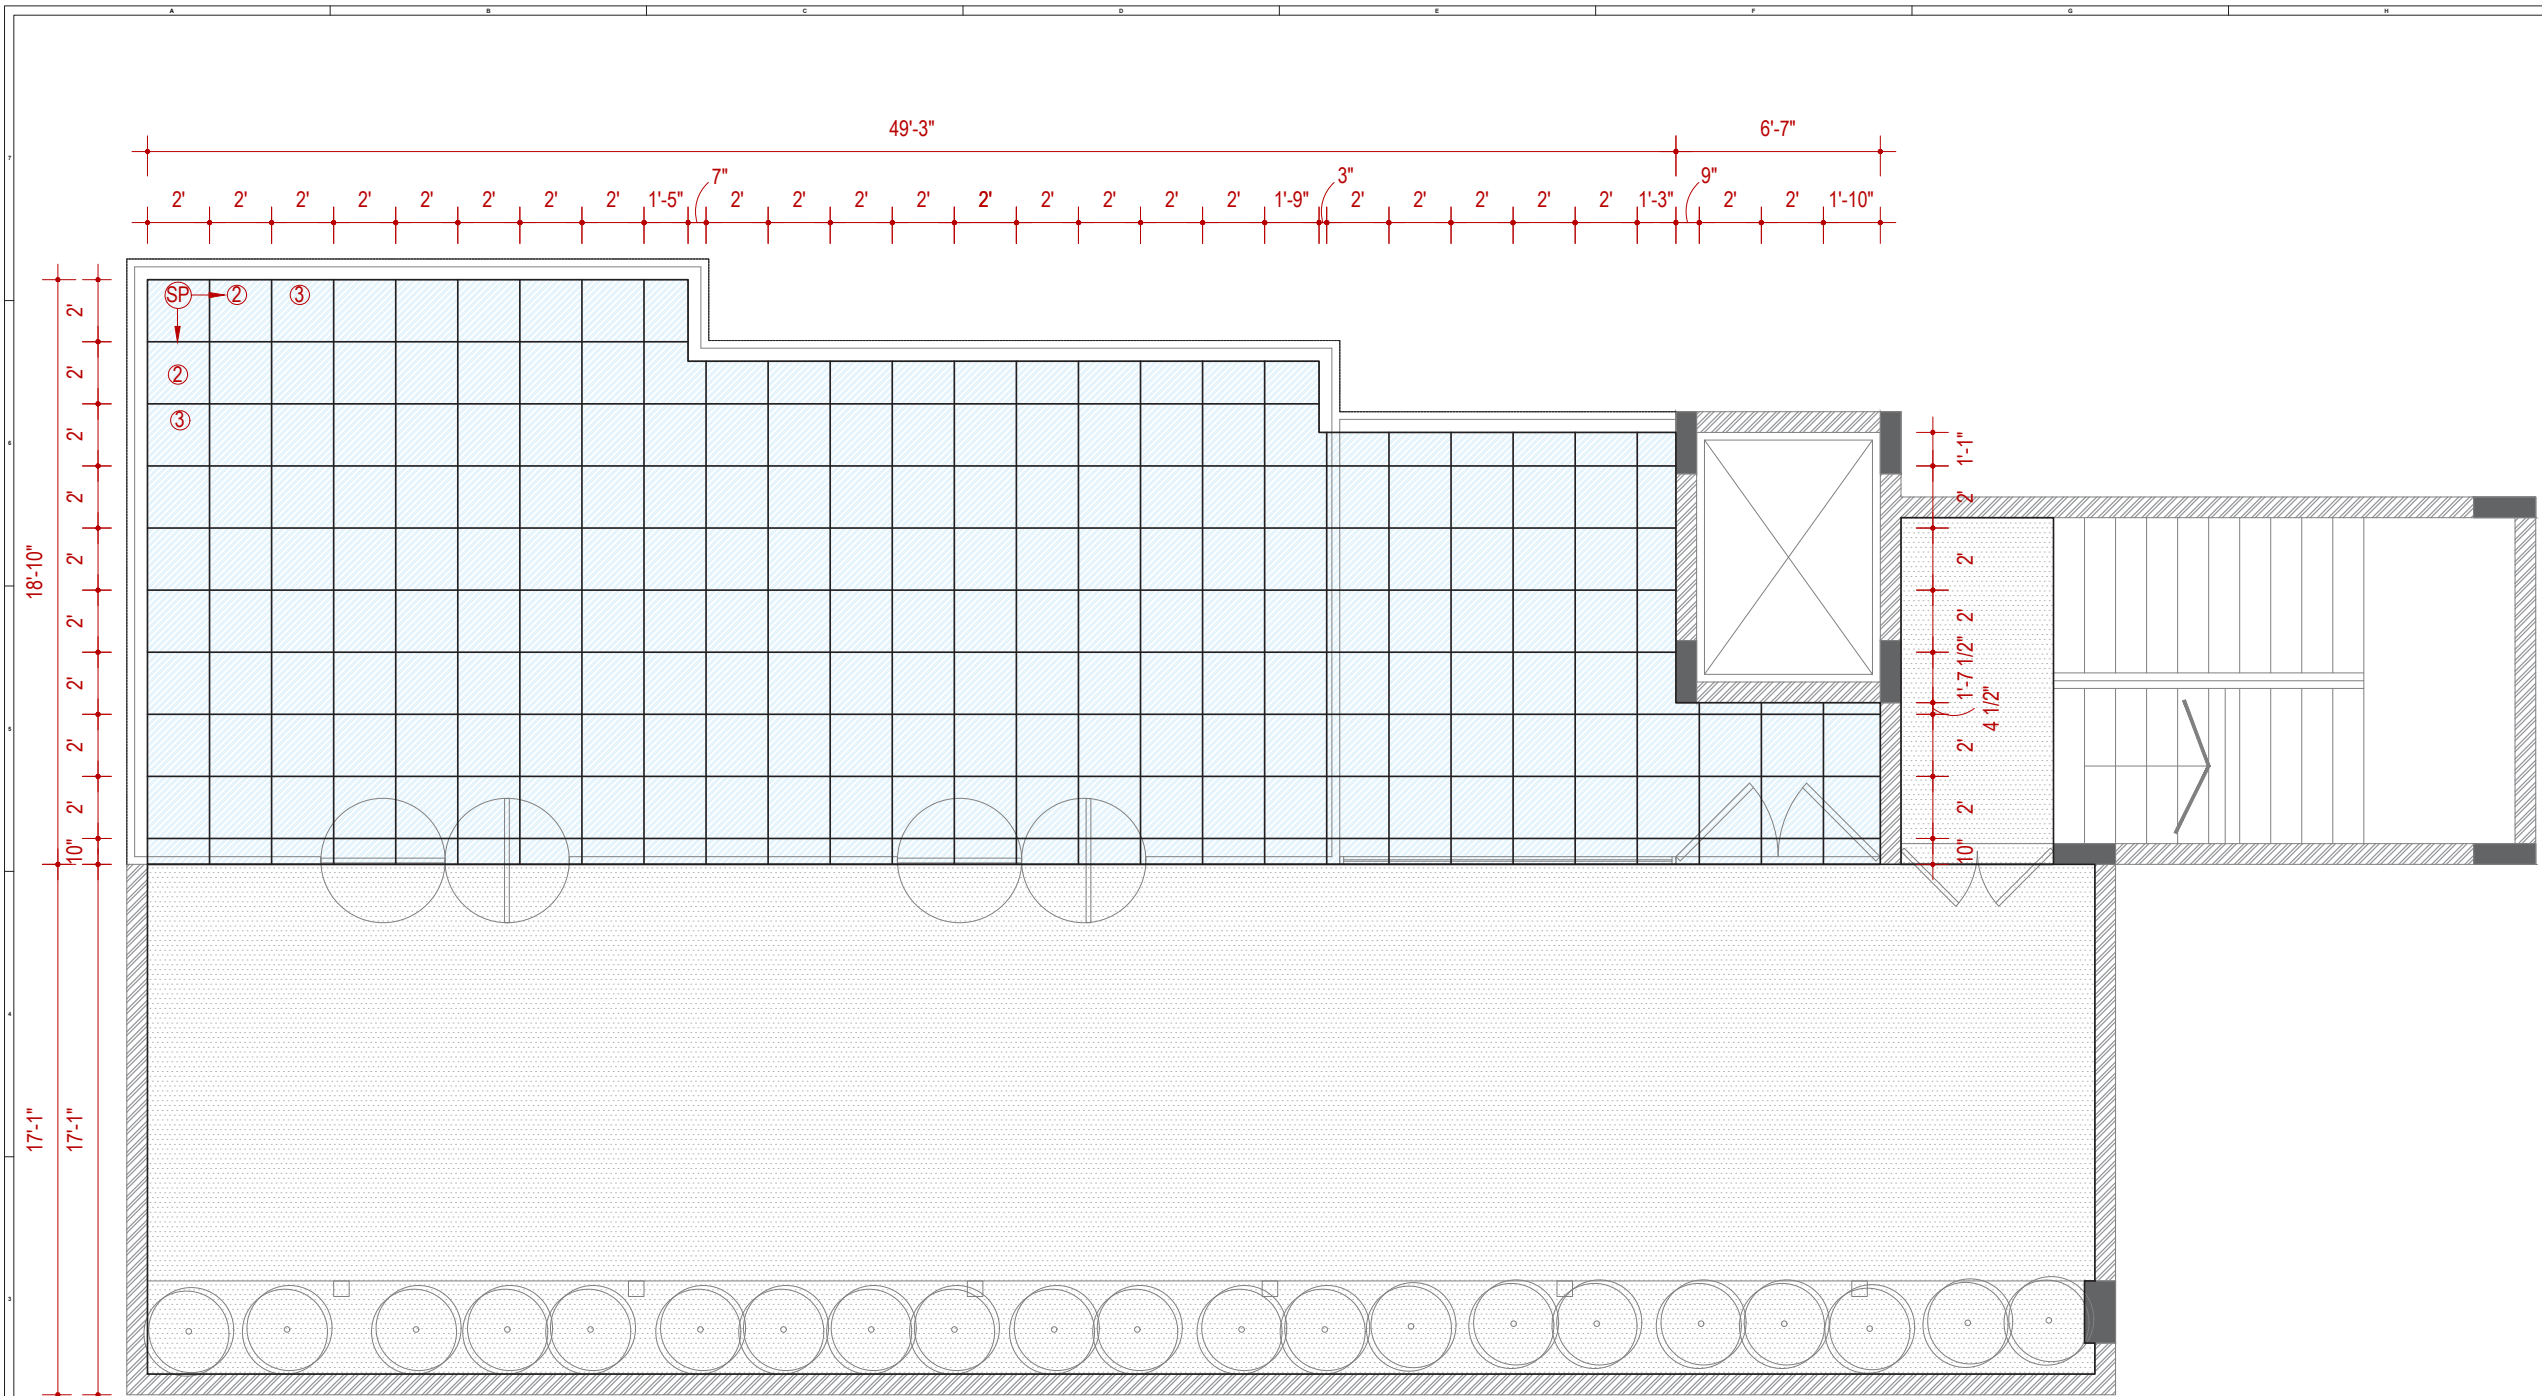

1 TERRACE FLOOR PLAN
SCALE : 1/4"= 1'- 0"
(NOTE: THE BELOW MENTIONED TILE QUANTITY DOES NOT INCLUDE WASTAGE)

  **GREY TILE**
FLOOR AREA - 852 SQ.FT
NO OF TILES : 213
2' X 2'

 **EXISTING FLOOR**


REVISIONS:

#	DATE	COMMENTS

AM +P ARCHITECTURAL STUDIO

AD - 13, 5TH STREET,
10TH MAIN ROAD,
ANNANAGAR,
CHENNAI - 600 040.

MAIL ID : studiod3@yahoo.com.
CONTACT : 044-42693554.

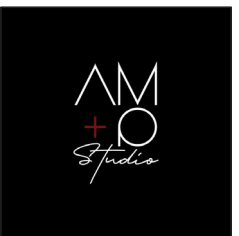

DATE PLOTTED :

DESIGNED BY : ARVIND RAM

DRAWN BY :

ARCHITECT
OF RECORD : MRINALINI RAM

DRAWING NAME : FLOORING TILE LAYOUT

© 2022 BY STUDIO D CUBED ARCHITECTS
RIGHTS RESERVED

THE ARCHITECTURAL WORKS DEPICTED HEREIN ARE THE
SOLE PROPERTY OF STUDIO D CUBED ARCHITECTS AND MAY
NOT BE CONSTRUCTED OR USED WITHOUT ITS EXPRESS
WRITTEN PERMISSION. NO PERMISSION TO MODIFY OR
REPRODUCE ANY OF THE ARCHITECTURAL WORKS,
INCLUDING WITHOUT LIMITATION THE CONSTRUCTION OF ANY
BUILDING, IS EXPRESSED OR SHOULD BE IMPLIED FROM
DELIVERY OF PRELIMINARY DRAWINGS OR UNSEALED
CONSTRUCTION DRAWINGS. PERMISSION TO CONSTRUCT
THE BUILDING DEPICTED IN SEALED CONSTRUCTION
DRAWINGS IS EXPRESSLY CONDITIONED ON THE FULL AND
TIMELY PAYMENT OF ALL FEES OTHERWISE DUE. STUDIO D
CUBED ARCHITECTS AND, IN THE ABSENCE OF ANY WRITTEN
AGREEMENT TO THE CONTRARY, IS LIMITED TO A ONE-TIME
USE ON THE SITE INDICATED ON THESE PLANS.


PLOT SCALE : 1/4" = 1'- 0"

SHEET NO :


NORTH POINT 

04. ALUMINIUM PARTITION DETAIL

MERF INSTITUTE

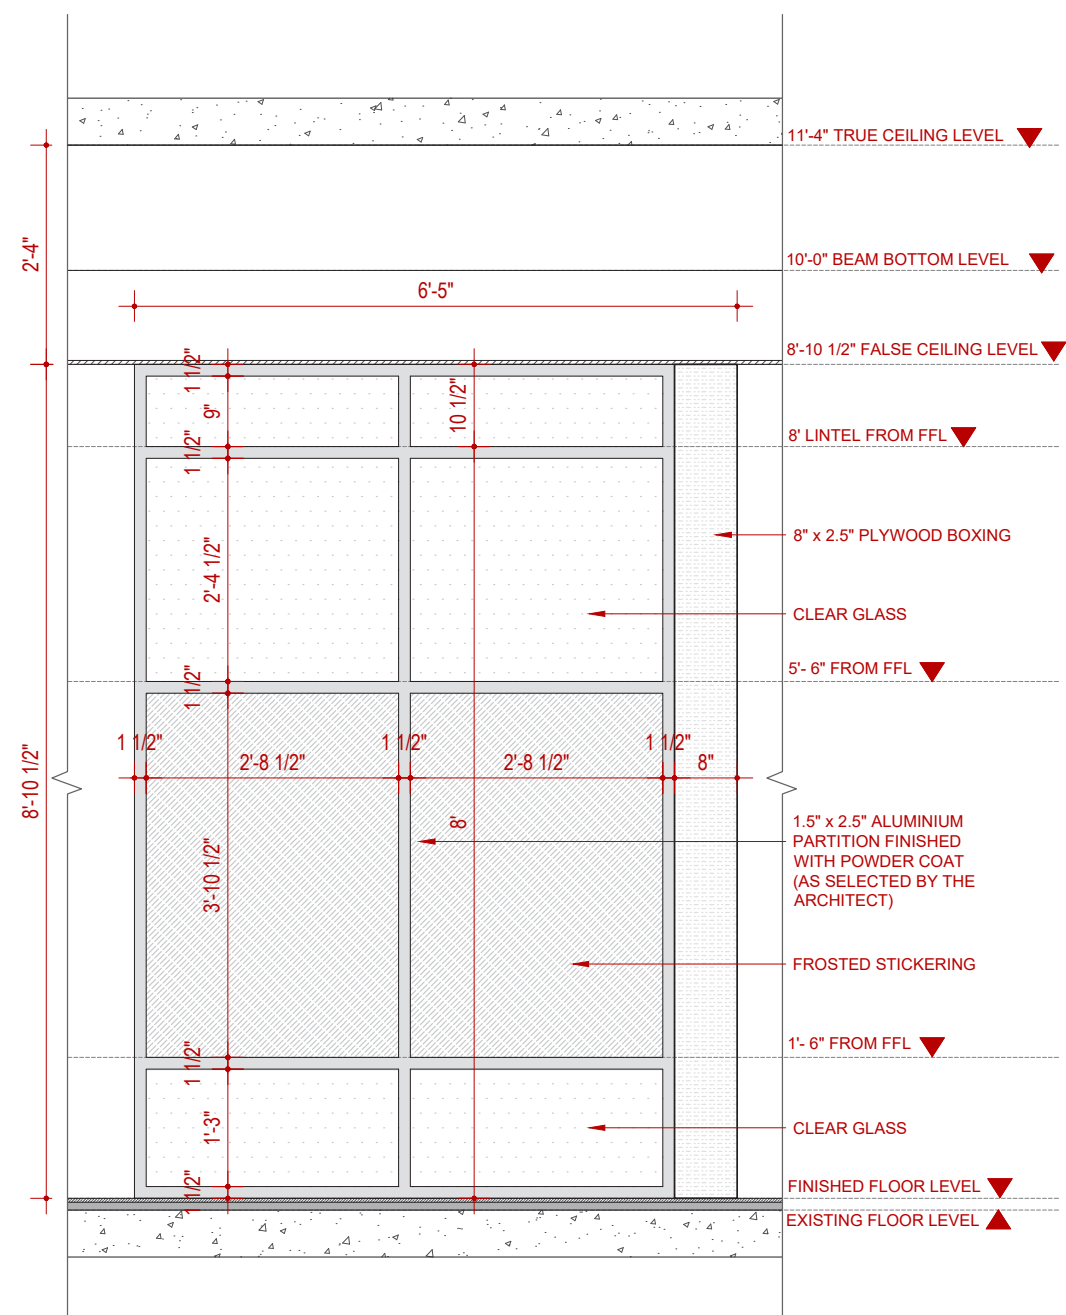

1 PARTITION P-1
SCALE : 3/4"= 1'- 0"

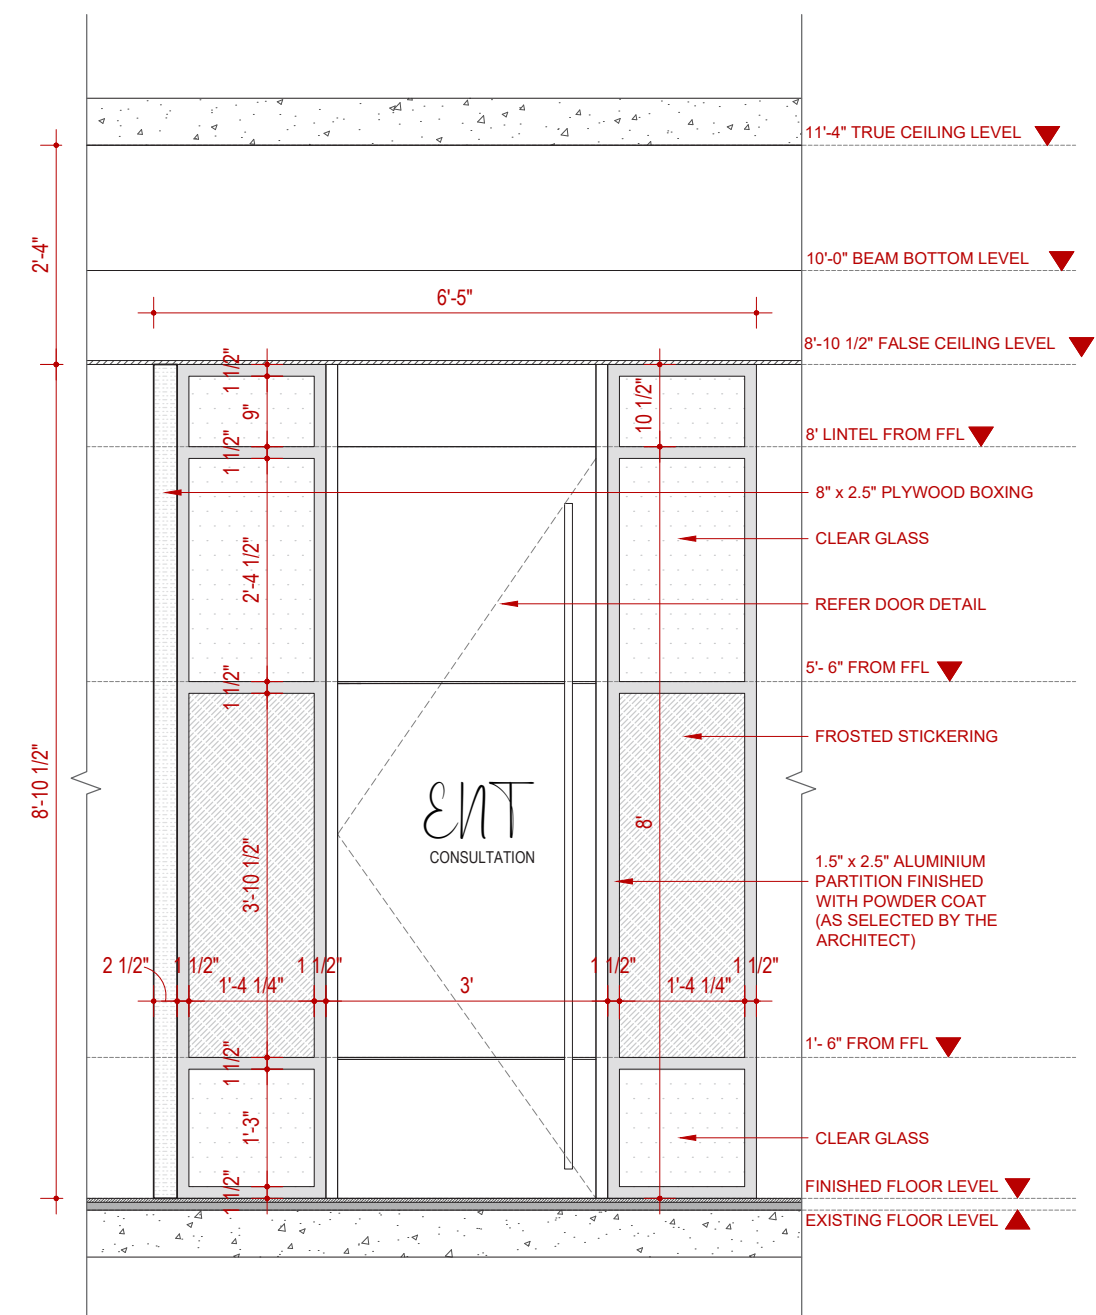

2 PARTITION P-2
SCALE : 3/4"= 1'- 0"


REVISIONS:		
#	DATE	COMMENTS

STUDIO D CUBED ARCHITECTS

AD - 13, 5TH STREET,
10TH MAIN ROAD,
ANNANAGAR,
CHENNAI - 600 040.

ISSUED FOR
CONSTRUCTION

MAIL ID : studiod3@yahoo.com.
CONTACT : 044-42693554.

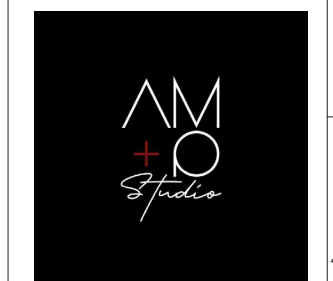

DATE PLOTTED :

DESIGNED BY : ARVIND RAM

DRAWN BY :

ARCHITECT
OF RECORD : MRINALINI RAM

DRAWING NAME : PARTITION DETAIL -
SECOND FLOOR


© 2019 BY STUDIO D CUBED ARCHITECTS
RIGHTS RESERVED

THE ARCHITECTURAL WORKS DEPICTED HEREIN ARE THE
SOLE PROPERTY OF STUDIO D CUBED ARCHITECTS AND MAY
NOT BE CONSTRUCTED OR USED WITHOUT ITS EXPRESS
WRITTEN PERMISSION. NO PERMISSION TO MODIFY OR
REPRODUCE ANY OF THE ARCHITECTURAL WORKS,
INCLUDING WITHOUT LIMITATION THE CONSTRUCTION OF ANY
BUILDING, IS EXPRESSED OR SHOULD BE IMPLIED FROM
DELIVERY OF PRELIMINARY DRAWINGS OR UNSEALED
CONSTRUCTION DRAWINGS. PERMISSION TO CONSTRUCT
THE BUILDING DEPICTED IN SEALED CONSTRUCTION
DRAWINGS IS EXPRESSLY CONDITIONED ON THE FULL AND
TIMELY PAYMENT OF ALL FEES OTHERWISE DUE. STUDIO D
CUBED ARCHITECTS AND, IN THE ABSENCE OF ANY WRITTEN
AGREEMENT TO THE CONTRARY, IS LIMITED TO A ONE-TIME
USE ON THE SITE INDICATED ON THESE PLANS.

PLOT SCALE : 3/4" = 1'-0"

SHEET NO : 02

NORTH POINT

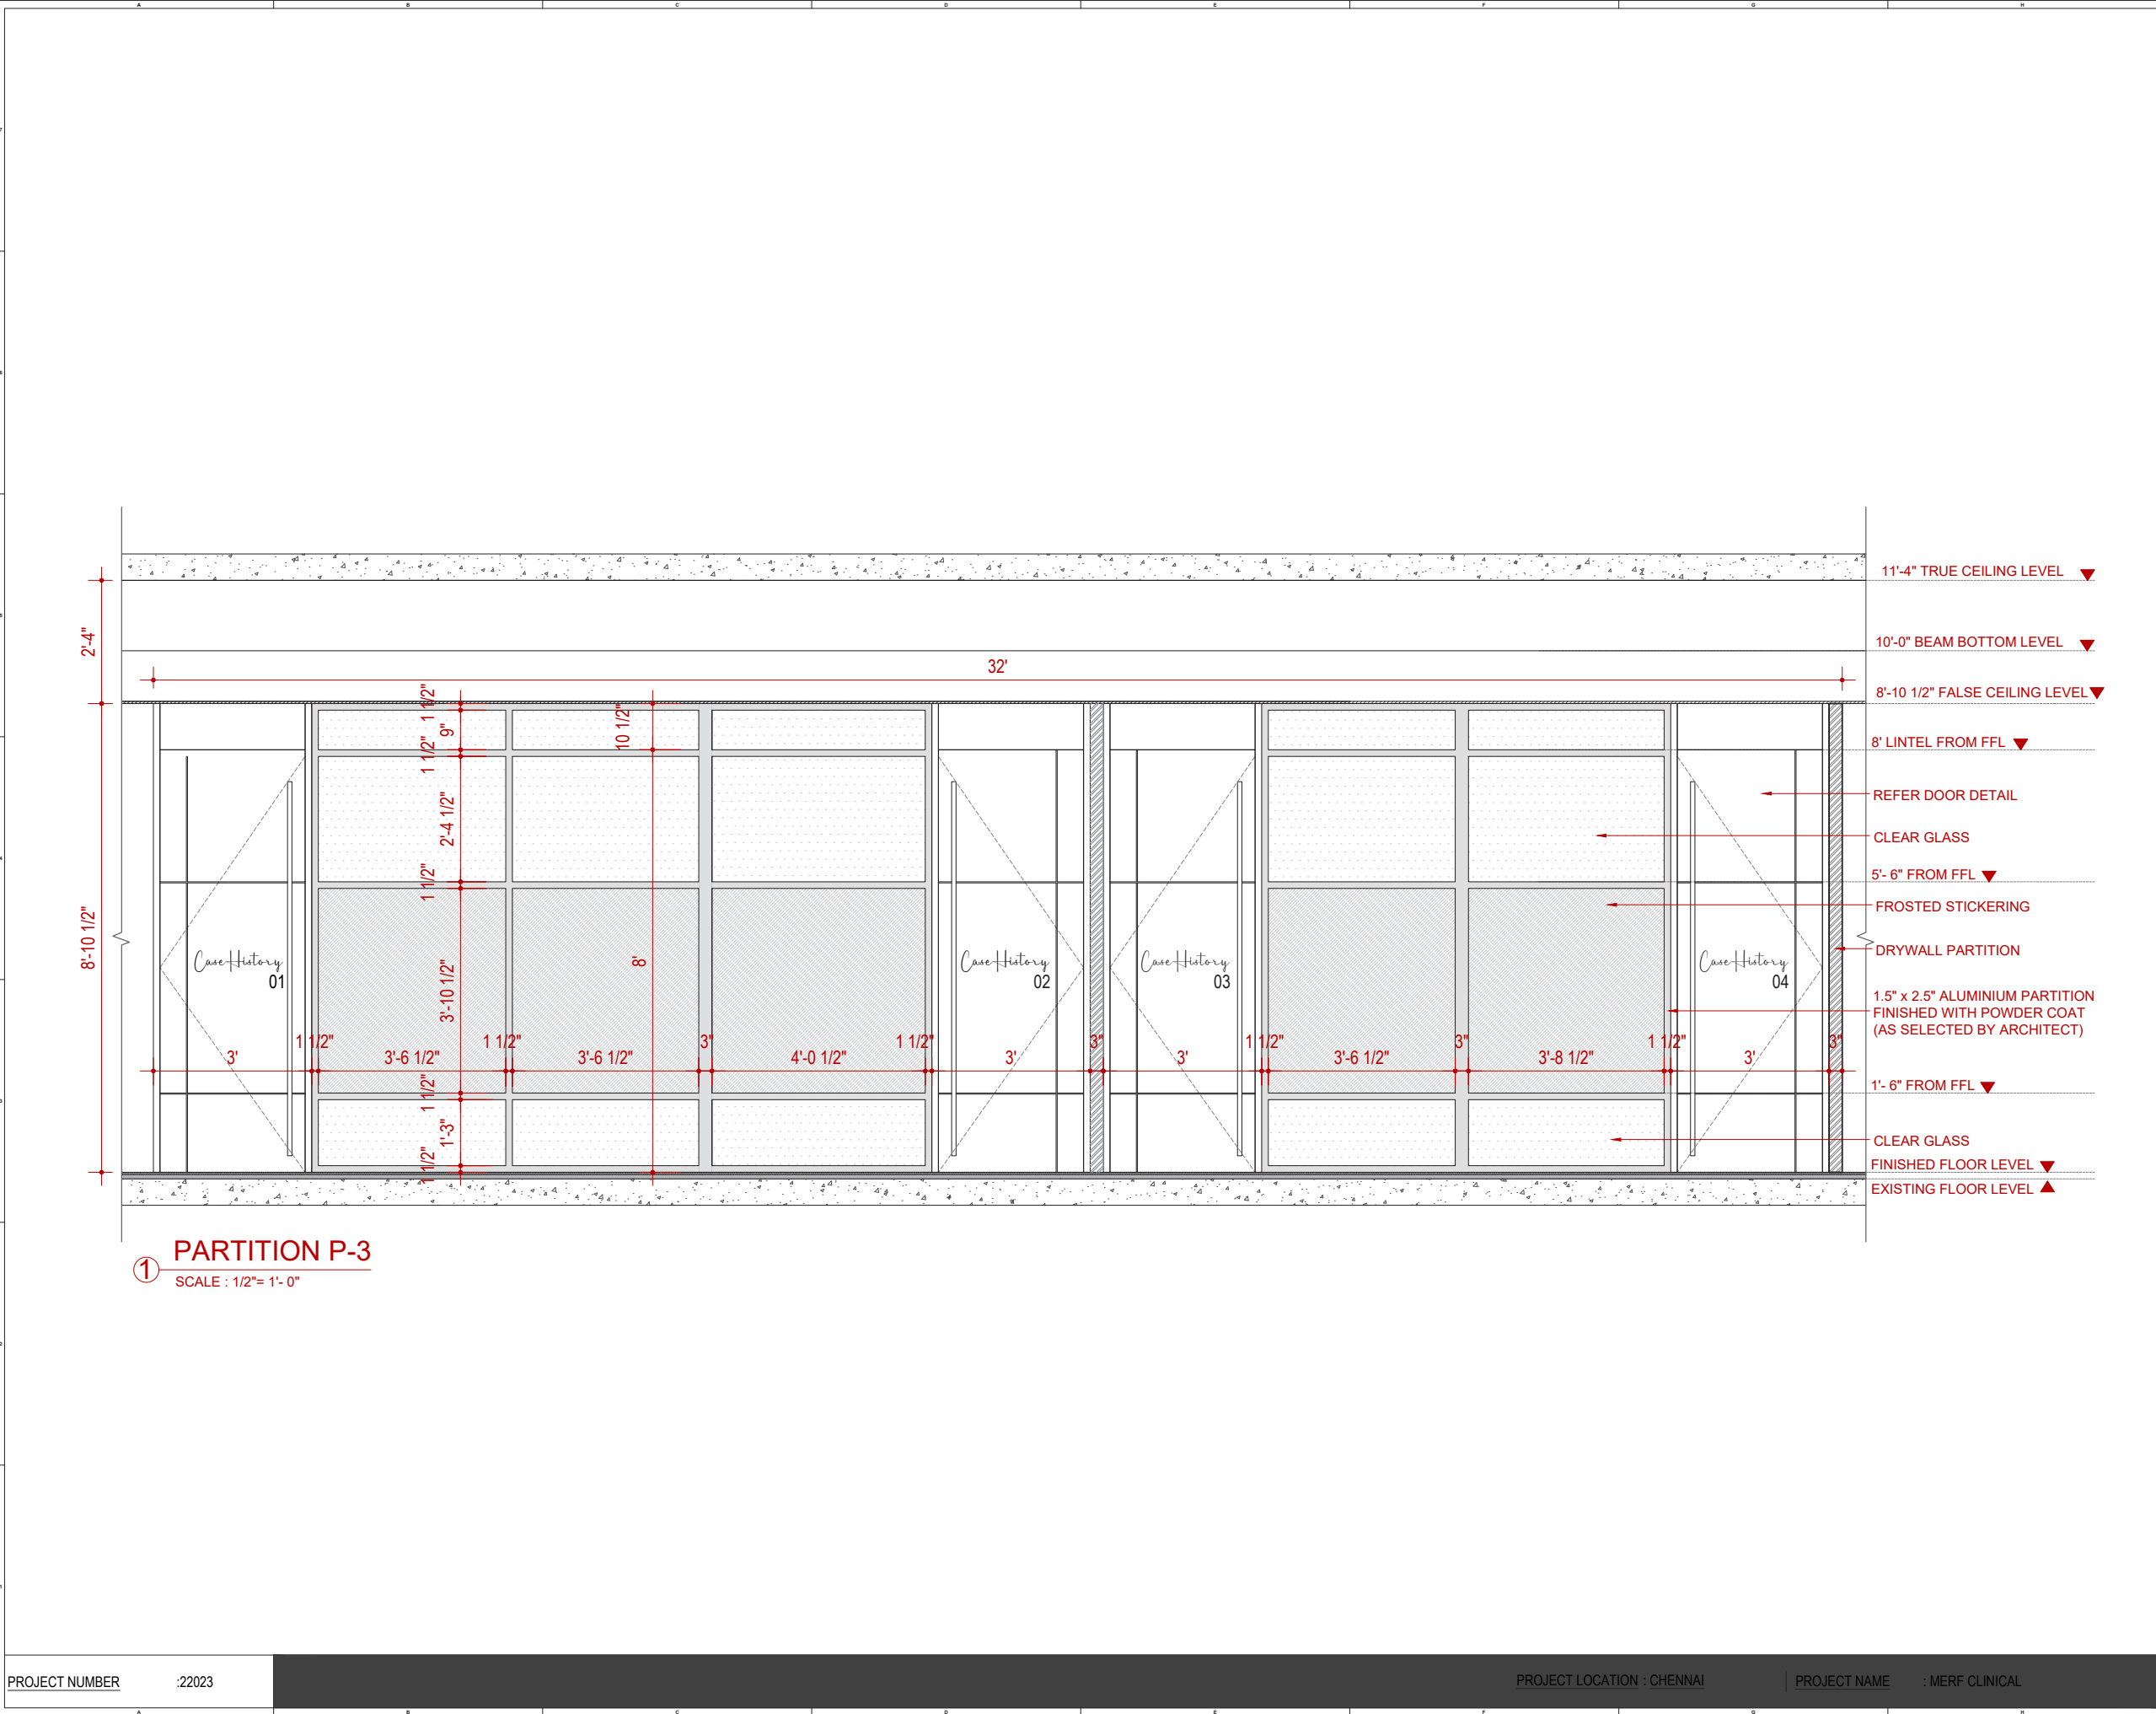

REVISIONS:

#	DATE	COMMENTS

STUDIO D CUBED ARCHITECTS

AD - 13, 5TH STREET,
10TH MAIN ROAD,
ANNANAGAR,
CHENNAI - 600 040.

ISSUED FOR
CONSTRUCTION

MAIL ID : studiod3@yahoo.com.
CONTACT : 044-42693554.

AM
+
O
Studio

DATE PLOTTED :

DESIGNED BY : ARVIND RAM

DRAWN BY :

ARCHITECT
OF RECORD : MRINALINI RAM

DRAWING NAME : PARTITION DETAIL -
SECOND FLOOR

© 2019 BY STUDIO D CUBED ARCHITECTS
RIGHTS RESERVED

THE ARCHITECTURAL WORKS DEPICTED HEREIN ARE THE
SOLE PROPERTY OF STUDIO D CUBED ARCHITECTS AND MAY
NOT BE CONSTRUCTED OR USED WITHOUT ITS EXPRESS
WRITTEN PERMISSION. NO PERMISSION TO MODIFY OR
REPRODUCE ANY OF THE ARCHITECTURAL WORKS,
INCLUDING WITHOUT LIMITATION THE CONSTRUCTION OF ANY
BUILDING, IS EXPRESSED OR SHOULD BE IMPLIED FROM
DELIVERY OF PRELIMINARY DRAWINGS OR UNSEALED
CONSTRUCTION DRAWINGS. PERMISSION TO CONSTRUCT
THE BUILDING DEPICTED IN SEALED CONSTRUCTION
DRAWINGS IS EXPRESSLY CONDITIONED ON THE FULL AND
TIMELY PAYMENT OF ALL FEES OTHERWISE DUE. STUDIO D
CUBED ARCHITECTS AND, IN THE ABSENCE OF ANY WRITTEN
AGREEMENT TO THE CONTRARY, IS LIMITED TO A ONE-TIME
USE ON THE SITE INDICATED ON THESE PLANS.

PLOT SCALE : 1/2" = 1'-0"


SHEET NO : 03

NORTH POINT


PROJECT NUMBER :22023

PROJECT LOCATION : CHENNAI

PROJECT NAME : MERF CLINICAL

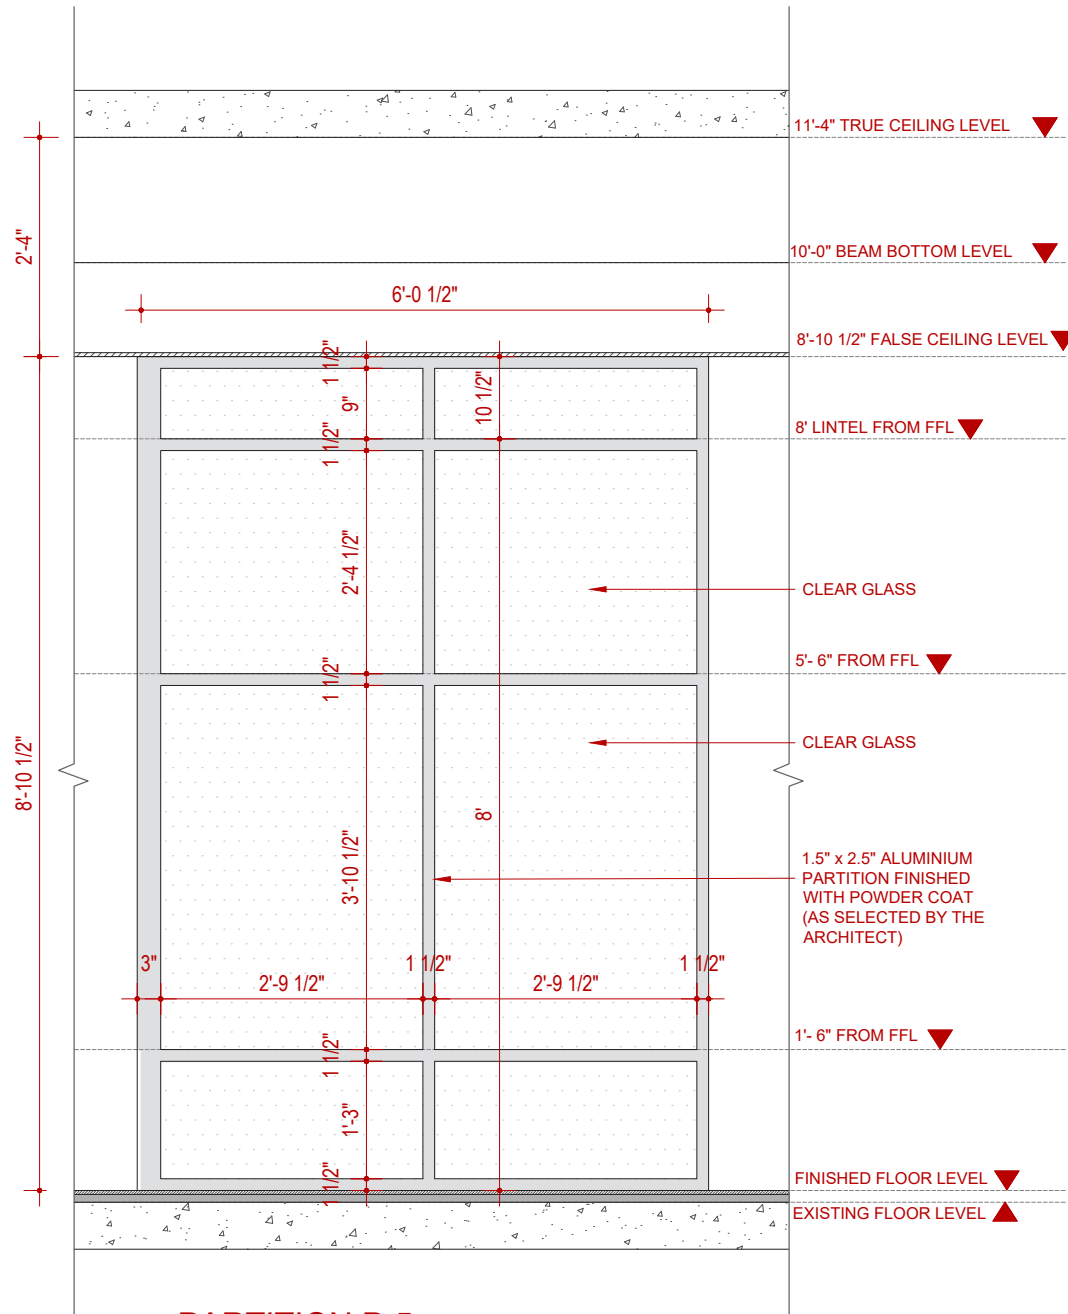

1 PARTITION P-5
SCALE : 3/4"= 1'- 0"

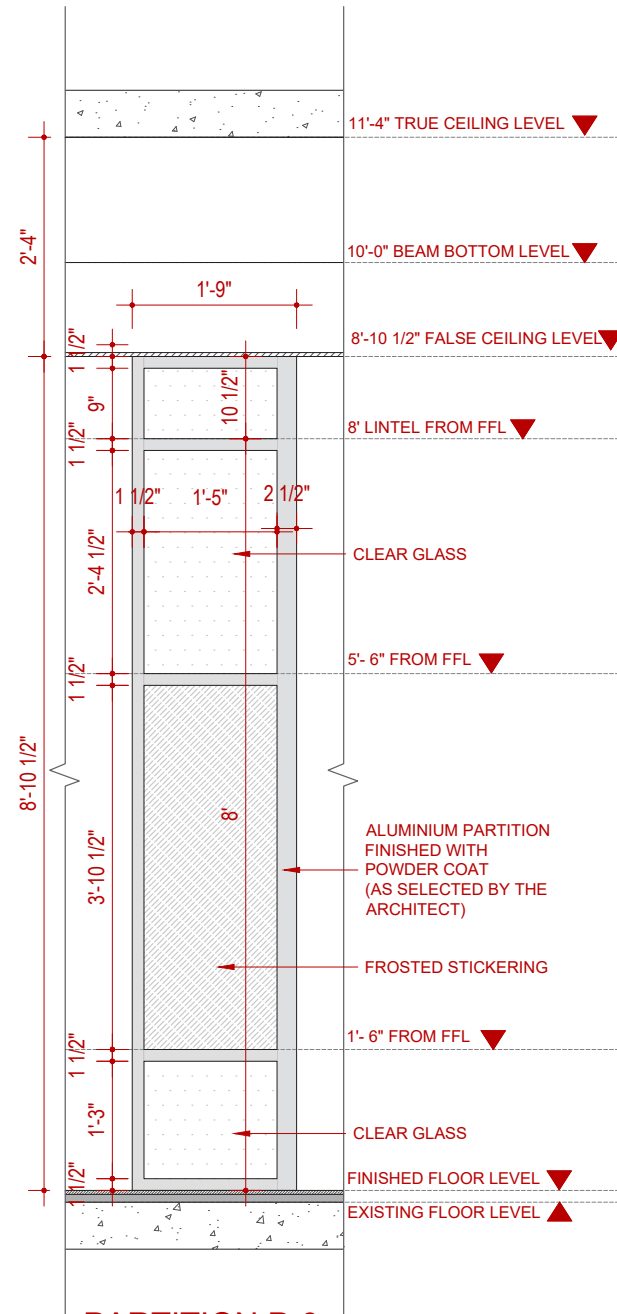

2 PARTITION P-6
SCALE : 3/4"= 1'- 0"

REVISIONS:		
#	DATE	COMMENTS

STUDIO D CUBED ARCHITECTS

AD - 13, 5TH STREET,
10TH MAIN ROAD,
ANNANAGAR,
CHENNAI - 600 040.



MAIL ID : studiod3@yahoo.com.

CONTACT : 044-42693554.



DATE PLOTTED :

DESIGNED BY : ARVIND RAM

DRAWN BY :

ARCHITECT
OF RECORD : MRINALINI RAM

DRAWING NAME : PARTITION DETAIL-
SECOND FLOOR

© 2019 BY STUDIO D CUBED ARCHITECTS
RIGHTS RESERVED

THE ARCHITECTURAL WORKS DEPICTED HEREIN ARE THE
SOLE PROPERTY OF STUDIO D CUBED ARCHITECTS AND MAY
NOT BE CONSTRUCTED OR USED WITHOUT ITS EXPRESS
WRITTEN PERMISSION. NO PERMISSION TO MODIFY OR
REPRODUCE ANY OF THE ARCHITECTURAL WORKS,
INCLUDING WITHOUT LIMITATION THE CONSTRUCTION OF ANY
BUILDING, IS EXPRESSED OR SHOULD BE IMPLIED FROM
DELIVERY OF PRELIMINARY DRAWINGS OR UNSEALED
CONSTRUCTION DRAWINGS. PERMISSION TO CONSTRUCT
THE BUILDING DEPICTED IN SEALED CONSTRUCTION
DRAWINGS IS EXPRESSLY CONDITIONED ON THE FULL AND
TIMELY PAYMENT OF ALL FEES OTHERWISE DUE. STUDIO D
CUBED ARCHITECTS AND, IN THE ABSENCE OF ANY WRITTEN
AGREEMENT TO THE CONTRARY, IS LIMITED TO A ONE-TIME
USE ON THE SITE INDICATED ON THESE PLANS.

PLOT SCALE : 3/4" = 1'-0"

SHEET NO : 05

NORTH POINT




PROJECT NUMBER :22023

PROJECT LOCATION : CHENNAI


PROJECT NAME : MERF CLINICAL

05. DOOR DETAIL

MERF INSTITUTE

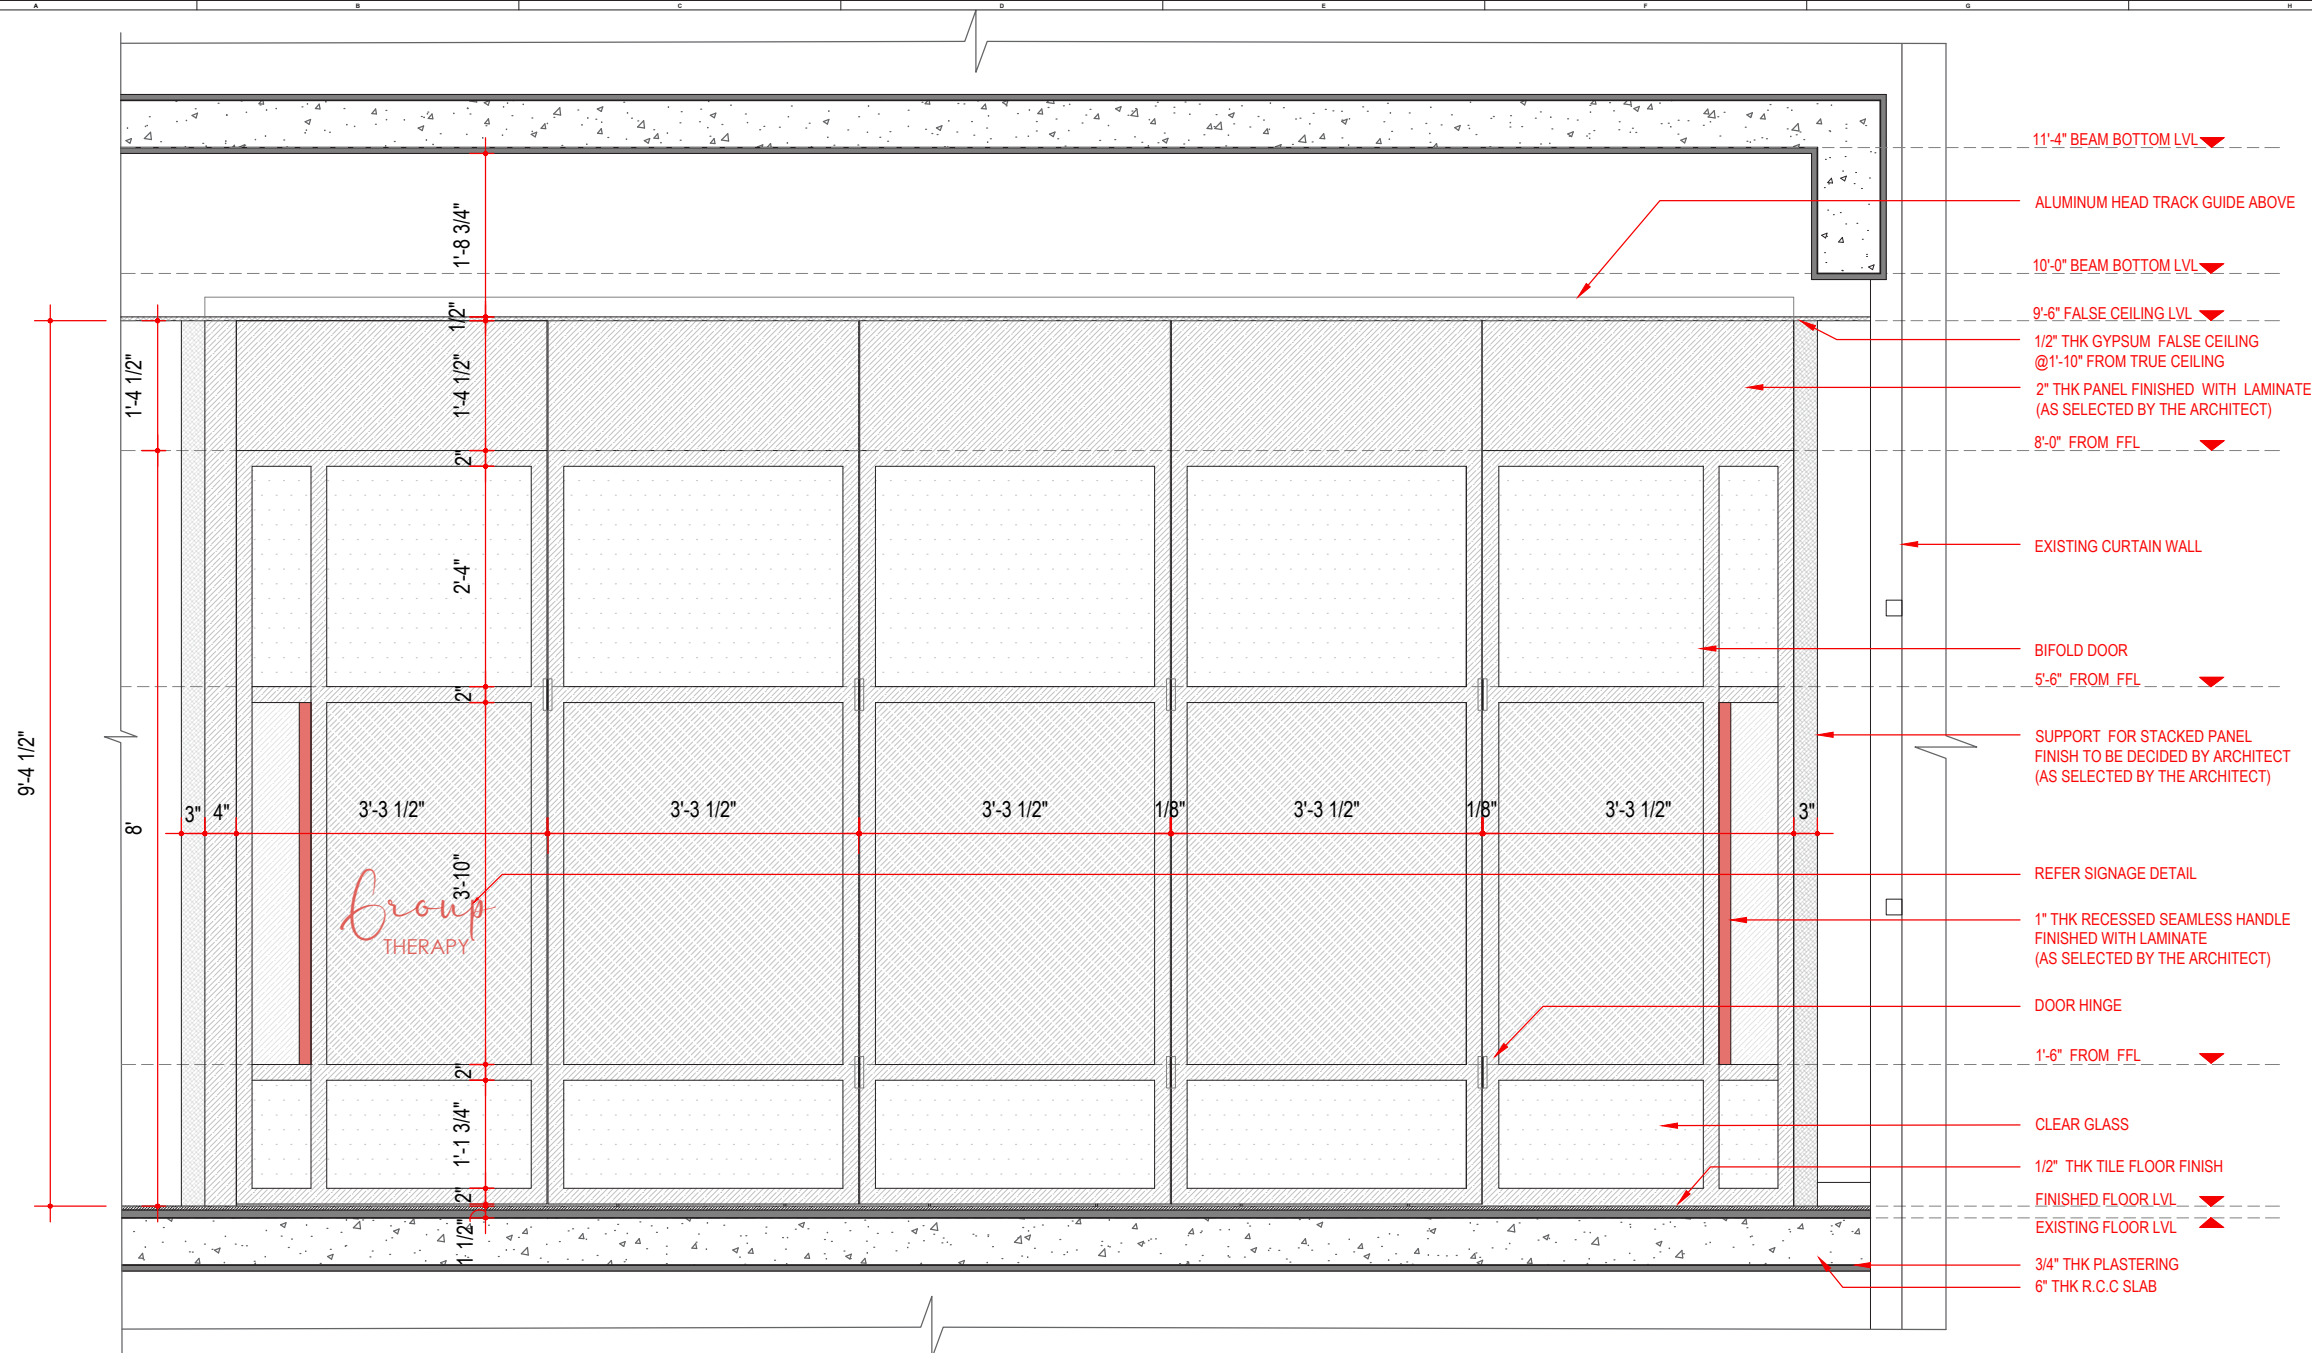

02 D 5 - BIFOLDABLE DOOR -ELEVATION A
SCALE: 3/4" = 1'-0"

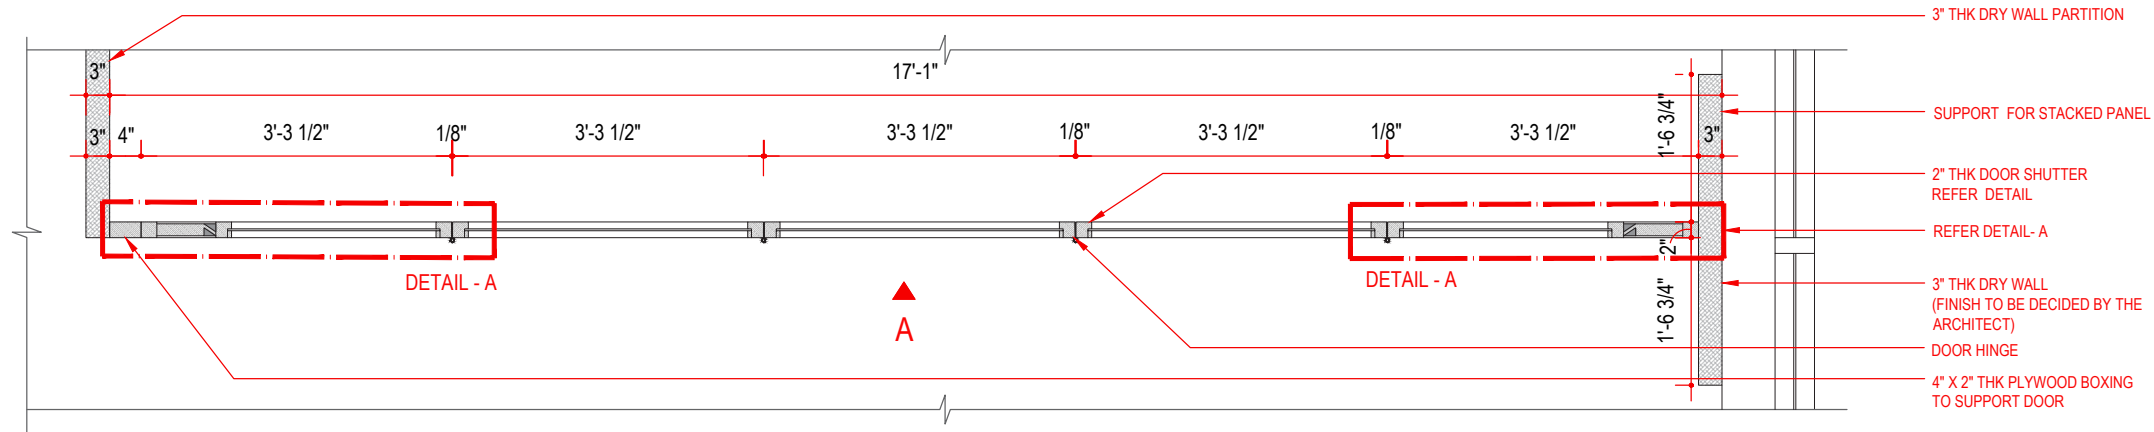

01 D 5 - PLAN @ 2'-6" LVL
SCALE: 3/4" = 1'-0"

REVISIONS:		
#	DATE	COMMENTS

STUDIO D CUBED ARCHITECTS

AD - 13, 5TH STREET,
10TH MAIN ROAD,
ANNA NAGAR,
CHENNAI - 600 040.



MAIL ID : studiod3@yahoo.com.

CONTACT : 044-42693554.



DATE PLOTTED :

DESIGNED BY : ARVIND RAM

DRAWN BY :

ARCHITECT
OF RECORD : MRINALINI RAM

DRAWING NAME : SECOND FLOOR DOOR DETAIL

© 2019 BY STUDIO D CUBED ARCHITECTS
RIGHTS RESERVED

THE ARCHITECTURAL WORKS DEPICTED HEREIN ARE THE
SOLE PROPERTY OF STUDIO D CUBED ARCHITECTS AND MAY
NOT BE CONSTRUCTED OR USED WITHOUT ITS EXPRESS
WRITTEN PERMISSION. NO PERMISSION TO MODIFY OR
REPRODUCE ANY OF THE ARCHITECTURAL WORKS,
INCLUDING WITHOUT LIMITATION THE CONSTRUCTION OF ANY
BUILDING, IS EXPRESSED OR SHOULD BE IMPLIED FROM
DELIVERY OF PRELIMINARY DRAWINGS OR UNSEALED
CONSTRUCTION DRAWINGS. PERMISSION TO CONSTRUCT
THE BUILDING DEPICTED IN SEALED CONSTRUCTION
DRAWINGS IS EXPRESSLY CONDITIONED ON THE FULL AND
TIMELY PAYMENT OF ALL FEES OTHERWISE DUE. STUDIO D
CUBED ARCHITECTS AND, IN THE ABSENCE OF ANY WRITTEN
AGREEMENT TO THE CONTRARY, IS LIMITED TO A ONE-TIME
USE ON THE SITE INDICATED ON THESE PLANS.

PLOT SCALE : 3/4" = 1'-0"

SHEET NO :

NORTH POINT



PROJECT NUMBER :22023

PROJECT LOCATION : CHENNAI

PROJECT NAME : MERF CLINICAL

REVISIONS:		
#	DATE	COMMENTS

STUDIO D CUBED ARCHITECTS

AD - 13, 5TH STREET,
10TH MAIN ROAD,
ANNANAGAR,
CHENNAI - 600 040.



MAIL ID : studiod3@yahoo.com.

CONTACT : 044-42693554.



DATE PLOTTED :

DESIGNED BY : ARVIND RAM

DRAWN BY :

ARCHITECT
OF RECORD : MRINALINI RAM

DRAWING NAME : DOOR DETAIL


© 2019 BY STUDIO D CUBED ARCHITECTS
RIGHTS RESERVED

THE ARCHITECTURAL WORKS DEPICTED HEREIN ARE THE
SOLE PROPERTY OF STUDIO D CUBED ARCHITECTS AND MAY
NOT BE CONSTRUCTED OR USED WITHOUT ITS EXPRESS
WRITTEN PERMISSION. NO PERMISSION TO MODIFY OR
REPRODUCE ANY OF THE ARCHITECTURAL WORKS,
INCLUDING WITHOUT LIMITATION THE CONSTRUCTION OF ANY
BUILDING, IS EXPRESSED OR SHOULD BE IMPLIED FROM
DELIVERY OF PRELIMINARY DRAWINGS OR UNSEALED
CONSTRUCTION DRAWINGS. PERMISSION TO CONSTRUCT
THE BUILDING DEPICTED IN SEALED CONSTRUCTION
DRAWINGS IS EXPRESSLY CONDITIONED ON THE FULL AND
TIMELY PAYMENT OF ALL FEES OTHERWISE DUE. STUDIO D
CUBED ARCHITECTS AND, IN THE ABSENCE OF ANY WRITTEN
AGREEMENT TO THE CONTRARY, IS LIMITED TO A ONE-TIME
USE ON THE SITE INDICATED ON THESE PLANS.


PLOT SCALE : 3/4" = 1'-0"

SHEET NO :


NORTH POINT

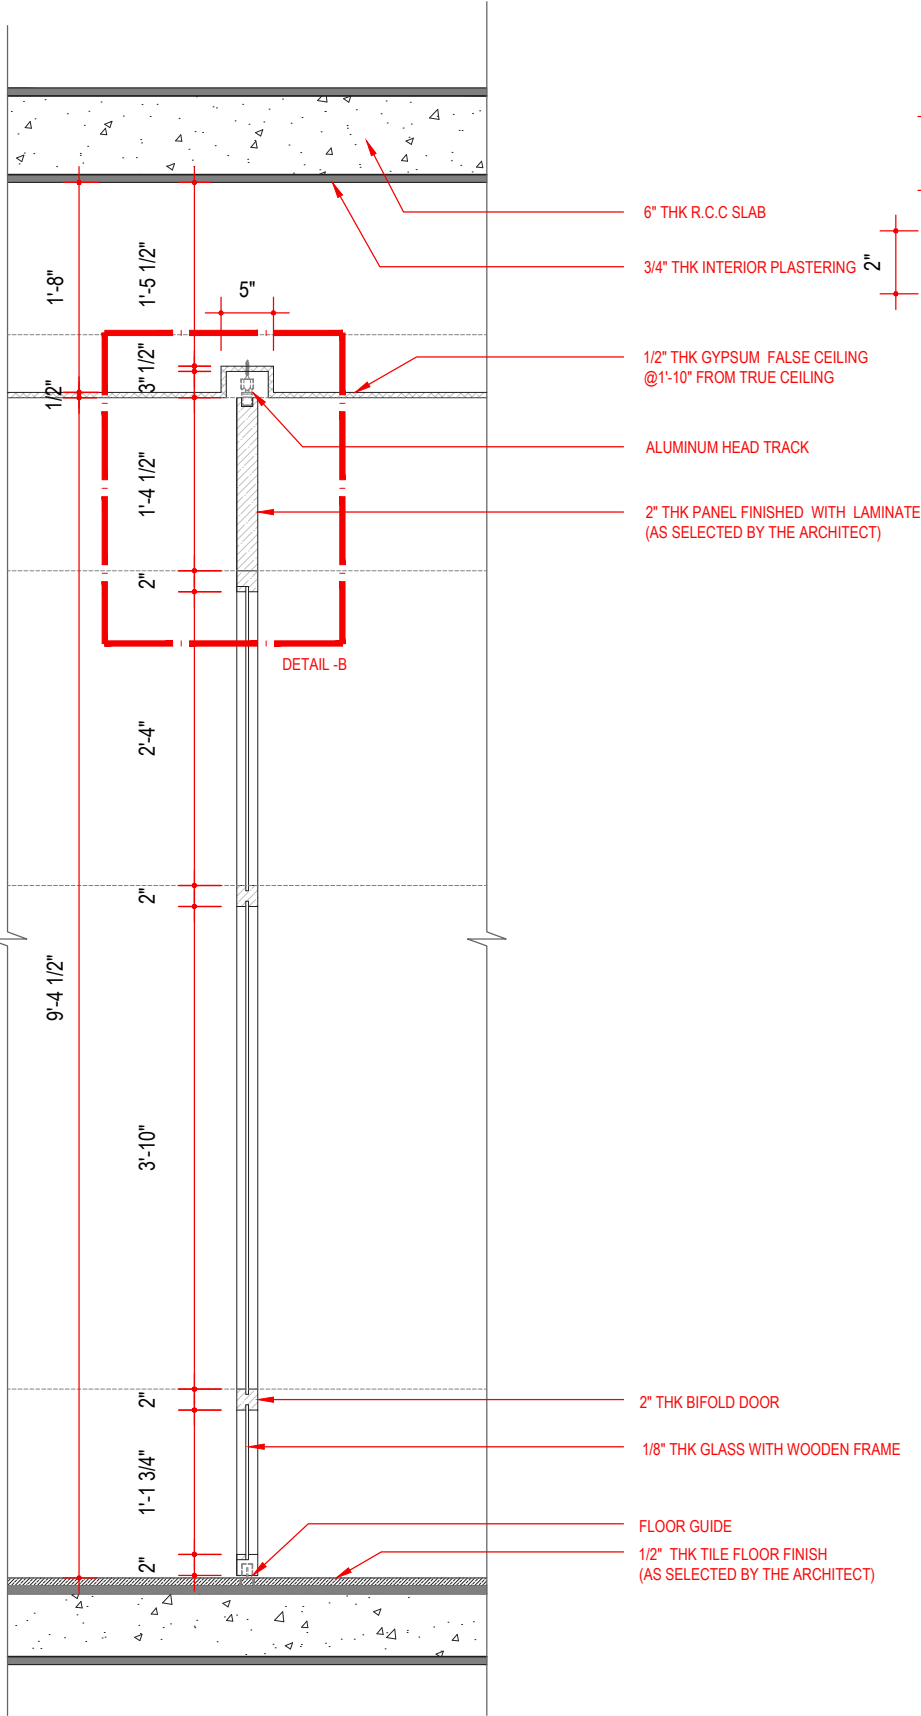

01 SECTION A-A'
SCALE: 1" = 1'-0"

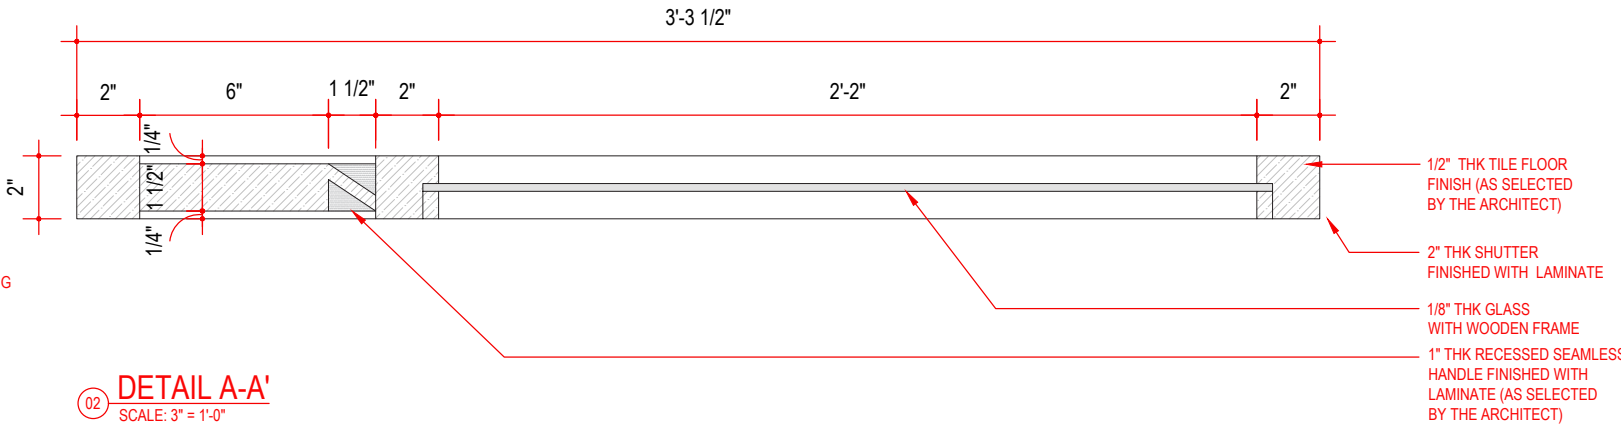

02 DETAIL A-A'
SCALE: 3" = 1'-0"


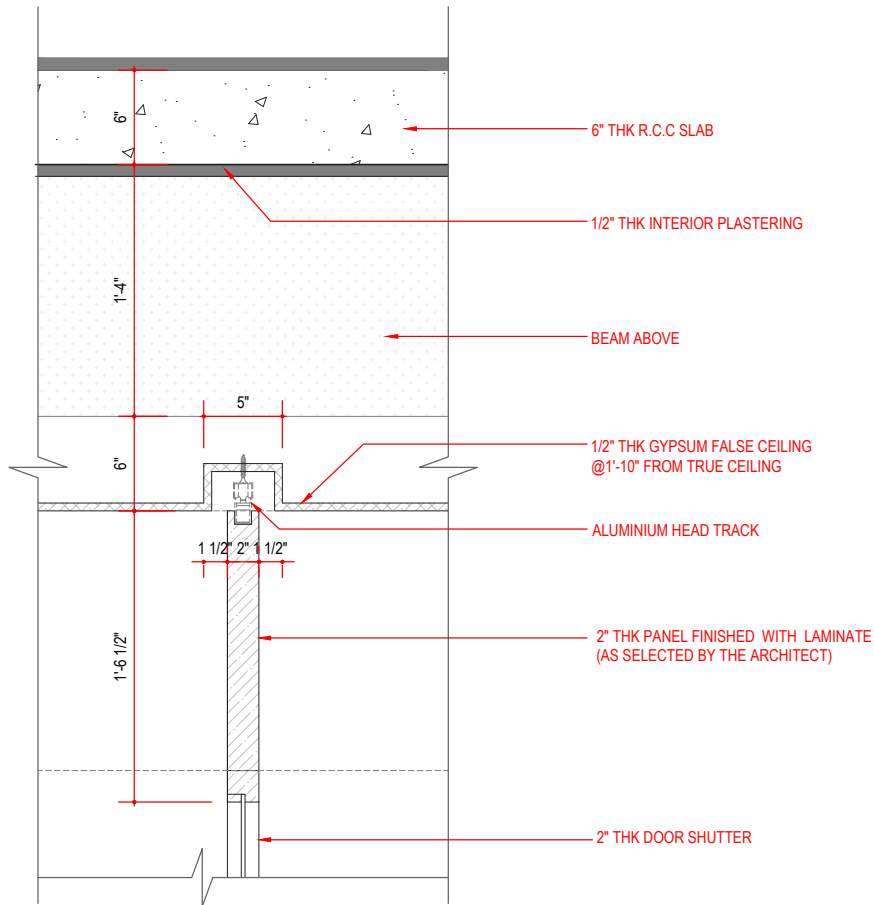



03 DETAIL B
SCALE: 1 1/2" = 1'-0"

PROJECT NUMBER :22023


PROJECT LOCATION : CHENNAI

PROJECT NAME : MERF CLINICAL

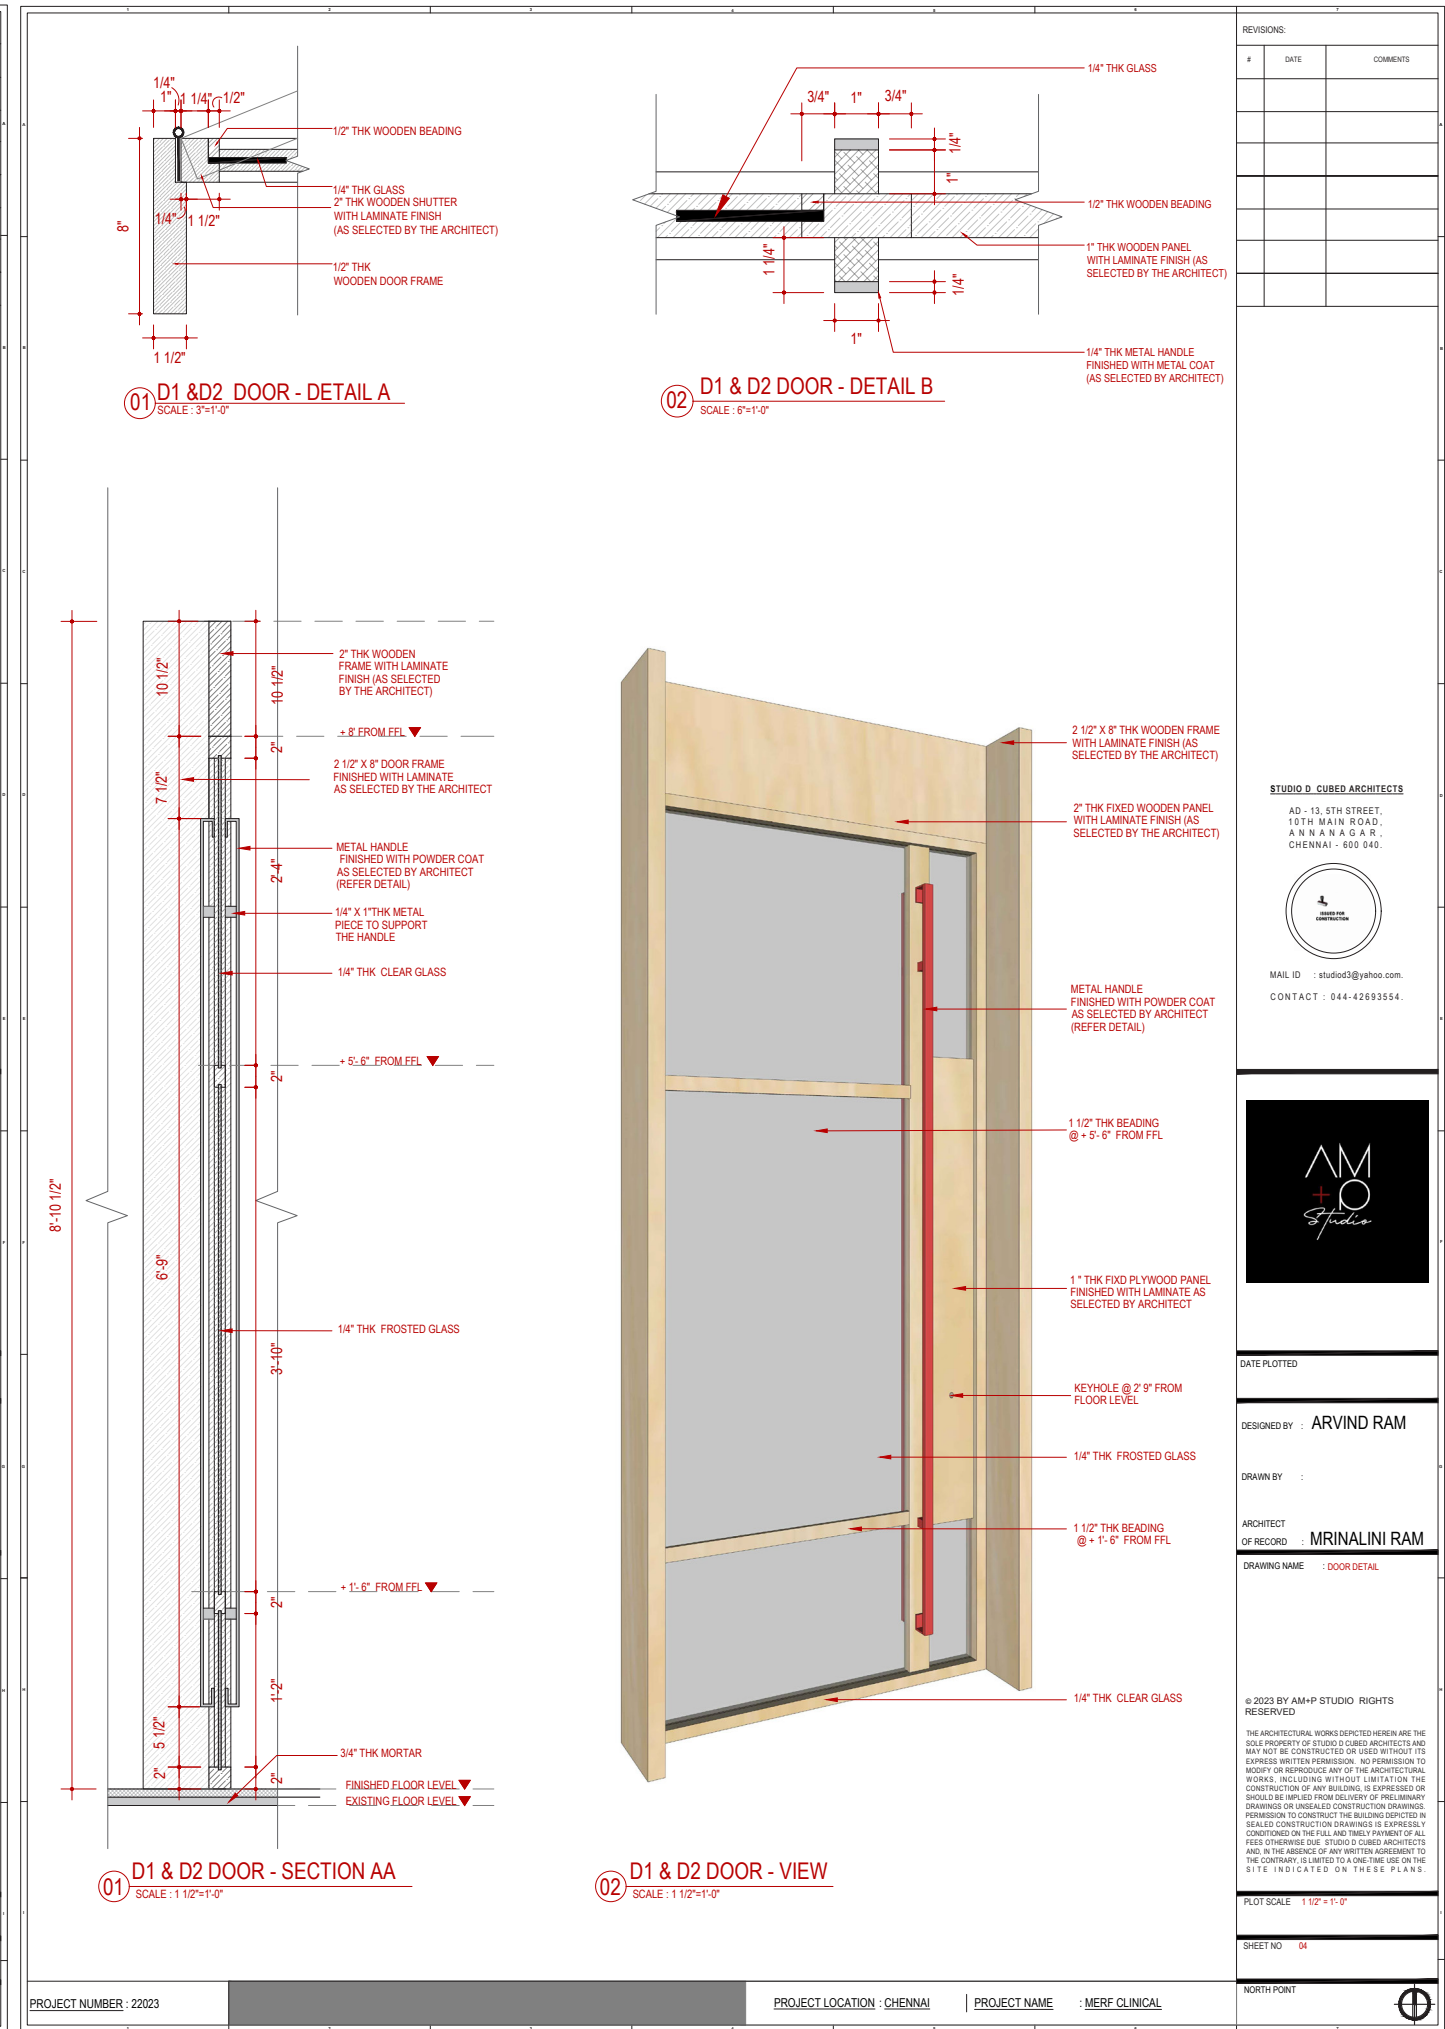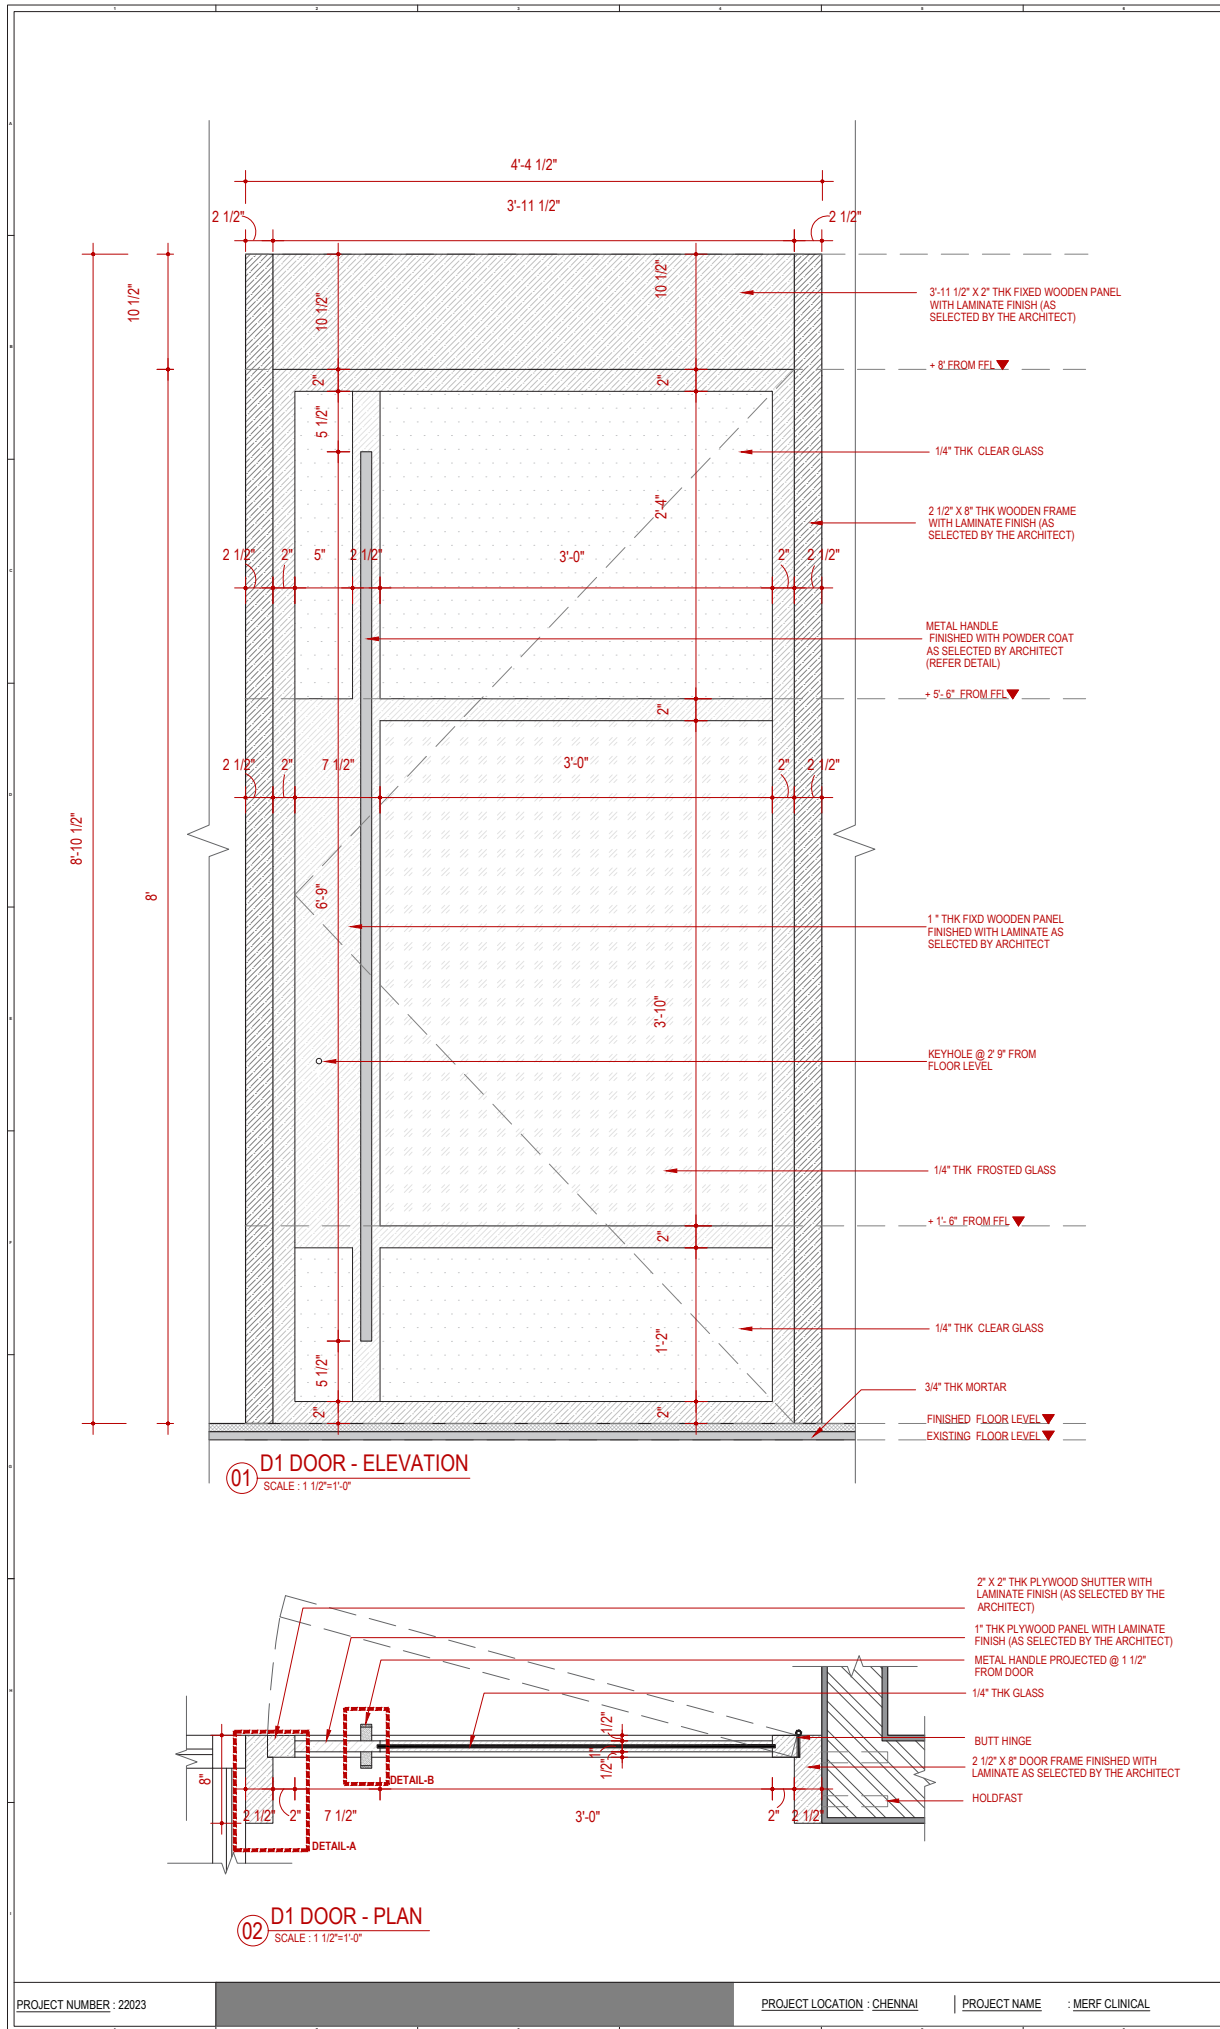

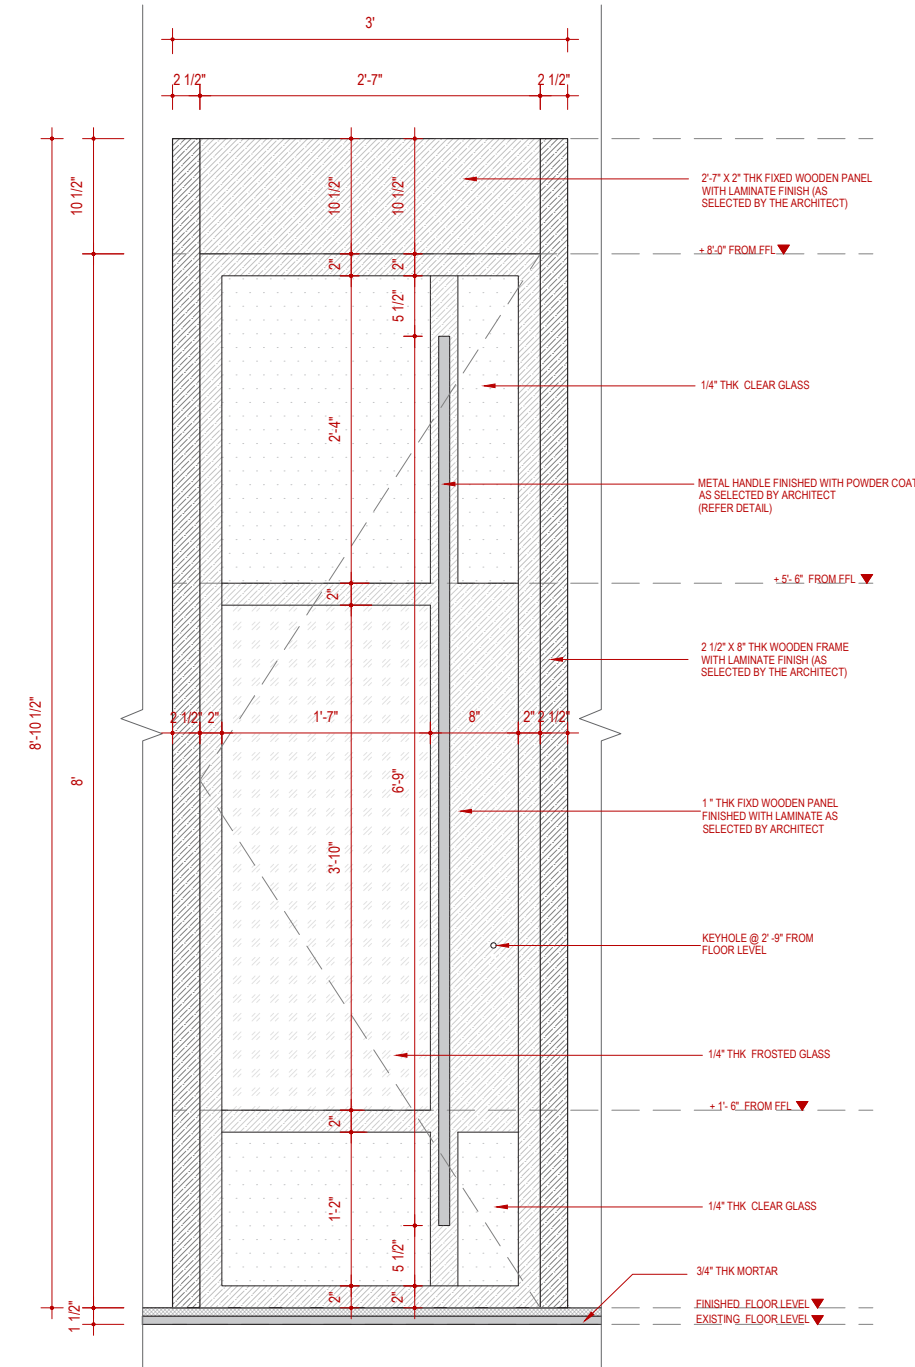

01 D2 DOOR - ELEVATION
SCALE : 1 1/2"=1'-0"

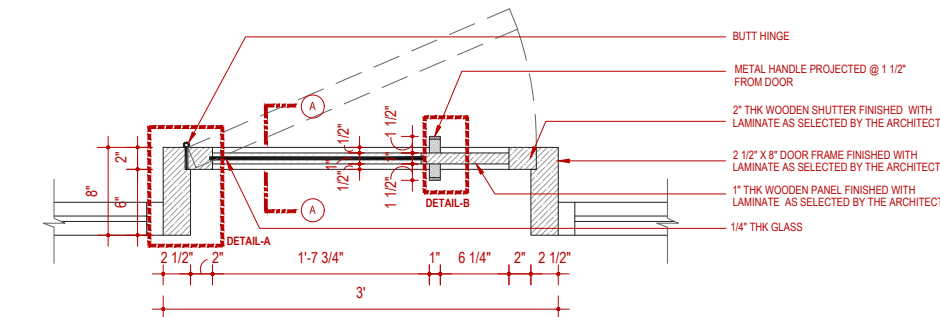

02 D2 DOOR - PLAN
SCALE : 1 1/2"=1'-0"

REVISIONS:		
#	DATE	COMMENTS

STUDIO D. CUBED ARCHITECTS
AD - 13, 5TH STREET,
10TH MAIN ROAD,
ANNANAGAR,
CHENNAI - 600 048.

MAIL ID : studiod3@yahoo.com.
CONTACT : 044-42693554.




DATE PLOTTED :
DESIGNED BY : ARVIND RAM
DRAWN BY :
ARCHITECT OF RECORD : MRINALINI RAM
DRAWING NAME : DOOR DETAIL


© 2023 BY AM+P STUDIO RIGHTS RESERVED
THE ARCHITECTURAL WORKS DEPICTED HEREIN ARE THE SOLE PROPERTY OF STUDIO D. CUBED ARCHITECTS AND MAY NOT BE REPRODUCED OR USED WITHOUT ITS EXPRESS WRITTEN PERMISSION. NO PERMISSION TO MODIFY OR REPRODUCE ANY OF THE ARCHITECTURAL WORKS, INCLUDING WITHOUT LIMITATION THE CONSTRUCTION OF ANY BUILDING, IS EXPRESSED OR IMPLIED FROM DELIVERY OF PRELIMINARY DRAWINGS OR UNSEALED CONSTRUCTION DRAWINGS. PERMISSION TO CONSTRUCT THE BUILDING DEPICTED IN SEALED CONSTRUCTION DRAWINGS IS EXPRESSLY CONDITIONED ON THE FULL AND TIMELY PAYMENT OF ALL FEES OTHERWISE DUE. STUDIO D. CUBED ARCHITECTS AND, IN THE ABSENCE OF ANY WRITTEN AGREEMENT TO THE CONTRARY, IS LIMITED TO A ONE-TIME USE ON THE SITE INDICATED ON THESE PLANS.

PLOT SCALE : 1 1/2"=1'-0"
SHEET NO : 03

NORTH POINT

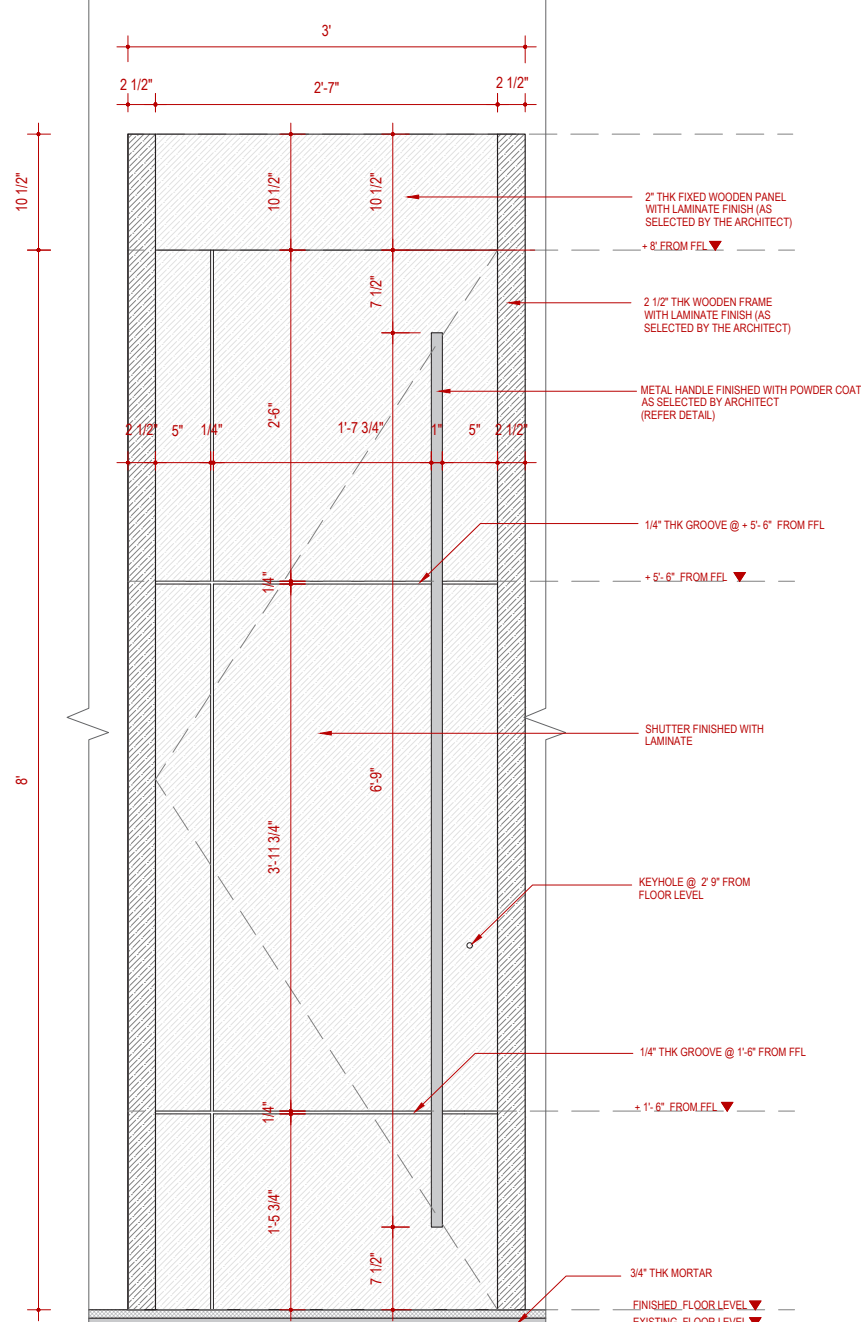

01 D3 DOOR - ELEVATION
SCALE : 1 1/2"=1'-0"

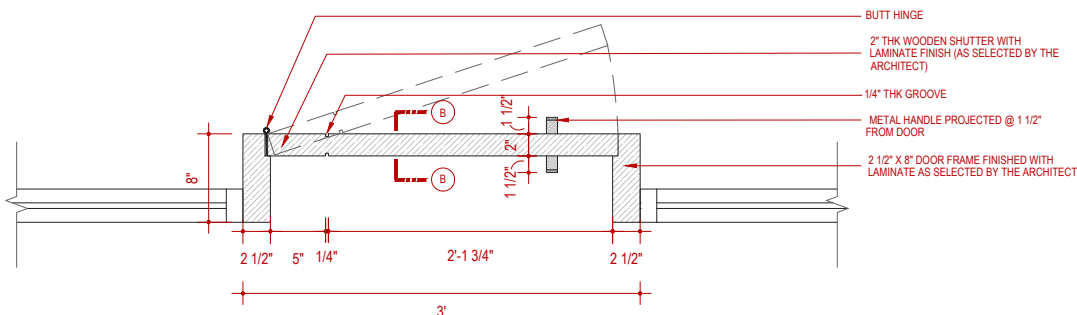

02 D3 DOOR - PLAN
SCALE : 1 1/2"=1'-0"

REVISIONS:		
#	DATE	COMMENTS

STUDIO D. CUBED ARCHITECTS
AD - 13, 5TH STREET,
10TH MAIN ROAD,
ANNANAGAR,
CHENNAI - 600 048.

MAIL ID : studiod3@yahoo.com.
CONTACT : 044-42693554.



DATE PLOTTED :
DESIGNED BY : ARVIND RAM
DRAWN BY :
ARCHITECT OF RECORD : MRINALINI RAM
DRAWING NAME : DOOR DETAIL

© 2023 BY AM+P STUDIO RIGHTS RESERVED
THE ARCHITECTURAL WORKS DEPICTED HEREIN ARE THE SOLE PROPERTY OF STUDIO D. CUBED ARCHITECTS AND MAY NOT BE REPRODUCED OR USED WITHOUT ITS EXPRESS WRITTEN PERMISSION. NO PERMISSION TO MODIFY OR REPRODUCE ANY OF THE ARCHITECTURAL WORKS, INCLUDING WITHOUT LIMITATION THE CONSTRUCTION OF ANY BUILDING, IS EXPRESSED OR IMPLIED FROM DELIVERY OF PRELIMINARY DRAWINGS OR UNSEALED CONSTRUCTION DRAWINGS. PERMISSION TO CONSTRUCT THE BUILDING DEPICTED IN SEALED CONSTRUCTION DRAWINGS IS EXPRESSLY CONDITIONED ON THE FULL AND TIMELY PAYMENT OF ALL FEES OTHERWISE DUE. STUDIO D. CUBED ARCHITECTS AND, IN THE ABSENCE OF ANY WRITTEN AGREEMENT TO THE CONTRARY, IS LIMITED TO A ONE-TIME USE ON THE SITE INDICATED ON THESE PLANS.

PLOT SCALE : 1 1/2"=1'-0"
SHEET NO : 05

NORTH POINT

PROJECT NUMBER : 22023


PROJECT LOCATION : CHENNAI

PROJECT NAME : MERF CLINICAL

PROJECT NUMBER : 22023

PROJECT LOCATION : CHENNAI

PROJECT NAME : MERF CLINICAL

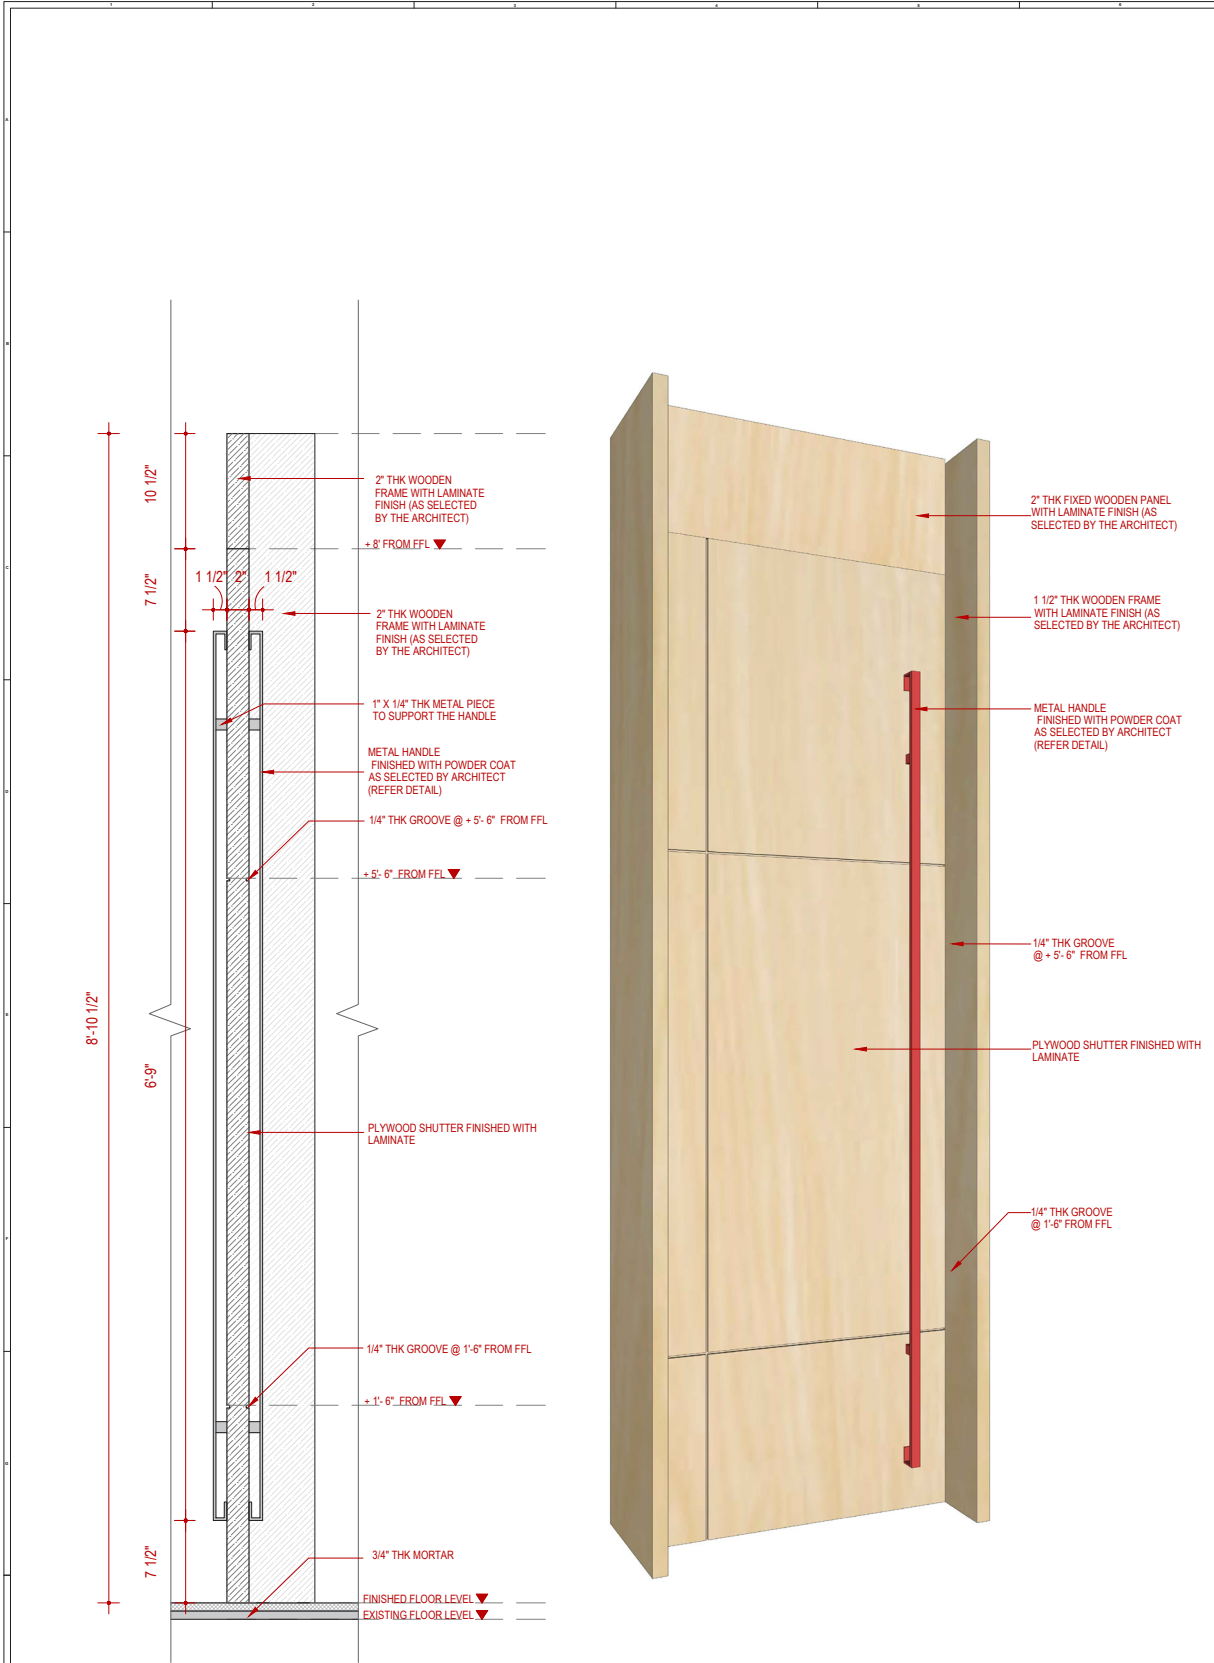

01 D3 DOOR - SECTION BB
SCALE : 1 1/2"=1'-0"

02 D3 DOOR - VIEW
SCALE : 1 1/2"=1'-0"

REVISIONS:		
#	DATE	COMMENTS

STUDIO D. CUBED ARCHITECTS
AD - 13, 5TH STREET,
10TH MAIN ROAD,
ANNANAGAR,
CHENNAI - 600 048.

MAIL ID : studiod3@yahoo.com.
CONTACT : 044-42693554.

DATE PLOTTED

DESIGNED BY : ARVIND RAM

DRAWN BY :

ARCHITECT
OF RECORD : MRINALINI RAM

DRAWING NAME : DOOR DETAIL


© 2023 BY AM+P STUDIO. RIGHTS RESERVED

THE ARCHITECTURAL WORKS DEPICTED HEREIN ARE THE SOLE PROPERTY OF STUDIO D. CUBED ARCHITECTS AND MAY NOT BE CONSTRUCTED OR USED WITHOUT ITS EXPRESS WRITTEN PERMISSION. NO PERMISSION TO MODIFY OR REPRODUCE ANY OF THE ARCHITECTURAL WORKS, INCLUDING WITHOUT LIMITATION THE CONSTRUCTION OF ANY BUILDING, IS EXPRESSED OR IMPLIED FROM DELIVERY OF PRELIMINARY DRAWINGS OR UNSEALED CONSTRUCTION DRAWINGS. PERMISSION TO CONSTRUCT THE BUILDING DEPICTED IN SEALED CONSTRUCTION DRAWINGS IS EXPRESSLY CONDITIONED ON THE FULL AND TIMELY PAYMENT OF ALL FEES OTHERWISE DUE. STUDIO D. CUBED ARCHITECTS AND, IN THE ABSENCE OF ANY WRITTEN AGREEMENT TO THE CONTRARY, IS LIMITED TO A ONE-TIME USE ON THE SITE INDICATED ON THESE PLANS.


PLOT SCALE : 1 1/2" = 1'-0"

SHEET NO : 08

NORTH POINT

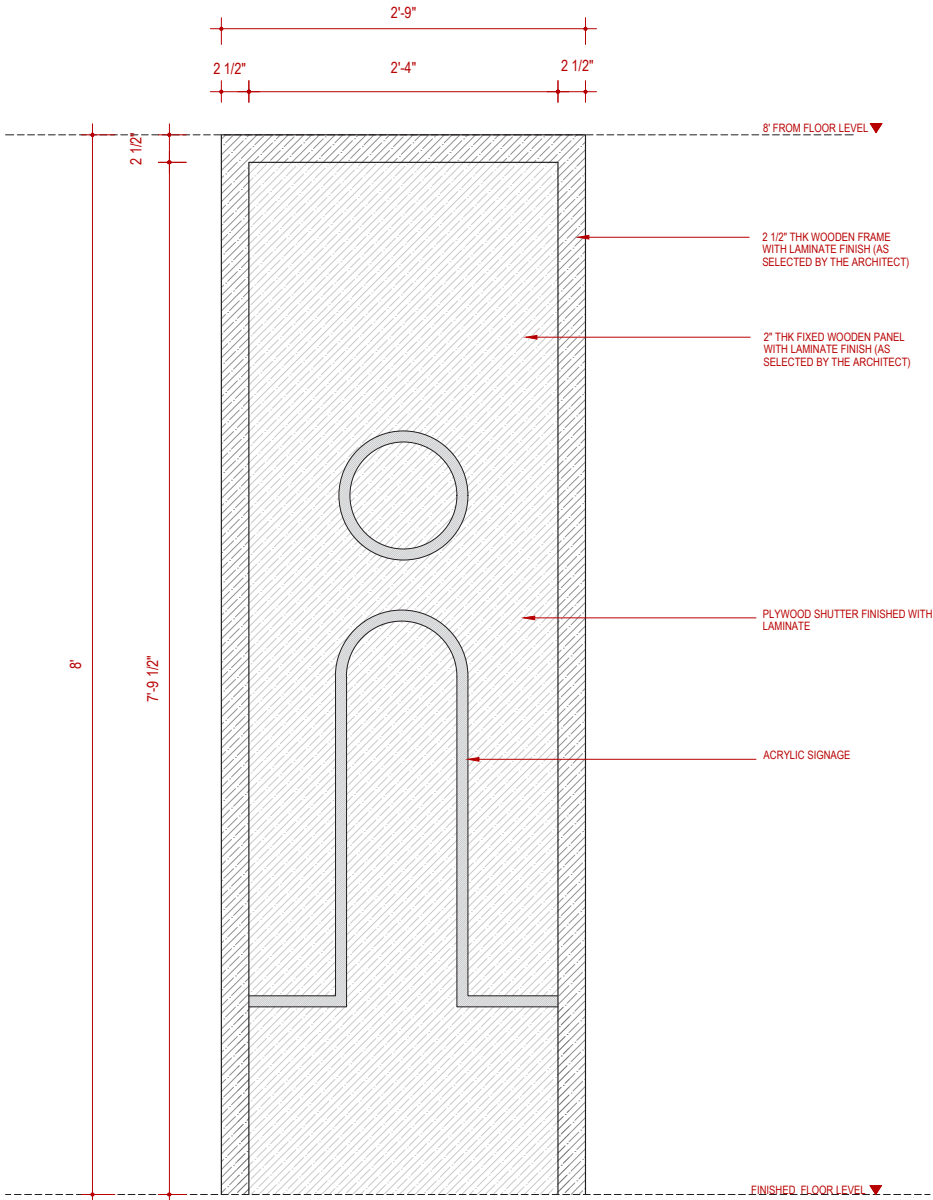

01 D4 DOOR - ELEVATION
SCALE : 1 1/2"=1'-0"

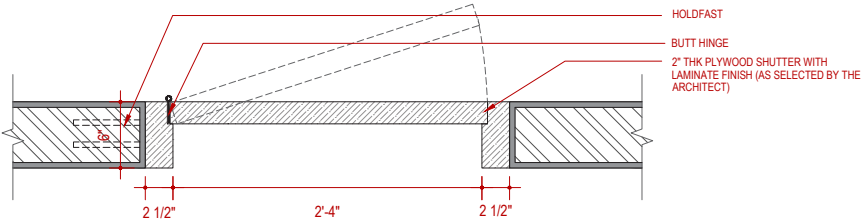

02 D4 DOOR - PLAN
SCALE : 1 1/2"=1'-0"

REVISIONS:		
#	DATE	COMMENTS

STUDIO D. CUBED ARCHITECTS
AD - 13, 5TH STREET,
10TH MAIN ROAD,
ANNANAGAR,
CHENNAI - 600 048.

MAIL ID : studiod3@yahoo.com.
CONTACT : 044-42693554.

DATE PLOTTED

DESIGNED BY : ARVIND RAM

DRAWN BY :

ARCHITECT
OF RECORD : MRINALINI RAM

DRAWING NAME : DOOR DETAIL

© 2023 BY AM+P STUDIO. RIGHTS RESERVED

THE ARCHITECTURAL WORKS DEPICTED HEREIN ARE THE SOLE PROPERTY OF STUDIO D. CUBED ARCHITECTS AND MAY NOT BE CONSTRUCTED OR USED WITHOUT ITS EXPRESS WRITTEN PERMISSION. NO PERMISSION TO MODIFY OR REPRODUCE ANY OF THE ARCHITECTURAL WORKS, INCLUDING WITHOUT LIMITATION THE CONSTRUCTION OF ANY BUILDING, IS EXPRESSED OR IMPLIED FROM DELIVERY OF PRELIMINARY DRAWINGS OR UNSEALED CONSTRUCTION DRAWINGS. PERMISSION TO CONSTRUCT THE BUILDING DEPICTED IN SEALED CONSTRUCTION DRAWINGS IS EXPRESSLY CONDITIONED ON THE FULL AND TIMELY PAYMENT OF ALL FEES OTHERWISE DUE. STUDIO D. CUBED ARCHITECTS AND, IN THE ABSENCE OF ANY WRITTEN AGREEMENT TO THE CONTRARY, IS LIMITED TO A ONE-TIME USE ON THE SITE INDICATED ON THESE PLANS.


PLOT SCALE : 1 1/2" = 1'-0"

SHEET NO : 07

NORTH POINT

06. ELECTRICAL & AC LAYOUT DETAIL

MERF INSTITUTE

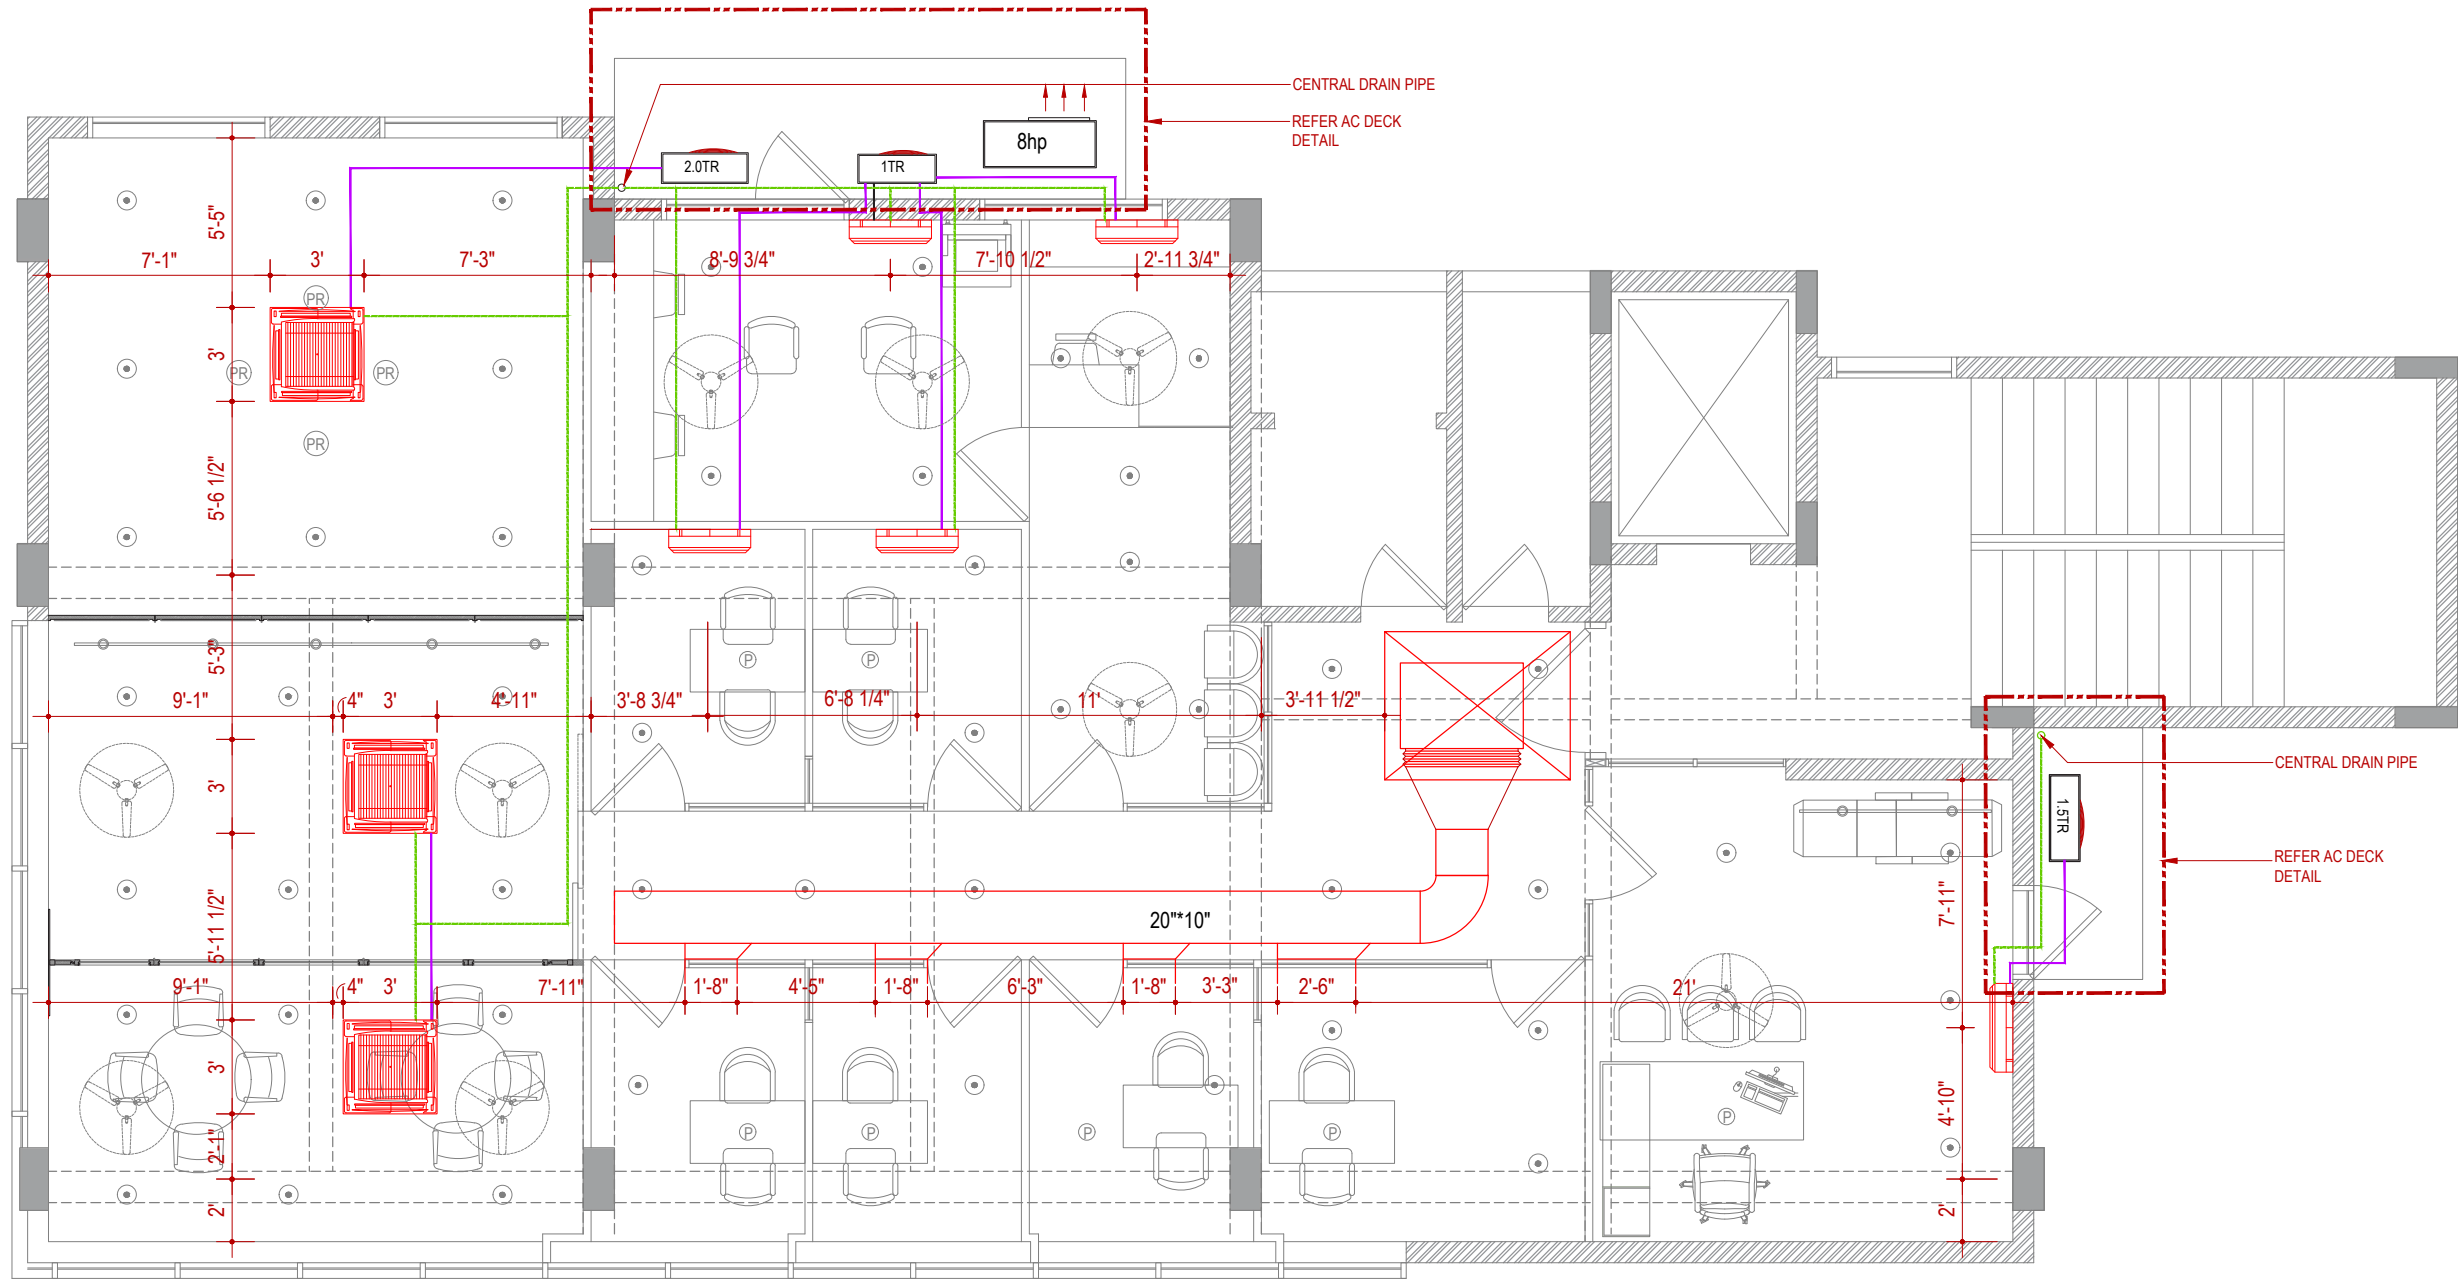

① SECOND FLOOR
SCALE 1/4" = 1'-0"

— COPPER PIPE

— DRAIN PIPE

CENTRAL DRAIN PIPE
REFER AC DECK
DETAIL

CENTRAL DRAIN PIPE
REFER AC DECK
DETAIL

REVISIONS:

#	DATE	COMMENTS

STUDIO D CUBED ARCHITECTS

AD - 13, 5TH STREET,
10TH MAIN ROAD,
ANNANAGAR,
CHENNAI - 600 040.



MAIL ID : studiod3@yahoo.com.

CONTACT : 044-42693554.



DATE PLOTTED :

DESIGNED BY : ARVIND RAM

DRAWN BY :

ARCHITECT
OF RECORD : MRINALINI RAM

DRAWING NAME : AC LAYOUT


© 2019 BY STUDIO D CUBED ARCHITECTS
RIGHTS RESERVED

THE ARCHITECTURAL WORKS DEPICTED HEREIN ARE THE
SOLE PROPERTY OF STUDIO D CUBED ARCHITECTS AND MAY
NOT BE CONSTRUCTED OR USED WITHOUT ITS EXPRESS
WRITTEN PERMISSION. NO PERMISSION TO MODIFY OR
REPRODUCE ANY OF THE ARCHITECTURAL WORKS,
INCLUDING WITHOUT LIMITATION THE CONSTRUCTION OF ANY
BUILDING, IS EXPRESSED OR SHOULD BE IMPLIED FROM
DELIVERY OF PRELIMINARY DRAWINGS OR UNSEALED
CONSTRUCTION DRAWINGS. PERMISSION TO CONSTRUCT
THE BUILDING DEPICTED IN SEALED CONSTRUCTION
DRAWINGS IS EXPRESSLY CONDITIONED ON THE FULL AND
TIMELY PAYMENT OF ALL FEES OTHERWISE DUE. STUDIO D
CUBED ARCHITECTS AND, IN THE ABSENCE OF ANY WRITTEN
AGREEMENT TO THE CONTRARY, IS LIMITED TO A ONE-TIME
USE ON THE SITE INDICATED ON THESE PLANS.

PLOT SCALE : 1/4" = 1'-0"

SHEET NO : 01

NORTH POINT

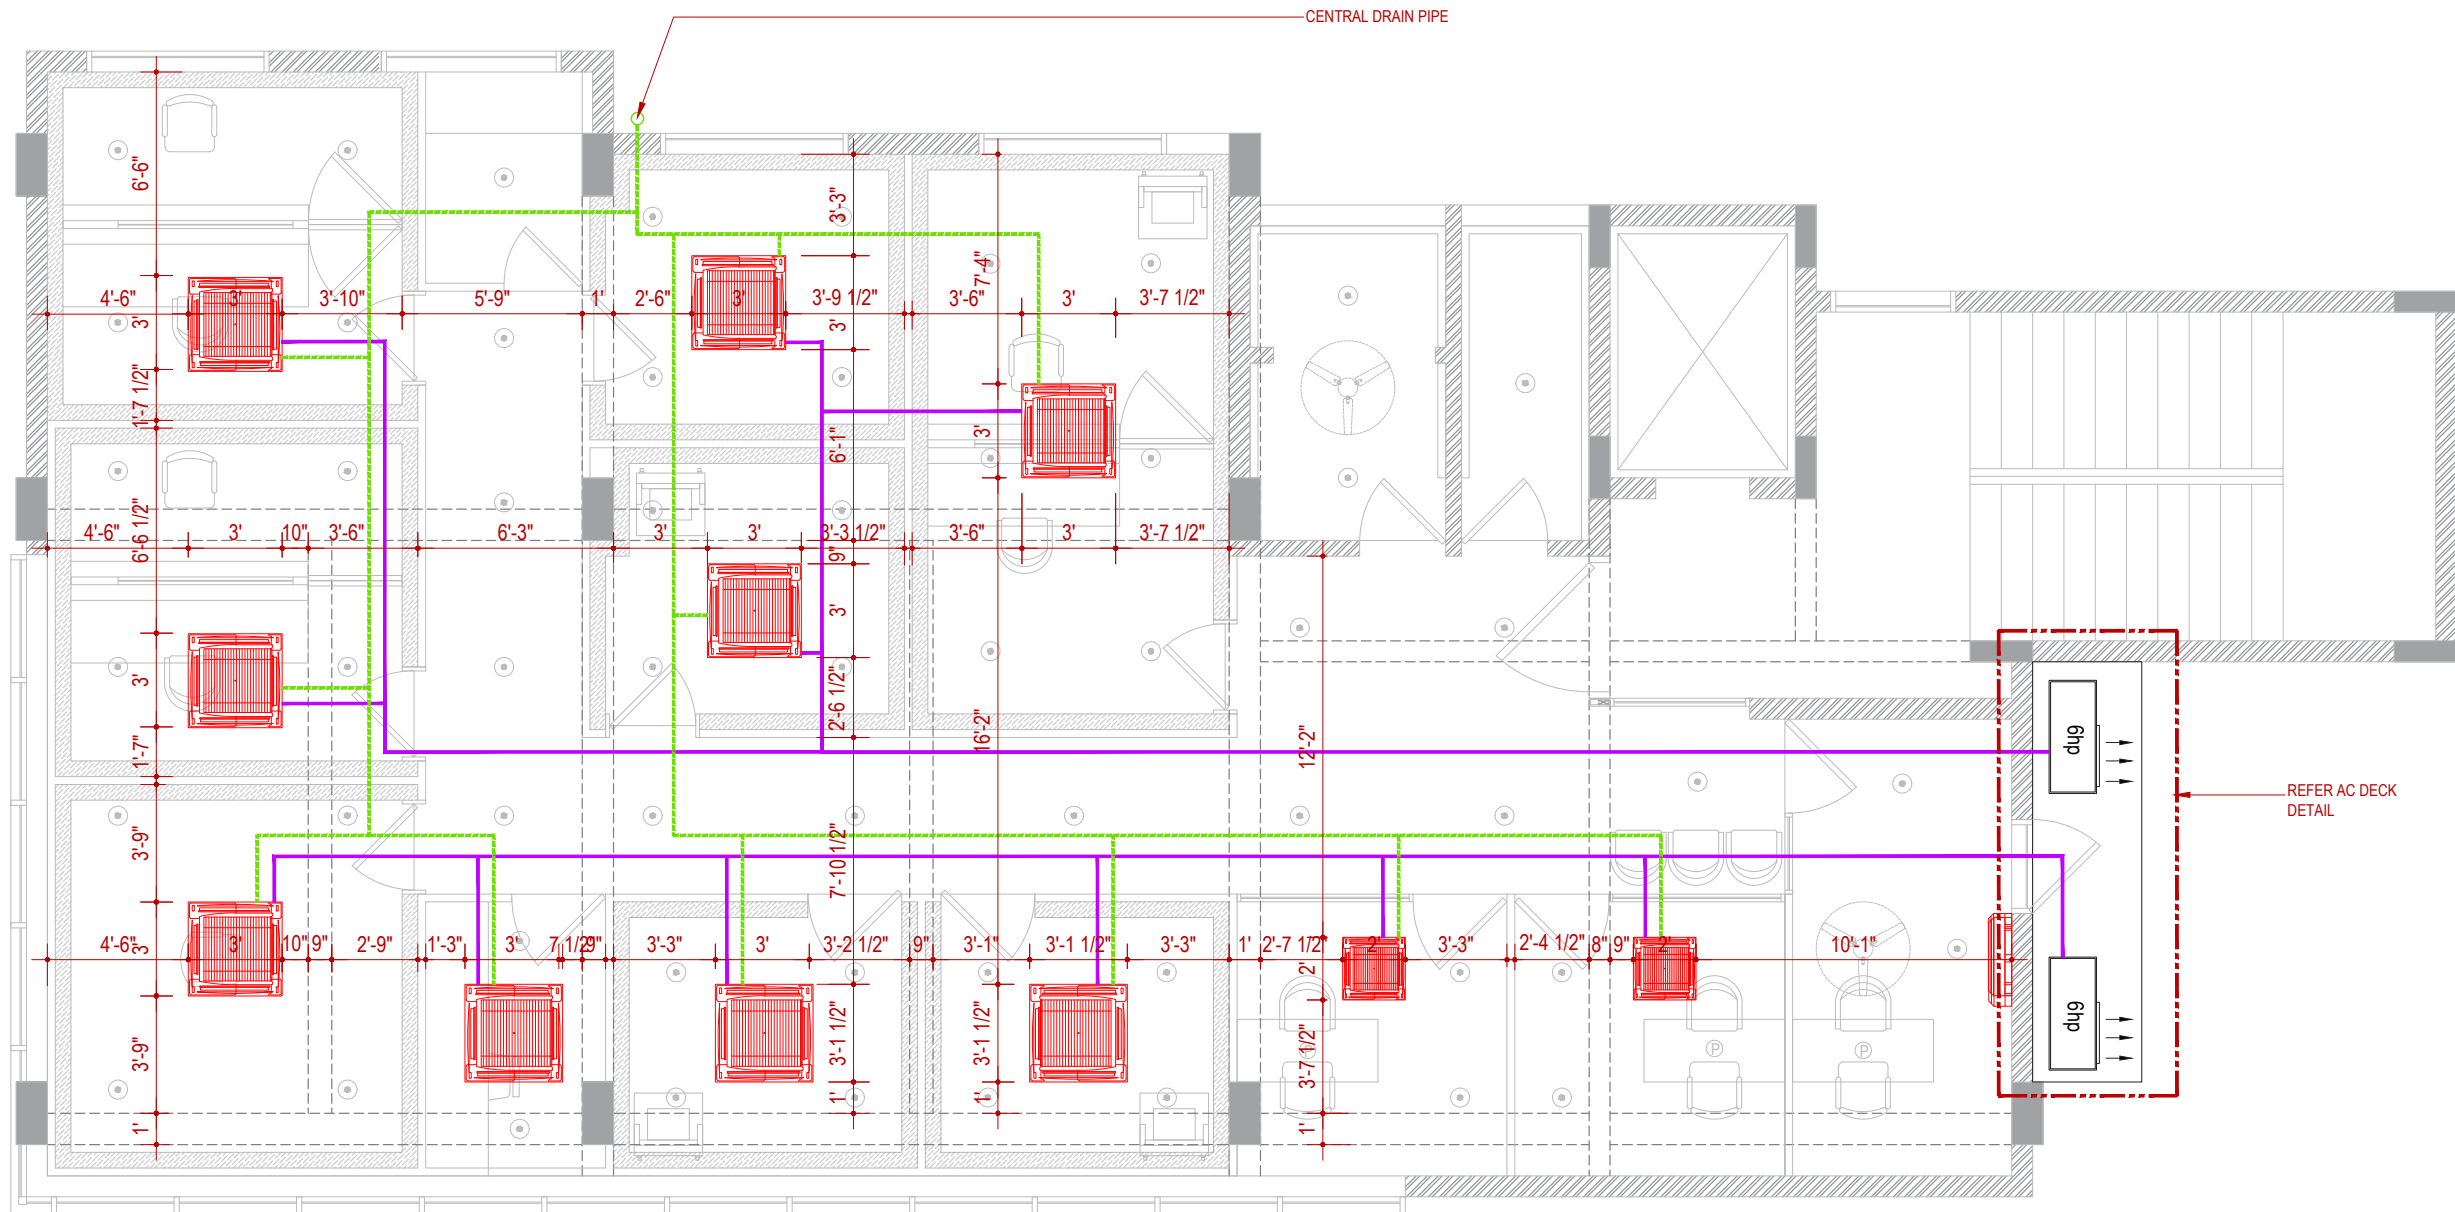

① **THIRD FLOOR**
SCALE 1/4" = 1'-0"

— COPPER PIPE

- - - DRAIN PIPE

REVISIONS:		
#	DATE	COMMENTS

STUDIO D CUBED ARCHITECTS

AD - 13, 5TH STREET,
10TH MAIN ROAD,
ANNANAGAR,
CHENNAI - 600 040.



MAIL ID : studiod3@yahoo.com.

CONTACT : 044-42693554.



DATE PLOTTED :

DESIGNED BY : **ARVIND RAM**

DRAWN BY :

ARCHITECT
OF RECORD : **MRINALINI RAM**

DRAWING NAME :

© 2019 BY STUDIO D CUBED ARCHITECTS
RIGHTS RESERVED

THE ARCHITECTURAL WORKS DEPICTED HEREIN ARE THE
SOLE PROPERTY OF STUDIO D CUBED ARCHITECTS AND MAY
NOT BE CONSTRUCTED OR USED WITHOUT ITS EXPRESS
WRITTEN PERMISSION. NO PERMISSION TO MODIFY OR
REPRODUCE ANY OF THE ARCHITECTURAL WORKS,
INCLUDING WITHOUT LIMITATION THE CONSTRUCTION OF ANY
BUILDING, IS EXPRESSED OR SHOULD BE IMPLIED FROM
DELIVERY OF PRELIMINARY DRAWINGS OR UNSEALED
CONSTRUCTION DRAWINGS. PERMISSION TO CONSTRUCT
THE BUILDING DEPICTED IN SEALED CONSTRUCTION
DRAWINGS IS EXPRESSLY CONDITIONED ON THE FULL AND
TIMELY PAYMENT OF ALL FEES OTHERWISE DUE. STUDIO D
CUBED ARCHITECTS AND, IN THE ABSENCE OF ANY WRITTEN
AGREEMENT TO THE CONTRARY, IS LIMITED TO A ONE-TIME
USE ON THE SITE INDICATED ON THESE PLANS.

PLOT SCALE : 1/4" = 1'-0"

SHEET NO : 01

NORTH POINT



PROJECT NUMBER :22023

PROJECT LOCATION : CHENNAI

PROJECT NAME : MERF CLINICAL

PROJECT 02

LOCATION
CHENNAI





02 DR. N.S. KRISHNAMURTHY RESIDENCE

RESIDENTIAL PROJECT

01. COMPOUND GATE DESIGN DETAIL

NSK RESIDENCE

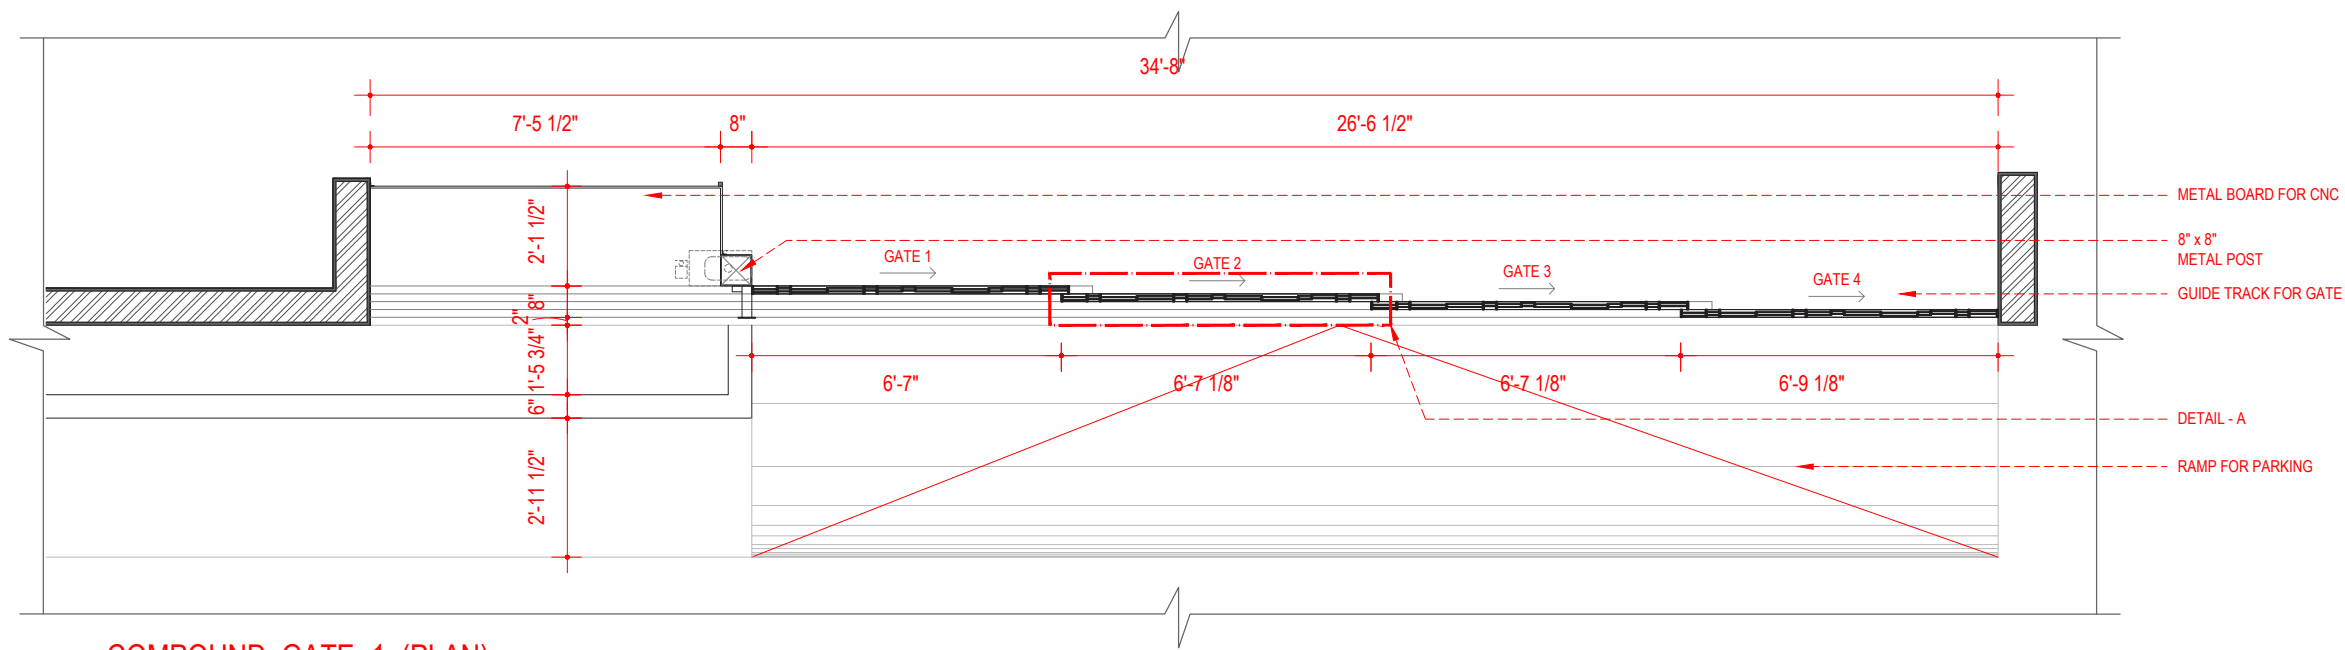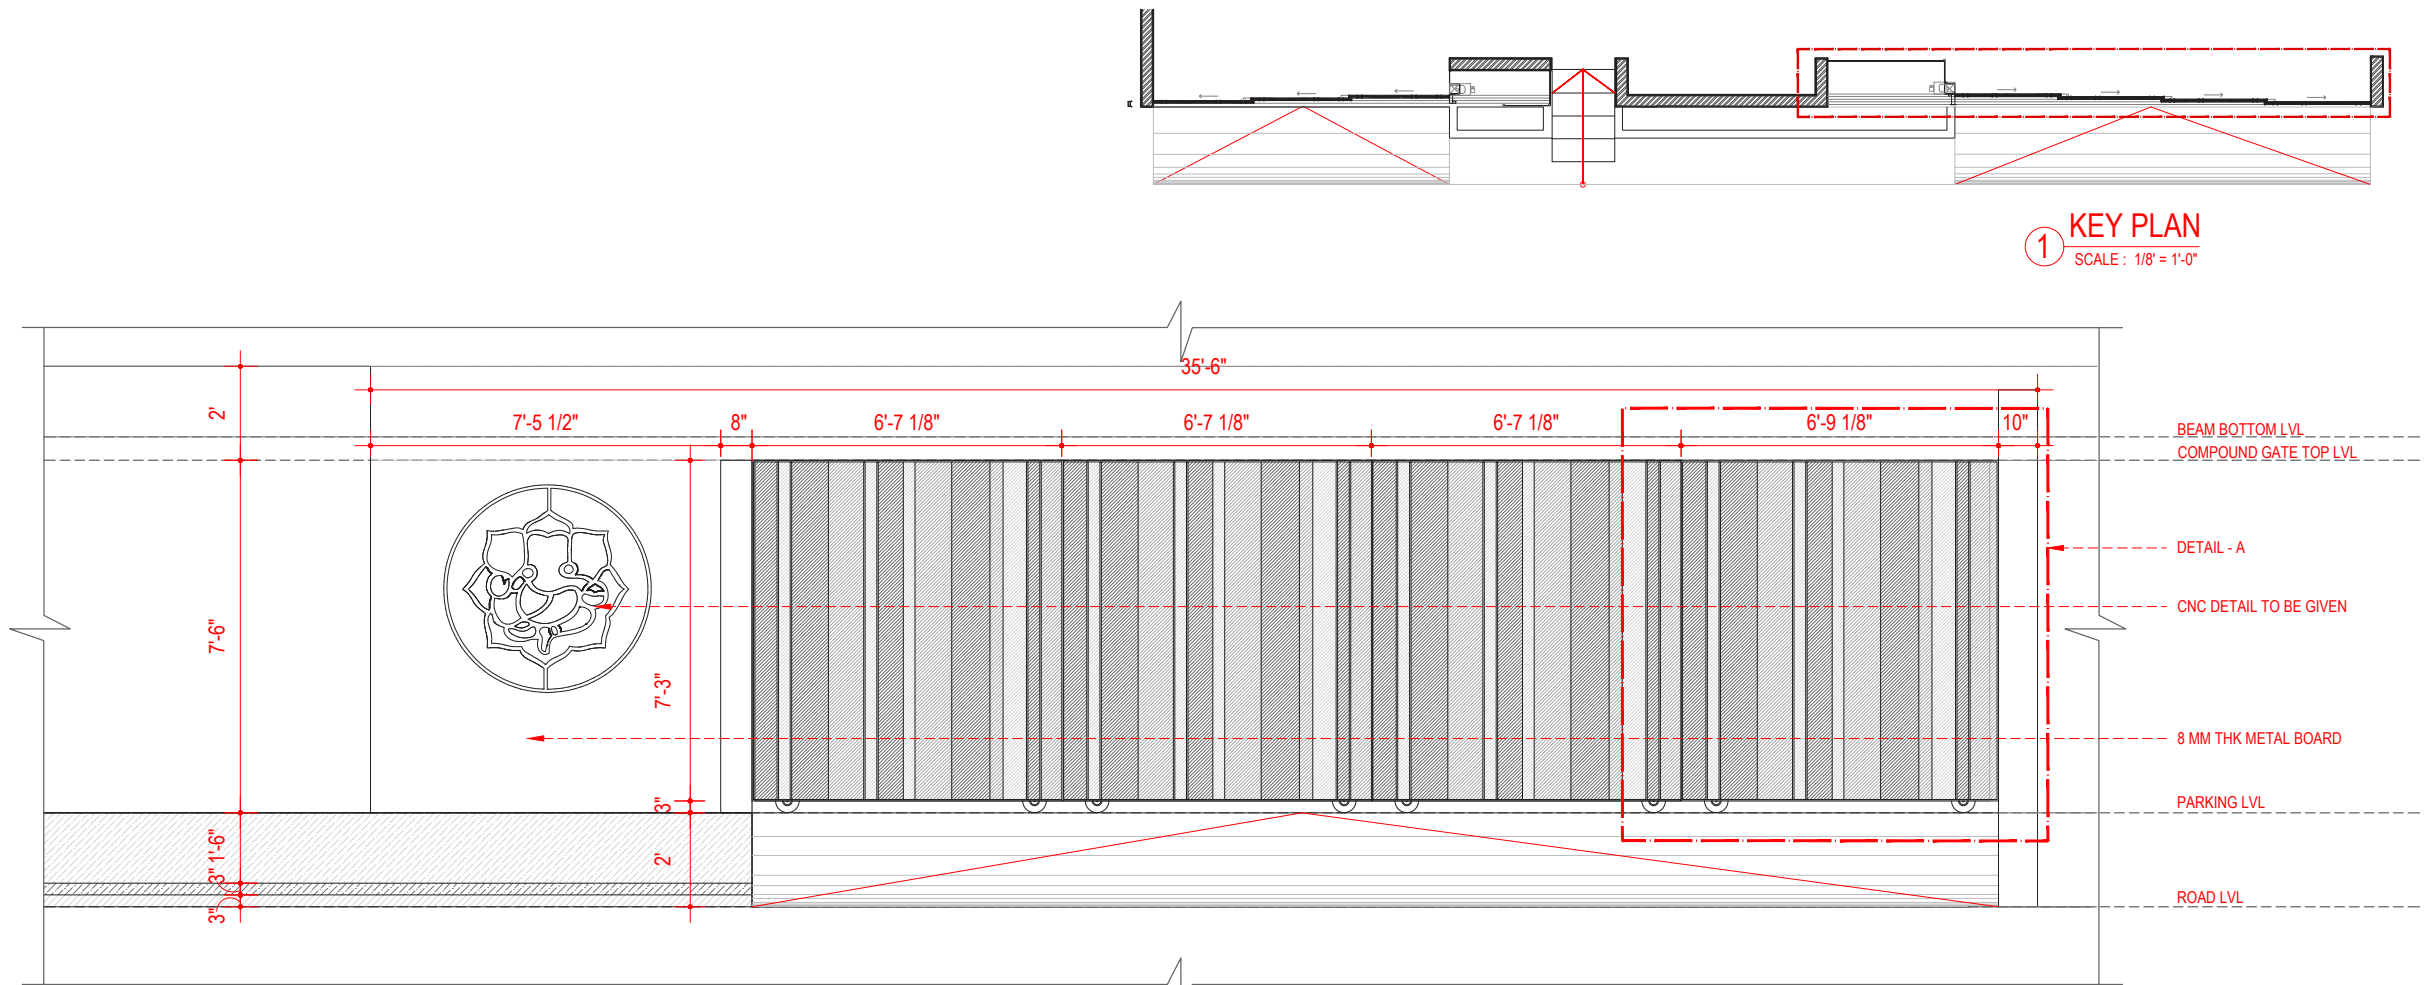

REVISIONS:		
#	DATE	COMMENTS

STUDIO D CUBED ARCHITECTS

AD - 13, 5TH STREET,
10TH MAIN ROAD,
ANNANAGAR,
CHENNAI - 600 040.



MAIL ID : studiod3@yahoo.com.
CONTACT : 044-42693554.



DATE PLOTTED :

DESIGNED BY : ARVIND RAM

DRAWN BY :

ARCHITECT
OF RECORD : MRINALINI RAM

DRAWING NAME : GATE DETAIL


© 2022 BY STUDIO D CUBED ARCHITECTS
RIGHTS RESERVED

THE ARCHITECTURAL WORKS DEPICTED HEREIN ARE THE
SOLE PROPERTY OF STUDIO D CUBED ARCHITECTS AND MAY
NOT BE CONSTRUCTED OR USED WITHOUT ITS EXPRESS
WRITTEN PERMISSION. NO PERMISSION TO MODIFY OR
REPRODUCE ANY OF THE ARCHITECTURAL WORKS,
INCLUDING WITHOUT LIMITATION THE CONSTRUCTION OF ANY
BUILDING, IS EXPRESSED OR SHOULD BE IMPLIED FROM
DELIVERY OF PRELIMINARY DRAWINGS OR UNSEALED
CONSTRUCTION DRAWINGS. PERMISSION TO CONSTRUCT
THE BUILDING DEPICTED IN SEALED CONSTRUCTION
DRAWINGS IS EXPRESSLY CONDITIONED ON THE FULL AND
TIMELY PAYMENT OF ALL FEES OTHERWISE DUE. STUDIO D
CUBED ARCHITECTS AND, IN THE ABSENCE OF ANY WRITTEN
AGREEMENT TO THE CONTRARY, IS LIMITED TO A ONE-TIME
USE ON THE SITE INDICATED ON THESE PLANS.

PLOT SCALE : DIFFERS

SHEET NO : 02

NORTH POINT

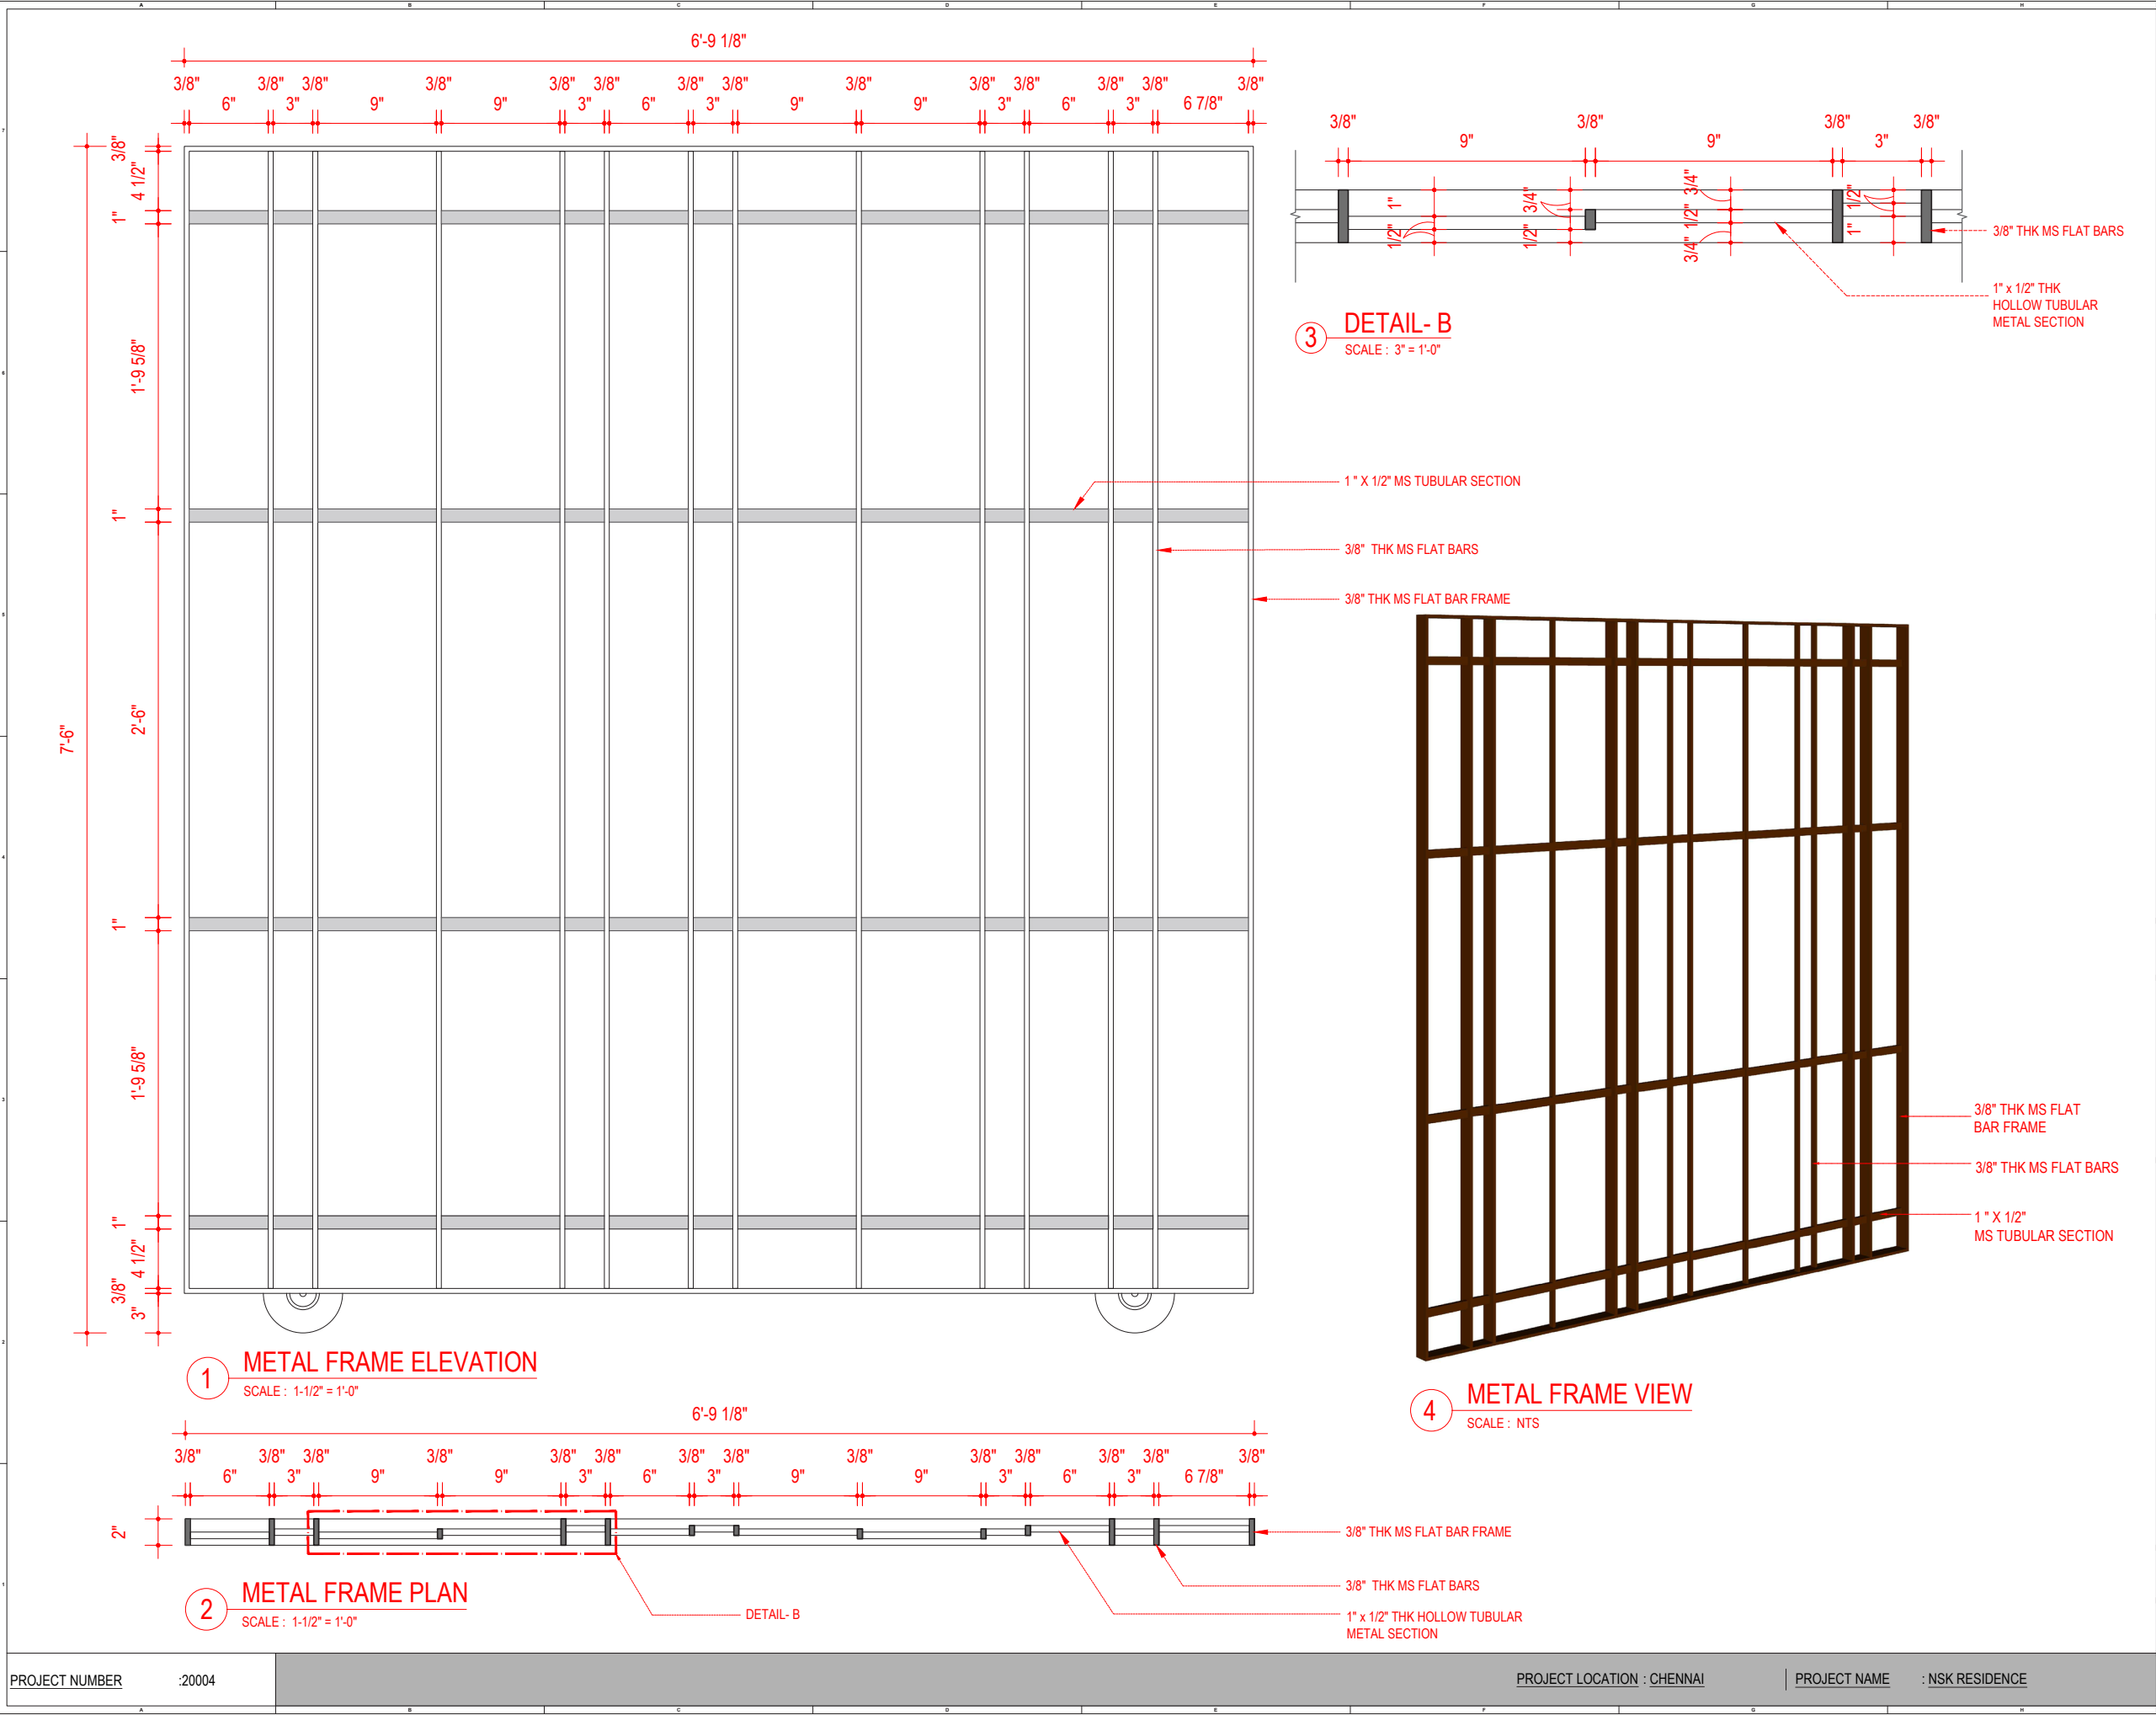

REVISIONS:

#	DATE	COMMENTS

STUDIO D CUBED ARCHITECTS

AD - 13, 5TH STREET,
10TH MAIN ROAD,
ANNANAGAR,
CHENNAI - 600 040.

ISSUED FOR
CONSTRUCTION

MAIL ID : studiod3@yahoo.com.
CONTACT : 044-42693554.

AM
+O
Studio

DATE PLOTTED :

DESIGNED BY : ARVIND RAM

DRAWN BY :

ARCHITECT
OF RECORD : MRINALINI RAM

DRAWING NAME : GATE DETAIL

© 2022 BY STUDIO D CUBED ARCHITECTS
RIGHTS RESERVED

THE ARCHITECTURAL WORKS DEPICTED HEREIN ARE THE
SOLE PROPERTY OF STUDIO D CUBED ARCHITECTS AND MAY
NOT BE CONSTRUCTED OR USED WITHOUT ITS EXPRESS
WRITTEN PERMISSION. NO PERMISSION TO MODIFY OR
REPRODUCE ANY OF THE ARCHITECTURAL WORKS,
INCLUDING WITHOUT LIMITATION THE CONSTRUCTION OF ANY
BUILDING, IS EXPRESSED OR SHOULD BE IMPLIED FROM
DELIVERY OF PRELIMINARY DRAWINGS OR UNSEALED
CONSTRUCTION DRAWINGS. PERMISSION TO CONSTRUCT
THE BUILDING DEPICTED IN SEALED CONSTRUCTION
DRAWINGS IS EXPRESSLY CONDITIONED ON THE FULL AND
TIMELY PAYMENT OF ALL FEES OTHERWISE DUE. STUDIO D
CUBED ARCHITECTS AND, IN THE ABSENCE OF ANY WRITTEN
AGREEMENT TO THE CONTRARY, IS LIMITED TO A ONE-TIME
USE ON THE SITE INDICATED ON THESE PLANS.

PLOT SCALE : DIFFERS


SHEET NO : 03

NORTH POINT

PROJECT NUMBER :20004

PROJECT LOCATION : CHENNAI

PROJECT NAME : NSK RESIDENCE

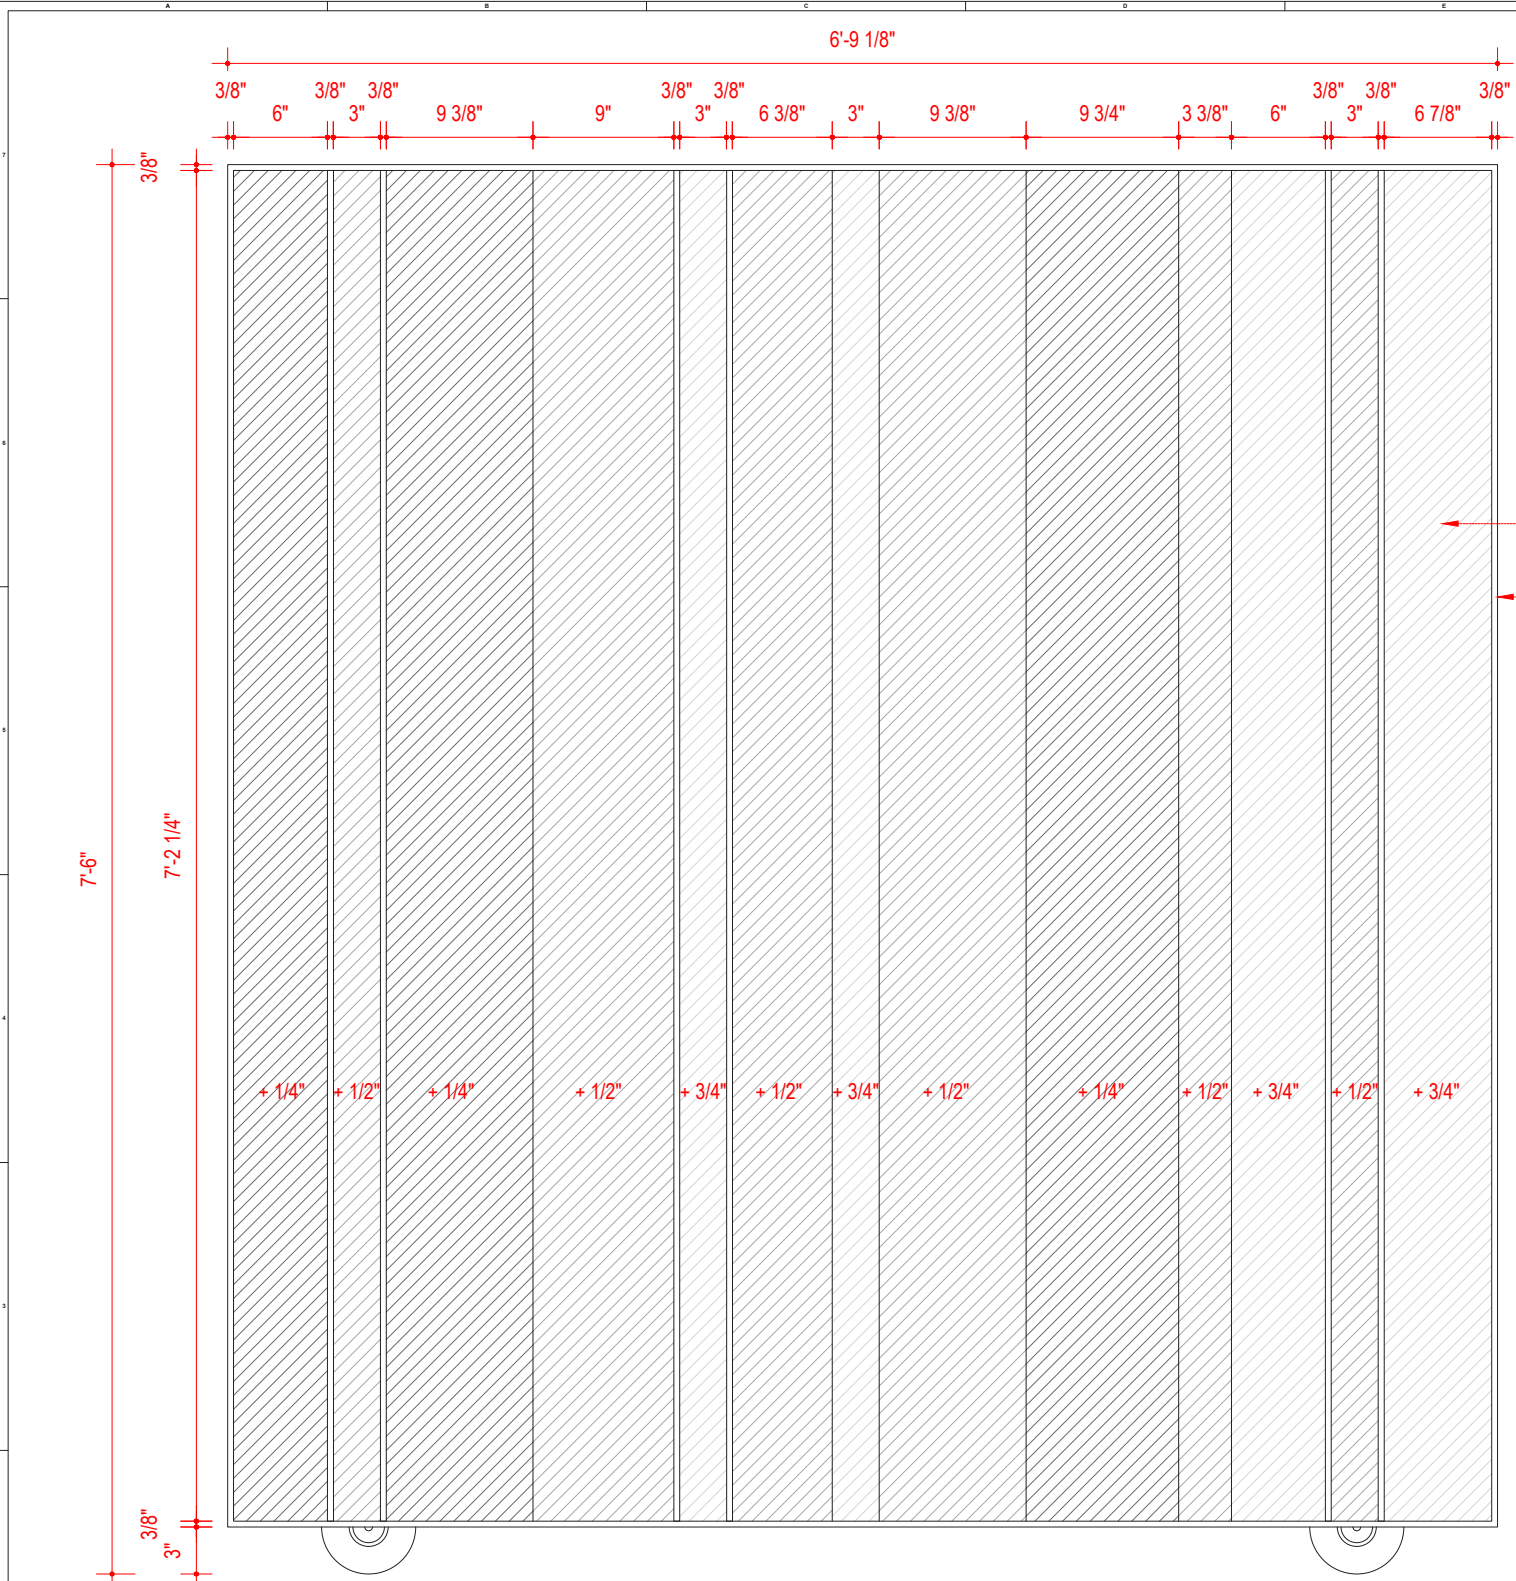

1 DETAIL-A ELEVATION
SCALE : 1-1/2" = 1'-0"

2 DETAIL- A PLAN
SCALE : 1-1/2" = 1'-0"

3 DETAIL- C
SCALE : 3" = 1'-0"



4 METAL FRAME VIEW
SCALE : NTS

5/16" THK
WPC CLADDING FIXED TO METAL
FRAME USING REVERT SCREW

3/8" THK MS FLAT BAR
ALL ROUND FRAME

3/8" THK MS FLAT BARS

1/4" THK EXTERIOR HDL
BOARD

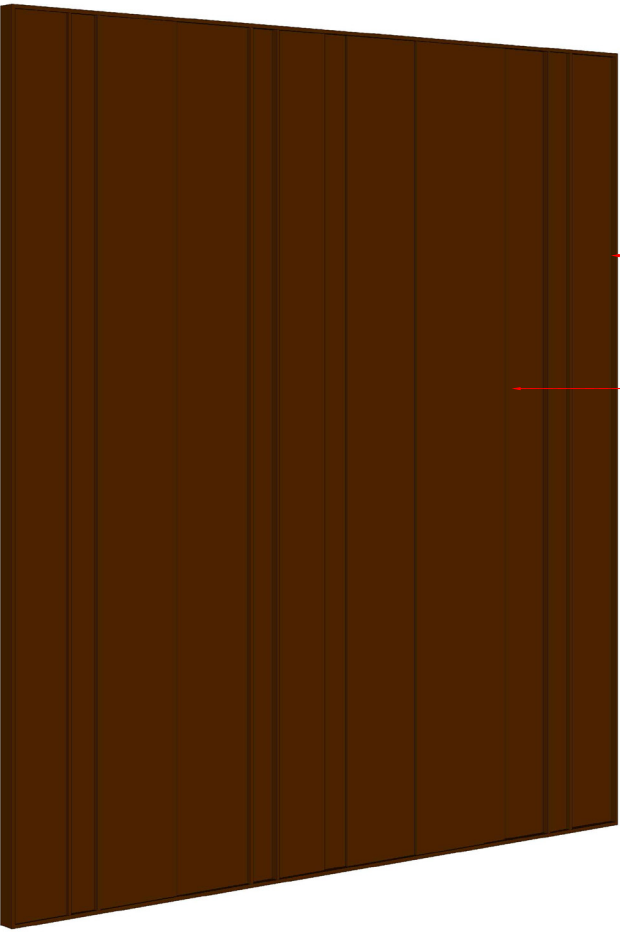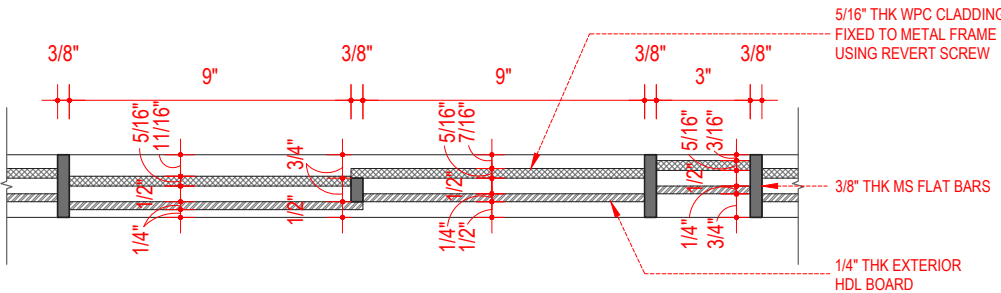

PROJECT NUMBER :20004

PROJECT LOCATION : CHENNAI

PROJECT NAME : NSK RESIDENCE

REVISIONS:		
#	DATE	COMMENTS

STUDIO D CUBED ARCHITECTS

AD - 13, 5TH STREET,
10TH MAIN ROAD,
ANNANAGAR,
CHENNAI - 600 040.



MAIL ID : studiod3@yahoo.com.

CONTACT : 044-42693554.



DATE PLOTTED :

DESIGNED BY : ARVIND RAM

DRAWN BY :

ARCHITECT
OF RECORD : MRINALINI RAM

DRAWING NAME : GATE DETAIL


© 2022 BY STUDIO D CUBED ARCHITECTS
RIGHTS RESERVED

THE ARCHITECTURAL WORKS DEPICTED HEREIN ARE THE
SOLE PROPERTY OF STUDIO D CUBED ARCHITECTS AND MAY
NOT BE CONSTRUCTED OR USED WITHOUT ITS EXPRESS
WRITTEN PERMISSION. NO PERMISSION TO MODIFY OR
REPRODUCE ANY OF THE ARCHITECTURAL WORKS,
INCLUDING WITHOUT LIMITATION THE CONSTRUCTION OF ANY
BUILDING, IS EXPRESSED OR SHOULD BE IMPLIED FROM
DELIVERY OF PRELIMINARY DRAWINGS OR UNSEALED
CONSTRUCTION DRAWINGS. PERMISSION TO CONSTRUCT
THE BUILDING DEPICTED IN SEALED CONSTRUCTION
DRAWINGS IS EXPRESSLY CONDITIONED ON THE FULL AND
TIMELY PAYMENT OF ALL FEES OTHERWISE DUE. STUDIO D
CUBED ARCHITECTS AND, IN THE ABSENCE OF ANY WRITTEN
AGREEMENT TO THE CONTRARY, IS LIMITED TO A ONE-TIME
USE ON THE SITE INDICATED ON THESE PLANS.


PLOT SCALE : DIFFERS

SHEET NO : 04


NORTH POINT

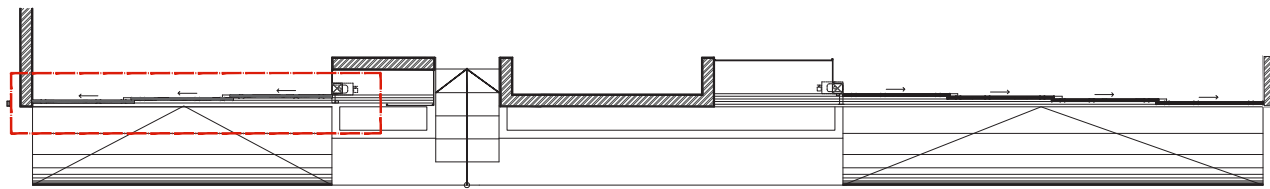

01 KEY PLAN
SCALE : 1/8" = 1'-0"

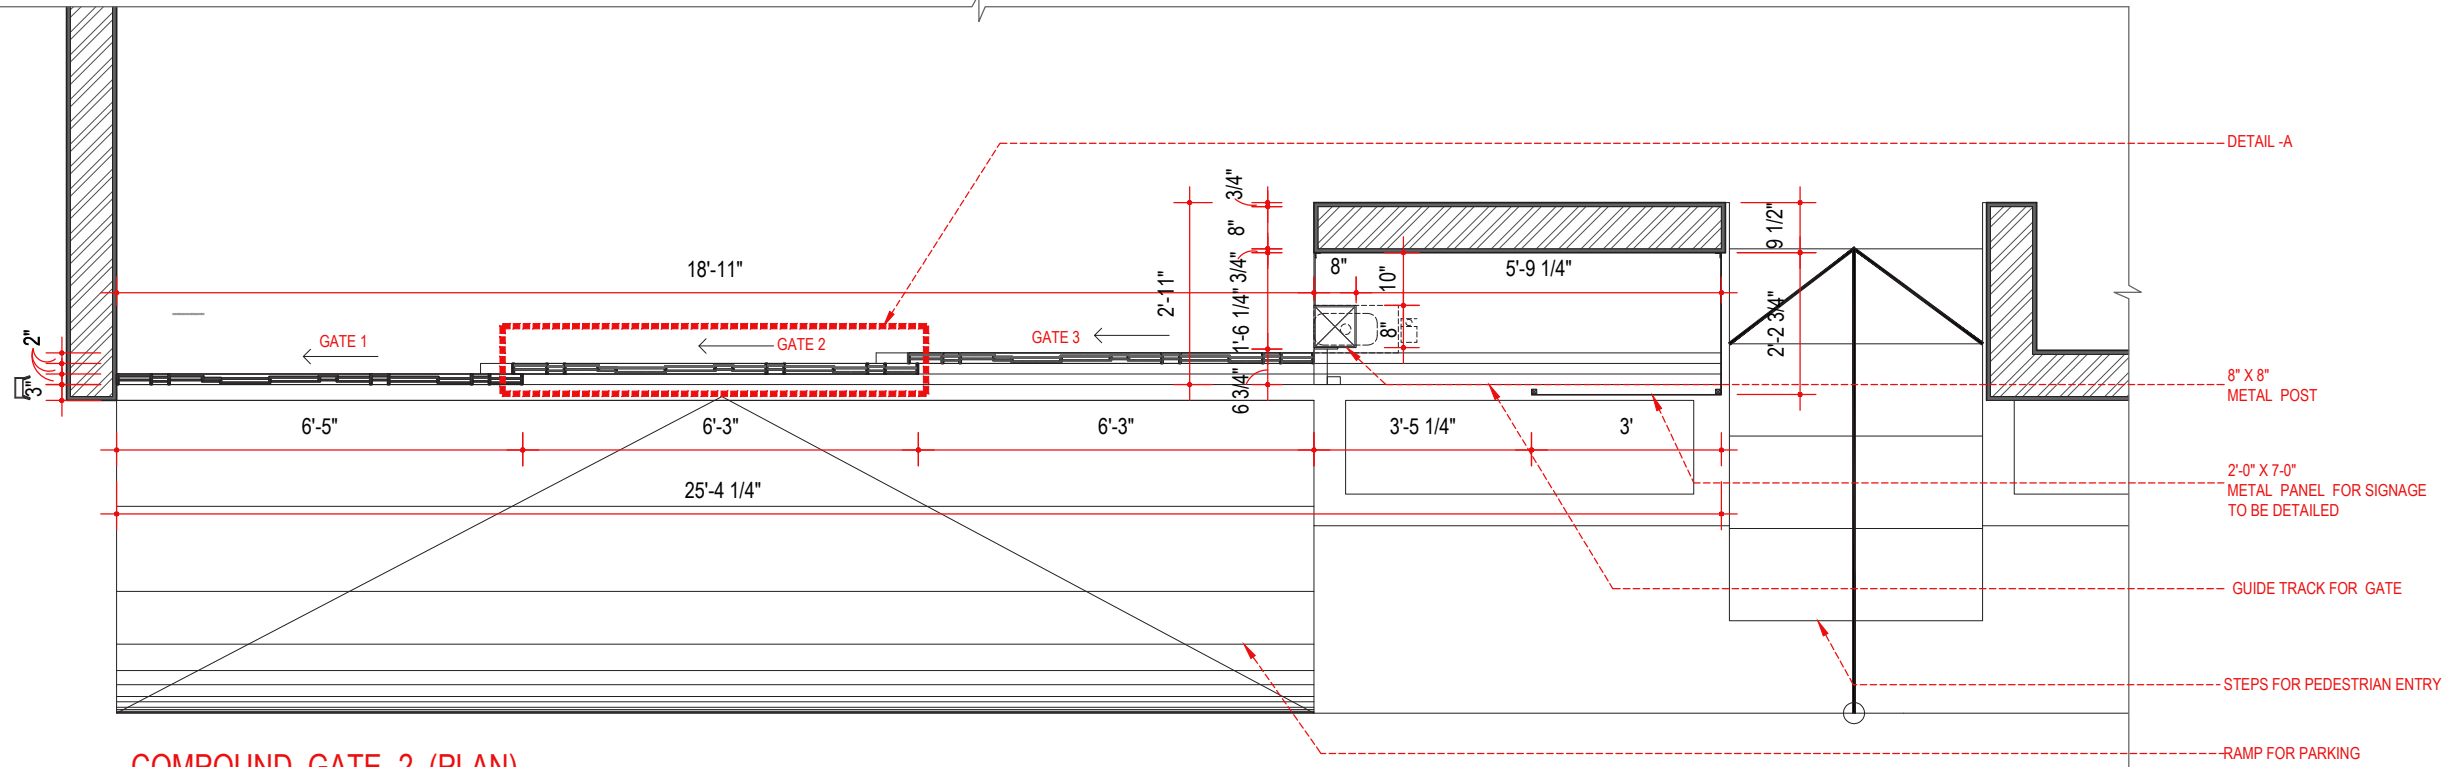

02 COMPOUND GATE -2 (PLAN)
SCALE : 1/2" = 1'-0"

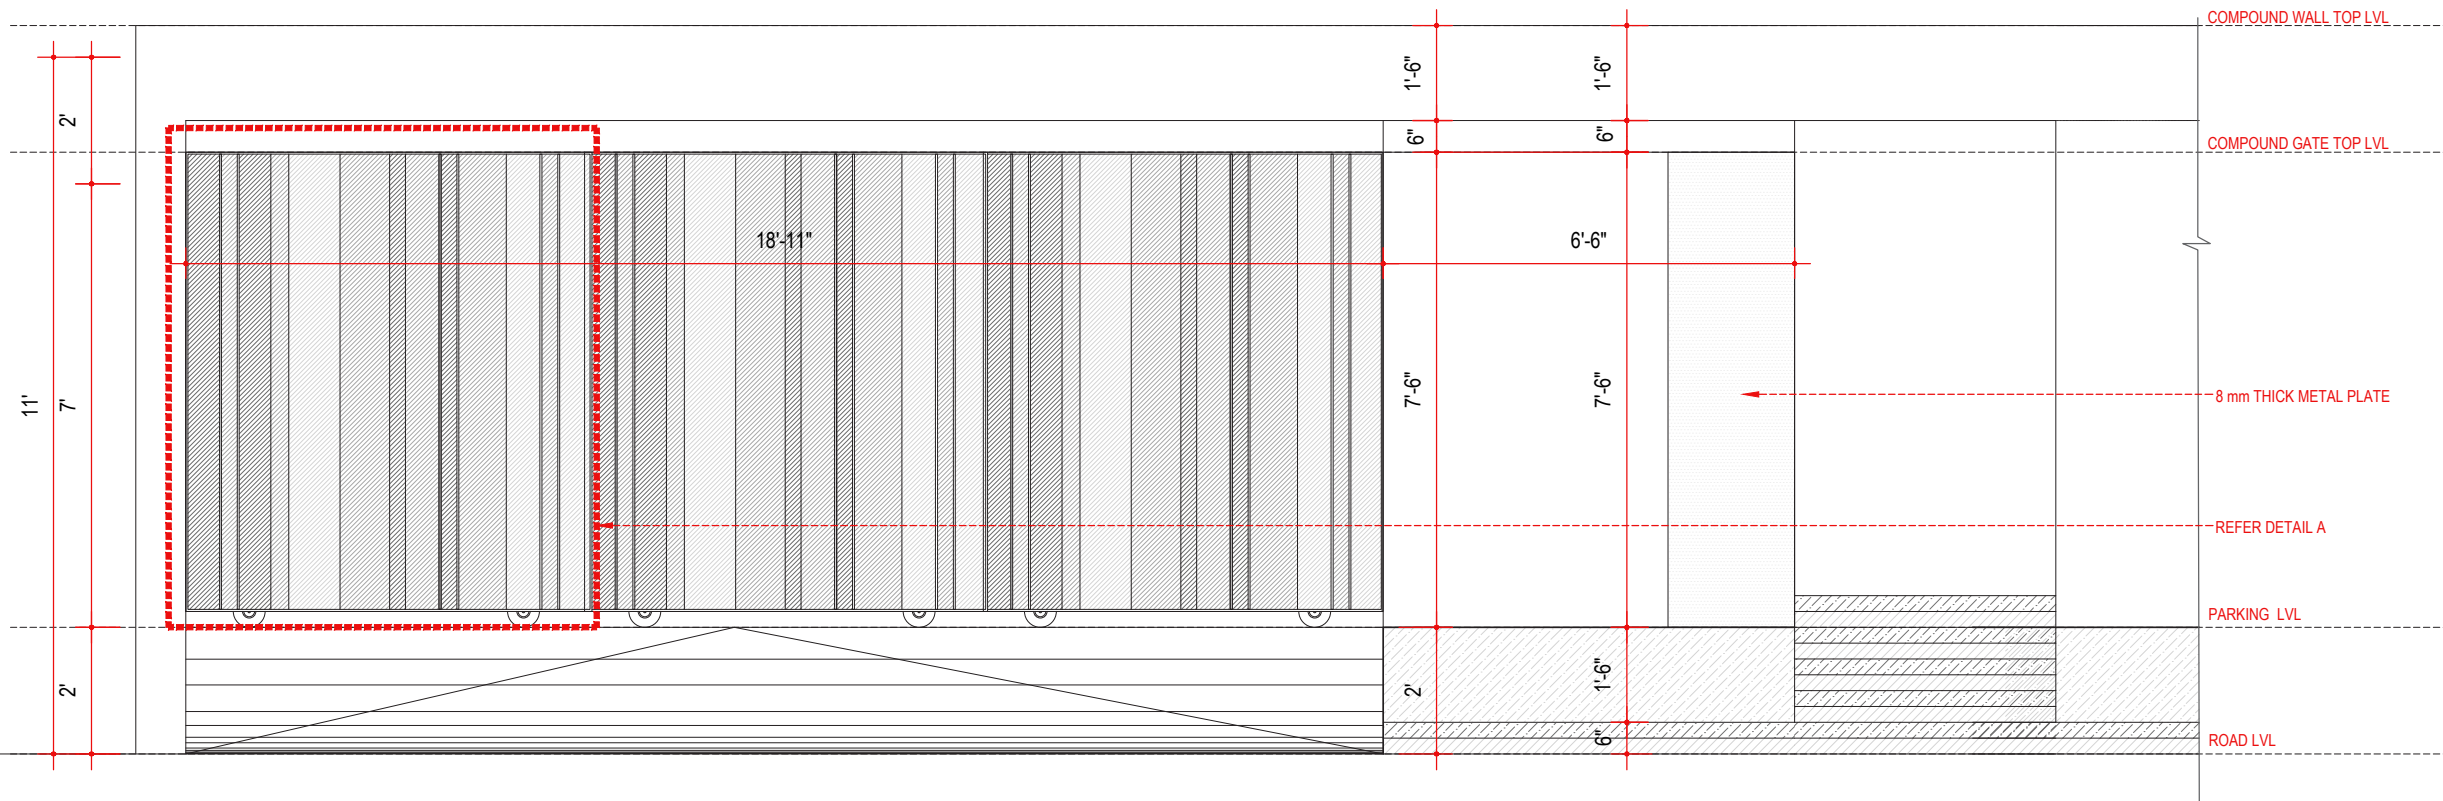

03 COMPOUND GATE -2 (ELEVATION)
SCALE : 1/2" = 1'-0"

REVISIONS:

#	DATE	COMMENTS

STUDIO D CUBED ARCHITECTS

AD - 13, 5TH STREET,
10TH MAIN ROAD,
ANNANAGAR,
CHENNAI - 600 040.



MAIL ID : studiod3@yahoo.com.

CONTACT : 044-42693554.

DATE PLOTTED :

DESIGNED BY : ARVIND RAM

DRAWN BY :

ARCHITECT
OF RECORD : MRINALINI RAM

DRAWING NAME : GATE DETAIL

© 2022 BY STUDIO D CUBED ARCHITECTS
RIGHTS RESERVED

THE ARCHITECTURAL WORKS DEPICTED HEREIN ARE THE
SOLE PROPERTY OF STUDIO D CUBED ARCHITECTS AND MAY
NOT BE CONSTRUCTED OR USED WITHOUT ITS EXPRESS
WRITTEN PERMISSION. NO PERMISSION TO MODIFY OR
REPRODUCE ANY OF THE ARCHITECTURAL WORKS,
INCLUDING WITHOUT LIMITATION THE CONSTRUCTION OF ANY
BUILDING, IS EXPRESSED OR SHOULD BE IMPLIED FROM
DELIVERY OF PRELIMINARY DRAWINGS OR UNSEALED
CONSTRUCTION DRAWINGS. PERMISSION TO CONSTRUCT
THE BUILDING DEPICTED IN SEALED CONSTRUCTION
DRAWINGS IS EXPRESSLY CONDITIONED ON THE FULL AND
TIMELY PAYMENT OF ALL FEES OTHERWISE DUE. STUDIO D
CUBED ARCHITECTS AND, IN THE ABSENCE OF ANY WRITTEN
AGREEMENT TO THE CONTRARY, IS LIMITED TO A ONE-TIME
USE ON THE SITE INDICATED ON THESE PLANS.

PLOT SCALE : DIFFERS

SHEET NO : 06


NORTH POINT



PROJECT NUMBER :20004

PROJECT LOCATION : CHENNAI

PROJECT NAME : NSK RESIDENCE

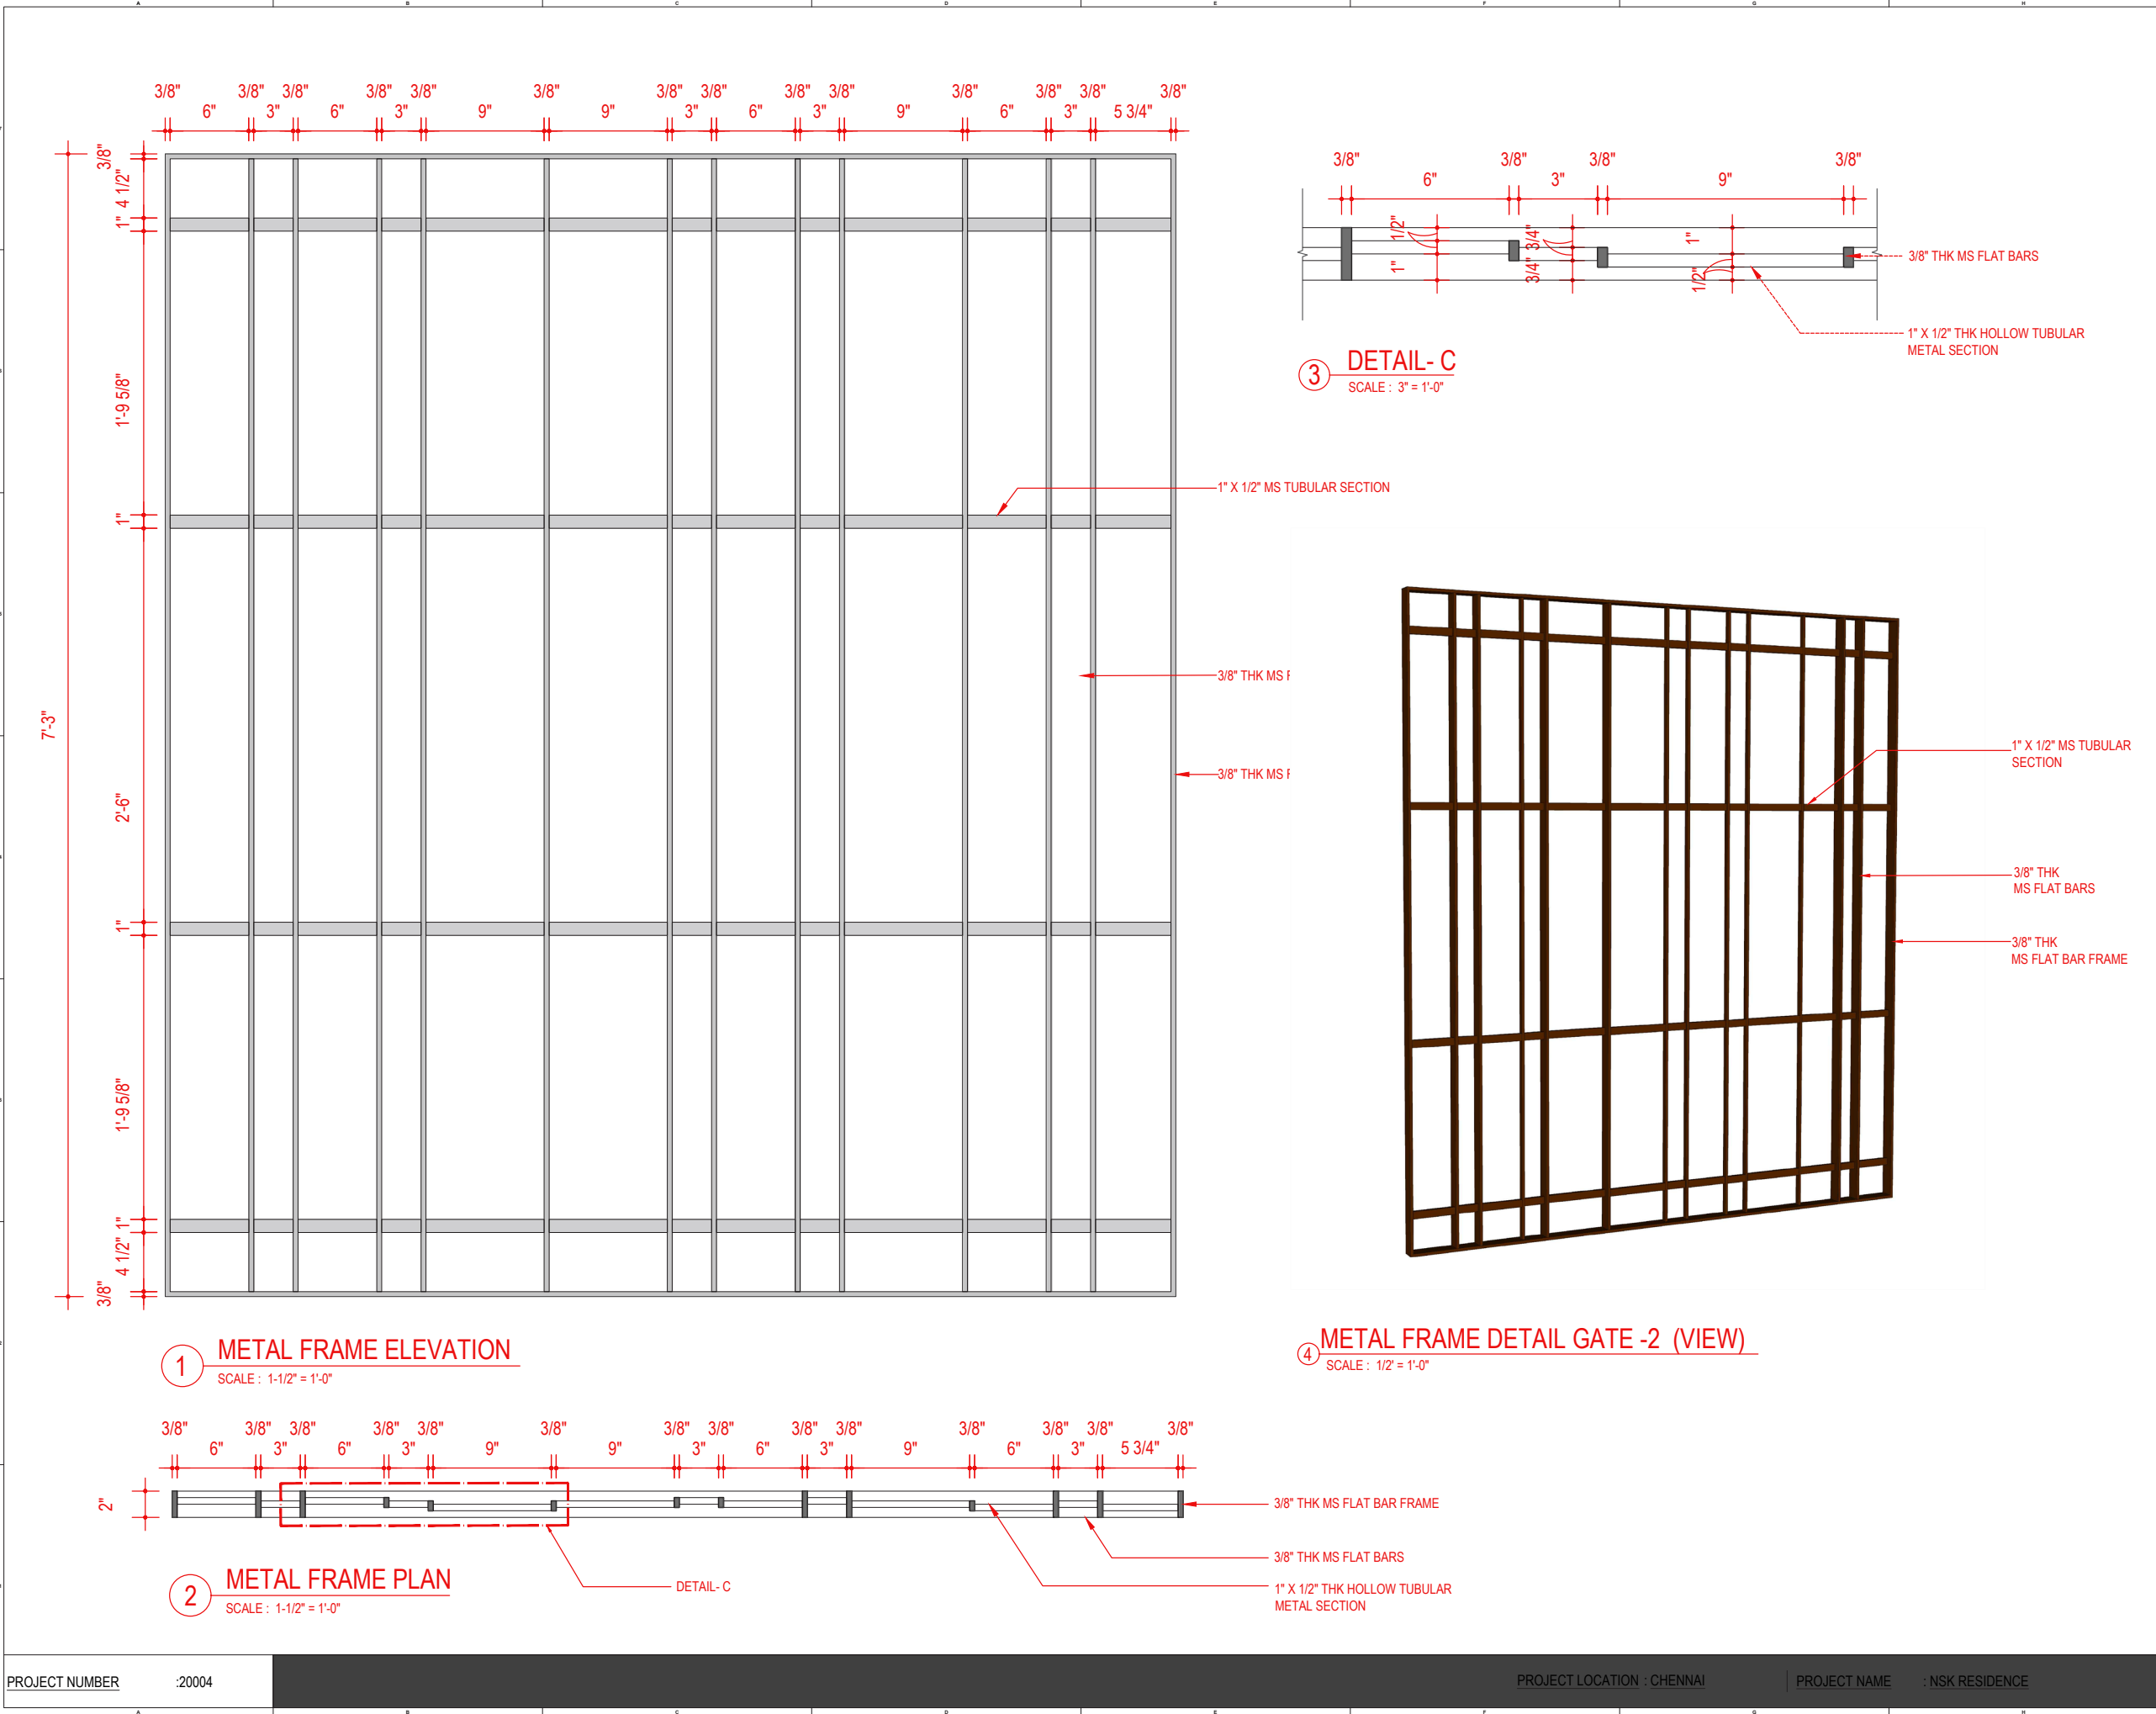

REVISIONS:

#	DATE	COMMENTS

STUDIO D CUBED ARCHITECTS

AD - 13, 5TH STREET,
10TH MAIN ROAD,
ANNANAGAR,
CHENNAI - 600 040.

ISSUED FOR
CONSTRUCTION

MAIL ID : studiod3@yahoo.com.
CONTACT : 044-42693554.

AM
+O
Studios

DATE PLOTTED :

DESIGNED BY : ARVIND RAM

DRAWN BY :

ARCHITECT
OF RECORD : MRINALINI RAM

DRAWING NAME :GATE DETAIL


© 2022 BY STUDIO D CUBED ARCHITECTS
RIGHTS RESERVED

THE ARCHITECTURAL WORKS DEPICTED HEREIN ARE THE
SOLE PROPERTY OF STUDIO D CUBED ARCHITECTS AND MAY
NOT BE CONSTRUCTED OR USED WITHOUT ITS EXPRESS
WRITTEN PERMISSION. NO PERMISSION TO MODIFY OR
REPRODUCE ANY OF THE ARCHITECTURAL WORKS,
INCLUDING WITHOUT LIMITATION THE CONSTRUCTION OF ANY
BUILDING, IS EXPRESSED OR SHOULD BE IMPLIED FROM
DELIVERY OF PRELIMINARY DRAWINGS OR UNSEALED
CONSTRUCTION DRAWINGS. PERMISSION TO CONSTRUCT
THE BUILDING DEPICTED IN SEALED CONSTRUCTION
DRAWINGS IS EXPRESSLY CONDITIONED ON THE FULL AND
TIMELY PAYMENT OF ALL FEES OTHERWISE DUE. STUDIO D
CUBED ARCHITECTS AND, IN THE ABSENCE OF ANY WRITTEN
AGREEMENT TO THE CONTRARY, IS LIMITED TO A ONE-TIME
USE ON THE SITE INDICATED ON THESE PLANS.


PLOT SCALE : DIFFERS

SHEET NO : 08


NORTH POINT

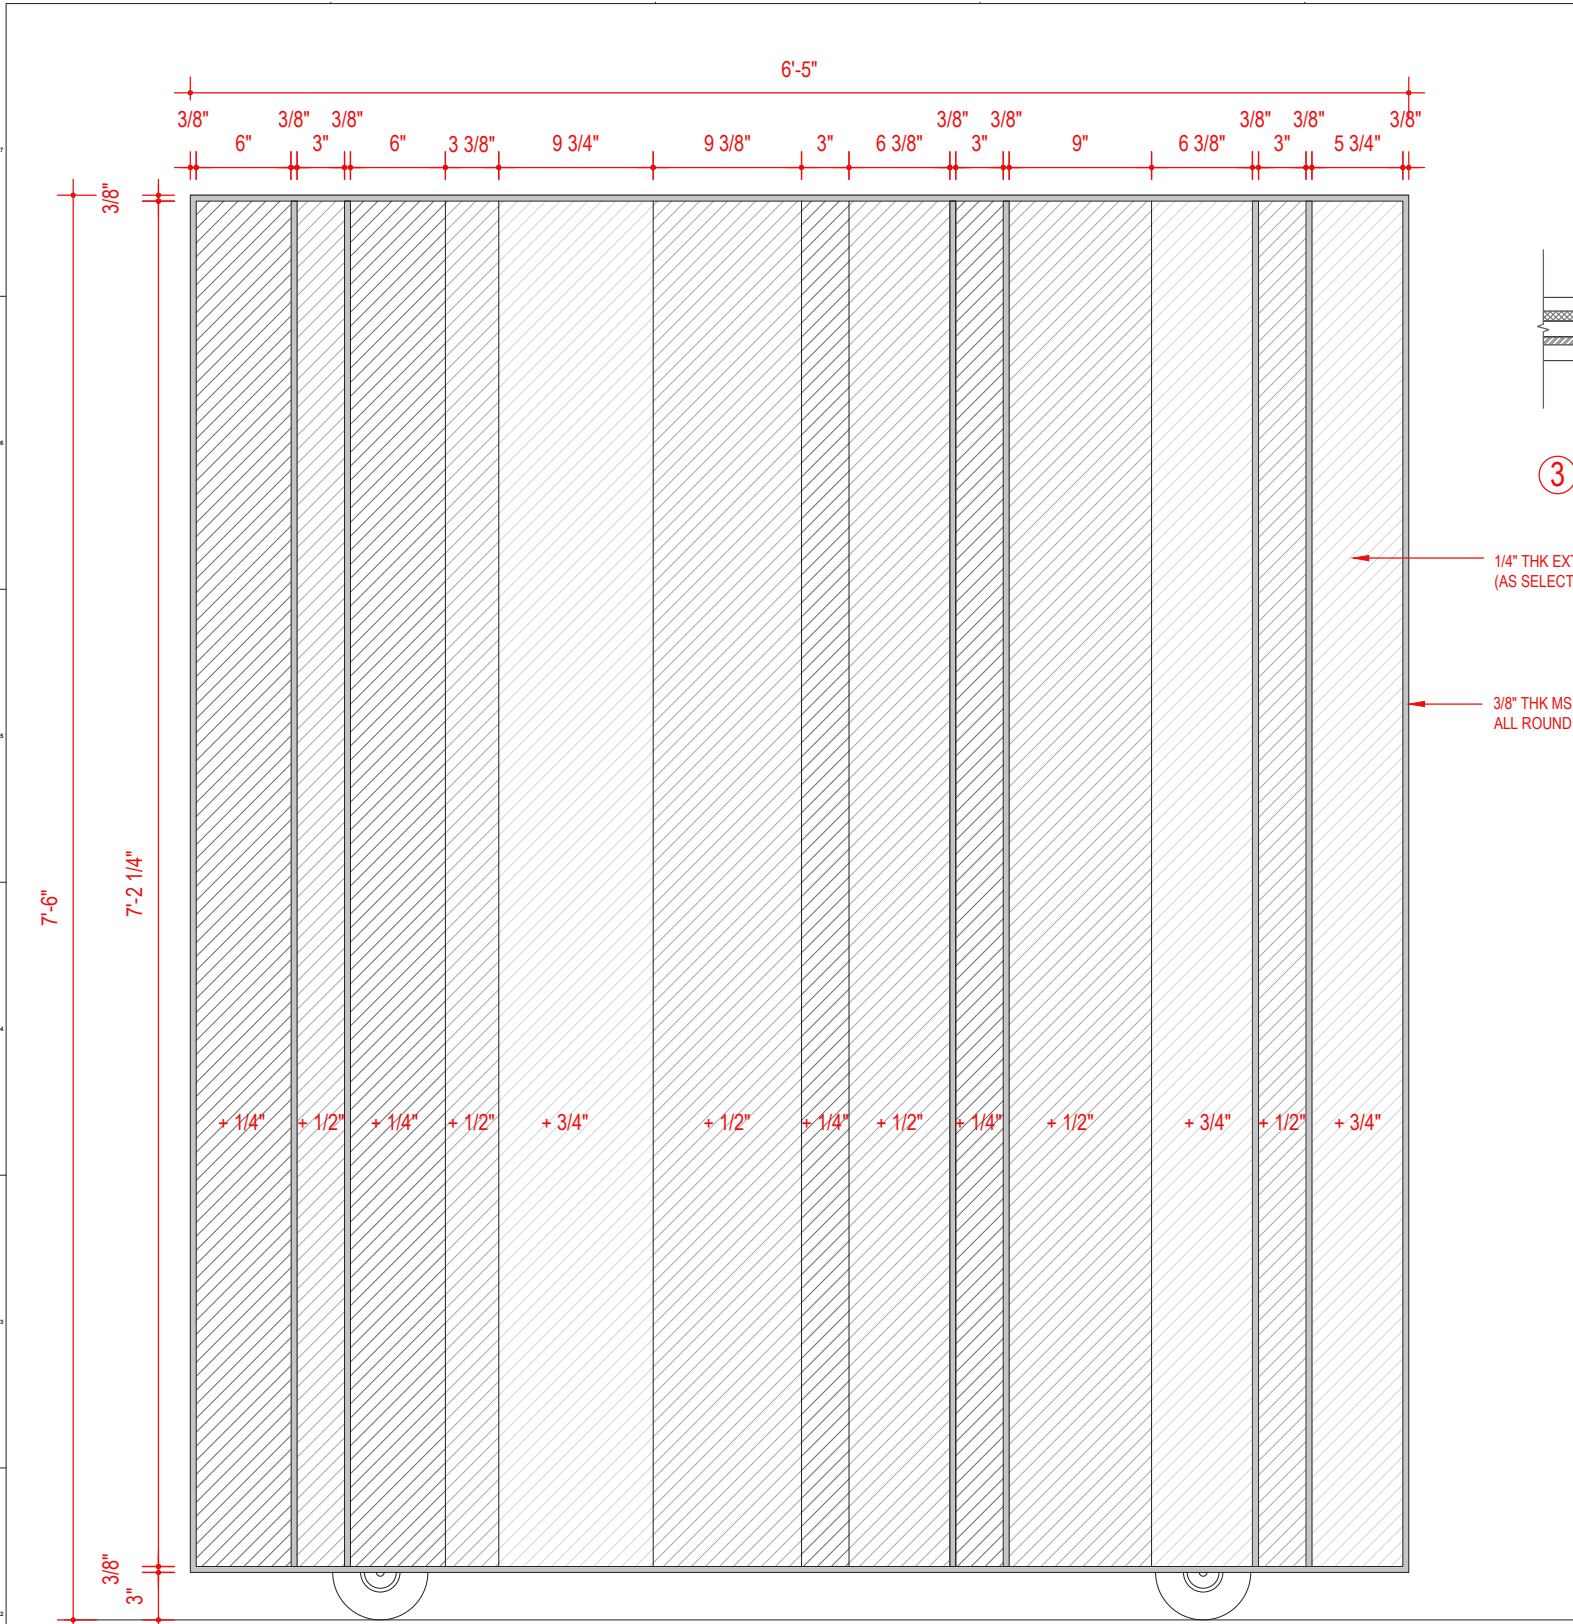


1 DETAIL-A ELEVATION
SCALE : 1-1/2" = 1'-0"

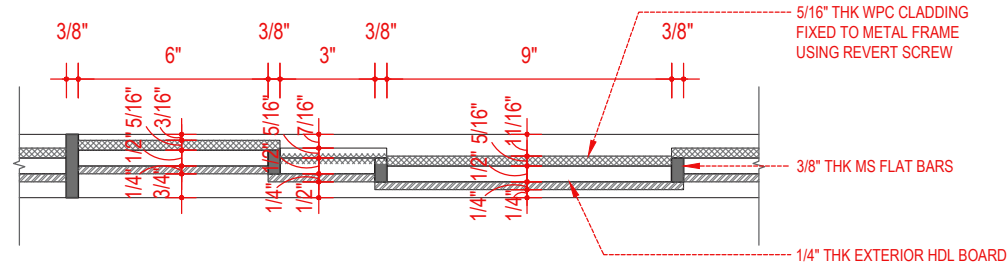

3 DETAIL-B
SCALE : 3" = 1'-0"

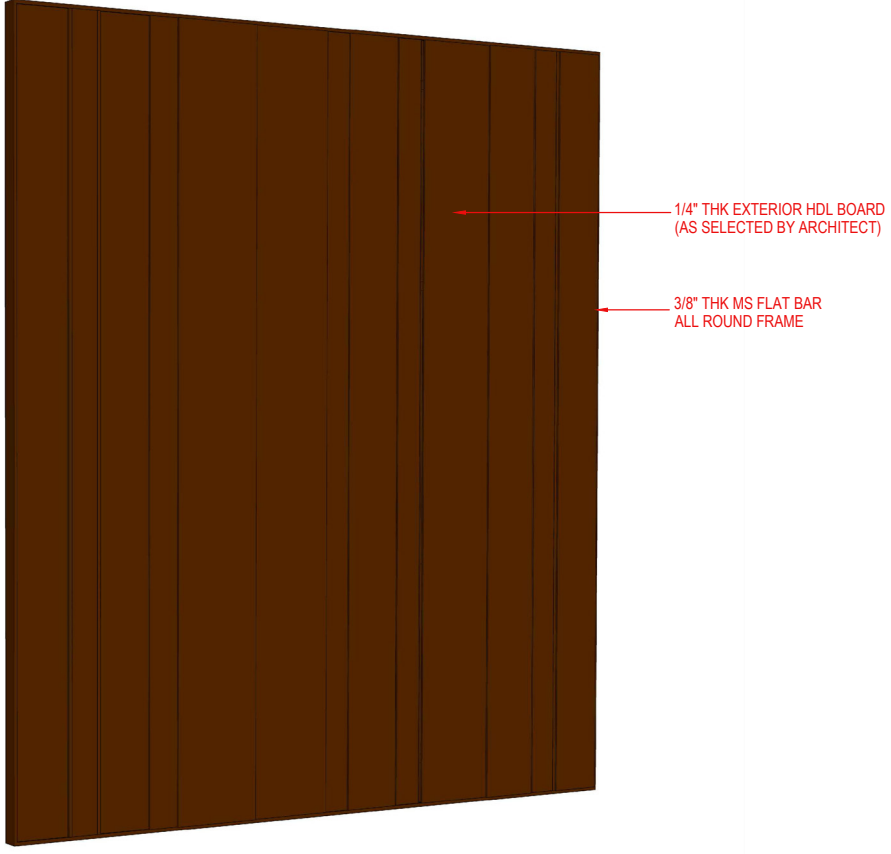

04 COMPOUND GATE -2 (VIEW)
SCALE : NTS

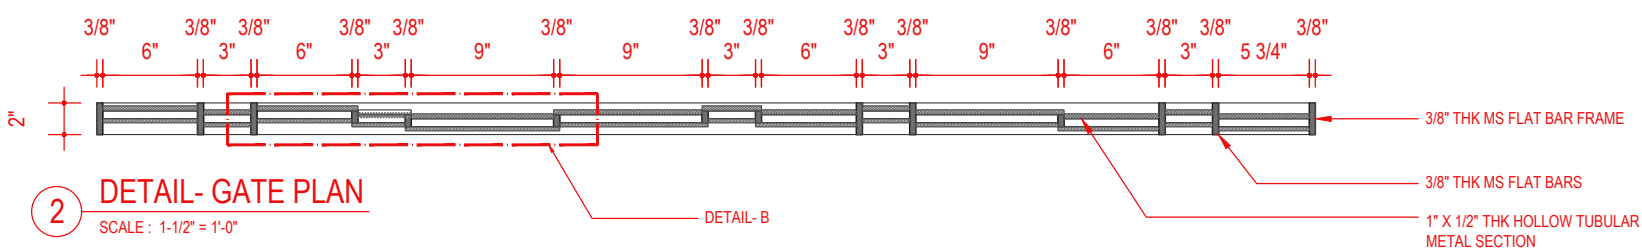

2 DETAIL- GATE PLAN
SCALE : 1-1/2" = 1'-0"

REVISIONS:

#	DATE	COMMENTS

STUDIO D CUBED ARCHITECTS

AD - 13, 5TH STREET,
10TH MAIN ROAD,
ANNANAGAR,
CHENNAI - 600 040.

ISSUED FOR
CONSTRUCTION

MAIL ID : studiod3@yahoo.com.
CONTACT : 044-42693554.

AM
+O
Studio

DATE PLOTTED :

DESIGNED BY : ARVIND RAM

DRAWN BY :

ARCHITECT
OF RECORD : MRINALINI RAM

DRAWING NAME : GATE DETAIL

© 2022 BY STUDIO D CUBED ARCHITECTS
RIGHTS RESERVED

THE ARCHITECTURAL WORKS DEPICTED HEREIN ARE THE
SOLE PROPERTY OF STUDIO D CUBED ARCHITECTS AND MAY
NOT BE CONSTRUCTED OR USED WITHOUT ITS EXPRESS
WRITTEN PERMISSION. NO PERMISSION TO MODIFY OR
REPRODUCE ANY OF THE ARCHITECTURAL WORKS,
INCLUDING WITHOUT LIMITATION THE CONSTRUCTION OF ANY
BUILDING, IS EXPRESSED OR SHOULD BE IMPLIED FROM
DELIVERY OF PRELIMINARY DRAWINGS OR UNSEALED
CONSTRUCTION DRAWINGS. PERMISSION TO CONSTRUCT
THE BUILDING DEPICTED IN SEALED CONSTRUCTION
DRAWINGS IS EXPRESSLY CONDITIONED ON THE FULL AND
TIMELY PAYMENT OF ALL FEES OTHERWISE DUE. STUDIO D
CUBED ARCHITECTS AND, IN THE ABSENCE OF ANY WRITTEN
AGREEMENT TO THE CONTRARY, IS LIMITED TO A ONE-TIME
USE ON THE SITE INDICATED ON THESE PLANS.


PLOT SCALE : DIFFERS

SHEET NO : 07


NORTH POINT

02. PLANTER BOX DETAIL

NSK RESIDENCE

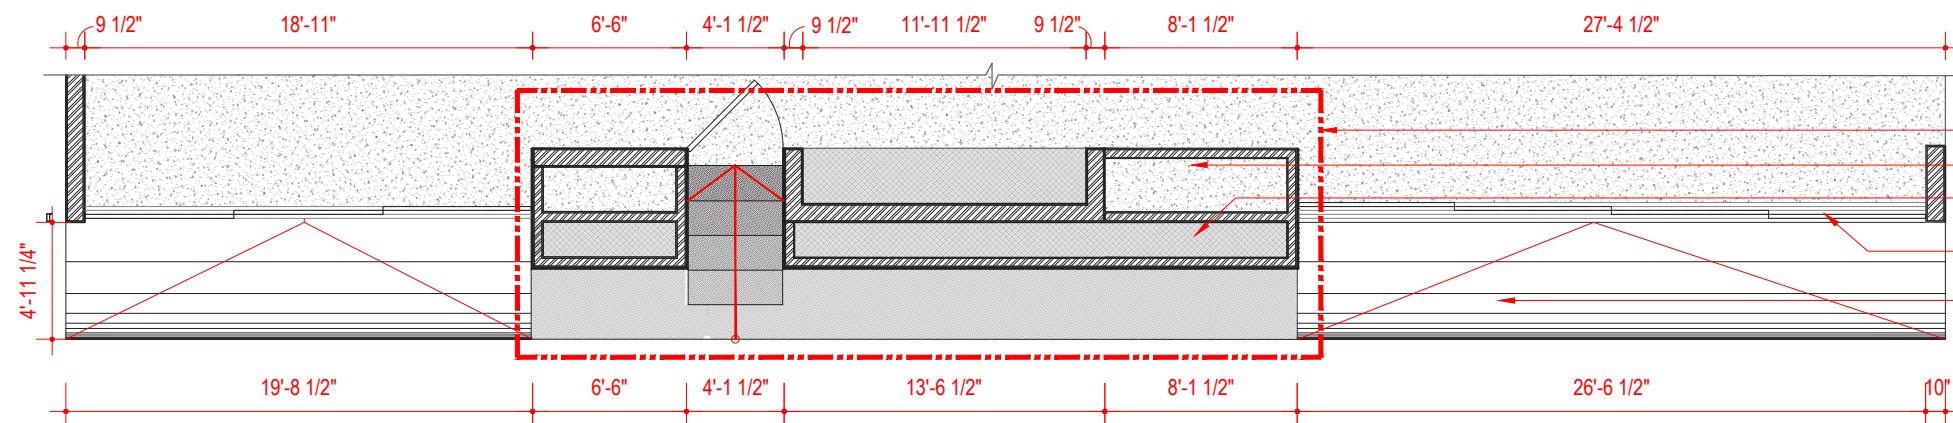

2 EXTERIOR PLANTER BOX - PLAN @ 1' LVL
SCALE - 3/16" = 1'0"

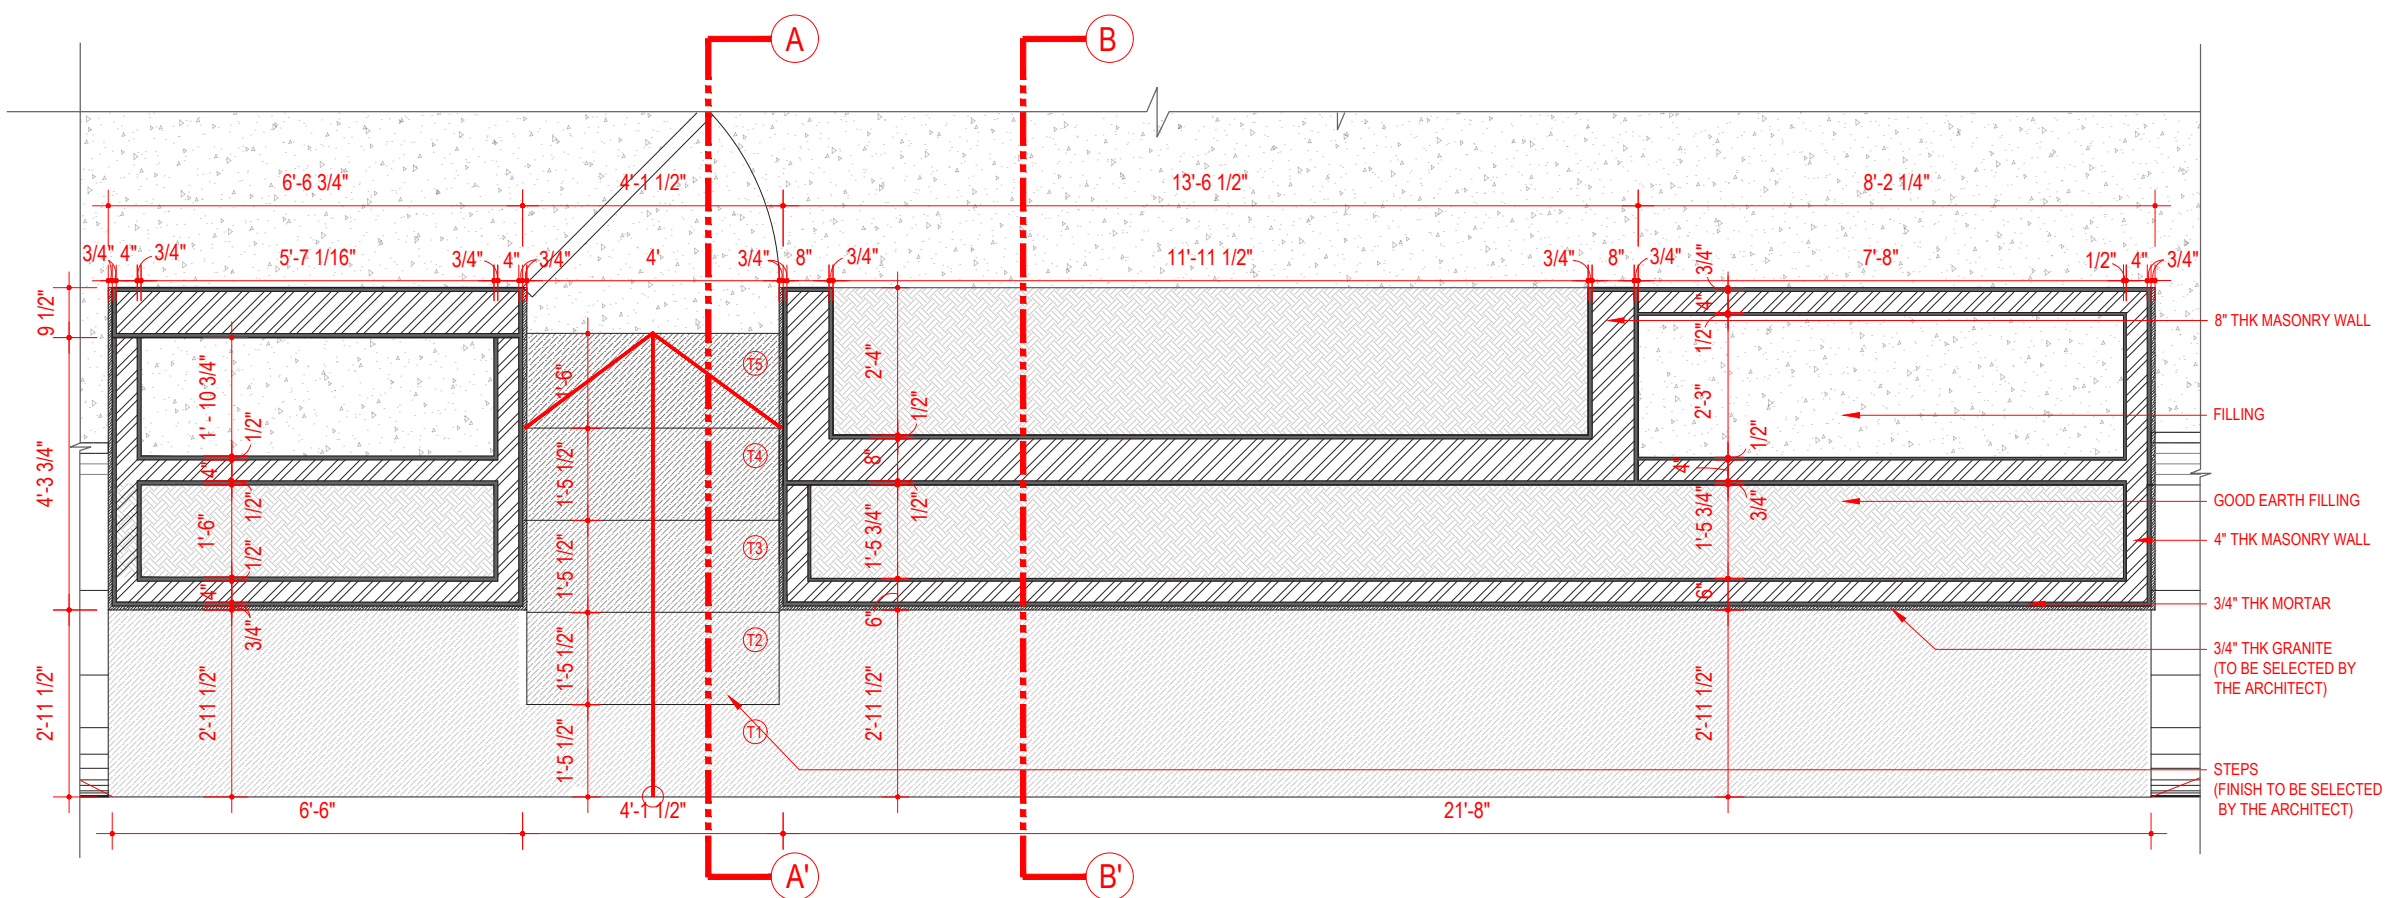

1 EXTERIOR PLANTER BOX DETAIL PLAN - A
SCALE - 1/2" = 1'0"



REVISIONS:		
#	DATE	COMMENTS

STUDIO D CUBED ARCHITECTS

AD - 13, 5TH STREET,
10TH MAIN ROAD,
ANNANAGAR,
CHENNAI - 600 040.



MAIL ID : studiod3@yahoo.com.

CONTACT : 044-42693554.



DATE PLOTTED :

DESIGNED BY : ARVIND RAM

DRAWN BY :

ARCHITECT
OF RECORD : MRINALINI RAM

DRAWING NAME : EXTERIOR PLANTER BOX
DETAIL

© 2022 BY STUDIO D CUBED ARCHITECTS
RIGHTS RESERVED

THE ARCHITECTURAL WORKS DEPICTED HEREIN ARE THE
SOLE PROPERTY OF STUDIO D CUBED ARCHITECTS AND MAY
NOT BE CONSTRUCTED OR USED WITHOUT ITS EXPRESS
WRITTEN PERMISSION. NO PERMISSION TO MODIFY OR
REPRODUCE ANY OF THE ARCHITECTURAL WORKS
INCLUDING WITHOUT LIMITATION THE CONSTRUCTION OF ANY
BUILDING, IS EXPRESSED OR SHOULD BE IMPLIED FROM
DELIVERY OF PRELIMINARY DRAWINGS OR UNSEALED
CONSTRUCTION DRAWINGS. PERMISSION TO CONSTRUCT
THE BUILDING DEPICTED IN SEALED CONSTRUCTION
DRAWINGS IS EXPRESSLY CONDITIONED ON THE FULL AND
TIMELY PAYMENT OF ALL FEES OTHERWISE DUE. STUDIO D
CUBED ARCHITECTS AND, IN THE ABSENCE OF ANY WRITTEN
AGREEMENT TO THE CONTRARY, IS LIMITED TO A ONE-TIME
USE ON THE SITE INDICATED ON THESE PLANS.

PLOT SCALE : VARIES

SHEET NO : 01

NORTH POINT



PROJECT NUMBER :20004

PROJECT LOCATION : CHENNAI

PROJECT NAME : NSK RESIDENCE



 GRANITE FINISH
(TO BE SELECTED BY
THE ARCHITECT)

CONTACT : 044-42693554.



DESIGNED BY : ARVIND RAM

DRAWN BY :

ARCHITECT
OF RECORD : MRINALINI RAM

DRAWING NAME : EXTERIOR PLANTER BOX
DETAIL

© 2022 BY STUDIO D CUBED ARCHITECTS
RIGHTS RESERVED


THE ARCHITECTURAL WORKS DEPICTED HEREIN ARE THE SOLE PROPERTY OF STUDIO CUBED ARCHITECTS AND MAY NOT BE RECONSTRUCTED OR USED WITHOUT ITS EXPRESS WRITTEN PERMISSION. NO PERMISSION TO MODIFY OR REPRODUCE ANY OF THE ARCHITECTURAL WORKS INCLUDING WITHOUT LIMITATION THE CONSTRUCTION OF AN BUILDING, IS EXPRESSED OR SHOULD BE IMPLIED FROM DELIVERY OF PRELIMINARY DRAWINGS OR UNSEALED CONSTRUCTION DRAWINGS. PERMISSION TO CONSTRUCT THE BUILDING DEPICTED IN SEALED CONSTRUCTION DRAWINGS IS EXPRESSLY CONDITIONED ON THE FULL AND TIMELY PAYMENT OF ALL FEES OTHERWISE DUE. STUDIO CUBED ARCHITECTS AND ITS ARCHITECTS ARE NOT BOUND BY AGREEMENT TO THE CONTRARY, IS LIMITED TO A ONE-TIME USE ON THE SITE INDICATED ON THESE PLANS.

PLOT SCALE : VARIES

SHEET NO : 02

NORTH POINT



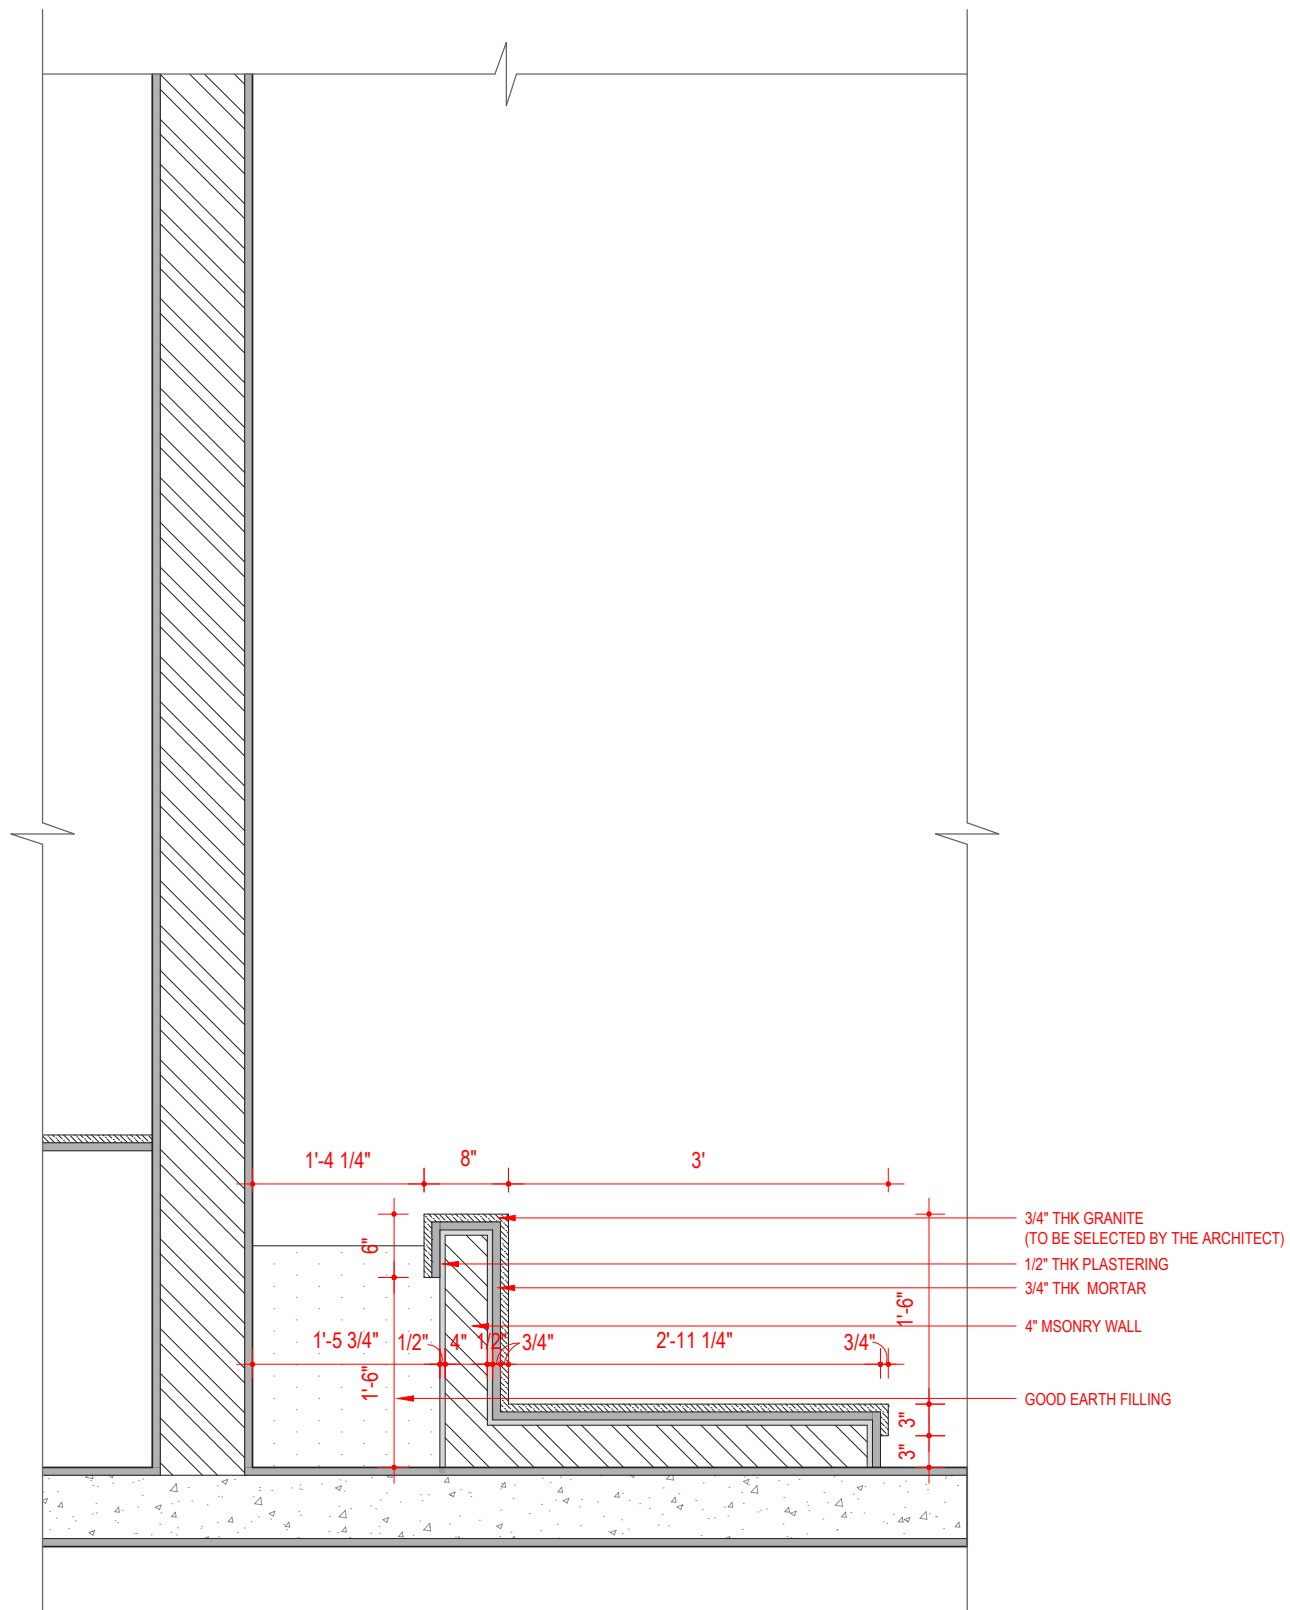

1 SECTION - B-B'
SCALE - 1" = 1'0"

REVISIONS:		
#	DATE	COMMENTS

STUDIO D CUBED ARCHITECTS
AD - 13, 5TH STREET,
10TH MAIN ROAD,
ANNANAGAR,
CHENNAI - 600 040.



MAIL ID : studiod3@yahoo.com.
CONTACT : 044-42693554.



DATE PLOTTED :

DESIGNED BY : ARVIND RAM

DRAWN BY :

ARCHITECT
OF RECORD : MRINALINI RAM

DRAWING NAME : EXTERIOR PLANTER BOX
DETAIL

© 2022 BY STUDIO D CUBED ARCHITECTS
RIGHTS RESERVED
THE ARCHITECTURAL WORKS DEPICTED HEREIN ARE THE
SOLE PROPERTY OF STUDIO D CUBED ARCHITECTS AND MAY
NOT BE CONSTRUCTED OR USED WITHOUT ITS EXPRESS
WRITTEN PERMISSION. NO PERMISSION TO MODIFY OR
REPRODUCE ANY OF THE ARCHITECTURAL WORKS,
INCLUDING WITHOUT LIMITATION THE CONSTRUCTION OF ANY
BUILDING, IS EXPRESSED OR SHOULD BE IMPLIED FROM
DELIVERY OF PRELIMINARY DRAWINGS OR UNSEALED
CONSTRUCTION DRAWINGS. PERMISSION TO CONSTRUCT
THE BUILDING DEPICTED IN SEALED CONSTRUCTION
DRAWINGS IS EXPRESSLY CONDITIONED ON THE FULL AND
TIMELY PAYMENT OF ALL FEES OTHERWISE DUE. STUDIO D
CUBED ARCHITECTS AND, IN THE ABSENCE OF ANY WRITTEN
AGREEMENT TO THE CONTRARY, IS LIMITED TO A ONE-TIME
USE ON THE SITE INDICATED ON THESE PLANS.

PLOT SCALE : 1" = 1'0"

SHEET NO : 04


NORTH POINT




PROJECT NUMBER :20004

PROJECT LOCATION : CHENNAI


PROJECT NAME : NSK RESIDENCE

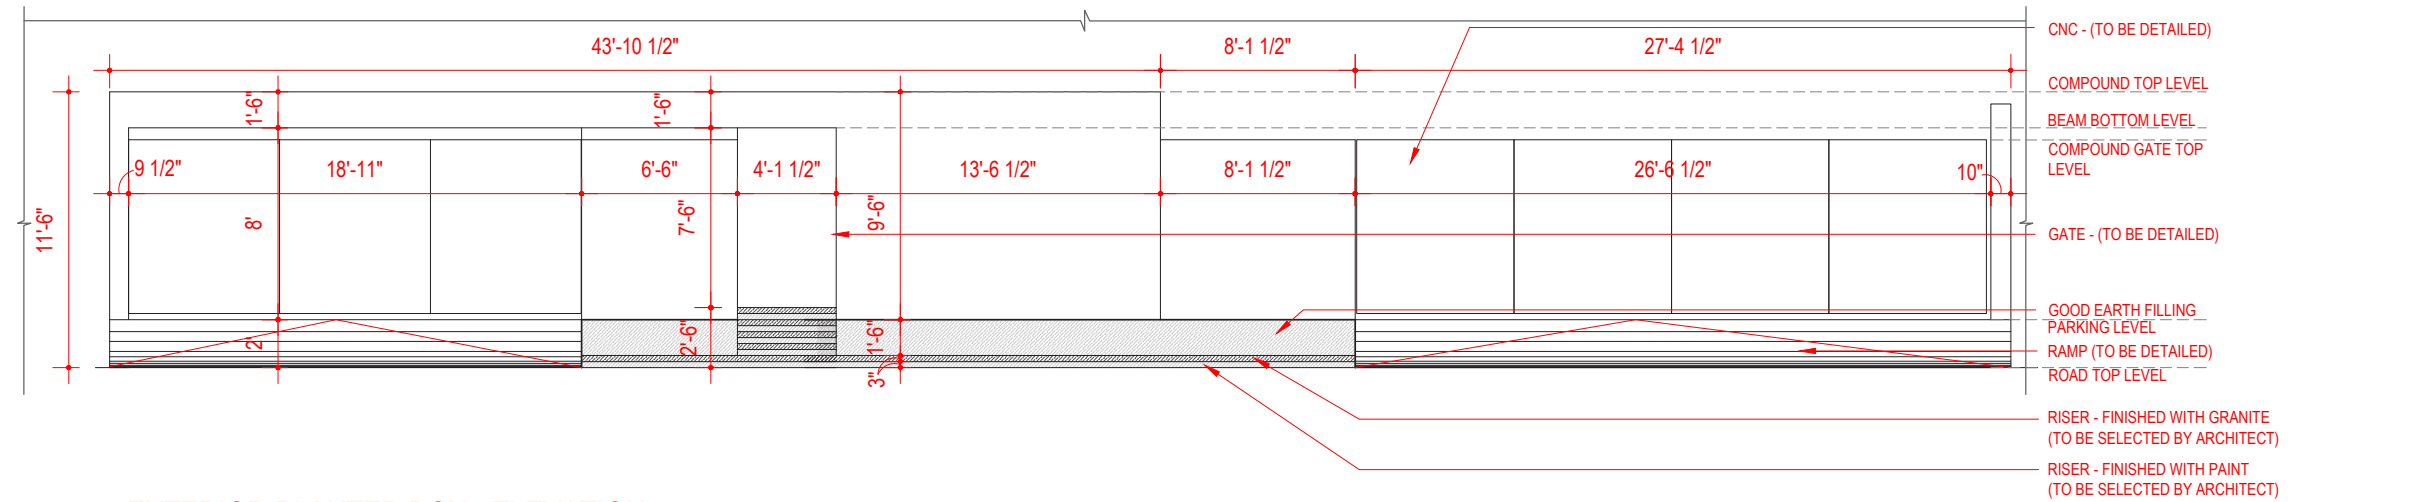

4 EXTERIOR PLANTER BOX - ELEVATION
SCALE - 3/16" = 1'0"

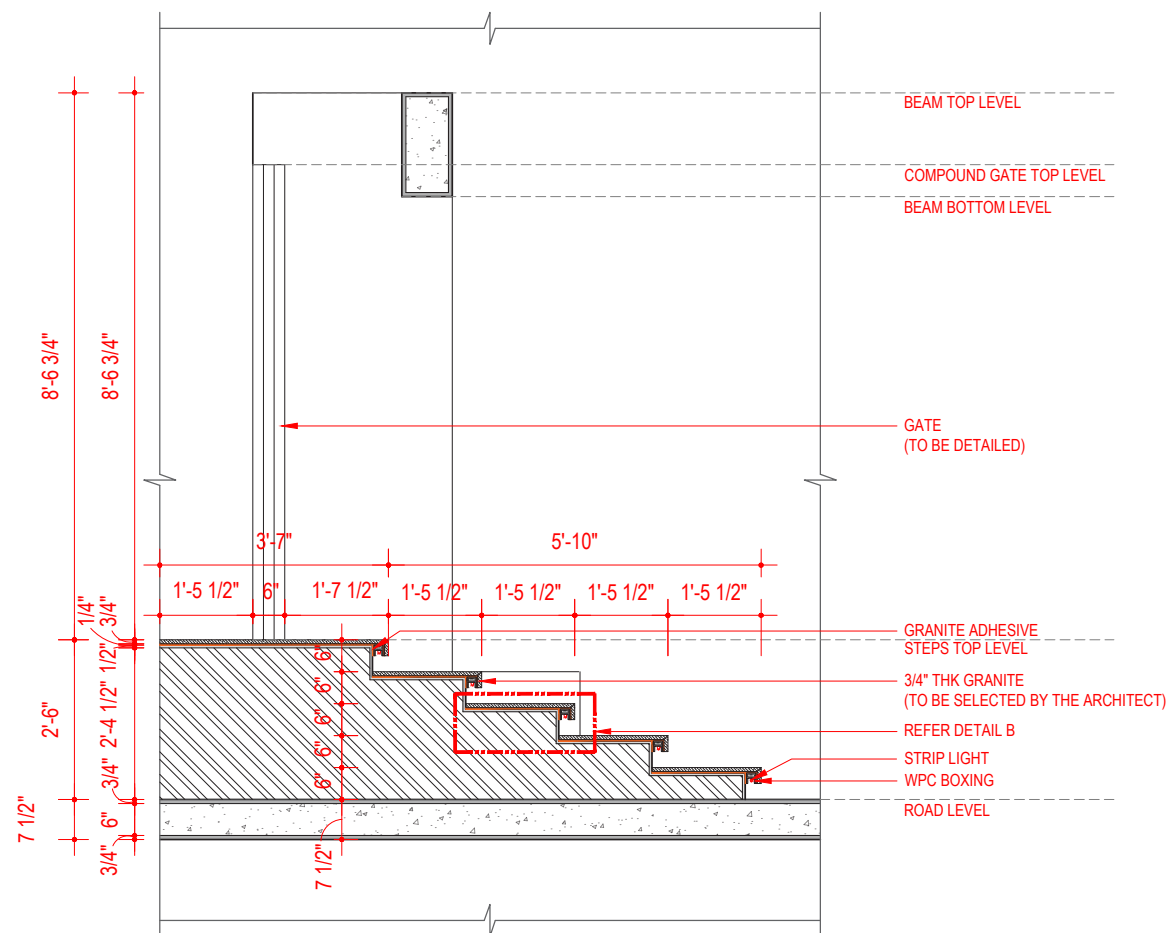

1 SECTION - A-A'
SCALE - 1/2" = 1'0"

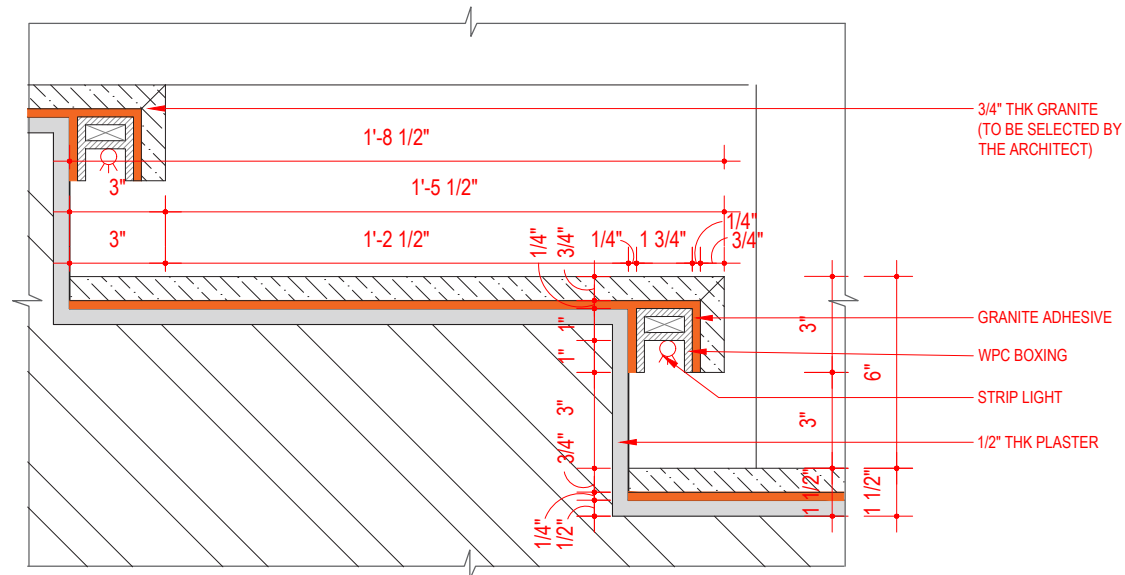

3 DETAIL - B
SCALE - 3" = 1'0"



2 STEPS - STRIP LIGHT -REFERENCE IMAGE
SCALE - NTS

REVISIONS:		
#	DATE	COMMENTS

STUDIO D CUBED ARCHITECTS

AD - 13, 5TH STREET,
10TH MAIN ROAD,
ANNANAGAR,
CHENNAI - 600 040.



MAIL ID : studiod3@yahoo.com.

CONTACT : 044-42693554.



DATE PLOTTED :

DESIGNED BY : ARVIND RAM

DRAWN BY :

ARCHITECT
OF RECORD : MRINALINI RAM

DRAWING NAME : EXTERIOR PLANTER BOX
DETAIL

© 2022 BY STUDIO D CUBED ARCHITECTS
RIGHTS RESERVED

THE ARCHITECTURAL WORKS DEPICTED HEREIN ARE THE
SOLE PROPERTY OF STUDIO D CUBED ARCHITECTS AND MAY
NOT BE CONSTRUCTED OR USED WITHOUT ITS EXPRESS
WRITTEN PERMISSION. NO PERMISSION TO MODIFY OR
REPRODUCE ANY OF THE ARCHITECTURAL WORKS,
INCLUDING WITHOUT LIMITATION THE CONSTRUCTION OF ANY
BUILDING, IS EXPRESSED OR SHOULD BE IMPLIED FROM
DELIVERY OF PRELIMINARY DRAWINGS OR UNSEALED
CONSTRUCTION DRAWINGS. PERMISSION TO CONSTRUCT
THE BUILDING DEPICTED IN SEALED CONSTRUCTION
DRAWINGS IS EXPRESSLY CONDITIONED ON THE FULL AND
TIMELY PAYMENT OF ALL FEES OTHERWISE DUE. STUDIO D
CUBED ARCHITECTS AND, IN THE ABSENCE OF ANY WRITTEN
AGREEMENT TO THE CONTRARY, IS LIMITED TO A ONE-TIME
USE ON THE SITE INDICATED ON THESE PLANS.

VARIES

PLOT SCALE :


02

SHEET NO :


NORTH POINT

03. MEDIA ROOM DESIGN DETAIL

NSK RESIDENCE

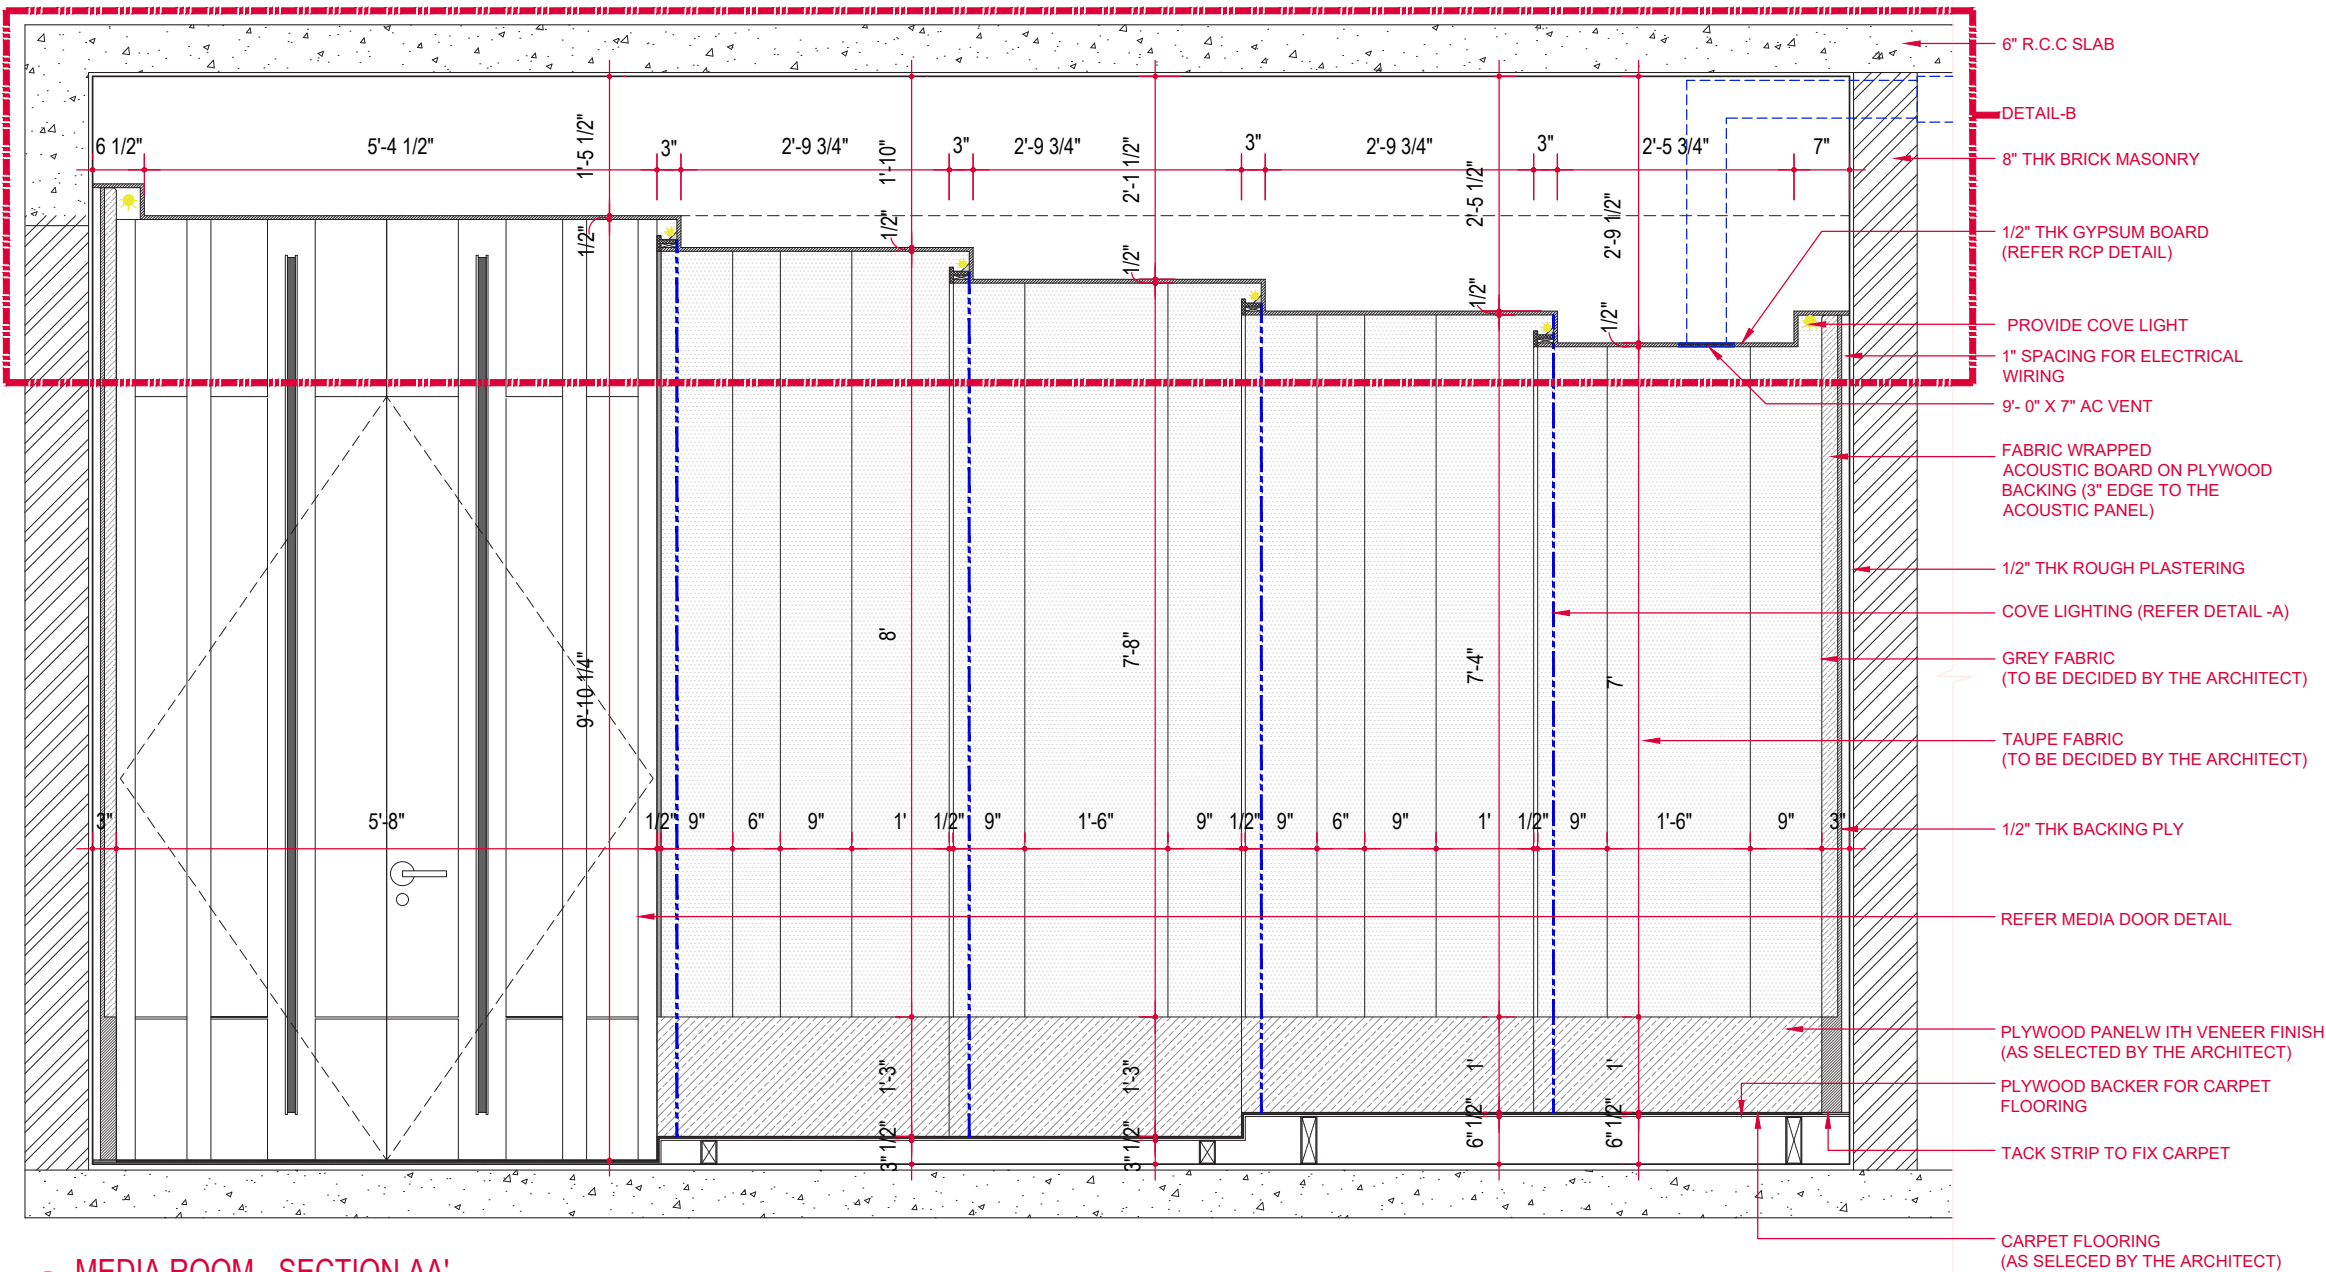

1 MEDIA ROOM - SECTION AA'
SCALE: 3/4" = 1'-0"

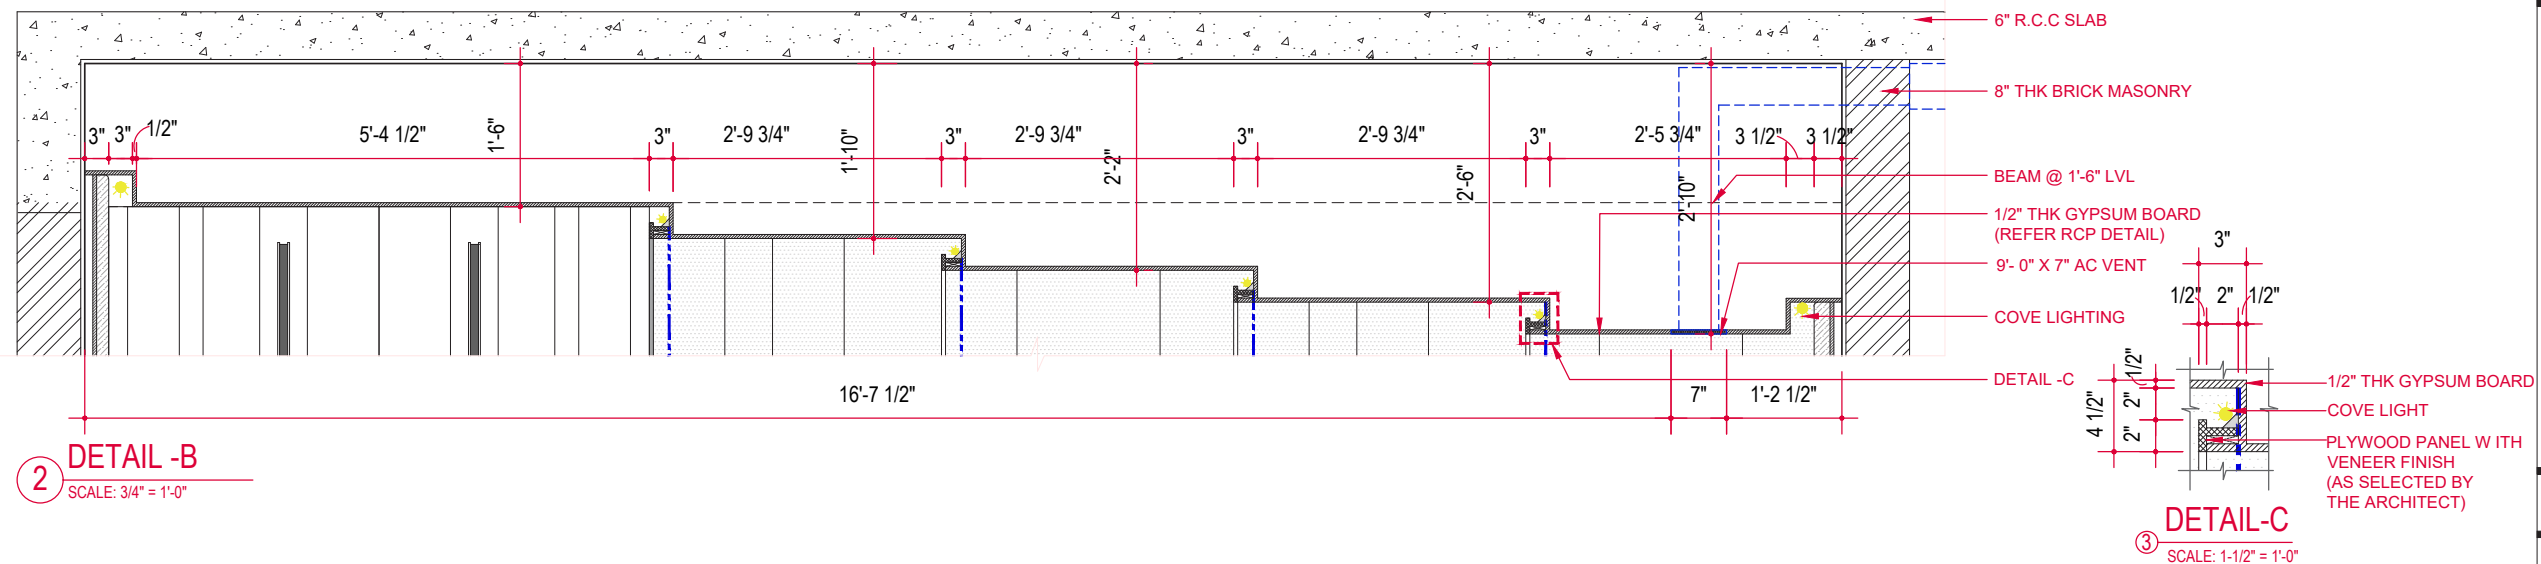

2 DETAIL - B
SCALE: 3/4" = 1'-0"


3 DETAIL - C
SCALE: 1-1/2" = 1'-0"

REVISIONS:		
#	DATE	COMMENTS
STUDIO D CUBED ARCHITECTS		
AD - 13, 5TH STREET, 10TH MAIN ROAD, ANNANAGAR, CHENNAI - 600 040.		
MAIL ID : studiod3@yahoo.com.		
CONTACT : 044-42693554.		
DATE PLOTTED : 08 DECEMBER 2022		
DESIGNED BY : ARVIND RAM		
DRAWN BY :		
ARCHITECT OF RECORD : MRINALINI RAM		
DRAWING NAME : MEDIA ROOM DETL		
© 2019 BY STUDIO D CUBED ARCHITECTS RIGHTS RESERVED THE ARCHITECTURAL WORKS DEPICTED HEREIN ARE THE SOLE PROPERTY OF STUDIO D CUBED ARCHITECTS AND MAY NOT BE CONSTRUCTED OR USED WITHOUT ITS EXPRESS WRITTEN PERMISSION. NO PERMISSION TO MODIFY OR REPRODUCE ANY OF THE ARCHITECTURAL WORKS, INCLUDING WITHOUT LIMITATION THE CONSTRUCTION OF ANY BUILDING, IS EXPRESSED OR SHOULD BE IMPLIED FROM DELIVERY OF PRELIMINARY DRAWINGS OR UNSEALED CONSTRUCTION DRAWINGS. PERMISSION TO CONSTRUCT THE BUILDING DEPICTED IN SEALED CONSTRUCTION DRAWINGS IS EXPRESSLY CONDITIONED ON THE FULL AND TIMELY PAYMENT OF ALL FEES OTHERWISE DUE. STUDIO D CUBED ARCHITECTS AND, IN THE ABSENCE OF ANY WRITTEN AGREEMENT TO THE CONTRARY, IS LIMITED TO A ONE-TIME USE ON THE SITE INDICATED ON THESE PLANS.		
PLOT SCALE : 3/4" = 1'-0"		
SHEET NO :		
NORTH POINT		

PROJECT NUMBER :20004

PROJECT LOCATION : CHENNAI

PROJECT NAME : NSK RESIDENCE

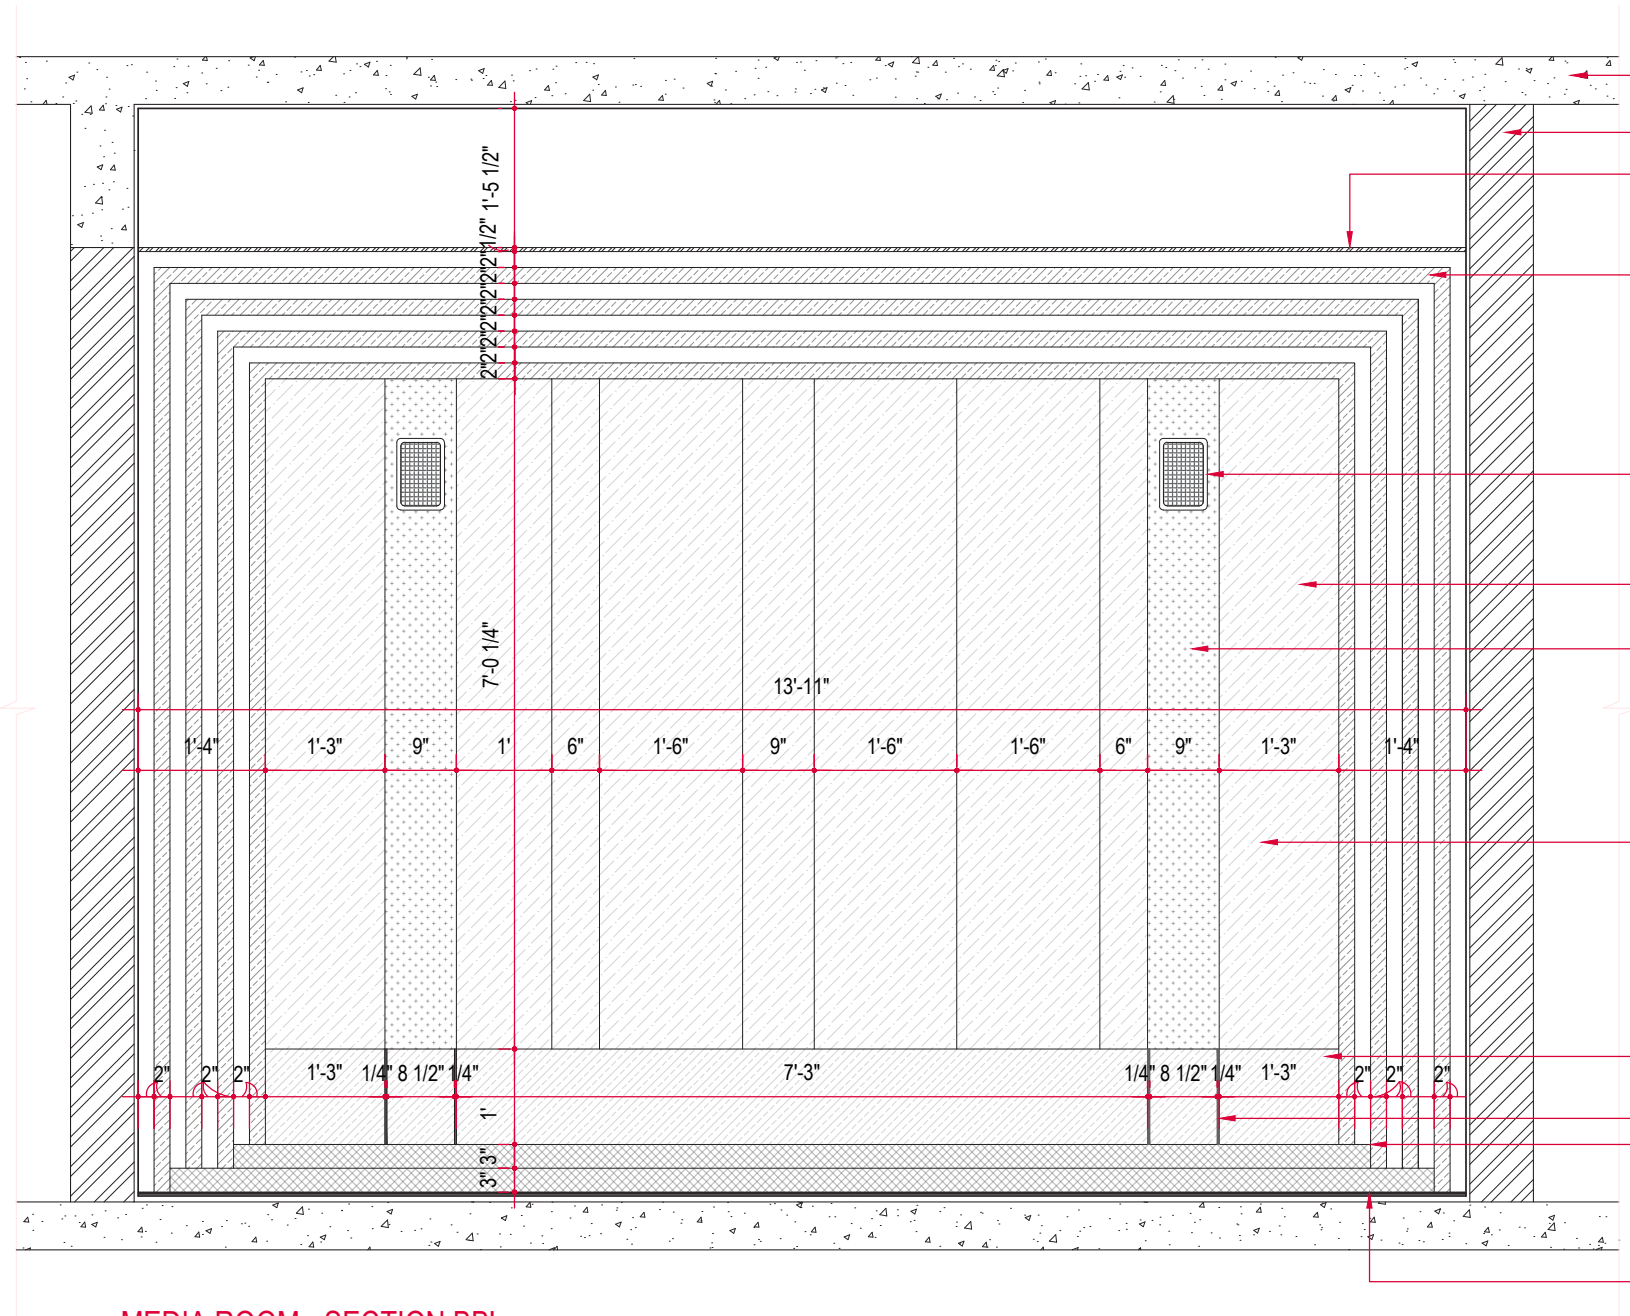

1 MEDIA ROOM - SECTION BB'
SCALE: 3/4" = 1'-0"

- 6" R.C.C SLAB
- 8" THK BRICK MASONRY
- 1/2" THK GYPSUM BOARD (REFER RCP DETAIL)
- PLYWOOD PANEL WITH VENEER FINISH (AS SELECTED BY THE ARCHITECT)
- LEFT AND RIGHT SURROUND SPEAKERS (REFER AUDIO SYSTEM DETAIL)
- GREY FABRIC (TO BE DECIDED BY THE ARCHITECT)
- LIGHT GREY FABRIC (TO BE DECIDED BY THE ARCHITECT)
- FABRIC WRAPPED ACOUSTIC BOARD ON PLYWOOD BACKING
- PLYWOOD PANEL WITH VENEER FINISH (AS SELECTED BY THE ARCHITECT)
- 1/4" THK GROOVE
- 6" LVL RAISE
- CARPET FLOORING (AS SELECTED BY THE ARCHITECT)

REVISIONS:		
#	DATE	COMMENTS

STUDIO D CUBED ARCHITECTS

AD - 13, 5TH STREET,
10TH MAIN ROAD,
ANNANAGAR,
CHENNAI - 600 040.

MAIL ID : studiod3@yahoo.com.

CONTACT : 044-42693554.



DATE PLOTTED : 08 DECEMBER 2022

DESIGNED BY : ARVIND RAM

DRAWN BY :

ARCHITECT
OF RECORD : MRINALINI RAM

DRAWING NAME : MEDIA ROOM - SECTION BB'

© 2019 BY STUDIO D CUBED ARCHITECTS
RIGHTS RESERVED

THE ARCHITECTURAL WORKS DEPICTED HEREIN ARE THE
SOLE PROPERTY OF STUDIO D CUBED ARCHITECTS AND MAY
NOT BE CONSTRUCTED OR USED WITHOUT ITS EXPRESS
WRITTEN PERMISSION. NO PERMISSION TO MODIFY OR
REPRODUCE ANY OF THE ARCHITECTURAL WORKS,
INCLUDING WITHOUT LIMITATION THE CONSTRUCTION OF ANY
BUILDING, IS EXPRESSED OR SHOULD BE IMPLIED FROM
DELIVERY OF PRELIMINARY DRAWINGS OR UNSEALED
CONSTRUCTION DRAWINGS. PERMISSION TO CONSTRUCT
THE BUILDING DEPICTED IN SEALED CONSTRUCTION
DRAWINGS IS EXPRESSLY CONDITIONED ON THE FULL AND
TIMELY PAYMENT OF ALL FEES OTHERWISE DUE. STUDIO D
CUBED ARCHITECTS AND, IN THE ABSENCE OF ANY WRITTEN
AGREEMENT TO THE CONTRARY, IS LIMITED TO A ONE-TIME
USE ON THE SITE INDICATED ON THESE PLANS.

PLOT SCALE : 3/4" = 1'-0"

SHEET NO :


NORTH POINT



PROJECT NUMBER :20004

PROJECT LOCATION : CHENNAI

PROJECT NAME : NSK RESIDENCE

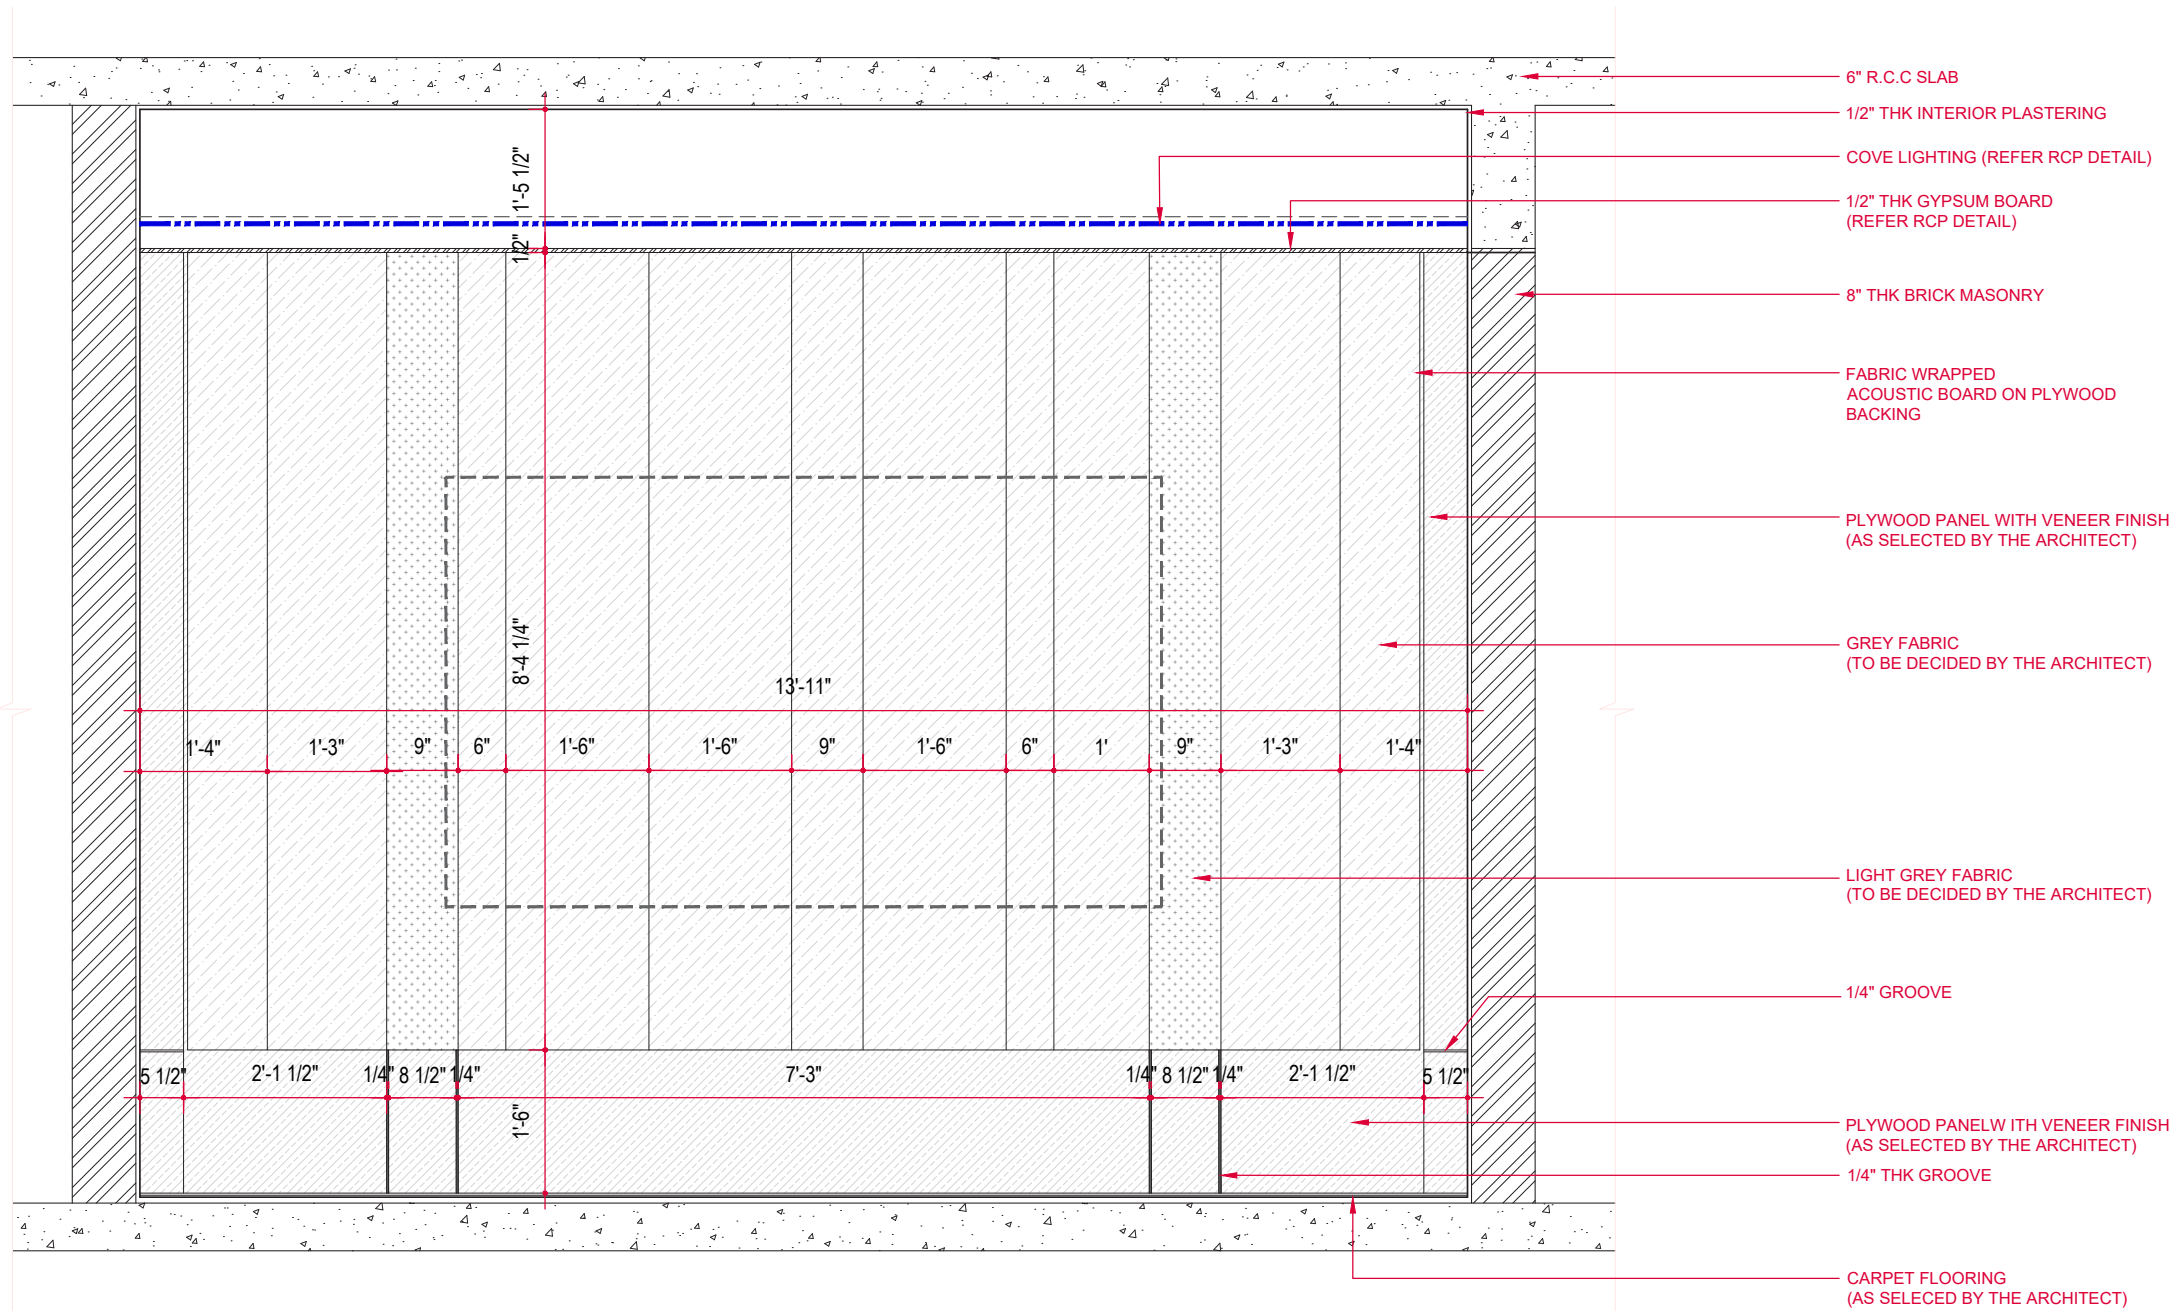

REVISIONS:		
#	DATE	COMMENTS

STUDIO D CUBED ARCHITECTS

AD - 13, 5TH STREET,
10TH MAIN ROAD,
ANNANAGAR,
CHENNAI - 600 040.

MAIL ID : studiod3@yahoo.com.

CONTACT : 044-42693554.



DATE PLOTTED : 08 DECEMBER 2022

DESIGNED BY : ARVIND RAM

DRAWN BY :

ARCHITECT
OF RECORD : MRINALINI RAM

DRAWING NAME : MEDIA ROOM - SECTION BB'

© 2019 BY STUDIO D CUBED ARCHITECTS
RIGHTS RESERVED

THE ARCHITECTURAL WORKS DEPICTED HEREIN ARE THE
SOLE PROPERTY OF STUDIO D CUBED ARCHITECTS AND MAY
NOT BE CONSTRUCTED OR USED WITHOUT ITS EXPRESS
WRITTEN PERMISSION. NO PERMISSION TO MODIFY OR
REPRODUCE ANY OF THE ARCHITECTURAL WORKS,
INCLUDING WITHOUT LIMITATION THE CONSTRUCTION OF ANY
BUILDING, IS EXPRESSED OR SHOULD BE IMPLIED FROM
DELIVERY OF PRELIMINARY DRAWINGS OR UNSEALED
CONSTRUCTION DRAWINGS. PERMISSION TO CONSTRUCT
THE BUILDING DEPICTED IN SEALED CONSTRUCTION
DRAWINGS IS EXPRESSLY CONDITIONED ON THE FULL AND
TIMELY PAYMENT OF ALL FEES OTHERWISE DUE. STUDIO D
CUBED ARCHITECTS AND, IN THE ABSENCE OF ANY WRITTEN
AGREEMENT TO THE CONTRARY, IS LIMITED TO A ONE-TIME
USE ON THE SITE INDICATED ON THESE PLANS.

PLOT SCALE : 3/4" = 1'-0"

SHEET NO :

NORTH POINT



PROJECT NUMBER :20004

PROJECT LOCATION : CHENNAI

PROJECT NAME : NSK RESIDENCE

04. STAIR CASE DESIGN DETAIL

GOPINATH SANDHYA RESIDENCE

05. WINDOW GRILL DETAIL

NSK RESIDENCE

PROJECT 03


LOCATION
CHENNAI



03 ACCORD METROPOLITAN COMMERCIAL PROJECT

BATHROOM DOOR DESIGN DETAIL

ACCORD PRODUCTION

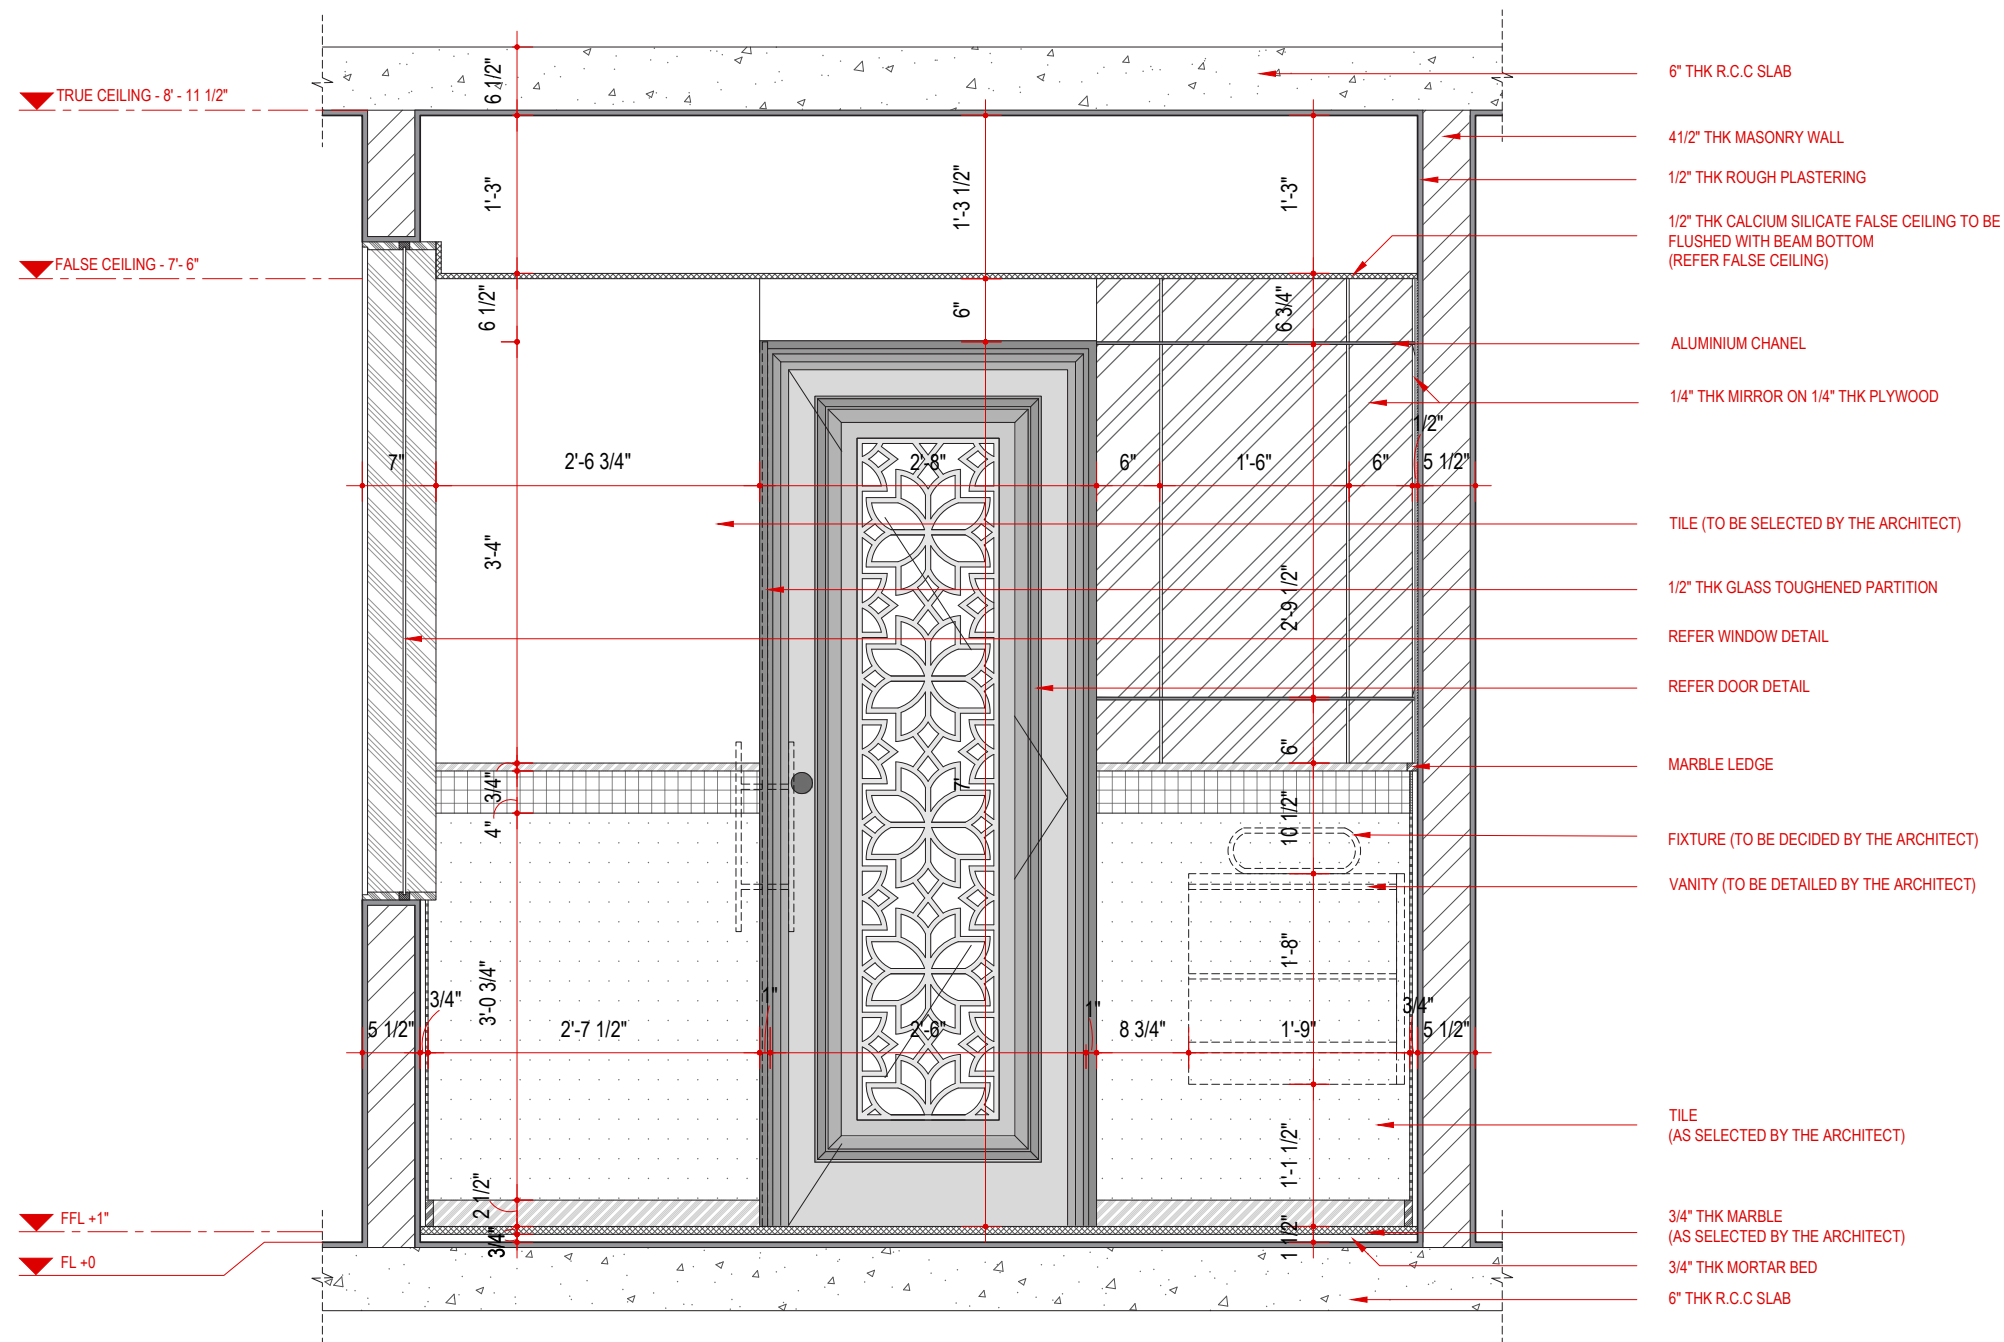

① ACCORD BATHROOM - ELEVATION A
SCALE: 1"=1'0"

REVISIONS:		
#	DATE	COMMENTS

STUDIO D CUBED ARCHITECTS

AD - 13, 5TH STREET,
10TH MAIN ROAD,
ANNANAGAR,
CHENNAI - 600 040.



MAIL ID : studiod3@yahoo.com.

CONTACT : 044-42693554.



DATE PLOTTED :

DESIGNED BY : ARVIND RAM

DRAWN BY :

ARCHITECT
OF RECORD : MRINALINI RAM

DRAWING NAME :

© 2022 BY STUDIO D CUBED ARCHITECTS
RIGHTS RESERVED

THE ARCHITECTURAL WORKS DEPICTED HEREIN ARE THE
SOLE PROPERTY OF STUDIO D CUBED ARCHITECTS AND MAY
NOT BE CONSTRUCTED OR USED WITHOUT ITS EXPRESS
WRITTEN PERMISSION. NO PERMISSION TO MODIFY OR
REPRODUCE ANY OF THE ARCHITECTURAL WORKS,
INCLUDING WITHOUT LIMITATION THE CONSTRUCTION OF ANY
BUILDING, IS EXPRESSED OR SHOULD BE IMPLIED FROM
DELIVERY OF PRELIMINARY DRAWINGS OR UNSEALED
CONSTRUCTION DRAWINGS. PERMISSION TO CONSTRUCT
THE BUILDING DEPICTED IN SEALED CONSTRUCTION
DRAWINGS IS EXPRESSLY CONDITIONED ON THE FULL AND
TIMELY PAYMENT OF ALL FEES OTHERWISE DUE. STUDIO D
CUBED ARCHITECTS AND, IN THE ABSENCE OF ANY WRITTEN
AGREEMENT TO THE CONTRARY, IS LIMITED TO A ONE-TIME
USE ON THE SITE INDICATED ON THESE PLANS.

PLOT SCALE :

SHEET NO :

NORTH POINT

OBJECT NUMBER : 22022

PROJECT LOCATION : CHENNAI

PROJECT NAME : ACCORD METROPOLITAN




NORTH POINT

PRESENTATION & ISOMETRIC MODEL

INTERIOR PRODUCTION

Floor Plan

 

LEGEND

- | | | | | | |
|---|---|--|-----------------------------------|-------------------------------------|---------------|
| 1. LIFT LOBBY
13'-3" x 6'-6" | 4. FAMILY LIVING
12'-3 1/2" x 11'-2" | 7. BATHROOM
4'-6" x 9'-11 1/2" | 10. KITCHEN
11'-0" x 11'-0" | 13. BALCONY
11'-2" x 4'-8" | 16. STAIRCASE |
| 2. ENTRY FOYER
16'-0" x 5'-4 1/2" | 5. BEDROOM - 1
15'-4 1/2" x 12'-5" | 8. BEDROOM - 3
15'-9 1/2" x 15'-10 1/2" | 11. UTILITY
4'-7 1/2" x 11'-0" | 14. PUJA ROOM
4'-10 1/2" x 9'-9" | |
| 3. LIVING & DINING AREA
15'-7 1/2" x 24'-10" | 6. BEDROOM - 2
15'-9" x 12'-3" | 9. BATHROOM
10'-0" x 4'-6" | 12. BALCONY
15'-7 1/2" x 5'-9" | 15. LIFT
5'-3" x 6'-6" | |



Floor Plan



LEGEND

- | | |
|--|---------------------------------------|
| 1. LIFT LOBBY
9'-6" X 9'-10" | 16. DRY KITCHEN
15'-0" X 6'-11" |
| 2. LIVING ROOM
17'-11" X 18'-4-1/2" | 17. STAIRCASE |
| 3. STUDY FOYER
6'-9" X 5'-9" | 18. FOYER
6'-0" X 7'-3" |
| 4. STUDY ROOM
13'-6" X 12'-10-1/2" | 19. BEDROOM 1
16'-8" X 12'-9" |
| 5. TOILET
6'-5" X 5'-10" | 20. BATHROOM 1
10'-0" X 6'-0" |
| 6. BALCONY | 21. FOYER
6'-9" X 6'-3" |
| 7. WALK-IN WARDROBE
5'-2" X 5'-1/2" | 22. BEDROOM 2
17'-1" X 14'-10" |
| 8. GUEST BEDROOM
15'-6" X 9'-11" | 23. BATHROOM 2
10'-0" X 5'-7" |
| 9. GUEST BATHROOM
10'-4" X 5'-1/2" | 24. BALCONY
5'-6" X 12'-7" |
| 10. DINING
21'-0" X 11'-11" | 25. FOYER
6'-8" X 5'-4" |
| 11. PUJA ROOM
2'-9" X 11'-9" | 26. MASTER BEDROOM
16'-8" X 17'-1" |
| 12. DECK
11'-1" X 10'-0-1/2" | 27. MASTER BATHROOM
6'-0" X 11'-5" |
| 13. POWDER ROOM
5'-1" X 6'-3" | 28. LIFT
5'-1" X 5'-8" |
| 14. DRY KITCHEN
19'-11" X 6'-0" | 29. STAIRCASE |
| 15. UTILITY
7'-11" X 9'-3" | |




MANU APARTMENT Typical Floor Plan



ISO VIEW

Still Floor Plan

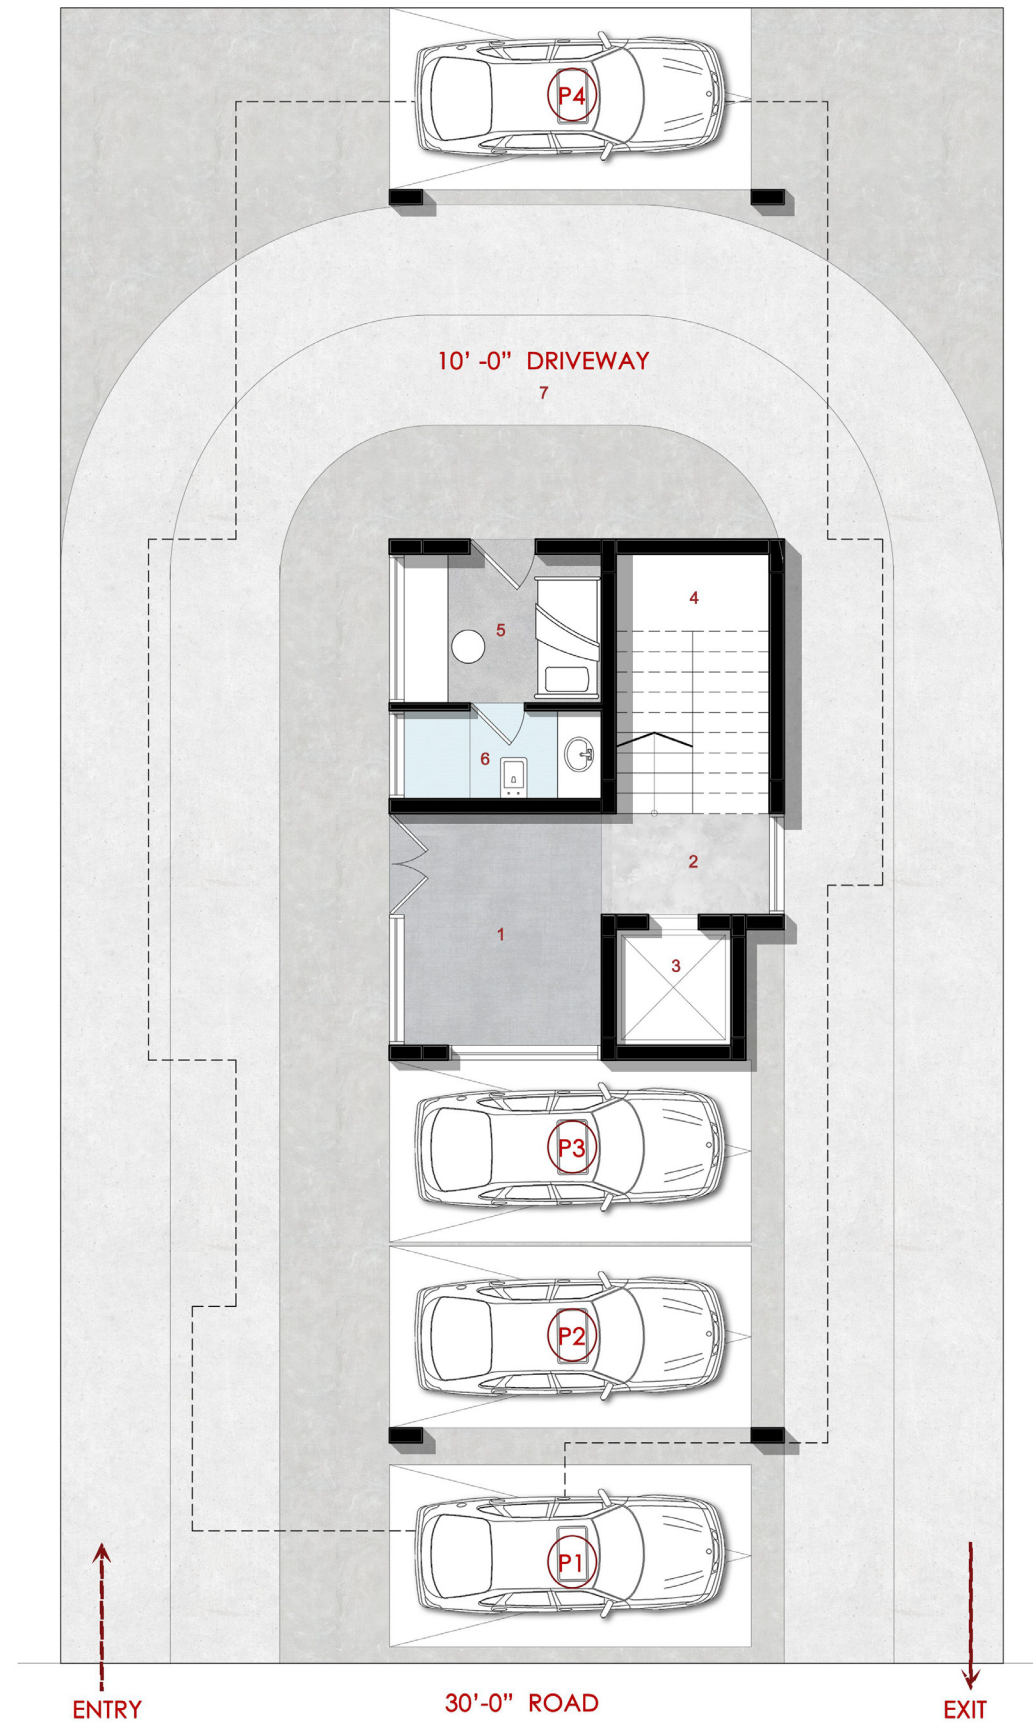

LEGEND

1. LOBBY
9'-0" X 10'-6"
2. LIFT LOBBY
7'-8" X 4'-7"
3. LIFT
5'-3" X 5'-3"
4. STAIRCASE
5. DRIVER'S BEDROOM
9'-0" X 6'-9"
6. TOILET
9'-0" X 4'-0"
7. DRIVEWAY
8. P - PARKING




Floor Plan - (KARTHIKEYAN)



LEGEND


1. LIFT LOBBY
7'-0" X 4'-7"
2. FOYER
5'-2" X 7'-3"
- 3/4. DINING AND LIVING
16'-0" X 20'-7"
5. UTILITY
9'-4" X 5'-0"
6. VERTICAL ELECTRICAL RISER
7. KITCHEN
9'-4" X 11'-5"
8. BEDROOM 1
11'-2" X 13'-4"
9. TOILET 1
8'-8" X 5'-0"
10. BEDROOM 2
12'-4" X 10'-4"
11. TOILET 2
8'-8" X 4'-6"
12. BEDROOM 3
13'-0" X 10'-4"
13. TOILET 3
9'-0" X 4'-6"
14. PUJA SHELF
2'-6" X 5'-4"
15. BALCONY
27'-0" X 4'-0"
16. BALCONY
4'-0" X 23'-7"
17. BALCONY
17'-0" X 4'-0"
18. SERVICE BALCONY
4'-6" X 23'-7"
19. LIFT
5'-3" X 5'-3"
20. STAIRCASE



 

LEGEND

- 1. LIFT LOBBY
9'-0" X 4'-7"
- 2/3. LIVING AND DINING
16'-0" X 22'-3"
- 4. UTILITY
11'-4" X 5'-0"
- 5. KITCHEN
11'-4" X 11'-4"
- 6. MASTER BEDROOM
14'-0" X 11'-4"
- 7. MASTER TOILET
8'-8" X 5'-0"
- 8. COMMON TOILET
8'-8" X 4'-6"
- 9. BEDROOM 1
12'-4" X 10'-4"
- 10. BEDROOM 2
13'-0" X 10'-4"
- 11. TOILET 2
9'-0" X 4'-6"
- 12. BALCONY
27'-0" X 4'-0"
- 13. BALCONY
4'-0" X 23'-7"
- 14. BALCONY
17'-0" X 4'-0"
- 15. SERVICE BALCONY
4'-6" X 23'-7"
- 16. STAIRCASE
- 17. LIFT
5'-3" X 5'-3"
- 18. VERTICAL ELECTRICAL RISER

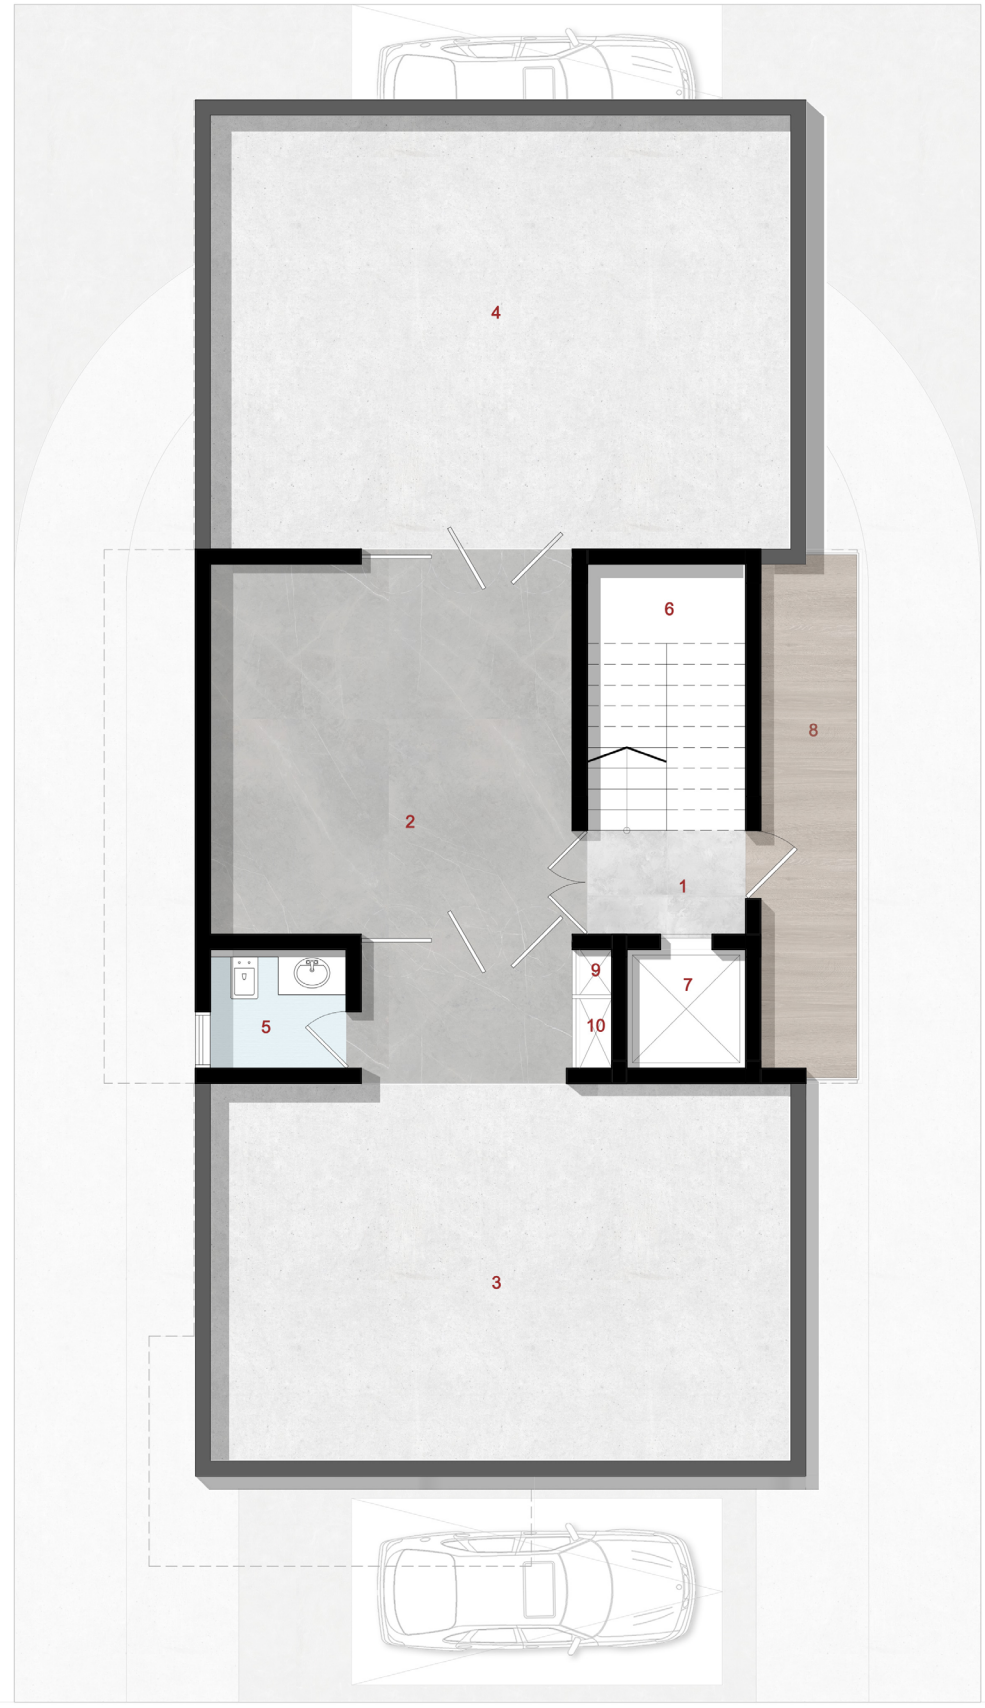

LEGEND

- 1. LIFT LOBBY
7'-0" X 4'-7"
- 2. PARTY TERRACE
16'-0" X 16'-4"
- 3. OPEN TERRACE 1
25'-8" X 16'-8"
- 4. OPEN TERRACE 2
25'-8" X 19'-2"
- 5. TOILET
6'-0" X 5'-3"
- 6. STAIRCASE
- 7. LIFT
5'-3" X 5'-3"
- 8. SERVICE BALCONY
4'-6" X 23'-7"
- 9. VERTICAL ELECTRICAL RISER
- 10. DB PANEL





Dr. SUBRAMANIAN RESIDENCE - CHENNAI

LEGEND

1. CAR PARKING
19'7" X 20'0"
2. STAIRCASE
3. FOYER
11'0" X 9'9"
4. LOBBY
17'3" X 9'0"
5. OFFICE
16'3" X 19'9"
6. BALCONY
16'3" X 8'6"
7. LIVING ROOM
20'0" X 18'7"
8. DECK 1
11'2" X 17'10"
9. GARDEN
15'9" X 7'4"
10. DECK 2
15'9" X 9'11"
11. LIFT
5'0" X 6'0"
12. STAIRCASE
13. POWDER ROOM
4'8" X 6'8"
14. SERVICE
5'0" X 3'6"
15. DECK
6'9" X 10'0"
16. DINING
16'9" X 14'0"
17. KITCHEN
17'0" X 14'0"
18. UTILITY
10'2" X 6'0"
19. WALK IN WARDROBE
6'0" X 11'6"
20. BEDROOM
16'0" X 18'9"
21. BATHROOM
6'0" X 12'0"
22. DECK 3
6'3" X 12'9"
23. GENSER
10'6" X 6'5"
24. TOILET
4'6" X 6'5"

Ground Floor Plan



Dr. SUBRAMANIAN RESIDENCE - CHENNAI

LEGEND

1. FAMILY ROOM
20'3" X 20'0"
2. BEDROOM 1
15'11" X 19'0"
3. BATHROOM 1
7'2" X 12'0"
4. BEDROOM 2
16'2" X 16'9"
5. BATHROOM 2
11'8" X 6'8"
6. STAIRCASE
7. LIFT
5'0" X 6'0"
8. STAIRCASE
9. ELECTRICAL ROOM
5'3" X 4'6-1/2"
10. MEDIA ROOM
20'9" X 19'8"
11. LIVING ROOM
15'3" X 14'0"
12. FOYER
6'9" X 6'0"
13. BEDROOM 3
18'9" X 18'0"
14. BATHROOM 3
6'0" X 12'0"
15. BEDROOM 4
15'0" X 18'9"
16. BATHROOM 4
6'0" X 14'0"

First Floor Plan



