



SATHYABAMA

INSTITUTE OF SCIENCE AND TECHNOLOGY
(DEEMED TO BE UNIVERSITY)

Accredited with “A” grade by NAAC | 12B Status by UGC | Approved by AICTE

Jeppiaar Nagar, Rajiv Gandhi Salai, Chennai – 600 119

www.sathyabama.ac.in

SCHOOL OF BUILDING AND ENVIRONMENT
DEPARTMENT OF ARCHITECTURE
PRACTICAL TRAINING PORTFOLIO

Name of the Student : **BANGARUGARI SAIKUMAR**

Batch : **2018-2023**

Reg No. : **38210017**

Semester : **X**





SATHYABAMA

INSTITUTE OF SCIENCE AND TECHNOLOGY
(DEEMED TO BE UNIVERSITY)

Accredited with "A" grade by NAAC | 12B Status by UGC | Approved by AICTE

Jeppiaar Nagar, Rajiv Gandhi Salai, Chennai – 600 119

www.sathyabama.ac.in

SCHOOL OF BUILDING AND ENVIRONMENT

DEPARTMENT OF ARCHITECTURE

VIVA-VOCE EXAMINATION

This is to certify that the practical training 18SAR5076 is the work of BANGARUGARI SAIKUMAR who had undergone training in DEEJOS (Name of the Firm) has been monitored by the continuous assessment during February 2023 to May 2023

Dr. Devyani Gangopadhyay
DEAN

Submitted for Viva voce Examination held on 08 June 2023

Isaiah
Internal Examiner

8/6/23

External Examiner



SATHYABAMA

INSTITUTE OF SCIENCE AND TECHNOLOGY
(DEEMED TO BE UNIVERSITY)

Accredited with "A" grade by NAAC | 12B Status by UGC | Approved by AICTE

Jeppiaar Nagar, Rajiv Gandhi Salai, Chennai – 600 119


www.sathyabama.ac.in

DECLARATION

I, BANGARUGARI SAIKUMAR hereby declare that the Training Report February 2023 to May 2023 done by me under the guidance of Ar. DEEPTHI is submitted in partial fulfillment of the requirements for the completion of practical training session.

DATE : 07/06/2023

PLACE : HYDERABAD

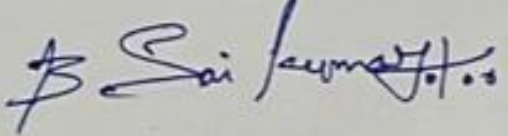 07/06/2023

SIGNATURE OF CANDIDATE

ACKNOWLEDGEMENT

I am pleased to acknowledge my sincere thanks to **Board of Management of SATHYABAMA** for their kind encouragement in doing this practical training and for completing it successfully. I am grateful to them.

I convey my thanks to **Dr. Devyani Gangopadhyay**, Dean, School of Building and Environment and **Ar.Sarath Chandra Kanth**, Design Chair, Department of Architecture for having been a constant source of support and encouragement.

I wish to express my thanks to all Teaching and Non-teaching staff members of the Department of who were helpful in many ways for the completion of the project.

I also wish to thank **Ar. DEEPTHI**, for the experience of interning at their firm.

24-Mar-2023

To,

Head of the Department,
School of Architecture,
Sathyabama University,
Chennai.

SUBJECT: Confirmation of Internship.

Sir,

We hereby confirm that Sai kumar B (38210017) 5th Year B.Arch student of your institution has been confirmed the professional training in our organization for the period of 90 days from 6th February 2023.

Thanking you,
Yours faithfully,



SuparnaAnup Paul

Reg. No: CA/2017/83475

Principal Architect

DEEJOS Engineers and Contractors Private Limited

• JOINING LETTER



MONTHLY REPORT:



SATHYABAMA
INSTITUTE OF SCIENCE AND TECHNOLOGY
(DEEMED TO BE UNIVERSITY)
Accredited "A" Grade by NAAC | 12B Status by UGC | Approved by AICTE
www.sathyabama.ac.in

PROFESSIONAL PRACTICAL TRAINING REPORT 2023

(Monthly Progress to be documented and submitted to the HOD by the Architect in charge of Trainee of the Organization)

1. Name of the Office / Organization : DEEJOS ENGINEERING & CONTRACTORS PVT. LTD.
2. Address & Contact Number : THE PLATINA, HYDERABAD 8328306145
3. Name of the Student : SAI KUMAR.
4. Duration : From 06-02-2023 To 06-03-2023.
5. Total No. of days :
6. Evaluation of Performance Criteria shall be on

Description of works	Excellent	Good	Fair	Poor	NA
Office Culture Comprehension		✓			
Participation in the Office		✓			
Reading of Drawings		✓			
Presentation Techniques		✓			
Model Making		✓			
Understanding of Construction Details		✓			
Drafting Skills (Manual/Computer)	✓				
Site Supervision / Client Interaction Skills		✓			
Time Schedule Adherence		✓			
Other Computer Skills		✓			
Files and Office Maintenance		✓			
Coordination with other Consultants	✓				
Overall Grading*					

* Note: Kindly grade the student as per his/her overall performance in the office during the assessment month*

7. Any other Remarks:

Signature of the Head of the Office / Organization (With Seal)

Signature



SATHYABAMA
INSTITUTE OF SCIENCE AND TECHNOLOGY
(DEEMED TO BE UNIVERSITY)
Accredited "A" Grade by NAAC | 12B Status by UGC | Approved by AICTE
www.sathyabama.ac.in

PROFESSIONAL PRACTICAL TRAINING REPORT 2023

(Monthly Progress to be documented and submitted to the HOD by the Architect in charge of Trainee of the Organization)

1. Name of the Office / Organization : DEEJOS ENGINEERING & CONTRACTORS PVT. LTD.
2. Address & Contact Number : HYDERABAD.
3. Name of the Student : SAI KUMAR.
4. Duration : From 07-03-2023 To 03-04-2023
5. Total No. of days : 28
6. Evaluation of Performance Criteria shall be on

Description of works	Excellent	Good	Fair	Poor	NA
Office Culture Comprehension		✓			
Participation in the Office		✓			
Reading of Drawings		✓			
Presentation Techniques		✓			
Model Making			✓		
Understanding of Construction Details			✓		
Drafting Skills (Manual/Computer)			✓		
Site Supervision / Client Interaction Skills		✓			
Time Schedule Adherence		✓			
Other Computer Skills		✓			
Files and Office Maintenance			✓		
Coordination with other Consultants		✓			
Overall Grading*					75/90

* Note: Kindly grade the student as per his/her overall performance in the office during the assessment month*

7. Any other Remarks:

Signature of the Head of the Office / Organization (With Seal)

Signature



MONTHLY REPORT:



Accredited "A" Grade by NAAC | 12B Status by UGC | Approved by AICTE
www.sathyabama.ac.in

PROFESSIONAL PRACTICAL TRAINING REPORT 2023

(Monthly Progress to be documented and submitted to the HOD by the Architect in charge of Trainee of the Organization)

1. Name of the Office / Organization : DEEJOS ARCHITECTS
2. Address & Contact Number : CHEMPET, 9025 292241.
3. Name of the Student : SAI KUMAR
4. Duration : From April 4 To May 3
5. Total No. of days :
6. Evaluation of Performance Criteria shall be on

Description of works	Excellent	Good	Fair	Poor	NA
Office Culture Comprehension		✓			
Participation in the Office		✓			
Reading of Drawings	✓				
Presentation Techniques	✓				
Model Making		✓			
Understanding of Construction Details	✓				
Drafting Skills (Manual/Computer)	✓				
Site Supervision / Client Interaction Skills		✓			
Time Schedule Adherence	✓				
Other Computer Skills	✓				
Files and Office Maintenance		✓			
Coordination with other Consultants		✓			
Overall Grading*	Good.				

* Note: Kindly grade the student as per his/her overall performance in the office during the assessment month*

7. Any other Remarks:


Signature of the Head of the Office / Organization (With Seal)

Signature of the Head of the Office / Organization (With Seal)



Accredited "A" Grade by NAAC | 12B Status by UGC | Approved by AICTE
www.sathyabama.ac.in

PROFESSIONAL PRACTICAL TRAINING REPORT 2023


(Monthly Progress to be documented and submitted to the HOD by the Architect in charge of Trainee of the Organization)

1. Name of the Office / Organization : DEEJOS ENGINEERS & CONTRACTORS PVT LTD
2. Address & Contact Number : No.1, CLC works Road, Chennai - 600044
3. Name of the Student : Saikumar
4. Duration : From 4-5-2023 To 29-5-2023
5. Total No. of days : 25
6. Evaluation of Performance Criteria shall be on

Description of works	Excellent	Good	Fair	Poor	NA
Office Culture Comprehension	✓				
Participation in the Office		✓			
Reading of Drawings		✓			
Presentation Techniques		✓			
Model Making		✓			
Understanding of Construction Details		✓			
Drafting Skills (Manual/Computer)	✓				
Site Supervision / Client Interaction Skills		✓			
Time Schedule Adherence	✓				
Other Computer Skills		✓			
Files and Office Maintenance		✓			
Coordination with other Consultants		✓			
Overall Grading*	82/90				

* Note: Kindly grade the student as per his/her overall performance in the office during the assessment month*

7. Any other Remarks:

 
Signature of the Head of the Office / Organization (With Seal)

Signature of the Head of the Office / Organization (With Seal)



WORK DAIRY:

DATE	SAI KUMAR	DATE	SAI KUMAR	DATE	SAI KUMAR	DATE	SAI KUMAR
06-02-23	Ram prasad working Drawing	01-03-23	Prakash half layout	01-04-23	Satish kumar Half Layout	01-05-23	Holiday
07-02-23	Ram prasad working Drawing	02-03-23	Took leave	02-04-23	Sunday	02-05-23	Dinesh electrical & plumbing dwg
08-02-23	Ram prasad working Drawing	03-03-23	Prakash half layout / Reference	03-04-23	Satish Kumar electrical	03-05-23	Dinesh kumar 3d elevation
09-02-23	Ram prasad working Drawing	04-03-23	Prakash half layout / Reference	04-04-23	Satish Kumar electrical	04-05-23	Schematic dwg
10-02-23	Ram prasad working Drawing / Reference	05-03-23	Sunday	05-04-23	Vivek Anand half layout	05-05-23	Chitra Half Layout
11-02-23	Ram prasad working Drawing / Reference	06-03-23	Prakash half layout / Reference	06-04-23	Vivek Anand half layout, Sasikumar plumbing	06-05-23	Chitra Half Layout
12-02-23	Sunday	07-03-23	Sasi kumar- 2D Elevation	07-04-23	Sasi Kumar Electrical, Office References	07-05-23	Sunday
13-02-23	Ram prasad working Drawing	08-03-23	Sangeetha- Elevation skp	08-04-23	Kanhaiya Kumar- Mood Board, Prabhu Plumbing	08-05-23	Schematic dwg
14-02-23	Ram prasad working Drawing	09-03-23	Manoj- working drawing electrical	09-04-23	Sunday	09-05-23	vivek anand new base model
15-02-23	Ram prasad working Drawing	10-03-23	Sasi kumar- 2D Elevation (corrections), Poovarasana raja- references	10-04-23	Prabhu electrical, Sasi Kumar 2d Elevation	10-05-23	kishore base model
16-02-23	Mr. Masthan 2D relivation	11-03-23	Poovarasana raja- 3D elevation	11-04-23	Took leave	11-05-23	Joseph half layout
17-02-23	Mr. Masthan 2D relivation	12-03-23	Sunday	12-04-23	Sasi kumar 2d elevation and references	12-05-23	Joseph half layout
18-02-23	Mr. Masthan 2D relivation	13-03-23	Poovarasana raja- 3D elevation	13-04-23	Sasi kumar 2d elevation, Vivek anand woking dwg	13-05-23	MH MAHA RAJA ELEVATION CHANGES
19-02-23	Sunday	14-03-23	Anand- 2d elevation, Bishwajith -2d electrical	14-04-23	Sasi kumar 2d elevation, Vivek anand woking dwg	14-05-23	Sunday
20-02-23	Mr. Masthan base model	15-03-23	Bishwajith-plumbing, Sasi kumar 2d elevation correction, Prabhu - 2d elevation	15-04-23	Took leave	15-05-23	Joseph Base model
21-02-23	Mr. Masthan base model	16-03-23	Prabhu-2d elevation & plumbing , Premkumar - plumbing & electrical	16-04-23	Sunday	16-05-23	Joseph 3D Elevation
22-02-23	Took leave	17-03-23	Prem kumar-electrical, Prabhu - electrical, visiting card on photoshop	17-04-23	Vivek anand woking dwg	17-05-23	RAJA Kolapakkam half layout
23-02-23	Mr. Masthan 3D relivation	18-03-23	MH Raja- plumbing	18-04-23	Vivek anand woking dwg	18-05-23	References
24-02-23	Mr. Masthan 3D relivation	19-03-23	Sunday	19-04-23	Vivek anand woking dwg	19-05-23	References, Vivek anand working dwg
25-02-23	Mr. Masthan 3D relivation	20-03-23	References, Sivagami sundari - plumbing	20-04-23	Vivek anand woking dwg, Manoj electrical & plumbing(rewor	20-05-23	Vivek anand working dwg
26-02-23	Sunday	21-03-23	Sivagami sundari - electrical, Manoj electrical(rework) & plumbing dwg	21-04-23	Sivagami sundari balcony, CNC Model	21-05-23	Sunday
27-02-23	Prakash half layout	22-03-23	Holiday	22-04-23	Holiday	22-05-23	Vivek anand working dwg
28-02-23	Prakash half layout	23-03-23	Manoj- plumbing drawing, Reference	23-04-23	Sunday	23-05-23	Nalini base model, Vivek anand working dwg
		24-03-23	Vivek anand - Half layout	24-04-23	Vivek anand plumbing dwg and electrical dwg	24-05-23	Raja kolapakkam half layout
		25-03-23	Vivek anand - Half layout	25-04-23	Vivek anand electrical dwg, References	25-05-23	Raja kolapakkam base model, sasikumar window casting excel
		26-03-23	Sunday	26-04-23	Took leave	26-05-23	Nalini half layout
		27-03-23	Vivek anand - Half layout	27-04-23	Dinesh kumar half layout changes & base model	27-05-23	Vivek anand- half layout
		28-03-23	Vivek 3d elevation, Prabhu 2d Elevation	28-04-23	Pradeep 2d elevation dwg	28-05-23	Sunday
		29-03-23	Vivek 3d elevation, Prabhu 2d Elevation	29-04-23	Dinesh kumar Working dwg	29-05-23	Vivek anand- half layout & Nalini base model
		30-03-23	Prabhu 2d elevation	30-04-2023	Sunday		
		31-03-23	Satish kumar Half Layout				



Seal of the firm

Name & Signature of the Architect

CONSOLIDATED CERTIFICATE

DEEJOS®

29-05-2023

Chennai

To,
The Head of the Department,
Architecture Department,
Sathyabama Institute of Science and Technology,
Jeppiaar Nagar, Rajiv Gandhi Salai, Chennai - 600 119

SUB: INTERNSHIP COMPLETION LETTER.

We are pleased to announce that Mr. Bangarugari Sai Kumar, a student at Sathyabama Institute of Science and Technology, has successfully completed his internship with us from February 06, 2023 to May 29, 2023.

Throughout his internship, Mr. Bangarugari Sai Kumar was tasked with a variety of activities, including schematic concept development, drafting, 3D elevation designs, and interiors. He demonstrated a keen ability to learn and develop his skills, and his performance and dedication to his work were exceptional.

His association with us was extremely productive, we wish him all the best in his future endeavors.

For DEEJOS Engineers and Contractors Pvt. Ltd.



(Authorized Signatory)

DEEJOS®

Performance Factors		Rating out of 10
Disciplines	Scheme Approval/ Presentation	8
	Model Making	7
	Working Drawings	8
	Interiors	8
Attributes	Attendance/ Punctuality	8
	Enthusiasm for Experience	8
	Adherence to schedule	8
	Understanding client requirements	8
	Communication Skill	8
	Listening and interpretation, Establishing rapport	8

	Exceptional	Good	Average	Poor
Overall Performance		✓		

Principal Architect

(Suparna Paul)

(CA/2017/83475)



ABOUT THE FIRM:

DEEJOS Architects is a premier Construction and Architectural firm founded in 2008 by **Mr. Dennis Ebenezar**, a first-generation entrepreneur who has a passion for design and construction. With over **15 years** of experience in providing turnkey construction services for residential projects. DEEJOS Architects has become a household name in the construction industry in India.

The company has its head office in Chennai, with additional branches in Bangalore, Coimbatore, Pondicherry, and Hyderabad. This geographical reach enables DEEJOS Architects to cater to clients across South India, offering its services to a broad client base.

DEEJOS Architects has completed over 750 residential projects to date, with a team of over 2000+ skilled and dedicated labourers. The company's projects range from individual homes and apartments to large-scale housing developments, each one designed and executed to meet the specific requirements of the client.

The company's success lies in its ability to provide a high level of service and quality to clients. The team of architects and designers work closely with clients to understand their needs and preferences, and create a design that is not only aesthetically pleasing but also functional and sustainable.

DEEJOS uses cutting-edge technology and software for project management, internal communications and to create detailed 3D models of each project, giving clients a realistic view of what their finished home will look like. The company is also committed to using eco-friendly materials and energy efficient systems, making its projects environmentally responsible.

CONTENTS

1. MR. VIVEK ANAND RESIDENCE

2. MRS. NALINI RESIDENCE

3. MR. JOSEPH RESIDENCE

4. MR. SATHISH KUMAR RESIDENCE

5. MR. RAJA KOLAPAKKAM RESIDENCE

6. MR. RAM PRASAD COMMERCIAL BUILDING

7. MR. DINESH KUMAR RESIDENCE

8. MR. MH. RAJA RESIDENCE

9. MRS. SANGEEHA RESIDENCE

10. MR. KISHORE KUMAR RESIDENCE

11. MR. MASTHAN RESIDENCE

12. MRS. CHITRA RESIDENCE

13. MR. PRADHEEP RESIDENCE

14. MR. SASI KUMAR RESIDENCE

15. MR. PRABHU RESIDENCE

16. MRS. SIVAGAMI SUNDARI RESIDENCE

17. MR. MANOJ RESIDENCE

18. MR. PREM KUMAR RESIDENCE


19. MR. PRAKASH RESIDENCE

20. MR. ANAND RESIDENCE

21. MR. BISWAJITH RESIDENCE

22. MR. POORVASAN RAJA RESIDENCE



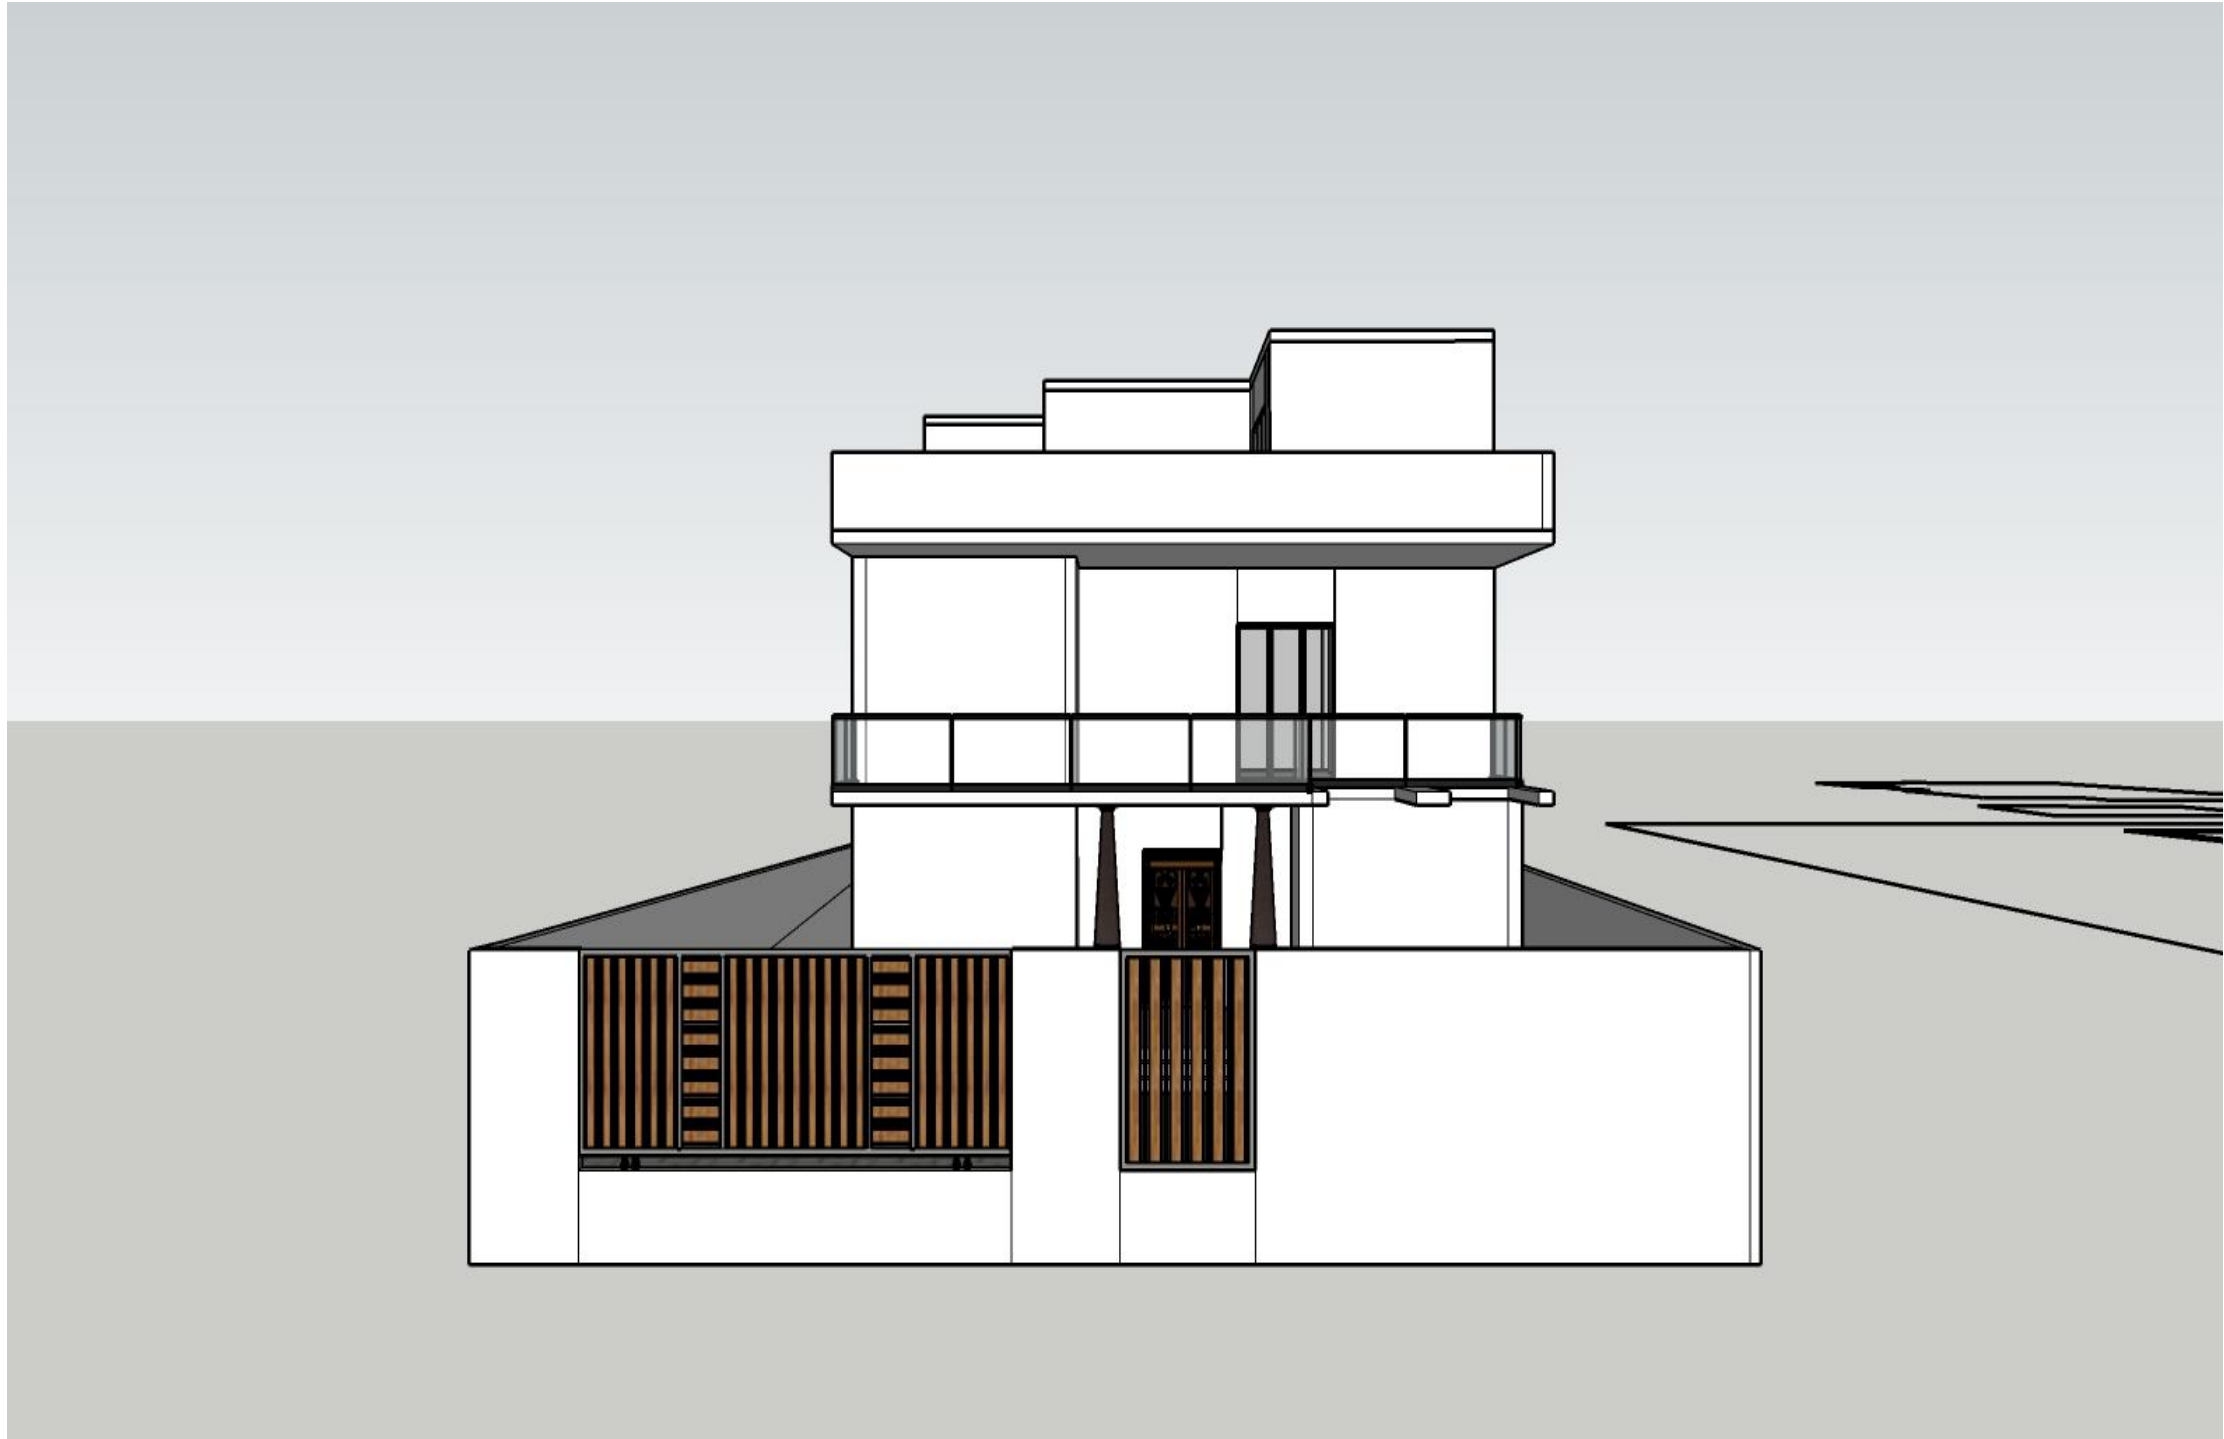

BASE MODEL

<u>DRAWING TITLE:</u> VIVEK ANAND BASE MODEL	<u>ARCHITECTURAL DESIGNERS:</u> DEEJOS ENGINEERS AND CONTRACTORS PVT Ltd 2nd floor, C.L.C. Road, Chrompet, Chennai-600 044, Mobile: +91-8110000384 Email: projects@deejos.com	<u>SIGNATURE & SEAL:</u>  	<u>ORIENTATION:</u> 
<u>CLIENT:</u> MR.VIVEK ANAND			



HALF LAYOUT- GF



HALF LAYOUT- FF



HALF LAYOUT- TF

BASE MODEL

DRAWING TITLE:

VIVEK ANAND HALF LAYOUT

CLIENT:

MR.VIVEK ANAND

ARCHITECTURAL DESIGNERS:

**DEEJOS ENGINEERS AND
CONTRACTORS PVT Ltd**




2nd floor, C.L.C. Road, Chrompet,
Chennai-600 044,
Mobile: +91-8110000384
Email: projects@deejos.com

SIGNATURE & SEAL:

[Signature]


ORIENTATION:



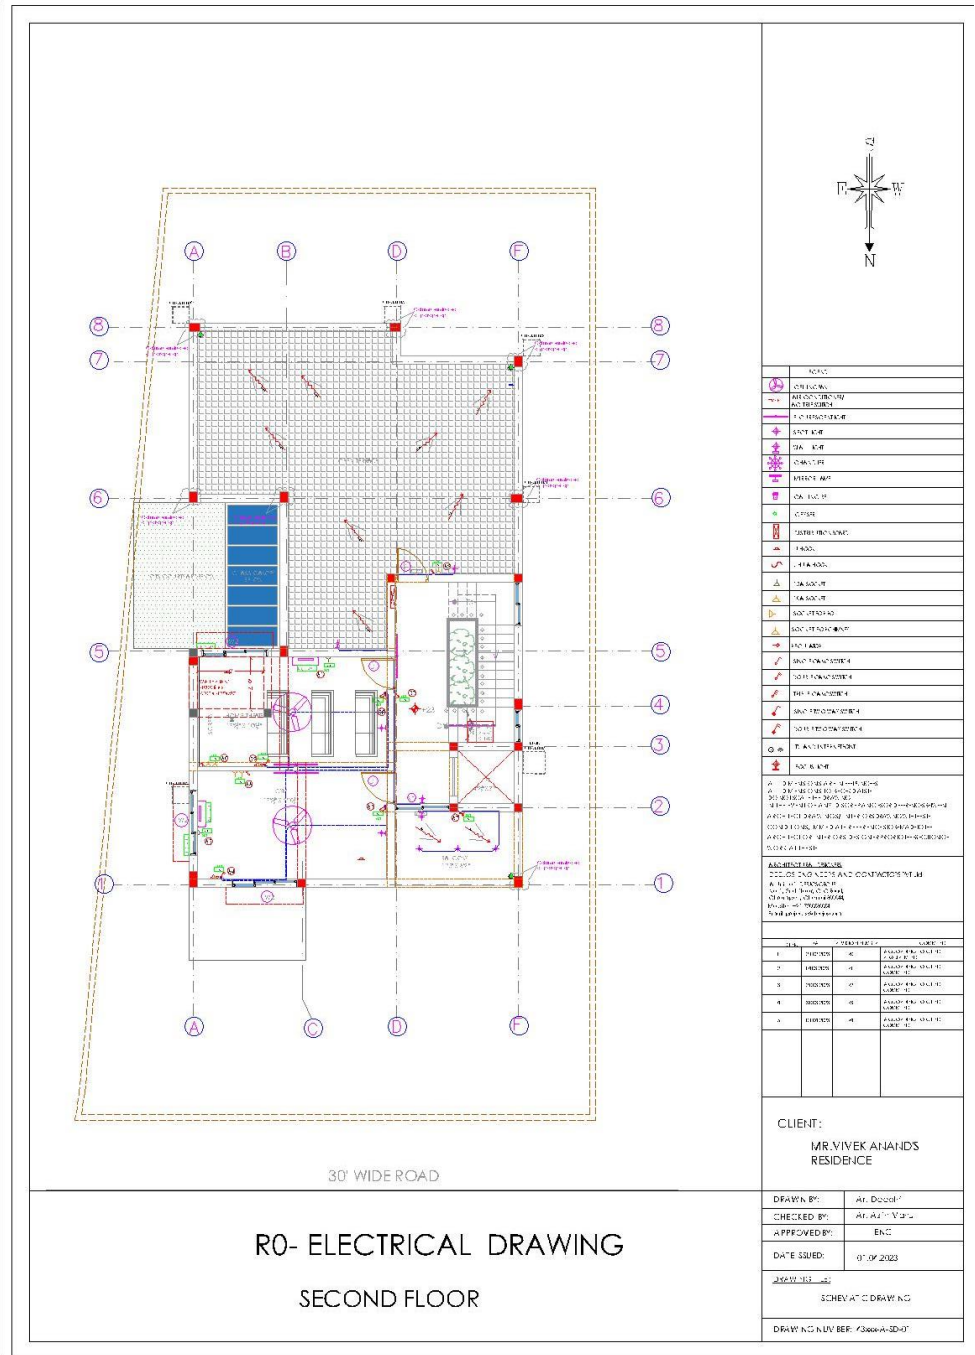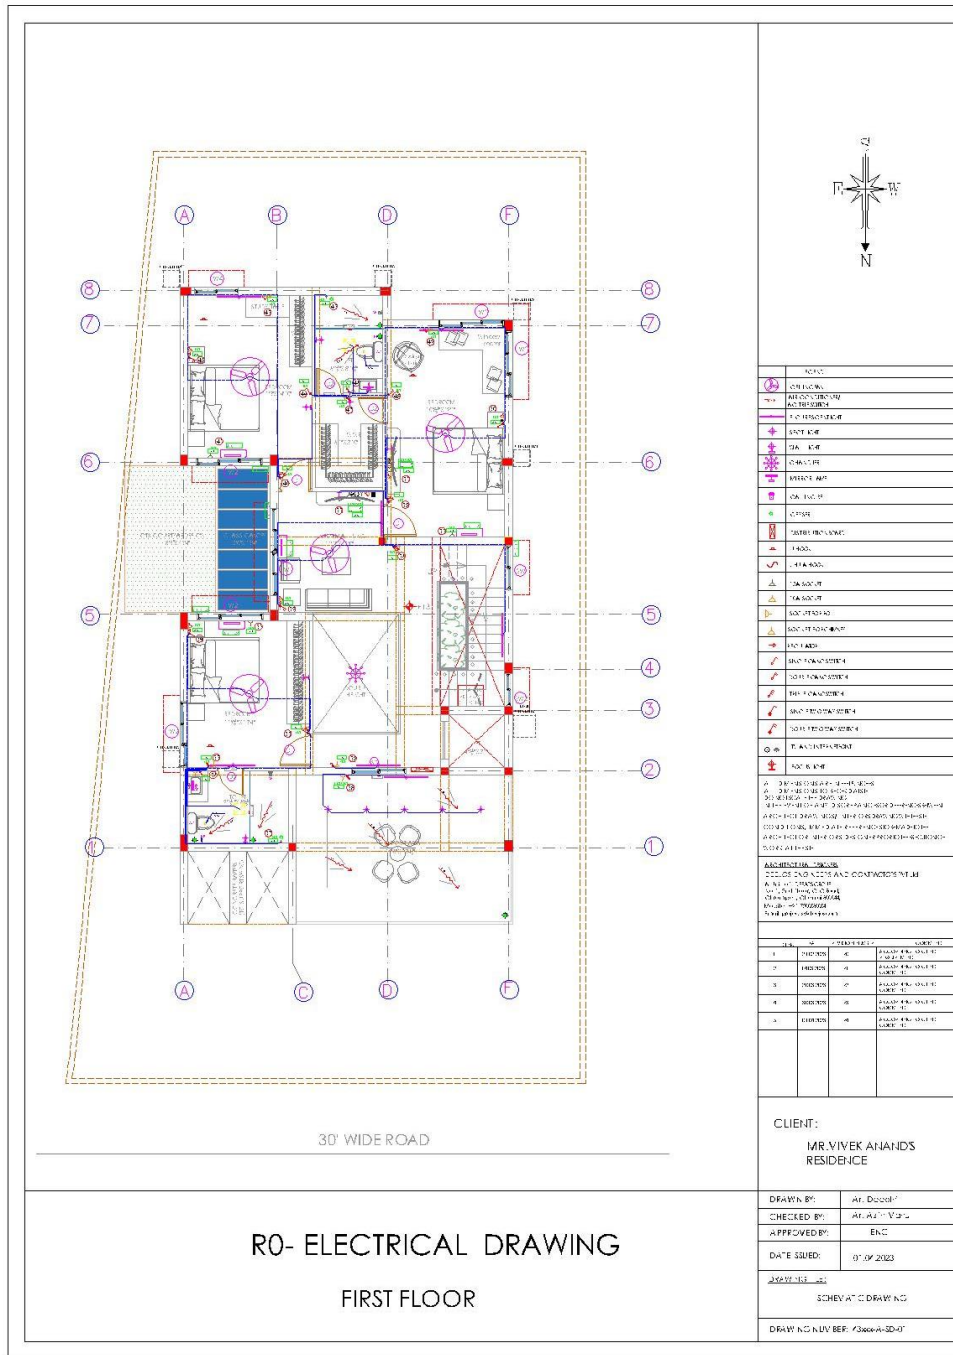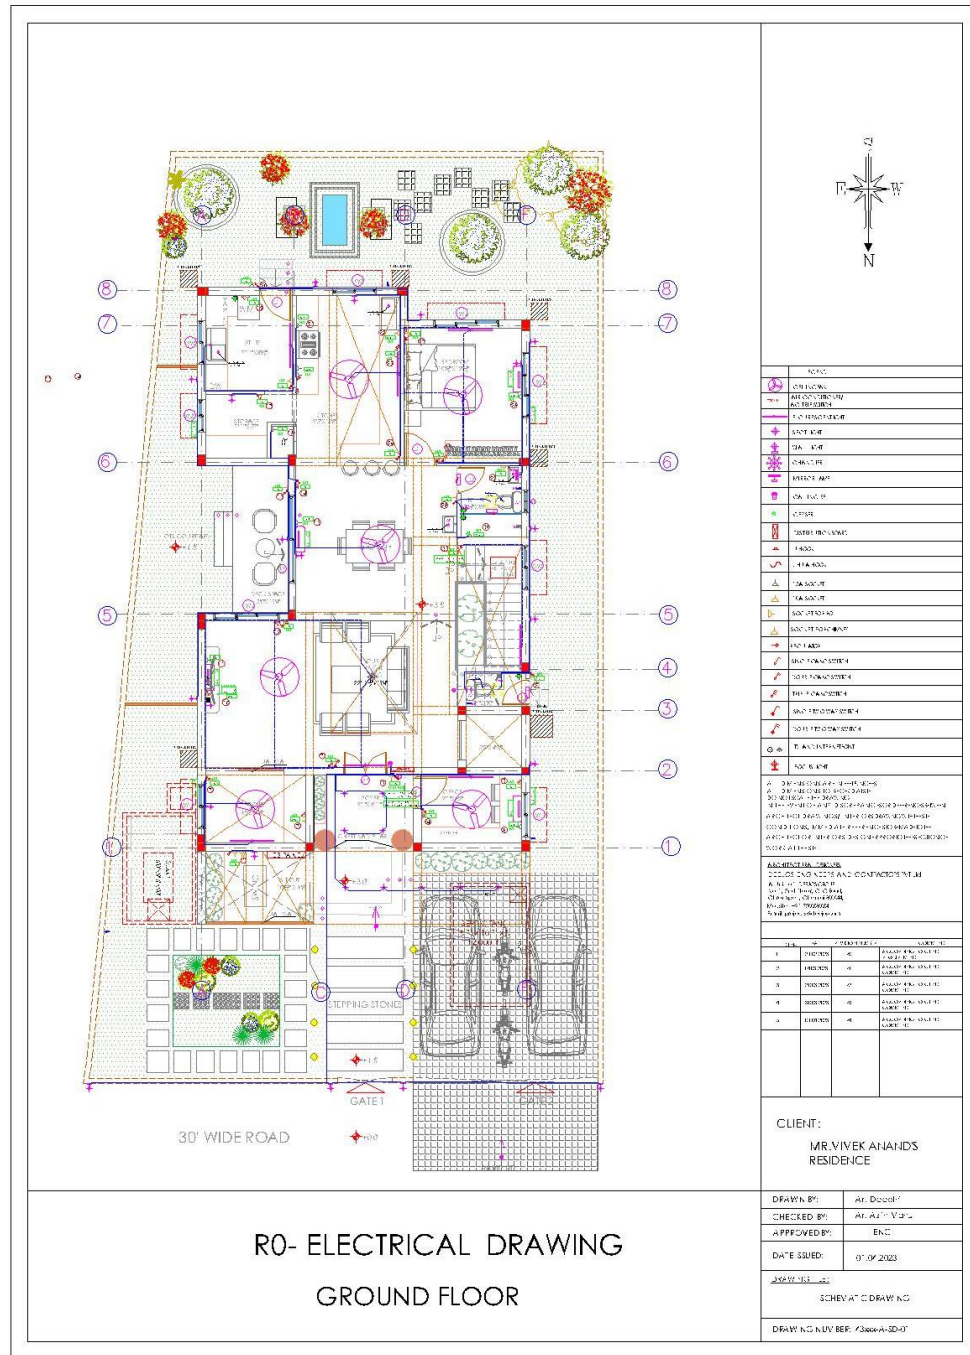

ELECTRICAL DWG

DRAWING TITLE:

VIVEK ANAND ELECTRICAL DWG

CLIENT:

MR.VIVEK ANAND

ARCHITECTURAL DESIGNERS:




**DEEJOS ENGINEERS AND
CONTRACTORS PVT Ltd**
2nd floor, C.L.C. Road, Chrompet,
Chennai-600 044,
Mobile: +91-8110000384
Email: projects@deejos.com

SIGNATURE & SEAL:



ORIENTATION:



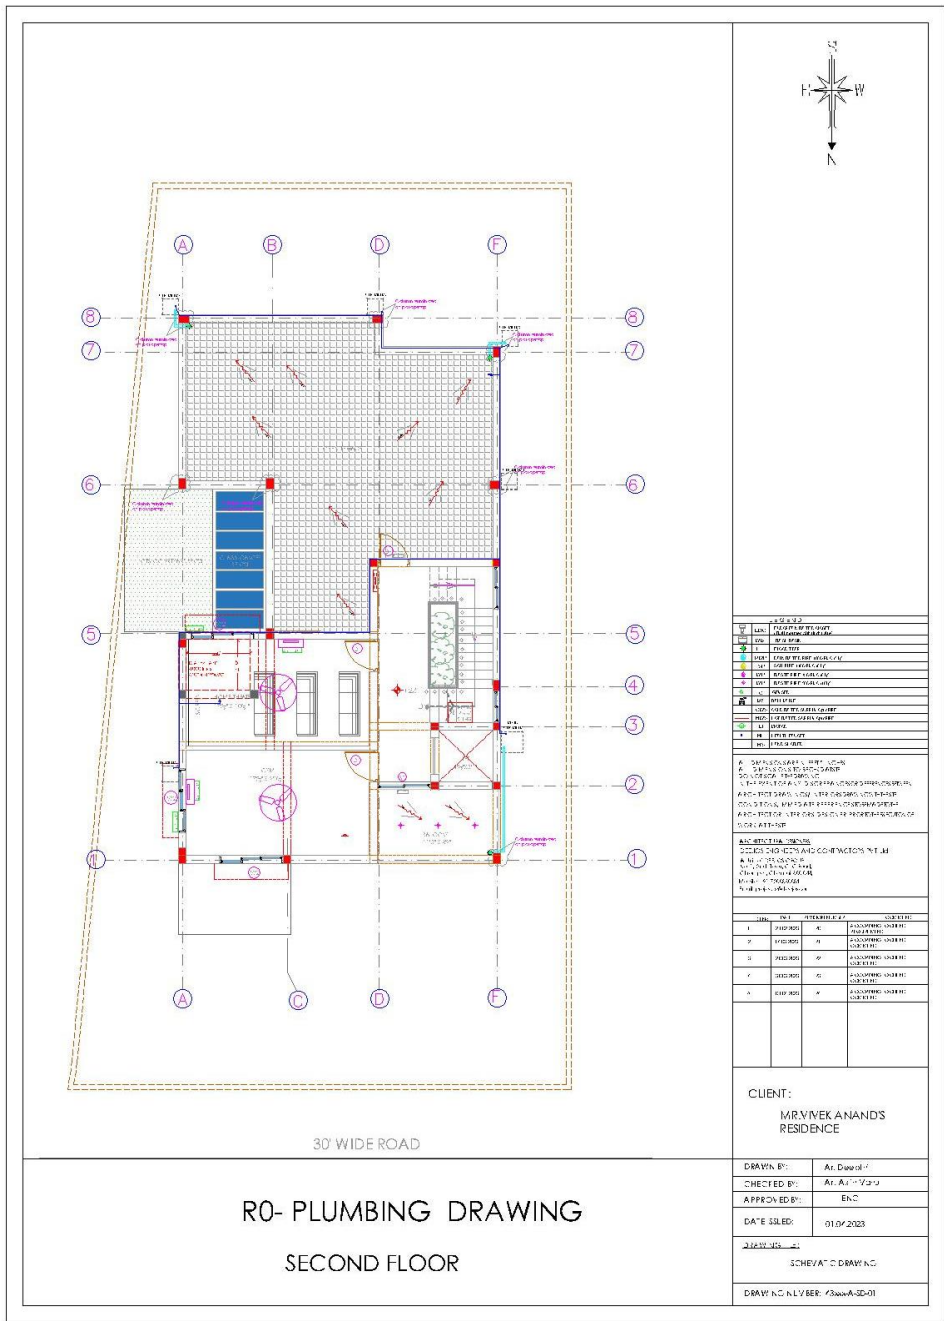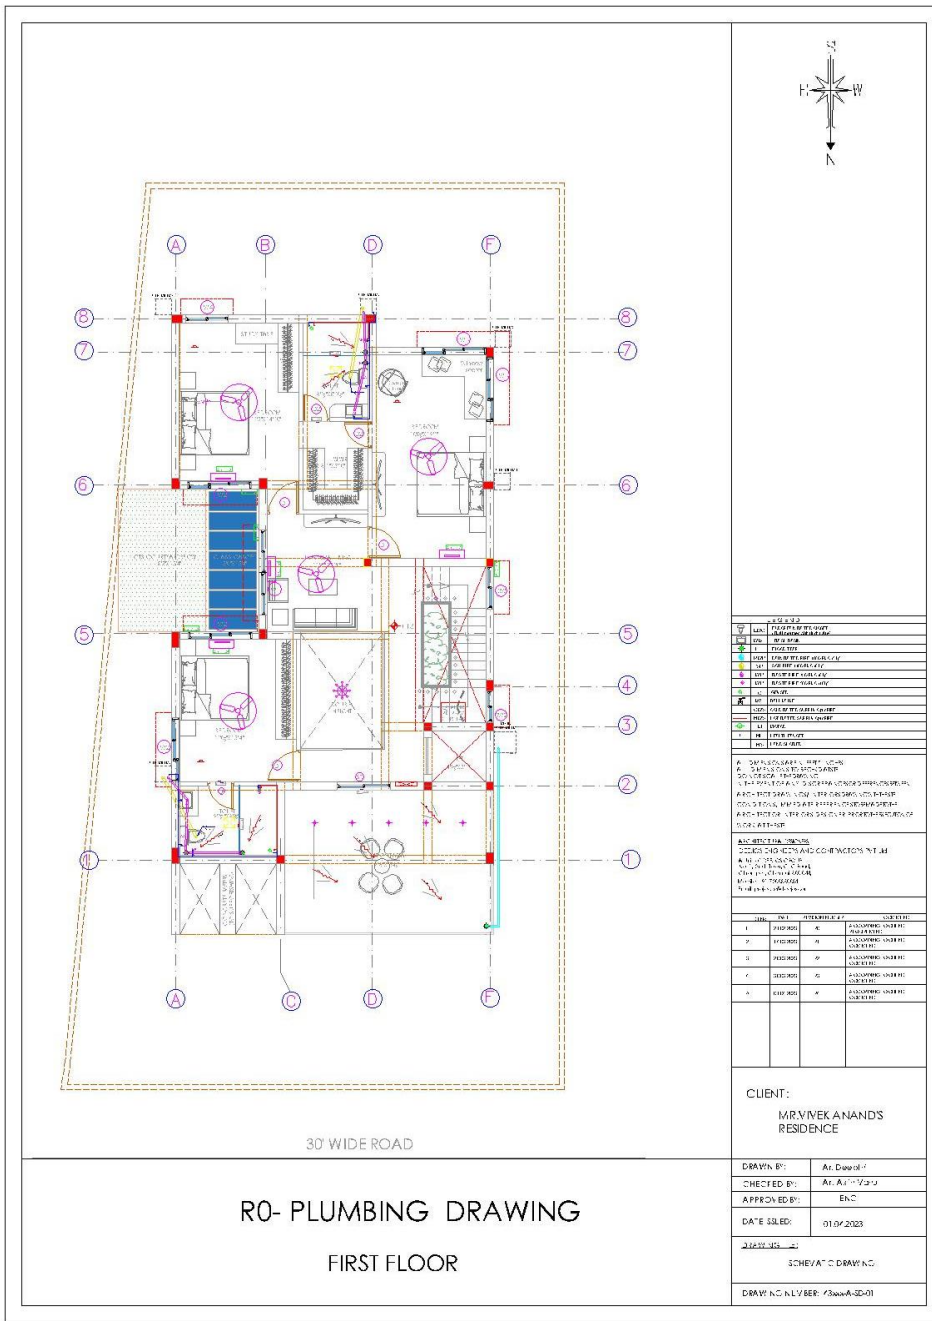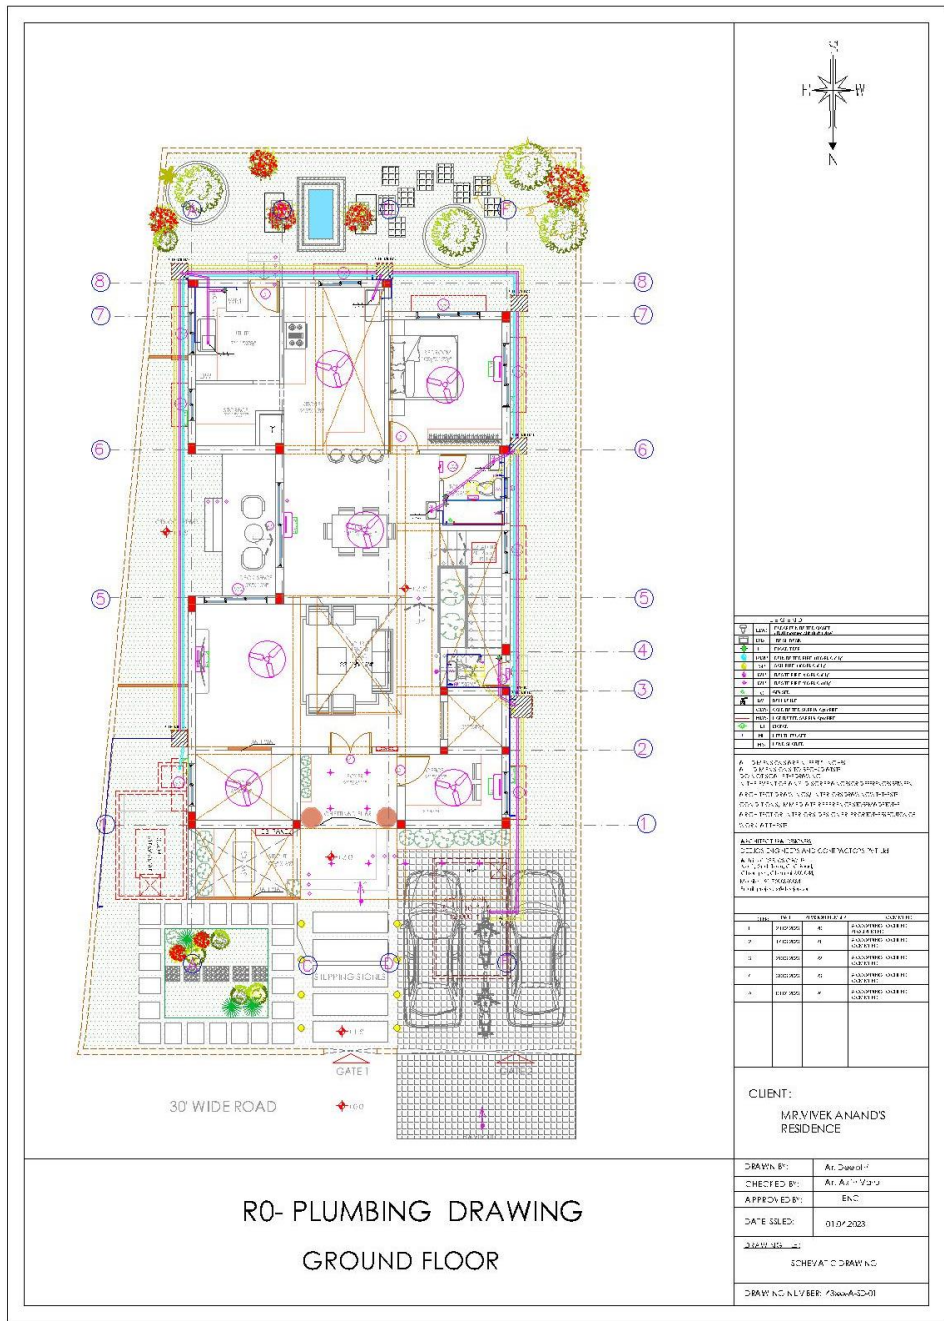

PLUMBING DWG

DRAWING TITLE:

VIVEK ANAND PLUMBING DWG

CLIENT:

MR.VIVEK ANAND

ARCHITECTURAL DESIGNERS:

**DEEJOS ENGINEERS AND
CONTRACTORS PVT Ltd**




2nd floor, C.L.C. Road, Chrompet,
Chennai-600 044,
Mobile: +91-8110000384
Email: projects@deejos.com

SIGNATURE & SEAL:



ORIENTATION:



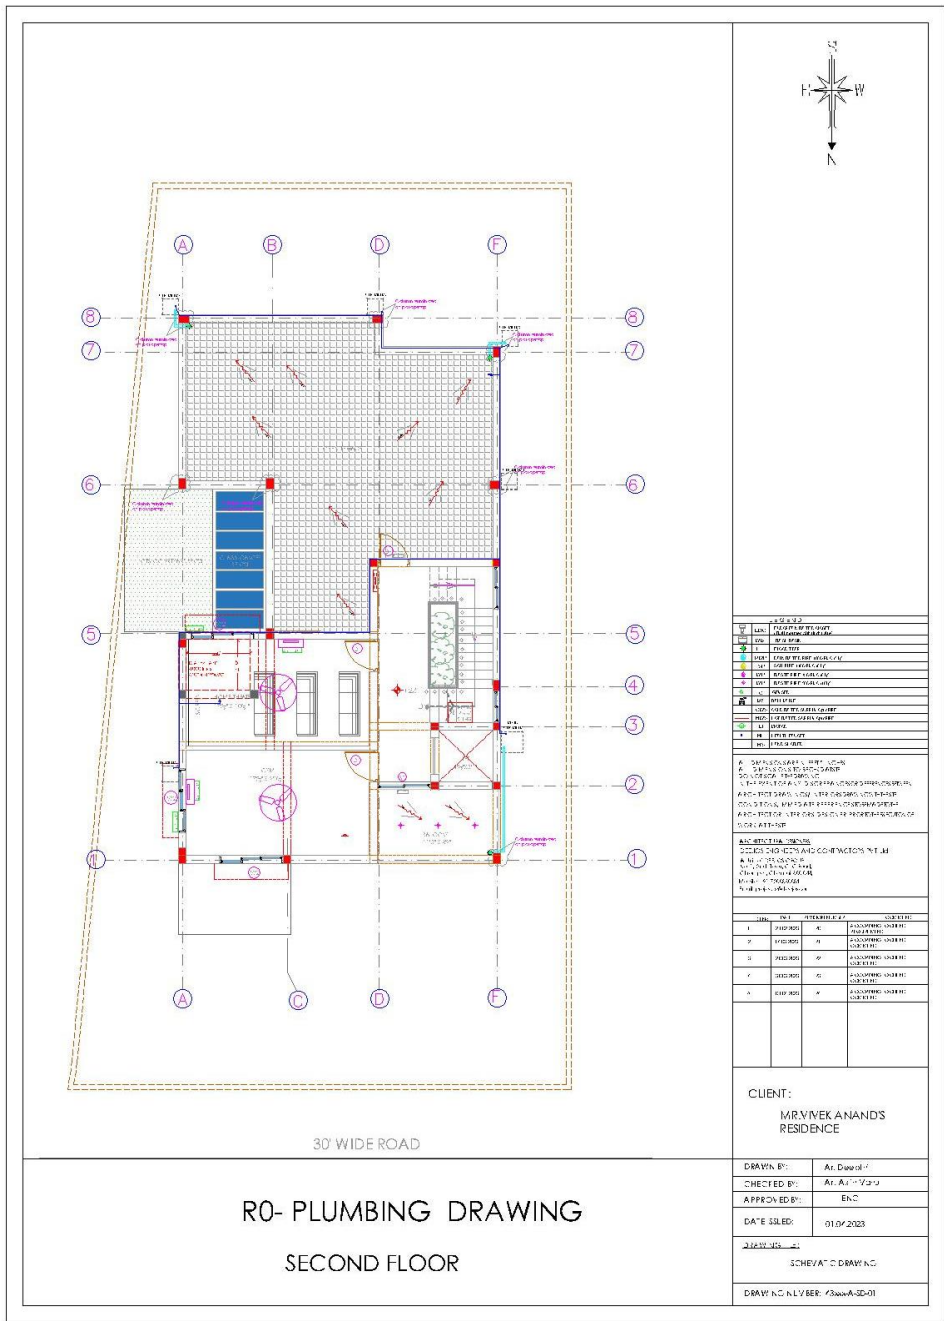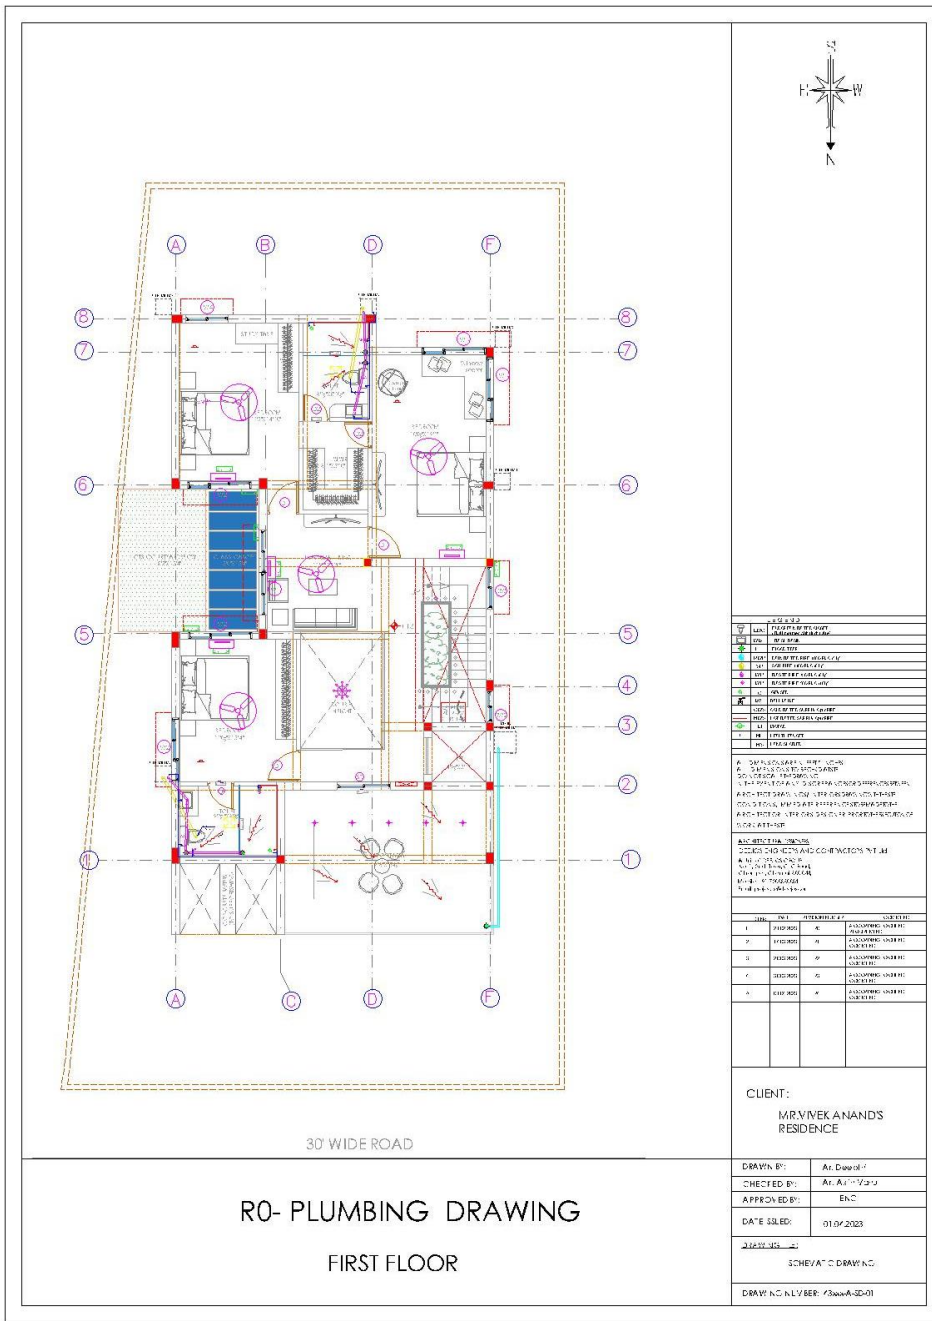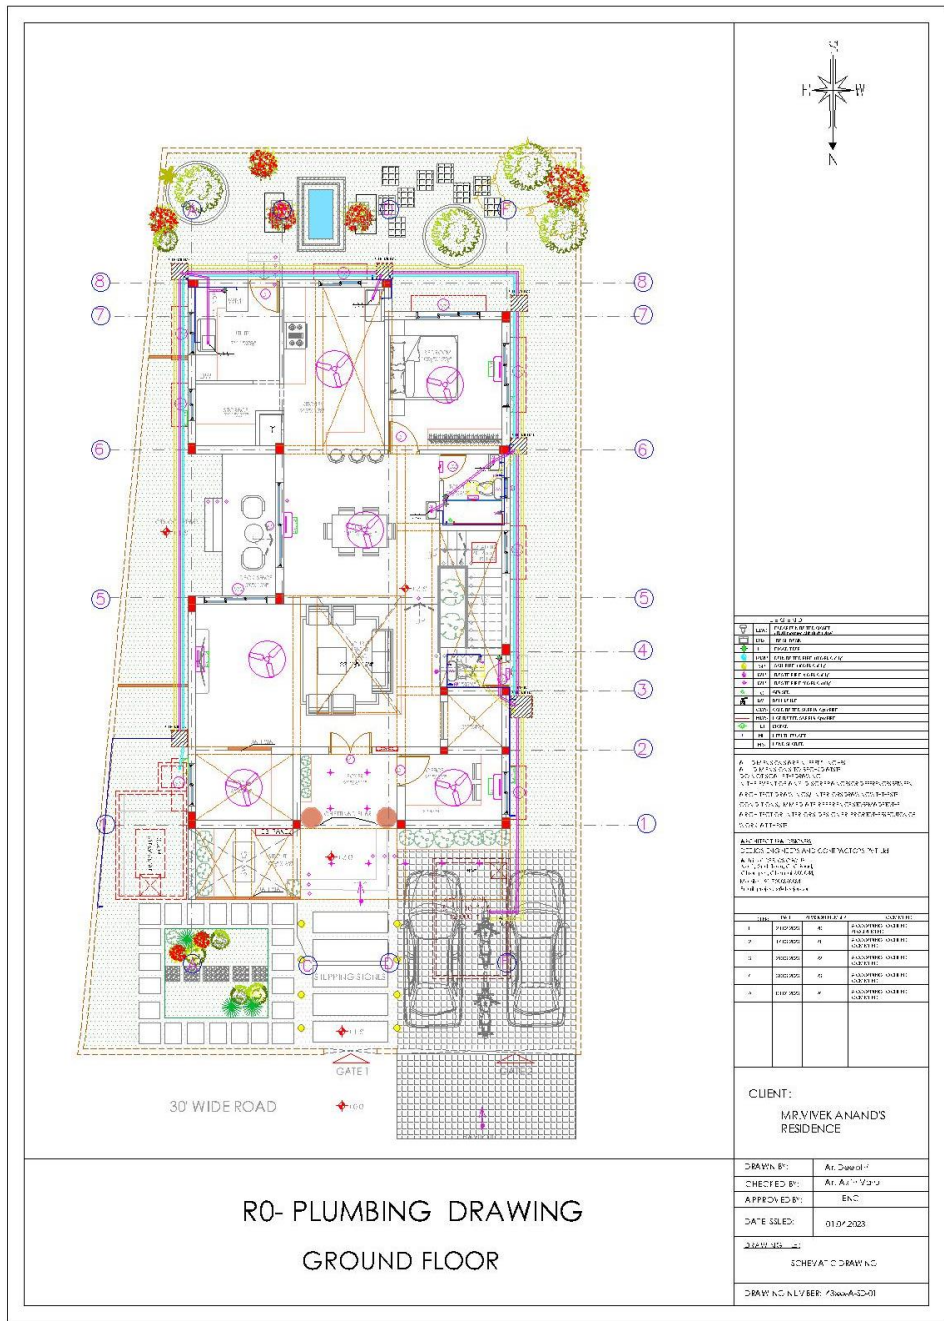

PLUMBING DWG

DRAWING TITLE:

VIVEK ANAND PLUMBING DWG

CLIENT:

MR.VIVEK ANAND

ARCHITECTURAL DESIGNERS:

**DEEJOS ENGINEERS AND
CONTRACTORS PVT Ltd**

2nd floor, C.L.C. Road, Chrompet,
Chennai-600 044,
Mobile: +91-8110000384
Email: projects@deejos.com

SIGNATURE & SEAL

[Signature]

[Seal: Deejos Engineers & Contractors Pvt. Ltd., #1, 2nd Floor, CLC Works Road, Chrompet.]

ORIENTATION:





BASE MODEL

DRAWING TITLE:

NALINI BASE MODEL

CLIENT:

MRS. NALINI

ARCHITECTURAL DESIGNERS:

**DEEJOS ENGINEERS AND
CONTRACTORS PVT Ltd**


2nd floor, C.L.C. Road, Chrompet,
Chennai-600 044,
Mobile: +91-8110000384
Email: projects@deejos.com

SIGNATURE & SEAL:

[Handwritten Signature]

ORIENTATION:



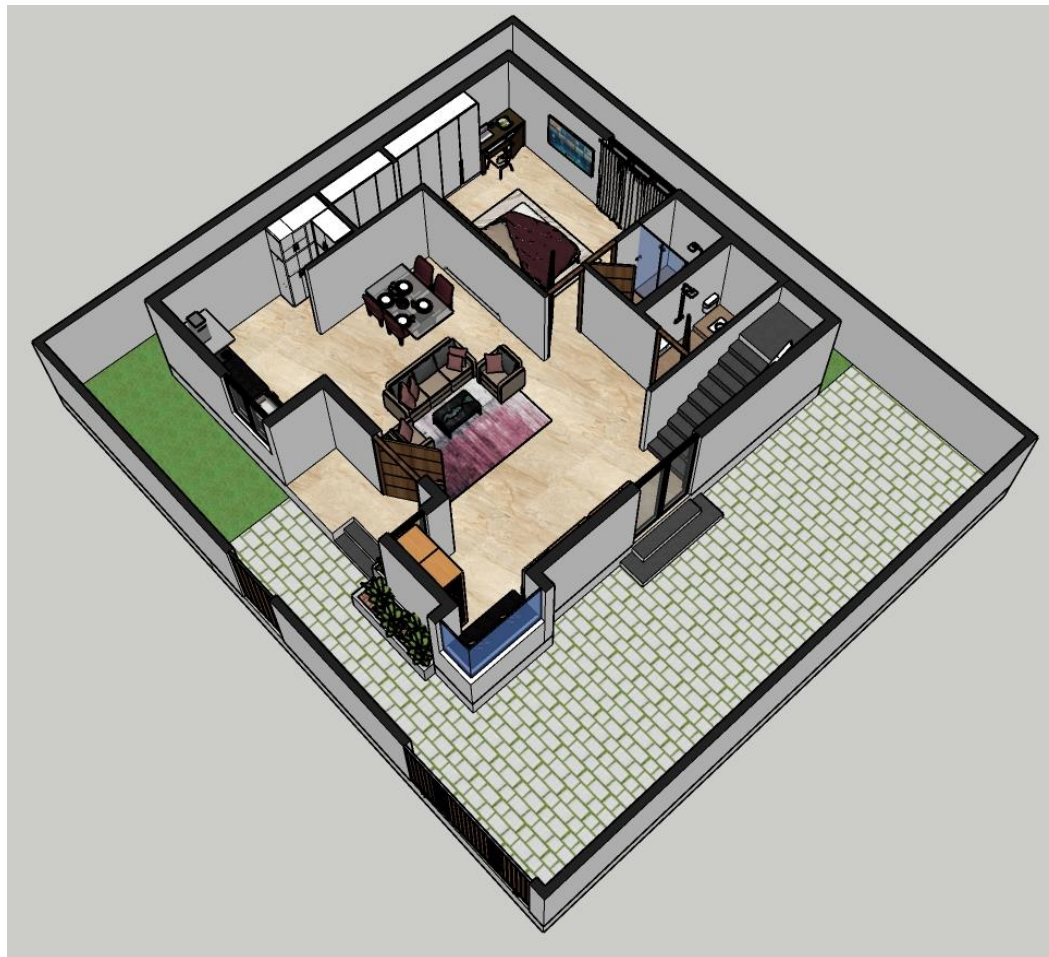

HALF LAYOUT- GF

HALF LAYOUT- FF



HALF LAYOUT- TF



HALF LAYOUT

DRAWING TITLE:

NALINI HALF LAYOUT

CLIENT:

MRS. NALINI

ARCHITECTURAL DESIGNERS:

**DEEJOS ENGINEERS AND
CONTRACTORS PVT Ltd**

2nd floor, C.L.C. Road, Chrompet,
Chennai-600 044,
Mobile: +91-8110000384
Email: projects@deejos.com

SIGNATURE & SEAL:

[Signature]


ORIENTATION:






BASE MODEL

<u>DRAWING TITLE:</u> JOSEPH BASE MODEL	<u>ARCHITECTURAL DESIGNERS:</u> DEEJOS ENGINEERS AND CONTRACTORS PVT Ltd 2nd floor, C.L.C. Road, Chrompet, Chennai-600 044, Mobile: +91-8110000384 Email: projects@deejos.com	<u>SIGNATURE & SEAL:</u> <i>[Signature]</i> <i>[Circular Stamp: Deejos Engineers & Contractors Pvt Ltd, # 1, 2nd Floor, CLC Works Road, Chrompet, Chennai - 600 044]</i>	<u>ORIENTATION:</u> <i>[Compass rose pointing North]</i>
<u>CLIENT:</u> MR. JOSEPH			



3D ELEVATION

DRAWING TITLE: JOSEPH 3D ELEVATION	ARCHITECTURAL DESIGNERS: DEEJOS ENGINEERS AND CONTRACTORS PVT Ltd 2nd floor, C.L.C. Road, Chrompet, Chennai-600 044, Mobile: +91-8110000384 Email: projects@deejos.com	SIGNATURE & SEAL: 	ORIENTATION: 
CLIENT: MR. JOSEPH			

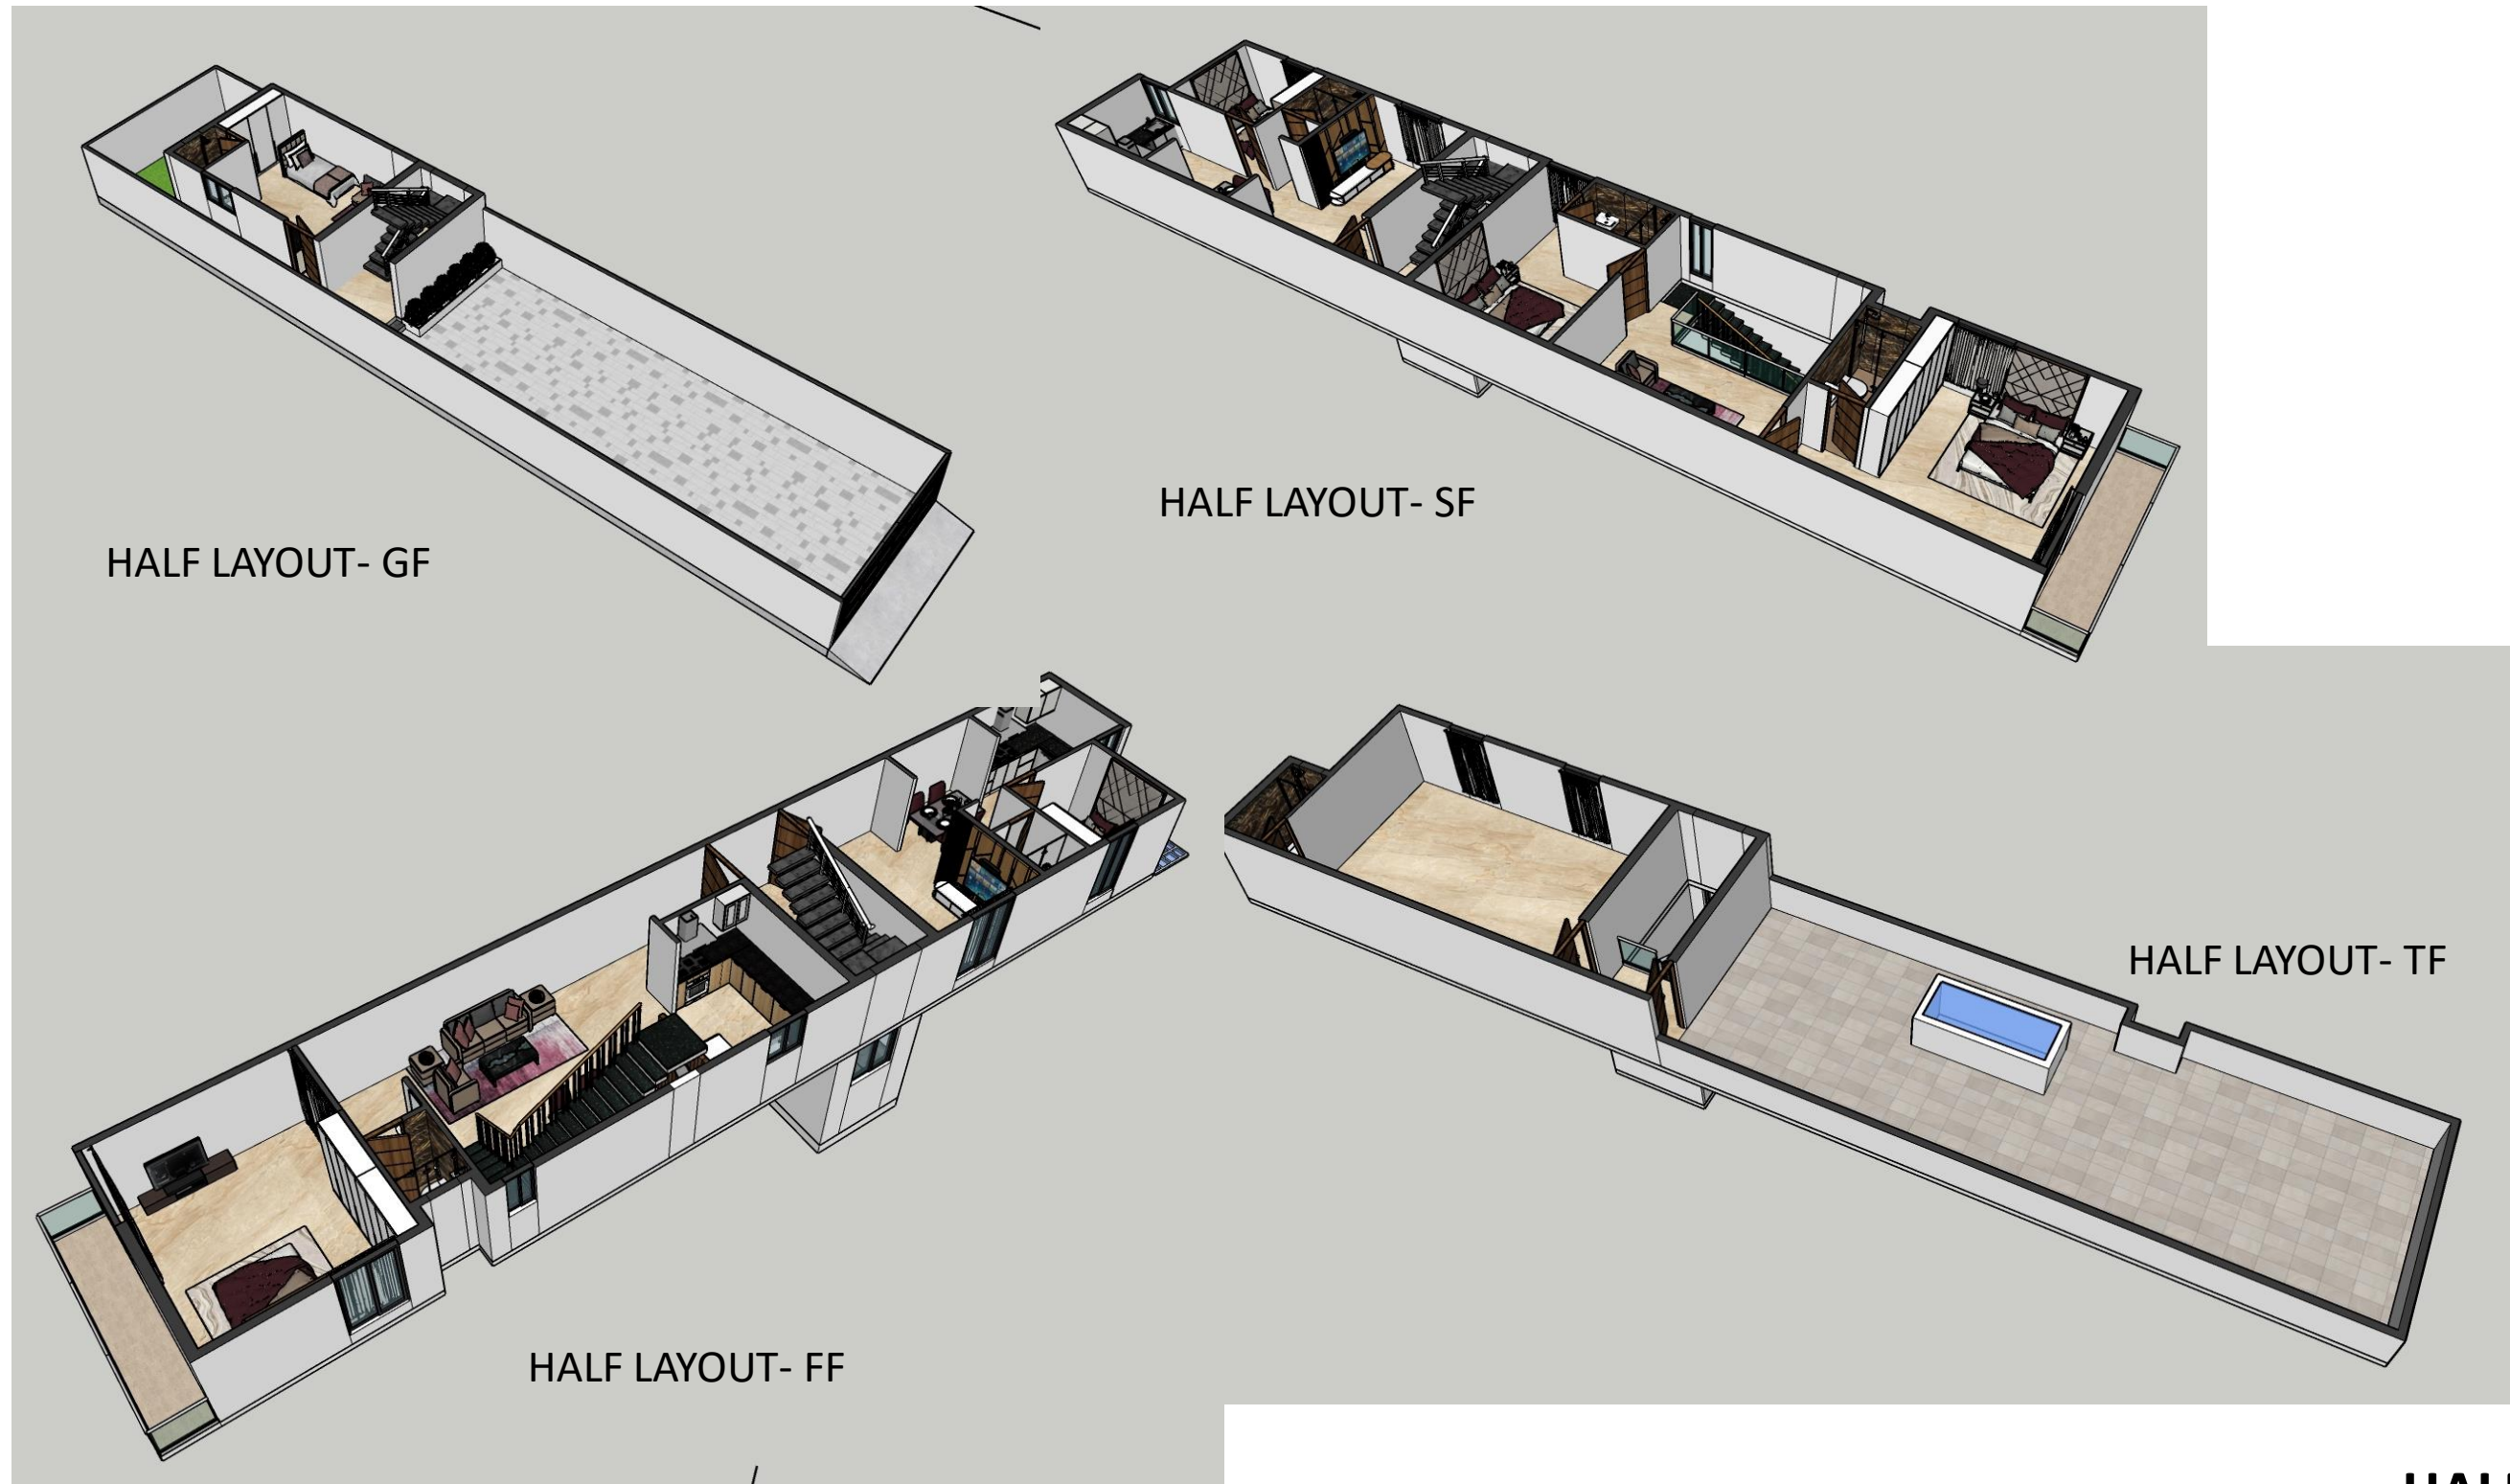

HALF LAYOUT

<u>DRAWING TITLE:</u> JOSEPH BASE MODEL	<u>ARCHITECTURAL DESIGNERS:</u> DEEJOS ENGINEERS AND CONTRACTORS PVT Ltd 2nd floor, C.L.C. Road, Chrompet, Chennai-600 044, Mobile: +91-8110000384 Email: projects@deejos.com	<u>SIGNATURE & SEAL:</u> 	<u>ORIENTATION:</u> 
<u>CLIENT:</u> MR. JOSEPH			



HALF LAYOUT- FF

HALF LAYOUT- TF



HALF LAYOUT- SF



HALF LAYOUT

DRAWING TITLE:

SATHISH KUMAR HALF LAYOUT

ARCHITECTURAL DESIGNERS:

**DEEJOS ENGINEERS AND
CONTRACTORS PVT Ltd**

2nd floor, C.L.C. Road, Chrompet,
Chennai-600 044,
Mobile: +91-8110000384
Email: projects@deejos.com

SIGNATURE & SEAL:



[Signature]


ORIENTATION:



CLIENT:

MR. SATHISH KUMAR

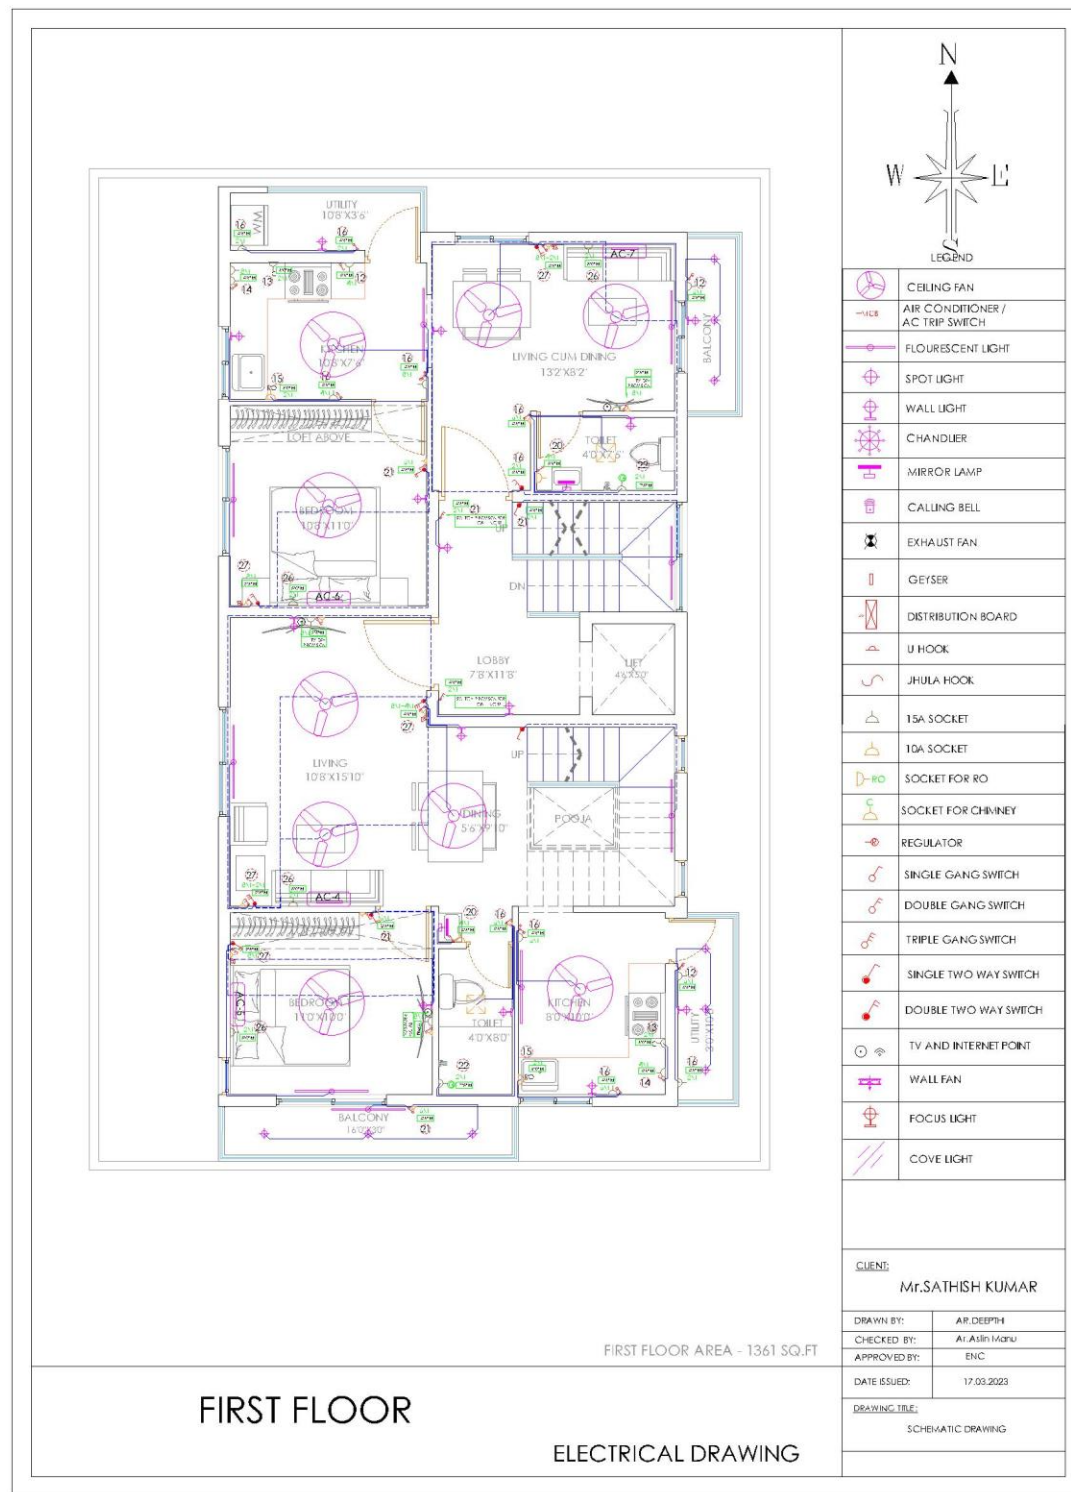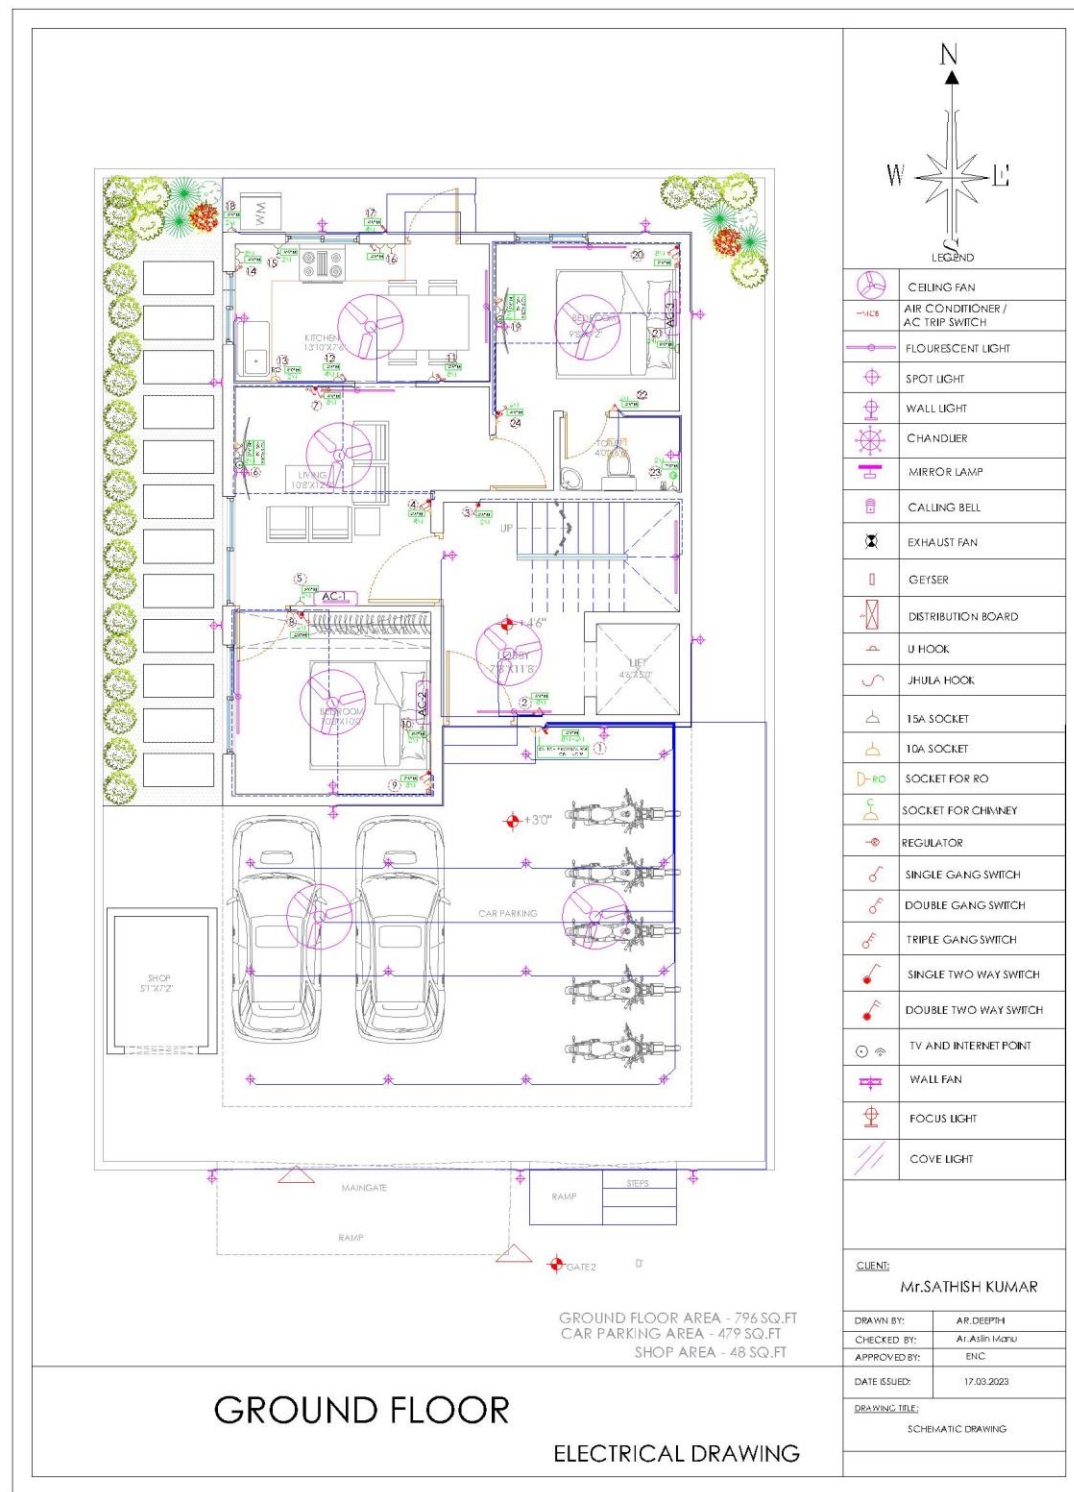

ELECTRICAL DWG

DRAWING TITLE:

SATHISH KUMAR ELECTRICAL DWG

CLIENT:

MR. SATHISH KUMAR

ARCHITECTURAL DESIGNERS:

DEEJOS ENGINEERS AND CONTRACTORS PVT Ltd

2nd floor, C.L.C. Road, Chrompet,
Chennai-600 044,
Mobile: +91-8110000384
Email: projects@deejos.com



SIGNATURE & SEAL:

[Signature]

[Seal: Deejos Engineers & Contractors Pvt. Ltd., # 1, 2nd Floor, CLC Works Road, Chrompet.]

ORIENTATION:



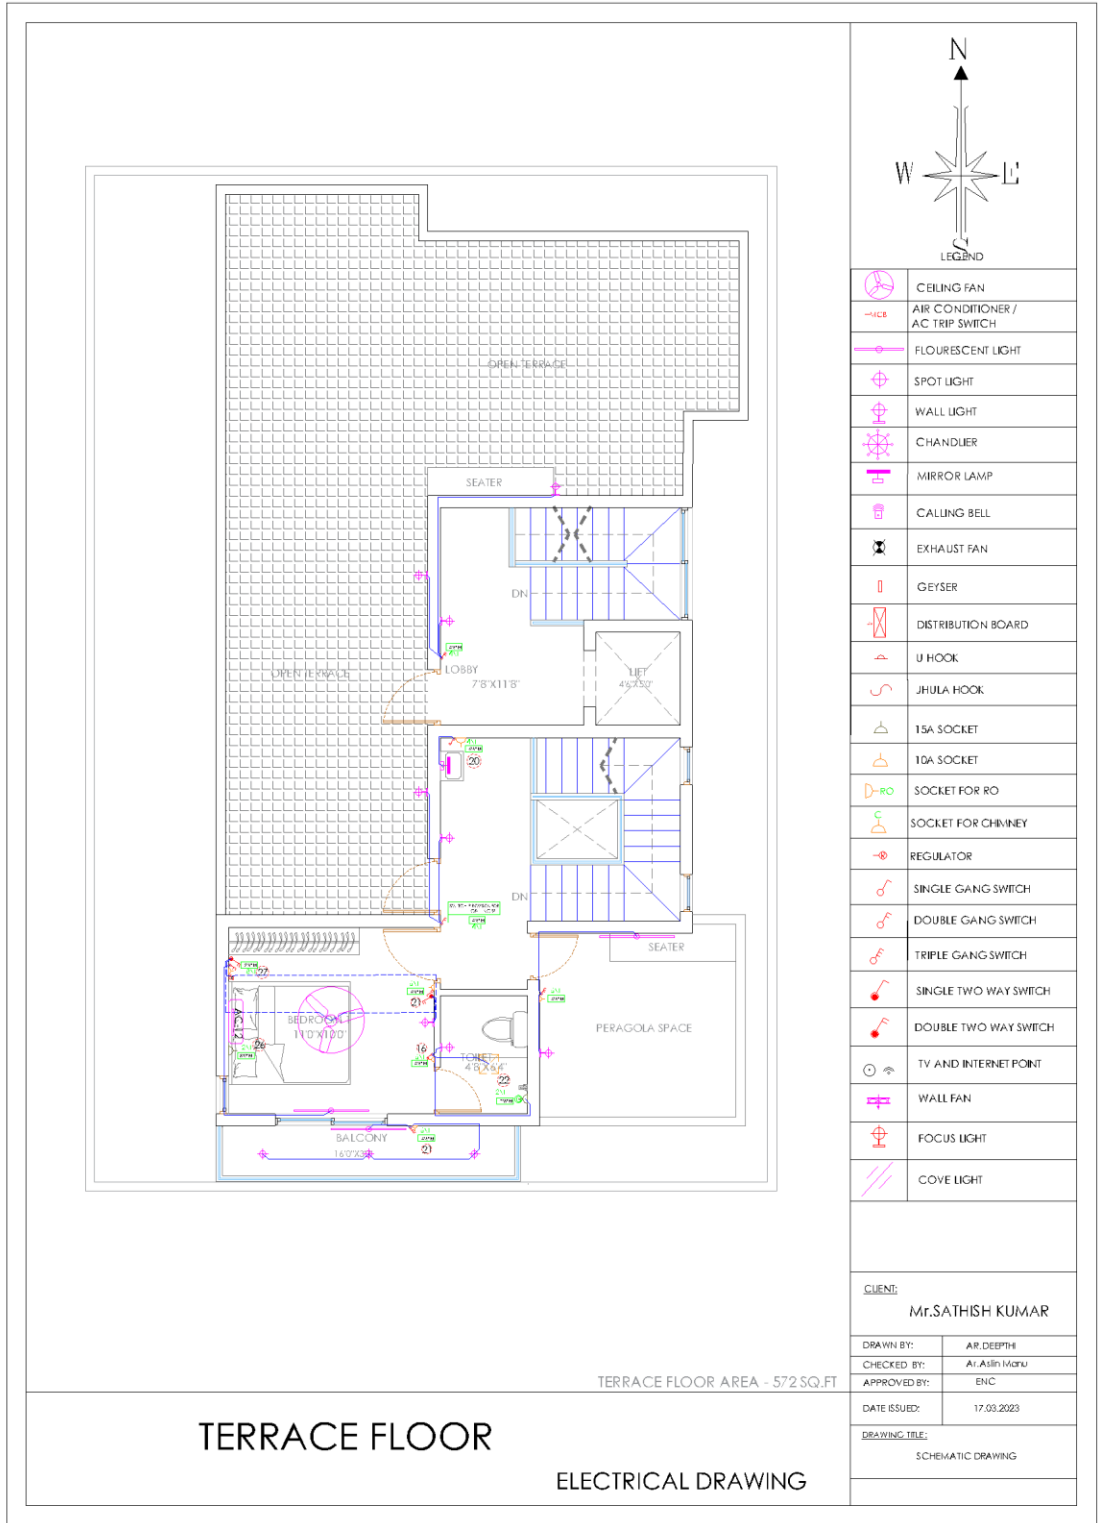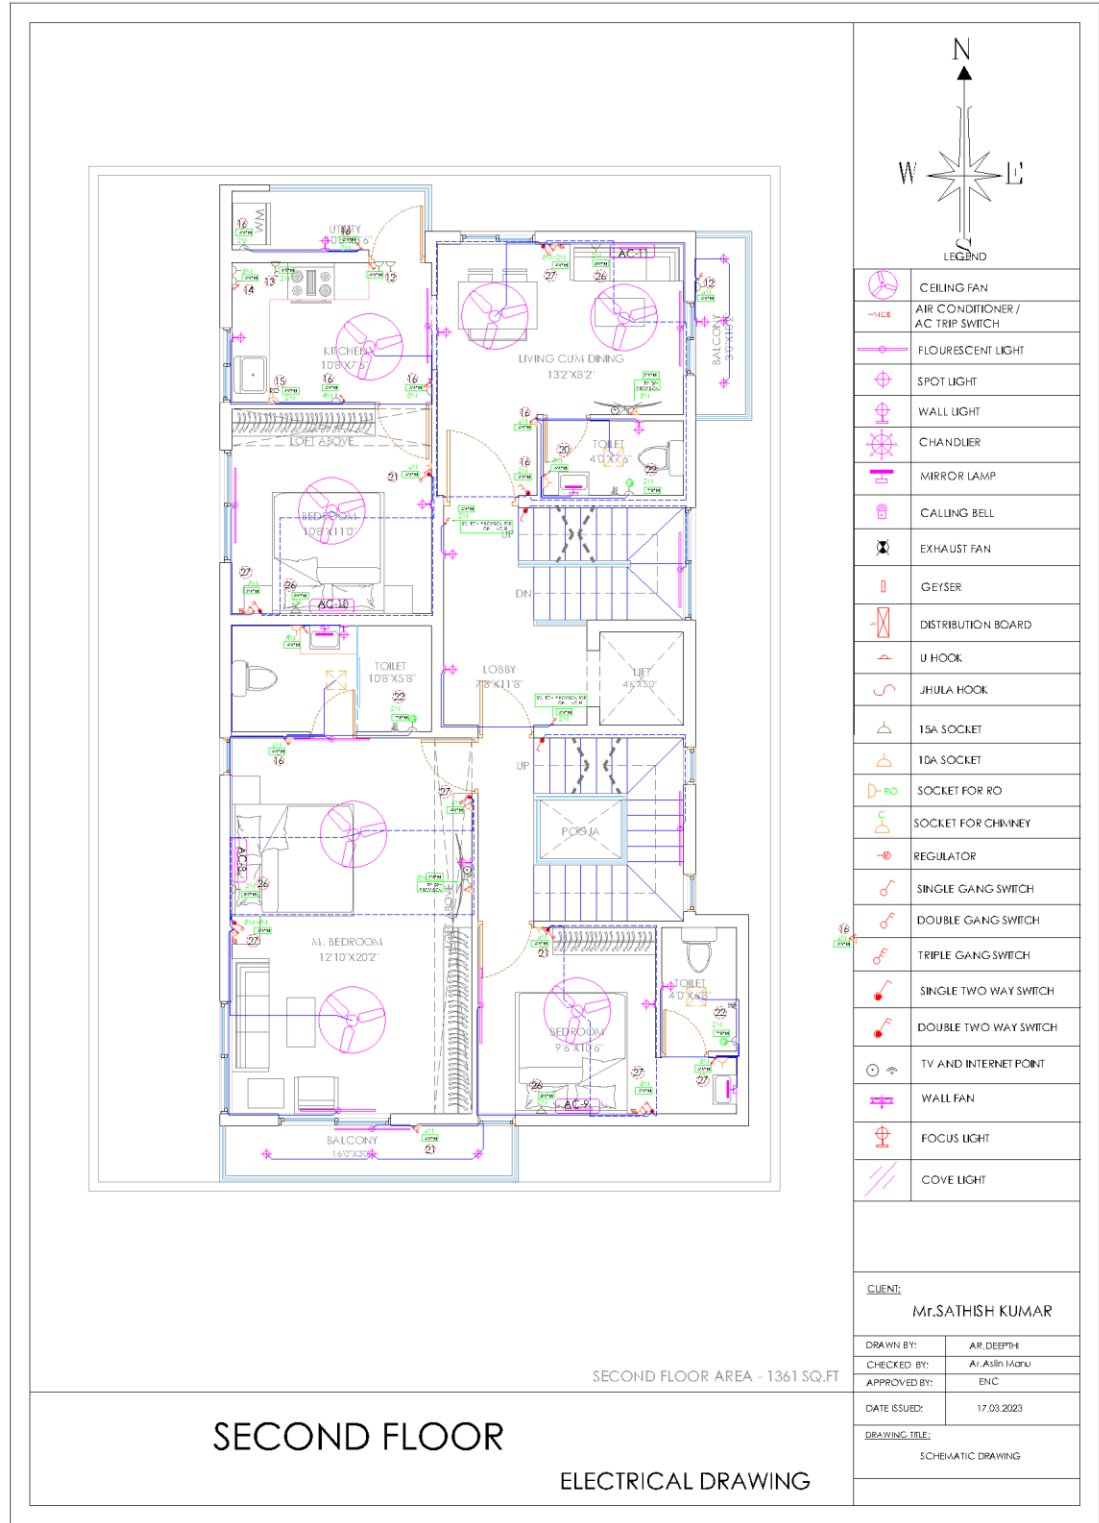

ELECTRICAL DWG

DRAWING TITLE:

SATHISH KUMAR ELECTRICAL DWG

CLIENT:

MR. SATHISH KUMAR

ARCHITECTURAL DESIGNERS:

DEEJOS ENGINEERS AND CONTRACTORS PVT Ltd

2nd floor, C.L.C. Road, Chrompet,
Chennai-600 044,
Mobile: +91-8110000384
Email: projects@deejos.com

SIGNATURE & SEAL:

[Signature]

[Seal: Deejos Engineers & Contractors Pvt. Ltd., #1, 2nd Floor, CLC Works Road, Chrompet.]

ORIENTATION:





BASE MODEL

DRAWING TITLE:

RAJA KOLAPAKKAM BASE MODEL

CLIENT:

MR. RAJA KOLAPAKKAM

ARCHITECTURAL DESIGNERS:

**DEEJOS ENGINEERS AND
CONTRACTORS PVT Ltd**

2nd floor, C.L.C. Road, Chrompet,
Chennai-600 044,
Mobile: +91-8110000384
Email: projects@deejos.com

SIGNATURE & SEAL:




ORIENTATION:






HALF LAYOUT- GF



HALF LAYOUT- FF

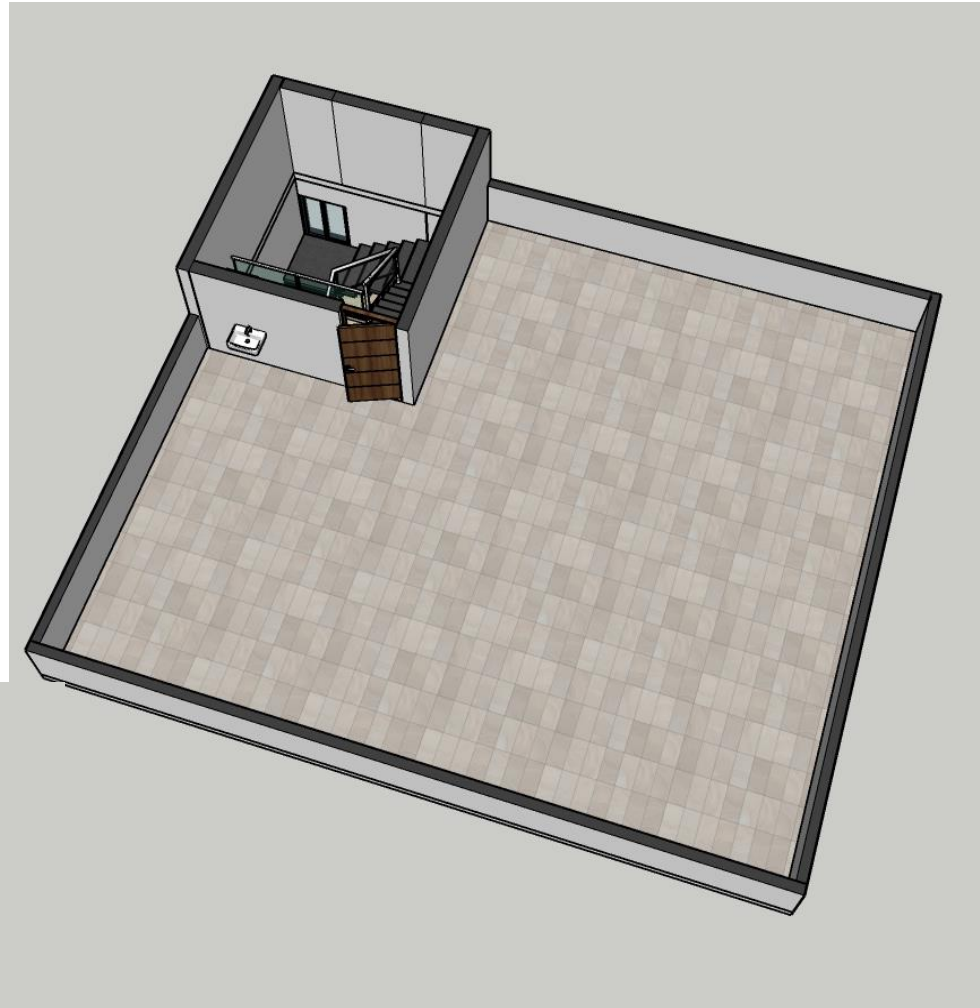

HALF LAYOUT- TF


HALF LAYOUT

DRAWING TITLE:
RAJA KOLAPAKKAM HALF LAYOUT

CLIENT:
MR. RAJA KOLAPAKKAM


ARCHITECTURAL DESIGNERS:
DEEJOS ENGINEERS AND CONTRACTORS PVT Ltd
2nd floor, C.L.C. Road, Chrompet,
Chennai-600 044,
Mobile: +91-8110000384
Email: projects@deejos.com

SIGNATURE &

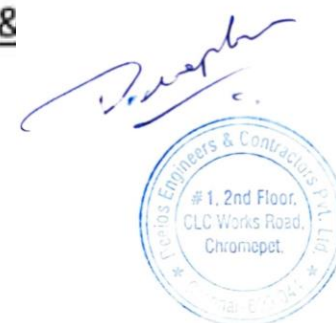

ORIENTATION:



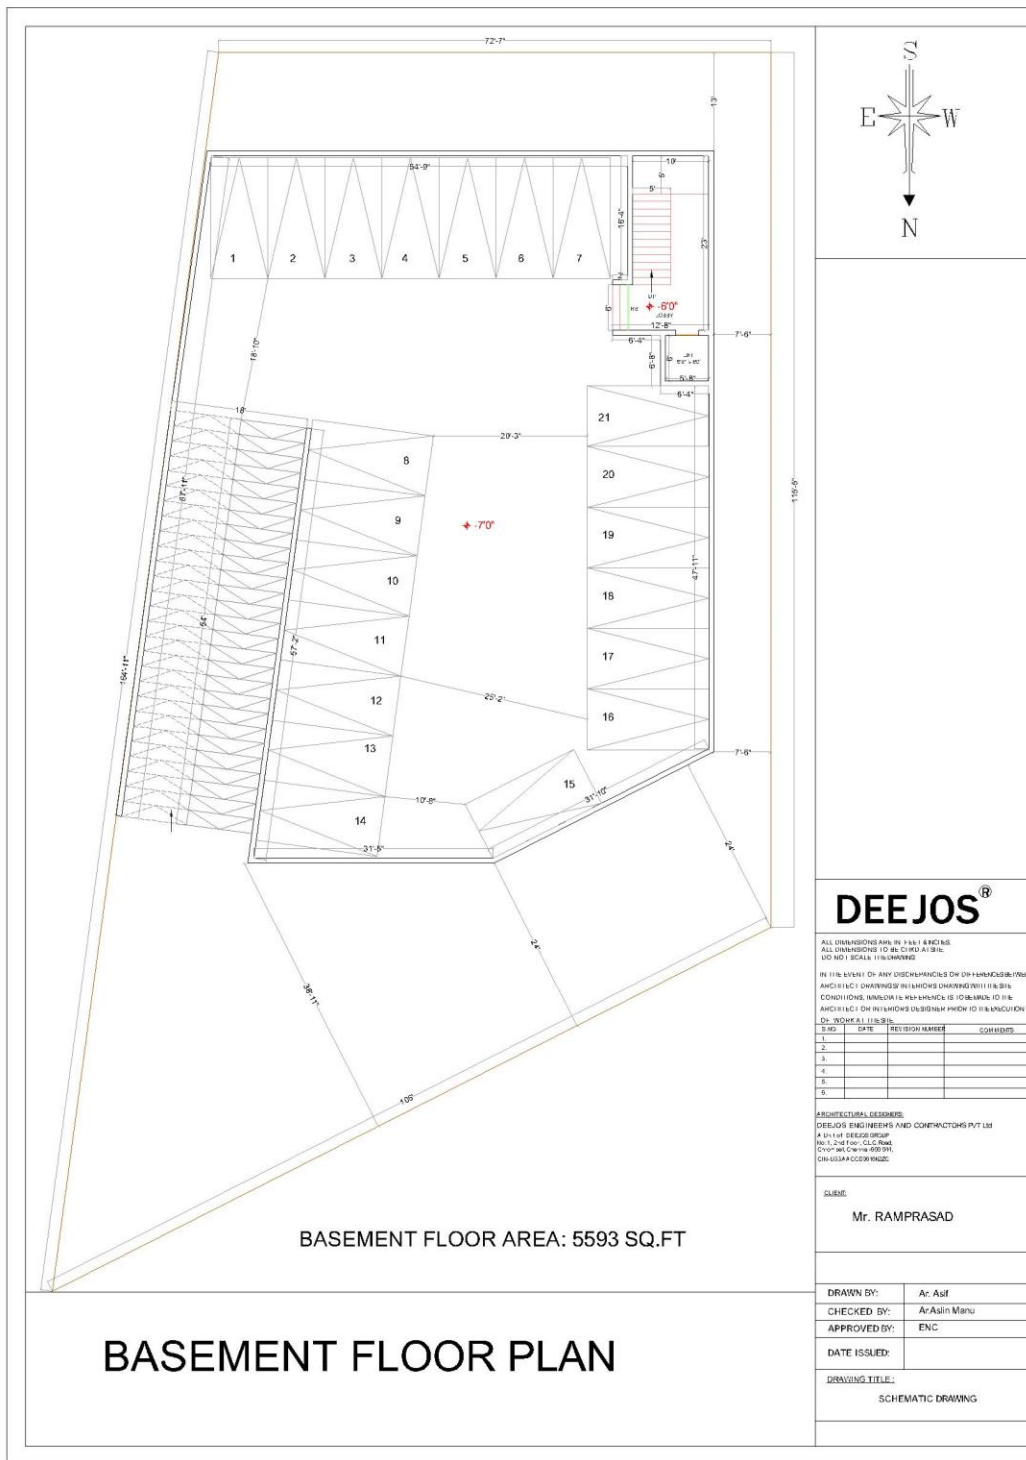

WORKING DWG OPTION -1

DRAWING TITLE:

RAM PRASAD WORKING DWG

CLIENT:

MR. RAM PRASAD

ARCHITECTURAL DESIGNERS:

**DEEJOS ENGINEERS AND
CONTRACTORS PVT Ltd**

2nd floor, C.L.C. Road, Chrompet,
Chennai-600 044,
Mobile: +91-8110000384
Email: projects@deejos.com



SIGNATURE & SEAL:

[Signature]

Deejos Engineers & Contractors Pvt Ltd
#1, 2nd Floor,
CLC Works Road,
Chrompet.

ORIENTATION:



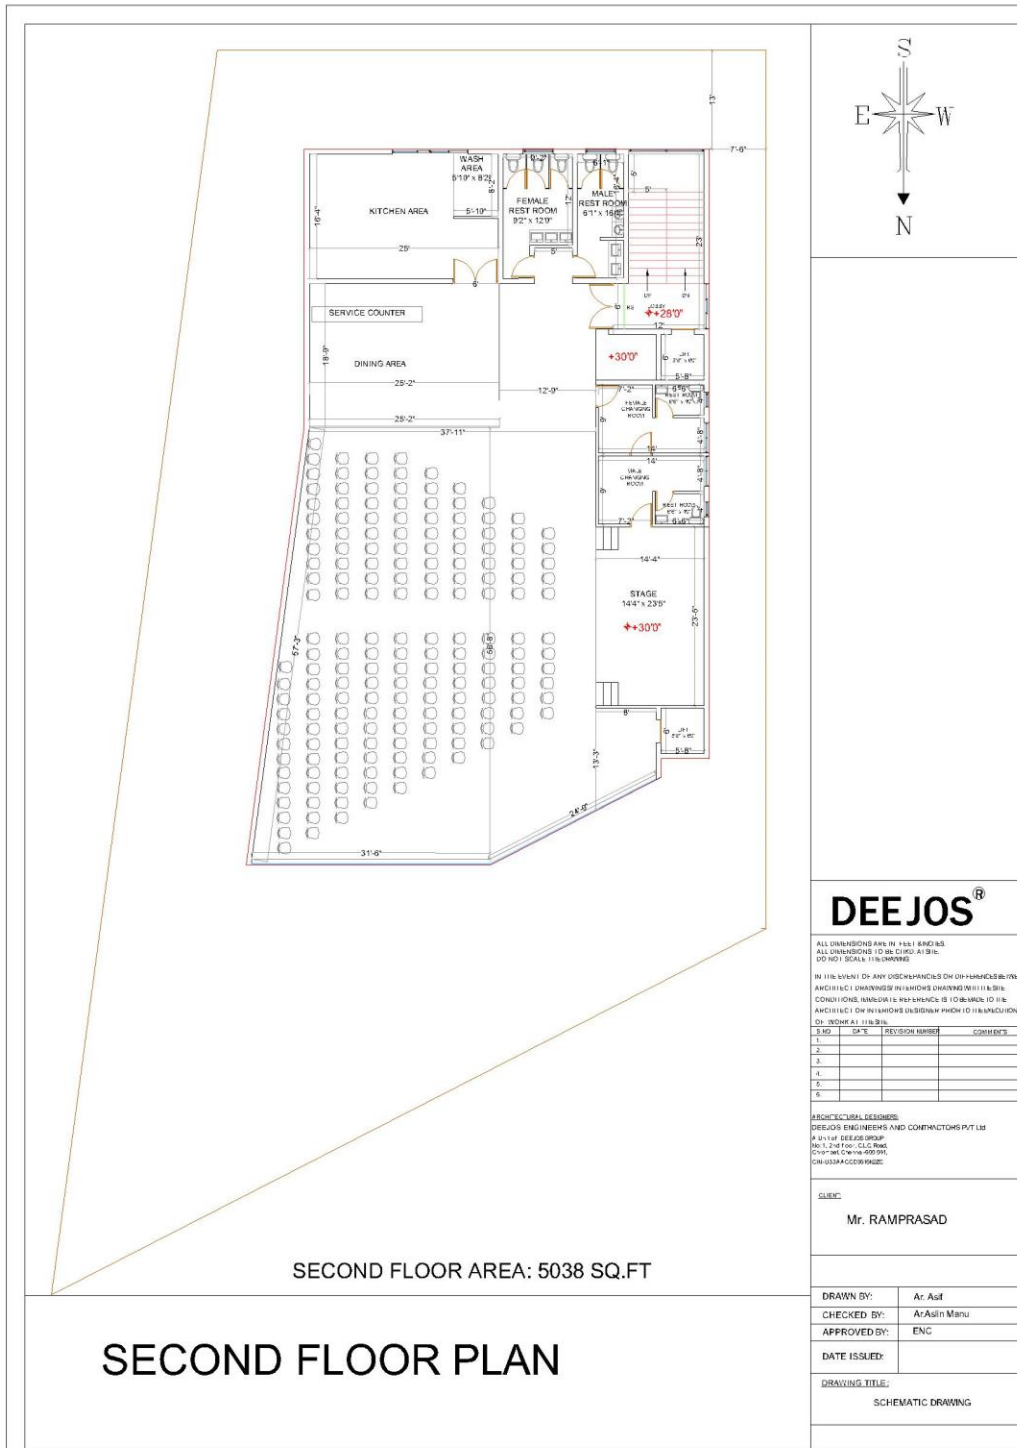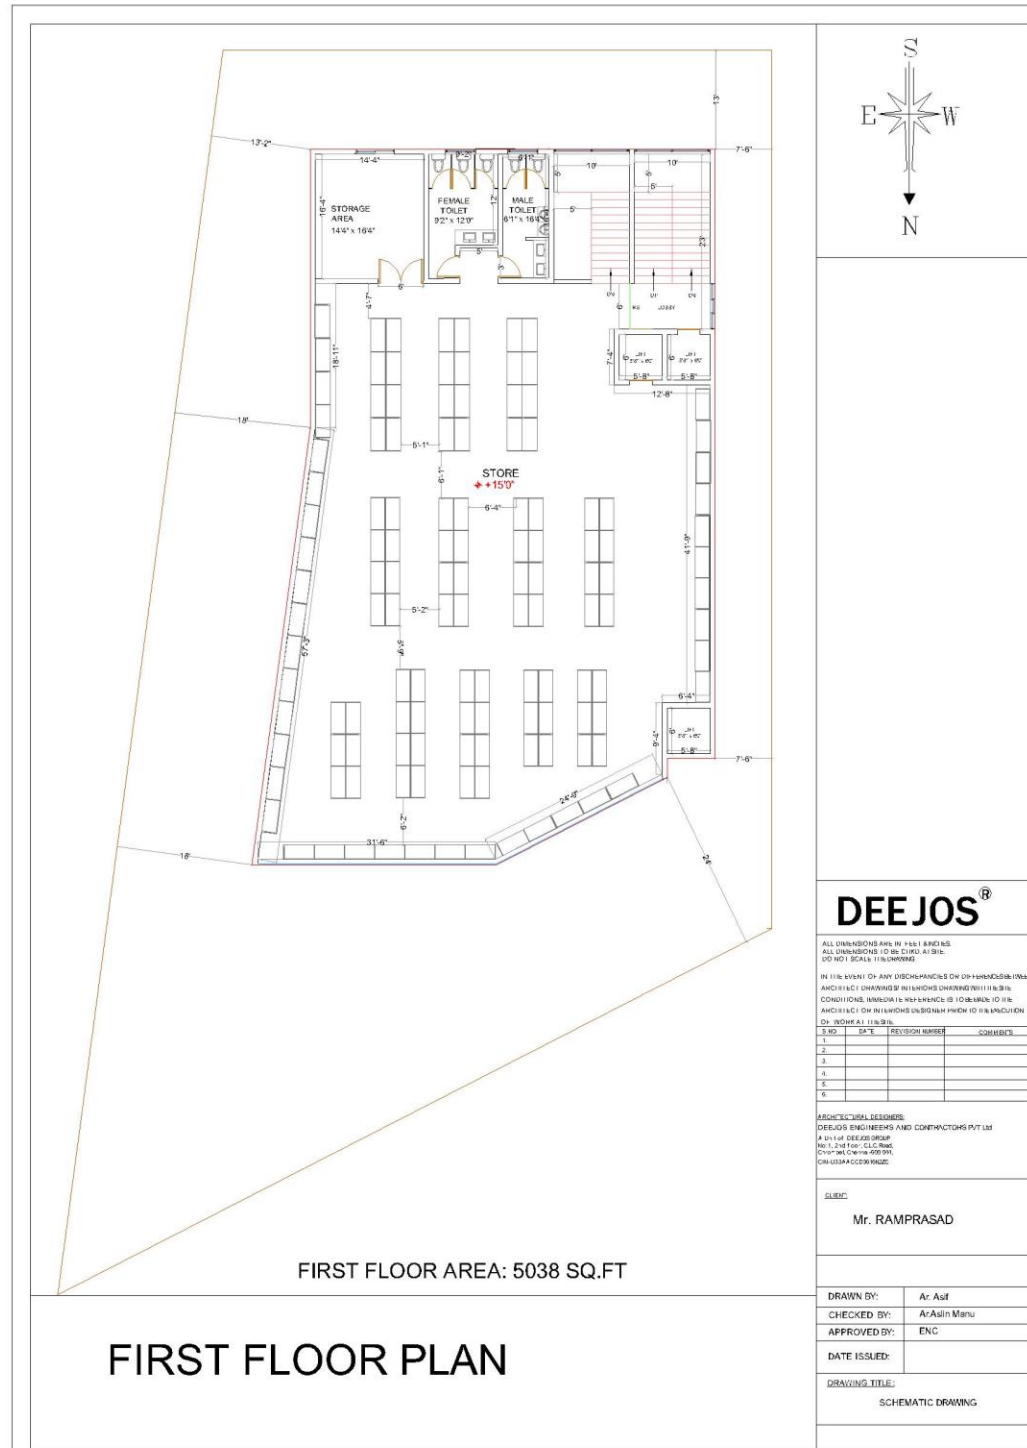

WORKING DWG OPTION -1

DRAWING TITLE:

RAM PRASAD WORKING DWG

CLIENT:

MR. RAM PRASAD

ARCHITECTURAL DESIGNERS:

**DEEJOS ENGINEERS AND
CONTRACTORS PVT Ltd**

2nd floor, C.L.C. Road, Chrompet,
Chennai-600 044,
Mobile: +91-8110000384
Email: projects@deejos.com



SIGNATURE & SEAL:

Asif

Deejos Engineers & Contractors Pvt Ltd
1.2nd Floor,
CLC Works Road,
Chrompet.

ORIENTATION:



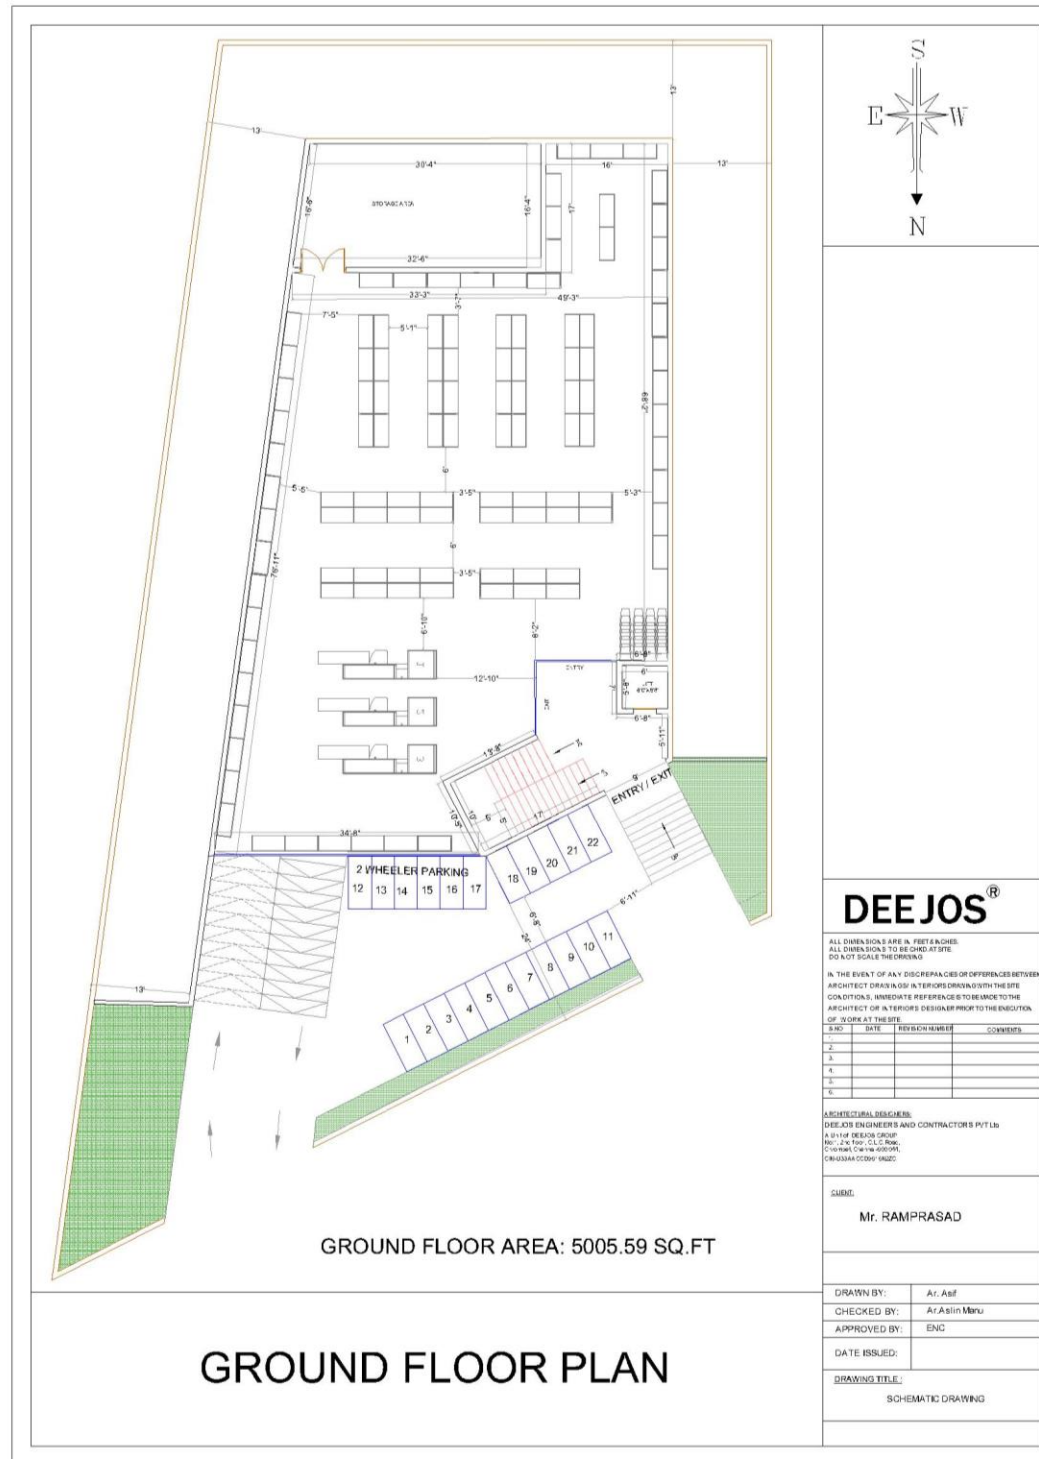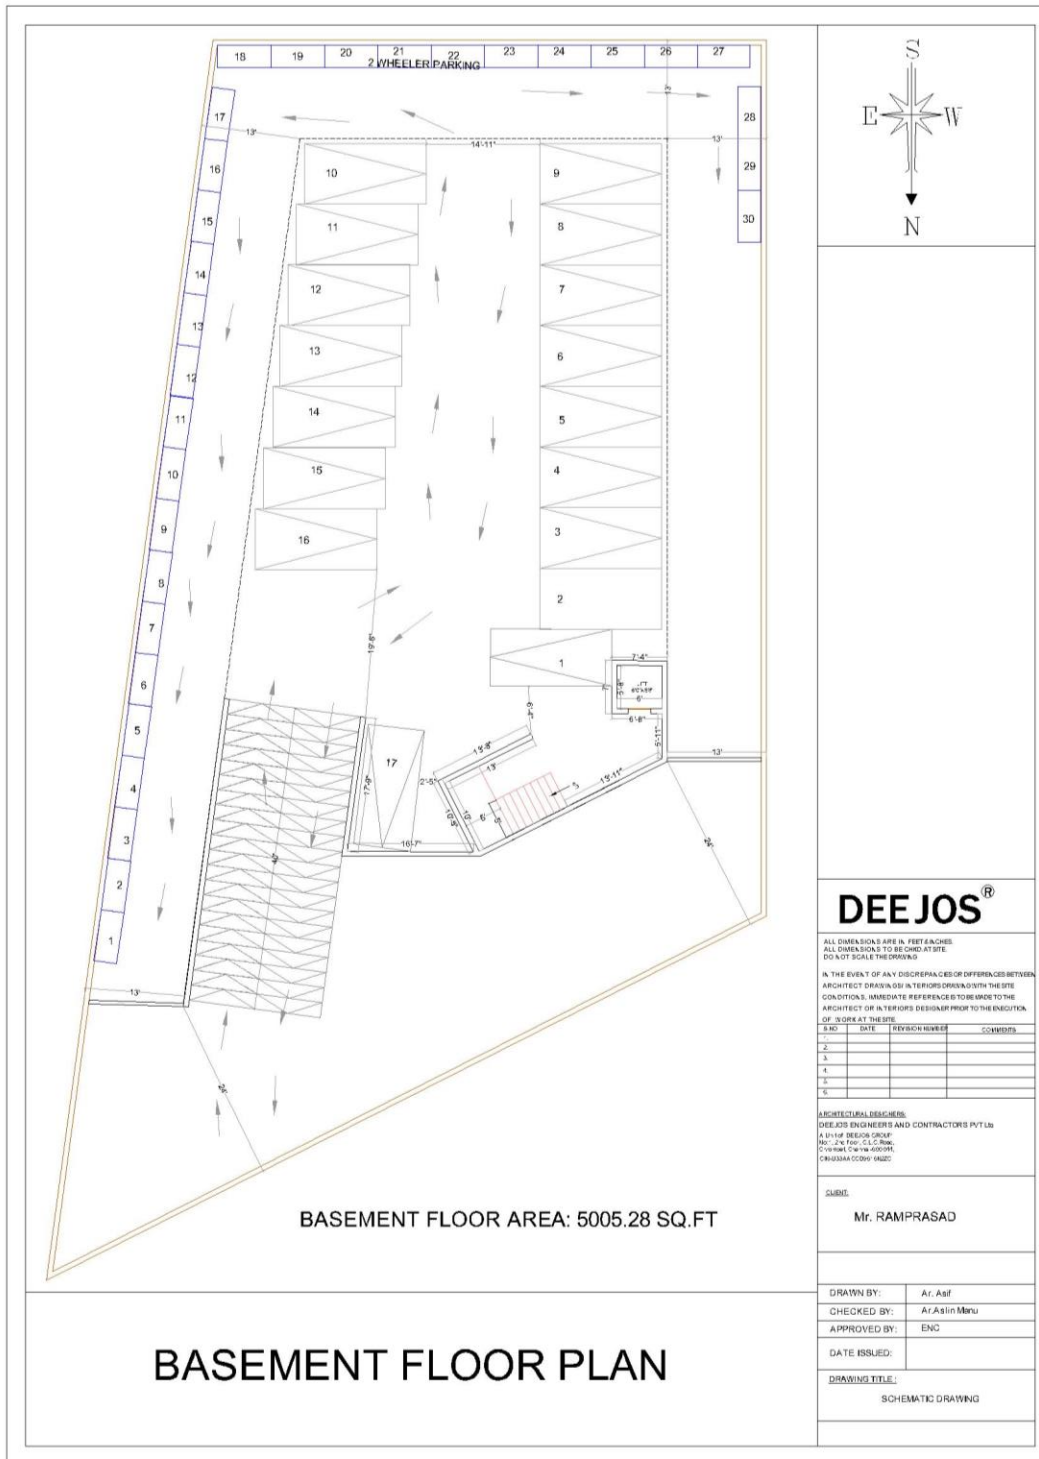

WORKING DWG OPTION -2

DRAWING TITLE:

RAM PRASAD WORKING DWG

CLIENT:

MR. RAM PRASAD

ARCHITECTURAL DESIGNERS:

DEEJOS ENGINEERS AND CONTRACTORS PVT Ltd

2nd floor, C.L.C. Road, Chrompet,
Chennai-600 044,
Mobile: +91-8110000384
Email: projects@deejos.com



SIGNATURE & SEAL:

[Signature]

[Circular Seal: Deejos Engineers & Contractors Pvt. Ltd., #1, 2nd Floor, CLC Works Road, Chrompet, Chennai-600 044.]

ORIENTATION:



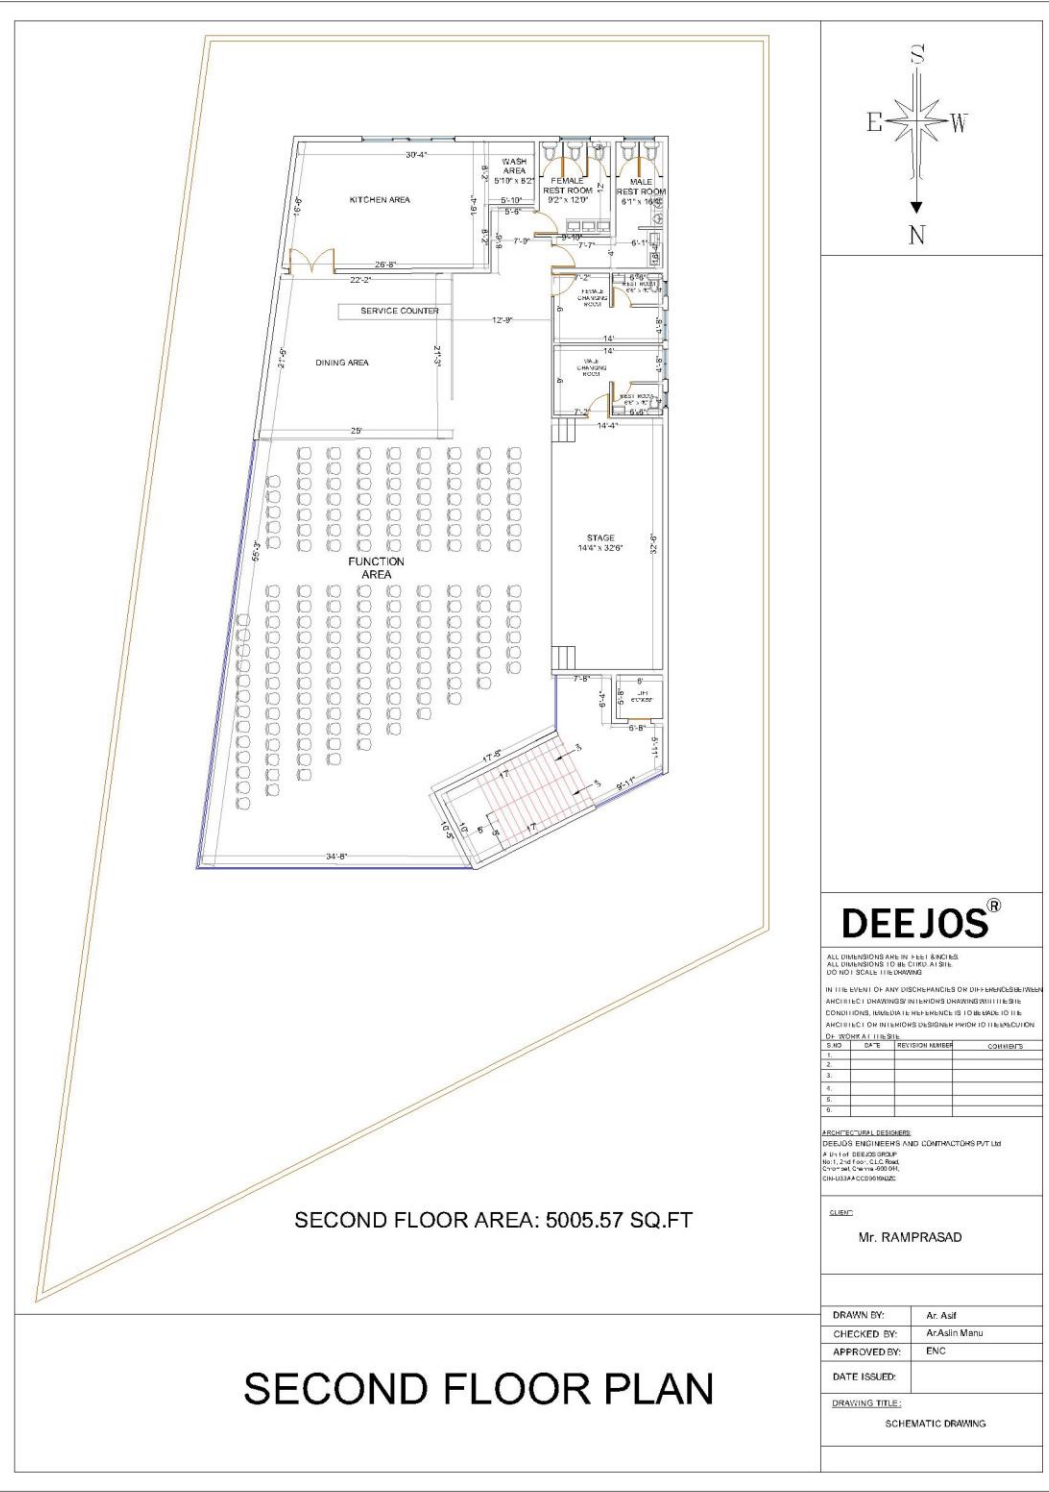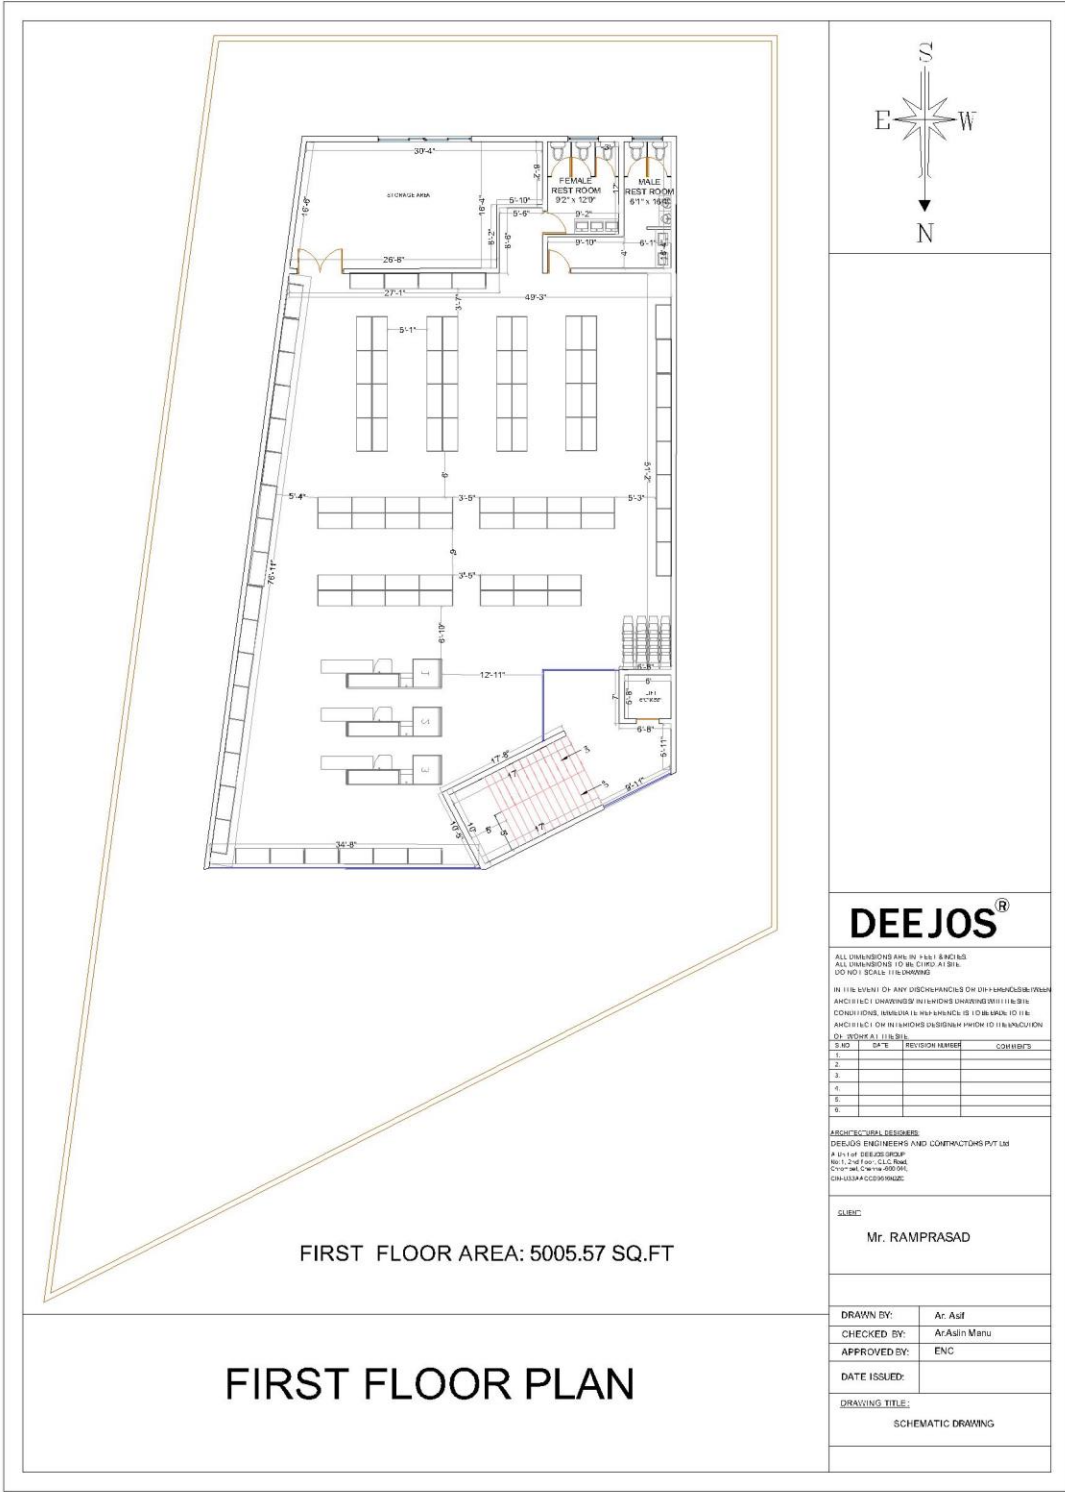

WORKING DWG OPTION -2

DRAWING TITLE:

RAM PRASAD WORKING DWG

CLIENT:

MR. RAM PRASAD

ARCHITECTURAL DESIGNERS:

DEEJOS ENGINEERS AND CONTRACTORS PVT Ltd
2nd floor, C.L.C. Road, Chrompet,
Chennai-600 044,
Mobile: +91-8110000384
Email: projects@deejos.com

SIGNATURE & SEAL:

[Signature]


[Seal: Deejos Engineers & Contractors Pvt Ltd, # 1, 2nd Floor, C.L.C. Works Road, Chrompet, Chennai-600 044, Tamil Nadu, India]

ORIENTATION:

[Compass rose showing North (N) pointing towards the top right]



HALF LAYOUT- GF

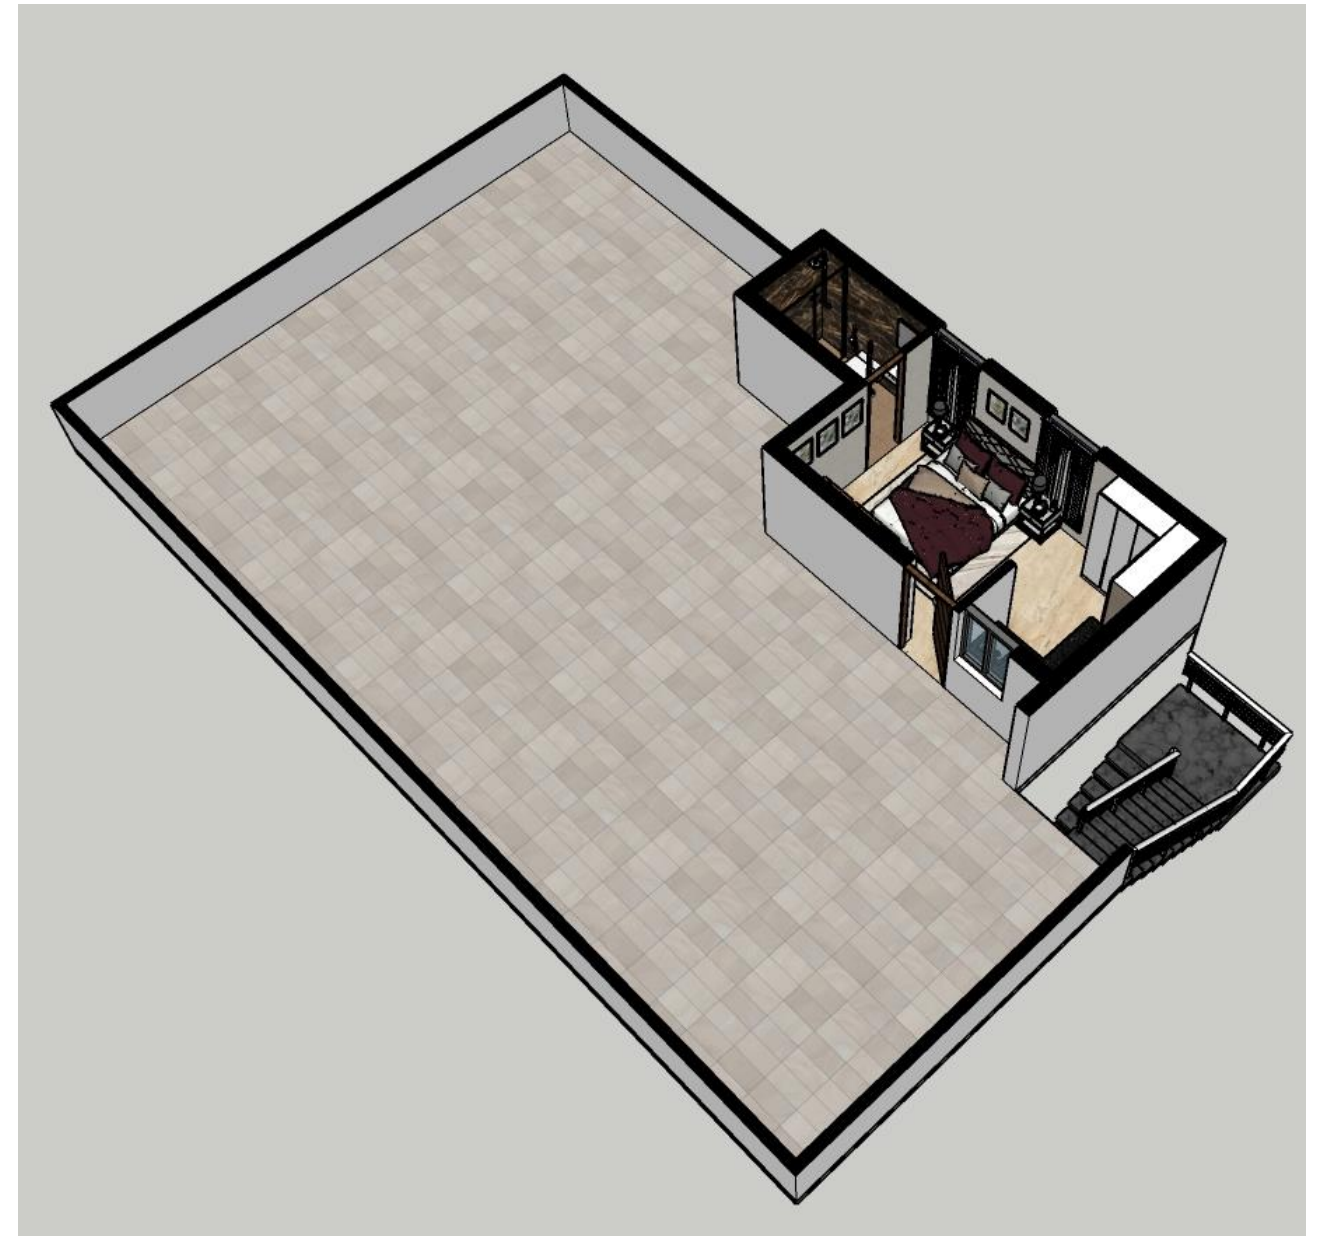

HALF LAYOUT- TF

HALF LAYOUT

DRAWING TITLE:

DINESH KUMAR HALF LAYOUT

CLIENT:

MR. DINESH KUMAR

ARCHITECTURAL DESIGNERS:

**DEEJOS ENGINEERS AND
CONTRACTORS PVT Ltd**


2nd floor, C.L.C. Road, Chrompet,
Chennai-600 044,
Mobile: +91-8110000384
Email: projects@deejos.com

SIGNATURE & SEAL:

[Signature]


ORIENTATION:



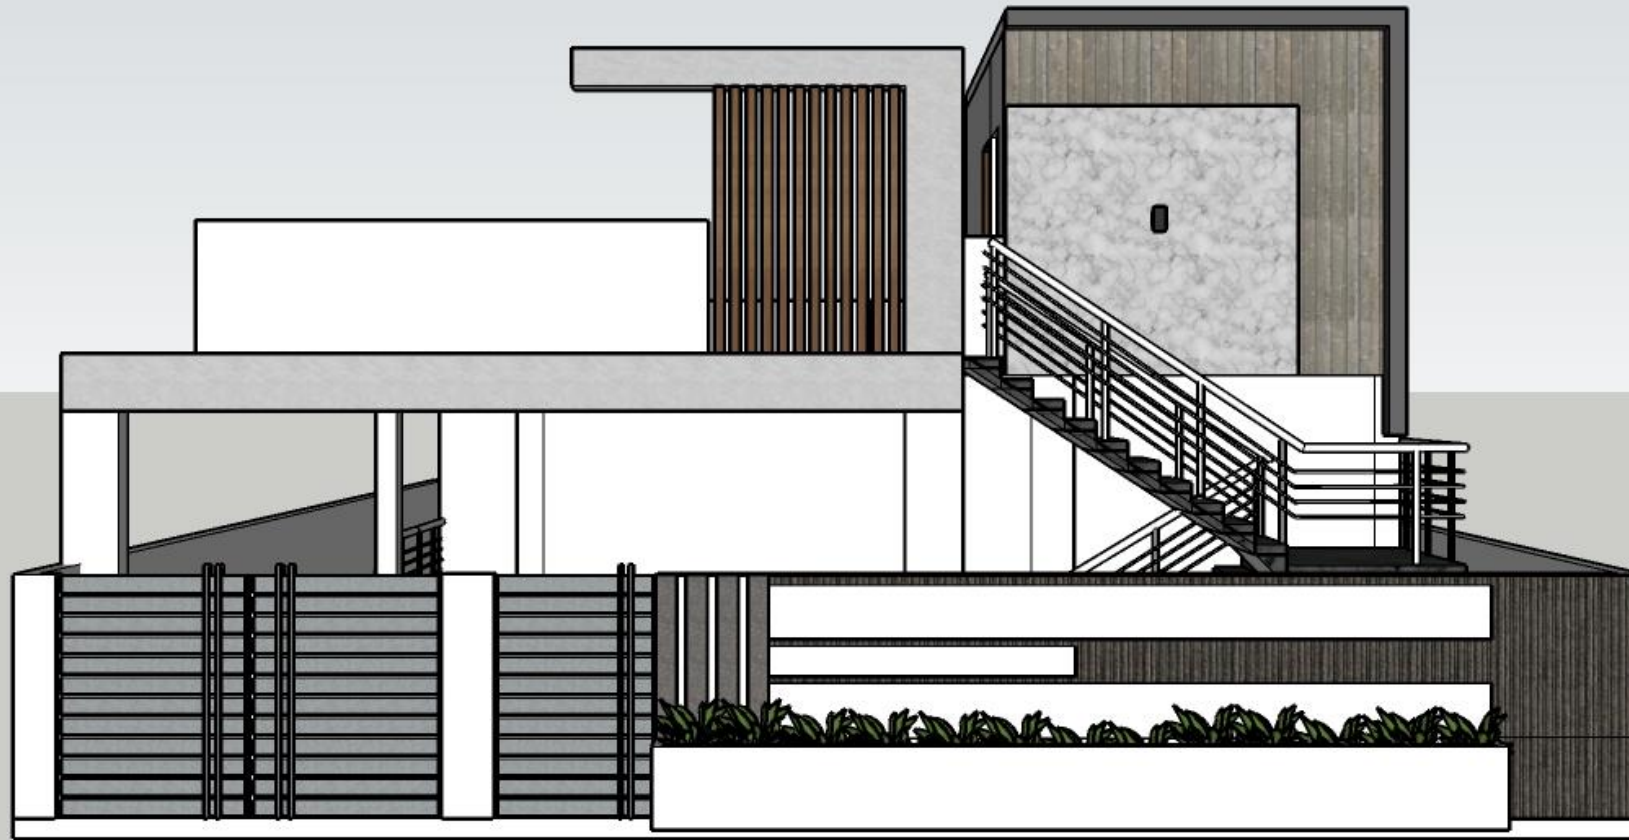

3D ELEVATION OPTION-1

DRAWING TITLE:

DINESH KUMAR 3D ELEVATION

CLIENT:

MR. DINESH KUMAR

ARCHITECTURAL DESIGNERS:

**DEEJOS ENGINEERS AND
CONTRACTORS PVT Ltd**

2nd floor, C.L.C. Road, Chrompet,
Chennai-600 044,
Mobile: +91-8110000384
Email: projects@deejos.com

SIGNATURE & SEAL:




ORIENTATION:





3D ELEVATION OPTION-2

DRAWING TITLE:

DINESH KUMAR 3D ELEVATION

CLIENT:

MR. DINESH KUMAR

ARCHITECTURAL DESIGNERS:

**DEEJOS ENGINEERS AND
CONTRACTORS PVT Ltd**


2nd floor, C.L.C. Road, Chrompet,
Chennai-600 044,
Mobile: +91-8110000384
Email: projects@deejos.com

SIGNATURE & SEAL:


[Handwritten Signature]

ORIENTATION:



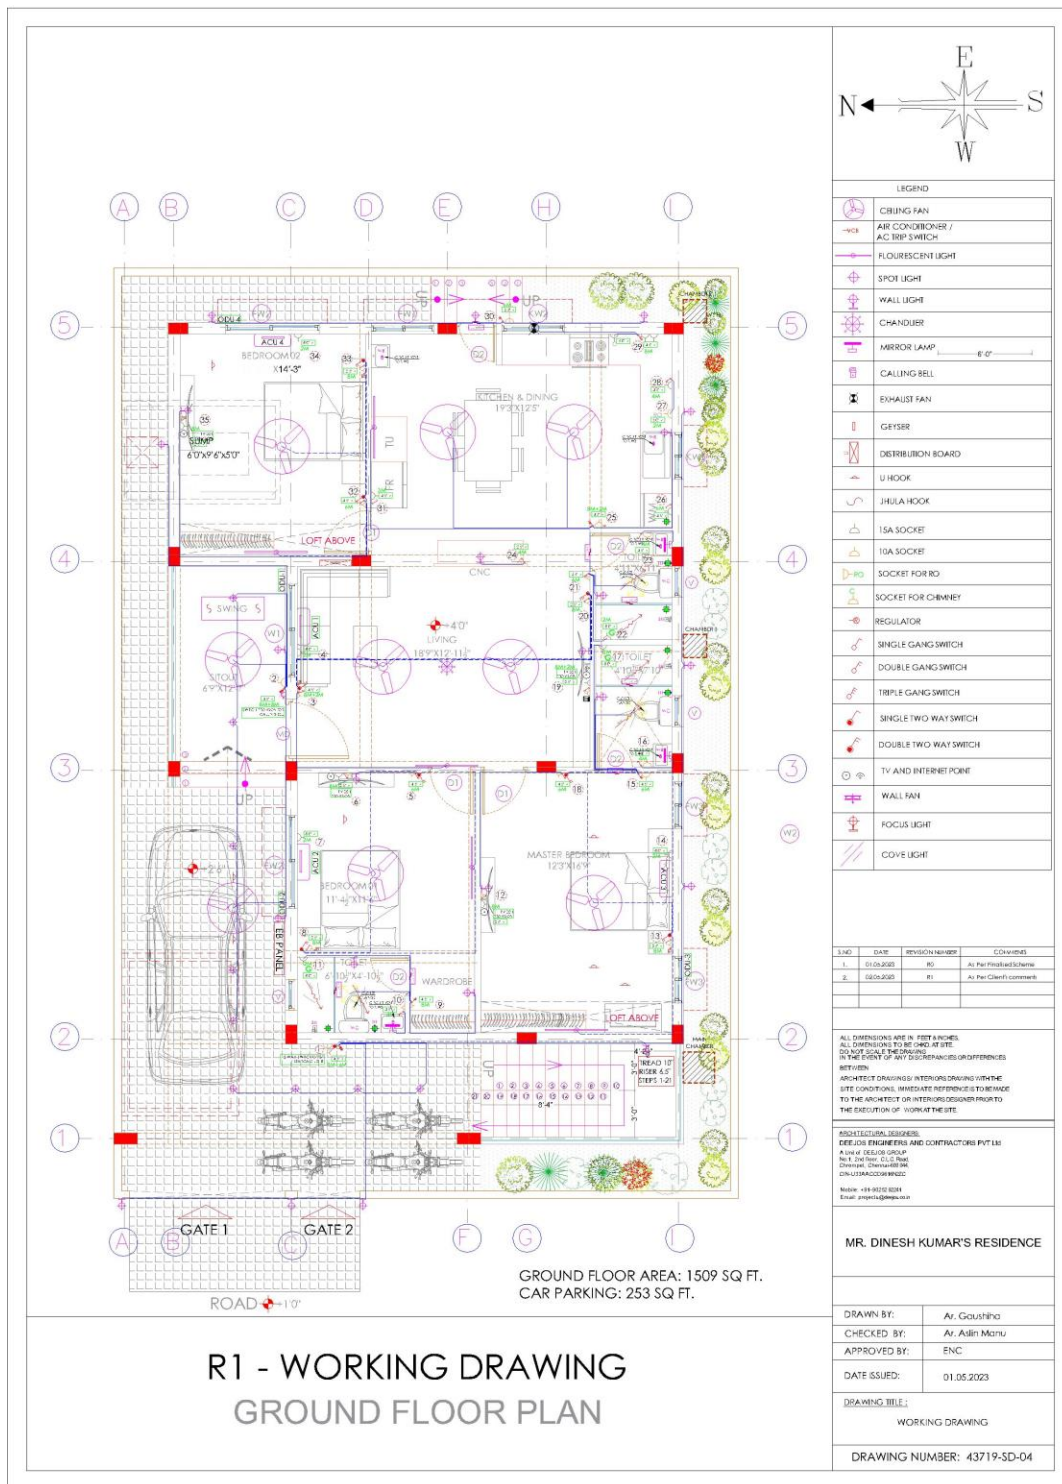

R1 - WORKING DRAWING
GROUND FLOOR PLAN

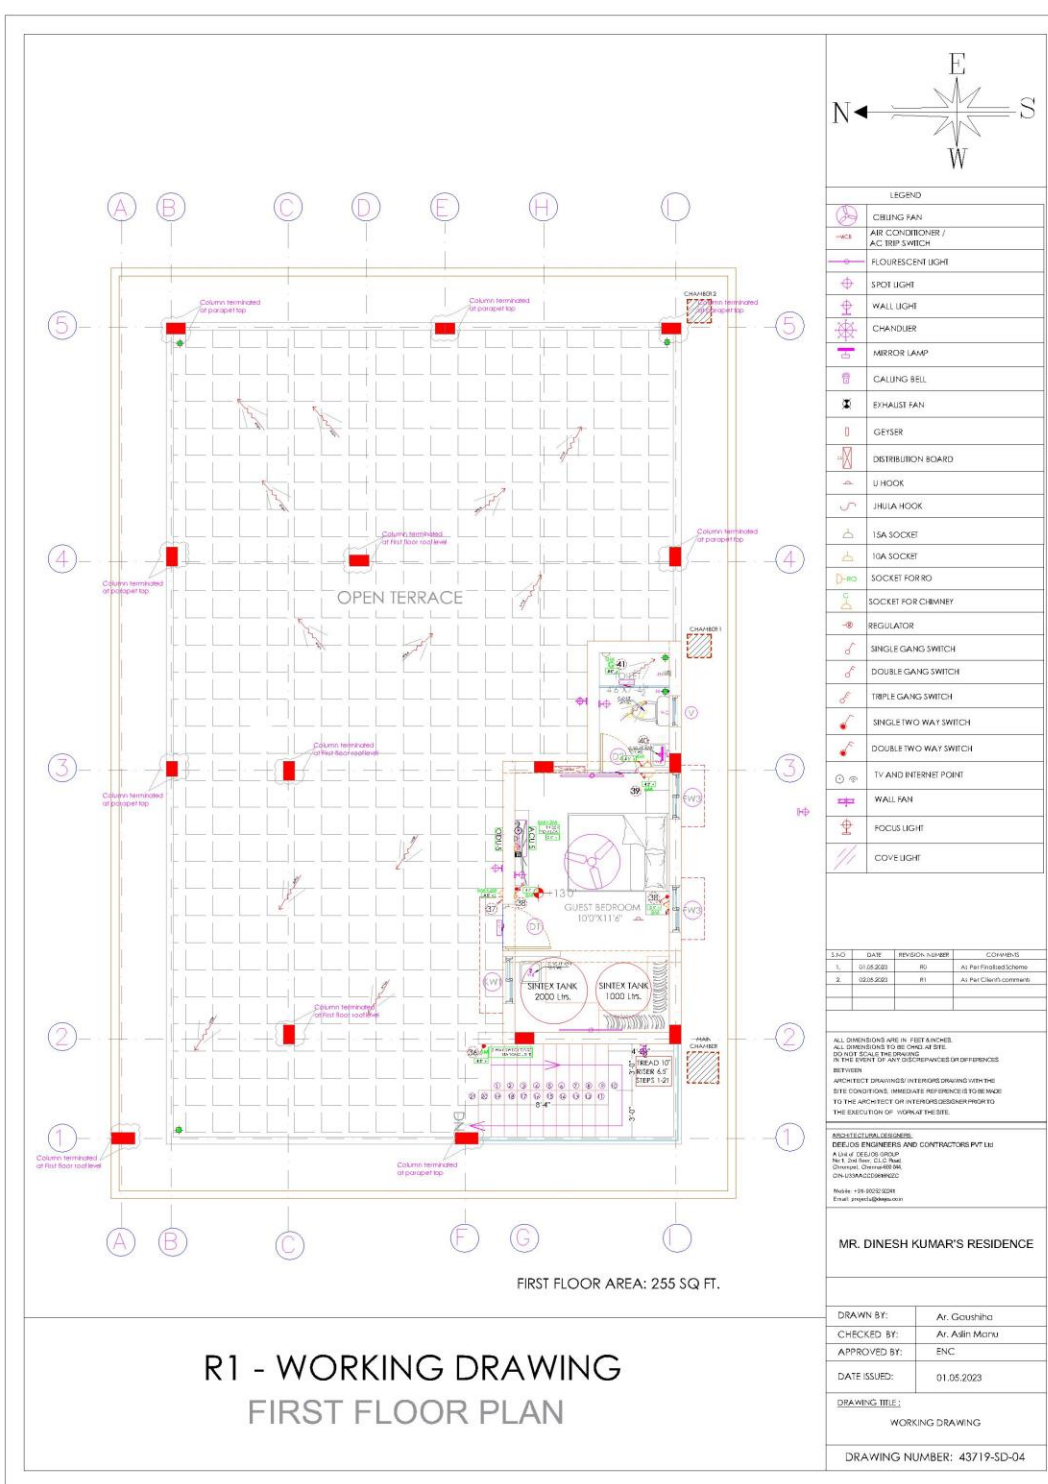

R1 - WORKING DRAWING
FIRST FLOOR PLAN

ELECTRICAL DWG

DRAWING TITLE:

DINESH KUMAR ELECTRICAL DWG

CLIENT:

MR. DINESH KUMAR

ARCHITECTURAL DESIGNERS:

DEEJOS ENGINEERS AND CONTRACTORS PVT Ltd
 2nd floor, C.L.C. Road, Chrompet,
 Chennai-600 044,
 Mobile: +91-8110000384
 Email: projects@deejos.com

SIGNATURE & SEAL:

[Signature]
 Deejos Engineers & Contractors PVT. Ltd.
 # 1, 2nd Floor,
 CLC Works Road,
 Chrompet.

ORIENTATION:





PLUMBING DWG

DRAWING TITLE:

DINESH KUMAR PLUMBING DWG

CLIENT:

MR. DINESH KUMAR

ARCHITECTURAL DESIGNERS:

**DEEJOS ENGINEERS AND
CONTRACTORS PVT Ltd**

2nd floor, C.L.C. Road, Chrompet,
Chennai-600 044,
Mobile: +91-8110000384
Email: projects@deejos.com

SIGNATURE & SEAL



ORIENTATION:





3D ELEVATION

DRAWING TITLE:

MH RAJA 3D ELEVATION CHANGES

CLIENT:

MR. MH RAJA

ARCHITECTURAL DESIGNERS:

**DEEJOS ENGINEERS AND
CONTRACTORS PVT Ltd**


2nd floor, C.L.C. Road, Chrompet,
Chennai-600 044,
Mobile: +91-8110000384
Email: projects@deejos.com

SIGNATURE & SEAL:


[Handwritten Signature]


ORIENTATION:



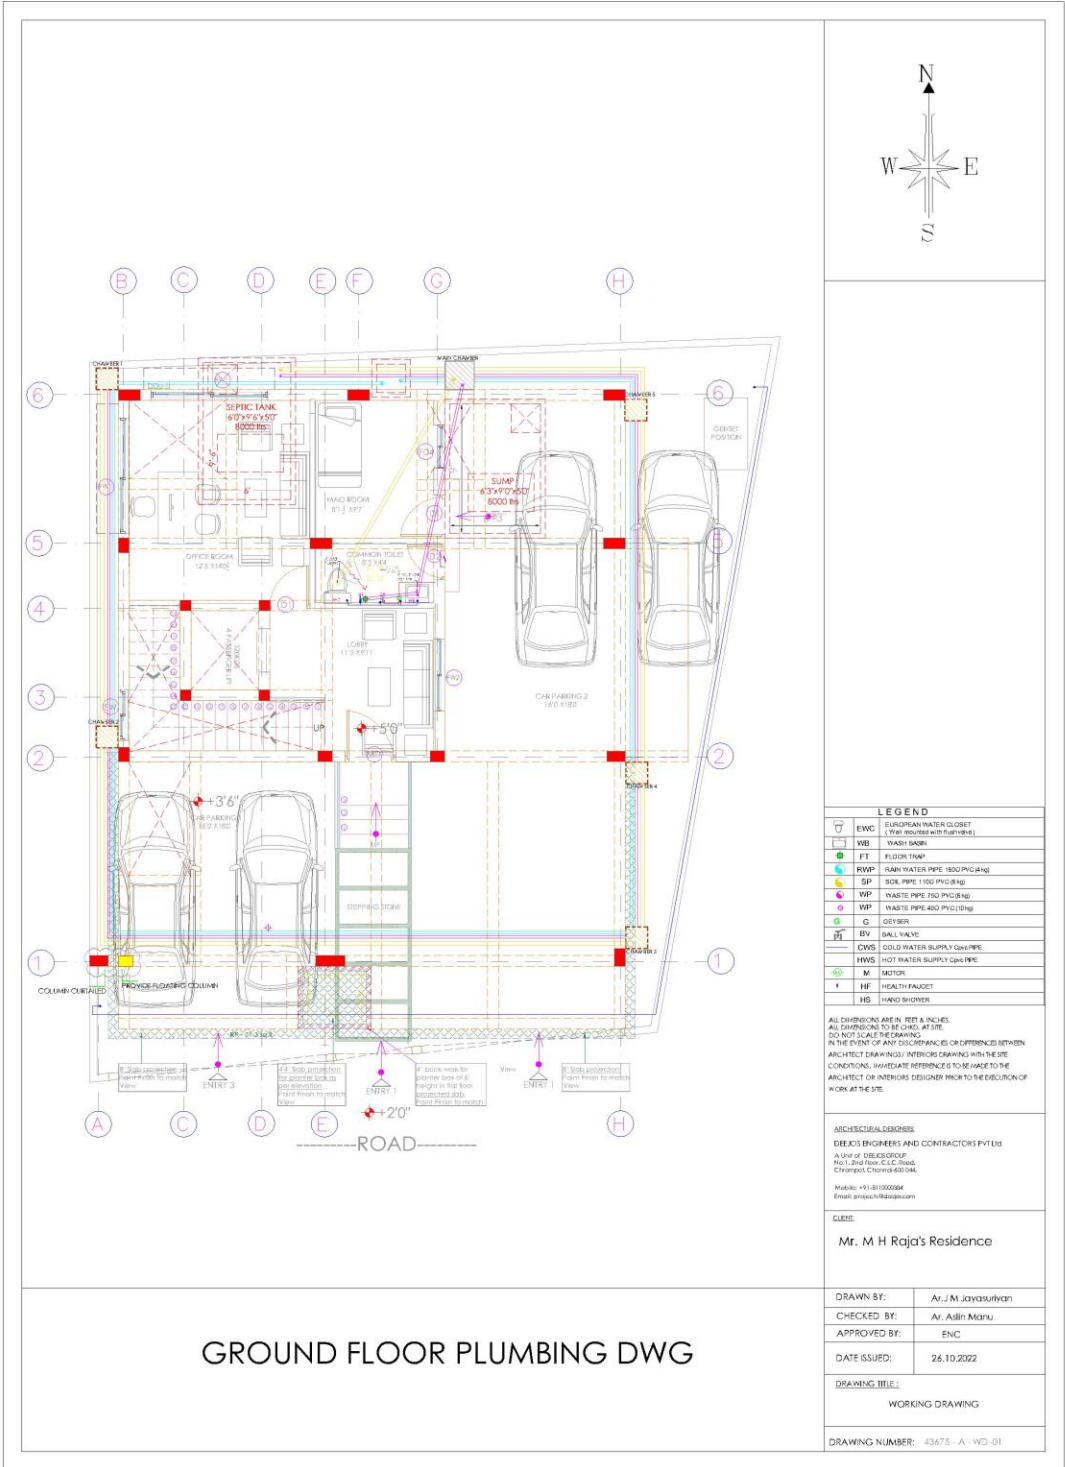

GROUND FLOOR PLUMBING DWG

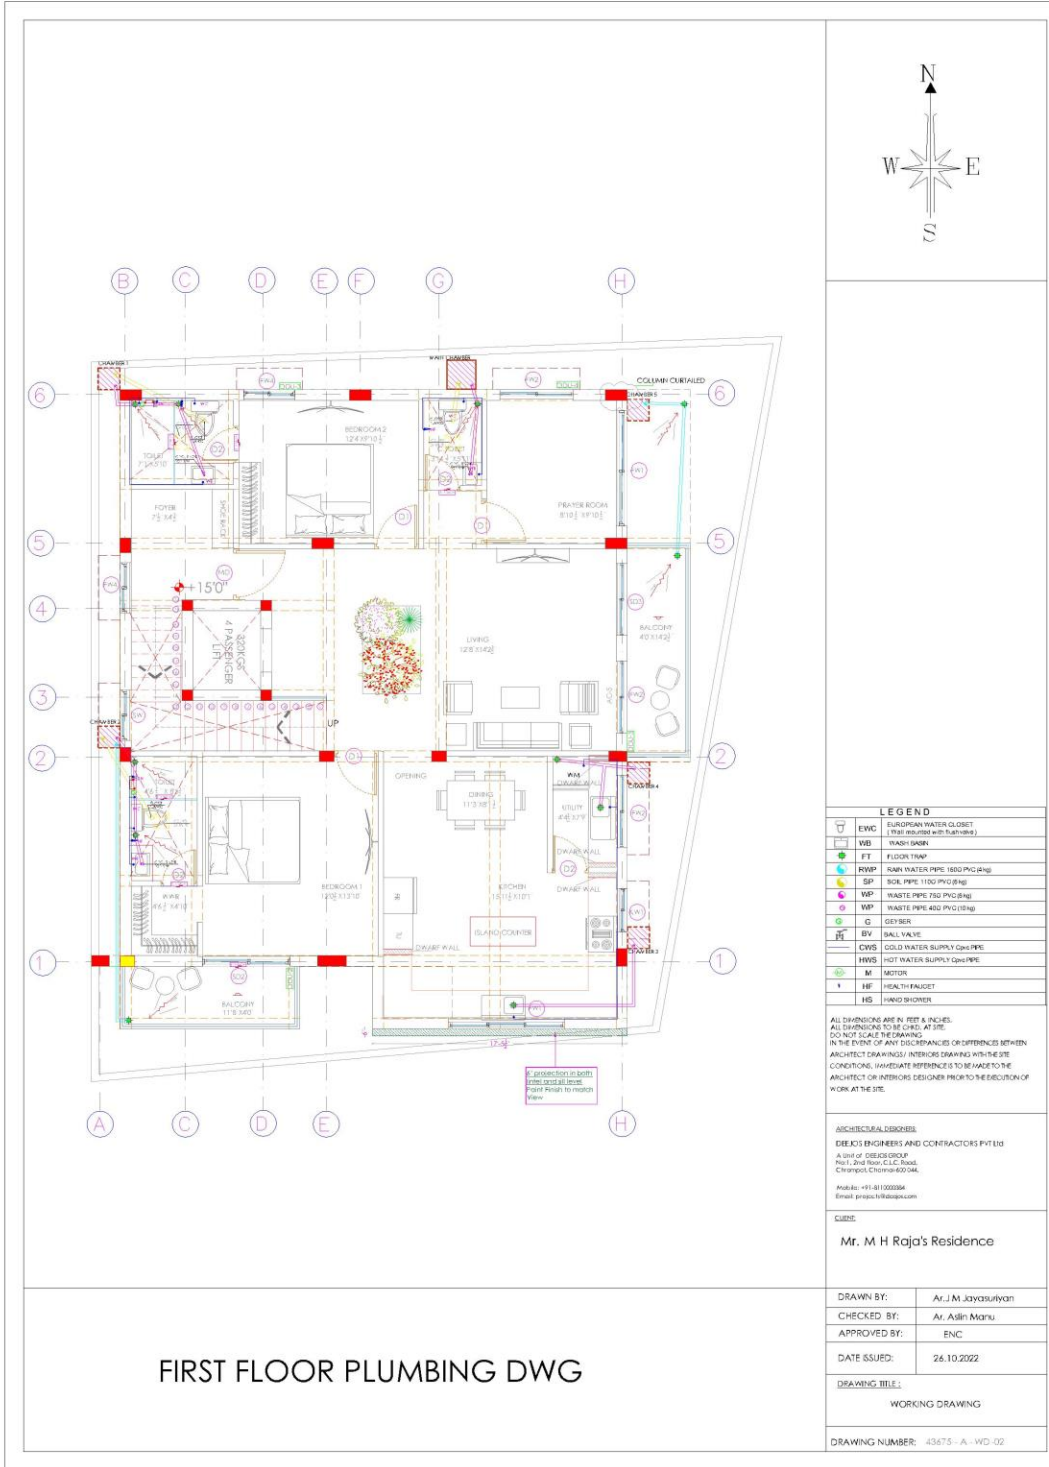

FIRST FLOOR PLUMBING DWG

PLUMBING DWG

DRAWING TITLE:

MH RAJA PLUMBING DWG

CLIENT:

MR. MH RAJA

ARCHITECTURAL DESIGNERS:


**DEEJOS ENGINEERS AND
CONTRACTORS PVT Ltd**
2nd floor, C.L.C. Road, Chrompet,
Chennai-600 044,
Mobile: +91-8110000384
Email: projects@deejos.com

SIGNATURE & SEAL:


[Signature]

ORIENTATION:



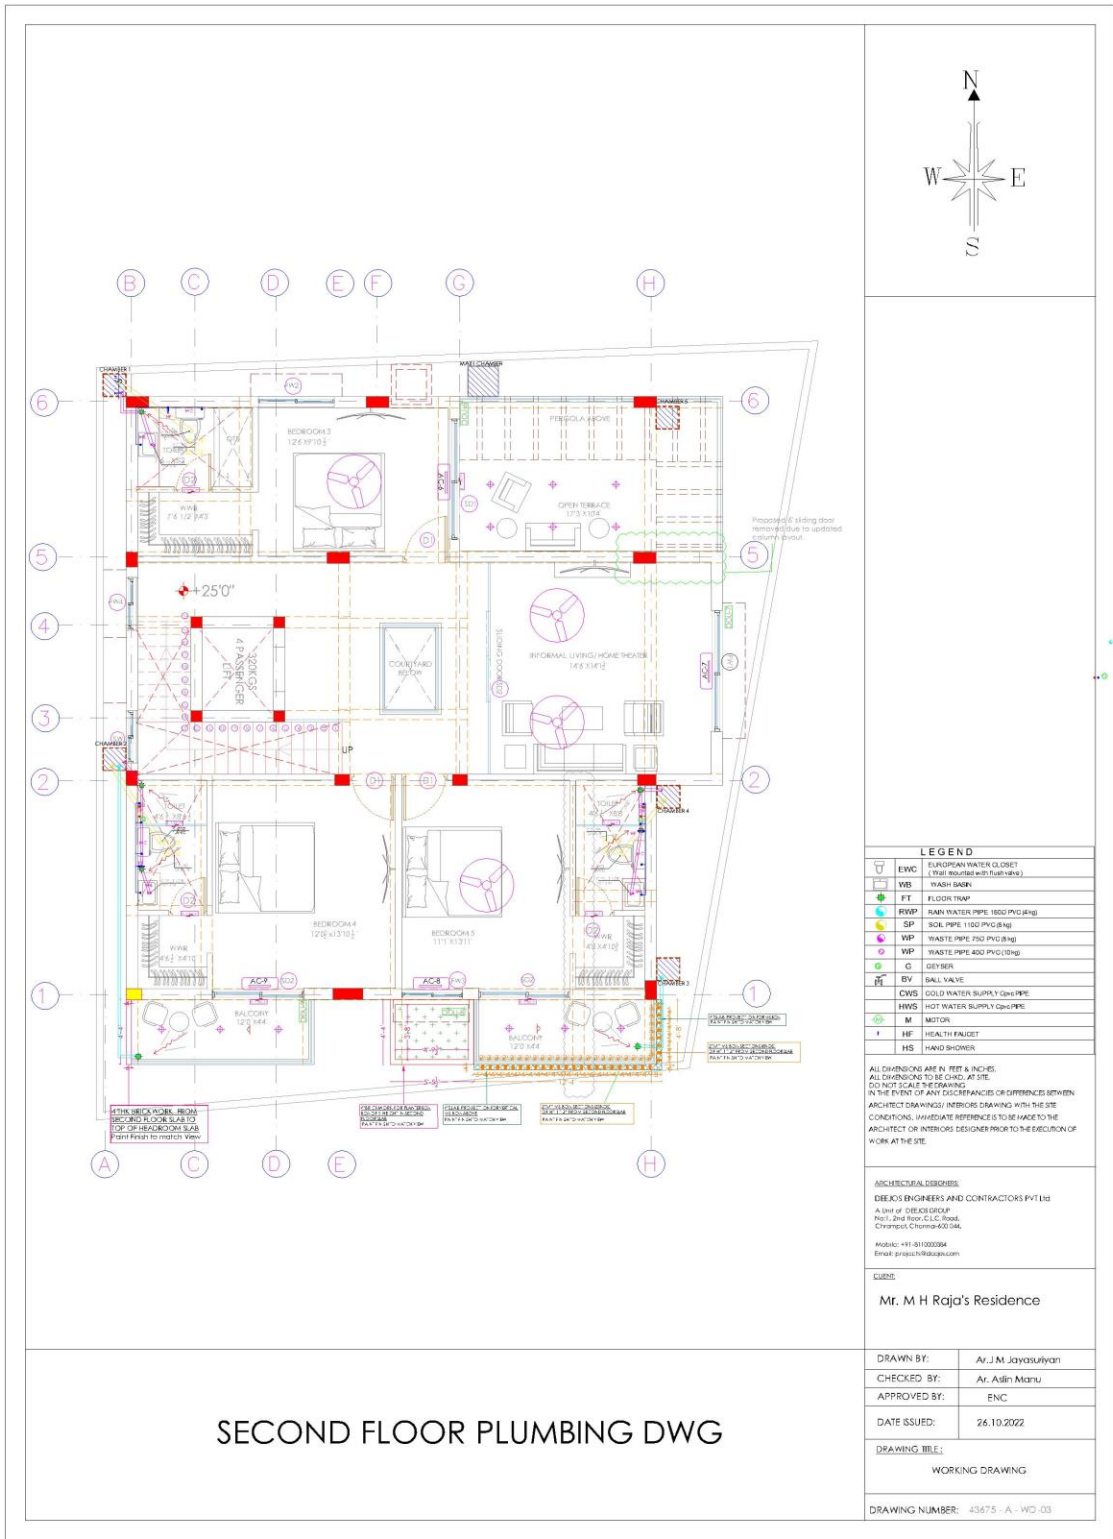

SECOND FLOOR PLUMBING DWG

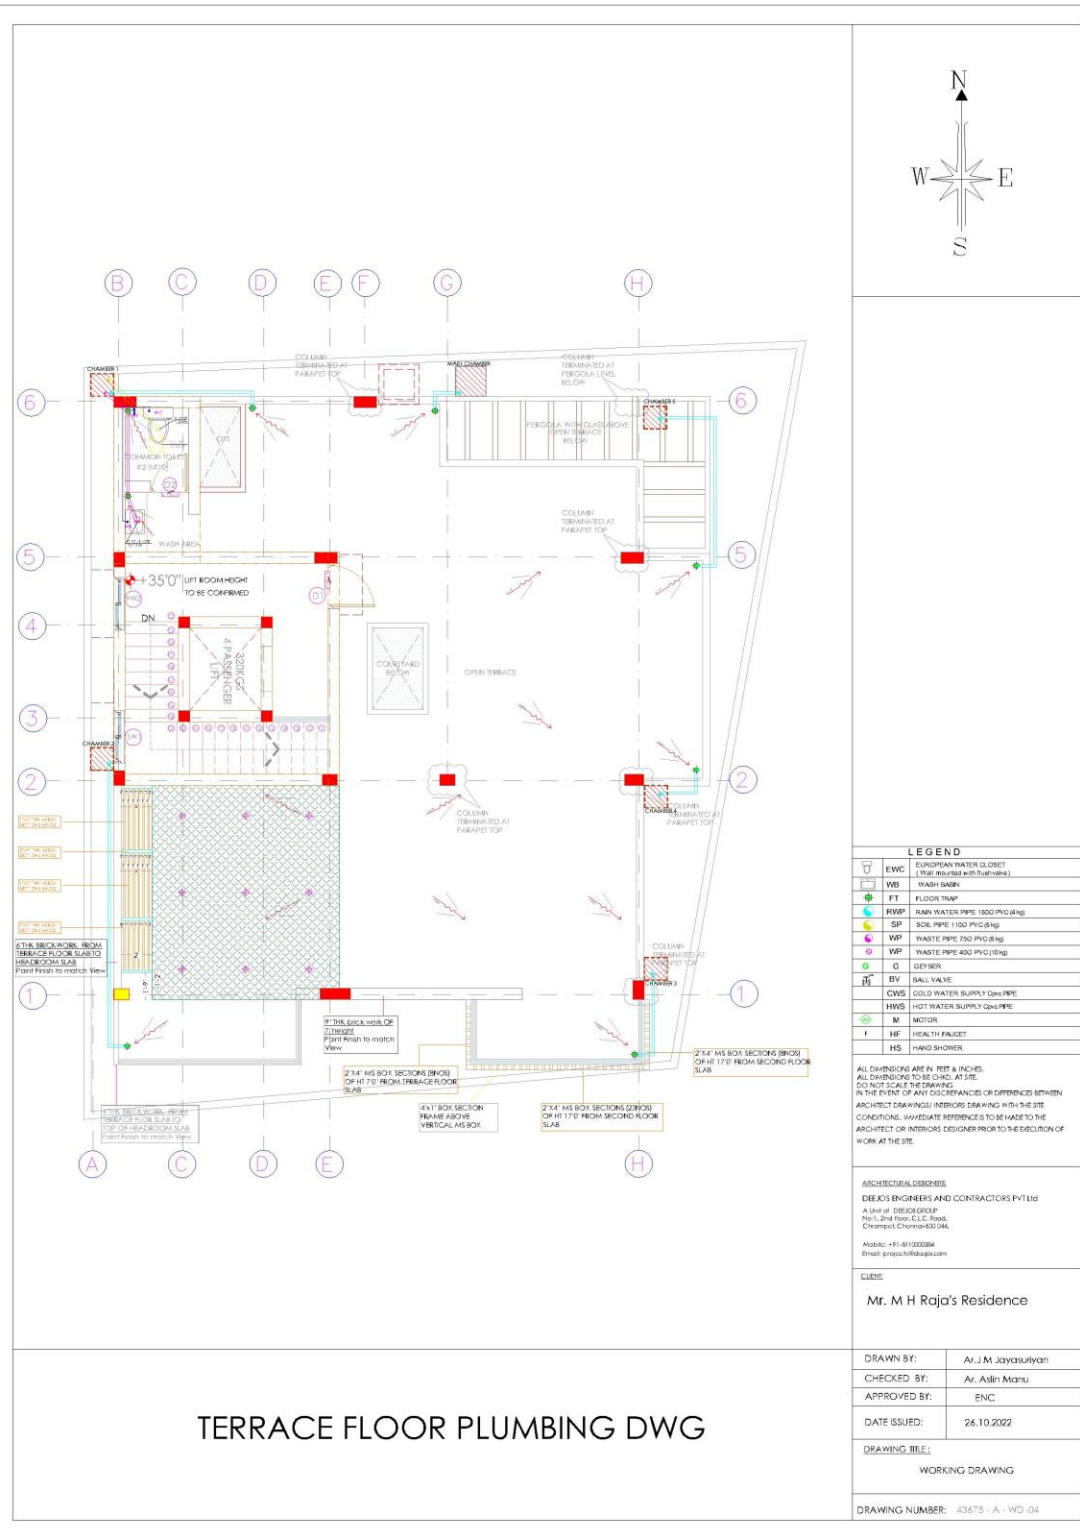

TERRACE FLOOR PLUMBING DWG

PLUMBING DWG

DRAWING TITLE:

MH RAJA PLUMBING DWG

CLIENT:

MR. MH RAJA

ARCHITECTURAL DESIGNERS:

DEEJOS ENGINEERS AND CONTRACTORS PVT Ltd

2nd floor, C.L.C. Road, Chrompet,
Chennai-600 044,
Mobile: +91-8110000384
Email: projects@deejos.com

SIGNATURE & SEAL:

[Signature]
Dee Jos Engineers & Contractors Pvt. Ltd.
1, 2nd Floor,
CLC Works Road,
Chrompet.

ORIENTATION:





3D ELEVATION

DRAWING TITLE:
SANGEETHA 3D ELEVATION
CHANGES

CLIENT:

MRS. SANGEETHA

ARCHITECTURAL DESIGNERS:
**DEEJOS ENGINEERS AND
CONTRACTORS PVT Ltd**
2nd floor, C.L.C. Road, Chrompet,
Chennai-600 044,
Mobile: +91-8110000384
Email: projects@deejos.com

SIGNATURE & SEAL:

[Signature]

ORIENTATION:



BASE MODEL

DRAWING TITLE:

KISHORE KUMAR BASE MODEL

CLIENT:

MR. KISHORE KUMAR

ARCHITECTURAL DESIGNERS:

**DEEJOS ENGINEERS AND
CONTRACTORS PVT Ltd**


2nd floor, C.L.C. Road, Chrompet,
Chennai-600 044,
Mobile: +91-8110000384
Email: projects@deejos.com

SIGNATURE & SEAL:


[Handwritten Signature]


ORIENTATION:



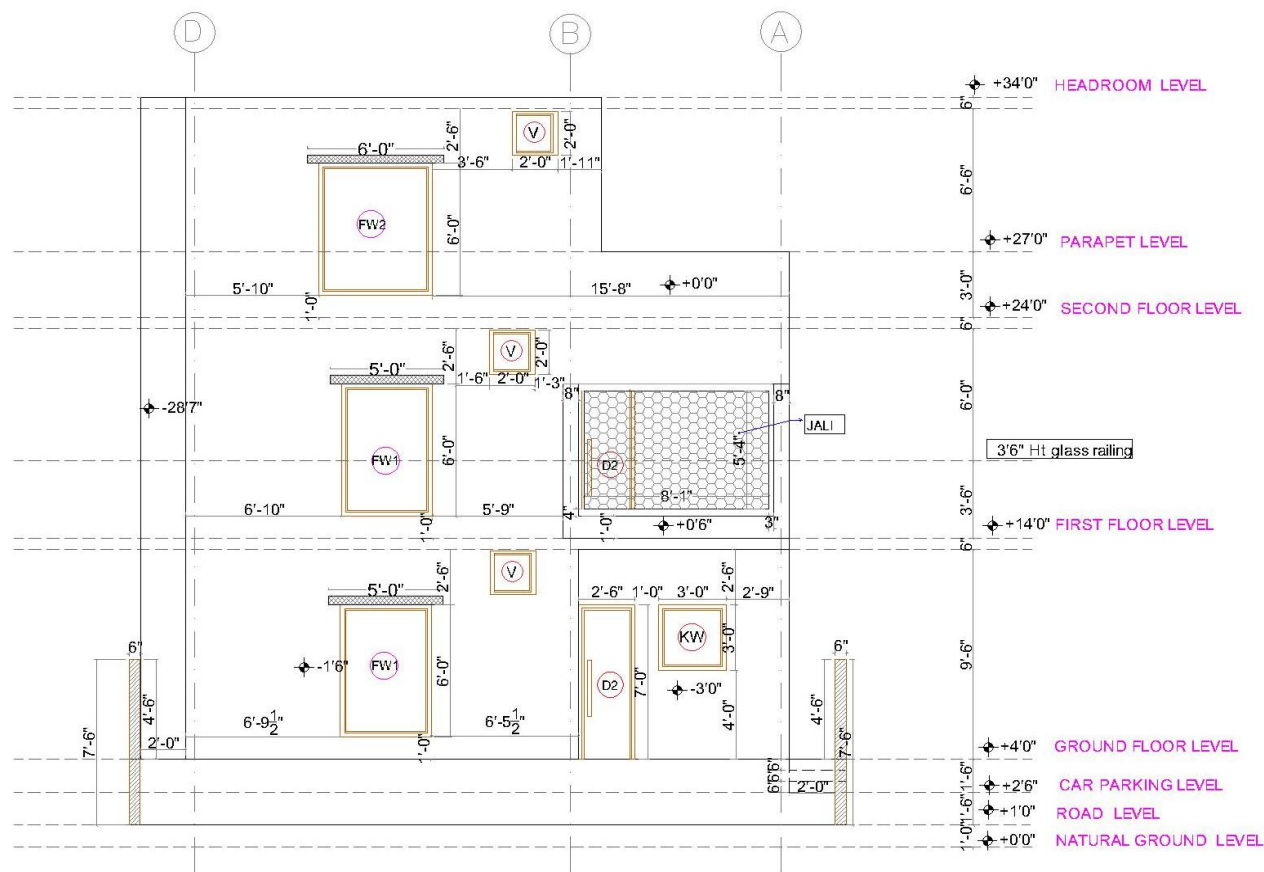

SOUTH ELEVATION

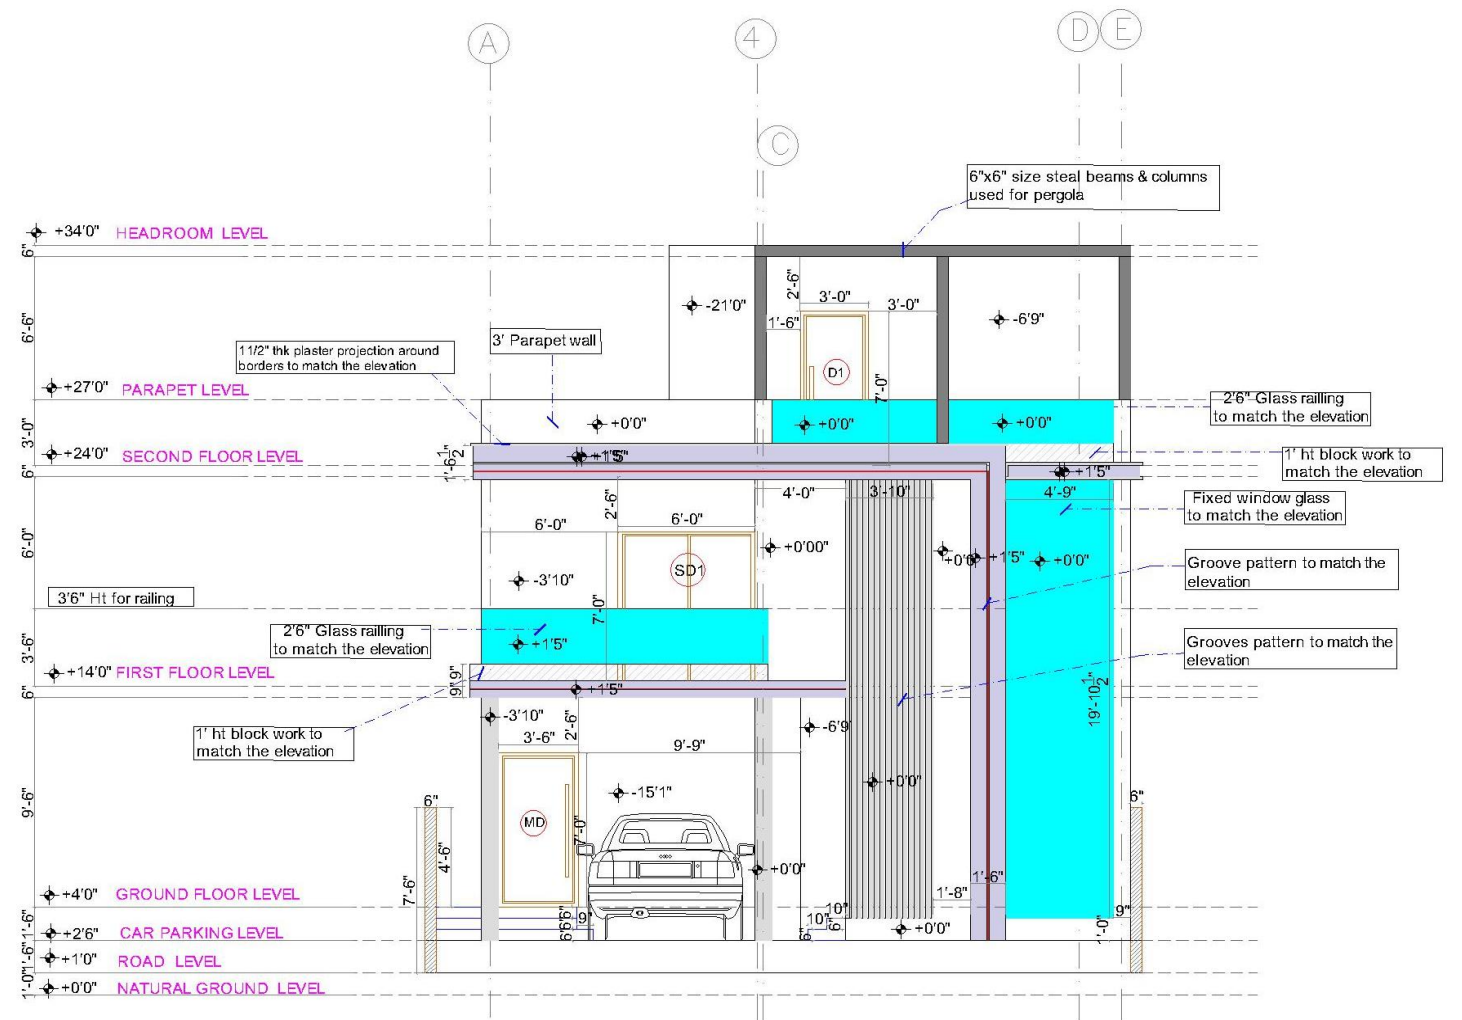

NORTH ELEVATION

2D ELEVATION

DRAWING TITLE:
MASTHAN 2D ELEVATION



CLIENT:
MR. MASTHAN

ARCHITECTURAL DESIGNERS:
DEEJOS ENGINEERS AND CONTRACTORS PVT Ltd
2nd floor, C.L.C. Road, Chrompet,
Chennai-600 044,
Mobile: +91-8110000384
Email: projects@deejos.com

SIGNATURE & SEAL:

[Signature]
[Seal]

ORIENTATION:

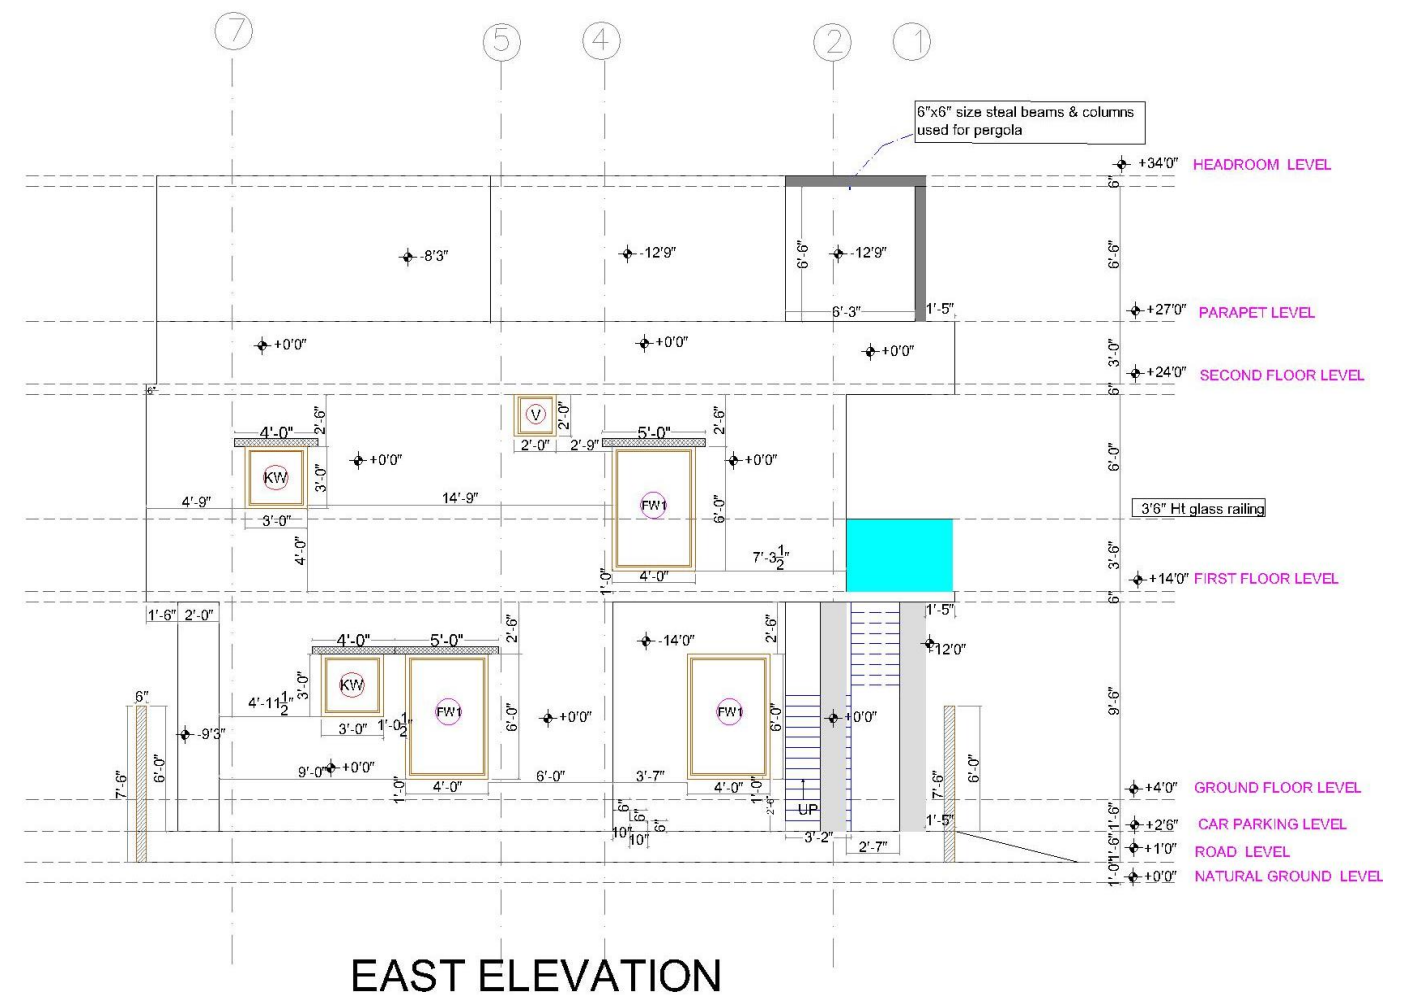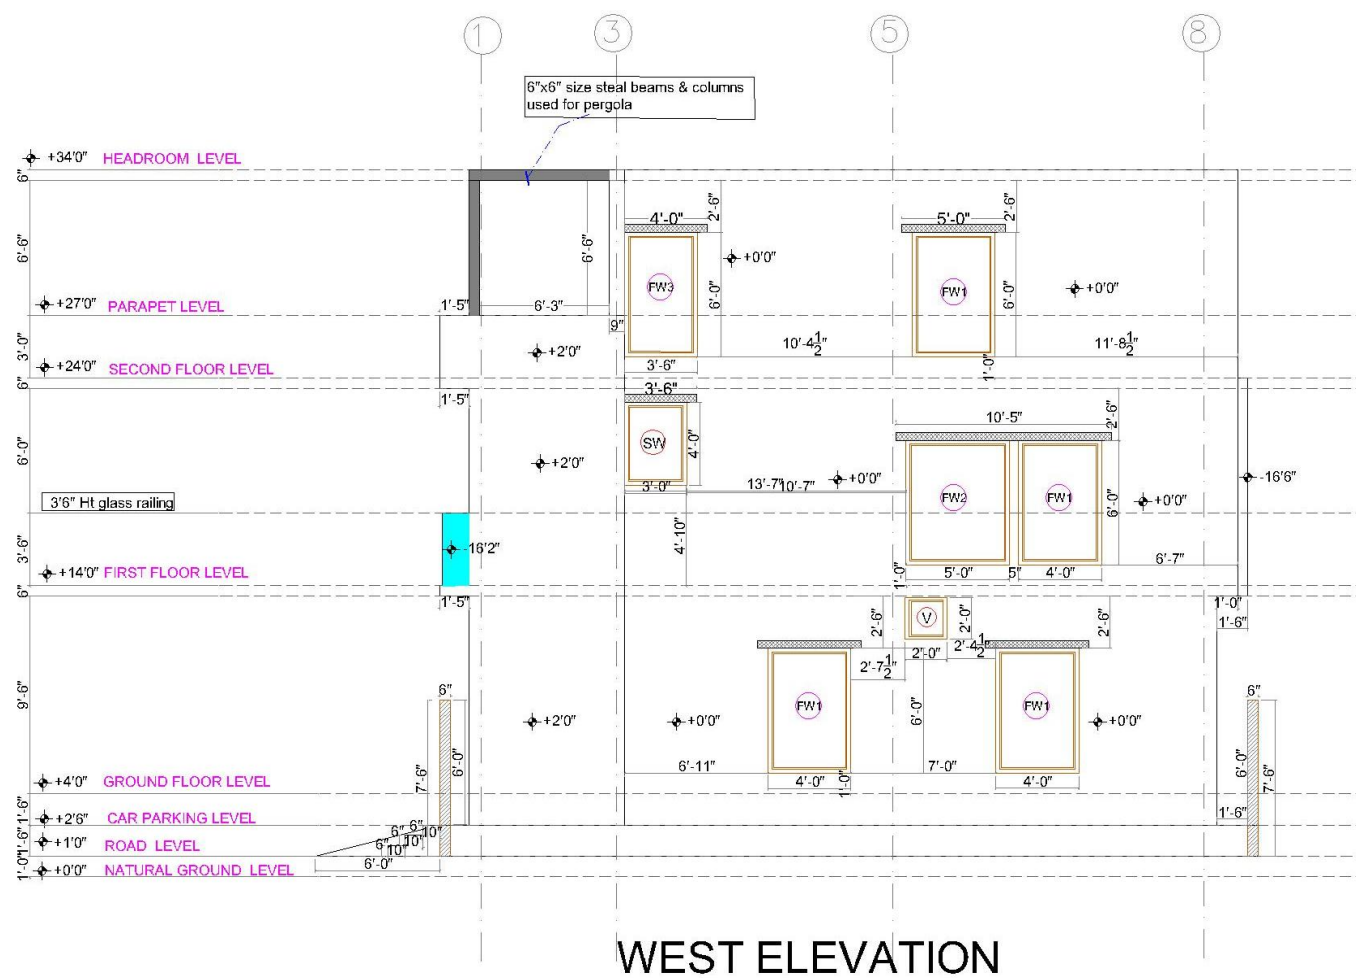

2D ELEVATION

DRAWING TITLE:

MASTHAN 2D ELEVATION

CLIENT:

MR. MASTHAN

ARCHITECTURAL DESIGNERS:

**DEEJOS ENGINEERS AND
CONTRACTORS PVT Ltd**

2nd floor, C.L.C. Road, Chrompet,
Chennai-600 044,
Mobile: +91-8110000384
Email: projects@deejos.com

SIGNATURE & SEAL:

[Signature]



ORIENTATION:



3D ELEVATION

DRAWING TITLE:

MASTHAN 3D ELEVATION CHANGES

CLIENT:

MR. MASTHAN

ARCHITECTURAL DESIGNERS:

**DEEJOS ENGINEERS AND
CONTRACTORS PVT Ltd**


2nd floor, C.L.C. Road, Chrompet,
Chennai-600 044,
Mobile: +91-8110000384
Email: projects@deejos.com

SIGNATURE & SEAL:

[Signature]


ORIENTATION:



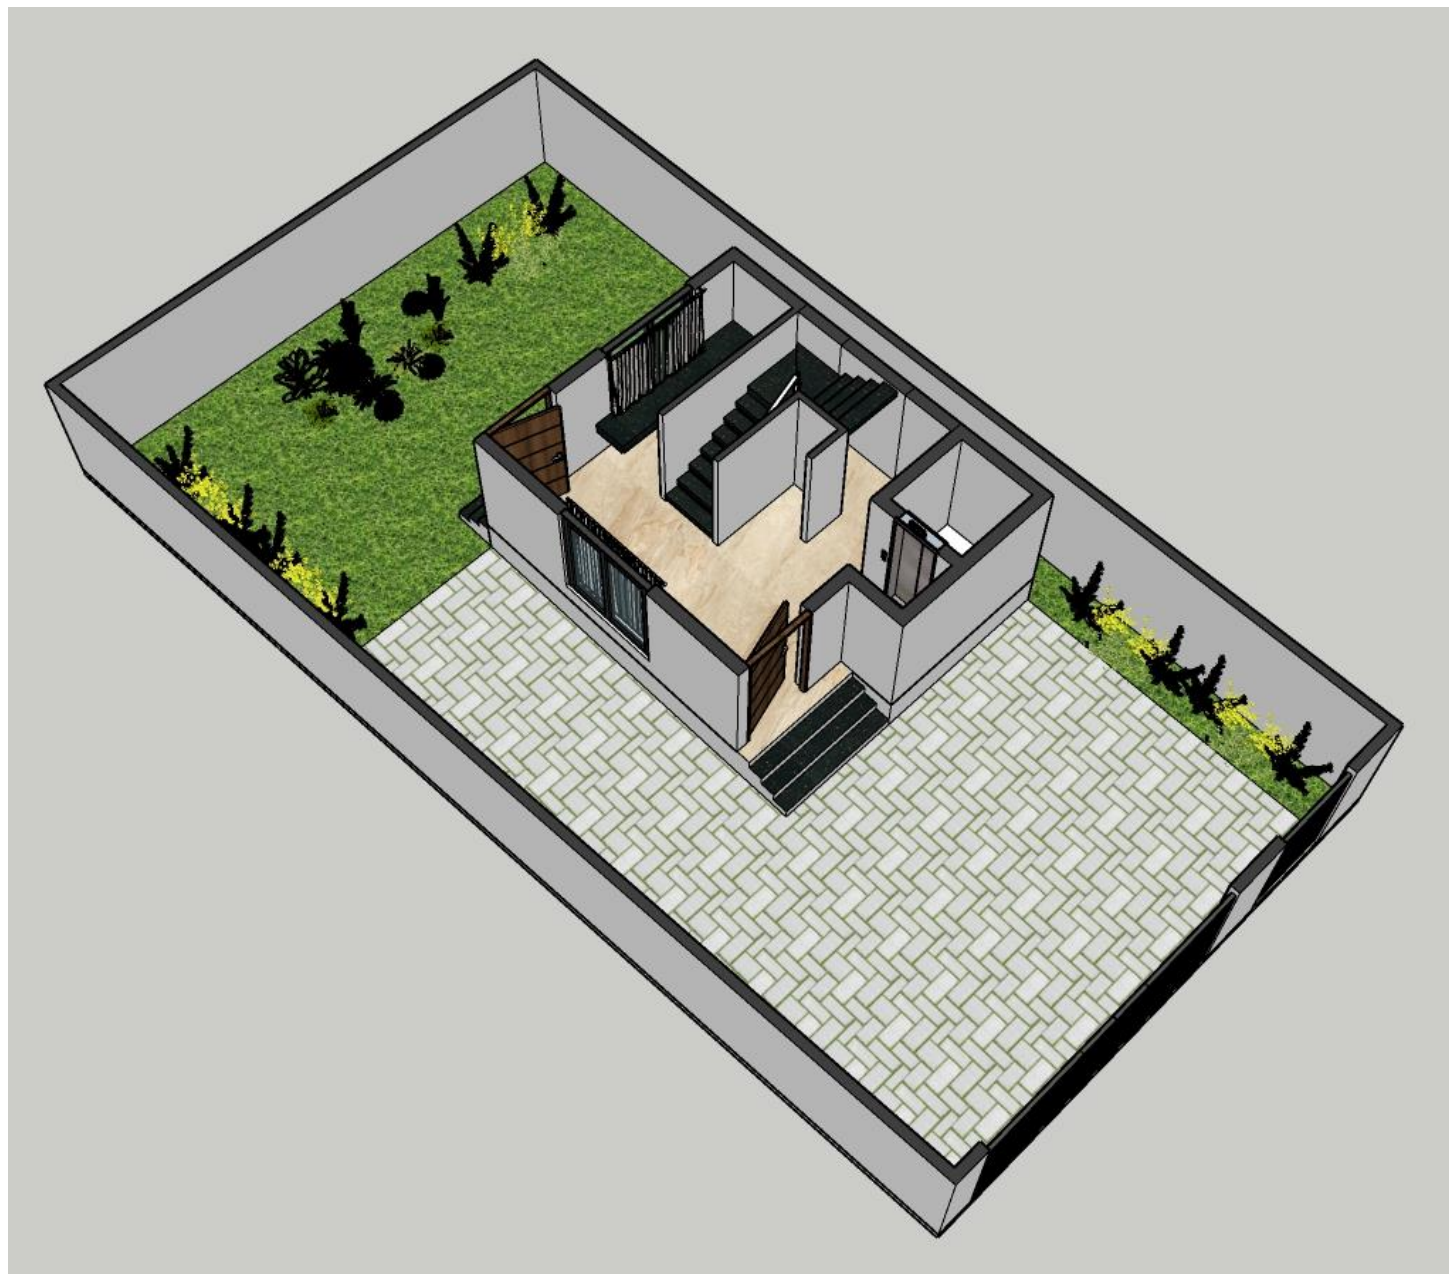

HALF LAYOUT- GF



HALF LAYOUT- FF


HALF LAYOUT

DRAWING TITLE:
CHITRA HALF LAYOUT

CLIENT:
MR. CHITRA

ARCHITECTURAL DESIGNERS:
DEEJOS ENGINEERS AND CONTRACTORS PVT Ltd
2nd floor, C.L.C. Road, Chrompet,
Chennai-600 044,
Mobile: +91-8110000384
Email: projects@deejos.com

SIGNATURE & SEA

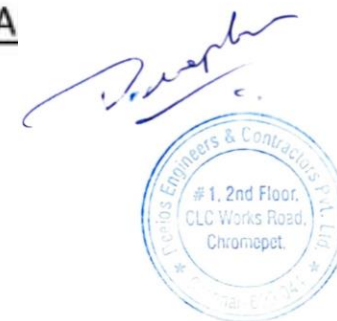


ORIENTA





HALF LAYOUT- SF

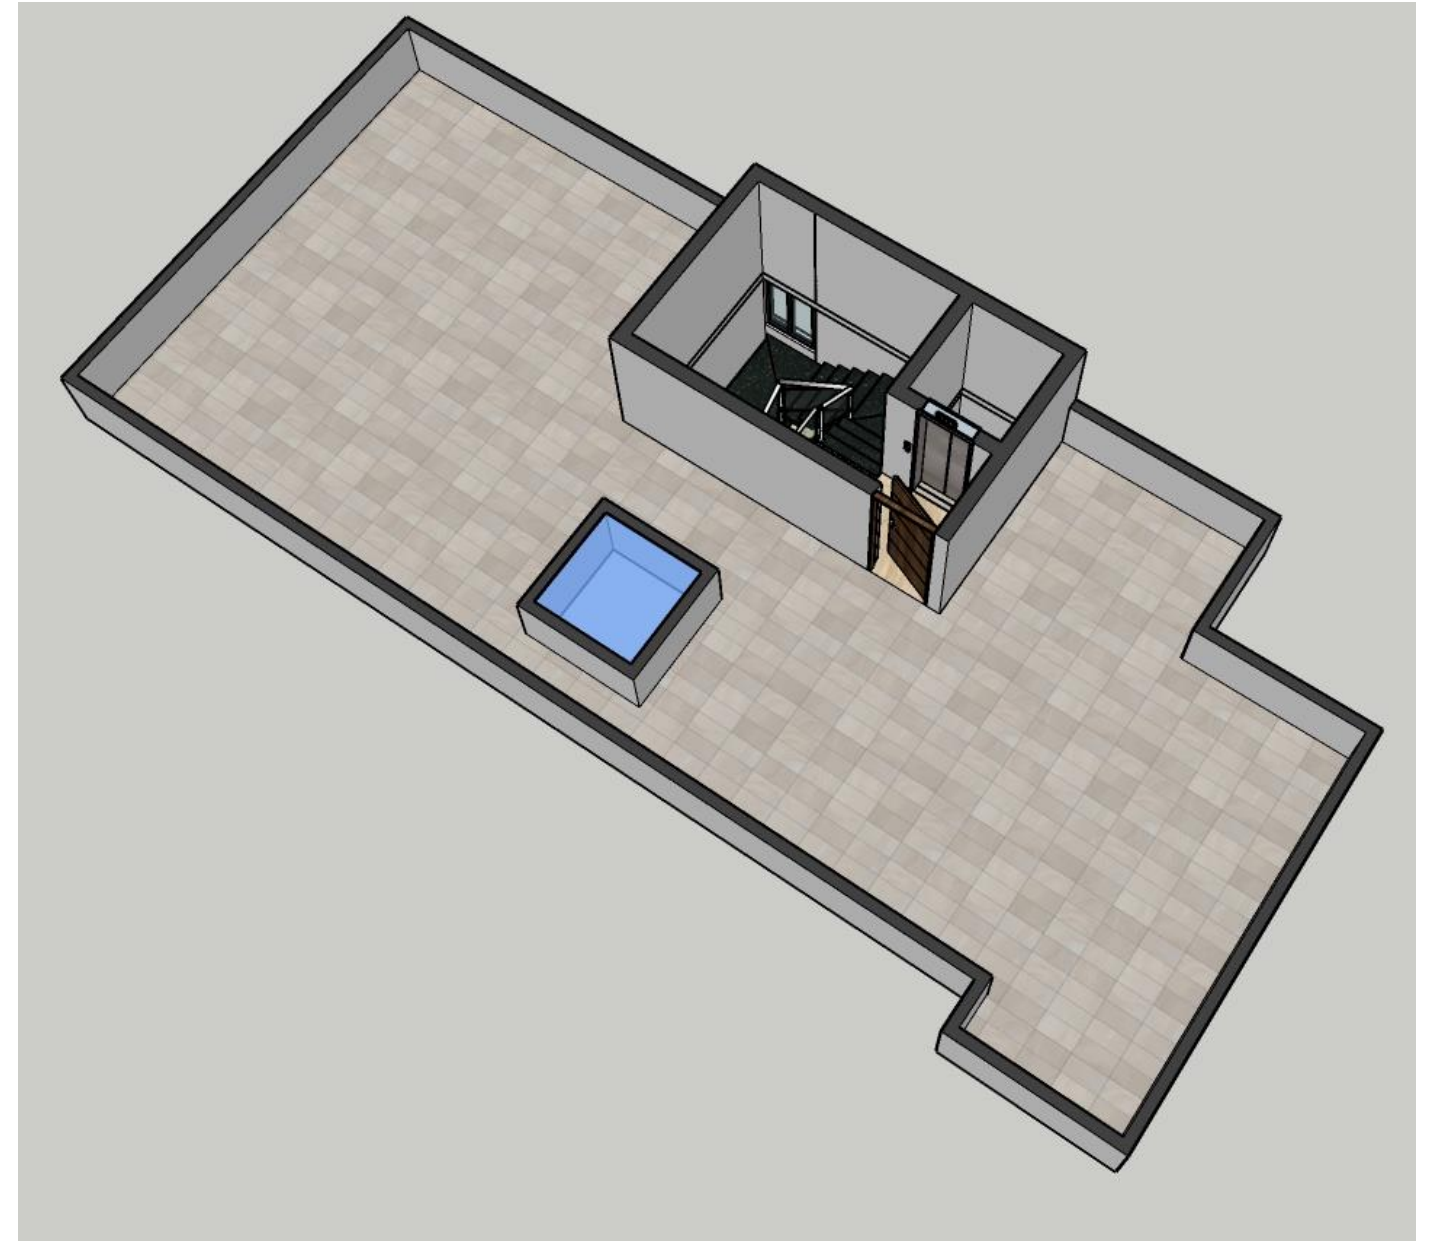

HALF LAYOUT- TF

HALF LAYOUT

DRAWING TITLE:
CHITRA HALF LAYOUT

CLIENT:
MRS. CHITRA


ARCHITECTURAL DESIGNERS:
DEEJOS ENGINEERS AND CONTRACTORS PVT Ltd
2nd floor, C.L.C. Road, Chrompet,
Chennai-600 044,
Mobile: +91-8110000384
Email: projects@deejos.com

SIGNATURE & SEAL:


[Signature]

ORIENTATION:



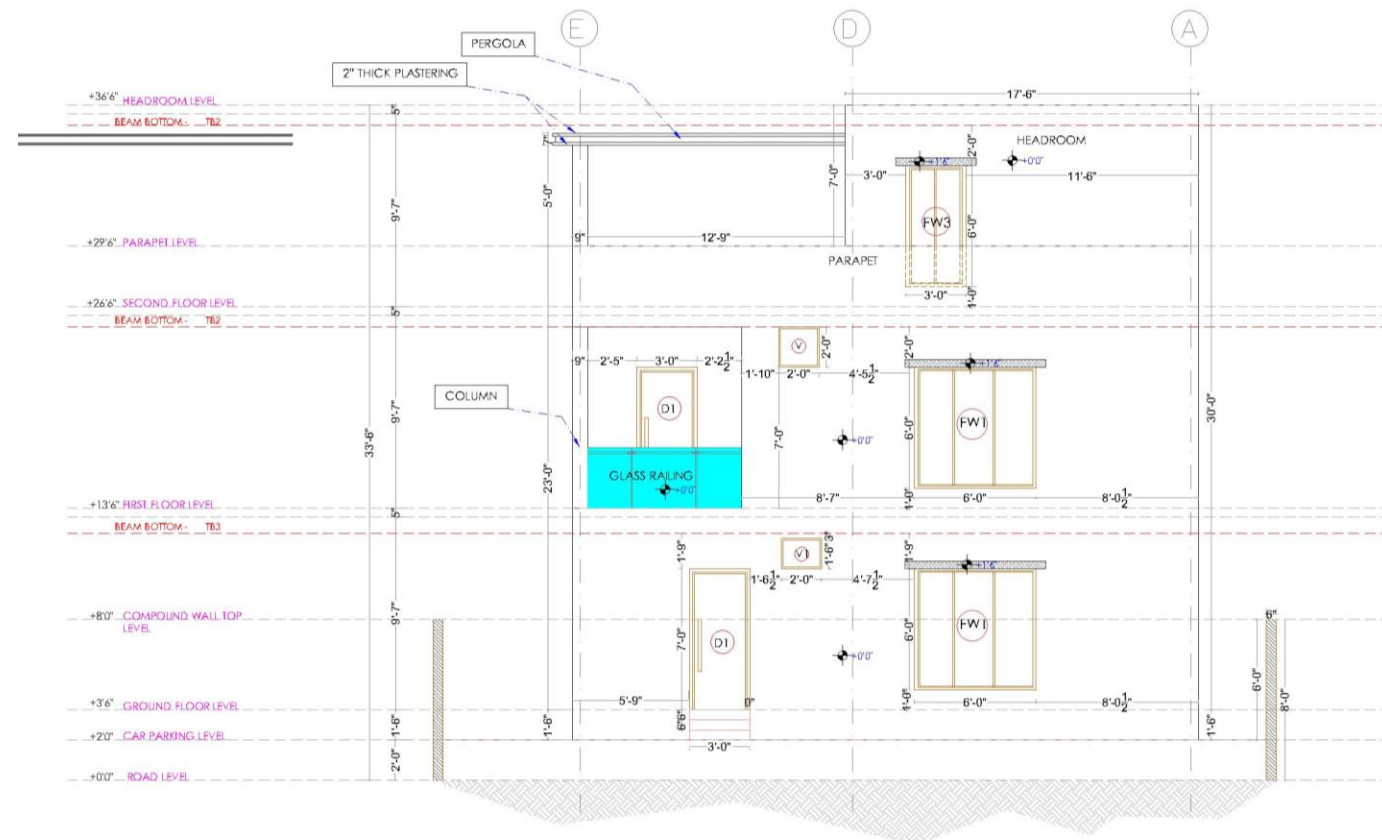

WEST ELEVATION

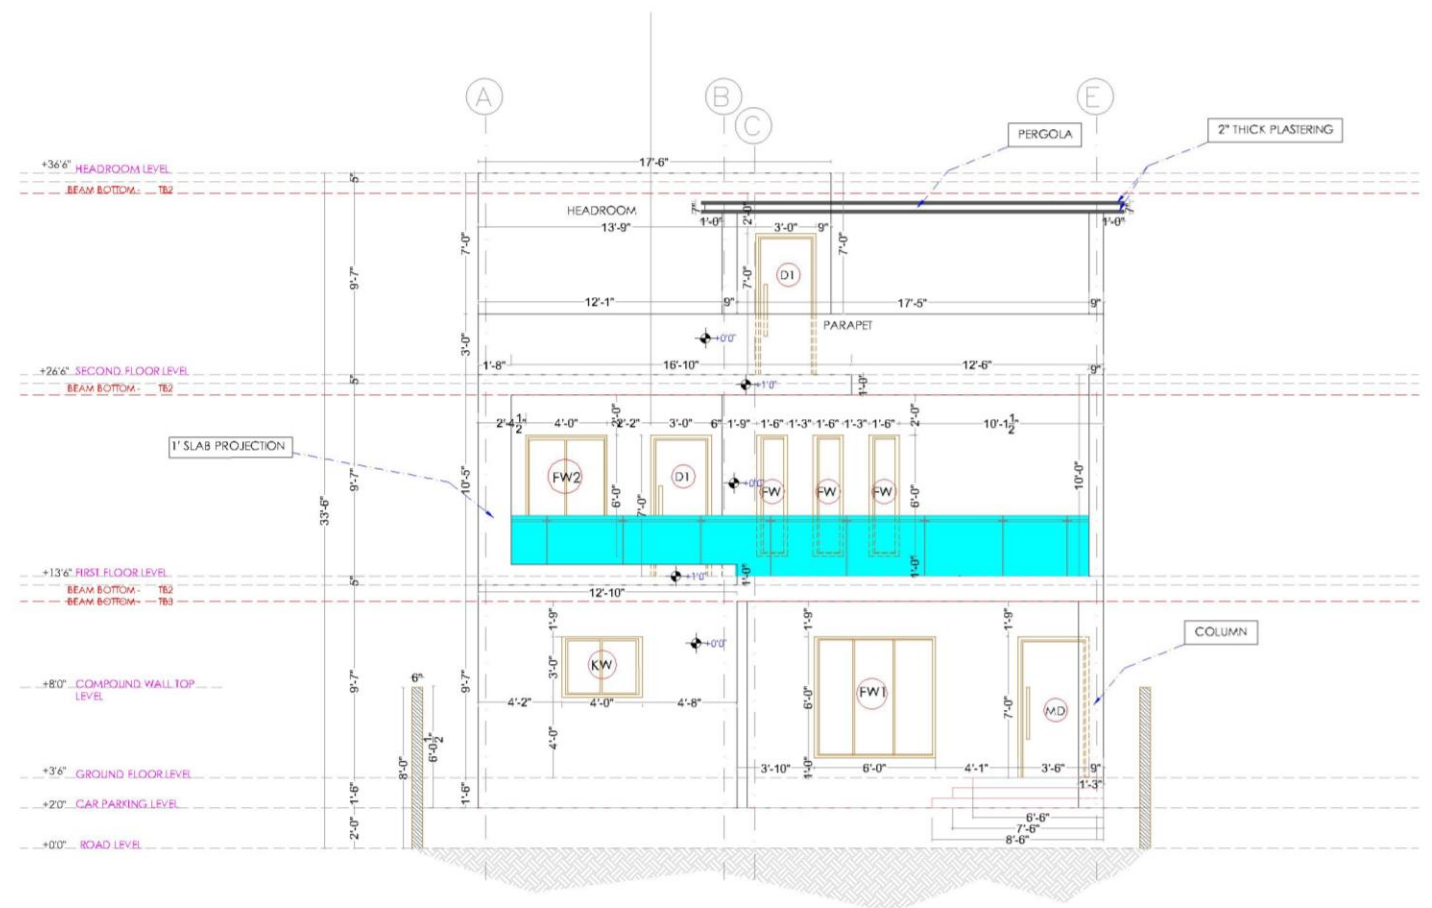

EAST ELEVATION

2D ELEVATION

DRAWING TITLE:

PRADHEEP 2D ELEVATION

CLIENT:

MR. PRADHEEP

ARCHITECTURAL DESIGNERS:


**DEEJOS ENGINEERS AND
CONTRACTORS PVT Ltd**

2nd floor, C.L.C. Road, Chrompet,
Chennai-600 044,
Mobile: +91-8110000384
Email: projects@deejos.com


SIGNATURE & SEAL:

[Signature]

ORIENTATION:

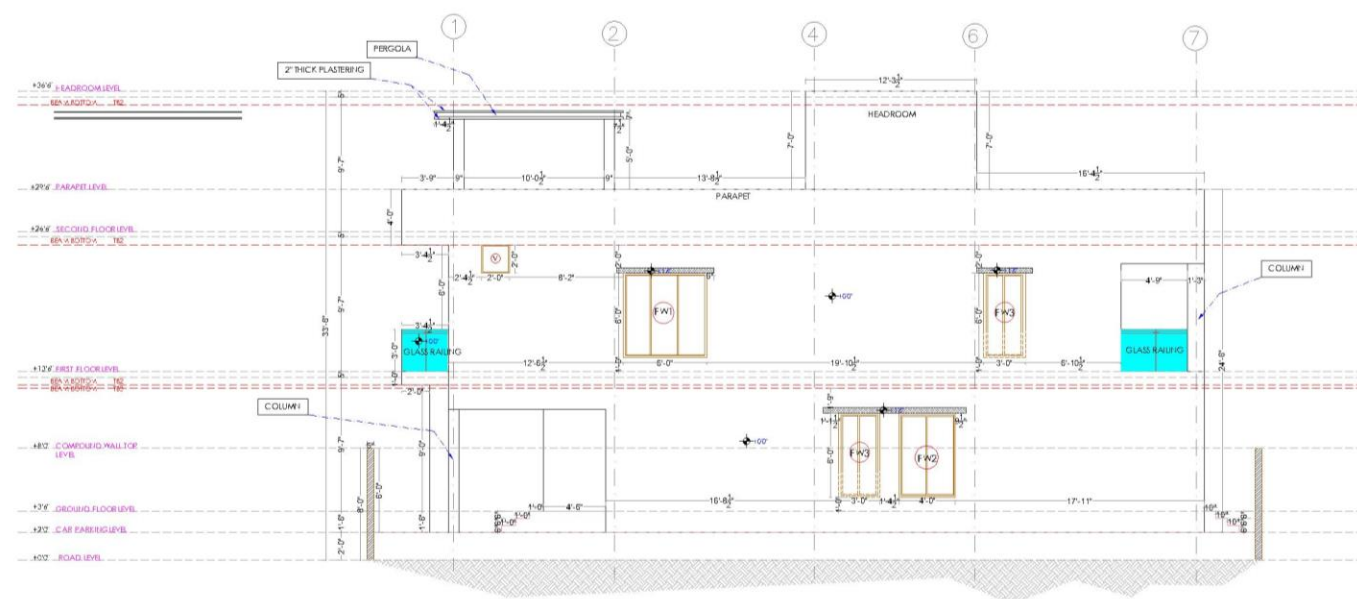

NORTH ELEVATION

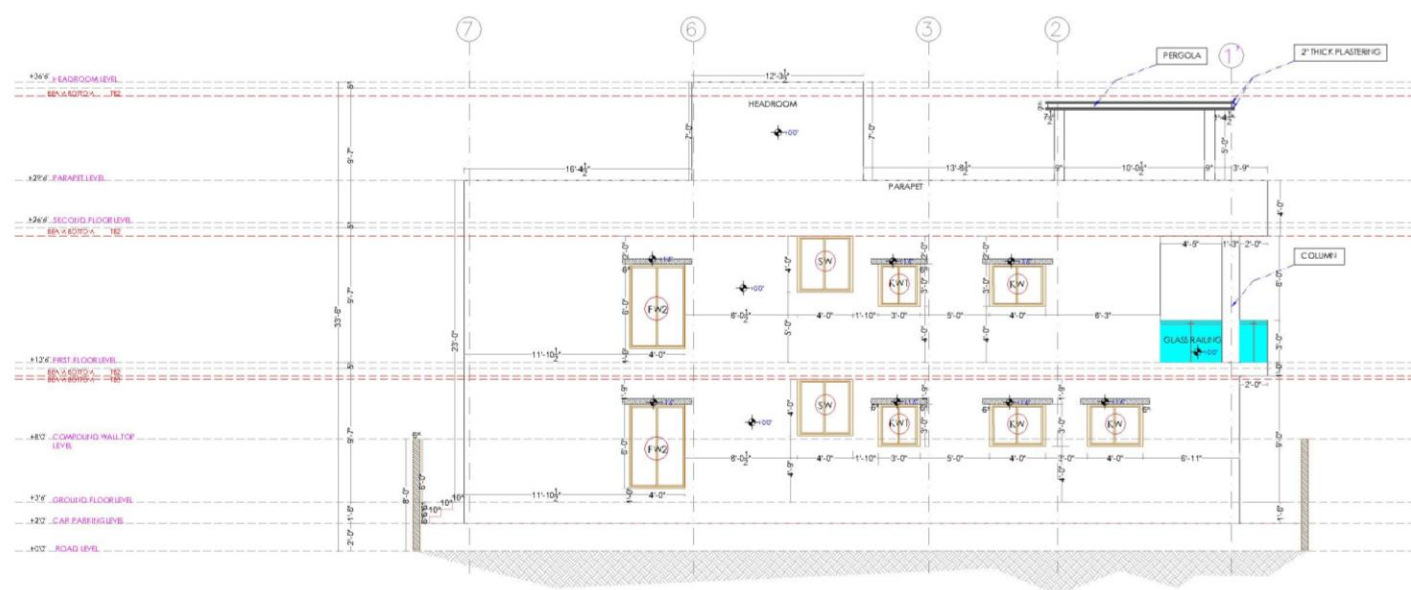

SOUTH ELEVATION

2D ELEVATION

DRAWING TITLE:

PRADHEEP 2D ELEVATION

CLIENT:

MR. PRADHEEP

ARCHITECTURAL DESIGNERS:


**DEEJOS ENGINEERS AND
CONTRACTORS PVT Ltd**

2nd floor, C.L.C. Road, Chrompet,
Chennai-600 044,
Mobile: +91-8110000384
Email: projects@deejos.com


SIGNATURE & SEAL:

[Signature]
Deejos Engineers & Contractors PVT Ltd
1, 2nd Floor,
CLC Works Road,
Chrompet.

ORIENTATION:

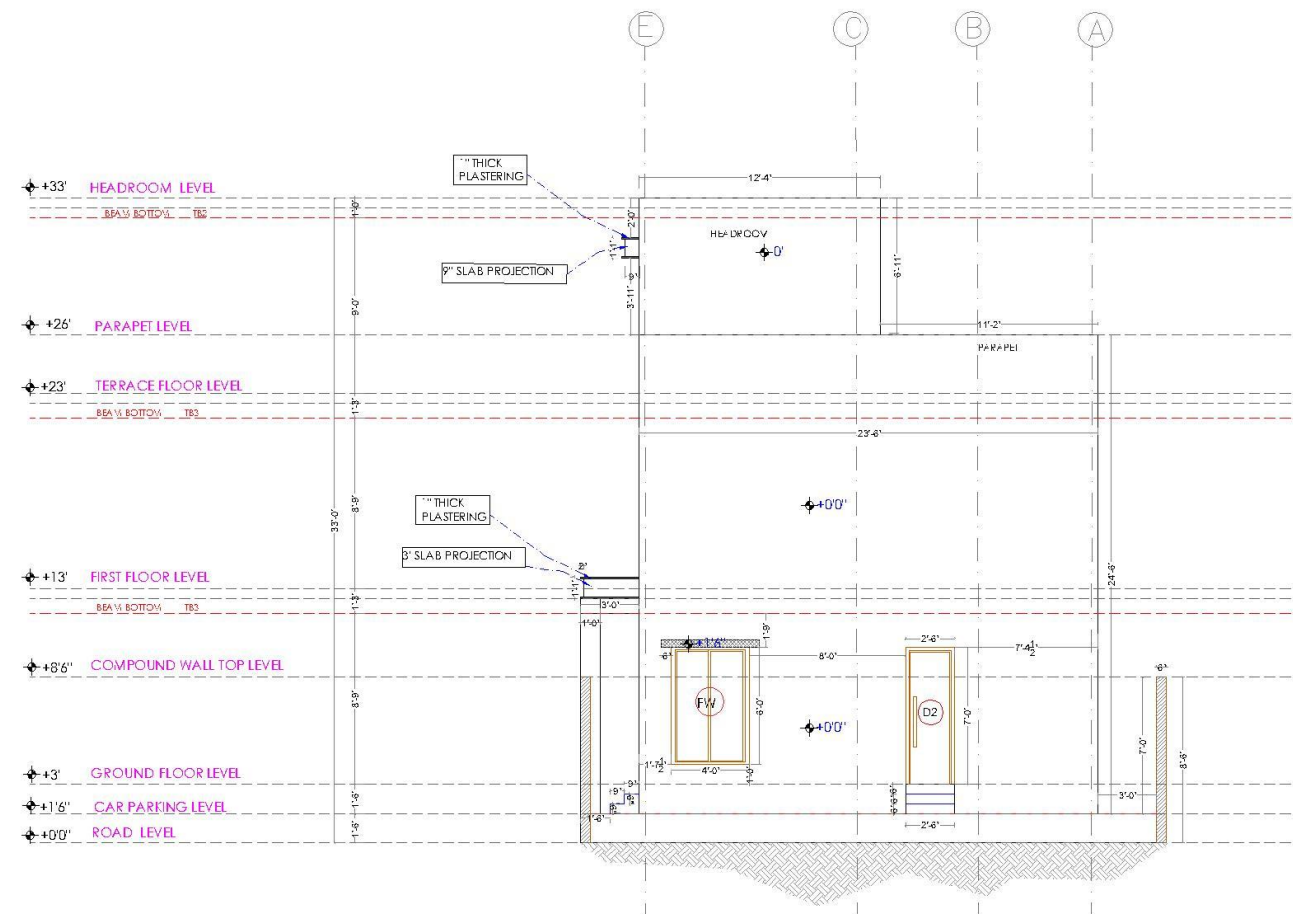

SOUTH ELEVATION

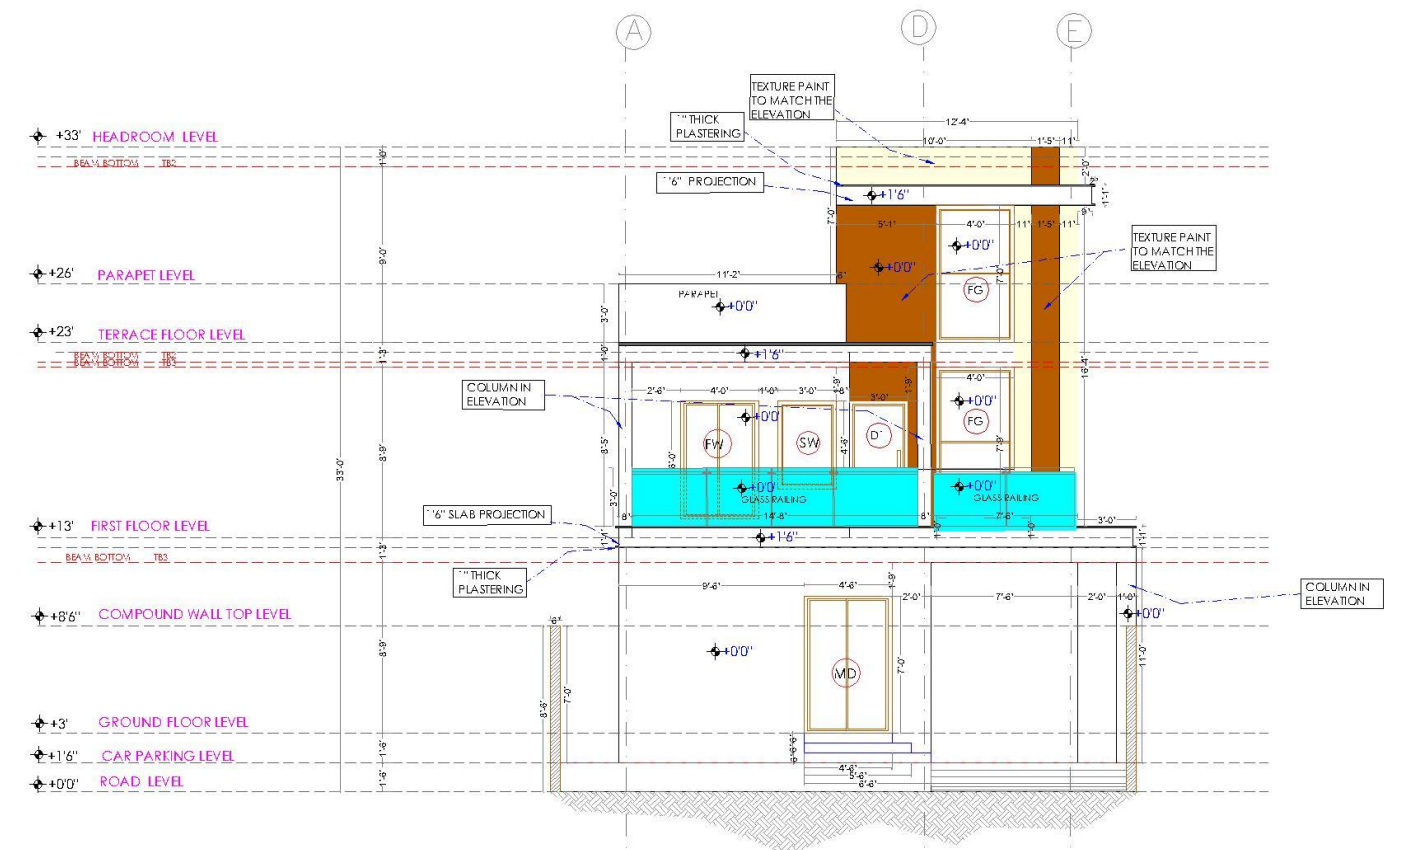

NORTH ELEVATION

2D ELEVATION

DRAWING TITLE:

SASIKUMAR 2D ELEVATION

CLIENT:

MR. SASIKUMAR

ARCHITECTURAL DESIGNERS:


**DEEJOS ENGINEERS AND
CONTRACTORS PVT Ltd**

2nd floor, C.L.C. Road, Chrompet,
Chennai-600 044,
Mobile: +91-8110000384
Email: projects@deejos.com


SIGNATURE & SEAL:

[Signature]
[Seal]

ORIENTATION:

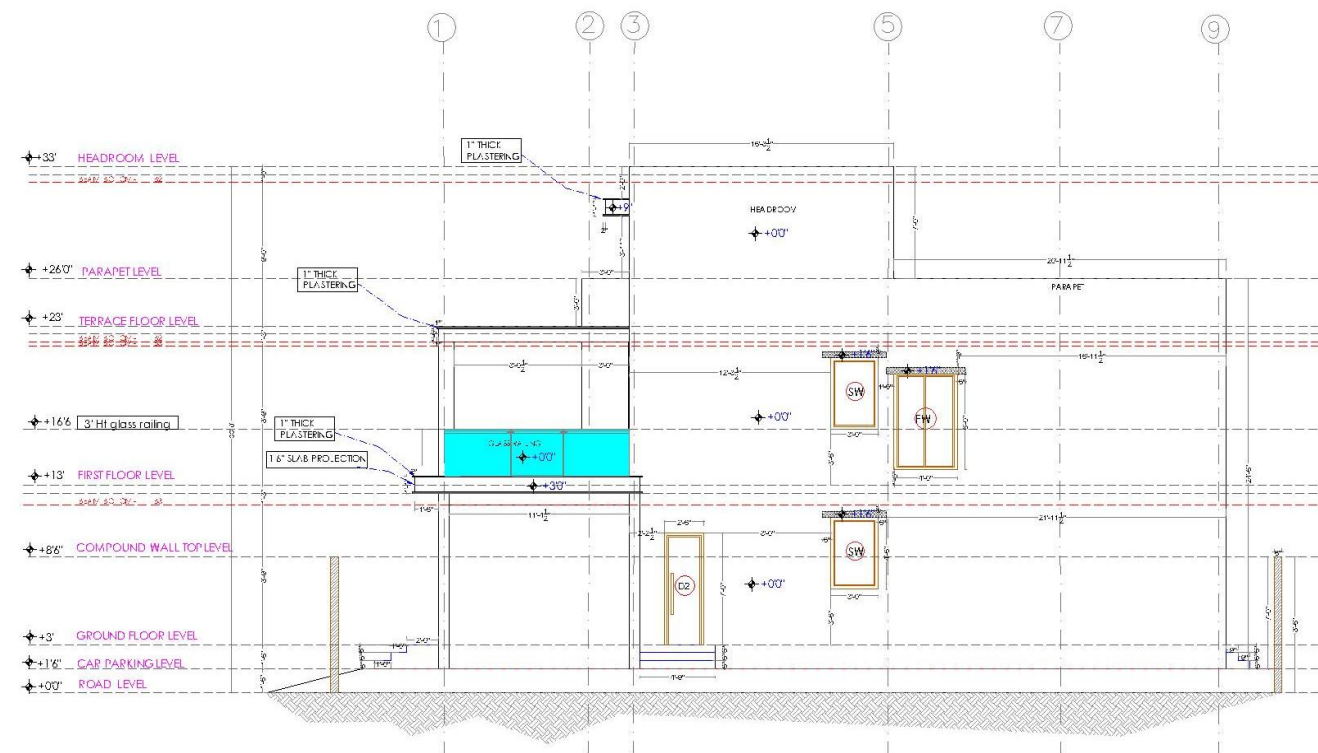

WEST ELEVATION

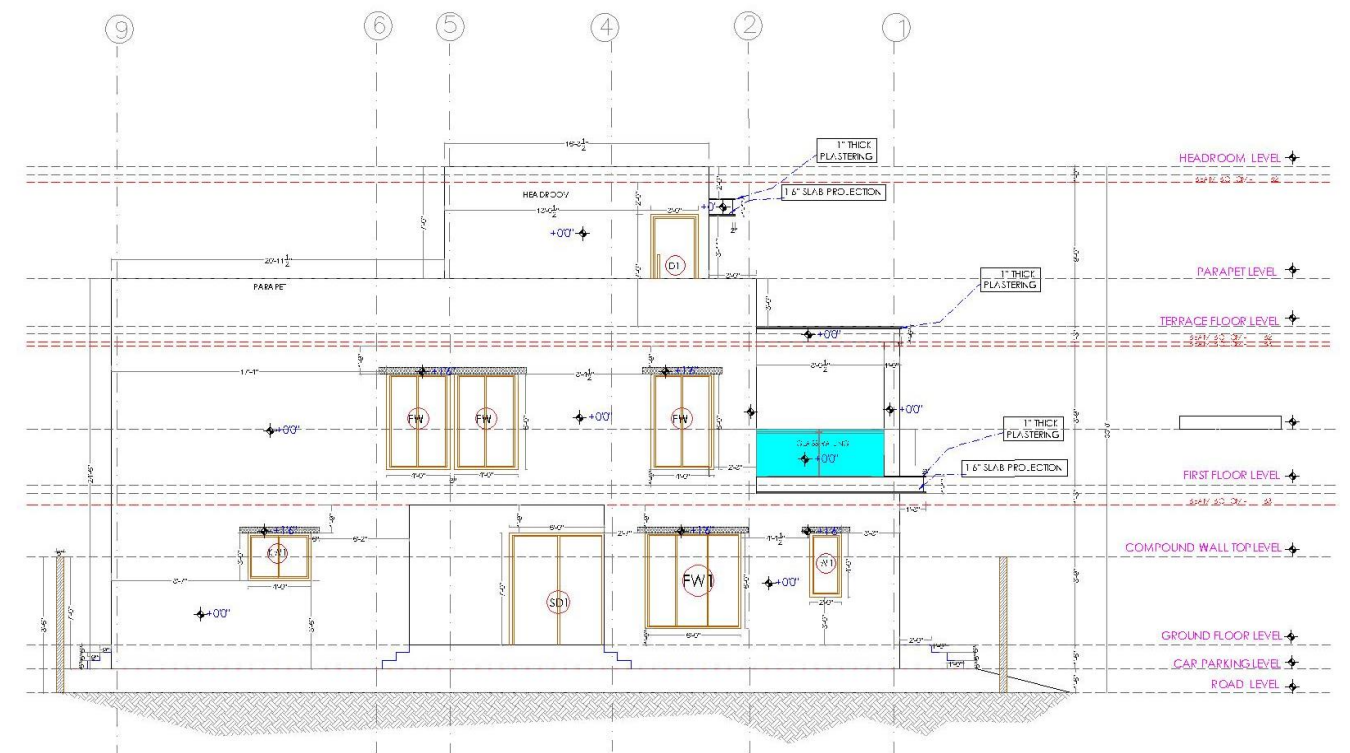

EAST ELEVATION

2D ELEVATION

DRAWING TITLE:

SASIKUMAR 2D ELEVATION

CLIENT:

MR. SASIKUMAR

ARCHITECTURAL DESIGNERS:


**DEEJOS ENGINEERS AND
CONTRACTORS PVT Ltd**

2nd floor, C.L.C. Road, Chrompet,
Chennai-600 044,
Mobile: +91-8110000384
Email: projects@deejos.com


SIGNATURE & SEAL:

[Signature]

ORIENTATION:

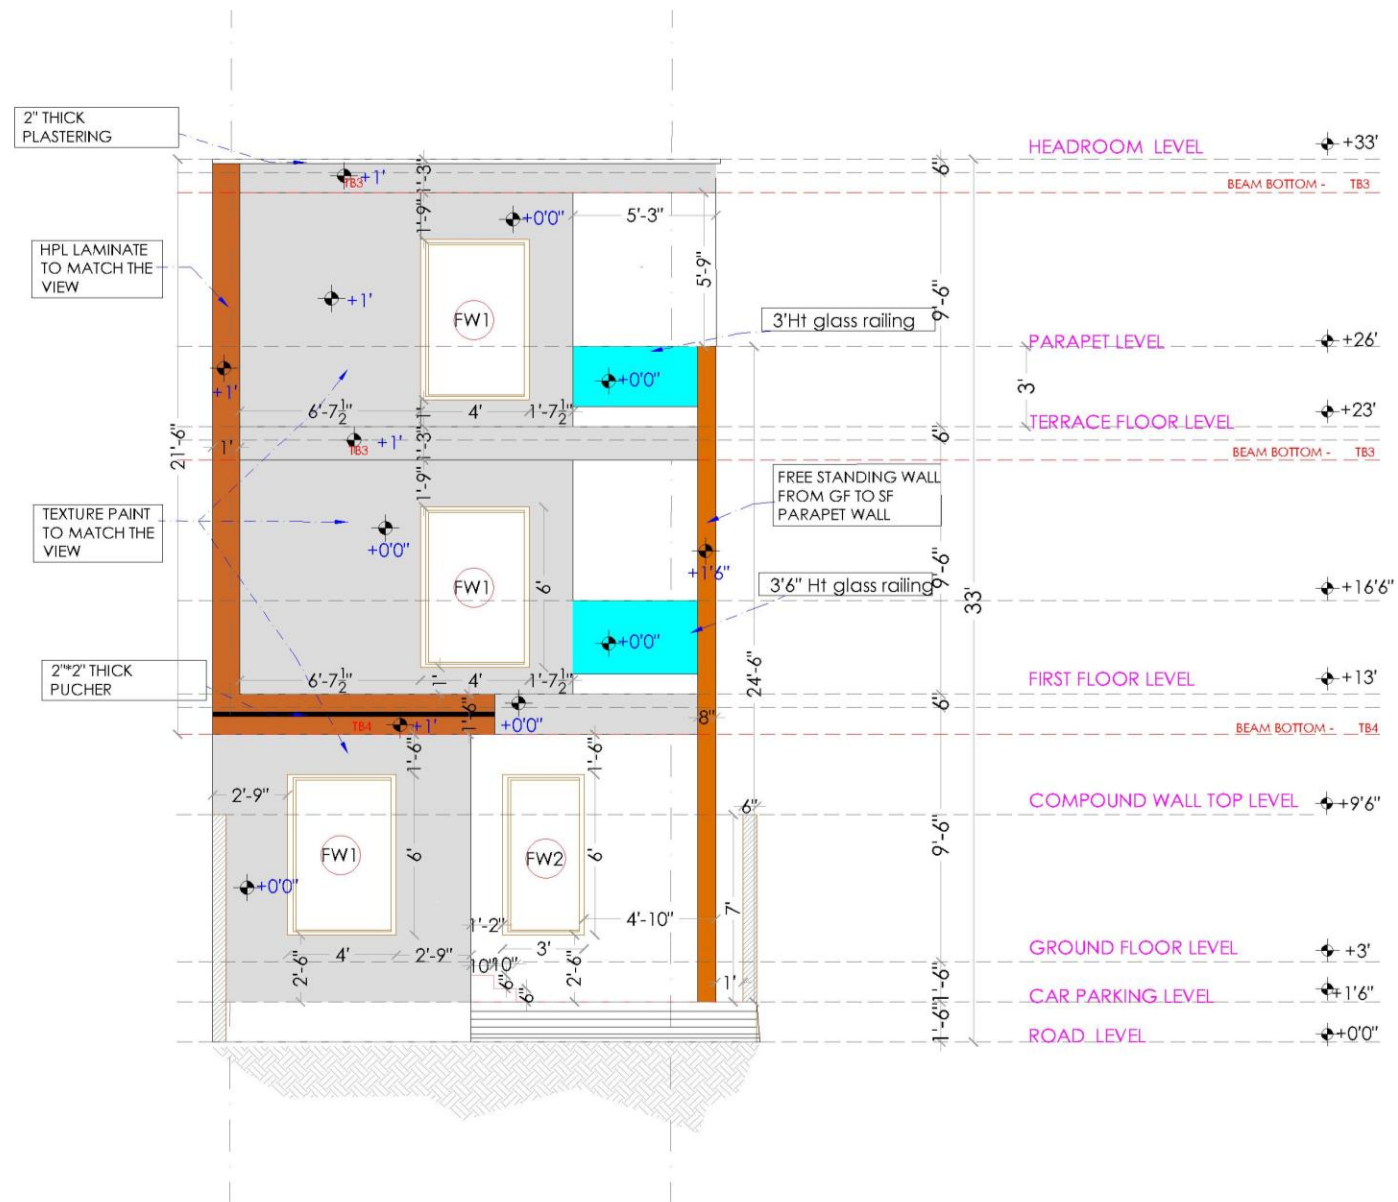

FRONT & SOUTH SIDE ELEVATION

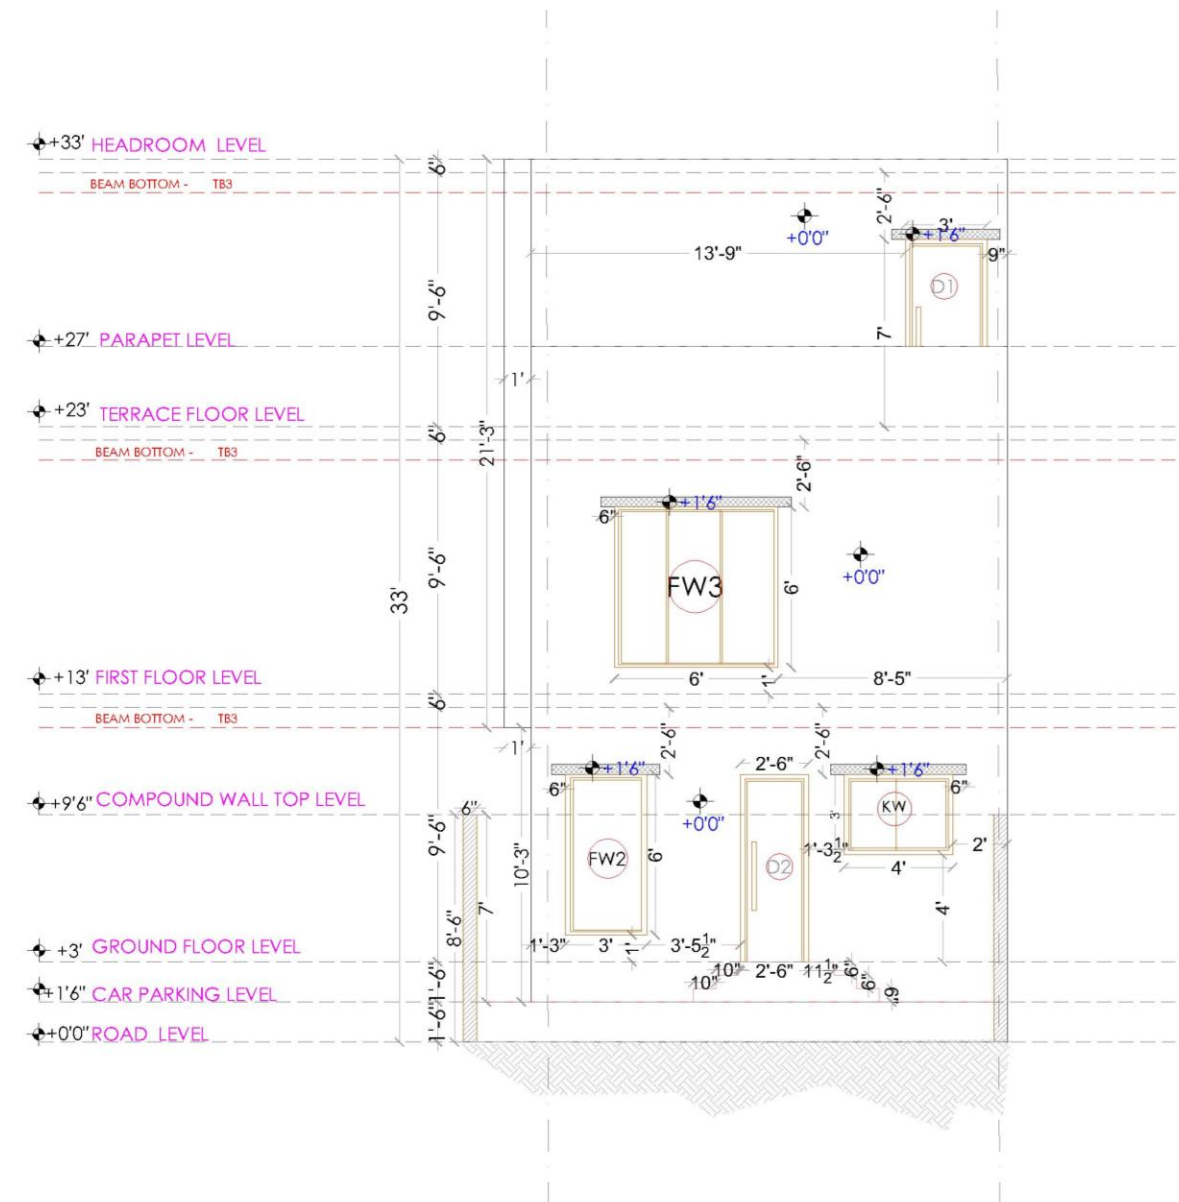

NORTH SIDE ELEVATION

2D ELEVATION

DRAWING TITLE:

PRABHU 2D ELEVATION

CLIENT:

MR. PRABHU

ARCHITECTURAL DESIGNERS:

DEEJOS ENGINEERS AND CONTRACTORS PVT Ltd


2nd floor, C.L.C. Road, Chrompet,
Chennai-600 044,
Mobile: +91-8110000384
Email: projects@deejos.com

SIGNATURE & SEAL:


[Signature]

[Seal: Deejos Engineers & Contractors PVT Ltd, #1, 2nd Floor, CLC Works Road, Chrompet.]

ORIENTATION:

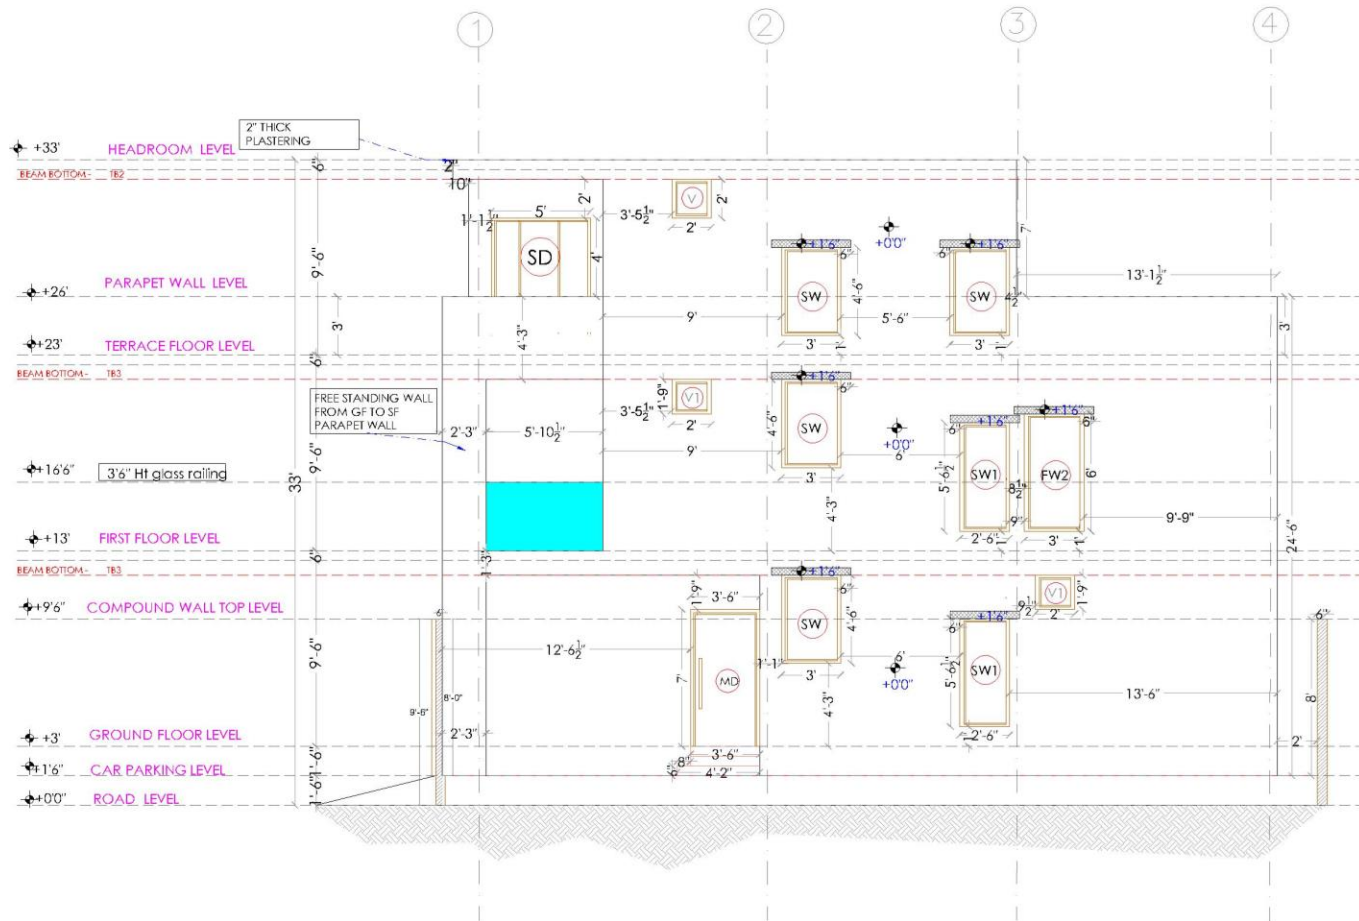

EAST SIDE ELEVATION

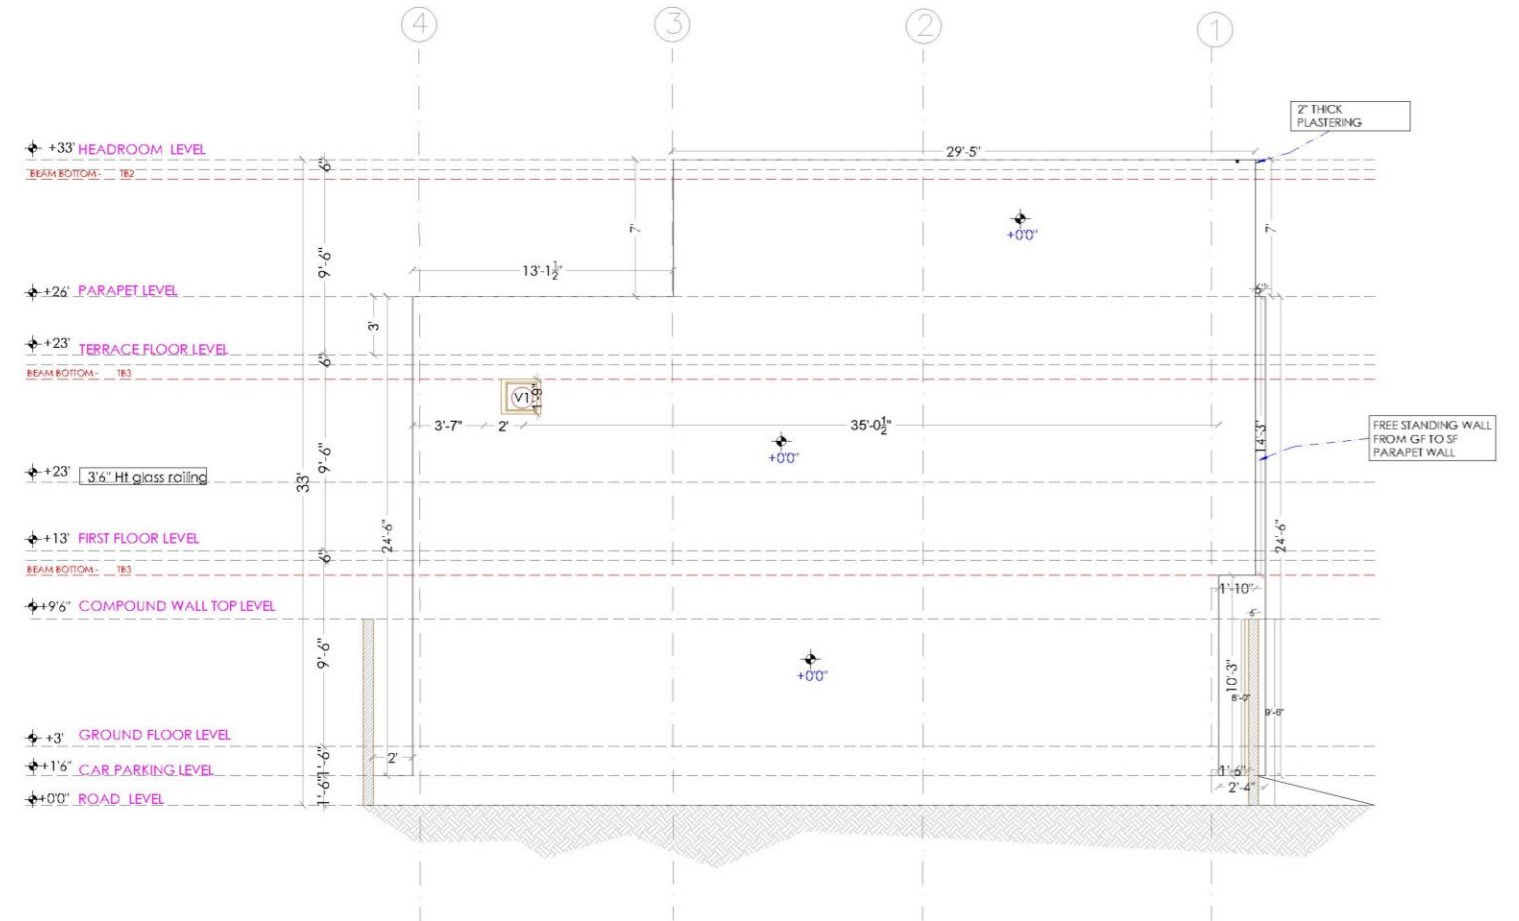

WEST SIDE ELEVATION

2D ELEVATION

DRAWING TITLE:

PRABHU 2D ELEVATION

CLIENT:

MR. PRABHU

ARCHITECTURAL DESIGNERS:




**DEEJOS ENGINEERS AND
CONTRACTORS PVT Ltd**

2nd floor, C.L.C. Road, Chrompet,
Chennai-600 044,
Mobile: +91-8110000384
Email: projects@deejos.com

SIGNATURE & SEAL:

[Signature]
[Stamp: Deejos Engineers & Contractors PVT Ltd, #1, 2nd Floor, CLC Works Road, Chrompet, Chennai-600 044]

ORIENTATION:

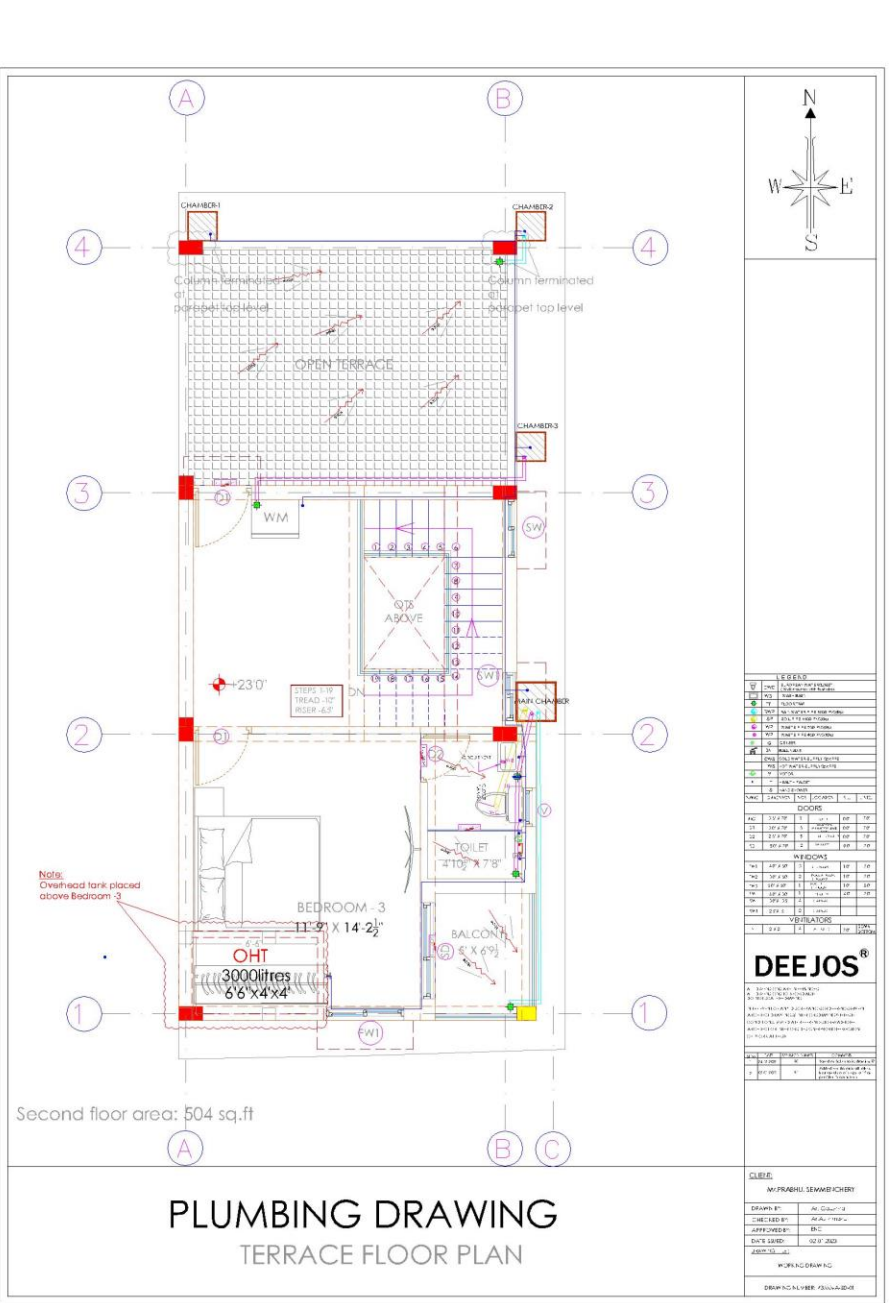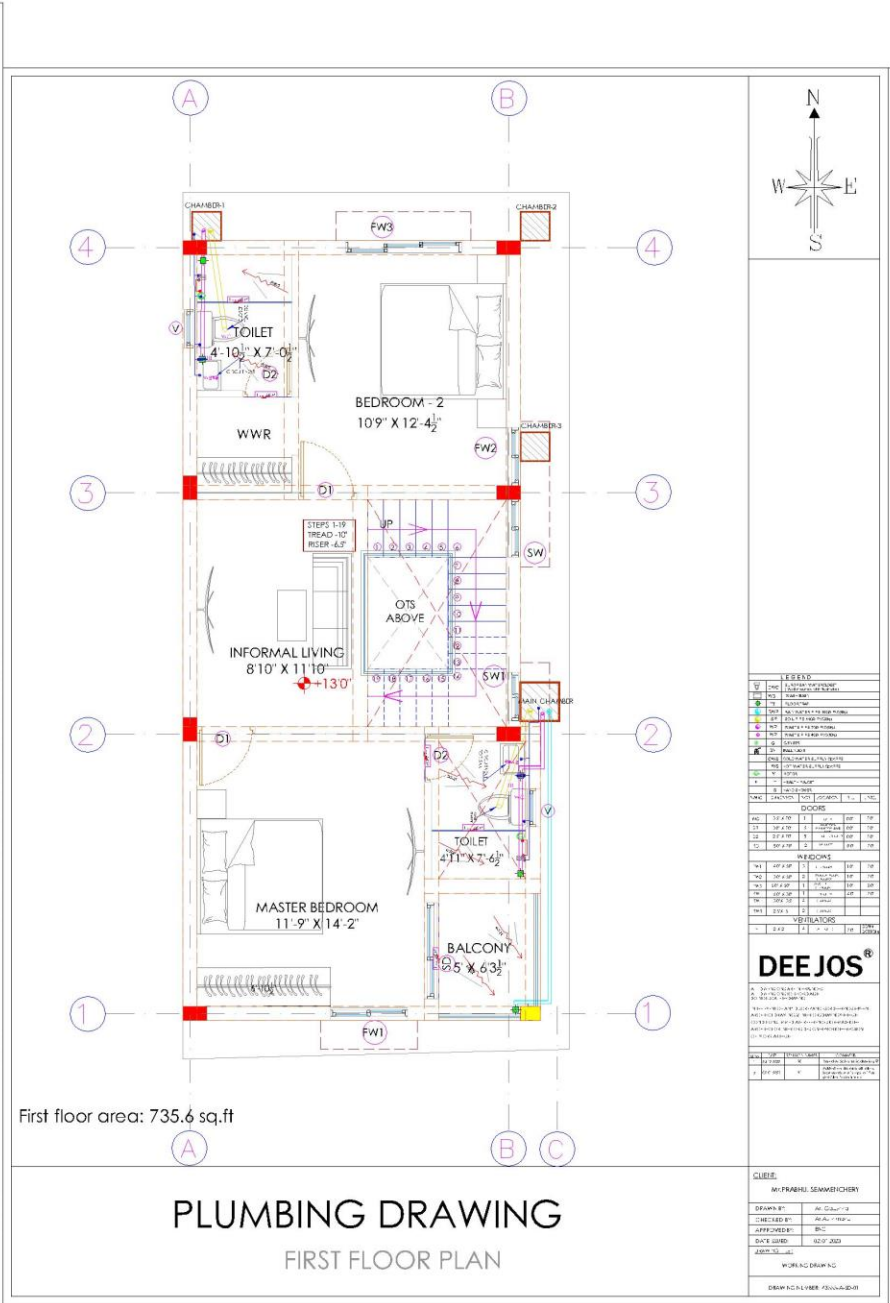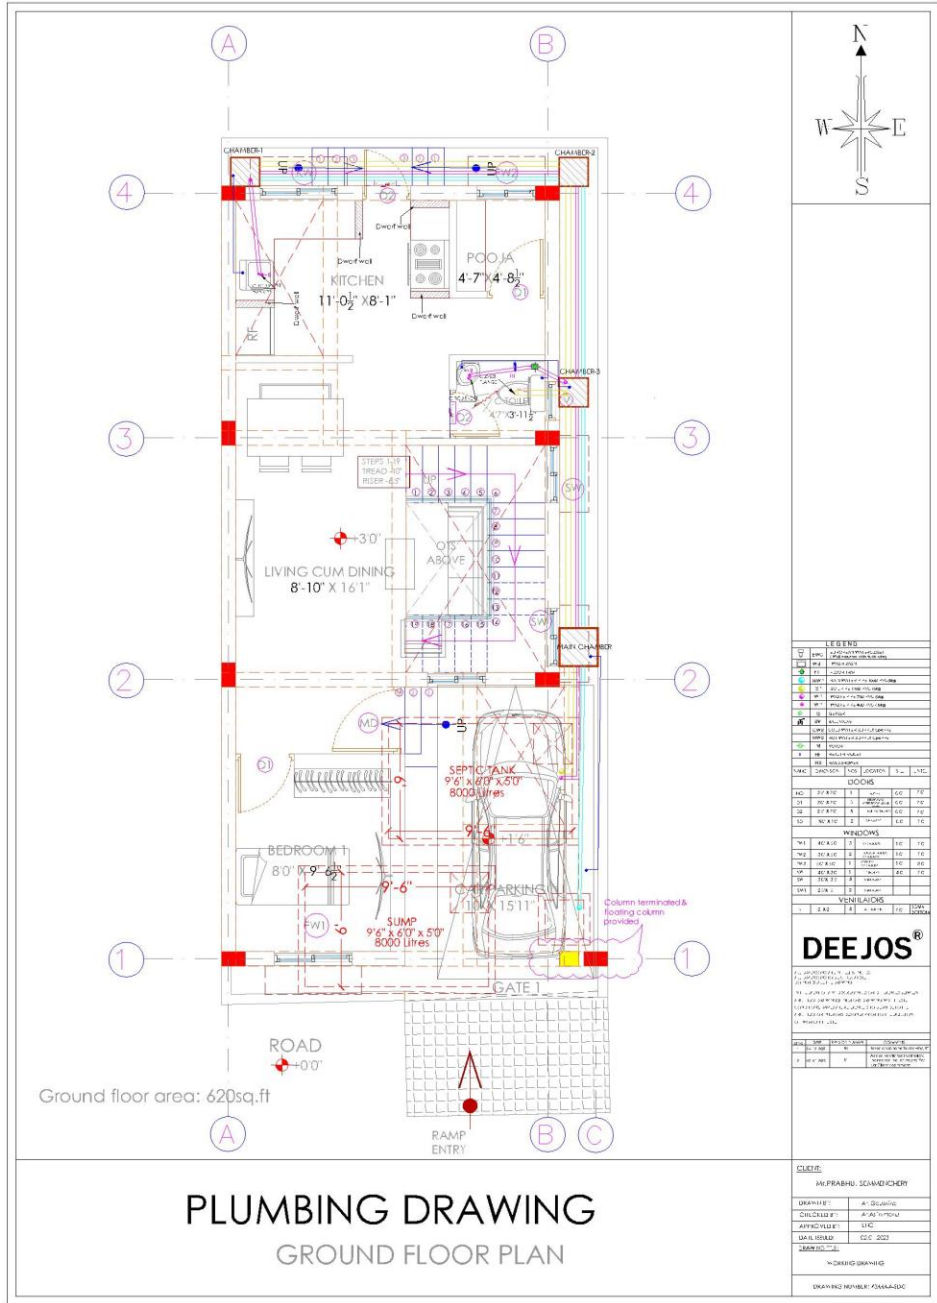

PLUMBING DWG

DRAWING TITLE:

PRABHU PLUMBING DWG

CLIENT:

MR. PRABHU

ARCHITECTURAL DESIGNERS:

DEEJOS ENGINEERS AND CONTRACTORS PVT Ltd

2nd floor, C.L.C. Road, Chrompet,
Chennai-600 044,
Mobile: +91-8110000384
Email: projects@deejos.com



SIGNATURE & SEAL:

Prabhu

Deejos Engineers & Contractors Pvt. Ltd.
#1, 2nd Floor,
CLC Works Road,
Chrompet.

ORIENTATION:



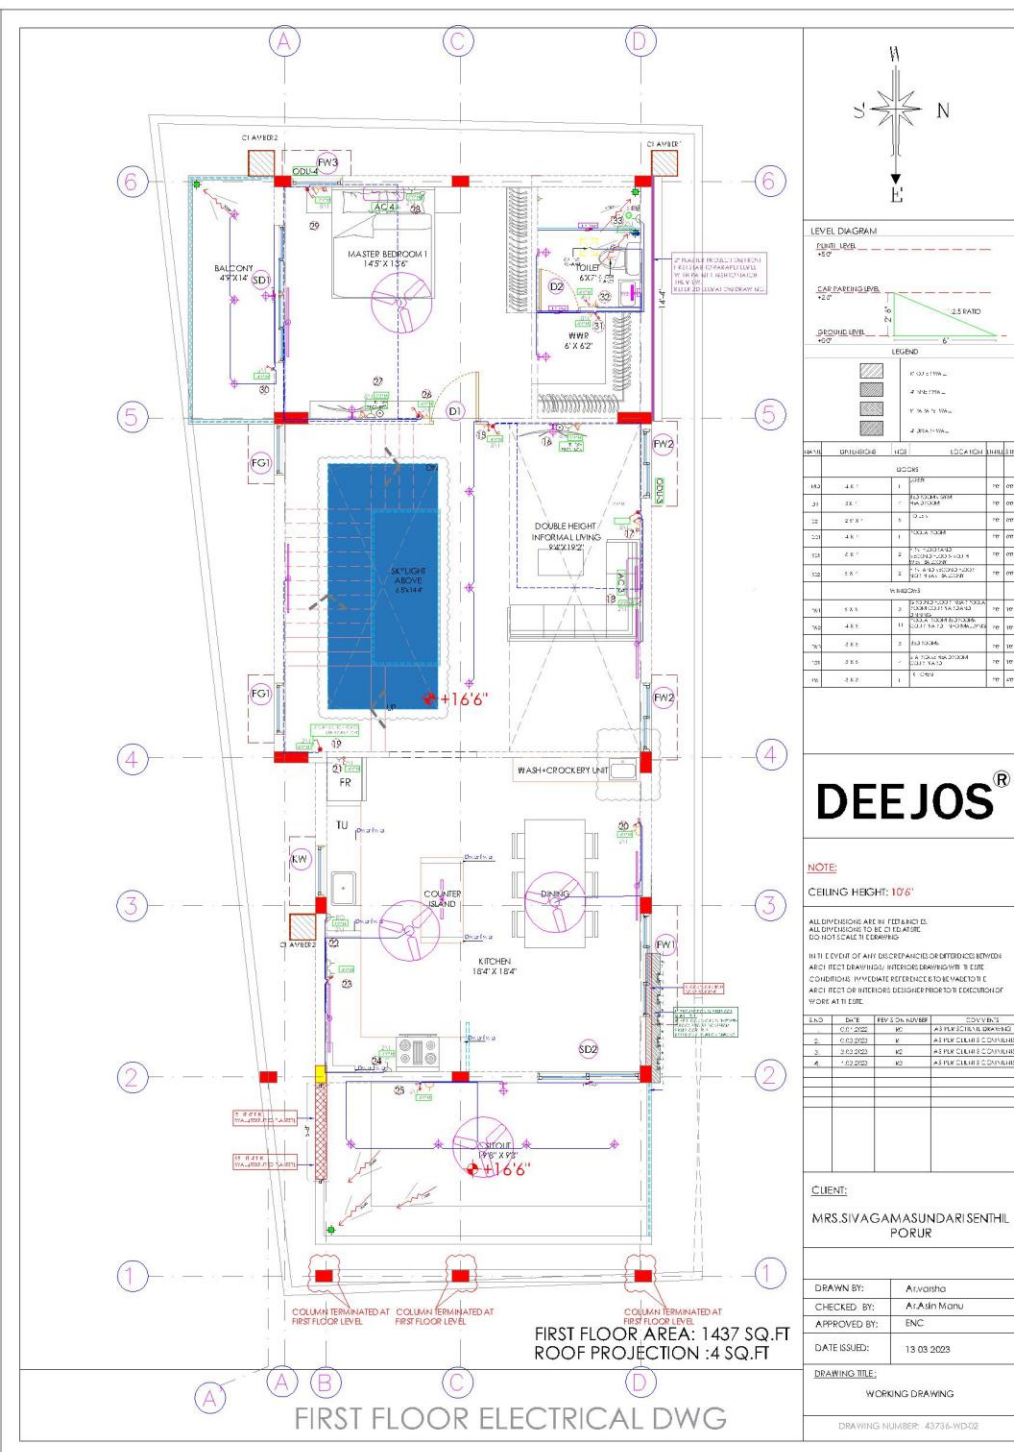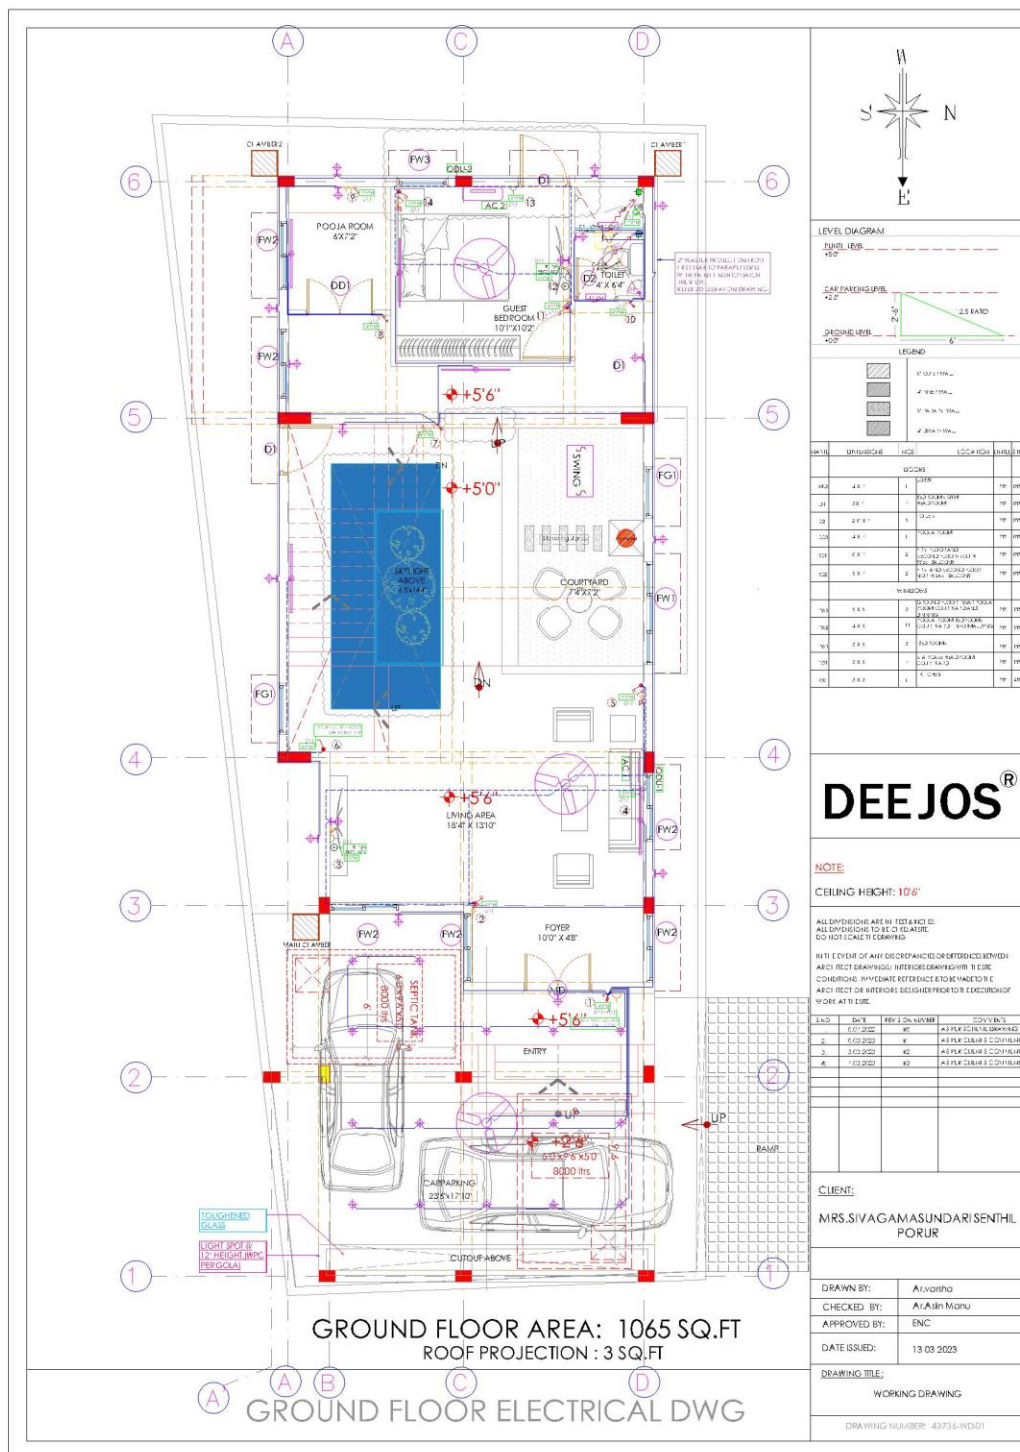

ELECTRICAL DWG

DRAWING TITLE:

SIVAGAMI SUNDARI
ELECTRICAL DWG

CLIENT:

MRS. SIVAGAMI SUNDARI

ARCHITECTURAL DESIGNERS:

**DEEJOS ENGINEERS AND
CONTRACTORS PVT Ltd**

2nd floor, C.L.C. Road, Chrompet,
Chennai-600 044,
Mobile: +91-8110000384
Email: projects@deejos.com


SIGNATURE & SEAL:

[Signature]

Deejos Engineers & Contractors Pvt. Ltd.
#1, 2nd Floor,
CLC Works Road,
Chrompet.

ORIENTATION:



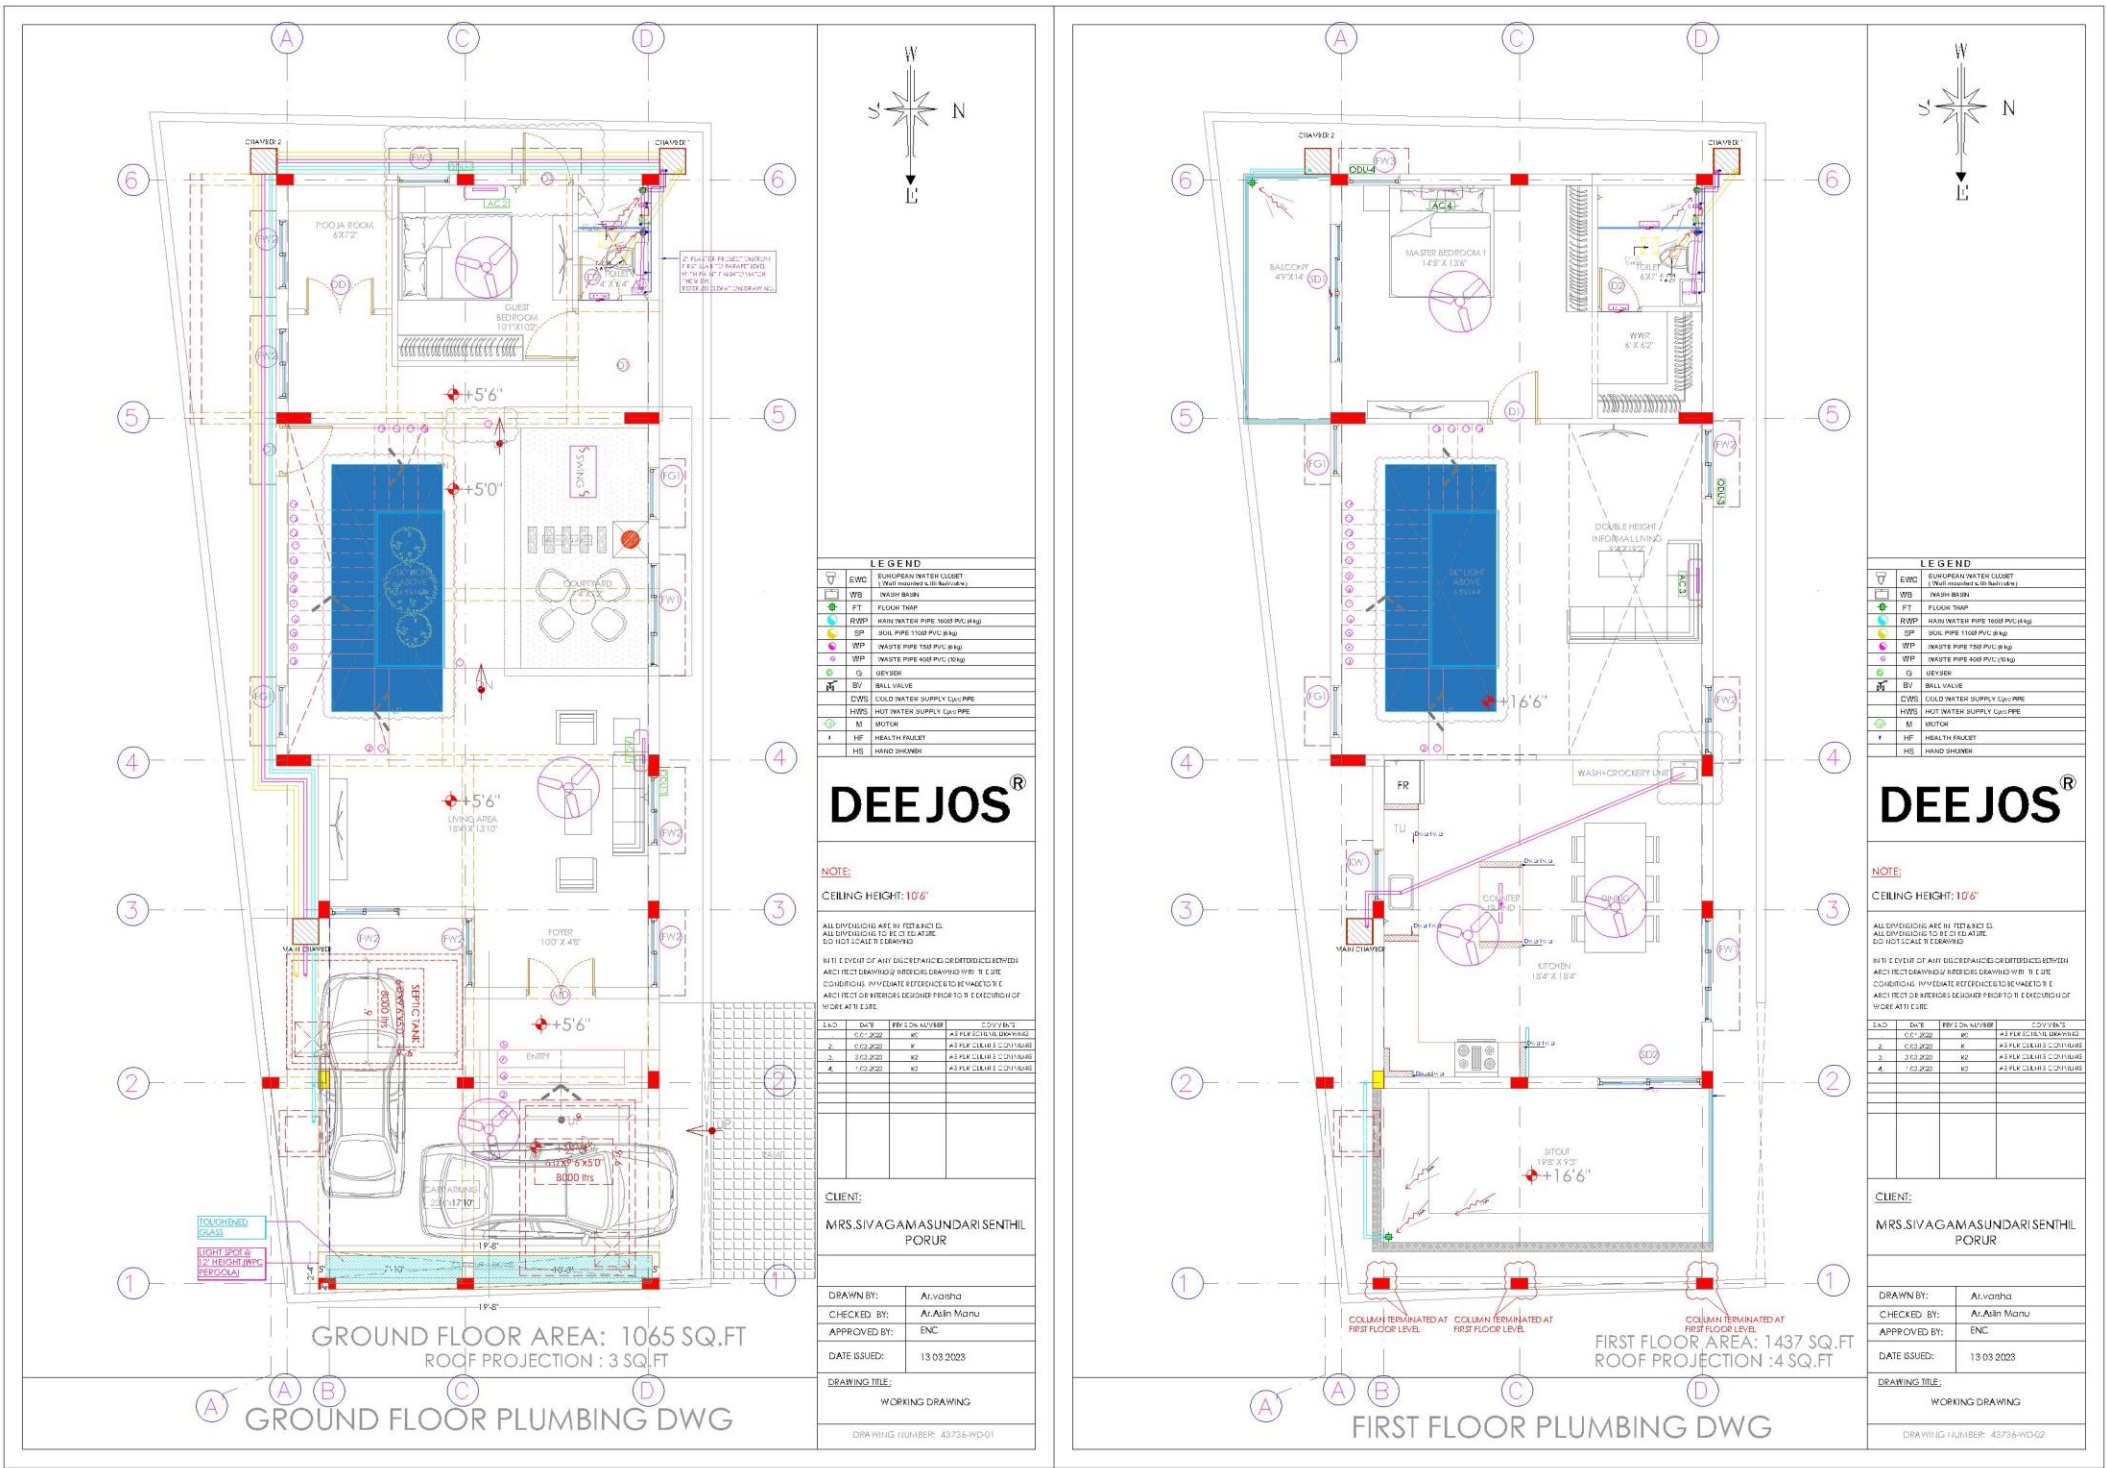

PLUMBING DWG

DRAWING TITLE:

SIVAGAMI SUNDARI
PLUMBING DWG

CLIENT:

MRS. SIVAGAMI SUNDARI

ARCHITECTURAL DESIGNERS:

DEEJOS ENGINEERS AND
CONTRACTORS PVT Ltd


2nd floor, C.L.C. Road, Chrompet,
Chennai-600 044,
Mobile: +91-8110000384
Email: projects@deejos.com

SIGNATURE & SEAL:



ORIENTATION:



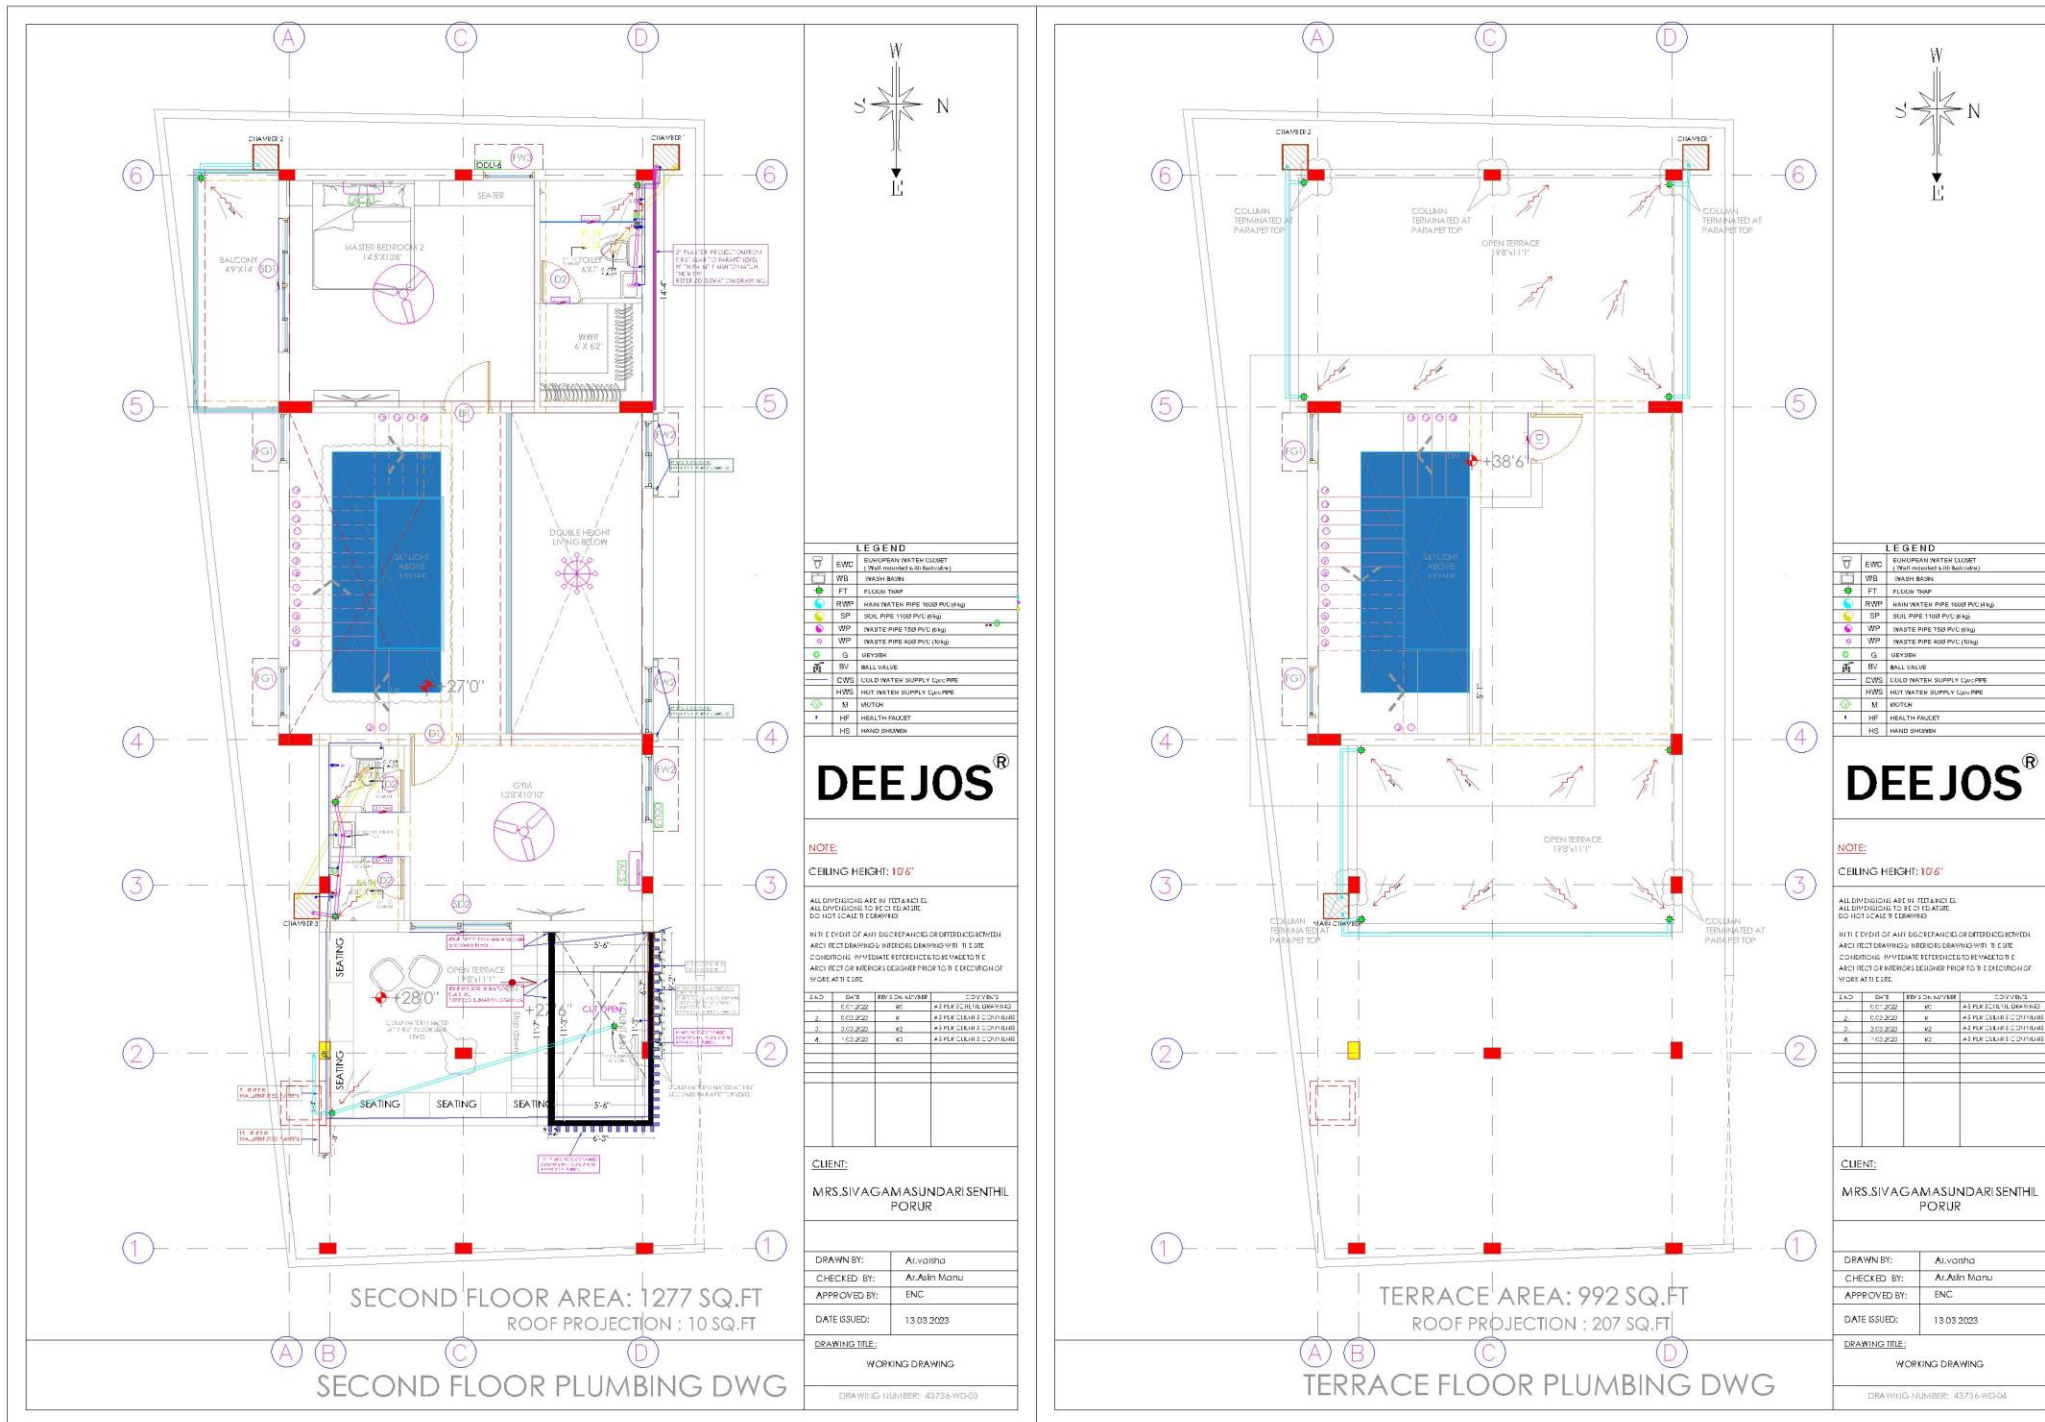

PLUMBING DWG

DRAWING TITLE:
SIVAGAMI SUNDARI
PLUMBING DWG

CLIENT:
MRS. SIVAGAMI SUNDARI

ARCHITECTURAL DESIGNERS:
**DEEJOS ENGINEERS AND
CONTRACTORS PVT Ltd**
2nd floor, C.L.C. Road, Chrompet,
Chennai-600 044,
Mobile: +91-8110000384
Email: projects@deejos.com

SIGNATURE & SEAL:

[Signature]

ORIENTATION:





3D ELEVATION

DRAWING TITLE:
SIVAGAMI SUNDARI
3D ELEVATION CHANGES

CLIENT:
MRS. SIVAGAMI SUNDARI




ARCHITECTURAL DESIGNERS:
**DEEJOS ENGINEERS AND
CONTRACTORS PVT Ltd**
2nd floor, C.L.C. Road, Chrompet,
Chennai-600 044,
Mobile: +91-8110000384
Email: projects@deejos.com

SIGNATURE & SEAL:

[Signature]


ORIENTATION:



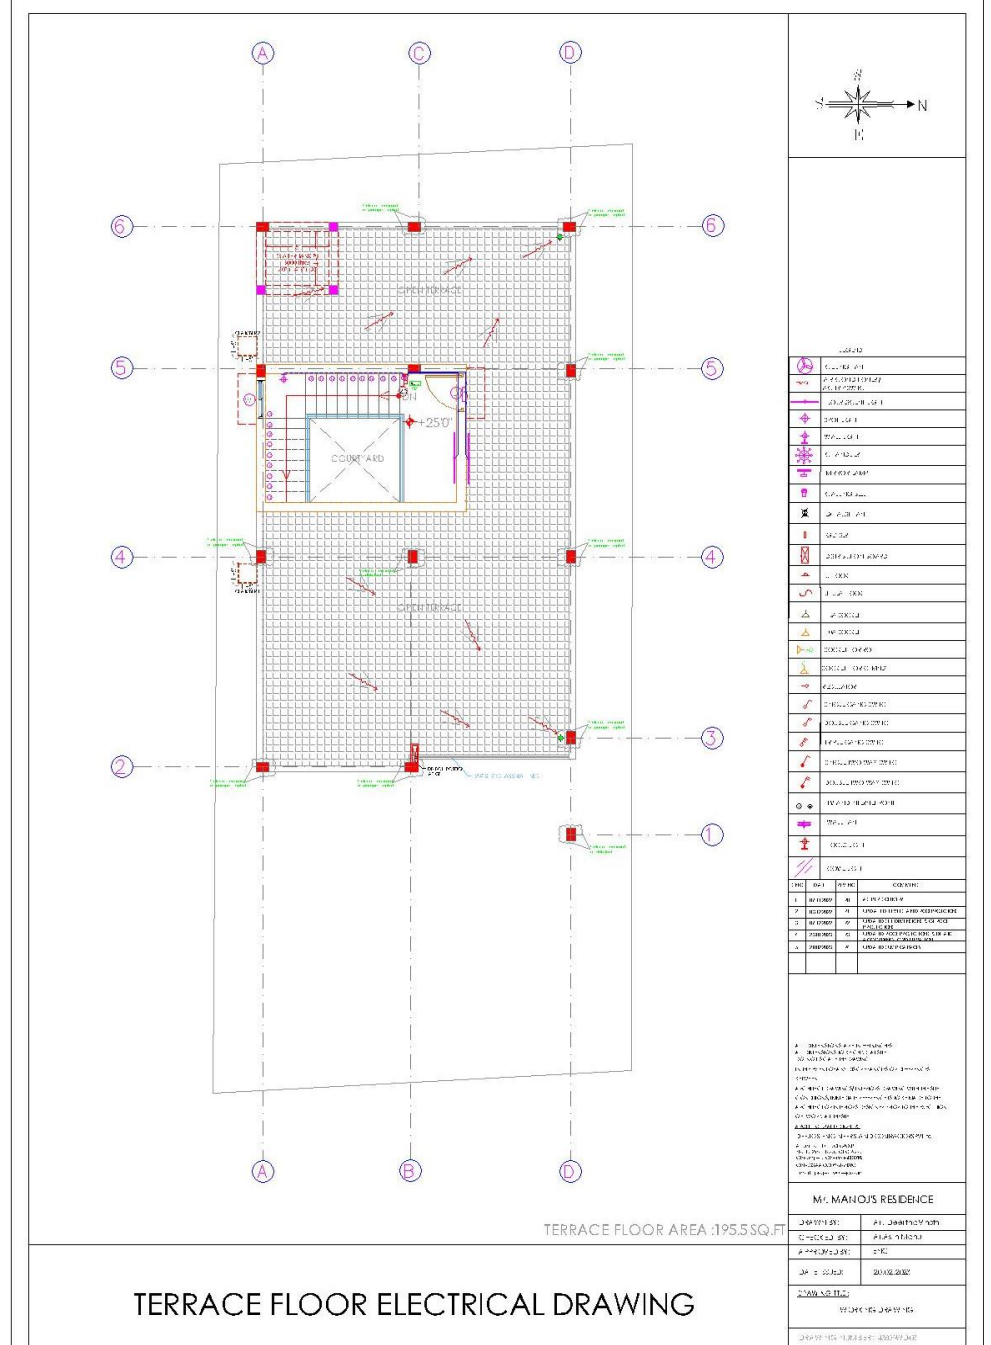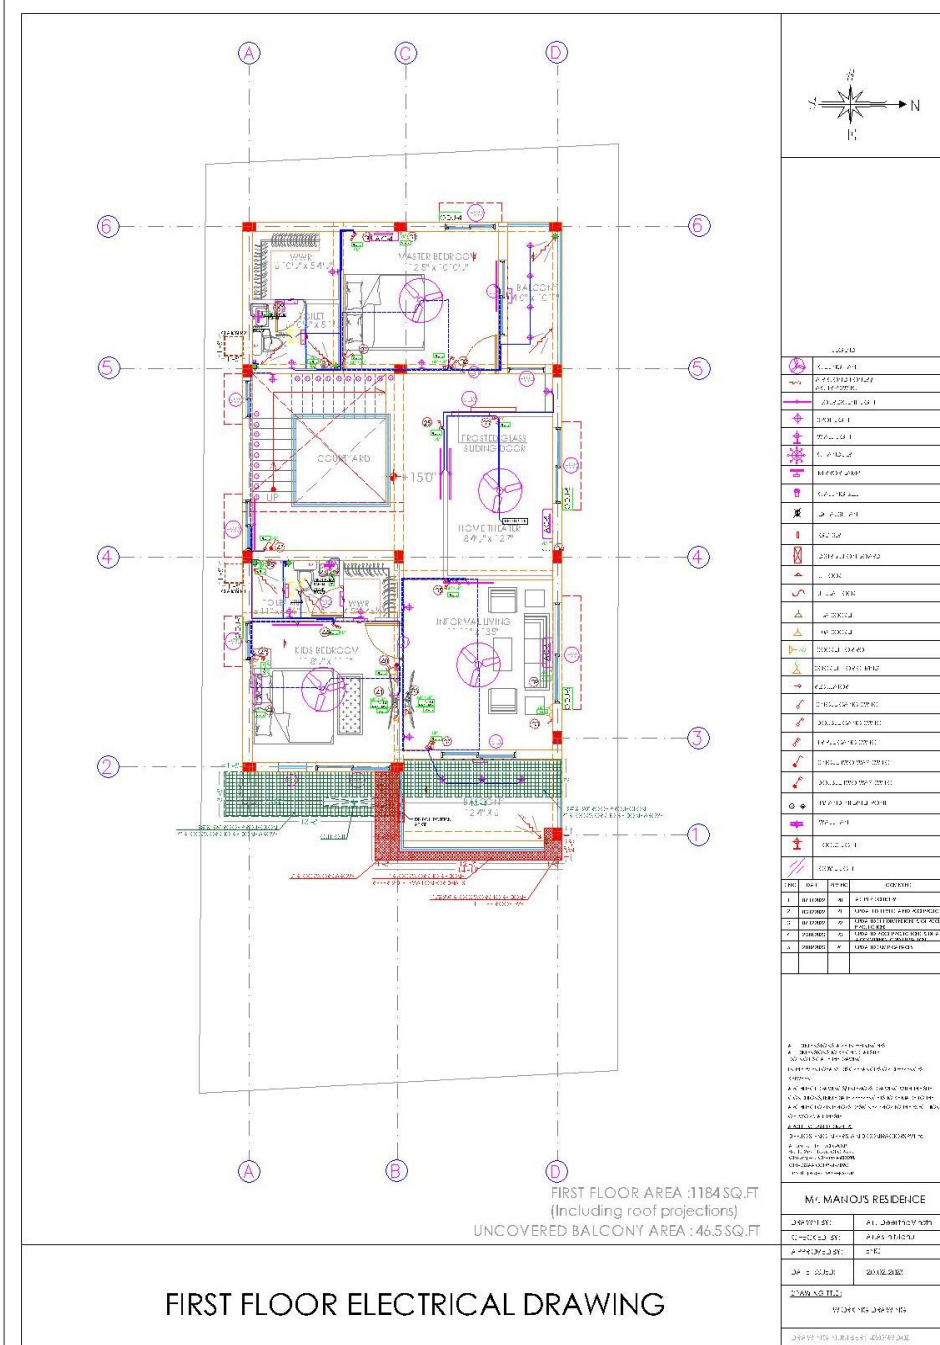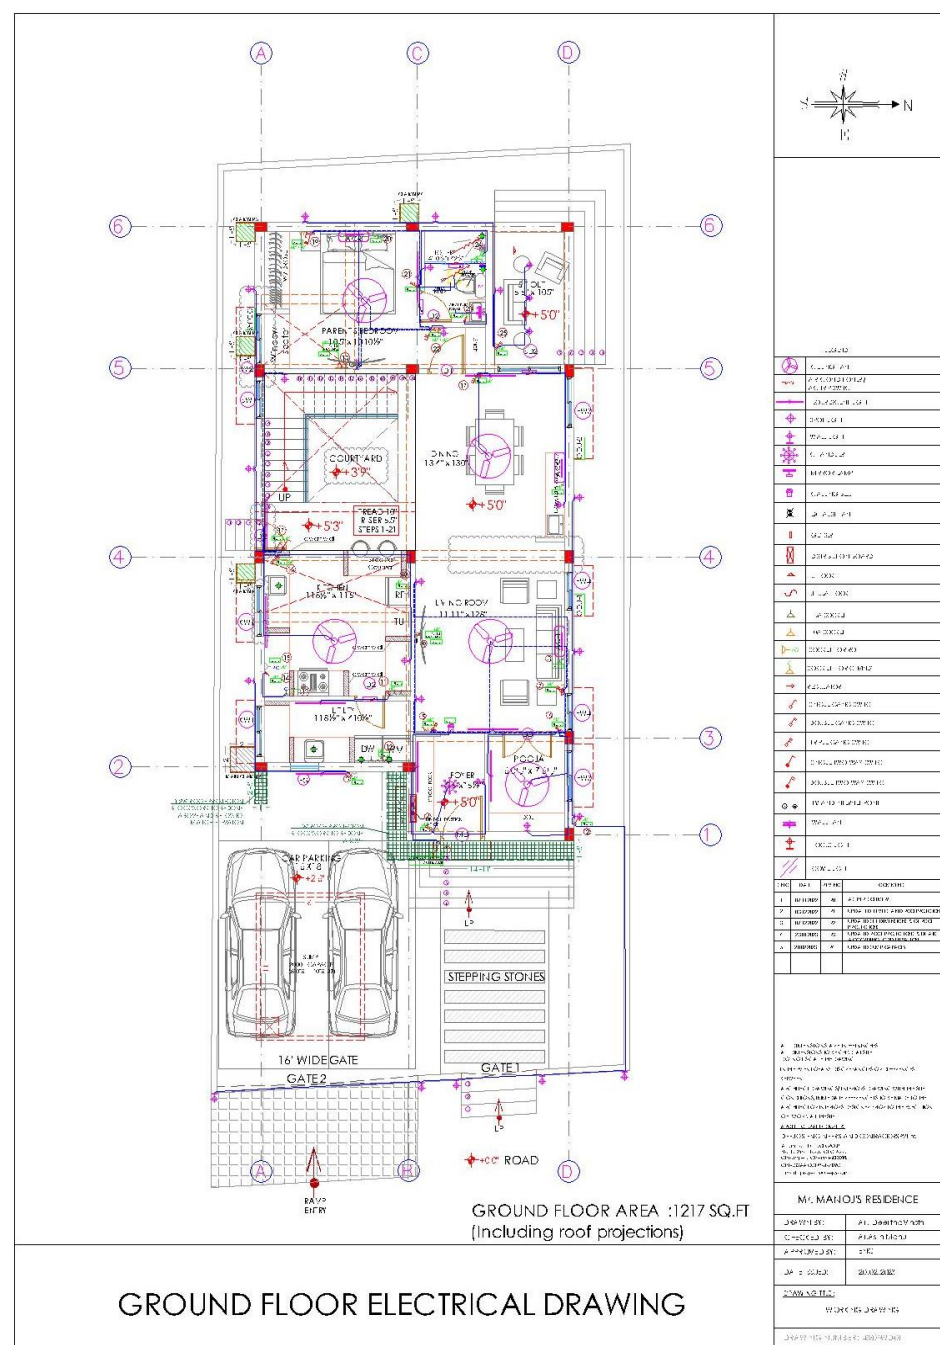

ELECTRICAL DWG

DRAWING TITLE:
MANOJ ELECTRICAL DWG

CLIENT:
MRS. MANOJ

ARCHITECTURAL DESIGNERS:

**DEEJOS ENGINEERS AND
CONTRACTORS PVT Ltd**


2nd floor, C.L.C. Road, Chrompet,
Chennai-600 044,
Mobile: +91-8110000384
Email: projects@deejos.com

SIGNATURE & SEAL:



ORIENTATION:



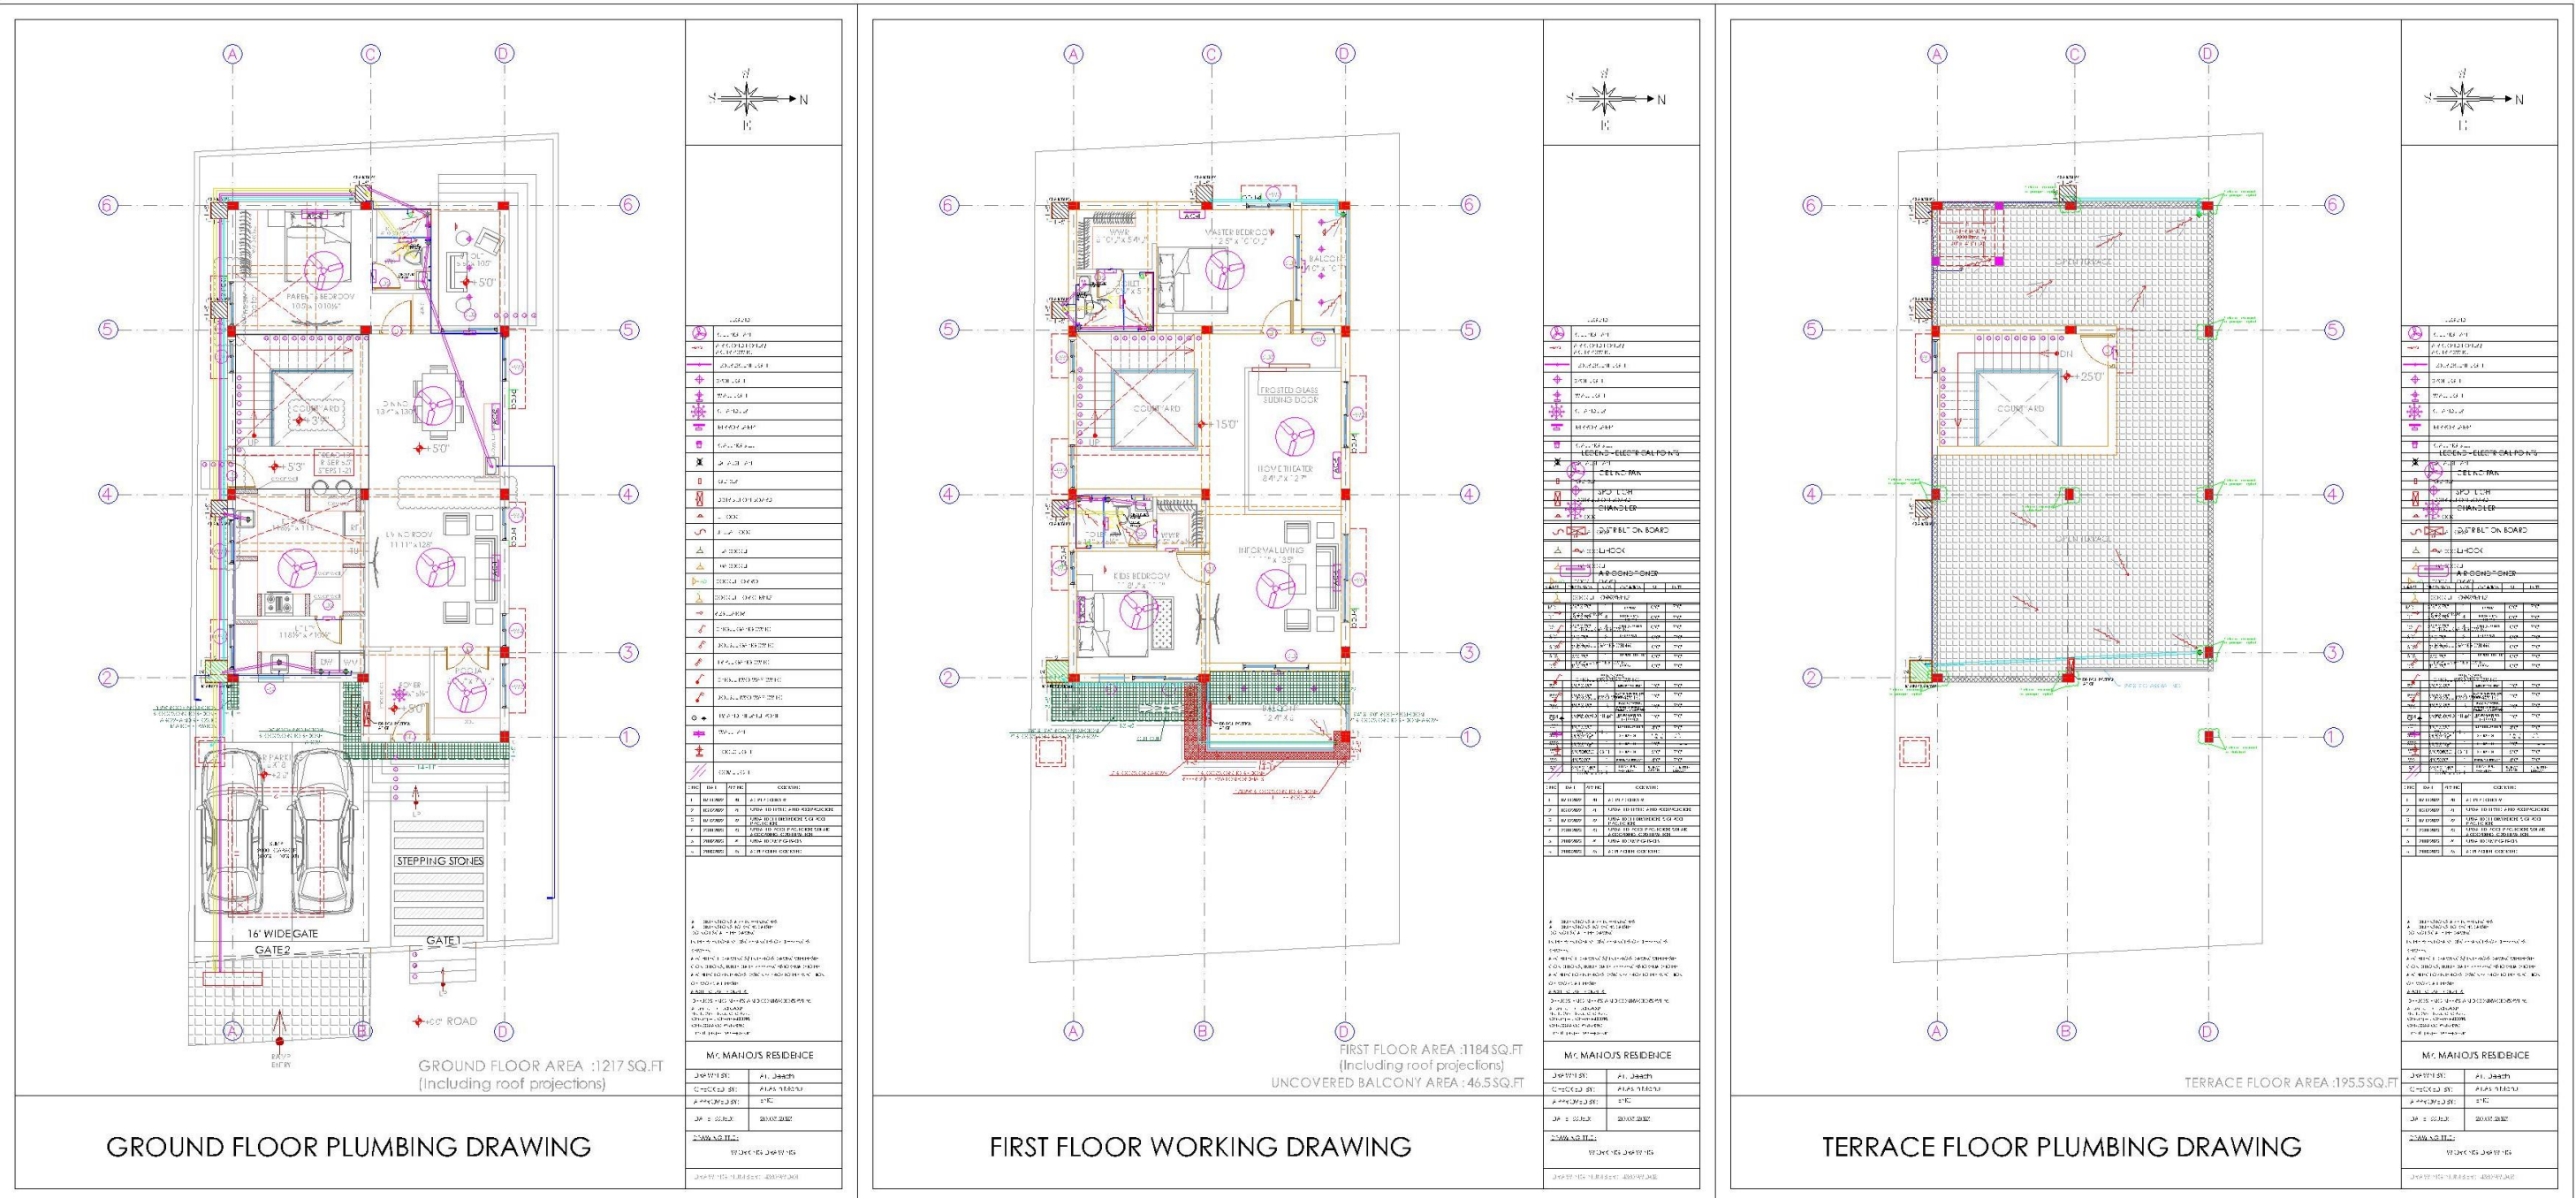

PLUMBING DWG

DRAWING TITLE:
MANOJ PLUMBING DWG

CLIENT:
MRS. MANOJ




ARCHITECTURAL DESIGNERS:
DEEJOS ENGINEERS AND CONTRACTORS PVT Ltd
2nd floor, C.L.C. Road, Chrompet,
Chennai-600 044,
Mobile: +91-8110000384
Email: projects@deejos.com

SIGNATURE & SEAL:



ORIENTATION:



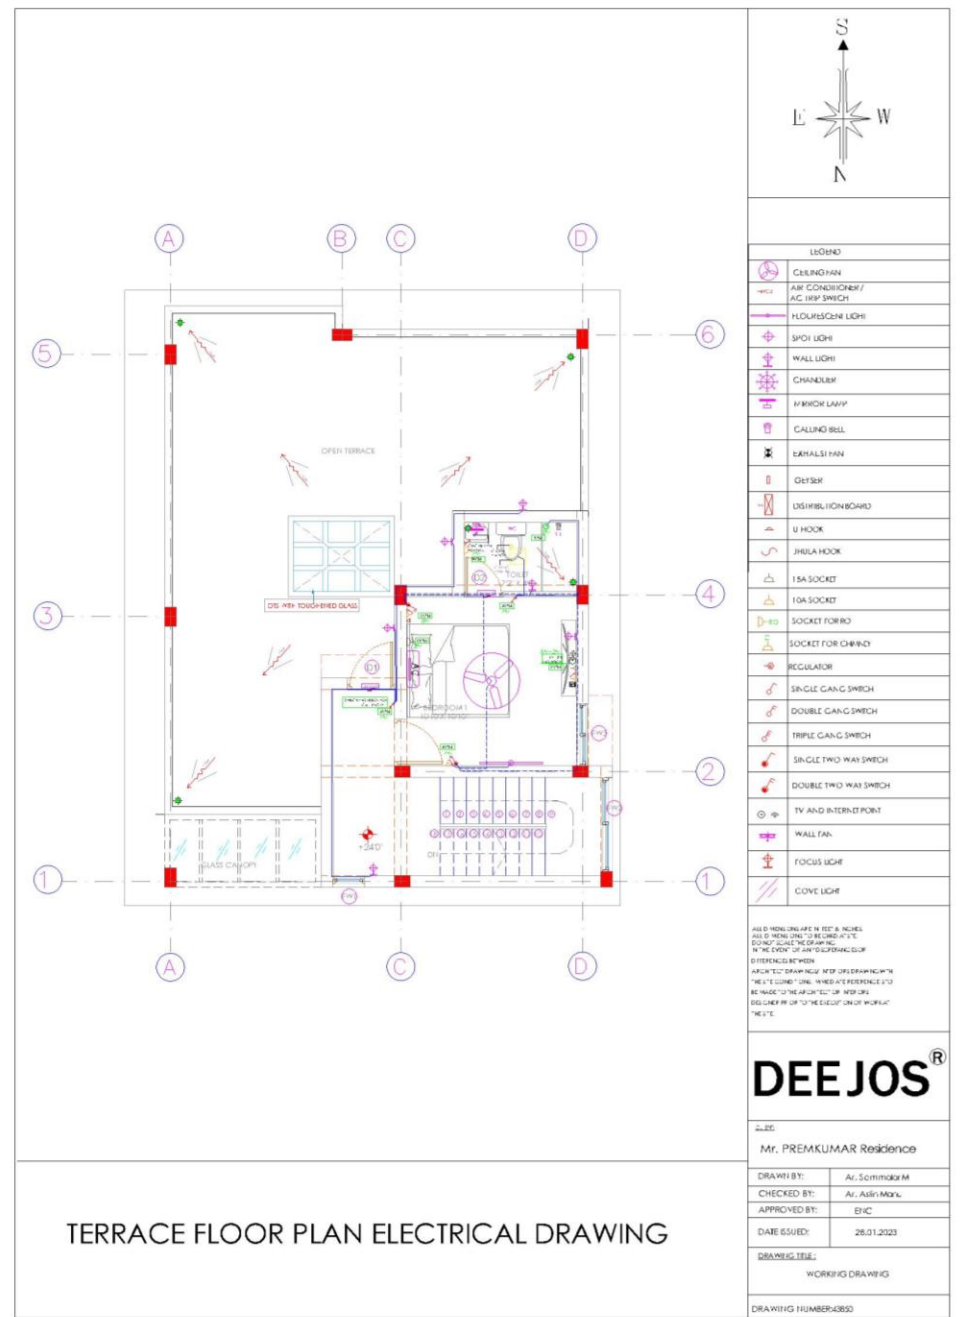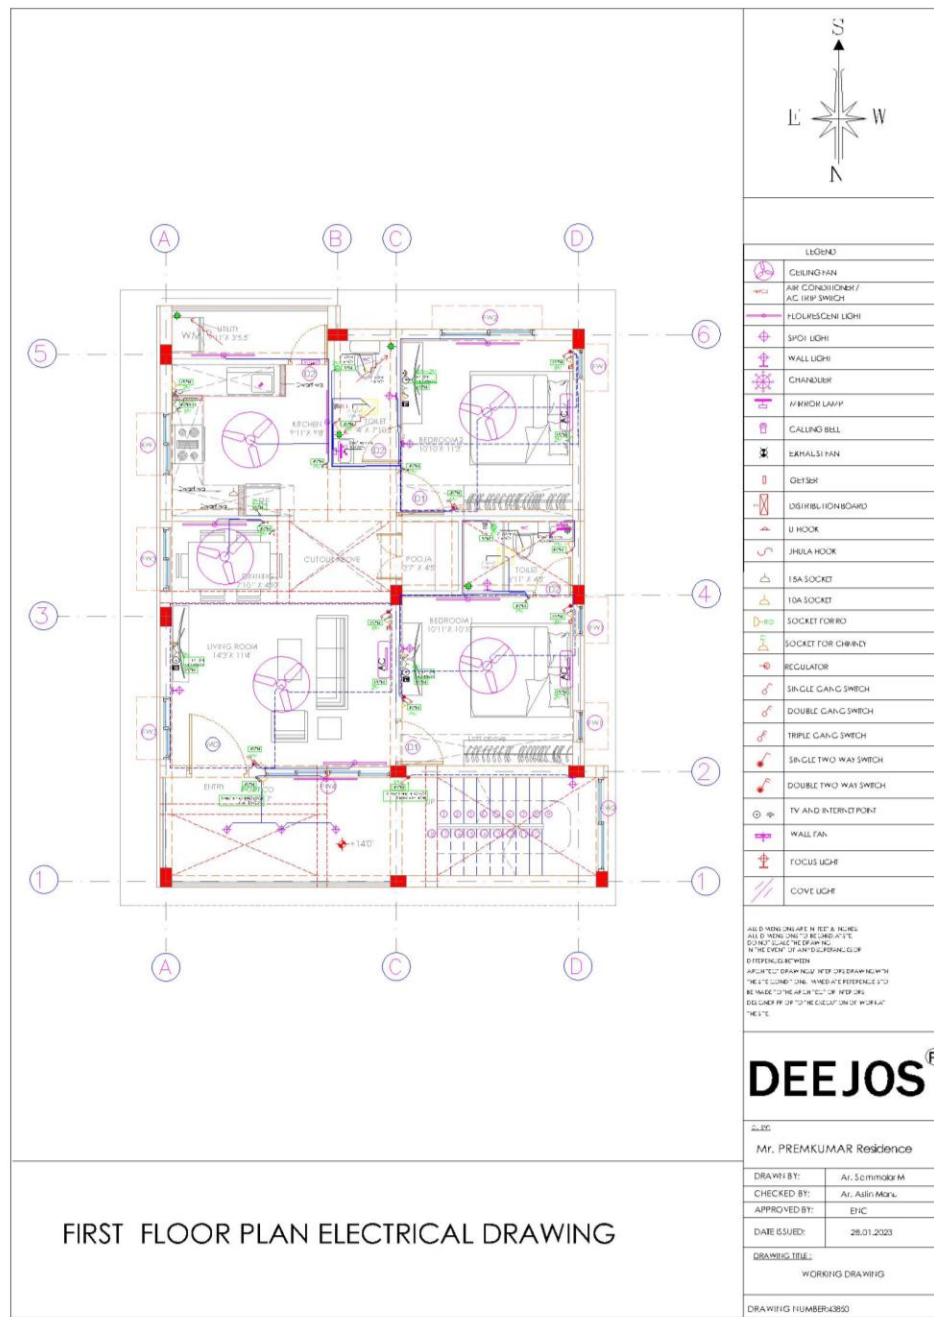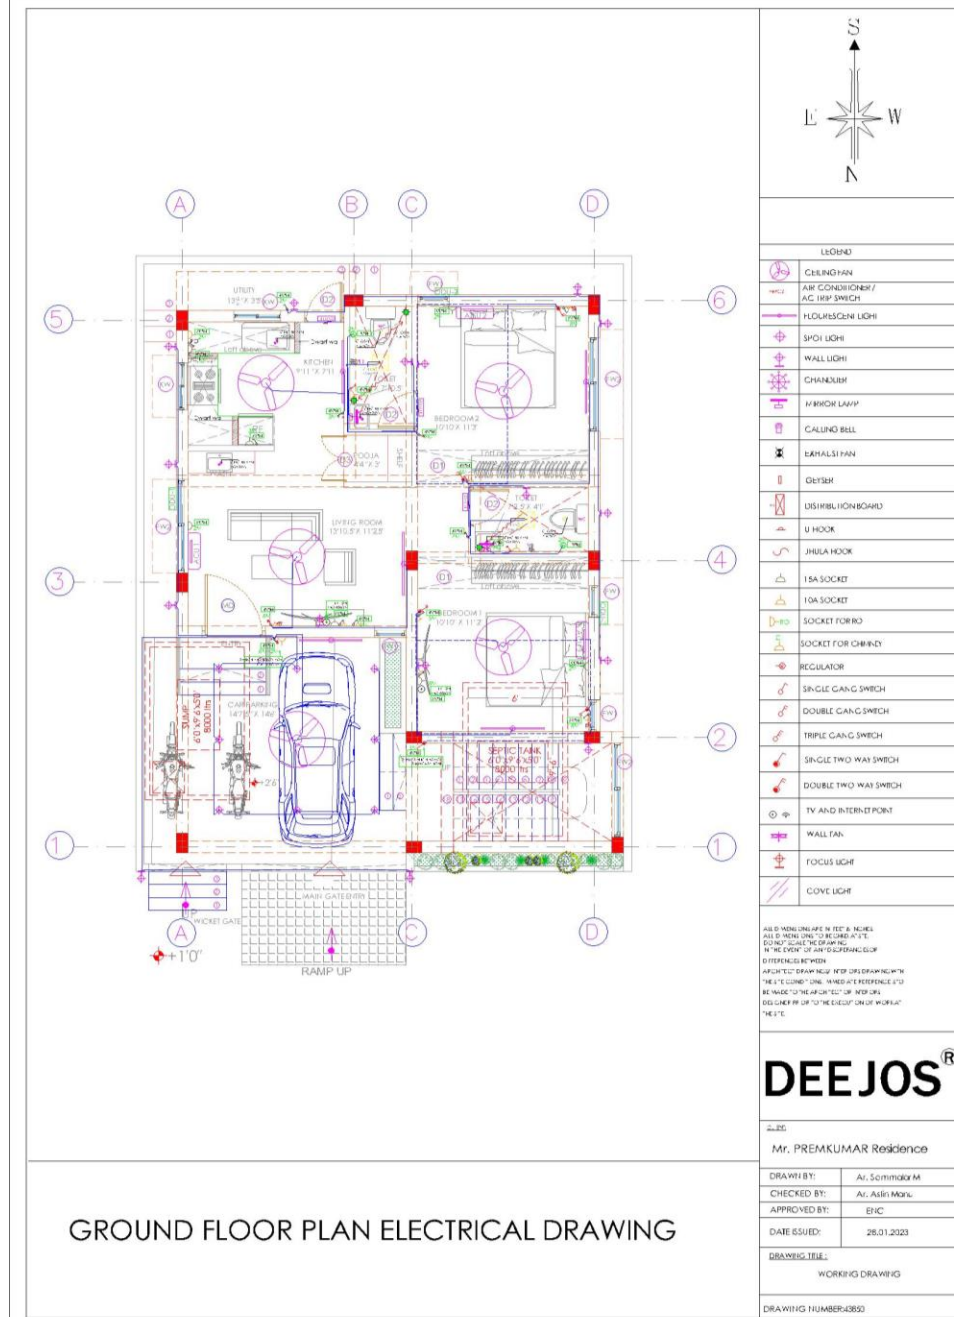

ELECTRICAL DWG

DRAWING TITLE:

PREM KUMAR ELECTRICAL DWG

CLIENT:

MRS. PREM KUMAR

ARCHITECTURAL DESIGNERS:


DEEJOS ENGINEERS AND CONTRACTORS PVT Ltd
2nd floor, C.L.C. Road, Chrompet,
Chennai-600 044,
Mobile: +91-8110000384
Email: projects@deejos.com

SIGNATURE & SEAL:

[Signature]
[Seal: Deejos Engineers & Contractors P. Ltd, #1, 2nd Floor, CLC Works Road, Chrompet.]

ORIENTATION:



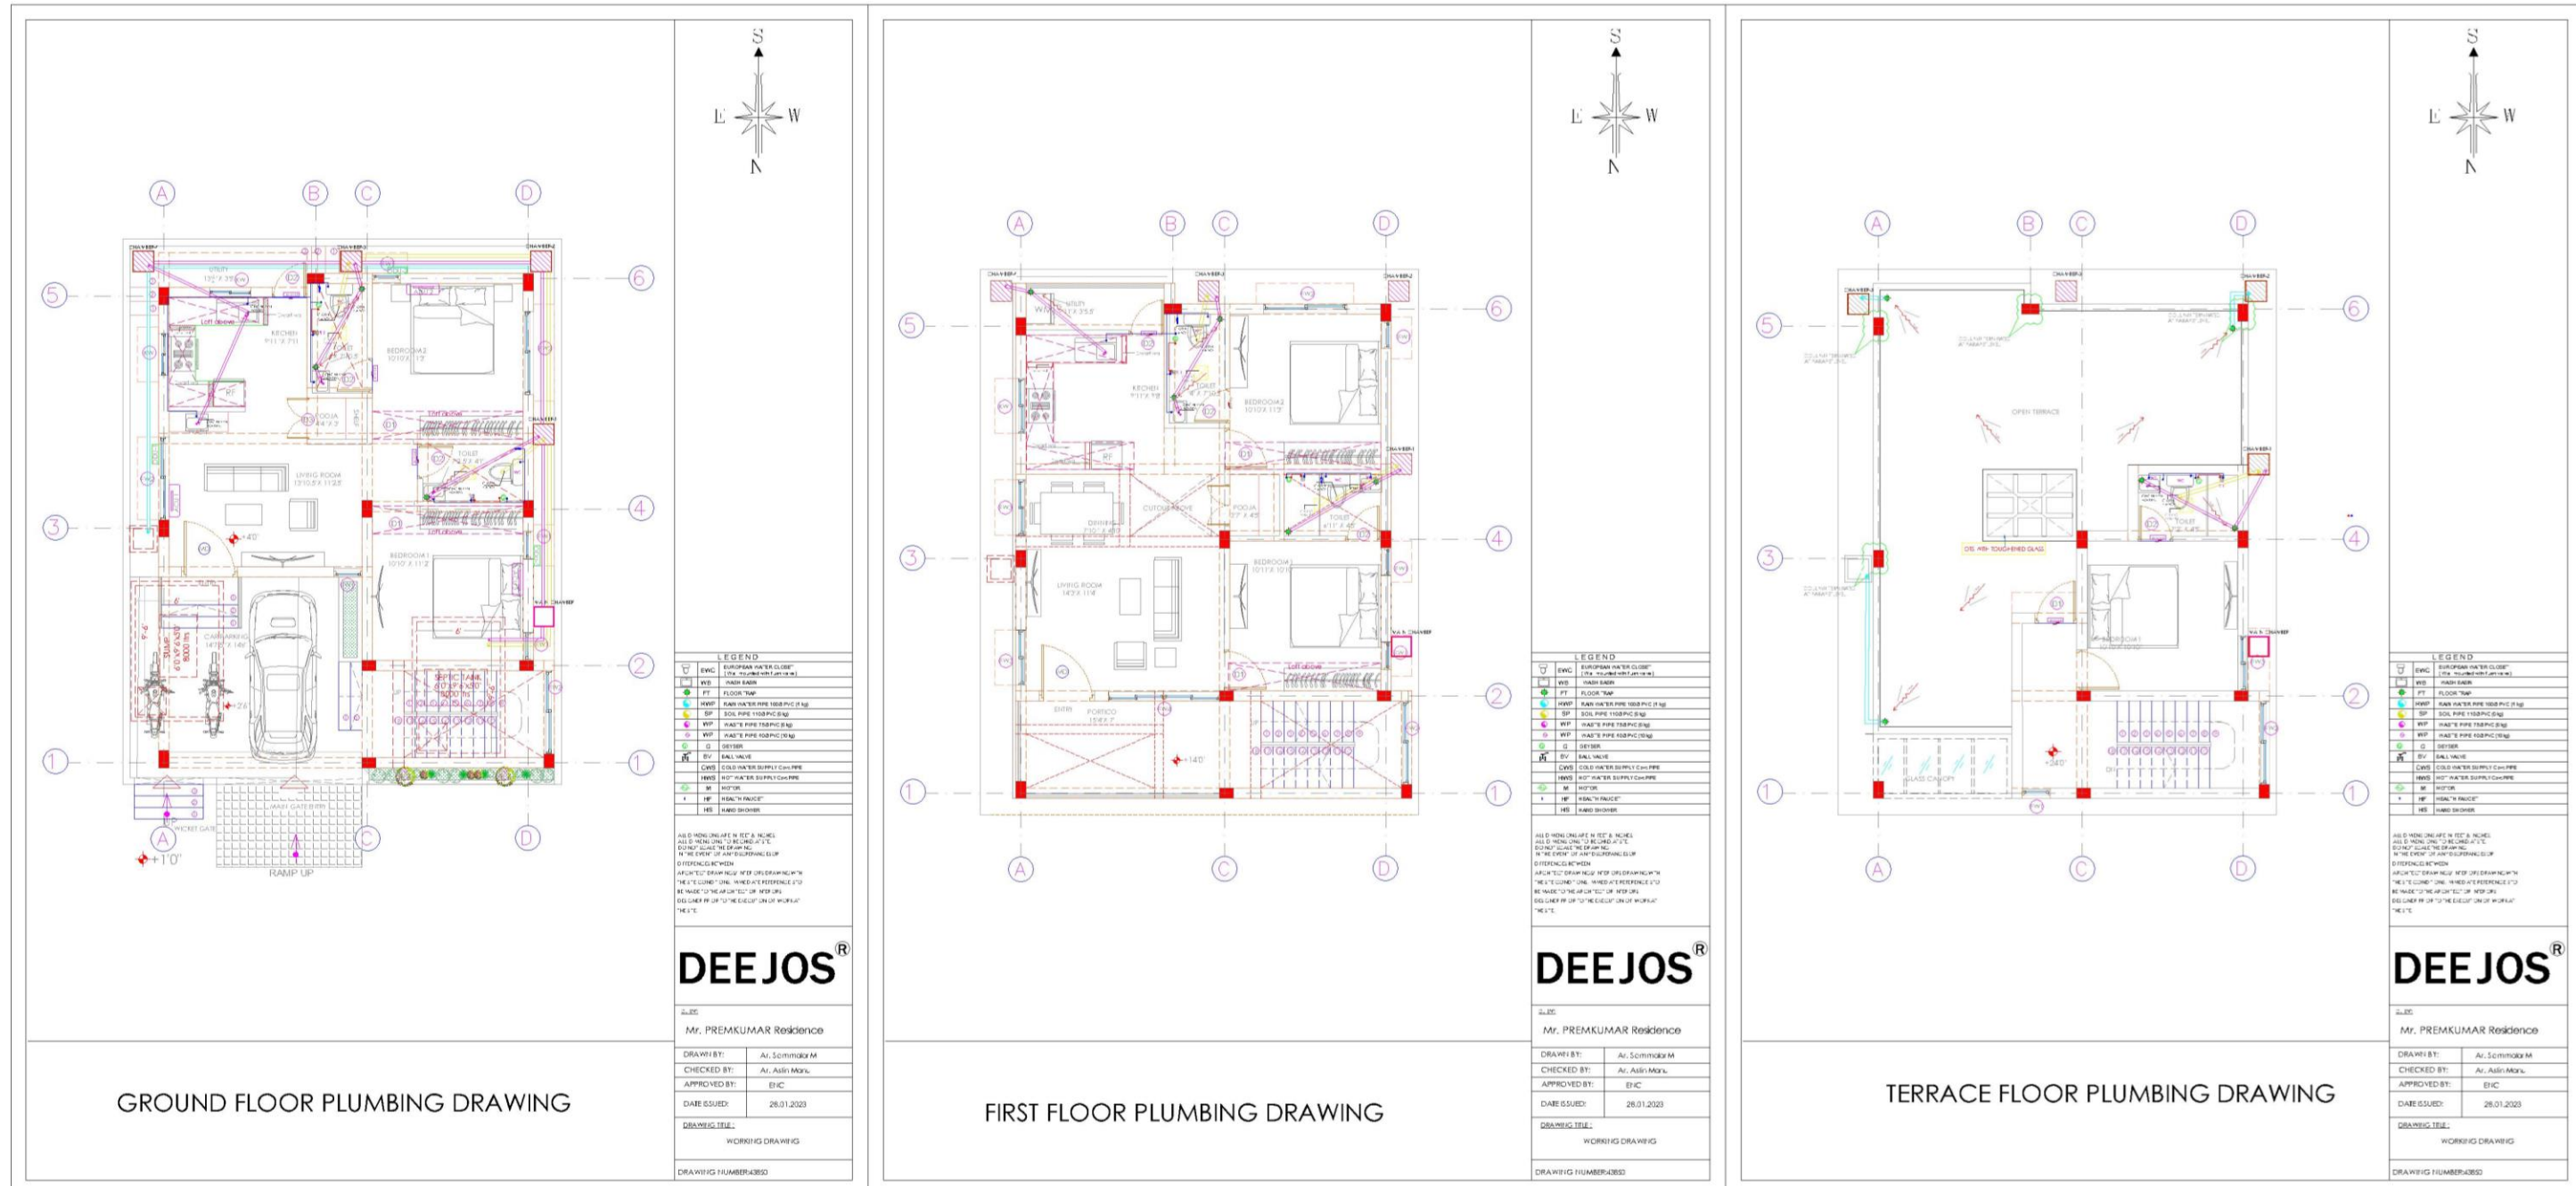

PLUMBING DWG

DRAWING TITLE:
PREM KUMAR PLUMBING DWG

CLIENT:
MRS. PREM KUMAR

ARCHITECTURAL DESIGNERS:
DEE JOS ENGINEERS AND CONTRACTORS PVT Ltd
2nd floor, C.L.C. Road, Chrompet,
Chennai-600 044,
Mobile: +91-8110000384
Email: projects@deejos.com

SIGNATURE & SEAL:




ORIENTATION:






HALF LAYOUT- GF

HALF LAYOUT- FF

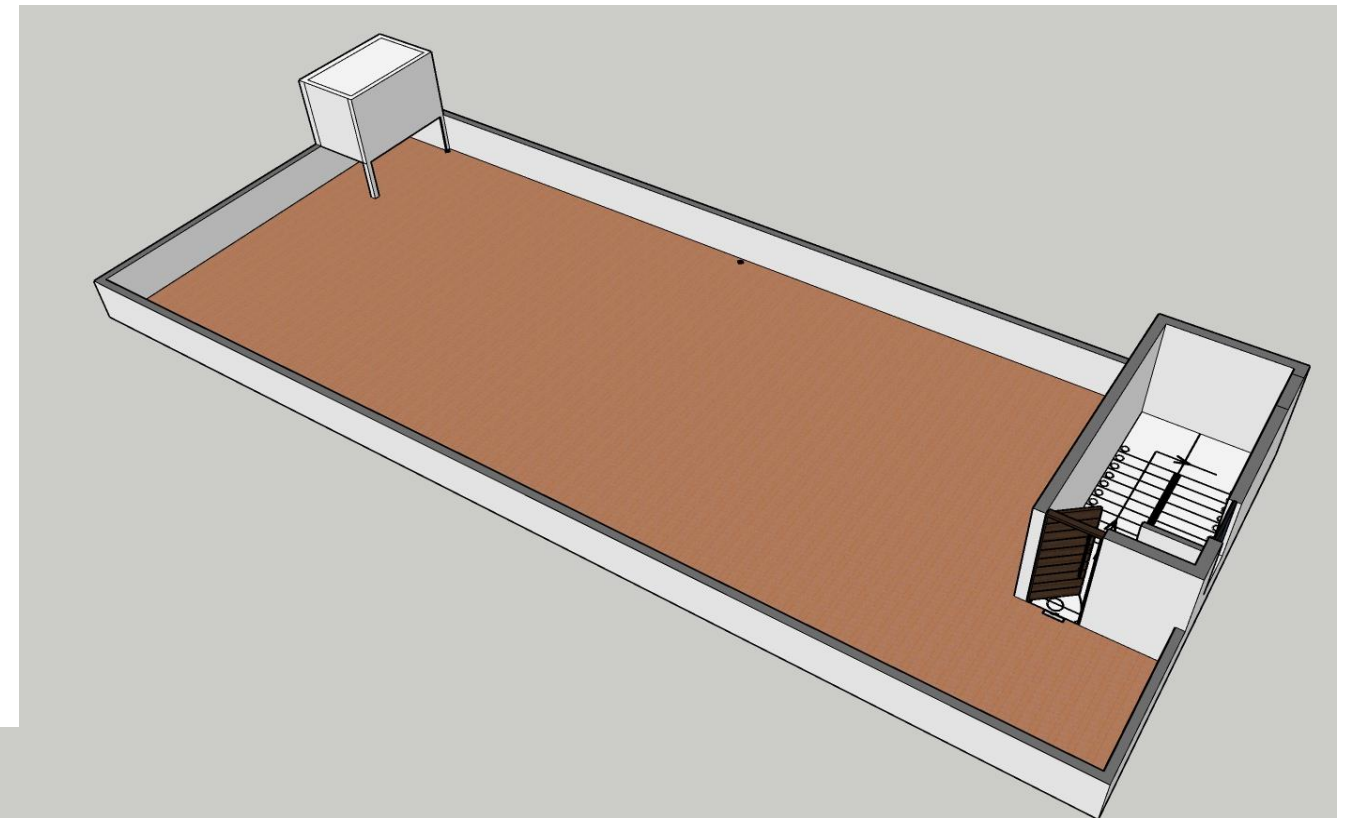

HALF LAYOUT- TF

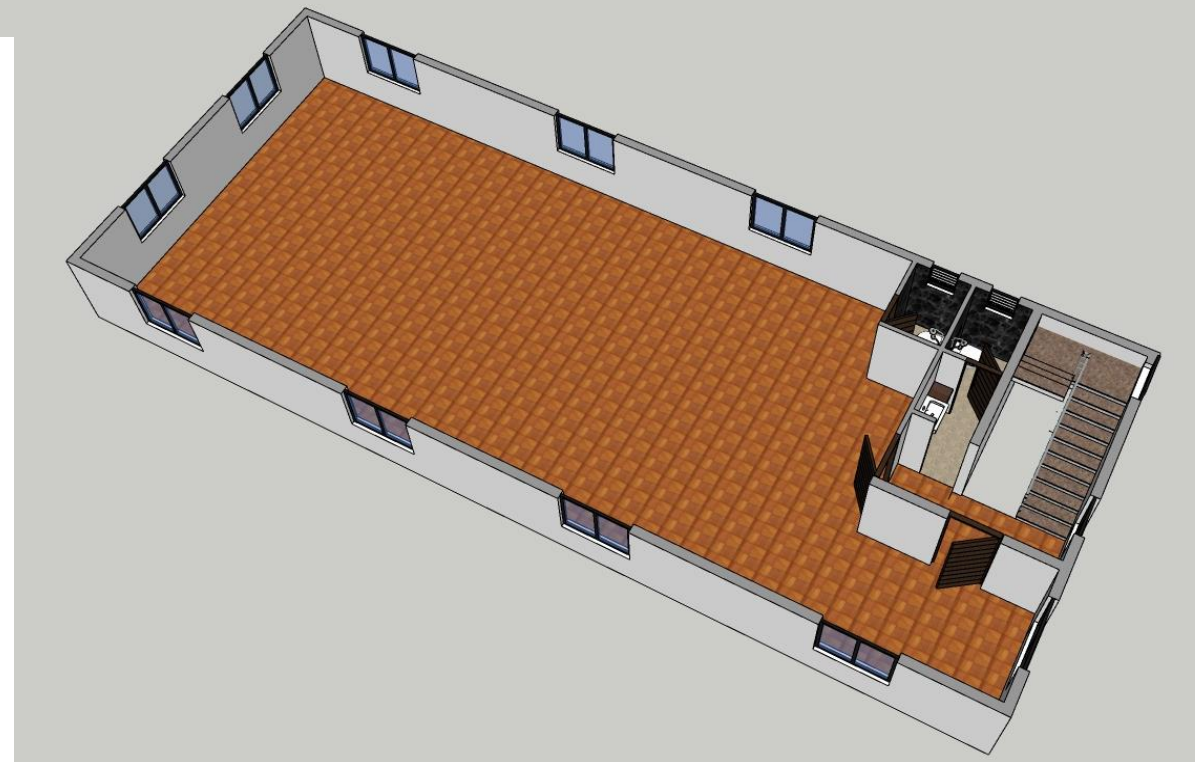

HALF LAYOUT

DRAWING TITLE:

PRAKASH HALF LAYOUT

CLIENT:

MRS. PRAKASH

ARCHITECTURAL DESIGNERS:

**DEEJOS ENGINEERS AND
CONTRACTORS PVT Ltd**


2nd floor, C.L.C. Road, Chrompet,
Chennai-600 044,
Mobile: +91-8110000384
Email: projects@deejos.com

SIGNATURE & SEAL:

[Signature]


ORIENTATION:



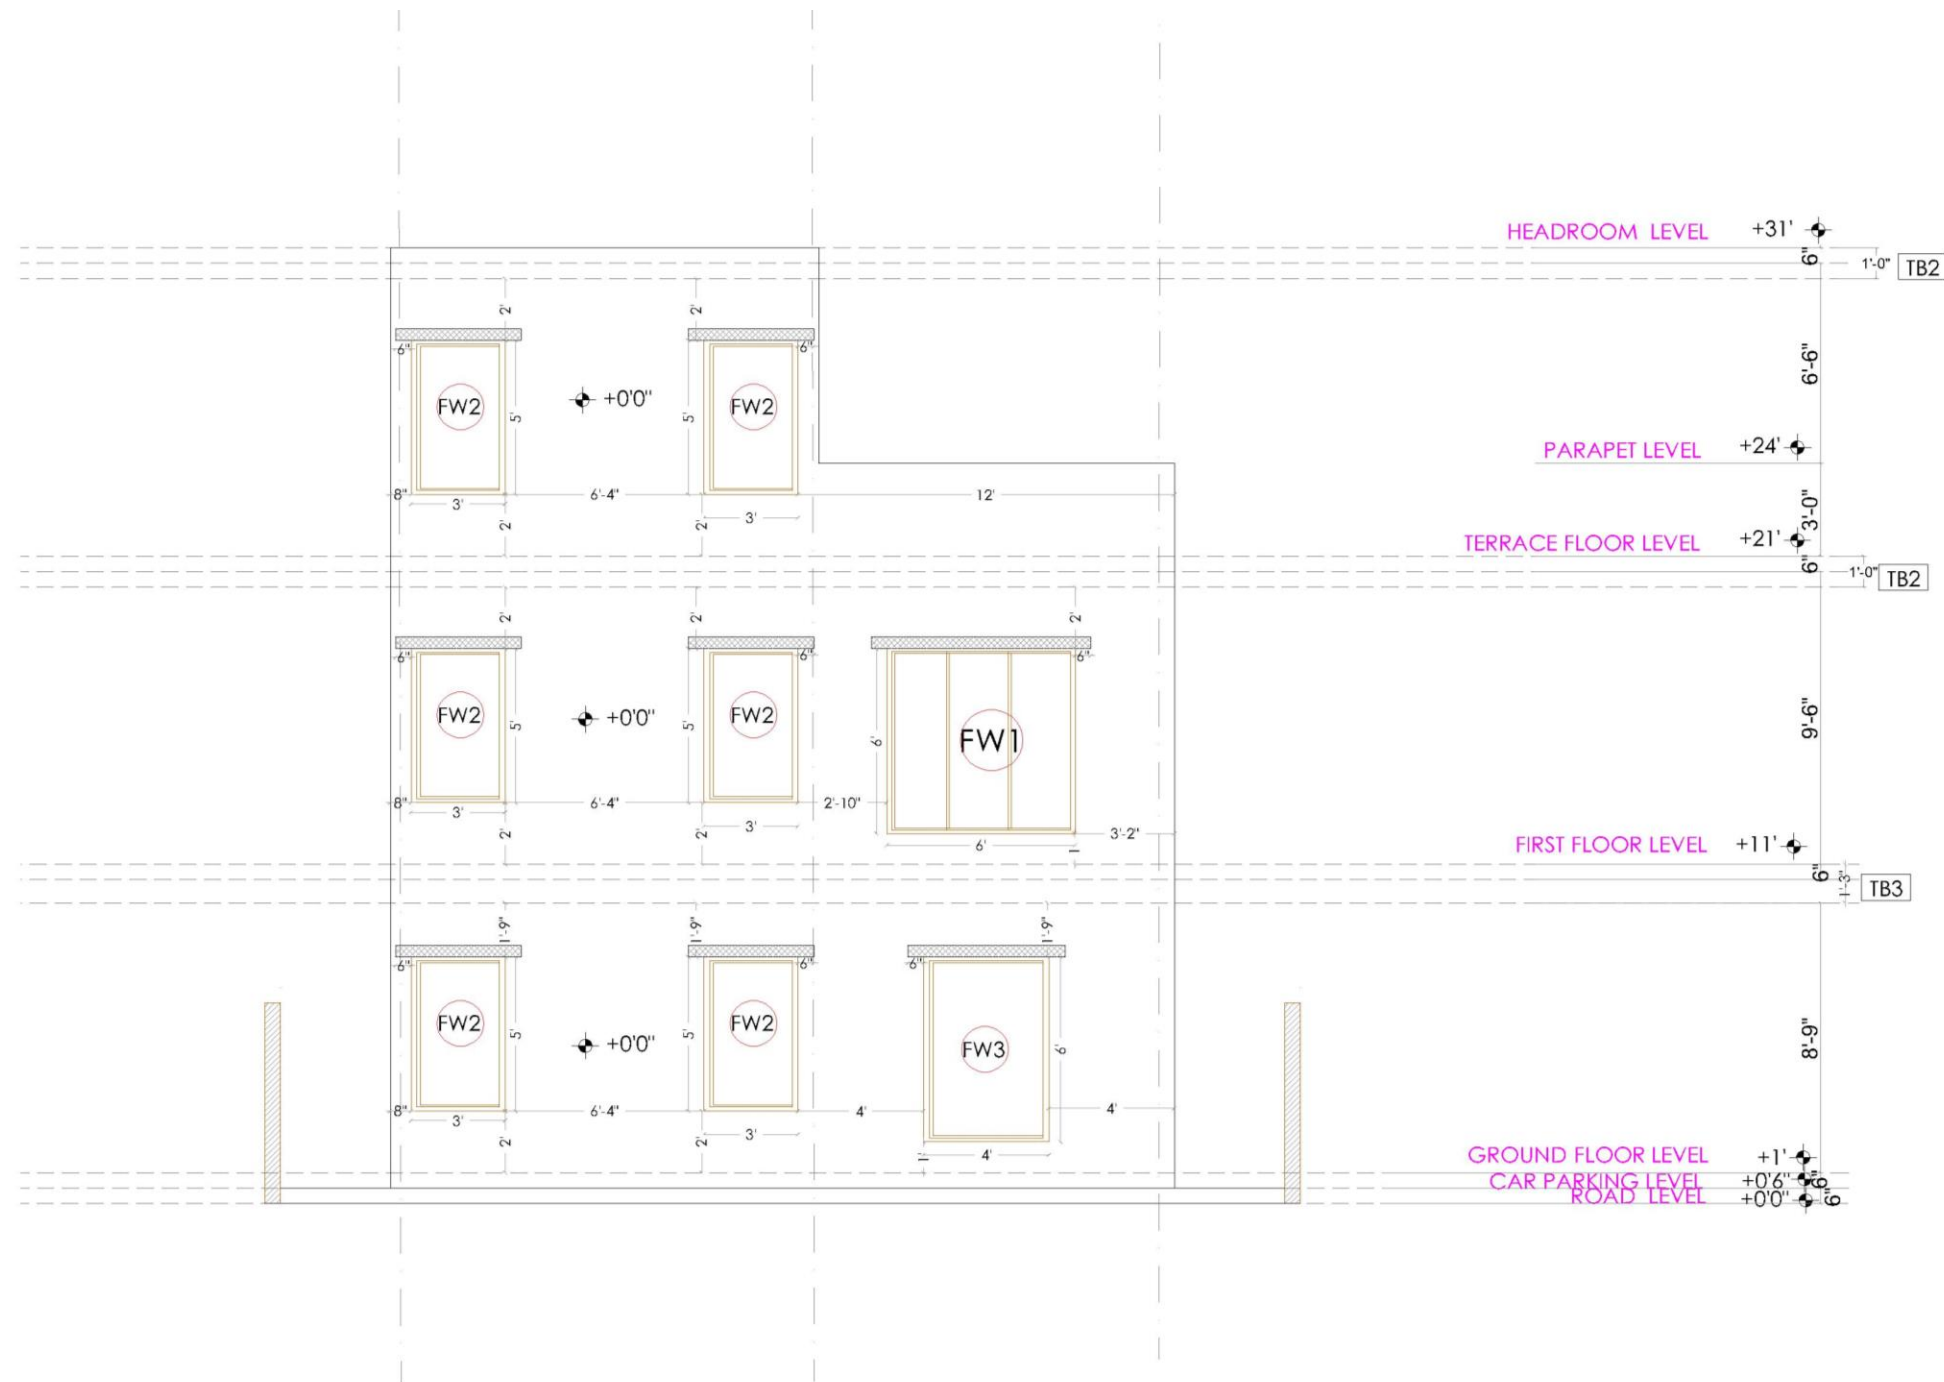

WEST ELEVATION

2D ELEVATION

DRAWING TITLE:

ANAND 2D ELEVATION

CLIENT:

MR. ANAND


ARCHITECTURAL DESIGNERS:

**DEEJOS ENGINEERS AND
CONTRACTORS PVT Ltd**

2nd floor, C.L.C. Road, Chrompet,
Chennai-600 044,
Mobile: +91-8110000384
Email: projects@deejos.com

SIGNATURE & SEAL:

ORIENTATION:

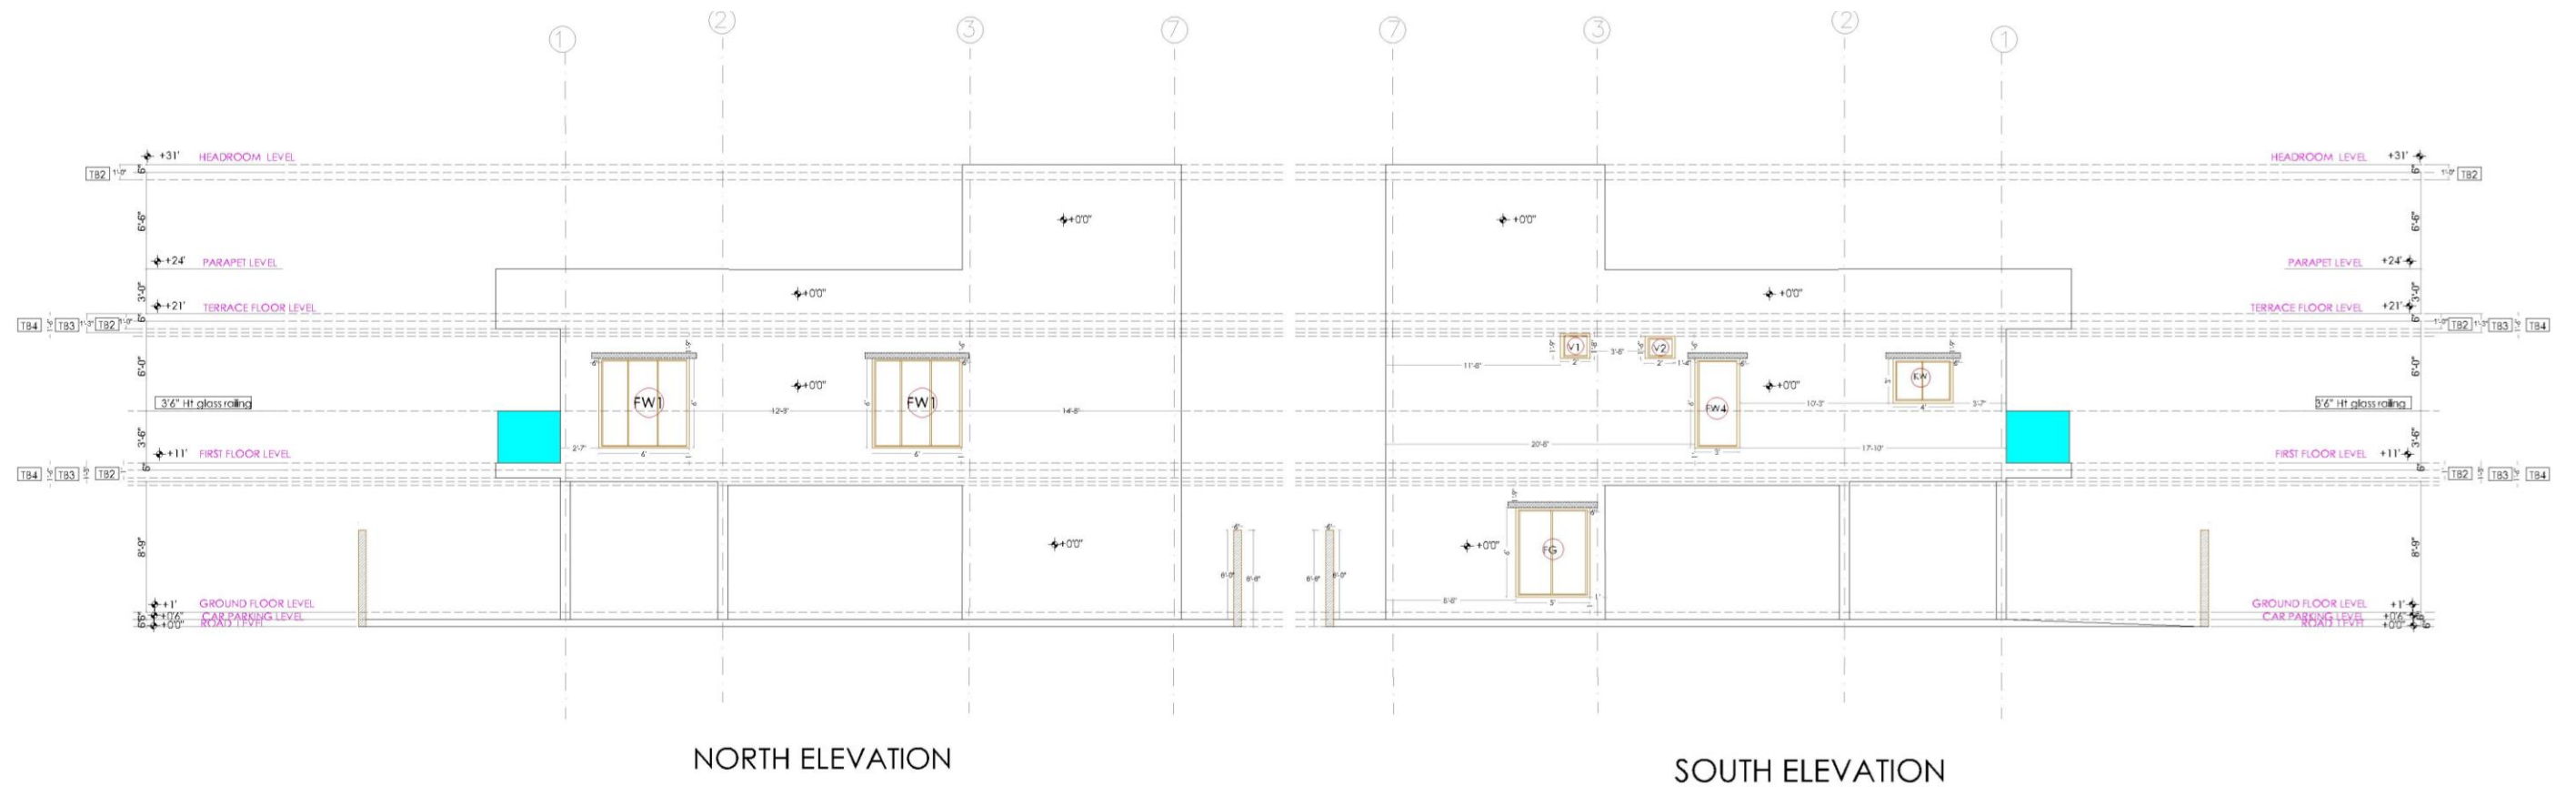

2D ELEVATION

DRAWING TITLE:

ANAND 2D ELEVATION

CLIENT:

MR. ANAND

ARCHITECTURAL DESIGNERS:

**DEEJOS ENGINEERS AND
CONTRACTORS PVT Ltd**


2nd floor, C.L.C. Road, Chrompet,
Chennai-600 044,
Mobile: +91-8110000384
Email: projects@deejos.com

SIGNATURE & SEAL:

[Signature]

[Seal: Deejos Engineers & Contractors Pvt. Ltd. # 1, 2nd Floor, CLC Works Road, Chrompet. Regd. 6/10/2014]

ORIENTATION:

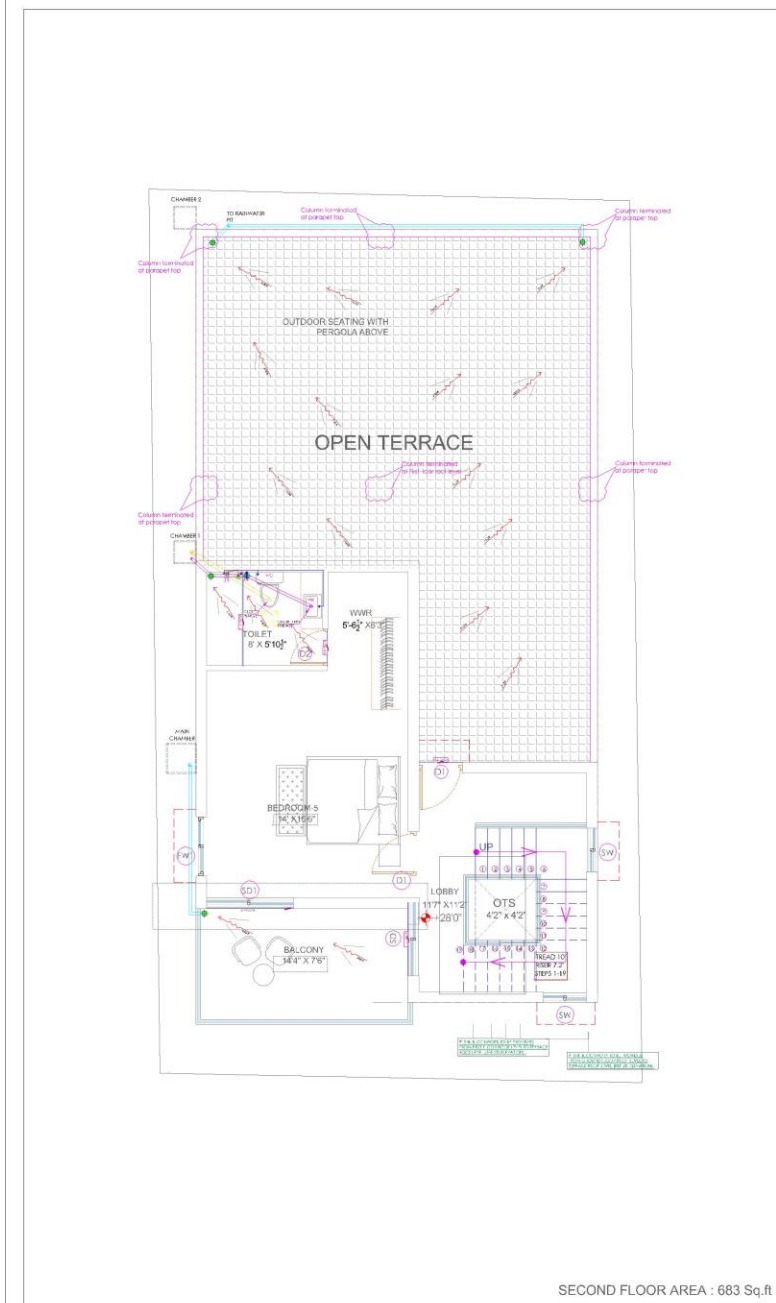

PLUMBING DRAWING
SECOND FLOOR PLAN

ENC

EUROPEAN WATER CLOSET
(Trap included with flush valve)

YES

WASH BASIN

FT

FLOOR TRAP

RWP

RAIN WATER PIPE 1000 PVC (4 kg)

SP

SOIL PIPE 1000 PVC (8 kg)

WP

WASTE PIPE 1000 PVC (8 kg)

WP

WASTE PIPE 400 PVC (15 kg)

Q

QUIVER

BV

BALL VALVE

CWS

COLD WATER SUPPLY C/W PIPE

HWS

HOT WATER SUPPLY C/W PIPE

M

MOTOR

HF

HEALTH FACET

HS

HAND SHOWER

Note:
Ground floor, first floor & second floor
roof ceiling height is 11'6" including slab
thickness.

DEE JOS®

ALL DIMENSIONS ARE IN FEET & INCHES.
ALL DIMENSIONS TO BE CHECKED AT SITE.
DO NOT SCALE THE DRAWING.

IN THE EVENT OF ANY DISCREPANCIES OR DIFFERENCES
BETWEEN ARCHITECT DRAWINGS/INTERIOR DRAWING
WITH THE SITE CONDITIONS, IMMEDIATE REFERENCE
IS TO BE MADE TO THE ARCHITECT OR INTERIOR DESIGNER
PRIOR TO THE EXECUTION OF WORK AT THE SITE.

S.NO	DATE	REV. NO	COMMENTS
1	08.01.2023	R0	AS PER SCHEME #10
2	11.01.2023	R1	UPGRADED TOILET TO 11' X 7' AS PER CLIENT'S COMMENTS
3	20.01.2023	R2	REMOVED ACCESS TO PERGOLA IN R/W, UPDATED SEPTIC TANK SIZE
4	04.02.2023	R3	AS PER CLIENT'S COMMENTS
5	07.03.2023	R4	AS PER CLIENT'S COMMENTS
6	13.03.2023	R5	AS PER CLIENT'S COMMENTS

CLIENT:
MR. BISWAJITH RAJUL'S RESIDENCE
MUGALVAKKAM

DRAWN BY: Ar. Deeptha Vinodh
CHECKED BY: Ar. Asin Manu
APPROVED BY: ENC
DATE ISSUED: 13.03.2023

DRAWING TITLE:
WORKING DRAWING

DRAWING NUMBER: 43734-A-WD-01

PLUMBING DRAWING
TERRACE FLOOR PLAN

ENC

EUROPEAN WATER CLOSET
(Trap included with flush valve)

YES

WASH BASIN

FT

FLOOR TRAP

RWP

RAIN WATER PIPE 1000 PVC (4 kg)

SP

SOIL PIPE 1000 PVC (8 kg)

WP

WASTE PIPE 1000 PVC (8 kg)

WP

WASTE PIPE 400 PVC (15 kg)

Q

QUIVER

BV

BALL VALVE

CWS

COLD WATER SUPPLY C/W PIPE

HWS

HOT WATER SUPPLY C/W PIPE

M

MOTOR

HF

HEALTH FACET

HS

HAND SHOWER

Note:
Ground floor, first floor & second floor
roof ceiling height is 11'6" including slab
thickness.

DEE JOS®

ALL DIMENSIONS ARE IN FEET & INCHES.
ALL DIMENSIONS TO BE CHECKED AT SITE.
DO NOT SCALE THE DRAWING.

IN THE EVENT OF ANY DISCREPANCIES OR DIFFERENCES
BETWEEN ARCHITECT DRAWINGS/INTERIOR DRAWING
WITH THE SITE CONDITIONS, IMMEDIATE REFERENCE
IS TO BE MADE TO THE ARCHITECT OR INTERIOR DESIGNER
PRIOR TO THE EXECUTION OF WORK AT THE SITE.

S.NO	DATE	REV. NO	COMMENTS
1	08.01.2023	R0	AS PER SCHEME #10
2	11.01.2023	R1	UPGRADED TOILET TO 11' X 7' AS PER CLIENT'S COMMENTS
3	20.01.2023	R2	REMOVED ACCESS TO PERGOLA IN R/W, UPDATED SEPTIC TANK SIZE
4	04.02.2023	R3	AS PER CLIENT'S COMMENTS
5	07.03.2023	R4	AS PER CLIENT'S COMMENTS
6	13.03.2023	R5	AS PER CLIENT'S COMMENTS

CLIENT:
MR. BISWAJITH RAJUL'S RESIDENCE
MUGALVAKKAM

DRAWN BY: Ar. Deeptha Vinodh
CHECKED BY: Ar. Asin Manu
APPROVED BY: ENC
DATE ISSUED: 13.03.2023

DRAWING TITLE:
WORKING DRAWING

DRAWING NUMBER: 43734-A-WD-01

PLUMBING DWG

DRAWING TITLE:

BISWAJITH PLUMBING DWG

CLIENT:

MR. BISWAJITH


ARCHITECTURAL DESIGNERS:

**DEEJOS ENGINEERS AND
CONTRACTORS PVT Ltd**

2nd floor, C.L.C. Road, Chrompet,
Chennai-600 044,
Mobile: +91-8110000384
Email: projects@deejos.com

SIGNATURE & SEAL:

ORIENTATION:

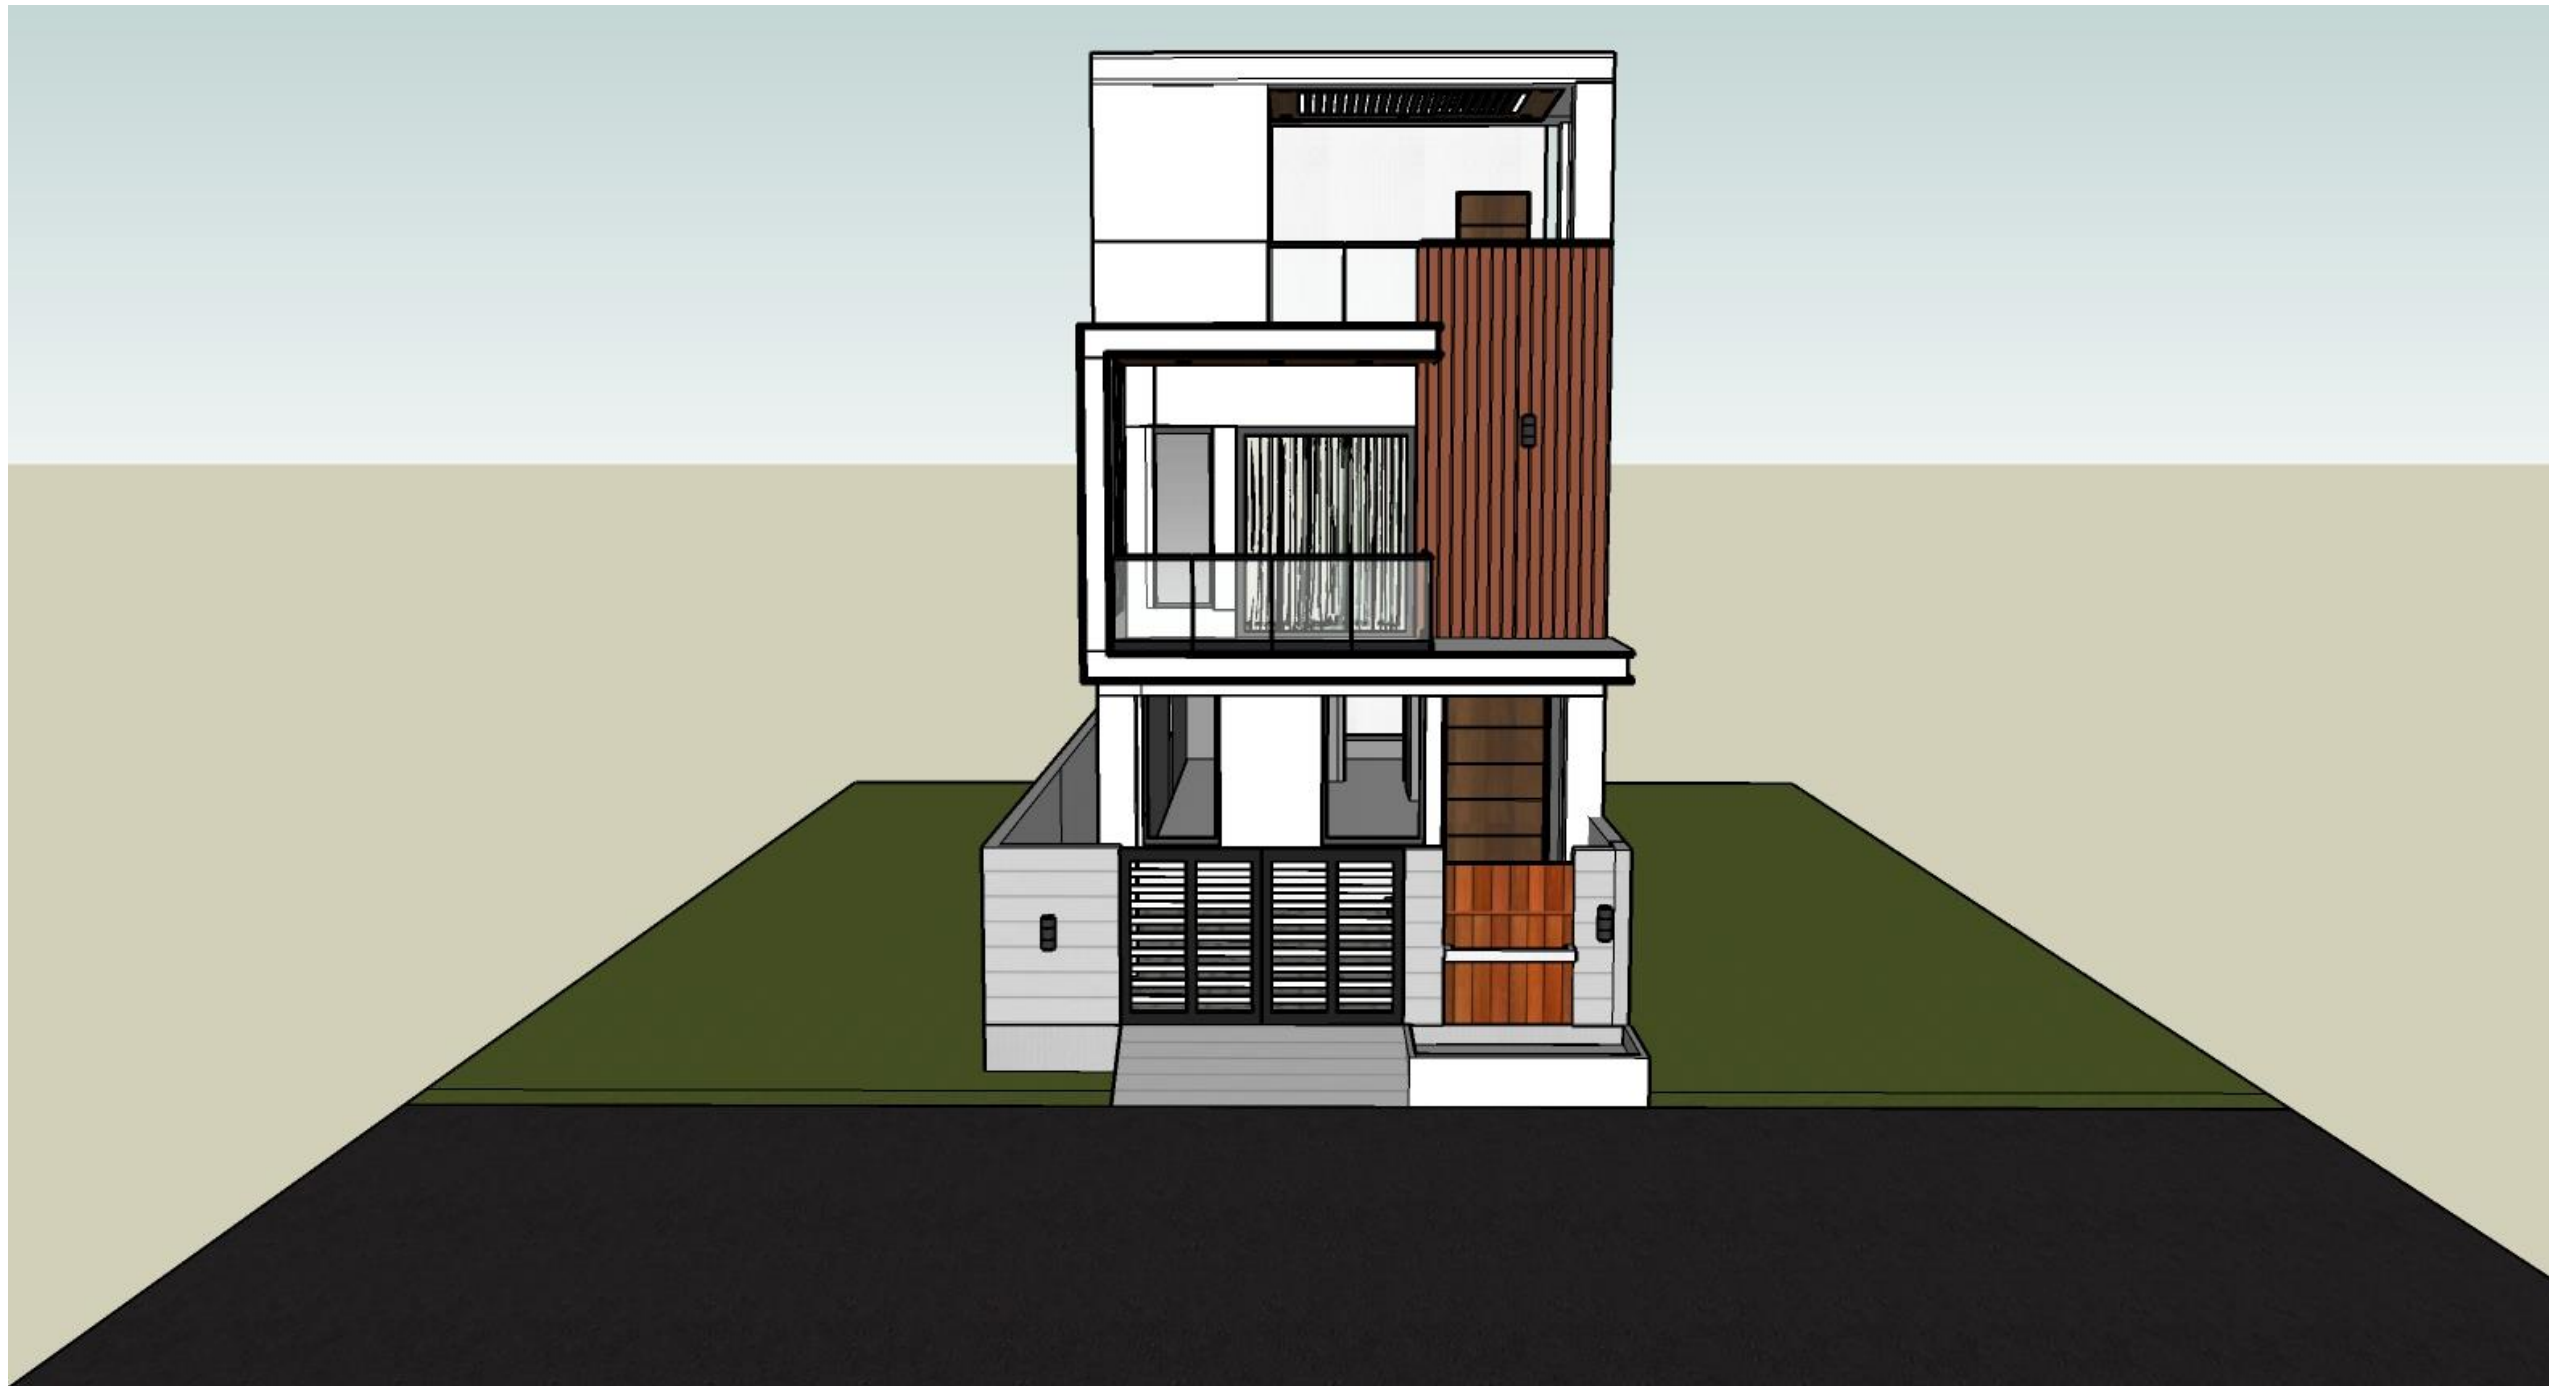

3D ELEVATION

DRAWING TITLE:

POOVARASAN RAJA 3D ELEVATION

CLIENT:

MR. POOVARASAN RAJA

ARCHITECTURAL DESIGNERS:

**DEEJOS ENGINEERS AND
CONTRACTORS PVT Ltd**

2nd floor, C.L.C. Road, Chrompet,
Chennai-600 044,
Mobile: +91-8110000384
Email: projects@deejos.com

SIGNATURE & SEAL:

[Signature]


ORIENTATION: