



SATHYABAMA

INSTITUTE OF SCIENCE AND TECHNOLOGY
(DEEMED TO BE UNIVERSITY)

Accredited with “A” grade by NAAC I 12B Status by UGC I Approved by AICTE

Jeppiaar Nagar, Rajiv Gandhi Salai, Chennai – 600 119

www.sathyabama.ac.in

SCHOOL OF BUILDING AND ENVIRONMENT
DEPARTMENT OF ARCHITECTURE
PRACTICAL TRAINING PORTFOLIO (SAR4063)
MAY 2023

Name of the Student : CHRISTILDA.S

Batch : 2018 - 2023

Reg No. : 38210021

Semester : X



SATHYABAMA

INSTITUTE OF SCIENCE AND TECHNOLOGY
(DEEMED TO BE UNIVERSITY)

Accredited with "A" grade by NAAC | 12B Status by UGC | Approved by AICTE

Jeppiaar Nagar, Rajiv Gandhi Salai, Chennai – 600 119

www.sathyabama.ac.in

SCHOOL OF BUILDING AND ENVIRONMENT

DEPARTMENT OF ARCHITECTURE

VIVA-VOCE EXAMINATION

This is to certify that the practical training SAR 4063 is the work of **CHRISTILDA.S** who had undergone training in **KINGSWAY CONSULTANT** has been monitored by the continuous assessment during January 2023 to April 2023.

Dr. Devyani Gangopadhyay
DEAN

Submitted for Viva voce Examination held on 08 June 2023

Internal Examiner

External Examiner



SATHYABAMA

INSTITUTE OF SCIENCE AND TECHNOLOGY
(DEEMED TO BE UNIVERSITY)

Accredited with "A" grade by NAAC | 12B Status by UGC | Approved by AICTE

Jeppiaar Nagar, Rajiv Gandhi Salai, Chennai – 600 119

www.sathyabama.ac.in

DECLARATION

I, **CHRISTILDA.S** hereby declare that the Training Report **JANUARY 2023 to APRIL 2023** done by me under the guidance of **Ar. R.BENJAMIN** is submitted in partial fulfillment of the requirements for the completion of practical training session.

DATE : 08/06/2023

PLACE : CHENNAI

SIGNATURE OF CANDIDATE

ACKNOWLEDGEMENT

I am pleased to acknowledge my sincere thanks to **Board of Management of SATHYABAMA** for their kind encouragement in doing this practical training and for completing it successfully. I am grateful to them.

I convey my thanks to **Dr. Devyani Gangopadhyay**, Dean, School of Building and Environment and **Ar.Sarath Chandra Kanth**, Design Chair, Department of Architecture for having been a constant source of support and encouragement.

I wish to express my thanks to all Teaching and Non-teaching staff members of the Department of who were helpful in many ways for the completion of the project.

I also wish to thank **Ar. R.BENJAMIN** , for the experience of interning at their firm.

KINGSWAY CONSULTANTS
ARCHITECTS AND ENGINEERS

ok-


F.No.171B/3016/23

06.01.2023

Dean
Sathyabama Institute of Science and
Technology,
Rajiv Gandhi Salai,
Jeppiaar Nagar,
Sholinganallur
Chennai 600 119.

Dear Madam,

The undersigned is pleased to provide professional training to **Christilda S**
(Reg.No.38210021) in our organization for 90 days with effect from 2nd January, 2023..

 Yours sincerely,

(R. BENJAMIN)



lk/rp

R.BENJAMIN
B Arch., F.I.I.A., AIID
Reg.No.CA/86/10033

J.S.RAJASINGH
B.E., F.I.Struct.E.(London) C Eng.,
M.I.E.(IND), FIA STRUCT.E.(IND)
M.ASCE(USA), F.I.I.V.(India),
MCA-Reg.No.CA/83/7856
GAZETTED VALUER (Cat.1/1603)

13,(Old No.6), JARRET GARDENS, CASA MAJOR ROAD, EGMORE, CHENNAI - 600008 .PHONE: 2819 3832, 2819 3049 &
2819 4349 FAX: 044-2819 3360 ,E-Mail:info@kingswayconsultants.com. Website: www.kingswayconsultants.in

KINGSWAY CONSULTANTS
ARCHITECTS AND ENGINEERS

27.04.2023

F.No.171B/382/23

Dean
Sathyabama Institute of Science and
Technology,
Rajiv Gandhi Salai,
Jeppiaar Nagar,
Sholinganallur
Chennai 600 119.

Dear Sir/Madam,

Sub: Completion Certificate

This is to certify that **Christilda S** (Reg.No.38210021) B. Arch. student of
Sathyabama Institute of Science and Technology who is currently in tenth semester has
successfully completed her internship in our organization for the period from 02.01.2023 to
27.04.2023. During this period her conduct was good.

Yours faithfully

(R. BENJAMIN)



lk/rp

R. BENJAMIN
B. Arch., F.I.A., AIID
Licensed Surveyor Class-I, R.A. No:134
Reg. No:CA/86/10033

R.BENJAMIN
B Arch., F.I.I.A., AIID
Reg.No.CA/86/10033

J.S.RAJASINGH
B.E., F.I.Struct.E.(London) C Eng.,
M.I.E.(IND), FIA STRUCT.E.(IND)
M.ASCE(USA), F.I.I.V.(India),
MCA-Reg.No.CA/83/7856
GAZETTED VALUER (Cat.1/1603)

13,(Old No.6), JARRET GARDENS, CASA MAJOR ROAD, EGMORE, CHENNAI - 600008 .PHONE: 2819 3832, 2819 3049 &
2819 4349 FAX: 044-2819 3360 ,E-Mail:info@kingswayconsultants.com. Website: www.kingswayconsultants.in

SATHYABAMA

INSTITUTE OF SCIENCE AND TECHNOLOGY
(DEEMED TO BE UNIVERSITY)
Accredited 'A' Grade by NAAC | 12B Status by UGC | Approved by AICTE
www.sathyabama.ac.in

PROFESSIONAL PRACTICAL TRAINING REPORT 2023

(Monthly Progress to be documented and submitted to the HOD by the Architect in charge of Trainee of the Organization)

- Name of the Office / Organization : kingsway consultants, architects & engineers
- Address & Contact Number : NO.6, JASRET GARDENS, CASH MAJO ROAD, EGMORE CH-8. 044-28193832.
- Name of the Student : S. CHRISTILDA
- Duration : From 02-01-2023 To 31-01-2023.
- Total No. of days : 21 days.
- Evaluation of Performance Criteria shall be on

Description of works	Excellent	Good	Fair	Poor	NA
Office Culture Comprehension		✓			
Participation in the Office		✓			
Reading of Drawings		✓			
Presentation Techniques	✓				
Model Making		NOT APPLICABLE			
Understanding of Construction Details		✓			
Drafting Skills (Manual/Computer)		✓ (computer)			
Site Supervision / Client Interaction Skills		NOT APPLICABLE			
Time Schedule Adherence		✓			
Other Computer Skills	✓				
Files and Office Maintenance		✓			
Coordination with other Consultants		✓			
Overall Grading*					85/90

* Note: Kindly grade the student as per his/her overall performance in the office during the assessment month*

7. Any other Remarks:

-NIL-

Signature of the Head of the Office / Organization (With Seal)

R. BENJAMIN
B. Arch., FIIA., AIID
Licensed Surveyor Class-I, R.A. No:134
Reg. No:CA/86/10033



SATHYABAMA

INSTITUTE OF SCIENCE AND TECHNOLOGY
(DEEMED TO BE UNIVERSITY)
Accredited 'A' Grade by NAAC | 12B Status by UGC | Approved by AICTE
www.sathyabama.ac.in

PROFESSIONAL PRACTICAL TRAINING REPORT 2023

(Monthly Progress to be documented and submitted to the HOD by the Architect in charge of Trainee of the Organization)

- Name of the Office / Organization : kingsway consultants architects & engineers
- Address & Contact Number : NO.6, JASRET GARDENS, CASH MAJO ROAD, EGMORE CH-8.
- Name of the Student : S. CHRISTILDA
- Duration : From 01-02-23 To 28-02-23
- Total No. of days : 27 days.
- Evaluation of Performance Criteria shall be on

Description of works	Excellent	Good	Fair	Poor	NA
Office Culture Comprehension		✓			
Participation in the Office		✓			
Reading of Drawings		✓			
Presentation Techniques	✓				
Model Making		-			
Understanding of Construction Details		✓			
Drafting Skills (Manual/Computer)		-			
Site Supervision / Client Interaction Skills		-			
Time Schedule Adherence		✓			
Other Computer Skills	✓				
Files and Office Maintenance		✓			
Coordination with other Consultants		✓			
Overall Grading*					87/90

* Note: Kindly grade the student as per his/her overall performance in the office during the assessment month*

7. Any other Remarks:

-NIL-

Signature of the Head of the Office / Organization (With Seal)

R. BENJAMIN
B. Arch., FIIA., AIID
Licensed Surveyor Class-I, R.A. No:134
Reg. No:CA/86/10033



PROFESSIONAL PRACTICAL TRAINING REPORT 2023

(Monthly Progress to be documented and submitted to the HOD by the Architect in charge of Trainee of the Organization)


1. Name of the Office / Organization : KINGSWAY CONSULTANTS (architects & engineers)
2. Address & Contact Number : NO-6, JARRET GARDENS, CASA MAYA ROAD, EGMORE - 8
3. Name of the Student : S. CHRISTILDA
4. Duration : From 01-03-23 To 31-03-23
5. Total No. of days : 26 days
6. Evaluation of Performance Criteria shall be on

Description of works	Excellent	Good	Fair	Poor	NA
Office Culture Comprehension		✓			
Participation in the Office		✓			
Reading of Drawings	✓				
Presentation Techniques	✓				
Model Making		- NOT APPLICABLE -			
Understanding of Construction Details		✓			
Drafting Skills (Manual/Computer)		✓			
Site Supervision / Client Interaction Skills		- NOT APPLICABLE -			
Time Schedule Adherence		✓			
Other Computer Skills		✓			
Files and Office Maintenance		✓			
Coordination with other Consultants		✓			
Overall Grading*	87/90				

* Note: Kindly grade the student as per his/her overall performance in the office during the assessment month*

7. Any other Remarks: - NIL -

Signature of the Head of the Office / Organization (With Seal)

 
R. BENJAMIN
B. Arch., FIA., AIID
Licensed Surveyor Class-I, R.A. No:134
Reg. No:CA/86/10033



PROFESSIONAL PRACTICAL TRAINING REPORT 2023

(Monthly Progress to be documented and submitted to the HOD by the Architect in charge of Trainee of the Organization)

1. Name of the Office / Organization : KINGSWAY CONSULTANTS, architects & Engineer.
2. Address & Contact Number : NO-13, JARRET GARDENS, CASA MAYA ROAD, EGMORE.
3. Name of the Student : S. CHRISTILDA
4. Duration : From 01-04-23 To 27-04-23
5. Total No. of days : 21 days
6. Evaluation of Performance Criteria shall be on

Description of works	Excellent	Good	Fair	Poor	NA
Office Culture Comprehension		✓			
Participation in the Office		✓			
Reading of Drawings		✓			
Presentation Techniques	✓				
Model Making		NOT APPLICABLE			
Understanding of Construction Details		✓			
Drafting Skills (Manual/Computer)		✓			
Site Supervision / Client Interaction Skills		✓			
Time Schedule Adherence		✓			
Other Computer Skills	✓				
Files and Office Maintenance		✓			
Coordination with other Consultants		✓			
Overall Grading*	88/90				

* Note: Kindly grade the student as per his/her overall performance in the office during the assessment month*

7. Any other Remarks: - NIL -

Signature of the Head of the Office / Organization (With Seal)


R. BENJAMIN
B. Arch., FIA., AIID
Licensed Surveyor Class-I, R.A. No:134
Reg. No:CA/86/10033



WORK DIARY

WEEKS	PROJECT NAME	WORK DONE
1 – 4	RESIDENTIAL AND INSTITUTE	PLAN, 3D RENDERING, SECTION
4 – 8	RESIDENTIAL	PLAN, 3D RENDERING, SECTION
8 – 12	RESIDENTIAL AND INSTITUTE	PLAN, SECTION, ELEVATION, SITE VISIT
12 - 9	RESIDENTIAL AND INSTITUTE	PLAN, 3D RENDERING, ELEVATION

CHIEF AECHITECT SIGNATURE :

ABOUT THE FIRM

The firm KINGSWAY CONSULTING ENGINEERS was established in the year 1967 at Madras (Chennai). The name of the firm was changed to **KINGSWAY CONSULTANTS - ARCHITECTS AND ENGINEERS** in the year 1991.

This is a Partnership firm.

The services undertaken can be broadly classified as: Architectural design, detailing and supervision, Structural design, detailing and checking of all types of structures, Designs and detailing of Electrical installations.

Design and detailing of Sanitary and Plumbing installations.

Total Project Management, Tendering, supervision and checking bills, certifying payments and completion reports.

Valuation of immovable property, Interior decoration design and supervision , Rehabilitation and repair of buildings

Consultation on property development' Evaluation of Projects.

TABLE OF CONTENTS

CHAPTER NO	TITLE	PAGE NO
1	ABOUT THE FIRM	1
	RESIDENCE	
2	RESIDENCE PLAN	2
3	RESIDENTIAL FLATS AT KOLATHUR	3
4	RESIDENTIAL FLATS (stilt and first floor plan)	4
4.1	RESIDENTIAL FLATS (second and third floor)	5
5	MSB RESIDENTIAL LUXURY FLATES	6
6	RESIDENCE IN COIMBATORE	7
6.1	RESIDENCE IN COIMBATORE (3d views)	8

TABLE OF CONTENTS


CHAPTER NO	TITLE	PAGE NO
	INSTITUTE	
7	VIT SAMSUNG SPEECH LAB	9
8	VIT S BLOCK (part Ref.plan)	10
8.1	VIT S BLOCK (Elevation)	11
8.2	VIT S BLOCK (part section)	12
9	VIT S BLOCK (part Ref.plan)	13
9.1	VIT S BLOCK (Elevation)	14
9.2	VIT S BLOCK (part section)	15
10	WCC MM ACADEMIC BLOCK (ground floor)	16
10.1	WCC MM ACADEMIC BLOCK (first and second floor)	17

TABLE OF CONTENTS

CHAPTER NO	TITLE	PAGE NO
10.2	WCC MM ACADEMIC BLOCK (third floor)	18
10.3	WCC MM ACADEMIC BLOCK (fourth floor)	19
11	PHYSIOTHERAPY BLOCK (ground floor)	20
11.1	PHYSIOTHERAPY BLOCK (first floor)	21
12	GUNTUR CHURCH ELEVATION	22
	3D VIEWS	
13	VIT BOARD ROOM	23
14	VIT VNEST LAB	24
15	VIT SPORIC LAB	25
15.1	VIT SPORIC LAB	26


TABLE OF CONTENTS

CHAPTER NO	TITLE	PAGE NO
	INSTITUTE	
16	PONDICHERRY CONVENTIONAL AHLL ROOMS	27
17	RESIDENTIAL GATE	28
18	WCC ACADEMIC BLOCK	29
	SITE VISIT	
19	SITE VISIT	30
20	CRITICAL OVER VIEW	31

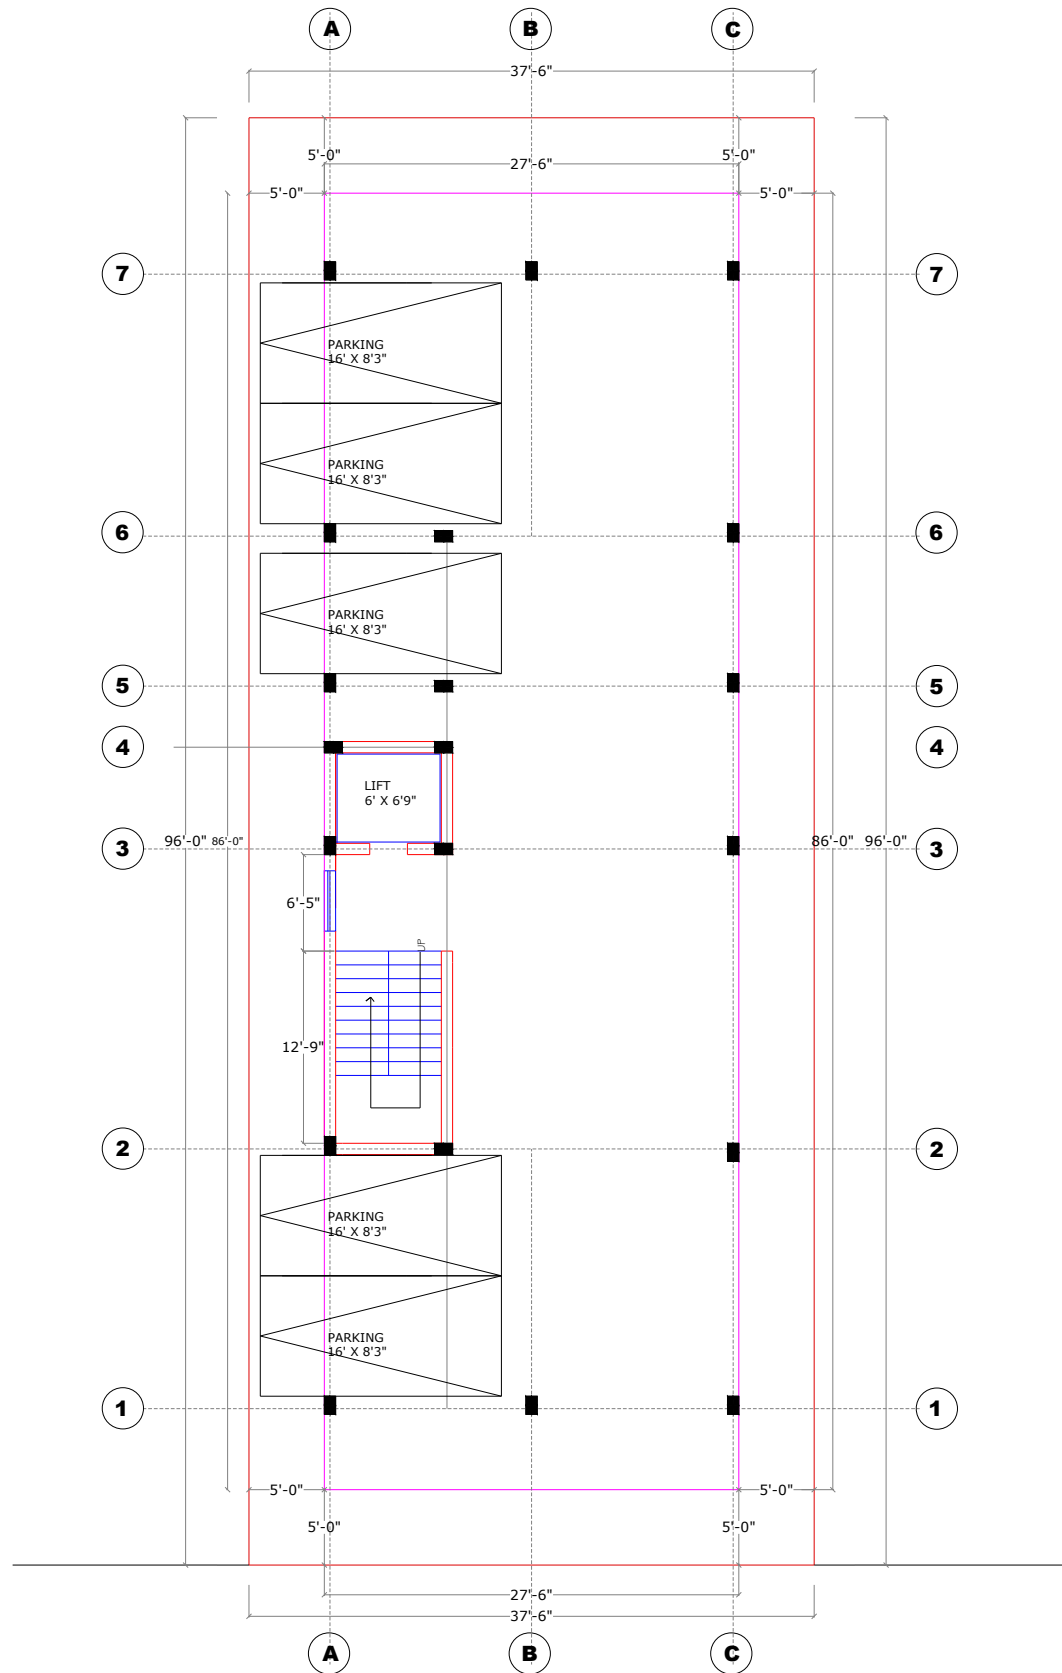

Road

STILT FLOOR

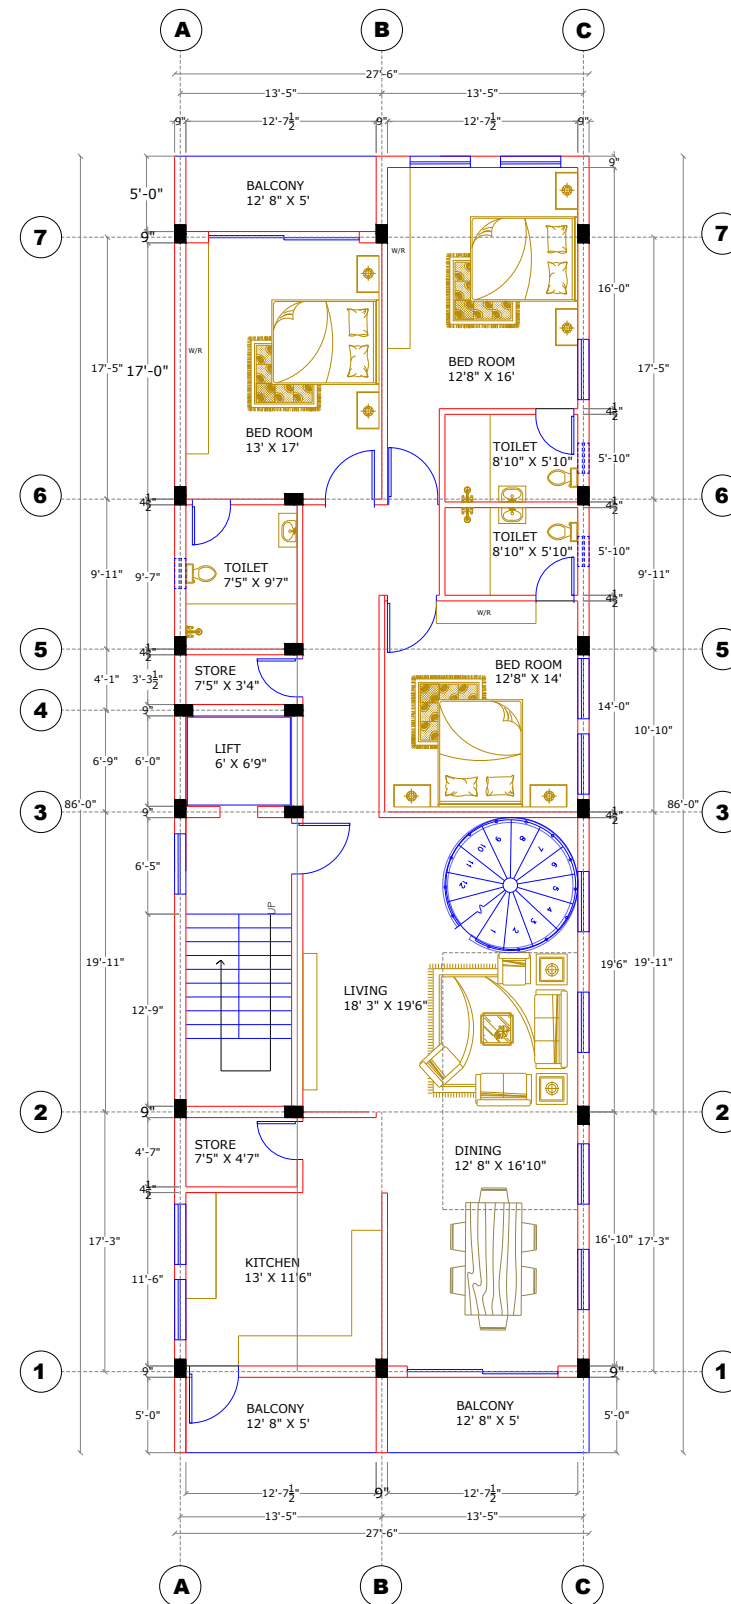

FIRST FLOOR

LOCATION : CHENNAI
TYPOLOGY : RESIDENTIAL

NOTES

1. PLOT SIZE- 37'6" X 96'
2. STILT FLOOR- CAR PARKING
3. FIRST FLOOR- 3BHK DUPLEX HOUSE
4. SECOND FLOOR- 2BHK + 1MEDIA ROOM + 1 STUDY ROOM + 1 GYM
5. PRIVATE SPIRAL STAIRCASE
6. THIRD FLOOR - RENTAL - 4BHK

AREA STATEMENT

SITE AREA : 3600 SQ FT
FIRST FLOOR AREA : 2365 SQ FT
SECOND FLOOR AREA : 2365 SQ FT
THIRD FLOOR AREA : 2365 SQ FT
TOTAL AREA : 7095 SQ FT
FSI : 1.97

PROJECT NAME:

PROPOSED RESIDENCE

DRAWING TITLE:

STILT AND FIRST FLOOR PLAN

DRAWN BY:

CHRISTILDA.S

CHECKED BY:

PREM. KUMAR

APPROVED BY:

PREM. KUMAR

DATE:

20/04/2023

ARCHITECT:

KINGSWAY CONSULTANTS

ARCHITECTS & ENGINEERS

13.JARRET GARDENS,CASAMAJOR

ROAD,EGMORE.CH-8.

E-MAIL : info@kingswayconsultants.com

R. BENJAMIN

ARCHITECT

REGISTERED ARCHITECT

NO. 100/1000

CHENNAI

INDIA

DATE: 20/04/2023

SCALE: 1:600

SHEET NO:

J.S. RAJASINGH

ARCHITECT

REGISTERED ARCHITECT

NO. 100/1000


CHENNAI


INDIA

DATE: 20/04/2023


SCALE: 1:600

SHEET NO:

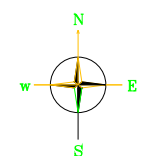

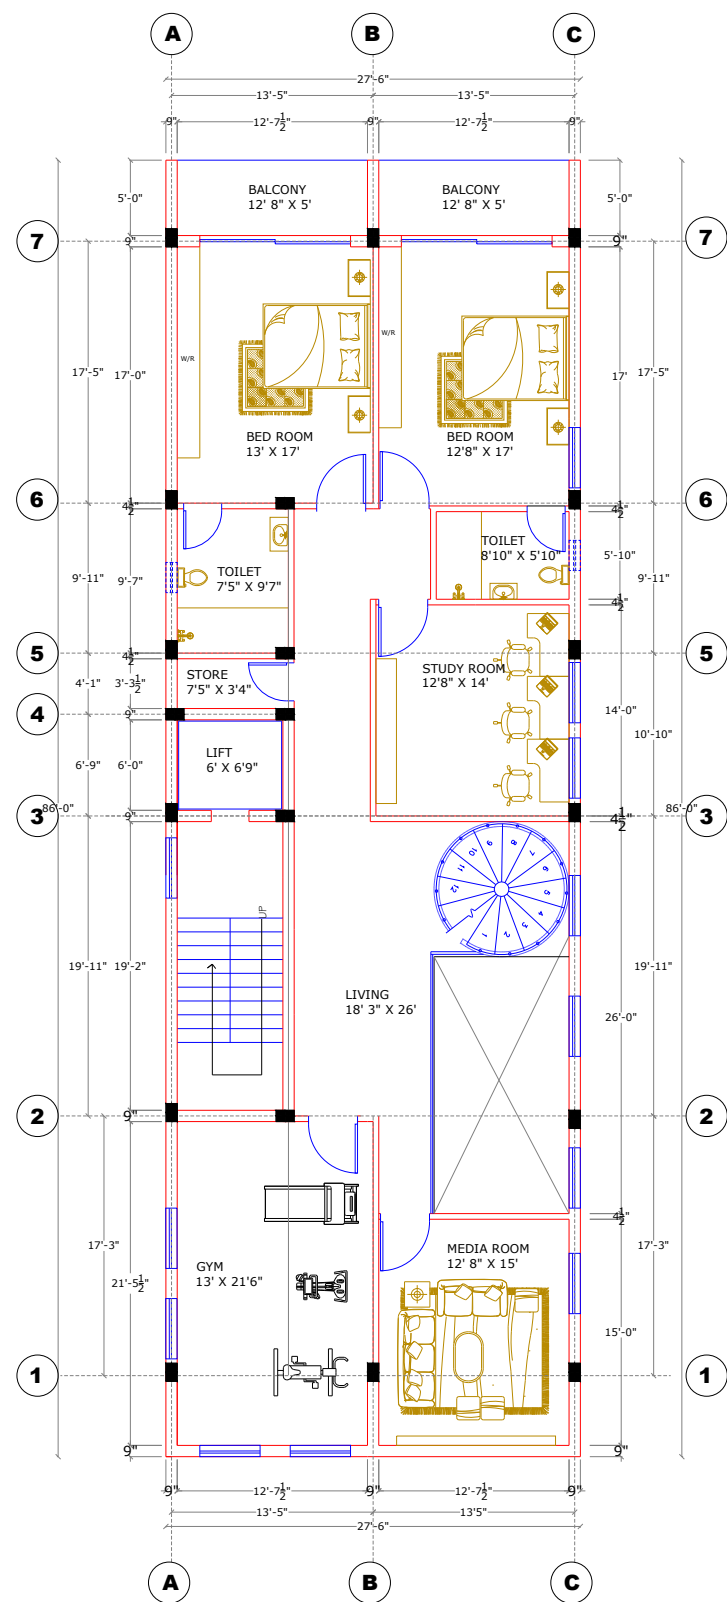

SECOND FLOOR

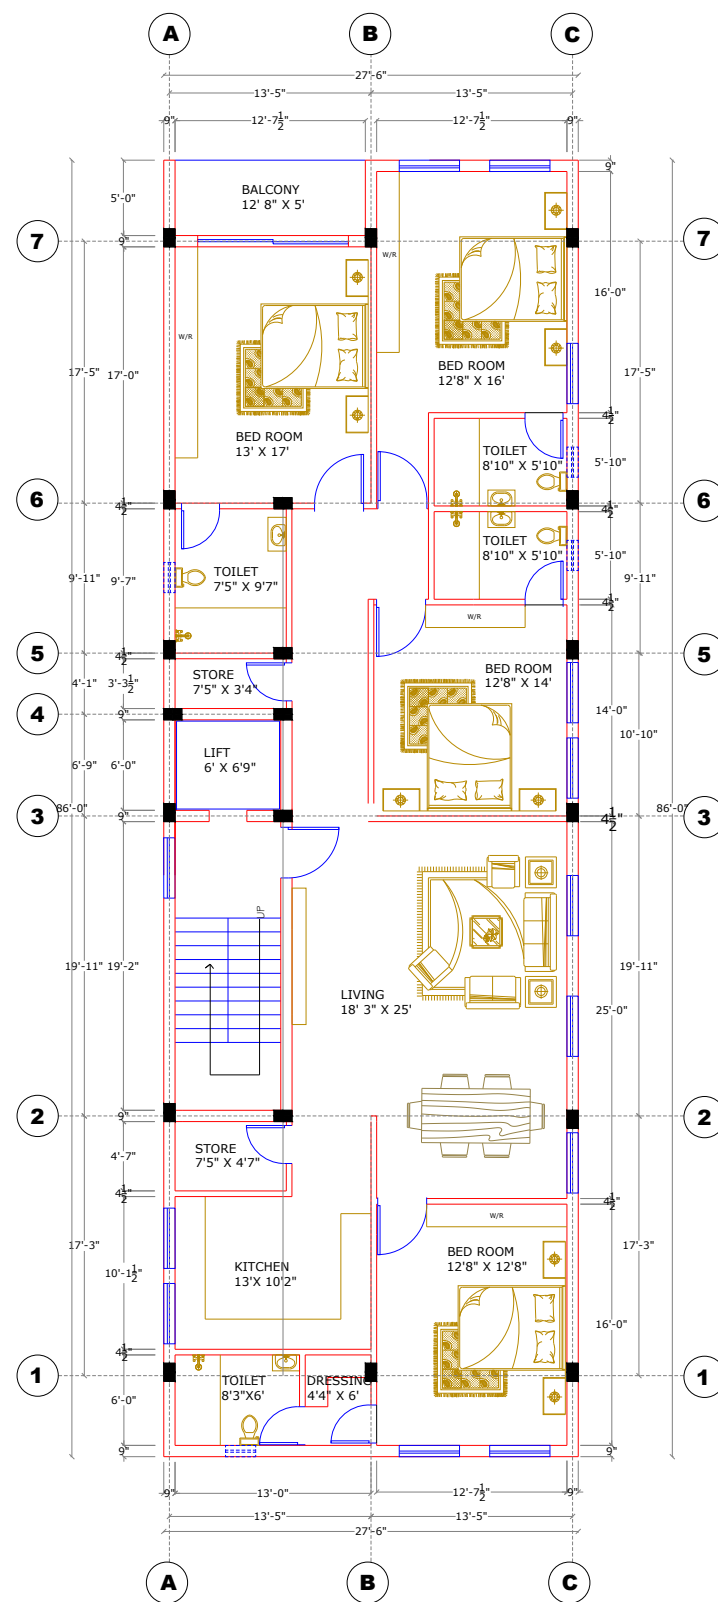

THIRD FLOOR

LOCATION : CHENNAI
TYPOLOGY : RESIDENTIAL

NOTES

1. PLOT SIZE- 37'6" X 96'
2. STILT FLOOR- CAR PARKING
3. FIRST FLOOR- 3BHK DUPLEX HOUSE
4. SECOND FLOOR- 2BHK + 1MEDIA ROOM + 1 STUDY ROOM + 1 GYM
5. PRIVATE SPIRAL STAIRCASE
6. THIRD FLOOR - RENTAL - 4BHK

AREA STATEMENT

SITE AREA : 3600 SQ FT
FIRST FLOOR AREA : 2365 SQ FT
SECOND FLOOR AREA : 2213 SQ FT
THIRD FLOOR AREA : 2365 SQ FT
TOTAL AREA : 6943 SQ FT
FSI : 1.92

PROJECT NAME:

PROPOSED RESIDENCE

DRAWING TITLE:

STILT AND FIRST FLOOR PLAN

DRAWN BY:

CHRISTILDA.S

CHECKED BY:

PREM. KUMAR

APPROVED BY:

PREM. KUMAR

DATE:

20/04/2023

ARCHITECT:

KINGSWAY CONSULTANTS

ARCHITECTS & ENGINEERS

13.JARRET GARDENS,CASAMAJOR

ROAD,EGMORE.CH-8.

E-MAIL : info@kingswayconsultants.com

R. BENJAMIN

ARCHITECT

REGISTERED ARCHITECT

REGISTERED ARCHITECT

J.S. RAJASINGH

ARCHITECT

REGISTERED ARCHITECT

REGISTERED ARCHITECT

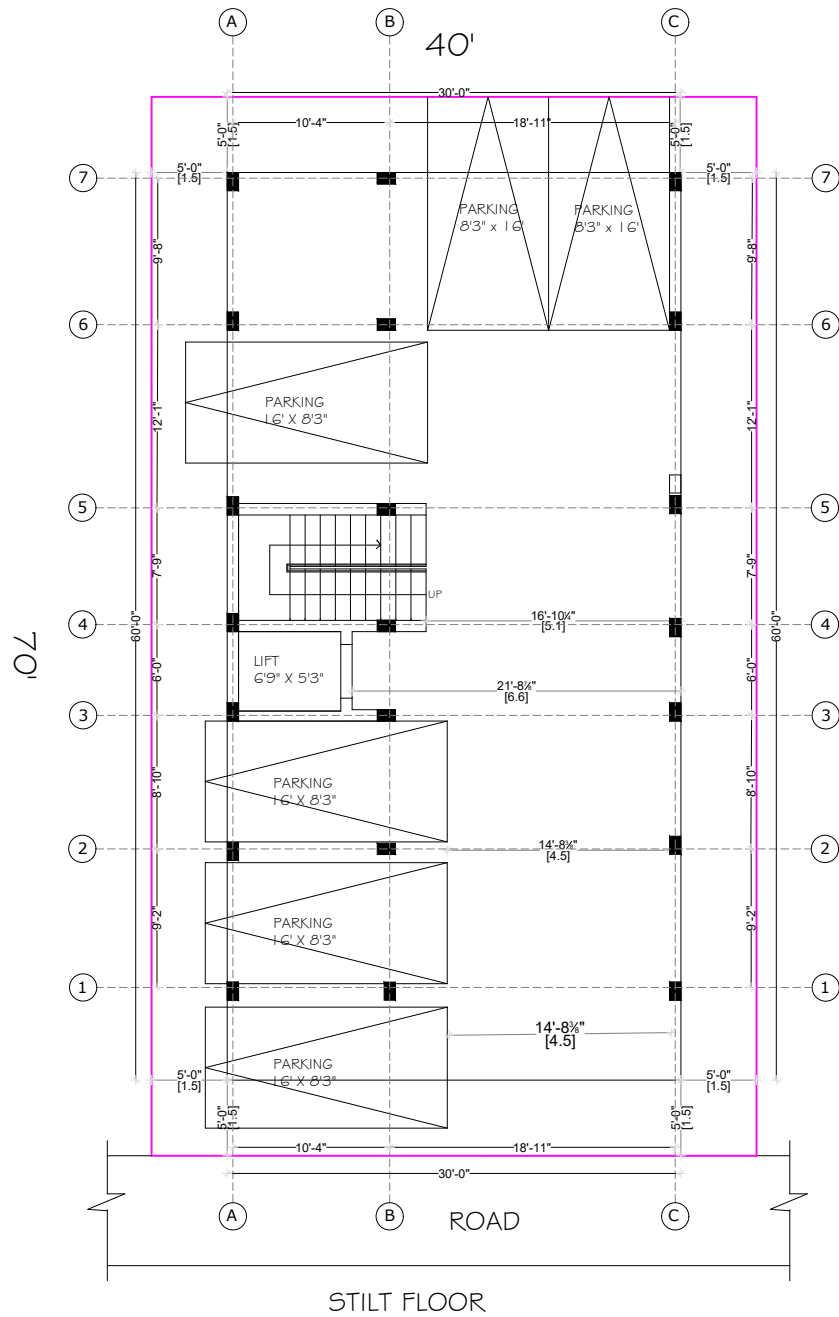

STILT FLOOR

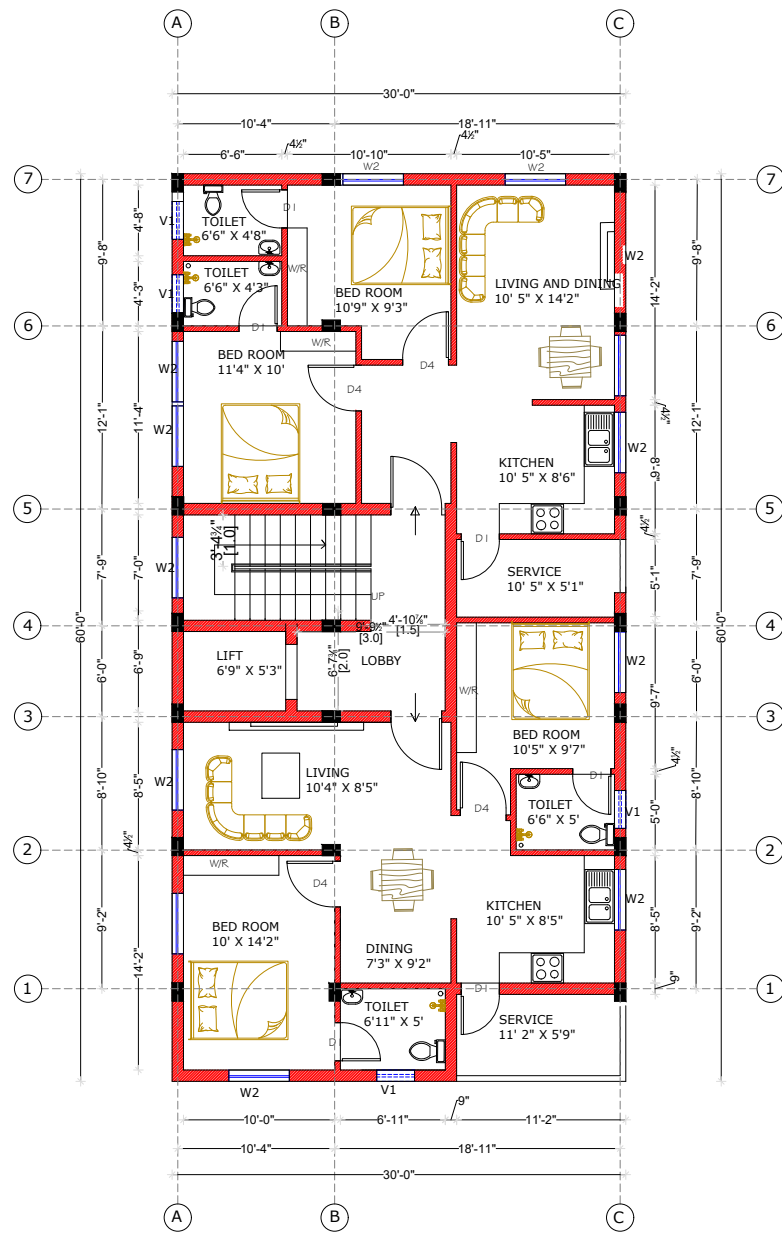

FIRST FLOOR AND SECOND FLOOR

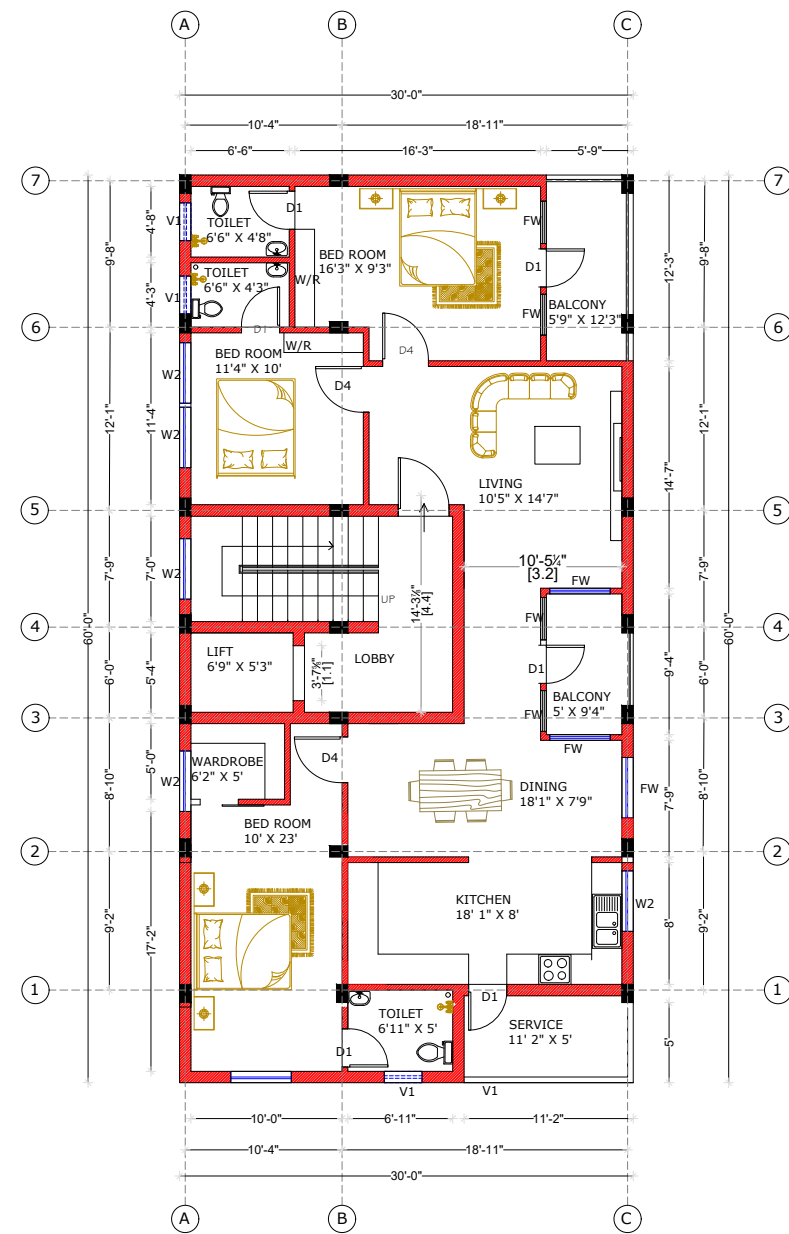

THIRD FLOOR

LOCATION : CHENNAI
TYPOLOGY : RESIDENTIAL

NOTES

1. STILT + THREE RESIDENTIAL PROJECT
2. 2 BHK ON THE FIRST AND SECOND FLOORS
3. 3BHK ON THE THIRD FLOOR WITH PARKING ON STILT
4. WITH MAXIMUM VENTILATION AND VASTU

AREA STATEMENT

SITE AREA : 2800 SQ FT
STILT FLOOR AREA: 1800 SQ FT
FIRST FLOOR AREA : 1800 SQ FT
SECOND FLOOR AREA : 1800 SQ FT
THIRD FLOOR AREA : 1800 SQ FT
TOTAL BUILT UP AREA : 5,400 SQ FT
FSI : 1.92

PROJECT NAME:

PROPOSED RESIDENTIAL FLATS AT
KOLATHUR CHENNAI.

DRAWING TITLE:

STILT AND FIRST, SECOND,THIRD
FLOOR PLAN

DRAWN BY:

CHRISTILDA.S

CHECKED BY:

PREM. KUMAR

APPROVED BY:

PREM. KUMAR

DATE:

05/03/2023

ARCHITECT:

KINGSWAY CONSULTANTS

ARCHITECTS & ENGINEERS
13.JARRET GARDENS,CASAMAJOR
ROAD,EGMORE,CH-8.

E-MAIL : info@kingswayconsultants.com


R. BENJAMIN
REGD. ARCHT.
MCA Reg No:CA/01/1003
LICENSED SURVEYOR CLASS II
R. AND: 154


J. S. RAJASINGH
REGD. ARCHT.
MCA Reg No:CA/01/1003
LICENSED SURVEYOR CLASS II
R. AND: 154

SCALE:
1:300

SHEET SIZE:
A3

SHEET NO:

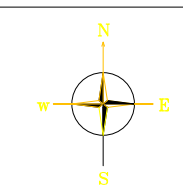

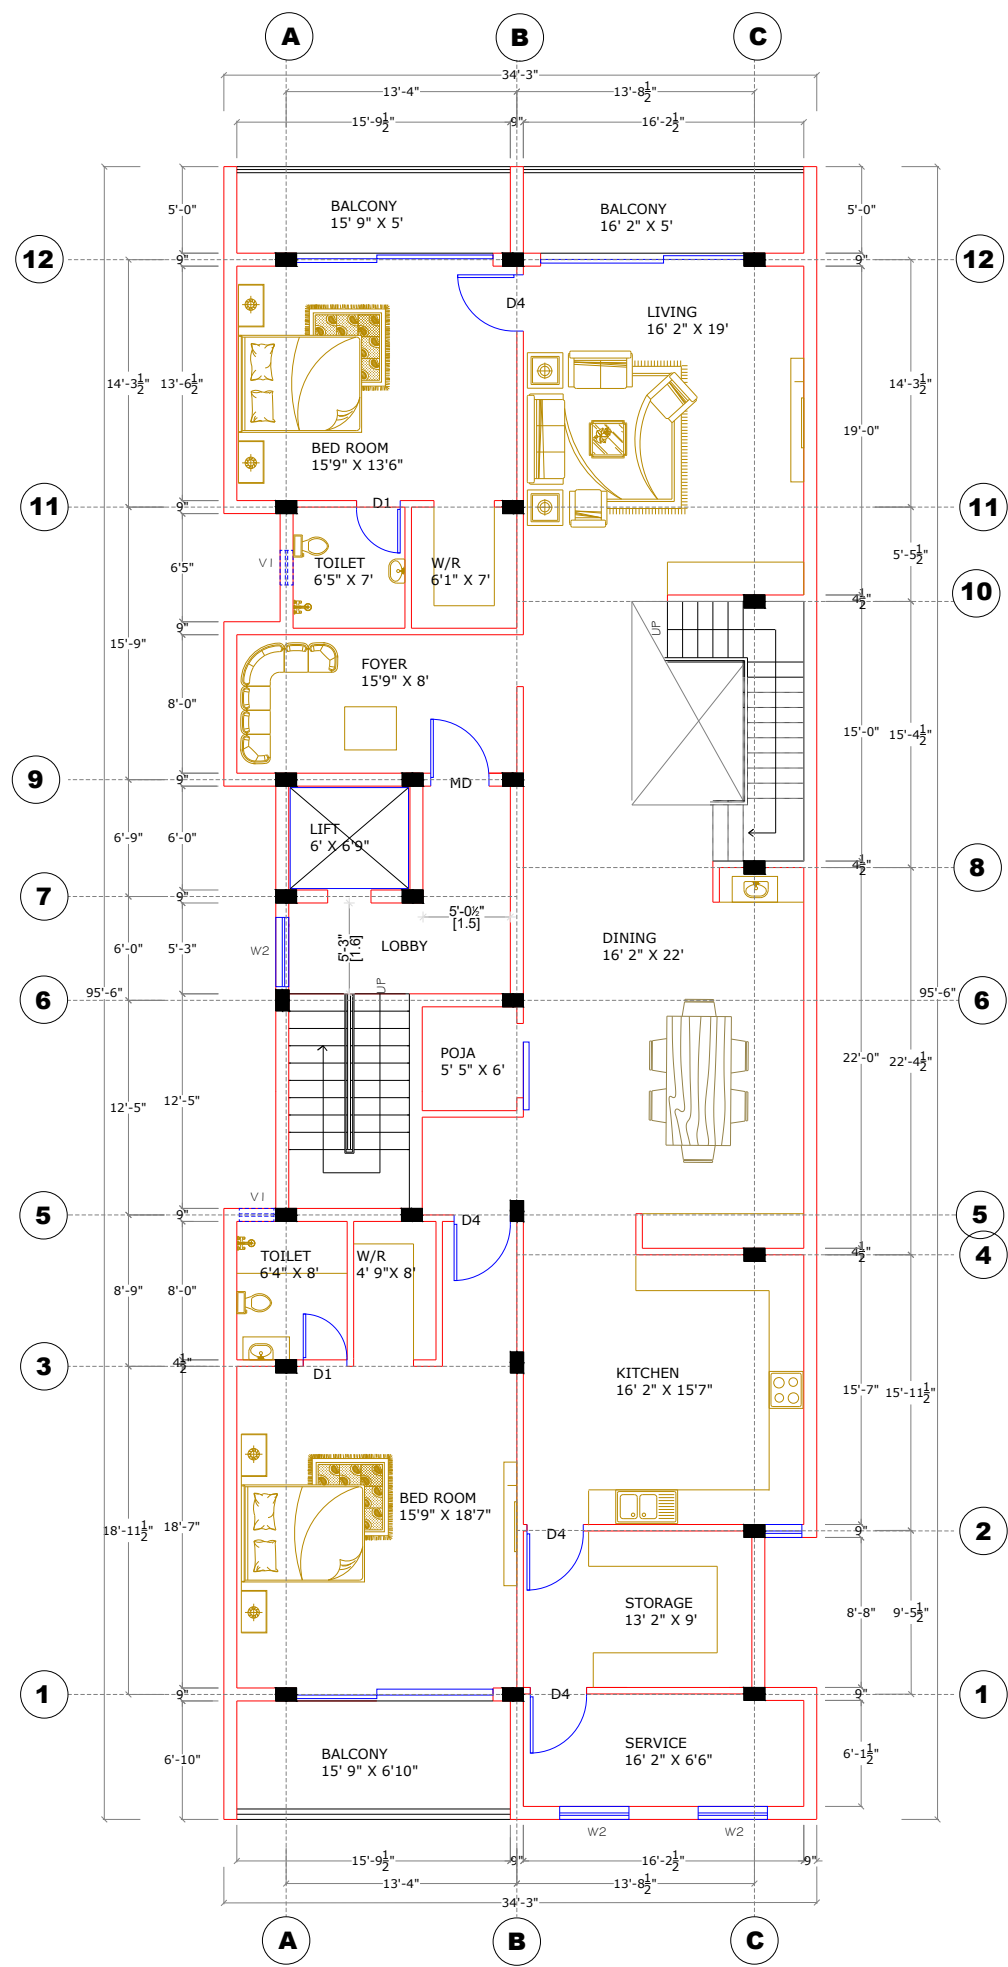

LOCATION : CHENNAI TYPOLOGY : RESIDENTIAL

NOTES:

1. COMMERCIAL AND RESIDENTIAL PROJECT WHERE I GET TO DESIGN THE RESIDENTIAL FLOOR.
2. DUPLEX ROW HOUSE
3. PLOT SIZE- 34'3"x 95'6"
4. DESIGN- SECOND FLOOR ROW HOUSE
5. SITE AREA : 3440 SQ FT
6. FLOOR AREA : 3151 SQ FT
7. INTENDED TO PROVIDE MAXIMUM VENTILATION AND USE OF VASTU

DRAWN BY:
CHRISTILDA.S

AREA STATEMENT
SITE AREA - 3440 SQ FT
SECOND FLOOR AREA - 3151 SQ FT

DRAWING TITLE:
SECOND FLOOR PLAN

CHECKED BY:
PREM. K

DATE:
20/02/2023

ARCHITECT:

KINGSWAY CONSULTANTS

ARCHITECTS & ENGINEERS

13.JARRET GARDENS,CASAMAJOR

ROAD,EGMORE,CH-8.

E-MAIL : info@kingswayconsultants.com

R.BENJAMIN
B.Arch, A.I.I.T.,
MADRAS ARCHITECTS
REGISTERED ARCHITECT
REGISTERED SURVEYOR CLASS 1
R.A.NO. 124

J.S.RAJASINGH
B.E (3RD YEAR) DEGREE IN STRUCTURE AND
BUILDING, C.E.S.S. REGIONAL INSTITUTE, MADRAS, (JSSA)
REGISTERED ARCHITECT
REGISTERED SURVEYOR CLASS 1
R.A.NO. 27


PROJECT NAME:


PROPOSED ROW HOUSE RESIDENCE

SCALE:
1:600


SHEET SIZE:
A3

SHEET NO:

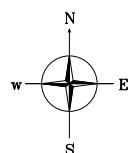

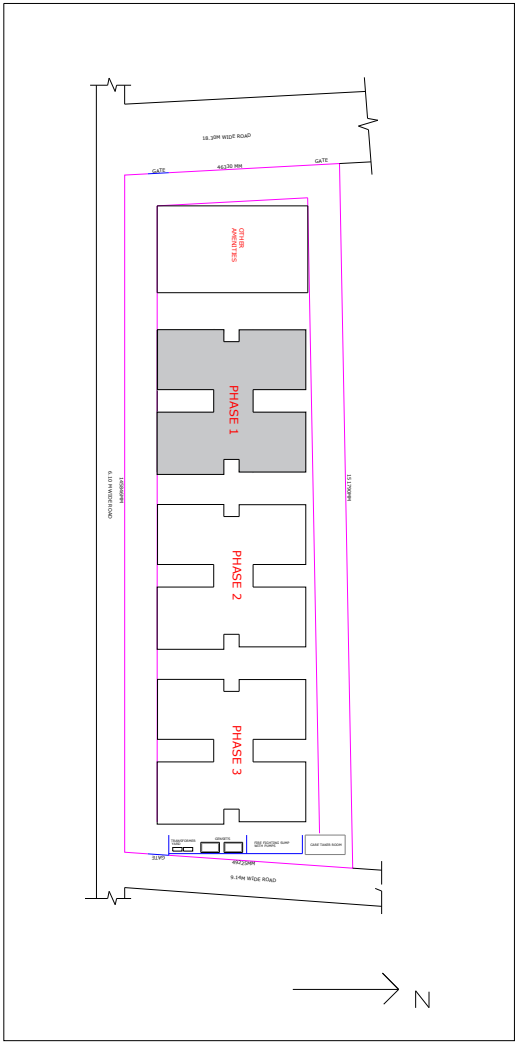

SITE PLAN

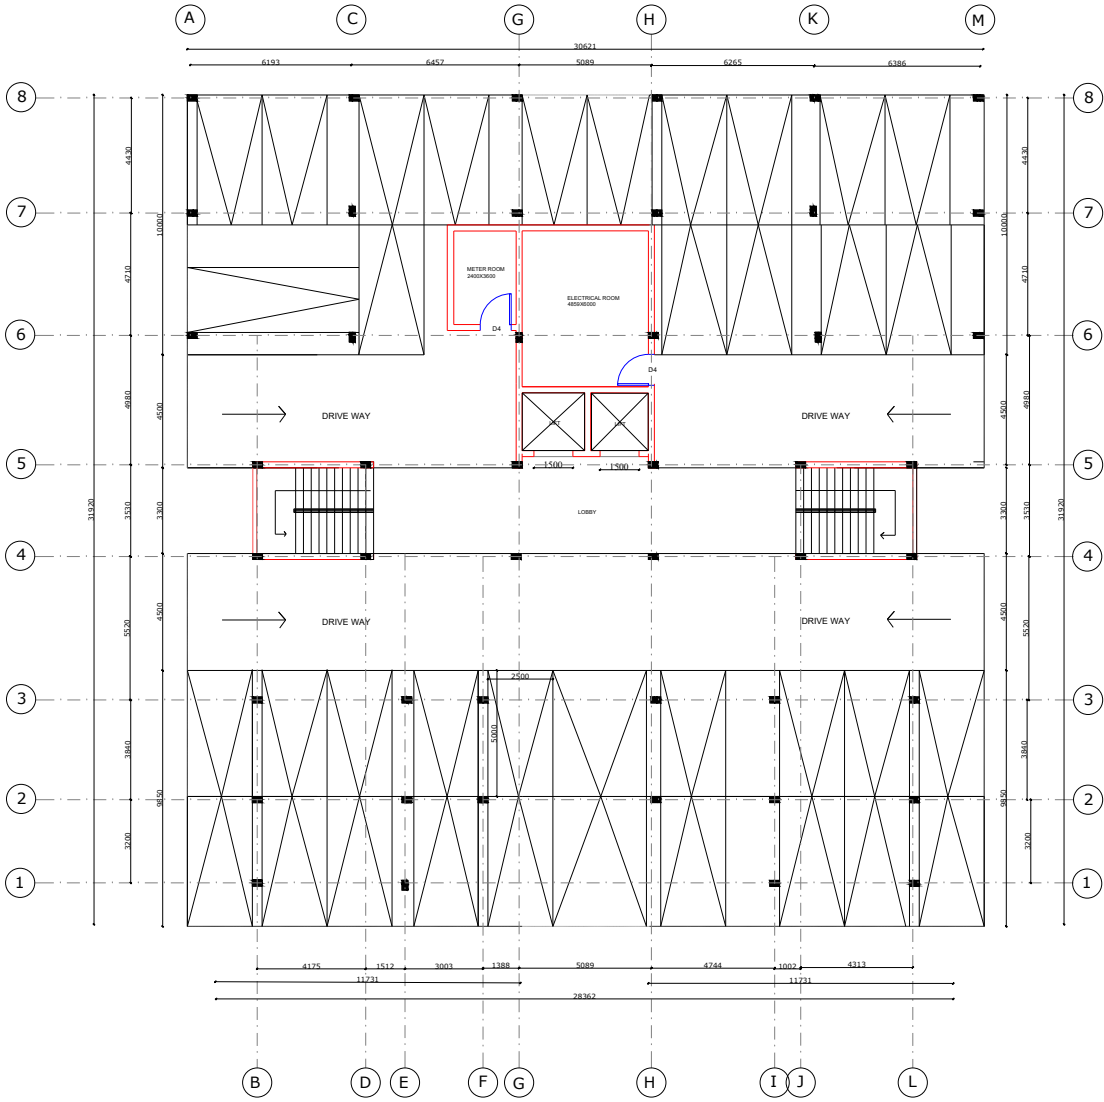

LOCATION : DINDUGAL TYPOLOGY : RESIDENTIAL = COMMERCIAL

NOTES:

1. STILT + NINE FLOOR RESIDENTIAL PROJECT WITH ALL COMMERCIAL AND OTHER AMENITIES WHERE I GET TO DESIGN THE RESIDENTIAL FLATS.
2. 3BHK AND 2BHK APARTMENT IN THREE PHASE.
3. STILT FLOOR - PARKING
4. WITH GOOD VENTILATION AND VASTU

DRAWN BY:
CHRISTILDA.S

AREA STATEMENT

SITE AREA : 7094.00 SQ.M
BLOCK A : 6874 SQ.M
BLOCK B : 6874 SQ.M
BLOCK C : 6874 SQ.M
COMMERCIAL BLOCK : 240 SQ.M
F.S.I ACHIEVED : 3.24

CHECKED BY:
PREM. K

DATE:
10/02/2023

DRAWING TITLE:
STILT + NINE FLOORS

ARCHITECT:
KINGSWAY CONSULTANTS
ARCHITECTS & ENGINEERS
13.JARRET GARDENS,CASAMAJOR
ROAD,EGMORE,CH-8.
E-MAIL : info@kingswayconsultants.com

R.BENJAMIN
B.Arch, AIAA,
MSB ARCHITECTS/MSB
LICENSED SUPERVISOR CLASS 1
R.A NO : 154


J.S.RAJASINGH
B.E (Structural) & B.E (Structural)
MSB ARCHITECTS/MSB
LICENSED SUPERVISOR CLASS 1
R.A NO : 155

PROJECT NAME:
PROPOSED RESIDENCE MSB LUXURY FLATS
AT DINDUGAL

SCALE:
1:300

SHEET SIZE:
A3

SHEET NO:

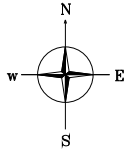

LOCATION : COIMBATORE
 TYPOLOGY : RESIDENTIAL

- NOTES
- It's a single-family home in Coimbatore that was built to the client's specifications. Large windows and a spacious terrace are offered for maximum ventilation and a view of the mountains. For the client's hobbies, a separate garden is provided.

AREA STATEMENT

SITE AREA : 2789 SQ FT
 GROUND FLOOR AREA : 970 SQ FT
 FIRST FLOOR AREA : 1500 SQ FT
 PORTICO AREA : 493 SQ FT

PROJECT NAME:

PROPOSED RESIDENCE

DRAWING TITLE:

GROUND AND FIRST FLOOR PLAN

DRAWN BY:

CHRISTILDA.S

CHECKED BY:

PREM. KUMAR

APPROVED BY:

PREM. KUMAR

DATE:

05/03/2023

ARCHITECT:

KINGSWAY CONSULTANTS
 ARCHITECTS & ENGINEERS
 13.JARRET GARDENS,CASAMAJOR
 ROAD,EGMORE,CH-8.
 E-MAIL : info@kingswayconsultants.com

R. BENJAMIN
 R. No. 1115
 PCA Reg No. CA/REG/0003
 LICENSED SURVEYOR CLASS 1
 R. J. NO. : 124

J. S. RAJASINGH
 R. No. 1116
 PCA Reg No. CA/REG/0003
 LICENSED SURVEYOR CLASS 1
 R. J. NO. : 125


SCALE:

1:100

SHEET SIZE:

A3

SHEET NO:

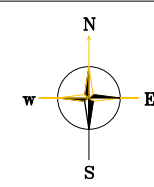

GROUND FLOOR AREA

FIRST FLOOR AREA



TYPOLOGY : RESIDENTIAL

SITE AREA : 2789 SQ FT
GROUND FLOOR AREA : 970 SQ FT
FIRST FLOOR AREA : 1500 SQ FT
PORTICO AREA : 493 SQ FT

PROPOSED RESIDENCE


3D VIEWS

DATE:
07/03/2023

R.BENJAMIN 8/Arch,A.I.T.A., MCA Reg.No:CA/16/10033 LICENSED SURVEYOR CLASS 1 R.A.NO : 134	J.S.RAJASINGH 8/Arch,A.I.T.A.,London/PA STRUCT.8.1002 M.E.E.(2002), C Eng. REG No M 099537, M.ASCE,(USA) MCA Reg.No:CA/16/10116 GASTRO VALLER (CA : 12005) LICENSED SURVEYOR CLASS 1 R.A.NO : 27
---	--

SHEET NO:



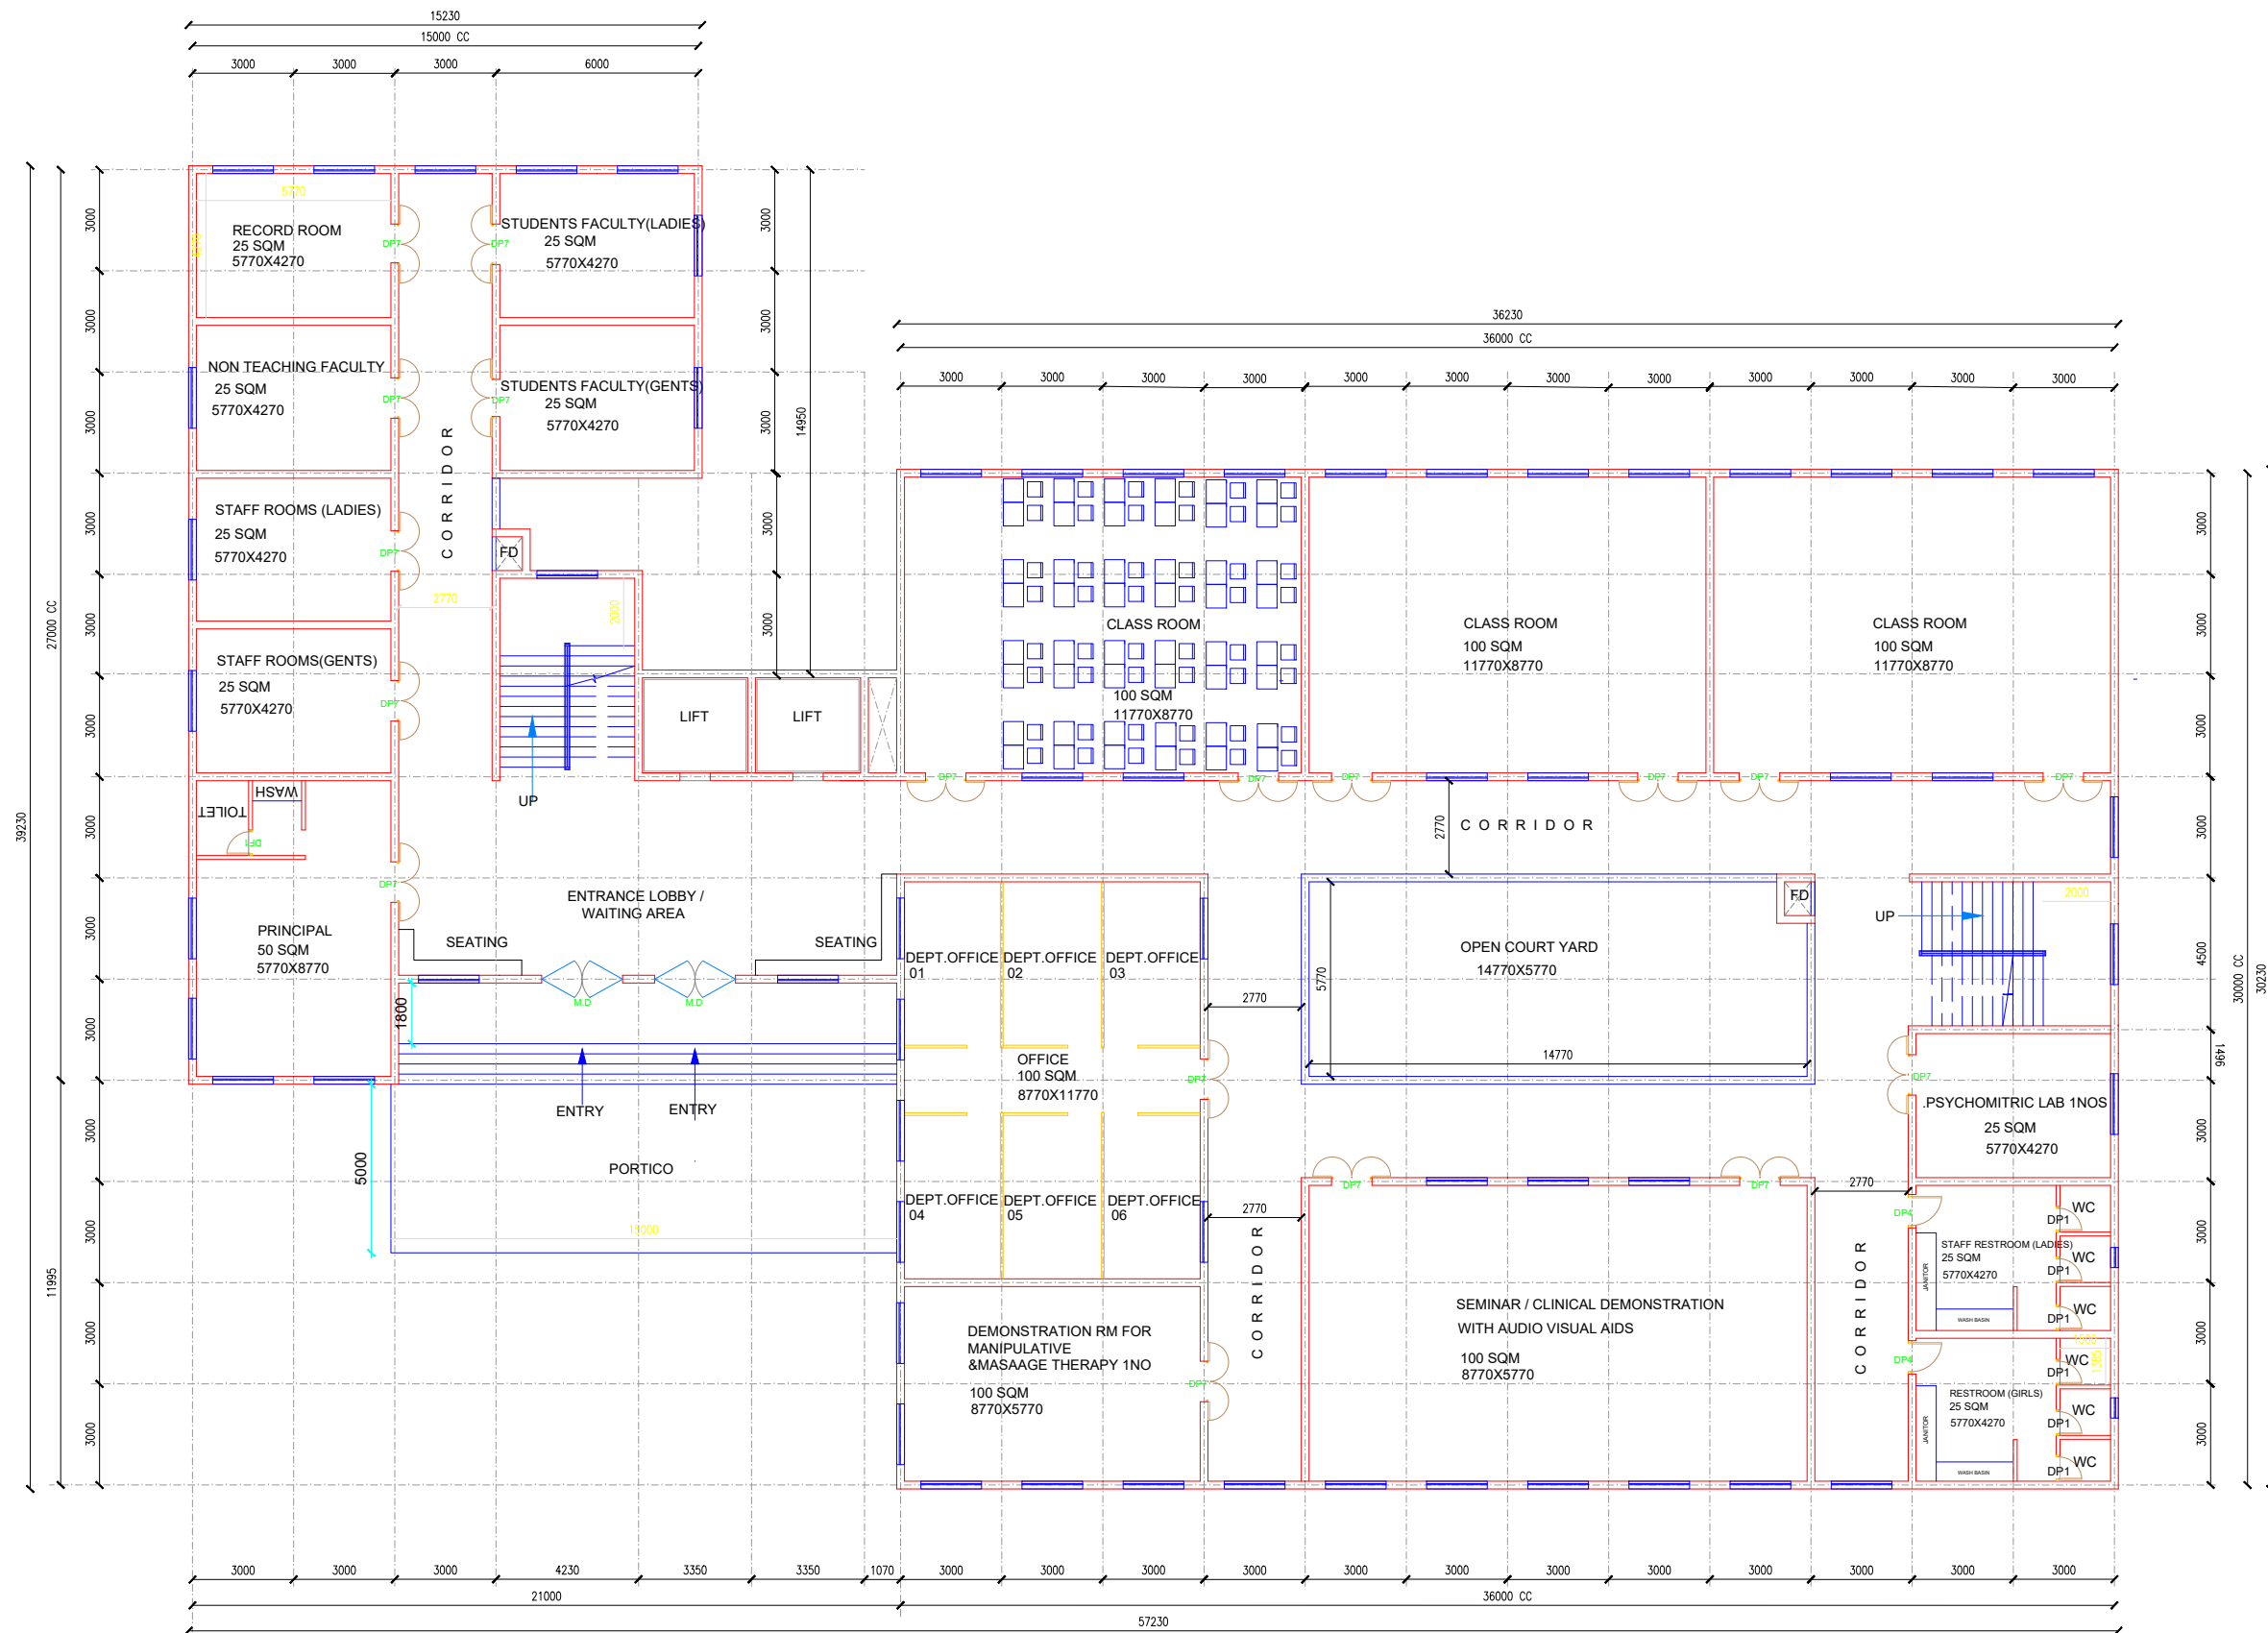

GROUND FLOOR PLAN

LOCATION : VIKRAVANDI

TYPOLOGY : INSTITUTE

NOTES

CLASS ROOMS WITH LABS
SEPERATE ADMIN AREA AND LIBRARY

AREA STATEMENT

SITE AREA : 2242 SQ M
GROUND FLOOR AREA = 1408.00 SQ.M
FIRST FLOOR AREA = 1408.00 SQ.M
PORTICO = 120.00 SQ.M

PROJECT NAME:

PROPOSED PHYSIOTHERAPY BLOCK
E.S. COLLEGE OF NURSING AT
VIKRAVANDI VILLAGE, VILLUPURAM TALUK

DRAWING TITLE:

PROPOSED PHYSIOTHERAPY BLOCK FOR

DRAWN BY:

CHRISTILDA.S

CHECKED BY:

AHMED

APPROVED BY:

AHMED

DATE:

14/03/2023

ARCHITECT:

KINGSWAY CONSULTANTS

ARCHITECTS & ENGINEERS
13.JARRET GARDENS,CASAMAJOR

ROAD,EGMORE.CH-8.

E-MAIL : info@kingswayconsultants.com


R.BENJAMIN
B.Arch, AIAA,
MCA Reg.No.CA/66/10033
LICENSED SURVEYOR CLASS 1
R.A.NO : 134


J.S.RAJASINGH
B.Arch, AIAA, P.E.,
MCA Reg.No.CA/66/10033
LICENSED SURVEYOR CLASS 1
R.A.NO : 134

SCALE:
1:200

SHEET SIZE:
A3

SHEET NO:

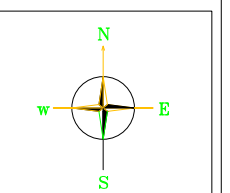

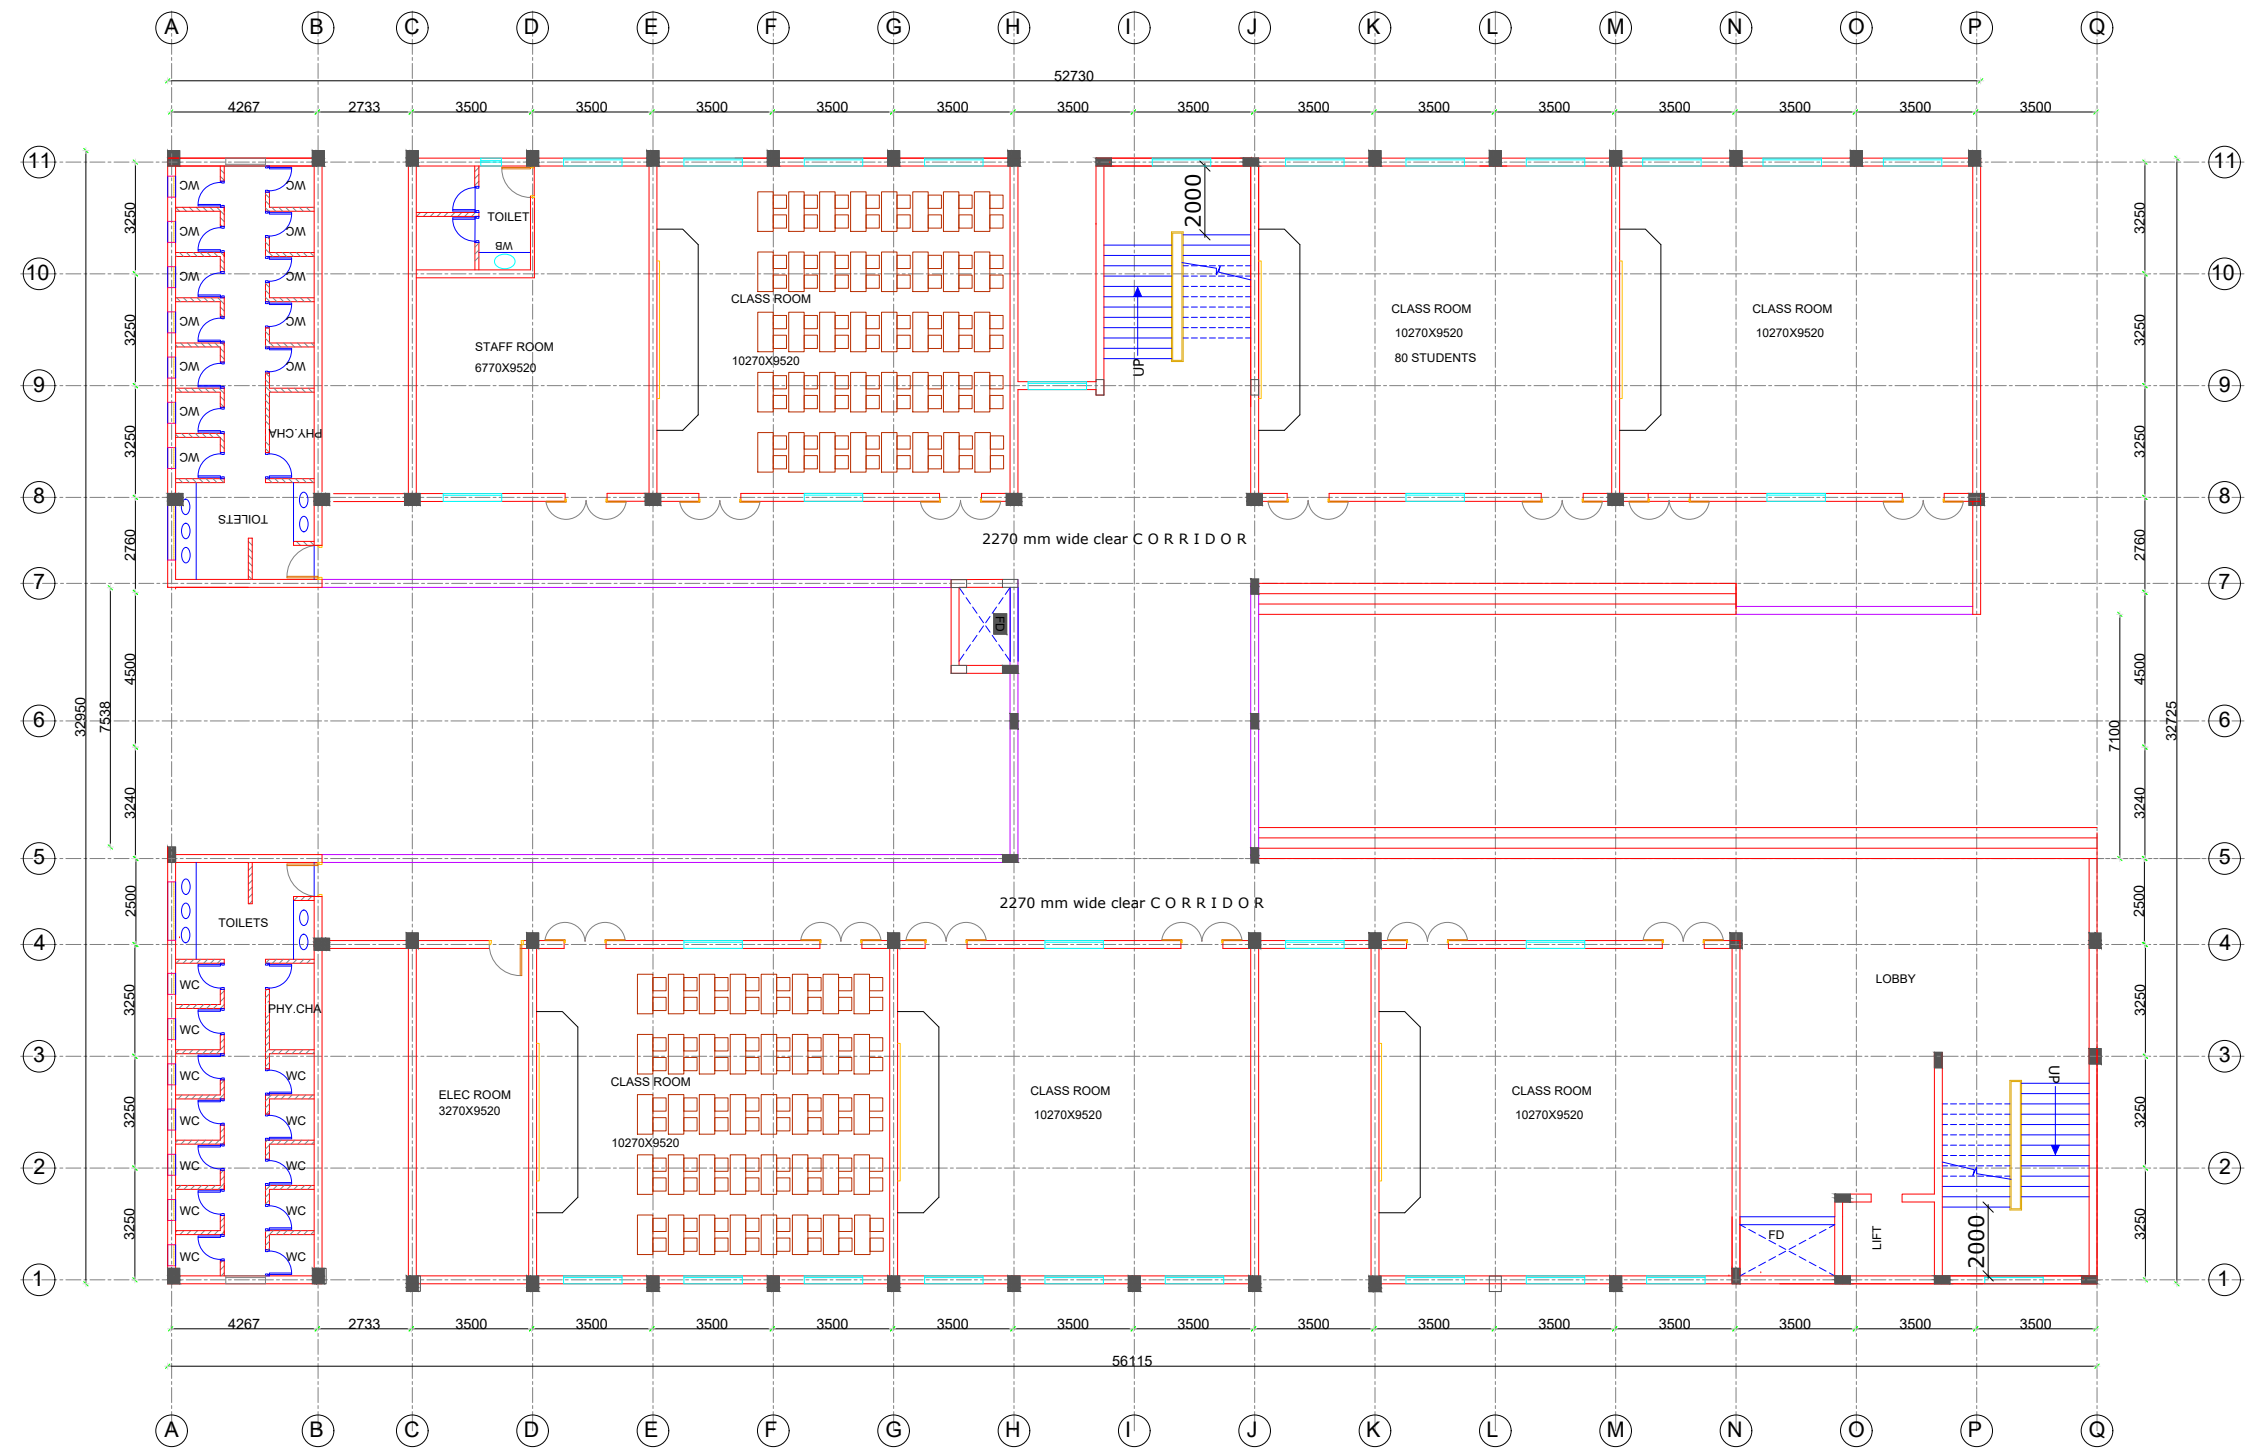

GROUND FLOOR

LOCATION : CHENNAI

TPOLOGY : INSTITUTE

NOTES

AREA STATEMENT

SITE AREA : 1836 SQ M
GROUND FLOOR AREA : 1324 SQ M
FIRST AND SECOND FLOOR AREA : 1324 SQ M
THIRD FLOOR AREA : 1356 SQ M
FOURTH FLOOR AREA : 1356 SQ M

PROJECT NAME:

PROPOSED MM BLOCK IN WCC

DRAWING TITLE:

GROUND FLOOR PLAN

DRAWN BY:

CHRISTILDA.S

CHECKED BY:

AHMED

APPROVED BY:

AHMED

DATE:

11/04/2023

ARCHITECT:

KINGSWAY CONSULTANTS

ARCHITECTS & ENGINEERS
13.JARRET GARDENS,CASAMAJOR

ROAD,EGMORE,CH-8.

E-MAIL : info@kingswayconsultants.com


R.BENJAMIN
Architect
MCA Reg No: 24/06/1003
LICENSED ARCHITECT CLASS 1
R.A NO : 134


J.S.RAJASINGH
Architect
MCA Reg No: 24/06/1003
LICENSED ARCHITECT CLASS 1
R.A NO : 134

SCALE:
1:200

SHEET SIZE:
A3

SHEET NO:

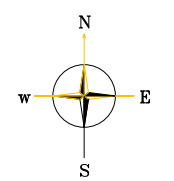

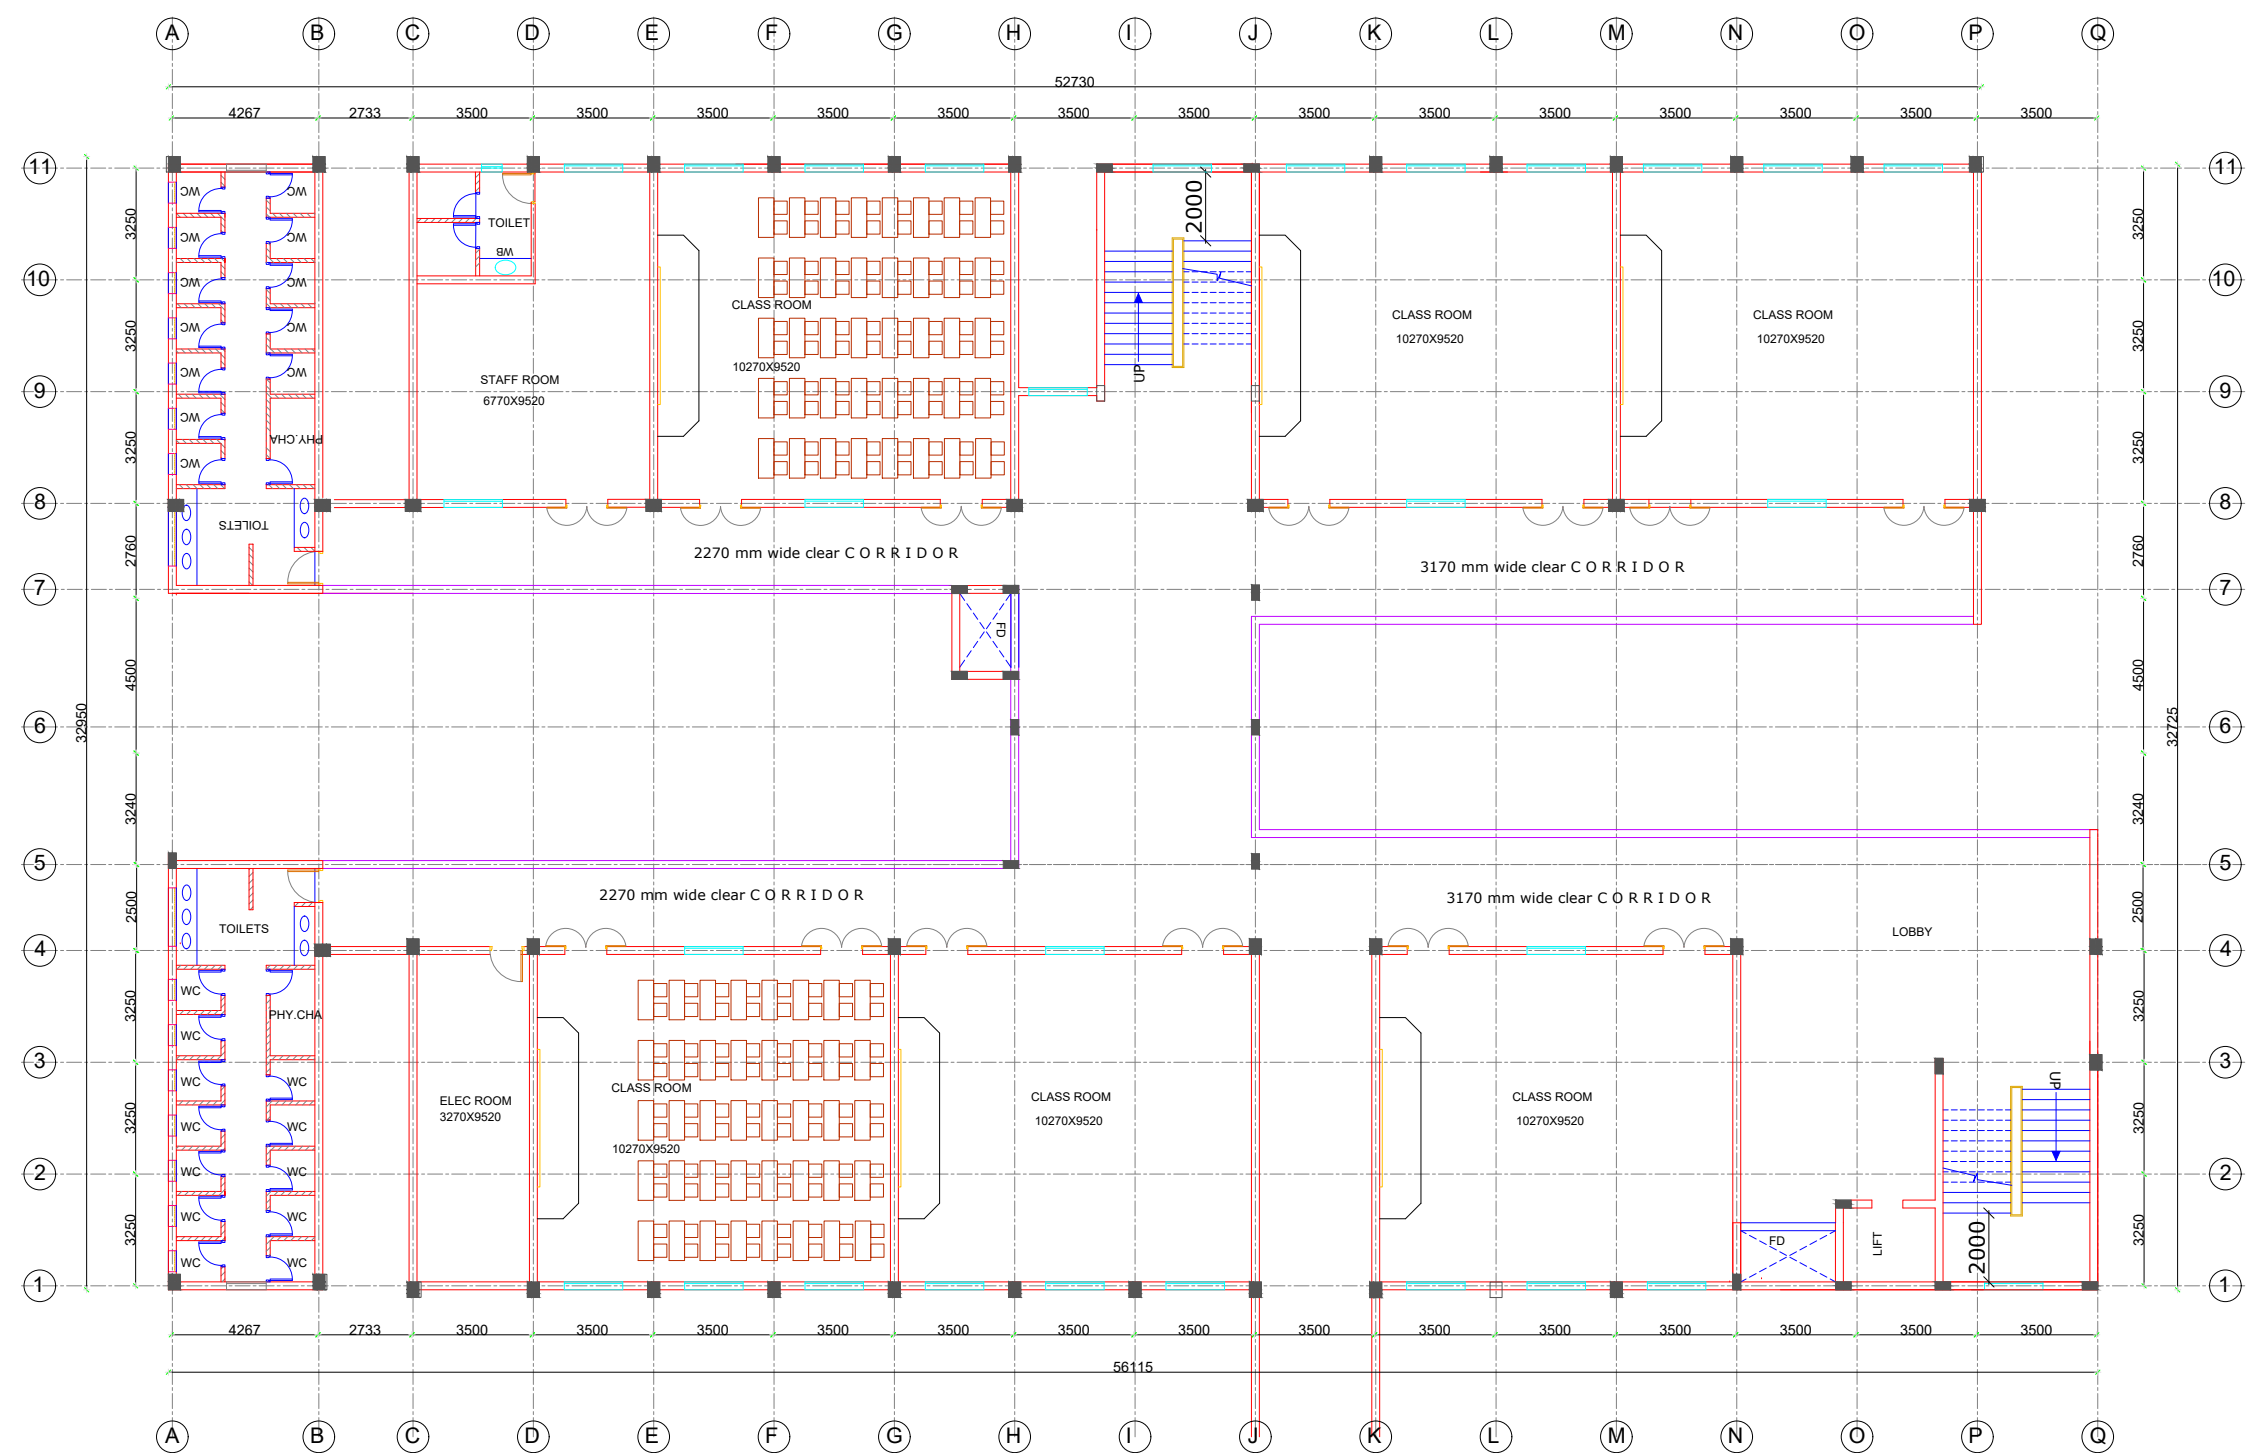

LOCATION : CHENNAI

TYPOLOGY : INSTITUTE

NOTES

AREA STATEMENT

SITE AREA : 1836 SQ M
GROUND FLOOR AREA : 1324 SQ M
FIRST AND SECOND FLOOR AREA : 1324 SQ M
THIRD FLOOR AREA : 1356 SQ M
FOURTH FLOOR AREA : 1356 SQ M

PROJECT NAME:

PROPOSED MM BLOCK IN WCC

DRAWING TITLE:

THIRD FLOOR PLAN

DRAWN BY:

CHRISTILDA.S

CHECKED BY:

AHMED

APPROVED BY:

AHMED

DATE:

11/04/2023

ARCHITECT:

KINGSWAY CONSULTANTS

ARCHITECTS & ENGINEERS
13.JARRET GARDENS,CASAMAJOR
ROAD.EGMORE.CH-8.


R. BENJAMIN
R. Arch. A.L.L.A.
MCA Reg. No. CA/86/10033
LICENSED SURVEYOR CLASS 1
R. A. NO : 134

J.S. RAJASINGH
RE: J/Trust (London) PA CHUCK (IND)
WLE (IND), C Eng. REG No W 009537, MACE,
WCA-40/04/05/705
GASTES VALER (Col 1/1465)
LICENSED SURVIVOR CURS 1
P. J. 80.1.1.15

SCALE:
1:200

SHEET SIZE:
A3

SHEET NO:

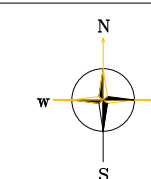

TYPOLOGY : INSTITUTE

This architectural floor plan illustrates the layout of a school building, organized into two main horizontal sections. The plan is defined by a grid with vertical lines labeled A through Q and horizontal lines labeled 1 through 11.

Top Section (Grid Lines 8-11):

- Left Wing (Grid A-B):** Contains a row of 12 lockers, a staff room (6770x9520), and a toilet.
- Middle Wing (Grid C-H):** Features a large classroom (10270x9520) with 30 desks arranged in 6 rows of 5.
- Right Wing (Grid I-Q):** Contains two large classrooms (10270x9520) and a central corridor.

Bottom Section (Grid Lines 1-7):

- Left Wing (Grid A-B):** Includes a row of 12 lockers, a physiotherapy room (PHY. CHA), and a toilet.
- Middle Wing (Grid C-H):** Features a large classroom (10270x9520) with 30 desks arranged in 6 rows of 5.
- Right Wing (Grid I-Q):** Contains two large classrooms (10270x9520) and a central corridor.

Common Features:

- Corridors:** The plan shows two main corridors, each 2270 mm wide clear, and two 3170 mm wide clear corridors.
- Stairs:** Two sets of stairs are shown, each with a width of 2000 mm.
- Other Rooms:** The plan includes a staff room (6770x9520), a physiotherapy room (PHY. CHA), a toilet, and a lobby.
- Dimensions:** The overall width of the building is 52730 mm, and the overall depth is 32950 mm.

FIRST AND SECOND FLOOR

SITE AREA : 1836 SQ M
GROUND FLOOR AREA : 1324 SQ M
FIRST AND SECOND FLOOR AREA : 1324 SQ M
THIRD FLOOR AREA : 1356 SQ M
FOURTH FLOOR AREA : 1356 SQ M

PROPOSED MM BLOCK IN WCC

FIRST AND SECOND FLOOR PLAN

CHECKED BY:
AHMED

DATE:
11/04/2023

J.S. RAJASINGH
B.E./IIT Madras (London) / IN STRUCTURAL
M.E. (IND), C. Eng. REG No M 009537, M.ASCE (USA)
MCA-Reg No 02817/705
CREATED VALUE (Ct. 1/1985)
LICENSED SURVIVOR CLASS 1
E.A.S. 1985

SHEET SIZE:
A3

TYPOLOGY : INSTITUTE

NOTES




SITE AREA : 1836 SQ M
GROUND FLOOR AREA : 1324 SQ M
FIRST AND SECOND FLOOR AREA : 1324 SQ M
THIRD FLOOR AREA : 1356 SQ M
FOURTH FLOOR AREA : 1356 SQ M

PROPOSED MM BLOCK IN WCC

FOURTH FLOOR PLAN

DATE:
11/04/2023

J.S. RAJASINGH
 85 Fiddlers Lane, #100, PA. STREET, (IND)
 WALE, (IND), C. Eng. REG No W 009537, MAJSC, (USA)
 WCA-RegNo:CA/07/958
 GASTES VALUE (Est. 1/1985)
 LICENSED SUBMITTER CLASS 1
 R. 1 NO 1 29

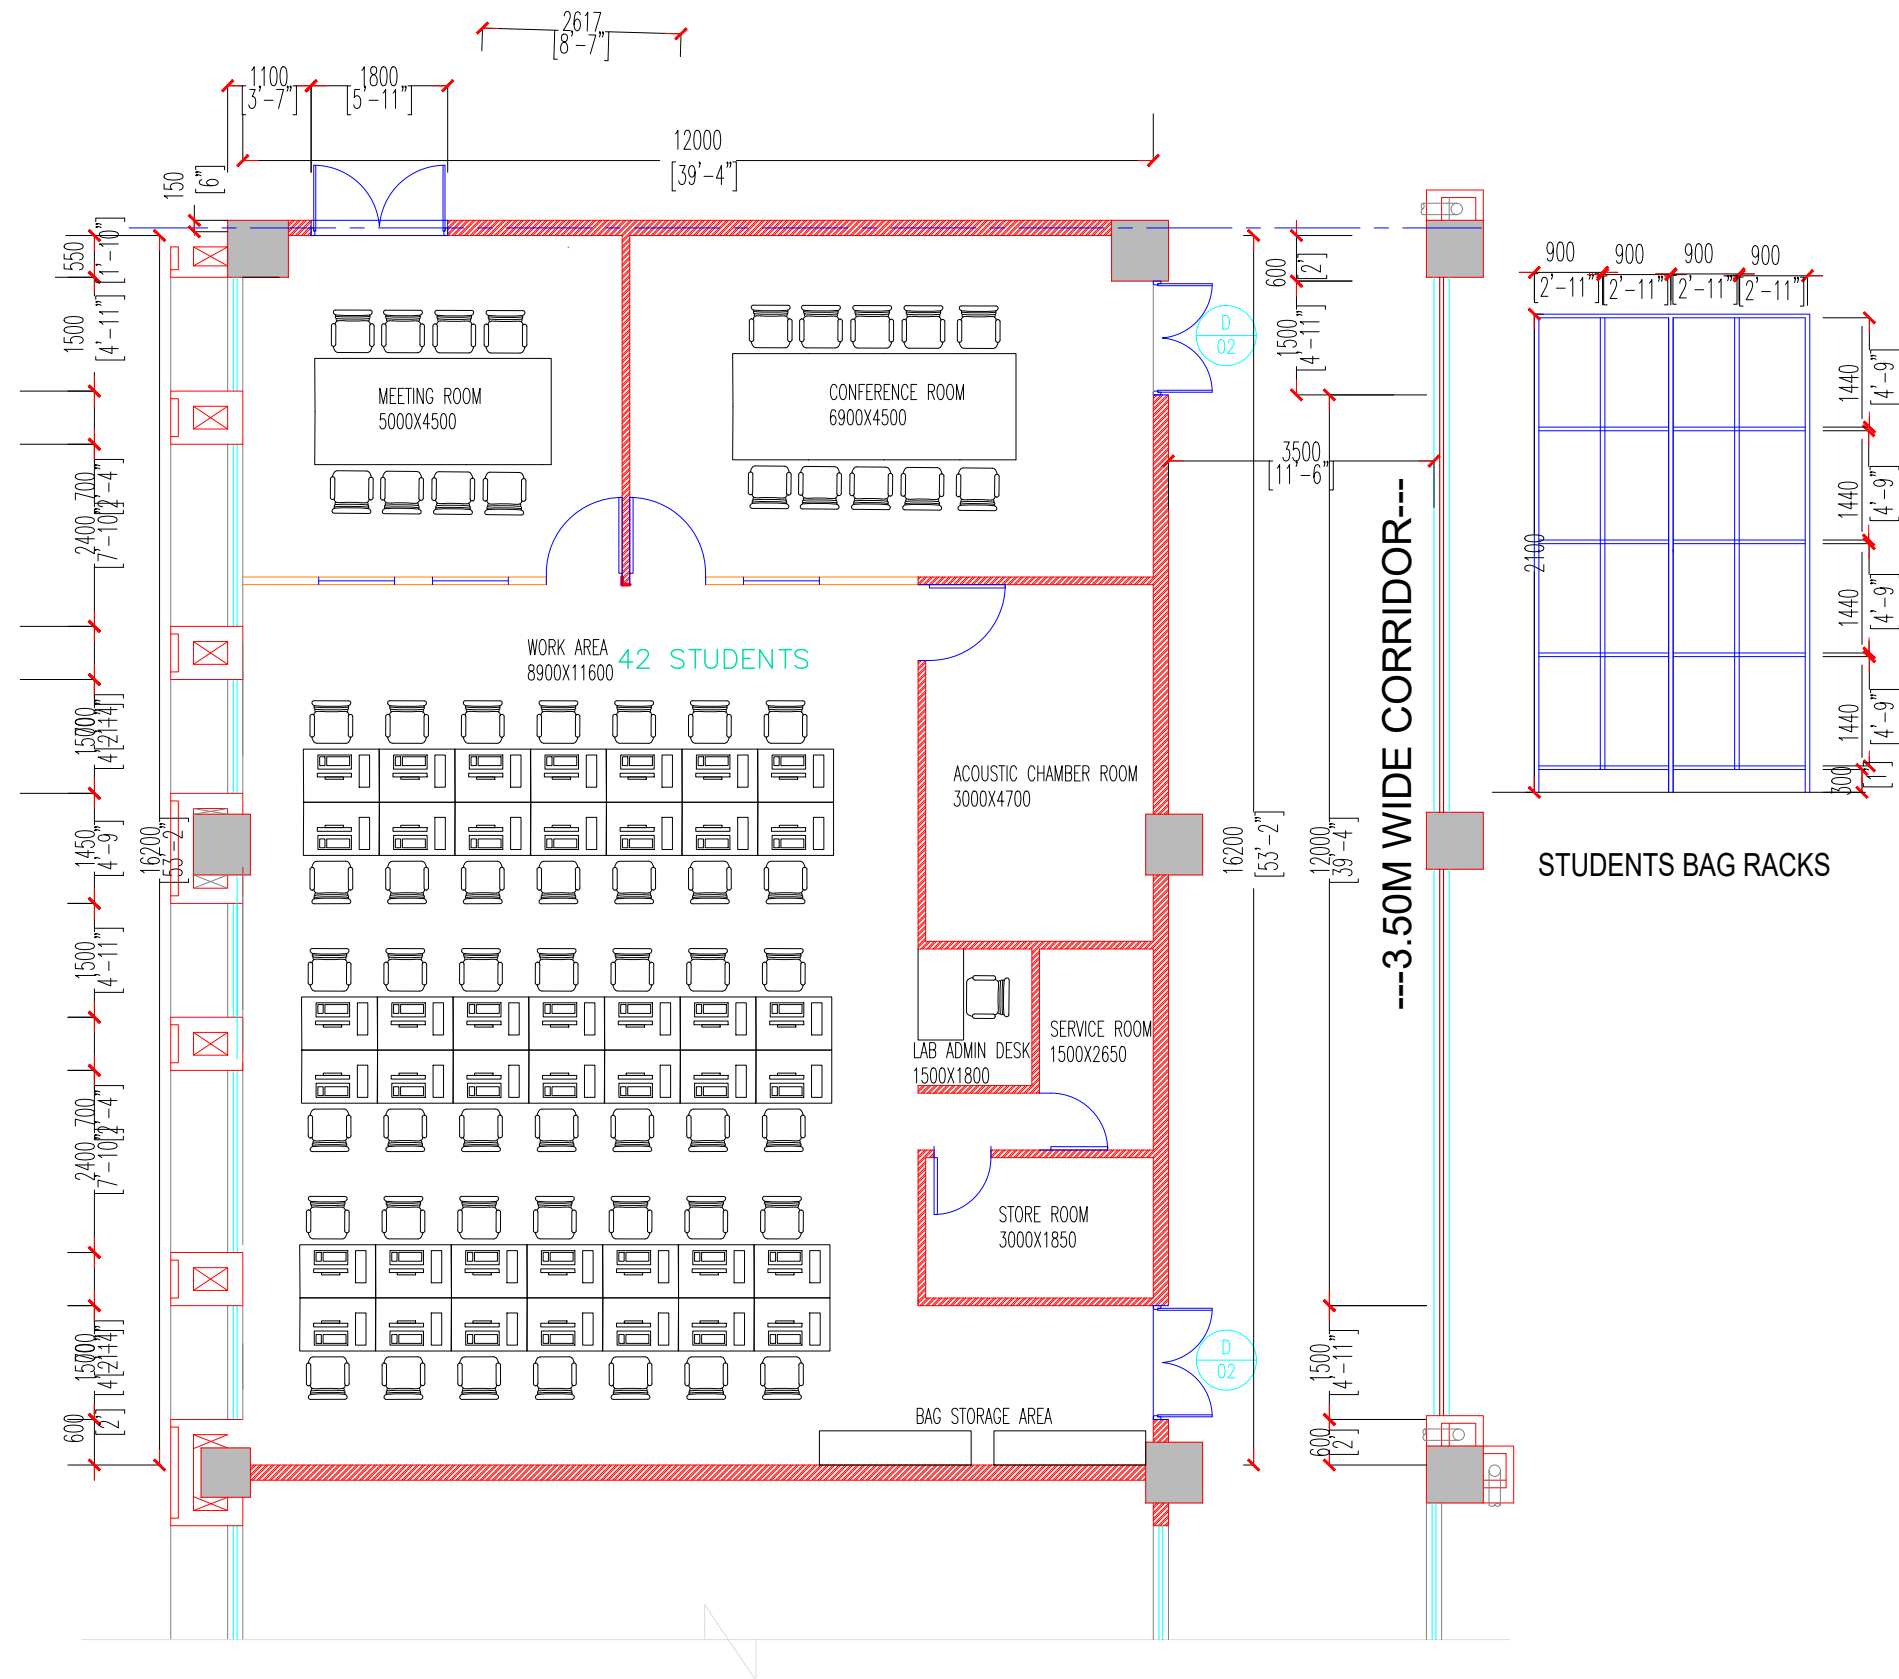

LOCATION : CHENNAI

TPOLOGY : INSTITUTE

NOTES

- Its a samsung speech lab in VIT campus for 42 students with meeting rooms, conferenc room, service area , separte bag storage area and acoustic chamber

AREA STATEMENT

LAB AREA : 2080 SQ FT

PROJECT NAME:

PROPOSED LAB AT
VIT CHENNAI CAMPUS

DRAWING TITLE:

SAMSUNG SPEECH LAB

DRAWN BY:

CHRISTILDA.S

CHECKED BY:

PREM. KUMAR

APPROVED BY:

PREM. KUMAR

DATE:

15/02/2023

ARCHITECT:

KINGSWAY CONSULTANTS

ARCHITECTS & ENGINEERS
13.JARRET GARDENS,CASAMAJOR

ROAD,EGMORE,CH-8.

E-MAIL : info@kingswayconsultants.com

R. BENJAMIN
Architect
MCA Reg No:CA/06/10031
LICENSED ARCHITECT CLASS 1
R.A NO : 134

J.S. RAJASINGH
Architect
MCA Reg No:CA/06/10031
LICENSED ARCHITECT CLASS 1
R.A NO : 134


SCALE:

1:100


SHEET SIZE:

A3


SHEET NO:

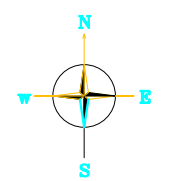

PART PLAN

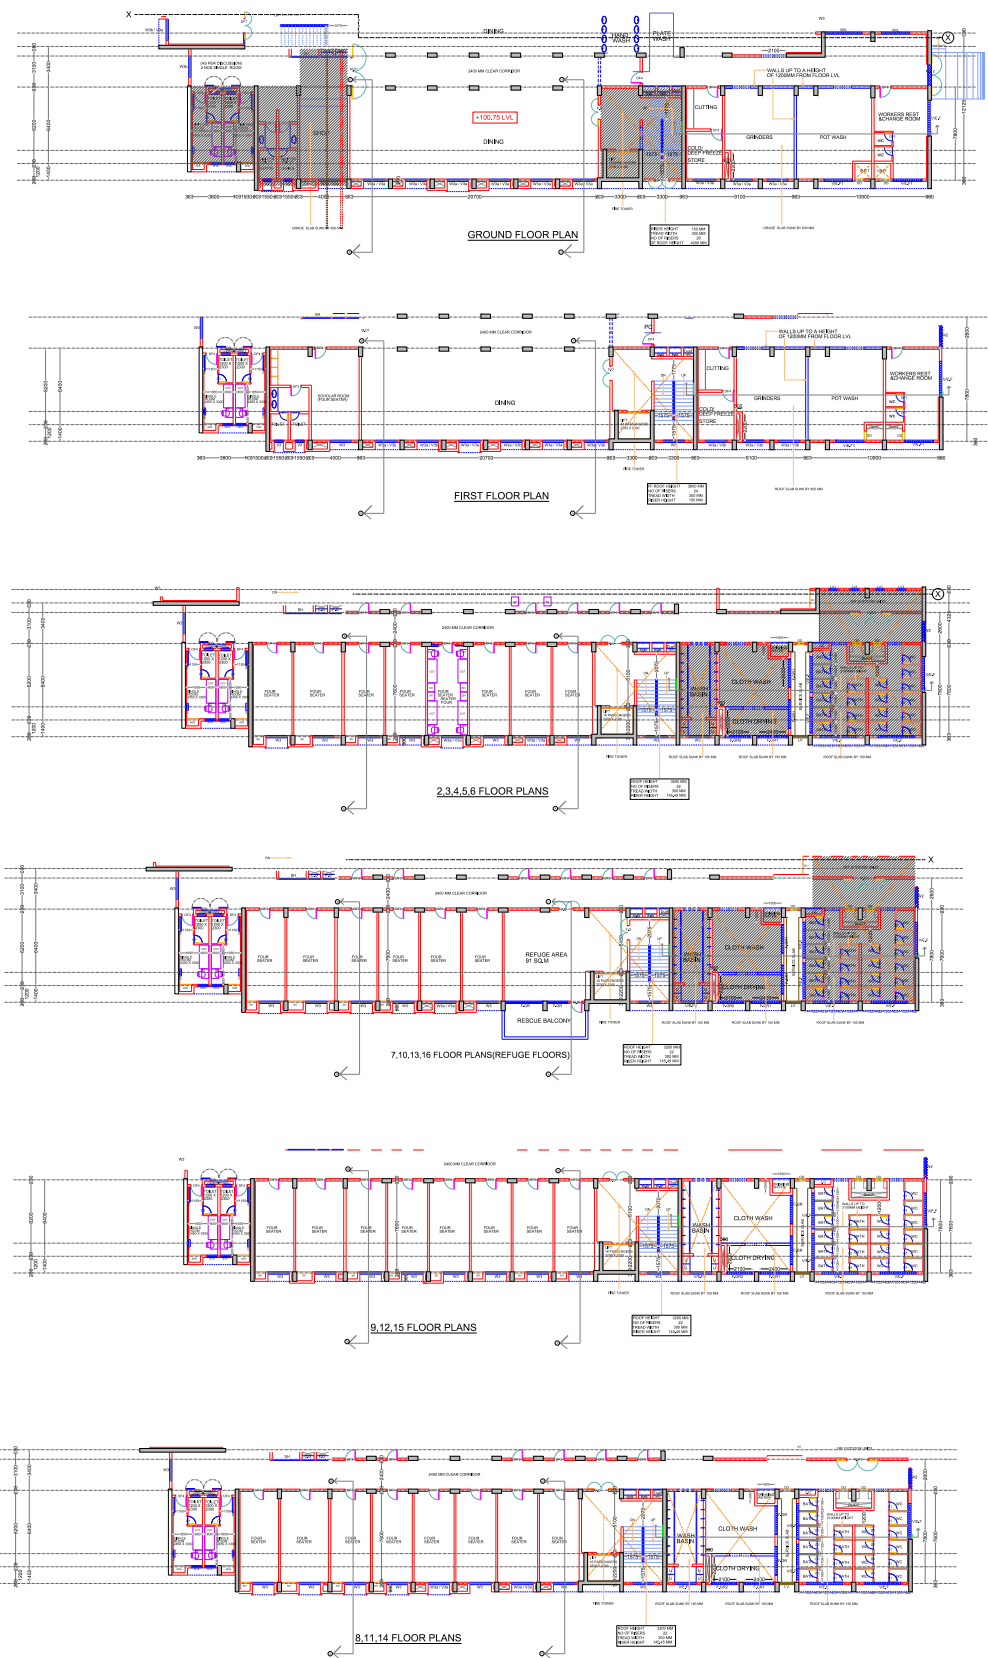


SOUTH ELEVATON

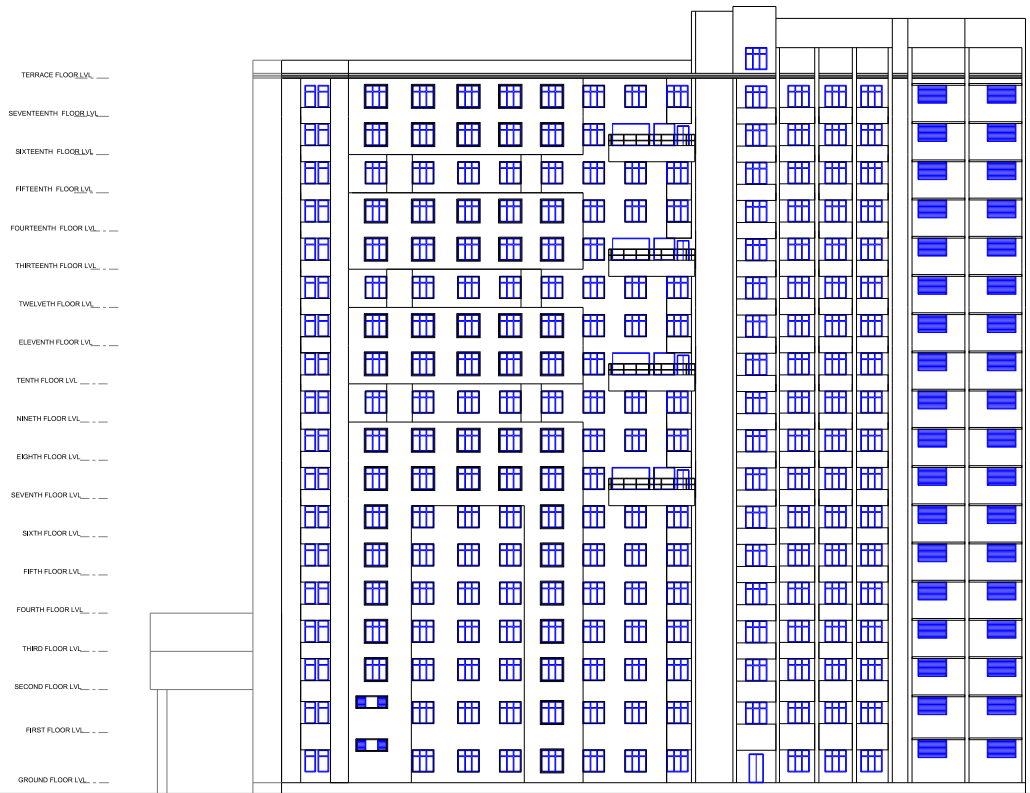


PART SECTION

AA SECTION

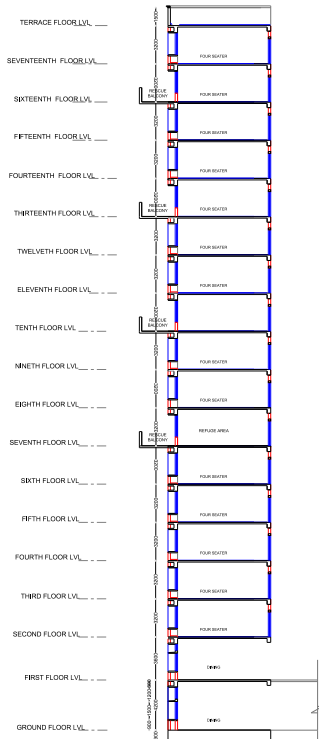

BB SECTION

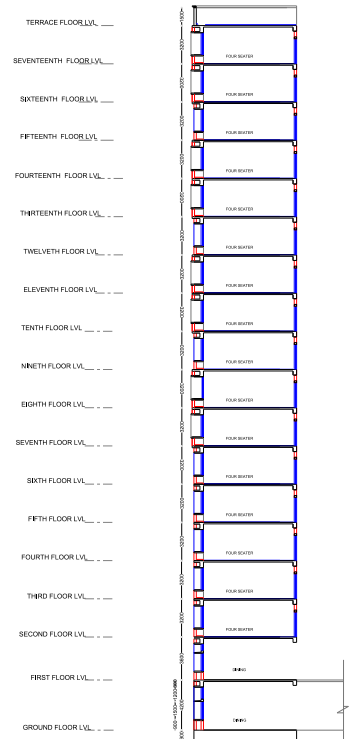

LOCATION : VELLORE
TYPOLOGY : INSTITUTE

NOTES

AREA STATEMENT

PROJECT NAME:
PROPOSED HOSTEL FOR V.I.T VELLORE
S - BLOCK

DRAWING TITLE:
PART SECTION AND SOUTH ELEVATION

DRAWN BY:
CHRISTILDA.S

CHECKED BY:
PREM

APPROVED BY:
PREM

DATE:
06/01/2023

ARCHITECT:
KINGSWAY CONSULTANTS
ARCHITECTS & ENGINEERS
13,JARRET GARDENS,CASAMAJOR
ROAD,EGMORE,CH-8.
E-MAIL : info@kingswayconsultants.com


R. BENJAMIN
Arch. LVL
MCA Reg.No:15/06/10035
LICENSED ARCHT CLASS 1
P. NO : 154

J.S. RAJASINGH
Arch. LVL
MCA Reg.No:15/06/10035
LICENSED ARCHT CLASS 1
P. NO : 154


SCALE:
1:700

SHEET SIZE:
A3


SHEET NO:

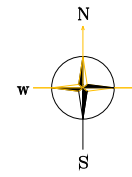

PART PLAN

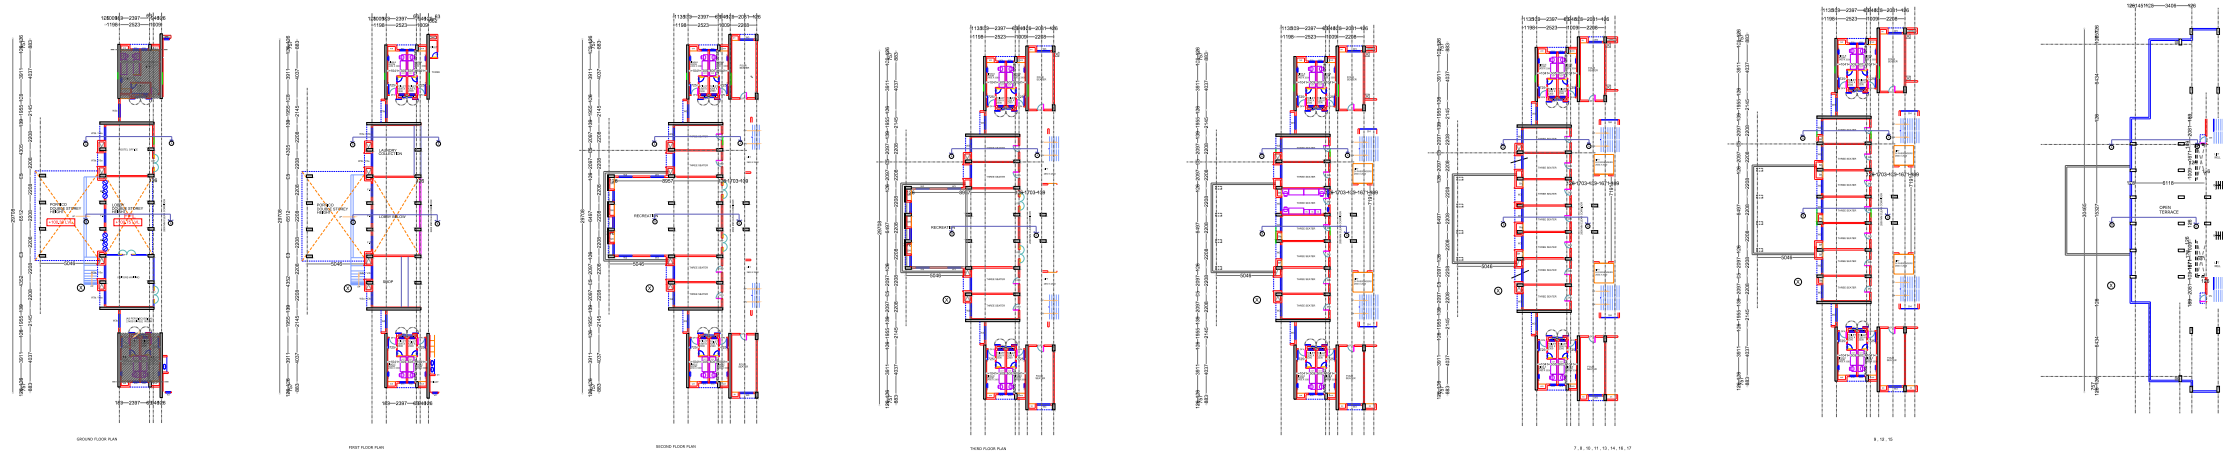


WEST ELEVATION

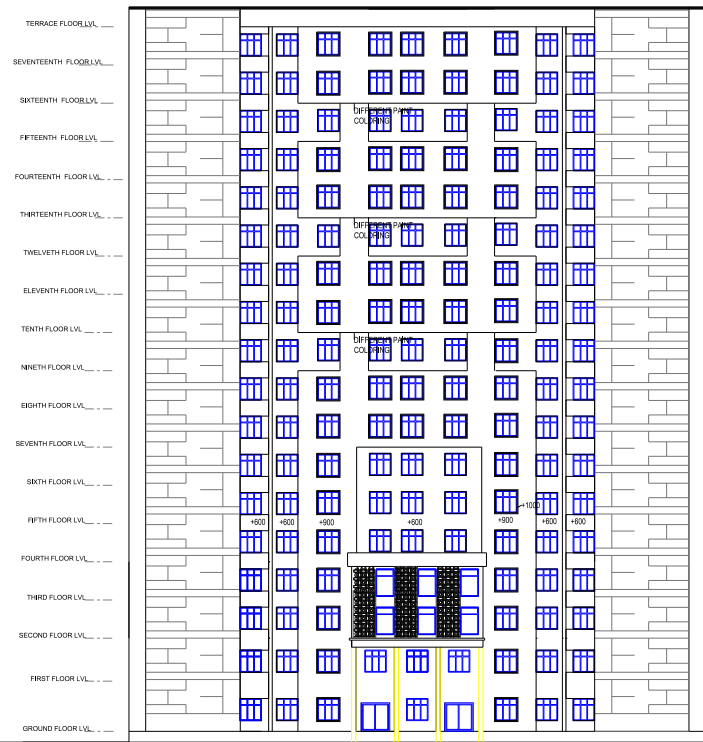


PART SECTION

AA SECTION

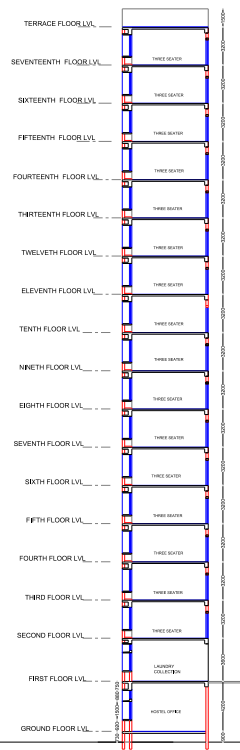

BB SECTION

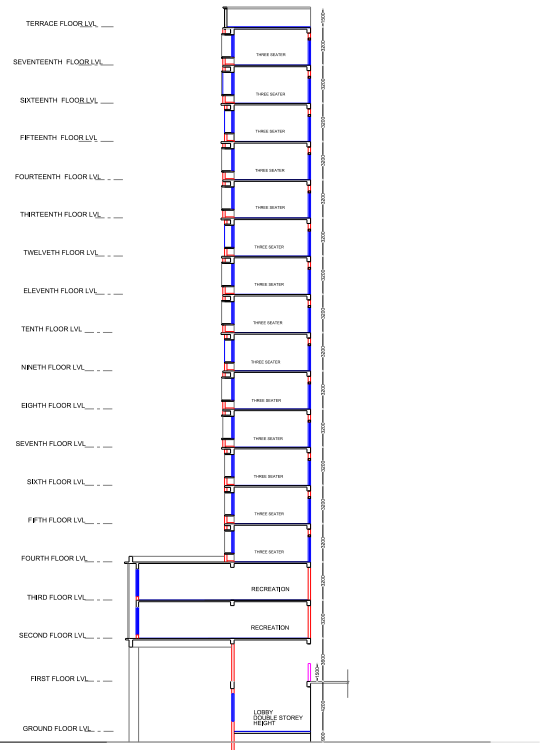

LOCATION : VELLORE
TYPOLOGY : INSTITUTE

NOTES

AREA STATEMENT

PROJECT NAME:
PROPOSED HOSTEL FOR V.I.T VELLORE
S - BLOCK

DRAWING TITLE:
PART SECTION AND WEST ELEVATION

DRAWN BY:
CHRISTILDA.S

CHECKED BY:
PREM

APPROVED BY:
PREM

DATE:
06/01/2023

ARCHITECT:
KINGSWAY CONSULTANTS
ARCHITECTS & ENGINEERS
13,JARRET GARDENS,CASAMAJOR
ROAD,EGMORE,CH-8.
E-MAIL : info@kingswayconsultants.com


R. BENJAMIN
Arch. AIA
MCA Reg No. 15/196/10035
LICENSED ARCHITECT CLASS 1
P. A NO : 154

J.S. RAJASINGH
Arch. AIA
MCA Reg No. 15/196/10035
LICENSED ARCHITECT CLASS 1
P. A NO : 154


SCALE:
1:700

SHEET SIZE:
A3


SHEET NO:

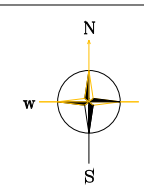

ELEVATION

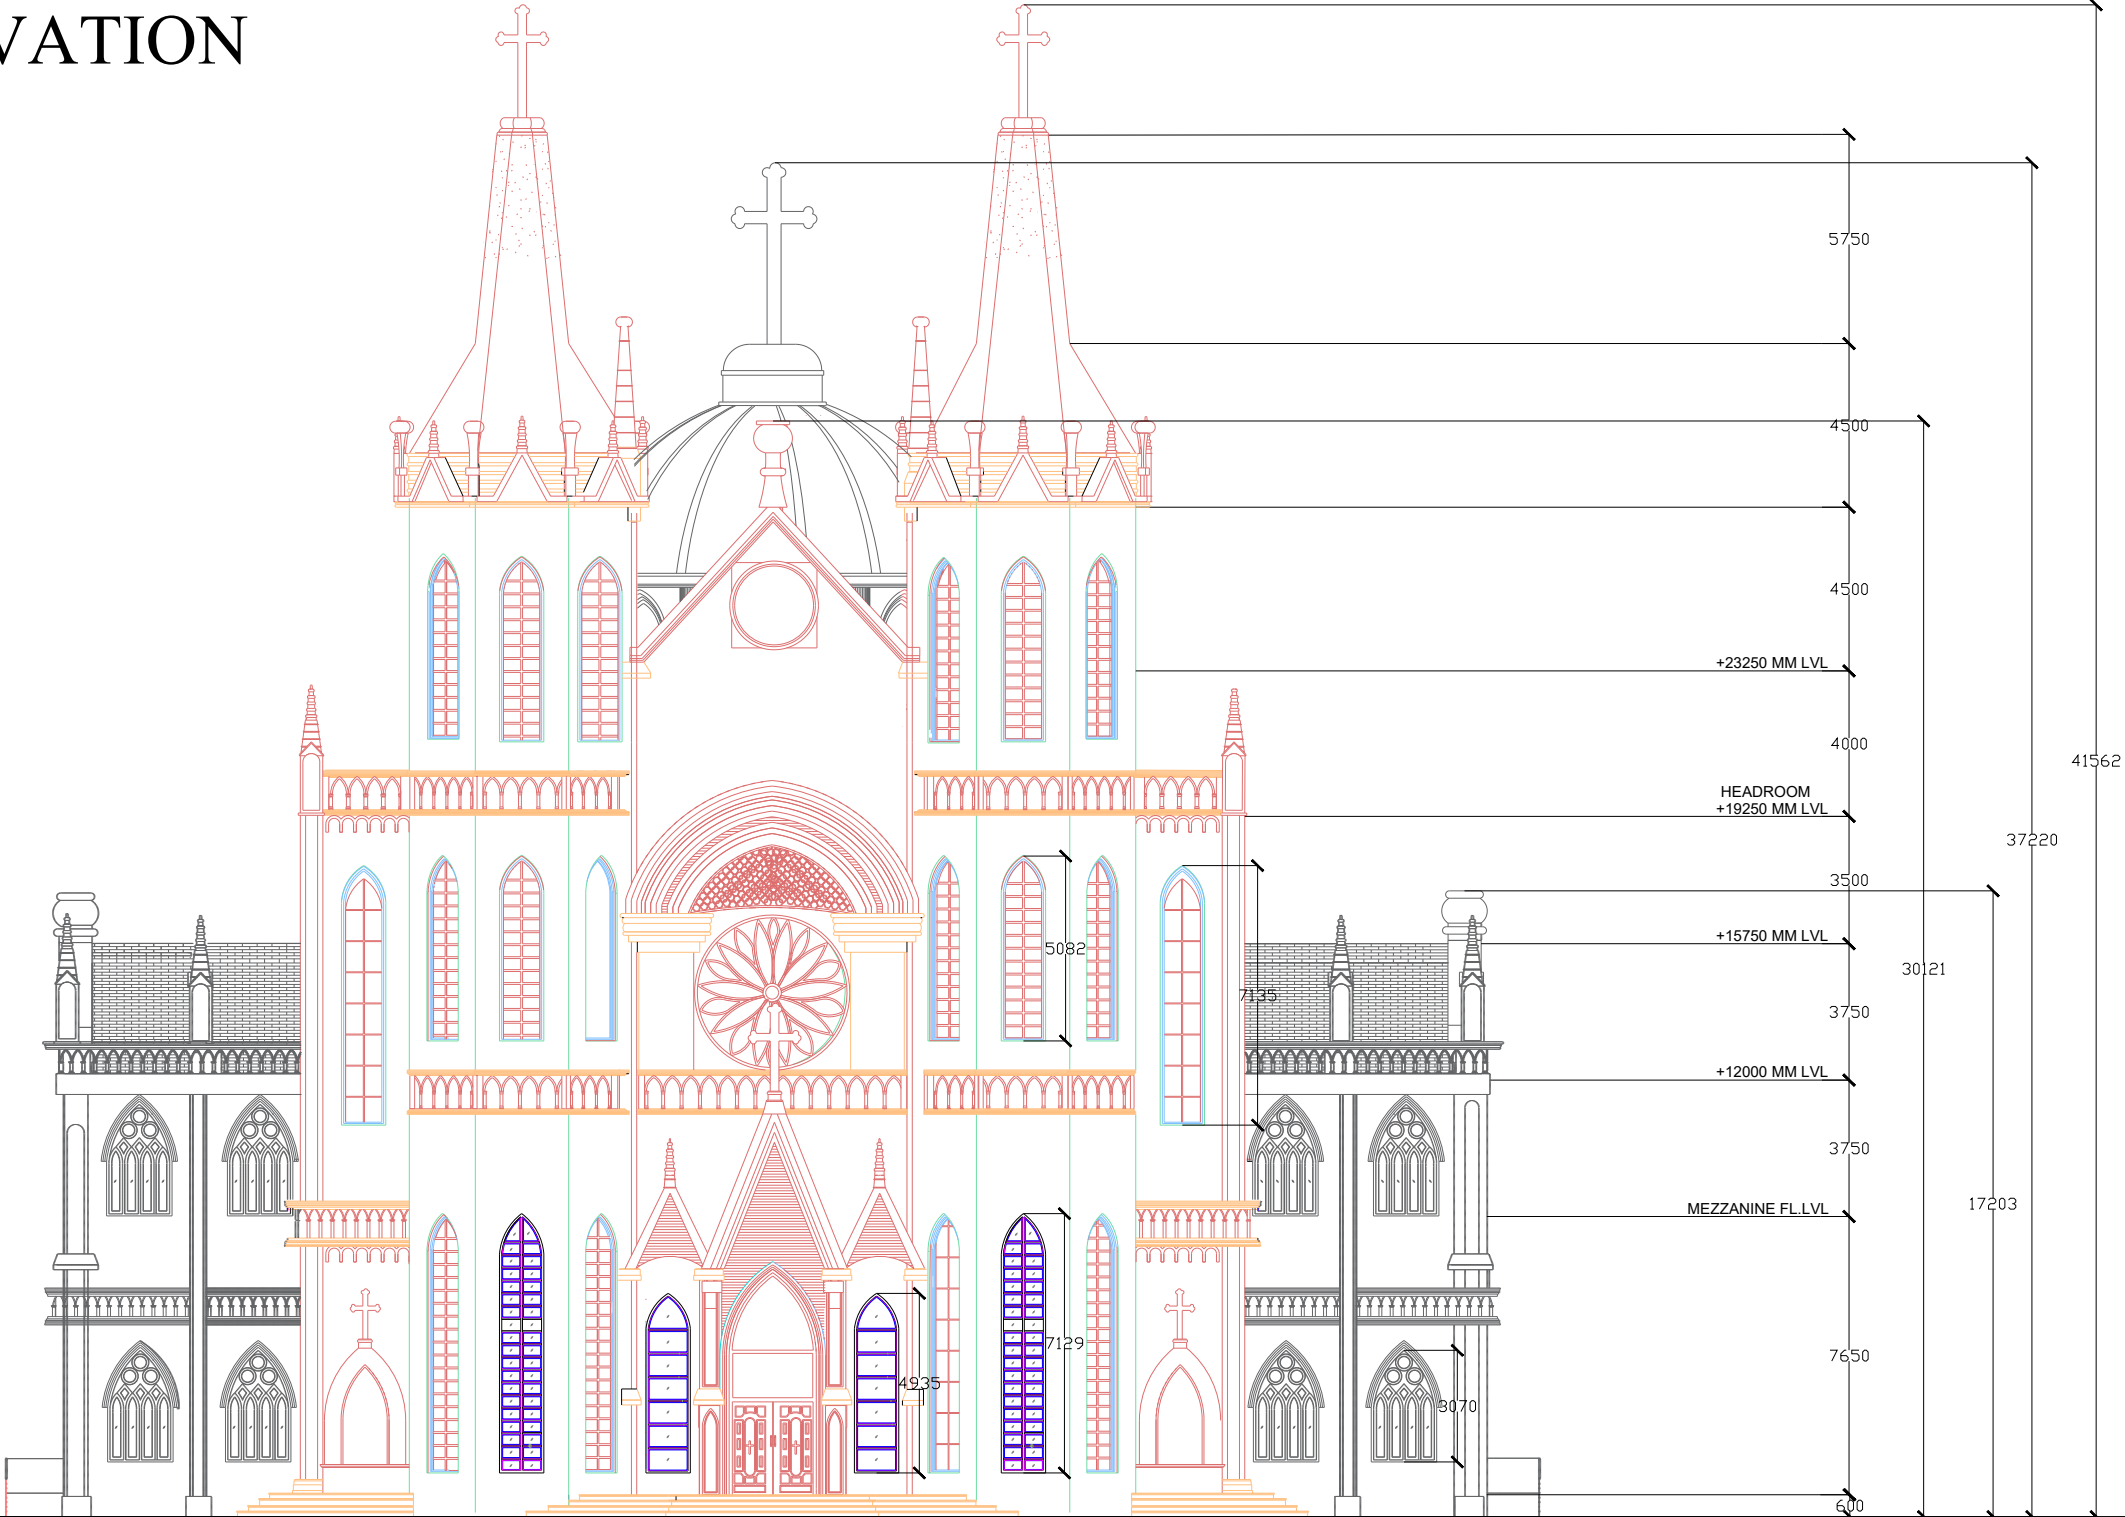

MAIN DOOR ELEVATION

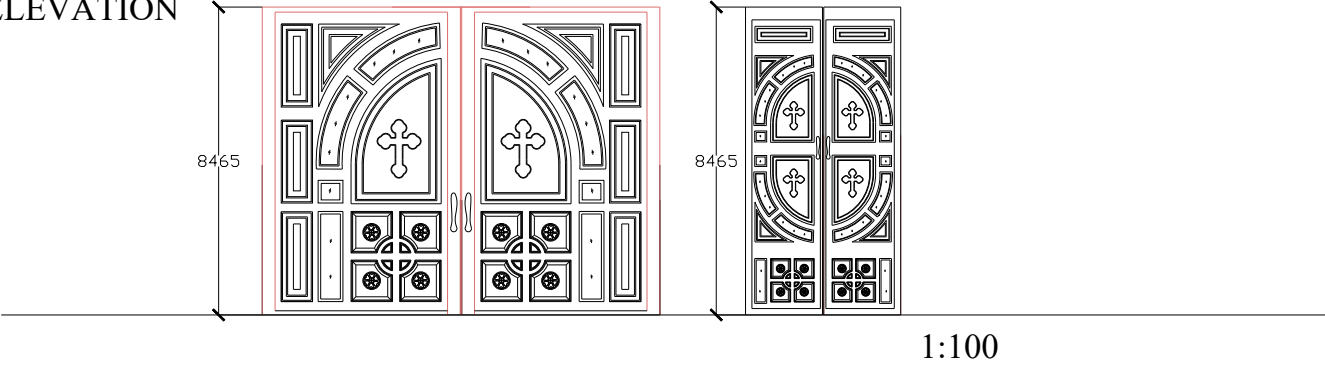

LOCATION : CHENNAI
TYPOLOGY : RESIDENTIAL

- NOTES
1. PLOT SIZE- 37'6" X 96'
 2. STILT FLOOR- CAR PARKING
 3. FIRST FLOOR- 3BHK DUPLEX HOUSE
 4. SECOND FLOOR- 2BHK + 1 MEDIA ROOM + 1 STUDY ROOM + 1 GYM
 5. PRIVATE SPIRAL STAIRCASE
 6. THIRD FLOOR - RENTAL - 4BHK

AREA STATEMENT

PROJECT NAME:
PROPOSED GUNTUR CHURCH ELEVATION

DRAWING TITLE:
SOUTH ELEVATION

DRAWN BY:
CHRISTILDA.S

CHECKED BY:
PREM. KUMAR

APPROVED BY:
PREM. KUMAR

DATE:
20/04/2023

ARCHITECT:
KINGSWAY CONSULTANTS
ARCHITECTS & ENGINEERS
13.JARRET GARDENS,CASAMAJOR
ROAD,EGMORE,CH-8.
E-MAIL : info@kingswayconsultants.com

R. BENJAMIN
B.Arch, AIAA
MCA No: CA/06/1003
LICENSED SURVEYOR CLASS 1
R.A. NO : 154

J. S. RAJASINGH
B.E. (Struct. Engg) & ARCHITECTURE
MCA No: CA/06/1003
LICENSED SURVEYOR CLASS 1
R.A. NO : 154

SCALE:
1:300

SHEET SIZE:
A3

SHEET NO:



LOCATION : PONDICHERRY

TPOLOGY : INSTITUTIONAL

- Pondicherry hall is a large conventional hall design where I get to design the interiors of the guest rooms, the bride and groom's rooms.
- clients want their interior wood finishes to look opulent and majestic.
- The interiors include a wooden finish and contrasting colours.

AREA STATEMENT

PROJECT NAME:
PROPOSED PONDICHERRY
CONVENTION HALL

DRAWING TITLE:
3D VIEWS

DRAWN BY:
CHRISTILDA.S

CHECKED BY:
PREM. KUMAR

APPROVED BY:
PREM. KUMAR

DATE:
20/01/2023

ARCHITECT:
KINGSWAY CONSULTANTS
ARCHITECTS & ENGINEERS
13.JARRET GARDENS,CASAMAJOR
ROAD,EGMORE,CH-8.
E-MAIL : info@kingswayconsultants.com

R. BENJAMIN
A. No. 1111
MCA Reg No. CA/REG/0003
LICENSED SURVEYOR CLASS 1
R. J. NO. 1111

J. S. RAJASINGH
A. No. 1111
MCA Reg No. CA/REG/0003
LICENSED SURVEYOR CLASS 1
R. J. NO. 1111

SHEET SIZE:
A3

SHEET NO:



LOCATION : PONDICHERRY

TPOLOGY : INSTITUTIONAL

- Pondicherry hall is a large conventional hall design where I get to design the interiors of the guest rooms, the bride and groom's rooms.
- clients want their interior wood finishes to look opulent and majestic.
- The interiors include a wooden finish and contrasting colours.

AREA STATEMENT

PROJECT NAME:
PROPOSED PONDICHERRY
CONVENTION HALL

DRAWING TITLE:
3D VIEWS

DRAWN BY:
CHRISTILDA.S

CHECKED BY:
PREM. KUMAR

APPROVED BY:
PREM. KUMAR

DATE:
20/01/2023

ARCHITECT:
KINGSWAY CONSULTANTS
ARCHITECTS & ENGINEERS
13.JARRET GARDENS,CASAMAJOR
ROAD,EGMORE,CH-8.
E-MAIL : info@kingswayconsultants.com

R. BENJAMIN
A. No. 1111
MCA Reg No. CA/REG/0003
LICENSED SURVEYOR CLASS 1
R. J. NO. 1111

J. S. RAJASINGH
A. No. 1111
MCA Reg No. CA/REG/0003
LICENSED SURVEYOR CLASS 1
R. J. NO. 1111

SHEET SIZE:
A3

SHEET NO:



LOCATION : CHENNAI
TYPOLOGY : INSTITUTIONAL

- Sporic is a lab containing conference, dean rooms, waiting areas, discussion areas, and study areas that is part of the VIT campus in Chennai.
- The client wanted the interior of the lab to be unique from other labs and rooms. They want it to be more colorful,
- Thus additional colors and their contrast hues are used in the interior design.

AREA STATEMENT

PROJECT NAME:
PROPOSED VIT SPORIC LAB

DRAWING TITLE:
3D VIEWS

DRAWN BY:
CHRISTILDA.S

CHECKED BY:
PREM. KUMAR

APPROVED BY:
PREM. KUMAR

DATE:
02/03/2023

ARCHITECT:
KINGSWAY CONSULTANTS
ARCHITECTS & ENGINEERS
13.JARRET GARDENS,CASAMAJOR
ROAD,EGMORE,CH-8.
E-MAIL : info@kingswayconsultants.com

R. BENJAMIN
A. No. 1111
MCA Reg No. CH/REG/0003
LICENSED SURVEYOR CLASS 1
R. J. NO. : 124

J. S. RAJASINGH
A. No. 1111
MCA Reg No. CH/REG/0003
LICENSED SURVEYOR CLASS 1
R. J. NO. : 124

SHEET SIZE:
A3

SHEET NO:





LOCATION : CHENNAI

TPOLOGY : INSTITUTIONAL

- Sporic is a lab containing conference, dean rooms, waiting areas, discussion areas, and study areas that is part of the VIT campus in Chennai.
- The client wanted the interior of the lab to be unique from other labs and rooms. They want it to be more colorful,
- Thus additional colors and their contrast hues are used in the interior design.

AREA STATEMENT

PROJECT NAME:

PROPOSED VIT SPORIC LAB

DRAWING TITLE:

3D VIEWS

DRAWN BY:

CHRISTILDA.S

CHECKED BY:

PREM. KUMAR

APPROVED BY:

PREM. KUMAR

DATE:

02/03/2023

ARCHITECT:

KINGSWAY CONSULTANTS

ARCHITECTS & ENGINEERS
13.JARRET GARDENS,CASAMAJOR
ROAD,EGMORE,CH-8.
E-MAIL : info@kingswayconsultants.com

R. BENJAMIN
A. No. 1111
PCA Reg No: CHA/REG/0003
LICENSED ARCHITECT CLASS 1
R. A. NO. : 124

J. S. RAJASINGH
A. No. 1111
PCA Reg No: CHA/REG/0003
LICENSED ARCHITECT CLASS 1
R. A. NO. : 124

SHEET SIZE:

A3

SHEET NO:



LOCATION : CHENNAI
TYPOLOGY : INSTITUTIONAL

- Vnest is a lab containing conference, dean rooms, computer rooms that is part of the VIT campus in Chennai.
- The client wanted the interior of the lab to be unique from other computer labs and not wanted standard wooden panels. They want it to be more colorful,
- Thus additional colors and their contrast hues are used in the interior design.

AREA STATEMENT



PROJECT NAME:
PROPOSED VIT VNEST LAB

DRAWING TITLE:
3D VIEWS

DRAWN BY:
CHRISTILDA.S

CHECKED BY:
PREM. KUMAR

APPROVED BY:
PREM. KUMAR

DATE:
22/02/2023

ARCHITECT:
KINGSWAY CONSULTANTS
ARCHITECTS & ENGINEERS
13,JARRET GARDENS,CASAMAJOR
ROAD,EGMORE,CH-8.
E-MAIL : info@kingswayconsultants.com

R. BENJAMIN
A. No. 1114
MCA Reg No: CH/REG/0003
LICENSED SURVEYOR CLASS 1
R. J. NO: 124

J. S. RAJASINGH
A. No. 1115
MCA Reg No: CH/REG/0003
LICENSED SURVEYOR CLASS 1
R. J. NO: 125

SHEET SIZE:
A3

SHEET NO:



- LOCATION : CHENNAI
- TYPOLOGY : INSTITUTIONAL
- The board room is a component of the VIT campus in Chennai.
 - The clients wanted the interior to have a more opulent, glossy wooden finish to match the VIP guests who would be visiting.
 - The inside of the wall is completely merged and concealed, making it appear as though there is just one wall, despite the cabinets and extruded columns on the sides.
 - With a simple ceiling

AREA STATEMENT



PROJECT NAME:
PROPOSED VIT BOARD ROOM

DRAWING TITLE:
3D VIEWS

DRAWN BY:
CHRISTILDA.S

CHECKED BY:
PREM. KUMAR

APPROVED BY:
PREM. KUMAR

DATE:
17/02/2023

ARCHITECT:
KINGSWAY CONSULTANTS
ARCHITECTS & ENGINEERS
13.JARRET GARDENS,CASAMAJOR
ROAD,EGMORE,CH-8.
E-MAIL : info@kingswayconsultants.com

R. BENJAMIN
A. No. 11/12
MCA Reg No. CH/REG/0003
LICENSED SURVEYOR CLASS 1
R. J. NO. : 124

J. S. RAJASINGH
A. No. 11/12
MCA Reg No. CH/REG/0003
LICENSED SURVEYOR CLASS 1
R. J. NO. : 124

SHEET SIZE:
A3

SHEET NO:



LOCATION : COIMBATORE
TYPOLOGY : RESIDENTIAL

AREA STATEMENT

PROJECT NAME:
PROPOSED RESIDENCE GATE

DRAWING TITLE:
3D VIEWS

DRAWN BY:
CHRISTILDA.S

CHECKED BY:
PREM. KUMAR

APPROVED BY:
PREM. KUMAR

DATE:
27/03/2023


ARCHITECT:
KINGSWAY CONSULTANTS
ARCHITECTS & ENGINEERS
13.JARRET GARDENS,CASAMAJOR
ROAD,EGMORE.CH-8.
E-MAIL : info@kingswayconsultants.com

R. BENJAMIN
A. No. 1111
MCA Reg No:CA/REG/0003
LICENSED SURVEYOR CLASS 1
R. J. NO. : 124

J. S. RAJASINGH
A. No. 1111
MCA Reg No:CA/REG/0003
LICENSED SURVEYOR CLASS 1
R. J. NO. : 124

SHEET SIZE:
A3

SHEET NO:

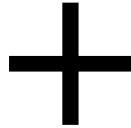

LOCATION : CHENNAI
TYPOLOGY : INSTITUTIONAL

- While the Doveton Building falls under ASI Grade 1, the WCC Academic Block is a blend of two buildings. The new structure will need to speak in the language of historic buildings, and the customers also wish to incorporate components from the scientific block.
- The building's elevation combines two different building languages.

AREA STATEMENT

PROJECT NAME:
WCC ACADEMIC BLOCK ELEVATION

DRAWING TITLE:
3D VIEWS

DRAWN BY:
CHRISTILDA.S

CHECKED BY:
PREM. KUMAR

APPROVED BY:
PREM. KUMAR

DATE:
08/03/2023

ARCHITECT:
KINGSWAY CONSULTANTS
ARCHITECTS & ENGINEERS
13,JARRET GARDENS,CASAMAJOR
ROAD,EGMORE,CH-8.
E-MAIL : info@kingswayconsultants.com

R. BENJAMIN
R. NO. 11/1
MCA Reg No: CHA/REG/0003
LICENSED SURVEYOR CLASS 1
R. J. AND : 124

J. S. RAJASINGH
R. NO. 11/1
MCA Reg No: CHA/REG/0003
LICENSED SURVEYOR CLASS 1
R. J. AND : 124

SHEET SIZE:
A3

SHEET NO:

VIT CHENNAI CAMPUS



WCC CHENNAI



NOTES

PROJECT NAME:
VIT CHENNAI

DRAWING TITLE:
SITE VISIT

DRAWN BY:
CHRISTILDA. S

CHECKED BY:
-

ACCOMPANIED BY:
HELEN

DATE:
18/04/2023

CLIENT:
VIT CHENNAI

ARCHITECT:
KINGSWAY CONSULTANTS
ARCHITECTS & ENGINEERS

13, JARRET GARDENS, CASAMAJOR
ROAD, EGMORE, CH-8.
E-MAIL : info@kingwayconsultants.com

SCALE:
-

SHEET SIZE:
A3

SHEET NO:



CRITICAL OVERVIEW

My overall experience in the firm through the last 4 months working has been great and it has given me the opportunity to grow in the field of Architecture. Given many opportunities to develop my skills and learn new things in their work space as an Architect.

My Chief Architect gave me a lot of guidance throughout the training period and gave me the freedom to work in any project to improve my skills in different areas like working drawings, model making, rendering, and got to understand how the work flow in an office happens and how one gets to respond actively to the work that is being appointed to them.

Now | have significantly improved understanding on how a project works from the beginning stage till the end of the construction stage and to fulfil exactly how the client wants and design according to their expectations.

I sincerely thank Ar.R.Benjamin sir for giving me the opportunity to learn and develop my skills which will be more helpful in my future endeavours.