



SATHYABAMA

INSTITUTE OF SCIENCE AND TECHNOLOGY
(DEEMED TO BE UNIVERSITY)

Accredited with “A” grade by NAAC | 12B Status by UGC | Approved by AICTE

Jeppiaar Nagar, Rajiv Gandhi Salai, Chennai – 600 119

www.sathyabama.ac.in

SCHOOL OF BUILDING AND ENVIRONMENT
DEPARTMENT OF ARCHITECTURE
PRACTICAL TRAINING PORTFOLIO (SAR4063)
JUNE 2023

Name of the Student : CHRISTY ALEX OOMMEN

Batch : **2018 - 2023**

Reg No. : 38210022

Semester : **X**



SATHYABAMA

INSTITUTE OF SCIENCE AND TECHNOLOGY
(DEEMED TO BE UNIVERSITY)

Accredited with "A" grade by NAAC | 12B Status by UGC | Approved by AICTE

Jeppiaar Nagar, Rajiv Gandhi Salai, Chennai – 600 119

www.sathyabama.ac.in

SCHOOL OF BUILDING AND ENVIRONMENT

DEPARTMENT OF ARCHITECTURE

VIVA-VOCE EXAMINATION

This is to certify that the practical training SAR 4063 is the work of Christy Alex Oommen who had undergone training in S Squared Architects Pvt.Ltd has been monitored by the continuous assessment during JANUARY 2023 to JUNE 2023.

Dr.Devyani Gangopadhyay
DEAN

Submitted for Viva voce Examination held on 08 June 2023.

Internal Examiner

External Examiner



SATHYABAMA

INSTITUTE OF SCIENCE AND TECHNOLOGY
(DEEMED TO BE UNIVERSITY)

Accredited with "A" grade by NAAC | 12B Status by UGC | Approved by AICTE

Jeppiaar Nagar, Rajiv Gandhi Salai, Chennai – 600 119

www.sathyabama.ac.in

DECLARATION

I, Christy Alex Oommen hereby declare that the Training Report **JANUARY 2023 to JUNE 2023** done by me under the guidance of **Ar. Aparna Lakshmy Krishnan** is submitted in partial fulfillment of the requirements for the completion of practical training session.

DATE : 05/06/2023

PLACE : TRIVANDRUM


SIGNATURE OF CANDIDATE

ACKNOWLEDGEMENT

I am pleased to acknowledge my sincere thanks to **Board of Management of SATHYABAMA** for their kind encouragement in doing this practical training and for completing it successfully. I am grateful to them.

I convey my thanks to **Dr. Devyani Gangopadhyay**, Dean, School of Building and Environment and **Ar.Sarath Chandra Kanth**, Design Chair, Department of Architecture for having been a constant source of support and encouragement.

I wish to express my thanks to all Teaching and Non-teaching staff members of the Department of who were helpful in many ways for the completion of the project.

I also wish to thank **Ar. Shaji Vempanadan** and **Ar. Sumi Shaji**, for the experience of interning at their firm.



SATHYABAMA

INSTITUTE OF SCIENCE AND TECHNOLOGY
(DEEMED TO BE UNIVERSITY)

Accredited "A" Grade by NAAC | 12B Status by UGC | Approved by AICTE

www.sathyabama.ac.in

Date: 8.6.2022

To whomsoever it may concern

This is to certify that, Christy Alex Oommen (Regd No: 38210022) is a bonafide student studying 9th semester Bachelor of Architecture, at the Department of Architecture at Sathyabama Institute of Science and Technology. He is presently undergoing Architectural Thesis titled "Sustainable Skyscraper" as part of the academic program.

Thanking you

Dr. Devyani Gangopadhyay



BONAFIDE CERTIFICATE

Sumi Shaji

M.Arch
(Oxford Brookes University, UK)
B.Arch
(College Of Engineering, Trivandrum)

PTRA No. 56,
Plamoodu Second Lane
Pattom P.O
Trivandrum
Kerala India
9567650622
sumi@ssquaredarchitects.com

To,

Head of the Department

SUB: JOINING REPORT – INTERNSHIP – Regarding.

This is to certify that Mr. Christy Alex, Register No: 38210022 from Sathyabhama Institute of Science & Technology, Chennai have joined our firm for internship on 09-01-2023.

I, hereby confirm that I will be report head of the student through his tenure of internship.

Name of the Organization : S Squared Architects Pvt Ltd

Year of Establishment : 2009

Name of the Principal Architect : Sumi Shaji

COA Registration No. : CA/201463535

Years of Professional Standing : 8

Signature of Principal Architect



JOINING LETTER

PROFESSIONAL PRACTICAL TRAINING REPORT 2023


(Monthly Progress to be documented and submitted to the HOD by the Architect in charge of Trainee of the Organization)

1. Name of the Office / Organization : G SQUARED ARCHITECTS
2. Address & Contact Number : TRIVANDRUM, 0471-2300059
3. Name of the Student : CHRISTY ALEX OMMEN
4. Duration : From 09-01-2023 To 12-02-2023
5. Total No. of days : 27
6. Evaluation of Performance Criteria shall be on

Description of works	Excellent	Good	Fair	Poor	NA
Office Culture Comprehension		✓			
Participation in the Office		✓			
Reading of Drawings		✓			
Presentation Techniques		✓			
Model Making	✓				
Understanding of Construction Details		✓			
Drafting Skills (Manual/Computer)		✓			
Site Supervision / Client Interaction Skills		✓			
Time Schedule Adherence	✓				
Other Computer Skills		✓			
Files and Office Maintenance		✓			
Coordination with other Consultants		✓			
Overall Grading*	<u>80/100</u>				

* Note: Kindly grade the student as per his/her overall performance in the office during the assessment month*

7. Any other Remarks:

 
Signature of the Head of the Office / Organization (With Seal)



PROFESSIONAL PRACTICAL TRAINING REPORT 2023


(Monthly Progress to be documented and submitted to the HOD by the Architect in charge of Trainee of the Organization)

1. Name of the Office / Organization : G SQUARED ARCHITECTS
2. Address & Contact Number : TRIVANDRUM, 0471-2300059
3. Name of the Student : CHRISTY ALEX OMMEN
4. Duration : From 13-02-2023 To 23-03-2023
5. Total No. of days : 33
6. Evaluation of Performance Criteria shall be on

Description of works	Excellent	Good	Fair	Poor	NA
Office Culture Comprehension		✓			
Participation in the Office	✓				
Reading of Drawings	✓				
Presentation Techniques		✓			
Model Making	✓				
Understanding of Construction Details		✓			
Drafting Skills (Manual/Computer)	✓				
Site Supervision / Client Interaction Skills		✓			
Time Schedule Adherence		✓			
Other Computer Skills		✓			
Files and Office Maintenance		✓			
Coordination with other Consultants		✓			
Overall Grading*	<u>85/90</u>				

* Note: Kindly grade the student as per his/her overall performance in the office during the assessment month*

7. Any other Remarks:

 
Signature of the Head of the Office / Organization (With Seal)



PROFESSIONAL PRACTICAL TRAINING REPORT 2023

(Monthly Progress to be documented and submitted to the HOD by the Architect in charge of Trainee of the Organization)

1. Name of the Office / Organization : G SQUARED ARCHITECTS
2. Address & Contact Number : TRIVANDRUM, 0471-2300059
3. Name of the Student : CHRISTY ALEX OMMEN
4. Duration : From 24-03-2023 To 06-05-2023
5. Total No. of days : 32
6. Evaluation of Performance Criteria shall be on

Description of works	Excellent	Good	Fair	Poor	NA
Office Culture Comprehension	✓				
Participation in the Office	✓				
Reading of Drawings	✓				
Presentation Techniques		✓			
Model Making	✓				
Understanding of Construction Details		✓			
Drafting Skills (Manual/Computer)	✓				
Site Supervision / Client Interaction Skills		✓			
Time Schedule Adherence		✓			
Other Computer Skills	✓				
Files and Office Maintenance		✓			
Coordination with other Consultants		✓			
Overall Grading*	<u>86/90</u>				

* Note: Kindly grade the student as per his/her overall performance in the office during the assessment month*

7. Any other Remarks:


Signature of the Head of the Office / Organization (With Seal)



MONTHLY REPORTS



S SQUARED ARCHITECTS PVT. LTD

PTRA No: 56 Plamood 2nd Lane
Pattom PO, Trivandrum
GSTIN/UIN : 32AANCS9596FIZR

✉ shaji@ssquaredarchitects.com
☎ 09447047467

ABOUT THE FIRM:

At S Squared Architects, they work with a progressive approach that allows them to maximize the efficiency of even the most complicated sites. They do climate responsive buildings in traditional architecture, classical buildings, and minimalistic designs that exude an elegant allure as well as provide energy efficiency. Their contemporary designs are also incorporated with environment-friendly materials, rendering the ideal balance of style and sustainability. Their award-winning green buildings have been very popular amongst both conglomerates and dwellers alike.

Shaji Vempanadan Varughese and Sumi Shaji, co-founders of S Squared Architects, set the ball rolling in the year 2009. The duo aims to provide contemporary designing services combined with energy efficient architecture to render stylish and environment-friendly projects. Over the years, they have built a staunch team that has efficiently executed many national and international projects.

Vision

We at S Squared Architects thrive to make the lives of people better through the spaces we design.

Mission

To hone our skills and be the masters of our profession, by challenging ourselves to constantly evolve with every new project that we take up.

WEEK 1	Toilet Design (x 5), Door Detail (x 2), Site visit
WEEK 2	Skin Clinic Gross Area Plan, Skin Clinic ID Furniture Plan
WEEK 3	Paviour Plan, Skin Clinic ID Furniture Plan, Site Visit, Physical Model
WEEK 4	Furniture Details (x3), Skin Clinic ID Room Wise
WEEK 5	Restaurant Renovation ID Room Wise, Site Visit
WEEK 6	Restaurant Renovation ID Room Wise, Furniture Detail
WEEK 7	Pergola Design, Toilet Design, Restaurant Renovation ID Room Wise
WEEK 8	Site Visit, House Renovation ID Room Wise
WEEK 9	House Renovation ID Room Wise, Furniture Detail
WEEK 10	Consultant Meeting, ID Drawing revisions.
WEEK 11	Vendor meeting (Ramco False ceiling), Room wise drawing with ID updation.
WEEK 12	Drawings Revision, ST for mixed use 11 Storey building.

WORK DIARY



Ref: SU/HR/23/06_119
Date: 02.06.2023

PROFESSIONAL TRAINING: COMPLETION CERTIFICATE

PRACTICE SCHOOL (PROFESSIONAL TRAINING)

This is to certify that **Mr. Christy Alex** of B.Arch Programme of architecture, Sathyabhama Institute of Science & Technology has completed his Professional Training at our office: **S SQUARED ARCHITECTS PVT LTD** from 9th January 2023 to 1st May 2023 for a period of 90 working days. He will be permitted to use the copies of drawings for the training report and viva-voce for strict Academic purpose only.

During his tenure as an intern, he has worked on various design projects and has involved in design detailing, presentation, sanction drawing and site visits.

He possesses good communication skills and good knowledge in drawing software's.

Sincerely,

Head of the Organization

Ar. Sumi Shaji


***This is a digitally generated document and does not require any company seal. Please contact us for verification of genuinity of this doc mentioning the document No SU/HR/23/06_119**

**COMPLETION
CERTIFICATE**


TABLE OF CONTENTS

CHAPTER NO	TITLE	PAGE NO
1.1	SKIN CLINIC	1 - 18
1.2	RESTAURANT RENOVATION	19 - 64
1.3	HOUSE RENOVATION	65 - 85
1.4	FURNITURE MODELLING	86, 87
1.5	MD ROOM DESIGN	88 - 92
1.6	RESIDENCE SITE VISIT	93
1.7	PHYSICAL MODEL	94
1.8	MIXED USE HIGHRISE COLUMN LAYOUT	95, 96
1.8	CRITICAL OVERVIEW	97

NOT FOR CONSTRUCTION

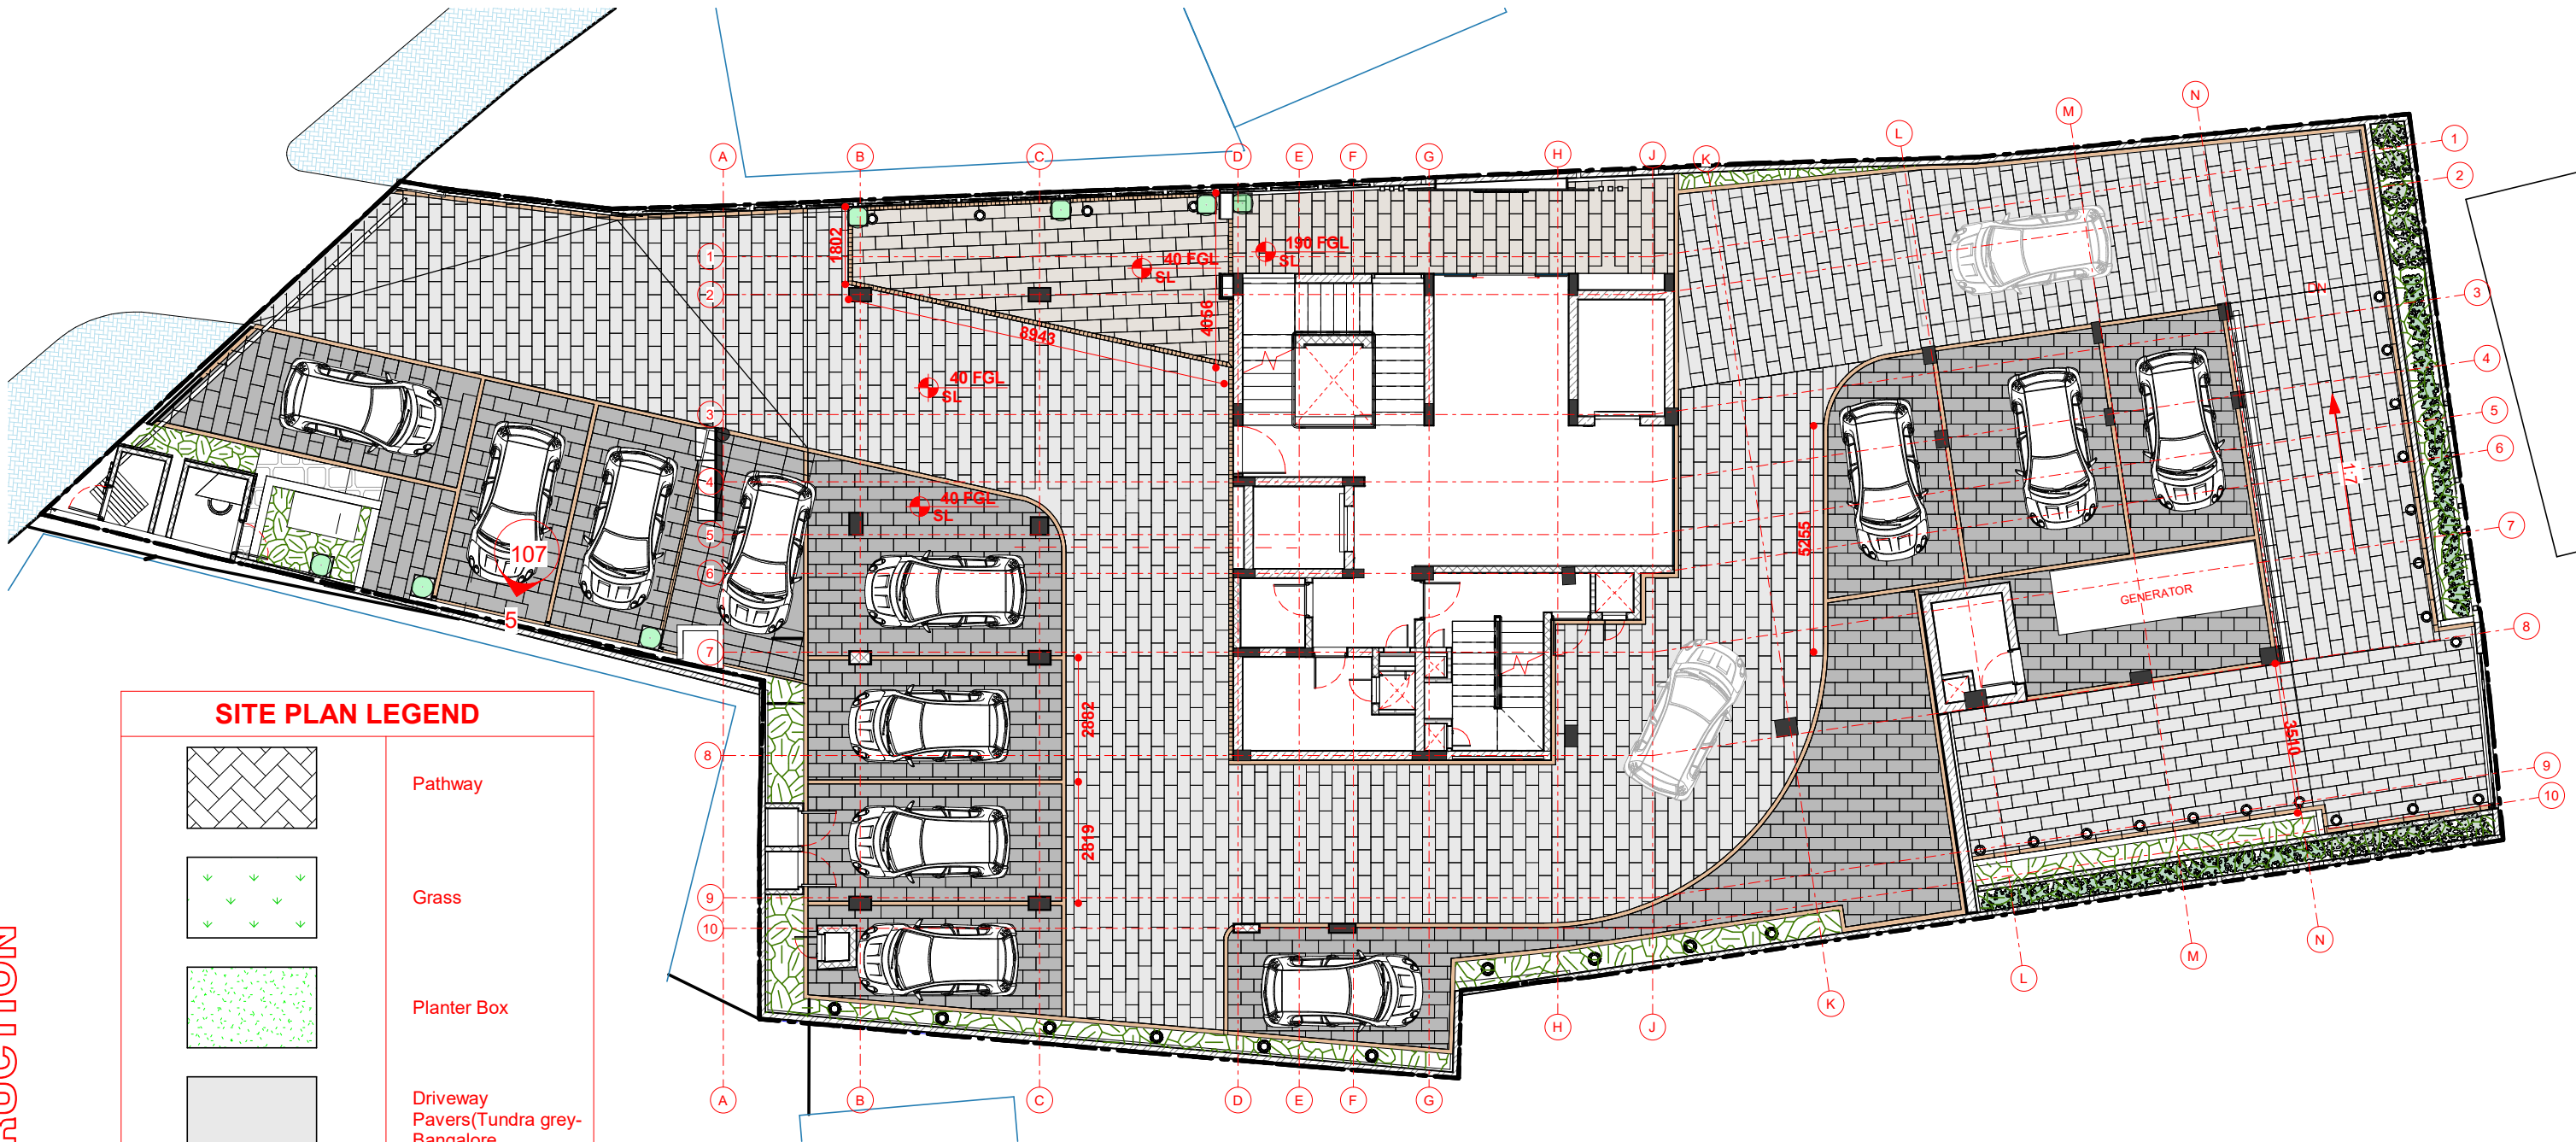


SITE PLAN LEGEND

 

Pathway



Grass

 

Planter Box



Driveway
Pavers(Tundra grey-
Bangalore
Stone)-600x300mm



Vegetation



Parking
Pavers(Tundra grey-
Bangalore
Stone)-600x300mm



Border
Pavers(Tundra grey-
Bangalore
Stone)-100x100mm

1 Paviour Plan
1 : 150

NOTE : THE GENERAL GF STRUCTURAL SLAB LEVEL (SSL) IS 0000cm SSL UNLESS OTHERWISE NOTED EL

NOTES

All dimensions are in cm unless otherwise specified
Follow written dimensions only.All conceptual drawings
may tend to alter during construction without prior
notice.

2023 S² Architects Pvt. Ltd

This design is the property of the S² Architects Pvt. Ltd.
Any use, duplication of this property, in full or part,
without the permission of the said owner carries a liability
of fee determined by S² Architects Pvt. Ltd

REVISION SCHEDULE

CHECKED BY	SU
APPROVED BY	SU
SCALE	As indicated @ A3
RELEASE DATE	02/15/23

SHEET NAME (DELIVERABLE)

Paviour Plan

REVISION_DRAWING NO._STAGE_PROJECT_DRAWN BY

R1_114_LA6_CA



S Squared Architects Pvt. Ltd.


"Vempanattu", PTR No. 56
Plamoodu, Pattom P.O.
Trivandrum 695004
Kerala, India.

M : 00 91 944 7047467
T : 00 91 471 2300059
E : designs@ssquaredesigns.com

Architecture . Interiors .
Landscape



1

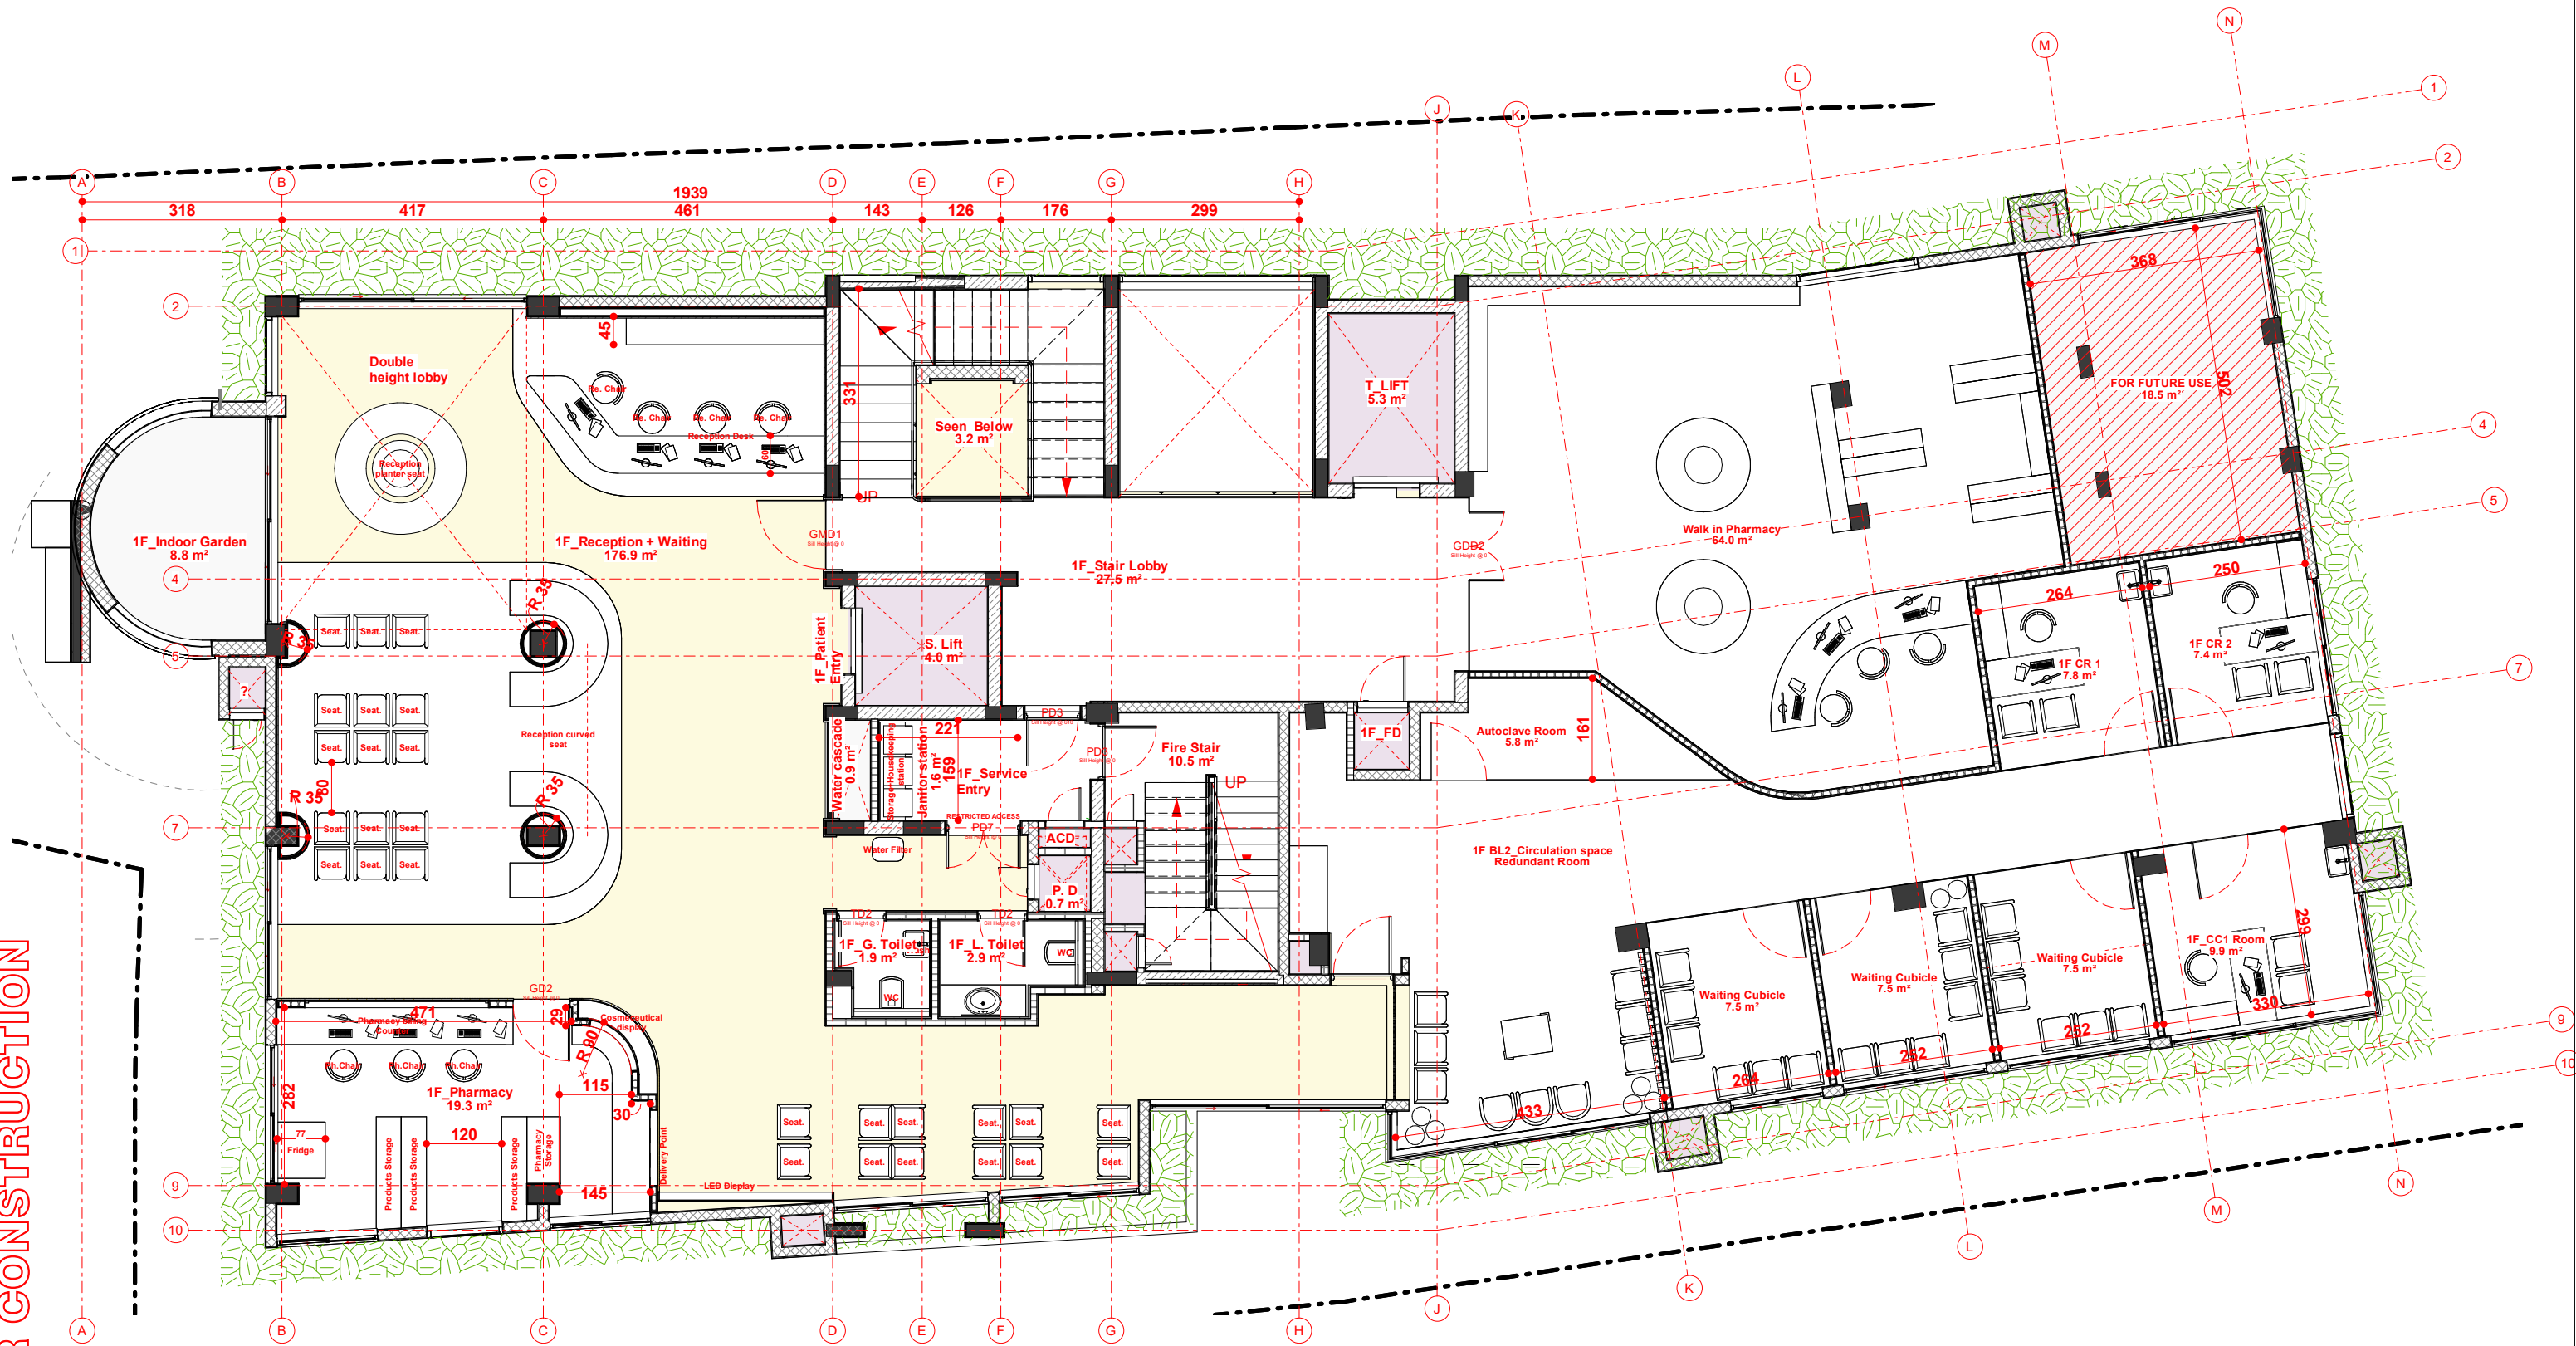03_1F FFL
1 : 100

NOTE :THE 1F FINISHED FLOOR LEVEL (FFL) IS 372cm FFL EL UNLESS OTHERWISE NOTED



S Squared Architects Pvt. Ltd.

"Vempanattu", PTR No. 56
Plamodu, Pattom P.O.
Trivandrum 695004
Kerala, India.
M : 00 91 944 7047467
T : 00 91 471 2300059
E : designs@ssquaredesigns.com

NOTES

All dimensions are in cm unless otherwise specified
Follow written dimensions only. All conceptual drawings
may tend to alter during construction without prior
notice.

2022 S² Architects Pvt. Ltd.

This design is the property of the S² Architects Pvt. Ltd.
Any use, duplication of this property, in full or part,
without the permission of the said owner carries a liability
of fee determined by S² Architects Pvt. Ltd



REVISION SCHEDULE


CHECKED BY	SU
APPROVED BY	SU
SCALE	1 : 100 @ A3
RELEASE DATE	06.03.2023

SHEET NAME (DELIVERABLE)

1F Furniture Layout


REVISION_DRAWING NO._STAGE_PROJECT_DRAWN BY

R0_101_ID4_CA

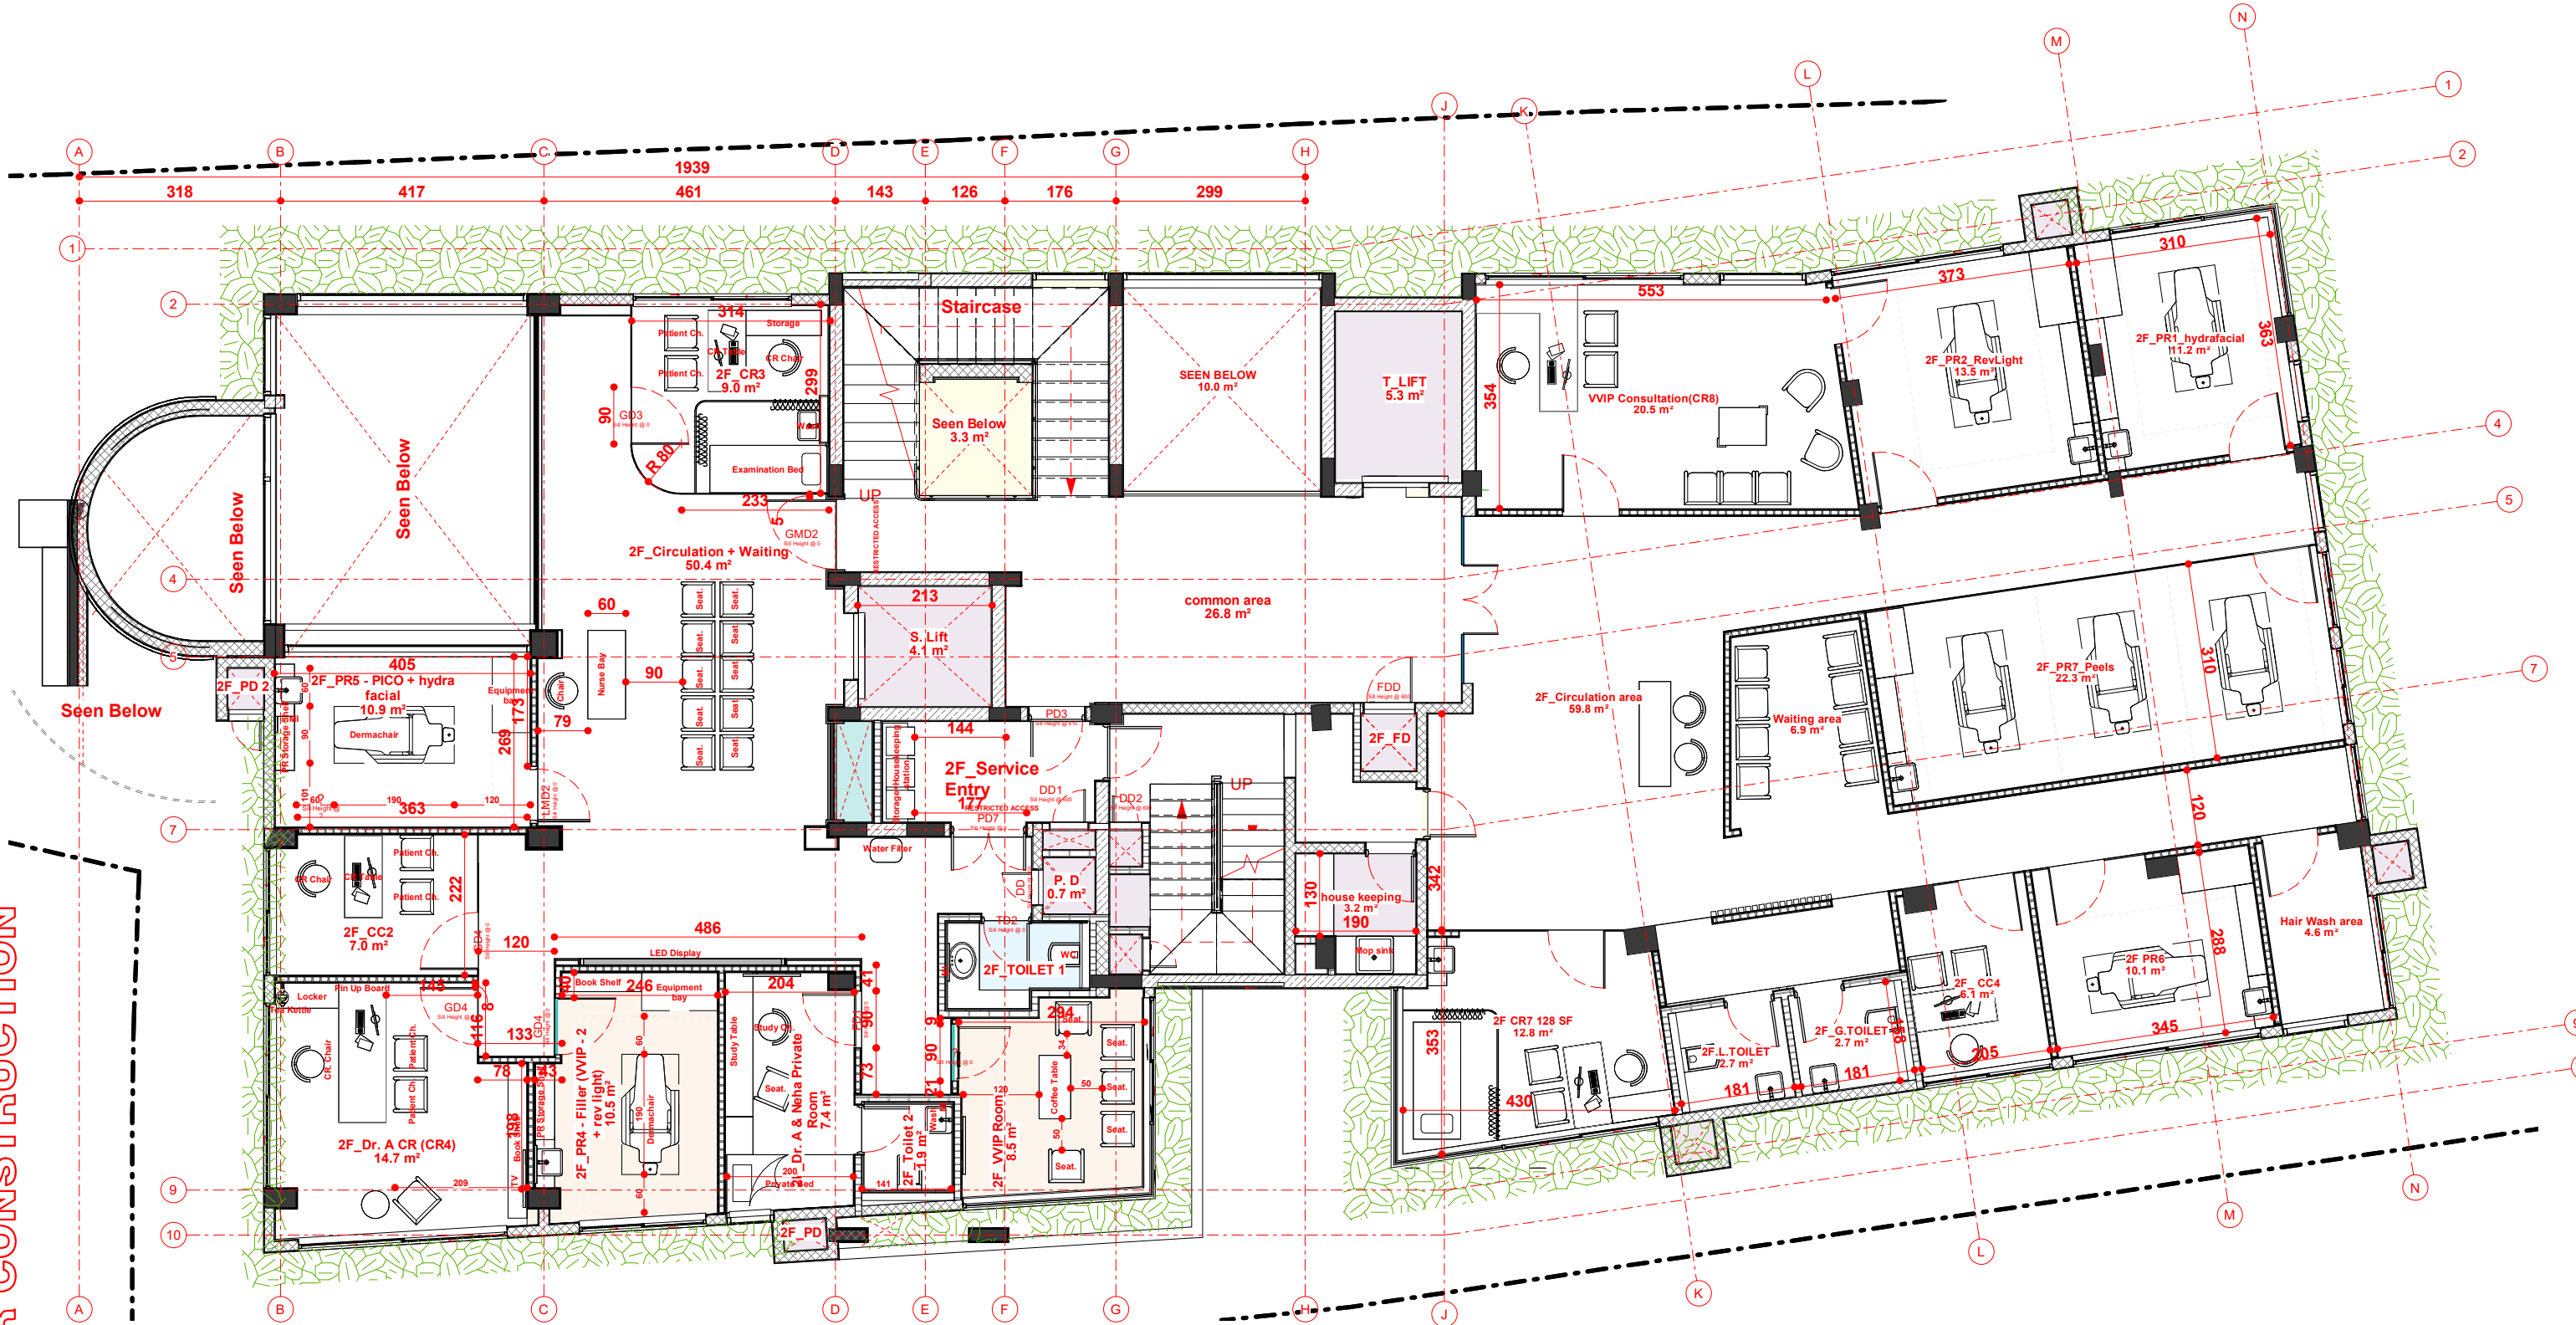

1 2F Furniture Layout
1 : 100

NOTE :THE 2F FINISHED FLOOR LEVEL (FFL) IS 747cm FFL EL UNLESS OTHERWISE NOTED

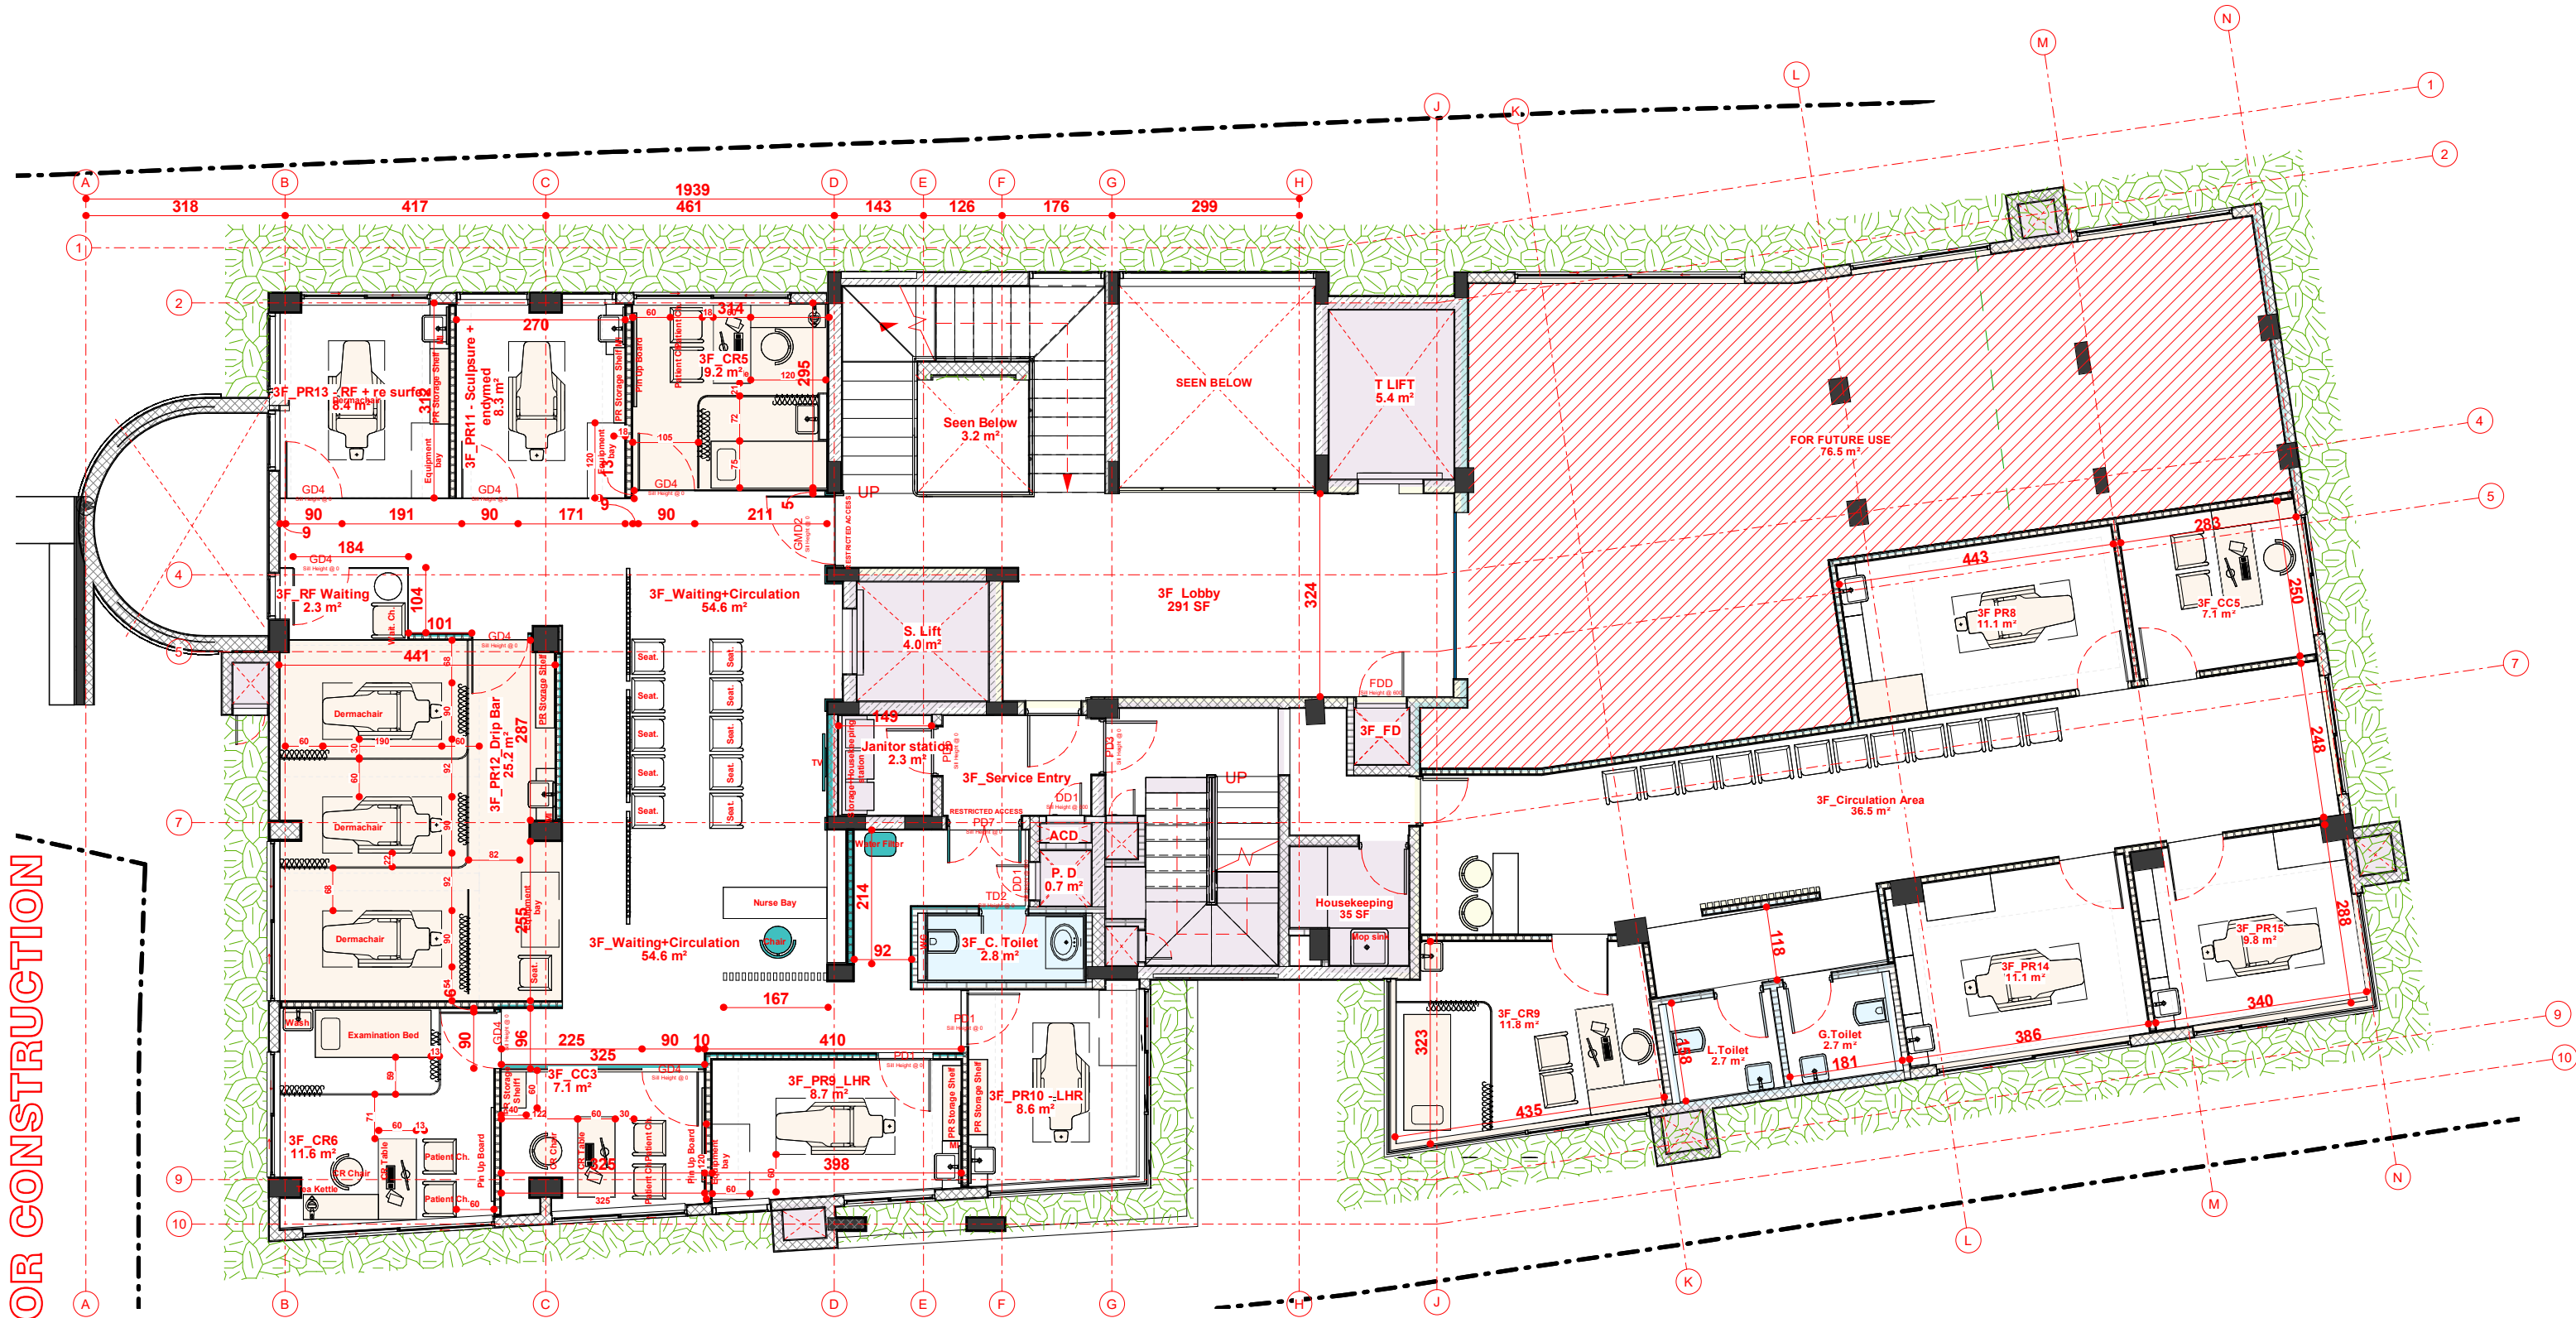


1 3F Furniture Layout
1 : 100

NOTE :THE 3F FINISHED FLOOR LEVEL (FFL) IS 1122cm FFL EL UNLESS OTHERWISE NOTED

S Squared Architects Pvt. Ltd.
"Vempanattu", PTR No. 56
Plamoodu, Pattom P.O.
Trivandrum 695004
Kerala, India.
M : 00 91 944 7047467
T : 00 91 471 2300059
E : designs@ssquaredesigns.com


NOTES
All dimensions are in cm unless otherwise specified
Follow written dimensions only. All conceptual drawings
may tend to alter during construction without prior
notice.
2022 S² Architects Pvt. Ltd
This design is the property of the S² Architects Pvt. Ltd.
Any use, duplication of this property, in full or part,
without the permission of the said owner carries a liability
of fee determined by S² Architects Pvt. Ltd

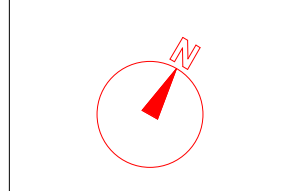



REVISION SCHEDULE	

CHECKED BY	SU
APPROVED BY	SU
SCALE	1 : 100 @ A3
RELEASE DATE	06.03.2023

SHEET NAME (DELIVERABLE)	
3F Furniture Layout	
REVISION_DRAWING NO. STAGE_PROJECT_DRAWN BY	
R0_103_ID4_CA	

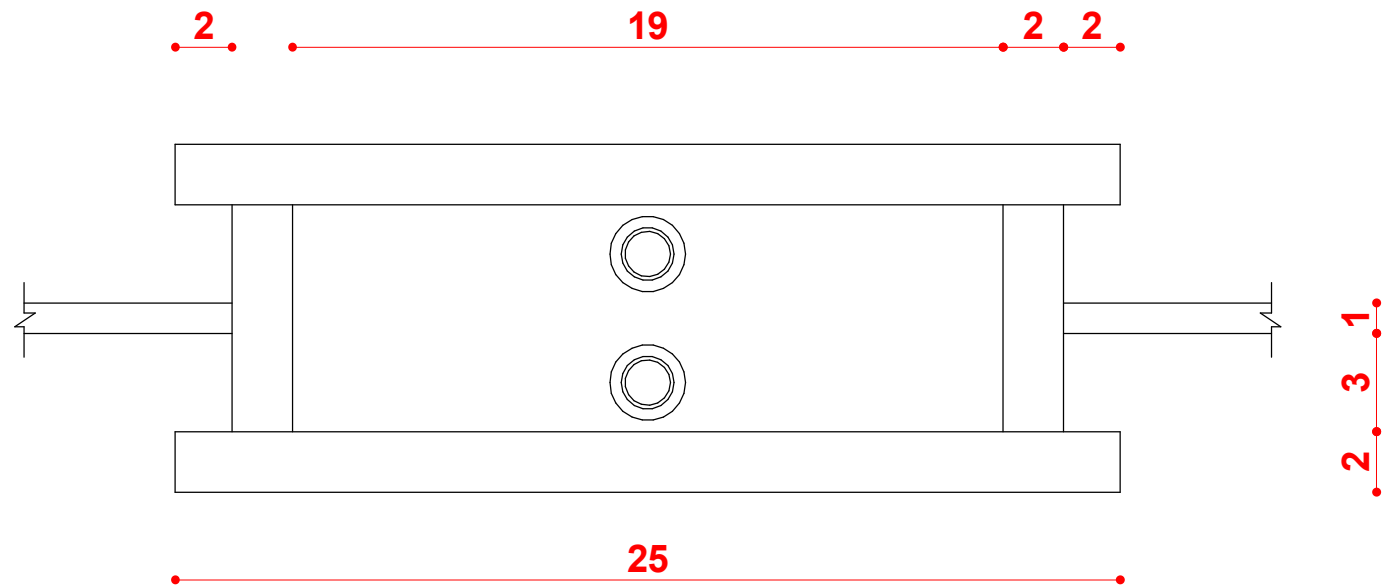

1 Plywood Box Plan
1 : 2

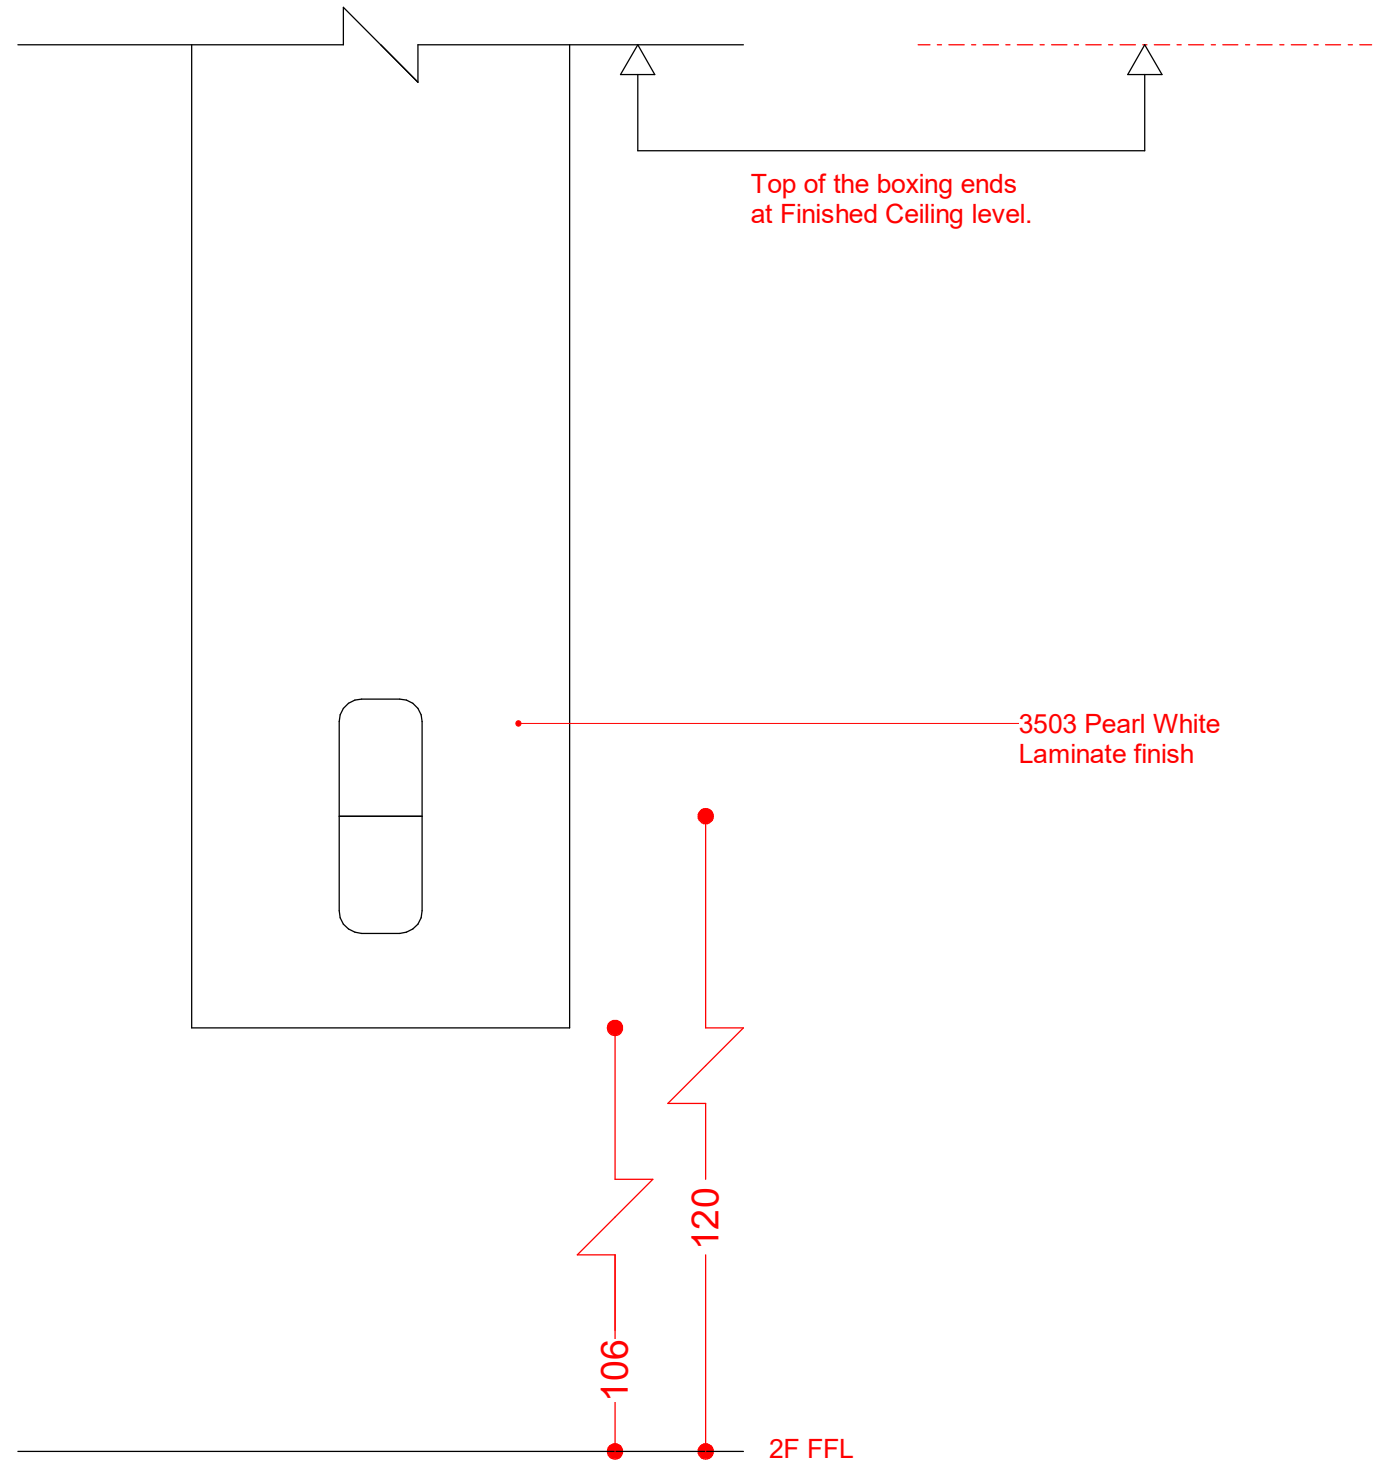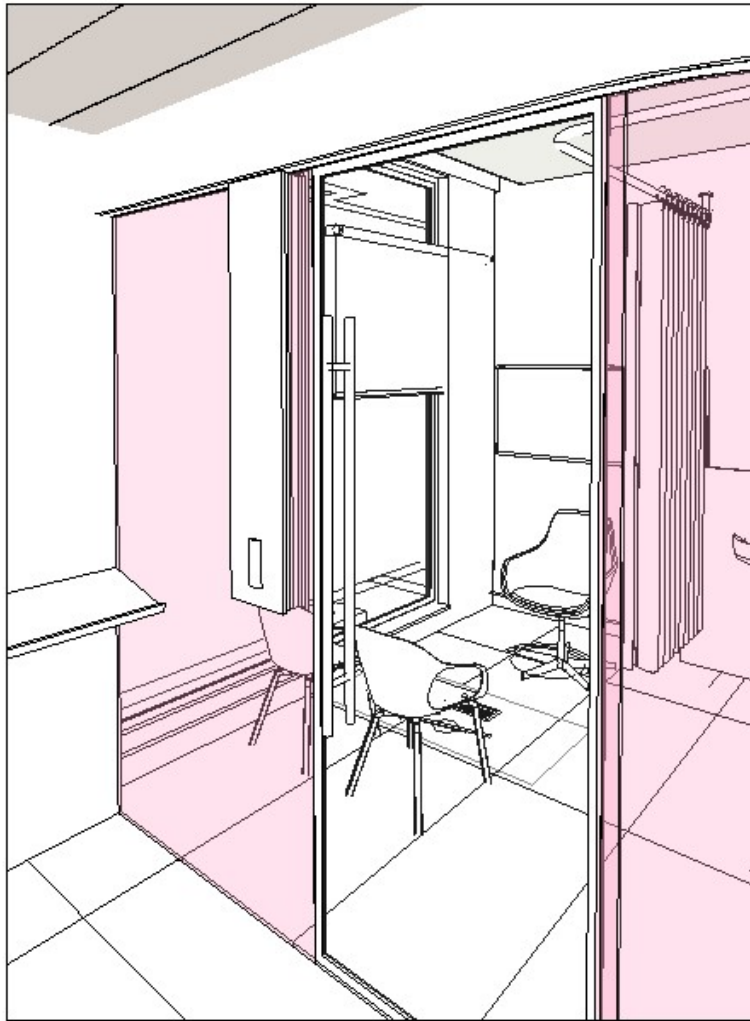

2 Elevation
1 : 5



S Squared Architects Pvt. Ltd.

"Vempanattu", PTR No. 56
Plamoodu, Pattom P.O.
Trivandrum 695004
Kerala, India.
M : 00 91 944 7047467
T : 00 91 471 2300059
E : designs@ssquaredesigns.com

NOTES

All dimensions are in cm unless otherwise specified
Follow written dimensions only. All conceptual drawings
may tend to alter during construction without prior
notice.

2022 S² Architects Pvt. Ltd

This design is the property of the S² Architects Pvt. Ltd.
Any use, duplication of this property, in full or part,
without the permission of the said owner carries a liability
of fee determined by S² Architects Pvt. Ltd

REVISION SCHEDULE

CHECKED BY

AP

APPROVED BY

SU

SCALE

As indicated @ A3

RELEASE DATE


02/25/23

SHEET NAME (DELIVERABLE)

2F Plywood boxing for Biometric


REVISION_DRAWING NO._STAGE_PROJECT_DRAWN BY

R1_CA115_ID7_CA

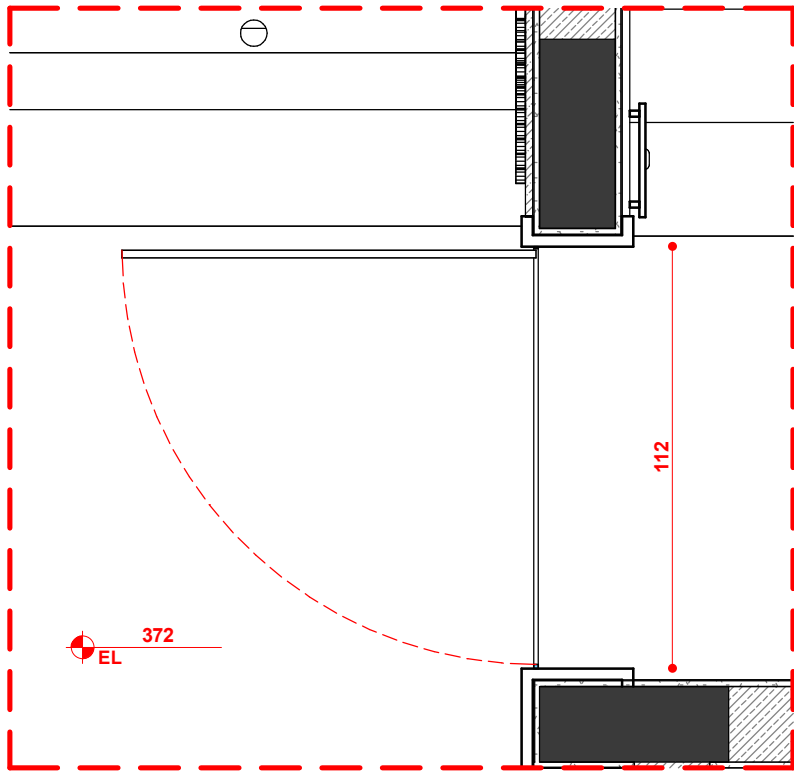

1 Main door Plan
1 : 20

Door Schedule		
Floor	Width	Height
GF	112	260
1F	112	283
2F	112	270
3F	112	270

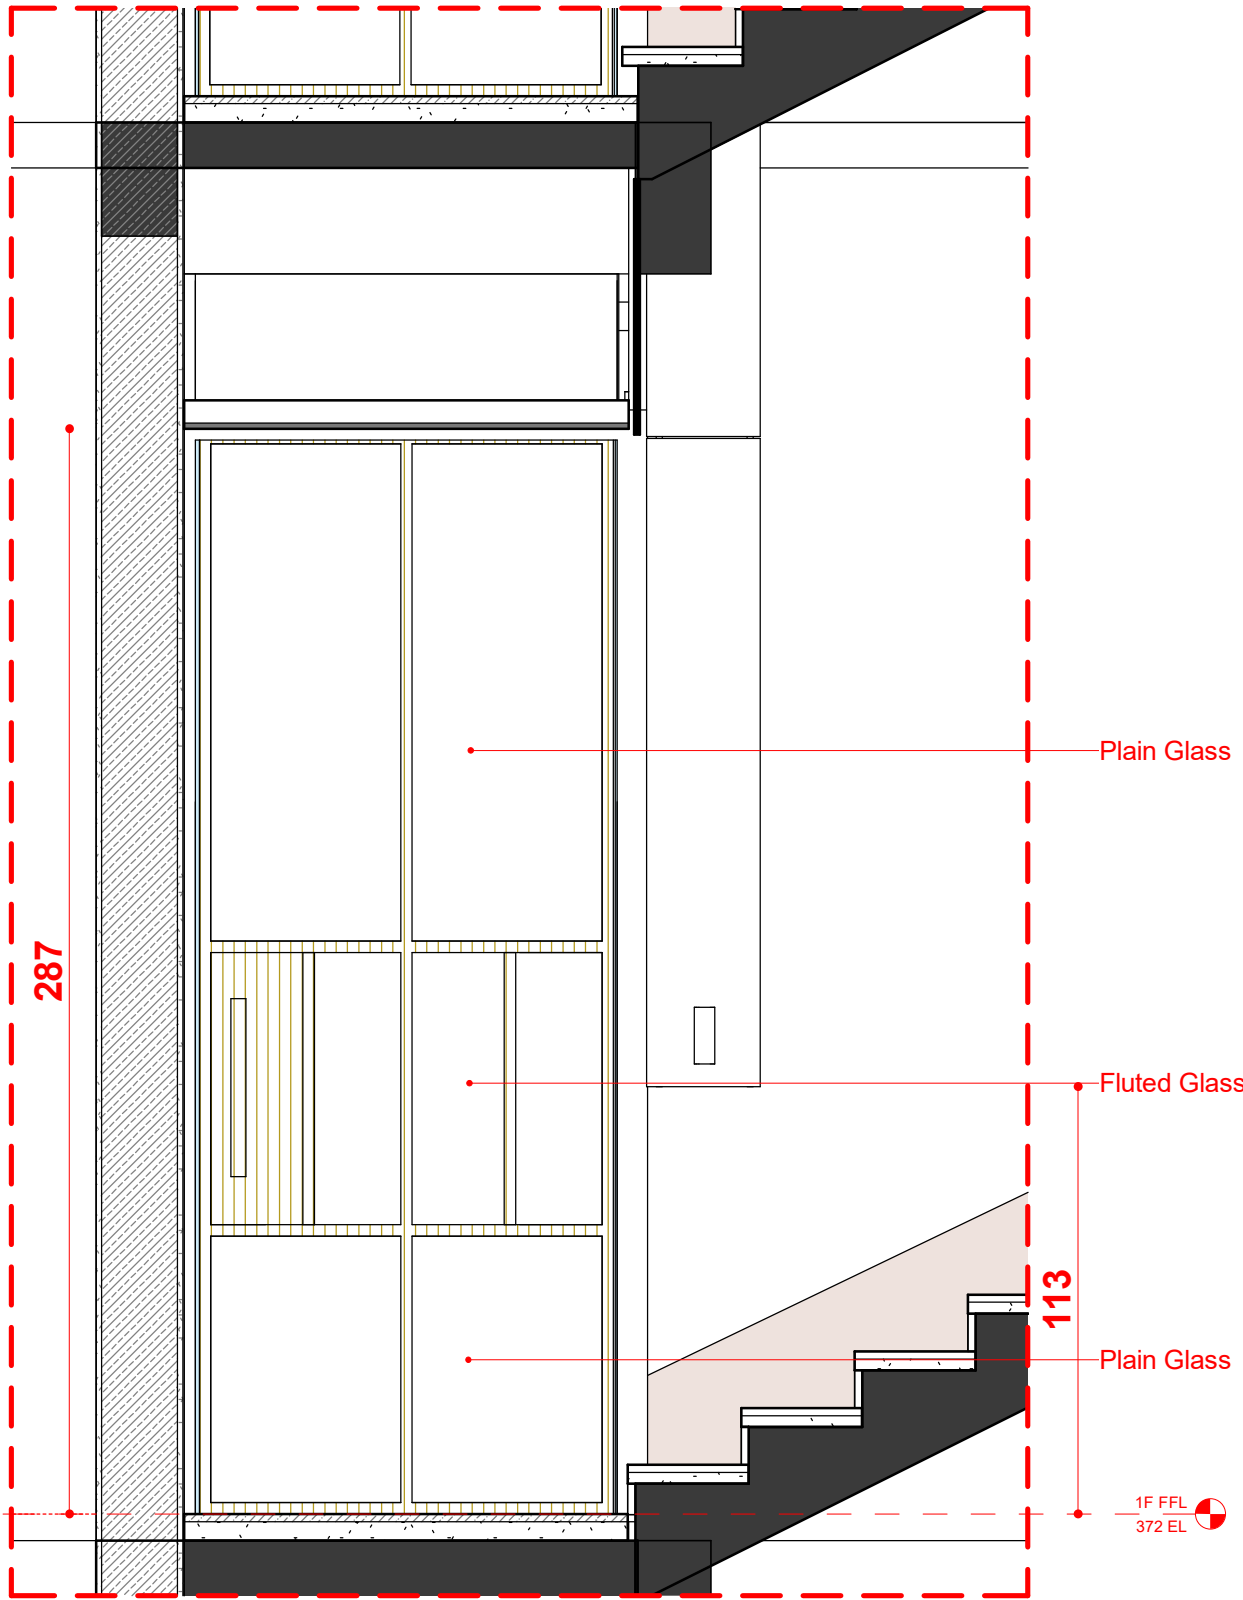


2 Elevation
1 : 20

NOTES
All dimensions are in cm unless otherwise specified
Follow written dimensions only. All conceptual drawings may tend to alter during construction without prior notice.
2022 S² Architects Pvt. Ltd
This design is the property of the S² Architects Pvt. Ltd. Any use, duplication of this property, in full or part, without the permission of the said owner carries a liability of fee determined by S² Architects Pvt. Ltd

REVISION SCHEDULE	


CHECKED BY	AP
APPROVED BY	SU
SCALE	As indicated @ A3
RELEASE DATE	03/01/23

SHEET NAME (DELIVERABLE)	
Main Door Detail	
REVISION_DRAWING NO._STAGE_PROJECT_DRAWN BY	
R1_CA115_ID7_CA	

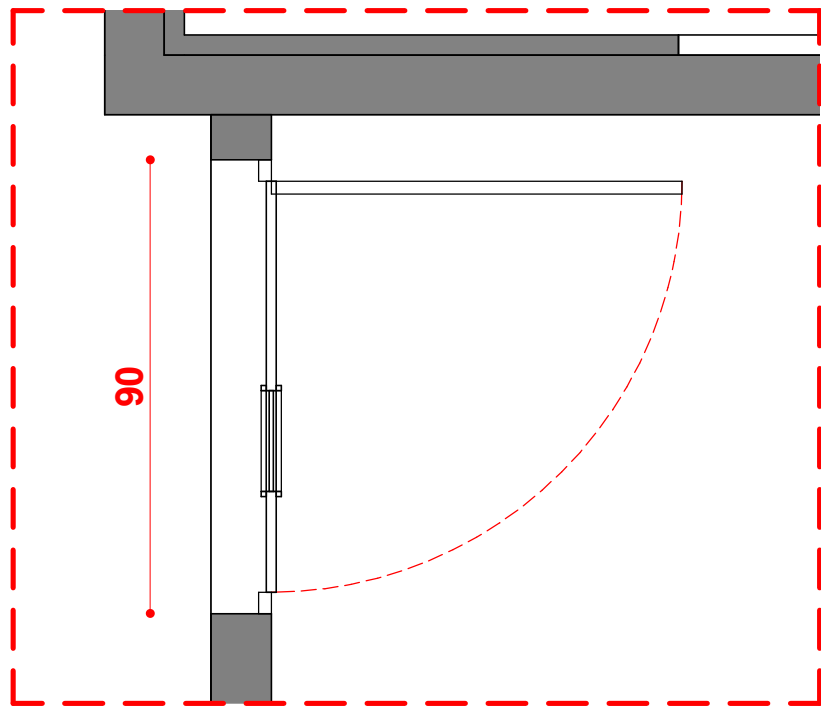


1 Plan
1 : 15


Door Schedule		
Floor	Width	Height
1B (MD Room)	90	210
2F (VIP Room)	90	210

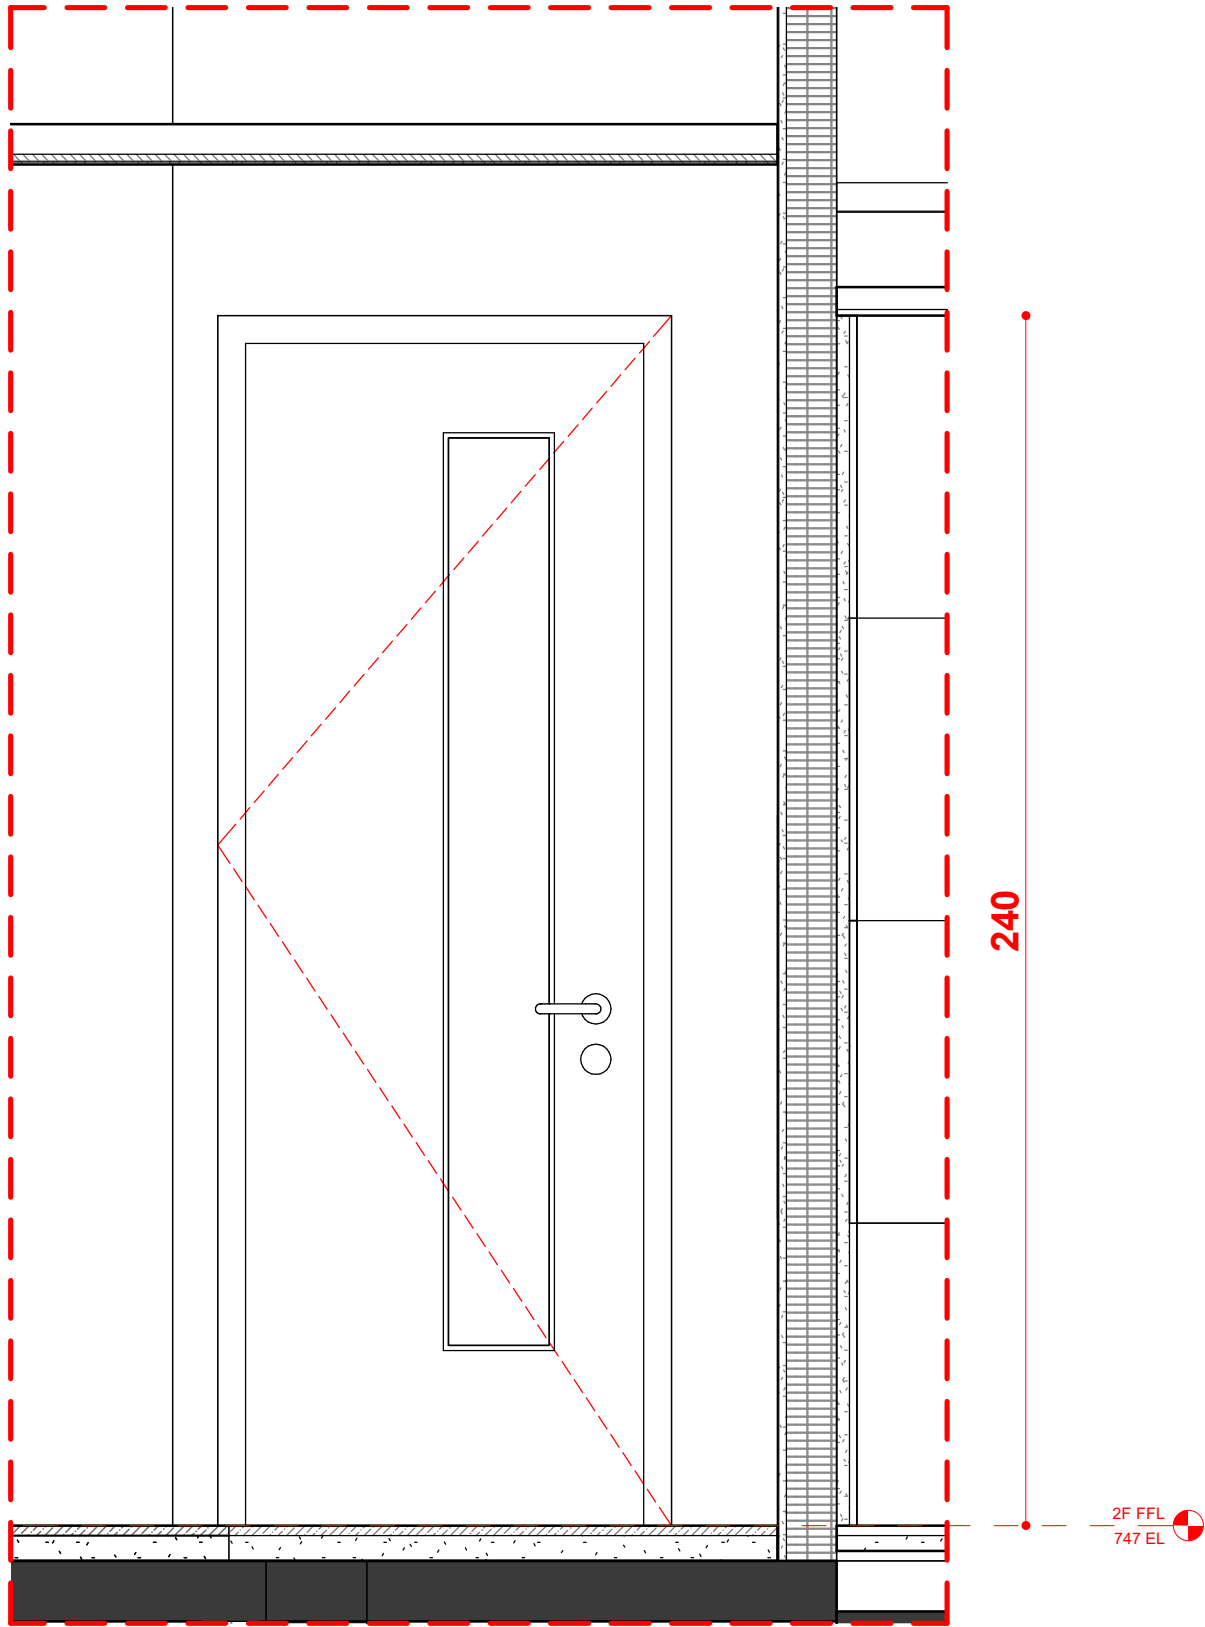


2 Elevation
1 : 15

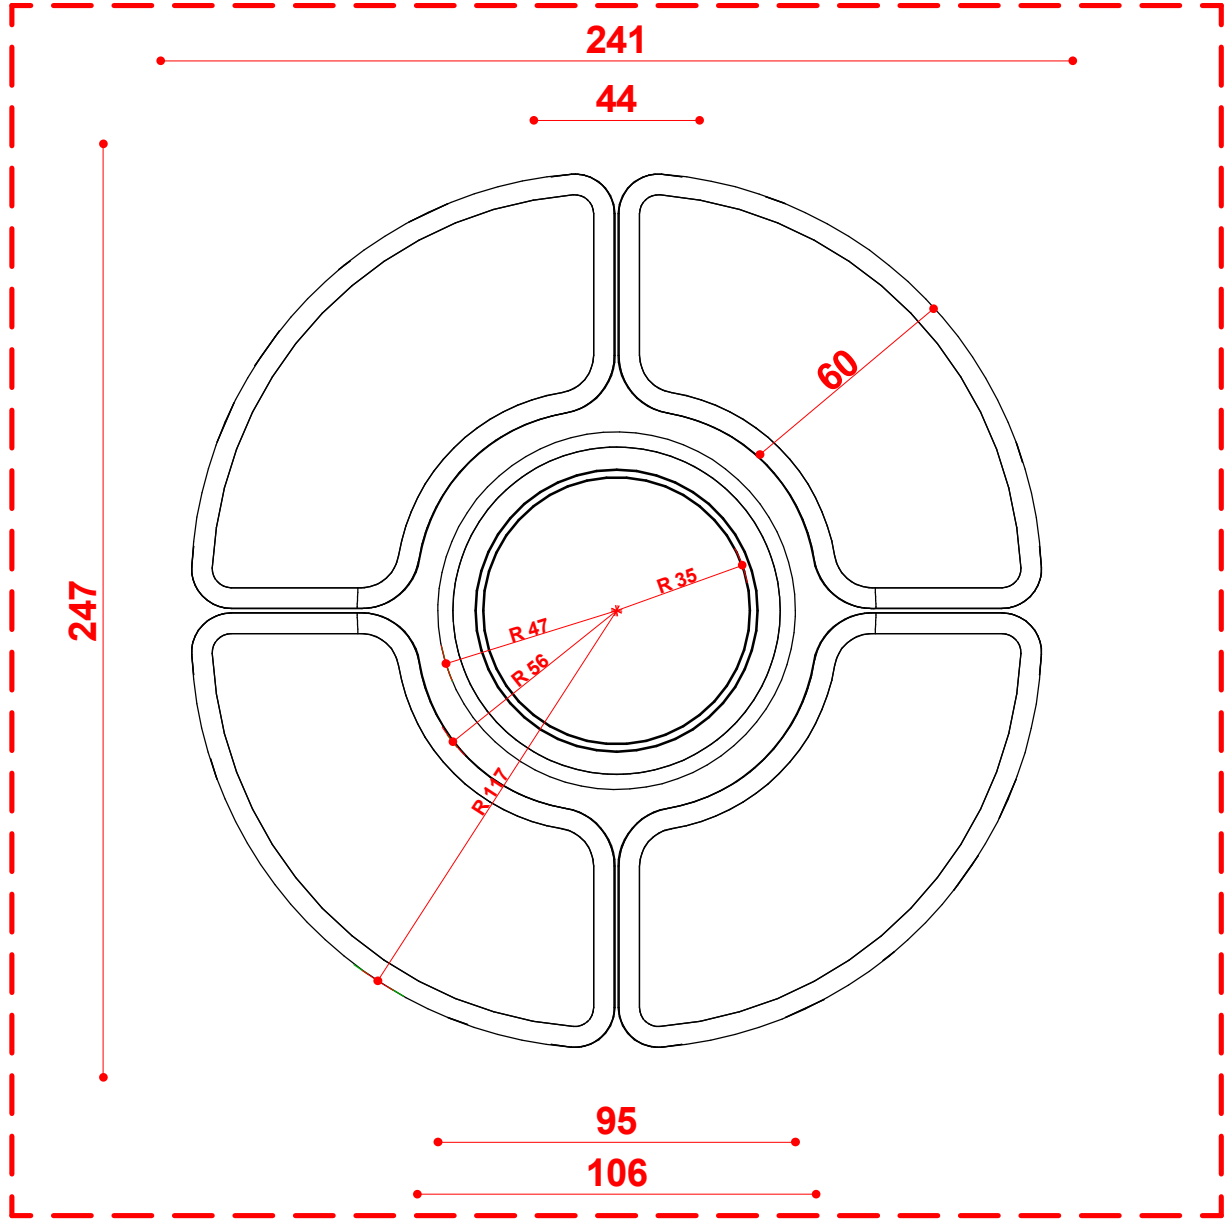


1 Circular Sofa Plan
1 : 20

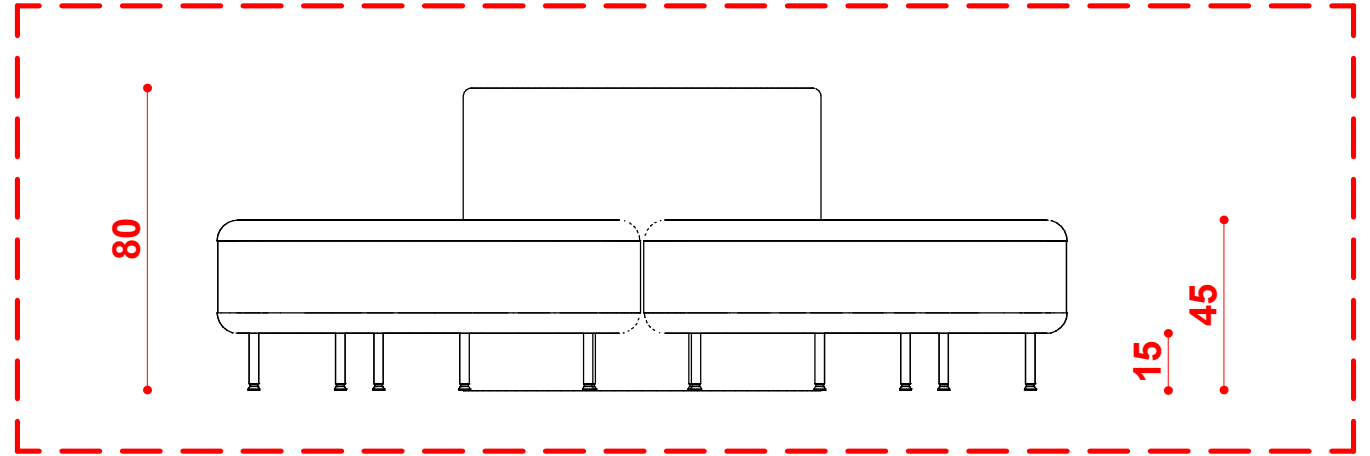

2 Circular Sofa Elevation
1 : 20

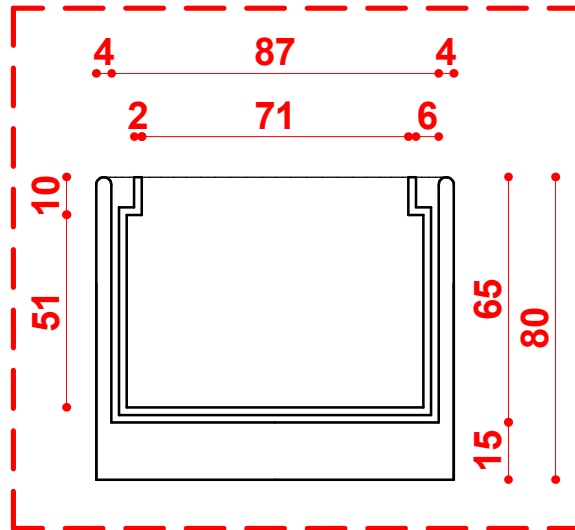

3 Central Plant pot section
1 : 20

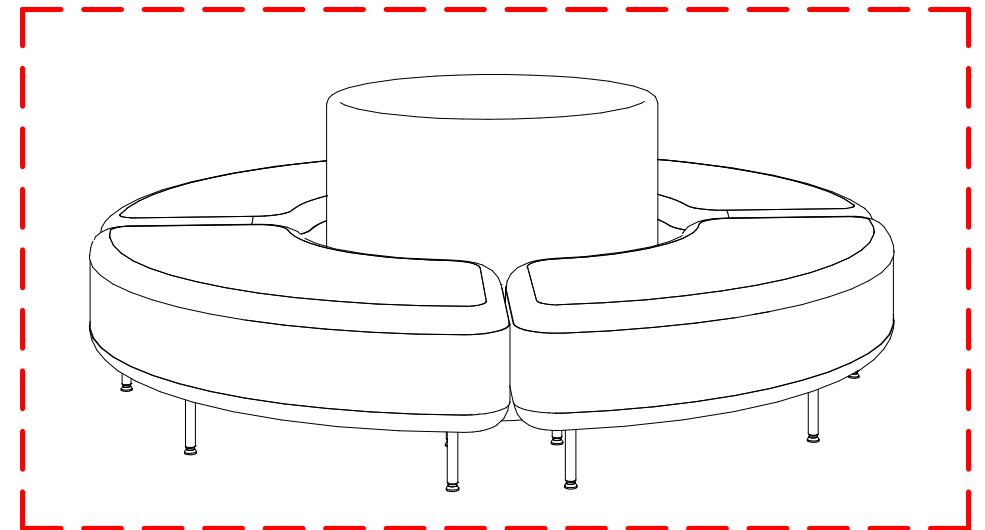


4 3D View 1


REVISION SCHEDULE

CHECKED BY	AP
APPROVED BY	SU
SCALE	1 : 20 @ A3
RELEASE DATE	03/10/23


SHEET NAME (DELIVERABLE)
Circular Sofa Detail
REVISION_DRAWING NO._STAGE_PROJECT_DRAWN BY
R0_CA118_ID7_CA

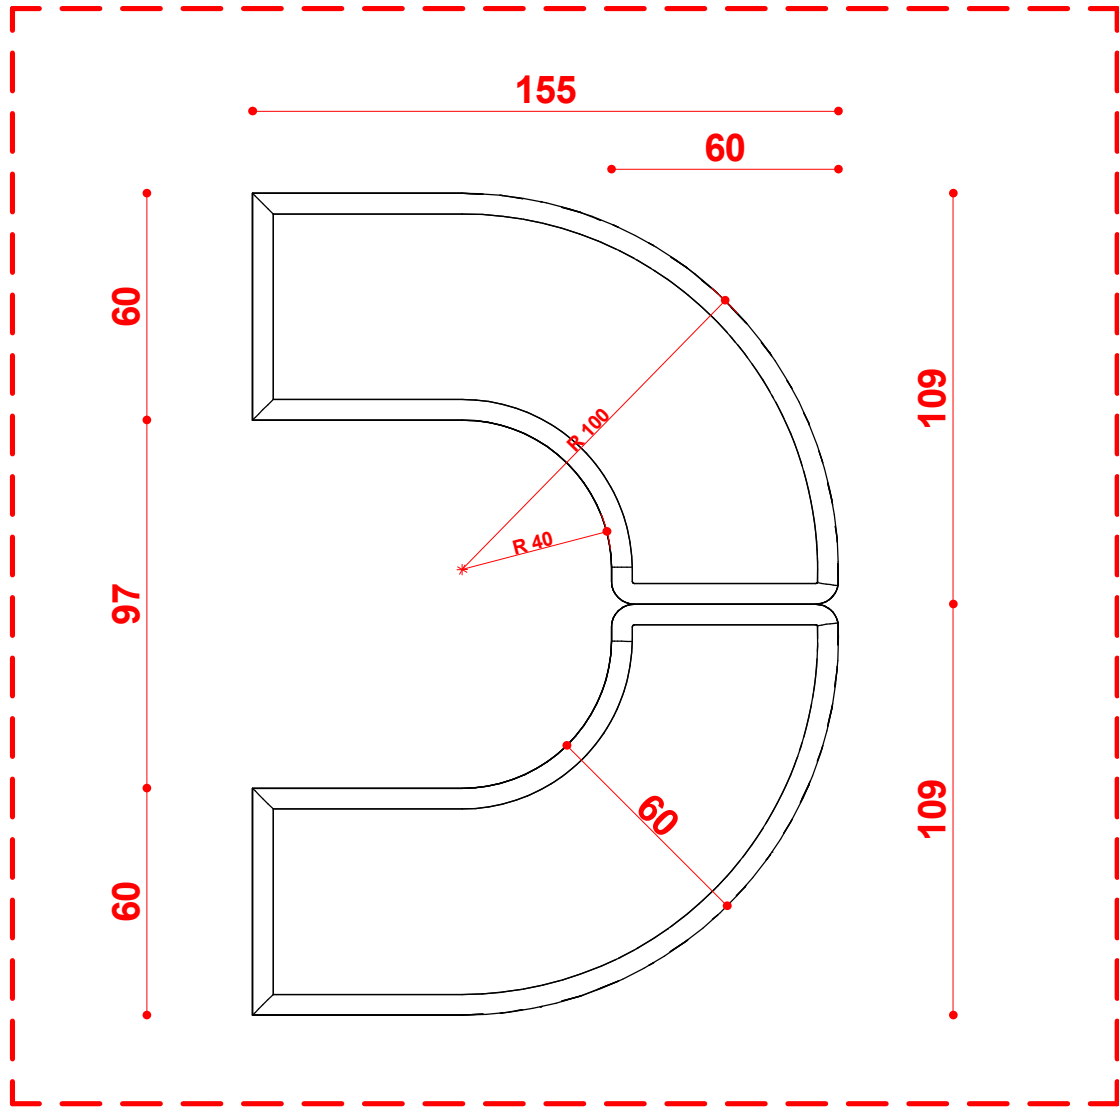


1 Sofa around circular column Plan
1 : 20

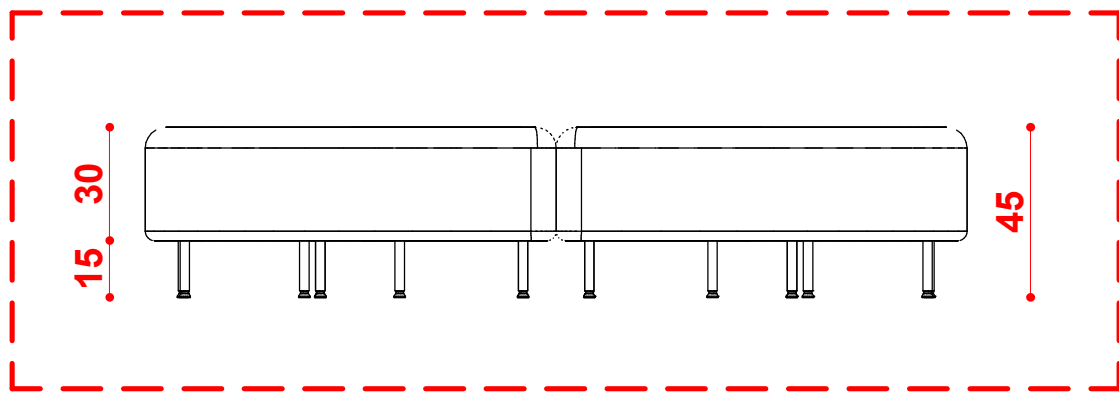


2 Front Elevation
1 : 20

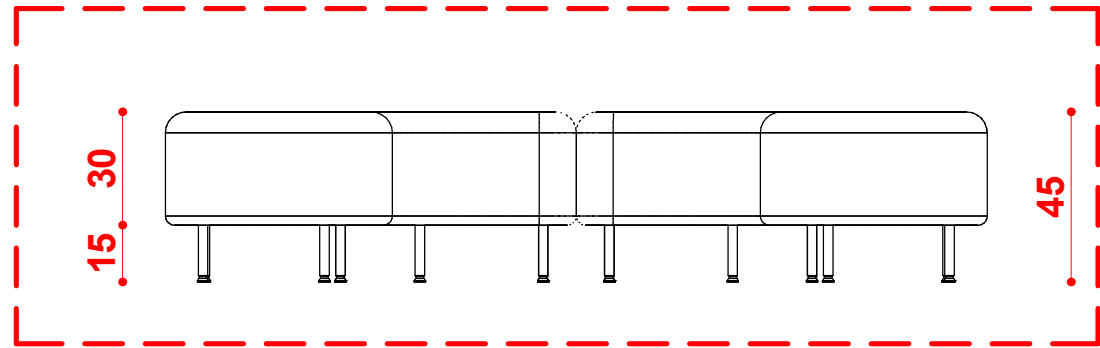

3 Rear Elevation
1 : 20

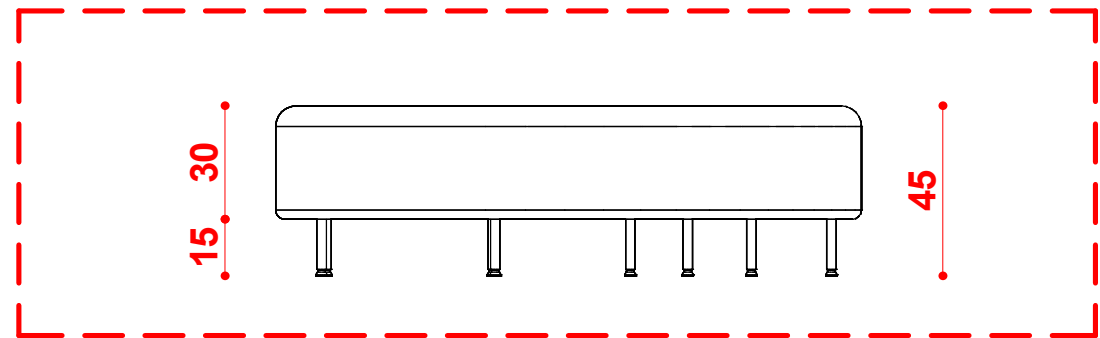

4 Side Elevation
1 : 20

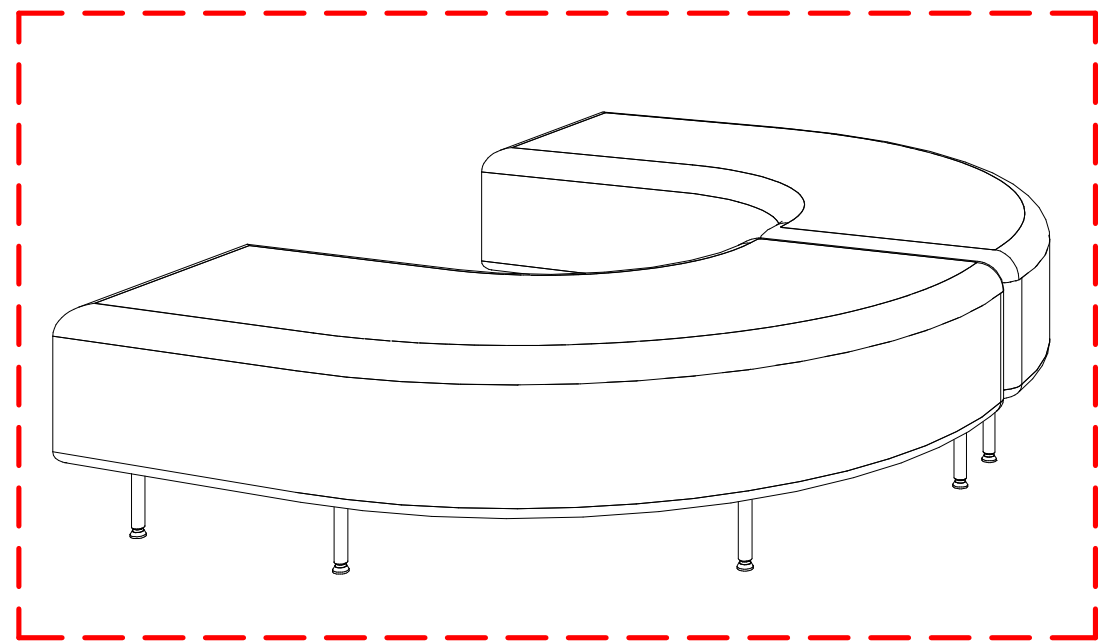

5 3D View 1



S Squared Architects Pvt. Ltd.

"Vempanattu", PTR No. 56
Plamoodu, Pattom P.O.
Trivandrum 695004
Kerala, India.
M : 00 91 944 7047467
T : 00 91 471 2300059
E : designs@ssquaredesigns.com

NOTES

All dimensions are in cm unless otherwise specified.
Follow written dimensions only. All conceptual drawings
may tend to alter during construction without prior
notice.

2022 S² Architects Pvt. Ltd

This design is the property of the S² Architects Pvt. Ltd.
Any use, duplication of this property, in full or part,
without the permission of the said owner carries a liability
of fee determined by S² Architects Pvt. Ltd

REVISION SCHEDULE

CHECKED BY

AP

APPROVED BY

SU

SCALE

1 : 20 @ A3

RELEASE DATE

03/10/23


SHEET NAME (DELIVERABLE)

Sofa around circular column

REVISION_DRAWING NO._STAGE_PROJECT_DRAWN BY


R0_CA118_ID7_CA

NOT FOR CONSTRUCTION

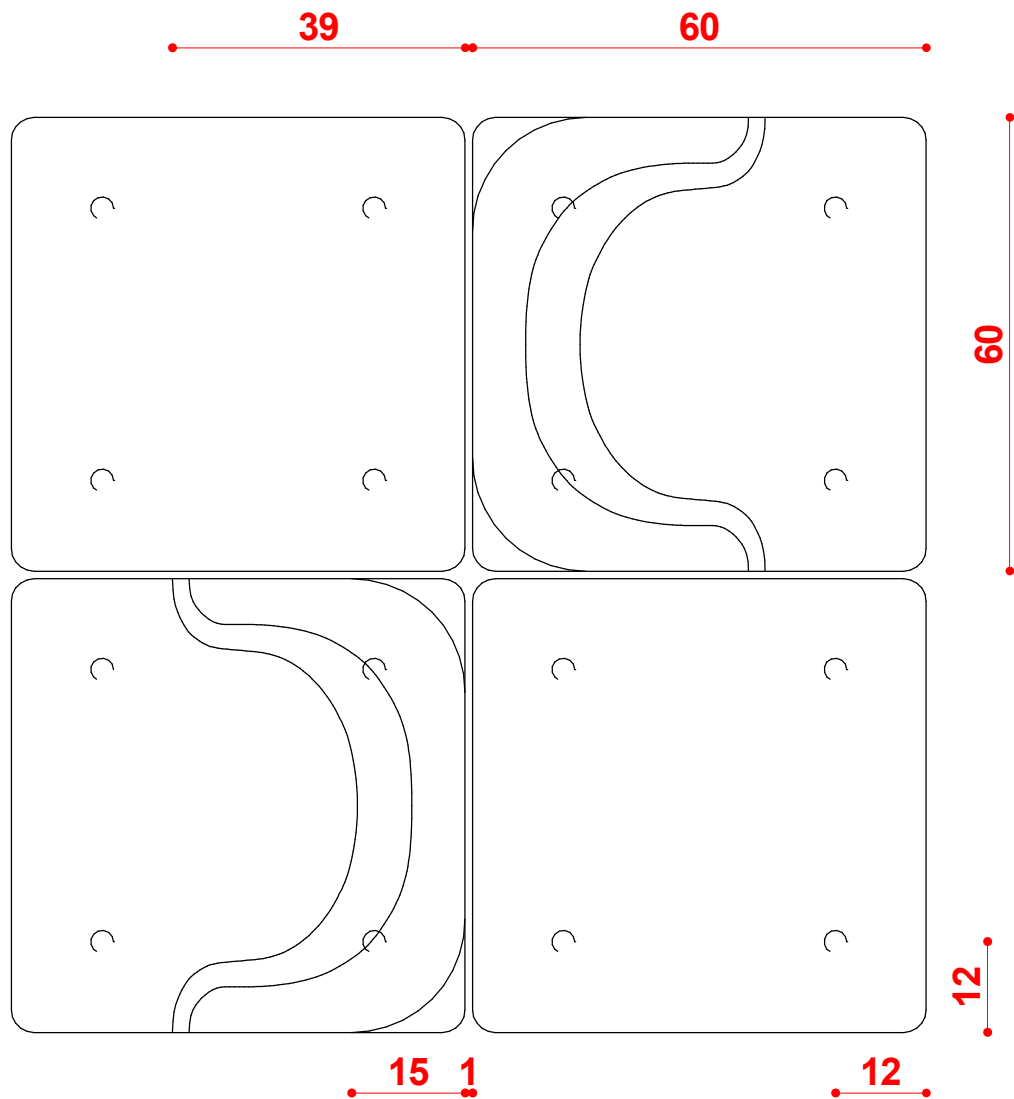


1 Modular Seating Plan
1 : 10


Furniture Schedule					
Floor	Specification	Count	Material Finish Color		
			Backrest	Seat	Leg
1F	With Backrest	13	To be decided by project Architect	To be decided by project Architect	Gold
	Without Backrest	12	To be decided by project Architect		
2F	With Backrest	5	To be decided by project Architect	To be decided by project Architect	Gold
	Without Backrest	5	To be decided by project Architect		
3F	With Backrest	5	To be decided by project Architect	To be decided by project Architect	Gold
	Without Backrest	5	To be decided by project Architect		

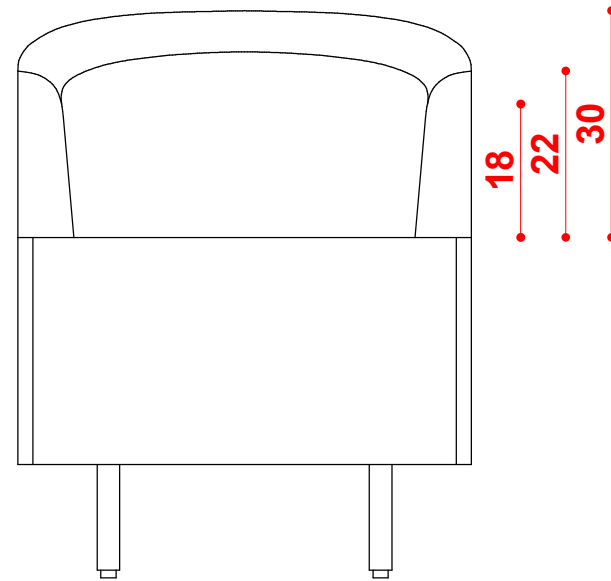


Front Elevation

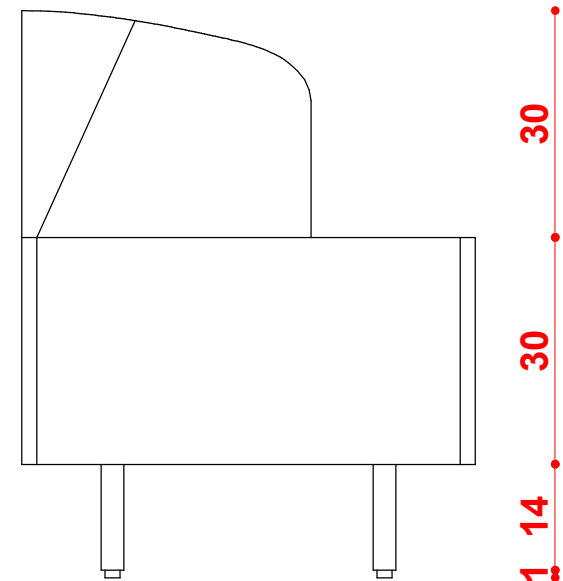

Side Elevation

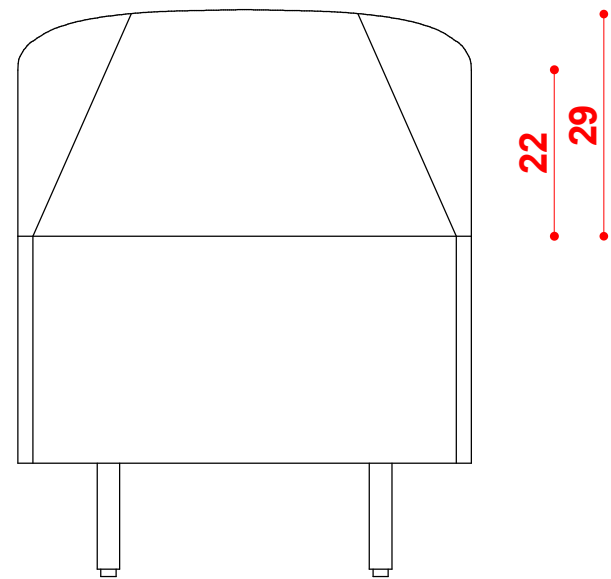


Rear Elevation

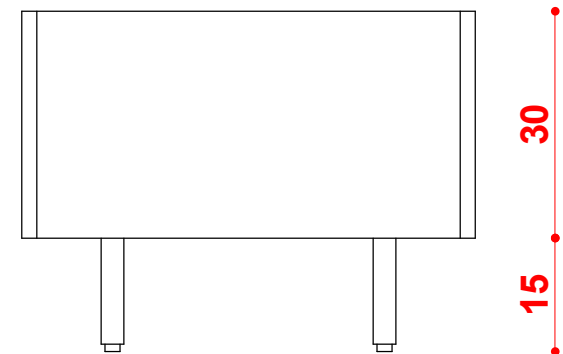


Seat without Backrest Elevation


2 Modular seating Elevation
1 : 10

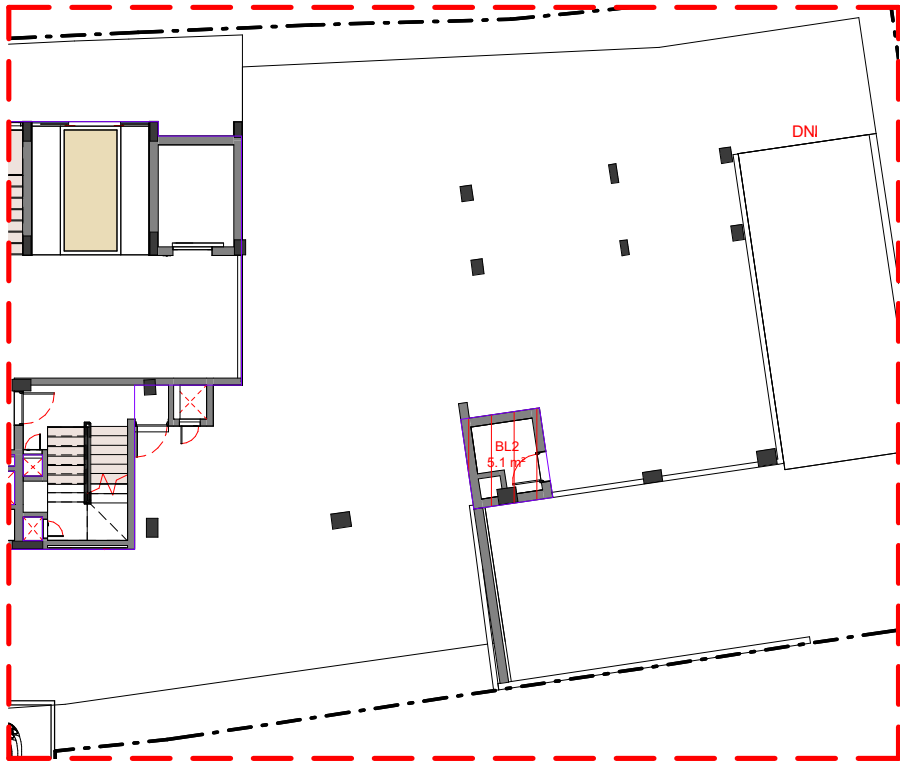


4 GF Gross Area
1 : 200

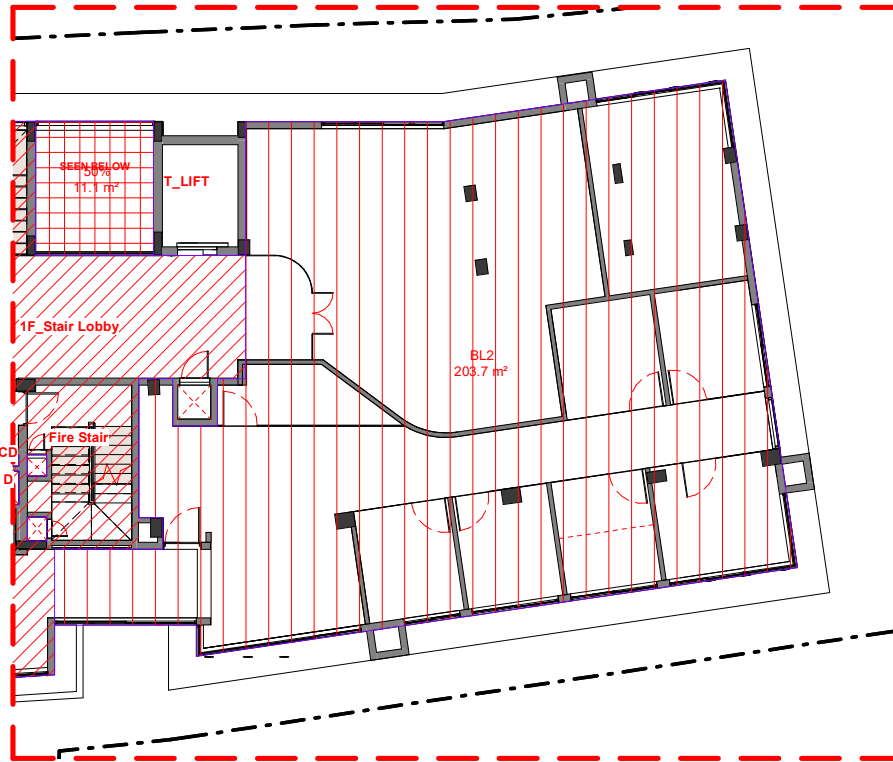

1 1F Gross Area
1 : 200

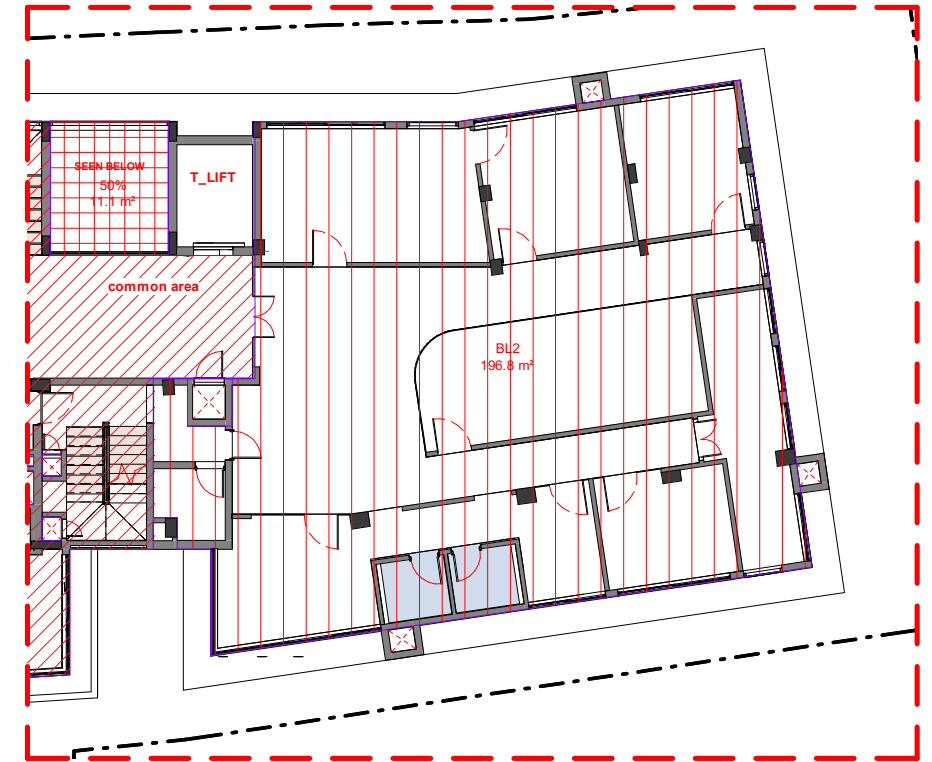

2 2F Gross Area
1 : 200

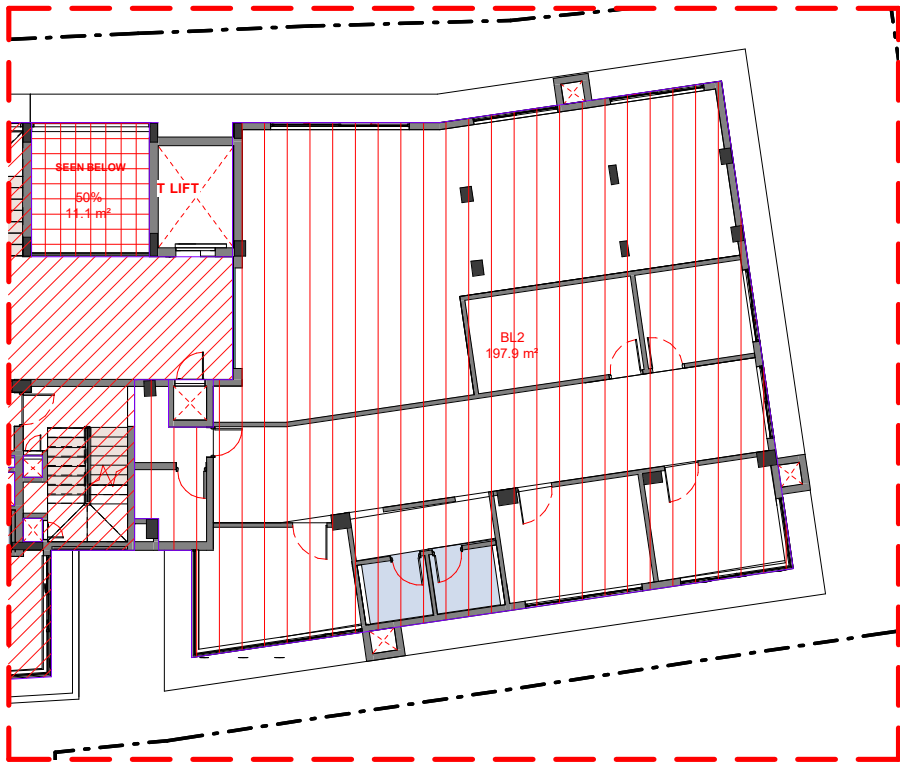

3 3F Gross Area
1 : 200

Area Schedule (Gross Building) Percentage Wise BL2			
LEVEL	AREA (SQFT)	Area Factor(in Percentage)	Factorised Area
02_GF FFL	54 ft²	100	54.39 SF
03_1F FFL	2193 ft²	100	2192.51 SF
04_2F FFL	2119 ft²	100	2118.84 SF
05_3F FFL	2130 ft²	100	2129.64 SF
TOTAL	6495 ft²		6495.38 SF

GOOD FOR CONSTRUCTION



S Squared Architects Pvt. Ltd.

"Vempanattu", PTR No. 56
Plamoodu, Pattom P.O.
Trivandrum 695004
Kerala, India.
M : 00 91 944 7047467
T : 00 91 471 2300059
E : designs@ssquaredesigns.com

NOTES

All dimensions are in cm unless otherwise specified
Follow written dimensions only. All conceptual drawings
may tend to alter during construction without prior
notice.

2022 S² Architects Pvt. Ltd

This design is the property of the S² Architects Pvt. Ltd.
Any use, duplication of this property, in full or part,
without the permission of the said owner carries a liability
of fee determined by S² Architects Pvt. Ltd



REVISION SCHEDULE

R1-Changed Area to 50% & 100% seperately

CHECKED BY

SU

APPROVED BY

SU

SCALE

1 : 200 @ A3

RELEASE DATE


28.10.2022

SHEET NAME (DELIVERABLE)


ID Gross Area Plans

REVISION_DRAWING NO. STAGE_PROJECT_DRAWN BY


R1_120_ID3_CA

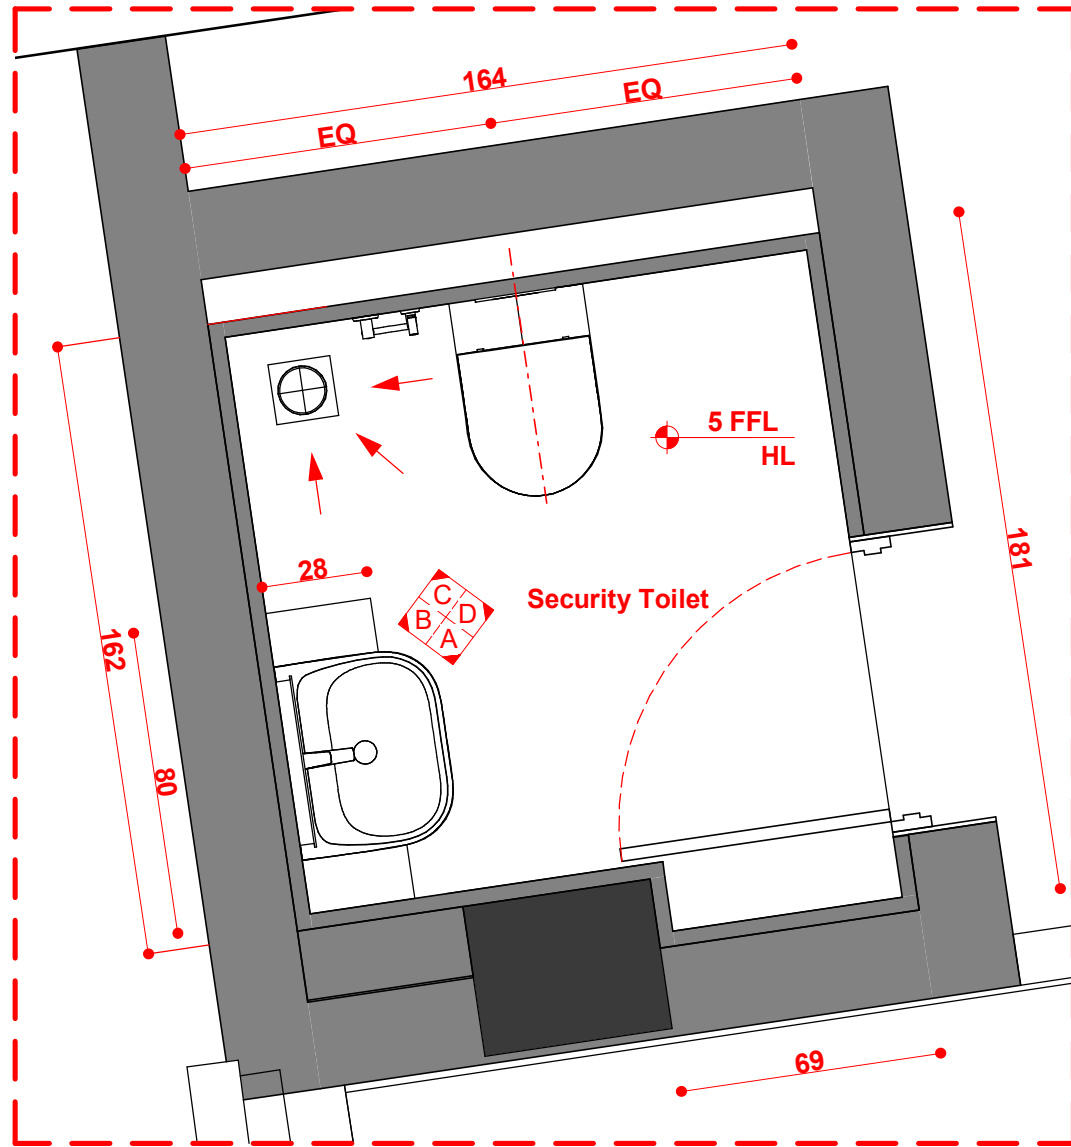

2 GF Toilet 1 Furniture Layout
1 : 20

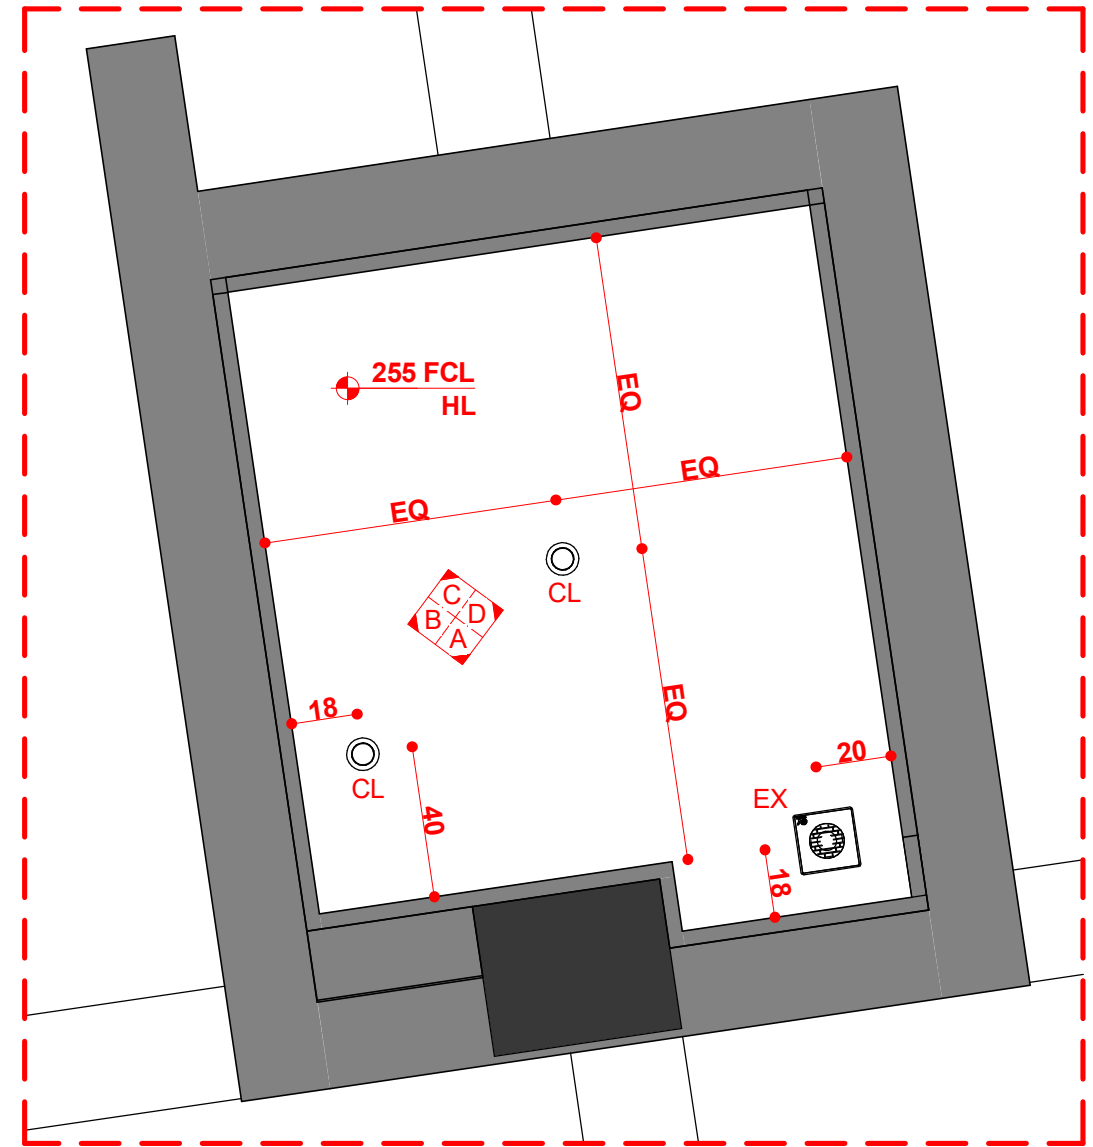

3 GF Toilet 1 RCP
1 : 20

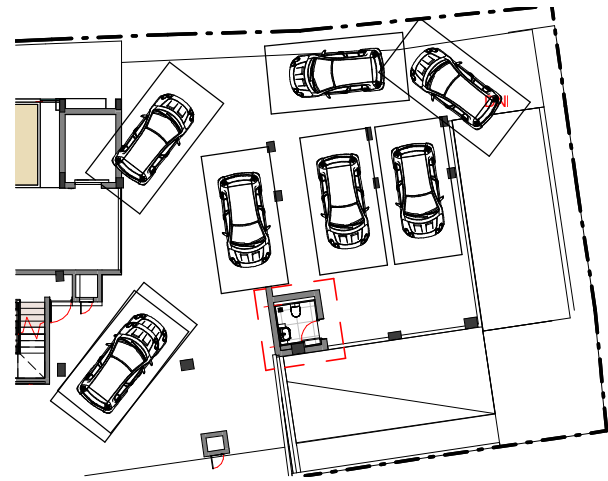

1 Key Plan
1 : 300

NOTE : THE GENERAL GF FINISHED FLOOR LEVEL (FFL) IS 5cm FFL EL UNLESS OTHERWISE NOTED



S Squared Architects Pvt. Ltd.

"Vempanattu", PTR No. 56
Plamoodu, Pattom P.O.
Trivandrum 695004
Kerala, India
M : 00 91 944 7047467
T : 00 91 471 2300059
E : designs@ssquaredesigns.com

NOTES


All dimensions are in cm unless otherwise specified
Follow written dimensions only. All conceptual drawings
may tend to alter during construction without prior notice.
2023 S² Architects Pvt. Ltd

This design is the property of the S² Architects Pvt. Ltd. Any
use, duplication of this property, in full or part, without the
permission of the said owner carries a liability of fee
determined by S² Architects Pvt. Ltd


GF Toilet 1

R0_GA101_ID3_CA

THIS DRAWING IS NOT FOR CONSTRUCTION

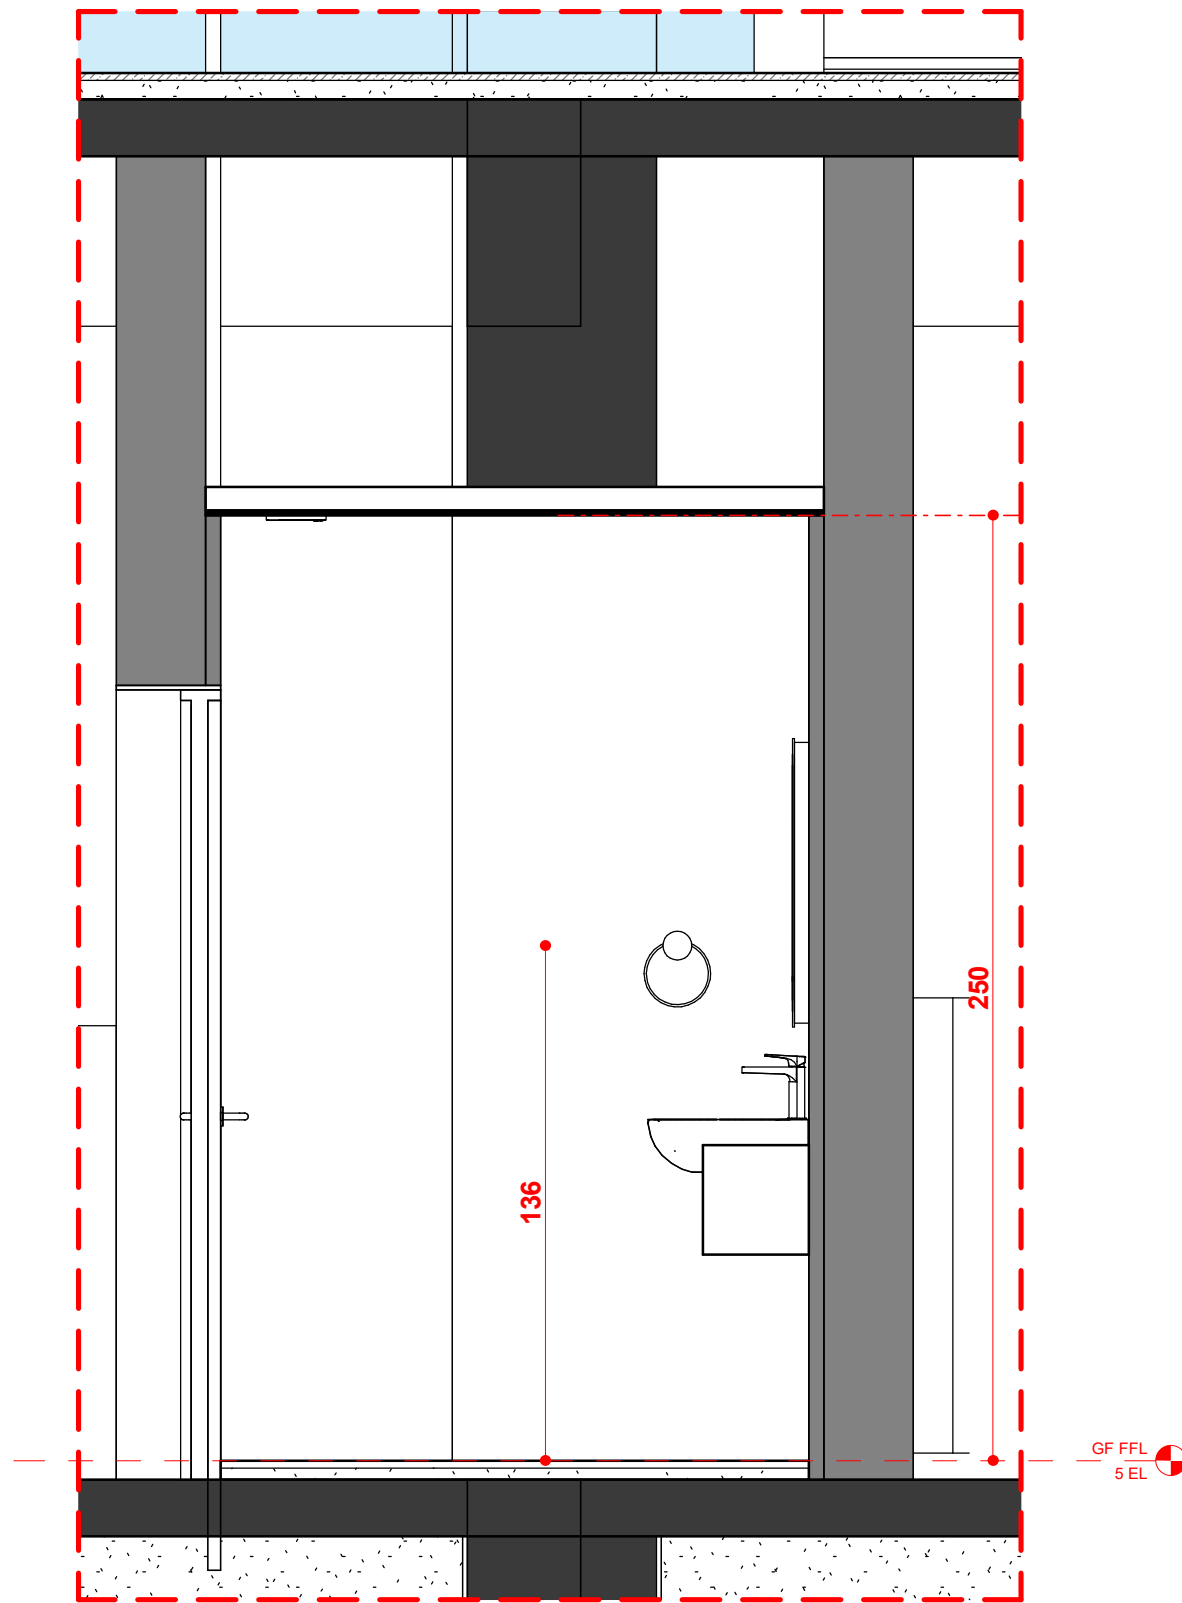

1 Elevation A
1 : 20

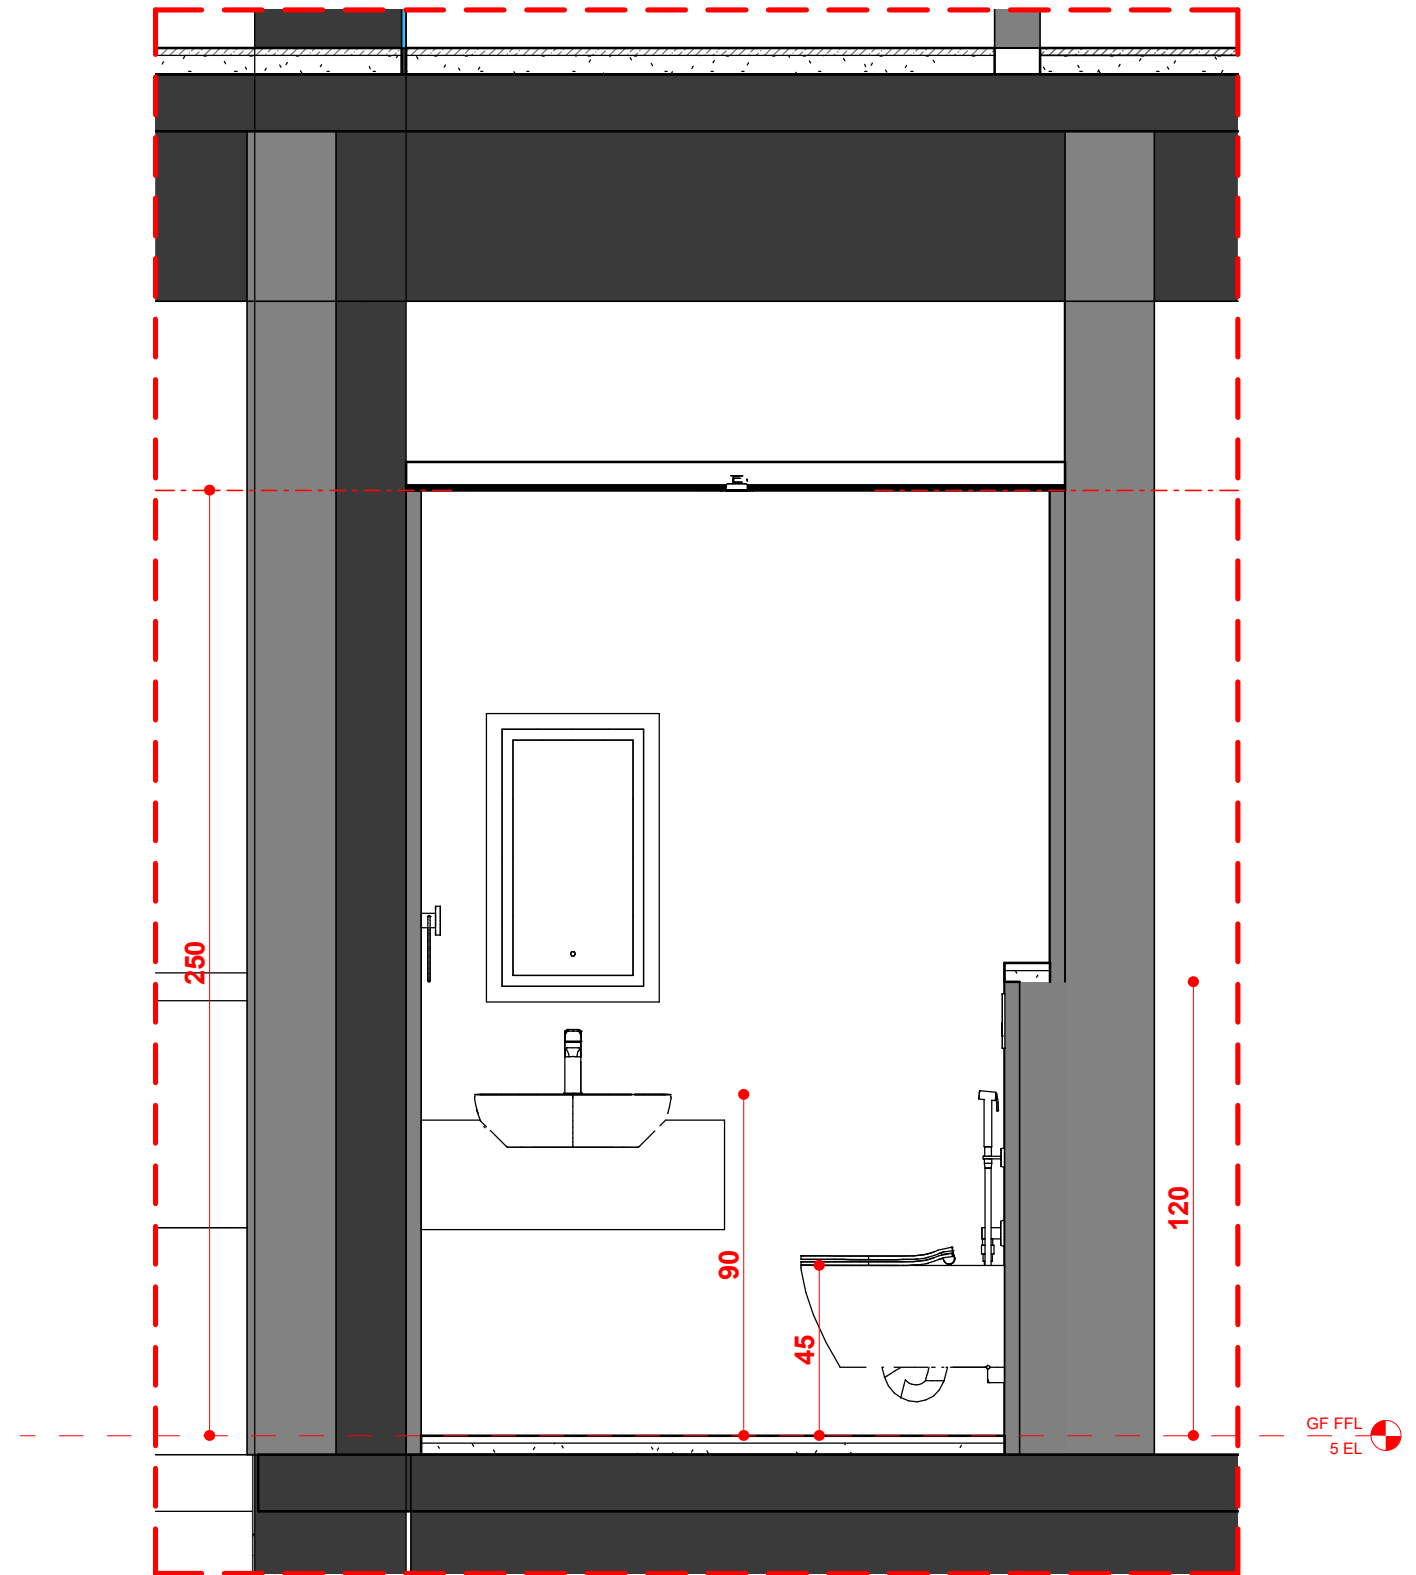

2 Elevation B
1 : 20



S Squared Architects Pvt. Ltd.

"Vempanattu", PTR A No. 56
Plamoodu, Pattom P.O.
Trivandrum 695004
Kerala, India
M : 00 91 944 7047467
T : 00 91 471 2300059
E : designs@ssquaredesigns.com

NOTES

All dimensions are in cm unless otherwise specified
Follow written dimensions only. All conceptual drawings
may tend to alter during construction without prior notice.


2023 S Squared Architects Pvt. Ltd

This design is the property of the S Squared Architects Pvt. Ltd. Any
use, duplication of this property, in full or part, without the
permission of the said owner carries a liability of fee
determined by S Squared Architects Pvt. Ltd


GF Toilet 1

R0_GA101_ID3_CA

THIS DRAWING IS NOT FOR CONSTRUCTION

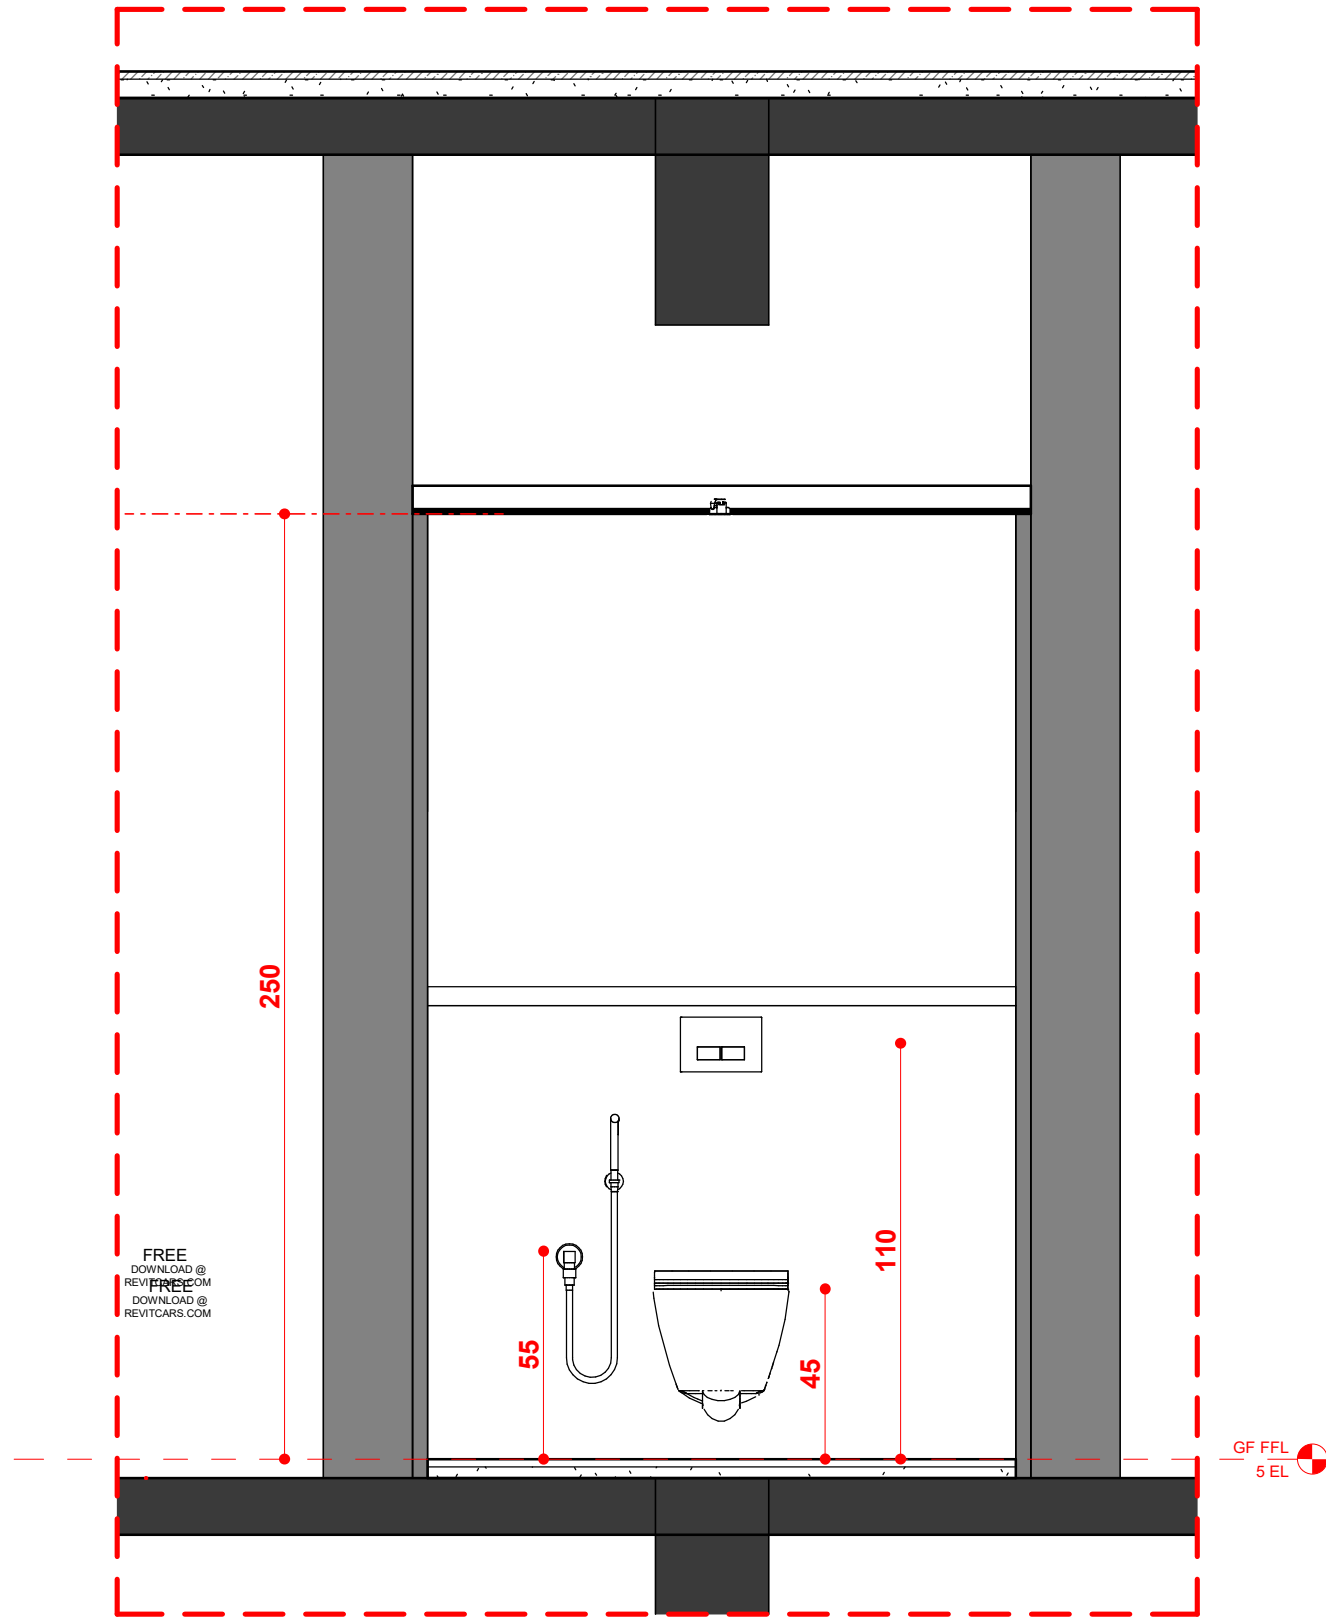

1 Elevation C
1 : 20

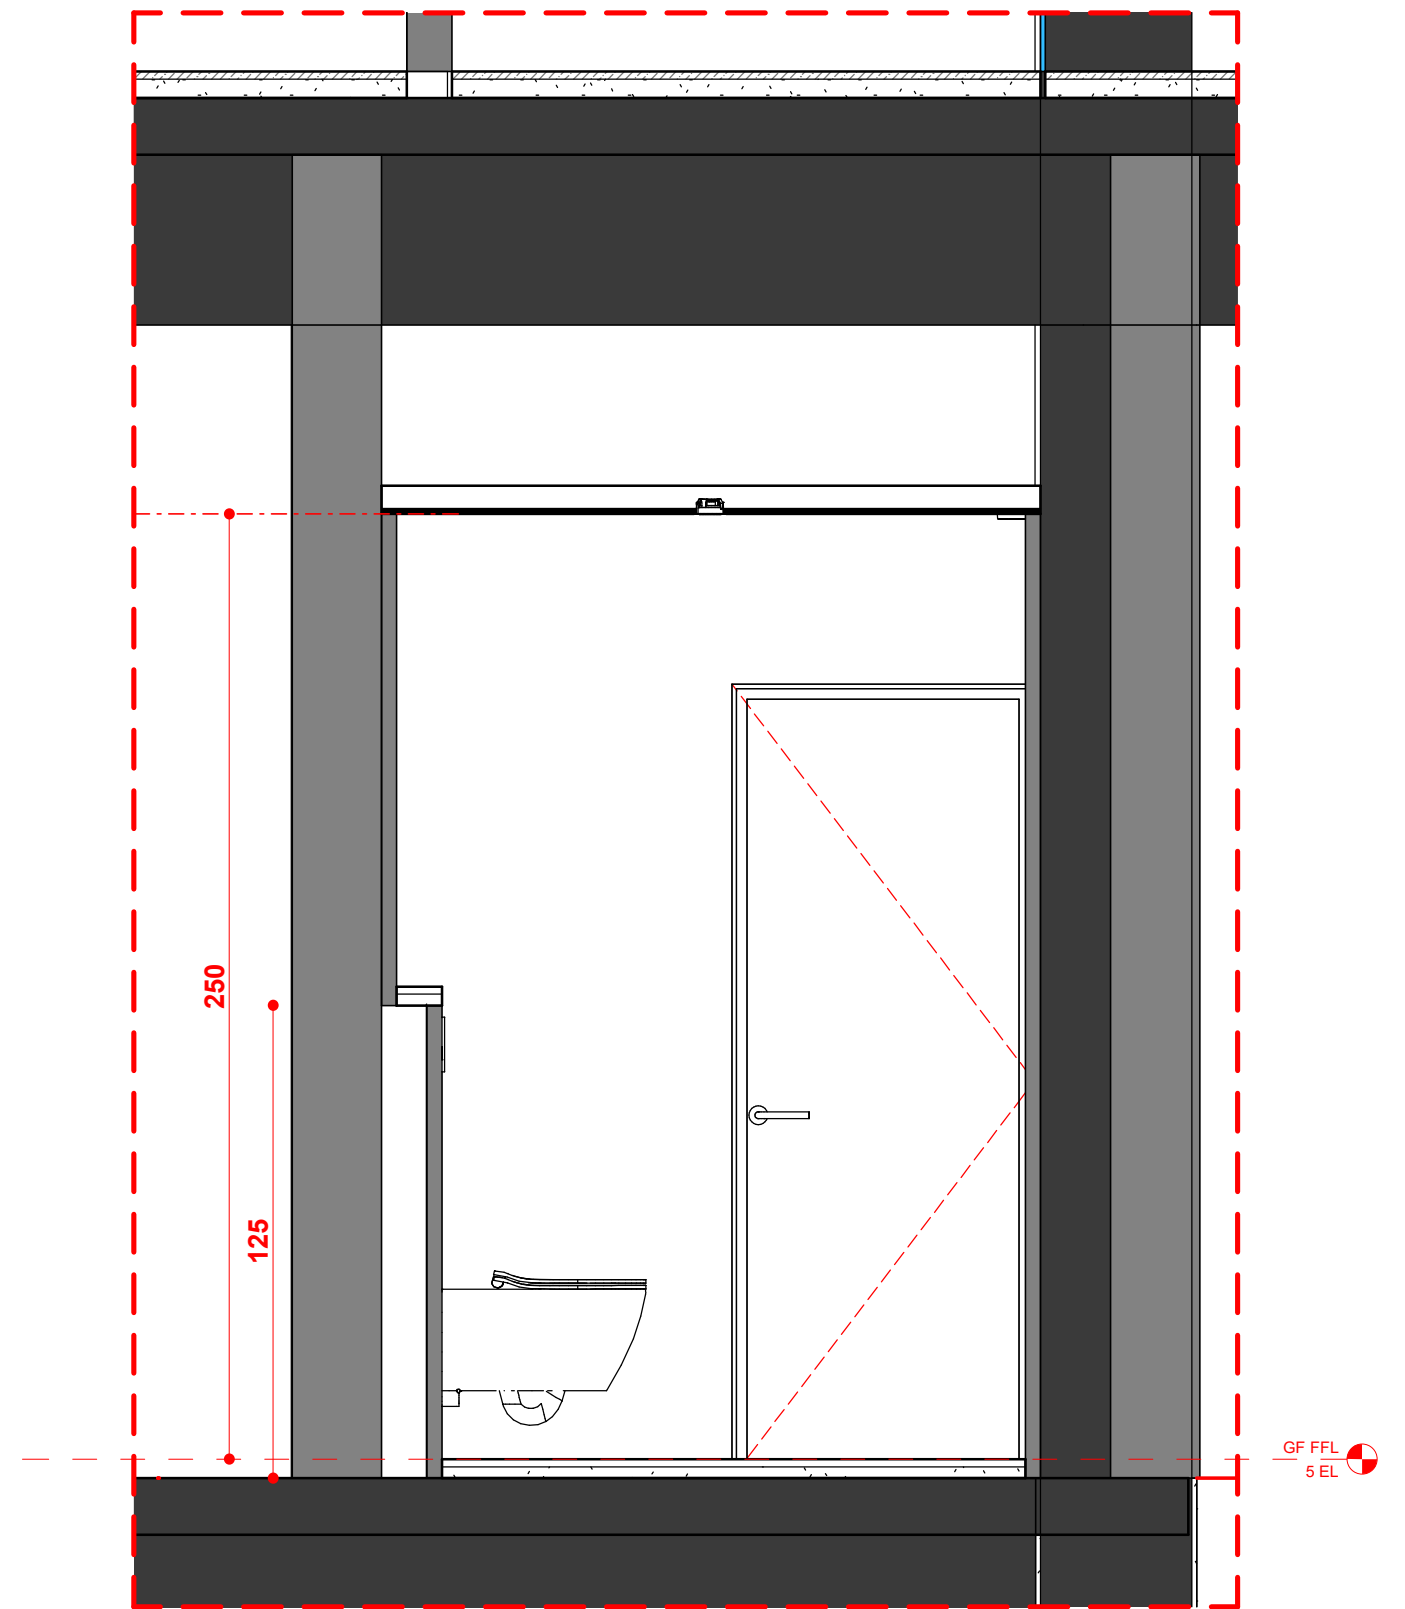

2 Elevation D
1 : 20



S Squared Architects Pvt. Ltd.

"Vempanattu", PTR No. 56
Plamoodu, Pattom P.O.
Trivandrum 695004
Kerala, India
M : 00 91 944 7047467
T : 00 91 471 2300059
E : designs@ssquaredesigns.com

NOTES

All dimensions are in cm unless otherwise specified
Follow written dimensions only. All conceptual drawings
may tend to alter during construction without prior notice.


2023 S² Architects Pvt. Ltd

This design is the property of the S² Architects Pvt. Ltd. Any
use, duplication of this property, in full or part, without the
permission of the said owner carries a liability of fee
determined by S² Architects Pvt. Ltd


GF Toilet 1

R0_GA101_ID3_C/

THIS DRAWING IS NOT FOR CONSTRUCTION

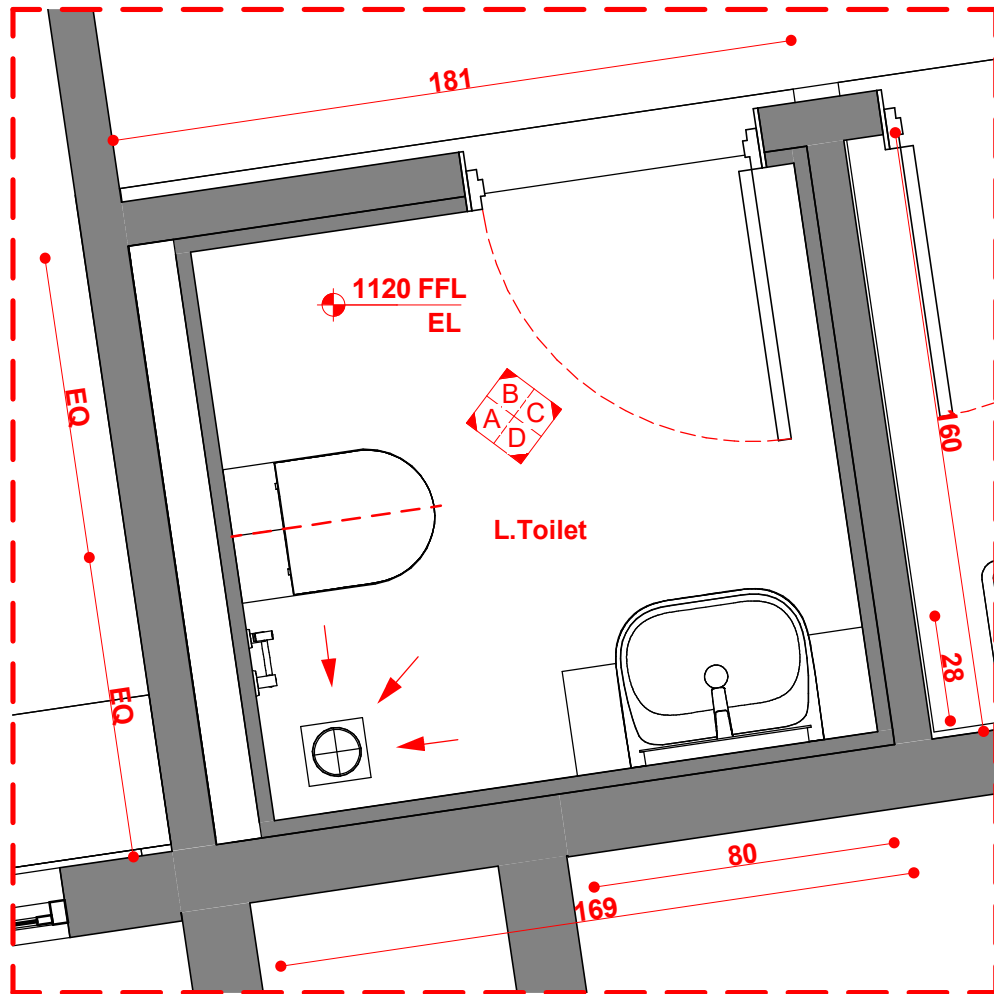

2 3F Toilet 1 Furniture layout
1 : 20

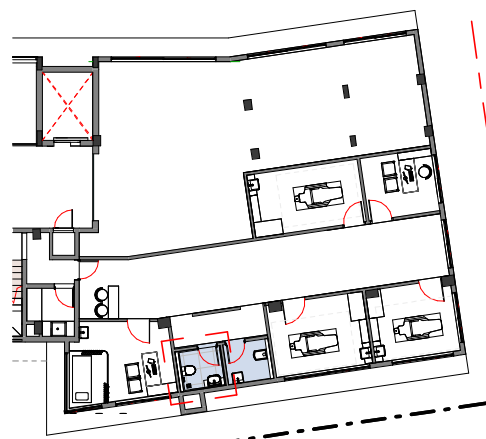

1 Key Plan
1 : 300




NOTES

All dimensions are in cm unless otherwise specified.
Follow written dimensions only. All conceptual drawings
may tend to alter during construction without prior notice.

2023 S² Architects Pvt. Ltd

This design is the property of the S² Architects Pvt. Ltd. Any
use, duplication of this property, in full or part, without the
permission of the said owner carries a liability of fee
determined by S² Architects Pvt. Ltd

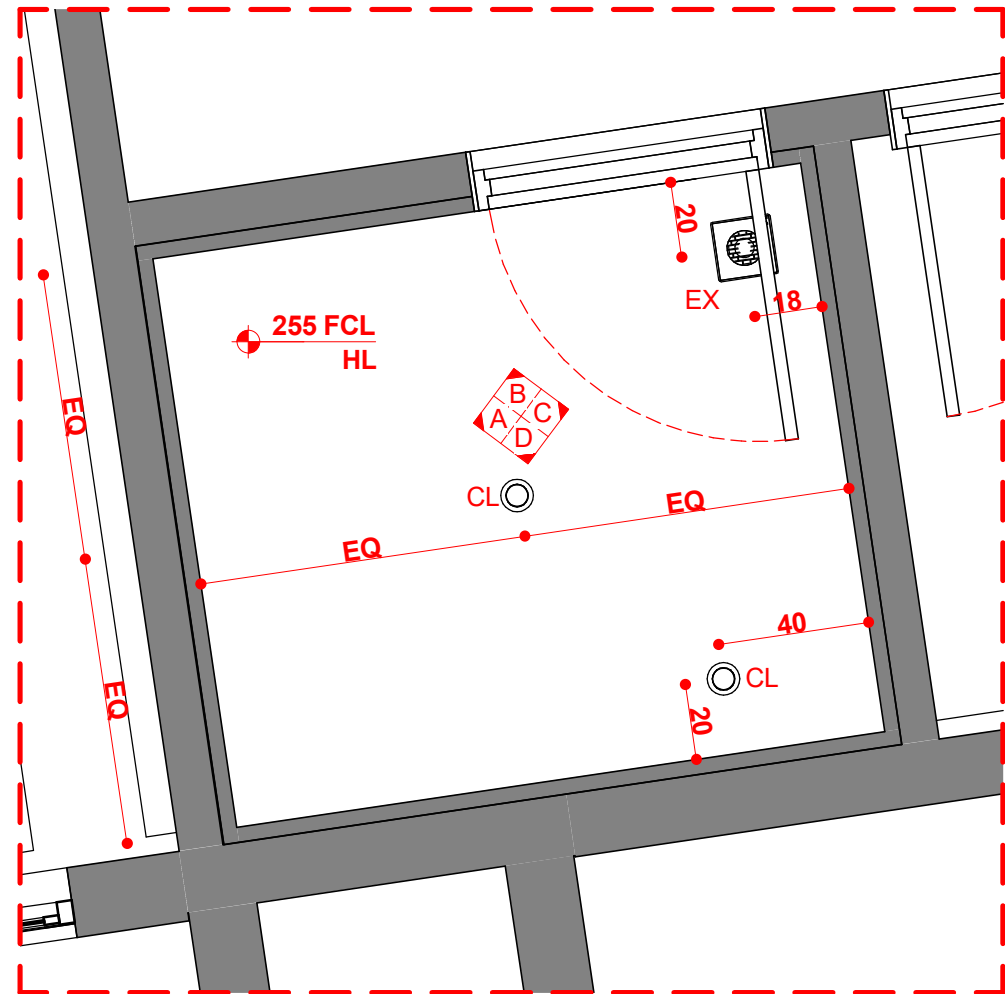

3 3F Toilet 1 RCP
1 : 20


NOTE : THE GENERAL 3F FINISHED FLOOR LEVEL (FFL) IS 1120cm FFL EL UNLESS OTHERWISE NOTED

3F Toilet 1


R0_KA101_ID3_15

THIS DRAWING IS NOT FOR CONSTRUCTION

15

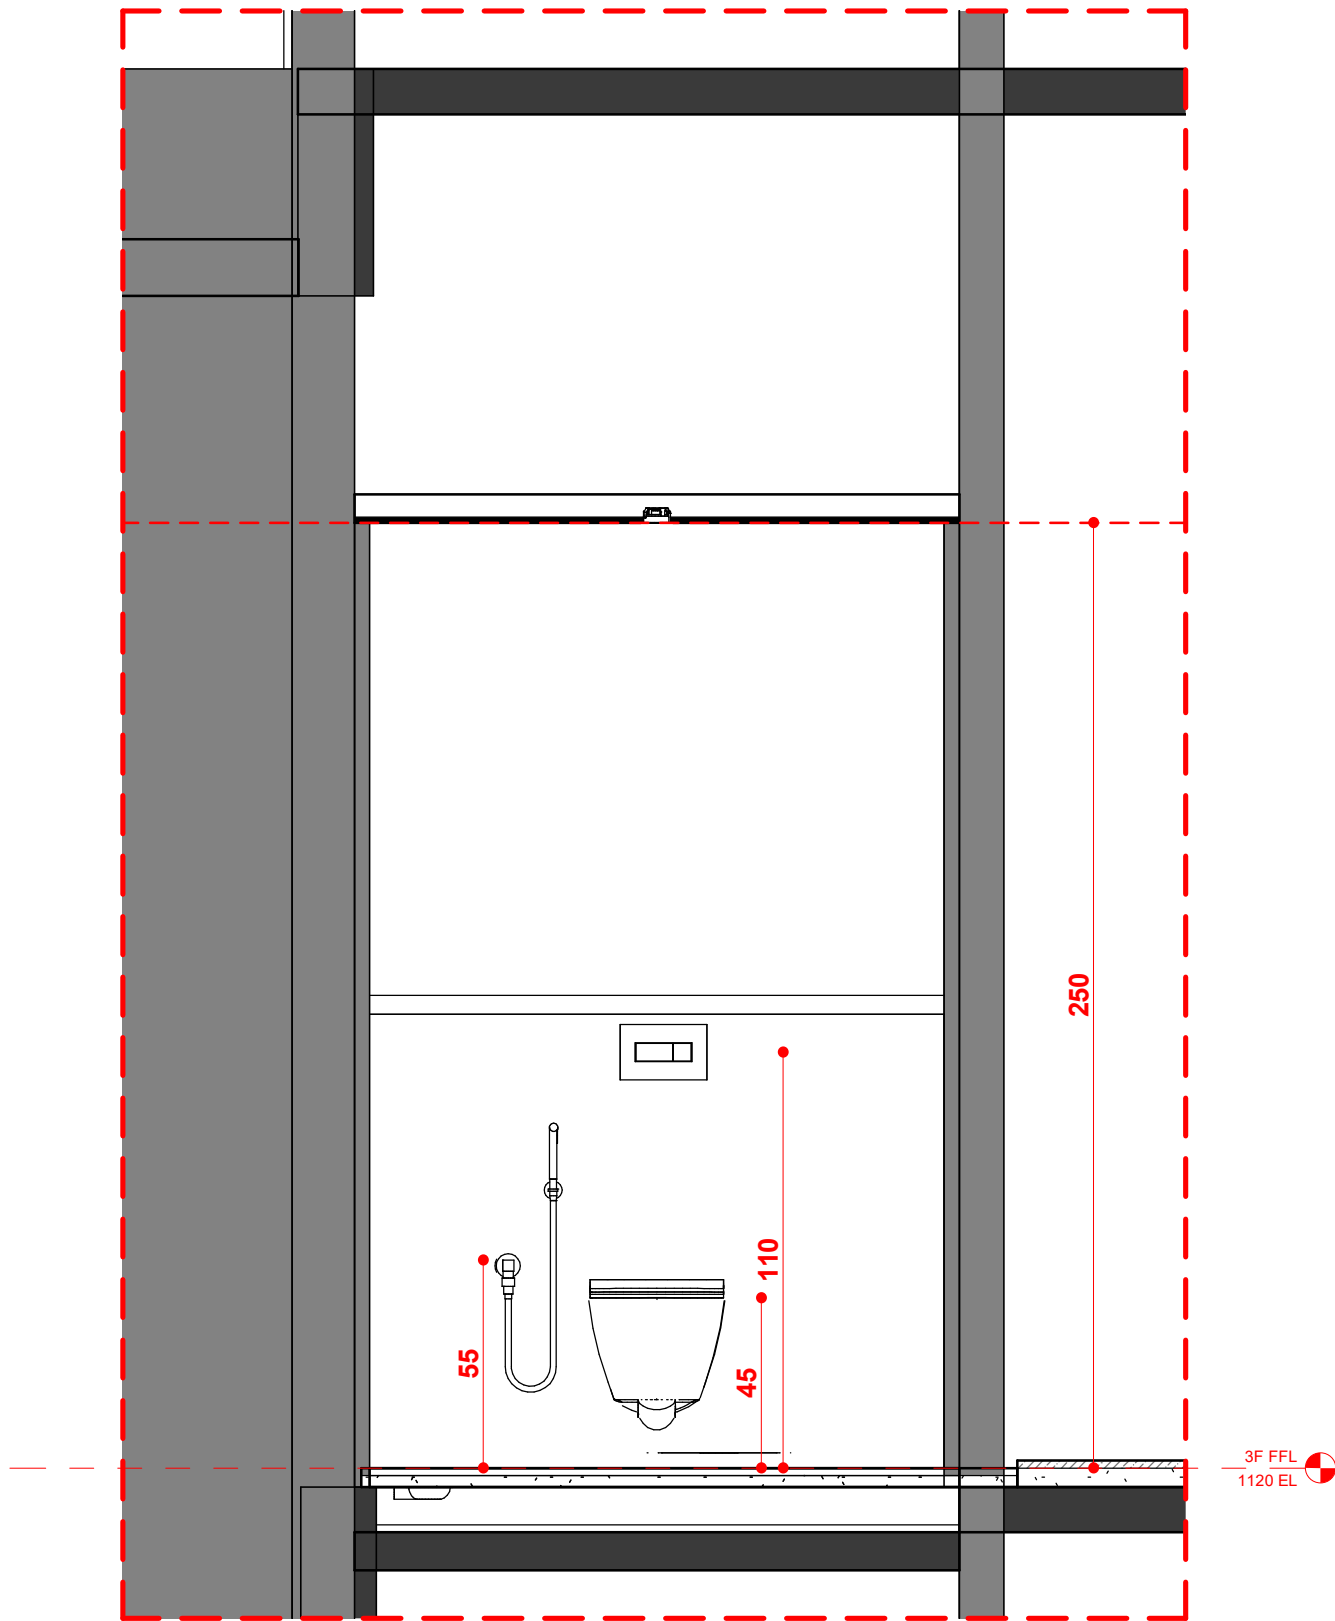

1 Elevation A
1 : 20

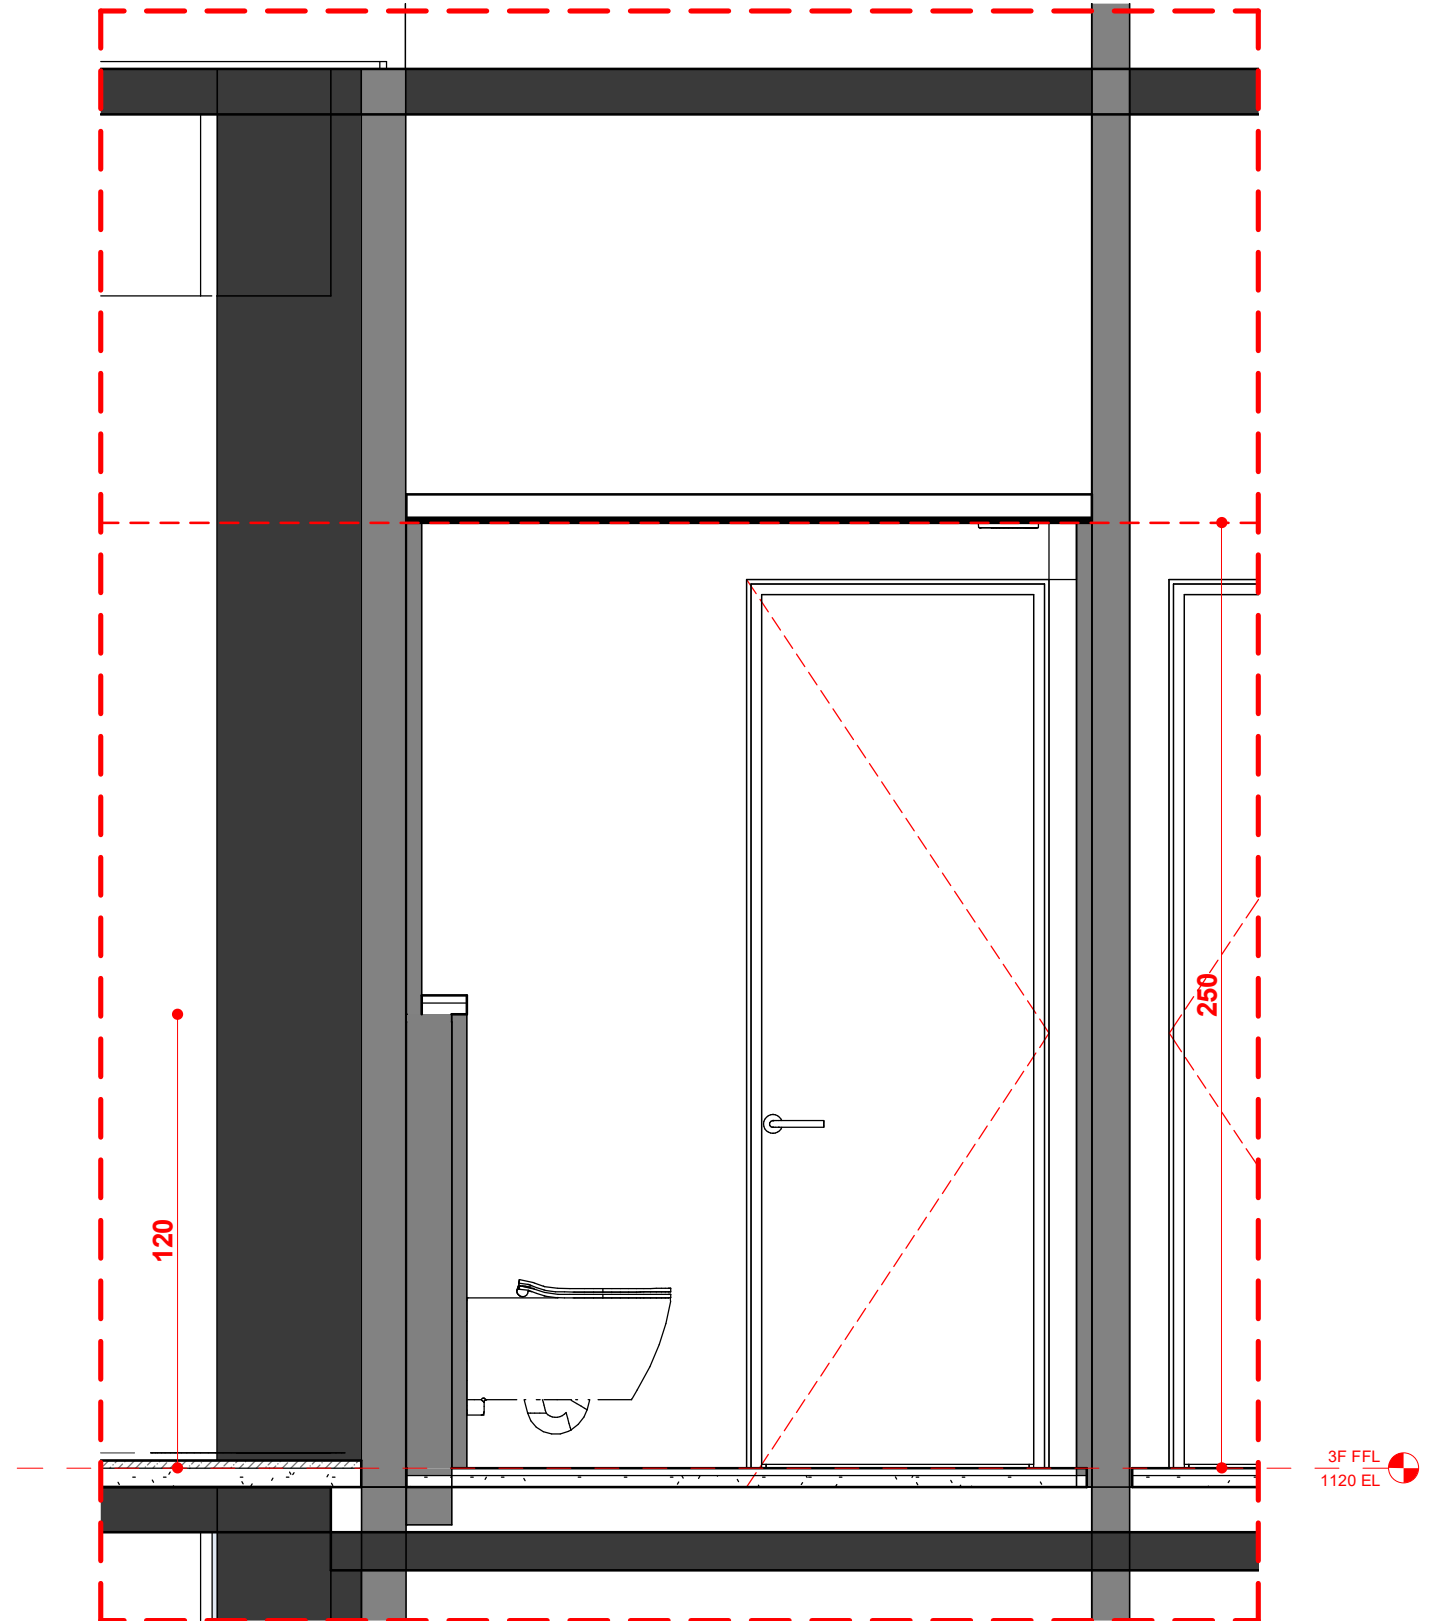

2 Elevation B
1 : 20



S Squared Architects Pvt. Ltd.

"Vempanattu", PTR No. 56
Plamoodu, Pattom P.O.
Trivandrum 695004
Kerala, India
M : 00 91 944 7047467
T : 00 91 471 2300059
E : designs@ssquaredesigns.com

NOTES

All dimensions are in cm unless otherwise specified
Follow written dimensions only. All conceptual drawings
may tend to alter during construction without prior notice.


2023 S² Architects Pvt. Ltd

This design is the property of the S² Architects Pvt. Ltd. Any
use, duplication of this property, in full or part, without the
permission of the said owner carries a liability of fee
determined by S² Architects Pvt. Ltd


3F Toilet 1

R0_KA102_ID3_16

THIS DRAWING IS NOT FOR CONSTRUCTION

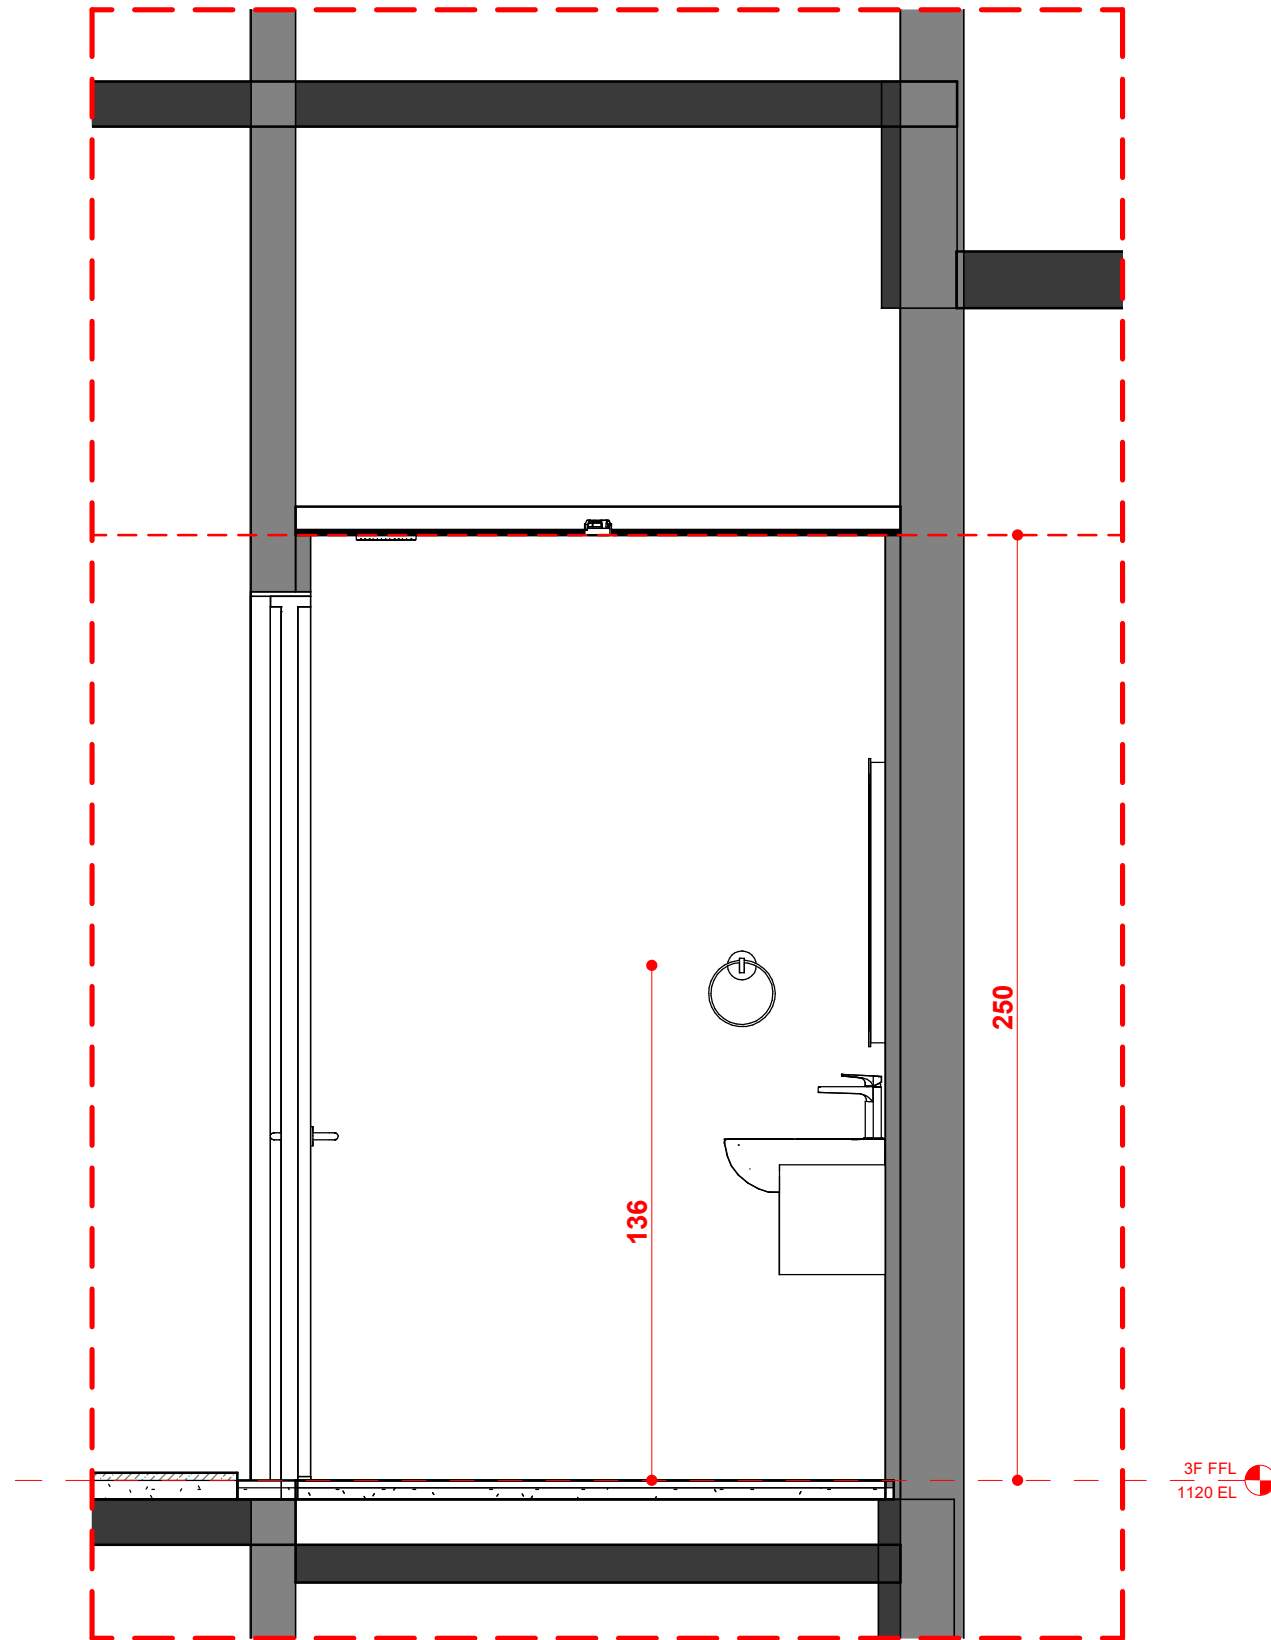

1 Elevation C
1 : 20

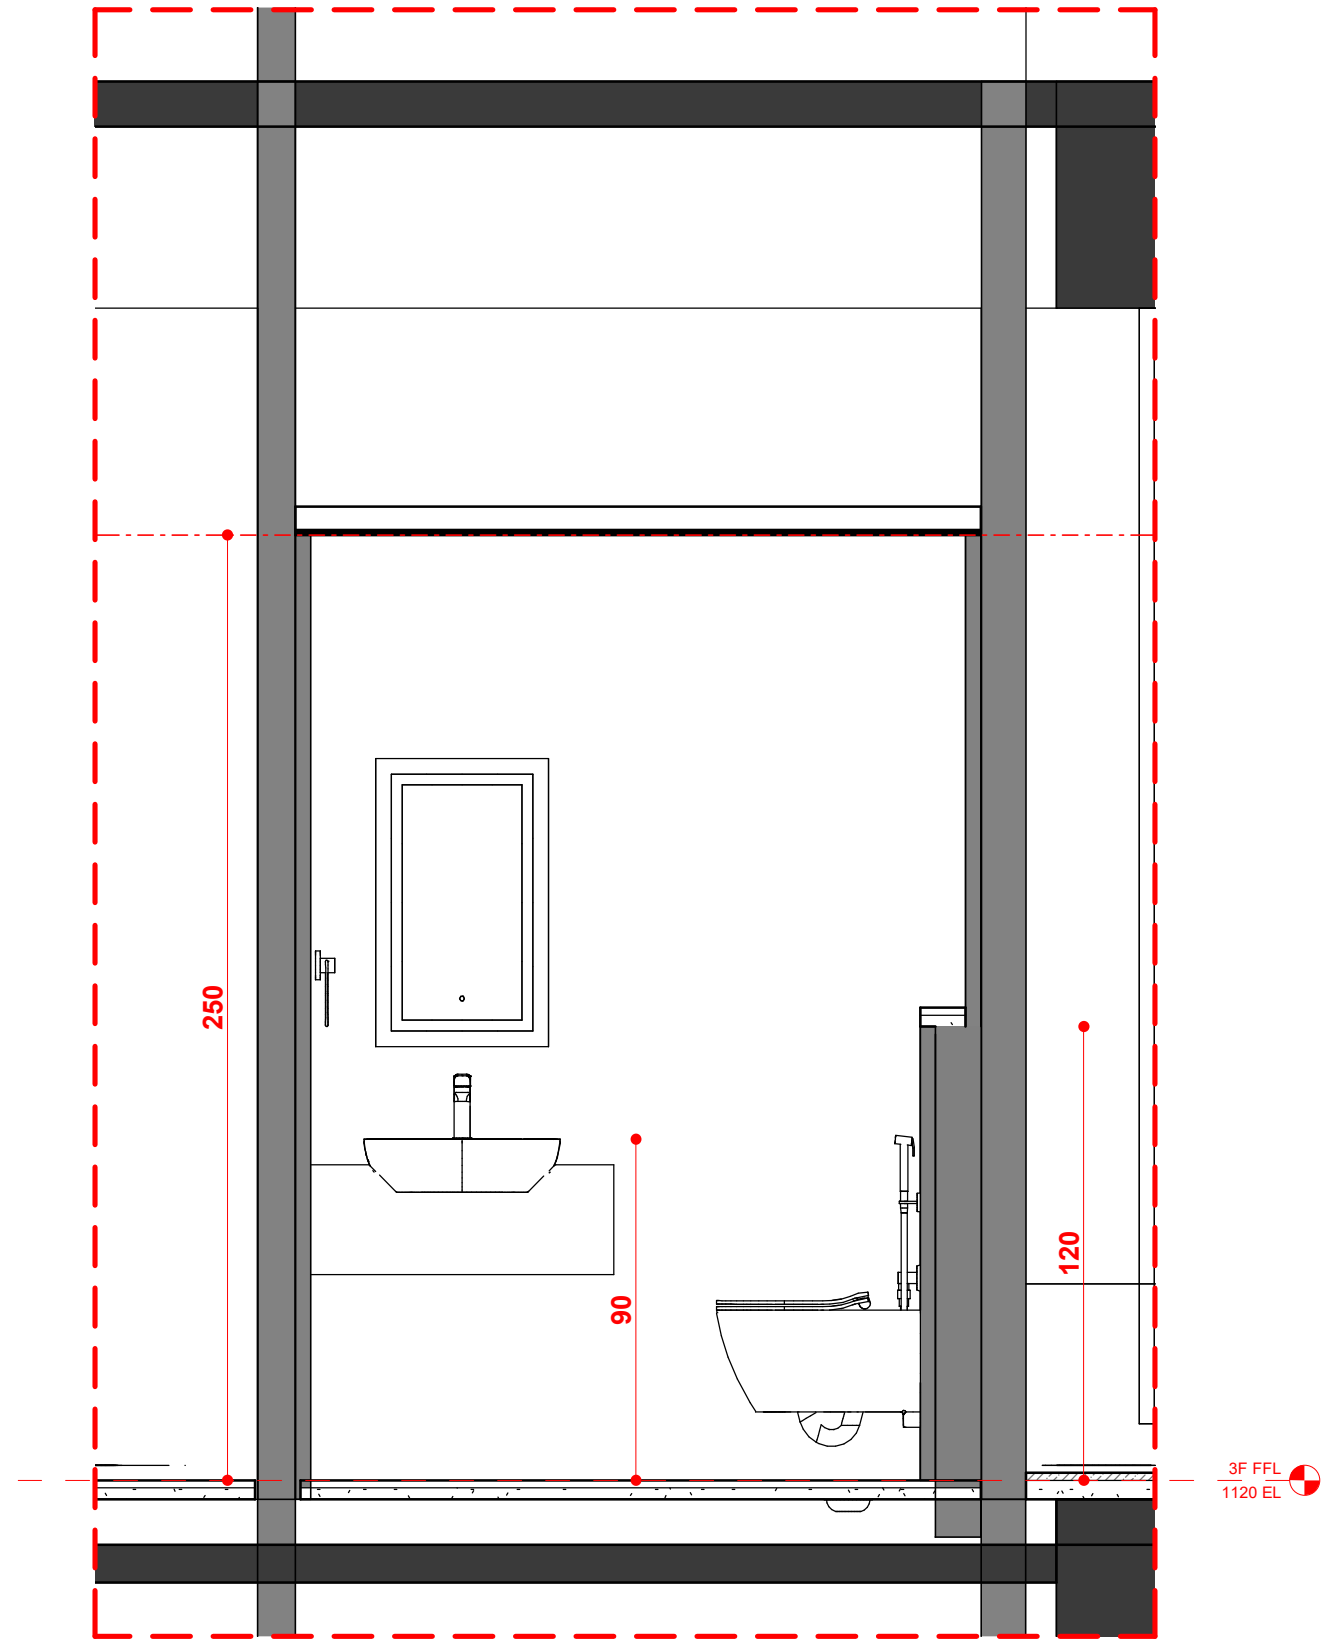

2 Elevation D
1 : 20



S Squared Architects Pvt. Ltd.

"Vempanattu", PTR No. 56
Plamoodu, Pattom P.O.
Trivandrum 695004
Kerala, India
M : 00 91 944 7047467
T : 00 91 471 2300059
E : designs@ssquaredesigns.com

NOTES

All dimensions are in cm unless otherwise specified
Follow written dimensions only. All conceptual drawings
may tend to alter during construction without prior notice.




2023 S Squared Architects Pvt. Ltd

This design is the property of the S Squared Architects Pvt. Ltd. Any
use, duplication of this property, in full or part, without the
permission of the said owner carries a liability of fee
determined by S Squared Architects Pvt. Ltd


3F Toilet 1

R0_KA103_ID3_


THIS DRAWING IS NOT FOR CONSTRUCTION

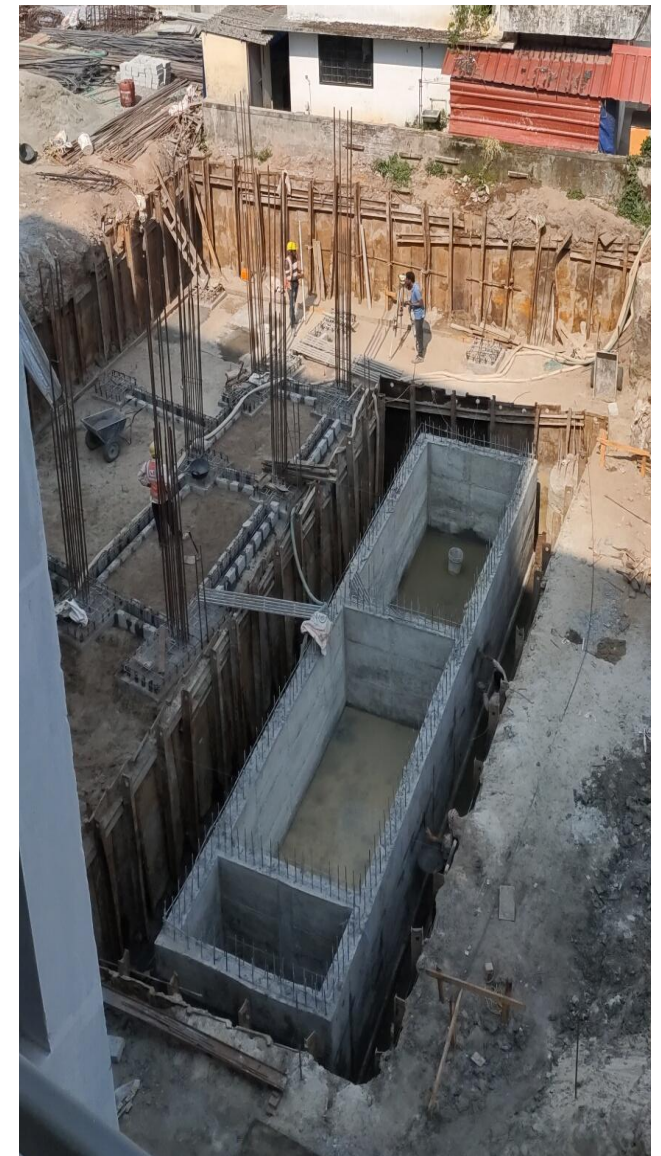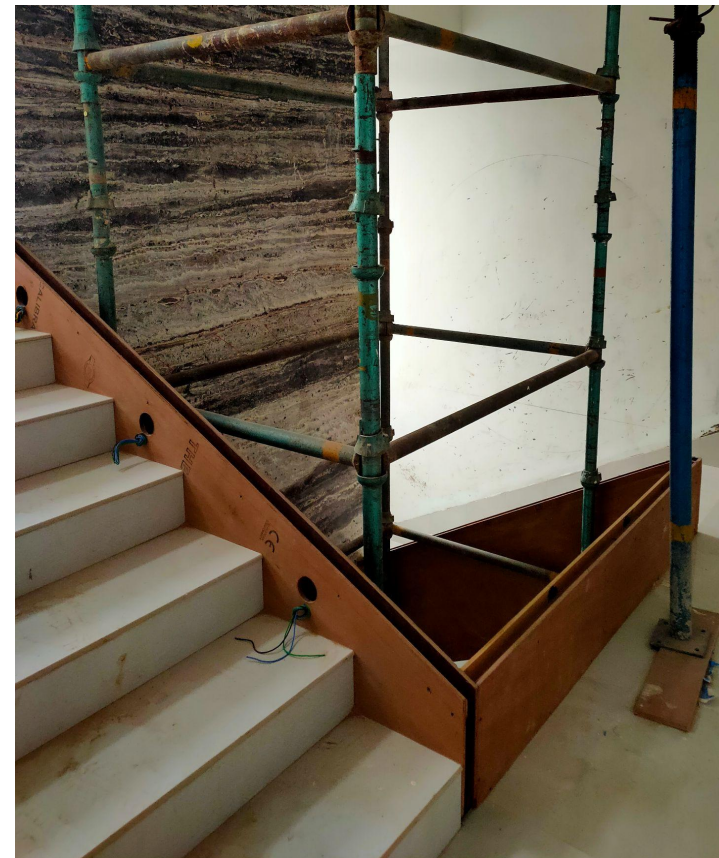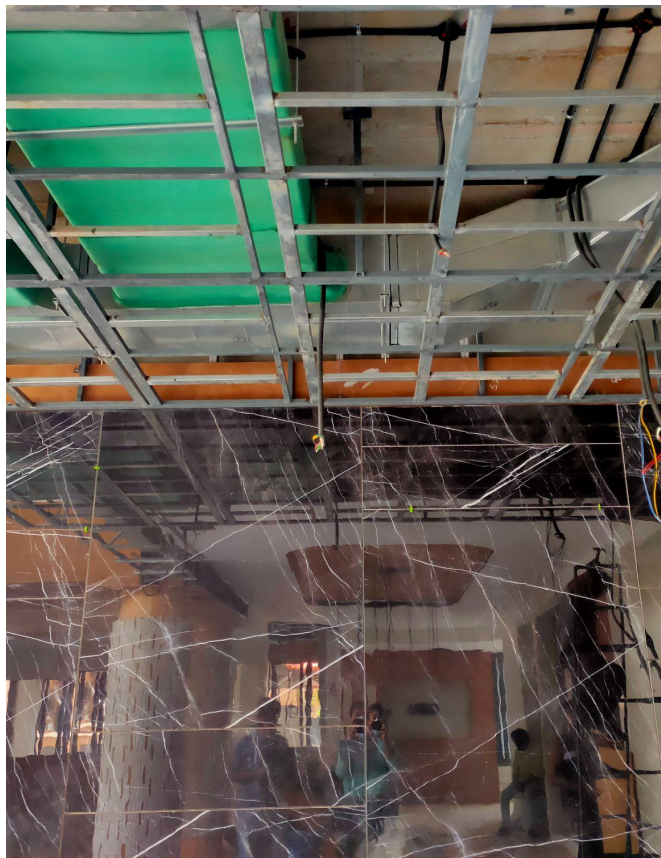


SKIN CLINIC

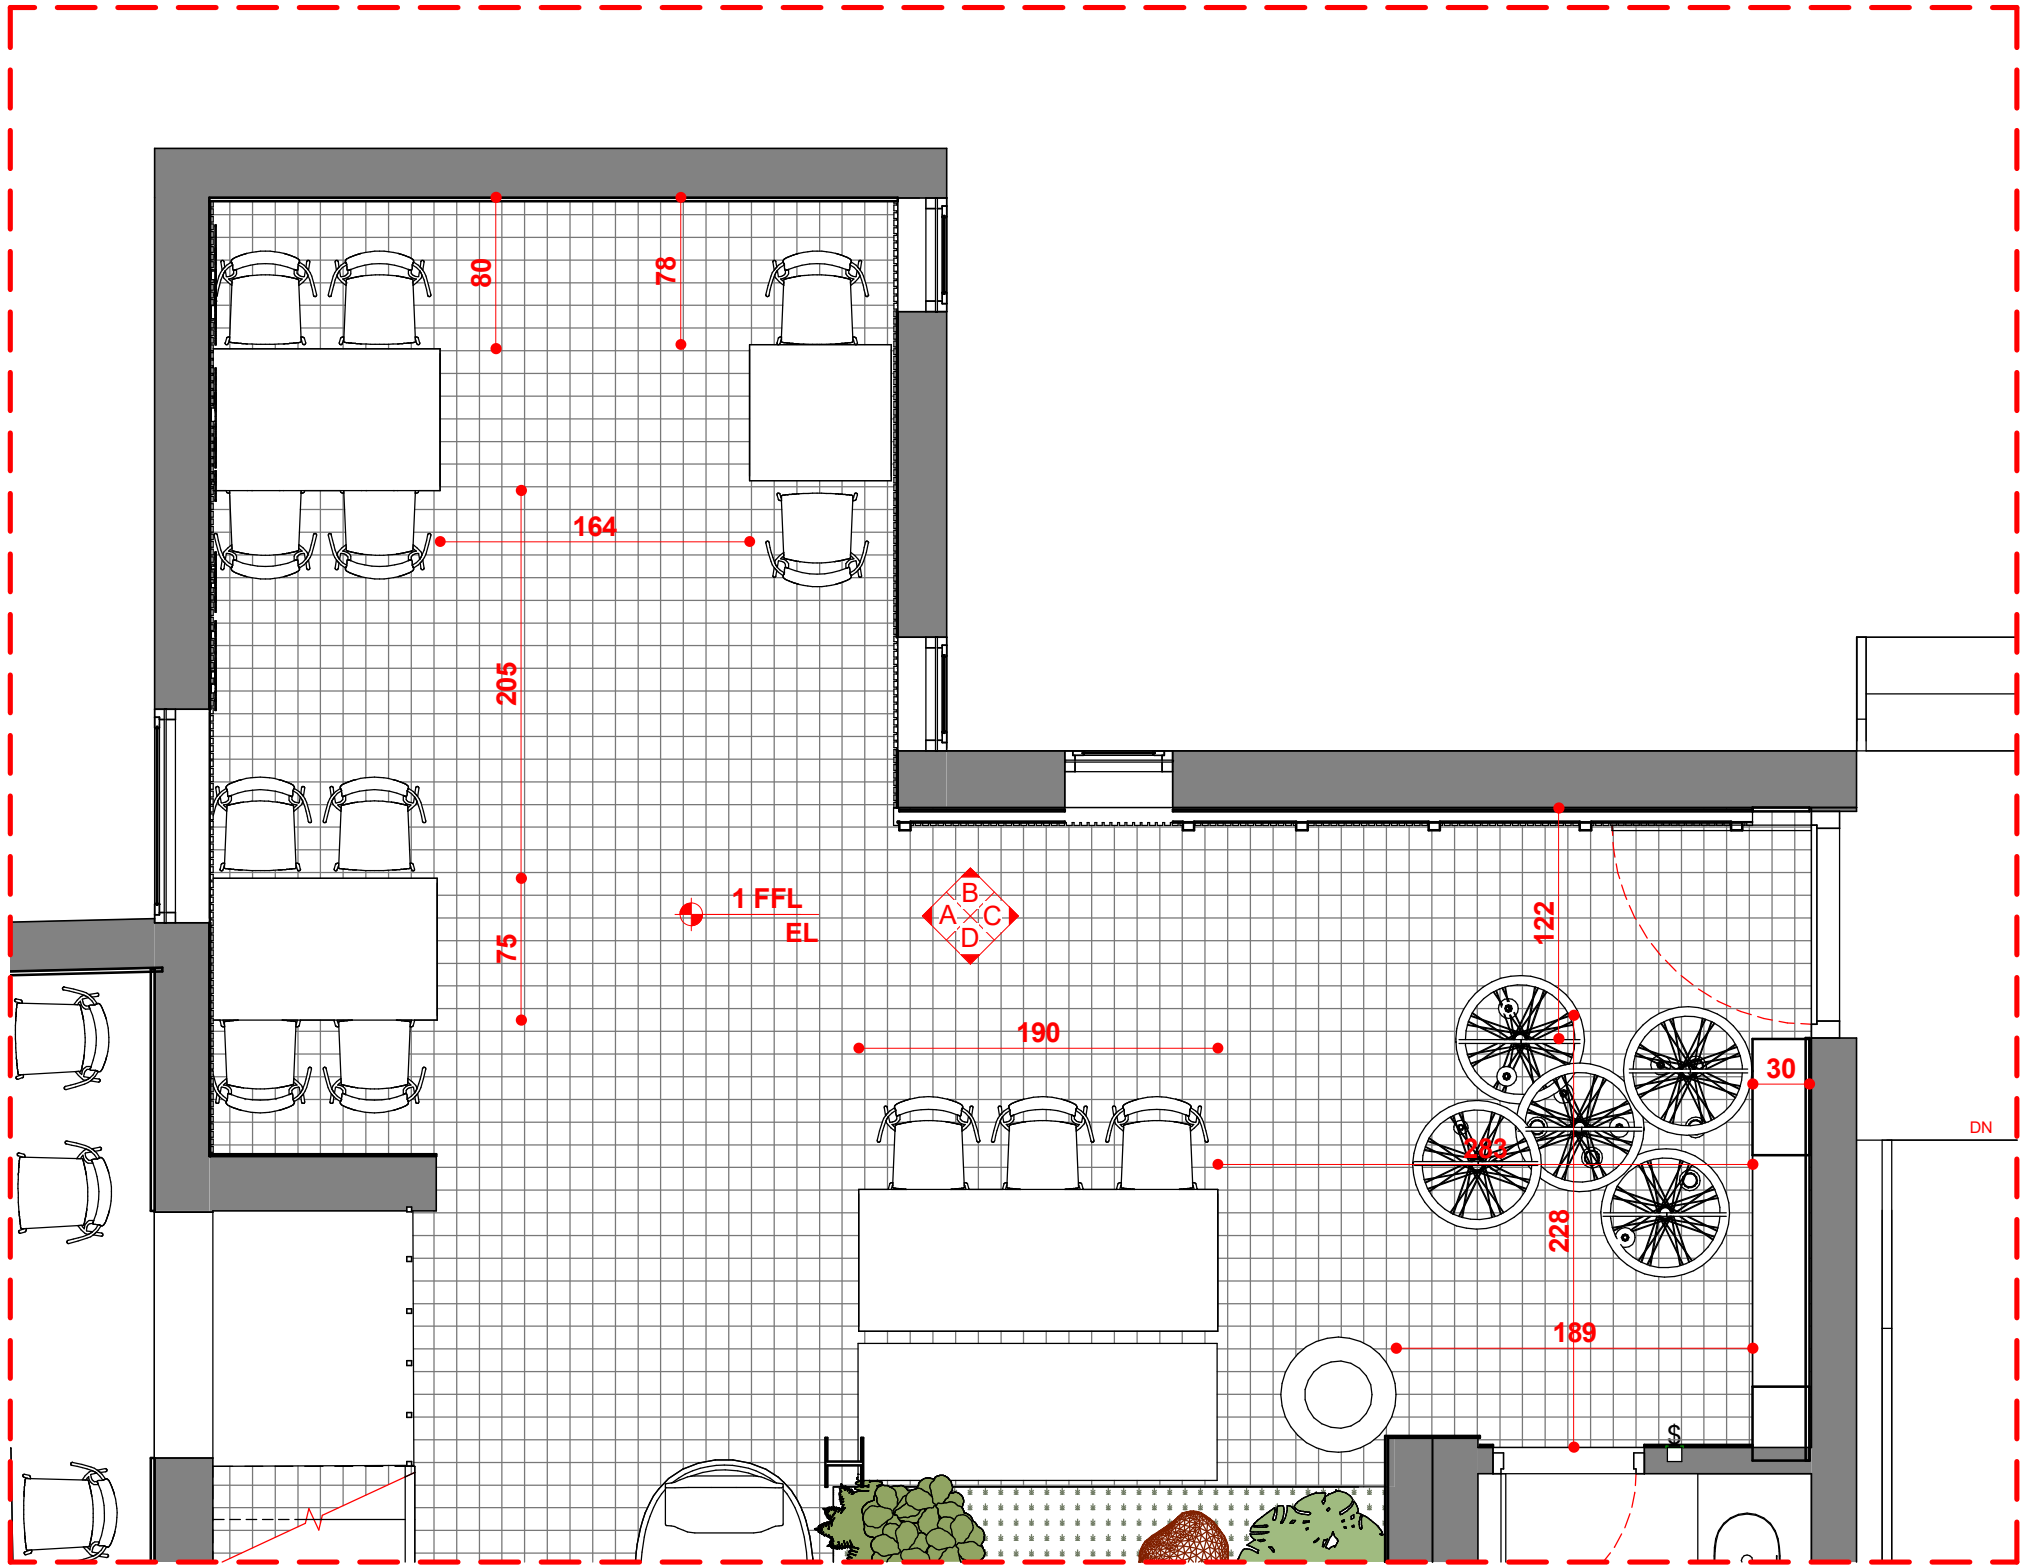

1 GF Seating Furniture Plan
1 : 40

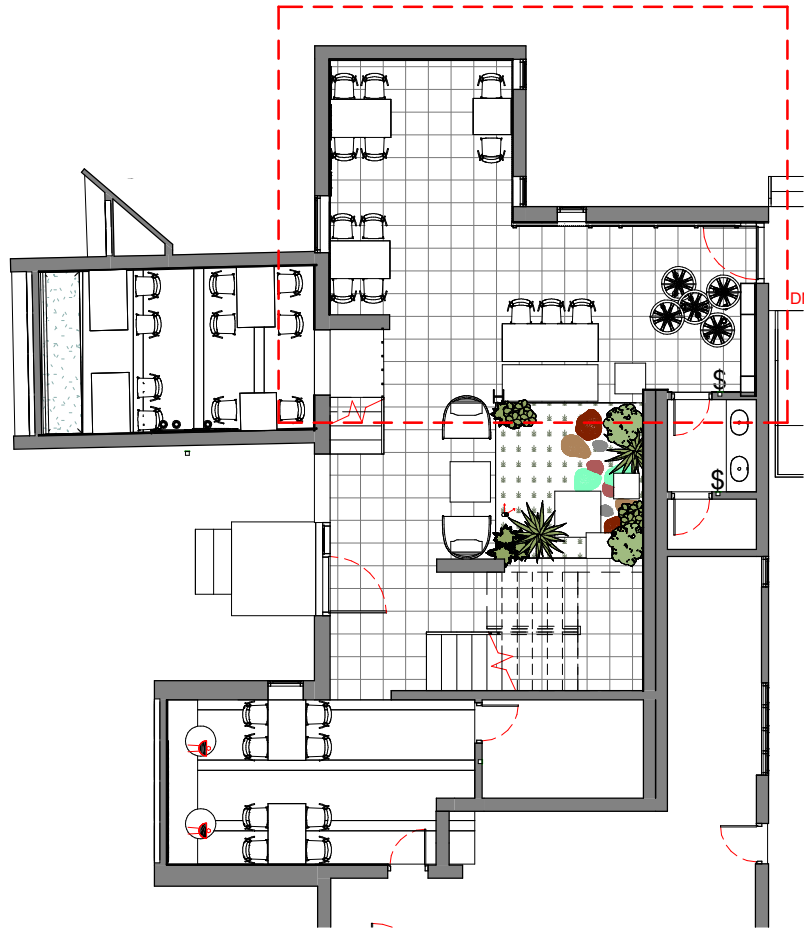

2 Key Plan
1 : 150

 Wall Finish Schedule			
Item		Sqm	Sqft
Hey Olive, Fusion Art Theme Wallpaper (Life n Colors)		11.25	121
MDF Fluted Panel		11.84	127
Texture Paint		21.1	227
Carpentry		7.8	84
Feature Wall		9	97
Ceiling Paint		41.74	449

NOTE : THE GENERAL LV STRUCTURAL SLAB LEVEL (SSL) IS 0000cm SSL EL UNLESS OTHERWISE NOTED



S Squared Architects Pvt. Ltd.
"Vempanattu", PTR A No. 56
Plamoodu, Pattom P.O.
Trivandrum 695004
Kerala, India.
M : 00 91 944 7047467
T : 00 91 471 2300059
E : designs@ssquaredesigns.com

14-02-2023 19:56:47

Architecture . Interiors .
Landscape


NOTES
All dimensions are in cm unless otherwise specified
Follow written dimensions only. All conceptual drawings
may tend to alter during construction without prior
notice.
2023 S² Architects Pvt. Ltd
This design is the property of the S² Architects Pvt. Ltd.
Any use, duplication of this property, in full or part,
without the permission of the said owner carries a liability
of fee determined by S² Architects Pvt. Ltd

REVISION SCHEDULE

CHECKED BY	AP
APPROVED BY	SU
SCALE	As indicated @ A3
RELEASE DATE	03/03/23

SHEET NAME (DELIVERABLE)	
GF Seating Furniture Plan	
REVISION_DRAWING NO._STAGE_PROJECT_DRAWN BY	
R0_D101_ID6_CA	

GOOD FOR CONSTRUCTION

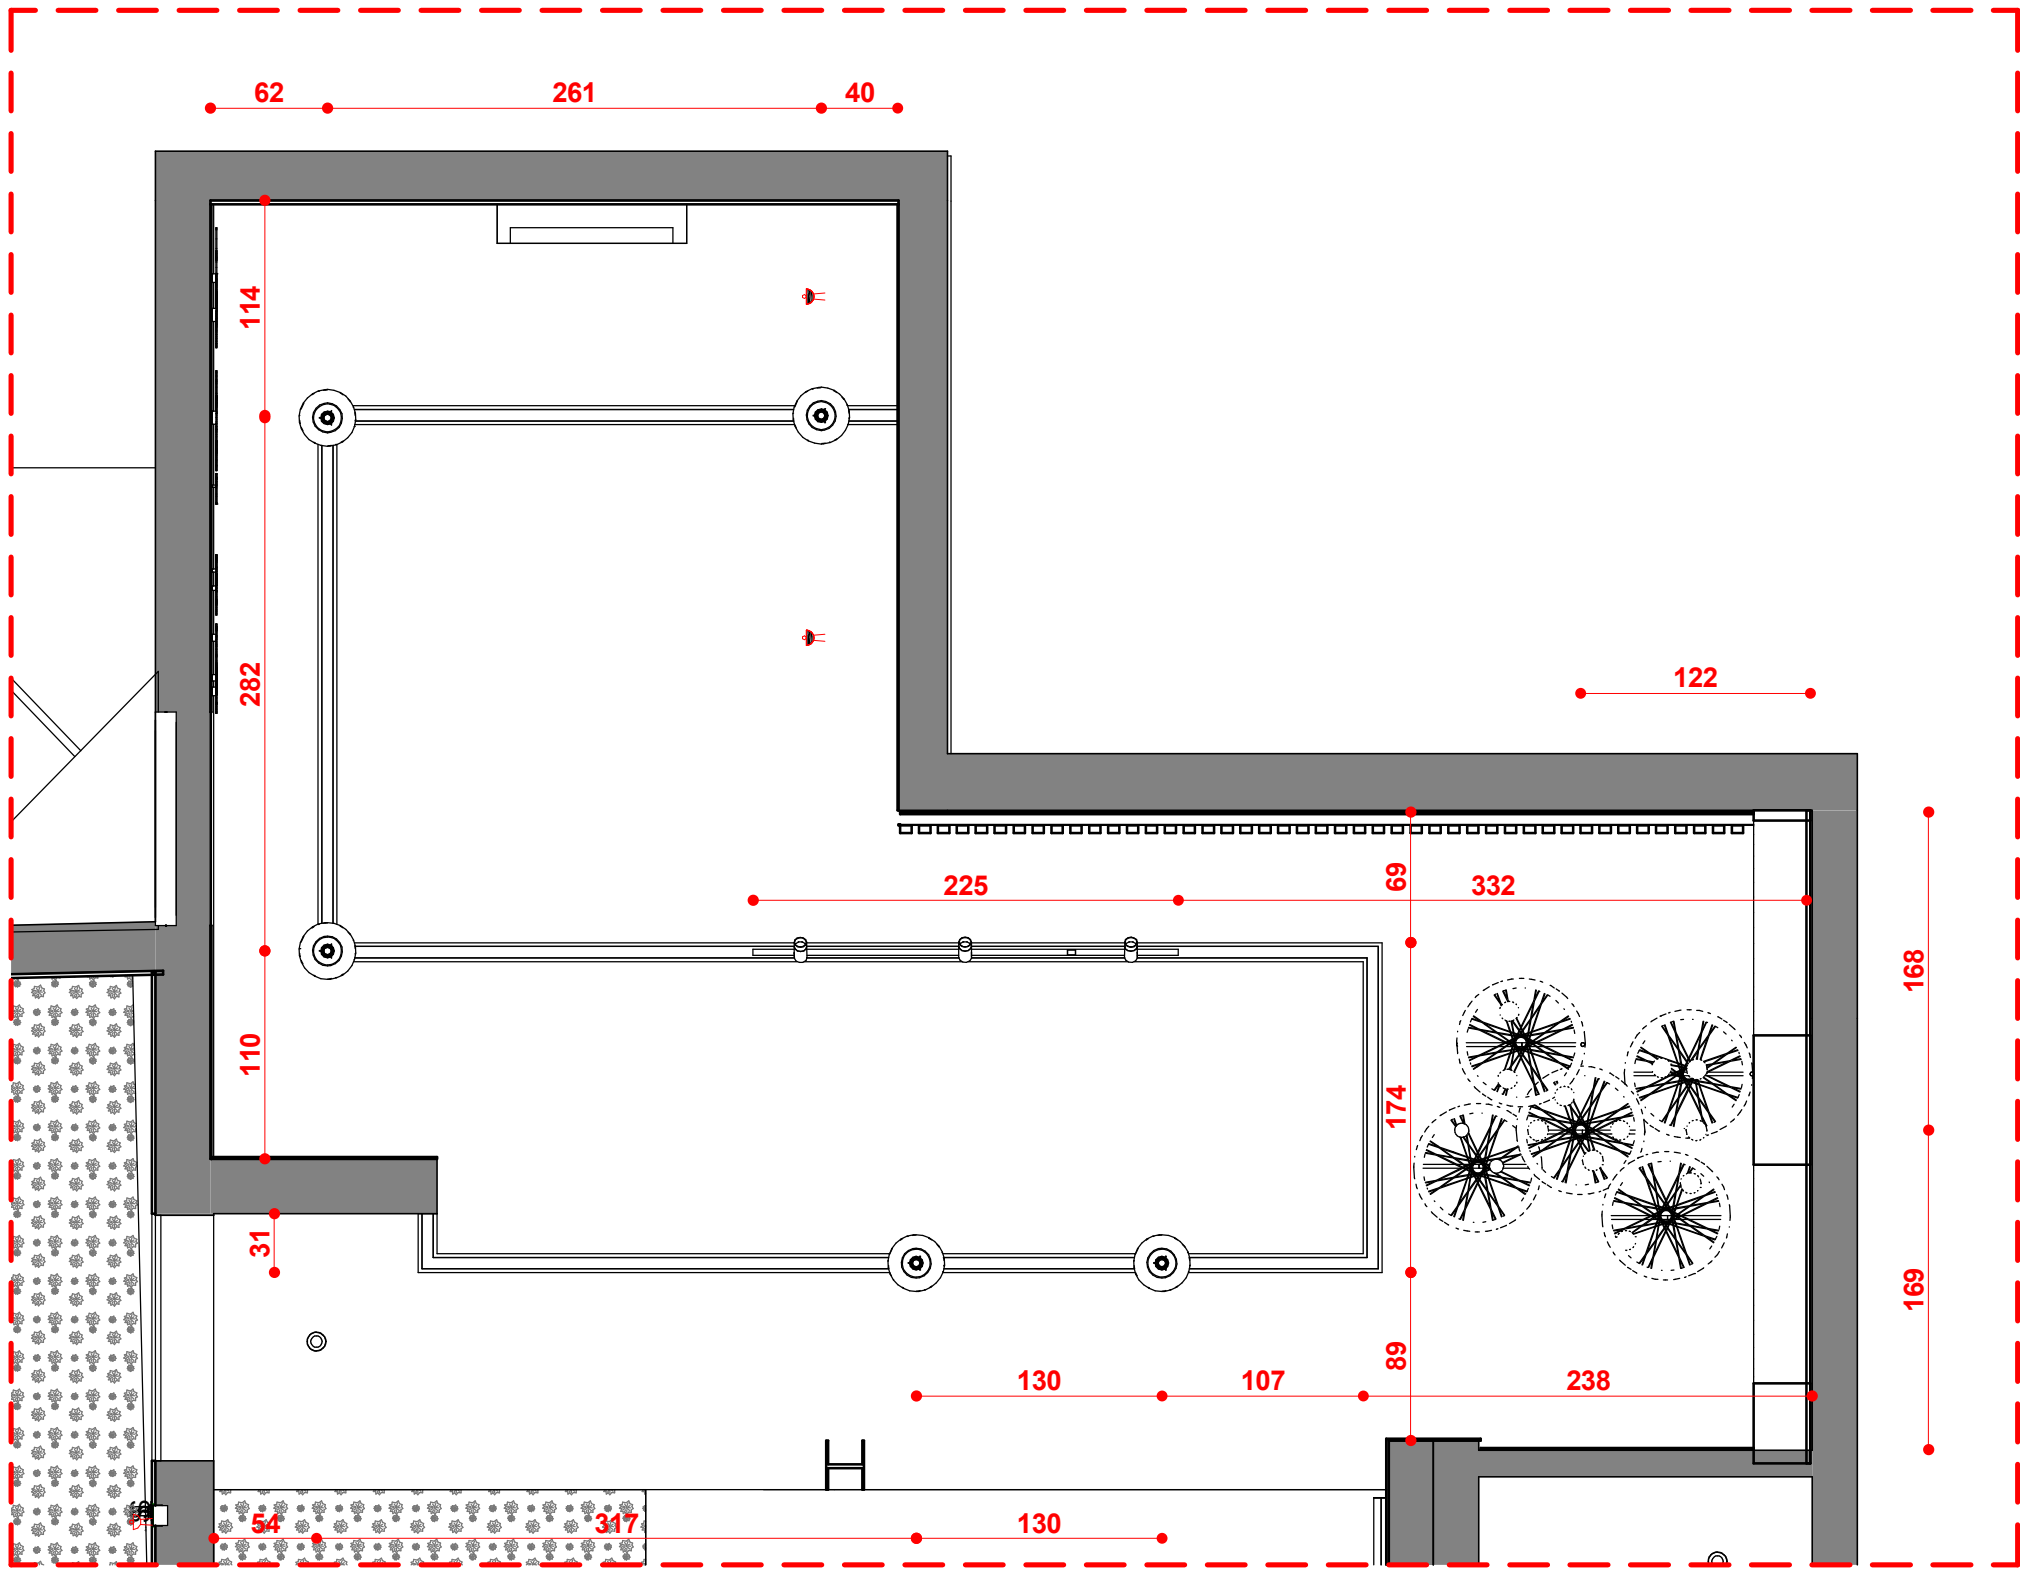

1 RCP
1 : 40



S Squared Architects Pvt. Ltd.

"Vempanattu", PTR No. 56
Plamoodu, Pattom P.O.
Trivandrum 695004
Kerala, India.
M : 00 91 944 7047467
T : 00 91 471 2300059
E : designs@ssquaredesigns.com

NOTES

All dimensions are in cm unless otherwise specified
Follow written dimensions only. All conceptual drawings
may tend to alter during construction without prior
notice.

2023 S² Architects Pvt. Ltd

This design is the property of the S² Architects Pvt. Ltd.
Any use, duplication of this property, in full or part,
without the permission of the said owner carries a liability
of fee determined by S² Architects Pvt. Ltd

REVISION SCHEDULE

CHECKED BY

AP

APPROVED BY

SU

SCALE

1 : 40 @ A3

RELEASE DATE


03/03/23

SHEET NAME (DELIVERABLE)


GF Seating RCP

REVISION_DRAWING NO._STAGE_PROJECT_DRAWN BY


R0_D101_ID6_CA

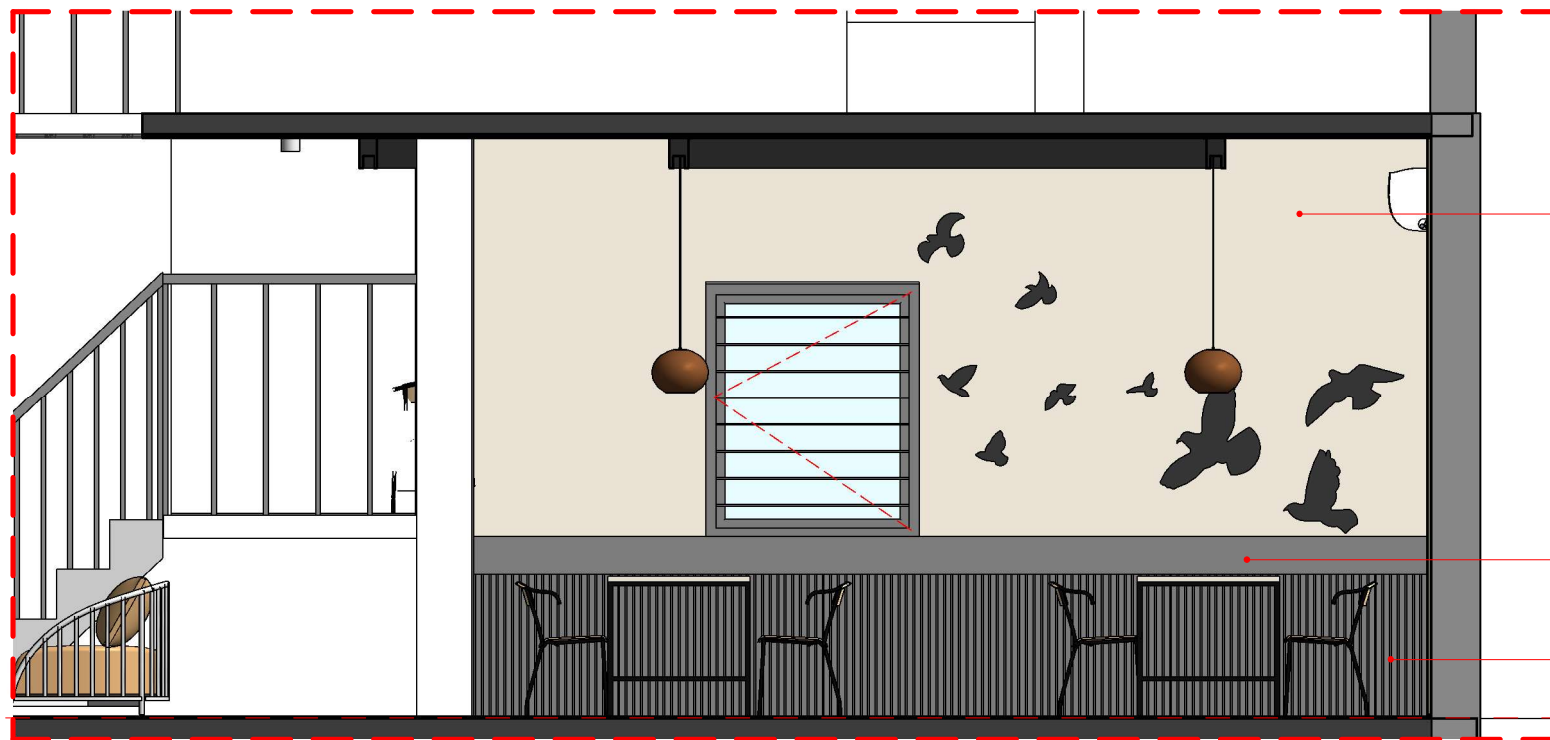

1 Elevation A
1 : 40

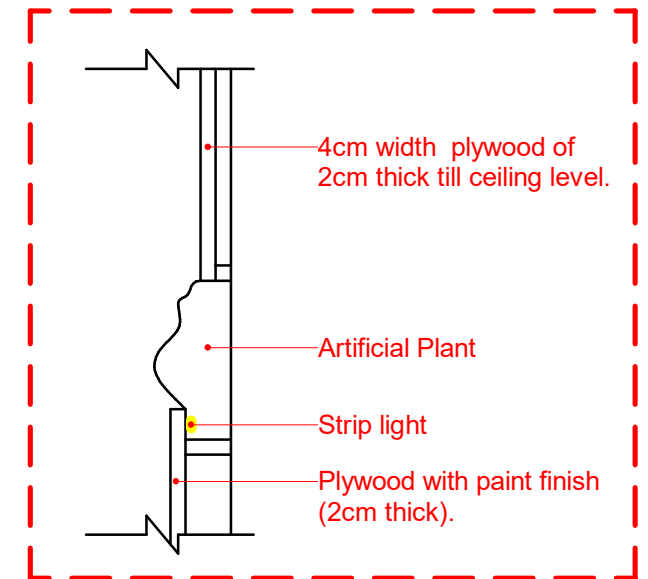

3 Feature wall detail
1 : 10

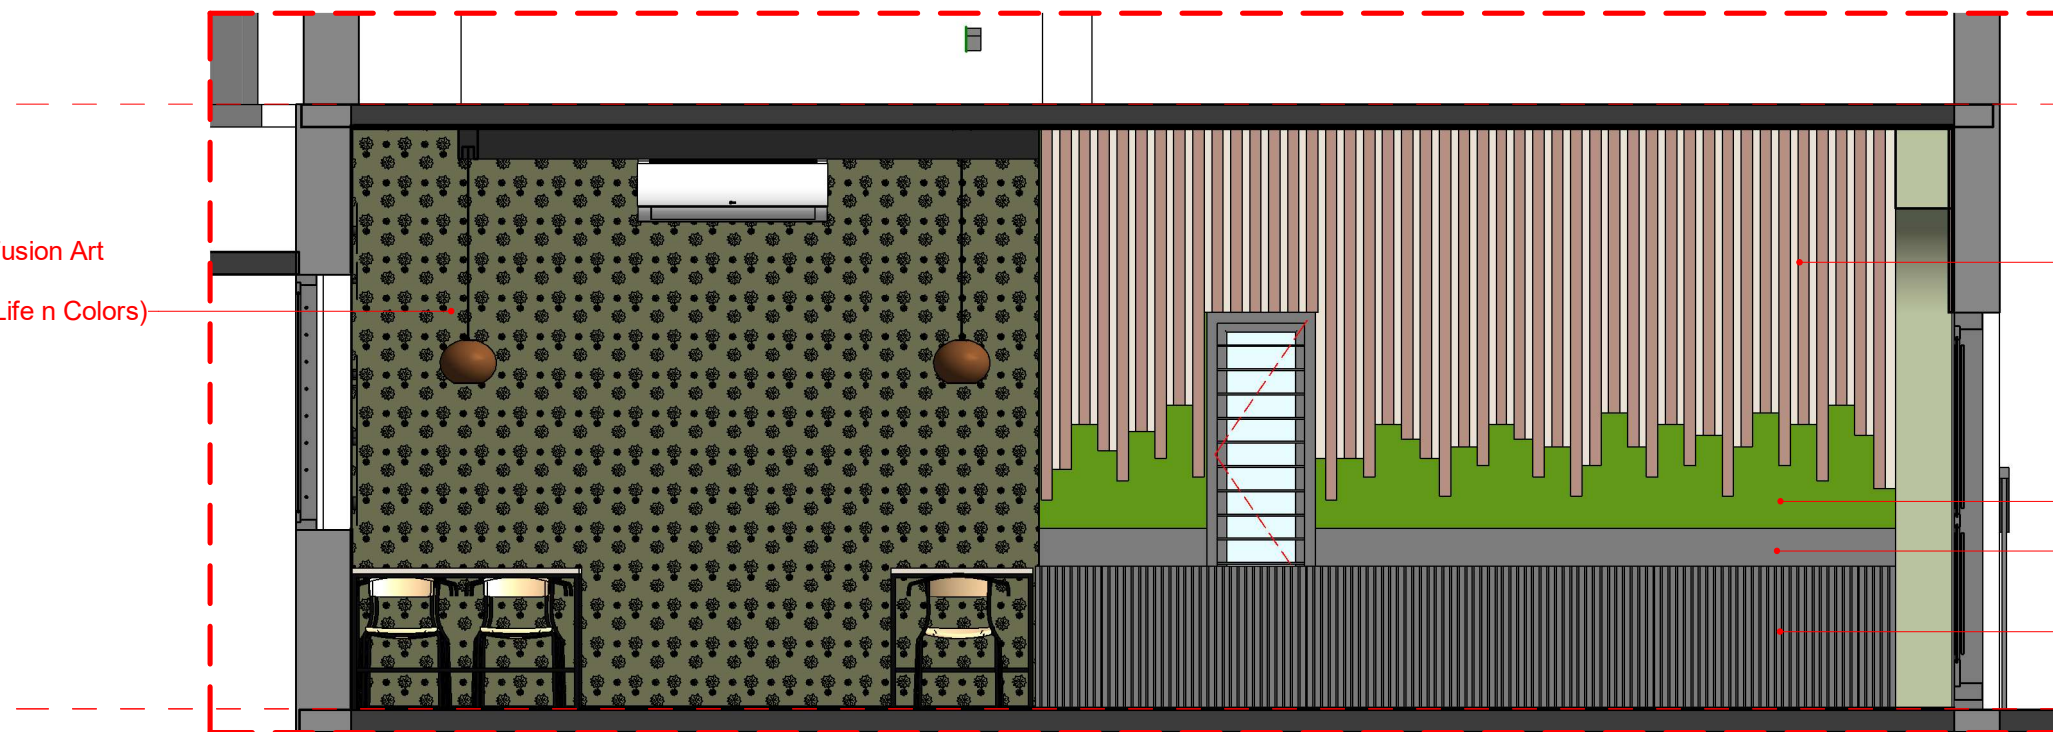

2 Elevation B
1 : 40

Hey Olive, Fusion Art
Theme
Wallpaper (Life n Colors)

1F SSL
320 EL

Plywood Panel (Feature wall)

309

Artificial Plant

Plywood with paint finish

MDF Fluted Panel

GF SSL
0 EL

GOOD FOR CONSTRUCTION



S Squared Architects Pvt. Ltd.

"Vempanattu", PTR No. 56
Plamoodu, Pattom P.O.
Trivandrum 695004
Kerala, India.
M : 00 91 944 7047467
T : 00 91 471 2300059
E : designs@ssquaredesigns.com

NOTES

All dimensions are in cm unless otherwise specified.
Follow written dimensions only. All conceptual drawings
may tend to alter during construction without prior
notice.

2023 S² Architects Pvt. Ltd

This design is the property of the S² Architects Pvt. Ltd.
Any use, duplication of this property, in full or part,
without the permission of the said owner carries a liability
of fee determined by S² Architects Pvt. Ltd


REVISION SCHEDULE

CHECKED BY	AP
APPROVED BY	SU
SCALE	As indicated @ A3
RELEASE DATE	03/03/23


SHEET NAME (DELIVERABLE)

GF Seating Elevation A, B
REVISION_DRAWING NO._STAGE_PROJECT_DRAWN BY
R0_D101_ID6_CA

GOOD FOR CONSTRUCTION

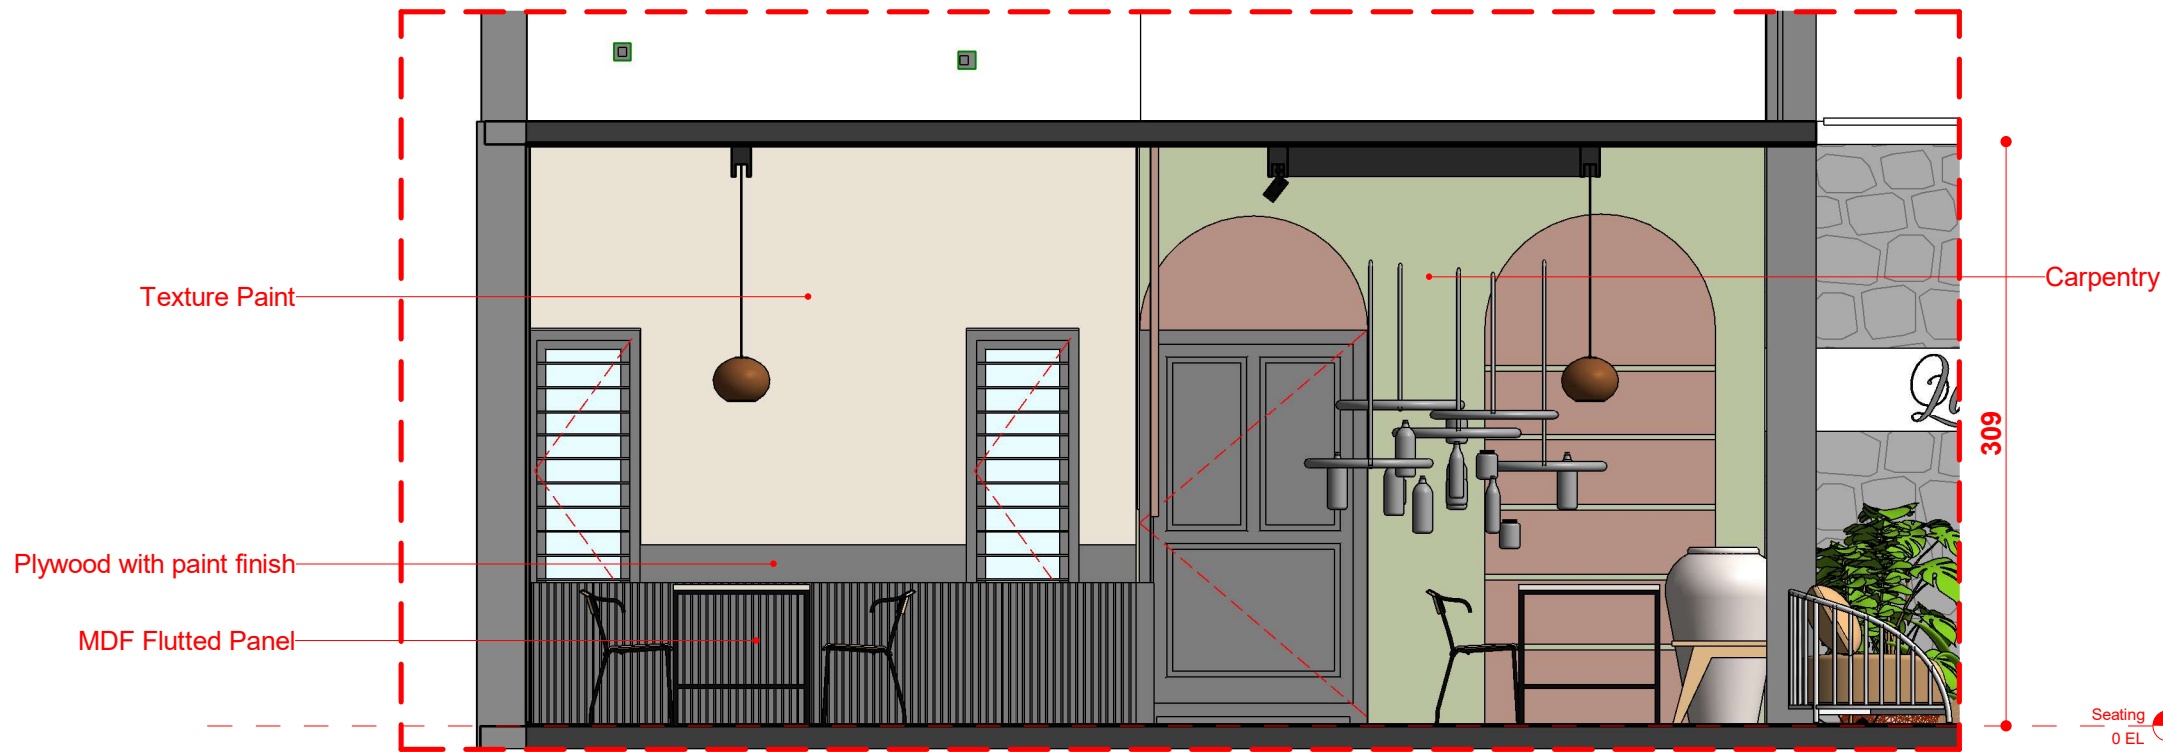

1 Elevation C
1 : 40

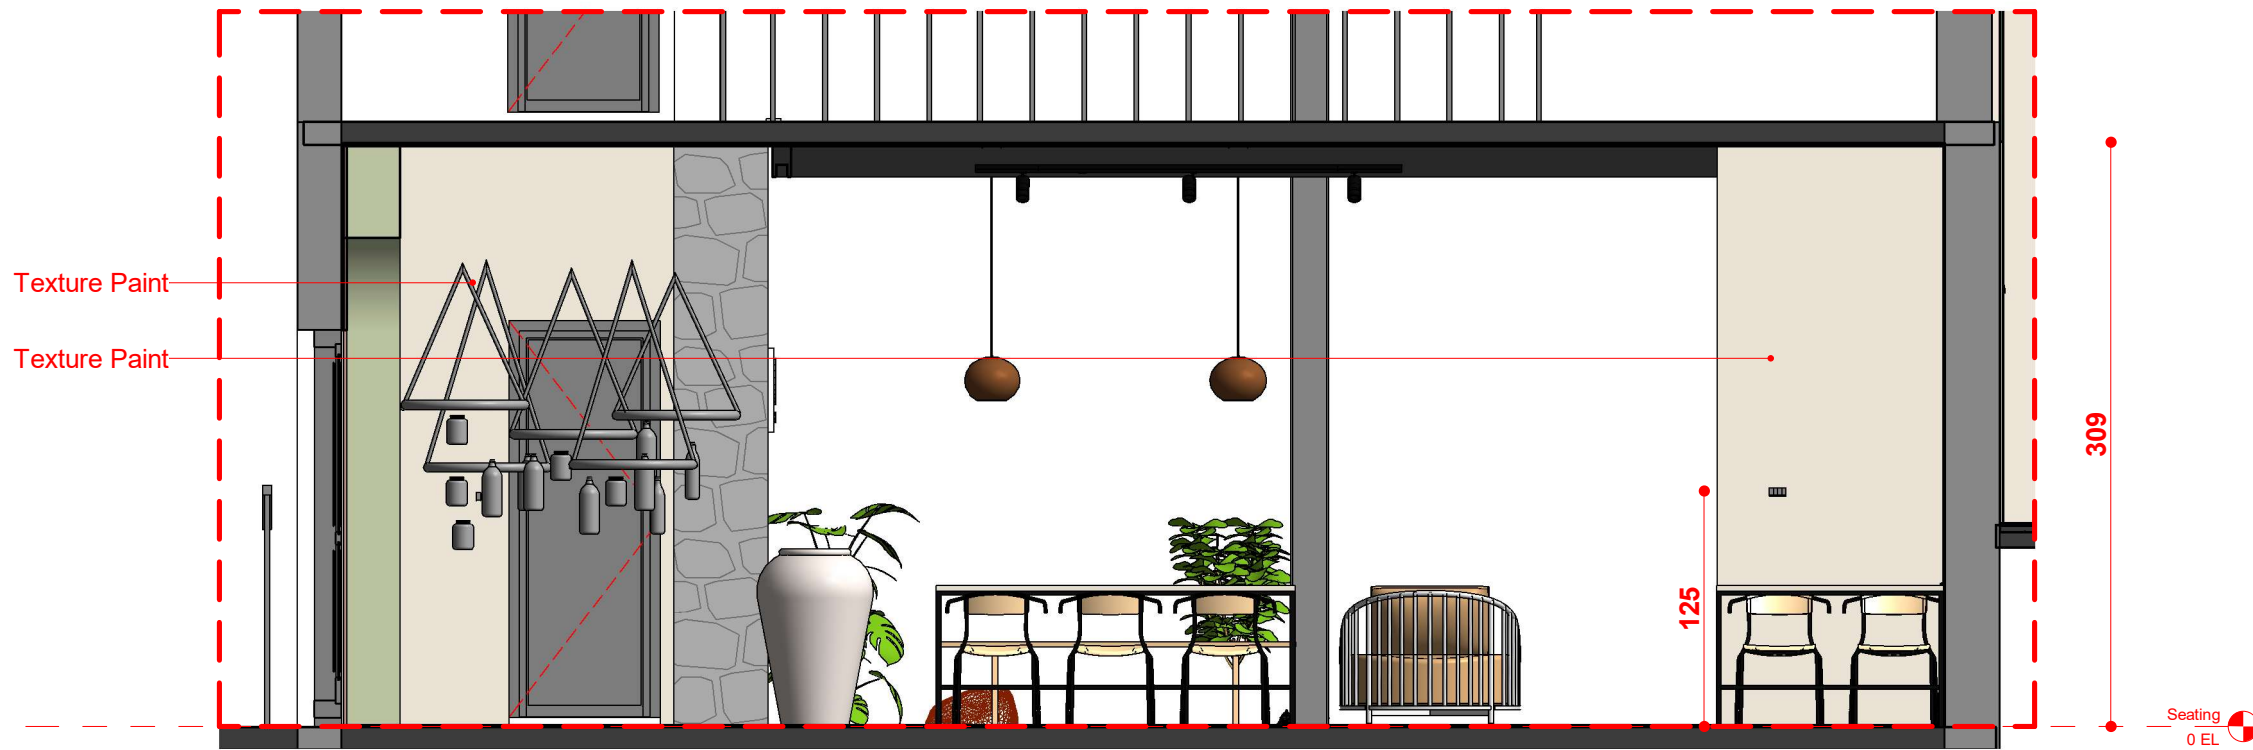

2 Elevation D
1 : 40



S Squared Architects Pvt. Ltd.

"Vempanattu", PTR No. 56
Plamoodu, Pattom P.O.
Trivandrum 695004
Kerala, India.
M : 00 91 944 7047467
T : 00 91 471 2300059
E : designs@ssquaredesigns.com

NOTES

All dimensions are in cm unless otherwise specified
Follow written dimensions only. All conceptual drawings
may tend to alter during construction without prior
notice.

2023 S² Architects Pvt. Ltd

This design is the property of the S² Architects Pvt. Ltd.
Any use, duplication of this property, in full or part,
without the permission of the said owner carries a liability
of fee determined by S² Architects Pvt. Ltd

REVISION SCHEDULE

CHECKED BY	AP
APPROVED BY	SU
SCALE	1 : 40 @ A3
RELEASE DATE	03/03/23

SHEET NAME (DELIVERABLE)

GF Seating Elevation C, D
REVISION_DRAWING NO._STAGE_PROJECT_DRAWN BY
R0_D101_ID6_CA



1 3D View 1



S Squared Architects Pvt. Ltd.
"Vempanattu", PTR No. 56
Plamoodu, Pattom P.O.
Trivandrum 695004
Kerala, India.
M : 00 91 944 7047467
T : 00 91 471 2300059
E : designs@ssquaredesigns.com

Architecture . Interiors .
Landscape


NOTES
All dimensions are in cm unless otherwise specified
Follow written dimensions only. All conceptual drawings
may tend to alter during construction without prior
notice.

2023 S² Architects Pvt. Ltd
This design is the property of the S² Architects Pvt. Ltd.
Any use, duplication of this property, in full or part,
without the permission of the said owner carries a liability
of fee determined by S² Architects Pvt. Ltd


REVISION SCHEDULE	

CHECKED BY	AP
APPROVED BY	SU
SCALE	@ A3
RELEASE DATE	03/03/23

SHEET NAME (DELIVERABLE)	
GF Seating 3D View 1	
REVISION_DRAWING NO._STAGE_PROJECT_DRAWN BY	
R0_D101_ID6_CA	
23	

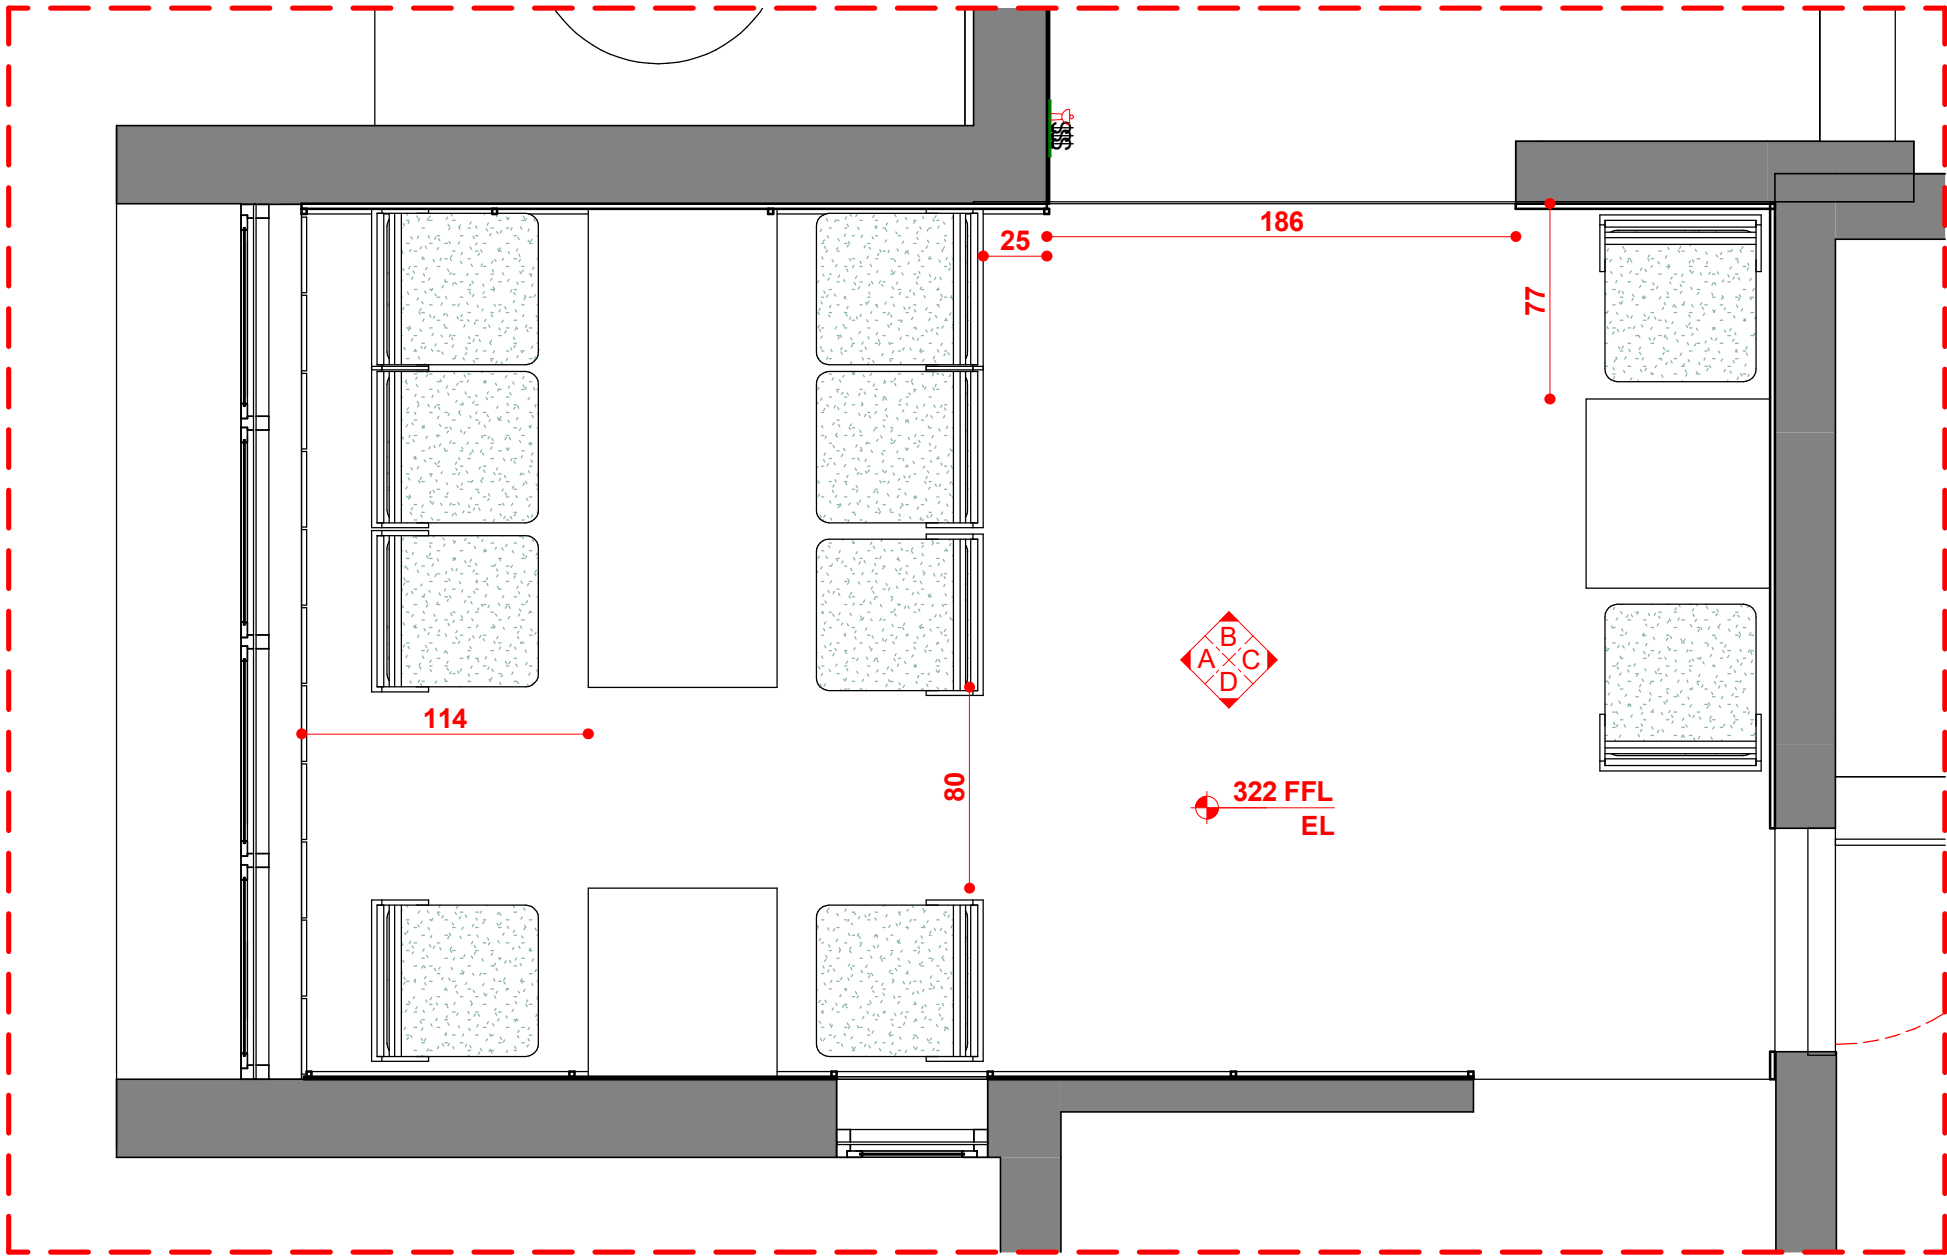

1 1F Low seating Furniture Plan
1 : 30

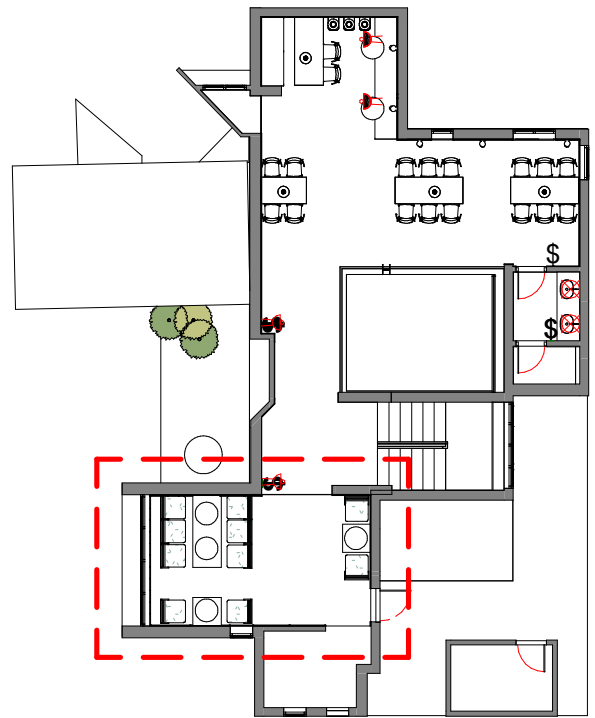

2 Keyplan
1 : 200

Wall Finish Schedule			
Item		Sqm	Sqft
Jhurmut- Tropical Theme Designer Wallpaper (Life n Colors)		0.77	8.3
Plywood + Veneer Panel		4.8	52
Texture Paint		26.21	282
Bamboo curtain + Reeper work		16.50	177.5
Ceiling Paint		20.3	218

NOTE : THE GENERAL 1F FINISHED FLOOR LEVEL (FFL) IS 322cm FFL EL UNLESS OTHERWISE NOTED



S Squared Architects Pvt. Ltd.
"Vempanattu", PTR A No. 56
Plamoodu, Pattom P.O.
Trivandrum 695004
Kerala, India.
M : 00 91 944 7047467
T : 00 91 471 2300059
E : designs@ssquaredesigns.com
Architecture . Interiors .
Landscape

NOTES
All dimensions are in cm unless otherwise specified
Follow written dimensions only. All conceptual drawings
may tend to alter during construction without prior
notice.


2023 S² Architects Pvt. Ltd
This design is the property of the S² Architects Pvt. Ltd.
Any use, duplication of this property, in full or part,
without the permission of the said owner carries a liability
of fee determined by S² Architects Pvt. Ltd

REVISION SCHEDULE

CHECKED BY	AP
APPROVED BY	SU
SCALE	As indicated @ A3
RELEASE DATE	03/02/23

SHEET NAME (DELIVERABLE)

1F Low Seating Furniture Plan
REVISION_DRAWING NO._STAGE_PROJECT_DRAWN BY
R0_H101_ID6_CA

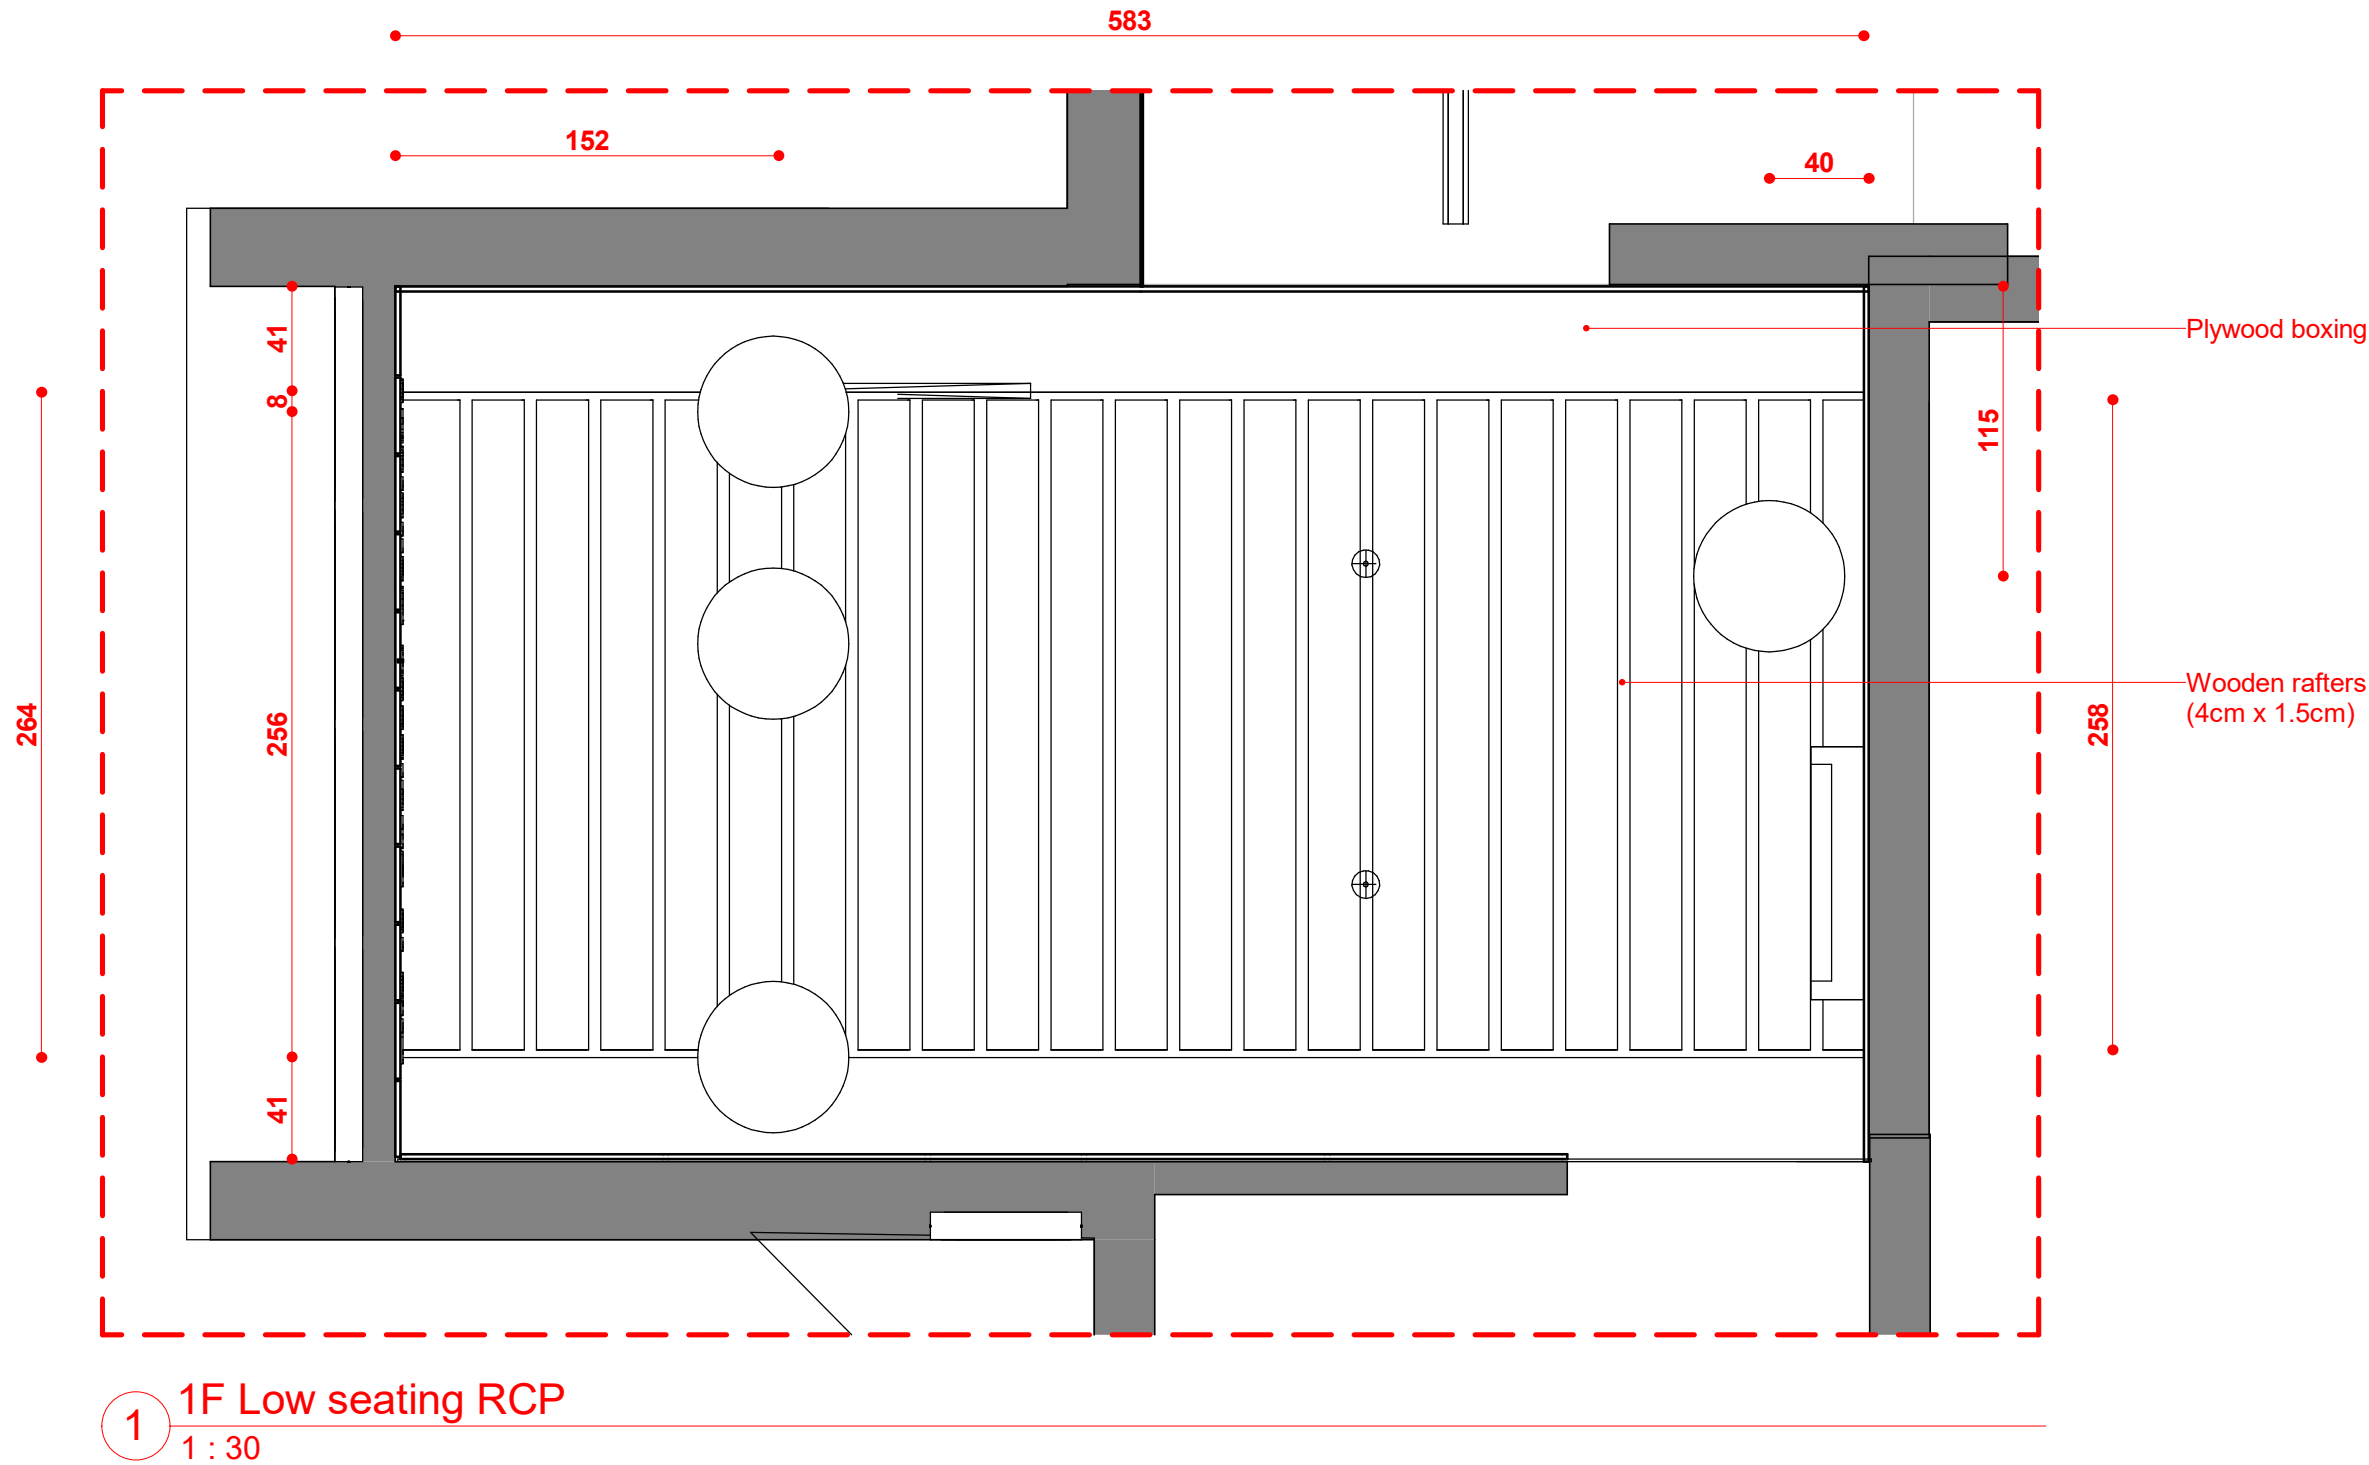

S Squared Architects Pvt. Ltd.
"Vempanattu", PTR No. 56
Plamoodu, Pattom P.O.
Trivandrum 695004
Kerala, India.
M : 00 91 944 7047467
T : 00 91 471 2300059
E : designs@ssquaredesigns.com



NOTES
All dimensions are in cm unless otherwise specified.
Follow written dimensions only. All conceptual drawings may tend to alter during construction without prior notice.
2023 S² Architects Pvt. Ltd
This design is the property of the S² Architects Pvt. Ltd.
Any use, duplication of this property, in full or part, without the permission of the said owner carries a liability of fee determined by S² Architects Pvt. Ltd

REVISION SCHEDULE	

CHECKED BY	AP
APPROVED BY	SU
SCALE	1 : 30 @ A3
RELEASE DATE	03/02/23

SHEET NAME (DELIVERABLE)	
1F Low Seating RCP	
REVISION_DRAWING NO._STAGE_PROJECT_DRAWN BY	
R0_H101_ID6_CA	

GOOD FOR CONSTRUCTION

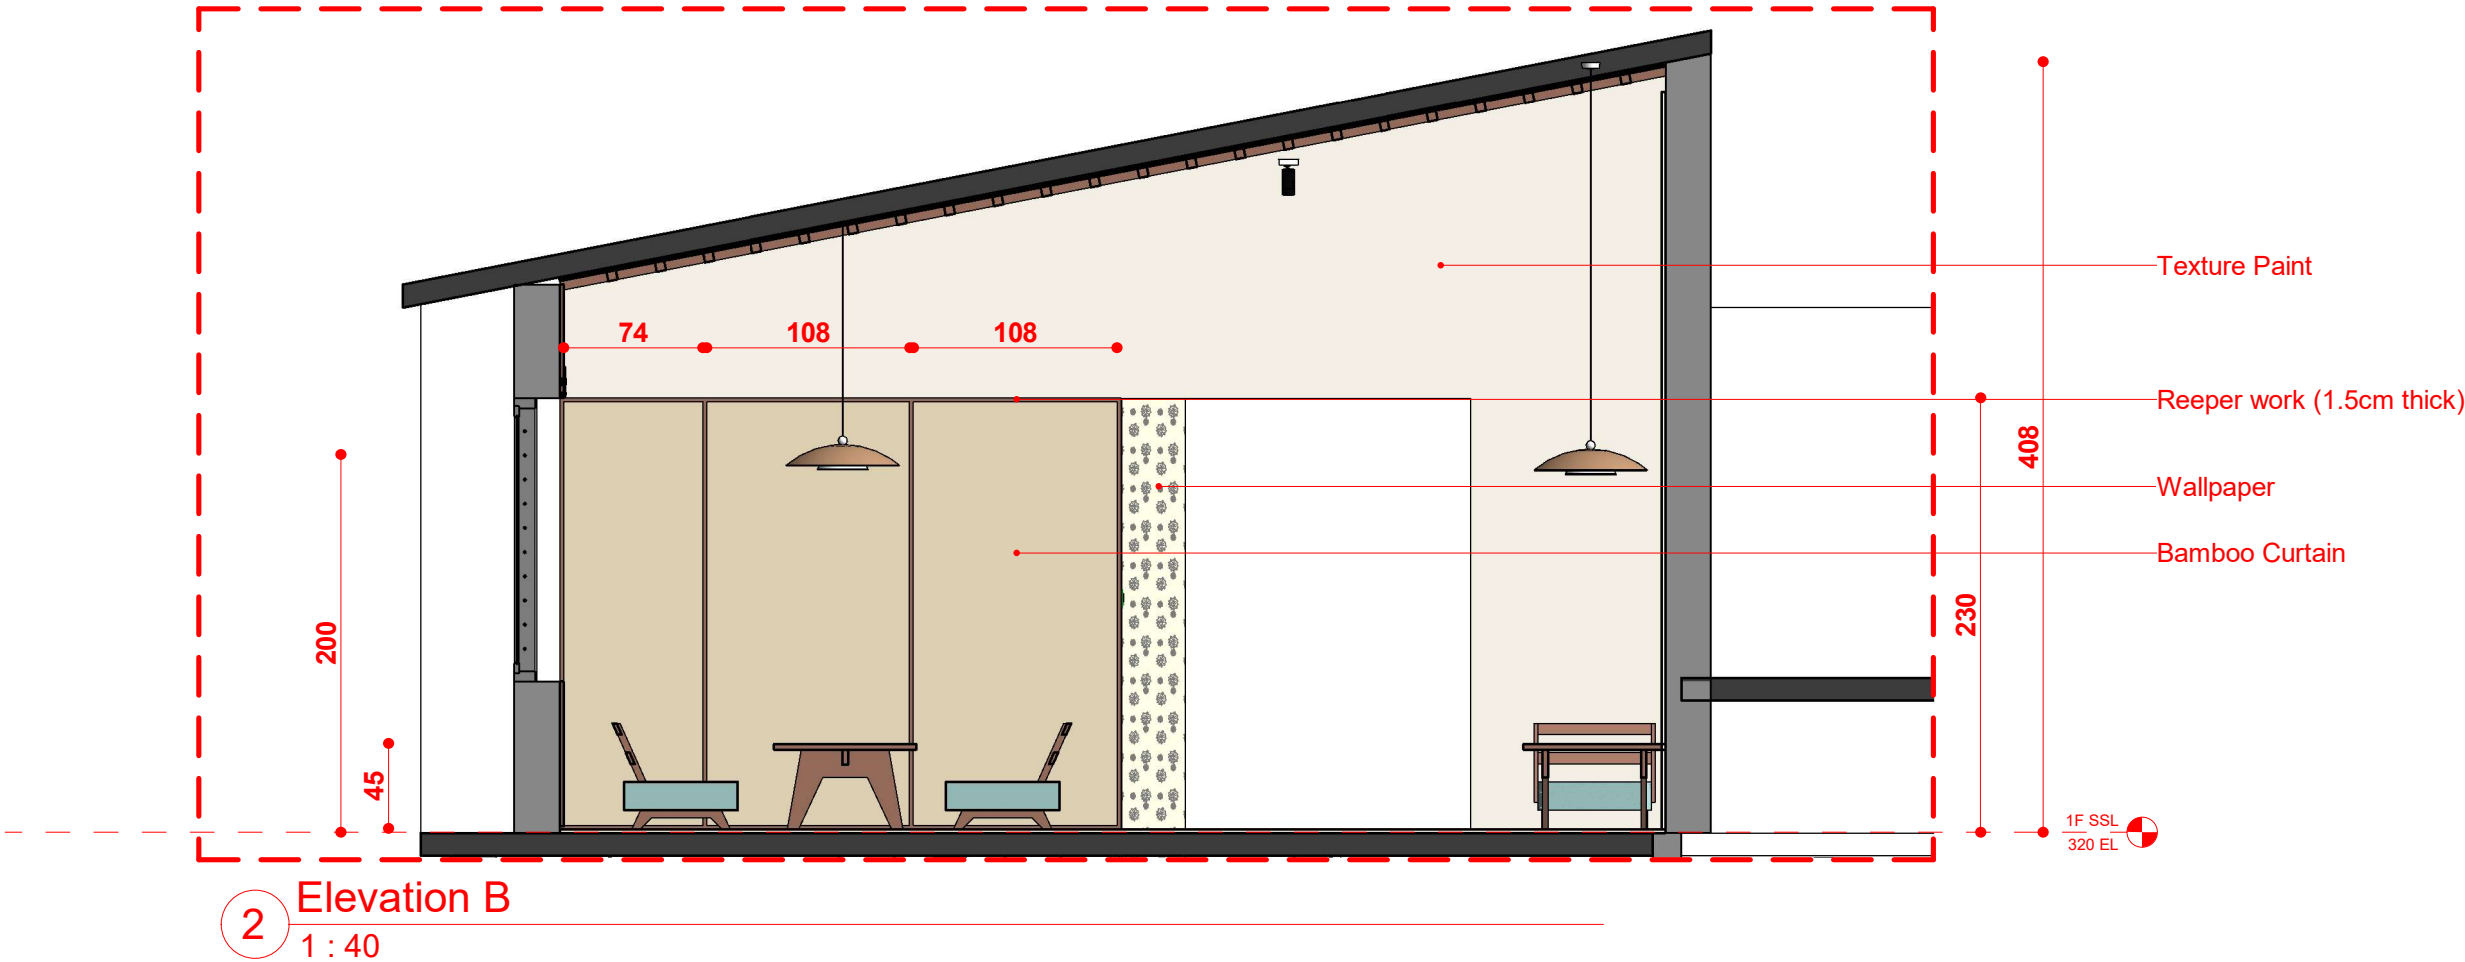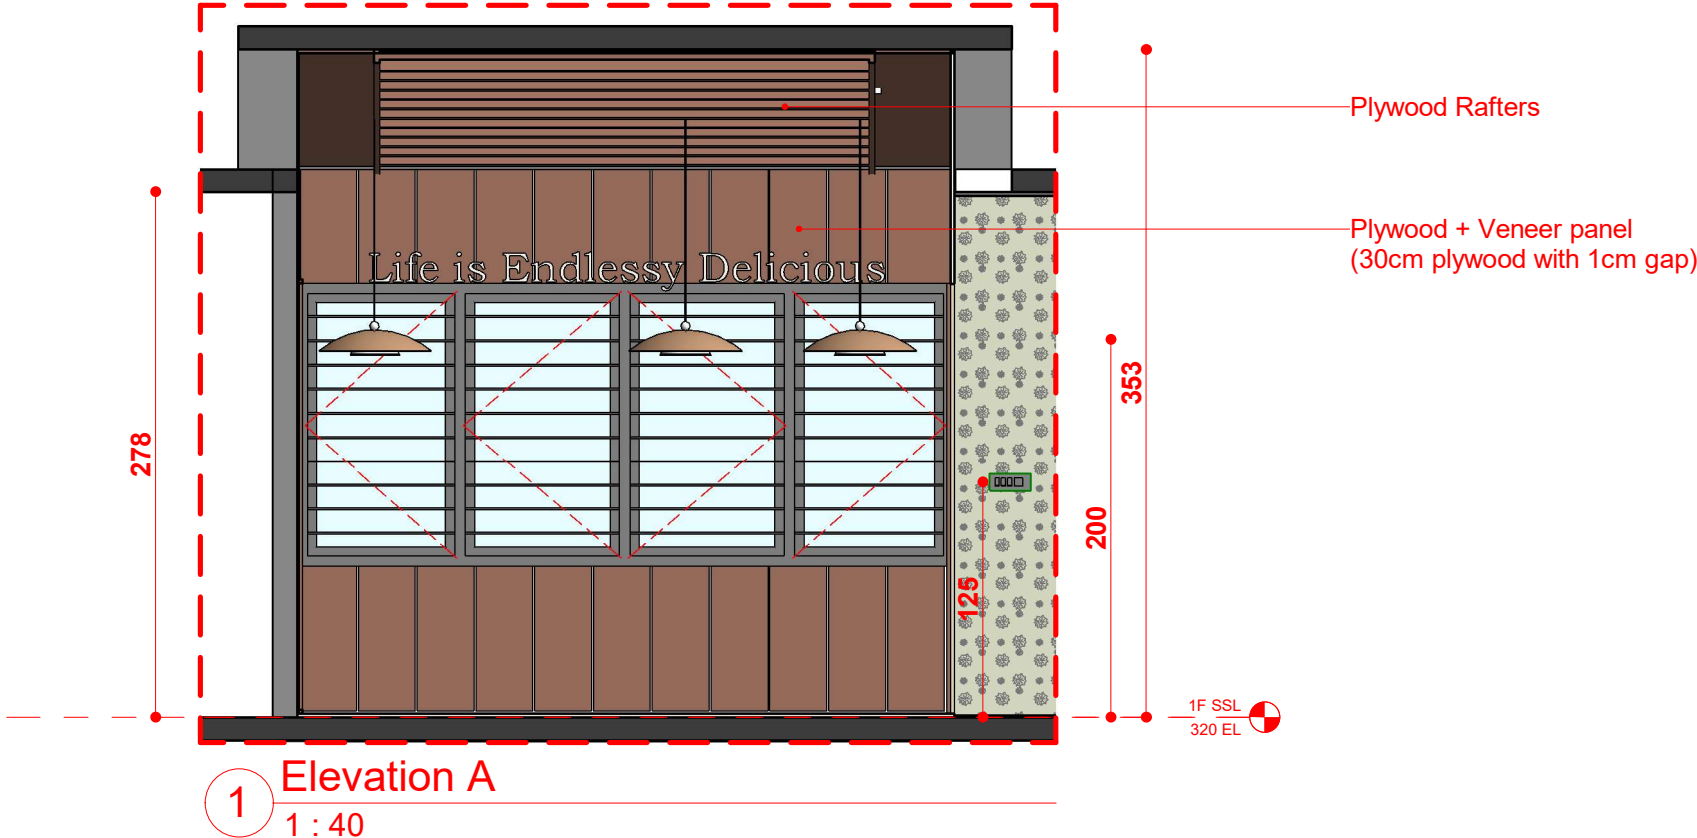

NOTES
All dimensions are in cm unless otherwise specified.
Follow written dimensions only. All conceptual drawings may tend to alter during construction without prior notice.

2023 S² Architects Pvt. Ltd

This design is the property of the S² Architects Pvt. Ltd. Any use, duplication of this property, in full or part, without the permission of the said owner carries a liability of fee determined by S² Architects Pvt. Ltd

REVISION SCHEDULE	


CHECKED BY	AP
APPROVED BY	SU
SCALE	1 : 40 @ A3
RELEASE DATE	03/02/23

SHEET NAME (DELIVERABLE)	
1F Low Seating Elevation A, B	
REVISION_DRAWING NO._STAGE_PROJECT_DRAWN BY	
R0_H101_ID6_CA	
26	




S Squared Architects Pvt. Ltd.
"Vempanattu", PTR No. 56
Plamoodu, Pattom P.O.
Trivandrum 695004
Kerala, India.
M : 00 91 944 7047467
T : 00 91 471 2300059
E : designs@ssquaredesigns.com


Architecture . Interiors .
Landscape

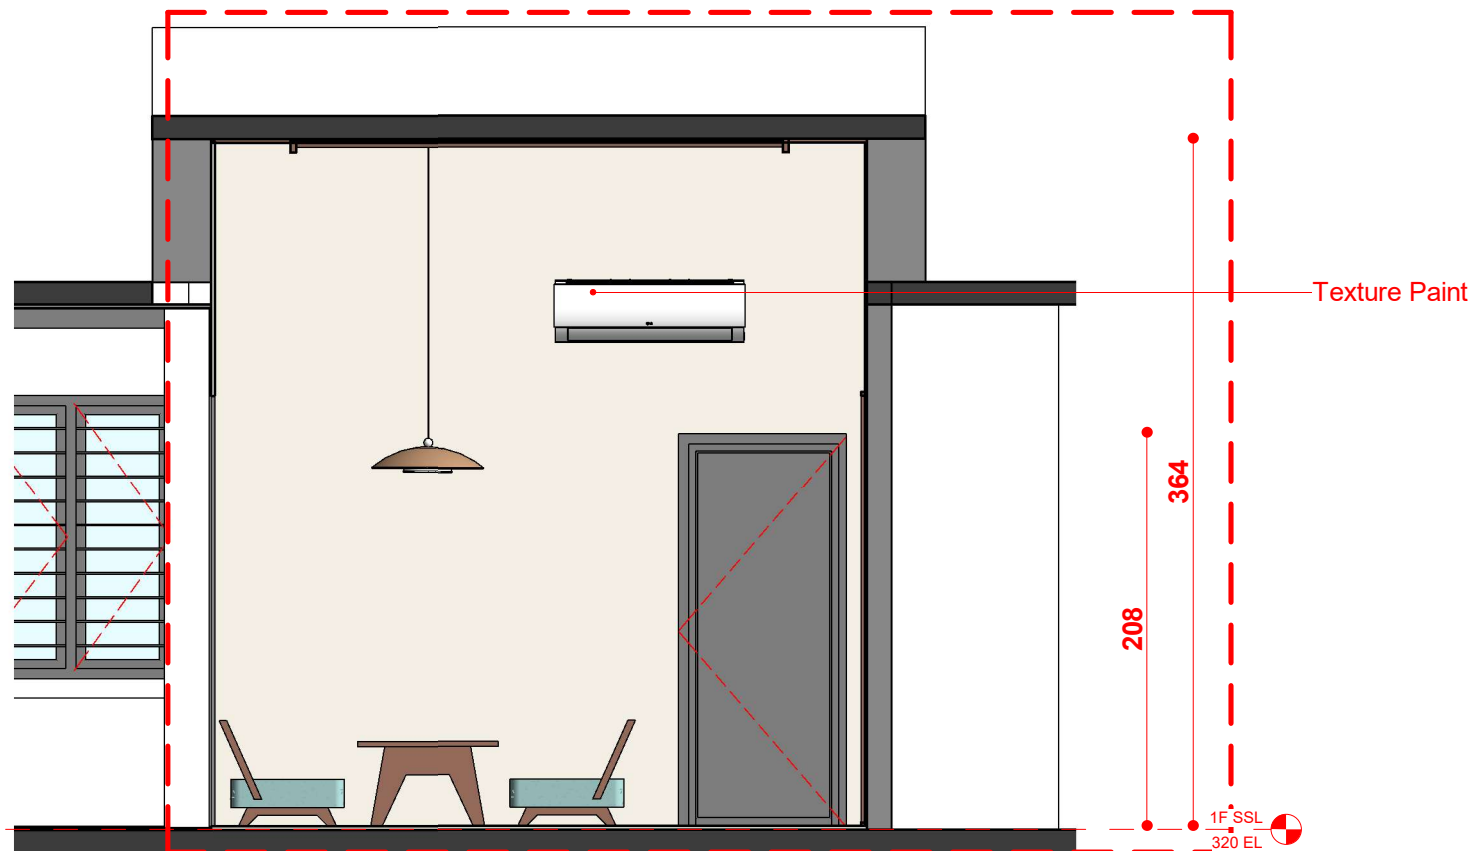

1 Elevation C
1 : 40

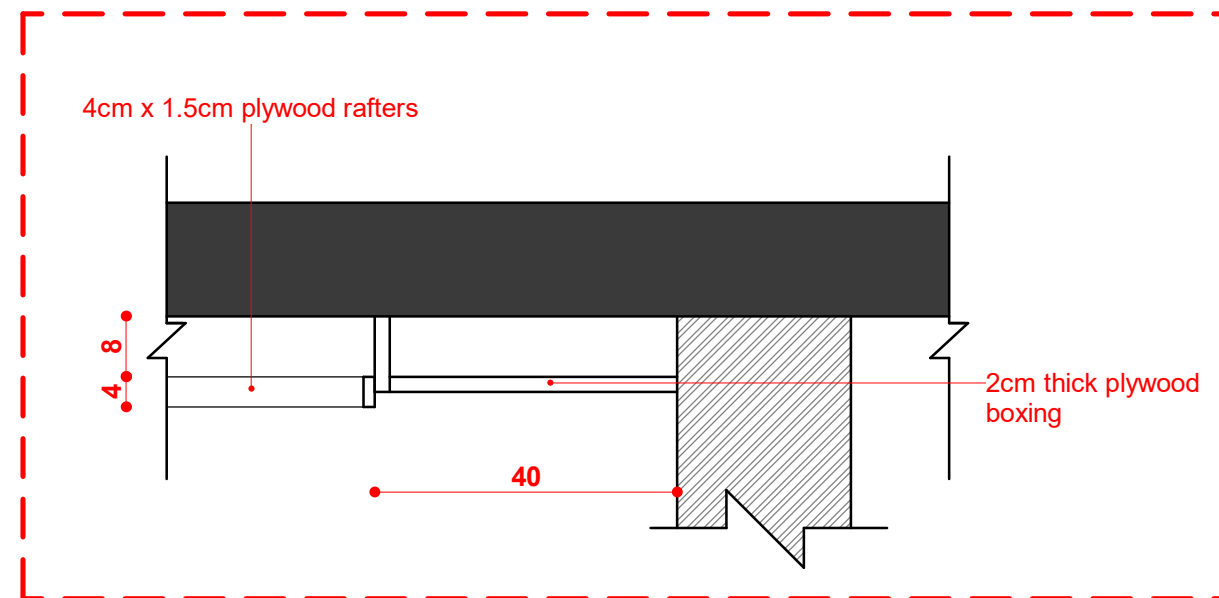

3 Plywood ceiling detail
1 : 10

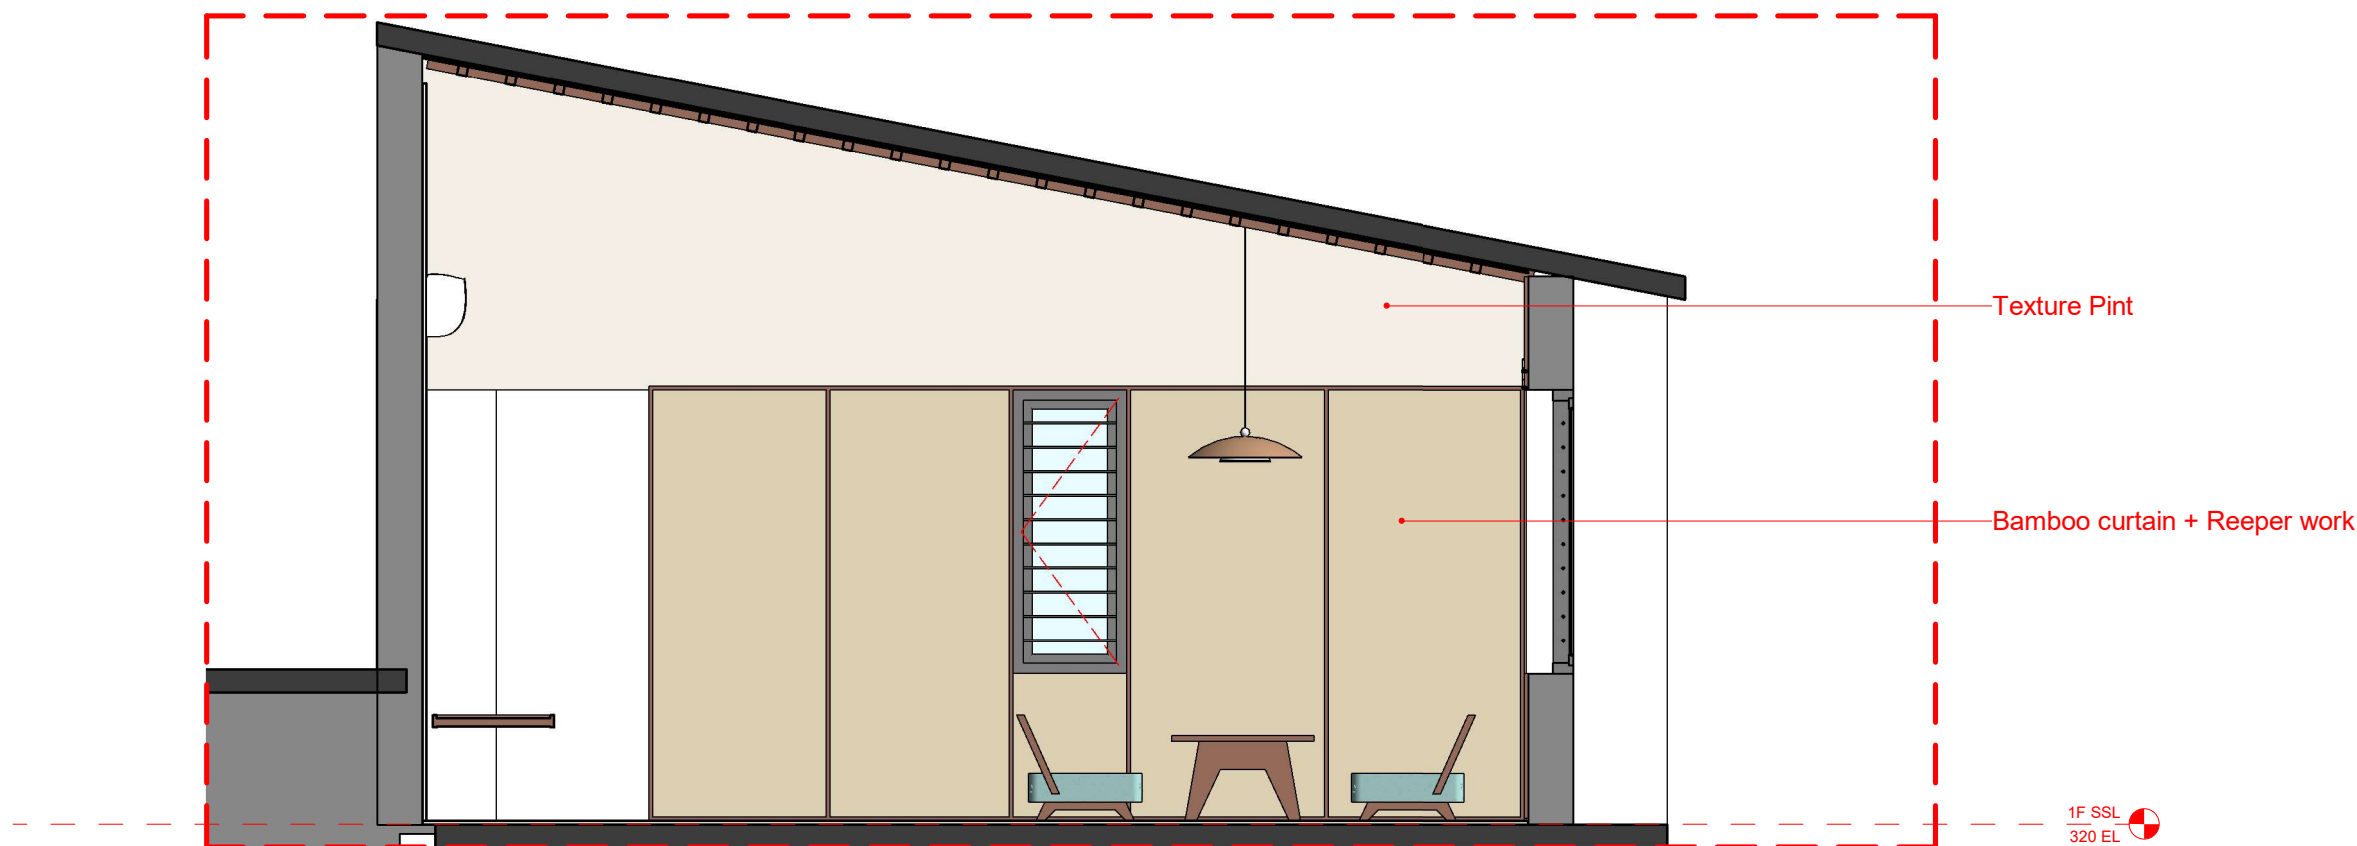

2 Elevation D
1 : 40

GOOD FOR CONSTRUCTION



S Squared Architects Pvt. Ltd.

"Vempanattu", PTR No. 56
Plamoodu, Pattom P.O.
Trivandrum 695004
Kerala, India.
M : 00 91 944 7047467
T : 00 91 471 2300059
E : designs@ssquaredesigns.com

NOTES

All dimensions are in cm unless otherwise specified
Follow written dimensions only. All conceptual drawings
may tend to alter during construction without prior
notice.

2023 S² Architects Pvt. Ltd

This design is the property of the S² Architects Pvt. Ltd.
Any use, duplication of this property, in full or part,
without the permission of the said owner carries a liability
of fee determined by S² Architects Pvt. Ltd

REVISION SCHEDULE

CHECKED BY	AP
APPROVED BY	SU
SCALE	As indicated @ A3
RELEASE DATE	03/02/23


SHEET NAME (DELIVERABLE)

1F Low Seating Elevation C, D

REVISION_DRAWING NO._STAGE_PROJECT_DRAWN BY

R0_H101_ID6_CA

GOOD FOR CONSTRUCTION

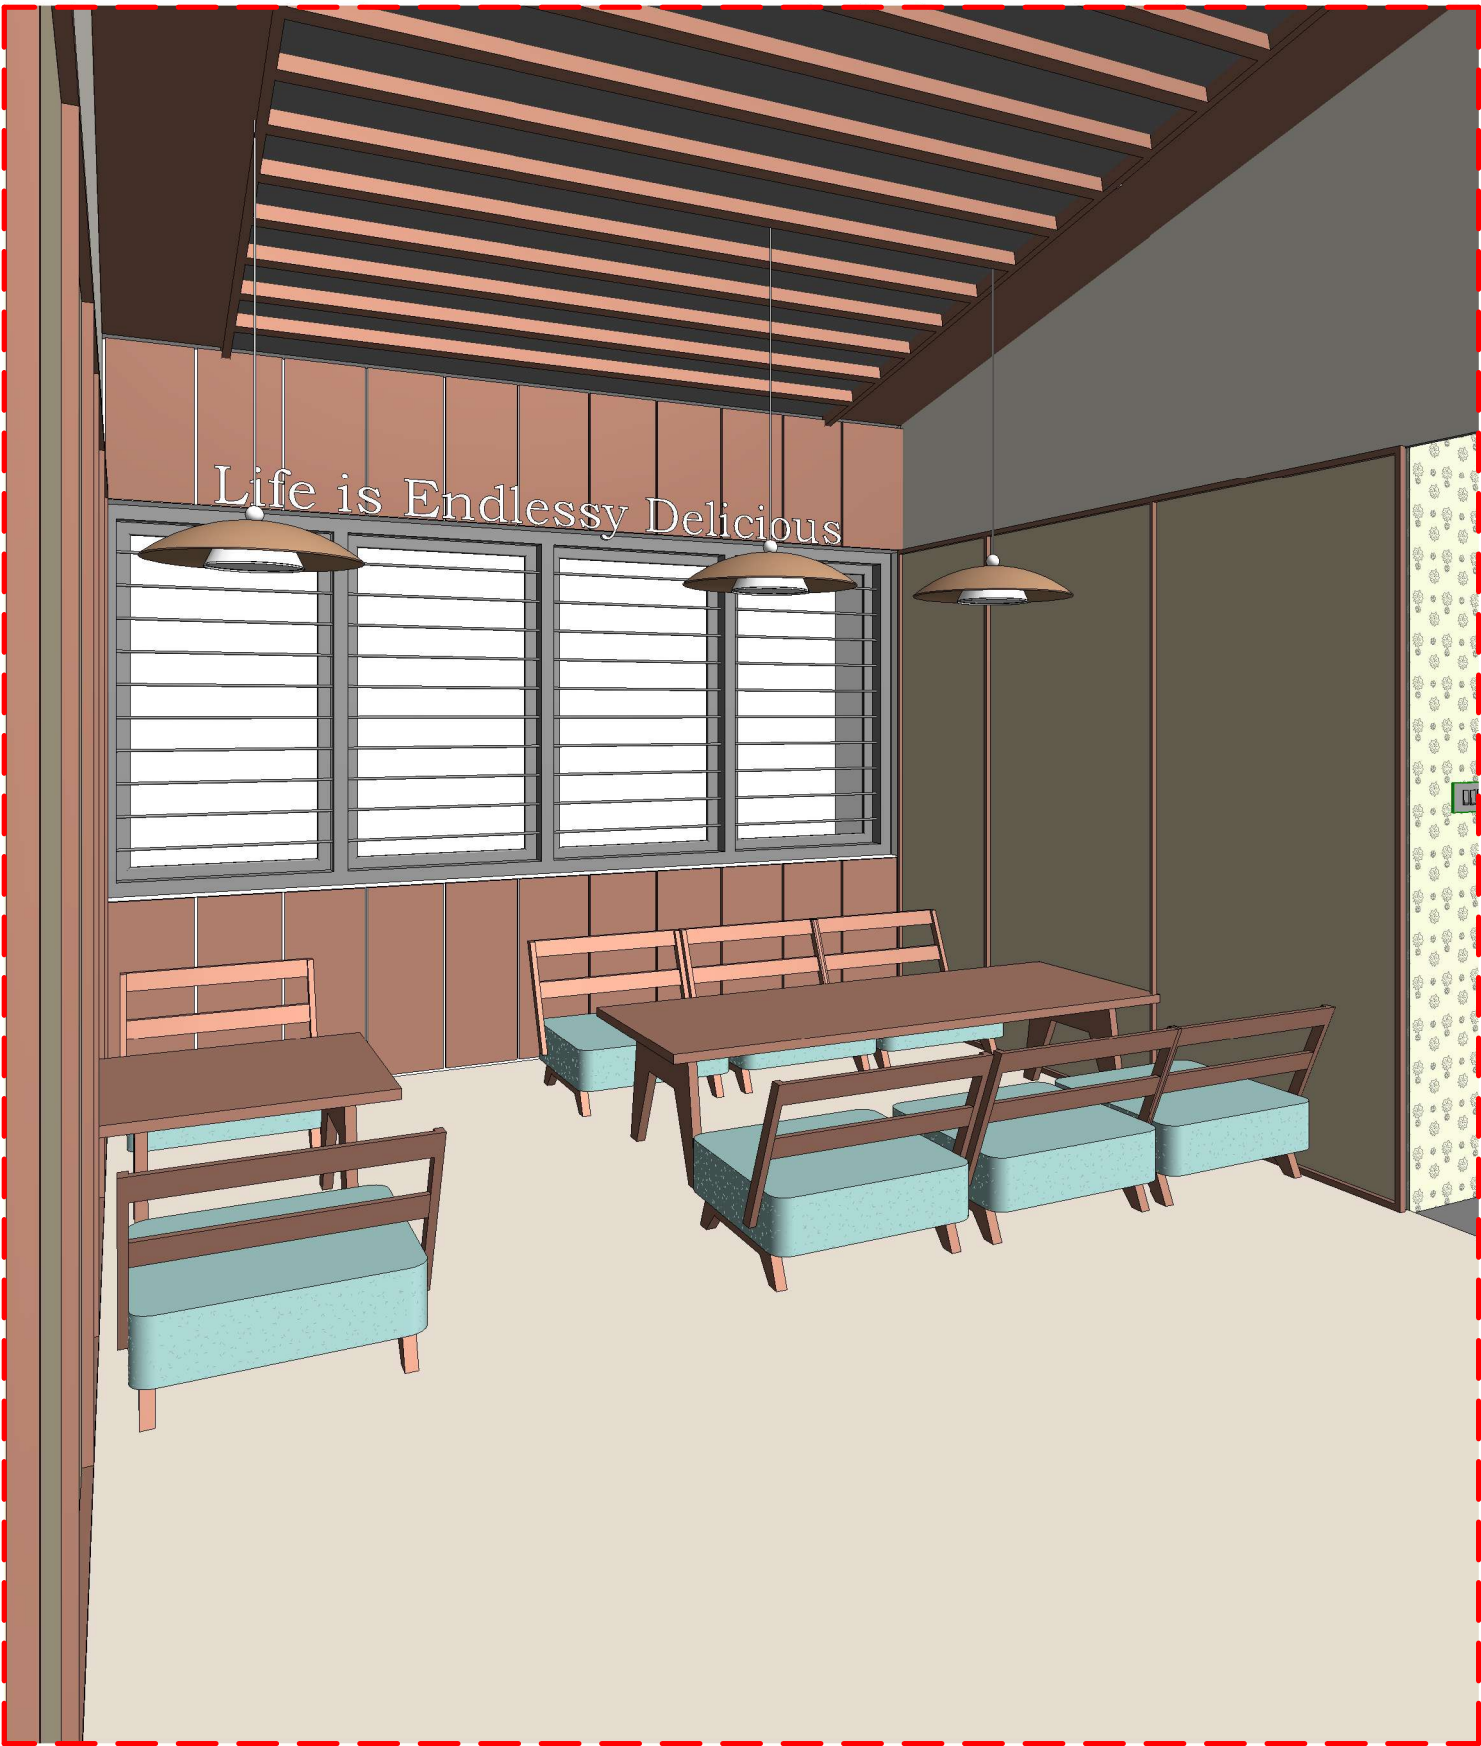

1 3D View 1



2 3D View 2



S Squared Architects Pvt. Ltd.
"Vempanattu", PTR No. 56
Plamoodu, Pattom P.O.
Trivandrum 695004
Kerala, India.
M : 00 91 944 7047467
T : 00 91 471 2300059
E : designs@ssquaredesigns.com


Architecture . Interiors .
Landscape

NOTES
All dimensions are in cm unless otherwise specified
Follow written dimensions only. All conceptual drawings
may tend to alter during construction without prior
notice.
2023 S² Architects Pvt. Ltd
This design is the property of the S² Architects Pvt. Ltd.
Any use, duplication of this property, in full or part,
without the permission of the said owner carries a liability
of fee determined by S² Architects Pvt. Ltd


REVISION SCHEDULE	

CHECKED BY	AP
APPROVED BY	SU
SCALE	@ A3
RELEASE DATE	03/02/23


SHEET NAME (DELIVERABLE)	
1F Low Seating 3D Views	
REVISION_DRAWING NO._STAGE_PROJECT_DRAWN BY	
R0_H101_ID6_CA	
28	

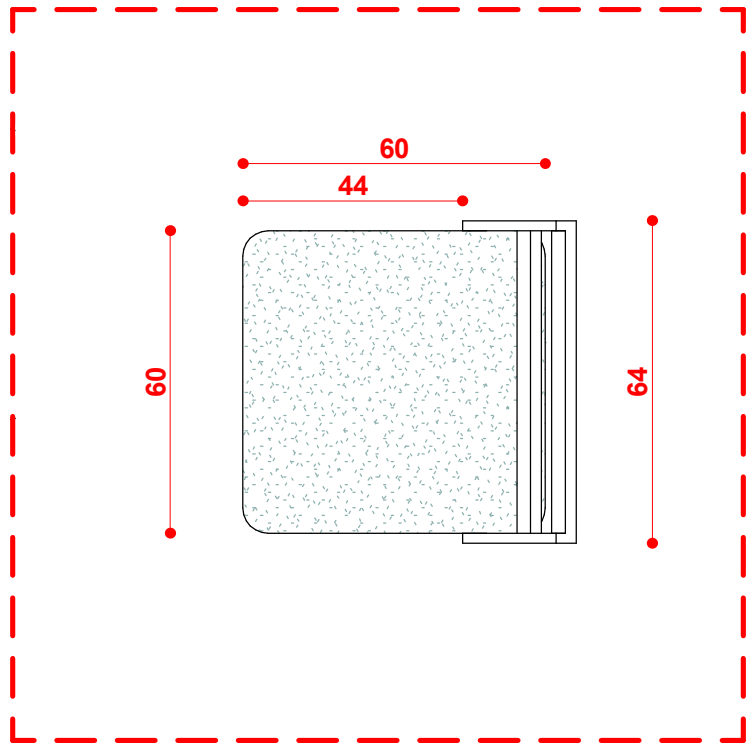


1 Low seating Furniture Plan
1 : 15

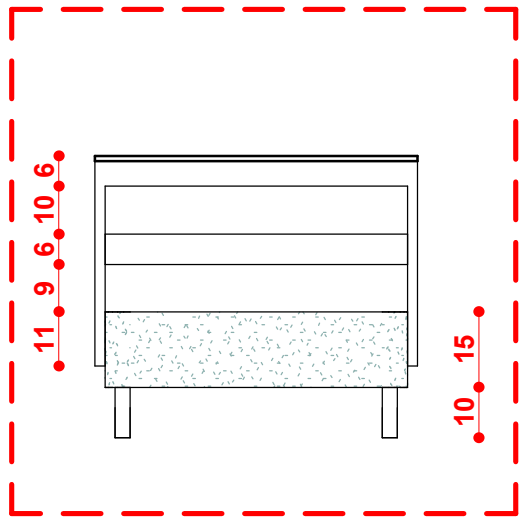


2 Seat Front Elevation
1 : 15

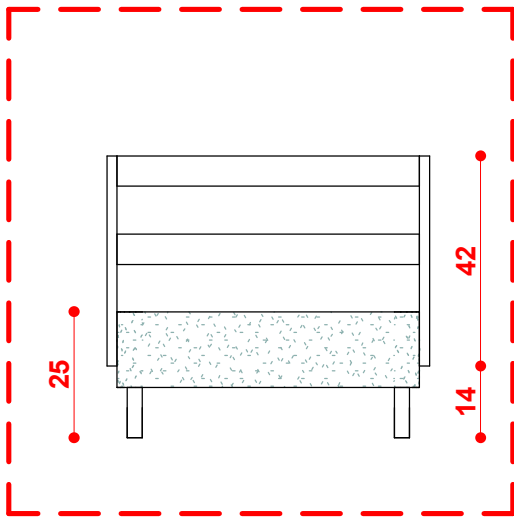


3 Seat Rear Elevation
1 : 15

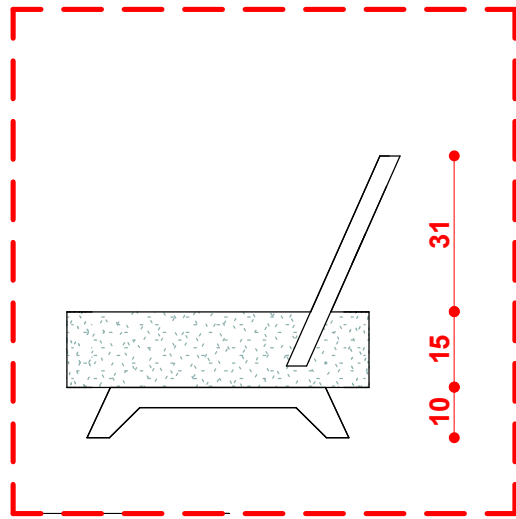

4 Seat Side Elevation
1 : 15

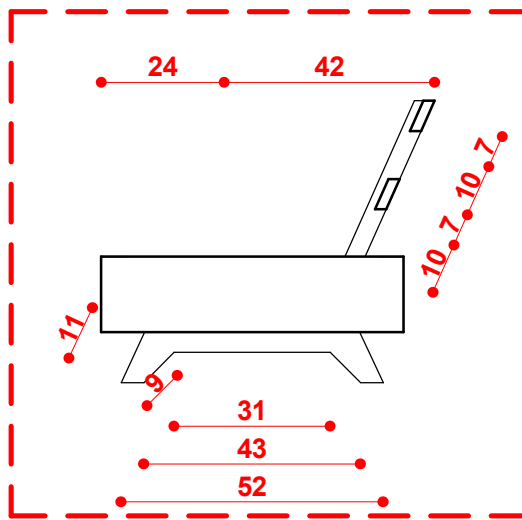


5 Section 1
1 : 15

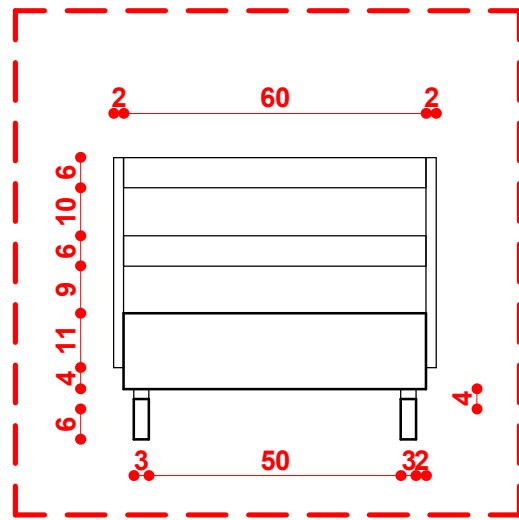

6 Section 2
1 : 15



7 3D View 1

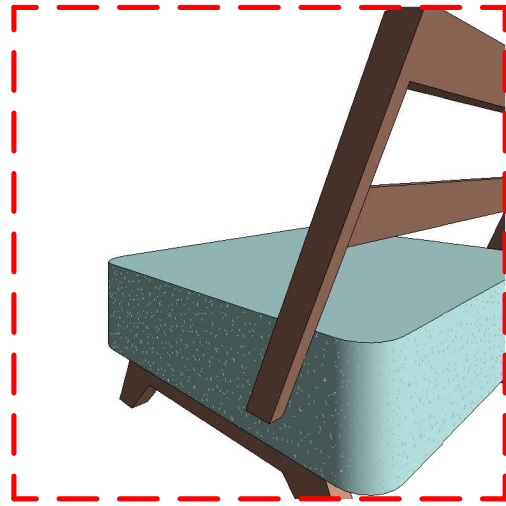

8 3D View 2

Chair (low height) Schedule

Floor	Count
First floor	10

NOTES

All dimensions are in cm unless otherwise specified
Follow written dimensions only.All conceptual drawings
may tend to alter during construction without prior
notice.

2023 S² Architects Pvt. Ltd

This design is the property of the S² Architects Pvt. Ltd.
Any use, duplication of this property, in full or part,
without the permission of the said owner carries a liability
of fee determined by S² Architects Pvt. Ltd

REVISION SCHEDULE

CHECKED BY

AP

APPROVED BY

SU

SCALE

As indicated @ A3

RELEASE DATE

03/03/23

SHEET NAME (DELIVERABLE)

1F Low Seating Chair detail

REVISION_DRAWING NO._STAGE_PROJECT_DRAWN BY

R0_H101_ID6_CA




S Squared Architects Pvt. Ltd.


"Vempanattu", PTR A No. 56
Plamoodu, Pattom P.O.
Trivandrum 695004
Kerala, India.

M : 00 91 944 7047467
T : 00 91 471 2300059
E : designs@ssquaredesigns.com


Architecture . Interiors .
Landscape

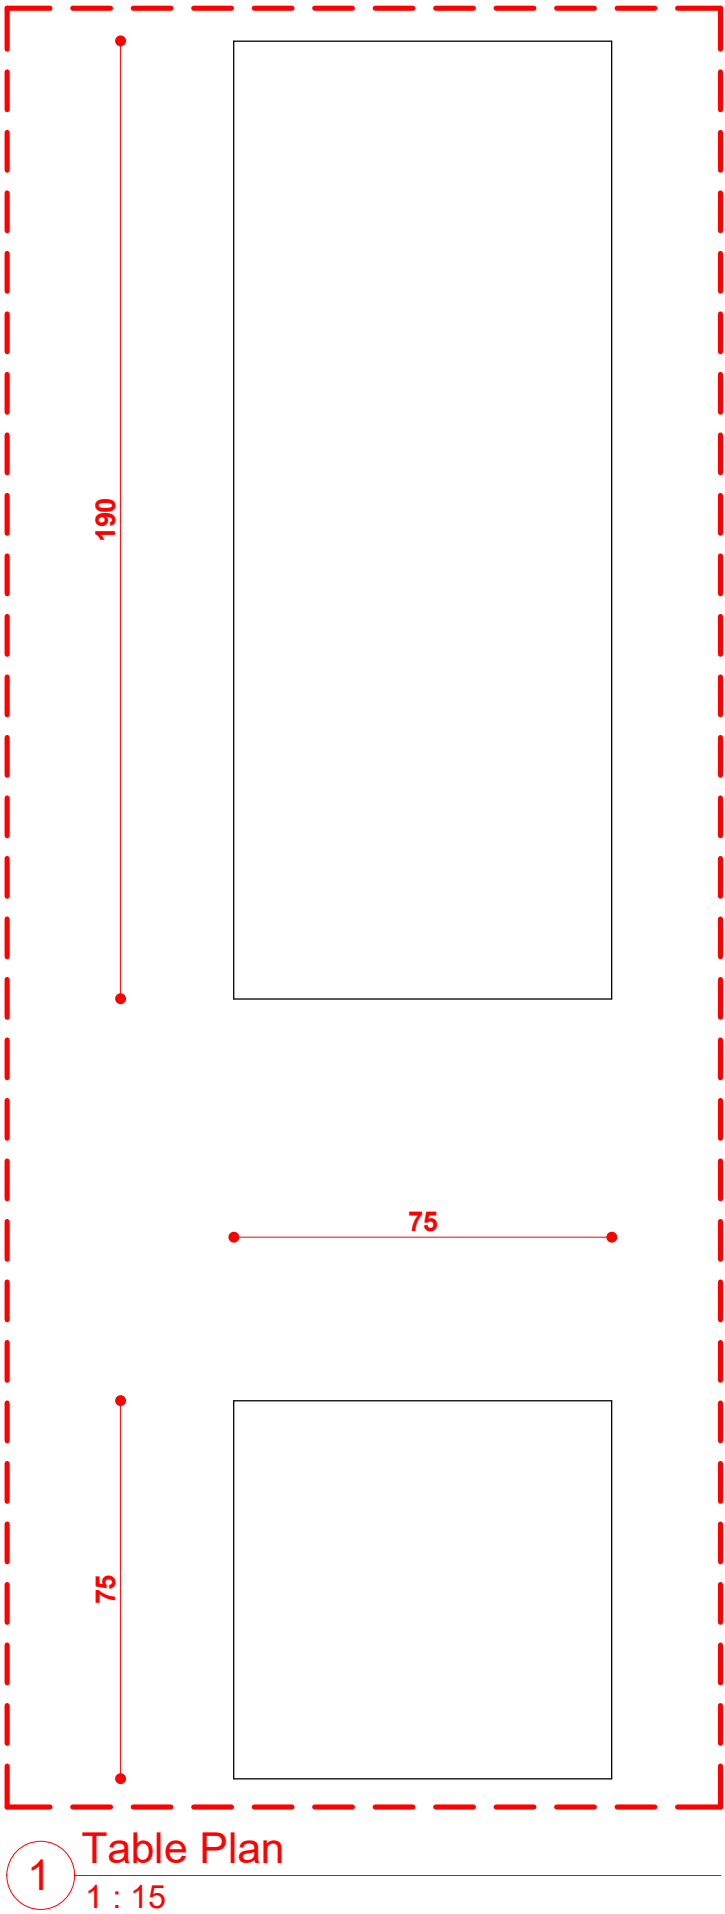


1 Table Plan
1 : 15

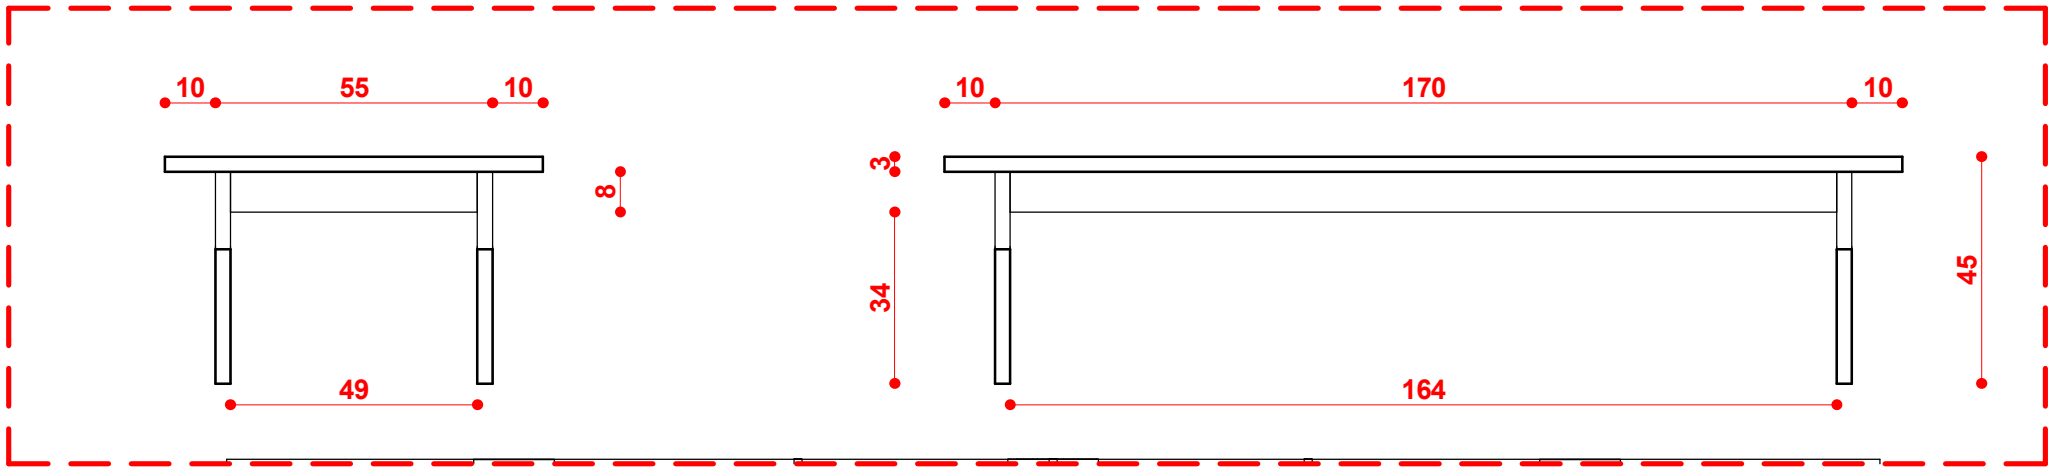


2 Front Elevation
1 : 15

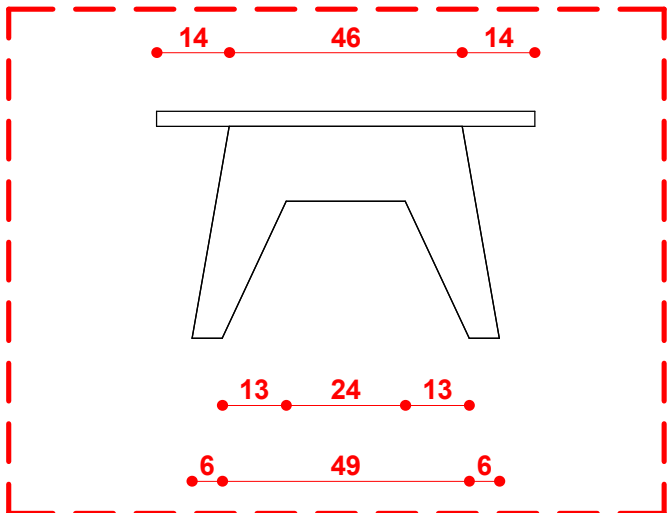

3 Side Elevation
1 : 15

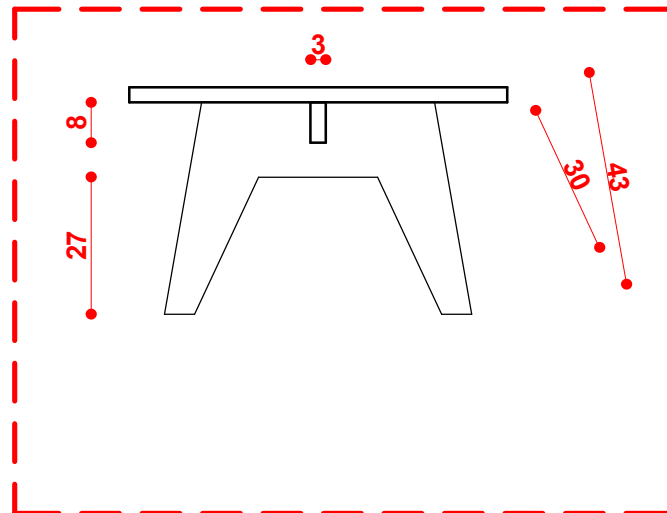

4 Section
1 : 15

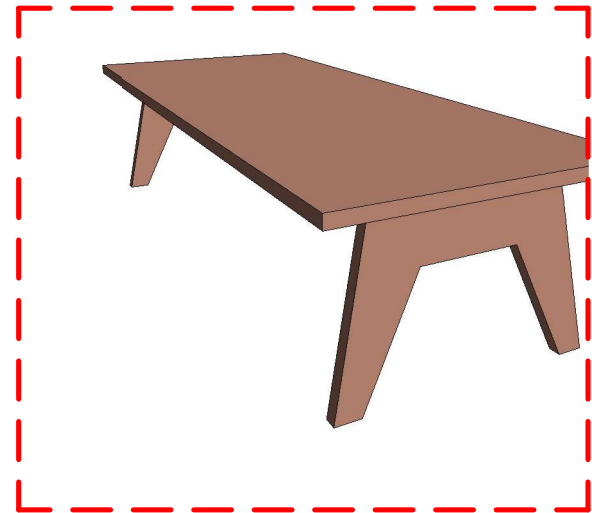

5 3D View 1



6 3D View 2

Chair (low height) Schedule			
Floor	length	breadth	Count
First floor	190cm	75cm	1
	75cm	75cm	2


NOTES
All dimensions are in cm unless otherwise specified
Follow written dimensions only. All conceptual drawings may tend to alter during construction without prior notice.
2023 S² Architects Pvt. Ltd
This design is the property of the S² Architects Pvt. Ltd. Any use, duplication of this property, in full or part, without the permission of the said owner carries a liability of fee determined by S² Architects Pvt. Ltd

REVISION SCHEDULE


CHECKED BY	AP
APPROVED BY	SU
SCALE	As indicated @ A3
RELEASE DATE	03/03/23

SHEET NAME (DELIVERABLE)
1F Low Seating Table detail REVISION_DRAWING NO._STAGE_PROJECT_DRAWN BY R0_H101_ID6_CA


NOT FOR CONSTRUCTION

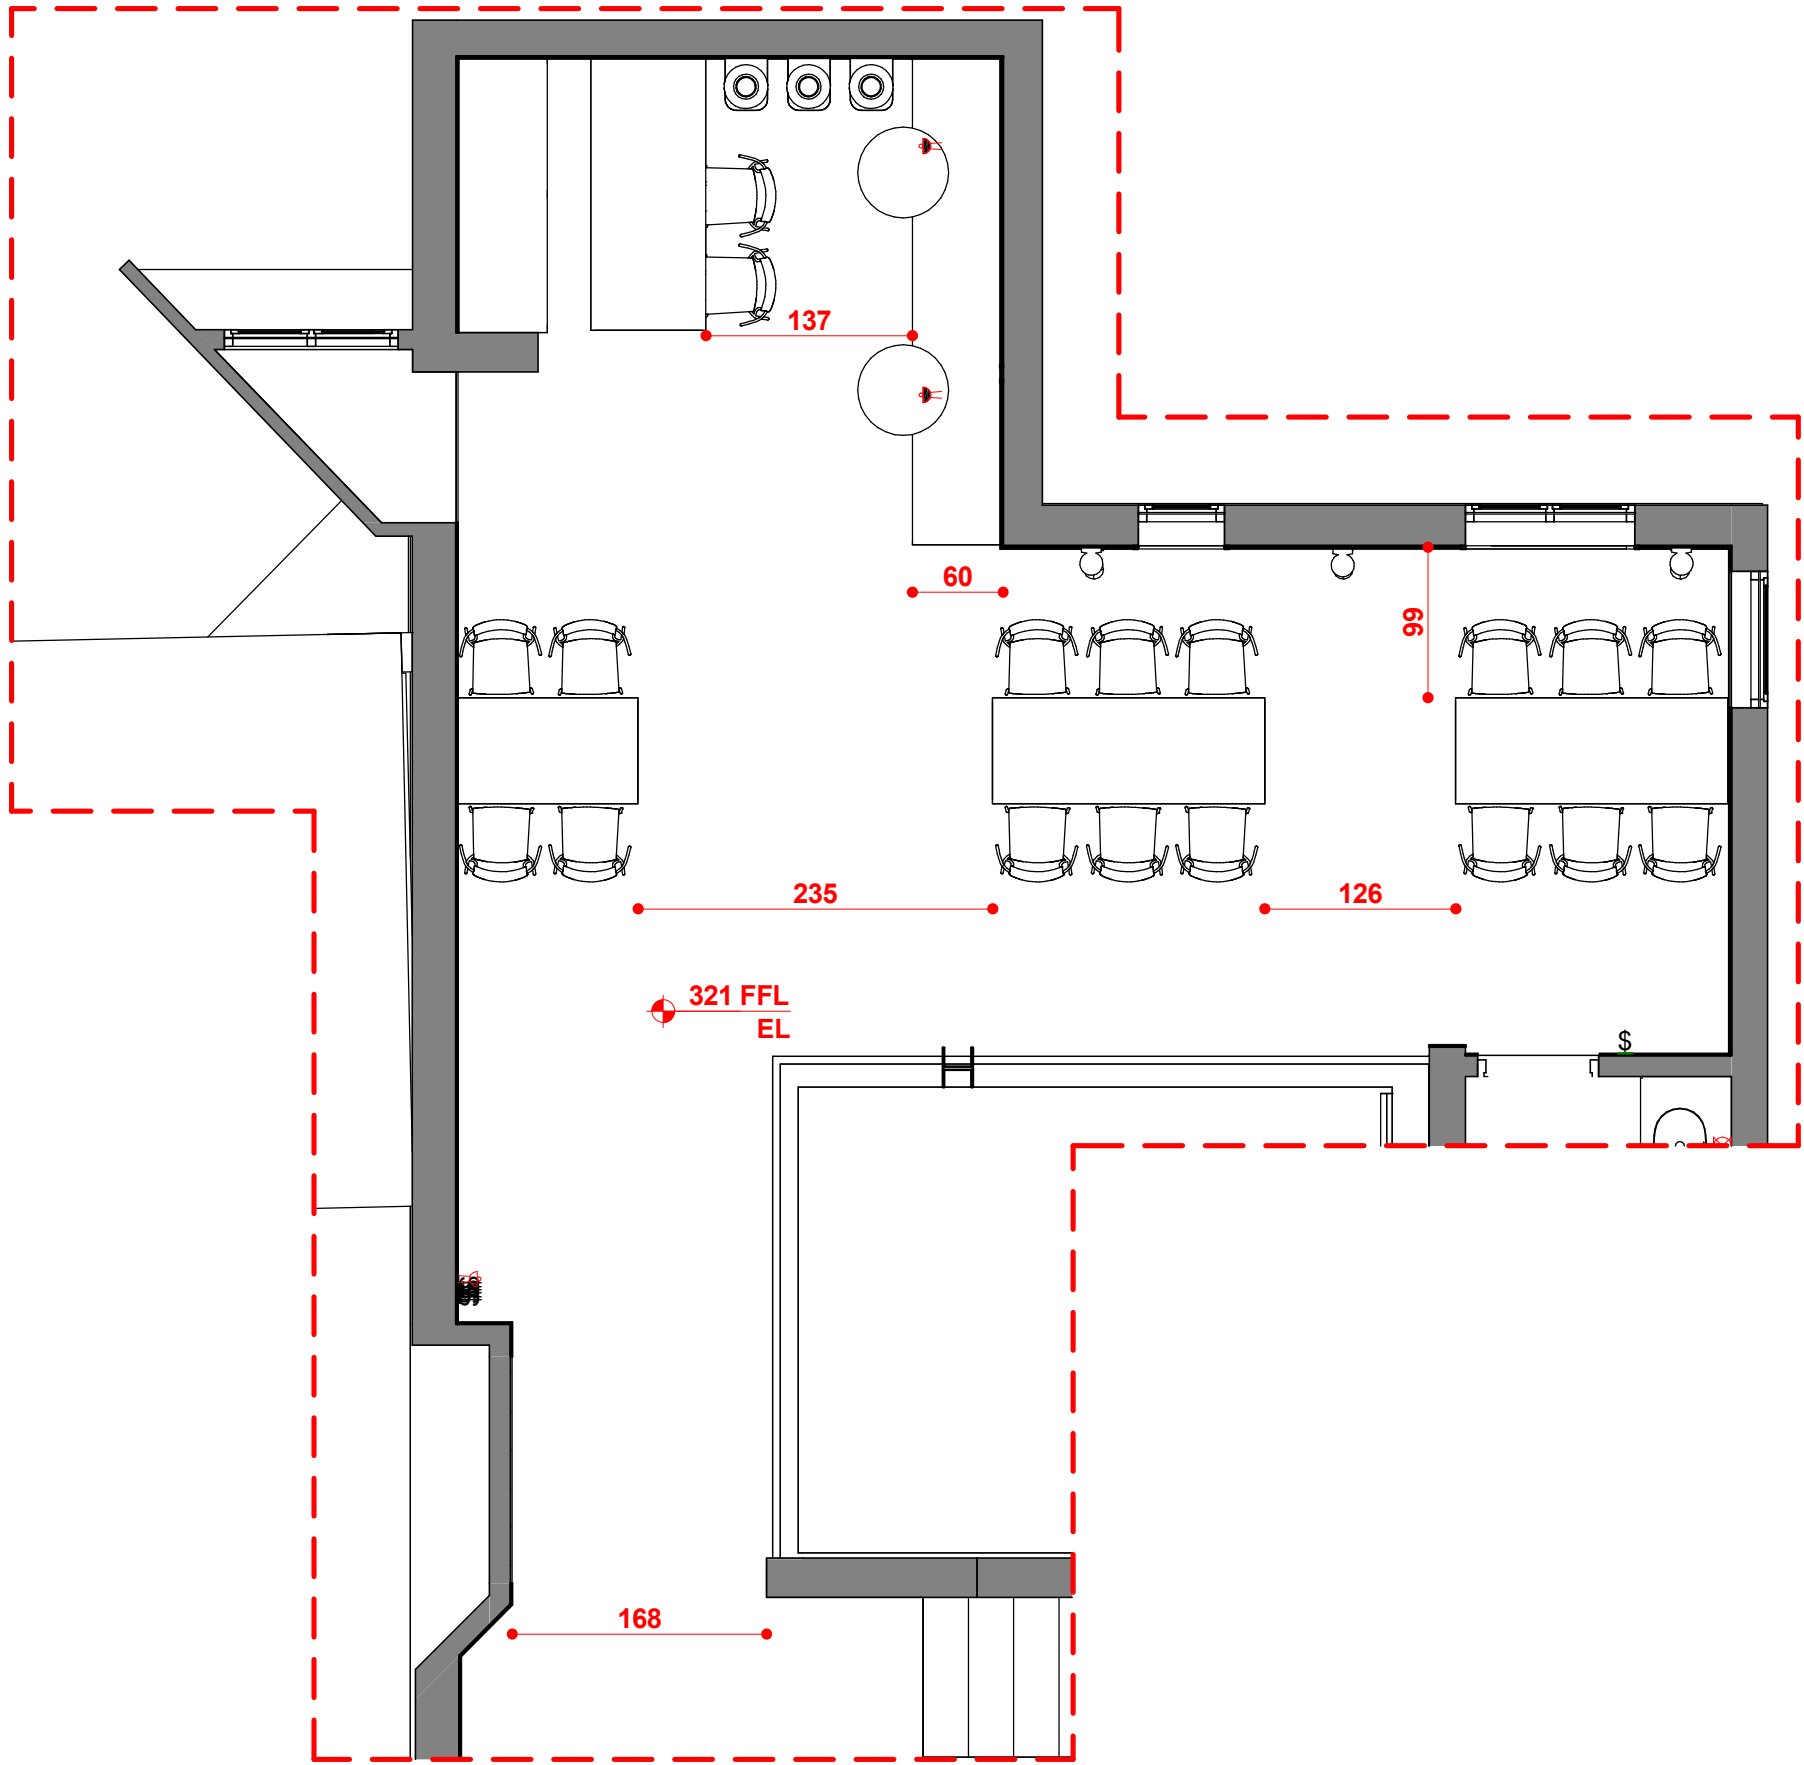

1 1F Seating area furniture plan
1 : 50

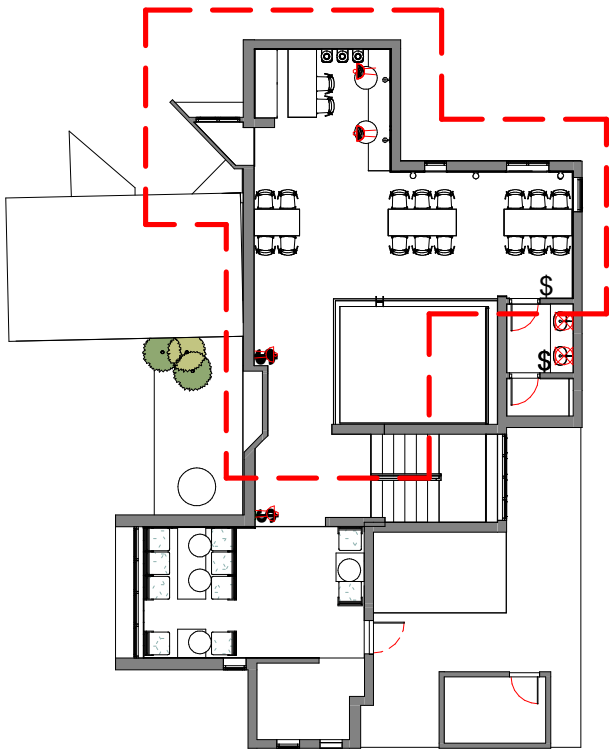

2 Keyplan
1 : 200

 Wall Finish Schedule			
Item		Sqm	Sqft
Jhurmut- Tropical Theme Designer Wallpaper (Life n Colors)		34.41	370
Wooden Reeper (Plywood + Veneer + Reeper work)		14	151
Texture Paint		20.73	223
Laminate + Plywood		10.83	116.5
Ceiling Paint 1		41.72	449
Ceiling Paint 2		24.31	261.5

NOTE : THE GENERAL 1F FINISHED FLOOR LEVEL (FFL) IS 321cm FFL EL UNLESS OTHERWISE NOTED



S Squared Architects Pvt. Ltd.
"Vempanattu", PTR No. 56
Plamoodu, Pattom P.O.
Trivandrum 695004
Kerala, India.
M : 00 91 944 7047467
T : 00 91 471 2300059
E : designs@ssquaredesigns.com
Architecture . Interiors .
Landscape

NOTES
All dimensions are in cm unless otherwise specified
Follow written dimensions only.All conceptual drawings
may tend to alter during construction without prior
notice.
2023 S² Architects Pvt. Ltd
This design is the property of the S² Architects Pvt. Ltd.
Any use, duplication of this property, in full or part,
without the permission of the said owner carries a liability
of fee determined by S² Architects Pvt. Ltd

REVISION SCHEDULE	

CHECKED BY	AP
APPROVED BY	SU
SCALE	As indicated @ A3
RELEASE DATE	03/01/23

SHEET NAME (DELIVERABLE)


1F seating Area Furiture layout and Keyplan

REVISION_DRAWING NO._STAGE_PROJECT_DRAWN BY

R0_G101_ID6_CA

31

NOT FOR CONSTRUCTION

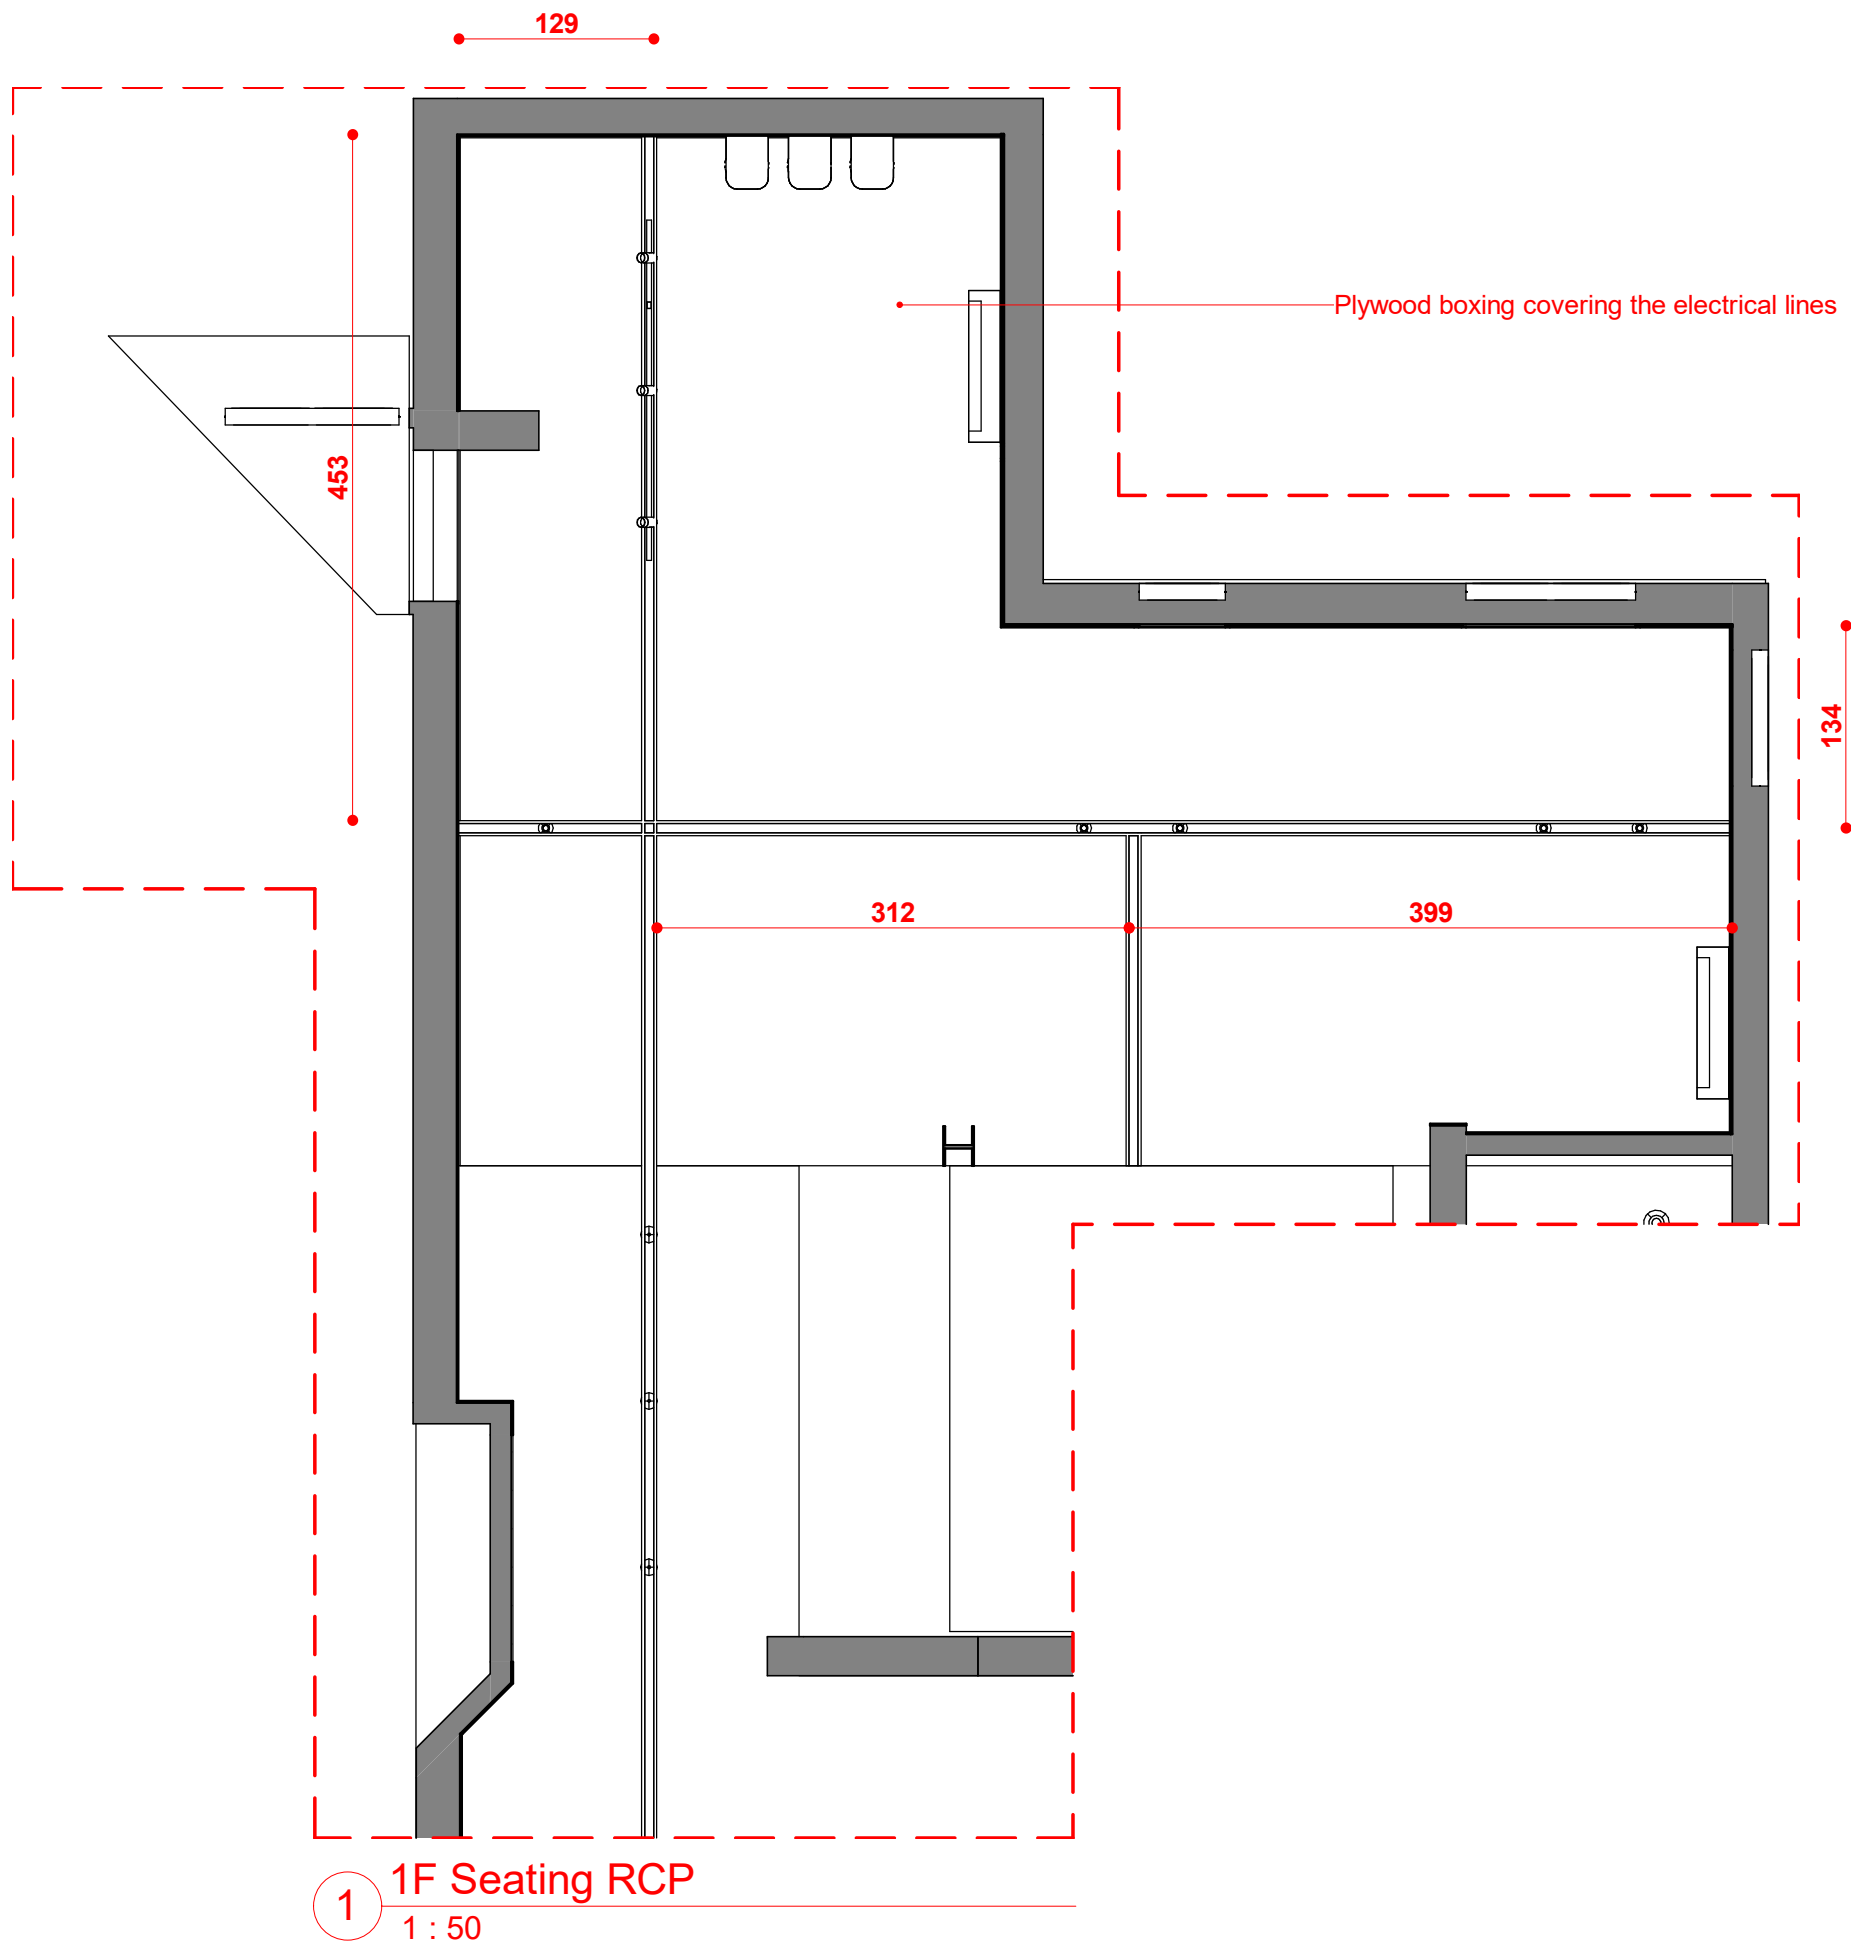

1 1F Seating RCP
1 : 50



S Squared Architects Pvt. Ltd.
"Vempanattu", PTR A No. 56
Plamoodu, Pattom P.O.
Trivandrum 695004
Kerala, India.
M : 00 91 944 7047467
T : 00 91 471 2300059
E : designs@ssquaredesigns.com

Architecture . Interiors .
Landscape

NOTES
All dimensions are in cm unless otherwise specified
Follow written dimensions only. All conceptual drawings
may tend to alter during construction without prior
notice.
2023 S² Architects Pvt. Ltd
This design is the property of the S² Architects Pvt. Ltd.
Any use, duplication of this property, in full or part,
without the permission of the said owner carries a liability
of fee determined by S² Architects Pvt. Ltd


--

REVISION SCHEDULE


CHECKED BY	AP
APPROVED BY	SU
SCALE	1 : 50 @ A3
RELEASE DATE	03/01/23

SHEET NAME (DELIVERABLE)
1F Seating area RCP REVISION_DRAWING NO._STAGE_PROJECT_DRAWN BY R0_G101_ID6_CA

NOT FOR CONSTRUCTION

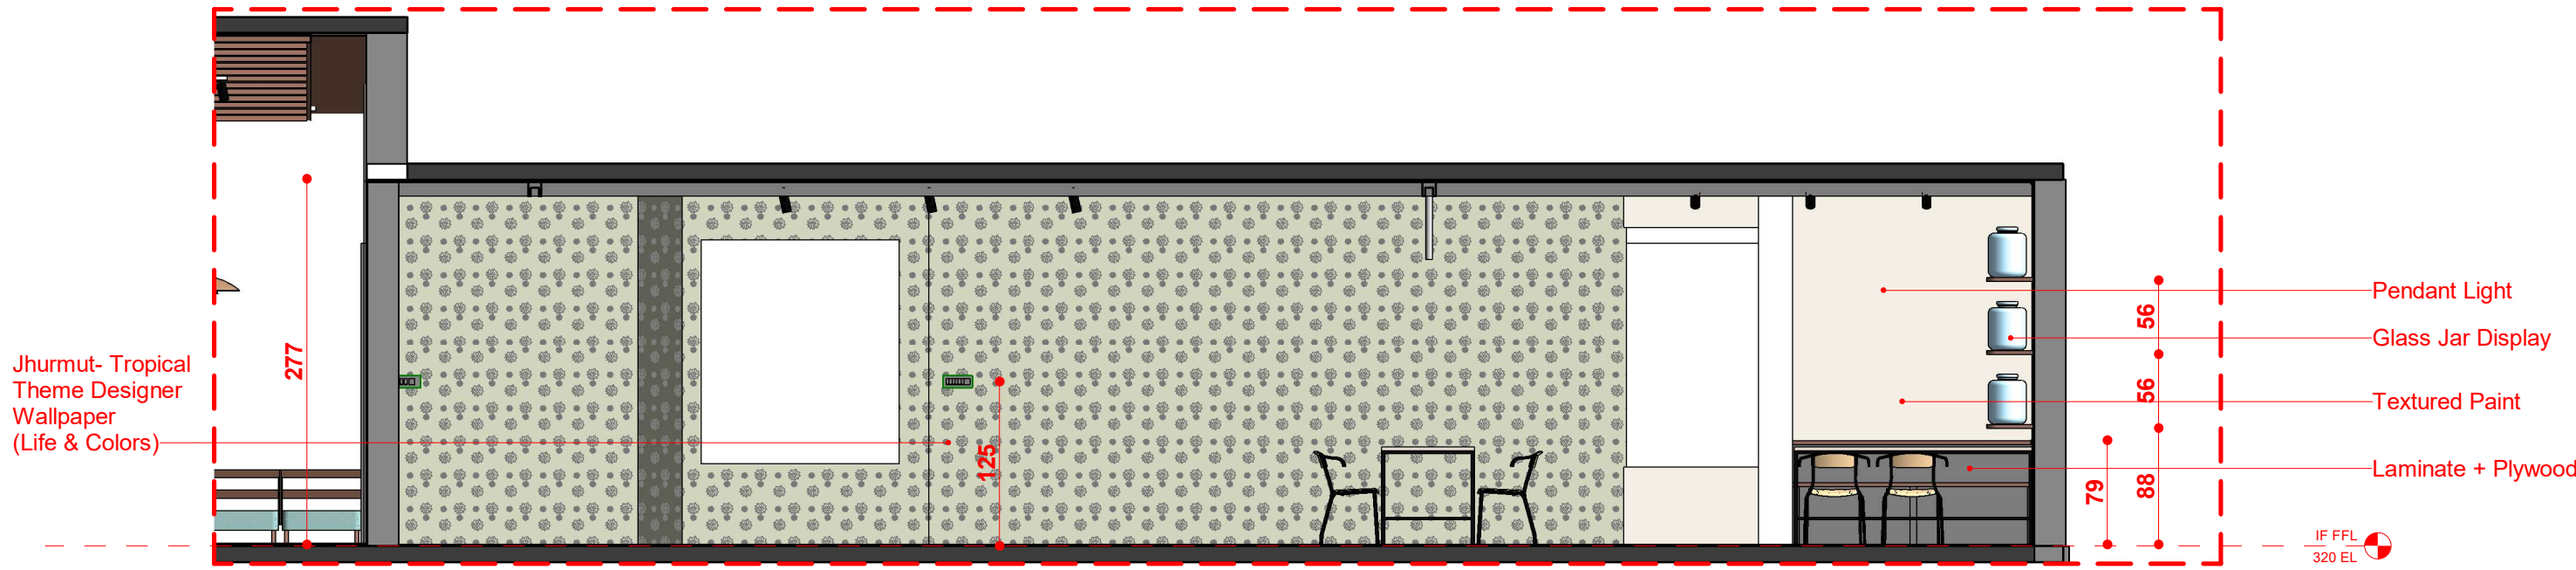

1 Elevation A
1 : 50

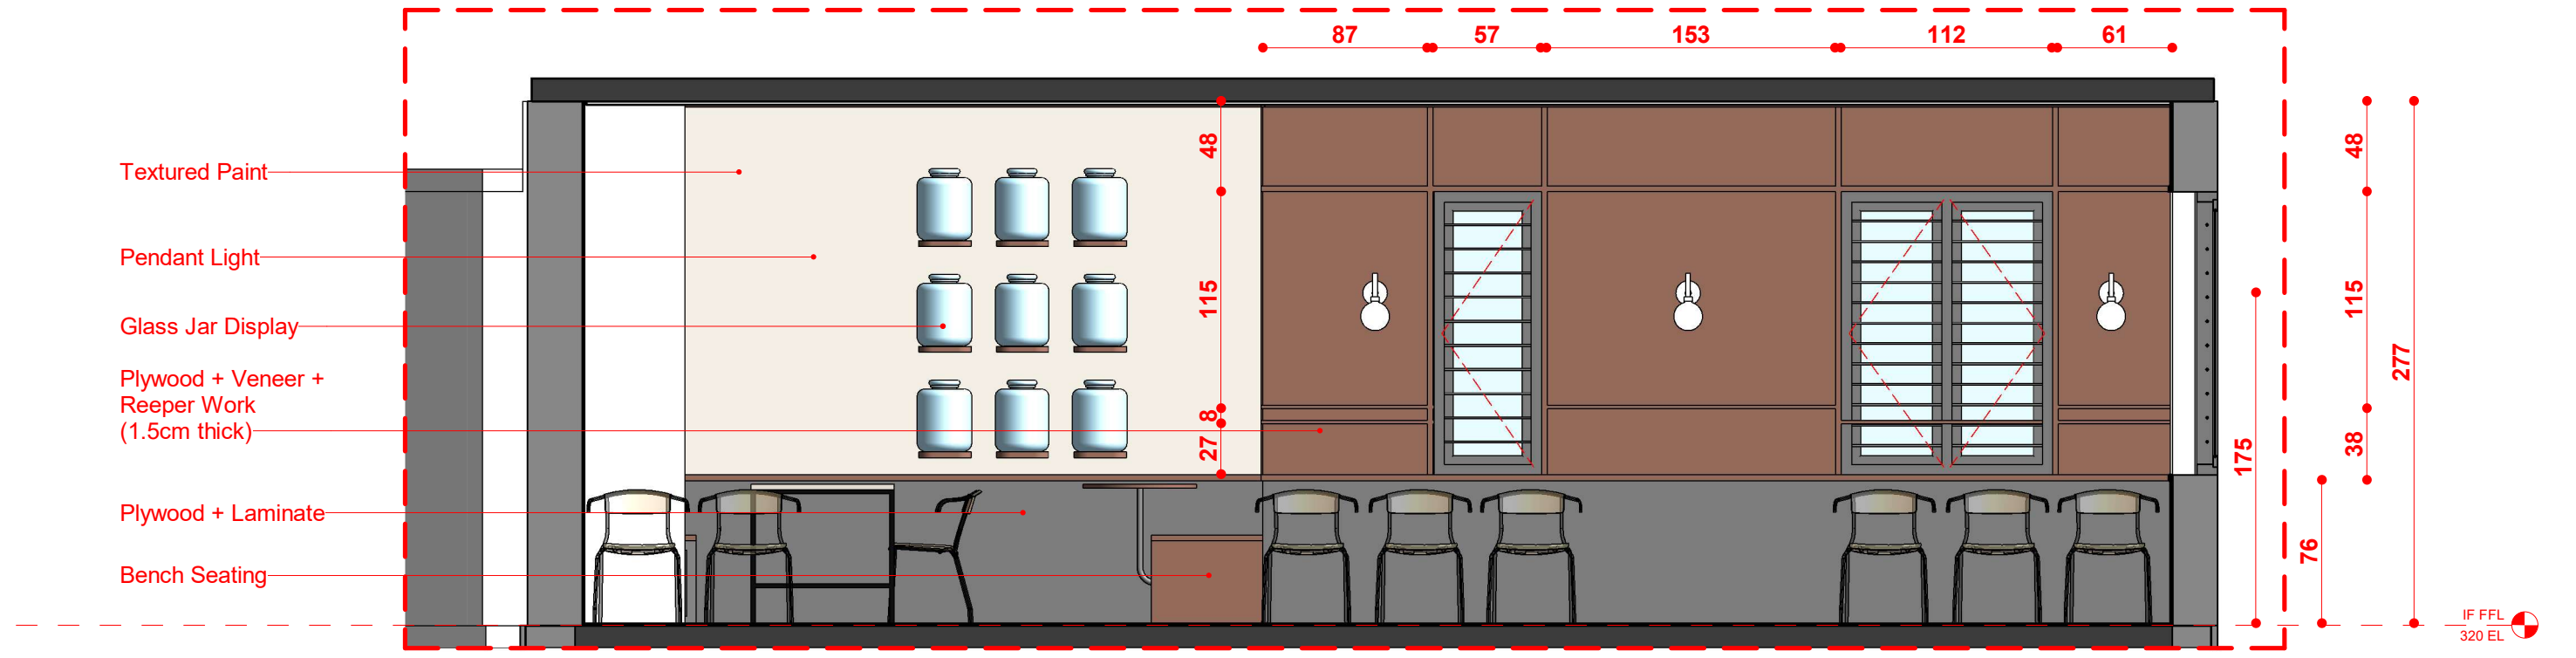

2 Elevation B
1 : 35

S Squared Architects Pvt. Ltd.
"Vempanattu", PTR No. 56
Plamoodu, Pattom P.O.
Trivandrum 695004
Kerala, India.
M : 00 91 944 7047467
T : 00 91 471 2300059
E : designs@ssquaredesigns.com

Architecture . Interiors .
Landscape


NOTES
All dimensions are in cm unless otherwise specified
Follow written dimensions only. All conceptual drawings
may tend to alter during construction without prior
notice.
2023 S² Architects Pvt. Ltd
This design is the property of the S² Architects Pvt. Ltd.
Any use, duplication of this property, in full or part,
without the permission of the said owner carries a liability
of fee determined by S² Architects Pvt. Ltd

REVISION SCHEDULE	


CHECKED BY	AP
APPROVED BY	SU
SCALE	As indicated @ A3
RELEASE DATE	03/01/23

SHEET NAME (DELIVERABLE)	
1F seating area Elevation A & B	
REVISION_DRAWING NO._STAGE_PROJECT_DRAWN BY	
R0_G101_ID6_CA	


NOT FOR CONSTRUCTION

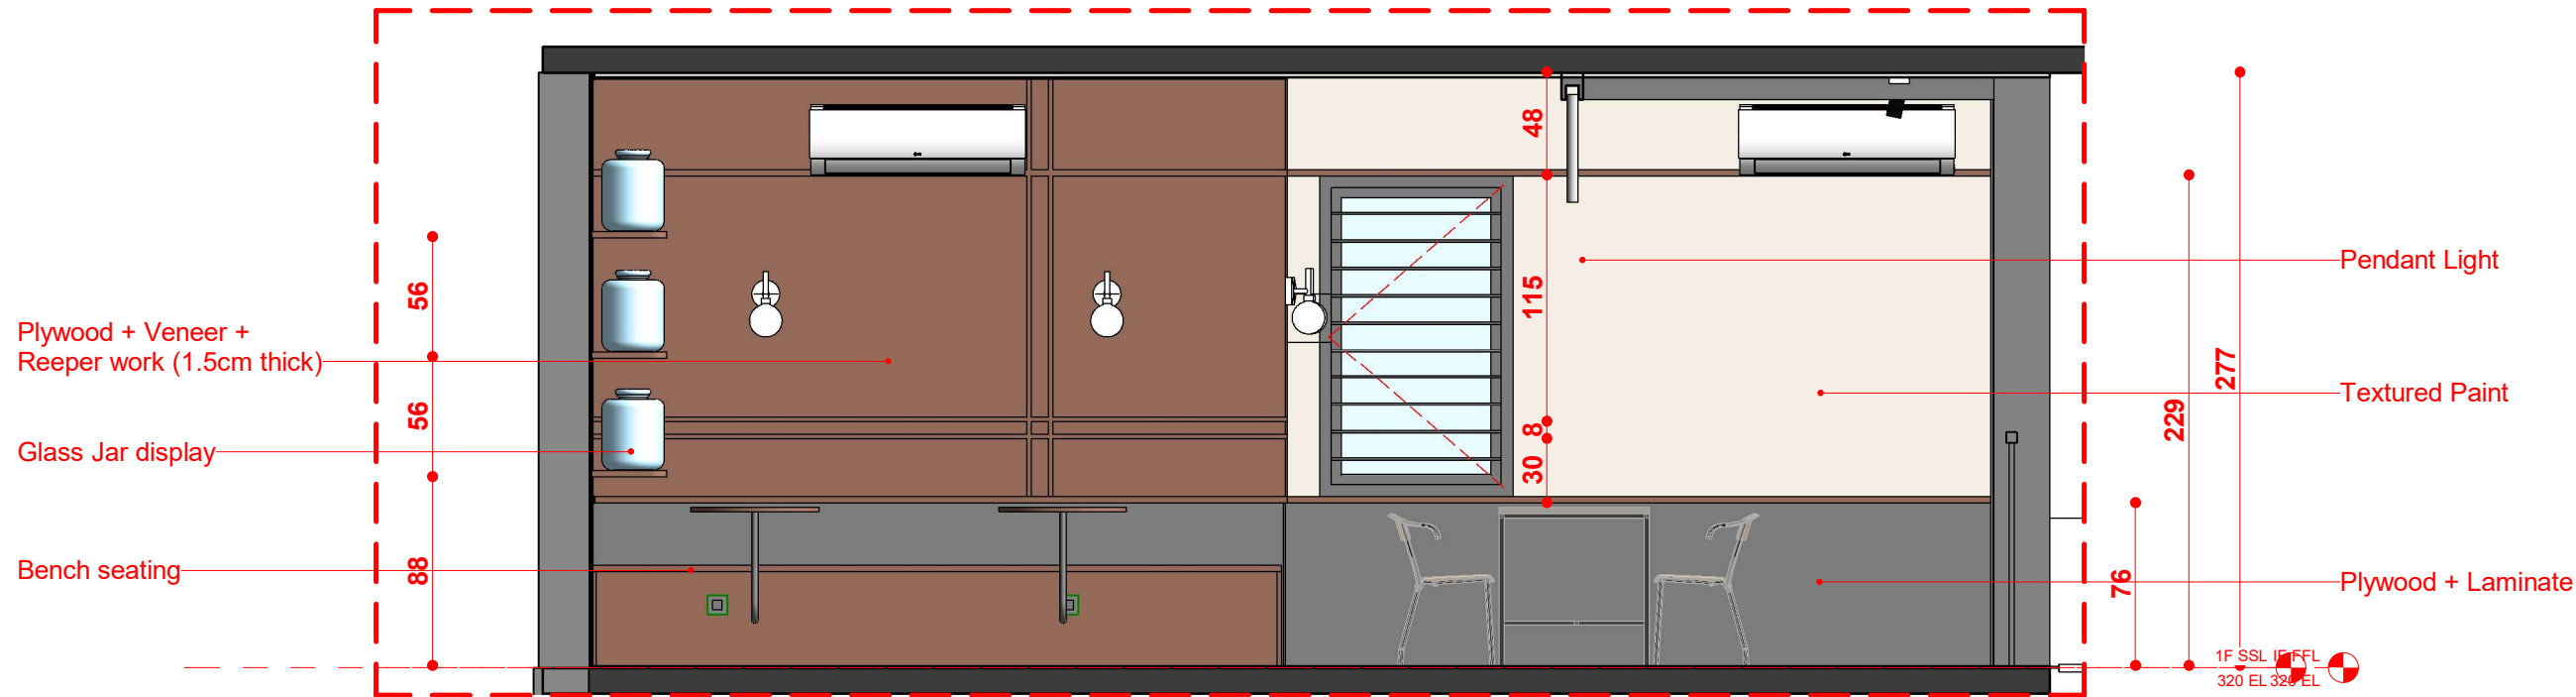

1 Elevation C
1 : 35

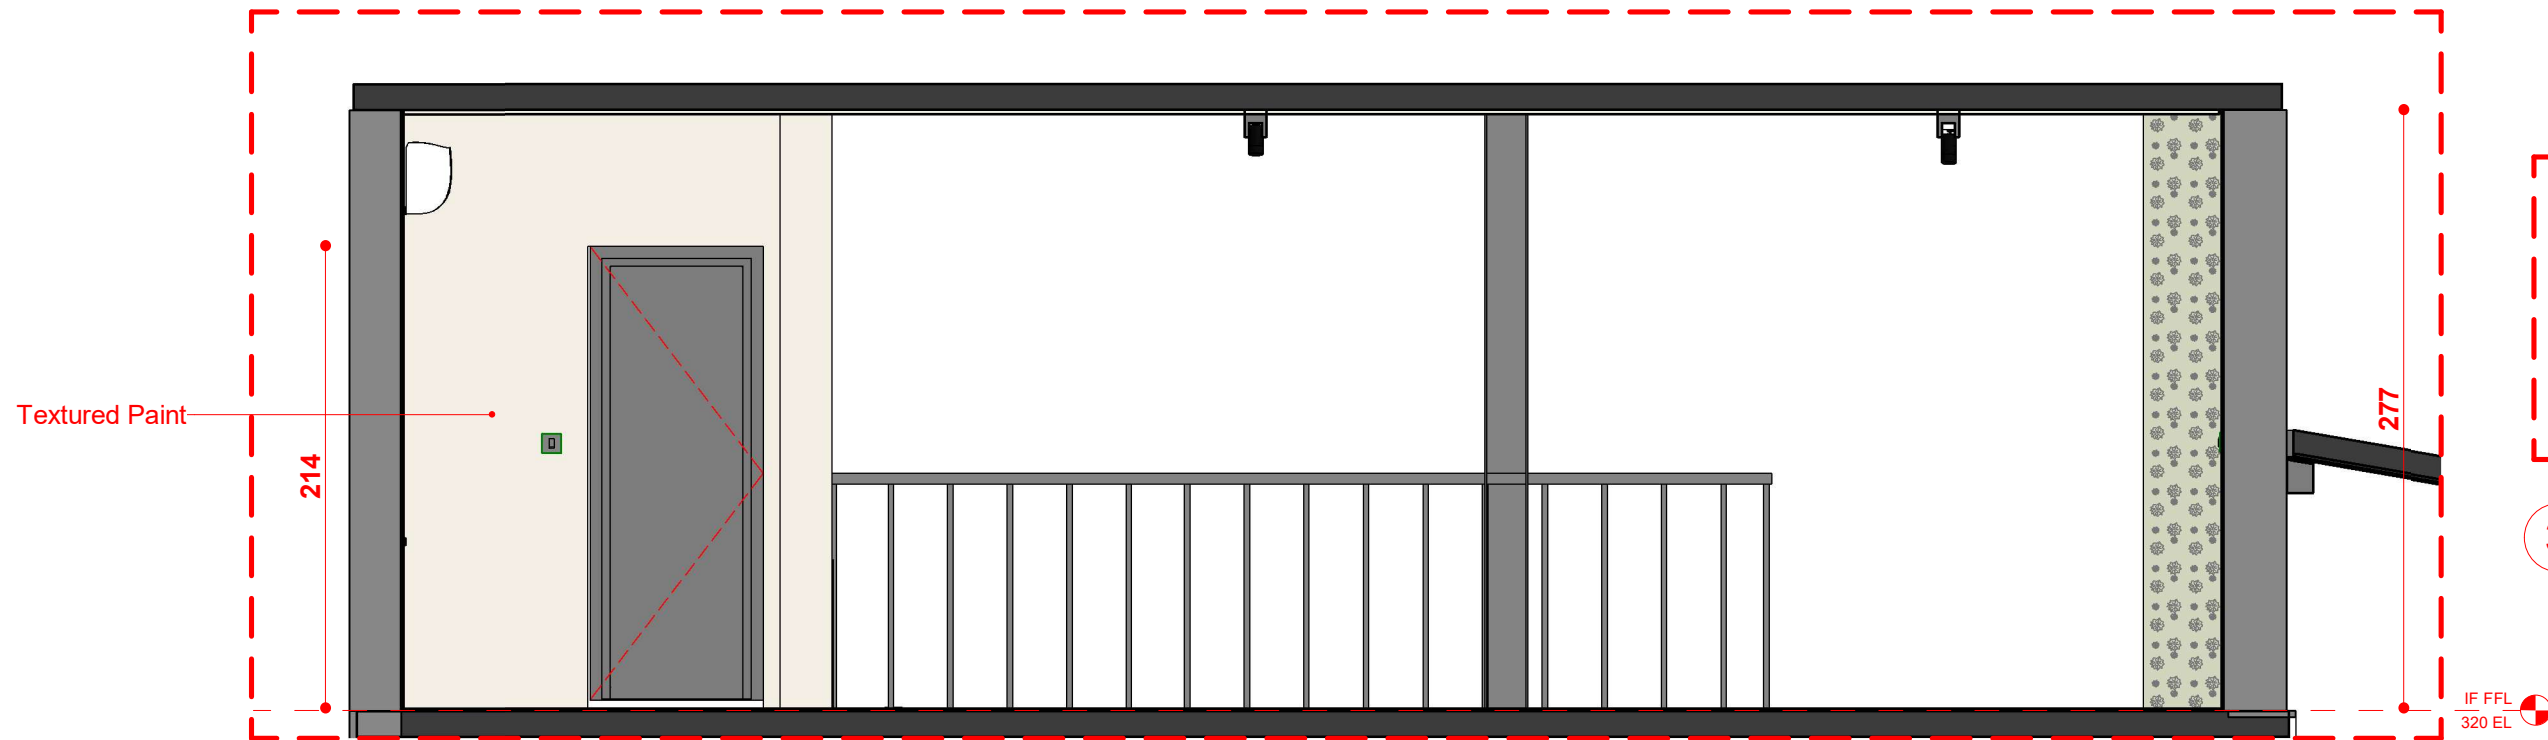

2 Elevation D
1 : 35

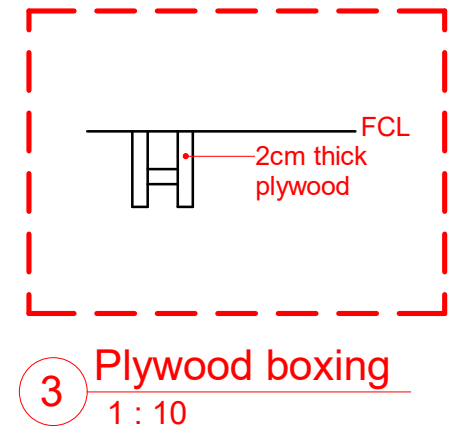

3 Plywood boxing
1 : 10

NOT FOR CONSTRUCTION



1 3D View 1



S Squared Architects Pvt. Ltd.
"Vempanattu", PTR No. 56
Plamoodu, Pattom P.O.
Trivandrum 695004
Kerala, India.
M : 00 91 944 7047467
T : 00 91 471 2300059
E : designs@ssquaredesigns.com

Architecture . Interiors .
Landscape

NOTES
All dimensions are in cm unless otherwise specified
Follow written dimensions only.All conceptual drawings
may tend to alter during construction without prior
notice.

2023 S² Architects Pvt. Ltd
This design is the property of the S² Architects Pvt. Ltd.
Any use, duplication of this property, in full or part,
without the permission of the said owner carries a liability
of fee determined by S² Architects Pvt. Ltd

REVISION SCHEDULE	

CHECKED BY	AP
APPROVED BY	SU
SCALE	@ A3
RELEASE DATE	03/01/23

SHEET NAME (DELIVERABLE)	
1F seating area 3D view 1	
REVISION_DRAWING NO._STAGE_PROJECT_DRAWN BY	
R0_G101_ID6_CA	

NOT FOR CONSTRUCTION



1 3D View 2



S Squared Architects Pvt. Ltd.
"Vempanattu", PTR No. 56
Plamoodu, Pattom P.O.
Trivandrum 695004
Kerala, India.
M : 00 91 944 7047467
T : 00 91 471 2300059
E : designs@ssquaredesigns.com


Architecture . Interiors .
Landscape

NOTES
All dimensions are in cm unless otherwise specified
Follow written dimensions only. All conceptual drawings
may tend to alter during construction without prior
notice.
2023 S² Architects Pvt. Ltd
This design is the property of the S² Architects Pvt. Ltd.
Any use, duplication of this property, in full or part,
without the permission of the said owner carries a liability
of fee determined by S² Architects Pvt. Ltd


REVISION SCHEDULE	

CHECKED BY	AP
APPROVED BY	SU
SCALE	@ A3
RELEASE DATE	03/01/23

SHEET NAME (DELIVERABLE)	
1F seating area 3D View 2 and 3	
REVISION_DRAWING NO._STAGE_PROJECT_DRAWN BY	
R0_G101_ID6_CA	

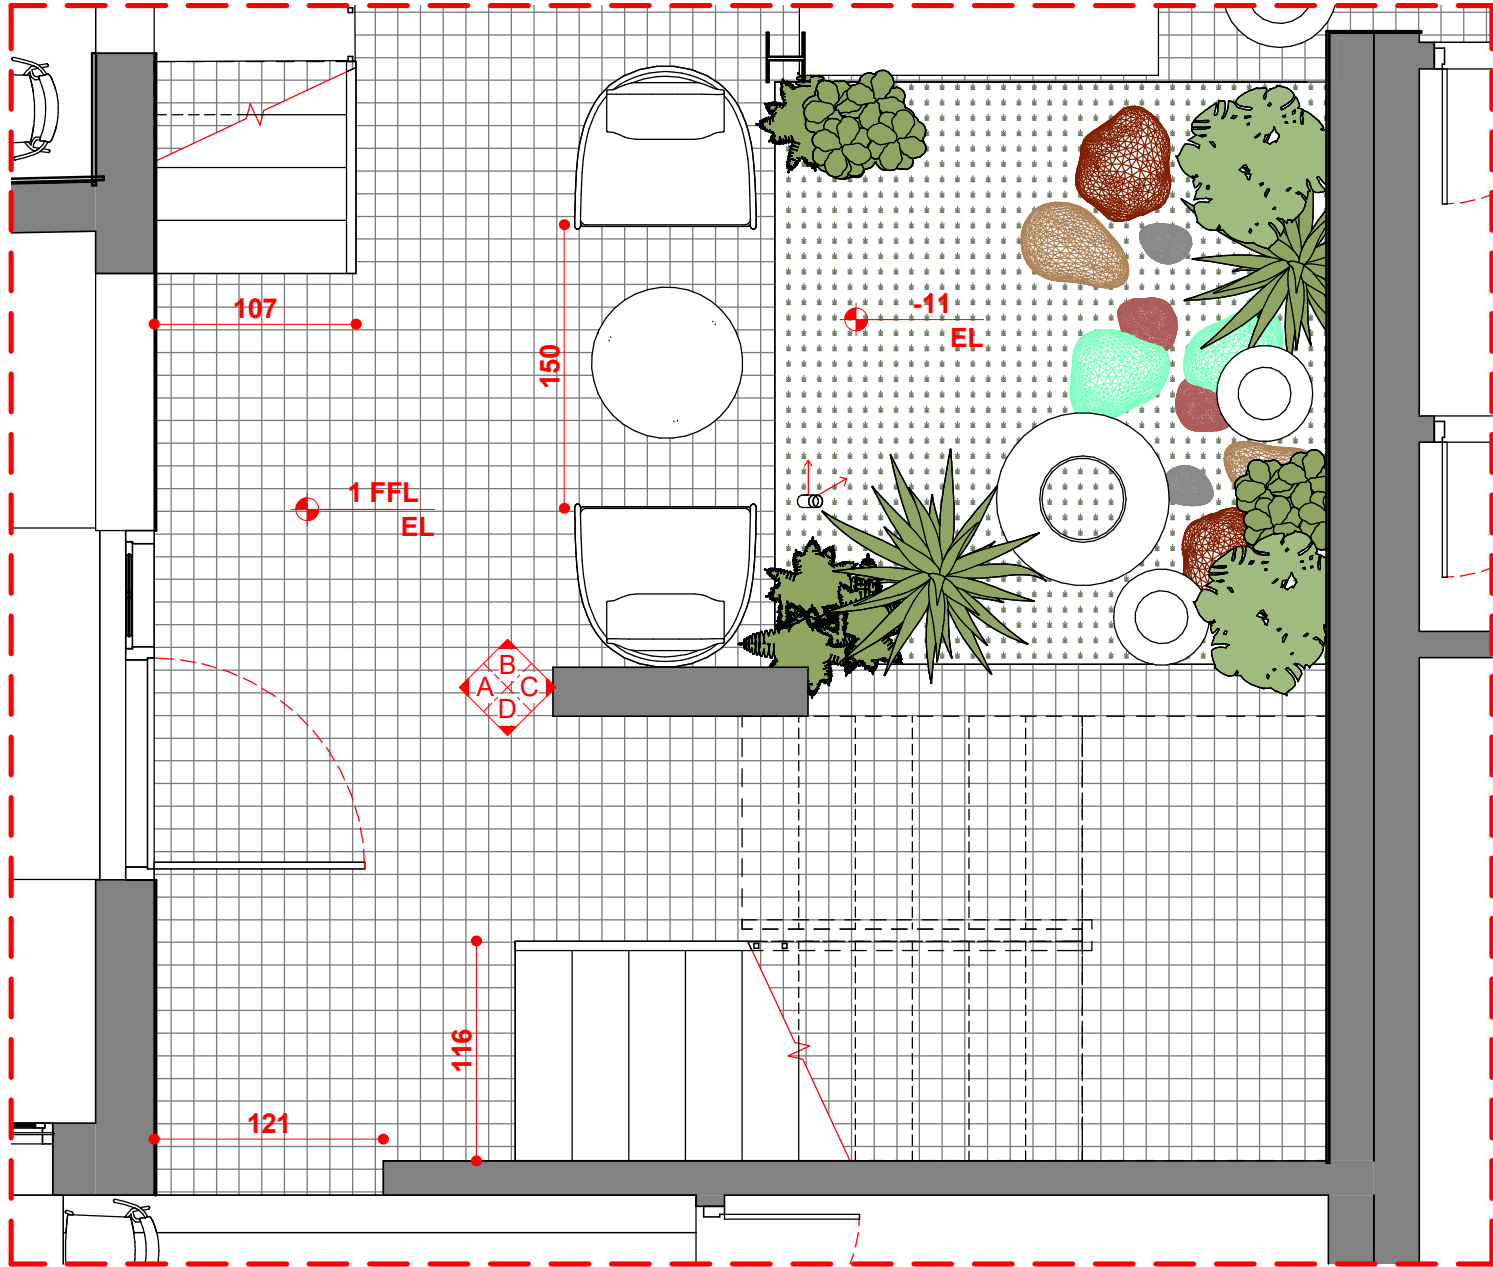

1 GF Courtyard Furniture Plan
1 : 40

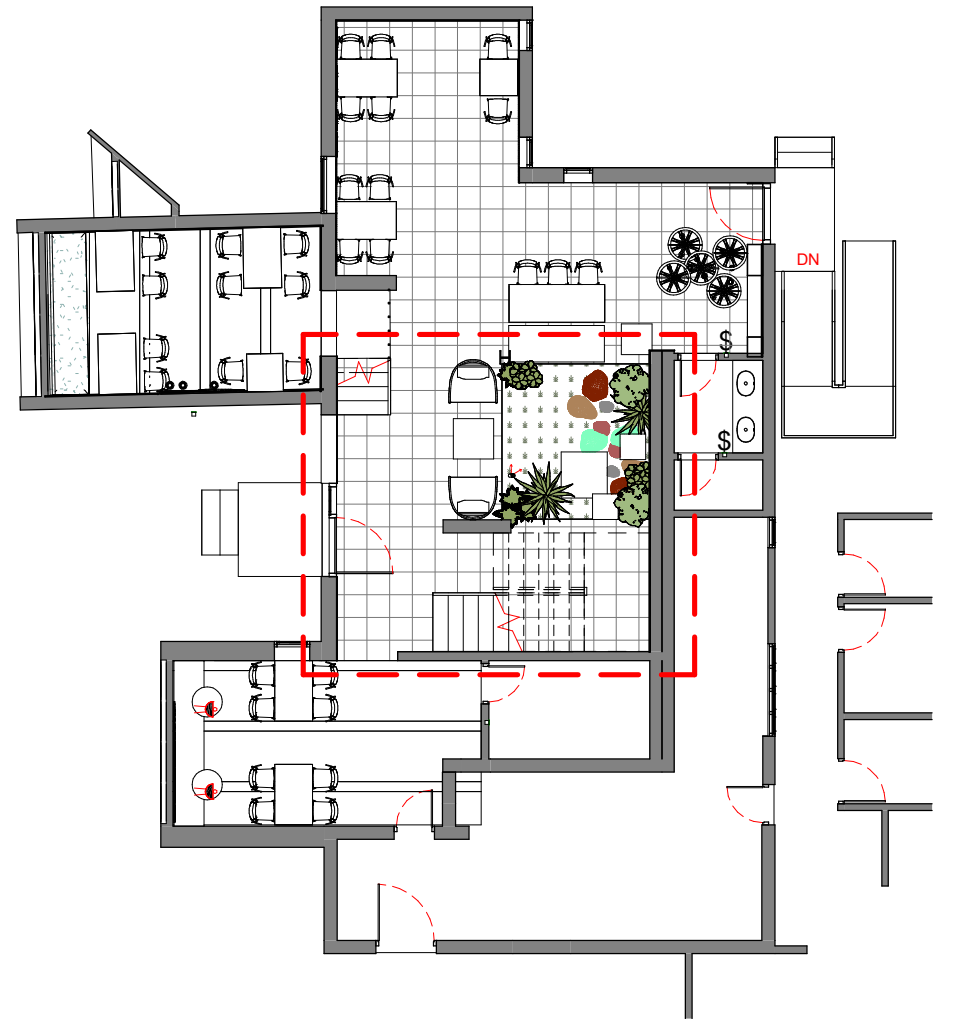


2 Keyplan
1 : 150

Wall Finish Schedule			
Item		Sqm	Sqft
Texture Paint		14.50	156
Ceiling Wilderness, Tropical Jungle Repeat Pattern Wallpaper (Life n Colors)		13	140

NOTE : THE GENERAL GF FINISHED FLOOR LEVEL (FFL) IS 1cm FFL EL UNLESS OTHERWISE NOTED

Ceiling Wilderness,
Tropical Jungle Repeat
Pattern Wallpaper
(Life n Colors)

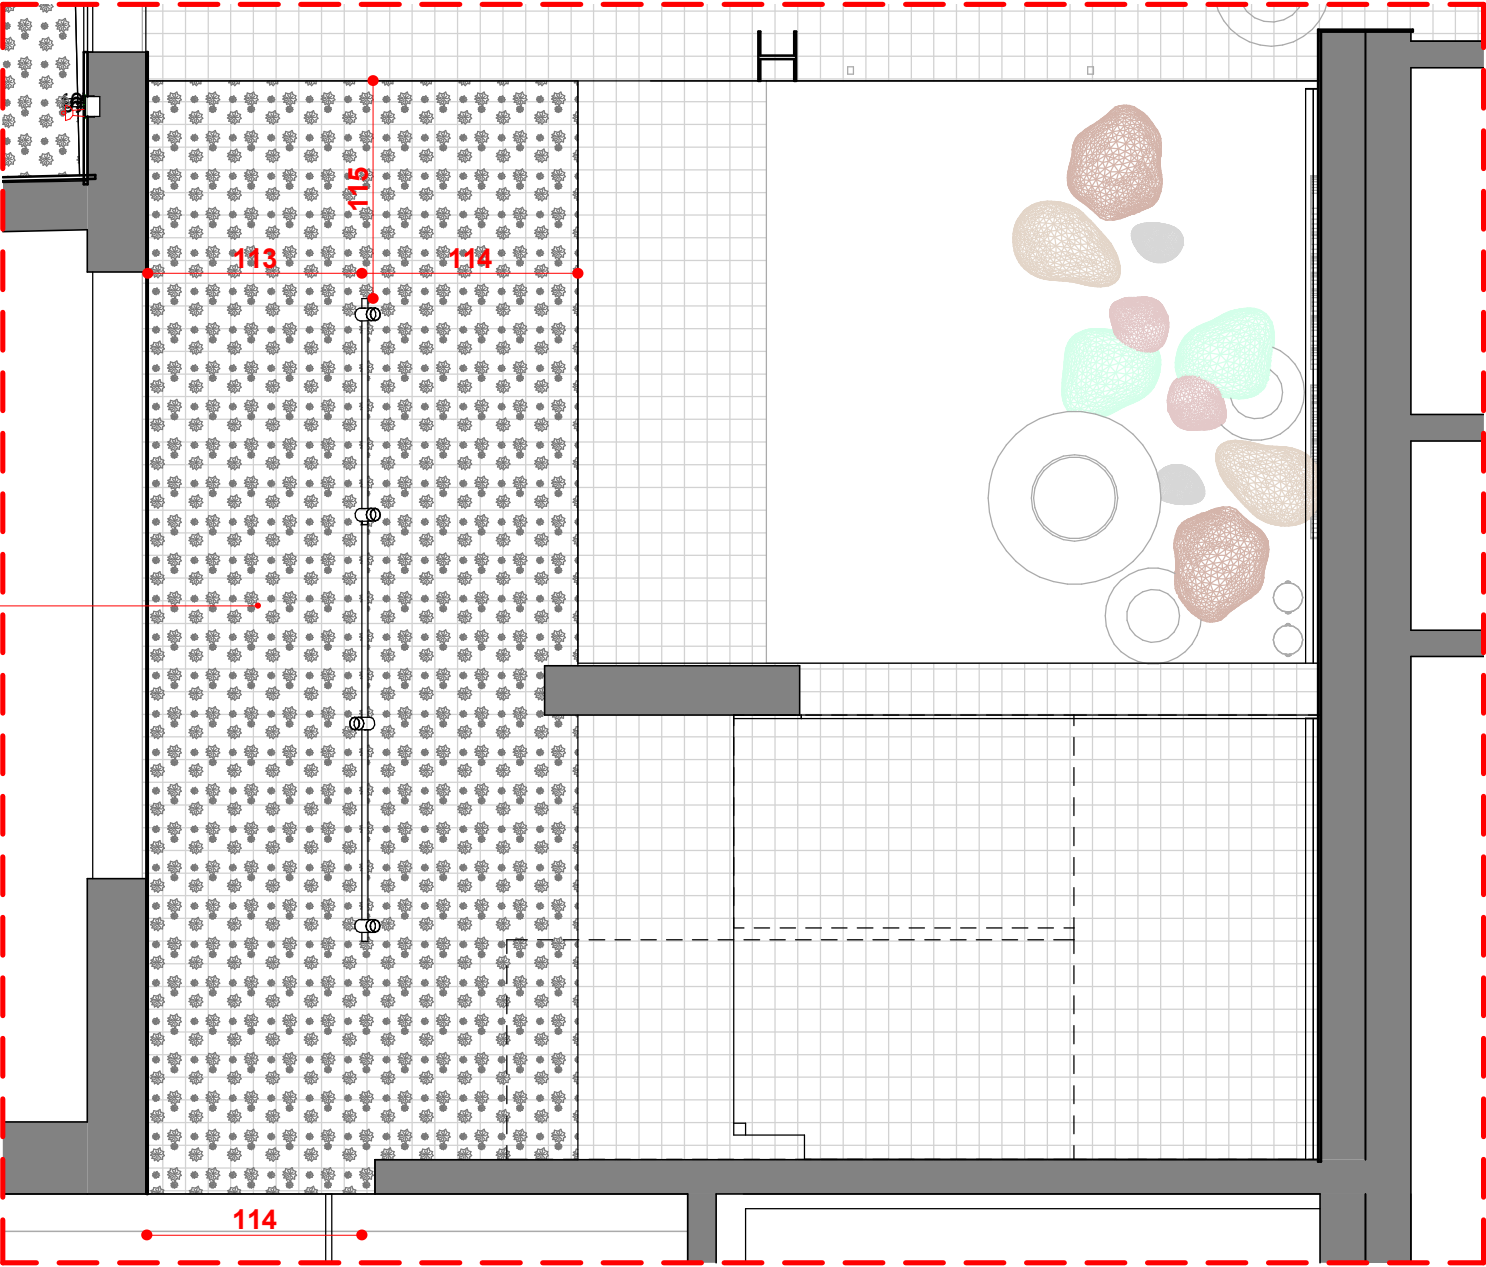

1 RCP
1 : 40



S Squared Architects Pvt. Ltd.
"Vempanattu", PTR No. 56
Plamoodu, Pattom P.O.
Trivandrum 695004
Kerala, India.
M : 00 91 944 7047467
T : 00 91 471 2300059
E : designs@ssquaredesigns.com


Architecture . Interiors .
Landscape

NOTES
All dimensions are in cm unless otherwise specified
Follow written dimensions only. All conceptual drawings
may tend to alter during construction without prior
notice.
2023 S² Architects Pvt. Ltd
This design is the property of the S² Architects Pvt. Ltd.
Any use, duplication of this property, in full or part,
without the permission of the said owner carries a liability
of fee determined by S² Architects Pvt. Ltd

REVISION SCHEDULE	

CHECKED BY	AP
APPROVED BY	SU
SCALE	1 : 40 @ A3
RELEASE DATE	03/03/23

SHEET NAME (DELIVERABLE)	
GF Courtyard RCP	
REVISION_DRAWING NO._STAGE_PROJECT_DRAWN BY	
R0_E101_ID6_CA	

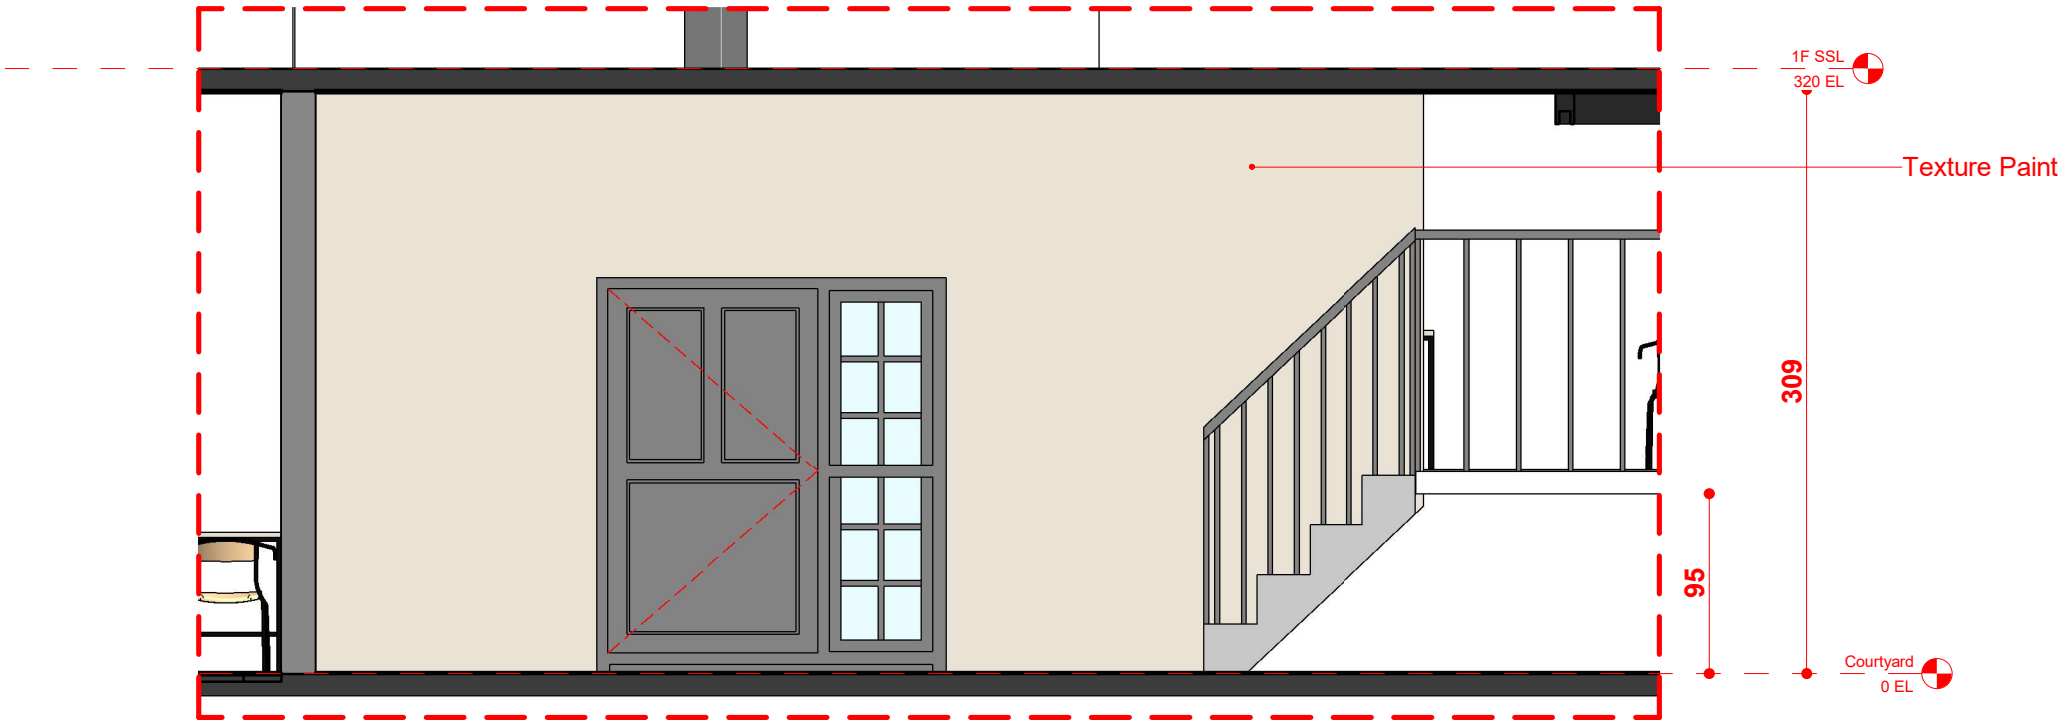

1 Elevation A
1 : 40



2 Elevation B
1 : 40



S Squared Architects Pvt. Ltd.

"Vempanattu", PTR No. 56
Plamoodu, Pattom P.O.
Trivandrum 695004
Kerala, India.
M : 00 91 944 7047467
T : 00 91 471 2300059
E : designs@ssquaredesigns.com

NOTES

All dimensions are in cm unless otherwise specified
Follow written dimensions only. All conceptual drawings
may tend to alter during construction without prior
notice.

2023 S² Architects Pvt. Ltd

This design is the property of the S² Architects Pvt. Ltd.
Any use, duplication of this property, in full or part,
without the permission of the said owner carries a liability
of fee determined by S² Architects Pvt. Ltd

REVISION SCHEDULE


CHECKED BY	AP
APPROVED BY	SU
SCALE	1 : 40 @ A3
RELEASE DATE	03/03/23

SHEET NAME (DELIVERABLE)


GF Courtyard Elevation A, B

REVISION_DRAWING NO._STAGE_PROJECT_DRAWN BY

R0_E101_ID6_CA

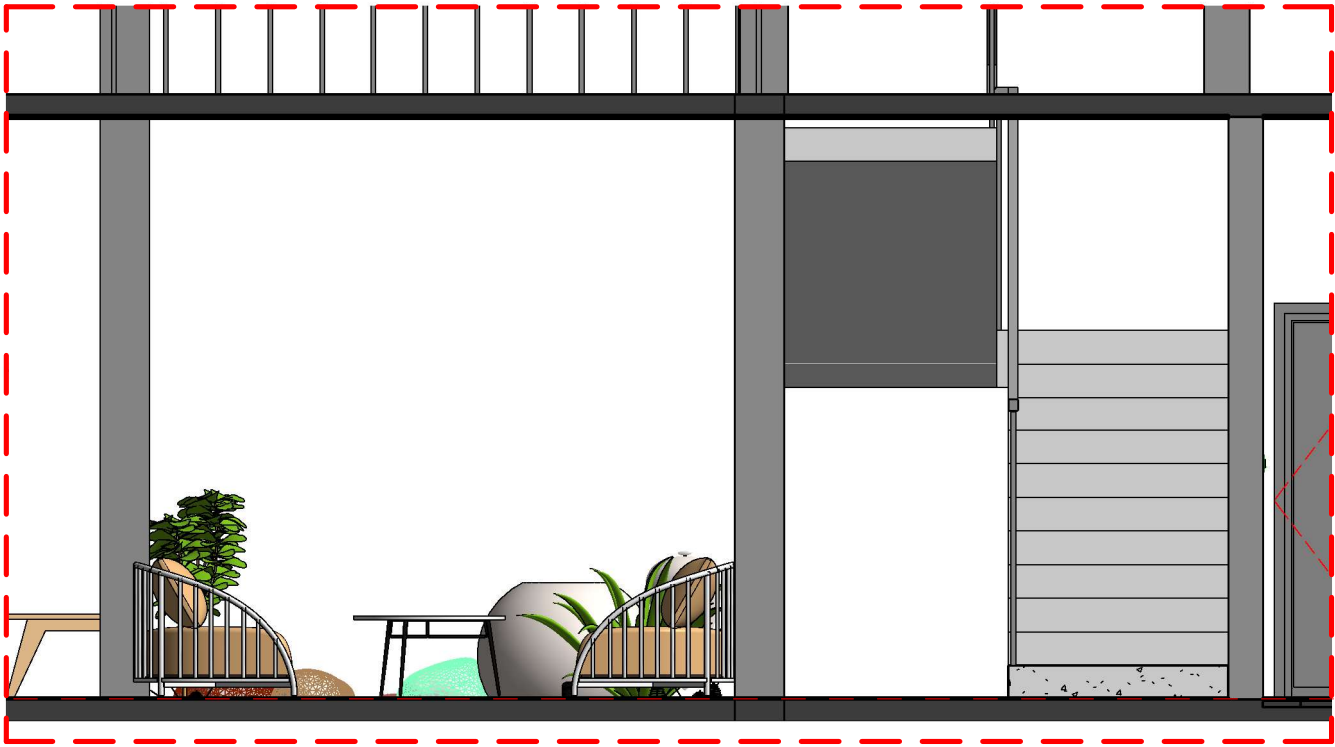

1 Elevation C
1 : 40

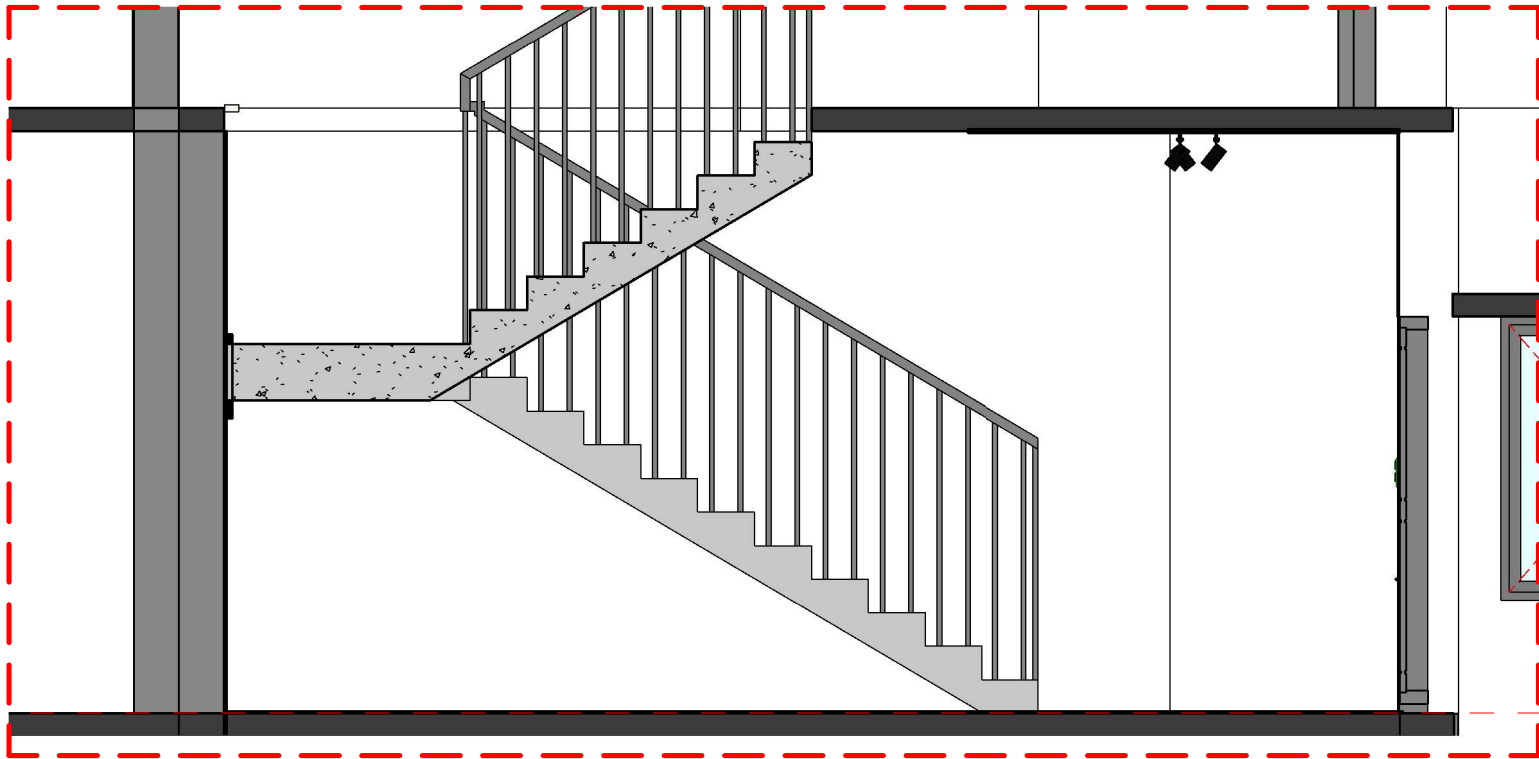

2 Elevation D
1 : 40

NOTES

All dimensions are in cm unless otherwise specified
Follow written dimensions only. All conceptual drawings
may tend to alter during construction without prior
notice.

2023 S² Architects Pvt. Ltd

This design is the property of the S² Architects Pvt. Ltd.
Any use, duplication of this property, in full or part,
without the permission of the said owner carries a liability
of fee determined by S² Architects Pvt. Ltd

REVISION SCHEDULE

CHECKED BY

AP

APPROVED BY

SU

SCALE

1 : 40 @ A3

RELEASE DATE

03/03/23

SHEET NAME (DELIVERABLE)

GF Courtyard Elevation C, D

REVISION_DRAWING NO._STAGE_PROJECT_DRAWN BY

R0_E101_ID6_CA



S Squared Architects Pvt. Ltd.

"Vempanattu", PTR No. 56
Plamoodu, Pattom P.O.
Trivandrum 695004
Kerala, India.

M : 00 91 944 7047467
T : 00 91 471 2300059
E : designs@ssquaredesigns.com

Architecture . Interiors .
Landscape



1 3D View 1



S Squared Architects Pvt. Ltd.
"Vempanattu", PTR No. 56
Plamoodu, Pattom P.O.
Trivandrum 695004
Kerala, India.
M : 00 91 944 7047467
T : 00 91 471 2300059
E : designs@ssquaredesigns.com

Architecture . Interiors .
Landscape

NOTES
All dimensions are in cm unless otherwise specified
Follow written dimensions only.All conceptual drawings
may tend to alter during construction without prior
notice.


2023 S² Architects Pvt. Ltd
This design is the property of the S² Architects Pvt. Ltd.
Any use, duplication of this property, in full or part,
without the permission of the said owner carries a liability
of fee determined by S² Architects Pvt. Ltd

REVISION SCHEDULE	


CHECKED BY	AP
APPROVED BY	SU
SCALE	@ A3
RELEASE DATE	03/03/23

SHEET NAME (DELIVERABLE)	
GF Courtyard 3D View 1	
REVISION_DRAWING NO._STAGE_PROJECT_DRAWN BY	
R0_E101_ID6_CA	

GOOD FOR CONSTRUCTION

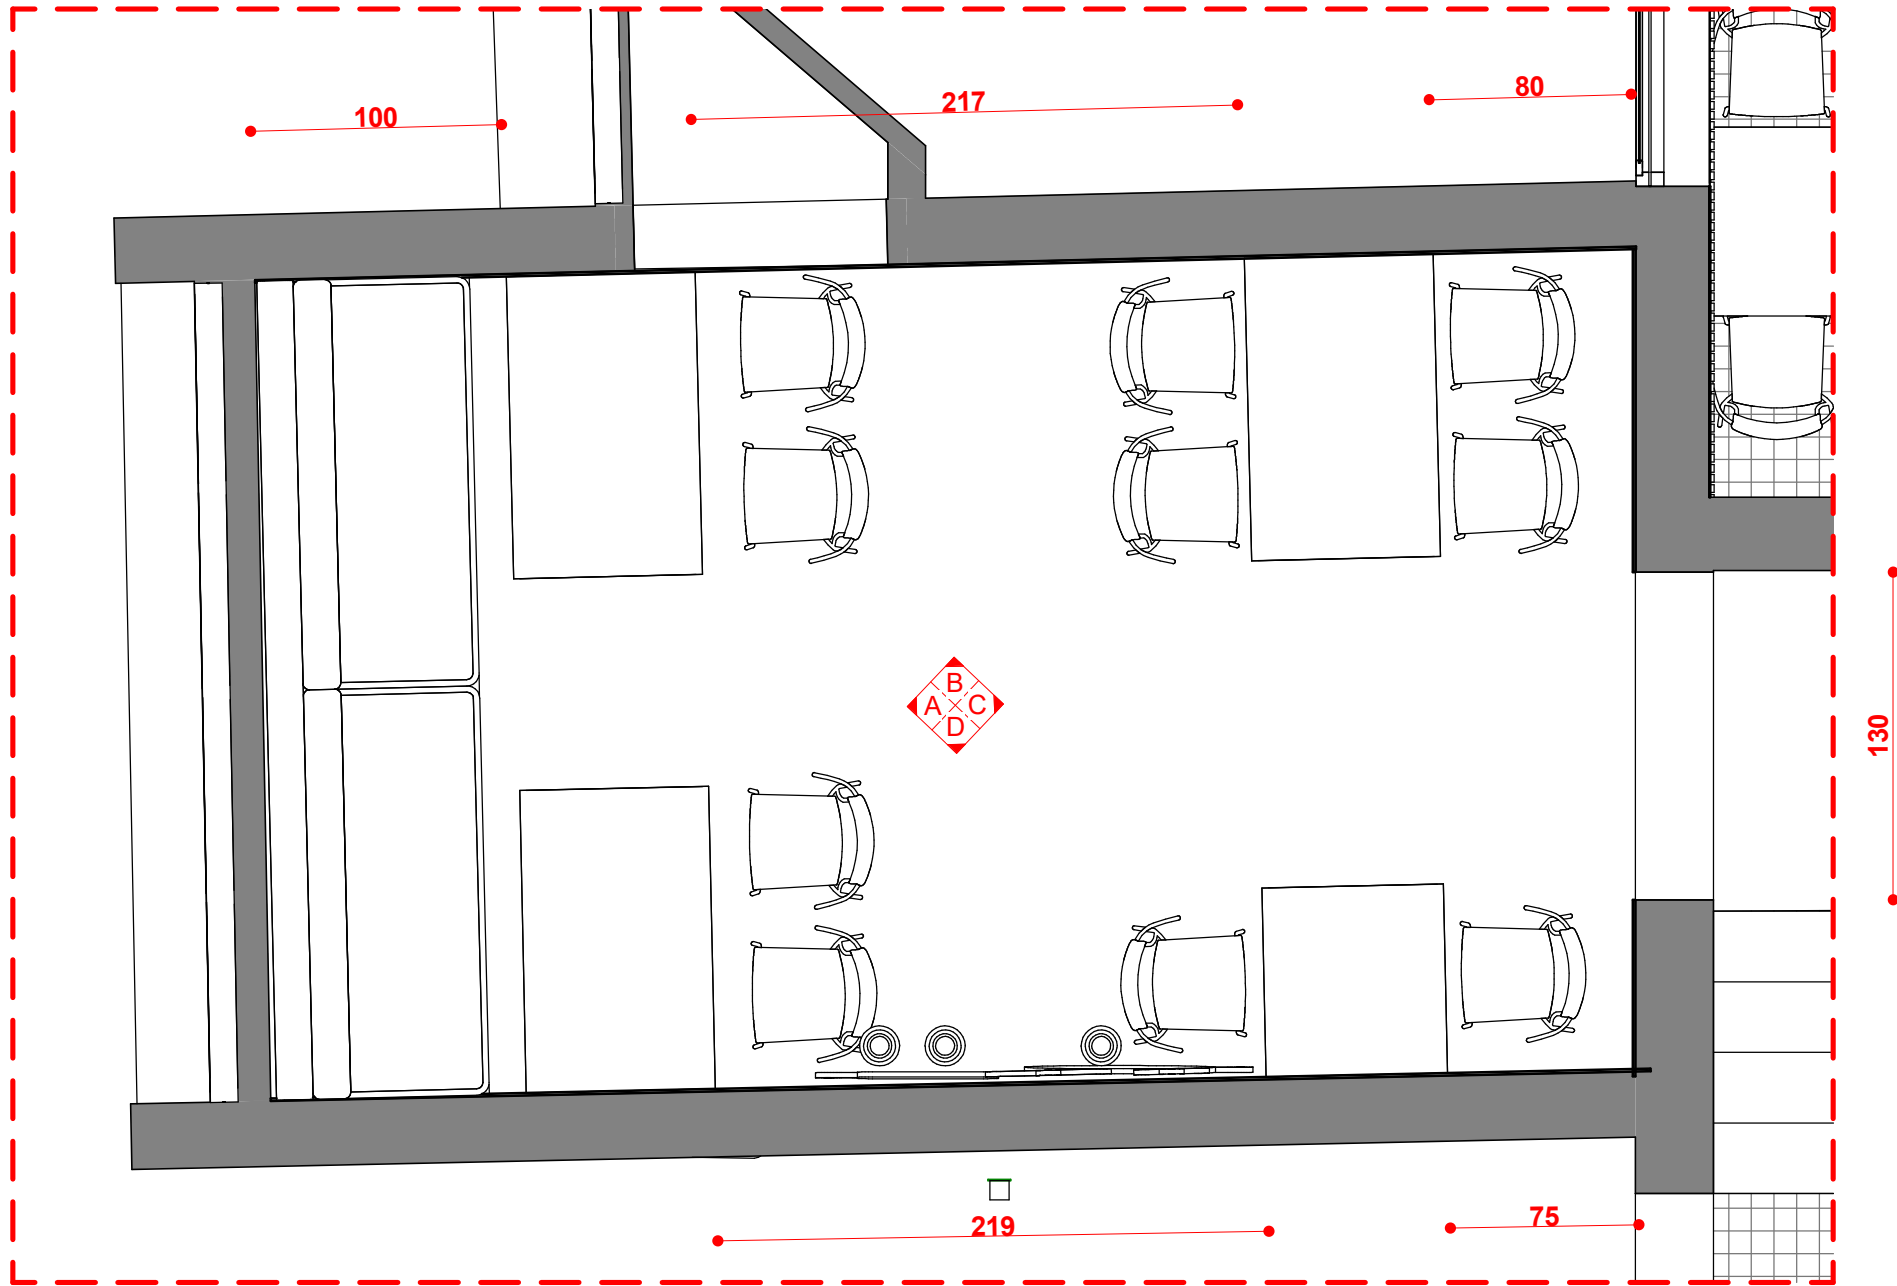


1 GF Mezzanine
1 : 30

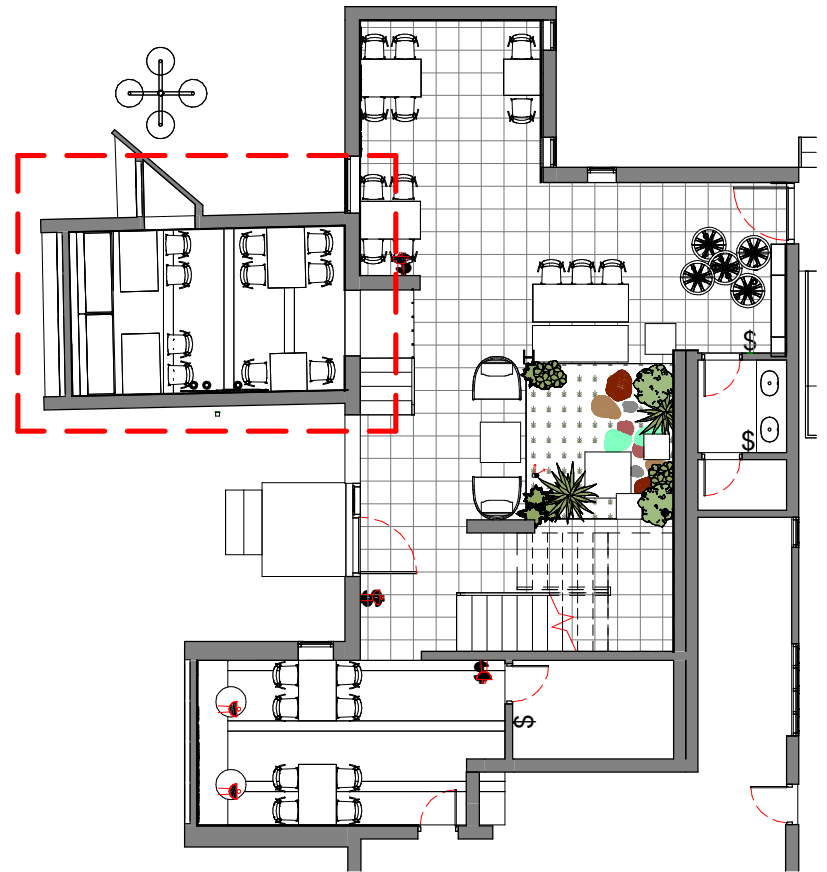

2 GF Mezzanine Key Plan
1 : 150

Wall Finish Schedule		
Item	Sqm	Sqft
Texture Paint	36.80	396
Ceiling Wallpaper (Tropical Natural Green Palm Leaves Wallpaper, Customised, Life n Colors)	17	183

NOTE : THE GENERAL GF FINISHED FLOOR LEVEL (FFL) IS 108cm FFL EL UNLESS OTHERWISE NOTED

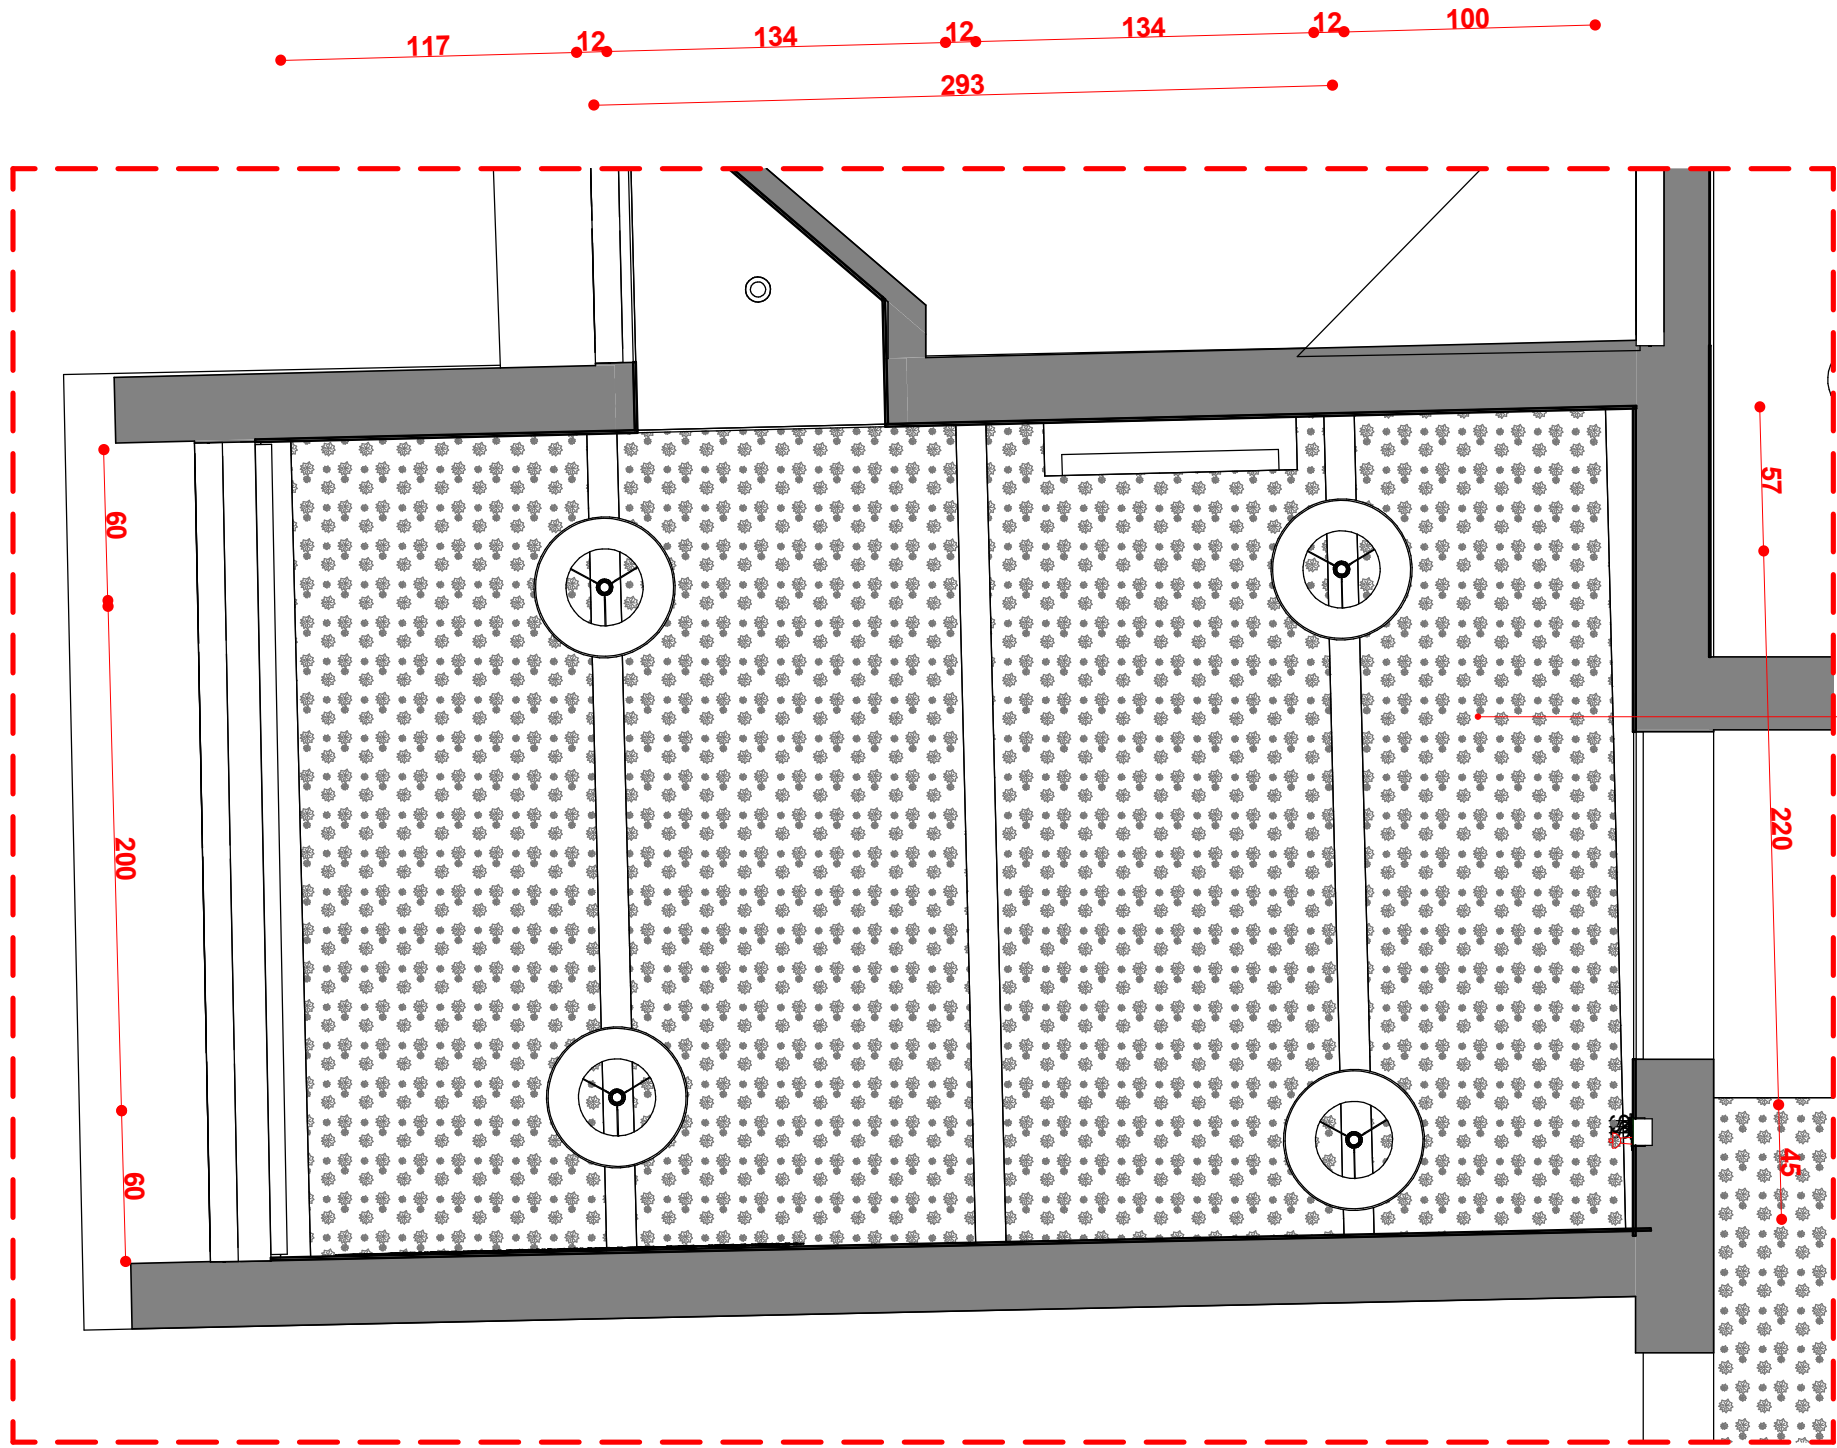

1 GF Mezzanine
1 : 30



S Squared Architects Pvt. Ltd.
"Vempanattu", PTR A No. 56
Plamoodu, Pattom P.O.
Trivandrum 695004
Kerala, India.
M : 00 91 944 7047467
T : 00 91 471 2300059
E : designs@ssquaredesigns.com


Architecture . Interiors .
Landscape

NOTES
All dimensions are in cm unless otherwise specified
Follow written dimensions only.All conceptual drawings
may tend to alter during construction without prior
notice.
2023 S² Architects Pvt. Ltd
This design is the property of the S² Architects Pvt. Ltd.
Any use, duplication of this property, in full or part,
without the permission of the said owner carries a liability
of fee determined by S² Architects Pvt. Ltd


REVISION SCHEDULE	

CHECKED BY	AP
APPROVED BY	SU
SCALE	1 : 30 @ A3
RELEASE DATE	03/03/23

SHEET NAME (DELIVERABLE)	
GF Mezzanine RCP	
REVISION_DRAWING NO._STAGE_PROJECT_DRAWN BY	
R0_C101_ID6_CA	

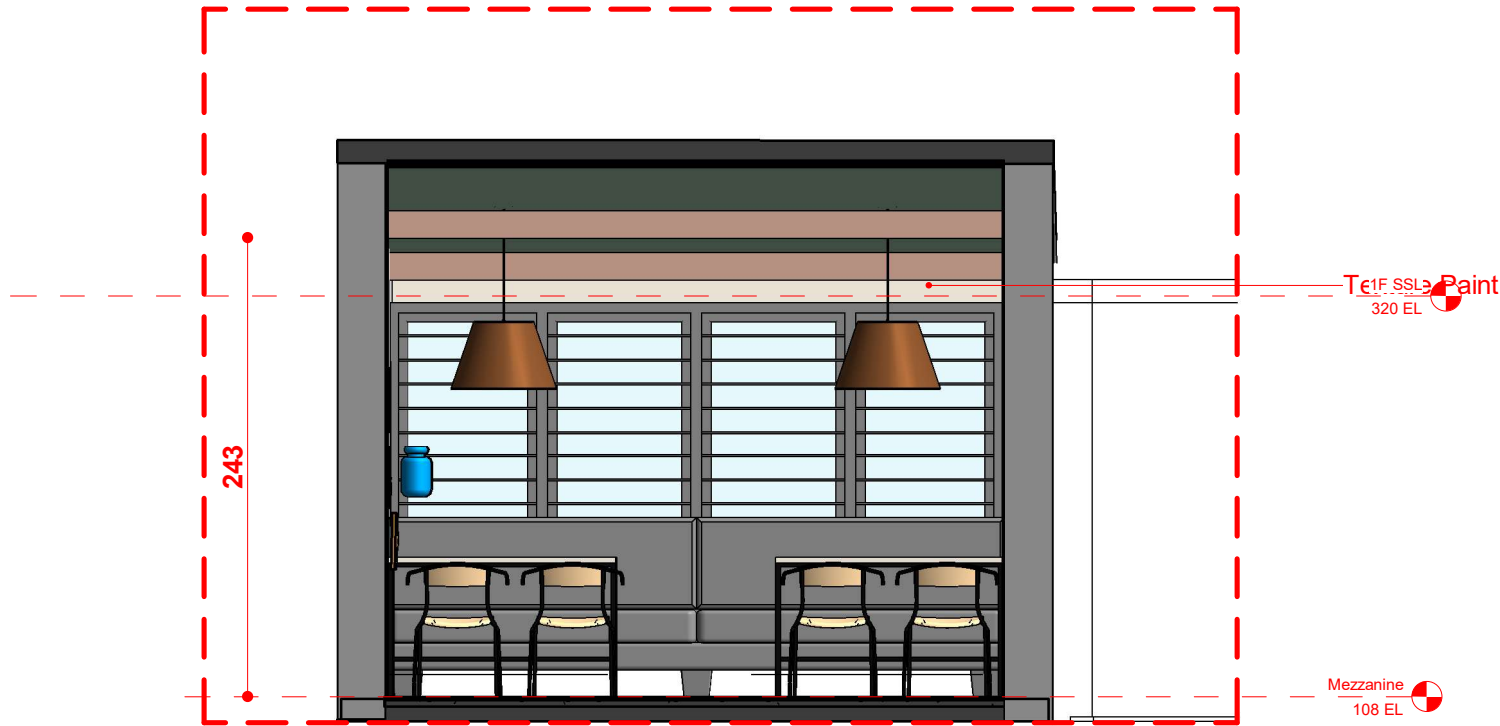

1 Elevation A
1 : 40

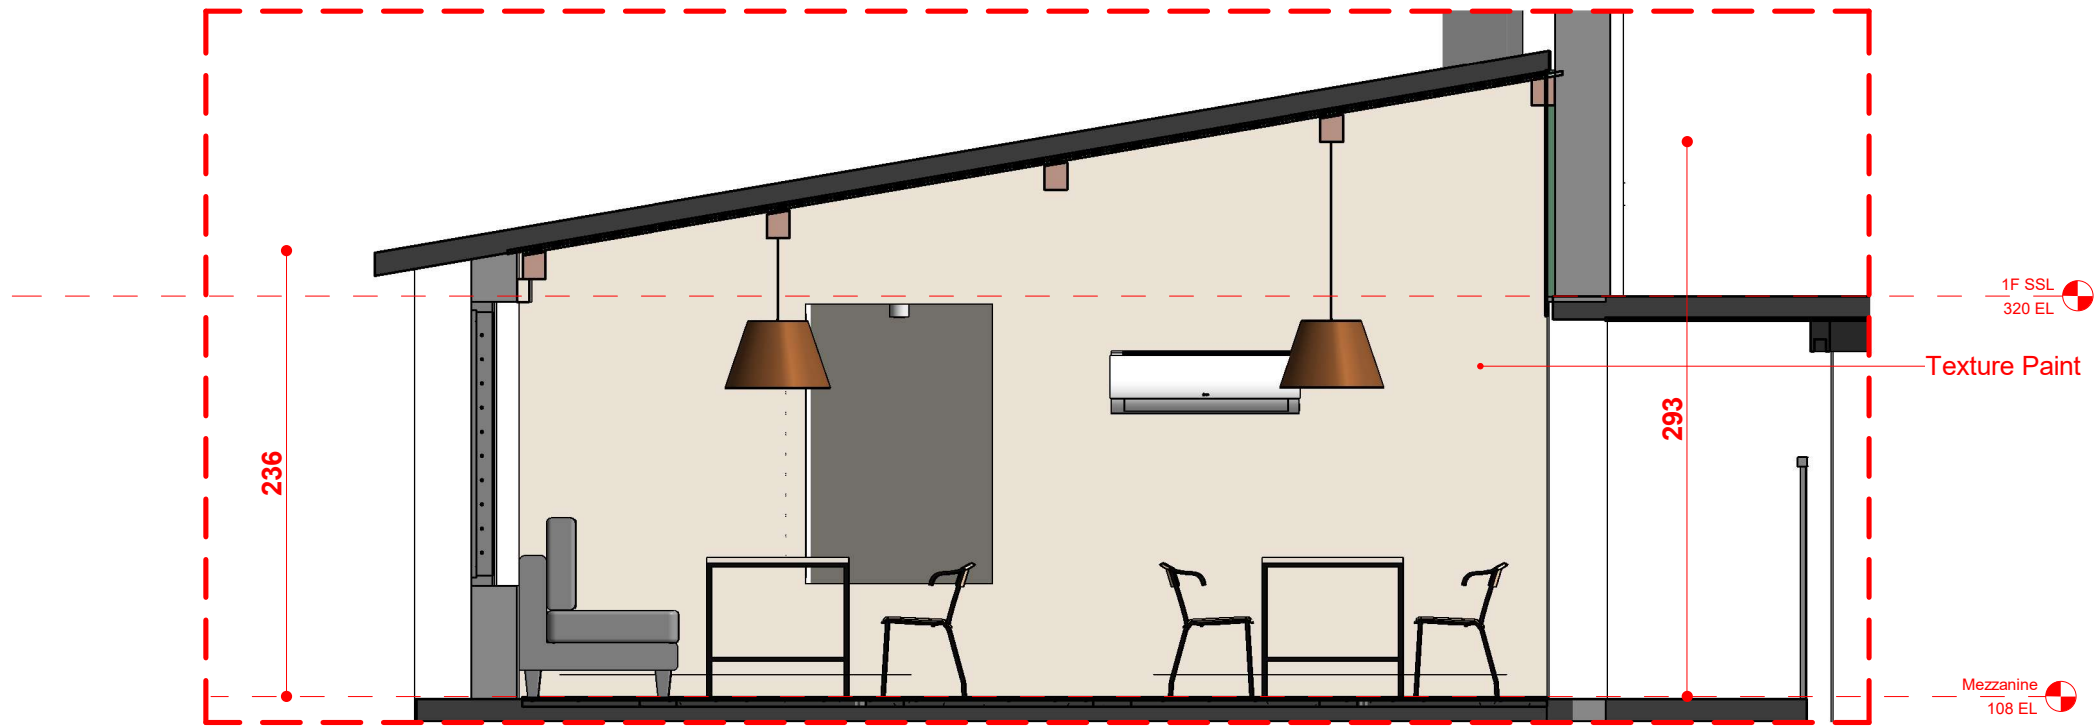

2 Elevation B
1 : 40

NOTES

All dimensions are in cm unless otherwise specified.
Follow written dimensions only. All conceptual drawings
may tend to alter during construction without prior
notice.

2023 S² Architects Pvt. Ltd

This design is the property of the S² Architects Pvt. Ltd.
Any use, duplication of this property, in full or part,
without the permission of the said owner carries a liability
of fee determined by S² Architects Pvt. Ltd

REVISION SCHEDULE

CHECKED BY

AP

APPROVED BY

SU

SCALE

1 : 40 @ A3

RELEASE DATE

03/03/23

SHEET NAME (DELIVERABLE)

GF Mezzanine Elevation A, B

REVISION_DRAWING NO._STAGE_PROJECT_DRAWN BY



R0_C101_ID6_CA



S Squared Architects Pvt. Ltd.

"Vempanattu", PTR No. 56
Plamoodu, Pattom P.O.
Trivandrum 695004
Kerala, India.
M : 00 91 944 7047467
T : 00 91 471 2300059
E : designs@ssquaredesigns.com

Architecture . Interiors .
Landscape

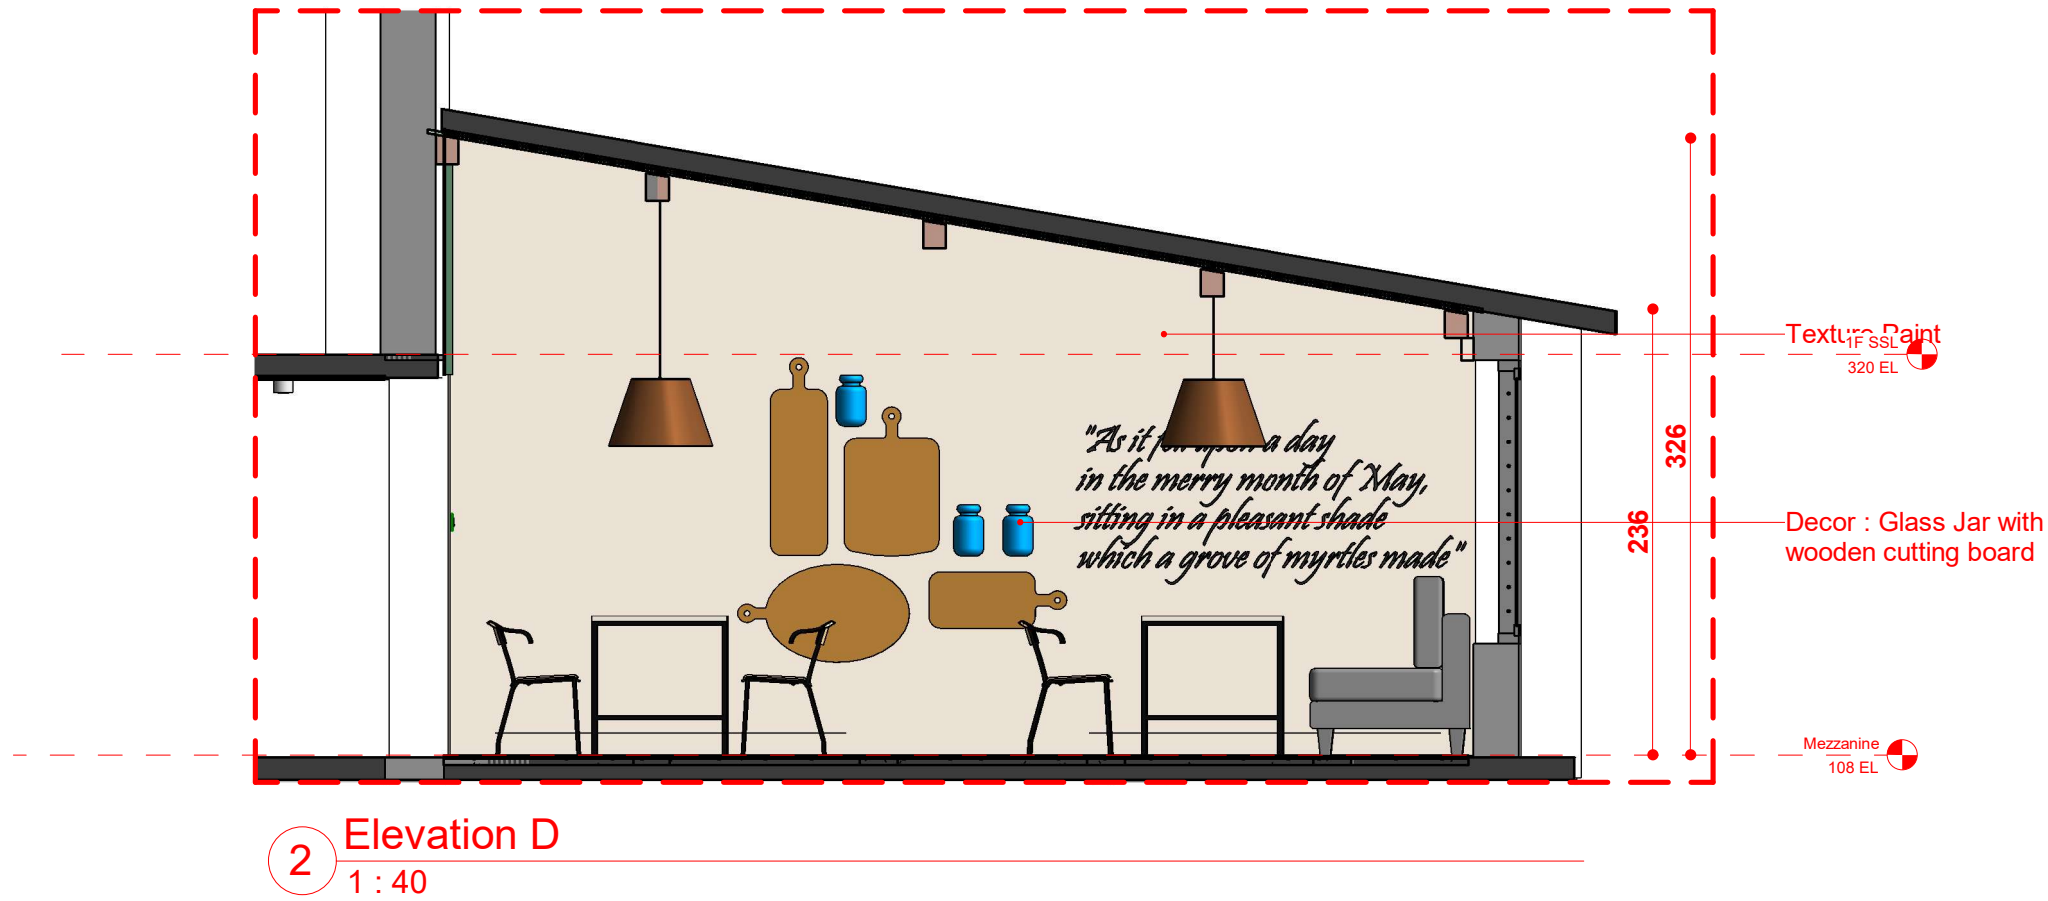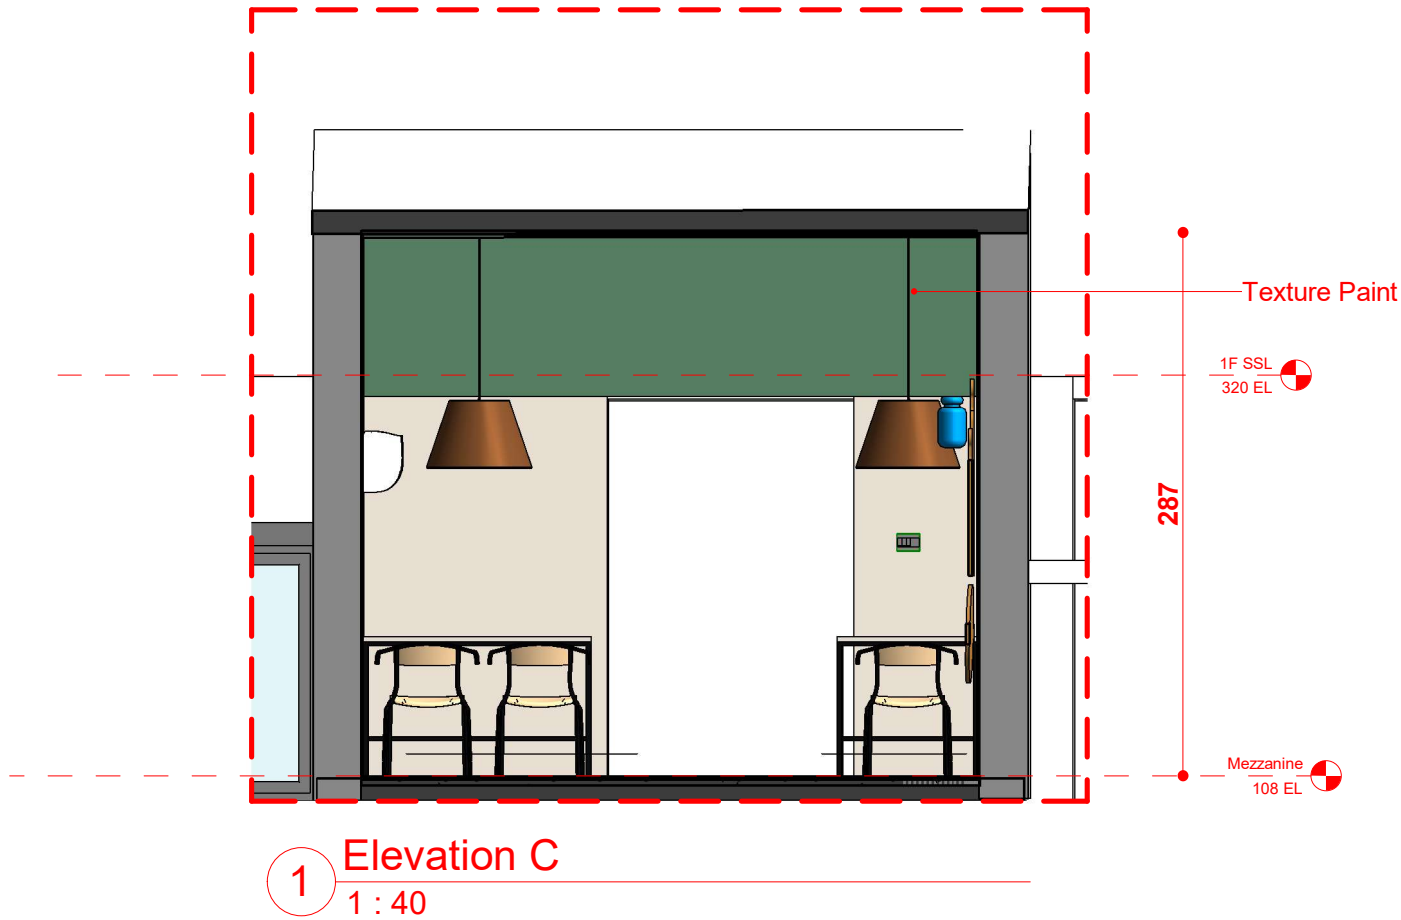

REVISION SCHEDULE	

CHECKED BY	AP
APPROVED BY	SU
SCALE	1 : 40 @ A3
RELEASE DATE	03/03/23

SHEET NAME (DELIVERABLE)	
GF Mezzanine Elevation C, D	
REVISION_DRAWING NO._STAGE_PROJECT_DRAWN BY	
R0_C101_ID6_CA	



1 3D View 1



S Squared Architects Pvt. Ltd.
"Vempanattu", PTR No. 56
Plamoodu, Pattom P.O.
Trivandrum 695004
Kerala, India.
M : 00 91 944 7047467
T : 00 91 471 2300059
E : designs@ssquaredesigns.com

Architecture . Interiors .
Landscape

14-02-2023 19:39:47

Sheet Version:V2

NOTES
All dimensions are in cm unless otherwise specified
Follow written dimensions only.All conceptual drawings
may tend to alter during construction without prior
notice.

2023 S² Architects Pvt. Ltd
This design is the property of the S² Architects Pvt. Ltd.
Any use, duplication of this property, in full or part,
without the permission of the said owner carries a liability
of fee determined by S² Architects Pvt. Ltd

--

REVISION SCHEDULE

CHECKED BY	AP
APPROVED BY	SU
SCALE	@ A3
RELEASE DATE	03/03/23

SHEET NAME (DELIVERABLE)
GF Mezzanine 3D View 1
REVISION_DRAWING NO._STAGE_PROJECT_DRAWN BY
R0_C101_ID6_CA



1 3D View 2



S Squared Architects Pvt. Ltd.
"Vempanattu", PTR No. 56
Plamoodu, Pattom P.O.
Trivandrum 695004
Kerala, India.
M : 00 91 944 7047467
T : 00 91 471 2300059
E : designs@ssquaredesigns.com

Architecture . Interiors .
Landscape

14-02-2023 19:39:54

Sheet Version:V2


NOTES
All dimensions are in cm unless otherwise specified
Follow written dimensions only.All conceptual drawings
may tend to alter during construction without prior
notice.

2023 S² Architects Pvt. Ltd
This design is the property of the S² Architects Pvt. Ltd.
Any use, duplication of this property, in full or part,
without the permission of the said owner carries a liability
of fee determined by S² Architects Pvt. Ltd


REVISION SCHEDULE	

CHECKED BY	AP
APPROVED BY	SU
SCALE	@ A3
RELEASE DATE	03/03/23


SHEET NAME (DELIVERABLE)	
GF Mezzanine 3D View 2	
REVISION_DRAWING NO._STAGE_PROJECT_DRAWN BY	
R0_C101_ID6_CA	
47	

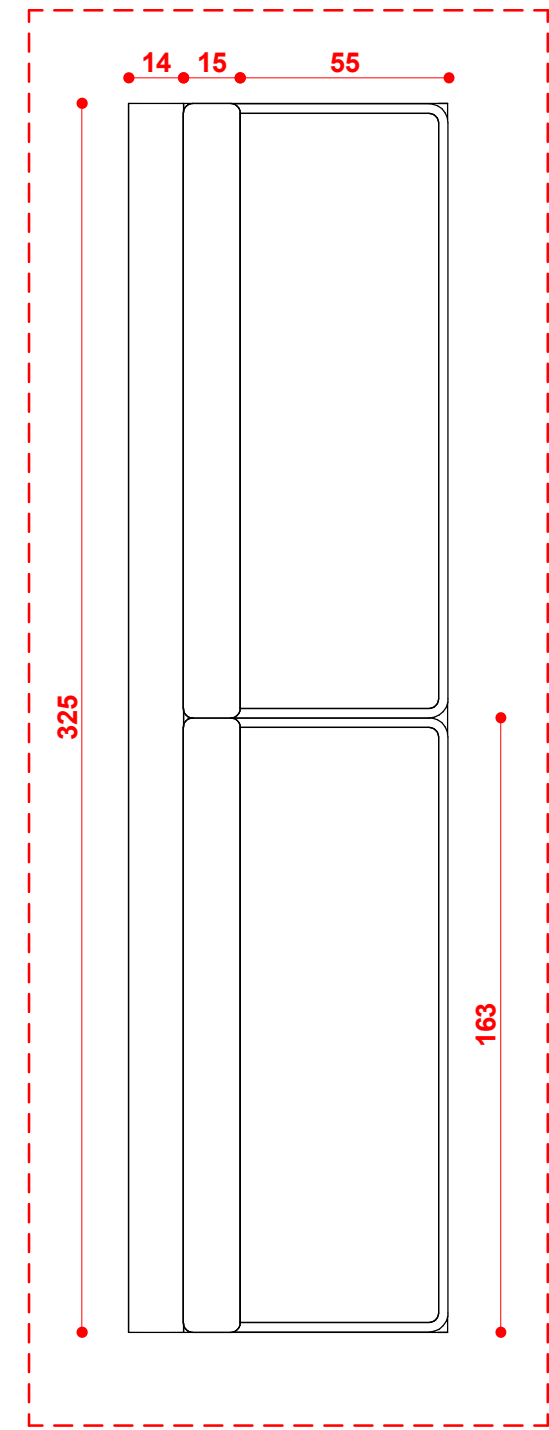

1 Plan
1 : 20

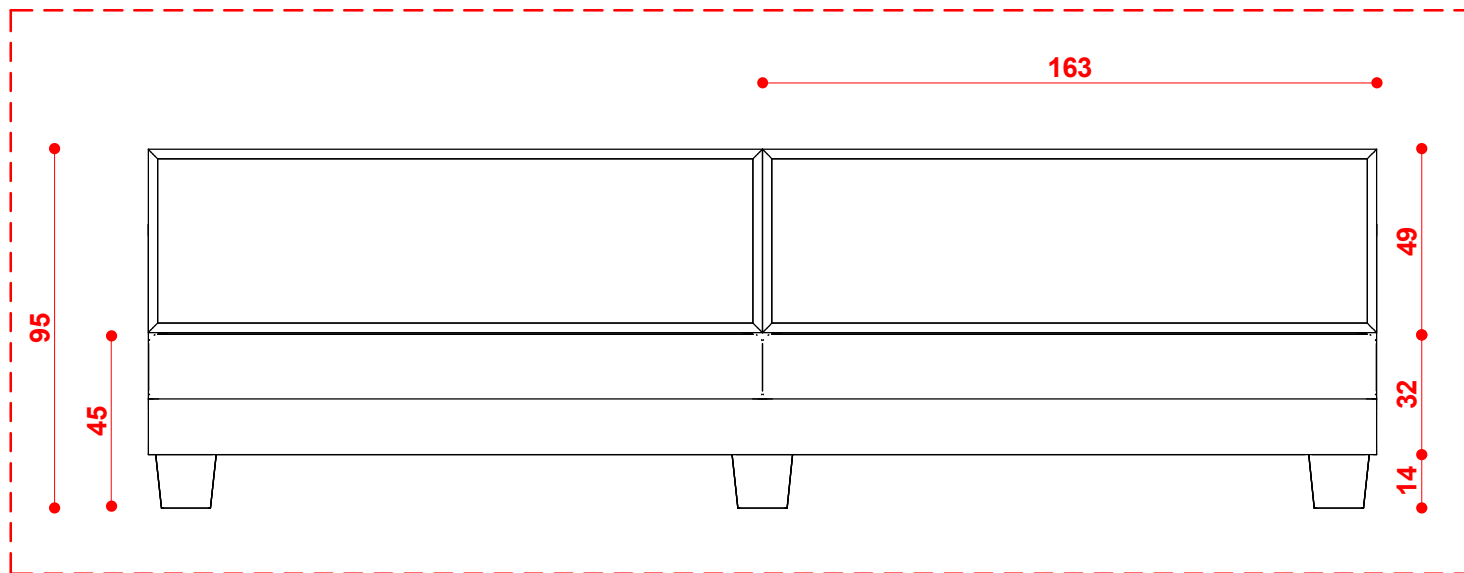

2 Front Elevation
1 : 20

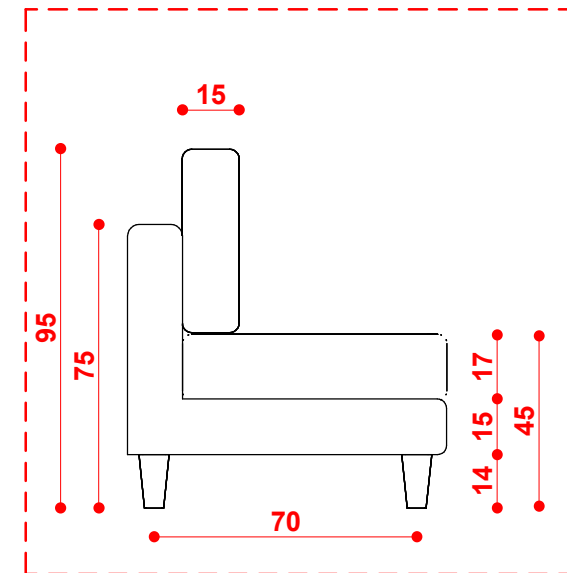

3 Side Elevation
1 : 20

Sofa Schedule	
Material	Count
To be decided by project Architect	1



4 3D View 1



S Squared Architects Pvt. Ltd.
"Vempanattu", PTR A No. 56
Plamoodu, Pattom P.O.
Trivandrum 695004
Kerala, India.
M : 00 91 944 7047467
T : 00 91 471 2300059
E : designs@ssquaredesigns.com

NOTES

All dimensions are in cm unless otherwise specified
Follow written dimensions only.All conceptual drawings
may tend to alter during construction without prior
notice.

2023 S² Architects Pvt. Ltd

This design is the property of the S² Architects Pvt. Ltd.
Any use, duplication of this property, in full or part,
without the permission of the said owner carries a liability
of fee determined by S² Architects Pvt. Ltd

REVISION SCHEDULE


CHECKED BY	AP
APPROVED BY	SU
SCALE	As indicated @ A3
RELEASE DATE	03/06/23

SHEET NAME (DELIVERABLE)


Sofa detail

REVISION_DRAWING NO._STAGE_PROJECT_DRAWN BY

R0_C101_ID6_CA

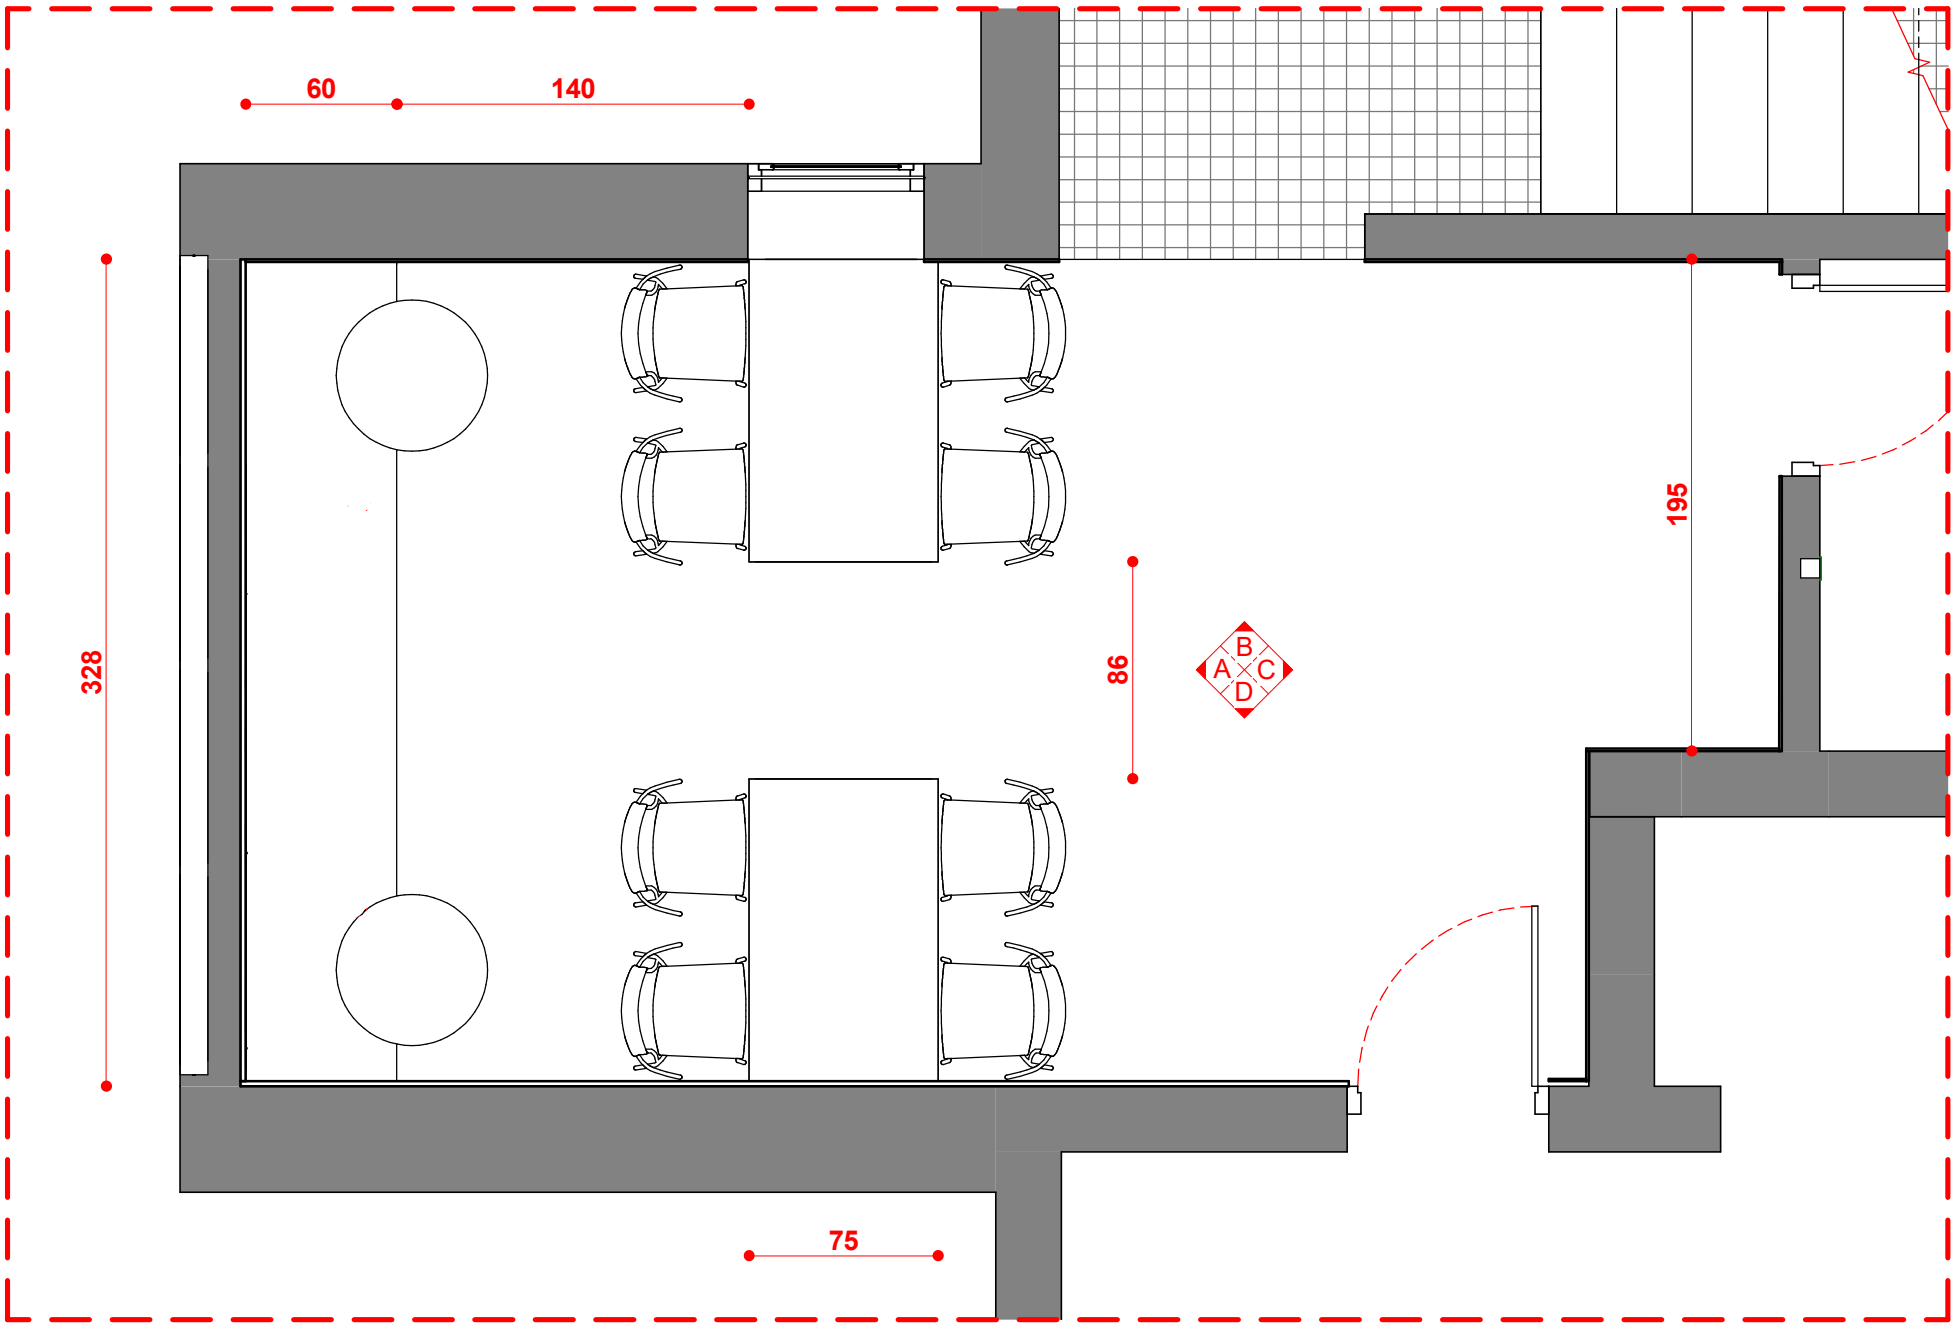

1 Old Dining Furniture Plan
1 : 30

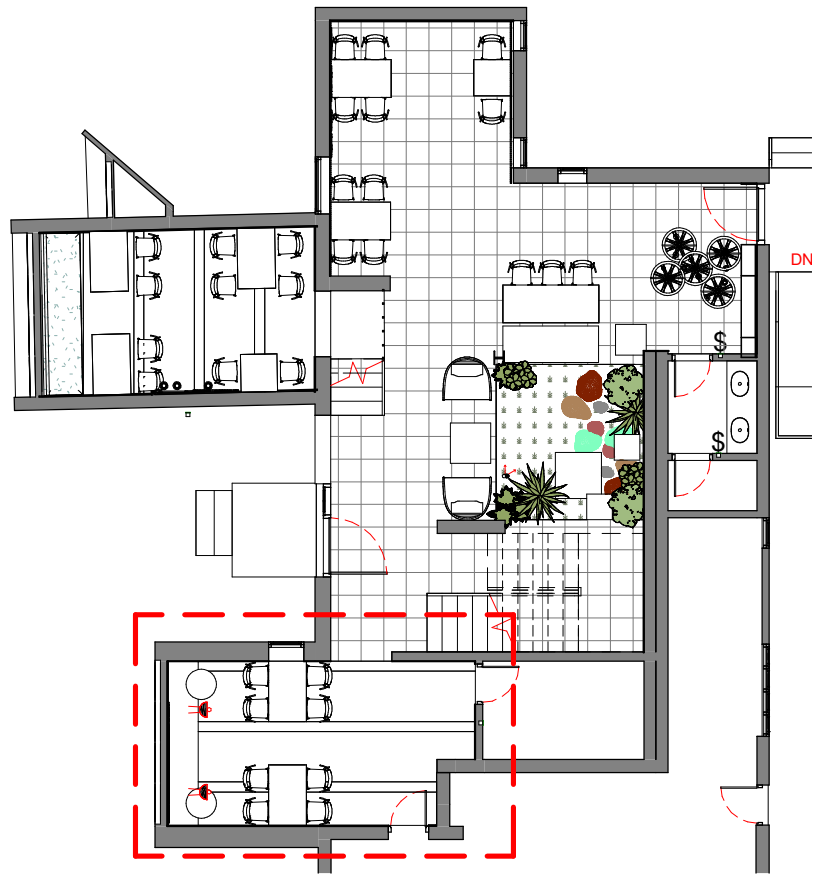

2 Key Plan
1 : 150

Wall Finish Schedule			
Item		Sqm	Sqft
Tropical Theme-Birds of Paradise Wallpaper (Life n Color)		13.4	144
Texture Paint		27.10	291.5
Texture Paint 2		5.24	56.3
Ceiling Paint		18.80	202

NOTE : THE GENERAL GF FINISHED FLOOR LEVEL (FFL) IS 1cm FFL EL UNLESS OTHERWISE NOTED



S Squared Architects Pvt. Ltd.
"Vempanattu", PTR A No. 56
Plamoodu, Pattom P.O.
Trivandrum 695004
Kerala, India.
M : 00 91 944 7047467
T : 00 91 471 2300059
E : designs@ssquaredesigns.com
Architecture . Interiors .
Landscape


NOTES
All dimensions are in cm unless otherwise specified
Follow written dimensions only. All conceptual drawings
may tend to alter during construction without prior
notice.
2023 S² Architects Pvt. Ltd
This design is the property of the S² Architects Pvt. Ltd.
Any use, duplication of this property, in full or part,
without the permission of the said owner carries a liability
of fee determined by S² Architects Pvt. Ltd

REVISION SCHEDULE

CHECKED BY	AP
APPROVED BY	SU
SCALE	As indicated @ A3
RELEASE DATE	03/03/23

SHEET NAME (DELIVERABLE)	
GF Old Dining Furniture Plan	
REVISION_DRAWING NO._STAGE_PROJECT_DRAWN BY	
R0_F101_ID6_CA	

NOT FOR CONSTRUCTION

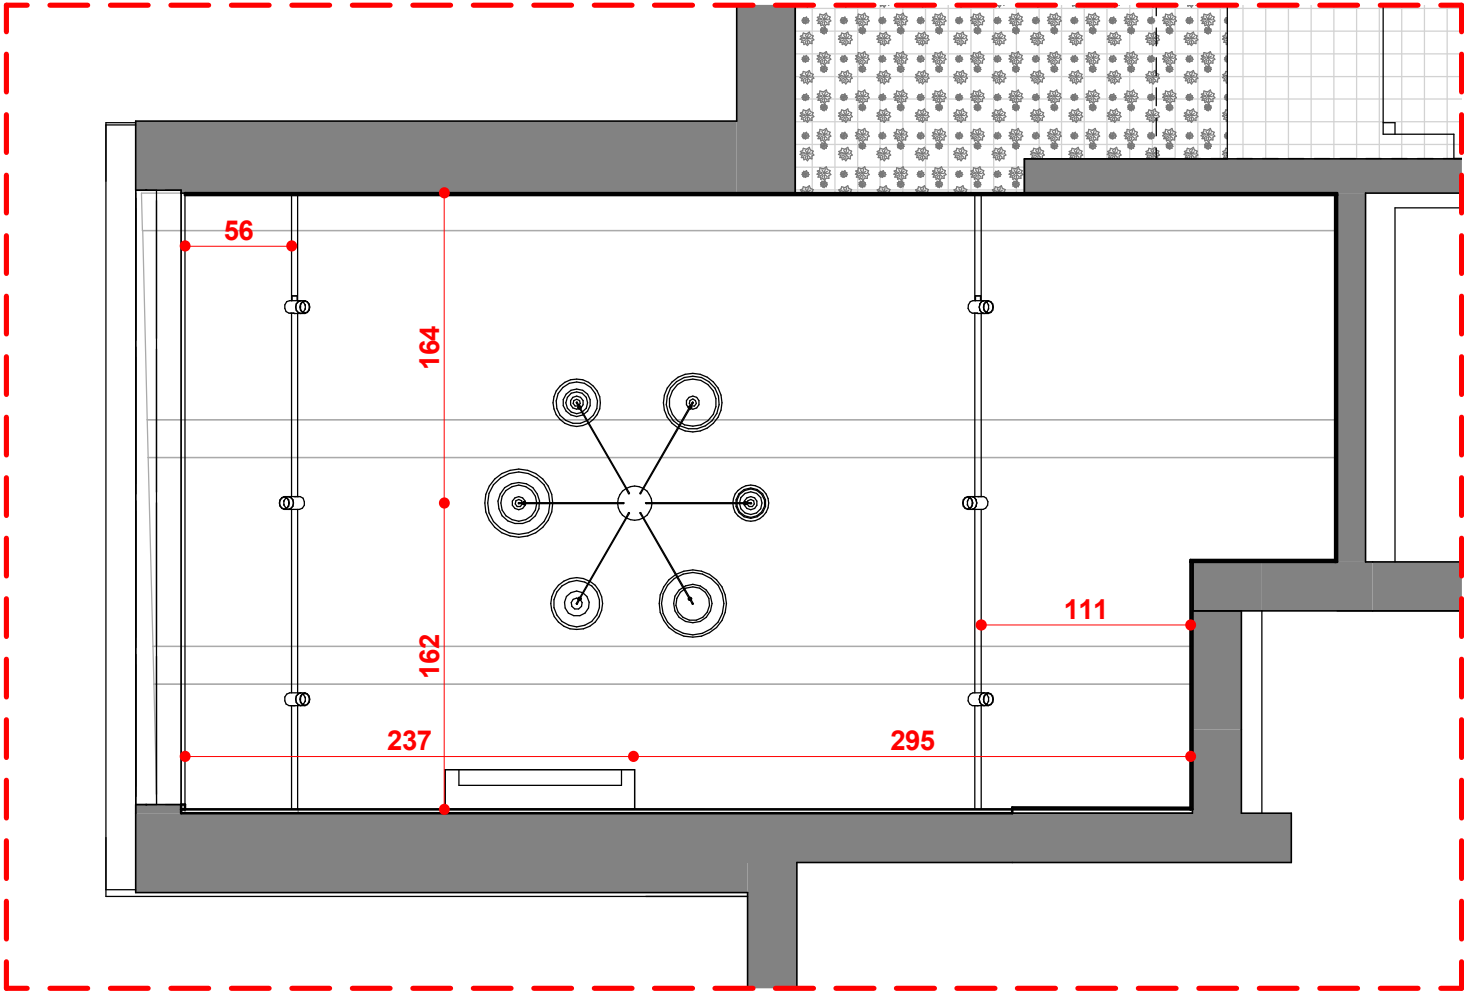

1 RCP
1 : 40

NOTES

All dimensions are in cm unless otherwise specified
Follow written dimensions only. All conceptual drawings
may tend to alter during construction without prior
notice.

2023 S² Architects Pvt. Ltd

This design is the property of the S² Architects Pvt. Ltd.
Any use, duplication of this property, in full or part,
without the permission of the said owner carries a liability
of fee determined by S² Architects Pvt. Ltd

REVISION SCHEDULE

CHECKED BY

AP

APPROVED BY

SU

SCALE

1 : 40 @ A3

RELEASE DATE

03/03/23

SHEET NAME (DELIVERABLE)

GF Old Dining RCP

REVISION_DRAWING NO._STAGE_PROJECT_DRAWN BY

R0_F101_ID6_CA





S Squared Architects Pvt. Ltd.

"Vempanattu", PTR No. 56
Plamoodu, Pattom P.O.
Trivandrum 695004
Kerala, India.

M : 00 91 944 7047467
T : 00 91 471 2300059
E : designs@ssquaredesigns.com

Architecture . Interiors .
Landscape

NOT FOR CONSTRUCTION

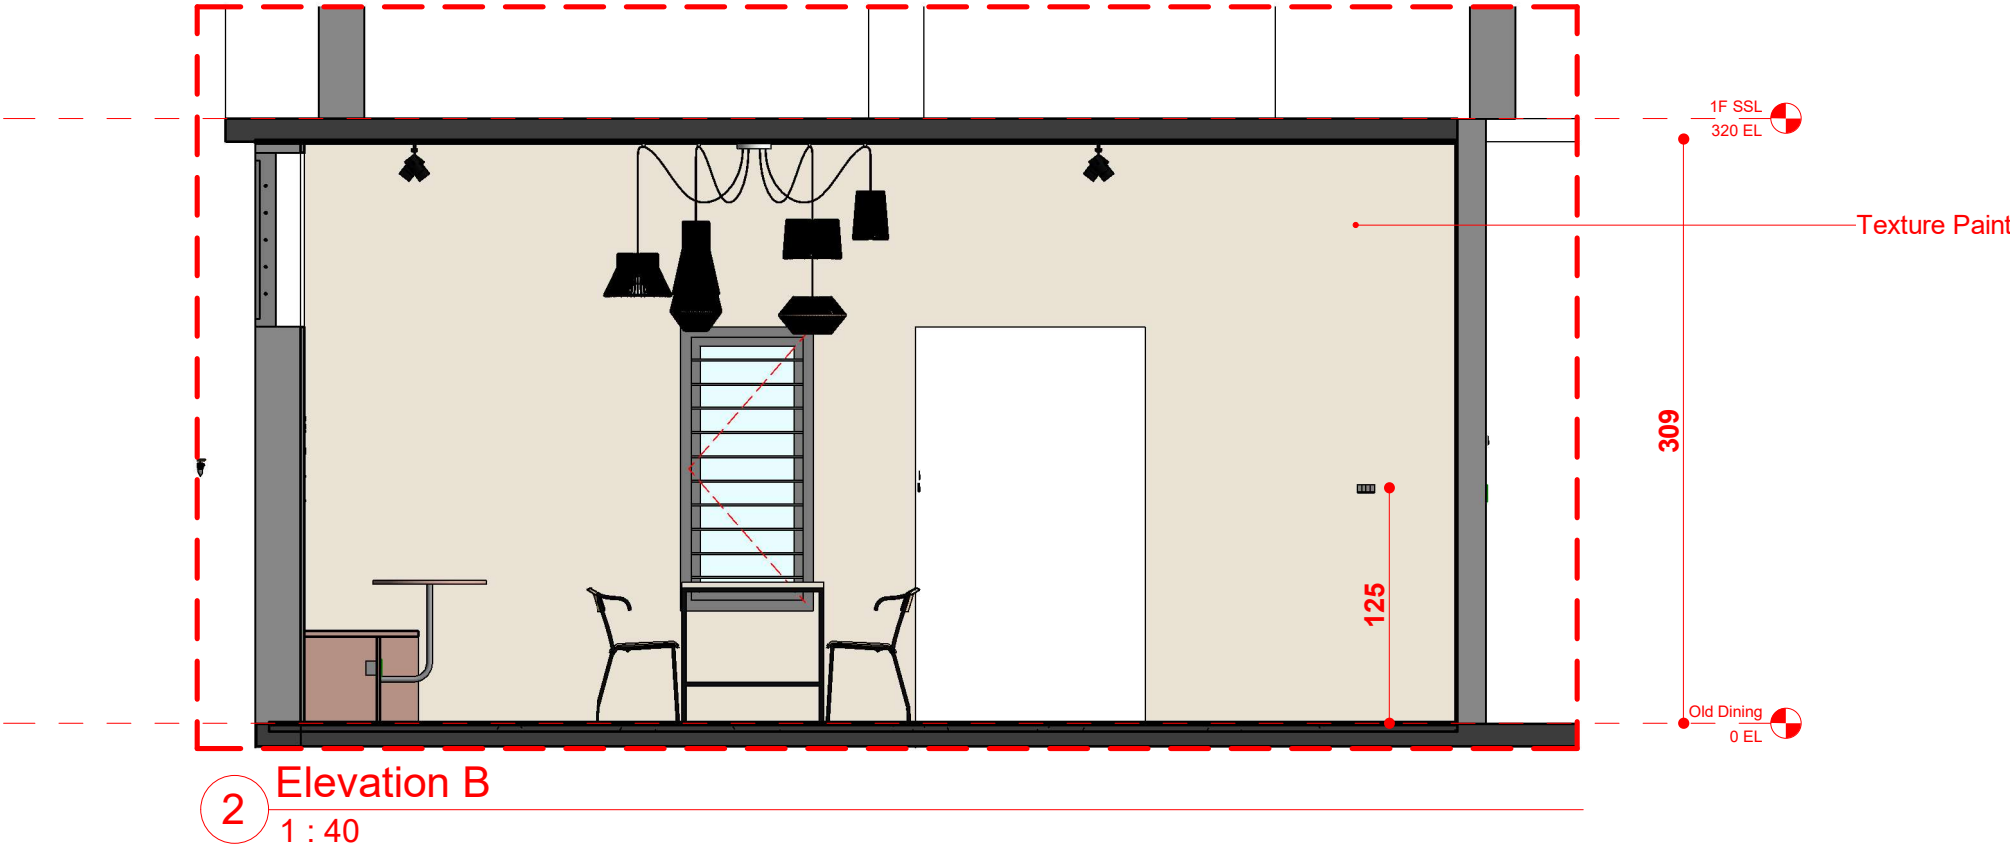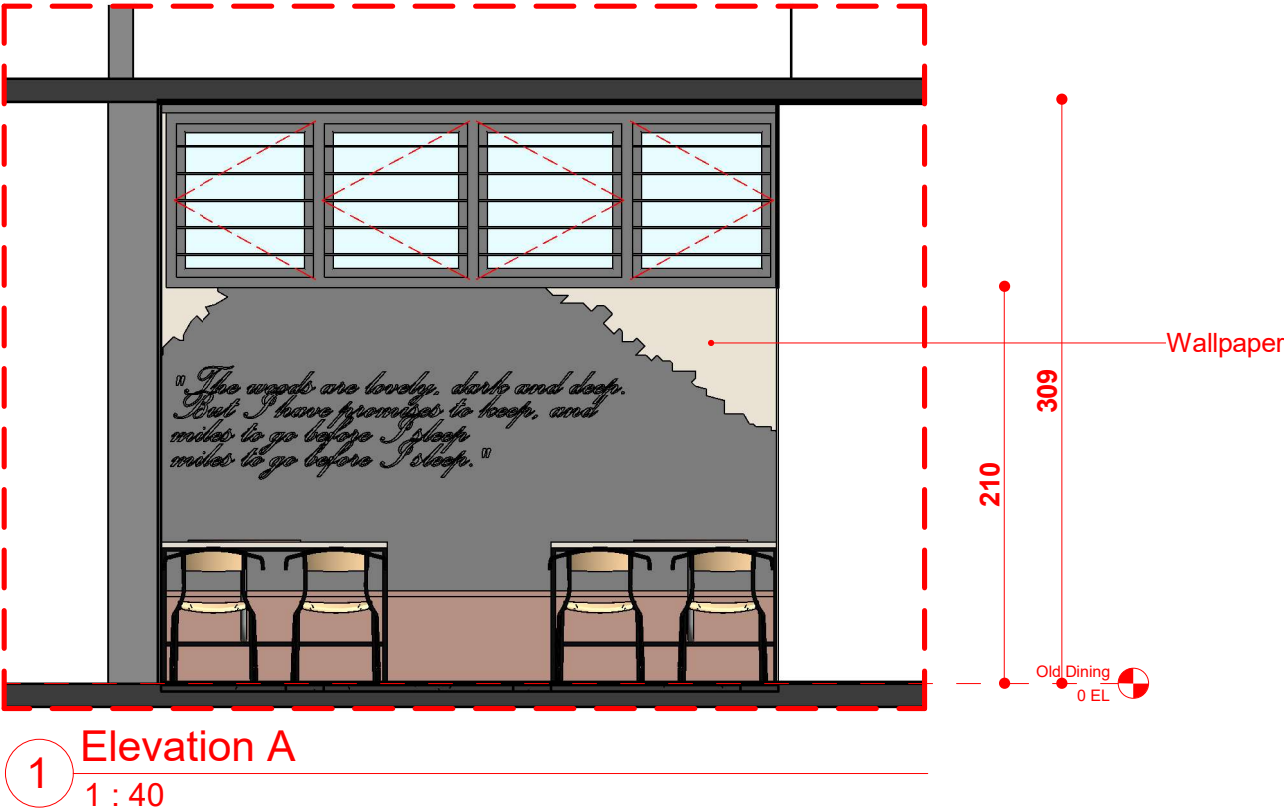



S Squared Architects Pvt. Ltd.
"Vempanattu", PTR A No. 56
Plamoodu, Pattom P.O.
Trivandrum 695004
Kerala, India.
M : 00 91 944 7047467
T : 00 91 471 2300059
E : designs@ssquaredesigns.com

Architecture . Interiors .
Landscape

NOTES
All dimensions are in cm unless otherwise specified.
Follow written dimensions only. All conceptual drawings may tend to alter during construction without prior notice.

2023 S² Architects Pvt. Ltd
This design is the property of the S² Architects Pvt. Ltd.
Any use, duplication of this property, in full or part, without the permission of the said owner carries a liability of fee determined by S² Architects Pvt. Ltd



--

REVISION SCHEDULE

CHECKED BY	AP
APPROVED BY	SU
SCALE	1 : 40 @ A3
RELEASE DATE	03/03/23

SHEET NAME (DELIVERABLE)
GF Old Dining Elevation A, B REVISION_DRAWING NO._STAGE_PROJECT_DRAWN BY R0_F101_ID6_CA

NOT FOR CONSTRUCTION

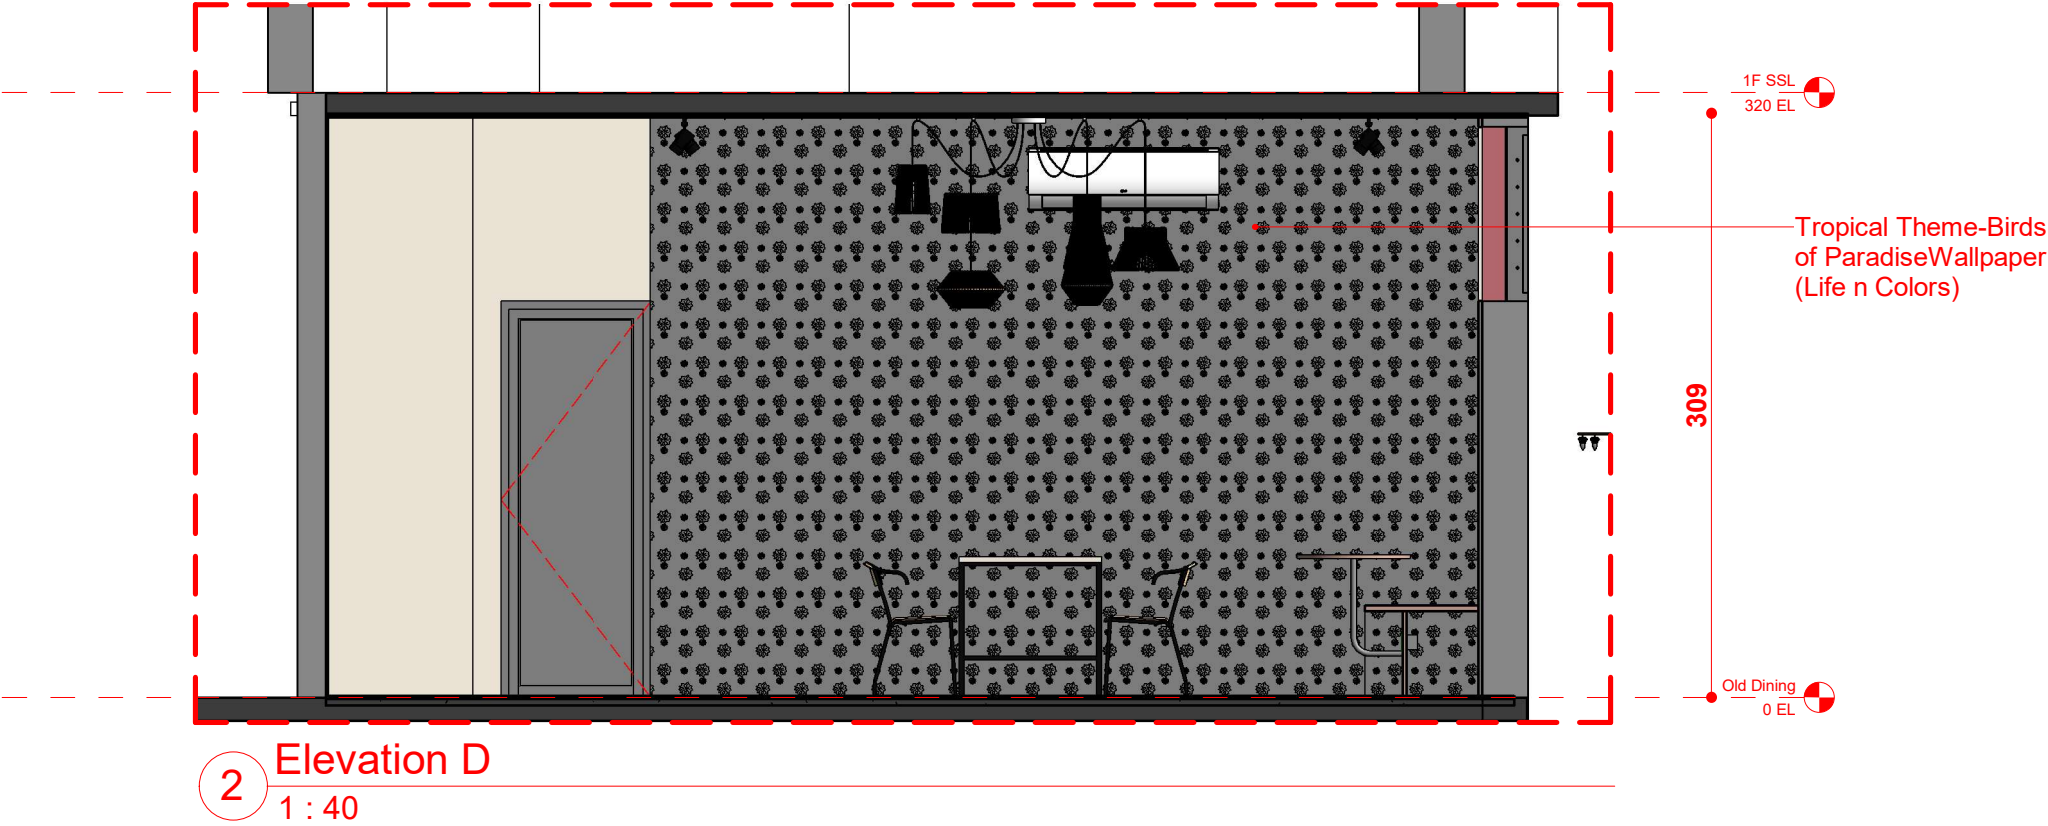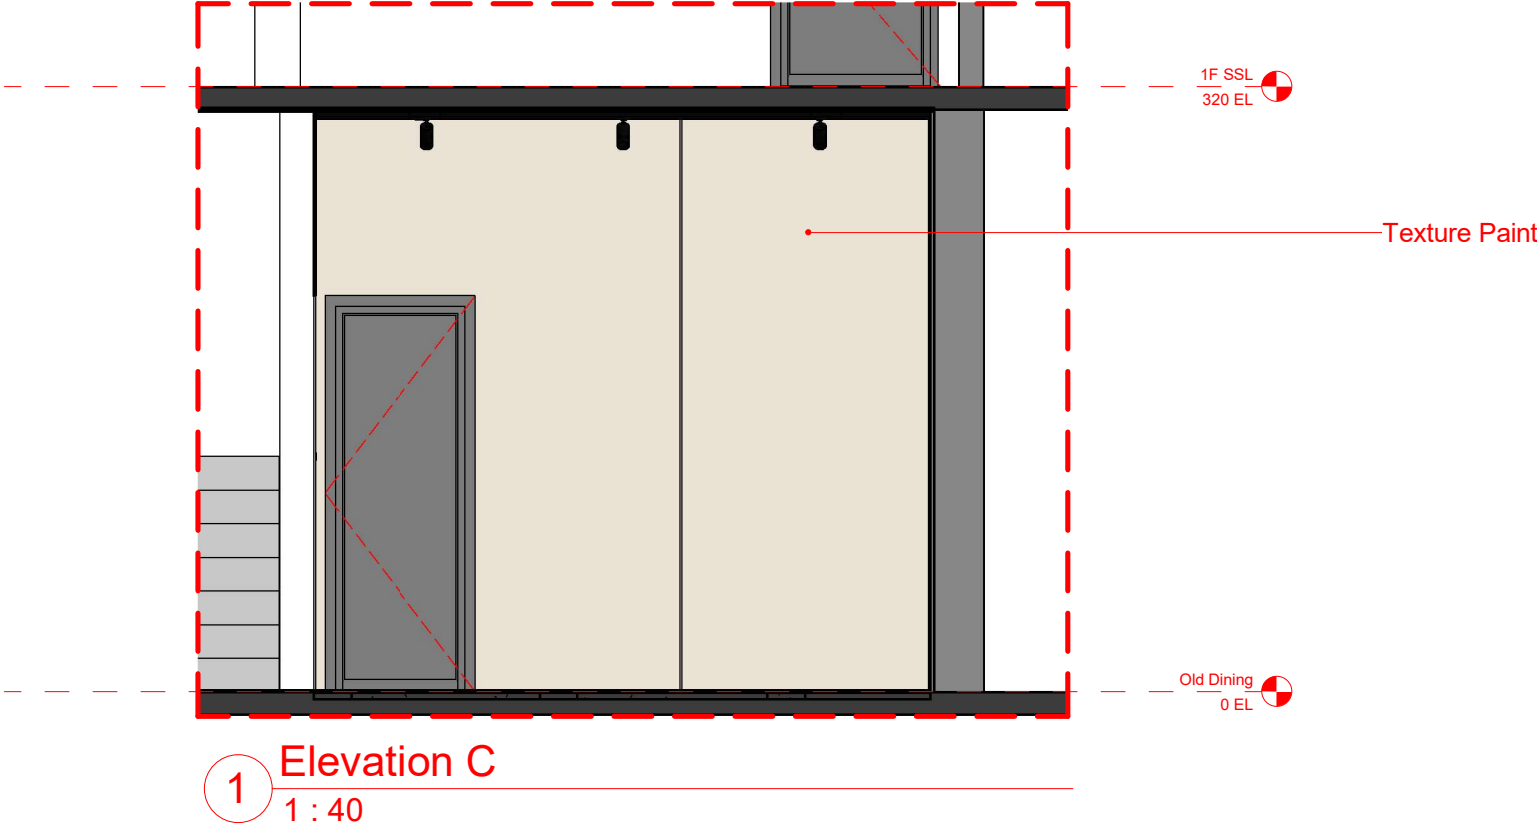

NOTES
All dimensions are in cm unless otherwise specified
Follow written dimensions only.All conceptual drawings
may tend to alter during construction without prior
notice.
2023 S² Architects Pvt. Ltd
This design is the property of the S² Architects Pvt. Ltd.
Any use, duplication of this property, in full or part,
without the permission of the said owner carries a liability
of fee determined by S² Architects Pvt. Ltd

REVISION SCHEDULE	

CHECKED BY	AP
APPROVED BY	SU
SCALE	1 : 40 @ A3
RELEASE DATE	03/03/23

SHEET NAME (DELIVERABLE)	
GF Old Dining Elevation C, D	
REVISION_DRAWING NO._STAGE_PROJECT_DRAWN BY	
R0_F101_ID6_CA	



S Squared Architects Pvt. Ltd.
"Vempanattu", PTR A No. 56
Plamoodu, Pattom P.O.
Trivandrum 695004
Kerala, India.
M : 00 91 944 7047467
T : 00 91 471 2300059
E : designs@ssquaredesigns.com

Architecture . Interiors .
Landscape



1 3D View 1



S Squared Architects Pvt. Ltd.
"Vempanattu", PTR No. 56
Plamoodu, Pattom P.O.
Trivandrum 695004
Kerala, India.
M : 00 91 944 7047467
T : 00 91 471 2300059
E : designs@ssquaredesigns.com
Architecture . Interiors .
Landscape

NOTES
All dimensions are in cm unless otherwise specified
Follow written dimensions only.All conceptual drawings
may tend to alter during construction without prior
notice.
2023 S² Architects Pvt. Ltd
This design is the property of the S² Architects Pvt. Ltd.
Any use, duplication of this property, in full or part,
without the permission of the said owner carries a liability
of fee determined by S² Architects Pvt. Ltd

--

REVISION SCHEDULE

CHECKED BY	AP
APPROVED BY	SU
SCALE	@ A3
RELEASE DATE	03/03/23

SHEET NAME (DELIVERABLE)
GF Old Dining 3D View 1
REVISION_DRAWING NO._STAGE_PROJECT_DRAWN BY
R0_F101_ID6_CA



1 3D View 2



S Squared Architects Pvt. Ltd.
"Vempanattu", PTR No. 56
Plamoodu, Pattom P.O.
Trivandrum 695004
Kerala, India.
M : 00 91 944 7047467
T : 00 91 471 2300059
E : designs@ssquaredesigns.com

Architecture . Interiors .
Landscape

NOTES
All dimensions are in cm unless otherwise specified
Follow written dimensions only. All conceptual drawings
may tend to alter during construction without prior
notice.


2023 S² Architects Pvt. Ltd
This design is the property of the S² Architects Pvt. Ltd.
Any use, duplication of this property, in full or part,
without the permission of the said owner carries a liability
of fee determined by S² Architects Pvt. Ltd

--


REVISION SCHEDULE

CHECKED BY	AP
APPROVED BY	SU
SCALE	@ A3
RELEASE DATE	03/03/23


SHEET NAME (DELIVERABLE)
GF Old Dining 3D View 2
REVISION_DRAWING NO._STAGE_PROJECT_DRAWN BY
R0_F101_ID6_CA

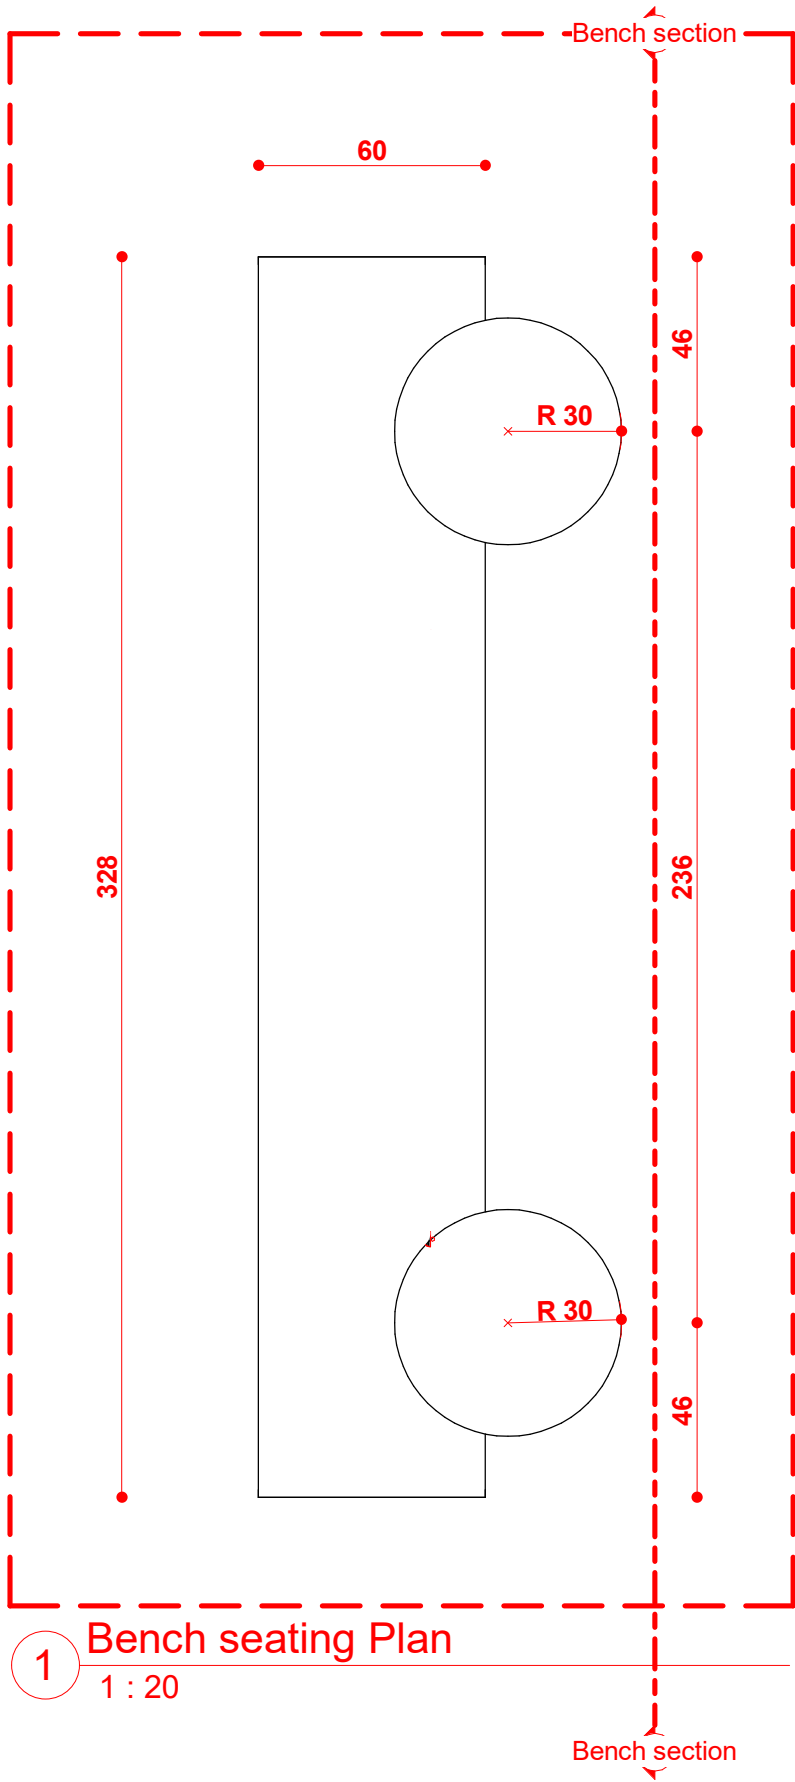

1 Bench seating Plan
1 : 20

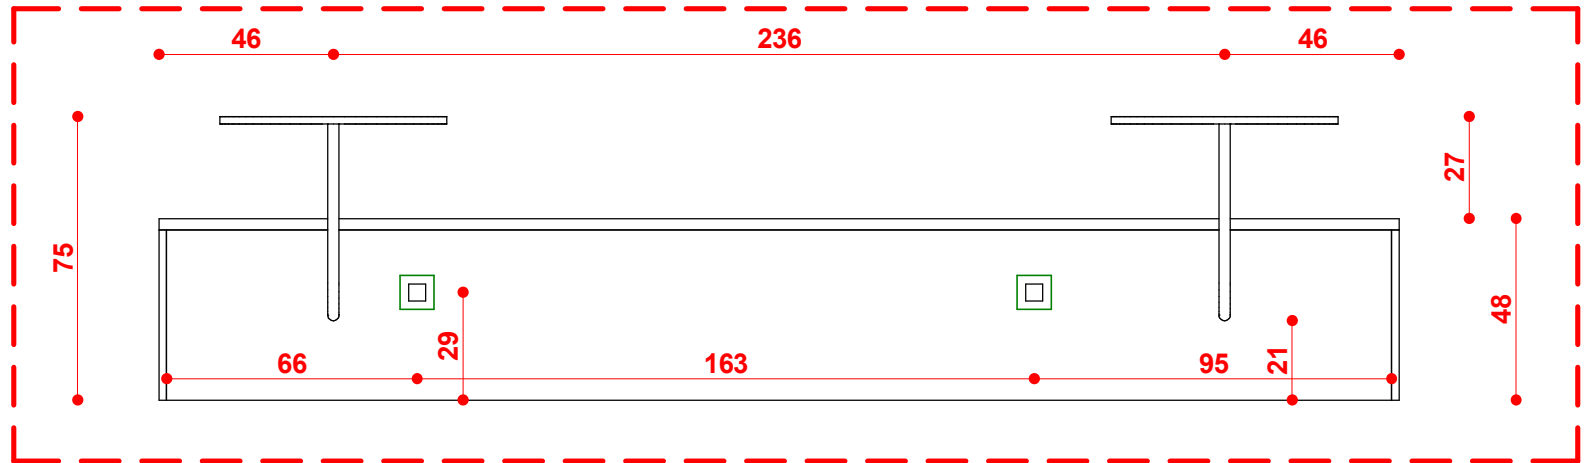


2 Front Elevation
1 : 20

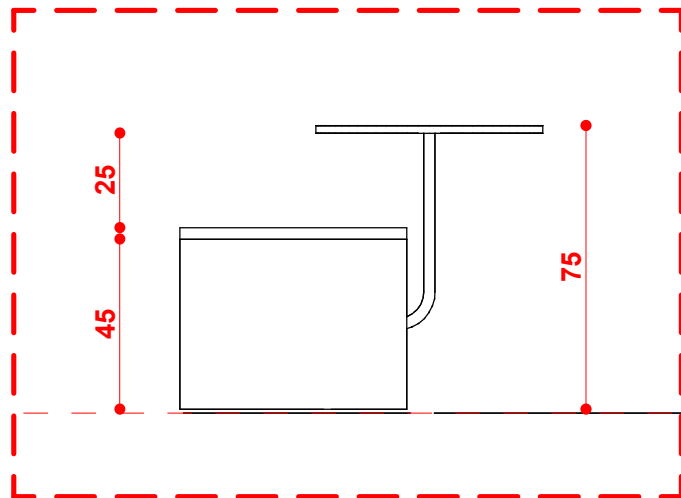

3 Side Elevation
1 : 20

Carpentry Schedule			
Item		Sqm	Count
Carpentry Area		4	1

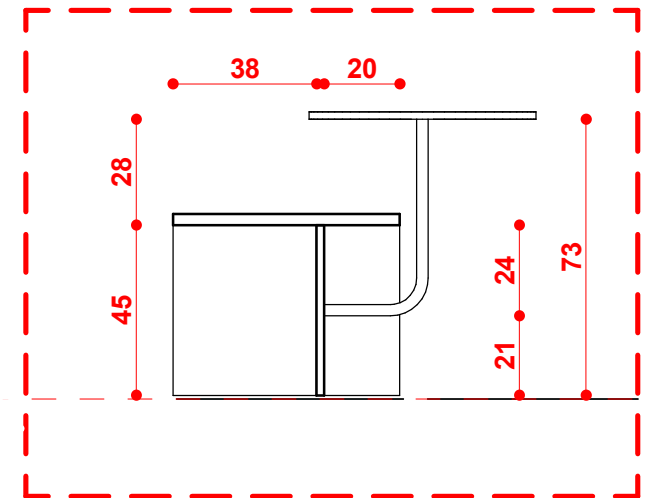

4 Section
1 : 20



5 3D View 1

NOTES

All dimensions are in cm unless otherwise specified.
Follow written dimensions only. All conceptual drawings may tend to alter during construction without prior notice.

2023 S² Architects Pvt. Ltd

This design is the property of the S² Architects Pvt. Ltd.
Any use, duplication of this property, in full or part, without the permission of the said owner carries a liability of fee determined by S² Architects Pvt. Ltd

REVISION SCHEDULE

CHECKED BY

AP

APPROVED BY

SU

SCALE

As indicated @ A3

RELEASE DATE

03/08/23

SHEET NAME (DELIVERABLE)

GF Old seting Bench Detail

REVISION_DRAWING NO._STAGE_PROJECT_DRAWN BY

R0_F101_ID6_CA




S Squared Architects Pvt. Ltd.

"Vempanattu", PTR A No. 56
Plamoodu, Pattom P.O.
Trivandrum 695004
Kerala, India.

M : 00 91 944 7047467
T : 00 91 471 2300059
E : designs@ssquaredesigns.com


Architecture . Interiors .
Landscape

GOOD FOR CONSTRUCTION

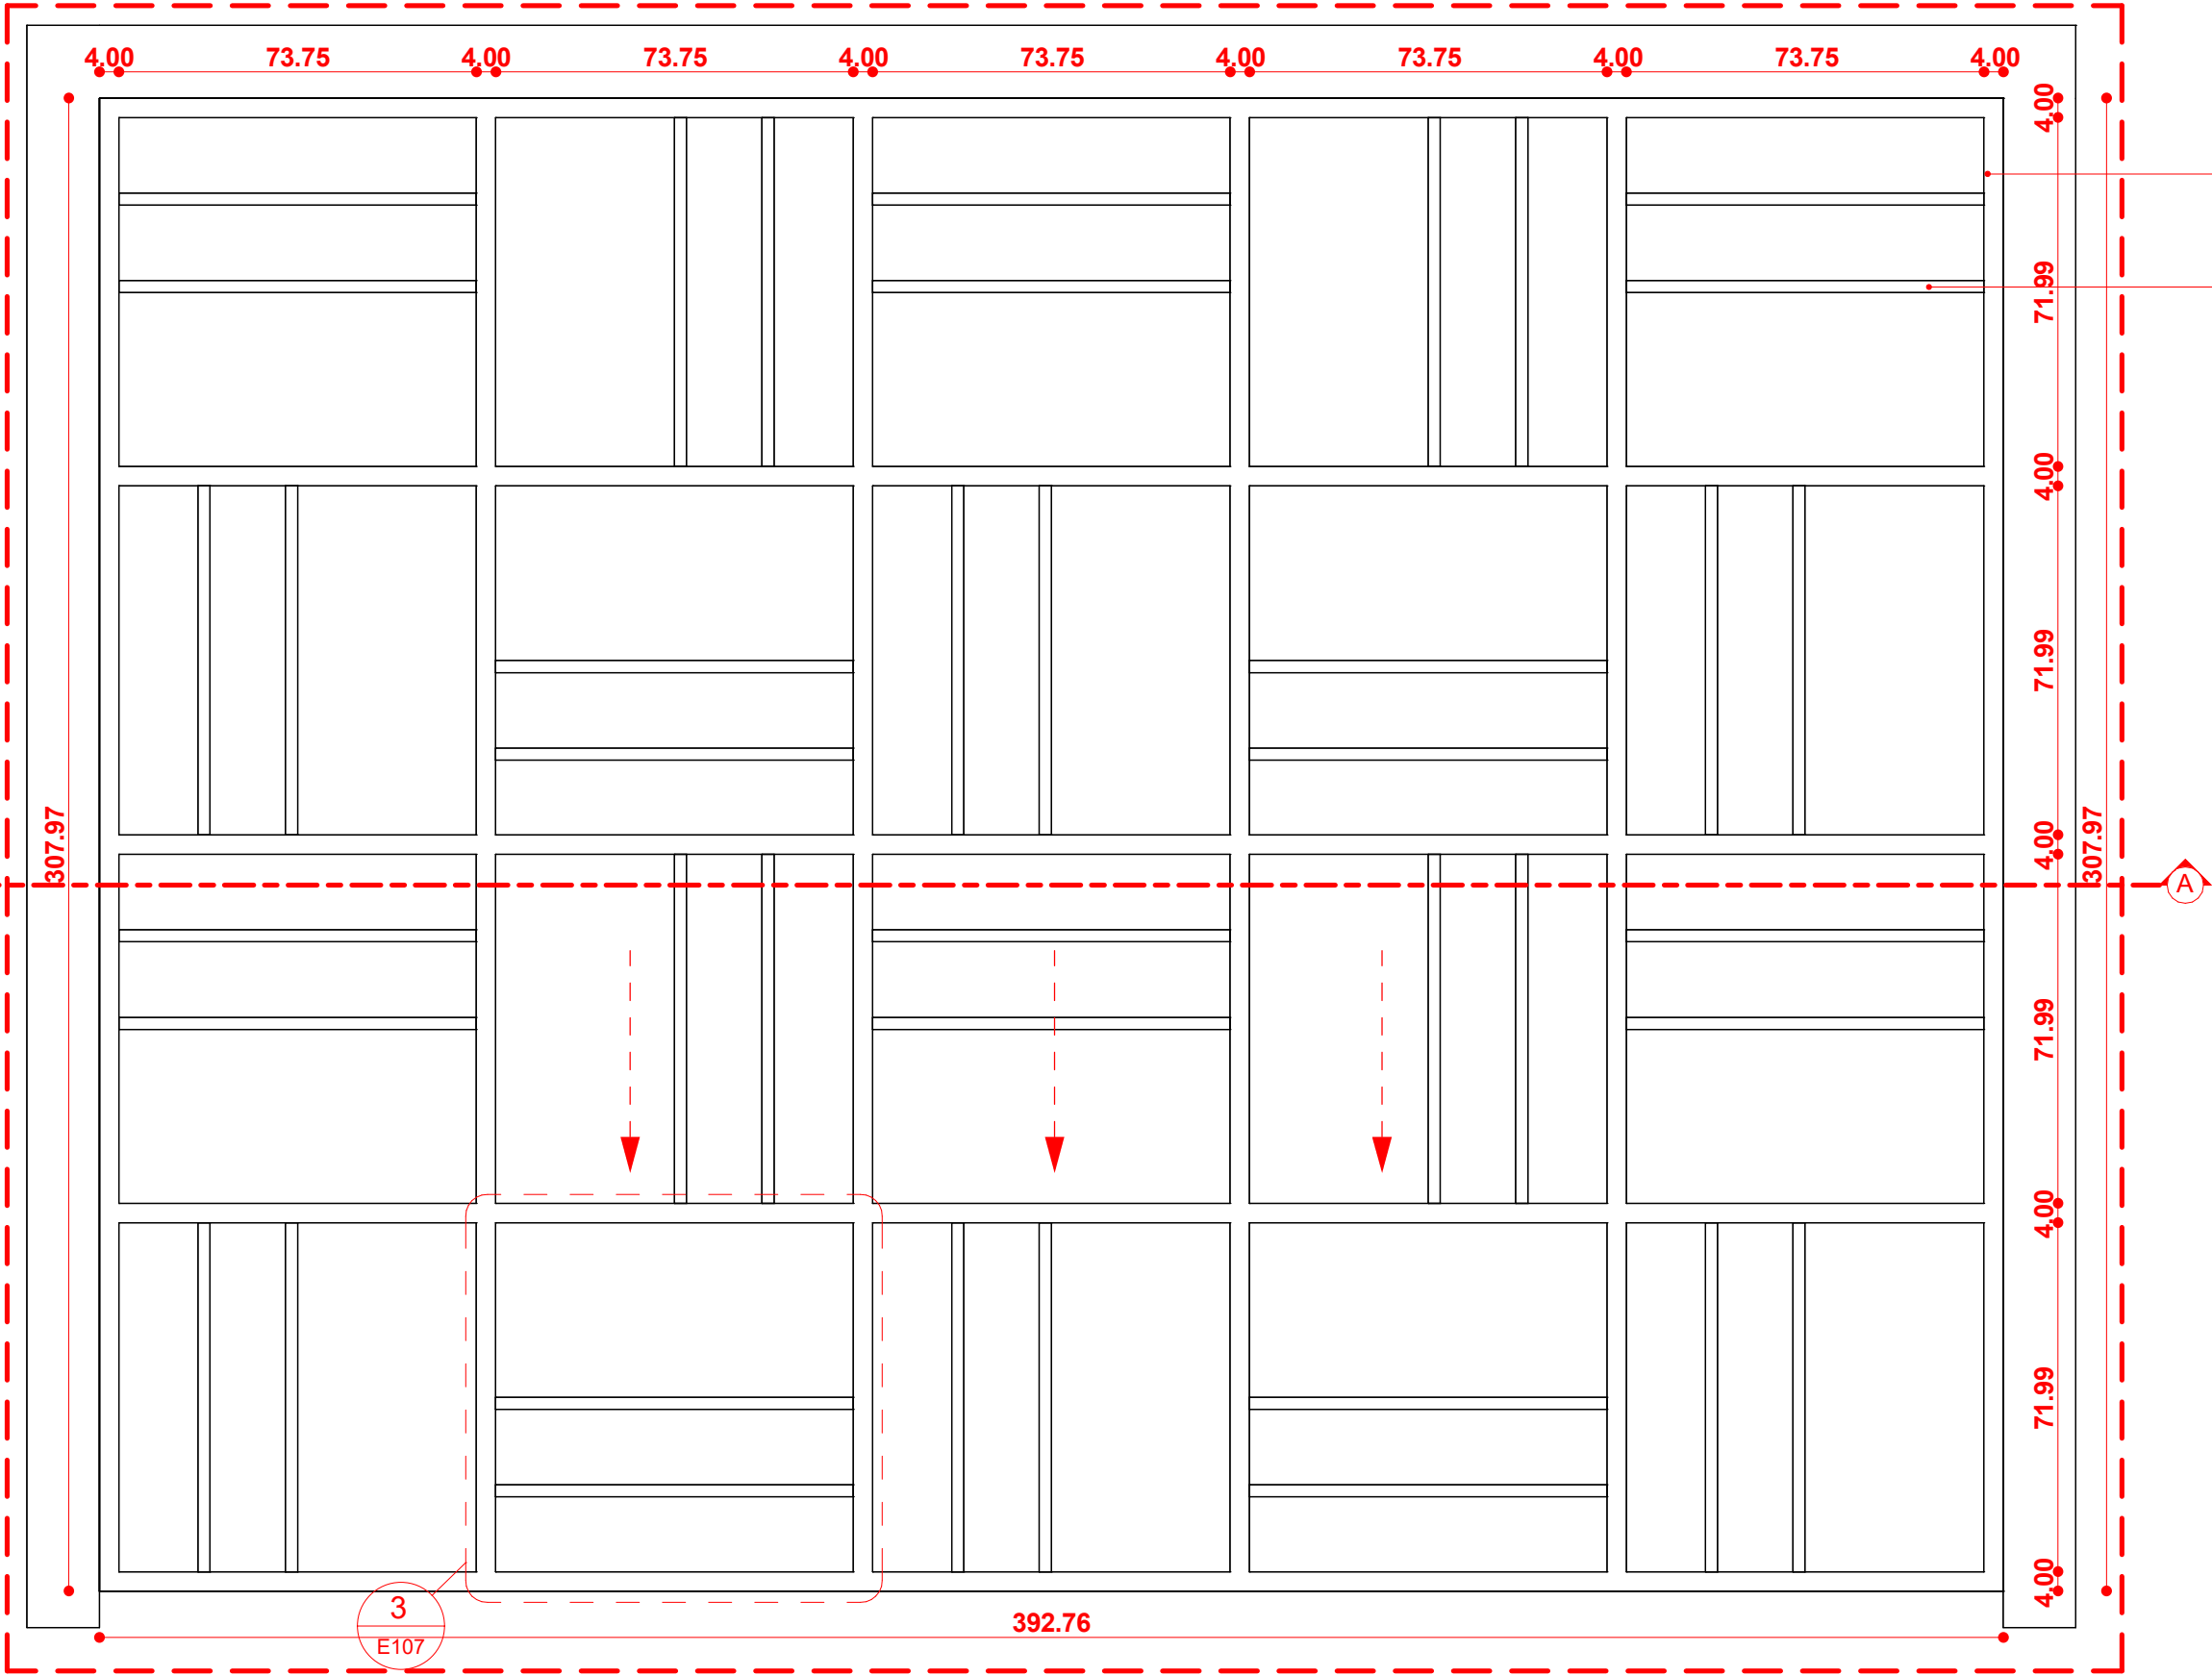

4cm x 8cm Square section
for Border

2.5cm x 2.5cm square section,
for diagonal members

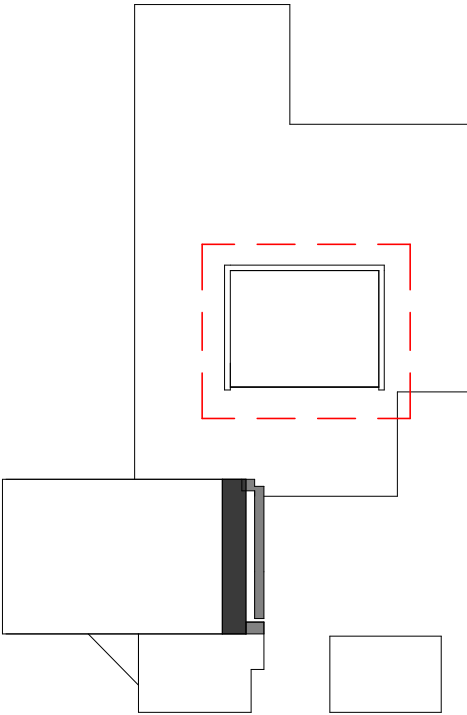

2 KEYPLAN
1 : 200

1 PERGOLA PLAN
1 : 15

3
E107



S Squared Architects Pvt. Ltd.

"Vempanattu", PTR A No. 56
Plamoodu, Pattom P.O.
Trivandrum 695004
Kerala, India.
M : 00 91 944 7047467
T : 00 91 471 2300059
E : designs@ssquaredesigns.com

NOTES

All dimensions are in cm unless otherwise specified
Follow written dimensions only. All conceptual drawings
may tend to alter during construction without prior
notice.

2023 S² Architects Pvt. Ltd

This design is the property of the S² Architects Pvt. Ltd.
Any use, duplication of this property, in full or part,
without the permission of the said owner carries a liability
of fee determined by S² Architects Pvt. Ltd

REVISION SCHEDULE

CHECKED BY

AP

APPROVED BY

SU

SCALE

As indicated @ A3

RELEASE DATE


11/05/2023

SHEET NAME (DELIVERABLE)


Pergola Detail (1)

REVISION_DRAWING NO._STAGE_PROJECT_DRAWN BY

R1_E106_ID7_CA

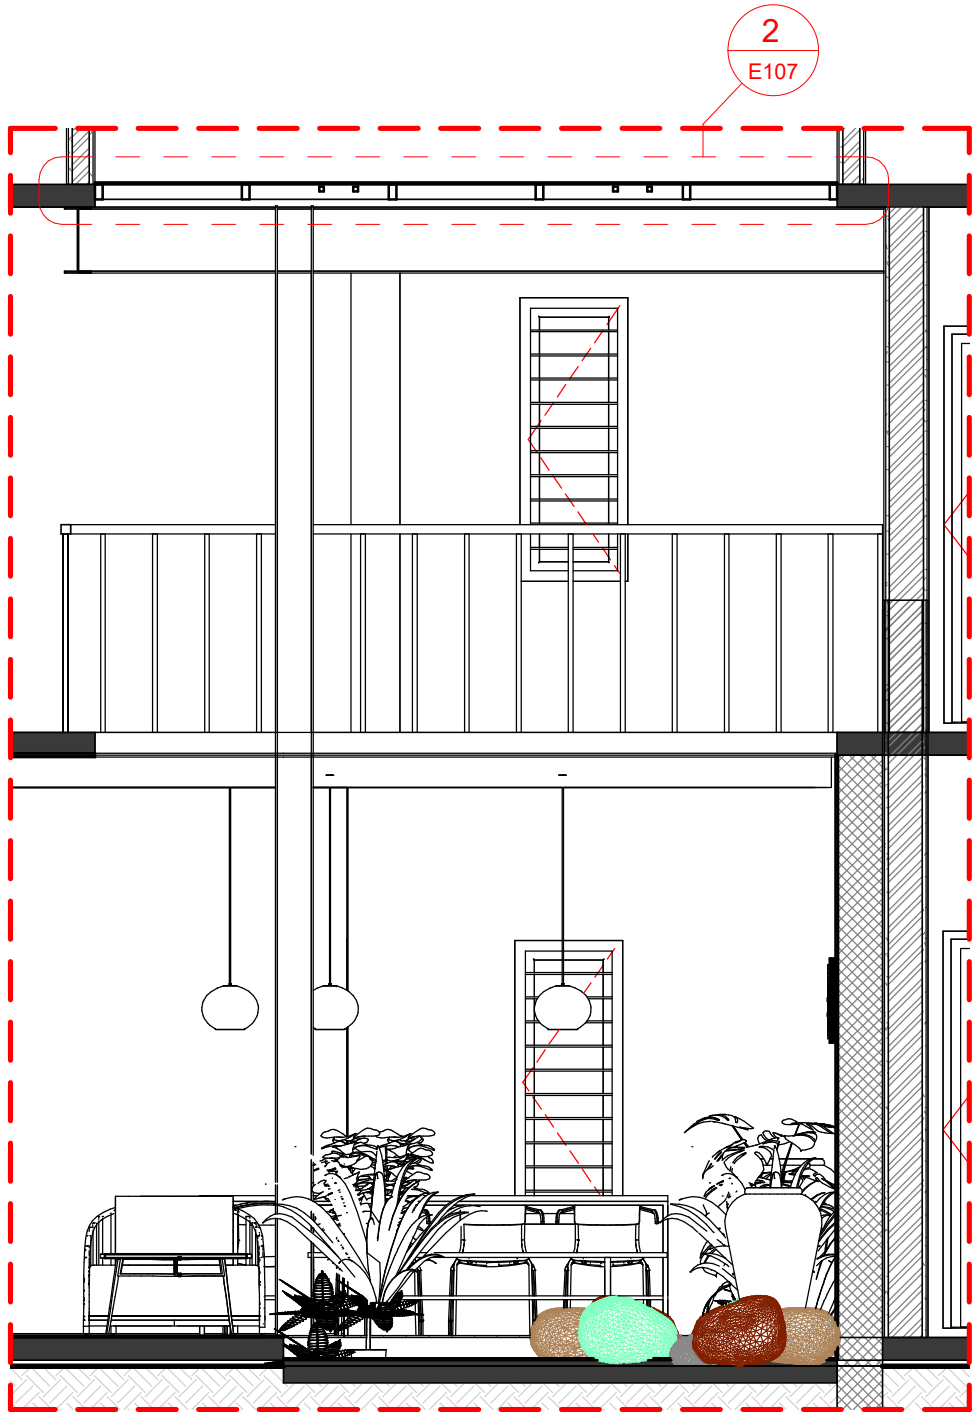


1 SECTION AA
1 : 40

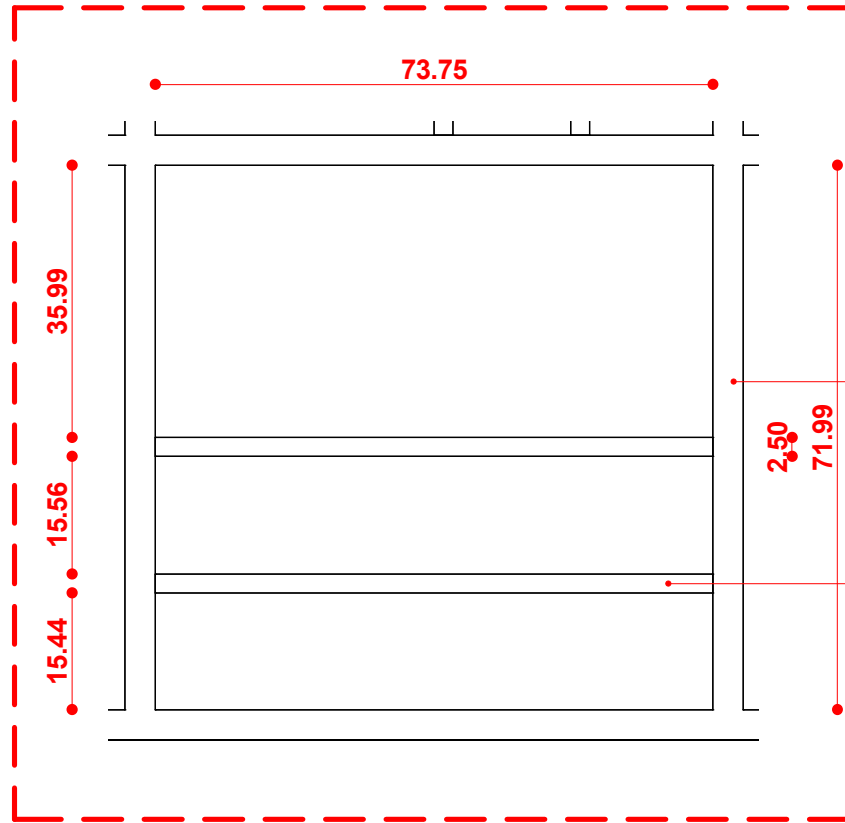

3 PERGOLA DETAIL
1 : 10

4cm x 8cm Square section
for Border

2.5cm x 2.5cm square section,
for diagonal members

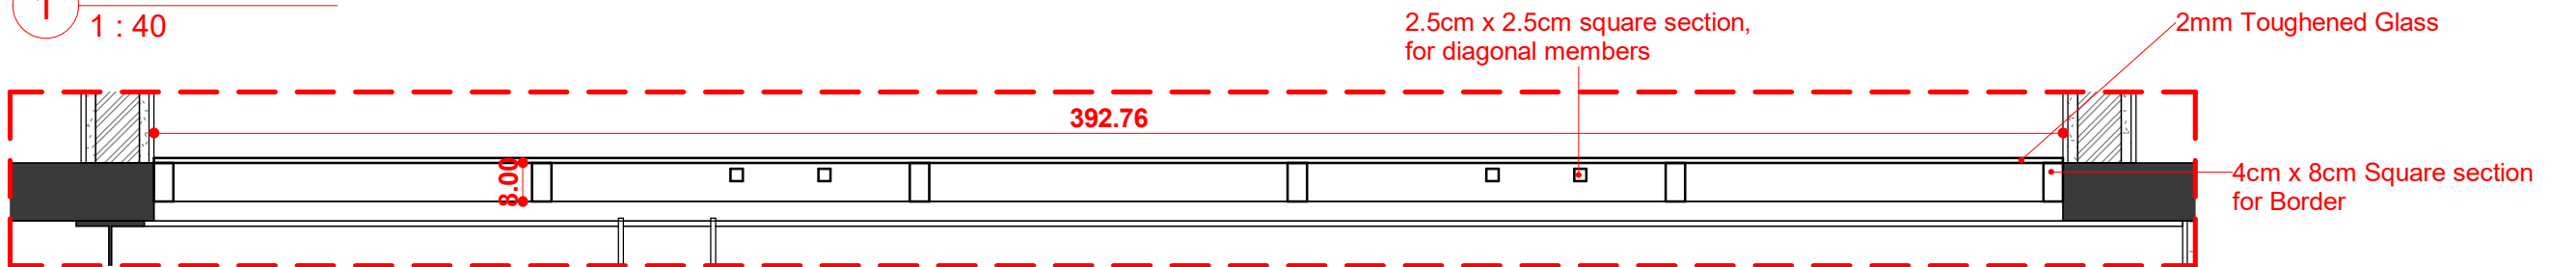

2 PERGOLA SECTION
1 : 15

2.5cm x 2.5cm square section,
for diagonal members

2mm Toughened Glass


4cm x 8cm Square section
for Border

REVISION SCHEDULE	

CHECKED BY	AP
APPROVED BY	SU
SCALE	As indicated @ A3
RELEASE DATE	11/05/2023

SHEET NAME (DELIVERABLE)	
Pergola Detail (2)	
REVISION_DRAWING NO._STAGE_PROJECT_DRAWN BY	
R1_E107_ID7_CA	

GOOD FOR CONSTRUCTION

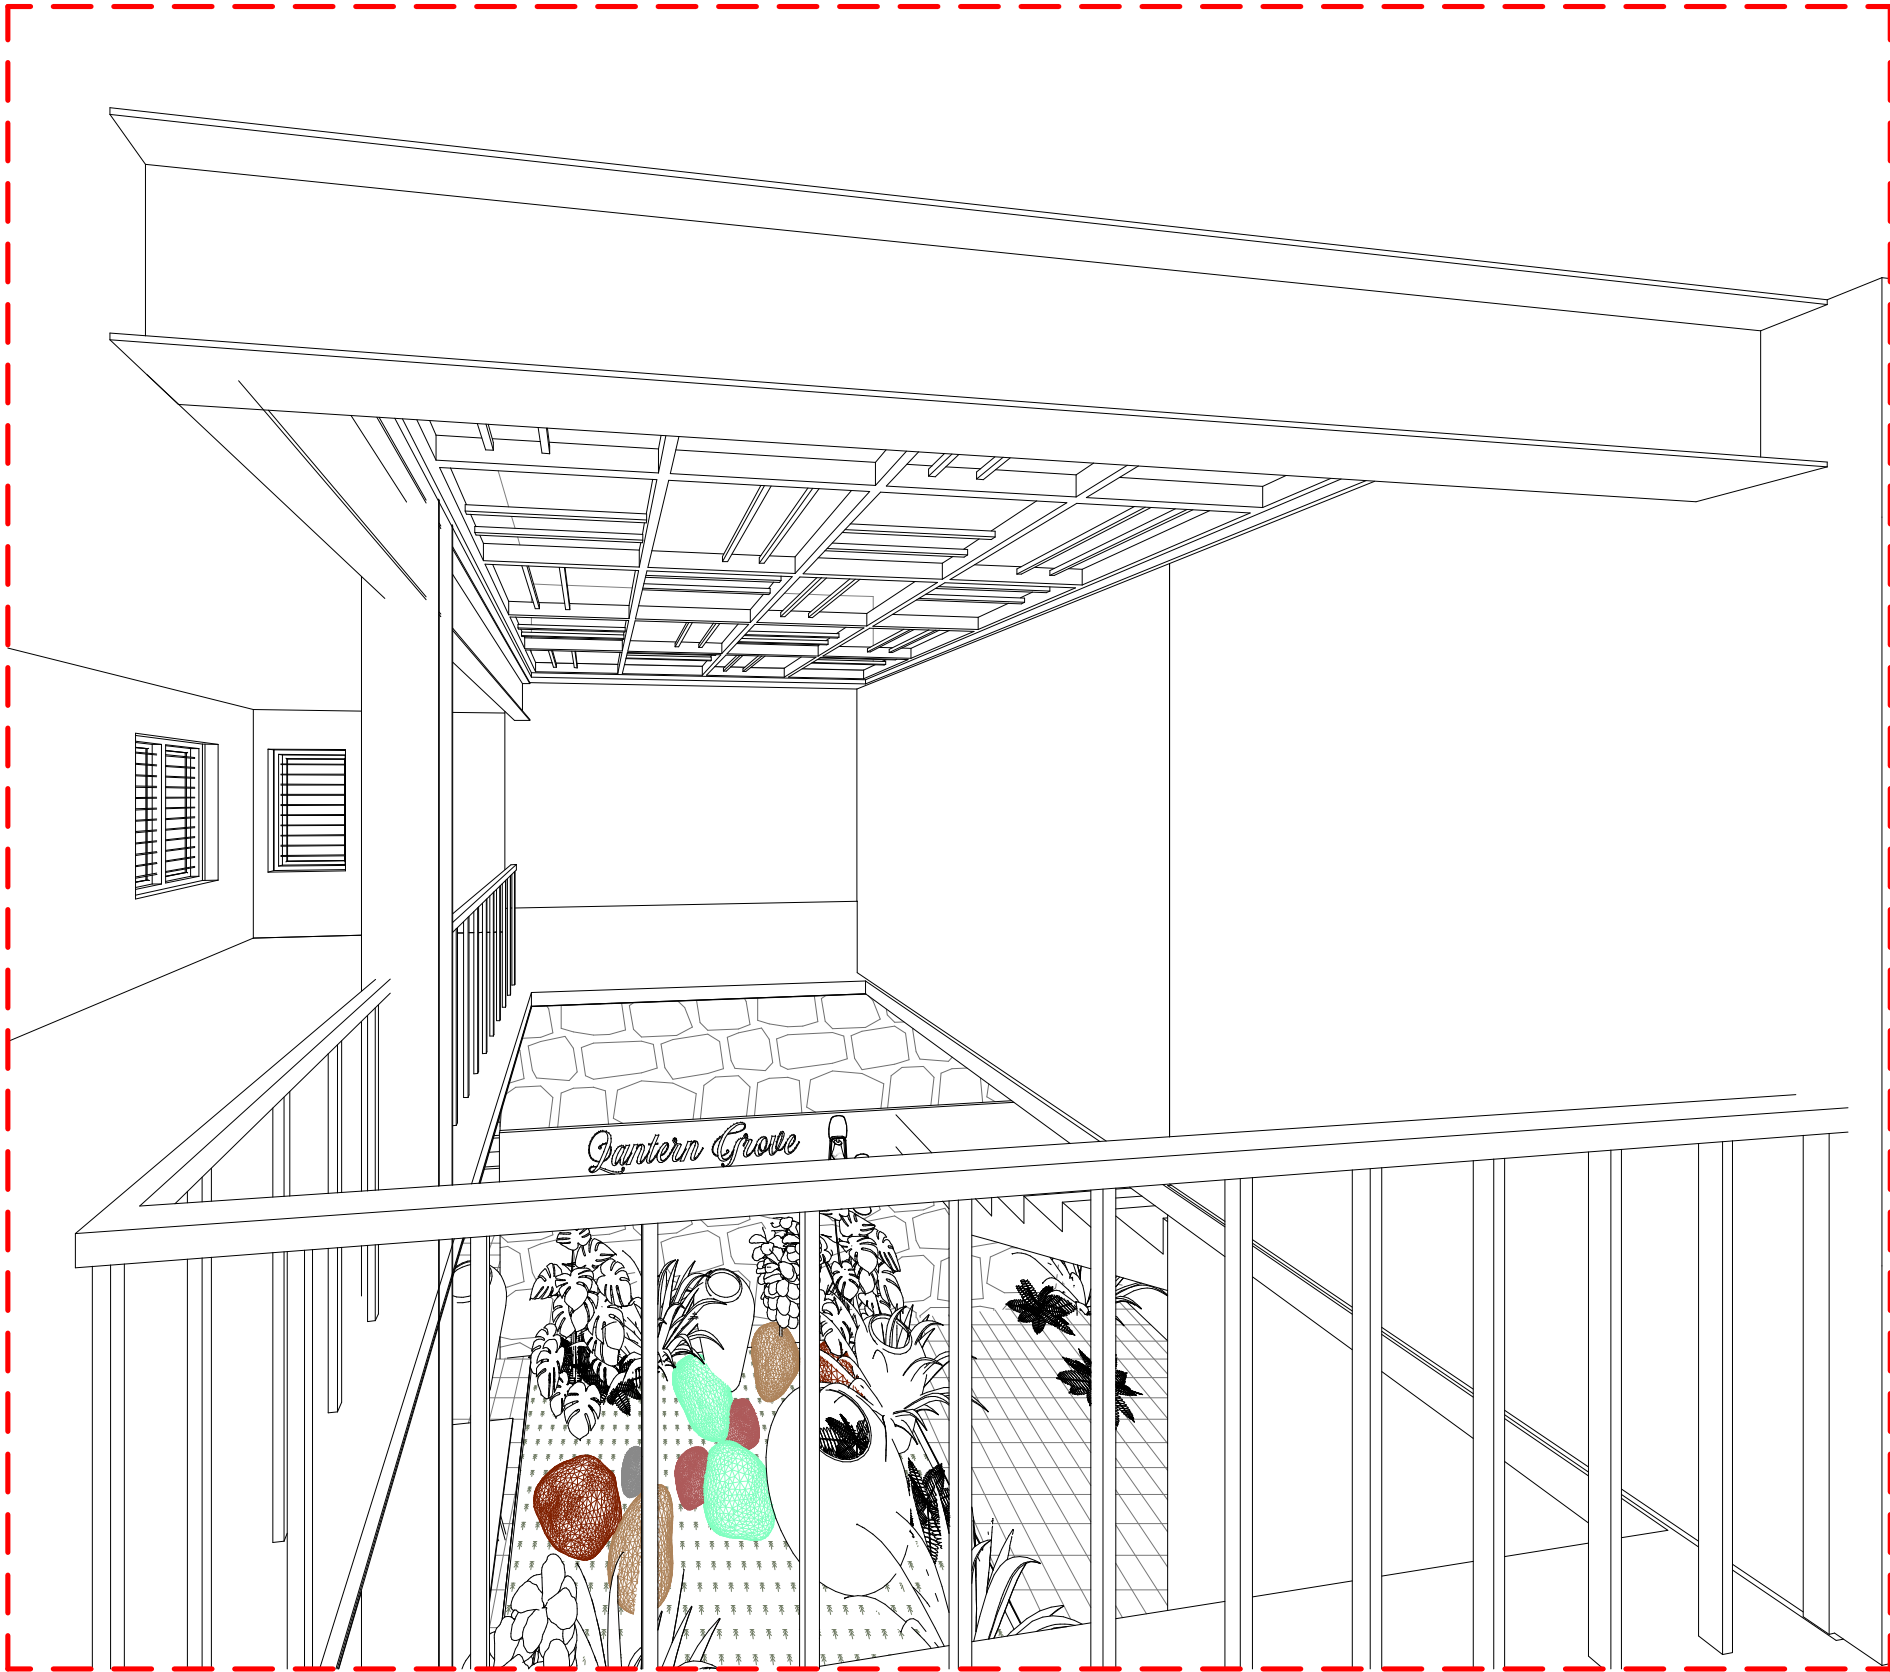

1 3D View 1.



S Squared Architects Pvt. Ltd.

"Vempanattu", PTR A No. 56
Plamoodu, Pattom P.O.
Trivandrum 695004
Kerala, India.

M : 00 91 944 7047467
T : 00 91 471 2300059
E : designs@ssquaredesigns.com

NOTES
All dimensions are in cm unless otherwise specified
Follow written dimensions only.All conceptual drawings
may tend to alter during construction without prior
notice.

2023 S² Architects Pvt. Ltd

This design is the property of the S² Architects Pvt. Ltd.
Any use, duplication of this property, in full or part,
without the permission of the said owner carries a liability
of fee determined by S² Architects Pvt. Ltd

--




REVISION SCHEDULE

CHECKED BY	AP
APPROVED BY	SU
SCALE	@ A3
RELEASE DATE	11/05/2023

SHEET NAME (DELIVERABLE)
3D View of Pergola
REVISION_DRAWING NO._STAGE_PROJECT_DRAWN BY
R1_E108_ID7_CA

58

GOOD FOR CONSTRUCTION

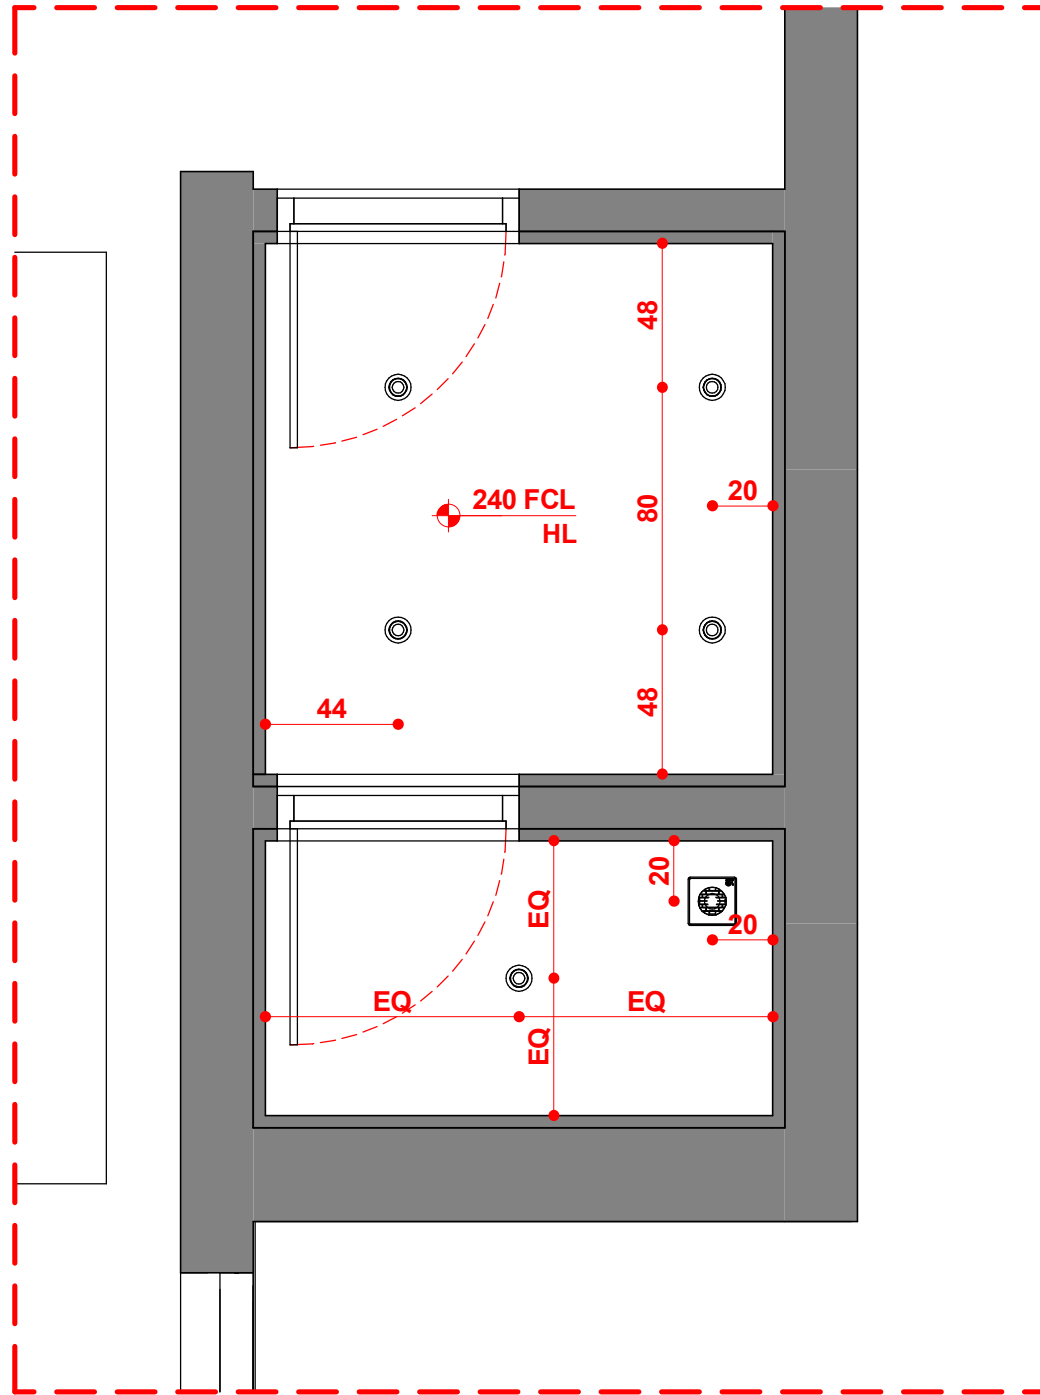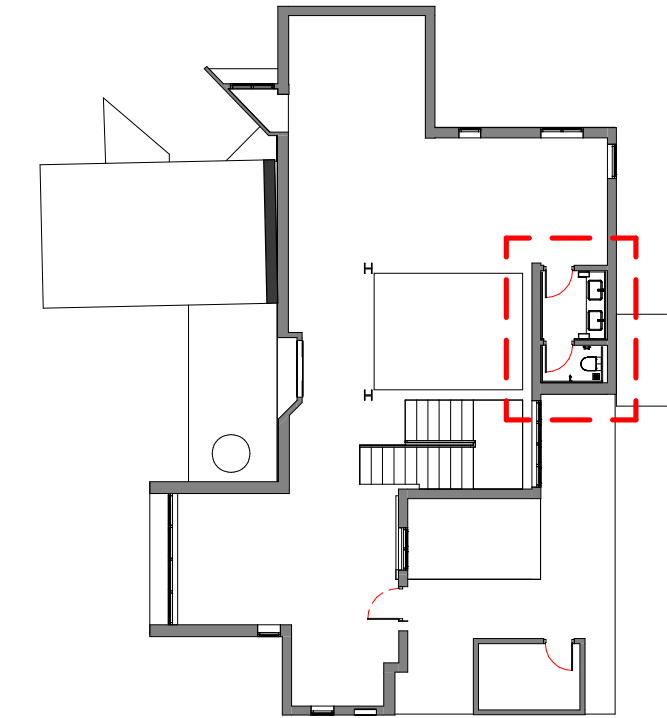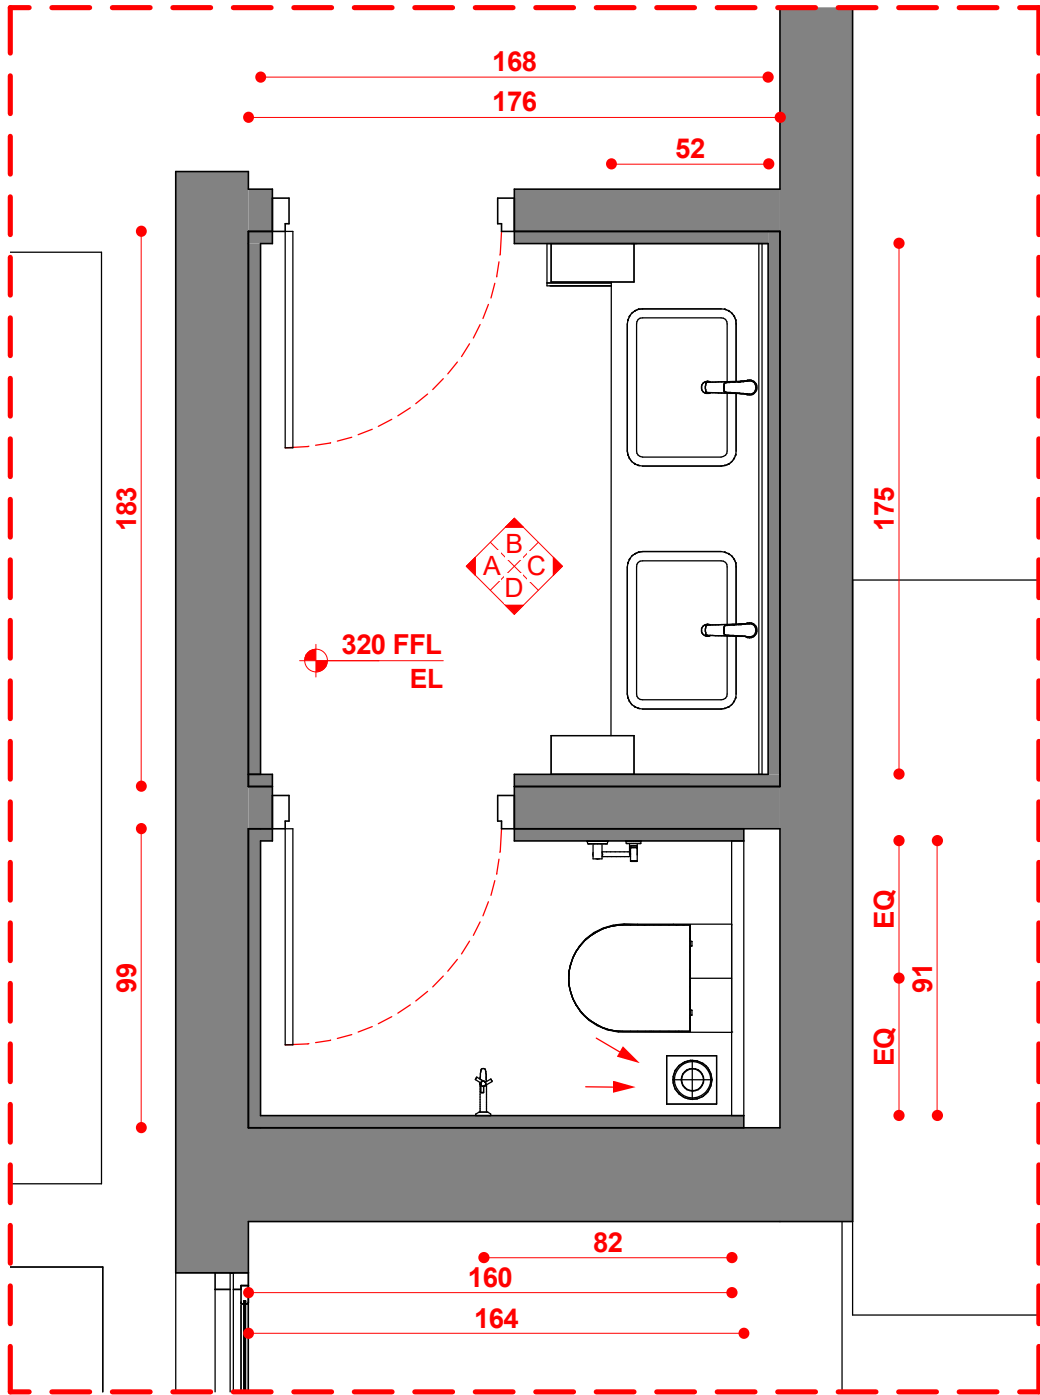

NOTE : THE GENERAL 1F FINISHED FLOOR LEVEL (FFL) IS 320cm FFL EL UNLESS OTHERWISE NOTED



S Squared Architects Pvt. Ltd.
"Vempanattu", PTR No. 56
Plamoodu, Pattom P.O.
Trivandrum 695004
Kerala, India.
M : 00 91 944 7047467
T : 00 91 471 2300059
E : designs@ssquaredesigns.com


Architecture . Interiors .
Landscape

NOTES
All dimensions are in cm unless otherwise specified
Follow written dimensions only. All conceptual drawings
may tend to alter during construction without prior
notice.
2023 S² Architects Pvt. Ltd.
This design is the property of the S² Architects Pvt. Ltd.
Any use, duplication of this property, in full or part,
without the permission of the said owner carries a liability
of fee determined by S² Architects Pvt. Ltd.


REVISION SCHEDULE	

CHECKED BY	AP
APPROVED BY	SU
SCALE	As indicated @ A3
RELEASE DATE	02/15/23

SHEET NAME (DELIVERABLE)	
Furniture Plan & RCP	
REVISION_DRAWING NO._STAGE_PROJECT_DRAWN BY	
R0_B101_ID6_CA	

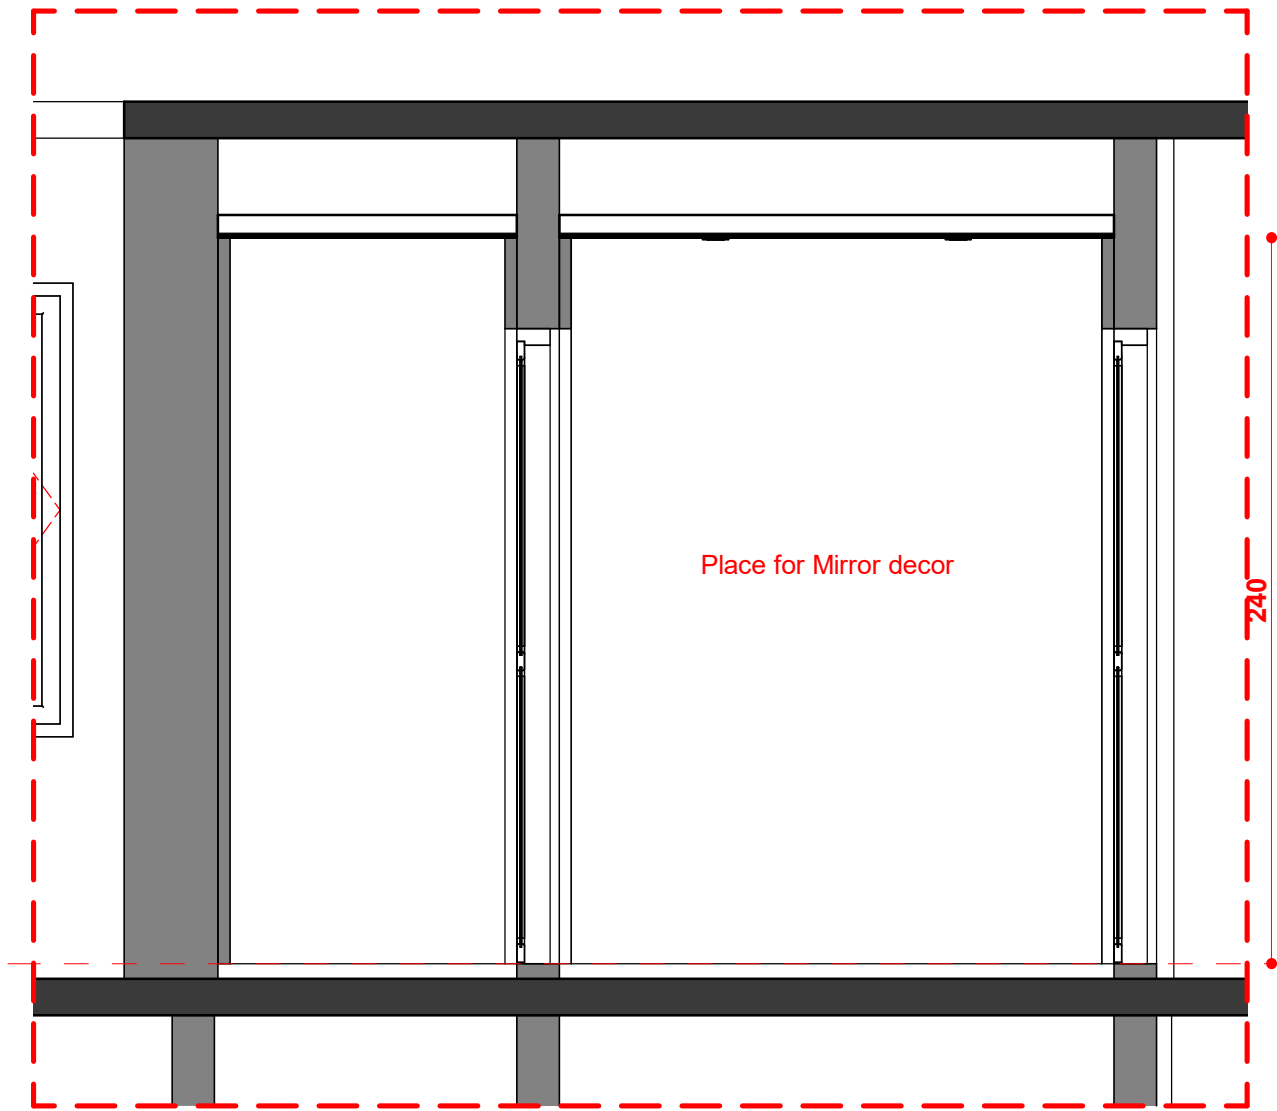

1 Elevation A
1 : 25

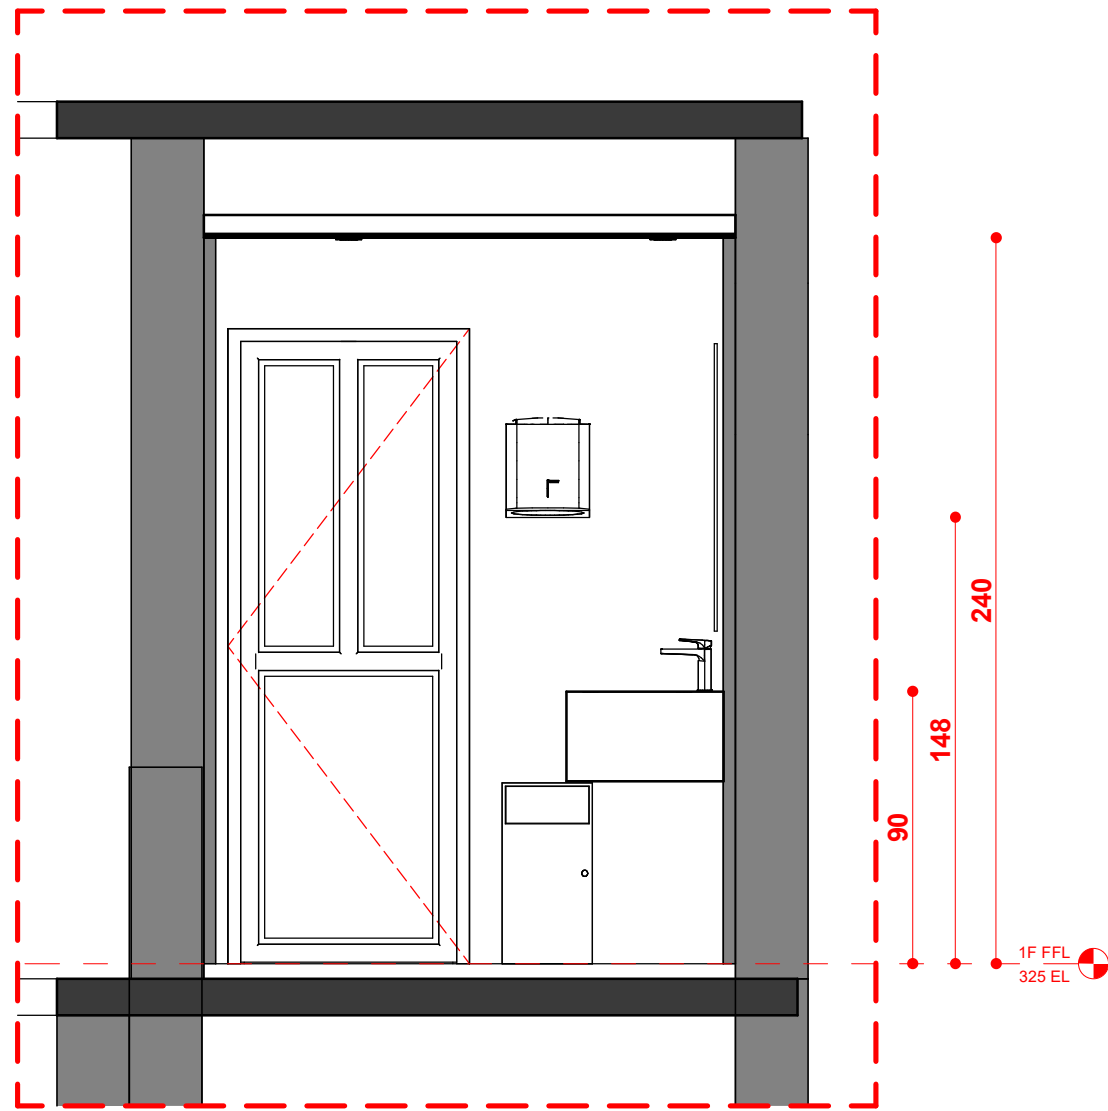


2 Elevation B
1 : 25


REVISION SCHEDULE	

CHECKED BY	AP
APPROVED BY	SU
SCALE	1 : 25 @ A3
RELEASE DATE	02/15/23

SHEET NAME (DELIVERABLE)	
Elevation A & B	
REVISION_DRAWING NO._STAGE_PROJECT_DRAWN BY	
R0_B101_ID6_CA	

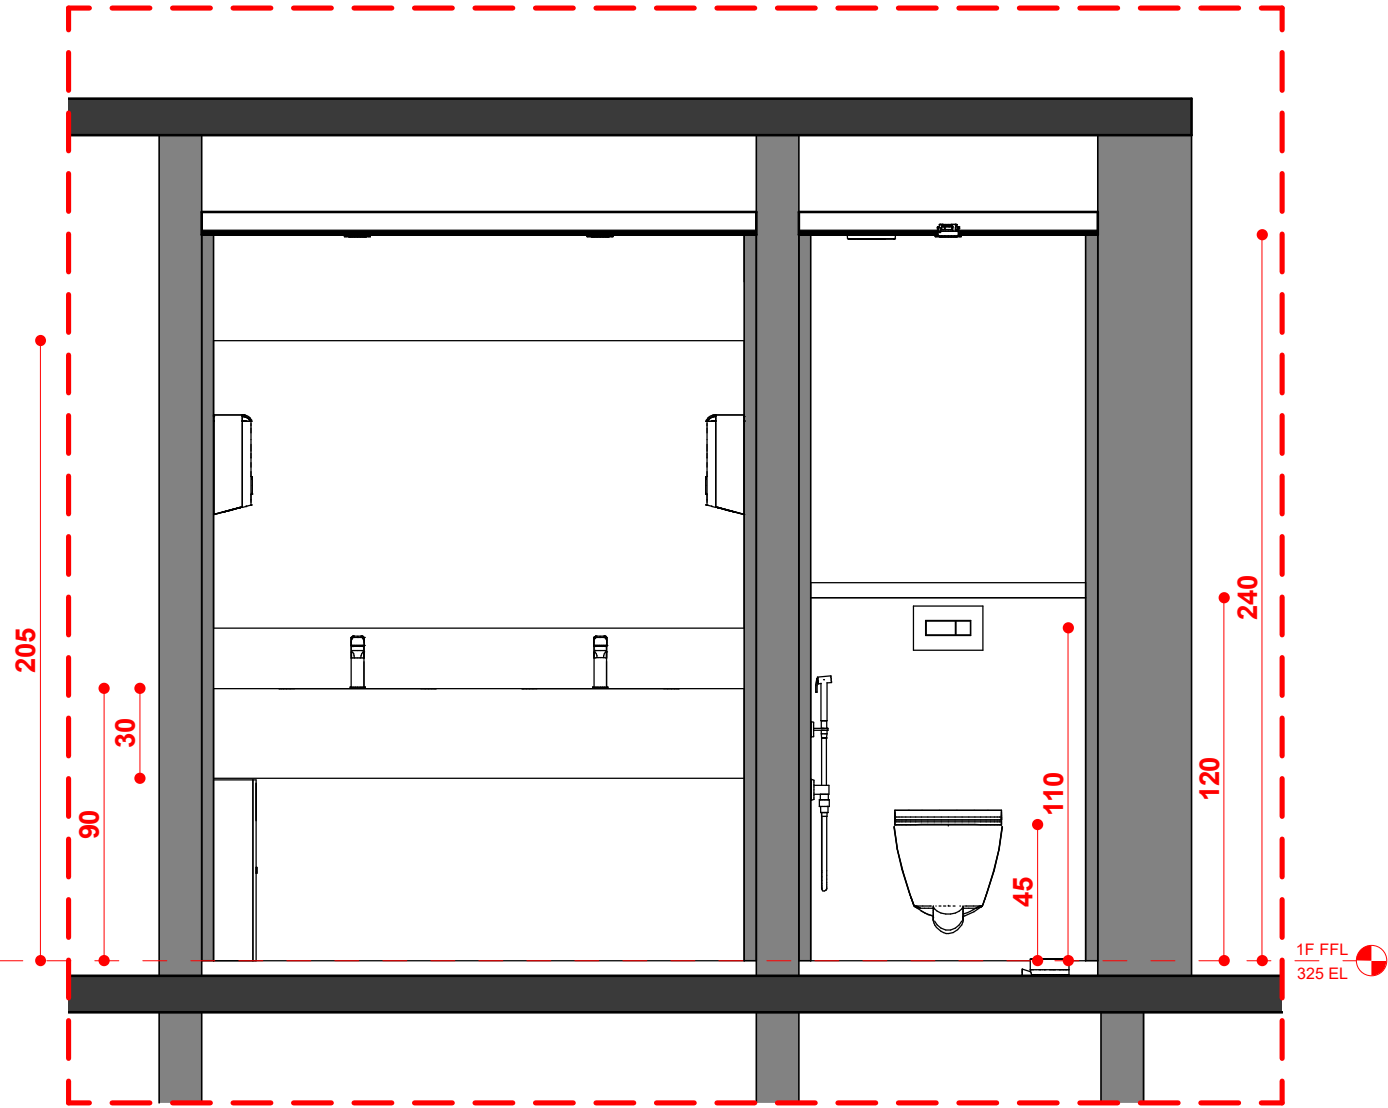

1 Elevation C
1 : 25

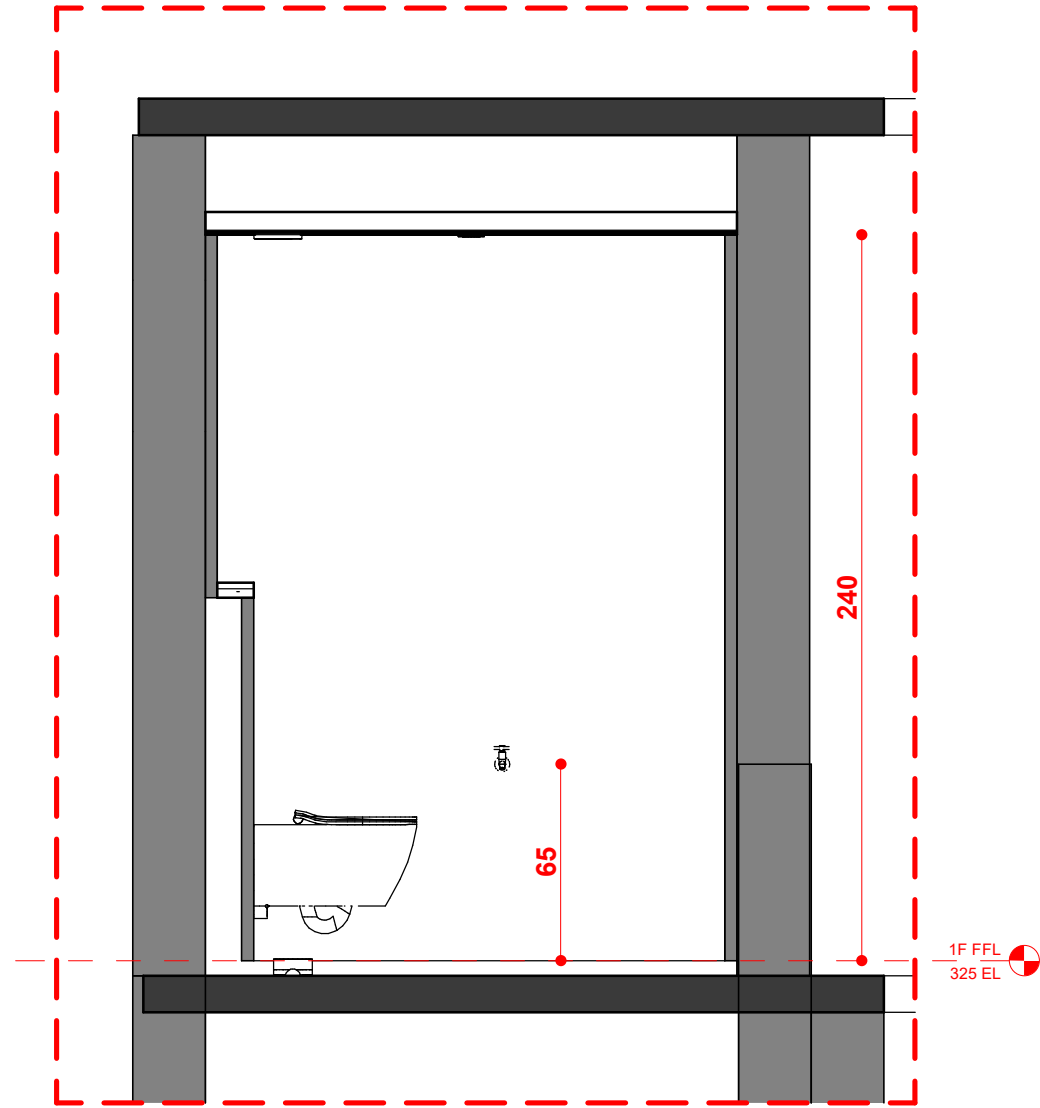


2 Elevation D
1 : 25

REVISION SCHEDULE	

CHECKED BY	AP
APPROVED BY	SU
SCALE	1 : 25 @ A3
RELEASE DATE	02/15/23

SHEET NAME (DELIVERABLE)	
Elevation C & D	
REVISION_DRAWING NO._STAGE_PROJECT_DRAWN BY	
R0_B101_ID6_CA	

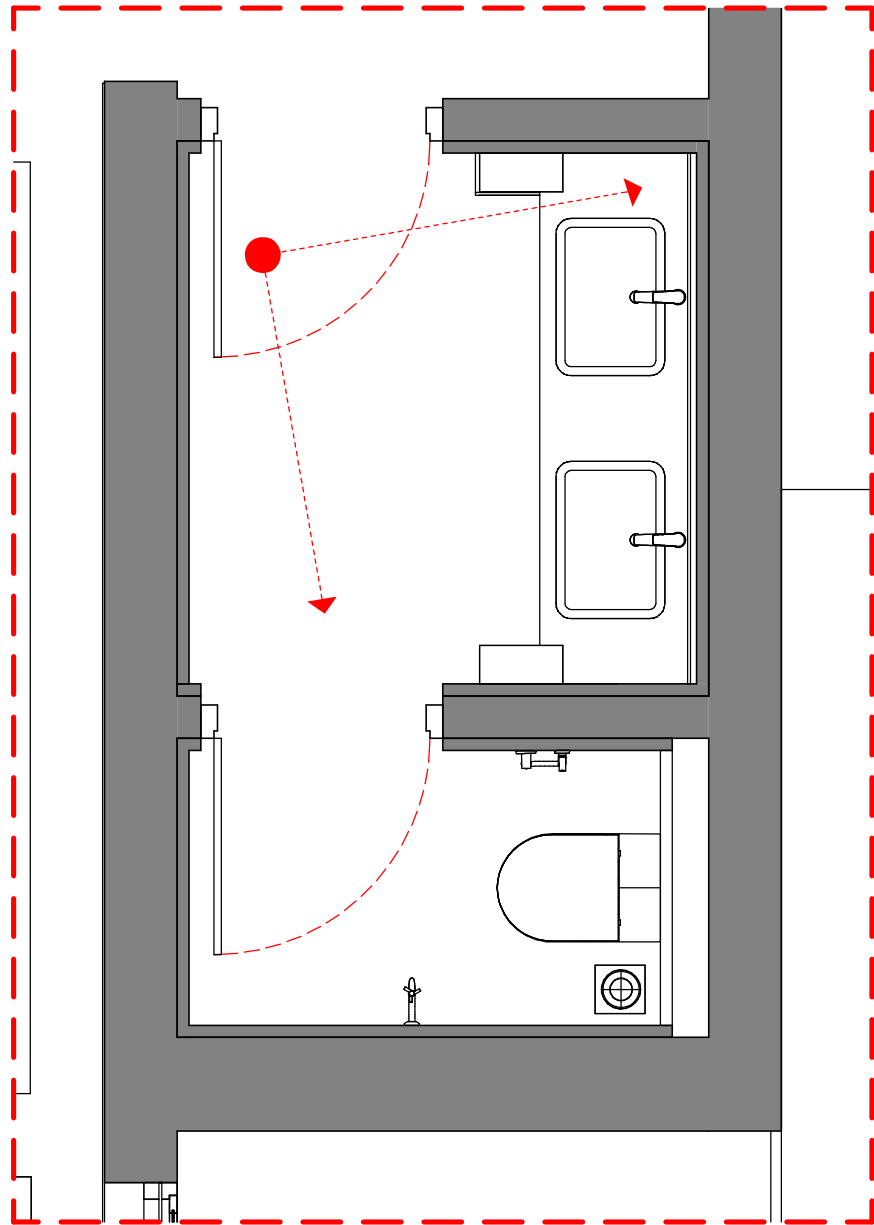

1 View 1 Key Plan
1 : 25



2 View 1



S Squared Architects Pvt. Ltd.

"Vempanattu", PTR A No. 56
Plamoodu, Pattom P.O.
Trivandrum 695004
Kerala, India.
M : 00 91 944 7047467
T : 00 91 471 2300059
E : designs@ssquaredesigns.com

Architecture . Interiors .
Landscape


NOTES
All dimensions are in cm unless otherwise specified
Follow written dimensions only. All conceptual drawings
may tend to alter during construction without prior
notice.

2023 S² Architects Pvt. Ltd
This design is the property of the S² Architects Pvt. Ltd.
Any use, duplication of this property, in full or part,
without the permission of the said owner carries a liability
of fee determined by S² Architects Pvt. Ltd

REVISION SCHEDULE	

CHECKED BY	AP
APPROVED BY	SU
SCALE	1 : 25 @ A3
RELEASE DATE	02/15/23

SHEET NAME (DELIVERABLE)	
3D View 1	
REVISION_DRAWING NO._STAGE_PROJECT_DRAWN BY	
R0_B101_ID6_CA	

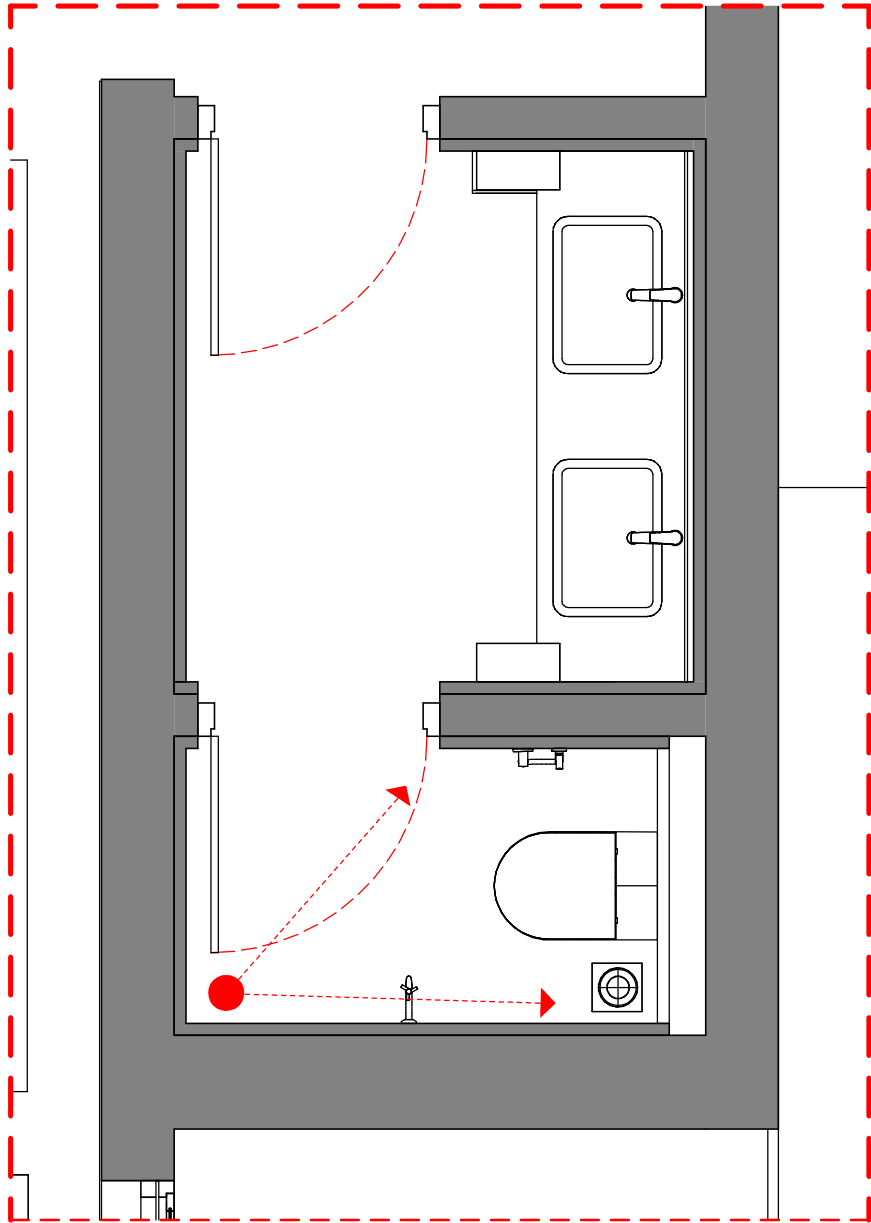

2 View 2 Key Plan
1 : 25



1 View 2



S Squared Architects Pvt. Ltd.

"Vempanattu", PTR No. 56
Plamoodu, Pattom P.O.
Trivandrum 695004
Kerala, India.
M : 00 91 944 7047467
T : 00 91 471 2300059
E : designs@ssquaredesigns.com

NOTES

All dimensions are in cm unless otherwise specified
Follow written dimensions only. All conceptual drawings
may tend to alter during construction without prior
notice.

2023 S² Architects Pvt. Ltd

This design is the property of the S² Architects Pvt. Ltd.
Any use, duplication of this property, in full or part,
without the permission of the said owner carries a liability
of fee determined by S² Architects Pvt. Ltd

REVISION SCHEDULE

CHECKED BY	AP
APPROVED BY	SU
SCALE	1 : 25 @ A3
RELEASE DATE	02/15/23


SHEET NAME (DELIVERABLE)

3D View 2
REVISION_DRAWING NO._STAGE_PROJECT_DRAWN BY
R0_B101_ID6_CA




RESTAURANT RENOVATION

NOT FOR CONSTRUCTION

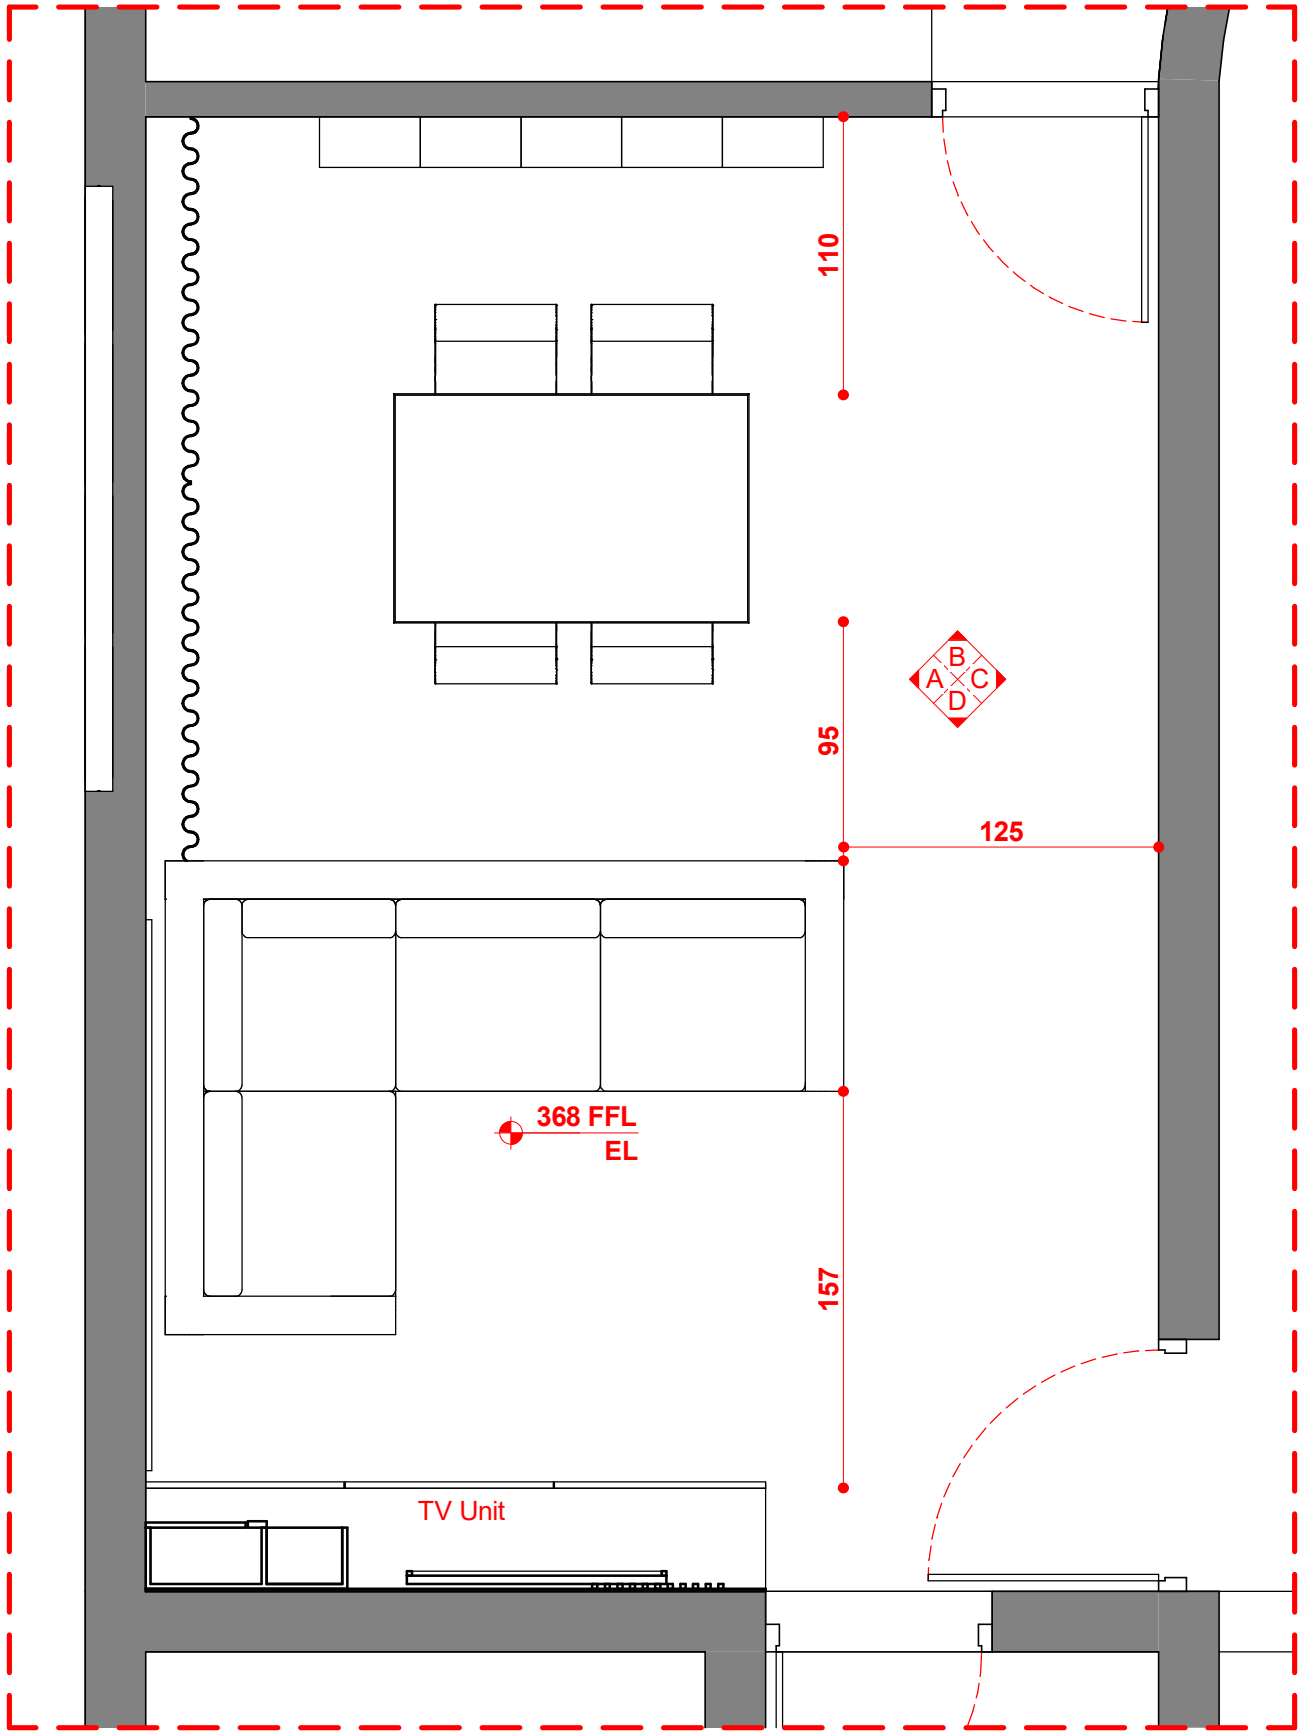

1 Furniture Plan
1 : 30

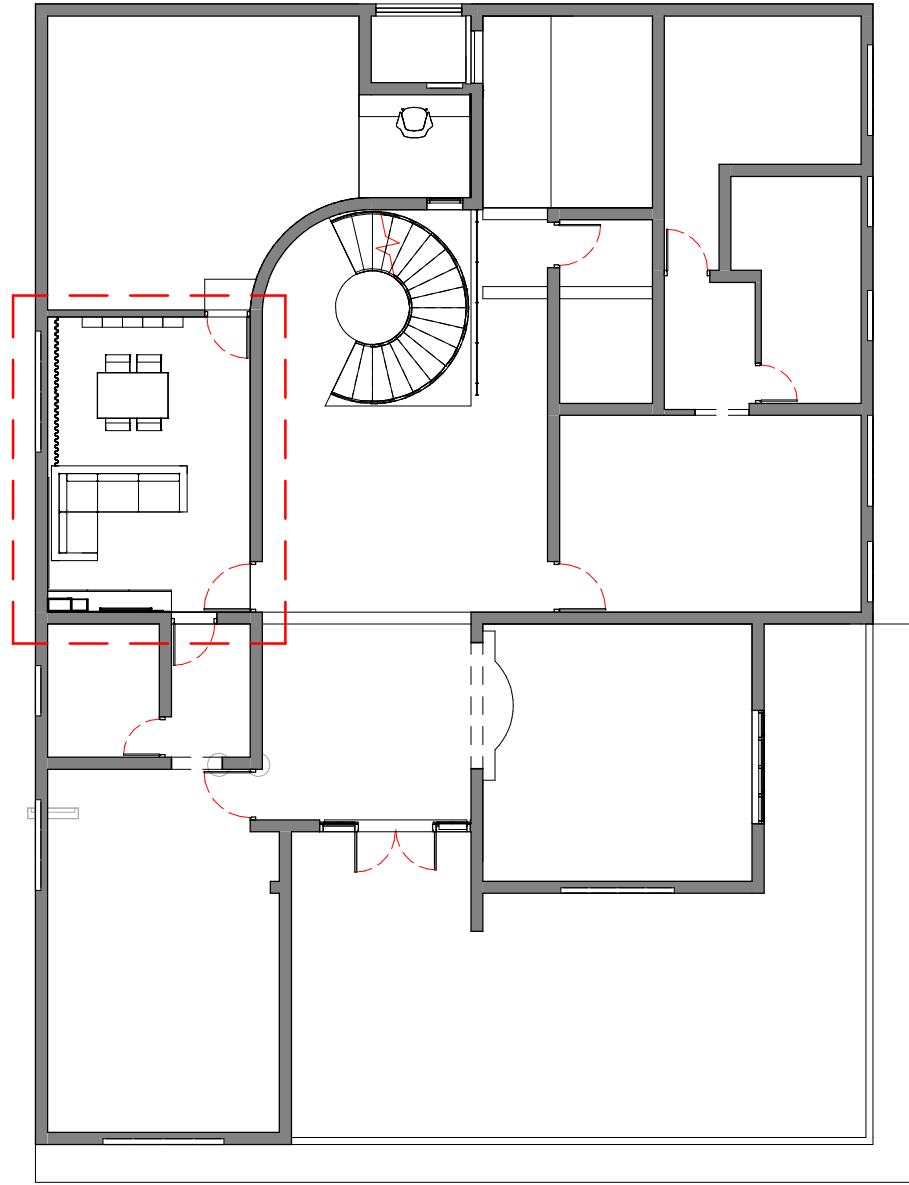

2 Key Plan
1 : 150


NOTE : THE GENERAL 1F FINISHED FLOOR LEVEL (FFL) IS 368cm FFL EL UNLESS OTHERWISE NOTED



S Squared Architects Pvt. Ltd.
"Vempanattu", PTR A No. 56
Plamoodu, Pattom P.O.
Trivandrum 695004
Kerala, India.
M : 00 91 944 7047467
T : 00 91 471 2300059
E : designs@ssquaredesigns.com

Architecture . Interiors .
Landscape

NOTES
All dimensions are in cm unless otherwise specified
Follow written dimensions only. All conceptual drawings
may tend to alter during construction without prior
notice.
2023 S² Architects Pvt. Ltd
This design is the property of the S² Architects Pvt. Ltd.
Any use, duplication of this property, in full or part,
without the permission of the said owner carries a liability
of fee determined by S² Architects Pvt. Ltd

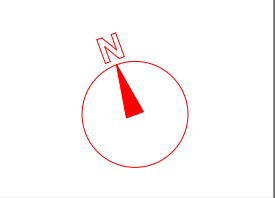


REVISION SCHEDULE	

CHECKED BY	AP
APPROVED BY	SU
SCALE	As indicated @ A3
RELEASE DATE	08/05/2023

SHEET NAME (DELIVERABLE)	
Master Bedroom Living & Dining Furniture Plan, Key Plan	
REVISION_DRAWING NO._STAGE_PROJECT_DRAWN BY	
R0_F101_ID4_CA	

NOT FOR CONSTRUCTION

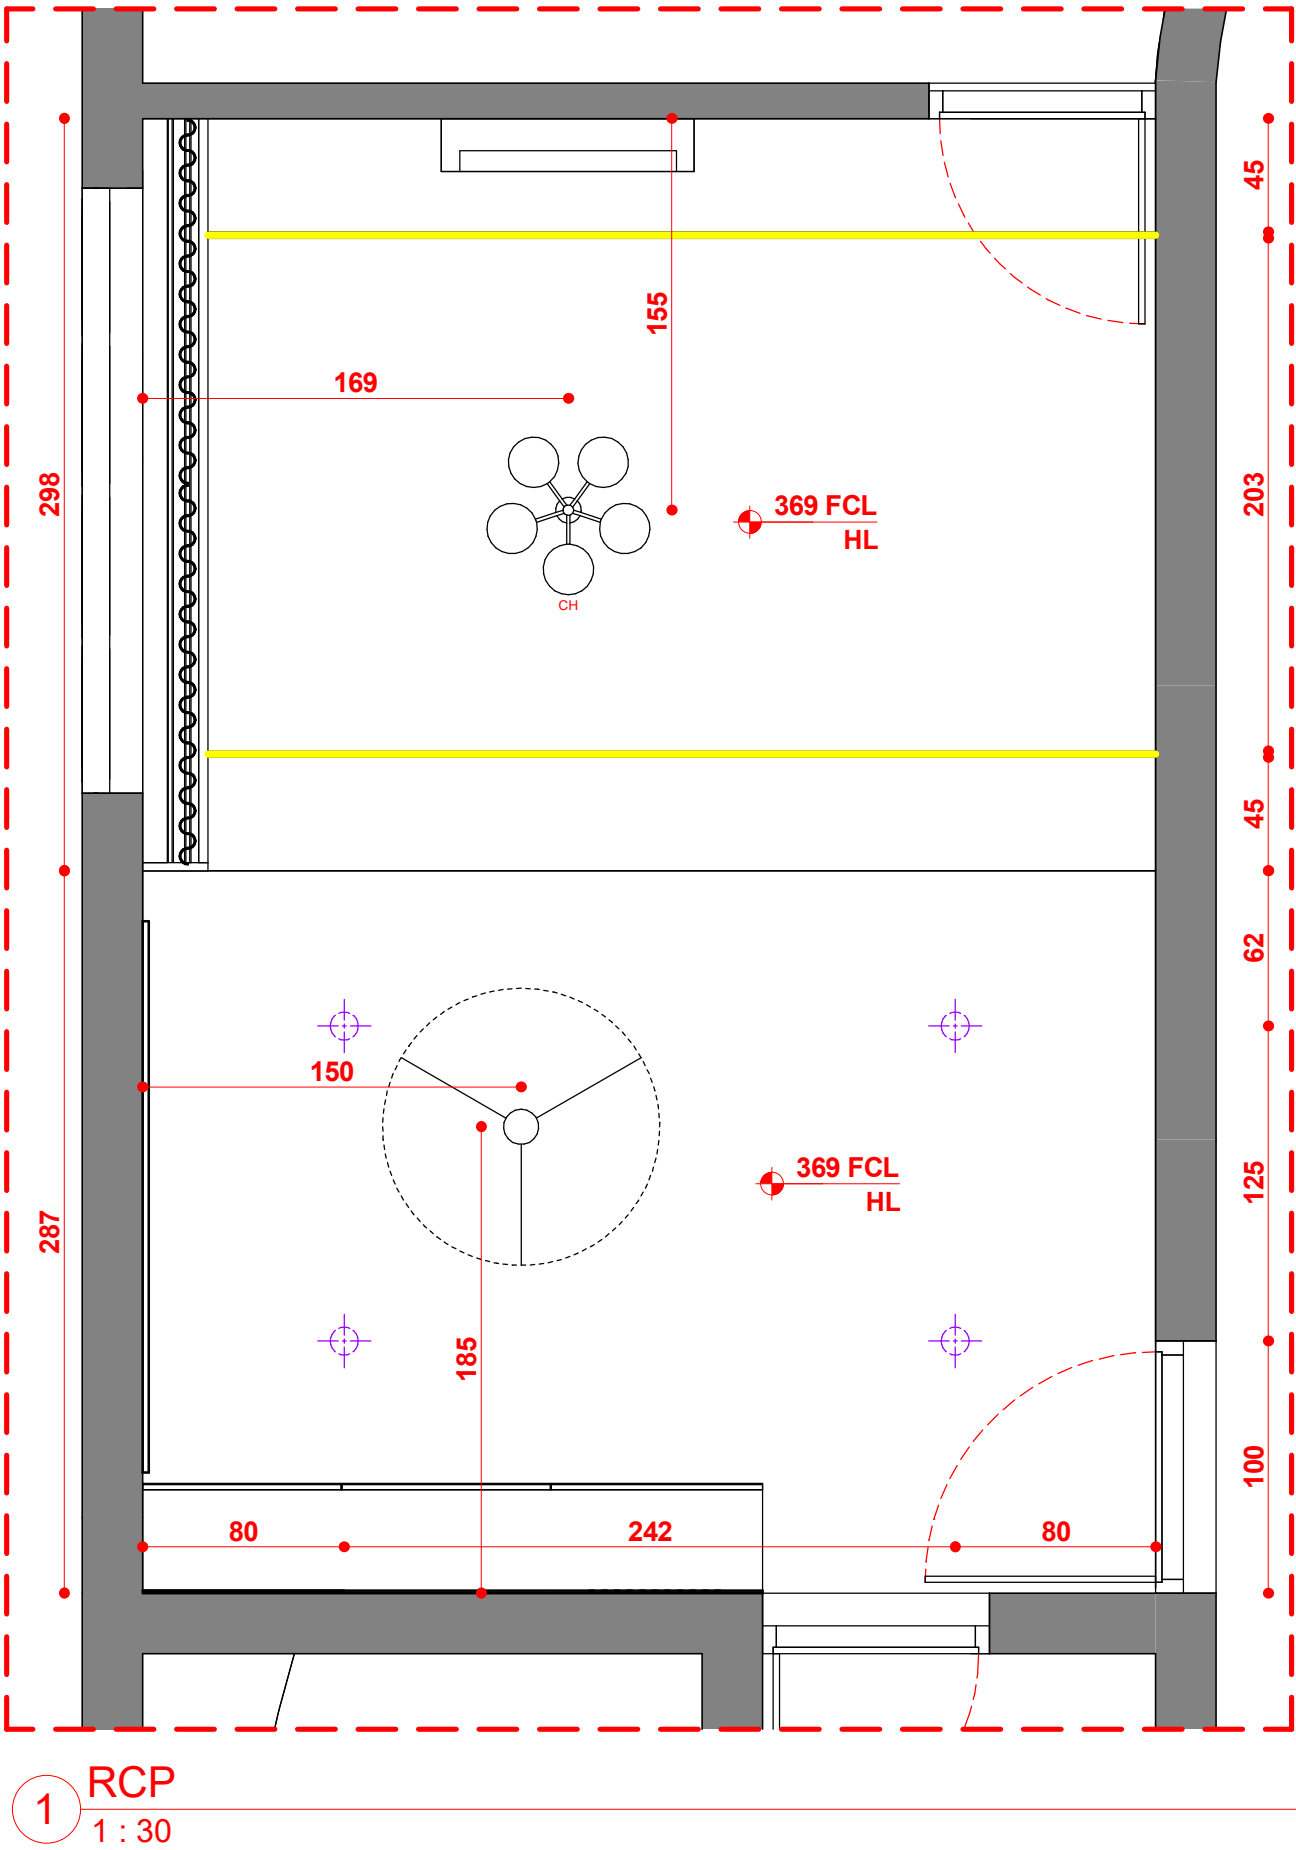

LIGHTING LEGEND	
	CEILING FAN (CF)
	CHANDELIER (CH)
	STRIP LIGHT (SL)
	CEILING LIGHT (CL)
	CEILING SPOT LIGHT (CSL)

1 RCP
1 : 30

NOTES
All dimensions are in cm unless otherwise specified.
Follow written dimensions only. All conceptual drawings may tend to alter during construction without prior notice.
2023 S² Architects Pvt. Ltd
This design is the property of the S² Architects Pvt. Ltd. Any use, duplication of this property, in full or part, without the permission of the said owner carries a liability of fee determined by S² Architects Pvt. Ltd



REVISION SCHEDULE	


CHECKED BY	AP
APPROVED BY	SU
SCALE	As indicated @ A3
RELEASE DATE	08/05/2023

SHEET NAME (DELIVERABLE)	
Master Bedroom Living & Dining RCP	
REVISION_DRAWING NO._STAGE_PROJECT_DRAWN BY	
R0_F102_ID4_CA	




S Squared Architects Pvt. Ltd.
"Vempanattu", PTR No. 56
Plamoodu, Pattom P.O.
Trivandrum 695004
Kerala, India.
M : 00 91 944 7047467
T : 00 91 471 2300059
E : designs@ssquaredesigns.com

NOT FOR CONSTRUCTION

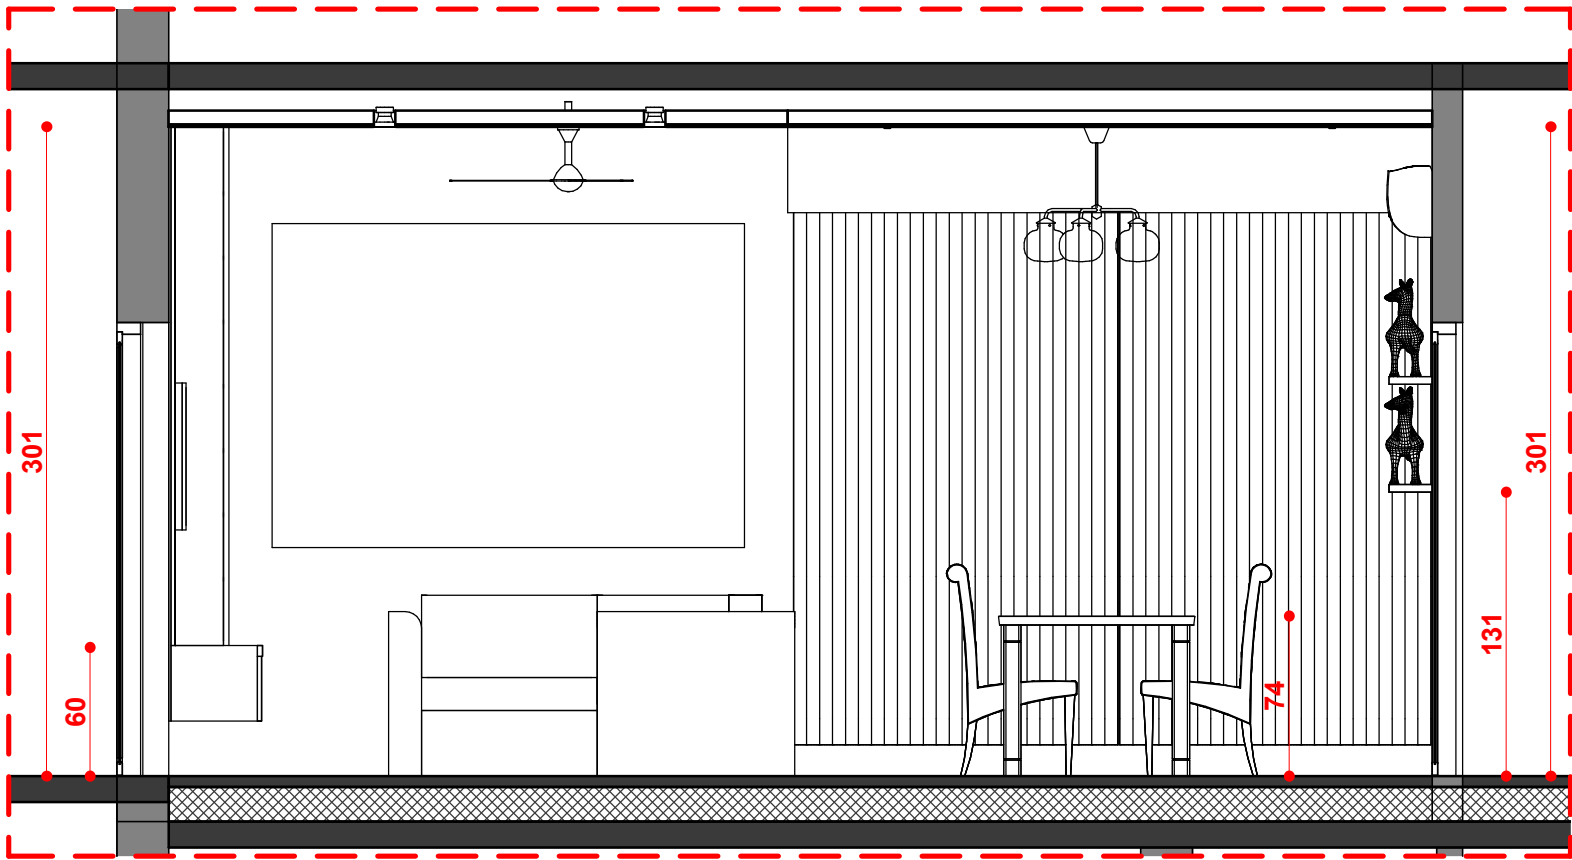

1 Elevation A
1 : 35

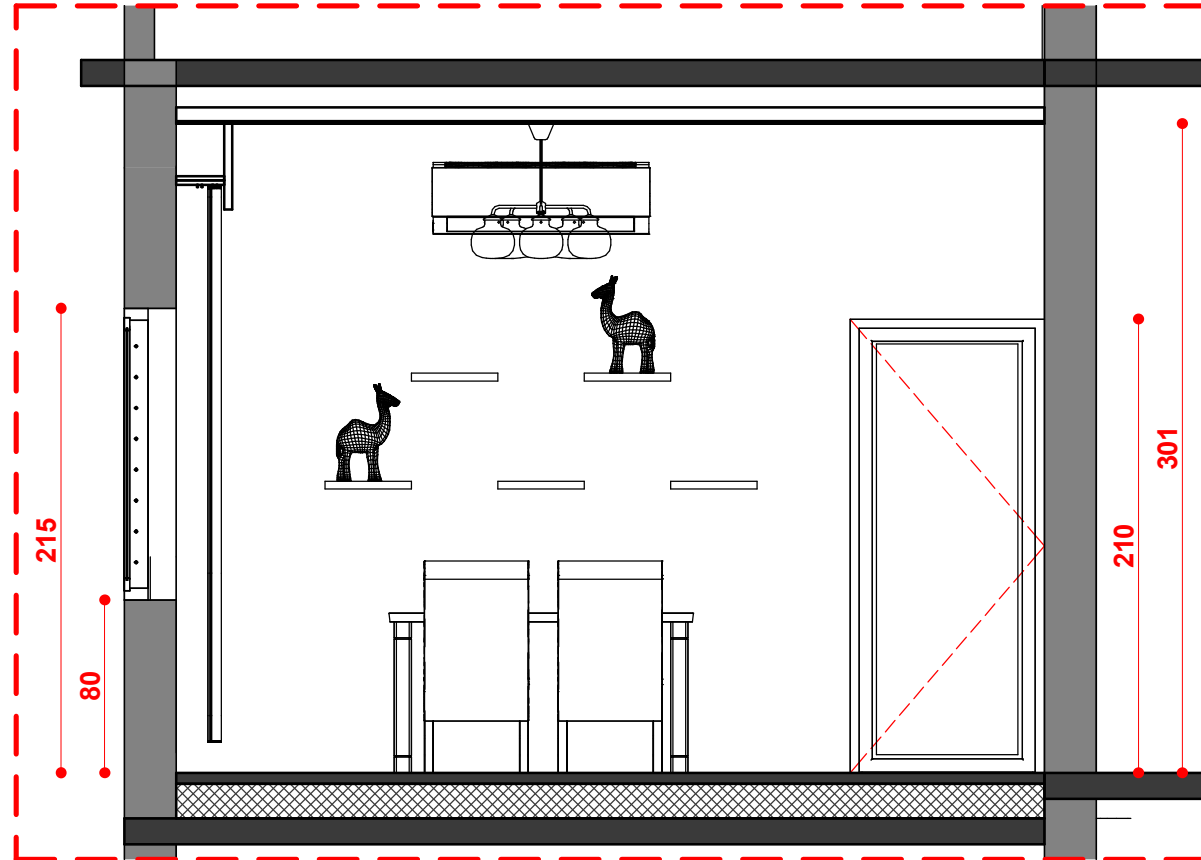

2 Elevation B
1 : 35



S Squared Architects Pvt. Ltd.
"Vempanattu", PTR No. 56
Plamoodu, Pattom P.O.
Trivandrum 695004
Kerala, India.
M : 00 91 944 7047467
T : 00 91 471 2300059
E : designs@ssquaredesigns.com
Architecture . Interiors .
Landscape


NOTES
All dimensions are in cm unless otherwise specified
Follow written dimensions only. All conceptual drawings
may tend to alter during construction without prior
notice.
2023 S² Architects Pvt. Ltd
This design is the property of the S² Architects Pvt. Ltd.
Any use, duplication of this property, in full or part,
without the permission of the said owner carries a liability
of fee determined by S² Architects Pvt. Ltd

REVISION SCHEDULE	


CHECKED BY	AP
APPROVED BY	SU
SCALE	1 : 35 @ A3
RELEASE DATE	08/05/2023

SHEET NAME (DELIVERABLE)	
Master Bedroom Living & Dining Elevation A, B	
REVISION_DRAWING NO._STAGE_PROJECT_DRAWN BY	
R0_F103_ID4_CA	

NOT FOR CONSTRUCTION

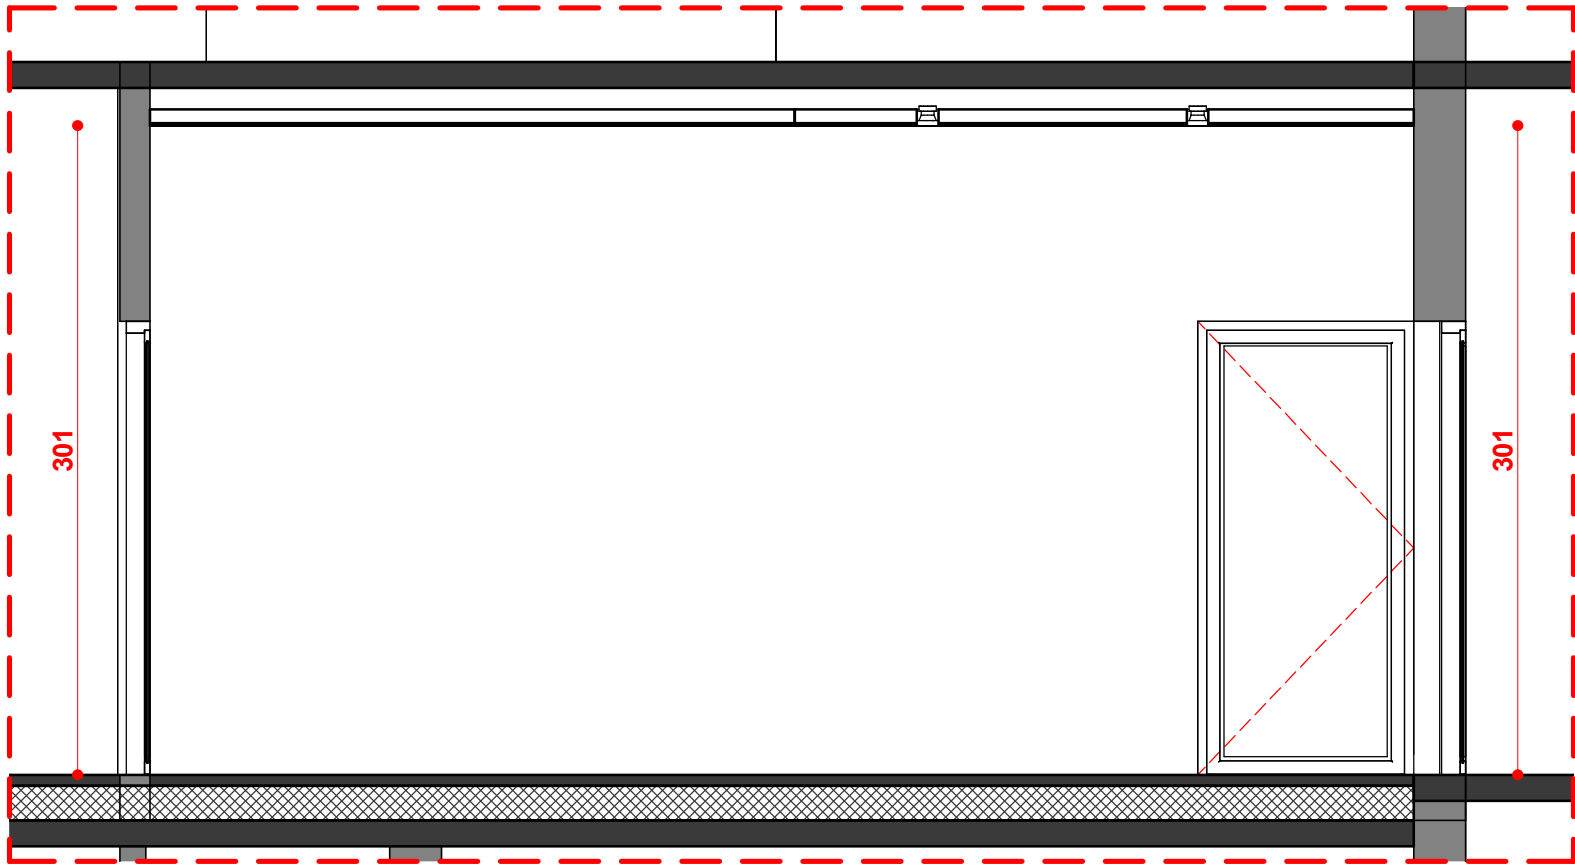

1 Elevation C
1 : 35

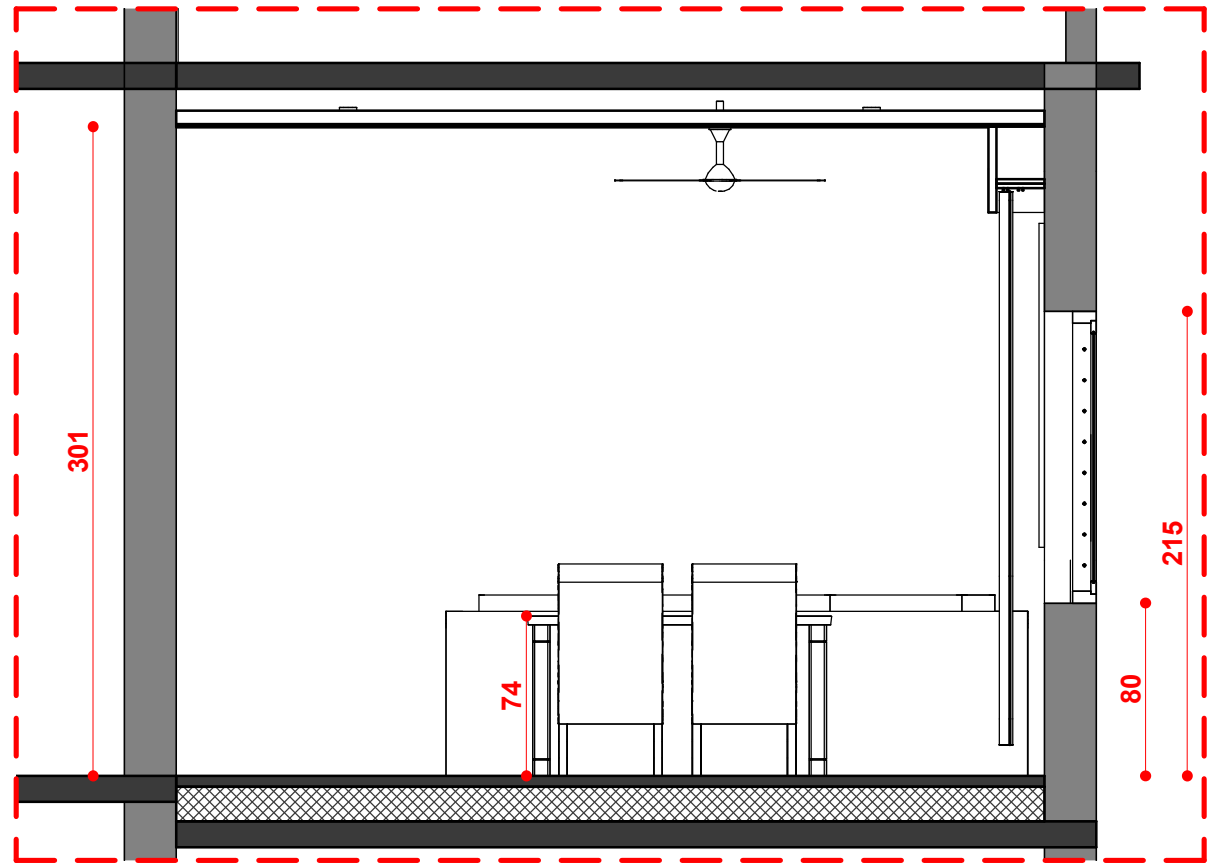

2 Elevation D
1 : 35



S Squared Architects Pvt. Ltd.
"Vempanattu", PTR No. 56
Plamoodu, Pattom P.O.
Trivandrum 695004
Kerala, India.
M : 00 91 944 7047467
T : 00 91 471 2300059
E : designs@ssquaredesigns.com
Architecture . Interiors .
Landscape


NOTES
All dimensions are in cm unless otherwise specified
Follow written dimensions only.All conceptual drawings
may tend to alter during construction without prior
notice.
2023 S² Architects Pvt. Ltd
This design is the property of the S² Architects Pvt. Ltd.
Any use, duplication of this property, in full or part,
without the permission of the said owner carries a liability
of fee determined by S² Architects Pvt. Ltd

REVISION SCHEDULE	

CHECKED BY	AP
APPROVED BY	SU
SCALE	1 : 35 @ A3
RELEASE DATE	08/05/2023

SHEET NAME (DELIVERABLE)	
Master Bedroom Living & Dining Elevation C, D	
REVISION_DRAWING NO._STAGE_PROJECT_DRAWN BY	
R0_F104_ID4_CA	

NOT FOR CONSTRUCTION

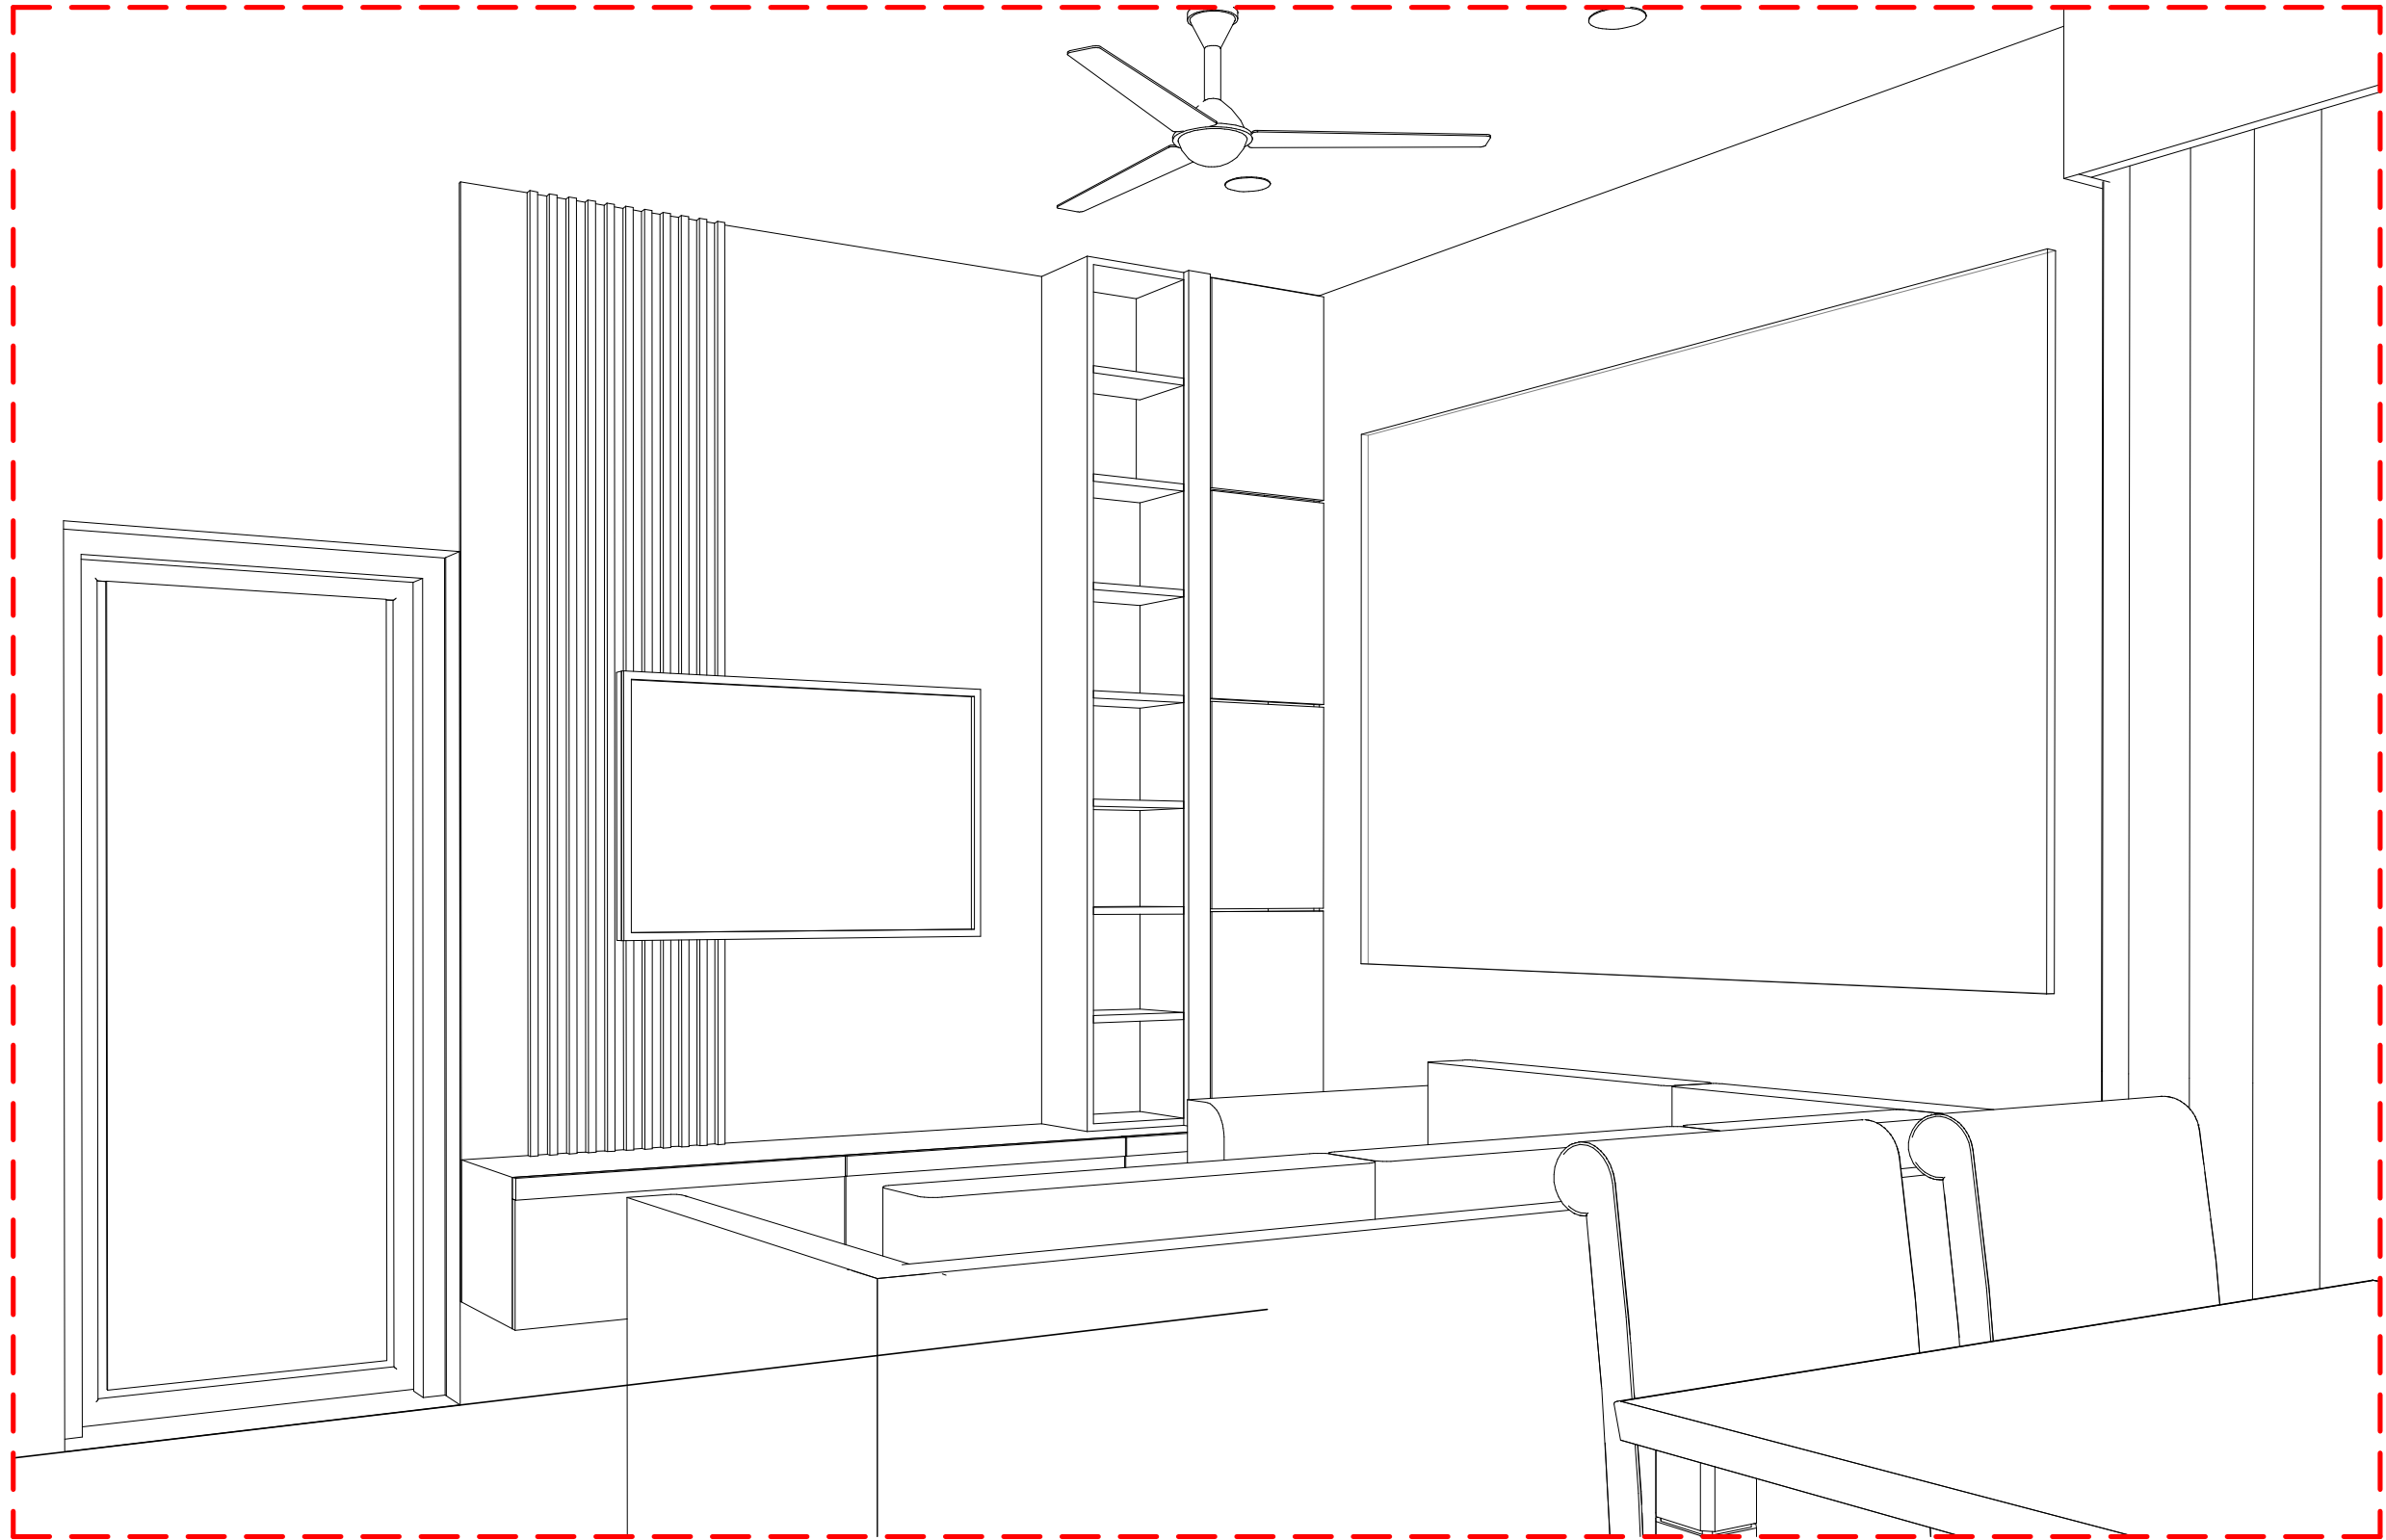

1 3D View 1



S Squared Architects Pvt. Ltd.

"Vempanattu", PTR No. 56
Plamoodu, Pattom P.O.
Trivandrum 695004
Kerala, India.
M : 00 91 944 7047467
T : 00 91 471 2300059
E : designs@ssquaredesigns.com

NOTES

All dimensions are in cm unless otherwise specified
Follow written dimensions only. All conceptual drawings
may tend to alter during construction without prior
notice.

2023 S² Architects Pvt. Ltd

This design is the property of the S² Architects Pvt. Ltd.
Any use, duplication of this property, in full or part,
without the permission of the said owner carries a liability
of fee determined by S² Architects Pvt. Ltd

REVISION SCHEDULE

CHECKED BY

AP

APPROVED BY

SU

SCALE

@ A3

RELEASE DATE

08/05/2023


SHEET NAME (DELIVERABLE)

Master Bedroom Living & Dining 3D View 1

REVISION_DRAWING NO._STAGE_PROJECT_DRAWN BY

R0_F105_ID4_CA

NOT FOR CONSTRUCTION

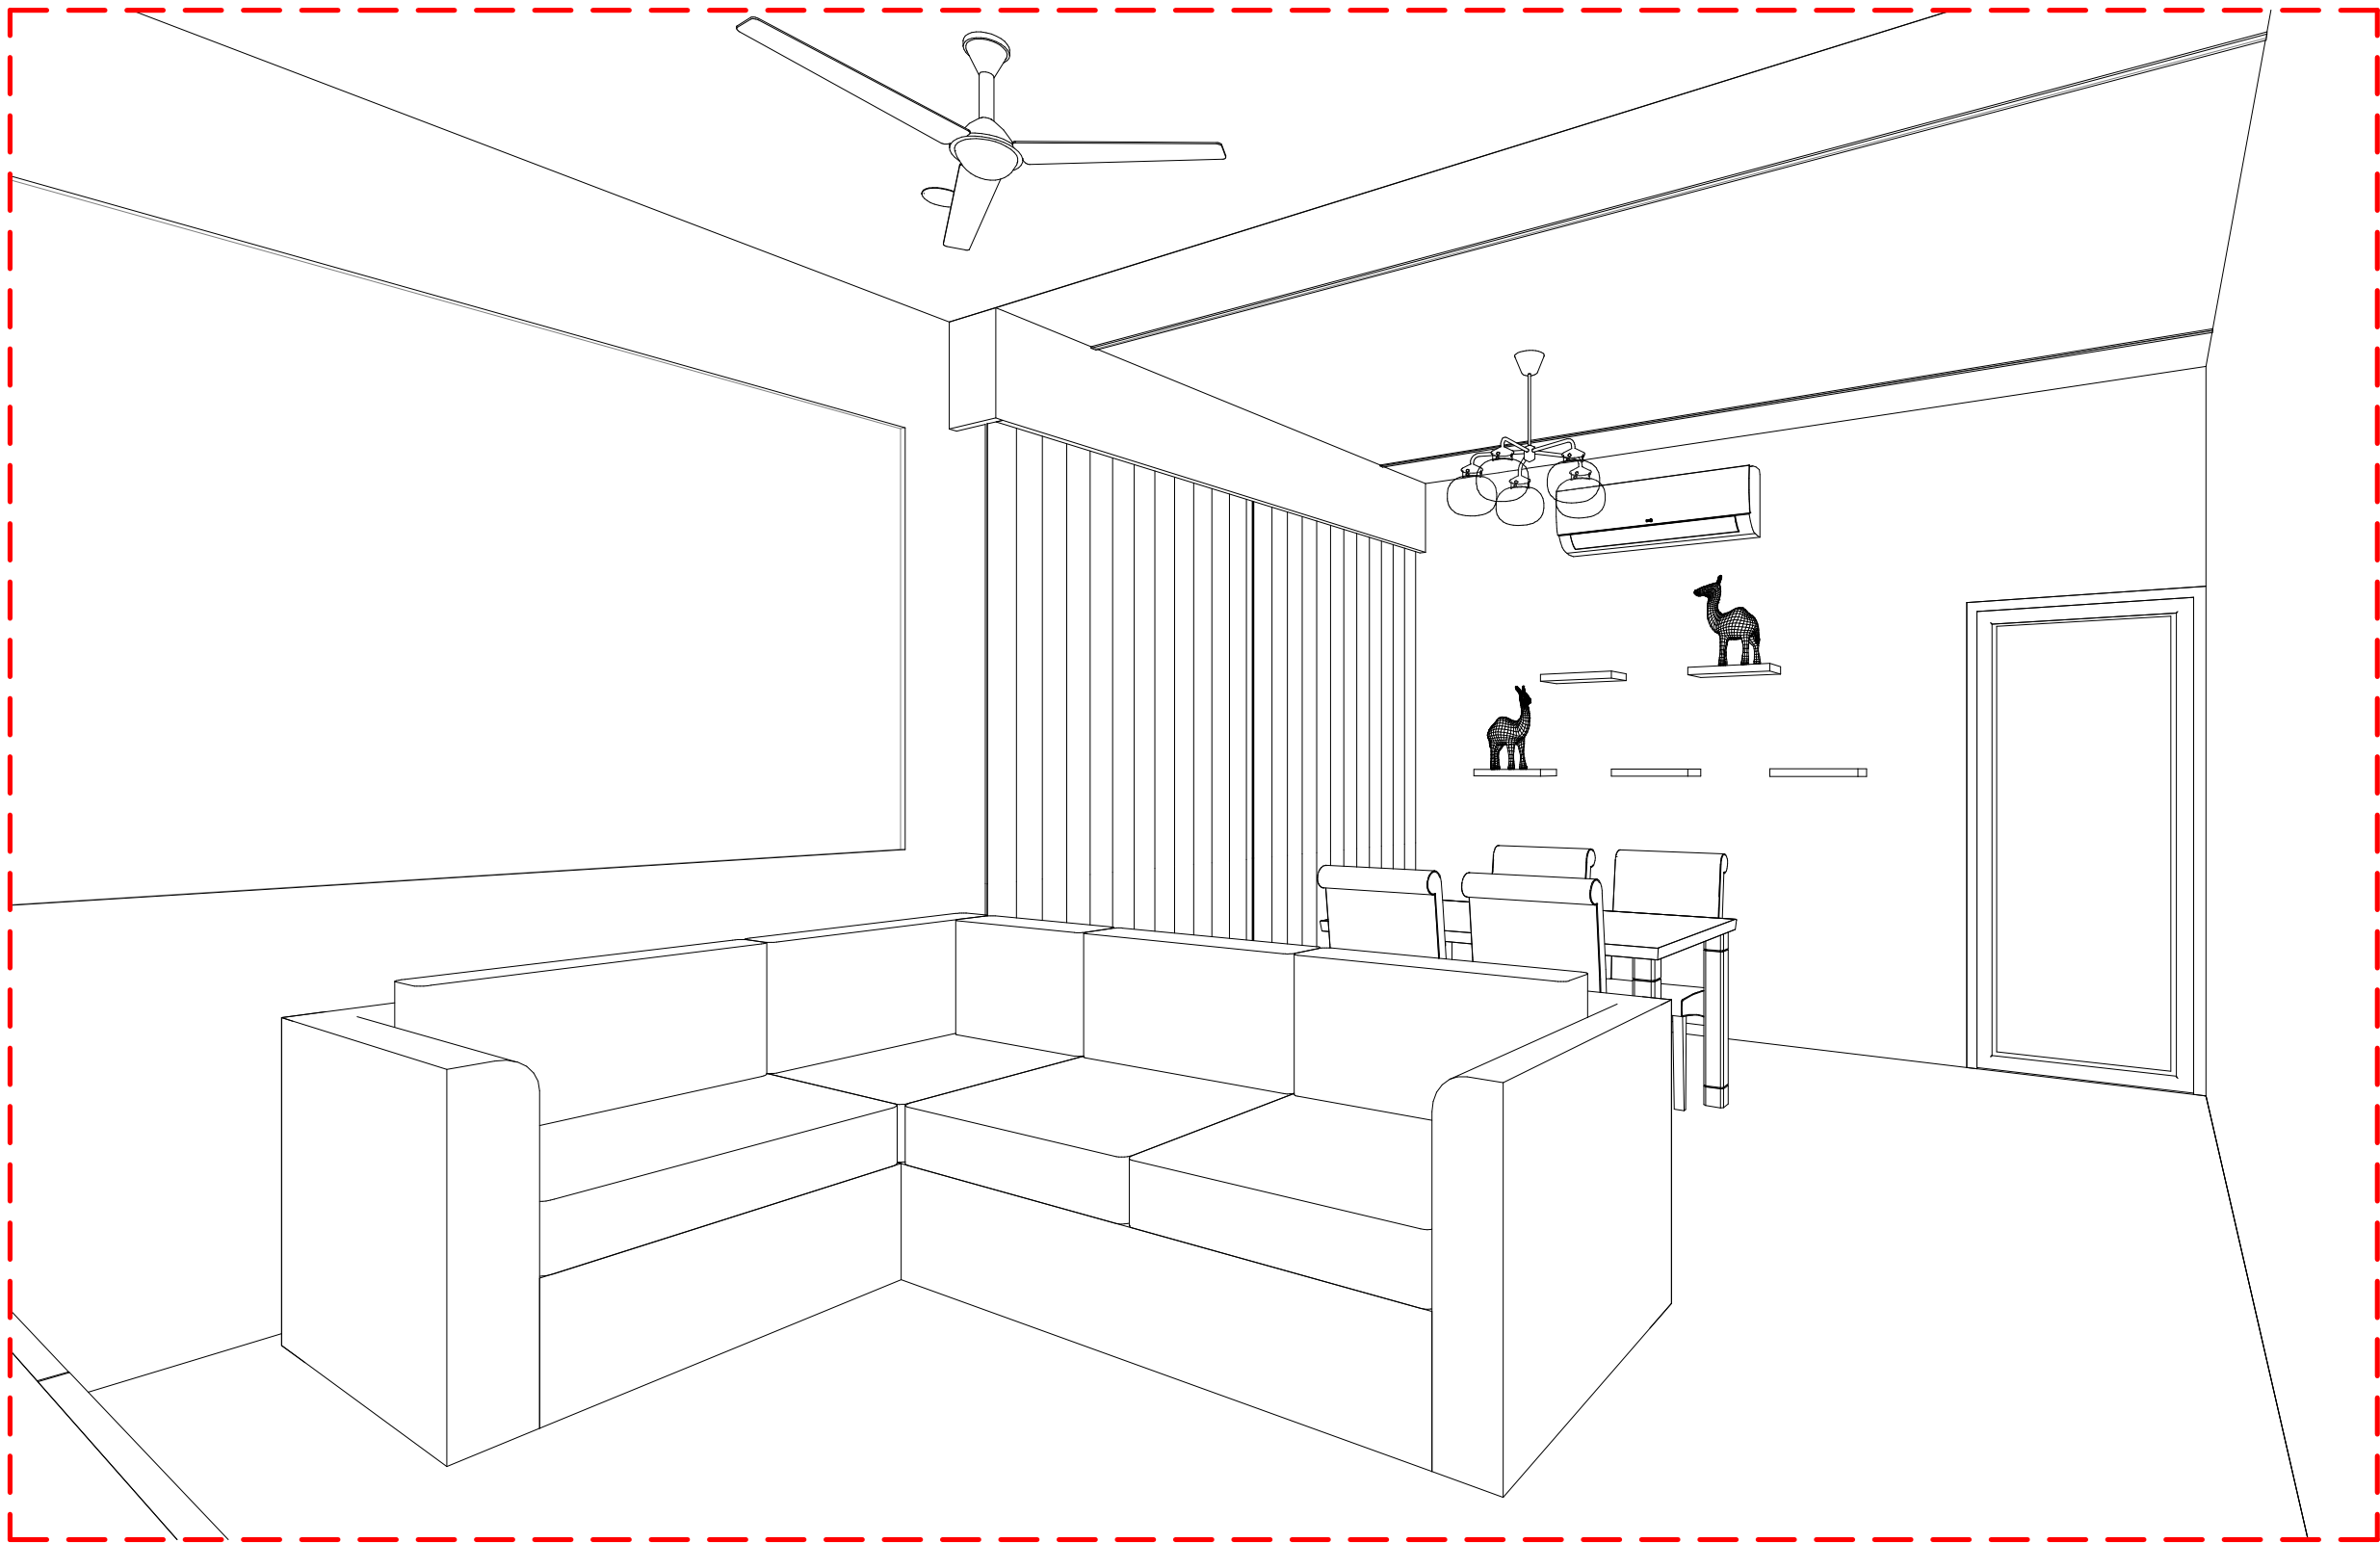

1 3D View 2



S Squared Architects Pvt. Ltd.
"Vempanattu", PTR A No. 56
Plamoodu, Pattom P.O.
Trivandrum 695004
Kerala, India.
M : 00 91 944 7047467
T : 00 91 471 2300059
E : designs@ssquaredesigns.com

Architecture . Interiors .
Landscape

NOTES
All dimensions are in cm unless otherwise specified
Follow written dimensions only.All conceptual drawings
may tend to alter during construction without prior
notice.


2023 S² Architects Pvt. Ltd
This design is the property of the S² Architects Pvt. Ltd.
Any use, duplication of this property, in full or part,
without the permission of the said owner carries a liability
of fee determined by S² Architects Pvt. Ltd

REVISION SCHEDULE	


CHECKED BY	AP
APPROVED BY	SU
SCALE	@ A3
RELEASE DATE	08/05/2023

SHEET NAME (DELIVERABLE)	
Master Bedroom Living & Dining 3D View 2	
REVISION_DRAWING NO._STAGE_PROJECT_DRAWN BY	
R0_F106_ID4_CA	

NOT FOR CONSTRUCTION

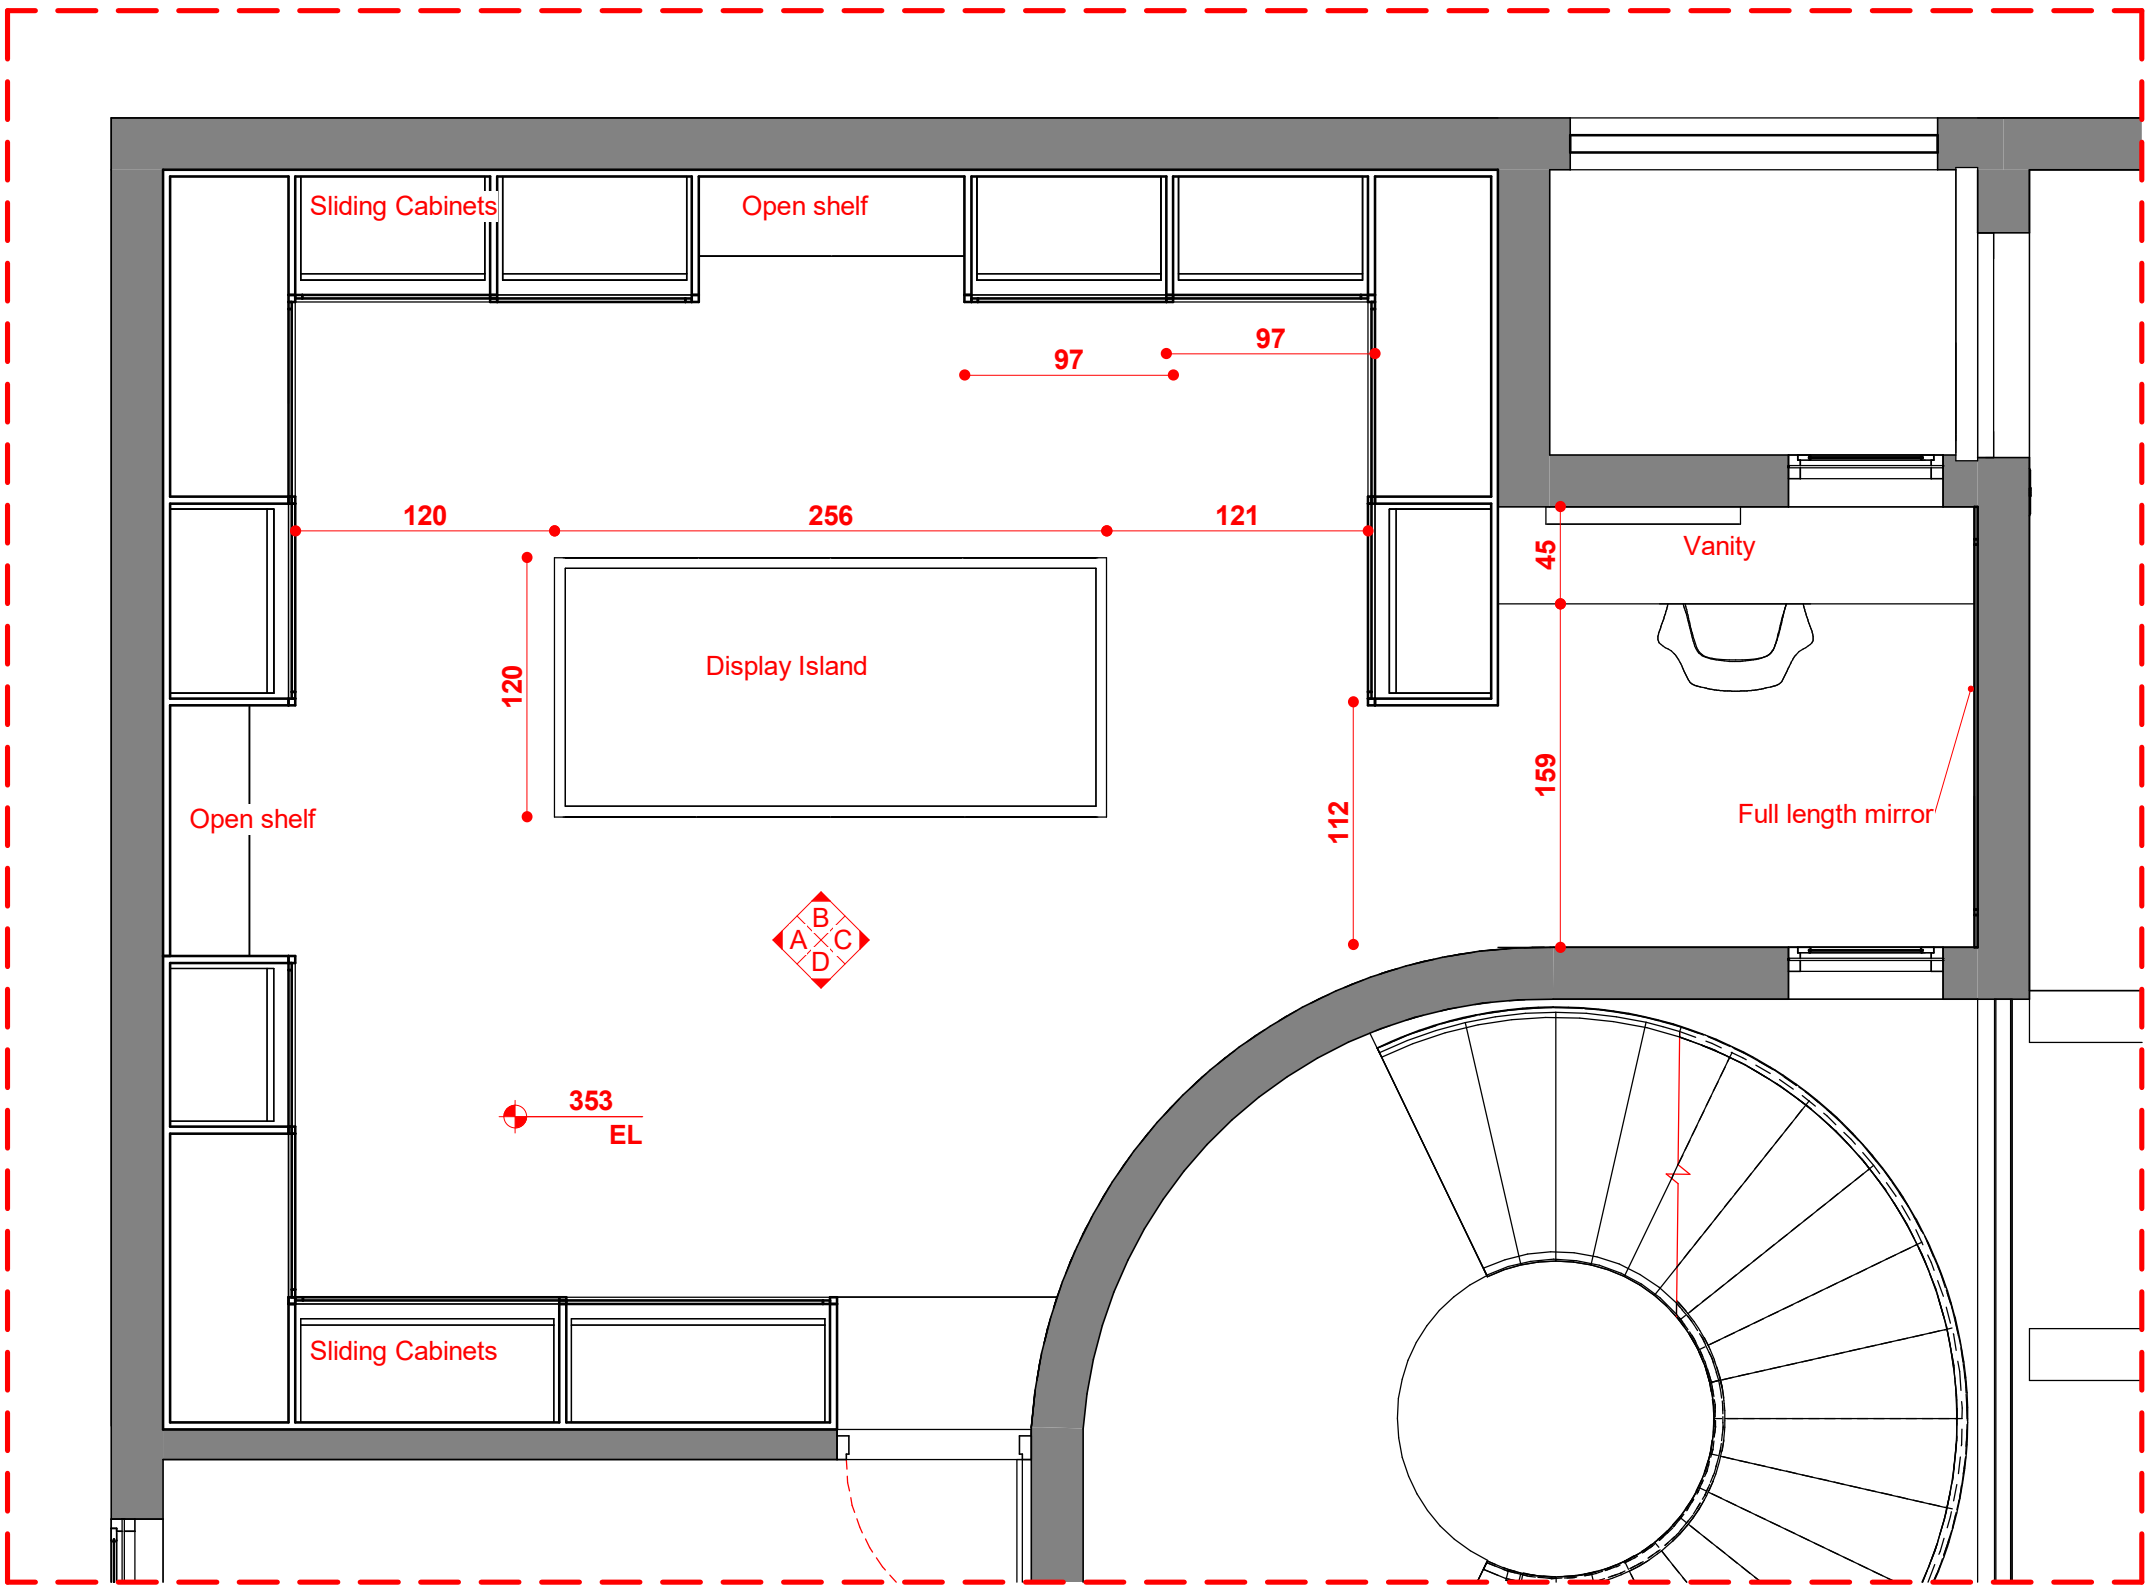

1 Furniture Plan
1 : 35

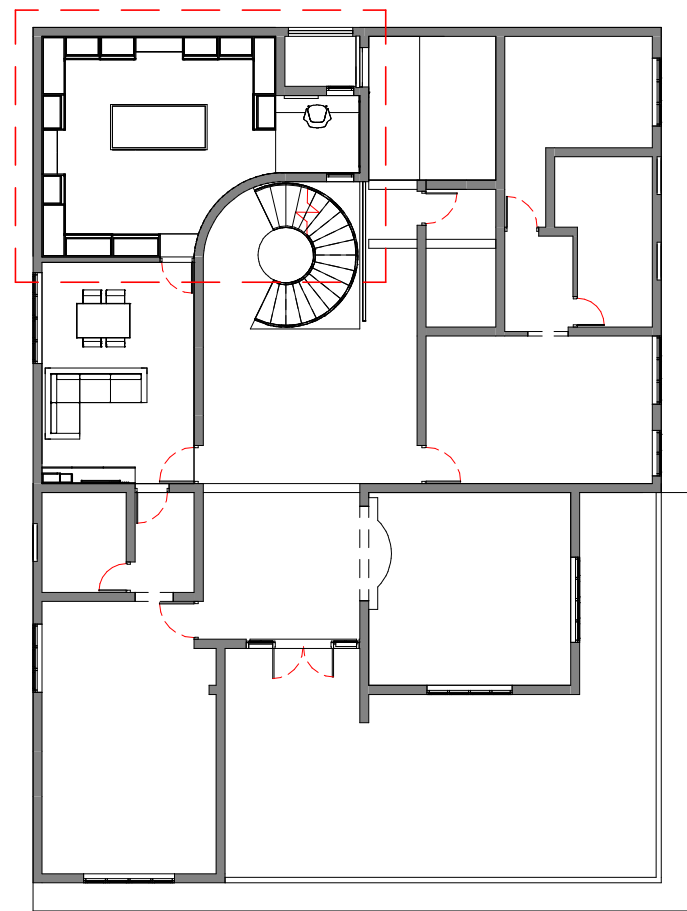

2 Key Plan
1 : 200


NOTE : THE GENERAL 1F FINISHED FLOOR LEVEL (FFL) IS 353cm FFL EL UNLESS OTHERWISE NOTED



S Squared Architects Pvt. Ltd.
"Vempanattu", PTR A No. 56
Plamoodu, Pattom P.O.
Trivandrum 695004
Kerala, India.
M : 00 91 944 7047467
T : 00 91 471 2300059
E : designs@ssquaredesigns.com

Architecture . Interiors .
Landscape

NOTES
All dimensions are in cm unless otherwise specified
Follow written dimensions only. All conceptual drawings
may tend to alter during construction without prior
notice.
2023 S² Architects Pvt. Ltd
This design is the property of the S² Architects Pvt. Ltd.
Any use, duplication of this property, in full or part,
without the permission of the said owner carries a liability
of fee determined by S² Architects Pvt. Ltd

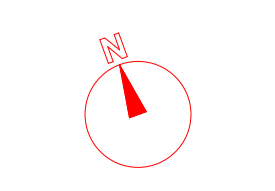


REVISION SCHEDULE	

CHECKED BY	AP
APPROVED BY	SU
SCALE	As indicated @ A3
RELEASE DATE	08/05/2023

SHEET NAME (DELIVERABLE)	
Master Bedroom Walk in Wardrobe Furniture Plan, Key Plan	
REVISION_DRAWING NO._STAGE_PROJECT_DRAWN BY	
R0_E101_ID4_CA	

NOT FOR CONSTRUCTION

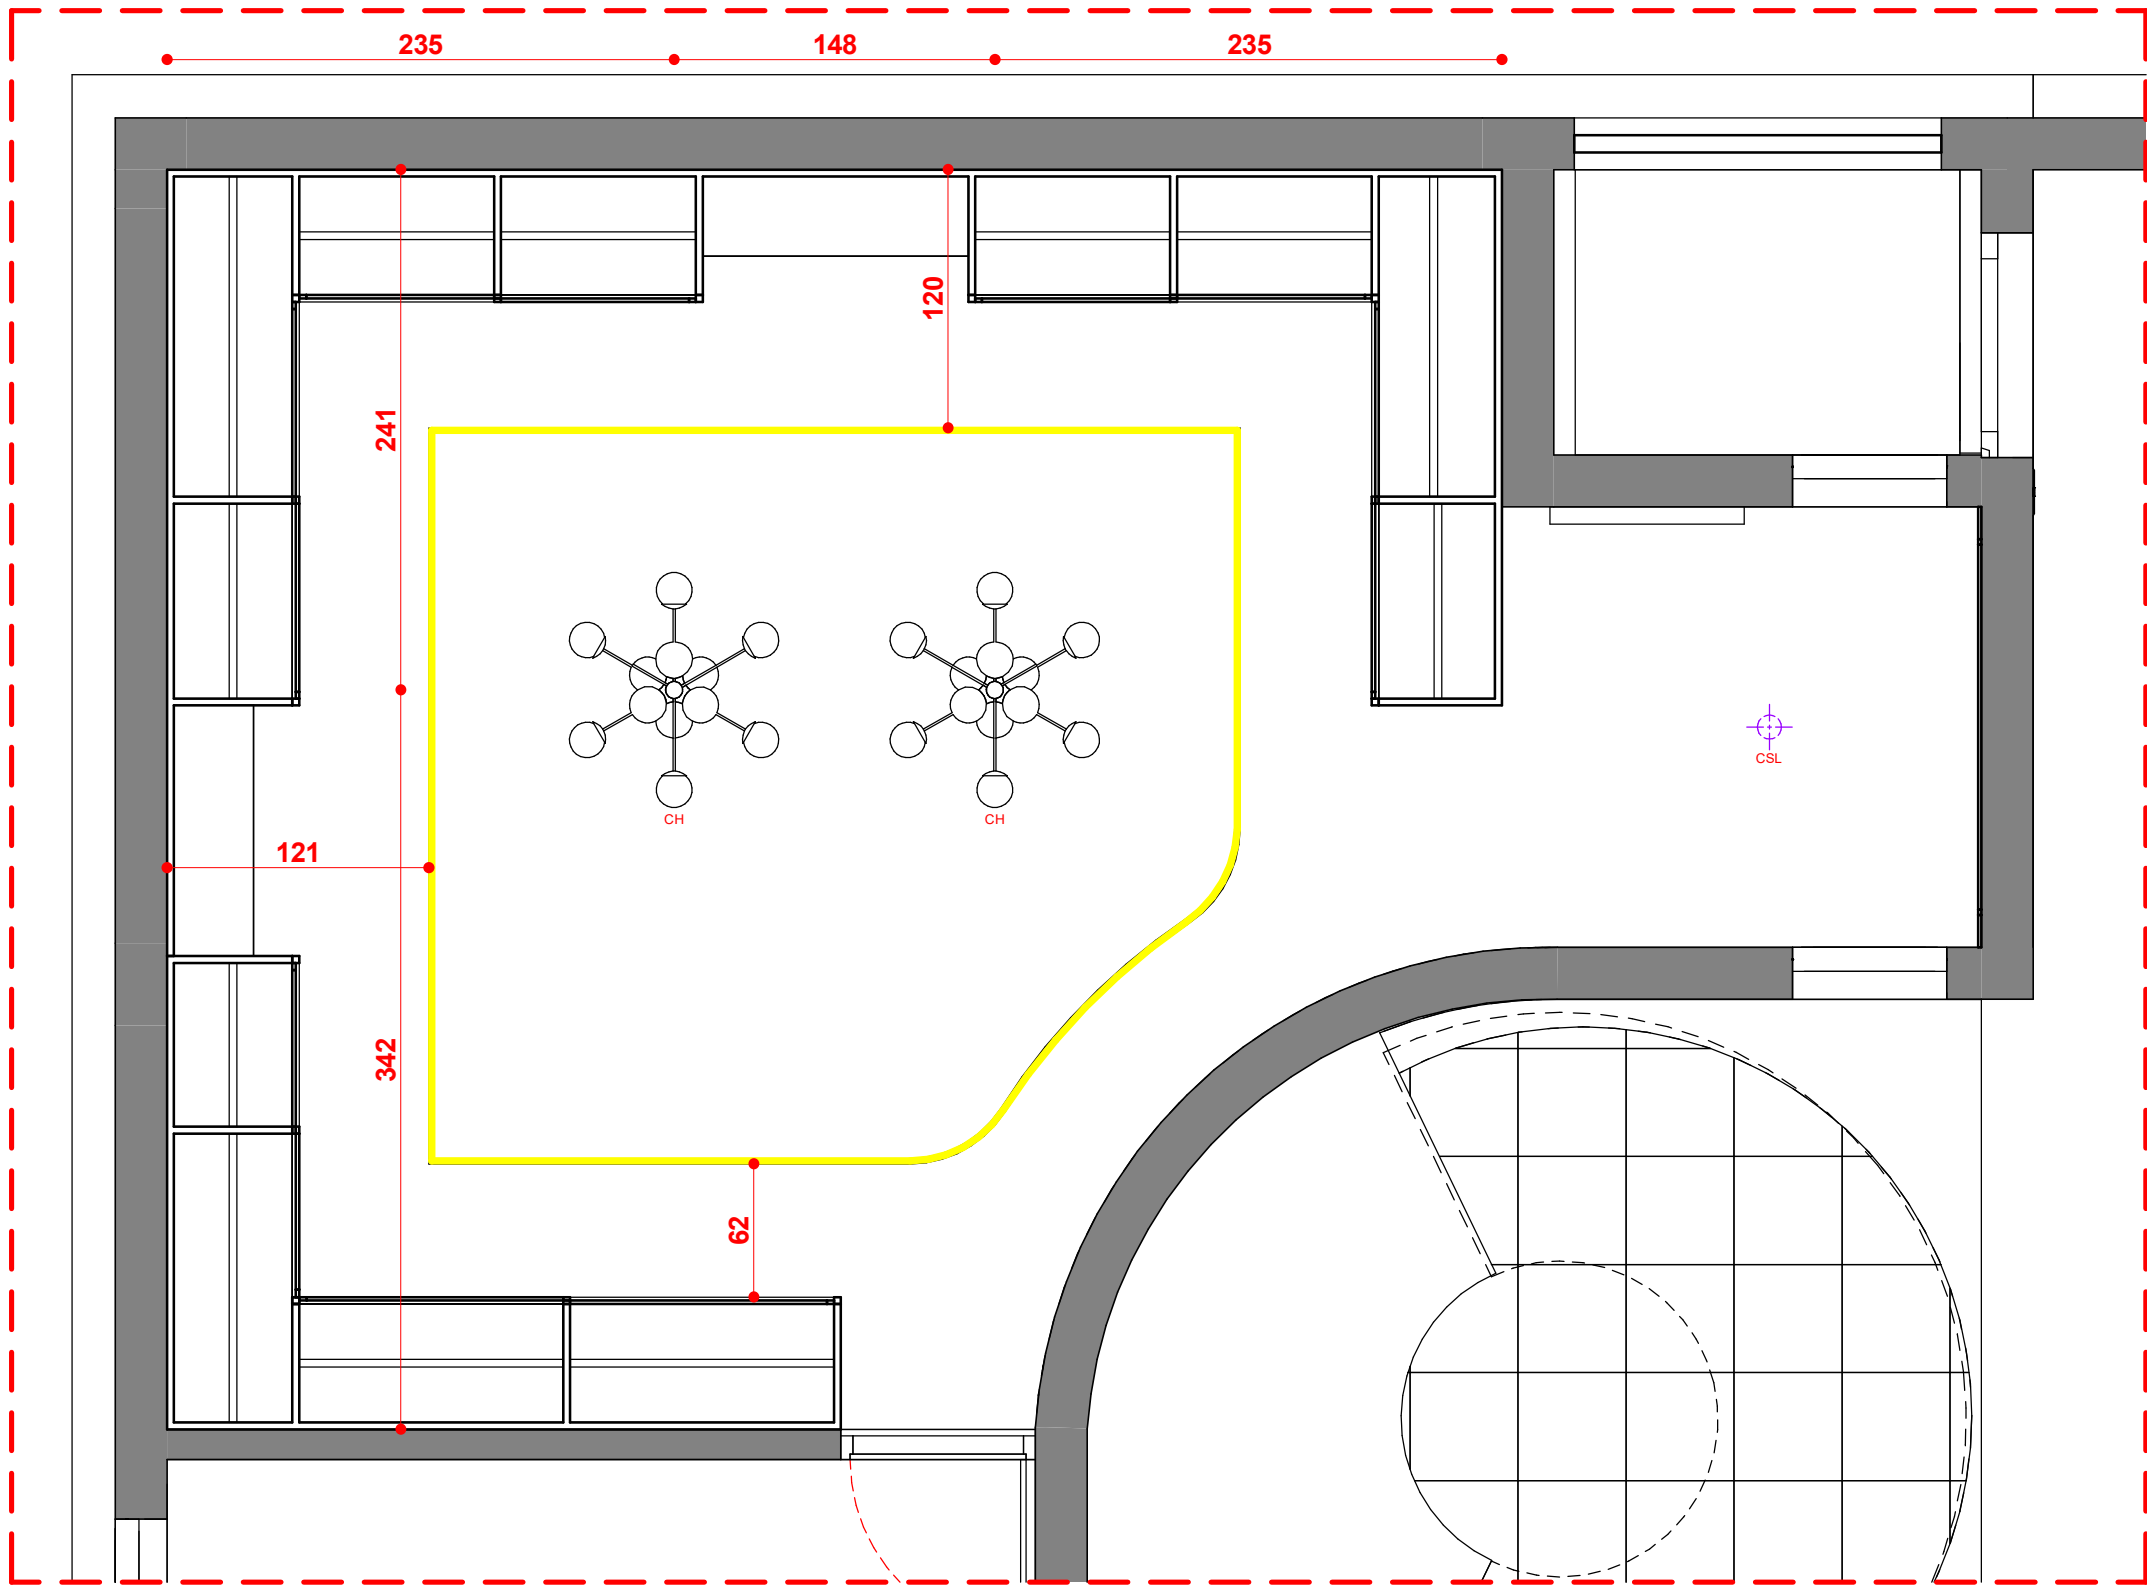

LIGHTING LEGEND	
	CEILING FAN (CF)
	CHANDELIER (CH)
	STRIP LIGHT (SL)
	CEILING SPOT LIGHT (CSL)

1 RCP
1 : 35




S Squared Architects Pvt. Ltd.

"Vempanattu", PTR A No. 56
Plamoodu, Pattom P.O.
Trivandrum 695004
Kerala, India.
M : 00 91 944 7047467
T : 00 91 471 2300059
E : designs@ssquaredesigns.com

Architecture . Interiors .
Landscape

NOTES
All dimensions are in cm unless otherwise specified
Follow written dimensions only. All conceptual drawings
may tend to alter during construction without prior
notice.
2023 S² Architects Pvt. Ltd
This design is the property of the S² Architects Pvt. Ltd.
Any use, duplication of this property, in full or part,
without the permission of the said owner carries a liability
of fee determined by S² Architects Pvt. Ltd

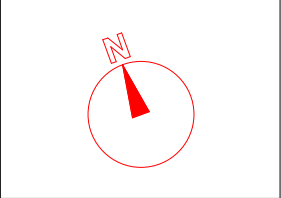


REVISION SCHEDULE	

CHECKED BY	AP
APPROVED BY	SU
SCALE	As indicated @ A3
RELEASE DATE	08/05/2023

SHEET NAME (DELIVERABLE)	
Master Bedroom Walk in Wardrobe RCP	
REVISION_DRAWING NO._STAGE_PROJECT_DRAWN BY	
R0_E102_ID4_CA	

NOT FOR CONSTRUCTION

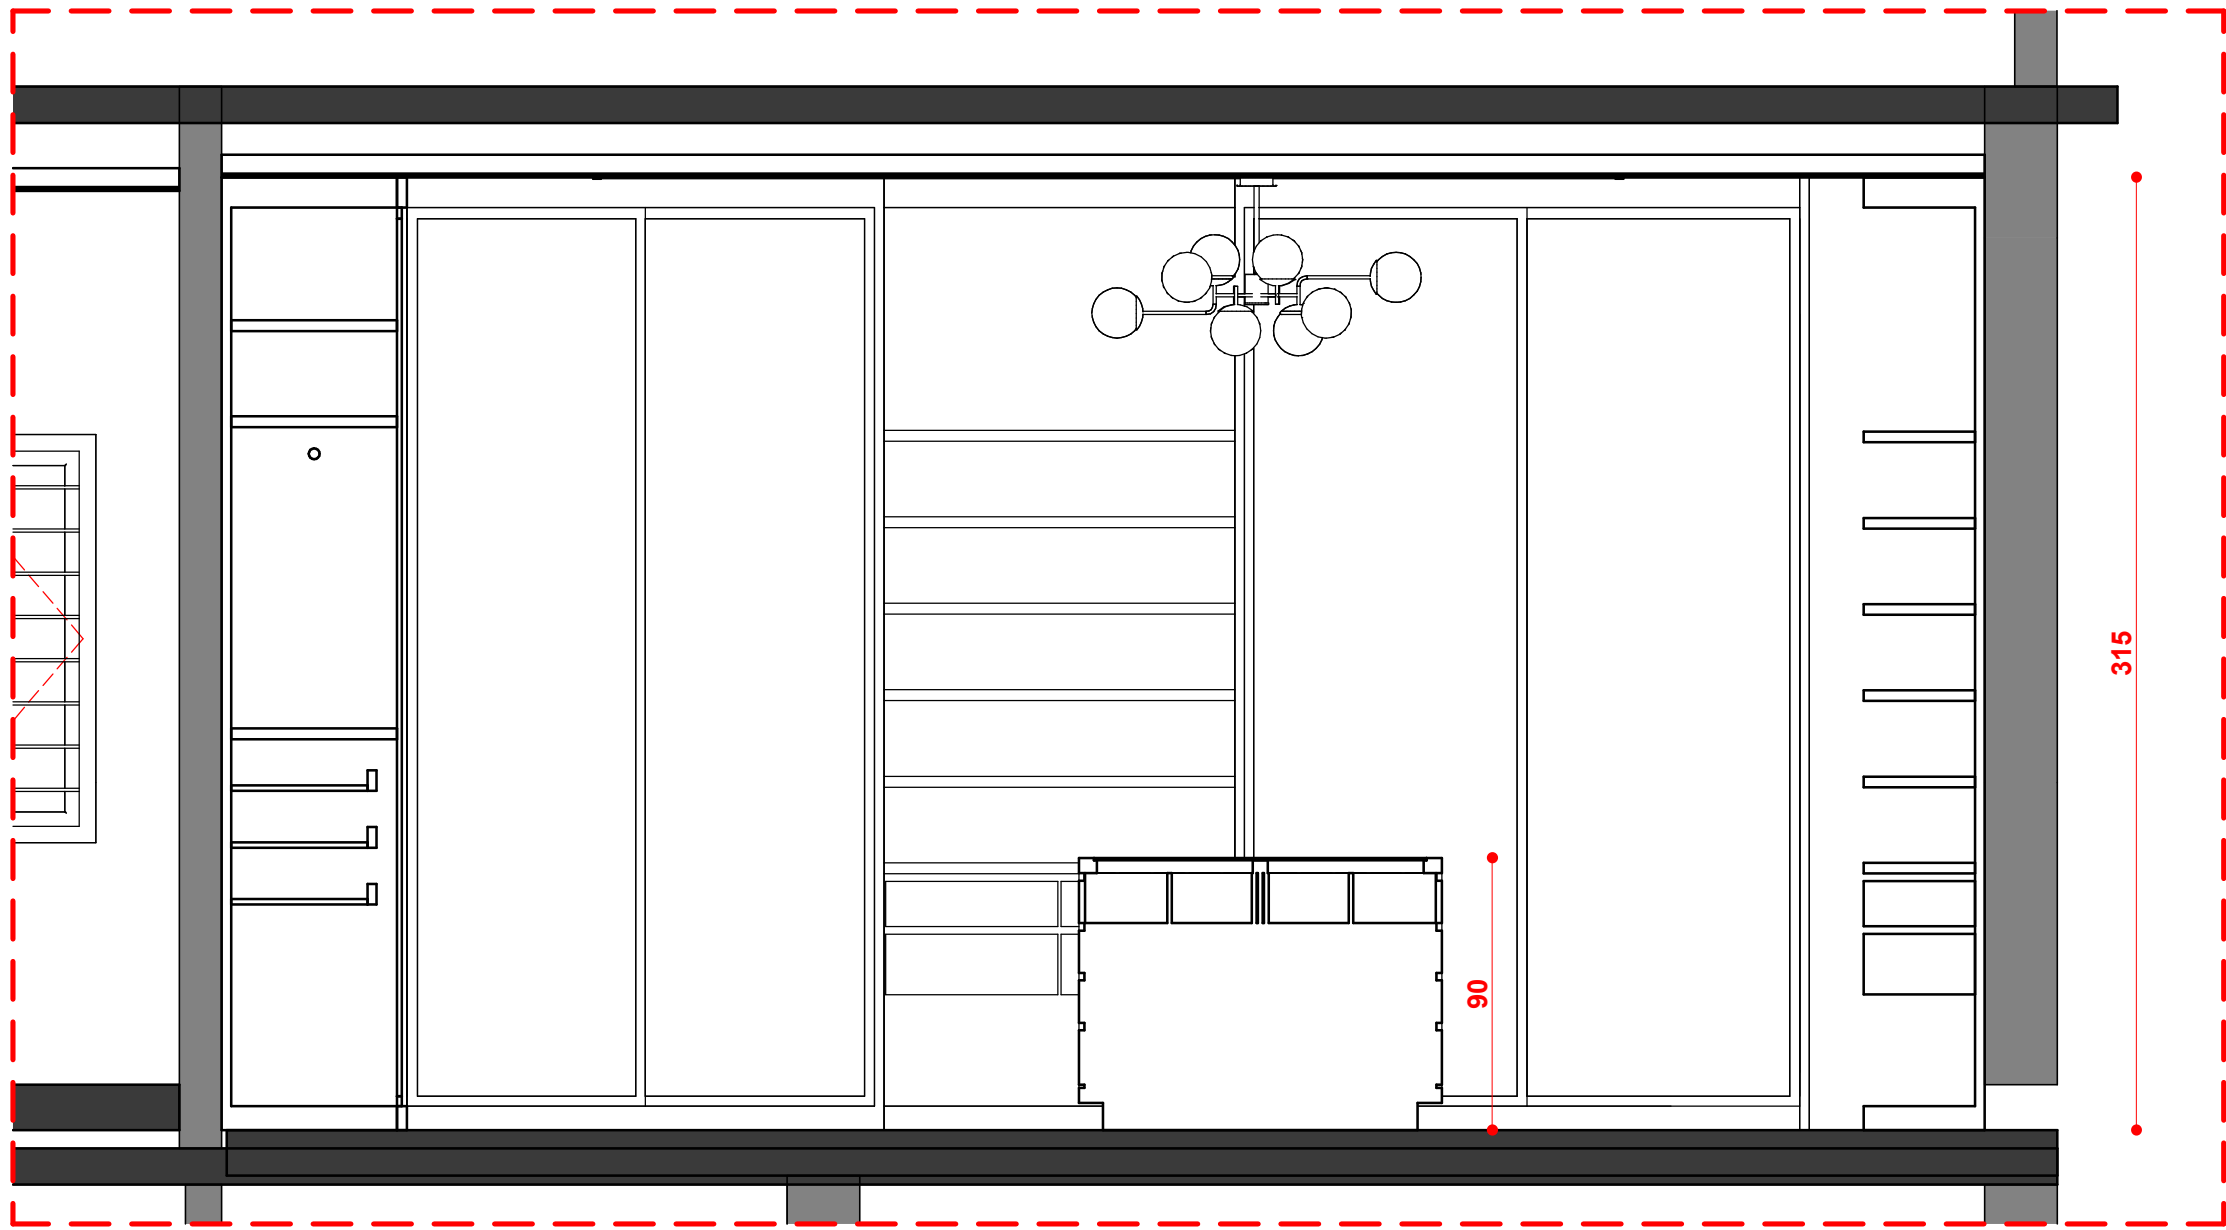

1 Elevation A
1 : 25



S Squared Architects Pvt. Ltd.

"Vempanattu", PTR No. 56
Plamoodu, Pattom P.O.
Trivandrum 695004
Kerala, India.
M : 00 91 944 7047467
T : 00 91 471 2300059
E : designs@ssquaredesigns.com

NOTES

All dimensions are in cm unless otherwise specified
Follow written dimensions only. All conceptual drawings
may tend to alter during construction without prior
notice.

2023 S² Architects Pvt. Ltd

This design is the property of the S² Architects Pvt. Ltd.
Any use, duplication of this property, in full or part,
without the permission of the said owner carries a liability
of fee determined by S² Architects Pvt. Ltd

REVISION SCHEDULE

CHECKED BY	AP
APPROVED BY	SU
SCALE	1 : 25 @ A3
RELEASE DATE	08/05/2023


SHEET NAME (DELIVERABLE)

Master Bedroom Walk in Wardrobe Elevation A

REVISION_DRAWING NO._STAGE_PROJECT_DRAWN BY


R0_E103_ID4_CA

NOT FOR CONSTRUCTION

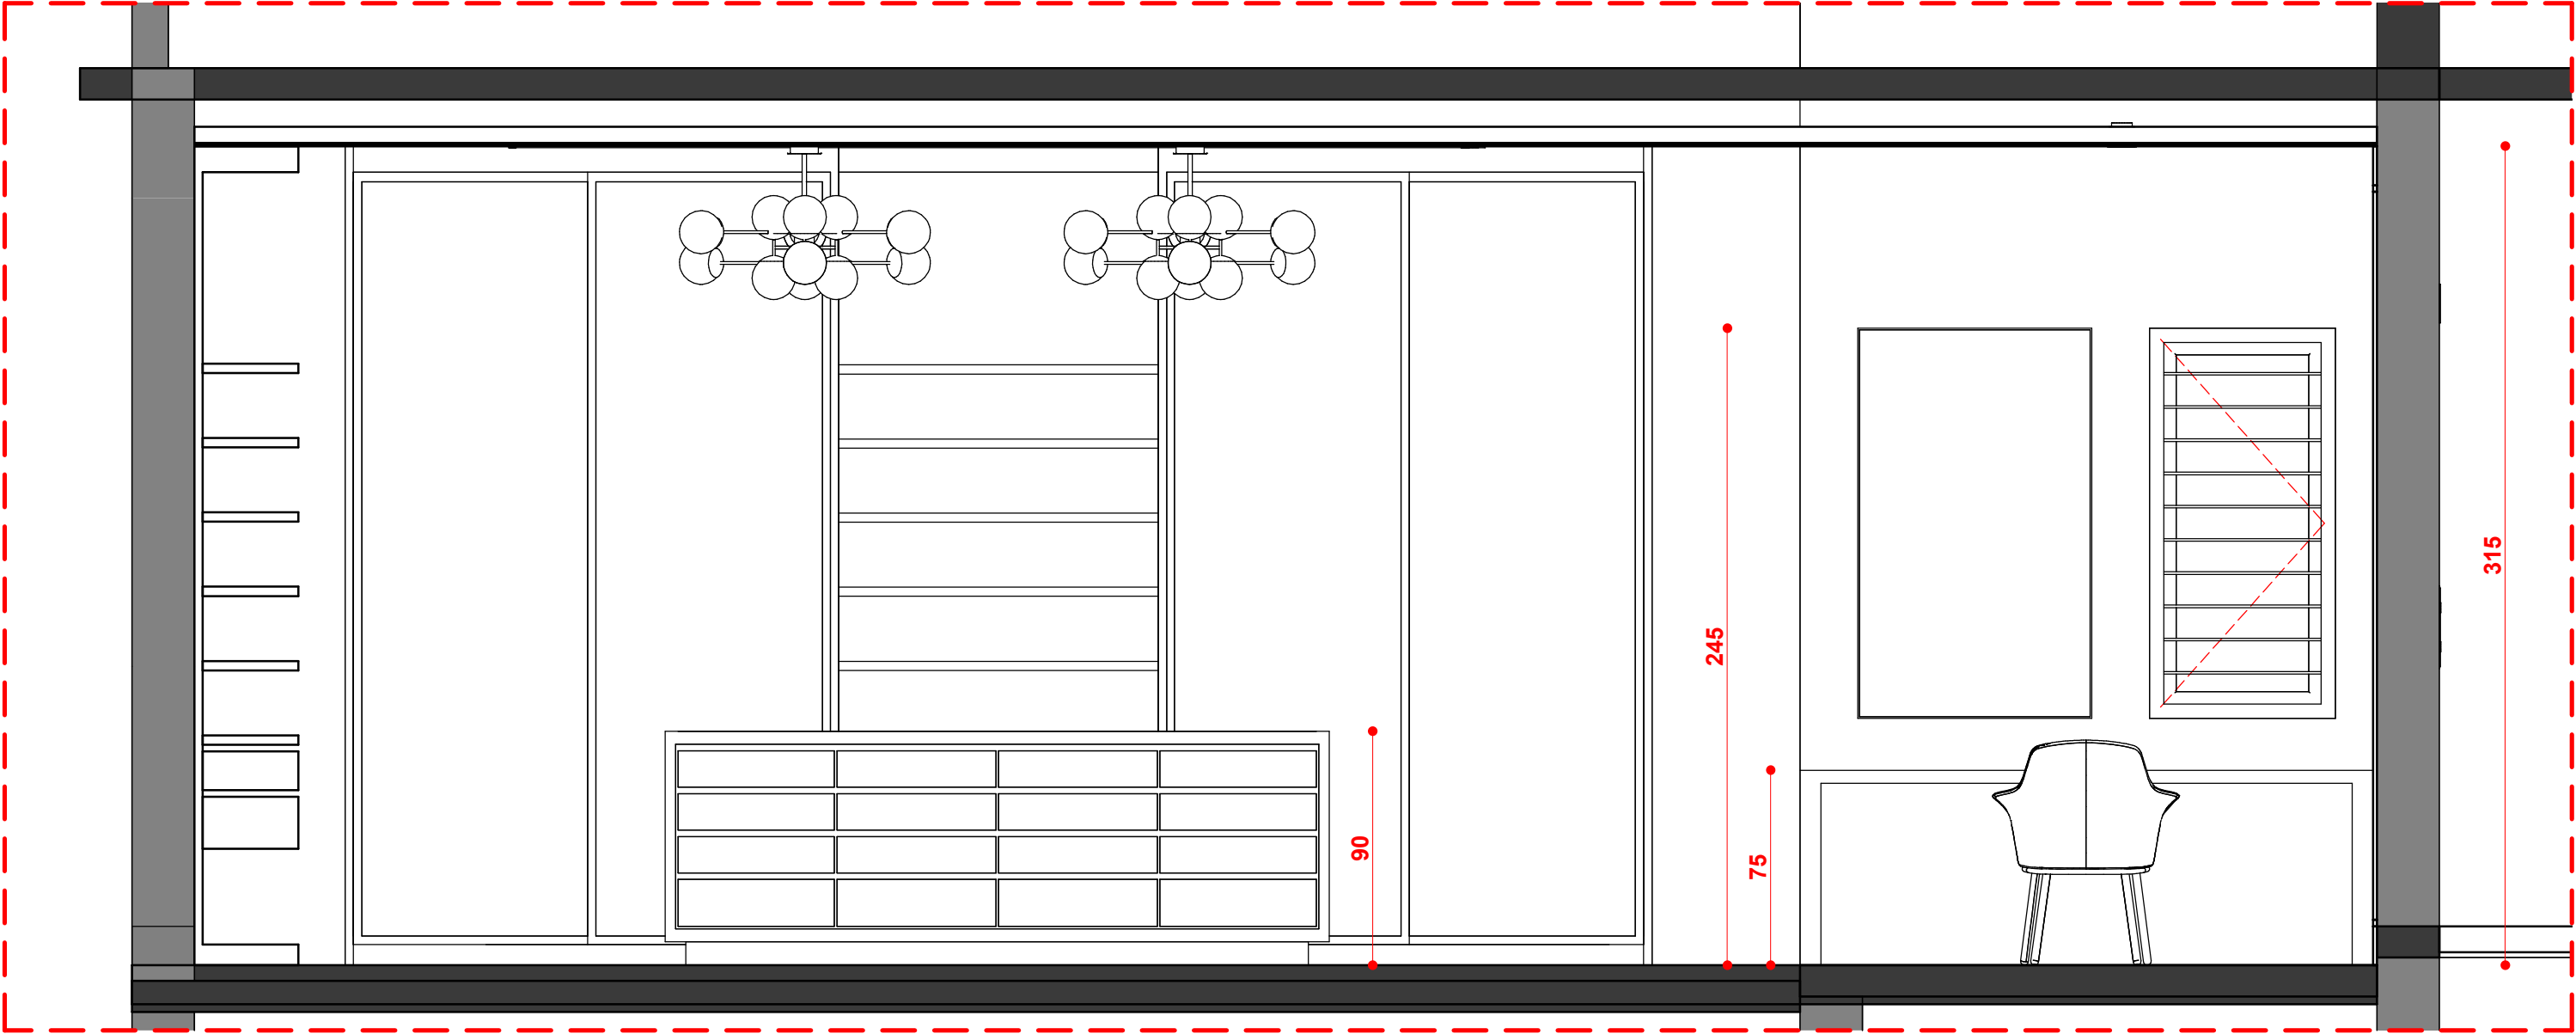

1 Elevation B
1 : 25

NOT FOR CONSTRUCTION

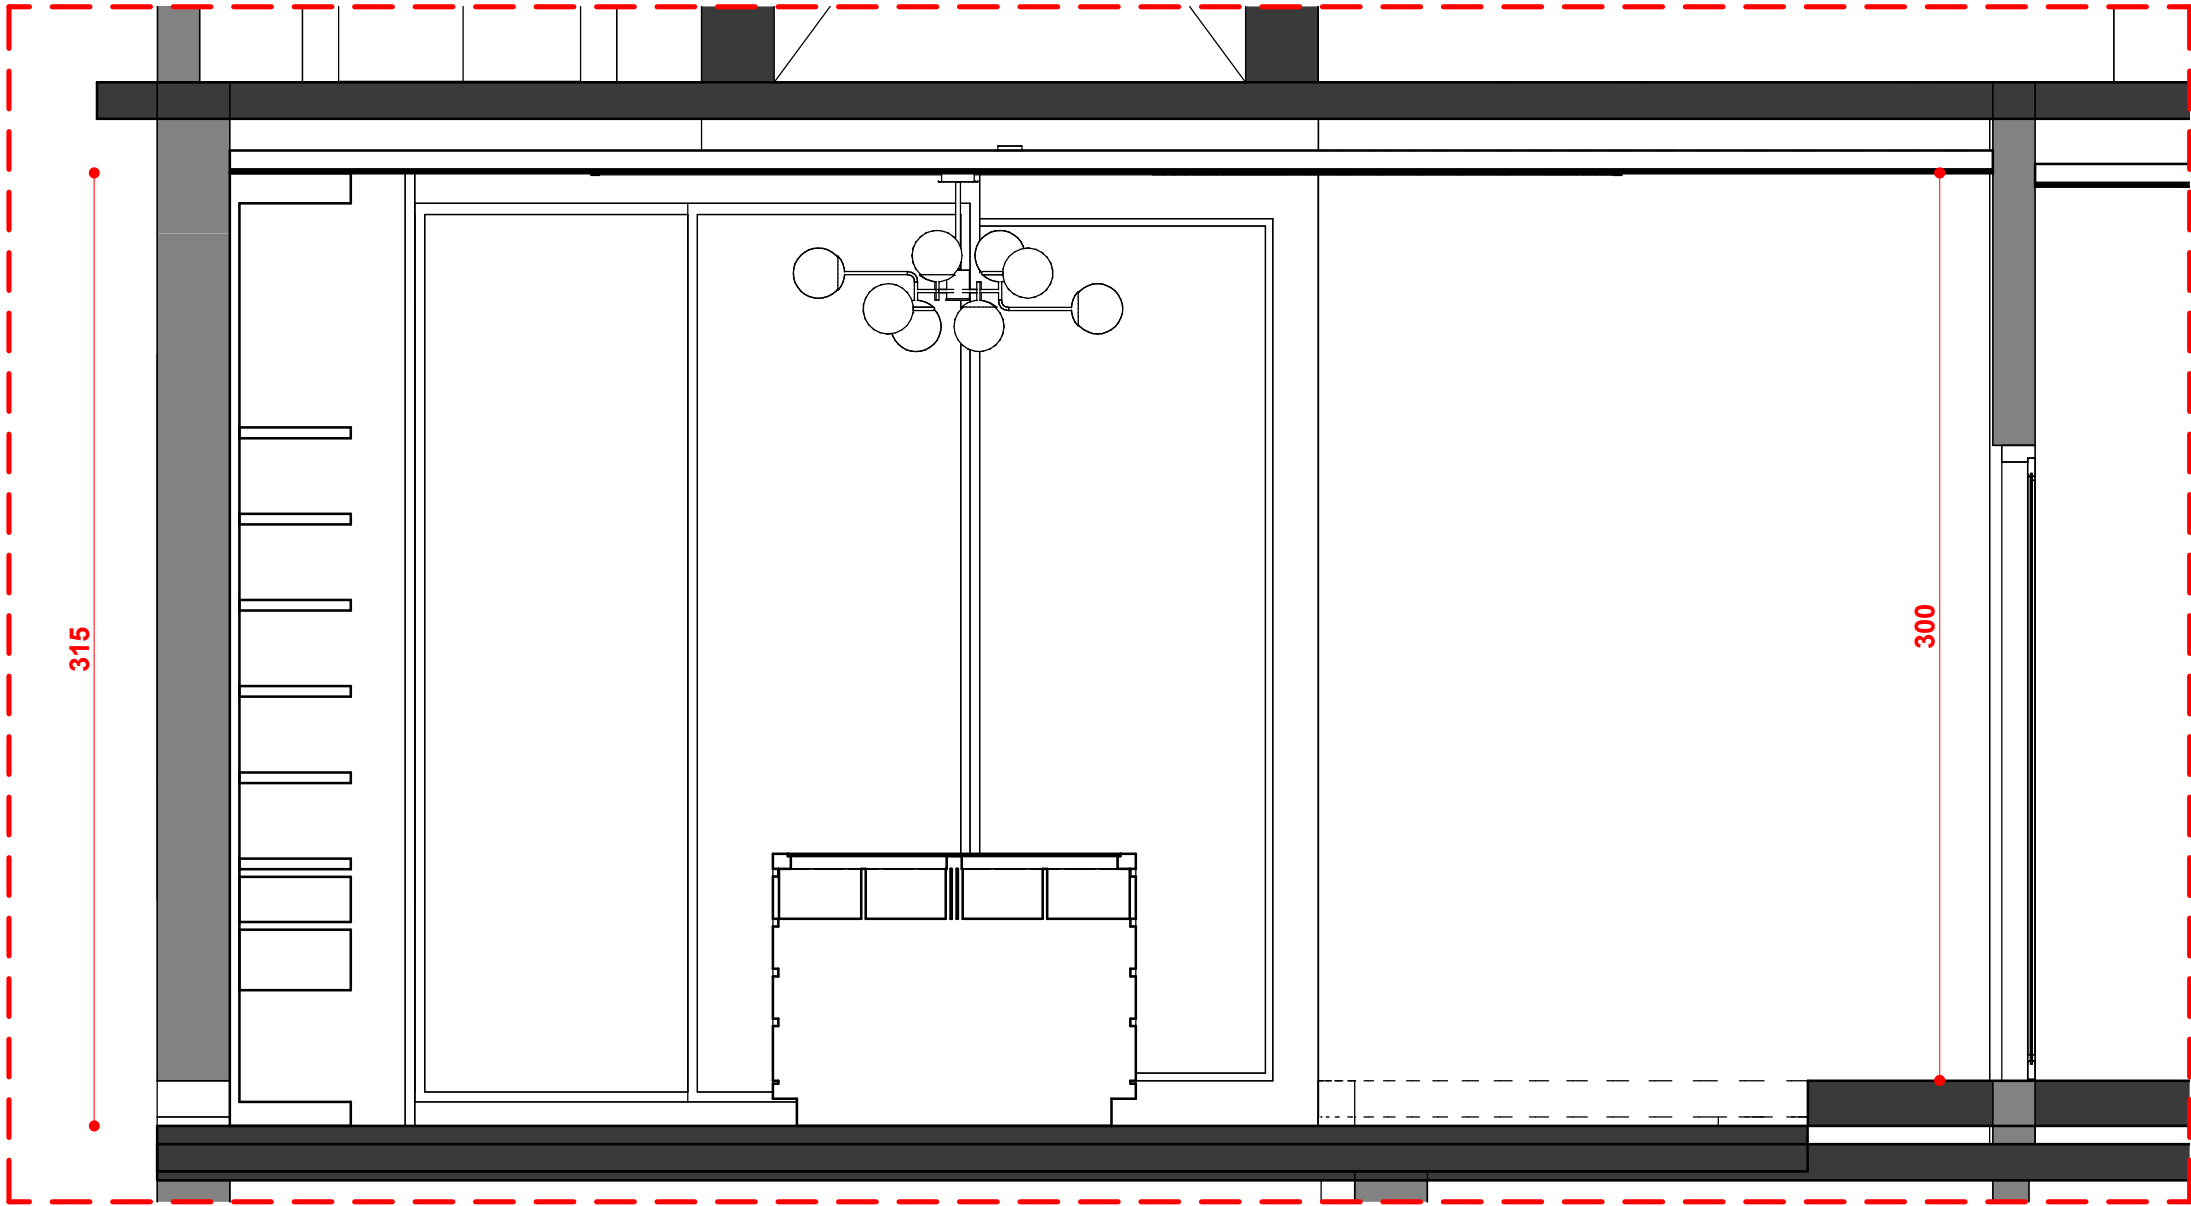

1 Elevation C
1 : 25



S Squared Architects Pvt. Ltd.
"Vempanattu", PTR A No. 56
Plamoodu, Pattom P.O.
Trivandrum 695004
Kerala, India.
M : 00 91 944 7047467
T : 00 91 471 2300059
E : designs@ssquaredesigns.com

Architecture . Interiors .
Landscape


NOTES
All dimensions are in cm unless otherwise specified
Follow written dimensions only. All conceptual drawings
may tend to alter during construction without prior
notice.
2023 S² Architects Pvt. Ltd
This design is the property of the S² Architects Pvt. Ltd.
Any use, duplication of this property, in full or part,
without the permission of the said owner carries a liability
of fee determined by S² Architects Pvt. Ltd

REVISION SCHEDULE	

CHECKED BY	AP
APPROVED BY	SU
SCALE	1 : 25 @ A3
RELEASE DATE	08/05/2023

SHEET NAME (DELIVERABLE)	
Master Bedroom Walk in Wardrobe Elevation C	
REVISION_DRAWING NO._STAGE_PROJECT_DRAWN BY	
R0_E105_ID4_CA	

NOT FOR CONSTRUCTION

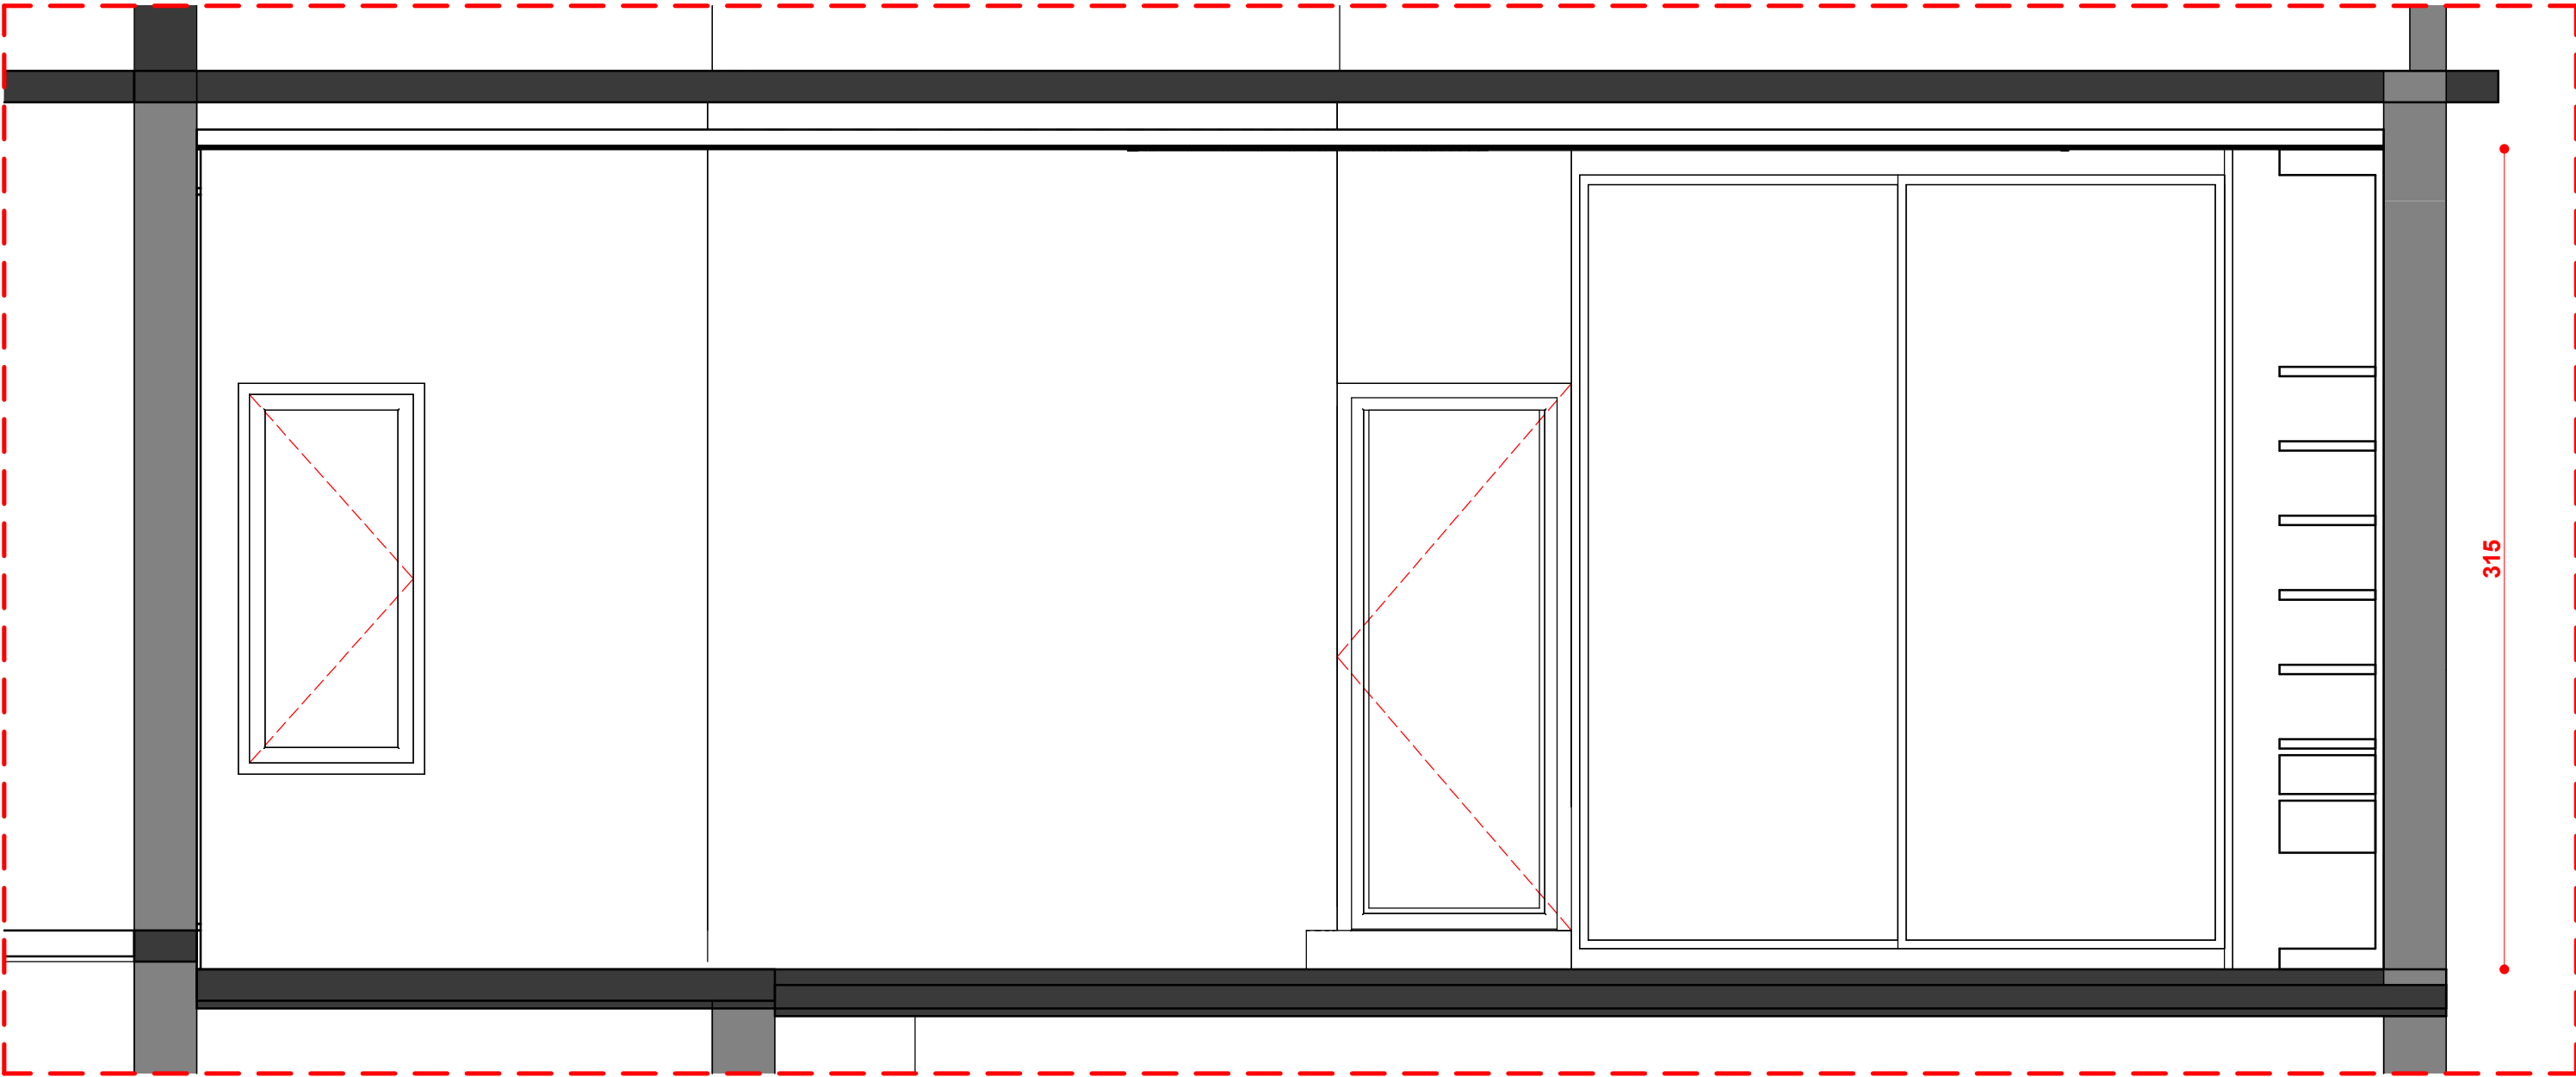

1 Elevation D
1 : 25



S Squared Architects Pvt. Ltd.

"Vempanattu", PTR No. 56
Plamoodu, Pattom P.O.
Trivandrum 695004
Kerala, India.
M : 00 91 944 7047467
T : 00 91 471 2300059
E : designs@ssquaredesigns.com

NOTES

All dimensions are in cm unless otherwise specified
Follow written dimensions only. All conceptual drawings
may tend to alter during construction without prior
notice.

2023 S² Architects Pvt. Ltd

This design is the property of the S² Architects Pvt. Ltd.
Any use, duplication of this property, in full or part,
without the permission of the said owner carries a liability
of fee determined by S² Architects Pvt. Ltd

REVISION SCHEDULE

CHECKED BY

AP

APPROVED BY

SU

SCALE

1 : 25 @ A3

RELEASE DATE

08/05/2023

SHEET NAME (DELIVERABLE)

Master Bedroom Walk in Wardrobe Elevation D

REVISION_DRAWING NO._STAGE_PROJECT_DRAWN BY

R0_E106_ID4_CA

NOT FOR CONSTRUCTION



1 3D View 1



S Squared Architects Pvt. Ltd.
"Vempanattu", PTR No. 56
Plamoodu, Pattom P.O.
Trivandrum 695004
Kerala, India.
M : 00 91 944 7047467
T : 00 91 471 2300059
E : designs@ssquaredesigns.com

Architecture . Interiors .
Landscape

NOTES
All dimensions are in cm unless otherwise specified
Follow written dimensions only. All conceptual drawings
may tend to alter during construction without prior
notice.
2023 S² Architects Pvt. Ltd
This design is the property of the S² Architects Pvt. Ltd.
Any use, duplication of this property, in full or part,
without the permission of the said owner carries a liability
of fee determined by S² Architects Pvt. Ltd

REVISION SCHEDULE	

CHECKED BY	AP
APPROVED BY	SU
SCALE	@ A3
RELEASE DATE	08/05/2023

SHEET NAME (DELIVERABLE)	
Master Bedroom Walk in Wardrobe 3D View 1	
REVISION_DRAWING NO._STAGE_PROJECT_DRAWN BY	
R0_E107_ID4_CA	

NOT FOR CONSTRUCTION



1 3D View 2



S Squared Architects Pvt. Ltd.

"Vempanattu", PTR No. 56
Plamoodu, Pattom P.O.
Trivandrum 695004
Kerala, India.
M : 00 91 944 7047467
T : 00 91 471 2300059
E : designs@ssquaredesigns.com

Architecture . Interiors .
Landscape

NOTES
All dimensions are in cm unless otherwise specified
Follow written dimensions only.All conceptual drawings
may tend to alter during construction without prior
notice.

2023 S² Architects Pvt. Ltd
This design is the property of the S² Architects Pvt. Ltd.
Any use, duplication of this property, in full or part,
without the permission of the said owner carries a liability
of fee determined by S² Architects Pvt. Ltd

REVISION SCHEDULE	


CHECKED BY	AP
APPROVED BY	SU
SCALE	@ A3
RELEASE DATE	08/05/2023

SHEET NAME (DELIVERABLE)	
Master Bedroom Walk in Wardrobe 3D View 2	
REVISION_DRAWING NO._STAGE_PROJECT_DRAWN BY	
R0_E108_ID4_CA	

NOT FOR CONSTRUCTION



1 3D View 3

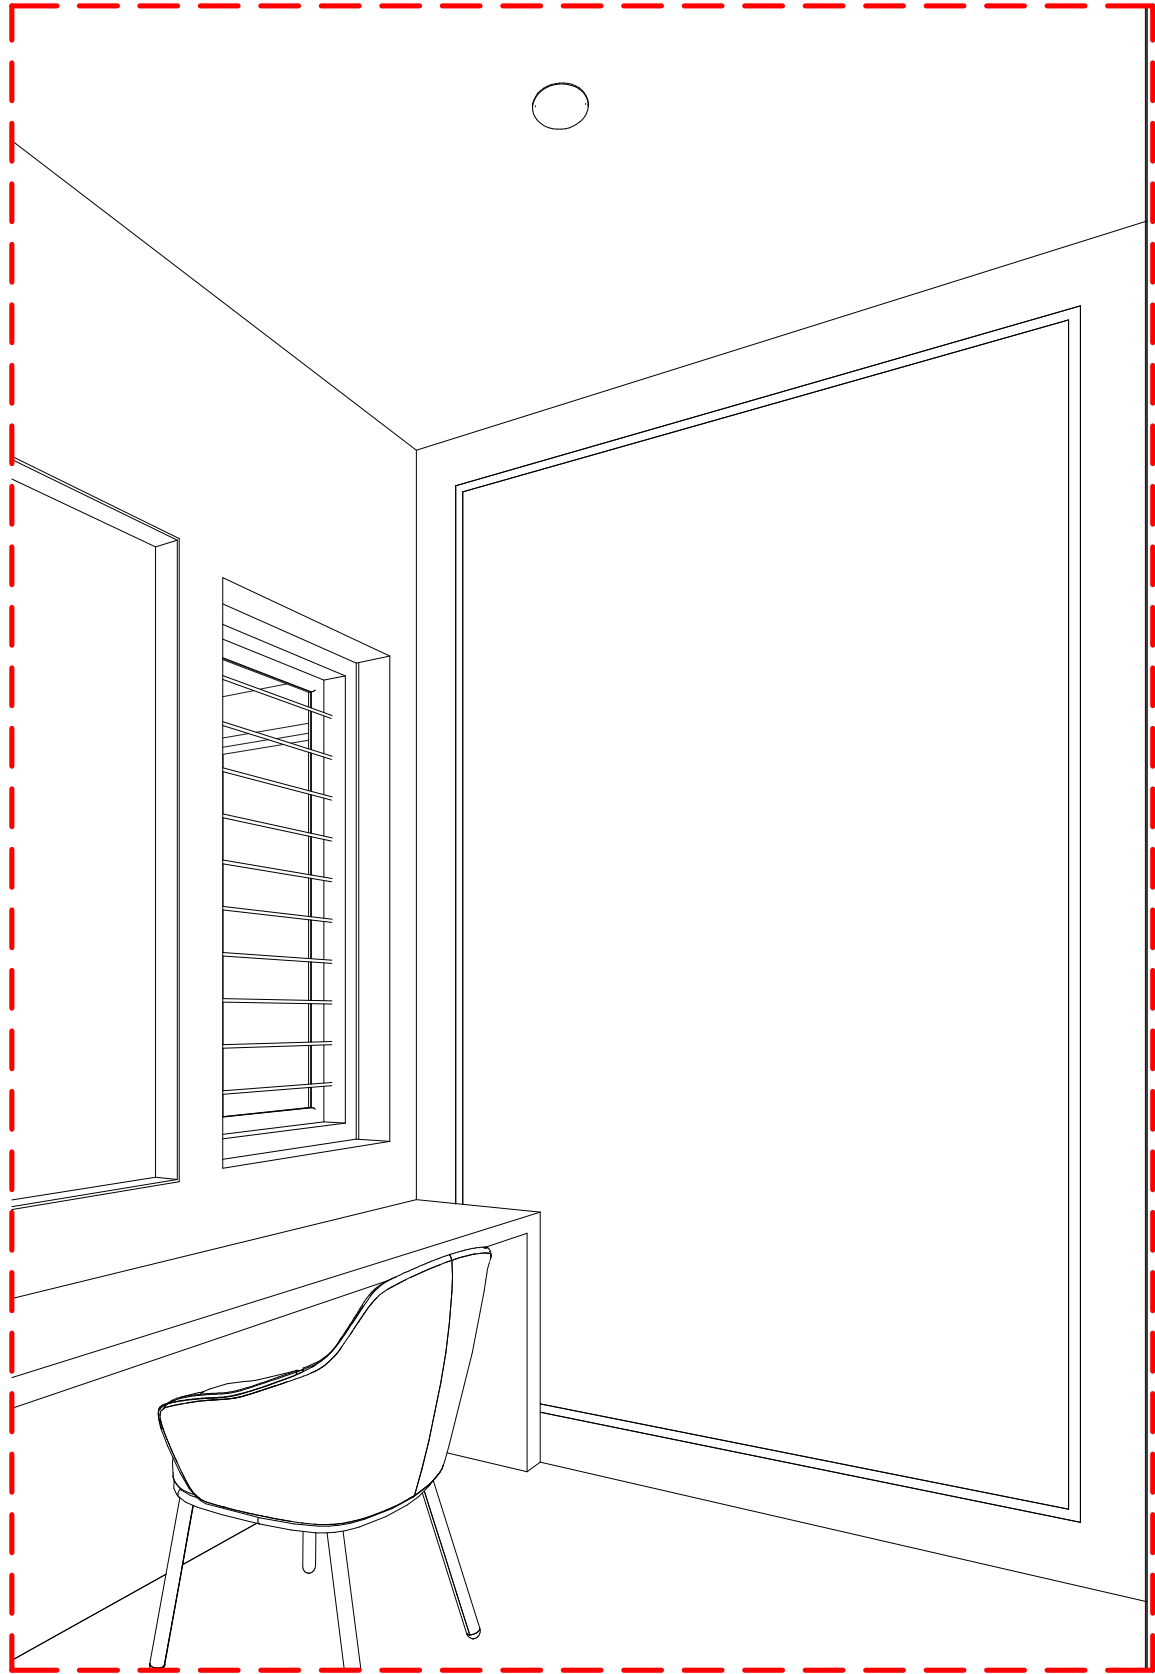

2 3D View 4



S Squared Architects Pvt. Ltd.

"Vempanattu", PTR A No. 56
Plamoodu, Pattom P.O.
Trivandrum 695004
Kerala, India.
M : 00 91 944 7047467
T : 00 91 471 2300059
E : designs@ssquaredesigns.com

Architecture . Interiors .
Landscape

NOTES
All dimensions are in cm unless otherwise specified
Follow written dimensions only.All conceptual drawings
may tend to alter during construction without prior
notice.
2023 S² Architects Pvt. Ltd
This design is the property of the S² Architects Pvt. Ltd.
Any use, duplication of this property, in full or part,
without the permission of the said owner carries a liability
of fee determined by S² Architects Pvt. Ltd


REVISION SCHEDULE	

CHECKED BY	AP
APPROVED BY	SU
SCALE	@ A3
RELEASE DATE	08/05/2023


SHEET NAME (DELIVERABLE)	
Master Bedroom Walk in Wardrobe 3D View 3	
REVISION_DRAWING NO._STAGE_PROJECT_DRAWN BY	
R0_E109_ID4_CA	
79	

Sheet Version:V2

NOT FOR CONSTRUCTION

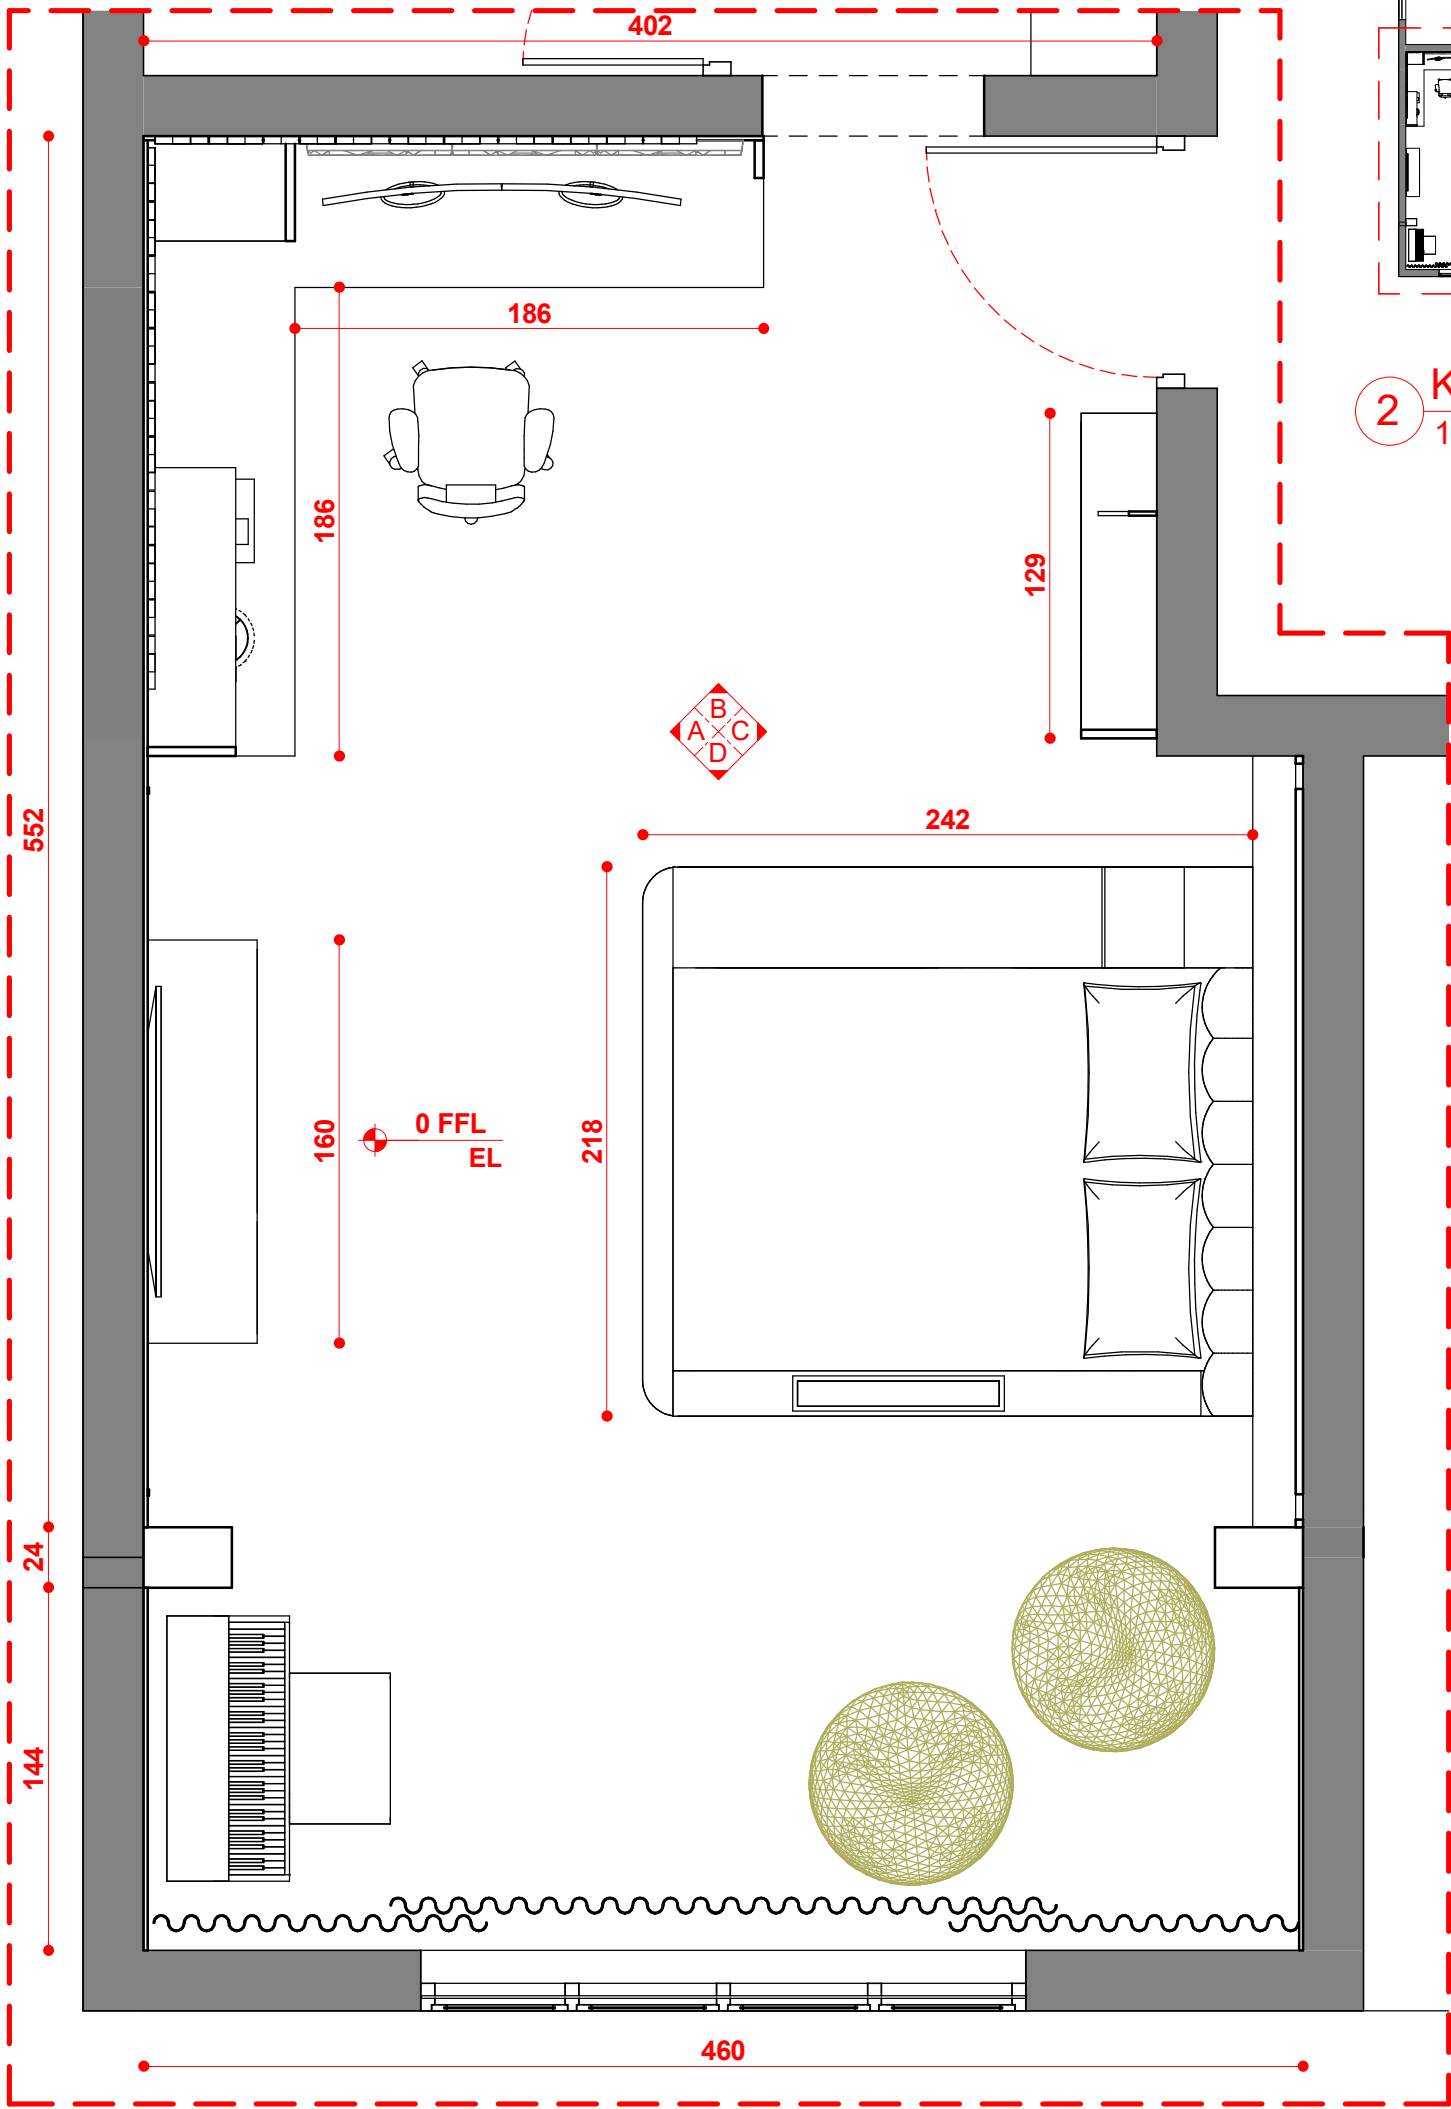

1 Furniture Plan
1 : 30

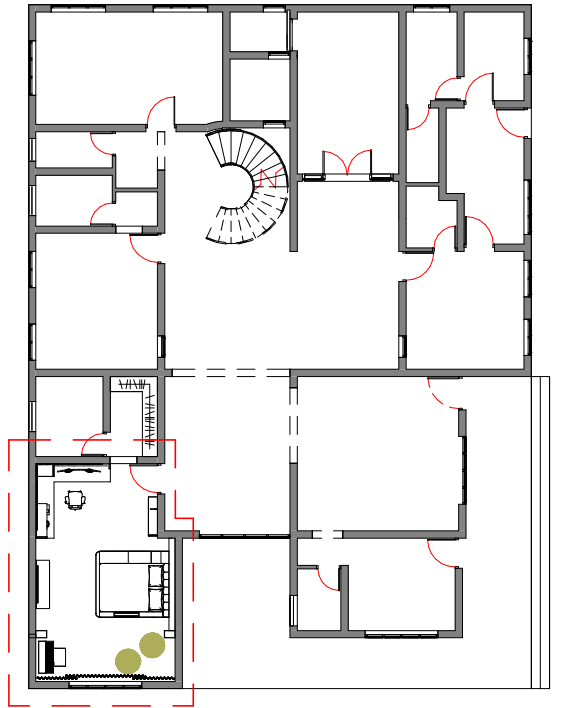


2 Key Plan
1 : 250

NOTE : THE GENERAL GF FINISHED FLOOR LEVEL (FFL) IS 0000mm FFL EL UNLESS OTHERWISE NOTED



S Squared Architects Pvt. Ltd.
"Vempanattu", PTR No. 56
Pinnadu, Pattom P.O.
Trivandrum 695004
Kerala, India.
M : 00 91 944 7047467
T : 00 91 471 2300059
E : designs@ssquaredesigns.com

NOTES
All dimensions are in mm unless otherwise specified
Follow written dimensions only. All conceptual drawings may tend to alter during construction without prior notice.
2023 S² Architects Pvt. Ltd.
This design is the property of the S² Architects Pvt. Ltd. Any use, duplication of this property, in full or part, without the permission of the said owner carries a liability of fee determined by S² Architects Pvt. Ltd.

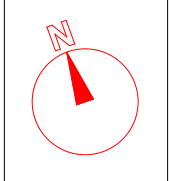


REVISION SCHEDULE			
CHECKED BY	AP	APPROVED BY	SU

SCALE
As indicated @ A3
RELEASE DATE
08/05/2023

SHEET NAME (DELIVERABLE)
Younger Son's Bedroom Furniture Plan, Key Plan
REVISION_DRAWING NO. STAGE PROJECT_DRAWN BY
R0_A101_ID4_CA

NOT FOR CONSTRUCTION

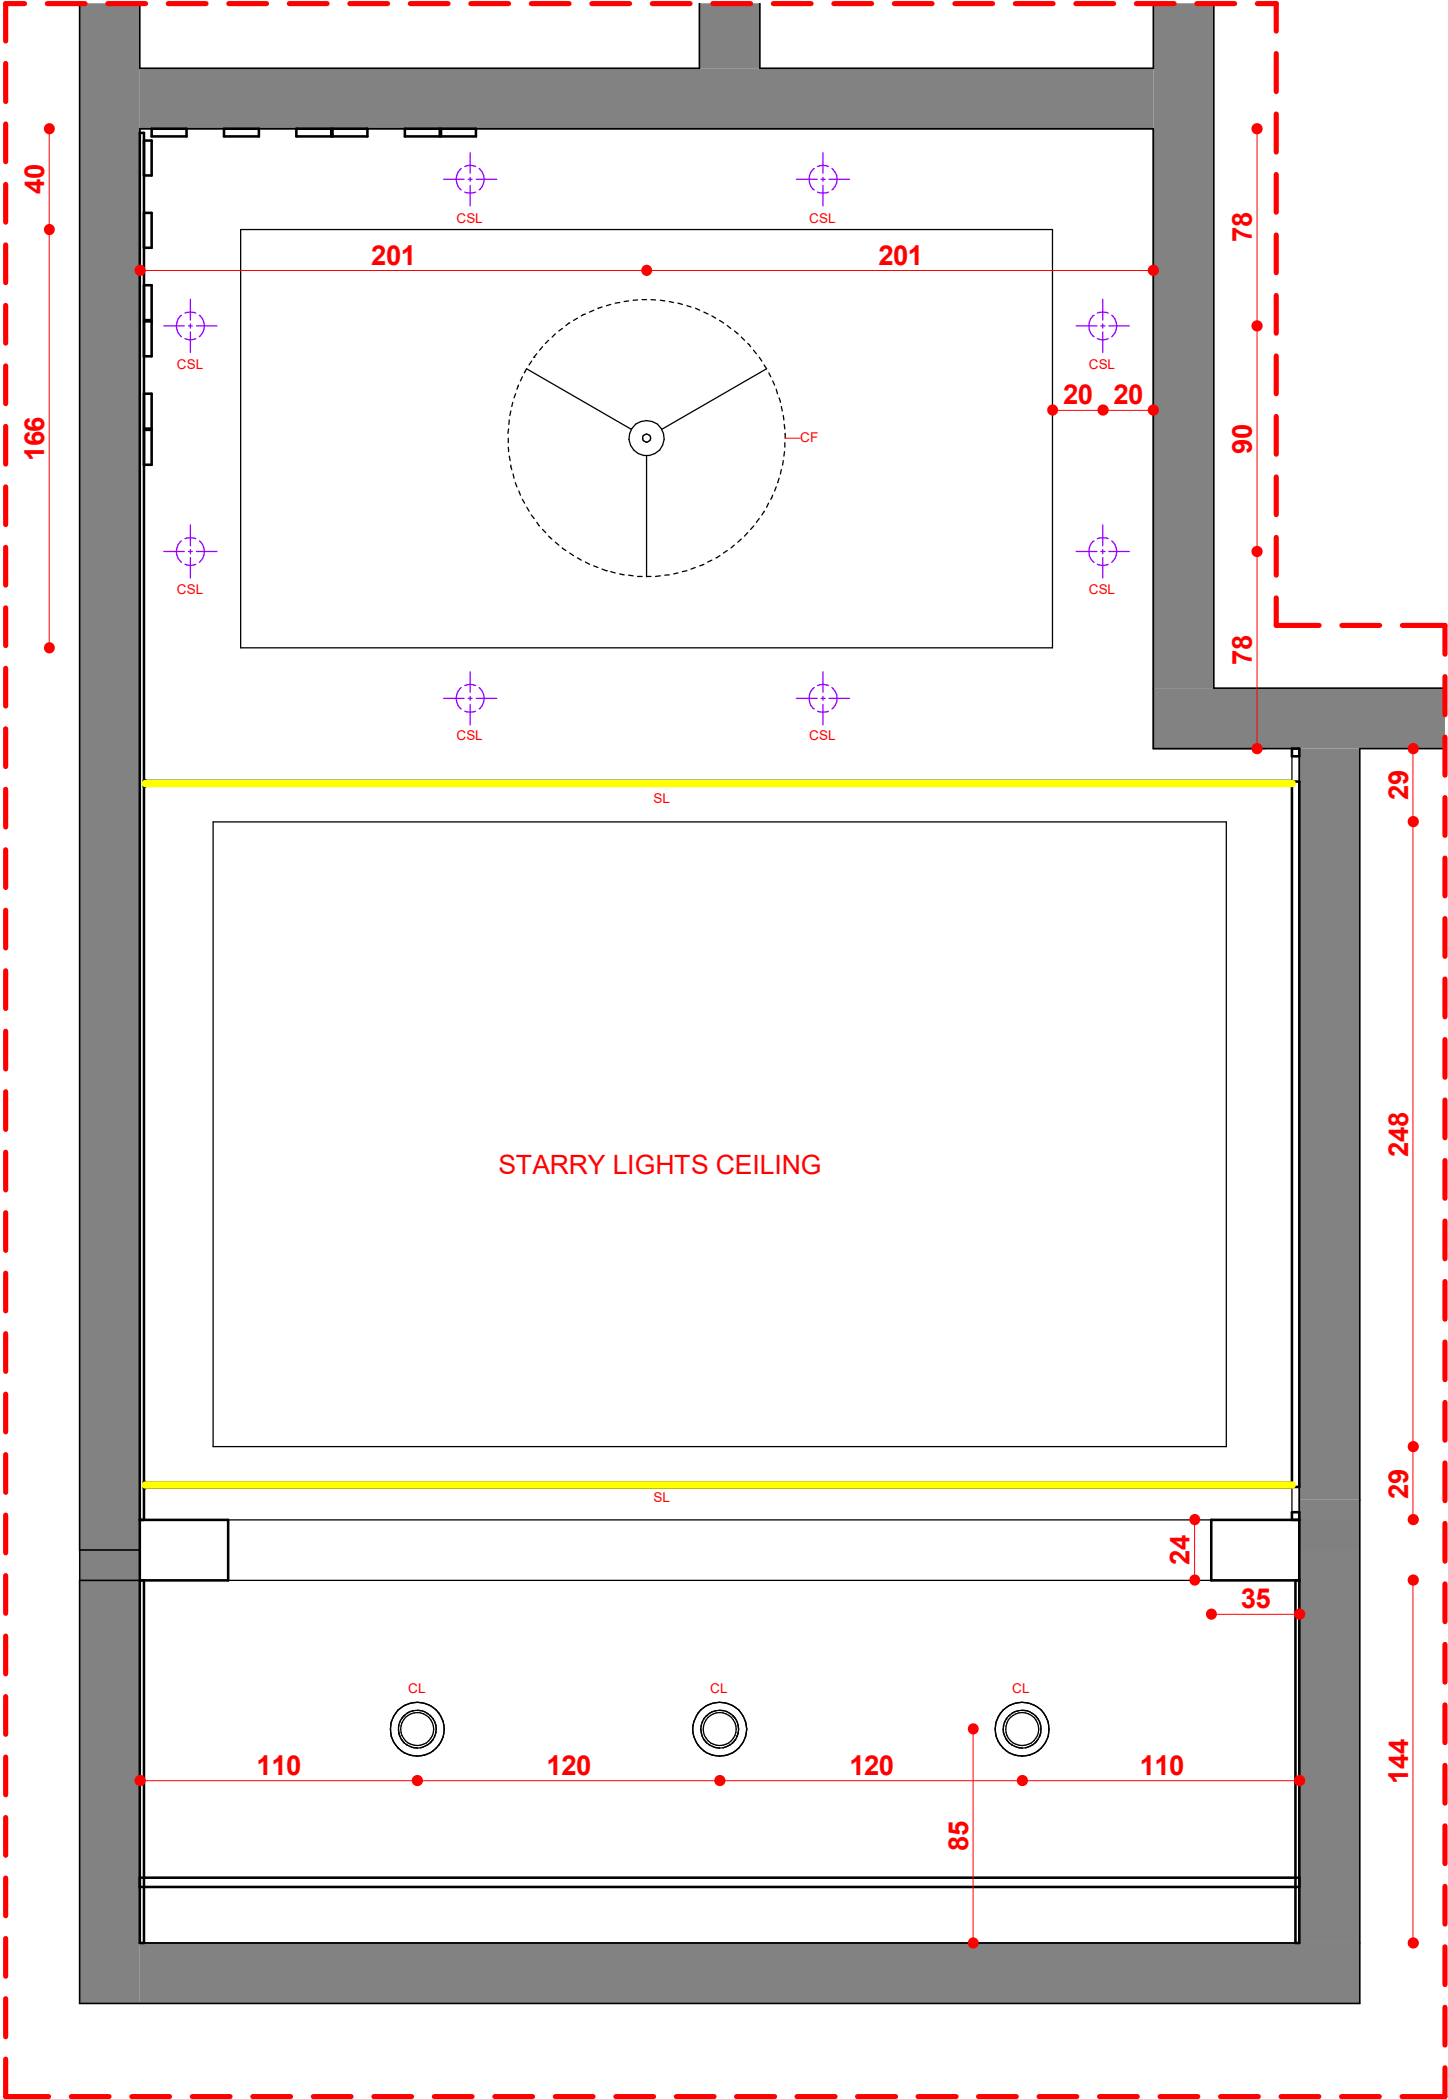

LIGHTING LEGEND	
	CEILING FAN (CF)
	STRIP LIGHT (SL)
	CEILING LIGHT (CL)
	CEILING SPOT LIGHT (CSL)


1 RCP
1 : 30



S Squared Architects Pvt. Ltd.

'Vempanattu', PTR No. 56
Pinnoddu, Pattom P.O.
Triandrum 695004
Kerala, India.
M : 00 91 944 7047467
T : 00 91 471 2300059
E : designs@ssquaredesigns.com

NOTES
All dimensions are in mm unless otherwise specified
Follow written dimensions only. All conceptual drawings may tend to alter during construction without prior notice.
2023 S² Architects Pvt. Ltd
This design is the property of the S² Architects Pvt. Ltd. Any use, duplication of this property, in full or part, without the permission of the said owner carries a liability of fee determined by S² Architects Pvt. Ltd

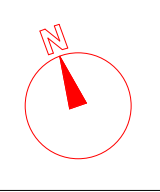


REVISION SCHEDULE			
CHECKED BY	AP	APPROVED BY	SU


SCALE
As indicated @ A3
RELEASE DATE
08/05/2023

SHEET NAME (DELIVERABLE)
Younger Son's Bedroom RCP
REVISION_DRAWING NO._STAGE_PROJECT_DRAWN BY
R0_A102_ID4_CA


NOT FOR CONSTRUCTION

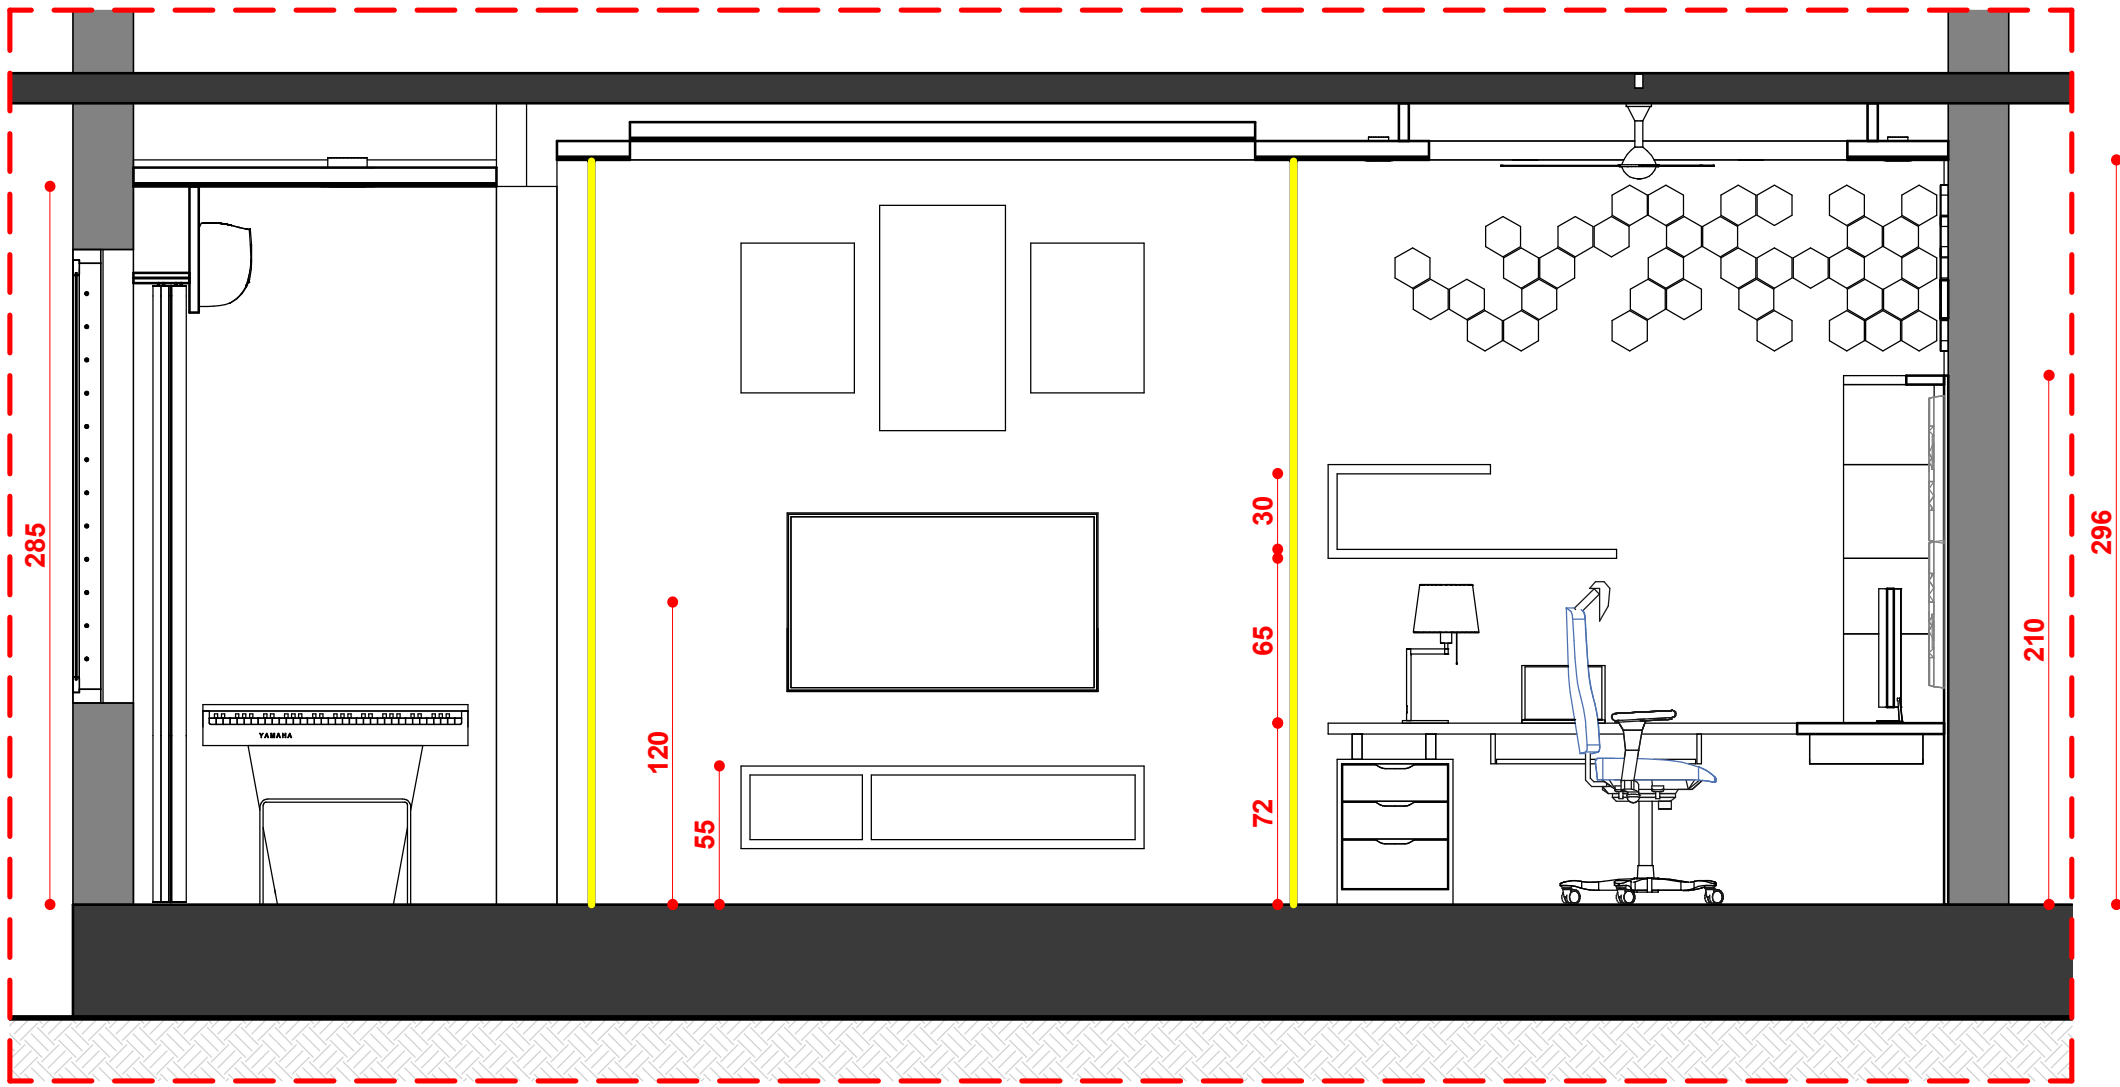


1 Elevation A
1 : 30

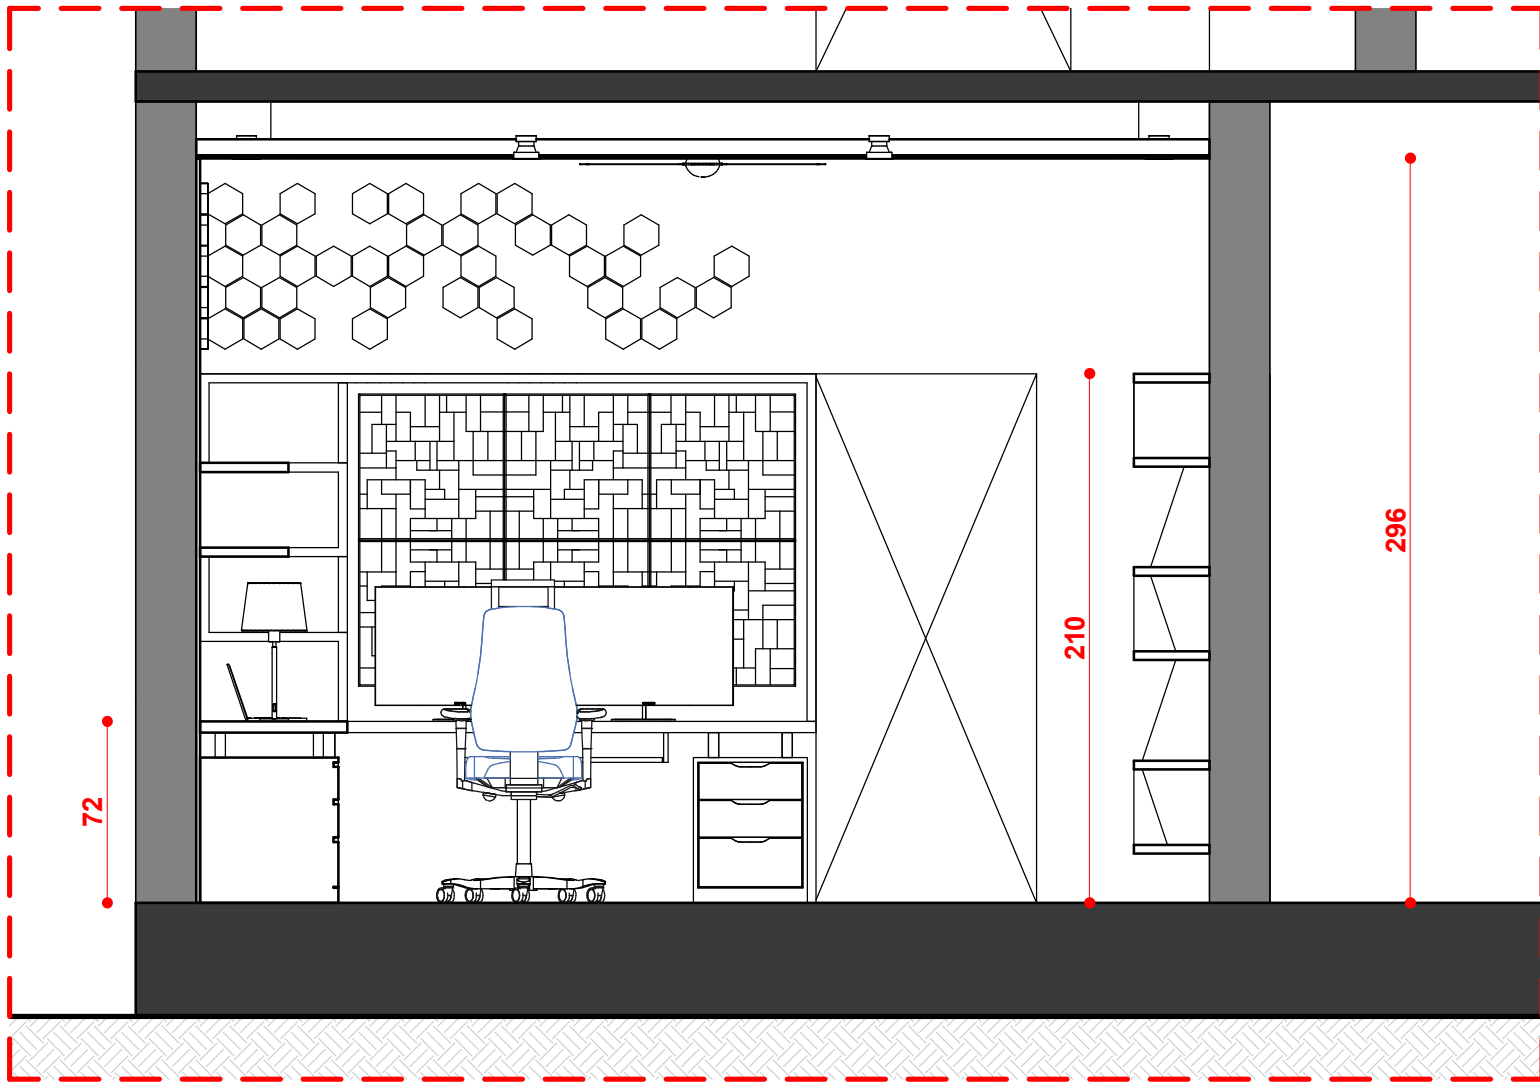


2 Elevation B
1 : 30

 

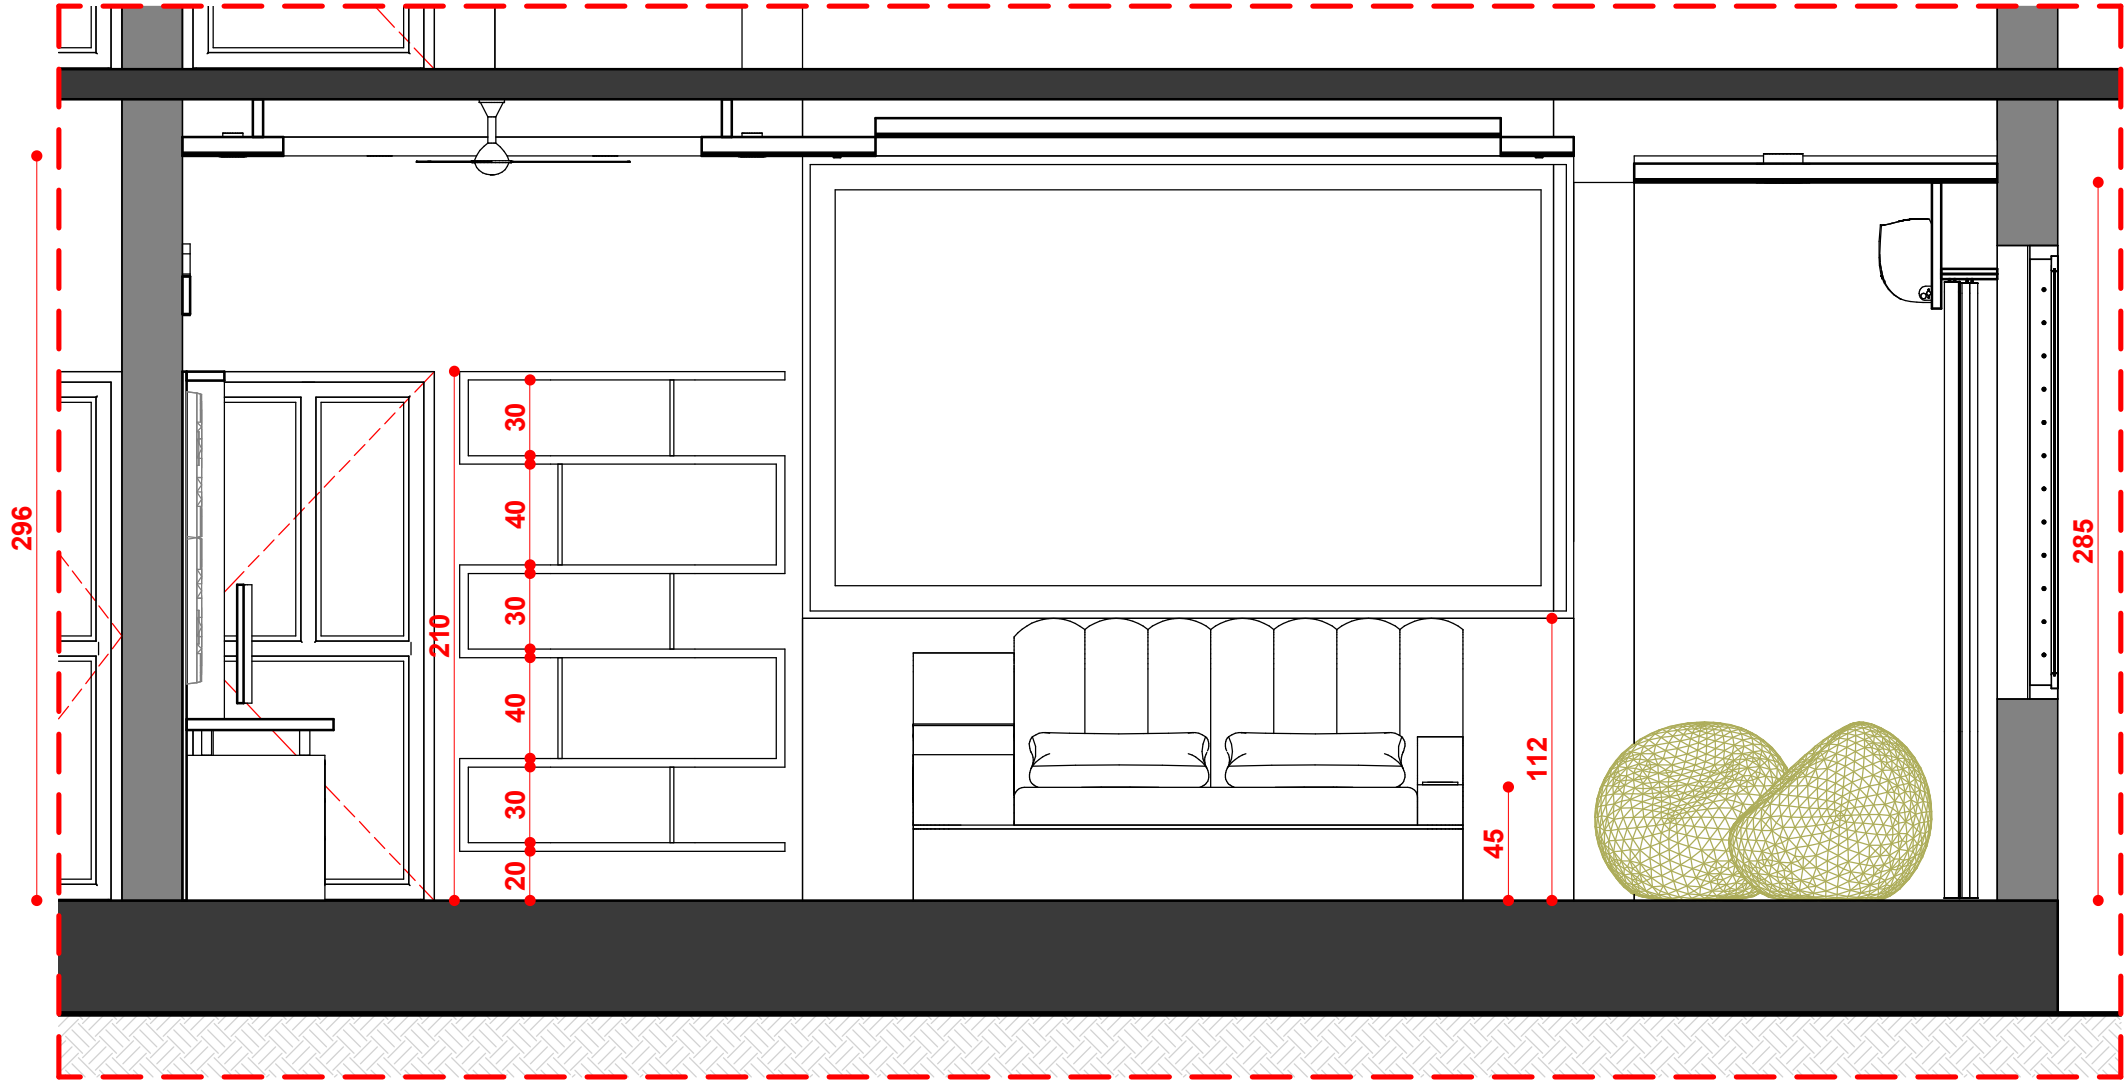

1 Elevation C
1 : 30

NOT FOR CONSTRUCTION

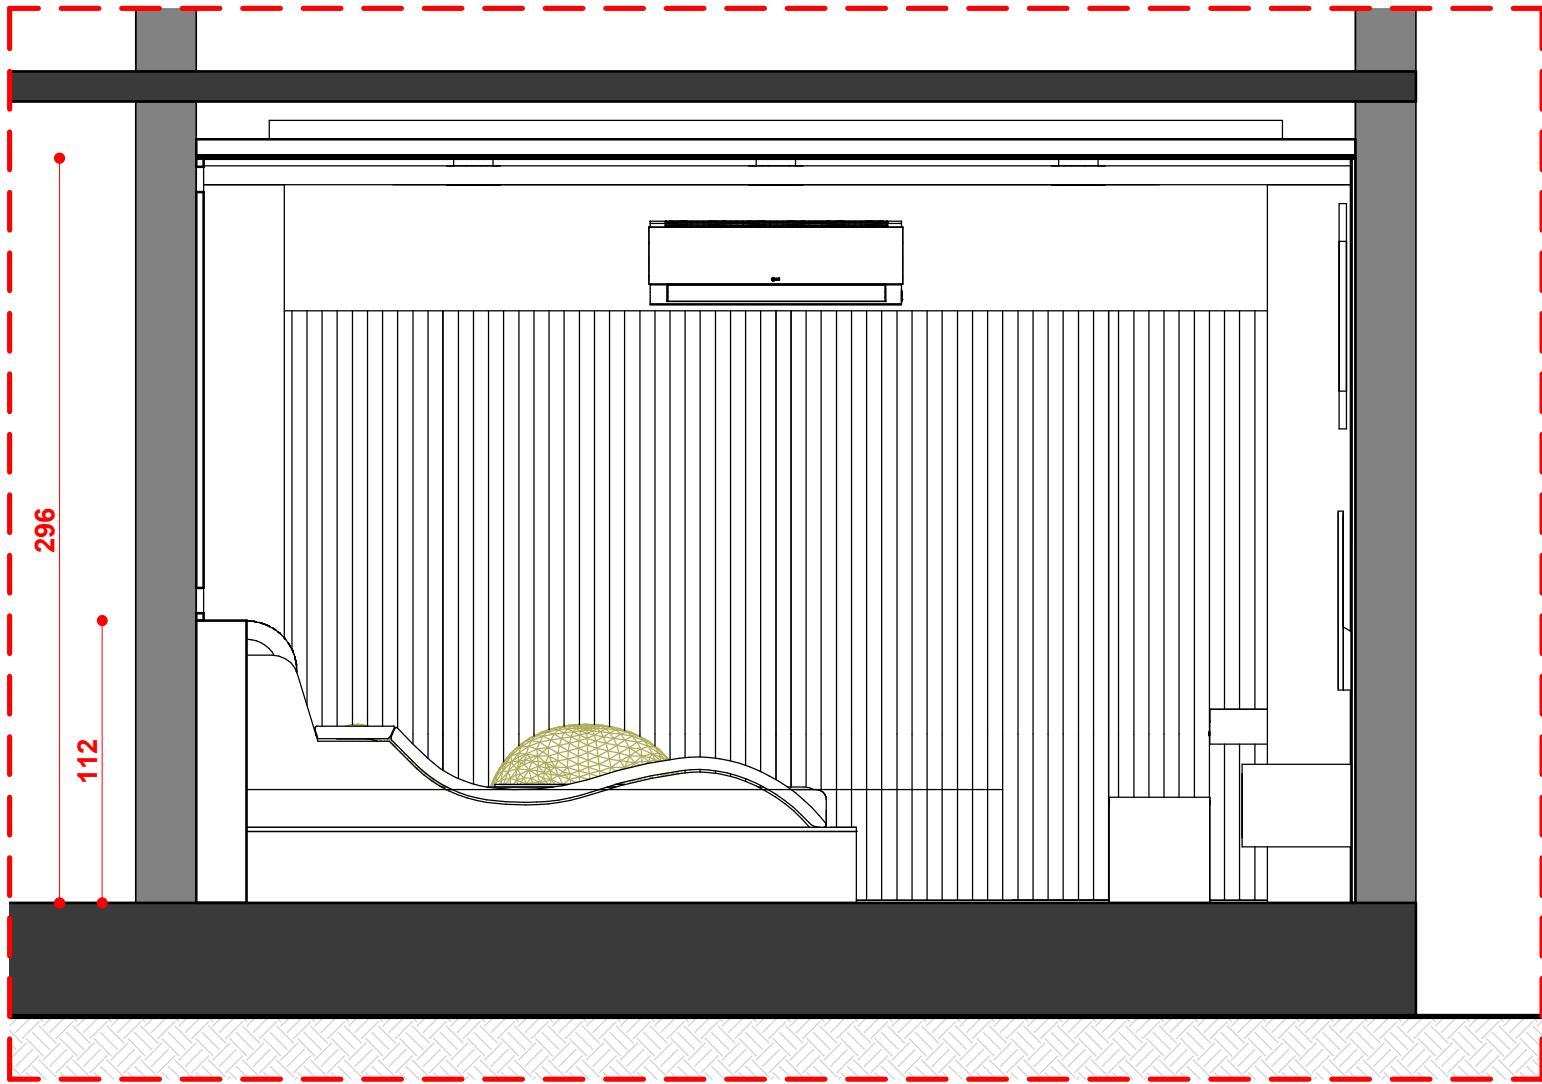

2 Elevation D
1 : 30




REVISION SCHEDULE			
CHECKED BY	AP	APPROVED BY	SU

SCALE
1 : 30 @ A3
RELEASE DATE
08/05/2023

SHEET NAME (DELIVERABLE)
Younger Son's Bedroom Elevation C, D
REVISION_DRAWING NO., STAGE_PROJECT_DRAWN BY
R0_A104_ID4_CA



1 3D View 1

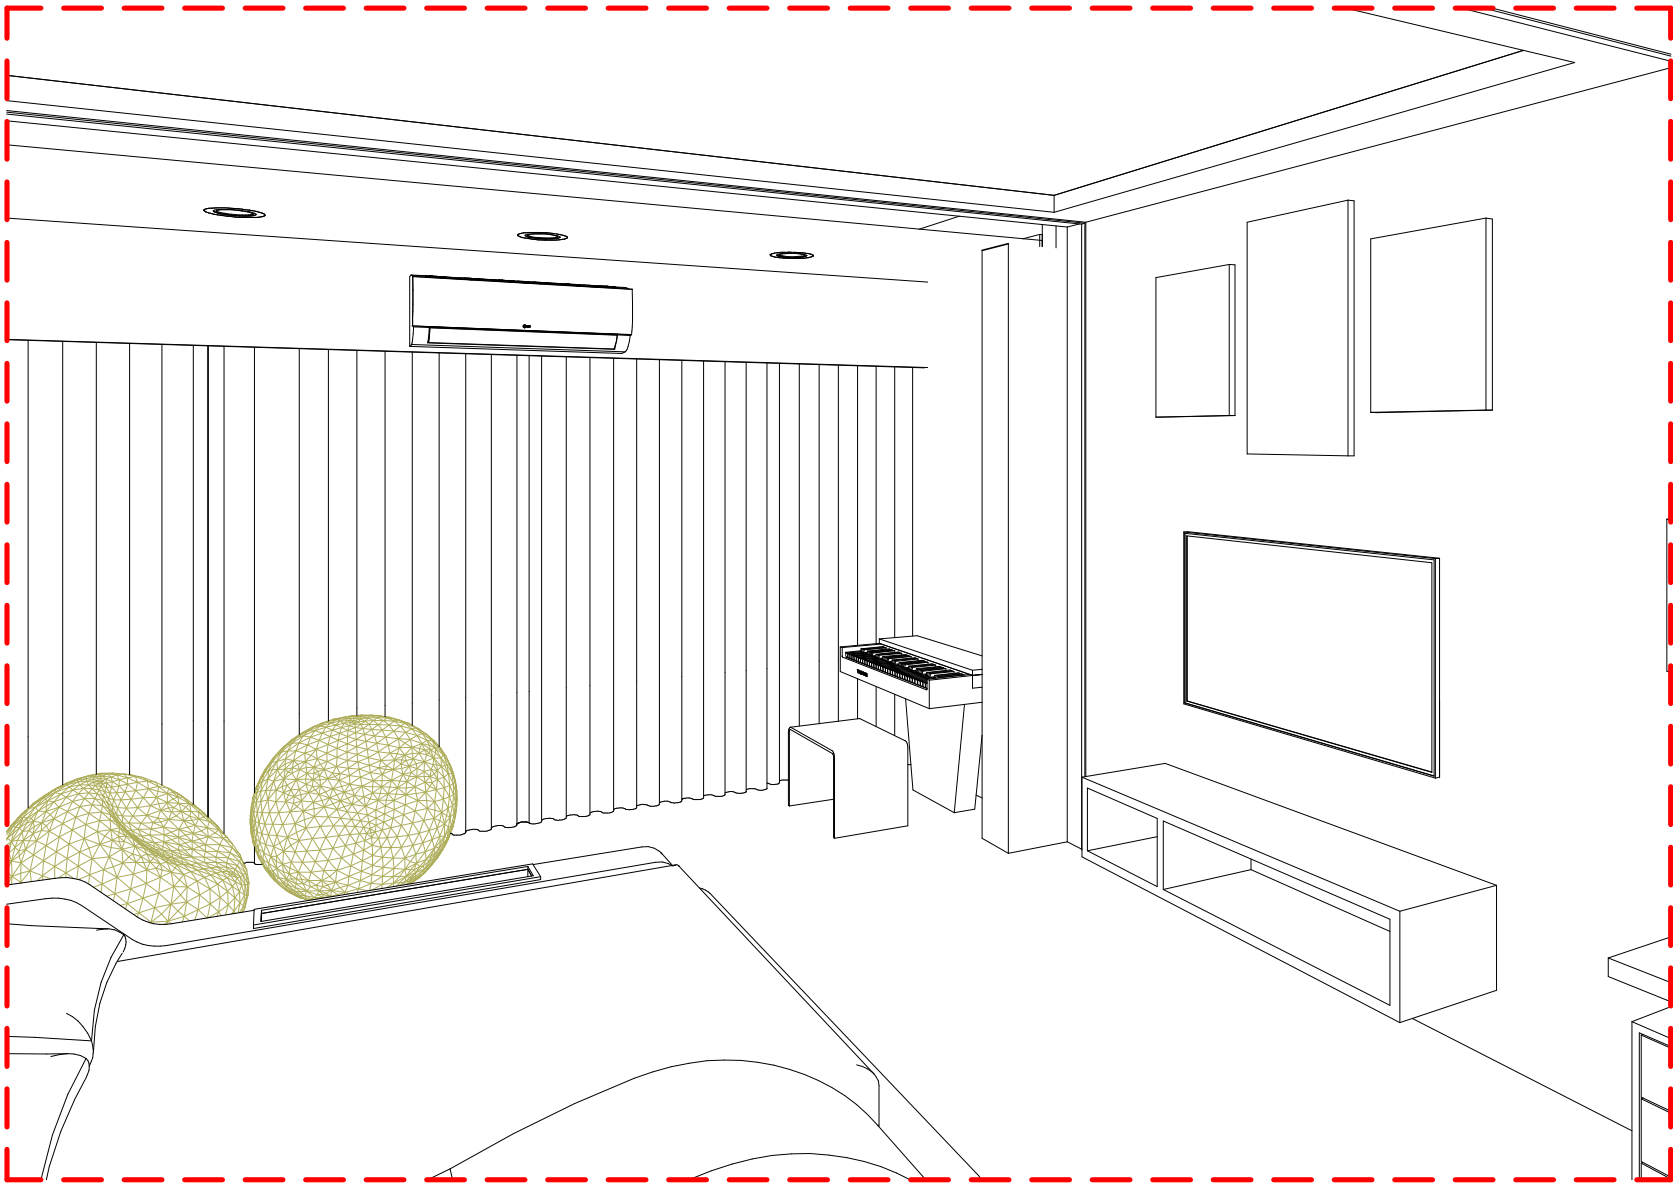

2 3D View 2


NOT FOR CONSTRUCTION



S Squared Architects Pvt. Ltd.
"Vempanattu", PTR No. 56
Pinnadu, Pattom P.O.
Trivandrum 695004
Kerala, India.
M : 00 91 944 7047467
T : 00 91 471 2300059
E : designs@ssquaredesigns.com

Architecture . Interiors .
Landscape

NOTES
All dimensions are in mm unless otherwise specified
Follow written dimensions only. All conceptual drawings may tend to alter during construction without prior notice.
2023 S² Architects Pvt. Ltd
This design is the property of the S² Architects Pvt. Ltd. Any use, duplication of this property, in full or part, without the permission of the said owner carries a liability of fee determined by S² Architects Pvt. Ltd

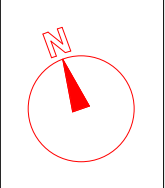

REVISION SCHEDULE			
CHECKED BY	AP	APPROVED BY	SU


SCALE
@ A3
RELEASE DATE
08/05/2023

SHEET NAME (DELIVERABLE)
Younger Son's Bedroom 3D Views 1 & 2
REVISION_DRAWING NO._STAGE_PROJECT_DRAWN BY
R0_A105_ID4_CA

NOT FOR CONSTRUCTION



2 3D View 3

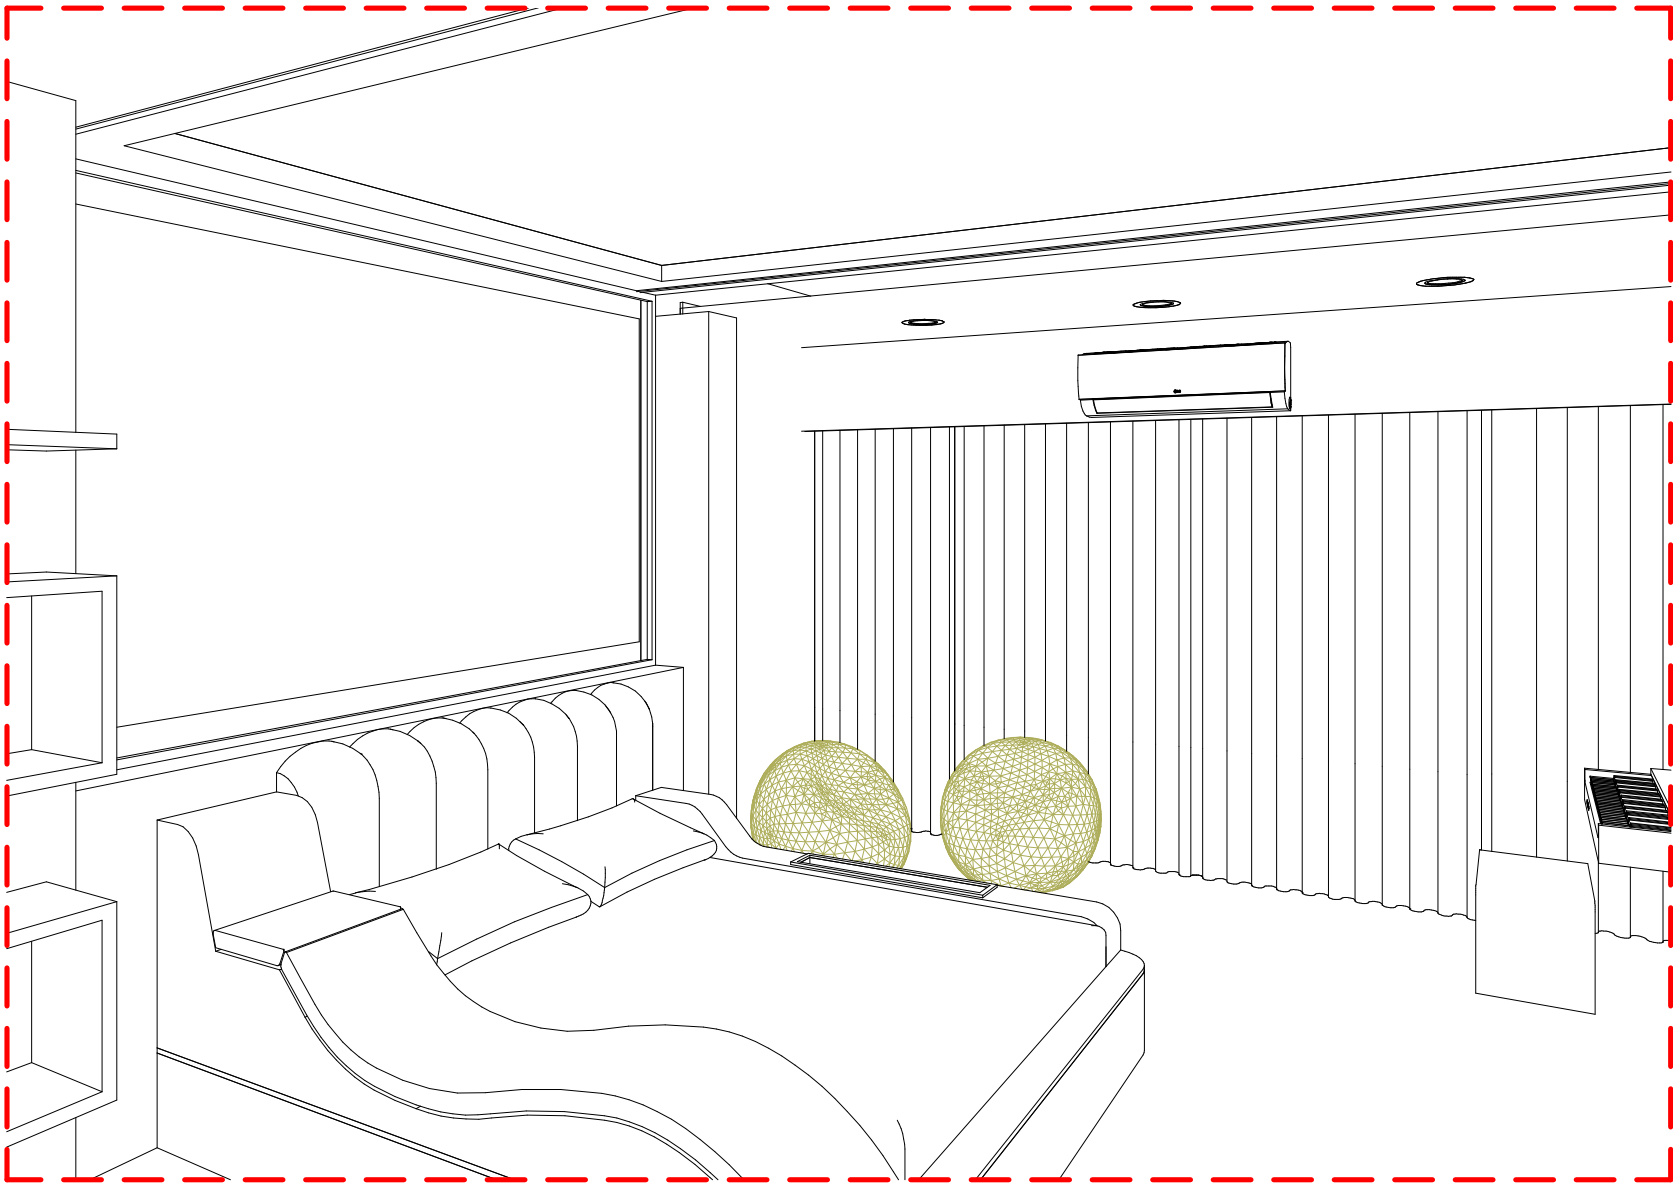

1 3D View 4



S Squared Architects Pvt. Ltd.
"Vempanattu", PTR No. 56
Pinnadu, Pattom P.O.
Trivandrum 695004
Kerala, India.
M : 00 91 944 7047467
T : 00 91 471 2300059
E : designs@ssquaredesigns.com

NOTES

All dimensions are in mm unless otherwise specified
Follow written dimensions only. All conceptual drawings may tend to alter during construction without prior notice.

2023 S² Architects Pvt. Ltd

This design is the property of the S² Architects Pvt. Ltd. Any use, duplication of this property, in full or part, without the permission of the said owner carries a liability of fee determined by S² Architects Pvt. Ltd



REVISION SCHEDULE

CHECKED BY	AP	APPROVED BY	SU

SCALE

@ A3

RELEASE DATE

08/05/2023


SHEET NAME (DELIVERABLE)

Younger Son's Bedroom 3D Views 3 & 4


REVISION_DRAWING NO. STAGE_PROJECT_DRAWN BY

R0_A106_ID4_CA


NOT FOR CONSTRUCTION

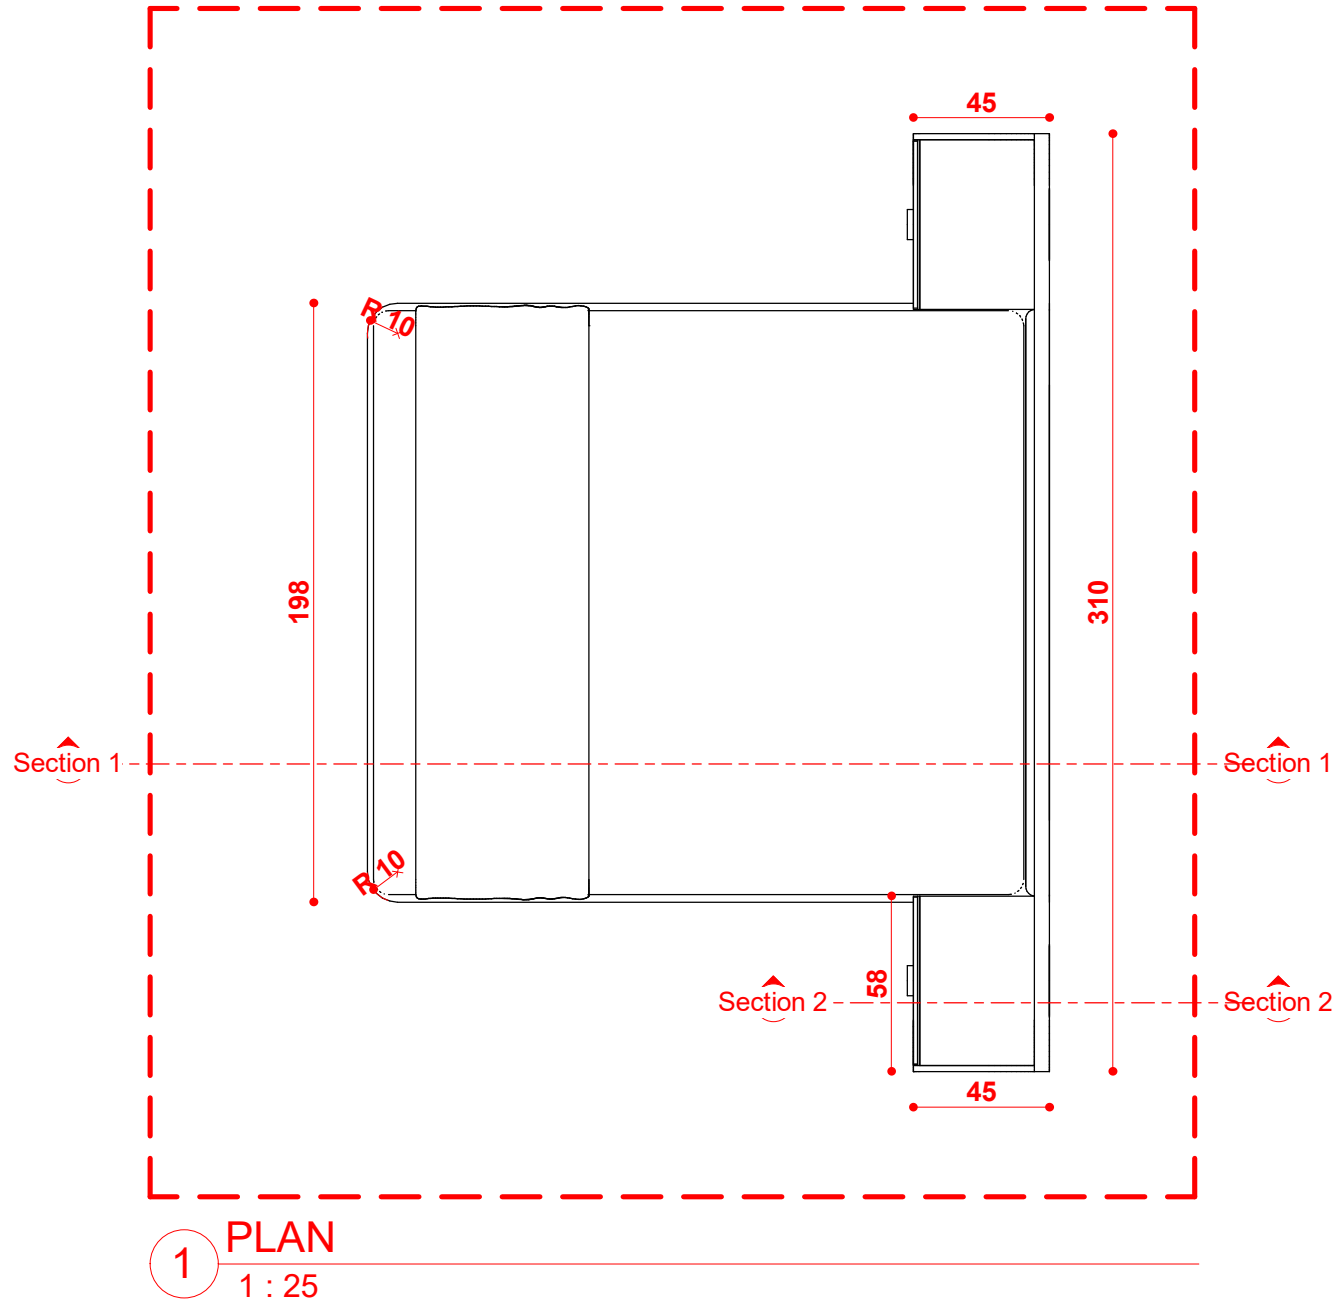

1 PLAN
1 : 25

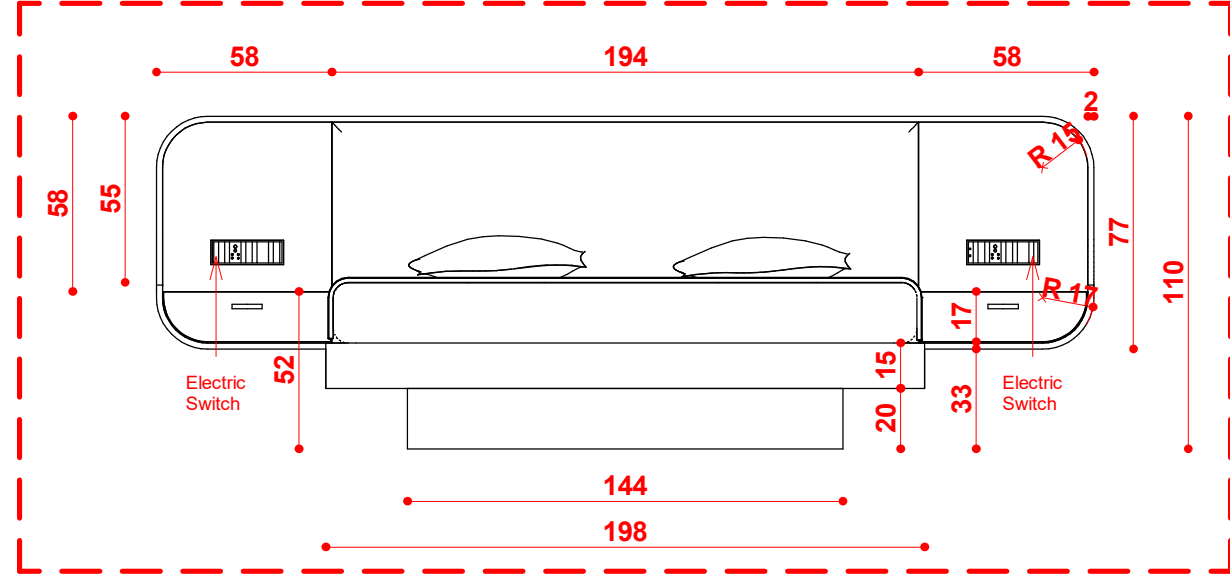

2 Front Elevation
1 : 25

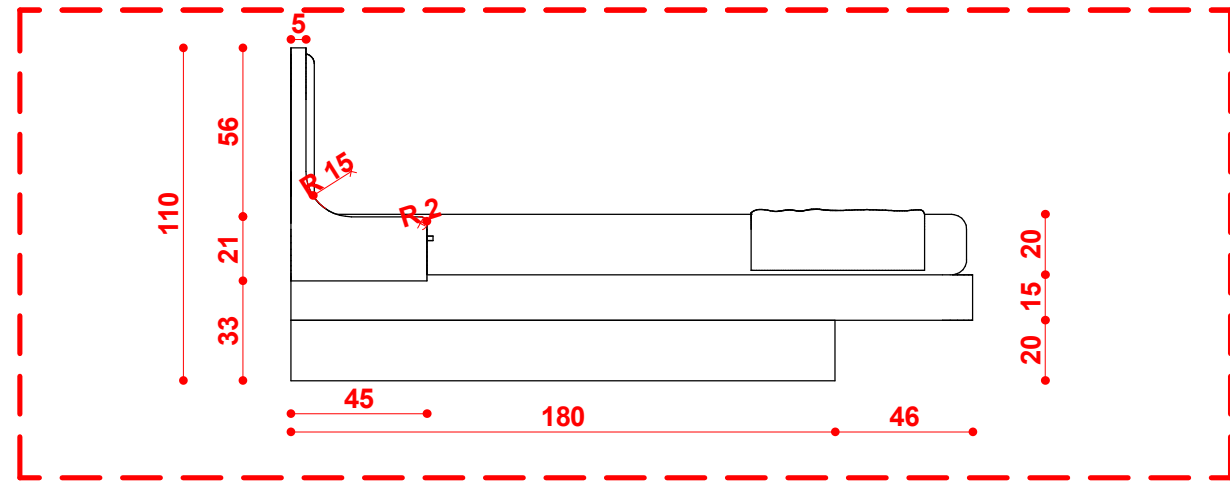

3 Side Elevation
1 : 25

NOTE : Switch Board positions to be verified at site.




S Squared Architects Pvt. Ltd.
"Vempanattu", PTR No. 56
Plamoodu, Pattom P.O.
Trivandrum 695004
Kerala, India.
M : 00 91 944 7047467
T : 00 91 471 2300059
E : designs@ssquaredesigns.com
Architecture . Interiors .
Landscape

NOTES
All dimensions are in cm unless otherwise specified
Follow written dimensions only.All conceptual drawings
may tend to alter during construction without prior
notice.
2023 S² Architects Pvt. Ltd
This design is the property of the S² Architects Pvt. Ltd.
Any use, duplication of this property, in full or part,
without the permission of the said owner carries a liability
of fee determined by S² Architects Pvt. Ltd


REVISION SCHEDULE	

CHECKED BY	AP
APPROVED BY	SU
SCALE	1 : 25 @ A3
RELEASE DATE	05/13/23

SHEET NAME (DELIVERABLE)	
GF Bedroom Bed Detail 1	
REVISION_DRAWING NO. STAGE PROJECT_DRAWN BY	
R1_132_ID7_CA	

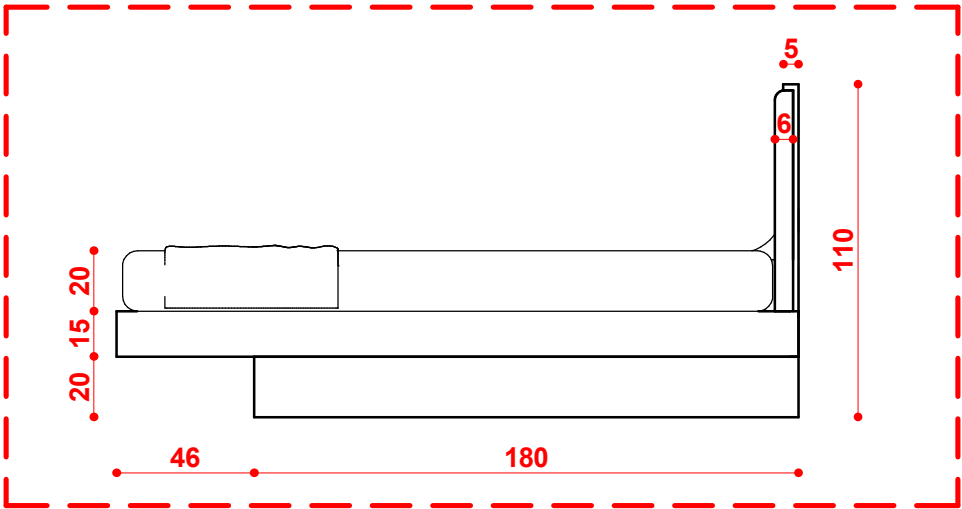

1 Section 1
1 : 25

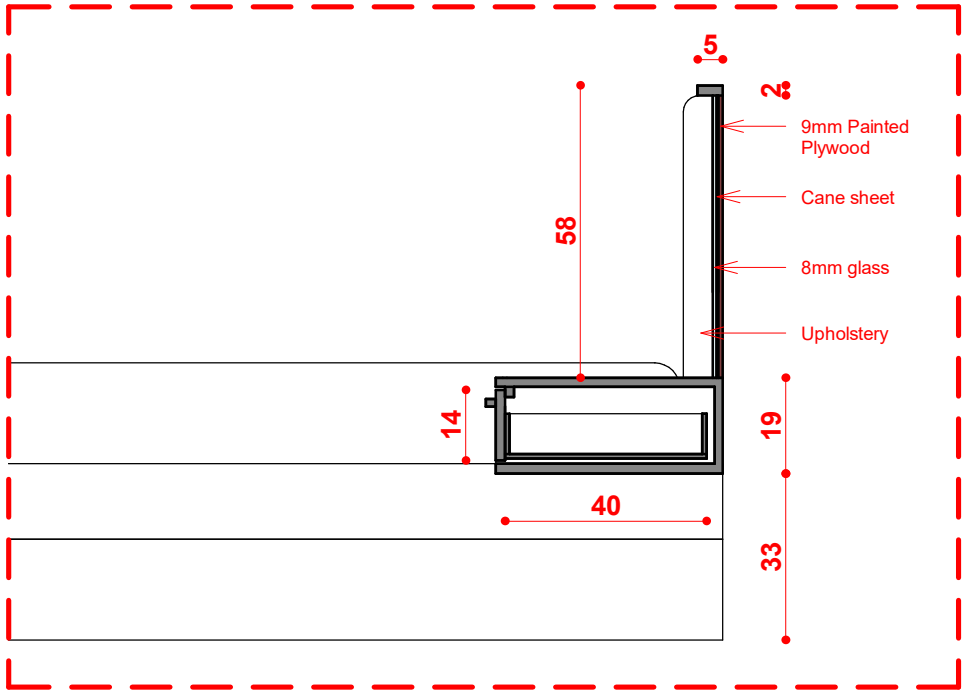

2 Section 2
1 : 15



3 View 1



S Squared Architects Pvt. Ltd.
"Vempanattu", PTR No. 56
Plamoodu, Pattom P.O.
Trivandrum 695004
Kerala, India.
M : 00 91 944 7047467
T : 00 91 471 2300059
E : designs@ssquaredesigns.com

NOTES
All dimensions are in cm unless otherwise specified
Follow written dimensions only. All conceptual drawings
may tend to alter during construction without prior
notice.
2023 S² Architects Pvt. Ltd
This design is the property of the S² Architects Pvt. Ltd.
Any use, duplication of this property, in full or part,
without the permission of the said owner carries a liability
of fee determined by S² Architects Pvt. Ltd


REVISION SCHEDULE

CHECKED BY	AP
APPROVED BY	SU
SCALE	As indicated @ A3
RELEASE DATE	05/13/23


SHEET NAME (DELIVERABLE)

GF Bedroom Bed Detail 2
REVISION_DRAWING NO. _STAGE_PROJECT_DRAWN BY
R1_133_ID7_CA

NOT FOR CONSTRUCTION

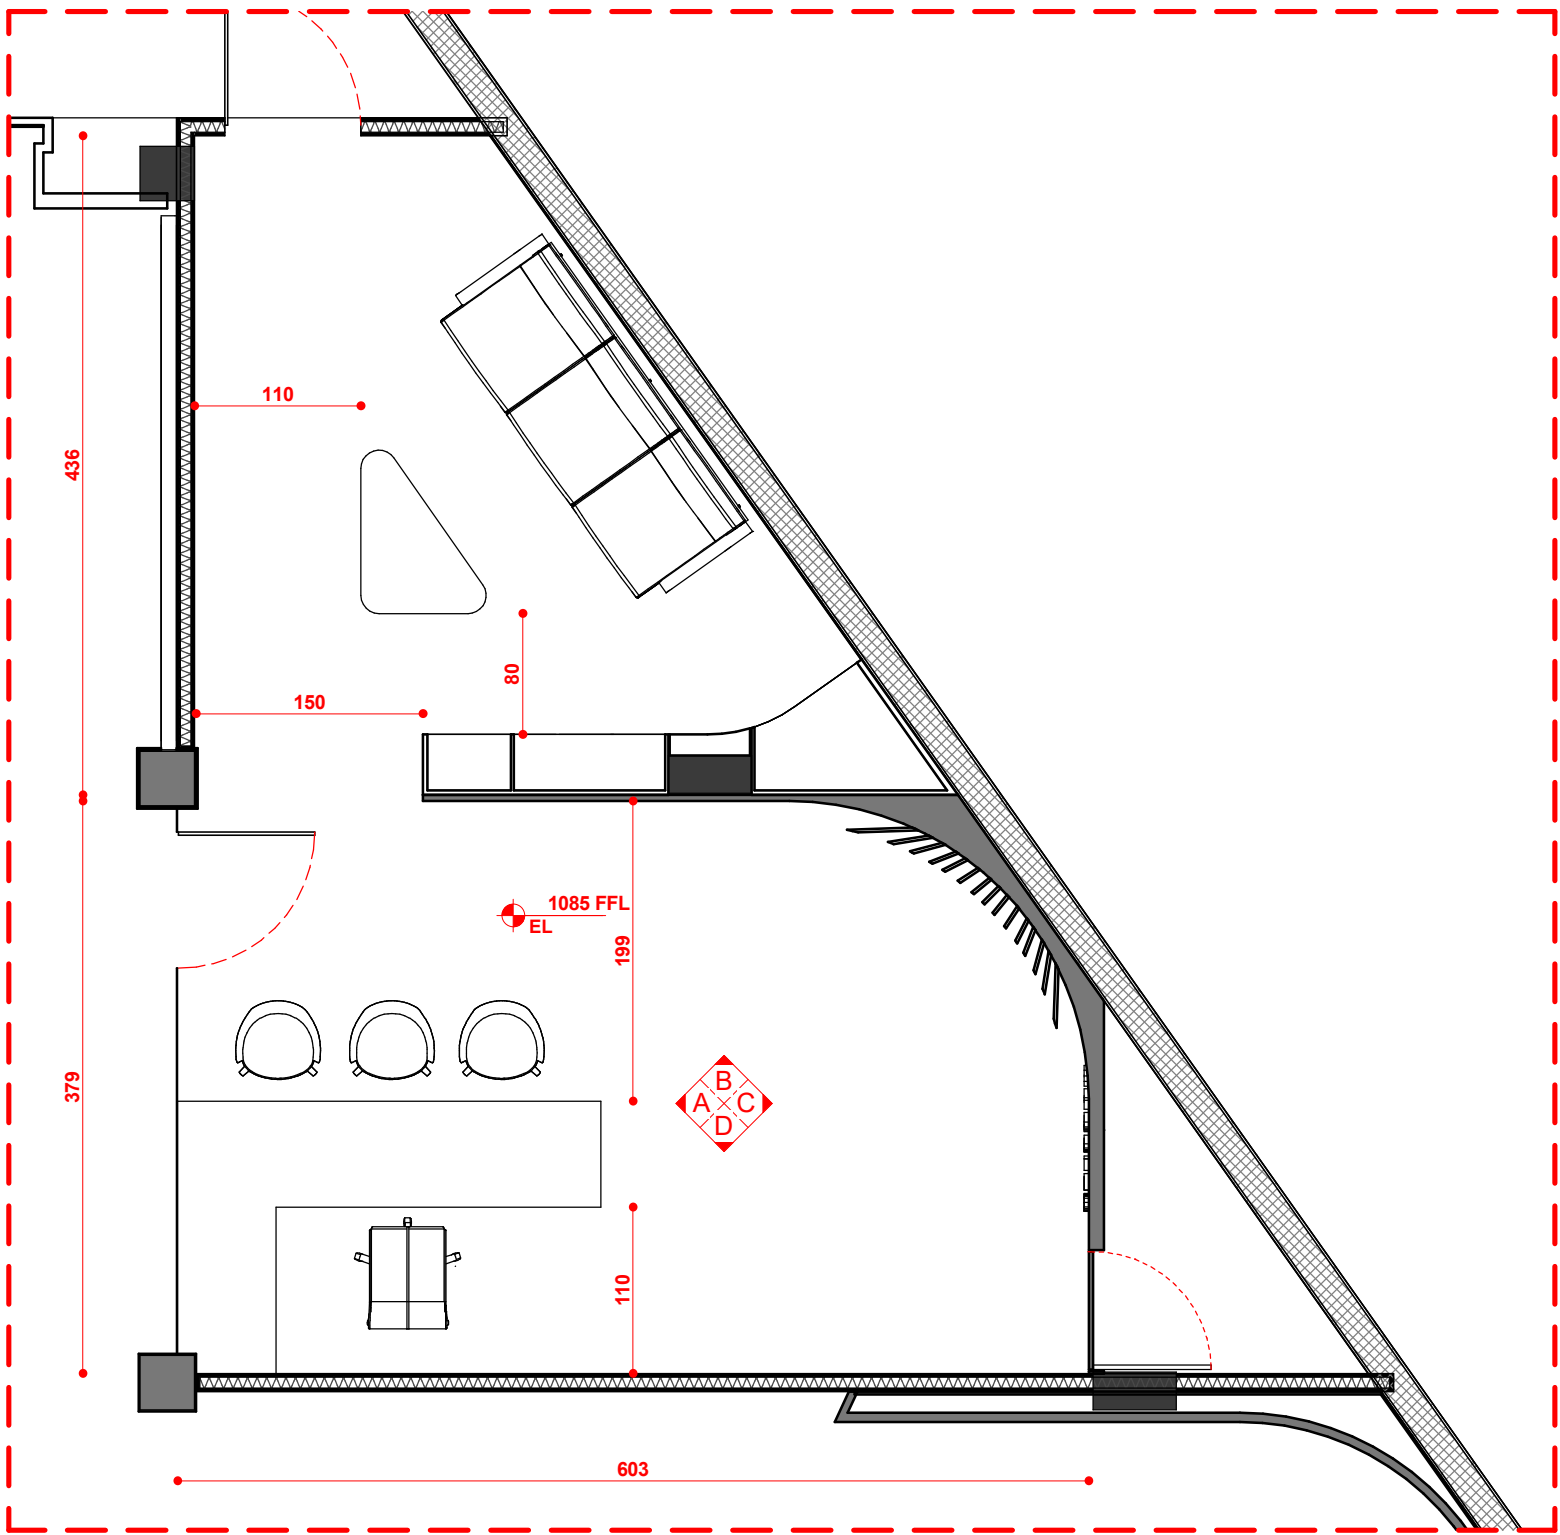

1 Furniture Plan
1 : 50

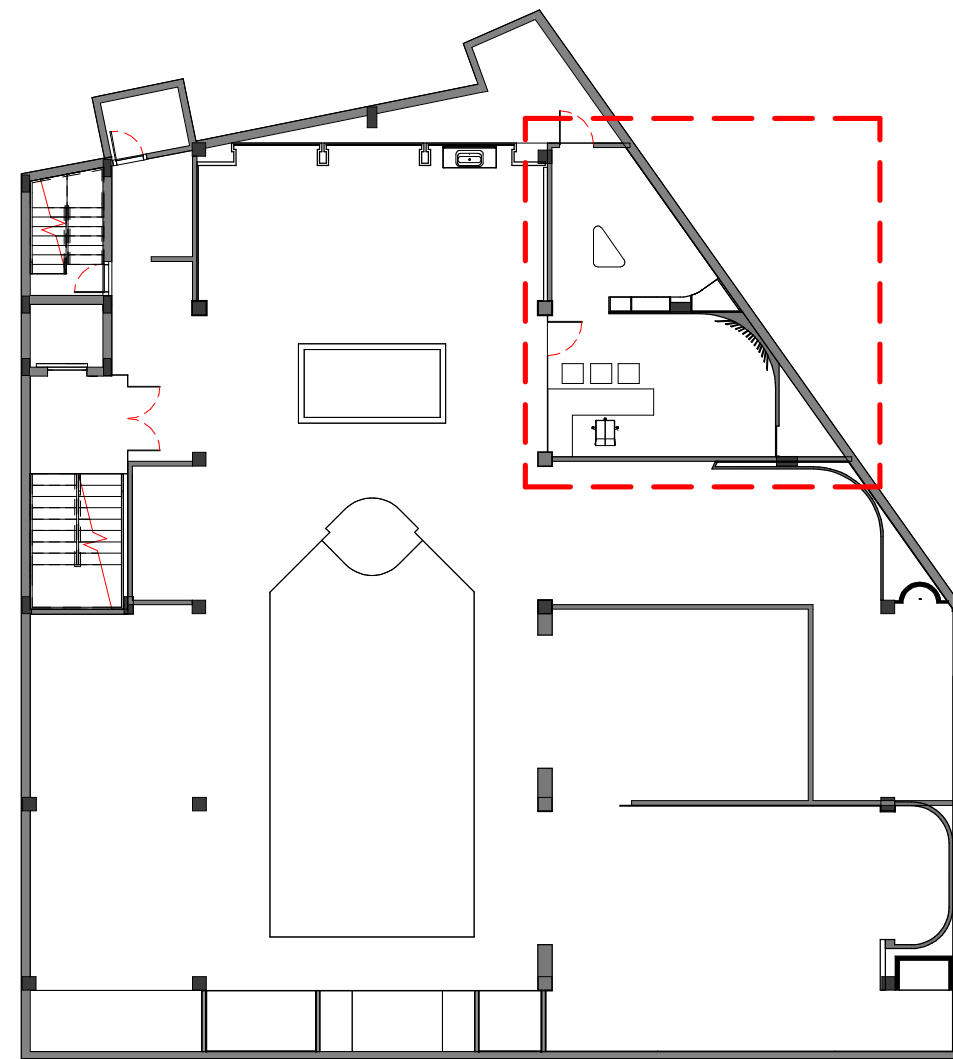

2 Key Plan
1 : 200

NOTE :THE 3F FINISHED FLOOR LEVEL (FFL) IS 1085cm FFL EL UNLESS OTHERWISE NOTED

S Squared Architects Pvt. Ltd.
"Vempanattu", PTR A No. 56
Plamoodu, Pattom P.O.
Trivandrum 695004
Kerala, India.
M : 00 91 944 7047467
T : 00 91 471 2300059
E : designs@ssquaredesigns.com


NOTES
All dimensions are in cm unless otherwise specified
Follow written dimensions only. All conceptual drawings
may tend to alter during construction without prior
notice.
2022 S² Architects Pvt. Ltd
This design is the property of the S² Architects Pvt. Ltd.
Any use, duplication of this property, in full or part,
without the permission of the said owner carries a liability
of fee determined by S² Architects Pvt. Ltd

REVISION SCHEDULE

CHECKED BY	AP
APPROVED BY	SU
SCALE	As indicated @ A3
RELEASE DATE	02/27/23

SHEET NAME (DELIVERABLE)	
3F MD Room Furniture Plan	
REVISION_DRAWING NO._STAGE_PROJECT_DRAWN BY	
R0_101_ID5_CA	

NOT FOR CONSTRUCTION

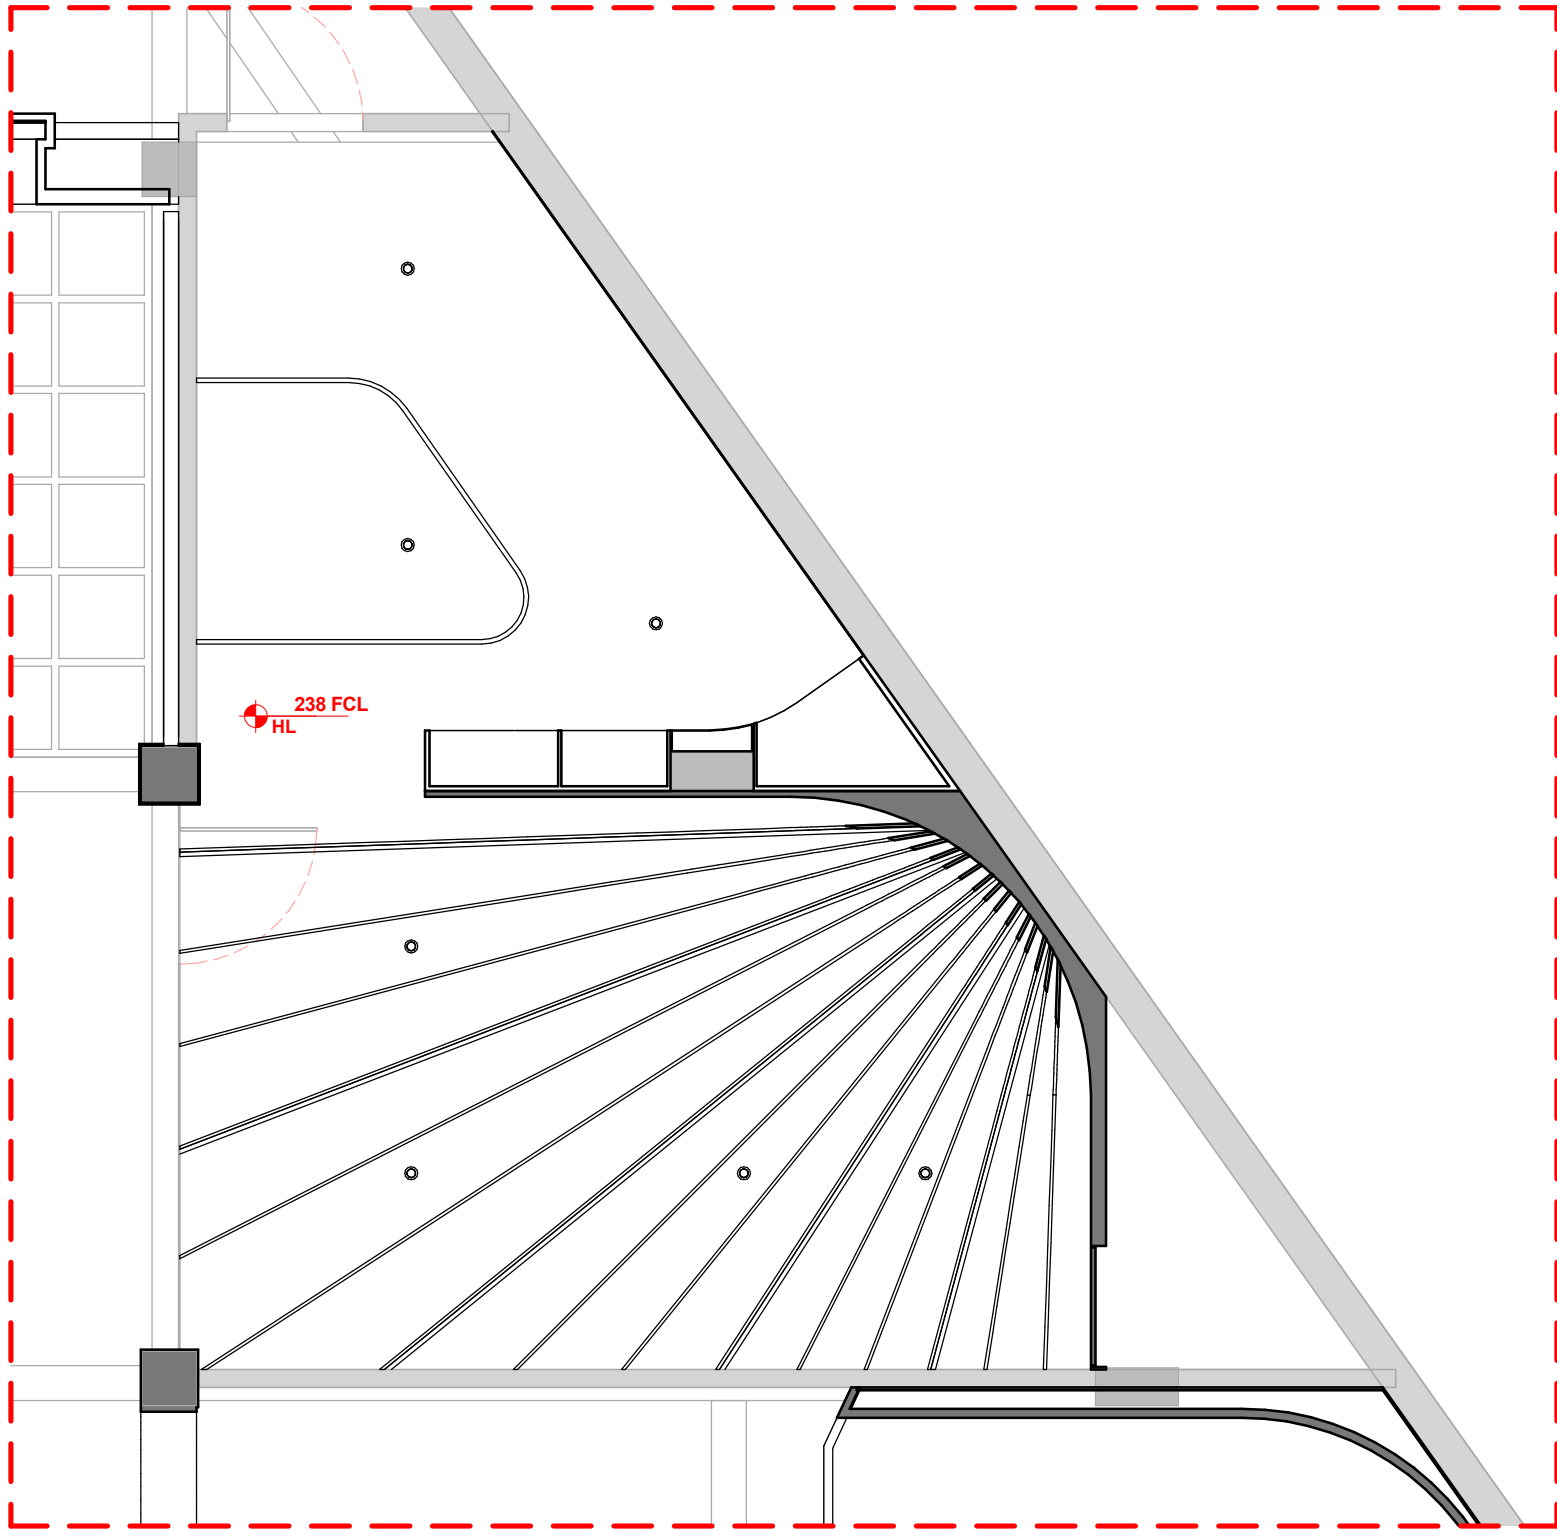

1 RCP
1 : 50

NOTES

All dimensions are in cm unless otherwise specified
Follow written dimensions only. All conceptual drawings
may tend to alter during construction without prior
notice.

2022 S² Architects Pvt. Ltd

This design is the property of the S² Architects Pvt. Ltd.
Any use, duplication of this property, in full or part,
without the permission of the said owner carries a liability
of fee determined by S² Architects Pvt. Ltd

REVISION SCHEDULE

CHECKED BY

AP

APPROVED BY

SU

SCALE

1 : 50 @ A3

RELEASE DATE

02/27/23

SHEET NAME (DELIVERABLE)

3F MD Room RCP

REVISION_DRAWING NO._STAGE_PROJECT_DRAWN BY

R0_101_ID5_CA




S Squared Architects Pvt. Ltd.

"Vempanattu", PTR No. 56
Plamoodu, Pattom P.O.
Trivandrum 695004
Kerala, India.


M : 00 91 944 7047467
T : 00 91 471 2300059
E : designs@ssquaredesigns.com

Architecture . Interiors .
Landscape

NOT FOR CONSTRUCTION

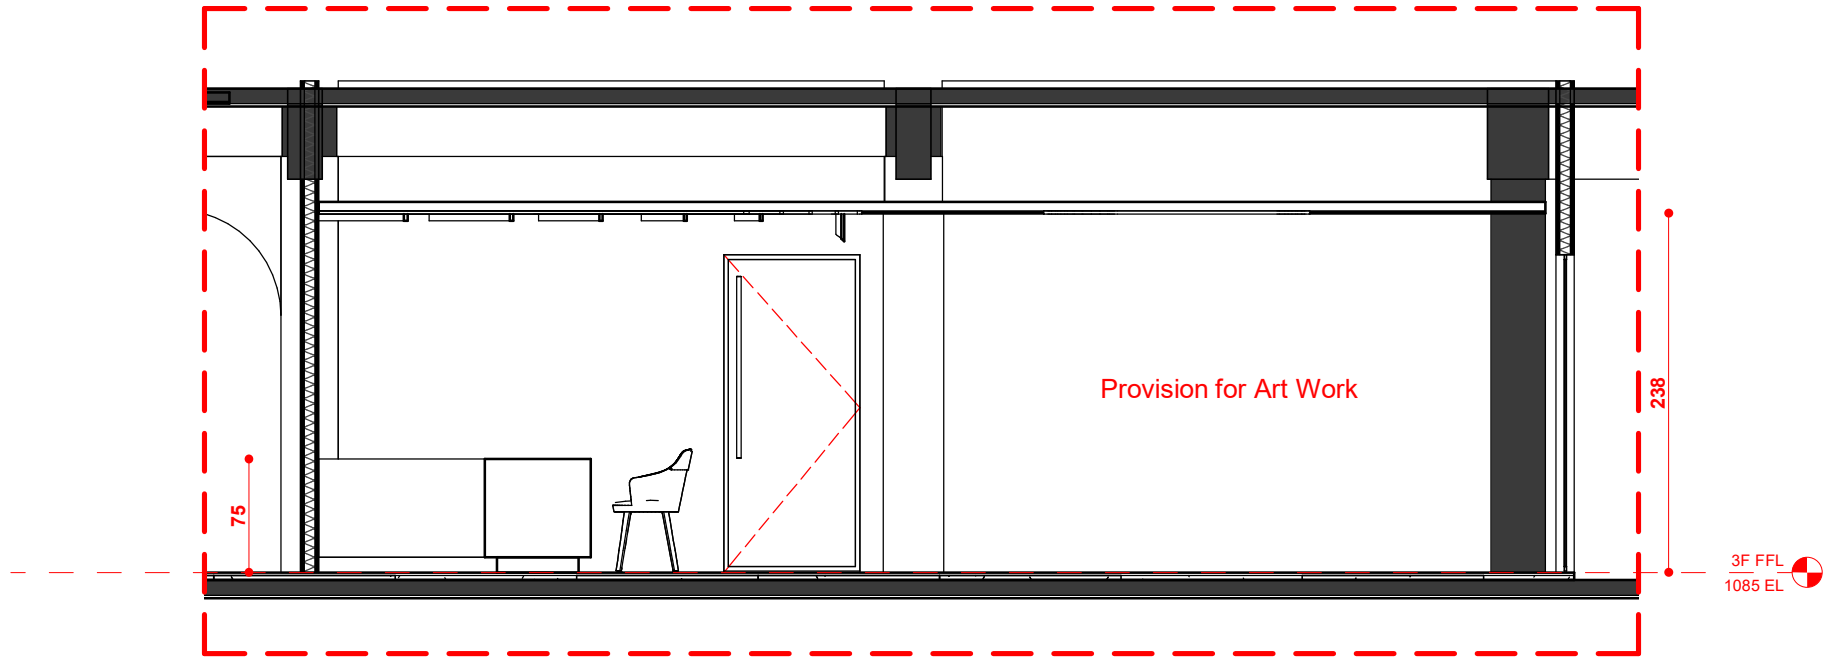

1 Elevation A
1 : 50

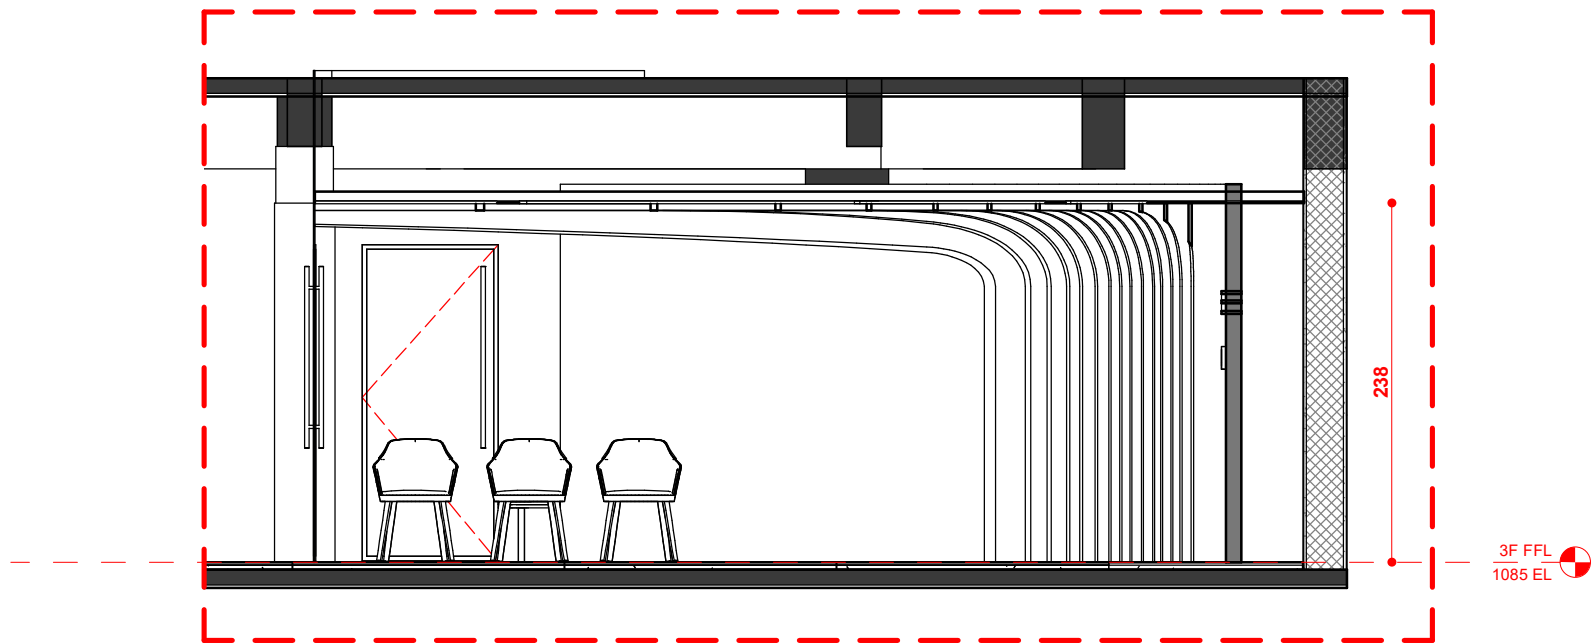

2 Elevation B
1 : 50

NOTES

All dimensions are in cm unless otherwise specified.
Follow written dimensions only. All conceptual drawings
may tend to alter during construction without prior
notice.

2022 S² Architects Pvt. Ltd

This design is the property of the S² Architects Pvt. Ltd.
Any use, duplication of this property, in full or part,
without the permission of the said owner carries a liability
of fee determined by S² Architects Pvt. Ltd

REVISION SCHEDULE

CHECKED BY

AP

APPROVED BY

SU

SCALE

1 : 50 @ A3

RELEASE DATE

02/27/23

SHEET NAME (DELIVERABLE)

3F MD Room Elevation A & B

REVISION_DRAWING NO._STAGE_PROJECT_DRAWN BY

R0_101_ID5_CA




S Squared Architects Pvt. Ltd.

"Vempanattu", PTR No. 56
Plamoodu, Pattom P.O.
Trivandrum 695004
Kerala, India.


M : 00 91 944 7047467
T : 00 91 471 2300059
E : designs@ssquaredesigns.com

Architecture . Interiors .
Landscape

NOT FOR CONSTRUCTION

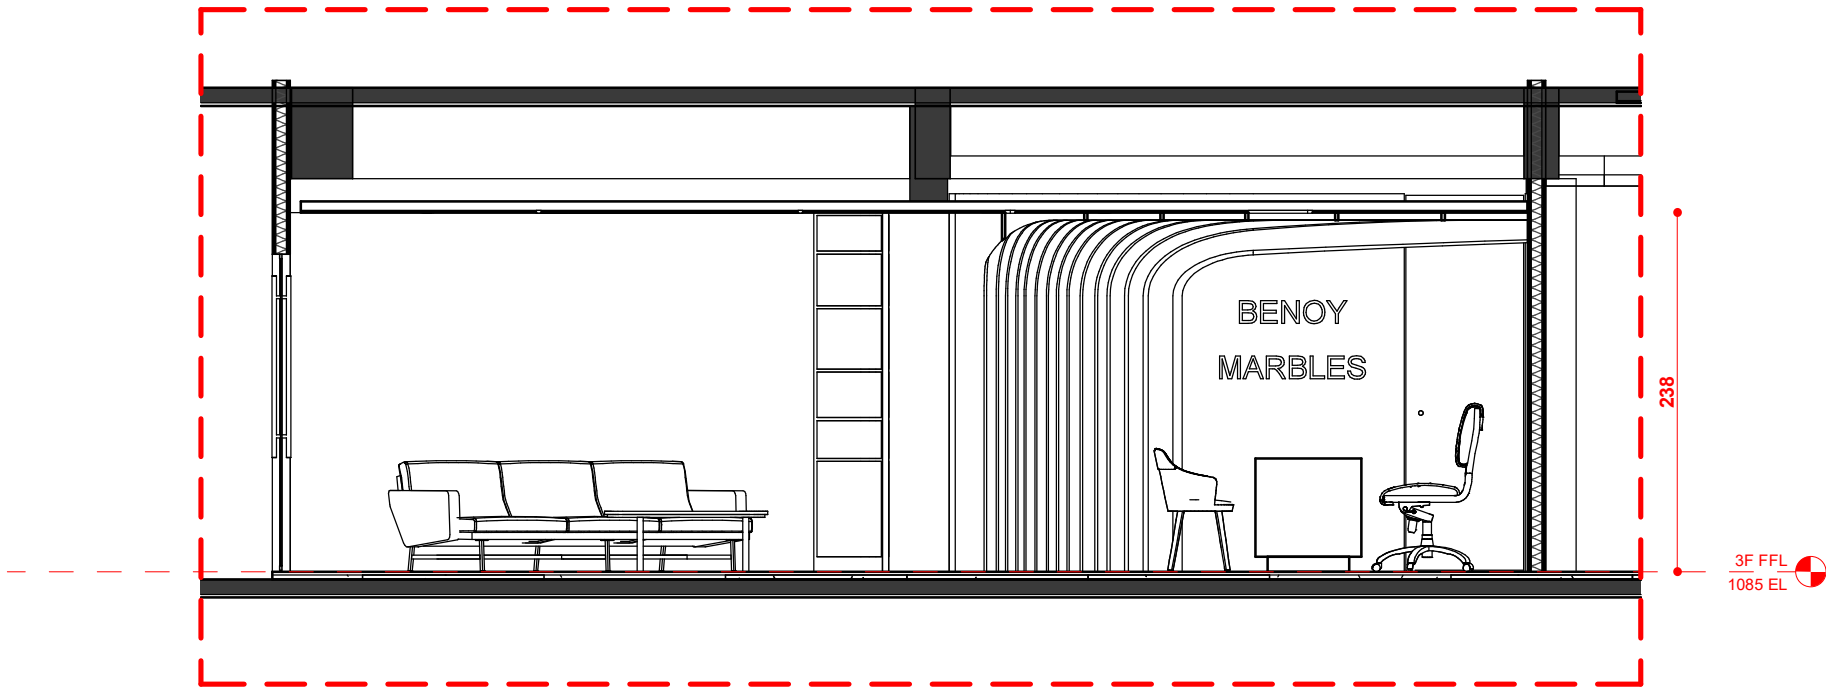

1 Elevation C
1 : 50

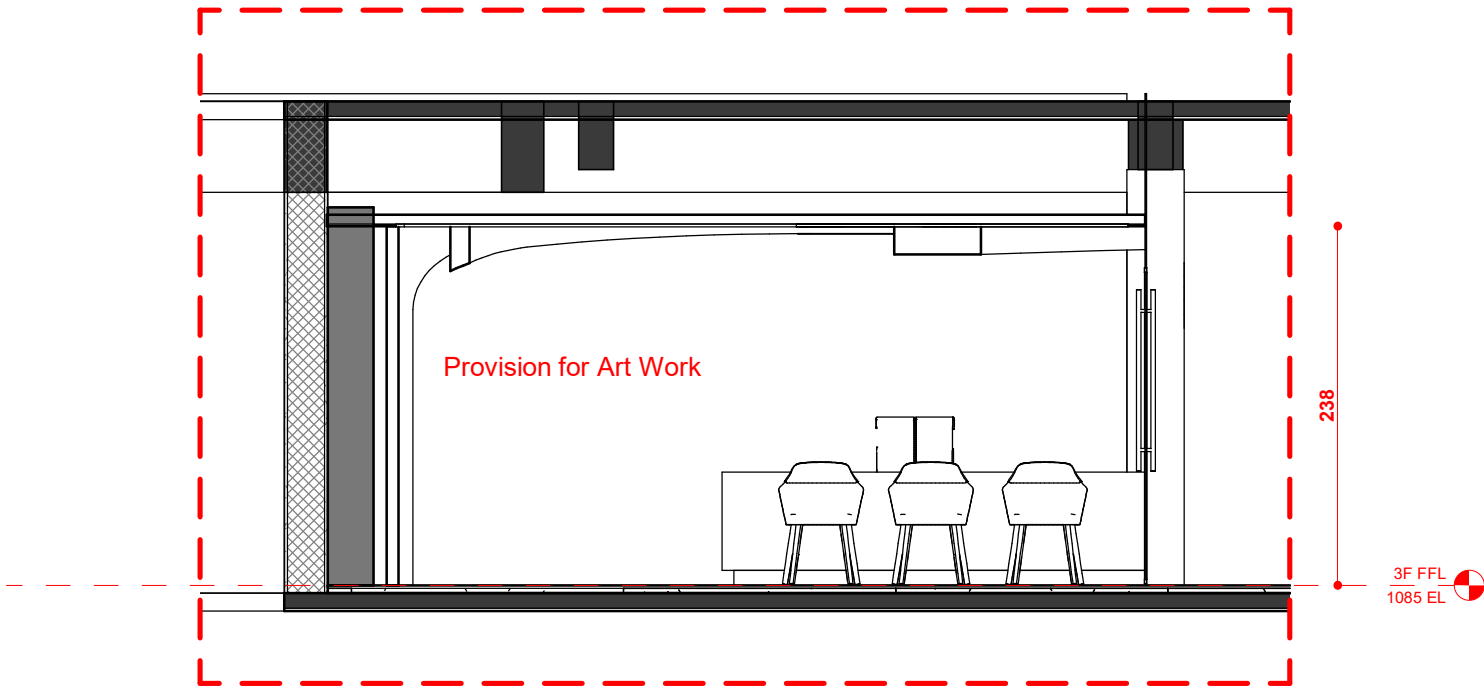

2 Elevation D
1 : 50

NOTES

All dimensions are in cm unless otherwise specified
Follow written dimensions only. All conceptual drawings
may tend to alter during construction without prior
notice.

2022 S² Architects Pvt. Ltd

This design is the property of the S² Architects Pvt. Ltd.
Any use, duplication of this property, in full or part,
without the permission of the said owner carries a liability
of fee determined by S² Architects Pvt. Ltd

REVISION SCHEDULE

CHECKED BY

AP

APPROVED BY

SU

SCALE

1 : 50 @ A3

RELEASE DATE

02/27/23

SHEET NAME (DELIVERABLE)

3F MD Room Elevation C & D



S Squared Architects Pvt. Ltd.

"Vempanattu", PTR No. 56
Plamoodu, Pattom P.O.
Trivandrum 695004
Kerala, India.

M : 00 91 944 7047467
T : 00 91 471 2300059
E : designs@ssquaredesigns.com

Architecture . Interiors .
Landscape

NOT FOR CONSTRUCTION



1 3D View 1



S Squared Architects Pvt. Ltd.
"Vempanattu", PTR No. 56
Plamoodu, Pattom P.O.
Trivandrum 695004
Kerala, India.
M : 00 91 944 7047467
T : 00 91 471 2300059
E : designs@ssquaredesigns.com

Architecture . Interiors .
Landscape

NOTES
All dimensions are in cm unless otherwise specified
Follow written dimensions only. All conceptual drawings
may tend to alter during construction without prior
notice.
2022 S² Architects Pvt. Ltd
This design is the property of the S² Architects Pvt. Ltd.
Any use, duplication of this property, in full or part,
without the permission of the said owner carries a liability
of fee determined by S² Architects Pvt. Ltd




REVISION SCHEDULE	

CHECKED BY	AP
APPROVED BY	SU
SCALE	@ A3
RELEASE DATE	02/27/23


SHEET NAME (DELIVERABLE)	
3F MD Room 3D View 1	
REVISION_DRAWING NO._STAGE_PROJECT_DRAWN BY	
R0_101_ID5_CA	
92	



RESIDENCE

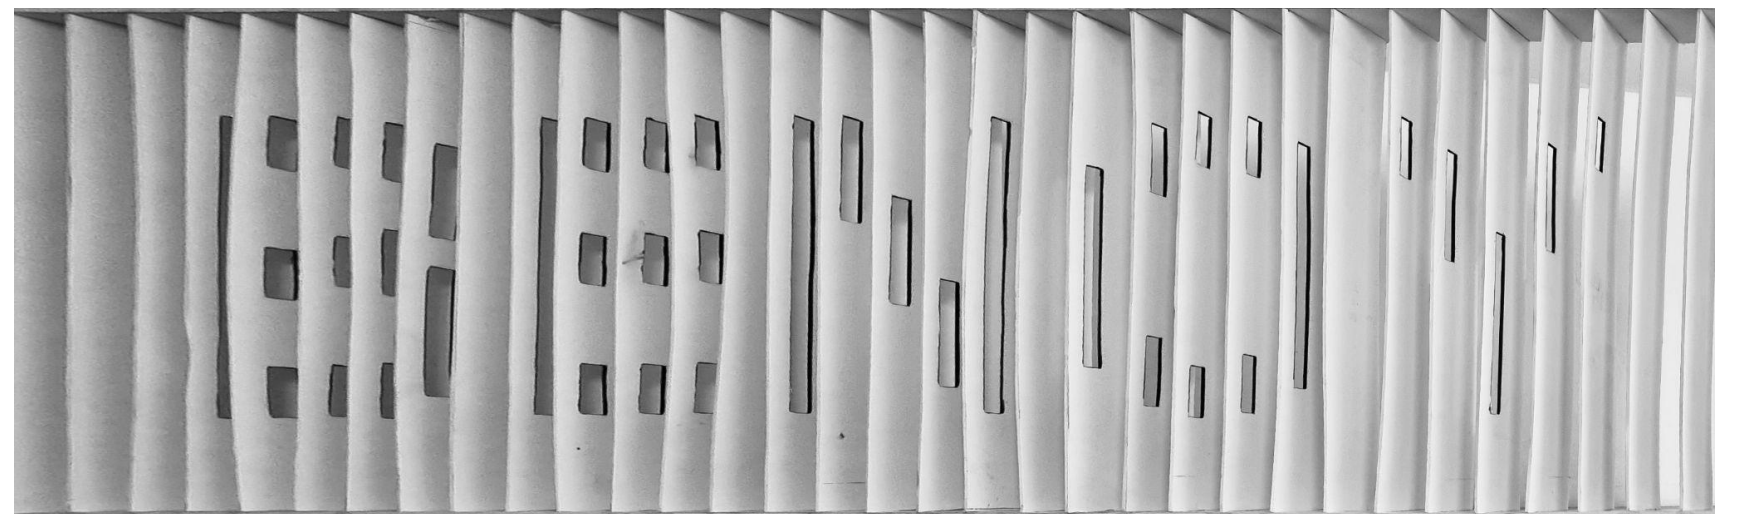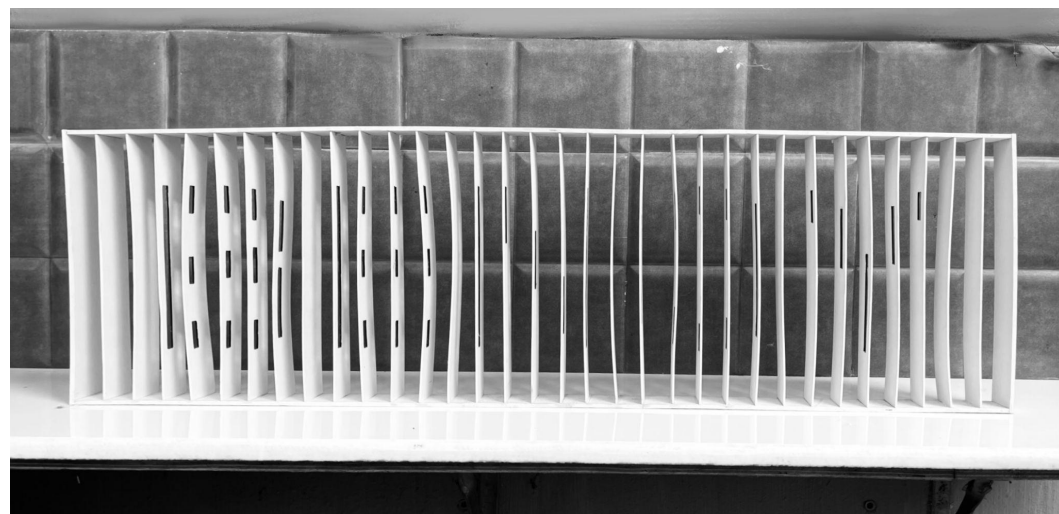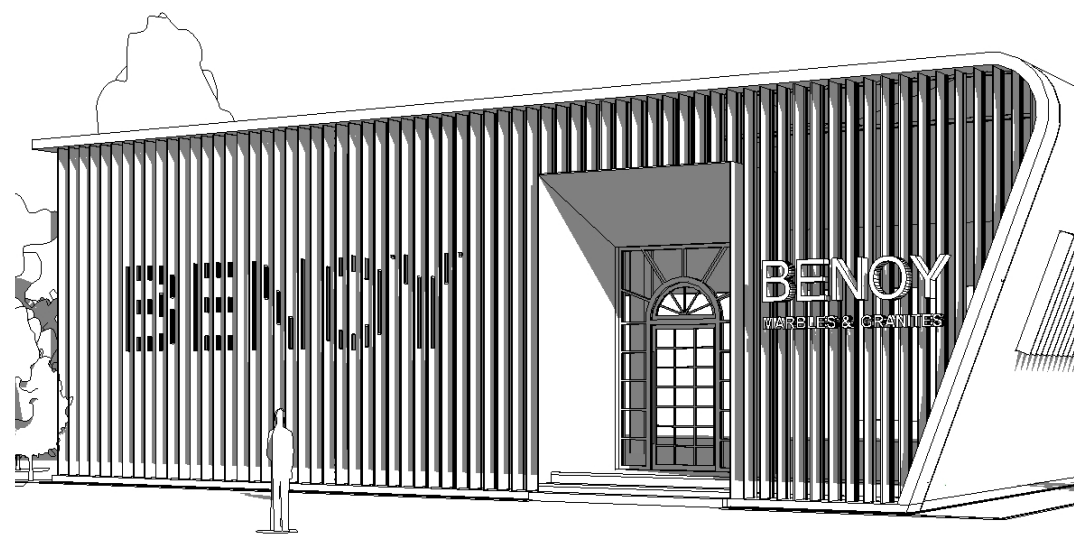

SHOWROOM FACADE (PHYSICAL MODEL)

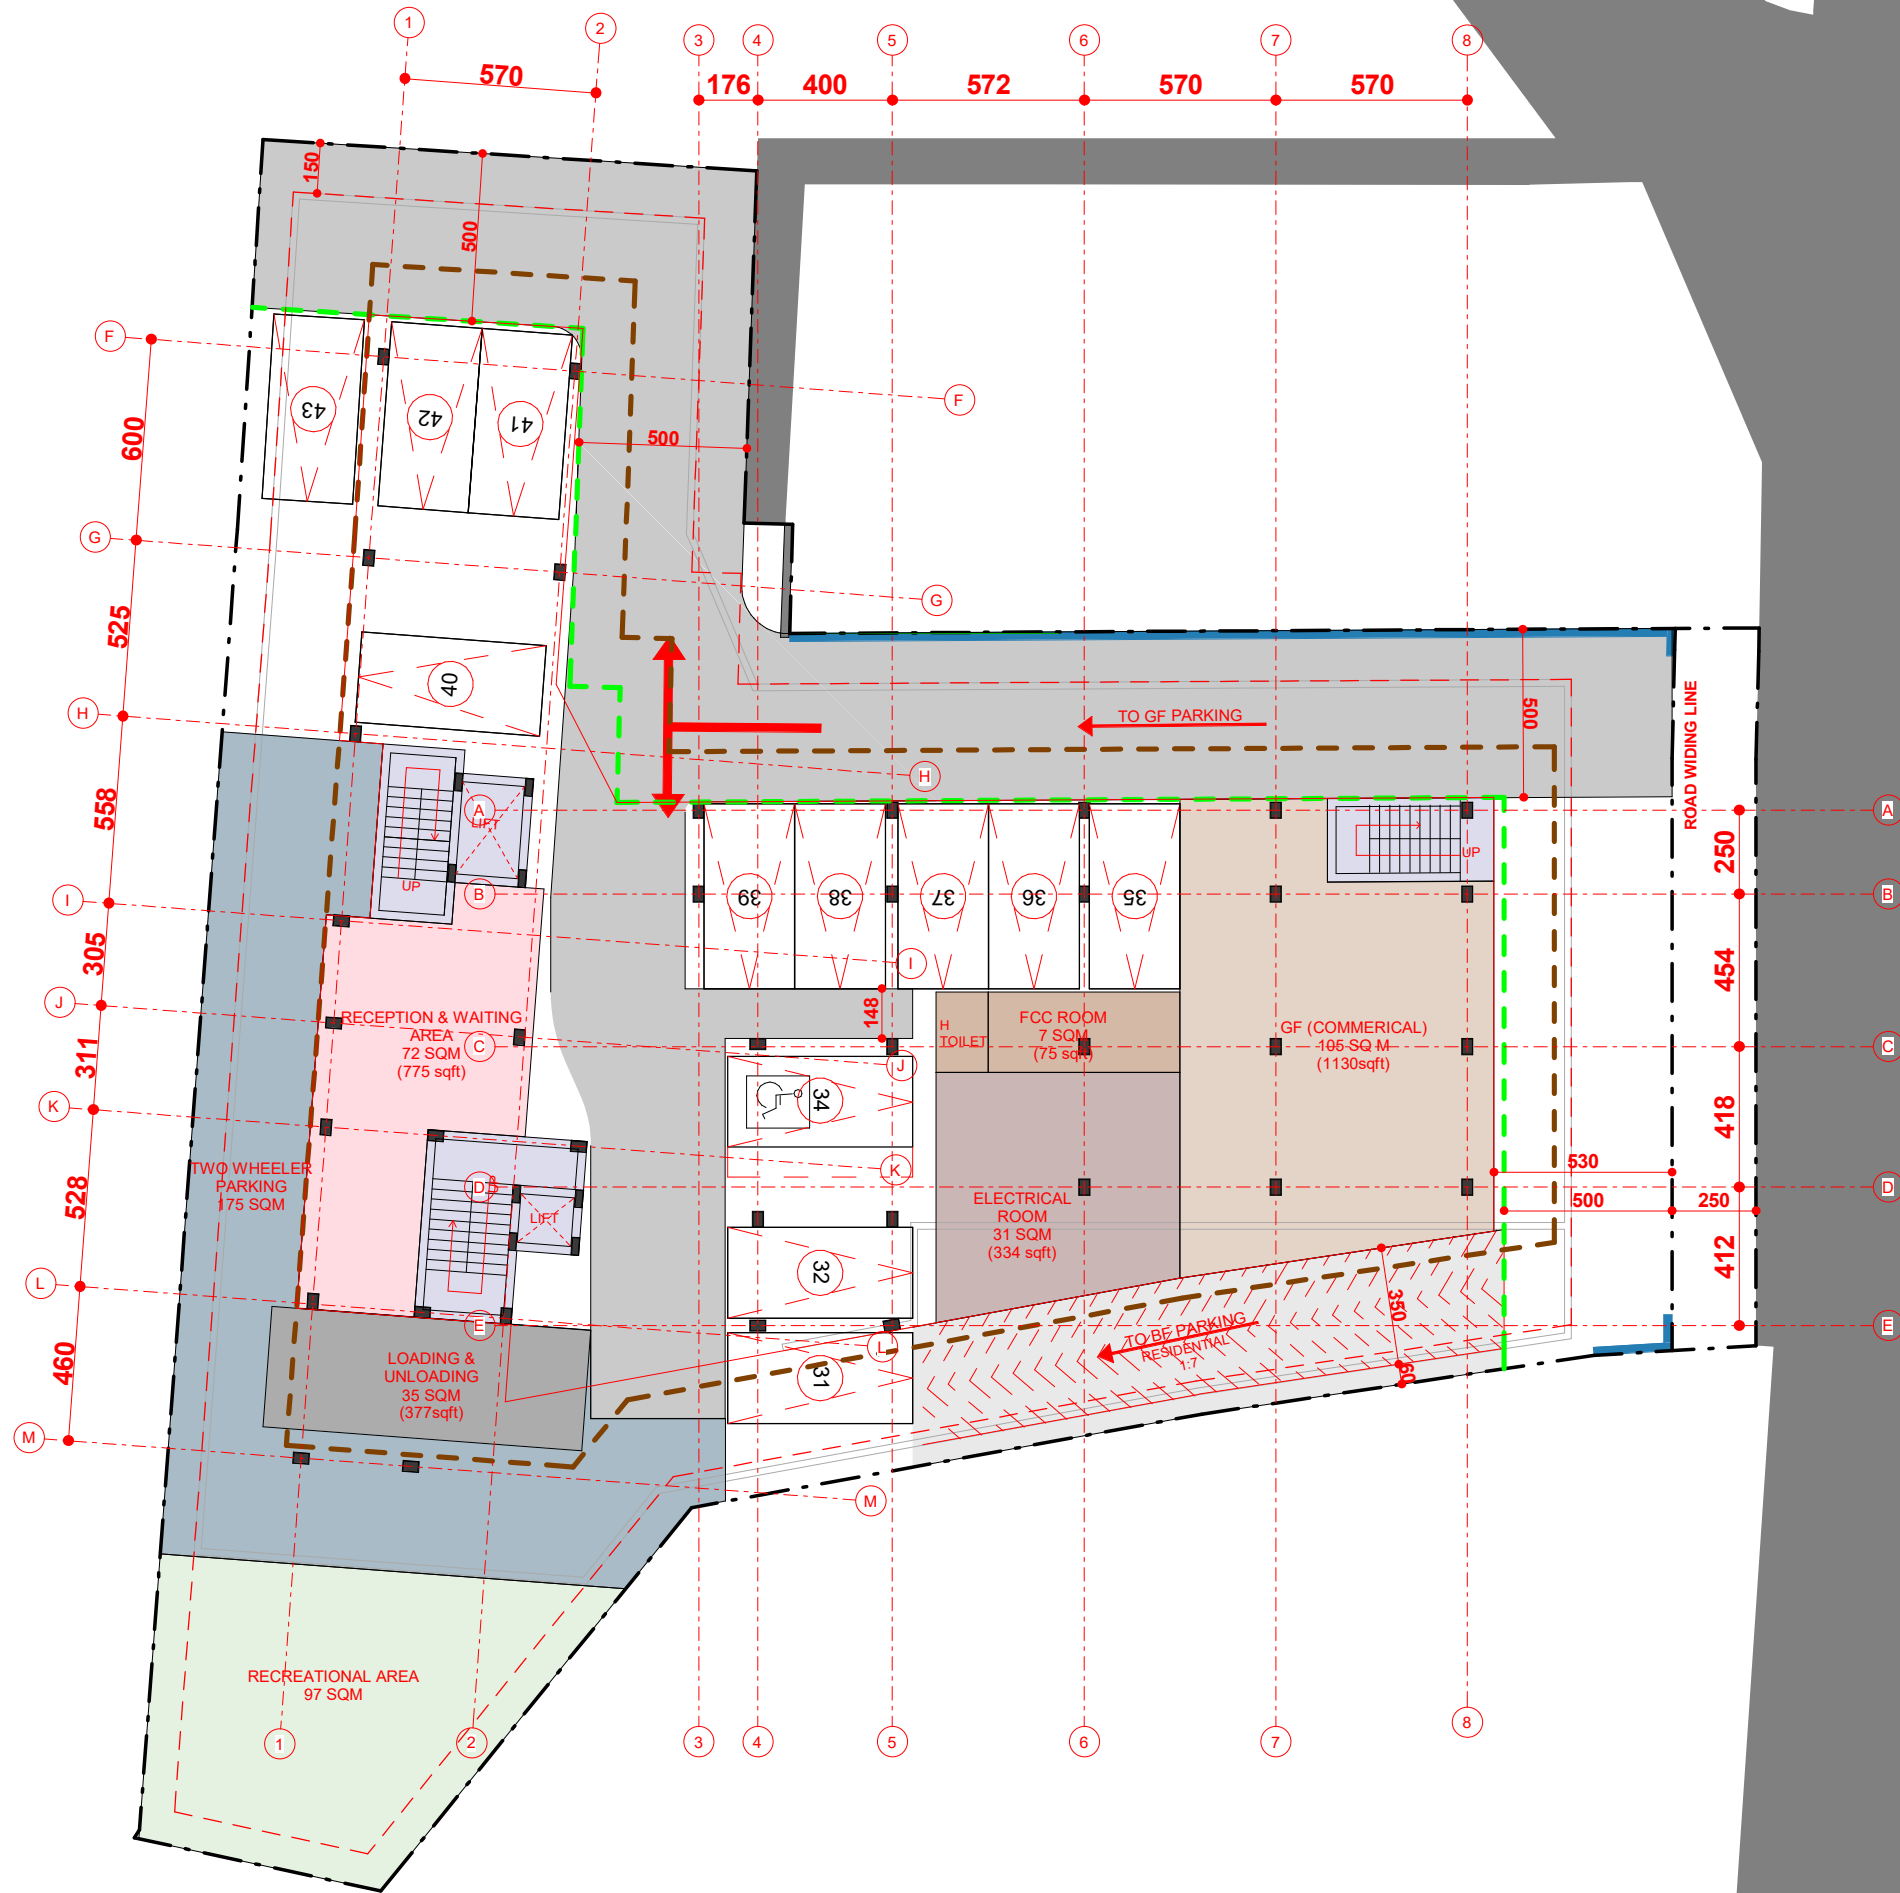

1 GF SSL
1 : 225



S Squared Architects Pvt. Ltd.

"Vempanattu", PTR No. 56
Plamoodu, Pattom P.O.
Trivandrum 695004
Kerala, India.
M : 00 91 944 7047467
T : 00 91 471 2300059
E : designs@ssquaredesigns.com

NOTES

All dimensions are in cm unless otherwise specified
Follow written dimensions only. All conceptual drawings
may tend to alter during construction without prior notice.
2023 S Squared Architects Pvt. Ltd

This design is the property of the S Squared Architects Pvt. Ltd. Any
use, duplication of this property, in full or part, without the
permission of the said owner carries a liability of fee
determined by S Squared Architects Pvt. Ltd

Column Layout

101_ST2_CA

CRITICAL OVERVIEW:

The internship time frame has been extremely helpful. A number of distinct tasks have been completed, comprehended, and will be applied in future work situations. The experience along with the information assembled, has prepared me to go into the architecture field after graduation. I have gained some significant experience about project advancement, association between colleagues, new things about everyday software and proper work management.

In addition to the process of learning, the people around me gave me many more valuable experiences. I was inspired by the people around me, not just as someone to learn from but also as people, their ideology, philosophy, and way of life, what they see as an architect, and how they see even the simplest things in life.