

INTERNSHIP PORTFOLIO





SATHYABAMA

**INSTITUTE OF SCIENCE AND TECHNOLOGY
(DEEMED TO BE UNIVERSITY)**

Accredited with “A” grade by NAAC | 12B Status by UGC | Approved by AICTE

Jeppiaar Nagar, Rajiv Gandhi Salai, Chennai – 600 119

www.sathyabama.ac.in

**SCHOOL OF BUILDING AND ENVIRONMENT
DEPARTMENT OF ARCHITECTURE
PRACTICAL TRAINING PORTFOLIO (SAR4063)
MAY 2023**

Name of the Student : **GAYATHIRI K K**

Batch : **2018 - 2023**

Reg No. : **38210028**

Semester : **X**



SATHYABAMA

INSTITUTE OF SCIENCE AND TECHNOLOGY
(DEEMED TO BE UNIVERSITY)

Accredited with "A" grade by NAAC | 12B Status by UGC | Approved by AICTE

Jeppiaar Nagar, Rajiv Gandhi Salai, Chennai – 600 119

www.sathyabama.ac.in

SCHOOL OF BUILDING AND ENVIRONMENT

DEPARTMENT OF ARCHITECTURE

VIVA-VOCE EXAMINATION

This is to certify that the practical training SAR 4063 is the work of **GAYATHIRI K K** who had undergone training in **DESIGN TECH** has been monitored by the continuous assessment during JAN 2023 to MAY 2023.

Dr. Devyani Gangopadhyay
DEAN

Submitted for Viva voce Examination held on 07.06.2023.

Internal Examiner

External Examiner



SATHYABAMA

INSTITUTE OF SCIENCE AND TECHNOLOGY
(DEEMED TO BE UNIVERSITY)

Accredited with “A” grade by NAAC | 12B Status by UGC | Approved by
AICTE

Jeppiaar Nagar, Rajiv Gandhi Salai, Chennai – 600 119

www.sathyabama.ac.in

DECLARATION

I, **GAYATHIRI K K** hereby declare that the Training Report **JANUARY 2023** to **MAY 2023** done by me under the guidance of **Ar. U. Sarath Chandra Kanth** is submitted in partial fulfillment of the requirements for the completion of practical training session.

DATE : 07.06.2023

PLACE : Chennai

SIGNATURE OF CANDIDATE

ACKNOWLEDGEMENT

I am pleased to acknowledge my sincere thanks to **Board of Management of SATHYABAMA** for their kind encouragement in doing this practical training and for completing it successfully. I am grateful to them.

I convey my thanks to **Dr. Devyani Gangopadhyay**, Dean, School of Building and Environment and **Ar. Sarath Chandra Kanth**, Design Chair, Department of Architecture for having been a constant source of support and encouragement.

I wish to express my thanks to all Teaching and Non-teaching staff members of the Department of who were helpful in many ways for the completion of the project.

I also wish to thank **Ar. U. Sarath Chandra Kanth**, for the experience of interning at their firm. I wish to thank the entire team of **DESIGN TECH**, expressing my sincere gratitude to all the staffs, who supported me to learn, explore and initiate my ideas.

**SATHYABAMA**

INSTITUTE OF SCIENCE AND TECHNOLOGY

(DEEMED TO BE UNIVERSITY)

Accredited "A" Grade by NAAC | 12B Status by UGC | Approved by AICTE

www.sathyabama.ac.in

Date: 23 December 2022

To whomsoever it may concern

As a part of the academic requirement and the regulations of Sathyabama Institute of Science and Technology and the Council of Architecture, our student **Gayathiri.K.K (38210028)** is required to undergo professional training from the month of January 2023, for a minimum span of 90 working days in her X semester. The students are required to undergo training under a senior registered architect with a minimum of 5 years of professional experience.


In this regard, we request you that **Gayathiri.K.K** may be given an opportunity to undergo training in your Architectural firm. In case the student is found to be suitable and selected for internship at your organisation, we request you to send an appointment letter to the undersigned stating that the student has been selected as a trainee in your esteemed office.

The student is required to submit a documentation report (supported with copies of work done by him, duly attested by the architect) of all the drawings and site related activities undertaken under the supervision of Principal architect at the end of training period to the institution.

Thanking you

Dr. Devyani Gangopadhyay

Dean, School of Building and Environment

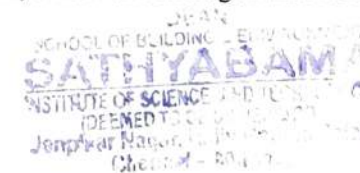



DESIGN TECH

Architects-Interior Designers-Management Consultants

Sarath Chandra Kanth
B. ARCH. M. BEM.

Yalini Chandra Kanth
B. ARCH.

To,
The Principal/ HOD
School of building and environment
Sathyabama institute of science and technology
Chennai.

27th December 2022

Sub: Confirmation of Internship 2023 for Jan 2023 – April 2023

Dear sir/madam,

Ms. Gayathiri. K. K of the Vth year 10th semester from your college has applied for internship with our firm. We have accepted her application and taken her as an intern. Kindly treat this as a confirmation letter appointing her as intern for period Jan 2023 – April 2023.

During this training period they will be exposed to a variety of projects and site visits and to various aspects of architectural practice including and not restricted to design conceptualization, Working drawings, Services, and structural coordination etc.

They would receive a remuneration of Rs 3000 (Rupees three thousand only) per month for the duration of their training with us. We will keep an attendance of their presence here and send you monthly reports of their performance. In case there is a fixed format for the report, we would be highly obliged if you could have the same forwarded to us.

Thanking you,

Yours Sincerely,

For Designtech

U Sarath Chandra Kanth

Principle Architect



DESIGN TECH

Architects-Interior Designers-Management Consultants

Sarath Chandra Kanth
B. ARCH. M. BEM.

Yalini Chandra Kanth
B. ARCH.

To,
The Principal/ HOD
School of building and environment
Sathyabama institute of science and technology
Chennai.

02nd January 2022

Sub: Regards Joining for internship

Dear mam,

In Continuation to our letter of acceptance for internship we would like to inform you that Ms. Gayathiri K. K's tenure with us has commenced from January 2, 2023, and will go on for a period of 90 Working days. We shall keep you updated with regard to their progress through the monthly reports.

Thanking you,

Yours Sincerely,

DESIGN TECH
G-C, Srivari Apartments,
No. 18, Abdul Razack Street,
Saidapet, Chennai - 15. Ph: 42010687
E-mail: designtechennai@gmail.com

For DESIGN TECH

U Sarath Chandra Kanth

Principle Architect



Accredited "A" Grade by NAAC | 12B Status by UGC | Approved by AICTE
www.sathyabama.ac.in

PROFESSIONAL PRACTICAL TRAINING REPORT 2023

(Monthly Progress to be documented and submitted to the HOD by the Architect in charge of Trainee of the Organization)

- Name of the Office / Organization : Design Tech, Chennai
- Address & Contact Number : Saidapet, Chennai. 044-42010687
- Name of the Student : GAYATHIRI.K.K
- Duration : From 2 Jan 2023 To 31 Jan 2023
- Total No. of days : 20/90
- Evaluation of Performance Criteria shall be on

Description of works	Excellent	Good	Fair	Poor	NA
Office Culture Comprehension	✓				
Participation in the Office	✓				
Reading of Drawings		✓			
Presentation Techniques		✓			
Model Making					—
Understanding of Construction Details					—
Drafting Skills (Manual/Computer)	✓				
Site Supervision / Client Interaction Skills					—
Time Schedule Adherence		✓			
Other Computer Skills	✓				
Files and Office Maintenance		✓			
Coordination with other Consultants					—
Overall Grading*	70 -				

* Note: Kindly grade the student as per his/her overall performance in the office during the assessment month*

- Any other Remarks: Diligent, intuitive and expressive in terms of design - good visualisation skills

Signature of the Head of the Office / Organization (With Seal)

DESIGN TECH
G-C, Srivari Apartments,
No. 18, Abdul Razack Street,
Saidapet, Chennai - 15. Ph: 42010687
E-mail: designtechennai@gmail.com



Accredited "A" Grade by NAAC | 12B Status by UGC | Approved by AICTE
www.sathyabama.ac.in

PROFESSIONAL PRACTICAL TRAINING REPORT 2023

(Monthly Progress to be documented and submitted to the HOD by the Architect in charge of Trainee of the Organization)

- Name of the Office / Organization : Design Tech, Chennai
- Address & Contact Number : Saidapet, Chennai. 044-42010687
- Name of the Student : GAYATHIRI.K.K
- Duration : From 1 Feb 2023 To 28 Feb 2023
- Total No. of days : 22
- Evaluation of Performance Criteria shall be on

Description of works	Excellent	Good	Fair	Poor	NA
Office Culture Comprehension		✓			
Participation in the Office		✓			
Reading of Drawings		✓			
Presentation Techniques		✓			
Model Making					✓
Understanding of Construction Details			✓		
Drafting Skills (Manual/Computer)	✓				
Site Supervision / Client Interaction Skills					✓
Time Schedule Adherence		✓			
Other Computer Skills		✓			
Files and Office Maintenance					✓
Coordination with other Consultants					✓
Overall Grading*	80/90				

* Note: Kindly grade the student as per his/her overall performance in the office during the assessment month*

- Any other Remarks: Enthusiastic, keen to learn, hard working improved design skills - Needs to understand requirements based on client needs. Good progress and improvement

Signature of the Head of the Office / Organization (With Seal)

DESIGN TECH
G-C, Srivari Apartments,
No. 18, Abdul Razack Street,
Saidapet, Chennai - 15. Ph: 42010687
E-mail: designtechennai@gmail.com



SATHYABAMA
INSTITUTE OF SCIENCE AND TECHNOLOGY
(DEEMED TO BE UNIVERSITY)
Accredited "A" Grade by NAAC | 12B Status by UGC | Approved by AICTE
www.sathyabama.ac.in

PROFESSIONAL PRACTICAL TRAINING REPORT 2023

(Monthly Progress to be documented and submitted to the HOD by the Architect in charge of Trainee of the Organization)

1. Name of the Office / Organization : DESIGN TECH, CHENNAI
2. Address & Contact Number : SAIDAPET, CHENNAI. 044-42010687
3. Name of the Student : GAYATHIRI. K.K.
4. Duration : From 1 MAR 2023 To 31 MAR 2023
5. Total No. of days : 23
6. Evaluation of Performance Criteria shall be on

Description of works	Excellent	Good	Fair	Poor	NA
Office Culture Comprehension		✓			
Participation in the Office	✓				
Reading of Drawings		✓			
Presentation Techniques	✓				
Model Making					✓
Understanding of Construction Details		✓			
Drafting Skills (Manual/Computer)	✓				
Site Supervision / Client Interaction Skills			✓		
Time Schedule Adherence		✓			
Other Computer Skills					✓
Files and Office Maintenance			✓		
Coordination with other Consultants					✓
Overall Grading*	80				

* Note: Kindly grade the student as per his/her overall performance in the office during the assessment month*

7. Any other Remarks:

good progress in design ideation, very diligent and curious to learn more. Can concentrate on process of design rather than product.

Signature of the Head of the Office / Organization (With Seal)

DESIGN TECH
G-C, Srivari Apartments,
No. 18, Abdul Razack Street,
Saidapet, Chennai - 15. Ph: 42010687
E-mail: designtechennai@gmail.com



SATHYABAMA

INSTITUTE OF SCIENCE AND TECHNOLOGY
(DEEMED TO BE UNIVERSITY)
Accredited "A" Grade by NAAC | 12B Status by UGC | Approved by AICTE
www.sathyabama.ac.in

PROFESSIONAL PRACTICAL TRAINING REPORT 2023

(Monthly Progress to be documented and submitted to the HOD by the Architect in charge of Trainee of the Organization)

1. Name of the Office / Organization : Design Tech
2. Address & Contact Number : Saidapet, Chennai. 044-42010687
3. Name of the Student : GAYATHIRI. K.K.
4. Duration : From 1 April 2023 To 5 May 2023
5. Total No. of days : 25 days
6. Evaluation of Performance Criteria shall be on

Description of works	Excellent	Good	Fair	Poor	NA
Office Culture Comprehension		✓			
Participation in the Office		✓			
Reading of Drawings		✓			
Presentation Techniques	✓				
Model Making					✓
Understanding of Construction Details		✓			
Drafting Skills (Manual/Computer)	✓				
Site Supervision / Client Interaction Skills		✓			
Time Schedule Adherence	✓				
Other Computer Skills					✓
Files and Office Maintenance		✓			
Coordination with other Consultants			✓		
Overall Grading*					

* Note: Kindly grade the student as per his/her overall performance in the office during the assessment month*

7. Any other Remarks:

good improvement in drawing, understanding drawings and design. Very diligent and willing to learn.

Signature of the Head of the Office / Organization (With Seal)

DESIGN TECH
G-C, Srivari Apartments,
No. 18, Abdul Razack Street,
Saidapet, Chennai - 15. Ph: 42010687
E-mail: designtechennai@gmail.com

WORK DIARY- JANUARY 2023		
38210028 GAYATHIRI. K. K		
DATE	PROJECT NAME/ PROJECT TYPOLOGY	WORK DESCRIPTION
WEEK 1		
02-01-2023	Puzhuthivakkam- Courtyard Residence	Approval drawing Site visit
03-01-2023	Vadapalani Velaga Residence	Working drawing- terrace garden details. 3d model
04-01-2023	Puzhuthivakkam- Courtyard Residence	Working drawing- Plans
05-01-2023	Community hall Puzhuthivakkam- Courtyard Residence	Conceptual Sketches- Design Approval drawing (Revision)
06-01-2023	Community hall	Concept drawings- Plan
07-01-2023	Andimanayam-Slum development project	Schematic drawing- Plan
WEEK 2		
09-01-2023	Puzhuthivakkam- Courtyard Residence	Working drawing- Sections
10-01-2023	Andimanayam-Slum development project	Working drawing- Elevations Block- A, C, D
11-01-2023	Community hall	Concept drawings- Plan
12-01-2023		Concept drawings- Elevation
13-01-2023	Andimanayam-Slum development project	Working drawing- Plan (Revision)
WEEK 3		
18-01-2023	Puzhuthivakkam- Courtyard Residence	Sitout out area- Design
19-01-2023		Sitout out area and compound wall- Design
20-01-2023		Balcony- Design
21-01-2023	Dindugal Residence	Working drawing- Joinery details
WEEK 4		
23-01-2023	Pondicherry Residence	Working drawing- Staircase details
24-01-2023	Ab	
25-01-2023	Pondicherry Residence	Working drawing- Joinery details
27-01-2023	Puzhuthivakkam- Courtyard Residence	Working drawing- Sections (Revision)
	Pondicherry Residence	Working drawing- Staircase details (Revision)
WEEK 5		
30-01-2023	Puzhuthivakkam- Courtyard Residence	Working drawing- Plans (Revision)
	Pondicherry Residence	Working drawing- Staircase details (Revision)
31-01-2023	Puzhuthivakkam- Courtyard Residence	Working drawing- Plumbing layout
TOTAL NO. OF DAYS: 20/ 90		

WORK DIARY- FEBRUARY 2023		
38210028 GAYATHIRI. K. K		
DATE	PROJECT NAME/ PROJECT TYPOLOGY	WORK DESCRIPTION
WEEK 1		
01-02-2023	Andimanayam-Slum development project	Working drawing- Plans (Block-C)
02-02-2023	Andimanayam-Slum development project	Working drawing- Plans (Block-D)
03-02-2023	Puzhuthivakkam- Courtyard Residence	Working drawing- Septic tank details
04-02-2023	Puzhuthivakkam- Courtyard Residence	Working drawing- Sump tank details
WEEK 2		
06-02-2023	Puzhuthivakkam- Courtyard Residence	Working drawing- OHT details, External plumbing layout
07-02-2023	Community hall	Schematic drawing- Sections
08-02-2023		
09-02-2023	Puzhuthivakkam- Courtyard Residence	Working drawing- Terrace swimming pool design. 3d model
10-02-2023	Puzhuthivakkam- Courtyard Residence	Working drawing- Sections
WEEK 3		
13-02-2023	Puzhuthivakkam- Courtyard Residence	Working drawing- Part section
14-02-2023	Puzhuthivakkam- Courtyard Residence	Working drawing- Sections (Revision)
15-02-2023	Puzhuthivakkam- Courtyard Residence	Working drawing- Staircase detail
16-02-2023	Cottage house	Design- Conceptual plan
17-02-2023	Reflections residence- Interiors	Interiors detail- Sectional elevation
18-02-2023	Vadapalani Velaga Residence	Working drawing- Wash basin detail
	Reflections Residence- Interiors	Working drawing- Interior details
	Cottage house	Design- Schematic plan
WEEK 4		
20-02-2023	Reflections Residence- Interiors	Working drawing- Interior details
	Puzhuthivakkam- Courtyard Residence	Working drawing- Plan, Sections
21-02-2023	Vadapalani Velaga Residence	Interiors detail- Sectional elevation
22-02-2023	Vadapalani Velaga Residence	Working drawing- Interior details
	Reflections Residence- Interiors	Working drawing- Interior details
	Puzhuthivakkam- Courtyard Residence	Working drawing- Sump tank details
23-02-2023	Cottage house	Design- Schematic plan
24-02-2023	Cottage house	Design- Schematic plan
WEEK 5		
27-02-2023	Veltech college	Elevation Design- Elevation
28-02-2023	Veltech college	Elevation Design- 3d Model, plan
NO. OF DAYS: 22		
TOTAL NO. OF DAYS: 42/ 90		

WORK DAIRY

WORK DIARY- MARCH 2023		
38210028 GAYATHIRI. K. K		
DATE	PROJECT NAME/ PROJECT TYPOLOGY	WORK DESCRIPTION
WEEK 1		
01-03-2023	Cottage house	Design- schematic plan
02-03-2023	Veltech college	Elevation design- 3D model, Elevation (Revision)
03-03-2023	Veltech college	Elevation design- Plan (Revision)
	Cottage house	Design- schematic plan
04-03-2023	Aashini Residence	Working drawing- Utility area detail
WEEK 2		
06-03-2023		
07-03-2023	Aashini Residence	Working drawing- Utility area detail
	Cottage house	Design- schematic plan
08-03-2023	Cottage house	Design- 3d model
09-03-2023	Cottage house	Design- 3d model
	Vadapalani Velaga Residence	Working drawing- Plan- Revisions
10-03-2023	Rajesh residence	Design- schematic plan
WEEK 3		
13-03-2023	Cottage house	Design- schematic plan and 3d Model
	Puzhuthivakkam- Courtyard Residence	Site visit- Inspection of pile foundation
14-03-2023	Cottage house	Design- schematic plan
	Rajesh residence	Design- schematic plan
15-03-2023		Ab
16-03-2023	Rajesh residence	Design- schematic plan
17-03-2023	Aashini Residence	Working drawing- Utility area detail
18-03-2023	Rajesh residence	Design- schematic plan
WEEK 4		
20-03-2023	Cottage house	Design- schematic plan
21-03-2023	Aashini Residence	Working drawing- Utility area detail
23-03-2023	Qualifis Industry	3d model- Admin block
24-03-2023	Qualifis Industry	3d model- Admin block
WEEK 5		
27-03-2023	Qualifis Industry	Elevation design- Admin block
28-03-2023	Qualifis Industry	Elevation design- Admin block
29-03-2023	Rajesh residence	Design- schematic plan (Revision)
30-03-2023	Rajesh residence	Design- schematic plan (Revision)
31-03-2023	Qualifis Industry	Elevation design- Admin block
	NO. OF DAYS: 23	
	TOTAL NO. OF DAYS: 65/ 90	

WORK DIARY- APRIL 2023		
38210028 GAYATHIRI. K. K		
DATE	PROJECT NAME/ PROJECT TYPOLOGY	WORK DESCRIPTION
WEEK 1		
01-04-2023	Qualifis Industry	Elevation design- Admin block
WEEK 2		
03-04-2023	Reflections Residence- Interiors	3d model, Rendering views
	Qualifis Industry	Elevation design- 3d model
04-04-2023	Qualifis Industry	Elevation design- Plan
05-04-2023	Qualifis Industry	Elevation design- 3d model
06-04-2023	Qualifis Industry	Admin block- Plan
WEEK 3		
10-04-2023	Andimanayam-Slum development project	Pre DCR drawing- Block A
11-04-2023	Andimanayam-Slum development project	Pre DCR drawing- Block D
12-04-2023	Andimanayam-Slum development project	Pre DCR drawing- Block C & B
13-04-2023	Andimanayam-Slum development project	Pre DCR drawing- Block B
	Qualifis Industry	Elevation design- 3d model, Plan
15-04-2023	Farmhouse	Scheme plan- presentation
WEEK 4		
17-04-2023	Farmhouse	Scheme plan- presentation
	Aashini Residence	Working drawing- Staircase handrail details
18-04-2023	Qualifis Industry	Elevation design- 3d model, Rendering
	Farmhouse	Scheme plan- presentation
19-04-2023	Aashini Residence	Staircase detail- 3d model
20-04-2023	Vadapalani Velaga Residence	Working drawing- terrace garden details
21-04-2023	Aashini Residence	Staircase detail- Plan, 3d model
WEEK 5		
24-04-2023	Vadapalani Velaga Residence	Terrace detail drawing
25-04-2023	Maharajapuram Residence	Bathroom tile layout
26-04-2023	Puzhuthivakkam- Courtyard Residence	Pooja area- Garden
27-04-2023	Farmhouse	Scheme Plan
28-04-2023	Farmhouse	Scheme Plan
29-04-2023	Farmhouse	Scheme Plan
	NO. OF DAYS: 21	
	TOTAL NO. OF DAYS: 86/ 90	
WEEK 1		
02-05-2023	Puzhuthivakkam- Courtyard Residence	Civil drawing
03-05-2023	Puzhuthivakkam- Courtyard Residence	Working drawing- Sump detail
		Pooja area, Garden- Dwg., 3d model
04-05-2023	Puzhuthivakkam- Courtyard Residence	Pooja area, Garden- Dwg., 3d model
05-05-2023	Puzhuthivakkam- Courtyard Residence	Working drawing- Sections (Revision)
	TOTAL NO. OF DAYS: 90/ 90	



DESIGN TECH
Architects-Interior Designers-Management Consultants

Sarath Chandra Kanth
B. ARCH. M. BEM.

Yalini Chandra Kanth
B. ARCH.

25 May 2023

TO
The Principal/ HOD
School of building and environment
Sathyabama institute of science and technology
Chennai.

Sir/madam,

SUB: Internship Completion Certificate

This is to certify that **Ms. Gayathiri K.K** (Reg.No.38210028) from School of building and environment, Sathyabama institute of science and technology has successfully completed her internship programme in our organisation from January 2, 2023 to May 5,2023 for a period of 90 working days.

During this tenure she was exposed to a variety of projects and site visits and to various aspects of architectural and Interior design including and not restricted to design conceptualization, Working drawings, Services, and structural coordination etc.

She exhibited good teamwork skills and she was competent to perform the assigned work.

We wish her all success in her future endeavours.

For Design tech,

Ar.U. Sarath Chandra Kanth
Principle Architect

DESIGN TECH
G-C, Srivari Apartments,
No. 18, Abdul Razack Street,
Saidapet, Chennai - 15. Ph: 42010687
E-mail: designtechennai@gmail.com

ABOUT THE FIRM

COTTAGE HOUSE

RAJESH RESIDENCE

FARMHOUSE

Scheme drawing

Plan- presentation

COURTYARD RESIDENCE

Approval drawing

Civil drawing

Sections

Terrace swimming pool detail

Staircase detail

External and internal plumbing layout

Sump detail

Septic tank detail

OHT detail

Garden design

Balcony design

Sitout design

Site visit

PONDICHERY RESIDENCE

Joinery detail

DINDUGAL RESIDENCE

Joinery detail

AASHINI RESIDENCE

Plan- presentation

Utility area detail

VELAGA RESIDENCE

Terrace garden detail

Bedroom- Interiors detail

REFLECTIONS RESIDENCE

Library- Interiors detail

VELTECH UNIVERSITY

Plan

Elevations

QUALIFIS _ADMIN BLOCK

Plan

Elevations

SLUM DEVELOPMENT PROJECT

Block A- Pre-dcr plan

Block A- Elevation

Block C& D- Working drawing plan

Block C& D- Elevations

COMMUNITY HALL

Scheme drawing

Sections _Revised

CRITICAL OVERVIEW

ABOUT THE FIRM:

DESIGN TECH, A well renowned architectural firm in Saidapet, Chennai, established by Ar. U. Sarath Chandra kanth and Ar. Yalini Chandra kanth, in January 1999, having field experience for over a period of 20 years.



The firm handles various project typologies ranging from Hospitals, Industrial, Institutional, Commercial, Religious, Residential to Interiors.

Design tech have taken the designing of homes and infrastructure to a new level by giving the customers a home that is known for its efficiency and conscious use of energy and resources, making the overall project cost-efficient. Their goal is to give the users a dream home that are Long-time-lasting with the use of low-cost impacting material.



DESIGN TECH offers clients a contemporary style of design that are inclusive of nature. Modern architecture is a beautiful medley of organic designs which keeps a fair balance between nature and human existence. These projects are attractive to the eye and environment friendly. The team masters in keeping a keen eye to maintain the beauty and semblance between mother earth and architecture in one single frame.



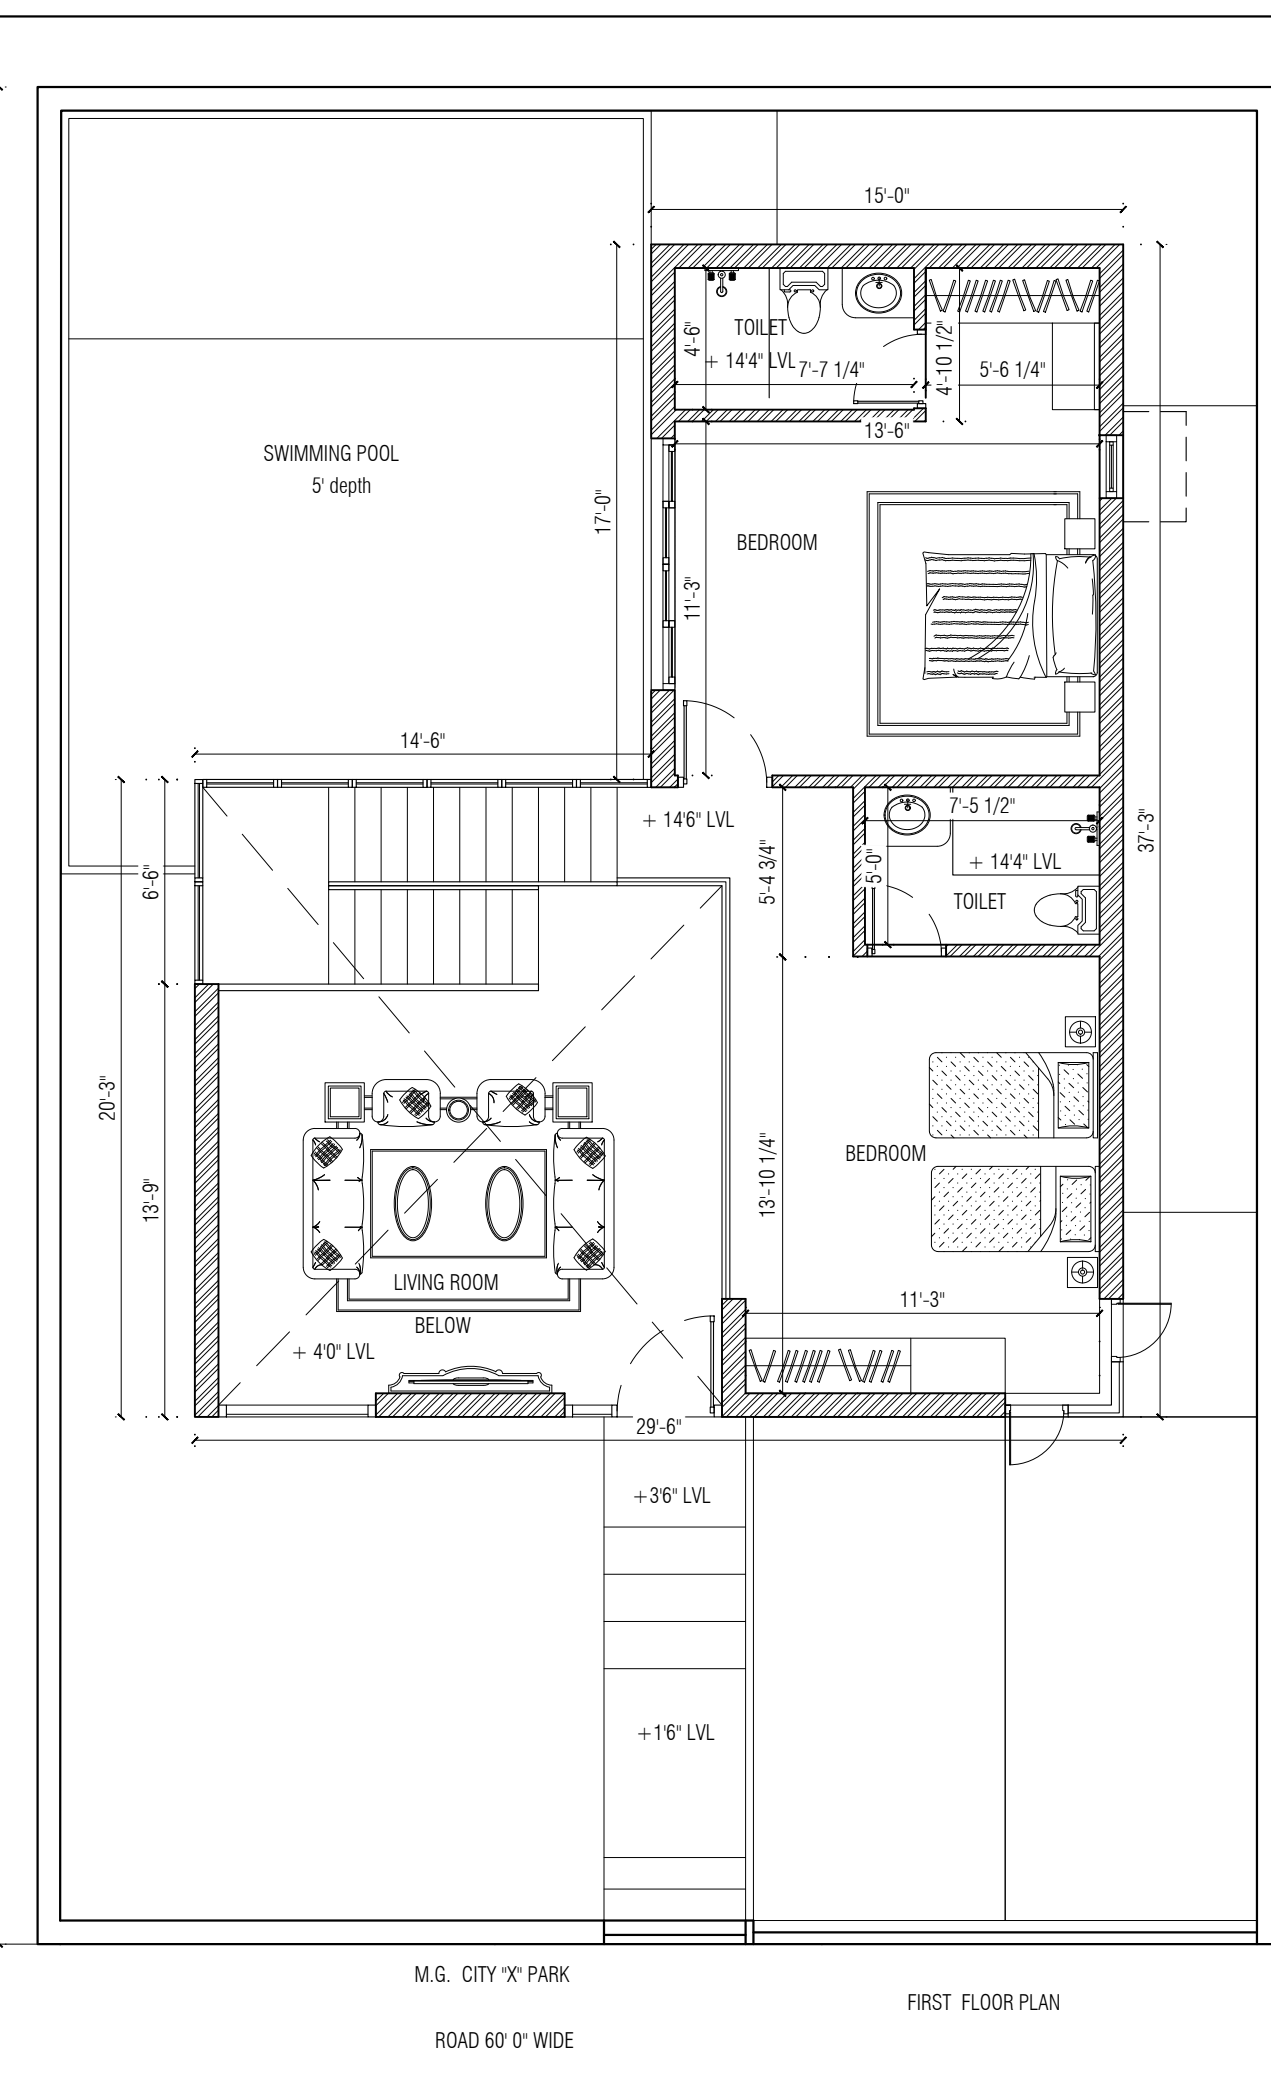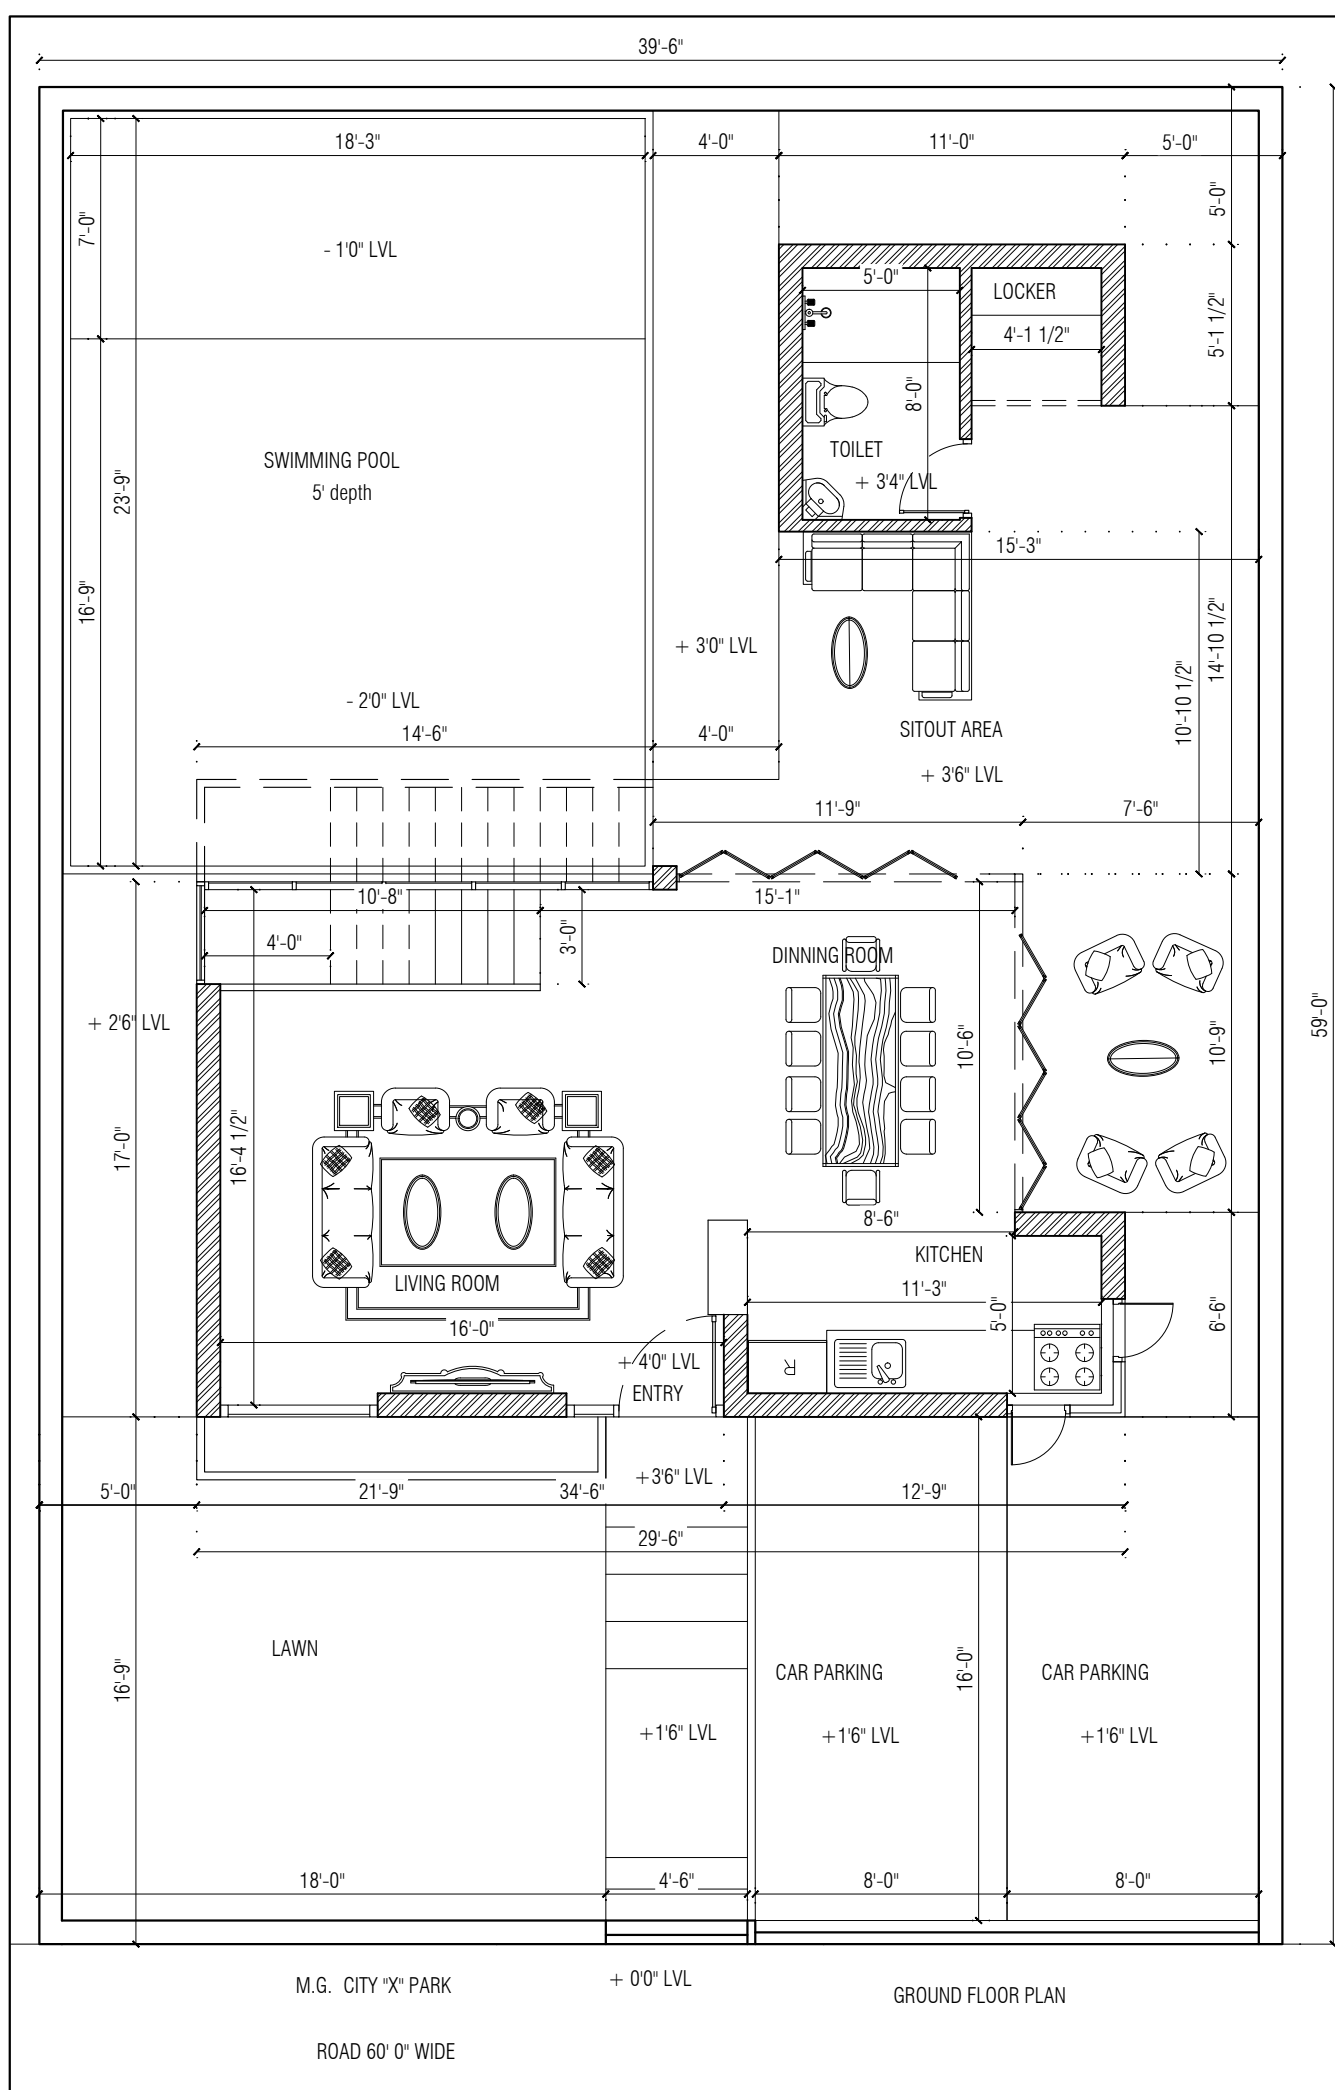

NOTE:

- * ALL DIMENSIONS TO BE CHECKED AT SITE. NO DIMENSION TO BE SCALED OFF FROM DRAWINGS ONLY WRITTEN DIMENSIONS TO BE FOLLOWED.
- * IN THE EVENT OF ANY DISCREPANCIES OR DIFFERENCES BETWEEN ANY OTHER DRAWING OR SITE CONDITIONS OR OTHERWISE IMMEDIATE REFERENCE IS BE MADE TO THE DESIGNERS FOR CLARIFICATION PRIOR TO EXECUTION OF WORK AT SITE.
- * THE DRAWING AND DESIGN ARE THE SOLE PROPERTY OF DESIGN TECH ARCHITECTS & INTERIOR DESIGNERS AND SHOULD NOT BE REPRODUCED IN WHOLE OR IN PART OR UTILIZED IN ANY OTHER MANNER WHAT SO EVEN WITHOUT THEIR EXPRESSED WRITTEN PERMISSION.

SIGNATURE & SEAL

S.NO	REVISIONS	DATE
PROJECT: PROPOSED COTTAGE AT KUNDRATHUR		
TITLE: FLOOR PLAN		
DRG NO : 01A	DRG TYPE:	
JOB NO :	RES / ARC / W / 01A	
SCALE : 1:75	NORTH :	
DRN BY : Gayathiri		
CHKD BY : Ar. Sarath		
DATE : 08.03.23		
CLIENT: Mr. KARUNAGARAN AT.....CHENNAI		
ARCHITECT: DESIGN TECH ARCHITECTS, INTER.DESIGNERS & MANAGEMENT CONSULTANTS. "GC" SRIVARI APARTMENTS, NO.18, ABDUL RAZACK STREET, SAIDAPET, CHENNAI-600 015. PHONE:(044) 420 10 687/059. email:designtechennai@gmail.com		



NOTE:
 * ALL DIMENSIONS TO BE CHECKED AT SITE. NO DIMENSION TO BE SCALED OFF FROM DRAWINGS ONLY WRITTEN DIMENSIONS TO BE FOLLOWED.
 * IN THE EVENT OF ANY DISCREPANCIES OR DIFFERENCES BETWEEN ANY OTHER DRAWING OR SITE CONDITIONS OR OTHERWISE IMMEDIATE REFERENCE IS BE MADE TO THE DESIGNERS FOR CLARIFICATION PRIOR TO EXECUTION OF WORK AT SITE.
 * THE DRAWING AND DESIGN ARE THE SOLE PROPERTY OF DESIGN TECH ARCHITECTS & INTERIOR DESIGNERS AND SHOULD NOT BE REPRODUCED IN WHOLE OR IN PART OR UTILIZED IN ANY OTHER MANNER WHAT SO EVEN WITHOUT THEIR EXPRESSED WRITTEN PERMISSION.

SIGNATURE & SEAL

1.	BEDROOM TO SOUTHWEST	31.03.23
S.NO	REVISIONS	DATE


PROJECT:
 PROPOSED COTTAGE
 AT KUNDRATHUR

TITLE:
 FLOOR PLAN- OPTION 1


DRG NO : 01A	DRG TYPE:
JOB NO :	RES / ARC / W / 01A
SCALE : 1/8" = 1'-0"	NORTH :
DRN BY : Gayathiri	
CHKD BY : Ar. Sarath	
DATE : 20.03.23	

CLIENT:
 Mr. KARUNAGARAN
 AT.....CHENNAI


ARCHITECT: DESIGN TECH
 ARCHITECTS, INTER.DESIGNERS &
 MANAGEMENT CONSULTANTS.
 "GC" SRIVARI APARTMENTS, NO.18,
 ABDUL RAZACK STREET,
 SAIDAPET, CHENNAI-600 015.
 PHONE:(044) 420 10 687/059.
 email:designtechennai@gmail.com

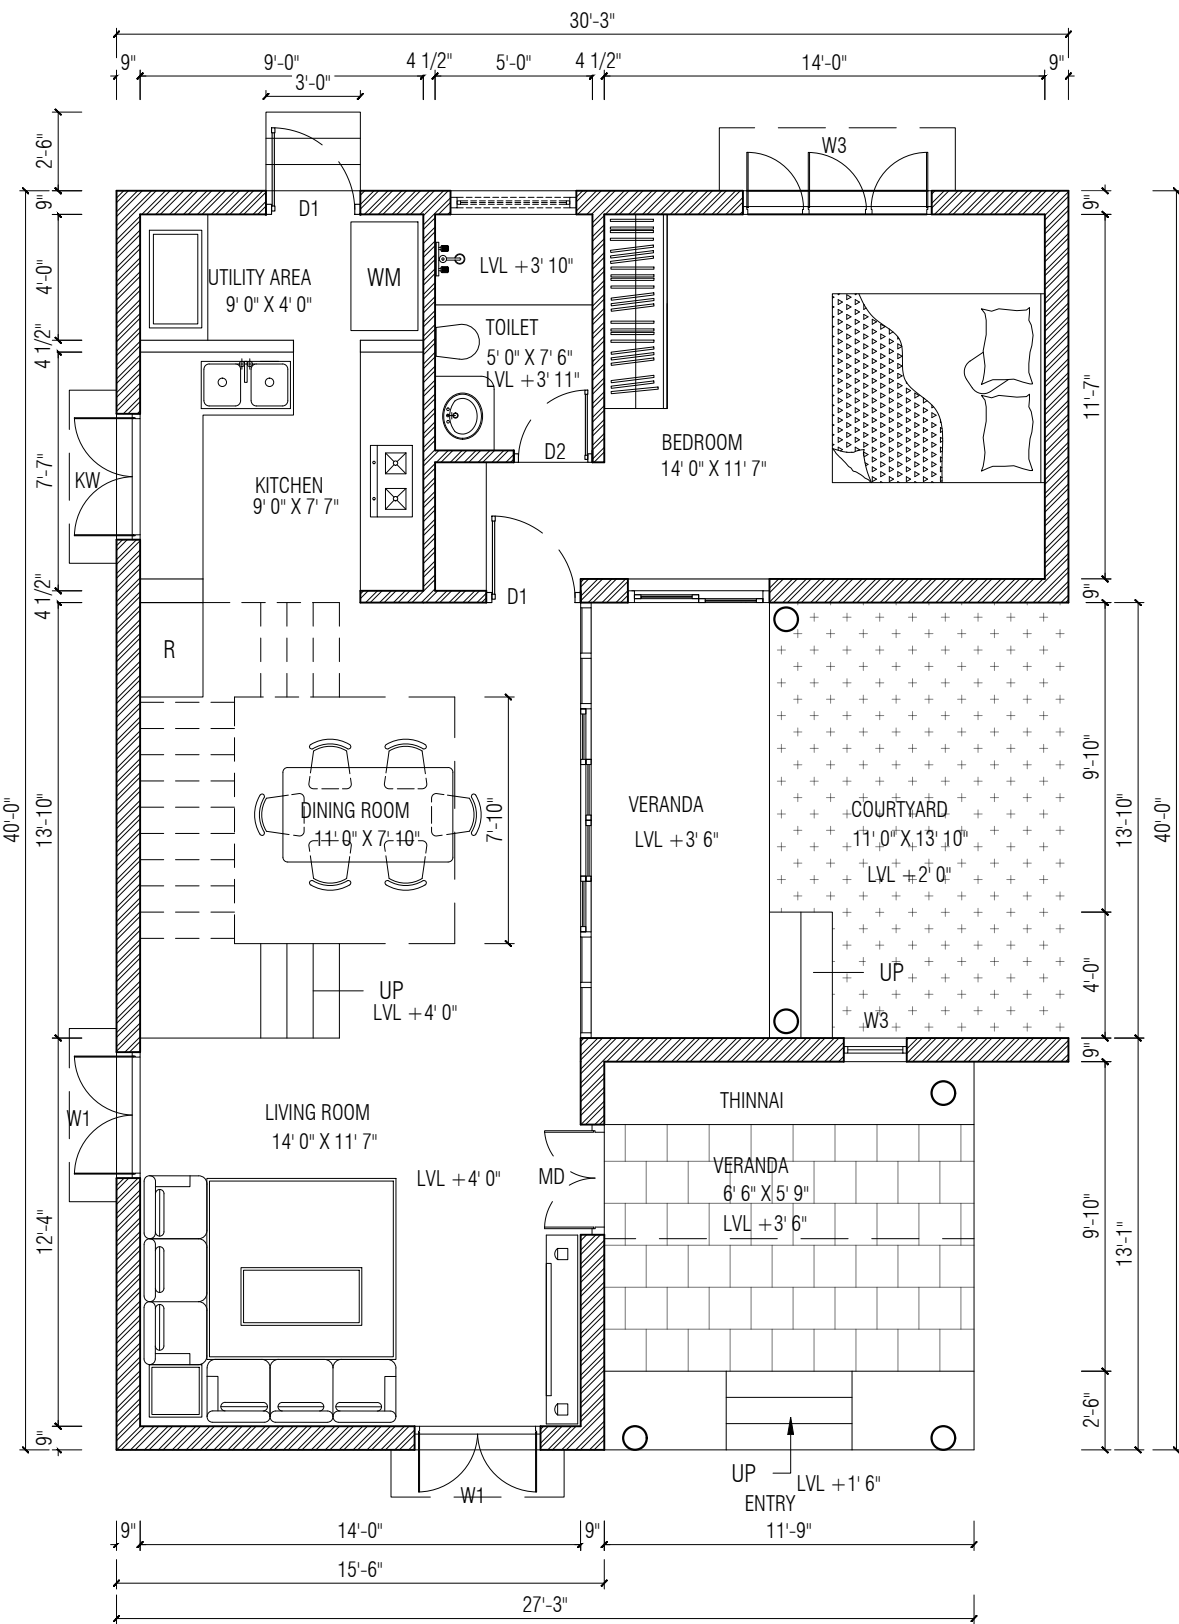

GROUND FLOOR PLAN
AREA: 960 ft2

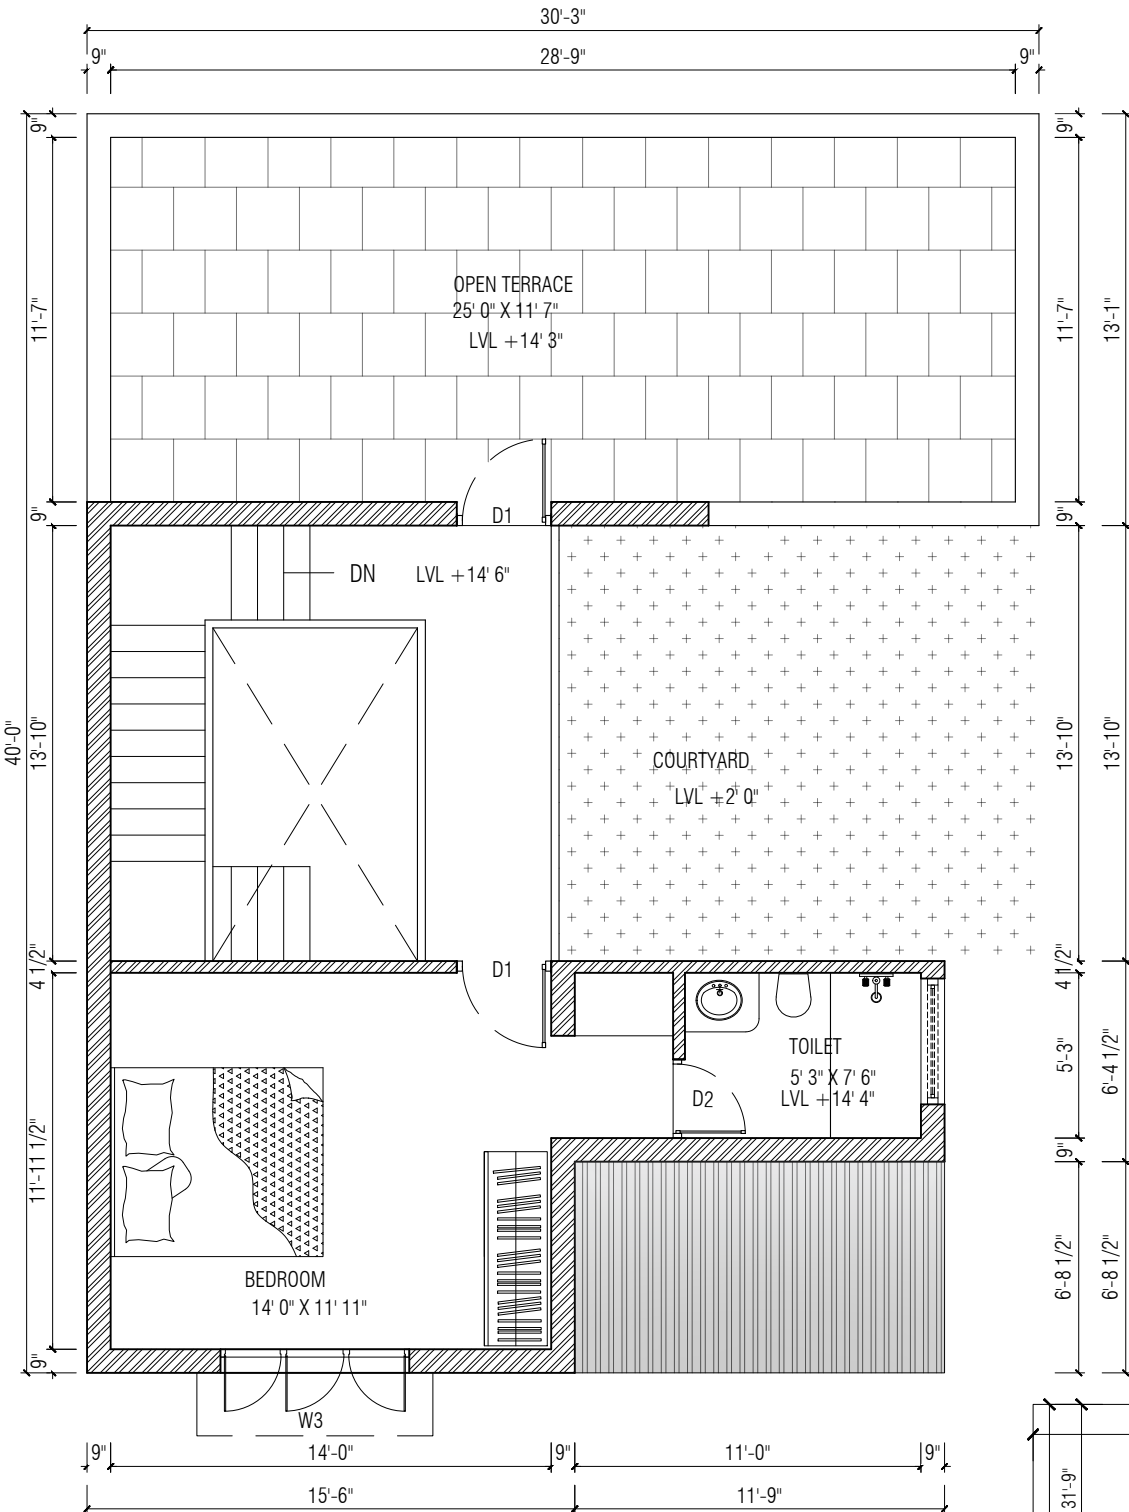

FIRST FLOOR PLAN
AREA: 487 ft2

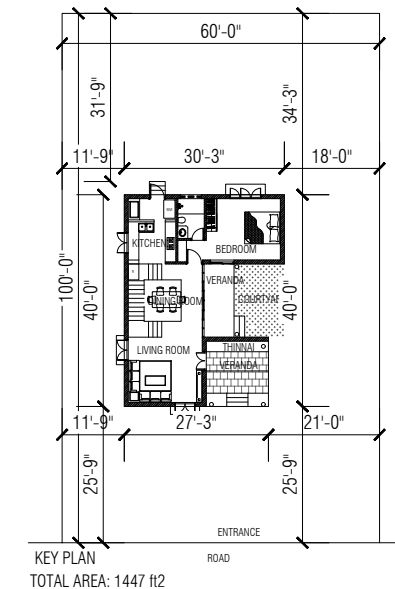


NOTE:
* ALL DIMENSIONS TO BE CHECKED AT SITE. NO DIMENSION TO BE SCALED OFF FROM DRAWINGS ONLY WRITTEN DIMENSIONS TO BE FOLLOWED.
* IN THE EVENT OF ANY DISCREPANCIES OR DIFFERENCES BETWEEN ANY OTHER DRAWING OR SITE CONDITIONS OR OTHERWISE IMMEDIATE REFERENCE IS BE MADE TO THE DESIGNERS FOR CLARIFICATION PRIOR TO EXECUTION OF WORK AT SITE.
* THE DRAWING AND DESIGN ARE THE SOLE PROPERTY OF DESIGN TECH ARCHITECTS & INTERIOR DESIGNERS AND SHOULD NOT BE REPRODUCED IN WHOLE OR IN PART OR UTILIZED IN ANY OTHER MANNER WHAT SO EVEN WITHOUT THEIR EXPRESSED WRITTEN PERMISSION.


SIGNATURE & SEAL

S.NO	REVISIONS	DATE


PROJECT:	PROPOSED RESIDENCE AT TRICHY
TITLE:	FLOOR PLAN
DRG NO : 01A	DRG TYPE:
JOB NO :	RES / ARC / W / 01A
SCALE : 1:75	NORTH :
DRN BY : Gayathiri	
CHKD BY : Ar. Sarath	
DATE : 17.03.23	
CLIENT:	Mr. RAJESH
ARCHITECT:	DESIGN TECH ARCHITECTS, INTER.DESIGNERS & MANAGEMENT CONSULTANTS.
	"GC" SRIVARI APARTMENTS, NO.18, ABDUL RAZACK STREET, SAIDAPET, CHENNAI-600 015.
	PHONE:(044) 420 10 687/059.
	email:designtechennai@gmail.com

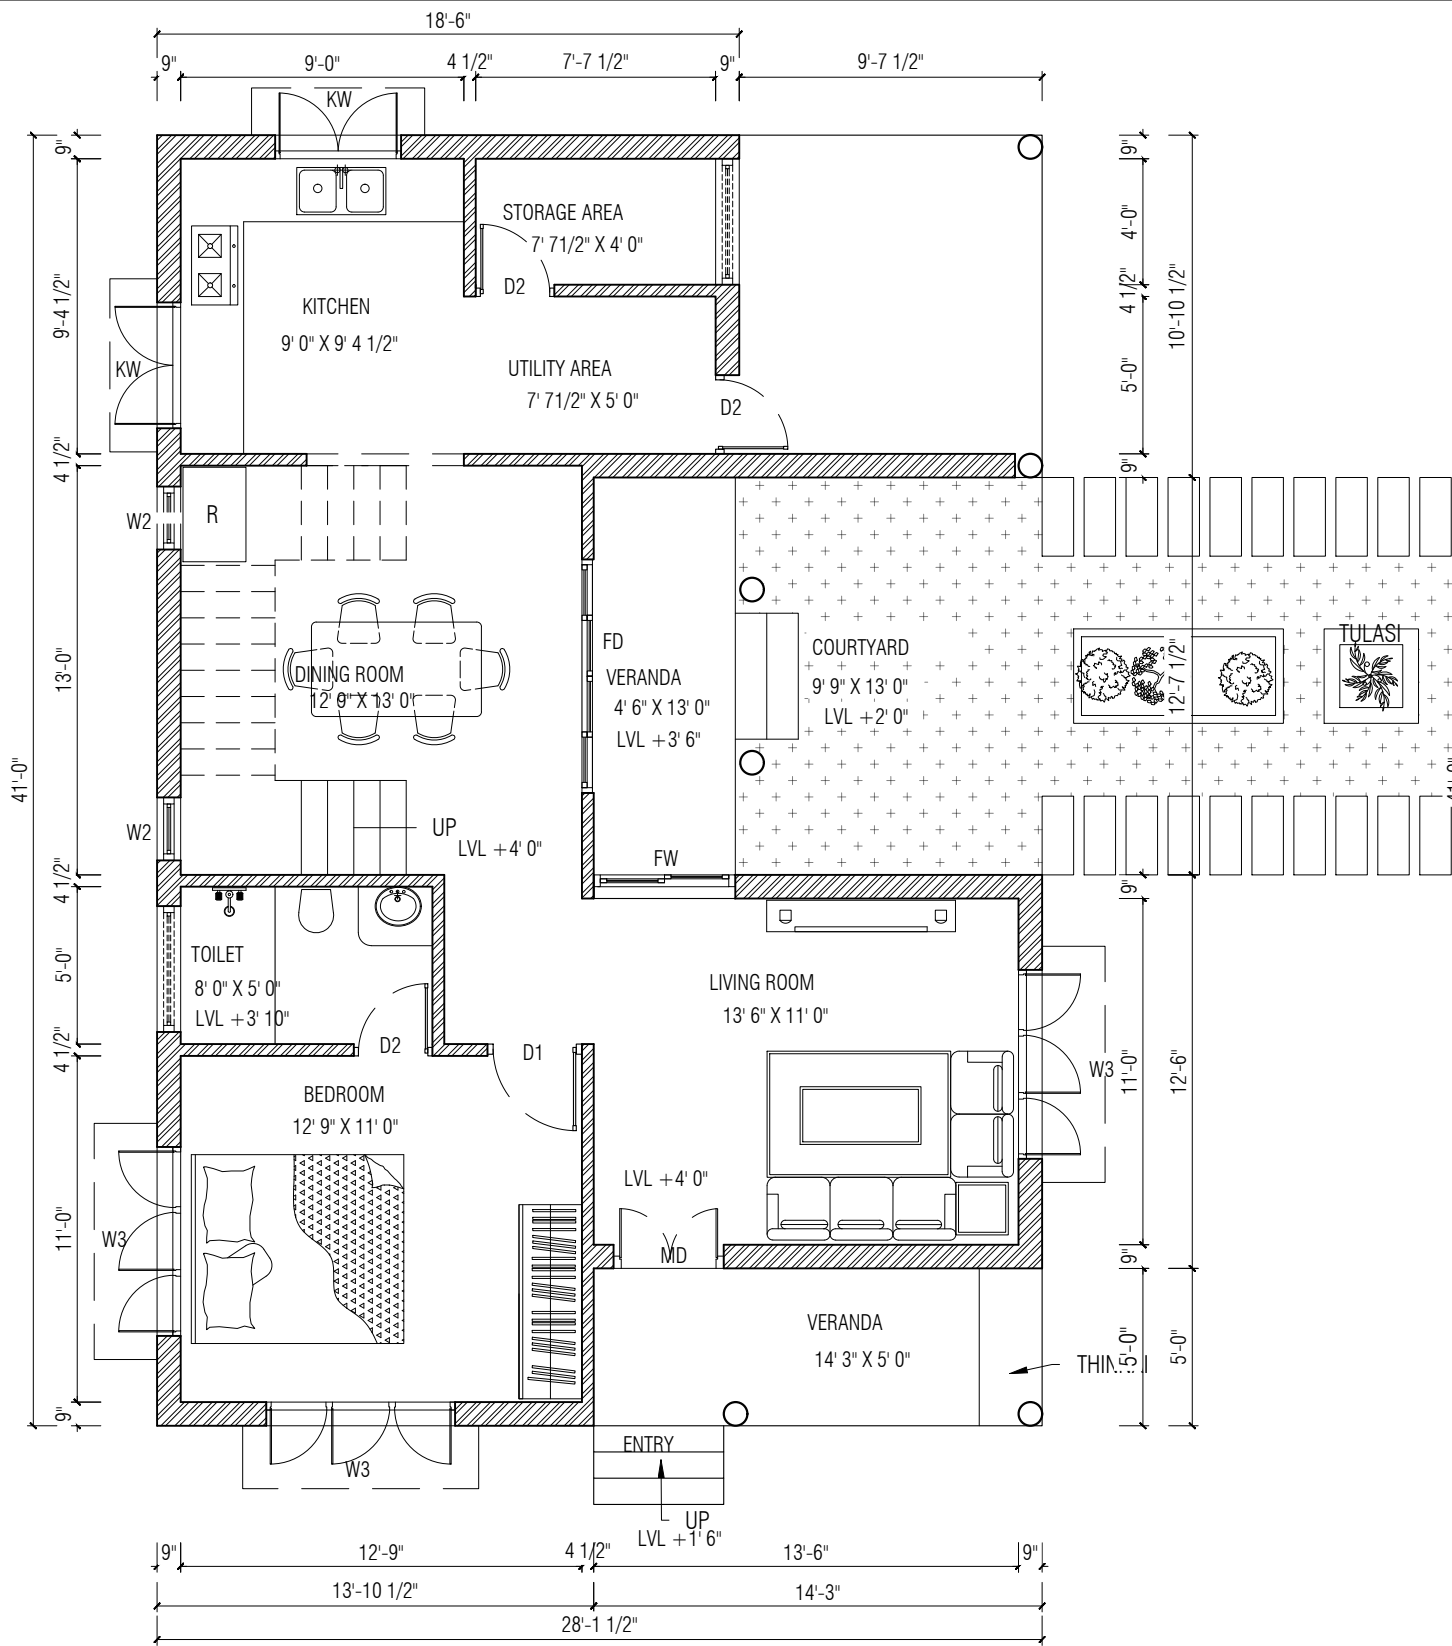

GROUND FLOOR PLAN
AREA: 927 ft2

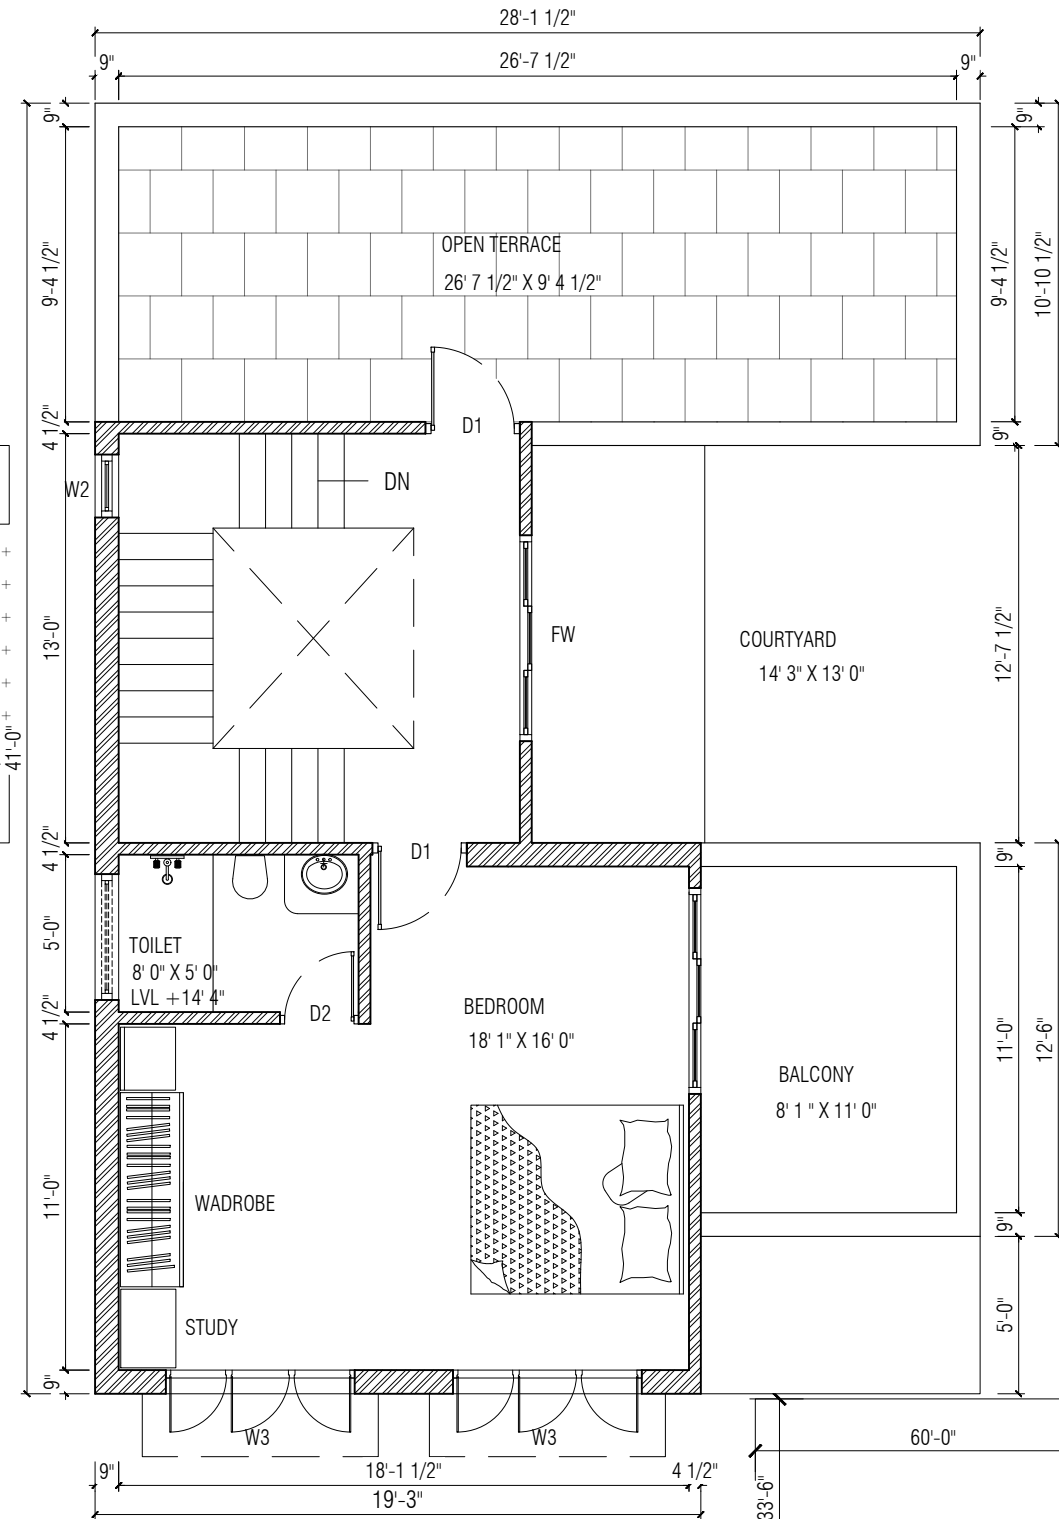

FIRST FLOOR PLAN
AREA: 631 ft2

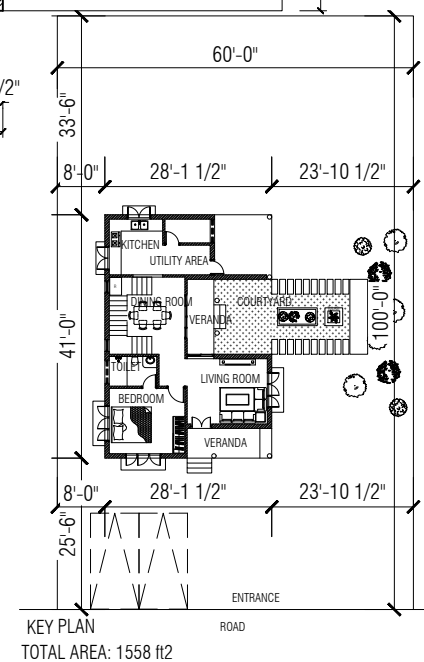

KEY PLAN
TOTAL AREA: 1558 ft2

NOTE:
* ALL DIMENSIONS TO BE CHECKED AT SITE. NO DIMENSION TO BE SCALED OFF FROM DRAWINGS ONLY WRITTEN DIMENSIONS TO BE FOLLOWED.
* IN THE EVENT OF ANY DISCREPANCIES OR DIFFERENCES BETWEEN ANY OTHER DRAWING OR SITE CONDITIONS OR OTHERWISE IMMEDIATE REFERENCE IS BE MADE TO THE DESIGNERS FOR CLARIFICATION PRIOR TO EXECUTION OF WORK AT SITE.
* THE DRAWING AND DESIGN ARE THE SOLE PROPERTY OF DESIGN TECH ARCHITECTS & INTERIOR DESIGNERS AND SHOULD NOT BE REPRODUCED IN WHOLE OR IN PART OR UTILIZED IN ANY OTHER MANNER WHAT SO EVEN WITHOUT THEIR EXPRESSED WRITTEN PERMISSION.

SIGNATURE & SEAL

1. BEDROOM TO SOUTHWEST 31.03.23

S.NO REVISIONS DATE

PROJECT:
PROPOSED RESIDENCE
AT TRICHY

TITLE:
FLOOR PLAN- OPTION 1

DRG NO : 01A DRG TYPE:

JOB NO : RES / ARC / W / 01A

SCALE : 1:75 NORTH :

DRN BY : Gayathiri


CHKD BY : Ar. Sarath

DATE : 31.03.23


CLIENT:

Mr. RAJESH


ARCHITECT: DESIGN TECH
ARCHITECTS, INTER.DESIGNERS &
MANAGEMENT CONSULTANTS.
"GC" SRIVARI APARTMENTS, NO.18,
ABDUL RAZACK STREET,
SAIDAPET, CHENNAI-600 015.
PHONE:(044) 420 10 687/059.
email:designtechennai@gmail.com

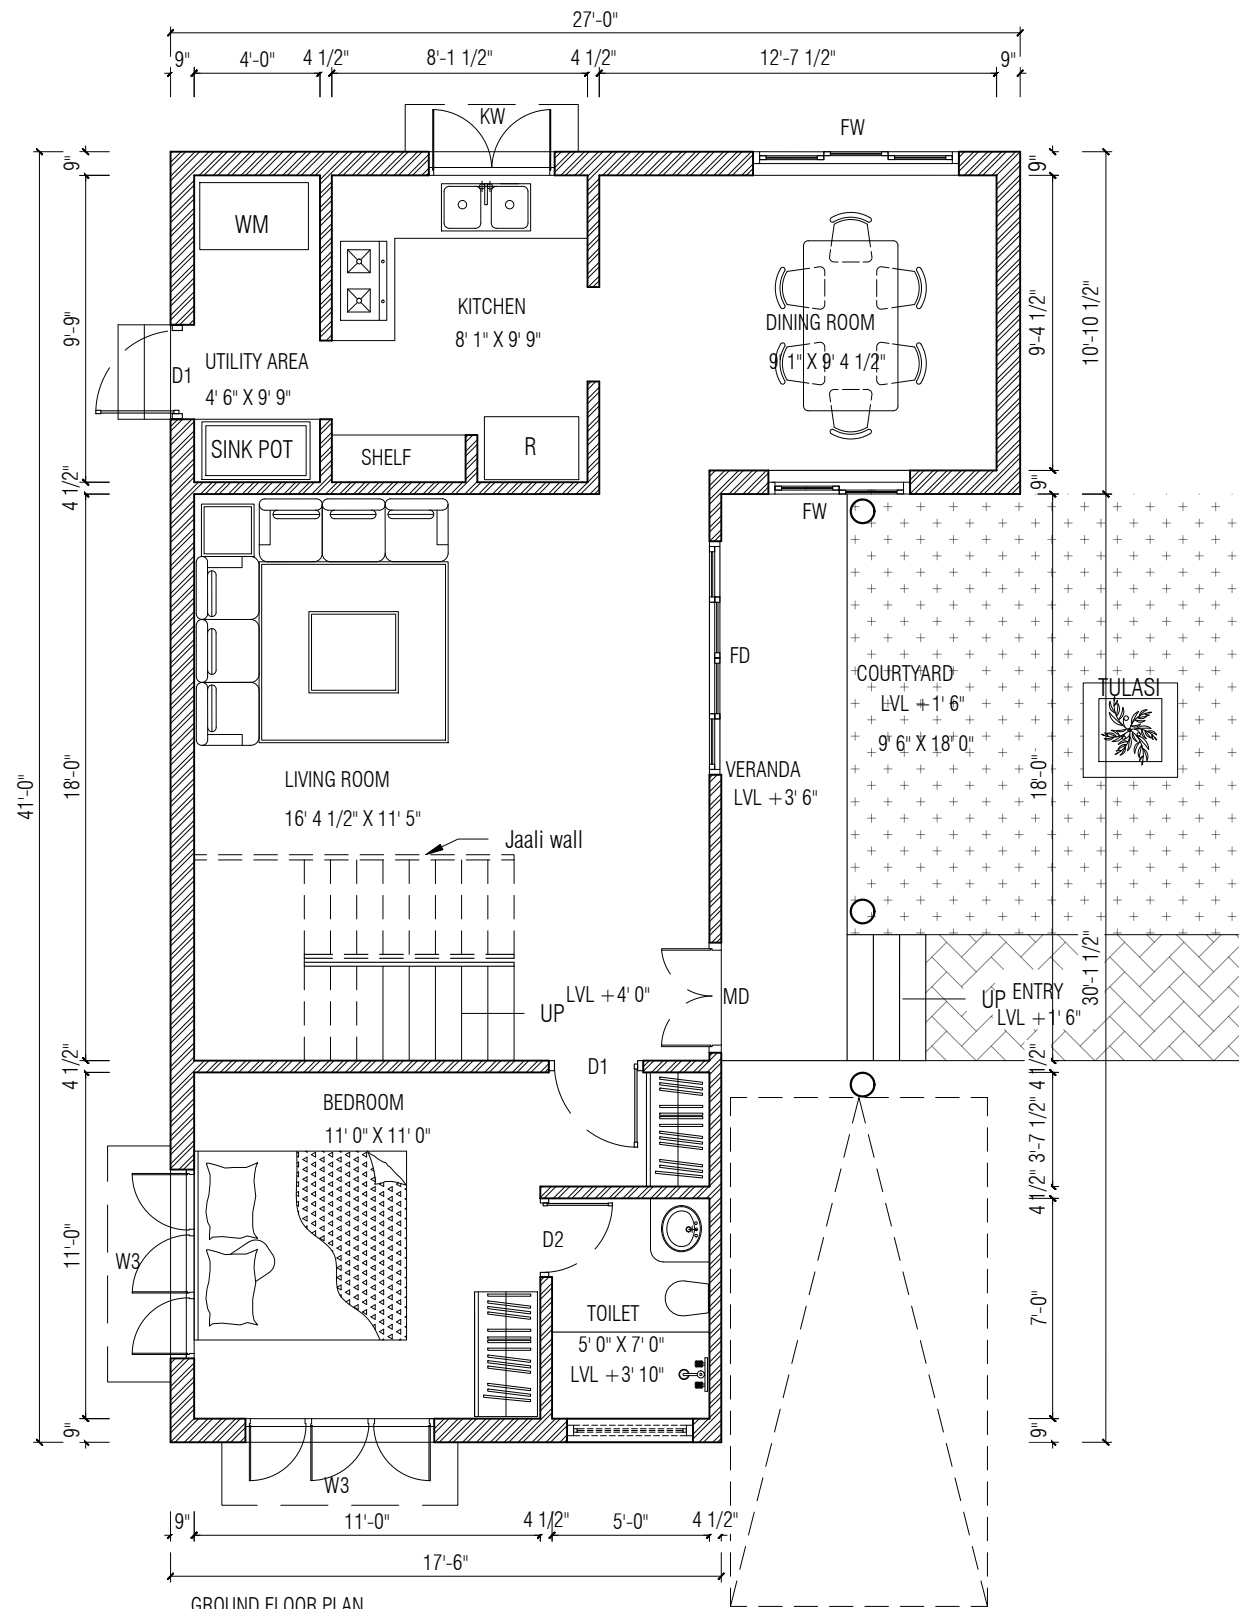

GROUND FLOOR PLAN
AREA: 820 ft2

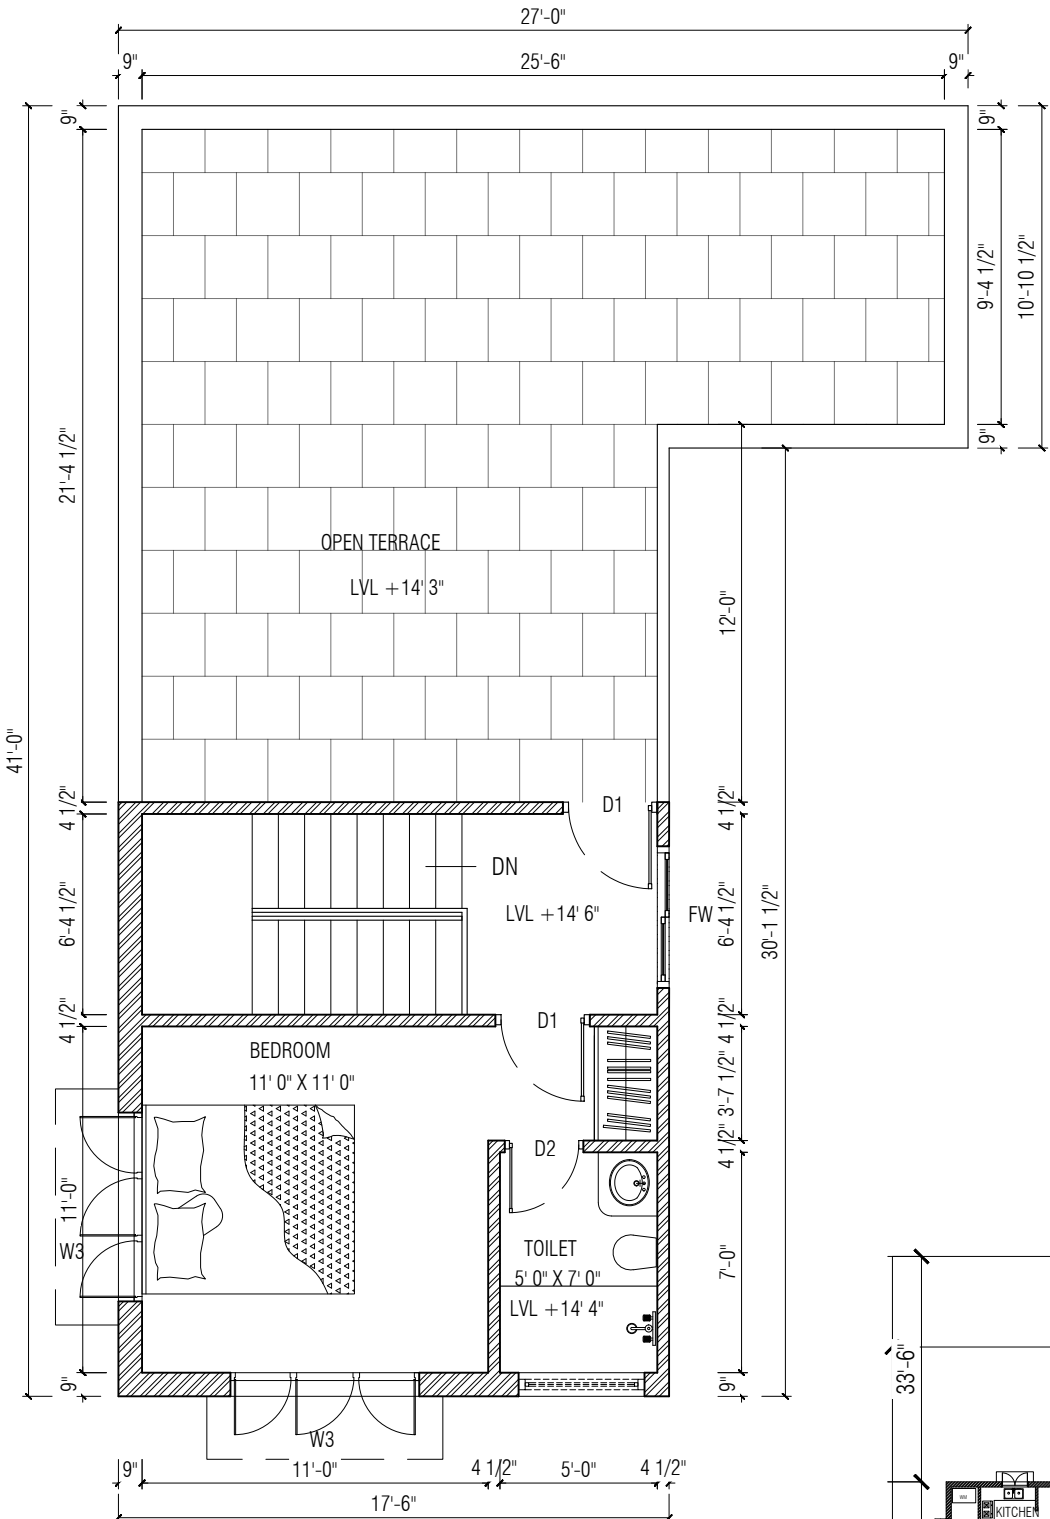

FIRST FLOOR PLAN
AREA: 330 ft2

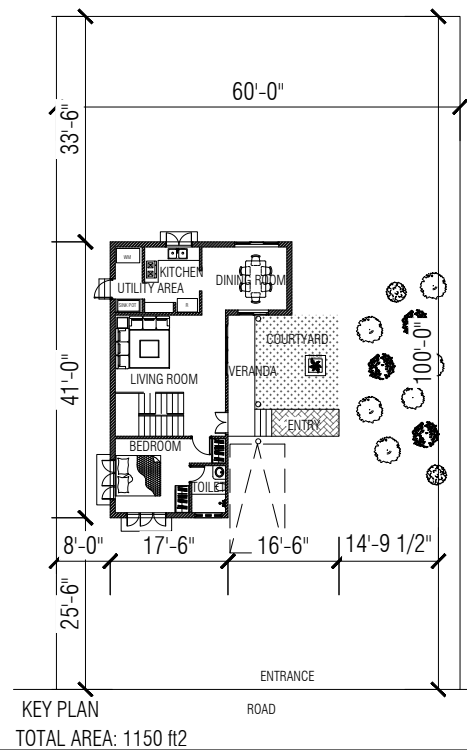

KEY PLAN
TOTAL AREA: 1150 ft2

NOTE:
* ALL DIMENSIONS TO BE CHECKED AT SITE. NO DIMENSION TO BE SCALED OFF FROM DRAWINGS ONLY WRITTEN DIMENSIONS TO BE FOLLOWED.
* IN THE EVENT OF ANY DISCREPANCIES OR DIFFERENCES BETWEEN ANY OTHER DRAWING OR SITE CONDITIONS OR OTHERWISE IMMEDIATE REFERENCE IS BE MADE TO THE DESIGNERS FOR CLARIFICATION PRIOR TO EXECUTION OF WORK AT SITE.
* THE DRAWING AND DESIGN ARE THE SOLE PROPERTY OF DESIGN TECH ARCHITECTS & INTERIOR DESIGNERS AND SHOULD NOT BE REPRODUCED IN WHOLE OR IN PART OR UTILIZED IN ANY OTHER MANNER WHAT SO EVEN WITHOUT THEIR EXPRESSED WRITTEN PERMISSION.

SIGNATURE & SEAL


1.	BEDROOM TO SOUTHWEST	31.03.23
S.NO	REVISIONS	DATE

PROJECT:
PROPOSED RESIDENCE
AT TRICHY

TITLE:
FLOOR PLAN- OPTION 2

DRG NO : 01A	DRG TYPE:
JOB NO :	RES / ARC / W / 01A
SCALE : 1:75	NORTH :
DRN BY : Gayathiri	
CHKD BY : Ar. Sarath	
DATE : 31.03.23	
CLIENT:	
Mr. RAJESH	


ARCHITECT: DESIGN TECH
ARCHITECTS, INTER.DESIGNERS &
MANAGEMENT CONSULTANTS.
"GC" SRIVARI APARTMENTS, NO.18,
ABDUL RAZACK STREET,
SAIDAPET, CHENNAI-600 015.
PHONE:(044) 420 10 687/059.
email:designtechennai@gmail.com

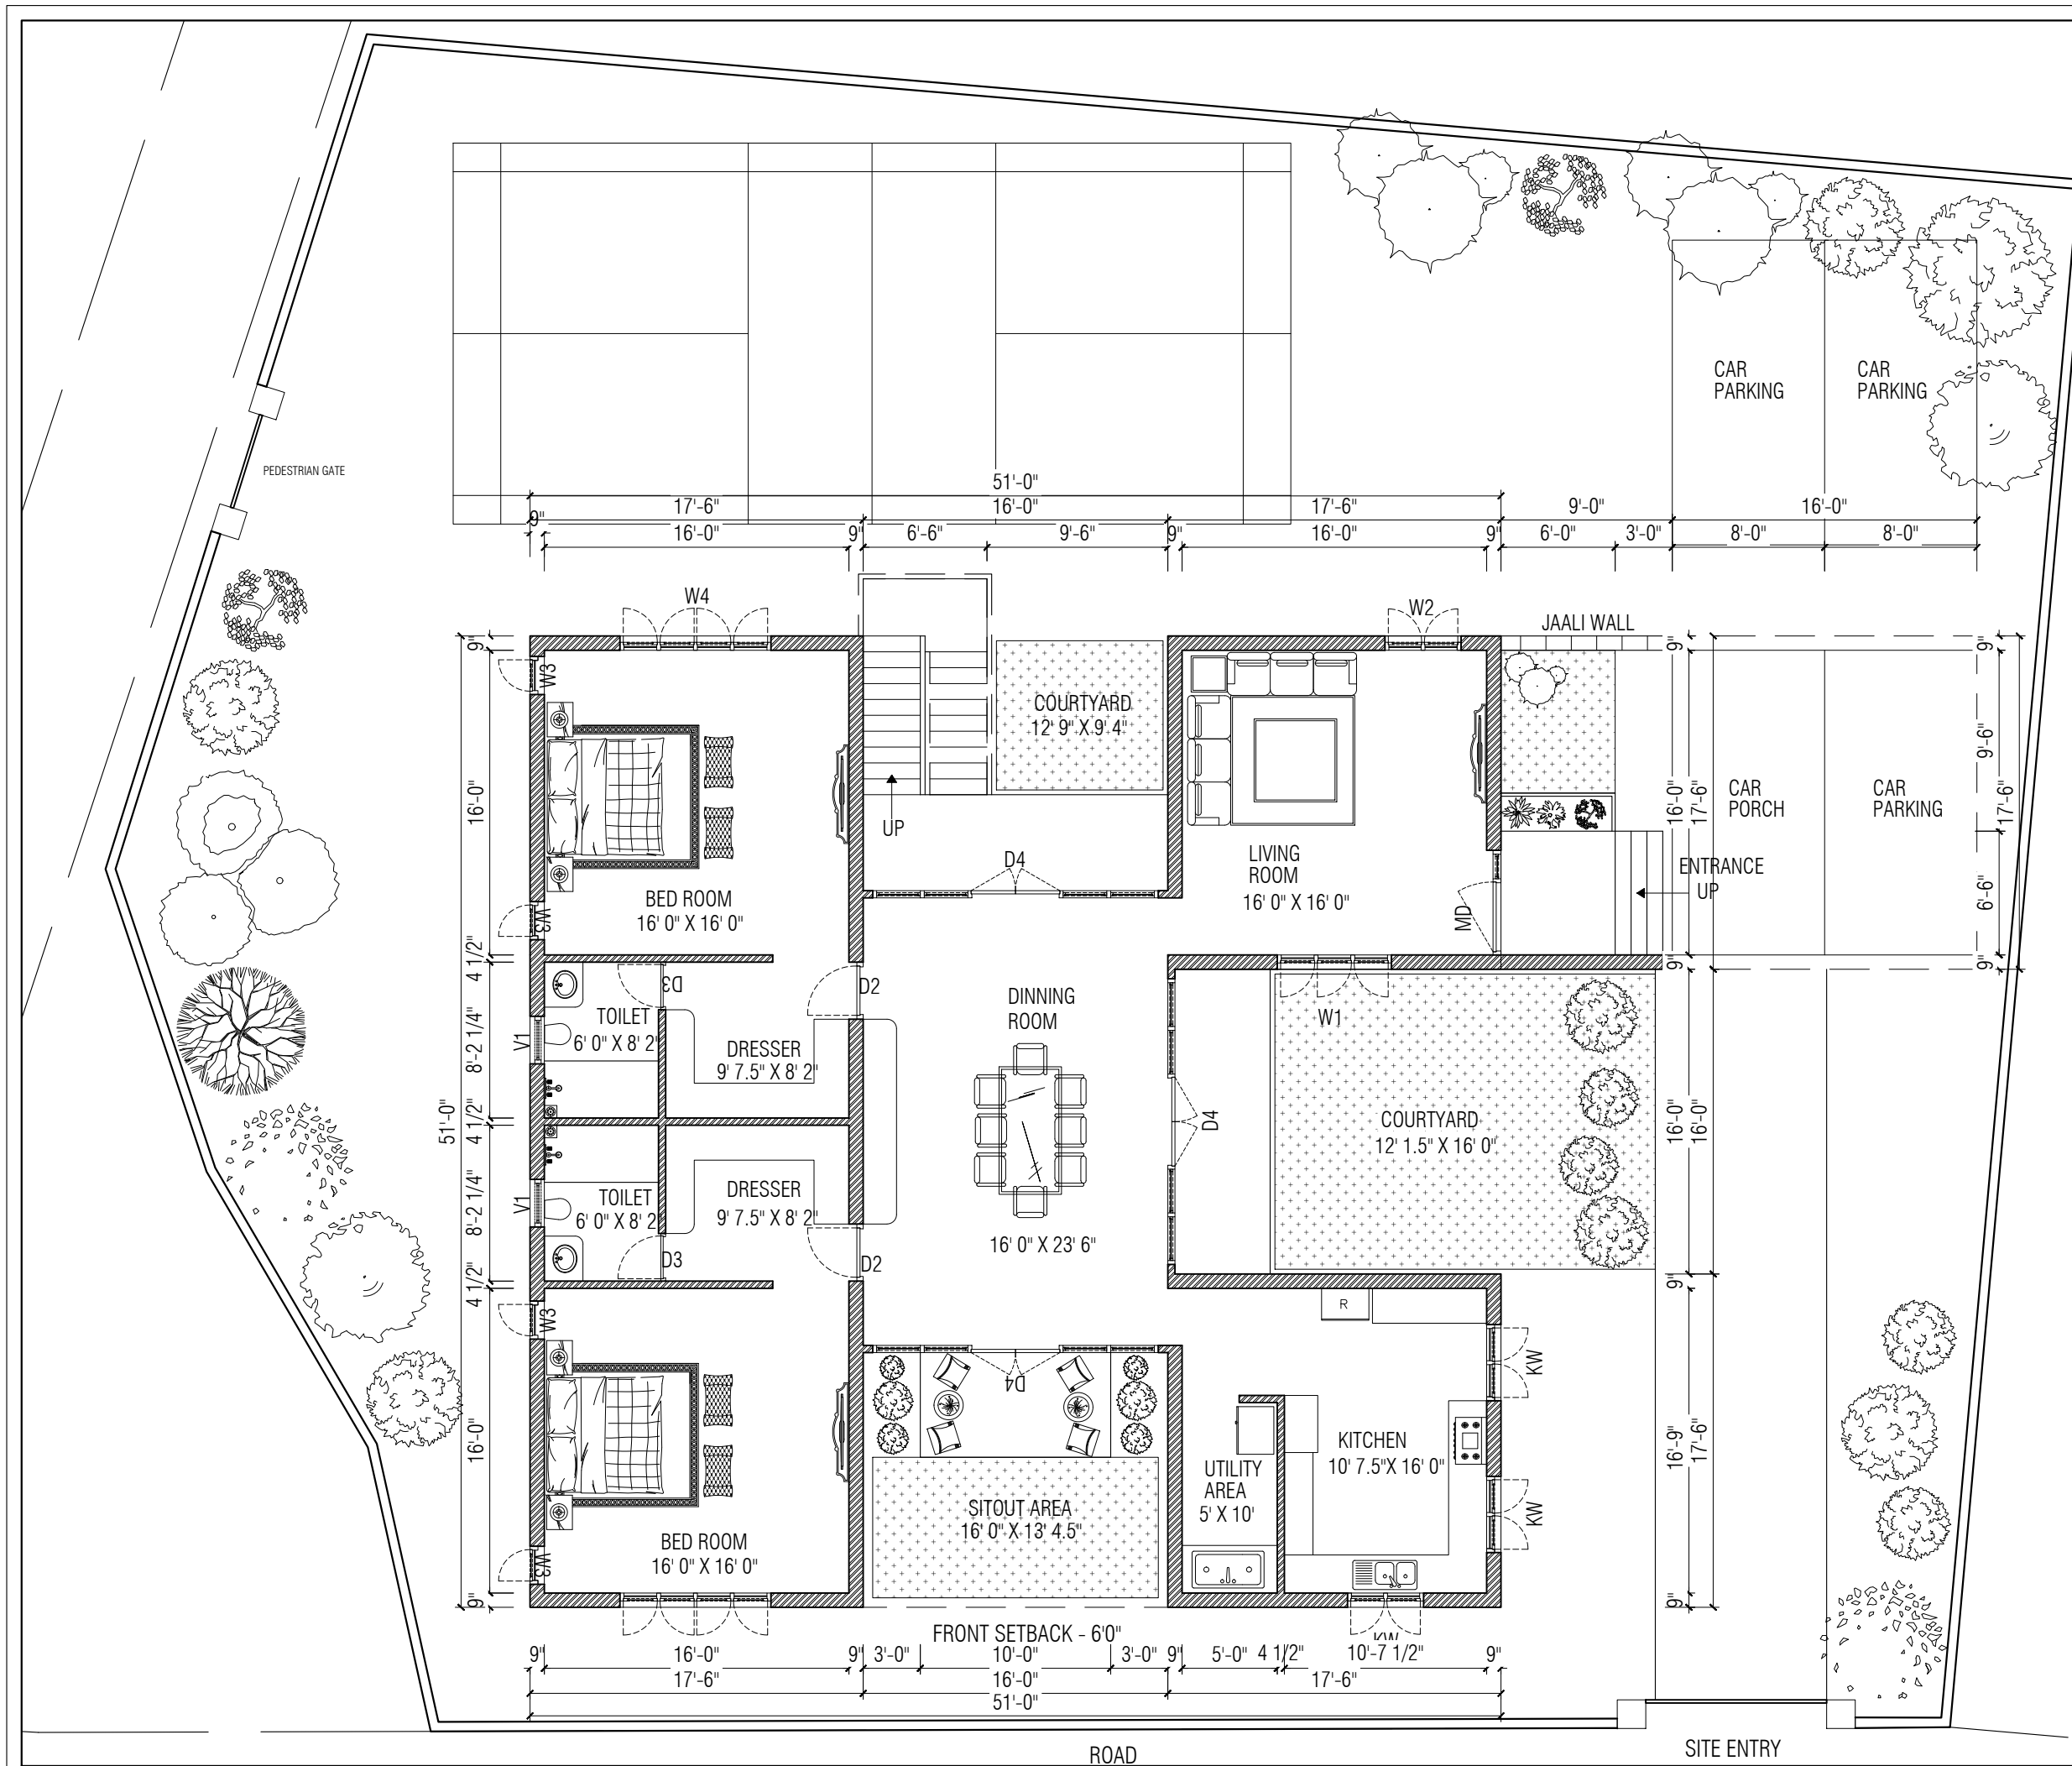

NOTE:
* ALL DIMENSIONS TO BE CHECKED AT SITE. NO DIMENSION TO BE SCALED OFF FROM DRAWINGS ONLY WRITTEN DIMENSIONS TO BE FOLLOWED.
* IN THE EVENT OF ANY DISCREPANCIES OR DIFFERENCES BETWEEN ANY OTHER DRAWING OR SITE CONDITIONS OR OTHERWISE IMMEDIATE REFERENCE IS BE MADE TO THE DESIGNERS FOR CLARIFICATION PRIOR TO EXECUTION OF WORK AT SITE.
* THE DRAWING AND DESIGN ARE THE SOLE PROPERTY OF DESIGN TECH ARCHITECTS & INTERIOR DESIGNERS AND SHOULD NOT BE REPRODUCED IN WHOLE OR IN PART OR UTILIZED IN ANY OTHER MANNER WHAT SO EVEN WITHOUT THEIR EXPRESSED WRITTEN PERMISSION.

SIGNATURE & SEAL

S.NO	REVISIONS	DATE
PROJECT: PROPOSED RESIDENCE FOR MR.SANGEETH KUMAR @ KODAIKANAL		
TITLE: FARMHOUSE- SITE CUM GROUND FLOOR PLAN		
DRG NO : 02B		DRG TYPE:
JOB NO :		RES / ARC / W / 02B
SCALE : 1:100		NORTH : 
DRN BY : Gayathiri		
CHKD BY : Ar. Sarath		
DATE : 29.04.23		
CLIENT: MR.SANGEETH KUMAR		
ARCHITECT: DESIGN TECH ARCHITECTS, INTER.DESIGNERS & MANAGEMENT CONSULTANTS. "GC" SRIVARI APARTMENTS, NO.18, ABDUL RAZACK STREET, SAIDAPET, CHENNAI-600 015. PHONE:(044) 420 10 687/059. email:designtechennai@gmail.com		

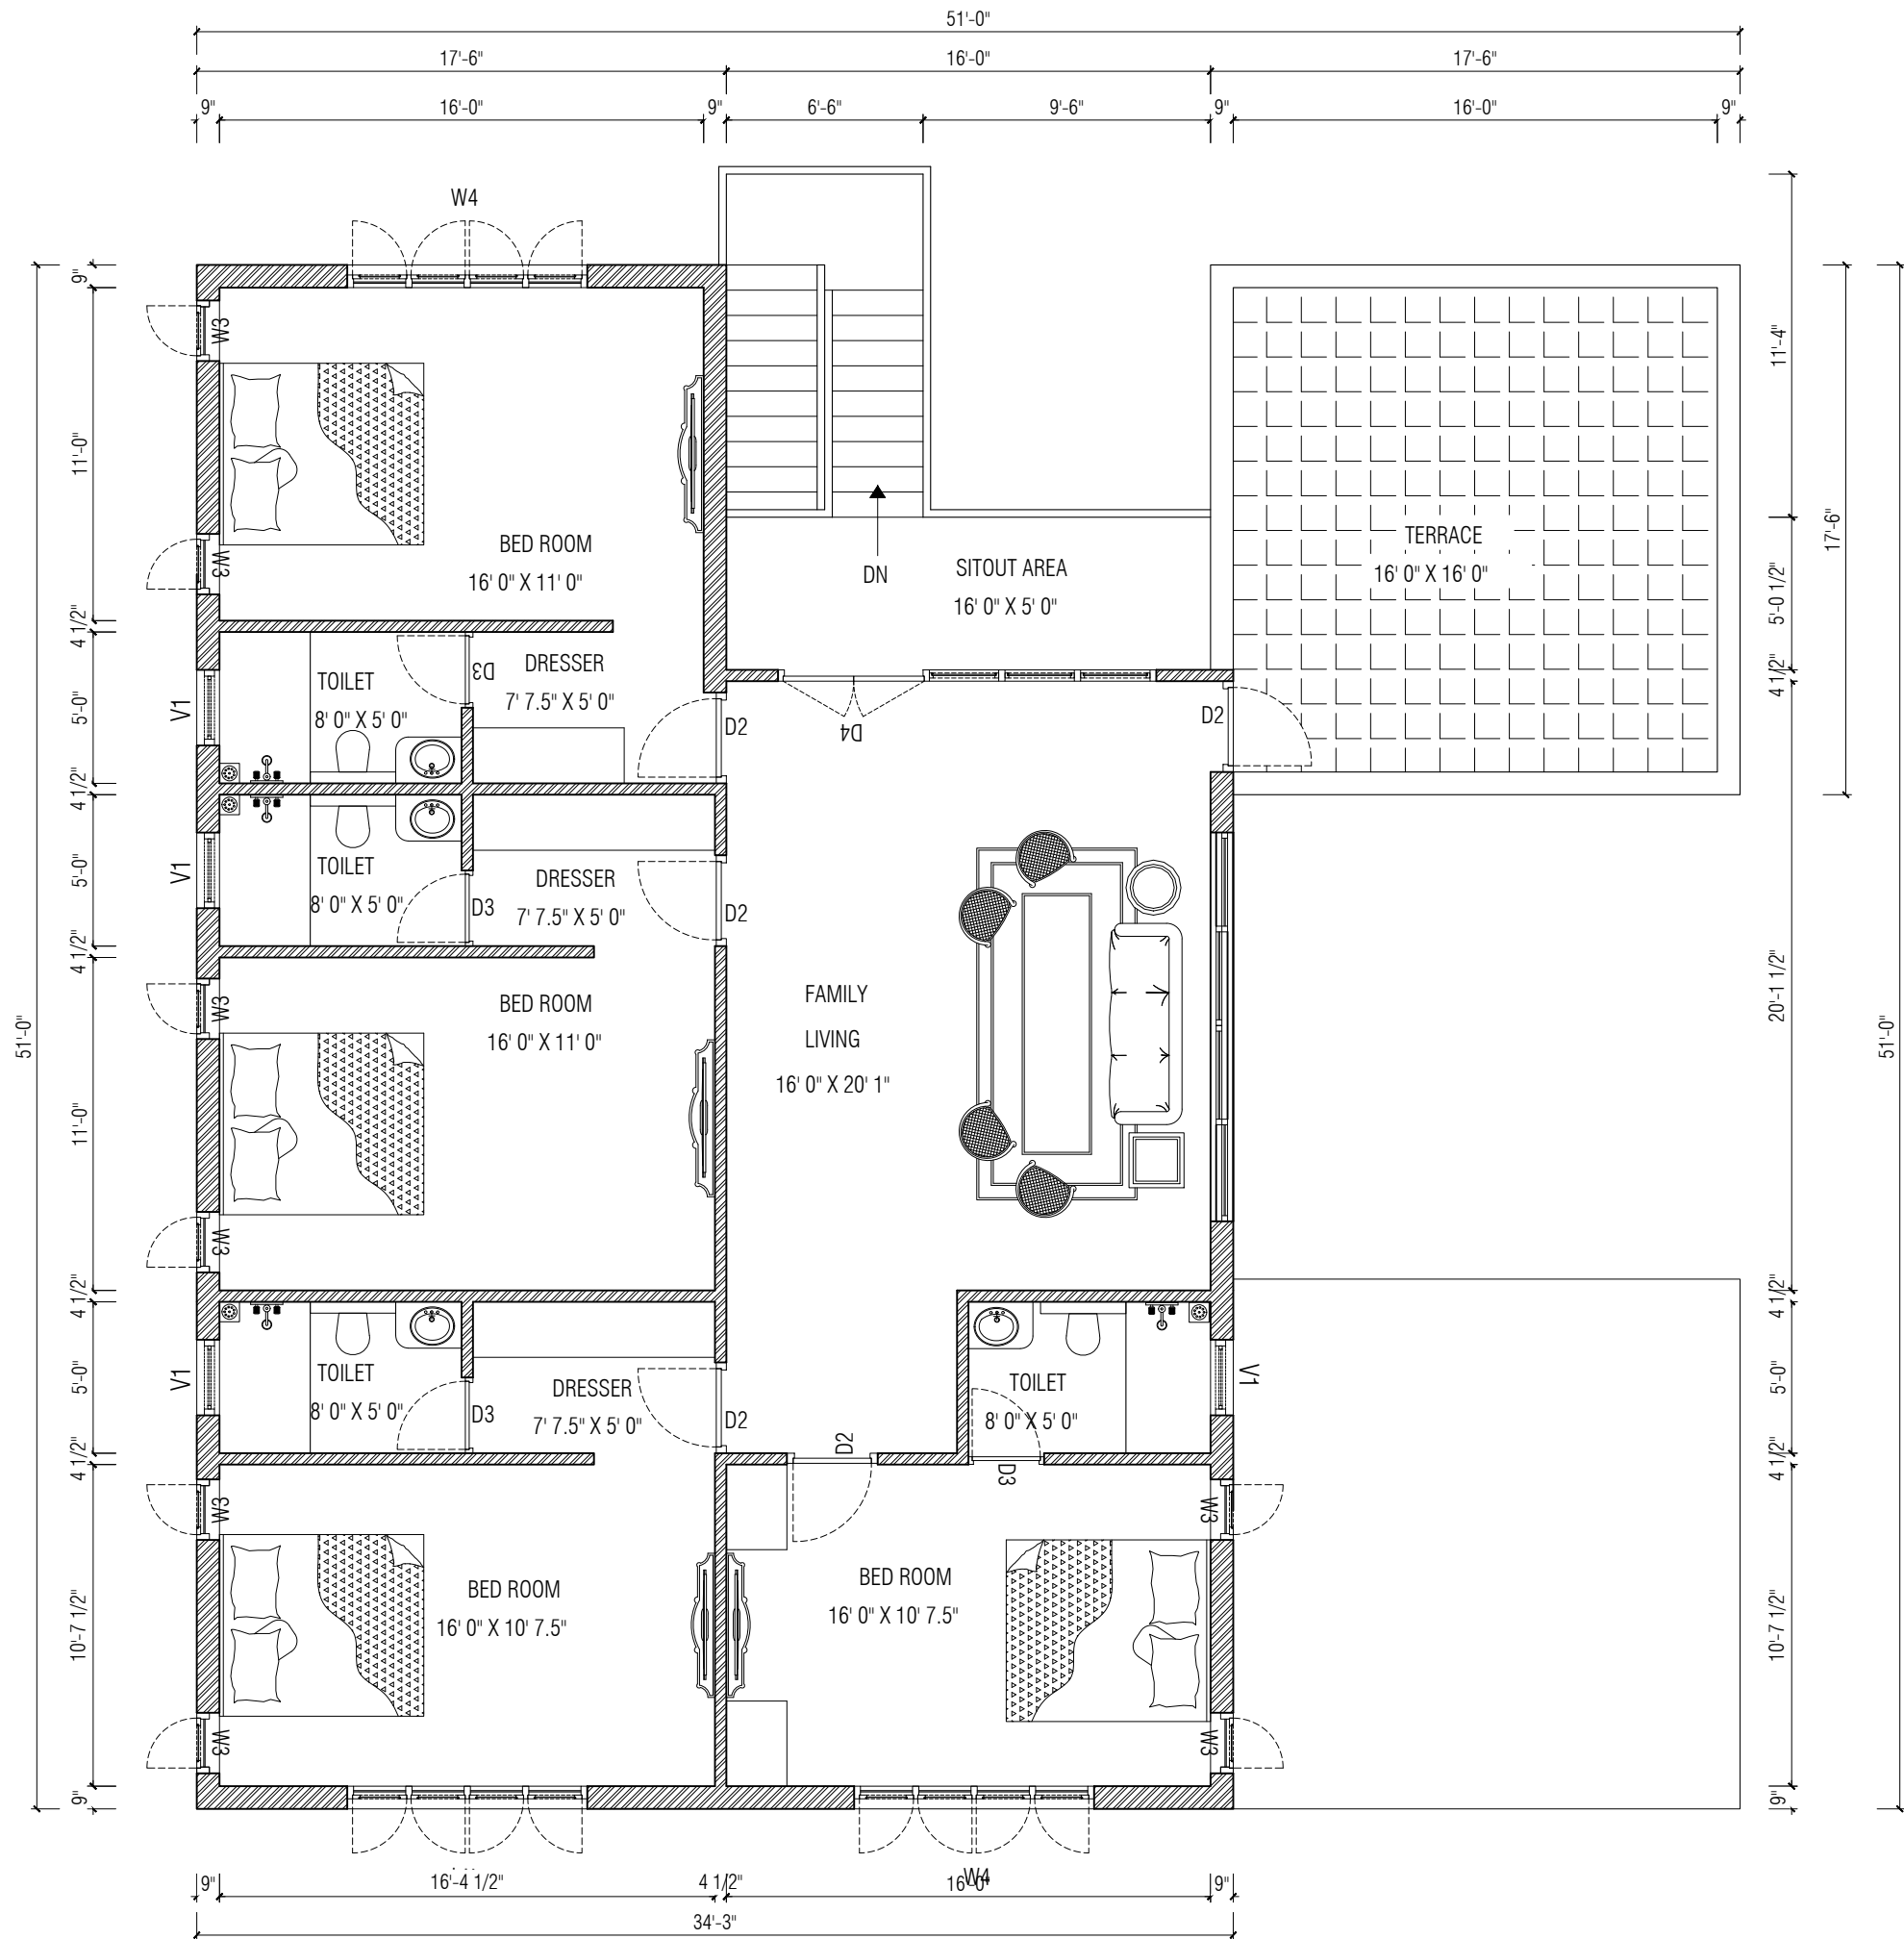

NOTE:
* ALL DIMENSIONS TO BE CHECKED AT SITE. NO DIMENSION TO BE SCALED OFF FROM DRAWINGS ONLY WRITTEN DIMENSIONS TO BE FOLLOWED.
* IN THE EVENT OF ANY DISCREPANCIES OR DIFFERENCES BETWEEN ANY OTHER DRAWING OR SITE CONDITIONS OR OTHERWISE IMMEDIATE REFERENCE IS BE MADE TO THE DESIGNERS FOR CLARIFICATION PRIOR TO EXECUTION OF WORK AT SITE.
* THE DRAWING AND DESIGN ARE THE SOLE PROPERTY OF DESIGN TECH ARCHITECTS & INTERIOR DESIGNERS AND SHOULD NOT BE REPRODUCED IN WHOLE OR IN PART OR UTILIZED IN ANY OTHER MANNER WHAT SO EVEN WITHOUT THEIR EXPRESSED WRITTEN PERMISSION.

SIGNATURE & SEAL

S.NO	REVISIONS	DATE
PROJECT: PROPOSED RESIDENCE FOR MR.SANGEETH KUMAR @ KODAIKANAL		
TITLE: FARMHOUSE- FIRST FLOOR PLAN		
DRG NO : 02C	DRG TYPE:	
JOB NO :	RES / ARC / W / 02C	
SCALE : 1:75	NORTH :	
DRN BY : Gayathiri		
CHKD BY : Ar. Sarath		
DATE : 29.04.23		
CLIENT: MR.SANGEETH KUMAR		
ARCHITECT: DESIGN TECH ARCHITECTS, INTER.DESIGNERS & MANAGEMENT CONSULTANTS. "GC" SRIVARI APARTMENTS, NO.18, ABDUL RAZACK STREET, SAIDAPET, CHENNAI-600 015. PHONE:(044) 420 10 687/059. email:designtechennai@gmail.com		



NOTE:
 * ALL DIMENSIONS TO BE CHECKED AT SITE. NO DIMENSION TO BE SCALED OFF FROM DRAWINGS ONLY WRITTEN DIMENSIONS TO BE FOLLOWED.
 * IN THE EVENT OF ANY DISCREPANCIES OR DIFFERENCES BETWEEN ANY OTHER DRAWING OR SITE CONDITIONS OR OTHERWISE IMMEDIATE REFERENCE IS BE MADE TO THE DESIGNERS FOR CLARIFICATION PRIOR TO EXECUTION OF WORK AT SITE.
 * THE DRAWING AND DESIGN ARE THE SOLE PROPERTY OF DESIGN TECH ARCHITECTS & INTERIOR DESIGNERS AND SHOULD NOT BE REPRODUCED IN WHOLE OR IN PART OR UTILIZED IN ANY OTHER MANNER WHAT SO EVEN WITHOUT THEIR EXPRESSED WRITTEN PERMISSION.

SIGNATURE & SEAL

S.NO REVISIONS DATE

PROJECT: PROPOSED RESIDENCE FOR MR.SANGEETH KUMAR @ KODAIKANAL

TITLE: FARMHOUSE- FLOOR PLANS

DRG NO : 02	DRG TYPE:
JOB NO :	RES / ARC / W / 02C
SCALE : NTS	NORTH :
DRN BY : Gayathiri	
CHKD BY : Ar. Sam	
DATE : 18.04.23	

CLIENT: MR.SANGEETH KUMAR

ARCHITECT: DESIGN TECH ARCHITECTS, INTER.DESIGNERS & MANAGEMENT CONSULTANTS.
 "GC" SRIVARI APARTMENTS, NO.18, ABDUL RAZACK STREET, SAIDAPET, CHENNAI-600 015.
 PHONE:(044) 420 10 687/059.
 email:designtechennai@gmail.com





COURTYARD RESIDENCE

A G+2 structure


LOCATION: Kavimani street,
Madipakkam, Chennai

SITE AREA: 2404 sq.ft.




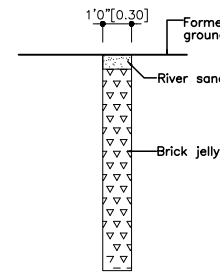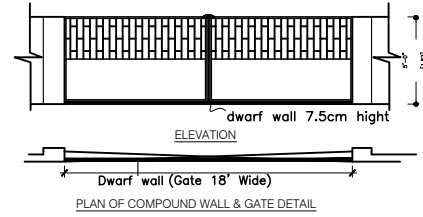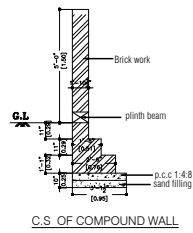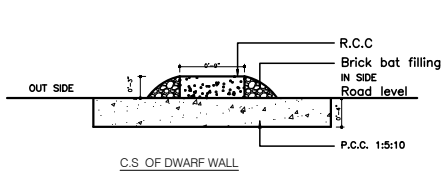


SECTION
PERCOLATION PIT
(SCALE: 1" = 4'-0")

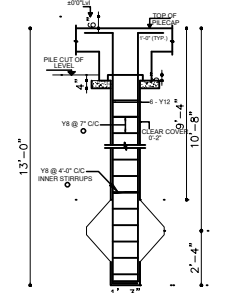


SECTION - "A-A"

 


C.S. OF URP PILE - 1'3" DIA.

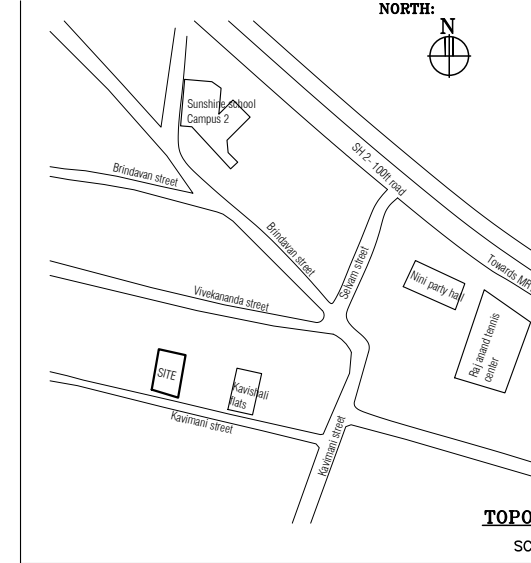


TOPO SKETCH:
SCALE: NTS

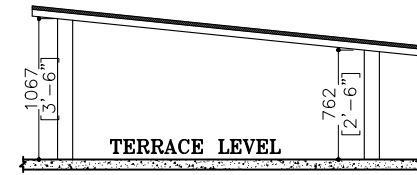


C.S. OF "BB" SOLAR WATER HEATING SYSTEM

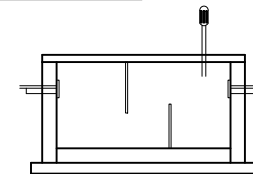


SECTION ON BB

 


PLAN OF SEPTIC TANK

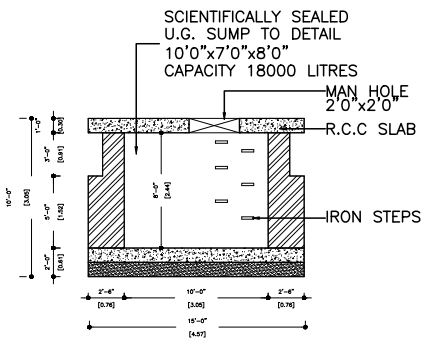


SECTION ON - "C-C"

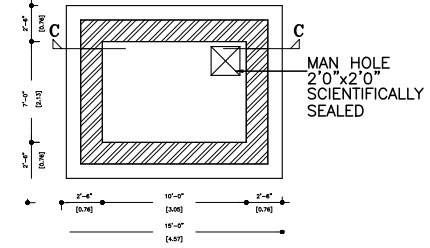


WATER SUMP DETAIL

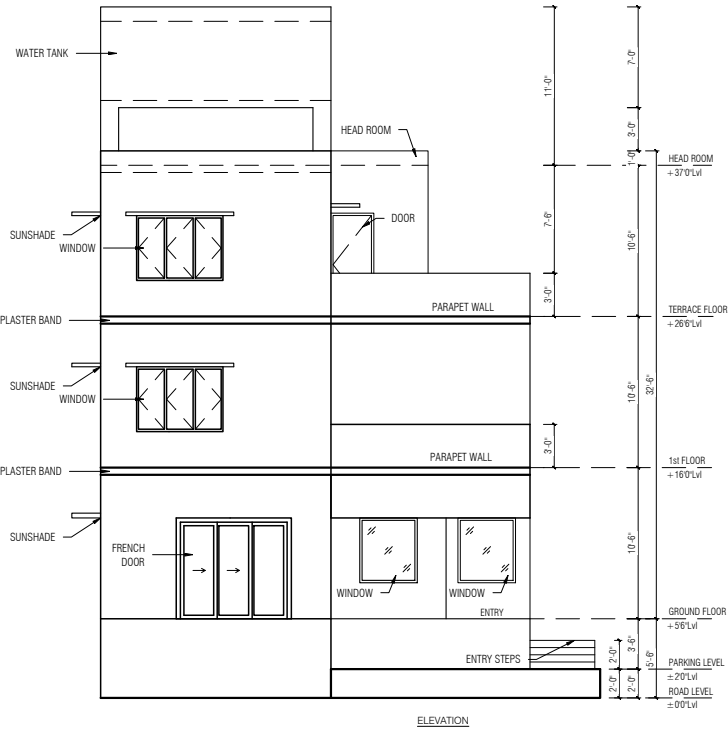


ELEVATION

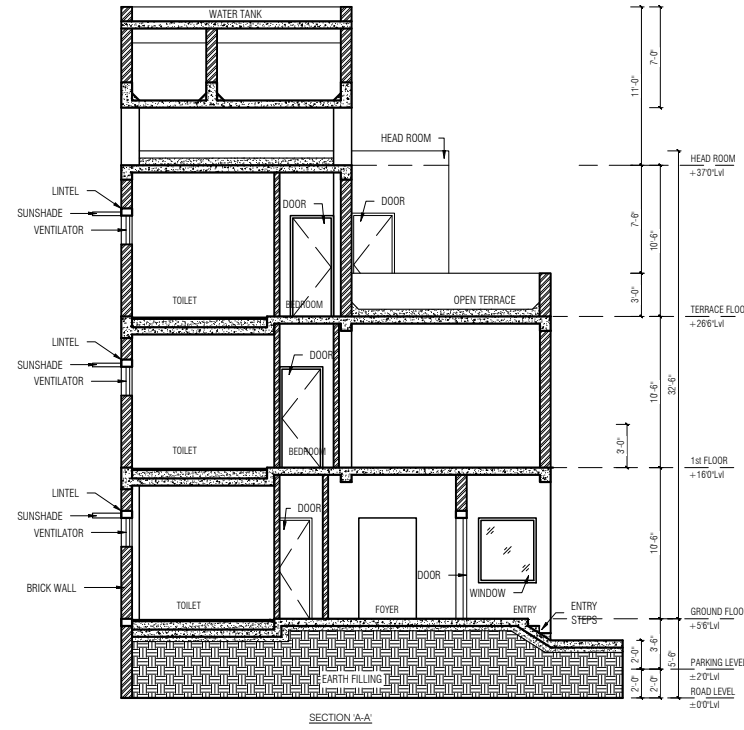


SECTION A-A

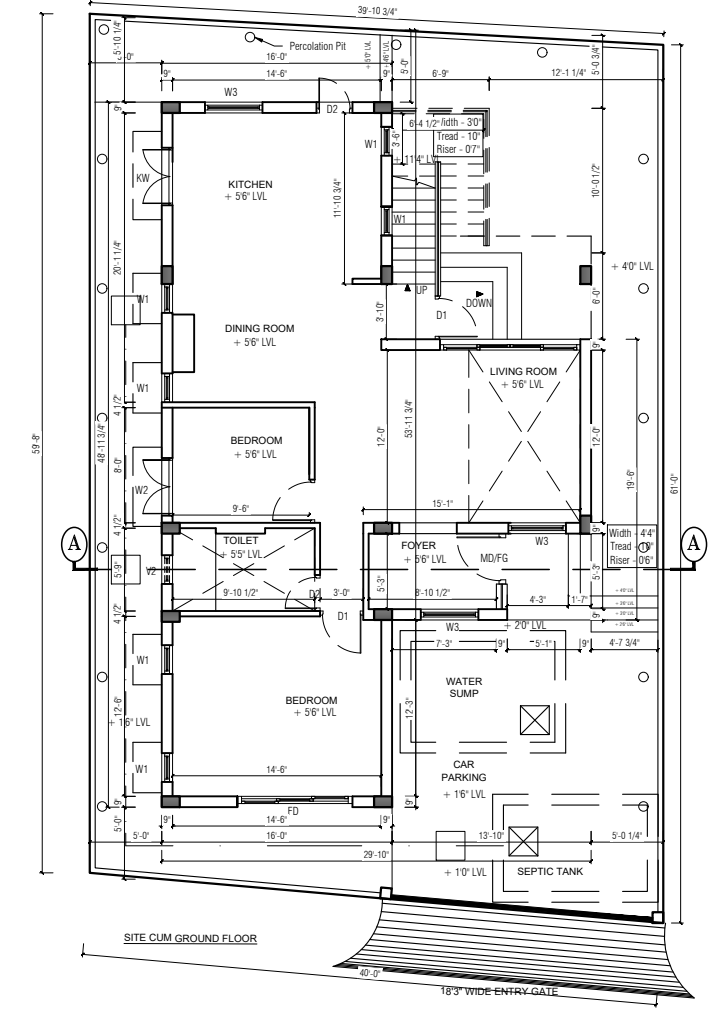

SITE CUM GROUND FLOOR


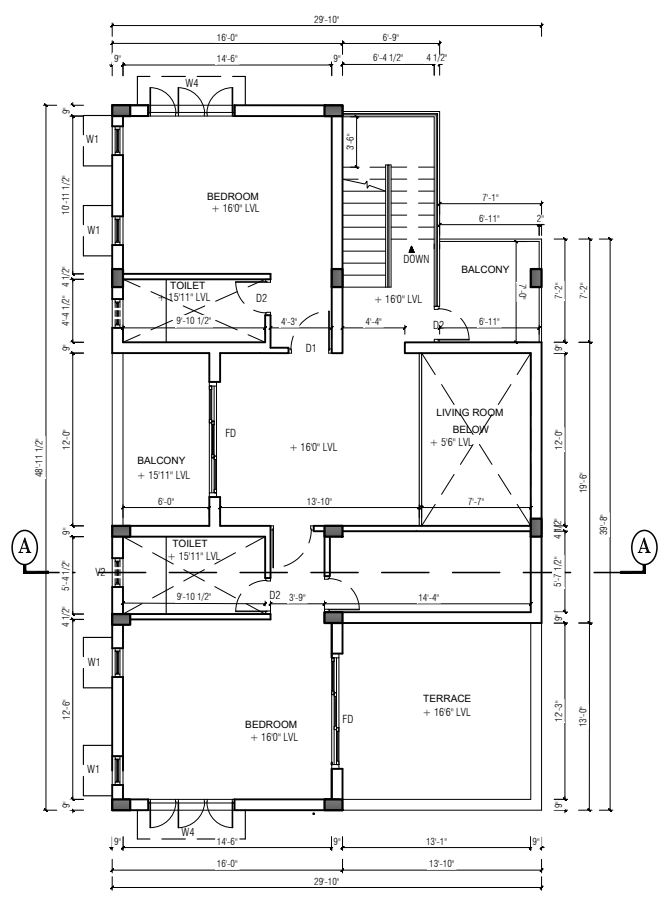


FIRST FLOOR PLAN

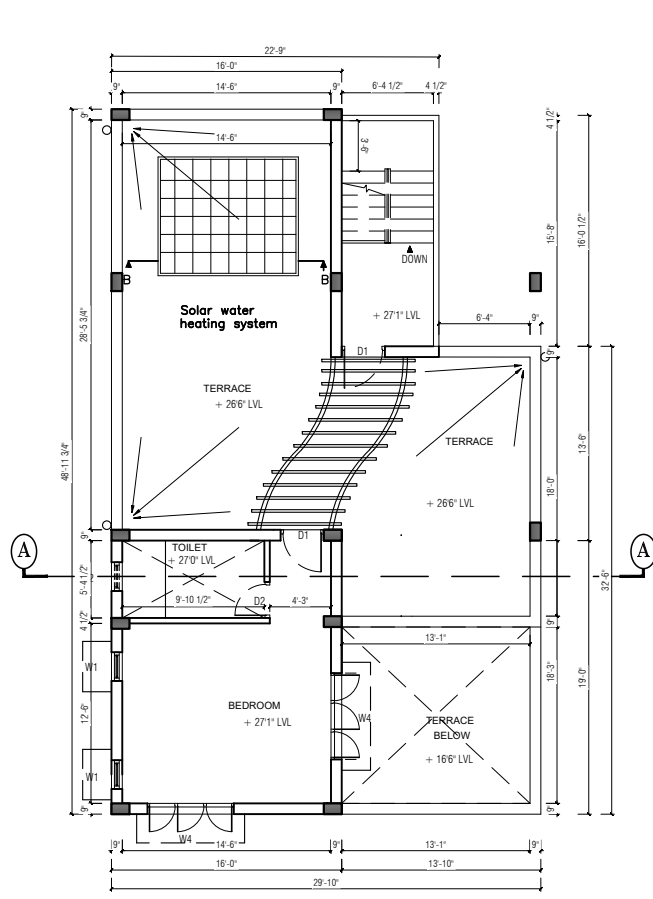

TERRACE FLOOR PLAN

NOTE: * ALL DIMENSIONS TO BE CHECKED AT SITE. NO DIMENSION TO BE SCALED OFF FROM DRAWINGS ONLY WRITTEN DIMENSIONS TO BE FOLLOWED. * IN THE EVENT OF ANY DISCREPANCIES OR DIFFERENCES BETWEEN ANY OTHER DRAWING OR SITE CONDITIONS OR OTHERWISE IMMEDIATE REFERENCE IS BE MADE TO THE DESIGNERS FOR CLARIFICATION PRIOR TO EXECUTION OF WORK AT SITE. * THE DRAWING AND DESIGN ARE THE SOLE PROPERTY OF DESIGN TECH ARCHITECTS & INTERIOR DESIGNERS AND SHOULD NOT BE REPRODUCED IN WHOLE OR IN PART OR UTILIZED IN ANY OTHER MANNER WHAT SO EVEN WITHOUT THEIR EXPRESSED WRITTEN PERMISSION.		
SIGNATURE & SEAL		
S.NO	REVISIONS	DATE
PROJECT: PROPOSED RESIDENCE AT PUZHUTHIVAKKAM		
TITLE: APPROVAL DRAWING		
DRG NO : ..		DRG TYPE:
JOB NO :		RES / ARC / W / 01A
SCALE : NTS		NORTH :
DRN BY : Gayathiri		
CHKD BY: Ar. Thamizh		
DATE : 16.02.23		
CLIENT: Mr. LAKSHMI KUMAR , CHENNAI		
ARCHITECT: DESIGN TECH ARCHITECTS, INTER.DESIGNERS & MANAGEMENT CONSULTANTS. "GC" SRIVARI APARTMENTS, NO.18, ABDUL RAZACK STREET, SAIDAPET, CHENNAI-600 015. PHONE:(044) 420 10 687/059. email:designtechennai@gmail.com		

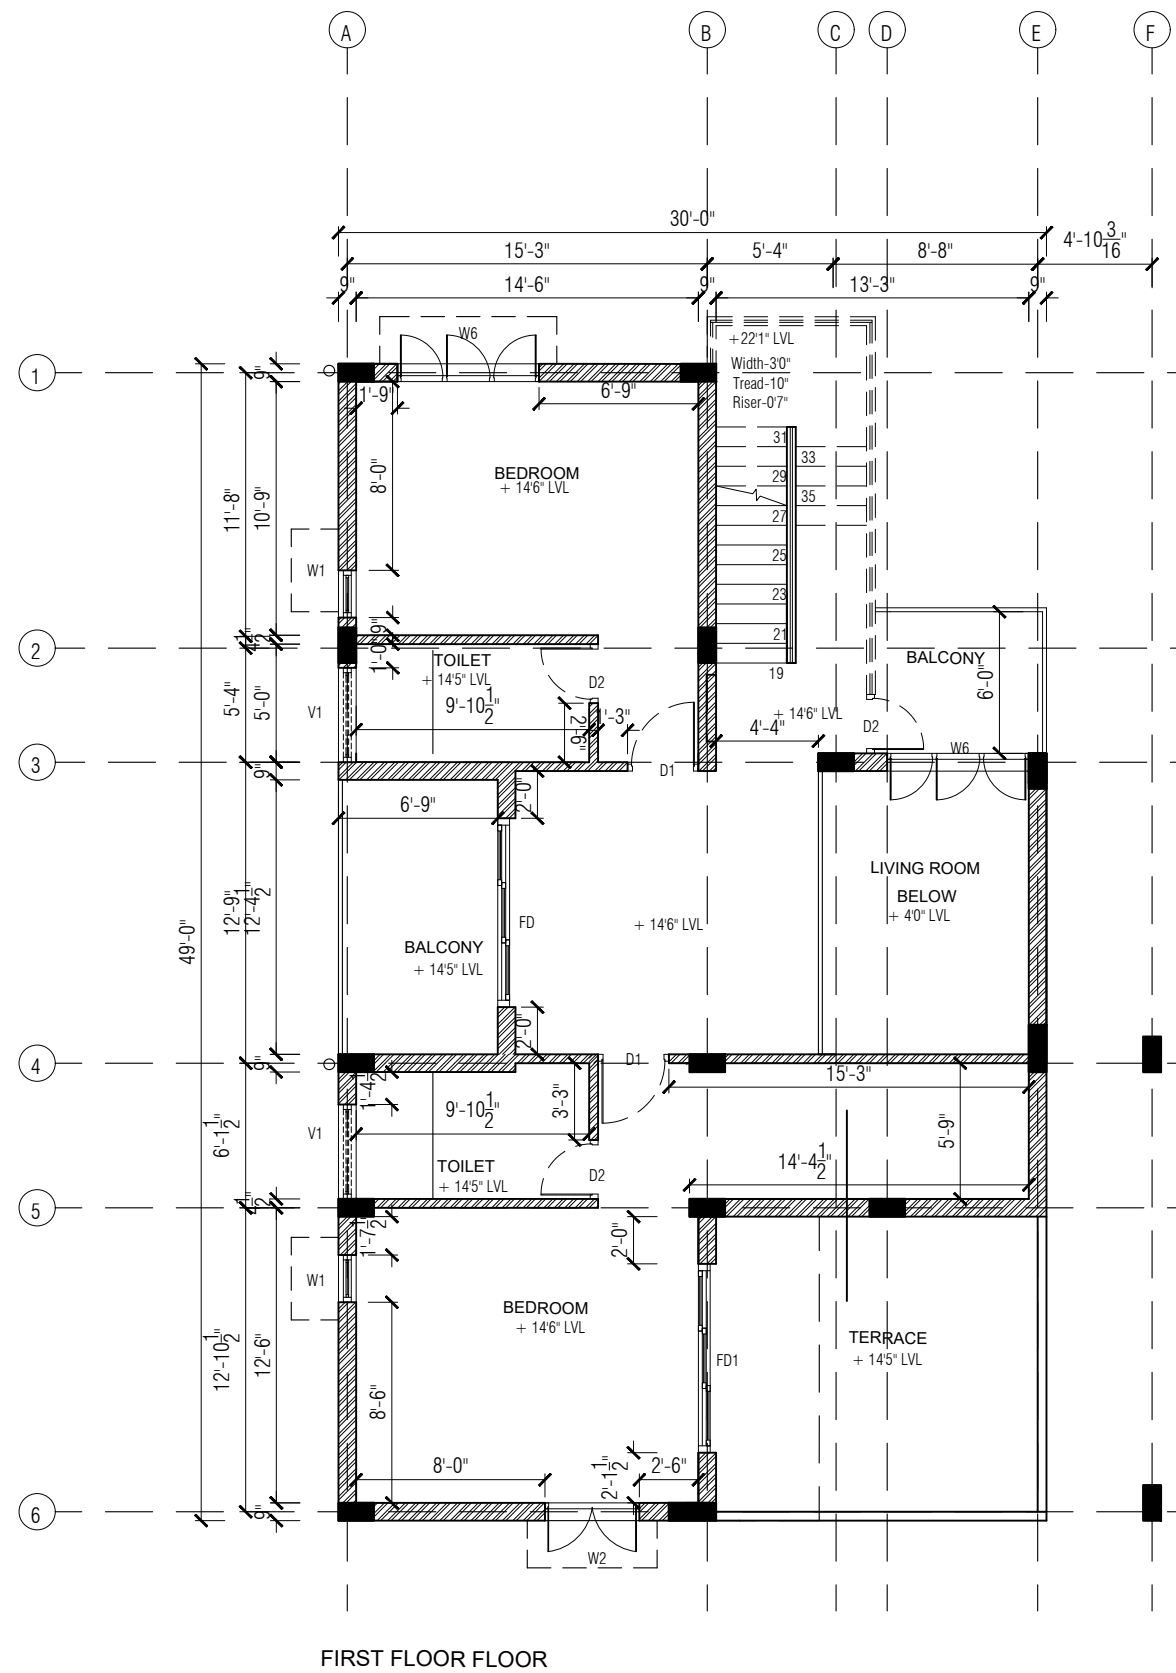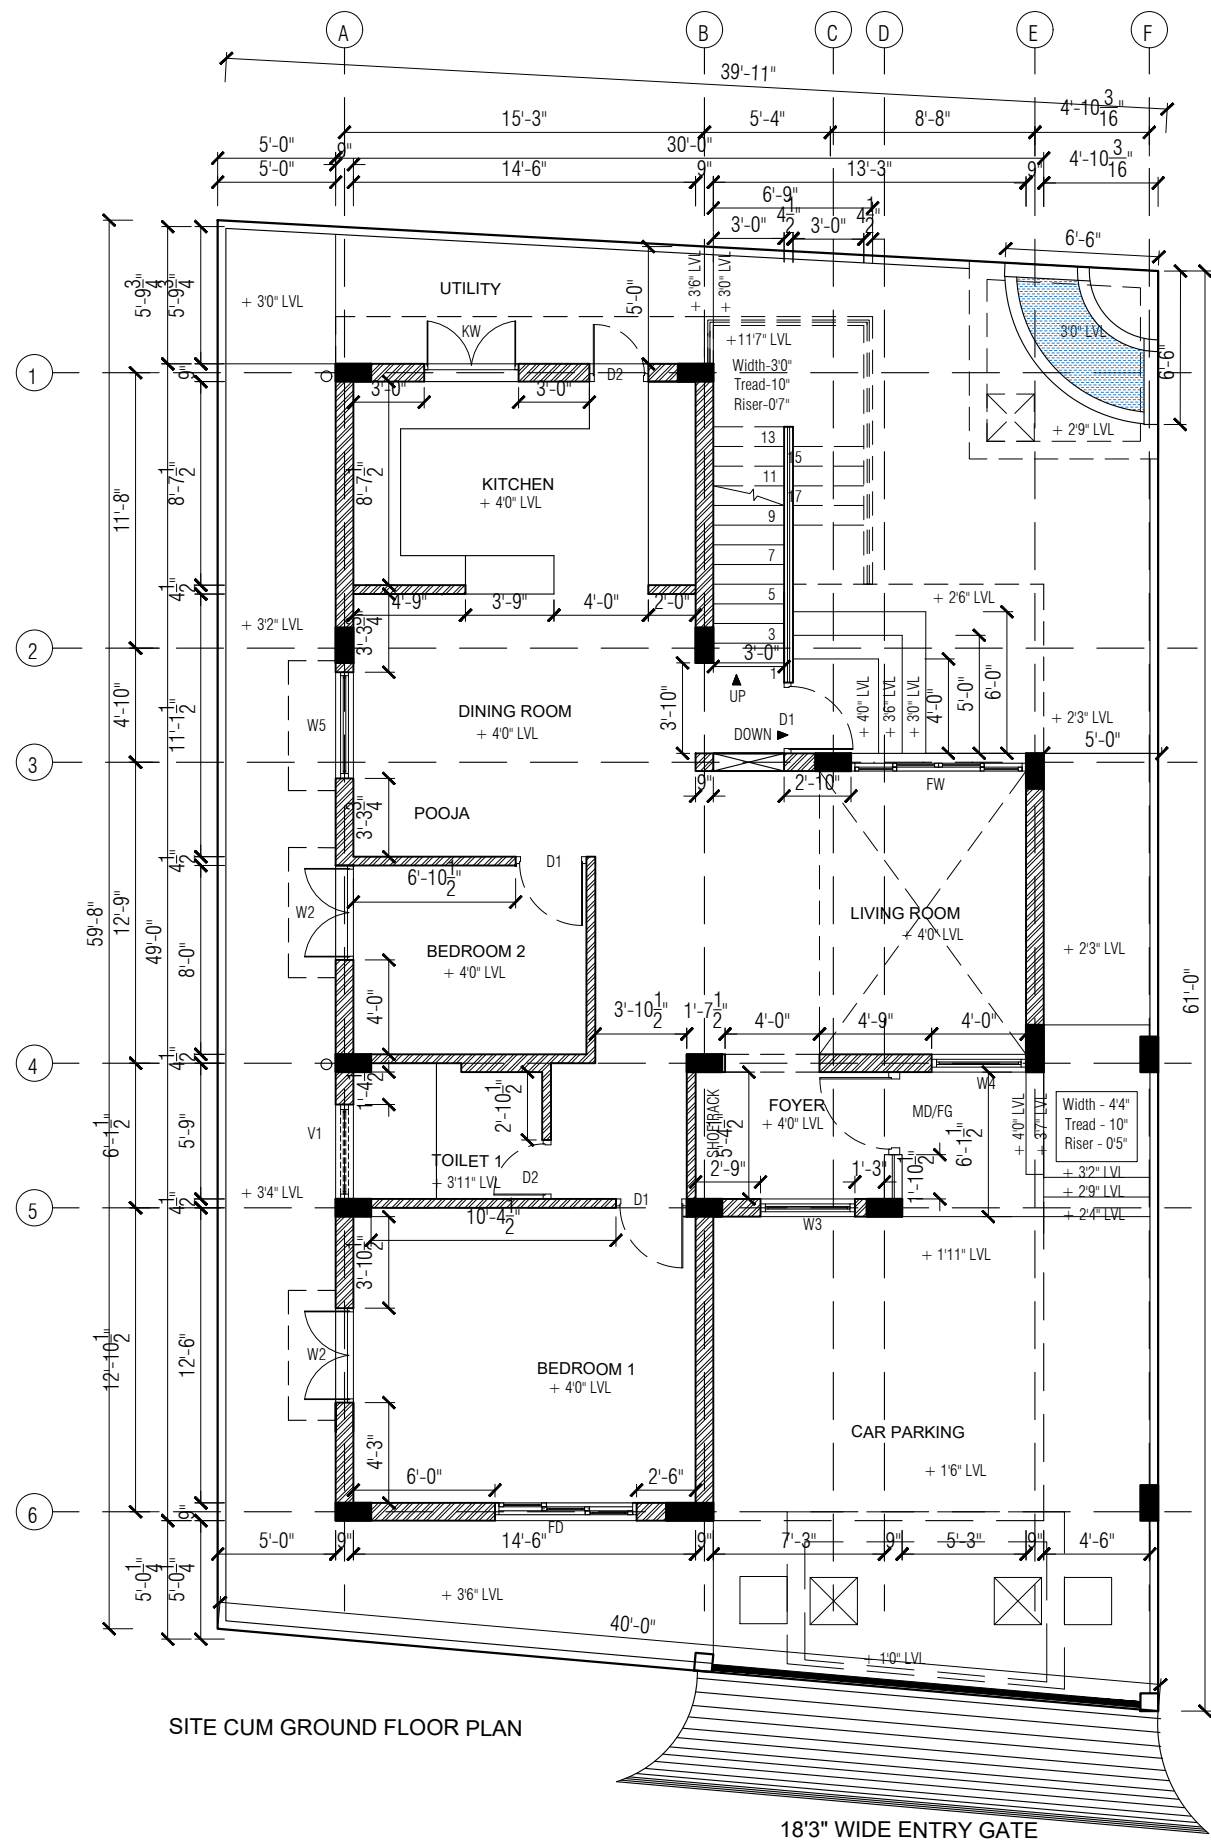

NOTE:

- * ALL DIMENSIONS TO BE CHECKED AT SITE. NO DIMENSION TO BE SCALED OFF FROM DRAWINGS ONLY WRITTEN DIMENSIONS TO BE FOLLOWED.
- * IN THE EVENT OF ANY DISCREPANCIES OR DIFFERENCES BETWEEN ANY OTHER DRAWING OR SITE CONDITIONS OR OTHERWISE IMMEDIATE REFERENCE IS BE MADE TO THE DESIGNERS FOR CLARIFICATION PRIOR TO EXECUTION OF WORK AT SITE.
- * THE DRAWING AND DESIGN ARE THE SOLE PROPERTY OF DESIGN TECH ARCHITECTS & INTERIOR DESIGNERS AND SHOULD NOT BE REPRODUCED IN WHOLE OR IN PART OR UTILIZED IN ANY OTHER MANNER WHAT SO EVEN WITHOUT THEIR EXPRESSED WRITTEN PERMISSION.

SIGNATURE & SEAL

S.NO REVISIONS DATE

PROJECT: PROPOSED RESIDENCE FOR PUZHUTHIVAKKAM

TITLE: GROUND & FIRST FLOOR PLAN

DRG NO : 02B & 02C DRG TYPE:

JOB NO : RES / ARC / W / 02

SCALE : 1:100 NORTH :


DRN BY : Gayathiri

CHKD BY : Ar. Thamizh


DATE : 02.05.23

CLIENT: Mr. LAKSHMI KUMAR , CHENNAI

ARCHITECT: DESIGN TECH ARCHITECTS, INTER.DESIGNERS & MANAGEMENT CONSULTANTS. "GC" SRIVARI APARTMENTS, NO.18, ABDUL RAZACK STREET, SAIDAPET, CHENNAI-600 015. PHONE:(044) 420 10 687/059. email:designtechennai@gmail.com

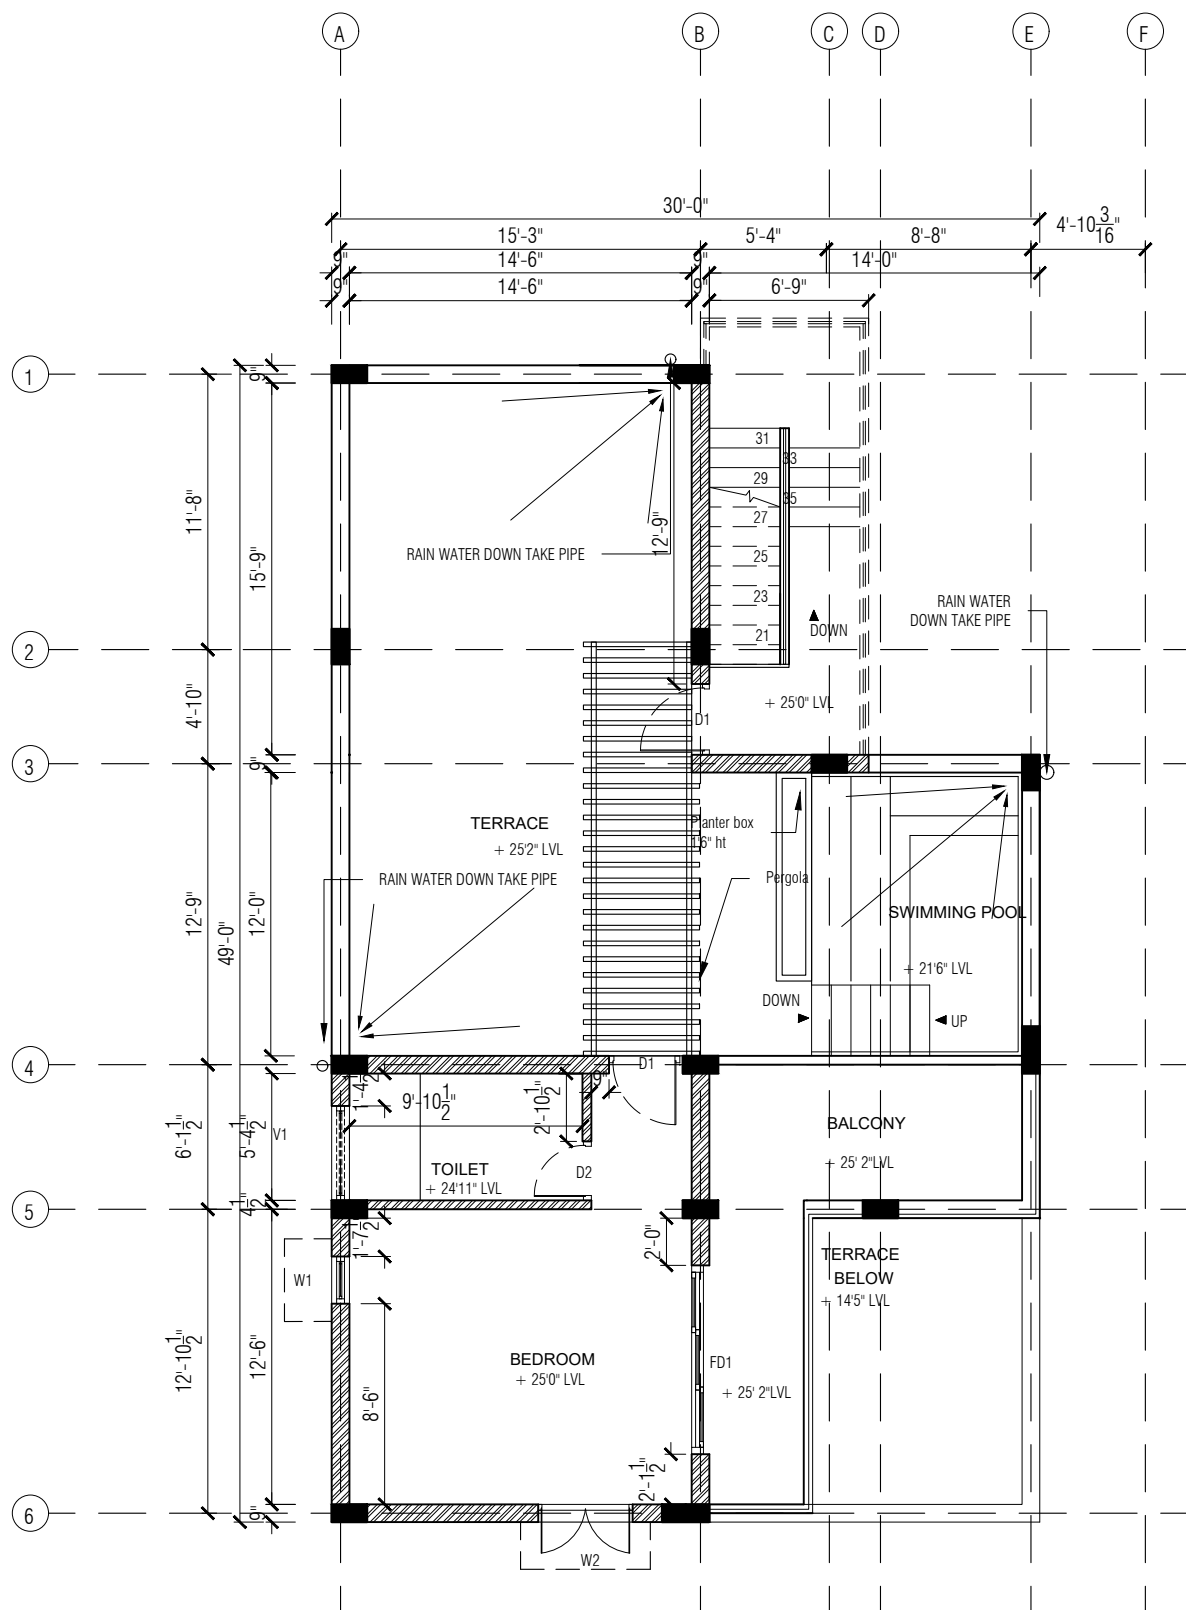

SECOND FLOOR FLOOR

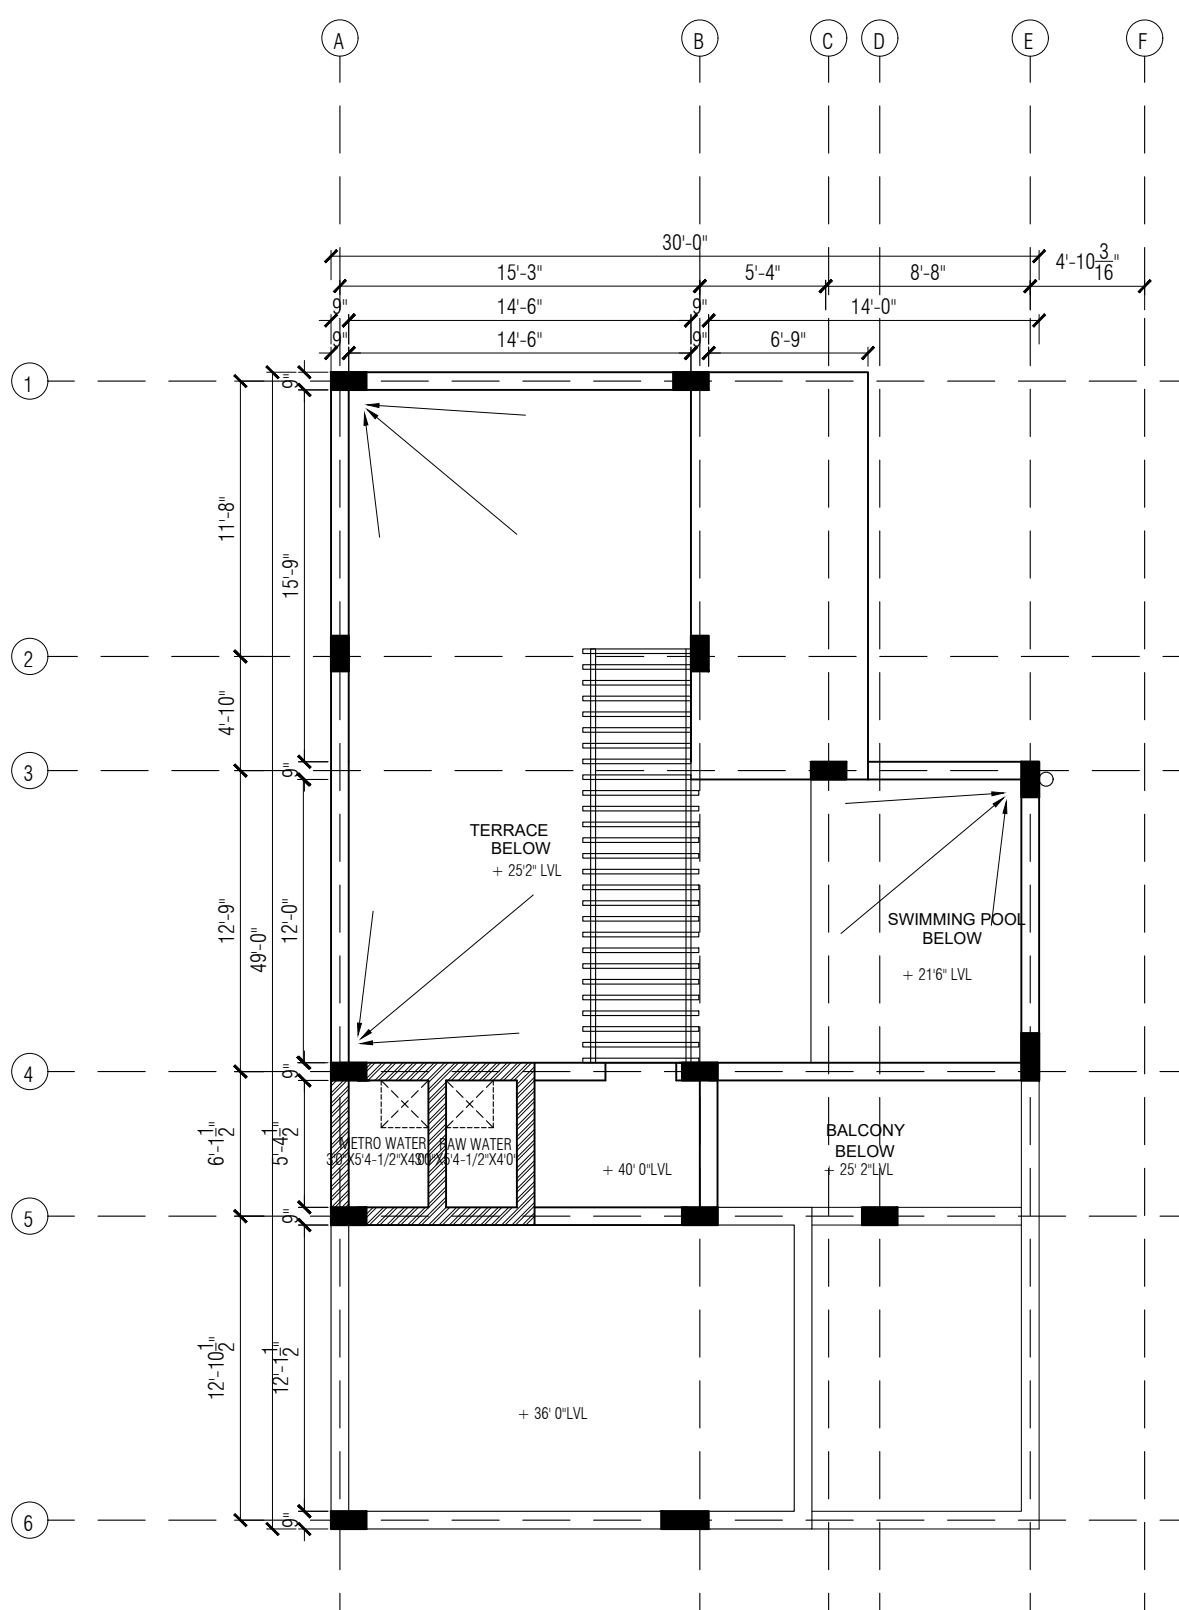



TERRACE CUM OHT FLOOR PLAN

NOTE:
 * ALL DIMENSIONS TO BE CHECKED AT SITE. NO DIMENSION TO BE SCALED OFF FROM DRAWINGS ONLY WRITTEN DIMENSIONS TO BE FOLLOWED.
 * IN THE EVENT OF ANY DISCREPANCIES OR DIFFERENCES BETWEEN ANY OTHER DRAWING OR SITE CONDITIONS OR OTHERWISE IMMEDIATE REFERENCE IS BE MADE TO THE DESIGNERS FOR CLARIFICATION PRIOR TO EXECUTION OF WORK AT SITE.
 * THE DRAWING AND DESIGN ARE THE SOLE PROPERTY OF DESIGN TECH ARCHITECTS & INTERIOR DESIGNERS AND SHOULD NOT BE REPRODUCED IN WHOLE OR IN PART OR UTILIZED IN ANY OTHER MANNER WHAT SO EVEN WITHOUT THEIR EXPRESSED WRITTEN PERMISSION.

SIGNATURE & SEAL

S.NO	REVISIONS	DATE
PROJECT: PROPOSED RESIDENCE FOR PUZHUTHIVAKKAM		
TITLE: SECOND FLOOR & TERRACE FLOOR PLAN		
DRG NO : 02D	DRG TYPE:	
JOB NO :	RES / ARC / W / 02	
SCALE : 1:100	NORTH :	
DRN BY : Gayathiri		
CHKD BY : Ar. Thamizh		
DATE : 02.05.23	CLIENT:	
Mr. LAKSHMI KUMAR , CHENNAI		
ARCHITECT: DESIGN TECH ARCHITECTS, INTER.DESIGNERS & MANAGEMENT CONSULTANTS.		
"GC" SRIVARI APARTMENTS, NO.18, ABDUL RAZACK STREET, SAIDAPET, CHENNAI-600 015. PHONE:(044) 420 10 687/059. email:designtechennai@gmail.com		

NOTE:
* ALL DIMENSIONS TO BE CHECKED AT SITE. NO DIMENSION TO BE SCALED OFF FROM DRAWINGS ONLY WRITTEN DIMENSIONS TO BE FOLLOWED.
* IN THE EVENT OF ANY DISCREPANCIES OR DIFFERENCES BETWEEN ANY OTHER DRAWING OR SITE CONDITIONS OR OTHERWISE IMMEDIATE REFERENCE IS BE MADE TO THE DESIGNERS FOR CLARIFICATION PRIOR TO EXECUTION OF WORK AT SITE.
* THE DRAWING AND DESIGN ARE THE SOLE PROPERTY OF DESIGN TECH ARCHITECTS & INTERIOR DESIGNERS AND SHOULD NOT BE REPRODUCED IN WHOLE OR IN PART OR UTILIZED IN ANY OTHER MANNER WHAT SO EVEN WITHOUT THEIR EXPRESSED WRITTEN PERMISSION.

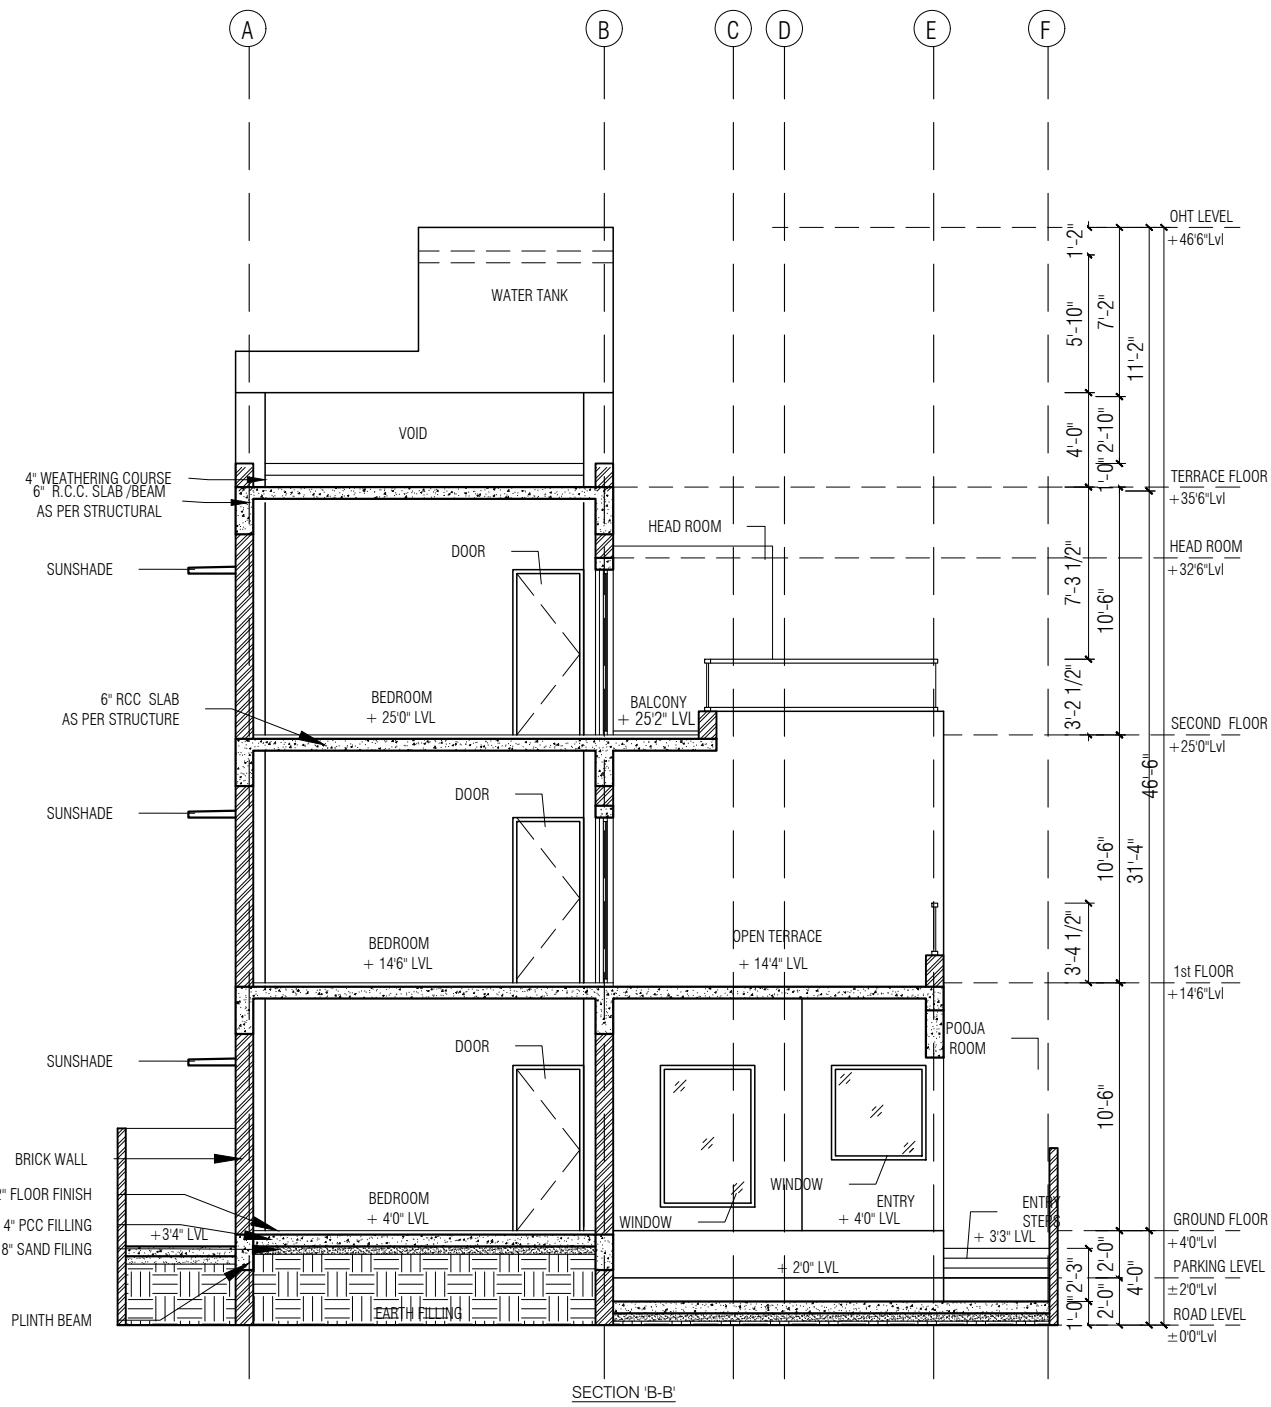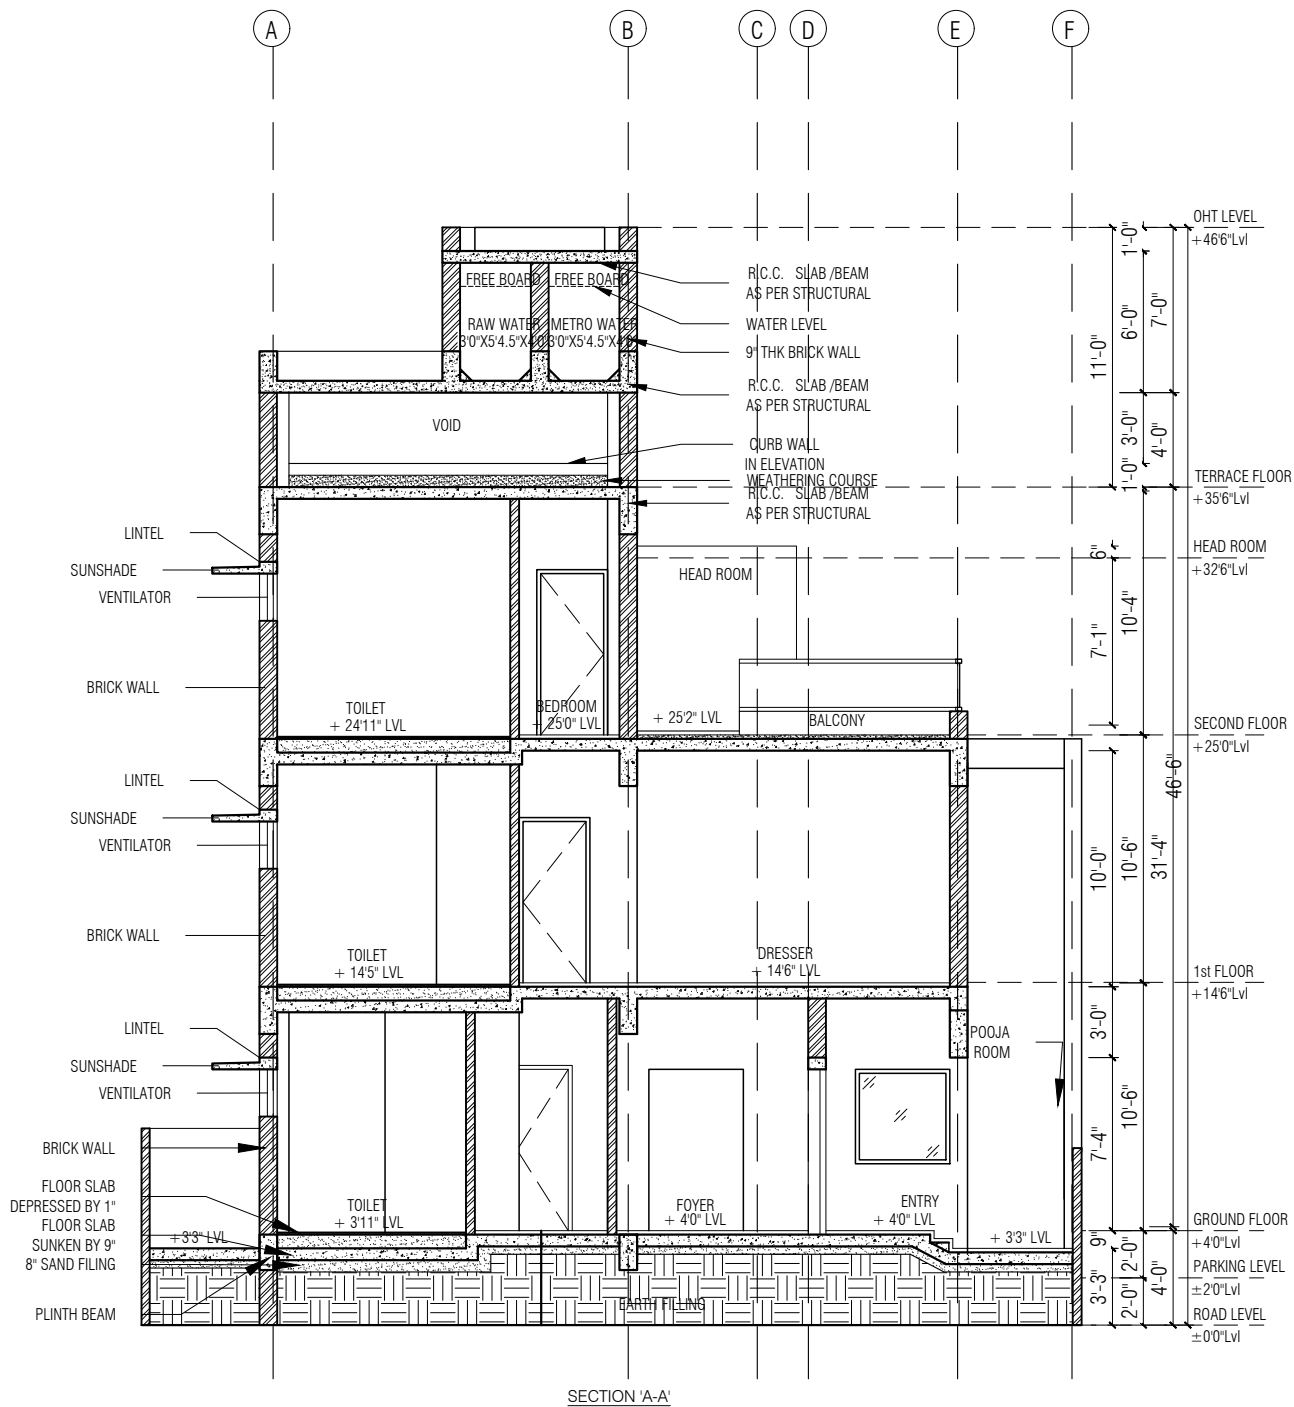

SIGNATURE & SEAL

S.NO REVISIONS DATE

PROJECT: PROPOSED RESIDENCE FOR PUZHUTHIVAKKAM

TITLE: SECTION- AA & BB

DRG NO : 03A & 03B DRG TYPE:

JOB NO : RES / ARC / W / 03

SCALE : 1:100 NORTH :


DRN BY : Gayathiri

CHKD BY : Ar. Thamizh

DATE : 14.02.23

CLIENT: Mr. LAKSHMI KUMAR , CHENNAI

ARCHITECT: DESIGN TECH ARCHITECTS, INTER.DESIGNERS & MANAGEMENT CONSULTANTS.
"GC" SRIVARI APARTMENTS, NO.18, ABDUL RAZACK STREET, SAIDAPET, CHENNAI-600 015.
PHONE:(044) 420 10 687/059.
email:designtechennai@gmail.com

 

--	--	--



S.NO	REVISONS	DATE
PROJECT: PROPOSED RESIDENCE FOR PUZHUTHIVAKKAM		
TITLE: SECTION- CC		
DRG NO : 03C	DRG TYPE:	
JOB NO :	RES / ARC / W / 03	
SCALE : 1:75	NORTH :	
DRN BY : Gayathiri		
CHKD BY: Ar. Thamizh		
DATE : 14.02'23		
CLIENT: Mr. LAKSHMI KUMAR , CHENNAI		

ARCHITECT: DESIGN TECH
ARCHITECTS, INTER.DESIGNERS &
MANAGEMENT CONSULTANTS.
"GC" SRIVARI APARTMENTS, NO.18,
ABDUL RAZACK STREET,
SAIDAPET, CHENNAI-600 015.
PHONE:(044) 420 10 687/059.
email:designtechennai@gmail.com



RENDERED VIEWS OF SWIMMING POOL

NOTE:
* ALL DIMENSIONS TO BE CHECKED AT SITE. NO DIMENSION TO BE SCALED OFF FROM DRAWINGS ONLY WRITTEN DIMENSIONS TO BE FOLLOWED.
* IN THE EVENT OF ANY DISCREPANCIES OR DIFFERENCES BETWEEN ANY OTHER DRAWING OR SITE CONDITIONS OR OTHERWISE IMMEDIATE REFERENCE IS BE MADE TO THE DESIGNERS FOR CLARIFICATION PRIOR TO EXECUTION OF WORK AT SITE.
* THE DRAWING AND DESIGN ARE THE SOLE PROPERTY OF DESIGN TECH ARCHITECTS & INTERIOR DESIGNERS AND SHOULD NOT BE REPRODUCED IN WHOLE OR IN PART OR UTILIZED IN ANY OTHER MANNER WHAT SO EVEN WITHOUT THEIR EXPRESSED WRITTEN PERMISSION.

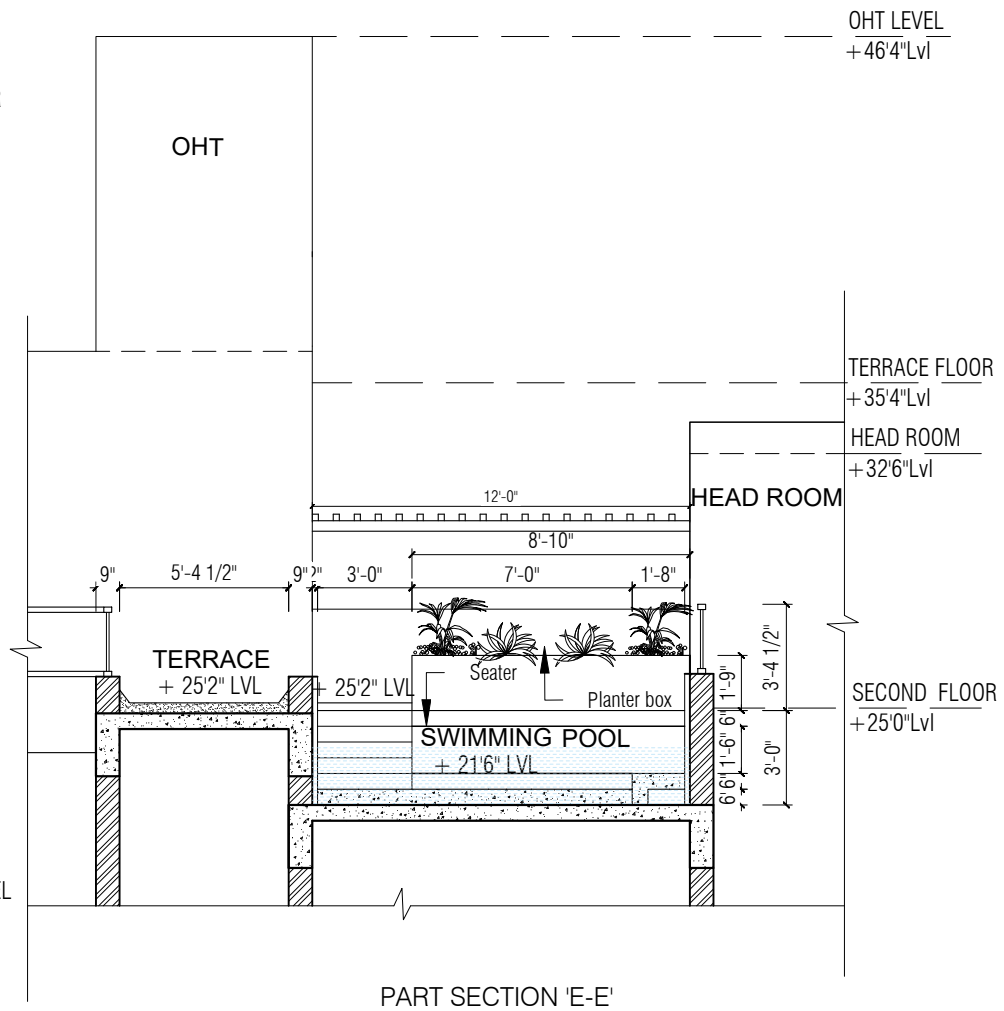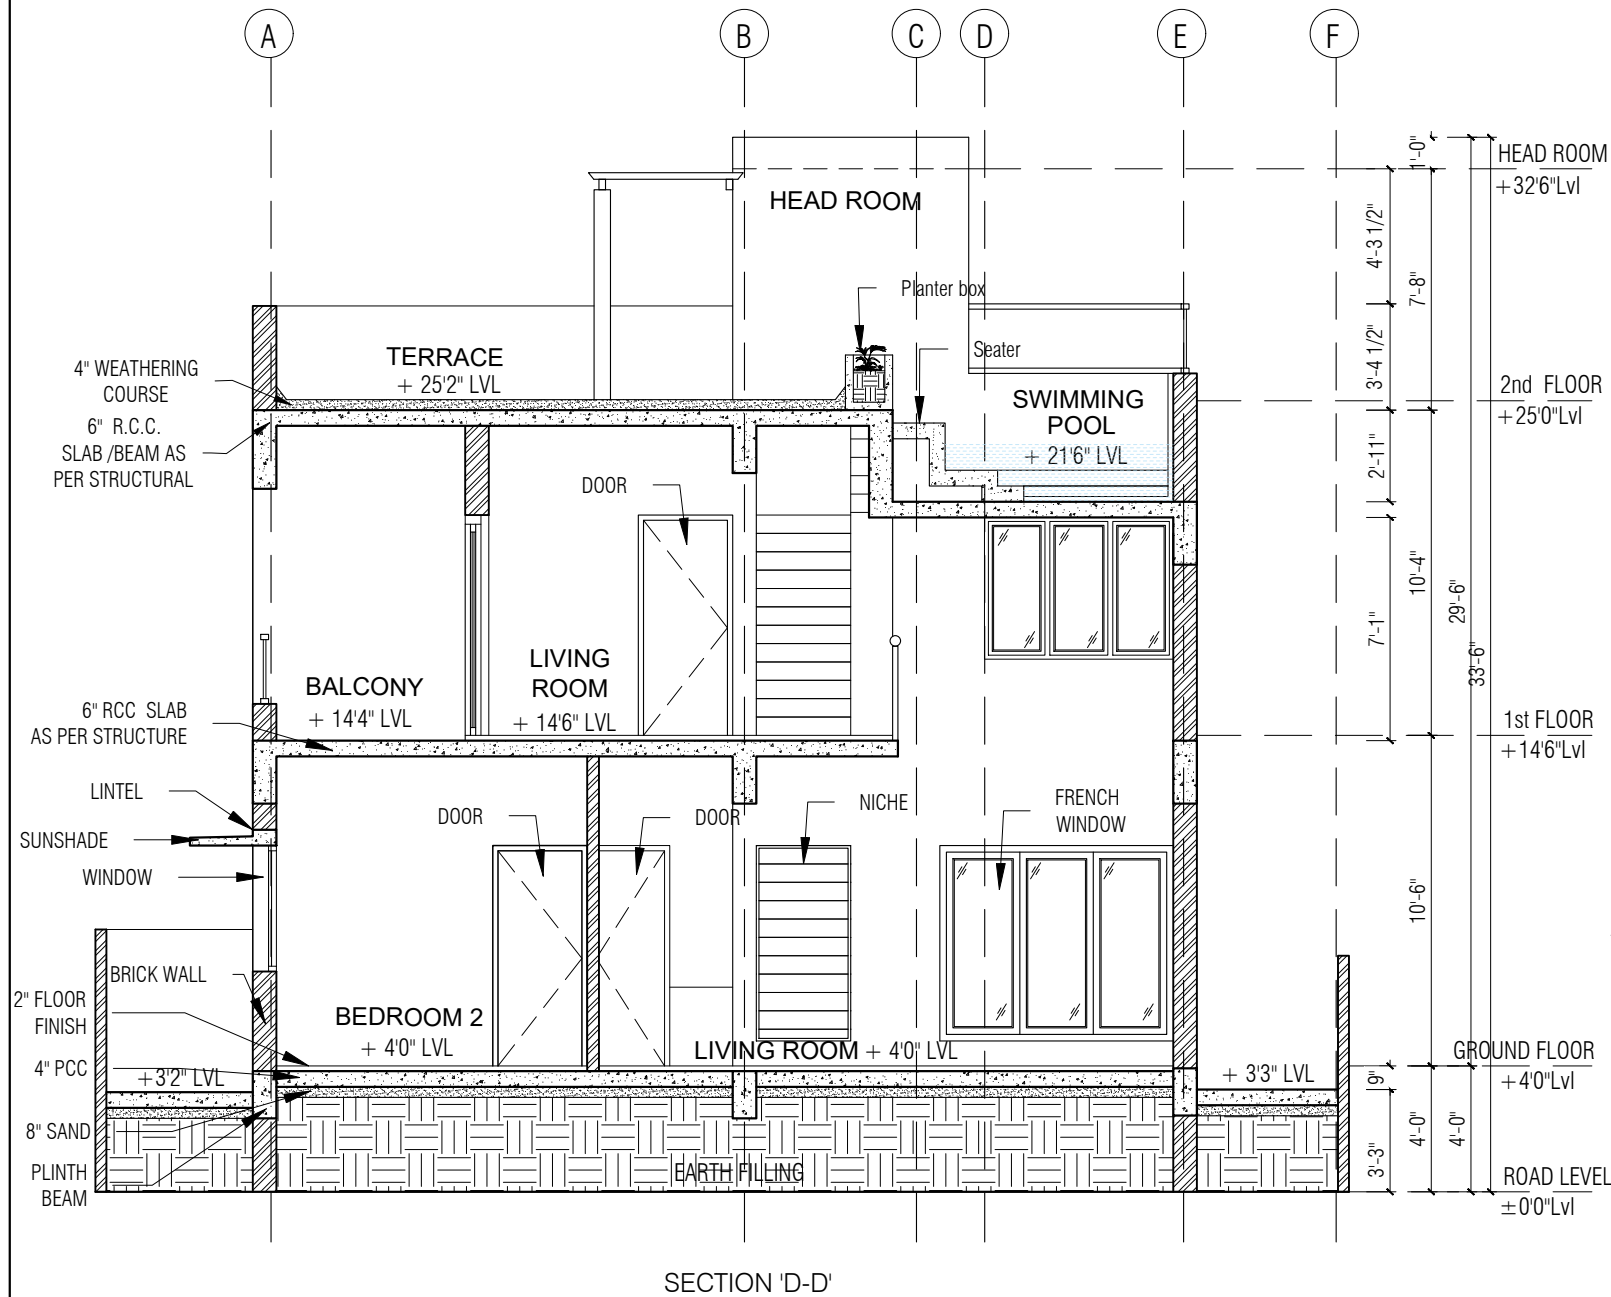

SIGNATURE & SEAL

S.NO REVISIONS DATE

PROJECT: PROPOSED RESIDENCE FOR PUZHUTHIVAKKAM

TITLE: TERRACE- SWIMMING POOL DETAILS

DRG NO : .. DRG TYPE:

JOB NO : RES / ARC / W / 00

SCALE : 1:75 NORTH :


DRN BY : Gayathiri

CHKD BY : Ar. Thamizh

DATE : 09.02.23

CLIENT: Mr. LAKSHMI KUMAR , CHENNAI


ARCHITECT: DESIGN TECH ARCHITECTS, INTER.DESIGNERS & MANAGEMENT CONSULTANTS.
"GC" SRIVARI APARTMENTS, NO.18, ABDUL RAZACK STREET, SAIDAPET, CHENNAI-600 015.
PHONE:(044) 420 10 687/059.
email:designtechennai@gmail.com

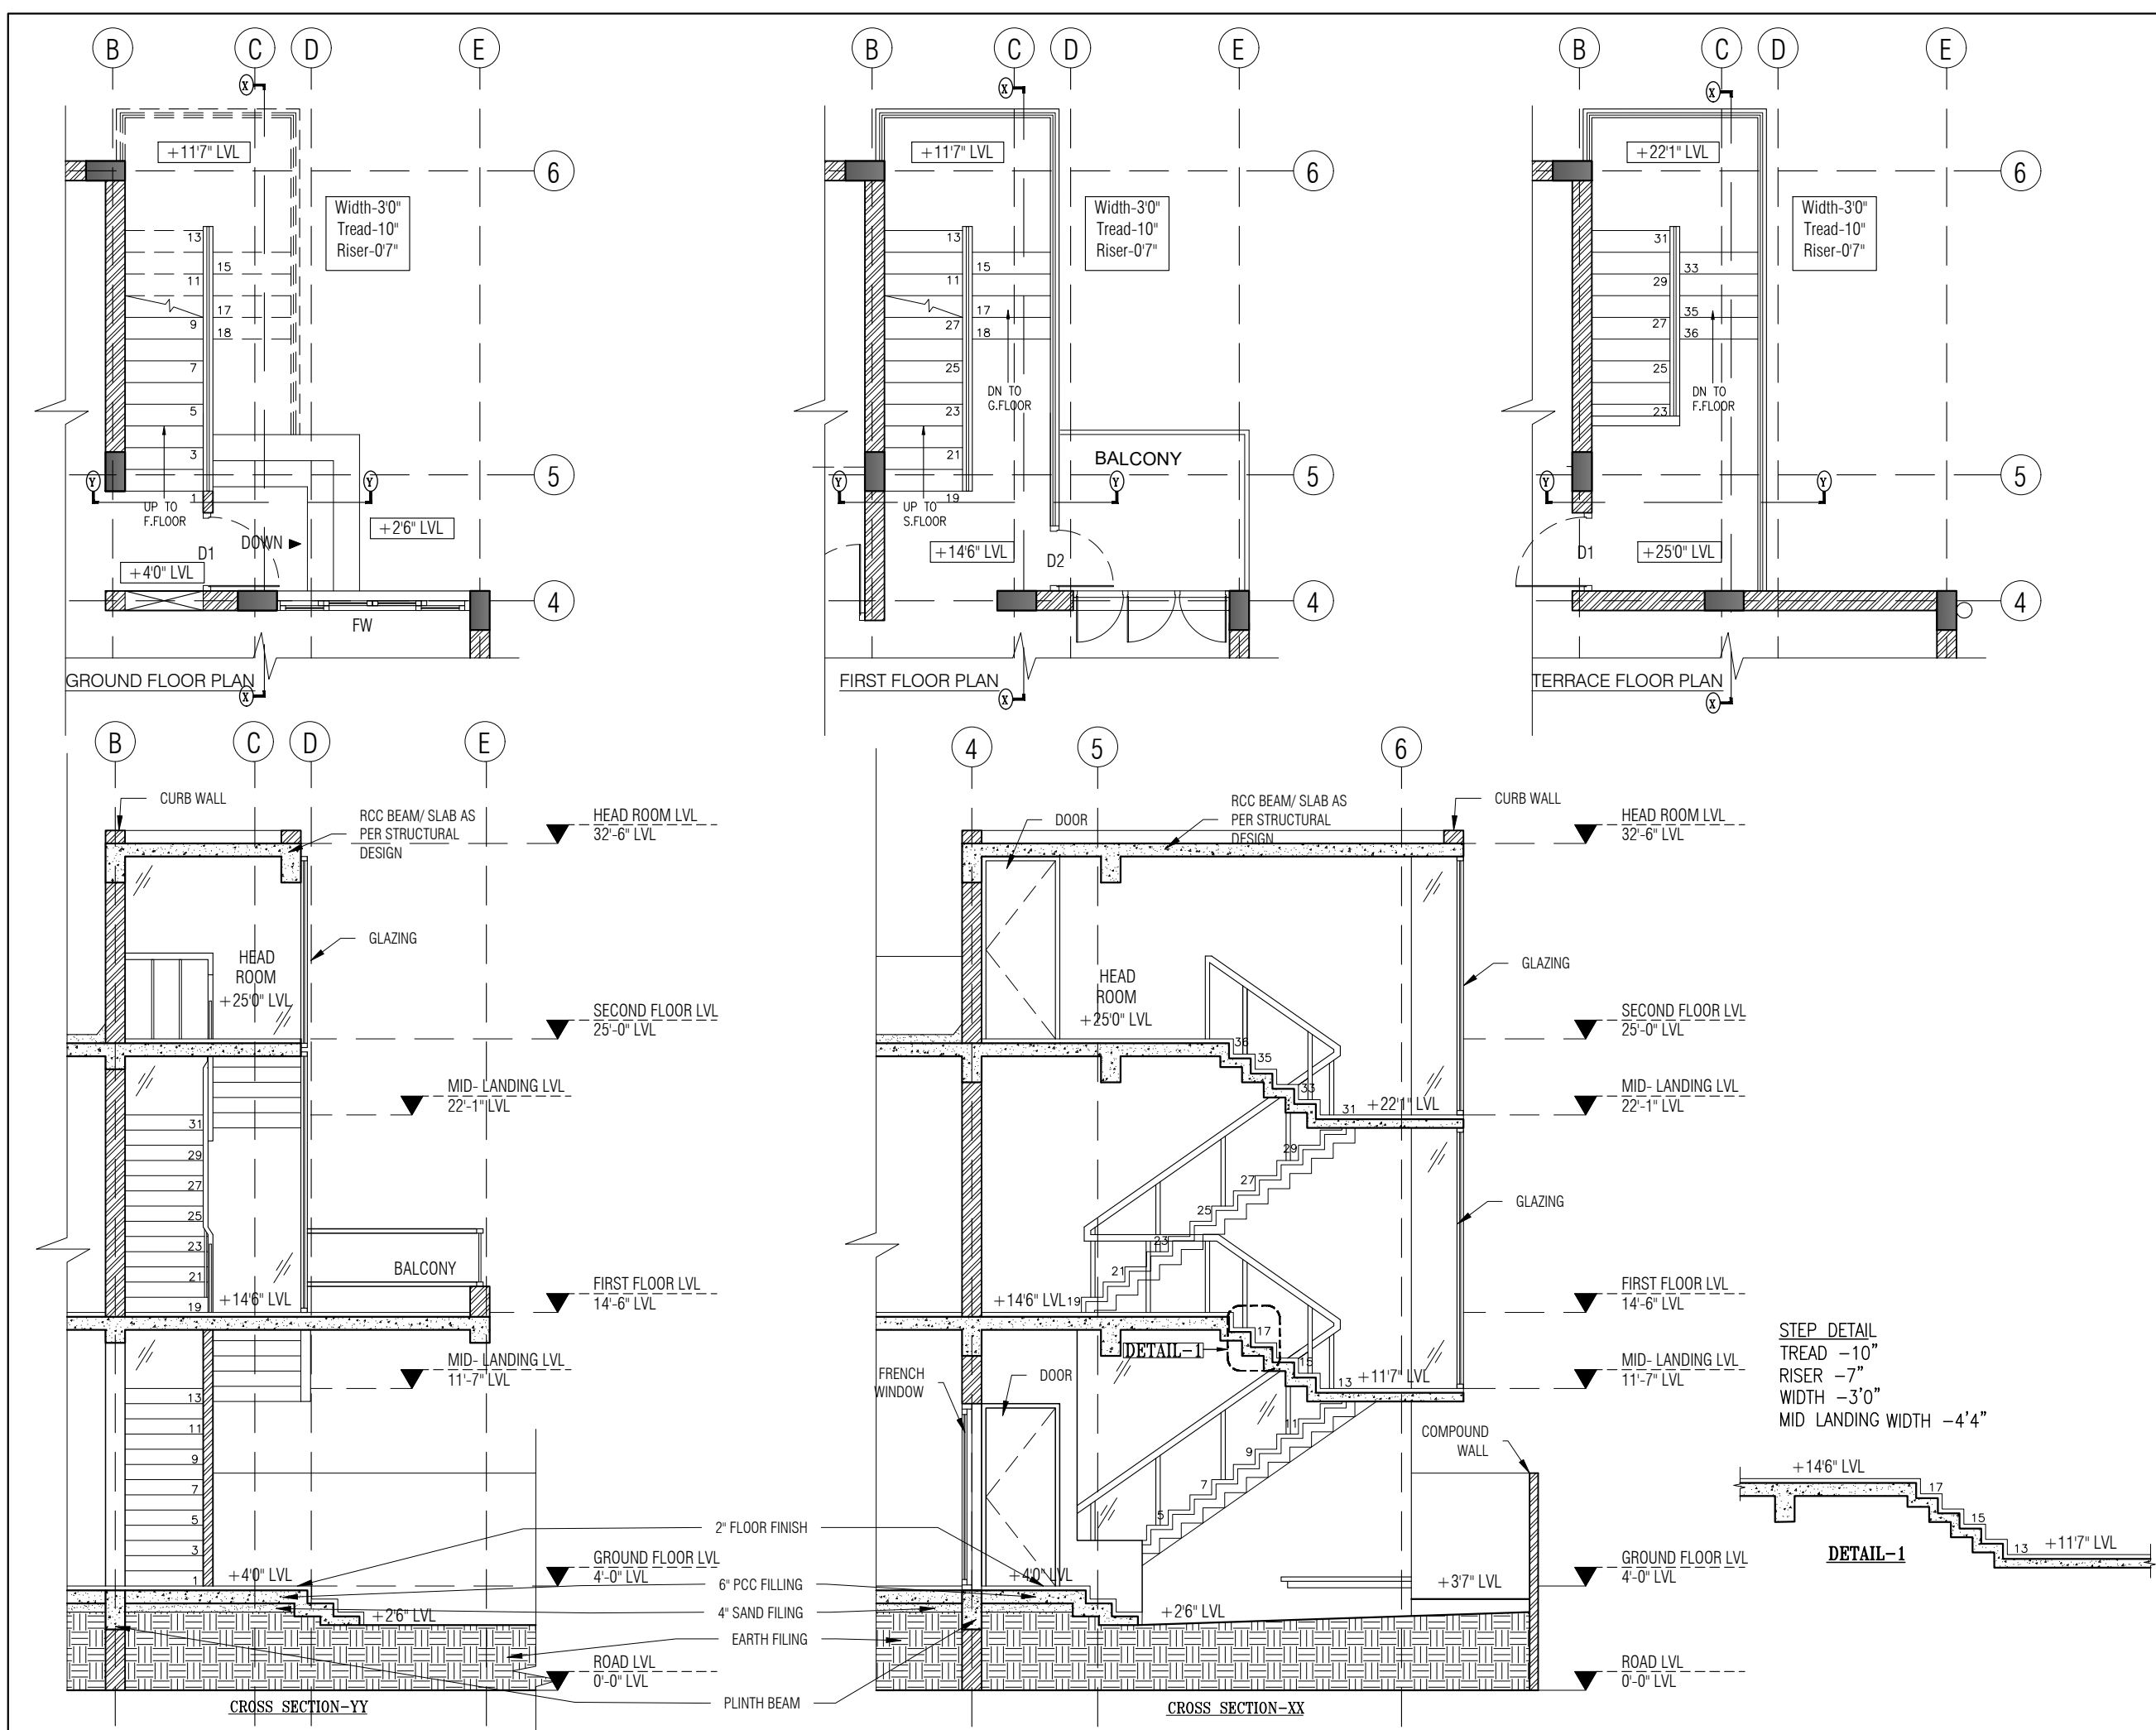

NOTE:
* ALL DIMENSIONS TO BE CHECKED AT SITE. NO DIMENSION TO BE SCALED OFF FROM DRAWINGS ONLY WRITTEN DIMENSIONS TO BE FOLLOWED.
* IN THE EVENT OF ANY DISCREPANCIES OR DIFFERENCES BETWEEN ANY OTHER DRAWING OR SITE CONDITIONS OR OTHERWISE IMMEDIATE REFERENCE IS BE MADE TO THE DESIGNERS FOR CLARIFICATION PRIOR TO EXECUTION OF WORK AT SITE.
* THE DRAWING AND DESIGN ARE THE SOLE PROPERTY OF DESIGN TECH ARCHITECTS & INTERIOR DESIGNERS AND SHOULD NOT BE REPRODUCED IN WHOLE OR IN PART OR UTILIZED IN ANY OTHER MANNER WHAT SO EVEN WITHOUT THEIR EXPRESSED WRITTEN PERMISSION.

SIGNATURE & SEAL

S.NO	REVISIONS	DATE
PROJECT: PROPOSED RESIDENCE FOR PUZHUTHIVAKKAM		
TITLE: STAIRCASE DETAIL		
DRG NO : 04A	DRG TYPE:	
JOB NO :	RES / ARC / W / 04	
SCALE : 1:75	NORTH :	
DRN BY : Gayathiri		
CHKD BY : Ar. Thamizh		
DATE : 16.02.23		
CLIENT: Mr. LAKSHMI KUMAR , CHENNAI		
ARCHITECT: DESIGN TECH ARCHITECTS, INTER.DESIGNERS & MANAGEMENT CONSULTANTS. "GC" SRIVARI APARTMENTS, NO.18, ABDUL RAZACK STREET, SAIDAPET, CHENNAI-600 015. PHONE:(044) 420 10 687/059. email:designtechennai@gmail.com		

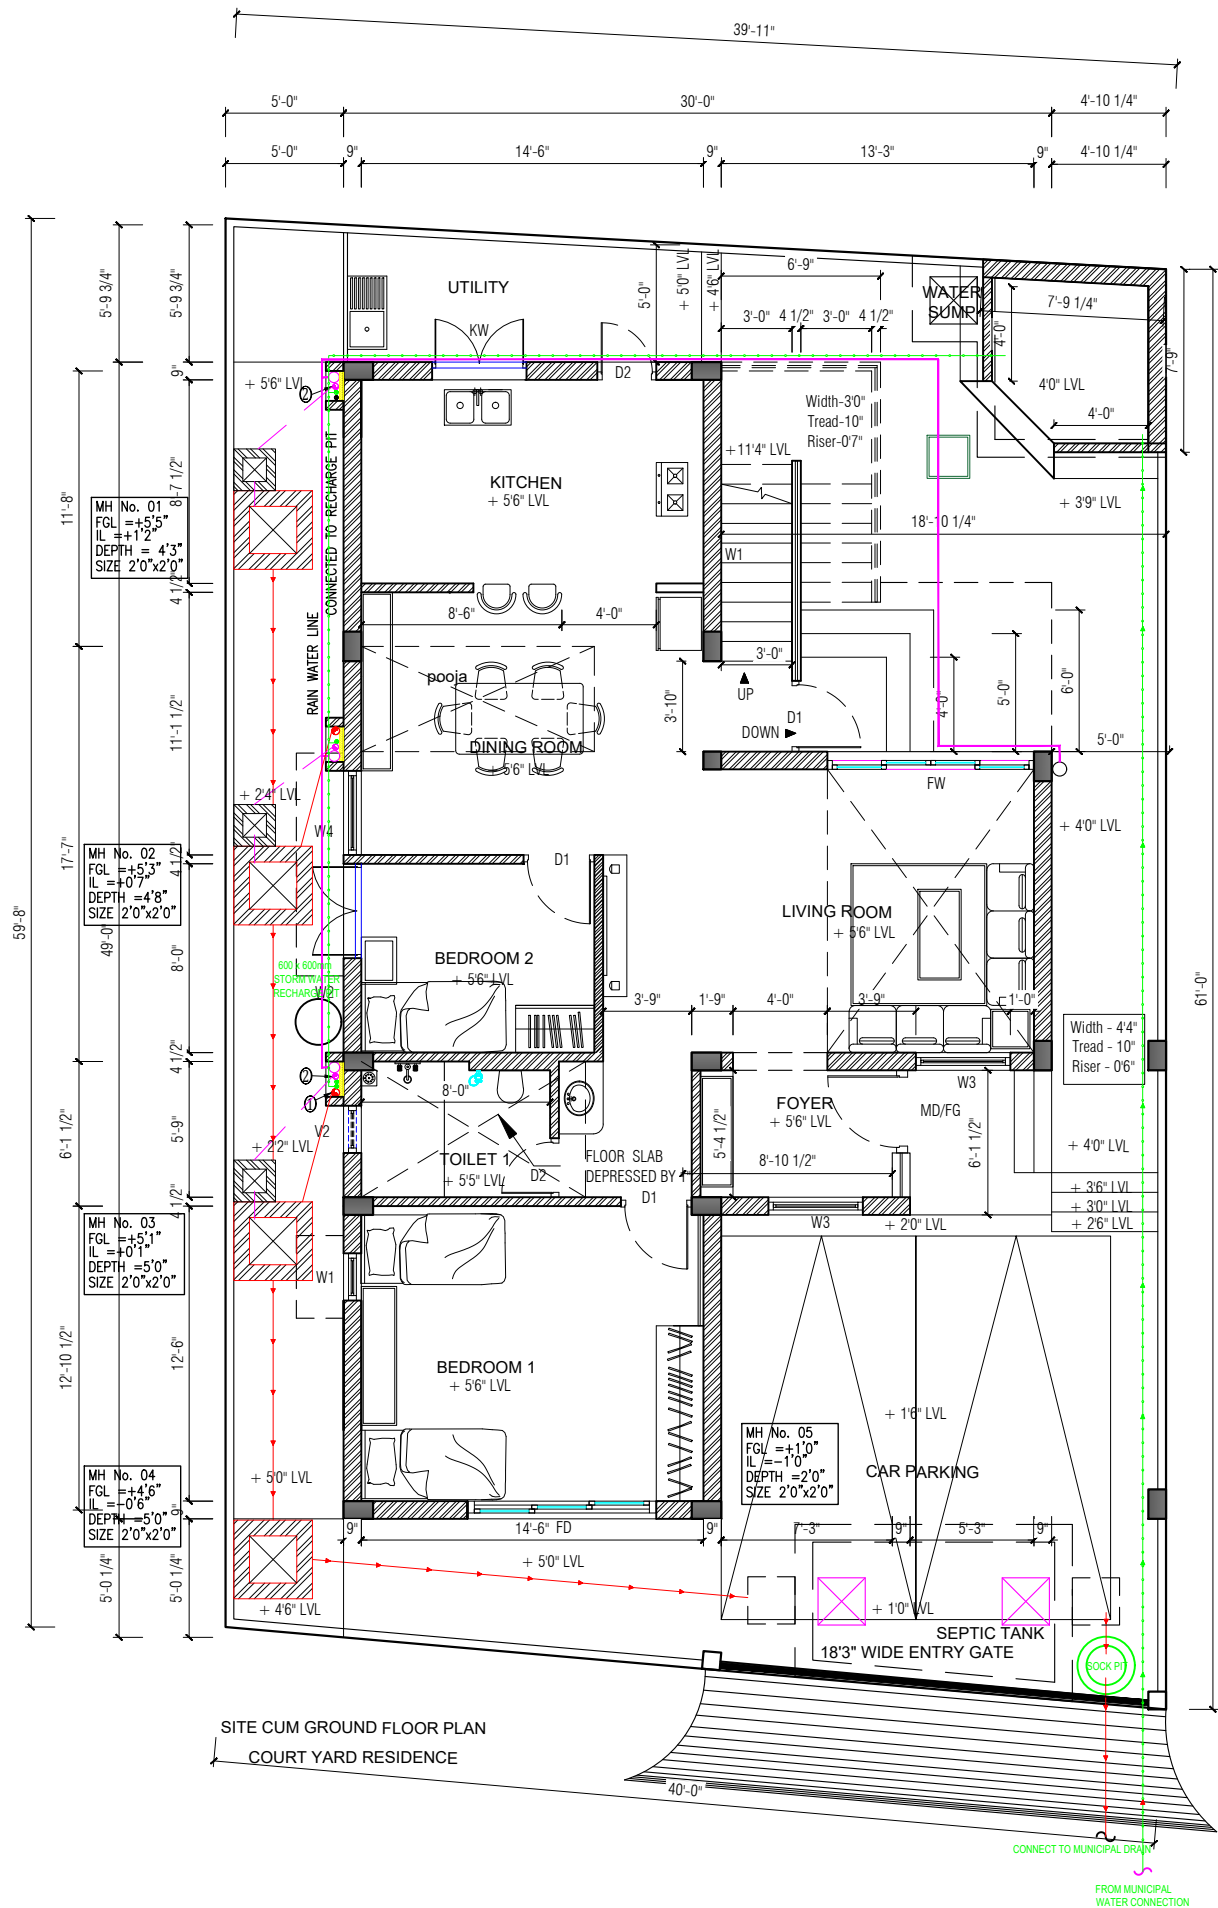

LEGEND:

- 1 Ø110mm uPVC SOIL STACK
- 2 Ø75mm uPVC WASTE STACK
- 3 Ø50mm uPVC VENT STACK
- 4 Ø110mm uPVC SOIL PIPE
- 5 Ø50mm uPVC SOIL PIPE
- 6 Ø75mm uPVC WASTE PIPE
- 7 Ø50mm uPVC WASTE PIPE
- 8 Ø40mm uPVC WASTE PIPE
- 9 WALL MOUNTED EUROPEAN WATER CLOSET
- 10 INDIAN WATER CLOSET
- 11 URINAL
- 12 SHOWER ARM WITH ROSE
- 13 HEALTH FAUCET
- 14 SINK WITH DRAIN BOARD
- 15 WASH BASIN
- 16 BIB TAP
- 17 BATH TUB
- 18 LAB SINK
- 19 DEEP SEAL MULTIWAY FLOOR TRAP
- 20 SEALED FLOOR TRAP
- 21 GYSER
- A DOMESTIC WATER SUPPLY STACK
- B DRINKING WATER SUPPLY STACK
- C HOT WATER SUPPLY STACK
- D HOT WATER RETURN STACK
- E FLUSH WATER SUPPLY STACK

NOTE:
* ALL DIMENSIONS TO BE CHECKED AT SITE. NO DIMENSION TO BE SCALED OFF FROM DRAWINGS ONLY WRITTEN DIMENSIONS TO BE FOLLOWED.
* IN THE EVENT OF ANY DISCREPANCIES OR DIFFERENCES BETWEEN ANY OTHER DRAWING OR SITE CONDITIONS OR OTHERWISE IMMEDIATE REFERENCE IS BE MADE TO THE DESIGNERS FOR CLARIFICATION PRIOR TO EXECUTION OF WORK AT SITE.
* THE DRAWING AND DESIGN ARE THE SOLE PROPERTY OF DESIGN TECH ARCHITECTS & INTERIOR DESIGNERS AND SHOULD NOT BE REPRODUCED IN WHOLE OR IN PART OR UTILIZED IN ANY OTHER MANNER WHAT SO EVEN WITHOUT THEIR EXPRESSED WRITTEN PERMISSION.

SIGNATURE & SEAL

S.NO	REVISIONS	DATE
------	-----------	------



PROJECT: PROPOSED RESIDENCE FOR PUZHUTHIVAKKAM

TITLE: EXTERNAL PLUMBING LAYOUT

DRG NO : 13A	DRG TYPE:
JOB NO :	RES / ARC / W / 13
SCALE : 1:100	NORTH :
DRN BY : Gayathiri	
CHKD BY : Ar. Thamizh	
DATE : 06.02.23	

CLIENT: Mr. LAKSHMI KUMAR , CHENNAI

ARCHITECT: DESIGN TECH ARCHITECTS, INTER.DESIGNERS & MANAGEMENT CONSULTANTS.
"GC" SRIVARI APARTMENTS, NO.18, ABDUL RAZACK STREET, SAIDAPET, CHENNAI-600 015.
PHONE:(044) 420 10 687/059.
email:designtechennai@gmail.com

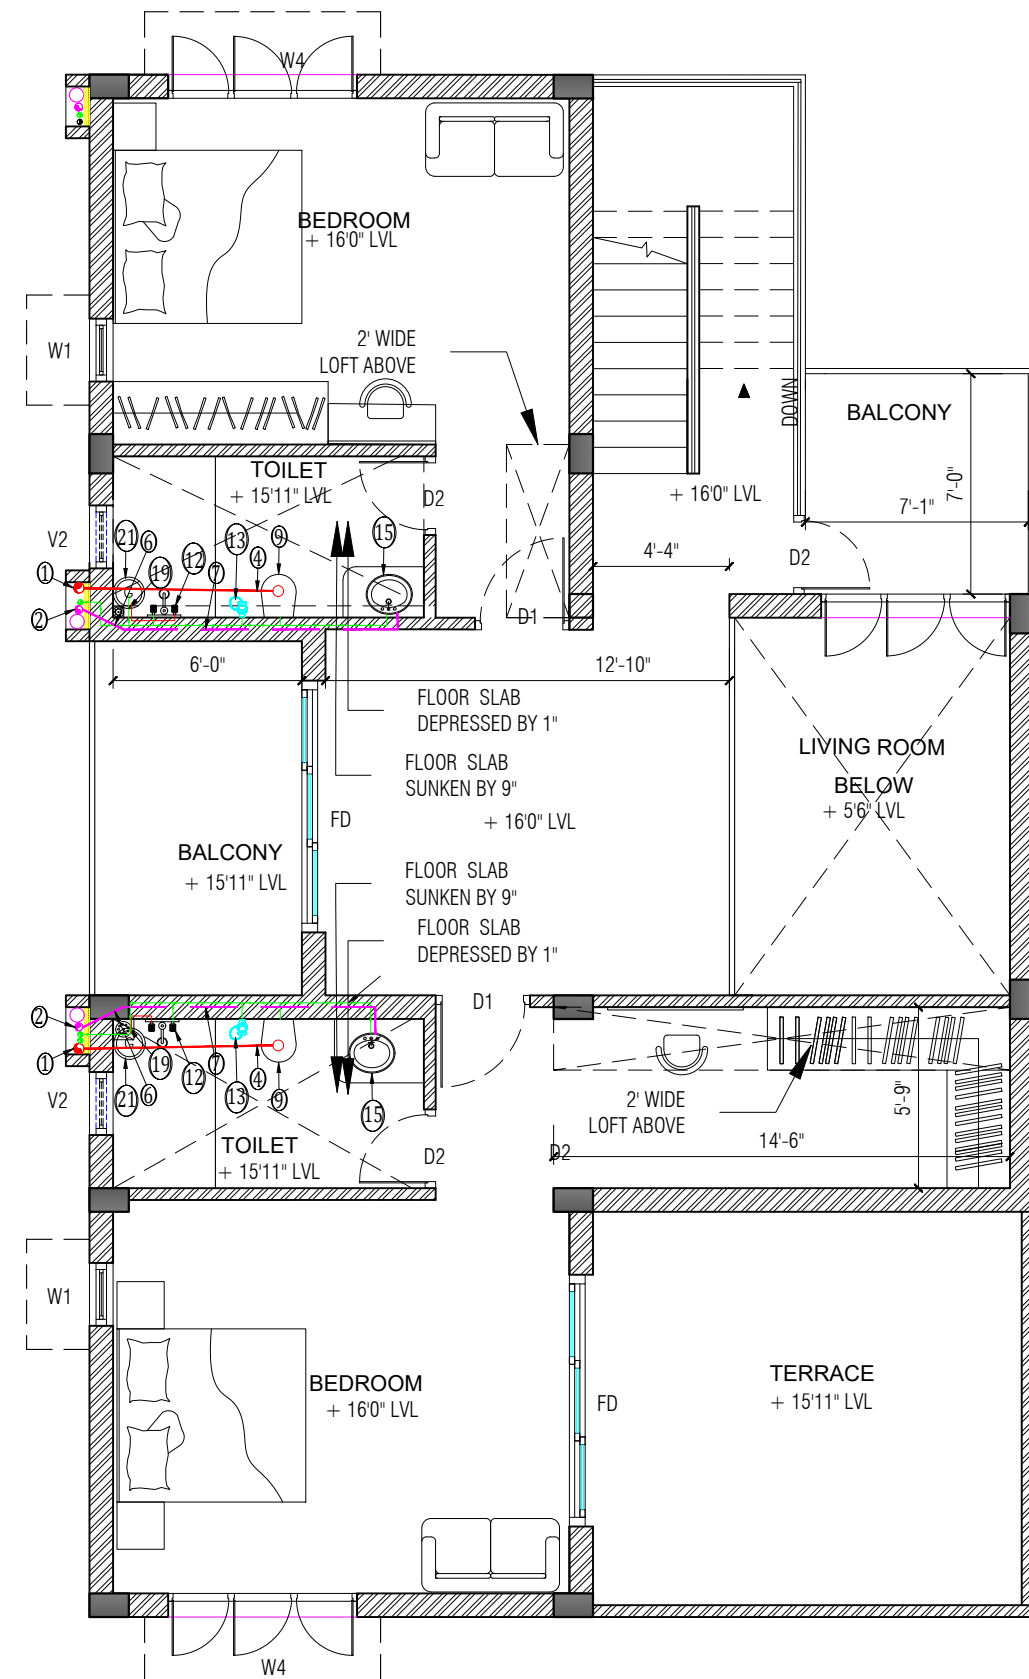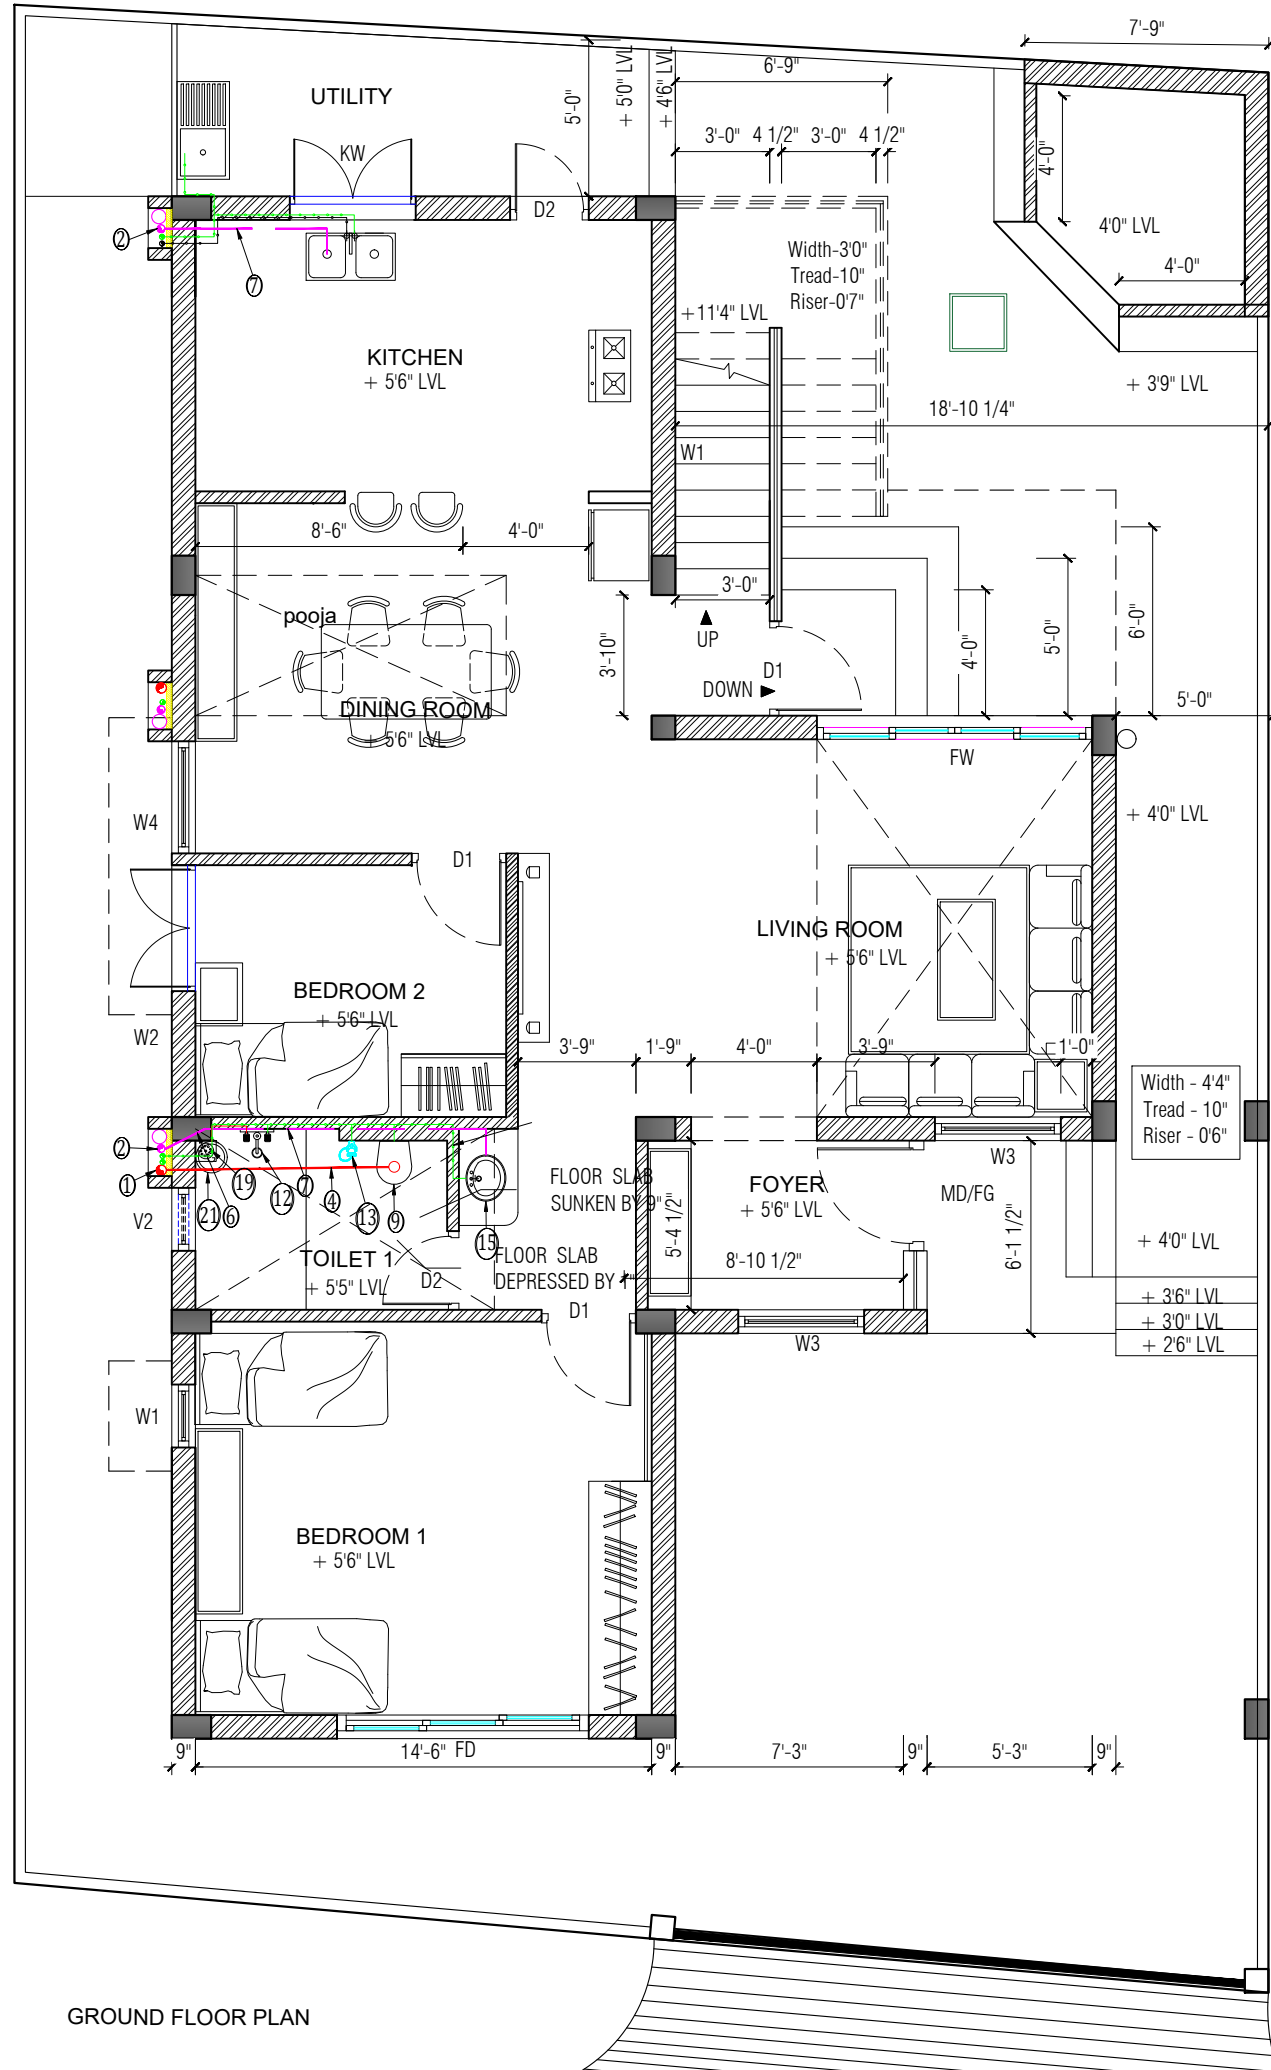

NOTE:
 * ALL DIMENSIONS TO BE CHECKED AT SITE. NO DIMENSION TO BE SCALED OFF FROM DRAWINGS ONLY WRITTEN DIMENSIONS TO BE FOLLOWED.
 * IN THE EVENT OF ANY DISCREPANCIES OR DIFFERENCES BETWEEN ANY OTHER DRAWING OR SITE CONDITIONS OR OTHERWISE IMMEDIATE REFERENCE IS TO BE MADE TO THE DESIGNERS FOR CLARIFICATION PRIOR TO EXECUTION OF WORK AT SITE.
 * THE DRAWING AND DESIGN ARE THE SOLE PROPERTY OF: DESIGN TECH ARCHITECTS & INTERIOR DESIGNERS AND SHOULD NOT BE REPRODUCED IN WHOLE OR IN PART OR UTILIZED IN ANY OTHER MANNER WHAT SO EVEN WITHOUT THEIR EXPRESSED WRITTEN PERMISSION.

SIGNATURE & SEAL

S.NO	REVISIONS	DATE
PROJECT: PROPOSED RESIDENCE FOR PUZHUTHIVAKKAM		
TITLE: INTERNAL PLUMBING LAYOUT		
DRG NO : 13B		DRG TYPE:
JOB NO :		RES / ARC / W / 13
SCALE : 1:100		NORTH :
DRN BY : Gayathiri		
CHKD BY: Ar. Thamizh		
DATE : 06.02.23		
CLIENT: Mr. LAKSHMI KUMAR , CHENNAI		
ARCHITECT: DESIGN TECH ARCHITECTS, INTER.DESIGNERS & MANAGEMENT CONSULTANTS. "GC" SRIVARI APARTMENTS, NO.18, ABDUL RAZACK STREET, SAIDAPET, CHENNAI-600 015. PHONE:(044) 420 10 687/059. email:designtechennai@gmail.com		

NOTE:
* ALL DIMENSIONS TO BE CHECKED AT SITE. NO DIMENSION TO BE SCALED OFF FROM DRAWINGS ONLY WRITTEN DIMENSIONS TO BE FOLLOWED.
* IN THE EVENT OF ANY DISCREPANCIES OR DIFFERENCES BETWEEN ANY OTHER DRAWING OR SITE CONDITIONS OR OTHERWISE IMMEDIATE REFERENCE IS BE MADE TO THE DESIGNERS FOR CLARIFICATION PRIOR TO EXECUTION OF WORK AT SITE.
* THE DRAWING AND DESIGN ARE THE SOLE PROPERTY OF DESIGN TECH ARCHITECTS & INTERIOR DESIGNERS AND SHOULD NOT BE REPRODUCED IN WHOLE OR IN PART OR UTILIZED IN ANY OTHER MANNER WHAT SO EVEN WITHOUT THEIR EXPRESSED WRITTEN PERMISSION.

SIGNATURE & SEAL


S.NO REVISIONS DATE

PROJECT: PROPOSED RESIDENCE FOR PUZHUTHIVAKKAM


TITLE: INTERNAL PLUMBING LAYOUT

DRG NO : 13B DRG TYPE:
JOB NO : RES / ARC / W / 13
SCALE : 1:100 NORTH :
DRN BY : Gayathiri
CHKD BY : Ar. Thamizh
DATE : 06.02.23
CLIENT:
Mr. LAKSHMI KUMAR , CHENNAI

ARCHITECT: DESIGN TECH ARCHITECTS, INTER.DESIGNERS & MANAGEMENT CONSULTANTS.
"GC" SRIVARI APARTMENTS, NO.18, ABDUL RAZACK STREET, SAIDAPET, CHENNAI-600 015.
PHONE:(044) 420 10 687/059.
email:designtechennai@gmail.com

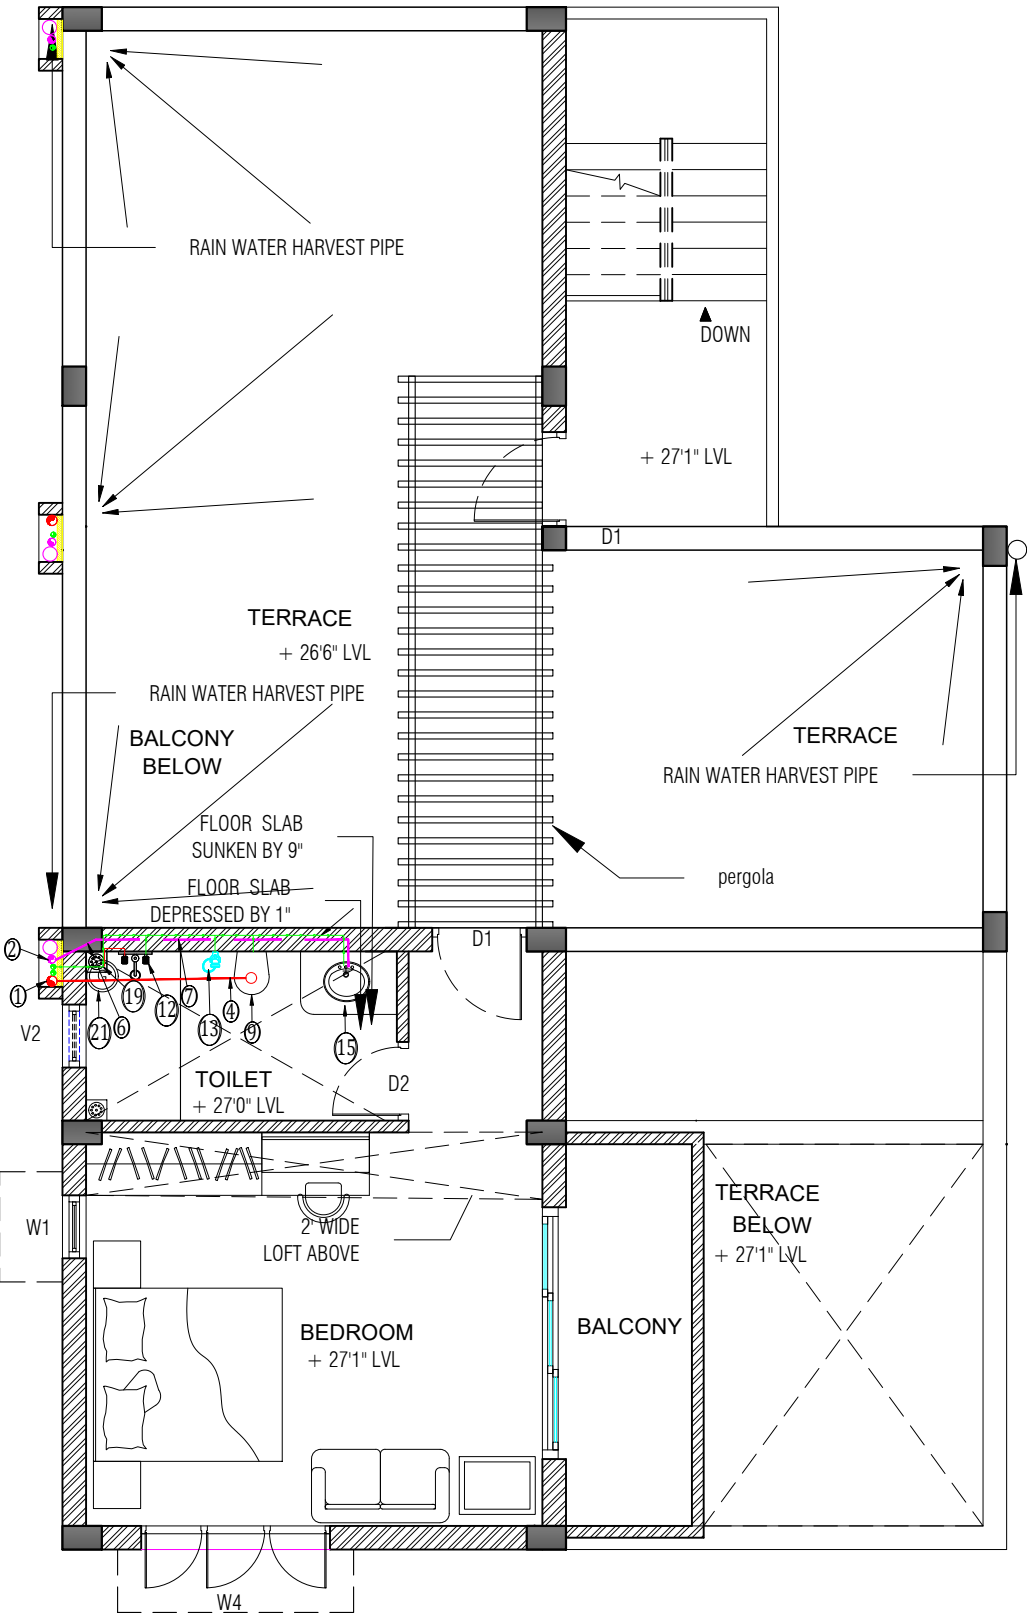

SECOND FLOOR PLAN


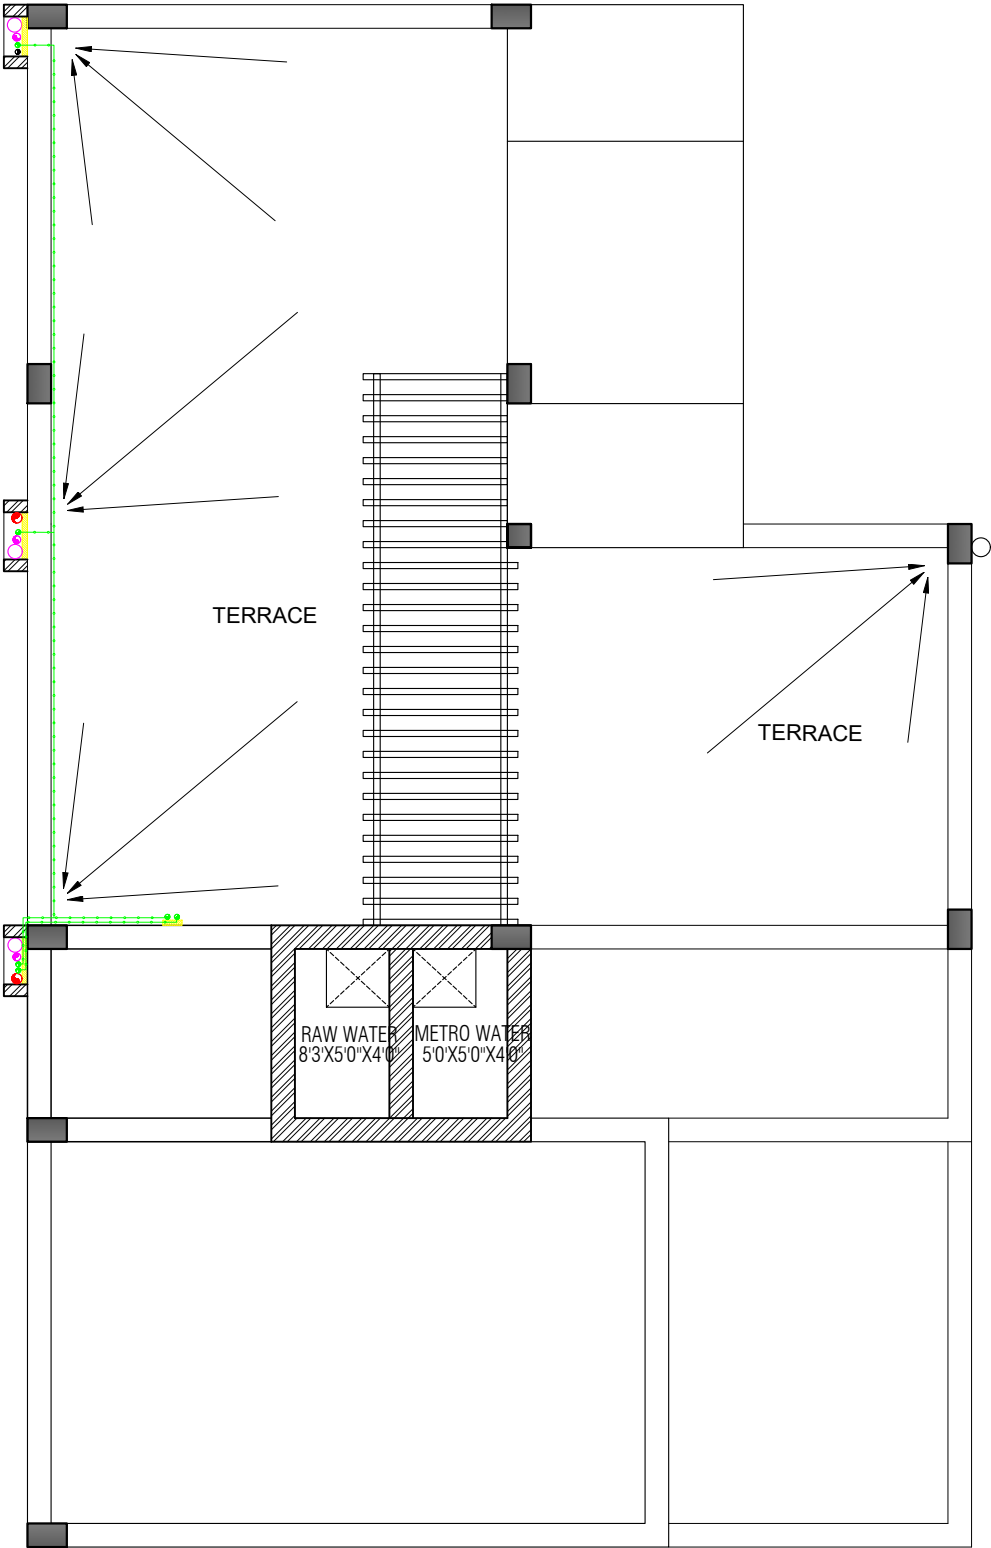


TERRACE FLOOR PLAN



SIGNATURE & SEAL

S.NO	REVISIONS	DATE
PROJECT: PROPOSED RESIDENCE FOR PUZHUTHIVAKKAM		
TITLE: U. G. SUMP DETAILS		
DRG NO : 05A	DRG TYPE:	
JOB NO :	RES / ARC / W / 05	
SCALE : 1:50	NORTH :	
DRN BY : Gayathiri		
CHKD BY: Ar. Thamizh		
DATE : 03.05.23		
CLIENT: Mr. LAKSHMI KUMAR , CHENNAI		
ARCHITECT: DESIGN TECH ARCHITECTS, INTER.DESIGNERS & MANAGEMENT CONSULTANTS. "GC" SRIVARI APARTMENTS, NO.18, ABDUL RAZACK STREET, SAIDAPET, CHENNAI-600 015. PHONE:(044) 420 10 687/059. email:designtechennai@gmail.com		

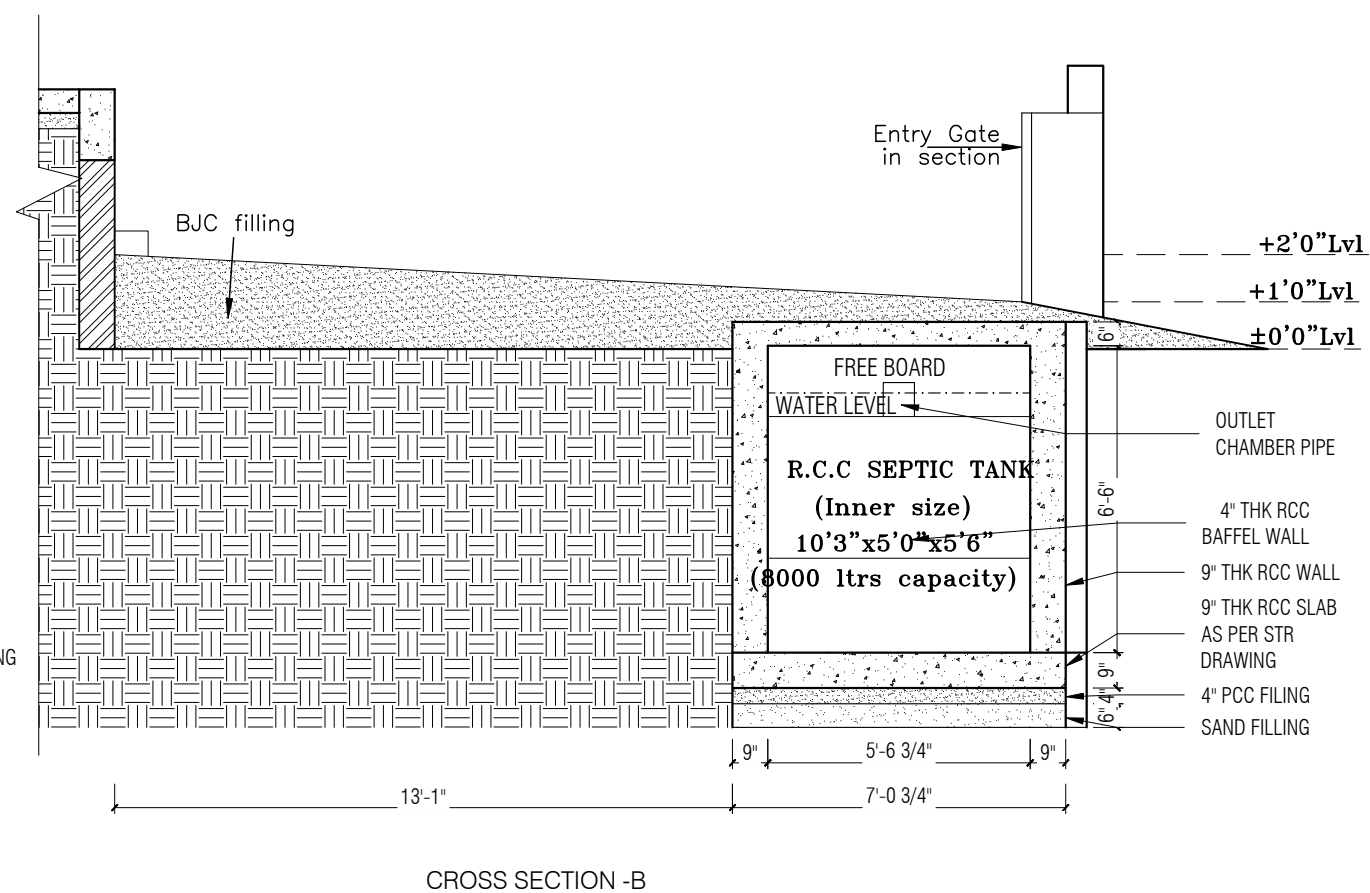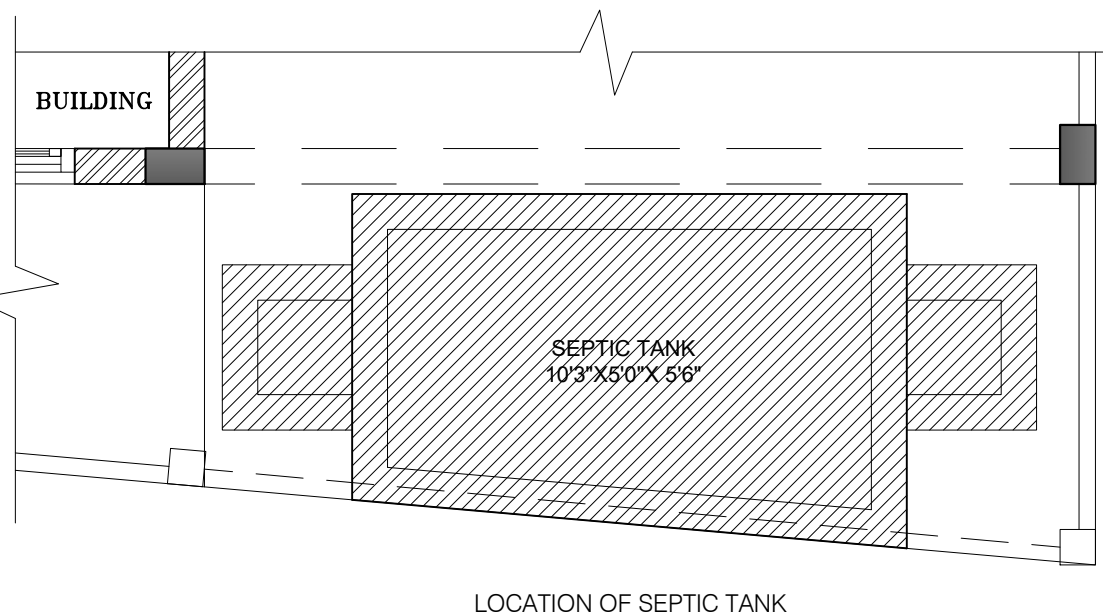


*** NOTE:**

- * ALL DIMENSIONS TO BE CHECKED AT SITE. NO DIMENSION TO BE SCALED OFF FROM DRAWINGS ONLY WRITTEN DIMENSIONS TO BE FOLLOWED.
- * IN THE EVENT OF ANY DISCREPANCIES OR DIFFERENCES BETWEEN ANY OTHER DRAWING OR SITE CONDITIONS OR OTHERWISE IMMEDIATE REFERENCE IS TO BE MADE TO THE DESIGNERS FOR CLARIFICATION PRIOR TO EXECUTION OF WORK AT SITE.
- * THE DRAWING AND DESIGN ARE THE SOLE PROPERTY OF DESIGN TEAM. ARCHITECTS & INTERIOR DESIGNERS AND SHOULD NOT BE PRODUCED, IN WHOLE OR IN PART OR UTILIZED IN ANY OTHER MANNER, WHATSOEVER, SO EVEN WITHOUT THEIR EXPRESSED WRITTEN PERMISSION.


SIGNATURE & SEAL

S.NO	REVISONS	DATE
PROJECT: PROPOSED RESIDENCE FOR PUZHUTHIVAKKAM		
TITLE: SEPTIC TANK DETAILS		
DRG NO : 05B	DRG TYPE:	
JOB NO :	RES / ARC / W / 05	
SCALE : 1:50	NORTH :	
DRN BY : Gayathiri		
CHKD BY: Ar. Thamizh		
DATE : 03.02.23		
CLIENT: Mr. LAKSHMI KUMAR , CHENNAI		
ARCHITECT: DESIGN TECH ARCHITECTS, INTER.DESIGNERS & MANAGEMENT CONSULTANTS. "GC" SRIVARI APARTMENTS, NO.18, ABDUL RAZACK STREET, SAIDAPET, CHENNAI-600 015. PHONE:(044) 420 10 687/059. email:designtechennai@gmail.com		


NOTE:
* ALL DIMENSIONS TO BE CHECKED AT SITE. NO DIMENSION TO BE SCALED OFF FROM DRAWINGS ONLY WRITTEN DIMENSIONS TO BE FOLLOWED.
* IN THE EVENT OF ANY DISCREPANCIES OR DIFFERENCES BETWEEN ANY OTHER DRAWING OR SITE CONDITIONS OR OTHERWISE IMMEDIATE REFERENCE IS BE MADE TO THE DESIGNERS FOR CLARIFICATION PRIOR TO EXECUTION OF WORK AT SITE.
* THE DRAWING AND DESIGN ARE THE SOLE PROPERTY OF DESIGN TECH ARCHITECTS & INTERIOR DESIGNERS AND SHOULD NOT BE REPRODUCED IN WHOLE OR IN PART OR UTILIZED IN ANY OTHER MANNER WHAT SO EVEN WITHOUT THEIR EXPRESSED WRITTEN PERMISSION.

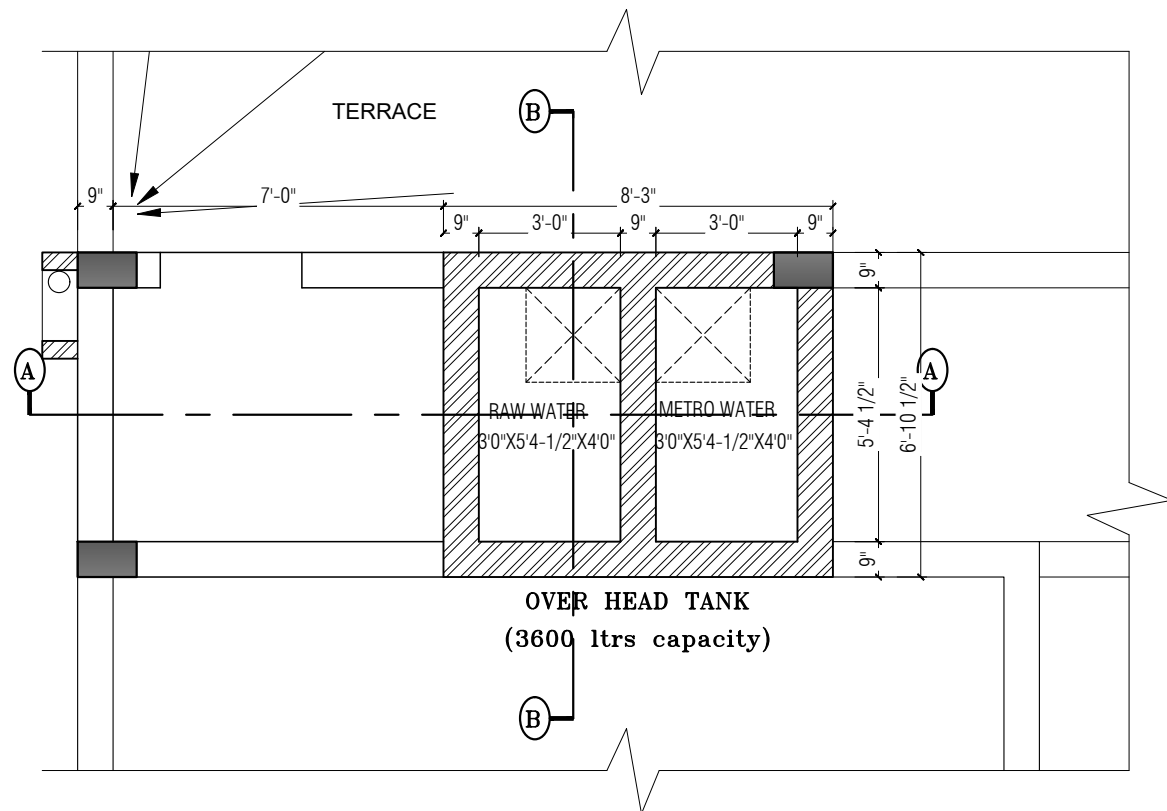


OVER HEAD TANK PLAN

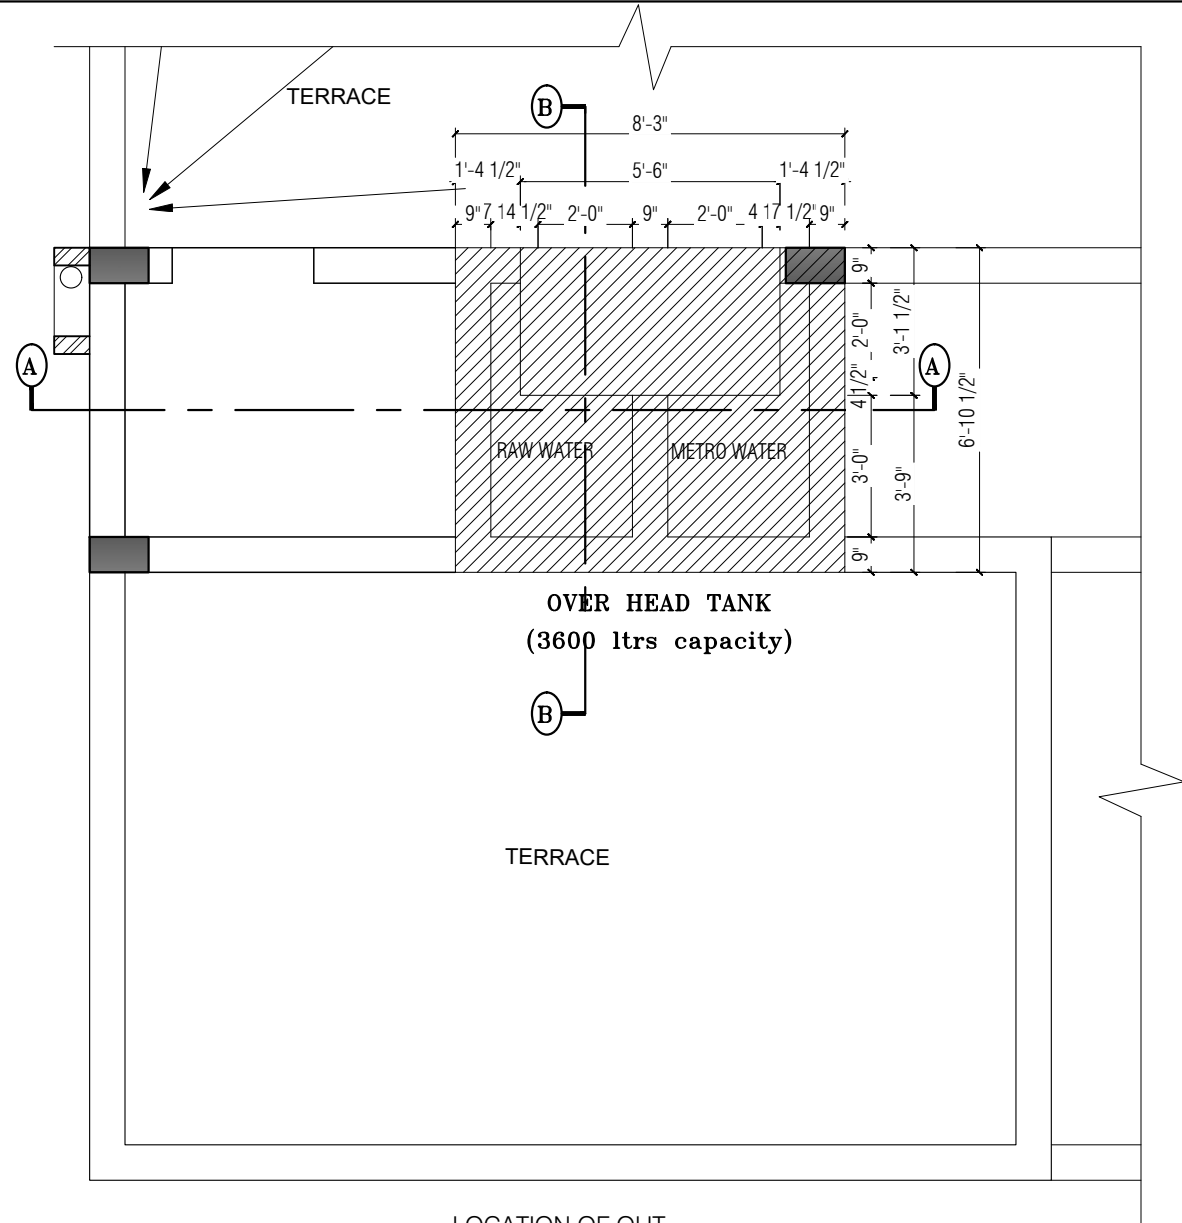

LOCATION OF OHT

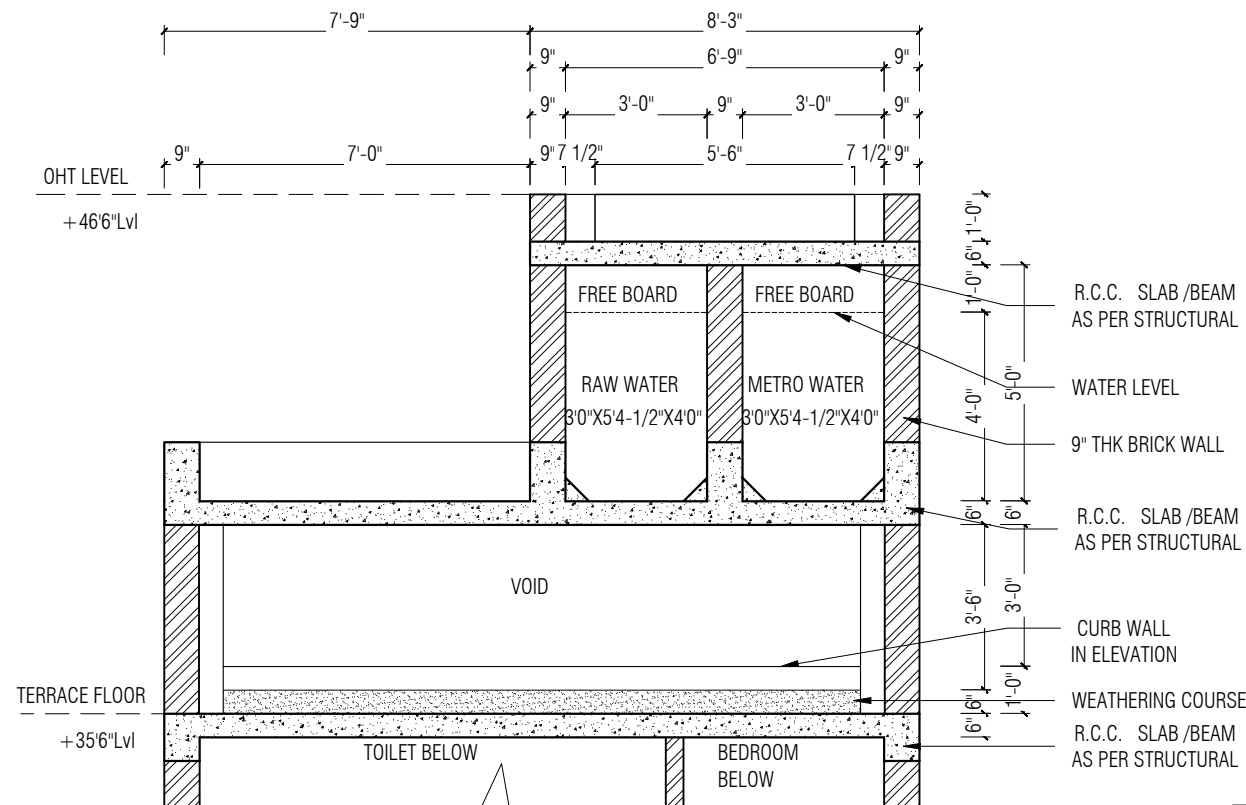

SECTION - AA

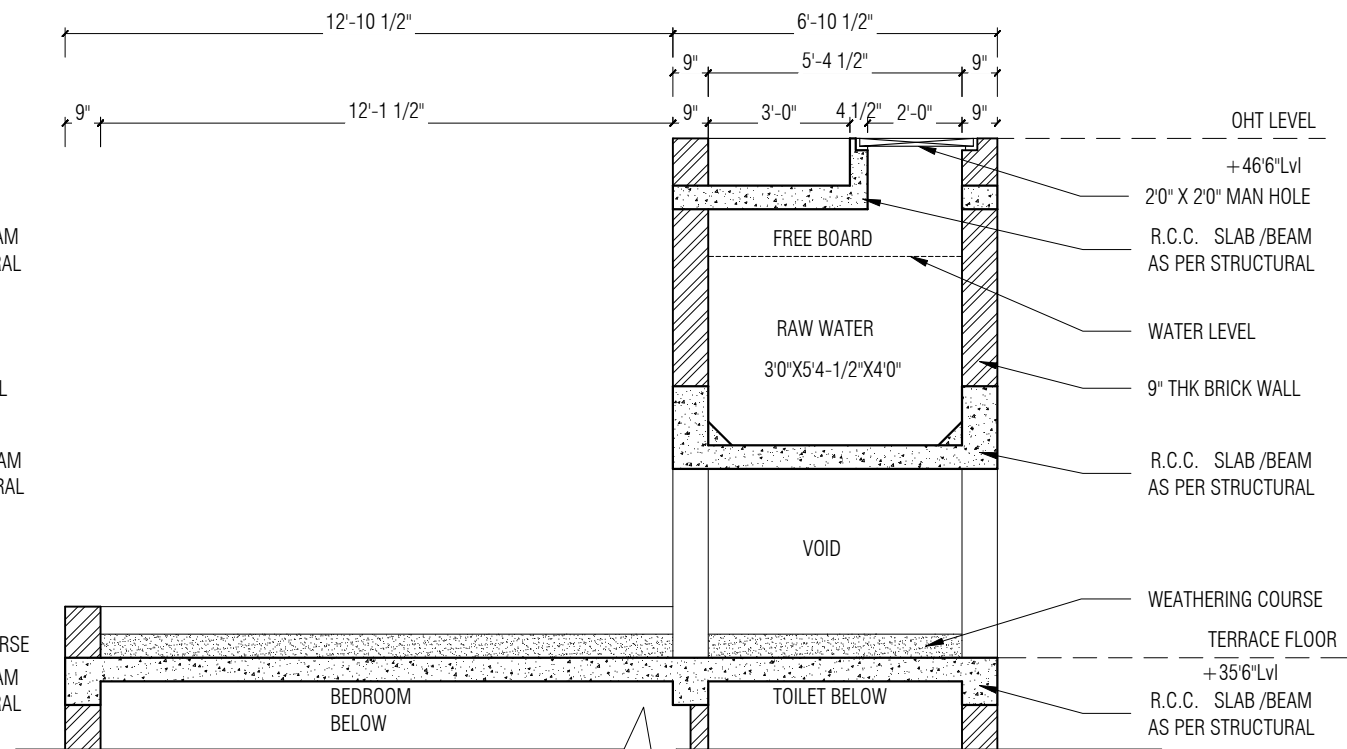

SECTION - BB

SIGNATURE & SEAL

S.NO	REVISIONS	DATE
------	-----------	------

PROJECT: PROPOSED RESIDENCE FOR PUZHUTHIVAKKAM

TITLE: OHT DETAILS

DRG NO : 05C	DRG TYPE:
--------------	-----------

JOB NO :	RES / ARC / W / 05
----------	--------------------

SCALE : 1:50	NORTH :
--------------	---------

DRN BY : Gayathiri	
--------------------	---

CHKD BY : Ar. Thamizh

DATE : 06.02.23

CLIENT: Mr. LAKSHMI KUMAR , CHENNAI

ARCHITECT: DESIGN TECH ARCHITECTS, INTER.DESIGNERS & MANAGEMENT CONSULTANTS. "GC" SRIVARI APARTMENTS, NO.18, ABDUL RAZACK STREET, SAIDAPET, CHENNAI-600 015. PHONE:(044) 420 10 687/059. email:designtechennai@gmail.com



POOJA ROOM DESIGN ON NORTH EAST CORNER

COURTYARD VIEW FROM LIVING ROOM



COURTYARD AREA




EAST ELEVATION



PERGOLA DESIGN ABOVE COURTYARD

NOTE:
* ALL DIMENSIONS TO BE CHECKED AT SITE. NO DIMENSION TO BE SCALED OFF FROM DRAWINGS ONLY WRITTEN DIMENSIONS TO BE FOLLOWED.
* IN THE EVENT OF ANY DISCREPANCIES OR DIFFERENCES BETWEEN ANY OTHER DRAWING OR SITE CONDITIONS OR OTHERWISE IMMEDIATE REFERENCE IS BE MADE TO THE DESIGNERS FOR CLARIFICATION PRIOR TO EXECUTION OF WORK AT SITE.
* THE DRAWING AND DESIGN ARE THE SOLE PROPERTY OF DESIGN TECH ARCHITECTS & INTERIOR DESIGNERS AND SHOULD NOT BE REPRODUCED IN WHOLE OR IN PART OR UTILIZED IN ANY OTHER MANNER WHAT SO EVEN WITHOUT THEIR EXPRESSED WRITTEN PERMISSION.

 

SIGNATURE & SEAL

--	--	--

S.NO	REVISIONS	DATE
------	-----------	------


PROJECT:
PROPOSED RESIDENCE FOR
PUZHUTHIVAKKAM

TITLE:
COURTYARD AREA DESIGN

DRG NO : ..	DRG TYPE:
JOB NO :	..
SCALE : ..	NORTH :
DRN BY : Gayathiri	
CHKD BY : Ar. Sarath	
DATE : 04.05.'23	

CLIENT:
Mr. LAKSHMI KUMAR , CHENNAI

ARCHITECT: DESIGN TECH
ARCHITECTS, INTER.DESIGNERS &
MANAGEMENT CONSULTANTS.
"GC" SRIVARI APARTMENTS, NO.18,
ABDUL RAZACK STREET,
SAIDAPET, CHENNAI-600 015.
PHONE:(044) 420 10 687/059.
email:designtechennai@gmail.com

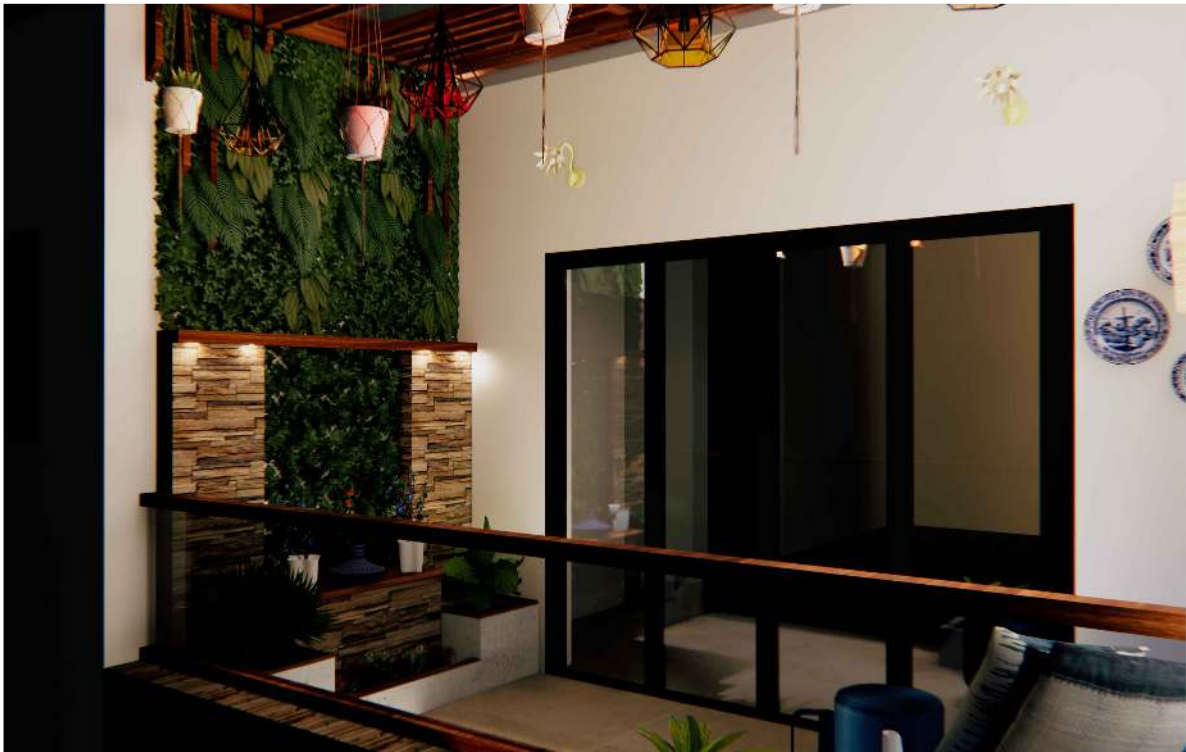


BALCONY DESIGN - ON WEST SIDE



WEST ELEVATION



NOTE:
* ALL DIMENSIONS TO BE CHECKED AT SITE. NO DIMENSION TO BE SCALED OFF FROM DRAWINGS ONLY WRITTEN DIMENSIONS TO BE FOLLOWED.
* IN THE EVENT OF ANY DISCREPANCIES OR DIFFERENCES BETWEEN ANY OTHER DRAWING OR SITE CONDITIONS OR OTHERWISE IMMEDIATE REFERENCE IS BE MADE TO THE DESIGNERS FOR CLARIFICATION PRIOR TO EXECUTION OF WORK AT SITE.
* THE DRAWING AND DESIGN ARE THE SOLE PROPERTY OF DESIGN TECH ARCHITECTS & INTERIOR DESIGNERS AND SHOULD NOT BE REPRODUCED IN WHOLE OR IN PART OR UTILIZED IN ANY OTHER MANNER WHAT SO EVEN WITHOUT THEIR EXPRESSED WRITTEN PERMISSION.

 

SIGNATURE & SEAL

--	--	--

S.NO	REVISIONS	DATE
------	-----------	------


PROJECT:	PROPOSED RESIDENCE FOR PUZHUTHIVAKKAM
----------	---------------------------------------

TITLE:	BALCONY DESIGN
--------	----------------

DRG NO : ..	DRG TYPE:
JOB NO :	..
SCALE : ..	NORTH :
DRN BY : Gayathiri	
CHKD BY : Ar. Thamizh	
DATE : 20.01.'23	

CLIENT:	Mr. LAKSHMI KUMAR , CHENNAI
---------	-----------------------------

ARCHITECT:	DESIGN TECH ARCHITECTS, INTER.DESIGNERS & MANAGEMENT CONSULTANTS.
	"GC" SRIVARI APARTMENTS, NO.18,
	ABDUL RAZACK STREET,
	SAIDAPET, CHENNAI-600 015.
	PHONE:(044) 420 10 687/059.
	email:designtechennai@gmail.com

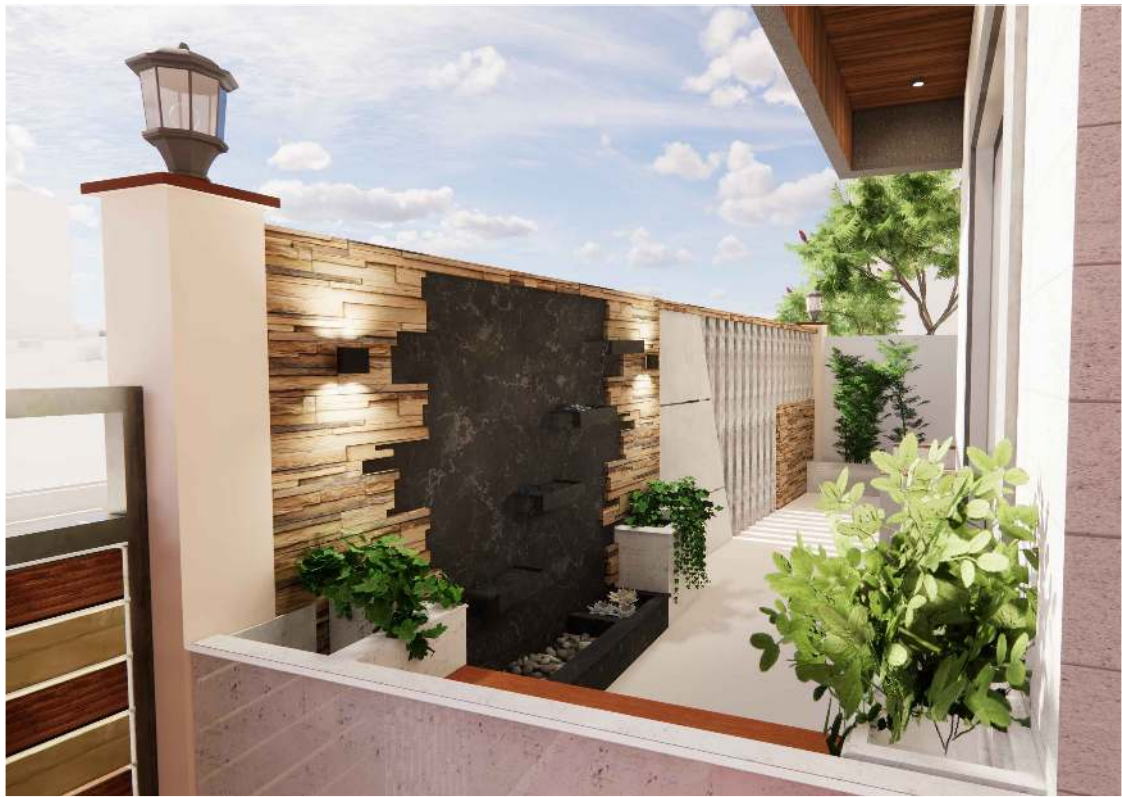

SITOUT AREA- OPTION 1



SITOUT AREA- OPTION 2



NOTE:
* ALL DIMENSIONS TO BE CHECKED AT SITE. NO DIMENSION TO BE SCALED OFF FROM DRAWINGS ONLY WRITTEN DIMENSIONS TO BE FOLLOWED.
* IN THE EVENT OF ANY DISCREPANCIES OR DIFFERENCES BETWEEN ANY OTHER DRAWING OR SITE CONDITIONS OR OTHERWISE IMMEDIATE REFERENCE IS BE MADE TO THE DESIGNERS FOR CLARIFICATION PRIOR TO EXECUTION OF WORK AT SITE.
* THE DRAWING AND DESIGN ARE THE SOLE PROPERTY OF DESIGN TECH ARCHITECTS & INTERIOR DESIGNERS AND SHOULD NOT BE REPRODUCED IN WHOLE OR IN PART OR UTILIZED IN ANY OTHER MANNER WHAT SO EVEN WITHOUT THEIR EXPRESSED WRITTEN PERMISSION.

SIGNATURE & SEAL

S.NO	REVISIONS	DATE
PROJECT: PROPOSED RESIDENCE FOR PUZHUTHIVAKKAM		
TITLE: SITOUT AREA DESIGN		
DRG NO : ..		DRG TYPE: ..
JOB NO :		
SCALE : ..		NORTH : 
DRN BY : Gayathiri		
CHKD BY: Ar. Thamizh		
DATE : 19.01.'23		
CLIENT: Mr. LAKSHMI KUMAR , CHENNAI		
ARCHITECT: DESIGN TECH ARCHITECTS, INTER.DESIGNERS & MANAGEMENT CONSULTANTS. "GC" SRIVARI APARTMENTS, NO.18, ABDUL RAZACK STREET, SAIDAPET, CHENNAI-600 015. PHONE:(044) 420 10 687/059. email:designtechennai@gmail.com		





SITE VISIT ON 02.01.2023
TAKING ACTUAL SITE MEASUREMENTS WITH ANGLES



SITE VISIT ON 13.03.2023
INSPECTION ON PILE FOUNDATION LAYING PROCESS



SITE VISIT ON 27.04.2023
INSPECTION ON PILE CAP REINFORCEMENT, PLINTH BEAM REINFORCEMENT, SHUTTERING AND COLUMN ALIGNMENT

NOTE:
* ALL DIMENSIONS TO BE CHECKED AT SITE. NO DIMENSION TO BE SCALED OFF FROM DRAWINGS ONLY WRITTEN DIMENSIONS TO BE FOLLOWED.
* IN THE EVENT OF ANY DISCREPANCIES OR DIFFERENCES BETWEEN ANY OTHER DRAWING OR SITE CONDITIONS OR OTHERWISE IMMEDIATE REFERENCE IS BE MADE TO THE DESIGNERS FOR CLARIFICATION PRIOR TO EXECUTION OF WORK AT SITE.
* THE DRAWING AND DESIGN ARE THE SOLE PROPERTY OF DESIGN TECH ARCHITECTS & INTERIOR DESIGNERS AND SHOULD NOT BE REPRODUCED IN WHOLE OR IN PART OR UTILIZED IN ANY OTHER MANNER WHAT SO EVEN WITHOUT THEIR EXPRESSED WRITTEN PERMISSION.

SIGNATURE & SEAL

S.NO	REVISIONS	DATE
PROJECT: PROPOSED RESIDENCE FOR PUZHUTHIVAKKAM		
TITLE: SITE VISIT		
DRG NO : ..		DRG TYPE:
JOB NO :		..
SCALE : ..		NORTH :
DRN BY : Gayathiri		
CHKD BY: Ar. Thamizh		
DATE : 02.01.'23, 13.03.'23, 27.04.'23		
CLIENT: Mr. LAKSHMI KUMAR , CHENNAI		
ARCHITECT: DESIGN TECH ARCHITECTS, INTER.DESIGNERS & MANAGEMENT CONSULTANTS. "GC" SRIVARI APARTMENTS, NO.18, ABDUL RAZACK STREET, SAIDAPET, CHENNAI-600 015. PHONE:(044) 420 10 687/059. email:designtechennai@gmail.com		


PONDICHERRY RESIDENCE

A S+4 structure


LOCATION: Pondicherry,
Tamilnadu

AREA: 1000 sq.ft.



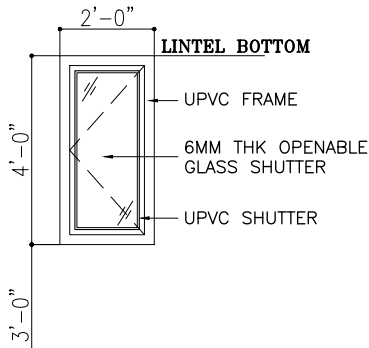


ELEVATION

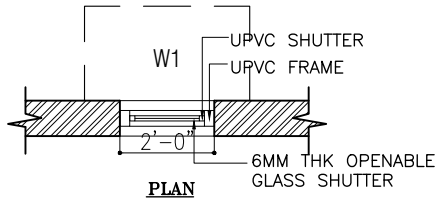


PLAN

NAME : W1
SIZE : 2'0"x4'0"
TYPE : UPVC GLAZED OPENABLE WINDOW
QUANTITY : 16 NO'S

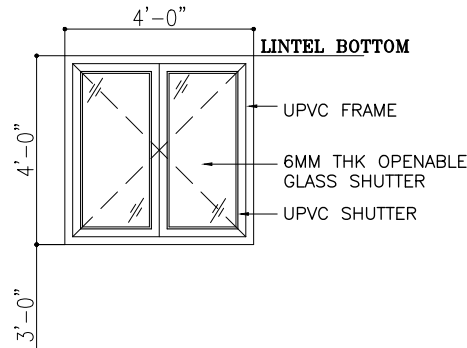


ELEVATION

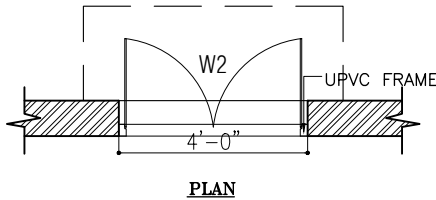


PLAN

NAME : W2
SIZE : 4'0"x4'0"
TYPE : UPVC GLAZED OPENABLE WINDOW
QUANTITY : 08 NO'S

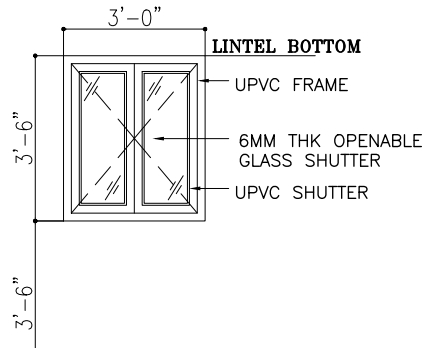


ELEVATION

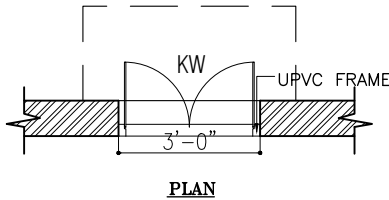


PLAN

NAME : KW
SIZE : 3'0"x3'6"
TYPE : UPVC GLAZED OPENABLE WINDOW
QUANTITY : 04 NO'S

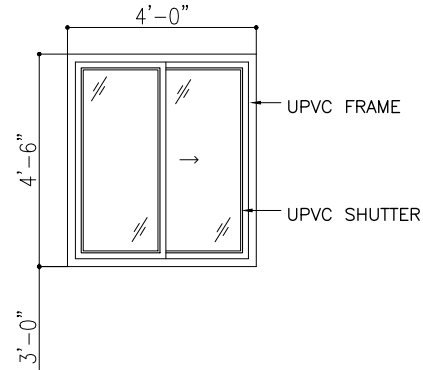


ELEVATION

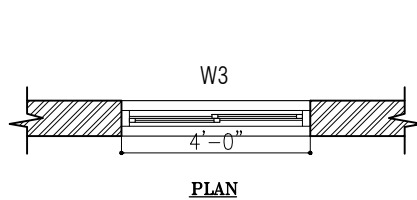


PLAN

NAME : W3
SIZE : 4'0"x4'6"
TYPE : UPVC GLAZED SLIDING WINDOW
QUANTITY : 05 NO'S

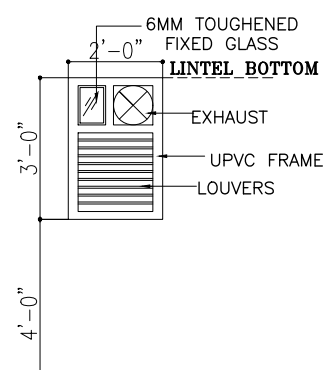


ELEVATION

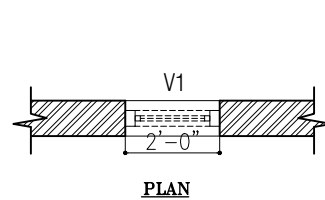


PLAN

NAME: V1
SIZE : 2'0"x3'0"
TYPE : UPVC GLAZED LOUVERED VENTILATOR
QUANTITY : 10 NO'S

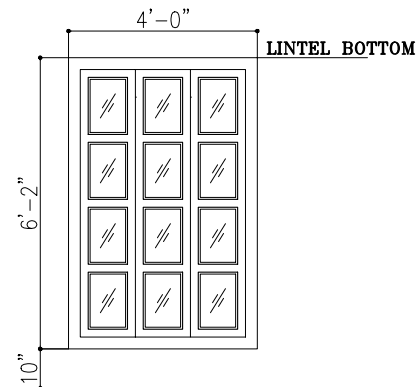


ELEVATION

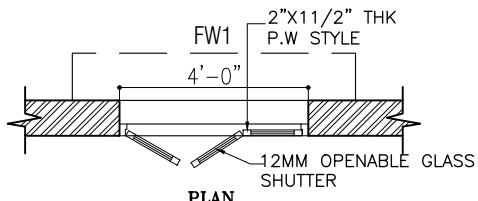


PLAN

NAME : FW1
SIZE : 4'0"x6'2"
TYPE : PADAUK WOOD GLAZED OPENABLE FRENCH WINDOW
QUANTITY : 04 NO'S

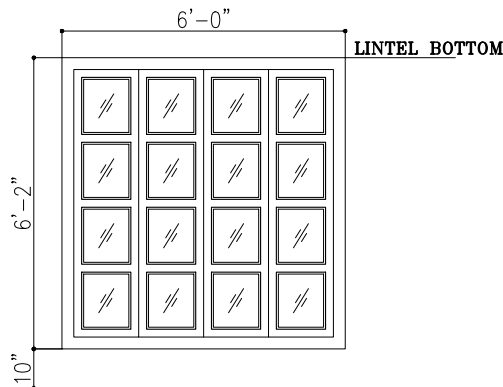


ELEVATION

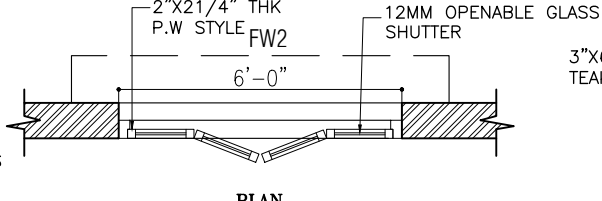


PLAN

NAME : FW2
SIZE : 6'0"x6'2"
TYPE : PADAUK WOOD GLAZED OPENABLE FRENCH WINDOW
QUANTITY : 04 NO'S

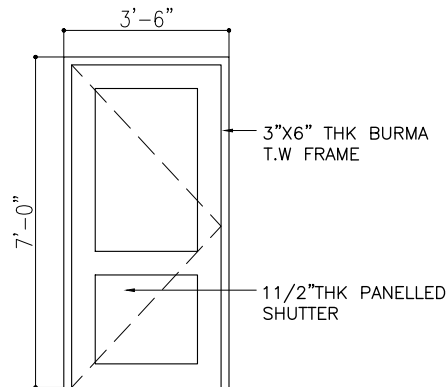


ELEVATION

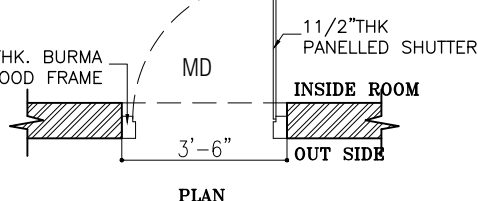


PLAN

NAME : MD
SIZE : 3'6"x7'0"
TYPE : BURMA TEAK WOOD MAIN DOOR
QUANTITY : 05 NO'S

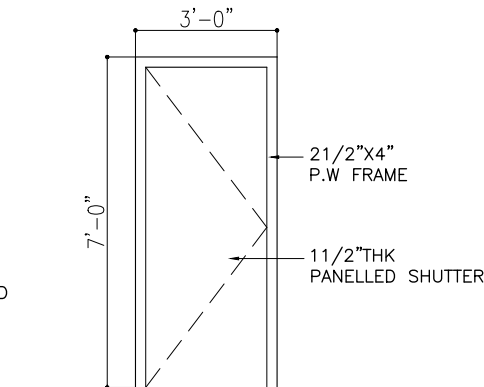


ELEVATION

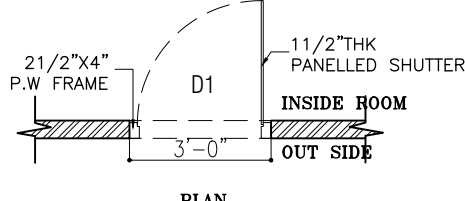


PLAN

NAME : D1
SIZE : 3'0"x7'0"
TYPE : PADAUK WOOD PANELLED DOOR
QUANTITY : 08 NO'S

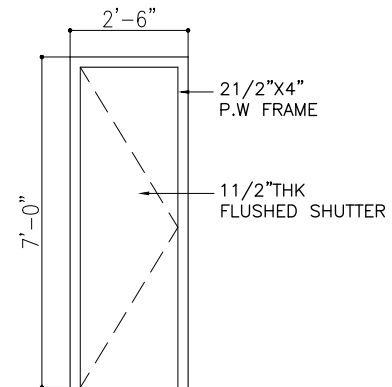

ELEVATION

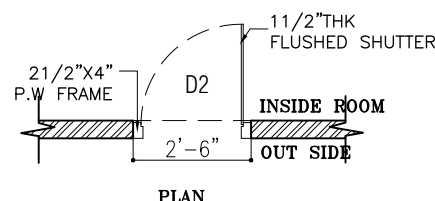

PLAN

NAME : D2
SIZE : 2'6"x7'0"
TYPE : PADAUK WOOD FLUSH DOOR
QUANTITY : 08 NO'S

NOTE:
* ALL DIMENSIONS TO BE CHECKED AT SITE. NO DIMENSION TO BE SCALED OFF FROM DRAWINGS ONLY WRITTEN DIMENSIONS TO BE FOLLOWED.
* IN THE EVENT OF ANY DISCREPANCIES OR DIFFERENCES BETWEEN ANY OTHER DRAWING OR SITE CONDITIONS OR OTHERWISE IMMEDIATE REFERENCE IS BE MADE TO THE DESIGNERS FOR CLARIFICATION PRIOR TO EXECUTION OF WORK AT SITE.
* THE DRAWING AND DESIGN ARE THE SOLE PROPERTY OF DESIGN TECH ARCHITECTS & INTERIOR DESIGNERS AND SHOULD NOT BE REPRODUCED IN WHOLE OR IN PART OR UTILIZED IN ANY OTHER MANNER WHAT SO EVEN WITHOUT THEIR EXPRESSED WRITTEN PERMISSION.

SIGNATURE & SEAL

S.NO REVISIONS DATE

PROJECT:
PROPOSED RESIDENCE
AT PONDICHERY

TITLE:
JOINERY DETAILS- WINDOWS, DOOR
AND VENTILATOR

DRG NO : 07A DRG TYPE:

JOB NO : RES / ARC / W / 01A

SCALE : 1:50 NORTH :

DRN BY : Gayathiri

CHKD BY : Ar. Thamizh

DATE : 27.01.23

CLIENT:
Mr. SHIVARAM PROSAD
AT.....CHENNAI





ARCHITECT: DESIGN TECH
ARCHITECTS, INTER.DESIGNERS &
MANAGEMENT CONSULTANTS.
"GC" SRIVARI APARTMENTS, NO.18,
ABDUL RAZACK STREET,
SAIDAPET, CHENNAI-600 015.
PHONE:(044) 420 10 687/059.
email:designtechennai@gmail.com

DINDUGAL RESIDENCE

A G+2 structure

LOCATION: Dindugal, Tamilnadu



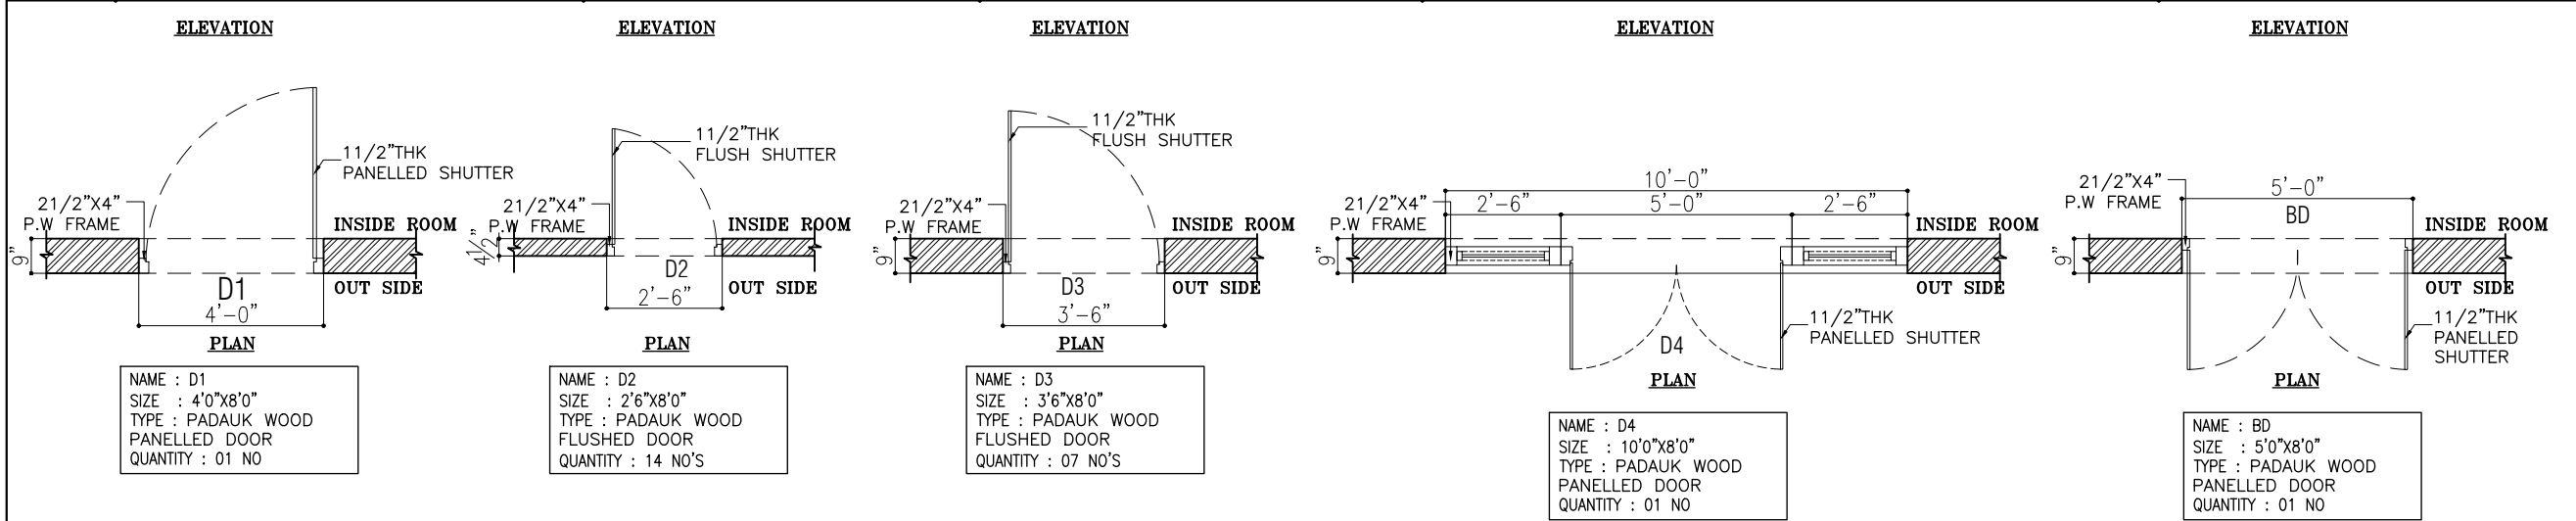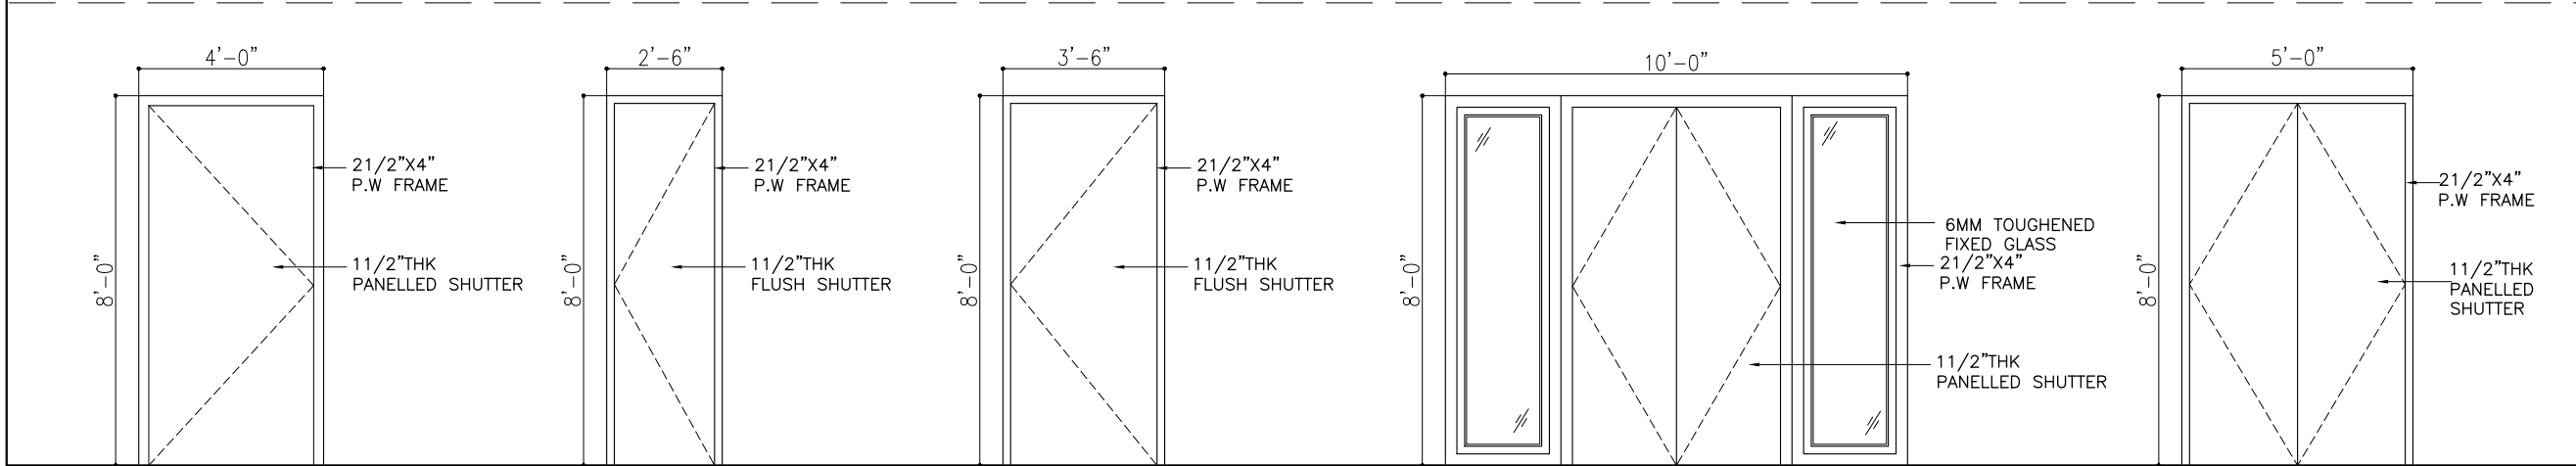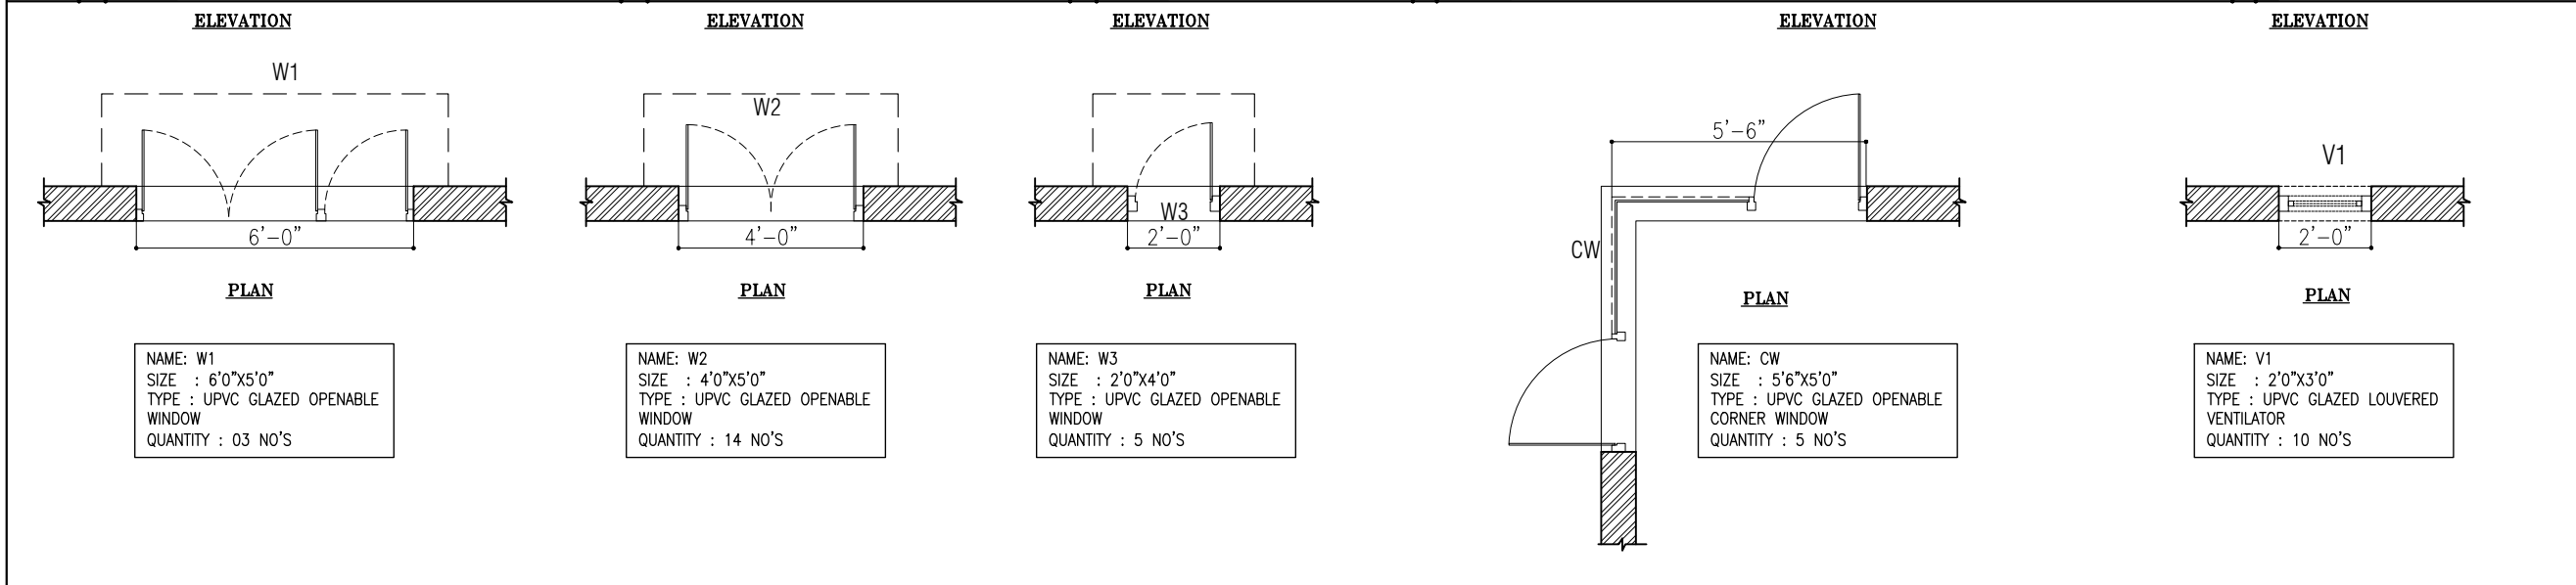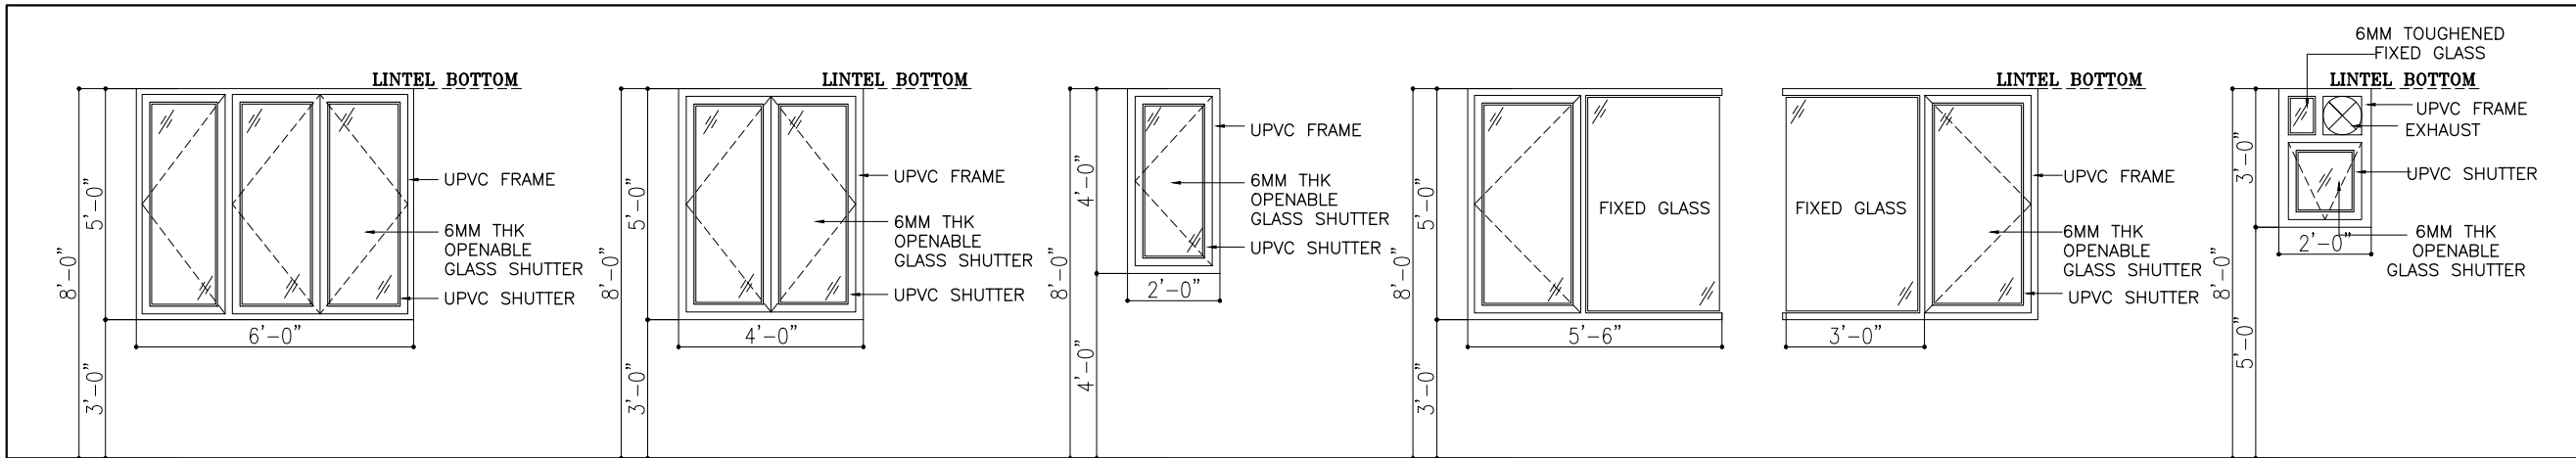

NOTE:
* ALL DIMENSIONS TO BE CHECKED AT SITE. NO DIMENSION TO BE SCALED OFF FROM DRAWINGS ONLY WRITTEN DIMENSIONS TO BE FOLLOWED.
* IN THE EVENT OF ANY DISCREPANCIES OR DIFFERENCES BETWEEN ANY OTHER DRAWING OR SITE CONDITIONS OR OTHERWISE IMMEDIATE REFERENCE IS BE MADE TO THE DESIGNERS FOR CLARIFICATION PRIOR TO EXECUTION OF WORK AT SITE.
* THE DRAWING AND DESIGN ARE THE SOLE PROPERTY OF DESIGN TECH ARCHITECTS & INTERIOR DESIGNERS AND SHOULD NOT BE REPRODUCED IN WHOLE OR IN PART OR UTILIZED IN ANY OTHER MANNER WHAT SO EVEN WITHOUT THEIR EXPRESSED WRITTEN PERMISSION.

SIGNATURE & SEAL

S.NO REVISIONS DATE

PROJECT:
PROPOSED RESIDENCE AT DINDUGUL.

TITLE:
JOINERY DETAILS- WINDOWS, DOOR AND VENTILATOR

DRG NO : 07A
JOB NO :
SCALE : 1:50
DRN BY : Gayathiri
CHKD BY : Ar. Thamizh
DATE : 25.01.23

CLIENT:
Ms. Shanta Suresh

ARCHITECT: DESIGN TECH ARCHITECTS, INTER.DESIGNERS & MANAGEMENT CONSULTANTS.
"GC" SRIVARI APARTMENTS, NO.18, ABDUL RAZACK STREET, SAIDAPET, CHENNAI-600 015.
PHONE:(044) 420 10 687/059.
email:designtechennai@gmail.com


AASHINI RESIDENCE

A G+1 structure


LOCATION: Perungudi, Chennai

AREA: 3566 sq.ft.



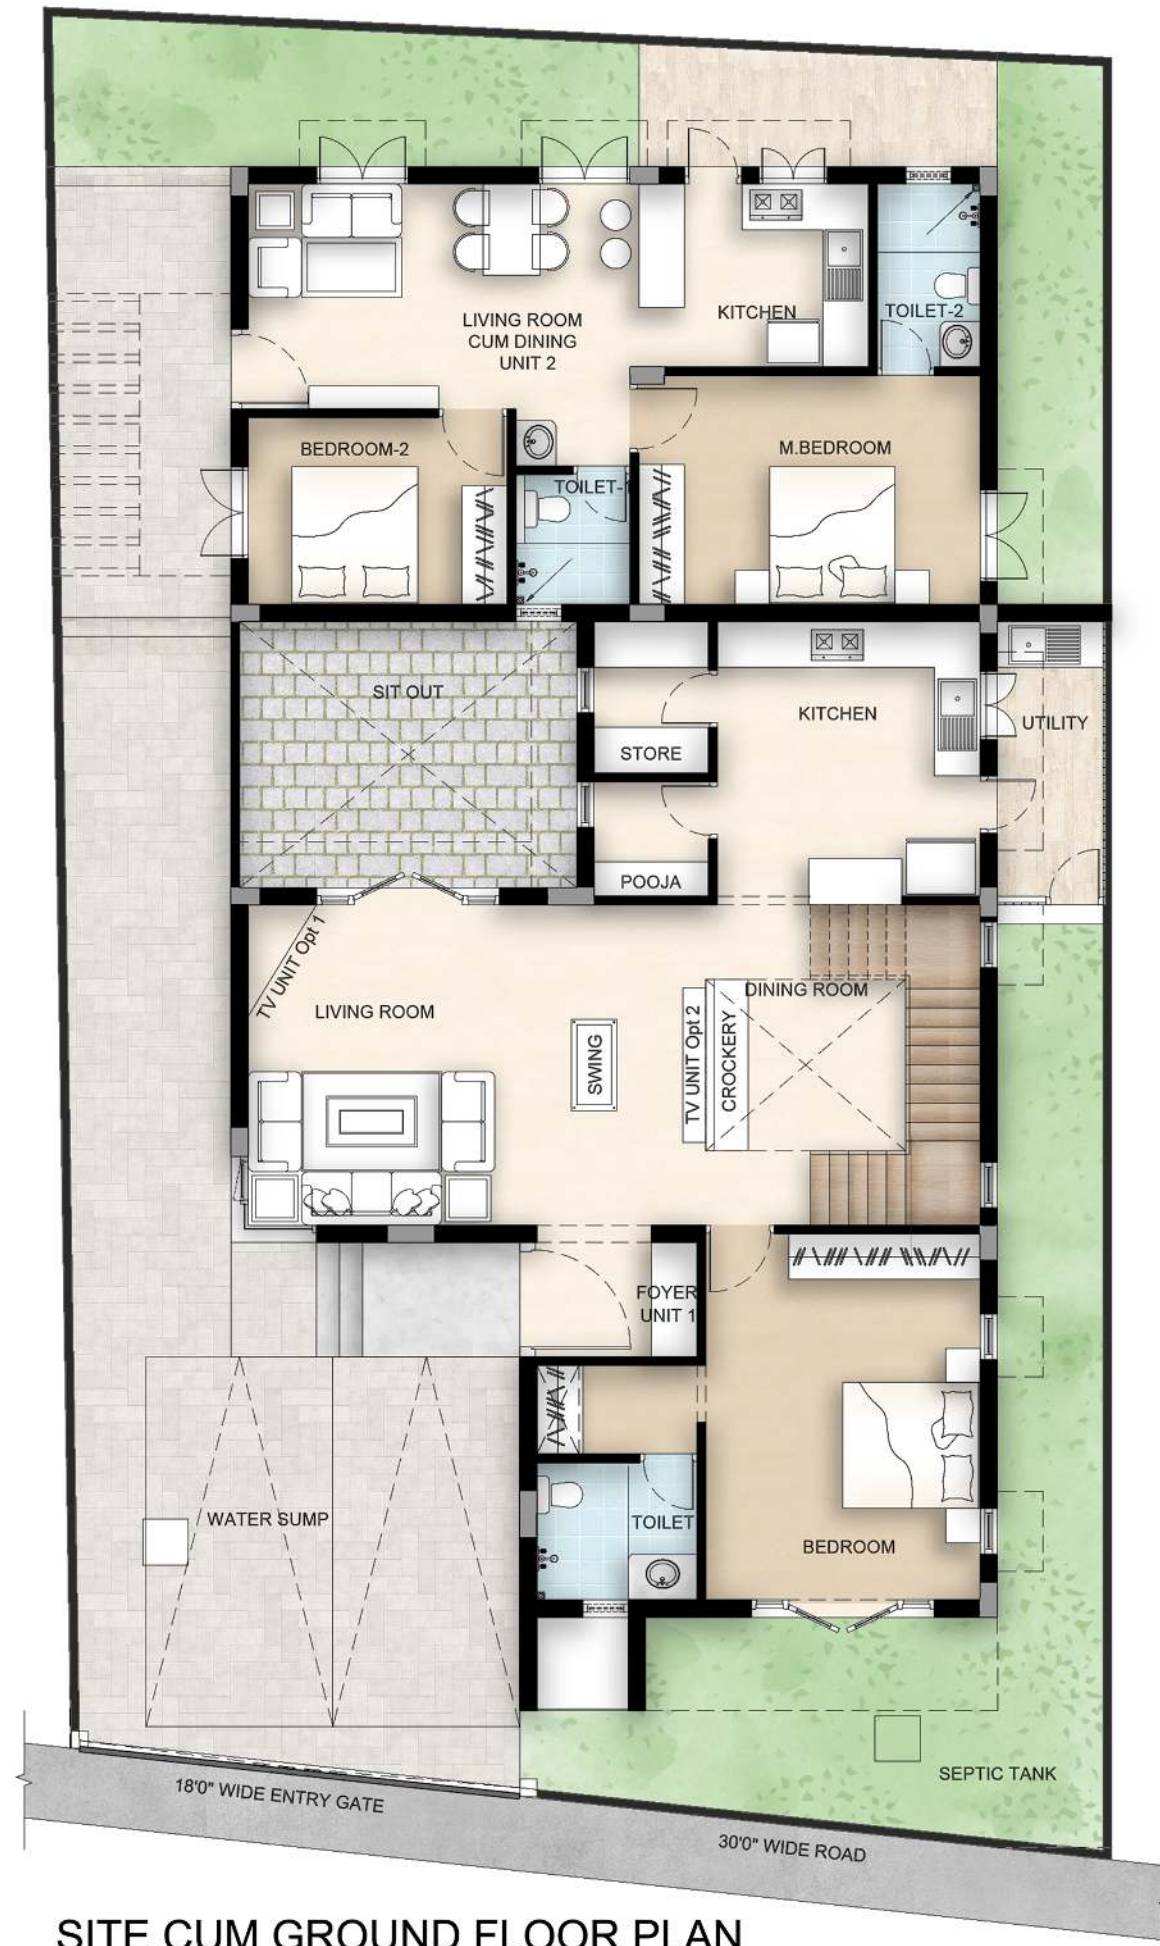

SITE CUM GROUND FLOOR PLAN

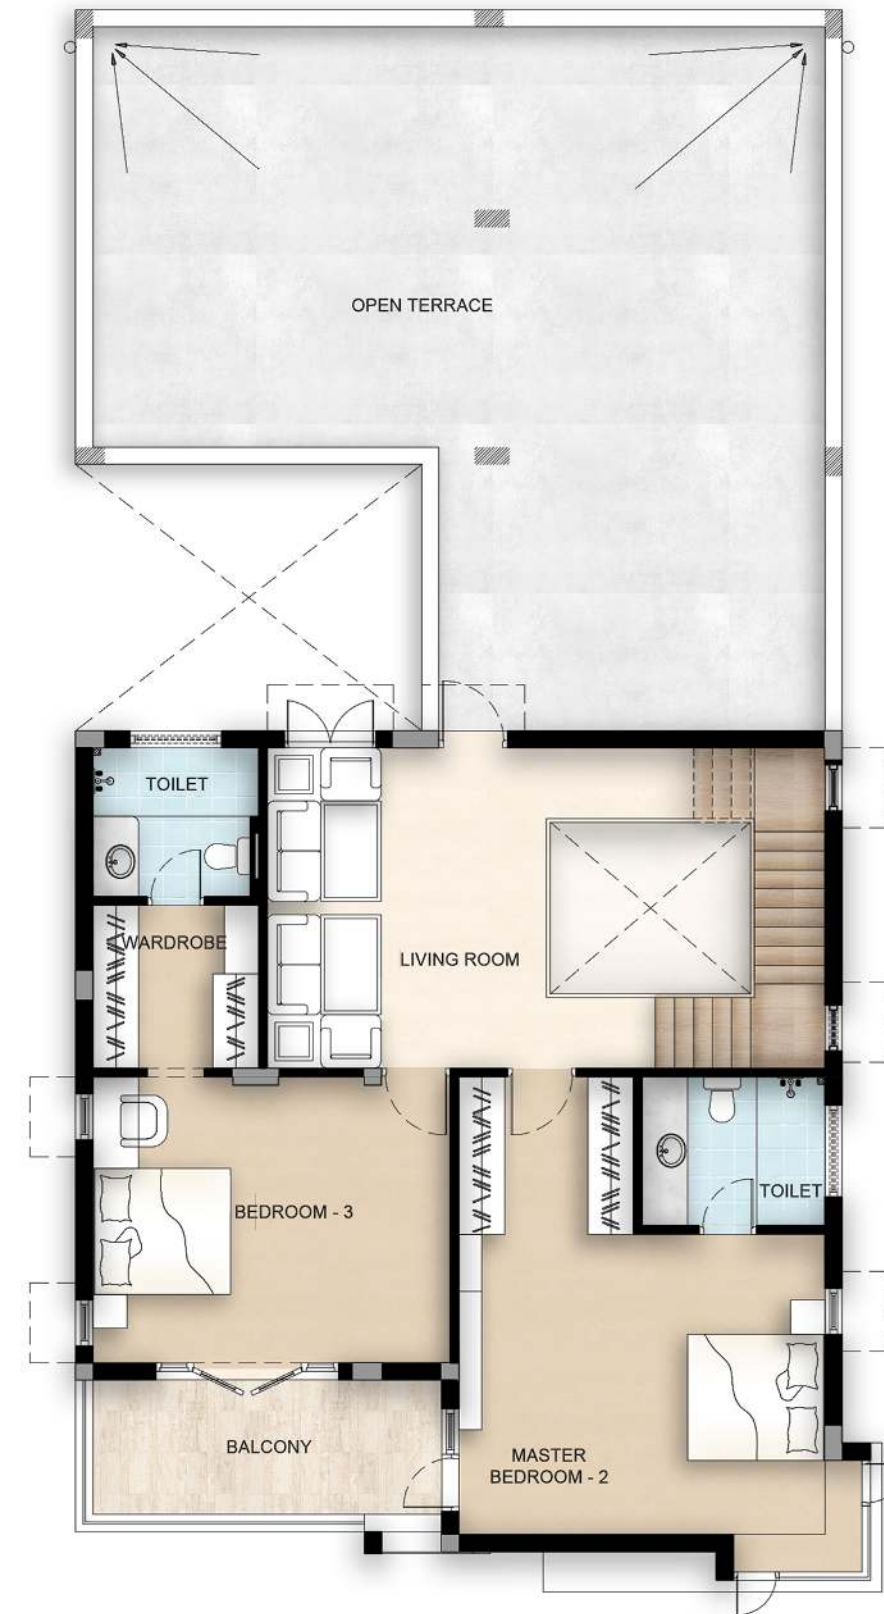

FIRST FLOOR PLAN

NOTE:
 * ALL DIMENSIONS TO BE CHECKED AT SITE. NO DIMENSION TO BE SCALED OFF FROM DRAWINGS ONLY WRITTEN DIMENSIONS TO BE FOLLOWED.
 * IN THE EVENT OF ANY DISCREPANCIES OR DIFFERENCES BETWEEN ANY OTHER DRAWING OR SITE CONDITIONS OR OTHERWISE IMMEDIATE REFERENCE IS BE MADE TO THE DESIGNERS FOR CLARIFICATION PRIOR TO EXECUTION OF WORK AT SITE.
 * THE DRAWING AND DESIGN ARE THE SOLE PROPERTY OF DESIGN TECH ARCHITECTS & INTERIOR DESIGNERS AND SHOULD NOT BE REPRODUCED IN WHOLE OR IN PART OR UTILIZED IN ANY OTHER MANNER WHAT SO EVEN WITHOUT THEIR EXPRESSED WRITTEN PERMISSION

SIGNATURE & SEAL

S.NO REVISIONS DATE

PROJECT:
PROPOSED RESIDENCE AT PERUNGUDI

TITLE:
FLOOR PLANS- PRESENTATION

DRG NO : .. DRG TYPE:

JOB NO : ..

SCALE : .. NORTH :



DRN BY : Gayathiri

CHKD BY : Ar. Sarath

DATE : 04.05.23

CLIENT:
Mrs. Aashini , CHENNAI

ARCHITECT: DESIGN TECH
 ARCHITECTS, INTER.DESIGNERS &
 MANAGEMENT CONSULTANTS.
 "GC" SRIVARI APARTMENTS, NO.18,
 ABDUL RAZACK STREET,
 SAIDAPET, CHENNAI-600 015.
 PHONE:(044) 420 10 687/059.
 email:designtechennai@gmail.com

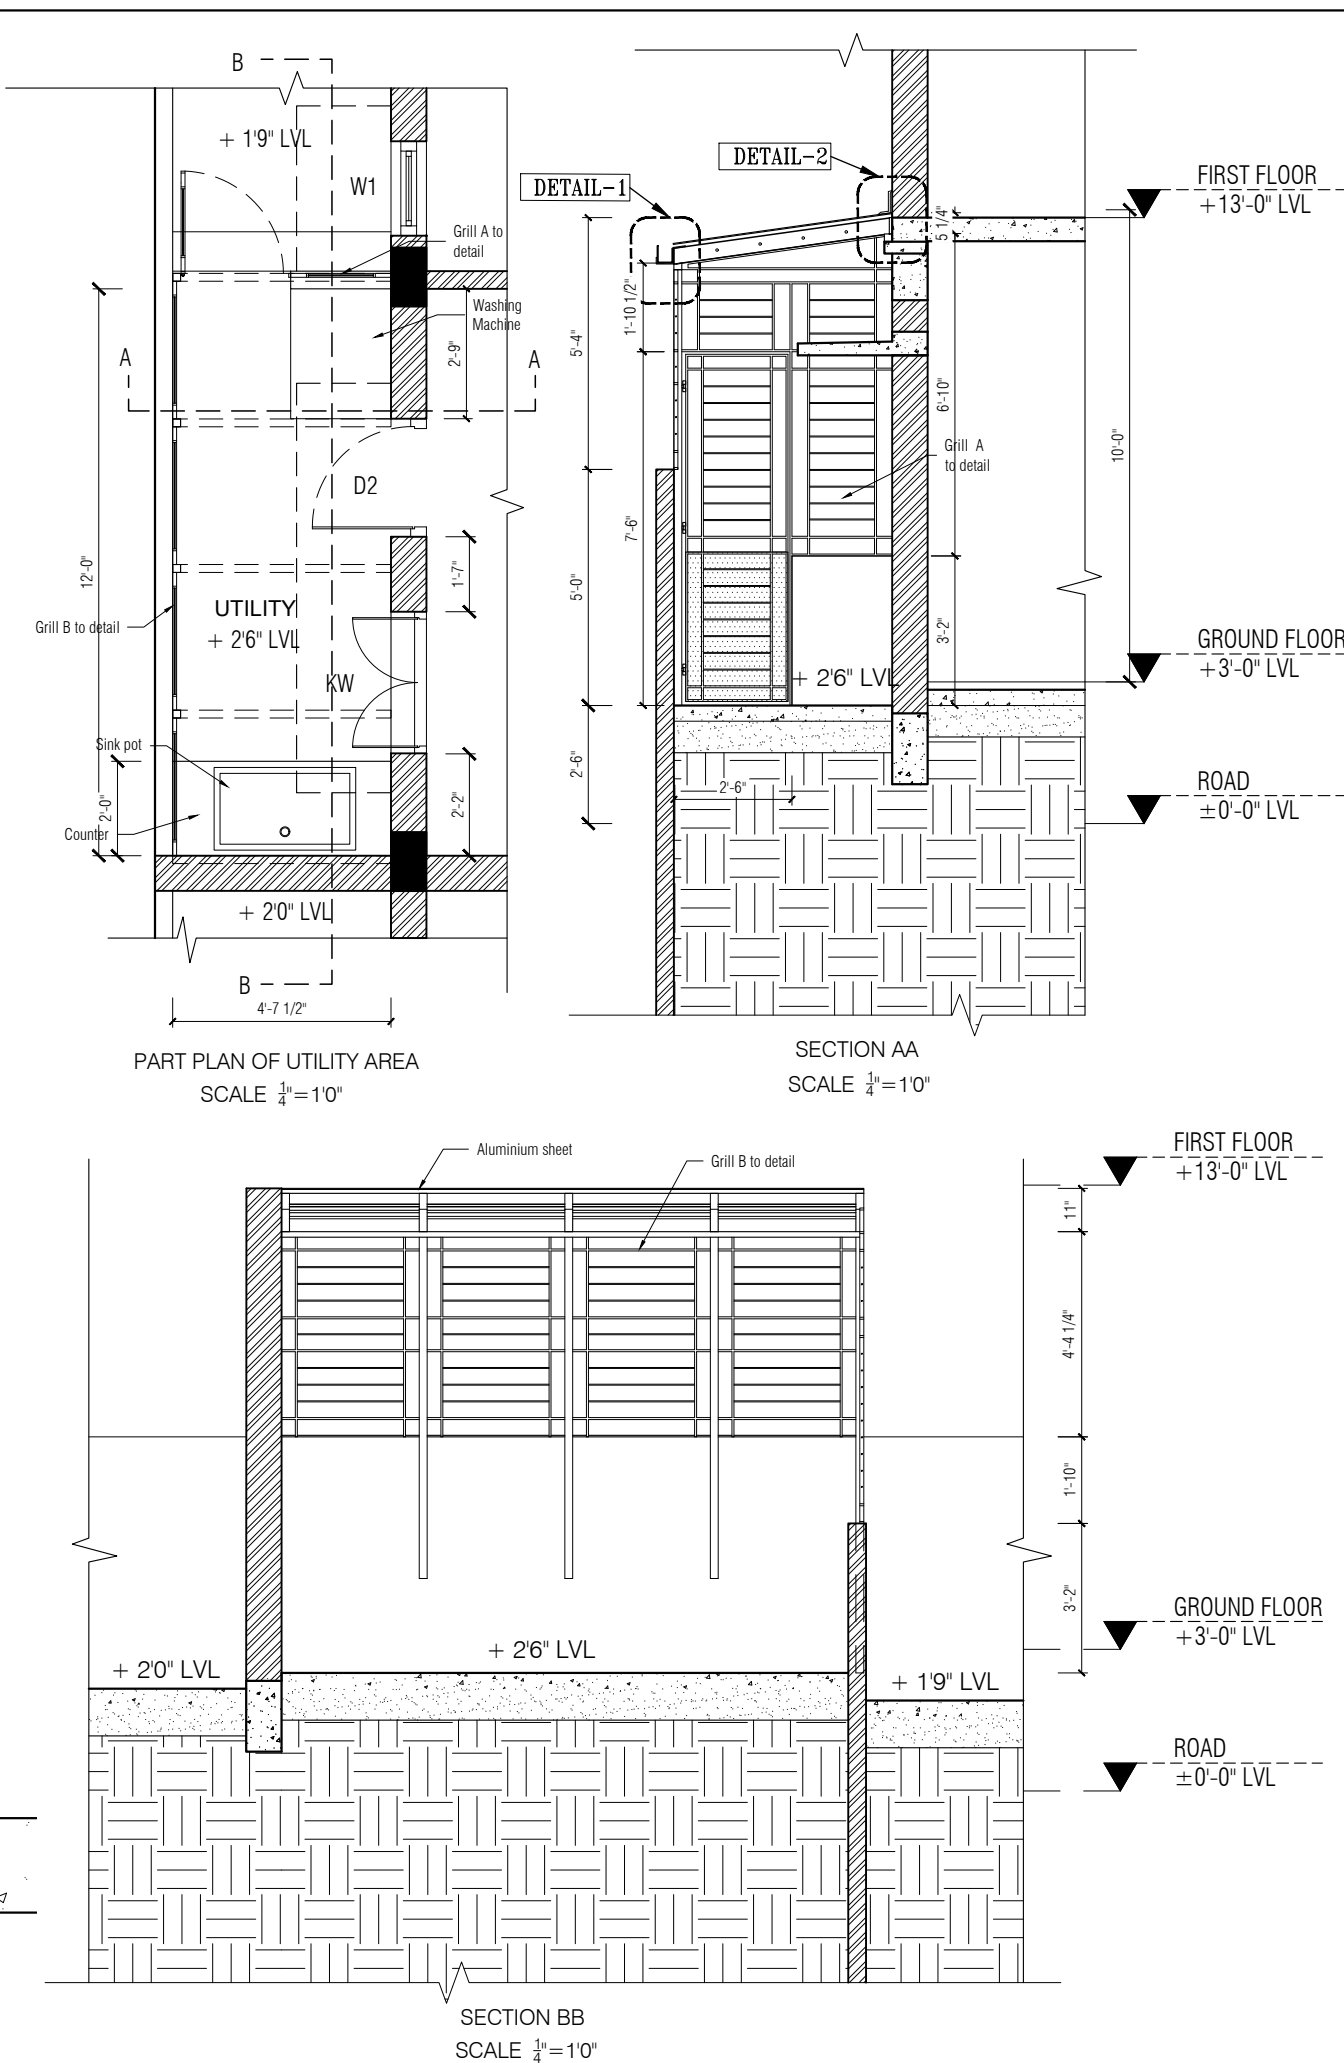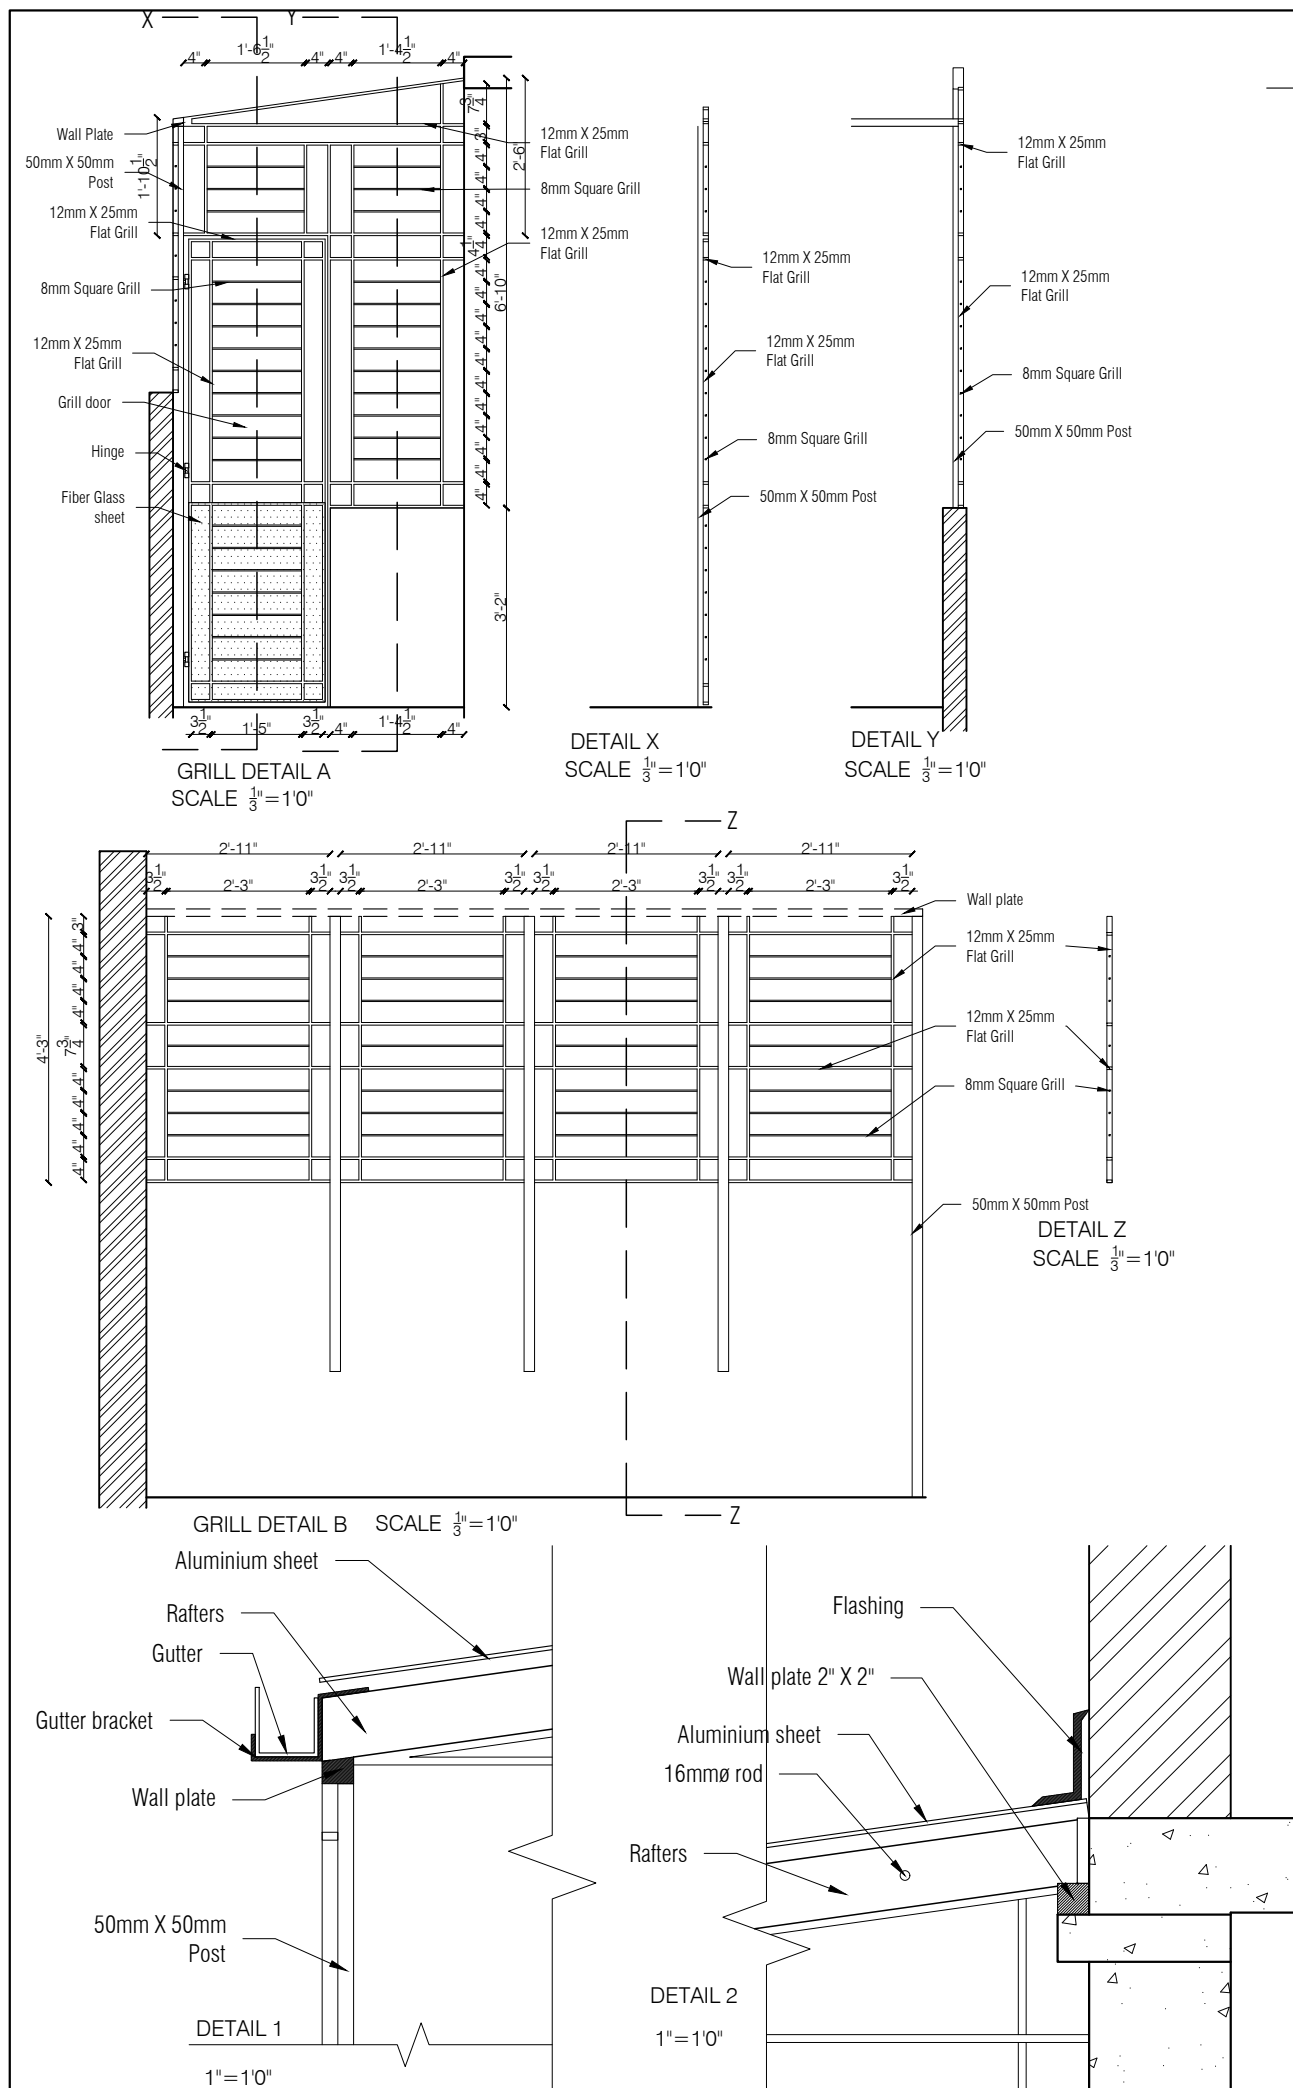

NOTE:
* ALL DIMENSIONS TO BE CHECKED AT SITE. NO DIMENSION TO BE SCALED OFF FROM DRAWINGS ONLY WRITTEN DIMENSIONS TO BE FOLLOWED.
* IN THE EVENT OF ANY DISCREPANCIES OR DIFFERENCES BETWEEN ANY OTHER DRAWING OR SITE CONDITIONS OR OTHERWISE IMMEDIATE REFERENCE IS BE MADE TO THE DESIGNERS FOR CLARIFICATION PRIOR TO EXECUTION OF WORK AT SITE.
* THE DRAWING AND DESIGN ARE THE SOLE PROPERTY OF DESIGN TECH ARCHITECTS & INTERIOR DESIGNERS AND SHOULD NOT BE REPRODUCED IN WHOLE OR IN PART OR UTILIZED IN ANY OTHER MANNER WHAT SO EVEN WITHOUT THEIR EXPRESSED WRITTEN PERMISSION.

SIGNATURE & SEAL		
S.NO	REVISIONS	DATE
PROJECT: PROPOSED RESIDENCE AT PERUNGUDI		
TITLE: UTILITY AREA DETAILS		
DRG NO : 08A		DRG TYPE:
JOB NO :		RES / ARC / W / 01A
SCALE : As per dwg		NORTH :
DRN BY : Gayathiri		
CHKD BY : Ar. Chandana		
DATE : 23.03.23		
CLIENT: Mrs. AASHINI, CHENNAI		
ARCHITECT: DESIGN TECH ARCHITECTS, INTER.DESIGNERS & MANAGEMENT CONSULTANTS. "GC" SRIVARI APARTMENTS, NO.18, ABDUL RAZACK STREET, SAIDAPET, CHENNAI-600 015. PHONE:(044) 420 10 687/059. email:designtechennai@gmail.com		

VELAGA RESIDENCE

A G+2 structure

LOCATION: Vadapalani, Chennai

AREA: 3600 sq.ft.







RENDERED VIEWS OF TERRACE GARDEN




SITE VIEWS OF TERRACE GARDEN

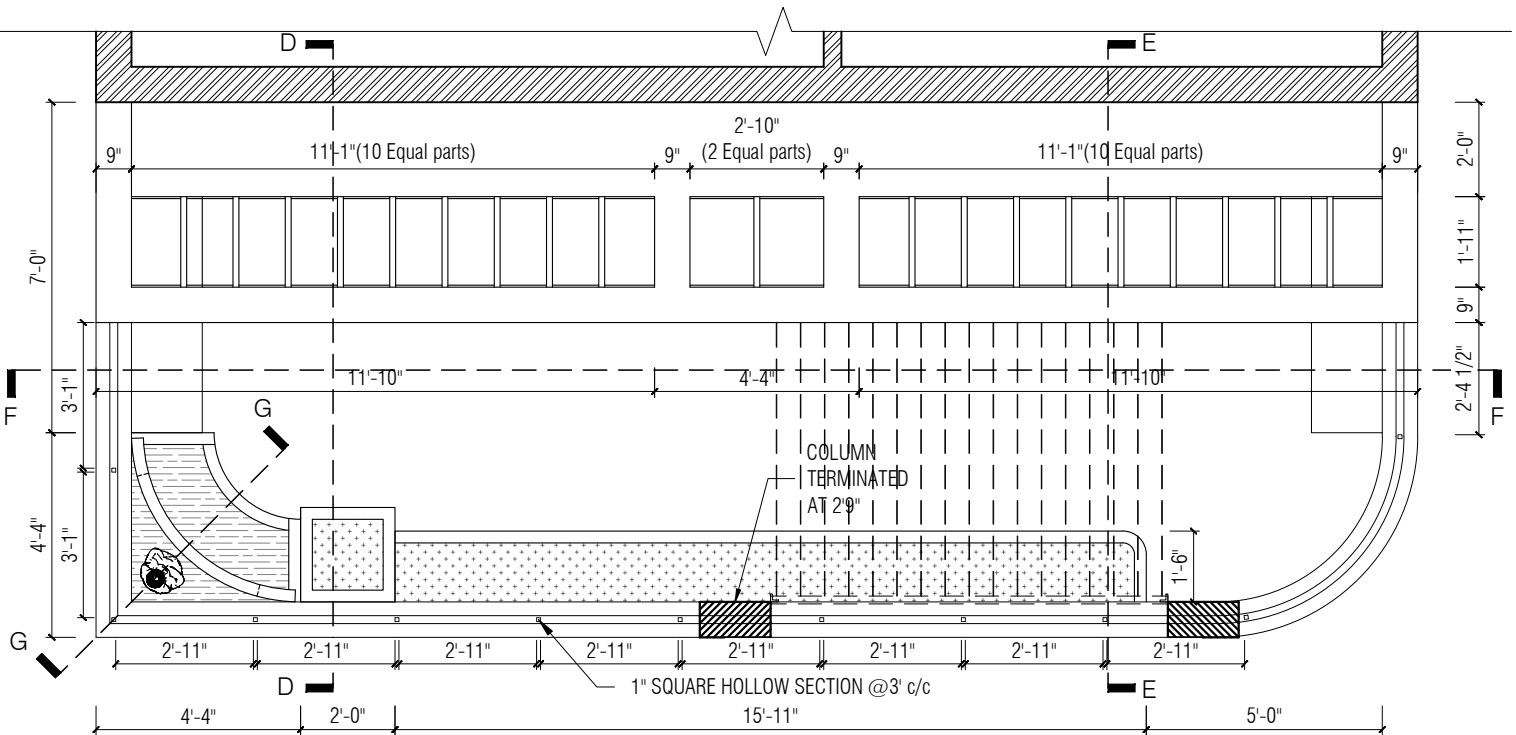


SECOND FLOOR - TERRACE GARDEN PART PLAN

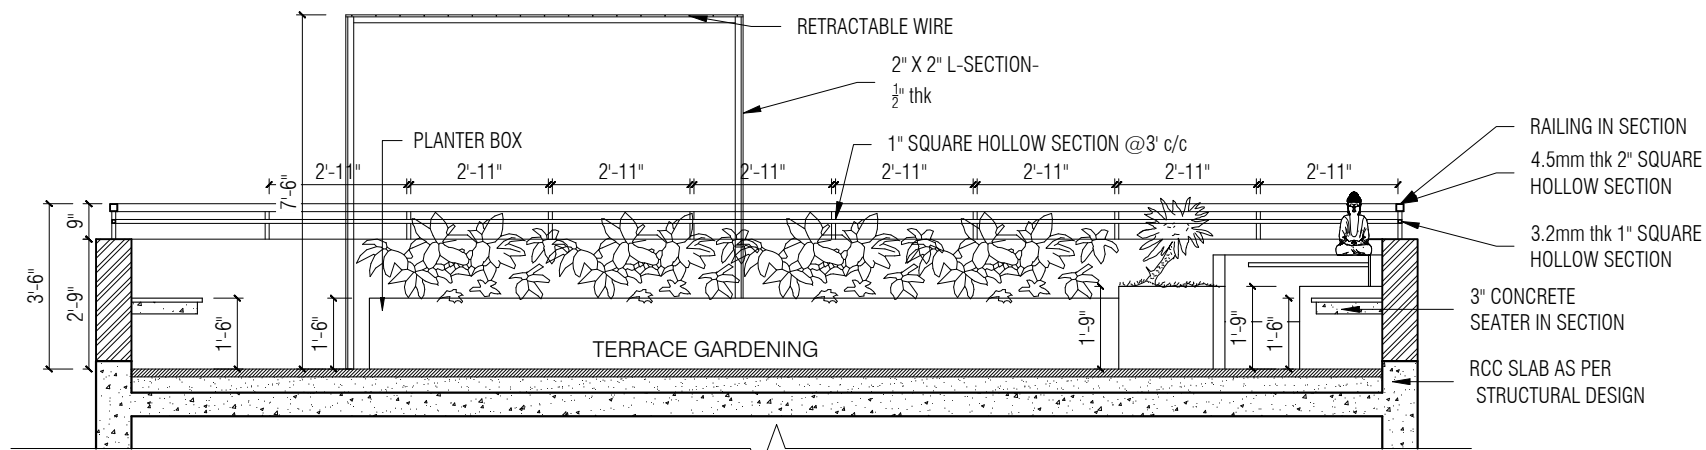


SECTION FF

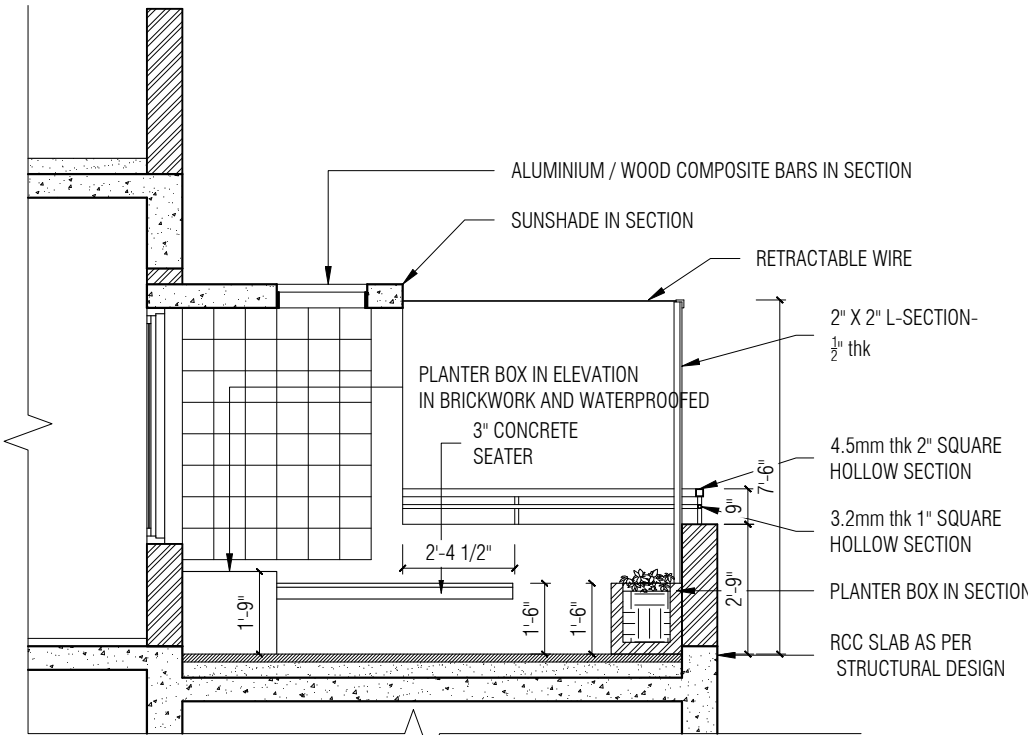

SECTION EE

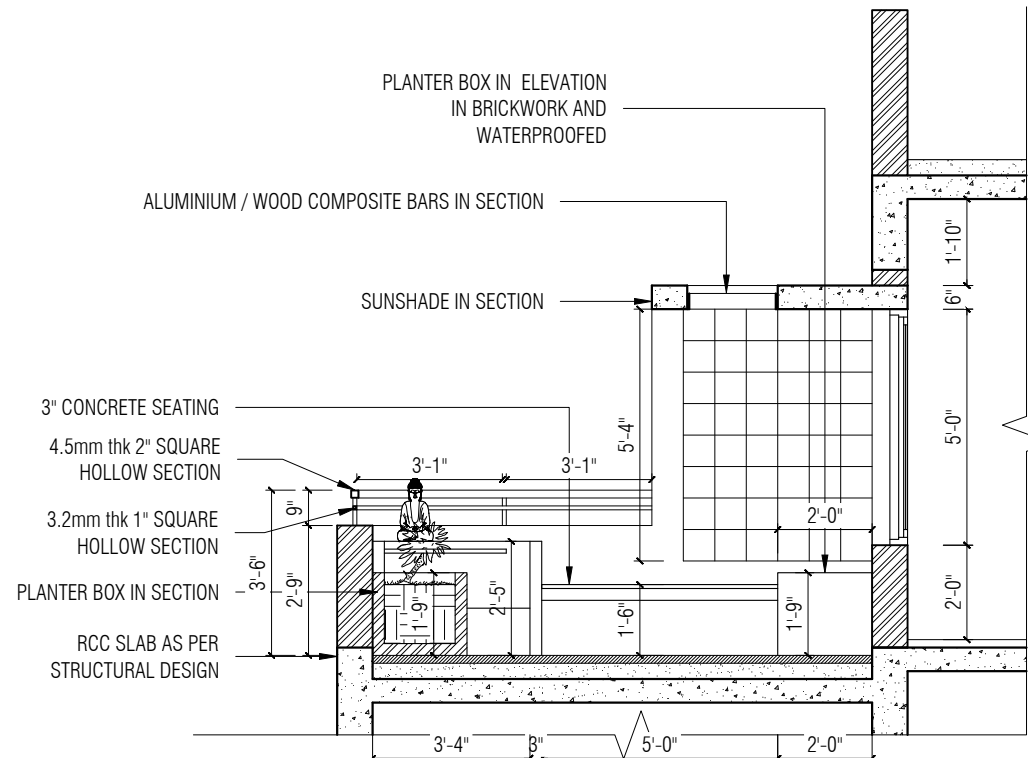

SECTION DD

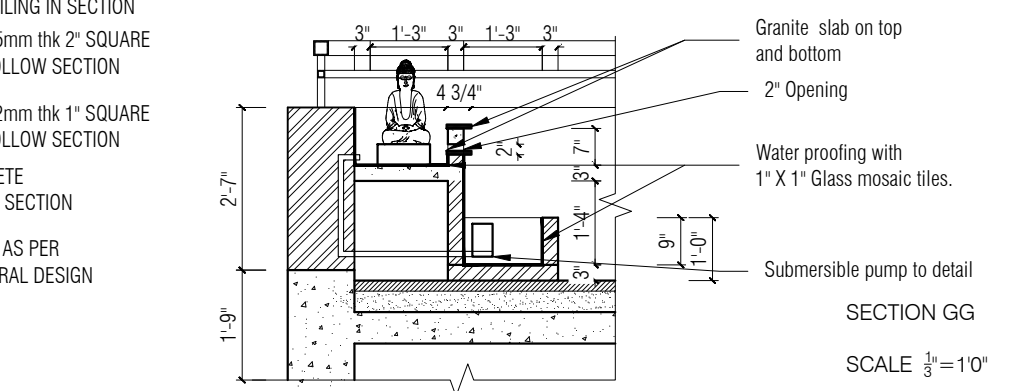

SECTION GG

SCALE 1/3"=1'0"

NOTE:
* ALL DIMENSIONS TO BE CHECKED AT SITE. NO DIMENSION TO BE SCALED OFF FROM DRAWINGS ONLY WRITTEN DIMENSIONS TO BE FOLLOWED.
* IN THE EVENT OF ANY DISCREPANCIES OR DIFFERENCES BETWEEN ANY OTHER DRAWING OR SITE CONDITIONS OR OTHERWISE IMMEDIATE REFERENCE IS BE MADE TO THE DESIGNERS FOR CLARIFICATION PRIOR TO EXECUTION OF WORK AT SITE.
* THE DRAWING AND DESIGN ARE THE SOLE PROPERTY OF DESIGN TECH ARCHITECTS & INTERIOR DESIGNERS AND SHOULD NOT BE REPRODUCED IN WHOLE OR IN PART OR UTILIZED IN ANY OTHER MANNER WHAT SO EVEN WITHOUT THEIR EXPRESSED WRITTEN PERMISSION.

SIGNATURE & SEAL

1. CHANGE IN RAILING 24.04.23

S.NO REVISIONS DATE

PROJECT: PROPOSED RESIDENCE AT VADAPALANI

TITLE: TERRACE GARDEN DETAILS

DRG NO : 17A DRG TYPE:

JOB NO : RES / ARC / W / 01A

SCALE : 1:50 NORTH :


DRN BY : Gayathiri

CHKD BY : Ar. Chandana


DATE : 06.01.23

CLIENT: Ms. AKHILA VELAGA


ARCHITECT: DESIGN TECH ARCHITECTS, INTER.DESIGNERS & MANAGEMENT CONSULTANTS.
"GC" SRIVARI APARTMENTS, NO.18, ABDUL RAZACK STREET, SAIDAPET, CHENNAI-600 015.
PHONE:(044) 420 10 687/059.
email:designtechennai@gmail.com

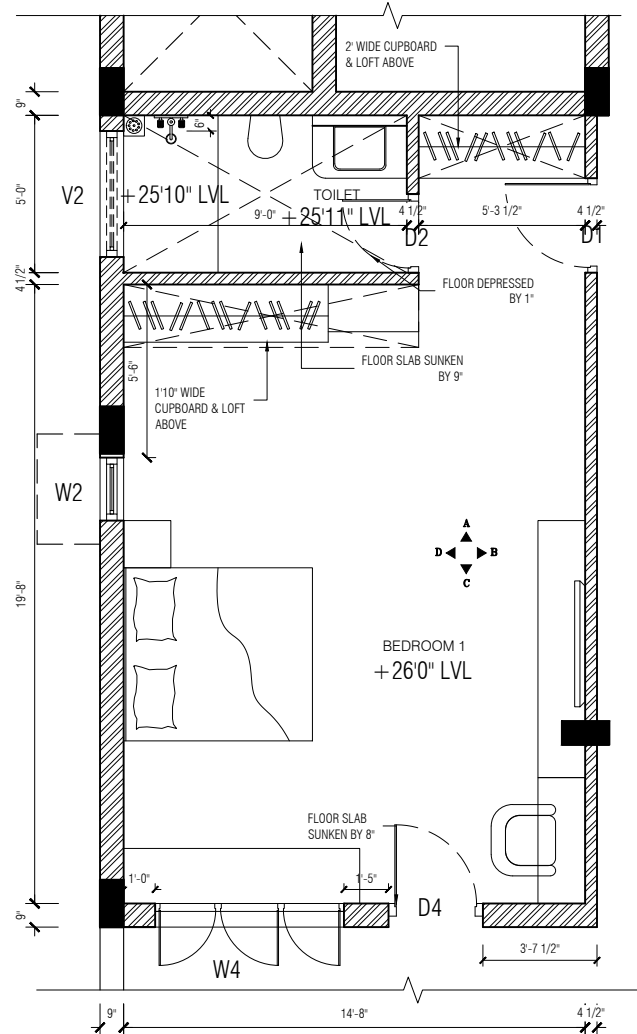


BEDROOM 1- PART PLAN

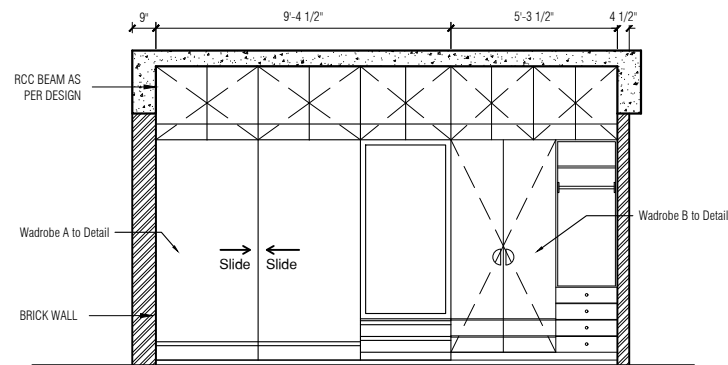


SECTION AA

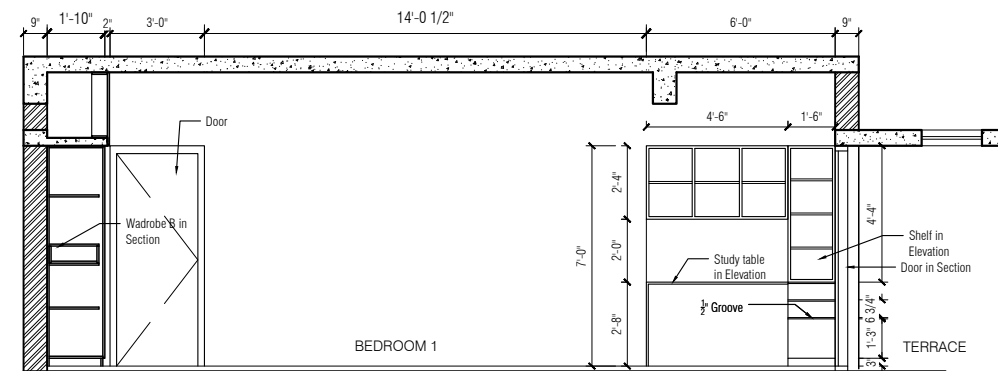


SECTION BB

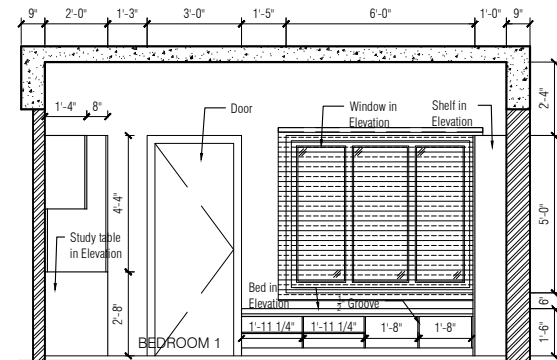


SECTION CC

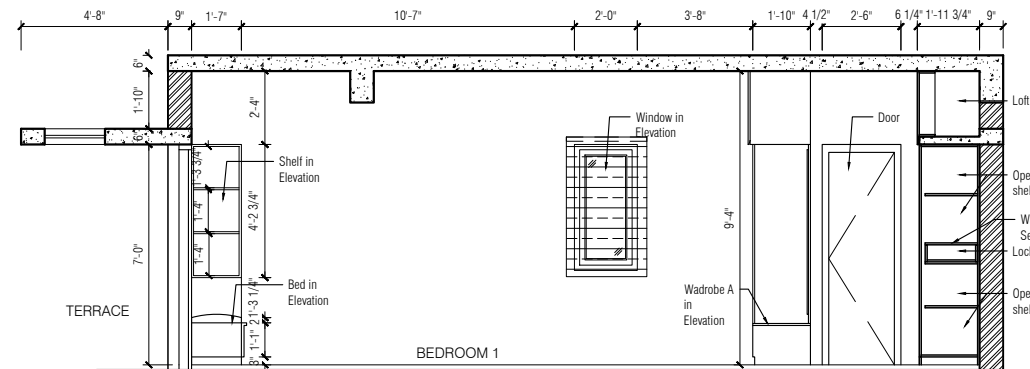


SECTION DD

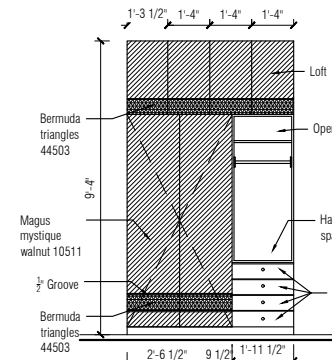


WARDROBE B ELEVATION

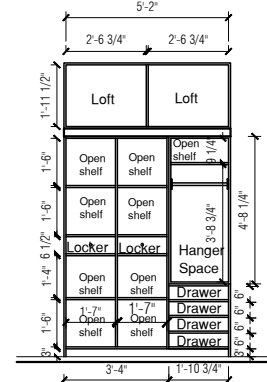


WARDROBE B SECTIONAL ELEVATION

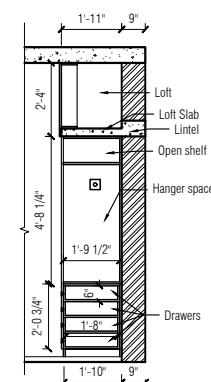


WARDROBE B SECTION DD

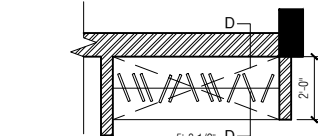


WARDROBE B - PART PLAN

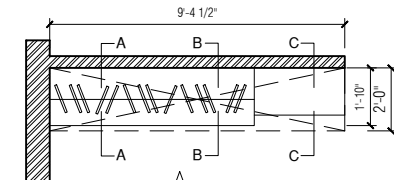


WARDROBE A - PART PLAN

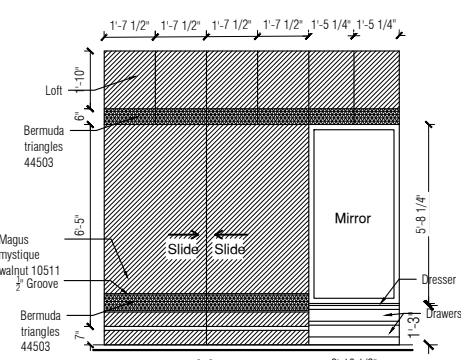


WARDROBE A ELEVATION

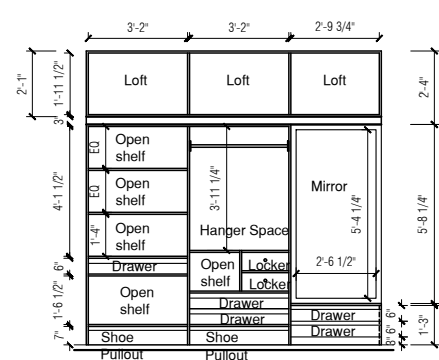


WARDROBE A SECTION

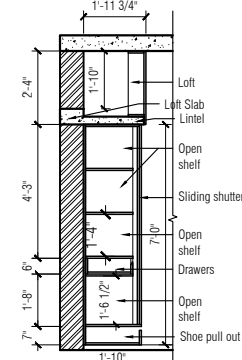

WARDROBE A SECTION AA

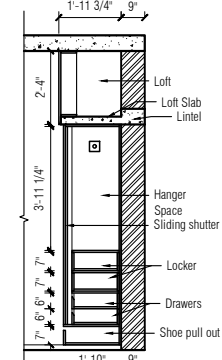

WARDROBE A SECTION BB

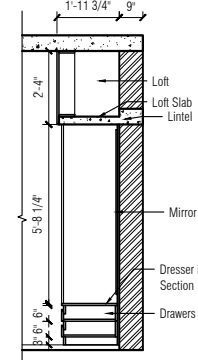

WARDROBE A SECTION CC

NOTE:
* ALL DIMENSIONS TO BE CHECKED AT SITE. NO DIMENSION TO BE SCALED OFF FROM DRAWINGS ONLY WRITTEN DIMENSIONS TO BE FOLLOWED.
* IN THE EVENT OF ANY DISCREPANCIES OR DIFFERENCES BETWEEN ANY OTHER DRAWING OR SITE CONDITIONS OR OTHERWISE IMMEDIATE REFERENCE IS BE MADE TO THE DESIGNERS FOR CLARIFICATION PRIOR TO EXECUTION OF WORK AT SITE.
* THE DRAWING AND DESIGN ARE THE SOLE PROPERTY OF DESIGN TECH ARCHITECTS & INTERIOR DESIGNERS AND SHOULD NOT BE REPRODUCED IN WHOLE OR IN PART OR UTILIZED IN ANY OTHER MANNER WHAT SO EVEN WITHOUT THEIR EXPRESSED WRITTEN PERMISSION.

SIGNATURE & SEAL

S.NO REVISIONS DATE

PROJECT:
PROPOSED RESIDENCE AT VADAPALANI

TITLE:
BEDROOM 1- INTERIOR DETAILS

DRG NO : 0 DRG TYPE:

JOB NO : RES / ARC / W / 01A

SCALE : 1:75 NORTH :

DRN BY : Gayathiri

CHKD BY : Ar. Chandana

DATE : 22.02.23

CLIENT:
Ms. AKHILA VELAGA


ARCHITECT: DESIGN TECH ARCHITECTS, INTER.DESIGNERS & MANAGEMENT CONSULTANTS.
"GC" SRIVARI APARTMENTS, NO.18, ABDUL RAZACK STREET, SAIDAPET, CHENNAI-600 015. PHONE:(044) 420 10 687/059. email:designtechennai@gmail.com

REFLECTIONS INTERIORS


Library

LOCATION: ECR, Chennai




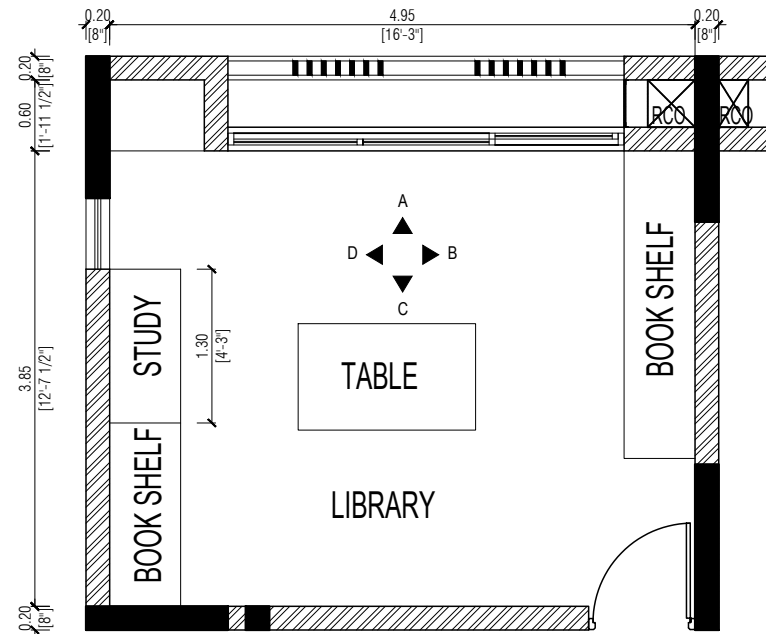


PART PLAN OF LIBRARY

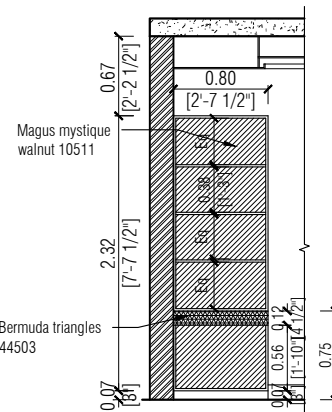


SIDE STORAGE CABINET - ELEVATION

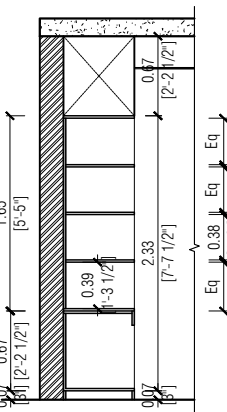


SIDE STORAGE CABINET - SECTION

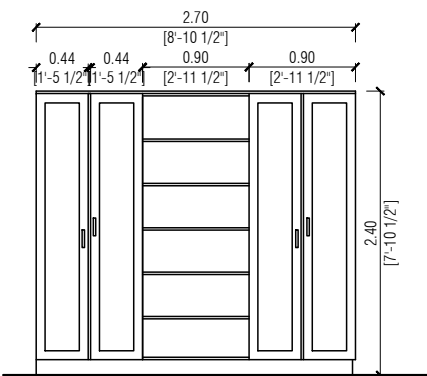


BOOK SHELF - ELEVATION

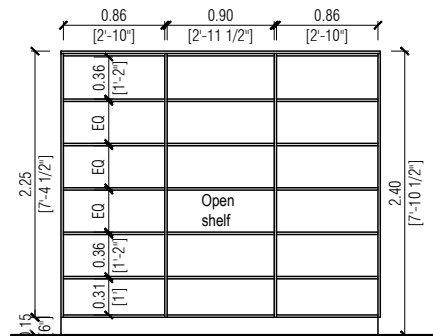


BOOK SHELF - SECTIONAL ELEVATION

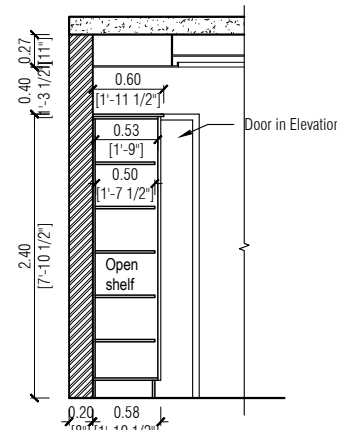



BOOK SHELF - SECTION

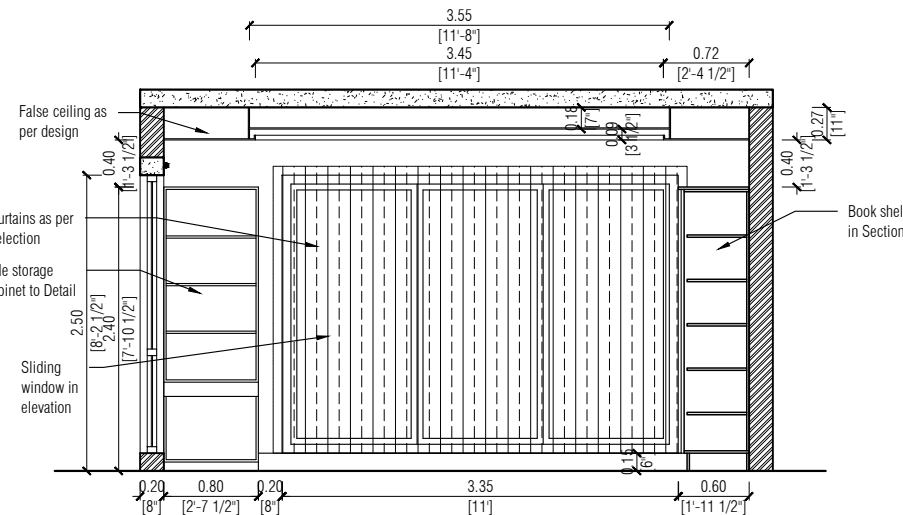


SECTIONAL ELEVATION AA

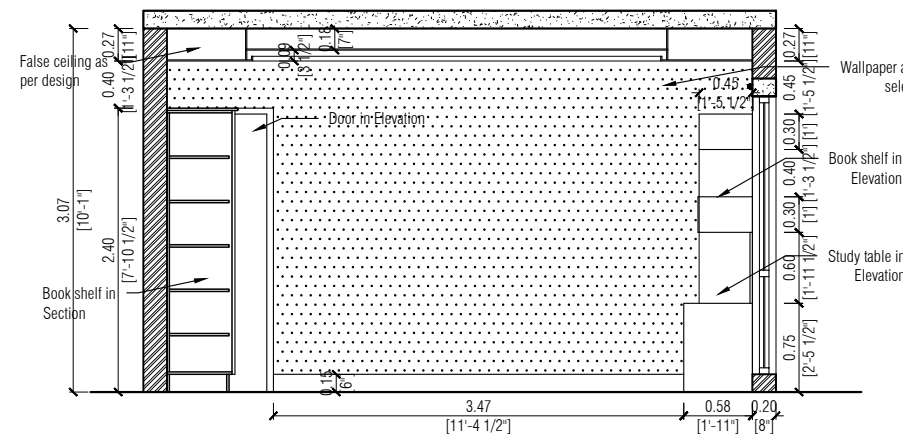

SECTIONAL ELEVATION CC

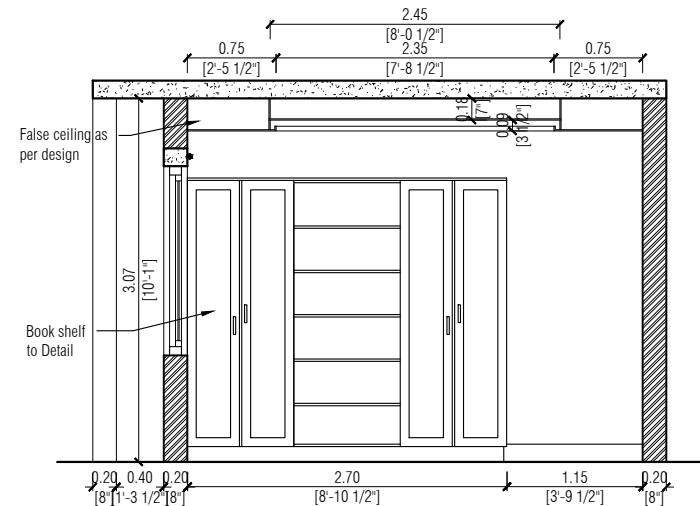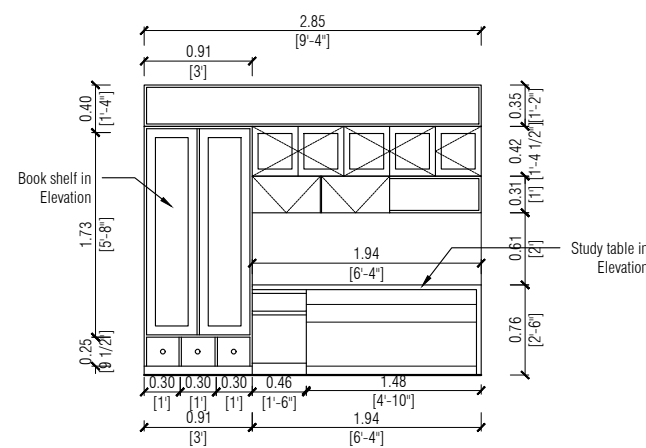

SECTIONAL ELEVATION BB

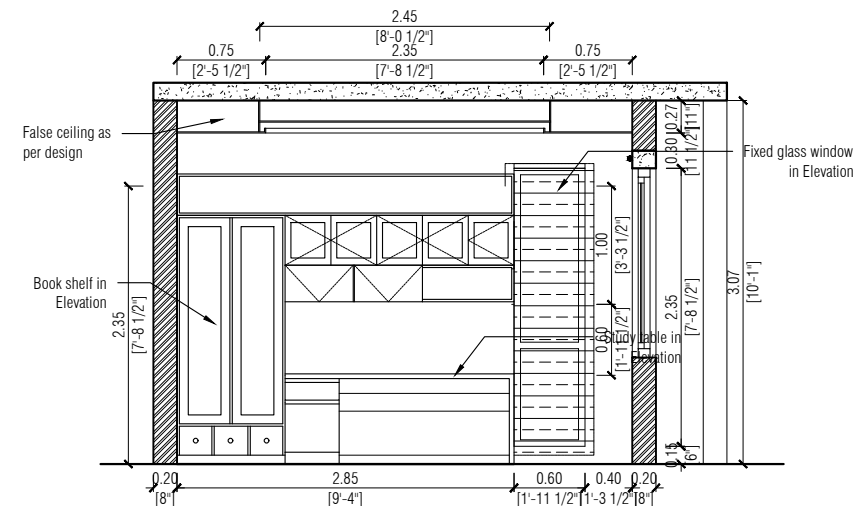

SECTIONAL ELEVATION DD

NOTE:
 * ALL DIMENSIONS TO BE CHECKED AT SITE. NO DIMENSION TO BE SCALED OFF FROM DRAWINGS ONLY WRITTEN DIMENSIONS TO BE FOLLOWED.
 * IN THE EVENT OF ANY DISCREPANCIES OR DIFFERENCES BETWEEN ANY OTHER DRAWING OR SITE CONDITIONS OR OTHERWISE IMMEDIATE REFERENCE IS TO BE MADE TO THE DESIGNERS FOR CLARIFICATION PRIOR TO EXECUTION OF WORK AT SITE.
 * THE DRAWING AND DESIGN ARE THE SOLE PROPERTY OF DESIGN TECH ARCHITECTS & INTERIOR DESIGNERS AND SHOULD NOT BE REPRODUCED IN WHOLE OR IN PART OR UTILIZED IN ANY OTHER MANNER WHATSOEVER EVEN WITHOUT THEIR EXPRESSED WRITTEN PERMISSION.

SIGNATURE & SEAL

S.NO REVISIONS DATE

PROJECT:
PROPOSED INTERIORS AT ECR

TITLE:
LIBRARY - INTERIOR DETAILS

DRG NO : 00 DRG TYPE:
 JOB NO : RES/ IN / W / 00
 SCALE : 1:50 NORTH :
 DRN BY : Gayathiri
 CHKD BY : Ar. Chandana
 DATE : 12.01.23
 CLIENT:
 REFLECTIONS, ECR

ARCHITECT: DESIGN TECH
 ARCHITECTS, INTER.DESIGNERS &
 MANAGEMENT CONSULTANTS.
 "GC" SRIVARI APARTMENTS, NO.18,
 ABDUL RAZACK STREET,
 SAIDAPET, CHENNAI-600 015.
 PHONE:(044) 420 10 687/059.
 email:designtechennai@gmail.com


VEL TECH UNIVERSITY

A G+3 structure

LOCATION: Avadi, Chennai

ELEVATION DESIGN



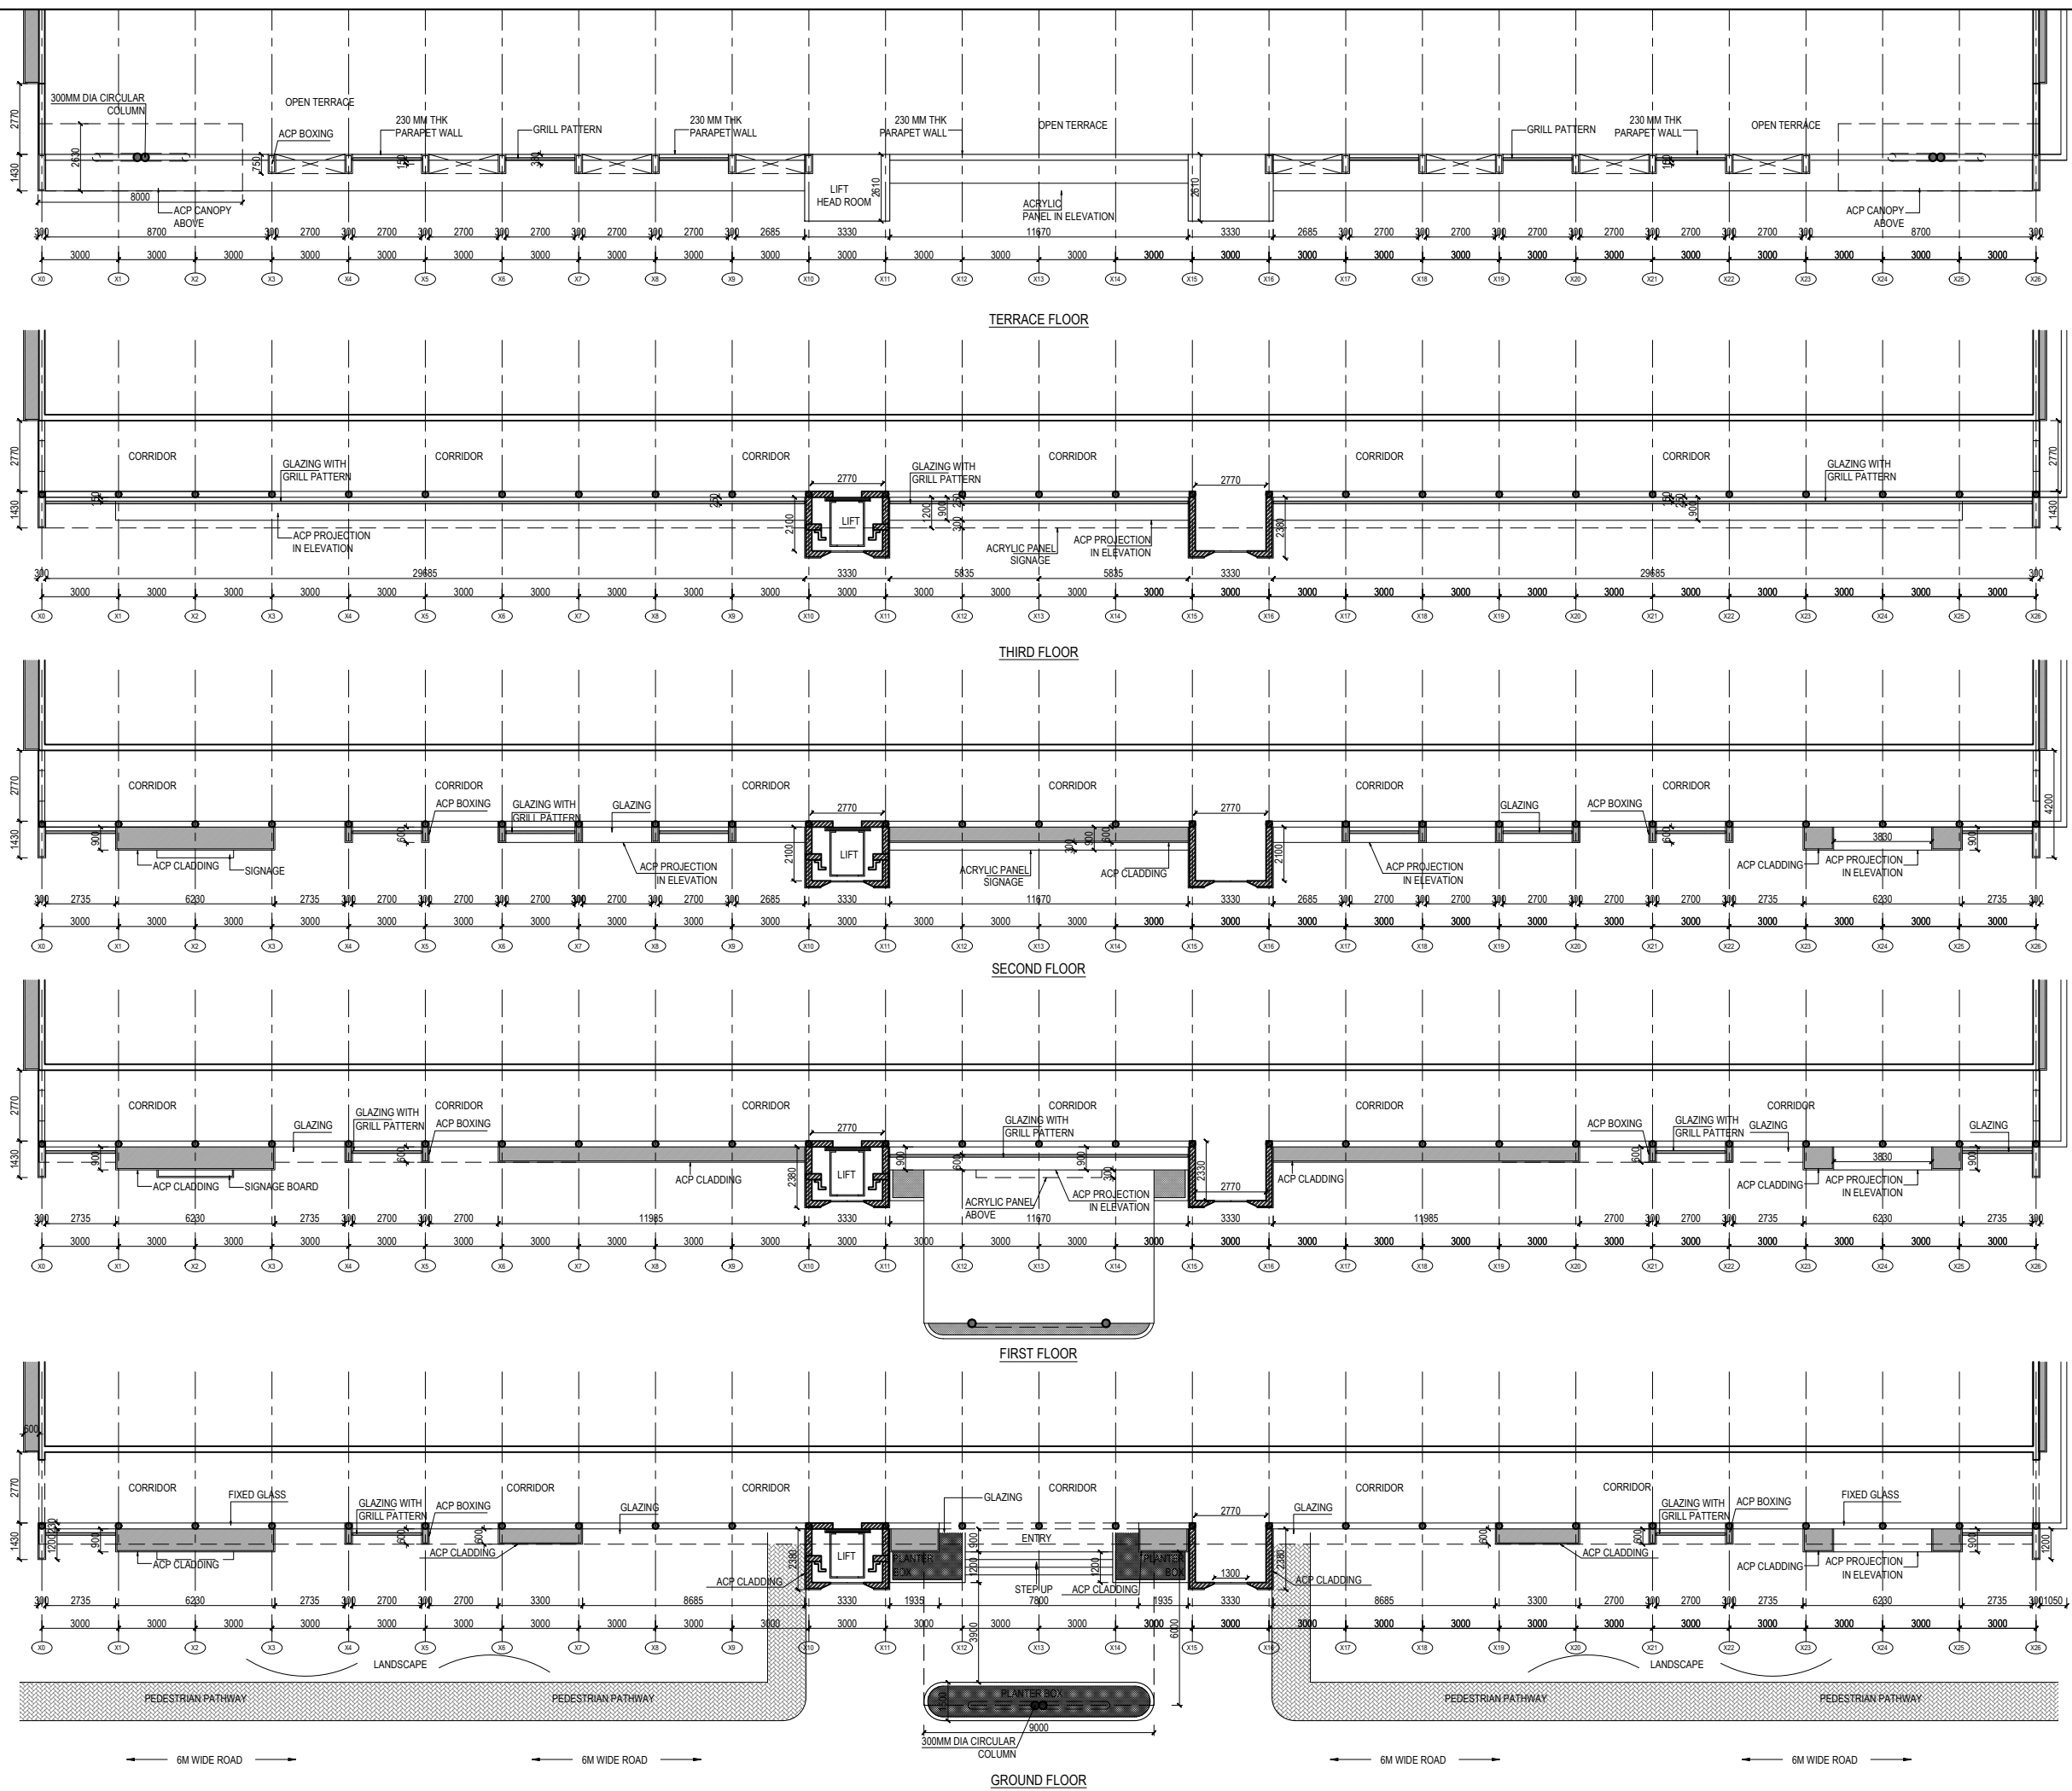

NOTE:
* ALL DIMENSIONS TO BE CHECKED AT SITE. NO DIMENSION TO BE SCALED OFF FROM DRAWINGS ONLY WRITTEN DIMENSIONS TO BE FOLLOWED.
* IN THE EVENT OF ANY DISCREPANCIES OR DIFFERENCES BETWEEN ANY OTHER DRAWING OR SITE CONDITIONS OR OTHERWISE IMMEDIATE REFERENCE IS BE MADE TO THE DESIGNERS FOR CLARIFICATION PRIOR TO EXECUTION OF WORK AT SITE.
* THE DRAWING AND DESIGN ARE THE SOLE PROPERTY OF DESIGN TECH ARCHITECTS & INTERIOR DESIGNERS AND SHOULD NOT BE REPRODUCED IN WHOLE OR IN PART OR UTILIZED IN ANY OTHER MANNER WHAT SO EVEN WITHOUT THEIR EXPRESSED WRITTEN PERMISSION.

SIGNATURE & SEAL

1. ADDITION OF LIFT 3.3.23
S.NO REVISIONS DATE


PROJECT:
PROPOSED ELEVATION FOR VELTECH
COLLEGE AT AVADI

TITLE:
PART PLAN

DRG NO : 00
JOB NO :
SCALE : 1:250
DRN BY : Gayathiri
CHKD BY : Ar. Sarath
DATE : 04.01.19

CLIENT:
Mr.
AT.....

ARCHITECT: DESIGN TECH
ARCHITECTS, INTER.DESIGNERS &
MANAGEMENT CONSULTANTS.
"GC" SRIVARI APARTMENTS, NO.18,
ABDUL RAZACK STREET,
SAIDAPET, CHENNAI-600 015.
PHONE:(044) 420 10 687/059.
email:designtechennai@gmail.com

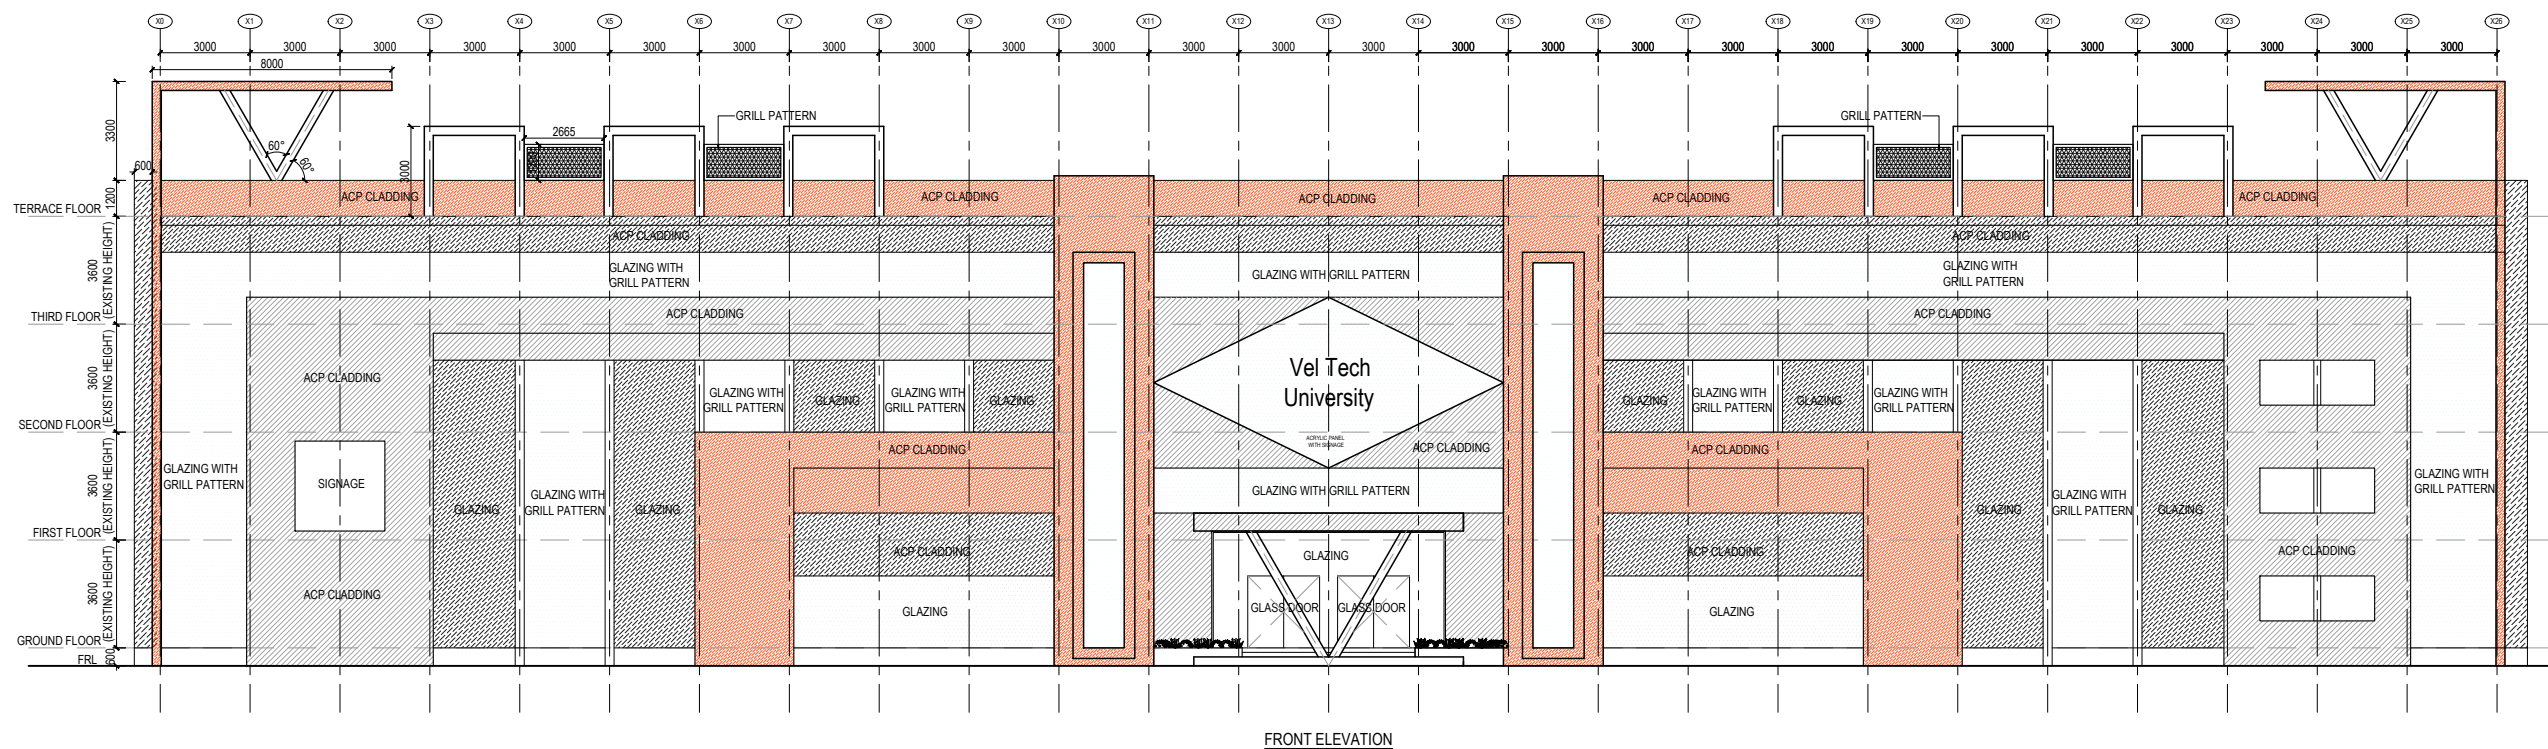

FRONT ELEVATION



FRONT ELEVATION OF VEL TECH

NOTE:
* ALL DIMENSIONS TO BE CHECKED AT SITE. NO DIMENSION TO BE SCALED OFF FROM DRAWINGS ONLY WRITTEN DIMENSIONS TO BE FOLLOWED.
* IN THE EVENT OF ANY DISCREPANCIES OR DIFFERENCES BETWEEN ANY OTHER DRAWING OR SITE CONDITIONS OR OTHERWISE IMMEDIATE REFERENCE IS BE MADE TO THE DESIGNERS FOR CLARIFICATION PRIOR TO EXECUTION OF WORK AT SITE.
* THE DRAWING AND DESIGN ARE THE SOLE PROPERTY OF DESIGN TECH ARCHITECTS & INTERIOR DESIGNERS AND SHOULD NOT BE REPRODUCED IN WHOLE OR IN PART OR UTILIZED IN ANY OTHER MANNER WHAT SO EVEN WITHOUT THEIR EXPRESSED WRITTEN PERMISSION.

SIGNATURE & SEAL

1. ADDITION OF LIFT 3.3.23

S.NO REVISIONS DATE

PROJECT:
PROPOSED ELEVATION FOR VELTECH
COLLEGE AT AVADI

TITLE:
FRONT ELEVATION

DRG NO : 16A DRG TYPE:

JOB NO : INS / ARC / W / 16

SCALE : 1:250 NORTH :


DRN BY : Gayathiri

CHKD BY : Ar. Sarath

DATE : 04.01'19

CLIENT:
Mr.
AT.....

ARCHITECT: DESIGN TECH
ARCHITECTS, INTER.DESIGNERS &
MANAGEMENT CONSULTANTS.
"GC" SRIVARI APARTMENTS, NO.18,
ABDUL RAZACK STREET,
SAIDAPET, CHENNAI-600 015.
PHONE:(044) 420 10 687/059.
email:designtechennai@gmail.com

 


QUALIFIS FOOD INDUSTRY


ADMIN BLOCK

A G+1 structure

LOCATION: Perundurai, Erode

ELEVATION DESIGN

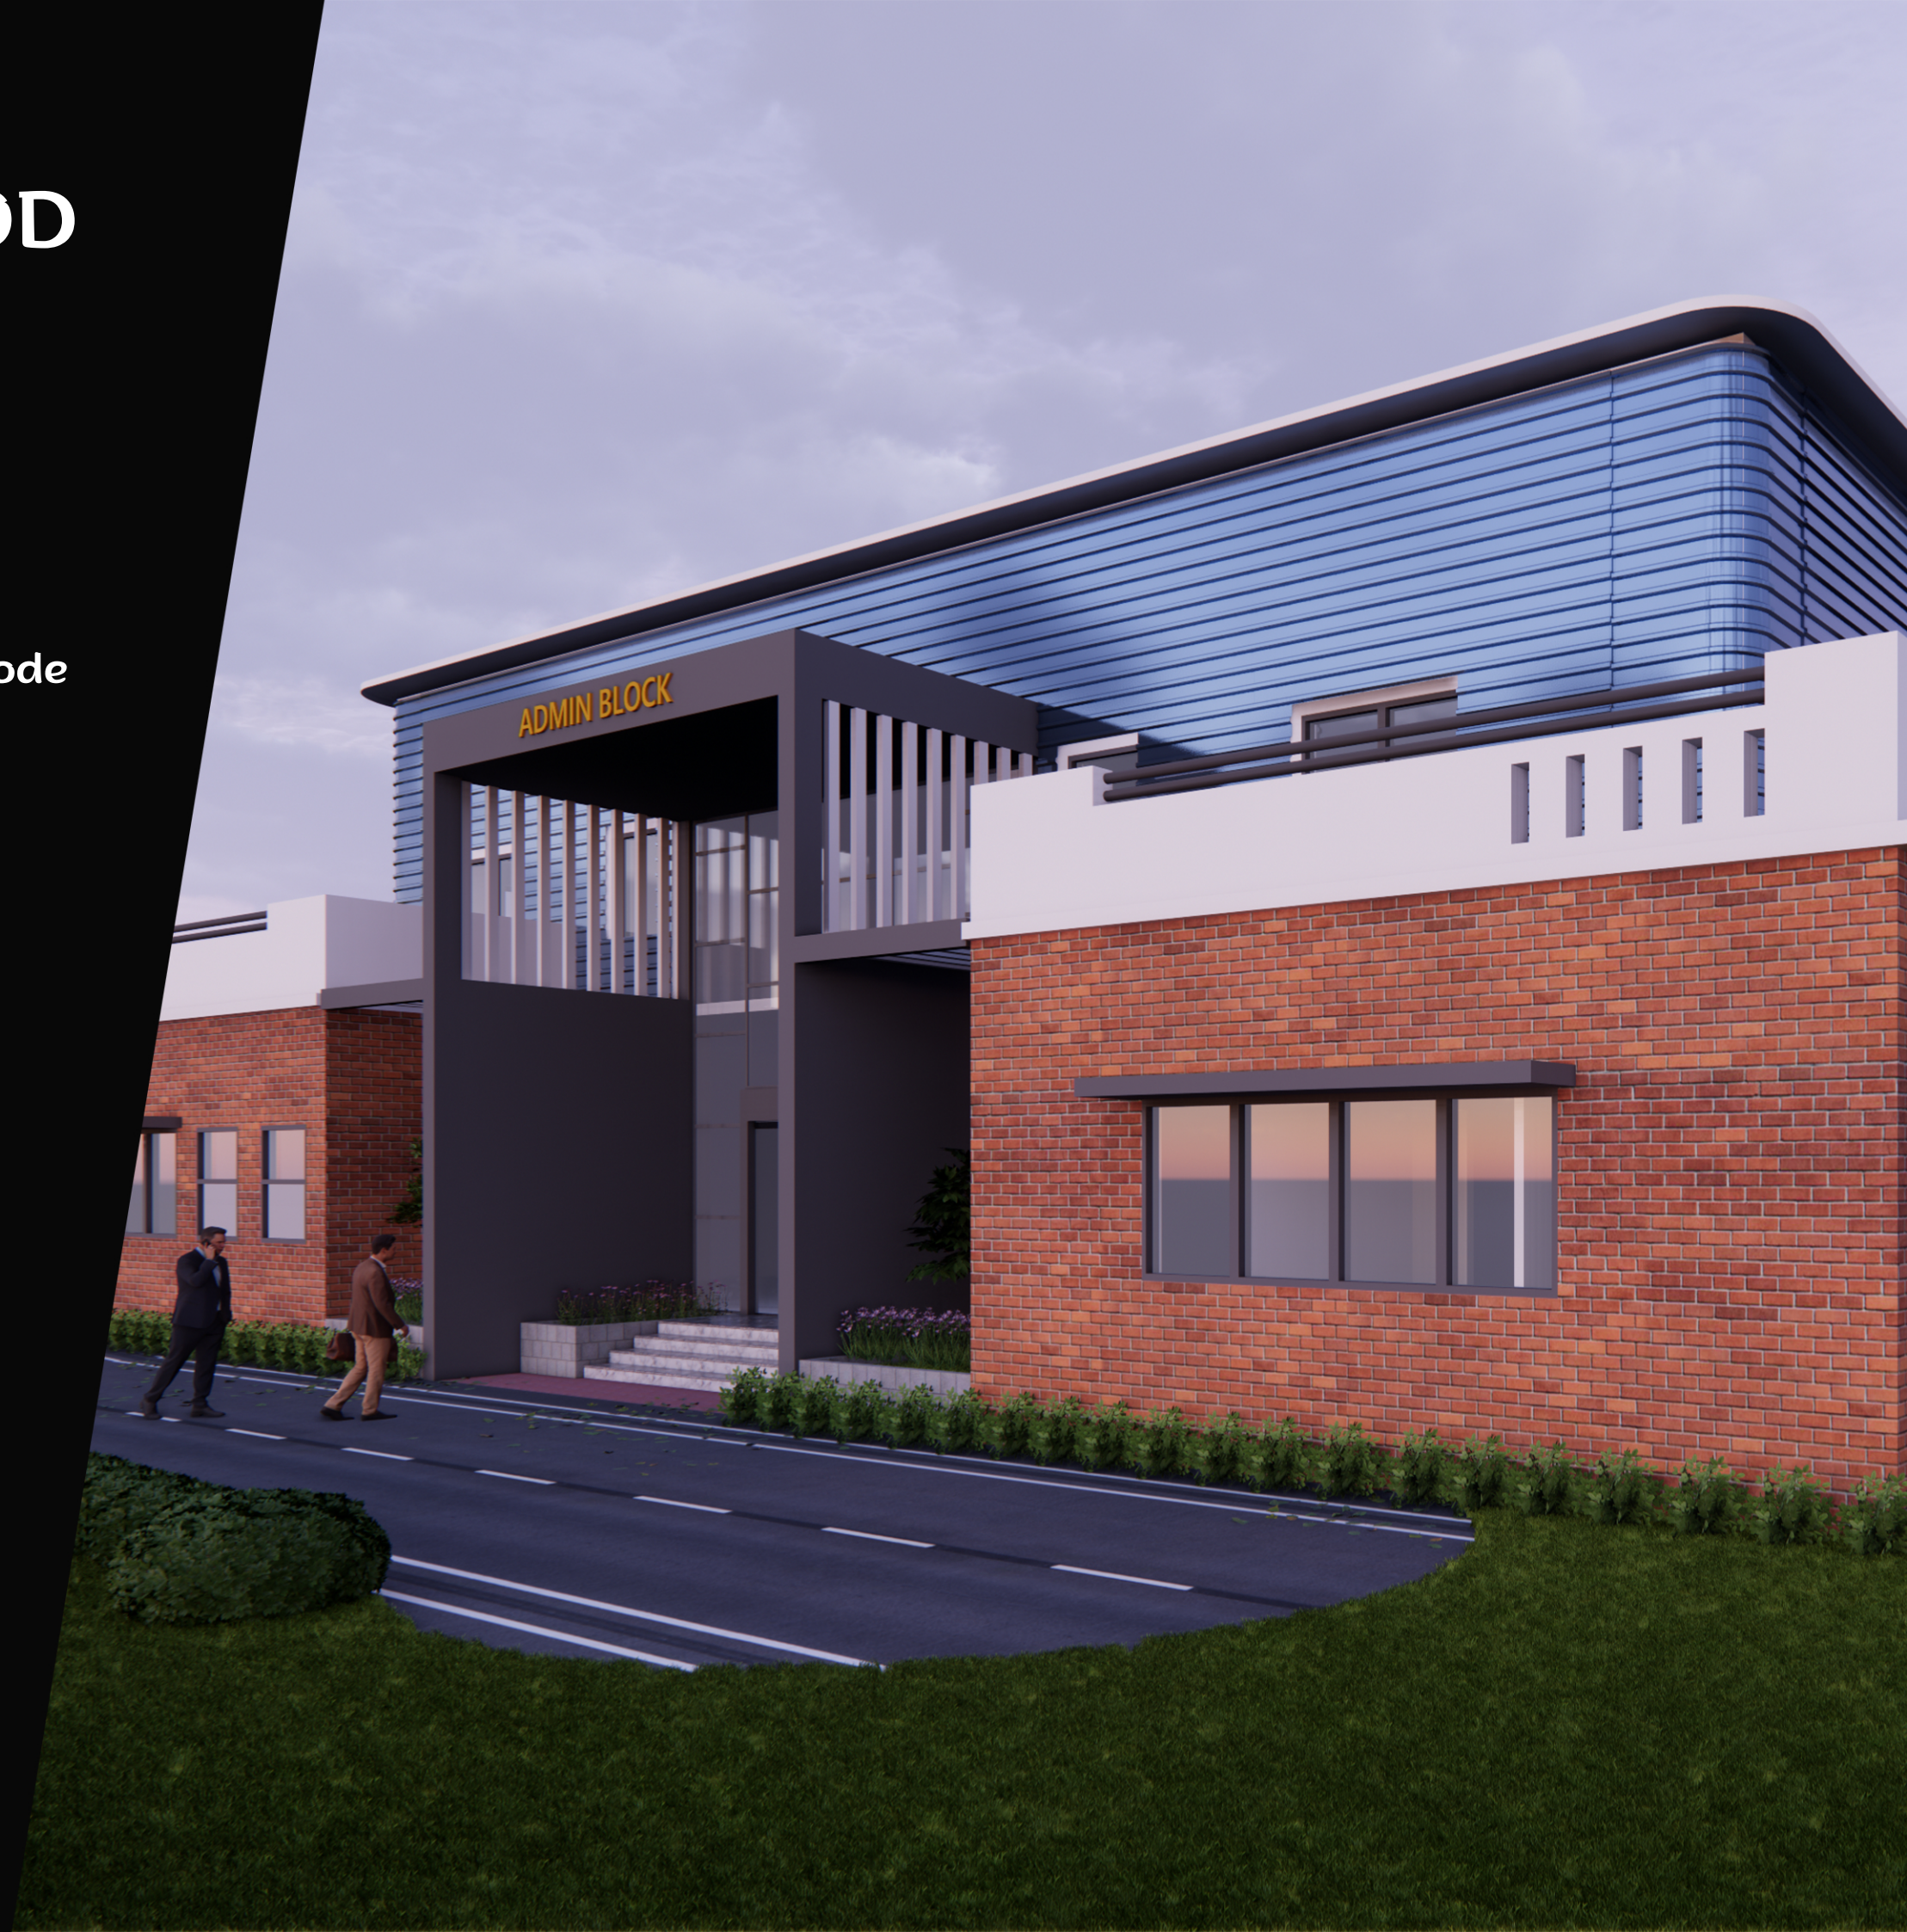

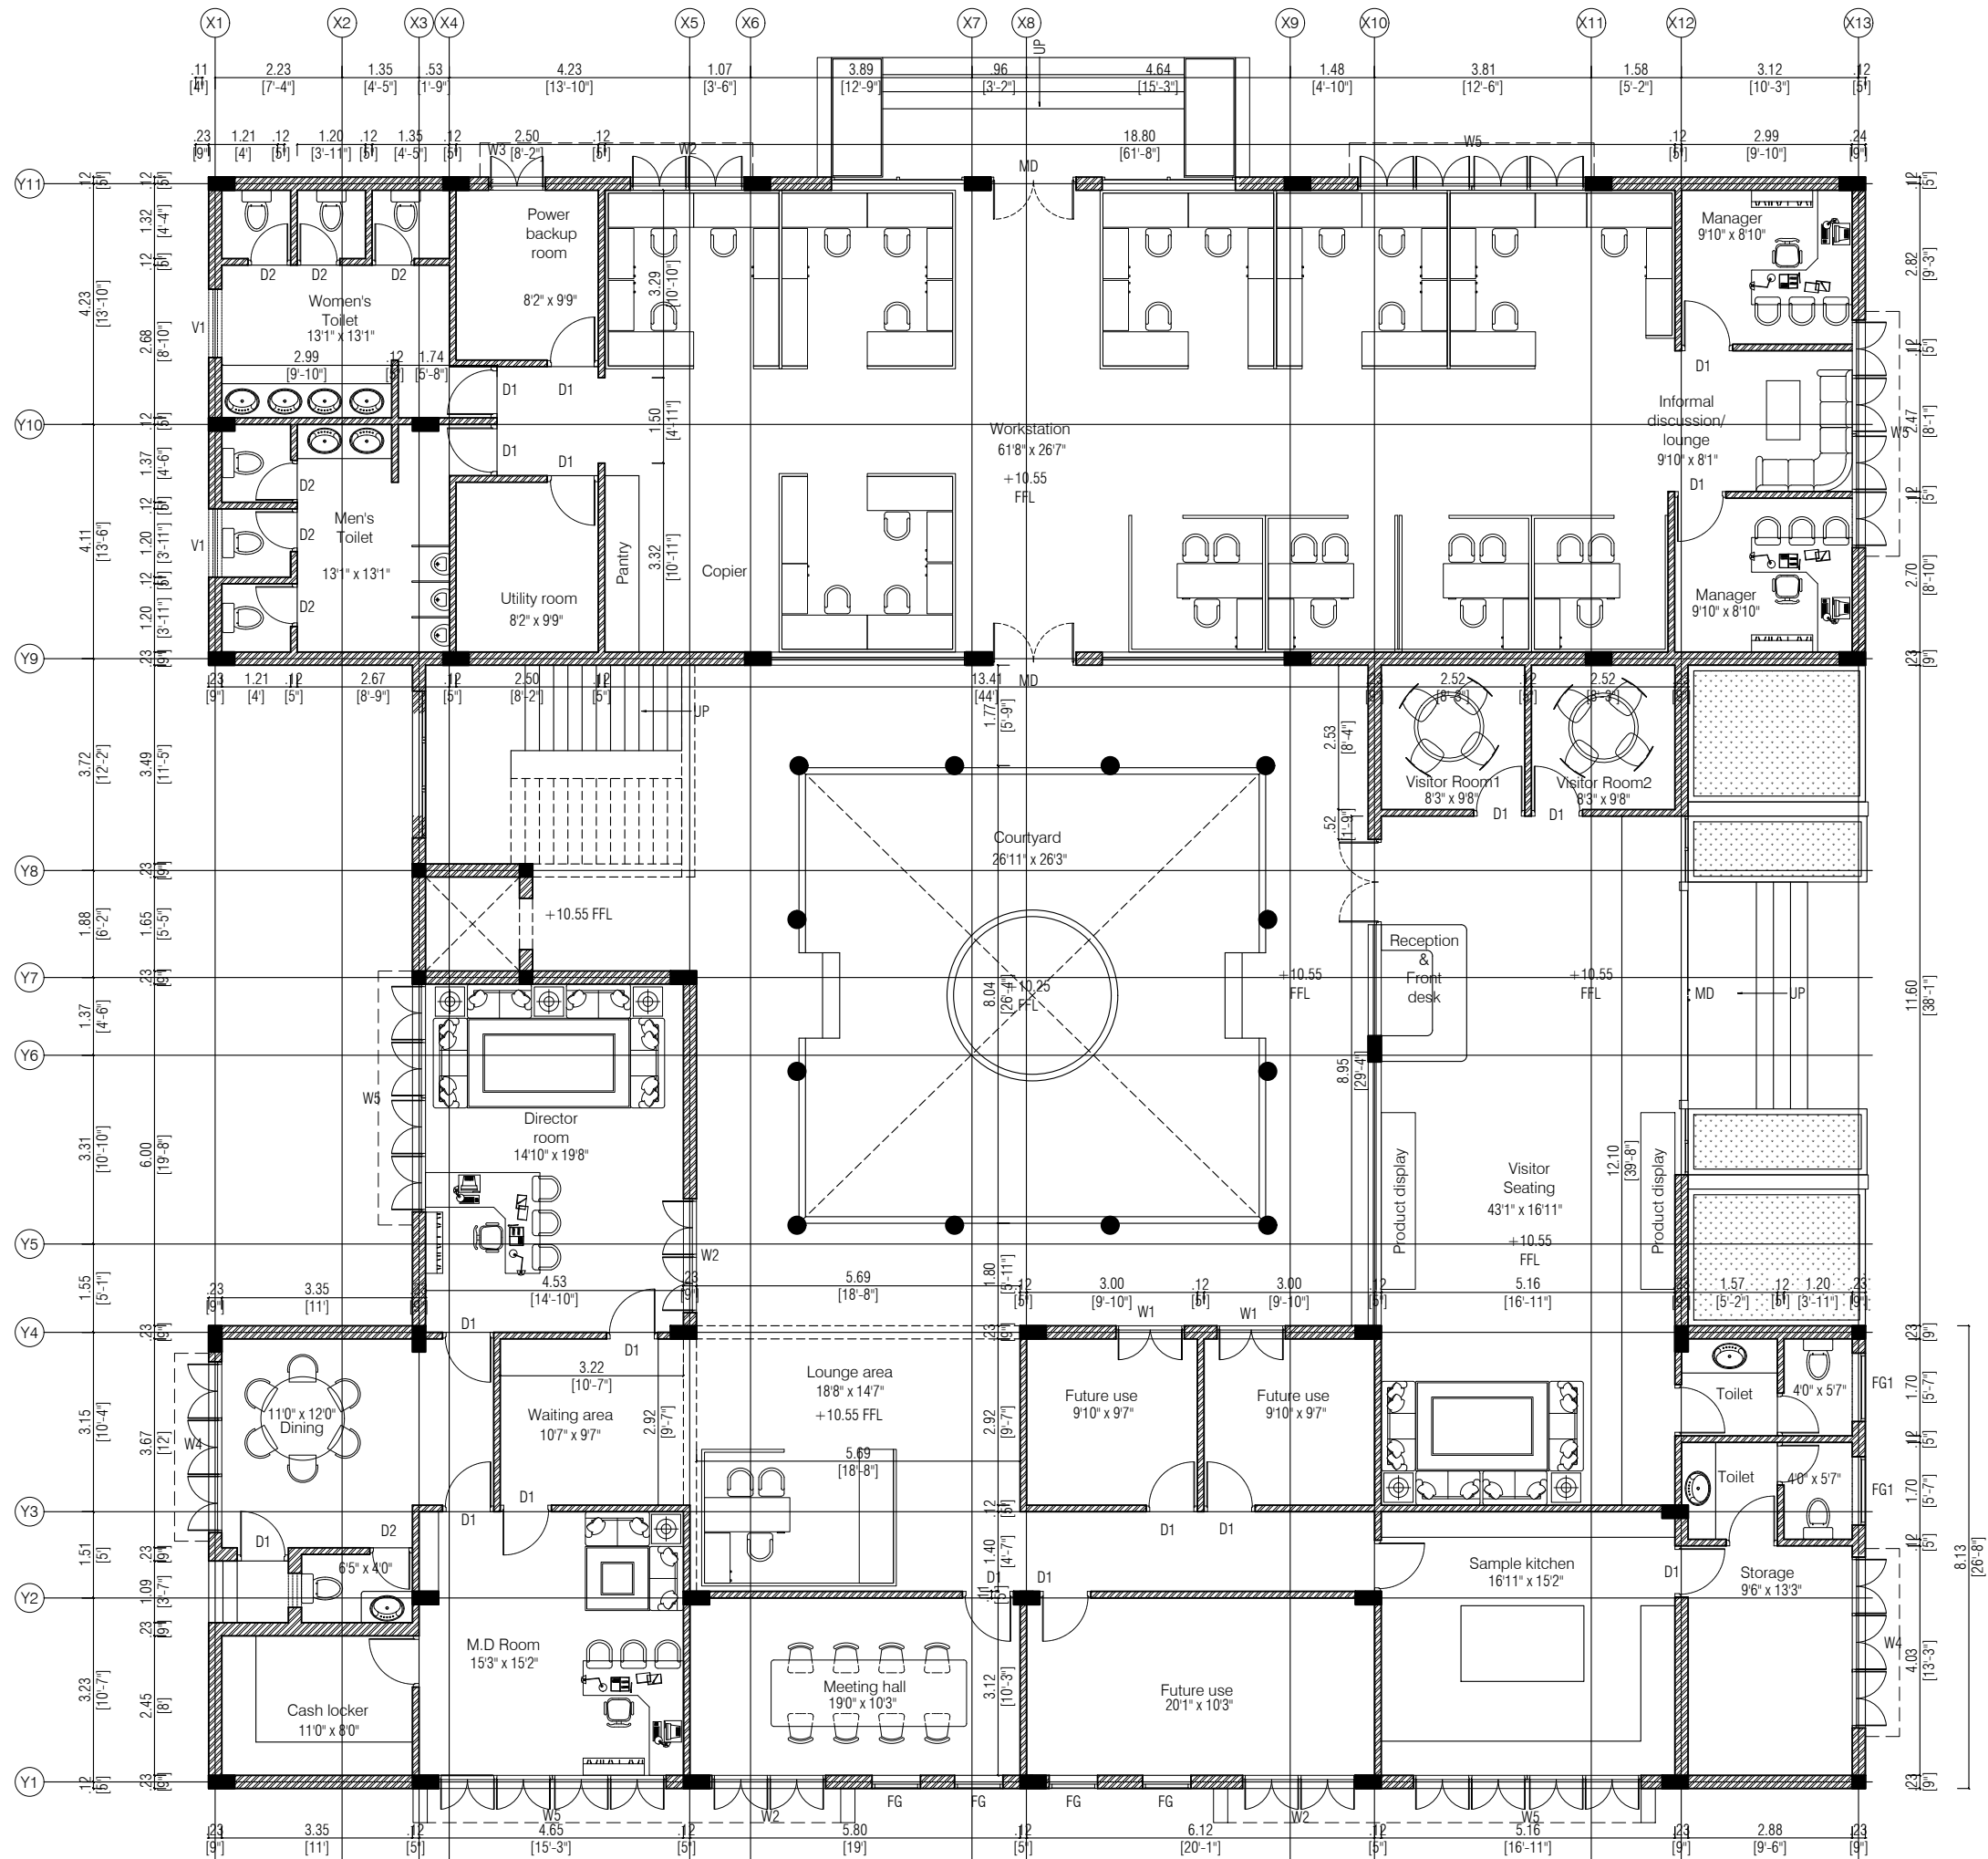

GROUND FLOOR PLAN_ADMIN OFFICE

NOTE:
* ALL DIMENSIONS TO BE CHECKED AT SITE. NO DIMENSION TO BE SCALED OFF FROM DRAWINGS ONLY WRITTEN DIMENSIONS TO BE FOLLOWED.
* IN THE EVENT OF ANY DISCREPANCIES OR DIFFERENCES BETWEEN ANY OTHER DRAWING OR SITE CONDITIONS OR OTHERWISE IMMEDIATE REFERENCE IS BE MADE TO THE DESIGNERS FOR CLARIFICATION PRIOR TO EXECUTION OF WORK AT SITE.
* THE DRAWING AND DESIGN ARE THE SOLE PROPERTY OF DESIGN TECH ARCHITECTS & INTERIOR DESIGNERS AND SHOULD NOT BE REPRODUCED IN WHOLE OR IN PART OR UTILIZED IN ANY OTHER MANNER WHAT SO EVEN WITHOUT THEIR EXPRESSED WRITTEN PERMISSION.

GROUND FLOOR AREA- 835 Sq.mt
FIRST FLOOR AREA - 645 Sq.mt
TOTAL AREA - 1480 Sq.mt

SIGNATURE & SEAL

1.	FLOOR PLAN REVISED	13.4.23
S.NO	REVISIONS	DATE


PROJECT:
PROPOSED FACTORY BUILDING
AT Perundurai,Erode.

TITLE:
ADMIN BLOCK _FLOOR PLANS

DRG NO : 01A	DRG TYPE:
JOB NO :	IND / ARC / W / 01
SCALE : 1:100	NORTH :
DRN BY : Gayathiri	
CHKD BY : Ar. Sarath	
DATE : 09.01.23	

CLIENT:
M/s. QUALIFISFOODS,
at Perundurai,Erode.

ARCHITECT: DESIGN TECH
ARCHITECTS, INTER.DESIGNERS &
MANAGEMENT CONSULTANTS.
"GC" SRIVARI APARTMENTS, NO.18,
ABDUL RAZACK STREET,
SAIDAPET, CHENNAI-600 015.
PHONE:(044) 420 10 687/059.
email:designtechennai@gmail.com

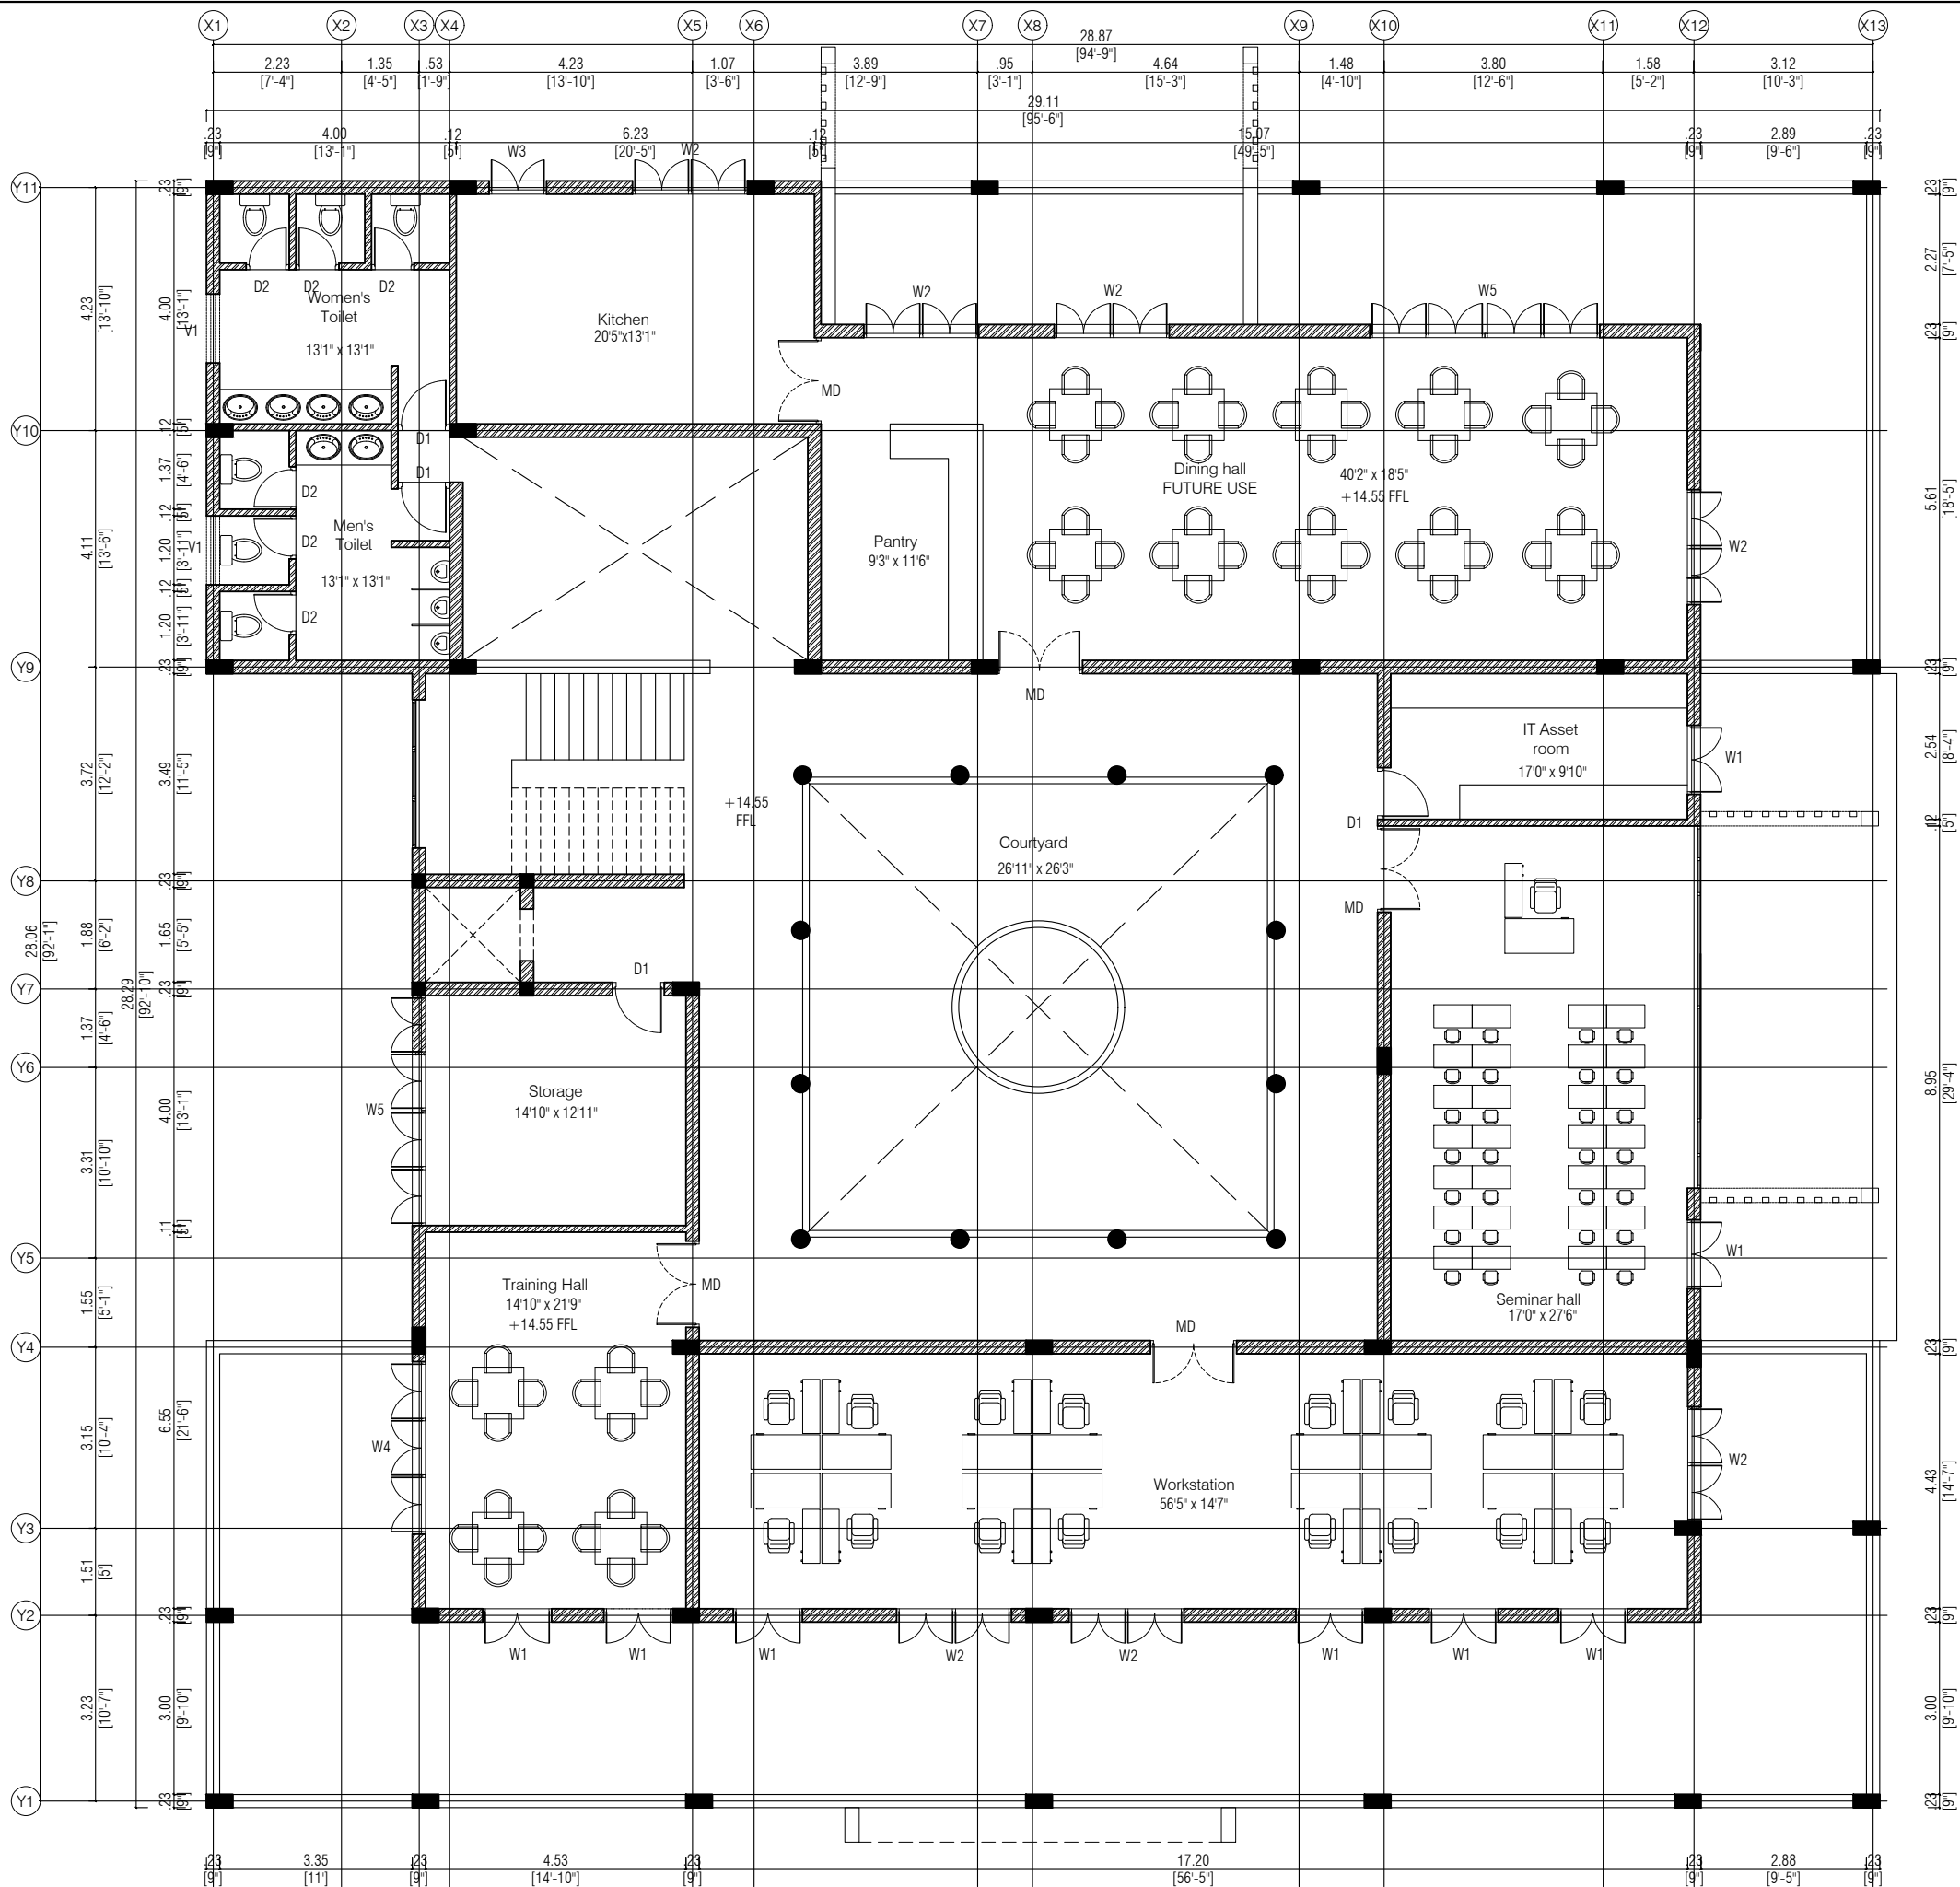

FIRST FLOOR PLAN_ADMIN OFFICE

NOTE:
* ALL DIMENSIONS TO BE CHECKED AT SITE. NO DIMENSION TO BE SCALED OFF FROM DRAWINGS ONLY WRITTEN DIMENSIONS TO BE FOLLOWED.
* IN THE EVENT OF ANY DISCREPANCIES OR DIFFERENCES BETWEEN ANY OTHER DRAWING OR SITE CONDITIONS OR OTHERWISE IMMEDIATE REFERENCE IS BE MADE TO THE DESIGNERS FOR CLARIFICATION PRIOR TO EXECUTION OF WORK AT SITE.
* THE DRAWING AND DESIGN ARE THE SOLE PROPERTY OF DESIGN TECH ARCHITECTS & INTERIOR DESIGNERS AND SHOULD NOT BE REPRODUCED IN WHOLE OR IN PART OR UTILIZED IN ANY OTHER MANNER WHAT SO EVEN WITHOUT THEIR EXPRESSED WRITTEN PERMISSION.

GROUND FLOOR AREA- 835 Sq.mt
FIRST FLOOR AREA - 645 Sq.mt
TOTAL AREA - 1480 Sq.mt

SIGNATURE & SEAL

1. FLOOR PLAN REVISED 13.4.23
S.NO REVISIONS DATE

PROJECT:
PROPOSED FACTORY BUILDING
AT Perundurai,Erode.

TITLE:
ADMIN BLOCK _FLOOR PLANS


DRG NO : 01B
JOB NO :
SCALE : 1:100
DRN BY : Gayathiri
CHKD BY : Ar. Sarath
DATE : 09.01.23
DRG TYPE:
IND / ARC / W / 01
NORTH :

CLIENT:
M/s. QUALIFISFOODS,
at Perundurai,Erode.

ARCHITECT: DESIGN TECH
ARCHITECTS, INTER.DESIGNERS &
MANAGEMENT CONSULTANTS.
"GC" SRIVARI APARTMENTS, NO.18,
ABDUL RAZACK STREET,
SAIDAPET, CHENNAI-600 015.
PHONE:(044) 420 10 687/059.
email:designtechennai@gmail.com



EAST ELEVATION

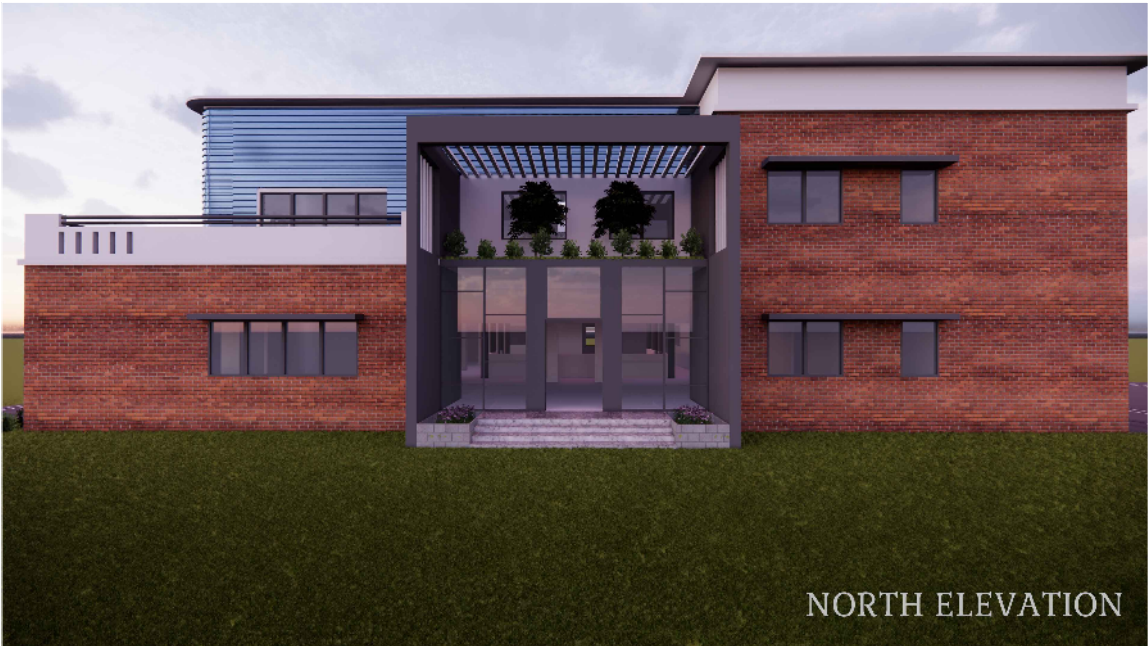

NORTH ELEVATION



WEST ELEVATION



SOUTH ELEVATION




SOUTH EAST ELEVATION



SOUTH WEST ELEVATION



NOTE:
* ALL DIMENSIONS TO BE CHECKED AT SITE. NO DIMENSION TO BE SCALED OFF FROM DRAWINGS ONLY WRITTEN DIMENSIONS TO BE FOLLOWED.
* IN THE EVENT OF ANY DISCREPANCIES OR DIFFERENCES BETWEEN ANY OTHER DRAWING OR SITE CONDITIONS OR OTHERWISE IMMEDIATE REFERENCE IS TO BE MADE TO THE DESIGNERS FOR CLARIFICATION PRIOR TO EXECUTION OF WORK AT SITE.
* THE DRAWING AND DESIGN ARE THE SOLE PROPERTY OF DESIGN TECH ARCHITECTS & INTERIOR DESIGNERS AND SHOULD NOT BE REPRODUCED IN WHOLE OR IN PART OR UTILIZED IN ANY OTHER MANNER WHATSOEVER EVEN WITHOUT THEIR EXPRESSED WRITTEN PERMISSION.

 

SIGNATURE & SEAL		

S.NO	REVISIONS	DATE
PROJECT: PROPOSED FACTORY BUILDING AT Perundurai,Erode.		
TITLE: ADMIN BLOCK _VIEWS		
DRG NO : 16A	DRG TYPE:	
JOB NO :	IND / ARC / W / 16	
SCALE : ..	NORTH : 	
DRN BY : Gayathiri		
CHKD BY: Ar. Sarath		
DATE : 09.01.23		
CLIENT: M/s. QUALIFISFOODS, at Perundurai,Erode.		
ARCHITECT: DESIGN TECH ARCHITECTS, INTER.DESIGNERS & MANAGEMENT CONSULTANTS. "GC" SRIVARI APARTMENTS, NO.18, ABDUL RAZACK STREET, SAIDAPET, CHENNAI-600 015. PHONE:(044) 420 10 687/059. email:designtechennai@gmail.com		




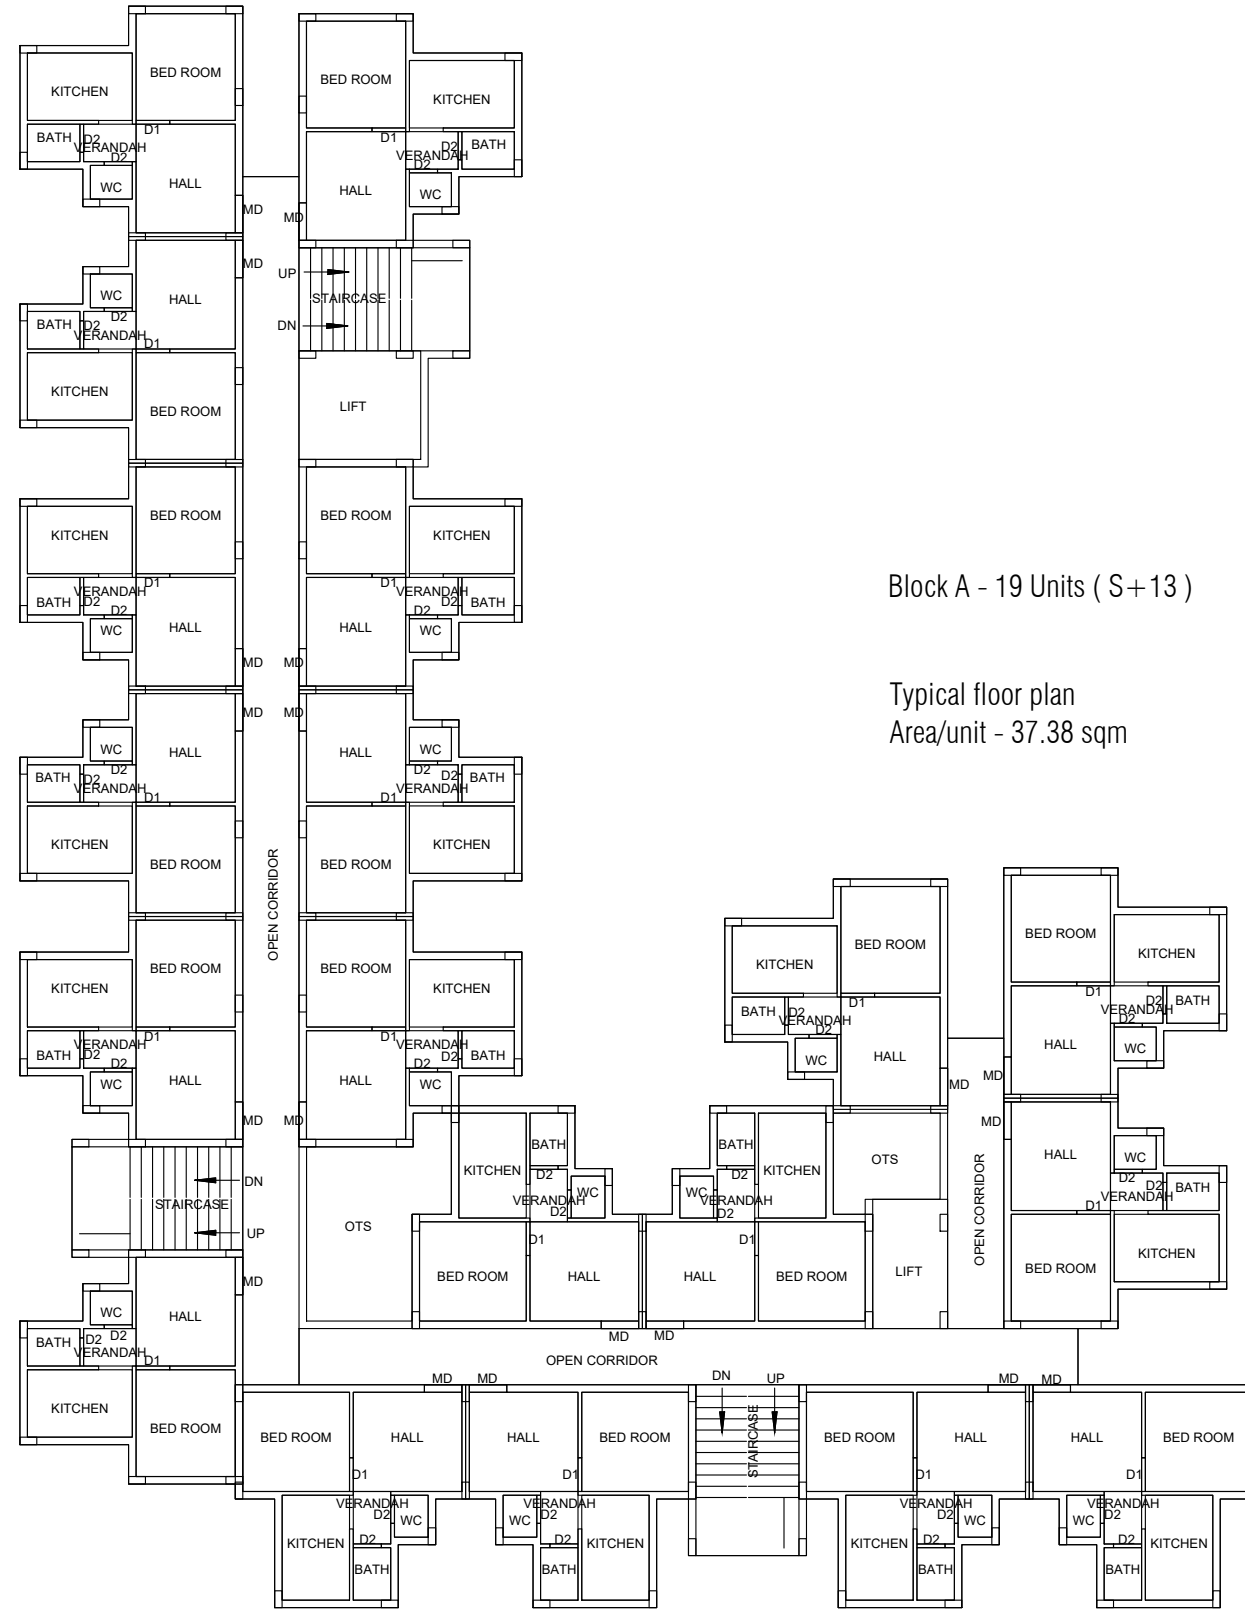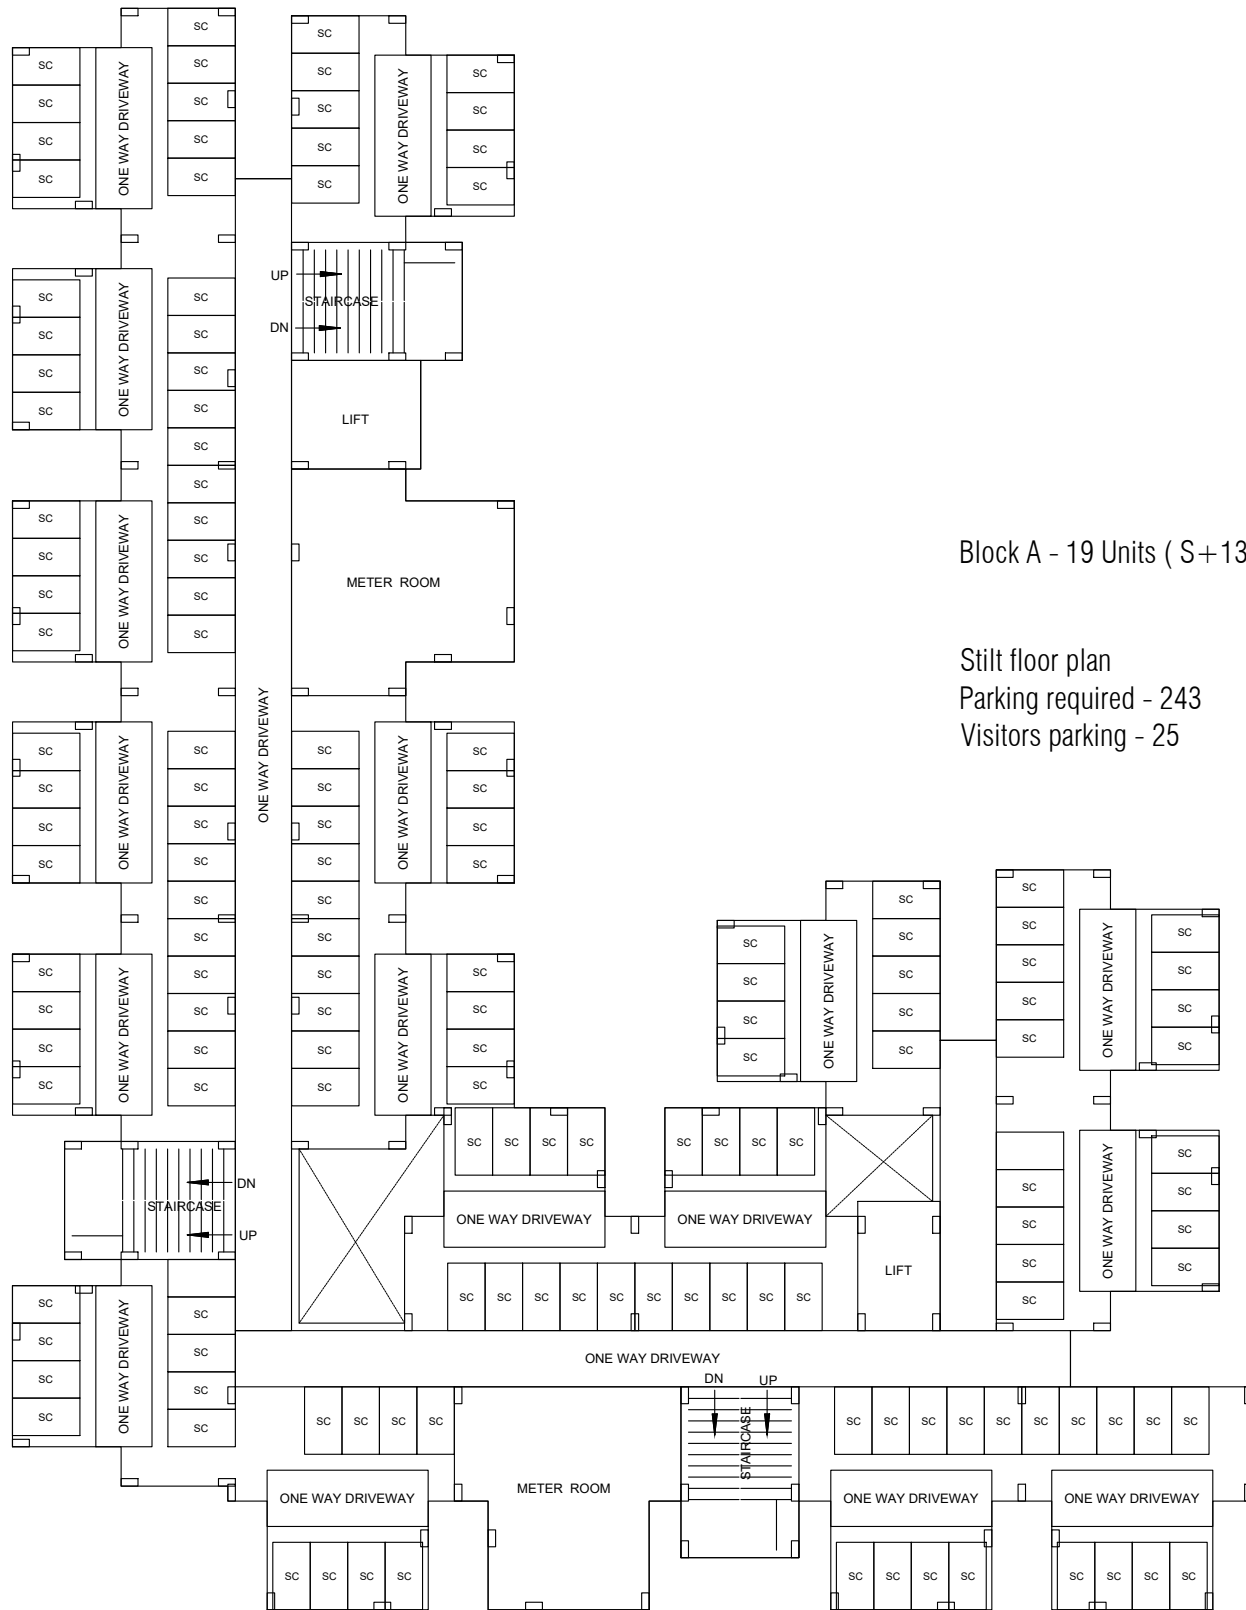

NOTE:
 * ALL DIMENSIONS TO BE CHECKED AT SITE. NO DIMENSION TO BE SCALED OFF FROM DRAWINGS ONLY WRITTEN DIMENSIONS TO BE FOLLOWED.
 * IN THE EVENT OF ANY DISCREPANCIES OR DIFFERENCES BETWEEN ANY OTHER DRAWING OR SITE CONDITIONS OR OTHERWISE IMMEDIATE REFERENCE IS BE MADE TO THE DESIGNERS FOR CLARIFICATION PRIOR TO EXECUTION OF WORK AT SITE.
 * THE DRAWING AND DESIGN ARE THE SOLE PROPERTY OF DESIGN TECH ARCHITECTS & INTERIOR DESIGNERS AND SHOULD NOT BE REPRODUCED IN WHOLE OR IN PART OR UTILIZED IN ANY OTHER MANNER WHAT SO EVEN WITHOUT THEIR EXPRESSED WRITTEN PERMISSION.


SIGNATURE & SEAL

S.NO	REVISIONS	DATE
PROJECT: Proposed slum development project at andimaniyam thottam		
TITLE: BLOCK A_PRE DCR PLAN		
DRG NO : 02	DRG TYPE:	
JOB NO :	RES / ARC / A / 02	
SCALE : 1:200	NORTH :	
DRN BY : Gayathiri		
CHKD BY : Ar. Sam		
DATE : 10.04/23	CLIENT: CUBE, TNUHDB	
ARCHITECT: DESIGN TECH ARCHITECTS, INTER.DESIGNERS & MANAGEMENT CONSULTANTS. "GC" SRIVARI APARTMENTS, NO.18, ABDUL RAZACK STREET, SAIDAPET, CHENNAI-600 015. PHONE:(044) 420 10 687/059. email:designtechennai@gmail.com		

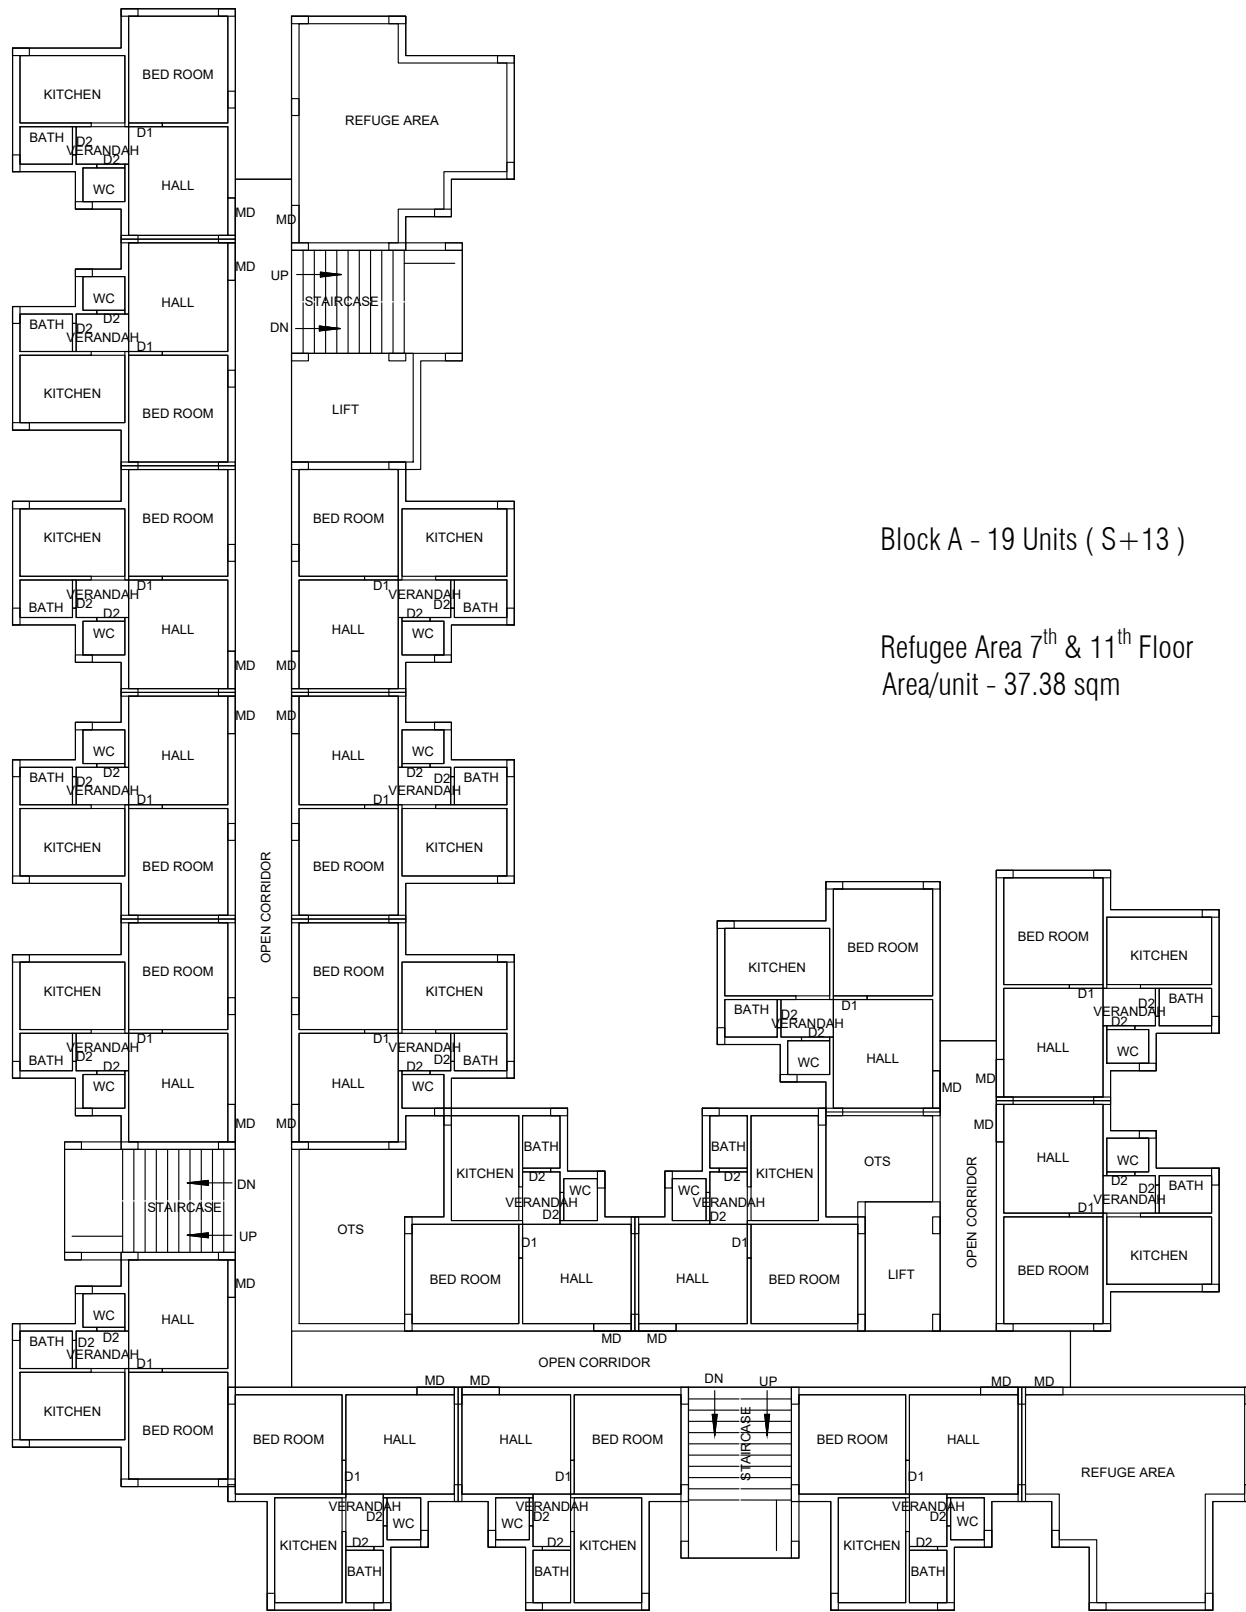

Block A - 19 Units (S+13)

Refuge Area 7th & 11th Floor
Area/unit - 37.38 sqm

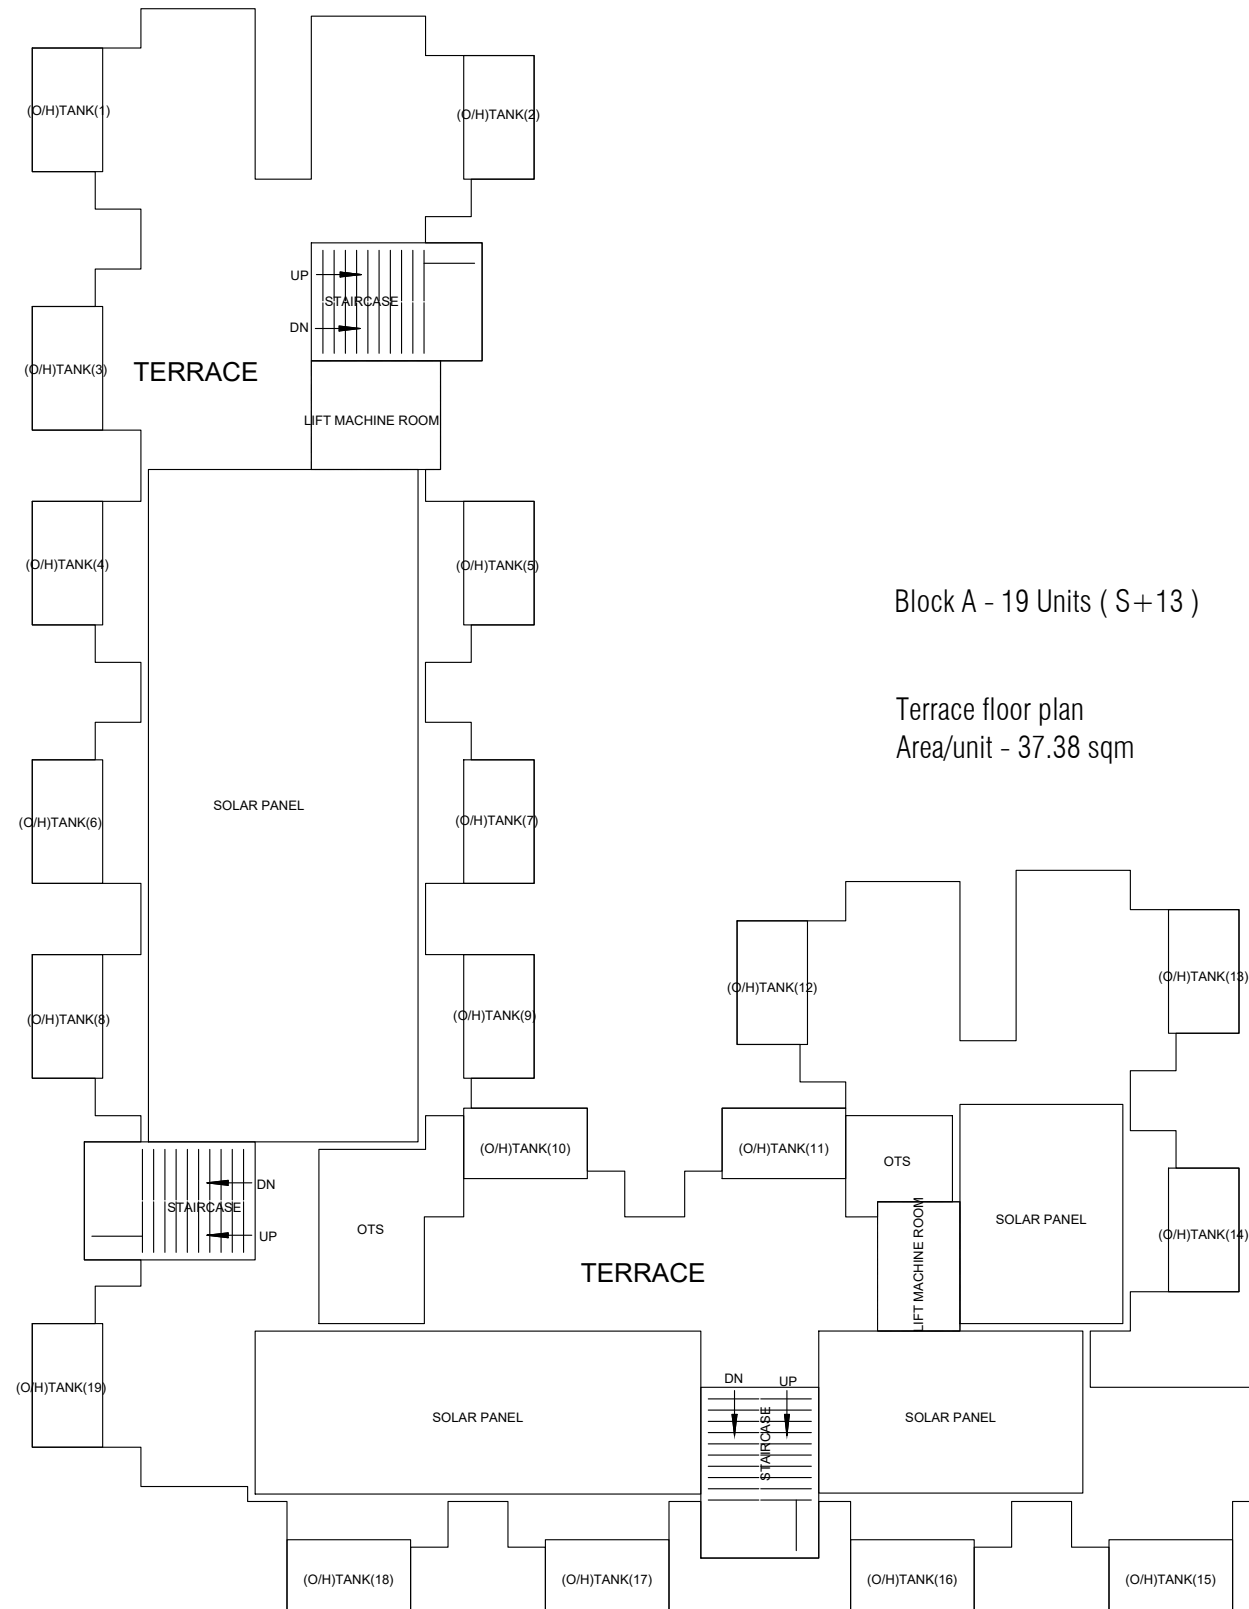


Block A - 19 Units (S+13)

Terrace floor plan
Area/unit - 37.38 sqm


NOTE:
* ALL DIMENSIONS TO BE CHECKED AT SITE. NO DIMENSION TO BE SCALED OFF FROM DRAWINGS ONLY WRITTEN DIMENSIONS TO BE FOLLOWED.
* IN THE EVENT OF ANY DISCREPANCIES OR DIFFERENCES BETWEEN ANY OTHER DRAWING OR SITE CONDITIONS OR OTHERWISE IMMEDIATE REFERENCE IS BE MADE TO THE DESIGNERS FOR CLARIFICATION PRIOR TO EXECUTION OF WORK AT SITE.
* THE DRAWING AND DESIGN ARE THE SOLE PROPERTY OF DESIGN TECH ARCHITECTS & INTERIOR DESIGNERS AND SHOULD NOT BE REPRODUCED IN WHOLE OR IN PART OR UTILIZED IN ANY OTHER MANNER WHAT SO EVEN WITHOUT THEIR EXPRESSED WRITTEN PERMISSION.

SIGNATURE & SEAL		
S.NO	REVISIONS	DATE
PROJECT: Proposed slum development project at andimaniyam thottam		
TITLE: BLOCK A_PRE DCR PLAN		
DRG NO : 02	DRG TYPE:	
JOB NO :	RES / ARC / A / 02	
SCALE : 1:200	NORTH : 	
DRN BY : Gayathiri		
CHKD BY : Ar. Sam		
DATE : 10.04.23		
CLIENT: CUBE, TNUHDB		
ARCHITECT: DESIGN TECH ARCHITECTS, INTER.DESIGNERS & MANAGEMENT CONSULTANTS. "GC" SRIVARI APARTMENTS, NO.18, ABDUL RAZACK STREET, SAIDAPET, CHENNAI-600 015. PHONE:(044) 420 10 687/059. email:designtechennai@gmail.com		



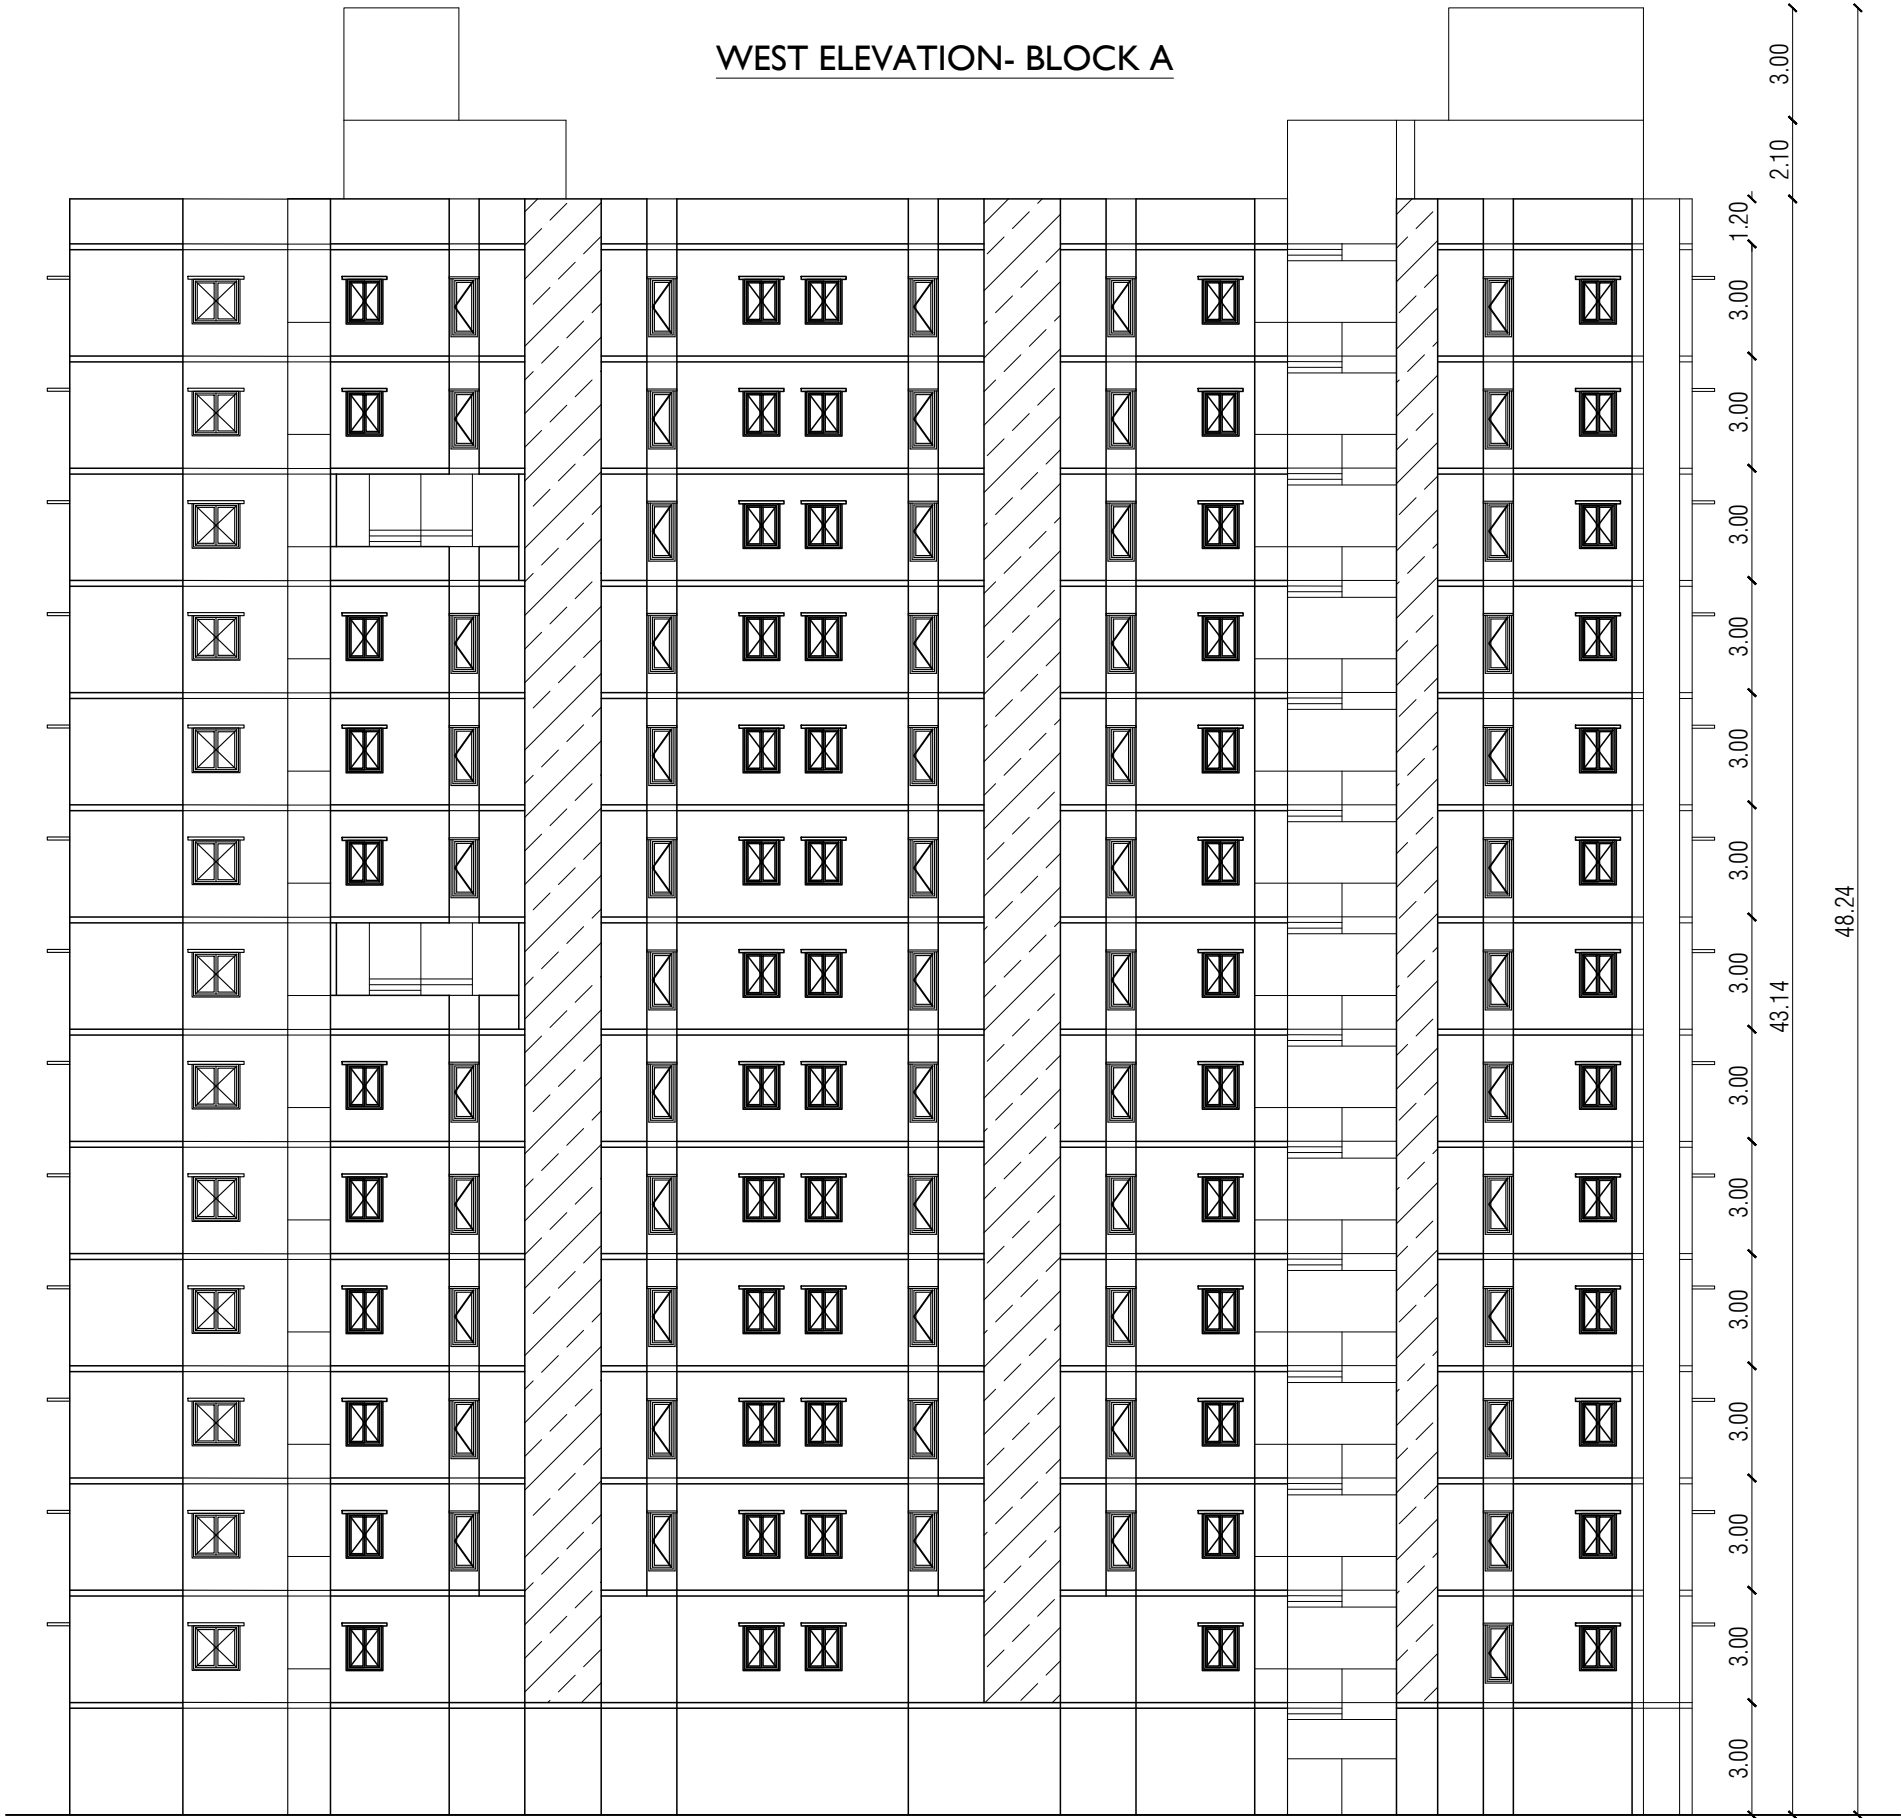

NOTE:
* ALL DIMENSIONS TO BE CHECKED AT SITE. NO DIMENSION TO BE SCALED OFF FROM DRAWINGS ONLY WRITTEN DIMENSIONS TO BE FOLLOWED.
* IN THE EVENT OF ANY DISCREPANCIES OR DIFFERENCES BETWEEN ANY OTHER DRAWING OR SITE CONDITIONS OR OTHERWISE IMMEDIATE REFERENCE IS BE MADE TO THE DESIGNERS FOR CLARIFICATION PRIOR TO EXECUTION OF WORK AT SITE.
* THE DRAWING AND DESIGN ARE THE SOLE PROPERTY OF DESIGN TECH ARCHITECTS & INTERIOR DESIGNERS AND SHOULD NOT BE REPRODUCED IN WHOLE OR IN PART OR UTILIZED IN ANY OTHER MANNER WHAT SO EVEN WITHOUT THEIR EXPRESSED WRITTEN PERMISSION.

 

SIGNATURE & SEAL

--	--	--

S.NO	REVISIONS	DATE
------	-----------	------


PROJECT:
Proposed slum developoment
project at andimaniyam thottam


TITLE:
BLOCK A ELEVATION

DRG NO : 16A	DRG TYPE:
JOB NO :	RES / ARC / W / 16
SCALE : 1:200	NORTH :
DRN BY : Gayathiri	
CHKD BY : Ar. Sam	
DATE : 10.01'23	


CLIENT:
CUBE, TNUHDB

ARCHITECT: DESIGN TECH
ARCHITECTS, INTER.DESIGNERS &
MANAGEMENT CONSULTANTS.
"GC" SRIVARI APARTMENTS, NO.18,
ABDUL RAZACK STREET,
SAIDAPET, CHENNAI-600 015.
PHONE:(044) 420 10 687/059.
email:designtechennai@gmail.com

 


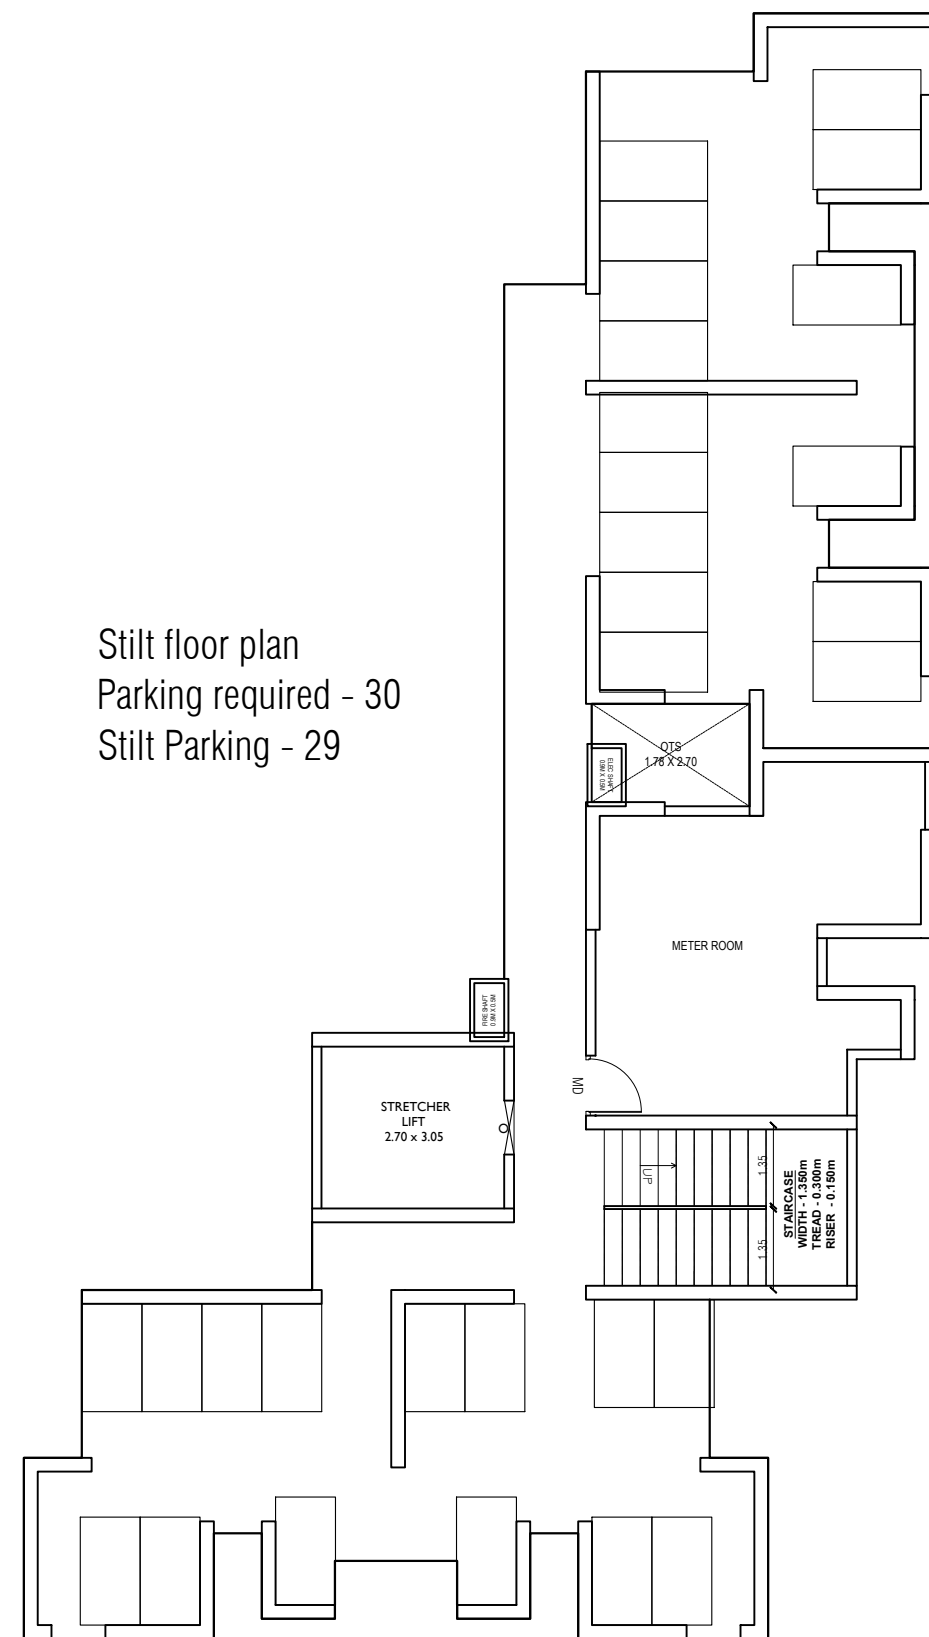

Block C - 5 Units (S+4)

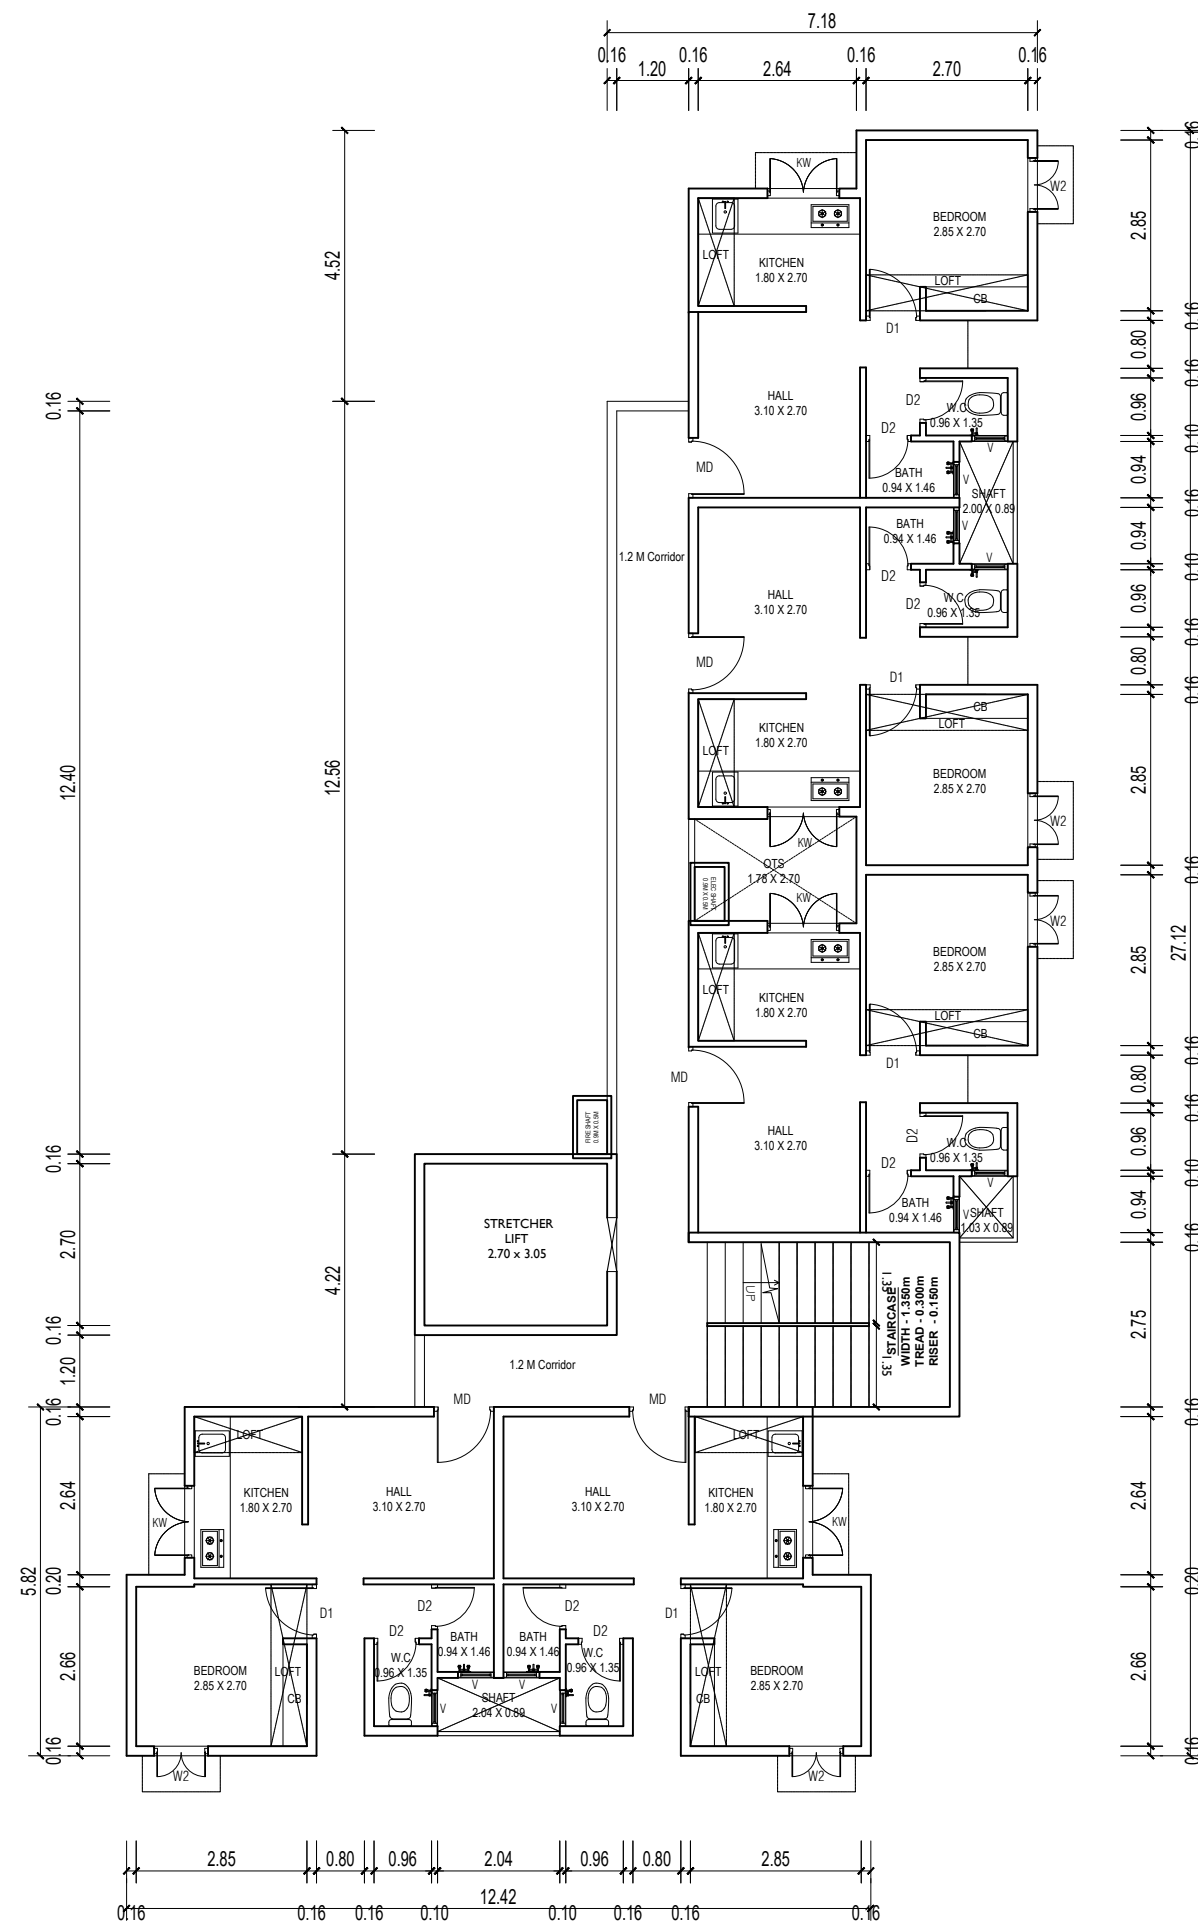

NOTE:
* ALL DIMENSIONS TO BE CHECKED AT SITE. NO DIMENSION TO BE SCALED OFF FROM DRAWINGS ONLY WRITTEN DIMENSIONS TO BE FOLLOWED.
* IN THE EVENT OF ANY DISCREPANCIES OR DIFFERENCES BETWEEN ANY OTHER DRAWING OR SITE CONDITIONS OR OTHERWISE IMMEDIATE REFERENCE IS BE MADE TO THE DESIGNERS FOR CLARIFICATION PRIOR TO EXECUTION OF WORK AT SITE.
* THE DRAWING AND DESIGN ARE THE SOLE PROPERTY OF DESIGN TECH ARCHITECTS & INTERIOR DESIGNERS AND SHOULD NOT BE REPRODUCED IN WHOLE OR IN PART OR UTILIZED IN ANY OTHER MANNER WHAT SO EVEN WITHOUT THEIR EXPRESSED WRITTEN PERMISSION.

 

SIGNATURE & SEAL

S.NO	REVISIONS	DATE

PROJECT:
Proposed slum development
project at andimaniyam thottam


TITLE:
BLOCK C _ PLAN

DRG NO : 02A& B	DRG TYPE:
JOB NO :	RES / ARC / W / O2
SCALE : 1:125	NORTH :
DRN BY : Gayathiri	
CHKD BY : Ar. Sam	
DATE : 01.02.'23	

CLIENT:
CUBE, TNUHDB


ARCHITECT: DESIGN TECH
ARCHITECTS, INTER.DESIGNERS &
MANAGEMENT CONSULTANTS.
"GC" SRIVARI APARTMENTS, NO.18,
ABDUL RAZACK STREET,
SAIDAPET, CHENNAI-600 015.
PHONE:(044) 420 10 687/059.
email:designtechennai@gmail.com



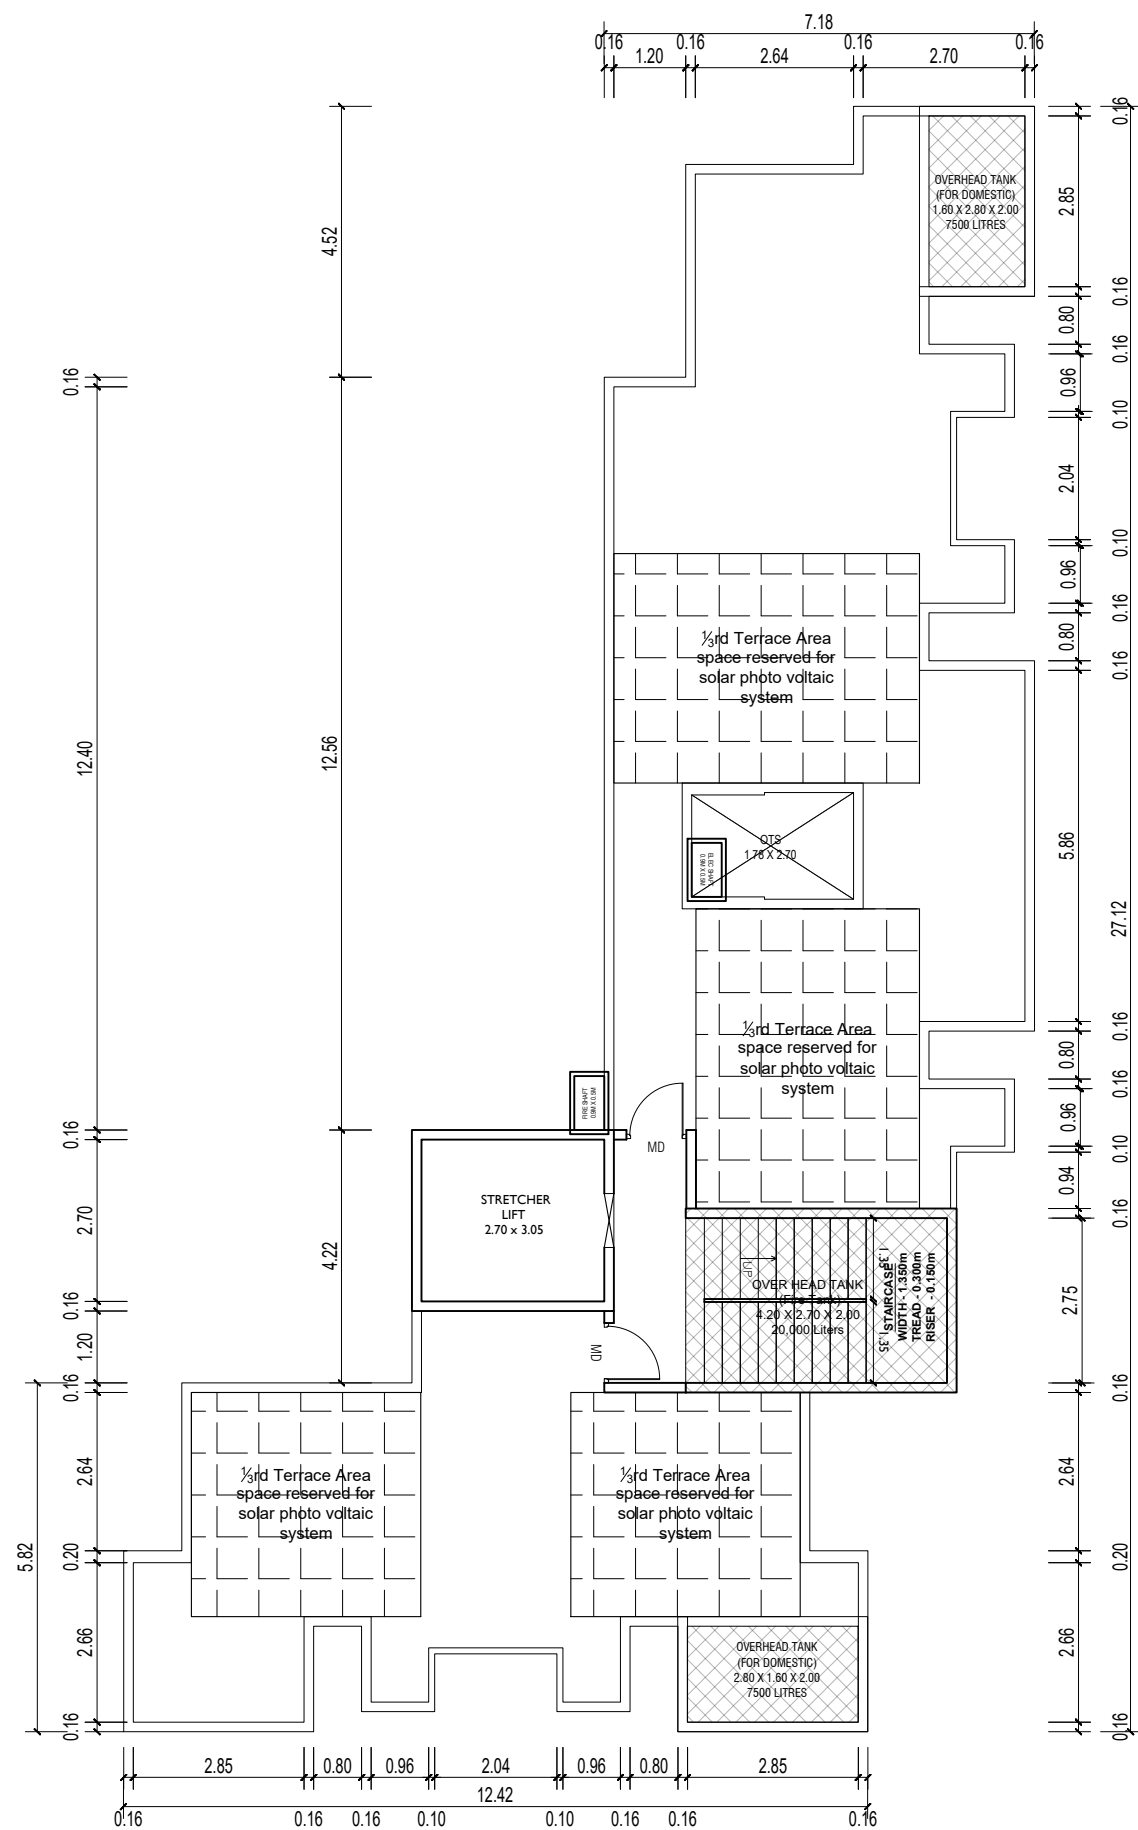

Block C - 5 Units (S+4)


Terraace floor plan
Area/unit - 40.13sqm

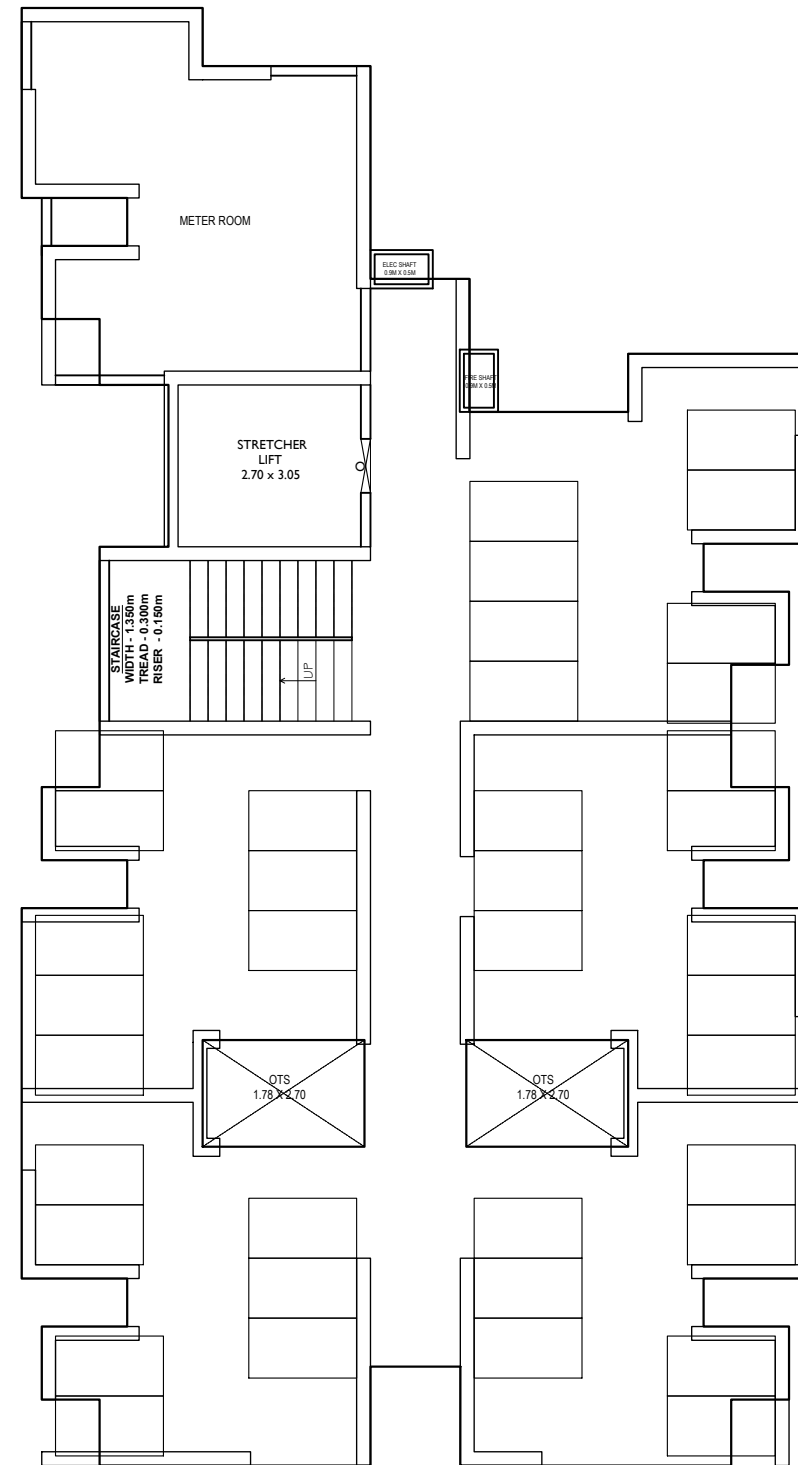

Block D - 6 Units (S+5)

Stilt floor plan
Parking required - 30
Stilt Parking - 38

NOTE:
* ALL DIMENSIONS TO BE CHECKED AT SITE. NO DIMENSION TO BE SCALED OFF FROM DRAWINGS ONLY WRITTEN DIMENSIONS TO BE FOLLOWED.
* IN THE EVENT OF ANY DISCREPANCIES OR DIFFERENCES BETWEEN ANY OTHER DRAWING OR SITE CONDITIONS OR OTHERWISE IMMEDIATE REFERENCE IS BE MADE TO THE DESIGNERS FOR CLARIFICATION PRIOR TO EXECUTION OF WORK AT SITE.
* THE DRAWING AND DESIGN ARE THE SOLE PROPERTY OF DESIGN TECH ARCHITECTS & INTERIOR DESIGNERS AND SHOULD NOT BE REPRODUCED IN WHOLE OR IN PART OR UTILIZED IN ANY OTHER MANNER WHAT SO EVEN WITHOUT THEIR EXPRESSED WRITTEN PERMISSION.

 


SIGNATURE & SEAL		


S.NO	REVISIONS	DATE
PROJECT: Proposed slum development project at andimaniyam thottam		
TITLE: BLOCK C & D_PLANS		
DRG NO : 02C&A		DRG TYPE:
JOB NO :		RES / ARC / W / 02
SCALE : 1:125		NORTH : 
DRN BY : Gayathiri		
CHKD BY: Ar. Sam		
DATE : 01.02.23		CLIENT:
CUBE, TNUHDB		

ARCHITECT: DESIGN TECH
ARCHITECTS, INTER.DESIGNERS &
MANAGEMENT CONSULTANTS.
"GC" SRIVARI APARTMENTS, NO.18,
ABDUL RAZACK STREET,
SAIDAPET, CHENNAI-600 015.
PHONE:(044) 420 10 687/059.
email:designtechennai@gmail.com



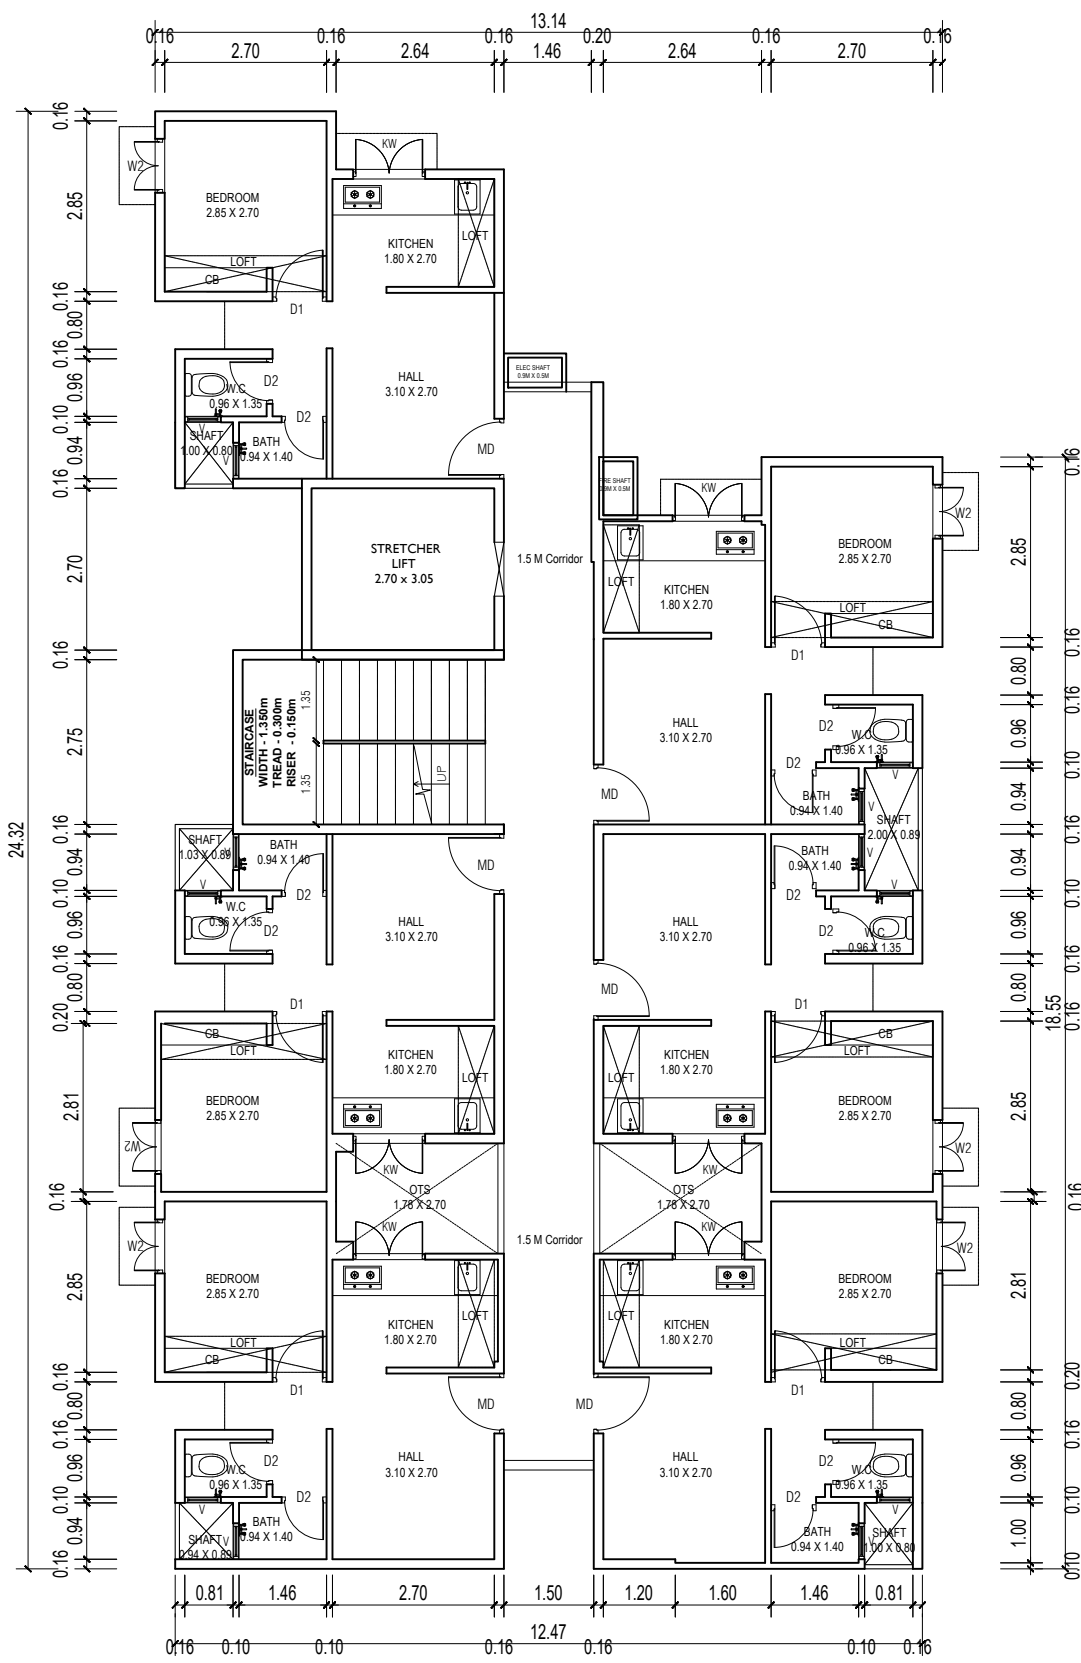

Block D - 6 Units (S+5)
Typical floor plan
Area/unit - 38.73sqm

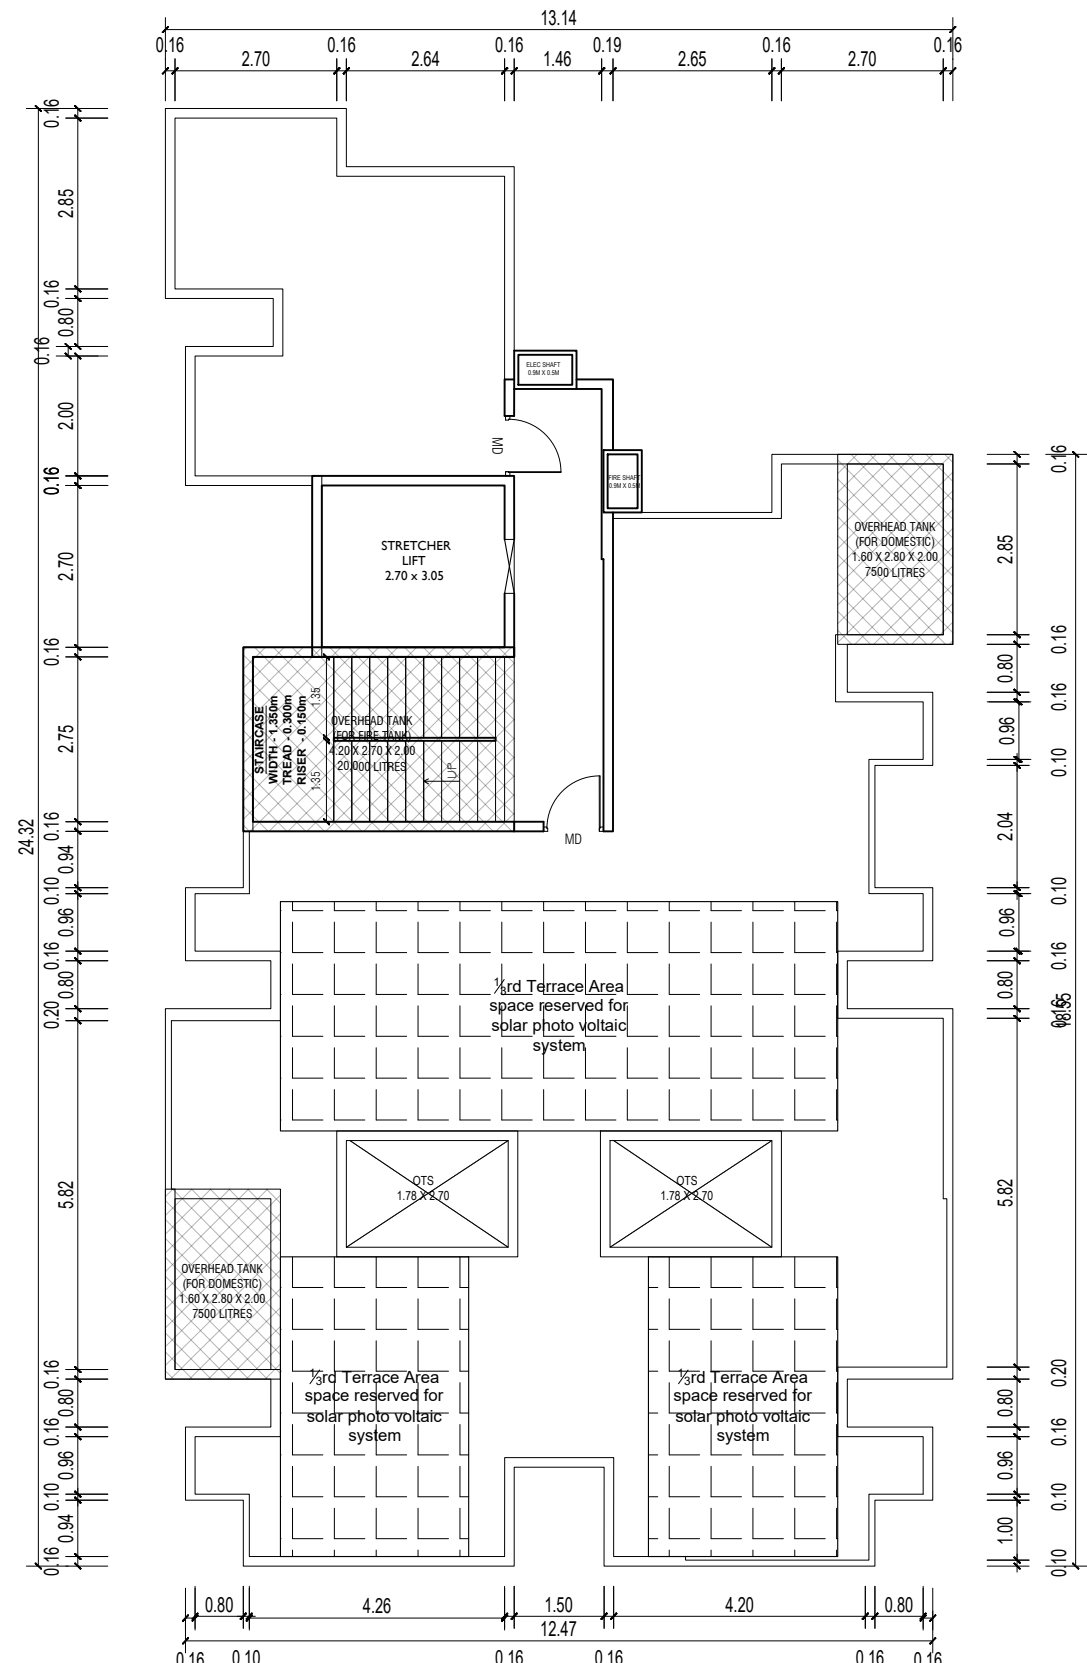


Block D - 6 Units (S+5)
Terrace floor plan
Area/unit - 38.73sqm

NOTE:

- * ALL DIMENSIONS TO BE CHECKED AT SITE. NO DIMENSION TO BE SCALED OFF FROM DRAWINGS ONLY WRITTEN DIMENSIONS TO BE FOLLOWED.
- * IN THE EVENT OF ANY DISCREPANCIES OR DIFFERENCES BETWEEN ANY OTHER DRAWING OR SITE CONDITIONS OR OTHERWISE IMMEDIATE REFERENCE IS BE MADE TO THE DESIGNERS FOR CLARIFICATION PRIOR TO EXECUTION OF WORK AT SITE.
- * THE DRAWING AND DESIGN ARE THE SOLE PROPERTY OF DESIGN TECH ARCHITECTS & INTERIOR DESIGNERS AND SHOULD NOT BE REPRODUCED IN WHOLE OR IN PART OR UTILIZED IN ANY OTHER MANNER WHAT SO EVEN WITHOUT THEIR EXPRESSED WRITTEN PERMISSION.

SIGNATURE & SEAL

S.NO	REVISIONS	DATE
PROJECT: Proposed slum development project at andimaniyam thottam		
TITLE: BLOCK D_PLAN		
DRG NO : 02B&C	DRG TYPE: RES / ARC / W / 02	
JOB NO :	NORTH :	
SCALE : 1:125		
DRN BY : Gayathiri		
CHKD BY : Ar. Sam		
DATE : 02.02'23	CLIENT: CUBE, TNUHDB	
ARCHITECT: DESIGN TECH ARCHITECTS, INTER.DESIGNERS & MANAGEMENT CONSULTANTS. "GC" SRIVARI APARTMENTS, NO.18, ABDUL RAZACK STREET, SAIDAPET, CHENNAI-600 015. PHONE:(044) 420 10 687/059. email:designtechennai@gmail.com		

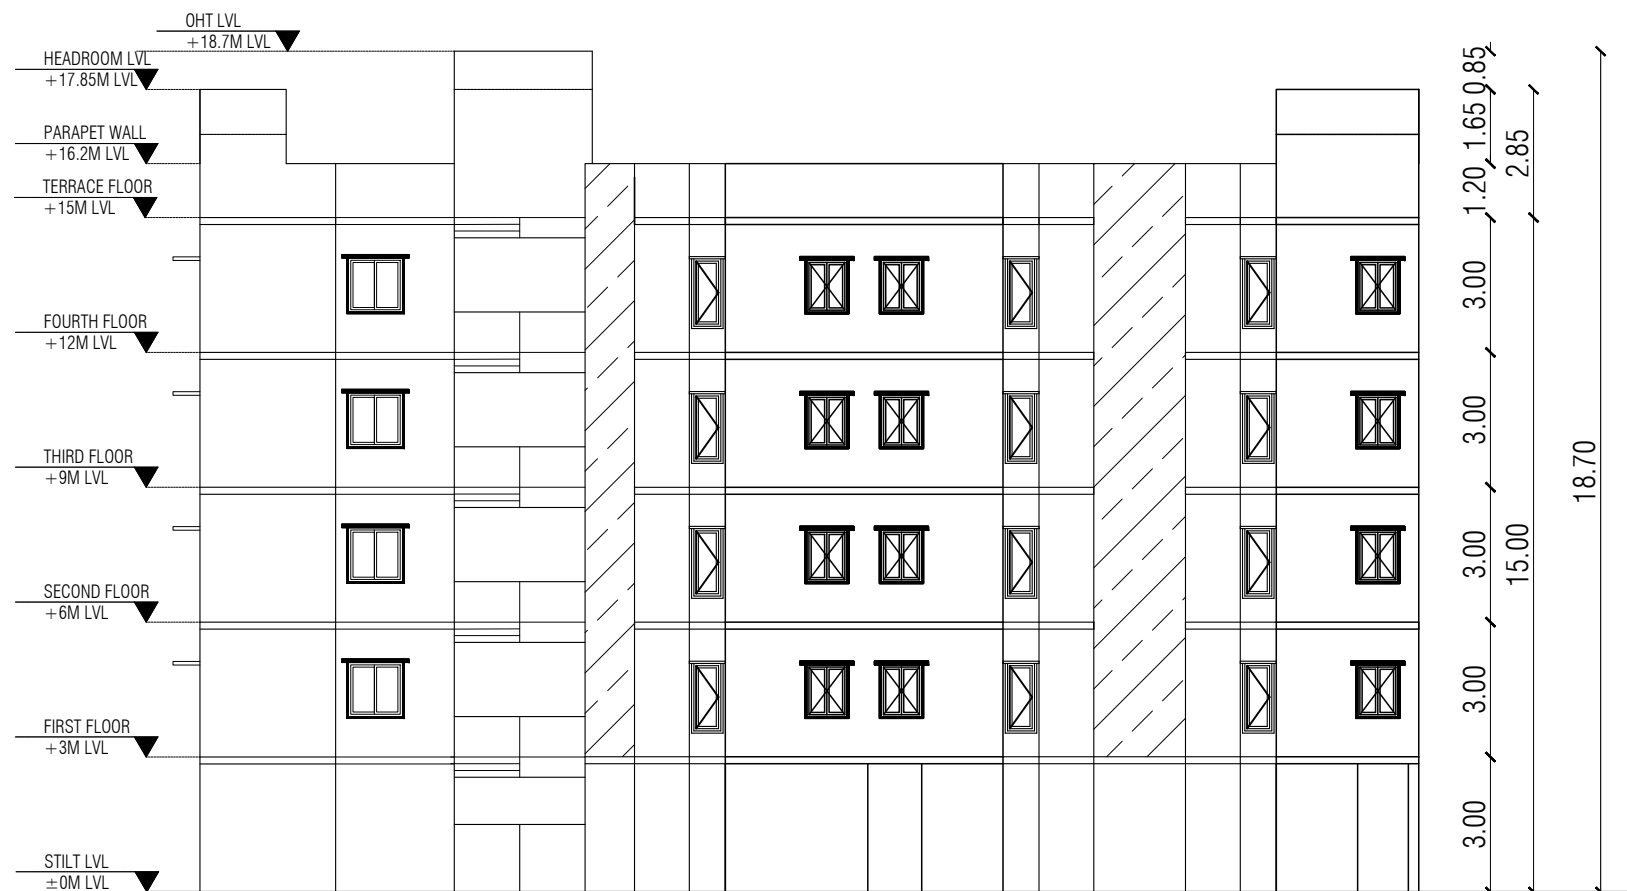

NOTE:

* ALL DIMENSIONS TO BE CHECKED AT SITE. NO DIMENSION TO BE SCALED OFF FROM DRAWINGS ONLY WRITTEN DIMENSIONS TO BE FOLLOWED.

* IN THE EVENT OF ANY DISCREPANCIES OR DIFFERENCES BETWEEN ANY OTHER DRAWING OR SITE CONDITIONS OR OTHERWISE IMMEDIATE REFERENCE IS BE MADE TO THE DESIGNERS FOR CLARIFICATION PRIOR TO EXECUTION OF WORK AT SITE.

* THE DRAWING AND DESIGN ARE THE SOLE PROPERTY OF DESIGN TECH ARCHITECTS & INTERIOR DESIGNERS AND SHOULD NOT BE REPRODUCED IN WHOLE OR IN PART OR UTILIZED IN ANY OTHER MANNER WHAT SO EVEN WITHOUT THEIR EXPRESSED WRITTEN PERMISSION.

SIGNATURE & SEAL

S.NO	REVISIONS	DATE
------	-----------	------

PROJECT:
Proposed slum development
project at andimaniyam thottam

TITLE:
BLOCK C&D_ELEVATION

DRG NO : 16C&D	DRG TYPE:
JOB NO :	RES / ARC / W / 02
SCALE : 1:150	NORTH : 
DRN BY : Gayathiri	
CHKD BY : Ar. Sam	
DATE : 10.01.23	



CLIENT:
CUBE, TNUHDB


ARCHITECT: DESIGN TECH
ARCHITECTS, INTER.DESIGNERS &
MANAGEMENT CONSULTANTS.
"GC" SRIVARI APARTMENTS, NO.18,
ABDUL RAZACK STREET,
SAIDAPET, CHENNAI-600 015.
PHONE:(044) 420 10 687/059.
email:designtechennai@gmail.com

COMMUNITY HALL


A G+1 structure

LOCATION: Andimaniyam
Thottam, Chennai

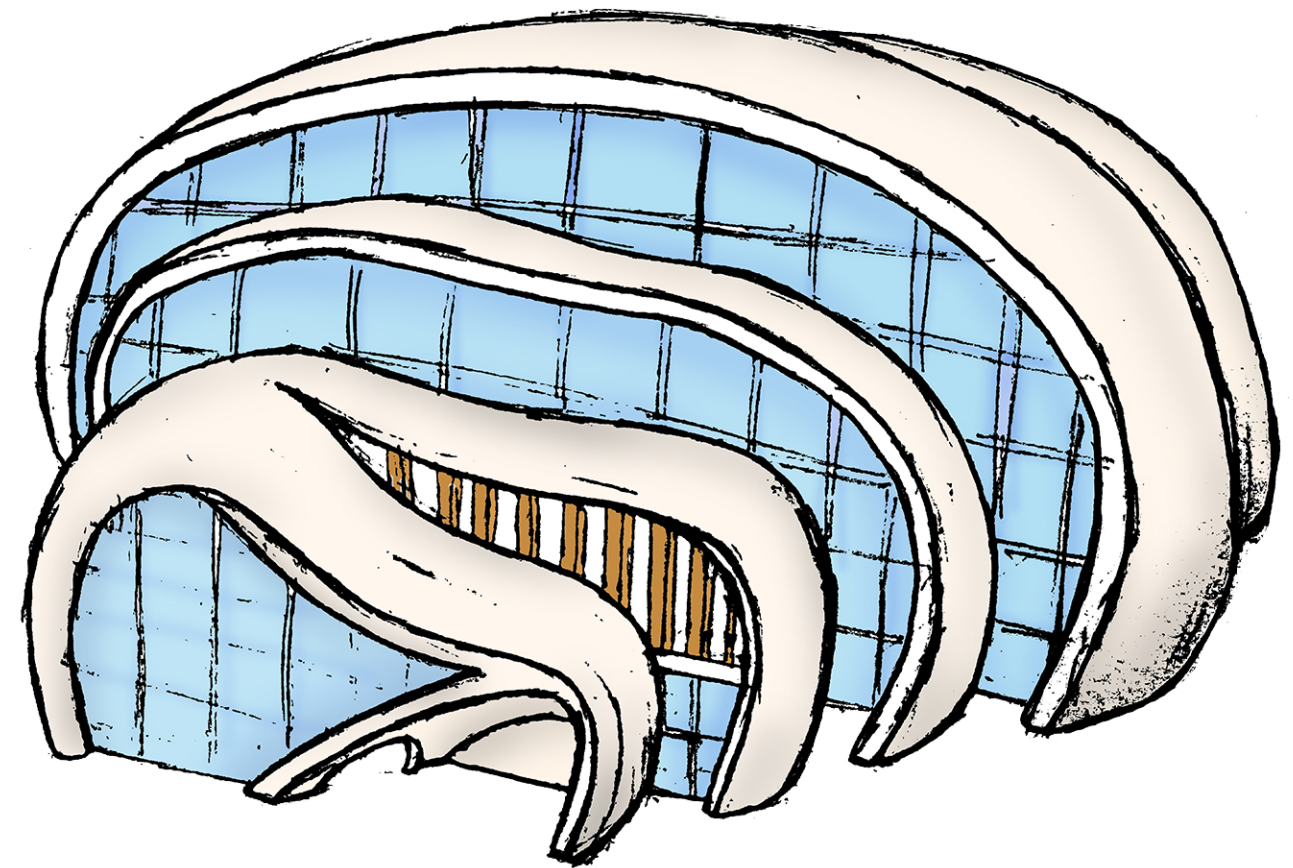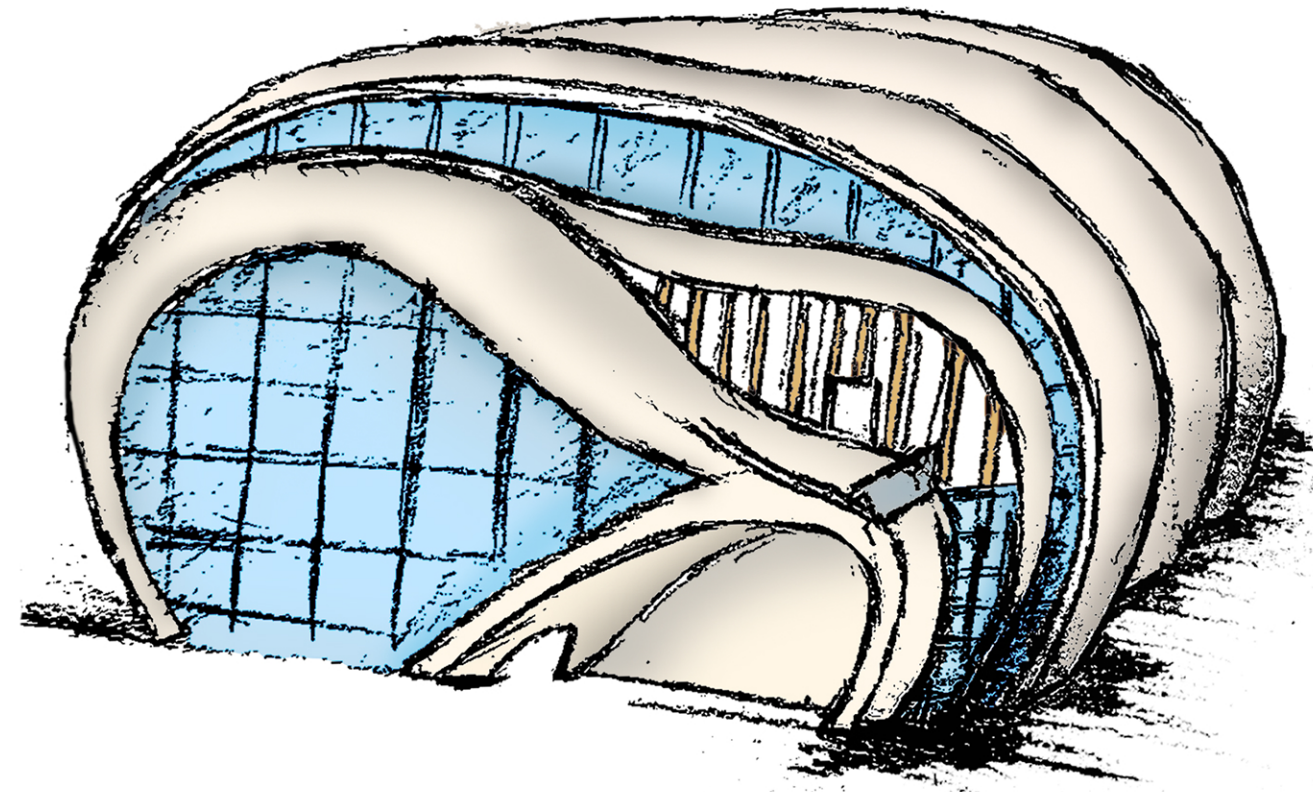

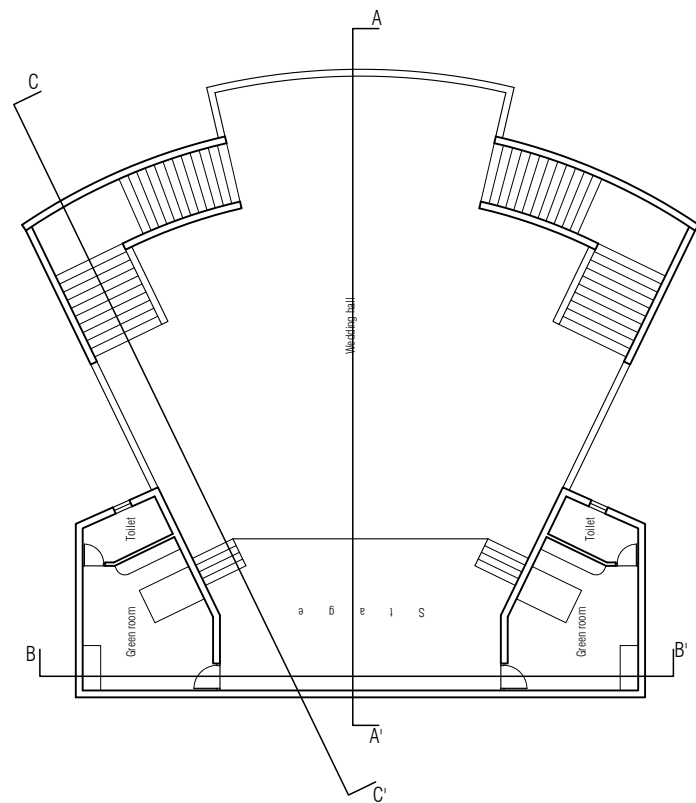


FIRST FLOOR PLAN

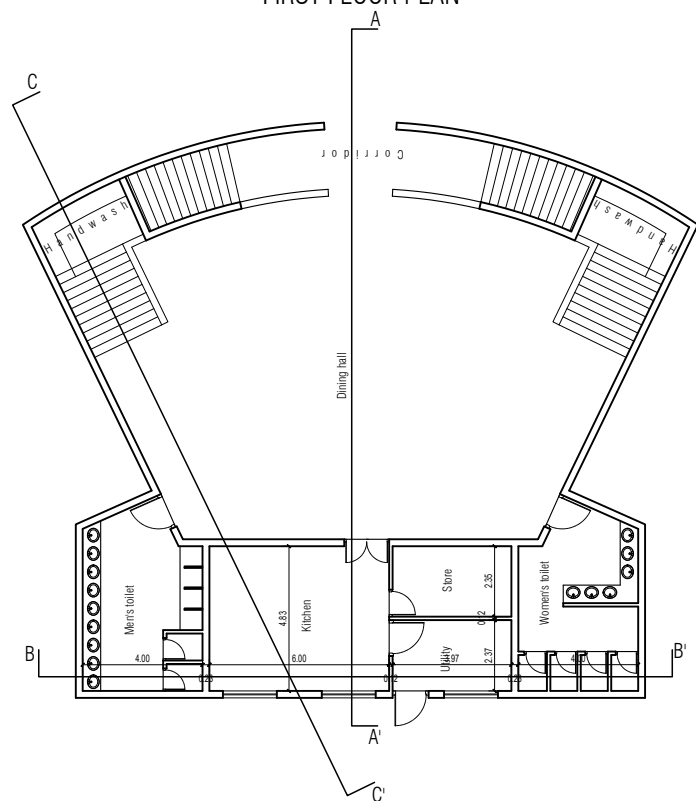


GROUND FLOOR PLAN


KEY PLAN

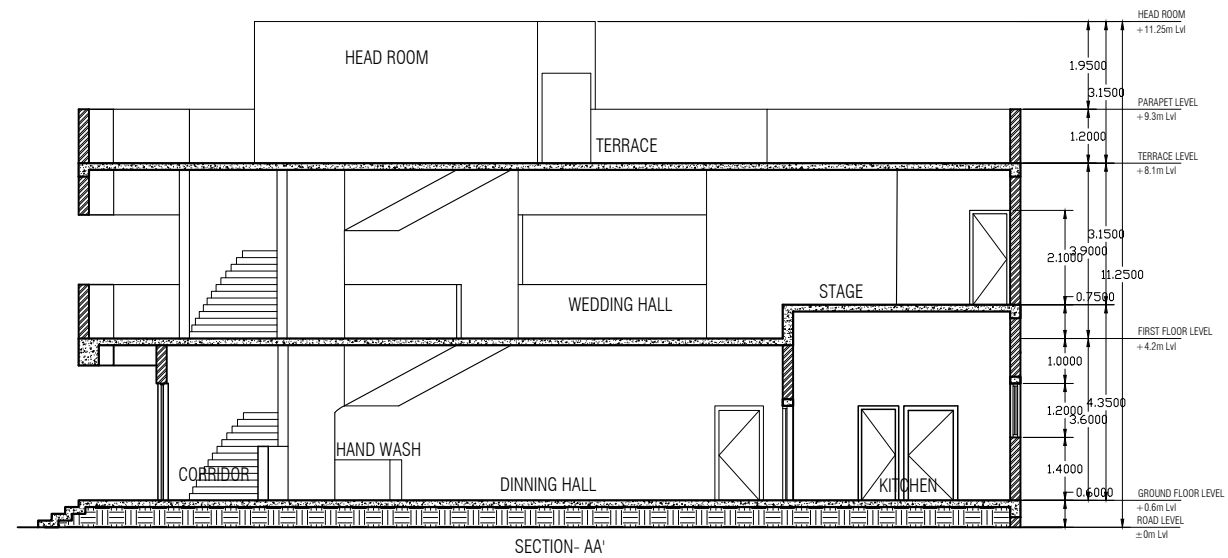

SECTION- AA'

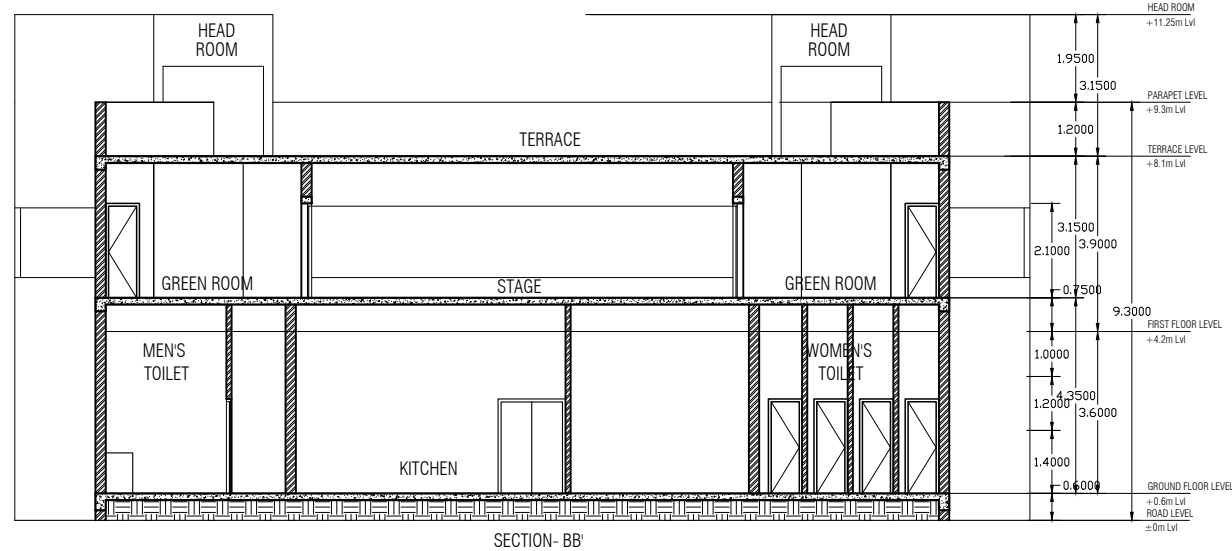

SECTION- BB'

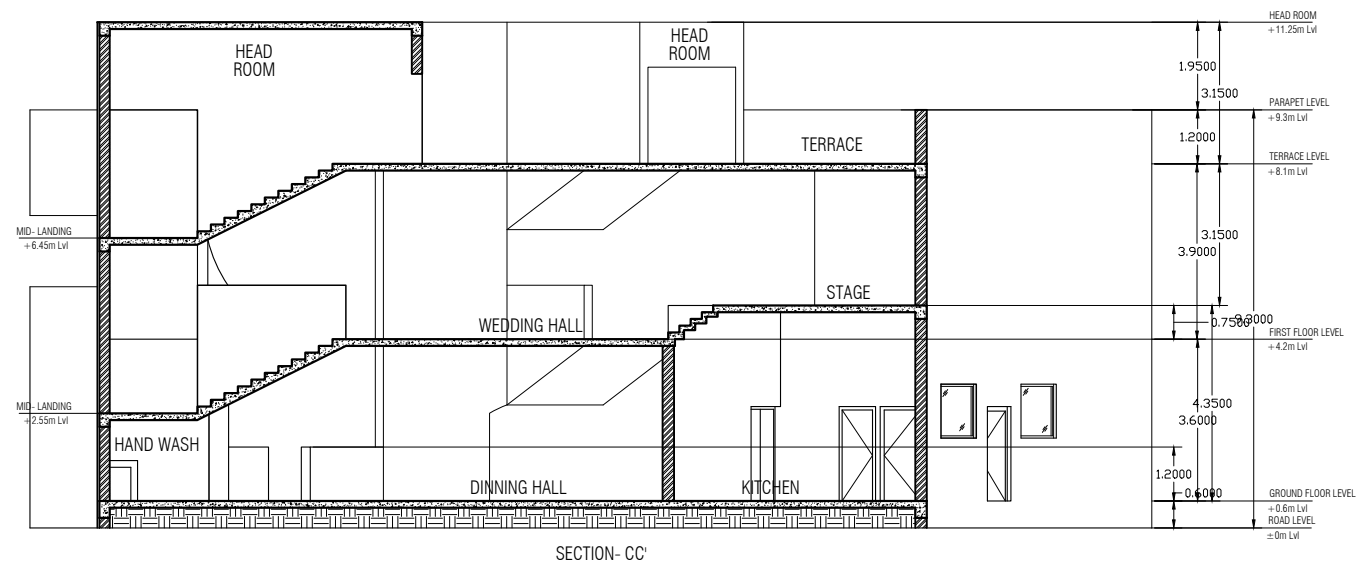

SECTION- CC'

NOTE:
 * ALL DIMENSIONS TO BE CHECKED AT SITE. NO DIMENSION TO BE SCALED OFF FROM DRAWINGS ONLY WRITTEN DIMENSIONS TO BE FOLLOWED.
 * IN THE EVENT OF ANY DISCREPANCIES OR DIFFERENCES BETWEEN ANY OTHER DRAWING OR SITE CONDITIONS OR OTHERWISE IMMEDIATE REFERENCE IS TO BE MADE TO THE DESIGNERS FOR CLARIFICATION PRIOR TO EXECUTION OF WORK AT SITE.
 * THE DRAWING AND DESIGN ARE THE SOLE PROPERTY OF DESIGN TECH ARCHITECTS & INTERIOR DESIGNERS AND SHOULD NOT BE REPRODUCED IN WHOLE OR IN PART OR UTILIZED IN ANY OTHER MANNER WHAT SO EVEN WITHOUT THEIR EXPRESSED WRITTEN PERMISSION.

SIGNATURE & SEAL

S.NO REVISIONS DATE

PROJECT:
Proposed Community hall at andimaniyam thottam

TITLE:
SECTIONS

DRG NO : 03A,03B,03C DRG TYPE:

JOB NO : INS/ ARC / W / 03

SCALE : 1:150 NORTH :

DRN BY : Gayathiri


CHKD BY : Ar. Sam


DATE : 08.02'23

CLIENT:


CUBE, TNUHDB

ARCHITECT: DESIGN TECH ARCHITECTS, INTER.DESIGNERS & MANAGEMENT CONSULTANTS.
 "GC" SRIVARI APARTMENTS, NO.18, ABDUL RAZACK STREET, SAIDAPET, CHENNAI-600 015.
 PHONE:(044) 420 10 687/059.
 email:designtechennai@gmail.com

 


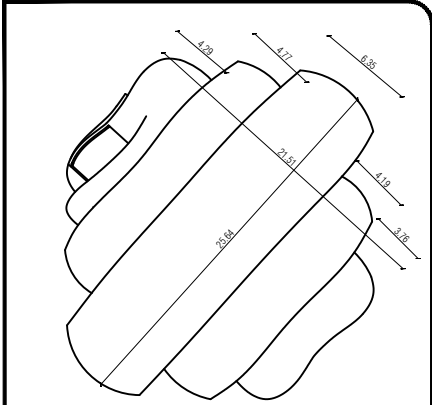


KEY PLAN

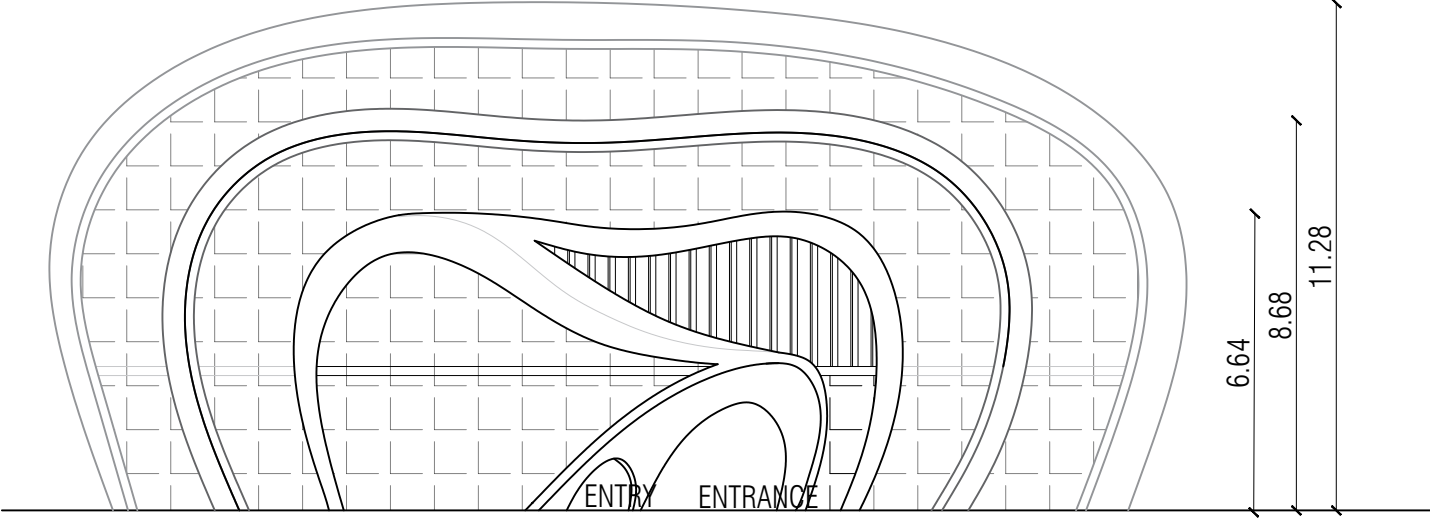

ELEVATION

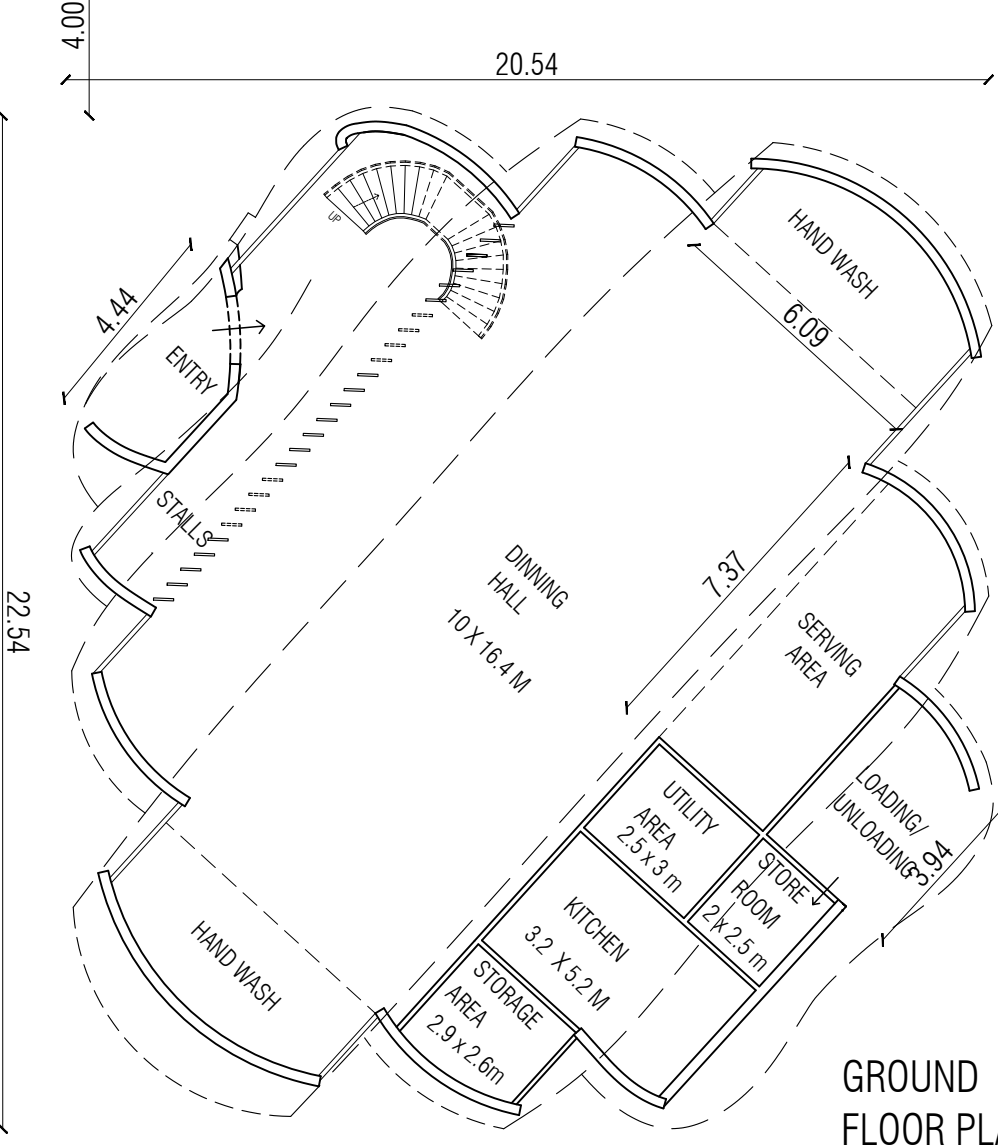

GROUND FLOOR PLAN

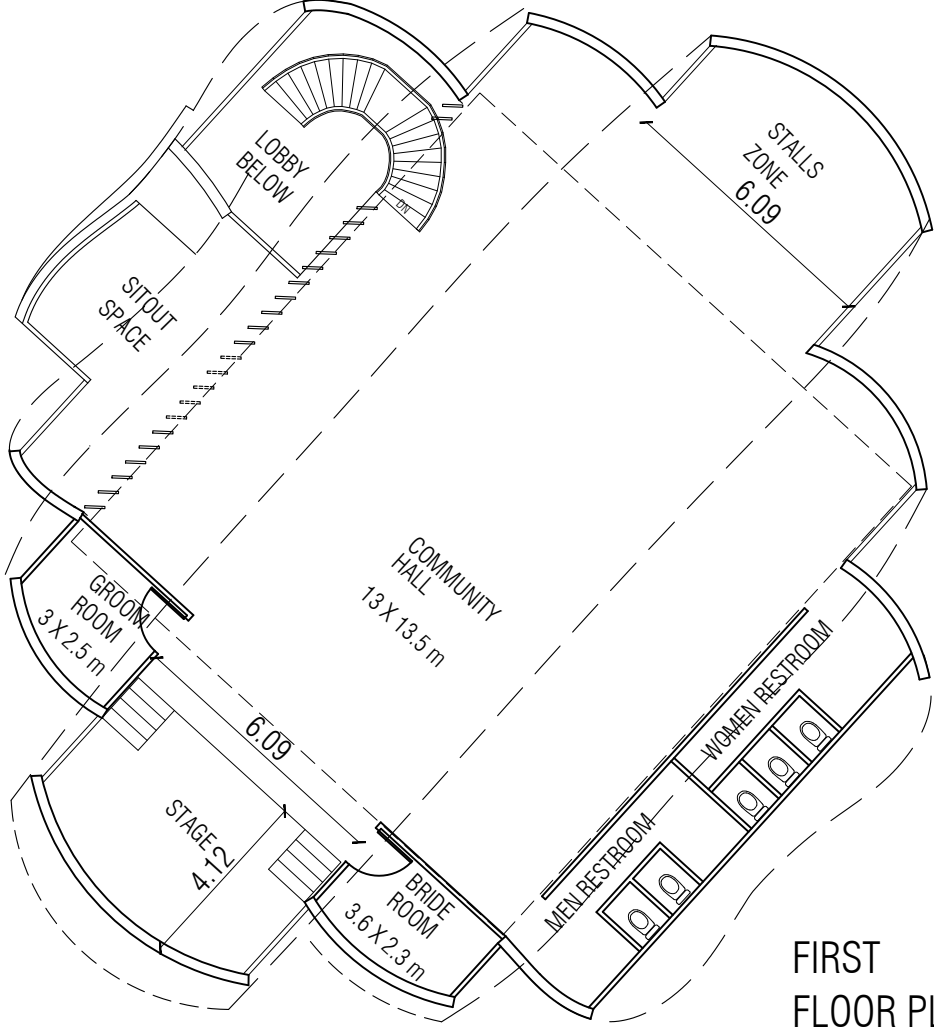

FIRST FLOOR PLAN

NOTE:

- * ALL DIMENSIONS TO BE CHECKED AT SITE. NO DIMENSION TO BE SCALED OFF FROM DRAWINGS ONLY WRITTEN DIMENSIONS TO BE FOLLOWED.
- * IN THE EVENT OF ANY DISCREPANCIES OR DIFFERENCES BETWEEN ANY OTHER DRAWING OR SITE CONDITIONS OR OTHERWISE IMMEDIATE REFERENCE IS BE MADE TO THE DESIGNERS FOR CLARIFICATION PRIOR TO EXECUTION OF WORK AT SITE.
- * THE DRAWING AND DESIGN ARE THE SOLE PROPERTY OF DESIGN TECH ARCHITECTS & INTERIOR DESIGNERS AND SHOULD NOT BE REPRODUCED IN WHOLE OR IN PART OR UTILIZED IN ANY OTHER MANNER WHAT SO EVEN WITHOUT THEIR EXPRESSED WRITTEN PERMISSION.

SIGNATURE & SEAL

S.NO	REVISIONS	DATE
PROJECT: Proposed Community hall at andimaniyam thottam		
TITLE: SCHEME PLAN, ELEVATIONS		
DRG NO : 02A	DRG TYPE:	
JOB NO :	INS/ ARC / W / 02	
SCALE : 1:150	NORTH :	
DRN BY : Gayathiri		
CHKD BY : Ar. SARATH		
DATE : 12.01.23		
CLIENT: CUBE, TNUHDB		
ARCHITECT: DESIGN TECH ARCHITECTS, INTER.DESIGNERS & MANAGEMENT CONSULTANTS.		
"GC" SRIVARI APARTMENTS, NO.18, ABDUL RAZACK STREET, SAIDAPET, CHENNAI-600 015. PHONE:(044) 420 10 687/059. email:designtechennai@gmail.com		

CRITICAL OVERVIEW:

This entire internship period was so beneficial and eye-opener for me, showing a new perspective of architecture.

I thank my Principal Architect Sarath Chandra kanth, for not only making me work on various projects, but also teaching on every small details, and making sure that understood the entire context and the design of every project.

The entire staff team was so supportive and always open to clarify the doubts. The firm also gave a freedom of expressing my design ideas and helped me achieve that in reality.



During this entire internship period of 5 months at **DESIGN TECH**, I was exposed to various design works, from the concept stage to the completion stage, which gave a practical knowledge on design process.

To gain a better understanding on the design process, I was given an particular residential project, in which I worked on all the drawings required for construction from approval, working drawings to civil drawings.

In this internship period, I learnt more new ways and perspectives of approaching a design with a concept based on the client needs.

The design projects helped me to understand and correlate the regulations, site context and environment in the design.

Each and every work gained me a lot of knowledge and new informations. I learned the various practical aspects to be considered and monitored during any design.

I was also given the opportunity to speak to vendors, to get to know about various materials in field.

The site visits helped me understand the work of other consultants and few problems that occur during the design process.

