



SATHYABAMA

INSTITUTE OF SCIENCE AND TECHNOLOGY
(DEEMED TO BE UNIVERSITY)

Accredited with “A” grade by NAAC | 12B Status by UGC | Approved by AICTE

Jeppiaar Nagar, Rajiv Gandhi Salai, Chennai – 600 119

www.sathyabama.ac.in

SCHOOL OF BUILDING AND ENVIRONMENT
DEPARTMENT OF ARCHITECTURE
PRACTICAL TRAINING PORTFOLIO (SAR5077)
MAY 2022

Name of the Student : **J.LAKSHMI LAAVANYA**

Batch : **2018 - 2023**

Reg No : **38210032**

Semester : **10**



SATHYABAMA

INSTITUTE OF SCIENCE AND TECHNOLOGY
(DEEMED TO BE UNIVERSITY)

Accredited with "A" grade by NAAC | 12B Status by UGC | Approved by AICTE

Jeppiaar Nagar, Rajiv Gandhi Salai, Chennai – 600 119

www.sathyabama.ac.in

DECLARATION

I, **J.LAKSHMI LAAVANYA** hereby declare that the Training Report **JANUARY 2023 to MAY 2023** done by me under the guidance of **Ar. VETRI** is submitted in partial fulfillment of the requirements for the completion of practical training session.

DATE : 08/06/2023

PLACE : CHENNAI

SIGNATURE OF CANDIDATE

J.LAKSHMI LAAVANYA



SATHYABAMA

INSTITUTE OF SCIENCE AND TECHNOLOGY
(DEEMED TO BE UNIVERSITY)

Accredited with "A" grade by NAAC | 12B Status by UGC | Approved by AICTE
Jeppiaar Nagar, Rajiv Gandhi Salai, Chennai – 600 119

www.sathyabama.ac.in

SCHOOL OF BUILDING AND ENVIRONMENT

DEPARTMENT OF ARCHITECTURE

VIVA-VOCE EXAMINATION

This is to certify that the practical training SAR 4063 is the work of **J.LAKSHMI LAAVANYA** who had undergone training in **AUDISESHAIAH & SONS** has been monitored by the continuous assessment during JANUARY 2023 to MAY 2023.

Dr. Devyani Gangopadhyay
DEAN

Submitted for Viva voce Examination held on 08/06/2023

Internal Examiner

External Examiner

ACKNOWLEDGEMENT

I am pleased to acknowledge my sincere thanks to **Board of Management of SATHYABAMA** for their kind encouragement in doing this practical training and for completing it successfully. I am grateful to them.

I convey my thanks to **Dr. Devyani Gangopadhyay**, Dean, School of Building and Environment and **Ar.Sarath Chandra Kanth**, Design Chair, Department of Architecture for having been a constant source of support and encouragement.

I wish to express my thanks to all Teaching and Non-teaching staff members of the Department of who were helpful in many ways for the completion of the project.

I also wish to thank **Ar. Vetri** for the experience of interning at their firm.

BONFIDE CERTIFICATE



Date: 23 December 2022

To whomsoever it may concern

As a part of the academic requirement and the regulations of Sathyabama Institute of Science and Technology and the Council of Architecture, our student **Jakkampudi Lakshmi Laavanya (38210032)** is required to undergo professional training from the month of January 2023, for a minimum span of 90 working days in her X semester. The students are required to undergo training under a senior registered architect with a minimum of 5 years of professional experience.


In this regard, we request you that **Jakkampudi Lakshmi Laavanya** may be given an opportunity to undergo training in your Architectural firm. In case the student is found to be suitable and selected for internship at your organisation, we request you to send an appointment letter to the undersigned stating that the student has been selected as a trainee in your esteemed office.

The student is required to submit a documentation report (supported with copies of work done by him, duly attested by the architect) of all the drawings and site related activities undertaken under the supervision of Principal architect at the end of training period to the institution.

Thanking you

Dr. Devyani Gangopadhyay

Dean, School of Building and Environment

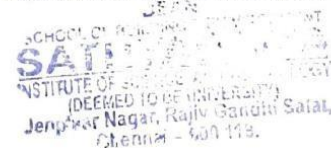

CONFIRMATION LETTER



Architects, Engineers & Project Management Consultants

4th -January-2022

To
The Dean,
Sathyabama institute of science & technology,
Rajiv Gandhi salai,
Jeppiyar Nagar,
Chennai-600119.

Sub: Training for **Miss. Lakshmi Laavanya J** as Architectural Intern.

Dear Sir,

With effect from January 4th 2023, **Miss. Lakshmi Laavanya J**

(Reg.No:38210032) will be undergoing training in our office for the period of 90

Days. Our office timings are from 9.30 A.M to 6.30 P.M Monday to Saturday.

Thanking you,

Yours Sincerely

For M Audiseshaiah & Sons

G. Rajeshwari

CA/2017/84728

Senior Architect

Ms. G. RAJESHWARI
Registered Architect
Gr-I (RA)
RA / Gr-I / 19 / 07 / 010
38 / 74, Bazullah Road,
T. Nagar, Chennai - 600 017.
Ph: 28344962 / 28344857

No.38/74, Bazullah Road, "Mass Towers" First Floor, T.Nagar, Chennai - 600 017.

Tel : 044 28344962 / 28344857

Email : audisons@gmail.com / venkat@audiarchitect.com, Website : audiarchitect.com

CONFIRMATION LETTER/JOINING LETTER



Architects, Engineers & Project Management Consultants

02nd - January - 2023

To
Ms. Jakkampudi Lakshmi Laavanya,
32/38, Venkatchalam Street,
Triplicane,
Chennai - 600005.
Mobile no: 8754565898
Email id: lakshmijakkampudi27@gmail.com

Sub: Letter of Appointment

Dear Ms. Jakkampudi Lakshmi Laavanya

We are pleased to offer you an internship position in our office for 90 working days joining from 2nd Jan 2023. You will be assigned under a senior architect who will evaluate your weekly performances and guide with daily assignment of works.

Interns are treated as full time staff for the period they work with us and will hence be required to meet the office guidelines for daily reporting time, vacation requests, employee ID's and meeting of project deadlines. They will also be remunerated for their time and effort with us.

By accepting this offer of employment, you acknowledge that you must keep all of this information strictly confidential, and refrain from using it for your own purposes or from disclosing it to anyone outside the company. In addition, you agree that, upon conclusion of your employment, you will immediately return to the company all of its property, equipment and documents including electronically stored information.

We hope that your association with the company will be successful and rewarding.

Thanking you,

Yours Sincerely

For M Audisheshaiah & Sons

G. Rajeshwari

CA/2017/84728


Senior Architect

Ms. G. RAJESHWARI
Registered Architect
Gr-I (RA)
RA/Gr-I/19/07/010
38/74, Bazullah Road,
T. Nagar, Chennai - 600 017.
Ph: 28344962 / 28344857

No.38/74, Bazullah Road, "Mass Towers" First Floor, T.Nagar, Chennai - 600 017.
Tel : 044 28344962 / 28344857

Email : audisons@gmail.com / venkat@audiarchitect.com, Website : audiarchitect.com

MONTHLY REPORT 1

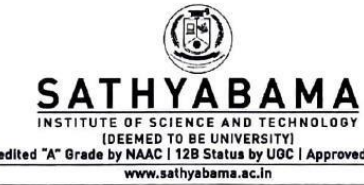

PROFESSIONAL PRACTICAL TRAINING REPORT 2023

(Monthly Progress to be documented and submitted to the HOD by the Architect in charge of Trainee of the Organization)

- Name of the Office / Organization : Audisheshaiah & Sons
- Address & Contact Number : 38/74, Bazullah Road T. Nagar, 9789917409
- Name of the Student : J. Lakshmi Laavanya
- Duration : From 04.01.2023 To 31.01.2023
- Total No. of days : 19
- Evaluation of Performance Criteria shall be on

Description of works	Excellent	Good	Fair	Poor	NA
Office Culture Comprehension		✓			
Participation in the Office		✓			
Reading of Drawings	✓				
Presentation Techniques		✓			
Model Making					-
Understanding of Construction Details		✓			
Drafting Skills (Manual/Computer)		✓			
Site Supervision / Client Interaction Skills					-
Time Schedule Adherence		✓			
Other Computer Skills		✓			
Files and Office Maintenance	✓				
Coordination with other Consultants					-
Overall Grading*	70/90				

* Note: Kindly grade the student as per his/her overall performance in the office during the assessment month*


7. Any other Remarks:

Enthusiastic

Signature of the Head of the Office / Organization (With Seal)

Ms. G. RAJESHWARI
Registered Architect
Gr-I (RA)
RA/Gr-I/19/07/010
38/74, Bazullah Road,
T. Nagar, Chennai - 600 017.
Ph: 28344962 / 28344857

MONTHLY REPORT 2

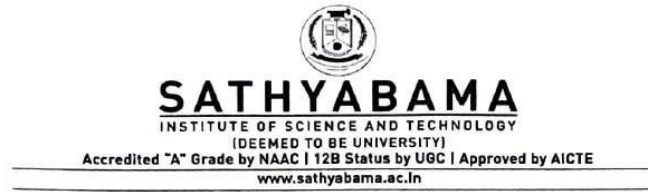

PROFESSIONAL PRACTICAL TRAINING REPORT 2023

(Monthly Progress to be documented and submitted to the HOD by the Architect in charge of Trainee of the Organization)

1. Name of the Office / Organization : AUDISESHAI & SONS
2. Address & Contact Number : 38/74, BAZULLAH ROAD, T. NAGAR, CHENNAI
3. Name of the Student : J. LAKSHMI LAAVANYA
4. Duration : From 01.02.2023 To 28.02.2023
5. Total No. of days : 23
6. Evaluation of Performance Criteria shall be on

Description of works	Excellent	Good	Fair	Poor	NA
Office Culture Comprehension		✓			
Participation in the Office	✓				
Reading of Drawings		✓			
Presentation Techniques	✓				
Model Making					✓
Understanding of Construction Details		✓			
Drafting Skills (Manual/Computer)		✓			
Site Supervision / Client Interaction Skills		✓			
Time Schedule Adherence		✓			
Other Computer Skills		✓			
Files and Office Maintenance	✓				
Coordination with other Consultants					✓
Overall Grading*	<u>80/90</u>				

* Note: Kindly grade the student as per his/her overall performance in the office during the assessment month*


7. Any other Remarks:

Energetic

Signature of the Head of the Office / Organization (With Seal)

Ms. G. RAJESHWARI
Registered Architect
Gr-I (RA)
RA / Gr-I / 19/07/010
38/74, Bazullah Road,
T. Nagar, Chennai - 600 017.
Ph: 28344962 / 28344857

MONTHLY REPORT 3

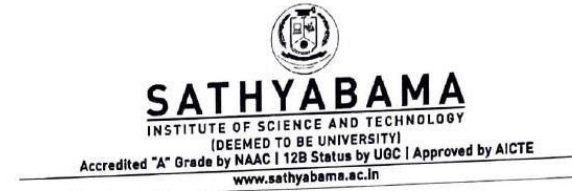

PROFESSIONAL PRACTICAL TRAINING REPORT 2023

(Monthly Progress to be documented and submitted to the HOD by the Architect in charge of Trainee of the Organization)

1. Name of the Office / Organization : AUDISESHAI & SONS
2. Address & Contact Number : 38/74, BAZULLAH ROAD, T. NAGAR, CHENNAI, 9789917409
3. Name of the Student : LAKSHMI LAAVANYA
4. Duration : From 01.03.2023 To 31.03.2023
5. Total No. of days : 22
6. Evaluation of Performance Criteria shall be on

Description of works	Excellent	Good	Fair	Poor	NA
Office Culture Comprehension	✓				
Participation in the Office	✓				
Reading of Drawings		✓			
Presentation Techniques					✓
Model Making					✓
Understanding of Construction Details	✓				
Drafting Skills (Manual/Computer)	✓	✓			
Site Supervision / Client Interaction Skills	✓	✓			
Time Schedule Adherence	✓	✓			
Other Computer Skills		✓			
Files and Office Maintenance		✓			✓
Coordination with other Consultants					✓
Overall Grading*	<u>85/90</u>				

* Note: Kindly grade the student as per his/her overall performance in the office during the assessment month*


7. Any other Remarks:

Cheerful

Signature of the Head of the Office / Organization (With Seal)

Ms. G. RAJESHWARI
Registered Architect
Gr-I (RA)
RA / Gr-I / 19/07/010
38/74, Bazullah Road,
T. Nagar, Chennai - 600 017.
Ph: 28344962 / 28344857

MONTHLY REPORT 4

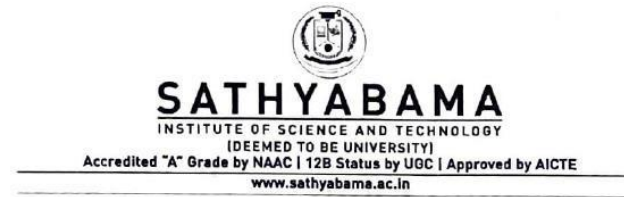

PROFESSIONAL PRACTICAL TRAINING REPORT 2023

(Monthly Progress to be documented and submitted to the HOD by the Architect in charge of Trainee of the Organization)


1. Name of the Office / Organization : AUDISESHAIH & SONS .
2. Address & Contact Number : 38/74, BAZULLAH ROAD, T. NAGAR, 9789917409
3. Name of the Student : J. LAKSHMI LAAVANYA .
4. Duration : From 01.04.2023 To 05.05.2023
5. Total No. of days : 27 DAYS
6. Evaluation of Performance Criteria shall be on

Description of works	Excellent	Good	Fair	Poor	NA
Office Culture Comprehension		✓			
Participation in the Office	✓				
Reading of Drawings	✓				
Presentation Techniques	✓				
Model Making					-
Understanding of Construction Details		✓			
Drafting Skills (Manual/Computer)	✓				
Site Supervision / Client Interaction Skills	✓				
Time Schedule Adherence		✓			
Other Computer Skills		✓			
Files and Office Maintenance		✓			
Coordination with other Consultants		✓			
Overall Grading*	88/90				

* Note: Kindly grade the student as per his/her overall performance in the office during the assessment month*

7. Any other Remarks:

Signature of the Head of the Office / Organization (With Seal)

 
Ms. G. RAJESHWARI
Registered Architect
Gr-I (RA)
RA / Gr-I / 19 / 07 / 010
38 / 74, Bazullah Road,
T. Nagar, Chennai - 600 017.
Ph: 28344962 / 28344857

WORK DIARY

WEEKS	PROJECT NAME	WORK DONE
1 st WEEK	CONSTRUCTION WORKING DRAWINGS	VASTHU & CONSTRUCTION DRAWINGS STUDY
2 nd WEEK	PARIMALADEVI	2D INTERIOR DETAILING
3 rd WEEK	GUPTA SWEETS	LABOUR QUATERS – CONSTRUCTION WORKING DRAWINGS
4 th WEEK	KRISHNASWAMY EDUCATIONAL TRUST	CONSTRUCTION WORKING DRAWINGS
5 th WEEK	BABU BEACH PARK	CONSTRUCTION WORKING DRAWINGS
6 th WEEK	PREMILINARY SCHEME	RAJESH INJAMBAKKAM & SIRUSERI
7 th WEEK	MAHESH	CONSTRUCTION WORKING DRAWINGS
8 th WEEK	PREMILINARY SCHEME	YAGANTI AGROTECH
9 th WEEK	RAMACHANDRAN	2D INTERIOR DETAILING
10 th WEEK	PRESENTATION WORK – BSR, K.K NAGAR	PREMILINARY SCHEME IN PHOTOSHOP PRESENTATION
11 th WEEK	BABU	CONSTRUCTION WORKING DRAWINGS
12 th WEEK	VIGNESH RAMKUMAR & PARIMALADEVI	SITE VISIT & INTERIOR MATERIAL SELECTION
13 th WEEK	VIJAYA DAIRY	TOILET BLOCK – CONSTRUCTION WORKING DRAWING

CHIEF ARCHITECT SIGNATURE:

OFFICE SEAL:

CONSOLIDATED CERTIFICATE



Architects, Engineers & Project Management Consultants

26th-May- 2023

To

The Dean,

Sathyabama institute of science & technology,

Rajiv Gandhi salai,

Jeppiaar Nagar,

Chennai-600119.

Sub: Completion Certificate for Miss. Lakshmi Laavanya J

Dear Sir / Mam,

This is to certify that Miss. Lakshmi Laavanya J (Reg.No:38210032) student of your college completed her Practical Training from 4th January 2023 to 5th May 2023 for a period of 90 Working days.

Her performance during this period has been good.

Thanking you,

Yours Sincerely

For M Audisheshaiah & sons

Ms. G. RAJESHWARI

Registered Architect

Gr - I (RA)

RA / Gr - I / 19 / 07 / 010

38 / 74, Bazullah Road,

T. Nagar, Chennai - 600 017.

Ph : 28344962 / 28344857

G. Rajeshwari

CA/2017/84728

Senior Architect

No.38/74, Bazullah Road, "Mass Towers" First Floor, T.Nagar, Chennai - 600 017.

Tel : 044 28344962 / 28344857

Email : audisons@gmail.com / venkat@audiarchitect.com, Website : audiarchitect.com

TABLE OF CONTENTS

CHAPTER NO	TITLE	PAGE NO
1.1	ABOUT THE FIRM	1
1.2	PROJECT 1 - M/S KRISHNASWAMY EDUCATION TRUST DETAILING, ELECTRICAL, STAIRCASE SECTION, PLUMBING, ELEVATION.	2
1.3	PROJECT 2 – M/S.GUPTA BHAVAN SWEETS LABOUR QUATERS DETAILING	15
1.4	PROJECT 3 - MR.BABU BEACH PARK DETAILING, ELECTRICAL, PLUMBING, STAIRCASE SECTION, ELEVATION.	19
1.5	PROEJCT 4 – MR.MAHESH DETAILING, ELECTRICAL, PLUMBING, STAIRCASE SECTION, ELEVATION	32
1.6	PROJECT 5 – MR. BABU DETAILING.	47

TABLE OF CONTENTS

CHAPTER NO	TITLE	PAGE NO
2.1	MR.BHARATHIDASAN SCHEME – INJAMBAKKAM	53
2.2	M/S. TRUMF METAMATION SCHEME - SIRUSERI	56
2.3	M/S. YAGANTI AGROTECH – HYDERABAD	59
2.4	M/S. VIJAY DIARY TOILET - VIJAYAWADA	62
2.5	M/S. B.S.R CONSTRUCTION APARTMENT – K.K.NAGAR	64
2.6	MS. PARIMALA DEVI FALSE CELING AND ELECTRICALS – TRICHY	65
2.7	MS. PARIMALA DEVI INTERIORS – TRICHY	70
2.8	SITE VISIT	76
2.9	CRITICAL OVERVIEW OF THE FIRM	86
		89

1.1 ABOUT THE FIRM:

The firm is based on sustainable architecture, and its most dependable. The projects succeed because each one balances the unique needs of people and place. The firm passionately lead a transformation in building design with environmental, social and economic sustainability at the heart.

The firm always conscious of the way well thought out and innovative designs can communicate. Whether as a personal home, an investment property, or business location, it really is the little things that count, in life and design.

An architecture firm dedicated to creating innovative and sustainable designs that enhance the built environment.


Since the firm founding in 1983, it has completed projects in various sectors, including residential, commercial, educational, and healthcare. The firm includes of 1000+ notable projects, which have received recognition for their design excellence, functionality, and environmental responsibility.



PROJECT 1




CLIENT NAME : M/S KRISHNASWAMY EDUCATION TRUST
LOCATION : ANNA NAGAR

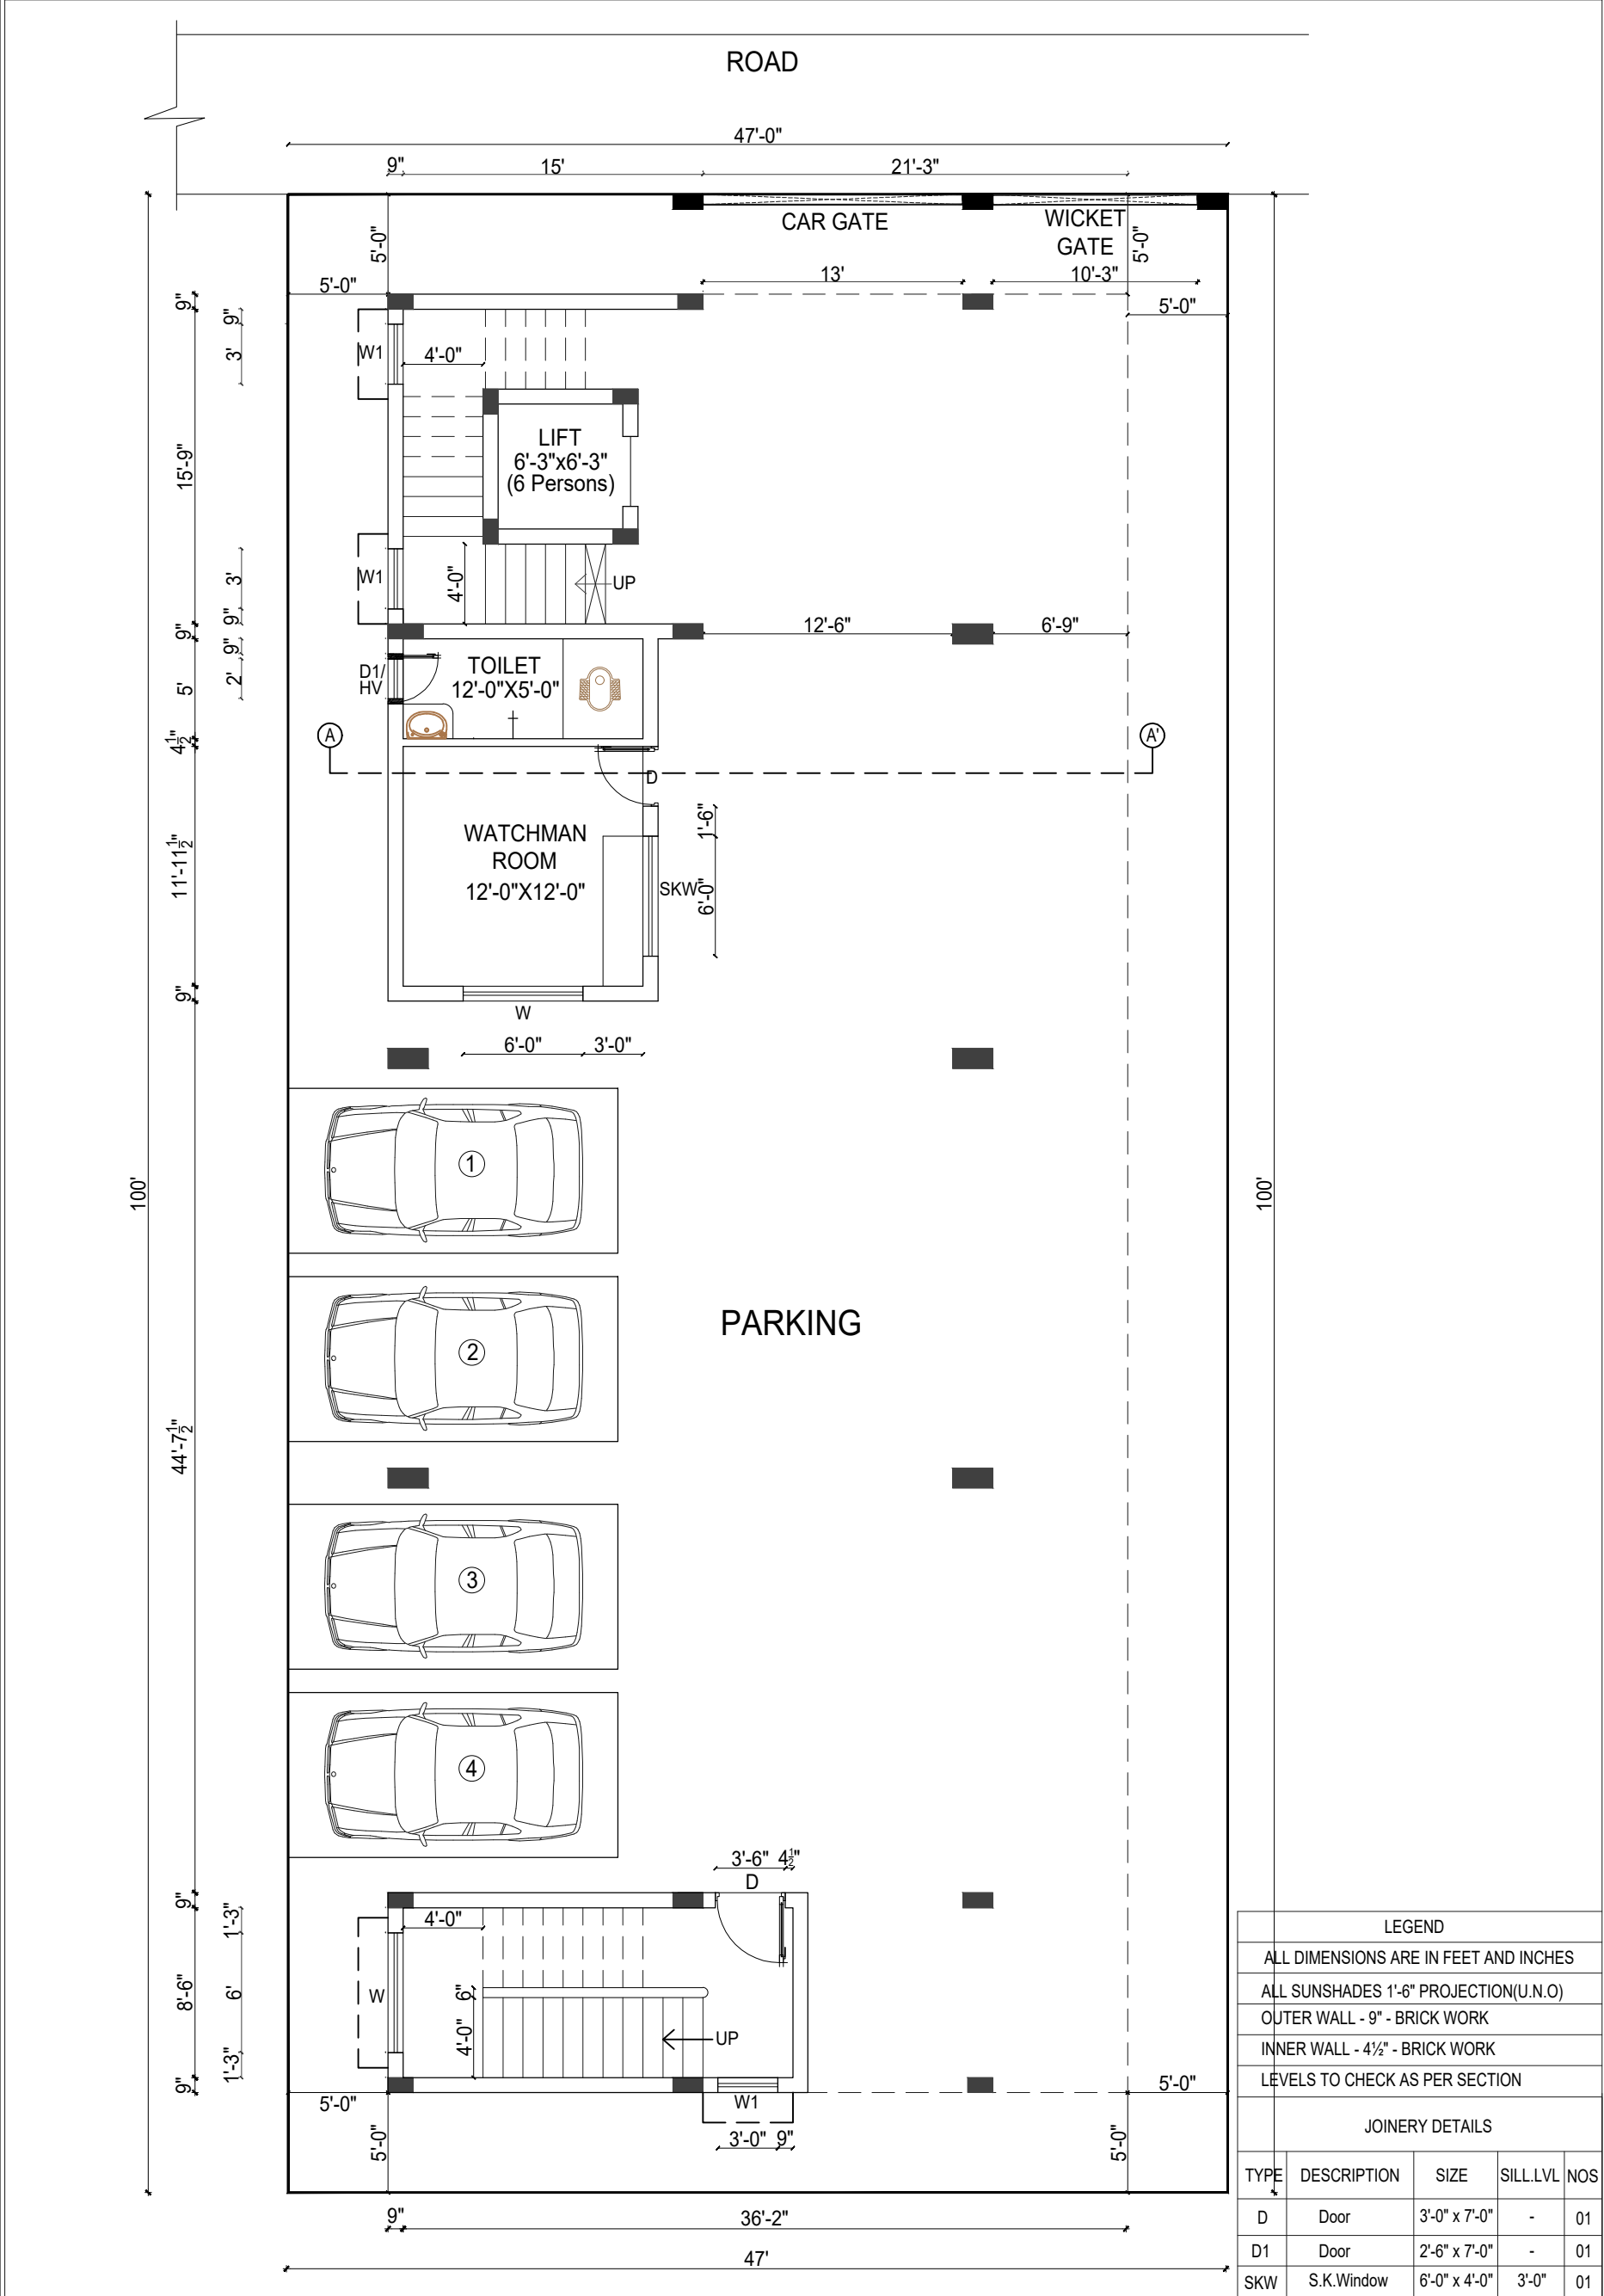

SITE CUM GROUND FLOOR PLAN

			SHEET TITLE:	SITE CUM GROUND FLOOR PLAN			ARCHITECT	AUDISESHAIAH & SONS ARCHITECTS, ENGINEERS & PROJECT MANAGEMENT CONSULTANTS	
			DRAWN BY:	LAKSHMI	DESIGN BY:	SARAN			
			CHECKED BY:	VETRI	APPROVED BY:	VENKAT			
			PROJECT NO:	2022045	DATE:	22-02-2023			
			BLDG/BLOCK:	INSTITUTIONAL BUILDING					
DATE	REVISIONS	REVISED BY	CLIENT:	M/S. KRISHNA SWAMI EDUCATIONAL TRUST				38/74, BAZULLAH ROAD, MASS TOWER, FIRST FLOOR, T. NAGAR, CHENNAI - 600 017. TEL: + 9144 28344962/857	
REVISIONS			SITE AT:	ANNA NAGAR					
PURPOSE OF RELEASE:			GOOD FOR CONSTRUCTION						
							THIS DRAWING IS THE SOLE PROPERTY OF AUDISESHAIAH & SONS. IT'S USE FOR ANY PURPOSE OTHER THAN THAT MENTIONED IS TO BE DONE ONLY AFTER PRIOR APPROVAL	REVISION NO: R0	
								DRAWING NO: A1	

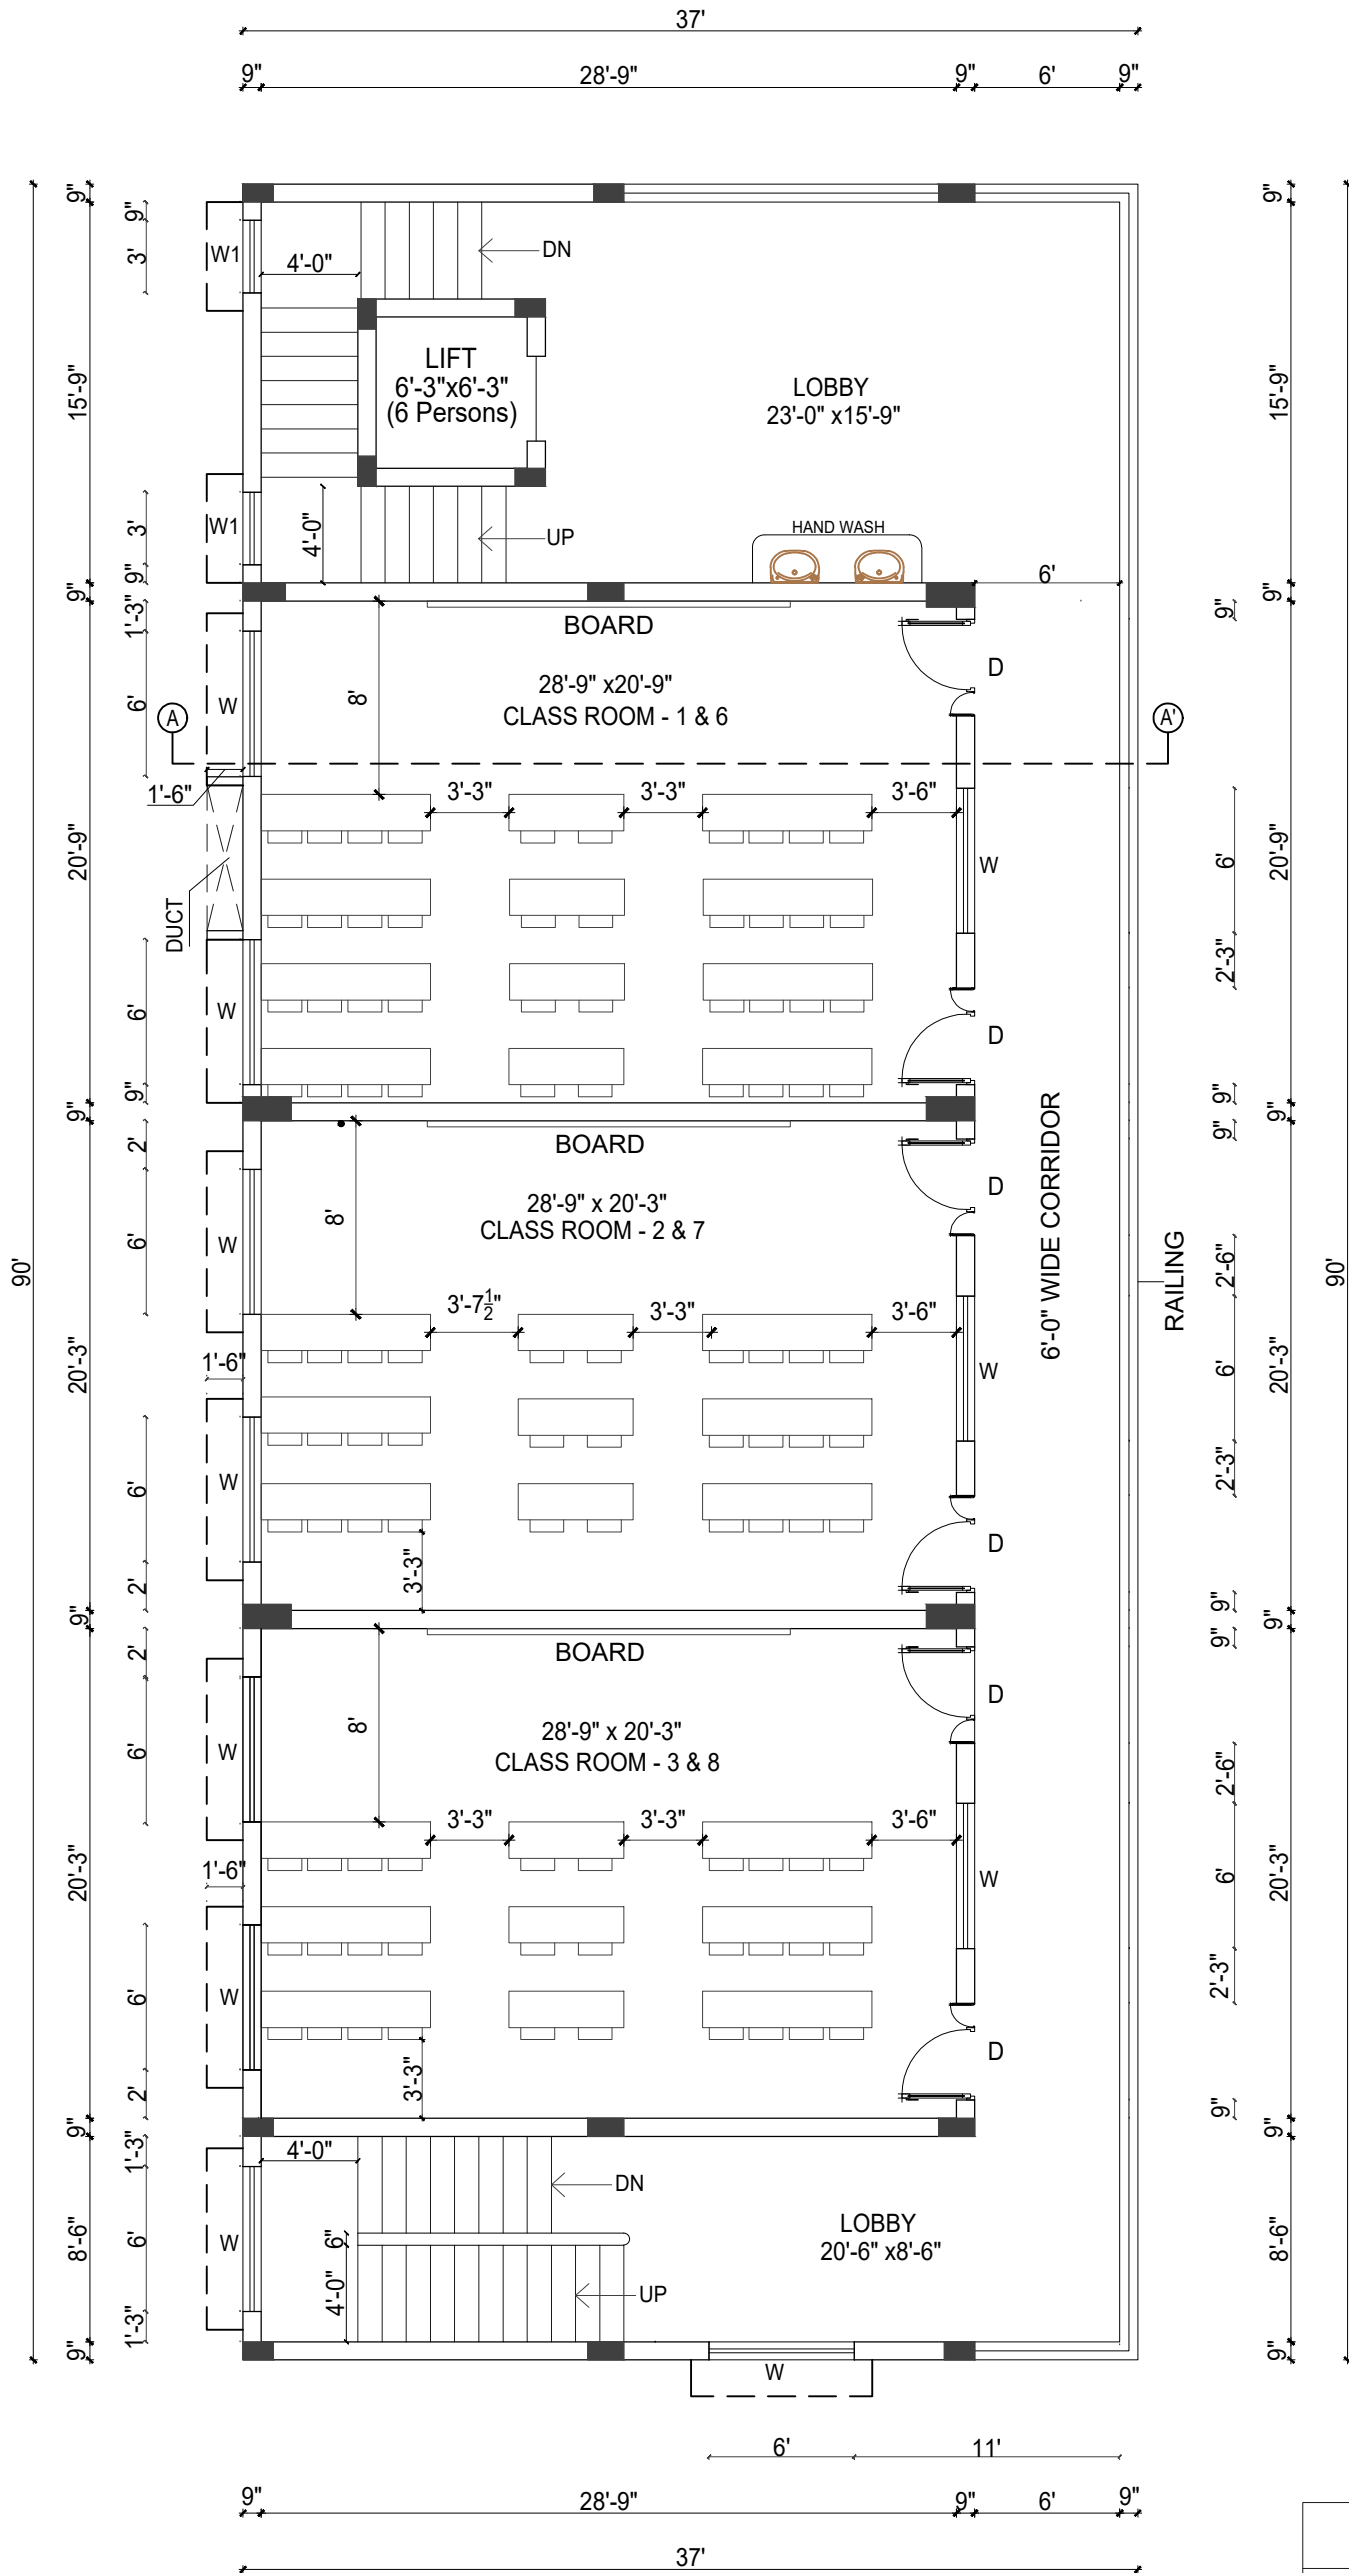


LEGEND
ALL DIMENSIONS ARE IN FEET AND INCHES
ALL SUNSHADES 1'-6" PROJECTION(U.N.O)
OUTER WALL - 9" - BRICK WORK
INNER WALL - 4½" - BRICK WORK
LEVELS TO CHECK AS PER SECTION

JOINERY DETAILS				
TYPE	DESCRIPTION	SIZE	SILL.LVL	NOS
D	Door	4'-0\"/>	-	06
W	Window	6'-0\"/>	3'-0\"/>	11
W1	Window	3'-0\"/>	3'-0\"/>	02

TYPICAL FIRST & THIRD FLOOR PLAN

			SHEET TITLE:	FIRST & THIRD FLOOR PLAN			ARCHITECT	AUDISESHAIAH & SONS ARCHITECTS, ENGINEERS & PROJECT MANAGEMENT CONSULTANTS	
			DRAWN BY:	LAKSHMI	DESIGN BY:	SARAN			
			CHECKED BY:	VETRI	APPROVED BY:	VENKAT		38/74, BAZULLAH ROAD, MASS TOWER, FIRST FLOOR, T. NAGAR, CHENNAI - 600 017. TEL: + 9144 28344962/857	
			PROJECT NO:	2022045	DATE:	22-02-2023			
			BLDG/BLOCK:	INSTITUTIONAL BUILDING				THIS DRAWING IS THE SOLE PROPERTY OF AUDISESHAIAH & SONS. IT'S USE FOR ANY PURPOSE OTHER THAN THAT MENTIONED IS TO BE DONE ONLY AFTER PRIOR APPROVAL	REVISION NO: R0 DRAWING NO: A2
DATE	REVISIONS	REVISED BY	CLIENT:	M/S. KRISHNA SWAMI EDUCATIONAL TRUST					
			SITE AT:	ANNA NAGAR					
PURPOSE OF RELEASE:			GOOD FOR CONSTRUCTION						

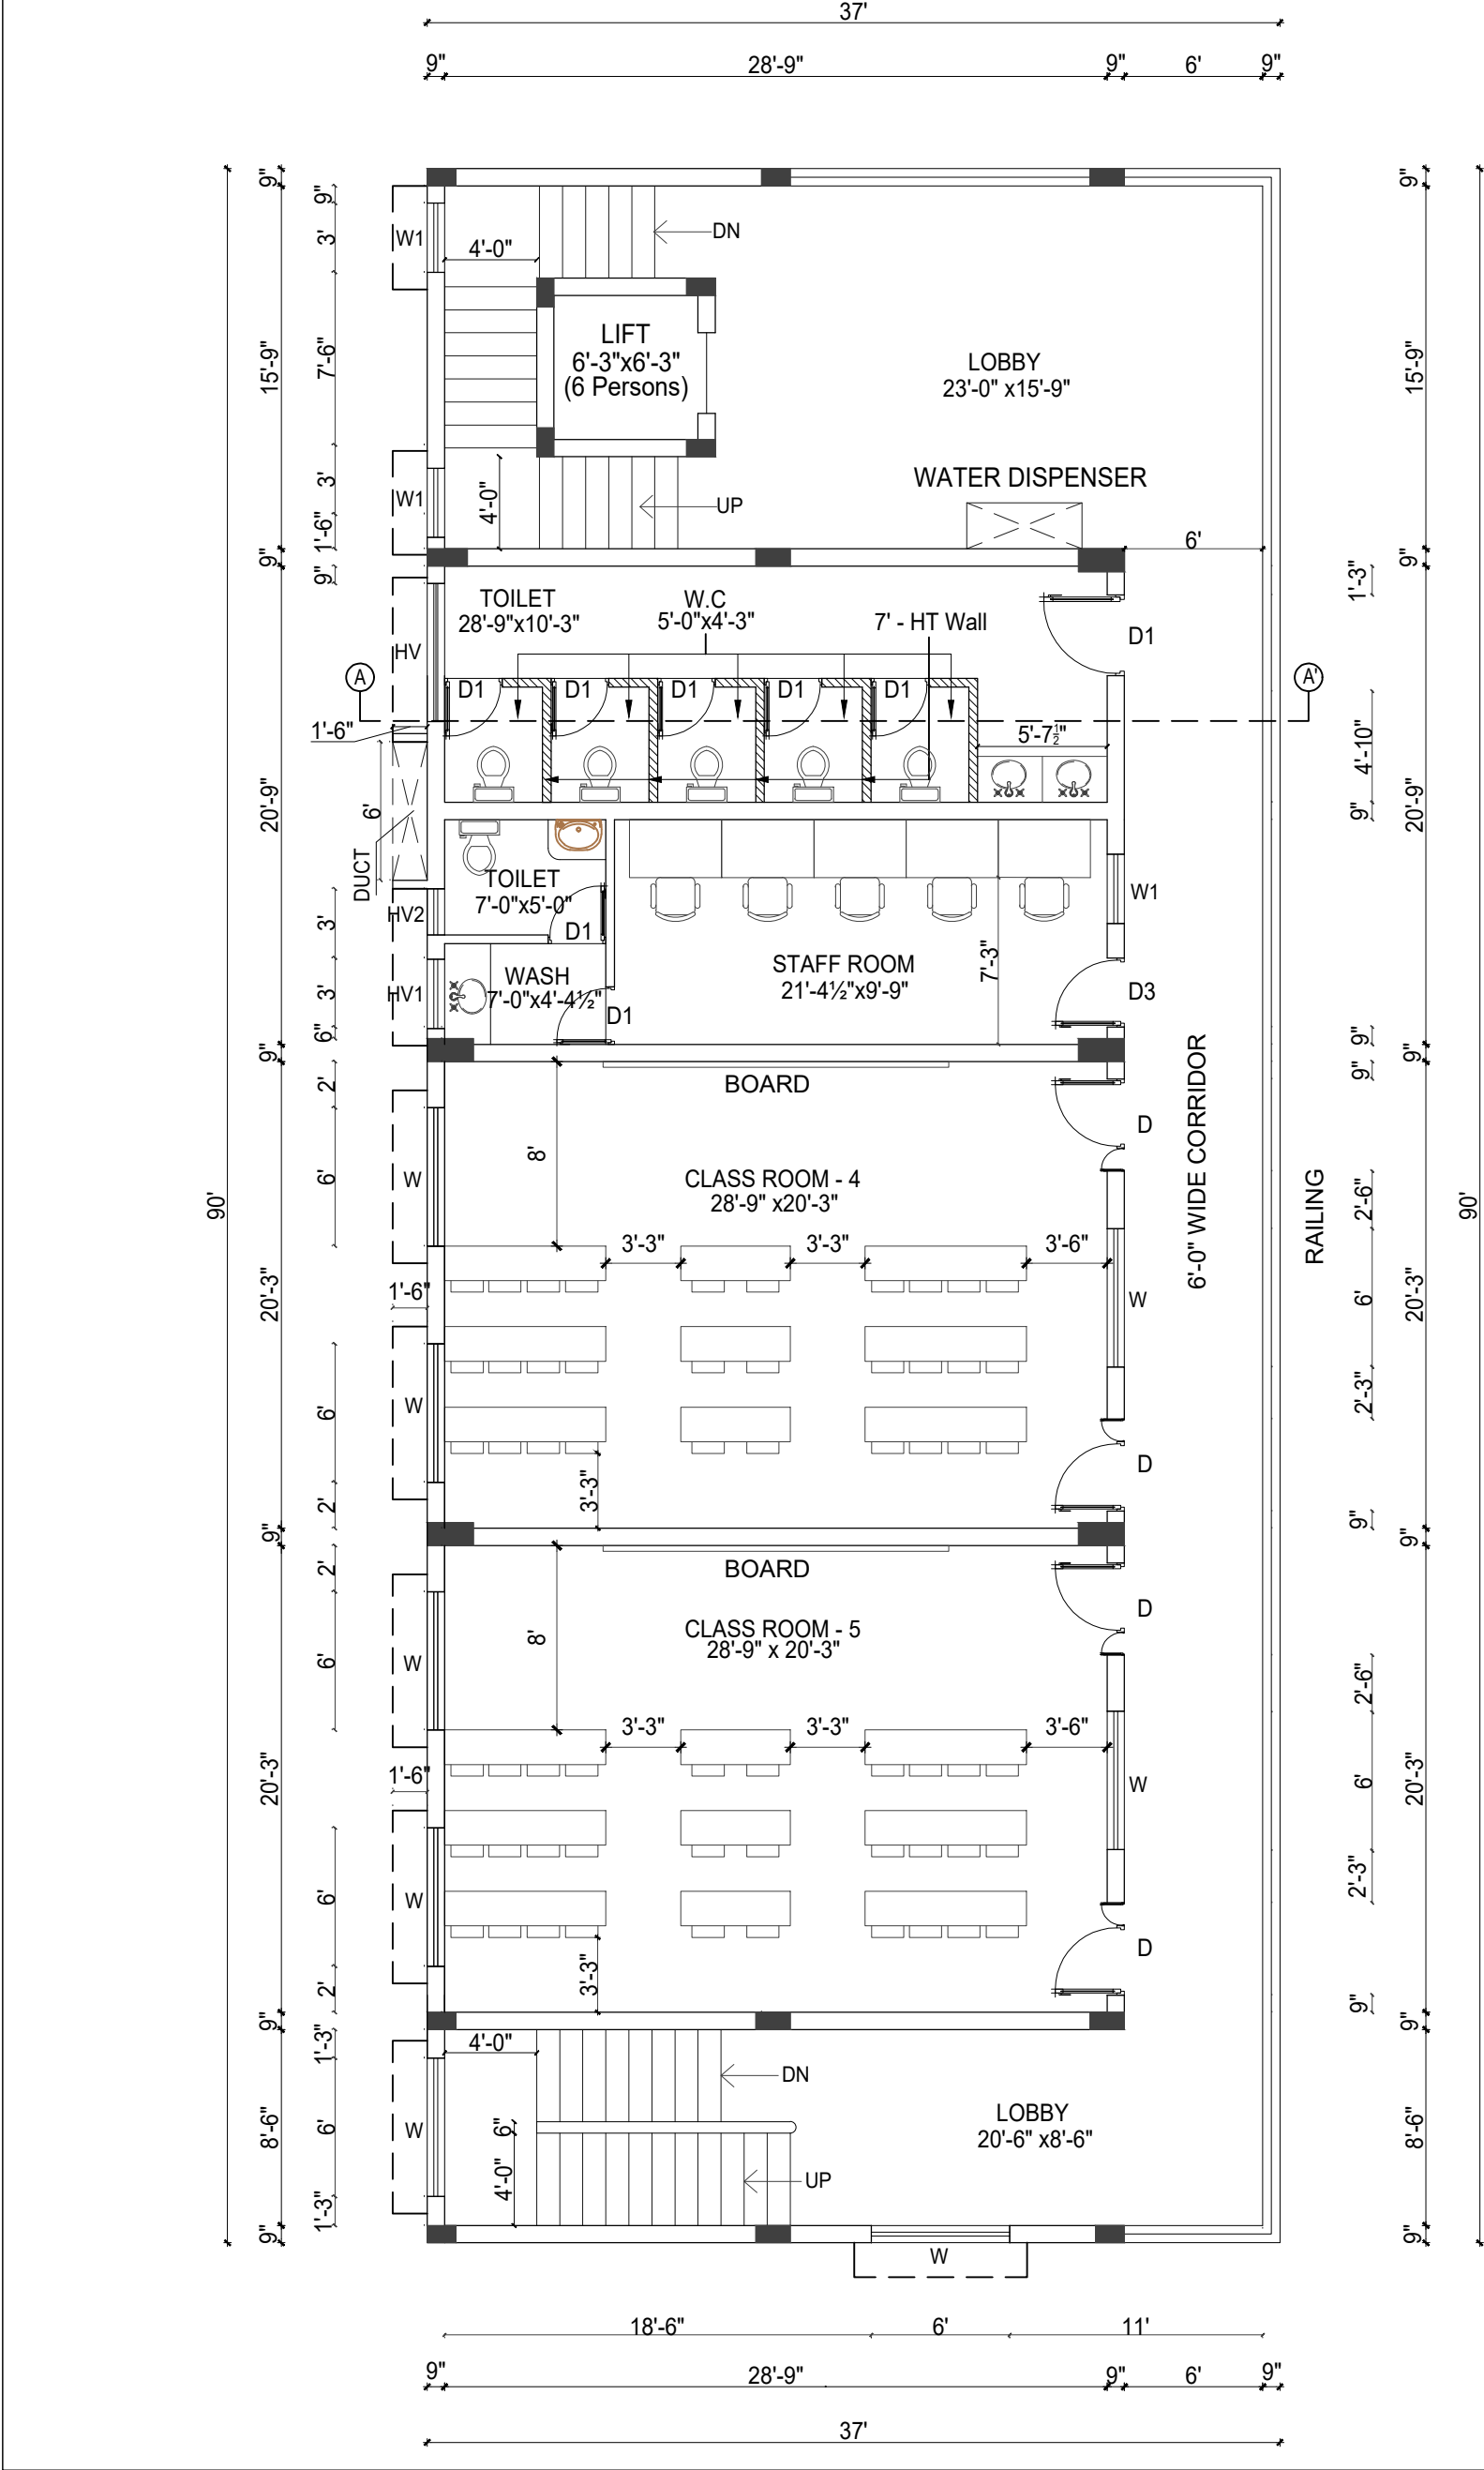

SECOND FLOOR PLAN

DATE	REVISIONS	REVISED BY
REVISIONS		
PURPOSE OF RELEASE:		
GOOD FOR CONSTRUCTION		

SHEET TITLE:	SECOND FLOOR PLAN		
DRAWN BY:	LAKSHMI	DESIGN BY:	SARAN
CHECKED BY:	VETRI	APPROVED BY:	VENKAT
PROJECT NO:	2022045	DATE:	22-02-2023
BLDG/BLOCK:	INSTITUTIONAL BUILDING		
CLIENT:	M/S. KRISHNA SWAMI EDUCATIONAL TRUST		
SITE AT:	ANNA NAGAR		

ARCHITECT

Audiseshaiah & Sons

AUDISESHAIAH & SONS
ARCHITECTS, ENGINEERS & PROJECT
MANAGEMENT CONSULTANTS

38/74, BAZULLAH ROAD,
MASS TOWER,
FIRST FLOOR, T. NAGAR,
CHENNAI - 600 017.
TEL: + 9144 28344962/857




THIS DRAWING IS THE SOLE PROPERTY OF
AUDISESHAIAH & SONS. IT'S USE FOR ANY PURPOSE
OTHER THAN THAT MENTIONED IS TO BE DONE
ONLY AFTER PRIOR APPROVAL

REVISION NO: R0

DRAWING NO: A3



LEGEND				
ALL DIMENSIONS ARE IN FEET AND INCHES				
ALL SUNSHADES 1'-6" PROJECTION(U.N.O)				
OUTER WALL - 9" - BRICK WORK				
INNER WALL - 4½" - BRICK WORK				
LEVELS TO CHECK AS PER SECTION				
JOINERY DETAILS				
TYPE	DESCRIPTION	SIZE	SILL.LVL	NOS
D	Door	4'-0" x 7'-0"	-	04
D1	Door	2'-6" x 7'-0"	-	02
D2	Door	3'-6" x 7'-0"	-	07
D3	Door	3'-0" x 7'-0"	-	01
W	Window	6'-0" x 4'-0"	3'-0"	08
W1	Window	3'-0" x 4'-0"	3'-0"	03
HV	High ventilator	5'-0" x 2'-0"	7'-0"	01
HV1	High ventilator	3'-0" x 2'-0"	7'-0"	01
HV2	High ventilator	2'-0" x 2'-0"	7'-0"	01

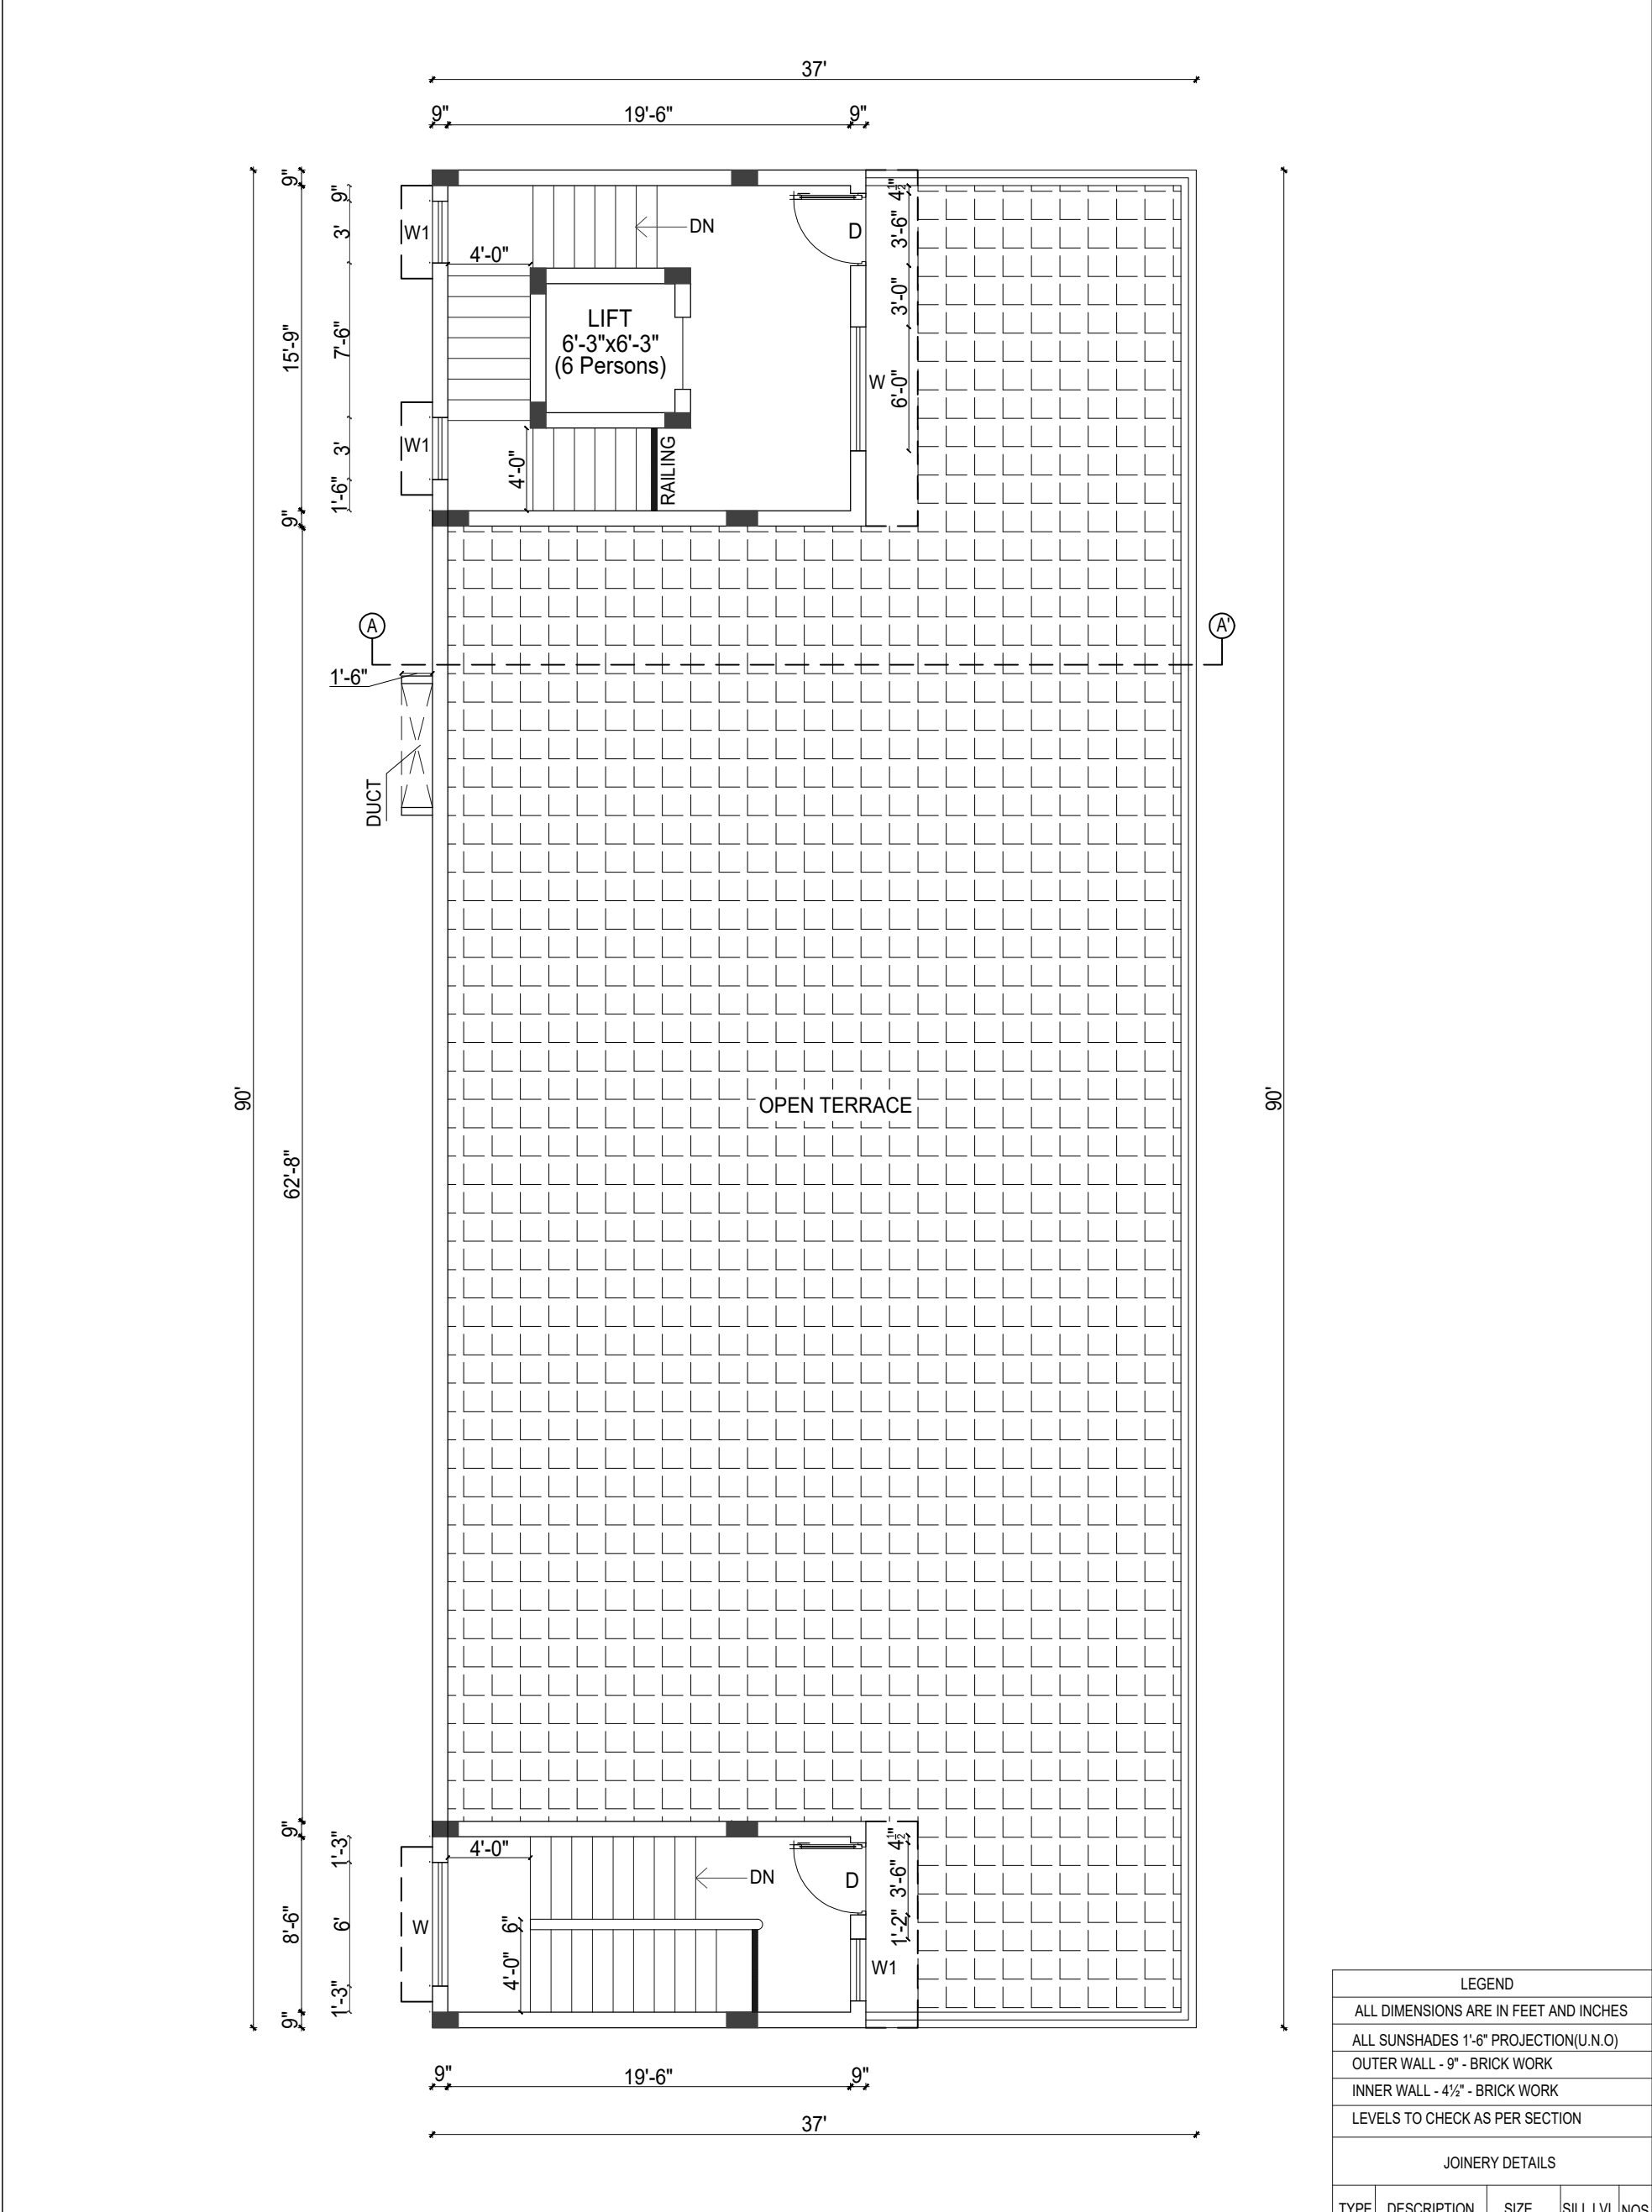

LEGEND				
ALL DIMENSIONS ARE IN FEET AND INCHES				
ALL SUNSHADES 1'-6" PROJECTION(U.N.O)				
OUTER WALL - 9" - BRICK WORK				
INNER WALL - 4½" - BRICK WORK				
LEVELS TO CHECK AS PER SECTION				
JOINERY DETAILS				
TYPE	DESCRIPTION	SIZE	SILL.LVL	NOS
D2	Door	3'-6" x 7'-0"	-	02
W	Window	6'-0" x 4'-0"	3'-0"	02
W1	Window	3'-0" x 4'-0"	3'-0"	03

TERRACE FLOOR PLAN


			SHEET TITLE:	TERRACE FLOOR PLAN			ARCHITECT	AUDISESHAIAH & SONS ARCHITECTS, ENGINEERS & PROJECT MANAGEMENT CONSULTANTS 38/74, BAZULLAH ROAD, MASS TOWER, FIRST FLOOR, T. NAGAR, CHENNAI - 600 017. TEL: + 9144 28344962/857	
			DRAWN BY:	LAKSHMI	DESIGN BY:	SARAN			
			CHECKED BY:	VETRI	APPROVED BY:	VENKAT			
			PROJECT NO:	2022045	DATE:	22-02-2023			
			BLDG/BLOCK:	INSTITUTIONAL BUILDING					
DATE	REVISIONS	REVISED BY	CLIENT:	M/S. KRISHNA SWAMI EDUCATIONAL TRUST					
REVISIONS			SITE AT:	ANNA NAGAR					
PURPOSE OF RELEASE:			GOOD FOR CONSTRUCTION			THIS DRAWING IS THE SOLE PROPERTY OF AUDISESHAIAH & SONS. IT'S USE FOR ANY PURPOSE OTHER THAN THAT MENTIONED IS TO BE DONE ONLY AFTER PRIOR APPROVAL			REVISION NO: R0
									DRAWING NO: A4

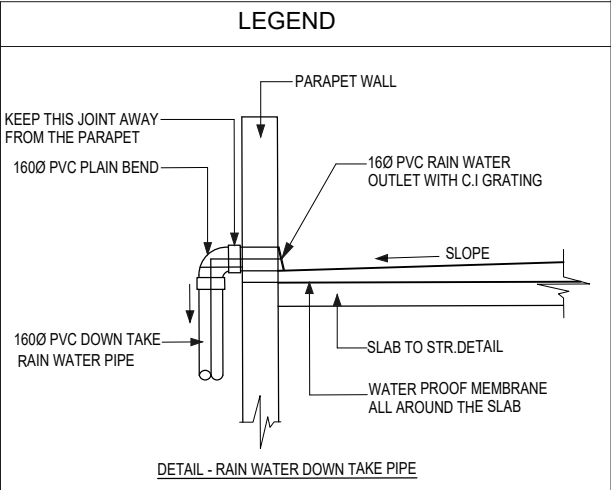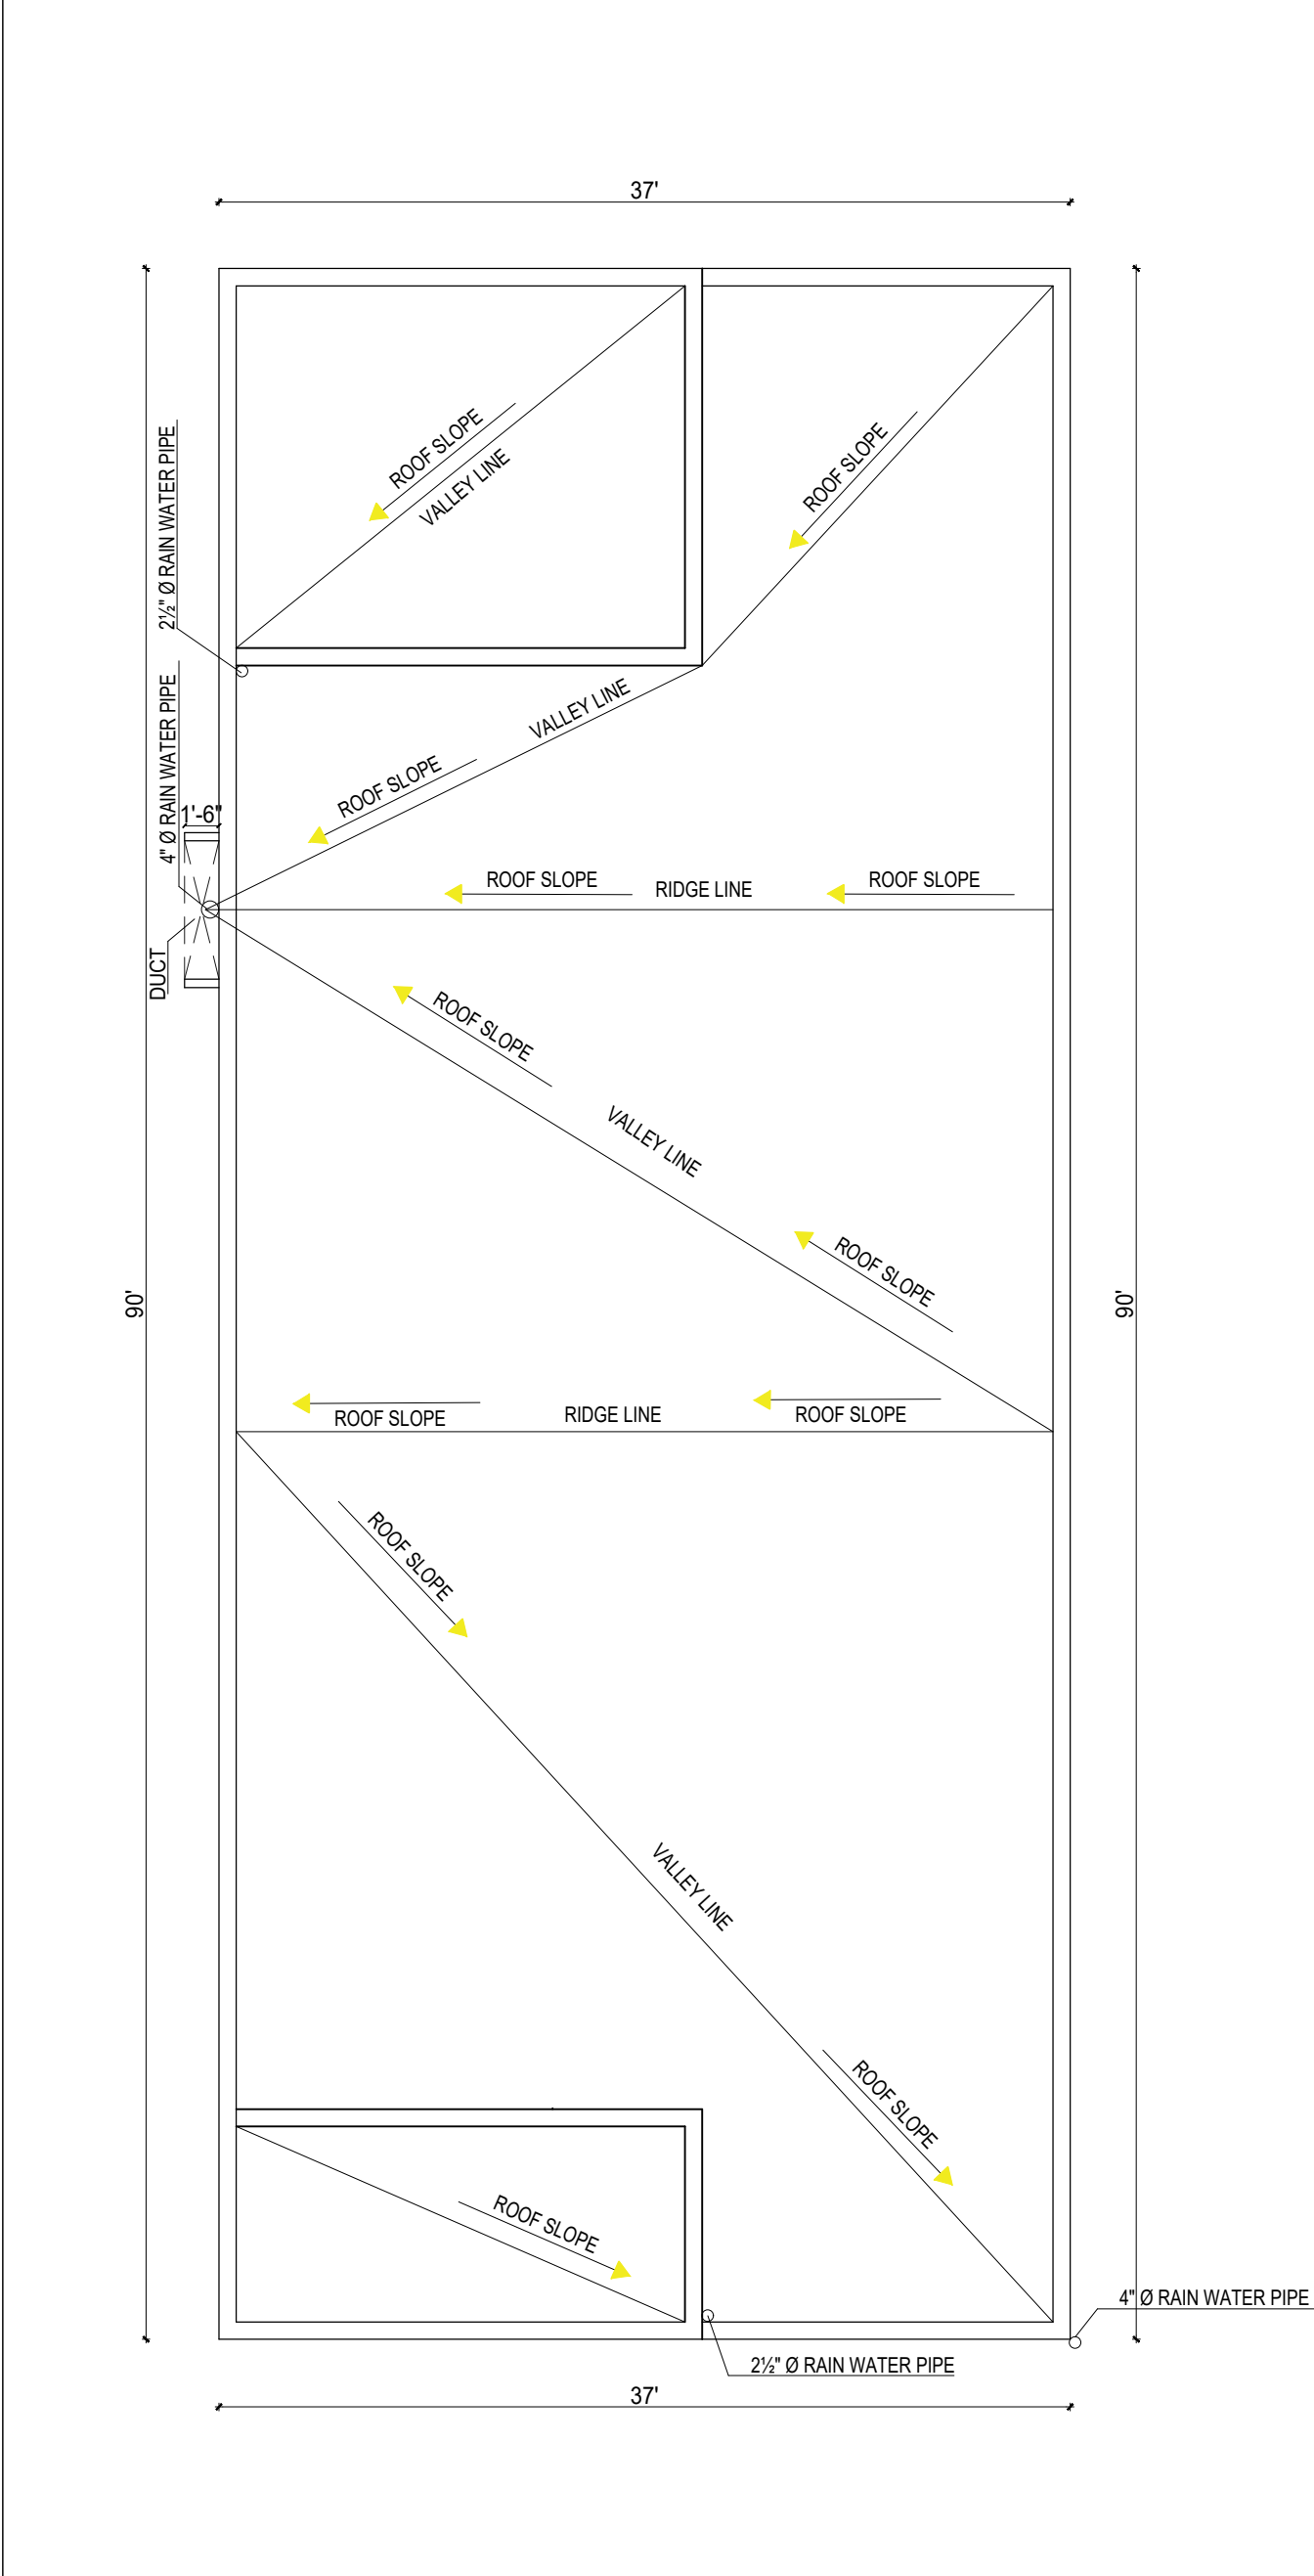

- LEGEND**
- - 4" Ø RAIN WATER PIPE
 - - 2½" Ø INNER RAIN WATER PIPE
- NOTES :**
- PROVIDE GRADIENT 1 IN 100 FOR RAIN WATER PIPE WORK AT TERRACE
 - REFER SEPARATE DETAIL DRAWING FOR OHT WATER TANK

TERRACE SLOPE LAYOUT						
			SHEET TITLE:	TERRACE SLOPE LAYOUT		
			DRAWN BY:	LAKSHMI	DESIGN BY:	SARAN
			CHECKED BY:	VETRI	APPROVED BY:	VENKAT
			PROJECT NO:	2022045	DATE:	22-02-2023
			BLDG/BLOCK:	INSTITUTIONAL BUILDING		
DATE	REVISIONS	REVISED BY	CLIENT:	M/S. KRISHNA SWAMI EDUCATIONAL TRUST		
REVISIONS						
PURPOSE OF RELEASE:			SITE AT:	ANNA NAGAR		
GOOD FOR CONSTRUCTION						


ARCHITECT	AUDISESHAIAH & SONS ARCHITECTS, ENGINEERS & PROJECT MANAGEMENT CONSULTANTS	
	38/74, BAZULLAH ROAD, MASS TOWER, FIRST FLOOR, T. NAGAR, CHENNAI - 600 017. TEL: + 9144 28344962/857	
THIS DRAWING IS THE SOLE PROPERTY OF AUDISESHAIAH & SONS. IT'S USE FOR ANY PURPOSE OTHER THAN THAT MENTIONED IS TO BE DONE ONLY AFTER PRIOR APPROVAL		REVISION NO: R0
		DRAWING NO: A5

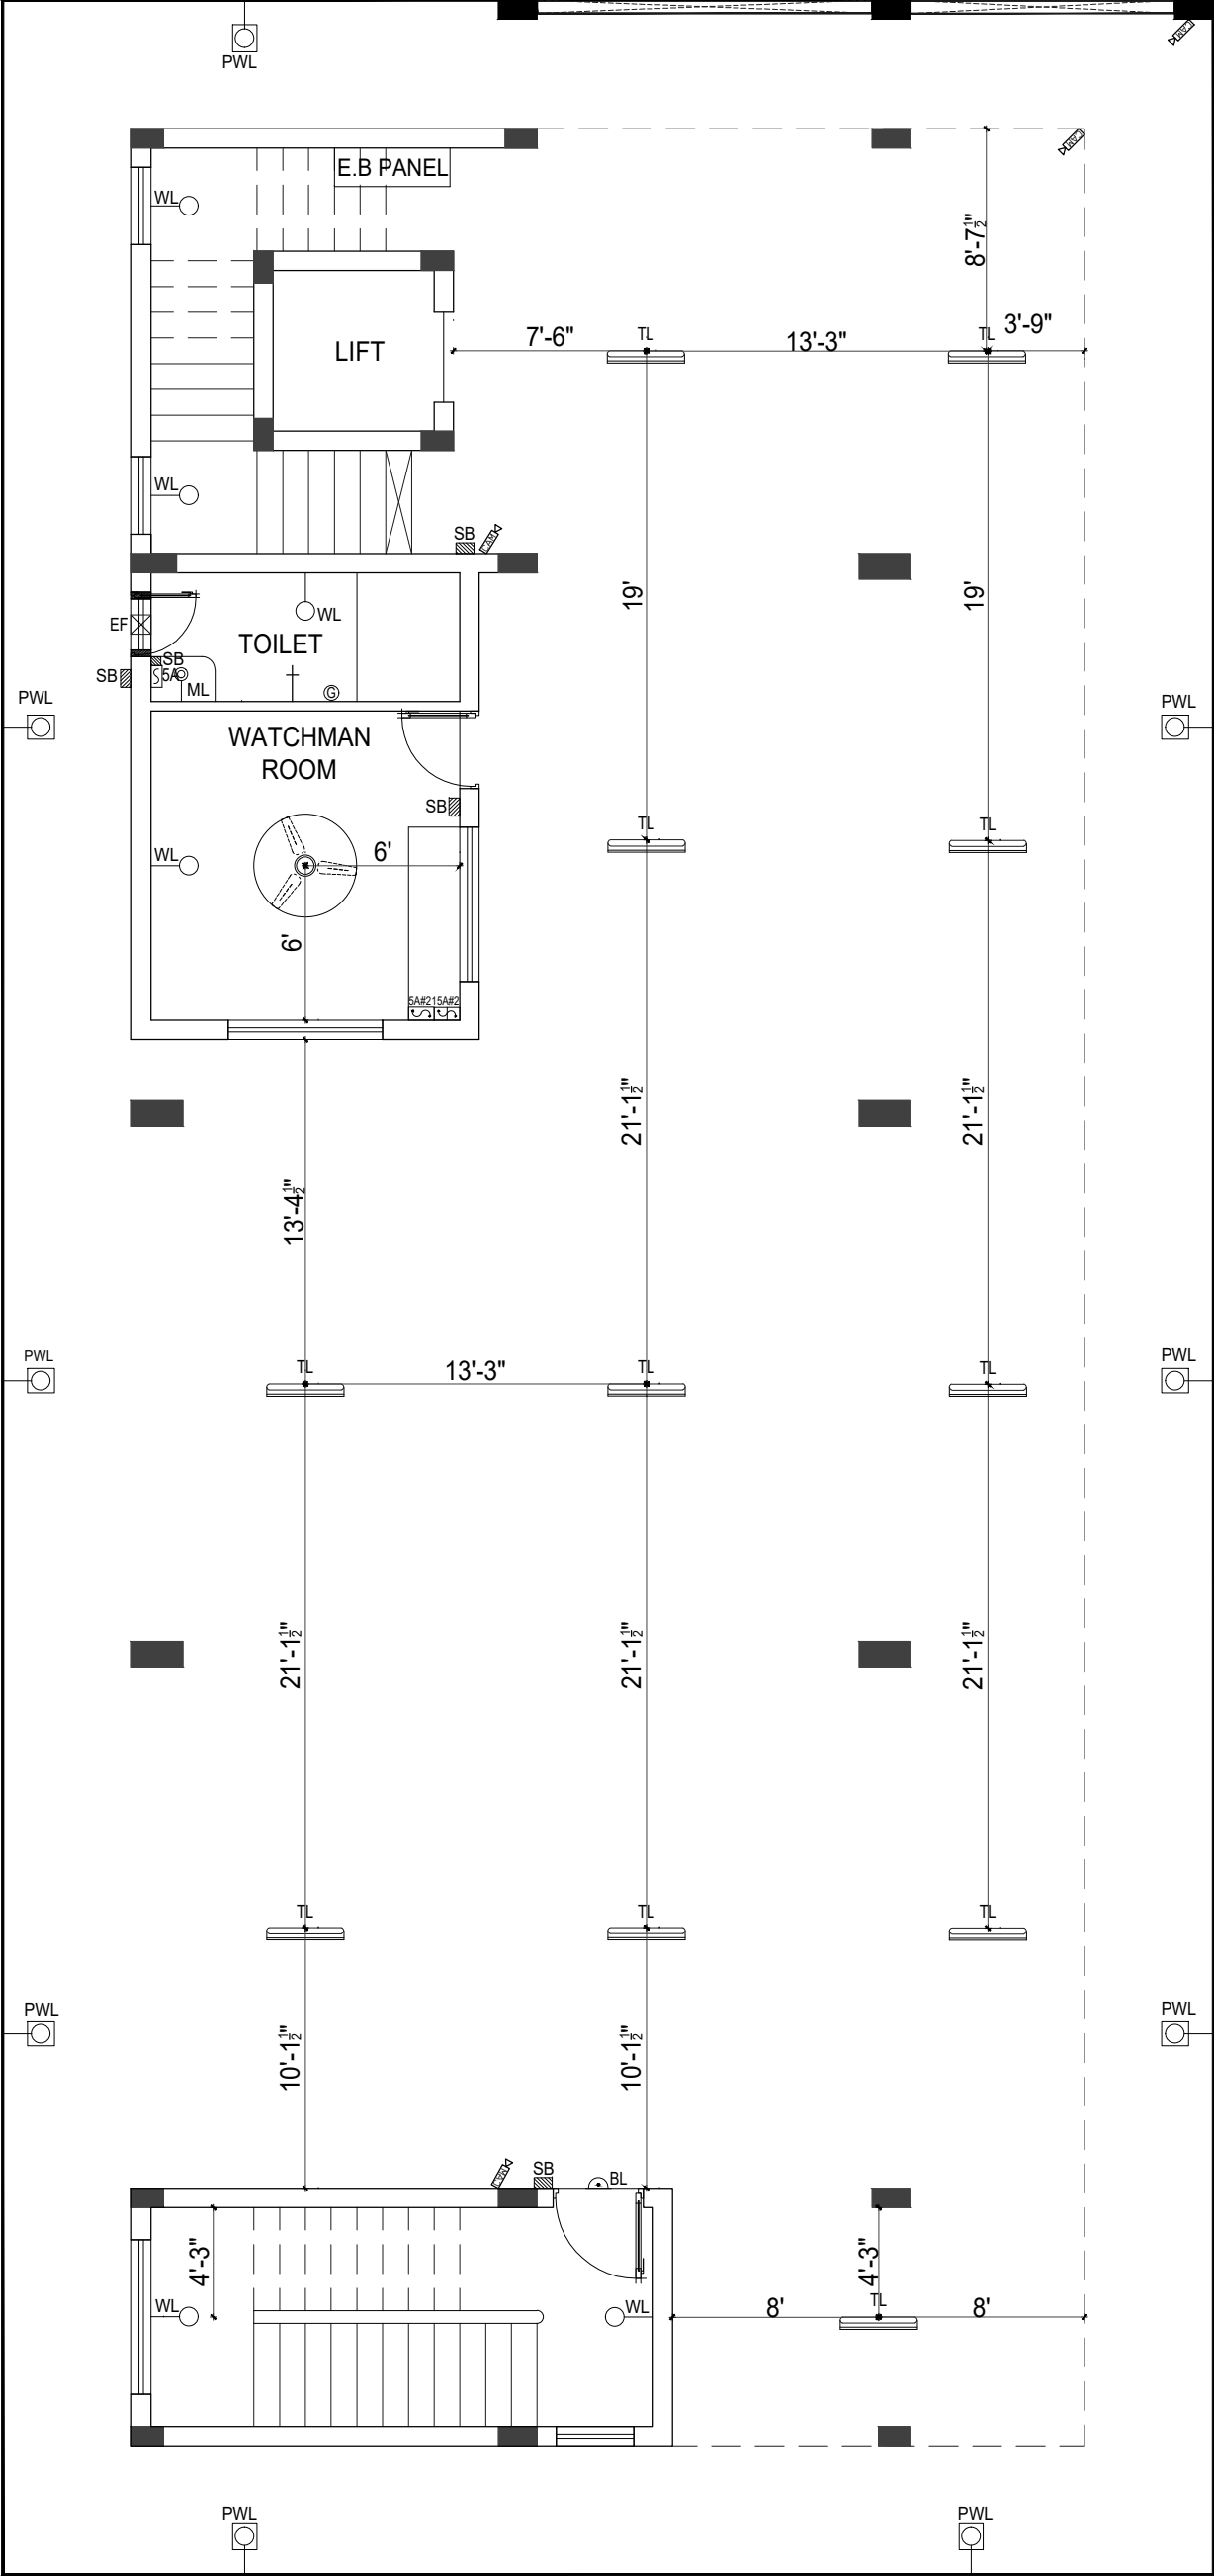

SITE cum STILT FLOOR PLAN

DETAILS	
NOTE: 1, UNLESS NOTED OTHERWISE ALL 5A/15A POINTS FOR KITCHEN PLATFORM ABOVE TO BE @ 3'-6" ht FROM FFL. 3, 5A TO BE INCLUDED IN ALL THE SB	
LEGEND	
	TL Tube light
	SB Switch @ 4'0" bottom of switch plate
	AC A/C Socket @ 8'0" ht.
	EF Exhaust Fan
	CF Ceiling fan
	2W 2 way Switch @ 2'6"@ floor lvl
	DB Distribution Board At 7' Level (Top)
	EB Main e.b panel
	5A 5 AMP Switch & Socket
	15A 15 AMP Switch & Socket
	WL Wall light @ 8'0" ht.
	ML Mirror light @ 6'6" ht.
	NL Wifi booster
	SPK Speaker point
	LAN LAN cable
	S.AC A/C socket @ 8'0" ht.
	Cam point
	BL Bell point
	PWL Planter Wall light @ 1'0" ht.


			SHEET TITLE:	STILT FLOOR PLAN		ARCHITECT	AUDISESHAIAH & SONS ARCHITECTS, ENGINEERS & PROJECT MANAGEMENT CONSULTANTS		
			DRAWN BY:	LAKSHMI	DESIGN BY:				SARAN
			CHECKED BY:	VENKAT	SCALE:				NTS
			PROJECT NO:	2022045	DATE:				22-02-2023
			BLDG/BLOCK:	INSTITUTIONAL BUILDING			38/74, BAZULLAH ROAD, MASS TOWER, FIRST FLOOR, T. NAGAR, CHENNAI - 600 017. TEL: + 9144 28344962/857		
DATE	REVISIONS	REVISED BY	CLIENT:	M/S. KRISHNA SWAMI EDUCATIONAL TRUST					
			SITE AT:	ANNA NAGAR					
PURPOSE OF RELEASE:							THIS DRAWING IS THE SOLE PROPERTY OF AUDISESHAIAH & SONS. IT'S USE FOR ANY PURPOSE OTHER THAN THAT MENTIONED IS TO BE DONE ONLY AFTER PRIOR APPROVAL	REVISION NO: R0	
PRELIMINARY SCHEME								DRAWING NO: E1	

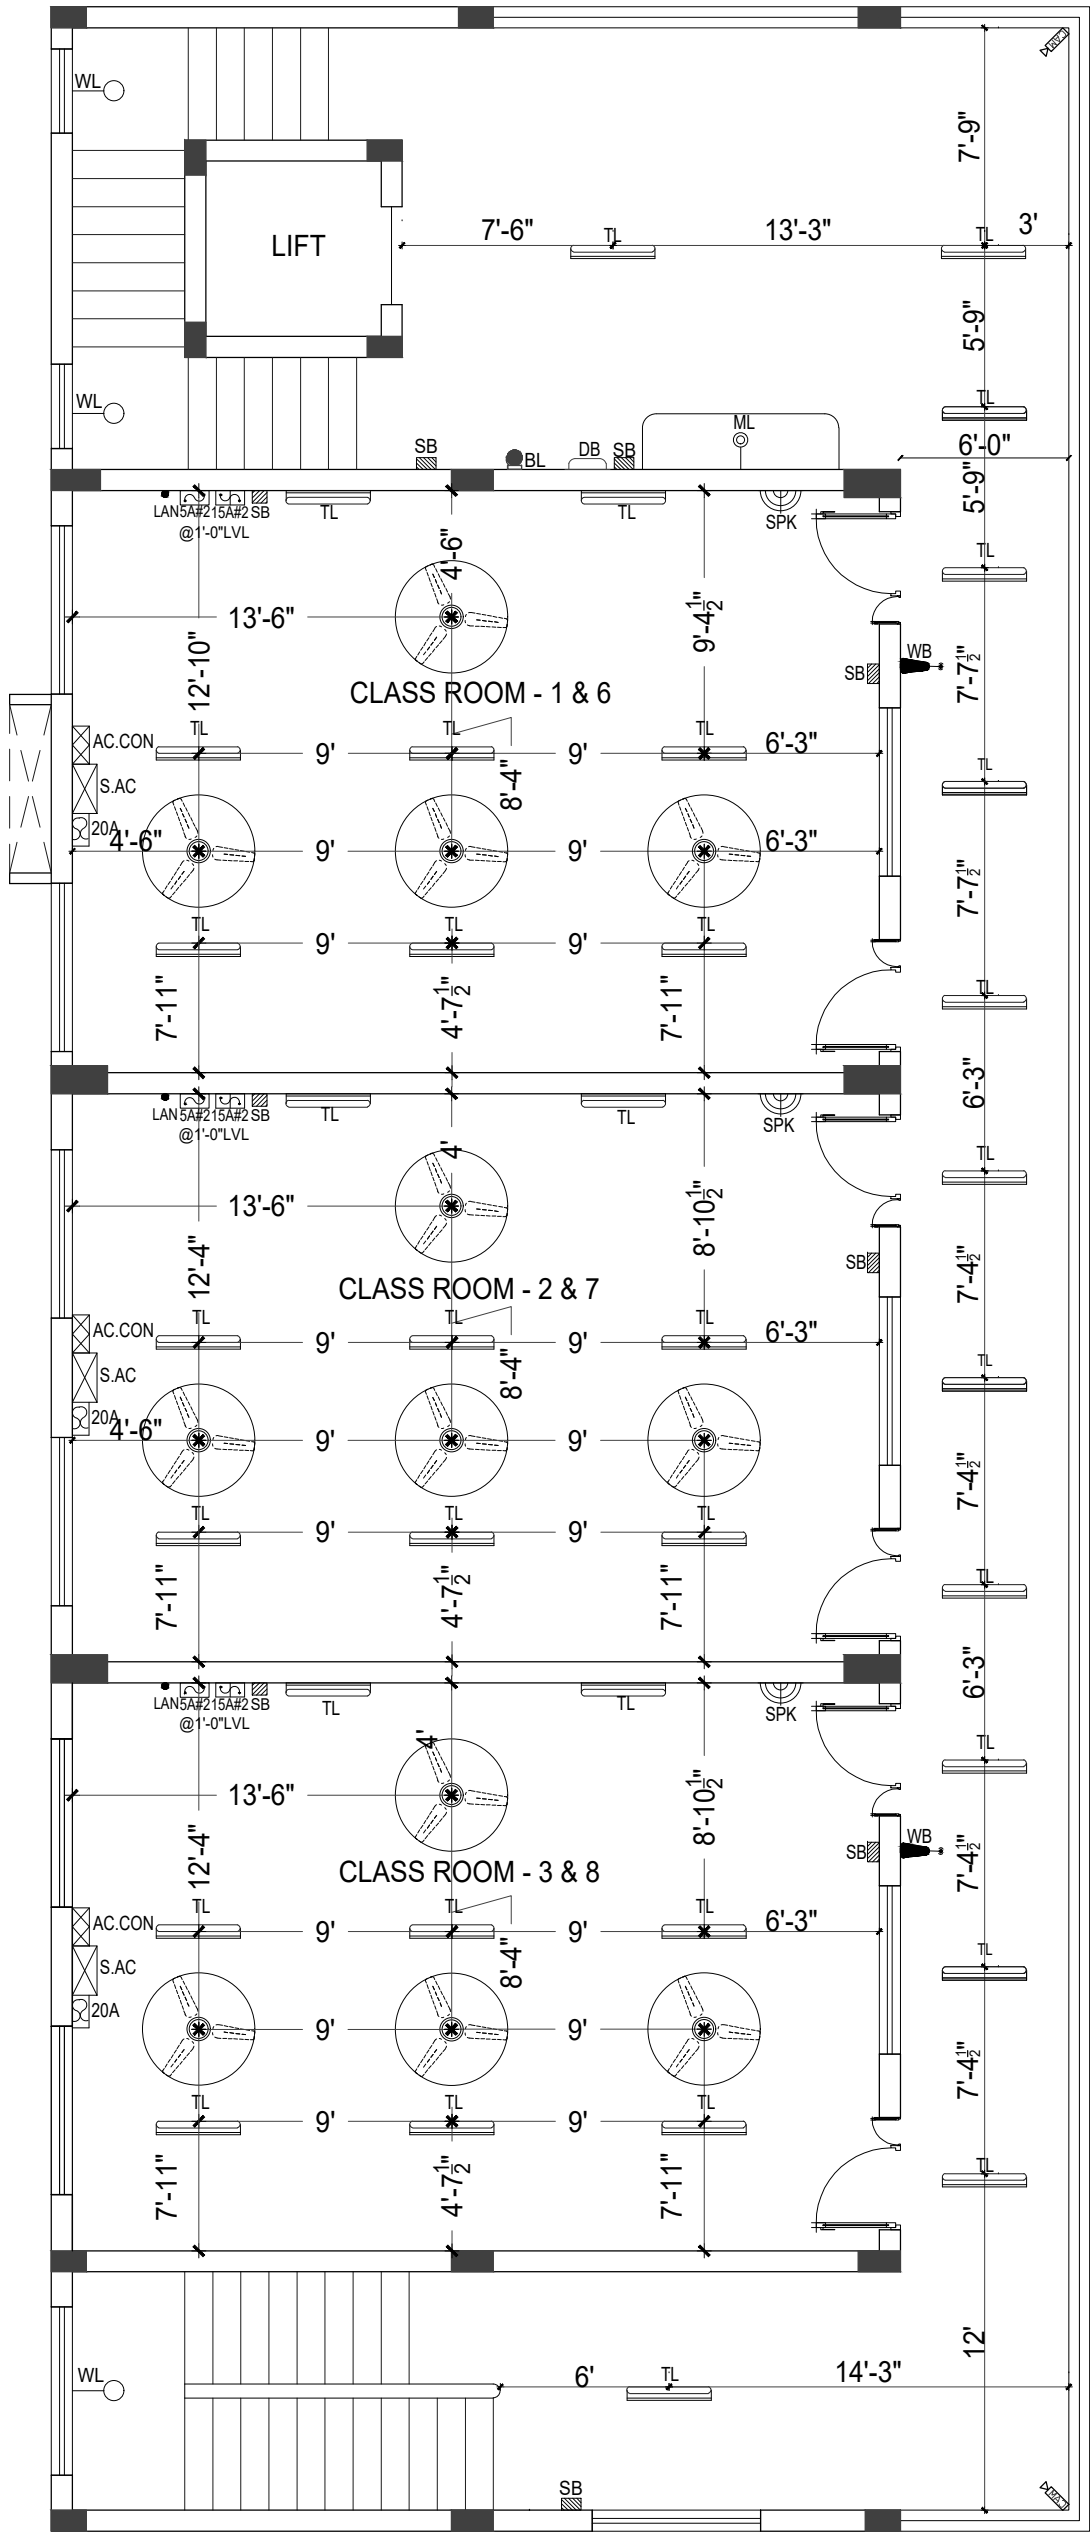

TYPICAL FIRST & THIRD FLOOR PLAN

DETAILS	
NOTE: 1, UNLESS NOTED OTHERWISE ALL 5A/15A POINTS FOR KITCHEN PLATFORM ABOVE TO BE @ 3'-6" ht FROM FFL. 3, 5A TO BE INCLUDED IN ALL THE SB	
LEGEND	
	TL Tube light
	SB Switch @ 4'0" bottom of switch plate
	AC A/C Socket @ 8'0" ht.
	EF Exhaust Fan
	CF Ceiling fan
	2W 2 way Switch @ 2'6"@ floor lvl
	DB Distribution Board At 7' Level (Top)
	EB Main e.b panel
	5A 5 AMP Switch & Socket
	15A 15 AMP Switch & Socket
	WL Wall light @ 8'0" ht.
	ML Mirror light @ 6'6" ht.
	WB Wifi booster
	SPK Speaker point
	LAN LAN cable
	S.AC A/C socket @ 8'0" ht.
	CAM Cam point
	BL Bell point


			SHEET TITLE:	FIRST & THIRD FLOOR PLAN			ARCHITECT	AUDISESHAIAH & SONS ARCHITECTS, ENGINEERS & PROJECT MANAGEMENT CONSULTANTS 38/74, BAZULLAH ROAD, MASS TOWER, FIRST FLOOR, T. NAGAR, CHENNAI - 600 017. TEL: + 9144 28344962/857	
			DRAWN BY:	LAKSHMI	DESIGN BY:	SARAN			
			CHECKED BY:	VENKAT	SCALE:	NTS			
			PROJECT NO:	2022045	DATE:	22-02-2023			
			BLDG/BLOCK:	INSTITUTIONAL BUILDING					
DATE	REVISIONS	REVISED BY	CLIENT:	M/S. KRISHNA SWAMI EDUCATIONAL TRUST					
REVISIONS			SITE AT:	ANNA NAGAR					
PURPOSE OF RELEASE:			PRELIMINARY SCHEME			THIS DRAWING IS THE SOLE PROPERTY OF AUDISESHAIAH & SONS. IT'S USE FOR ANY PURPOSE OTHER THAN THAT MENTIONED IS TO BE DONE ONLY AFTER PRIOR APPROVAL		REVISION NO: R0	
								DRAWING NO: E2	

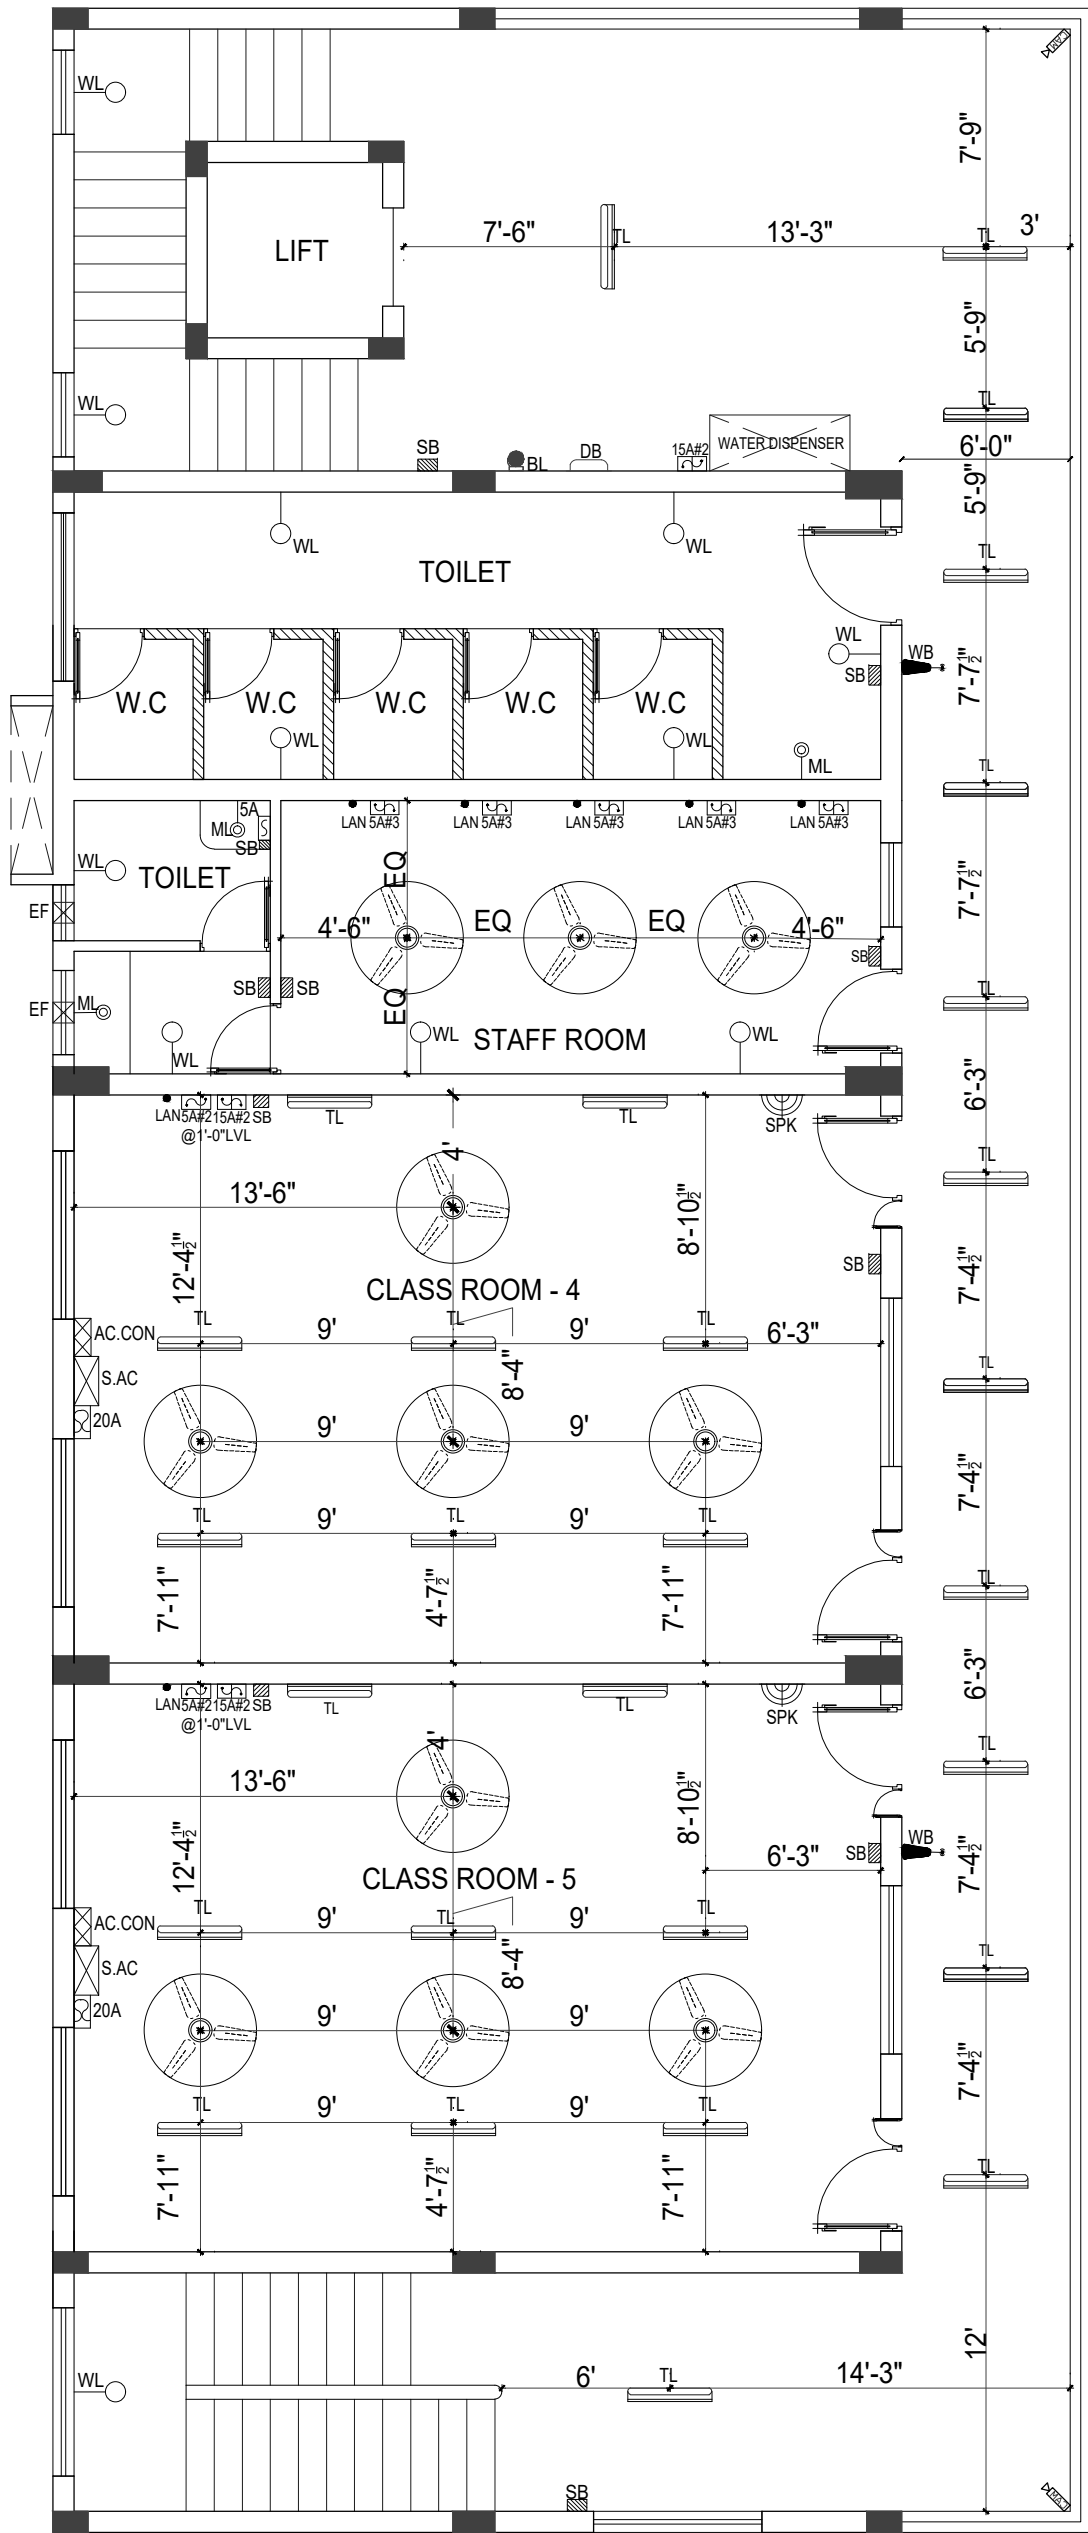

SECOND FLOOR PLAN

DETAILS	
NOTE: 1, UNLESS NOTED OTHERWISE ALL 5A/15A POINTS FOR KITCHEN PLATFORM ABOVE TO BE @ 3'-6" ht FROM FFL. 3, 5A TO BE INCLUDED IN ALL THE SB	
LEGEND	
	TL Tube light
	SB Switch @ 4'0" bottom of switch plate
	AC A/C Socket @ 8'0" ht.
	EF Exhaust Fan
	CF Ceiling fan
	2W 2 way Switch @ 2'6"@ floor lvl
	DB Distribution Board At 7' Level (Top)
	EB Main e.b panel
	5A 5 AMP Switch & Socket
	15A 15 AMP Switch & Socket
	WL Wall light @ 8'0" ht.
	ML Mirror light @ 6'6" ht.
	NL Wifi booster
	SPK Speaker point
	LAN LAN cable
	S.AC A/C socket @ 8'0" ht.
	CAM Cam point
	BL Bell point


			SHEET TITLE:	SECOND FLOOR PLAN			ARCHITECT	AUDISESHAIAH & SONS ARCHITECTS, ENGINEERS & PROJECT MANAGEMENT CONSULTANTS 38/74, BAZULLAH ROAD, MASS TOWER, FIRST FLOOR, T. NAGAR, CHENNAI - 600 017. TEL: + 9144 28344962/857	
			DRAWN BY:	LAKSHMI	DESIGN BY:	SARAN			
			CHECKED BY:	VENKAT	SCALE:	NTS			
			PROJECT NO:	2022045	DATE:	22-02-2023			
			BLDG/BLOCK:	INSTITUTIONAL BUILDING					
DATE	REVISIONS	REVISED BY	CLIENT:	M/S. KRISHNA SWAMI EDUCATIONAL TRUST				THIS DRAWING IS THE SOLE PROPERTY OF AUDISESHAIAH & SONS. IT'S USE FOR ANY PURPOSE OTHER THAN THAT MENTIONED IS TO BE DONE ONLY AFTER PRIOR APPROVAL	REVISION NO: R0
			SITE AT:	ANNA NAGAR					DRAWING NO: E3
PURPOSE OF RELEASE:			PRELIMINARY SCHEME						

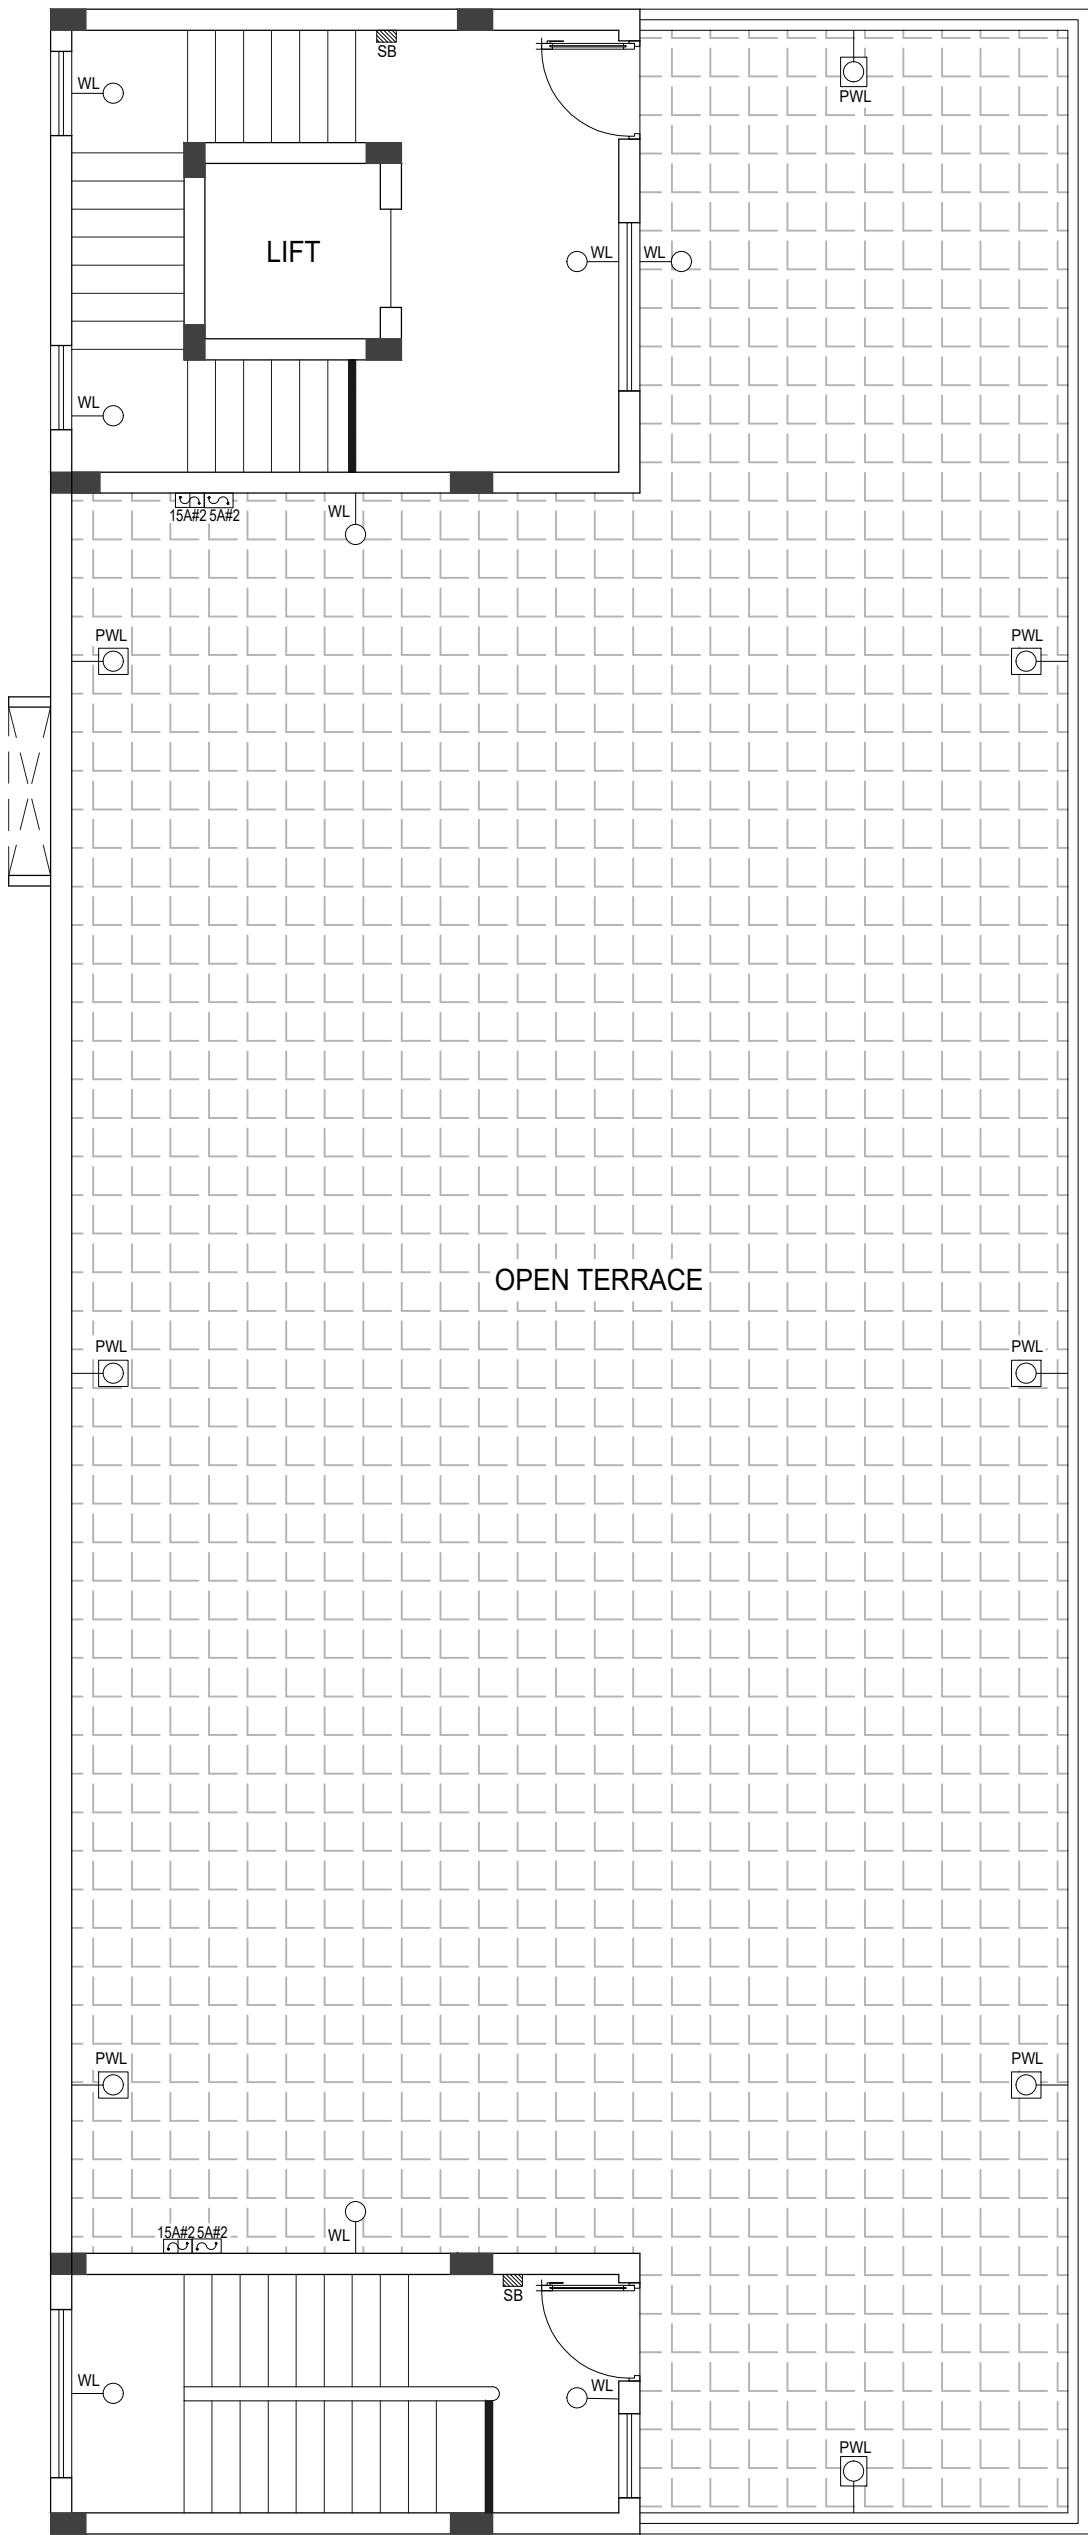


TERRACE PLAN

DETAILS	
NOTE: 1, UNLESS NOTED OTHERWISE ALL 5A/15A POINTS FOR KITCHEN PLATFORM ABOVE TO BE @ 3'-6" ht FROM FFL. 3, 5A TO BE INCLUDED IN ALL THE SB	
LEGEND	
	TL Tube light
	SB Switch @ 4'0" bottom of switch plate
	AC A/C Socket @ 8'0" ht.
	EF Exhaust Fan
	CF Ceiling fan
	2W 2 way Switch @ 2'6"@ floor lvl
	DB Distribution Board At 7' Level (Top)
	EB Main e.b panel
	5A 5 AMP Switch & Socket
	15A 15 AMP Switch & Socket
	WL Wall light @ 8'0" ht.
	ML Mirror light @ 6'6" ht.
	NL Wifi booster
	SPK Speaker point
	LAN LAN cable
	S.AC A/C socket @ 8'0" ht.
	CAM Cam point
	BL Bell point
	PWLP Parpet Wall light @ 1'0" ht.

			SHEET TITLE:	TERRACE FLOOR PLAN			ARCHITECT	AUDISESHAIAH & SONS ARCHITECTS, ENGINEERS & PROJECT MANAGEMENT CONSULTANTS 38/74, BAZULLAH ROAD, MASS TOWER, FIRST FLOOR, T. NAGAR, CHENNAI - 600 017. TEL: + 9144 28344962/857	
			DRAWN BY:	LAKSHMI	DESIGN BY:	SARAN			
			CHECKED BY:	VENKAT	SCALE:	NTS			
			PROJECT NO:	2022045	DATE:	22-02-2023			
			BLDG/BLOCK:	INSTITUTIONAL BUILDING				THIS DRAWING IS THE SOLE PROPERTY OF AUDISESHAIAH & SONS. IT'S USE FOR ANY PURPOSE OTHER THAN THAT MENTIONED IS TO BE DONE ONLY AFTER PRIOR APPROVAL	REVISION NO: R0 DRAWING NO: E4
DATE	REVISIONS	REVISED BY	CLIENT:	M/S. KRISHNA SWAMI EDUCATIONAL TRUST					
			SITE AT:	ANNA NAGAR					
PURPOSE OF RELEASE:			PRELIMINARY SCHEME						

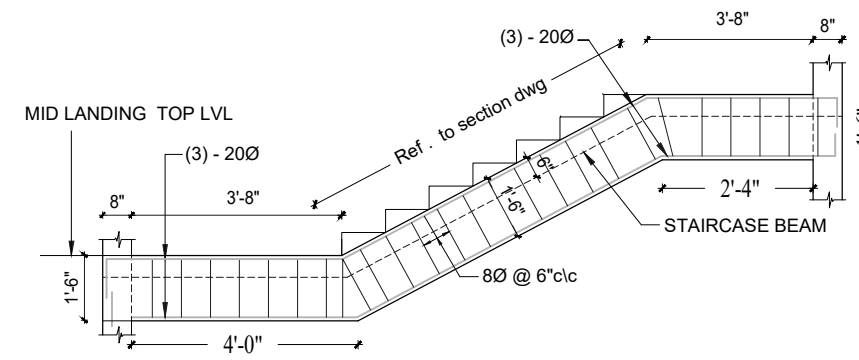

NOTE : MID LANDING BEAM REFER TO STRUCTURAL DRAWING

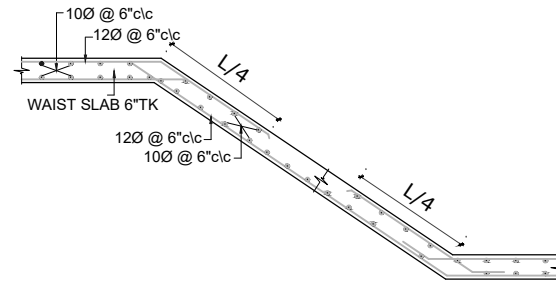[illegible]

Floor plan of the second floor showing a central lift area, stairs, and a car parking area. The lift is labeled "LIFT 6'-3" x 6'-3" (6 Persons)". The stairs are labeled "UP". The car parking area is labeled "CAR PARKING". Dimensions are provided for various sections: 4'-1 1/2", 6'-0", 2'-0", 4'-0", 4'-4 1/2", 7'-0", 4'-4 1/2", 4'-1 1/2", 5'-0", 4'-4 1/2". There are also labels "W1" and "A".

The floor plan shows a central lift area labeled "LIFT 6'-3\" x 6'-3\" (6 Persons)". To the left of the lift are stairs with "UP" and "DN" (down) directions. The stairs are 4'-0\" wide. The lift is 4'-0\" wide. The lobby area to the right is labeled "LOBBY 23'-0\" x 15'-9\"". The overall dimensions of the lobby are 23'-0\" by 15'-9\". The lift area is 6'-3\" by 6'-3\". The stairs are 4'-0\" wide. The lobby area is 23'-0\" by 15'-9\". The lift area is 6'-3\" by 6'-3\". The stairs are 4'-0\" wide. The lobby area is 23'-0\" by 15'-9\".

The floor plan shows a central lift area labeled "LIFT 6'-3\" x 6'-3\" (6 Persons)". To the right of the lift is a "LOBBY 23'-0\" x 15'-9\"". The lift has "UP" and "DN" (down) arrows. The lobby has a dashed line indicating a break in the wall. Dimensions are provided for various sections: 4'-1 1/2\" (top left), 5'-0\" (top center), 4'-7 1/2\" (top right), 4'-0\" (left of lift), 7'-0\" (left of lobby), 4'-4 1/2\" (bottom left), 4'-1 1/2\" (bottom left), 6'-0\" (bottom center), 3'-4 1/2\" (bottom right), and 4'-4 1/2\" (left of lift). There are also labels "W1" and "A" with arrows pointing to specific locations.


The floor plan shows a central lift area labeled "LIFT 6'-3\" x 6'-3\" (6 Persons)". To the right of the lift is a "LOBBY 23'-0\" x 15'-9\"". The plan includes dimensions for various sections: a top section of 4'-1 1/2\" and 6'-0\"; a right section of 3'-7 1/2\"; a bottom section of 4'-1 1/2\", 6'-0\", and 3'-4 1/2\"; and a left section of 4'-4 1/2\", 7'-0\", and 4'-4 1/2\". A staircase is shown to the left of the lift, and a door labeled "DN" is located to the right of the lift. Two windows are labeled "W1". Circled 'A' markers are placed at the top and bottom center of the plan.

STAIRCASE-01 SECTION DETAILS										STAGE:	STAIRCASE & LIFT SECTION - 1			ARCHITECT	AUDISESHAIAH & SONS ARCHITECTS, ENGINEERS & PROJECT MANAGEMENT CONSULTANTS 38/74, BAZULLAH ROAD, MASS TOWER,FIRST FLOOR, T. NAGAR,CHENNAI - 600 017. TEL: + 91 44 28344962/857	
FLOORS	TREAD	RISER	NO.OF RISERS	FLOOR HEIGHT	STEP WIDTH					DRAWN BY:	LAKSHMI	DESIGN BY:	SARAN			
						REV.NO	DATE	REVISION	REV.BY	CHECKED BY:	VENKAT	SCALE:	FTS			
STILT.F TO F.F	1'-0"	5.71"	21	10'-0"	4'-0"	REVISIONS				PROJECT NO:	202245	DATE:	11-02-2023		THIS DRAWING IS THE SOLE PROPERTY OF AUDISESHAIAH AND SONS IT'S USE FOR ANY PURPOSE OTHER THAN THAT MENTIONED IS TO BE DONE ONLY AFTER PRIOR APPROVAL.	REVISION NO : R0
F.F TO SECOND.F	1'-0"	5.71"	21	10'-0"	4'-0"	PURPOSE OF RELEASE				BLDG/BLOCK:	INSTITUTIONAL BUILDING					
S.F TO THIRD.F	1'-0"	5.71"	21	10'-0"	4'-0"	GOOD FOR CONSTRUCTION				FLOOR:	-					
T.F TO TERRACE.F	1'-0"	5.71"	21 + 1	10'-0" + 5.71"	4'-0"	NOTES : ALL DIMENSIONS ARE IN FEET AND INCHES				CLIENT:	M/S. KRISHNA SWAMI EDUCATIONAL					
										SITE AT:	ANNA NAGAR			DRAWING NO : ST-01		

ARCHITECT	AUDISESHAIAH & SONS ARCHITECTS, ENGINEERS & PROJECT MANAGEMENT CONSULTANTS 38/74, BAZULLAH ROAD, MASS TOWER, FIRST FLOOR, T. NAGAR, CHENNAI - 600 017. TEL: + 91 44 28344962/857	
 Audiseshaiah & Sons		REVISION NO : R0
THIS DRAWING IS THE SOLE PROPERTY OF AUDISESHAIAH AND SONS IT'S USE FOR ANY PURPOSE OTHER THAN THAT MENTIONED IS TO BE DONE ONLY AFTER PRIOR APPROVAL.		DRAWING NO : ST-02

PROJECT 2

**CLIENT NAME : M/S.GUPTA BHAVAN SWEETS
LABOUR QUATERS
LOCATION : TIRUPORUR**

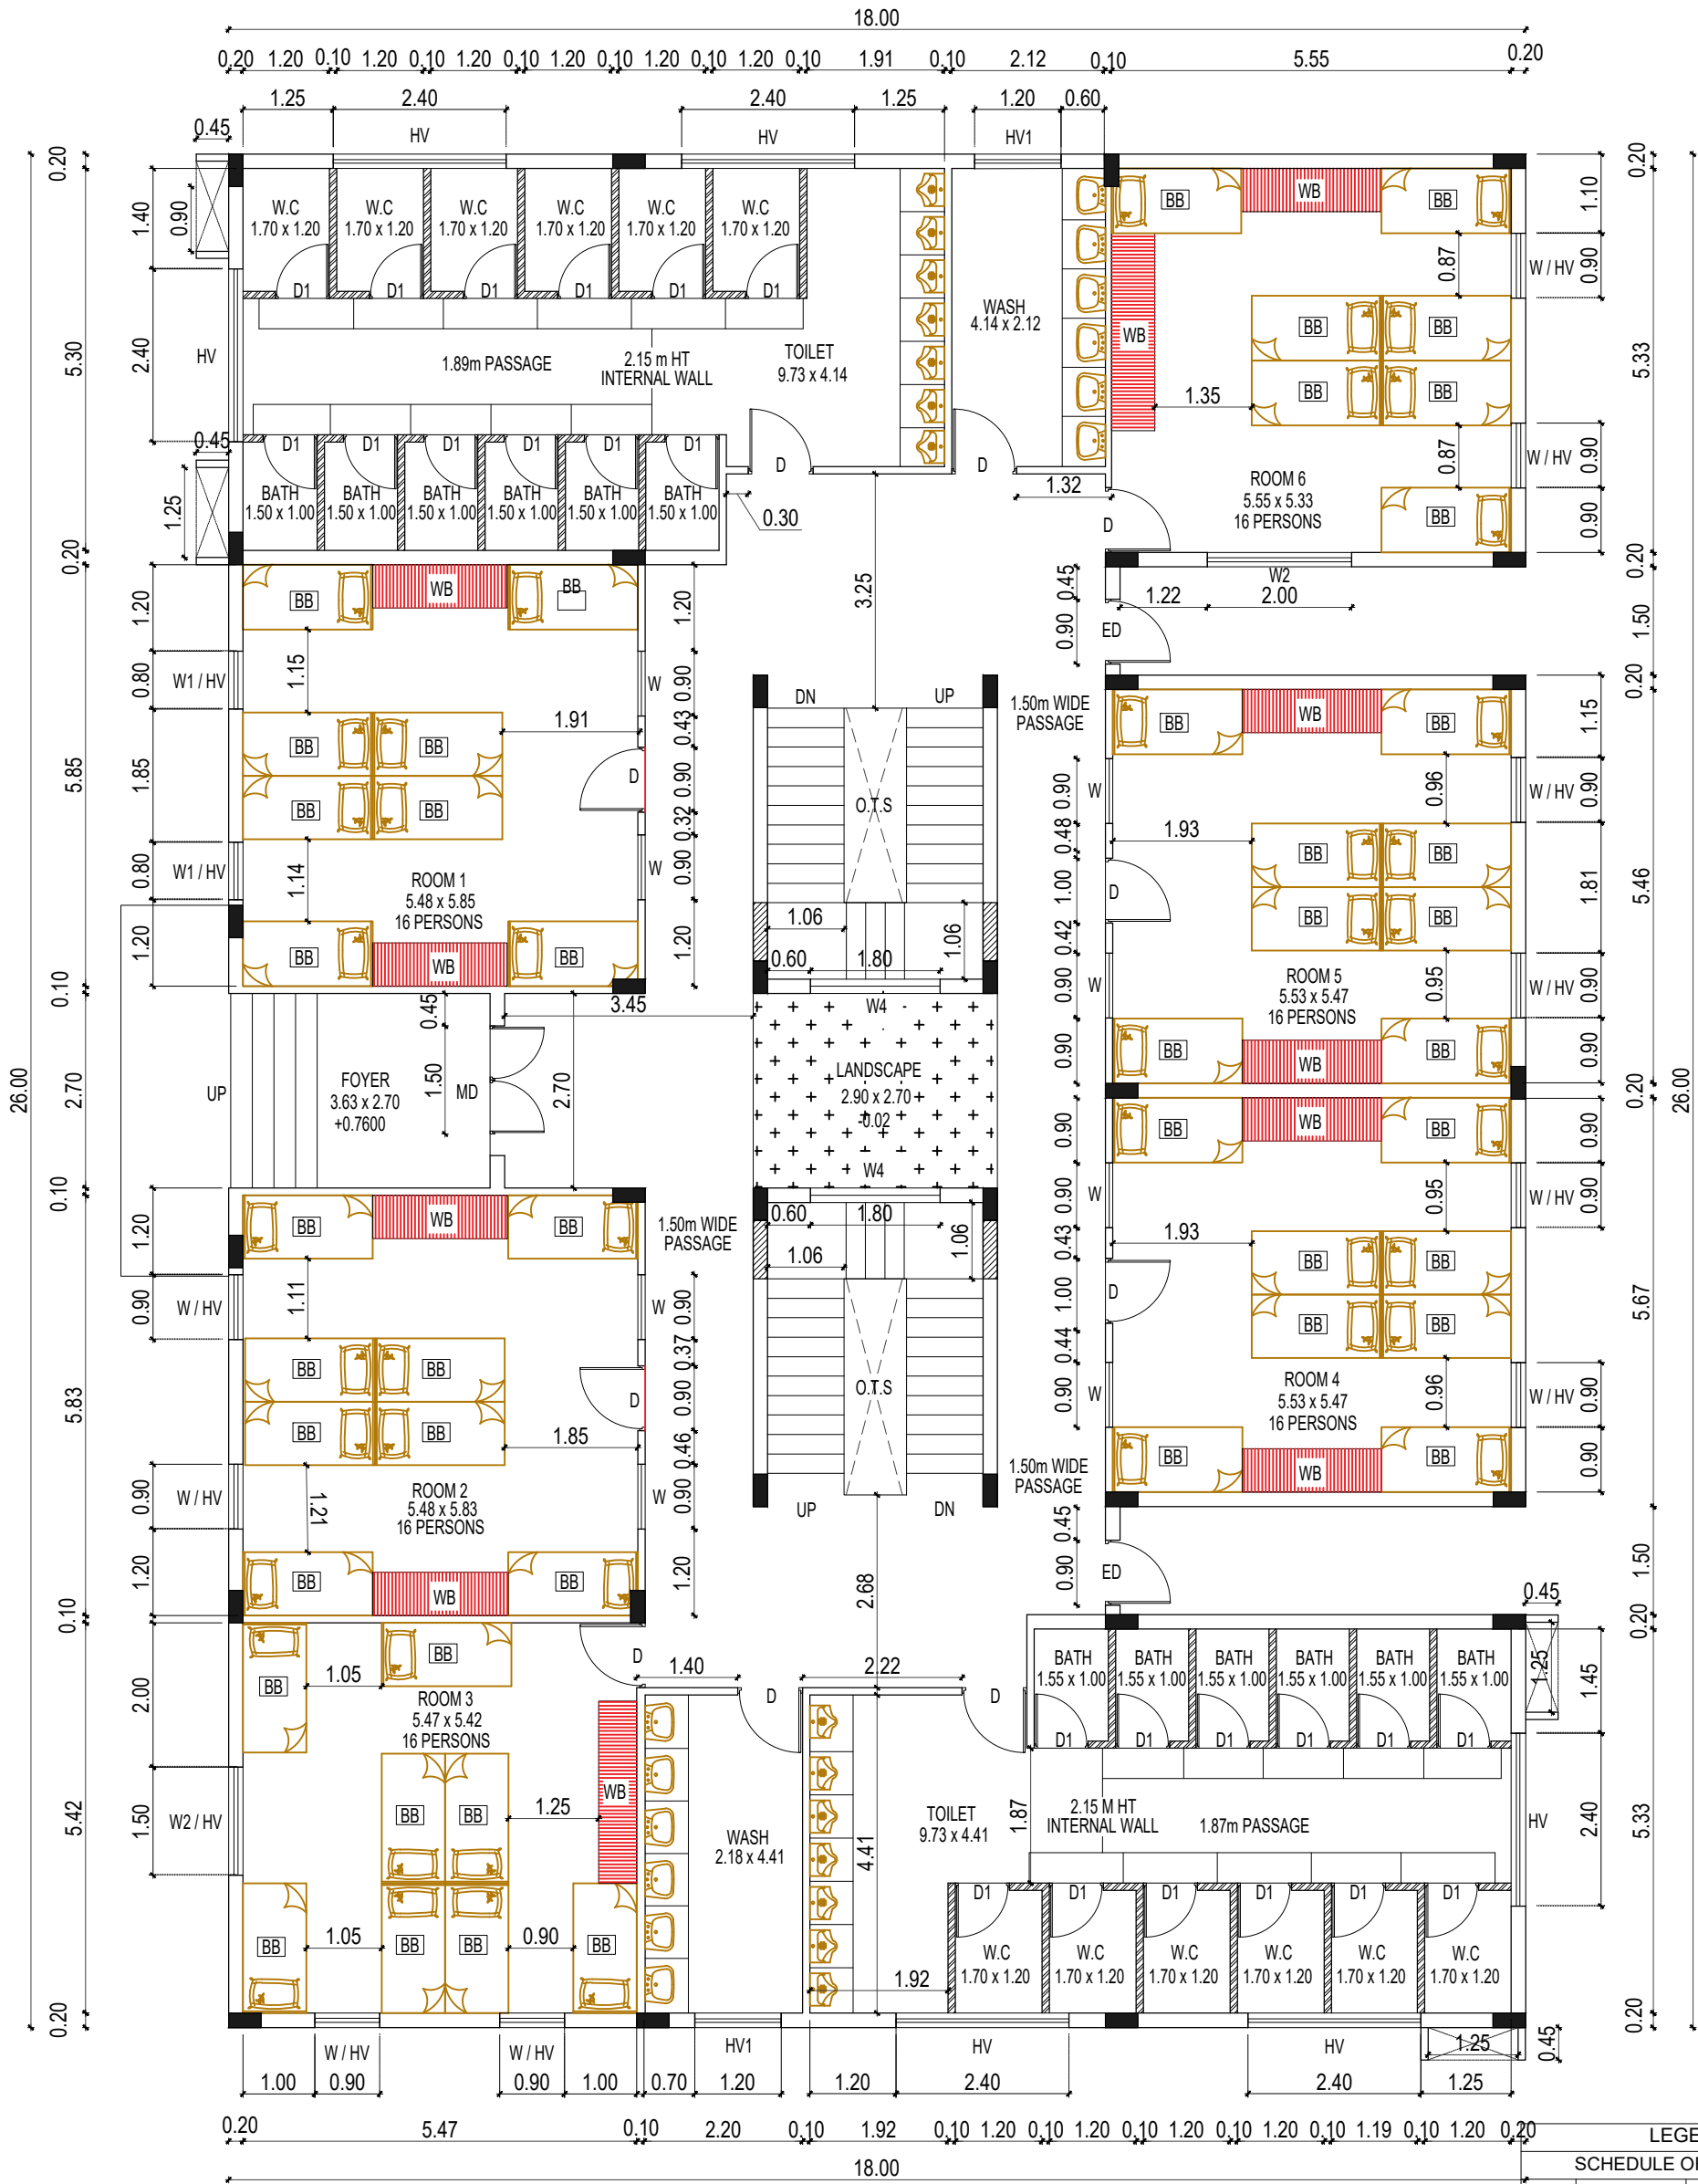


LEGEND				
SCHEDULE OF JOINERIES				
TYPE	DESCRIPTION	SIZE	SILL LVL	NOS
MD	MAIN DOOR	1.80 - 2.40	-	01
D	DOOR	0.90 - 2.10	-	12
D1	DOOR	0.75 - 2.10	-	24
ED	EMERGENCY . D	0.75 - 2.10	-	24
W	WINDOW	0.90 - 2.10	0.900	17
W1	WINDOW 1	0.80 - 2.10	0.900	02
W2	WINDOW 2	1.50 - 2.10	0.900	02
W3	WINDOW 3	1.20 - 2.10	0.900	02
W4	WINDOW 4	1.80 - 2.10	0.900	02
HV	H.VENTILATOR	2.40 - 0.60	1500	06
HV1	H.VENTILATOR	1.20 - 0.60	1500	02

GROUND FLOOR PLAN

ALL DIMENSIONS ARE IN METERS

				STAGE:	DETAIL DRAWING			ARCHITECT	AUDISESHAIAH & SONS ARCHITECTS, ENGINEERS & PROJECT MANAGEMENT CONSULTANTS 38/74, BAZULLAH ROAD, MASS TOWER, FIRST FLOOR, T. NAGAR, CHENNAI - 600 017. TEL: + 91 44 28344962/857	
				DRAWN BY:	LAKSHMI	DESIGN BY:	VETRI			
NOTE : ALL DIMENSIONS ARE IN METERS				CHECKED BY:	VENKAT	APPROVED BY:	VENKAT			
REV. NO	DATE	DESCRIPTION OF THE REVISIONS	REV. BY	PROJECT NO:	2023 005	DATE:	25.01.23			
REVISIONS				BLDG/BLOCK:	LABOUR QUATERS BUILDING					
PURPOSE OF RELEASE				CLIENT:	SREE GUPTA BHAVAN			THIS DRAWING IS THE SOLE PROPERTY OF AUDISESHAIAH & SONS. IT'S USE FOR ANY PURPOSE OTHER THAN THAT MENTIONED IS TO BE DONE ONLY AFTER PRIOR APPROVAL.		
PRELIMINARY DRAWING										
CURRENT REV:		DRAWING NO:		SITE AT:	TIRUPORUR					
R0		A - 1								

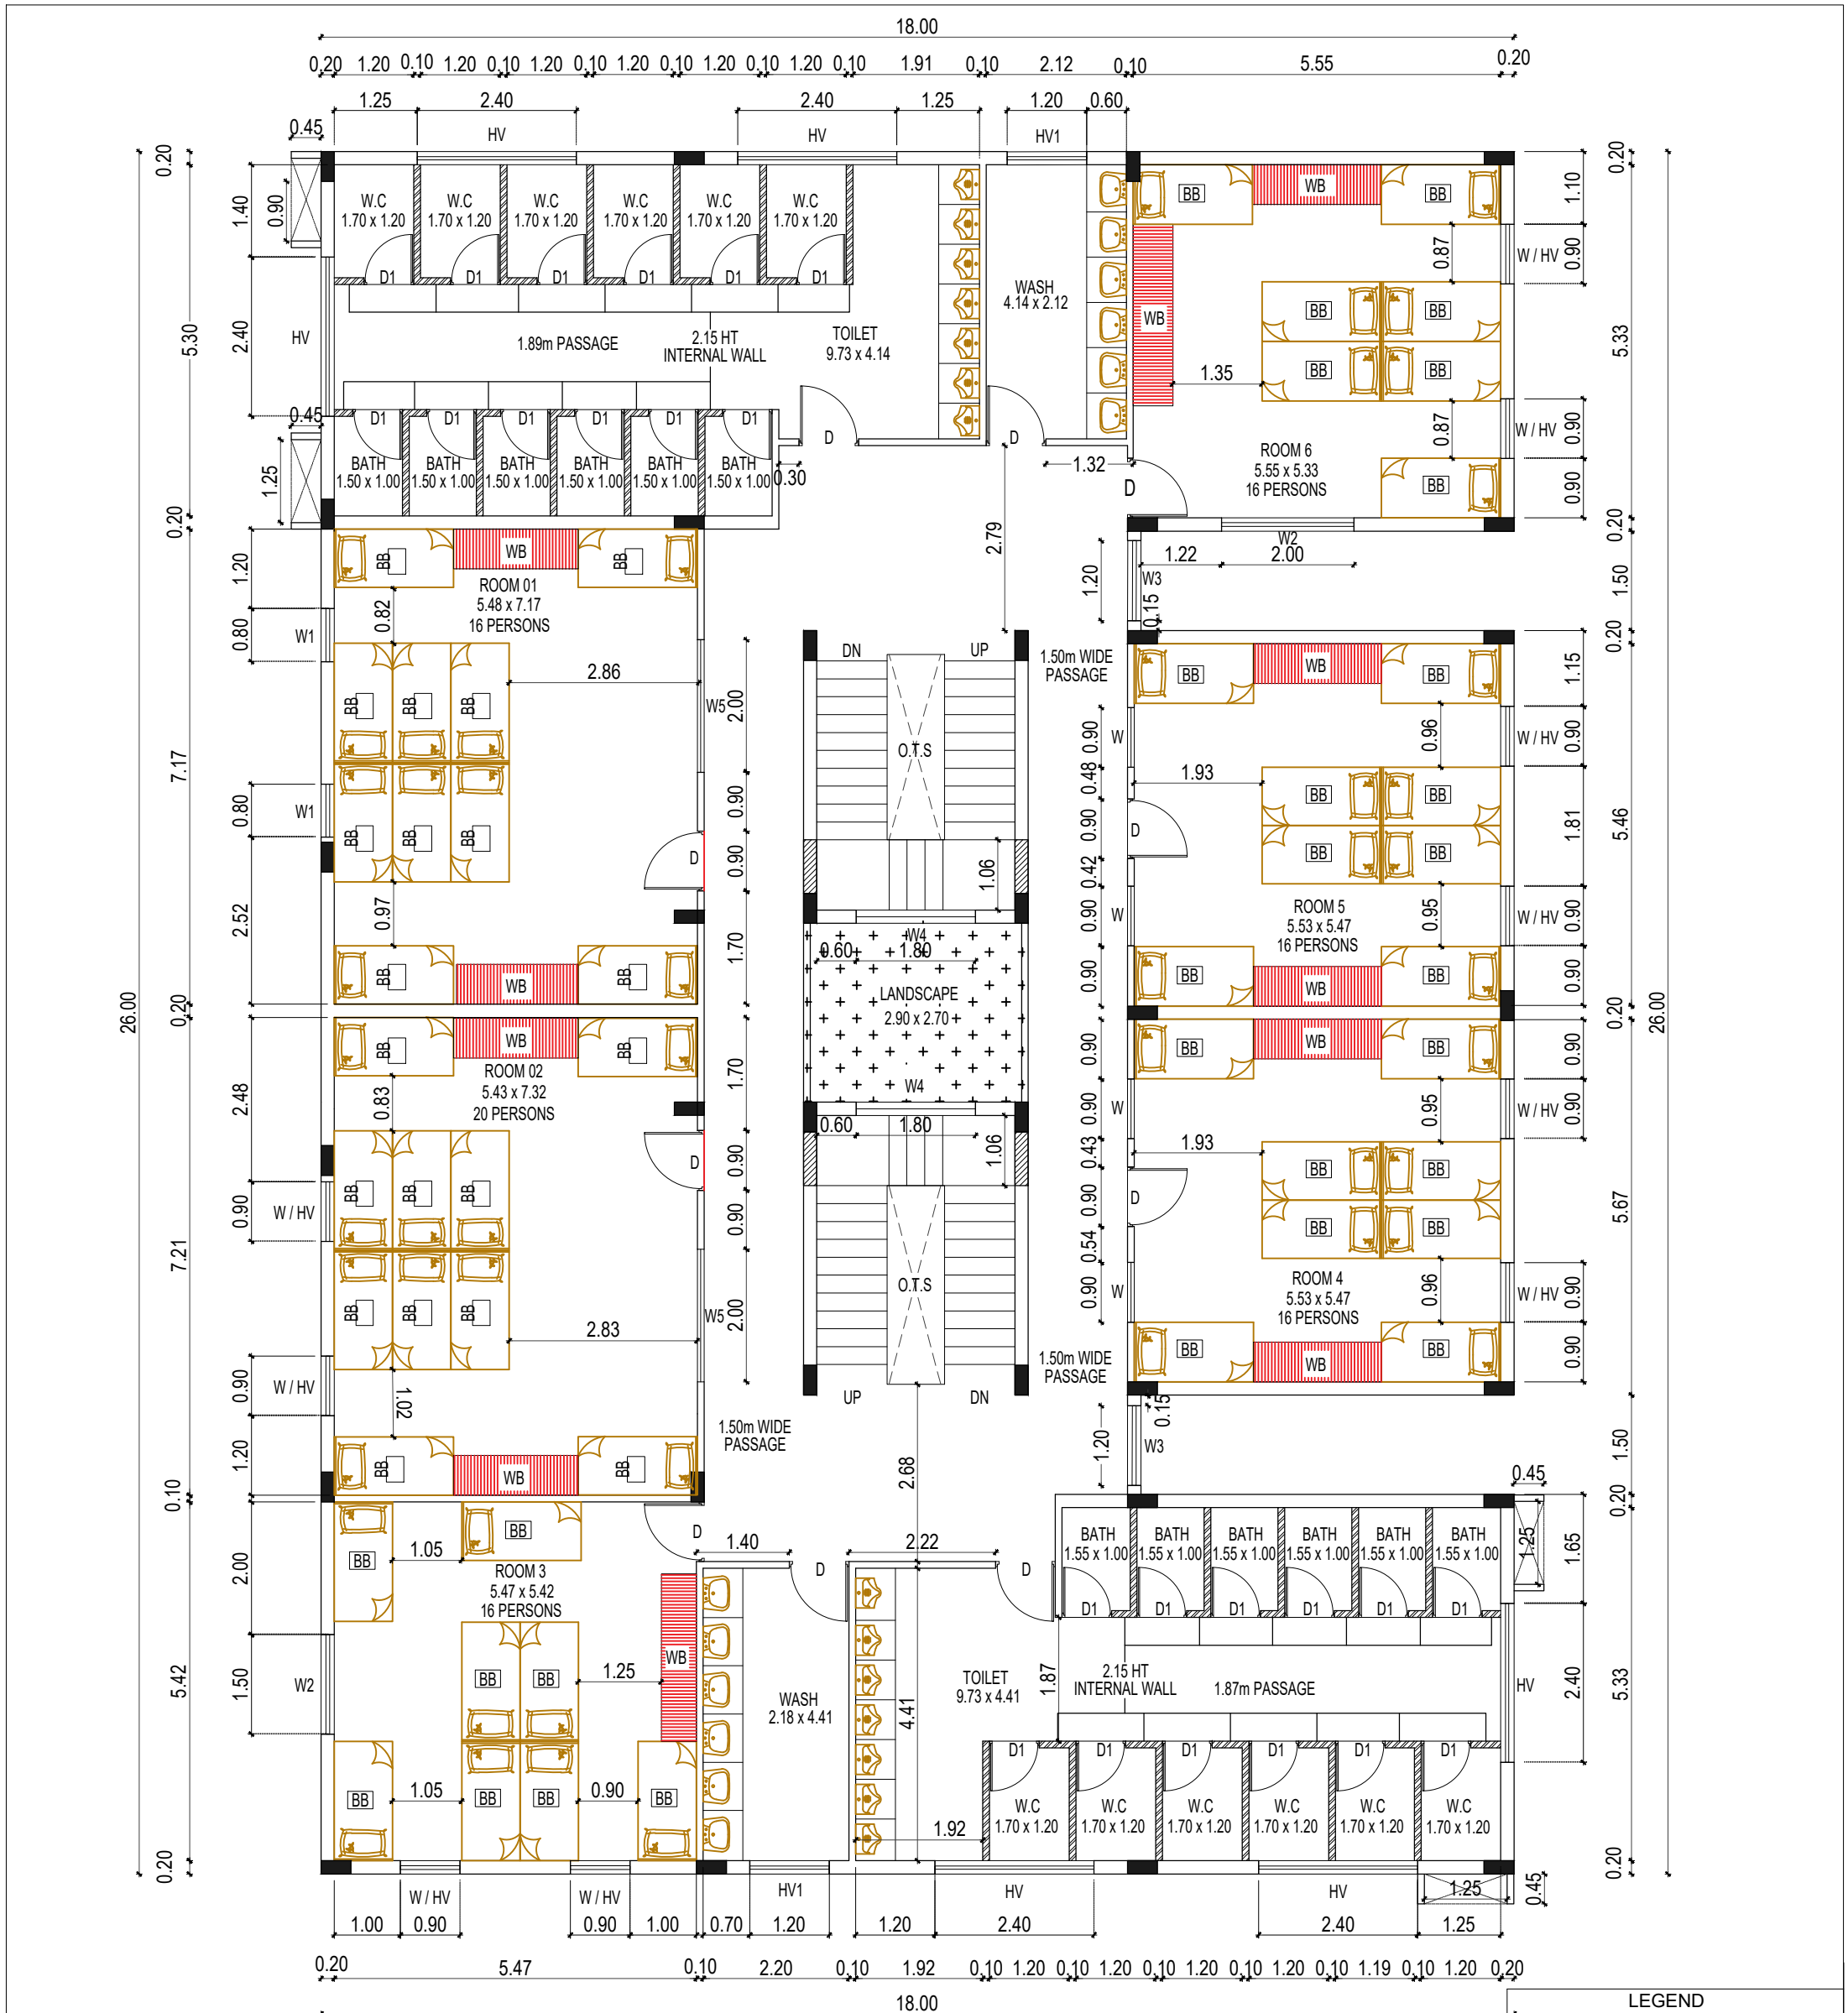


TYPICAL I,II FLOOR PLAN

ALL DIMENSIONS ARE IN METERS

LEGEND				
SCHEDULE OF JOINERIES				
TYPE	DESCRIPTION	SIZE	SILL LVL	NOS
D	DOOR	0.90 - 2.10	-	10
D1	DOOR	0.75 - 2.10	-	24
W	WINDOW	0.90 - 2.10	0.900	17
W1	WINDOW 1	0.80 - 2.10	0.900	02
W2	WINDOW 2	1.50 - 2.10	0.900	02
W3	WINDOW 3	1.20 - 2.10	0.900	02
W4	WINDOW 4	1.80 - 2.10	0.900	02
W5	WINDOW 5	2.00 - 2.10	0.900	02
HV	H.VENTILATOR	2.40 - 0.60	1500	06
HV1	H.VENTILATOR	1.20 - 0.60	1500	02

				STAGE:	DETAIL DRAWING			ARCHITECT	AUDISESHAIAH & SONS ARCHITECTS, ENGINEERS & PROJECT MANAGEMENT CONSULTANTS 38/74, BAZULLAH ROAD, MASS TOWER, FIRST FLOOR, T. NAGAR, CHENNAI - 600 017. TEL: + 91 44 28344962/857	
				DRAWN BY:	LAKSHMI	DESIGN BY:	VETRI			
NOTE : ALL DIMENSIONS ARE IN METERS				CHECKED BY:	VENKAT	APPROVED BY:	VENKAT			
REV. NO	DATE	DESCRIPTION OF THE REVISIONS	REV. BY	PROJECT NO:	2023 005	DATE:	25.01.23			
REVISIONS				BLDG/BLOCK:	LABOUR QUATERS BUILDING					
PURPOSE OF RELEASE								THIS DRAWING IS THE SOLE PROPERTY OF AUDISESHAIAH & SONS. IT'S USE FOR ANY PURPOSE OTHER THAN THAT MENTIONED IS TO BE DONE ONLY AFTER PRIOR APPROVAL.		
PRELIMINARY DRAWING				CLIENT:	SREE GUPTA BHAVAN					
CURRENT REV:										
R0		DRAWING NO:								
		A - 2		SITE AT:	TIRUPORUR					

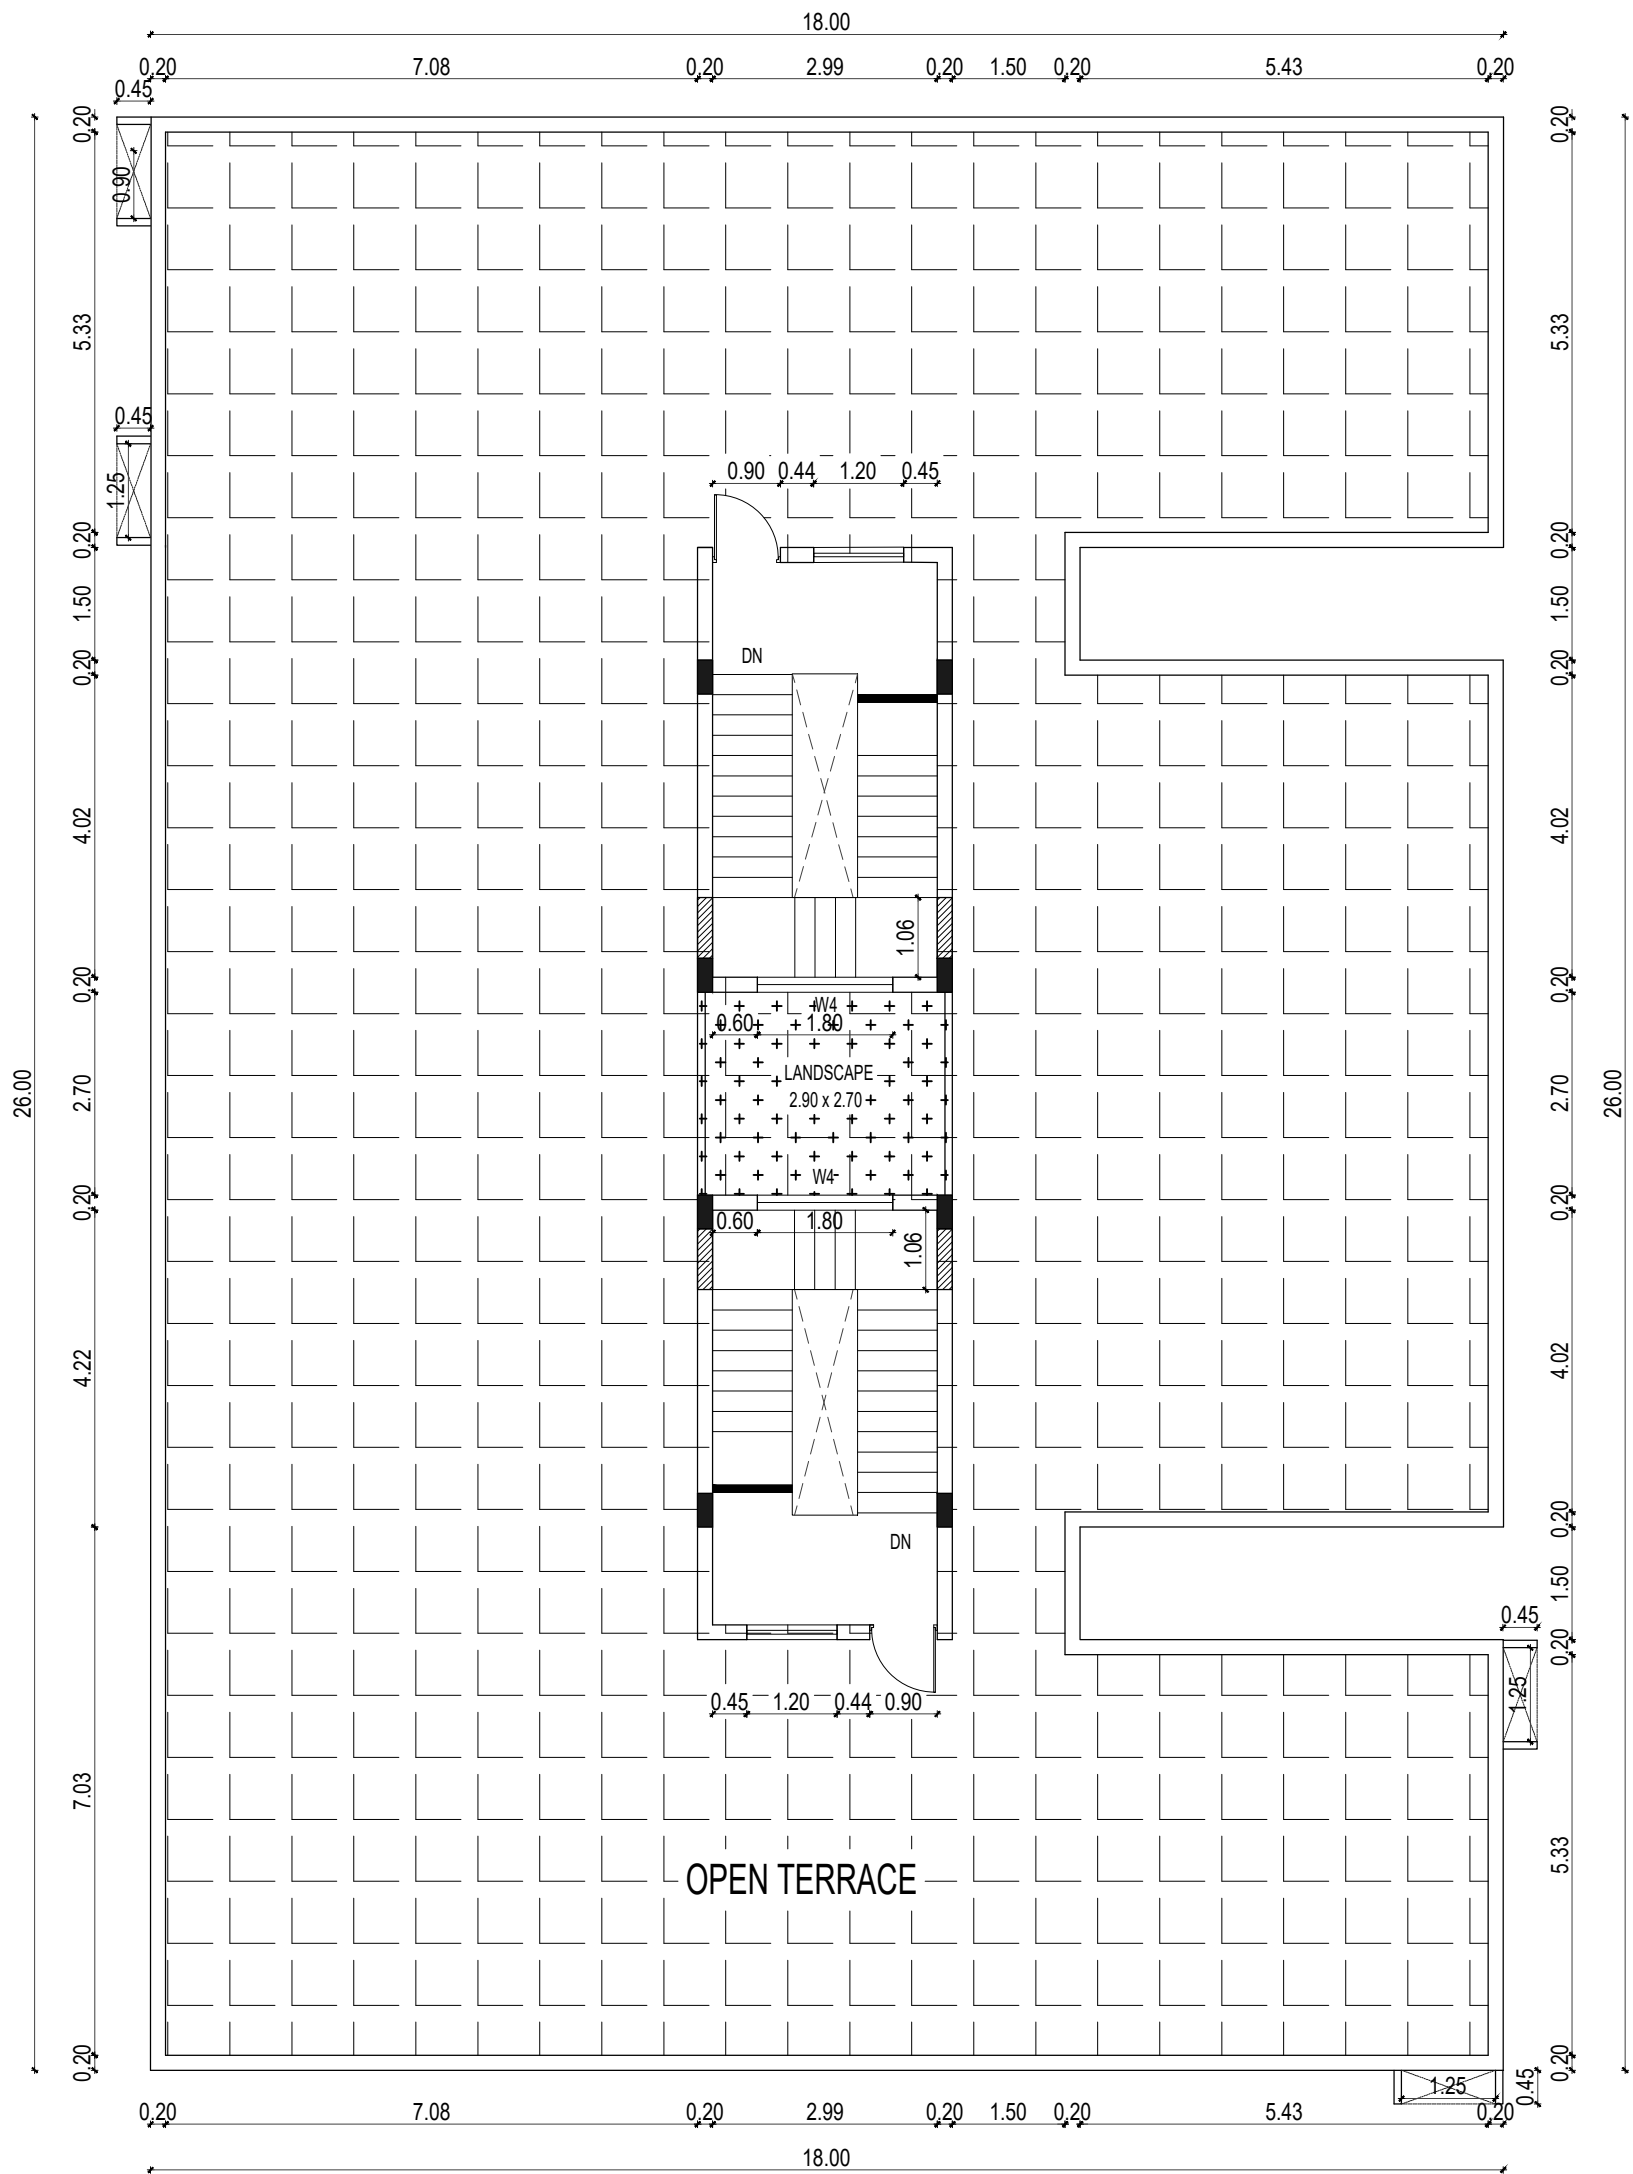

TERRACE FLOOR PLAN

ALL DIMENSIONS ARE IN METERS


LEGEND				
SCHEDULE OF JOINERIES				
TYPE	DESCRIPTION	SIZE	SILL LVL	NOS
D	DOOR	0.750 - 2.100	-	02
W1	WINDOW 1	1.500 - 2.100	0.900	02
W2	WINDOW 2	1.800 - 2.100	0.900	02

				STAGE:	DETAIL DRAWING		
				DRAWN BY:	LAKSHMI	DESIGN BY:	VETRI
NOTE : ALL DIMENSIONS ARE IN METERS				CHECKED BY:	VENKAT	APPROVED BY:	VENKAT
REV. NO	DATE	DESCRIPTION OF THE REVISIONS	REV. BY	PROJECT NO:	2023 005	DATE:	25.01.23
REVISIONS				BLDG/BLOCK:	LABOUR QUATERS BUILDING		
PURPOSE OF RELEASE				CLIENT:	SREE GUPTA BHAVAN		
PRELIMINARY DRAWING				SITE AT:	TIRUPORUR		
CURRENT REV:		DRAWING NO:					
R0		A - 2					



MASS TOWER,
FIRST FLOOR, T. NAGAR,
CHENNAI - 600 017.
TEL: + 91 44 28344962/857


THIS DRAWING IS THE SOLE PROPERTY OF AUDISESHAIAH & SONS. ITS USE FOR ANY PURPOSE OTHER THAN THAT MENTIONED IS TO BE DONE ONLY AFTER PRIOR APPROVAL.

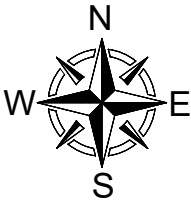

PROJECT 3



CLIENT NAME : MR.BABU
LOCATION : BEACH PARK

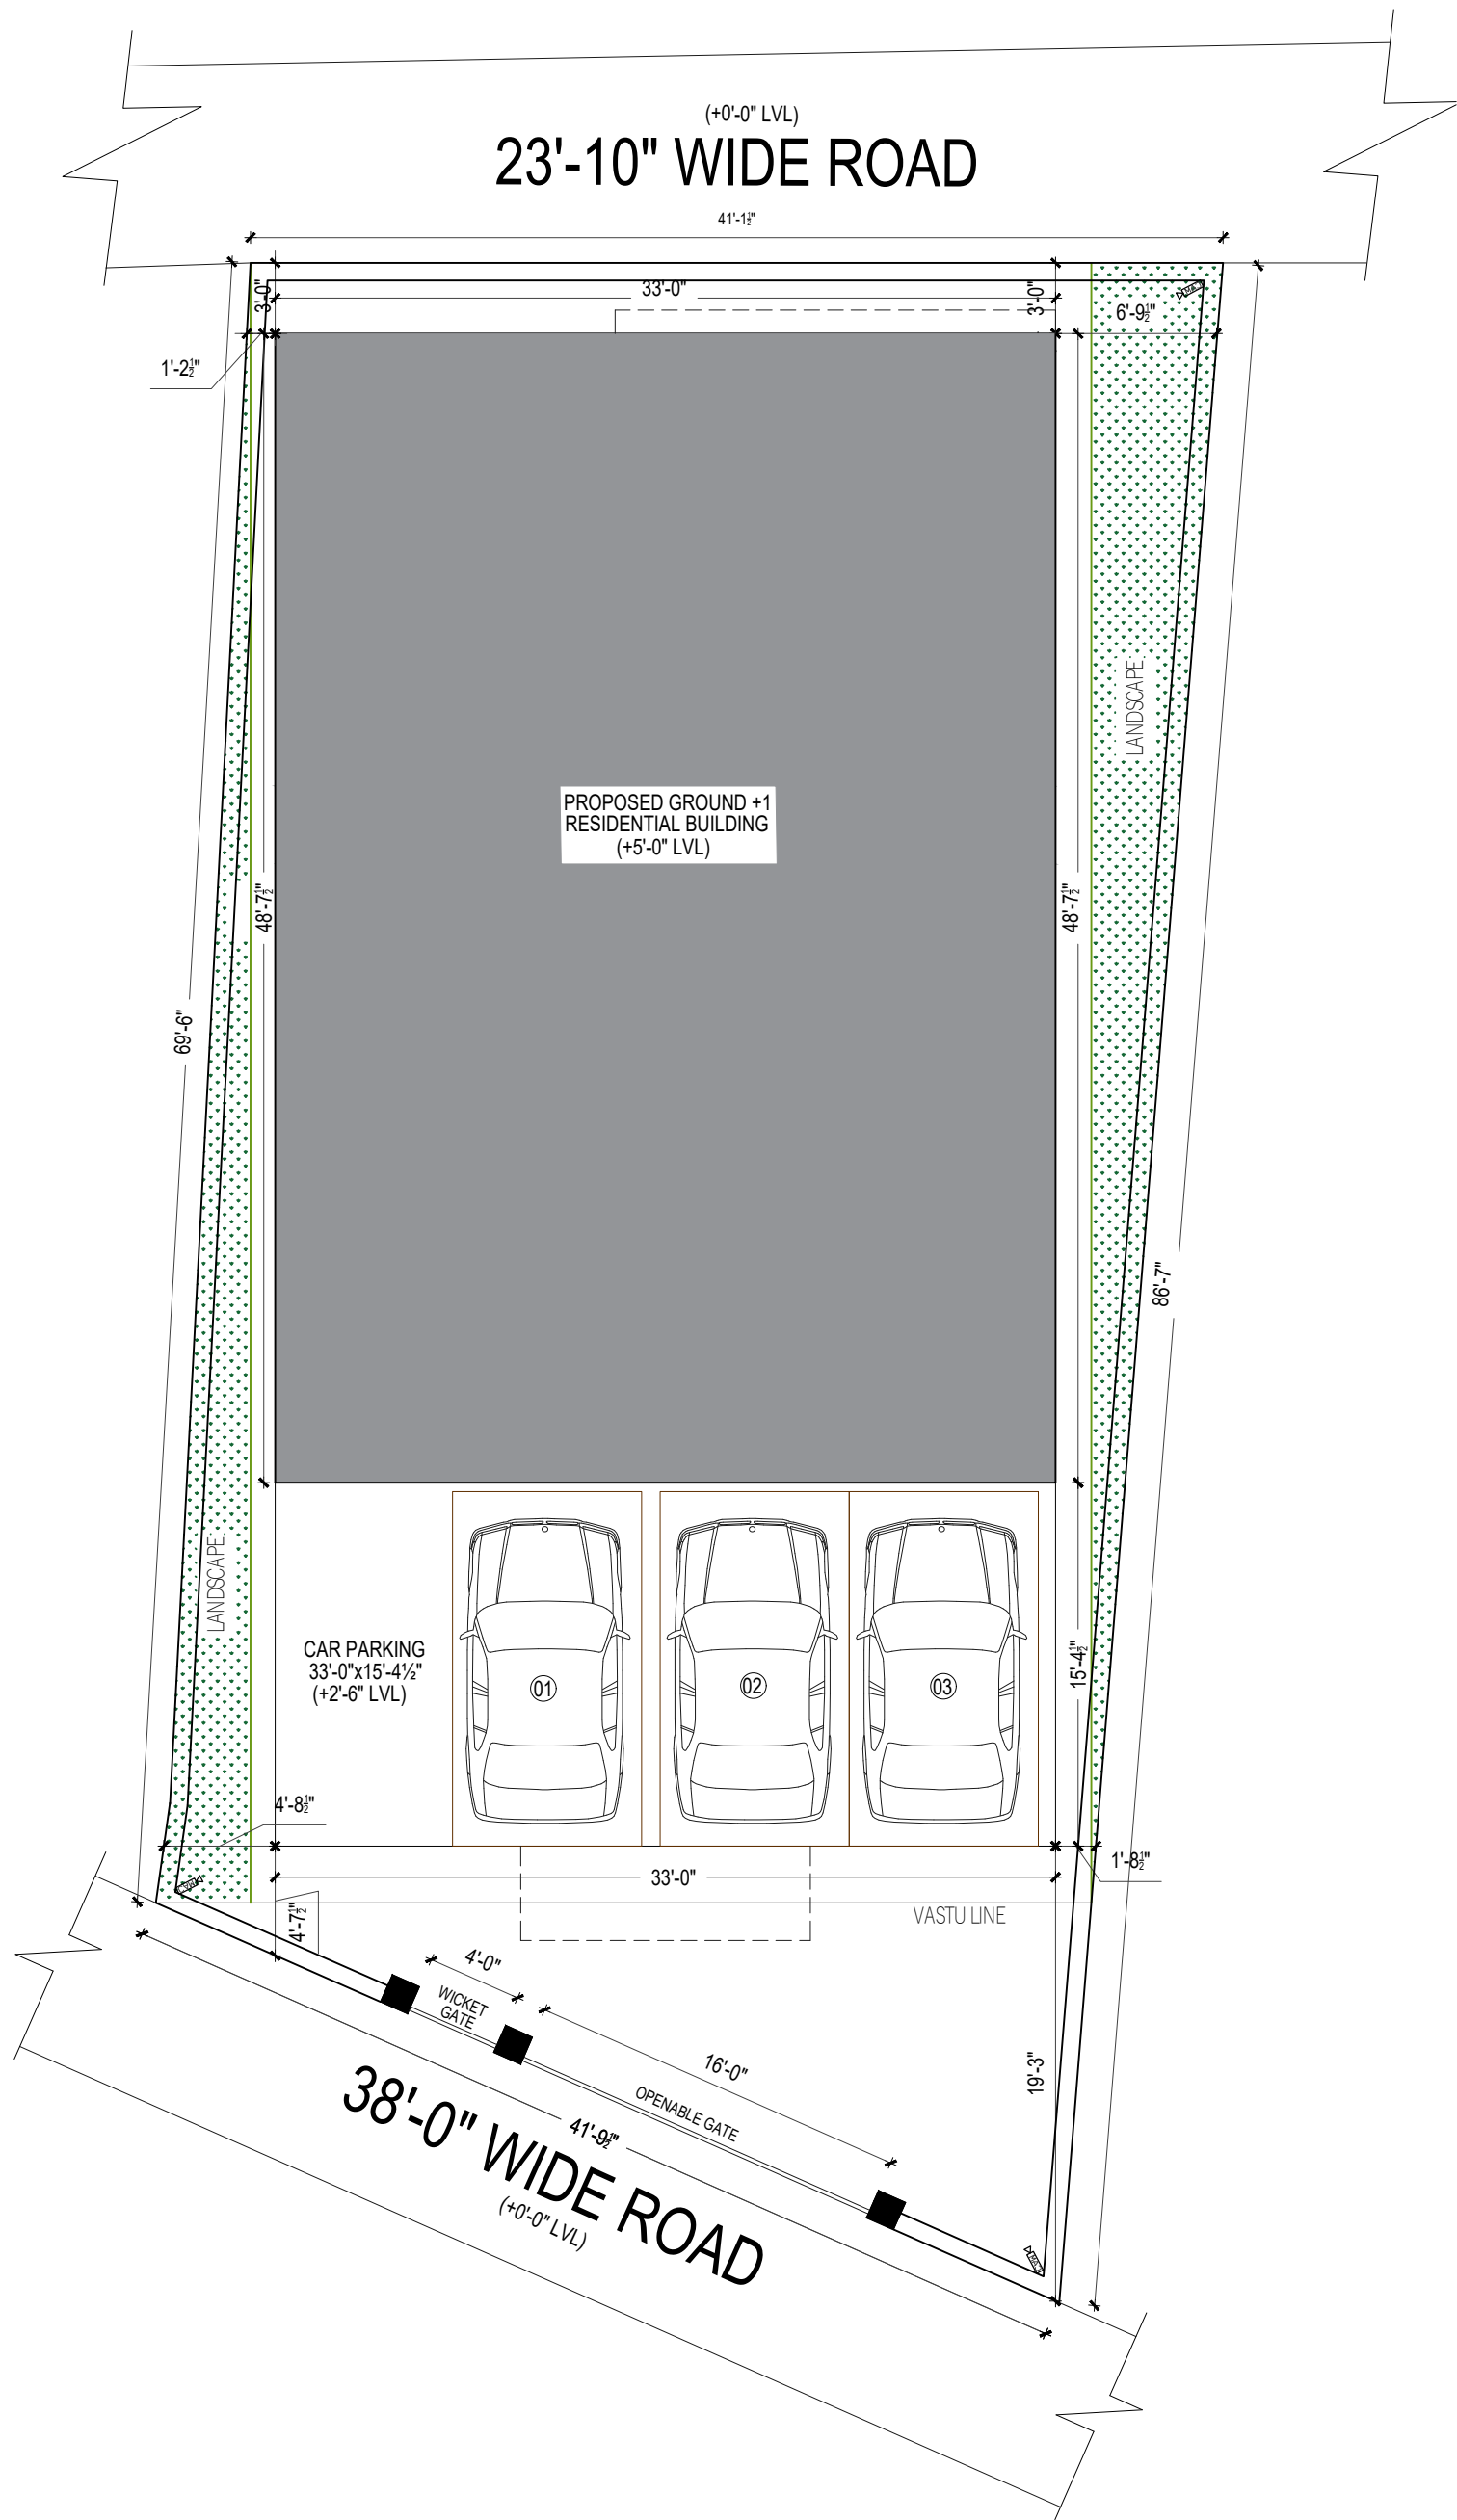


REV NO	DATE	REVISIONS	REV BY
REVISIONS			

THIS DRAWING IS THE SOLE PROPERTY OF AUDISESHAIAH AND SONS IT'S USE FOR ANYPURPOSE OTHER THAN THAT MENTIONED IS TO BE DONE ONLY AFTER PRIOR APPROVAL.

X:\07 _INTERN FILES\2023 BATCH\LAKSHMI\25-BABU-BEACHPARK\DETAIL,ELEC , ST.SEC & PLUMBING - 15-04-2023.dwg

- NOTES:**
- 1.ALL DIMENSIONS ARE IN FEET AND INCHES
 2. THIS DRAWING IS TO BE READ AND NOT SCALED.
 3. THE DRAWING IS A COPYRIGHT AND PROPERTY OF THE ARCHITECT, IS NOT TO BE PRODUCED, HANDED OVER TO THE THIRD PARTY OR USED FOR ANY OTHER PURPOSE OTHER THAN FOR WHICH IT IS INTENDED.
 4. ALL DIMENSIONS SHALL BE VERIFIED ON SITE PRIOR TO START OF WORK, ANY DISCREPANCY SHALL BE BROUGHT TO THE NOTICE OF THE ARCHITECT.

SCALE : NTS		NORTH	
SHEET NO: A1			
CLIENT	MR.BABU		
SITE AT	BEACH PARK		
FLOOR	SITE PLAN		
CURRENT REV:	PURPOSE OF RELEASE		
	GOOD FOR CONSTRUCTION		
STAGE	DETAIL DRAWING		
DESIGN BY	NALINI		
DRAWN BY	LAKSHMI LAAVANYA		
CHECKED BY	VETRI		
APPROVED BY	VENKAT		
PROJECT NO	2022041		
BLDF/BLOCK	RESIDENTIAL BUILDNG		
DATE	15/04/2023		
ARCHITECT		AUDISESHAIAH & SONS ARCHITECTS, ENGINEERS AND PROJECT MANAGEMENT CONSULTANTS 38 ³ / ₄ BAZULLAH ROAD, MASS TOWER, FIRST FLOOR, T.NAGAR, CHENNAI - 600017 TEL - +91 44 28344962/287	
 AUDISESHAIAH &SONS			

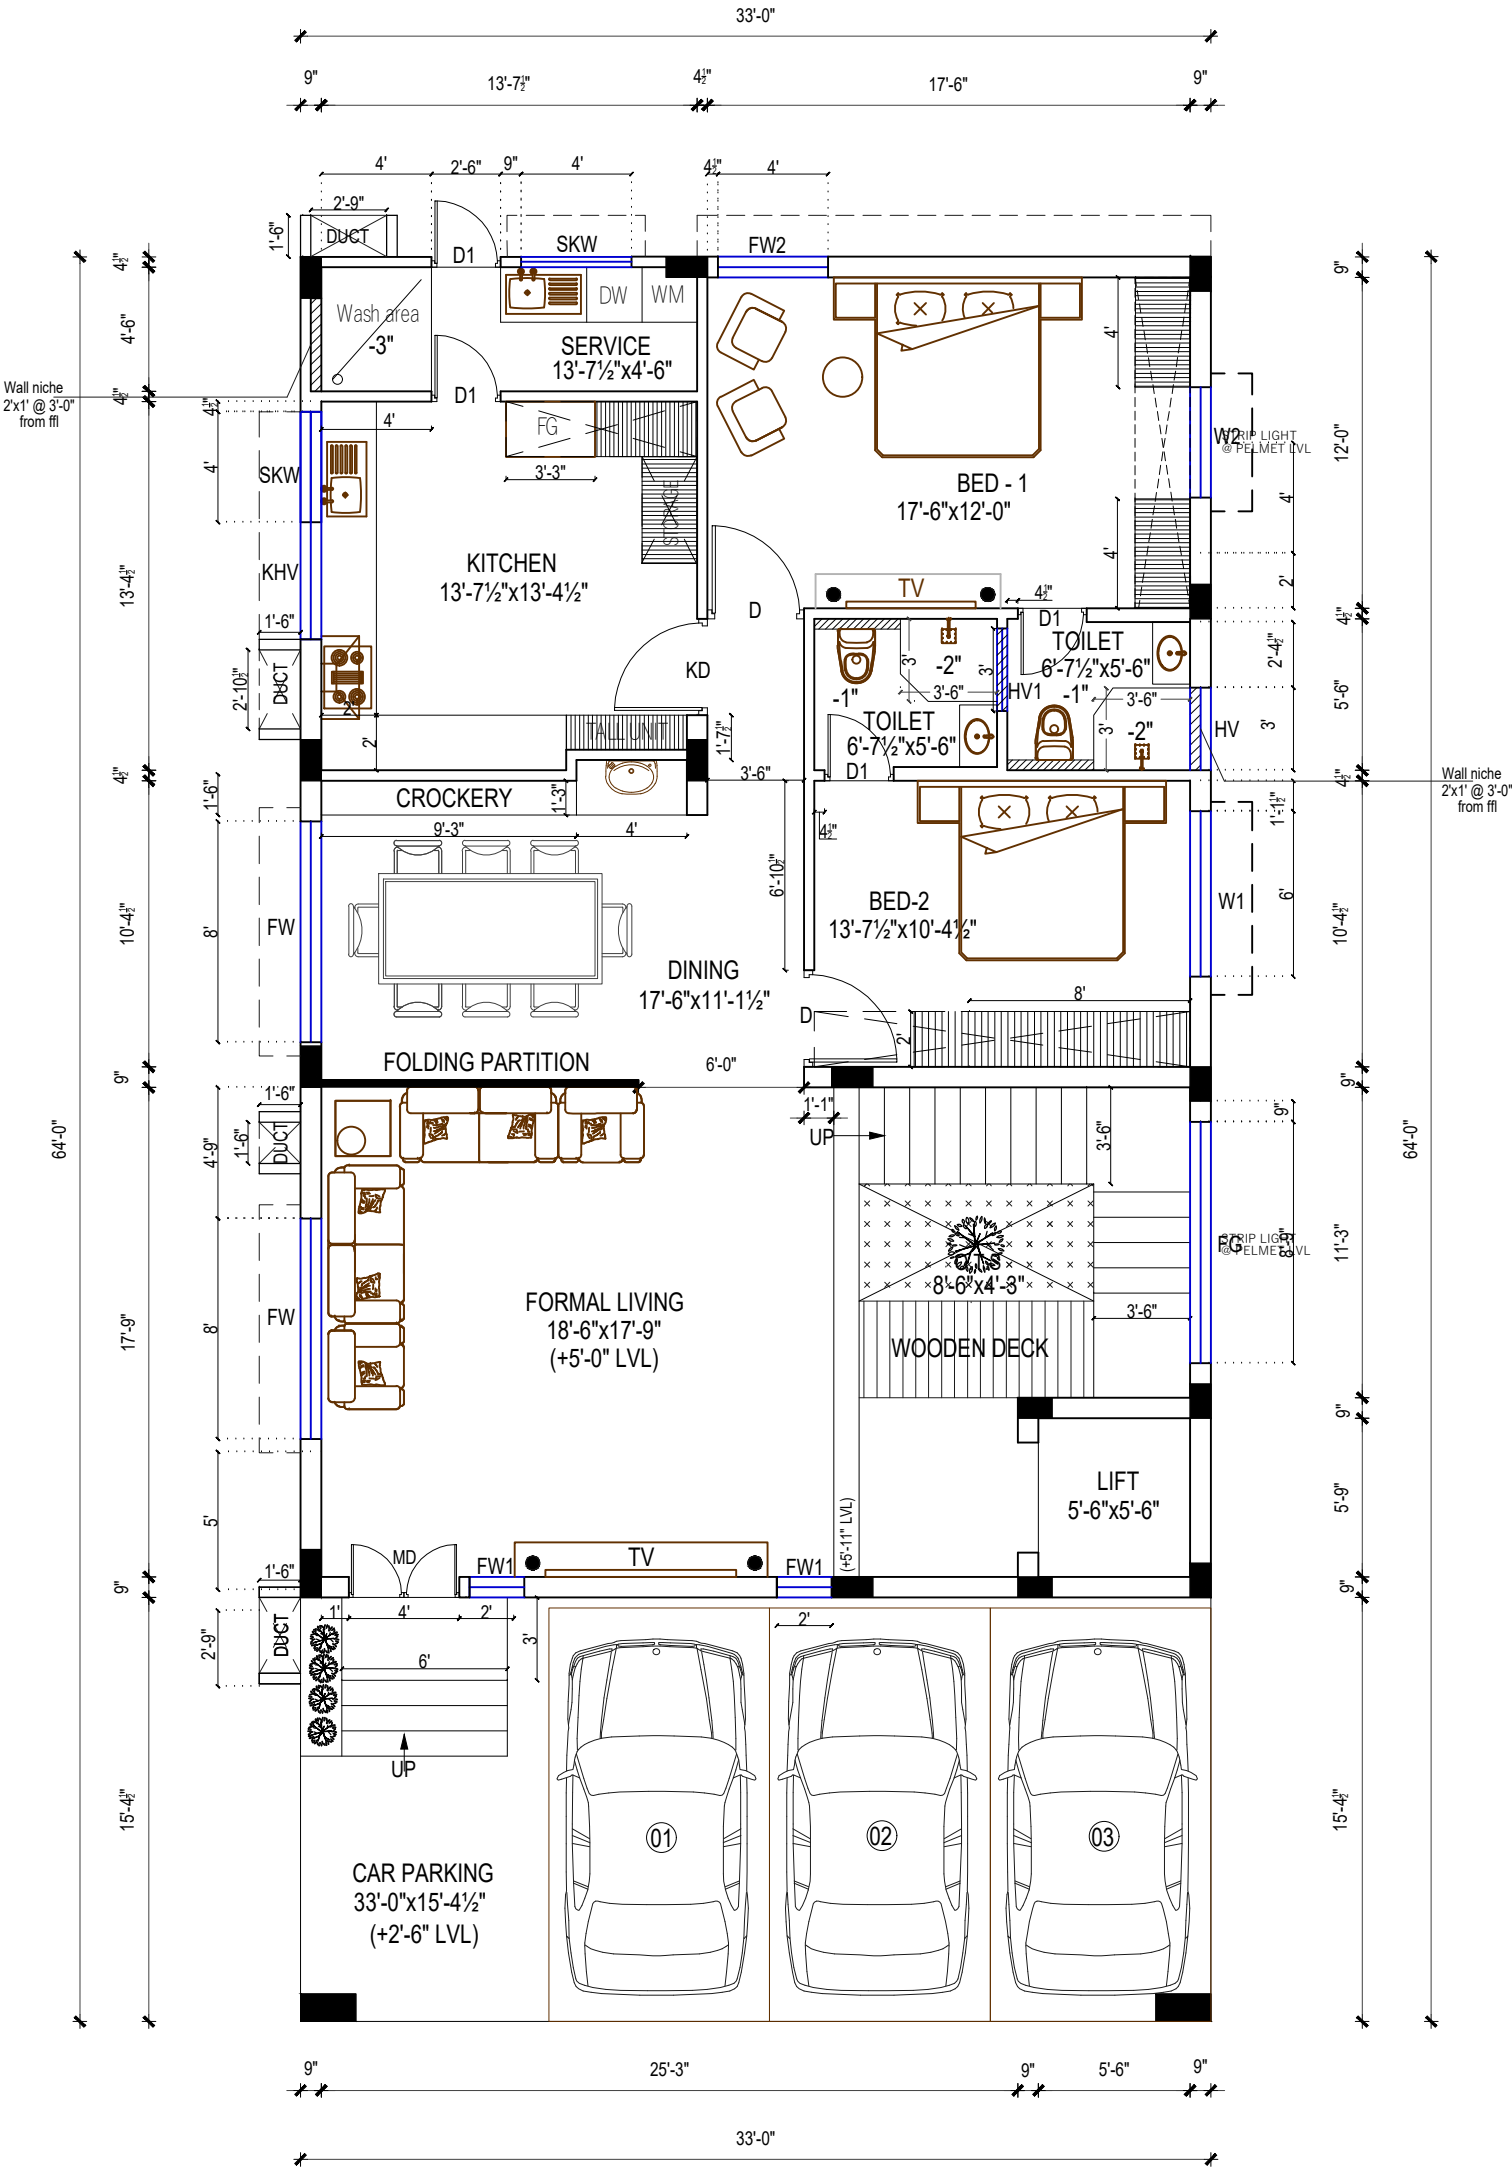

REV NO	DATE	REVISIONS	REV BY
REVISIONS			


THIS DRAWING IS THE SOLE PROPERTY OF AUDISESHAIAH AND SONS IT'S USE FOR ANYPURPOSE OTHER THAN THAT MENTIONED IS TO BE DONE ONLY AFTER PRIOR APPROVAL.

X:\07 _INTERN FILES\2023 BATCH\AKSHMI\25-BABU-BEACHPARK\DETAIL,ELEC , ST.SEC & PLUMBING - 15-04-2023.dwg

- NOTES:**
- 1.ALL DIMENSIONS ARE IN FEET AND INCHES
 2. THIS DRAWING IS TO BE READ AND NOT SCALED.
 3. THE DRAWING IS A COPYRIGHT AND PROPERTY OF THE ARCHITECT, IS NOT TO BE PRODUCED, HANDED OVER TO THE THIRD PARTY OR USED FOR ANY OTHER PURPOSE OTHER THAN FOR WHICH IT IS INTENDED.
 4. ALL DIMENSIONS SHALL BE VERIFIED ON SITE PRIOR TO START OF WORK, ANY DISCREPANCY SHALL BE BROUGHT TO THE NOTICE OF THE ARCHITECT.

[---] REPRESENTATION OF LOFT				
SCHEDULE OF JOINERIES				
TYPE	DESCRIPTION	SIZE	SILL LVL	NOS
MD	MAIN DOOR	4'-0"x8'-0"	-	01
D	DOOR	3'-6"x8'-0"	-	02
D1	DOOR	2'-6"x8'-0"	-	04
KD	KITCHEN DOOR	3'-6"x8'-0"	-	01
FG	FIXED GLASS	8'-9"x B.B	3'-0"	01
FW1	FRENCH WINDOW 1	2'-0"x7'-0"	1'-0"	02
FW2	FRENCH WINDOW 2	4'-0"x7'-0"	1'-0"	01
FW	FRENCH WINDOW	8'-0"x7'-0"	1'-0"	02
W1	WINDOW	6'-0"x5'-0"	3'-0"	01
W2	WINDOW	4'-0"x5'-0"	3'-0"	01
SKW	SLIDING WINDOW	4'-0"x4'-0"	4'-0"	02
HV	HIGH VENTILATOR	3'-0"x2'-0"	8'-0"	01
HV1	HIGH VENTILATOR	3'-0"x8'-0"	8'-0"	01
KHV	KIT.HIGH VENTILATOR	8'-3"x3'-0"	8'-0"	01
[---] SUNSHADE 18" PROJECTION				
NOTE: 8'-0" LINTEL LEVEL				

SCALE : NTS		
SHEET NO: A2		
		NORTH
CLIENT	MR.BABU	
SITE AT	BEACH PARK	
FLOOR	GROUND FLOOR PLAN	
CURRENT REV:	PURPOSE OF RELEASE	
	GOOD FOR CONSTRUCTION	
STAGE	DETAIL DRAWING	
DESIGN BY	NALINI	
DRAWN BY	LAKSHMI LAAVANYA	
CHECKED BY	VETRI	
APPROVED BY	VENKAT	
PROJECT NO	2022041	
BLDF/BLOCK	RESIDENTIAL BUILDNG	
DATE	15/04/2023	
ARCHITECT		AUDISESHAIAH & SONS ARCHITECTS, ENGINEERS AND PROJECT MANAGEMENT CONSULTANTS 38^{7/4} BAZULLAH ROAD, MASS TOWER, FIRST FLOOR, T.NAGAR, CHENNAI - 600017 TEL - +91 44 28344962/287
AUDISESHAIAH & SONS		

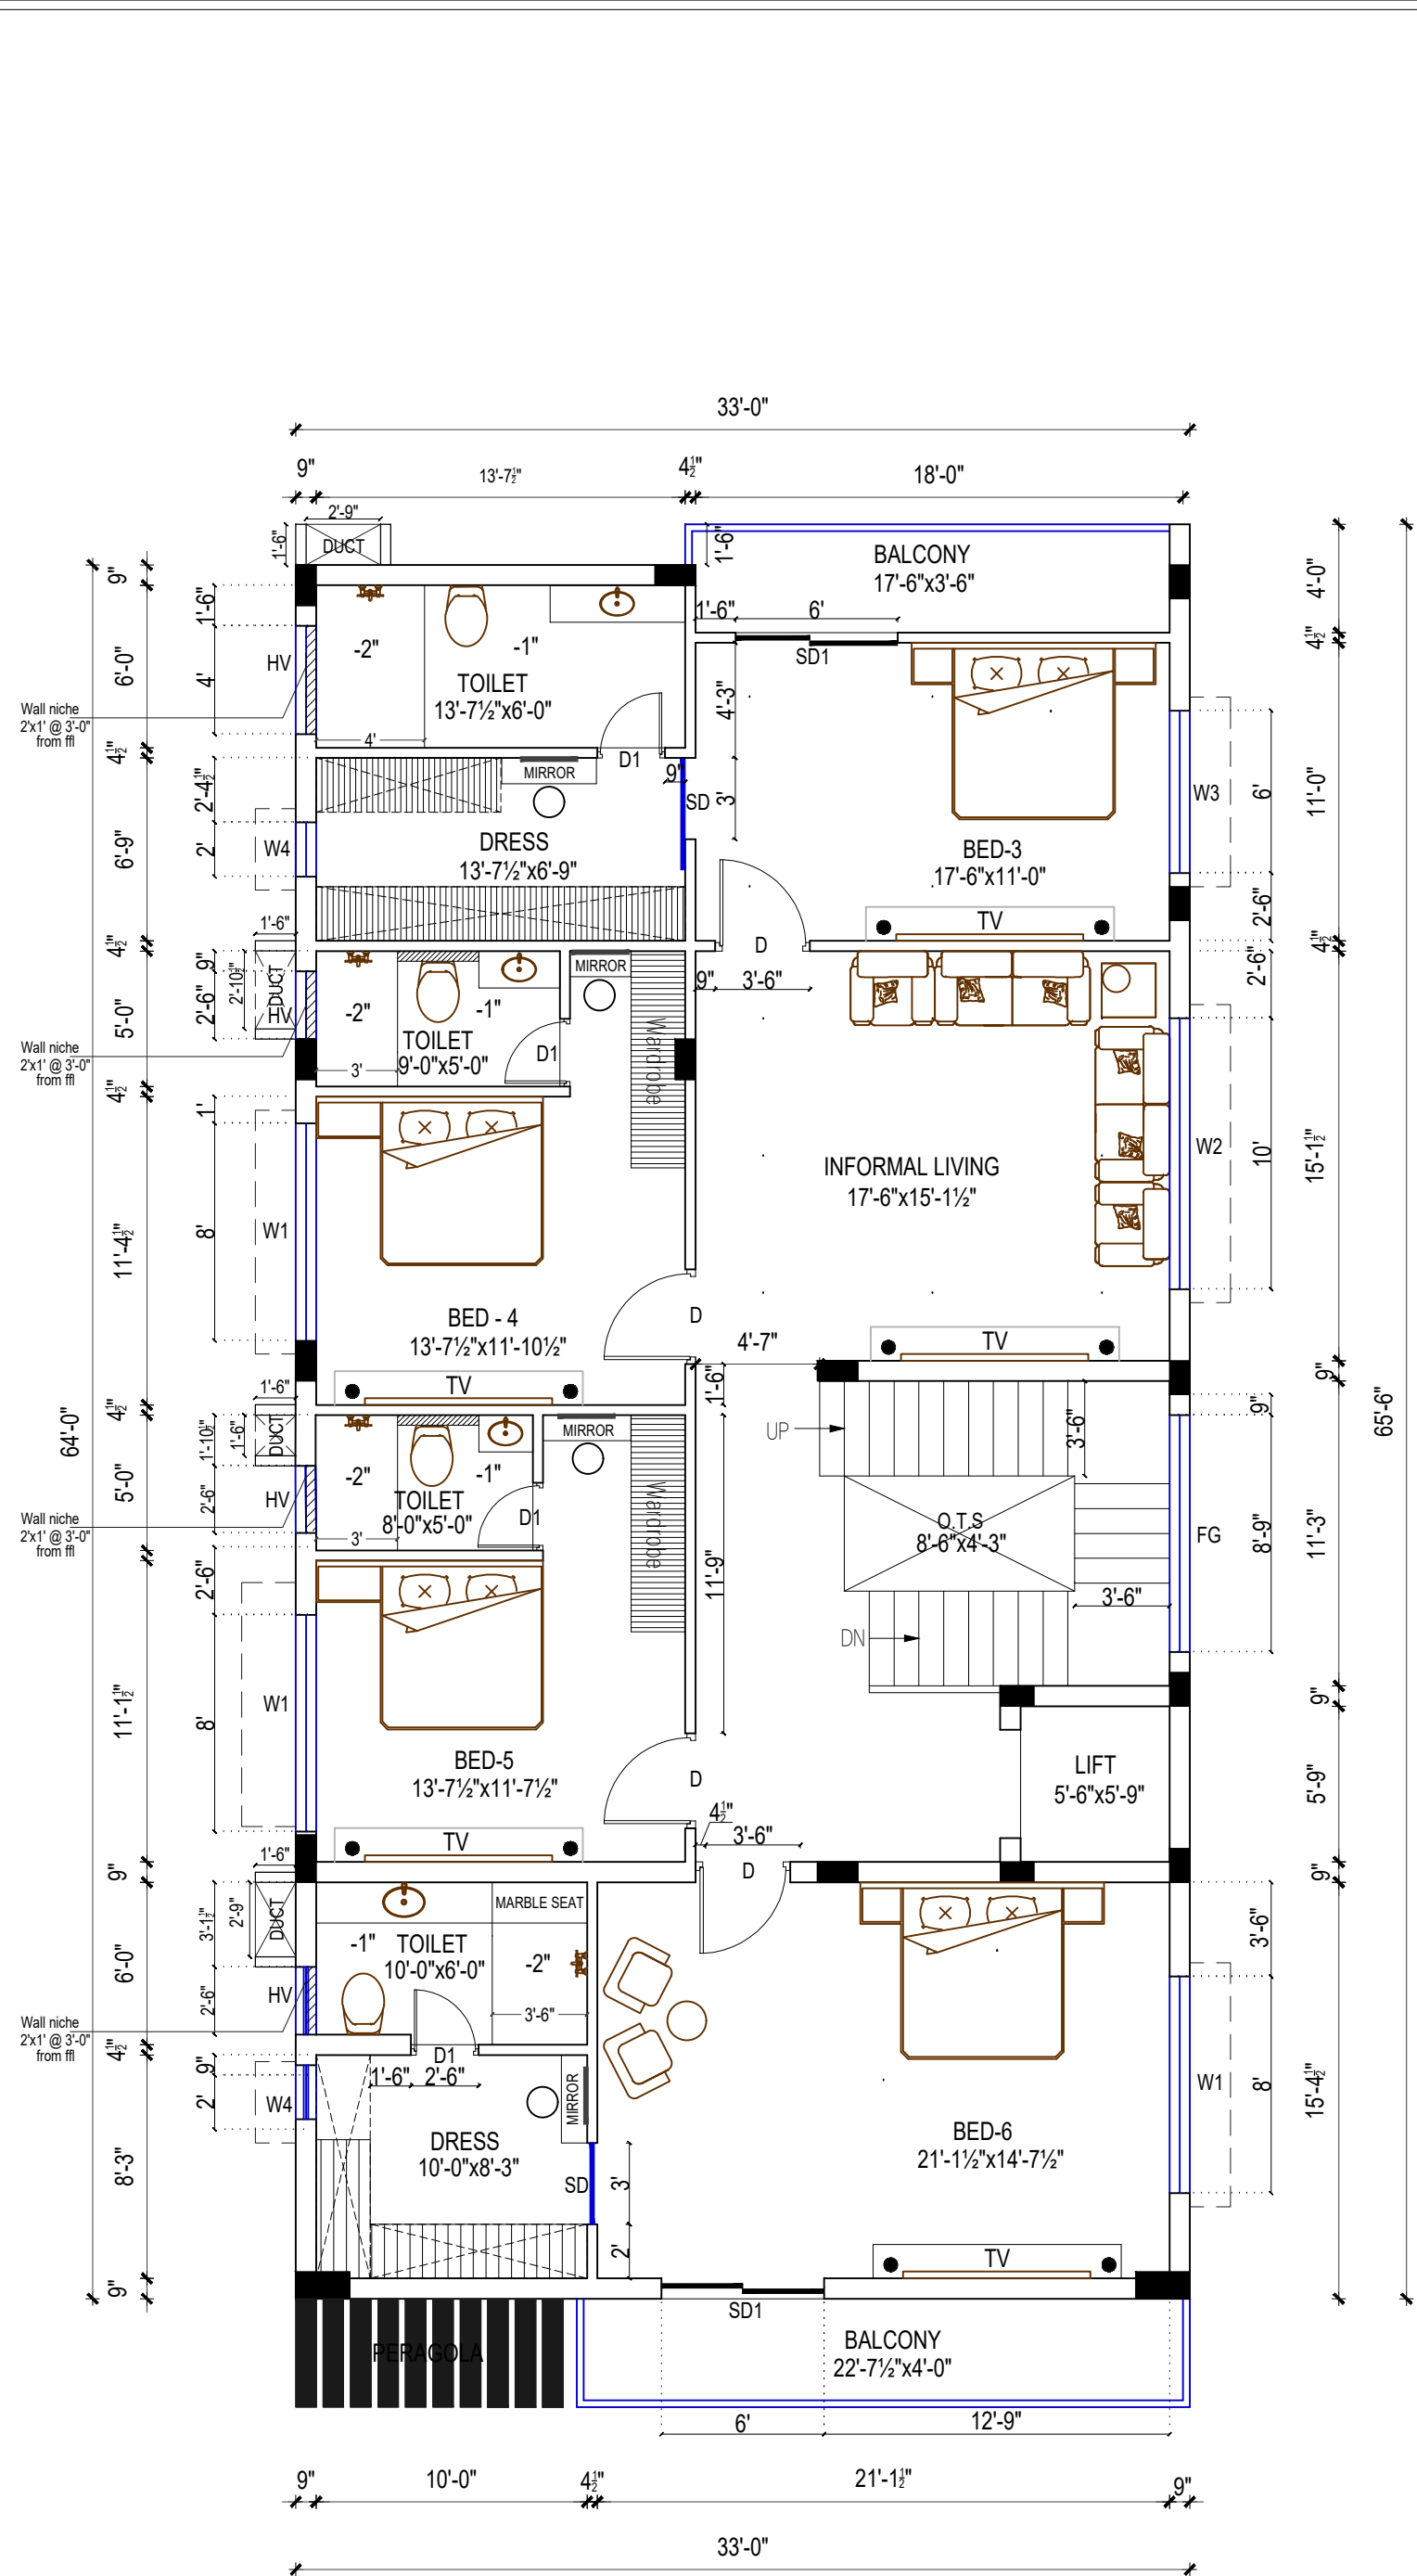

REV NO	DATE	REVISIONS	REV BY
REVISIONS			

THIS DRAWING IS THE SOLE PROPERTY OF AUDISESHAIAH AND SONS IT'S USE FOR ANYPURPOSE OTHER THAN THAT MENTIONED IS TO BE DONE ONLY AFTER PRIOR APPROVAL.

X:\07 _INTERN FILES\2023 BATCH\AKSHMI\25-BABU-BEACHPARK\DETAIL,ELEC , ST.SEC & PLUMBING - 15-04-2023.dwg

- NOTES:**
- 1.ALL DIMENSIONS ARE IN FEET AND INCHES
 2. THIS DRAWING IS TO BE READ AND NOT SCALED.
 3. THE DRAWING IS A COPYRIGHT AND PROPERTY OF THE ARCHITECT, IS NOT TO BE PRODUCED, HANDED OVER TO THE THIRD PARTY OR USED FOR ANY OTHER PURPOSE OTHER THAN FOR WHICH IT IS INTENDED.
 4. ALL DIMENSIONS SHALL BE VERIFIED ON SITE PRIOR TO START OF WORK, ANY DISCREPANCY SHALL BE BROUGHT TO THE NOTICE OF THE ARCHITECT.

[---] REPRESENTATION OF LOFT				
SCHEDULE OF JOINERIES				
TYPE	DESCRIPTION	SIZE	SILL LVL	NOS
D	DOOR	3'-6"x8'-0"	-	04
D1	DOOR	2'-6"x8'-0"	-	04
SD1	SLIDING DOOR	6'-0"x8'-0"	-	02
SD	SLIDING DOOR	3'-0"x8'-0"	-	02
W1	WINDOW	8'-0"x5'-0"	3'-0"	03
W2	WINDOW	10'-0"x5'-0"	3'-0"	01
W3	WINDOW	6'-0"x5'-0"	3'-0"	01
W4	WINDOW	2'-0"x5'-0"	3'-0"	02
HV	HIGH VENTILATOR	4'-0"x3'-0"	8'-0"	03
HV1	HIGH VENTILATOR	2'-6"x3'-0"	8'-0"	03
FG	FIXED GLASS	8'-9"x5'-0"	3'-0"	01
[---] SUNSHADE 18" PROJECTION				
NOTE : 8'-0" LINTEL LEVEL				

SCALE : NTS		
SHEET NO: A3		
		NORTH
CLIENT	MR.BABU	
SITE AT	BEACH PARK	
FLOOR	FISRT FLOOR PLAN	
CURRENT REV:	PURPOSE OF RELEASE	
	GOOD FOR CONSTRUCTION	
STAGE	DETAIL DRAWING	
DESIGN BY	NALINI	
DRAWN BY	LAKSHMI LAAVANYA	
CHECKED BY	VETRI	
APPROVED BY	VENKAT	
PROJECT NO	2022041	
BLDF/BLOCK	RESIDENTIAL BUILDNG	
DATE	15/04/2023	



AUDISESHAIAH & SONS


ARCHITECT

AUDISESHAIAH & SONS

AUDISESHAIAH & SONS

ARCHITECTS, ENGINEERS AND PROJECT MANAGEMENT CONSULTANTS

38 7/4 BAZULLAH ROAD,
MASS TOWER,
FIRST FLOOR, T.NAGAR,
CHENNAI - 600017
TEL - +91 44 28344962/287

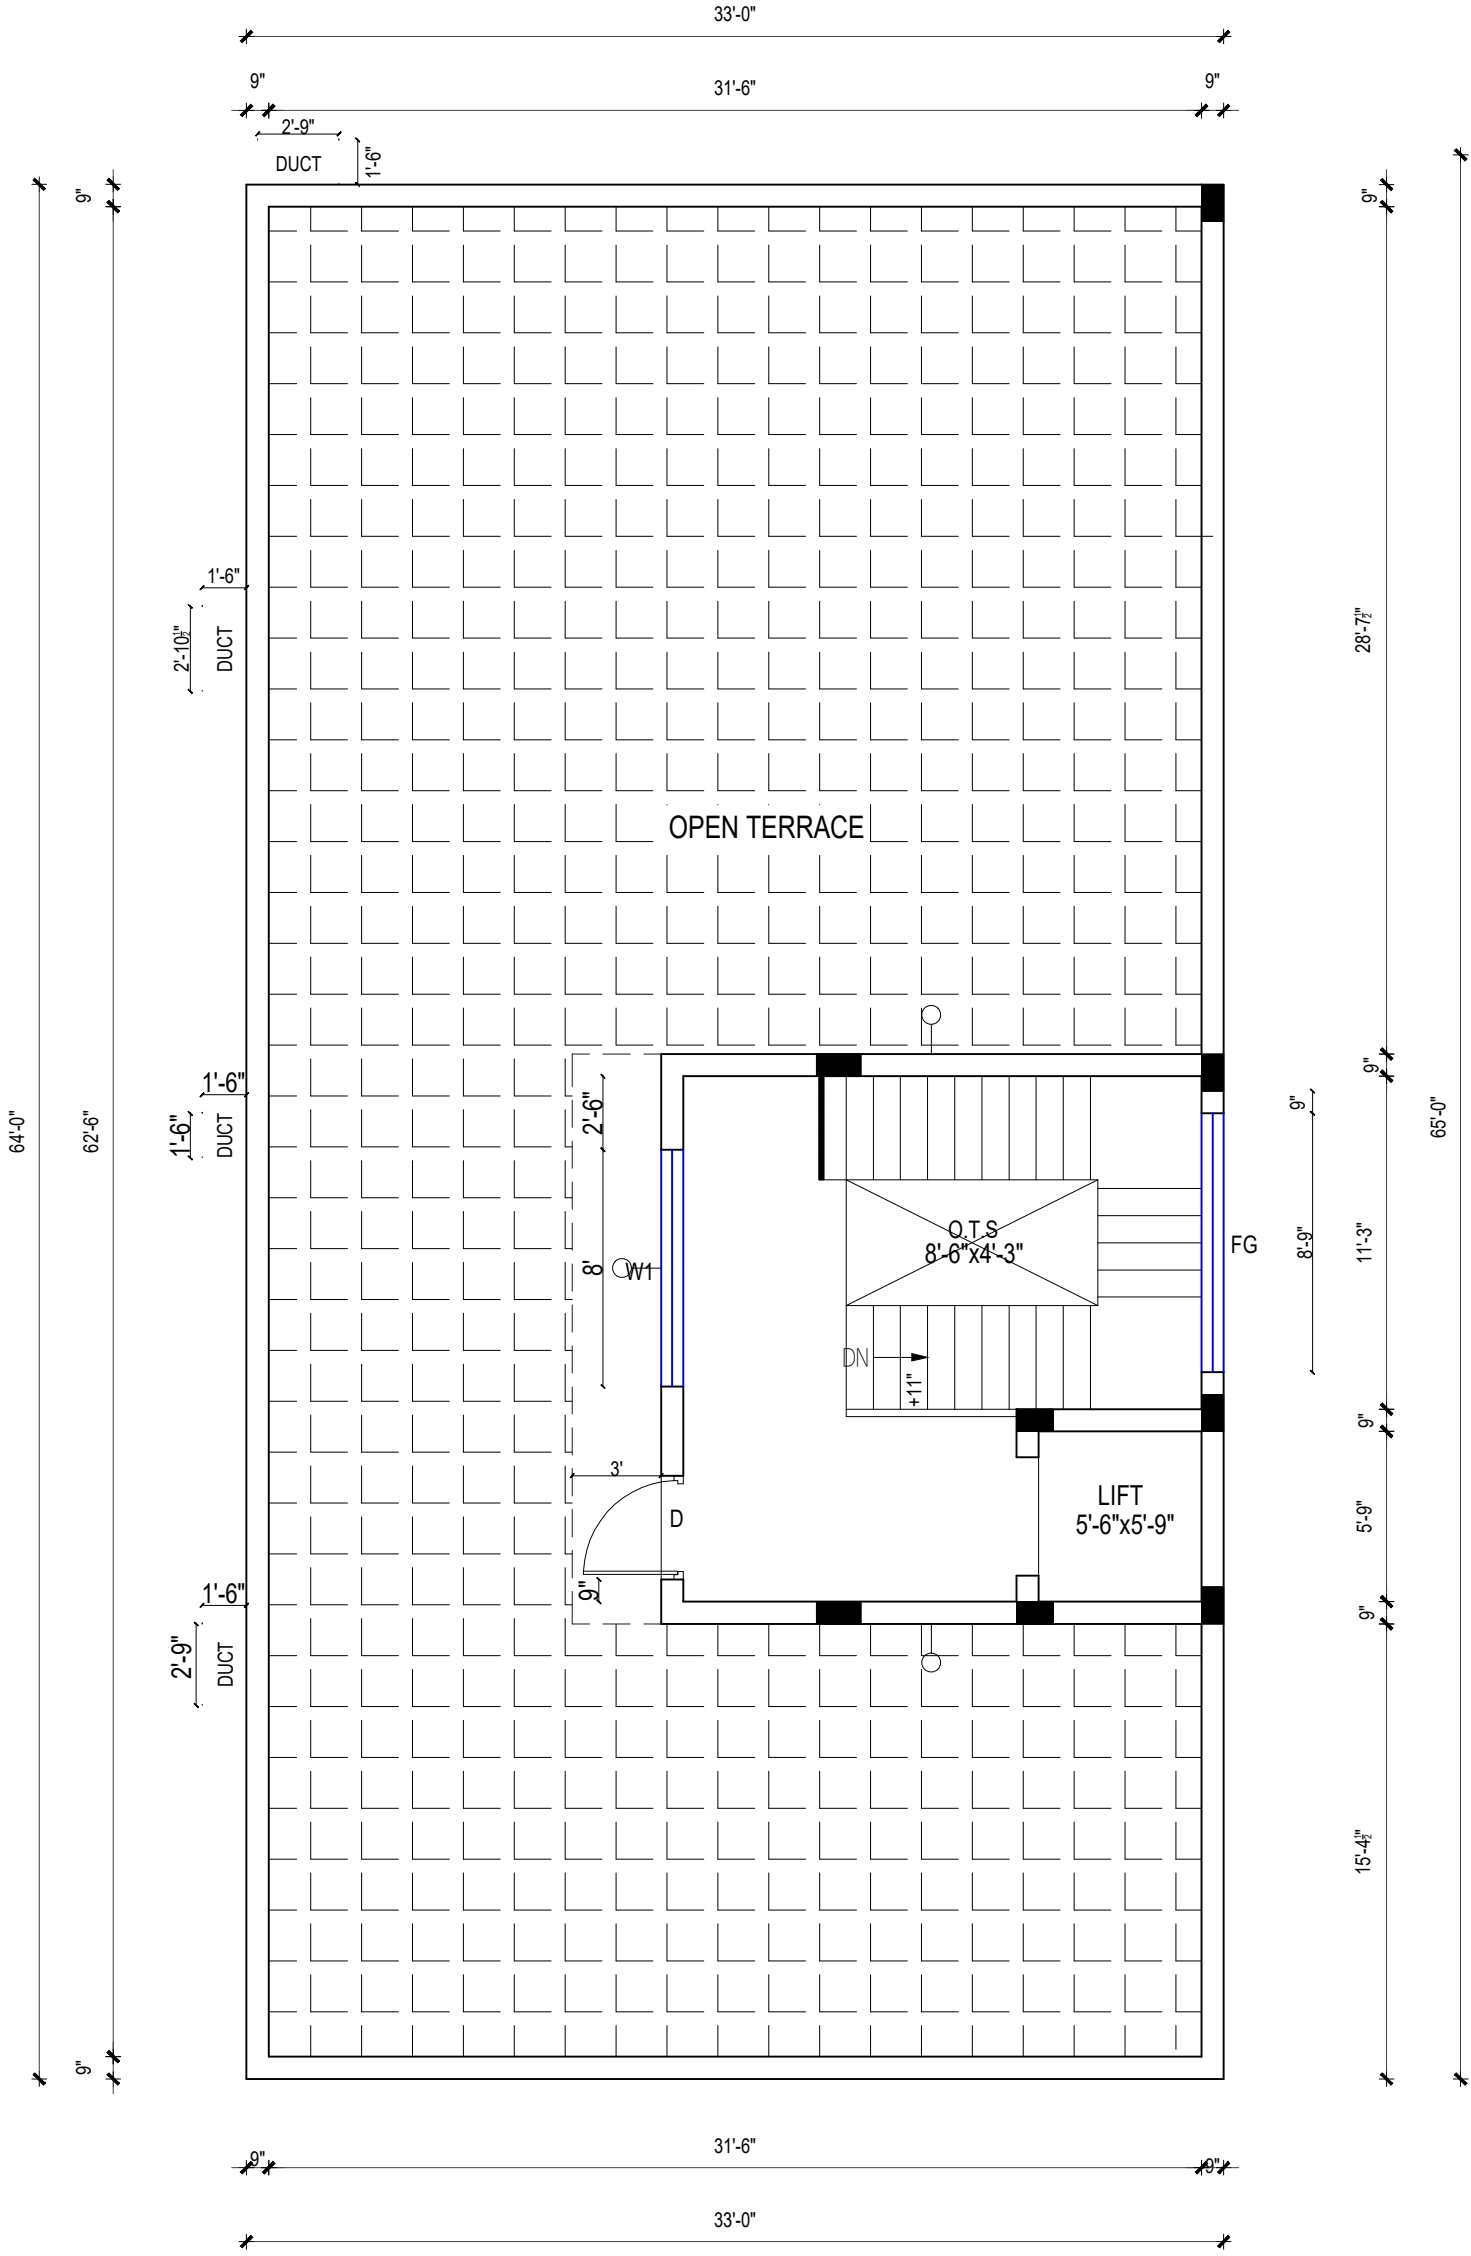

REV NO	DATE	REVISIONS	REV BY
		REVISIONS	

THIS DRAWING IS THE SOLE PROPERTY OF AUDISEHSHAI AH AND SONS IT'S USE FOR ANYPURPOSE OTHER THAN THAT MENTIONED IS TO BE DONE ONLY AFTER PRIOR APPROVAL.

X:\07 _INTERN FILES\2023 BATCH\LAKSHMI\25-BABU-BEACHPARK\DETAIL,ELEC , ST.SEC & PLUMBING - 15-04-2023.dwg

- NOTES:**
- 1.ALL DIMENSIONS ARE IN FEET AND INCHES
 - 2. THIS DRAWING IS TO BE READ AND NOT SCALED.
 - 3. THE DRAWING IS A COPYRIGHT AND PROPERTY OF THE ARCHITECT, IS NOT TO BE PRODUCED, HANDED OVER TO THE THIRD PARTY OR USED FOR ANY OTHER PURPOSE OTHER THAN FOR WHICH IT IS INTENDED.
 - 4. ALL DIMENSIONS SHALL BE VERIFIED ON SITE PRIOR TO START OF WORK, ANY DISCREPANCY SHALL BE BROUGHT TO THE NOTICE OF THE ARCHITECT.

SCHEDULE OF JOINERIES				
TYPE	DESCRIPTION	SIZE	SILL LVL	NOS
D	DOOR	3'-6"x8'-0"	-	01
FG	FIXED GLASS	8'-9"x4'-0"	3'-0"	01
W1	WINDOW	8'-0"x4'-0"	3'-0"	01

[- - - -] SUNSHADE 18" PROJECTION

NOTE : 8'-0" LINTEL LEVEL

SCALE : NTS		
SHEET NO: A4		
		NORTH
CLIENT	MR.BABU	
SITE AT	BEACH PARK	
FLOOR	TERRACE FLOOR PLAN	
CURRENT REV:	PURPOSE OF RELEASE	
	GOOD FOR CONSTRUCTION	
STAGE	DETAIL DRAWING	
DESIGN BY	NALINI	
DRAWN BY	LAKSHMI LAAVANYA	
CHECKED BY	VETRI	
APPROVED BY	VENKAT	
PROJECT NO	2022041	
BLDF/BLOCK	RESIDENTIAL BUILDNG	
DATE	15/04/2023	




AUDISESHAIH & SONS

AUDISEHSHAI AH & SONS

ARCHITECTS, ENGINEERS AND PROJECT MANAGEMENT CONSULTANTS

38 7/4 BAZULLAH ROAD, MASS TOWER, FIRST FLOOR, T.NAGAR, CHENNAI - 600017

TEL - +91 44 28344962/287

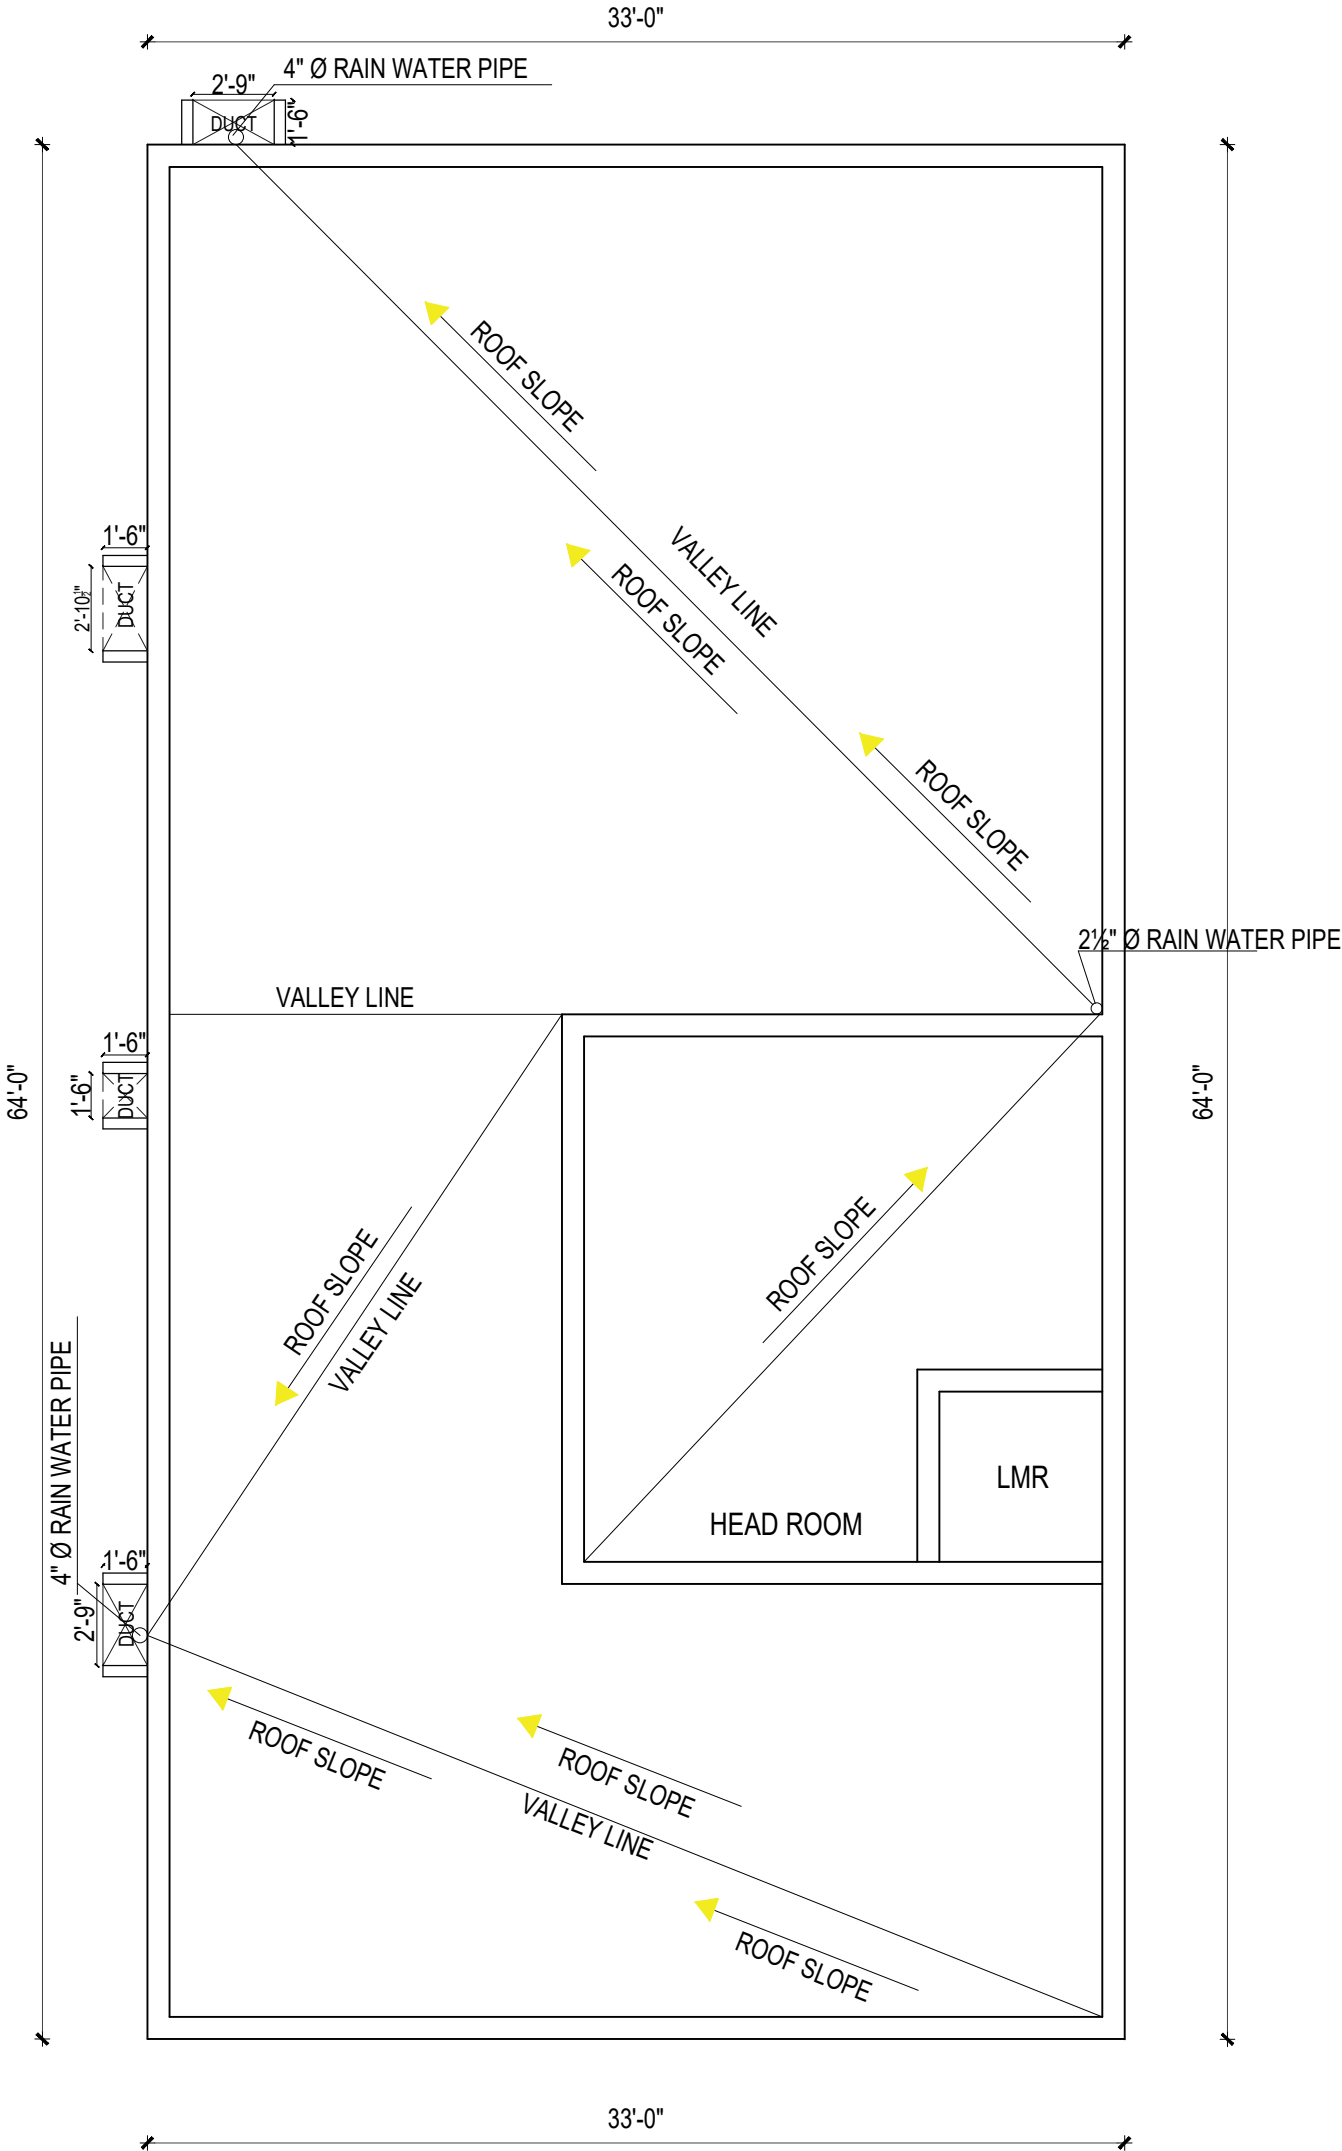


REV NO	DATE	REVISIONS	REV BY
		REVISIONS	

THIS DRAWING IS THE SOLE PROPERTY OF AUDISEHSHIAH AND SONS IT'S USE FOR ANYPURPOSE OTHER THAN THAT MENTIONED IS TO BE DONE ONLY AFTER PRIOR APPROVAL.

X:\07 _INTERN FILES\2023 BATCH\AKSHMI\25-BABU-BEACHPARK\DETAIL,ELEC , ST.SEC & PLUMBING - 15-04-2023.dwg

- NOTES:**
- 1.ALL DIMENSIONS ARE IN FEET AND INCHES
 2. THIS DRAWING IS TO BE READ AND NOT SCALED.
 3. THE DRAWING IS A COPYRIGHT AND PROPERTY OF THE ARCHITECT, IS NOT TO BE PRODUCED, HANDED OVER TO THE THIRD PARTY OR USED FOR ANY OTHER PURPOSE OTHER THAN FOR WHICH IT IS INTENDED.
 4. ALL DIMENSIONS SHALL BE VERIFIED ON SITE PRIOR TO START OF WORK, ANY DISCREPANCY SHALL BE BROUGHT TO THE NOTICE OF THE ARCHITECT.

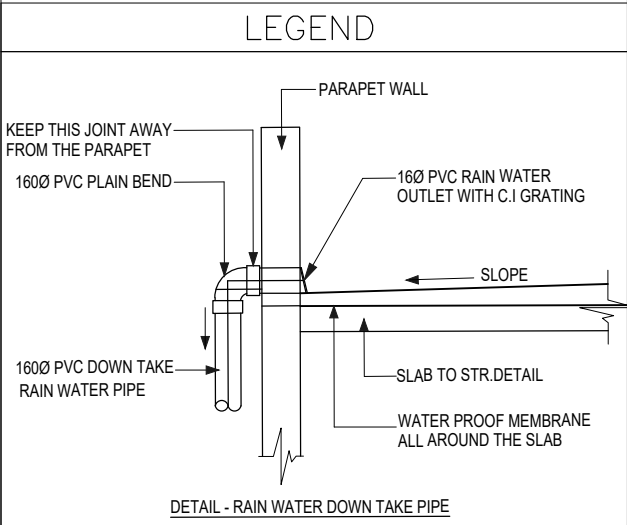


- LEGEND**
- – 4" Ø RAIN WATER PIPE
 - – 2 1/2" Ø INNER RAIN WATER PIPE

- NOTES**
- PROVIDE GRADIENT 1 IN 100 FOR RAIN WATER PIPE WORK AT TERRACE
 - REFER SEPARATE DETAIL DRAWING FOR OHT WATER TANK

SCALE : NTS		NORTH	
SHEET NO: A5			
CLIENT	MR.BABU		
SITE AT	BEACH PARK		
FLOOR	SLOPE LAYOUT		
CURRENT REV:	PURPOSE OF RELEASE		
	GOOD FOR CONSTRUCTION		
STAGE	DETAIL DRAWING		
DESIGN BY	NALINI		
DRAWN BY	LAKSHMI LAAVANYA		
CHECKED BY	VETRI		
APPROVED BY	VENKAT		
PROJECT NO	2022041		
BLDF/BLOCK	RESIDENTIAL BUILDNG		
DATE	15/04/2023		

ARCHITECT

AUDISESHIAH & SONS
ARCHITECTS, ENGINEERS AND PROJECT
MANAGEMENT CONSULTANTS
38 3/4 BAZULLAH ROAD,
MASS TOWER,
FIRST FLOOR, T.NAGAR,
CHENNAI - 600017
TEL - +91 44 28344962/287

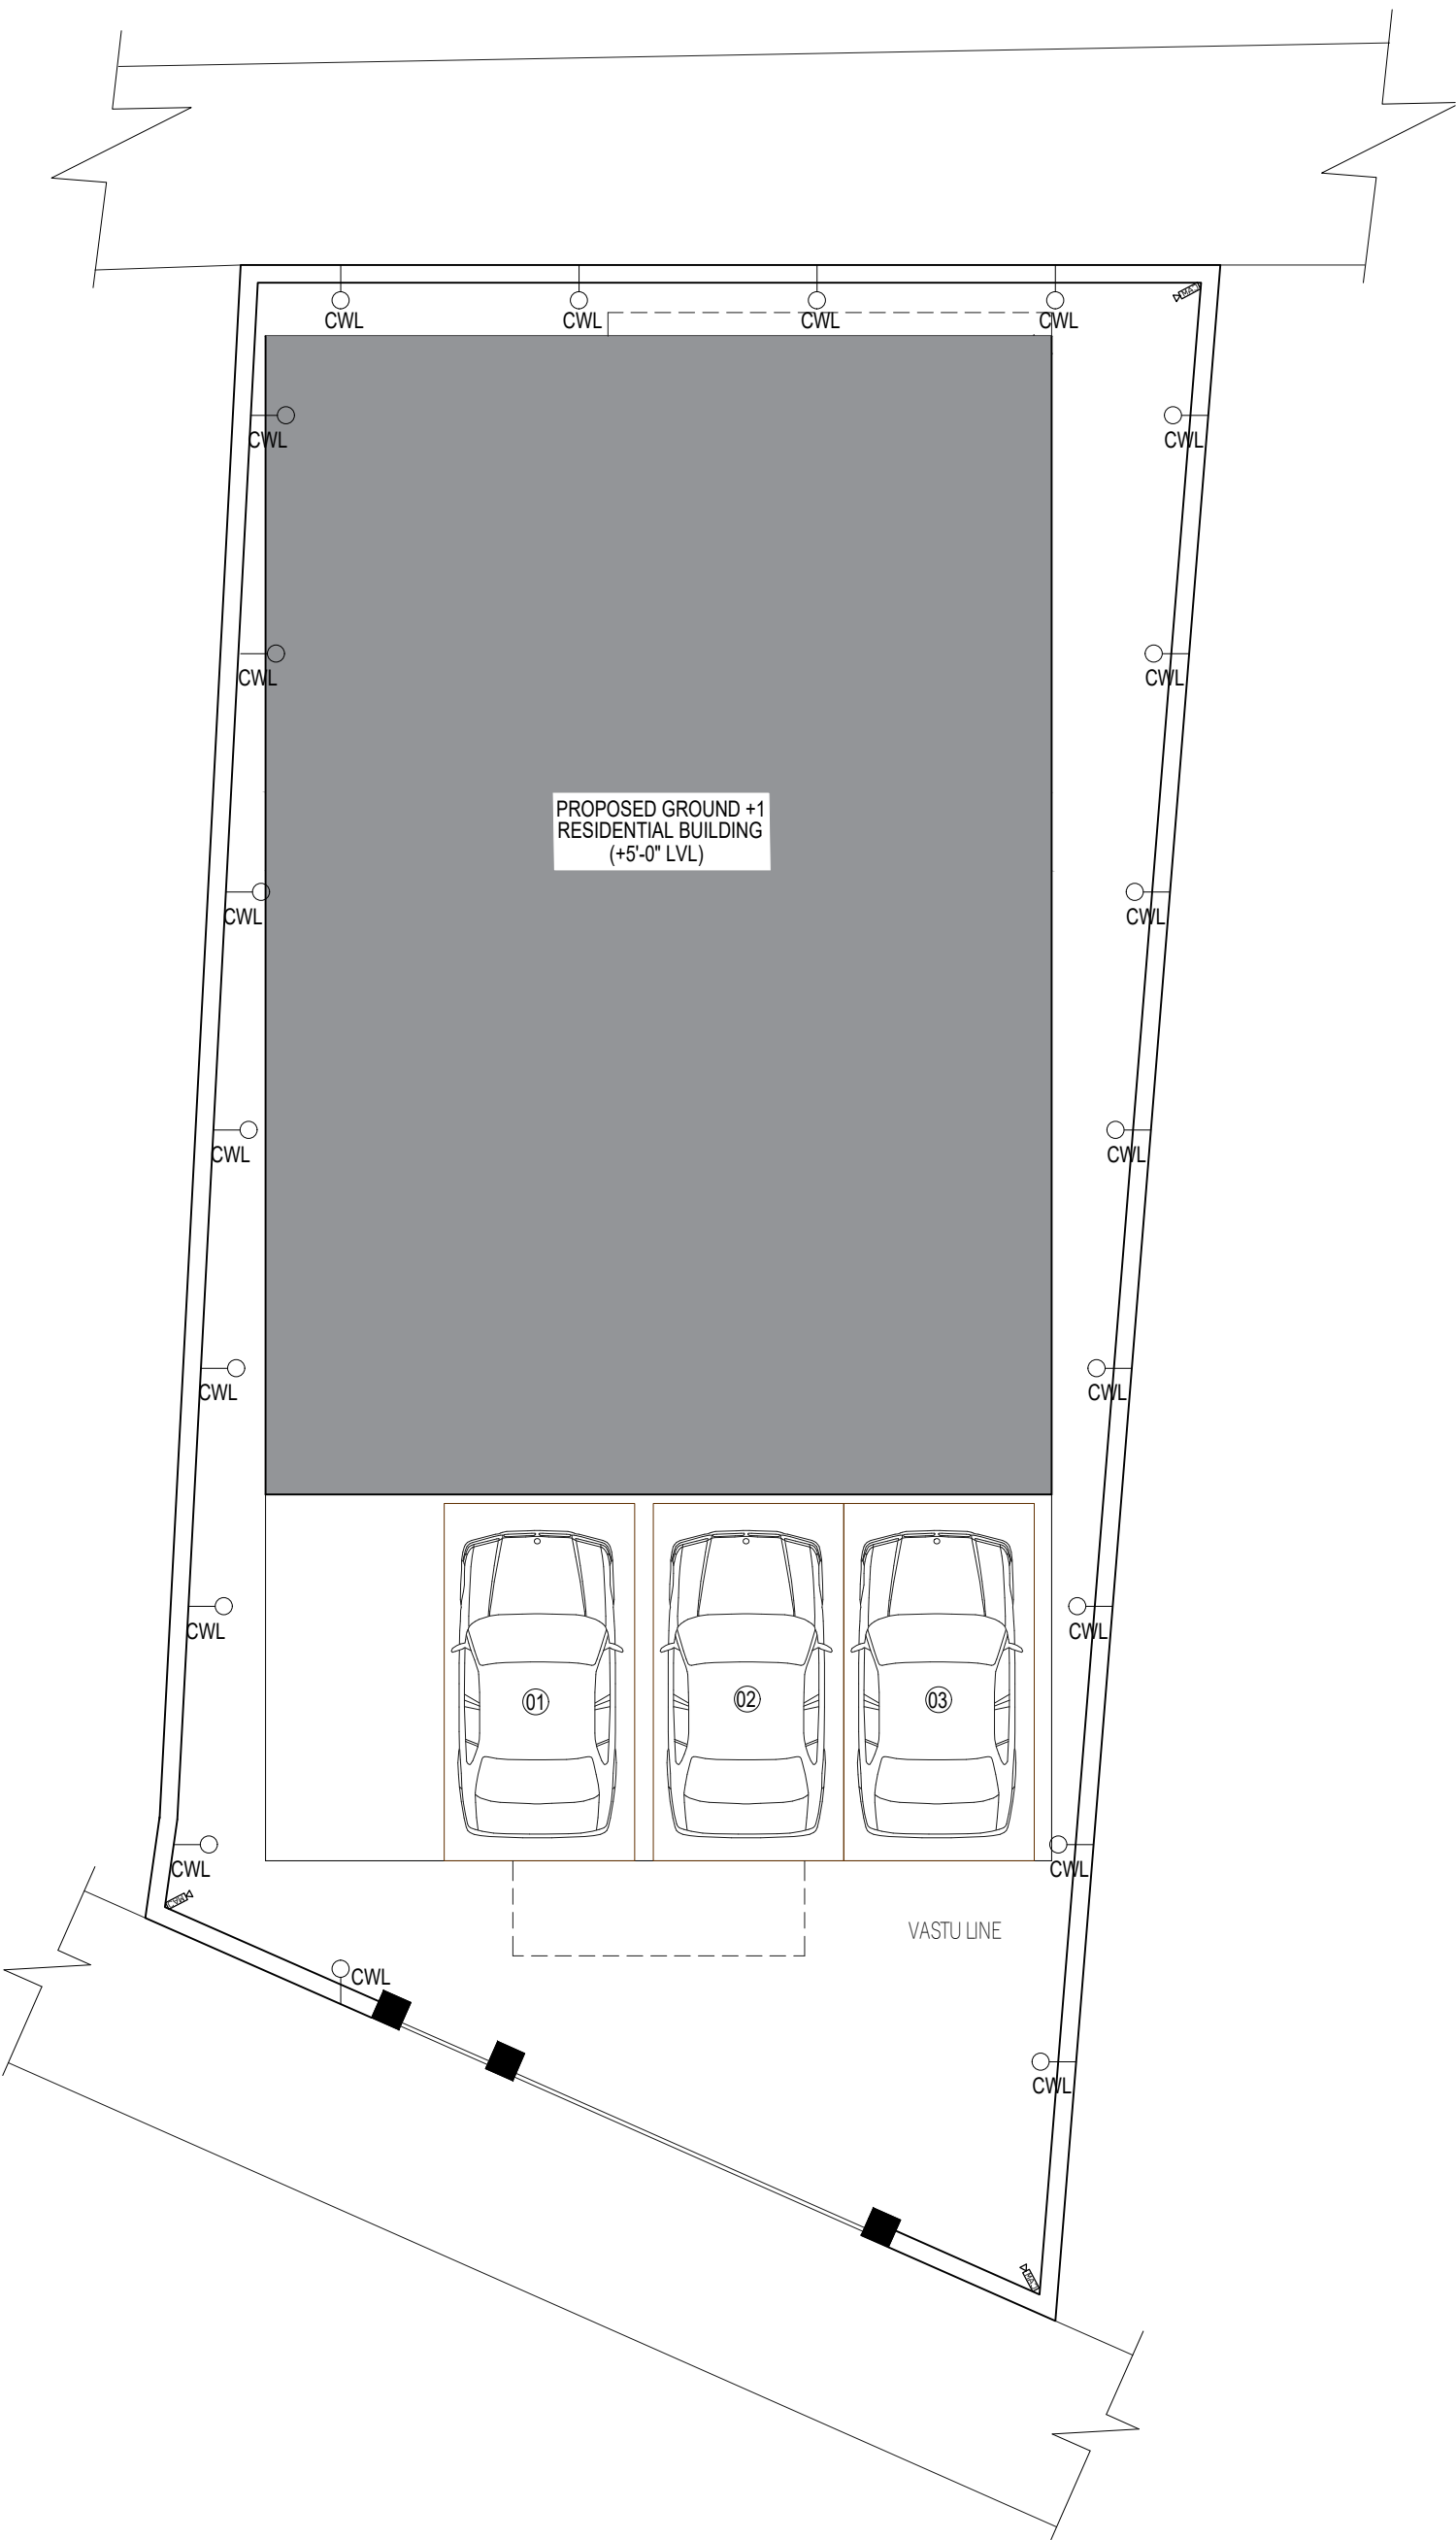

REV NO	DATE	REVISIONS	REV BY
REVISIONS			

THIS DRAWING IS THE SOLE PROPERTY OF AUDISESHAIAH AND SONS IT'S USE FOR ANYPURPOSE OTHER THAN THAT MENTIONED IS TO BE DONE ONLY AFTER PRIOR APPROVAL.

X:\07 _INTERN FILES\2023 BATCH\LAKSHMI\25-BABU-BEACHPARK\DETAIL,ELEC , ST.SEC & PLUMBING - 15-04-2023.dwg

NOTE:

- NOTE:
1. UNLESS NOTED OTHERWISE ALL 5A/15A POINTS FOR KITCHEN PLATFORM ABOVE TO BE @ 3'-6" ht FROM FFL.
 2. ALL CL LIGHT TO BE PLANNED IN FALSE CEILING LAYOUT CONCEALING IN SLAB NOT NECESSARY.
 3. (1)5A Socket to be provided in all the SB's


LEGEND	
	BL BRACKET LIGHT @8'-0" HT
	TV T.V CABLE & 5 AMP SWITCH & SOCKET @ 4'-6" HT
	SB SWITCH @4'-0" BOTTOM OF SWITCH PLATE
	2W 2 WAY SWITCH @ 2'-6" @FLOOR LVL
	DB DISTRIBUTION BOARD @ 7'-0" LEVEL FROM FLOOR LVL
	EB EB PANEL BELOW MID LANDING
	5A 5 AMP SWITCH & SOCKET
	15A 15 AMP SWITCH & SOCKET
	CL CEILING LIGHT
	CHC CHANDELIER
	CF CEILING FAN
	TL TELEPHONE
	CAM CAM POINT
	SL STEP LIGHT
	CWL COMPUND WALL LIGHT

SCALE : NTS	
SHEET NO: EL 1	
CLIENT	MR.BABU
SITE AT	BEACH PARK
FLOOR	SITE PLAN
CURRENT REV:	PURPOSE OF RELEASE
	GOOD FOR CONSTRUCTION
STAGE	ELECTRICAL DRAWING
DESIGN BY	NALINI
DRAWN BY	LAKSHMI LAAVANYA
CHECKED BY	VETRI
APPROVED BY	VENKAT
PROJECT NO	2022041
BLDF/BLOCK	RESIDENTIAL BUILDNG
DATE	15/04/2023

ARCHITECT

AUDISESHAIAH & SONS

AUDISESHAIAH & SONS
ARCHITECTS, ENGINEERS AND PROJECT MANAGEMENT CONSULTANTS
38³/₄ BAZULLAH ROAD,
MASS TOWER,
FIRST FLOOR, T.NAGAR,
CHENNAI - 600017
TEL - +91 44 28344962/287

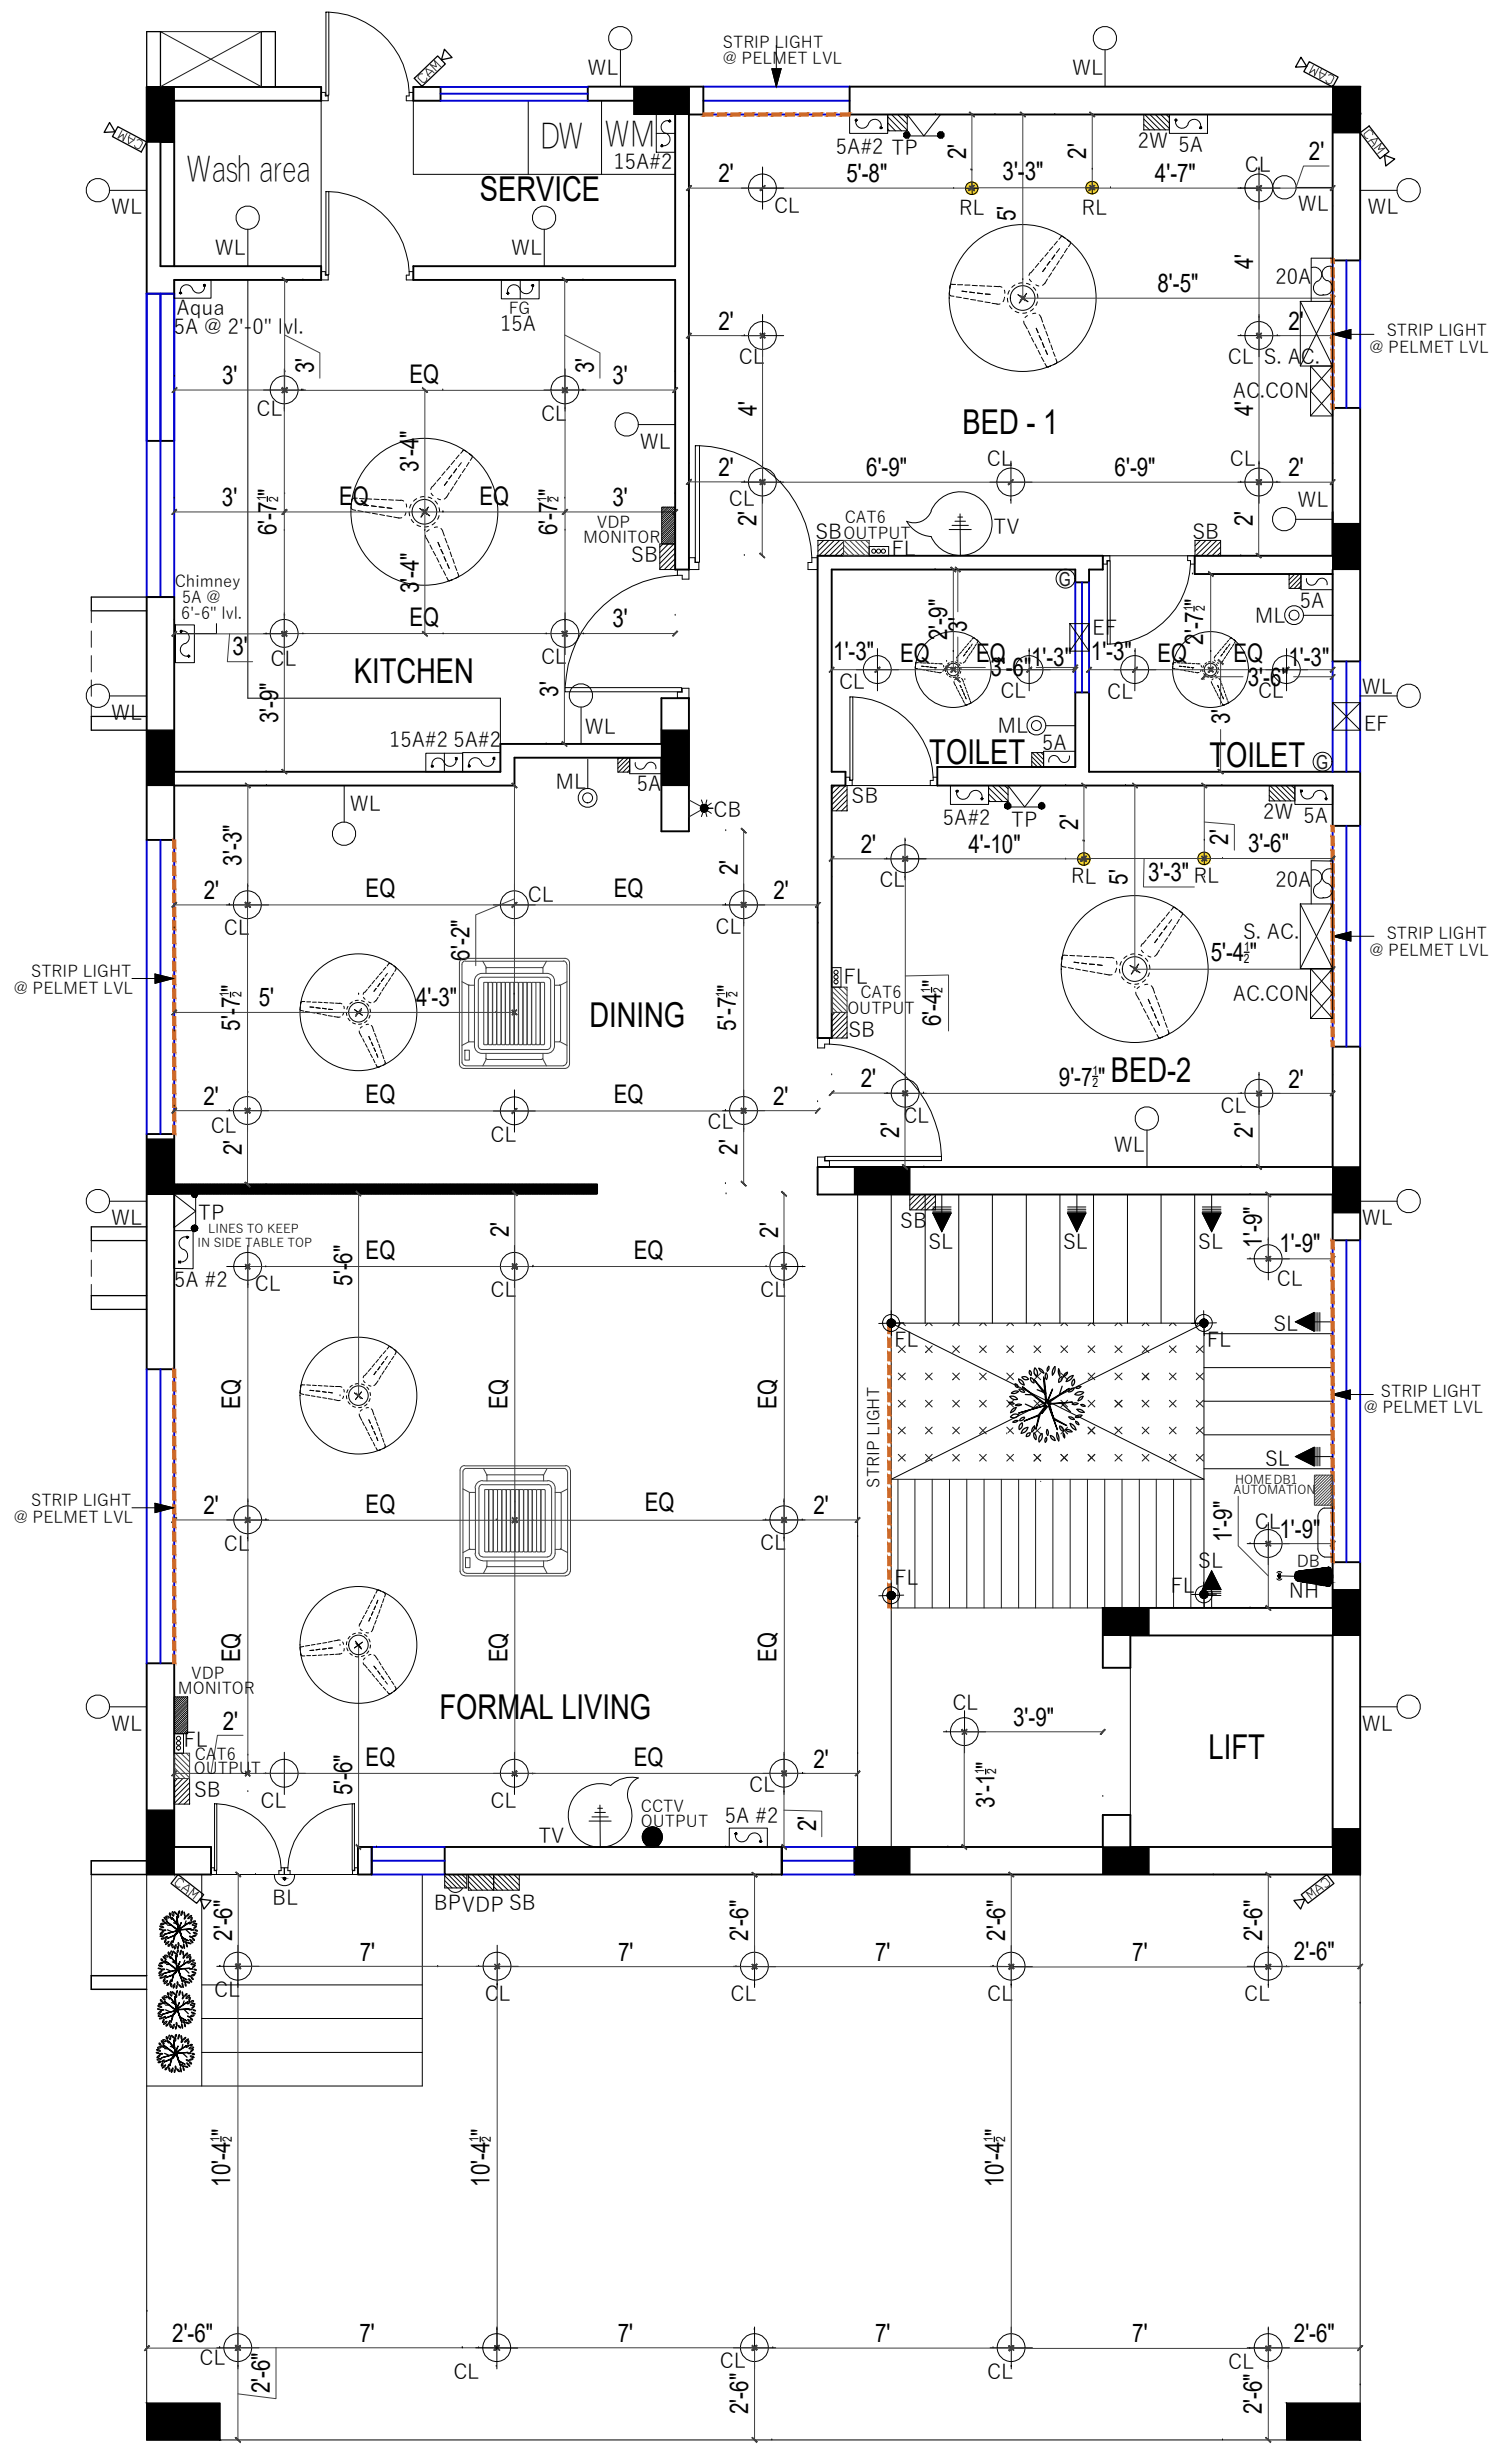


REV NO	DATE	REVISIONS	REV BY
REVISIONS			

THIS DRAWING IS THE SOLE PROPERTY OF AUDISESHAIAH AND SONS IT'S USE FOR ANYPURPOSE OTHER THAN THAT MENTIONED IS TO BE DONE ONLY AFTER PRIOR APPROVAL.


X:\07 _INTERN FILES\2023 BATCH\AKSHMI\25-BABU-BEACHPARK\DETAIL,ELEC , ST.SEC & PLUMBING - 15-04-2023.dwg

- NOTES:**
- NOTE:
- UNLESS NOTED OTHERWISE ALL 5A/15A POINTS FOR KITCHEN PLATFORM ABOVE TO BE @ 3'-6" ht FROM FFL.
 - ALL CL LIGHT TO BE PLANNED IN FALSE CEILING LAYOUT CONCEALING IN SLAB NOT NECESSARY.
 - (1)5A Socket to be provided in all the SB's

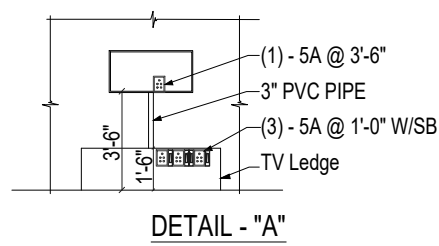

LEGEND	
BL	BRACKET LIGHT @8'-0" HT
TV	T.V CABLE & 5 AMP SWITCH & SOCKET @ 4'-6" HT
SB	SWITCH @4'-0" BOTTOM OF SWITCH PLATE
2W	2 WAY SWITCH @ 2'-6" @FLOOR LVL
DB	DISTRIBUTION BOARD @ 7'-0" LEVEL FROM FLOOR LVL
EB	EB PANEL BELOW MID LANDING
5A	5 AMP SWITCH & SOCKET
15A	15 AMP SWITCH & SOCKET
WL	WALL LIGHT @8'-0" HT
CAC	CASTTEE A.C
CB	CALLING BELL
BP	BELL PUSH
CL	CEILING LIGHT
CHC	CHANDELIER
CF	CEILING FAN
TL	TELEPHONE
CTV	CCTV OUTPUT
WIFI	WIFI BOOSTER
CAM	CAM POINT
SL	STEP LIGHT
VDP	VDP MONITOR
VDP	VDP PHONE
FL	FOCUS LIGHT
HA	HOME AUTOMATION
DB	DISTRIBUTION BOARD

SCALE : NTS	
SHEET NO: EL 2	
NORTH	
CLIENT	MR.BABU
SITE AT	BEACH PARK
FLOOR	GROUND FLOOR PLAN
CURRENT REV:	PURPOSE OF RELEASE
	GOOD FOR CONSTRUCTION
STAGE	ELECTRICAL DRAWING
DESIGN BY	NALINI
DRAWN BY	LAKSHMI LAAVANYA
CHECKED BY	VETRI
APPROVED BY	VENKAT
PROJECT NO	2022041
BLDF/BLOCK	RESIDENTIAL BUILDNG
DATE	15/04/2023
ARCHITECT	AUDISESHAIAH & SONS
ARCHITECTS, ENGINEERS AND PROJECT MANAGEMENT CONSULTANTS	
38/74 BAZULLAH ROAD, MASS TOWER, FIRST FLOOR, T.NAGAR, CHENNAI - 600017	
TEL - +91 44 28344962/287	

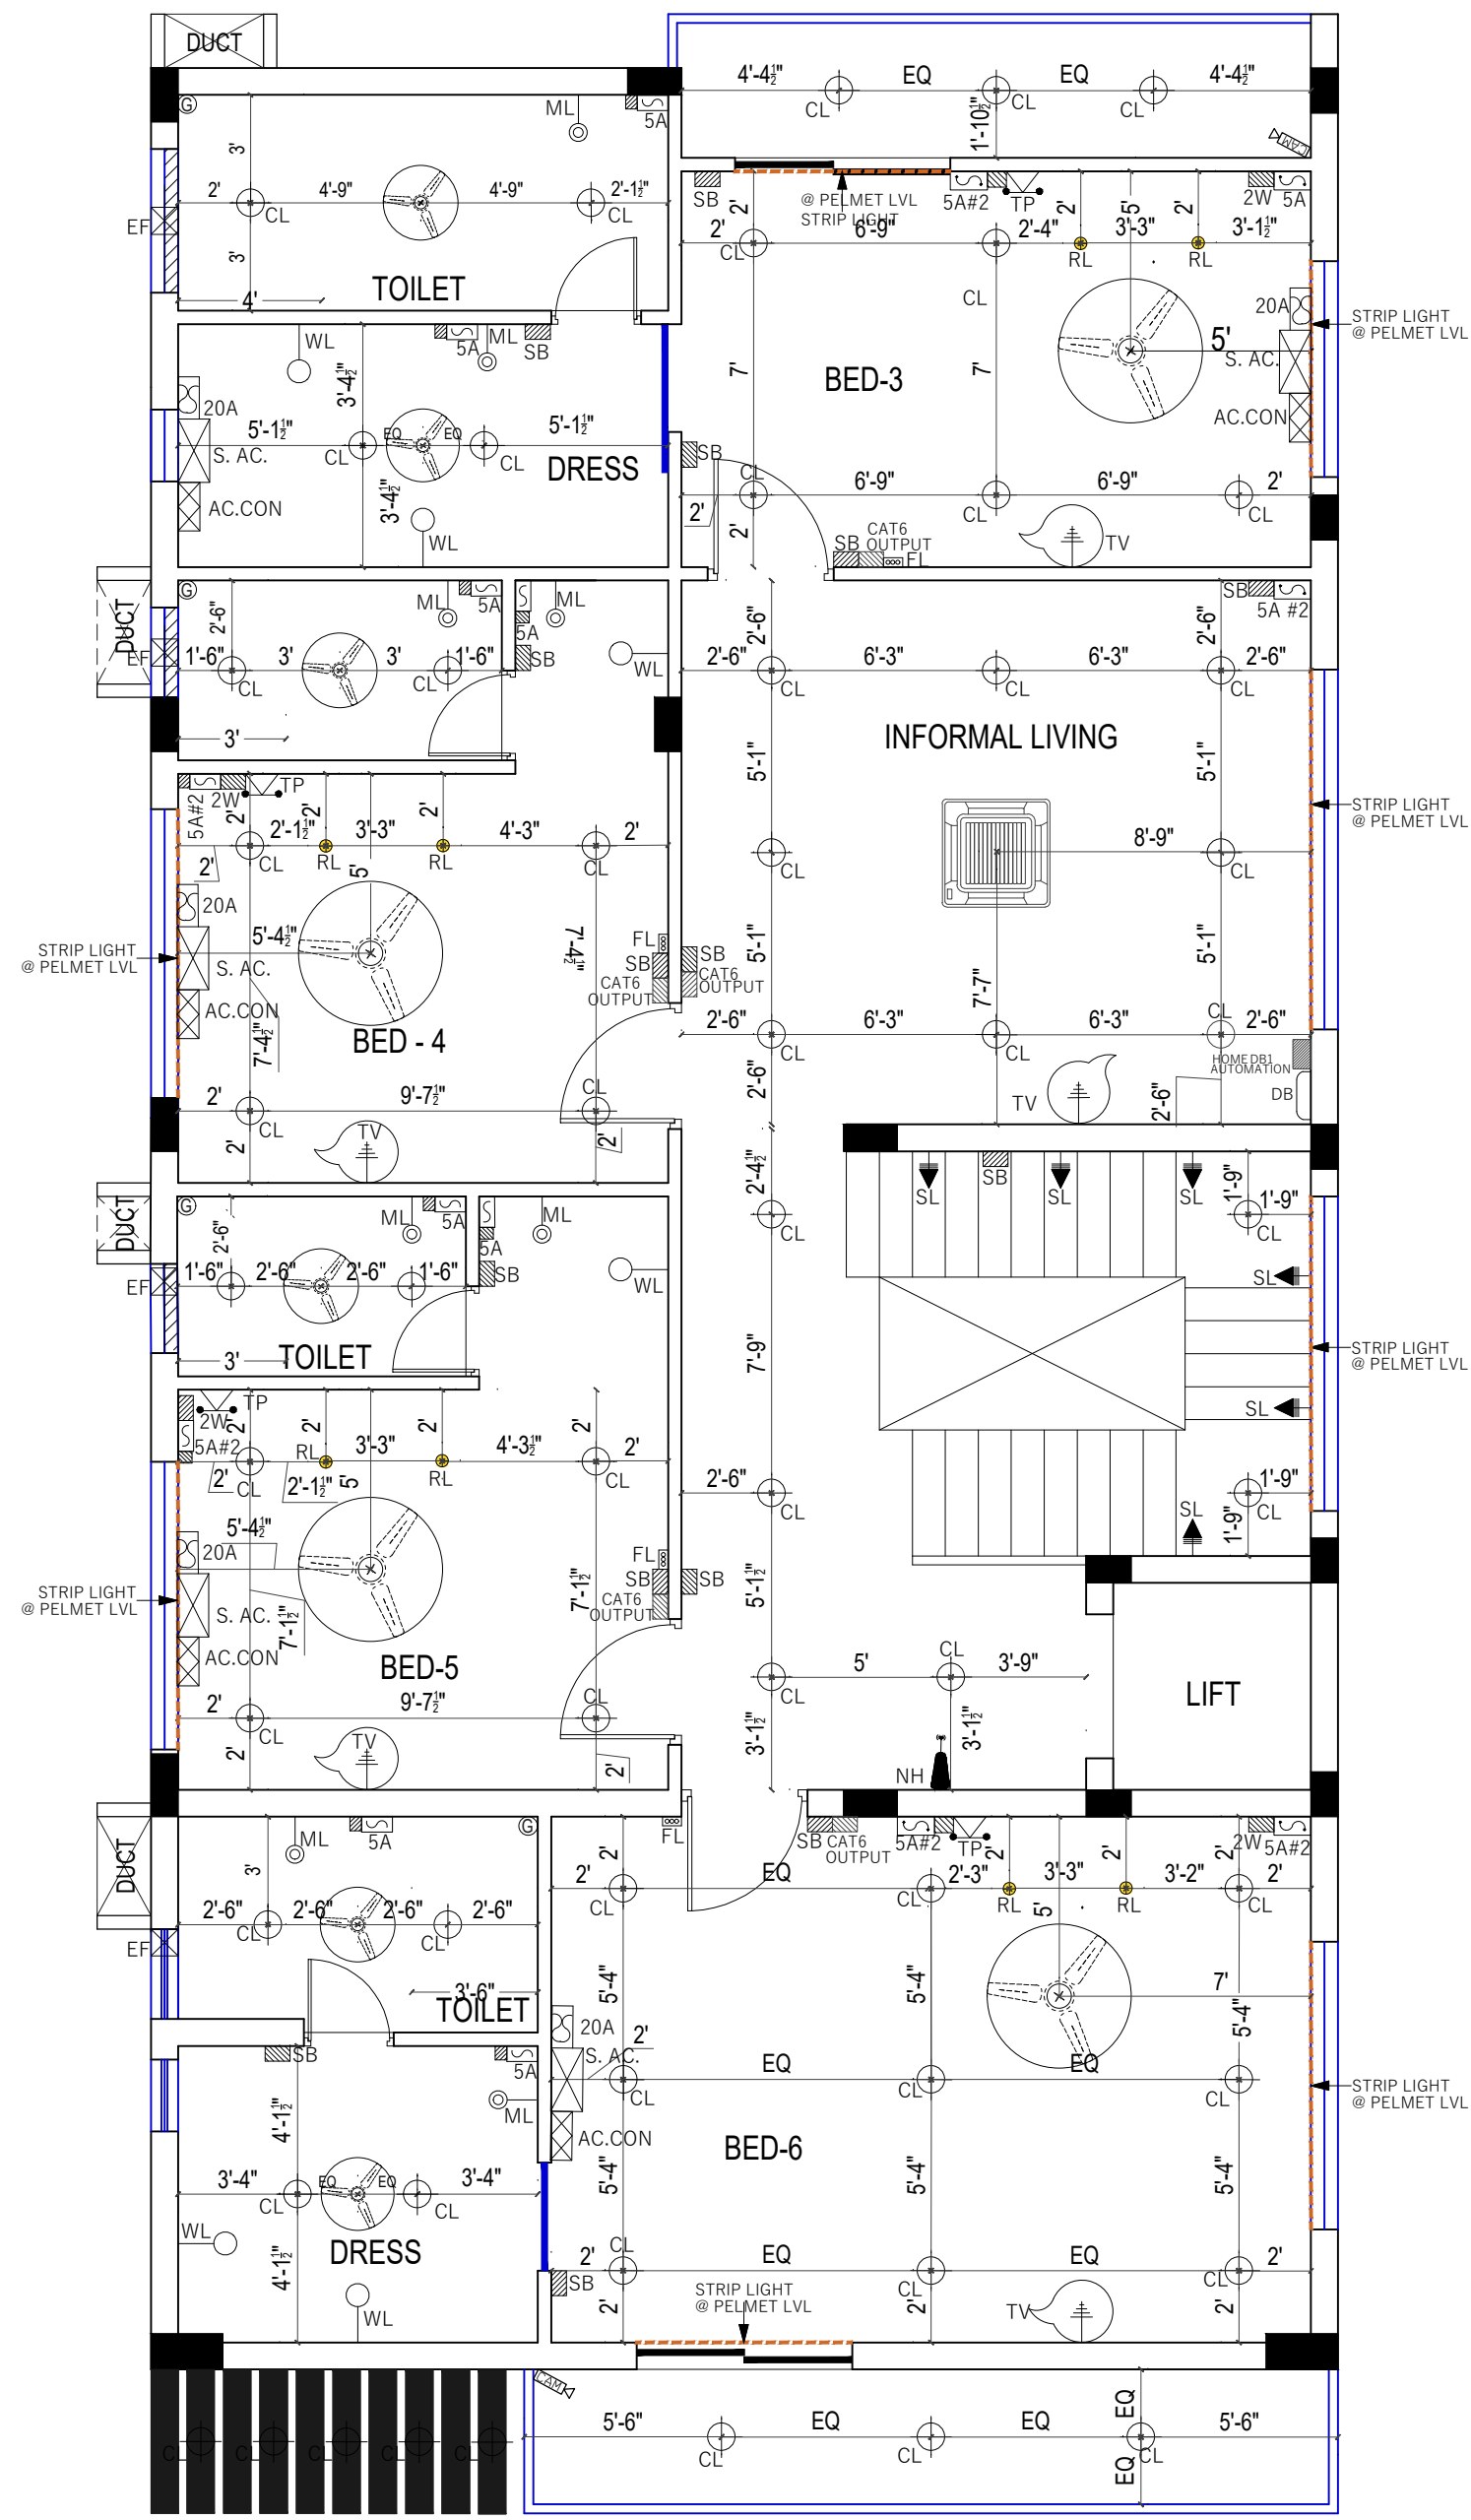

REV NO

DATE

REVISIONS

REV BY

REVISIONS

THIS DRAWING IS THE SOLE PROPERTY OF AUDISESHAIAH AND SONS IT'S USE FOR ANYPURPOSE OTHER THAN THAT MENTIONED IS TO BE DONE ONLY AFTER PRIOR APPROVAL.

X:\07 _INTERN FILES\2023 BATCH\AKSHMI\25-BABU-BEACHPARK\DETAIL,ELEC , ST.SEC & PLUMBING - 15-04-2023.dwg

NOTES:

NOTE:

1. UNLESS NOTED OTHERWISE ALL 5A/15A POINTS FOR KITCHEN PLATFORM ABOVE TO BE @ 3'-6" ht FROM FFL.

2. ALL CL LIGHT TO BE PLANNED IN FALSE CEILING LAYOUT CONCEALING IN SLAB NOT NECESSARY.

3. (1)5A Socket to be provided in all the SB's

DETAIL - "A"

LEGEND

BL

BRACKET LIGHT @8'-0" HT

TV

T.V CABLE & 5 AMP SWITCH & SOCKET @ 4'-6" HT

SB

SWITCH @4'-0" BOTTOM OF SWITCH PLATE

2W

2 WAY SWITCH @ 2'-6" @FLOOR LVL

DB

DISTRIBUTION BOARD @ 7'-0" LEVEL FROM FLOOR LVL

EB

EB PANEL BELOW MID LANDING

5A

5 AMP SWITCH & SOCKET

15A

15 AMP SWITCH & SOCKET

WL

WALL LIGHT @8'-0" HT

CAC

CASTTEE A.C

CB

CALLING BELL

BP

BELL PUSH

CL

CEILING LIGHT

CHC

CHANDELIER

CF

CEILING FAN

TL

TELEPHONE

CCTV

CCTV OUTPUT

WB

WIFI BOOSTER

CAM

CAM POINT

SL

STEP LIGHT

VDP

VDP MONITOR

VDP

VDP PHONE

FL

FOCUS LIGHT

HA

HOME AUTOMATION

DB

DISTRIBUTION BOARD

SCALE : NTS

SHEET NO: EL 3

NORTH

CLIENT

MR.BABU

SITE AT

BEACH PARK

FLOOR

FISRT FLOOR PLAN

CURRENT REV:

PURPOSE OF RELEASE

GOOD FOR CONSTRUCTION

STAGE

ELECTRICAL DRAWING

DESIGN BY

NALINI

DRAWN BY

LAKSHMI LAAVANYA

CHECKED BY

VETRI

APPROVED BY

VENKAT

PROJECT NO

2022041

BLDF/BLOCK

RESIDENTIAL BUILDNG

DATE

15/04/2023


ARCHITECT

AUDISESHAIAH & SONS

ARCHITECTS, ENGINEERS AND PROJECT MANAGEMENT CONSULTANTS

38 7/4 BAZULLAH ROAD, MASS TOWER, FIRST FLOOR, T.NAGAR, CHENNAI - 600017

TEL - +91 44 28344962/287

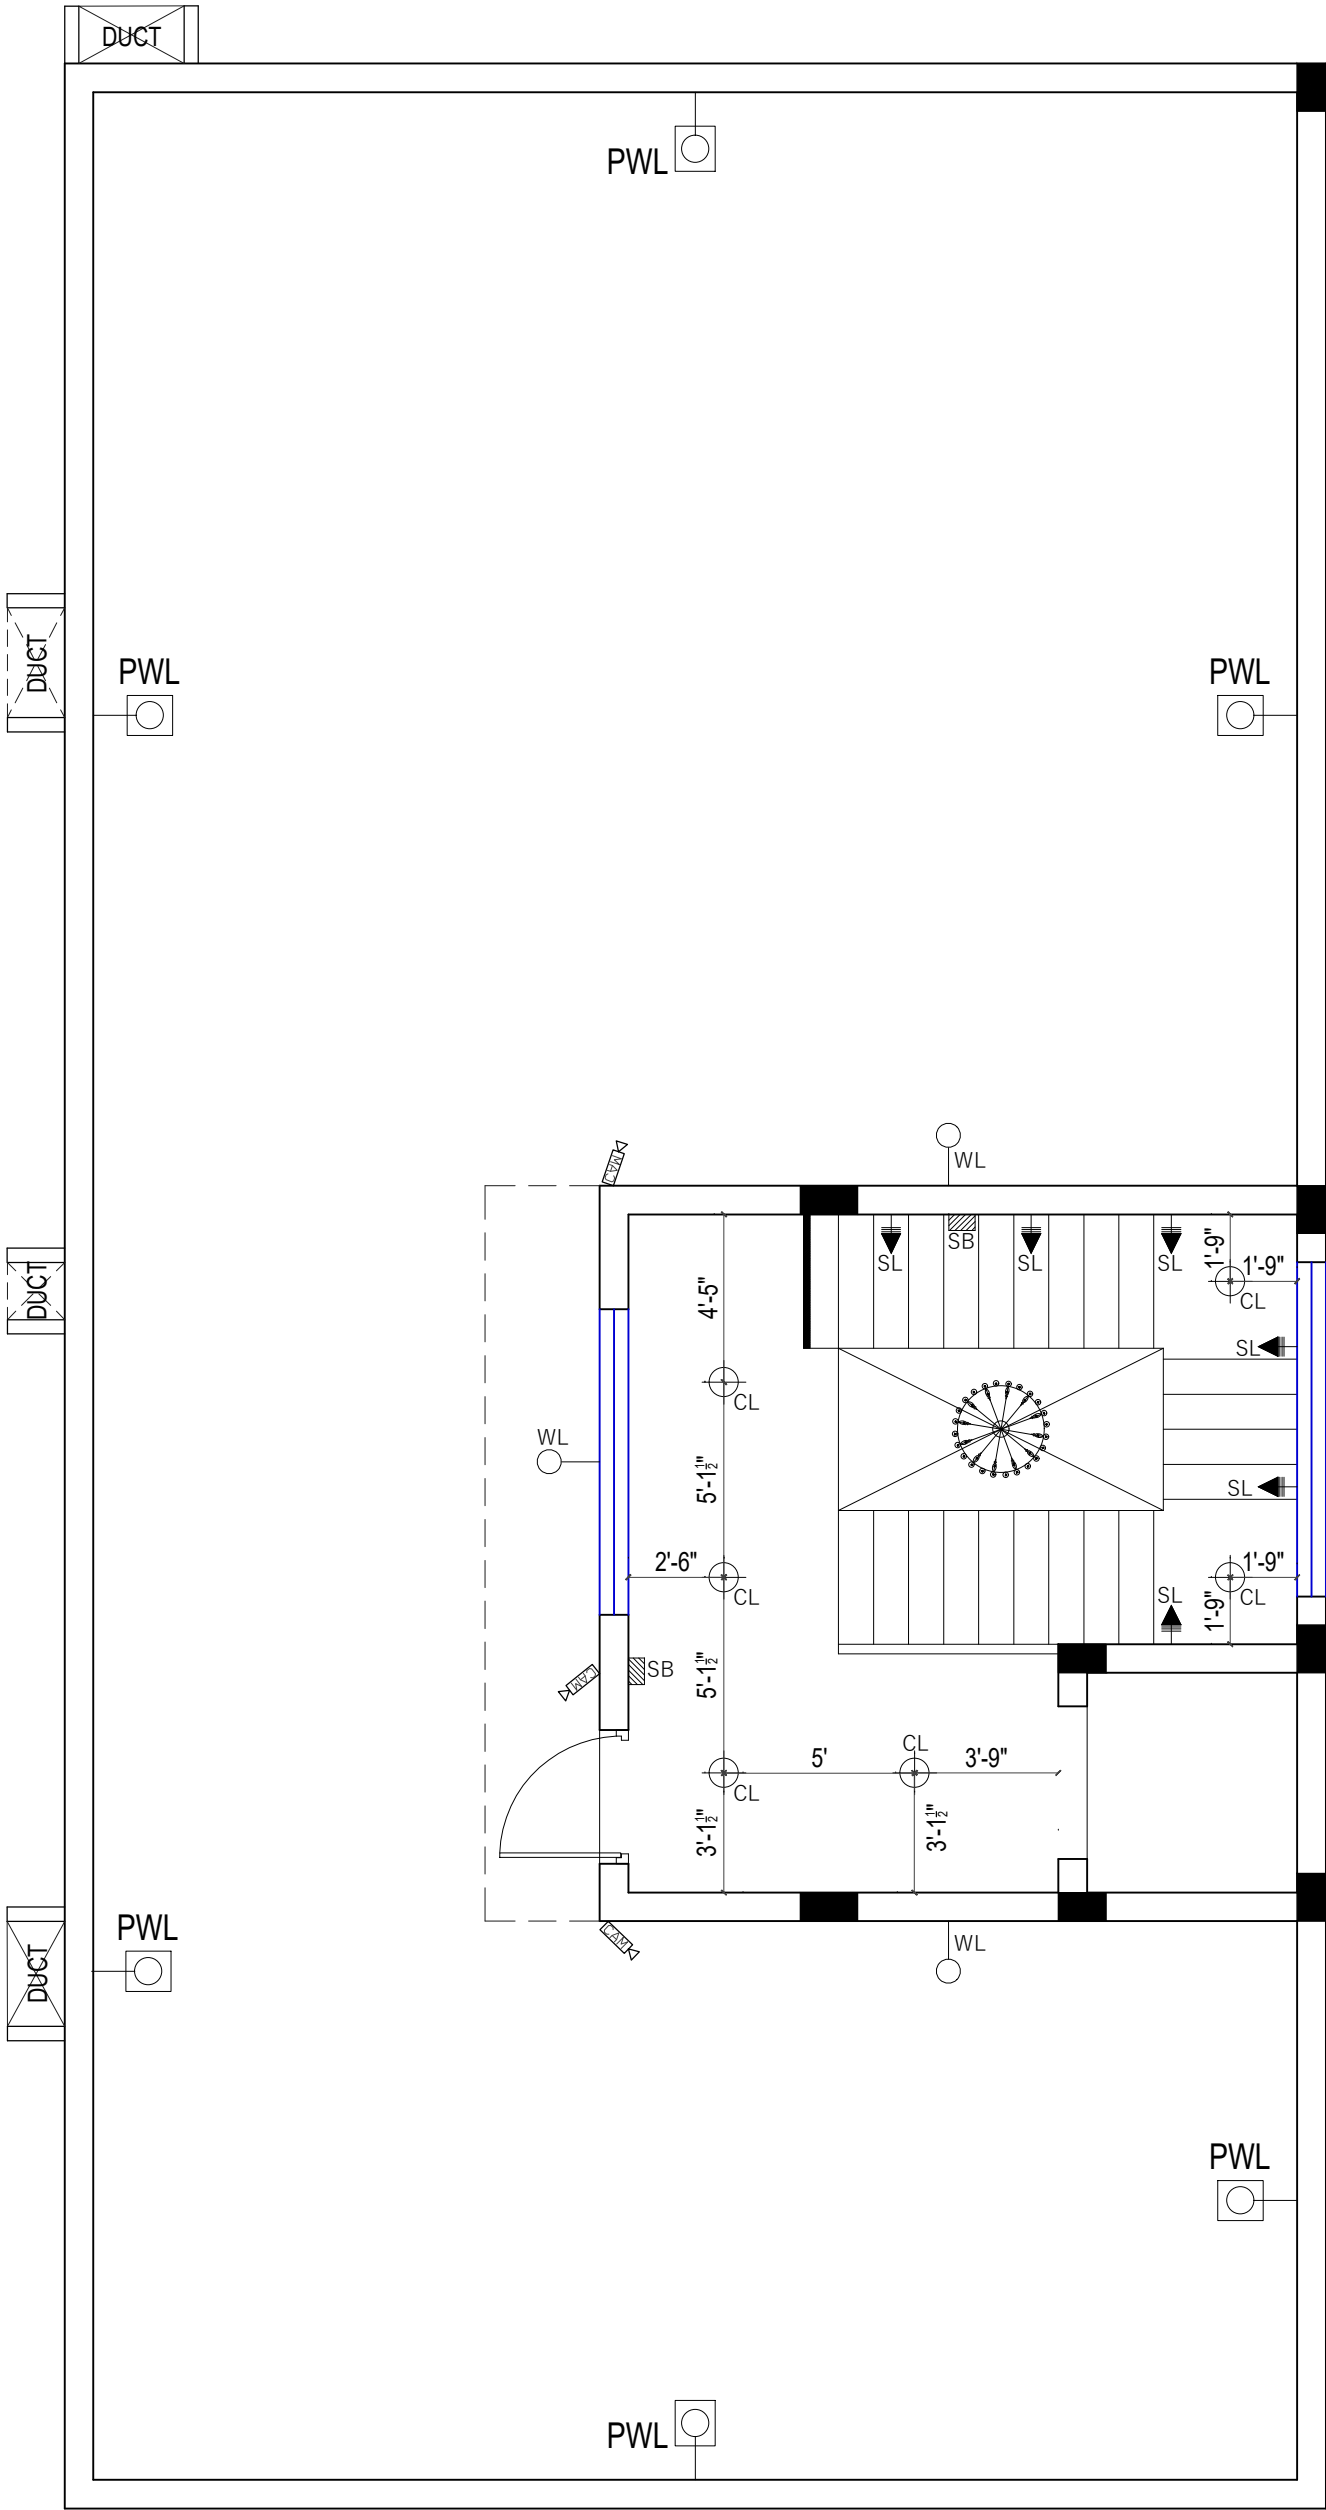


REV NO	DATE	REVISIONS	REV BY
REVISIONS			

THIS DRAWING IS THE SOLE PROPERTY OF AUDISEHSHAIHAH AND SONS IT'S USE FOR ANYPURPOSE OTHER THAN THAT MENTIONED IS TO BE DONE ONLY AFTER PRIOR APPROVAL.

X:\07 _INTERN FILES\2023 BATCH\AKSHMI\25-BABU-BEACHPARK\DETAIL,ELEC , ST.SEC & PLUMBING - 15-04-2023.dwg

NOTES:

- NOTE:
- UNLESS NOTED OTHERWISE ALL 5A/15A POINTS FOR KITCHEN PLATFORM ABOVE TO BE @ 3'-6" ht FROM FFL.
 - ALL CL LIGHT TO BE PLANNED IN FALSE CEILING LAYOUT CONCEALING IN SLAB NOT NECESSARY.
 - (1)5A Socket to be provided in all the SB's

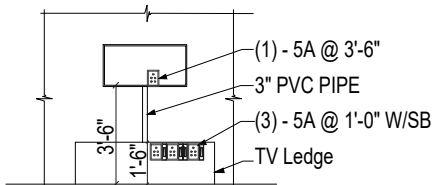

DETAIL - "A"

LEGEND	
	BL BRACKET LIGHT @8'-0" HT
	TV T.V CABLE & 5 AMP SWITCH & SOCKET @ 4'-6" HT
	SB SWITCH @4'-0" BOTTOM OF SWITCH PLATE
	2W 2 WAY SWITCH @ 2'-6" @FLOOR LVL
	DB DISTRIBUTION BOARD @ 7'-0" LEVEL FROM FLOOR LVL
	EB EB PANEL BELOW MID LANDING
	5A 5 AMP SWITCH & SOCKET
	15A 15 AMP SWITCH & SOCKET
	WL WALL LIGHT @8'-0" HT
	C.A.C CASTTEE A.C
	CB CALLING BELL
	BP BELL PUSH
	CL CEILING LIGHT
	CHC CHANDELIER
	CF CEILING FAN
	TL TELEPHONE
	CCTV OUTPUT
	WIFI BOOSTER
	CAM POINT
	SL STEP LIGHT
	VDP MONITOR
	VDP PHONE
	FL FOCUS LIGHT
	HA HOME AUTOMATION
	DB DISTRIBUTION BOARD
	CPL COMPUD WALL LIGHT

SCALE : NTS		
SHEET NO: EL 4		
CLIENT	MR.BABU	
SITE AT	BEACH PARK	
FLOOR	TERRACE FLOOR PLAN	
CURRENT REV:	PURPOSE OF RELEASE	
	GOOD FOR CONSTRUCTION	
STAGE	ELECTRICAL DRAWING	
DESIGN BY	NALINI	
DRAWN BY	LAKSHMI LAAVANYA	
CHECKED BY	VETRI	
APPROVED BY	VENKAT	
PROJECT NO	2022041	
BLDF/BLOCK	RESIDENTIAL BUILDNG	
DATE	15/04/2023	



ARCHITECT

AUDISESHAIAH & SONS

ARCHITECTS, ENGINEERS AND PROJECT MANAGEMENT CONSULTANTS

38³/₄ BAZULLAH ROAD, MASS TOWER, FIRST FLOOR, T.NAGAR, CHENNAI - 600017

TEL - +91 44 28344962/287

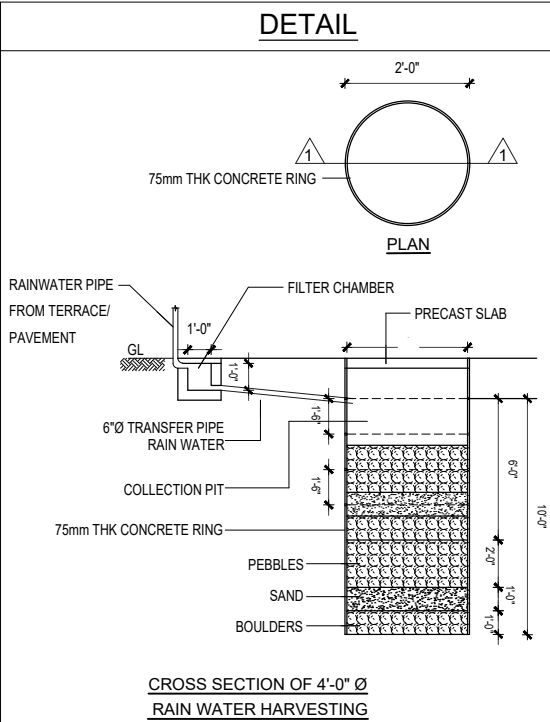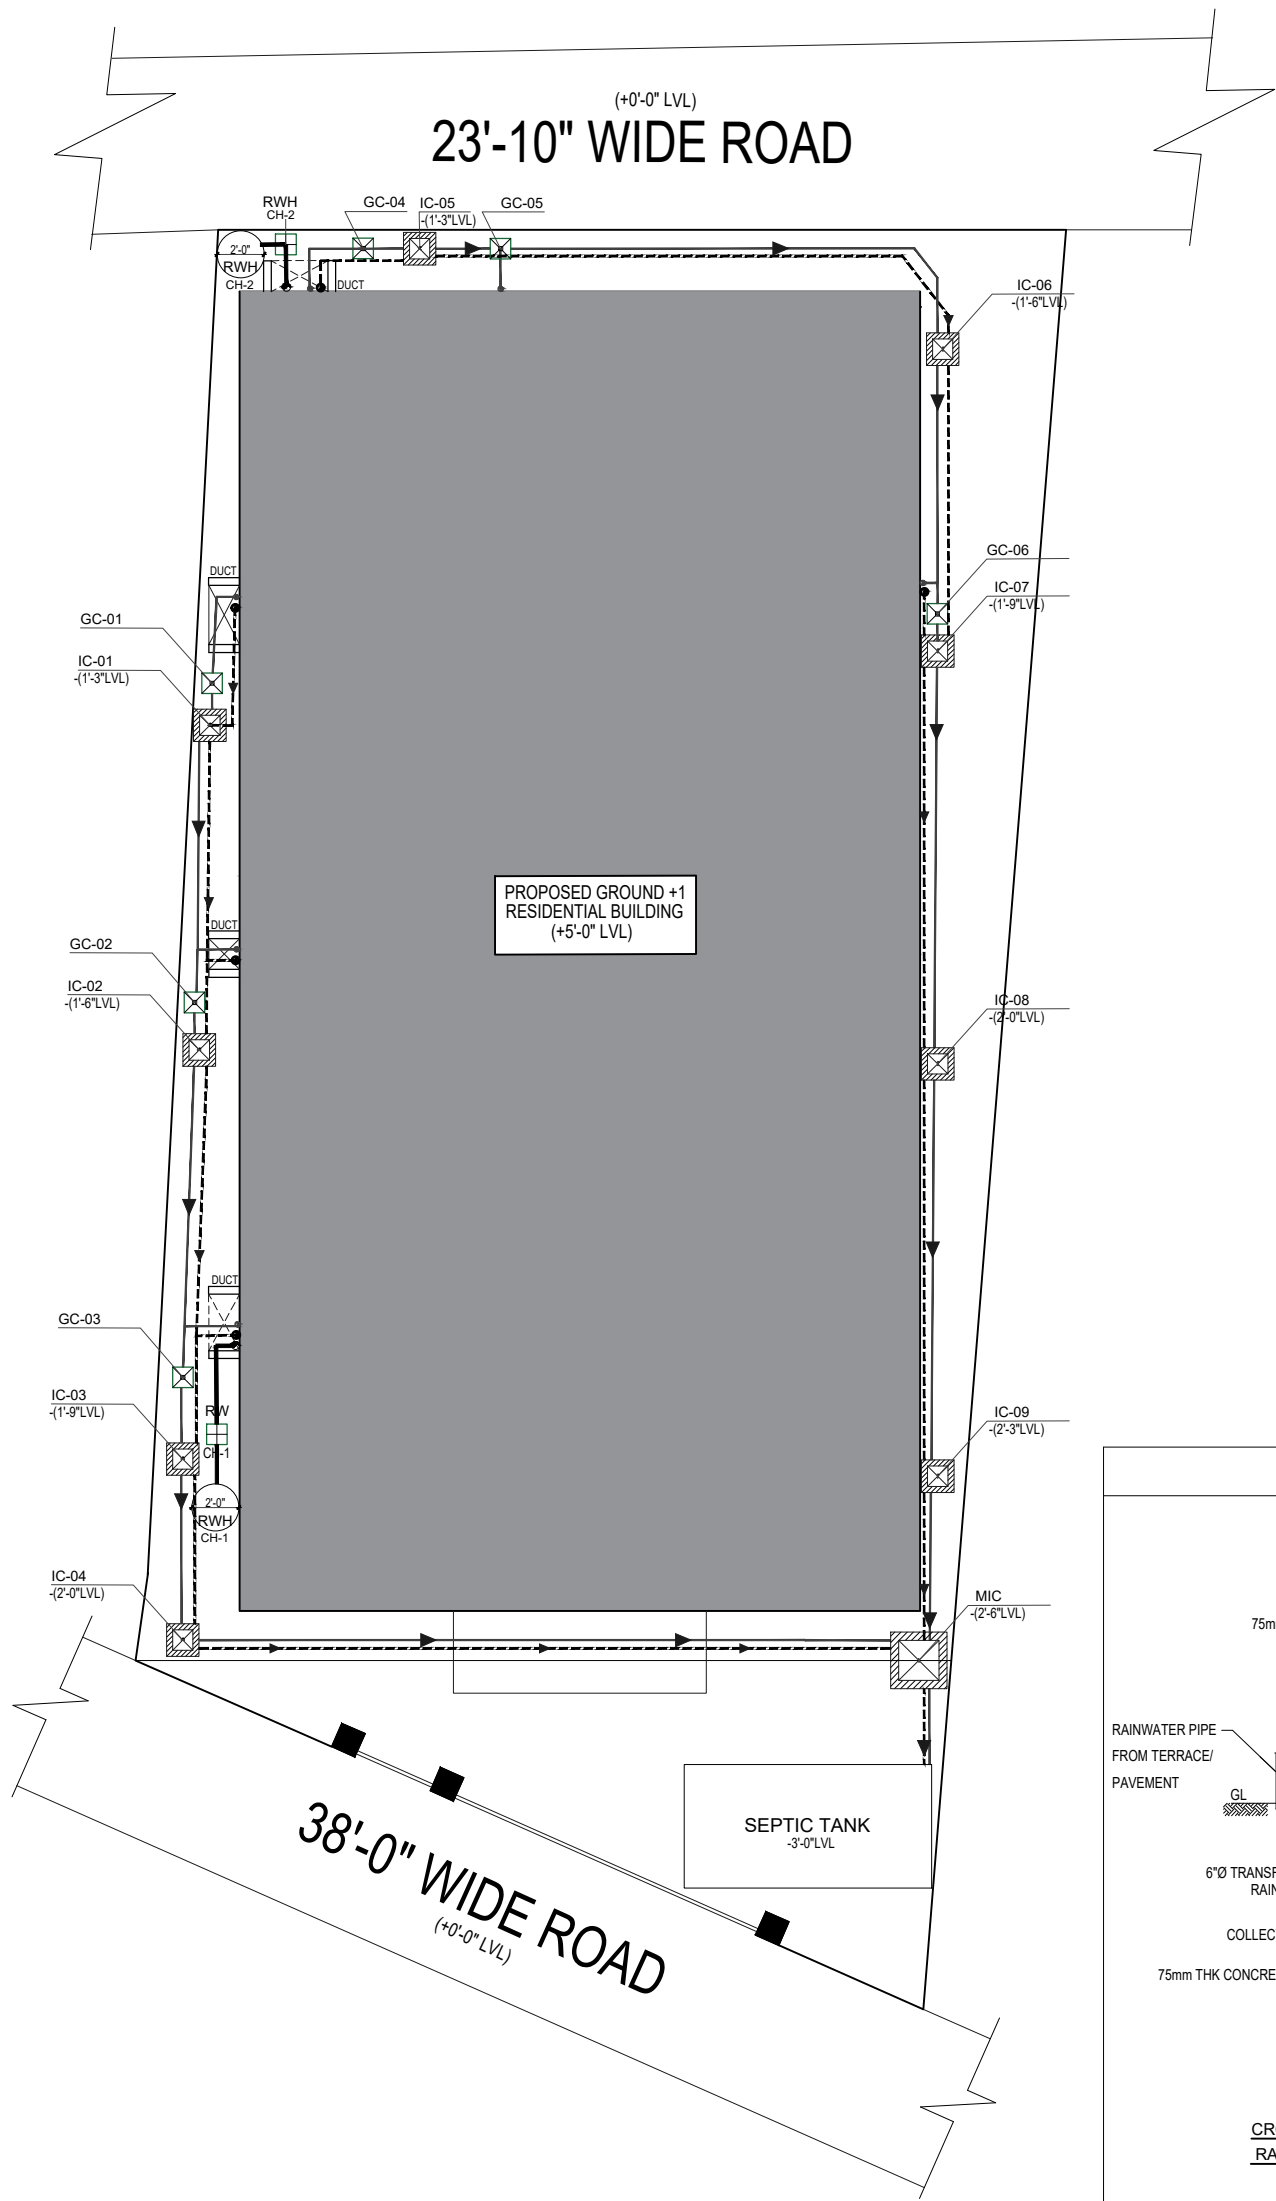


NOTES :

1. FOR SOIL & WASTE WATER PIPE ARRANGEMENT
2. USE 160Ø UPVC PIPE FOR EXTERNAL SEWAGE ARRANGEMENTS
3. FOR EXTERNAL SEWAGE PIPE WORK PROVIDE GRADIENT 1 IN 100 FOR 160Ø PIPE
4. ALIGNMENT OF SEWAGE PIPES & MANHOLES TO SUIT AS PER SITE CONDITION.
5. KEEP BOTTOM OF PIPE IN STARTING SEWAGE MANHOLE @ MIN. 1'-0" BELOW FROM THE PAVING LEVEL
6. PROVIDE BENDING OF PIPE AT EVERY 1.5M INTERVALS.


LEGEND				NOS	 MIC	MAIN INSPECTION CHAMBER (2'-6"x2'-6")		01	
 IC	INSPECTION CHAMBER (IC) (1'-8"x1'-8")			09	EXTERNAL PLUMBING LAYOUT				
 GC	1'-0" x 1'-0" INTL. SIZE GULLY CHAMBER (GC) WITH MASONRY CHAMBER			06		4" RAIN WATER PIPE FOR HARVESTING (RHW)		2'-0"	
 RWH	2'-0" Ø RAIN WATER HARVESTING			02		4" PVC DRAIN PIPE FOR WASTE WATER		SIZE OF IC	
 CH	1'-0" x 1'-0" CHAMBER			02		6" PVC PIPE FOR SOIL WASTE		2'-0" x 2'-0"	
				STAGE:	OUTER PLUMBING				ARCHITECT
				DRAWN BY:	LAKSHMI	DESIGN BY:	NALINI		
REV. NO	DATE	REVISIONS	REVISED BY	CHECKED BY:	VETRI	APPROVED BY:	VENKAT		
REVISIONS				PROJECT NO:	2022041	DATE:	15.04.23		
PURPOSE OF RELEASE				BLDG/BLOCK:	RESIDENTIAL BUILDING				
GOOD FOR CONSTRUCTION				CLIENT:	MR. BABU				
				SITE AT:	BEACH PARK			THIS DRAWING IS PURPOSE OTHER	

AUDISESHAIAH & SONS
ARCHITECTS, ENGINEERS & PROJECT
MANAGEMENT CONSULTANTS
38/74, BAZULLAH ROAD,
MASS TOWER, FIRST FLOOR,
T. NAGAR, CHENNAI - 600 017.
TEL: + 91 44 28344962/857




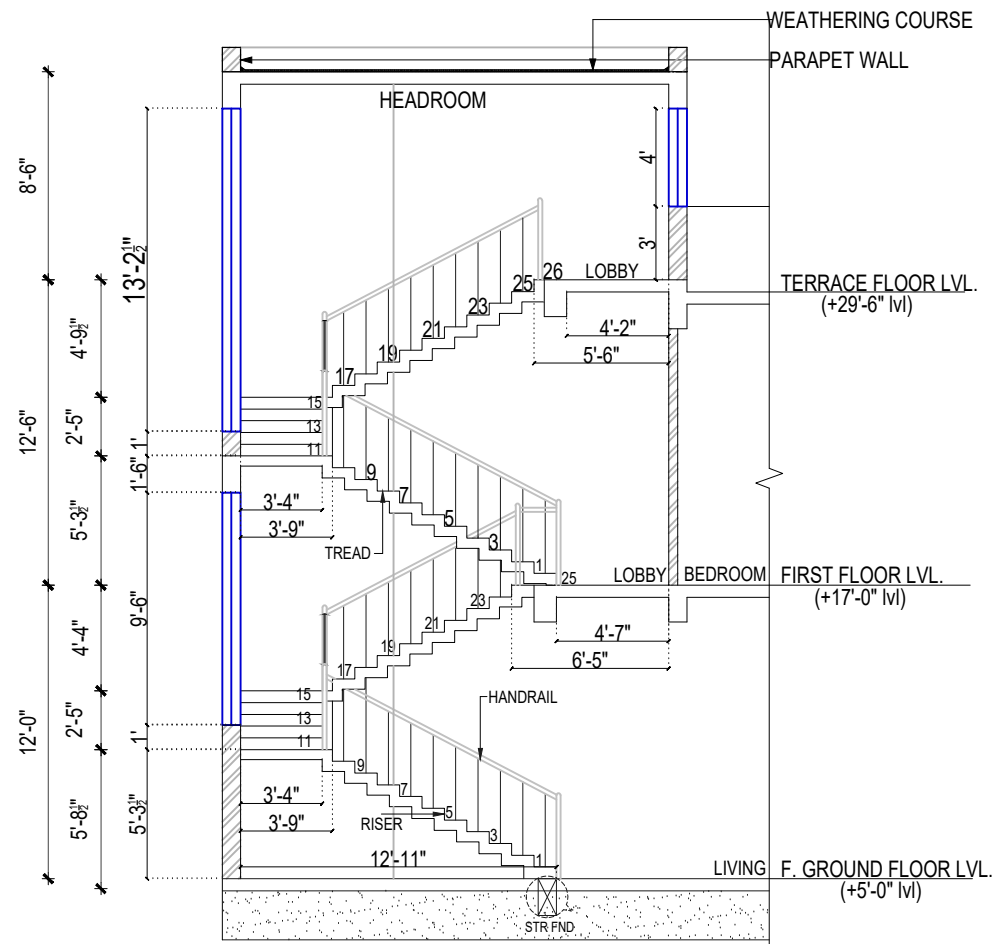


SECTION AA'

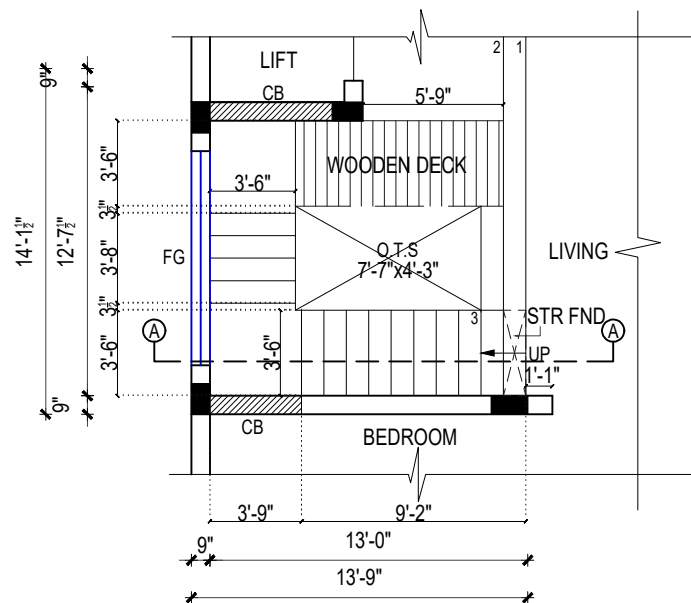


GROUND FLOOR PLAN

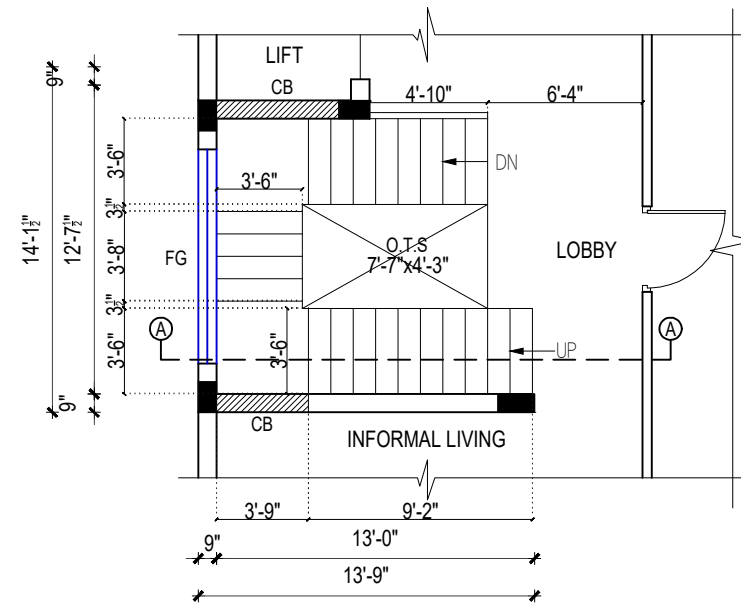


FIRST FLOOR PLAN

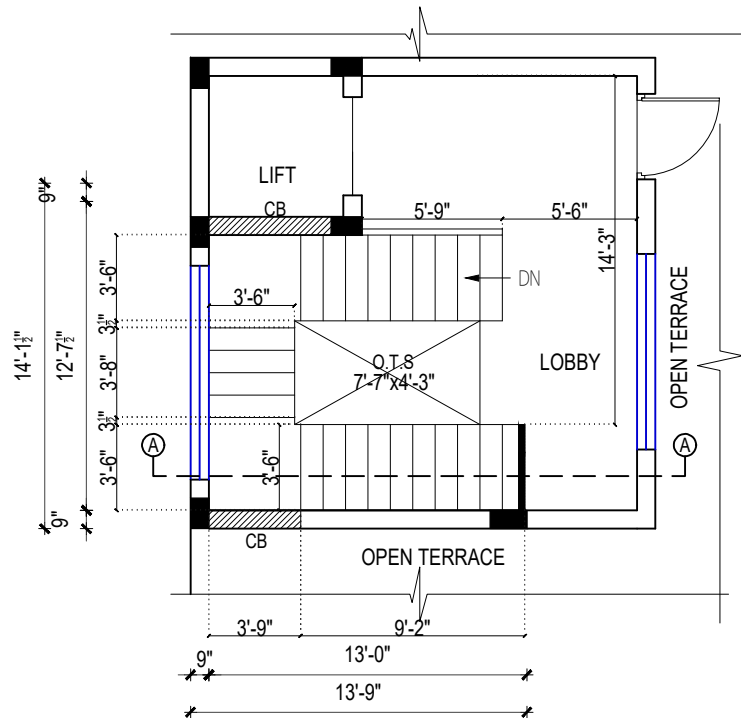

TERRACE FLOOR PLAN

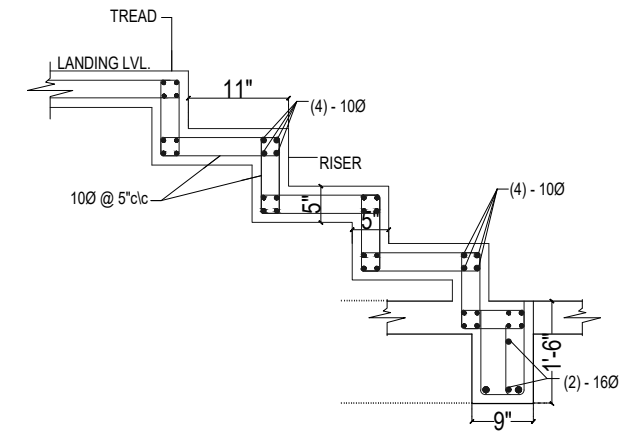

STAIRCASE FOUNDATION DETAIL

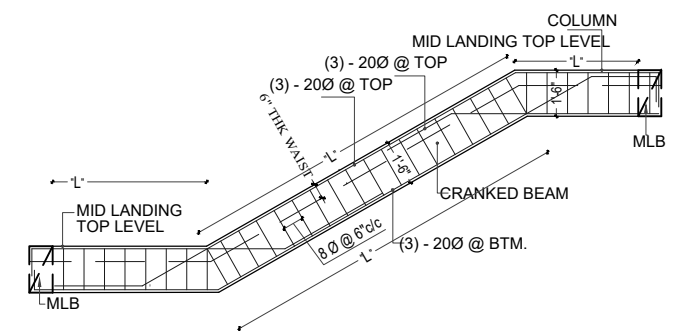

CRANKED BEAM DETAILS (CB 9X18)

STAIRCASE-01 SECTION DETAILS

FLOORS	TREAD	RISER	NO.OF RISERS	FLOOR HEIGHT	STEP WIDTH
GROUND.F TO F.F	11"	5.76"	25	12'-0"	3'-6"
F.F TO TERRACE.F	11"	5.76"	25 + 1	12'-0" + 5.76"	3'-6"

REV.NO	DATE	REVISION	REV.BY

PURPOSE OF RELEASE

GOOD FOR CONSTRUCTION

NOTES : ALL DIMENSIONS ARE IN FEET AND INCHES

STAGE:

STAIRCASE SECTION - 1

DRAWN BY:

LAKSHMI

DESIGN BY:

NALINI

CHECKED BY:

VETRI

APPROVED BY:

VENKAT

PROJECT NO:

202241

DATE:

15-04-2023

BLDG/BLOCK:

RESIDENTIAL BUILDING

FLOOR:

-

CLIENT:

MR.BABU

SITE AT:

BEACH PARK

ARCHITECT

Audiseshaiah & Sons

AUDISESHAIAH & SONS
ARCHITECTS, ENGINEERS & PROJECT
MANAGEMENT CONSULTANTS
38/74, BAZULLAH ROAD,
MASS TOWER, FIRST FLOOR,
T. NAGAR, CHENNAI - 600 017.
TEL: + 91 44 28344962/857

THIS DRAWING IS THE SOLE PROPERTY OF AUDISESHAIAH AND SONS ITS
USE FOR ANY PURPOSE OTHER THAN THAT MENTIONED IS TO BE DONE ONLY
AFTER PRIOR APPROVAL.

X:107 _INTERN FILES\2023 BATCH\LAKSHMI\25-BABU-BEACHPARK\DETAIL,ELEC
, ST.SEC & PLUMBING - 15-04-2023.dwg




REVISION NO : R0

DRAWING NO : ST-01


PROJECT 4




CLIENT NAME : MR.MAHESH
LOCATION : T.NAGAR

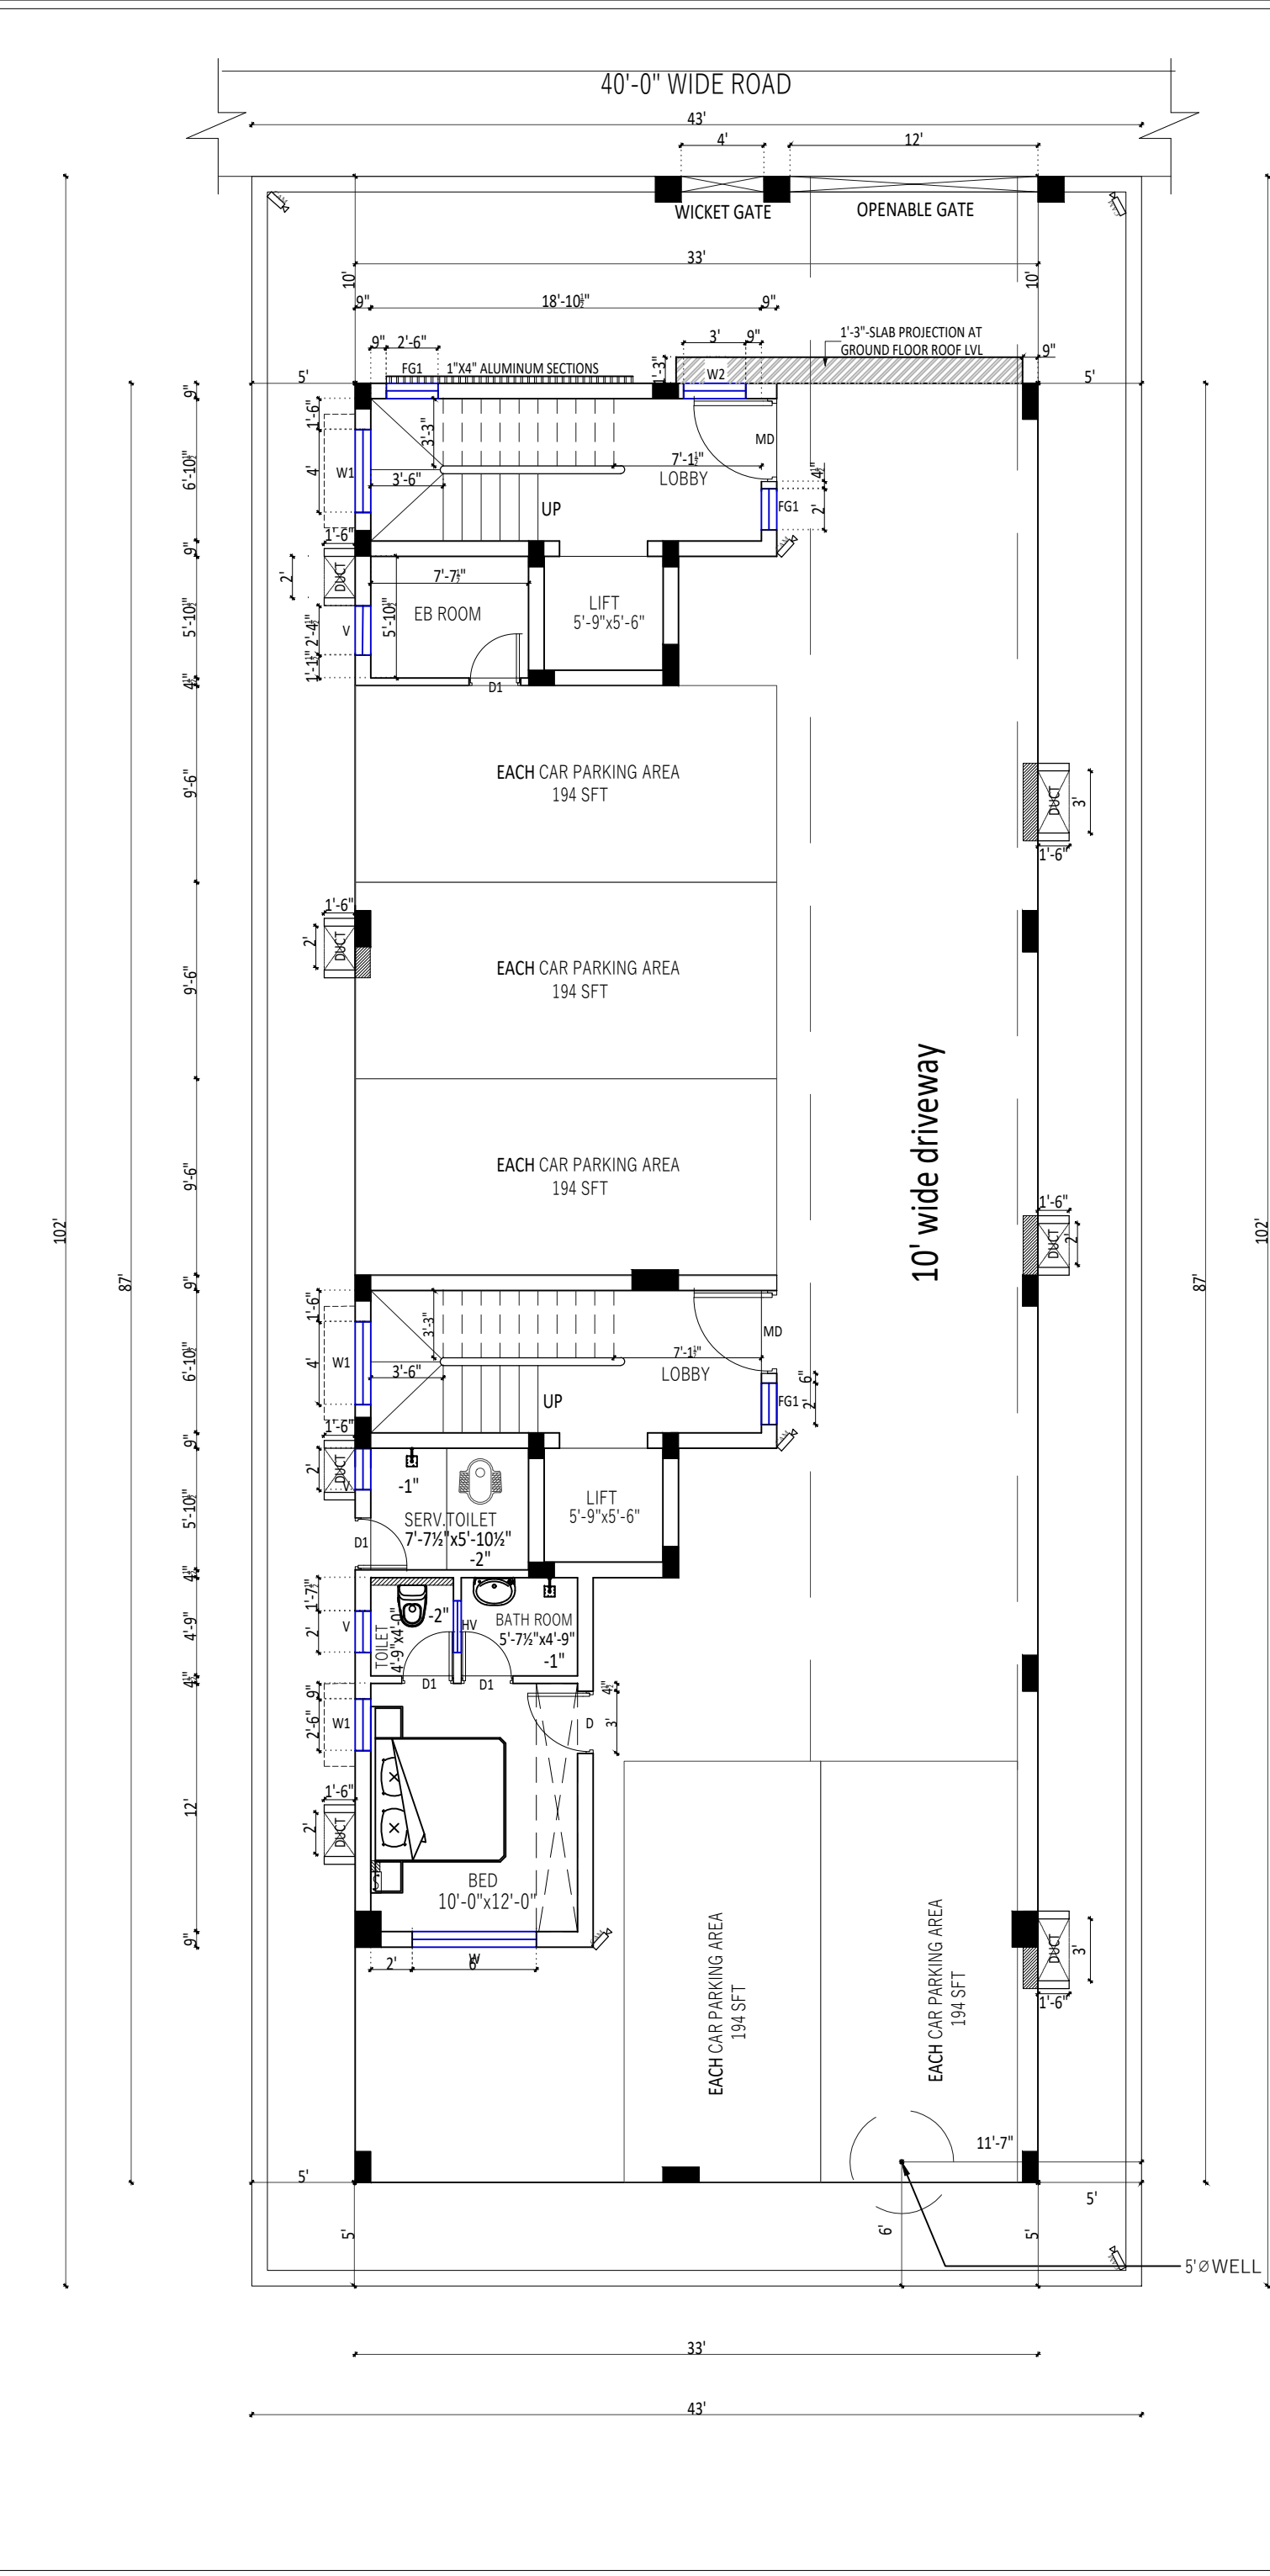

REV NO	DATE	REVISIONS	REV BY	
REVISIONS				
THIS DRAWING IS THE SOLE PROPERTY OF AUDISEHSHAIH AND SONS IT'S USE FOR ANYPURPOSE OTHER THAN THAT MENTIONED IS TO BE DONE ONLY AFTER PRIOR APPROVAL.				
X:\07 _INTERN FILES\2023 BATCH\LAKSHMI\29_MAHESH - T.NAGAR\DETAIL,ELEC,ST.SEC & PLUMBING-15-04-2023.dwg				
NOTES:				
1.ALL DIMENSIONS ARE IN FEET AND INCHES				
2. THIS DRAWING IS TO BE READ AND NOT SCALED.				
3. THE DRAWING IS A COPYRIGHT AND PROPERTY OF THE ARCHITECT, IS NOT TO BE PRODUCED, HANDED OVER TO THE THIRD PARTY OR USED FOR ANY OTHER PURPOSE OTHER THAN FOR WHICH IT IS INTENDED.				
4. ALL DIMENSIONS SHALL BE VERIFIED ON SITE PRIOR TO START OF WORK, ANY DISCREPANCY SHALL BE BROUGHT TO THE NOTICE OF THE ARCHITECT.				
NOTE: 7'-0" LINTEL LEVEL				
OUTER WALL - 9" - BRICK WORK				
INNER WALL - 4½" - BRICK WORK				
SUNSHADE 18" PROJECTION				
ALL SUNSHADES ARE 1'-6" PROJECTION(U.N.O)				
REPRESENTATION OF LOFT				
SCHEDULE OF JOINERIES				
TYPE	DESCRIPTION	SIZE	SILL LVL	NOS
MD	MAIN DOOR	4'-0"x8'-0"	-	02
D	DOOR	3'-0"x7'-0"	-	01
D1	DOOR	2'-6"x7'-0"	-	04
W1	WINDOW	4'-0"x4'-0"	3'-0"	02
W2	WINDOW	3'-0"x4'-0"	3'-0"	01
W	WINDOW	6'-0"x4'-0"	3'-0"	01
FG1	FIXED GLASS	2'-6"x4'-0"	3'-0"	03
V	VENTILATOR	2'-6"x2'-0"	7'-0"	03
HV	HIGH VENTILATOR	2'-6"x2'-0"	7'-0"	01

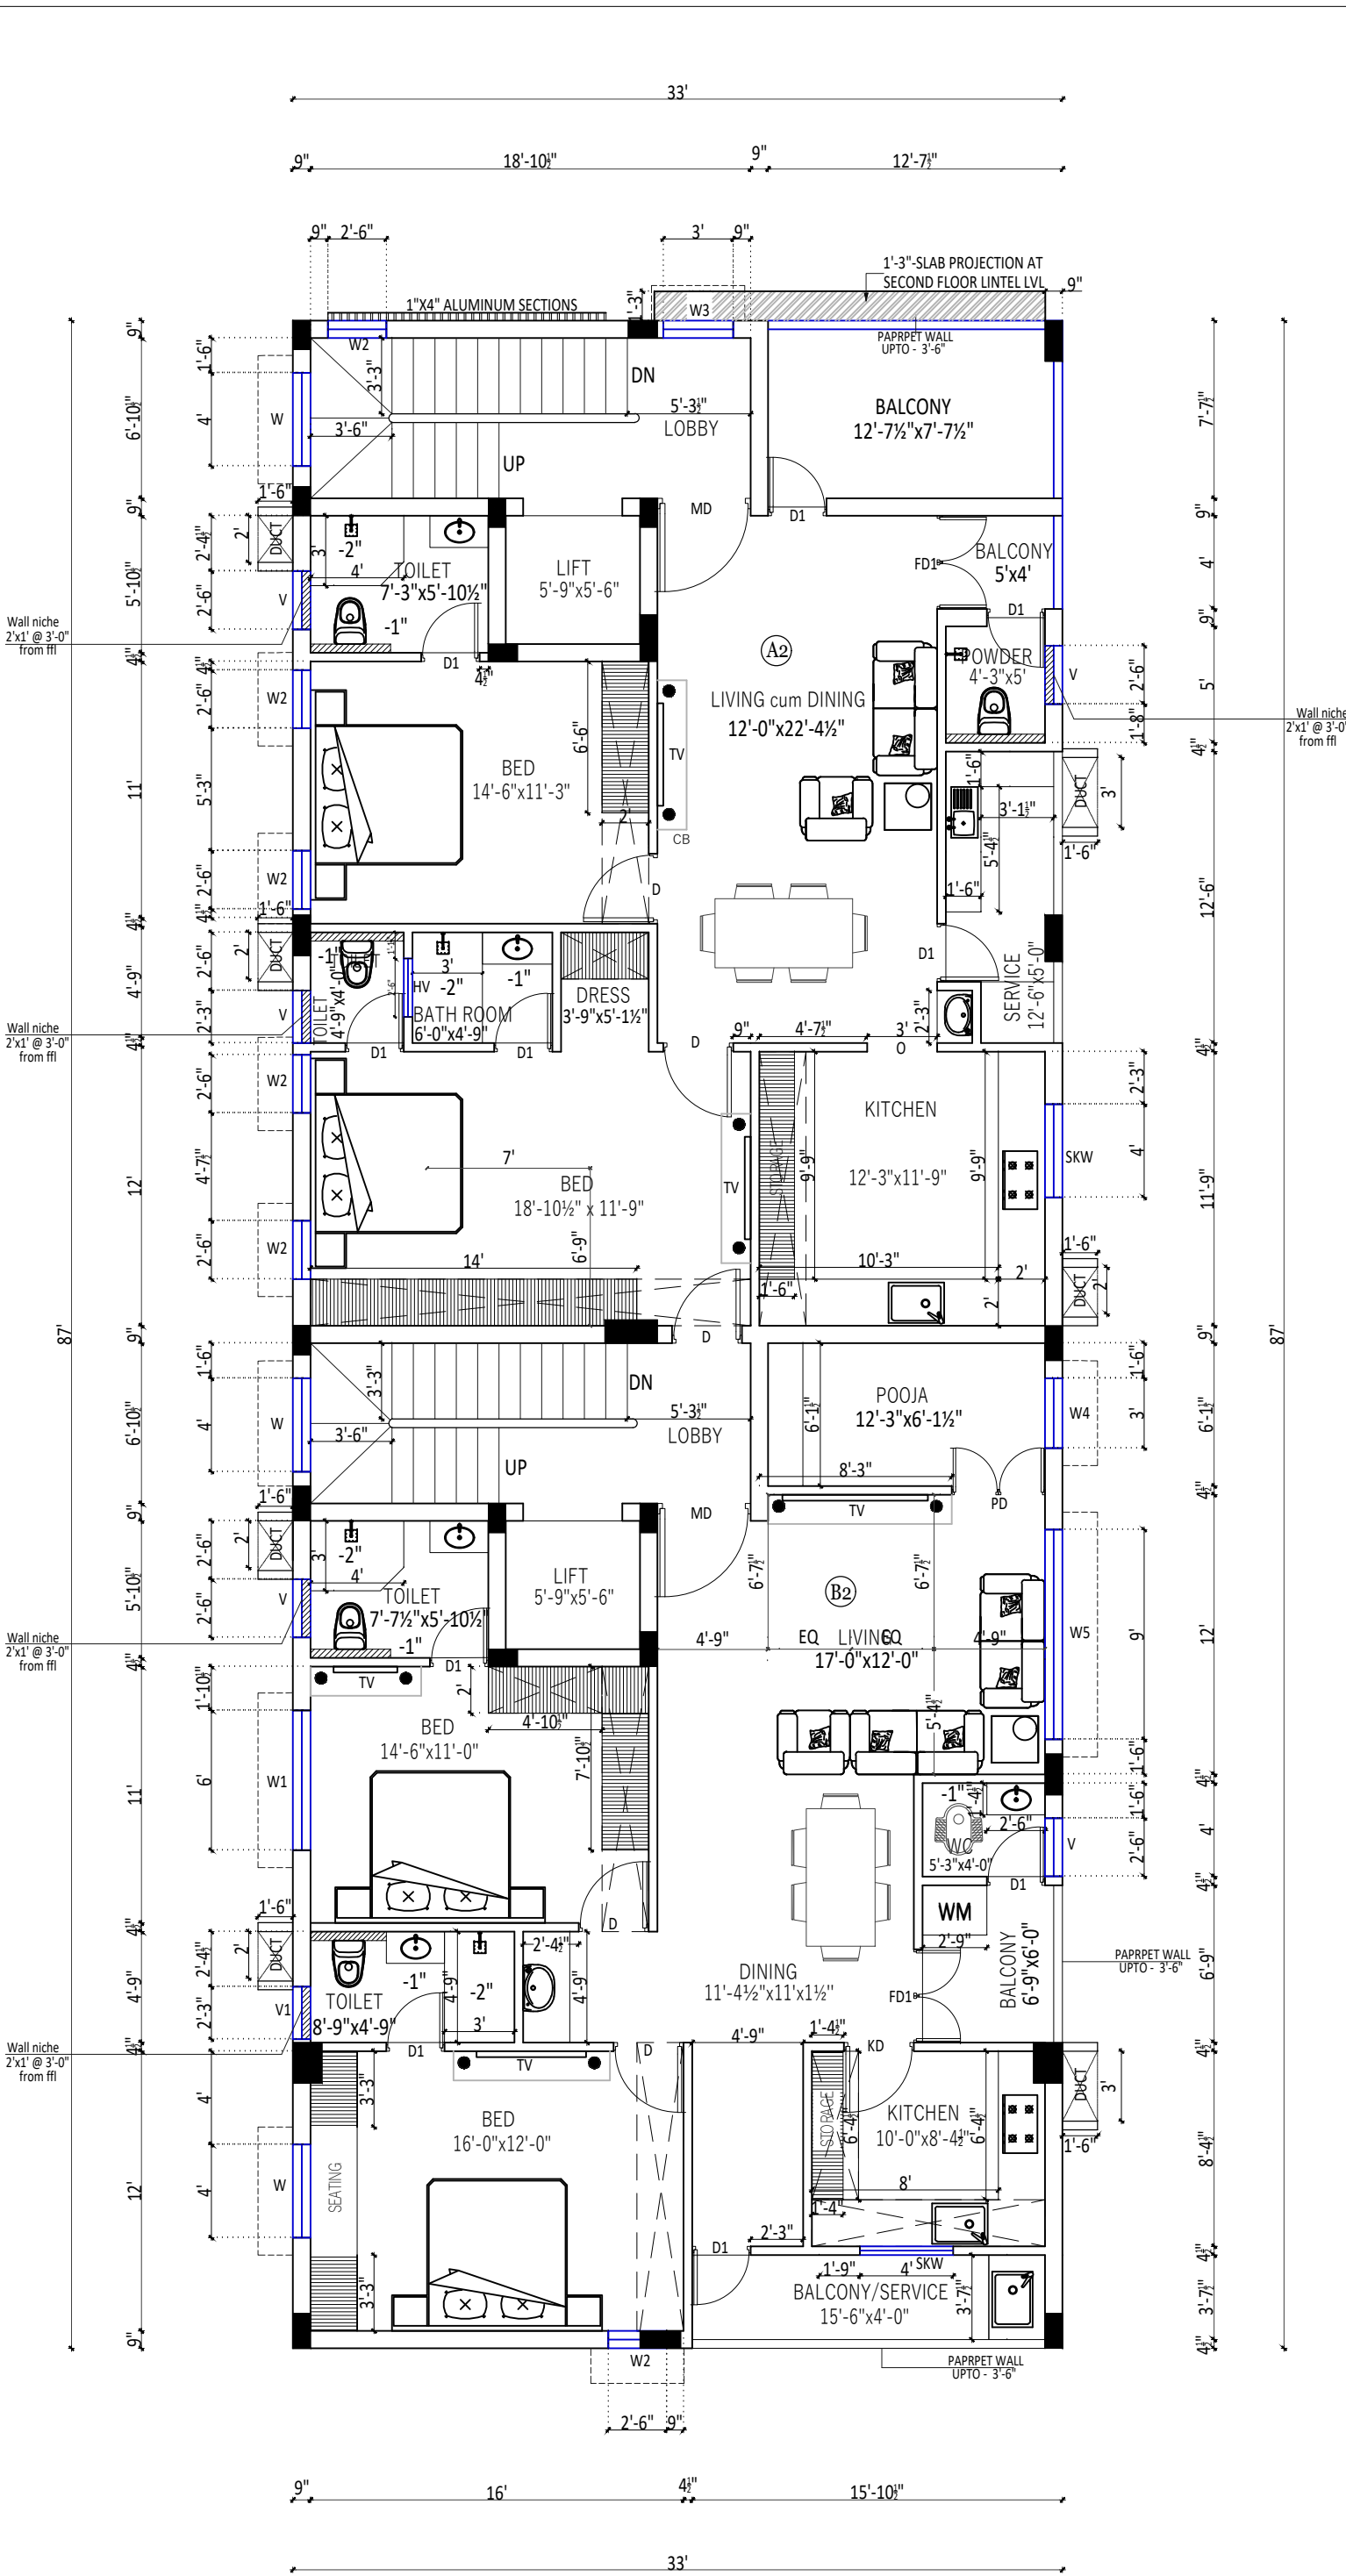

REV NO	DATE	REVISIONS	REV BY	
		REVISIONS		
THIS DRAWING IS THE SOLE PROPERTY OF AUDISEHSHAIAH AND SONS IT'S USE FOR ANYPURPOSE OTHER THAN THAT MENTIONED IS TO BE DONE ONLY AFTER PRIOR APPROVAL.				
X:\07 _INTERN FILES\2023 BATCH\LAKSHMI\29_MAHESH - T.NAGAR\DETAIL,ELEC,ST.SEC & PLUMBING-15-04-2023.dwg				
NOTES:				
1.ALL DIMENSIONS ARE IN FEET AND INCHES				
2. THIS DRAWING IS TO BE READ AND NOT SCALED.				
3. THE DRAWING IS A COPYRIGHT AND PROPERTY OF THE ARCHITECT, IS NOT TO BE PRODUCED, HANDED OVER TO THE THIRD PARTY OR USED FOR ANY OTHER PURPOSE OTHER THAN FOR WHICH IT IS INTENDED.				
4. ALL DIMENSIONS SHALL BE VERIFIED ON SITE PRIOR TO START OF WORK, ANY DISCREPANCY SHALL BE BROUGHT TO THE NOTICE OF THE ARCHITECT.				
SUNSHADE 18" PROJECTION				
NOTE: 7'-0" LINTEL LEVEL				
ALL SUNSHADES ARE 1'-6" PROJECTION(U.N.O)				
OUTER WALL - 9" - BRICK WORK				
INNER WALL - 4½" - BRICK WORK				
REPRESENTATION OF LOFT				
SCHEDULE OF JOINERIES				
TYPE	DESCRIPTION	SIZE	SILL LVL	NOS
MD	MAIN DOOR	4'-0"x8'-0"	-	02
D	DOOR	3'-0"x7'-0"	-	05
D1	DOOR	2'-6"x7'-0"	-	10
FD1	FRENCH DOOR	4'-0"x7'-0"	-	02
PD	POOJA DOOR	4'-0"x7'-0"	-	01
KD	KITCHEN DOOR	3'-0"x7'-0"	-	01
W	WINDOW	4'-0"x4'-0"	3'-0"	03
W1	WINDOW	6'-0"x4'-0"	3'-0"	01
W2	WINDOW	2'-6"x4'-0"	3'-0"	05
W3	WINDOW	3'-0"x4'-0"	3'-0"	02
W4	WINDOW	9'-0"x4'-0"	3'-0"	01
SKW	SLIDING WINDOW	4'-0"x4'-0"	4'-0"	01
SKW1	SLIDING WINDOW	7'-0"x4'-0"	4'-0"	01
V	VENTILATOR	2'-6"x2'-0"	4'-6"	05
V1	VENTILATOR	2'-3"x2'-0"	4'-6"	01
HV	HIGH VENTILATOR	2'-6"x2'-0"	7'-0"	01
SCALE : NTS			NORTH	
SHEET NO: A3				
CLIENT	MR.MAHESH			
SITE AT	T.NAGAR			
FLOOR	SECOND FLOOR PLAN			
CURRENT REV:	PURPOSE OF RELEASE			
	GOOD FOR CONSTRUCTION			
STAGE	DETAIL DRAWING			
DESIGN BY	NALINI			
DRAWN BY	LAKSHMI LAAVANYA			
CHECKED BY	VETRI			
APPROVED BY	VENKAT			
PROJECT NO	2023009			
BLDF/BLOCK	RESIDENTIAL BUILDNG			
DATE	03/05/2023			
ARCHITECT		AUDISESHAIAH & SONS		
		ARCHITECTS, ENGINEERS AND PROJECT MANAGEMENT CONSULTANTS		
		38 ⁷ / ₄ BAZULLAH ROAD, MASS TOWER, FIRST FLOOR, T.NAGAR, CHENNAI - 600017		
		TEL - +91 44 28344962/287		
AUDISESHAIAH & SONS				

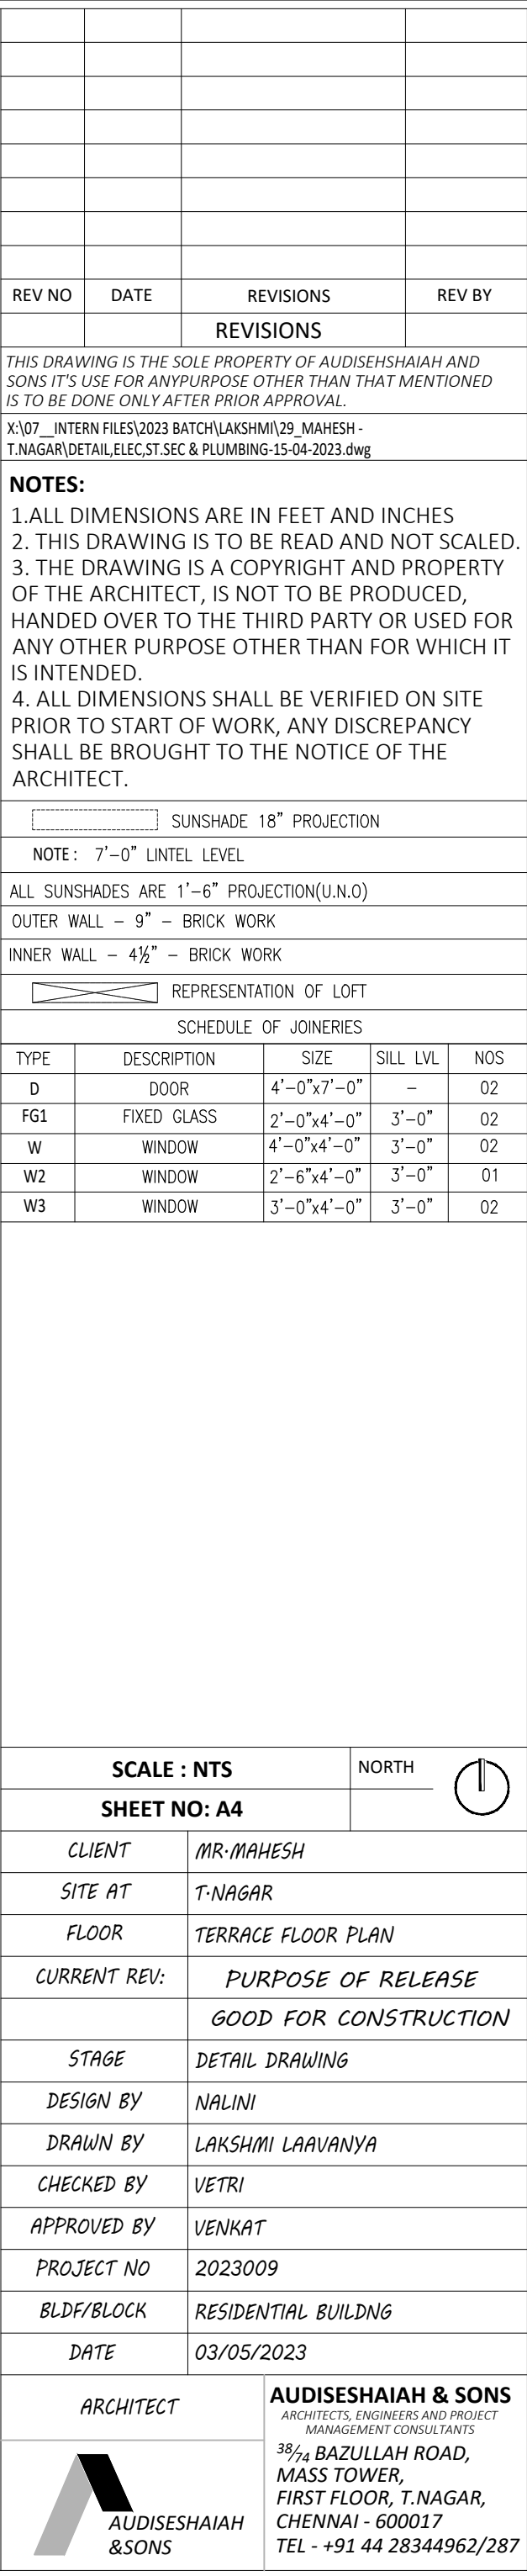

REV NO	DATE	REVISIONS	REV BY
		REVISIONS	

THIS DRAWING IS THE SOLE PROPERTY OF AUDISEHSHAIAH AND
SONS IT'S USE FOR ANYPURPOSE OTHER THAN THAT MENTIONED
IS TO BE DONE ONLY AFTER PRIOR APPROVAL.

X:\07__INTERN FILES\2023 BATCH\LAKSHMI\29_MAHESH -
T.NAGAR\DETAIL,ELEC,ST.SEC & PLUMBING-15-04-2023.dwg

NOTES:

1. ALL DIMENSIONS ARE IN FEET AND INCHES
2. THIS DRAWING IS TO BE READ AND NOT SCALED.
3. THE DRAWING IS A COPYRIGHT AND PROPERTY OF THE ARCHITECT, IS NOT TO BE PRODUCED, HANDED OVER TO THE THIRD PARTY OR USED FOR ANY OTHER PURPOSE OTHER THAN FOR WHICH IT IS INTENDED.
4. ALL DIMENSIONS SHALL BE VERIFIED ON SITE PRIOR TO START OF WORK, ANY DISCREPANCY SHALL BE BROUGHT TO THE NOTICE OF THE ARCHITECT.

SUNSHADE 18" PROJECTION

NOTE: 7'-0" LINTEL LEVEL

ALL SUNSHADES ARE 1'-6" PROJECTION(U.N.O)

OUTER WALL - 9" - BRICK WORK


INNER WALL - 4½" - BRICK WORK

 REPRESENTATION OF LOFT


SCHEDULE OF JOINERIES				
TYPE	DESCRIPTION	SIZE	SILL LVL	NOS
D	DOOR	4'-0"x7'-0"	—	02
FG1	FIXED GLASS	2'-0"x4'-0"	3'-0"	02
W	WINDOW	4'-0"x4'-0"	3'-0"	02
W2	WINDOW	2'-6"x4'-0"	3'-0"	01
W3	WINDOW	3'-0"x4'-0"	3'-0"	02

SCALE : NTS		NORTH	
SHEET NO: A4			
CLIENT	MR. MAHESH		
SITE AT	T. NAGAR		
FLOOR	TERRACE FLOOR PLAN		
CURRENT REV:	PURPOSE OF RELEASE		
	GOOD FOR CONSTRUCTION		
STAGE	DETAIL DRAWING		
DESIGN BY	NALINI		
DRAWN BY	LAKSHMI LAAVANYA		
CHECKED BY	VETRI		
APPROVED BY	VENKAT		
PROJECT NO	2023009		
BLDF/BLOCK	RESIDENTIAL BUILDNG		
DATE	03/05/2023		


<i>ARCHITECT</i>	AUDISESHAIAH & SONS <i>ARCHITECTS, ENGINEERS AND PROJECT MANAGEMENT CONSULTANTS</i>
 AUDISESHAIAH & SONS	38¹/₇₄ BAZULLAH ROAD, MASS TOWER, FIRST FLOOR, T. NAGAR, CHENNAI - 600017 TEL - +91 44 28344962/287

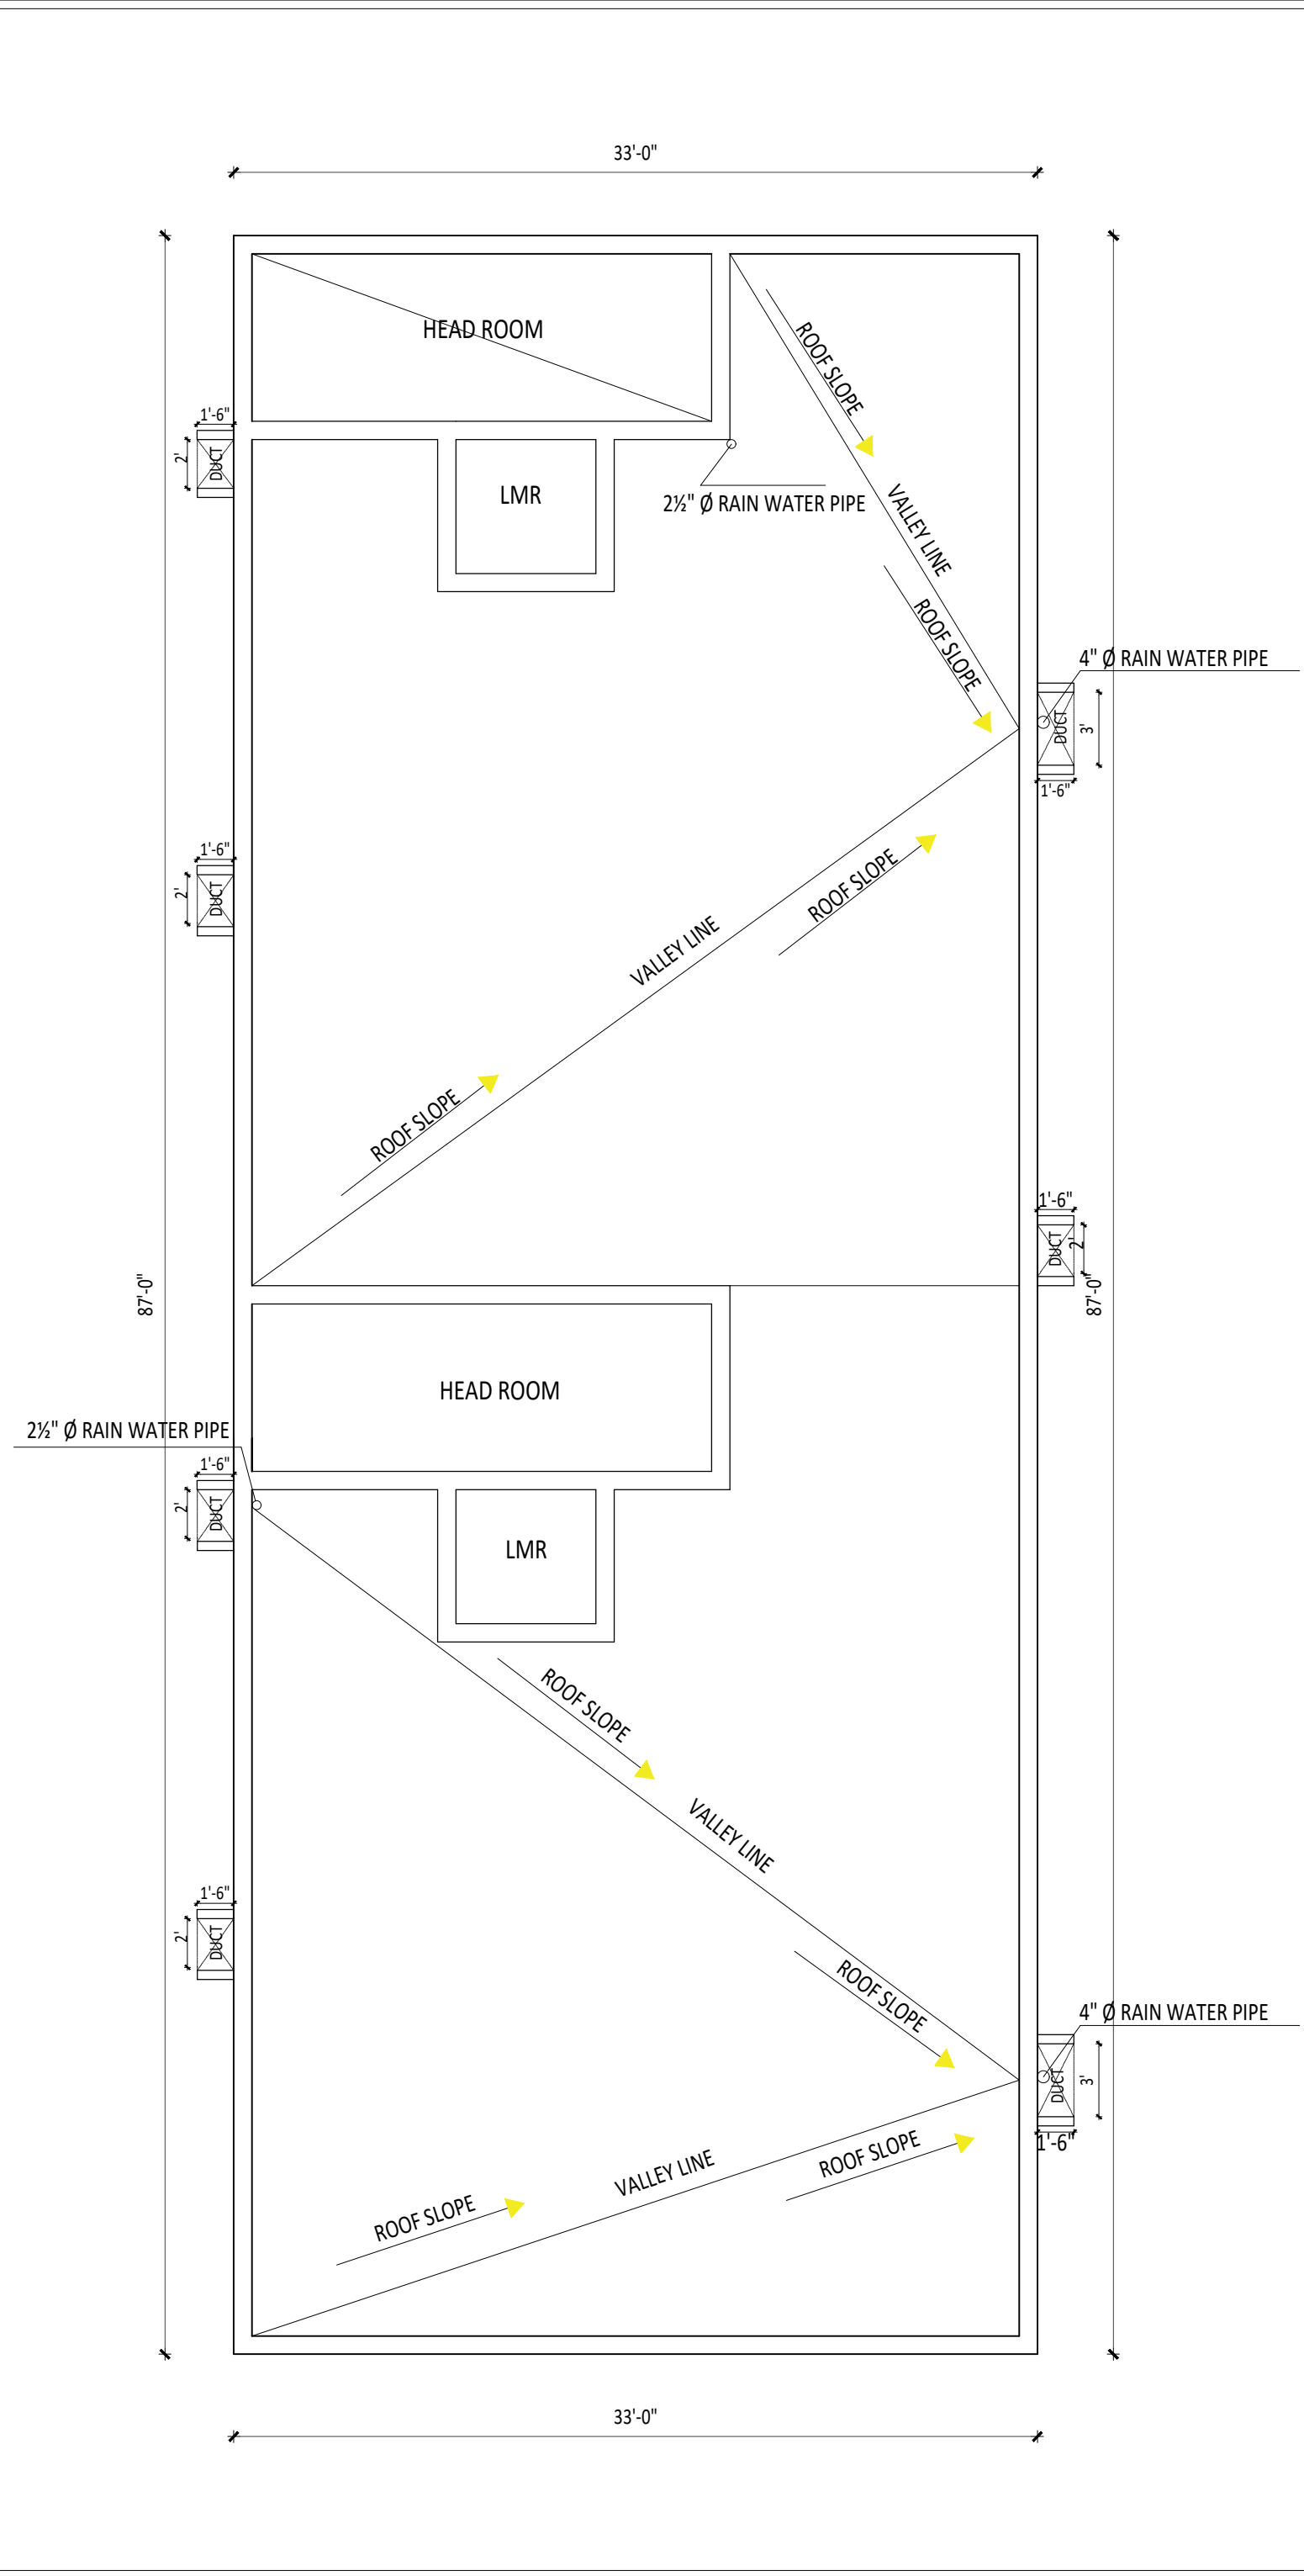

REV NO	DATE	REVISIONS	REV BY
		REVISIONS	
THIS DRAWING IS THE SOLE PROPERTY OF AUDISEHSHAIH AND SONS IT'S USE FOR ANYPURPOSE OTHER THAN THAT MENTIONED IS TO BE DONE ONLY AFTER PRIOR APPROVAL.			
X:\07__INTERN FILES\2023 BATCH\LAKSHMI\29_MAHESH - T.NAGAR\DETAIL,ELEC,ST.SEC & PLUMBING-15-04-2023.dwg			
NOTES:			
1.ALL DIMENSIONS ARE IN FEET AND INCHES			
2. THIS DRAWING IS TO BE READ AND NOT SCALED.			
3. THE DRAWING IS A COPYRIGHT AND PROPERTY OF THE ARCHITECT, IS NOT TO BE PRODUCED, HANDED OVER TO THE THIRD PARTY OR USED FOR ANY OTHER PURPOSE OTHER THAN FOR WHICH IT IS INTENDED.			
4. ALL DIMENSIONS SHALL BE VERIFIED ON SITE PRIOR TO START OF WORK, ANY DISCREPANCY SHALL BE BROUGHT TO THE NOTICE OF THE ARCHITECT.			
LEGEND			
LEGEND			
— 4” Ø RAIN WATER PIPE			
— 2½” Ø INNER RAIN WATER PIPE			
NOTES			
·PROVIDE GRADIENT 1 IN 100 FOR RAIN WATER PIPE WORK AT TERRACE			
·REFER SEPARATE DETAIL DRAWING FOR OHT WATER TANK			
SCALE : NTS		NORTH	
SHEET NO: A5			
CLIENT	MR.MAHESH		
SITE AT	T.NAGAR		
FLOOR	ROOF SLOPE LAYOUT		
CURRENT REV:	PURPOSE OF RELEASE		
	GOOD FOR CONSTRUCTION		
STAGE	DETAIL DRAWING		
DESIGN BY	NALINI		
DRAWN BY	LAKSHMI LAAVANYA		
CHECKED BY	VETRI		
APPROVED BY	VENKAT		
PROJECT NO	2023009		
BLDF/BLOCK	RESIDENTIAL BUILDNG		
DATE	03/05/2023		
ARCHITECT		AUDISEHSHAIH & SONS	
		ARCHITECTS, ENGINEERS AND PROJECT MANAGEMENT CONSULTANTS	
		38 3/4 BAZULLAH ROAD, MASS TOWER, FIRST FLOOR, T.NAGAR, CHENNAI - 600017	
		TEL - +91 44 28344962/287	

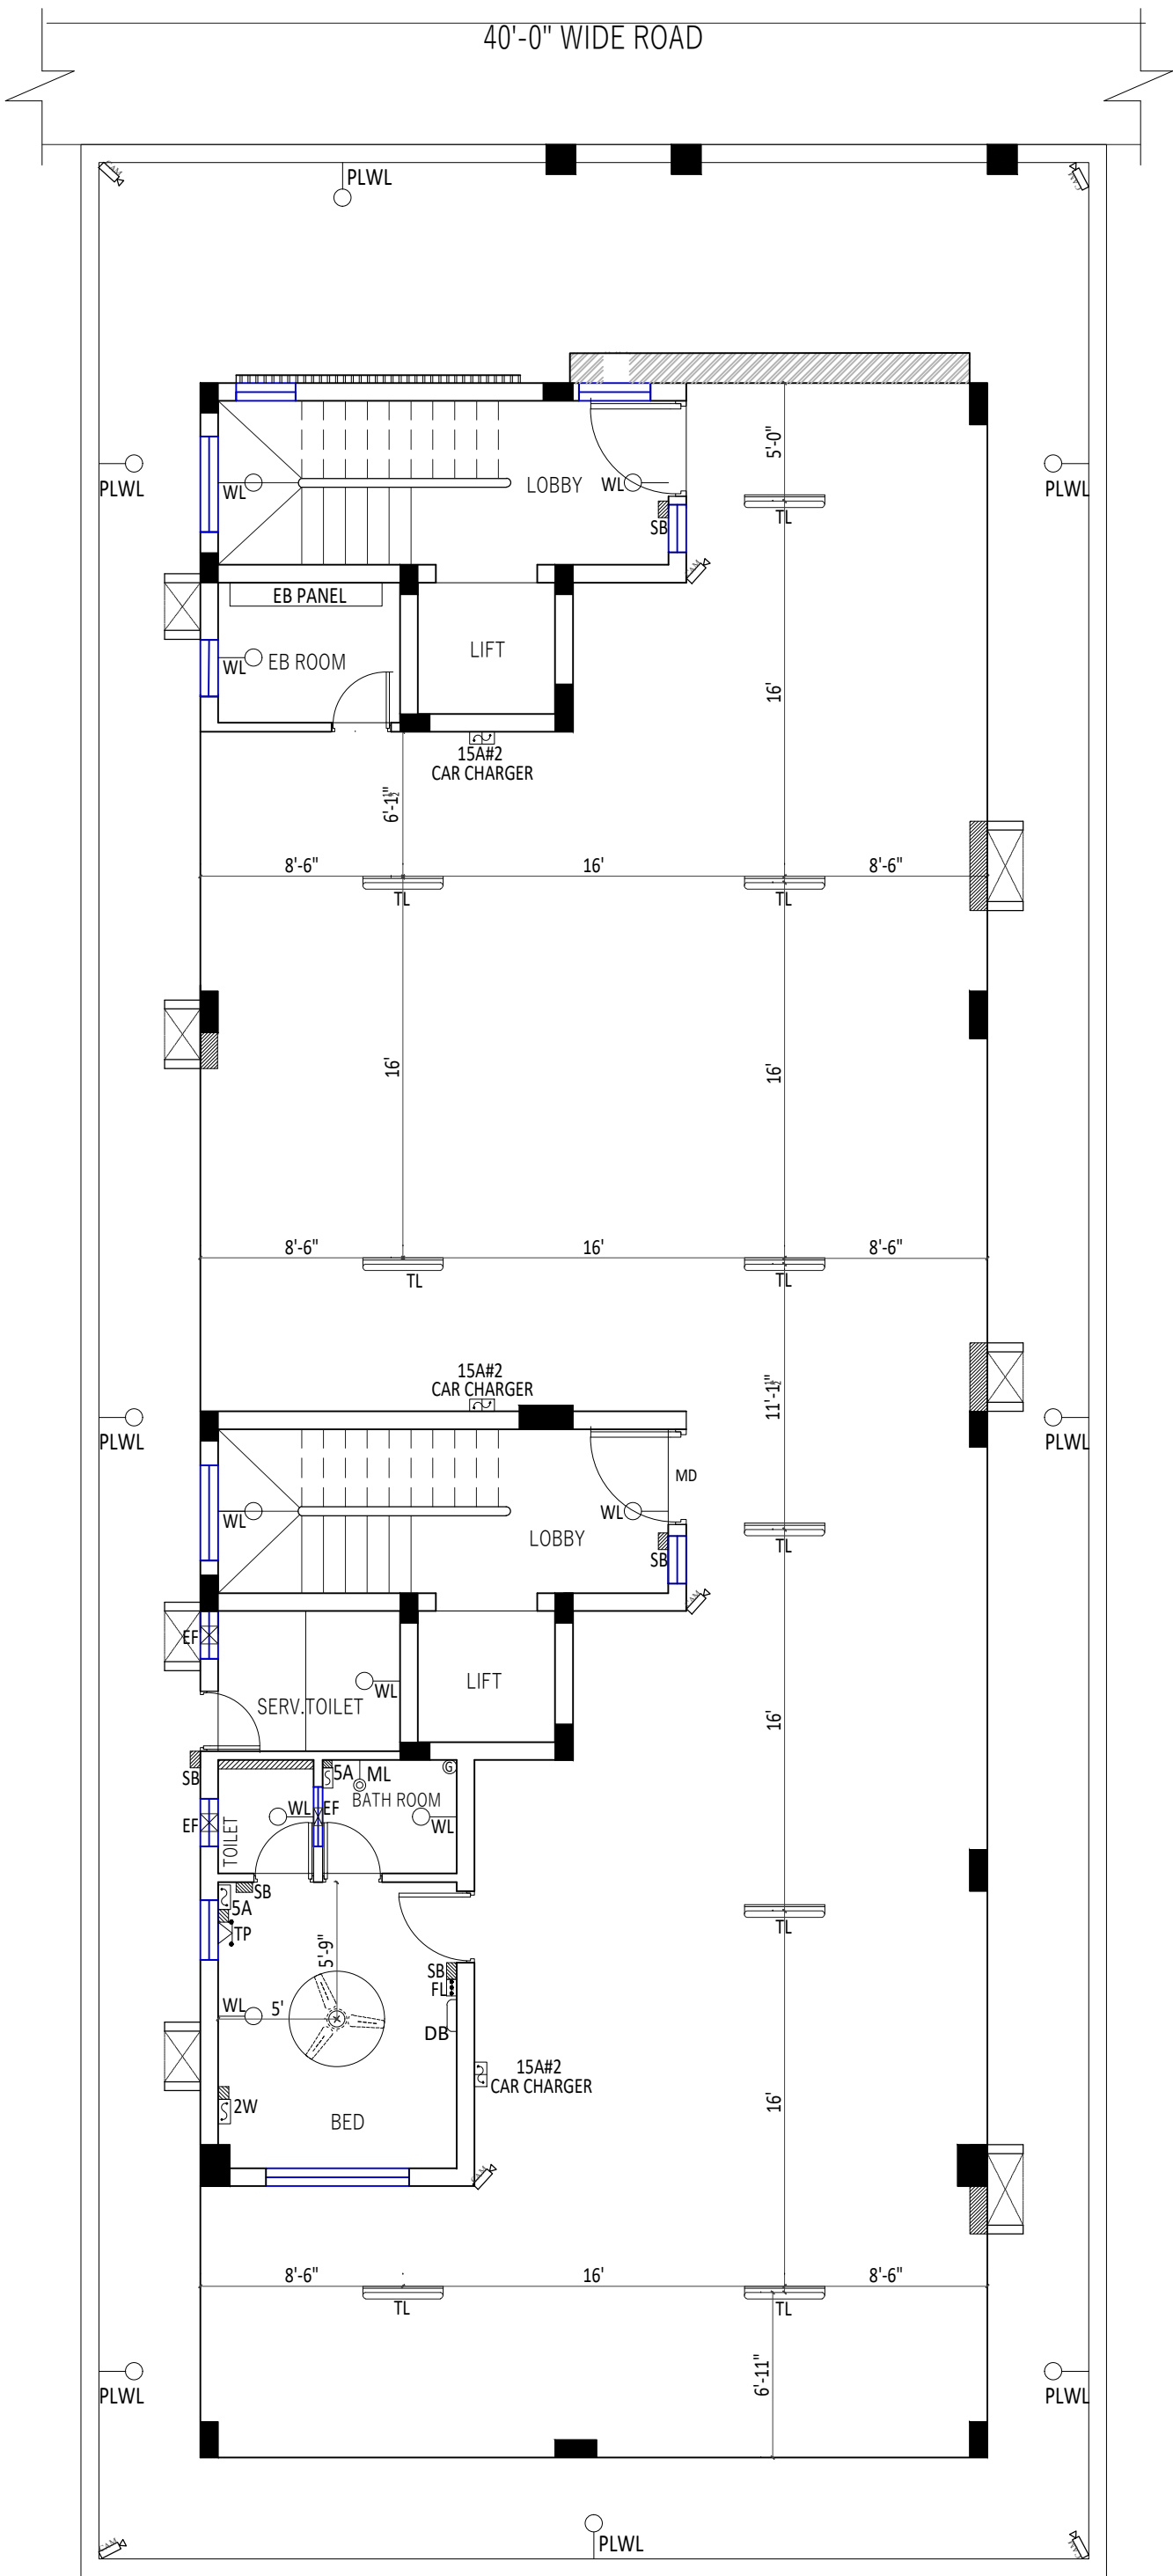


REV NO	DATE	REVISIONS	REV BY
REVISIONS			
THIS DRAWING IS THE SOLE PROPERTY OF AUDISEHSHAIH AND SONS IT'S USE FOR ANYPURPOSE OTHER THAN THAT MENTIONED IS TO BE DONE ONLY AFTER PRIOR APPROVAL.			
X:\07__INTERN FILES\2023 BATCH\LAKSHMI\29_MAHESH - T.NAGAR\DETAIL,ELEC,ST.SEC & PLUMBING-15-04-2023.dwg			
NOTE: 1. UNLESS NOTED OTHERWISE ALL 5A/15A POINTS FOR KITCHEN PLATFORM ABOVE TO BE @ 3'-6" ht FROM FFL. 2. ALL CL LIGHT TO BE PLANNED IN FALSE CEILING LAYOUT CONCEALING IN SLAB NOT NECESSARY. 3. (1)5A Socket to be provided in all the SB's			
LEGEND			
	TV	T.V cable & 5 amp Switch & socket @ 4'6"ht	
	SB	Switch @ 4'0" bottom of switch plate	
	AC	A/C Socket @ 8'0" ht.	
	CB	Calling Bell	
	EF	Exhaust Fan	
	WL	Wall light @ 8'0" ht.	
	ML	Mirror light @ 6'6" ht.	
	CF	Ceiling fan	
	2W	2 way Switch @ 2'6"@ floor lvl	
	CHC	Chandelier	
	BL	Bracket light @ 8'-0" ht	
	DB	Distribution Board At 7' Level (Top)	
	5A	5 AMP Switch & Socket	
	15A	15 AMP Switch & Socket	
	PWL	Planter wall light	
SCALE : NTS			NORTH
SHEET NO: EL-1			
CLIENT	MR.MAHESH		
SITE AT	T.NAGAR		
FLOOR	STILT FLOOR PLAN		
CURRENT REV:	PURPOSE OF RELEASE		
	GOOD FOR CONSTRUCTION		
STAGE	ELECTRICAL DRAWING		
DESIGN BY	NALINI		
DRAWN BY	LAKSHMI LAAVANYA		
CHECKED BY	VETRI		
APPROVED BY	VENKAT		
PROJECT NO	2023009		
BLDF/BLOCK	RESIDENTIAL BUILDNG		
DATE	03/05/2023		
ARCHITECT		AUDISESHAIAH & SONS ARCHITECTS, ENGINEERS AND PROJECT MANAGEMENT CONSULTANTS	
		38/74 BAZULLAH ROAD, MASS TOWER, FIRST FLOOR, T.NAGAR, CHENNAI - 600017 TEL - +91 44 28344962/287	

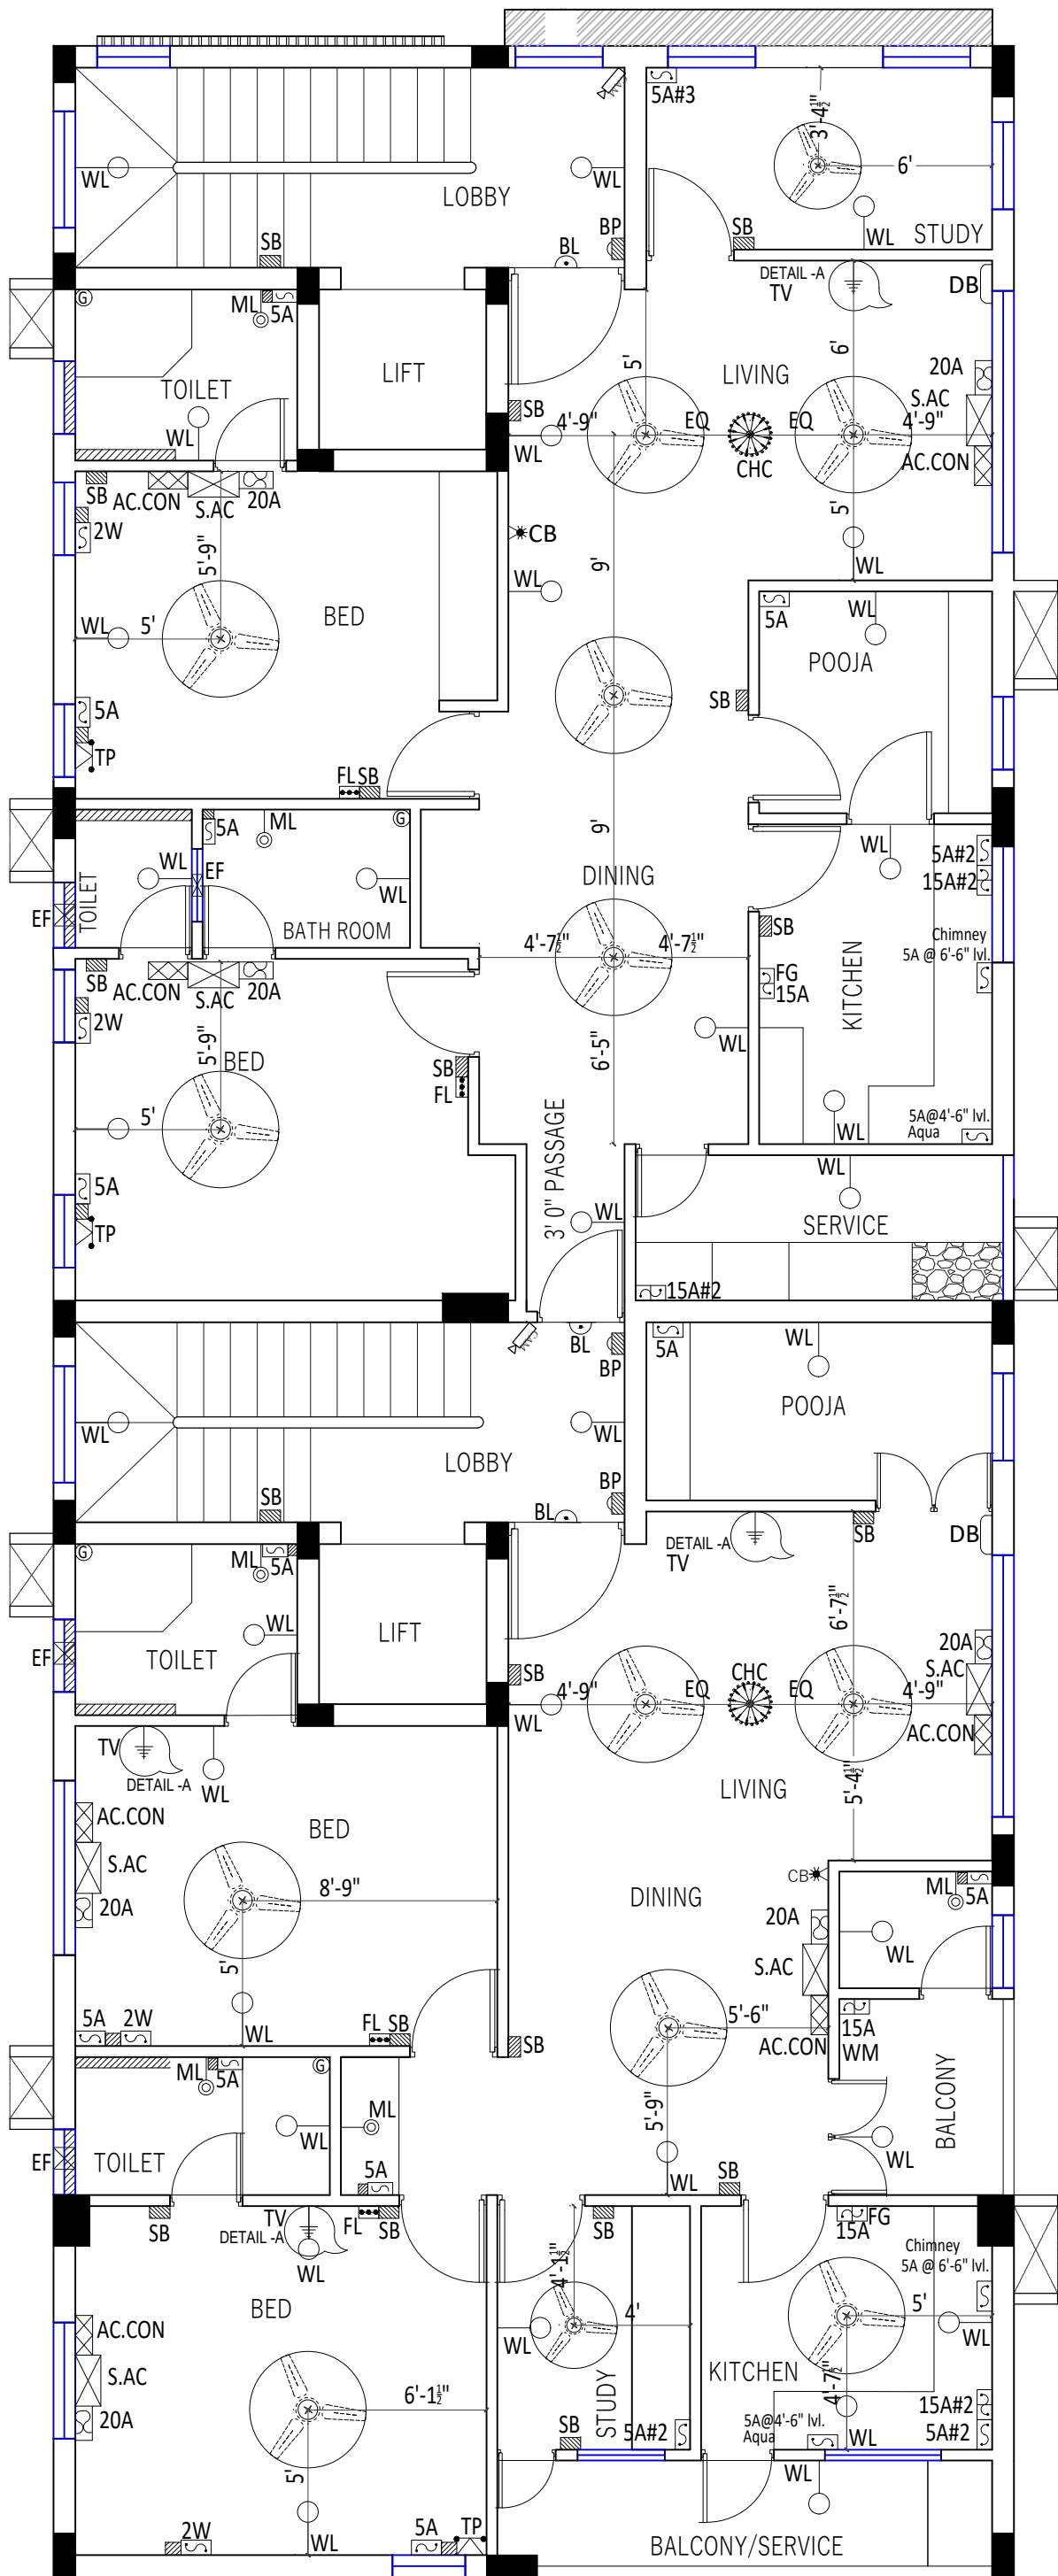


REV NO	DATE	REVISIONS	REV BY
REVISIONS			

THIS DRAWING IS THE SOLE PROPERTY OF AUDISESHAIAH AND SONS IT'S USE FOR ANYPURPOSE OTHER THAN THAT MENTIONED IS TO BE DONE ONLY AFTER PRIOR APPROVAL.

X:\07 _INTERN FILES\2023 BATCH\LAKSHMI\29_MAHESH - T.NAGAR\DETAIL,ELEC,ST.SEC & PLUMBING-15-04-2023.dwg

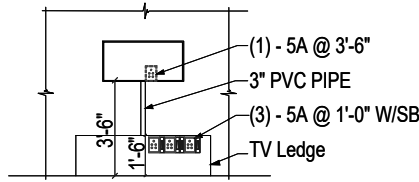

DETAIL - "A"

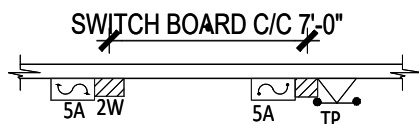

TYPE - "1"
BEDROOM SWITCHES

- NOTE:
- UNLESS NOTED OTHERWISE ALL 5A/15A POINTS FOR KITCHEN PLATFORM ABOVE TO BE @ 3'-6" ht FROM FFL.
 - ALL CL LIGHT TO BE PLANNED IN FALSE CEILING LAYOUT CONCEALING IN SLAB NOT NECESSARY.
 - (1)5A Socket to be provided in all the SB's


LEGEND

TV	T.V cable & 5 amp Switch & socket @ 4'6"ht
SB	Switch @ 4'0" bottom of switch plate
AC	A/C Socket @ 8'0" ht.
CB	Calling Bell
EF	Exhaust Fan
WL	Wall light @ 8'0" ht.
ML	Mirror light @ 6'6" ht.
CF	Ceiling fan
2W	2 way Switch @ 2'6"@ floor lvl
CHC	Chandelier
BL	Bracket light @ 8'-0" ht
DB	Distribution Board At 7' Level (Top)
5A	5 AMP Switch & Socket
15A	15 AMP Switch & Socket
FL	Foot lamp

SCALE : NTS		NORTH	
SHEET NO: EL-2			
CLIENT	MR.MAHESH		
SITE AT	T-NAGAR		
FLOOR	FIRST FLOOR PLAN		
CURRENT REV:	PURPOSE OF RELEASE		
	GOOD FOR CONSTRUCTION		
STAGE	ELECTRICAL DRAWING		
DESIGN BY	NALINI		
DRAWN BY	LAKSHMI LAAVANYA		
CHECKED BY	VETRI		
APPROVED BY	VENKAT		
PROJECT NO	2023009		
BLDF/BLOCK	RESIDENTIAL BUILDNG		
DATE	03/05/2023		

ARCHITECT


AUDISESHAIAH & SONS
ARCHITECTS, ENGINEERS AND PROJECT
MANAGEMENT CONSULTANTS
38^{7/4} BAZULLAH ROAD,
MASS TOWER,
FIRST FLOOR, T.NAGAR,
CHENNAI - 600017
TEL - +91 44 28344962/287

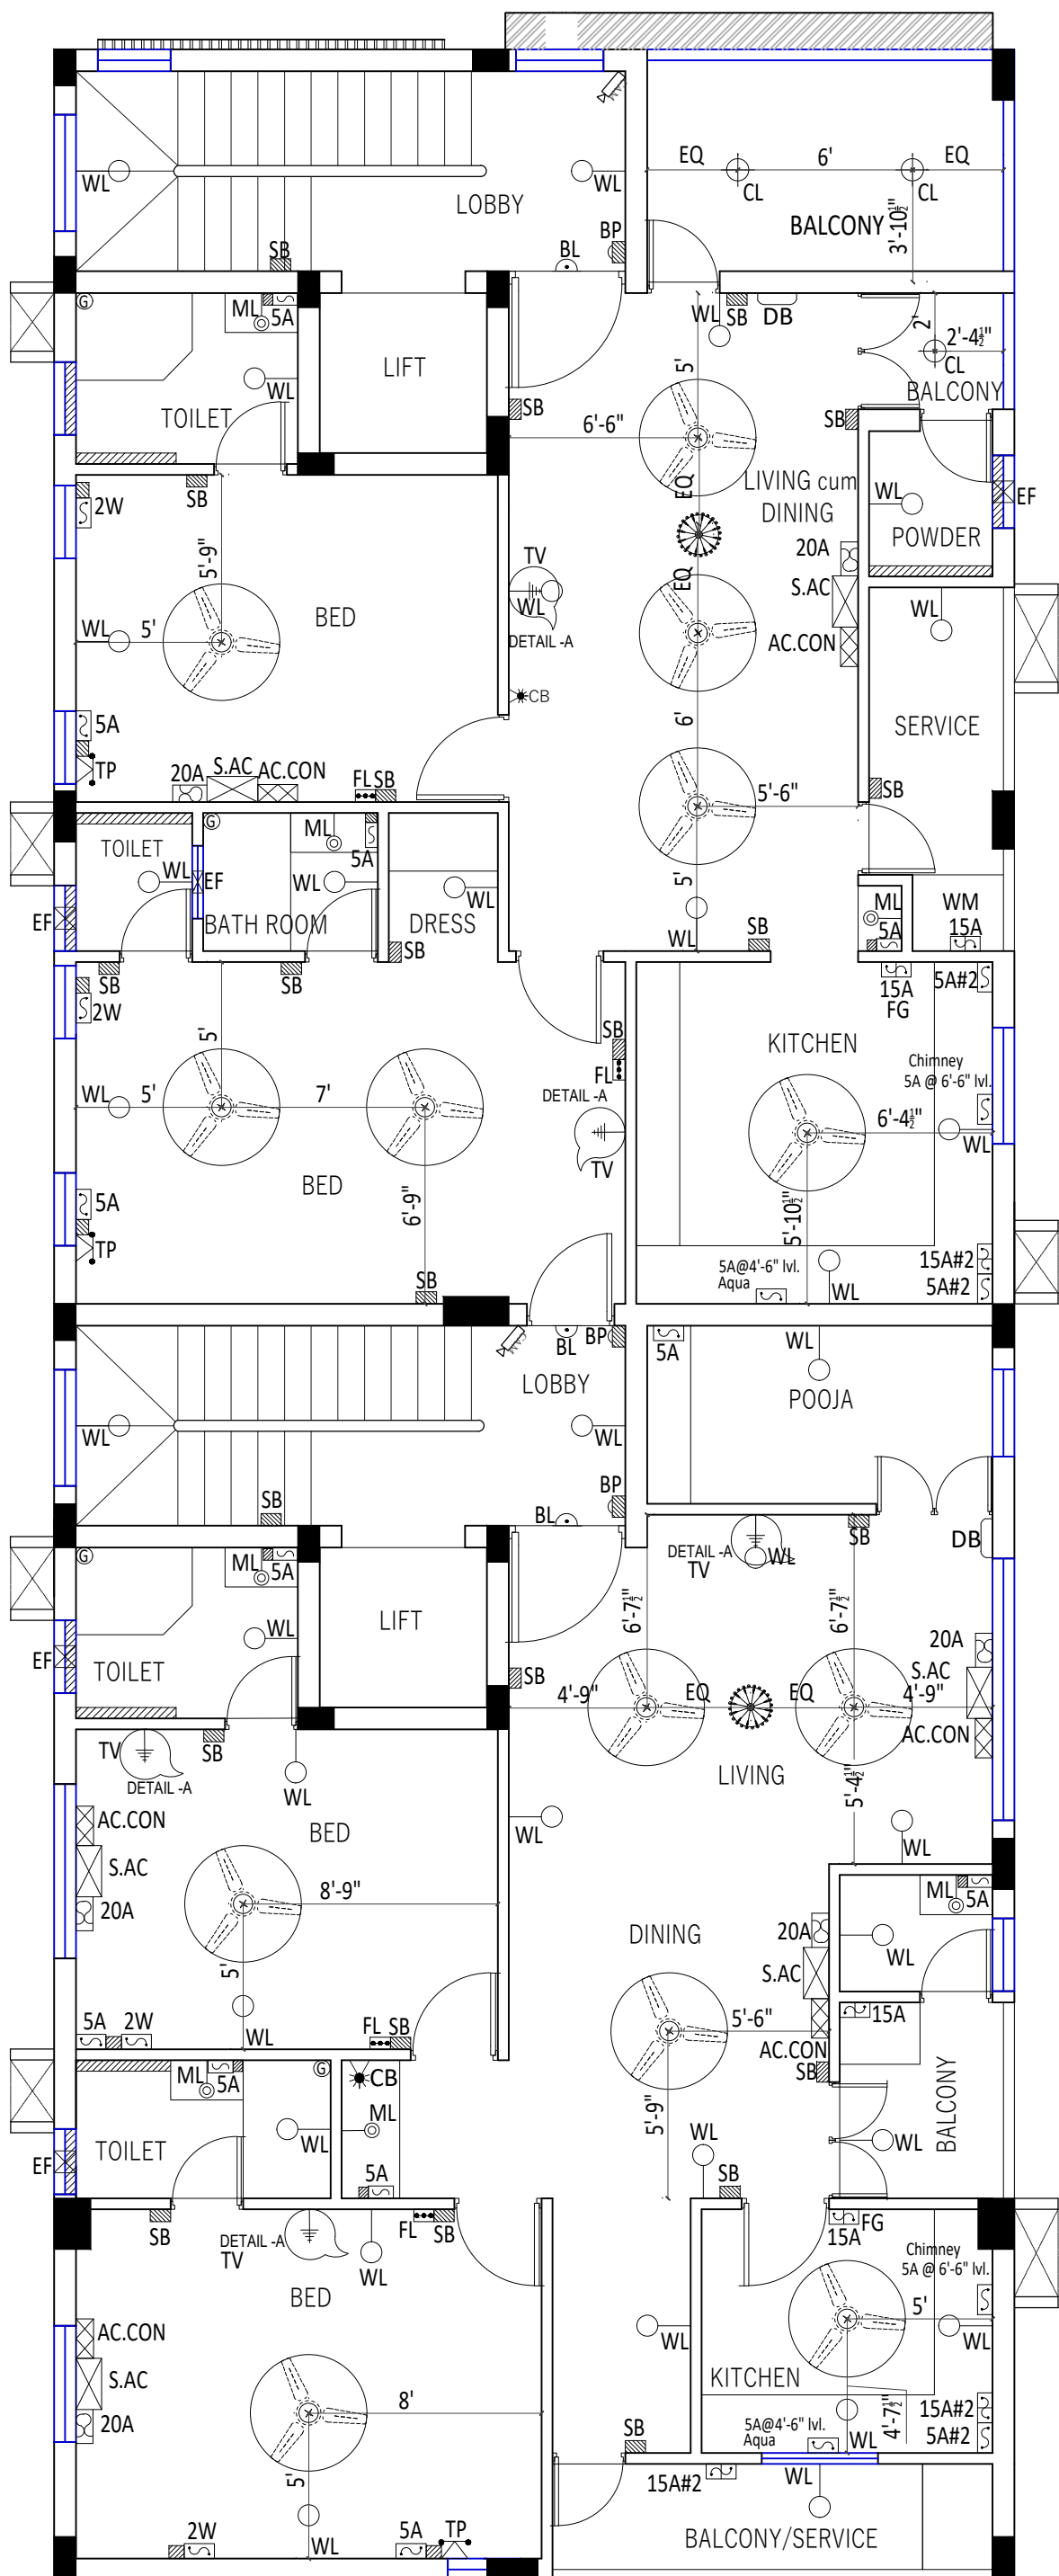


REV NO	DATE	REVISIONS	REV BY
REVISIONS			

THIS DRAWING IS THE SOLE PROPERTY OF AUDISESHAIAH AND SONS IT'S USE FOR ANYPURPOSE OTHER THAN THAT MENTIONED IS TO BE DONE ONLY AFTER PRIOR APPROVAL.

X:\07_INTERN FILES\2023 BATCH\LAKSHMI\29_MAHESH - T.NAGAR\DETAIL,ELEC,ST.SEC & PLUMBING-15-04-2023.dwg

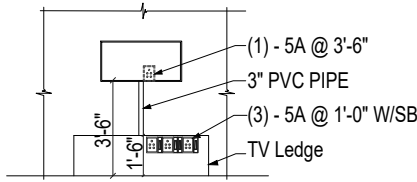

DETAIL - "A"

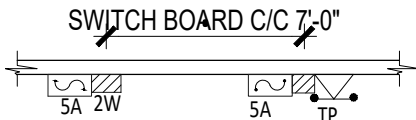

TYPE - "1"
BEDROOM SWITCHES

- NOTE:
- UNLESS NOTED OTHERWISE ALL 5A/15A POINTS FOR KITCHEN PLATFORM ABOVE TO BE @ 3'-6" ht FROM FFL.
 - ALL CL LIGHT TO BE PLANNED IN FALSE CEILING LAYOUT CONCEALING IN SLAB NOT NECESSARY.
 - (1)5A Socket to be provided in all the SB's

LEGEND

TV	T.V cable & 5 amp Switch & socket @ 4'6"ht
SB	Switch @ 4'0" bottom of switch plate
AC	A/C Socket @ 8'0" ht.
CB	Calling Bell
EF	Exhaust Fan
WL	Wall light @ 8'0" ht.
ML	Mirror light @ 6'6" ht.
CF	Ceiling fan
2W	2 way Switch @ 2'6"@ floor lvl
CHC	Chandelier
BL	Bracket light @ 8'-0" ht
DB	Distribution Board At 7' Level (Top)
5A	5 AMP Switch & Socket
15A	15 AMP Switch & Socket
FL	Foot lamp

SCALE : NTS

NORTH

SHEET NO: EL-3


CLIENT	MR-MAHESH
SITE AT	T-NAGAR
FLOOR	SECOND FLOOR PLAN
CURRENT REV:	PURPOSE OF RELEASE
	GOOD FOR CONSTRUCTION
STAGE	ELECTRICAL DRAWING
DESIGN BY	NALINI
DRAWN BY	LAKSHMI LAAVANYA
CHECKED BY	VETRI
APPROVED BY	VENKAT
PROJECT NO	2023009
BLDF/BLOCK	RESIDENTIAL BUILDNG
DATE	03/05/2023

ARCHITECT


AUDISESHAIAH & SONS
ARCHITECTS, ENGINEERS AND PROJECT
MANAGEMENT CONSULTANTS












38/74 BAZULLAH ROAD,
MASS TOWER,
FIRST FLOOR, T.NAGAR,
CHENNAI - 600017
TEL - +91 44 28344962/287

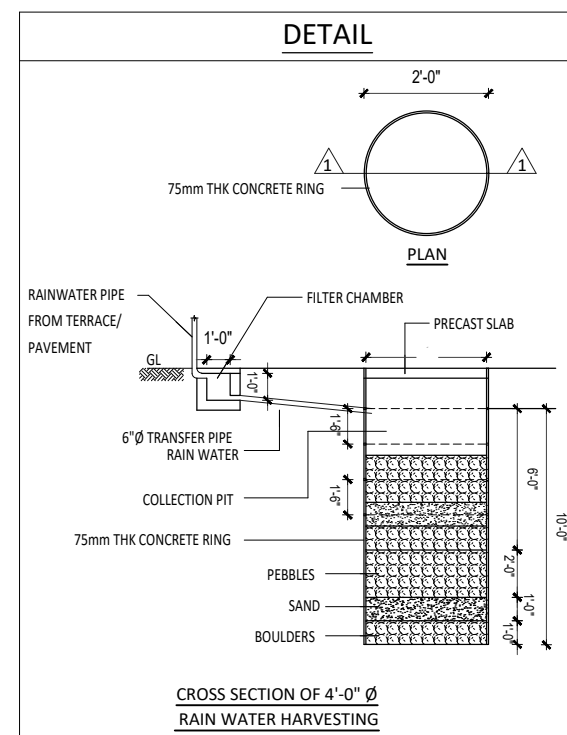

										NOTES :	
LEGEND				NOS		MIC	MAIN INSPECTION CHAMBER (2'-6"x2'-6")		01	1. FOR SOIL & WASTE WATER PIPE ARRANGEMENT 2. USE 160Ø UPVC PIPE FOR EXTERNAL SEWAGE ARRANGEMENTS 3. FOR EXTERNAL SEWAGE PIPE WORK PROVIDE GRADIENT 1 IN 100 FOR 160Ø PIPE 4. ALIGNMENT OF SEWAGE PIPES & MANHOLES TO SUIT AS PER SITE CONDITION. 5. KEEP BOTTOM OF PIPE IN STARTING SEWAGE MANHOLE @ MIN. 1'-0" BELOW FROM THE PAVING LEVEL 6. PROVIDE BENDING OF PIPE AT EVERY 1.5M INTERVALS.	
	IC	INSPECTION CHAMBER (IC) (1'-8"x1'-8")		07	EXTERNAL PLUMBING LAYOUT						
	GC	1'-0" x 1'-0" INTL. SIZE GULLY CHAMBER (GC) WITH MASONRY CHAMBER		07		4" RAIN WATER PIPE FOR HARVESTING (RHW)		2'-0"			
	RWH	2'-0" Ø RAIN WATER HARVESTING		01		4" PVC DRAIN PIPE FOR WASTE WATER		SIZE OF IC			
	CH	1'-0" x 1'-0" CHAMBER		02		6" PVC PIPE FOR SOIL WASTE		2'-0" x 2'-0"			
				STAGE:	OUTER PLUMBING			ARCHITECT	AUDISESHAIAH & SONS ARCHITECTS, ENGINEERS & PROJECT MANAGEMENT CONSULTANTS 38/74, BAZULLAH ROAD, MASS TOWER, FIRST FLOOR, T. NAGAR, CHENNAI - 600 017. TEL: + 91 44 28344962/857		
				DRAWN BY:	LAKSHMI	DESIGN BY:	NALINI				
REV. NO	DATE	REVISIONS	REVISED BY	CHECKED BY:	VETRI	APPROVED BY:	VENKAT				
REVISIONS				PROJECT NO:	2023009	DATE:	03-05-2023				
PURPOSE OF RELEASE				BLDG/BLOCK:	RESIDENTIAL BUILDING			THIS DRAWING IS THE SOLE PROPERTY OF MAJIDISESHAIAH & SONS. ITS USE FOR ANY PURPOSE OTHER THAN THAT MENTIONED IS TO BE DONE ONLY AFTER PRIOR APPROVAL.			DRAWING NO: P - 1
GOOD FOR CONSTRUCTION				CLIENT:	MR. MAHESH						
				SITE AT:	T.NAGAR						

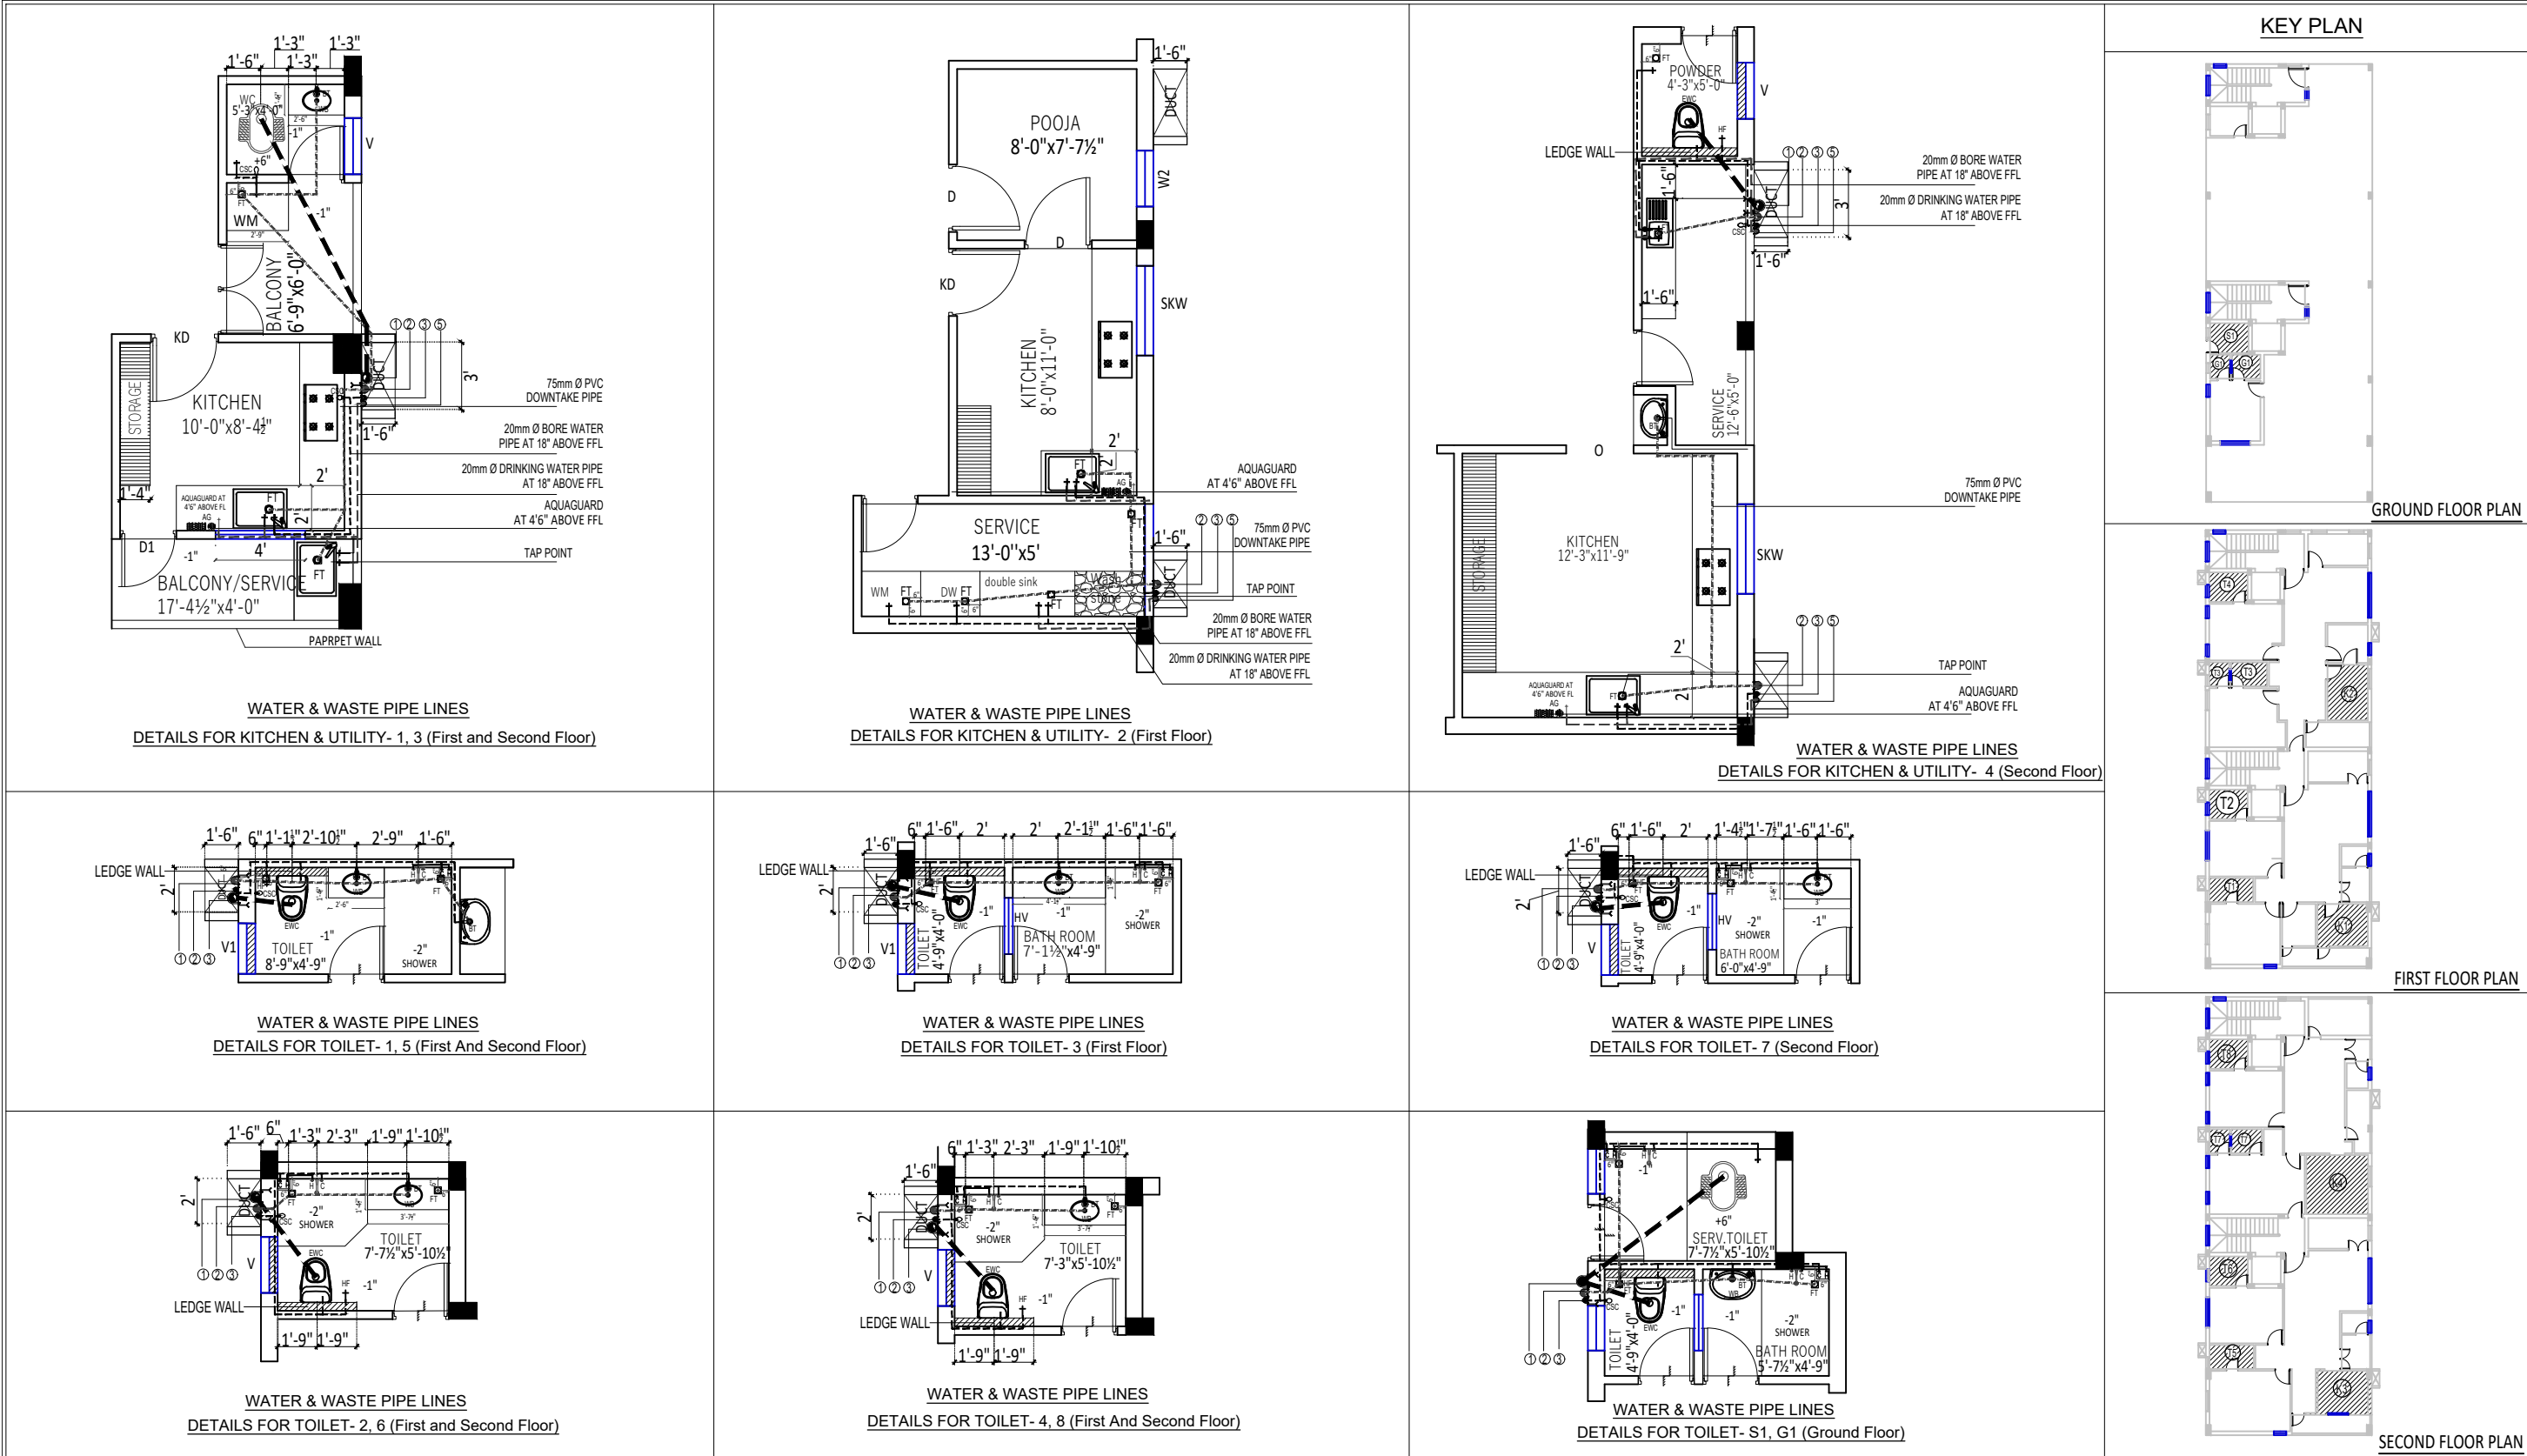


LEGEND				FT	FLOOR TRAP	C	COLD WATER SUPPLY	DWS	DOMESTIC WATER SUPPLY	1 - 110mmØ DOWNTAKE SOIL PIPE 2 - 75mmØ PVC DOWNTAKE PIPE 3 - DWS WATER SUPPLY 4 - PRE-FABRICATED FLOOR TRAP 5 - BORE WATER SUPPLY								
DOMESTIC WATER	-----	WASTE PIPE 75Ø	----	EWC	EUROPEAN WATER CLOSET	G	GEYSER	HF	HEALTH FAUCET									
HOT WATER	————	METRO WATER	----	FC	FLUSHING CISTERN	CSC	CONCEALED STOP COCK	WM	WASHING MACHINE									
SOIL PIPE 110Ø	-----	WASTE PIPE 40Ø	----	WB	WASH BASIN	HWS	HOT WATER SUPPLY	AG	AQUA GUARD									
								STAGE:		INTERIOR PLUMBING		ARCHITECT	AUDISESHAIAH & SONS ARCHITECTS, ENGINEERS & PROJECT MANAGEMENT CONSULTANTS 38/74, BAZULLAH ROAD, MASS TOWER, FIRST FLOOR, T. NAGAR, CHENNAI - 600 017. TEL: + 91 44 28344962/857					
										DRAWN BY:						LAKSHMI	DESIGN BY:	NALINI
				REV. NO	DATE	DESCRIPTION OF THE REVISIONS		REVISED BY		CHECKED BY:						VETRI	APPROVED BY: VENKAT	
				REVISIONS						PROJECT NO:						2023009	DATE:	03-05-2023
PURPOSE OF RELEASE				CURRENT REV: R0						BLDG/BLOCK:		RESIDENTIAL BUILDING			THIS DRAWING IS THE SOLE PROPERTY OF MAUDISESHAIAH & SONS. IT'S USE FOR ANY PURPOSE OTHER THAN THAT MENTIONED IS TO BE DONE ONLY AFTER PRIOR APPROVAL.		DRAWING NO: P - 2	
										CLIENT:		MR. MAHESH						
										SITE AT:		T.NAGAR						
GOOD FOR CONSTRUCTION																		

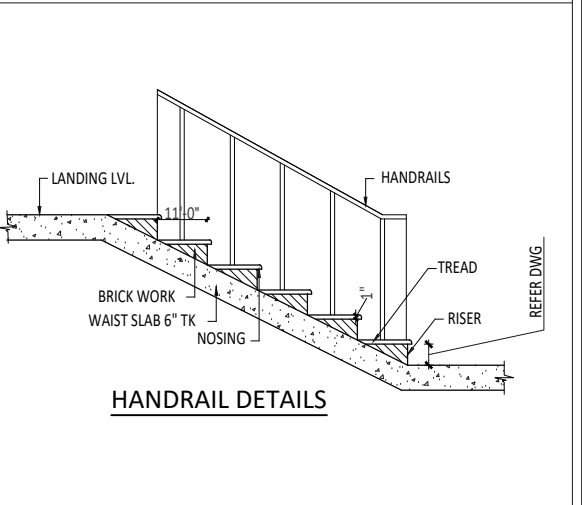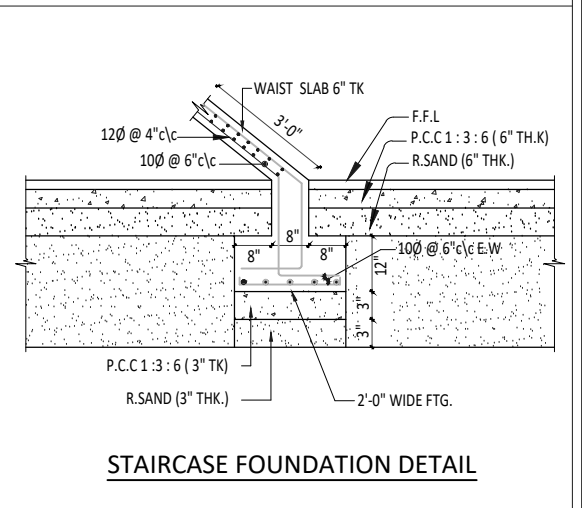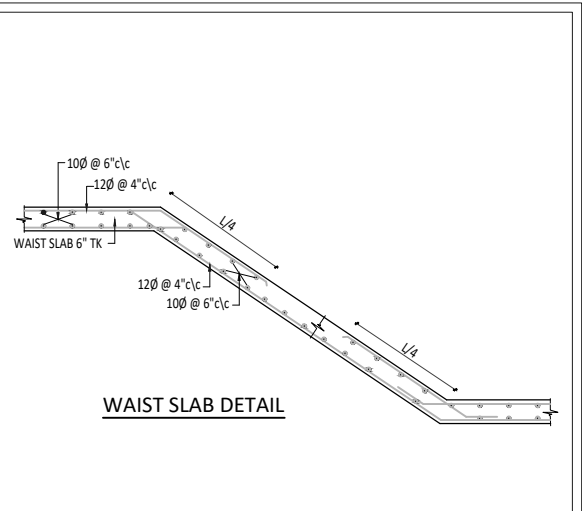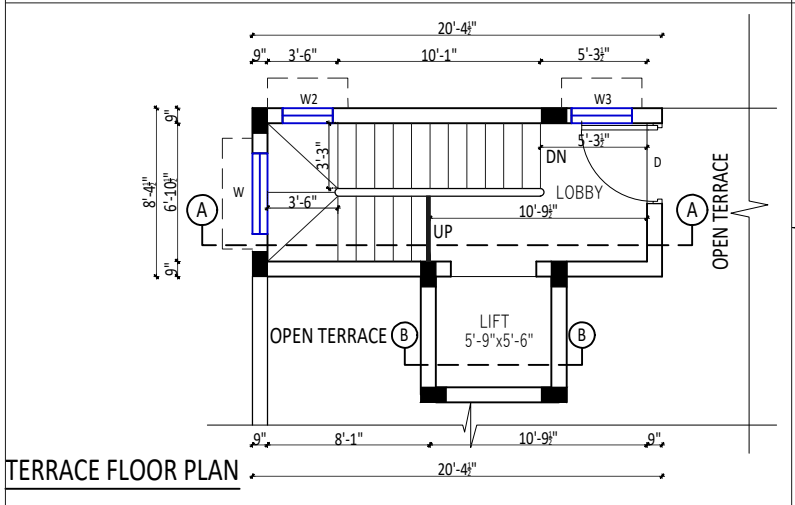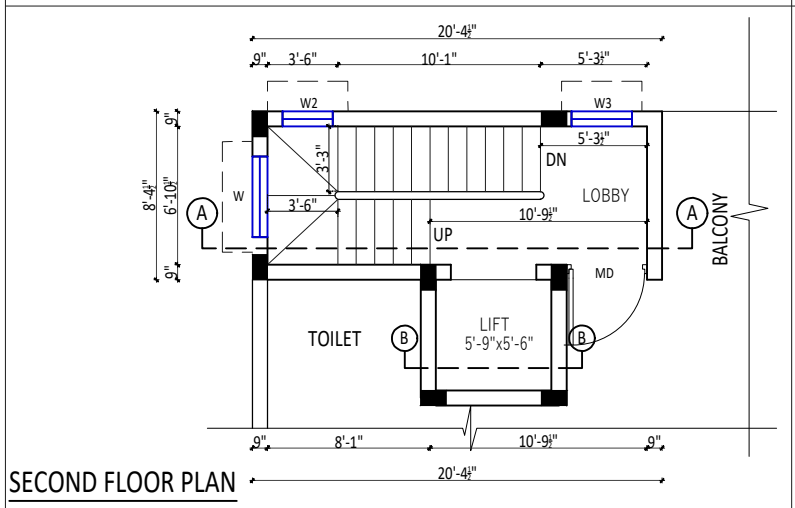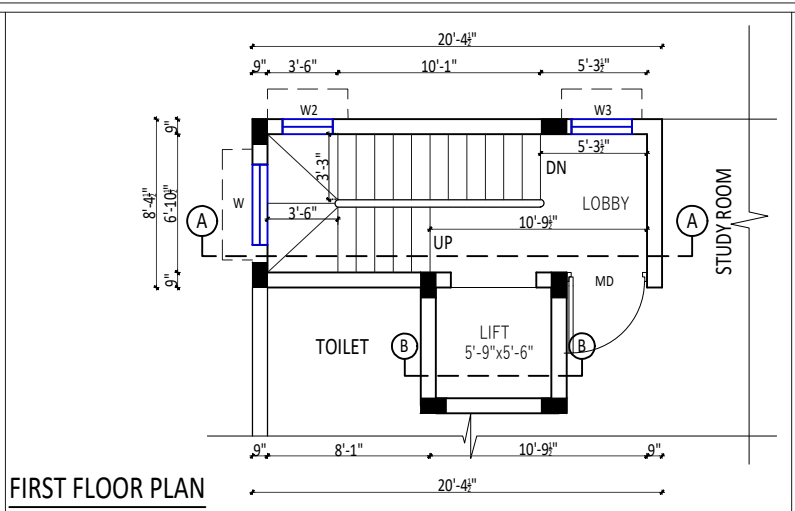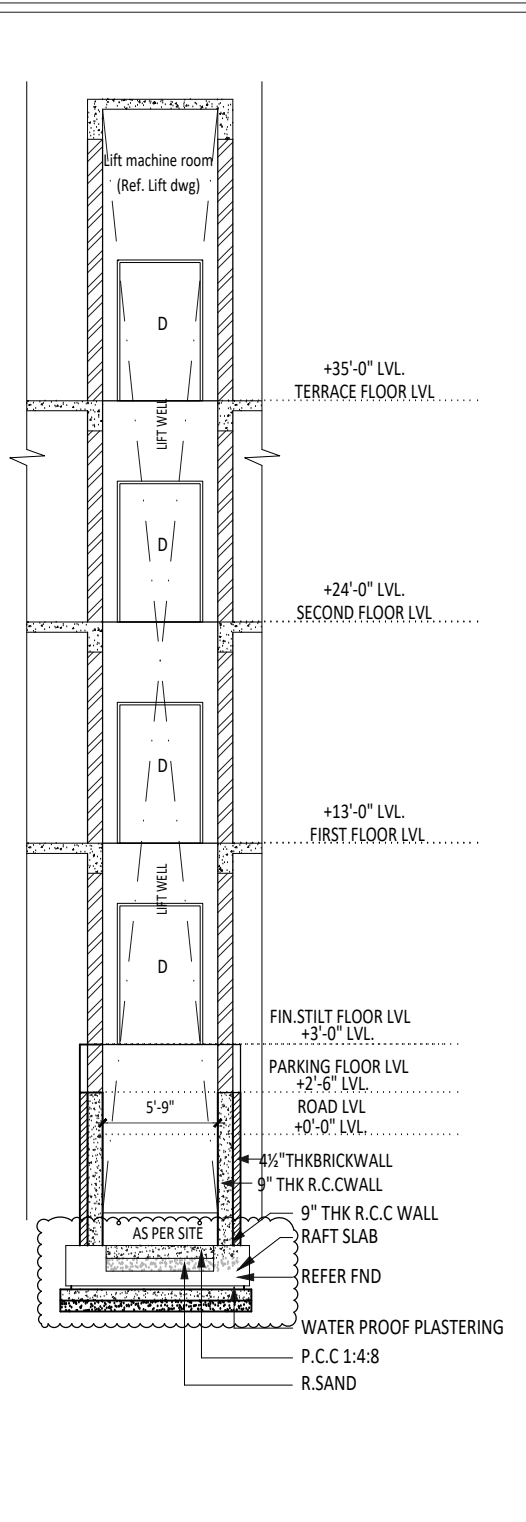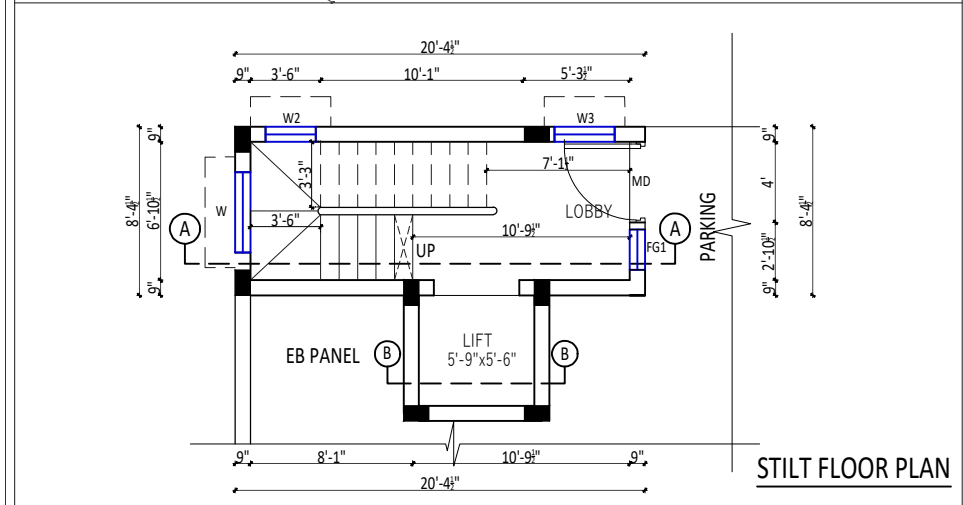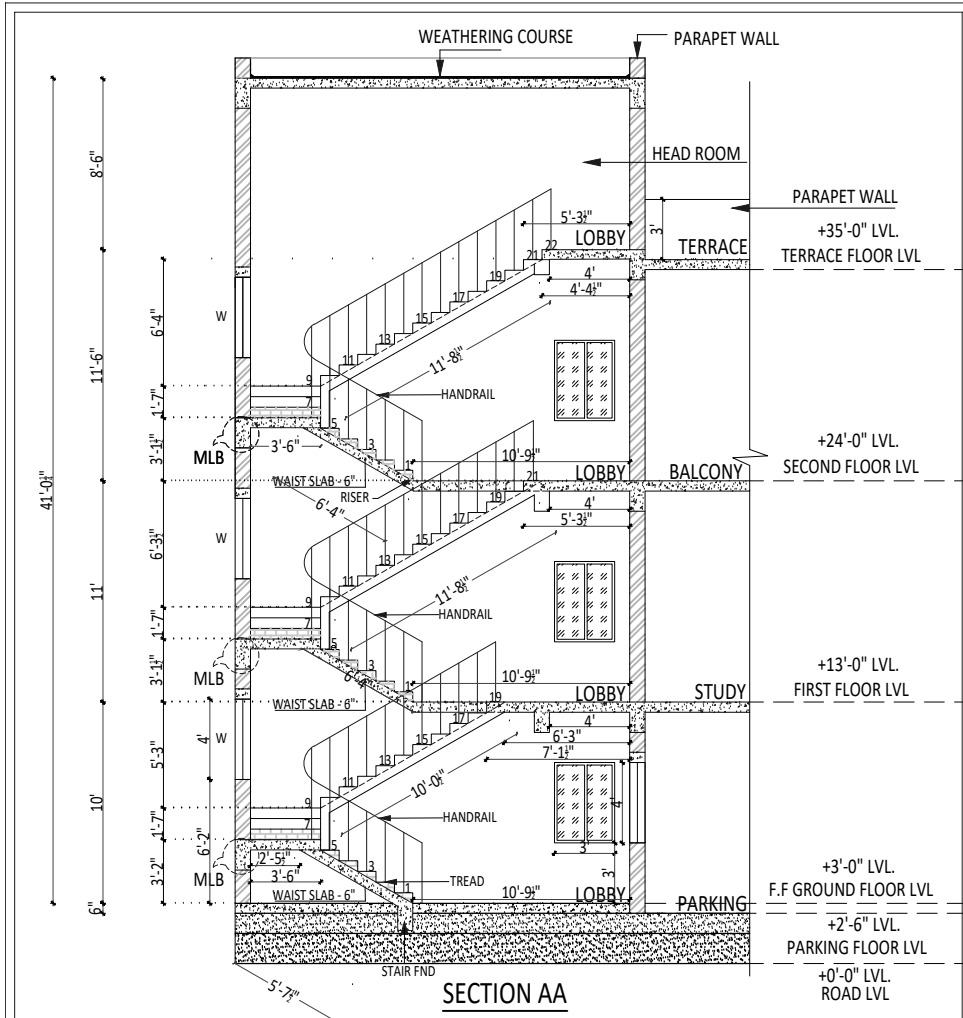


STAIRCASE SECTION DETAILS									
FLOORS	TREAD	RISER	NO.OF RISERS	FLOOR HEIGHT	STEP WIDTH				
GROUND to FIRST	11"	6.3"	19	10'-0"	3'-3"	REV.NO	DATE	REVISION	REV.BY
FIRST to SECOND	11"	6.28"	21	11'-0"	3'-3"	REVISIONS			
SECOND to TERRACE	11"	6.28"	21+1	11'-0"+6"	3'-3"	PURPOSE OF RELEASE			
						GOOD FOR CONSTRUCTION			
						NOTES : ALL DIMENSIONS ARE IN FEET AND INCHES			

NOTES :


STAGE:	STAIRCASE & LIFT SECTION			ARCHITECT	AUDISESHAIH & SONS ARCHITECTS, ENGINEERS & PROJECT MANAGEMENT CONSULTANTS			
DRAWN BY:	LAKSHMI	DESIGN BY:	NALINI		38/74, BAZULLAH ROAD, MASS TOWER, FIRST FLOOR, T. NAGAR, CHENNAI - 600 017. TEL: + 91 44 28344962/857			
CHECKED BY:	VETRI	APPROVED BY:	VENKAT		THIS DRAWING IS THE SOLE PROPERTY OF AUDISESHAIH AND SONS IT'S USE FOR ANY PURPOSE OTHER THAN THAT MENTIONED IS TO BE DONE ONLY AFTER PRIOR APPROVAL.	REVISION NO : R0		
PROJECT NO:	2023009	DATE:	03-05-2023				X:\07_INTER FILES\2023 BATCH\AKASHMI\29_MAHESH - T.NAGAR\DETAIL,ELEC,ST SEC & PLUMBING-15-04-2023.dwg	DRAWING NO : ST1
BLDG/BLOCK:	RESIDENTIAL BUILDING							
FLOOR:	-							
CLIENT:	MR.MAHESH							
SITE AT:	T.NAGAR							

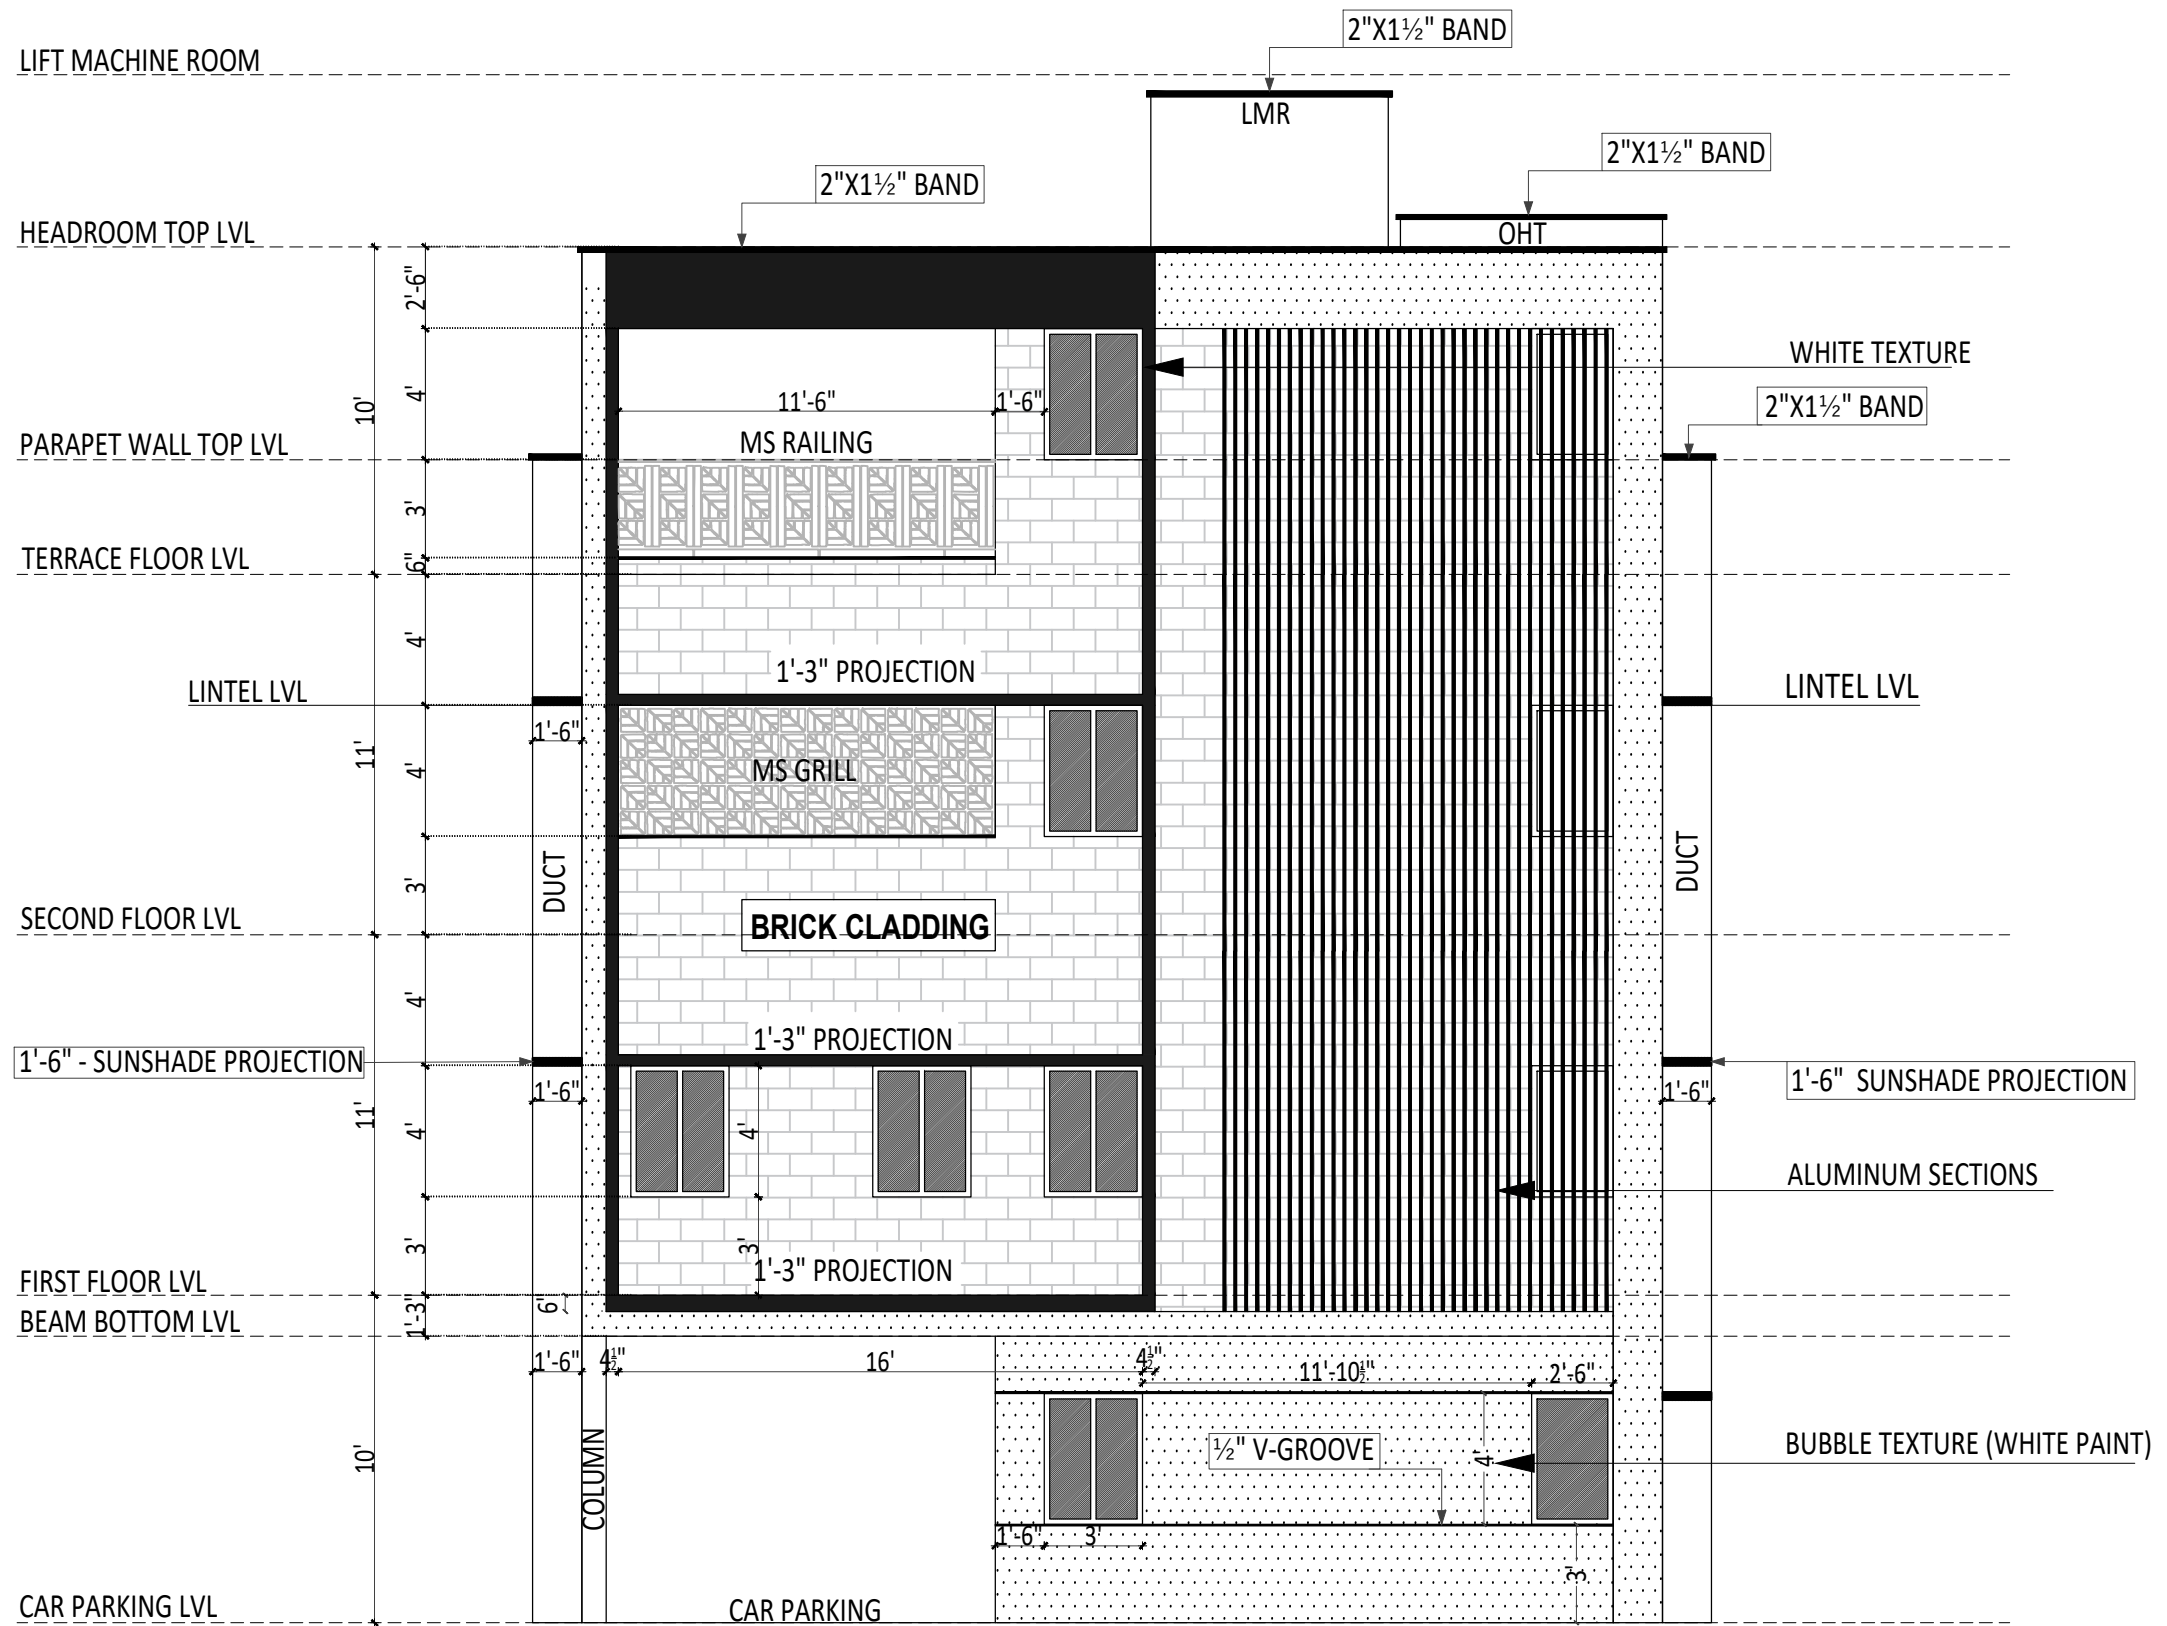

NOTE: ALL GROOVES ON SECOND LAYER OF PLASTERING				NORTH SIDE ELEVATION						ARCHITECT	Audiseshaiah & Sons AUDISESHAIAH & SONS ARCHITECTS, ENGINEERS & PROJECT MANAGEMENT CONSULTANTS 38/74, BAZULLAH ROAD, MASS TOWER, FIRST FLOOR, T. NAGAR, CHENNAI - 600 017. TEL: + 91 44 28344962/857	
						DRAWN BY:	CHECKED BY:	DESIGN BY:	RAM			
						LAKSHMI	RAM	APPROVED BY:	VENKAT			
						PROJECT NO:	2023009	DATE:	03/05/2023			
						BLDG/BLOCK:	RESIDENTIAL BUILDING					
REV. NO	DATE	DESCRIPTION OF THE REVISIONS	REVISED BY			CLIENT:	MR.MAHESH			THIS DRAWING IS THE SOLE PROPERTY OF AUDISESHAIAH & SONS. IT'S USE FOR ANY PURPOSE OTHER THAN THAT MENTIONED IS TO BE DONE ONLY AFTER PRIOR APPROVAL.	DRAWING NO : E1	
PURPOSE OF RELEASE : GOOD FOR CONSTRUCTION						SITE AT:	T.NAGAR			X:\07_...INTERN FILES\2023 BATCH\LAKSHMI\29_MAHESH - T.NAGAR\MAHESH 2D ELEVATION.dwg	CURRENT REV : R0	

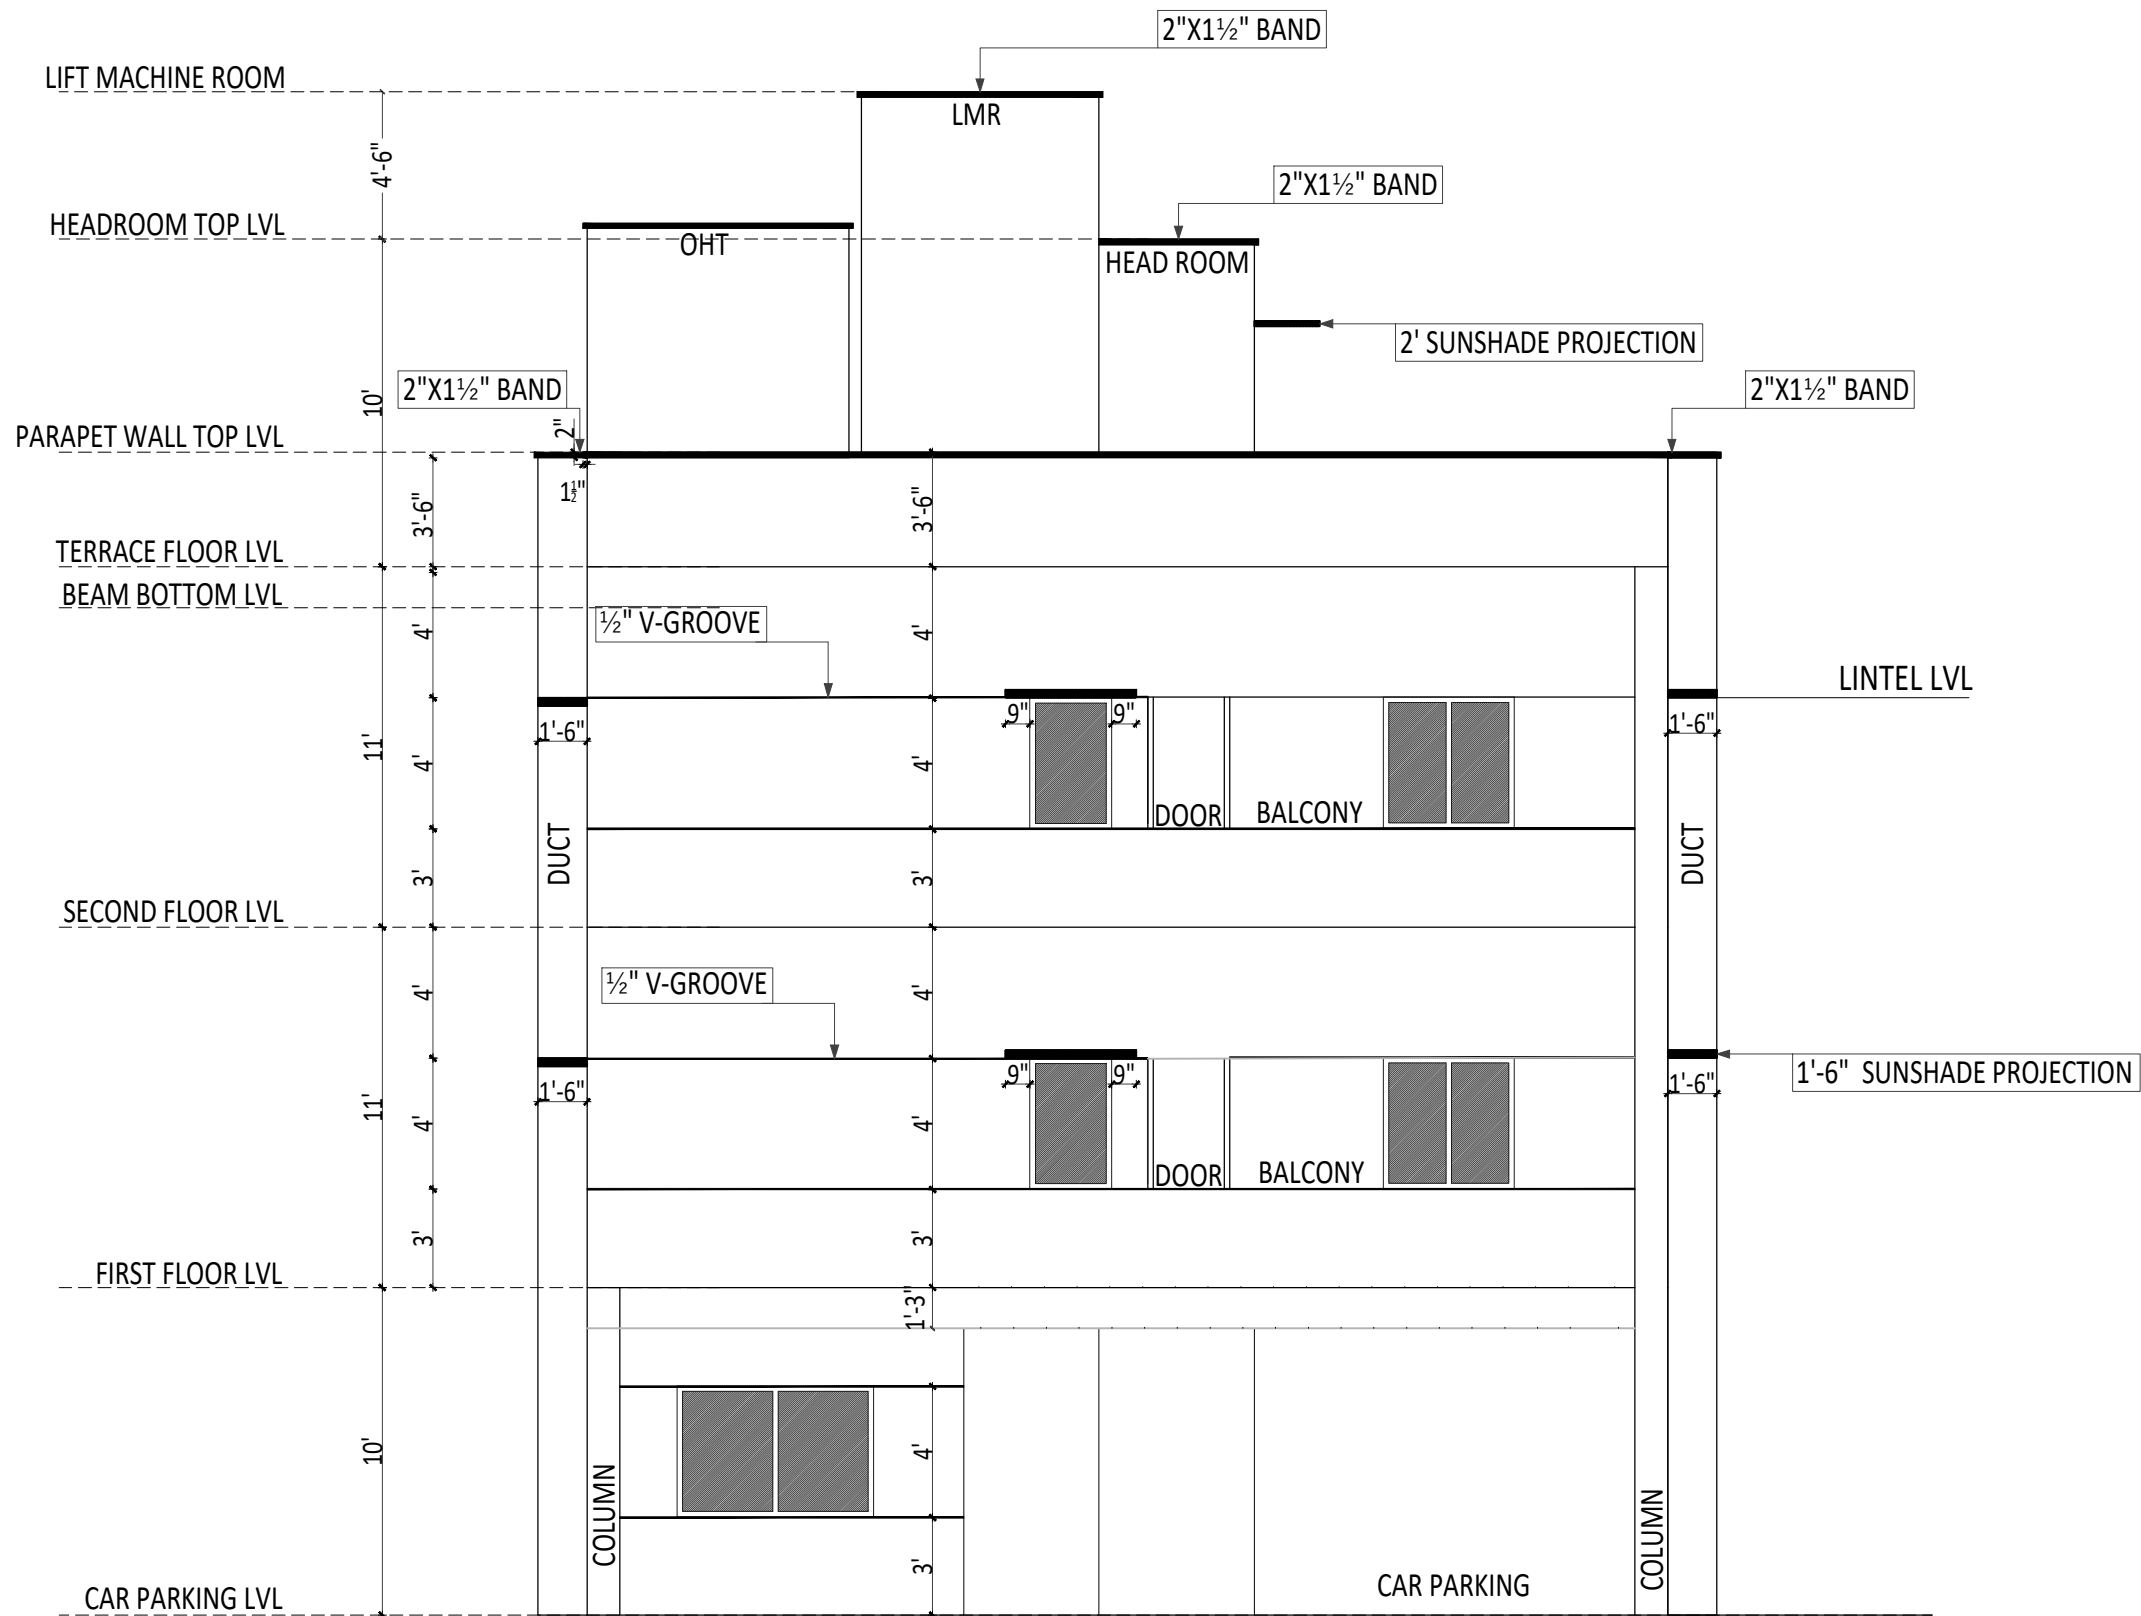


NOTE: ALL GROOVES ON SECOND LAYER OF PLASTERING				SOUTH SIDE ELEVATION					ARCHITECT	AUDISESHAIAH & SONS ARCHITECTS, ENGINEERS & PROJECT MANAGEMENT CONSULTANTS	
						DRAWN BY:	CHECKED BY:	DESIGN BY:	RAM		38/74, BAZULLAH ROAD, MASS TOWER, FIRST FLOOR, T. NAGAR, CHENNAI - 600 017. TEL: + 91 44 28344962/857
						LAKSHMI	RAM	APPROVED BY:	VENKAT		
						PROJECT NO:	2023009	DATE:	03/05/2023		
						BLDG/BLOCK:	RESIDENTIAL BUILDING				
REV. NO	DATE	DESCRIPTION OF THE REVISIONS	REVISED BY			CLIENT:	MR.MAHESH			THIS DRAWING IS THE SOLE PROPERTY OF AUDISESHAIAH & SONS. IT'S USE FOR ANY PURPOSE OTHER THAN THAT MENTIONED IS TO BE DONE ONLY AFTER PRIOR APPROVAL.	
PURPOSE OF RELEASE : GOOD FOR CONSTRUCTION						SITE AT:	T.NAGAR			X:\07___INTERN FILES\2023 BATCH\LAKSHMI\29_MAHESH - T.NAGAR\MAHESH 2D ELEVATION.dwg CURRENT REV : R0	

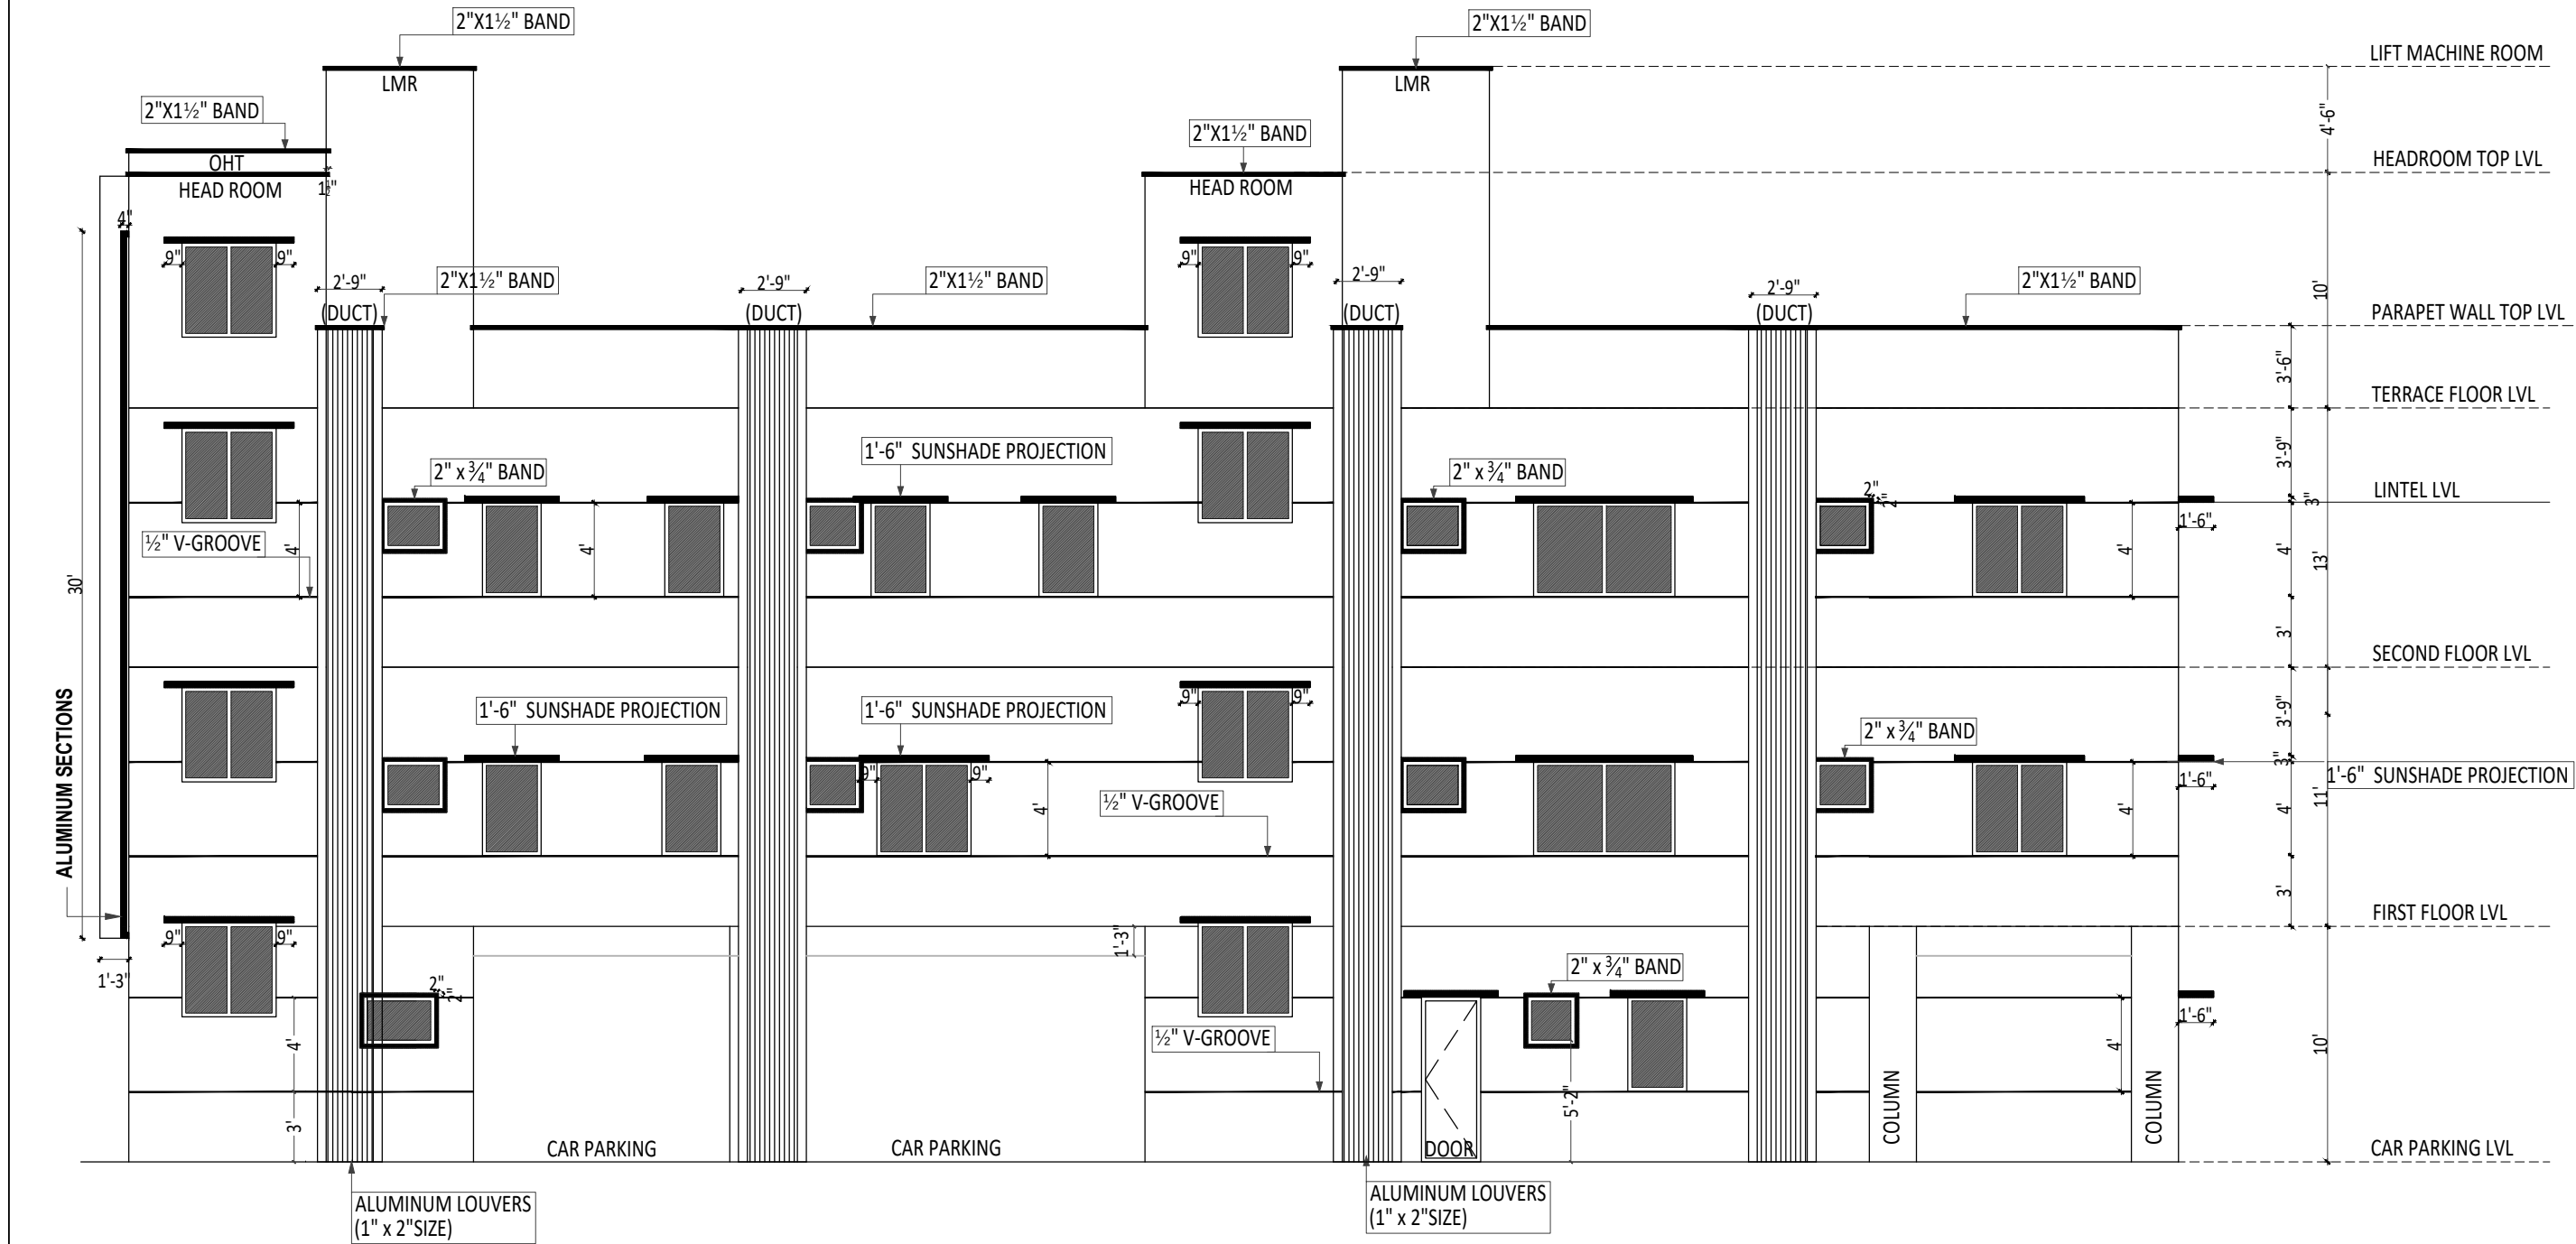

NOTE: ALL GROOVES ON SECOND LAYER OF PLASTERING				WEST SIDE ELEVATION						ARCHITECT	AUDISESHAIAH & SONS ARCHITECTS, ENGINEERS & PROJECT MANAGEMENT CONSULTANTS		
						DRAWN BY:	CHECKED BY:	DESIGN BY:	RAM	 Audiseshaiah & Sons	38/74, BAZULLAH ROAD, MASS TOWER, FIRST FLOOR, T. NAGAR, CHENNAI - 600 017. TEL: + 91 44 28344962/857		
						LAKSHMI	RAM	APPROVED BY:	VENKAT				
						PROJECT NO:	2023009	DATE:	03/05/2023				
REV. NO	DATE	DESCRIPTION OF THE REVISIONS	REVISED BY			BLDG/BLOCK:	RESIDENTIAL BUILDING						
REVISIONS						CLIENT:	MR.MAHESH			THIS DRAWING IS THE SOLE PROPERTY OF AUDISESHAIAH & SONS. IT'S USE FOR ANY PURPOSE OTHER THAN THAT MENTIONED IS TO BE DONE ONLY AFTER PRIOR APPROVAL.			DRAWING NO : E3
PURPOSE OF RELEASE : GOOD FOR CONSTRUCTION						SITE AT:	T.NAGAR			X:\07_...INTERN FILES\2023 BATCH\LAKSHMI\29_MAHESH - T.NAGAR\MAHESH 2D ELEVATION.dwg			CURRENT REV : R0


PROJECT 5

**CLIENT NAME : MR.BABU
LOCATION : ASHOK NAGAR**

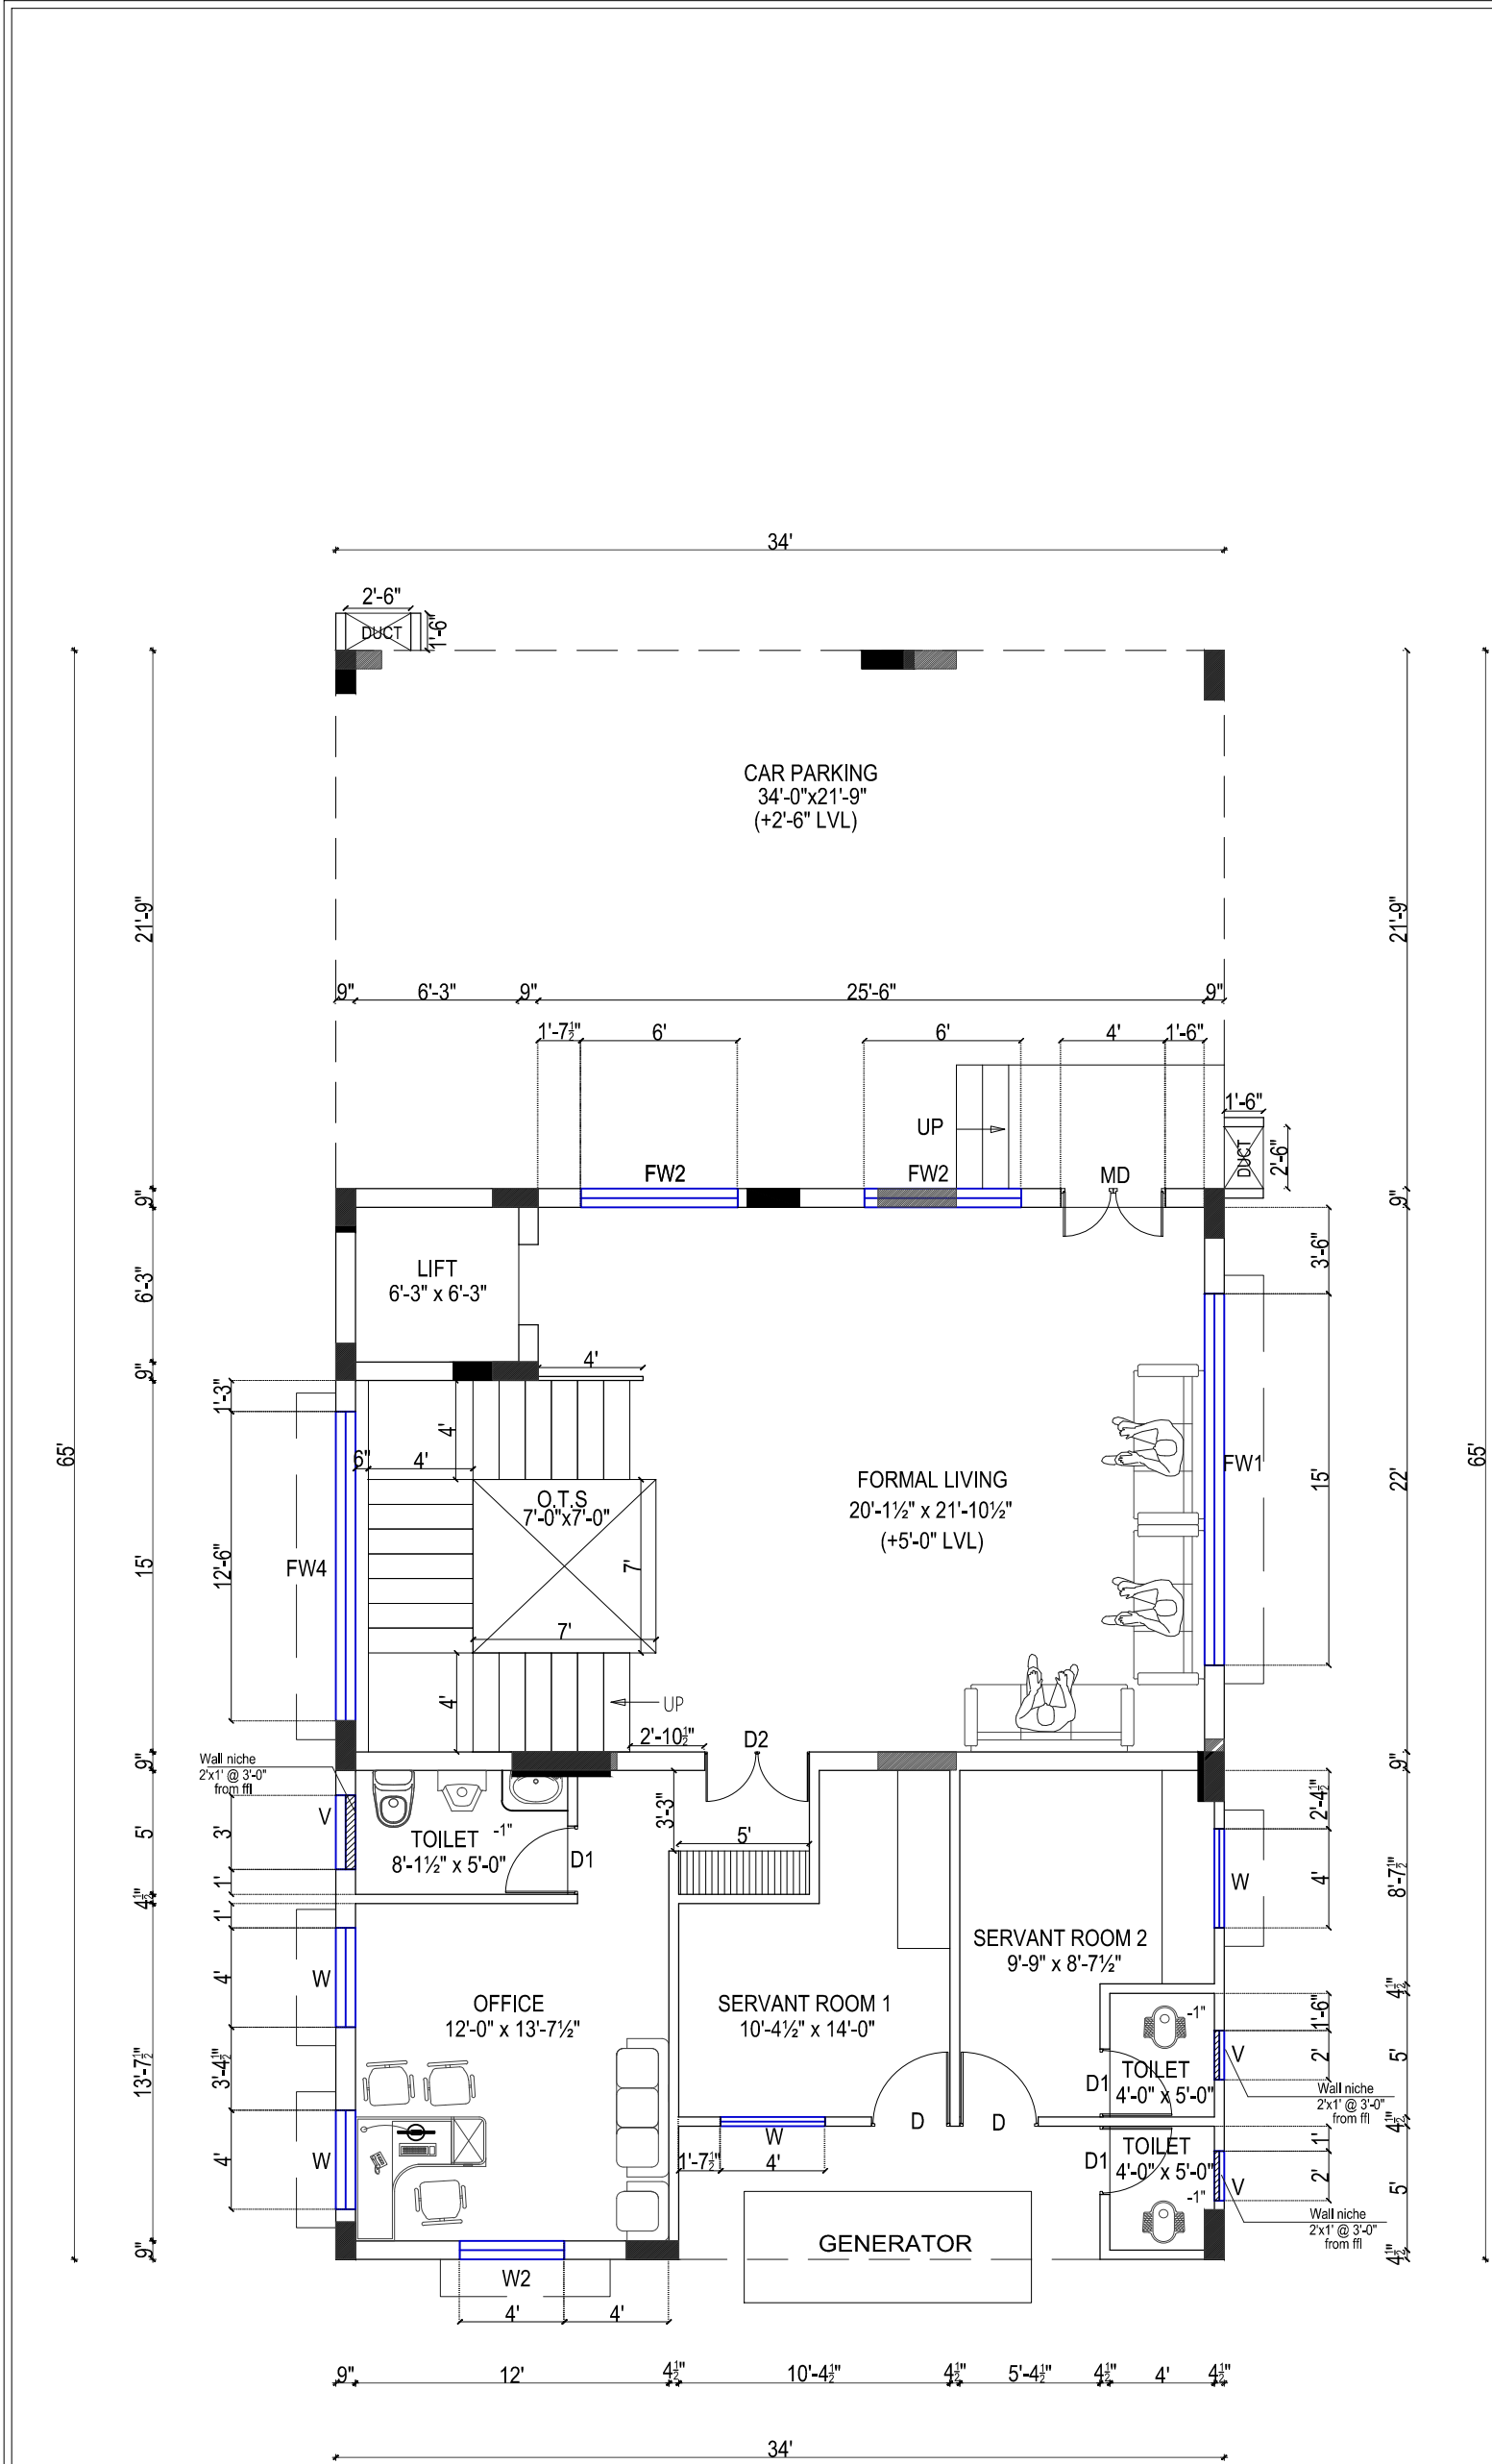

GROUND FLOOR PLAN

REV NO	DATE	REVISIONS	REV BY	
		REVISIONS		
THIS DRAWING IS THE SOLE PROPERTY OF AUDISESHIAH AND SONS IT'S USE FOR ANYPURPOSE OTHER THAN THAT MENTIONED IS TO BE DONE ONLY AFTER PRIOR APPROVAL.				
X:\07 _INTERN FILES\2023 BATCH\AKSHMI\30_ BABU ASHOK NAGAR\BABU - FINAL SCHEME 17.09.2022.dwg				
NOTES:				
1.ALL DIMENSIONS ARE IN FEET AND INCHES				
2. THIS DRAWING IS TO BE READ AND NOT SCALED				
3. THE DRAWING IS A COPYRIGHT AND PROPERTY OF THE ARCHITECT, IS NOT TO BE PRODUCED, HANDED OVER TO THE THIRD PARTY OR USED FOR ANY OTHER PURPOSE OTHER THAN FOR WHICH IT IS INTENDED.				
4. ALL DIMENSIONS SHALL BE VERIFIED ON SITE PRIOR TO START OF WORK, ANY DISCREPANCY SHALL BE BROUGHT TO THE NOTICE OF THE ARCHITECT.				
[---] REPRESENTATION OF LOFT				
SCHEDULE OF JOINERIES				
TYPE	DESCRIPTION	SIZE	SILL LVL	NOS
MD	MAIN DOOR	4'-0"x8'-0"	-	01
D	DOOR	3'-6"x8'-0"	-	02
D1	DOOR	2'-9"x8'-0"	-	05
D2	DOOR	4'-0"x8'-0"	-	01
W	WINDOW	4'-0"x5'-0"	3'-0"	05
FW1	FRENCH WINDOW	12'-6"x5'-0"	1'-0"	01
FW2	FRENCH WINDOW	6'-0"x5'-0"	1'-0"	02
FW	FRENCH WINDOW	15'-0"x8'-0"	1'-0"	01
V	VENTILATOR	3'-0"x2'-0"	8'-0"	01
V1	VENTILATOR	2'-0"x2'-0"	8'-0"	02
[---] [---] SUNSHADE 18" PROJECTION				
NOTE: 8'-0" LINTEL LEVEL				
</				

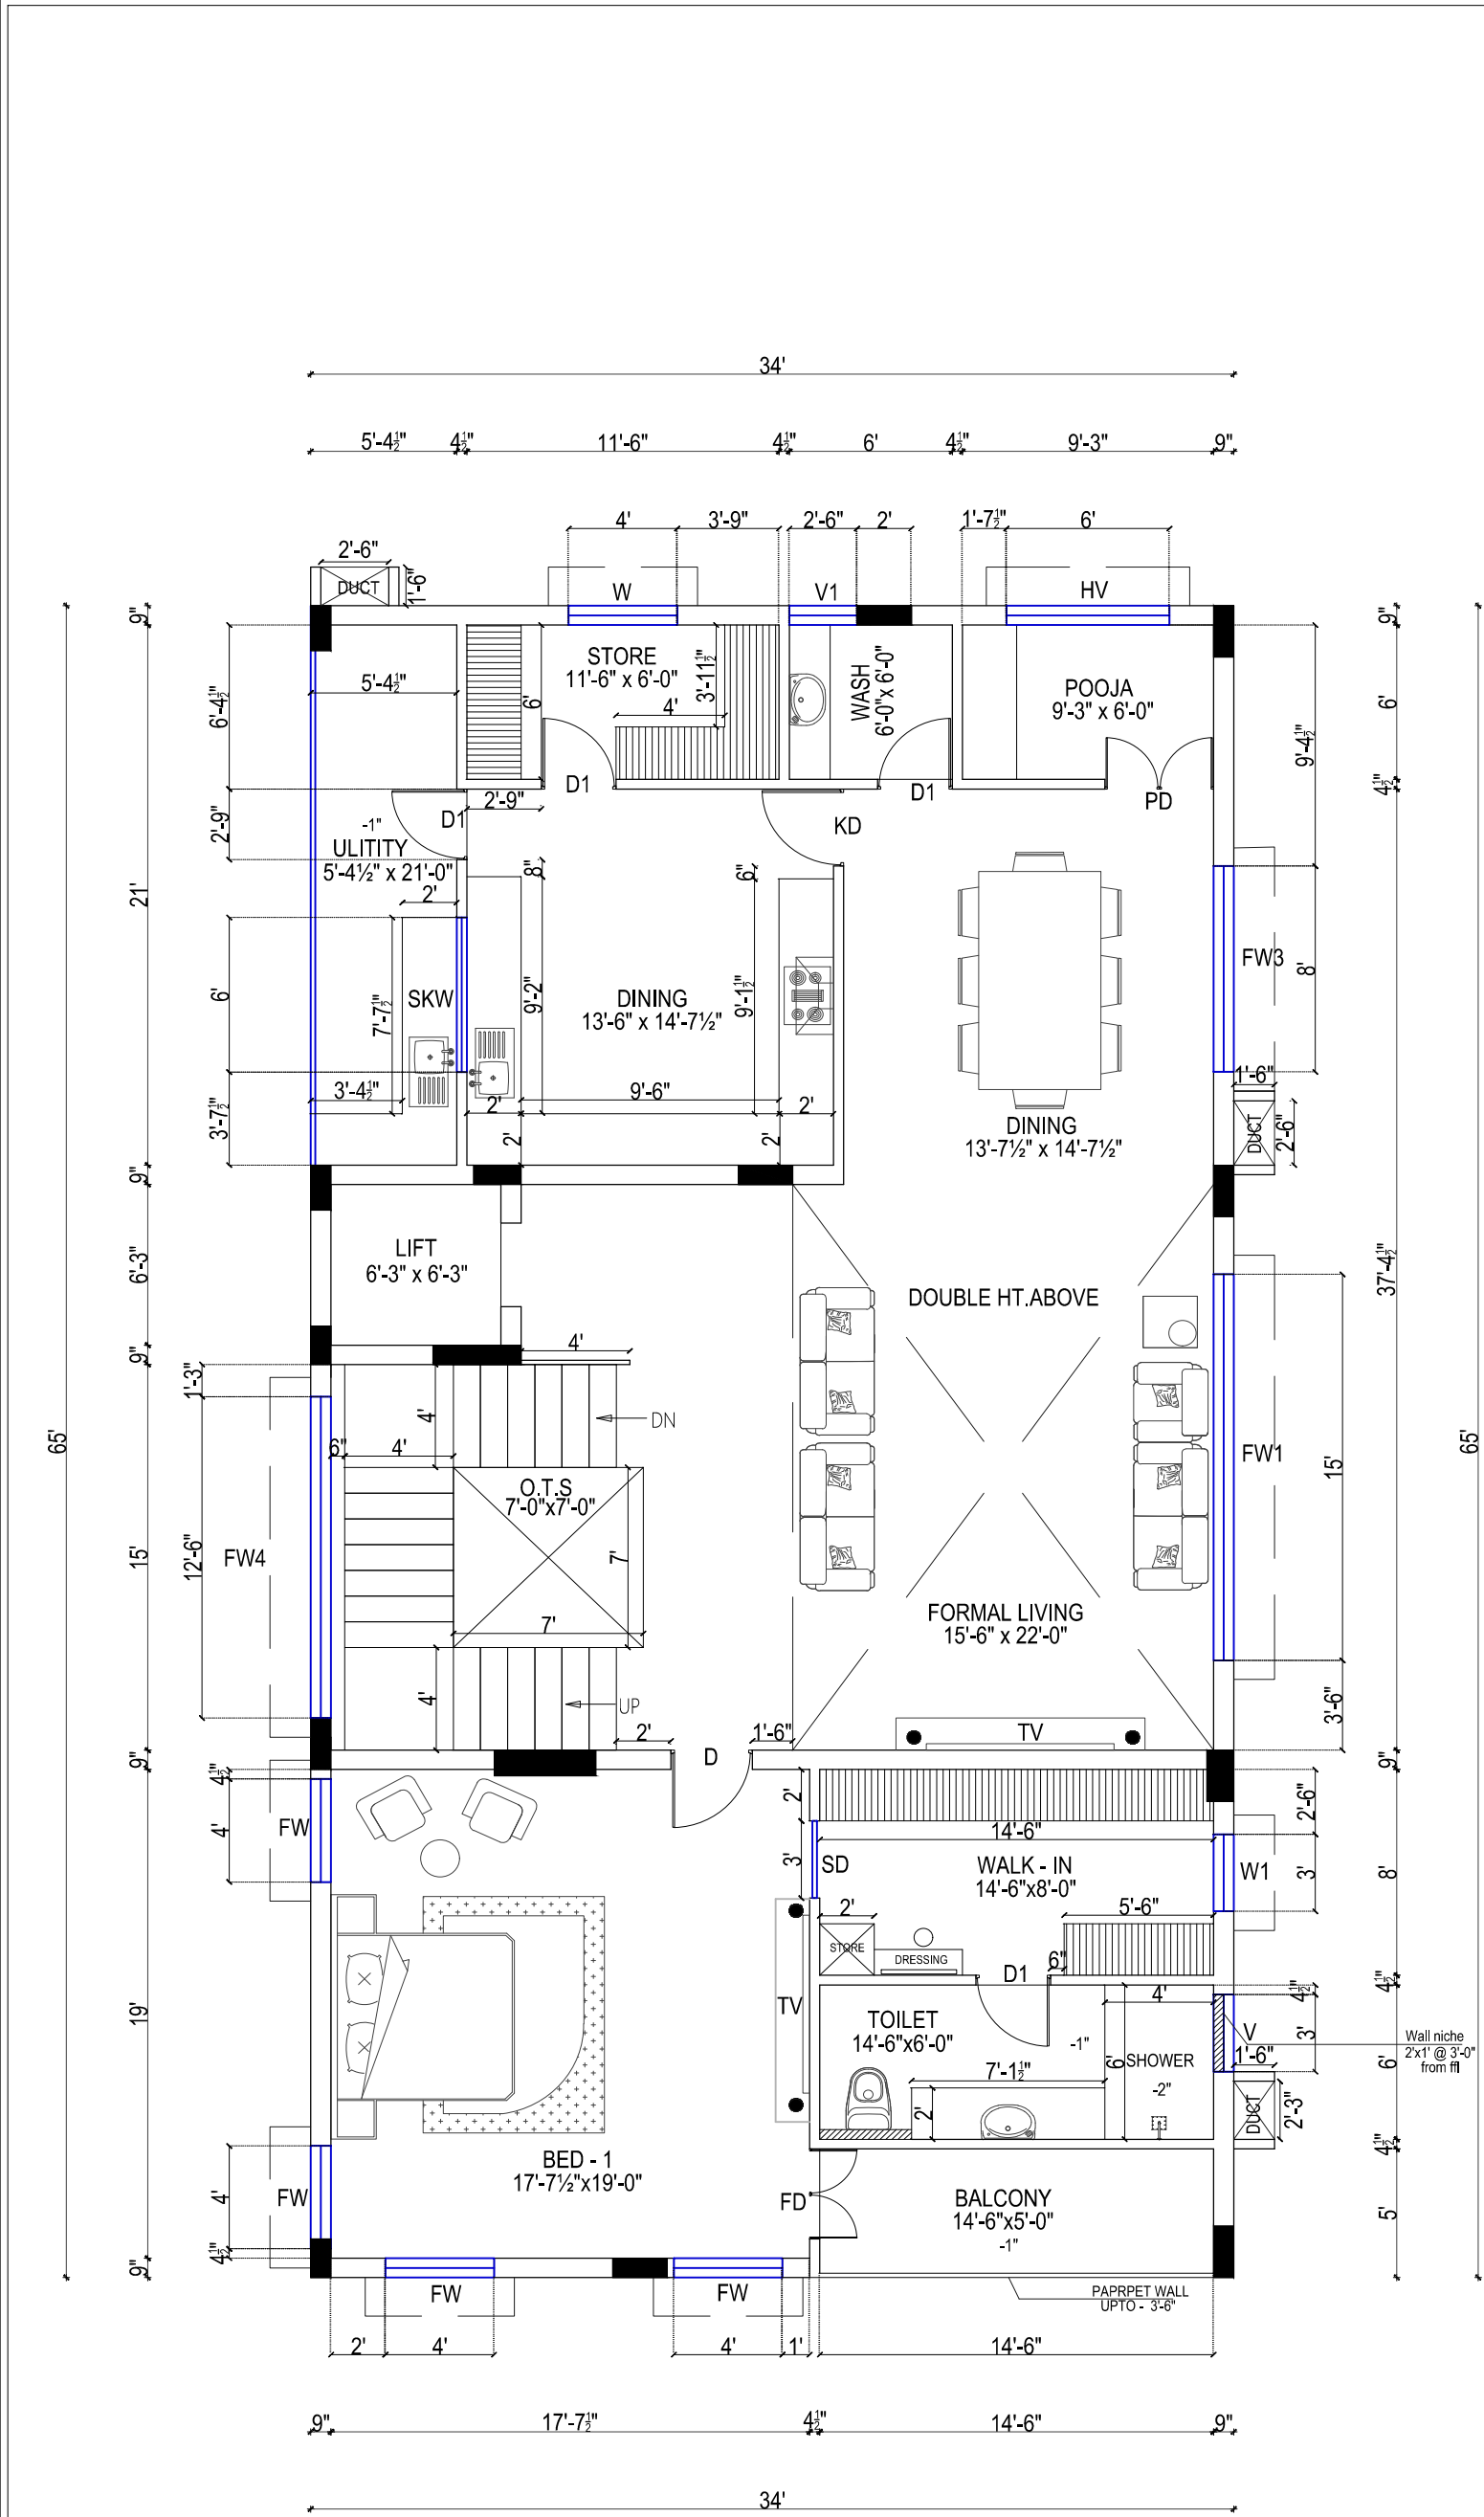

FIRST FLOOR PLAN

REV NO	DATE	REVISIONS	REV BY
REVISIONS			

THIS DRAWING IS THE SOLE PROPERTY OF AUDISESHAIAH AND SONS IT'S USE FOR ANYPURPOSE OTHER THAN THAT MENTIONED IS TO BE DONE ONLY AFTER PRIOR APPROVAL.

X:\07 _INTERN FILES\2023 BATCH\AKSHMI\30_ BABU ASHOK NAGAR\BABU - FINAL SCHEME 17.09.2022.dwg

- NOTES:**
1. ALL DIMENSIONS ARE IN FEET AND INCHES
 2. THIS DRAWING IS TO BE READ AND NOT SCALED.
 3. THE DRAWING IS A COPYRIGHT AND PROPERTY OF THE ARCHITECT, IS NOT TO BE PRODUCED, HANDED OVER TO THE THIRD PARTY OR USED FOR ANY OTHER PURPOSE OTHER THAN FOR WHICH IT IS INTENDED.
 4. ALL DIMENSIONS SHALL BE VERIFIED ON SITE PRIOR TO START OF WORK, ANY DISCREPANCY SHALL BE BROUGHT TO THE NOTICE OF THE ARCHITECT.

[] REPRESENTATION OF LOFT				
SCHEDULE OF JOINERIES				
TYPE	DESCRIPTION	SIZE	SILL LVL	NOS
D	DOOR	3'-6"x8'-0"	-	02
D1	DOOR	2'-9"x8'-0"	-	05
PD	POOJA DOOR	4'-0"x8'-0"	-	01
SD	SLIDING DOOR	3'-0"x8'-0"	-	01
KD	KITCHEN DOOR	3'-0"x8'-0"	-	01
FD	FRENCH DOOR	3'-6"x8'-0"	-	01
W	WINDOW	4'-0"x5'-0"	3'-0"	01
W1	WINDOW	3'-0"x5'-0"	3'-0"	01
FW1	FRENCH WINDOW	12'-6"x5'-0"	1'-0"	01
FW2	FRENCH WINDOW	4'-0"x5'-0"	1'-0"	01
FW3	FRENCH WINDOW	8'-0"x5'-0"	1'-0"	01
FW	FRENCH WINDOW	15'-0"x8'-0"	1'-0"	01
SKW	KITCHEN WINDOW	4'-0"x4'-0"	4'-0"	01
V	VENTILATOR	3'-0"x2'-0"	8'-0"	01
V1	VENTILATOR	2'-6"x2'-0"	8'-0"	01
HV	HIGH VENTILATOR	6'-0"x2'-0"	8'-6"	01
[] SUNSHADE 18" PROJECTION				
NOTE: 8'-0" LINTEL LEVEL				

SCALE : NTS		NORTH	
SHEET NO: A3			
CLIENT	MR. BABU		
SITE AT	ASHOK NAGAR		
FLOOR	FIRST FLOOR PLAN		
CURRENT REV:	PURPOSE OF RELEASE		
	GOOD FOR CONSTRUCTION		
STAGE	DETAIL DRAWING		
DESIGN BY	VETRI		
DRAWN BY	LAKSHMI LAAVANYA		
CHECKED BY	VETRI		
APPROVED BY	VENKAT		
PROJECT NO	2022041		
BLDF/BLOCK	RESIDENTIAL BUILDING		
DATE	16/05/2023		

ARCHITECT




AUDISESHAIAH & SONS

AUDISESHAIAH & SONS

ARCHITECTS, ENGINEERS AND PROJECT MANAGEMENT CONSULTANTS


38/74 BAZULLAH ROAD, MASS TOWER, FIRST FLOOR, T. NAGAR, CHENNAI - 600017

TEL - +91 44 28344962/287

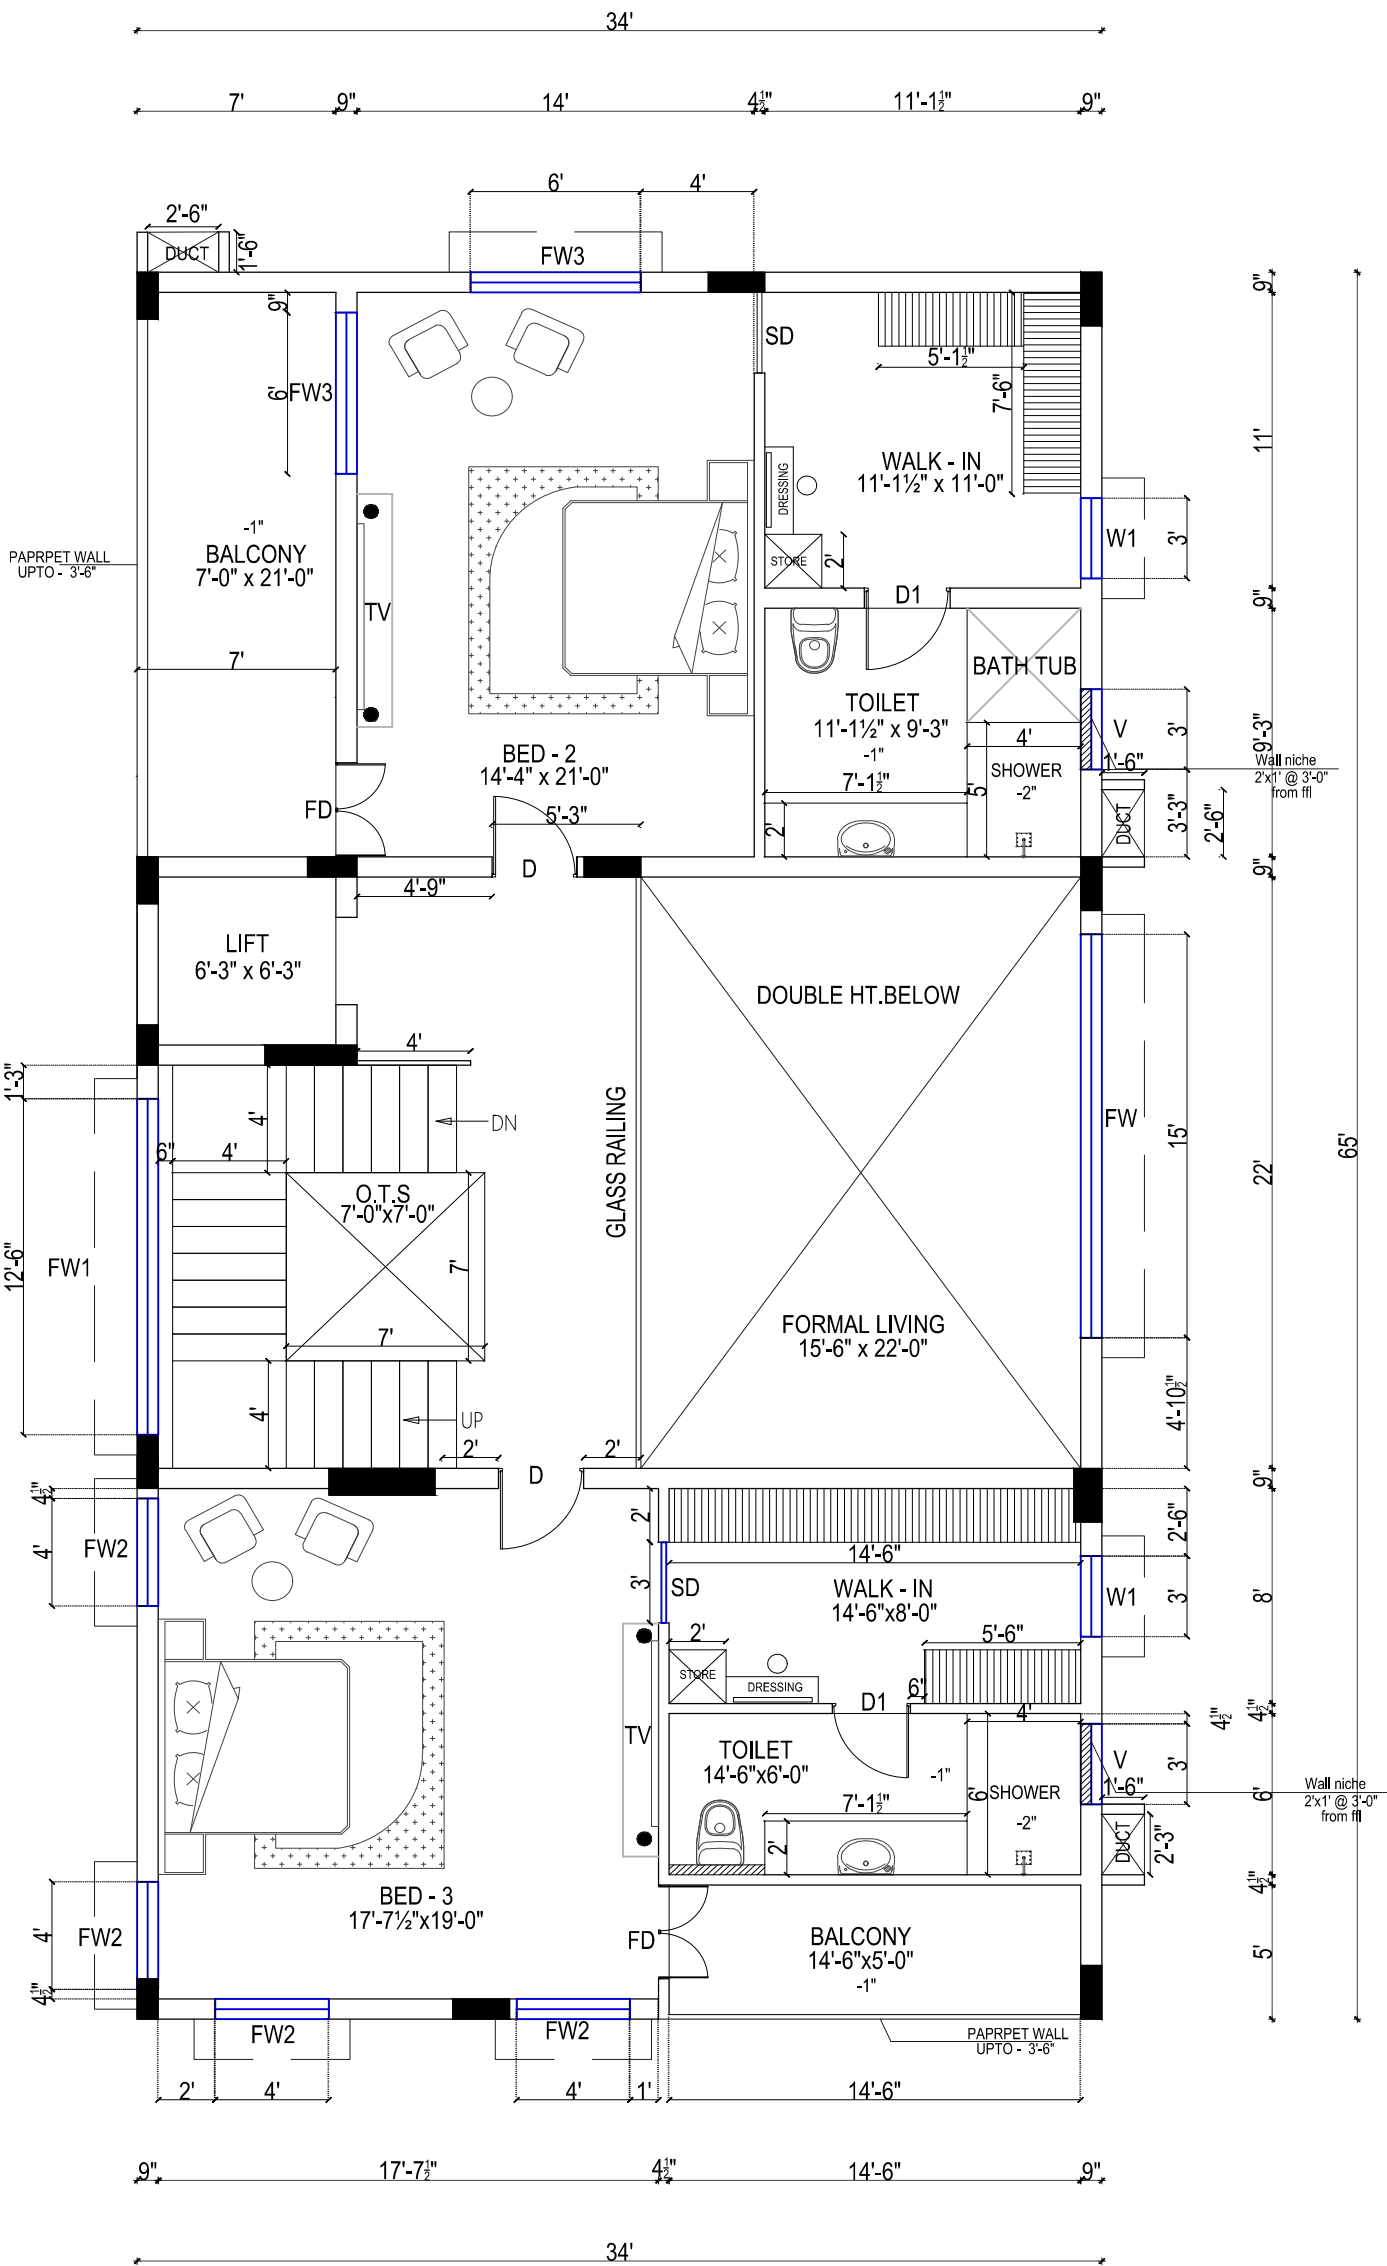


SECOND FLOOR PLAN


REV NO	DATE	REVISIONS	REV BY	
		REVISIONS		
THIS DRAWING IS THE SOLE PROPERTY OF AUDISEHSHIAH AND SONS IT'S USE FOR ANYPURPOSE OTHER THAN THAT MENTIONED IS TO BE DONE ONLY AFTER PRIOR APPROVAL.				
X:\07 _INTERN FILES\2023 BATCH\AKSHMI\30_ BABU ASHOK NAGAR\BABU - FINAL SCHEME 17.09.2022.dwg				
NOTES:				
1.ALL DIMENSIONS ARE IN FEET AND INCHES				
2. THIS DRAWING IS TO BE READ AND NOT SCALED				
3. THE DRAWING IS A COPYRIGHT AND PROPERTY OF THE ARCHITECT, IS NOT TO BE PRODUCED, HANDED OVER TO THE THIRD PARTY OR USED FOR ANY OTHER PURPOSE OTHER THAN FOR WHICH IT IS INTENDED.				
4. ALL DIMENSIONS SHALL BE VERIFIED ON SITE PRIOR TO START OF WORK, ANY DISCREPANCY SHALL BE BROUGHT TO THE NOTICE OF THE ARCHITECT.				
[REPRESENTATION OF LOFT]				
SCHEDULE OF JOINERIES				
TYPE	DESCRIPTION	SIZE	SILL LVL	NOS
D	DOOR	3'-6"x8'-0"	-	02
D1	DOOR	2'-9"x8'-0"	-	05
SD	SLIDING DOOR	3'-0"x8'-0"	-	02
FD	FRENCH DOOR	3'-6"x8'-0"	-	02
W1	WINDOW	3'-0"x5'-0"	3'-0"	02
FW	FRENCH WINDOW	15'-0"x8'-0"	1'-0"	01
FW1	FRENCH WINDOW	12'-6"x5'-0"	3'-0"	01
FW2	FRENCH WINDOW	4'-0"x5'-0"	1'-0"	04
FW3	FRENCH WINDOW	6'-0"x5'-0"	1'-0"	03
V	VENTILATOR	3'-0"x2'-0"	8'-0"	02
[REPRESENTATION OF LOFT]				
[REPRESENTATION OF LOFT]				
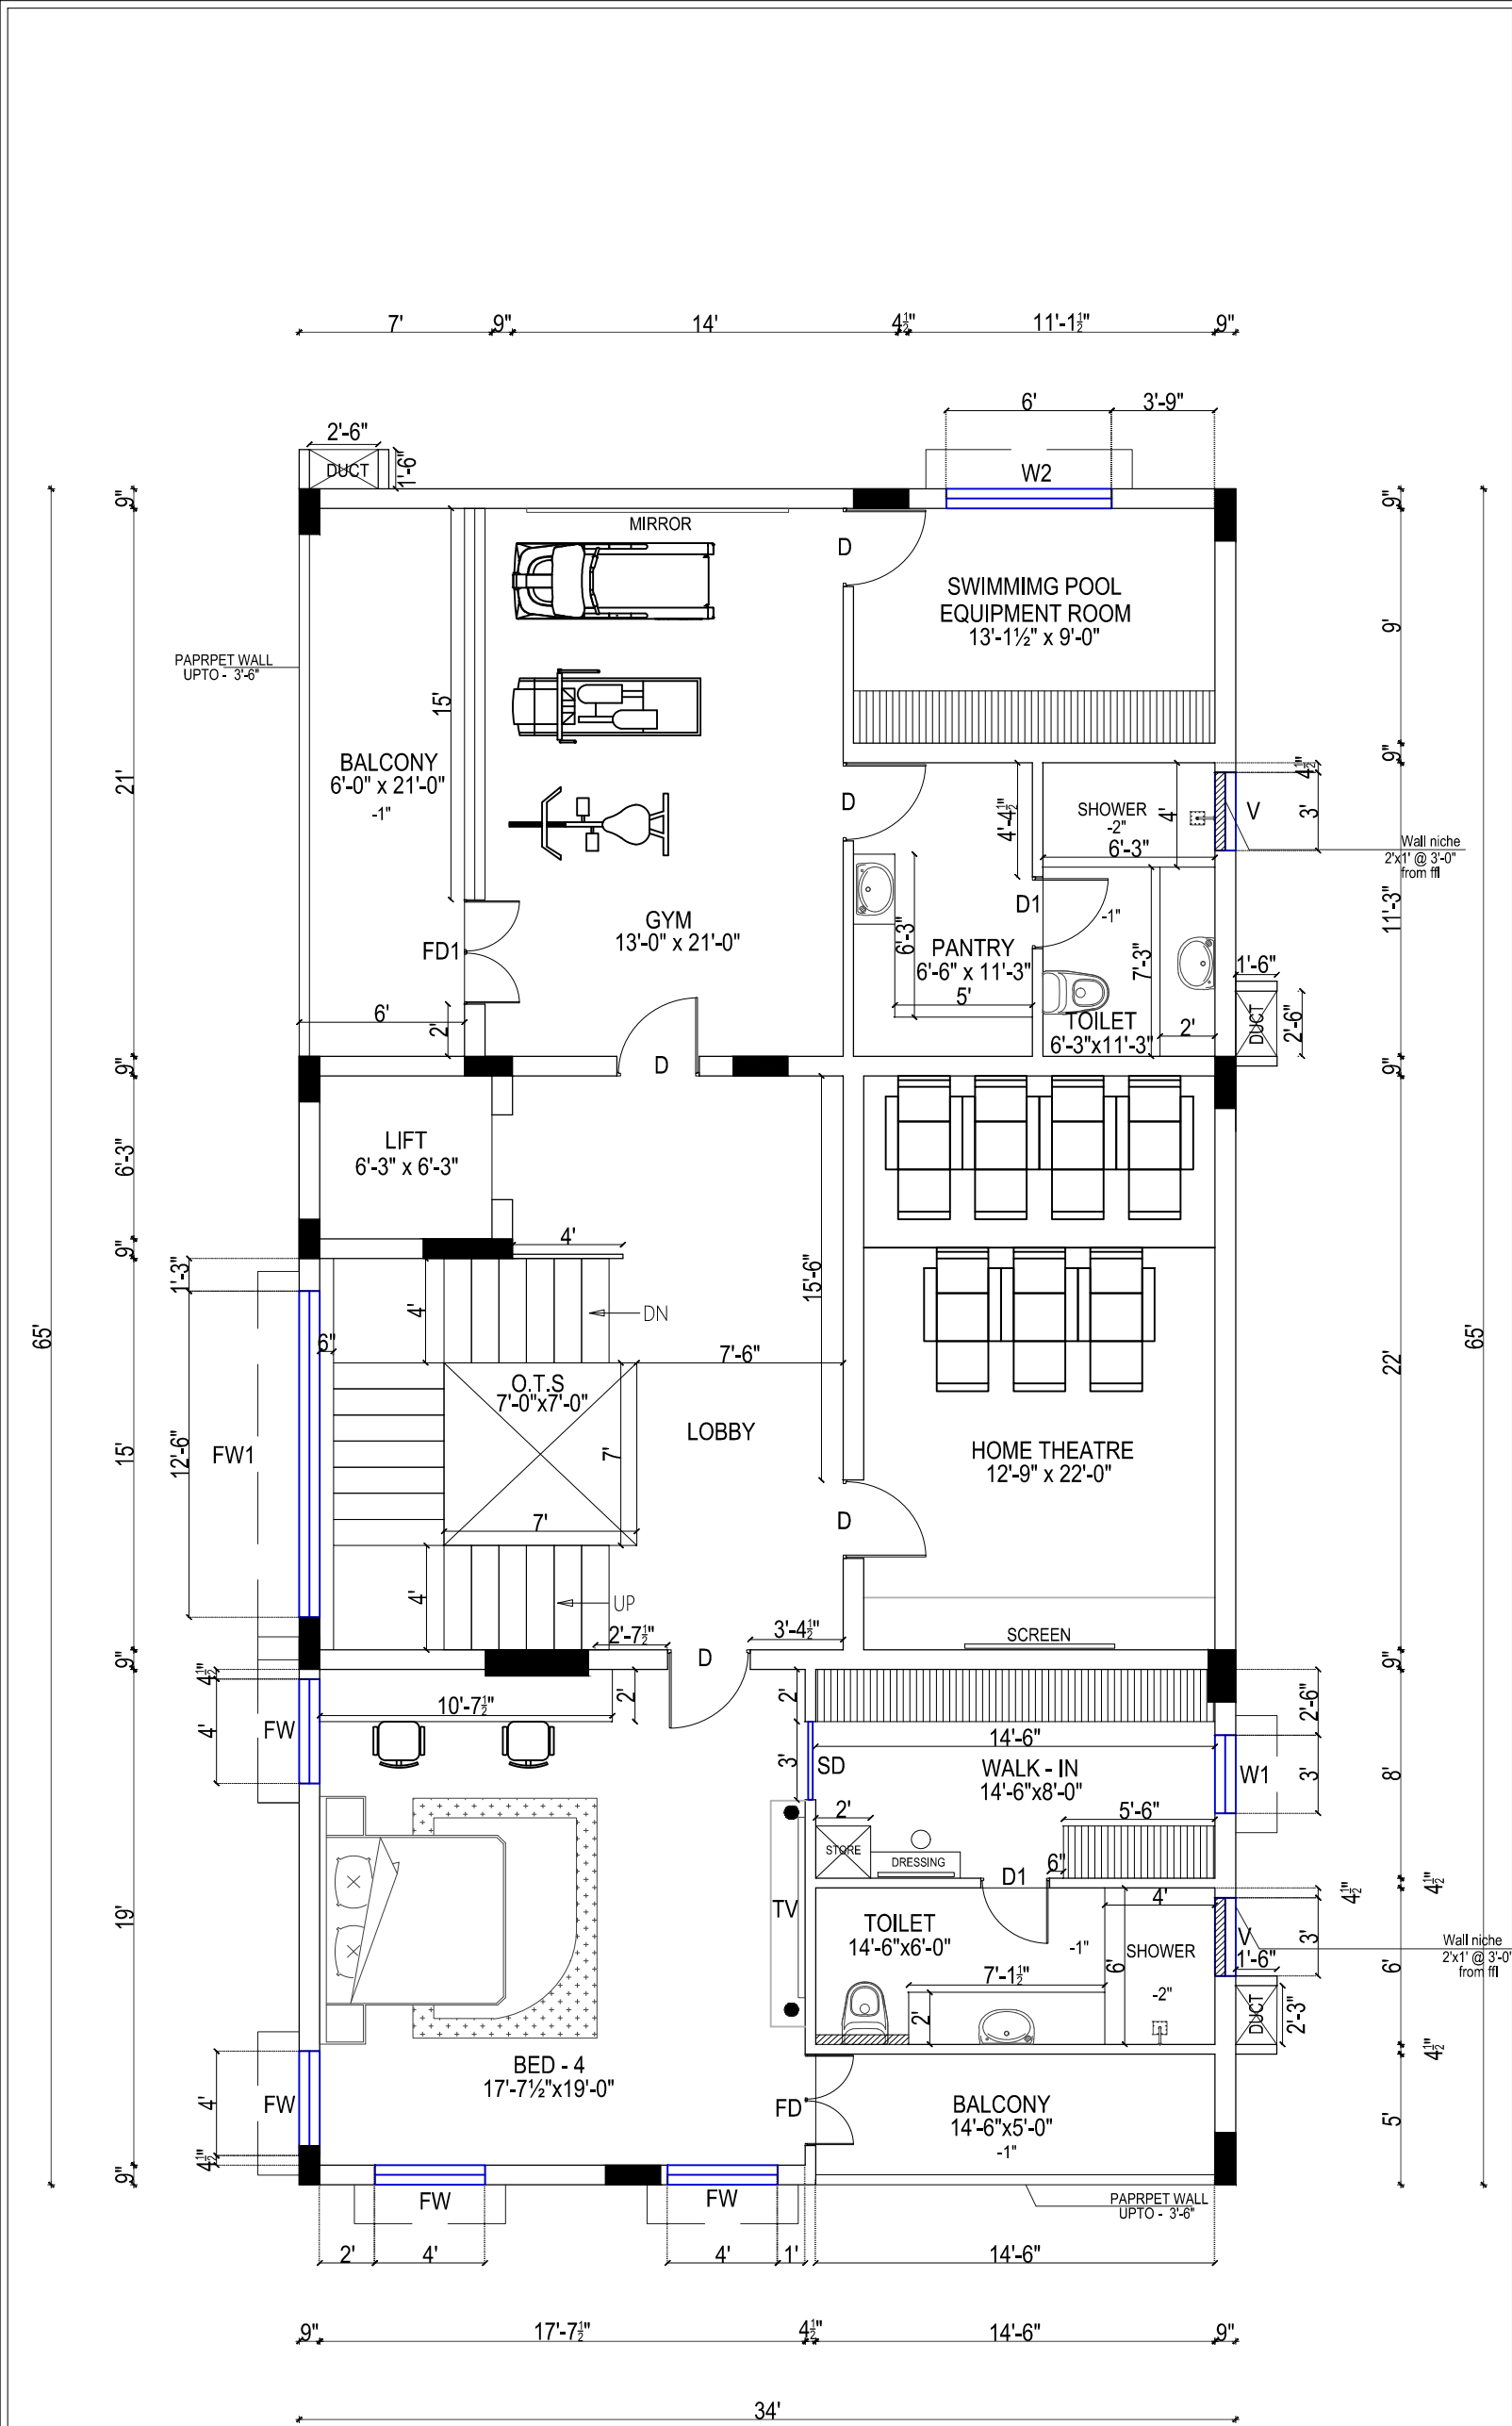

THIRD FLOOR PLAN


REV NO	DATE	REVISIONS	REV BY	
		REVISIONS		
THIS DRAWING IS THE SOLE PROPERTY OF AUDISEHSHIAH AND SONS IT'S USE FOR ANYPURPOSE OTHER THAN THAT MENTIONED IS TO BE DONE ONLY AFTER PRIOR APPROVAL.				
X:\07 _INTERN FILES\2023 BATCH\AKSHMI\30_ BABU ASHOK NAGAR\BABU - FINAL SCHEME 17.09.2022.dwg				
NOTES:				
1.ALL DIMENSIONS ARE IN FEET AND INCHES				
2. THIS DRAWING IS TO BE READ AND NOT SCALED				
3. THE DRAWING IS A COPYRIGHT AND PROPERTY OF THE ARCHITECT, IS NOT TO BE PRODUCED, HANDED OVER TO THE THIRD PARTY OR USED FOR ANY OTHER PURPOSE OTHER THAN FOR WHICH IT IS INTENDED.				
4. ALL DIMENSIONS SHALL BE VERIFIED ON SITE PRIOR TO START OF WORK, ANY DISCREPANCY SHALL BE BROUGHT TO THE NOTICE OF THE ARCHITECT.				
[REPRESENTATION OF LOFT]				
SCHEDULE OF JOINERIES				
TYPE	DESCRIPTION	SIZE	SILL LVL	NOS
D	DOOR	3'-6"x8'-0"	-	06
D1	DOOR	2'-9"x8'-0"	-	02
SD	SLIDING DOOR	3'-0"x8'-0"	-	01
W	WINDOW	4'-0"x5'-0"	3'-0"	05
W1	WINDOW	3'-0"x5'-0"	3'-0"	03
W2	WINDOW	6'-0"x5'-0"	3'-0"	02
V	VENTILATOR	3'-0"x2'-0"	8'-0"	02
FW1	FRENCH WINDOW	12'-6"x5'-0"	3'-0"	01
[SUNSHADE 18" PROJECTION]				
NOTE: 8'-0" LINTEL LEVEL				

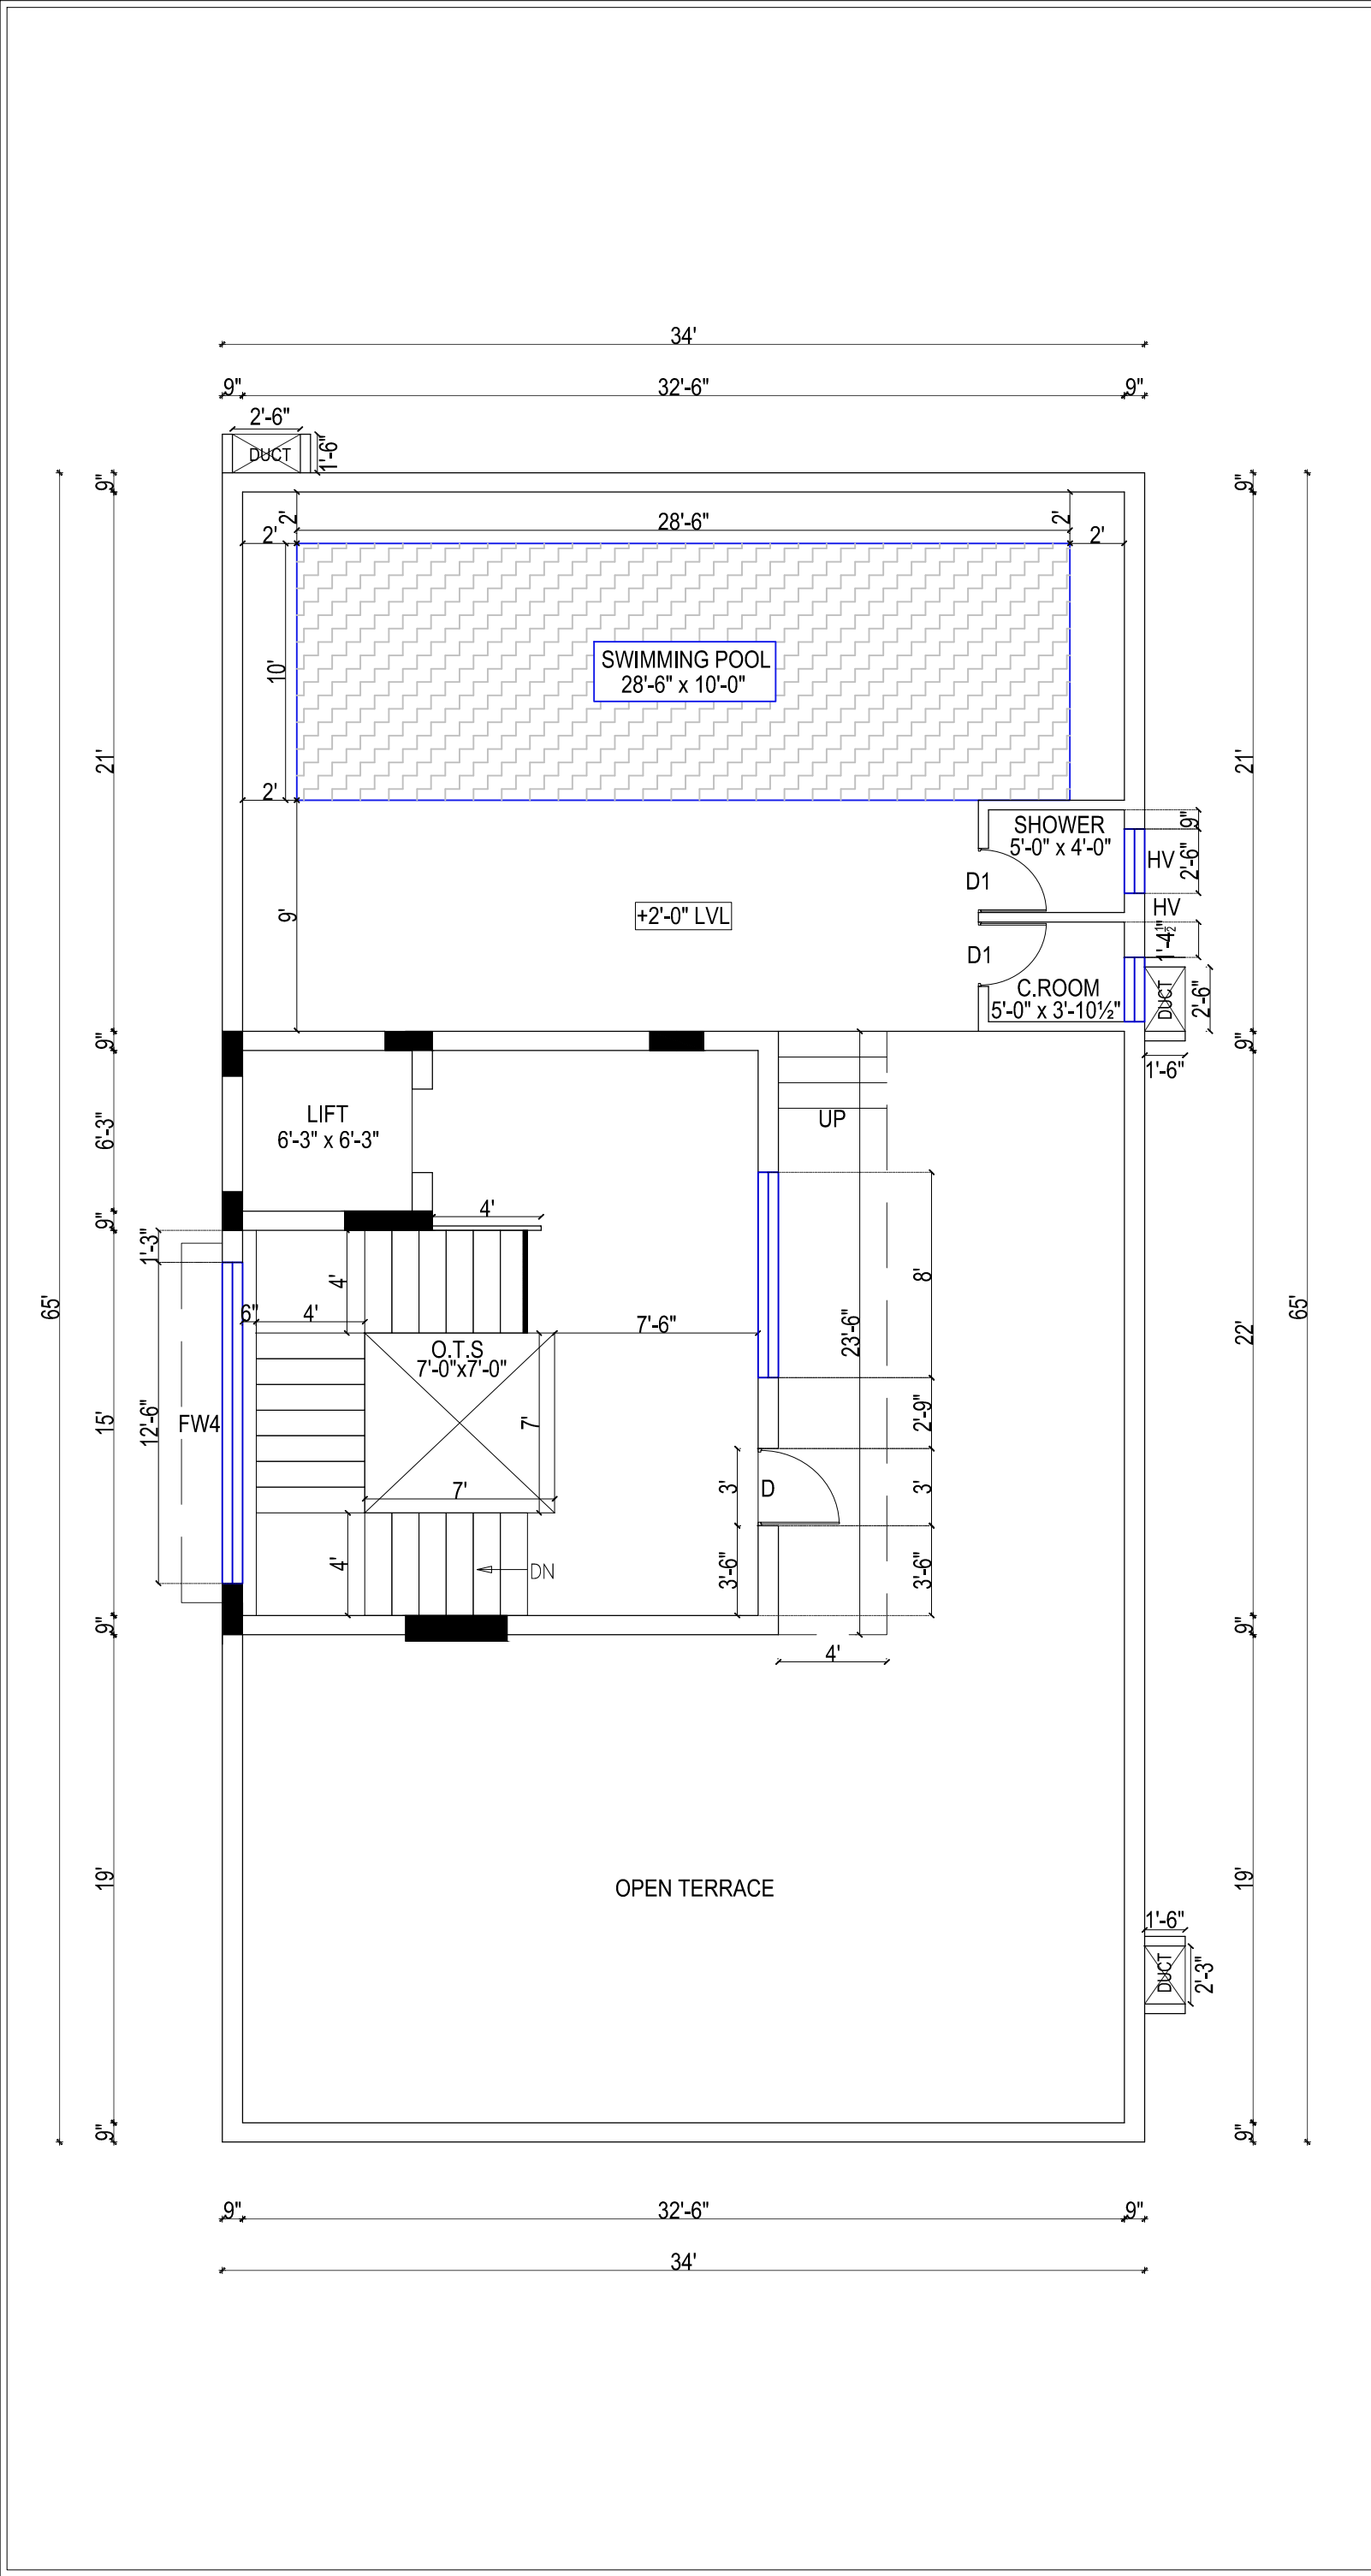

 REV NO	DATE	REVISIONS	REV BY	
		REVISIONS		
THIS DRAWING IS THE SOLE PROPERTY OF AUDISEHSHAIAH AND SONS IT'S USE FOR ANYPURPOSE OTHER THAN THAT MENTIONED IS TO BE DONE ONLY AFTER PRIOR APPROVAL.				
X:\07 _INTERN FILES\2023 BATCH\ILAKSHMI\30_ BABU ASHOK NAGAR\BABU - FINAL SCHEME 17.09.2022.dwg				
NOTES: 1.ALL DIMENSIONS ARE IN FEET AND INCHES 2. THIS DRAWING IS TO BE READ AND NOT SCALED 3. THE DRAWING IS A COPYRIGHT AND PROPERTY OF THE ARCHITECT, IS NOT TO BE PRODUCED, HANDED OVER TO THE THIRD PARTY OR USED FOR ANY OTHER PURPOSE OTHER THAN FOR WHICH IT IS INTENDED. 4. ALL DIMENSIONS SHALL BE VERIFIED ON SITE PRIOR TO START OF WORK, ANY DISCREPANCY SHALL BE BROUGHT TO THE NOTICE OF THE ARCHITECT.				
 REPRESENTATION OF LOFT				
SCHEDULE OF JOINERIES				
TYPE	DESCRIPTION	SIZE	SILL LVL	NOS
D	DOOR	3'-6"x8'-0"	-	01
D1	DOOR	2'-6"x8'-0"	-	02
W	WINDOW	8'-0"x5'-0"	3'-0"	05
FW	FRENCH WINDOW	12'-6"x8'-0"	1'-0"	01
HV	HIGH VENTILATOR	2'-6"x2'-0"	8'-0"	02
  SUNSHADE 18" PROJECTION				
NOTE: 8'-0" LINTEL LEVEL				

PROJECT 6 SCHEME

**CLIENT NAME : MR.BHARATHIDASAN SCHEME
LOCATION : INJAMBAKKAM**

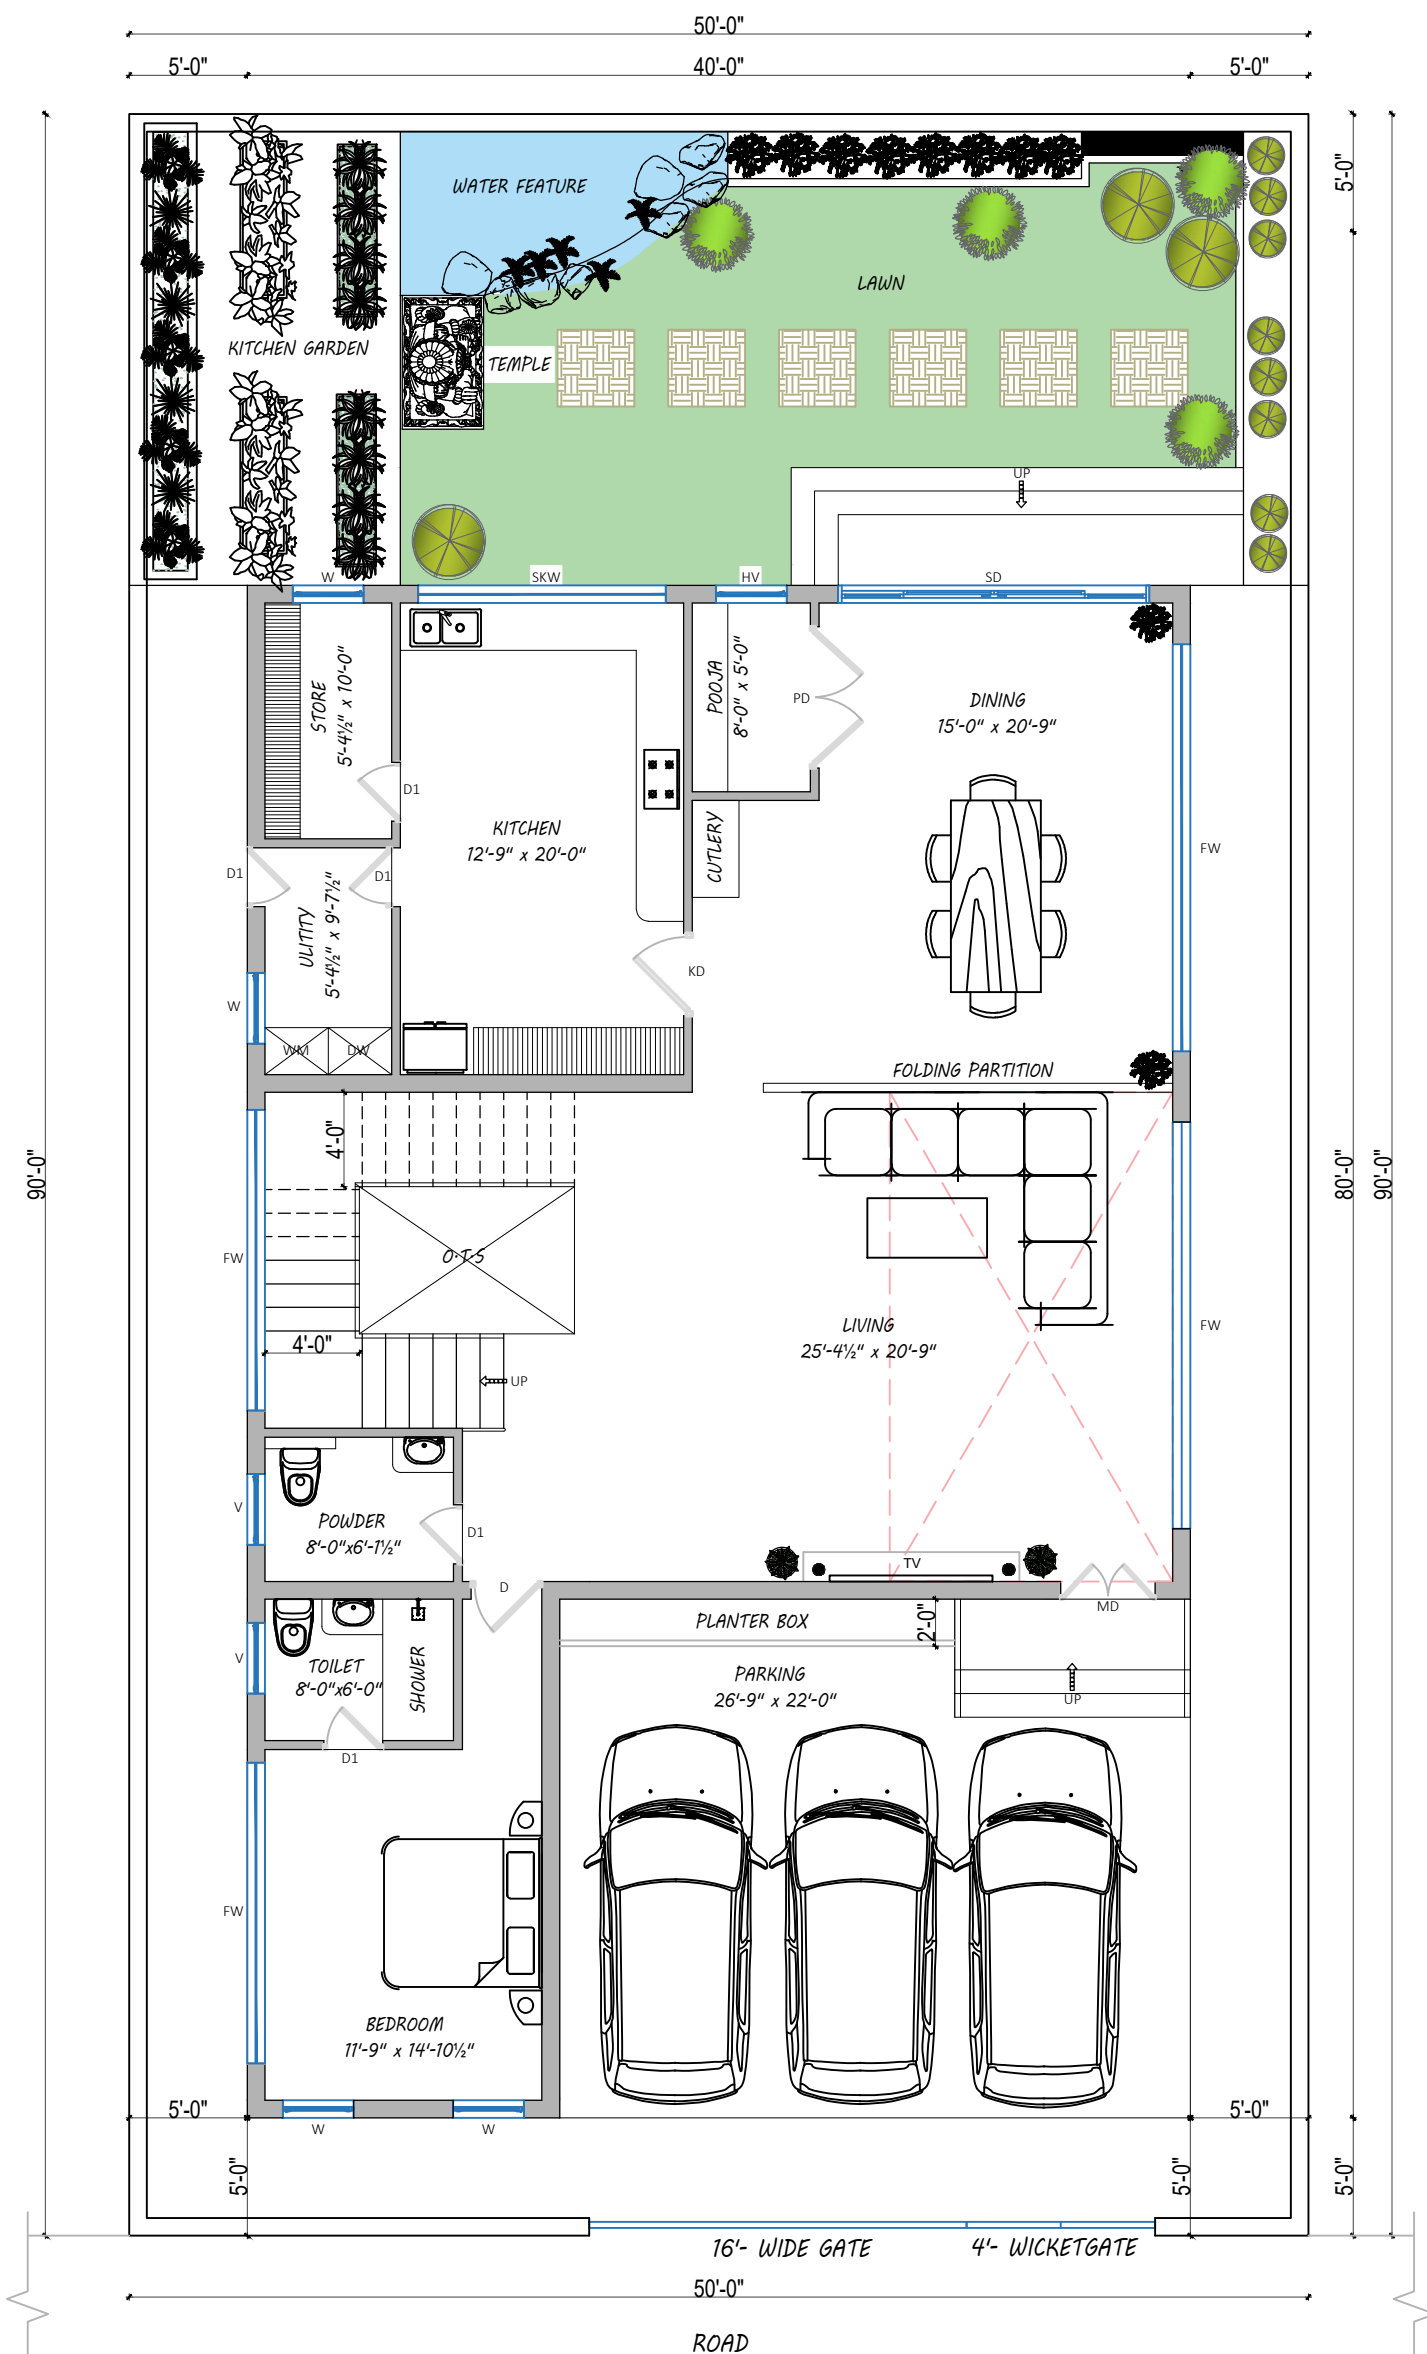

REV NO	DATE	REVISIONS	REV BY
		REVISIONS	

THIS DRAWING IS THE SOLE PROPERTY OF AUDISESHAIAH AND SONS IT'S USE FOR ANY PURPOSE OTHER THAN THAT MENTIONED IS TO BE DONE ONLY AFTER PRIOR APPROVAL.

X:\07 _INTERN FILES\2023 BATCH\LAKSHMI\12. RAJESH - INJAMBAKKAM\SCHEME - 07-02-2023.dwg

- NOTES:**
1. ALL DIMENSIONS ARE IN FEET AND INCHES
 2. THIS DRAWING IS TO BE READ AND NOT SCALED.
 3. THE DRAWING IS A COPYRIGHT AND PROPERTY OF THE ARCHITECT, IS NOT TO BE PRODUCED, HANDED OVER TO THE THIRD PARTY OR USED FOR ANY OTHER PURPOSE OTHER THAN FOR WHICH IT IS INTENDED.
 4. ALL DIMENSIONS SHALL BE VERIFIED ON SITE PRIOR TO START OF WORK, ANY DISCREPANCY SHALL BE BROUGHT TO THE NOTICE OF THE ARCHITECT.

AREA STATEMENT (LAND EXTENT - 4500 sft)		
S.NO	FLOOR	AREA (SFT)
1.	GROUND FLOOR AREA	2600
2.	FIRST FLOOR AREA	2294
3.	TERRACE FLOOR AREA	252
	TOTAL FLOOR AREA	5140


OPTION : 1

SCALE : NTS		NORTH
SHEET NO: A1		
CLIENT	MR. BHARATHIDASAN	
SITE AT	INJAMBAKKAM	
FLOOR	SITE cum GROUND FLOOR PLAN	
CURRENT REV:	PURPOSE OF RELEASE	
	PREMINILINARY SCHEME	
STAGE	PREMINILNARY SCHEME	
DESIGN BY	SARAN	
DRAWN BY	LAKSHMI LAAVANYA	
CHECKED BY	VENKAT	
APPROVED BY	VENKAT	
PROJECT NO	2023000	
BLDF/BLOCK	RESIDENTIAL BUILDNG	
DATE	25/02/2023	

ARCHITECT	AUDISESHAIAH & SONS
	ARCHITECTS, ENGINEERS AND PROJECT MANAGEMENT CONSULTANTS
	38 3/4 BAZULLAH ROAD, MASS TOWER, FIRST FLOOR, T. NAGAR, CHENNAI - 600017
	TEL - +91 44 28344962/287


PROJECT 7 SCHEME

**CLIENT NAME : M/S. TRUMF METAMATION SCHEME
LOCATION : SIRUSERI**

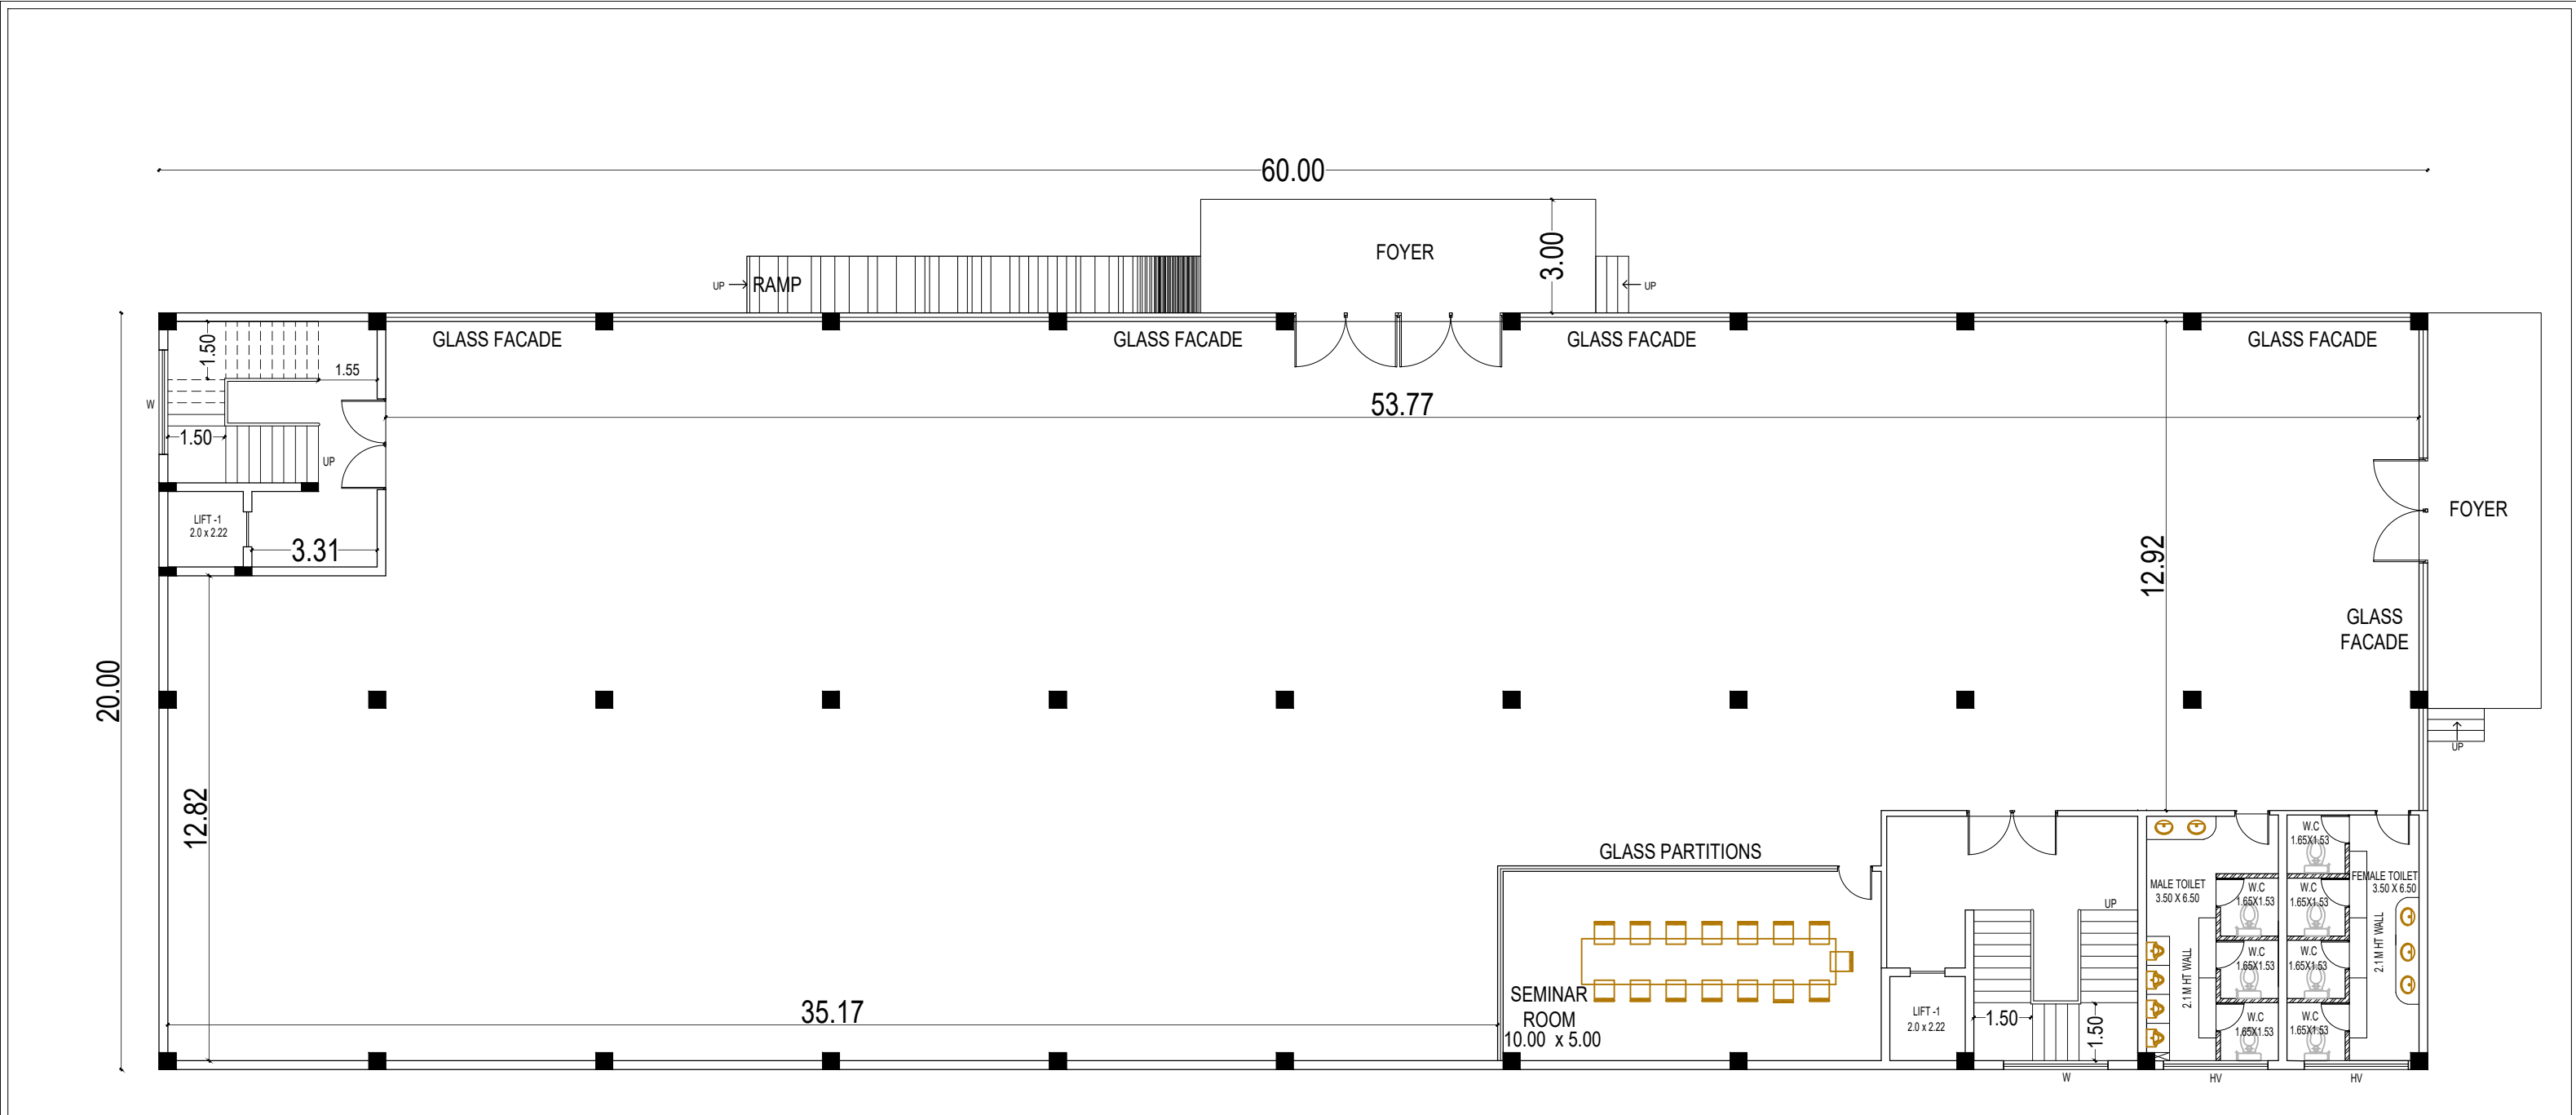



GROUND FLOOR PLAN

AREA (1200 SQM)				NOTES				STAGE:	PRELIMINARY SCHEME			ARCHITECT	AUDISESHAIAH & SONS ARCHITECTS, ENGINEERS & PROJECT MANAGEMENT CONSULTANTS 38/74, BAZULLAH ROAD, MASS TOWER, FIRST FLOOR, T. NAGAR, CHENNAI - 600 017. TEL: + 91 44 28344962/857				
S.NO	FLOORS	AREA IN SQM	AREA IN SQFT					DRAWN BY:	LAKSHMI	DESIGN BY:	LAKSHMI	CHECKED BY:			VETRI	APPROVED BY:	VENKAT
1	GROUND FLOOR	1199.79 SQM	12914.43 SQFT	REV.NO	DATE	REVISION	REV.BY	PROJECT NO:	2023 000	DATE:	04.03.23	BLDG/BLOCK:			NEW BUILDING		
2	FIRST FLOOR	1199.79 SQM	12914.43 SQFT	REVISIONS				CLIENT:	M/S.TRUMPF METAMATION			THIS DRAWING IS THE SOLE PROPERTY OF AUDISESHAIAH & SONS. IT'S USE FOR ANY PURPOSE OTHER THAN THAT MENTIONED IS TO BE DONE ONLY AFTER PRIOR APPROVAL.					
3	SECOND FLOOR	1199.79 SQM	12914.43 SQFT	PURPOSE OF RELEASE				PRELIMINARY DRAWING									
4	TOTAL FLOOR AREA	3599.37 SQM	38743.2 SQFT	NOTES :				ALL DIMENSIONS ARE IN METERS				SITE AT:	SIRUSERI			DRAWING NO : A1	

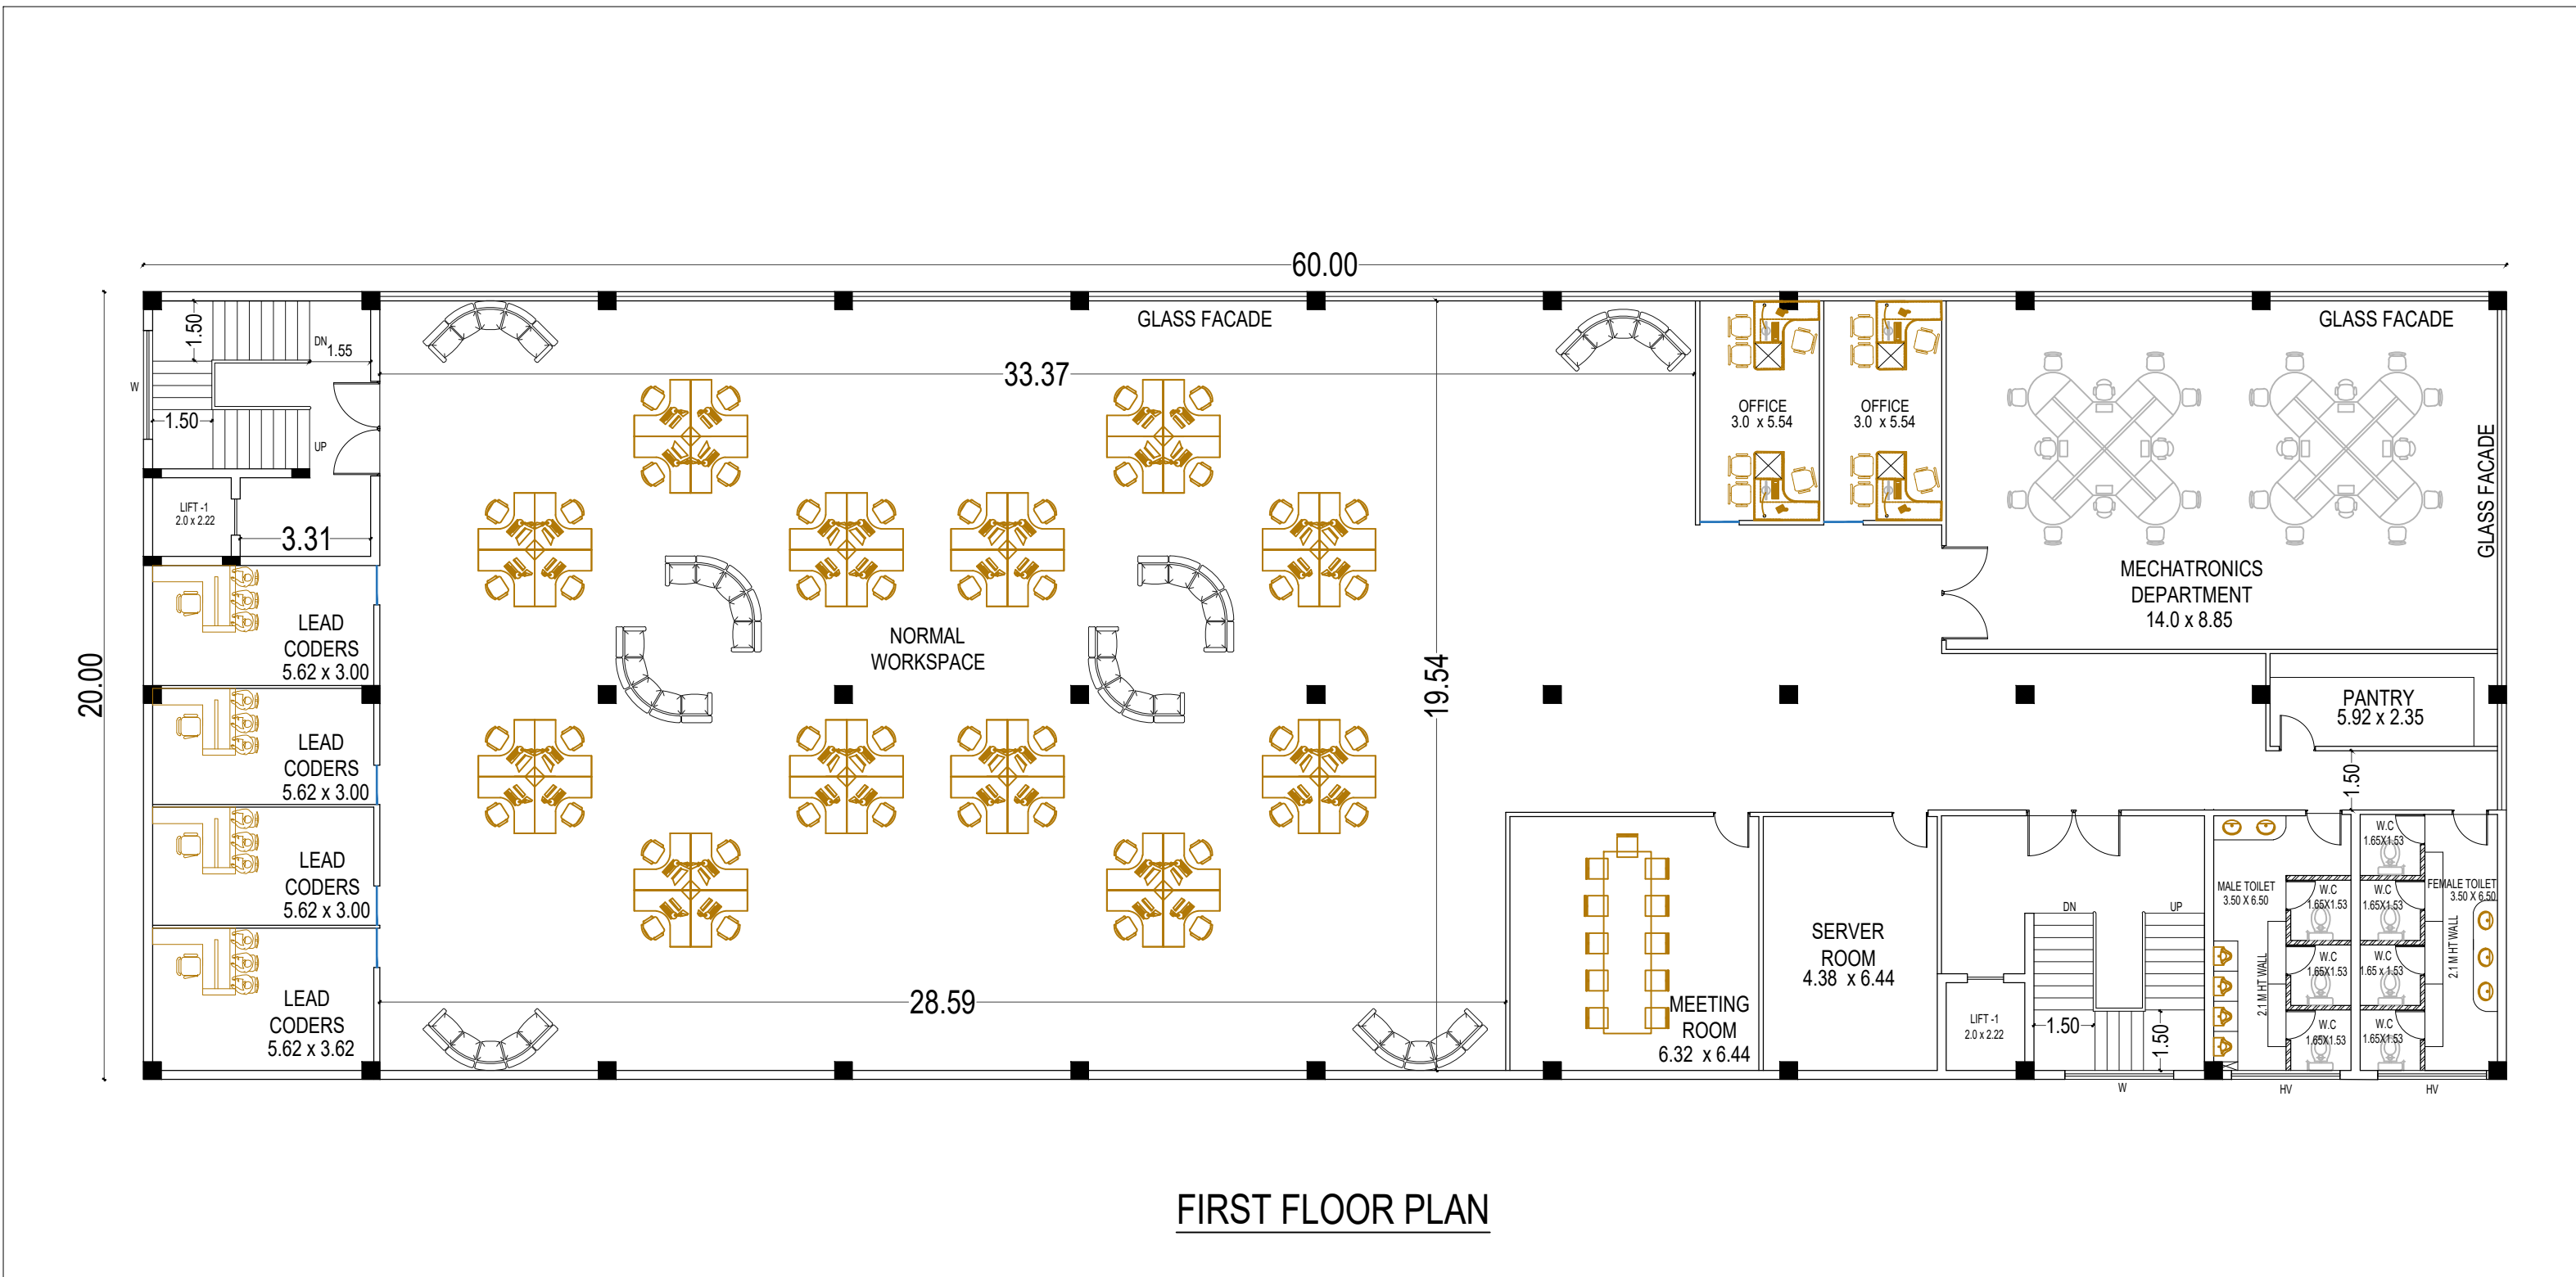


FIRST FLOOR PLAN

 NOTES					STAGE:	PRELIMINARY SCHEME			ARCHITECT	 Audiseshaiah & Sons	AUDISESHAIAH & SONS ARCHITECTS, ENGINEERS & PROJECT MANAGEMENT CONSULTANTS 38/74, BAZULLAH ROAD, MASS TOWER, FIRST FLOOR, T. NAGAR, CHENNAI - 600 017. TEL: + 91 44 28344962/857	
					DRAWN BY:	LAKSHMI	DESIGN BY:	LAKSHMI				
					CHECKED BY:	VETRI	APPROVED BY:	VENKAT				
					PROJECT NO:	2023 000	DATE:	04.03.23				
					BLDG/BLOCK:	NEW BUILDING						
REV.NO	DATE	REVISION			REV.BY	CLIENT:	M/S.TRUMPF METAMATION			THIS DRAWING IS THE SOLE PROPERTY OF AUDISESHAIAH & SONS IT'S USE FOR ANY PURPOSE OTHER THAN THAT MENTIONED IS TO BE DONE ONLY AFTER PRIOR APPROVAL.	DRAWING NO : A2	
REVISIONS					SITE AT:	SIRUSERI						
PURPOSE OF RELEASE					PRELIMINARY DRAWING							
NOTES :					ALL DIMENSIONS ARE IN METERS							

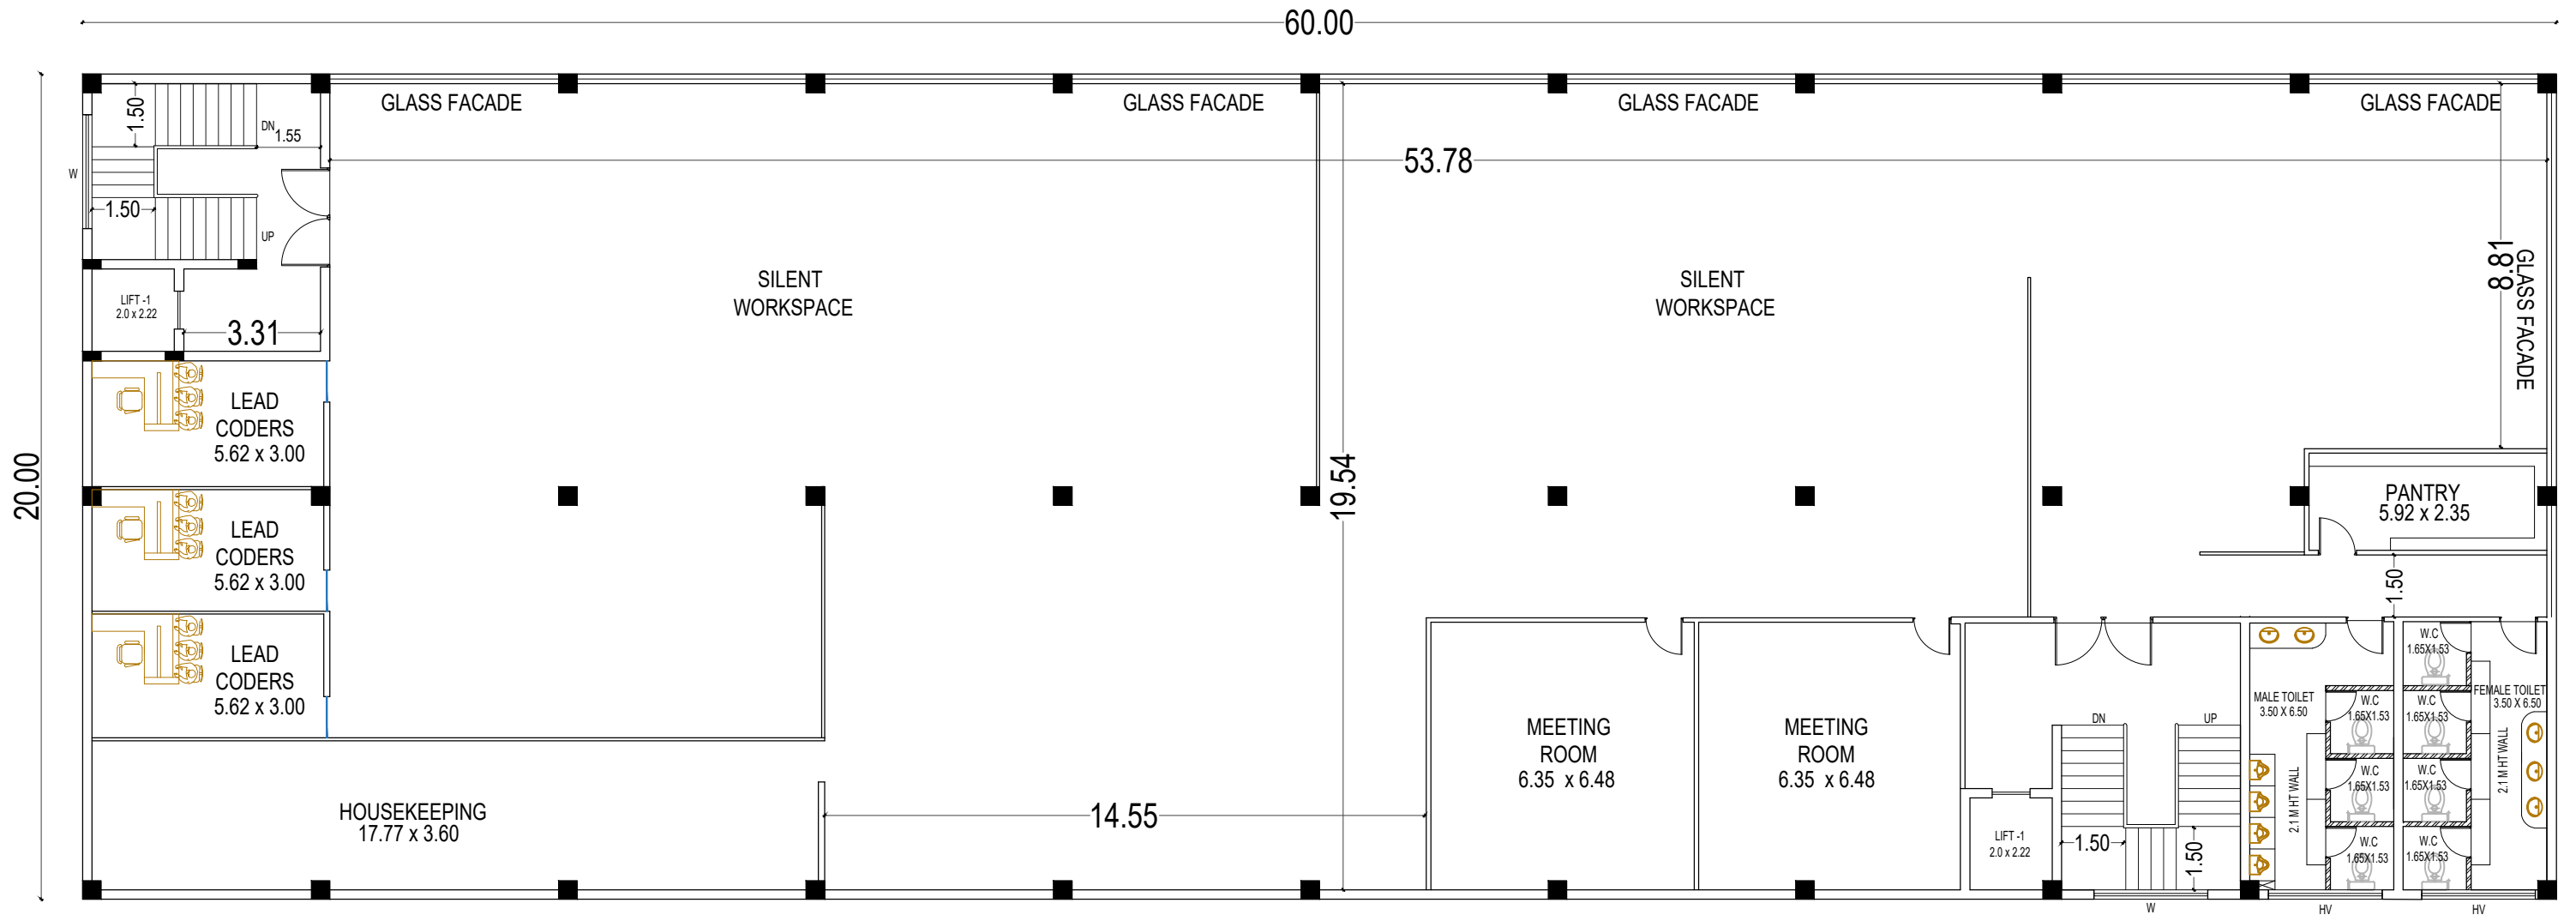

SECOND FLOOR PLAN

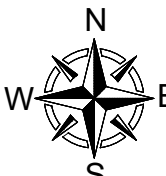NOTES				STAGE:	PRELIMINARY SCHEME			ARCHITECT	AUDISESHAIAH & SONS ARCHITECTS, ENGINEERS & PROJECT MANAGEMENT CONSULTANTS 38/74, BAZULLAH ROAD, MASS TOWER, FIRST FLOOR, T. NAGAR, CHENNAI - 600 017. TEL: + 91 44 28344962/857	
				DRAWN BY:	LAKSHMI	DESIGN BY:	LAKSHMI			
				CHECKED BY:	VETRI	APPROVED BY:	VENKAT			
PROJECT NO:	2023 000	DATE:	04.03.23	THIS DRAWING IS THE SOLE PROPERTY OF AUDISESHAIAH & SONS. IT'S USE FOR ANY PURPOSE OTHER THAN THAT MENTIONED IS TO BE DONE ONLY AFTER PRIOR APPROVAL.						
BLDG/BLOCK:	NEW BUILDING				DRAWING NO : A3					
REV.NO			DATE			REVISION	REV.BY	CLIENT:	M/S.TRUMPF METAMATION	
REVISIONS				PURPOSE OF RELEASE		PRELIMINARY DRAWING		SITE AT:	SIRUSERI	
NOTES :				ALL DIMENSIONS ARE IN METERS						

PROJECT 8 SCHEME



**CLIENT NAME : M/S. YAGANTI AGROTECH
LOCATION : HYDERABAD**



NOTES:

1. ALL DIMENSIONS ARE IN FEET AND INCHES
2. THIS DRAWING IS TO BE READ AND NOT SCALED.
3. THE DRAWING IS A COPYRIGHT AND PROPERTY OF THE ARCHITECT, IS NOT TO BE PRODUCED, HANDED OVER TO THE THIRD PARTY OR USED FOR ANY OTHER PURPOSE OTHER THAN FOR WHICH IT IS INTENDED.
4. ALL DIMENSIONS SHALL BE VERIFIED ON SITE PRIOR TO START OF WORK, ANY DISCREPANCY SHALL BE BROUGHT TO THE NOTICE OF THE ARCHITECT.

SCALE : NTS		NORTH	
SHEET NO: A1			
CLIENT	<i>M/S · YAGANTI AGROTECH</i>		
SITE AT	<i>HYDERABAD</i>		
FLOOR	<i>SITE cum STILT FLOOR PLAN</i>		
CURRENT REV:	PURPOSE OF RELEASE		
	PRELIMINARY SCHEME		
STAGE	<i>PRELIMINARY SCHEME</i>		
DESIGN BY	<i>LAKSHMI LAAVANYA</i>		
DRAWN BY	<i>LAKSHMI LAAVANYA</i>		
CHECKED BY	<i>SHIVA</i>		
APPROVED BY	<i>SHIVA</i>		
PROJECT NO	<i>2023000</i>		
BLDF/BLOCK	<i>COMMERCIAL BUILDING</i>		
DATE	<i>23/03/2023</i>		
ARCHITECT  AUDISESHAIAH & SONS		AUDISESHAIAH & SONS ARCHITECTS, ENGINEERS AND PROJECT MANAGEMENT CONSULTANTS 38 ³ / ₄ BAZULLAH ROAD, MASS TOWER, FIRST FLOOR, T.NAGAR, CHENNAI - 600017 TEL - +91 44 28344962/287	

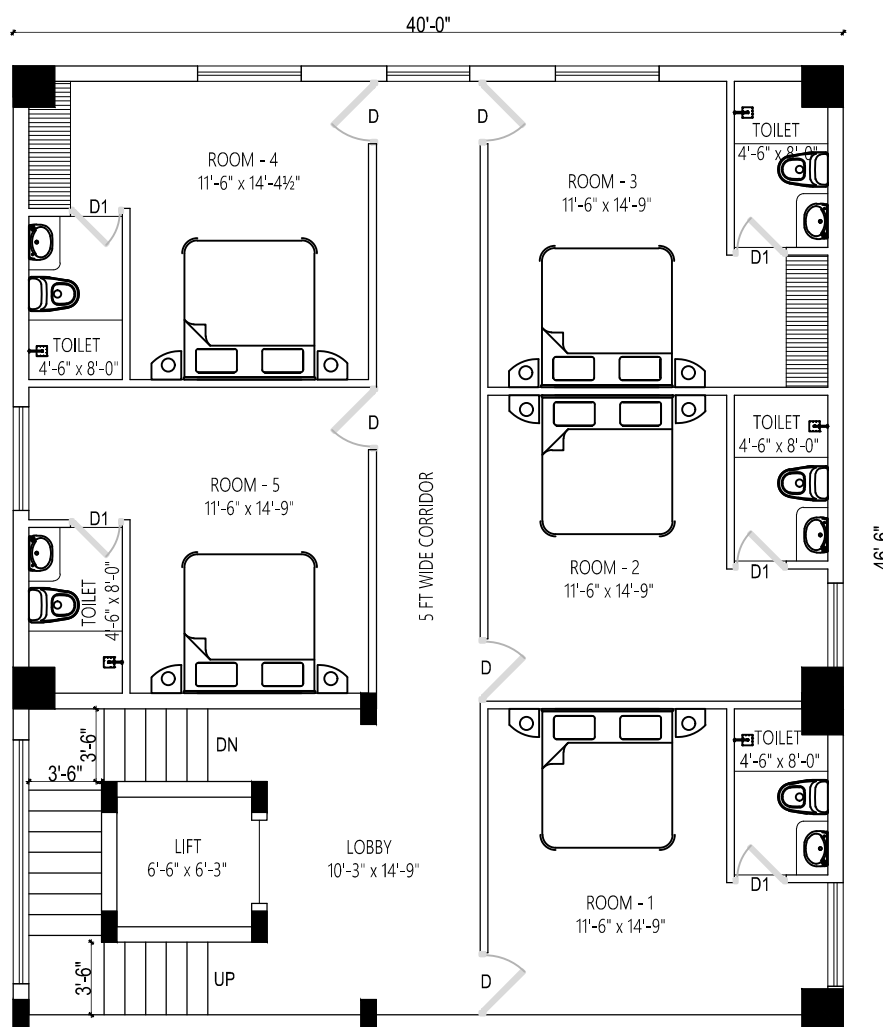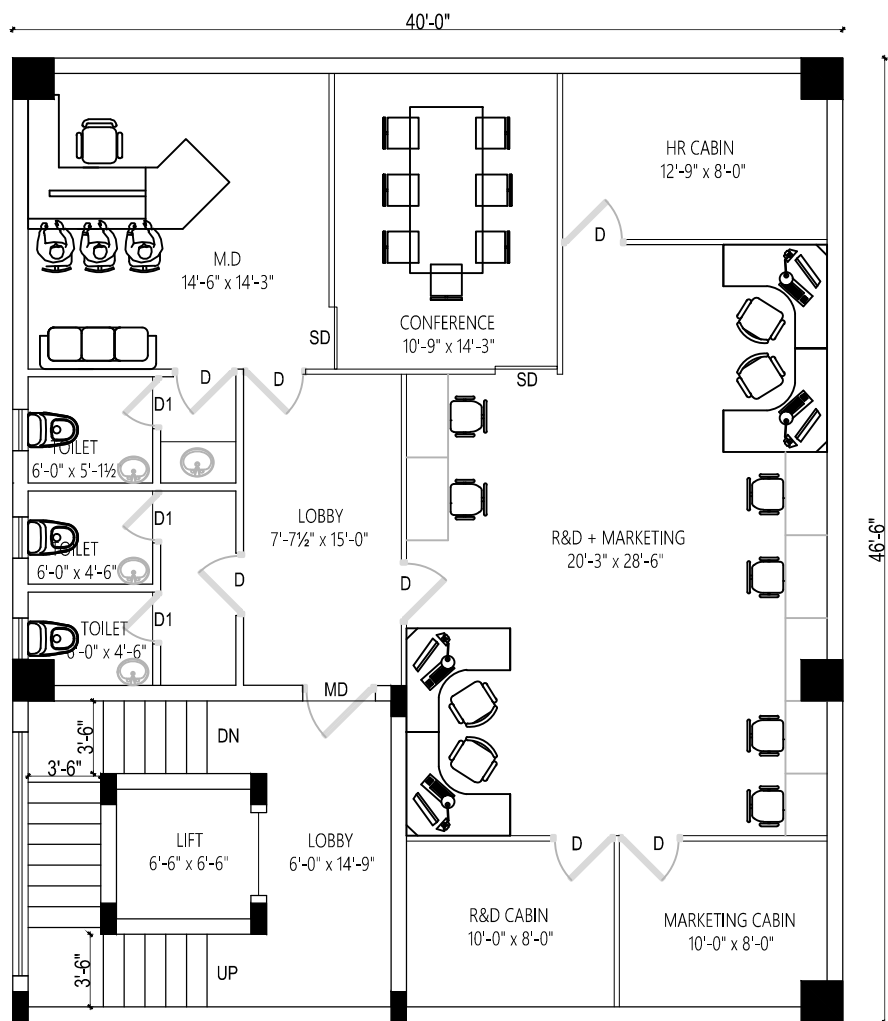

REV NO	DATE	REVISIONS	REV BY
		REVISIONS	

THIS DRAWING IS THE SOLE PROPERTY OF AUDISEHSHAIH AND SONS IT'S USE FOR ANYPURPOSE OTHER THAN THAT MENTIONED IS TO BE DONE ONLY AFTER PRIOR APPROVAL.

X:\07__INTERN FILES\2023 BATCH\AKSHMI\14. YAGANTI AGROTECH -
HYDERABAD\SCHEME - 08-03-2023.dwg


NOTES:

1. ALL DIMENSIONS ARE IN FEET AND INCHES
2. THIS DRAWING IS TO BE READ AND NOT SCALED.
3. THE DRAWING IS A COPYRIGHT AND PROPERTY OF THE ARCHITECT, IS NOT TO BE PRODUCED, HANDED OVER TO THE THIRD PARTY OR USED FOR ANY OTHER PURPOSE OTHER THAN FOR WHICH IT IS INTENDED.
4. ALL DIMENSIONS SHALL BE VERIFIED ON SITE PRIOR TO START OF WORK, ANY DISCREPANCY SHALL BE BROUGHT TO THE NOTICE OF THE ARCHITECT.


SCALE : NTS		NORTH	
SHEET NO: A2			
CLIENT	M/S · YAGANTI AGROTECH		
SITE AT	HYDERABAD		
FLOOR	SECOND & THIRD FLOOR PLAN		
CURRENT REV:	PURPOSE OF RELEASE		
	PRELIMINARY SCHEME		
STAGE	PRELIMINARY SCHEME		
DESIGN BY	LAKSHMI LAAVANYA		
DRAWN BY	LAKSHMI LAAVANYA		
CHECKED BY	SHIVA		
APPROVED BY	SHIVA		
PROJECT NO	2023000		
BLDF/BLOCK	COMMERCIAL BUILDING		
DATE	23/03/2023		
ARCHITECT  AUDISESHAIAH & SONS		AUDISESHAIAH & SONS ARCHITECTS, ENGINEERS AND PROJECT MANAGEMENT CONSULTANTS 38 ³ / ₄ BAZULLAH ROAD, MASS TOWER, FIRST FLOOR, T.NAGAR, CHENNAI - 600017 TEL - +91 44 28344962/287	

PROJECT 9 SCHEME

**CLIENT NAME : M/S. VIJAY DIARY
TOILET BLOCK
LOCATION :VIJAYAWADA**

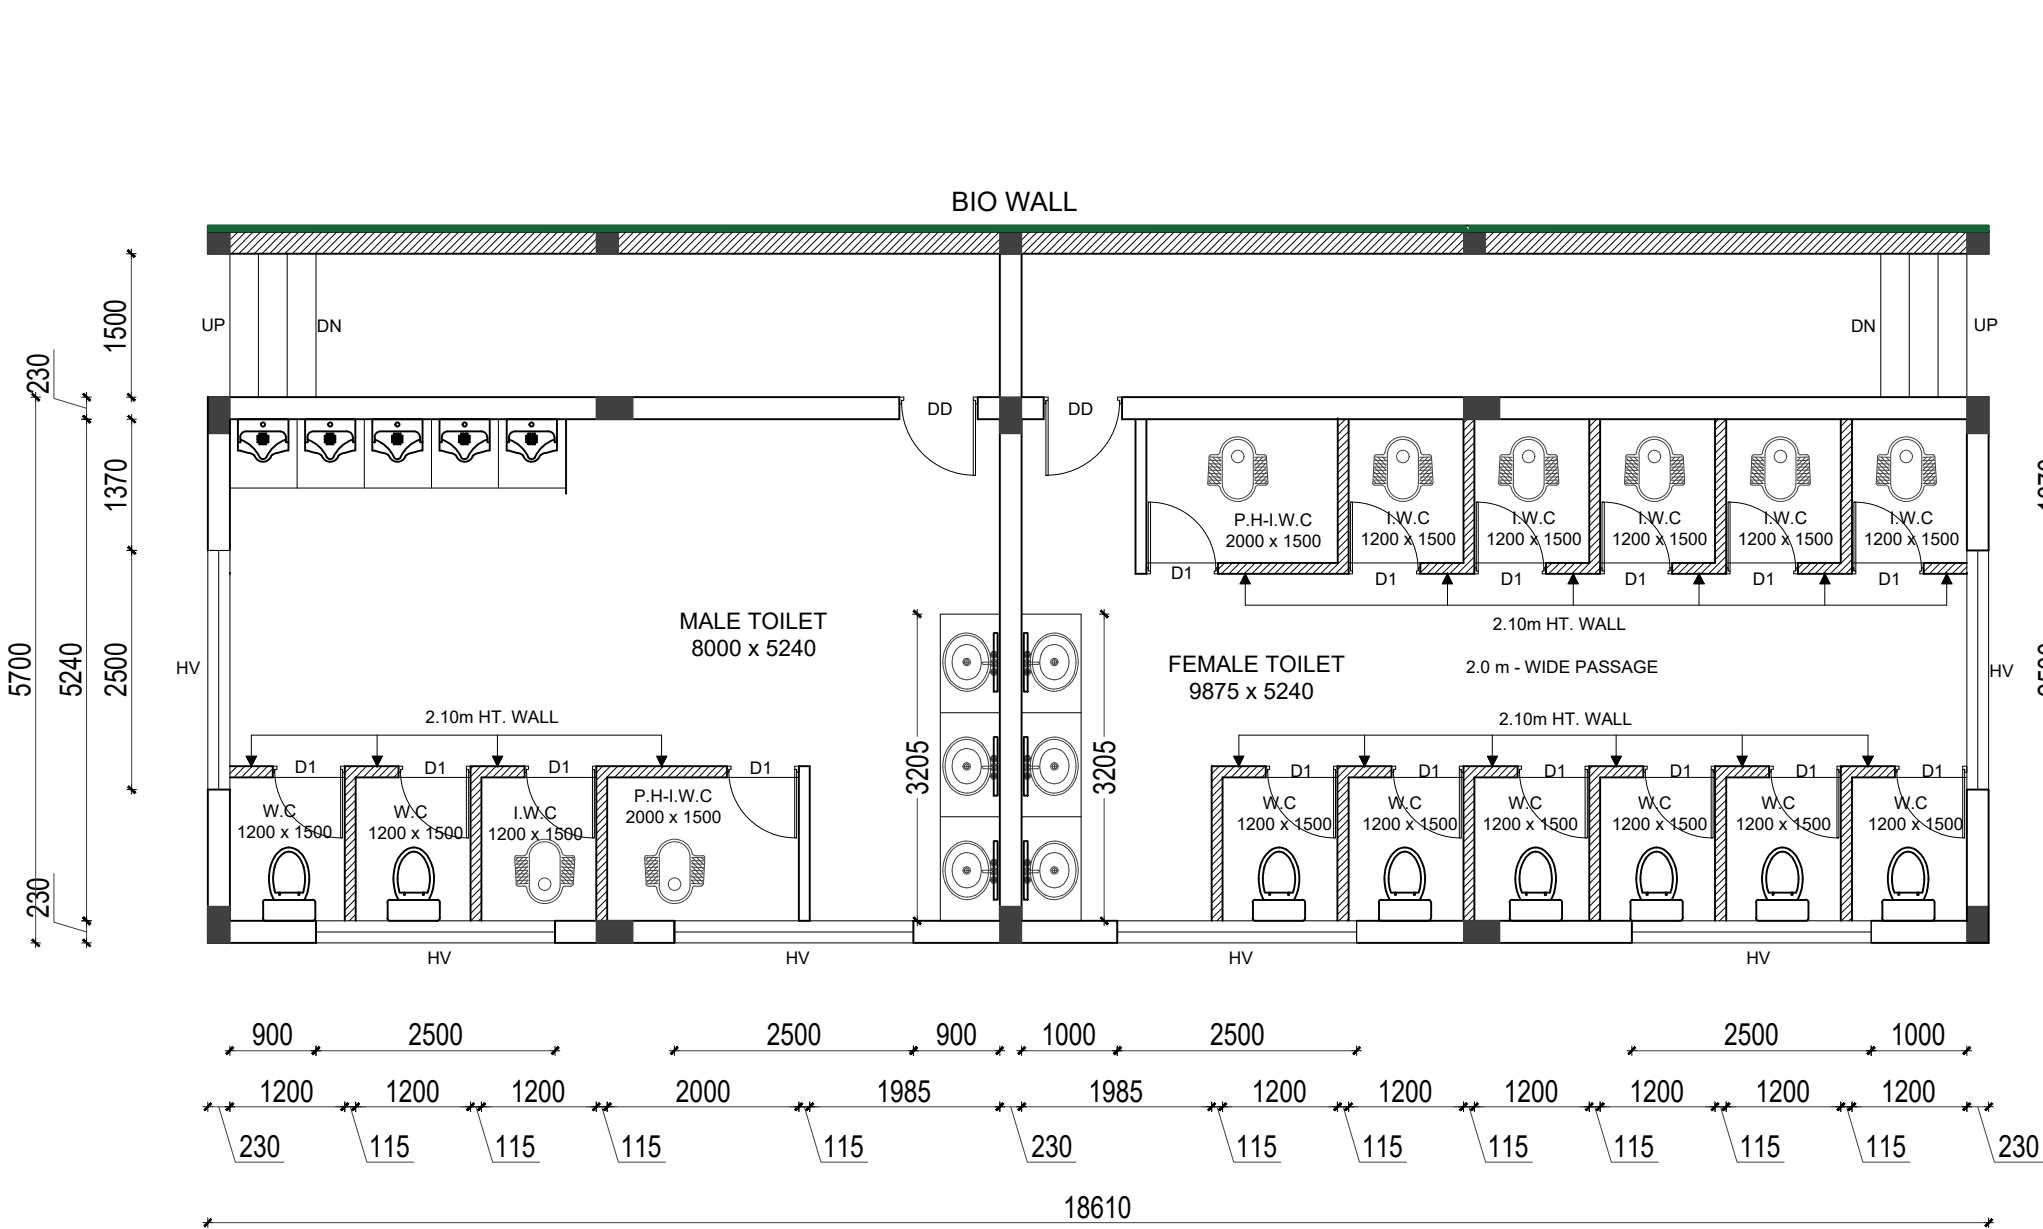

SOUTH SIDE – FEMALE AND MALE TOILET BLOCK

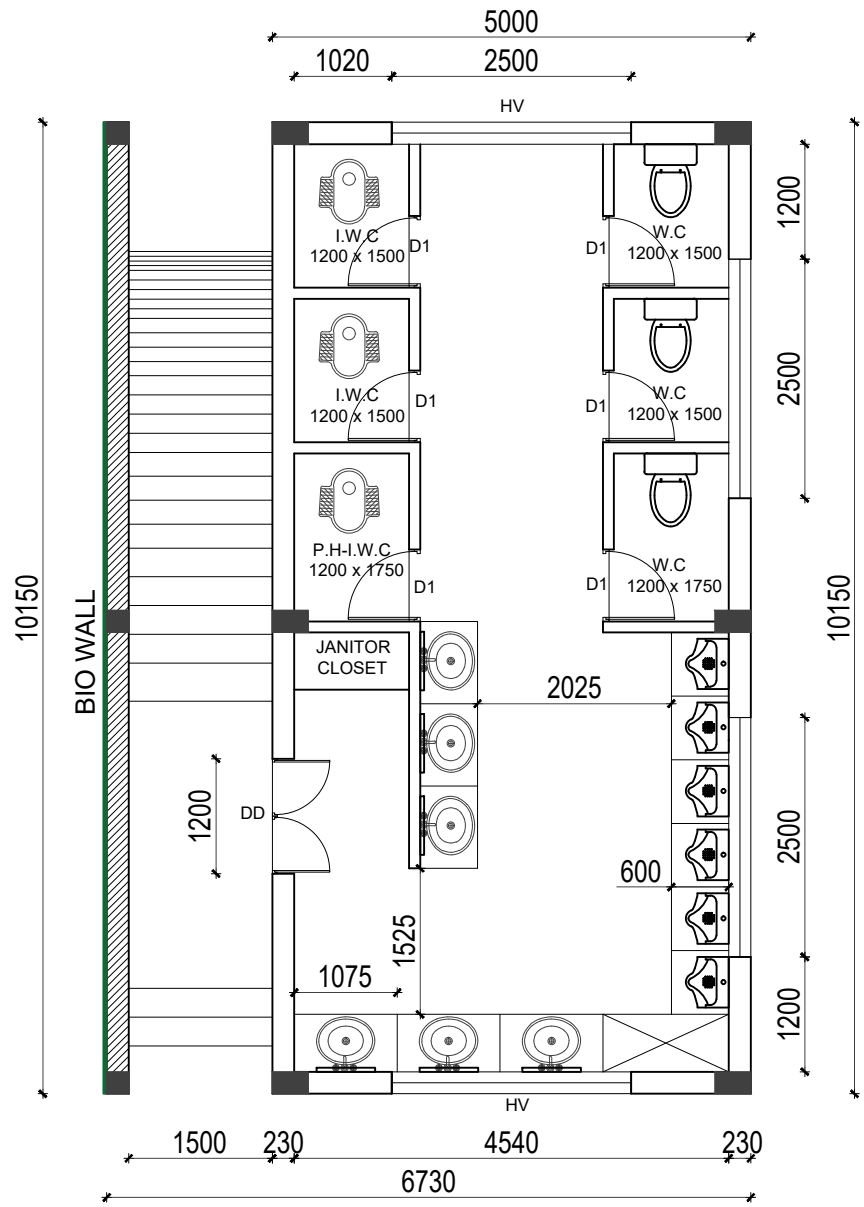

WEST SIDE – MALE TOILET BLOCK

REVISIONS				PURPOSE FOR RELEASE		STAGE:		ARCHITECTURAL DRAWING			CLIENT		ARCHITECT		DRAWING NO: A0-00	
REV.NO	DATE	DESCRIPTION		REVISED BY	GOOD FOR CONSTRUCTION	DESIGN BY:	VETRI	SCALE:	A0-1:150			THE KRISHNA DISTRICT MILK PRODUCERS MUTUALLY AIDED CO-OP UNION LTD (Regd No.2001/355) Milk Product Factory, Chitti Nagar, Vijayawada-520 001, Andhra Pradesh.	ARCHITECT Audiseshaiah & Sons 38/74, BAZULAH ROAD, MASS TOWER, FIRST FLOOR, T. NAGAR, CHENNAI - 600 017. TEL: + 91 44 28344962/857 Email ID: audisons@gmail.com	Revision NO: R0		
					PRELIMINARY DRAWING	DRAWN BY:	LAKSHMI	DATE:	25.03.2023							
					FOR APPROVAL	CHECKED BY:	VENKAT	PROJECT:	2021030							
					TOILET BLOCK - FLOOR PLAN	BUILDING:	INDUSTRIAL BUILDING									
						FLOOR:	GROUND FLOOR PLAN									
												DRAWING SOLE PROPERTY OF AUDISESHAIAH & SONS IT'S USE FOR ANY PURPOSE OTHER THAN THAT MENTIONED IS TO BE DONE ONLY AFTER PRIOR APPROVAL		W ↑N ↓S →E E		
												X:\07 _INTERN FILES\2023 BATCH\LAKSHMI\17_VIJAYA DAIRY\TOILET BLOCK - 24-03-2023.dwg				

PROJECT 10 PRESENTATION

**CLIENT NAME : M/S. B.S.R CONSTRUCTION APARTMENT
LOCATION :K.K.NAGAR**

71 st STREET

20'-0" WIDE GATE

PONNAMBALAM SALAI

20'-0" WIDE GATE

LAKSHMANASWAMY SALAI

SITE cum STILT FLOOR PLAN






TYPICAL FLOOR PLAN
I, II, III, IV, V







FLAT 01

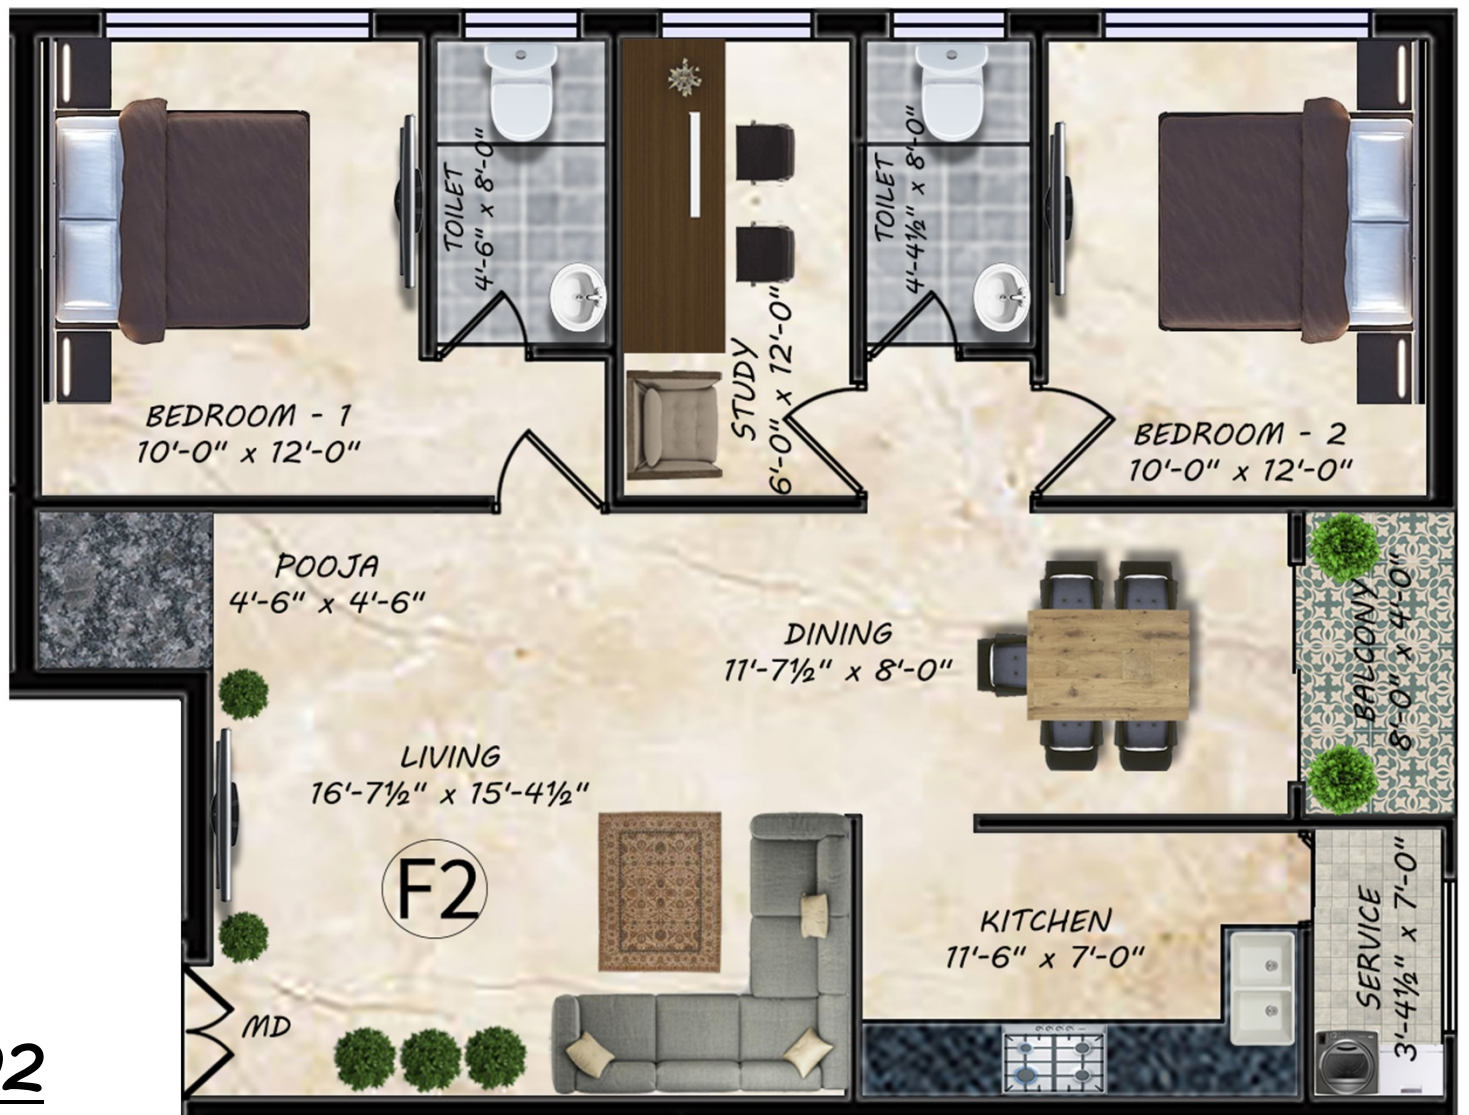


FLAT 02

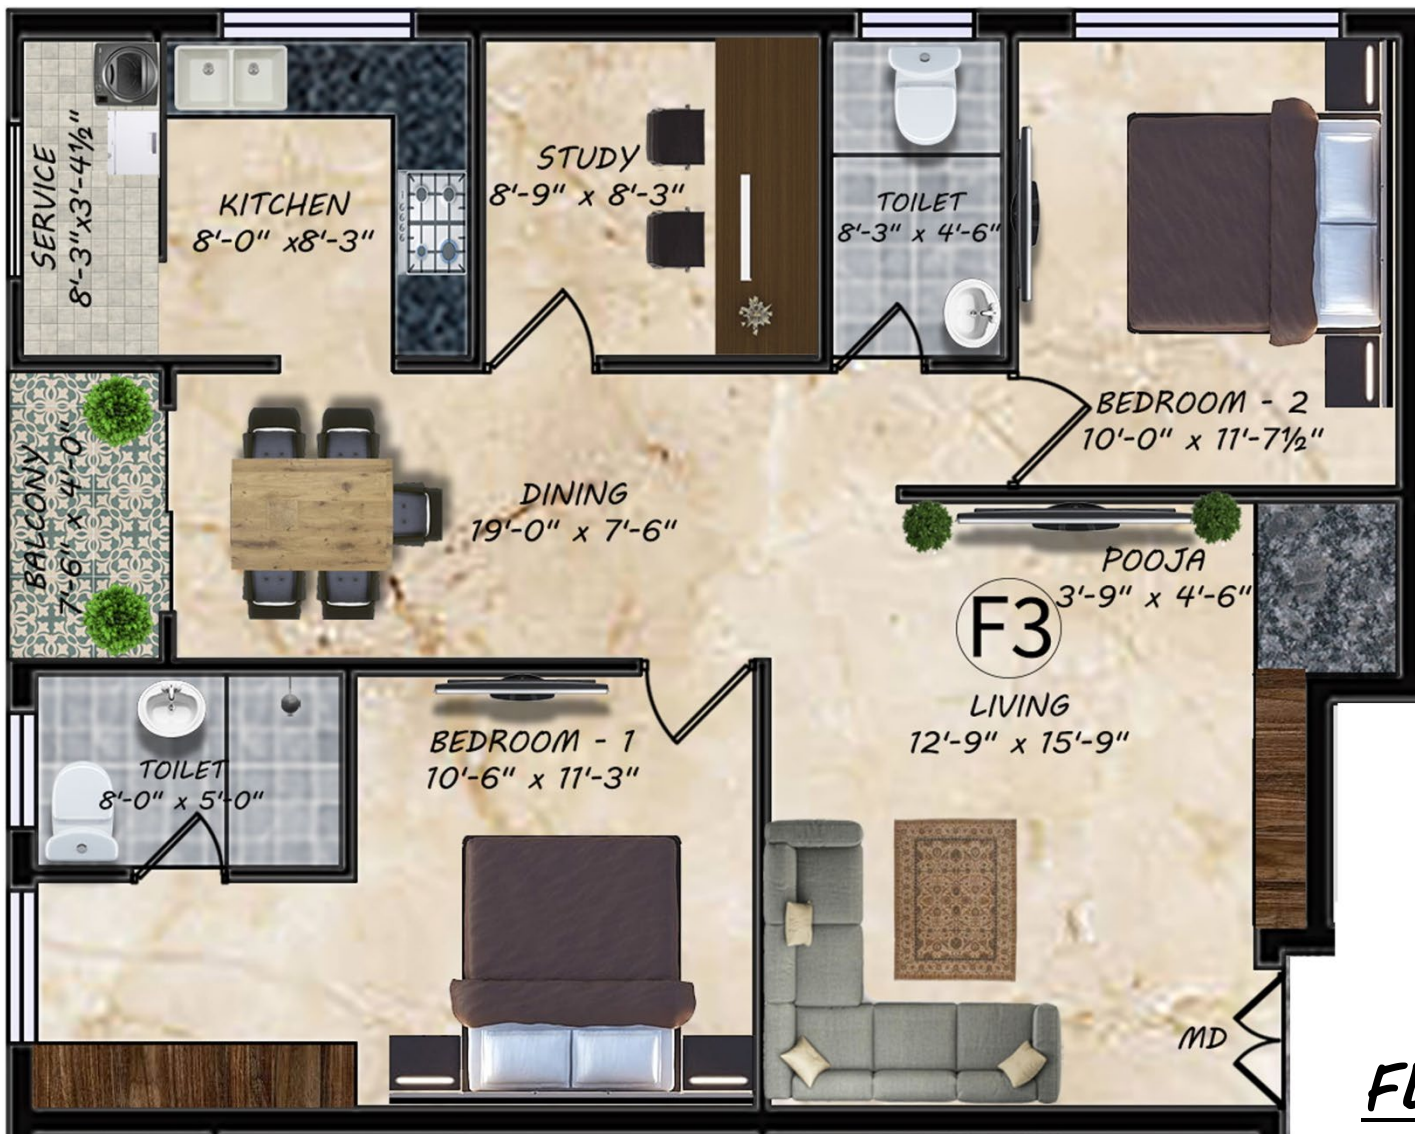

FLAT 03

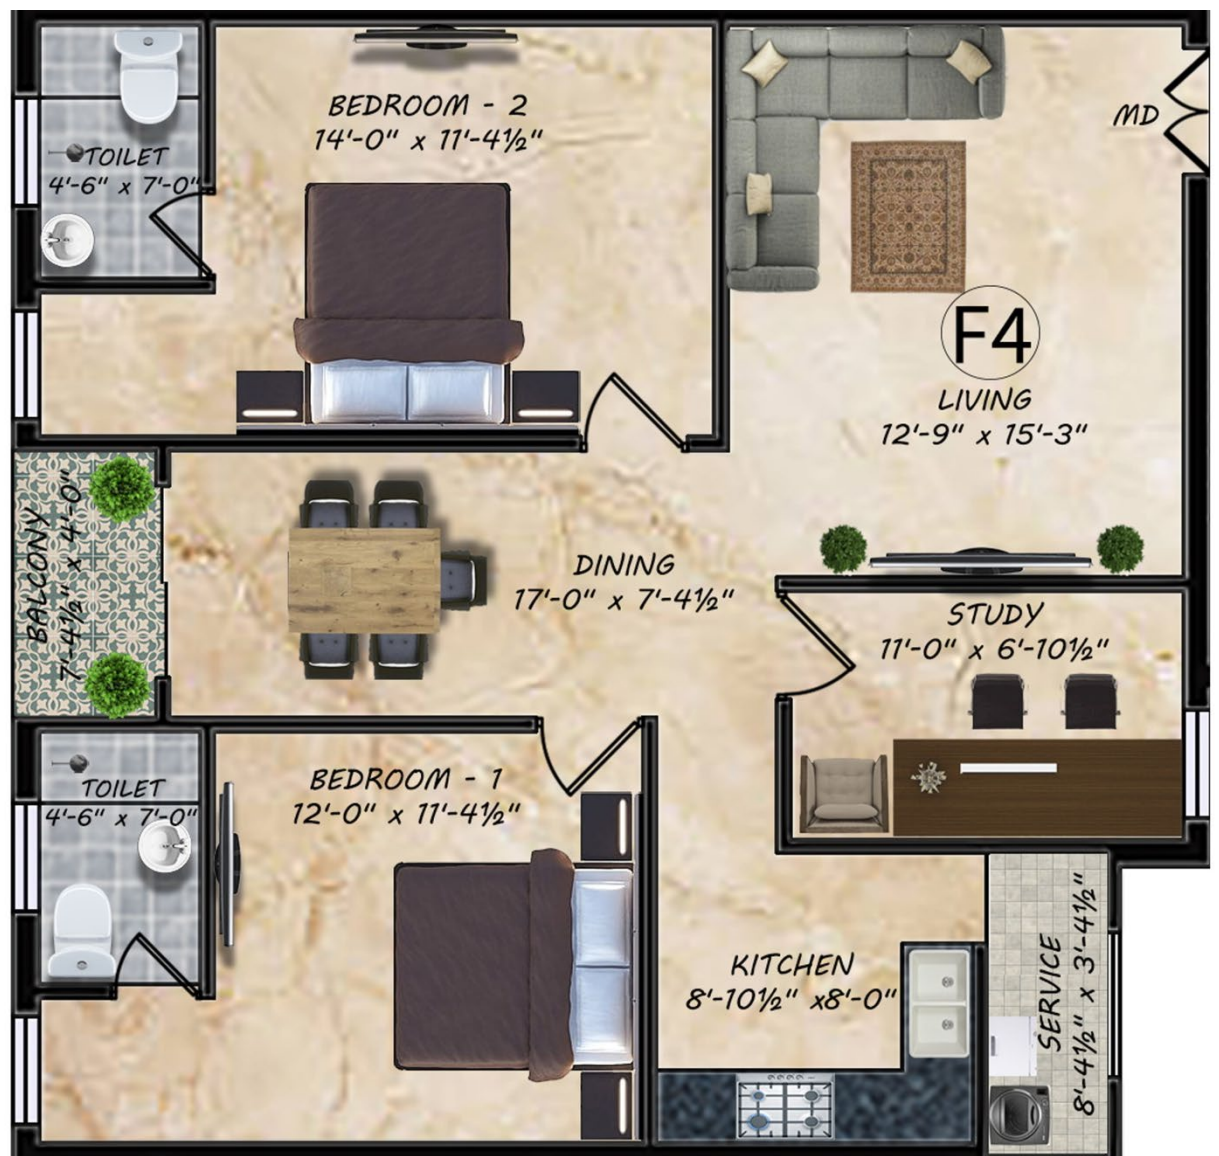

FLAT 04

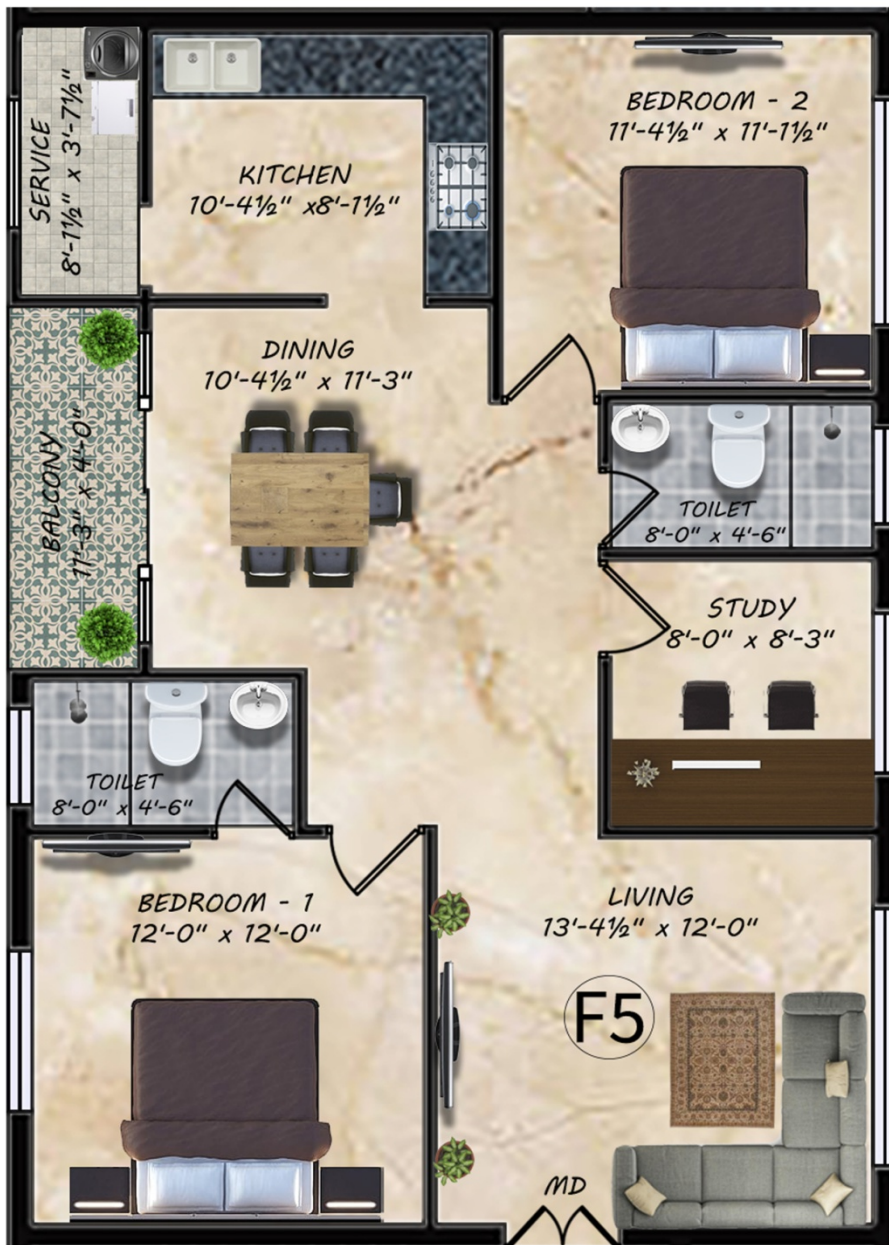


FLAT 05



FLAT 06

PROJECT 11

**CLIENT NAME :MS. PARIMALA DEVI
FALSE CELING AND ELECTRICALS
LOCATION :TRICHY**

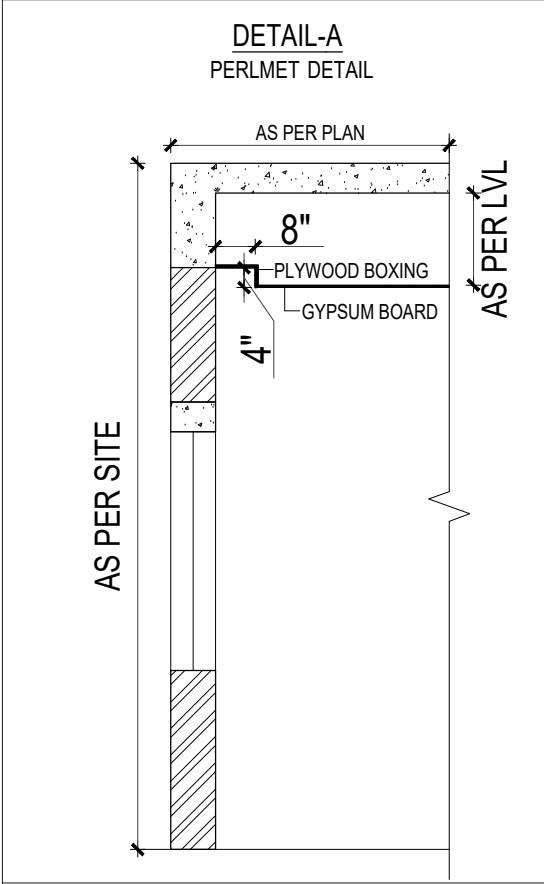


LEGEND		
REFER	DROP	FINISH
	DROP - 4"	GYPSUM BOARD
	DROP - 13"	GYPSUM BOARD

				SHEET TITLE:	REFLECTED CEILING PLAN - FIRST FLOOR			ARCHITECT  Audiseshaiah & Sons	AUDISESHAIAH & SONS ARCHITECTS, ENGINEERS & PROJECT MANAGEMENT CONSULTANTS 38/74, BAZULLAH ROAD, MASS TOWER, FIRST FLOOR, T. NAGAR, CHENNAI - 600 017. TEL: + 9144 28344962/857	
				DRAWN BY:	LAKSHMI	DESIGN BY:	LAKSHMI			
				CHECKED BY:	VETRI	APPROVED BY:	VENKAT			
				PROJECT NO:	2021053	DATE:	31-01-2023			
REV. NO	DATE	REVISIONS	REVISED BY	BLDG/BLOCK:	RESIDENTIAL BUILDING			THIS DRAWING IS THE SOLE PROPERTY OF AUDISESHAIAH ENTERPISES. IT'S USE FOR ANY PURPOSE OTHER THAN THAT MENTIONED IS TO BE DONE ONLY AFTER PRIOR APPROVAL.		
REVISIONS				CLIENT:	Mrs. PARIMALA DEVI SADAGOPAN					
PURPOSE OF RELEASE:				SITE AT:	TIRUCHIRAPPALLI					
PRELIMINARY STAGE										
									REVISION NO: R0	
									DRAWING NO: FC1	




				SHEET TITLE:	FIRST AND SECOND FLOOR - LAYOUT SECTION			 Audiseshaiah & Sons	AUDISESHAIAH & SONS ARCHITECTS, ENGINEERS & PROJECT MANAGEMENT CONSULTANTS 38/74, BAZULLAH ROAD, MASS TOWER, FIRST FLOOR, T. NAGAR, CHENNAI - 600 017. TEL: + 9144 28344962/857	
				DRAWN BY:	LAKSHMI	DESIGN BY:	LAKSHMI			
				CHECKED BY:	VETRI	APPROVED BY:	VENKAT			
				PROJECT NO:	2021053	DATE:	31-01-2023			
REV. NO	DATE	REVISIONS	REVISED BY	BLDG/BLOCK:	RESIDENTIAL BUILDING			THIS DRAWING IS THE SOLE PROPERTY OF AUDISESHAIAH ENTERPISES. IT'S USE FOR ANY PURPOSE OTHER THAN THAT MENTIONED IS TO BE DONE ONLY AFTER PRIOR APPROVAL.		REVISION NO: R0
REVISIONS				CLIENT:	Mrs. PARIMALA DEVISADAGOPAN					
PURPOSE OF RELEASE:				SITE AT:	TIRUCHIRAPPALLI					
PRELIMINARY STAGE							DRAWING NO: FC3			

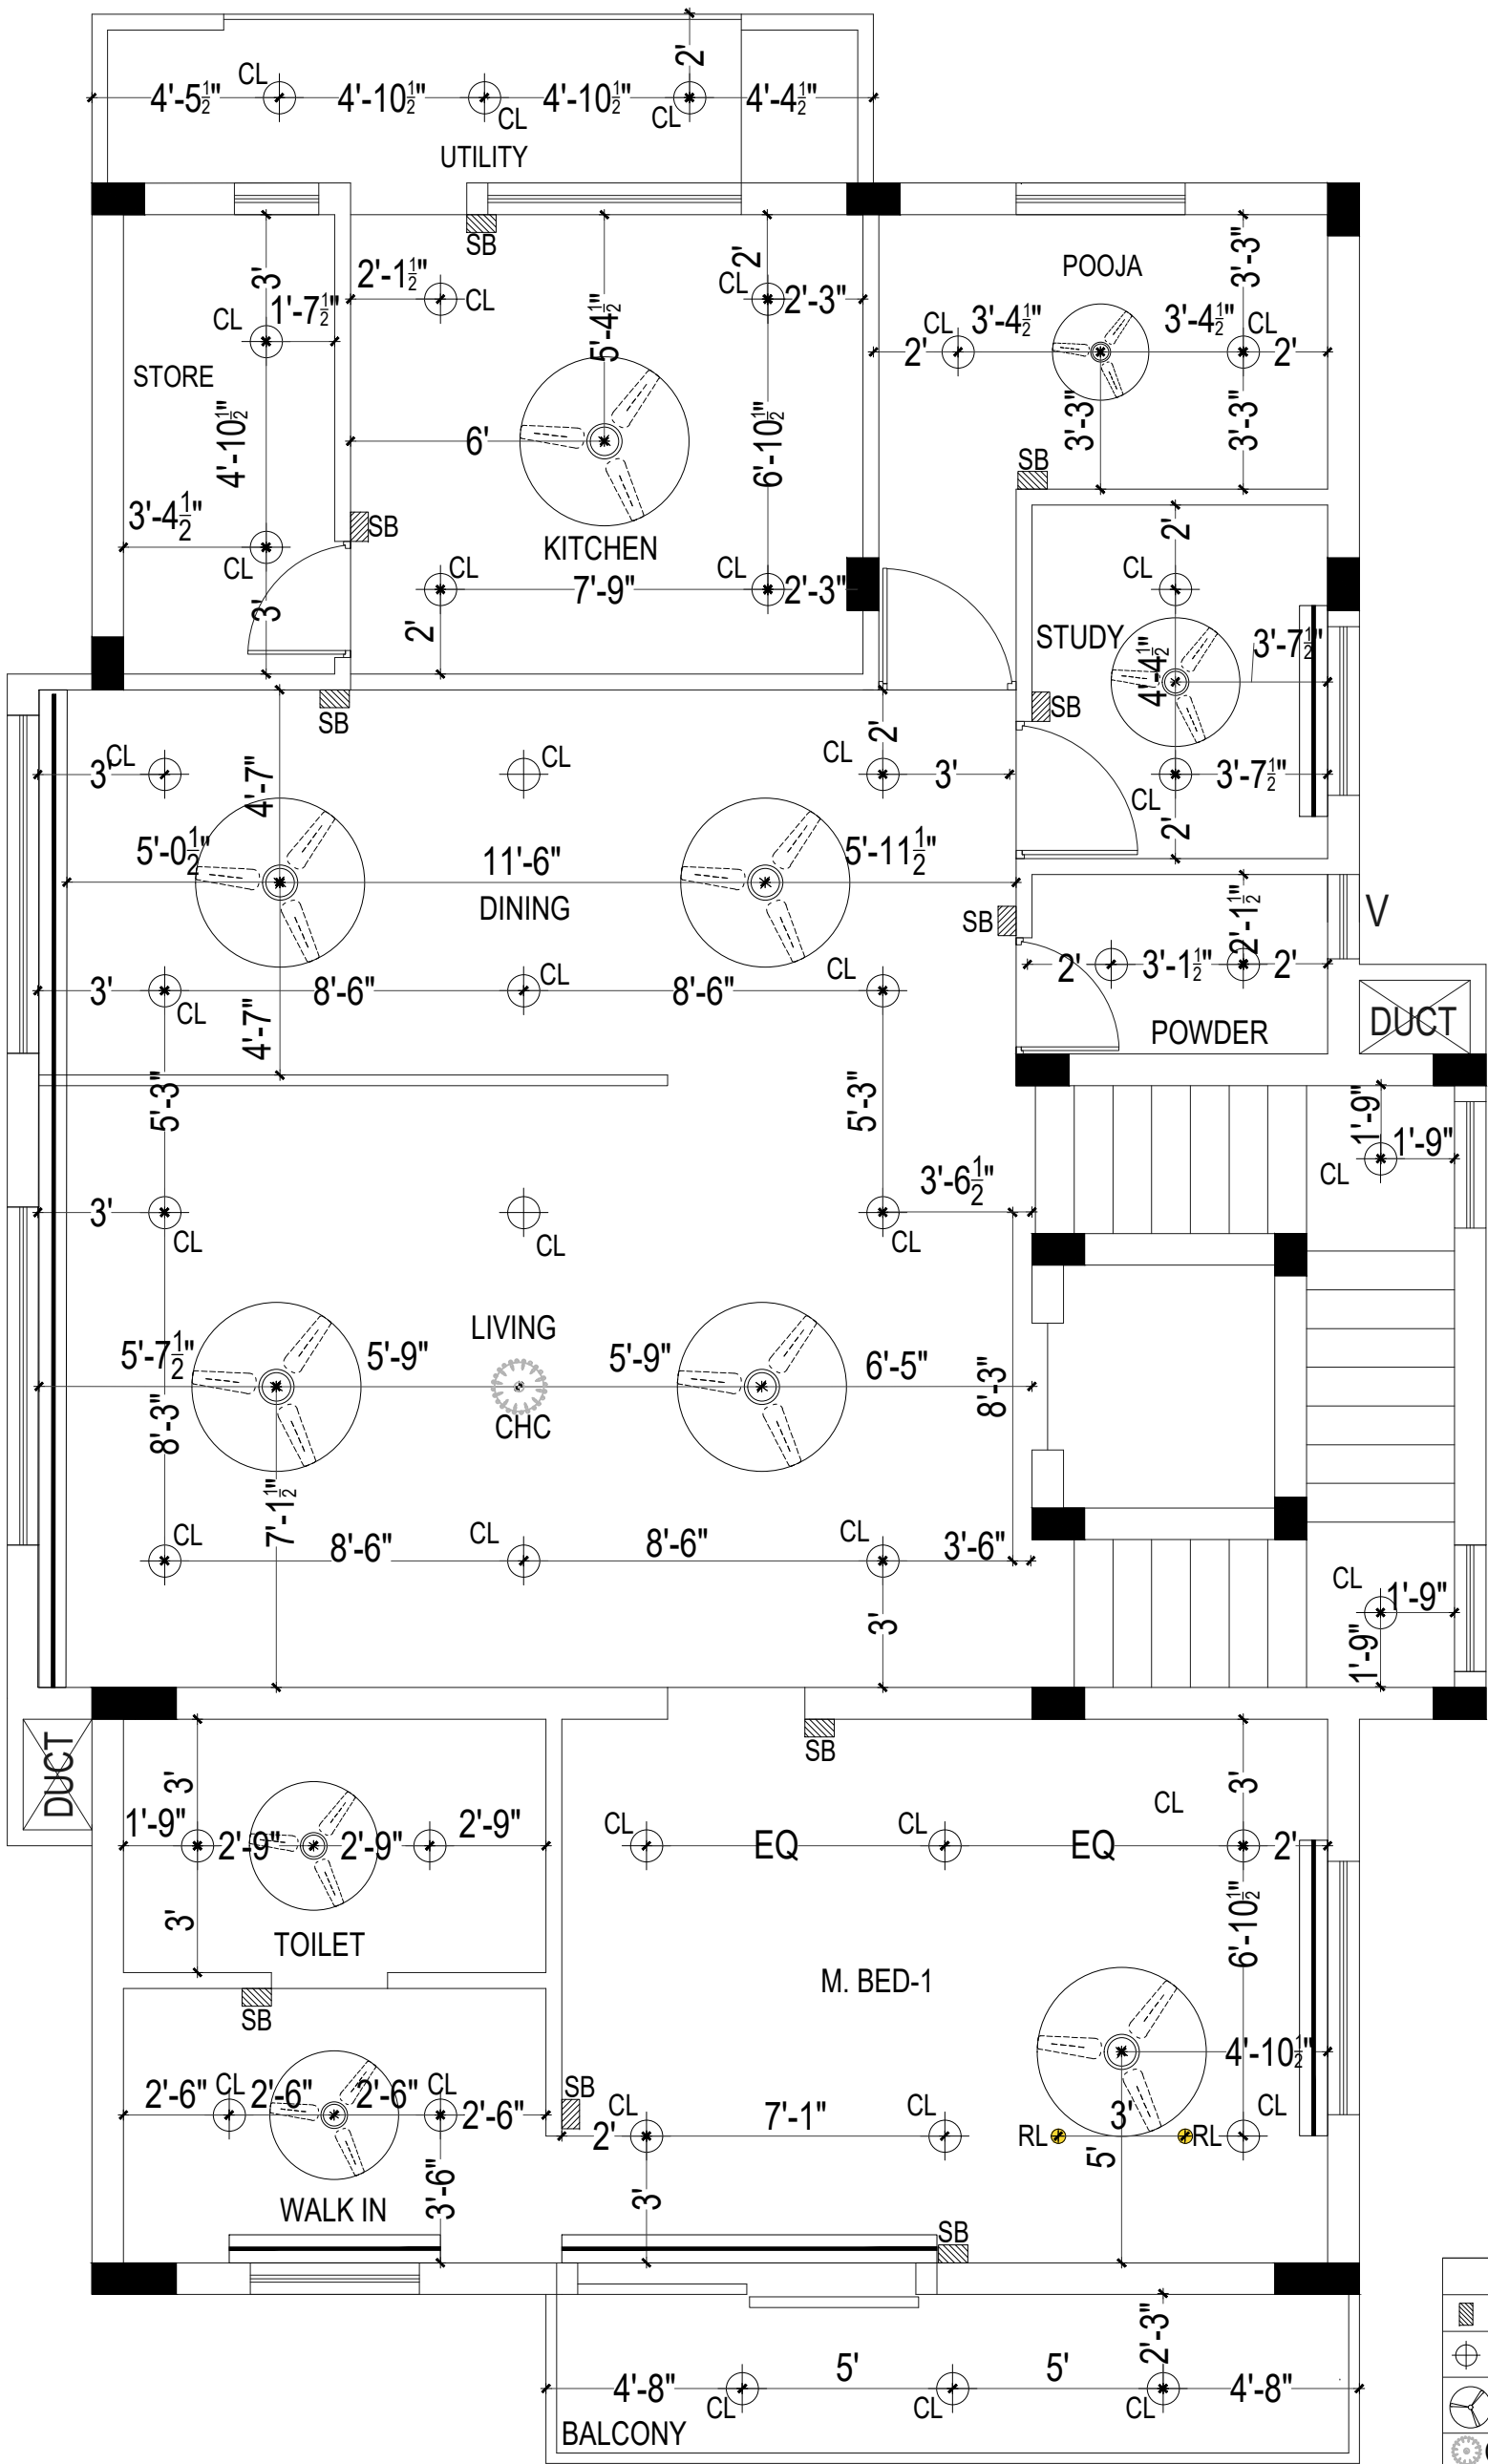

LEGEND	
	Switch @ 4'0" bottom of switch plate
	Ceiling Light
	Ceiling fan
	Chandelier
	Strip light
	Reading light

				SHEET TITLE:	REFLECTED CEILING LIGHTING PLAN - FIRST FLOOR			ARCHITECT  Audiseshaiah & Sons	AUDISESHAIAH & SONS ARCHITECTS, ENGINEERS & PROJECT MANAGEMENT CONSULTANTS 38/74, BAZULLAH ROAD, MASS TOWER, FIRST FLOOR, T. NAGAR, CHENNAI - 600 017. TEL: + 9144 28344962/857	
				DRAWN BY:	LAKSHMI	DESIGN BY:	VETRI			
				CHECKED BY:	VETRI	APPROVED BY:	VENKAT			
				PROJECT NO:	2021053	DATE:	31-01-2023			
REV. NO	DATE	REVISIONS	REVISED BY	BLDG/BLOCK:	RESIDENTIAL BUILDING			THIS DRAWING IS THE SOLE PROPERTY OF AUDISESHAIAH ENTERPRISES. IT'S USE FOR ANY PURPOSE OTHER THAN THAT MENTIONED IS TO BE DONE ONLY AFTER PRIOR APPROVAL.		DRAWING NO: FC1A
REVISIONS				CLIENT:	Mrs. PARIMALA DEVI SADAGOPAN					
PURPOSE OF RELEASE:				SITE AT:	TIRUCHIRAPPALLI					
PRELIMINARY STAGE										

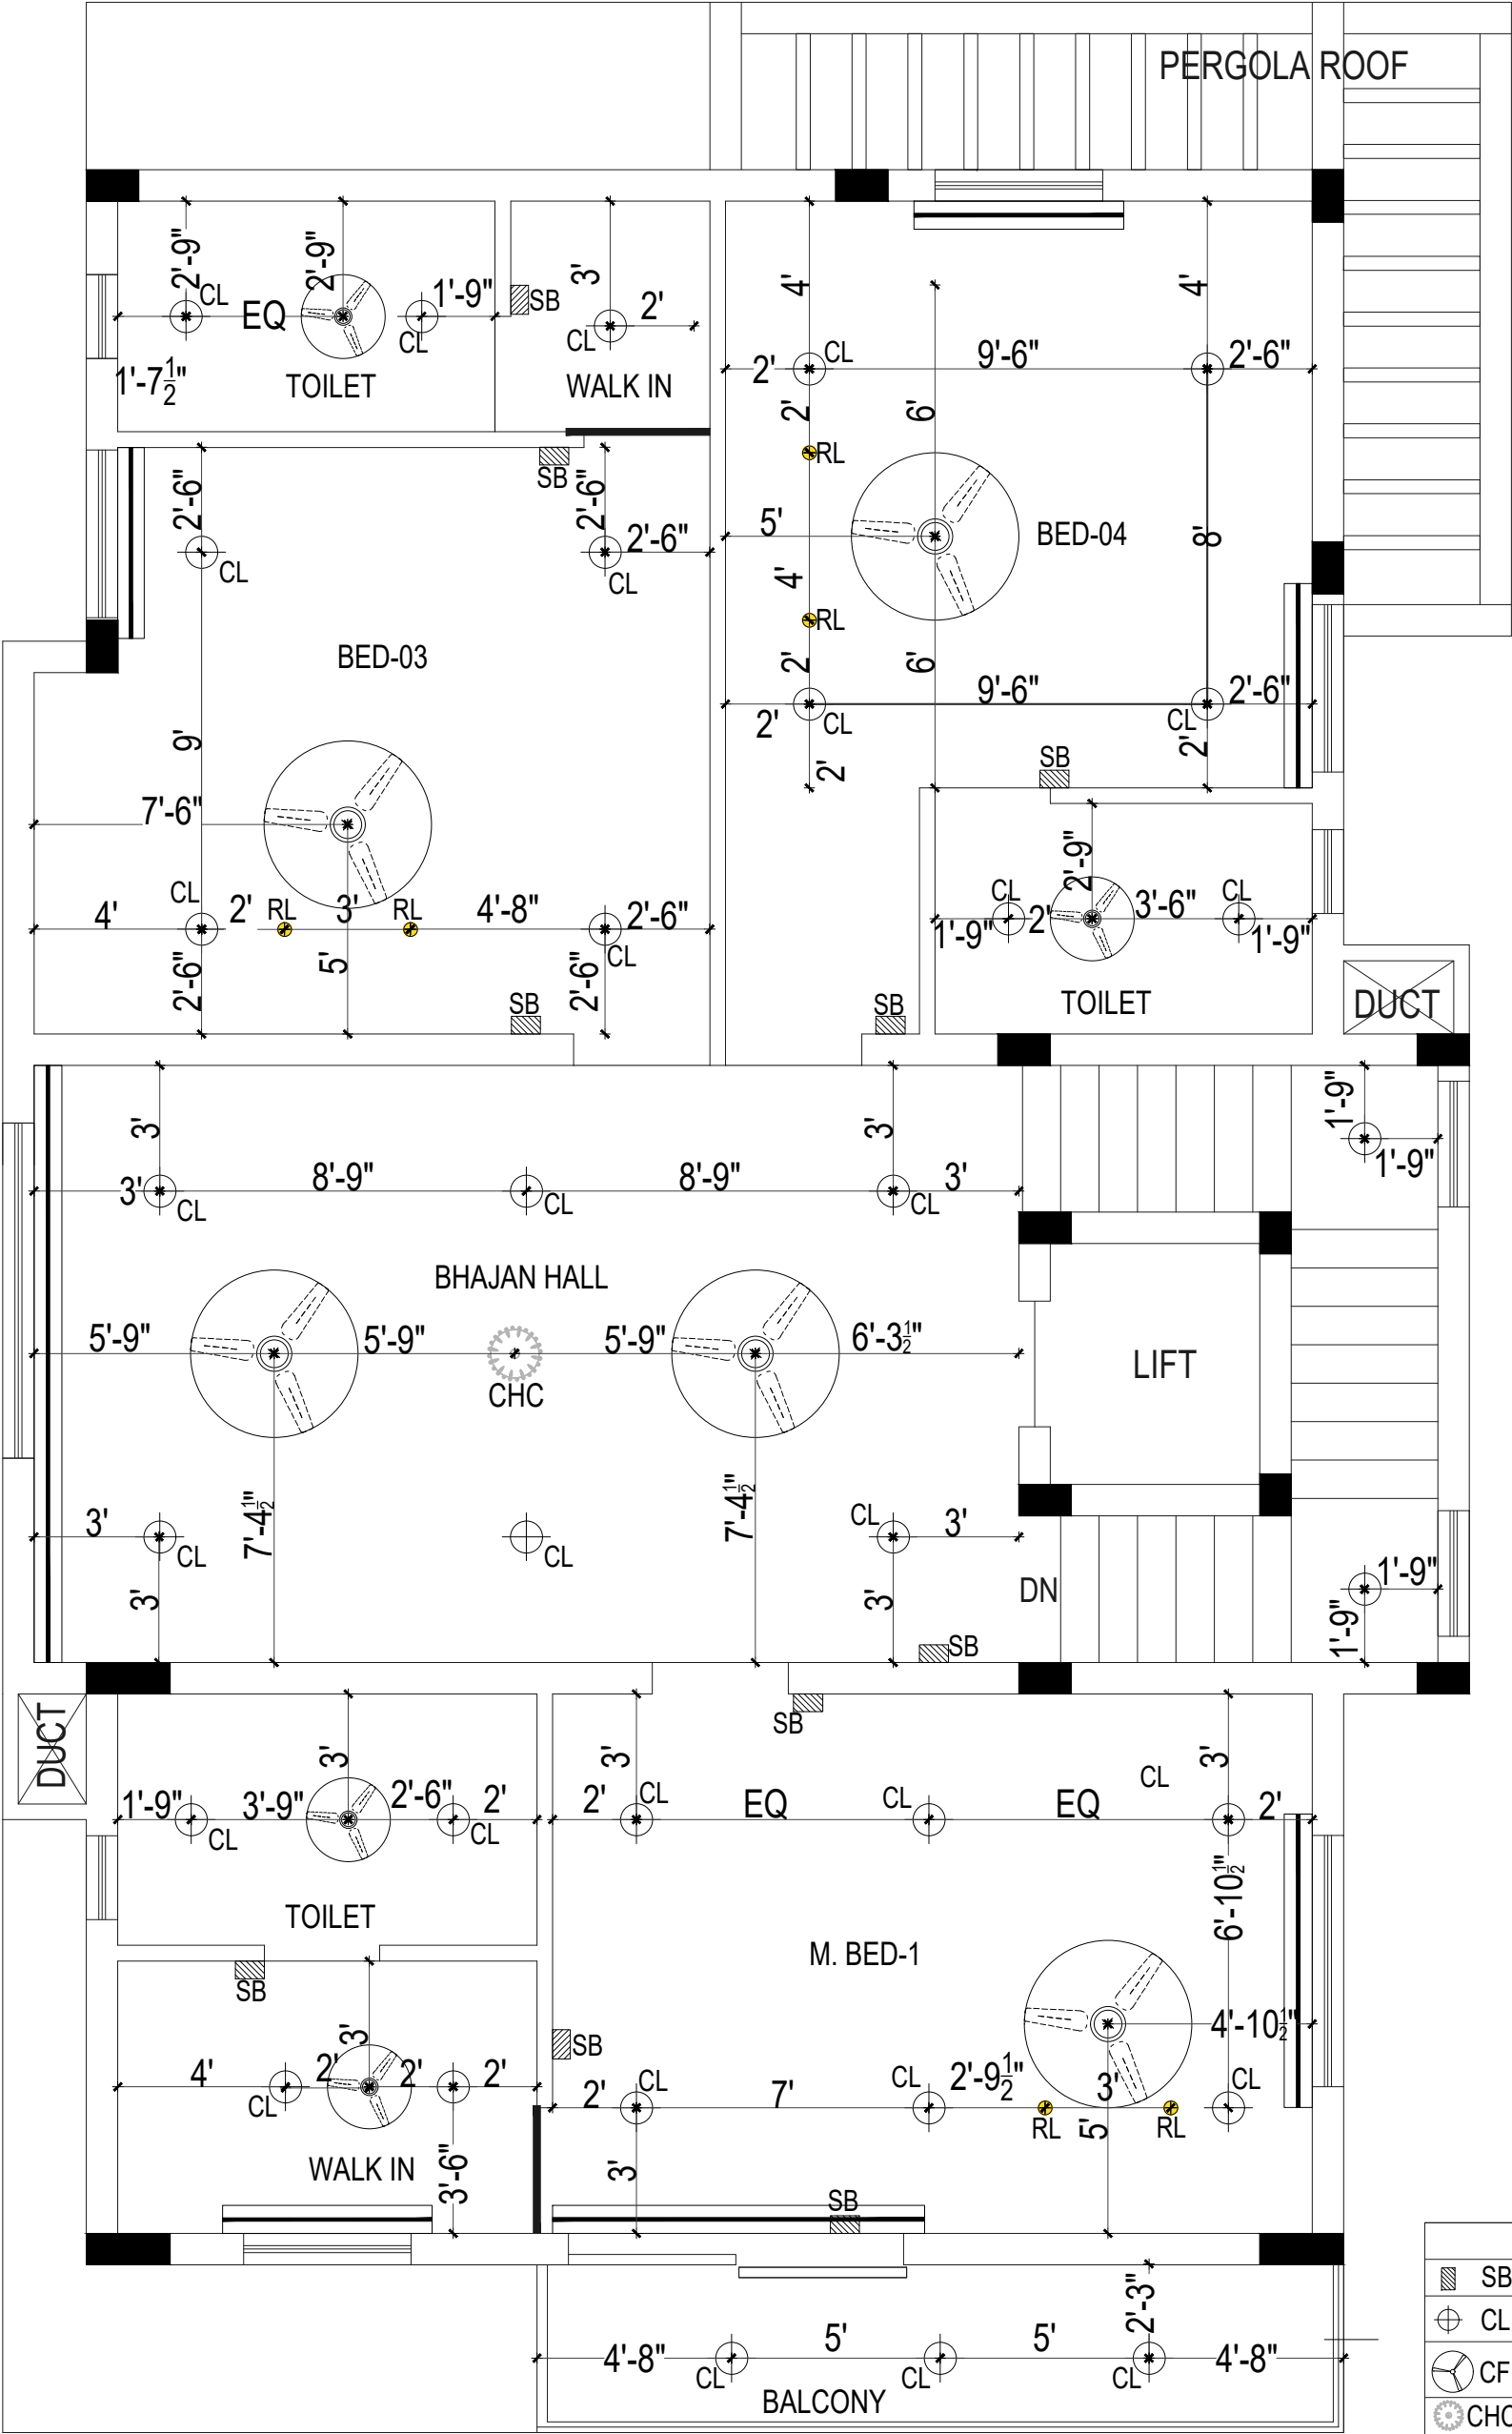


LEGEND	
	SB Switch @ 4'0" bottom of switch plate
	CL Ceiling Light
	CF Ceiling fan
	CHC Chandelier
	Strip light
	RL Reading light

				SHEET TITLE:	REFLECTED CEILING PLAN - FIRST FLOOR			ARCHITECT  Audiseshaiiah & Sons	AUDISESHAIAH & SONS ARCHITECTS, ENGINEERS & PROJECT MANAGEMENT CONSULTANTS 38/74, BAZULLAH ROAD, MASS TOWER, FIRST FLOOR, T. NAGAR, CHENNAI - 600 017. TEL: + 9144 28344962/857	
				DRAWN BY:	LAKSHMI	DESIGN BY:	VETRI			
				CHECKED BY:	VETRI	APPROVED BY:	VENKAT			
				PROJECT NO:	2021053	DATE:	31-01-2023			
REV. NO	DATE	REVISIONS	REVISED BY	BLDG/BLOCK:	RESIDENTIAL BUILDING			THIS DRAWING IS THE SOLE PROPERTY OF AUDISESHAIAH ENTERPRISES. IT'S USE FOR ANY PURPOSE OTHER THAN THAT MENTIONED IS TO BE DONE ONLY AFTER PRIOR APPROVAL.		REVISION NO: R0
REVISIONS				CLIENT:	Mrs. PARIMALA DEVI SADAGOPAN					
PURPOSE OF RELEASE:				SITE AT:	TIRUCHIRAPPALLI					
PRELIMINARY STAGE										DRAWING NO: FC2B


PROJECT 11

INTERIORS




CLIENT NAME :MS. PARIMALA DEVI
INTERIORS
LOCATION :TRICHY

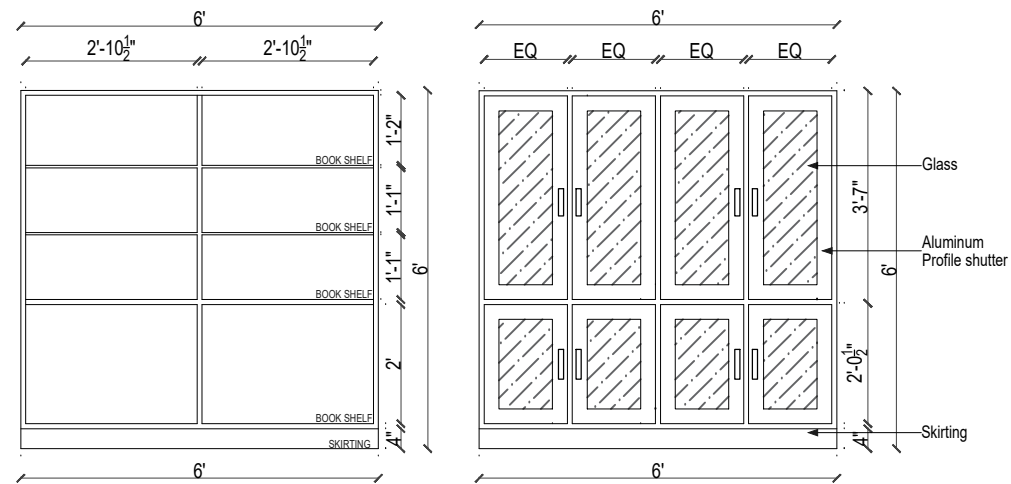

BHAJAN HALL BOOK SHELF

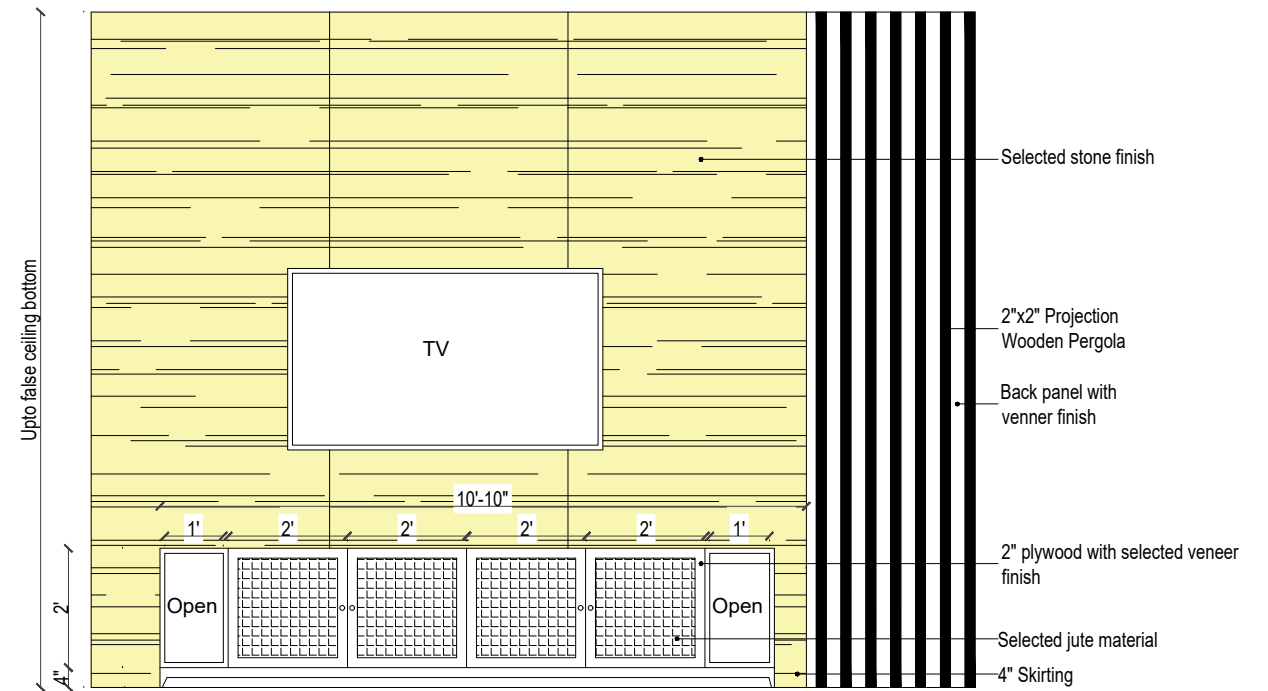


LIVING WALL TV UNIT

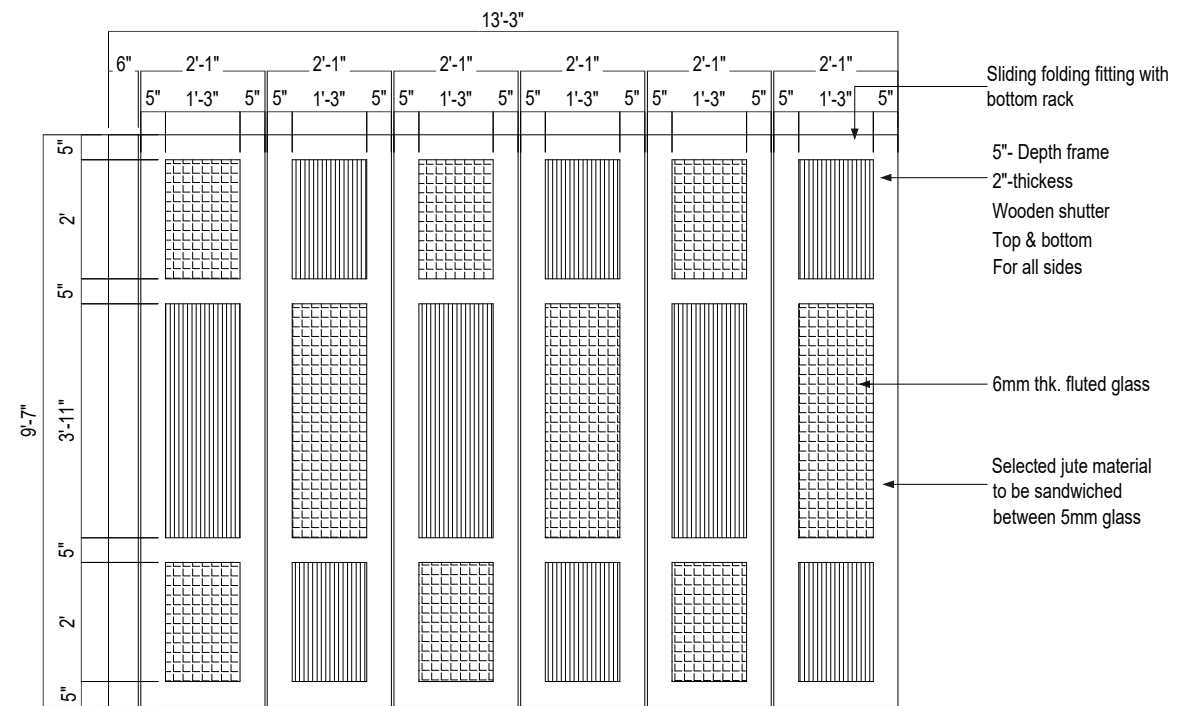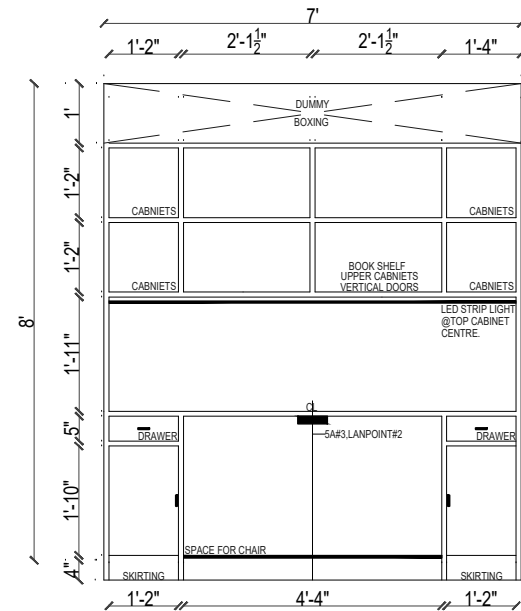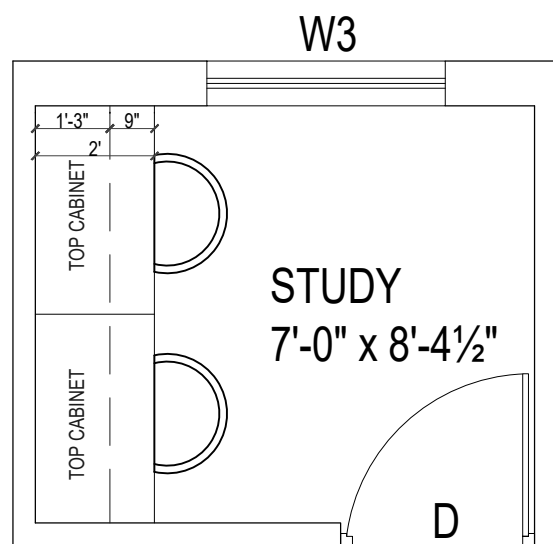


DINING FOLDING PARTITIONS


								ARCHITECT Audiseshiaiah & Sons	AUDISESHAIAH & SONS ARCHITECTS, ENGINEERS & PROJECT MANAGEMENT CONSULTANTS 38/74, BAZULLAH ROAD, MASS TOWER, FIRST FLOOR, T. NAGAR, CHENNAI - 600 017. TEL: + 91 44 28344962/857	
				STAGE:	INTERIOR 2D DETAILING BEDROOM					
REV. NO	DATE	REVISIONS	REVISED BY	DRAWN BY:	DESIGN BY:	CHECKED BY:	APPROVED BY:			
				LAKSHMI	LAKSHMI	VETRI	VENKAT			
				PROJECT NO:	2021053	DATE:	03.02.2023			
PURPOSE OF RELEASE				BLDG/BLOCK:	FIRST AND SECOND FLOOR MASTER BEDROOM			THIS DRAWING IS THE SOLE PROPERTY OF MAUDISESHAIAH & SONS. ITS USE FOR ANY PURPOSE OTHER THAN THAT MENTIONED IS TO BE DONE ONLY AFTER PRIOR APPROVAL.	DRAWING NO: INT-04	
				CLIENT:	Mrs. PARIMALADEVI SADAGOPAN					
				SITE AT:	TRICHY					
PRELIMINARY DRAWING									CURRENT REV: R0	

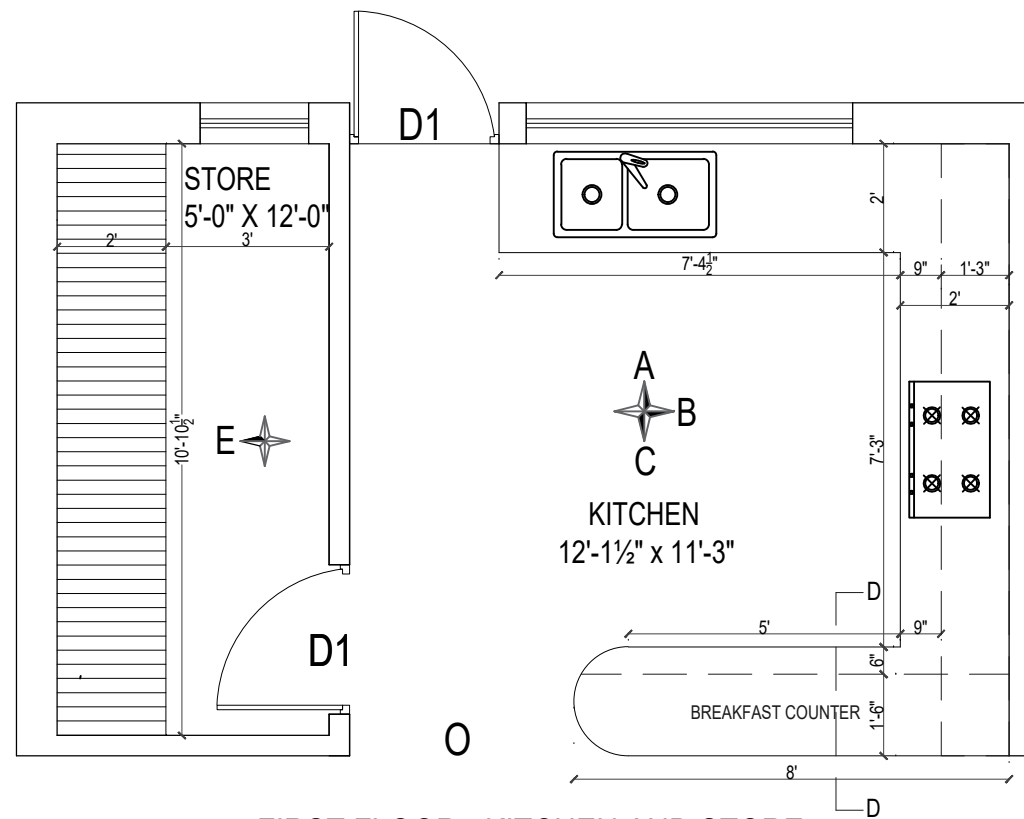


FIRST FLOOR - KITCHEN AND STORE

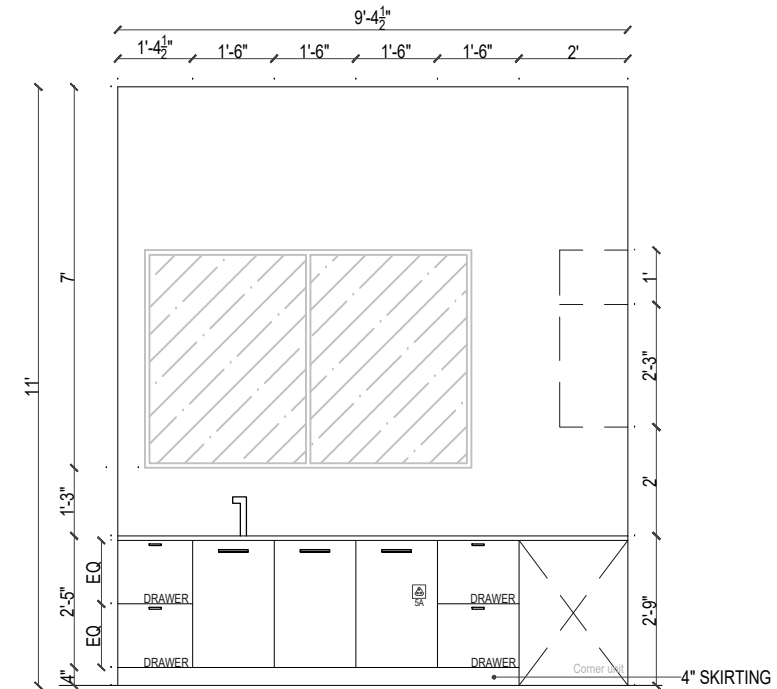


ELEVATION - A

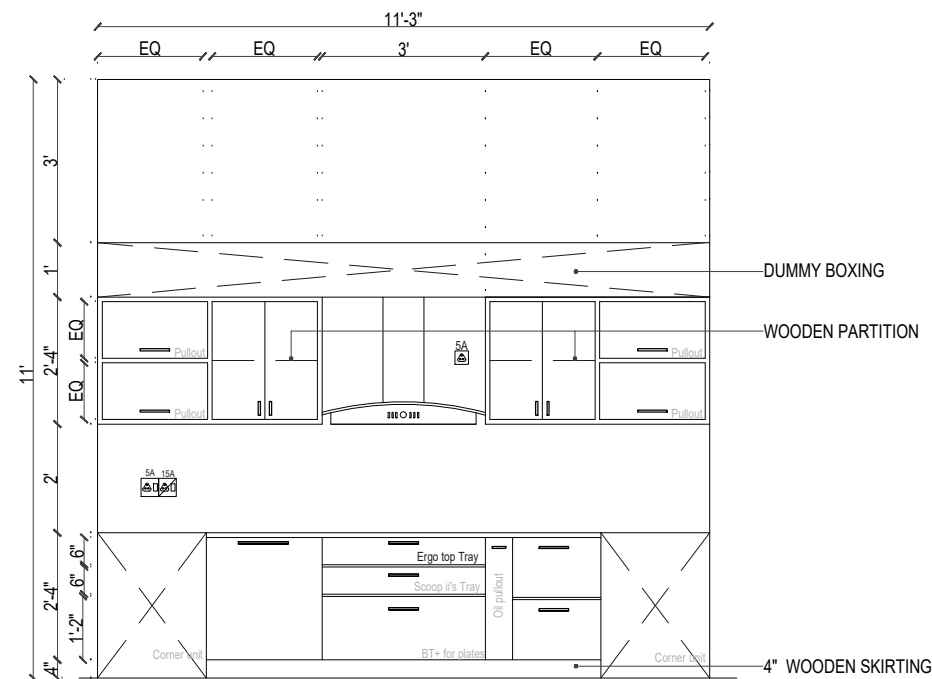


ELEVATION - B

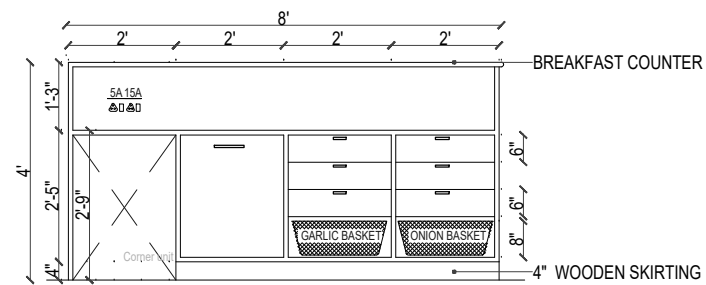

ELEVATION - C



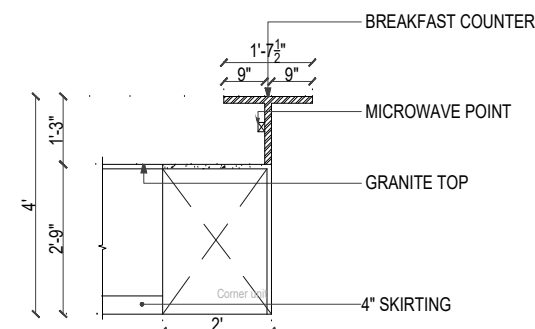


SECTION - D

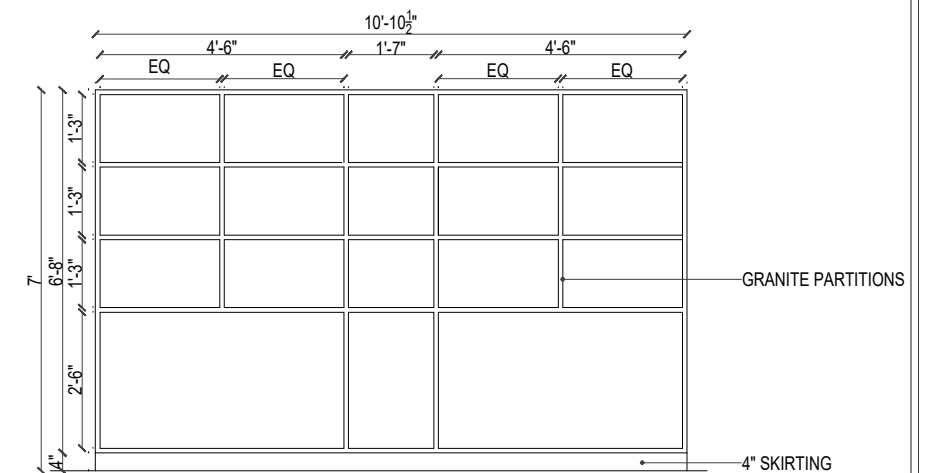


ELEVATION - E
INNER PARTITION
STORE


								ARCHITECT Audiseshaiah & Sons	AUDISESHAIAH & SONS ARCHITECTS, ENGINEERS & PROJECT MANAGEMENT CONSULTANTS 38/74, BAZULLAH ROAD, MASS TOWER, FIRST FLOOR, T. NAGAR, CHENNAI - 600 017. TEL: + 91 44 28344962/857	
				STAGE:	KITCHEN 2D DETAILING					
REV. NO	DATE	REVISIONS	REVISED BY	DRAWN BY:	DESIGN BY:	CHECKED BY:	APPROVED BY:			
				LAKSHMI	LAKSHMI	VETRI	VENKAT			
				PROJECT NO:	2021053	DATE:	21.01.2023			
PURPOSE OF RELEASE				BLDG/BLOCK:	RESIDENTIAL BUILDING			THIS DRAWING IS THE SOLE PROPERTY OF MAUDISESHAIAH & SONS. IT'S USE FOR ANY PURPOSE OTHER THAN THAT MENTIONED IS TO BE DONE ONLY AFTER PRIOR APPROVAL.	DRAWING NO: K1	
				CLIENT:	Mrs. PARIMALADEVI SADAGOPAN				CURRENT REV: R0	
				PRELIMINARY DRAWING				SITE AT:		TRICHY

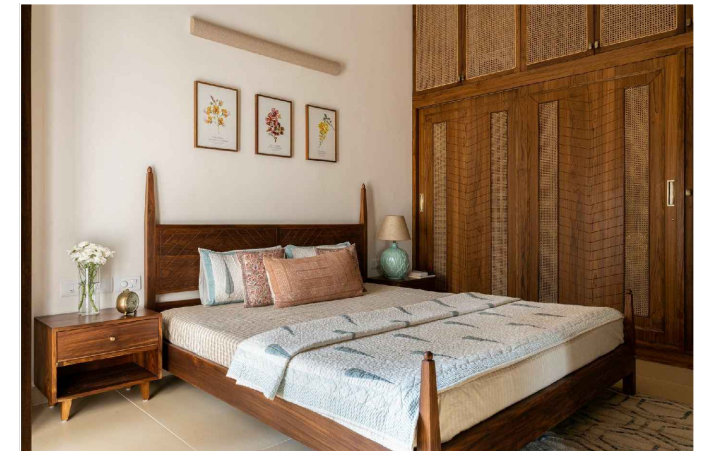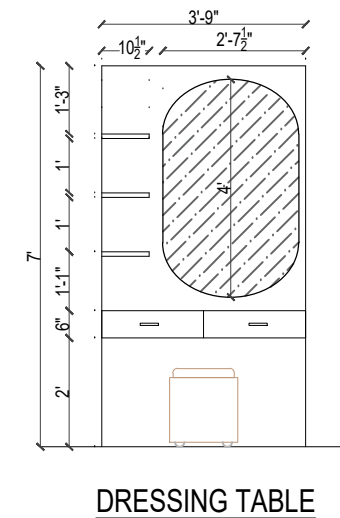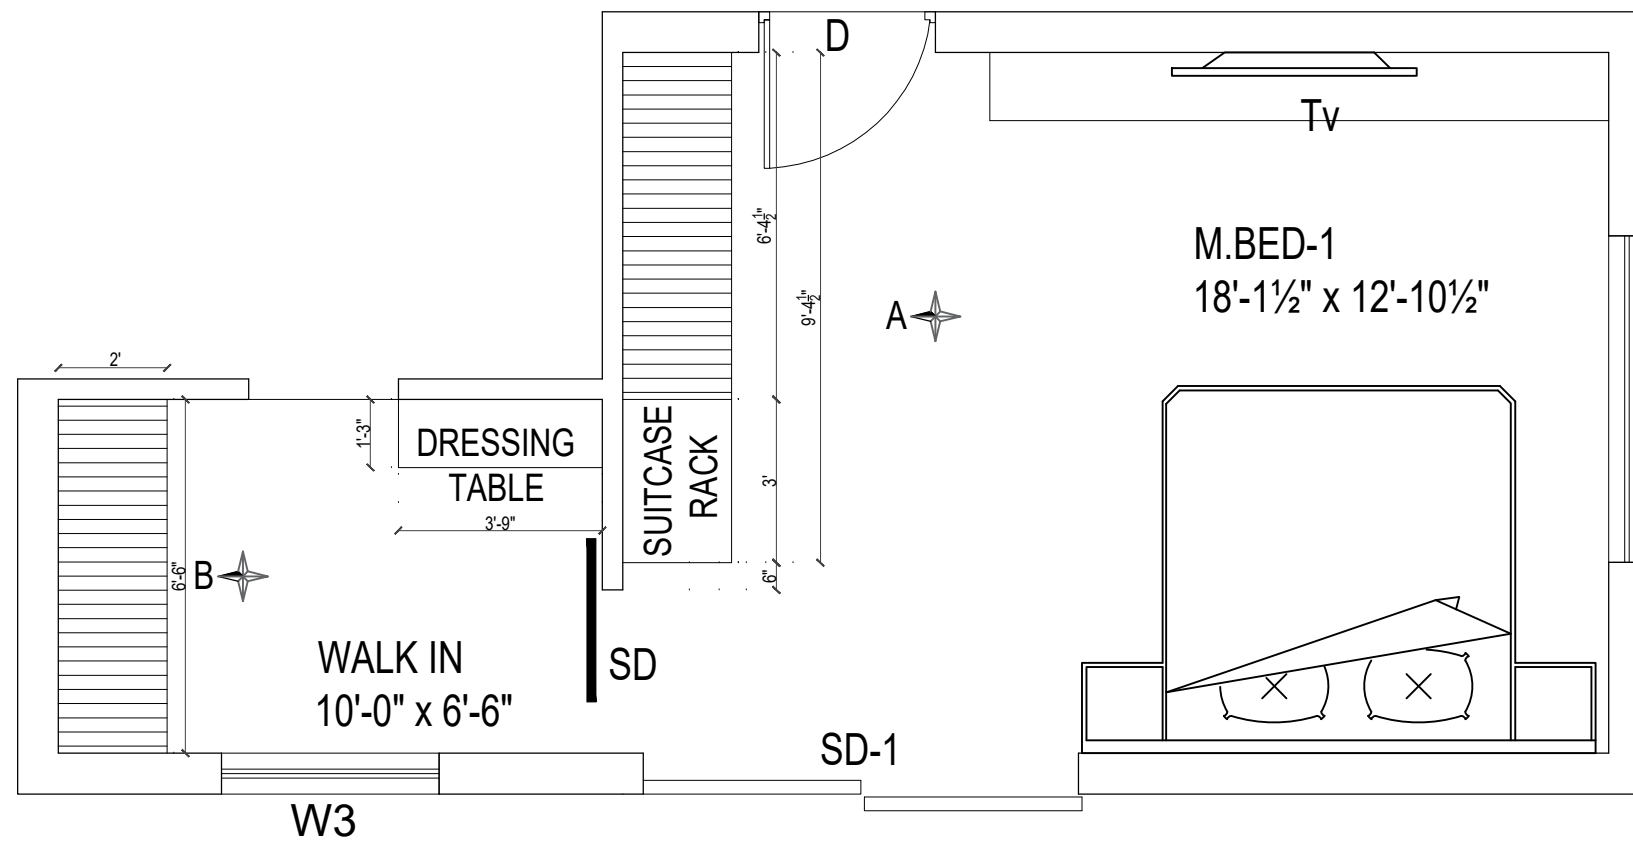


FIRST AND SECOND FLOOR - MASTER BEDROOM

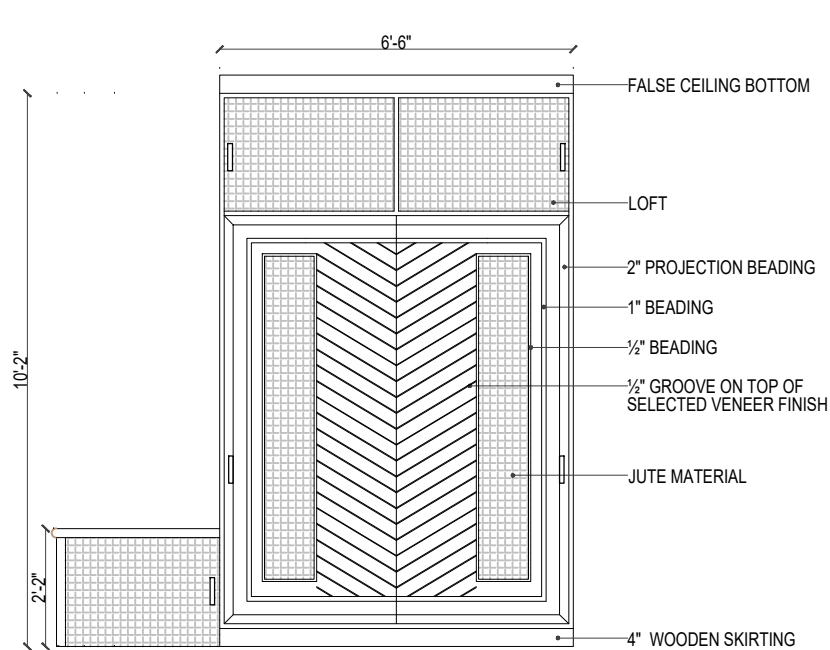


ELEVATION - A
SLIDING SHUTTER

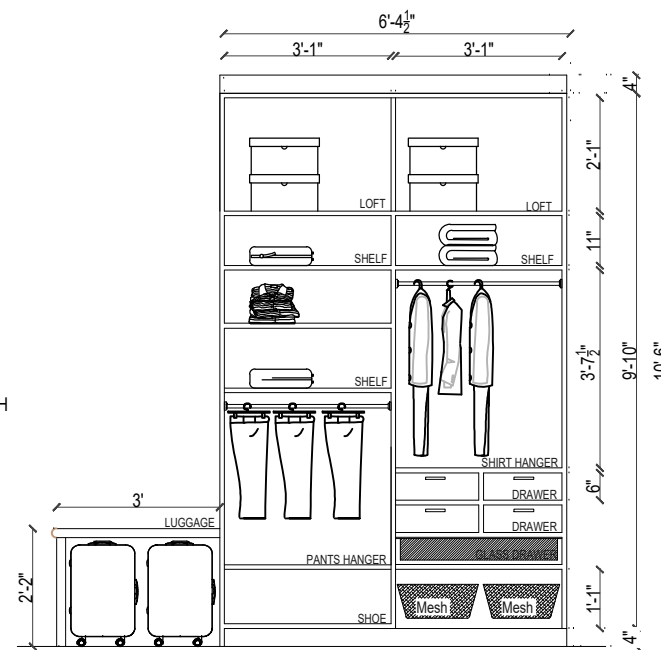

INNER PARTITION

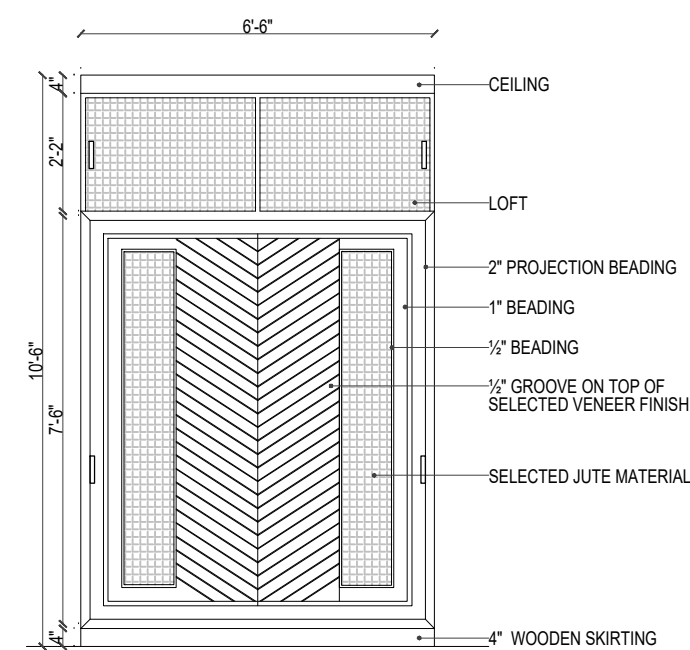

ELEVATION - B
SLIDING SHUTTER

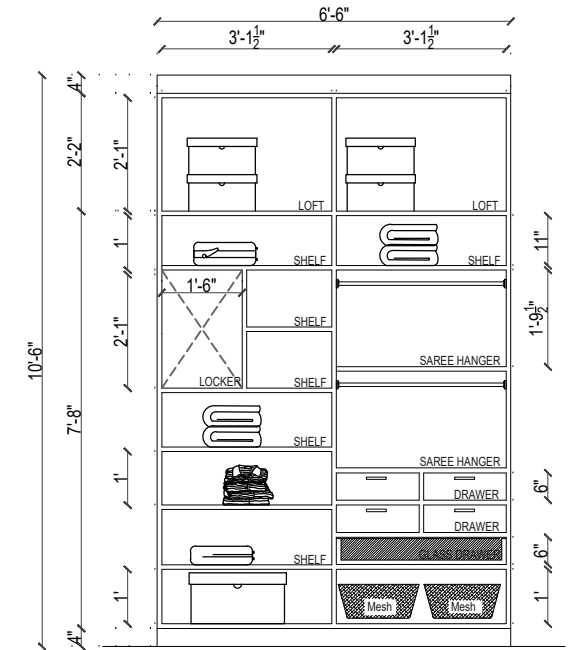


INNER PARTITION


								ARCHITECT Audiseshiaiah & Sons	AUDISESHAIAH & SONS ARCHITECTS, ENGINEERS & PROJECT MANAGEMENT CONSULTANTS 38/74, BAZULLAH ROAD, MASS TOWER,FIRST FLOOR, T. NAGAR,CHENNAI - 600 017. TEL: + 91 44 28344962/857	
				STAGE:	INTERIOR 2D DETAILING					
REV. NO	DATE	REVISIONS	REVISED BY	DRAWN BY:	DESIGN BY:	CHECKED BY:	APPROVED BY:			
REVISIONS				LAKSHMI	LAKSHMI	VETRI	VENKAT			
				PROJECT NO:	2021053	DATE:	19.01.2023			
PURPOSE OF RELEASE				BLDG/BLOCK:	FIRST AND SECOND FLOOR MASTER BEDROOM			THIS DRAWING IS THE SOLE PROPERTY OF MAUDISESHAIAH & SONS. ITS USE FOR ANY PURPOSE OTHER THAN THAT MENTIONED IS TO BE DONE ONLY AFTER PRIOR APPROVAL.		DRAWING NO: INT-01
				CLIENT:	Mrs. PARIMALADEVI SADAGOPAN					
				PRELIMINARY DRAWING				SITE AT:	TRICHY	




								ARCHITECT Audiseshaiah & Sons	AUDISESHAIAH & SONS ARCHITECTS, ENGINEERS & PROJECT MANAGEMENT CONSULTANTS 38/74, BAZULLAH ROAD, MASS TOWER,FIRST FLOOR, T. NAGAR,CHENNAI - 600 017. TEL: + 91 44 28344962/857	
				STAGE:	INTERIOR 2D DETAILING					
REV. NO	DATE	REVISIONS	REVISED BY	DRAWN BY:	DESIGN BY:	CHECKED BY:	APPROVED BY:			
REVISIONS				LAKSHMI	LAKSHMI	VETRI	VENKAT			
				PROJECT NO:	2021053	DATE:	19.01.2023			
PURPOSE OF RELEASE				BLDG/BLOCK:	SECOND FLOOR BEDROOM 3(N.W)			THIS DRAWING IS THE SOLE PROPERTY OF MAUDISESHAIAH & SONS ITS USE FOR ANY PURPOSE OTHER THAN THAT MENTIONED IS TO BE DONE ONLY AFTER PRIOR APPROVAL.	DRAWING NO: INT-02	
				CLIENT:	Mrs. PARIMALADEVI SADAGOPAN					
				PRELIMINARY DRAWING				SITE AT:		TRICHY

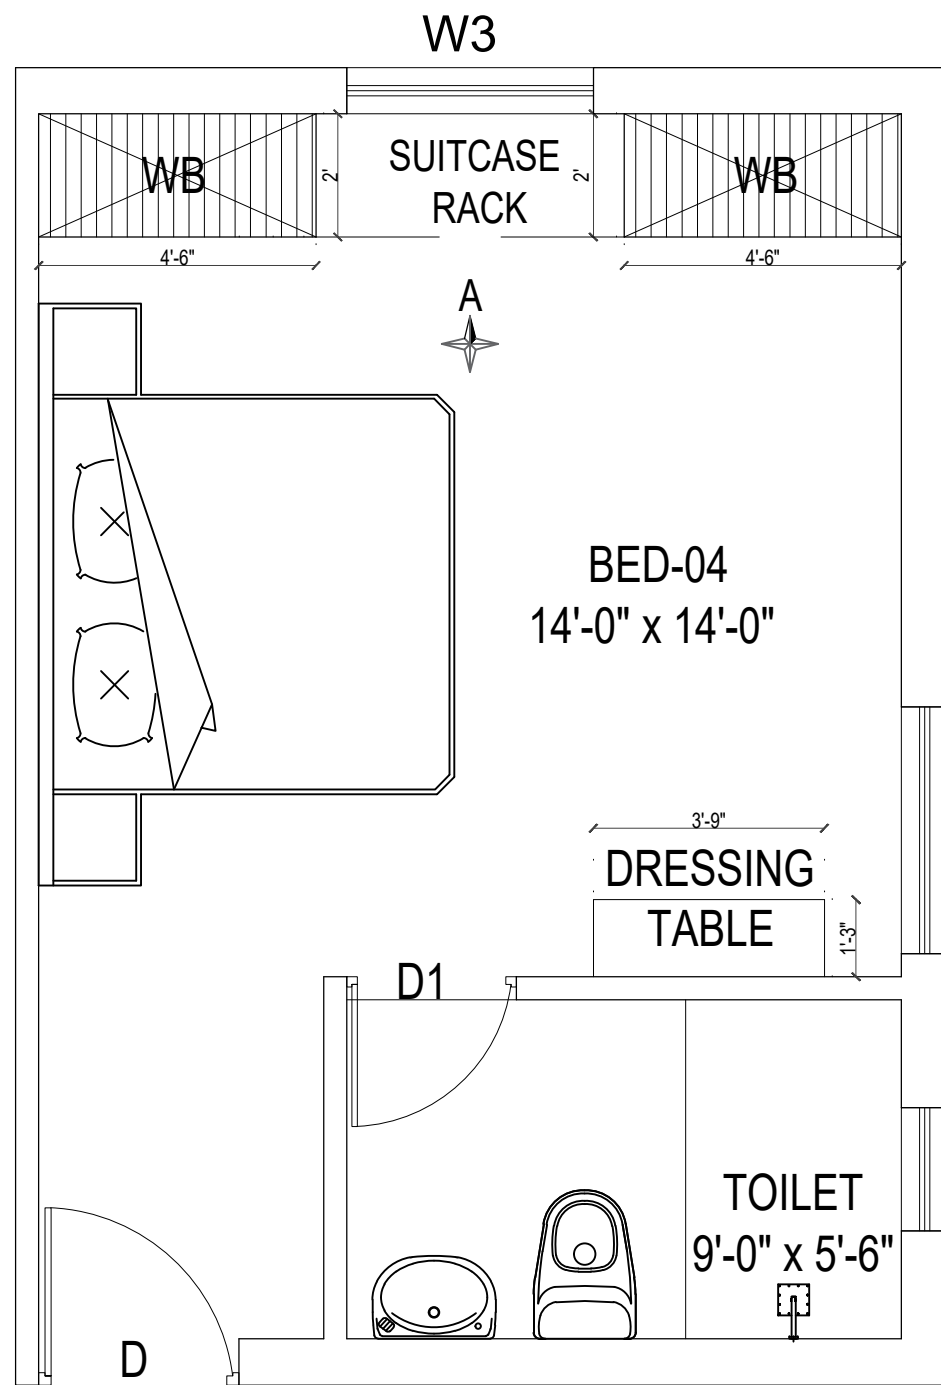


SECOND FLOOR - NORTH WEST BEDROOM

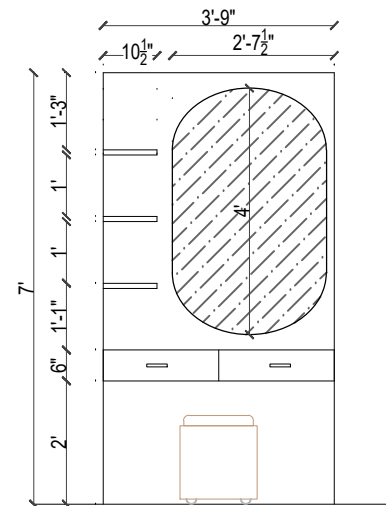

DRESSING TABLE

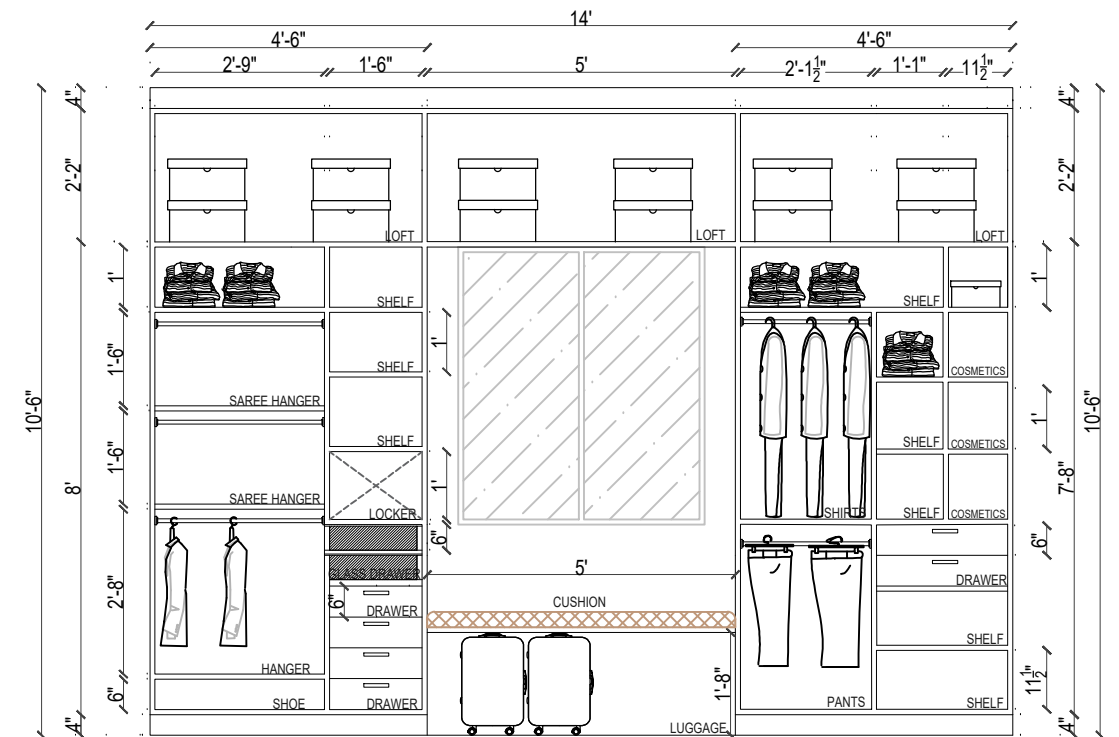


INNER PARTITION

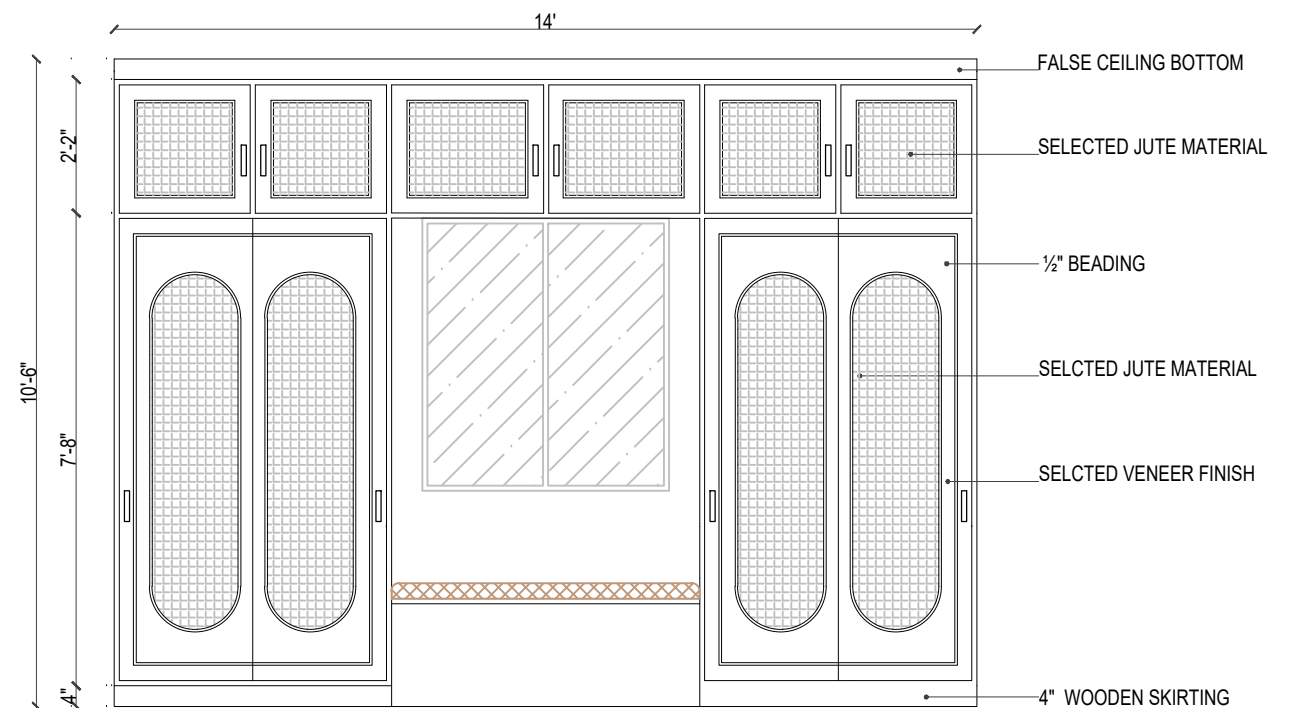


ELEVATION - A
OPENABLE SHUTTER

								ARCHITECT Audiseshiaiah & Sons	AUDISESHAIAH & SONS ARCHITECTS, ENGINEERS & PROJECT MANAGEMENT CONSULTANTS 38/74, BAZULLAH ROAD, MASS TOWER,FIRST FLOOR, T. NAGAR,CHENNAI - 600 017. TEL: + 91 44 28344962/857	
				STAGE:	INTERIOR 2D DETAILING					
REV. NO	DATE	REVISIONS	REVISED BY	DRAWN BY:	DESIGN BY:	CHECKED BY:	APPROVED BY:			
REVISIONS				LAKSHMI	LAKSHMI	VETRI	VENKAT	THIS DRAWING IS THE SOLE PROPERTY OF MAUDISESHAIAH & SONS. ITS USE FOR ANY PURPOSE OTHER THAN THAT MENTIONED IS TO BE DONE ONLY AFTER PRIOR APPROVAL.	DRAWING NO: INT-03	
				PROJECT NO:	2021053	DATE:	19.01.2023			
PURPOSE OF RELEASE				BLDG/BLOCK:	SECOND FLOOR BEDROOM 4(NE)					
GOOD FOR CONSTRUCTION				CLIENT:	Mrs. PARIMALA DEVI SADAGOPAN					
				SITE AT:	TRICHY					

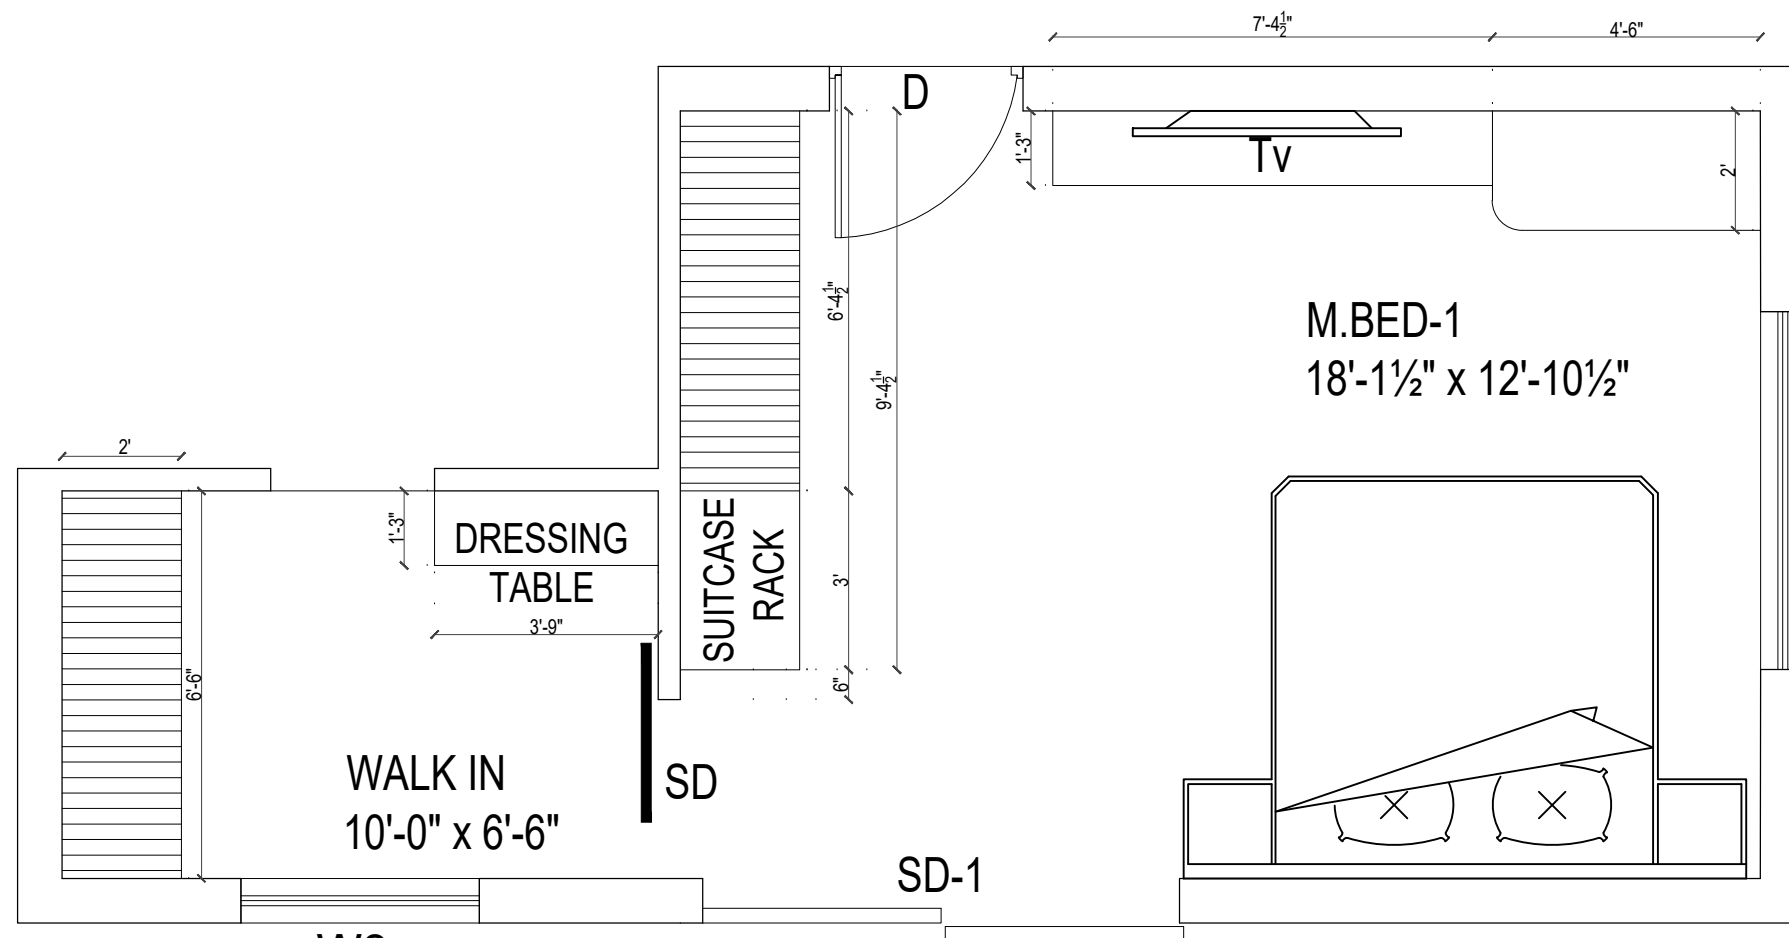


FIRST AND SECOND FLOOR - MASTER BEDROOM

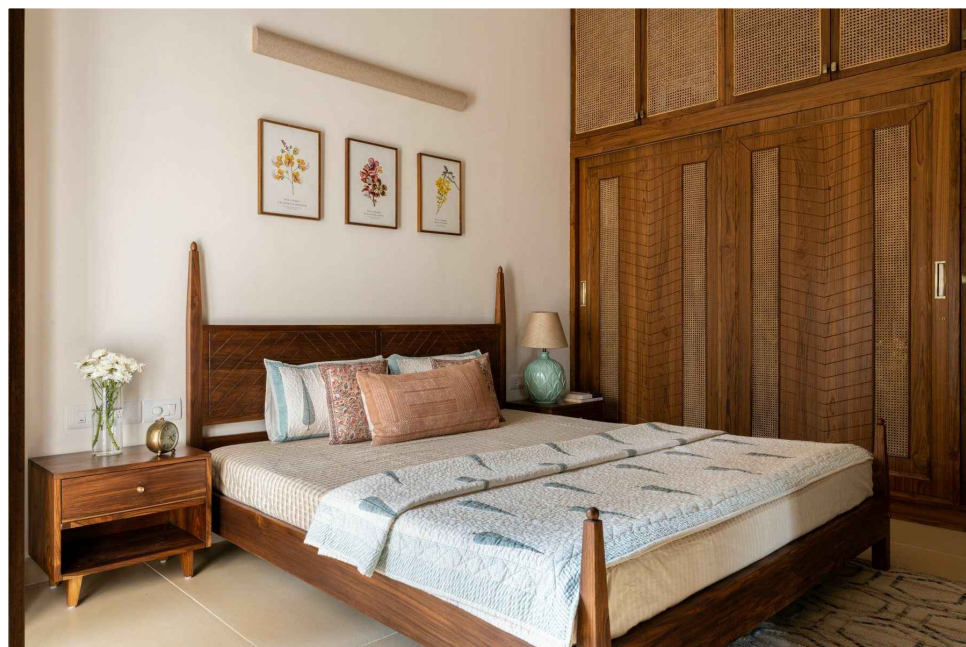


REFERENCE


W1

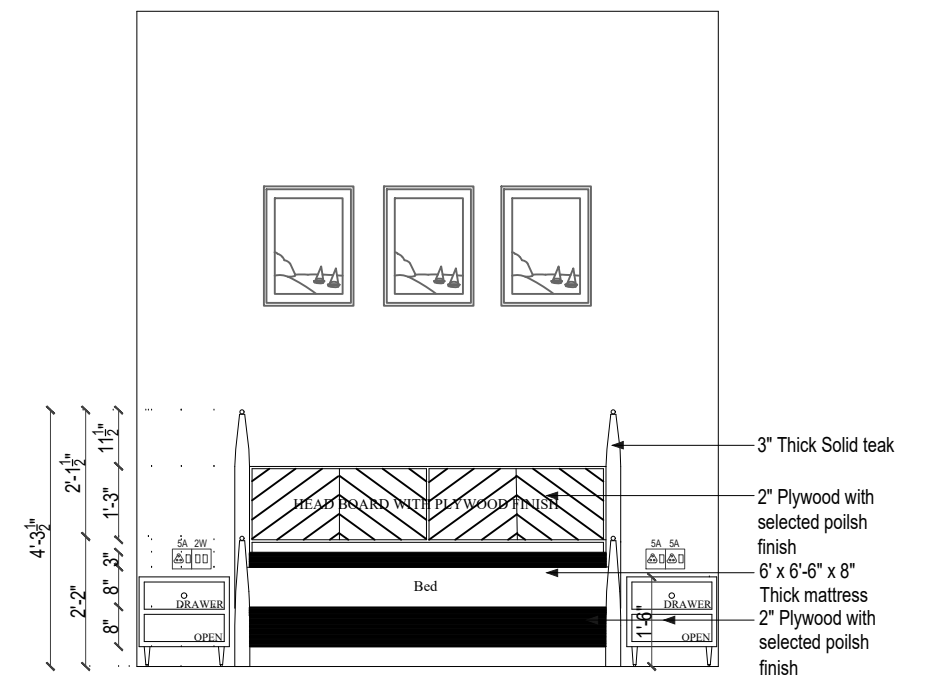

SOUTH EAST WALL ELEVATION

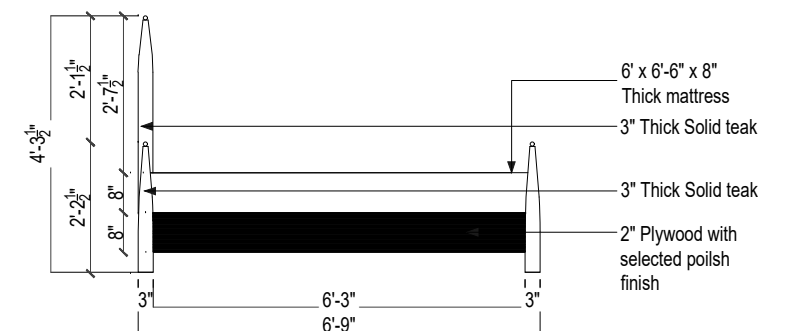


SIDE ELEVATION-BACK PANEL

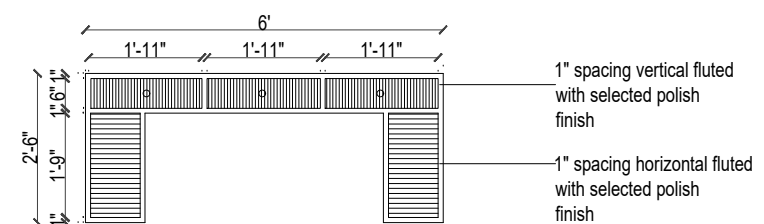


TV UNIT ELEVATION


								ARCHITECT Audiseshaiah & Sons	AUDISESHAIAH & SONS ARCHITECTS, ENGINEERS & PROJECT MANAGEMENT CONSULTANTS 38/74, BAZULLAH ROAD, MASS TOWER, FIRST FLOOR, T. NAGAR, CHENNAI - 600 017. TEL: + 91 44 28344962/857	
				STAGE:	INTERIOR 2D DETAILING BEDROOM					
REV. NO	DATE	REVISIONS	REVISED BY	DRAWN BY:	DESIGN BY:	CHECKED BY:	APPROVED BY:			
REVISIONS				LAKSHMI	LAKSHMI	VETRI	VENKAT			
				PROJECT NO:	2021053	DATE:	03.02.2023			
PURPOSE OF RELEASE				BLDG/BLOCK:	FIRST AND SECOND FLOOR MASTER BEDROOM			THIS DRAWING IS THE SOLE PROPERTY OF MAUDISESHAIAH & SONS. IT'S USE FOR ANY PURPOSE OTHER THAN THAT MENTIONED IS TO BE DONE ONLY AFTER PRIOR APPROVAL.	DRAWING NO: INT-04	
				CLIENT:	Mrs. PARIMALADEVI SADAGOPAN					
				PRELIMINARY DRAWING				SITE AT:		TRICHY

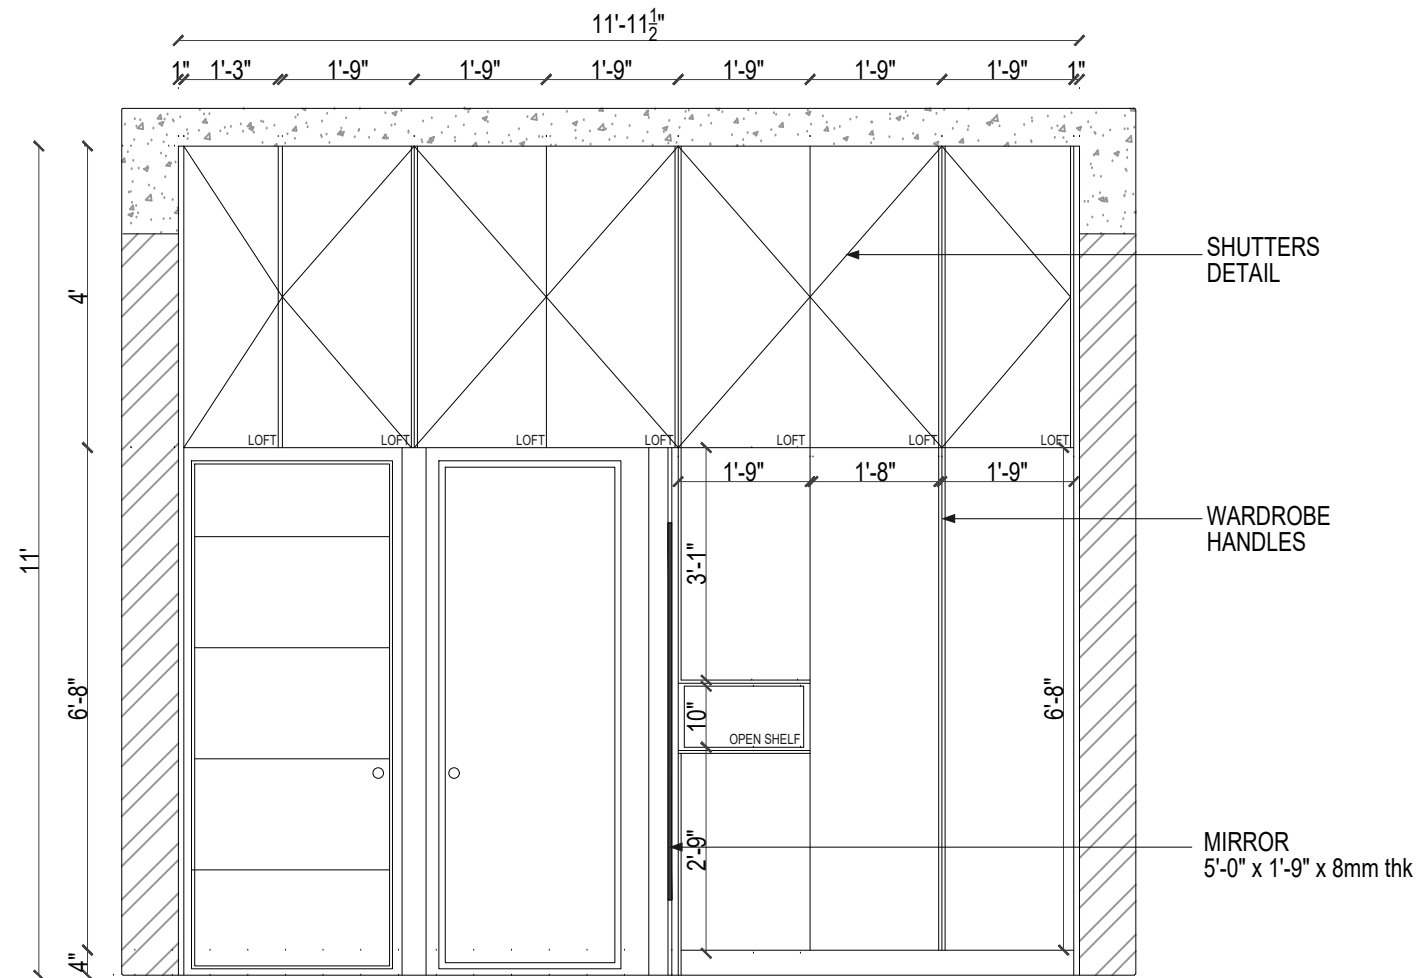


GROUND FLOOR SOUTH WEST
ELEVATION AA' - WARDROBE IN MOTHER 'S BEDROOM

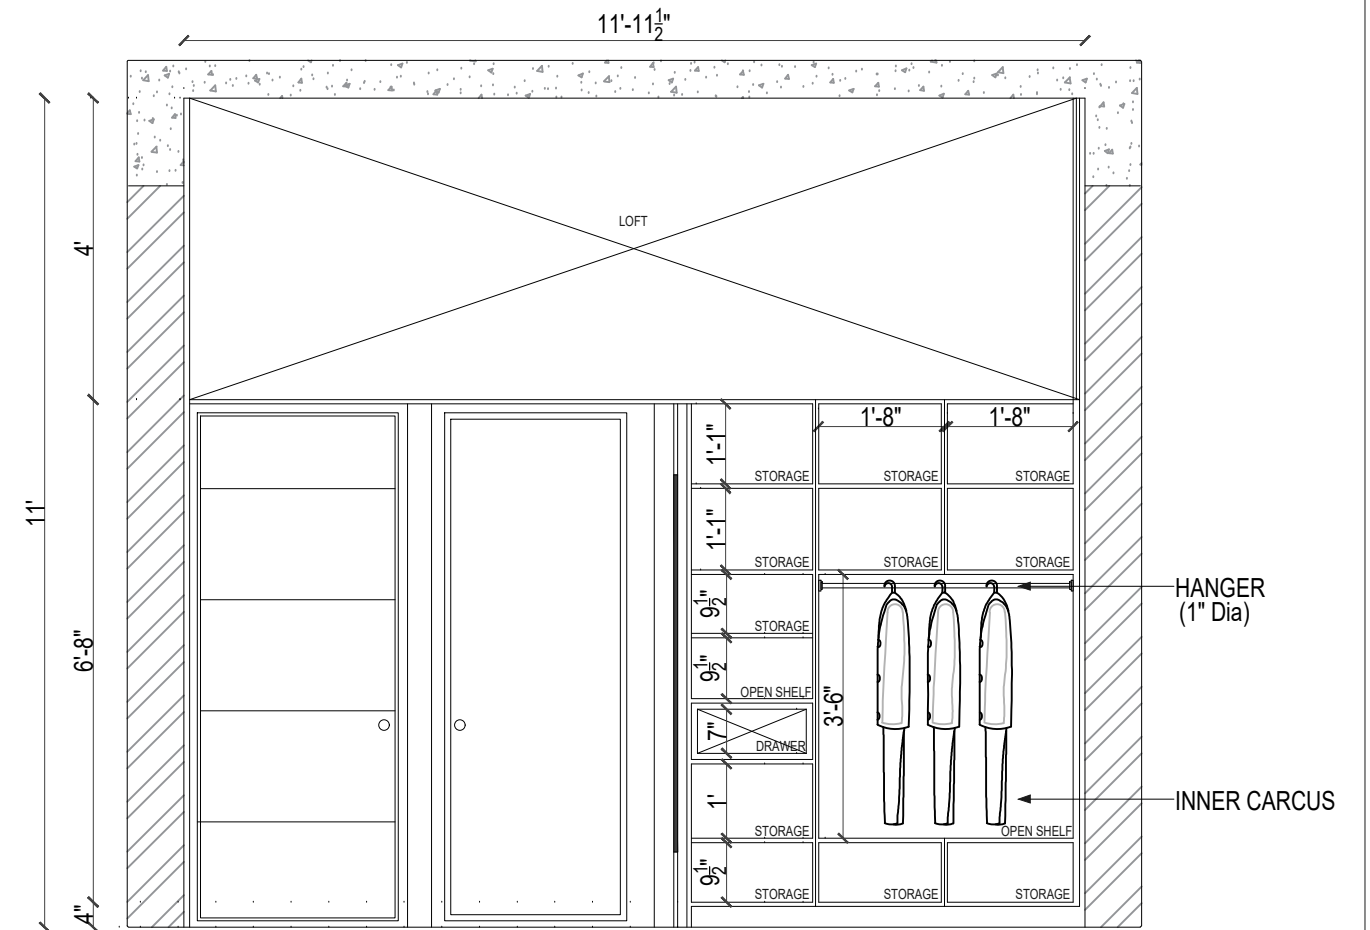


GROUND FLOOR SOUTH WEST
SECTION AA' - WARDROBE IN MOTHER 'S BEDROOM

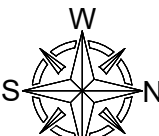
								ARCHITECT Audiseshiah & Sons	AUDISESHAIAH & SONS ARCHITECTS, ENGINEERS & PROJECT MANAGEMENT CONSULTANTS 38/74, BAZULLAH ROAD, MASS TOWER, FIRST FLOOR, T. NAGAR, CHENNAI - 600 017. TEL: + 91 44 28344962/857	
				STAGE:	INTERIOR 2D DETAILING					
REV. NO	DATE	REVISIONS	REVISED BY	DRAWN BY:	DESIGN BY:	CHECKED BY:	APPROVED BY:			
				LAKSHMI		VENKAT	VENKAT			
				PROJECT NO:	2021010	DATE:	13.03.2023			
PURPOSE OF RELEASE				BLDG/BLOCK:	RESIDENTIAL BUILDING			THIS DRAWING IS THE SOLE PROPERTY OF MAUDISESHAIAH & SONS. ITS USE FOR ANY PURPOSE OTHER THAN THAT MENTIONED IS TO BE DONE ONLY AFTER PRIOR APPROVAL.	DRAWING NO: INT-04	
				CLIENT:	MR. RAMACHANDRAN					
				SITE AT:	AMBATTUR					
PRELIMINARY DRAWING									CURRENT REV: R0	

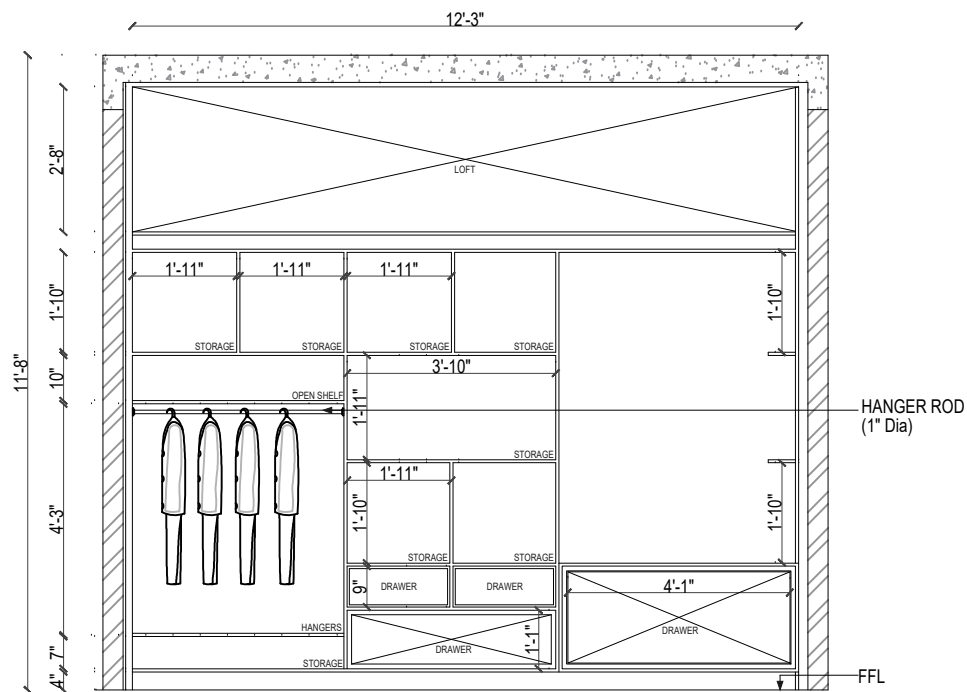


WARDROBE IN FIRST FLOOR
NORTH WEST RAM ' S OFFICE ROOM
SECTION AA' - WARDROBE IN STUDY ROOM

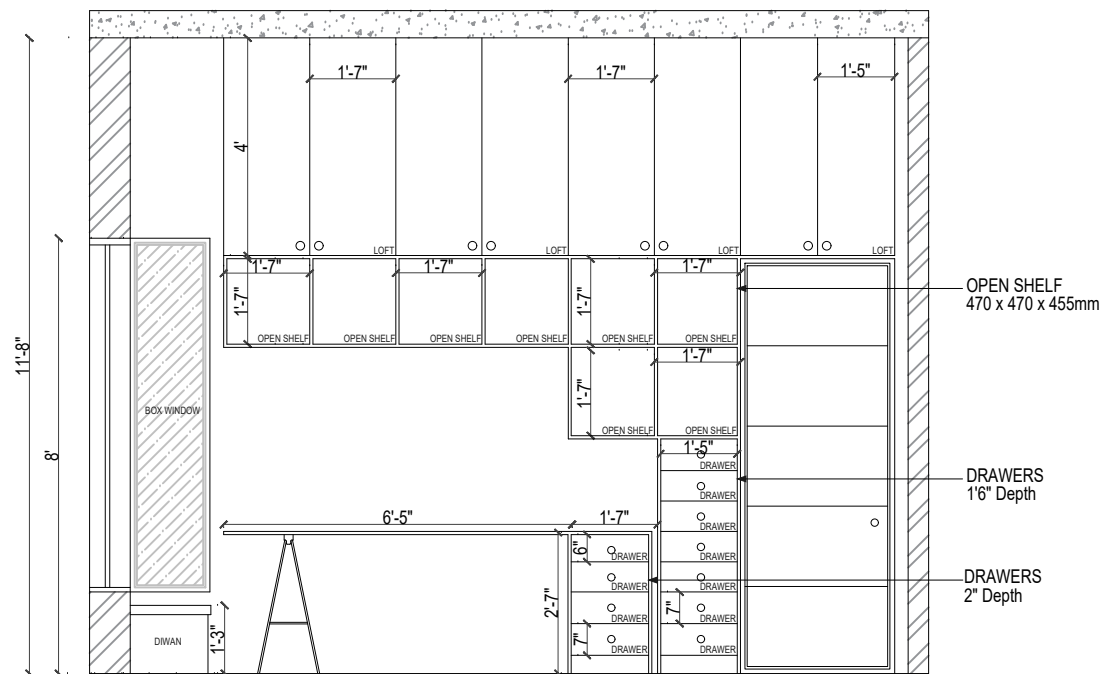


STUDY AREA IN FIRST FLOOR
NORTH WEST RAM ' S OFFICE ROOM
ELEVATION BB' - STUDY UNIT IN OFFICE ROOM

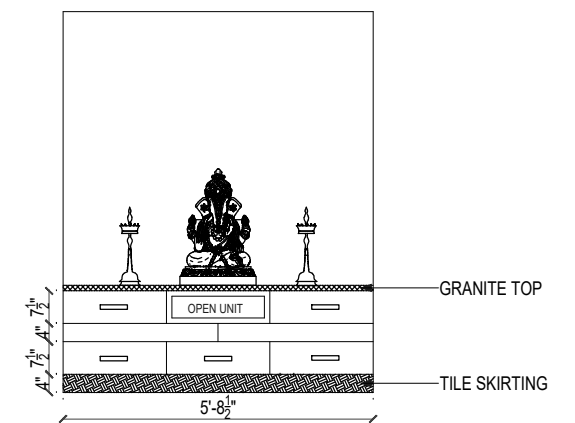


POOJA UNIT

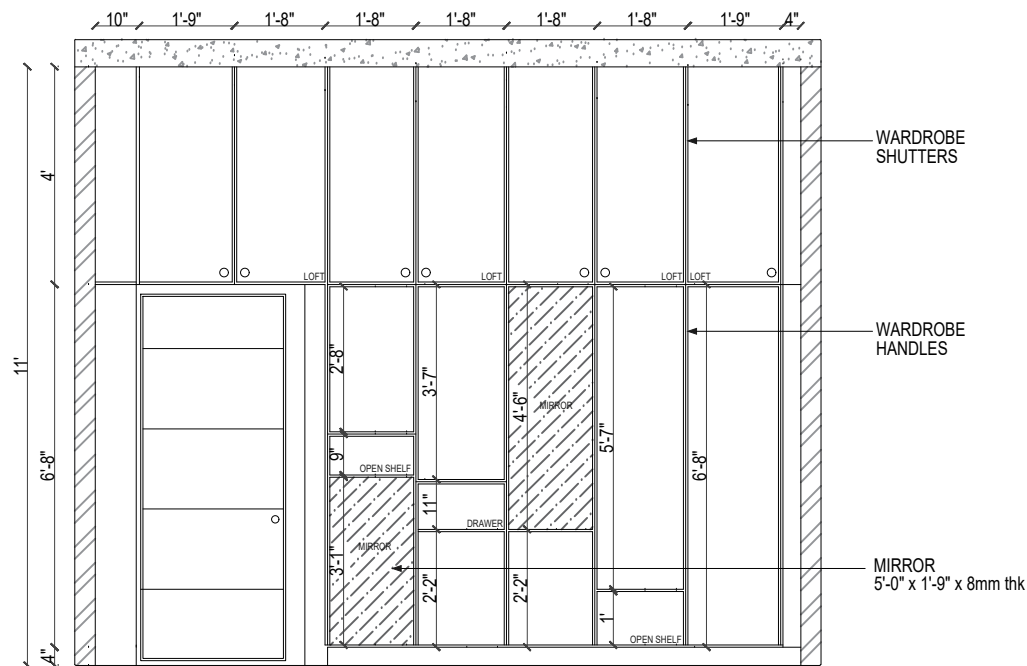

FIRST FLOOR MASTER BEDROOM
WARDROBE IN MASTER BEDROOM
ELEVATION AA' - WARDROBE IN MASTER BEDROOM







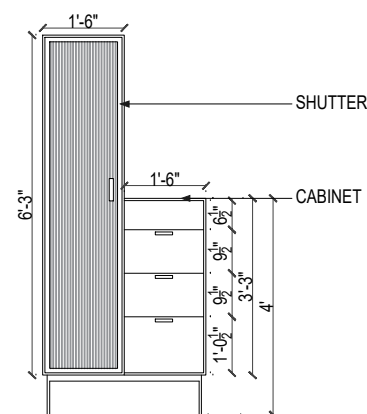


FIRST FLOOR MASTER BEDROOM
CHEST OF DRAWERS - RAM ' S BEDROOM
ELEVATION -CHEST OF DRAWERS IN MASTER BEDROOM

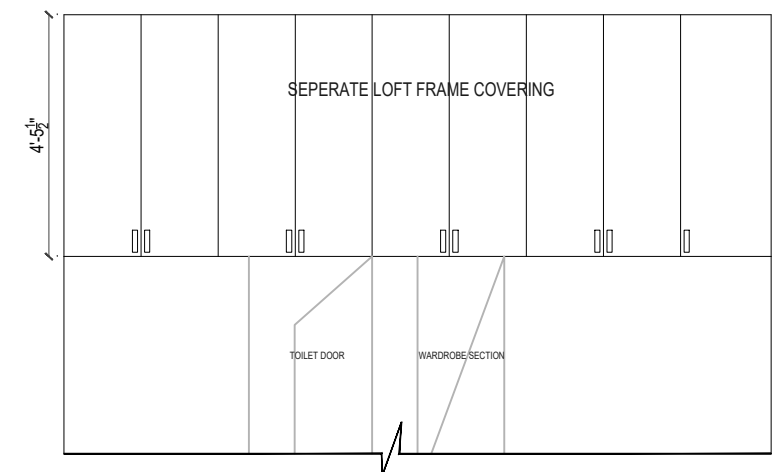

FIRST FLOOR NORTH EAST DOOR
KID AMOGH ROOM- BOOK STORAGE SHELF

								ARCHITECT Audiseshiaiah & Sons	AUDISESHAIAH & SONS ARCHITECTS, ENGINEERS & PROJECT MANAGEMENT CONSULTANTS 38/74, BAZULLAH ROAD, MASS TOWER, FIRST FLOOR, T. NAGAR, CHENNAI - 600 017. TEL: + 91 44 28344962/857	
				STAGE:	INTERIOR 2D DETAILING					
REV. NO	DATE	REVISIONS	REVISED BY	DRAWN BY:	DESIGN BY:	CHECKED BY:	APPROVED BY:			
				LAKSHMI	LAKSHMI	VETRI	VENKAT			
				PROJECT NO:	2021010	DATE:	13.03.2023			
PURPOSE OF RELEASE				BLDG/BLOCK:	RESIDENTIAL BUILDING			THIS DRAWING IS THE SOLE PROPERTY OF MAUDISESHAIAH & SONS. ITS USE FOR ANY PURPOSE OTHER THAN THAT MENTIONED IS TO BE DONE ONLY AFTER PRIOR APPROVAL.	DRAWING NO: I 1	
				CLIENT:	MR. RAMACHANDRAN					
				SITE AT:	AMBATTUR					
PRELIMINARY DRAWING									CURRENT REV: R0	

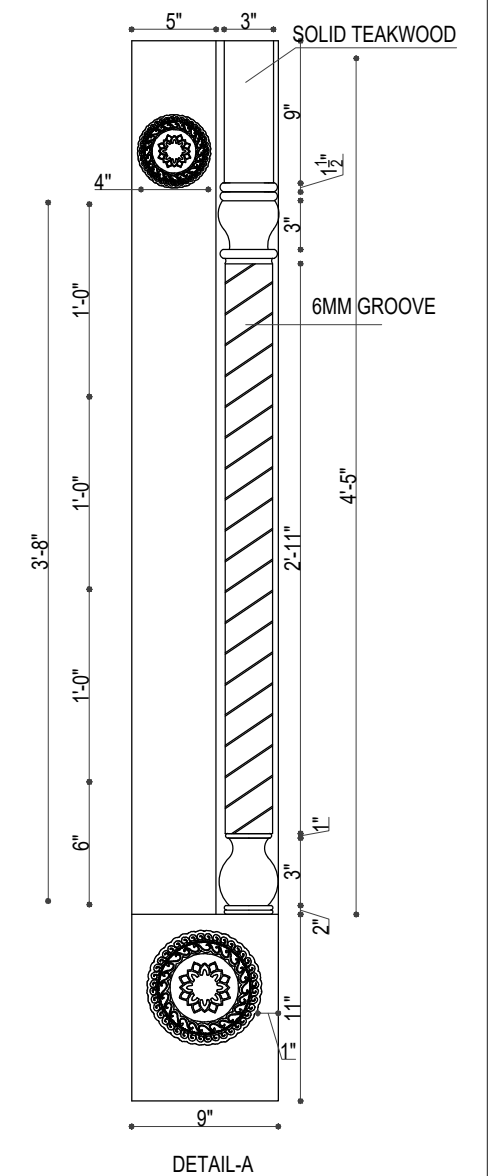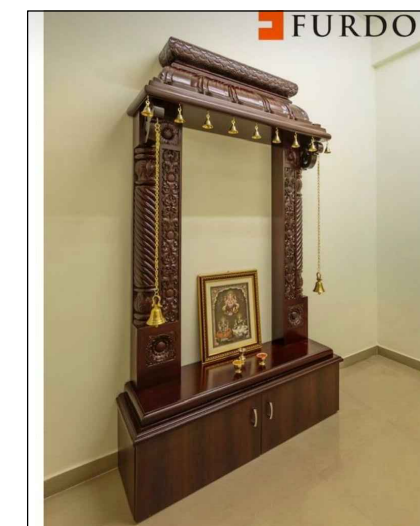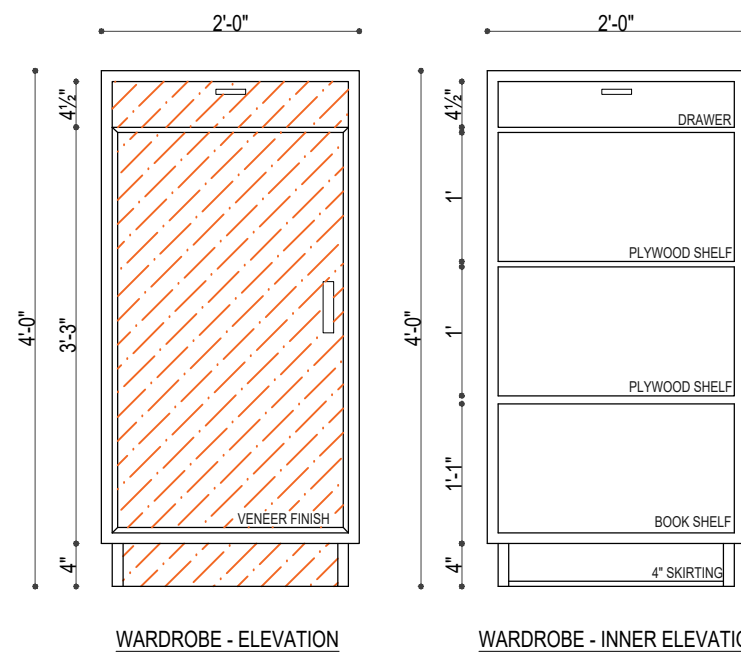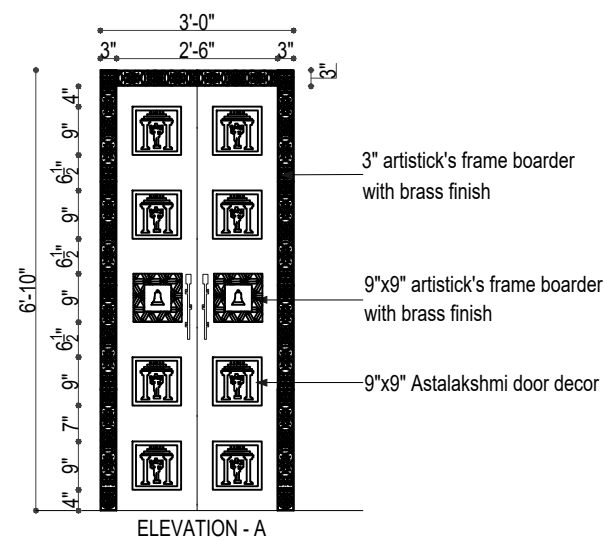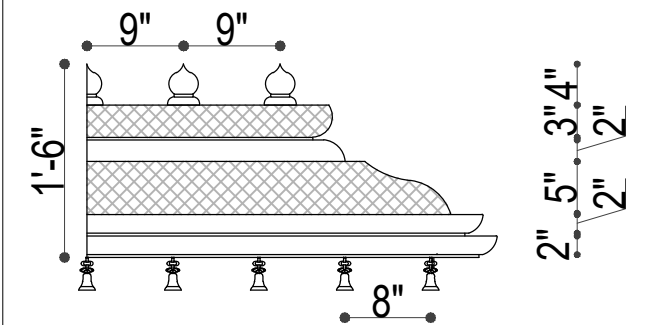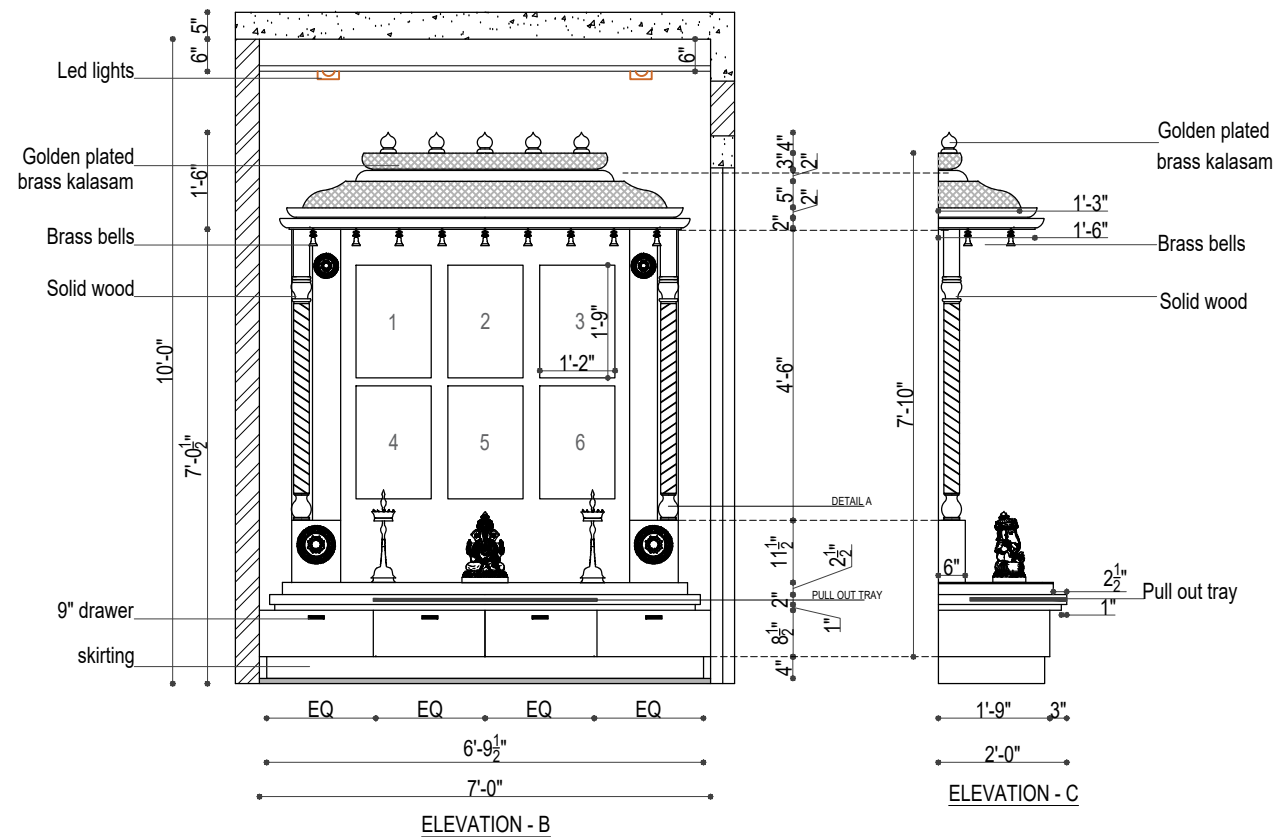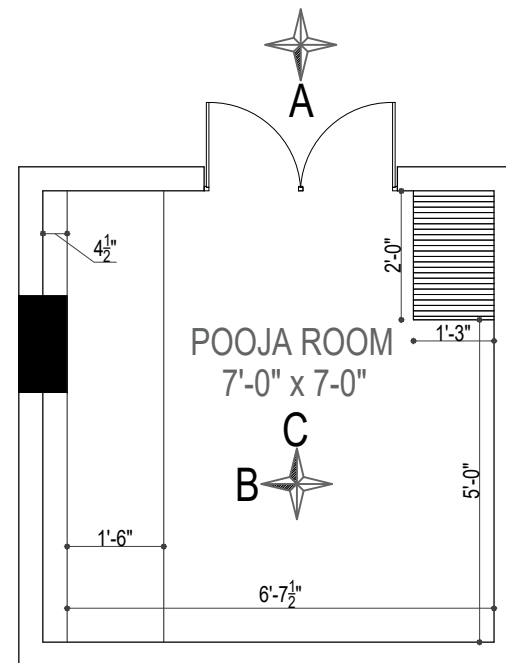

					STAGE:	INTERIOR 2D DETAILING			ARCHITECT	AUDISESHAIAH & SONS ARCHITECTS, ENGINEERS & PROJECT MANAGEMENT CONSULTANTS 38/74, BAZULLAH ROAD, MASS TOWER, FIRST FLOOR, T. NAGAR, CHENNAI - 600 017. TEL: + 91 44 28344962/857	
REV. NO	DATE	REVISIONS		REVISED BY	DRAWN BY:	DESIGN BY:	CHECKED BY:	APPROVED BY:			
REVISIONS					LAKSHMI	LAKSHMI	VETRI	VENKAT			
					PROJECT NO:	2019023	DATE:	07.03.2023			
PURPOSE OF RELEASE					BLDG/BLOCK:	THIRD FLOOR - POOJA UNIT			THIS DRAWING IS THE SOLE PROPERTY OF MAUDISESHAIAH & SONS. IT'S USE FOR ANY PURPOSE OTHER THAN THAT MENTIONED IS TO BE DONE ONLY AFTER PRIOR APPROVAL.		DRAWING NO: P-01
					CLIENT:	MR.MUNIRATHNAM					
					GOOD FOR CONSTRUCTION						