



SATHYABAMA

INSTITUTE OF SCIENCE AND TECHNOLOGY
(DEEMED TO BE UNIVERSITY)

Accredited with “A” grade by NAAC | 12B Status by UGC | Approved by AICTE

Jeppiaar Nagar, Rajiv Gandhi Salai, Chennai – 600 119

www.sathyabama.ac.in

SCHOOL OF BUILDING AND ENVIRONMENT
DEPARTMENT OF ARCHITECTURE
PRACTICAL TRAINING PORTFOLIO (SAR 4063)
JUNE 2023

Name of the Student : MONIKA.I

Batch : **2018 - 2023**

Reg No. : 38210046

Semester : X



SATHYABAMA

INSTITUTE OF SCIENCE AND TECHNOLOGY
(DEEMED TO BE UNIVERSITY)

Accredited with "A" grade by NAAC | 12B Status by UGC | Approved by AICTE
Jeppiaar Nagar, Rajiv Gandhi Salai, Chennai – 600 119
www.sathyabama.ac.in

SCHOOL OF BUILDING AND ENVIRONMENT
DEPARTMENT OF ARCHITECTURE

VIVA-VOCE EXAMINATION

This is to certify that the practical training SAR 4 0 6 3 is the work of MONIKA.I who had undergone training in ACME DESIGNERS has been monitored by the continuous assessment during JANUARY 2023 to JUNE 2023

A handwritten signature in green ink, reading 'Devyani Gangopadhyay'.

Dr. Devyani Gangopadhyay
DEAN

Submitted for Viva voce Examination held on 08 June 2023

A handwritten signature in blue ink, reading 'Ishtar'.

Internal Examiner

A handwritten signature in blue ink, reading 'Dr. S. S. S. S.'.

External Examiner

PROFESSIONAL PRACTICAL TRAINING REPORT 2023

(Monthly Progress to be documented and submitted to the HOD by the Architect in charge of Trainee of the Organization)

- Name of the Office / Organization : ACME DESIGNERS
- Address & Contact Number : NO. 20/A, Anandamaya, 2nd Floor
18th Cross, 6th Sector, HSR Layout, BLR-1
- Name of the Student : MONIKA-I
- Duration : From 11th Jan 2023 To 28th Feb 2023
- Total No. of days : 39 Days.
- Evaluation of Performance Criteria shall be on

Description of works	Excellent	Good	Fair	Poor	NA
Office Culture Comprehension		✓			
Participation in the Office		✓			
Reading of Drawings		✓			
Presentation Techniques		✓			
Model Making	✓				
Understanding of Construction Details		✓			
Drafting Skills (Manual/Computer)		✓			
Site Supervision / Client Interaction Skills					✓
Time Schedule Adherence			✓		
Other Computer Skills		✓			
Files and Office Maintenance			✓		
Coordination with other Consultants					✓
Overall Grading*	<u>GOOD</u>				

* Note: Kindly grade the student as per his/her overall performance in the office during the assessment month*

7. Any other Remarks:

Signature of the Head of the Office / Organization (With Seal)


SUNITA. K.
 CA/2003/30554



PROFESSIONAL PRACTICAL TRAINING REPORT 2023

(Monthly Progress to be documented and submitted to the HOD by the Architect in charge of Trainee of the Organization)

- Name of the Office / Organization : ACME DESIGNERS
- Address & Contact Number : NO. 20/A, Anandamaya, 2nd Floor
18th Cross, 6th Sector, HSR Layout, BLR-102
- Name of the Student : MONIKA-I
- Duration : From 01st MAR 2023 To 31st MAR 2023
- Total No. of days : 26 Days.
- Evaluation of Performance Criteria shall be on

Description of works	Excellent	Good	Fair	Poor	NA
Office Culture Comprehension		✓			
Participation in the Office			✓		
Reading of Drawings		✓			
Presentation Techniques		✓			
Model Making		✓			
Understanding of Construction Details			✓		
Drafting Skills (Manual/Computer)		✓			
Site Supervision / Client Interaction Skills		✓			
Time Schedule Adherence		✓			
Other Computer Skills		✓			
Files and Office Maintenance		✓			
Coordination with other Consultants			✓		
Overall Grading*	<u>GOOD</u>				

* Note: Kindly grade the student as per his/her overall performance in the office during the assessment month*

7. Any other Remarks:

Signature of the Head of the Office / Organization (With Seal)


SUNITA. K.
 CA/2003/30554





SATHYABAMA

INSTITUTE OF SCIENCE AND TECHNOLOGY
(DEEMED TO BE UNIVERSITY)

Accredited with “A” grade by NAAC | 12B Status by UGC | Approved by AICTE

Jeppiaar Nagar, Rajiv Gandhi Salai, Chennai – 600 119

www.sathyabama.ac.in

DECLARATION

I, MONIKA.I hereby declare that the Training Report **JANUARY 2023 to JUNE 2023** done by me under the guidance of **Ar. SUNITHA REDDY** is submitted in partial fulfillment of the requirements for the completion of practical training session.

DATE : 03.06.2023

PLACE : BANGLORE

SIGNATURE OF CANDIDATE

ACKNOWLEDGEMENT

I am pleased to acknowledge my sincere thanks to **Board of Management of SATHYABAMA** for their kind encouragement in doing this practical training and for completing it successfully. I am grateful to them.

I convey my thanks to **Dr. Devyani Gangopadhyay**, Dean, School of Building and Environment and **Ar.Sarath Chandra Kanth**, Design Chair, Department of Architecture for having been a constant source of support and encouragement.

I wish to express my thanks to all Teaching and Non-teaching staff members of the Department of who were helpful in many ways for the completion of the project.

I also wish to thank **Ar.SUNITHA REDDY**, for the experience of interning at their firm.

INTERNSHIP OFFER LETTER

To,
The Principal
Sathyabama Institute of Science and Technology,
Jeppiaar Nagar,
Rajiv Gandhi Salai,
Chennai – 600 119. Tamil Nadu.

Date: 15th February 2023

Respected Sir/Madam,

This is to confirm that **Monika I**, roll number **18SAR5086**, student has been accepted to work as an Intern with ACME Designers based in Bangalore, India.

Minimum Internship Duration: **11th January 2023 to 30th April 2023.**

ACME Designers can offer the following:

Total number of possible working hours – 720 hours within the college specified duration.
Count of weekdays – 90 days.

We have received the following information from the candidate:

College address

Sathyabama Institute of Science and Technology
Jeppiaar Nagar, Rajiv Gandhi Salai,
Chennai – 600 119, Tamil Nadu.

Residential address

No. 7 G1, Jains Inseli Park,
Opposite to Chettinad Health City
Padur, Chennai – 603103.

We confirm that we will be appointing **Monika I** as an architectural intern to work and make use of the office facilities. Interns must get their own Laptop or Desktop with all required licensed / student version of software(s). All drawings, concept designs, and data developed during her internship will be considered as the property of Acme Designers and will be used solely for her academic purpose.

During the internship, the student (intern) is expected not to avail any type of leave apart from company declared and approved holidays.

The intern is expected to adhere to the office guidelines and discipline. The policies, terms and conditions of internship is mentioned in Annexure I. In case of any breach in office decorum, her internship will be terminated without any prior notice period. Please note that only on satisfactory completion of the internship requirements we will be providing the internship completion certificate.

We look forward for her joining us in her journey forward for betterment and growth. We hope to help her grow into a fine architect bring pride to her Alma Mater and her country.

Authorized Signatory

SUNITA. K.
CA/2003/30554
Chief Architect


ACME[®]
DESIGNERS

Admin off: No. 20/A, Anandamaya, 1st Floor, 13th Cross Road, 6th Sector, HSR Layout,
Bangalore- 560102, Email Id: careers@acmedesigners.com Website: www.acmedesigners.com



Accredited "A" Grade by NAAC | 12B Status by UGC | Approved by AICTE
www.sathyabama.ac.in

PROFESSIONAL PRACTICAL TRAINING REPORT 2023

(Monthly Progress to be documented and submitted to the HOD by the Architect in charge of
Trainee of the Organization)

- Name of the Office / Organization : **ACME DESIGNERS**
- Address & Contact Number : **No. 20/A, Anandamaya, 2nd Floor
13th Cross, 6th Sector, HSR Layout, BLR-102**
- Name of the Student : **MONIKA. I**
- Duration : **From 1st APR 2023 To 30th APR 2023**
- Total No. of days : **23 Days.**
- Evaluation of Performance Criteria shall be on

Description of works	Excellent	Good	Fair	Poor	NA
Office Culture Comprehension		✓			
Participation in the Office		✓			
Reading of Drawings		✓			
Presentation Techniques		✓			
Model Making			✓		
Understanding of Construction Details			✓		
Drafting Skills (Manual/Computer)	✓				
Site Supervision / Client Interaction Skills					—
Time Schedule Adherence		✓			
Other Computer Skills			✓		
Files and Office Maintenance	✓				
Coordination with other Consultants					—
Overall Grading*	Good				

* Note: Kindly grade the student as per his/her overall performance in the office during the assessment month*

7. Any other Remarks:

Signature of the Head of the Office / Organization (With Seal)

SUNITA. K.
CA/2003/30554



Accredited "A" Grade by NAAC | 12B Status by UGC | Approved by AICTE
www.sathyabama.ac.in

PROFESSIONAL PRACTICAL TRAINING REPORT 2023

(Monthly Progress to be documented and submitted to the HOD by the Architect in charge of
Trainee of the Organization)

- Name of the Office / Organization : **ACME DESIGNERS**
- Address & Contact Number : **No. 20/A, Anandamaya, 2nd Floor
13th Cross, 6th Sector, HSR Layout, BLR-102**
- Name of the Student : **MONIKA. I**
- Duration : **From 1st MAY 2023 To 31st MAY 2023**
- Total No. of days : **18 Days.**
- Evaluation of Performance Criteria shall be on

Description of works	Excellent	Good	Fair	Poor	NA
Office Culture Comprehension		✓			
Participation in the Office		✓			
Reading of Drawings		✓			
Presentation Techniques	✓				
Model Making	✓				
Understanding of Construction Details		✓			
Drafting Skills (Manual/Computer)	✓				
Site Supervision / Client Interaction Skills			✓		
Time Schedule Adherence		✓			
Other Computer Skills		✓			
Files and Office Maintenance	✓				
Coordination with other Consultants					✓
Overall Grading*	Good				

* Note: Kindly grade the student as per his/her overall performance in the office during the assessment month*

7. Any other Remarks:

Signature of the Head of the Office / Organization (With Seal)

SUNITA. K.
CA/2003/30554



INTERNSHIP MONTHLY REPORT

JANUARY MONTH REPORT

DATE	WORK DONE	PROJECT	ARCHITECT
11.01.23	SECTIONAL ELEVATION	FLO - RESTRO BAR	AR.Shravani
12.01.23	TOILET DETAIL	PRIME GOLF - BREWERY	AR.Harshini
13.01.23	TOILET DETAIL	PRIME GOLF - BREWERY	AR.Harshini
14.01.23	TOOK A DAY OFF		
15.01.23	PONGAL - HOLIDAY		
16.01.23	BAR COUNTER DETAIL-FLOOR PLAN	KUBO - ROOF TOP RESTAURANT	AR.Mirza
17.01.23	DIMENSION LAYOUT - FLOOR PLAN	KUBO - ROOF TOP RESTAURANT	AR.Mirza
18.01.23	HOST DESK/(UNDER CONSTRUCTION - DIMENSIONING AND SPATIAL PLANNING)	KUBO - ROOF TOP RESTAURANT/SITE VISIT - BREWERY	AR.MIRZA/AR.TAHA/AR.CHITRANSHI
19.01.23	HOST DESK	KUBO - ROOF TOP RESTAURANT	AR.Mirza
20.01.23	BAR COUNTER DETAIL-SECTION	KUBO - ROOF TOP RESTAURANT	AR.Mirza
21.01.23	BAR COUNTER DETAIL-SECTION	KUBO - ROOF TOP RESTAURANT	AR.Mirza
22.01.23	SUNDAY		
23.01.23	ELEVATION	FLO - RESTRO BAR	AR.Shravani
24.01.23	SKETCHUP MODEL	IBIZA - RESORT	AR.TAHA
25.01.23	SKETCHUP MODEL	IBIZA - RESORT	AR.TAHA
26.01.23	SKETCHUP MODEL	IBIZA - RESORT	AR.TAHA
27.01.23	BAR COUNTER DETAIL-ELEVATION,TOILET DETAIL	KUBO - ROOF TOP RESTAURANT	AR.Mirza
28.01.23	SKETCHUP MODEL/BAR COUNTER DETAIL-ELEVATION	IBIZA - RESORT/KUBO - ROOF TOP RESTAURANT	AR.TAHA /AR.Mirza
29.01.23	SUNDAY		
30.01.23	SKETCHUP MODEL	IBIZA - RESORT	AR.Mirza
31.01.23	TOILET DETAIL	KUBO - ROOF TOP RESTAURANT	AR.Mirza

FEBRUARY MONTH REPORT

DATE	WORK DONE	PROJECT	ARCHITECT
01.02.23	TOILET DETAIL,TILE LAYOUT	KUBO - ROOF TOP RESTAURANT	AR.Mirza
02.02.23	LANDSCAPE DESIGNING	IBIZA - RESORT	AR.TAHA
03.02.23	LANDSCAPE DESIGNING	IBIZA - RESORT	AR.TAHA
04.02.23	LANDSCAPE DESIGNING/SECTIONAL ELEVATION	IBIZA - RESORT/TIGER THAI - QSR	AR.TAHA
05.02.23	SUNDAY		
06.02.23	FLOOR PLAN/SWIMMING POOL DESIGNING/SECTIONAL ELEVATION/COLUMN DESIGN	TIGER THAI/IBIZA - RESORT/KRINOSCO - R.T.RESTAURANT/PRESENTATION/FOOD COURT	AR.TAHA/AR.MIRZA/AR.CHITRANSHI
07.02.23	SWIMMING POOL DESIGNING/DIMENSION LAYOUT - PLAN	IBIZA - RESORT/KRINOSCO - R.T.RESTAURANT	AR.TAHA
08.02.23	ROOM LAYOUT - FLOOR PLAN DESIGNING/PLANTER BOX DETAIL	IBIZA - RESORT/KRINOSCO - R.T.RESTAURANT	AR.TAHA/AR.MIRZA
09.02.23	ROOM LAYOUT - FLOOR PLAN DESIGNING/SECTIONAL ELEVATION	IBIZA - RESORT/TIGER THAI - QSR	AR.TAHA
10.02.23	STAIRCASE DETAIL/PLANTER BOX DETAIL	KRINOSCO - ROOF TOP RESTAURANT/TIGER THAI	AR.MIRZA
11.02.23	SECTIONAL ELEVATION/SIGNAGE DETAIL,SECTIONS	KRINOSCO - ROOF TOP RESTAURANT/TIGER THAI	AR.MIRZA
12.02.23	SUNDAY		
13.02.23	INTERIOR WALL SECTIONAL ELEVATION/MODEL CHANGES	KRINOSCO - ROOF TOP RESTAURANT/TIGER THAI	AR.MIRZA/AR.TAHA
14.02.23	INTERIOR WALL SECTIONAL ELEVATION	KRINOSCO - ROOF TOP RESTAURANT	AR.MIRZA
15.02.23	INTERIOR WALL SECTIONAL ELEVATION	KRINOSCO - ROOF TOP RESTAURANT	AR.MIRZA
16.02.23	INTERIOR WALL SECTIONAL ELEVATION/DIMENSION LAYOUT - FLOOR PLAN	KRINOSCO - ROOF TOP RESTAURANT/HILTON - GRAND HOTEL	AR.MIRZA
17.02.23	MASONRY DETAIL	KRINOSCO - ROOF TOP RESTAURANT	AR.MIRZA
18.02.23	MASONRY DETAIL	KRINOSCO - ROOF TOP RESTAURANT	AR.MIRZA
19.02.23	SUNDAY		
20.02.23	SIGNAGE IN MODEL /DOOR DETAIL	TIGER THAI - /KRINOSCO- ROOF TOP RESTAURANT	AR.TAHA/AR.MIRZA
21.02.23	MASONRY DETAIL- DRIAN PIPE (FLOOR PLAN)	KRINOSCO - ROOF TOP RESTAURANT	AR.MIRZA
22.02.23	MASONRY DETAIL- DRIAN PIPE (FLOOR PLAN)	KRINOSCO - ROOF TOP RESTAURANT	AR.MIRZA
23.02.23	FLOOR PLAN LAYOUT/FLOOR PLAN DESIGN LAYOUT	OFFICE BUILDING/ PAPPU CHAIWALA	AR.NOWSATH
24.02.23	CHANGES IN MODEL	TIGER THAI - QSR	AR.TAHA
25.02.23	ROOM LAYOUT - PHOTOSHOP RENDER/SECTIONAL ELEVATION/KITCHEN DOOR DETAIL	IBIZA - RESORT/TIGER THAI -/KRINOSCO	AR.TAHA
26.02.23	SUNDAY		
27.02.23	PRESENTATION - ROOM LAYOUT RENDERED	IBIZA - RESORT	AR.TAHA
28.02.23	DOOR DETAILS/PRESENTATION	TAIKI ROOFTOP RESTAURANT	AR.MIRZA

MARCH MONTH REPORT

DATE	WORK DONE	PROJECT	ARCHITECT
05.03.23	SUNDAY		
06.03.23	ELECTRICAL DETAIL IN ELEVATION/SECTION DETAIL	TIGER THAI - QSR/RESIDENCE	AR.TAHA/AR.NOWSATH
07.03.23	SECTION DETAILS	RESIDENCE	AR.NOWSATH
08.03.23	SIGNAGE DETAIL/SKETCHUP MODEL	TIGER THAI - QSR/HOTEL	AR.TAHA/AR.NOWSATH
09.03.23	SIGNAGE DETAIL/SKETCHUP MODEL	TIGER THAI - QSR /HOTEL	AR.TAHA/AR.NOWSATH
10.03.23	SKETCHUP MODEL	HOTEL	AR.NOWSATH
11.03.23	SKETCHUP MODEL/SIGNAGE DETAIL	HOTEL/TIGER THAI-QSR	AR.NOWSATH/AR.TAHA
12.03.23	SUNDAY		
13.03.23	SECTIONAL ELEVATION/SKETCHUP MODEL	RARE PLANET - ANTIQUE STORE/HOTEL	AR.MIRZA/AR.NOWSATH
14.03.23	STEEL PERGOLA DETAIL	KRINOSCO - ROOF TOP RESTAURANT	AR.MIRZA
15.03.23	STEEL PERGOLA DETAIL,MIRROR WALL ELEVATION/WALL ELEVATION-MATERIAL	KRINOSCO - ROOF TOP RESTAURANT/TIGER THAI-QSR	AR.MIRZA/AR.TAHA
16.03.23	MIRROR WALL ELEVATION/FLOOR PLAN TILE LAYOUT/MATERIAL COLOR SELECTION	KRINOSCO - ROOF TOP RESTAURANT/RARE PLANET/TIGER THAI-QSR	AR.MIRZA/AR.TAHA
17.03.23	WALL ELEVATION/FLOOR PLAN TILE LAYOUT/MATERIAL COLOR SELECTION	KRINOSCO - ROOF TOP RESTAURANT/RARE PLANET/TIGER THAI-QSR	AR.MIRZA/AR.CHITRANSHI/AR.TAHA
18.03.23	SECTIONAL ELEVATION/CORNCE DETAIL	RARE PLANET/KRINOSCO ROOF TOP RESTAURANT	AR.CHITRANSHI/AR.MIRZA
19.03.23	SUNDAY		
20.03.23	SECTIONAL ELEVATION/DESIGNED THE PLAN/BAR COUNTER DETAIL	RARE PLANET/SBR FARM HOUSE/KRINOSCO-ROOF TOP RESTAURANT	AR.CHITRANSHI/AR.TAHA/AR.MIRZA
21.03.23	SECTIONAL ELEVATION/DESIGNED THE PLAN/BAR COUNTER DETAIL	RARE PLANET/SBR FARM HOUSE/KRINOSCO-ROOF TOP RESTAURANT	AR.CHITRANSHI/AR.TAHA /AR.MIRZA
22.03.23	DESIGNED THE PLAN/SERVICE STATION DETAIL	SBR FARM HOUSE/KRINOSCO-ROOF TOP RESTAURANT	AR.TAHA/AR.MIRZA
23.03.23	LIGHT SELECTION	KRINOSCO - ROOF TOP RESTAURANT	AR.MIRZA
24.03.23	DESIGNED THE PLAN/STAIRCASE DETAIL	SBR FARM HOUSE/TIPSYBULL BREWERY	AR.TAHA
25.03.23	DESIGNED THE PLAN/STAIRCASE DETAIL	SBR FARM HOUSE/TIPSYBULL BREWERY	AR.TAHA
26.03.23	SUNDAY		
27.03.23	STAIRCASE DETAIL AND ELEMENTS SELECTION	TIPSYBULL BREWWERY	AR.TAHA
28.03.23	FURNITURE DETAIL	RARE PLANET - ANTIQUE STORE	AR.CHITRANSHI
29.03.23	FURNITURE DETAIL	RARE PLANET - ANTIQUE STORE	AR.CHITRANSHI
30.03.23	FURNITURE DETAIL	RARE PLANET - ANTIQUE STORE	AR.CHITRANSHI
31.03.23	SITE VISIT AND SUPERVISION	TAIKI BURMESSE-RESTRO BAR	AR.MIRZA

APRIL MONTH REPORT

DATE	WORK DONE	PROJECT	ARCHITECT
01.04.23	PLAN DRAFTED (VISITED SITE)/CORNICE DETAIL	TAIKI BURMESSE - RESTRO BAR/KRINOSCO - ROOF TOP RESTAURANT	AR.MIRZA
02.04.23	SUNDAY		
03.04.23	FURNITURE DETAIL	RARE PLANET - ANTIQUE STORE	AR.CHITRANSHI
04.04.23	FURNITURE DETAIL	RARE PLANET - ANTIQUE STORE	AR.CHITRANSHI
05.04.23	FURNITURE DETAIL	RARE PLANET - ANTIQUE STORE	AR.CHITRANSHI
06.04.23	FURNITURE DETAIL	RARE PLANET - ANTIQUE STORE	AR.CHITRANSHI
07.04.23	FURNITURE DETAIL	RARE PLANET - ANTIQUE STORE	AR.CHITRANSHI
08.04.23	BILL OF QUANTITIES	RARE PLANET - ANTIQUE STORE	AR.CHITRANSHI
09.04.23	SUNDAY		
10.04.23	FURNITURE DETAIL	RARE PLANET - ANTIQUE STORE	AR.CHITRANSHI
11.04.23	FURNITURE DETAIL	RARE PLANET - ANTIQUE STORE	AR.CHITRANSHI
12.04.23	CORNICE DETAIL	KRINOSCO - ROOF TOP RESTAURANT	AR.MIRZA
13.04.23	MASONRY DETAIL	HOUSE OF COMMONS	AR.NOWSATH
14.04.23	LEAVE		
15.04.23			
16.04.23	SUNDAY		
17.04.23	DOOR DETAIL	HOUSE OF COMMONS	AR.NOWSATH
18.04.23	FURNITURE DETAIL	RARE PLANET - ANTIQUE STORE	AR.CHITRANSHI
19.04.23	MASONRY DETAIL - TOILET,DEMOLITION DETAIL,FURNITURE DETAIL	HOUSE OF COMMONS/RARE PLANET	AR.NOWSATH/AR.CHITRANSHI
20.04.23	MASONRY DETAIL - INTERIOR,DOOR DETAIL,ELEVATIONS	HOUSE OF COMMONS/TIGER THAI - QSR	AR.NOWSATH/AR.TAHA
21.04.23	ELEVATION,ELEVATION UPDATE IN FLOOR PLAN,ELEVATION	HOUSE OF COMMONS/TIGER THAI - QSR	AR.NOWSATH/AR.TAHA
22.04.23	BILL OF QUANTITIES	RARE PLANET - ANTIQUE STORE	AR.CHITRANSHI
23.04.23	SUNDAY		
24.04.23	MASONRY DETAIL - KITCHEN,ELEVATIONS	HOUSE OF COMMONS	AR.NOWSATH
25.04.23	TOILET PLUMBING DETAIL, GRILL DETAIL , FLOORING DETAIL	HOUSE OF COMMONS	AR.NOWSATH
26.04.23	LEVEL MARKING - PLAN,PLUMBING DETAIL,TOILET SECTION	HOUSE OF COMMONS	AR.NOWSATH
27.04.23	MASONRY DETAIL - TOILET	HOUSE OF COMMONS	AR.NOWSATH
28.04.23	GRILL DETAIL,DOOR MARKING	HOUSE OF COMMONS	AR.NOWSATH
29.04.23	GRILL DETAIL,FURNITURE DIMENSIONING	HOUSE OF COMMONS	AR.NOWSATH
30.04.23	SUNDAY		

MAY MONTH REPORT

01.05.23	HOLIDAY		
02.05.23	RAILING DETAIL	HOUSE OF COMMONS	AR.NOWSATH
03.05.23	TOILET DETAIL,SECTION	HOUSE OF COMMONS,ANUP RESIDENCE	AR.NOWSATH
04.05.23	TOILET DETAIL,ELEVATION DETAIL	HOUSE OF COMMONS,RARE PLANET	AR.NOWSATH,AR.TAHA,AR.CHITRANSHI
05.05.23	TOILET DETAIL,ELEVATION DETAIL,MASONRY DETAIL	HOUSE OF COMMONS,PRIME GOLF	AR.NOWSATH,AR.TAHA
06.05.23	TOILET DOOR DETAIL	HOUSE OF COMMONS	AR.NOWSATH
07.05.23	SUNDAY		
08.05.23	LEAVE		
09.05.23			
10.05.23			
11.05.23			
12.05.23			
13.05.23			
14.05.23	SUNDAY		
15.05.23	LEAVE		
16.05.23	LIGHT SELECTION	KRINOSCO - ROOF TOP RESTAURANT	AR.MIRZA
17.05.23	LIGHT SELECTION	KRINOSCO - ROOF TOP RESTAURANT	AR.MIRZA
18.05.23	FURNITURE DIMENSION LAYOUT	PRIME GOLF - BREWERY	AR.NOWSATH
19.05.23	MASONRY DETAIL	ANUP RESIDENCE	AR.NOWSATH
20.05.23	ELECTRICAL LAYOUT	ANUP RESIDENCE	AR.NOWSATH
21.05.23	SUNDAY		
22.05.23	STEEL STAIRCASE DETAIL	HOUSE OF COMMONS	AR.NOWSATH
23.05.23	KITCHEN & TOILET DOOR DETAIL,SKETCHUP MODEL	HOUSE OF COMMONS/RARE PLANET/SITARA	AR.NOWSATH,AR.TAHA,AR.CHITRANSHI
24.05.23	SKETCHUP MODEL	SITARA,RARE PLANET - AHMEDABAD	AR.CHITRANSHI,AR.TAHA
25.05.23	SKETCHUP MODEL	SITARA	AR.CHITRANSHI
26.05.23	TOILET DOOR DETAIL	HOUSE OF COMMONS	AR.NOWSATH
27.05.23	RAILING DETAIL	HOUSE OF COMMONS	AR.NOWSATH
28.05.23	SUNDAY		
29.05.23	MASONRY DETAIL,INTERIOR WALL ELEVATIONS,	HOUSE OF COMMONS	AR.NOWSATH
30.05.23	MASONRY DETAIL,INTERIOR WALL ELEVATIONS,	HOUSE OF COMMONS	AR.NOWSATH
31.05.23	SECTION	ANUP RESIDENCE	AR.NOWSATH

LETTER OF INTERNSHIP TRAINING COMPLETION CERTIFICATE

Date : 03-06-2023

This is to certify that **Ms. Monika .I, (Roll.No. 18 SAR 5086)** from Sathyabama Institute of Science and Technology Chennai, Tamil Nadu has successfully completed her internship period from **11th January 2023 to 03rd June 2023 (100 working days)** with ACME Designers.

She has been relieved from her internship architect on closing working hours of 03rd June 2023.

We wish her all the best in her future endeavors.

Thanking you,

For ACME Designers


SUNITA. K.
CA/2003/30554

Sunita K
Reg.No. CA/2003/30554
Chief Architect



Admin off: No. 20/A, Anandamaya, 1st Floor, 13th Cross Road, 6th Sector, HSR Layout, Bangalore- 560 102.



careers@acmedesigners.com



www.acmedesigners.com

TABLE OF CONTENTS

CHAPTER NO.	TITLE	PAGE NO.
1.	ABOUT THE FIRM	
2.	PROJECT 1 - FLO_RESTAURANT @CHURCH STREET,BANGLORE	
3.	PROJECT 2 - KUBO_ROOFTOP RESTAURANT @HSR LAYOUT,BANGLORE	
4.	PROJECT 3 - KRINOSCO_ROOFTOP RESTAURANT @AYODHYA,UP	
5.	PROJECT 4 - IBIZA_ THE FERN RESORT@WEST BENGAL	
6.	PROJECT 5 - TIGER THAI_QSR @WHITEFIELD,BANGLORE	
7.	PROJECT 6 - RARE PLANET_HANDICRAFTS STORE @BIAL T2,BANGLORE	
8.	PROJECT 7 - HOUSE OF COMMONS_RESTRO BAR@YELAHANKA,BANGLORE	
9.	PROJECT 8 - RESIDENTIAL PROJECT @,NELAMANGALA,BANGLORE	
10.	RENDERS AND DESIGN WORKS	

SIGNATURE OF CHIEF ARCHITECT

#BOHEMIAN

PLANTATION

GLASS

#ARCHES



FLO

Facade Design
@Church Street




#SATURATED COLORS #MIRROR #TEXTURED WALL #PORCELAIN LAMPS




Ambience


Electric Bohemian

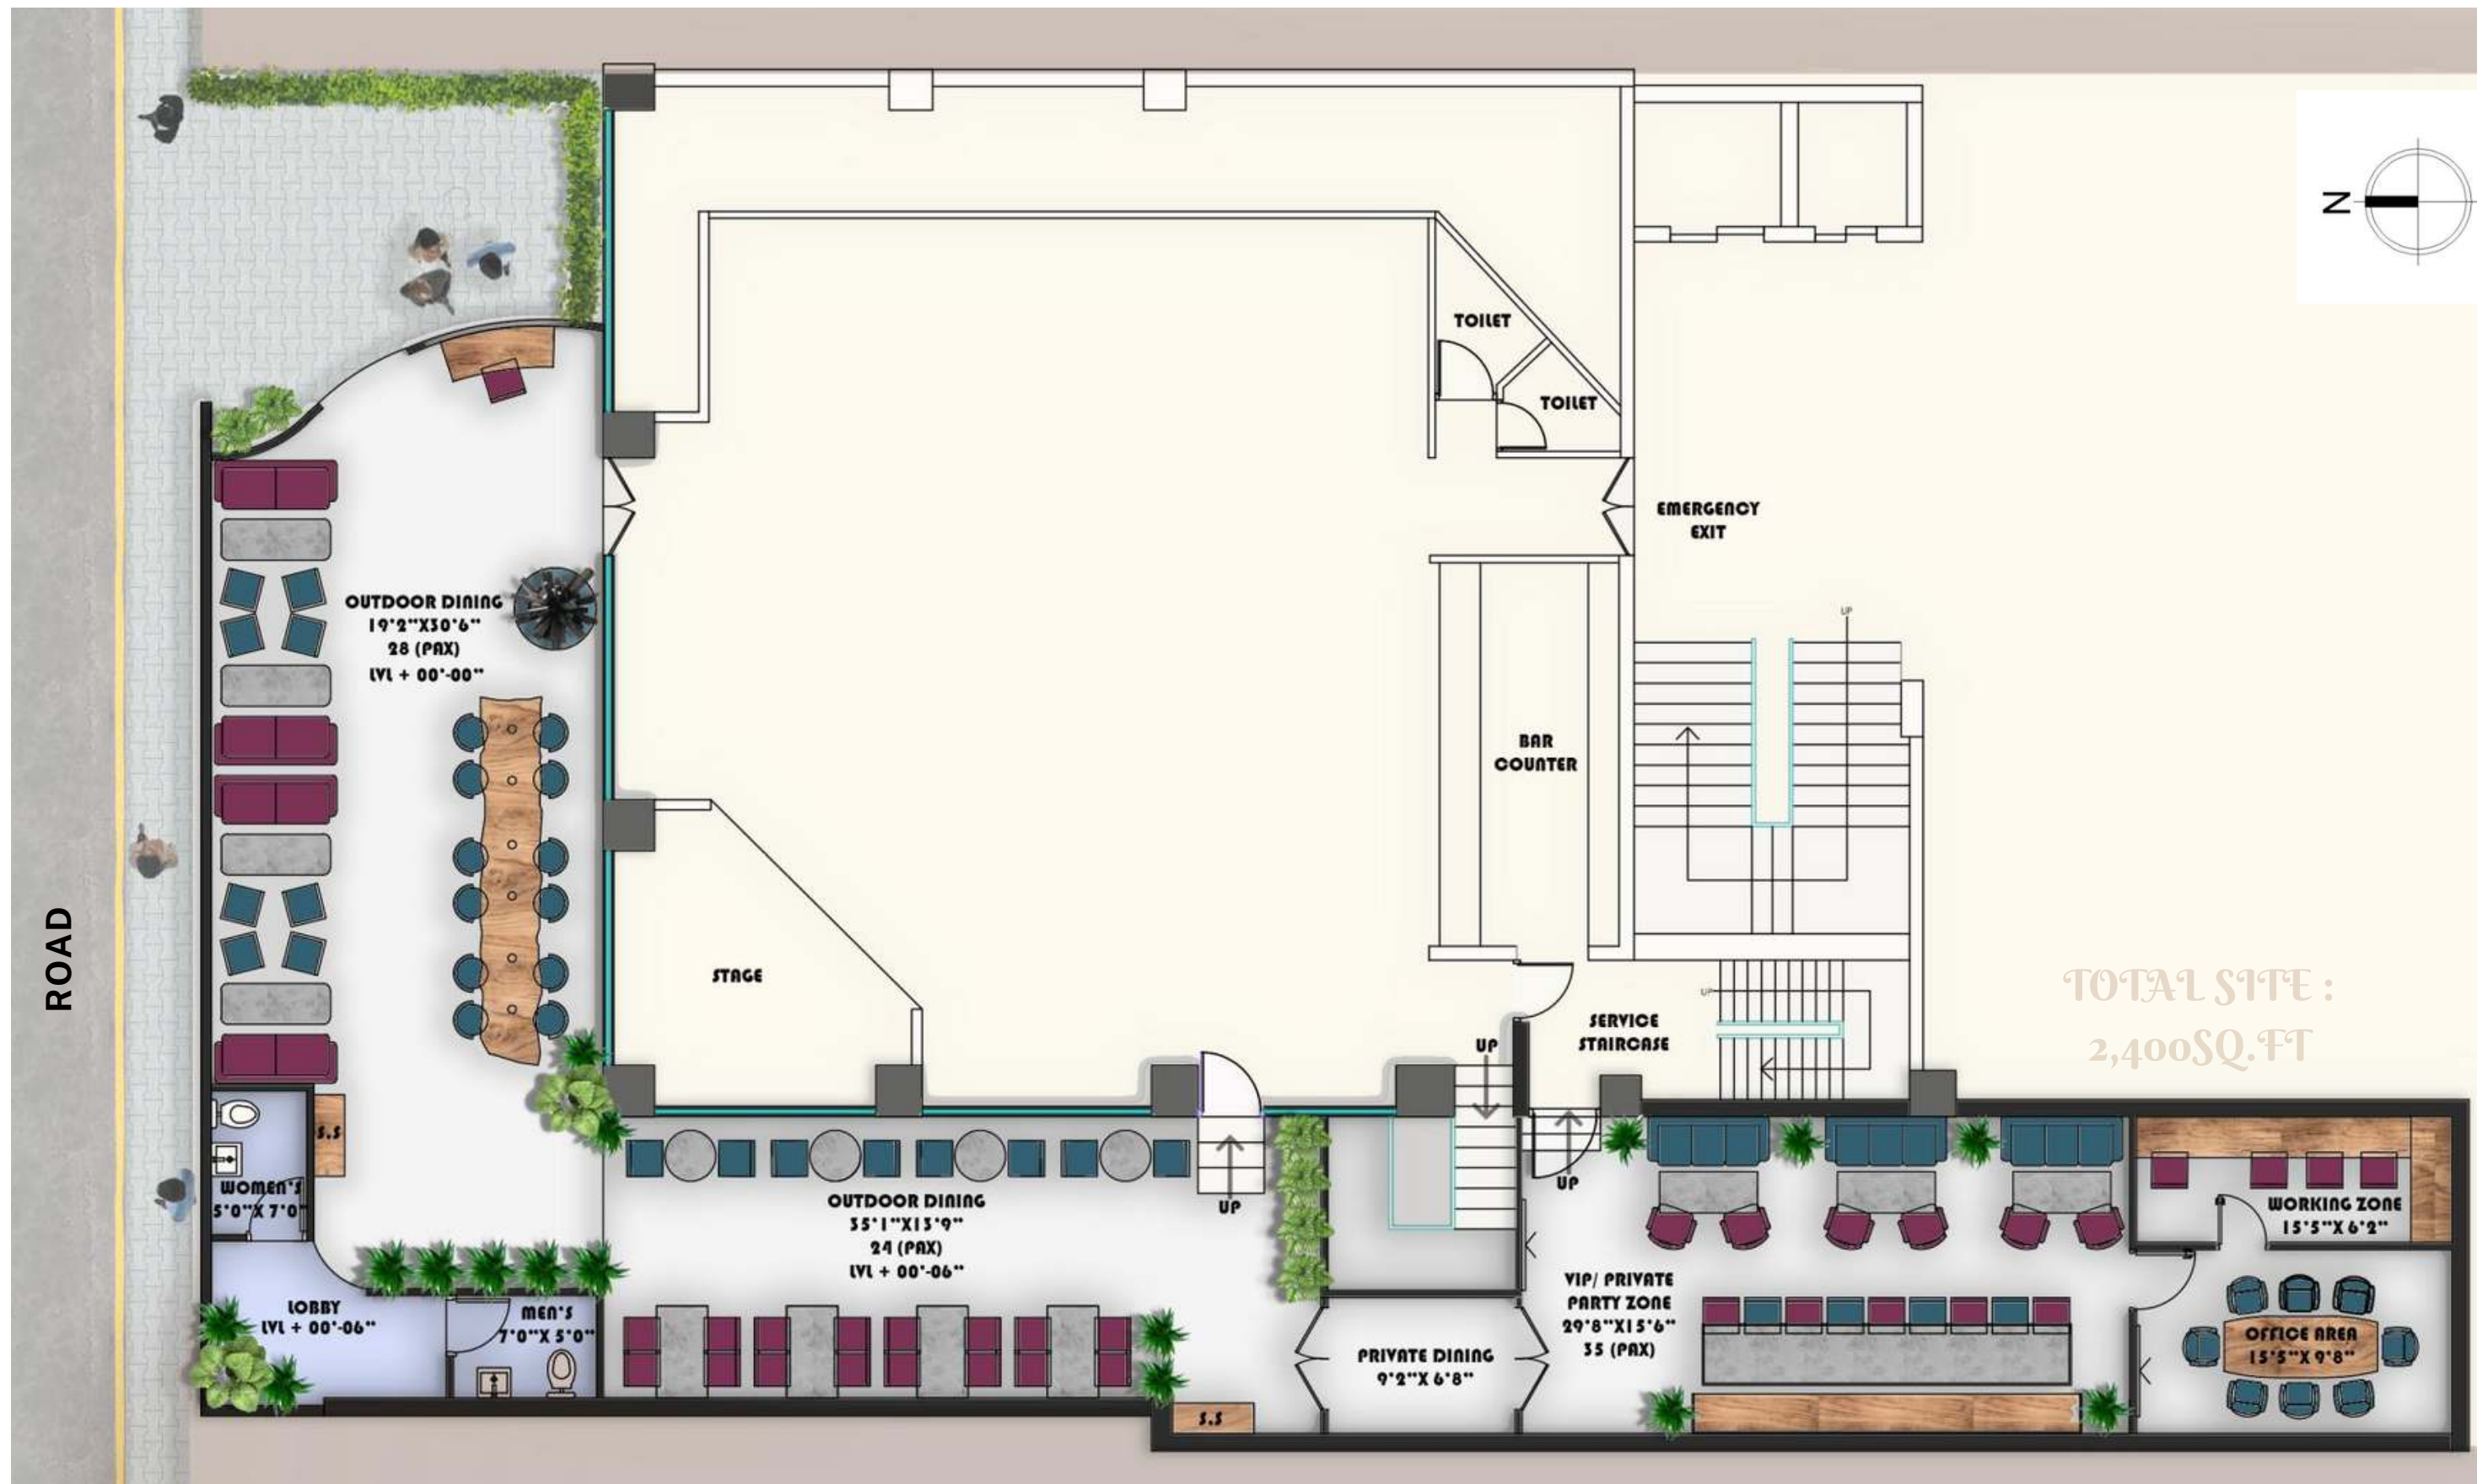


Proposed Plan

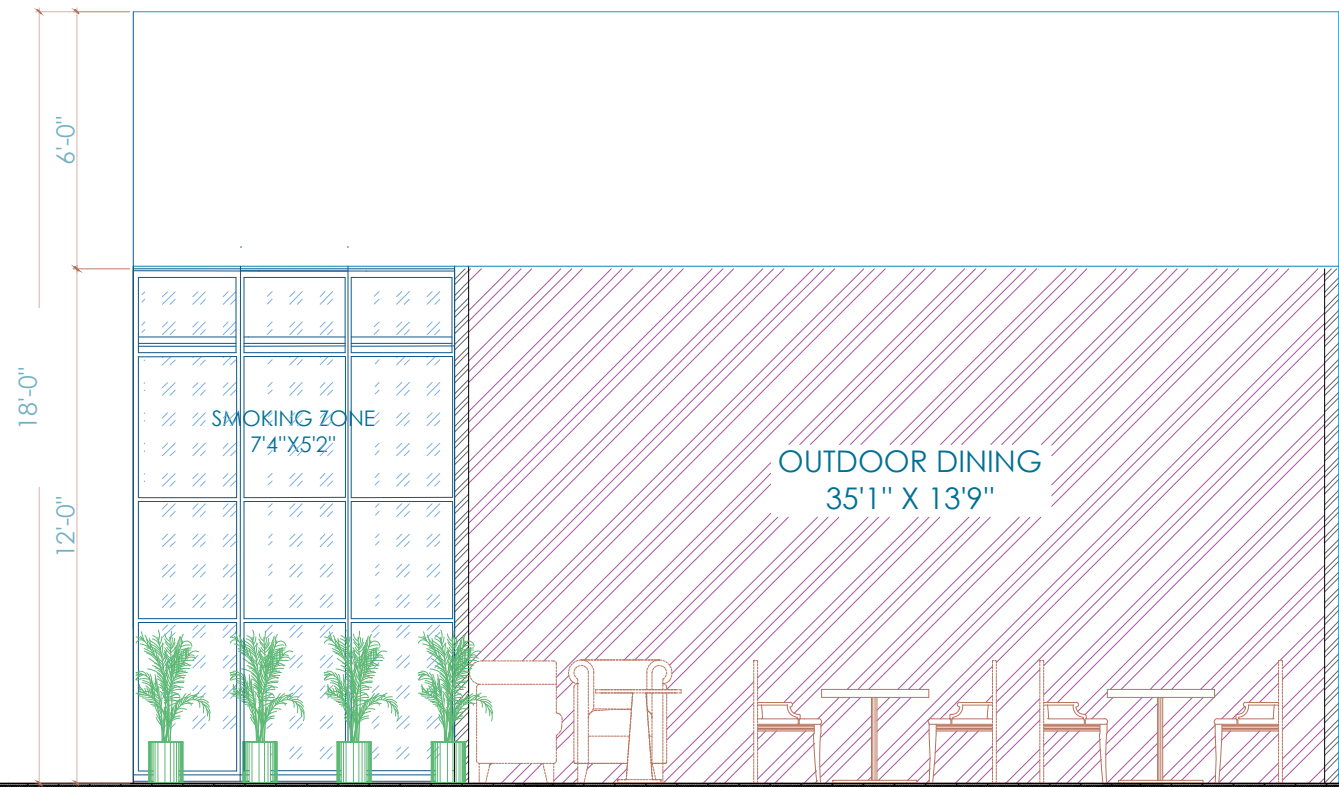


SECTIONAL ELEVATION TOWARDS OUTDOOR DINE

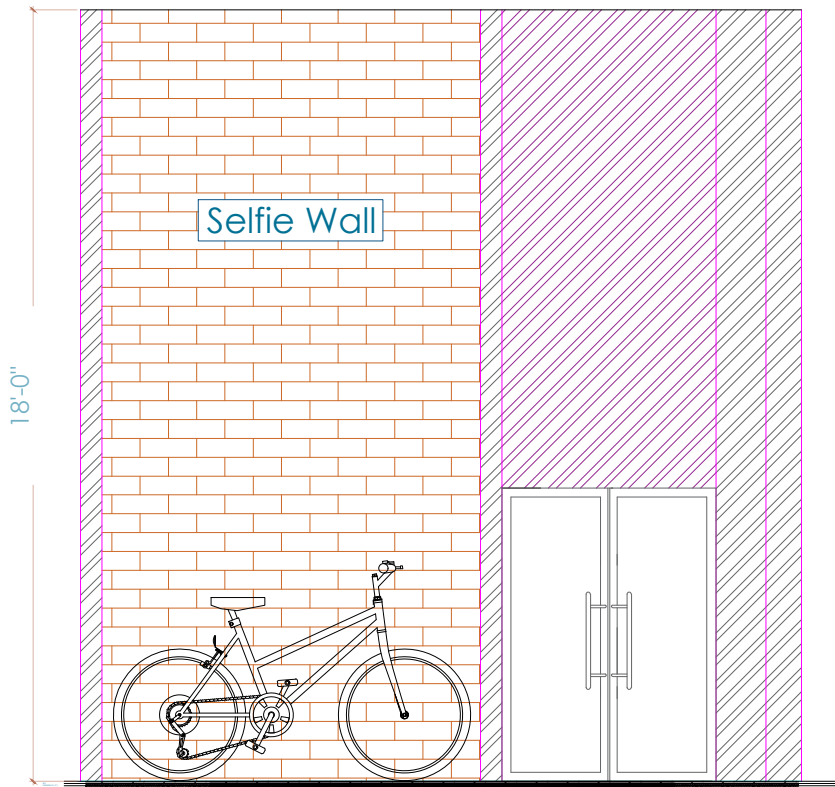

SECTIONAL ELEVATION : SELFIE WALL

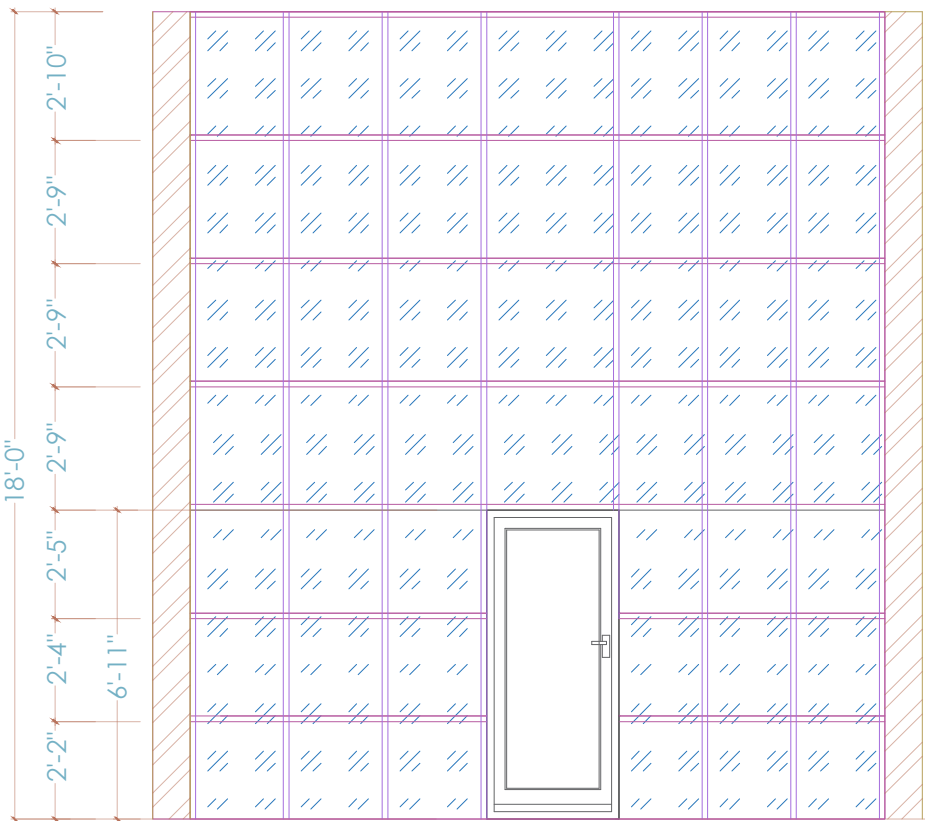


SECTIONAL ELEVATION TOWARDS PRIVATE DINE

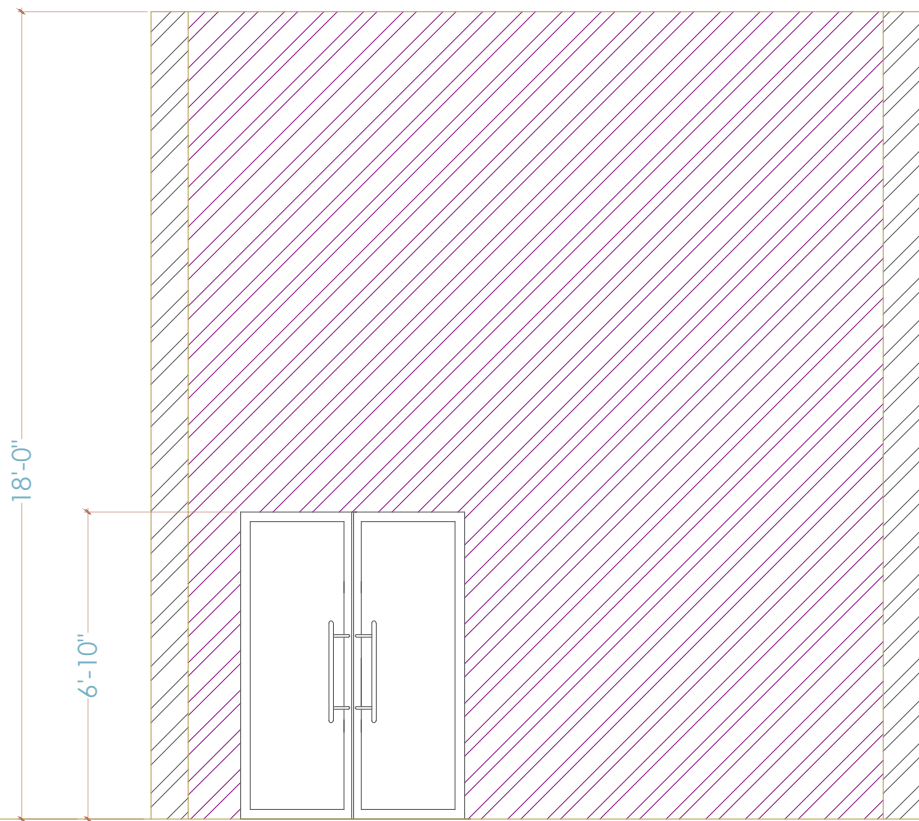

SECTIONAL ELEVATION TOWARDS OFFICE AREA

- NOTES:
1. UNLESS MENTIONED OTHERWISE ALL DIMENSIONS ARE IN FEET & INCHES.
 2. LARGER SCALE DETAILS SHALL SUPERSEDE ALL SMALLER SCALE DRAWINGS.
 3. ANY DISCREPANCY IN THIS DRAWING OR ANY OTHER DRAWINGS RELATED TO THIS DRAWING SHALL BE BROUGHT TO THE NOTICE OF THE CONSULTANTS IMMEDIATELY AND WORK BE COMMENCED ONLY AFTER CLARIFICATIONS ARE PROVIDED.
 4. DO NOT SCALE THE DRAWINGS, FOLLOW WRITTEN DIMENSIONS ONLY.

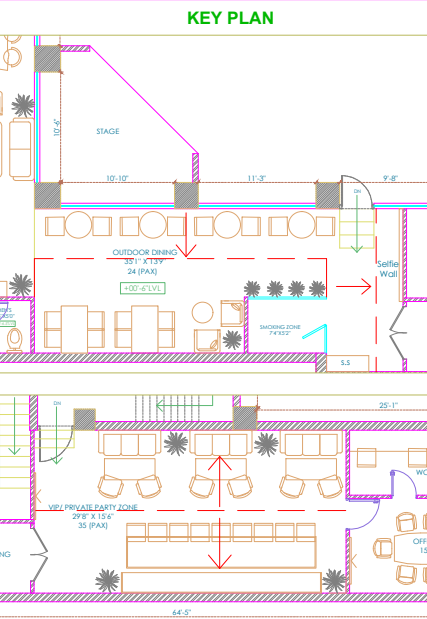

SIGNATURE OR STAMP:

APPROVED BY:

VERIFIED BY:

PURPOSE : **FOR APPROVAL**

TITLE:
SECTIONAL ELEVATION

PROJECT: FLO_Restobar @ Church Street	SCALE: FTS
DRW NO. :	REV: R0
DATE: 11.01.2023	
DEALT: SHRAVANI	
DRAWN: MONIKA I	



OUTDOOR DINE AREA



WALLPAPER : 1
(APS)


WALLPAPER : 2
(APS)



WALLPAPER : 1
(APS)


WALLPAPER : 2
(APS)

SECTIONAL ELEVATION A

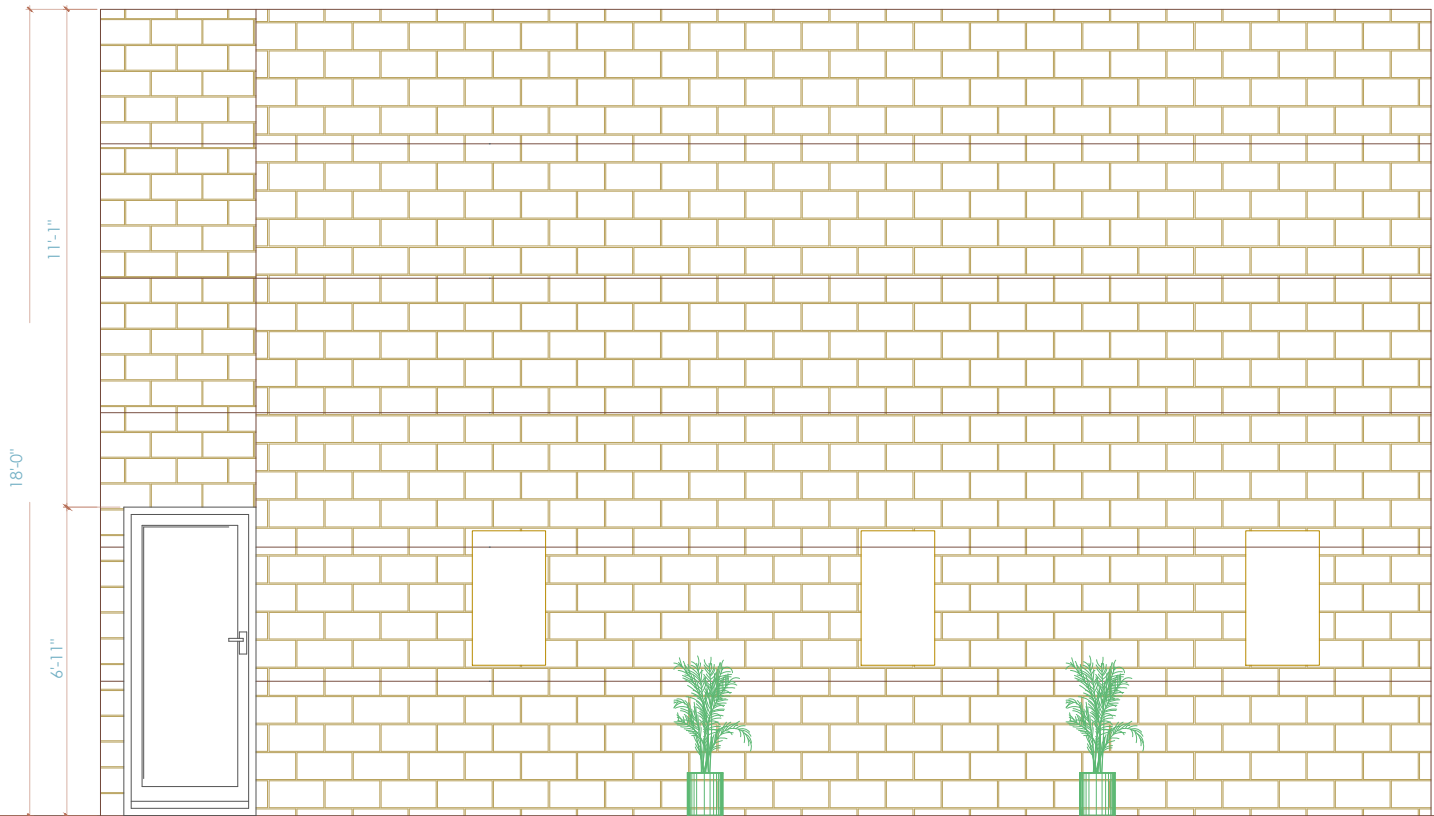

SECTIONAL ELEVATION B

- NOTES:
1. UNLESS MENTIONED OTHERWISE ALL DIMENSIONS ARE IN FEET & INCHES.
 2. LARGER SCALE DETAILS SHALL SUPERSEDE ALL SMALLER SCALE DRAWINGS.
 3. ANY DISCREPANCY IN THIS DRAWING OR ANY OTHER DRAWINGS RELATED TO THIS DRAWING SHALL BE BROUGHT TO THE NOTICE OF THE CONSULTANTS IMMEDIATELY AND WORK BE COMMENCED ONLY AFTER CLARIFICATIONS ARE PROVIDED.
 4. DO NOT SCALE THE DRAWINGS, FOLLOW WRITTEN DIMENSIONS ONLY.

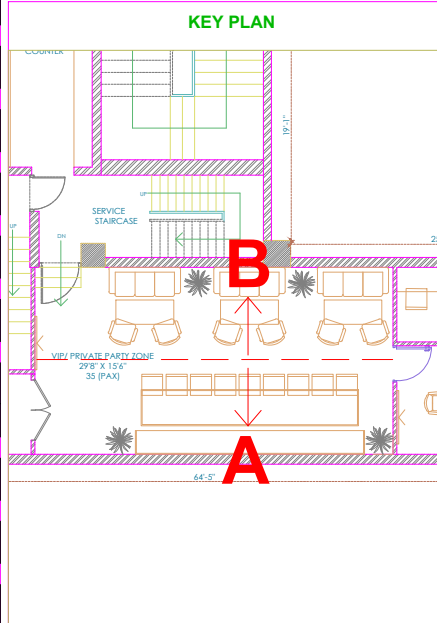

SIGNATURE OR STAMP:

APPROVED BY:

VERIFIED BY:

PURPOSE : FOR APPROVAL

TITLE:

SECTIONAL ELEVATION

PROJECT:

FLO_Restrobar @
Church Street

SCALE:

F T S

DRW NO. :

REV: R0

DATE: 11. 01 . 2023


DEALT: SHRAVANI

DRAWN: MONIKA I






OUTDOOR DINE AREA

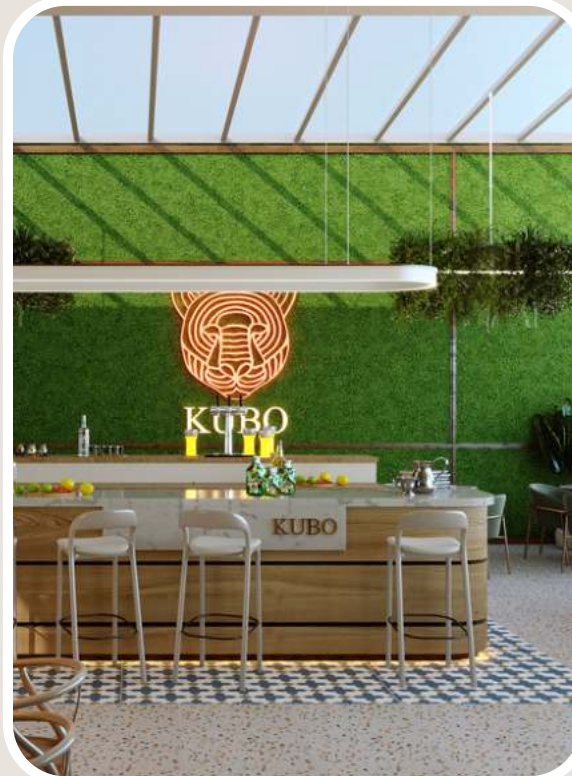

Serenity and simple beauty collide with a resolved minimalist decor. Minimalism embraces the design in much more than just a polished aesthetic, with a homogeneous colour palette and distinctively created furnishings.


KUBO

ROOFTOP RESTAURANT@ HSR

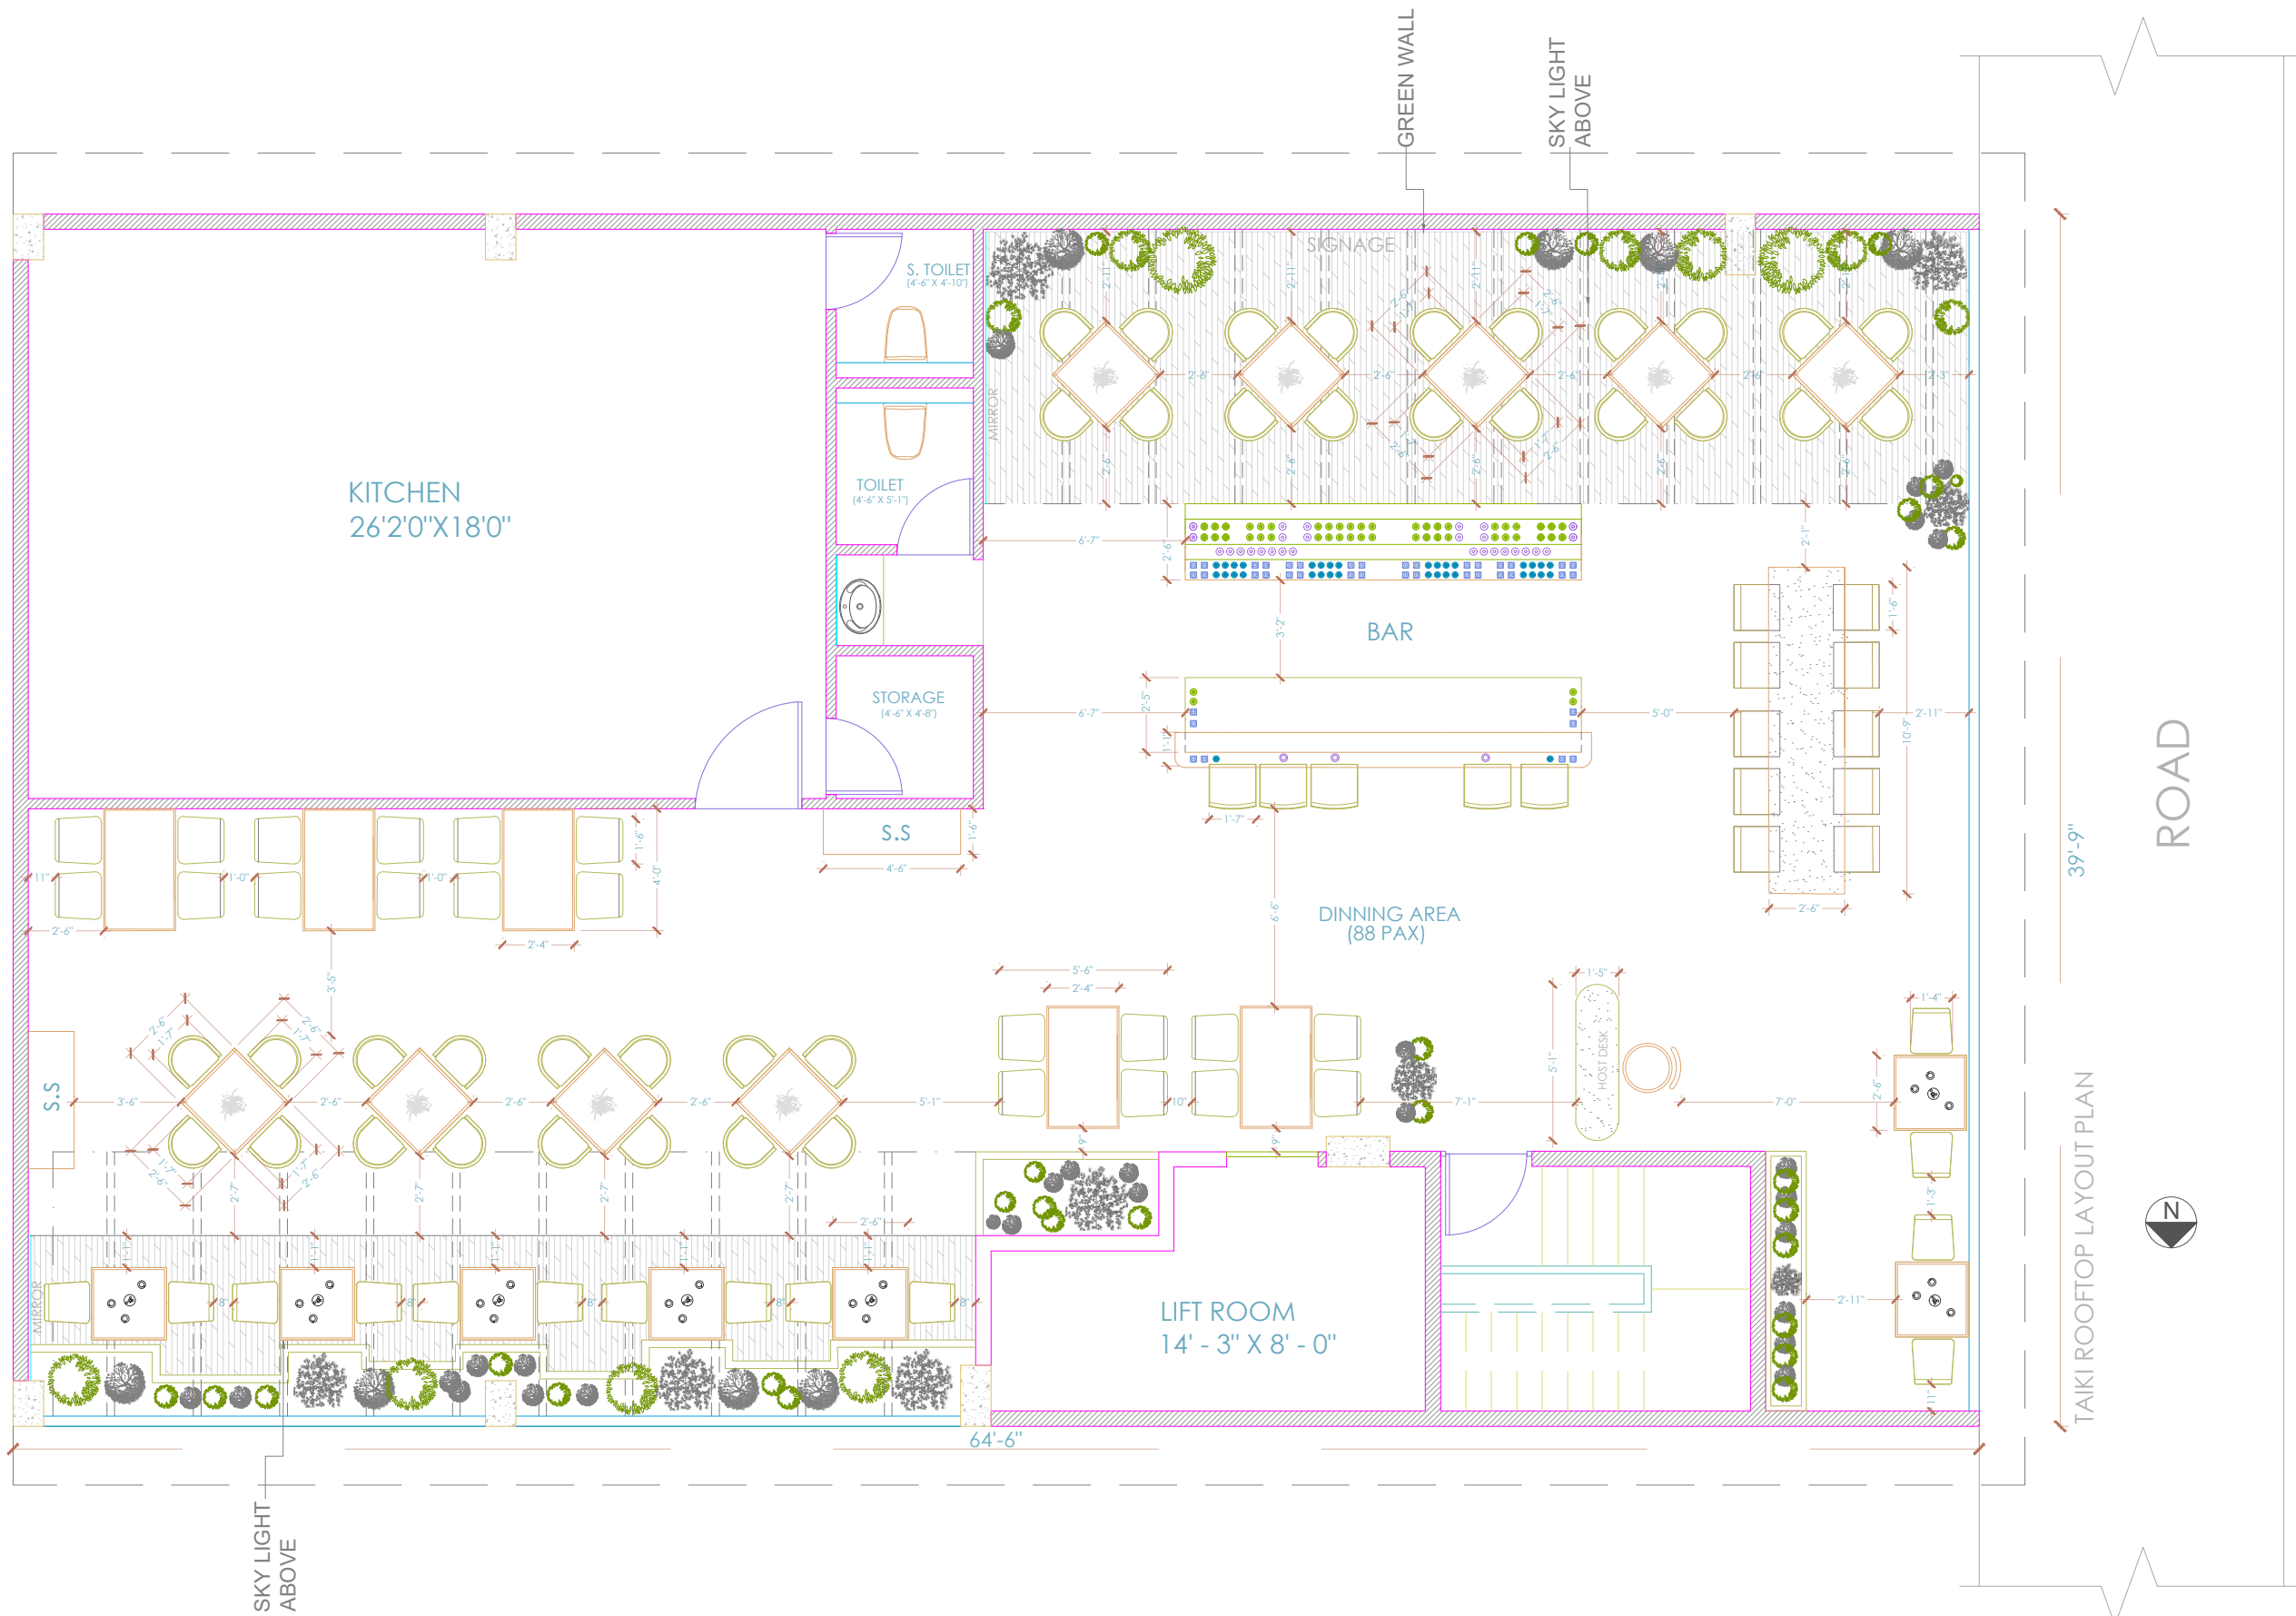

PLAN

- NOTES:
1. UNLESS MENTIONED OTHERWISE ALL DIMENSIONS ARE IN FEET & INCHES.
 2. LARGER SCALE DETAILS SHALL SUPERSEDE ALL SMALLER SCALE DRAWINGS.
 3. ANY DISCREPANCY IN THIS DRAWING OR ANY OTHER DRAWINGS RELATED TO THIS DRAWING SHALL BE BROUGHT TO THE NOTICE OF THE CONSULTANTS IMMEDIATELY AND WORK BE COMMENCED ONLY AFTER CLARIFICATIONS ARE PROVIDED.
 4. DO NOT SCALE THE DRAWINGS, FOLLOW WRITTEN DIMENSIONS ONLY.

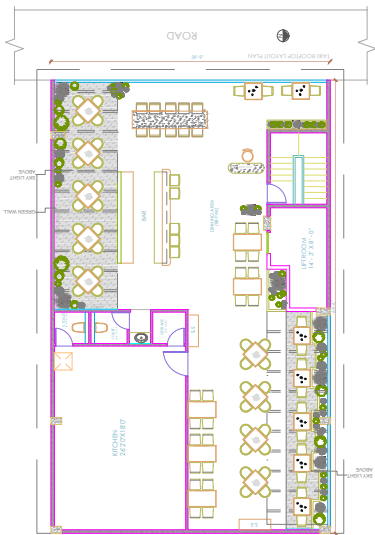

SIGNATURE OR STAMP:

APPROVED BY:

VERIFIED BY:

PURPOSE : FOR APPROVAL

TITLE:
FURNITURE DIMENSION LAYOUT

PROJECT:
22_Kubo_Rooftop
Restaurant @ HSR
layout

SCALE:
F T S


DRW NO. :

REV: R0

DATE: 19. 01 . 2023

DEALT: MIRZA S

DRAWN: MONIKA I

 


ACME
DESIGNERS

ARCHITECTS AND INTERIOR DESIGNERS

#554 Ground flr, 14th MAIN Road, 7th Sector, H S R LAYOUT, , BANGALORE-102 PH: 09739095543, 080-40948495, email: studio@acmedesigners.com, www.acmedesigners.com



SECTIONAL ELEVATION

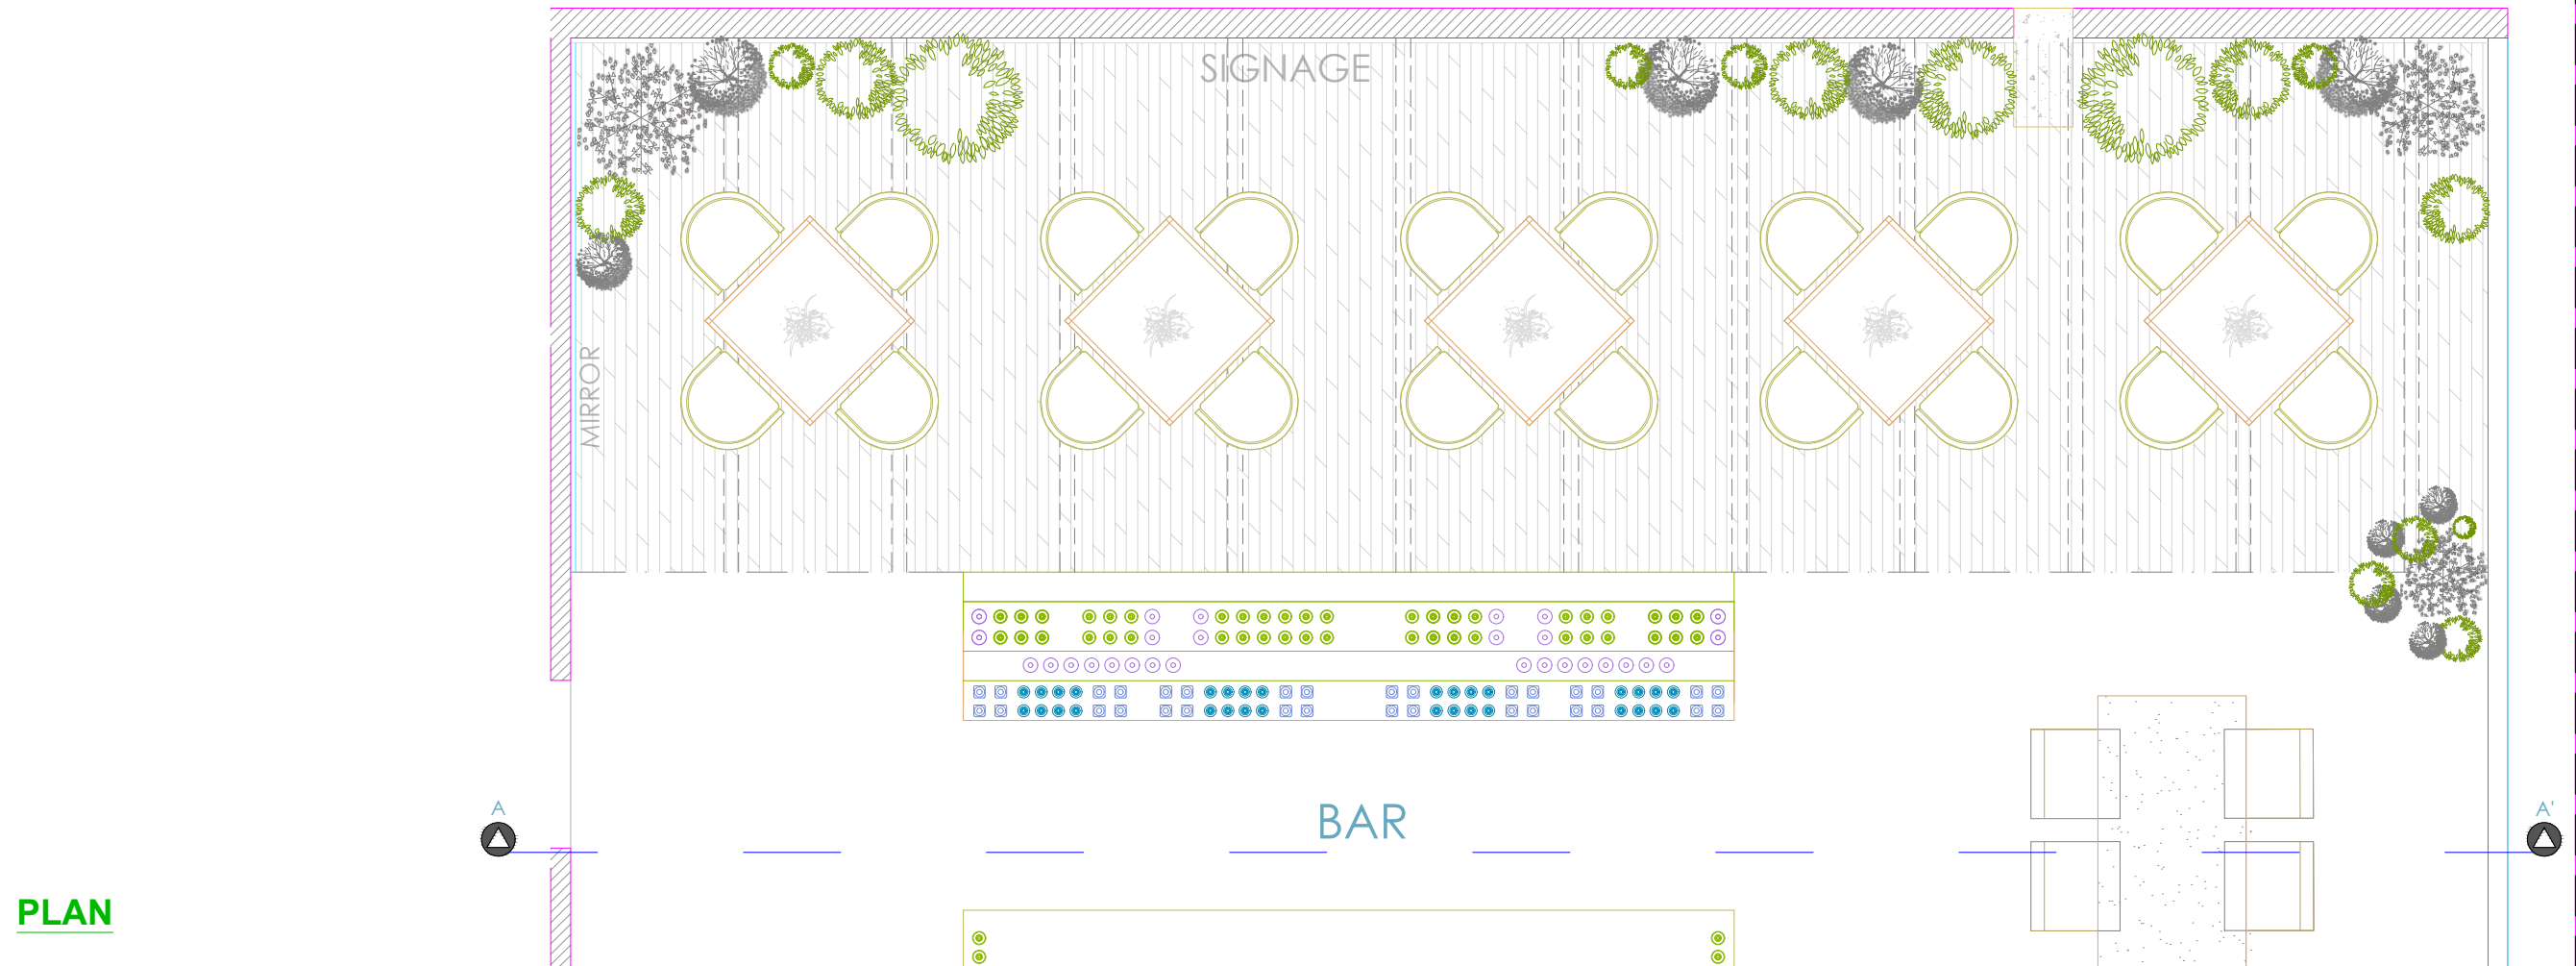

PLAN

- NOTES:
1. UNLESS MENTIONED OTHERWISE ALL DIMENSIONS ARE IN FEET & INCHES.
 2. LARGER SCALE DETAILS SHALL SUPERSEDE ALL SMALLER SCALE DRAWINGS.
 3. ANY DISCREPANCY IN THIS DRAWING OR ANY OTHER DRAWINGS RELATED TO THIS DRAWING SHALL BE BROUGHT TO THE NOTICE OF THE CONSULTANTS IMMEDIATELY AND WORK BE COMMENCED ONLY AFTER CLARIFICATIONS ARE PROVIDED.
 4. DO NOT SCALE THE DRAWINGS, FOLLOW WRITTEN DIMENSIONS ONLY.



SIGNATURE OR STAMP:

APPROVED BY:

VERIFIED BY:

PURPOSE : FOR APPROVAL

TITLE:
SECTIONAL ELEVATION

PROJECT: 22_Kubo_Rooftop Restaurant @ HSR layout
SCALE: F T S

DRW NO. : REV: R0

DATE: 23. 01 . 2023

DEALT: MIRZA S


DRAWN: MONIKA I




ARCHITECTS AND INTERIOR DESIGNERS

#554 Ground flr, 14th MAIN Road, 7th Sector, H S R LAYOUT, , BANGALORE-102 PH: 09739095543, 080-40948495, email: studio@acmedesigners.com, www.acmedesigners.com

ELEVATION

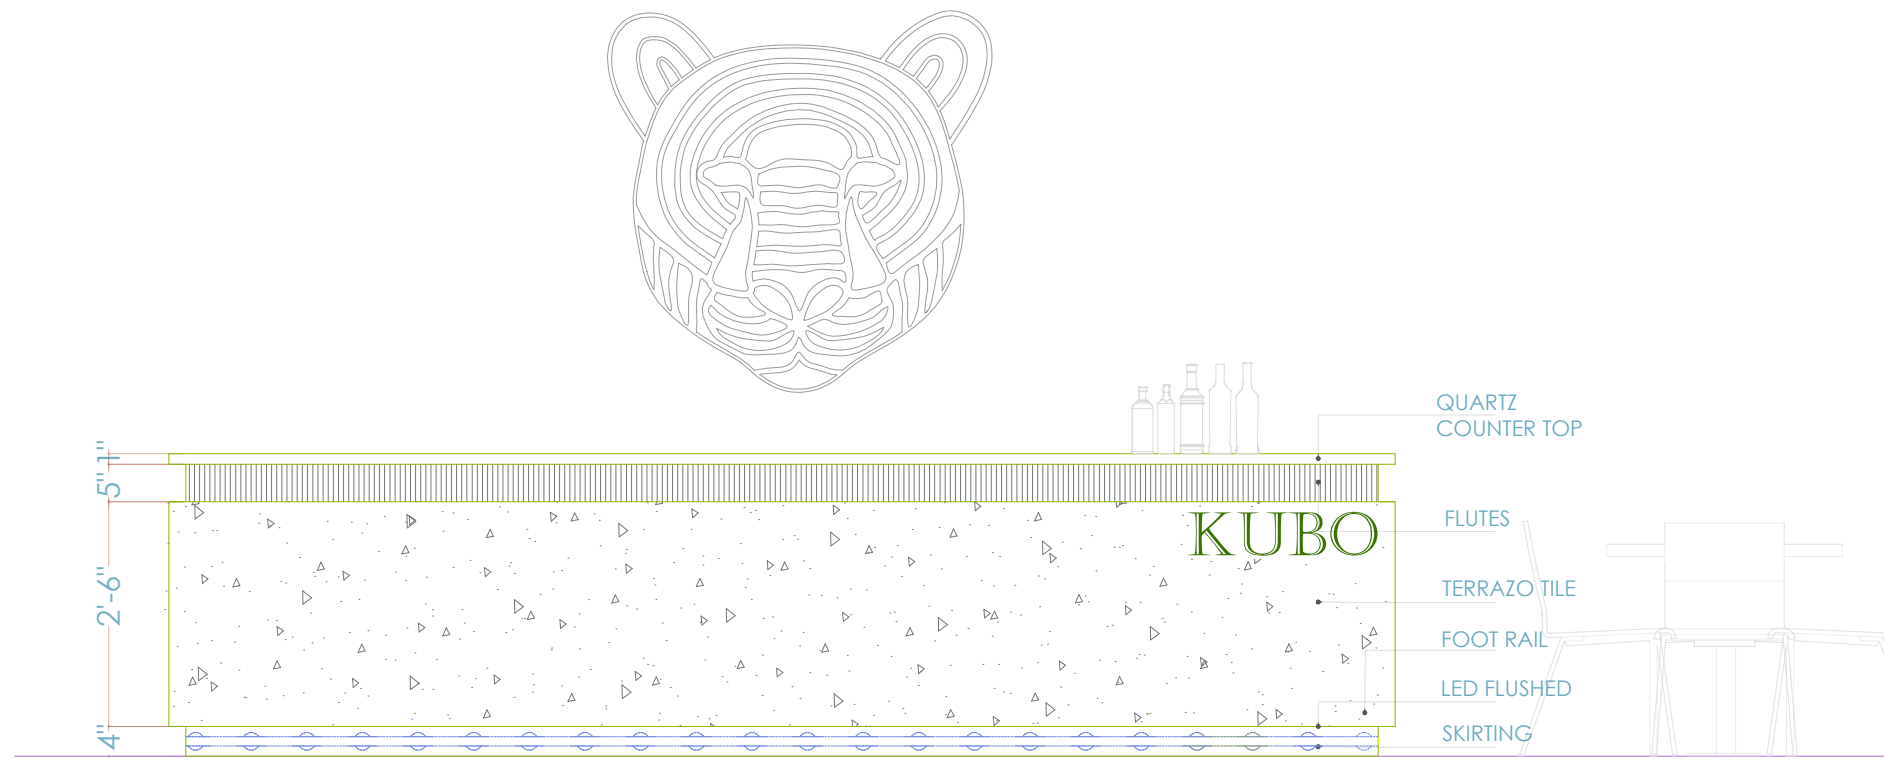


PLAN

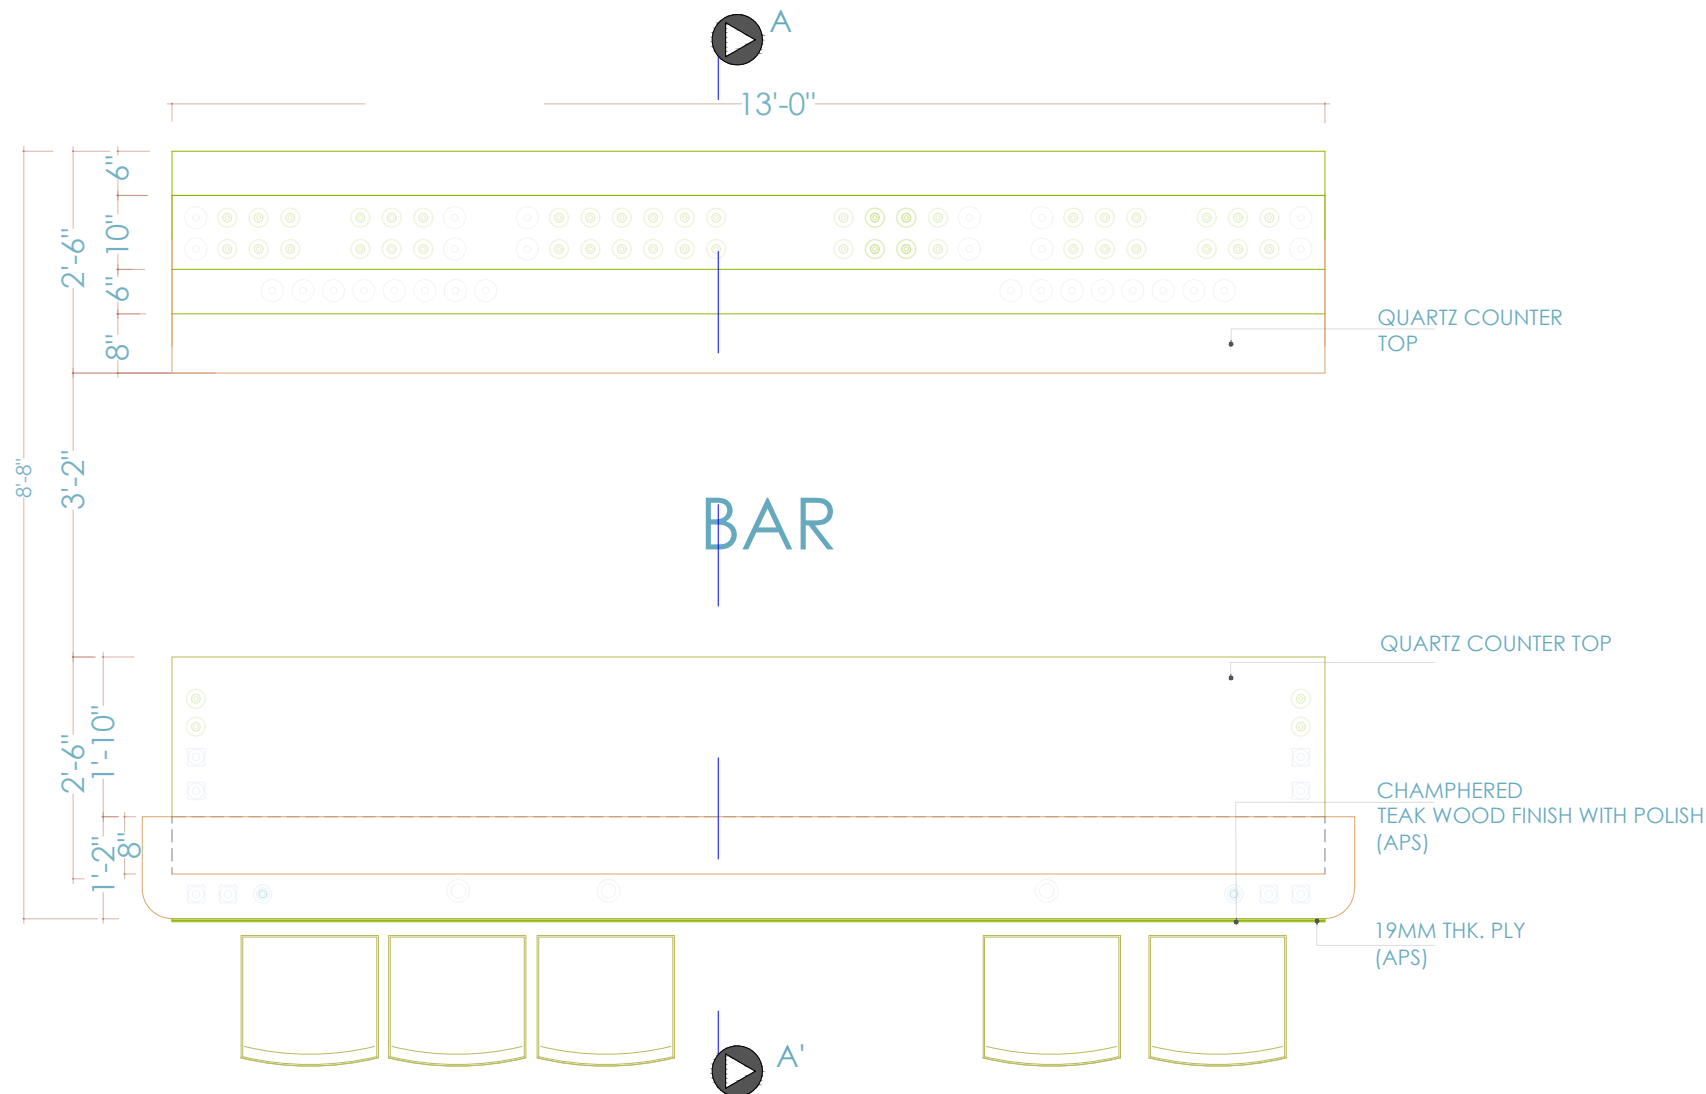

NOTES:

1. UNLESS MENTIONED OTHERWISE ALL DIMENSIONS ARE IN FEET & INCHES.
2. LARGER SCALE DETAILS SHALL SUPERSEDE ALL SMALLER SCALE DRAWINGS.
3. ANY DISCREPANCY IN THIS DRAWING OR ANY OTHER DRAWINGS RELATED TO THIS DRAWING SHALL BE BROUGHT TO THE NOTICE OF THE CONSULTANTS IMMEDIATELY AND WORK BE COMMENCED ONLY AFTER CLARIFICATIONS ARE PROVIDED.
4. DO NOT SCALE THE DRAWINGS, FOLLOW WRITTEN DIMENSIONS ONLY.

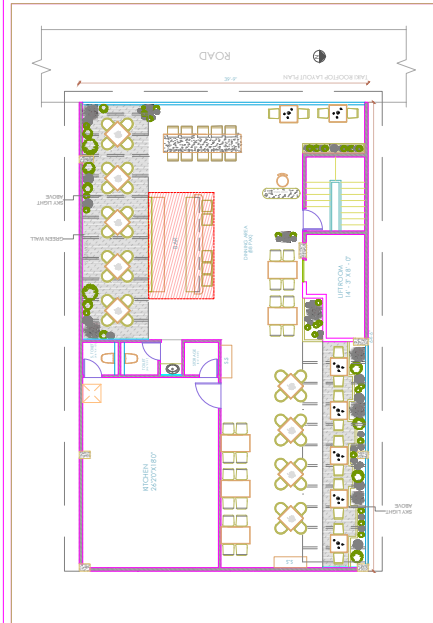

SIGNATURE OR STAMP:

APPROVED BY:

VERIFIED BY:

PURPOSE : FOR APPROVAL

TITLE:

BAR COUNTER DETAILS 1a

PROJECT:

22_Kubo_Rooftop
Restaurant @ HSR
layout

SCALE:

FTS


DRW NO. :

DATE: 17. 01 . 2023





DEALT: MIRZA S

DRAWN: MONIKA I

REV: R0

 

N

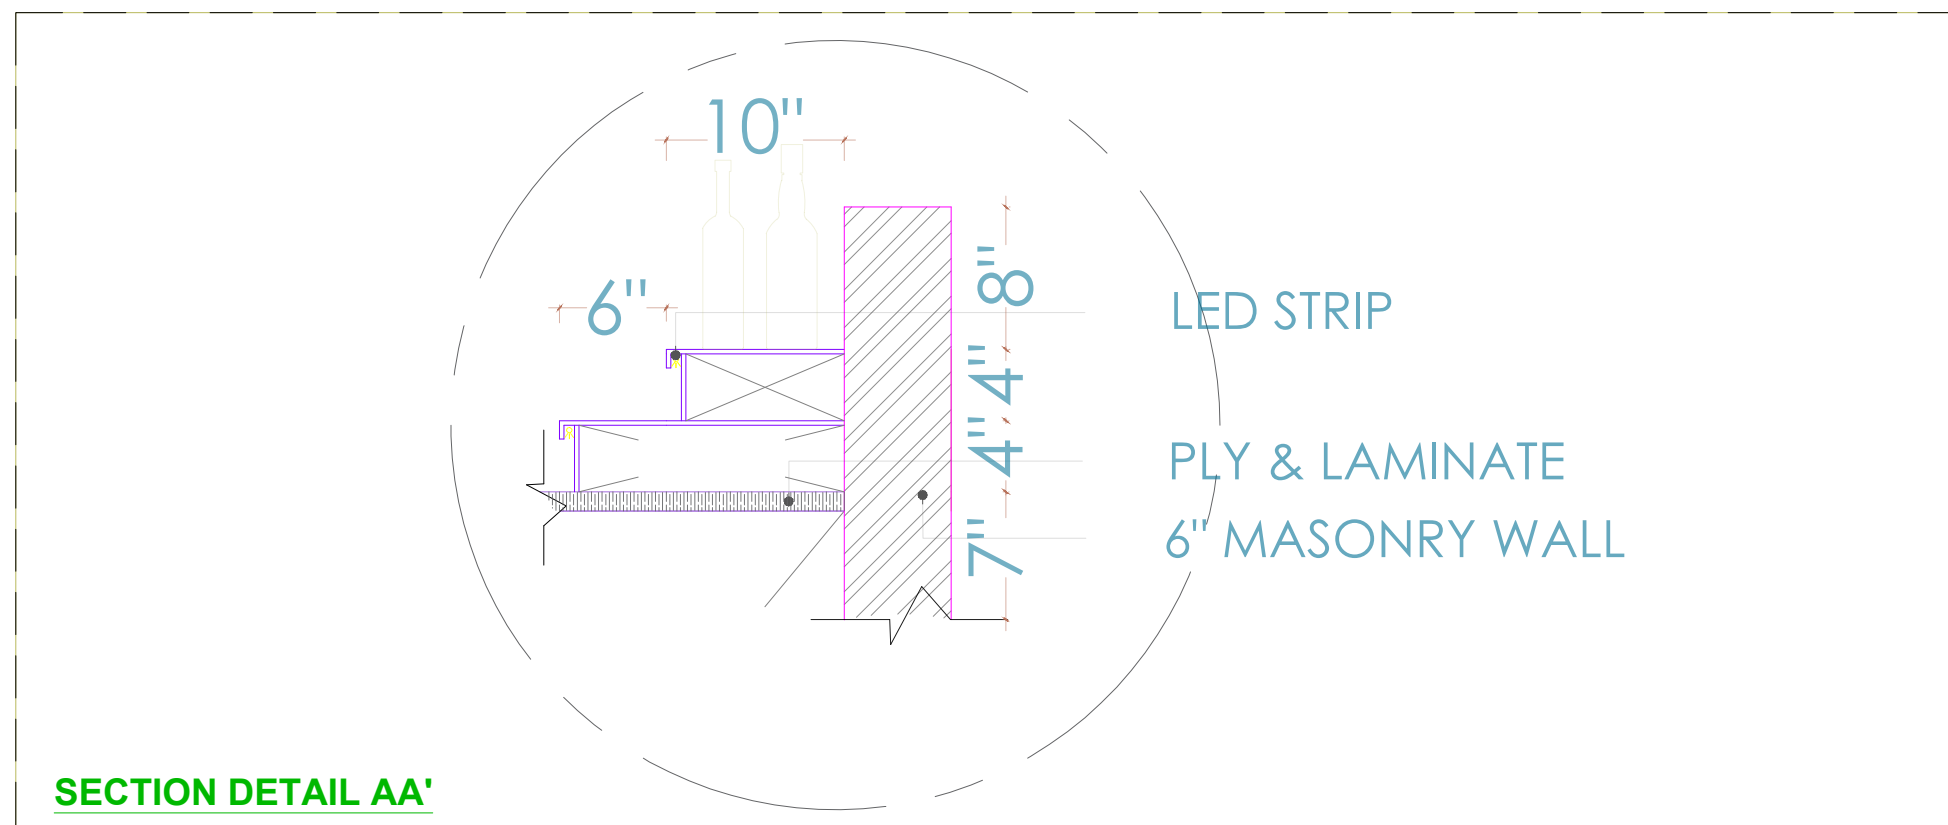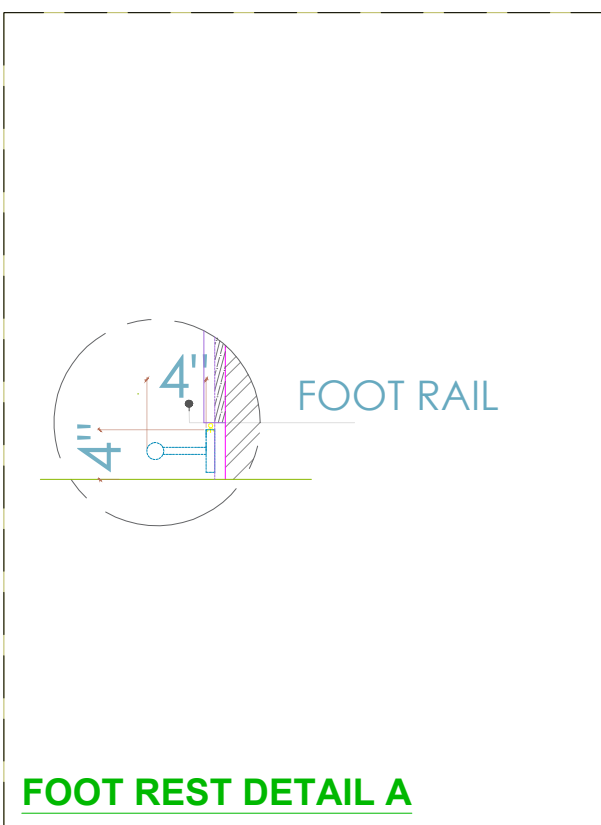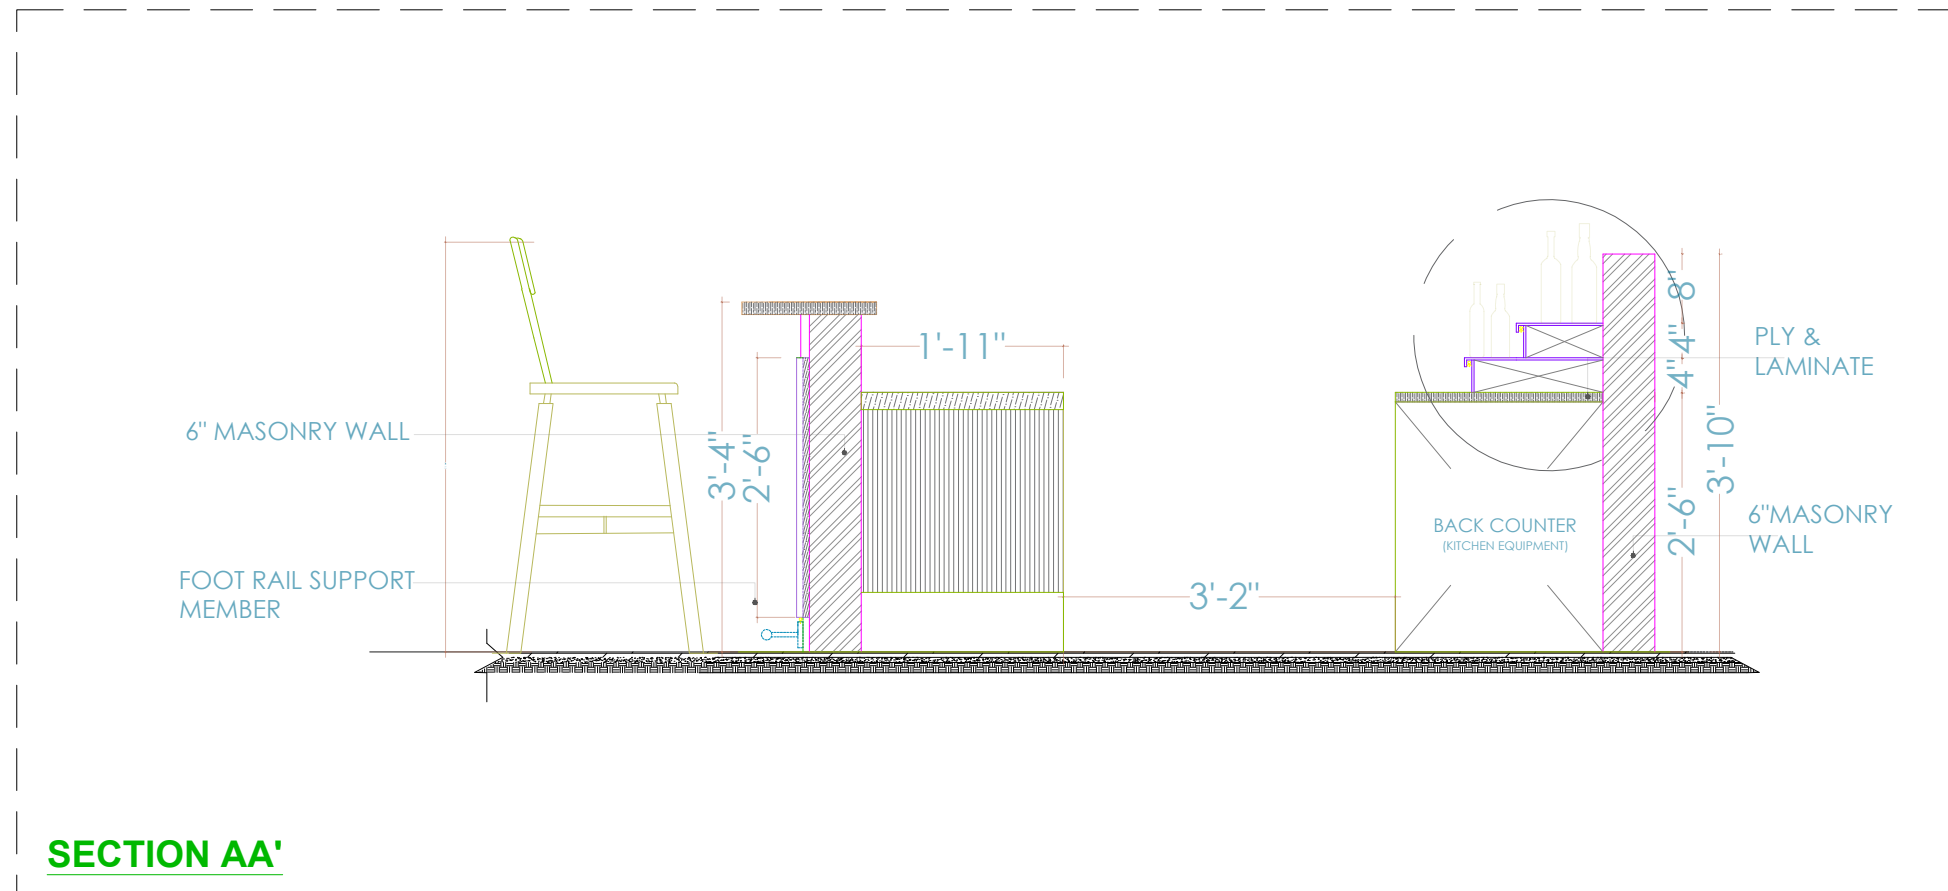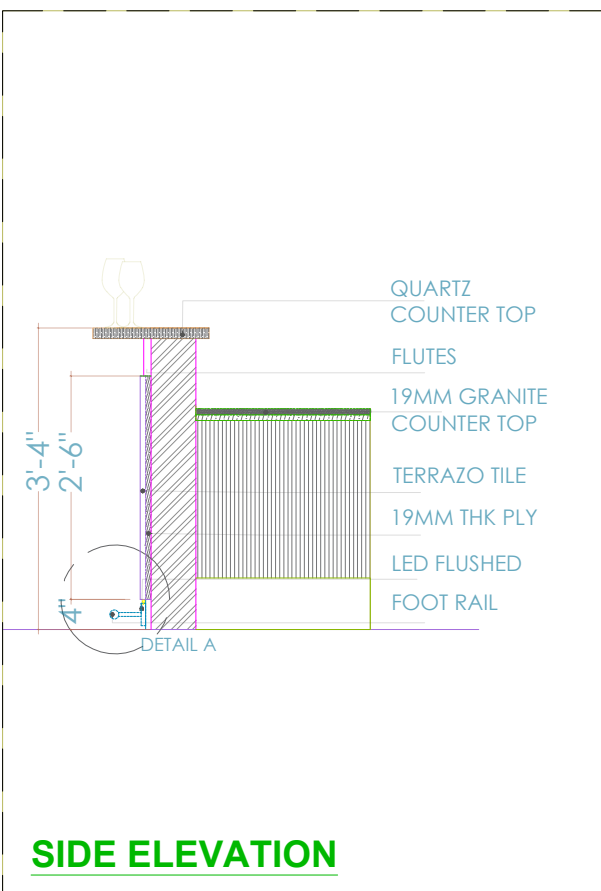

NOTES:

1. UNLESS MENTIONED OTHERWISE
ALL DIMENSIONS ARE IN FEET &
INCHES.

2. LARGER SCALE DETAILS SHALL SUPERSEDE ALL SMALLER SCALE DRAWINGS.

3. ANY DISCREPANCY IN THIS DRAWING OR ANY OTHER DRAWINGS RELATED TO THIS DRAWING SHALL BE BROUGHT TO THE NOTICE OF THE CONSULTANTS IMMEDIATELY AND WORK BE COMMENCED ONLY AFTER CLARIFICATIONS ARE PROVIDED.

4.DO NOT SCALE THE DRAWINGS,
FOLLOW WRITTEN DIMENSIONS
ONLY.



SIGNATURE OR STAMP:

APPROVED BY:

VERIFIED BY:

PURPOSE : **FOR APPROVAL**

TITLE:

BAR COUNTER DETAILS 1b

PROJECT:

22_Kubo_Rooftop Restaurant @ HSR layout

SCALE:

FTS

DRW NO. :

REV: R0

DATE: 18. 01 . 2023

DEALT: MIRZA S


DRAWN: MONIKA I






BAR COUNTER




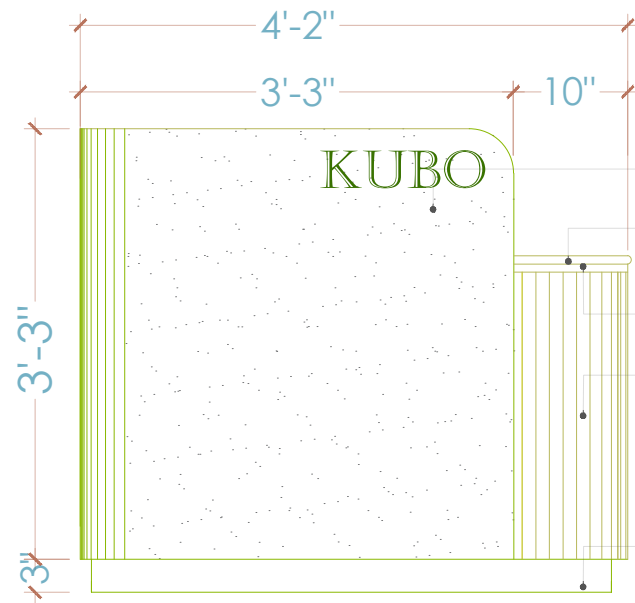


ELEVATION A

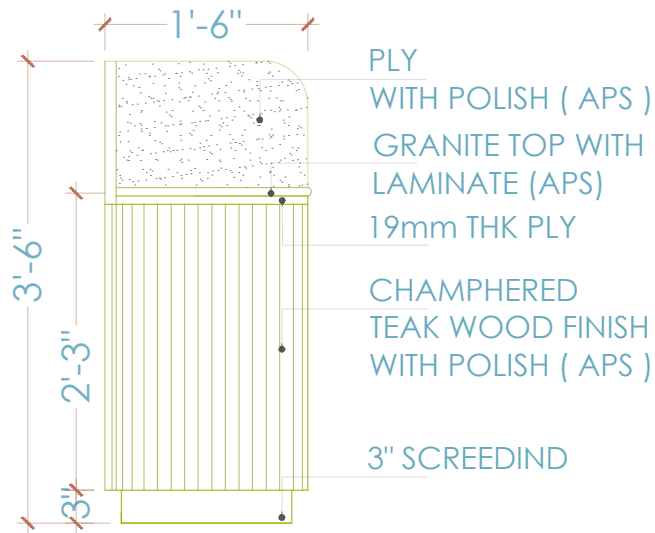


ELEVATION B

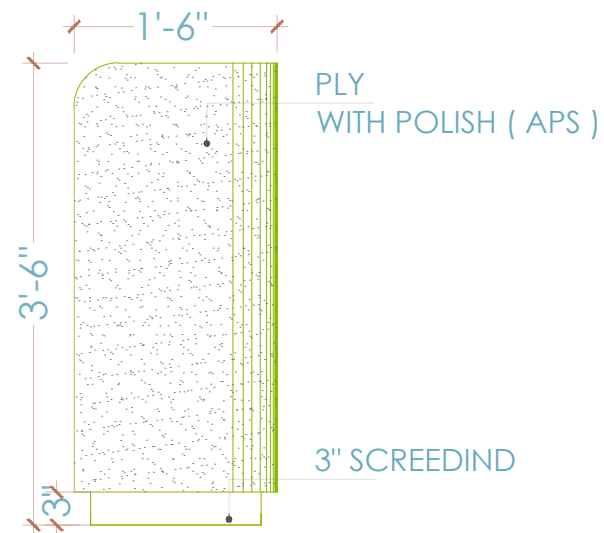

ELEVATION C

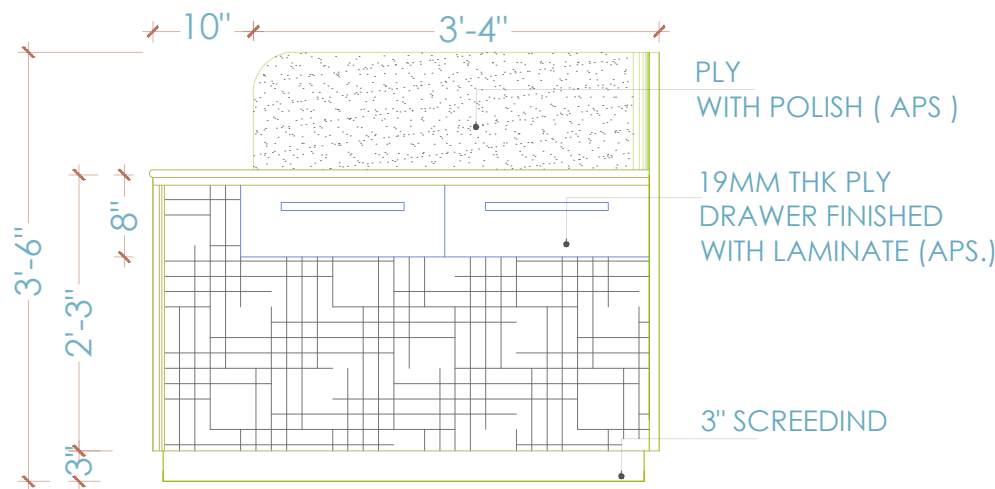


ELEVATION D

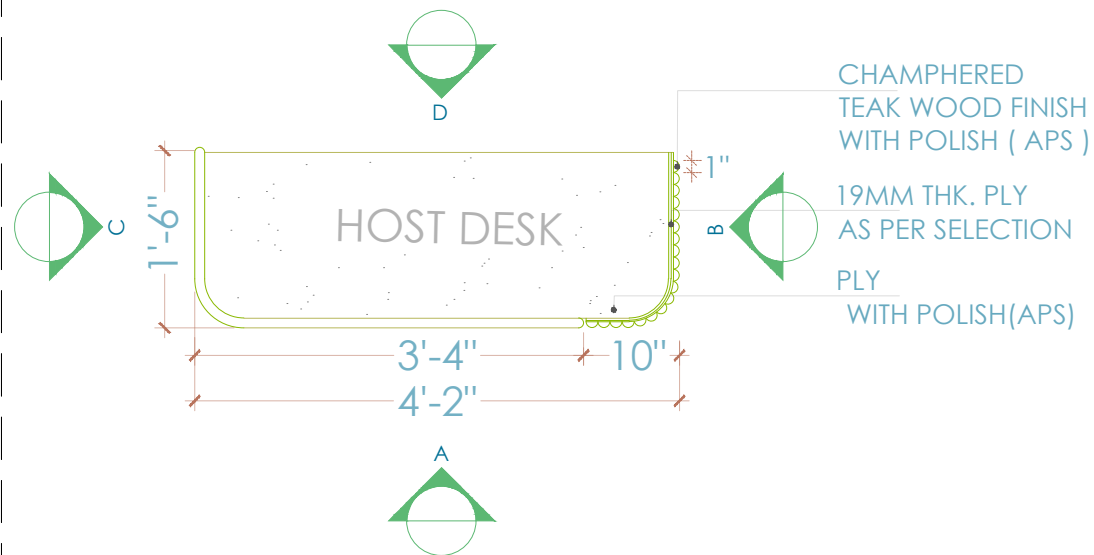

PLAN

- NOTES:
1. UNLESS MENTIONED OTHERWISE ALL DIMENSIONS ARE IN FEET & INCHES.
 2. LARGER SCALE DETAILS SHALL SUPERSEDE ALL SMALLER SCALE DRAWINGS.
 3. ANY DISCREPANCY IN THIS DRAWING OR ANY OTHER DRAWINGS RELATED TO THIS DRAWING SHALL BE BROUGHT TO THE NOTICE OF THE CONSULTANTS IMMEDIATELY AND WORK BE COMMENCED ONLY AFTER CLARIFICATIONS ARE PROVIDED.
 4. DO NOT SCALE THE DRAWINGS, FOLLOW WRITTEN DIMENSIONS ONLY.

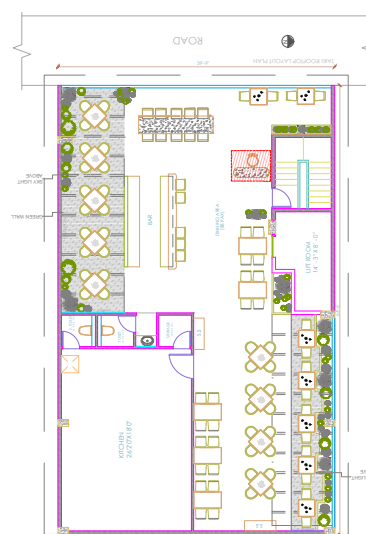

SIGNATURE OR STAMP:

APPROVED BY:

VERIFIED BY:

PURPOSE : FOR APPROVAL

TITLE: HOST DESK

PROJECT: 22_Kubo_Rooftop Restaurant @ HSR layout

SCALE: F T S

DRW NO. :


REV: R0

DATE: 20.01.2023


DEALT: MIRZA S

DRAWN: MONIKA I



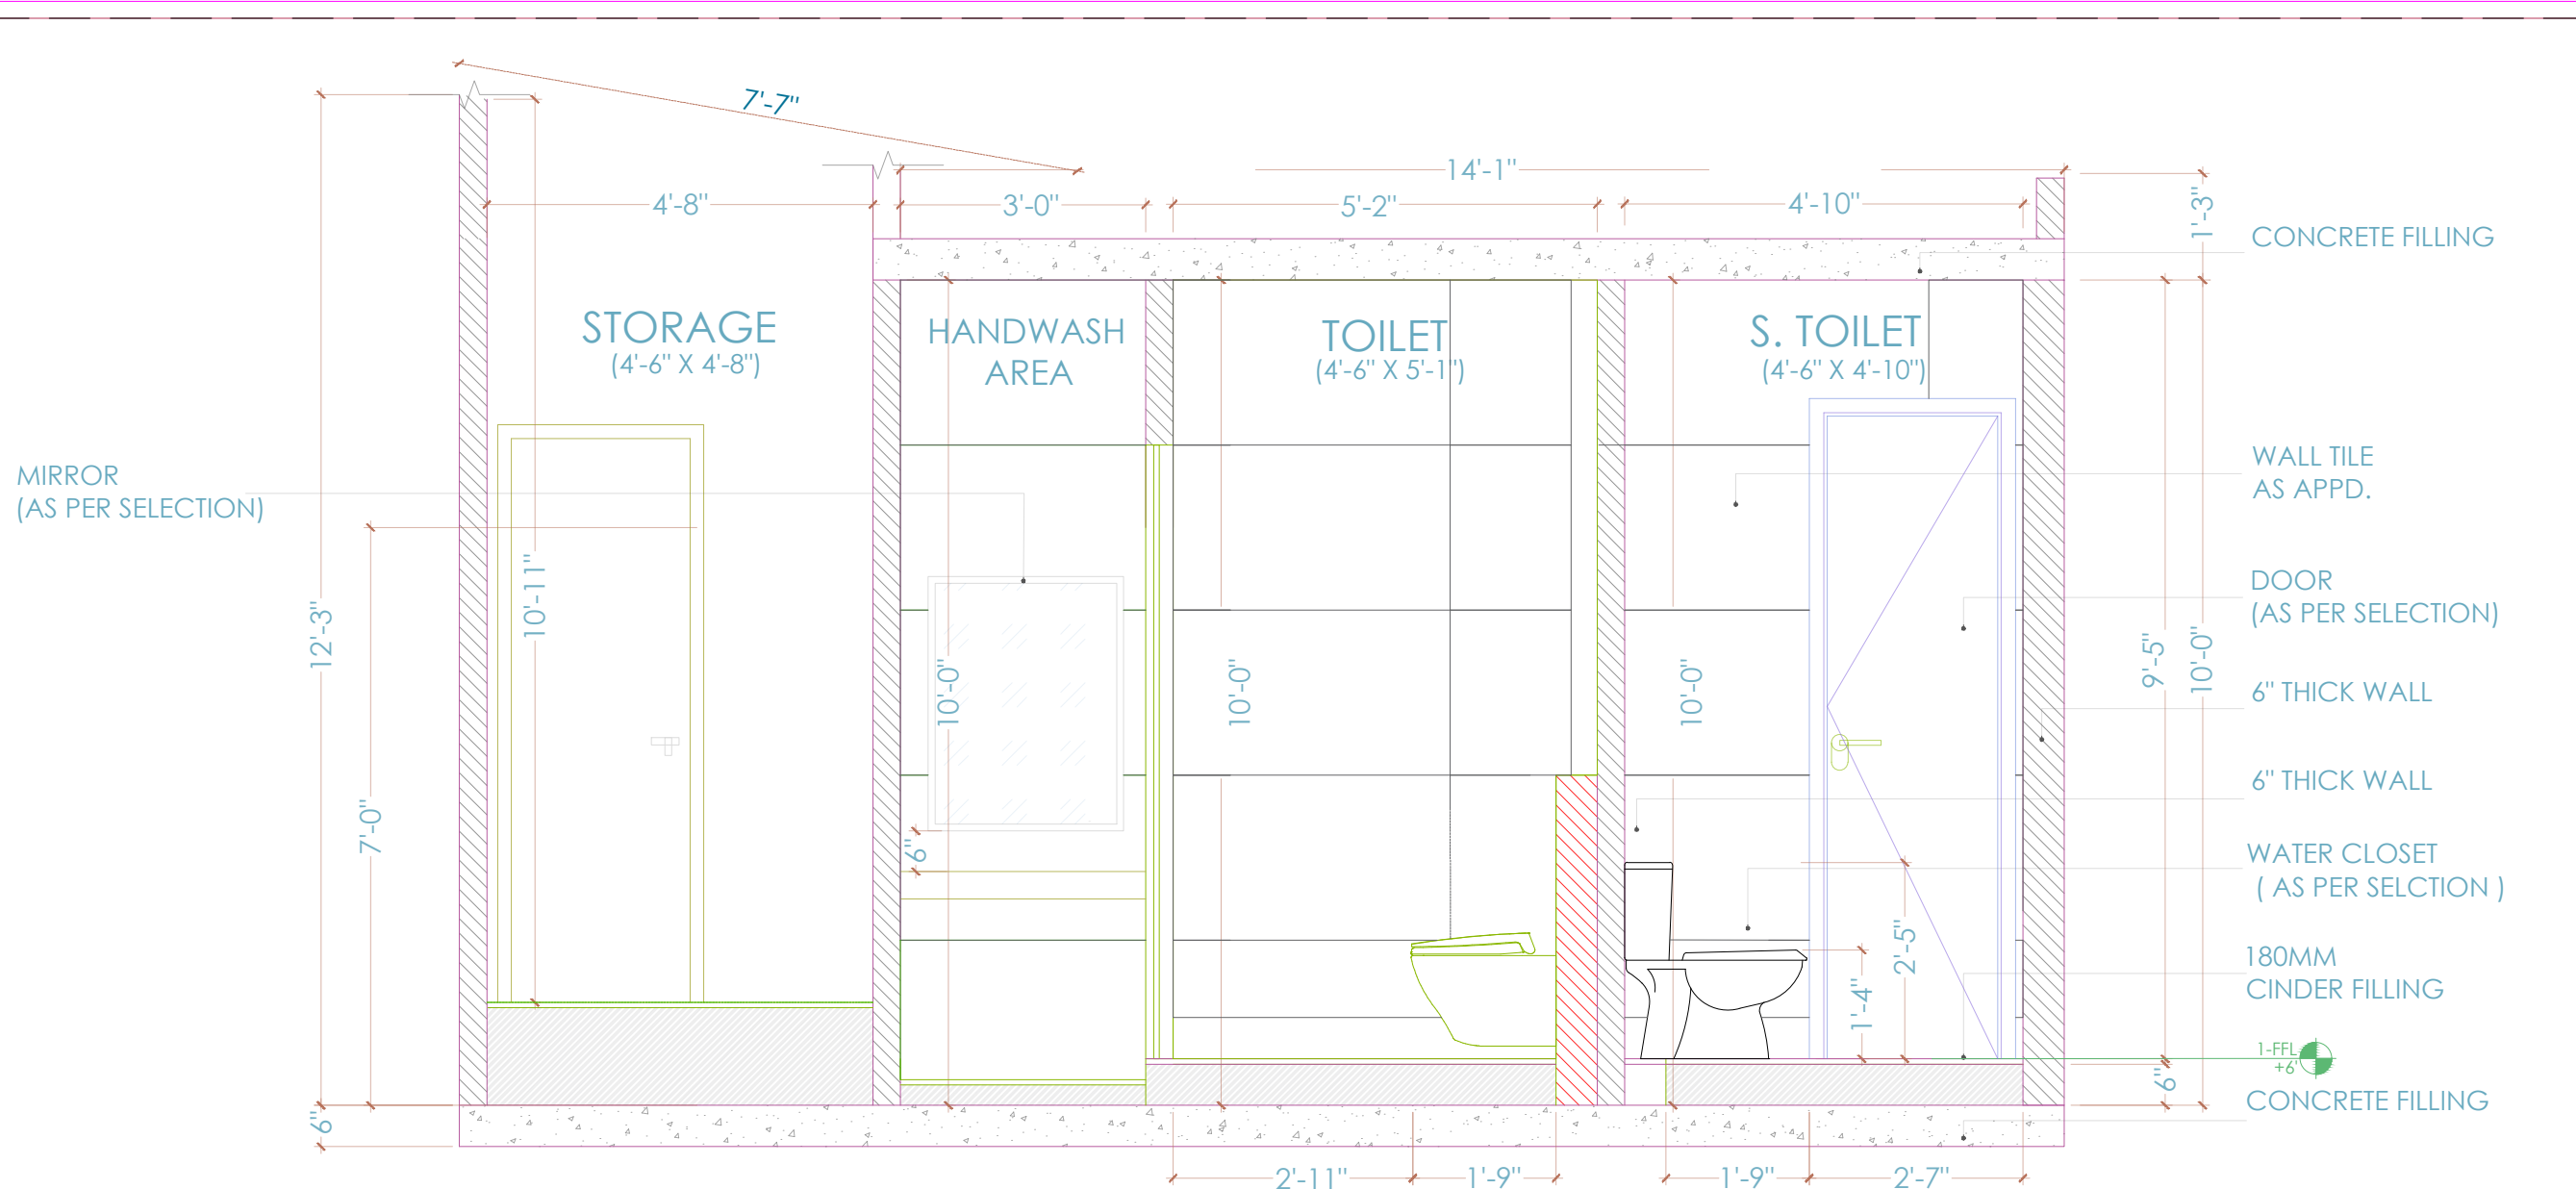

SECTIONAL ELEVATION

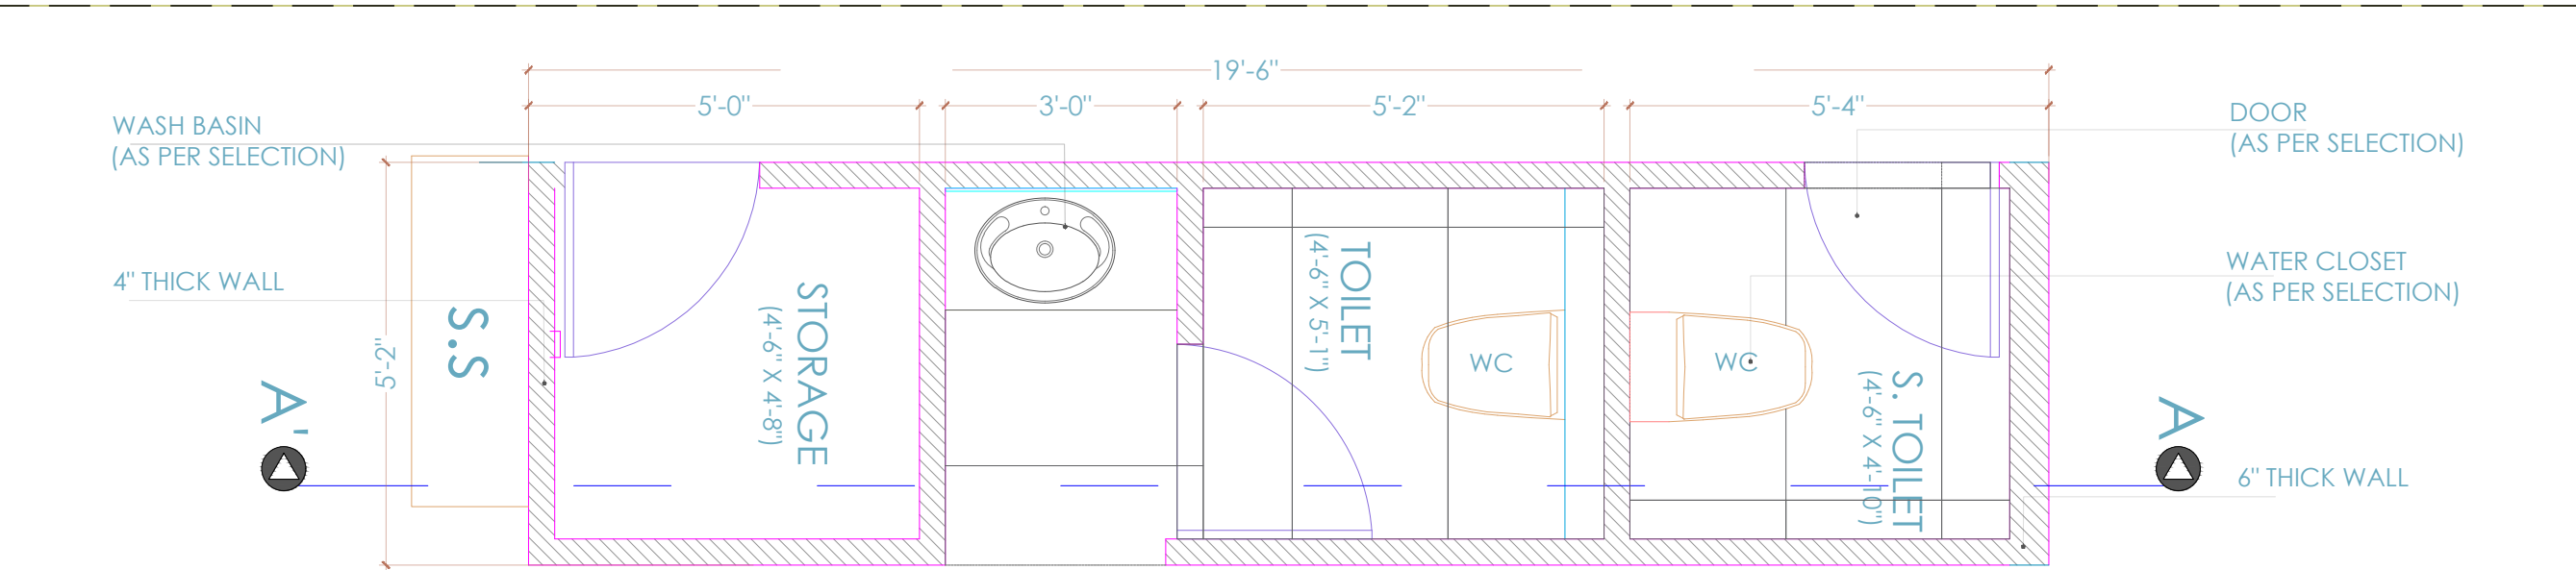

PLAN

- NOTES:
1. UNLESS MENTIONED OTHERWISE ALL DIMENSIONS ARE IN FEET & INCHES.
 2. LARGER SCALE DETAILS SHALL SUPERSEDE ALL SMALLER SCALE DRAWINGS.
 3. ANY DISCREPANCY IN THIS DRAWING OR ANY OTHER DRAWINGS RELATED TO THIS DRAWING SHALL BE BROUGHT TO THE NOTICE OF THE CONSULTANTS IMMEDIATELY AND WORK BE COMMENCED ONLY AFTER CLARIFICATIONS ARE PROVIDED.
 4. DO NOT SCALE THE DRAWINGS, FOLLOW WRITTEN DIMENSIONS ONLY.



SIGNATURE OR STAMP:

APPROVED BY:

VERIFIED BY:

PURPOSE : **FOR APPROVAL**

TITLE: **FURNITURE DIMENSION LAYOUT**

PROJECT: **22_Kubo_Rooftop Restaurant @ HSR layout**

SCALE: **FTS**

DRW NO. : **R0**

DATE: **19.01.2023**


DEALT: **MIRZA S**


DRAWN: **MONIKA I**




ARCHITECTS AND INTERIOR DESIGNERS

#554 Ground flr, 14th MAIN Road, 7th Sector, H S R LAYOUT, , BANGALORE-102 PH: 09739095543, 080-40948495, email: studio@acmedesigners.com, www.acmedesigners.com

 


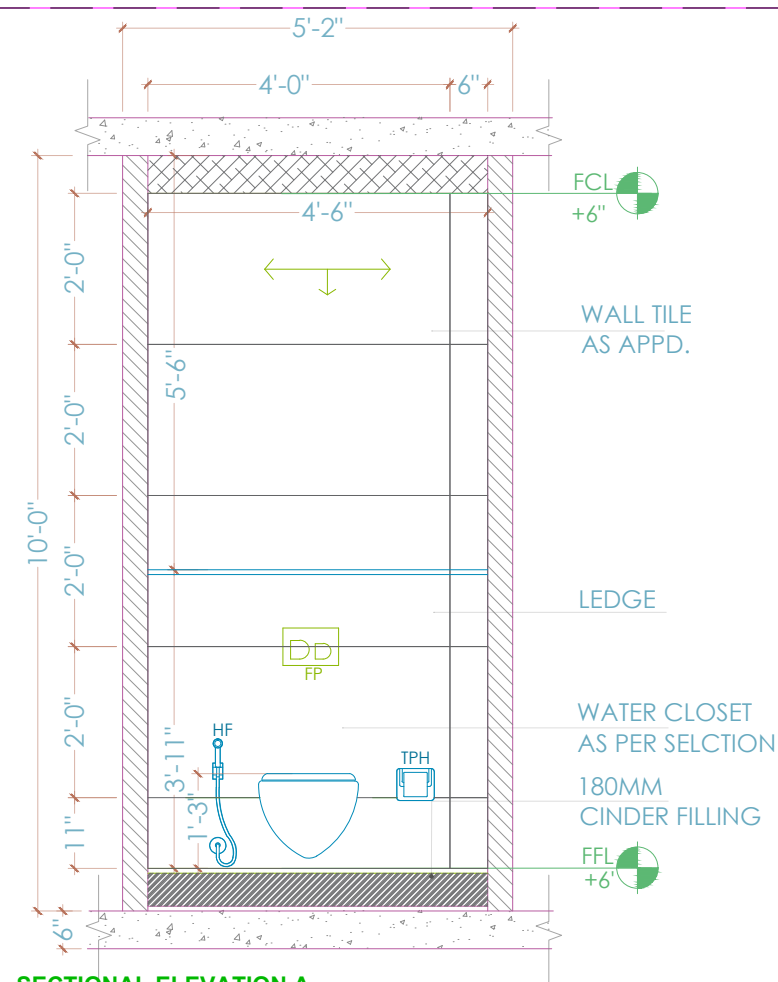


SECTIONAL ELEVATION A

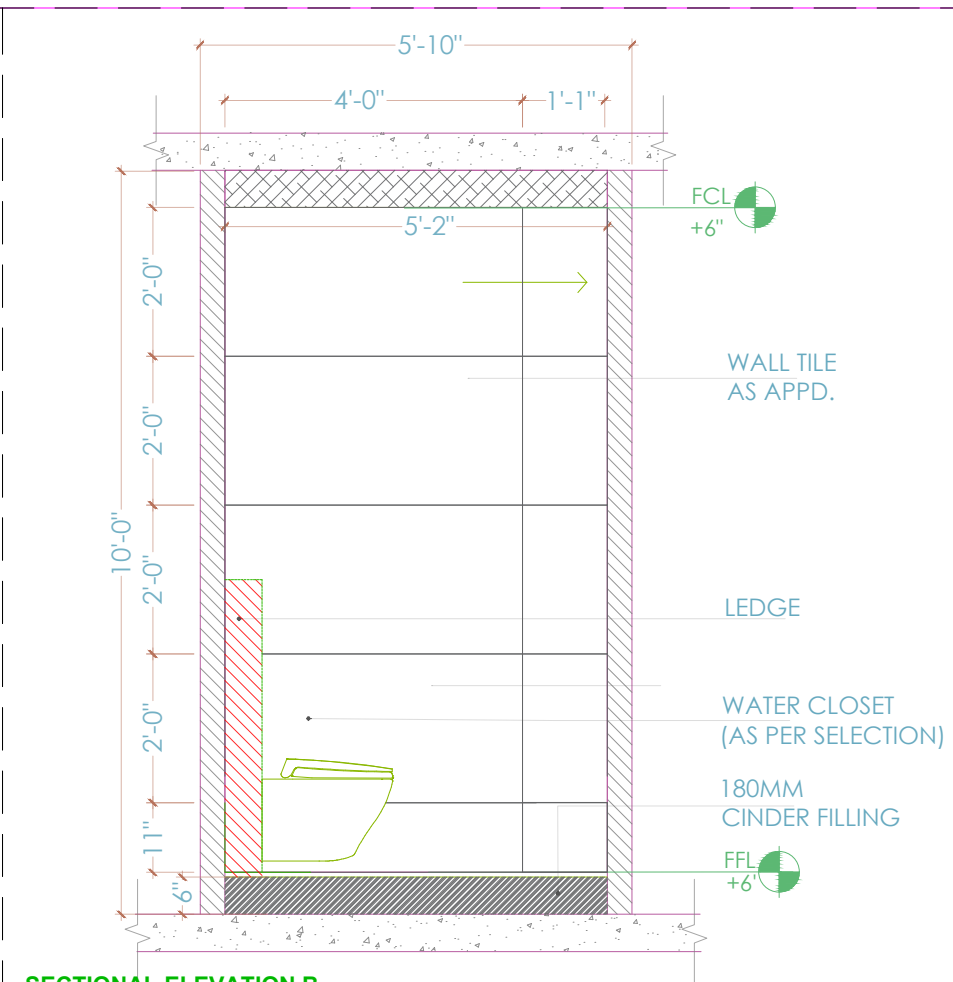


SECTIONAL ELEVATION B

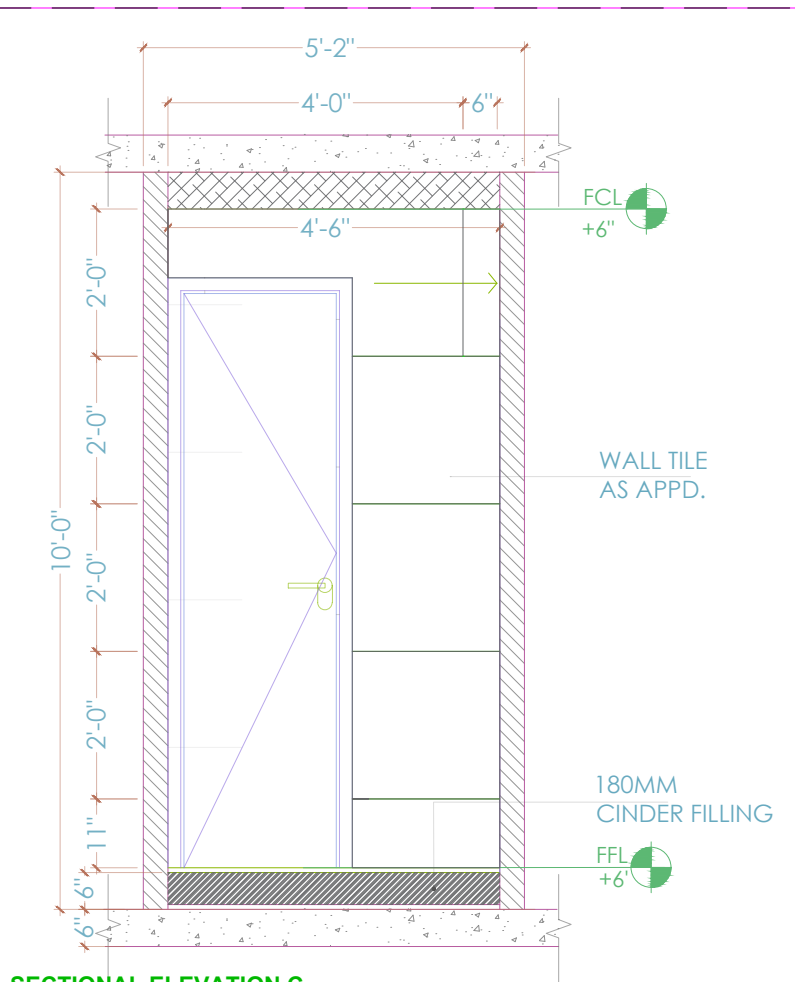

SECTIONAL ELEVATION C

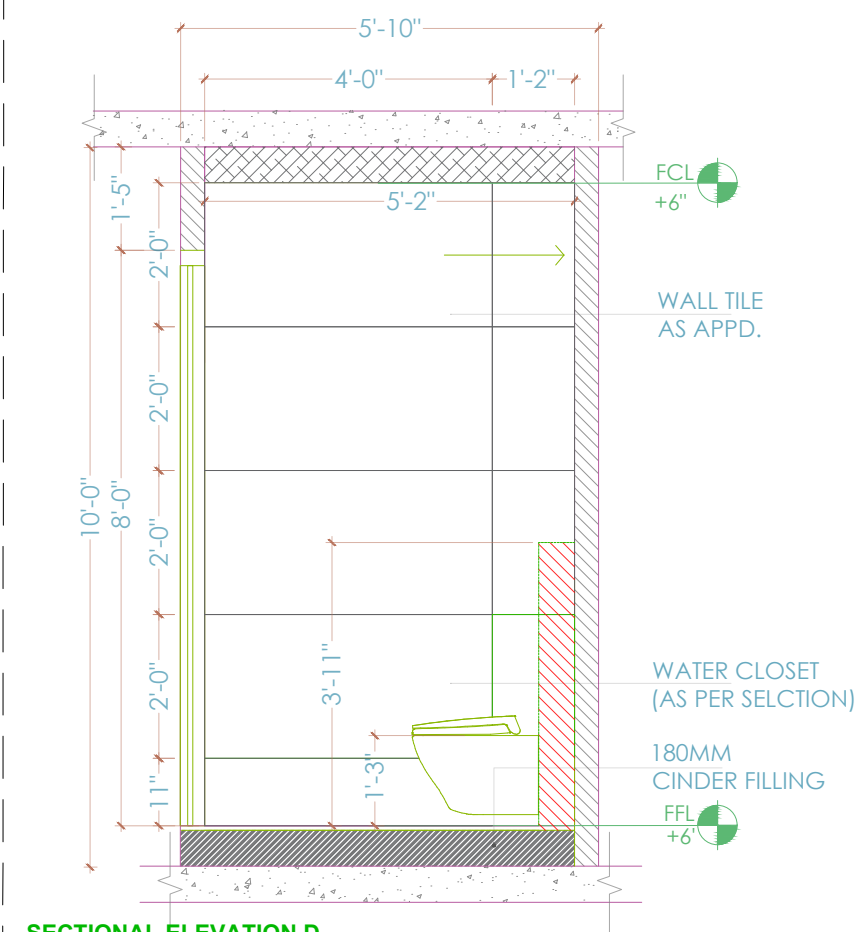

SECTIONAL ELEVATION D

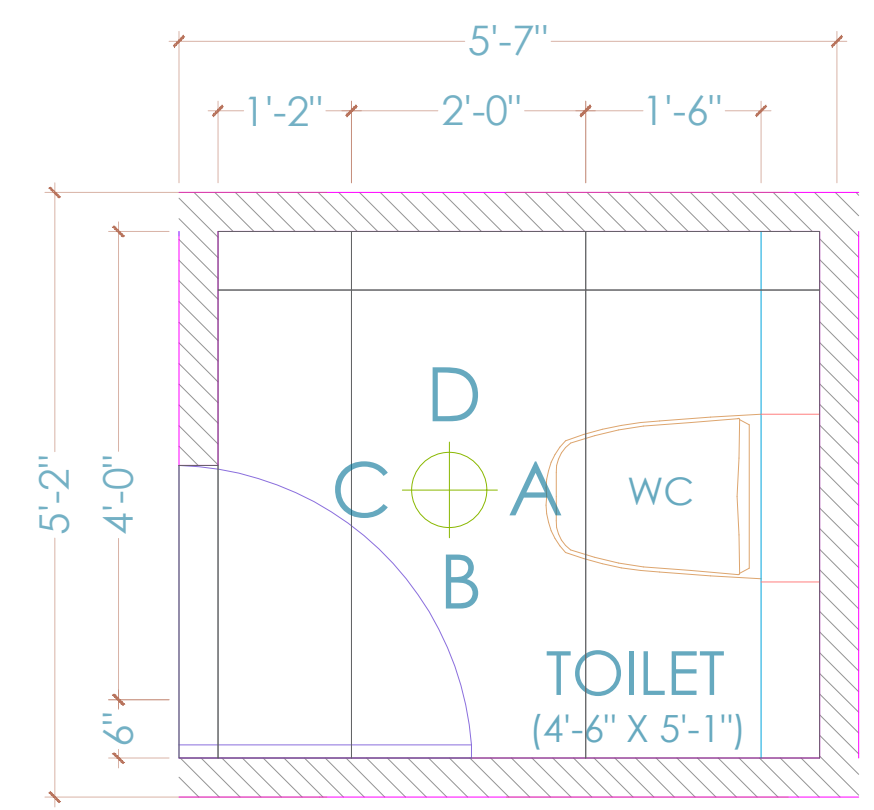

PLAN

- NOTES:
1. UNLESS MENTIONED OTHERWISE ALL DIMENSIONS ARE IN FEET & INCHES.
 2. LARGER SCALE DETAILS SHALL SUPERSEDE ALL SMALLER SCALE DRAWINGS.
 3. ANY DISCREPANCY IN THIS DRAWING OR ANY OTHER DRAWINGS RELATED TO THIS DRAWING SHALL BE BROUGHT TO THE NOTICE OF THE CONSULTANTS IMMEDIATELY AND WORK BE COMMENCED ONLY AFTER CLARIFICATIONS ARE PROVIDED.
 4. DO NOT SCALE THE DRAWINGS, FOLLOW WRITTEN DIMENSIONS ONLY.



KEY PLAN

SIGNATURE OR STAMP:

APPROVED BY:

VERIFIED BY:

PURPOSE : FOR APPROVAL

TITLE: TOILET DETAILS

PROJECT: 22_Kubo_Rooftop Restaurant @ HSR layout

SCALE: F T S

DRW NO. :


REV: R0

DATE: 19.01.2023


DEALT: MIRZA S

DRAWN: MONIKA I




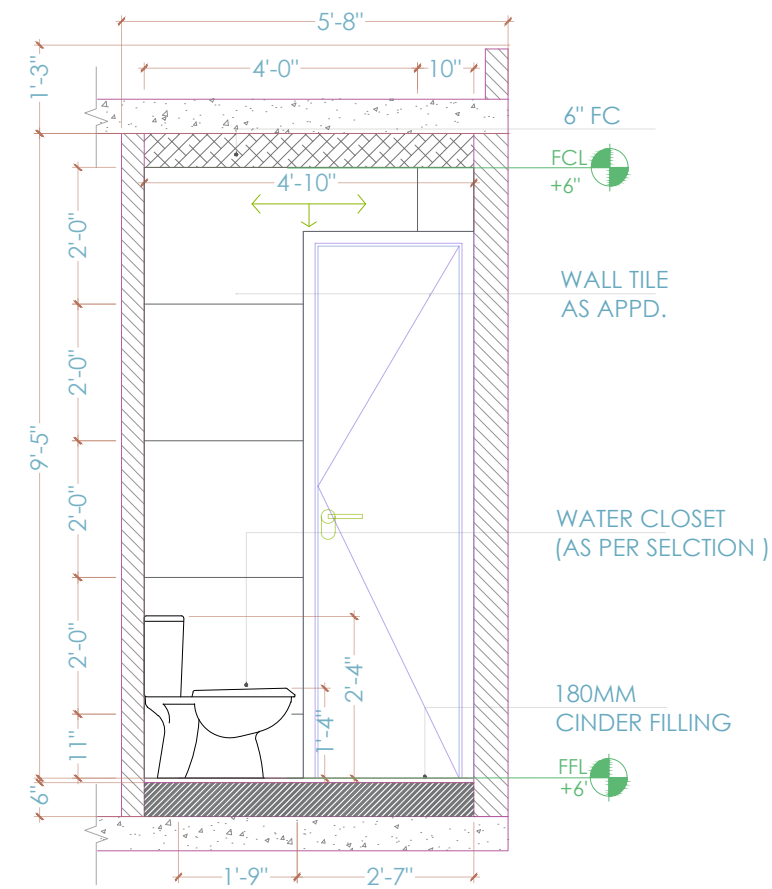


SECTIONAL ELEVATION A

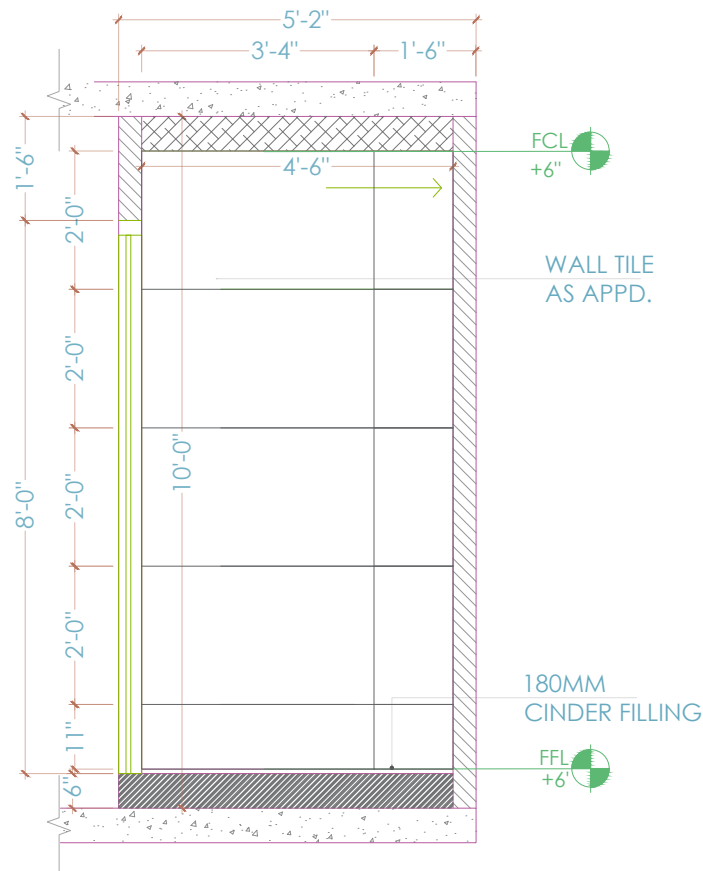


SECTIONAL ELEVATION B

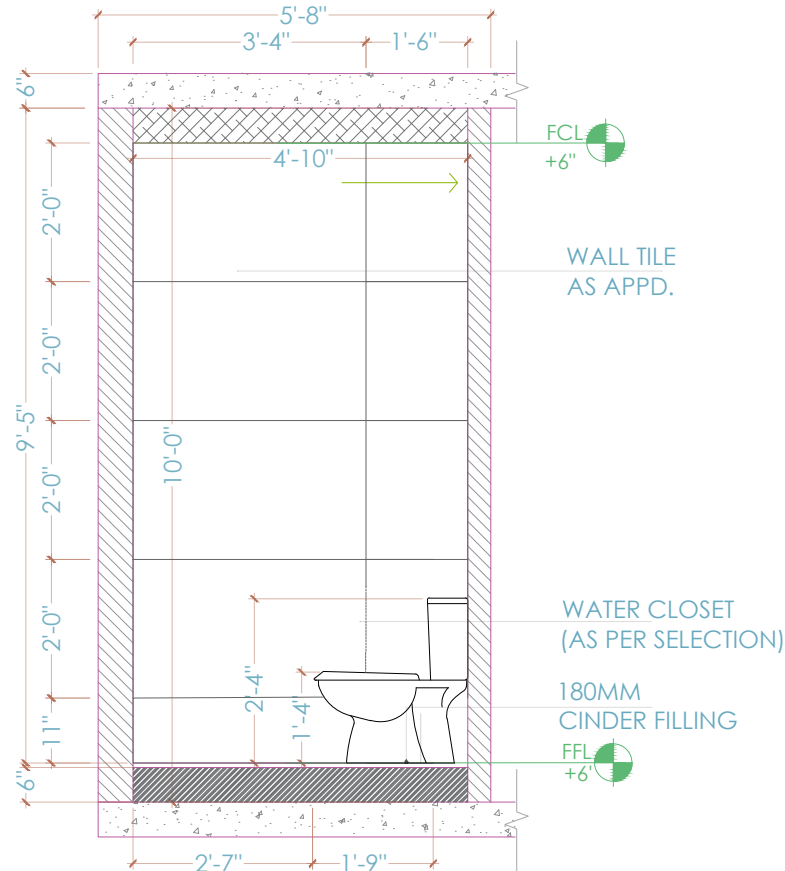

SECTIONAL ELEVATION C

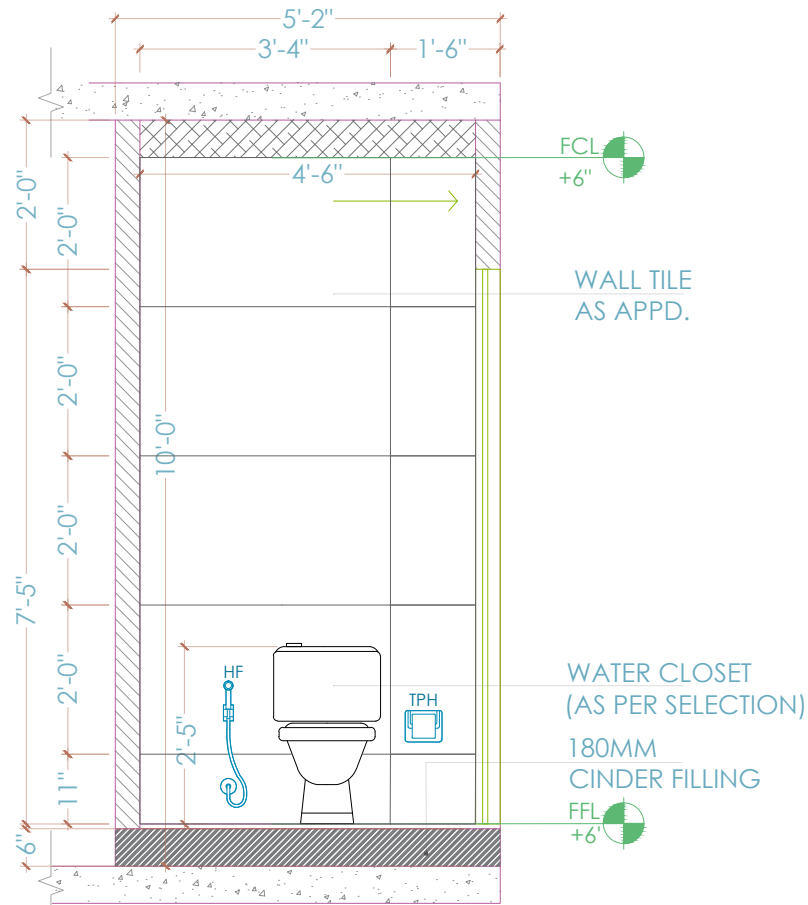

SECTIONAL ELEVATION D

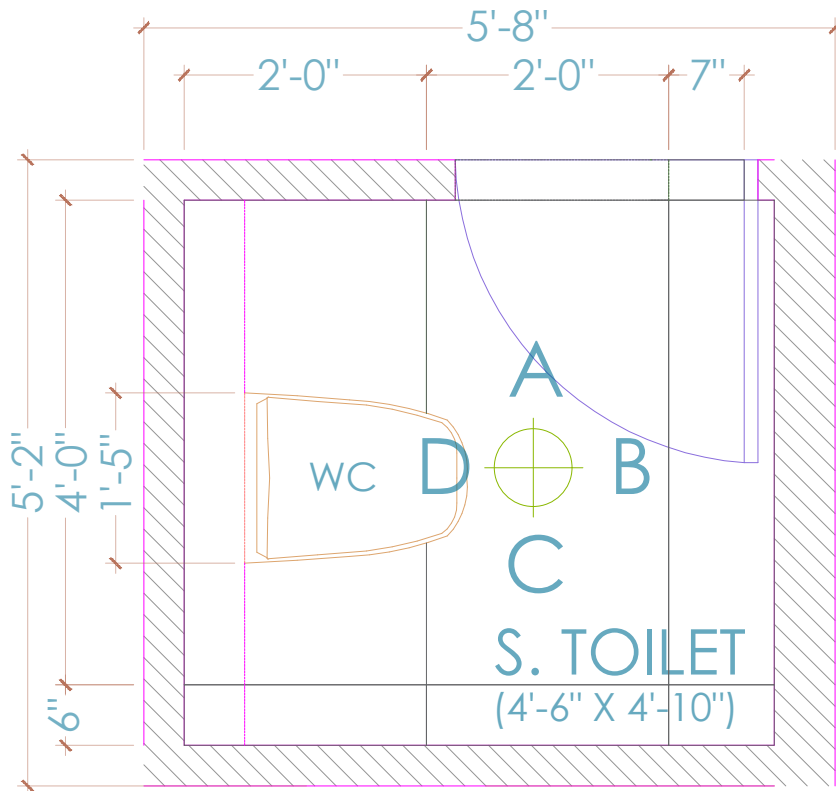

PLAN

- NOTES:
1. UNLESS MENTIONED OTHERWISE ALL DIMENSIONS ARE IN FEET & INCHES.
 2. LARGER SCALE DETAILS SHALL SUPERSEDE ALL SMALLER SCALE DRAWINGS.
 3. ANY DISCREPANCY IN THIS DRAWING OR ANY OTHER DRAWINGS RELATED TO THIS DRAWING SHALL BE BROUGHT TO THE NOTICE OF THE CONSULTANTS IMMEDIATELY AND WORK BE COMMENCED ONLY AFTER CLARIFICATIONS ARE PROVIDED.
 4. DO NOT SCALE THE DRAWINGS, FOLLOW WRITTEN DIMENSIONS ONLY.



KEY PLAN

SIGNATURE OR STAMP:

APPROVED BY:

VERIFIED BY:

PURPOSE : FOR APPROVAL

TITLE:
STAFF TOILET DETAILS

PROJECT:
22_Kubo_Rooftop
Restaurant @ HSR
layout

SCALE:
F T S

DRW NO. :


REV: R0

DATE: 20.01.2023


DEALT: MIRZA S

DRAWN: MONIKA I




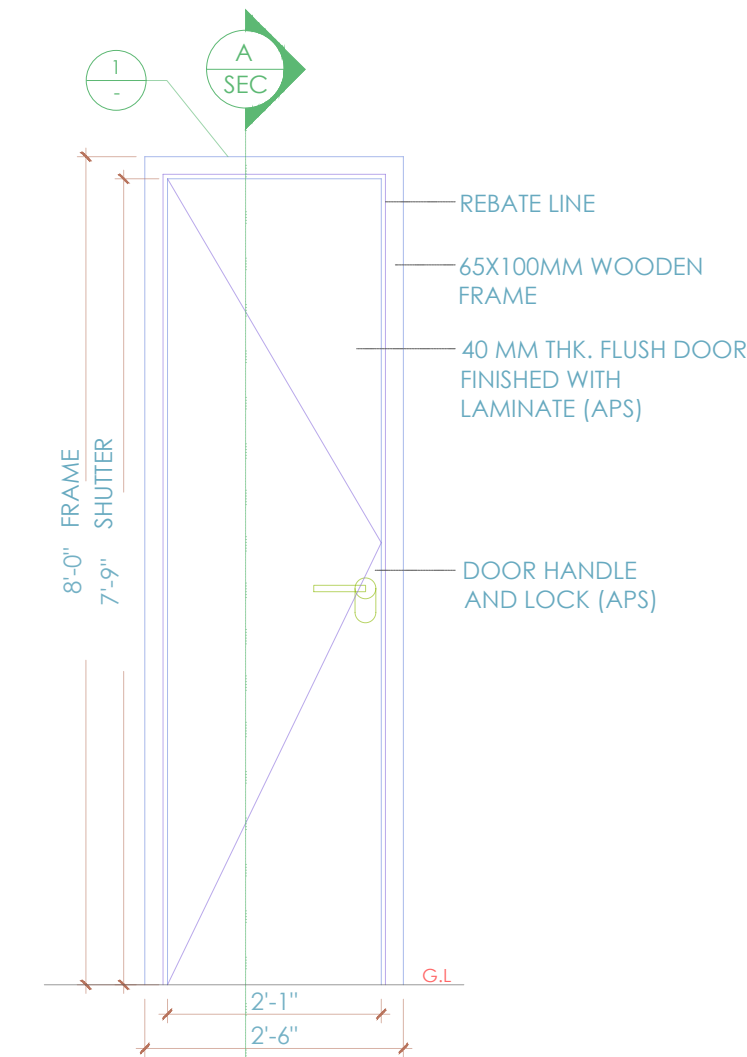


ELEVATION

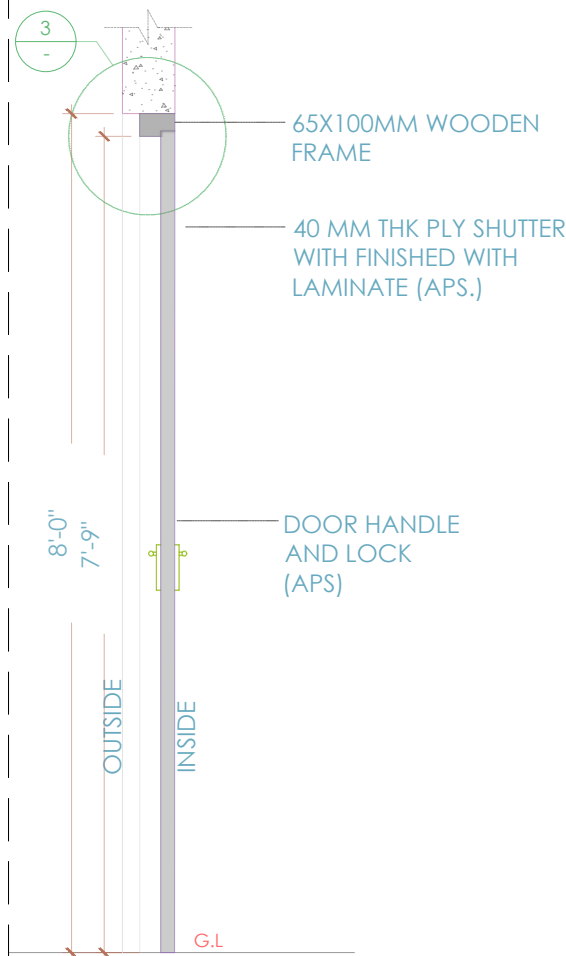


SECTION

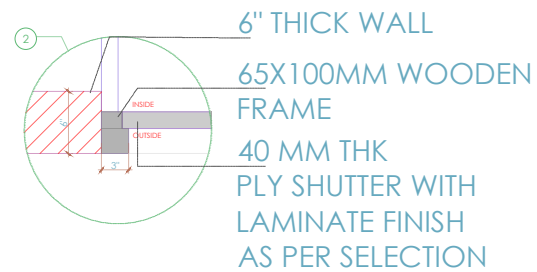

DETAIL

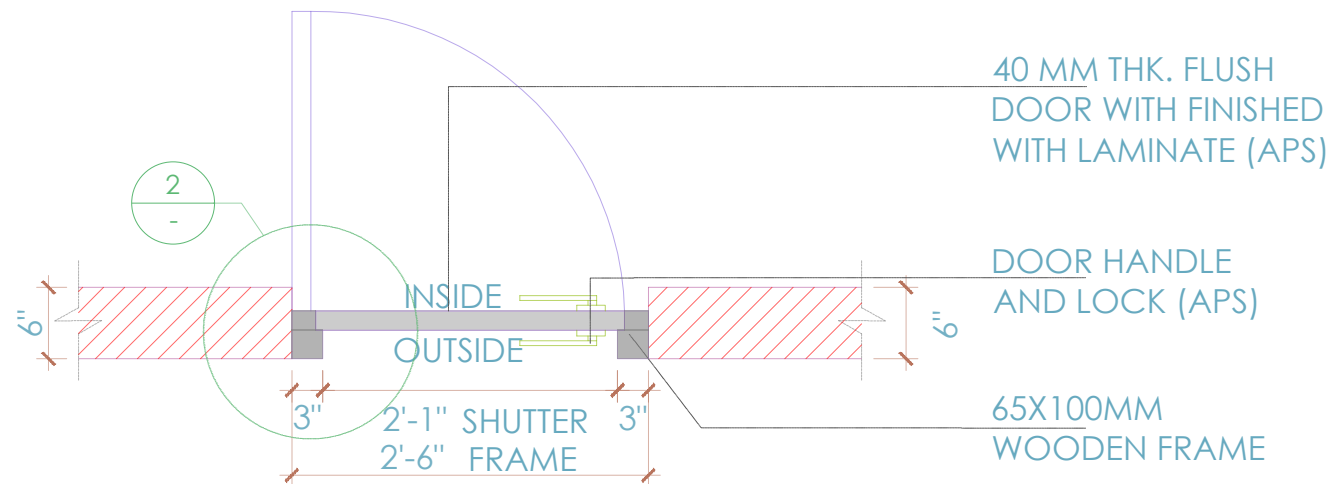

PLAN

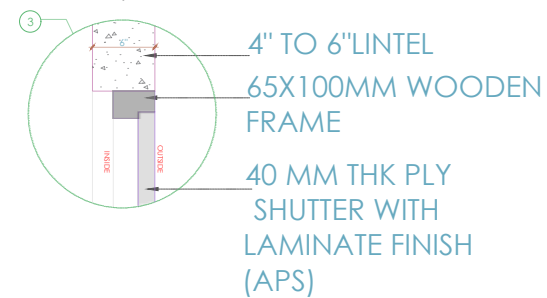

PLAN

- NOTES:**
1. UNLESS MENTIONED OTHERWISE ALL DIMENSIONS ARE IN FEET & INCHES.
 2. LARGER SCALE DETAILS SHALL SUPERSEDE ALL SMALLER SCALE DRAWINGS.
 3. ANY DISCREPANCY IN THIS DRAWING OR ANY OTHER DRAWINGS RELATED TO THIS DRAWING SHALL BE BROUGHT TO THE NOTICE OF THE CONSULTANTS IMMEDIATELY AND WORK BE COMMENCED ONLY AFTER CLARIFICATIONS ARE PROVIDED.
 4. DO NOT SCALE THE DRAWINGS, FOLLOW WRITTEN DIMENSIONS ONLY.



SIGNATURE OR STAMP:

APPROVED BY:

VERIFIED BY:

PURPOSE : **FOR APPROVAL**

TITLE:
TOILET DOOR DETAIL

PROJECT:
22_Kubo_Rooftop Restaurant @ HSR layout

SCALE:
FT S

DRW NO. :


REV: **R0**

DATE: **21.01.2023**


DEALT: **MIRZA S**

DRAWN: **MONIKA I**




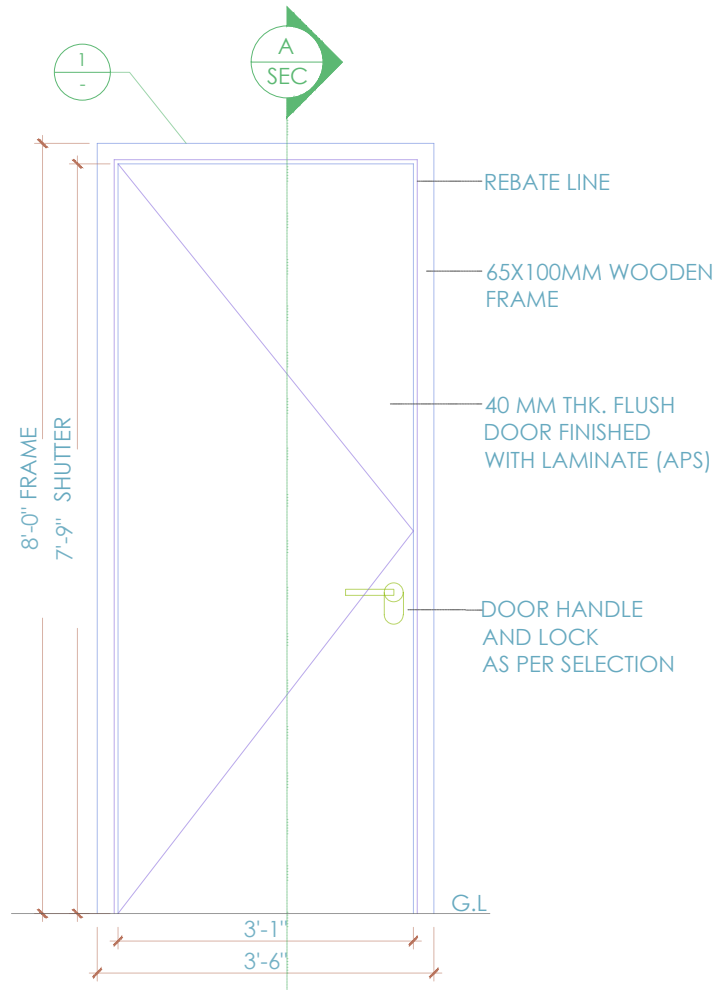

ELEVATION

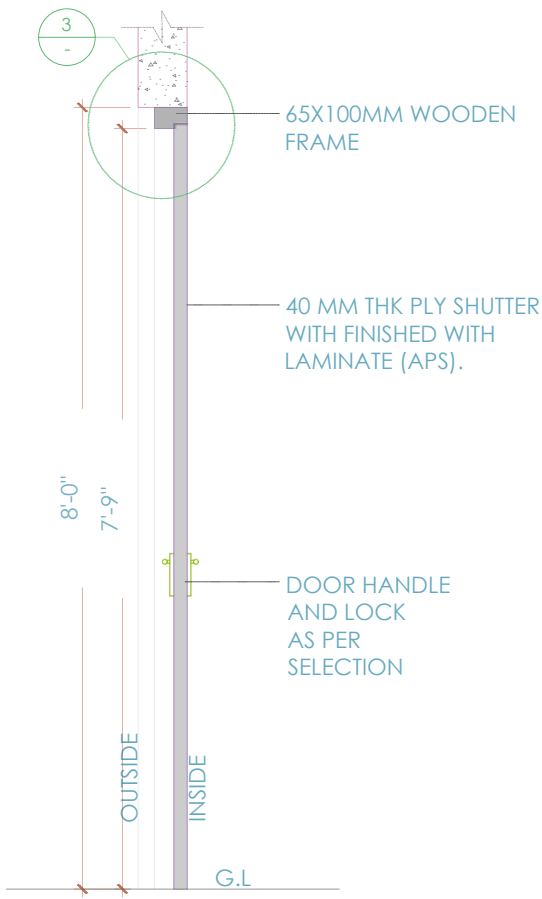

SECTION

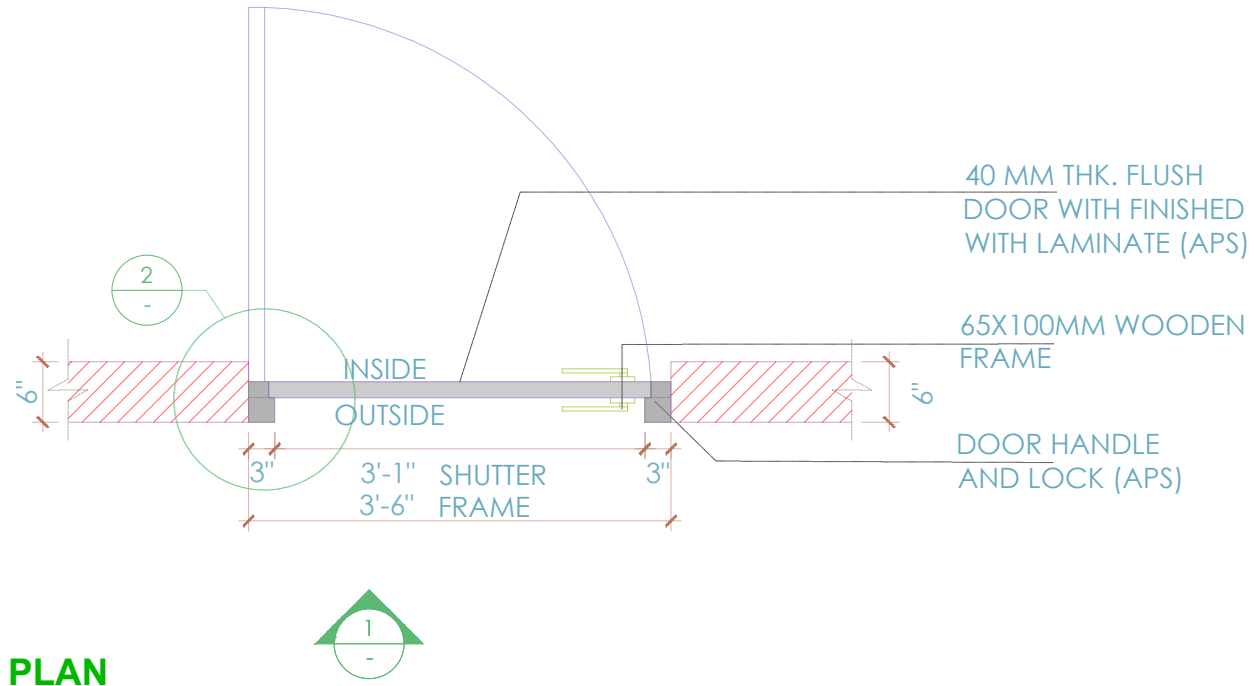


PLAN

- NOTES:
1. UNLESS MENTIONED OTHERWISE ALL DIMENSIONS ARE IN FEET & INCHES.
 2. LARGER SCALE DETAILS SHALL SUPERSEDE ALL SMALLER SCALE DRAWINGS.
 3. ANY DISCREPANCY IN THIS DRAWING OR ANY OTHER DRAWINGS RELATED TO THIS DRAWING SHALL BE BROUGHT TO THE NOTICE OF THE CONSULTANTS IMMEDIATELY AND WORK BE COMMENCED ONLY AFTER CLARIFICATIONS ARE PROVIDED.
 4. DO NOT SCALE THE DRAWINGS, FOLLOW WRITTEN DIMENSIONS ONLY.



SIGNATURE OR STAMP:	
APPROVED BY:	
VERIFIED BY:	
PURPOSE : FOR APPROVAL	
TITLE: KITCHEN DOOR DETAIL	
PROJECT: 22_Kubo_Rooftop Restaurant @ HSR layout	SCALE: F T S
DRW NO. :	REV: R0
DATE: 21. 01 . 2023	
DEALT: MIRZA S	
DRAWN: MONIKA I	

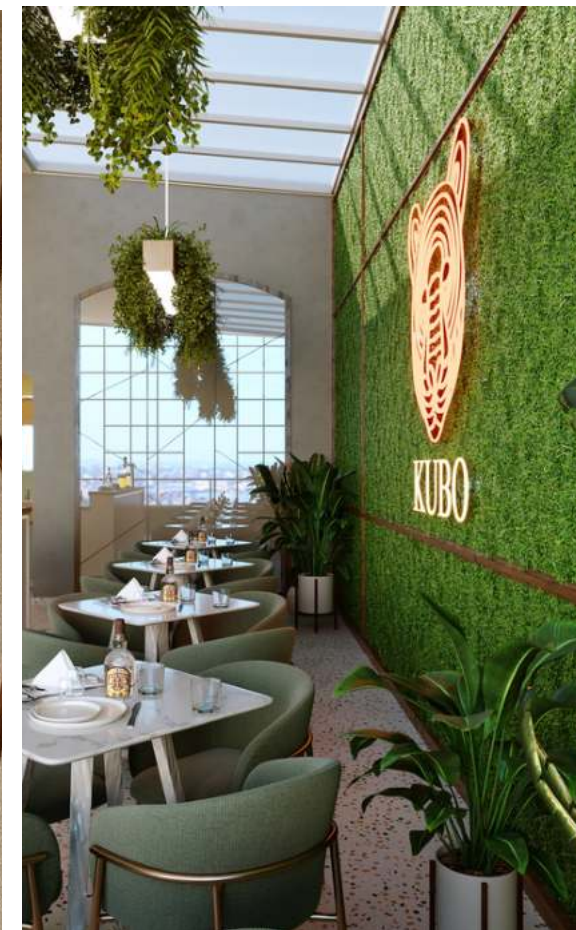





Krinoscco

Roof Top Restaurant - *Extension*


@Ayodhya

FLOOR PLAN

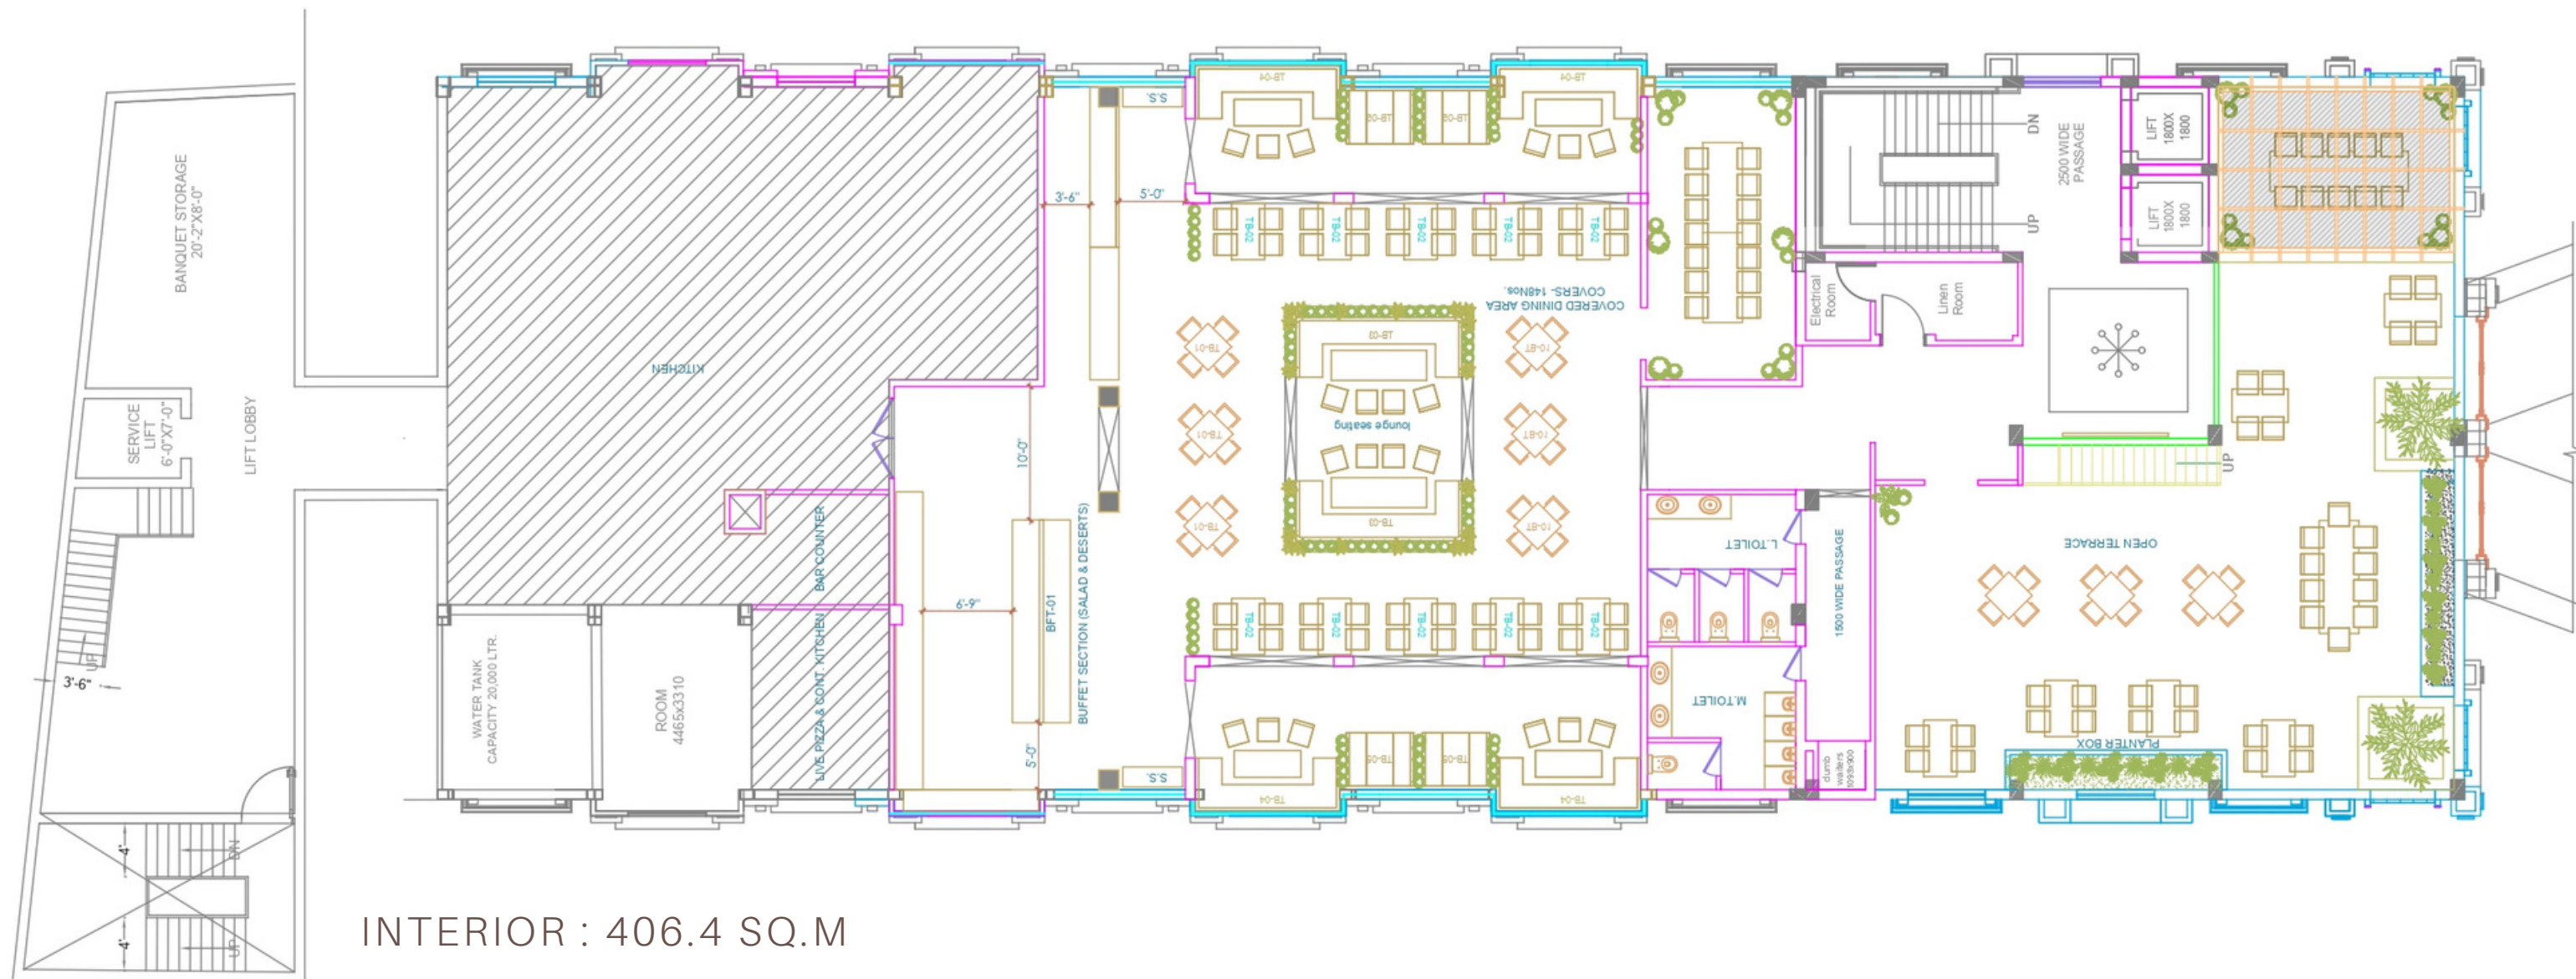

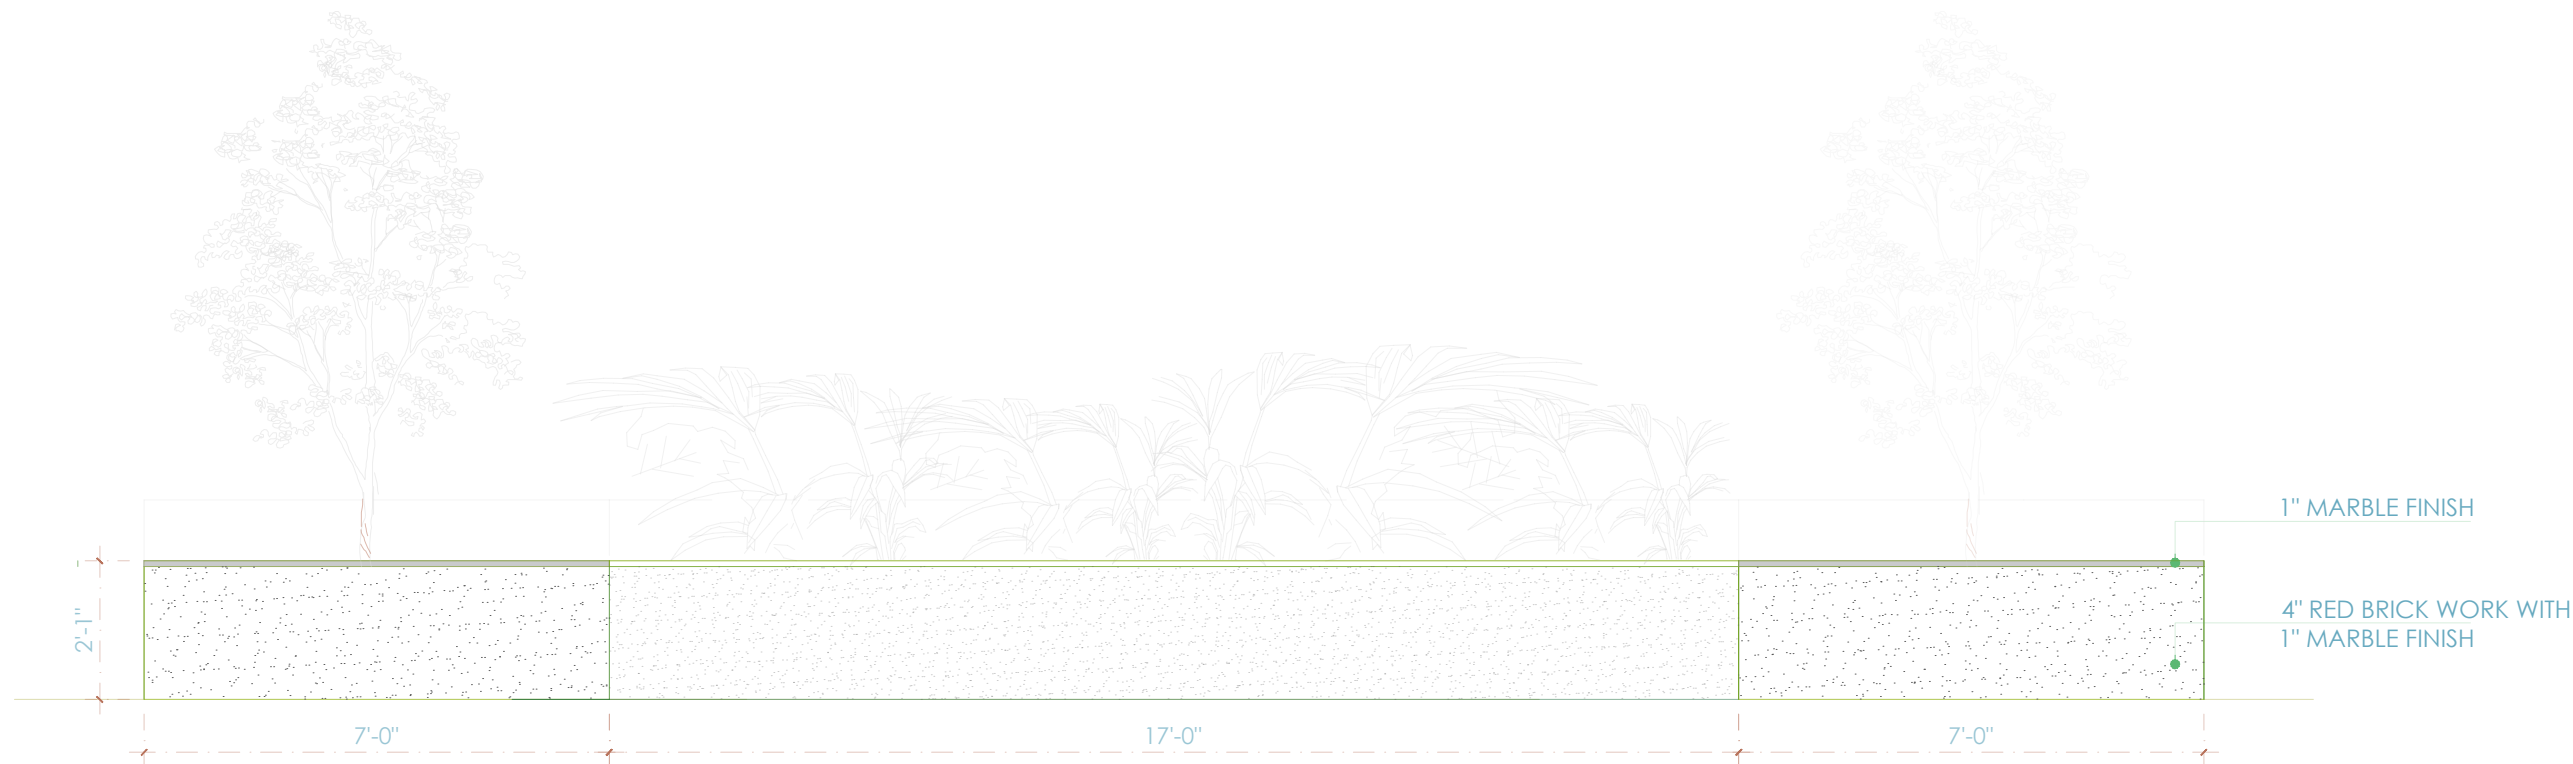

PLANTER BOX - A,B,C FRONT ELEVATION

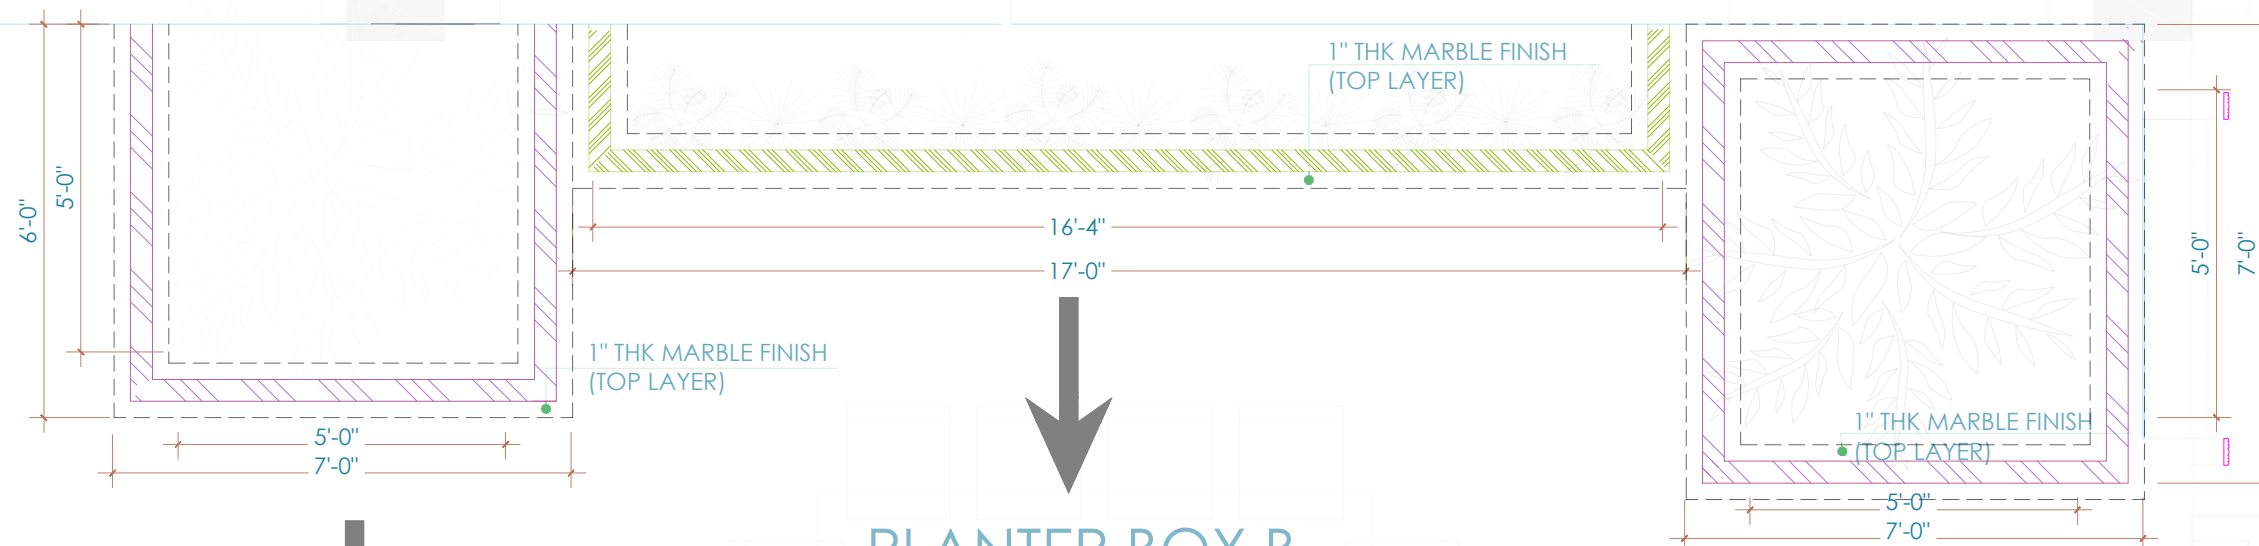

PLAN


PLANTER BOX A

PLANTER BOX B

PLANTER BOX C

- NOTES:
1. UNLESS MENTIONED OTHERWISE ALL DIMENSIONS ARE IN FEET & INCHES.
 2. LARGER SCALE DETAILS SHALL SUPERSEDE ALL SMALLER SCALE DRAWINGS.
 3. ANY DISCREPANCY IN THIS DRAWING OR ANY OTHER DRAWINGS RELATED TO THIS DRAWING SHALL BE BROUGHT TO THE NOTICE OF THE CONSULTANTS IMMEDIATELY AND WORK BE COMMENCED ONLY AFTER CLARIFICATIONS ARE PROVIDED.
 4. DO NOT SCALE THE DRAWINGS, FOLLOW WRITTEN DIMENSIONS ONLY.

MAIN KEY PLAN

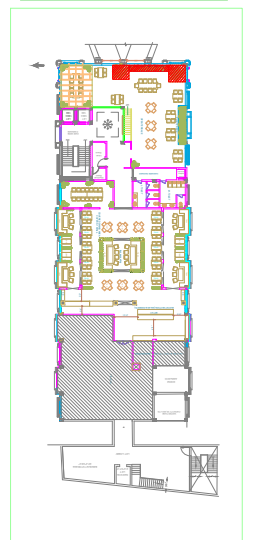

SIGNATURE OR STAMP:

APPROVED BY:

VERIFIED BY:

PURPOSE : FOR APPROVAL

TITLE:
PLANTER BOX DETAILS

PROJECT:
23_Krinosco_Rooftop
Restaurant @ Ayodhya

SCALE:
F T S


DRW NO. :
DATE: 10.02.2023

REV: R0


DEALT: MIRZA S

DRAWN: MONIKA.I




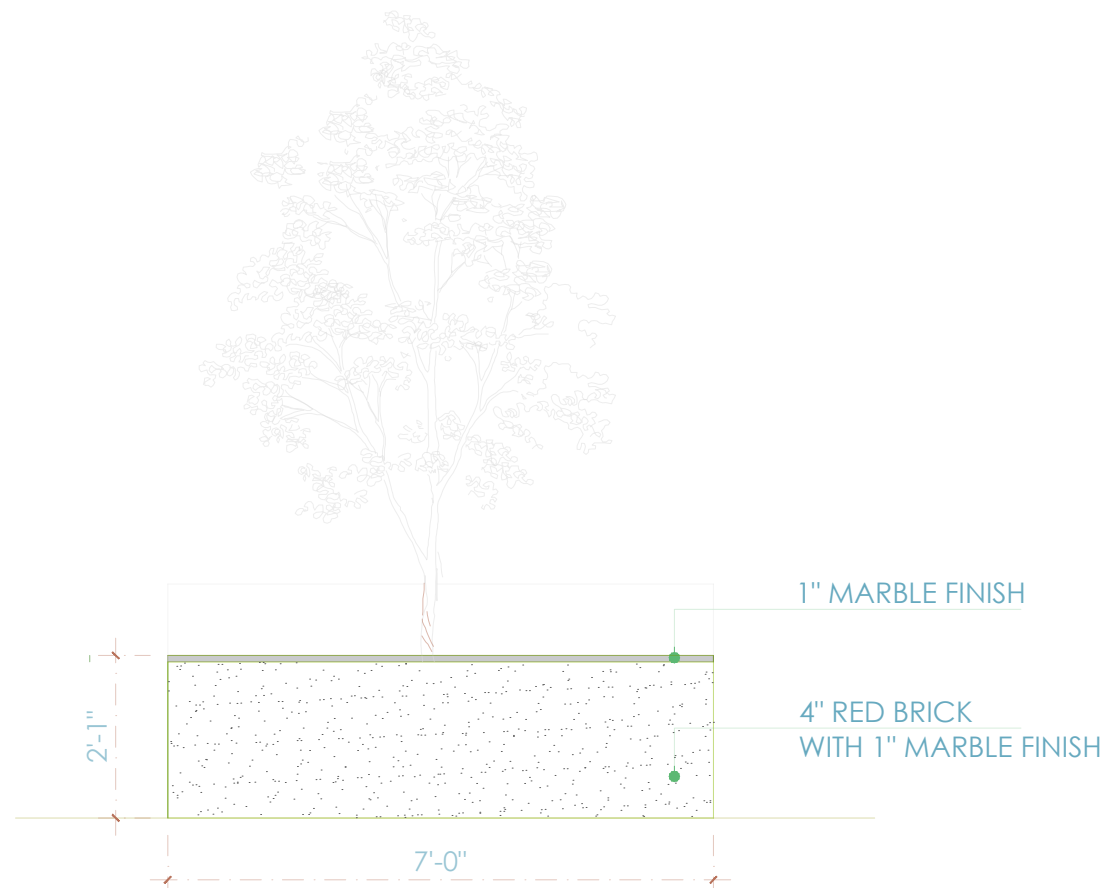


PLANTER BOX - A FRONT ELEVATION

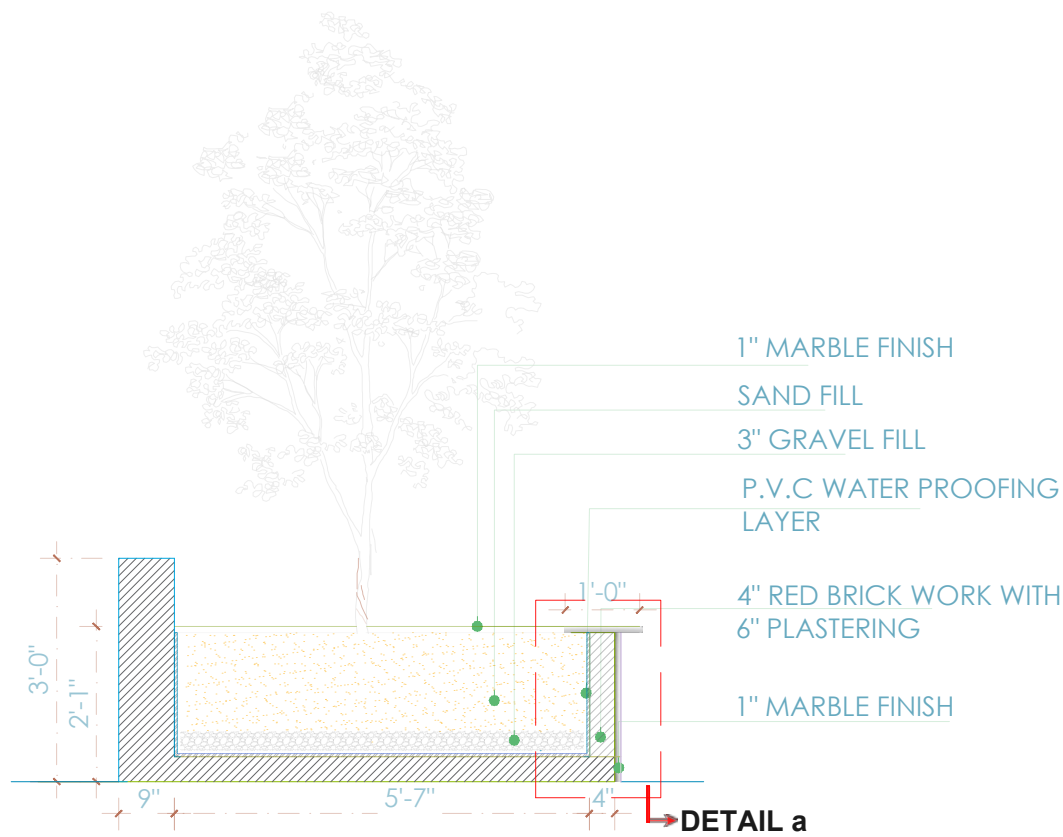

PLANTER BOX - A SECTION

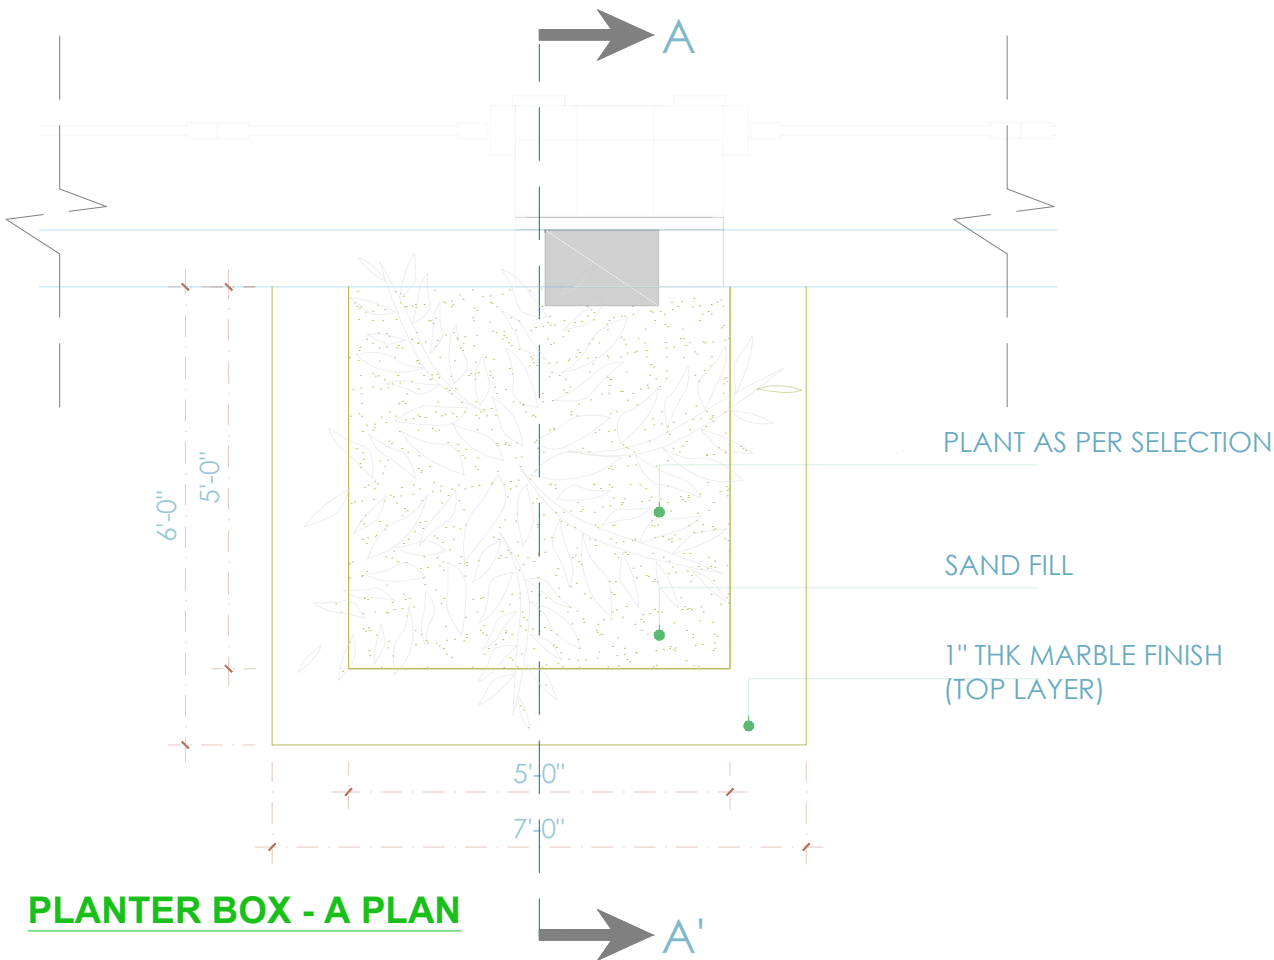


PLANTER BOX - A PLAN

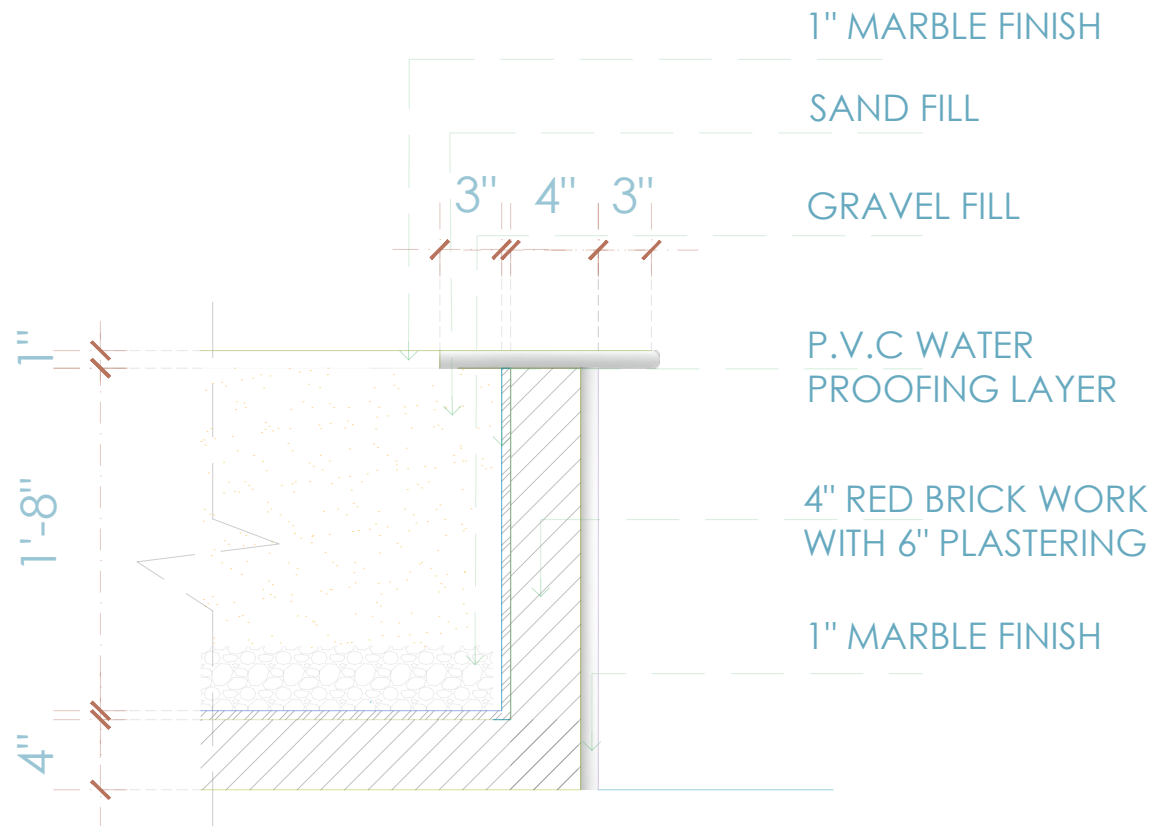

SECTION DETAIL a

- NOTES:
1. UNLESS MENTIONED OTHERWISE ALL DIMENSIONS ARE IN FEET & INCHES.
 2. LARGER SCALE DETAILS SHALL SUPERSEDE ALL SMALLER SCALE DRAWINGS.
 3. ANY DISCREPANCY IN THIS DRAWING OR ANY OTHER DRAWINGS RELATED TO THIS DRAWING SHALL BE BROUGHT TO THE NOTICE OF THE CONSULTANTS IMMEDIATELY AND WORK BE COMMENCED ONLY AFTER CLARIFICATIONS ARE PROVIDED.
 4. DO NOT SCALE THE DRAWINGS, FOLLOW WRITTEN DIMENSIONS ONLY.

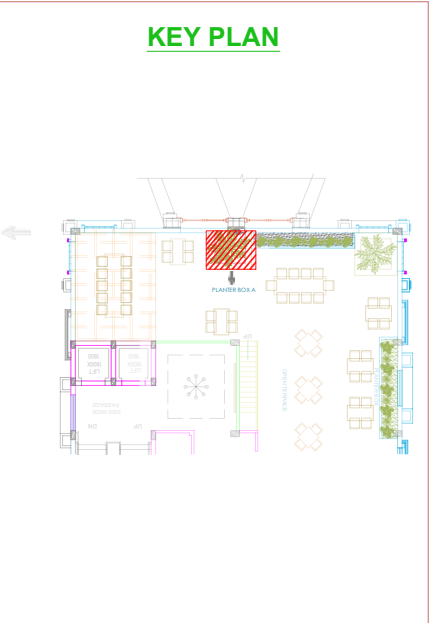

SIGNATURE OR STAMP:

APPROVED BY:

VERIFIED BY:

PURPOSE : FOR APPROVAL

TITLE:
PLANTER BOX A DETAIL

PROJECT: 23_Krinosco_Rooftop Restaurant @ Ayodhya
SCALE: F T S


DRW NO. : REV: R0

DATE: 10.02.2023


DEALT: MIRZA S

DRAWN: MONIKA.I




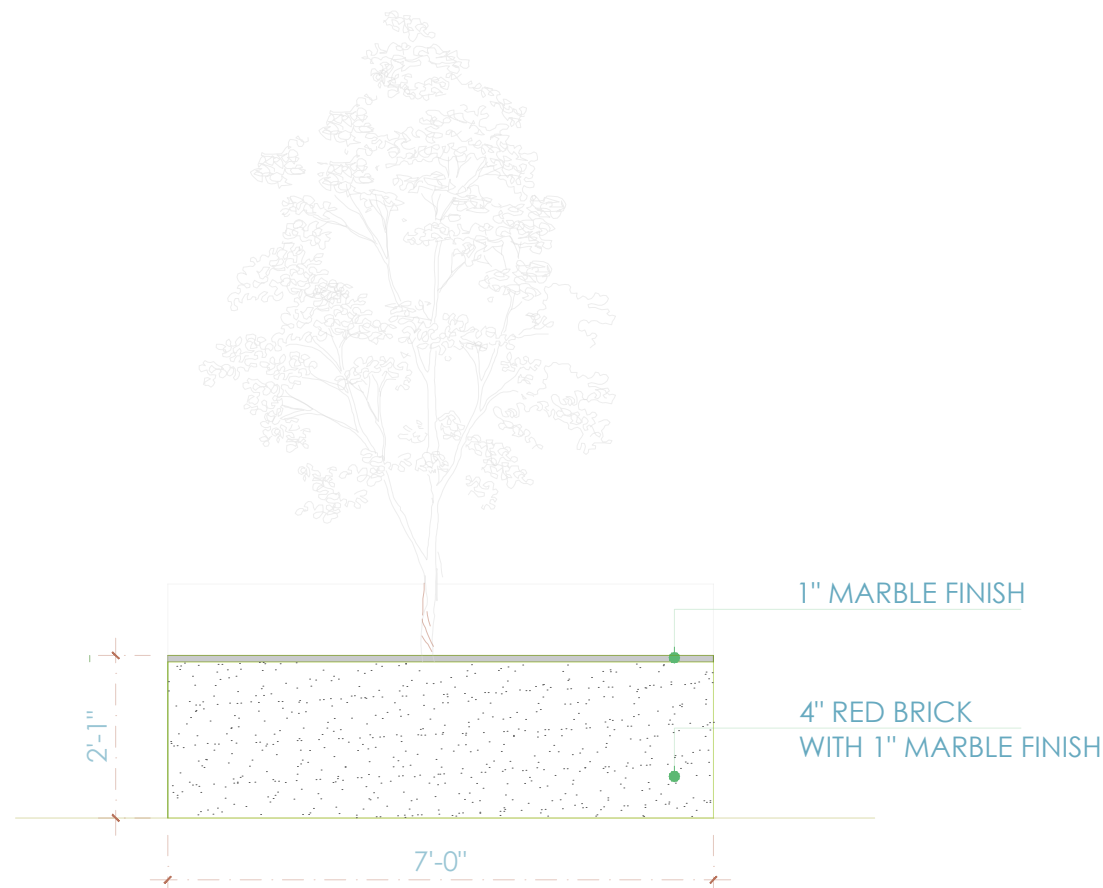


PLANTER BOX - A FRONT ELEVATION

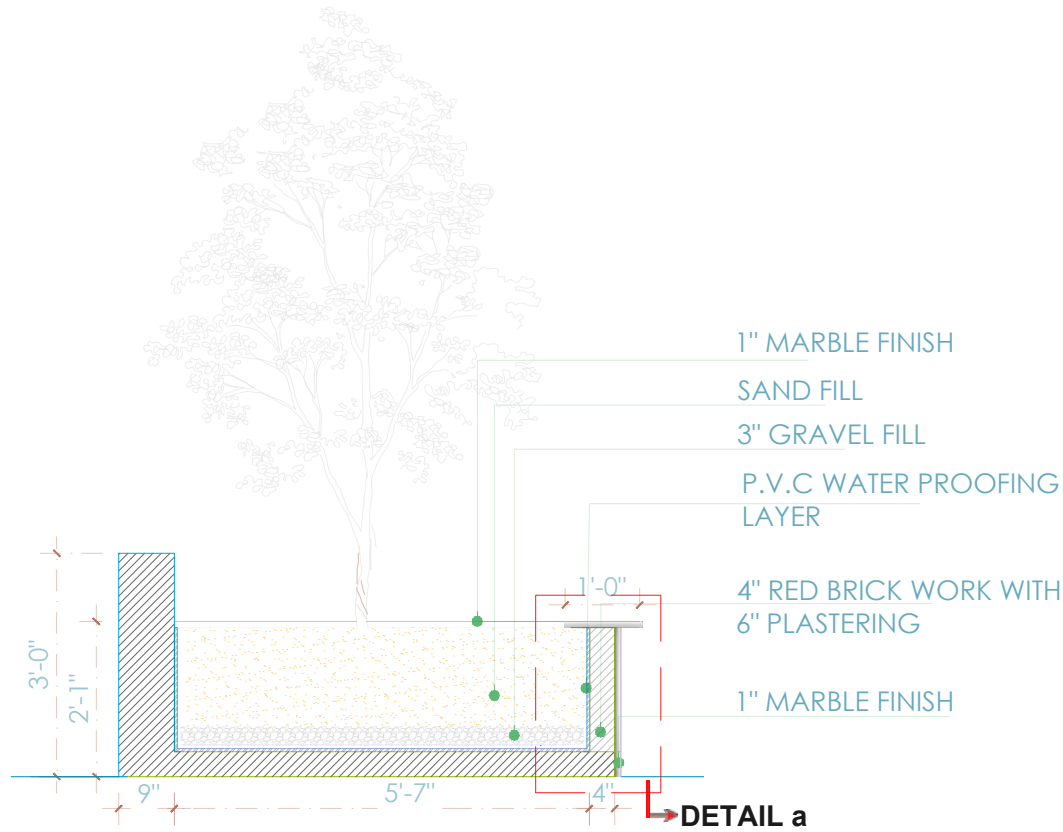

PLANTER BOX - A SECTION

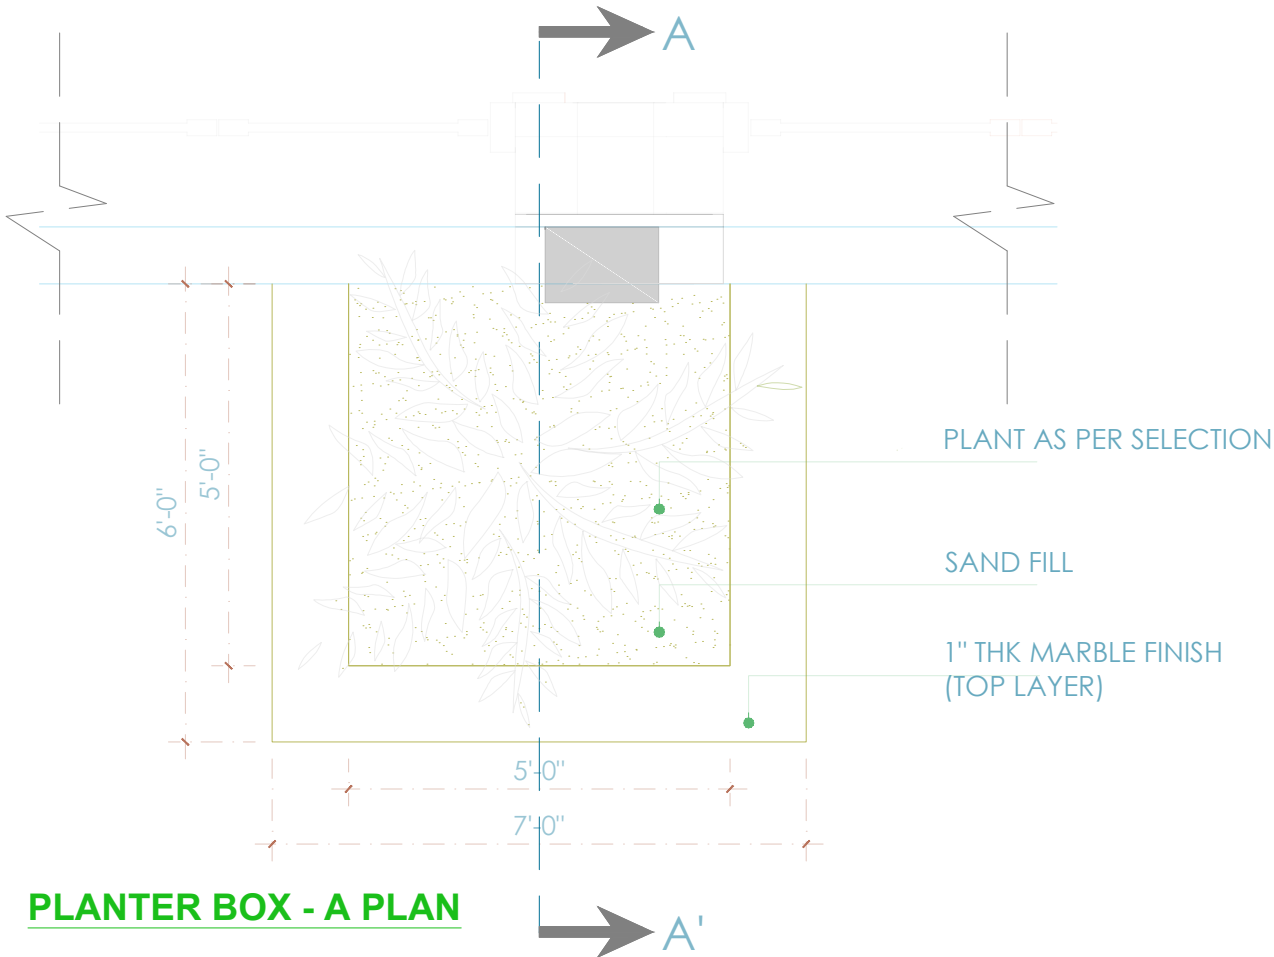


PLANTER BOX - A PLAN

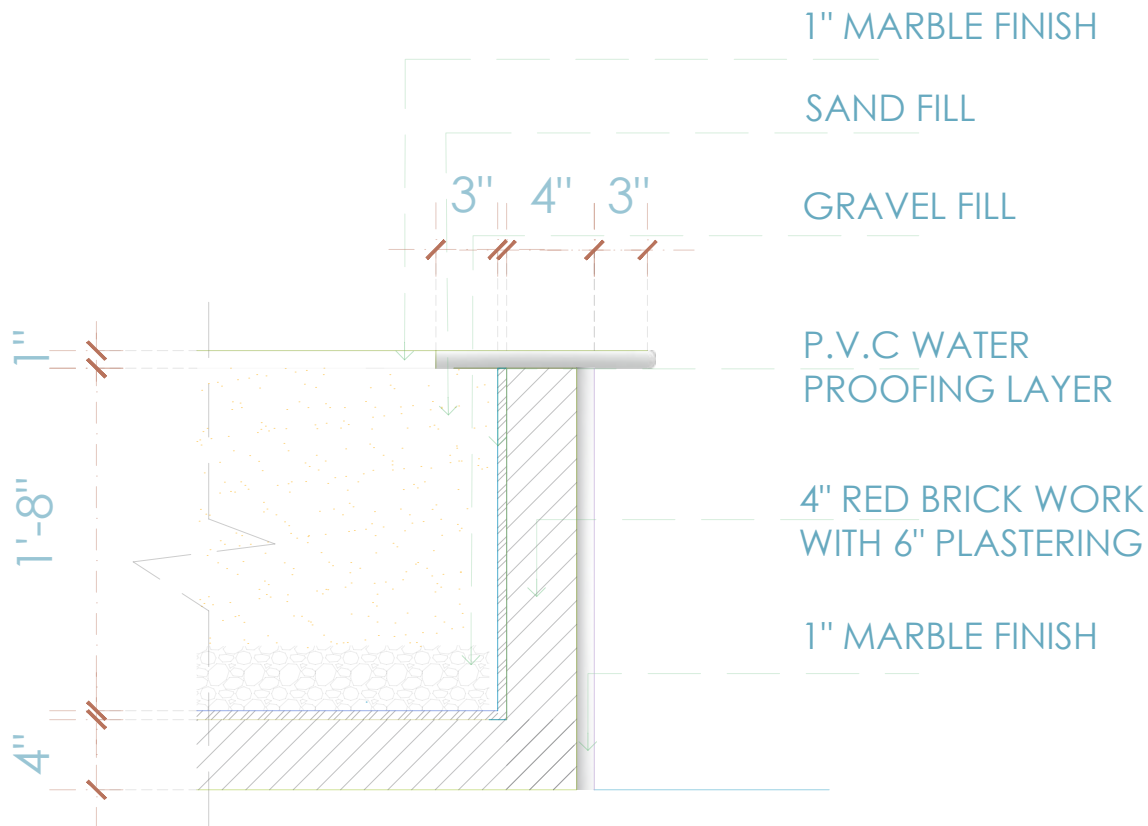

SECTION DETAIL a

- NOTES:
1. UNLESS MENTIONED OTHERWISE ALL DIMENSIONS ARE IN FEET & INCHES.
 2. LARGER SCALE DETAILS SHALL SUPERSEDE ALL SMALLER SCALE DRAWINGS.
 3. ANY DISCREPANCY IN THIS DRAWING OR ANY OTHER DRAWINGS RELATED TO THIS DRAWING SHALL BE BROUGHT TO THE NOTICE OF THE CONSULTANTS IMMEDIATELY AND WORK BE COMMENCED ONLY AFTER CLARIFICATIONS ARE PROVIDED.
 4. DO NOT SCALE THE DRAWINGS, FOLLOW WRITTEN DIMENSIONS ONLY.

KEY PLAN

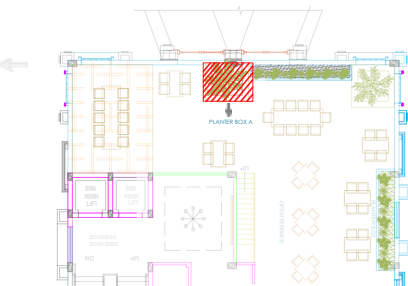

SIGNATURE OR STAMP:

APPROVED BY:

VERIFIED BY:

PURPOSE : FOR APPROVAL

TITLE:
PLANTER BOX A DETAIL

PROJECT: 23_Krinosco_Rooftop Restaurant @ Ayodhya
SCALE: F T S

DRW NO. : REV: R0

DATE: 10.02.2023


DEALT: MIRZA S

DRAWN: MONIKA.I







PLANTER BOX - B FRONT ELEVATION

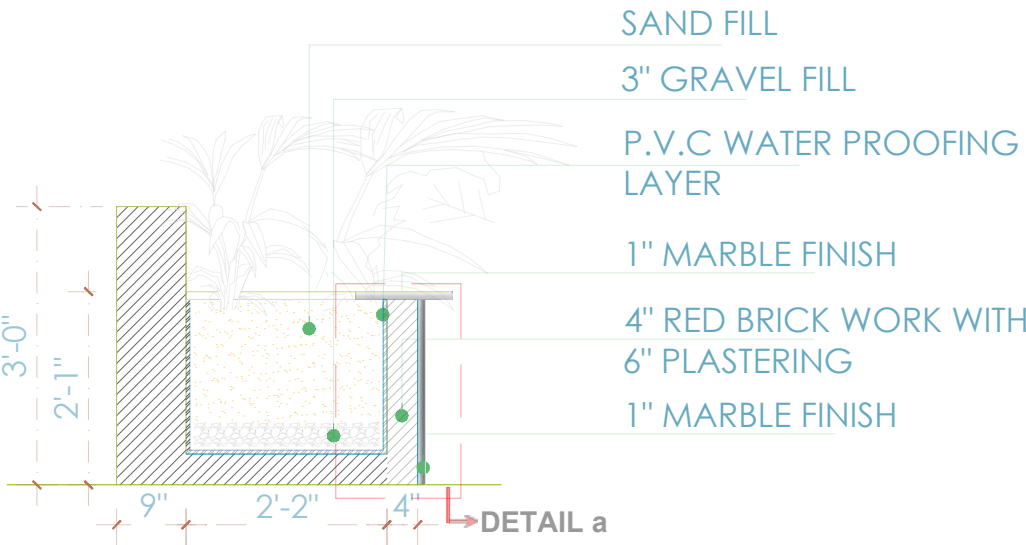

PLANTER BOX - B SECTION

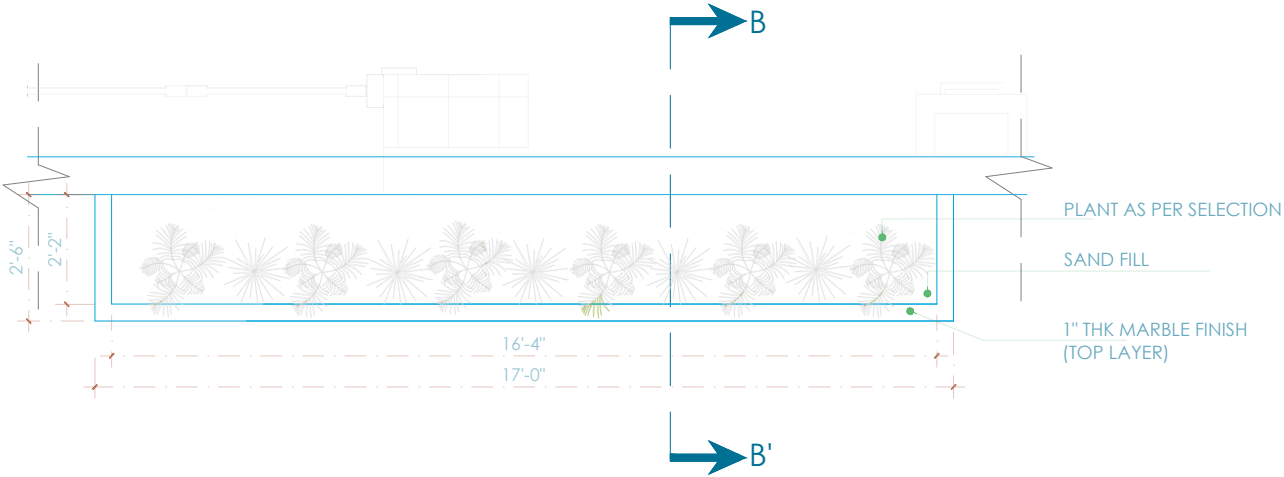


PLANTER BOX - B PLAN

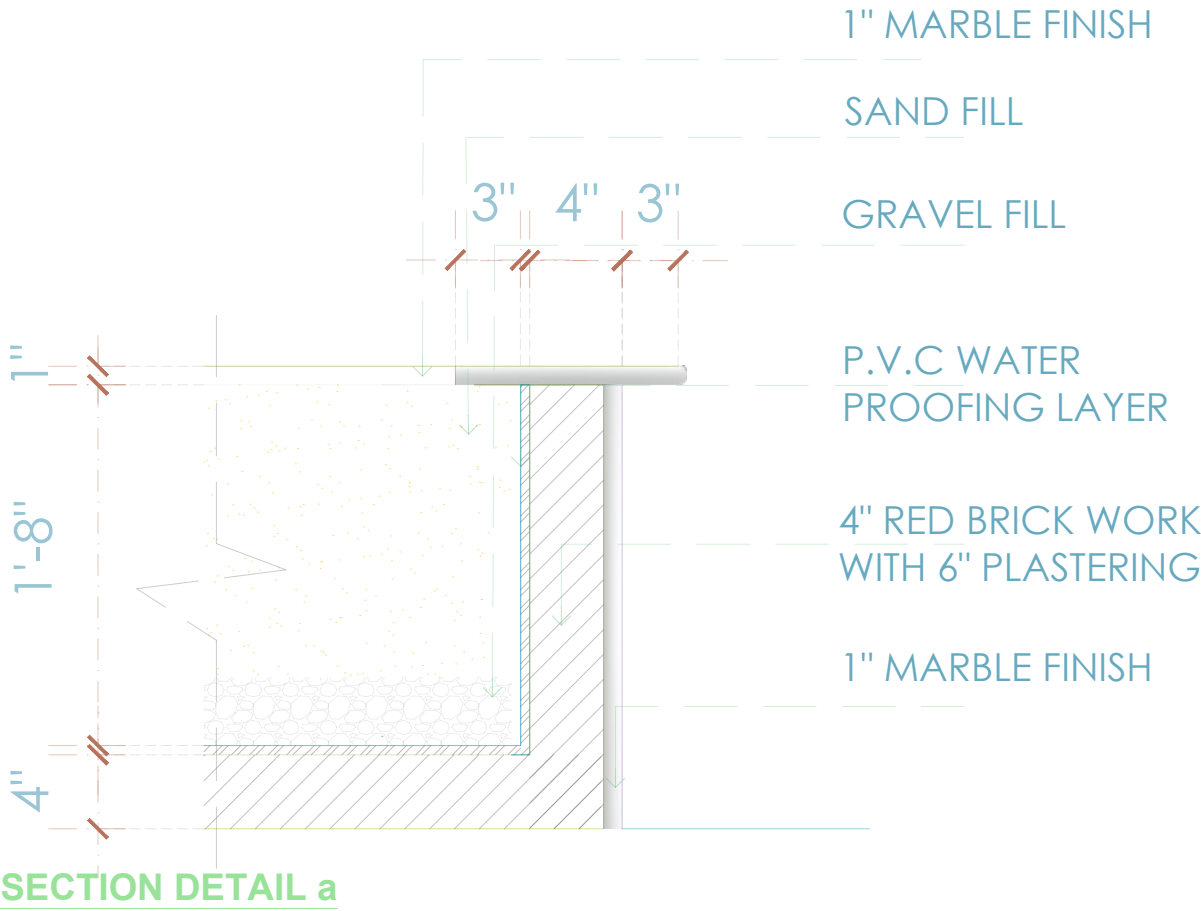

SECTION DETAIL a

- NOTES:
1. UNLESS MENTIONED OTHERWISE ALL DIMENSIONS ARE IN FEET & INCHES.
 2. LARGER SCALE DETAILS SHALL SUPERSEDE ALL SMALLER SCALE DRAWINGS.
 3. ANY DISCREPANCY IN THIS DRAWING OR ANY OTHER DRAWINGS RELATED TO THIS DRAWING SHALL BE BROUGHT TO THE NOTICE OF THE CONSULTANTS IMMEDIATELY AND WORK BE COMMENCED ONLY AFTER CLARIFICATIONS ARE PROVIDED.
 4. DO NOT SCALE THE DRAWINGS, FOLLOW WRITTEN DIMENSIONS ONLY.

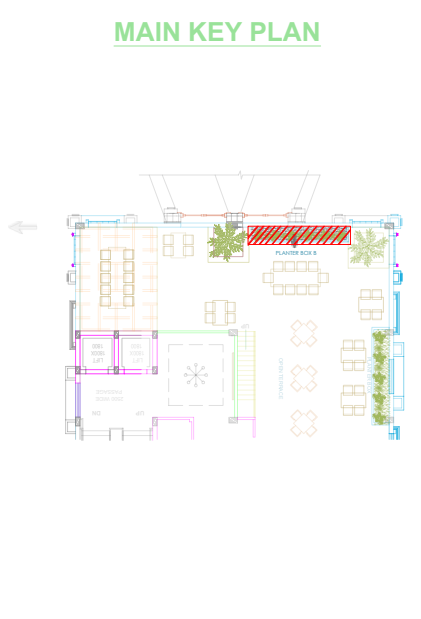

SIGNATURE OR STAMP:

APPROVED BY:

VERIFIED BY:

PURPOSE : **FOR APPROVAL**

TITLE:
PLANTER BOX B DETAIL

PROJECT: **23_Krinosco_Rooftop Restaurant @ Ayodhya**

SCALE:
F T S

DRW NO. : **R0**

DATE: **10.02.2023**


DEALT: **MIRZA S**

DRAWN: **MONIKA.I**




ARCHITECTS AND INTERIOR DESIGNERS


#554 Ground flr, 14th MAIN Road, 7th Sector, H S R LAYOUT, , BANGALORE-102 PH: 09739095543, 080-40948495, email: studio@acmedesigners.com, www.acmedesigners.com

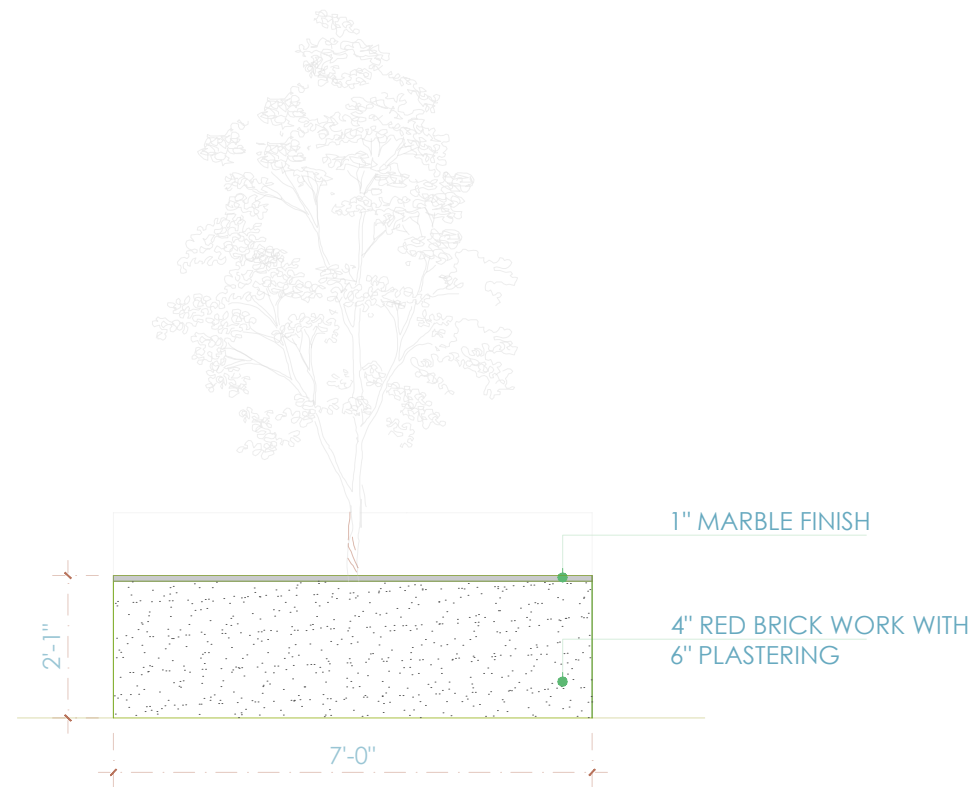


PLANTER BOX - C FRONT ELEVATION

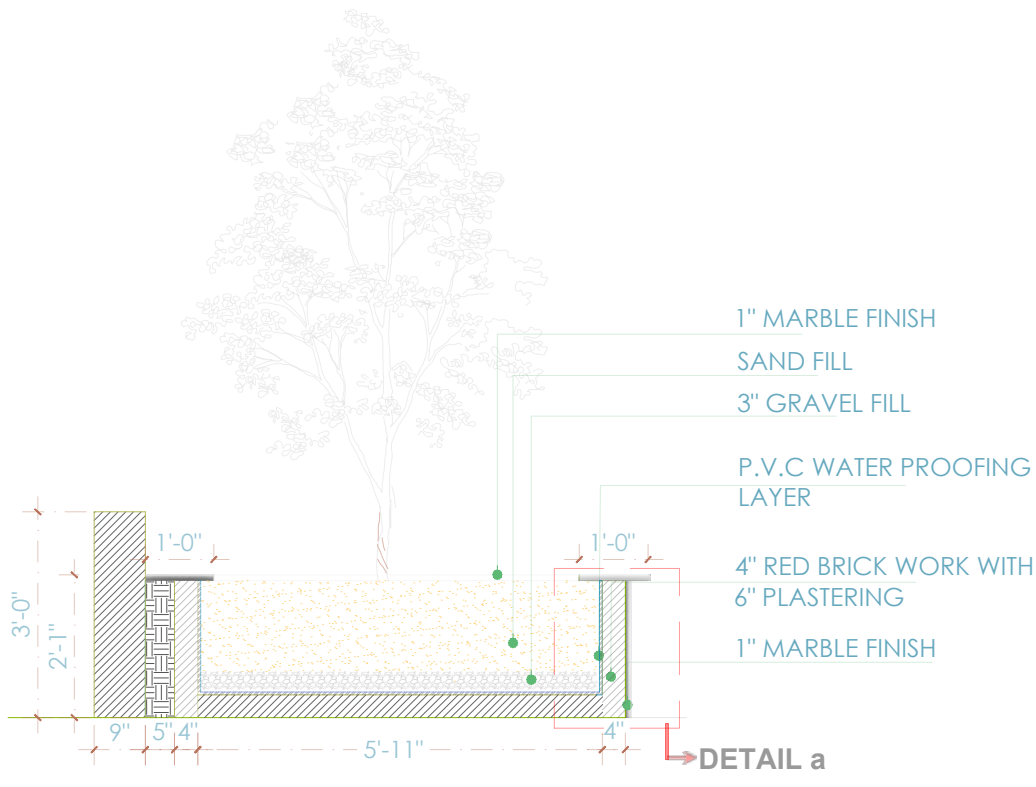

PLANTER BOX - C SECTION

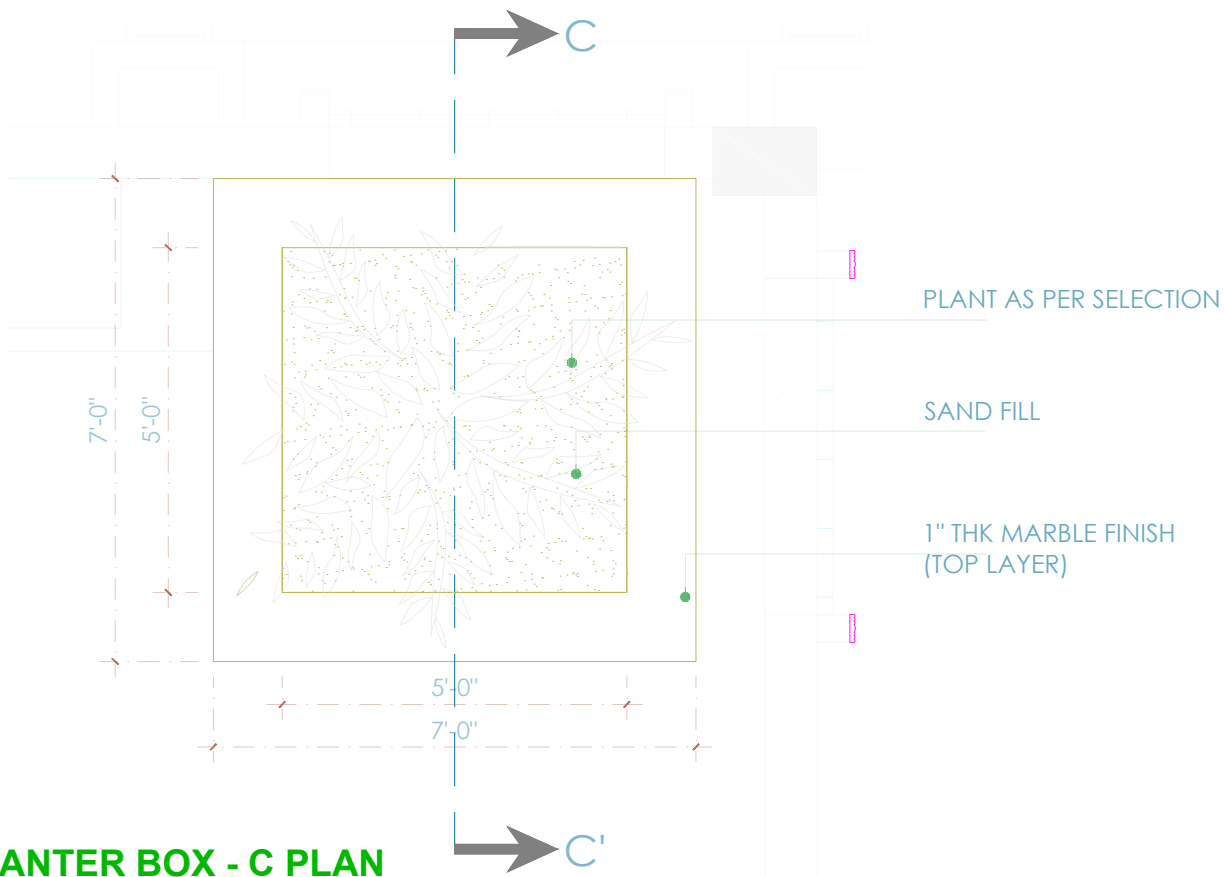


PLANTER BOX - C PLAN

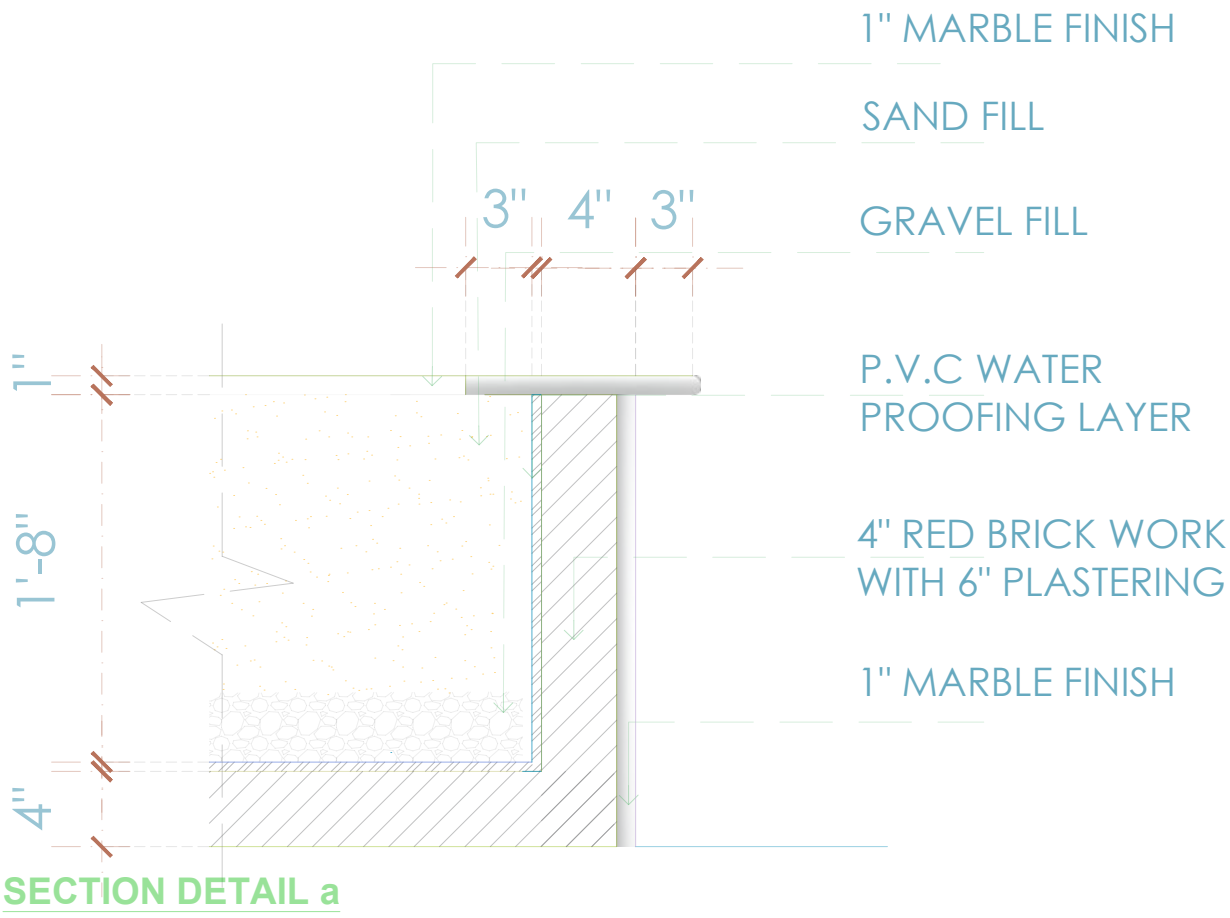

SECTION DETAIL a


- NOTES:
1. UNLESS MENTIONED OTHERWISE ALL DIMENSIONS ARE IN FEET & INCHES.
 2. LARGER SCALE DETAILS SHALL SUPERSEDE ALL SMALLER SCALE DRAWINGS.
 3. ANY DISCREPANCY IN THIS DRAWING OR ANY OTHER DRAWINGS RELATED TO THIS DRAWING SHALL BE BROUGHT TO THE NOTICE OF THE CONSULTANTS IMMEDIATELY AND WORK BE COMMENCED ONLY AFTER CLARIFICATIONS ARE PROVIDED.
 4. DO NOT SCALE THE DRAWINGS, FOLLOW WRITTEN DIMENSIONS ONLY.

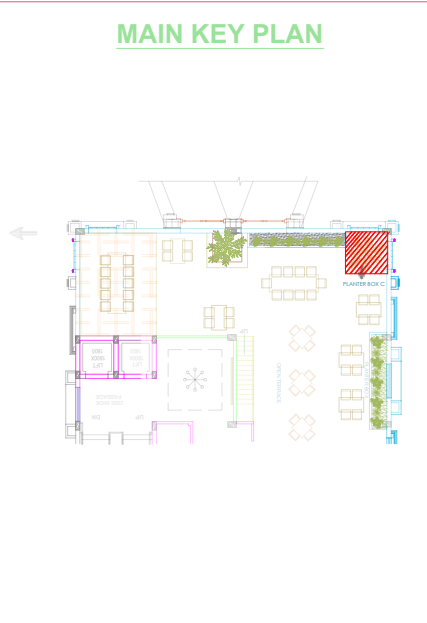


SIGNATURE OR STAMP:	
APPROVED BY:	
VERIFIED BY:	
PURPOSE : FOR APPROVAL	
TITLE: PLANTER BOX C DETAIL	
PROJECT: 23_Krinosco_Rooftop Restaurant @ Ayodhya	SCALE: F T S
DRW NO. :	REV: R0
DATE: 10.02.2023	N
DEALT: MIRZA S	
DRAWN: MONIKA.I	




PLANTER BOX - D FRONT ELEVATION

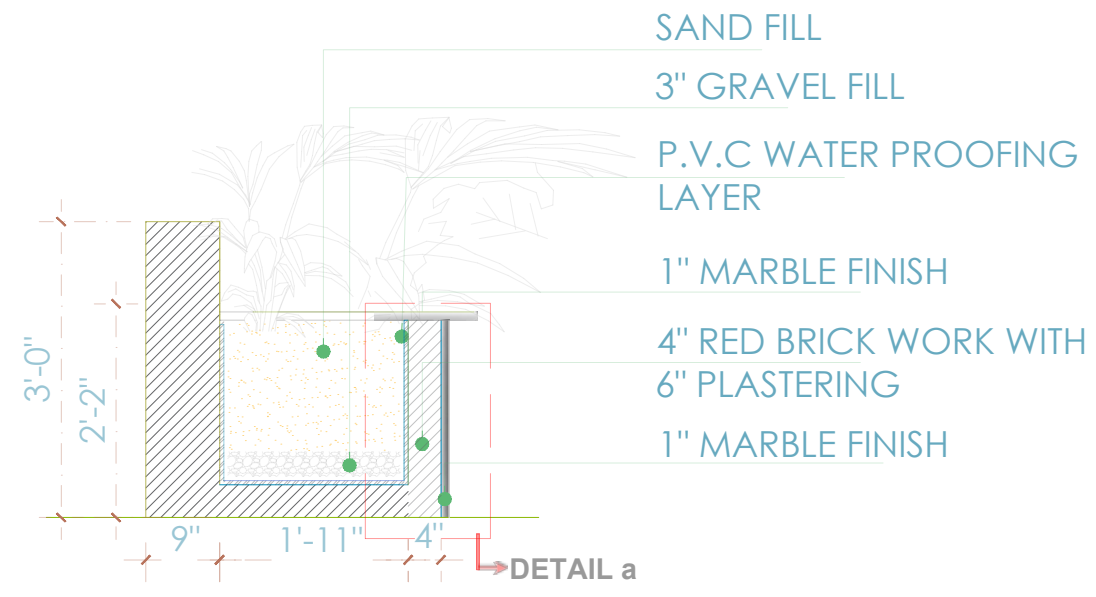

PLANTER BOX - D SECTION

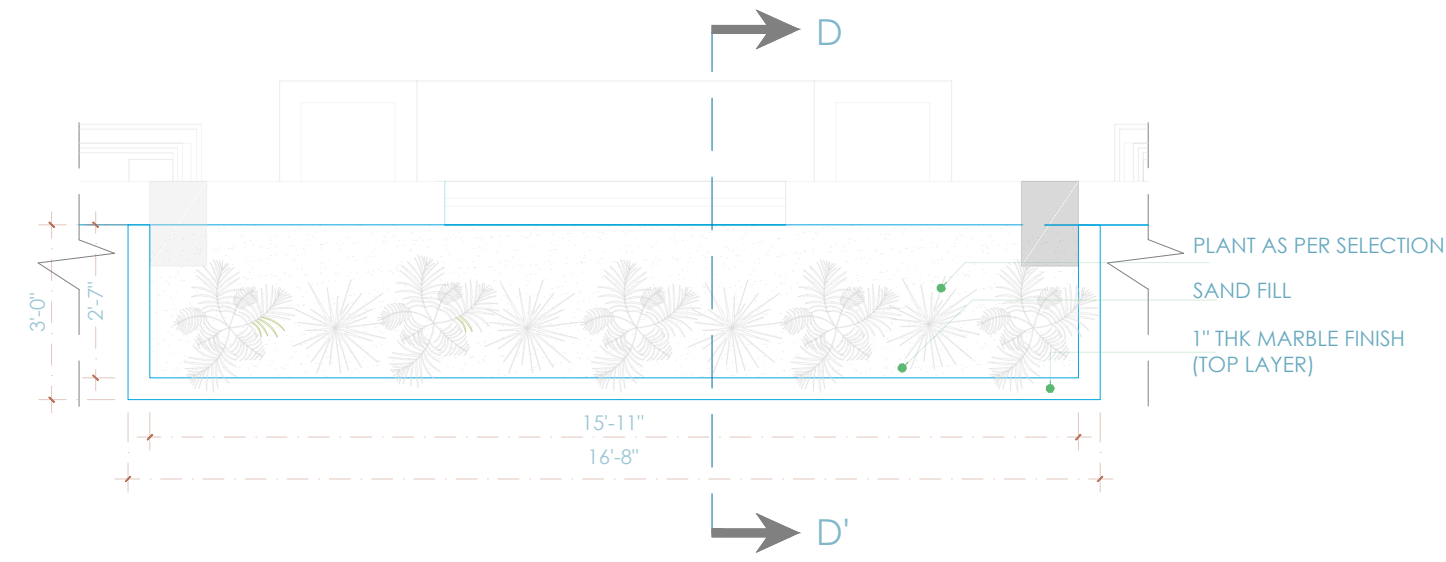


PLANTER BOX - D PLAN


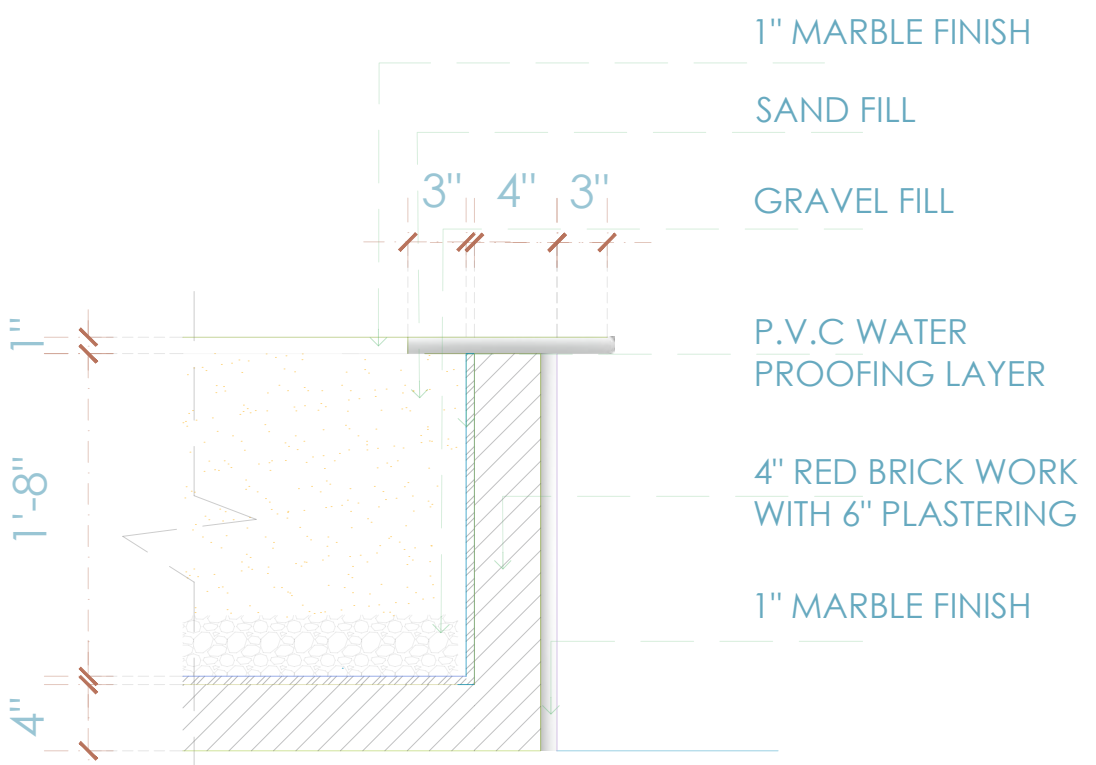


SECTION DETAIL a

- NOTES:
1. UNLESS MENTIONED OTHERWISE ALL DIMENSIONS ARE IN FEET & INCHES.
 2. LARGER SCALE DETAILS SHALL SUPERSEDE ALL SMALLER SCALE DRAWINGS.
 3. ANY DISCREPANCY IN THIS DRAWING OR ANY OTHER DRAWINGS RELATED TO THIS DRAWING SHALL BE BROUGHT TO THE NOTICE OF THE CONSULTANTS IMMEDIATELY AND WORK BE COMMENCED ONLY AFTER CLARIFICATIONS ARE PROVIDED.
 4. DO NOT SCALE THE DRAWINGS, FOLLOW WRITTEN DIMENSIONS ONLY.

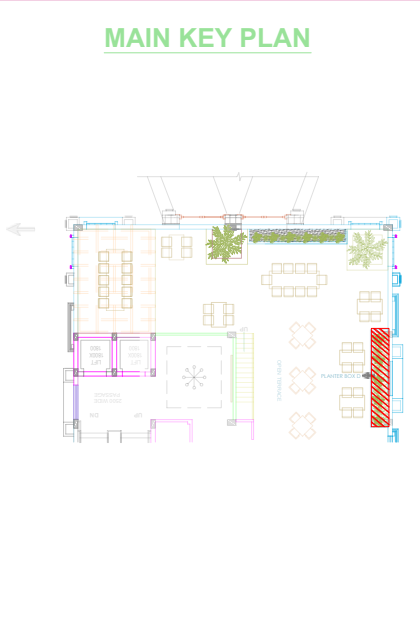

SIGNATURE OR STAMP:	
APPROVED BY:	
VERIFIED BY:	
PURPOSE : FOR APPROVAL	
TITLE: PLANTER BOX D DETAIL	
PROJECT: 23_Krinosco_Rooftop Restaurant @ Ayodhya	SCALE: F T S
DRW NO. :	REV: R0
DATE: 10.02.2023	No
DEALT: MIRZA S	
DRAWN: MONIKA.I	

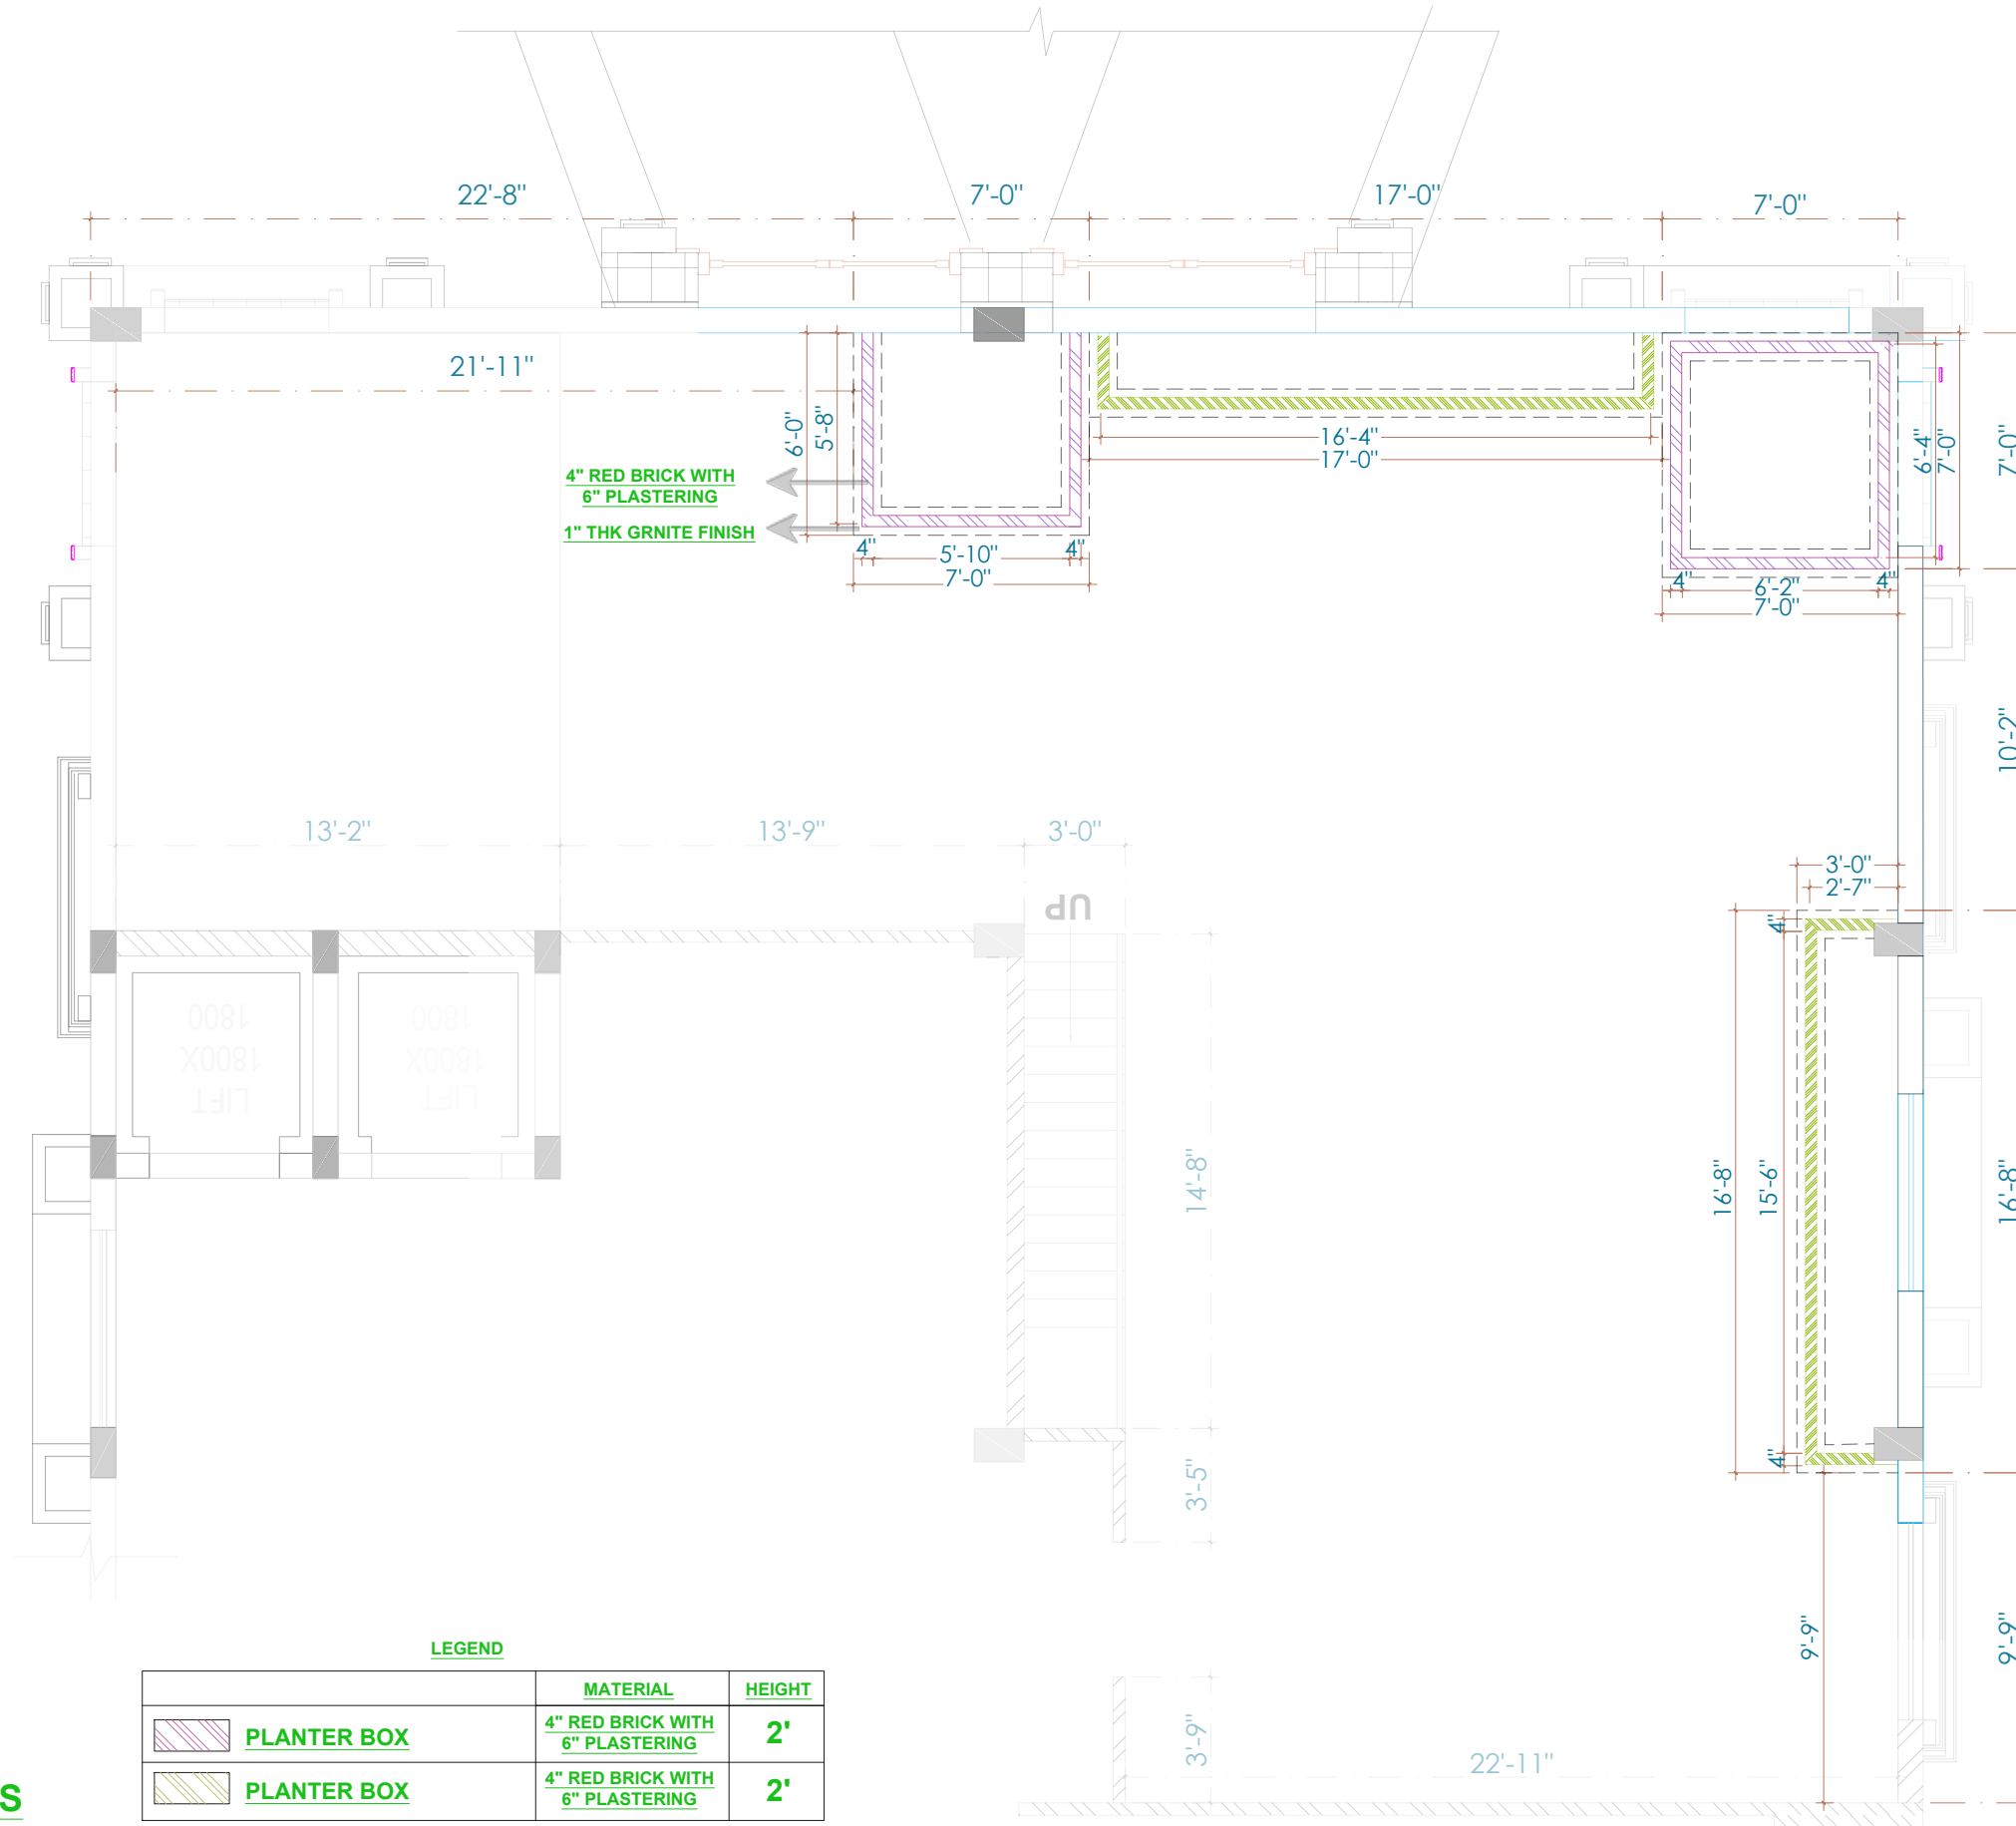 


MASONRY DETAILS

LEGEND

	MATERIAL	HEIGHT
	4" RED BRICK WITH 6" PLASTERING	2'
	4" RED BRICK WITH 6" PLASTERING	2'

- NOTES:
1. UNLESS MENTIONED OTHERWISE ALL DIMENSIONS ARE IN FEET & INCHES.
 2. LARGER SCALE DETAILS SHALL SUPERSEDE ALL SMALLER SCALE DRAWINGS.
 3. ANY DISCREPANCY IN THIS DRAWING OR ANY OTHER DRAWINGS RELATED TO THIS DRAWING SHALL BE BROUGHT TO THE NOTICE OF THE CONSULTANTS IMMEDIATELY AND WORK BE COMMENCED ONLY AFTER CLARIFICATIONS ARE PROVIDED.
 4. DO NOT SCALE THE DRAWINGS, FOLLOW WRITTEN DIMENSIONS ONLY.

MAIN KEY PLAN

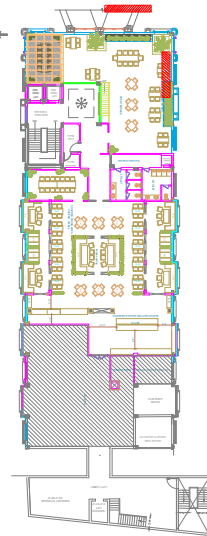

SIGNATURE OR STAMP:

APPROVED BY:

VERIFIED BY:

PURPOSE : FOR APPROVAL

TITLE:
MASONRY DETAIL

PROJECT: 23_Krinosco_Rooftop Restaurant @ Ayodhya
SCALE: F T S

DRW NO. : REV: R0

DATE: 10.02.2023

DEALT: MIRZA S


DRAWN: MONIKA.I



- NOTES:
1. UNLESS MENTIONED OTHERWISE ALL DIMENSIONS ARE IN FEET & INCHES.
 2. LARGER SCALE DETAILS SHALL SUPERSEDE ALL SMALLER SCALE DRAWINGS.
 3. ANY DISCREPANCY IN THIS DRAWING OR ANY OTHER DRAWINGS RELATED TO THIS DRAWING SHALL BE BROUGHT TO THE NOTICE OF THE CONSULTANTS IMMEDIATELY AND WORK BE COMMENCED ONLY AFTER CLARIFICATIONS ARE PROVIDED.
 4. DO NOT SCALE THE DRAWINGS, FOLLOW WRITTEN DIMENSIONS ONLY.



SIGNATURE OR STAMP:	
APPROVED BY:	
VERIFIED BY:	
PURPOSE : FOR APPROVAL	
TITLE: WALL ELEVATION DETAIL	
PROJECT: 23_Krinosco_Rooftop Restaurant @ Ayodhya	SCALE: F T S
DRW NO. :	REV: R0
DATE: 15. 02 . 2023	No
DEALT: MIRZA S	
DRAWN: MONIKA.I	

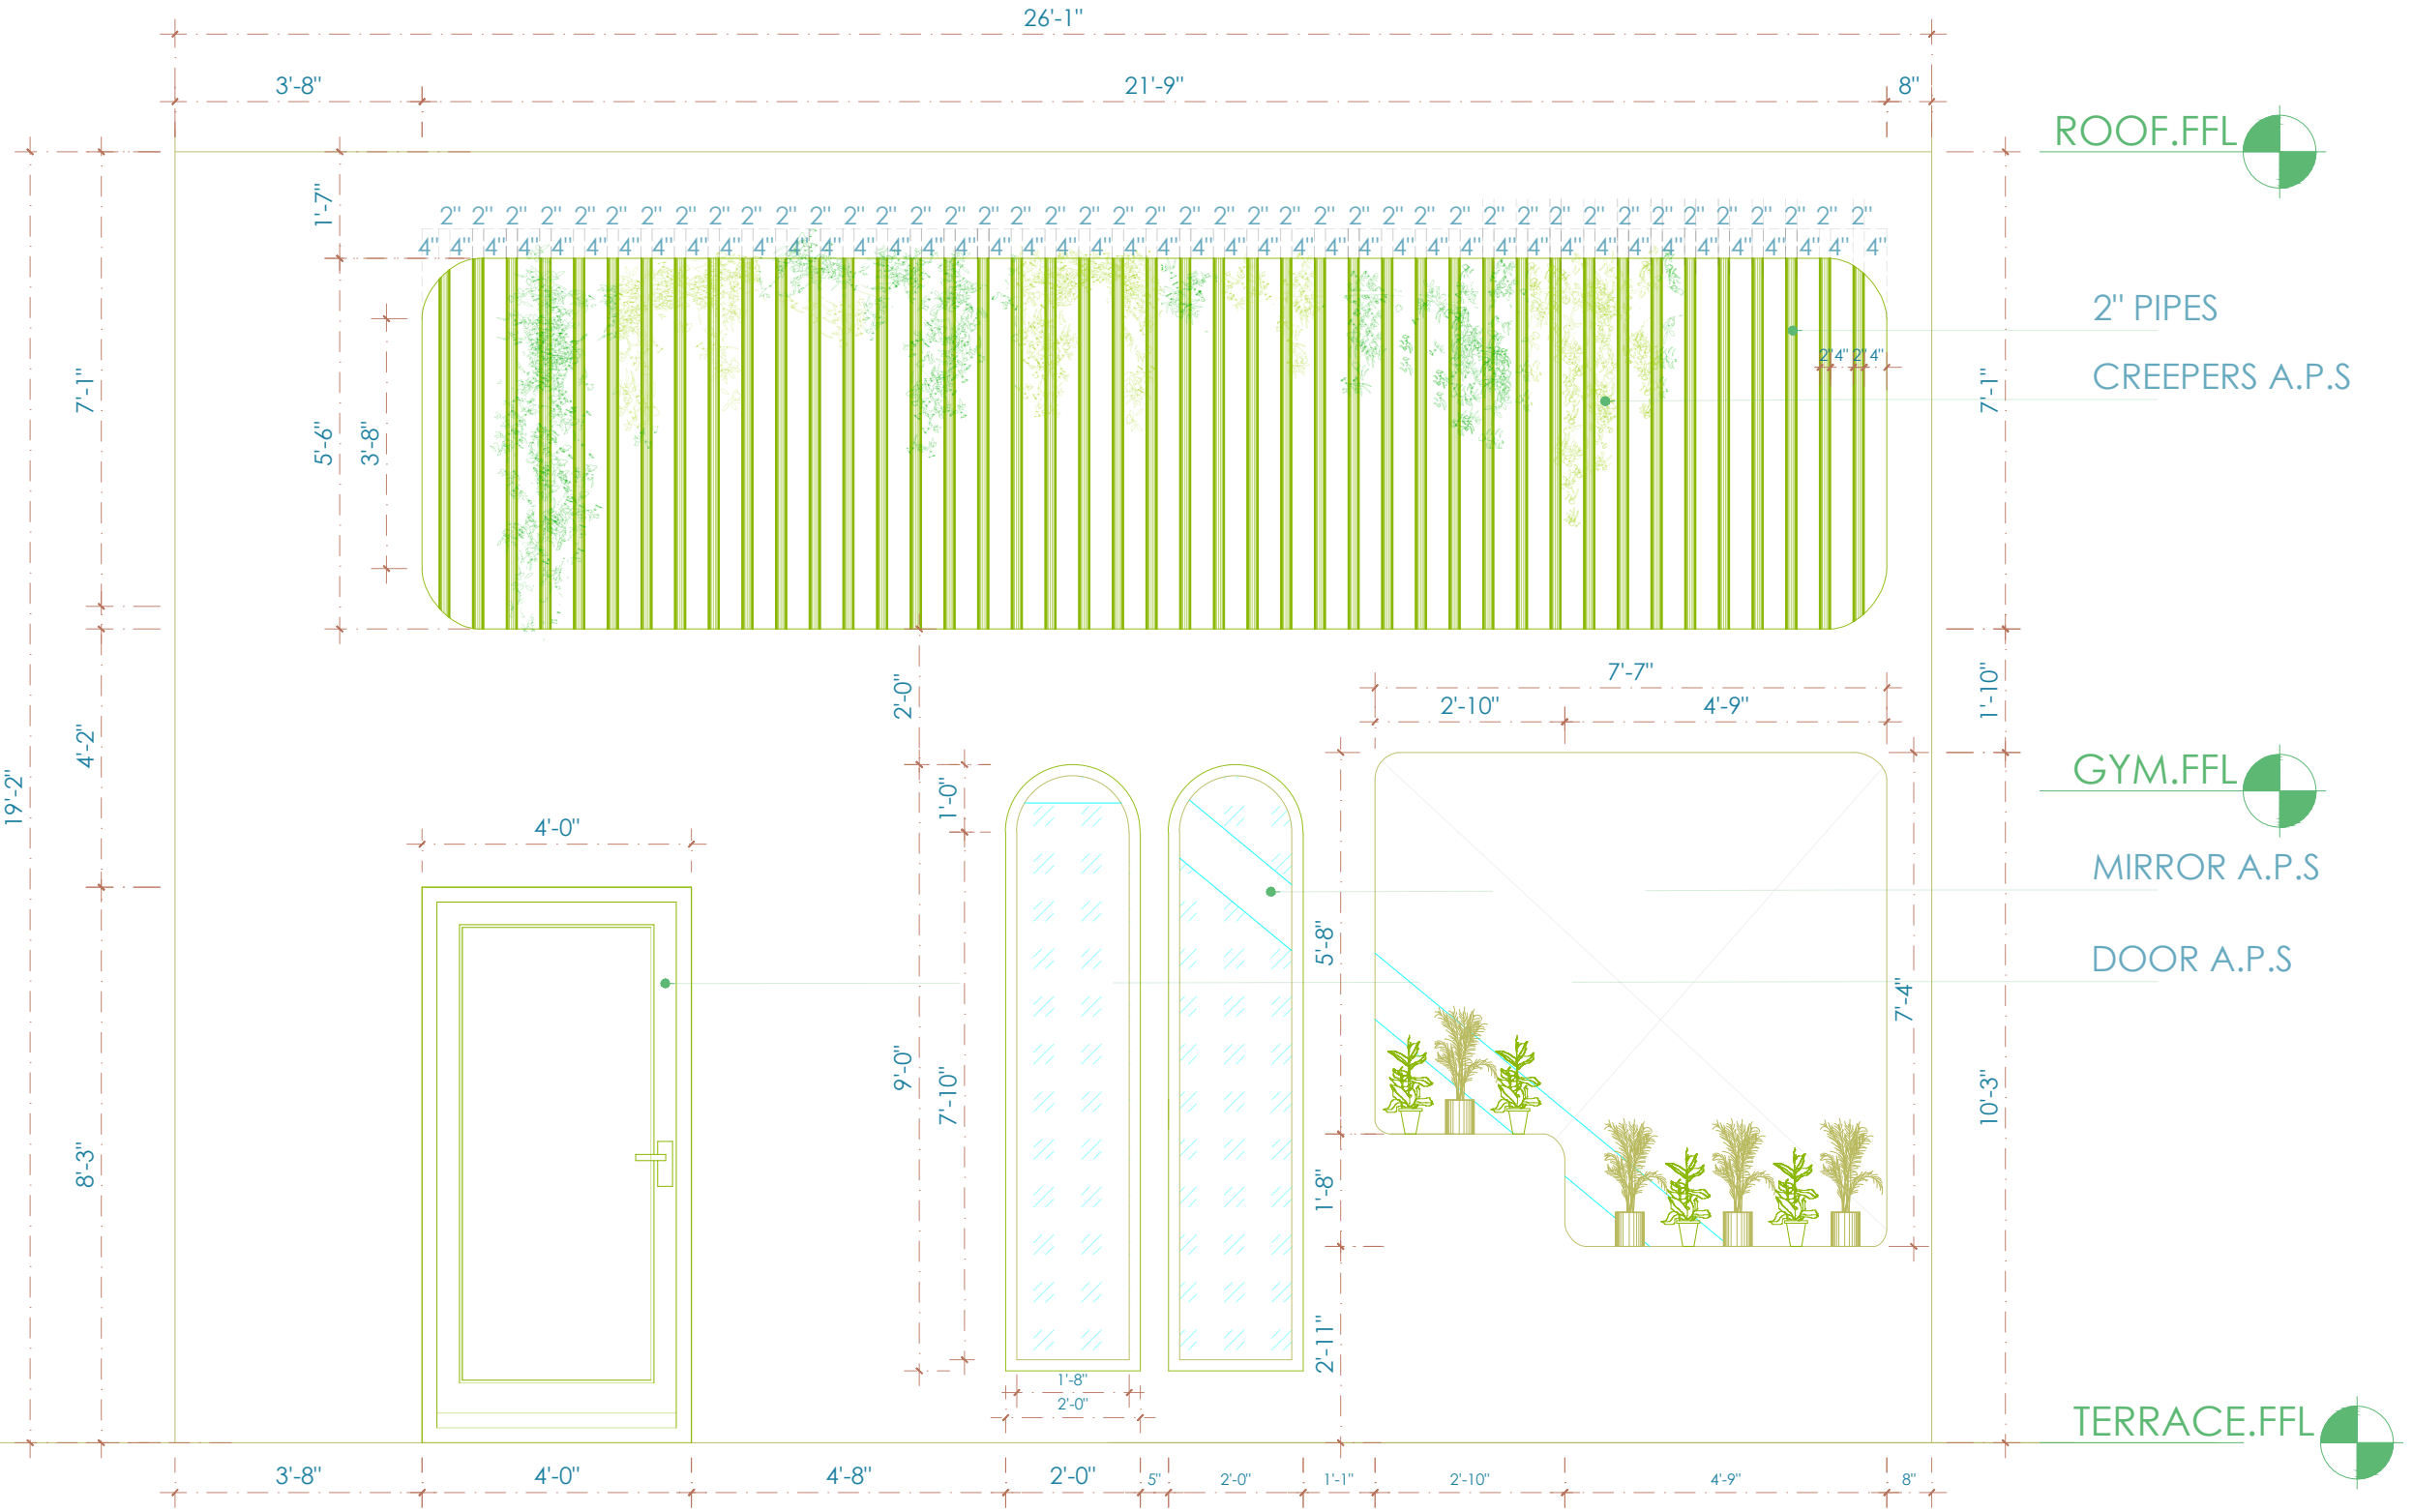


WALL ELEVATION DETAILS



ARCHITECTS AND INTERIOR DESIGNERS

#554 Ground flr, 14th MAIN Road, 7th Sector, H S R LAYOUT, , BANGALORE-102 PH: 09739095543, 080-40948495, email: studio@acmedesigners.com, www.acmedesigners.com

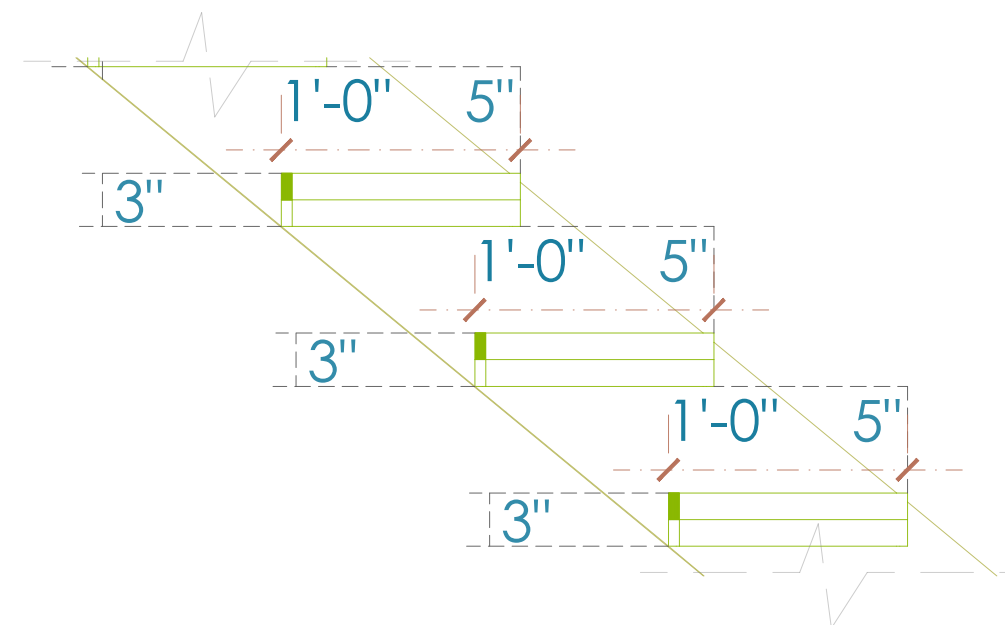


NOTES:

1. UNLESS MENTIONED OTHERWISE
ALL DIMENSIONS ARE IN FEET &
INCHES.

2. LARGER SCALE DETAILS SHALL SUPERSEDE ALL SMALLER SCALE DRAWINGS.

3. ANY DISCREPANCY IN THIS DRAWING OR ANY OTHER DRAWINGS RELATED TO THIS DRAWING SHALL BE BROUGHT TO THE NOTICE OF THE CONSULTANTS IMMEDIATELY AND WORK BE COMMENCED ONLY AFTER CLARIFICATIONS ARE PROVIDED.

4.DO NOT SCALE THE DRAWINGS,
FOLLOW WRITTEN DIMENSIONS
ONLY.

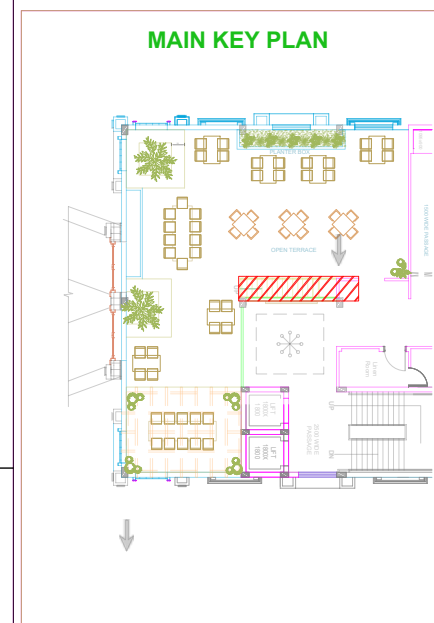

SIGNATURE OR STAMP:

APPROVED BY:

VERIFIED BY:

PURPOSE : **FOR APPROVAL**

TITLE:

STEEL STAIRCASE DETAIL

PROJECT:

23_Krinosco_Rooftop
Restaurant @ Ayodhya

SCALE:

F T S


DRW NO. :

DATE: 15. 02 . 2023

DEALT: MIRZA S

DRAWN: MONIKA.I

REV: R0

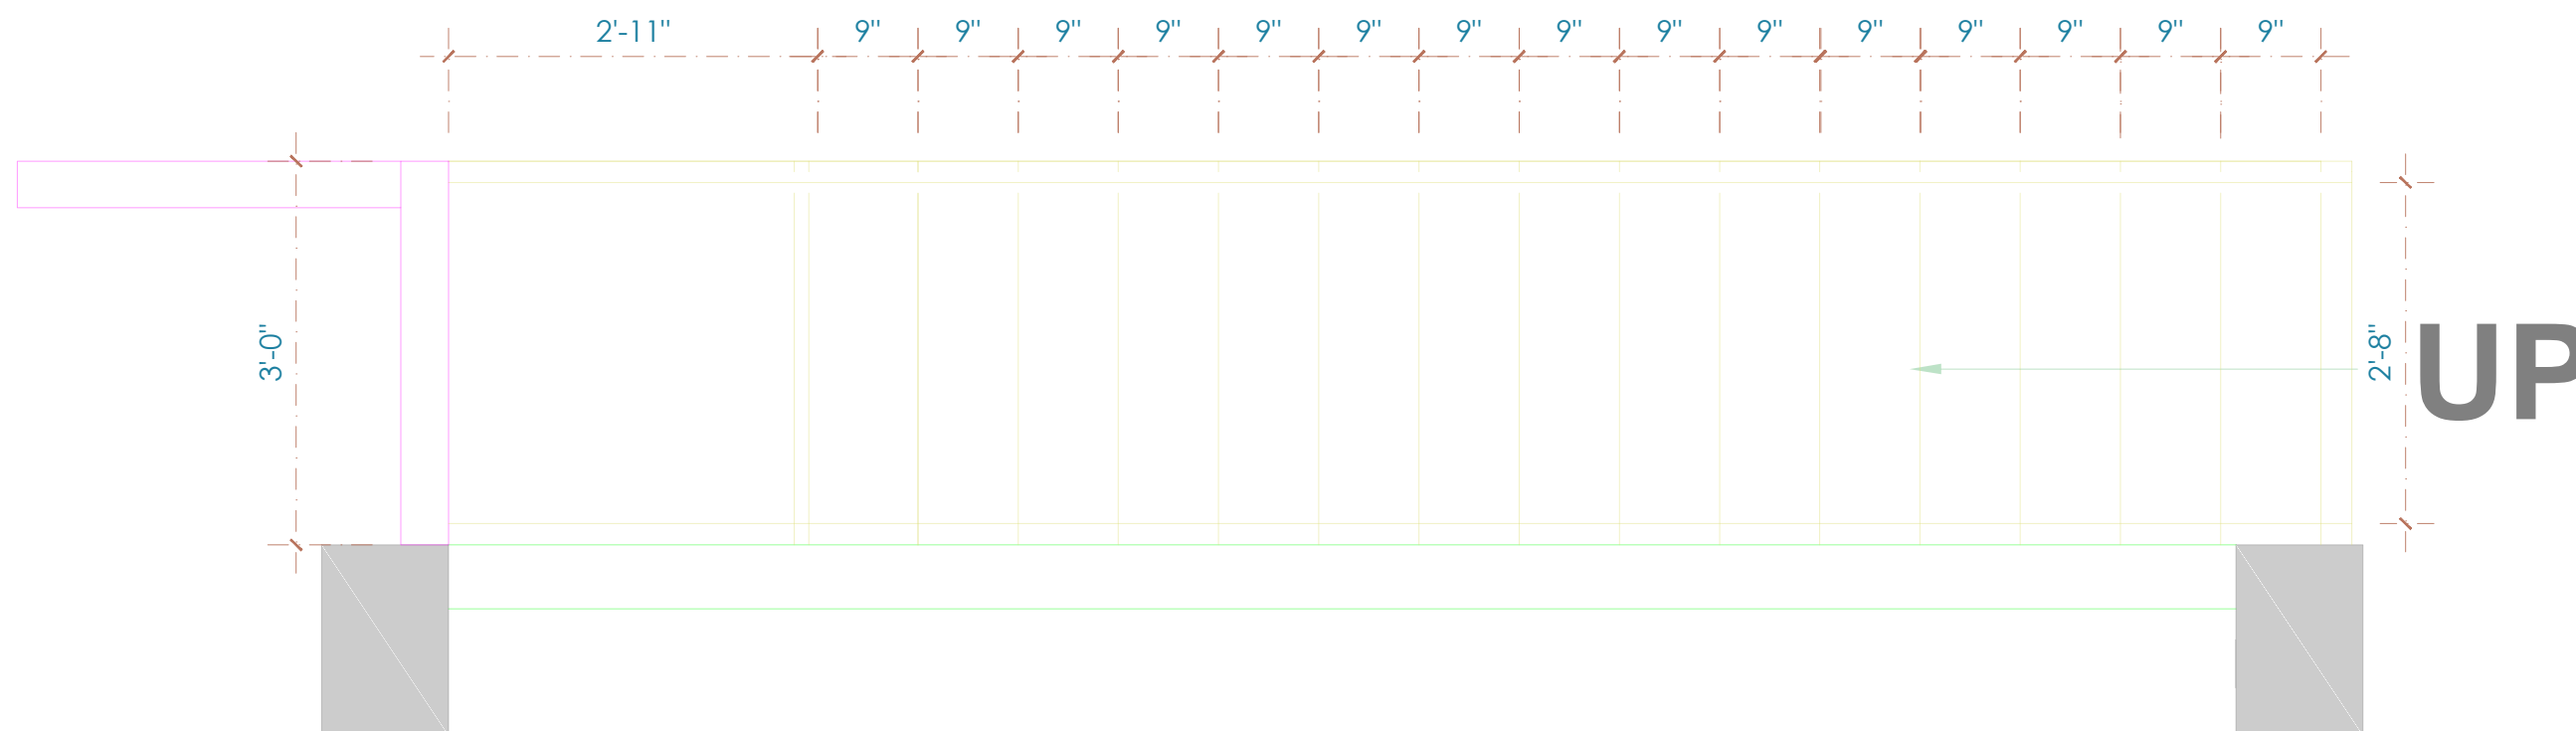

STEEL STAIRCASE IN PLAN

VISUALISATION...




LET'S DINE @ ROOFTOP..




CLASSIC GREY, WHITE &
BROWN COLOR SCHEME,
MID-CENTURY STYLE
REFINED ELEGANCE



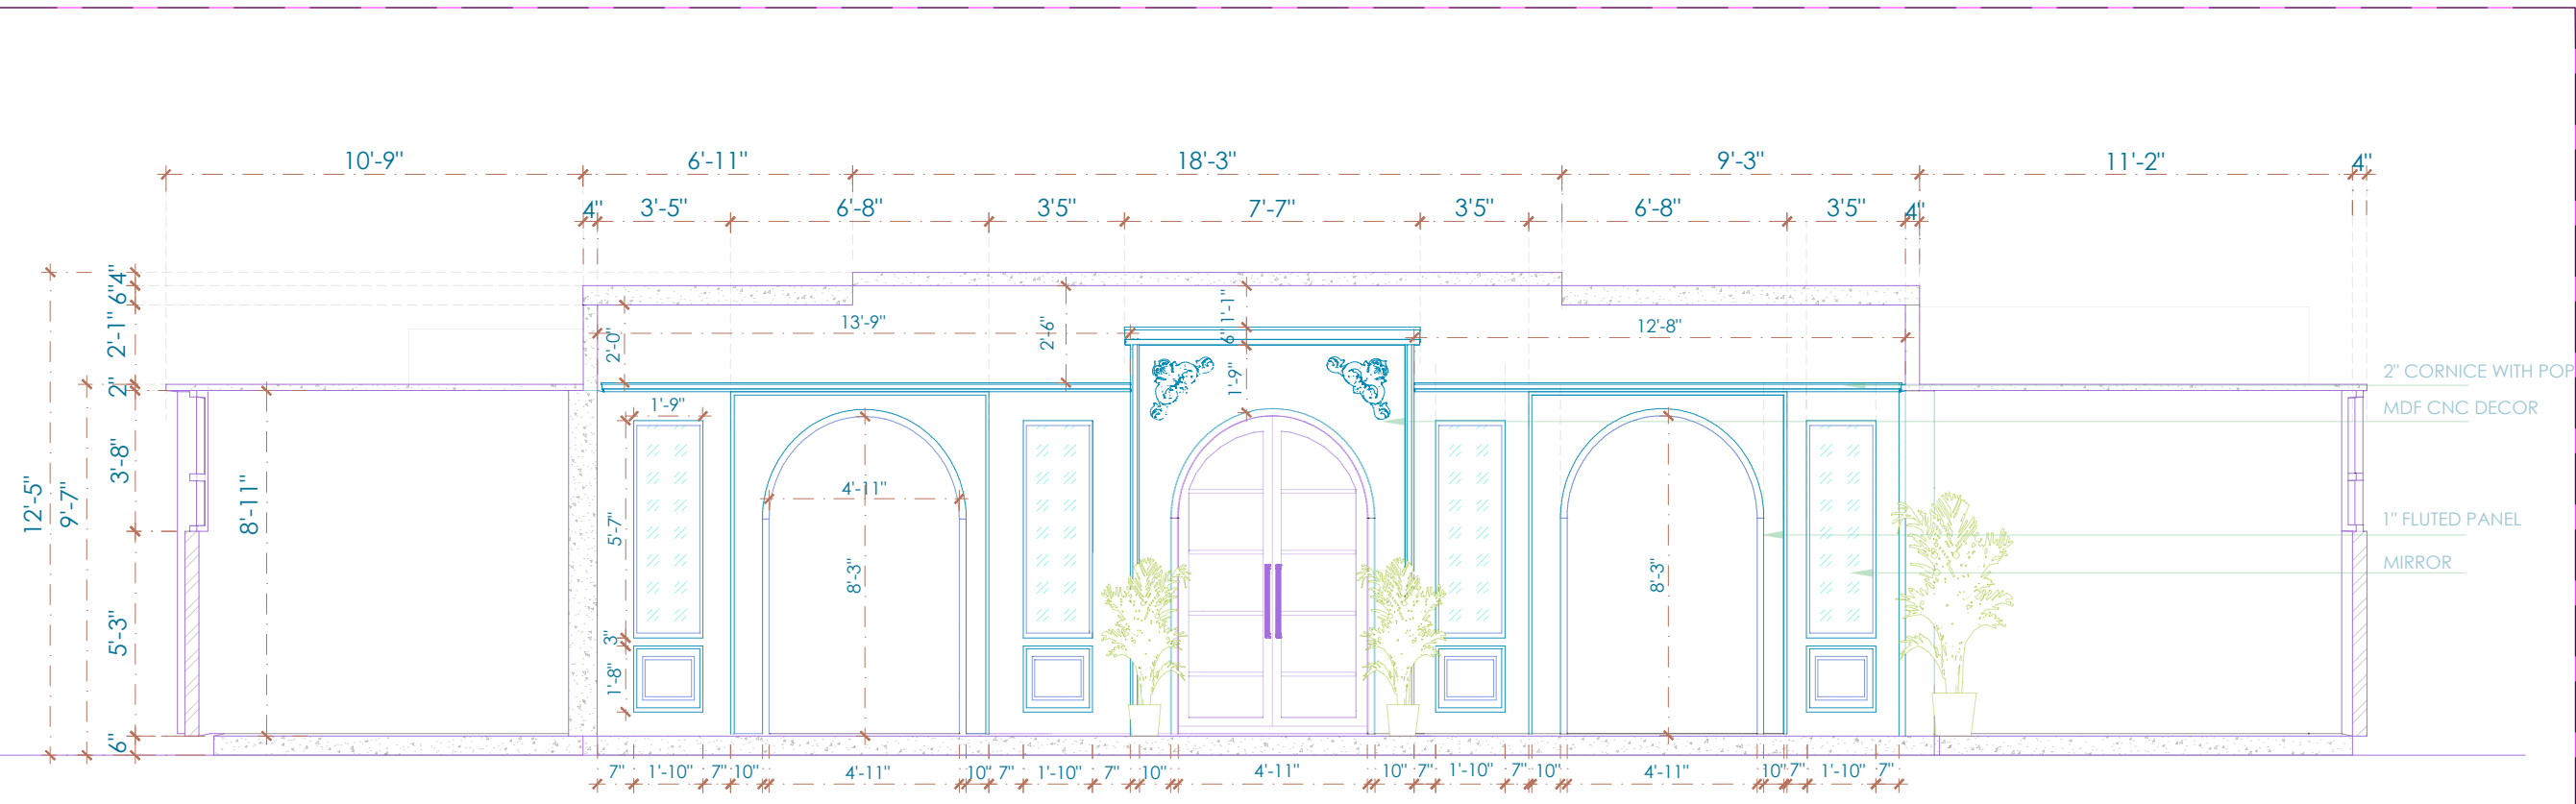


INTERIOR SECTIONAL ELEVATION 1

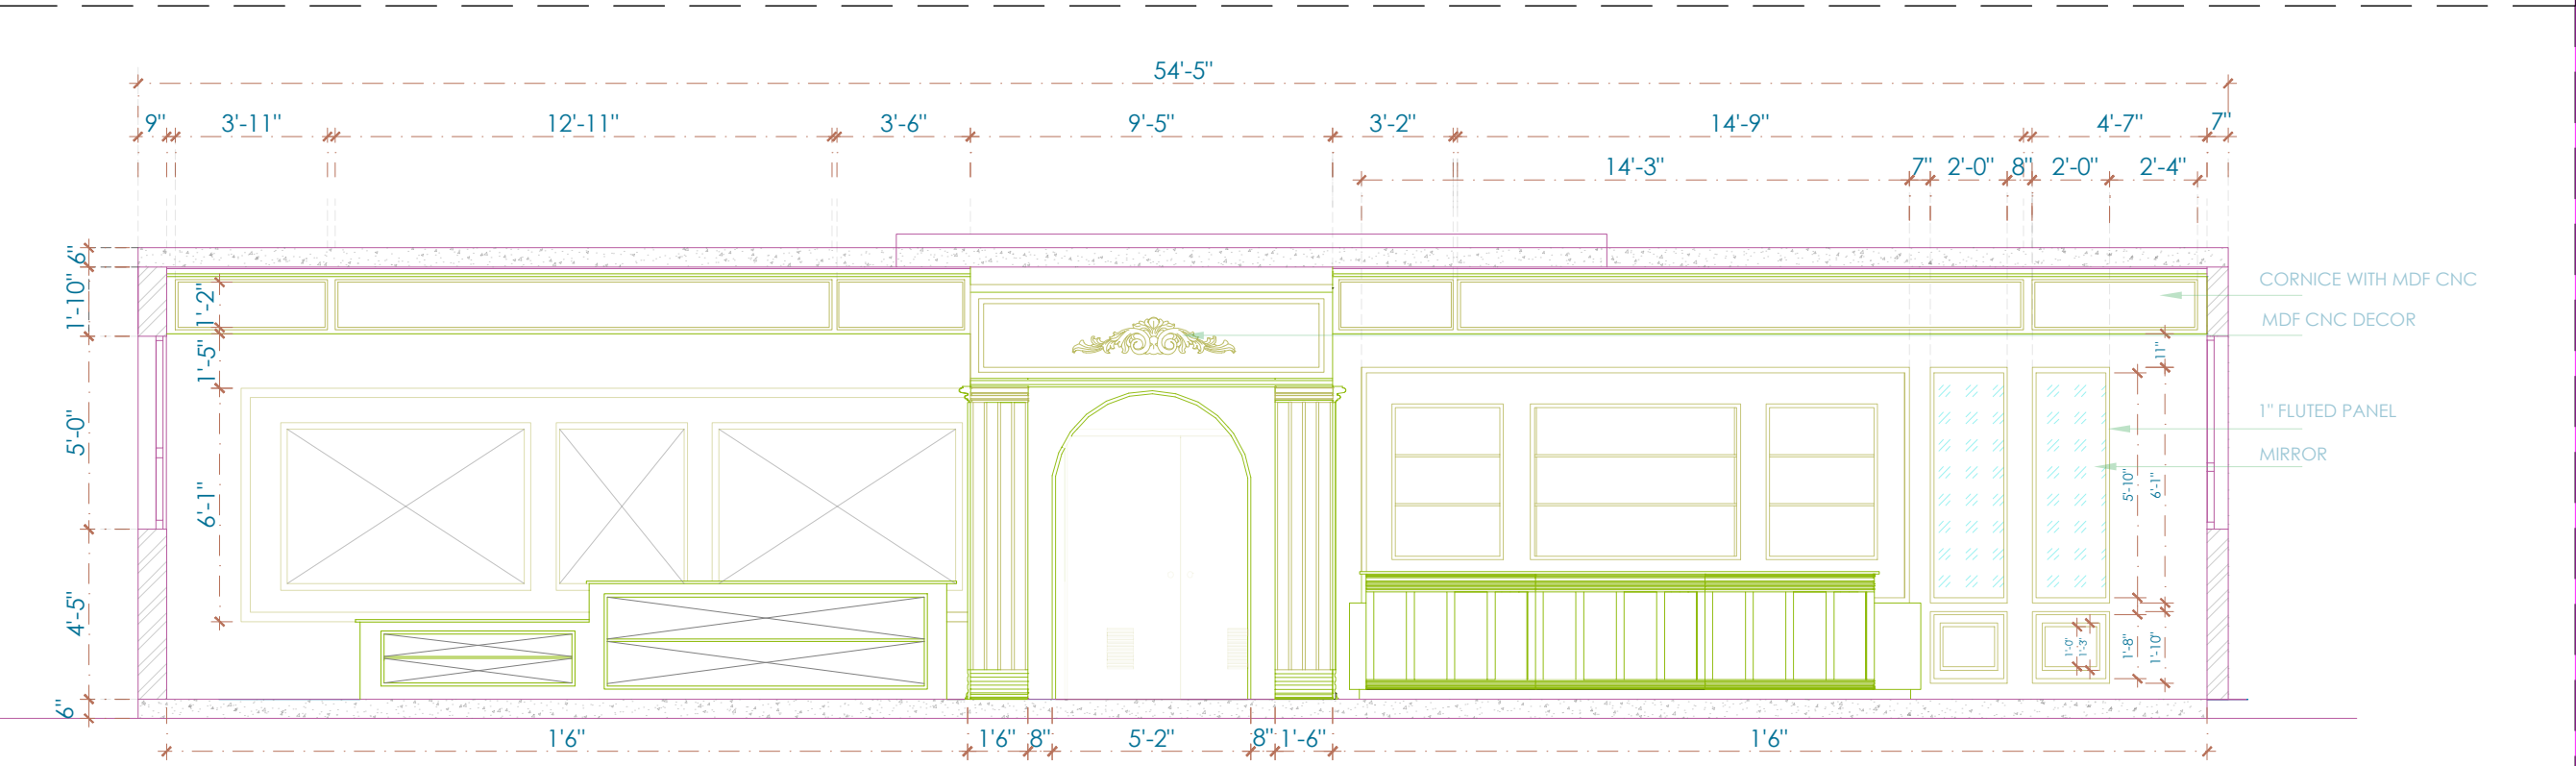

INTERIOR SECTIONAL ELEVATION 2

- NOTES:
1. UNLESS MENTIONED OTHERWISE ALL DIMENSIONS ARE IN FEET & INCHES.
 2. LARGER SCALE DETAILS SHALL SUPERSEDE ALL SMALLER SCALE DRAWINGS.
 3. ANY DISCREPANCY IN THIS DRAWING OR ANY OTHER DRAWINGS RELATED TO THIS DRAWING SHALL BE BROUGHT TO THE NOTICE OF THE CONSULTANTS IMMEDIATELY AND WORK BE COMMENCED ONLY AFTER CLARIFICATIONS ARE PROVIDED.
 4. DO NOT SCALE THE DRAWINGS, FOLLOW WRITTEN DIMENSIONS ONLY.

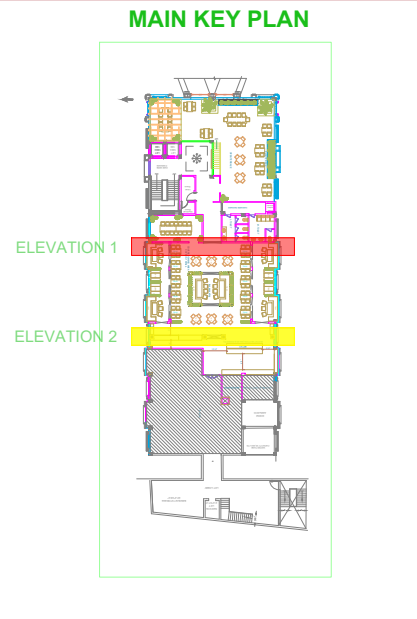

SIGNATURE OR STAMP:

APPROVED BY:

VERIFIED BY:

PURPOSE : **FOR APPROVAL**


TITLE:
INTERIOR SECTIONAL ELEVATION

PROJECT: 23_Krinosco_Rooftop Restaurant @ Ayodhya	SCALE: FTS
DRW NO. :	REV: R0
DATE: 14.02.2023	
DEALT: MIRZA S	
DRAWN: MONIKA.I	




ARCHITECTS AND INTERIOR DESIGNERS


#554 Ground flr, 14th MAIN Road, 7th Sector, H S R LAYOUT, , BANGALORE-102 PH: 09739095543, 080-40948495, email: studio@acmedesigners.com, www.acmedesigners.com

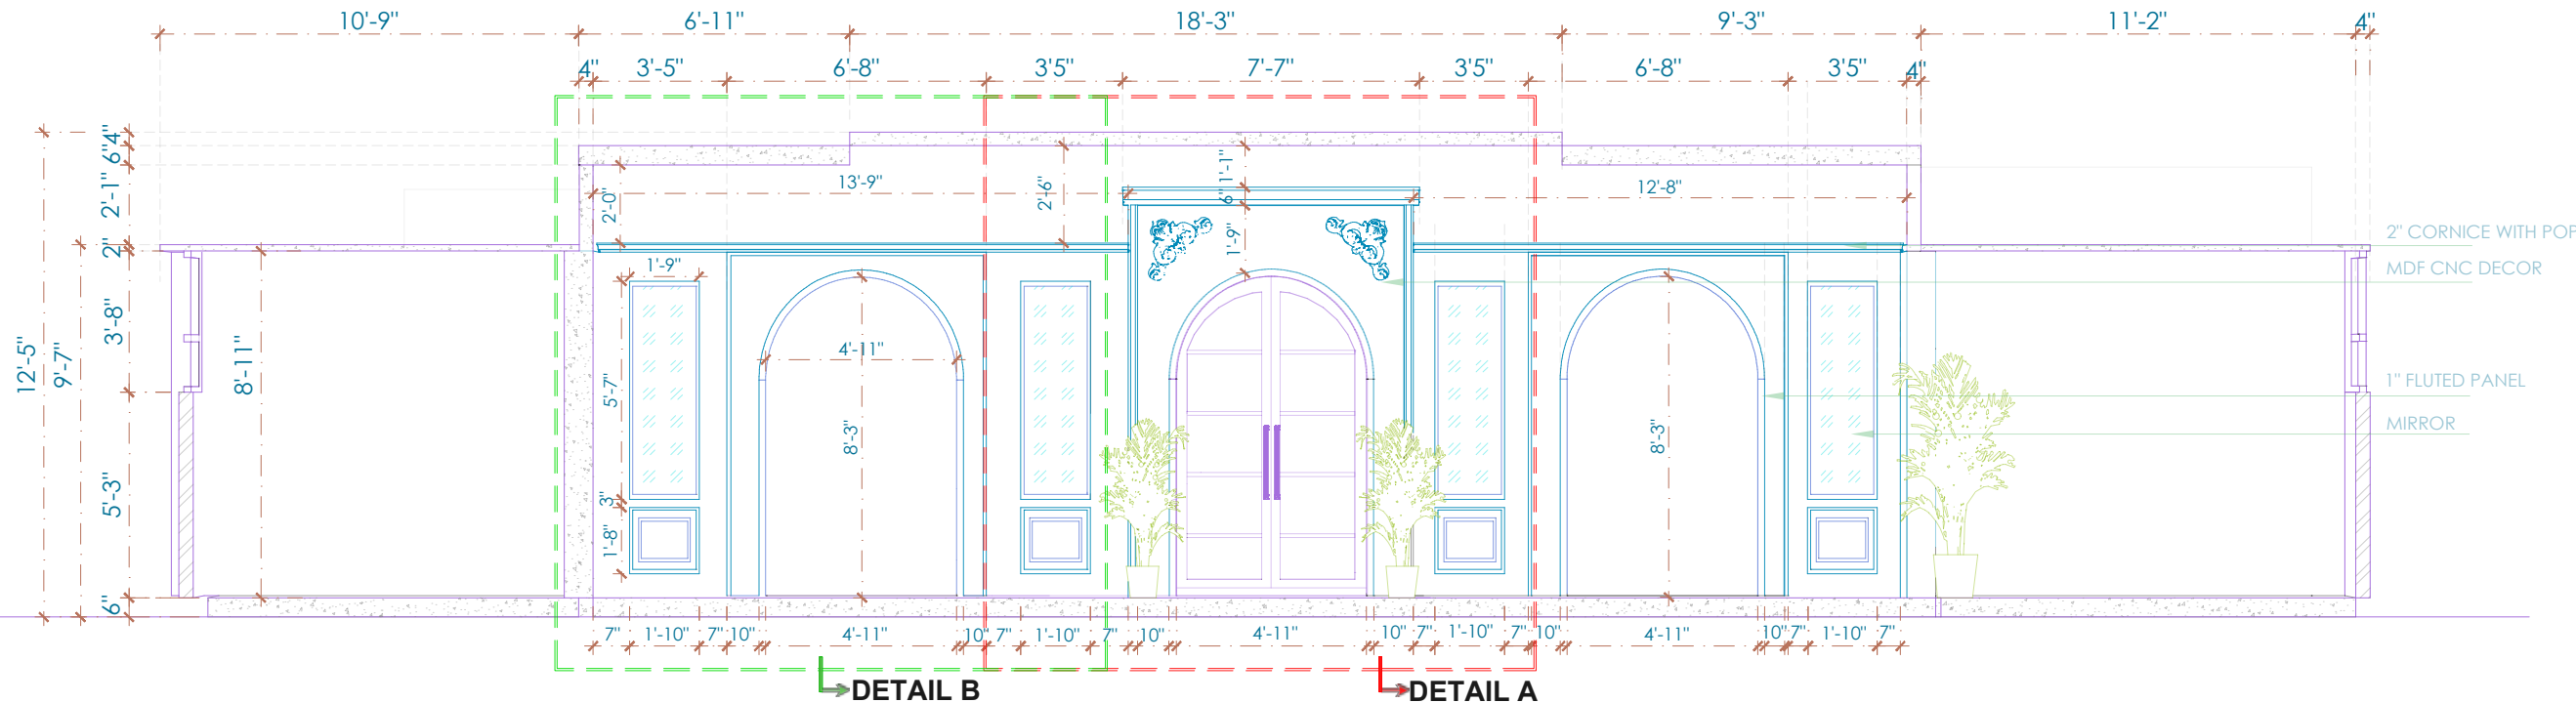

INTERIOR SECTIONAL ELEVATION 1

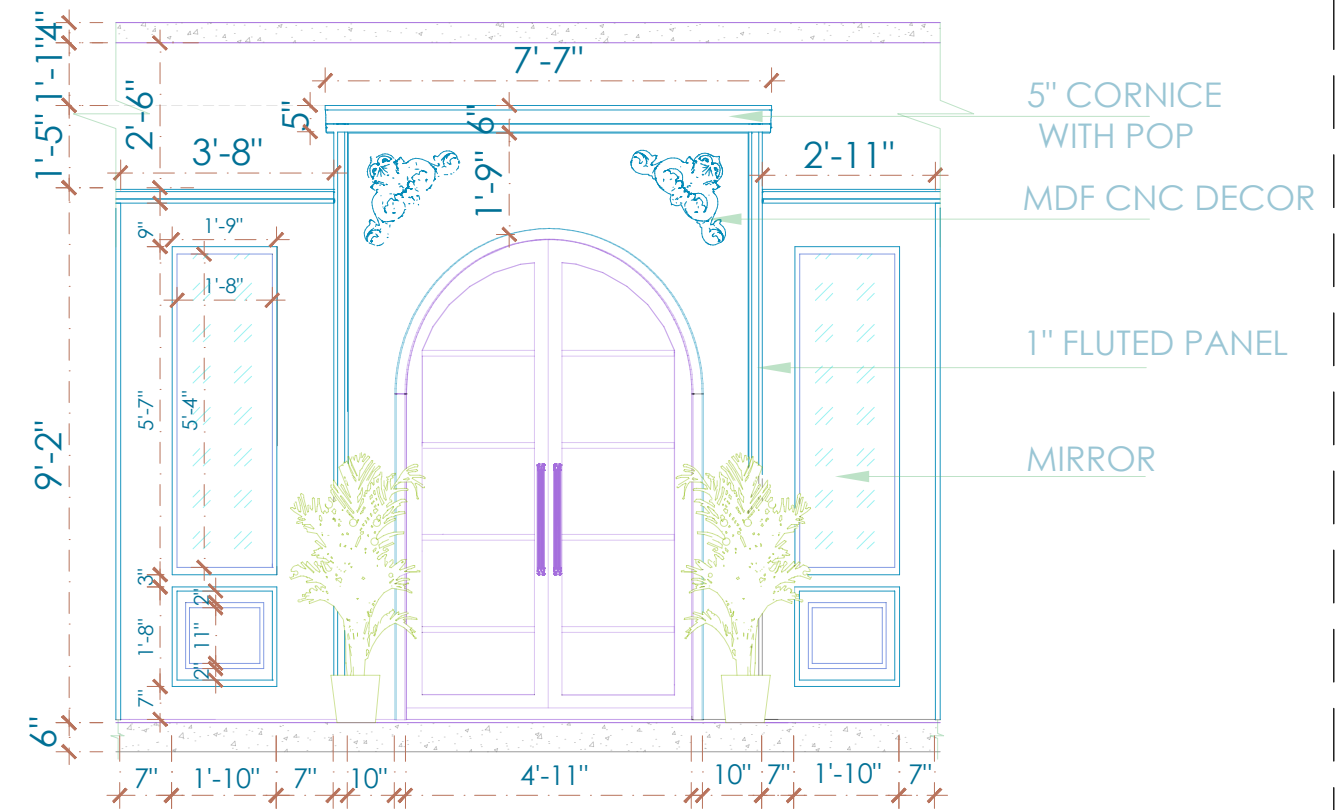


DETAIL A

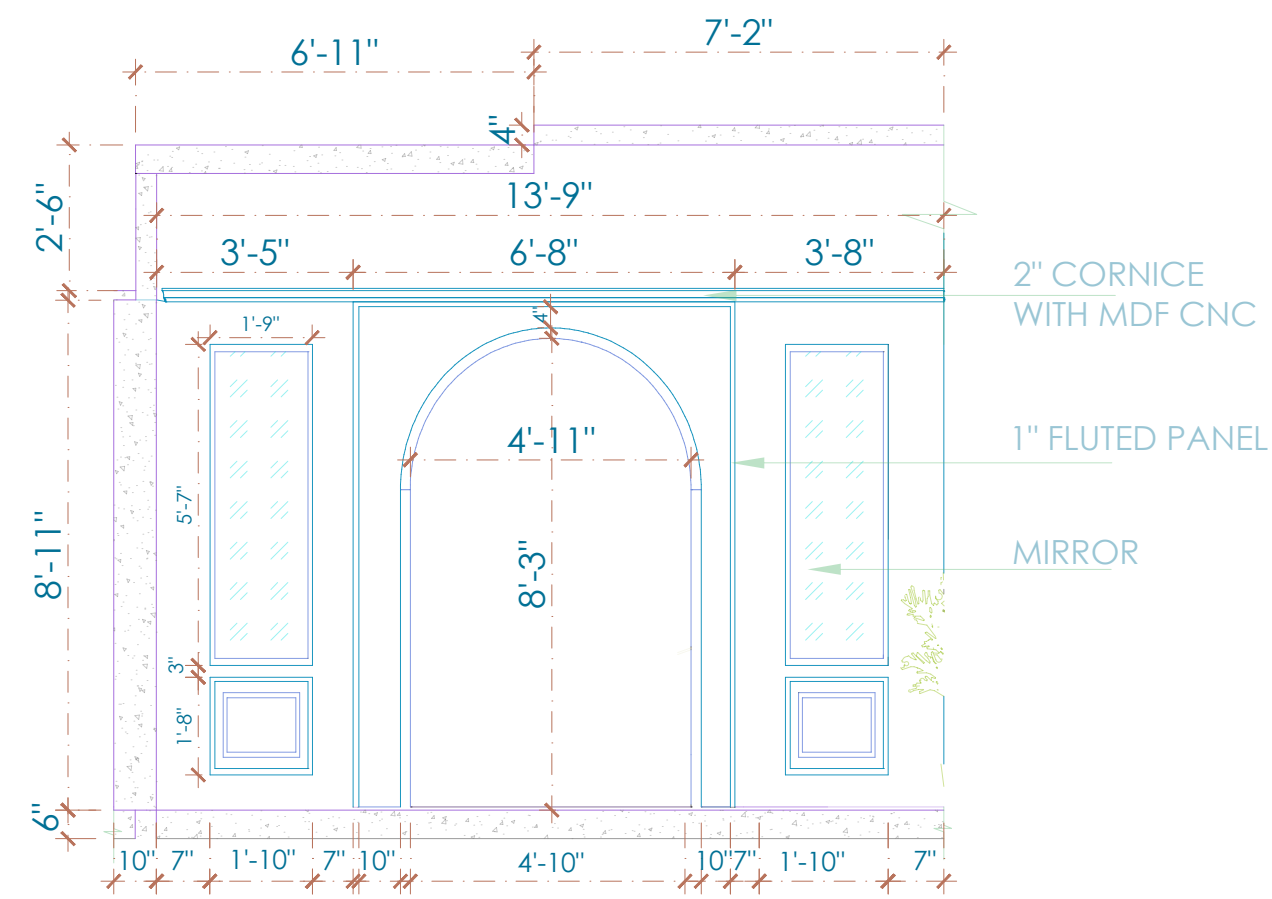


DETAIL B



- NOTES:
1. UNLESS MENTIONED OTHERWISE ALL DIMENSIONS ARE IN FEET & INCHES.
 2. LARGER SCALE DETAILS SHALL SUPERSEDE ALL SMALLER SCALE DRAWINGS.
 3. ANY DISCREPANCY IN THIS DRAWING OR ANY OTHER DRAWINGS RELATED TO THIS DRAWING SHALL BE BROUGHT TO THE NOTICE OF THE CONSULTANTS IMMEDIATELY AND WORK BE COMMENCED ONLY AFTER CLARIFICATIONS ARE PROVIDED.
 4. DO NOT SCALE THE DRAWINGS, FOLLOW WRITTEN DIMENSIONS ONLY.

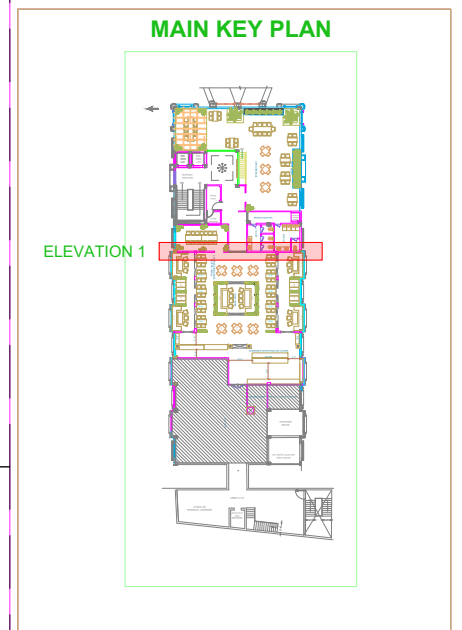



SIGNATURE OR STAMP:	
APPROVED BY:	
VERIFIED BY:	
PURPOSE : FOR APPROVAL	
TITLE: SECTIONAL ELEVATION DETAIL 1a	
PROJECT: 23_Krinosco_Rooftop Restaurant @ Ayodhya	SCALE: F T S
DRW NO. :	REV: R0
DATE: 14.02.2023	N
DEALT: MIRZA S	
DRAWN: MONIKA.I	

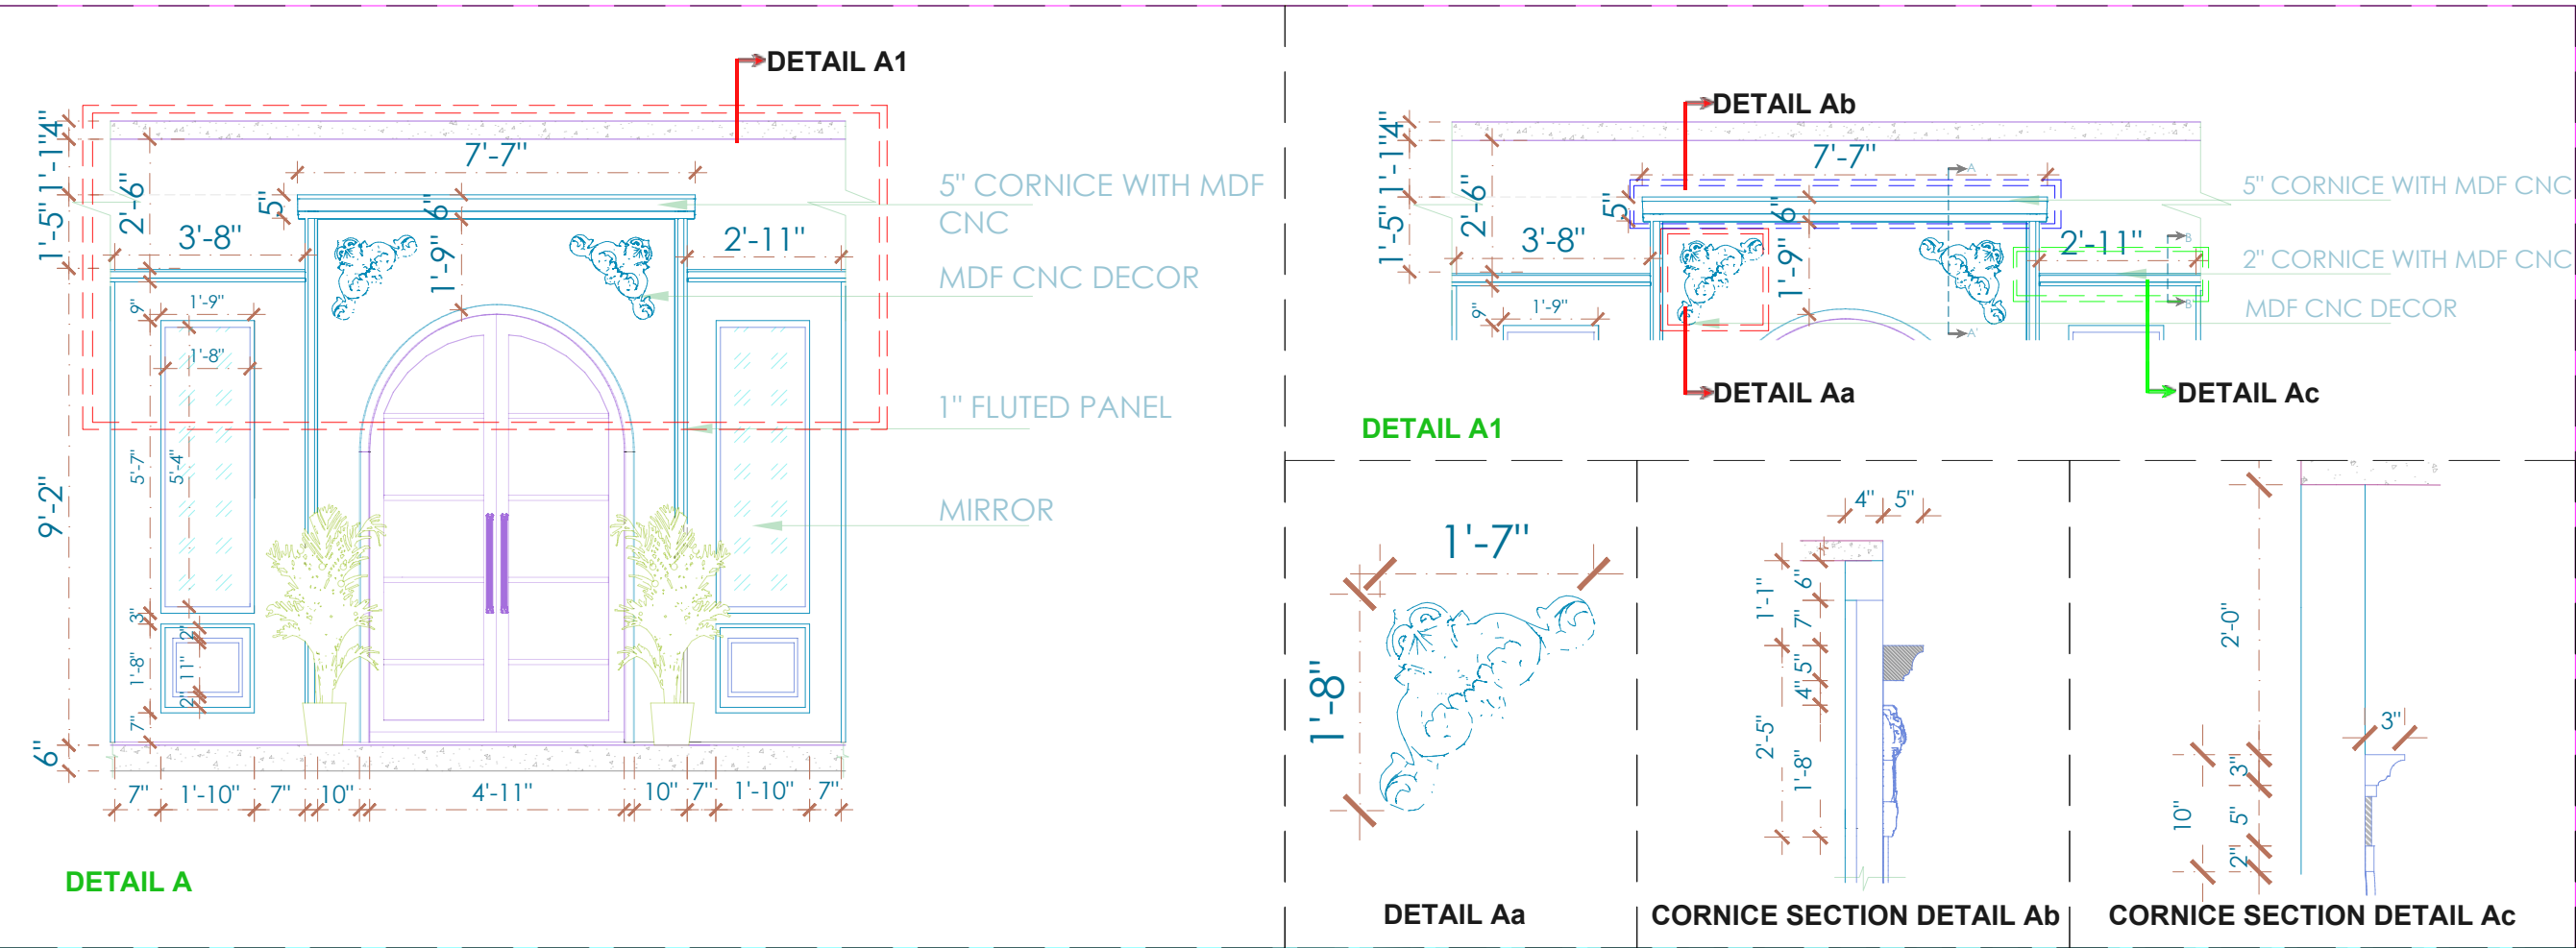


- NOTES:
1. UNLESS MENTIONED OTHERWISE ALL DIMENSIONS ARE IN FEET & INCHES.
 2. LARGER SCALE DETAILS SHALL SUPERSEDE ALL SMALLER SCALE DRAWINGS.
 3. ANY DISCREPANCY IN THIS DRAWING OR ANY OTHER DRAWINGS RELATED TO THIS DRAWING SHALL BE BROUGHT TO THE NOTICE OF THE CONSULTANTS IMMEDIATELY AND WORK BE COMMENCED ONLY AFTER CLARIFICATIONS ARE PROVIDED.
 4. DO NOT SCALE THE DRAWINGS, FOLLOW WRITTEN DIMENSIONS ONLY.

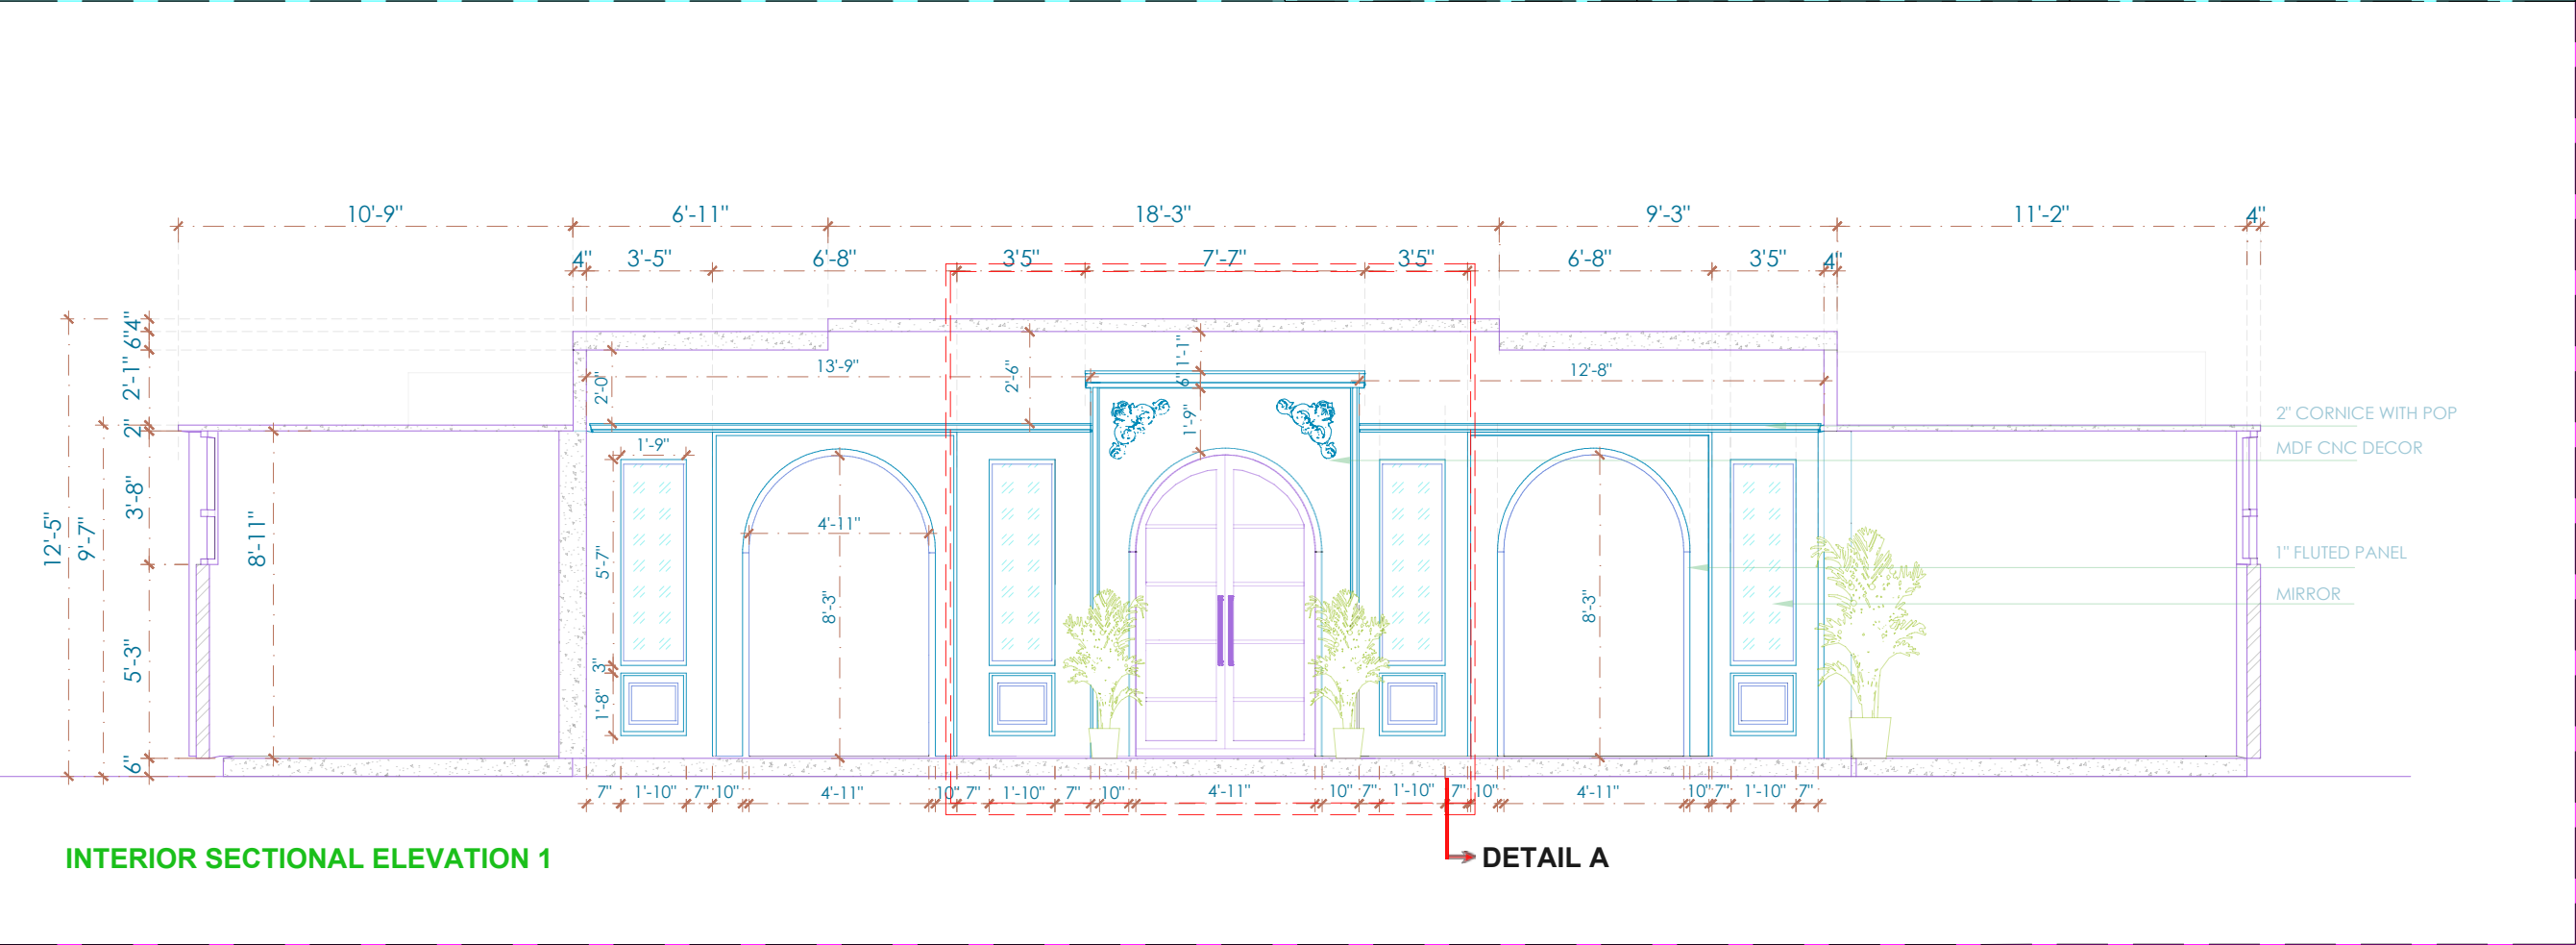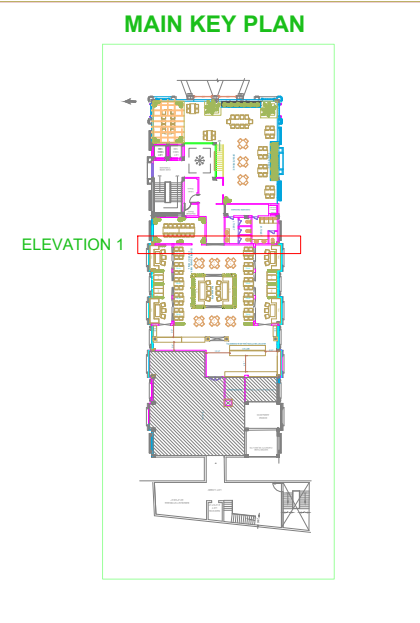

SIGNATURE OR STAMP:	
APPROVED BY:	
VERIFIED BY:	
PURPOSE : FOR APPROVAL	
TITLE: SECTIONAL ELEVATION DETAIL 1b	
PROJECT: 23_Krinosco_Rooftop Restaurant @ Ayodhya	SCALE: FT S
DRW NO. :	REV: R0
DATE: 14. 02 . 2023	
DEALT: MIRZA S	
DRAWN: MONIKA.I	

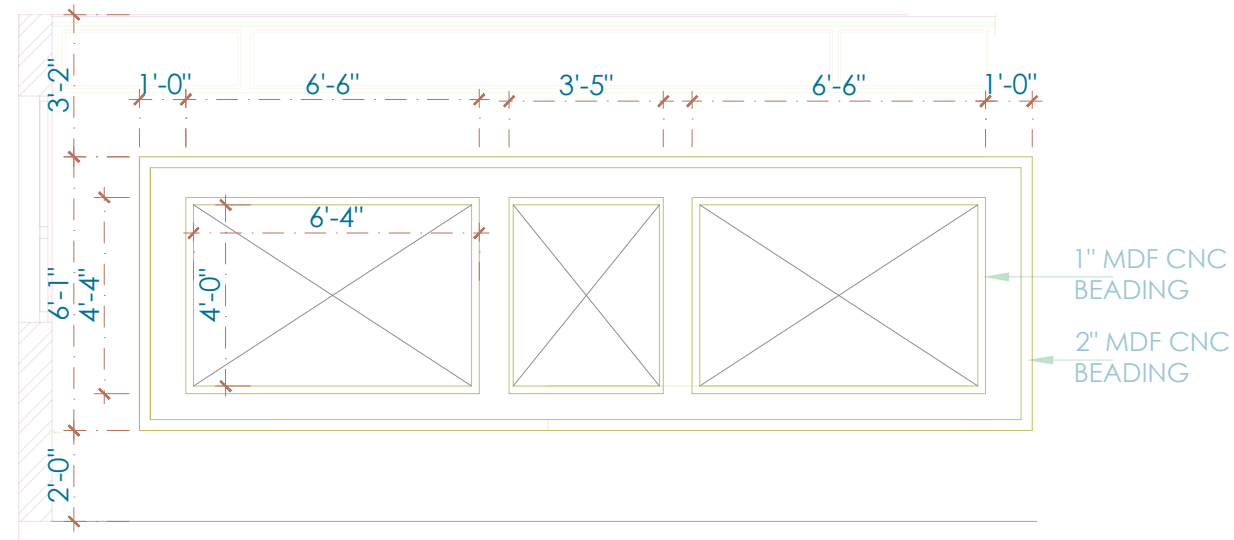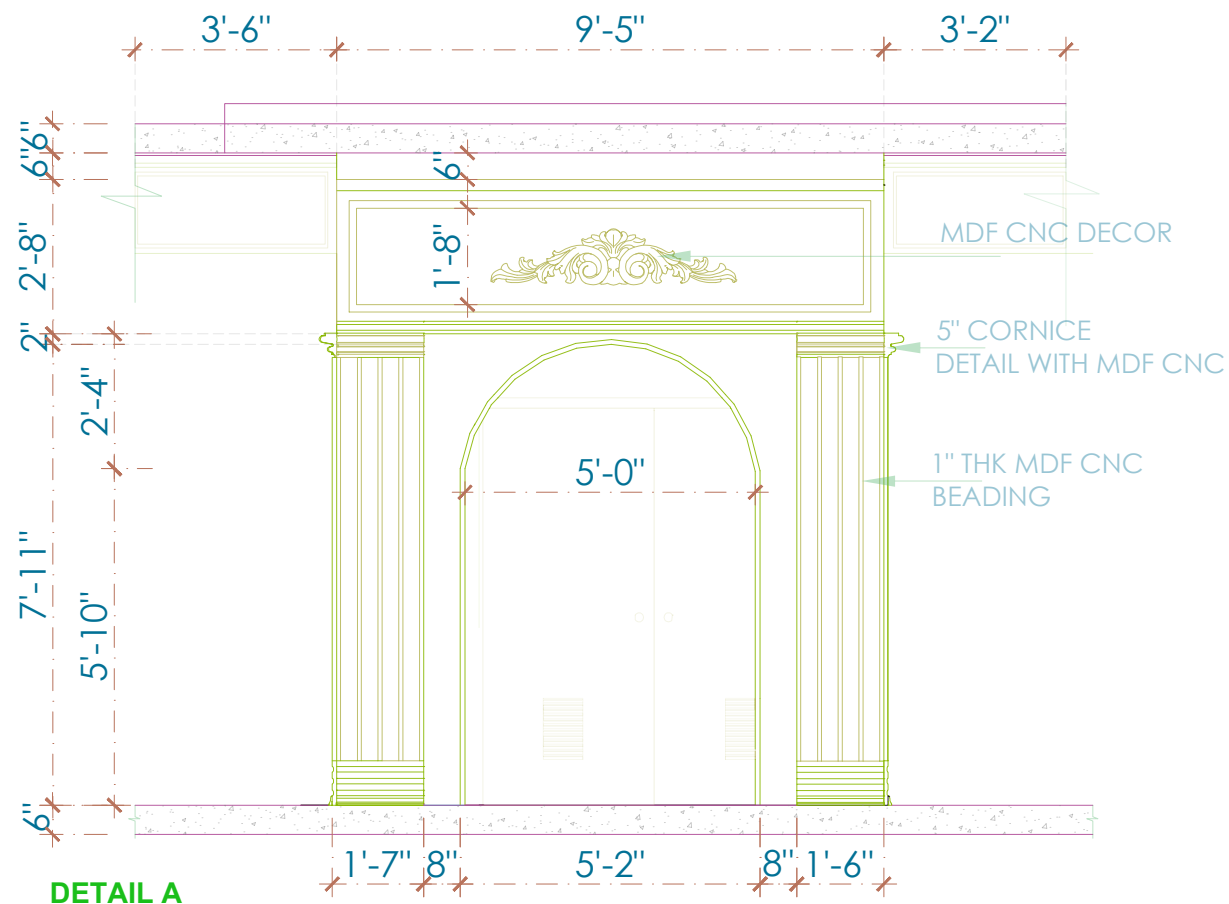

- NOTES:
1. UNLESS MENTIONED OTHERWISE ALL DIMENSIONS ARE IN FEET & INCHES.
 2. LARGER SCALE DETAILS SHALL SUPERSEDE ALL SMALLER SCALE DRAWINGS.
 3. ANY DISCREPANCY IN THIS DRAWING OR ANY OTHER DRAWINGS RELATED TO THIS DRAWING SHALL BE BROUGHT TO THE NOTICE OF THE CONSULTANTS IMMEDIATELY AND WORK BE COMMENCED ONLY AFTER CLARIFICATIONS ARE PROVIDED.
 4. DO NOT SCALE THE DRAWINGS, FOLLOW WRITTEN DIMENSIONS ONLY.

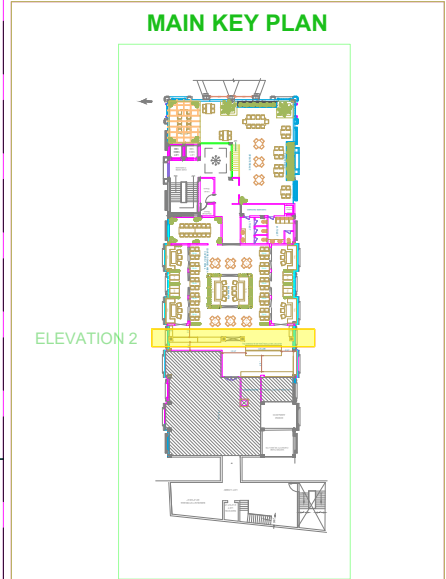

SIGNATURE OR STAMP:

APPROVED BY:

VERIFIED BY:

PURPOSE : FOR APPROVAL

TITLE:
SECTIONAL ELEVATION DETAIL 2a



PROJECT: 23_Krinosco_Rooftop Restaurant @ Ayodhya
SCALE: F T S

DRW NO. :
REV: R0

DATE: 14.02.2023





DEALT: MIRZA S

DRAWN: MONIKA.I

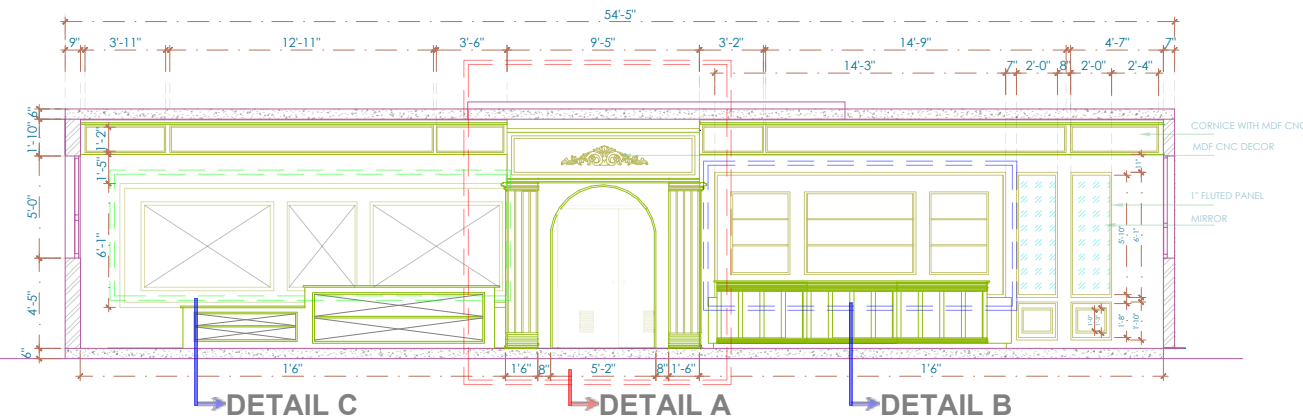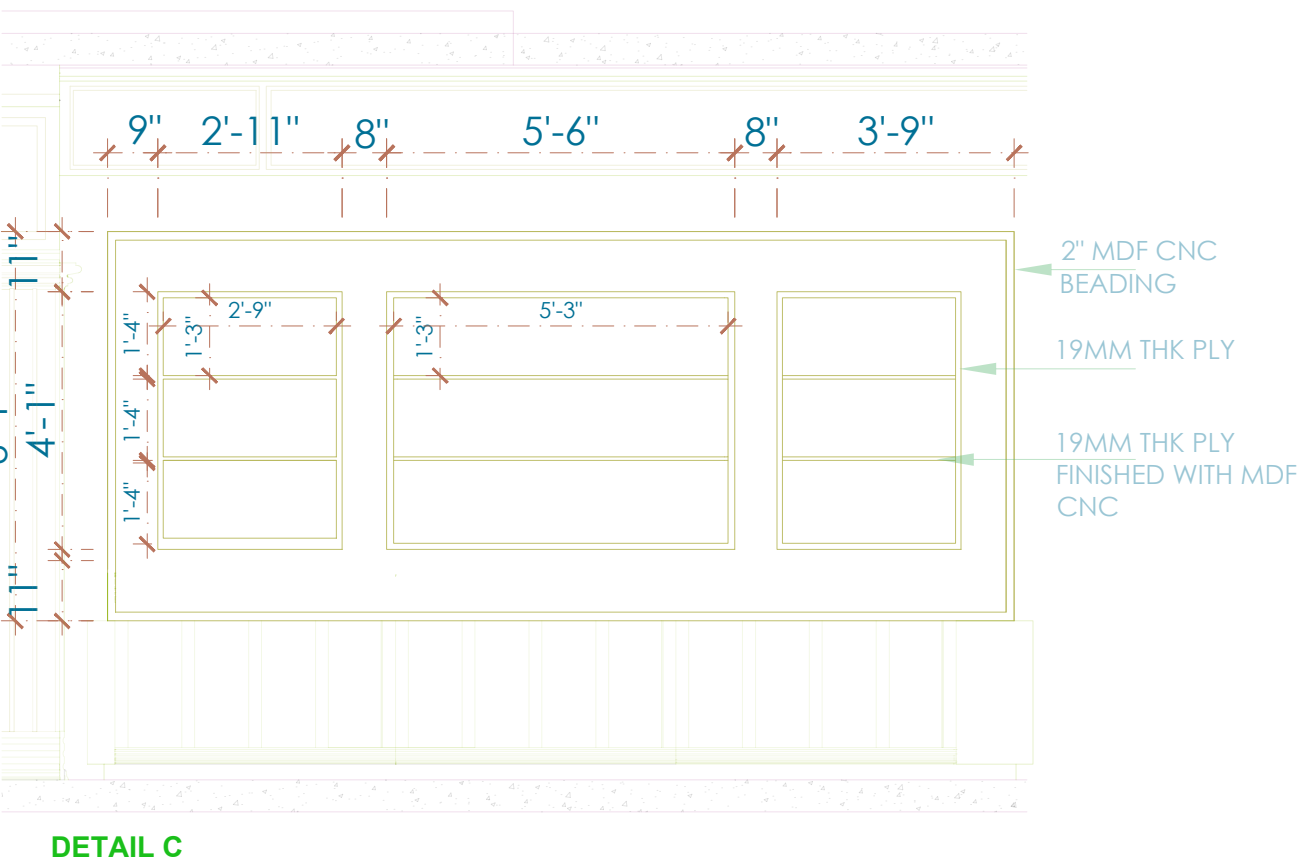


SECTIONAL ELEVATION 2



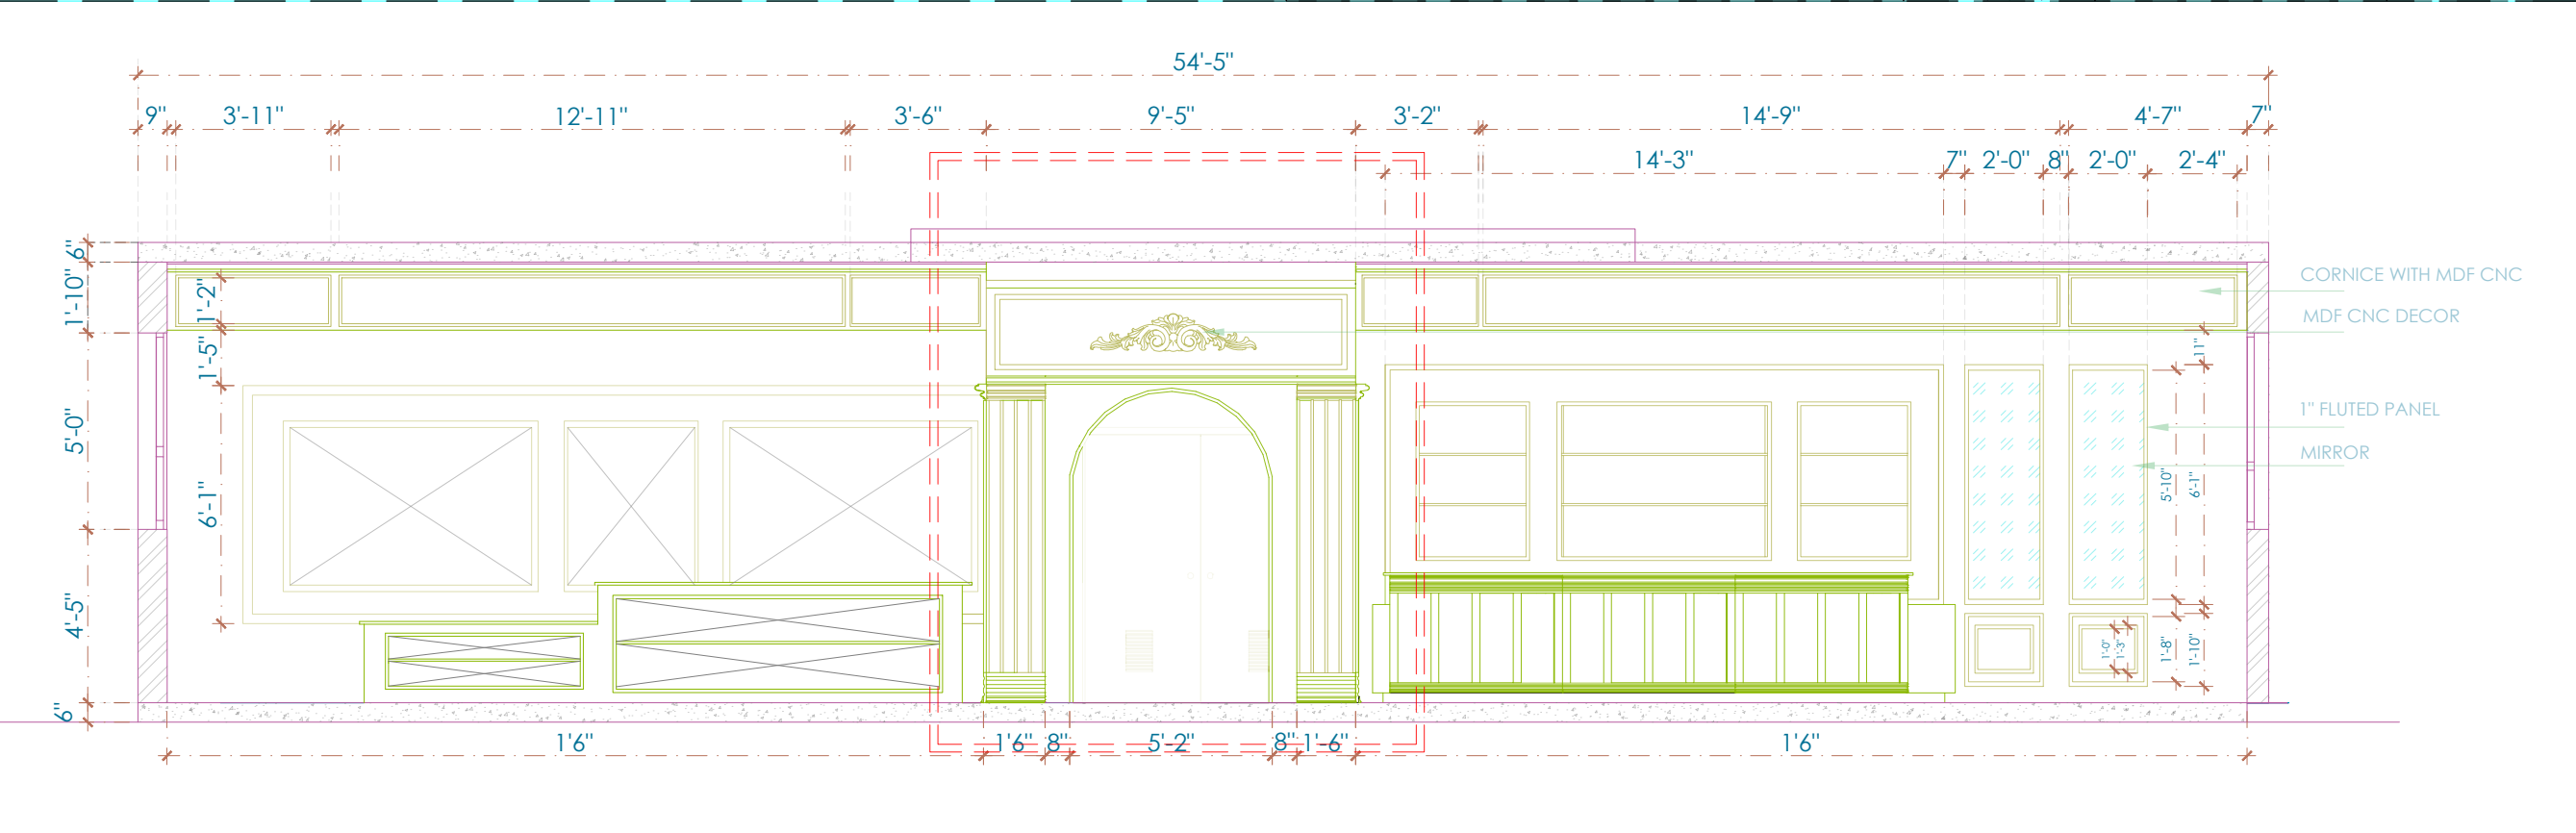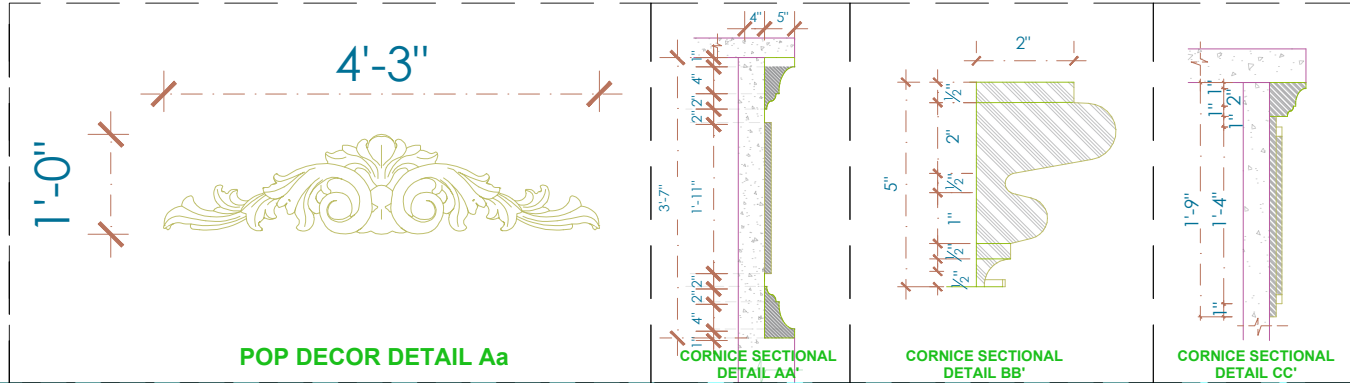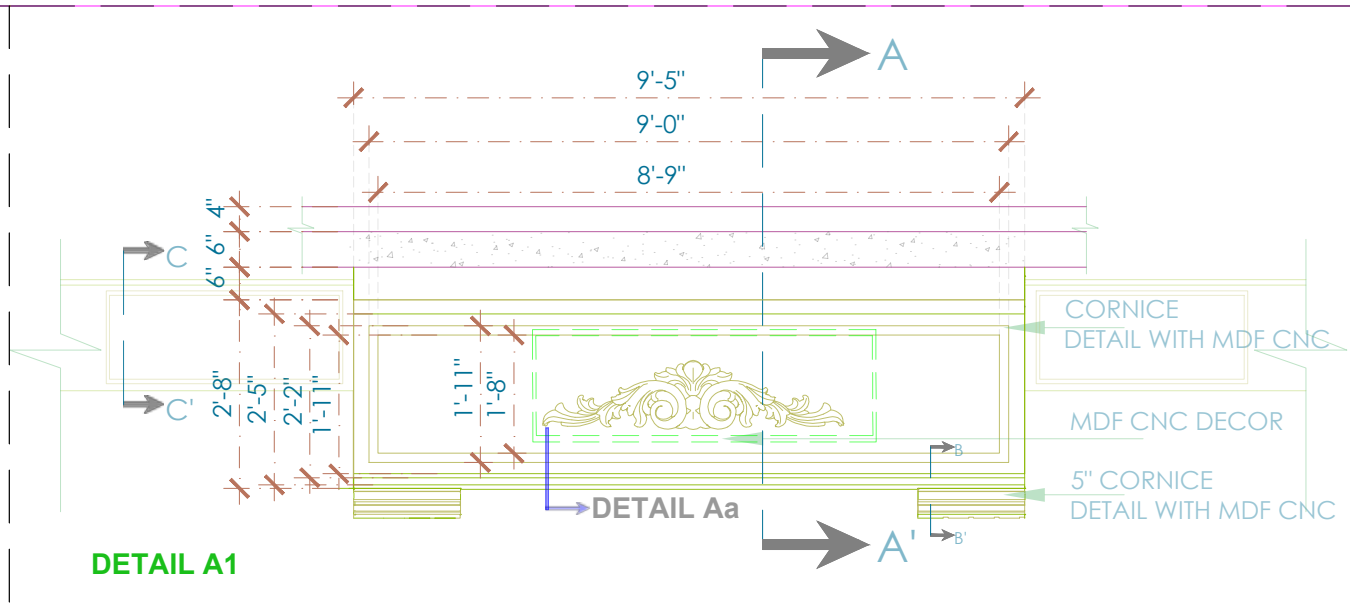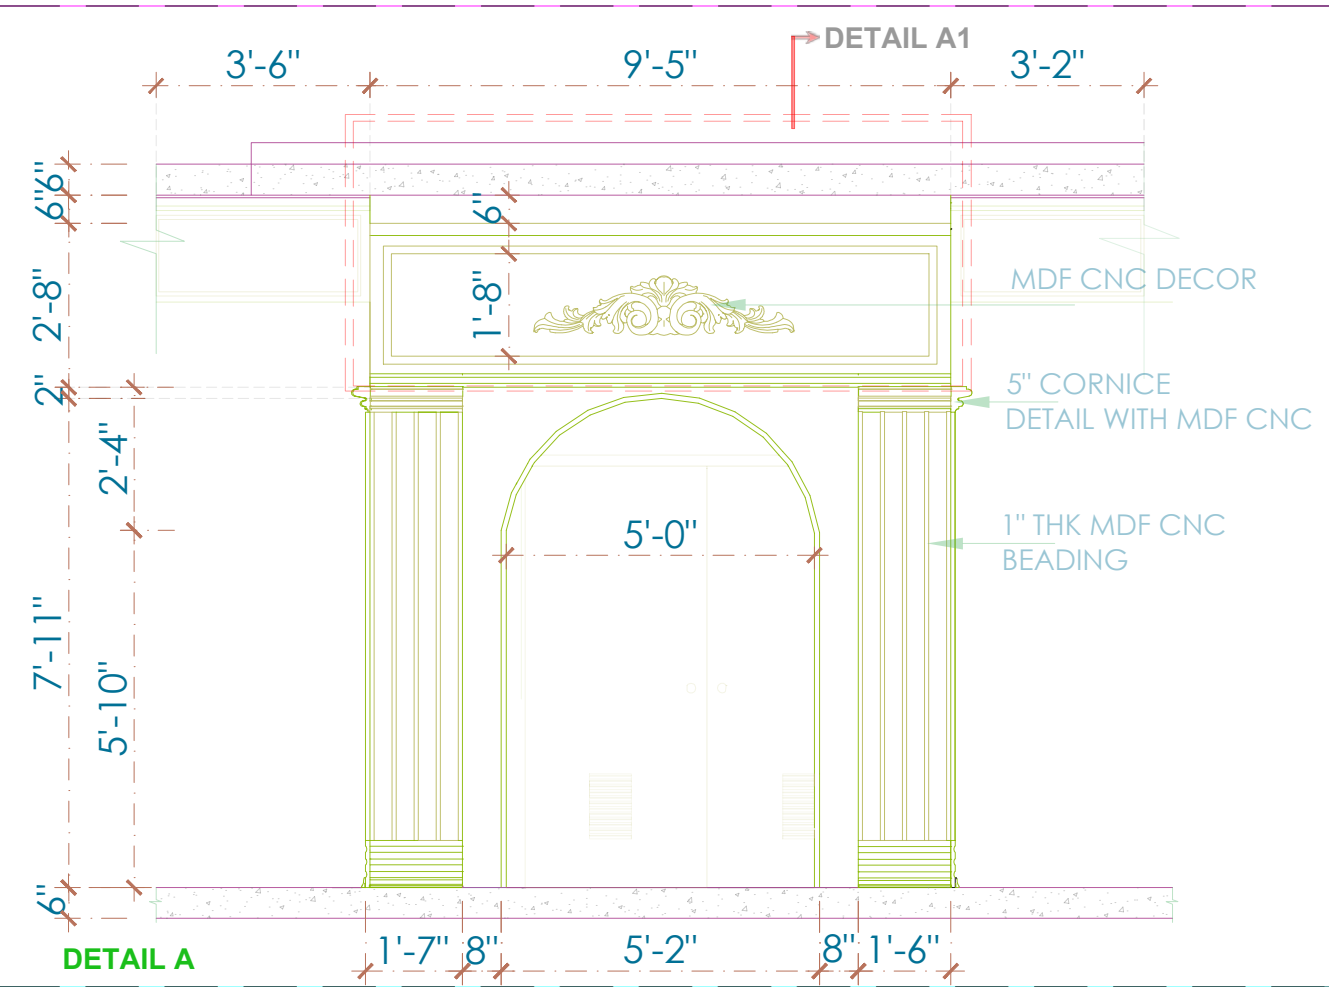

NOTES:

1. UNLESS MENTIONED OTHERWISE ALL DIMENSIONS ARE IN FEET & INCHES.
2. LARGER SCALE DETAILS SHALL SUPERSEDE ALL SMALLER SCALE DRAWINGS.
3. ANY DISCREPANCY IN THIS DRAWING OR ANY OTHER DRAWINGS RELATED TO THIS DRAWING SHALL BE BROUGHT TO THE NOTICE OF THE CONSULTANTS IMMEDIATELY AND WORK BE COMMENCED ONLY AFTER CLARIFICATIONS ARE PROVIDED.
4. DO NOT SCALE THE DRAWINGS, FOLLOW WRITTEN DIMENSIONS ONLY.

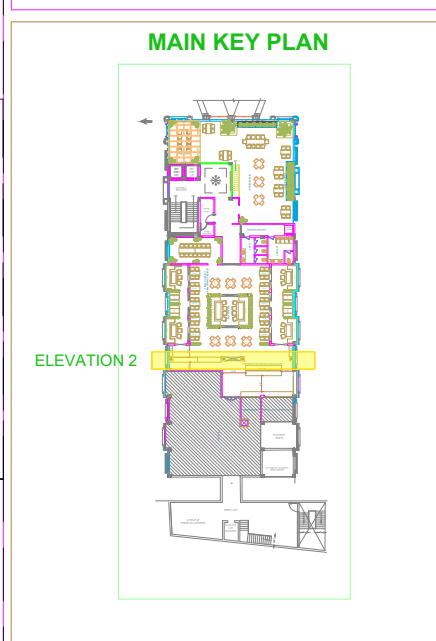


SIGNATURE OR STAMP:	
APPROVED BY:	
VERIFIED BY:	
PURPOSE : FOR APPROVAL	
TITLE: SECTIONAL ELEVATION DETAIL 2b	
PROJECT: 23_Krinosco_Rooftop Restaurant @ Ayodhya	SCALE: F T S
DRW NO. :	REV: R0
DATE: 14. 02 . 2023	
DEALT: MIRZA S	
DRAWN: MONIKA.I	




ARCHITECTS AND INTERIOR DESIGNERS


#554 Ground flr, 14th MAIN Road, 7th Sector, H S R LAYOUT, , BANGALORE-102 PH: 09739095543, 080-40948495, email: studio@acmedesigners.com, www.acmedesigners.com

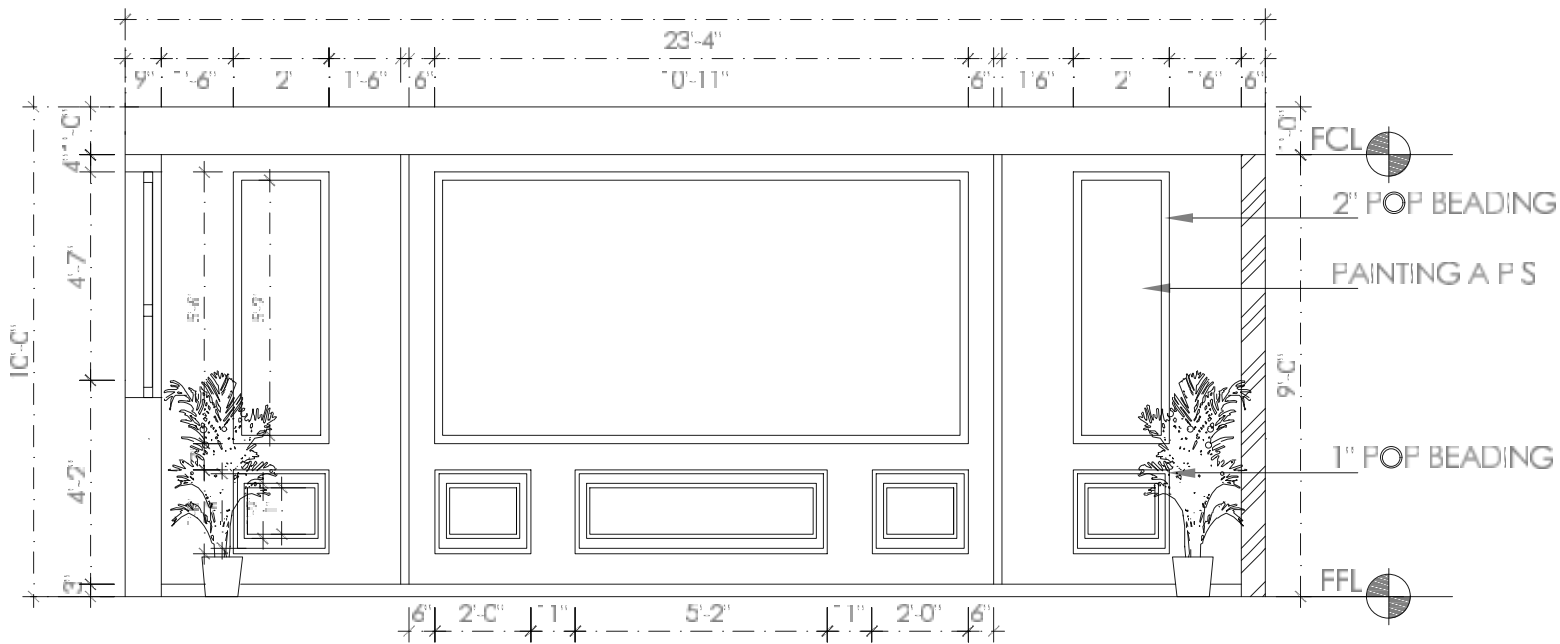


SECTIONAL ELEVATION 1

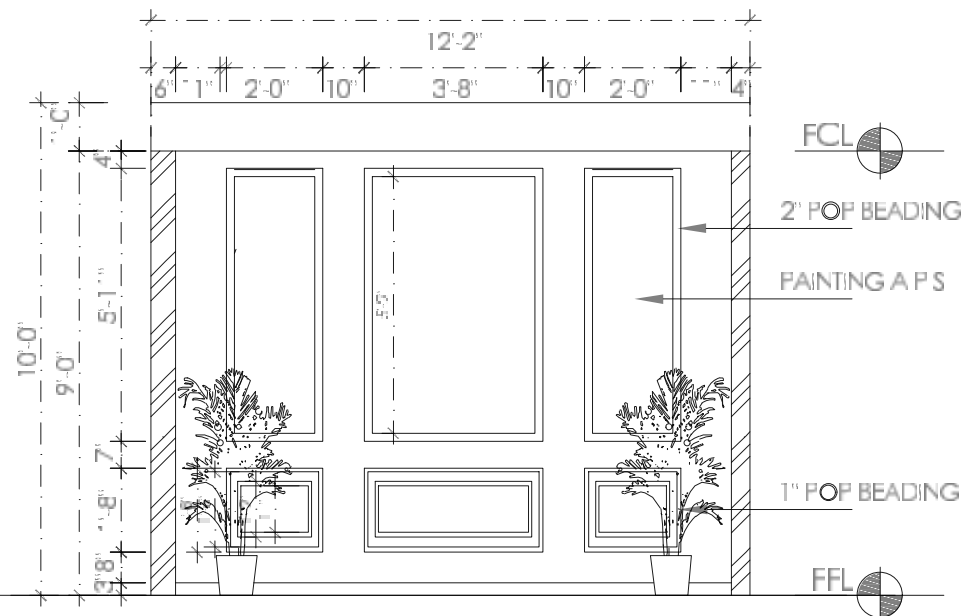

SECTIONAL ELEVATION 2

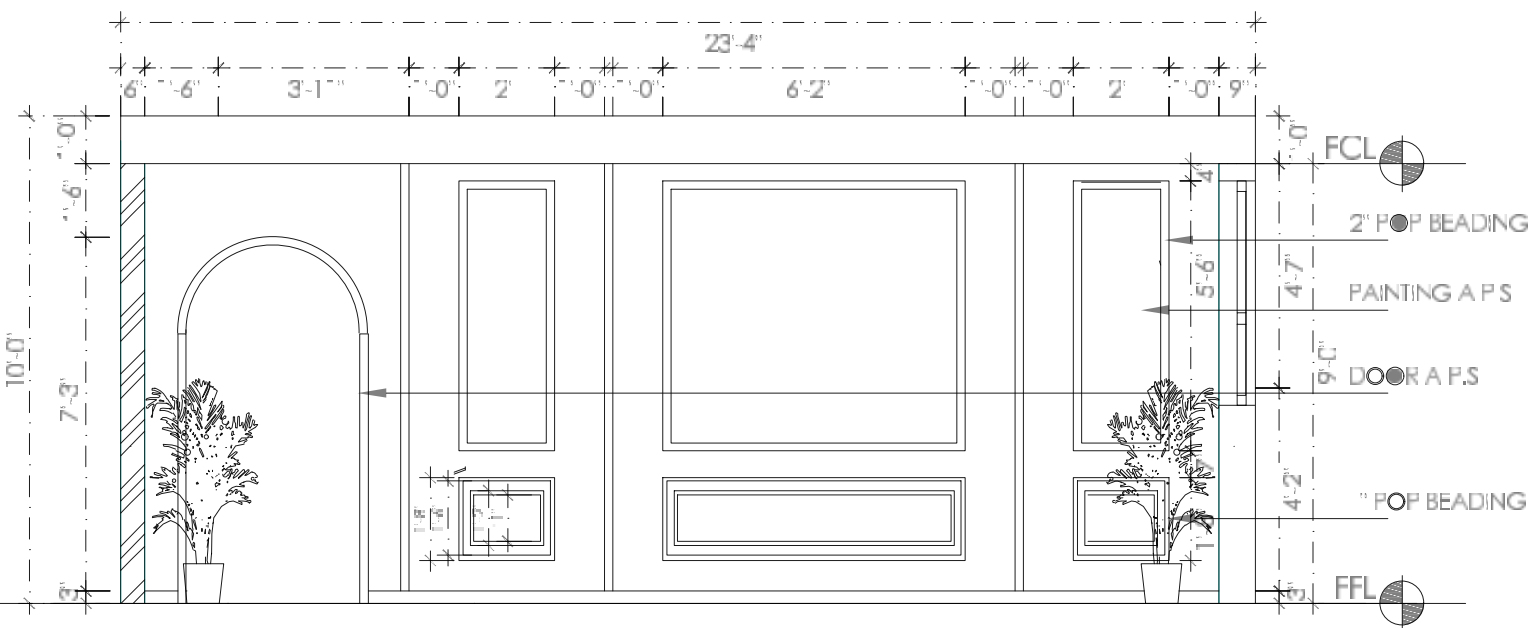


SECTIONAL ELEVATION 3

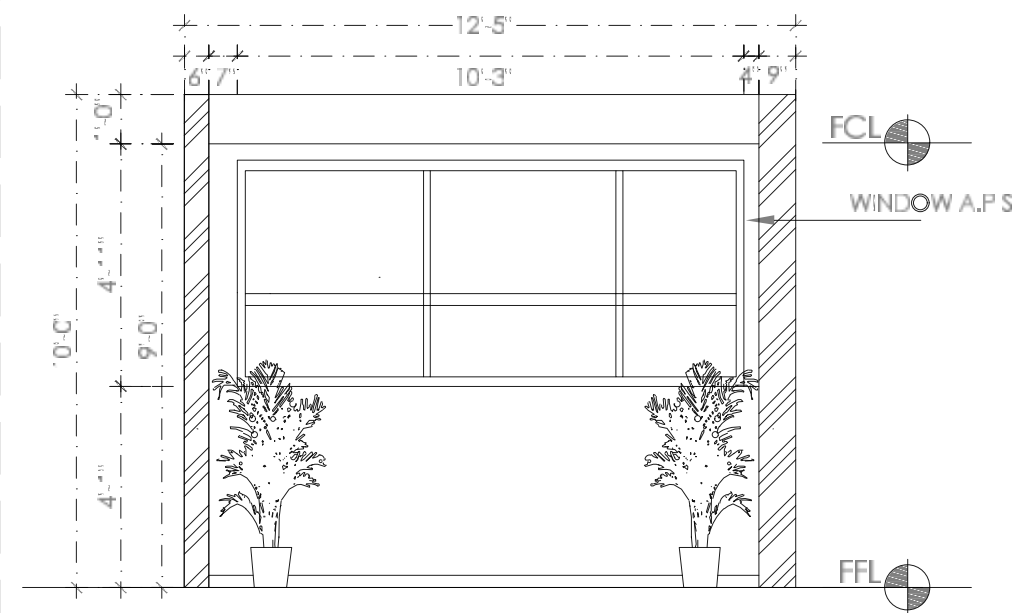

SECTIONAL ELEVATION 4

- NOTES:
1. UNLESS MENTIONED OTHERWISE ALL DIMENSIONS ARE IN FEET & INCHES.
 2. LARGER SCALE DETAILS SHALL SUPERSEDE ALL SMALLER SCALE DRAWINGS.
 3. ANY DISCREPANCY IN THIS DRAWING OR ANY OTHER DRAWINGS RELATED TO THIS DRAWING SHALL BE BROUGHT TO THE NOTICE OF THE CONSULTANTS IMMEDIATELY AND WORK BE COMMENCED ONLY AFTER CLARIFICATIONS ARE PROVIDED.
 4. DO NOT SCALE THE DRAWINGS, FOLLOW WRITTEN DIMENSIONS ONLY.

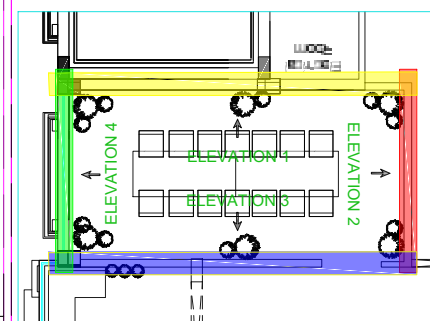

MAIN KEY PLAN

SIGNATURE OR STAMP:

APPROVED BY:

VERIFIED BY:

PURPOSE : FOR APPROVAL

TITLE:
SECTIONAL ELEVATION OF
PRIVATE DINING ROOM

PROJECT: 23_Krinosco_Rooftop
Restaurant @ Ayodhya

SCALE:
F T S

DRW NO. :

REV: R0

DATE: 22.02.2023

DEALT: MIRZA S

DRAWN: MONIKA.I



VISUALISATION...

DINE

VINTAGE & ANTIQUE



MODERN CLASSIC STYLE,
WARM & COOL COLORS,
TRADITIONAL & SLEEK
FURN...

VINTAGE & ANTIQUE DECOR



CEILING ELEMENT





Reigniting FLUID & ADAPTIVE ENVIRONMENT

extension of

IBIZA

THE FERN RESORT





CONTEMPORARY RUSTIC

ROOM LAYOUT - OPTION 1



Landscape zoning

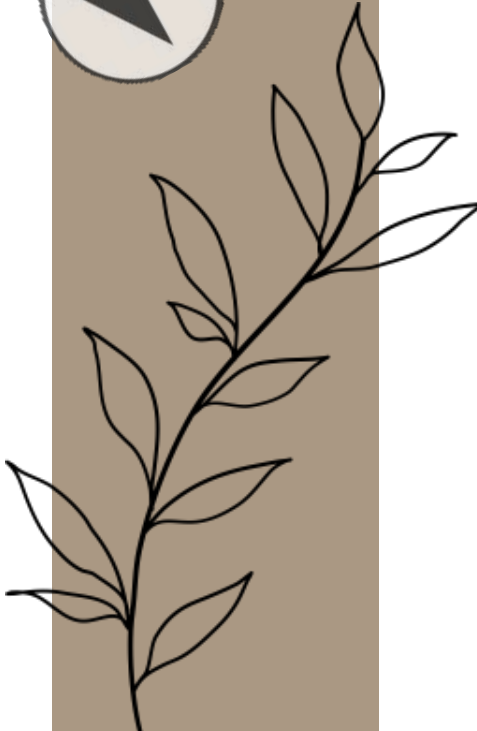

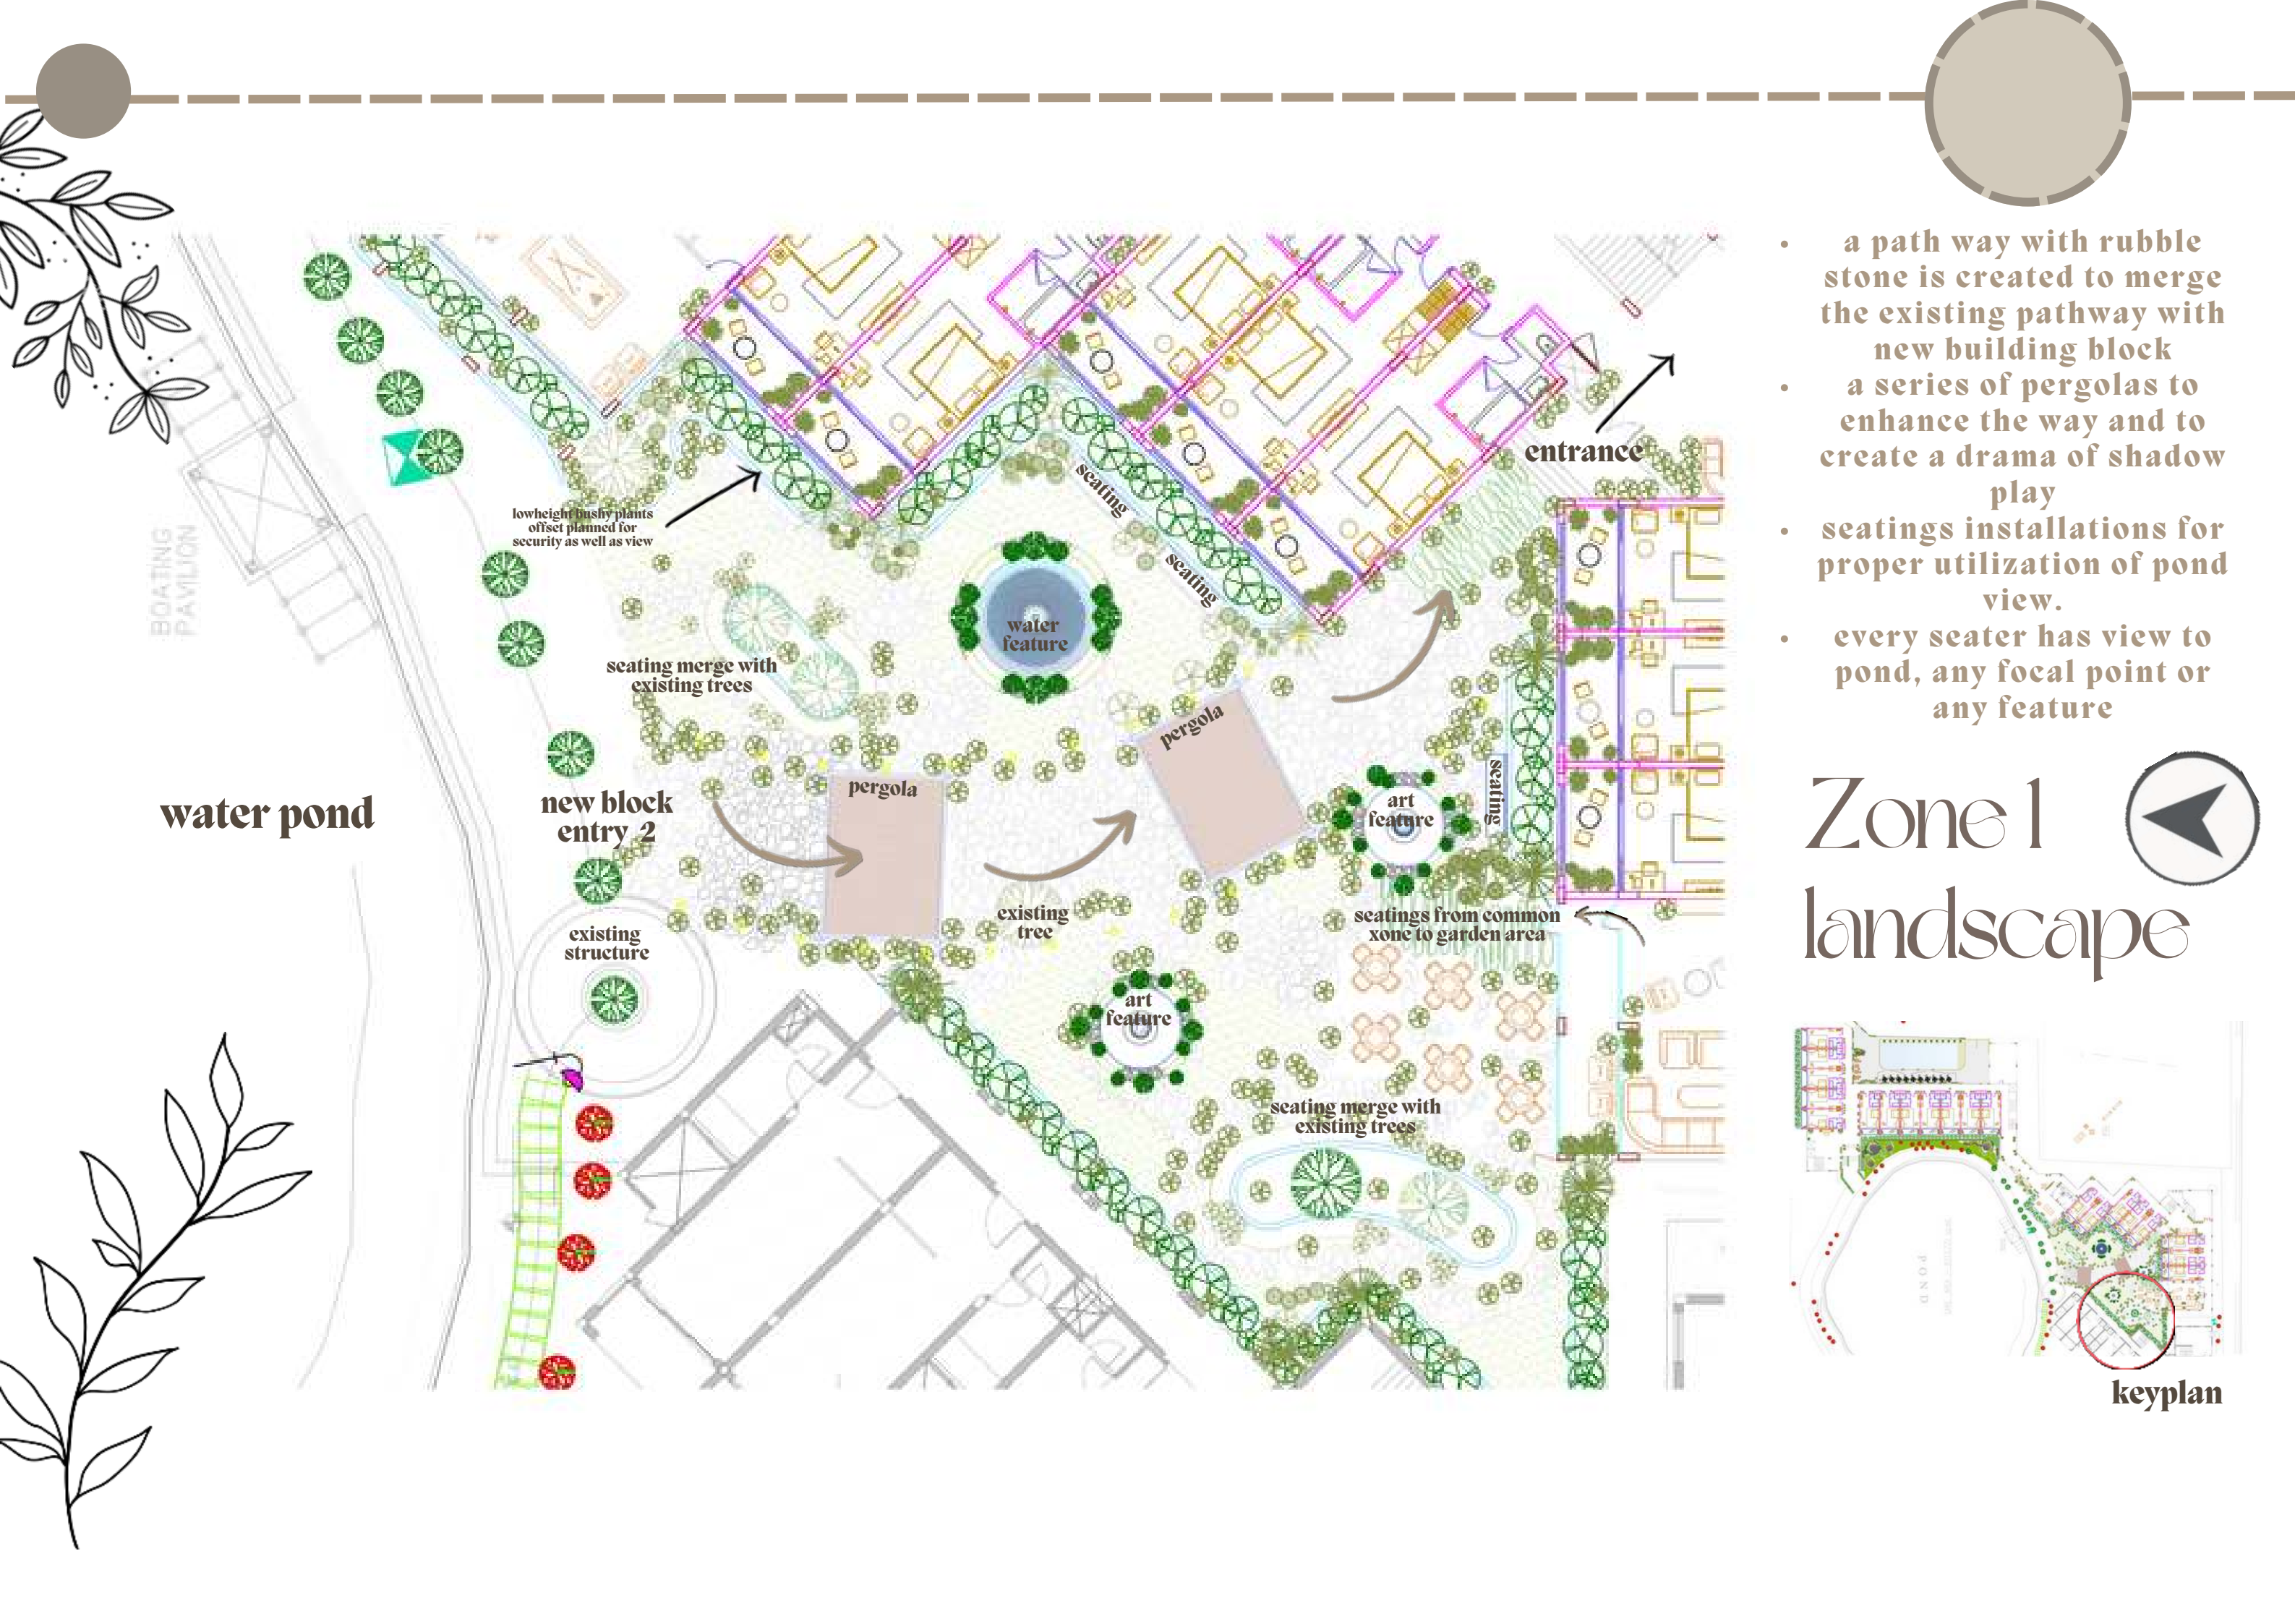

water pond

lowheight bushy plants
offset planned for
security as well as view

seating merge with
existing trees

new block
entry 2

existing
structure

pergola

existing
tree

art
feature

seating merge with
existing trees

seatings from common
zone to garden area

art
feature

seating

pergola

seating

seating


entrance

- a path way with rubble stone is created to merge the existing pathway with new building block
- a series of pergolas to enhance the way and to create a drama of shadow play
- seatings installations for proper utilization of pond view.
- every seater has view to pond, any focal point or any feature

Zone 1 landscape



keyplan

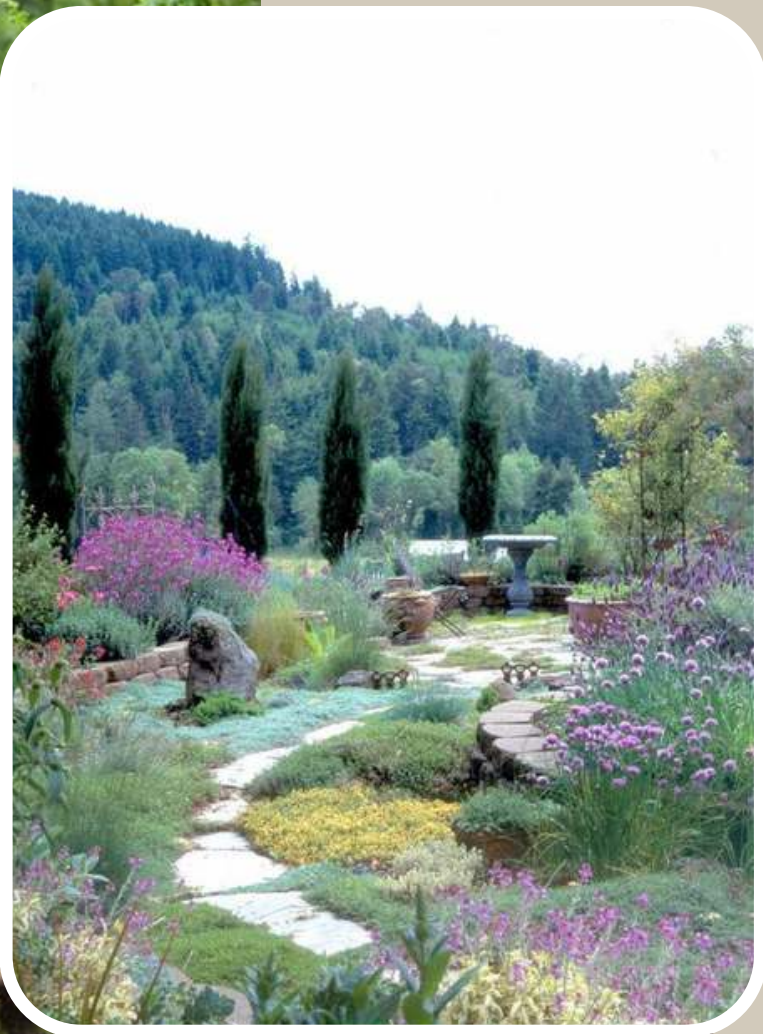

THE MAGIC OF *purple ferns*


Botanical Imagery, coupled with understanding of **Biophilic design**, leads to various **applications of nature** in IBIZA FERN RESORT

a joyful noise

Botanical Imagery, coupled with understanding of **Biophilic design**, leads to various **applications of nature** in IBIZA FERN RESORT



cobble walkway with pergolas

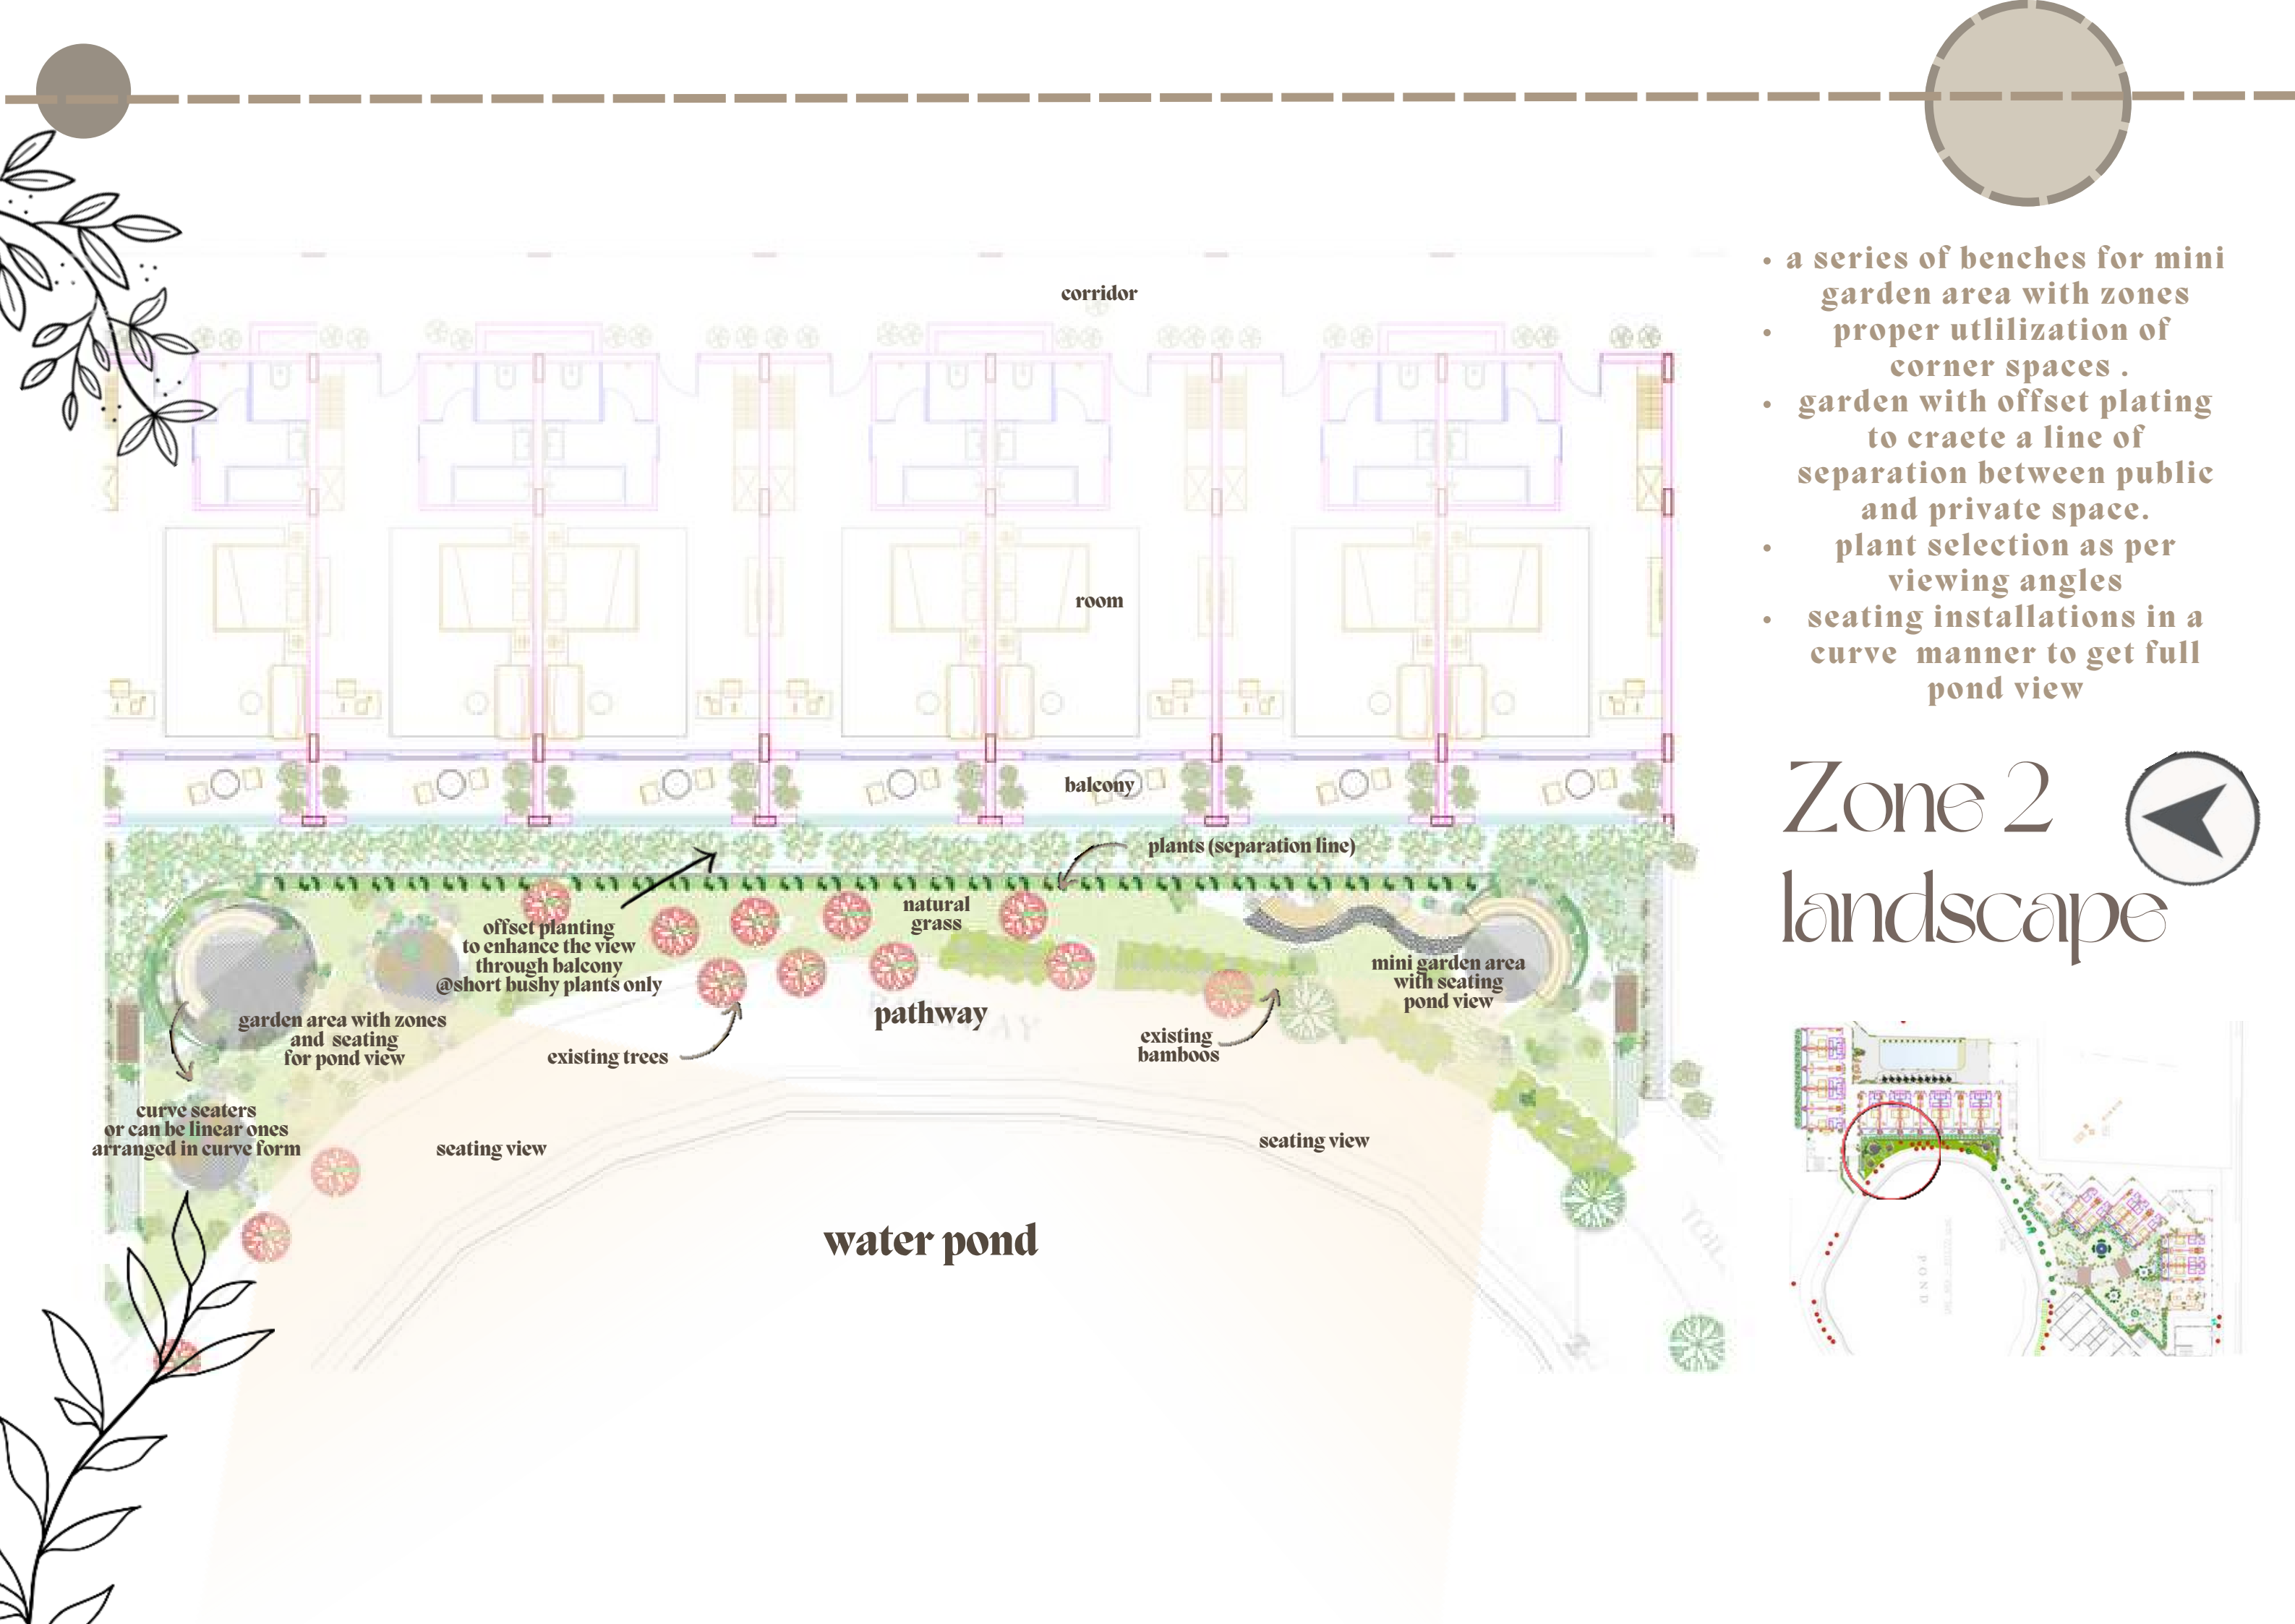

- a series of benches for mini garden area with zones
- proper utilization of corner spaces .
- garden with offset plating to craete a line of separation between public and private space.
- plant selection as per viewing angles
- seating installations in a curve manner to get full pond view

Zone 2 landscape





softening the hardscapes


garden seatings blends with landscape



short heighted temple trees to be added
near balconies to maintain aesthetics as
well as functionality in terms of security

lights through temple trees



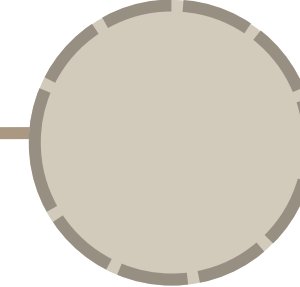

back entry or service
entry for area

open shower area

arcade seating with temple trees

swimming pool

open shower
area

open shower
area

deck
flooring


seatings
barbeque

pool
seatings with pergola
projections on top

mini layer of landscape with long
trees to make line of privacy

- a path way with rubble stone is created to merge the existing pathway with new building block
- a series of pergolas to enhance the way and to create a drama of shadow play
- seatings installations for proper utilization of pond view.
- every seater has view to pond, any focal point or any feature

Zone 3 landscape

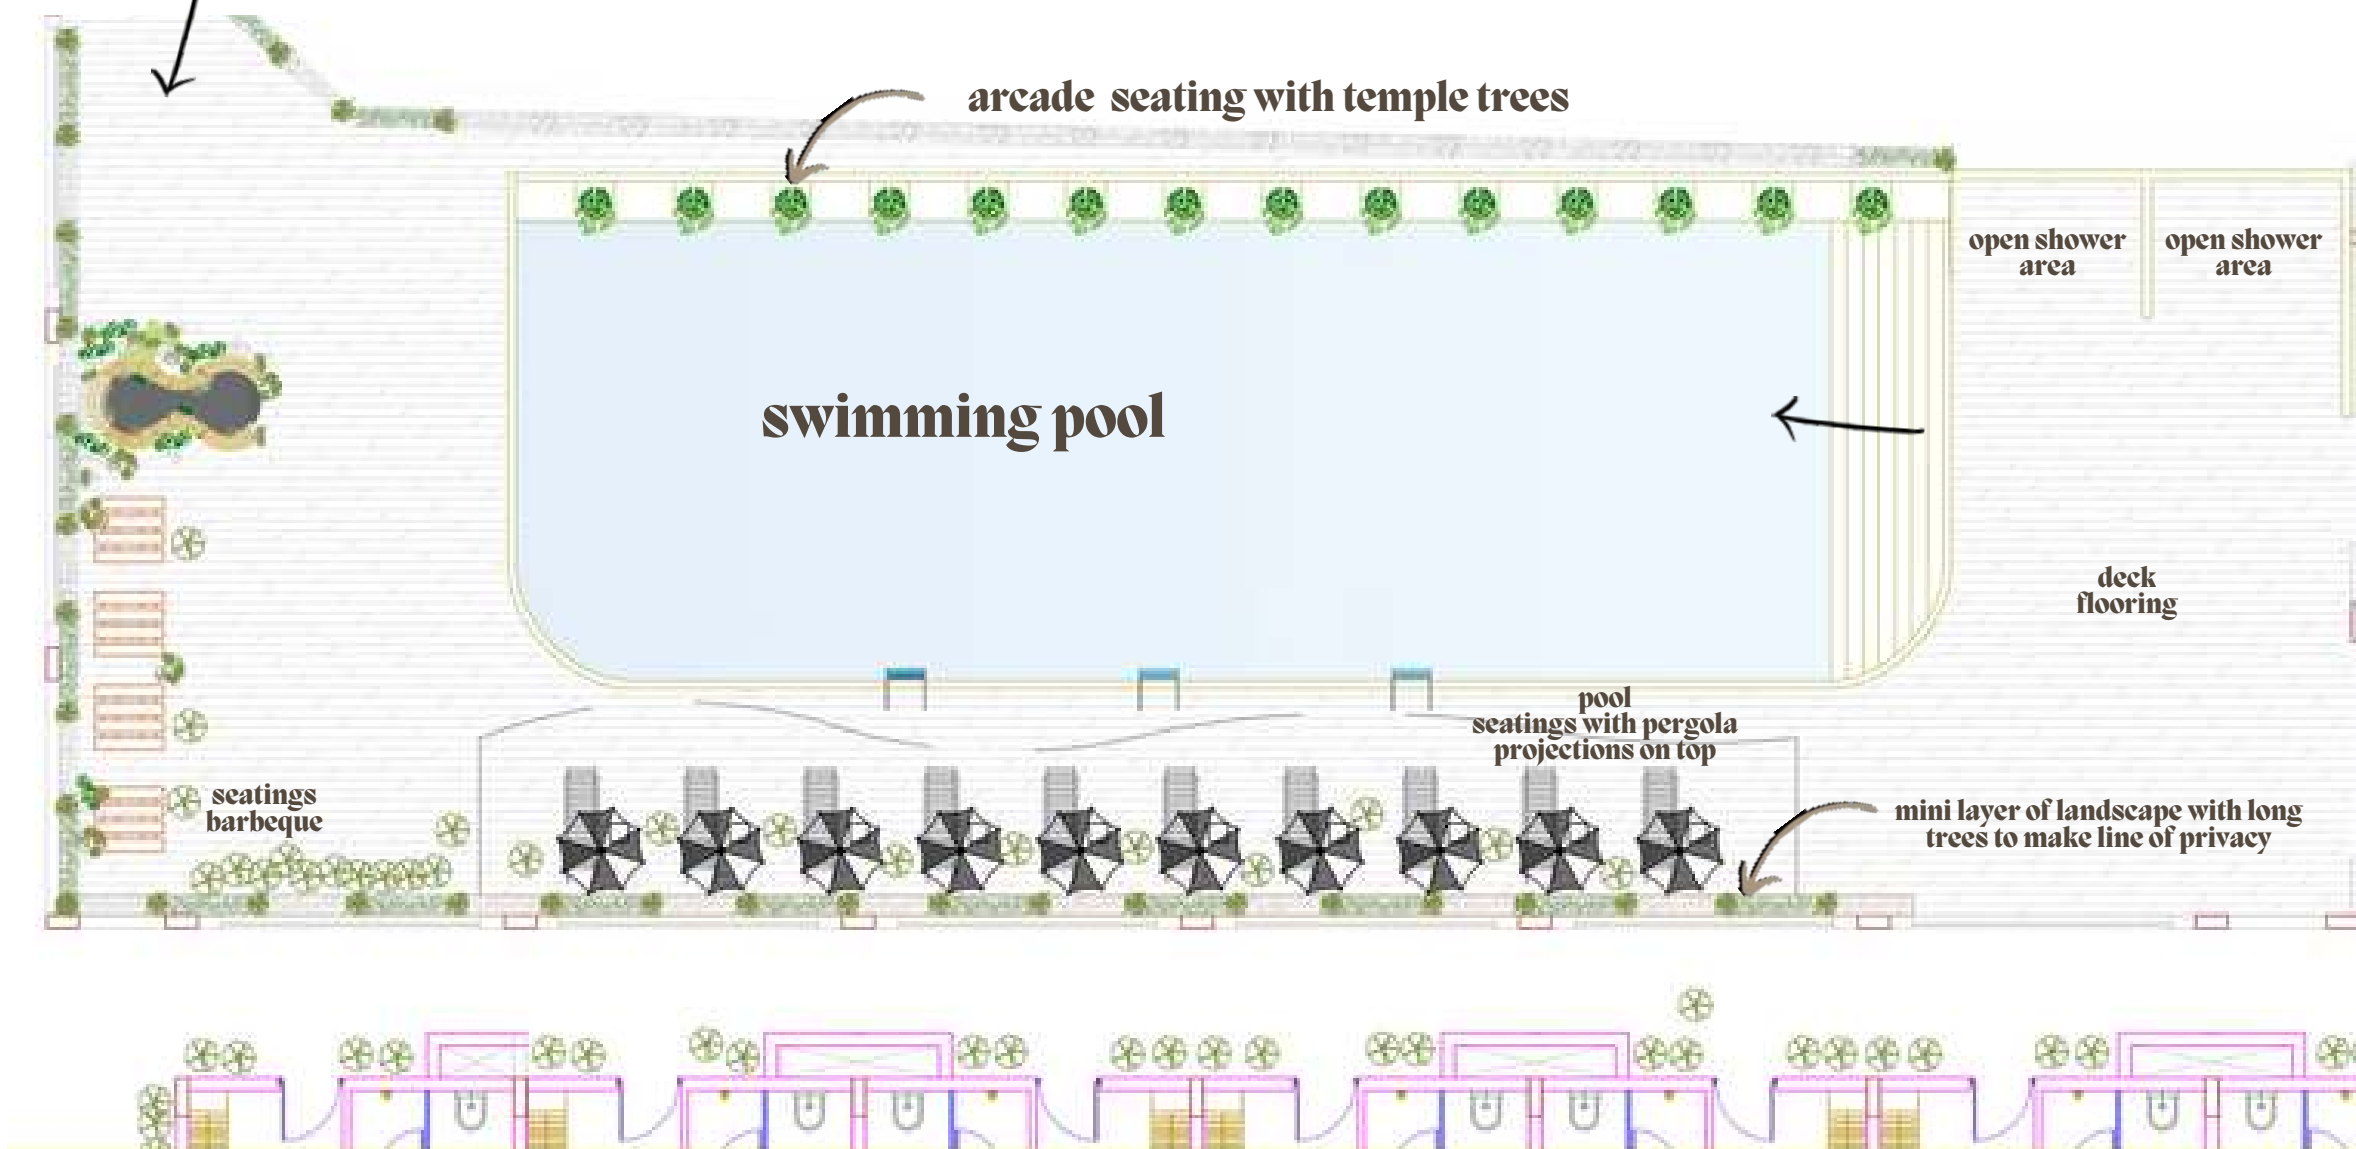



Arcade seating

ARCHES WITH SERIES OF
PLANTERS AND SEATING TO
ENHANCE POOL VIBES



shower area



pool seatings with shadow
breakers




Facade

double heightened arch with
sloped roof followed by void
and railings in second floor.



ELEVATION VIEW

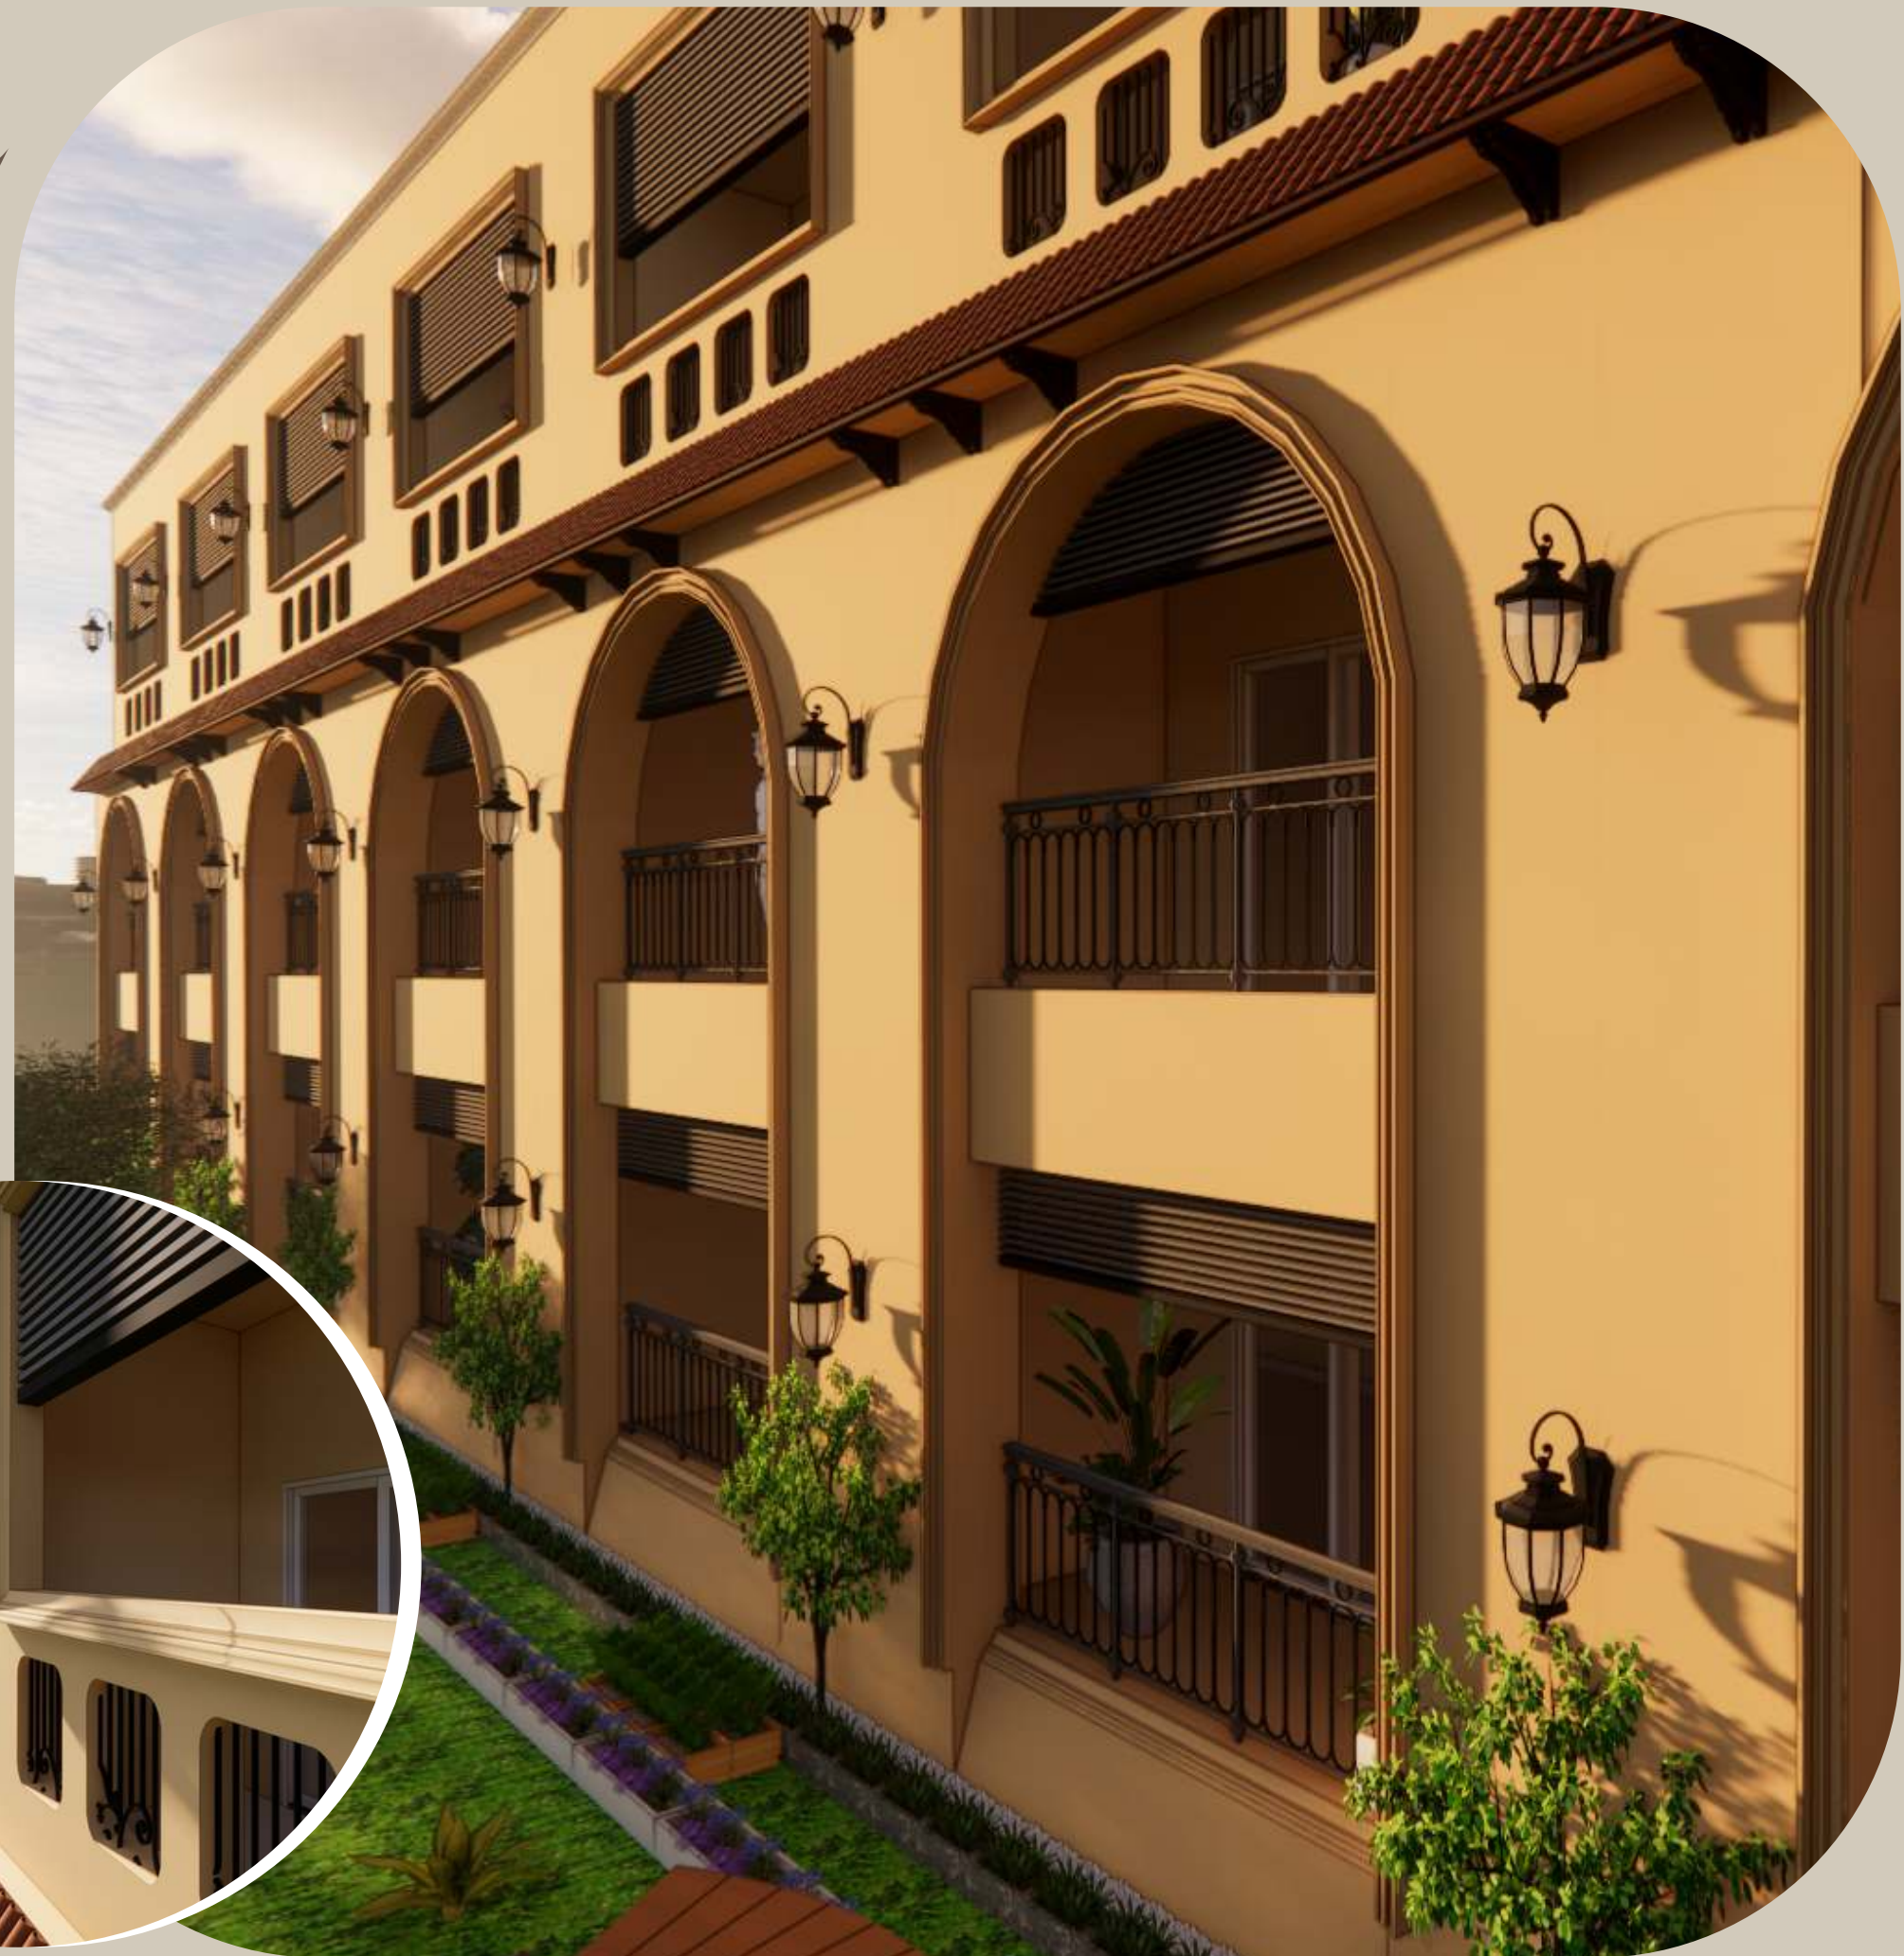

Botanical Imagery, coupled with
understanding of Biophilic design, leads
to various applications of nature in IBIZA
FERN RESORT






@PHOENIXMACITY

TIGER THAI : QSR



STORE FRONT

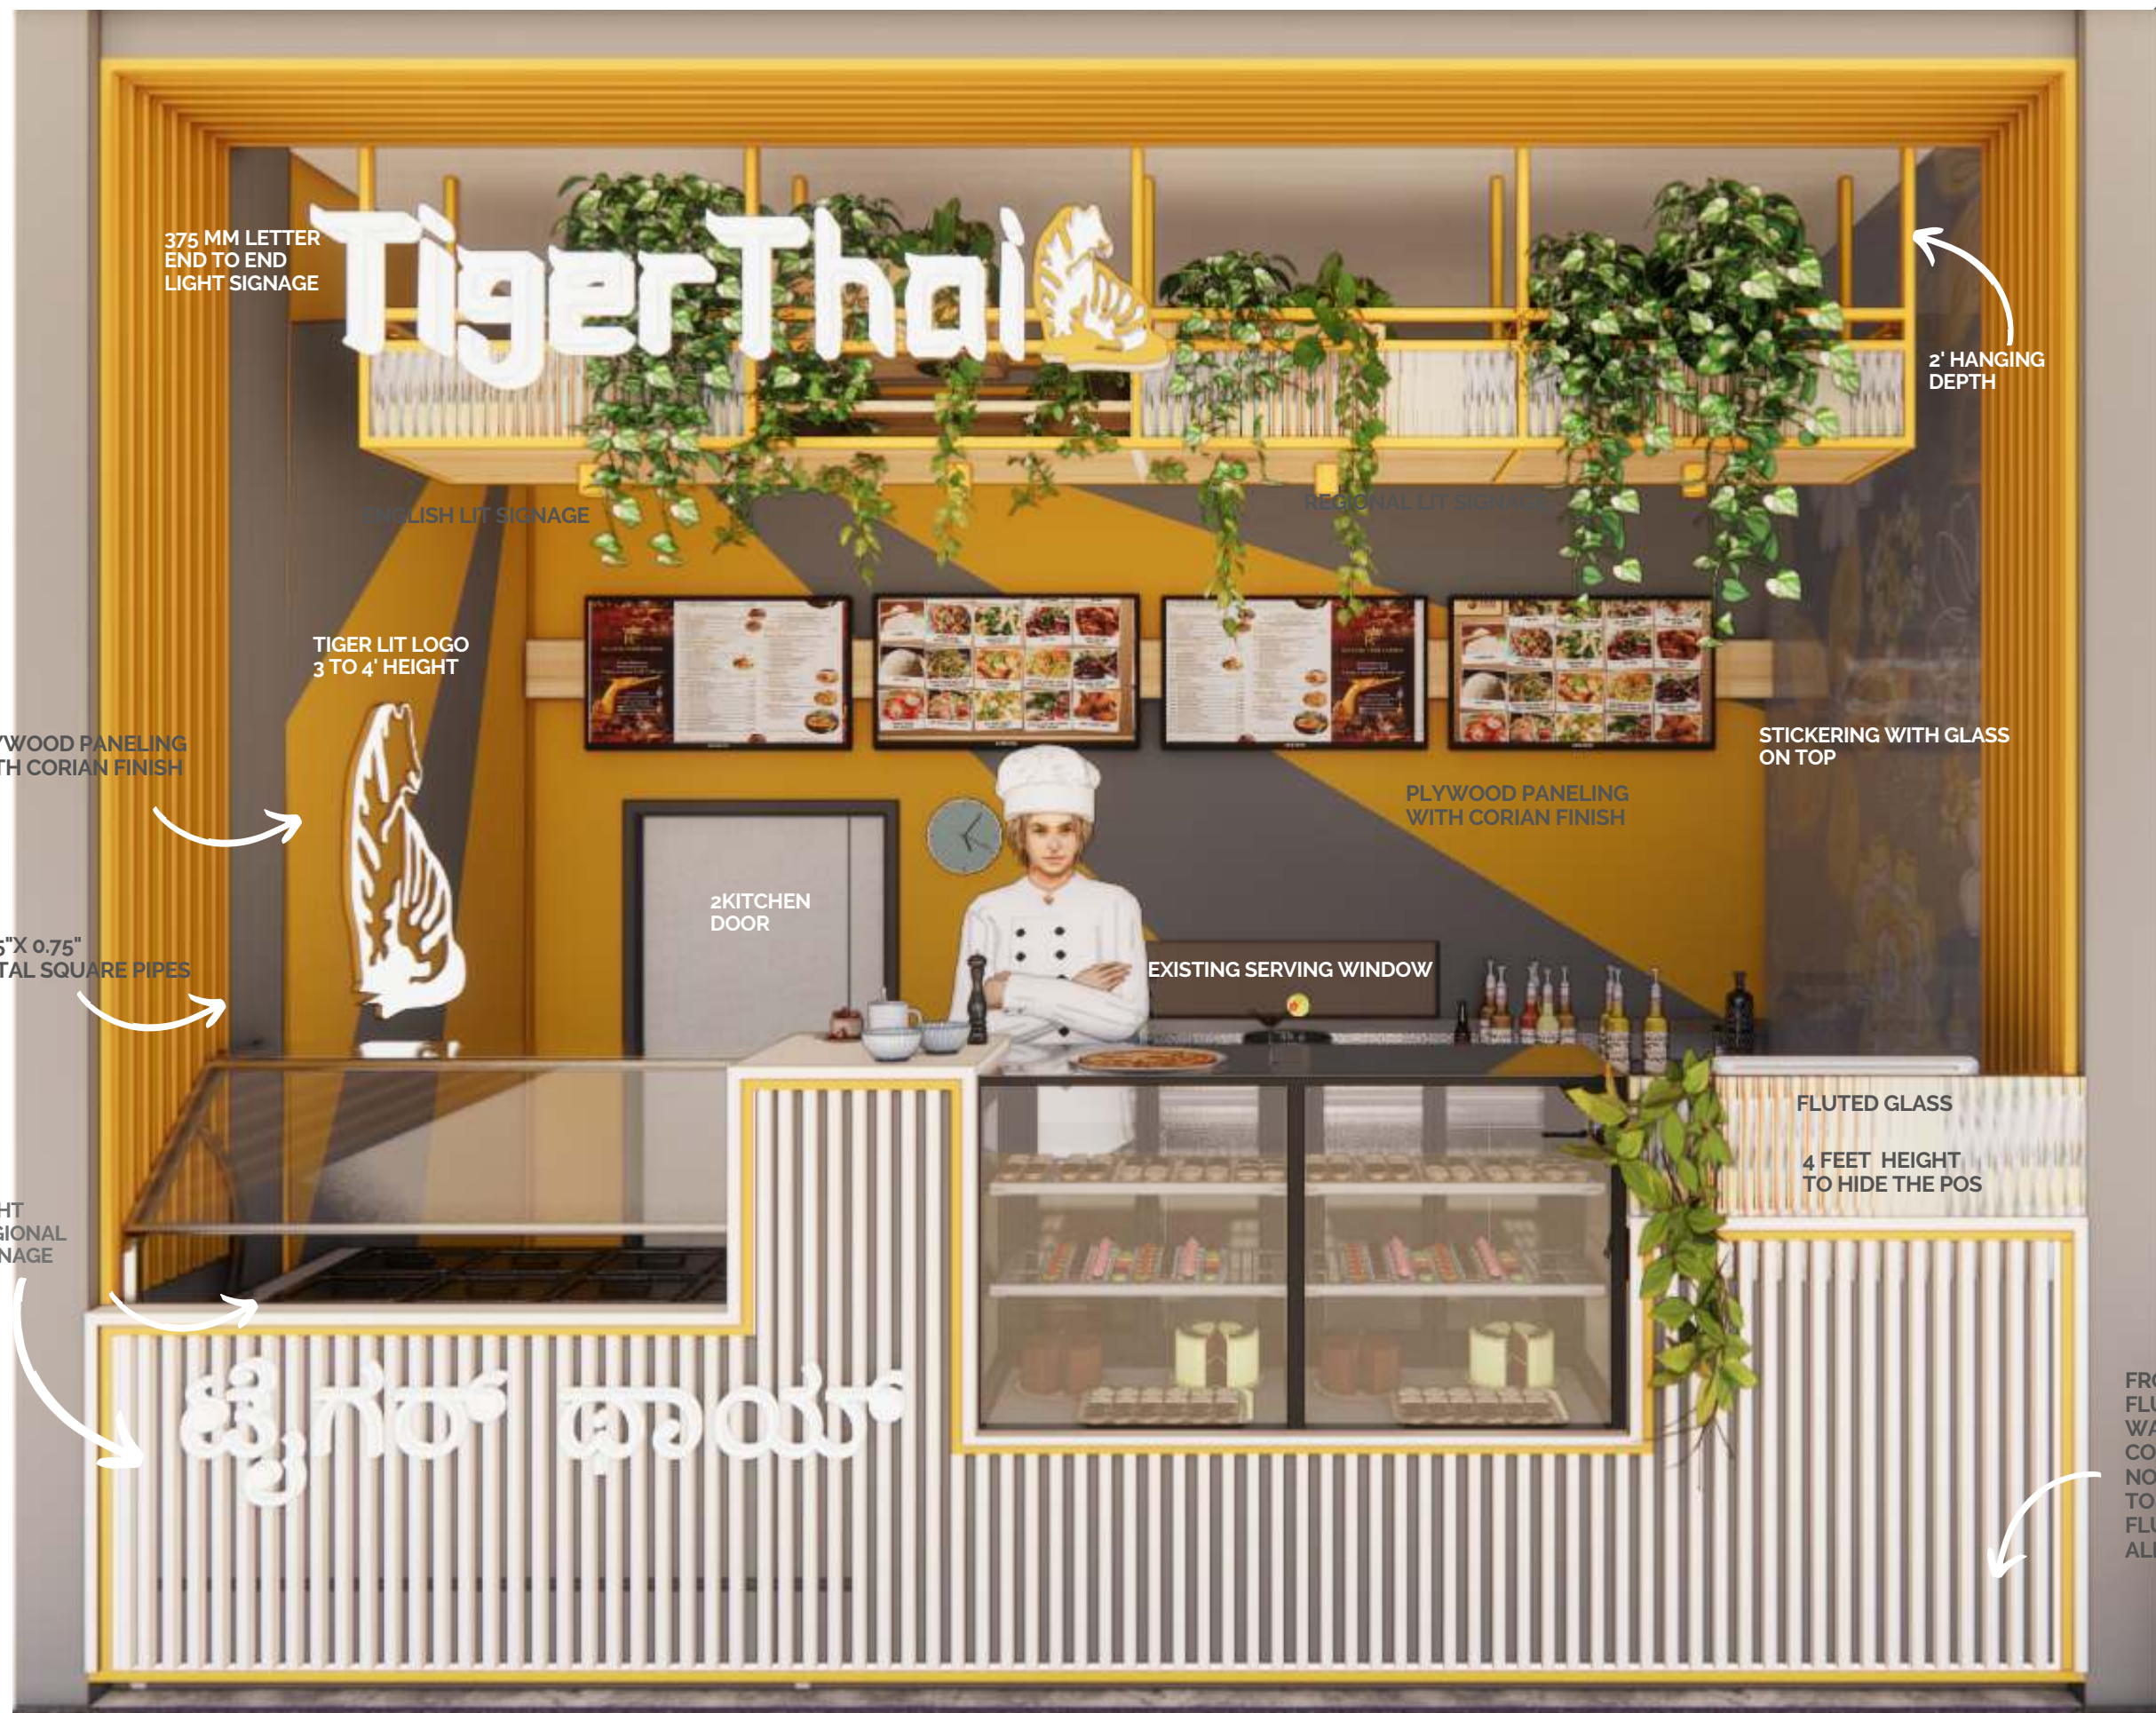

FRONT FASCIA
FLUTES AND LIGHT
WASHING FROM ALL
CORNERS
NOTE : YELLOW BORDER IS
TO INDICATE LIGHT STRIP
FLUSHING INSIDE FROM
ALL CORNERS

EXISTING TILE LAYER 1"
NEW PANEL (FIRE RATED PLYWOOD WITH LAMINATE FINISH)- 12MM THK

ENGLISH SIGNAGE WITH LOGO GLOW 2' - 3" THICK LETTER SIZE
HANGED FROM CEILING
ARTIFICIAL PLANTERS 2' - 4" SELECTION
METAL HANGING SHELF
FLUTED GLASS
FLUTED GLASS
FLUTED GLASS

2'-11"
12'-0"
1'-11"
5"
5"
2'-2"
9'-6"
2'-6"
3'-6"
3'-11"
1'-0"
3'-9"
2'-9"
9'-2"
3" SKIRTING
RCC SLAB
1.2" X 10MM FLUTED PANEL WITH DUCO FINISH
0.75" GROOVE FINISHED WITH PAINT



3'-10"
FIRE RATED KITCHEN DOOR
180D SWING
4'-0"
SERVING COUNTER
2'-2"
RAY PATTERN DETAILED IN BACK WALL ELEVATION WITH OTHER ELEMENTS
2'-11"
3'-9"
BAIN MARIE DISPLAY
DISPLAY FRIDGE
CASH COUNTER
3'-6"
3'-5"
13'-2" CLEAR WIDTH AFTER PANELLING
13'-5" CLEAR WIDTH

3'-10"
FIRE RATED KITCHEN DOOR
180D SWING
4'-0"
SERVING COUNTER
2'-2"
RAY PATTERN DETAILED IN BACK WALL ELEVATION WITH OTHER ELEMENTS
2'-11"
3'-9"
BAIN MARIE DISPLAY
DISPLAY FRIDGE
CASH COUNTER
3'-6"
3'-5"
13'-2" CLEAR WIDTH AFTER PANELLING
13'-5" CLEAR WIDTH

N


ΔCNE
DESIGNERS

No 20/A, Anandamaya, 13th cross, 6th sector, HSR Layout, Bengaluru, 560102 email: studio@acmedesigners.com, www.acmedesigners.com

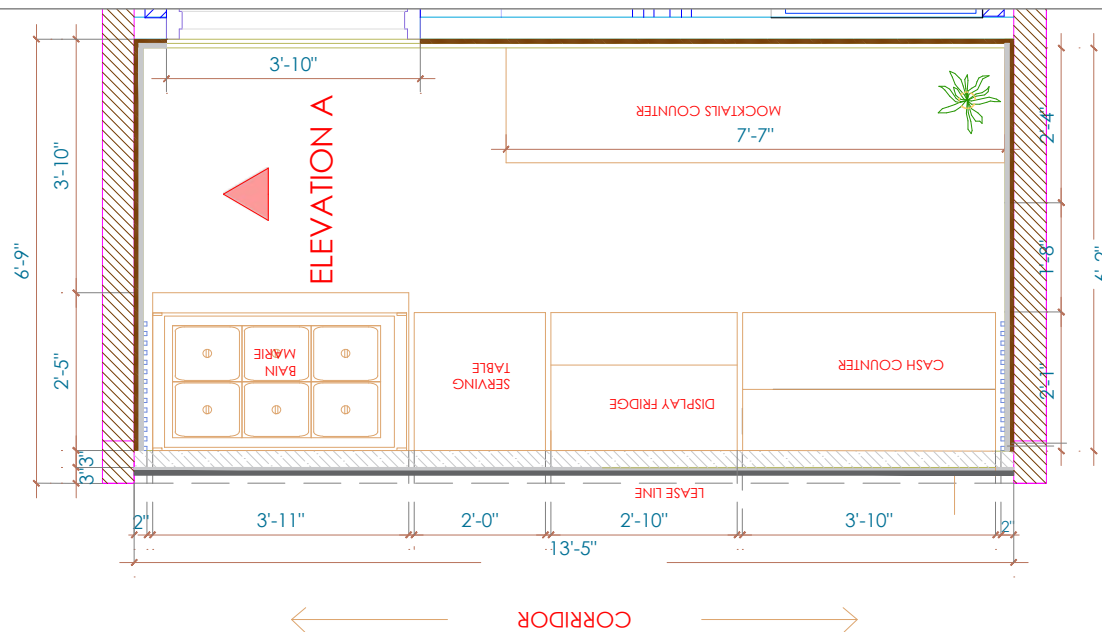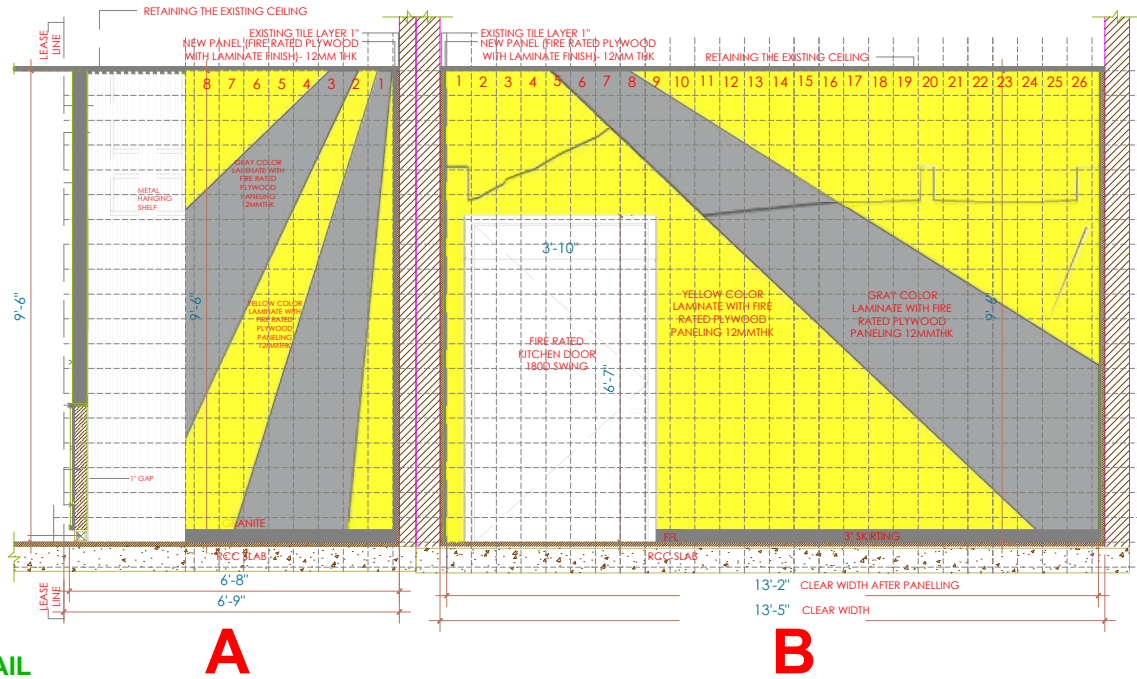

NOTES:

1. UNLESS MENTIONED OTHERWISE ALL DIMENSIONS ARE IN FEET & INCHES.
2. LARGER SCALE DETAILS SHALL SUPERSEDE ALL SMALLER SCALE DRAWINGS.
3. ANY DISCREPANCY IN THIS DRAWING OR ANY OTHER DRAWINGS RELATED TO THIS DRAWING SHALL BE BROUGHT TO THE NOTICE OF THE CONSULTANTS IMMEDIATELY AND WORK BE COMMENCED ONLY AFTER CLARIFICATIONS ARE PROVIDED.
4. DO NOT SCALE THE DRAWINGS, FOLLOW WRITTEN DIMENSIONS ONLY.

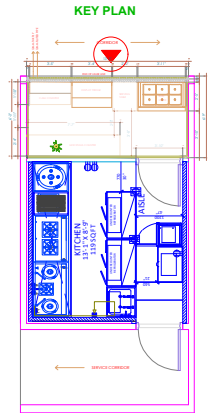

SIGNATURE OR STAMP:

APPROVED BY:

VERIFIED BY:

PURPOSE : FOR APPROVAL

TITLE:

CORIAN _WALL ELEVATION DETAIL

PROJECT:

TIGER THAI
@PHOENIX MARKET
CITY

SCALE:

FTS

DRW NO. :

REV: R0


DATE: 28-02-2023

DEALT: TAHA


DRAWN: MONIKA.I

N

WALLPAPER SIDE WALL_ELEVATION A DETAIL

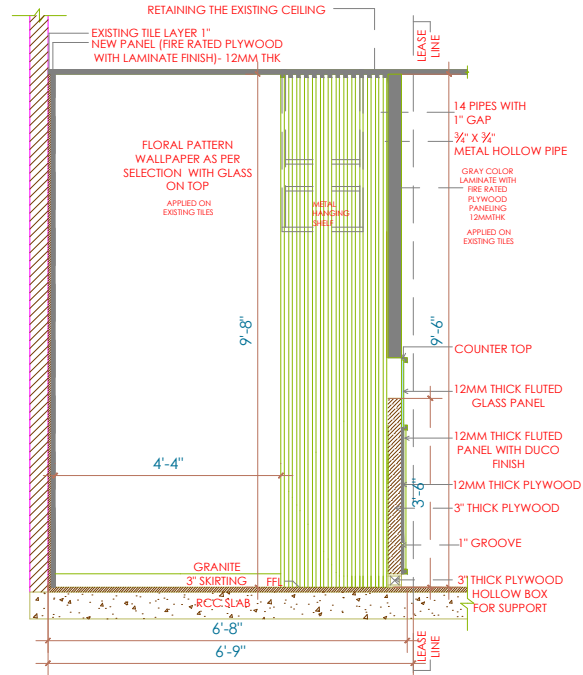


PLAN

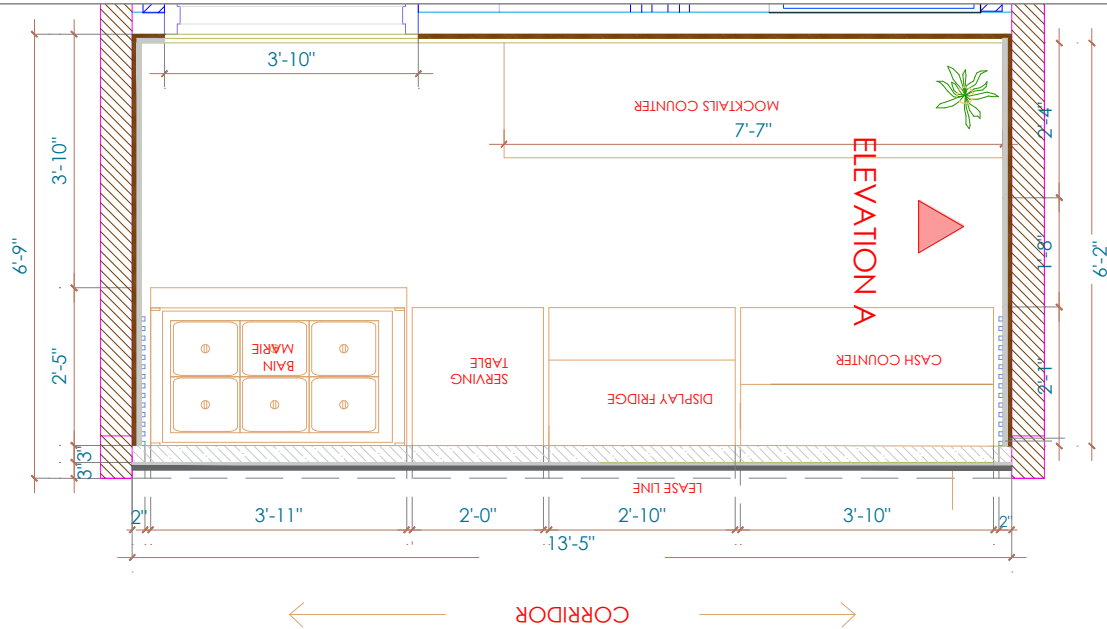

NOTES:

1. UNLESS MENTIONED OTHERWISE ALL DIMENSIONS ARE IN FEET & INCHES.
2. LARGER SCALE DETAILS SHALL SUPERSEDE ALL SMALLER SCALE DRAWINGS.
3. ANY DISCREPANCY IN THIS DRAWING OR ANY OTHER DRAWINGS RELATED TO THIS DRAWING SHALL BE BROUGHT TO THE NOTICE OF THE CONSULTANTS IMMEDIATELY AND WORK BE COMMENCED ONLY AFTER CLARIFICATIONS ARE PROVIDED.
4. DO NOT SCALE THE DRAWINGS, FOLLOW WRITTEN DIMENSIONS ONLY.

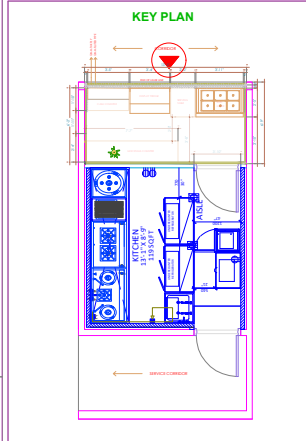

SIGNATURE OR STAMP:

APPROVED BY:

VERIFIED BY:

PURPOSE : FOR APPROVAL

TITLE:
WALLPAPER_SIDE WALL
ELEVATION DETAIL

PROJECT:
TIGER THAI
@PHOENIX MARKET
CITY

SCALE:
F T S

DRW NO. :

REV: R0

DATE: 16-03-2023


DEALT: TAHA

DRAWN: MONIKA.I

N

ARCHITECTS AND INTERIOR DESIGNERS

No 20/A, Anandamaya, 13th cross, 6th sector, HSR Layout, Bengaluru, 560102 email: studio@acmedesigners.com, www.acmedesigners.com

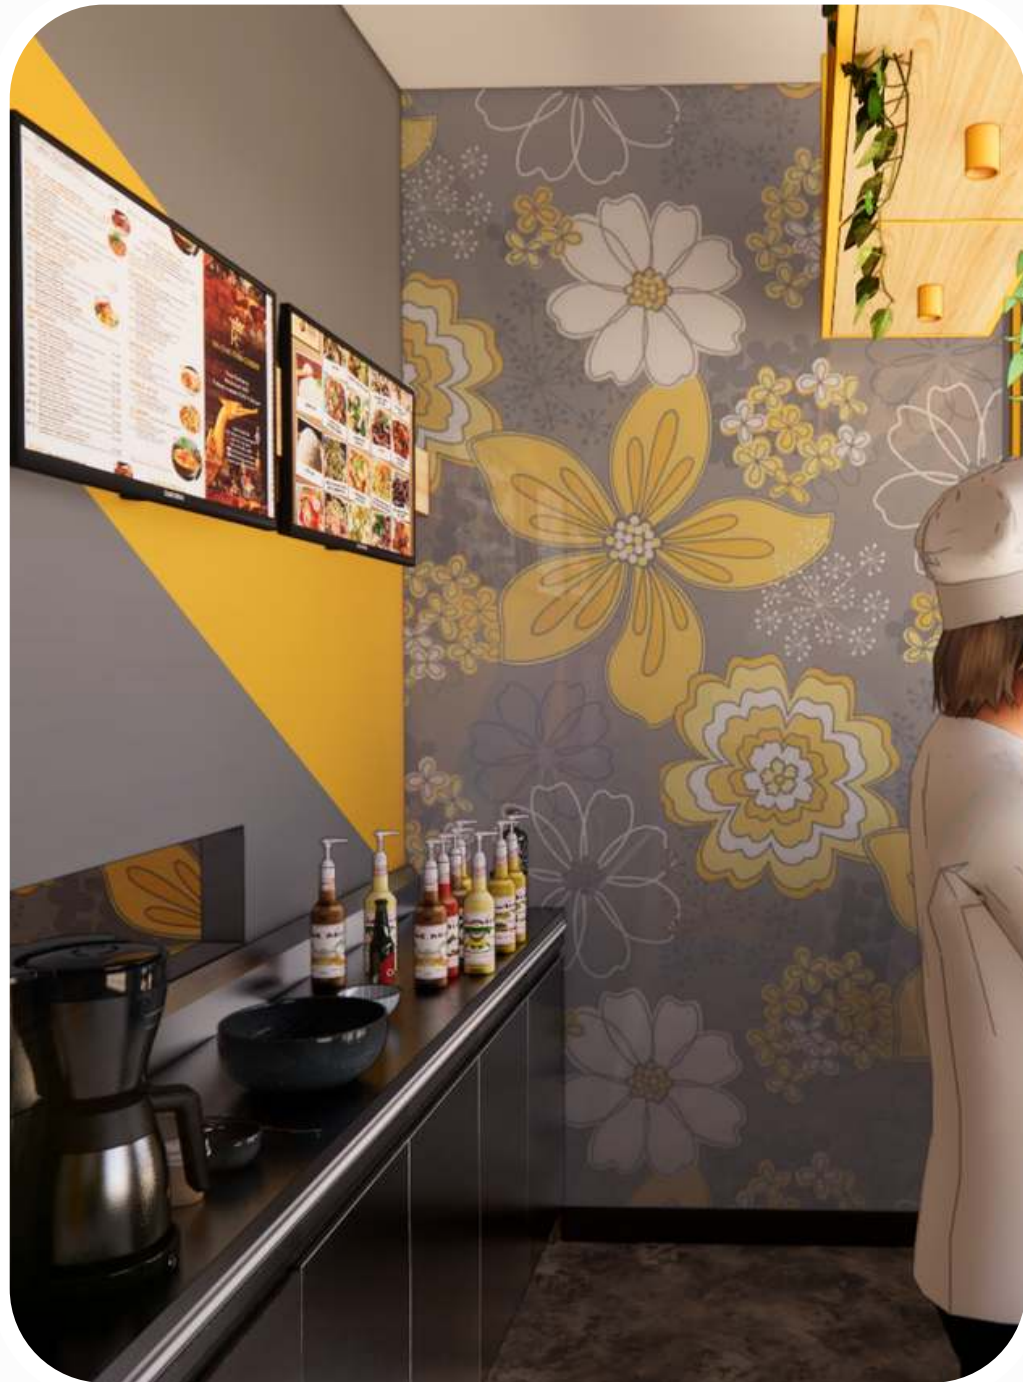

PRINTED LAMINATE-SELECTED PATTERN SIDE
WALL B WITH GLASS FIXED ON TOP

ON SITE DIARY



INITIALLY SELECTED LAMINATE
PATTERN




FINIALIZED LAMINATED PATTERN
THAT BLEND WITH THE DESIRED
COLOR PALETTE




WALL WITH PRINTED LAMINATE
ON TOP OF FIRE RATED
PLYWOOD



FINAL LOOK OF SIDE WALL B WITH GLASS MOUNTED
ON TOP

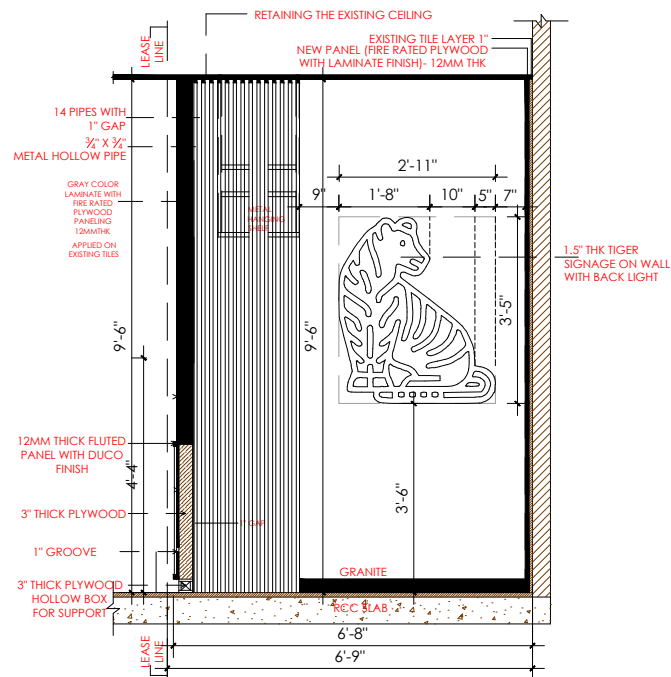


TIGER ON WALL DETAIL_ELEVATION

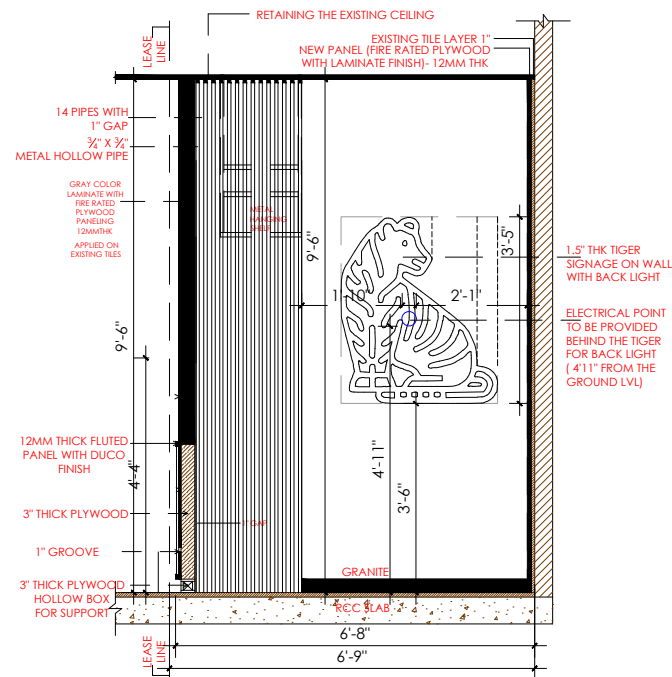

ELECTRICAL POINT DETAIL_ELEVATION

NOTES:

1. UNLESS MENTIONED OTHERWISE ALL DIMENSIONS ARE IN FEET & INCHES.
2. LARGER SCALE DETAILS SHALL SUPERSEDE ALL SMALLER SCALE DRAWINGS.
3. ANY DISCREPANCY IN THIS DRAWING OR ANY OTHER DRAWINGS RELATED TO THIS DRAWING SHALL BE BROUGHT TO THE NOTICE OF THE CONSULTANTS IMMEDIATELY AND WORK BE COMMENCED ONLY AFTER CLARIFICATIONS ARE PROVIDED.
4. DO NOT SCALE THE DRAWINGS, FOLLOW WRITTEN DIMENSIONS ONLY.

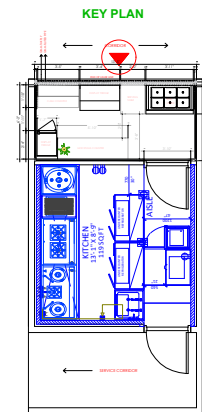

SIGNATURE OR STAMP:

APPROVED BY:

VERIFIED BY:

PURPOSE : FOR APPROVAL

TITLE:
WALL ELEVATION DETAIL_
TIGER WITH BACKLIGHT

PROJECT:
TIGER THAI
@PHOENIX MARKET
CITY

SCALE:
F T S

DRW NO. :


REV: R0

DATE: 06-03-2023

DEALT: TAHA


DRAWN: MONIKA.I

N

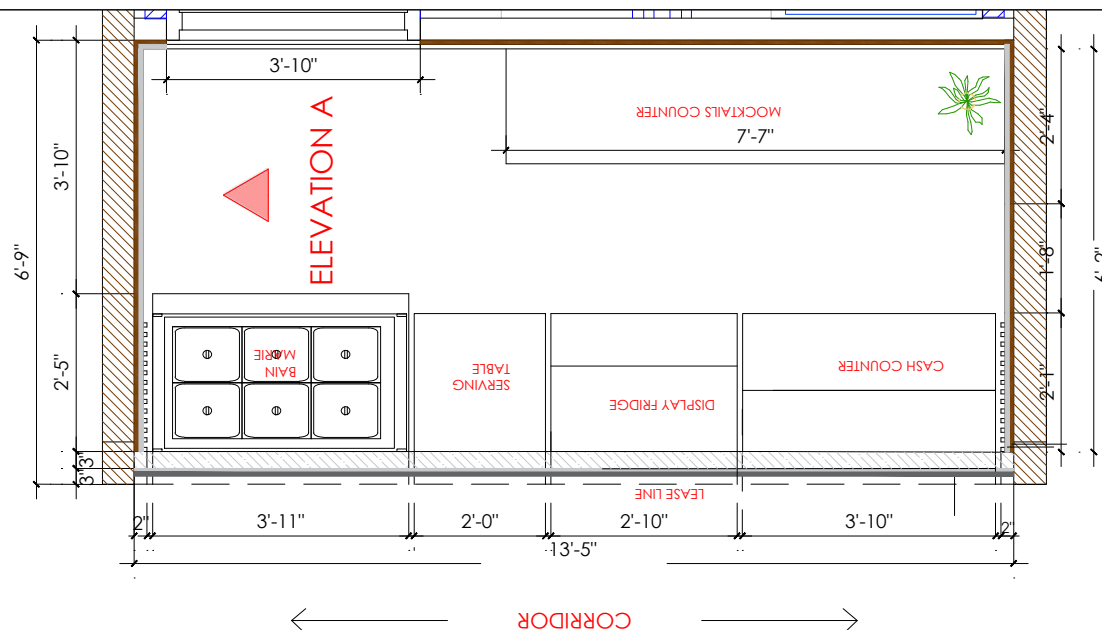


PLAN

1" THK REGIONAL
SIGNAGE ON
COUNTER FACIA

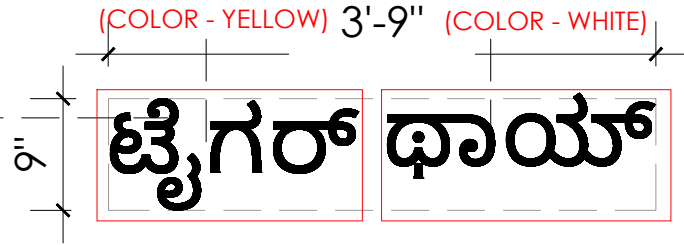


1.5" THK TIGER
SIGNAGE ON WALL

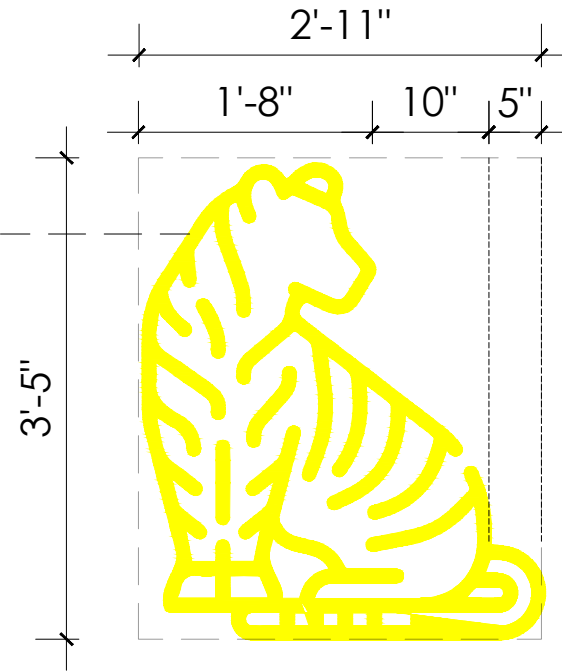

NOTES:

1. UNLESS MENTIONED OTHERWISE ALL DIMENSIONS ARE IN FEET & INCHES.
2. LARGER SCALE DETAILS SHALL SUPERSEDE ALL SMALLER SCALE DRAWINGS.
3. ANY DISCREPANCY IN THIS DRAWING OR ANY OTHER DRAWINGS RELATED TO THIS DRAWING SHALL BE BROUGHT TO THE NOTICE OF THE CONSULTANTS IMMEDIATELY AND WORK BE COMMENCED ONLY AFTER CLARIFICATIONS ARE PROVIDED.
4. DO NOT SCALE THE DRAWINGS, FOLLOW WRITTEN DIMENSIONS ONLY.

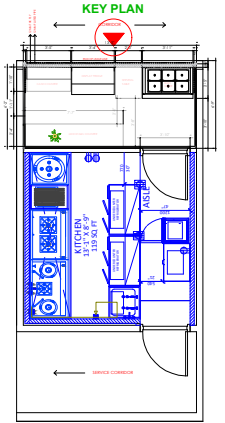

SIGNATURE OR STAMP:

APPROVED BY:

VERIFIED BY:

PURPOSE : FOR APPROVAL

TITLE:
CORIAN DIMENSIONS,
WALL ELEVATION DETAILS

PROJECT:
TIGER THAI
@PHOENIX MARKET
CITY

SCALE:
F T S

DRW NO. :

REV: R0


DATE: 09-03-2023

DEALT: TAHA

DRAWN: MONIKA.I

N

2.5" THK SIGNAGE

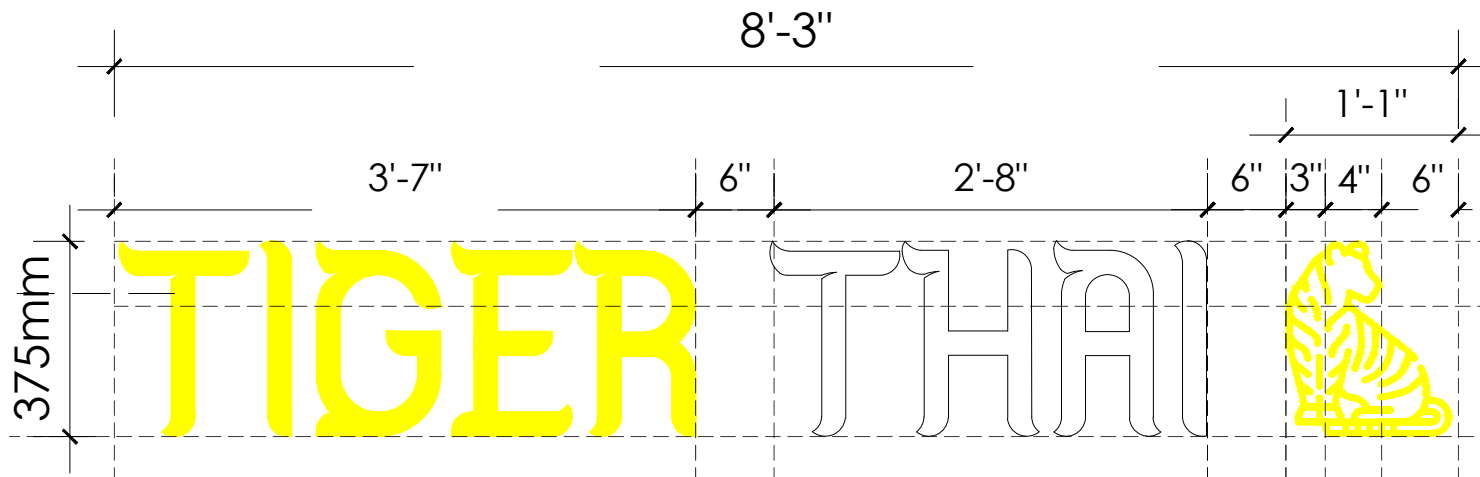



SIDE WALL A WITH PATTERN OF SUNRAYS
AND A 3D LIT TIGHER @ THE CENTER AS
SHOP LOGO

ON SITE DIARY



INSTALLATION OF FLUTED
PANEL (METAL PIPES)- WALL TO
CEILING



CORIAN LAMINATES CUT TO
REQUIRED DIMENSIONS AND
ATTACHED TO THE PLY BEHIND



TIGER LOCATION WAS DOUBLE-
CHECKED USING PRINTED
FABRIC.




INSTALLED FLUTED PANEL,
FINISHED WITH SPRAY PAINT IN
THE COLOUR CHOSEN




FINISHED LOOK : CORIAN
LAMINATE




FINAL LOOK OF SIDE WALL

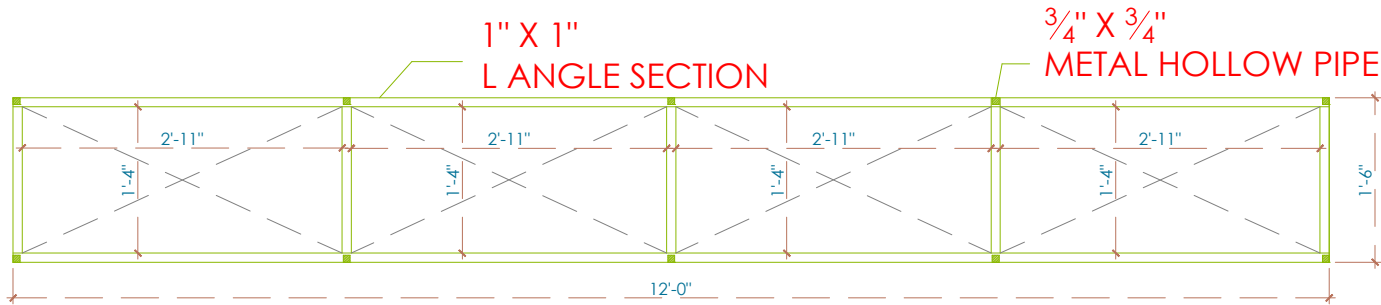

PLAN

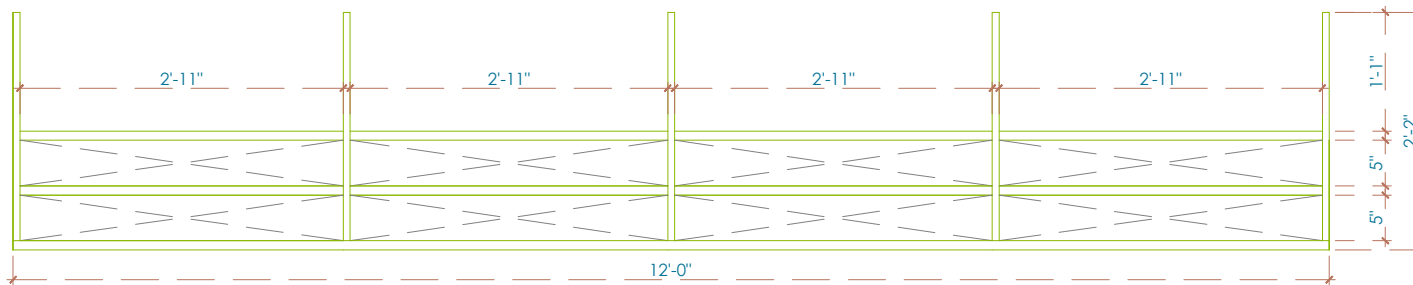

ELEVATION

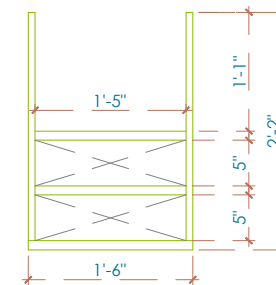

SIDE ELEVATION

- NOTES:
1. UNLESS MENTIONED OTHERWISE ALL DIMENSIONS ARE IN FEET & INCHES.
 2. LARGER SCALE DETAILS SHALL SUPERSEDE ALL SMALLER SCALE DRAWINGS.
 3. ANY DISCREPANCY IN THIS DRAWING OR ANY OTHER DRAWINGS RELATED TO THIS DRAWING SHALL BE BROUGHT TO THE NOTICE OF THE CONSULTANTS IMMEDIATELY AND WORK BE COMMENCED ONLY AFTER CLARIFICATIONS ARE PROVIDED.
 4. DO NOT SCALE THE DRAWINGS, FOLLOW WRITTEN DIMENSIONS ONLY.

KEY PLAN

SIGNATURE OR STAMP:

APPROVED BY:

VERIFIED BY:

PURPOSE : FOR APPROVAL

TITLE: METAL HANGING SHELF FABRICATION 2

PROJECT: TIGER THAI @PHOENIX MARKET CITY

SCALE: FTS

DRW NO. :


REV: R0

DATE: 27-02-2023


DEALT: TAHA

DRAWN: TAHA


N

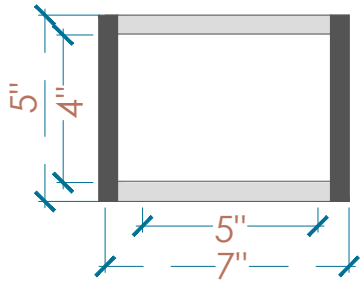

PLAN

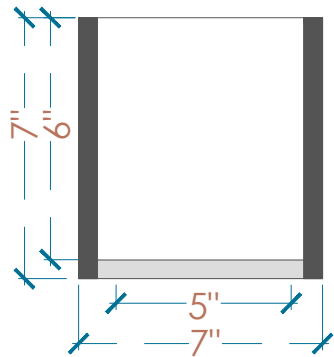

SIDE ELEVATION

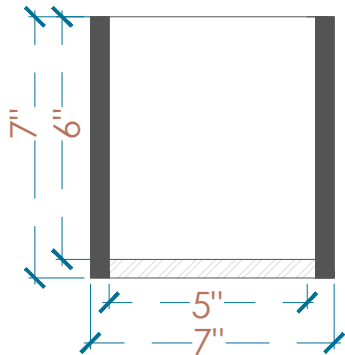

SECTION



NOTES:

1. UNLESS MENTIONED OTHERWISE ALL DIMENSIONS ARE IN FEET & INCHES.
2. LARGER SCALE DETAILS SHALL SUPERSEDE ALL SMALLER SCALE DRAWINGS.
3. ANY DISCREPANCY IN THIS DRAWING OR ANY OTHER DRAWINGS RELATED TO THIS DRAWING SHALL BE BROUGHT TO THE NOTICE OF THE CONSULTANTS IMMEDIATELY AND WORK BE COMMENCED ONLY AFTER CLARIFICATIONS ARE PROVIDED.
4. DO NOT SCALE THE DRAWINGS, FOLLOW WRITTEN DIMENSIONS ONLY.

KEY PLAN

SIGNATURE OR STAMP:

APPROVED BY:

VERIFIED BY:

PURPOSE : FOR APPROVAL

TITLE:
PLANTER BOX DETAILS

PROJECT:
TIGER THAI
@PHOENIX MARKET
CITY

SCALE:
F T S

DRW NO. :

REV: R0

DATE: 09-02-2023

DEALT: TAHA

DRAWN: MONIKA.I

N



PLANTER BOX - STORE FRONT TOP



PLANTER BOXES & PLY - CUT AND MADE INTO REQUIRED PROFILE



SELECTION OF PLANTS



AFTER INSTALLATION OF THE PLANTERBOX UNIT



MACHINE CUT LETTERS FINISHED WITH CHOSEN COLOR

FOR SIGNAGE

ON SITE DIARY



STORE FRONT- COUNTER FACIA



COUNTER FACIA UNDER PROGRESS - PLY CUT INTO REQUIRED PROPORTIONS ALONG WITH FLUTED PIPES AND SURFACE FINISHED WITH SPRAY PAINT OF CHOSEN COLOR AFTER FIXED

ON SITE DIARY ● ● ●



BACK WALL FINISHED WITH CORIAN LAMINATE AND INSTALLED TV SCREEN - MENU DISPLAY



Tiger Thai



A modern yet subtle & light tone retail outlet for the brand - Rare Planet, a well-renowned brand which deals in art & handicrafts

Art and Handicrafts Shop @ BIAL Airport Terminal

AMBIENCE

inspiration

entering in a new gilded age
filled with luxury defined and
elevated by rose white hue with
touch of gold inspired from a
golden hour that stays for all
seasons.

THE CONCEPT

A store which speaks distinctly the
work of 25,000+ artisans across India
and showcase their talent to the
world.


A retail outlet that is both modern and
ethnically rich, a fusion of subtle and
crafty temperament.

SOAKED IN GRANDEURE OF
INDIAN PALACES WITH
ELEGANCE OF MODERN DESIGN


indian opulence


IMMERSED INTO THE ETHOS OF HINDU
CULTURE WITH BLEND OF LUXURIOUS
MODERN ELEMENTS

INTERIOR LAYOUT

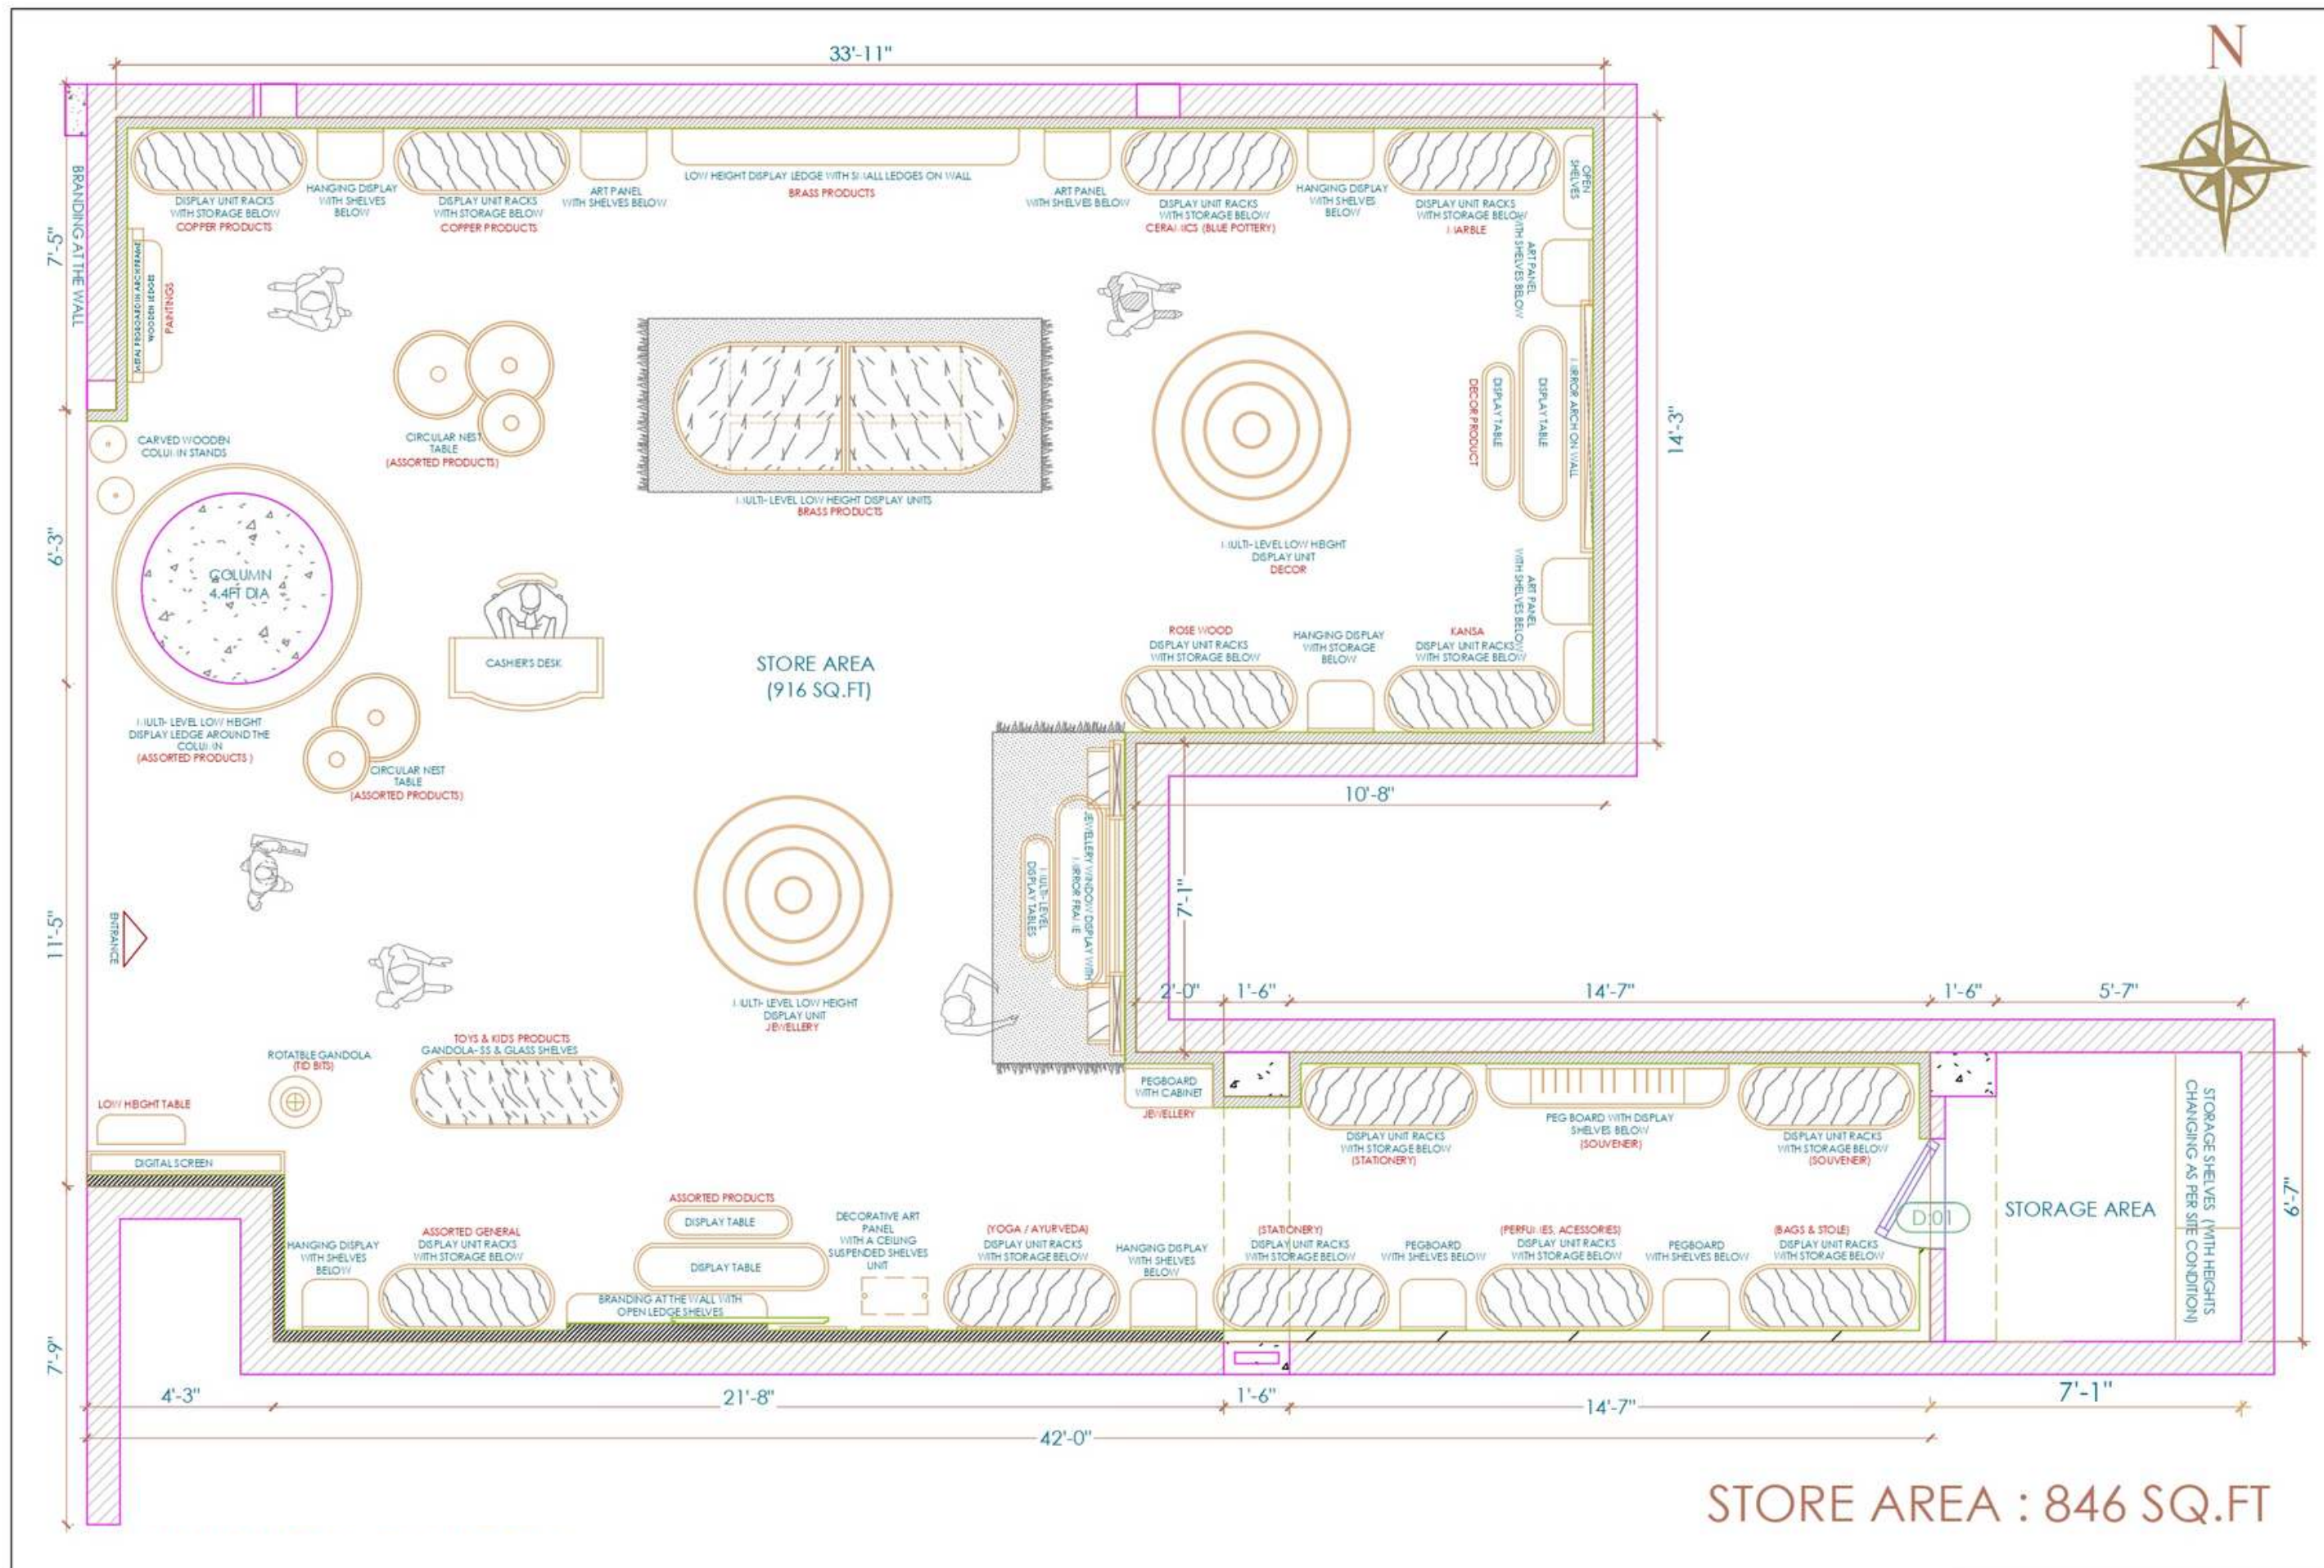


INTERIOR LAYOUT

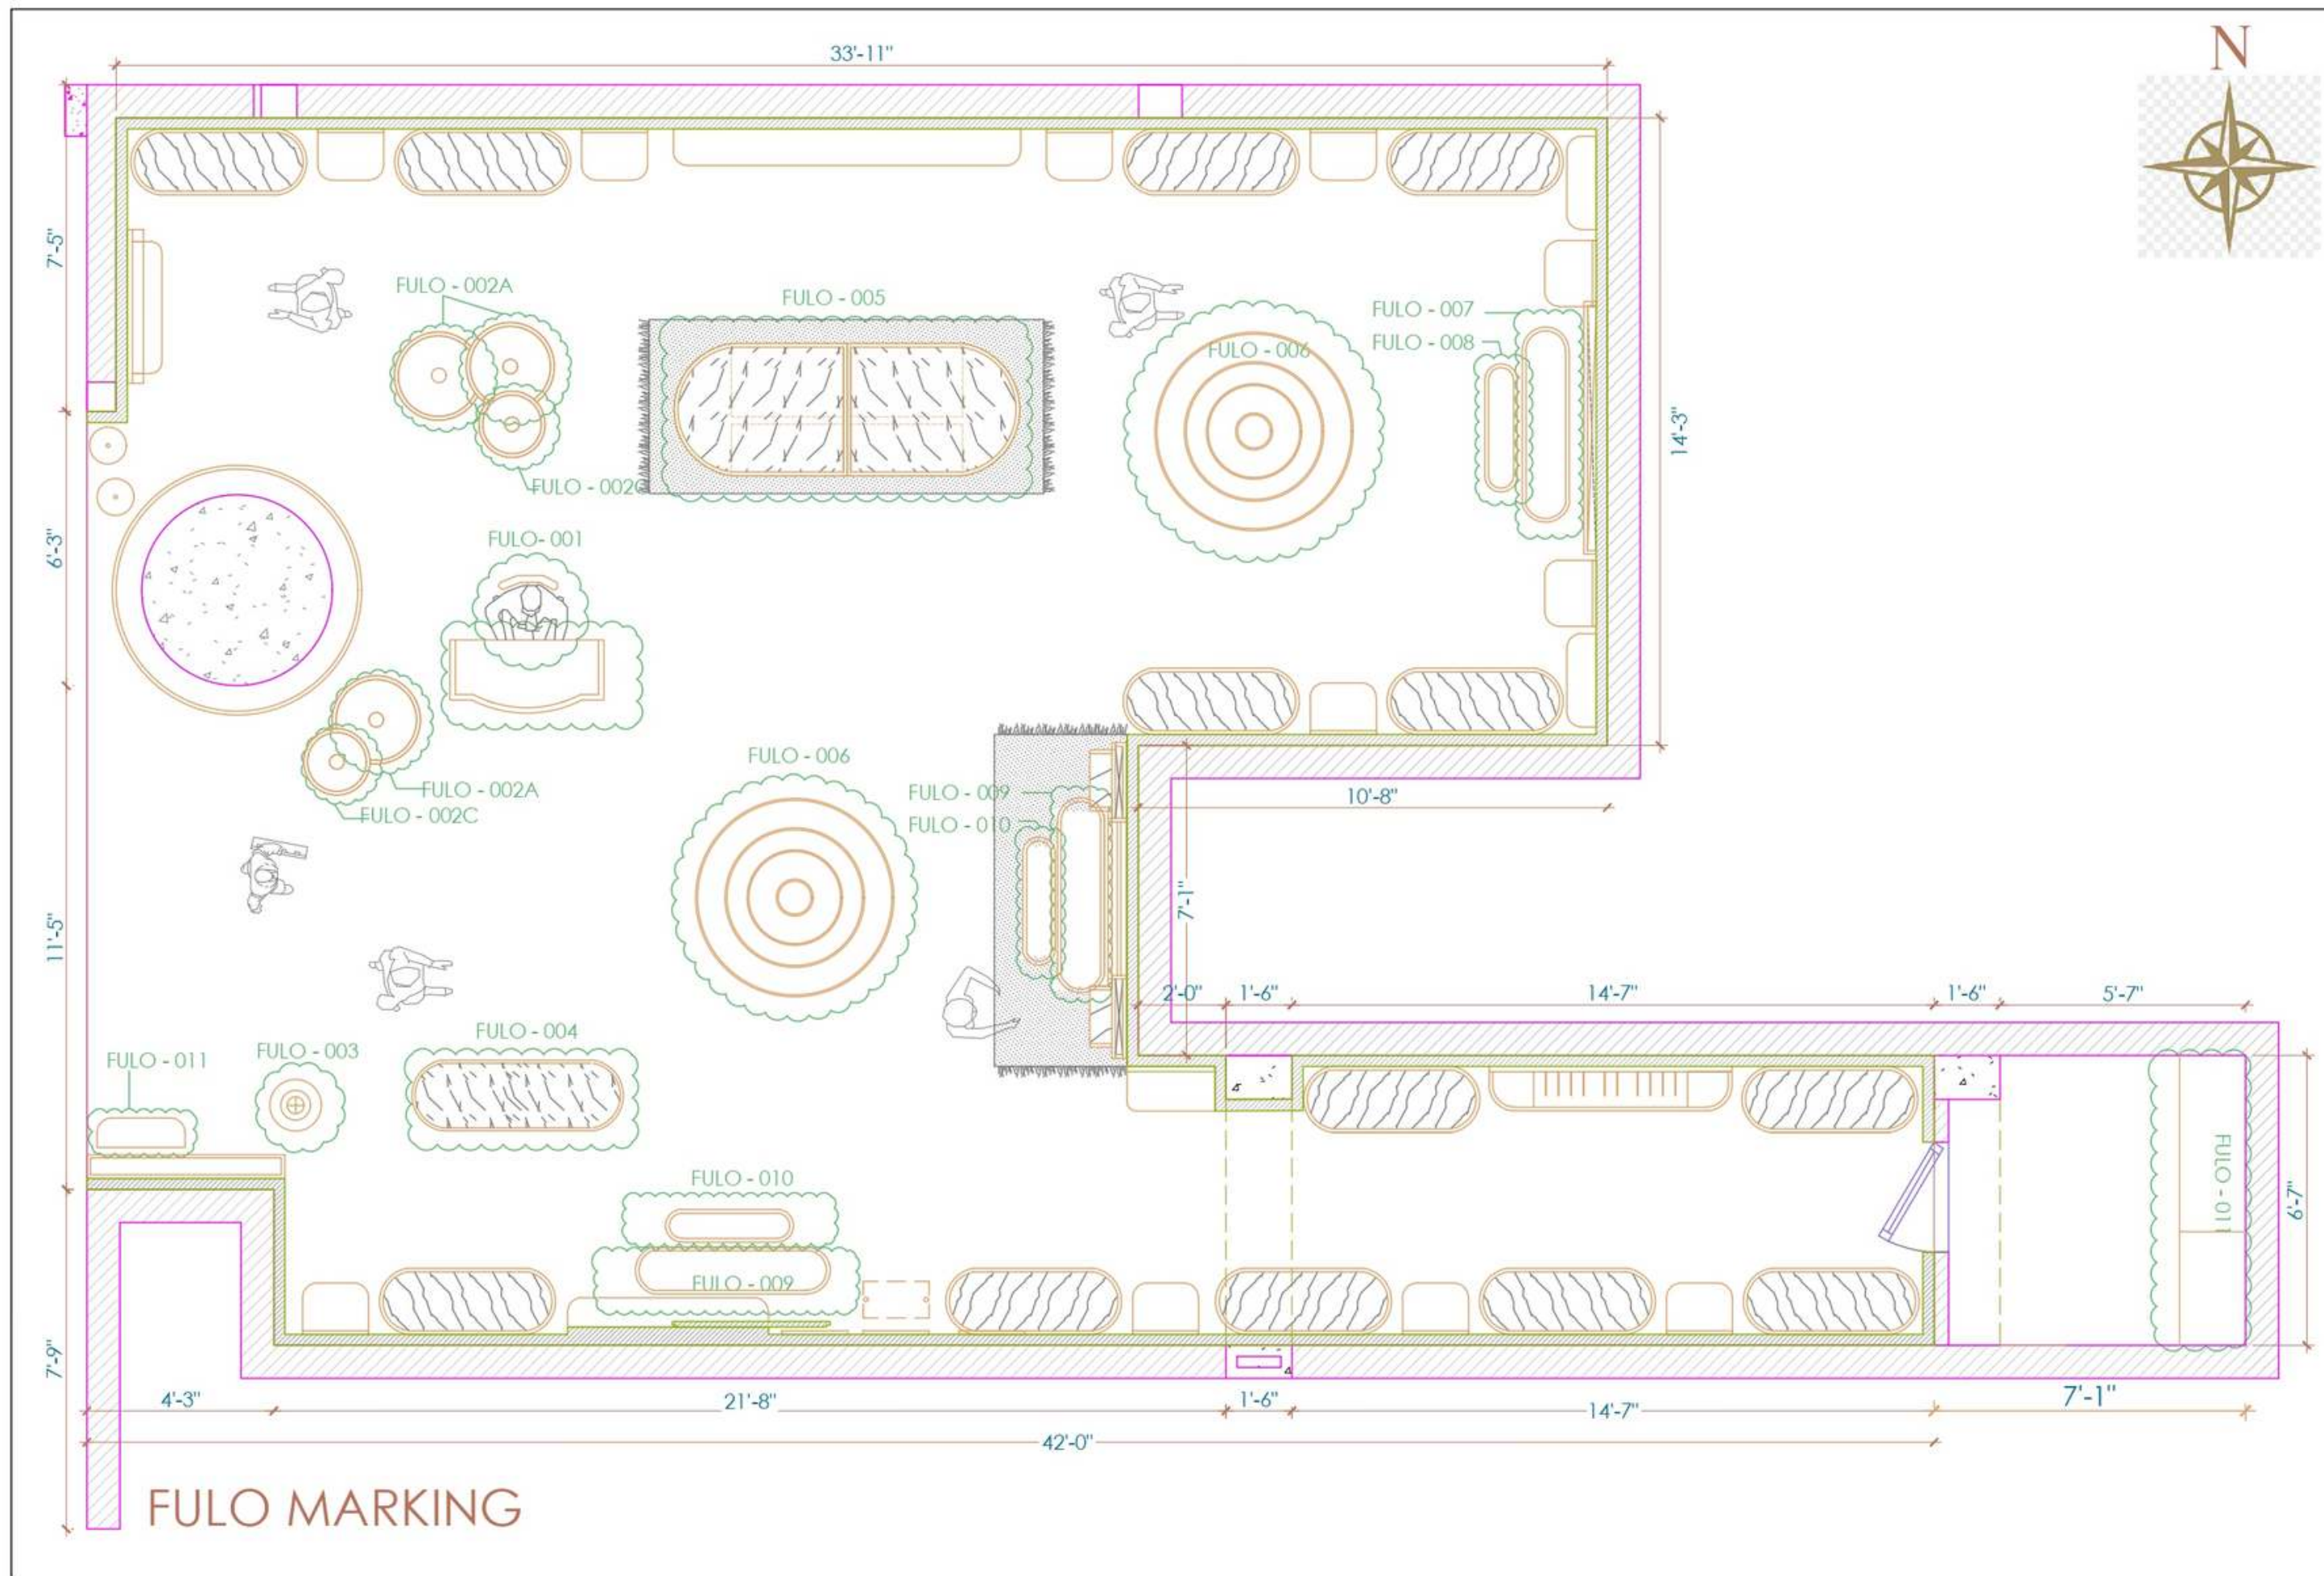


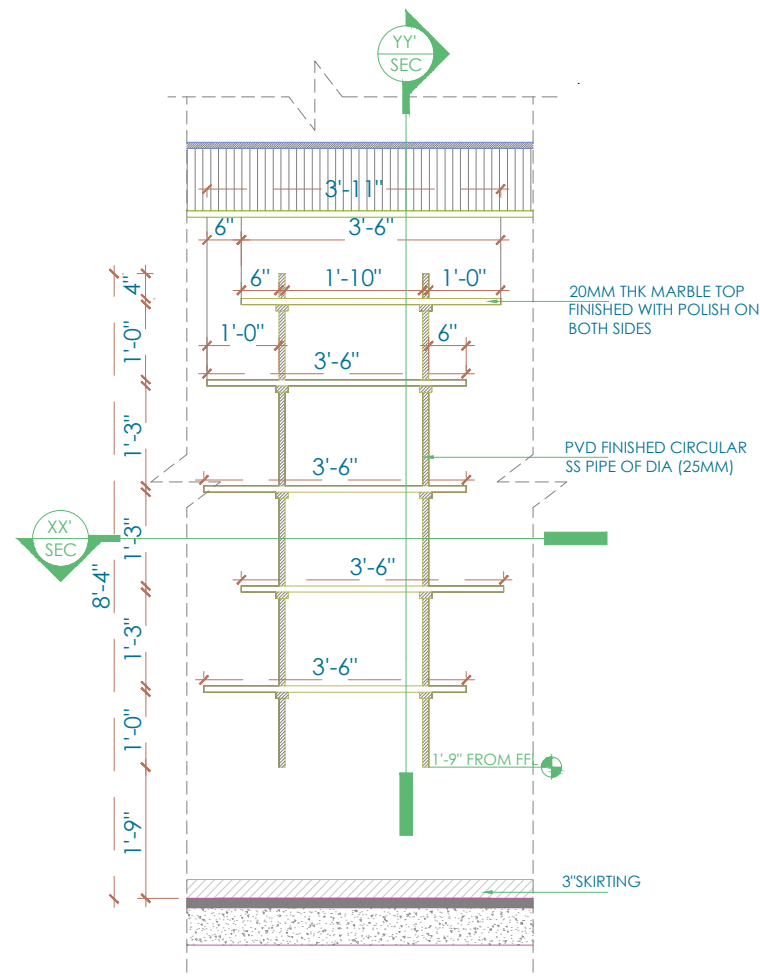

FRONT ELEVATION
SCALE - NTS

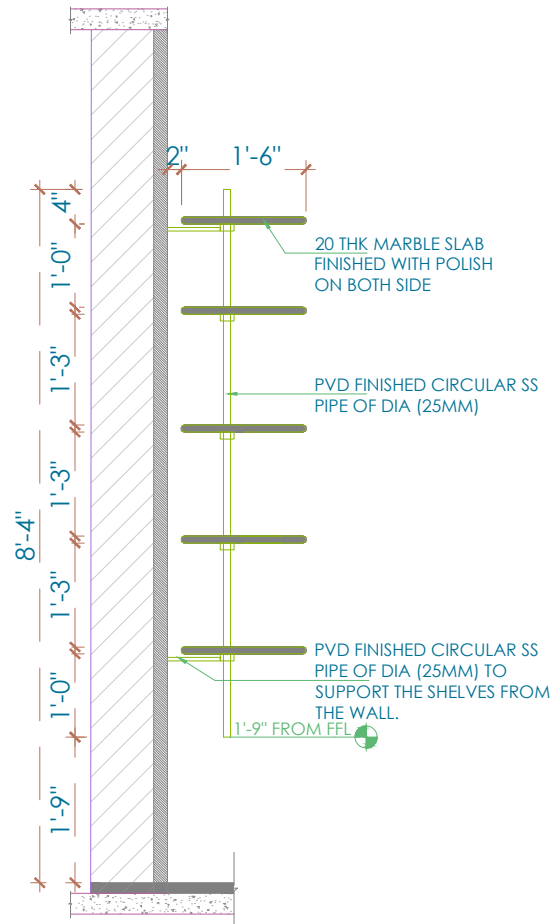

SECTION YY'
SCALE - NTS

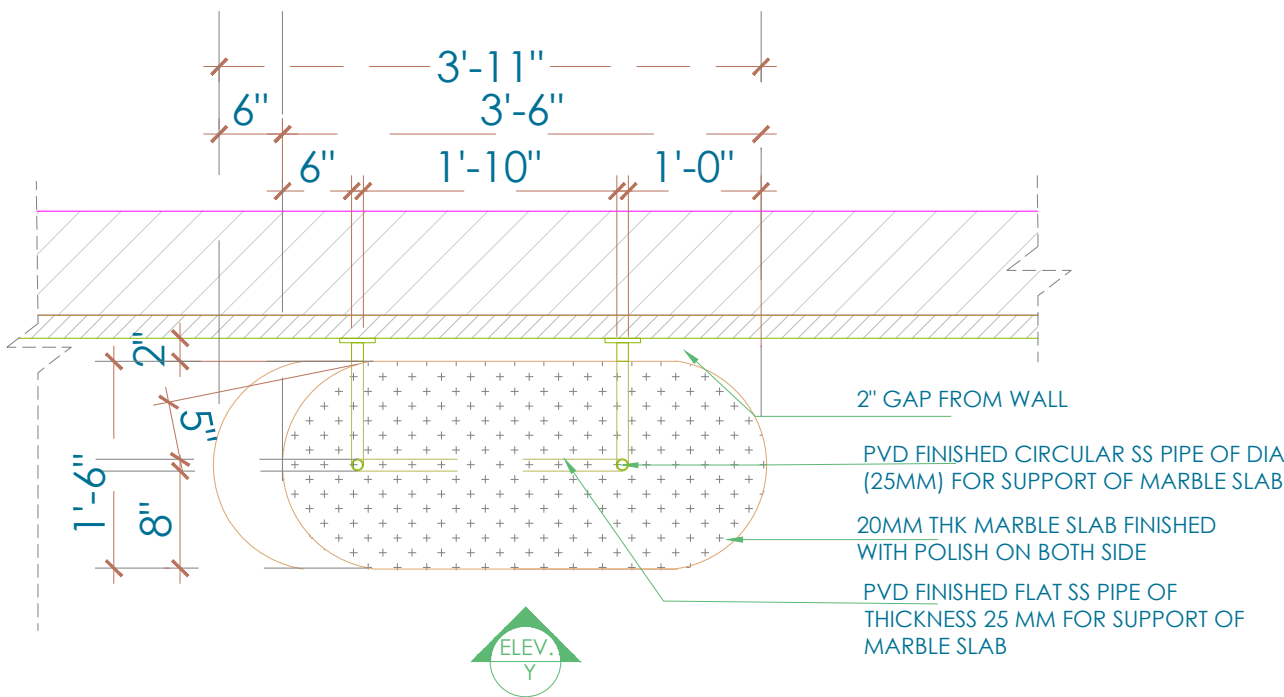


(XX')SECTIONAL PLAN OF TYPICAL DISPLAY SHELVES UNIT
SCALE - NTS




3D VIEW

- NOTES:
1. UNLESS MENTIONED OTHERWISE ALL DIMENSIONS ARE IN FEET & INCHES.
 2. LARGER SCALE DETAILS SHALL SUPERSEDE ALL SMALLER SCALE DRAWINGS.
 3. ANY DISCREPANCY IN THIS DRAWING OR ANY OTHER DRAWINGS RELATED TO THIS DRAWING SHALL BE BROUGHT TO THE NOTICE OF THE CONSULTANTS IMMEDIATELY AND WORK BE COMMENCED ONLY AFTER CLARIFICATIONS ARE PROVIDED.
 4. DO NOT SCALE THE DRAWINGS, FOLLOW WRITTEN DIMENSIONS ONLY.

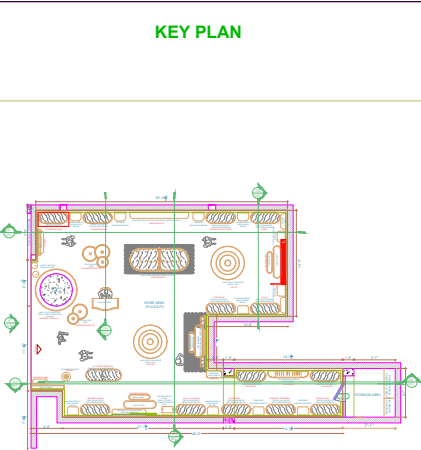


NOTE : HOLLOW S.S PIPE FINISHED WITH PVD OF (12MM x 25MM)


SIGNATURE OR STAMP:	
APPROVED BY:	
VERIFIED BY:	
PURPOSE : FOR APPROVAL	
TITLE: TYPICAL DISPLAY SHELVES UNIT DETAIL QUANTITY : 13nos.	
PROJECT: RARE PLANET @BIAL T2	SCALE: NTS
DRWNO. RP-FUMI-001A	REV: R0
DATE: 05 APRIL 23	
DEALT: CHITRANSHI	
DRAWN: MONIKA.I	

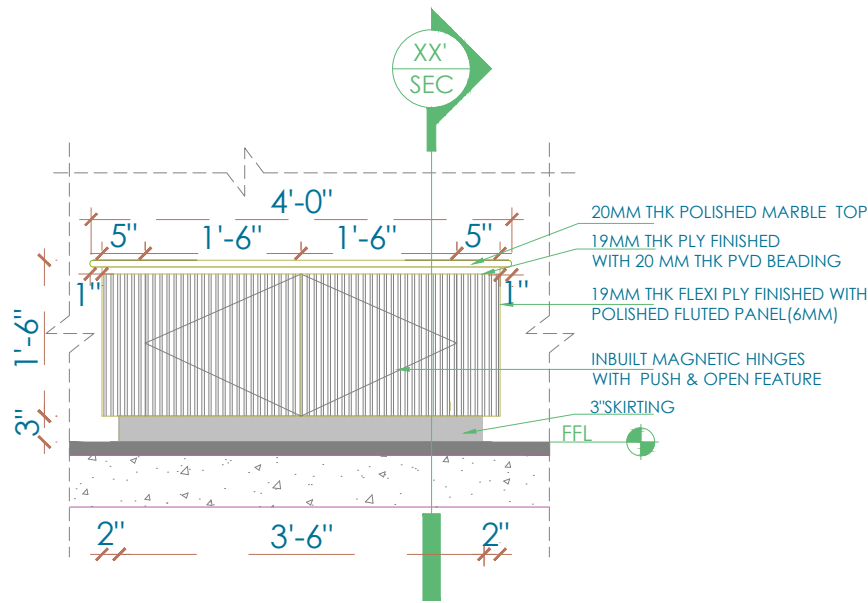


FRONT ELEVATION
SCALE - NTS

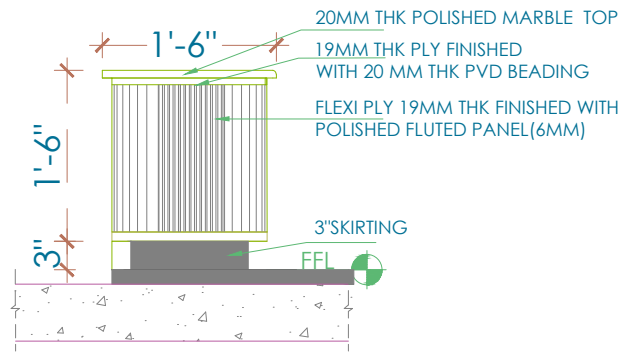


SIDE ELEVATION
SCALE - NTS

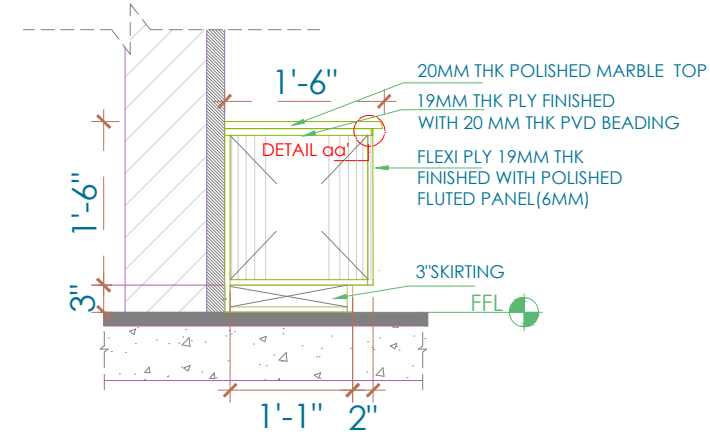


SECTION XX'
SCALE - NTS

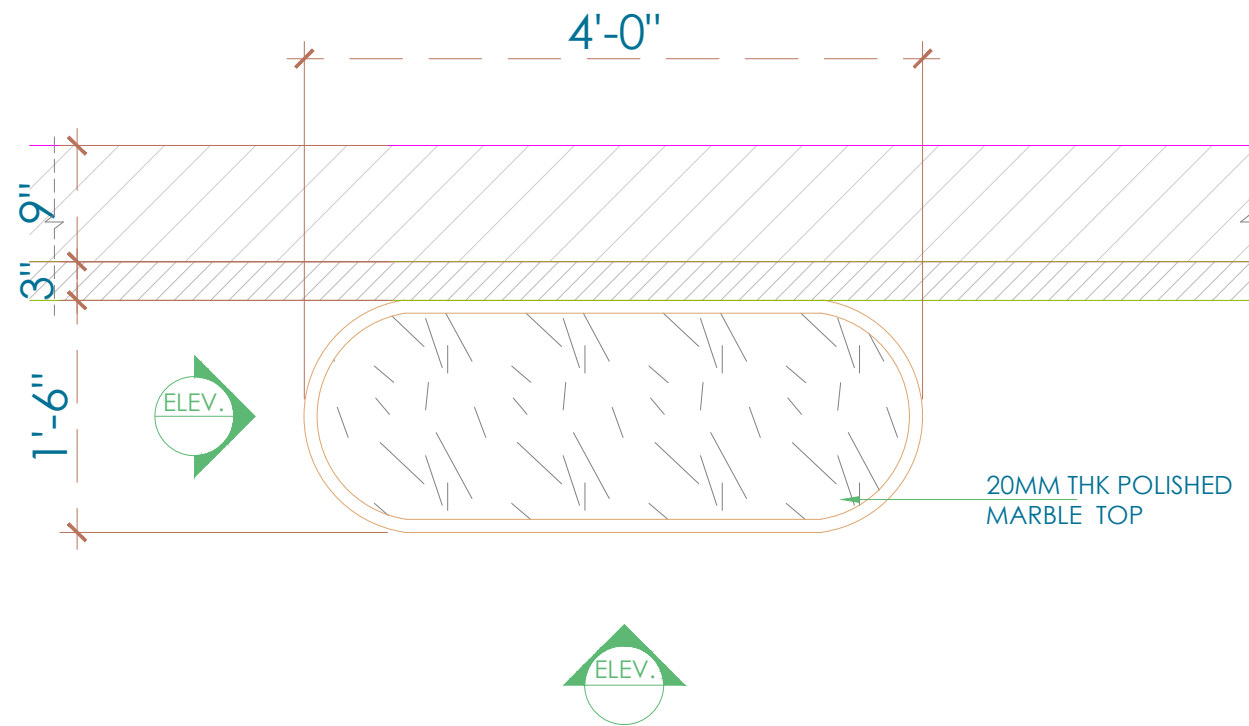

TYPICAL STORAGE UNIT IN PLAN
SCALE - NTS

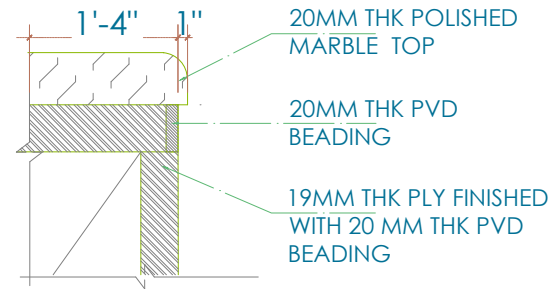


DETAIL aa'
SCALE - NTS

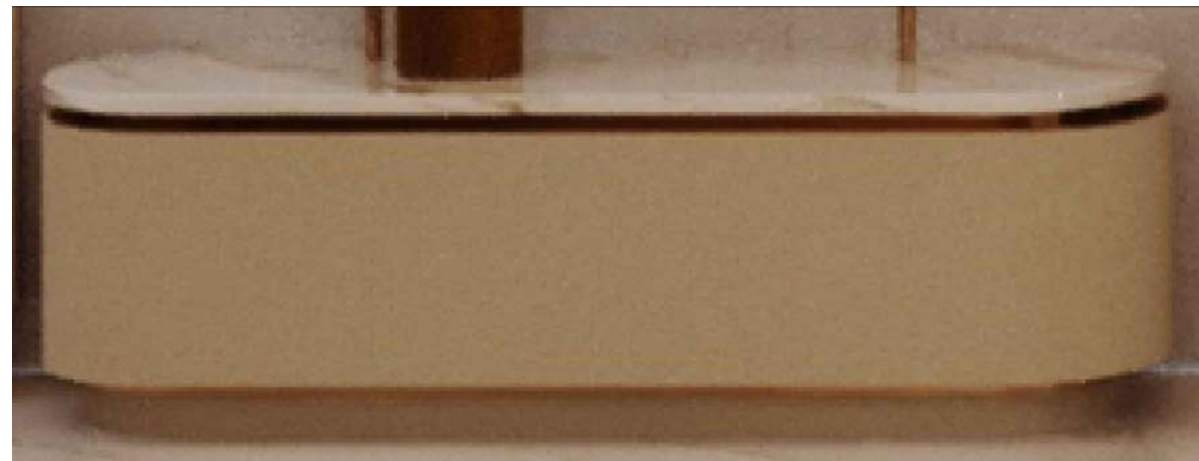

3D VIEW

- NOTES:
1. UNLESS MENTIONED OTHERWISE ALL DIMENSIONS ARE IN FEET & INCHES.
 2. LARGER SCALE DETAILS SHALL SUPERSEDE ALL SMALLER SCALE DRAWINGS.
 3. ANY DISCREPANCY IN THIS DRAWING OR ANY OTHER DRAWINGS RELATED TO THIS DRAWING SHALL BE BROUGHT TO THE NOTICE OF THE CONSULTANTS IMMEDIATELY AND WORK BE COMMENCED ONLY AFTER CLARIFICATIONS ARE PROVIDED.
 4. DO NOT SCALE THE DRAWINGS, FOLLOW WRITTEN DIMENSIONS ONLY.

KEY PLAN

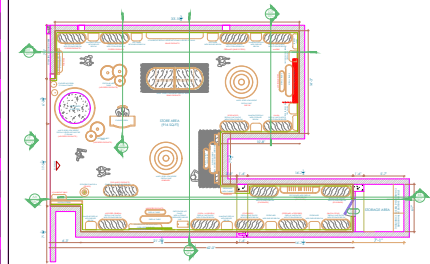

NOTE : PVD STRIP OF 1" THK

SIGNATURE OR STAMP:

APPROVED BY:

VERIFIED BY:

PURPOSE : FOR APPROVAL

TITLE:
TYPICAL STORAGE UNIT
DETAIL
QUANTITY : 13nos.

PROJECT: RARE
PLANET @BIAL T2
SCALE: NTS




DRWNO. RP-FUMI-001B REV: R0

DATE: 05 APRIL 23

DEALT: CHITRANSHI


DRAWN: MONIKA.I



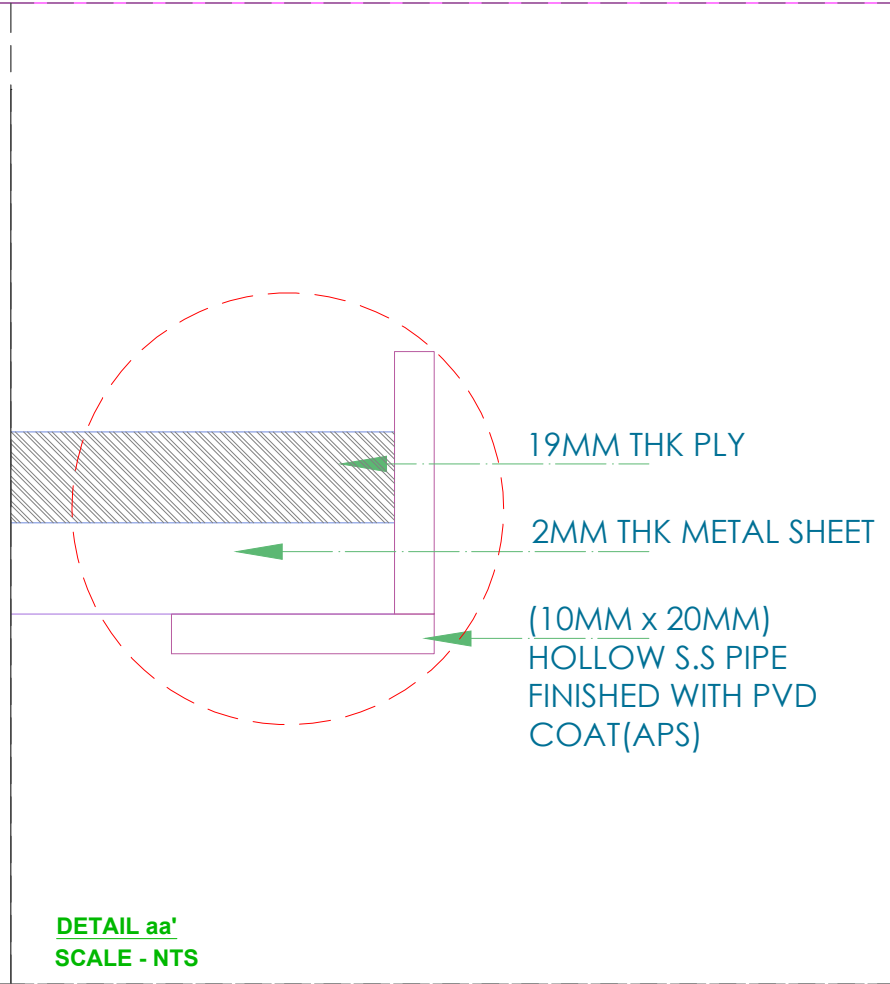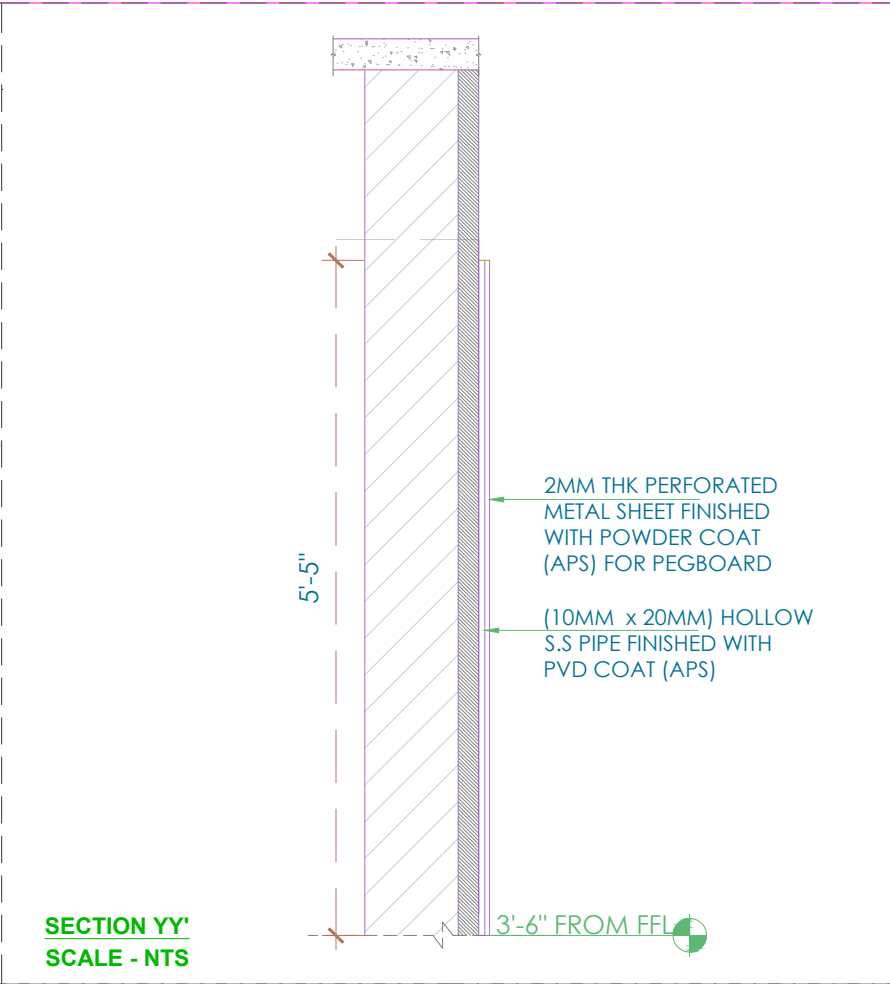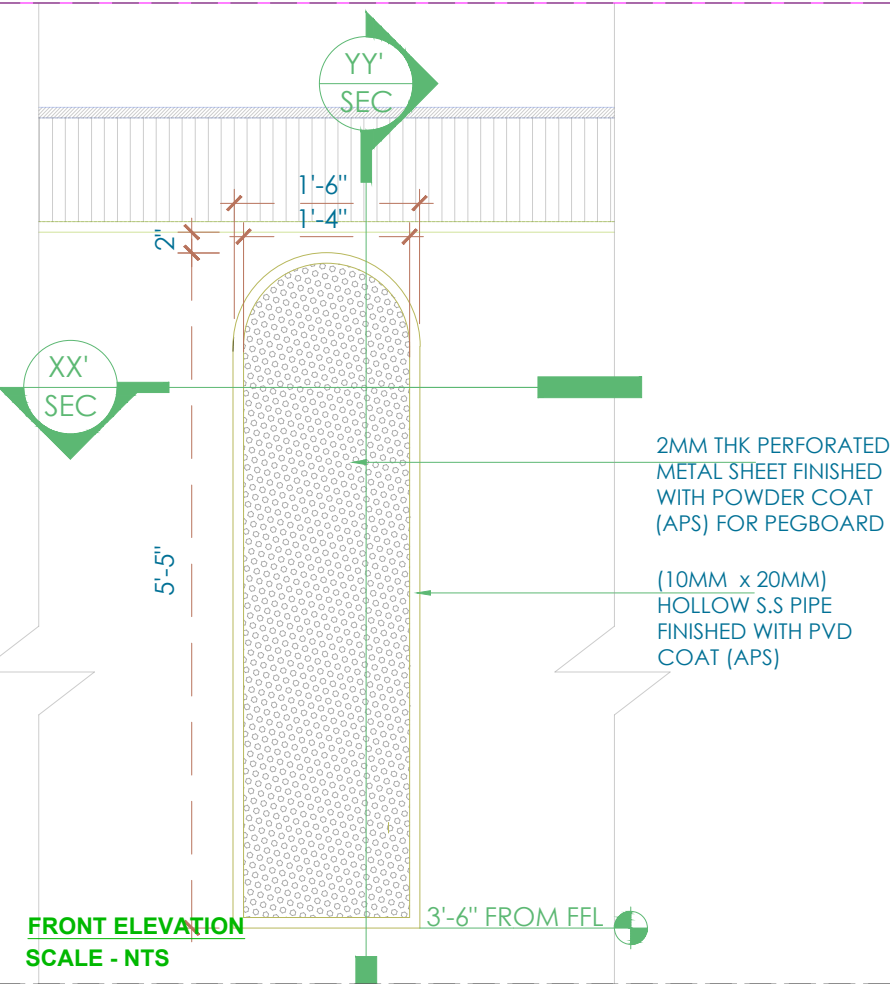


NOTES:


1. UNLESS MENTIONED OTHERWISE ALL DIMENSIONS ARE IN FEET & INCHES.
2. LARGER SCALE DETAILS SHALL SUPERSEDE ALL SMALLER SCALE DRAWINGS.
3. ANY DISCREPANCY IN THIS DRAWING OR ANY OTHER DRAWINGS RELATED TO THIS DRAWING SHALL BE BROUGHT TO THE NOTICE OF THE CONSULTANTS IMMEDIATELY AND WORK BE COMMENCED ONLY AFTER CLARIFICATIONS ARE PROVIDED.
4. DO NOT SCALE THE DRAWINGS, FOLLOW WRITTEN DIMENSIONS ONLY.

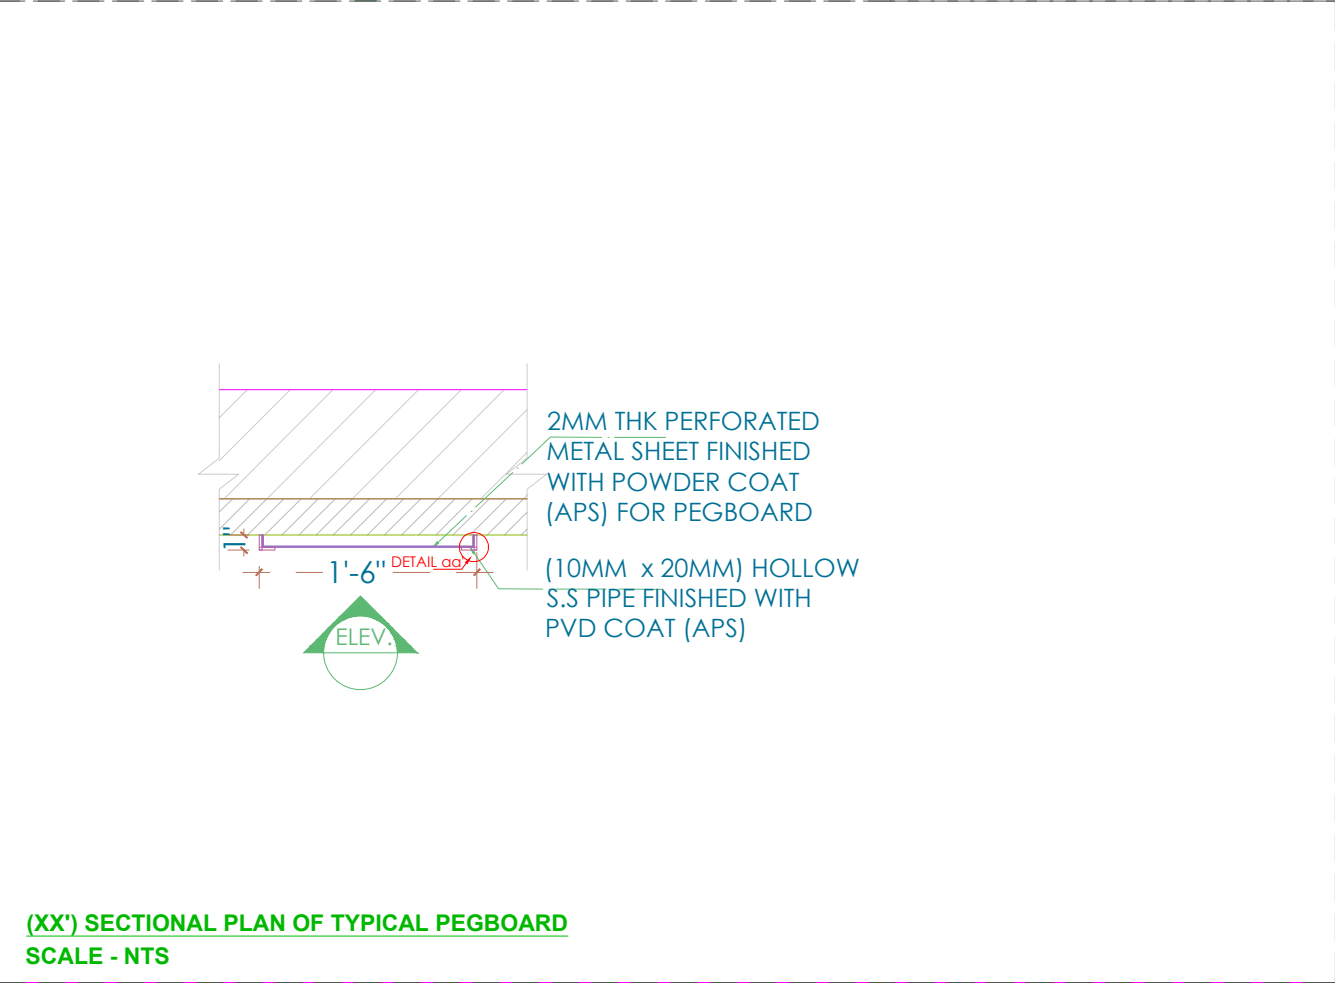


SIGNATURE OR STAMP:	
APPROVED BY:	
VERIFIED BY:	
PURPOSE : FOR APPROVAL	
TITLE: TYPICAL PEGBOARD DETAIL QUANTITY : 2nos.	
PROJECT: RARE PLANET @BIAL T2	SCALE: NTS
DRWNO. RP-FUMI-002A	REV: R0
DATE: 05 APRIL 23	
DEALT: CHITRANSHI	
DRAWN: MONIKA.I	

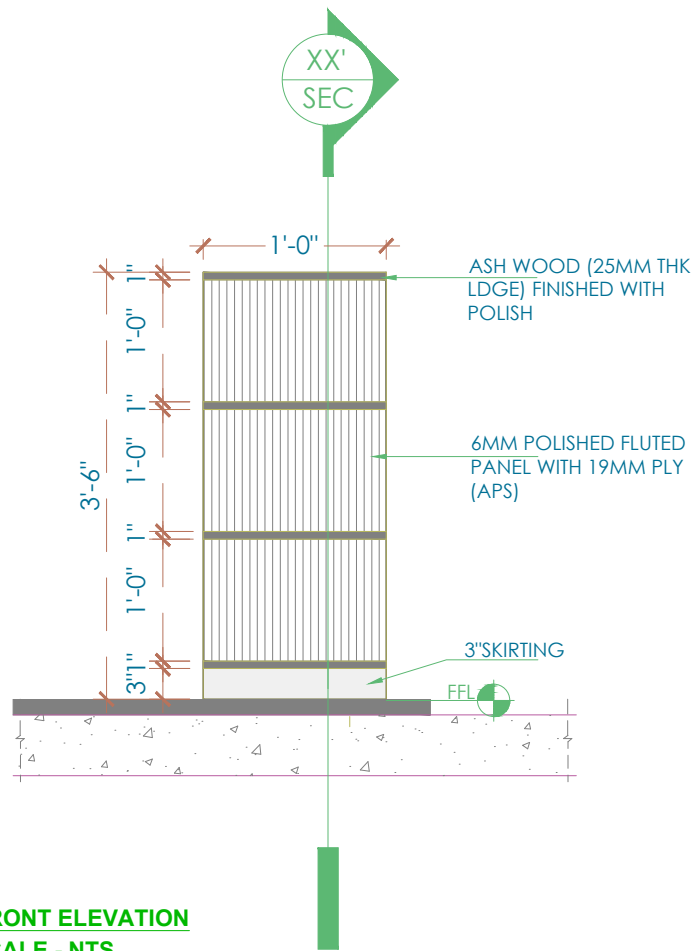


FRONT ELEVATION
SCALE - NTS

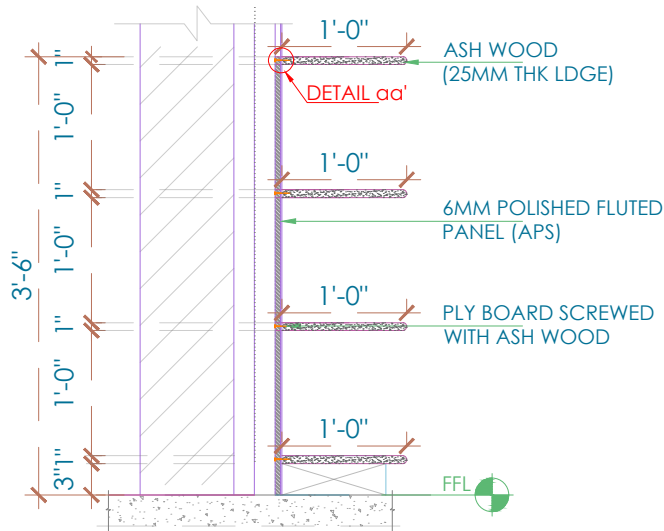

SECTION XX'
SCALE - NTS

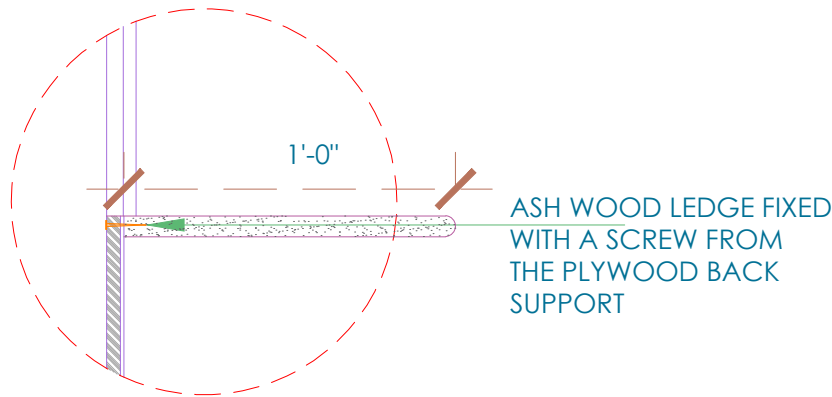

DETAIL aa'
SCALE - NTS

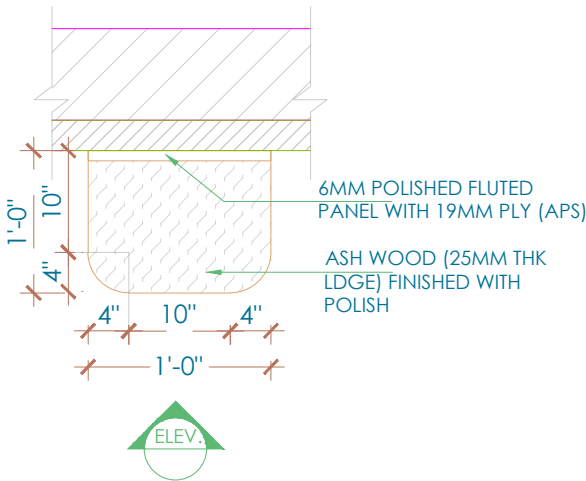


TYPICAL OPEN SHELVES UNIT IN PLAN
SCALE - NTS

3D VIEW



- NOTES:
1. UNLESS MENTIONED OTHERWISE ALL DIMENSIONS ARE IN FEET & INCHES.
 2. LARGER SCALE DETAILS SHALL SUPERSEDE ALL SMALLER SCALE DRAWINGS.
 3. ANY DISCREPANCY IN THIS DRAWING OR ANY OTHER DRAWINGS RELATED TO THIS DRAWING SHALL BE BROUGHT TO THE NOTICE OF THE CONSULTANTS IMMEDIATELY AND WORK BE COMMENCED ONLY AFTER CLARIFICATIONS ARE PROVIDED.
 4. DO NOT SCALE THE DRAWINGS, FOLLOW WRITTEN DIMENSIONS ONLY.

KEY PLAN

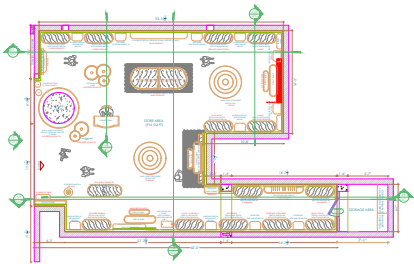

SIGNATURE OR STAMP:

APPROVED BY:

VERIFIED BY:

PURPOSE : FOR APPROVAL

TITLE:
TYPICAL OPEN SHELVES UNIT
DETAIL
QUANTITY : 11nos.

PROJECT:
RARE
PLANET @BIAL T2

SCALE:
NTS


DRWNO. RP-FUMI-002B REV: R0

DATE: 05 APRIL 23


DEALT: CHITRANSHI

DRAWN: MONIKA.I




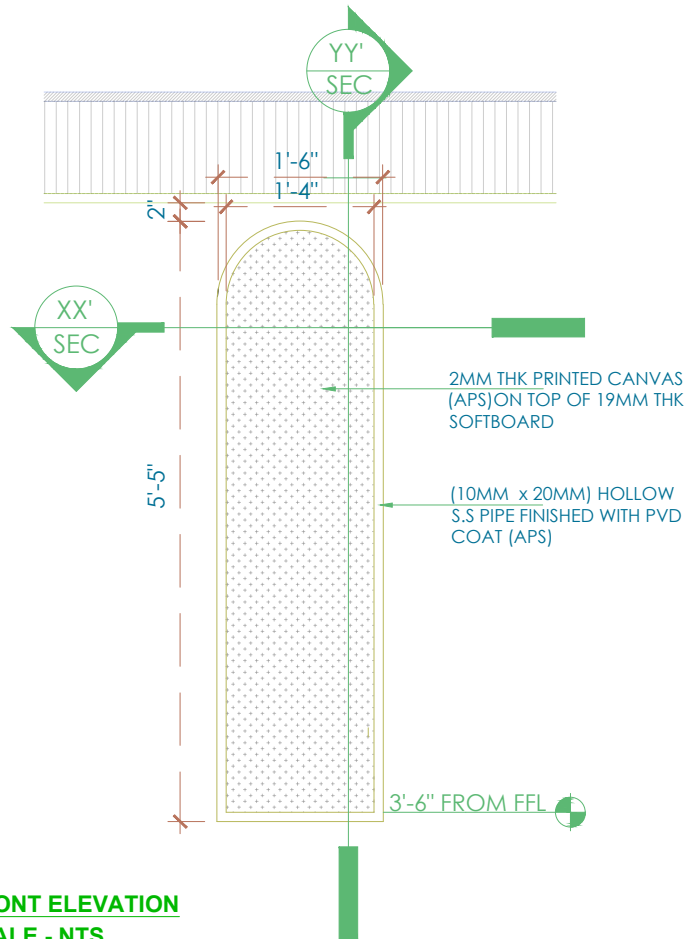

SECTION YY'
SCALE - NTS

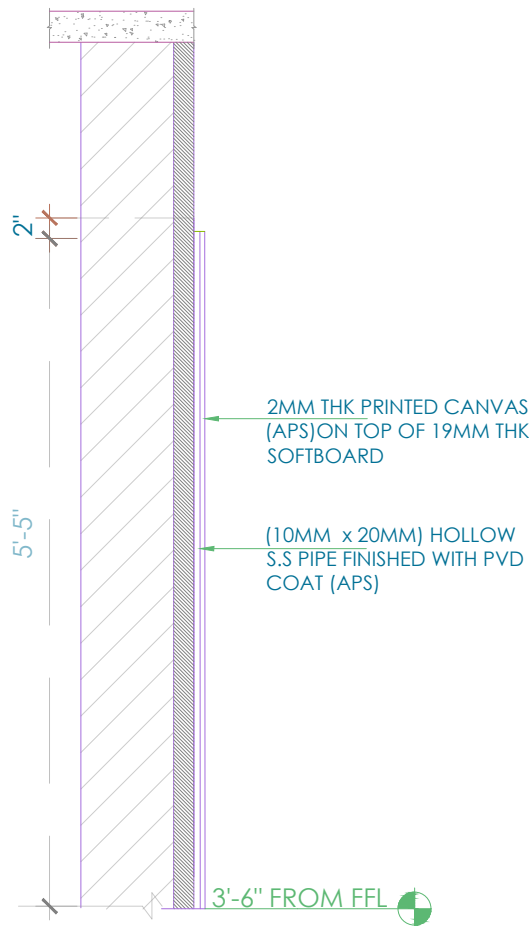


DETAIL aa'
SCALE - NTS

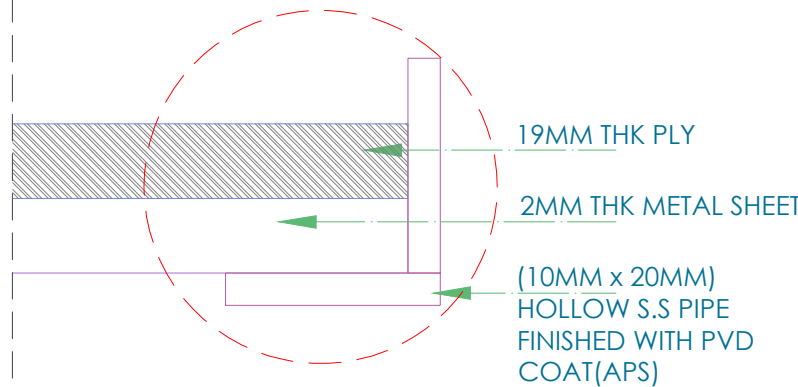

- NOTES:
1. UNLESS MENTIONED OTHERWISE ALL DIMENSIONS ARE IN FEET & INCHES.
 2. LARGER SCALE DETAILS SHALL SUPERSEDE ALL SMALLER SCALE DRAWINGS.
 3. ANY DISCREPANCY IN THIS DRAWING OR ANY OTHER DRAWINGS RELATED TO THIS DRAWING SHALL BE BROUGHT TO THE NOTICE OF THE CONSULTANTS IMMEDIATELY AND WORK BE COMMENCED ONLY AFTER CLARIFICATIONS ARE PROVIDED.
 4. DO NOT SCALE THE DRAWINGS, FOLLOW WRITTEN DIMENSIONS ONLY.

KEY PLAN

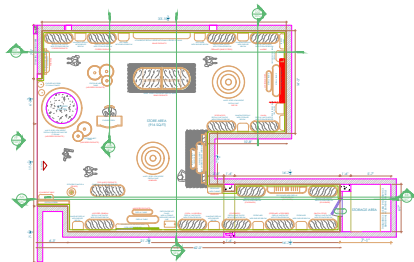

SIGNATURE OR STAMP:

APPROVED BY:

VERIFIED BY:

PURPOSE : FOR APPROVAL

TITLE:
TYPICAL ART PANEL
DETAIL
QUANTITY : 4nos.


PROJECT: RARE PLANET @BIAL T2
SCALE: NTS

DRWNO. RP-FUMI-003 REV: R0


DATE: 05 APRIL 23

DEALT: CHITRANSHI

DRAWN: MONIKA.I

 


(XX')SECTIONAL PLAN OF TYPICAL ART PANEL
SCALE - NTS

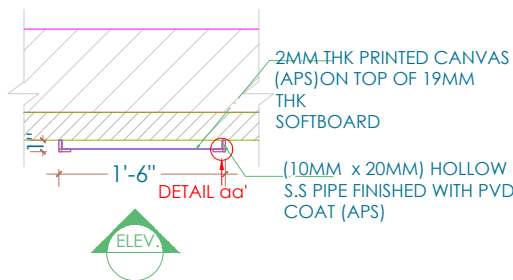



3D VIEW



FRONT ELEVATION
SCALE - NTS

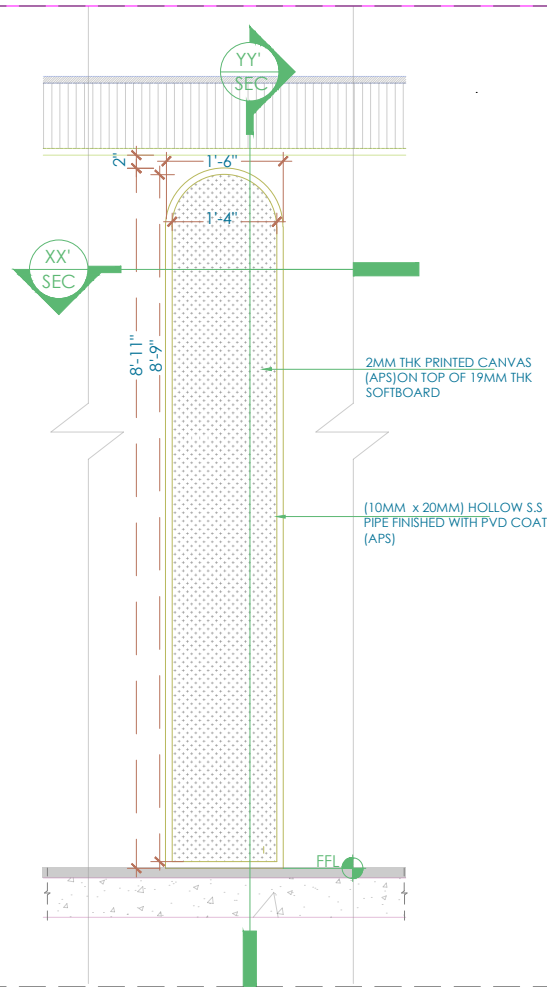


SECTION YY'
SCALE - NTS

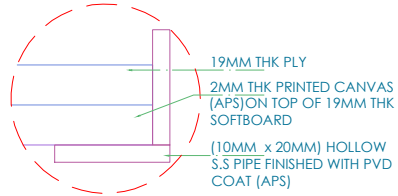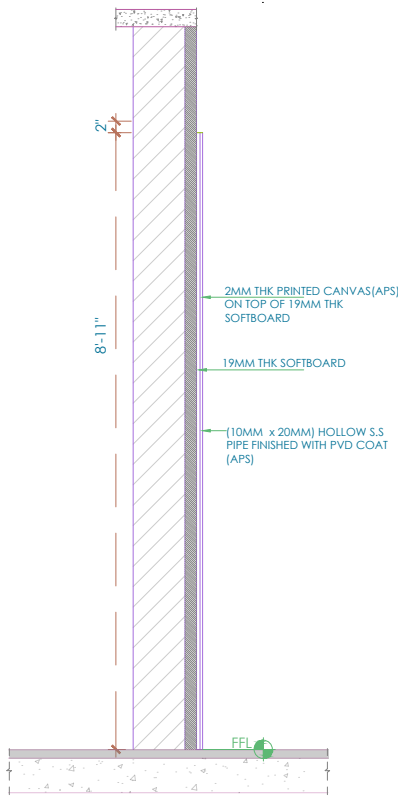

- NOTES:
1. UNLESS MENTIONED OTHERWISE ALL DIMENSIONS ARE IN FEET & INCHES.
 2. LARGER SCALE DETAILS SHALL SUPERSEDE ALL SMALLER SCALE DRAWINGS.
 3. ANY DISCREPANCY IN THIS DRAWING OR ANY OTHER DRAWINGS RELATED TO THIS DRAWING SHALL BE BROUGHT TO THE NOTICE OF THE CONSULTANTS IMMEDIATELY AND WORK BE COMMENCED ONLY AFTER CLARIFICATIONS ARE PROVIDED.
 4. DO NOT SCALE THE DRAWINGS, FOLLOW WRITTEN DIMENSIONS ONLY.

KEY PLAN

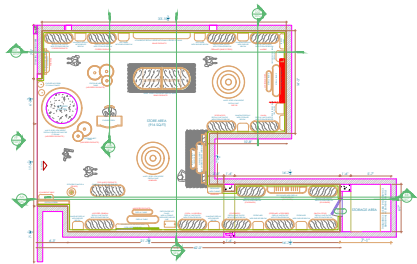

SIGNATURE OR STAMP:

APPROVED BY:

VERIFIED BY:

PURPOSE : FOR APPROVAL

TITLE:
FULL LENGTH ART PANEL
DETAIL
QUANTITY : 2nos.


PROJECT: RARE PLANET @BIAL T2
SCALE: NTS

DRWNO. RP-FUMI-004
REV: R0


DATE: 05 APRIL 23

DEALT: CHITRANSHI

DRAWN: MONIKA.I


 


(XX')SECTIONAL PLAN OF FULL LENGTH ART PANEL
SCALE - NTS

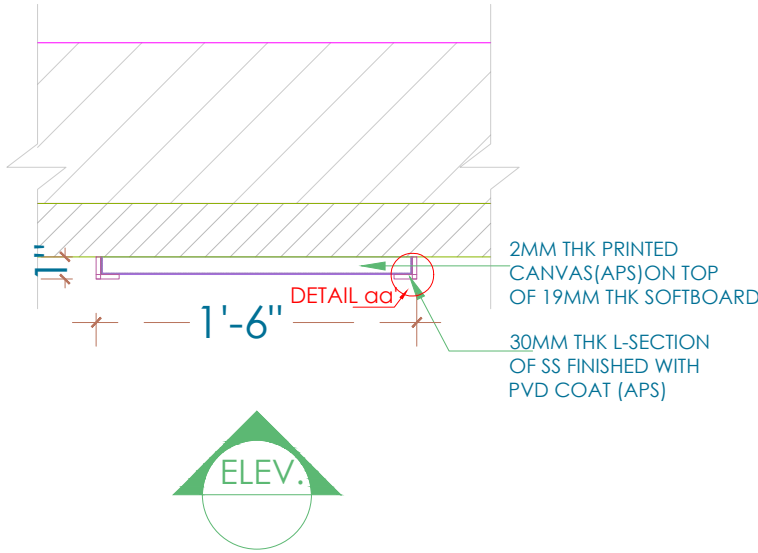


3D VIEW



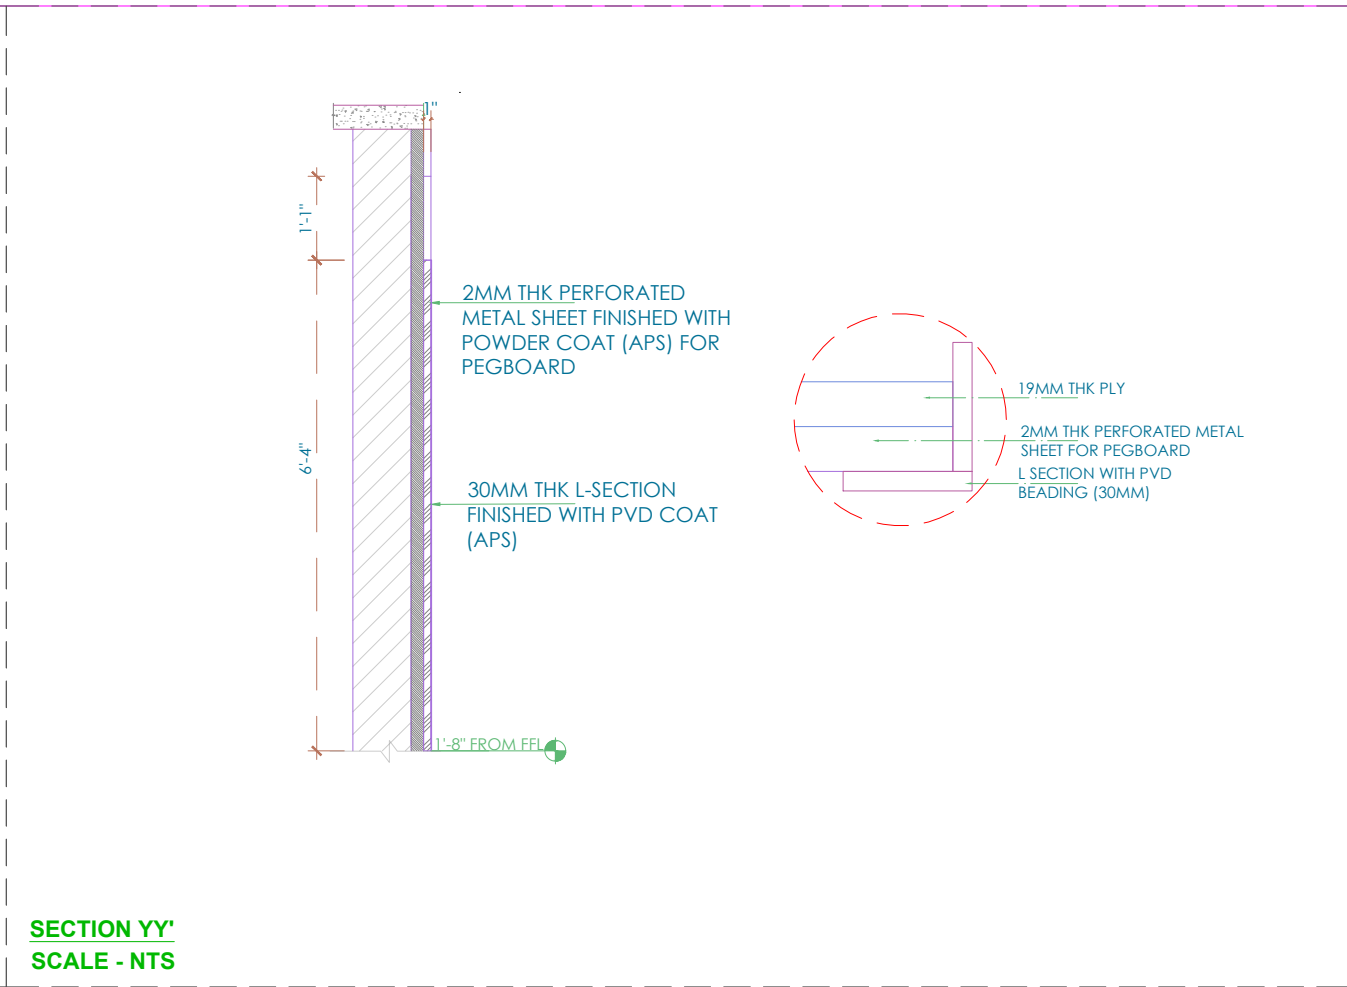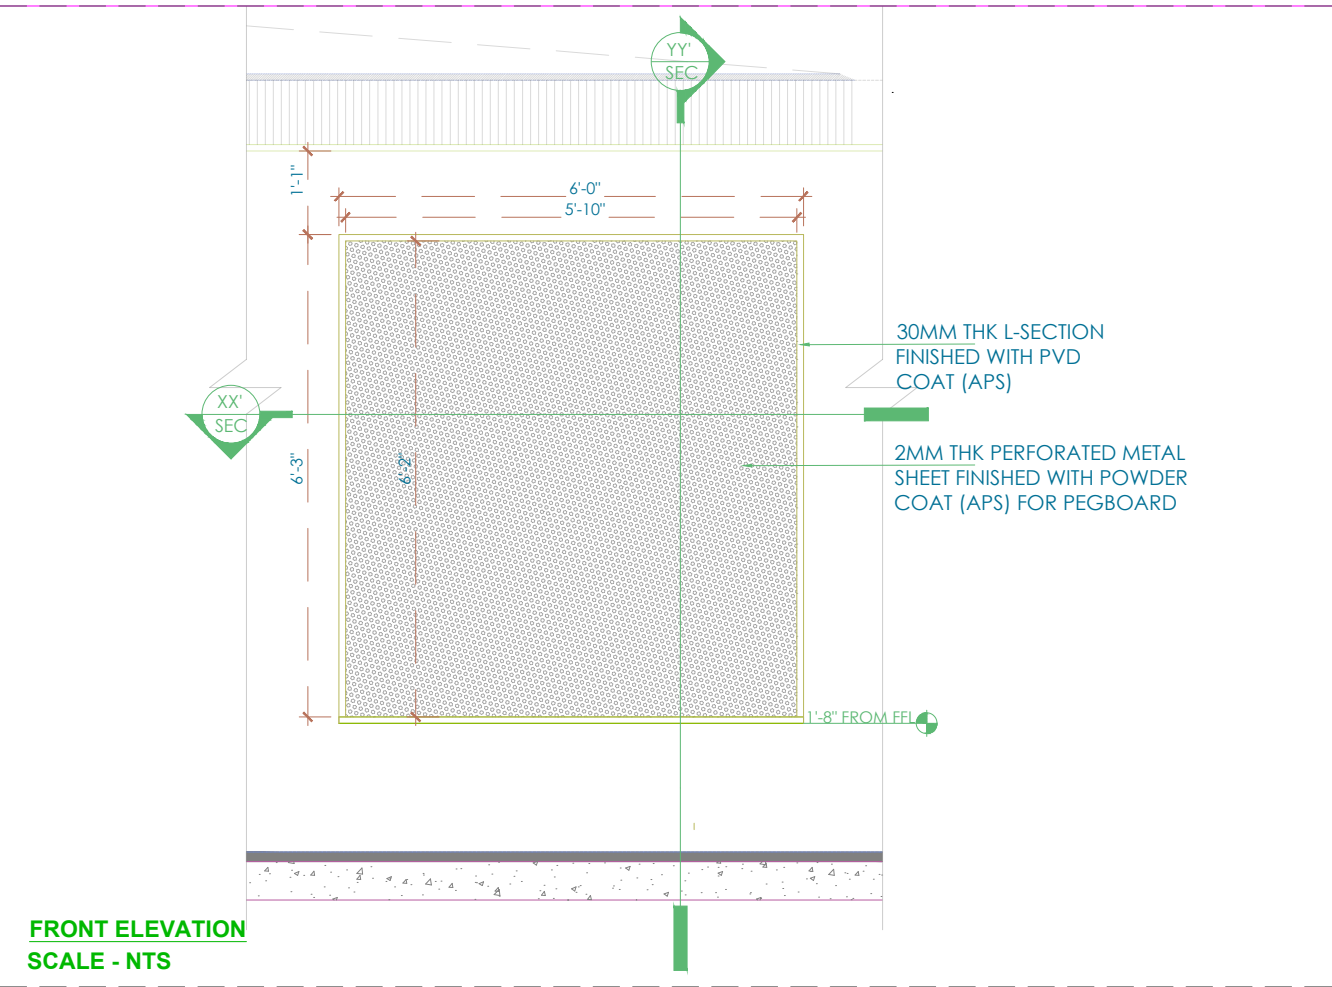

NOTES:

1. UNLESS MENTIONED OTHERWISE ALL DIMENSIONS ARE IN FEET & INCHES.
2. LARGER SCALE DETAILS SHALL SUPERSEDE ALL SMALLER SCALE DRAWINGS.
3. ANY DISCREPANCY IN THIS DRAWING OR ANY OTHER DRAWINGS RELATED TO THIS DRAWING SHALL BE BROUGHT TO THE NOTICE OF THE CONSULTANTS IMMEDIATELY AND WORK BE COMMENCED ONLY AFTER CLARIFICATIONS ARE PROVIDED.
4. DO NOT SCALE THE DRAWINGS, FOLLOW WRITTEN DIMENSIONS ONLY.

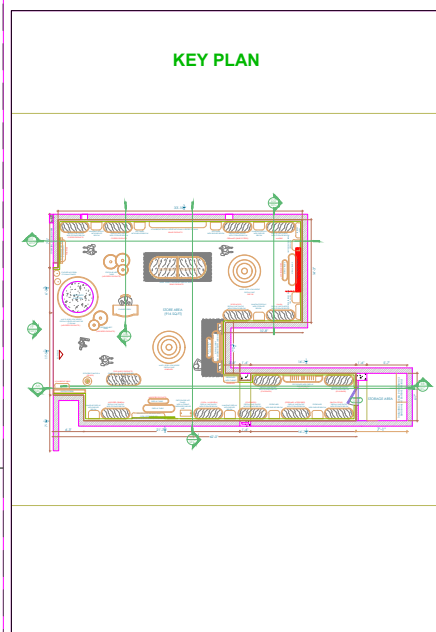

SIGNATURE OR STAMP:

APPROVED BY:

VERIFIED BY:

PURPOSE : FOR APPROVAL

TITLE:
BIG METAL PEGBOARD
DETAIL
QUANTITY : 1nos.



PROJECT:	SCALE:
RARE PLANET @BIAL T2	NTS


DRWNO. RP-FUMI-005A	REV: R0
---------------------	---------

DATE: 05 APRIL 23	N
-------------------	---


DEALT: CHITRANSHI

DRAWN: MONIKA.I

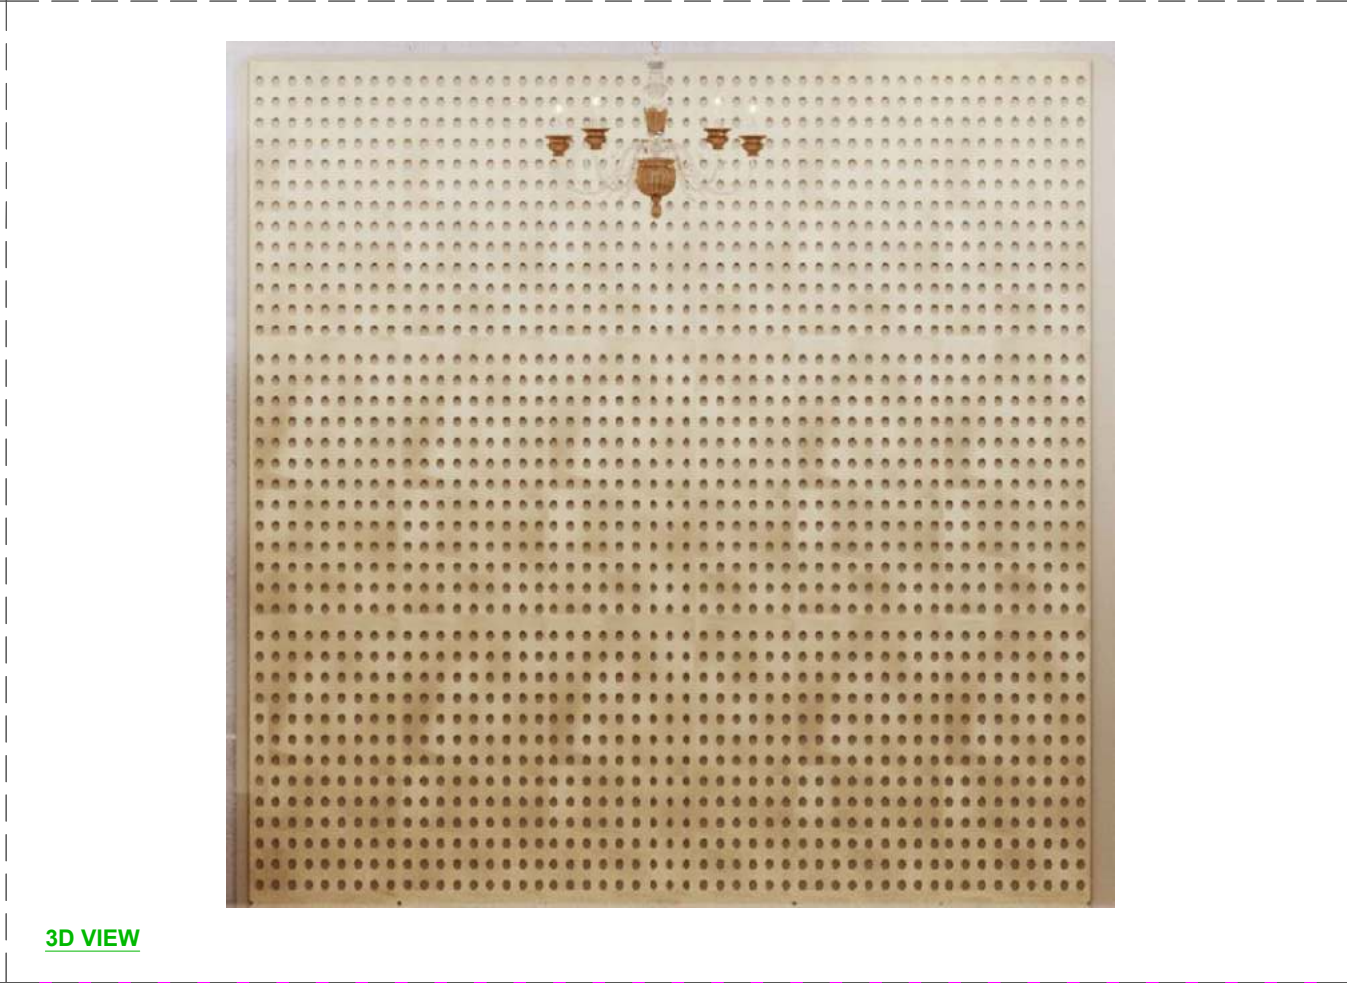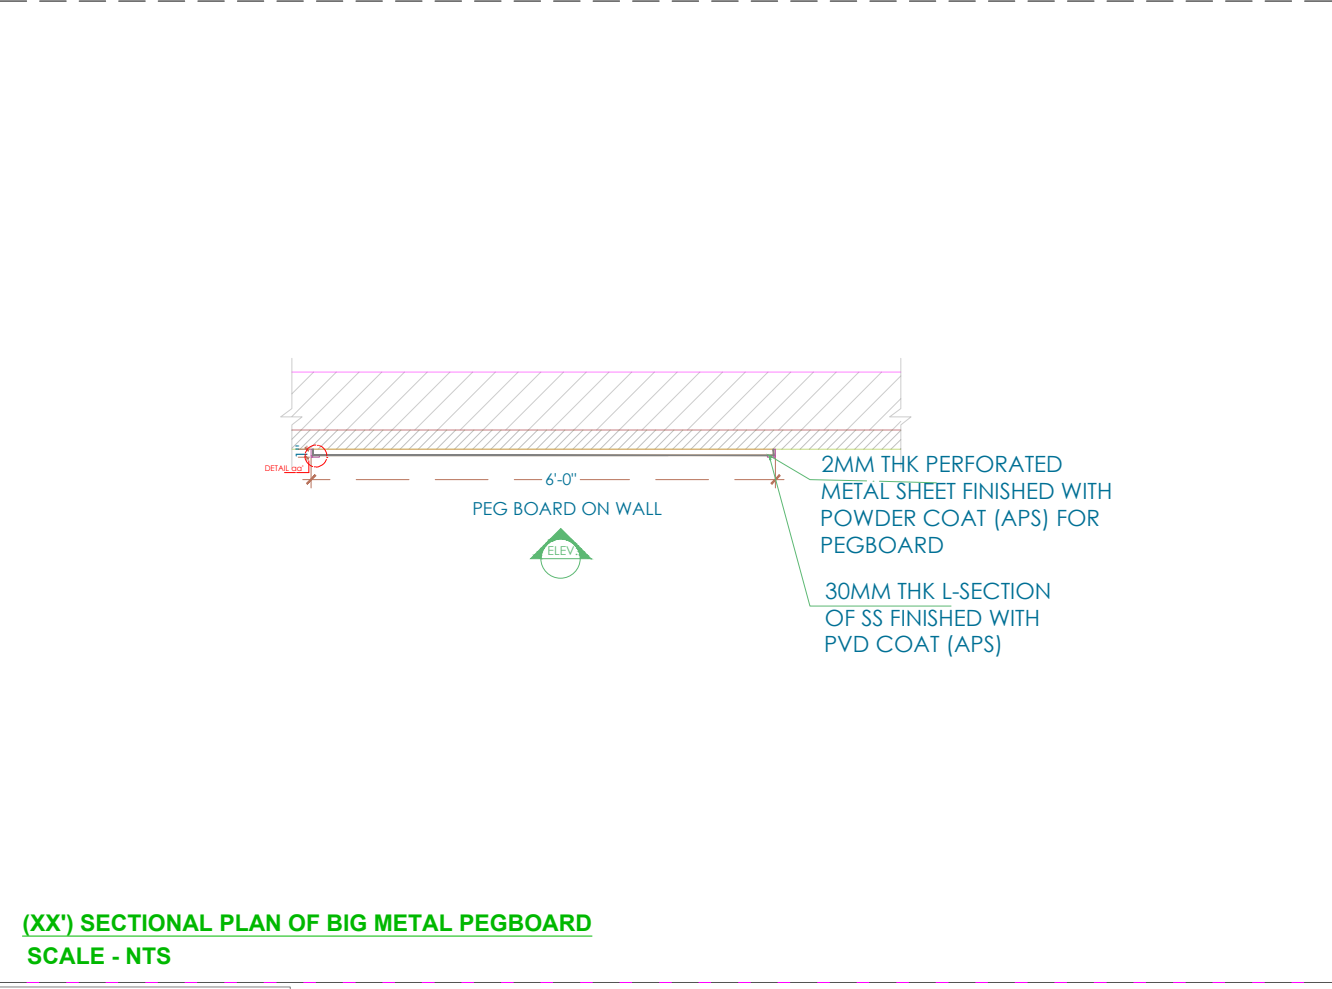


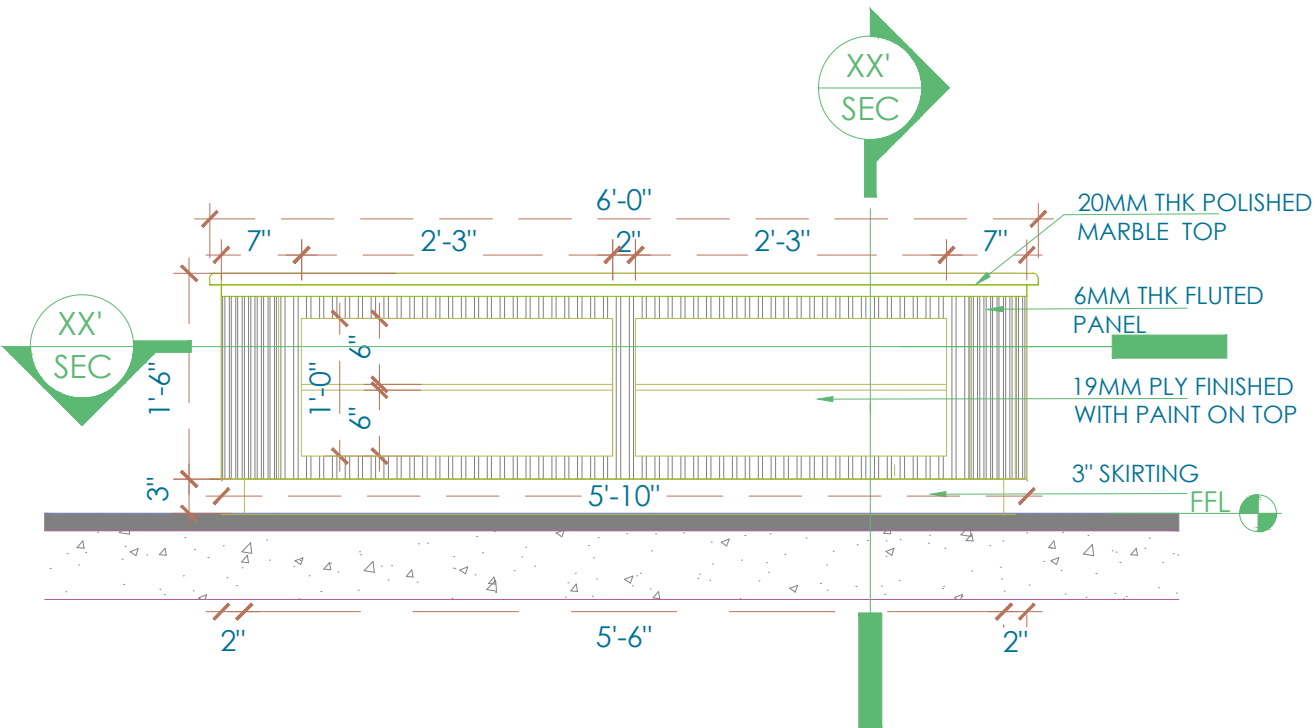


FRONT ELEVATION
SCALE - NTS

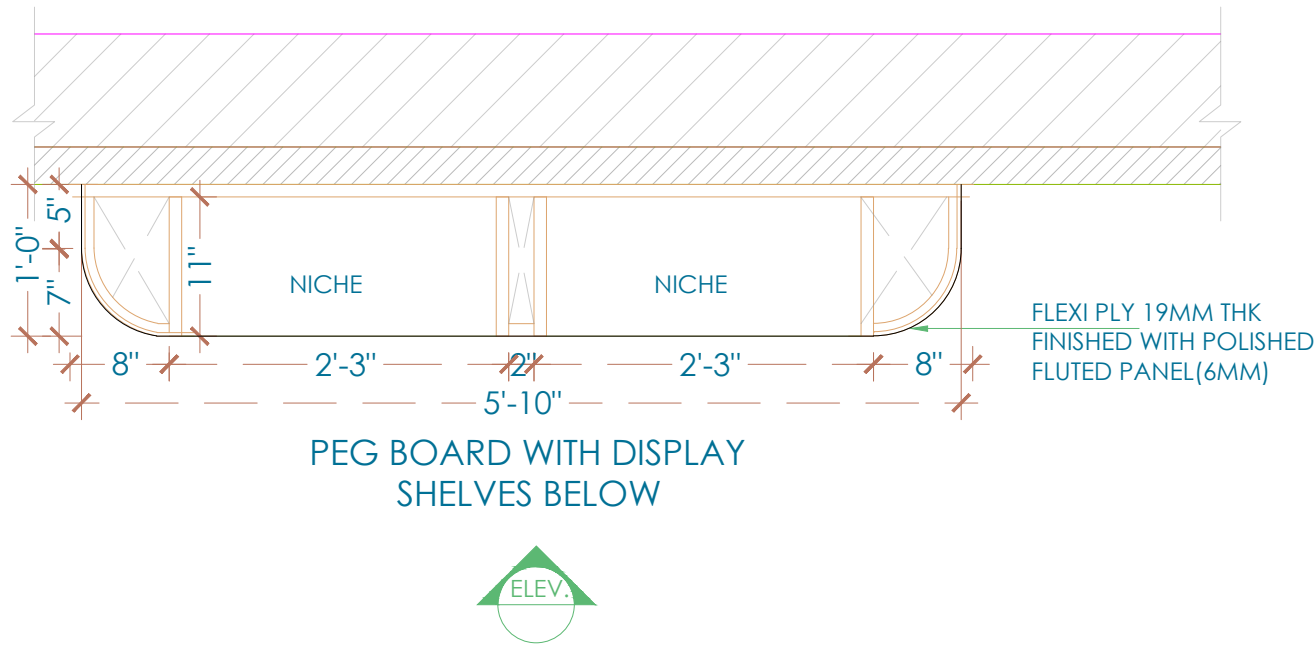


(XX') SECTIONAL PLAN OF PEGBOARD WITH DISPLAY SHELVES BELOW
SCALE - NTS

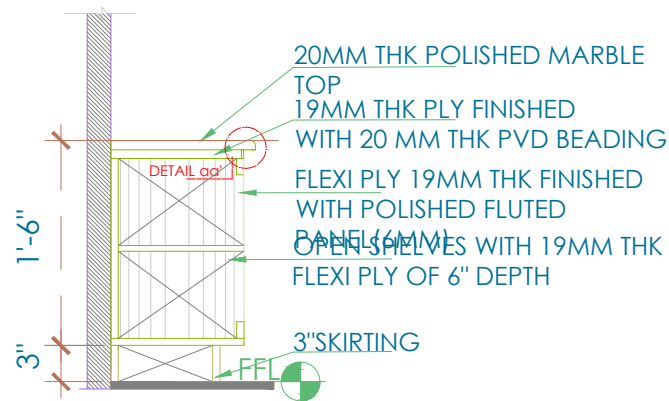

SECTION YY'
SCALE - NTS

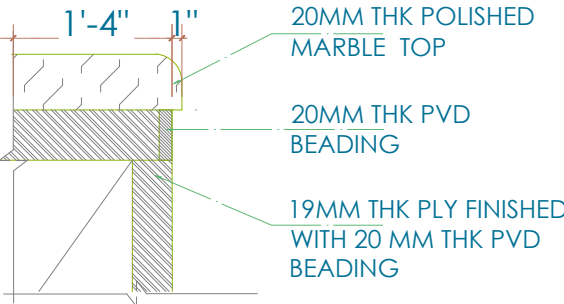


DETAIL aa'
SCALE - NTS

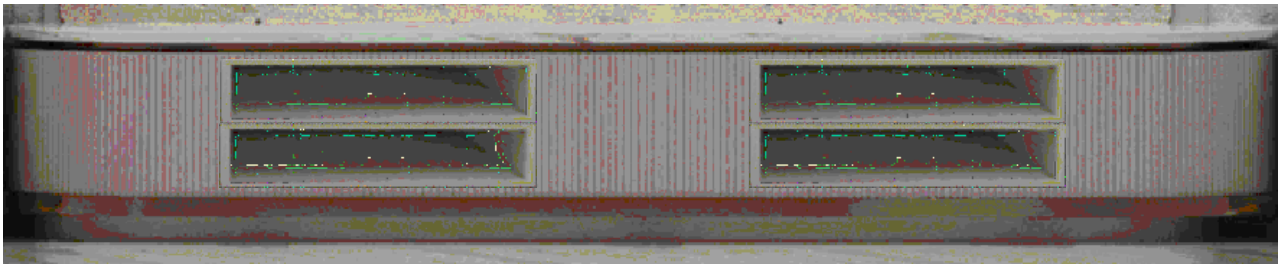

3D VIEW

- NOTES:
1. UNLESS MENTIONED OTHERWISE ALL DIMENSIONS ARE IN FEET & INCHES.
 2. LARGER SCALE DETAILS SHALL SUPERSEDE ALL SMALLER SCALE DRAWINGS.
 3. ANY DISCREPANCY IN THIS DRAWING OR ANY OTHER DRAWINGS RELATED TO THIS DRAWING SHALL BE BROUGHT TO THE NOTICE OF THE CONSULTANTS IMMEDIATELY AND WORK BE COMMENCED ONLY AFTER CLARIFICATIONS ARE PROVIDED.
 4. DO NOT SCALE THE DRAWINGS, FOLLOW WRITTEN DIMENSIONS ONLY.

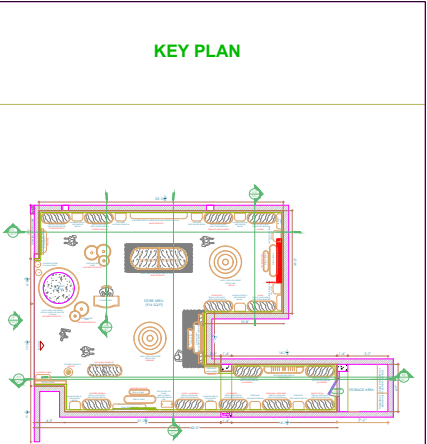

NOTE : PVD STRIP OF 2" THK

SIGNATURE OR STAMP:

APPROVED BY:

VERIFIED BY:

PURPOSE : FOR APPROVAL

TITLE:
PEGBOARD WITH DISPLAY
SHELVES BELOW DETAIL
QUANTITY : 1nos.

PROJECT:
RARE
PLANET @BIAL T2

SCALE:
NTS


DRWNO. RP-FUMI-005B REV: R0

DATE: 05 APRIL 23

DEALT: CHITRANSHI



DRAWN: MONIKA.I



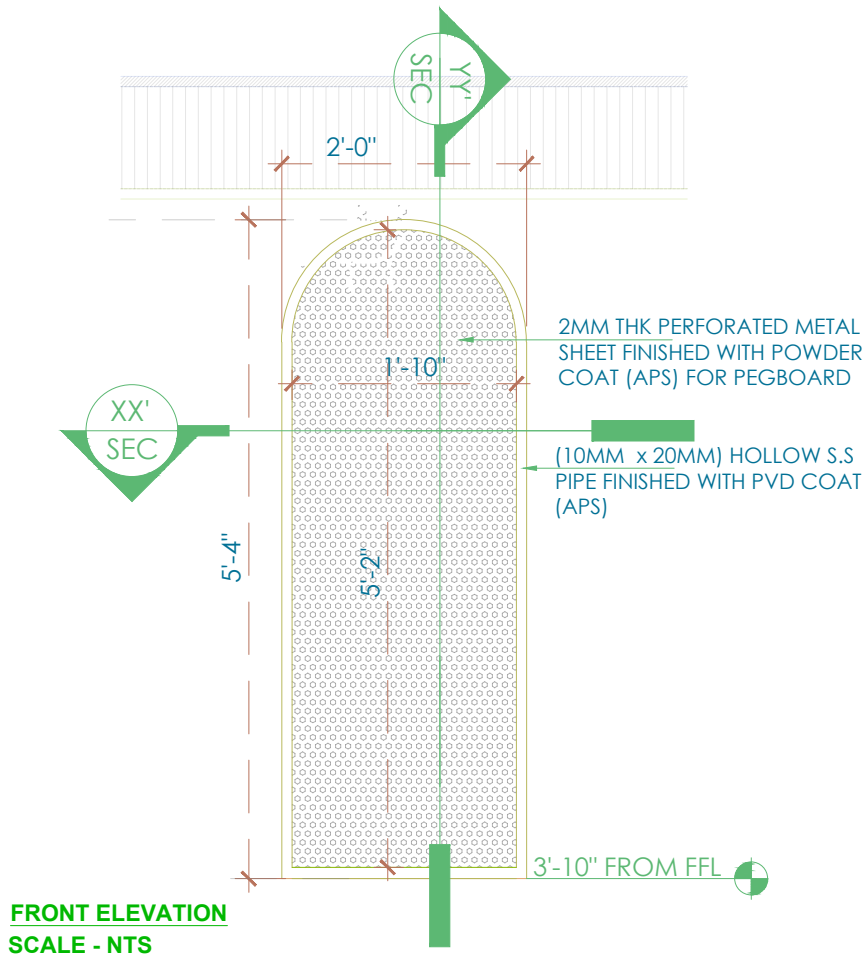


FRONT ELEVATION
SCALE - NTS

SECTION YY'
SCALE - NTS

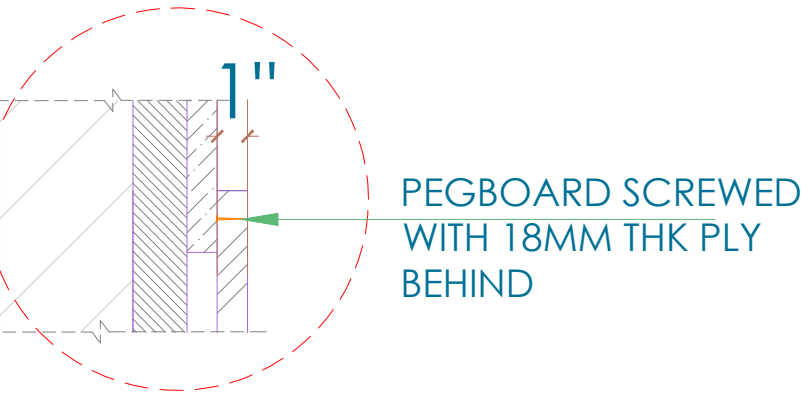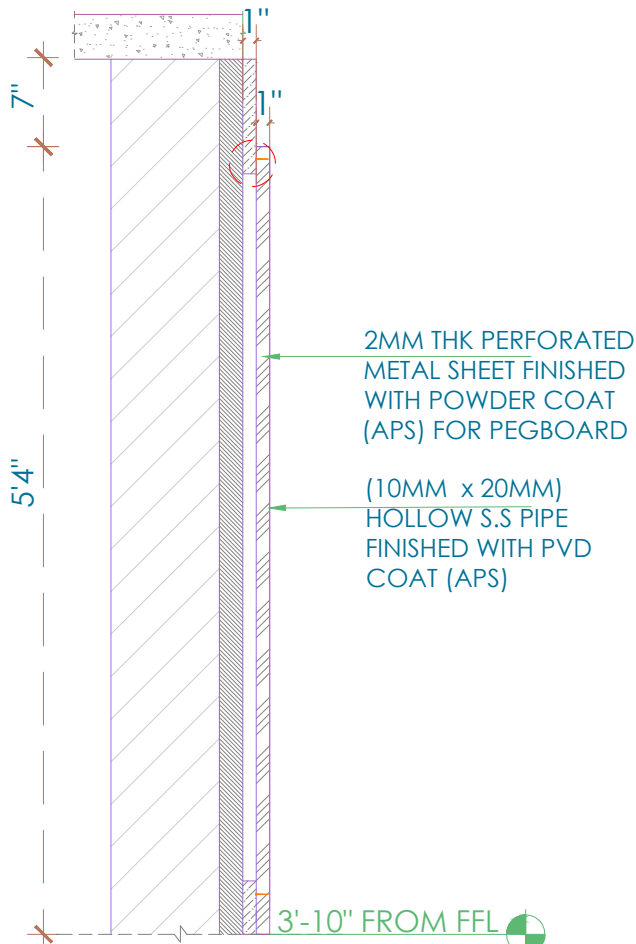

DETAIL aa'
SCALE - NTS

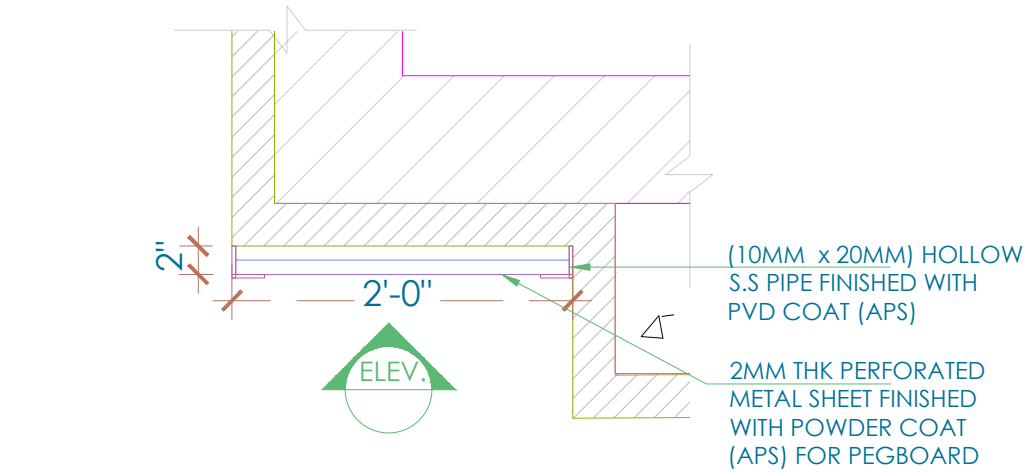


(XX')SECTIONAL PLAN OF CABINET FOR METAL PANEL
SCALE - NTS

3D VIEW
QUANTITY- 13No's



- NOTES:
1. UNLESS MENTIONED OTHERWISE ALL DIMENSIONS ARE IN FEET & INCHES.
 2. LARGER SCALE DETAILS SHALL SUPERSEDE ALL SMALLER SCALE DRAWINGS.
 3. ANY DISCREPANCY IN THIS DRAWING OR ANY OTHER DRAWINGS RELATED TO THIS DRAWING SHALL BE BROUGHT TO THE NOTICE OF THE CONSULTANTS IMMEDIATELY AND WORK BE COMMENCED ONLY AFTER CLARIFICATIONS ARE PROVIDED.
 4. DO NOT SCALE THE DRAWINGS, FOLLOW WRITTEN DIMENSIONS ONLY.

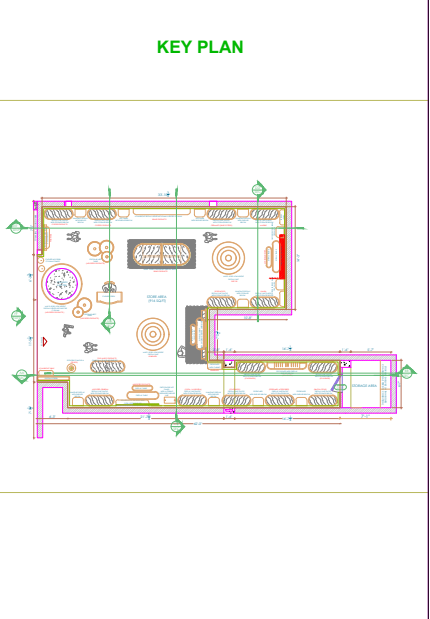


SIGNATURE OR STAMP:	
APPROVED BY:	
VERIFIED BY:	
PURPOSE : FOR APPROVAL	
TITLE: PEGBOARD ABOVE MCB PANEL DETAIL QUANTITY : 1nos.	
PROJECT: RARE PLANET @BIAL T2	SCALE: NTS
DRWNO. RP-FUMI-006A	REV: R0
DATE: 05 APRIL 23	DEALT: CHITRANSHI DRAWN: MONIKA.I
DEALT: CHITRANSHI	





ARCHITECTS AND INTERIOR DESIGNERS

#554 Ground flr, 14th MAIN Road, 7th Sector, H S R LAYOUT, , BANGALORE-34 PH: 09739095543, 080-40948495, email: acmedesigners@gmail.com, www.acmedesigners.com

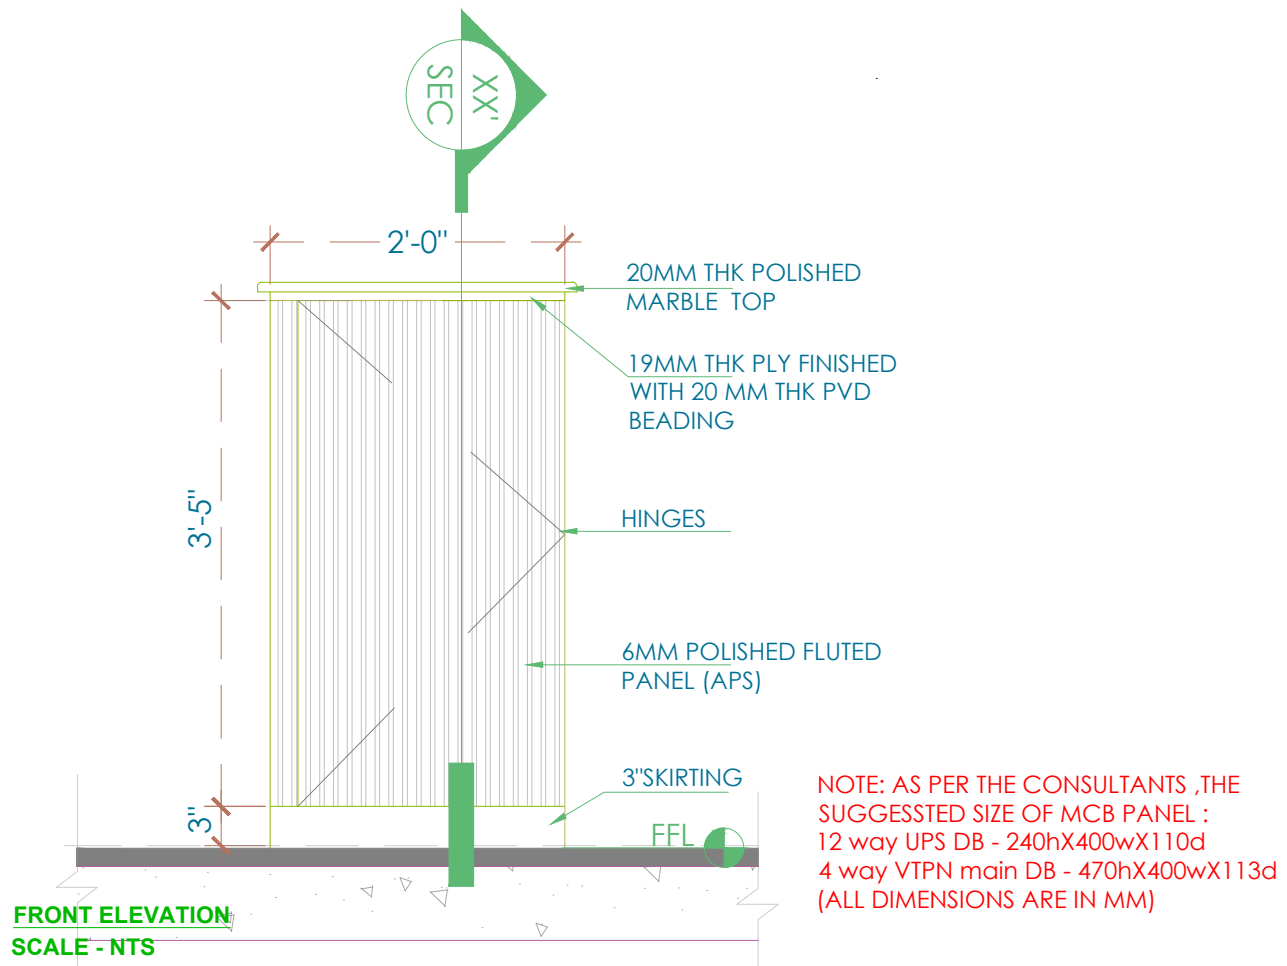

NOTE: AS PER THE CONSULTANTS ,THE
SUGGESSTED SIZE OF MCB PANEL :
12 way UPS DB - 240hX400wX110d
4 way VTPN main DB - 470hX400wX113d
(ALL DIMENSIONS ARE IN MM)

SECTION XX'
SCALE - NTS

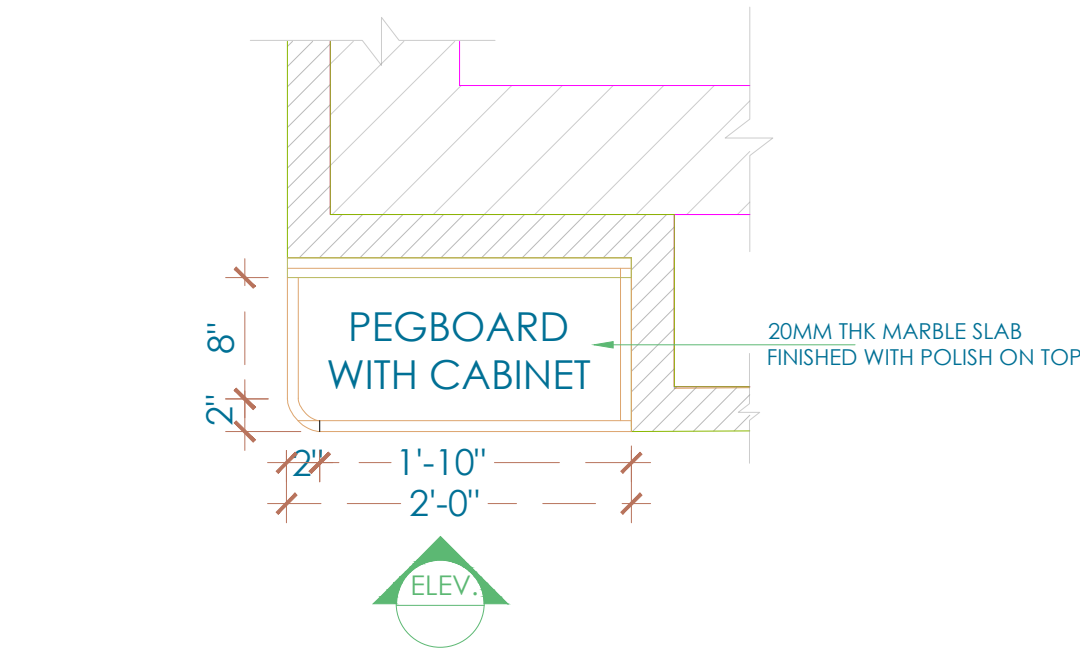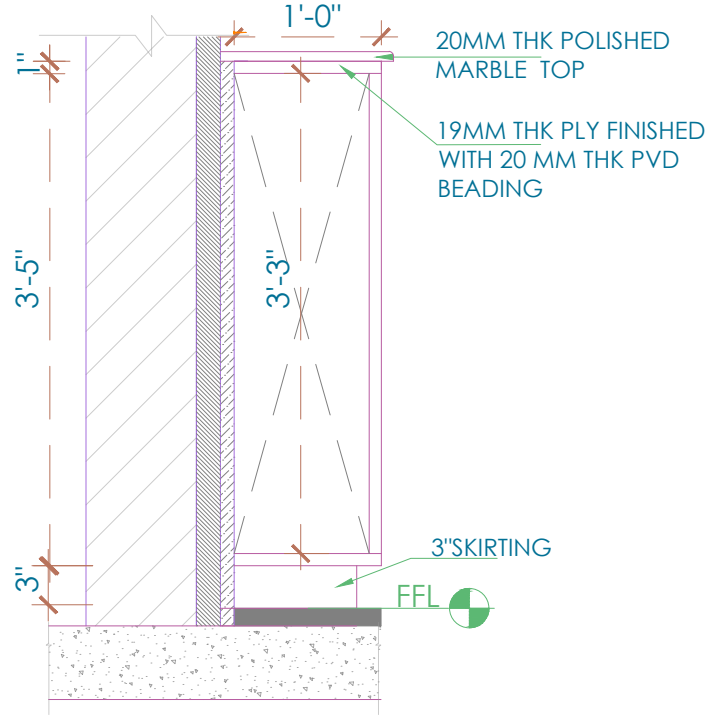


MCB STORAGE UNIT DETAIL IN PLAN
SCALE - NTS


3D VIEW




- NOTES:
1. UNLESS MENTIONED OTHERWISE ALL DIMENSIONS ARE IN FEET & INCHES.
 2. LARGER SCALE DETAILS SHALL SUPERSEDE ALL SMALLER SCALE DRAWINGS.
 3. ANY DISCREPANCY IN THIS DRAWING OR ANY OTHER DRAWINGS RELATED TO THIS DRAWING SHALL BE BROUGHT TO THE NOTICE OF THE CONSULTANTS IMMEDIATELY AND WORK BE COMMENCED ONLY AFTER CLARIFICATIONS ARE PROVIDED.
 4. DO NOT SCALE THE DRAWINGS, FOLLOW WRITTEN DIMENSIONS ONLY.

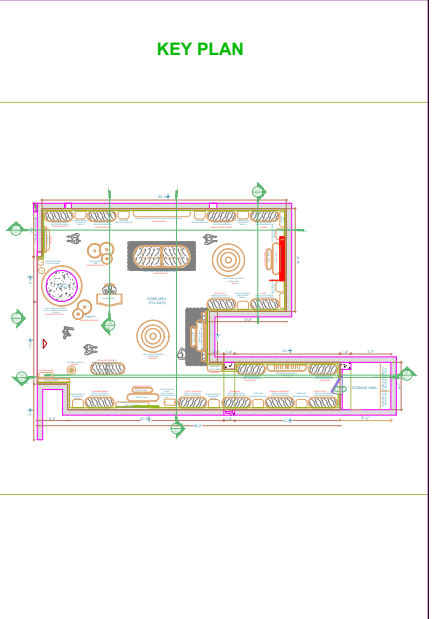


SIGNATURE OR STAMP:	
APPROVED BY:	
VERIFIED BY:	
PURPOSE : FOR APPROVAL	
TITLE: MCB STORAGE UNIT DETAIL QUANTITY : 1nos.	
PROJECT: RARE PLANET @BIAL T2	SCALE: NTS
DRWNO. RP-FUMI-006B	REV: R0
DATE: 05 APRIL 23	DEALT: CHITRANSHI DRAWN: MONIKA.I
DEALT: CHITRANSHI	

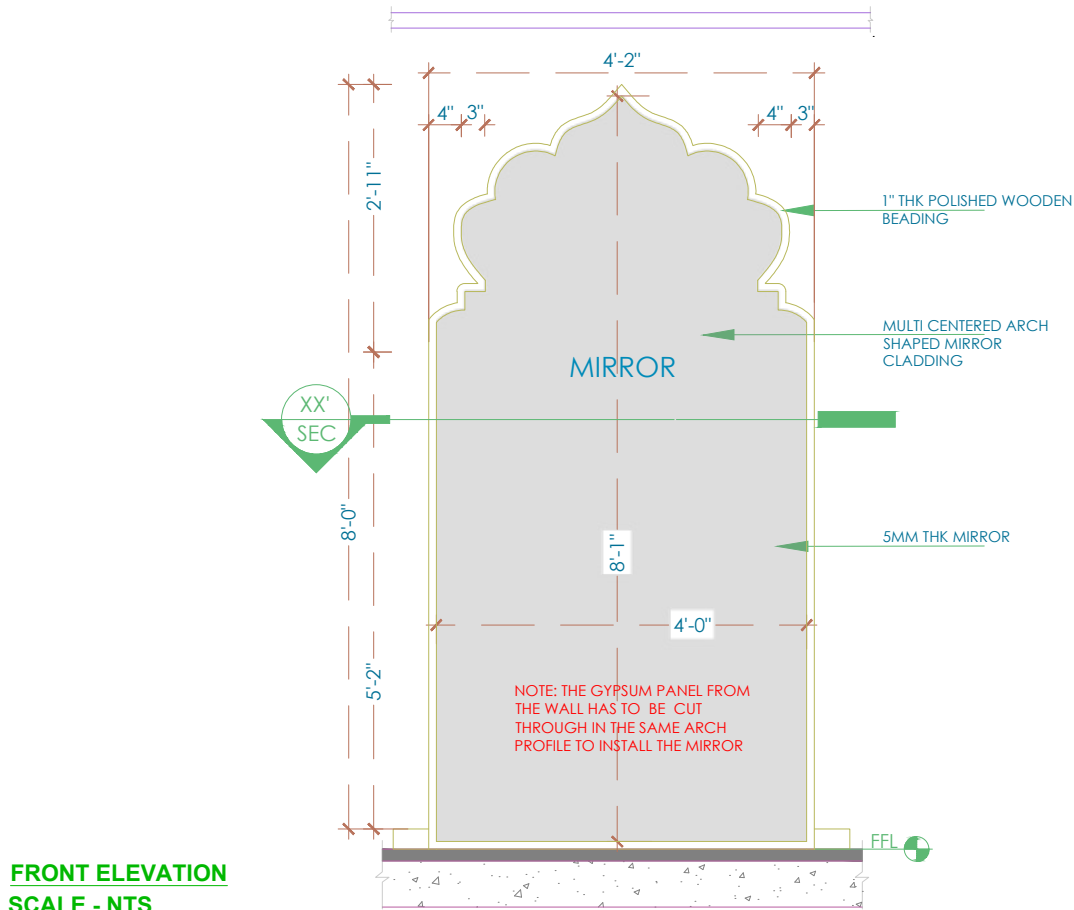


FRONT ELEVATION
SCALE - NTS

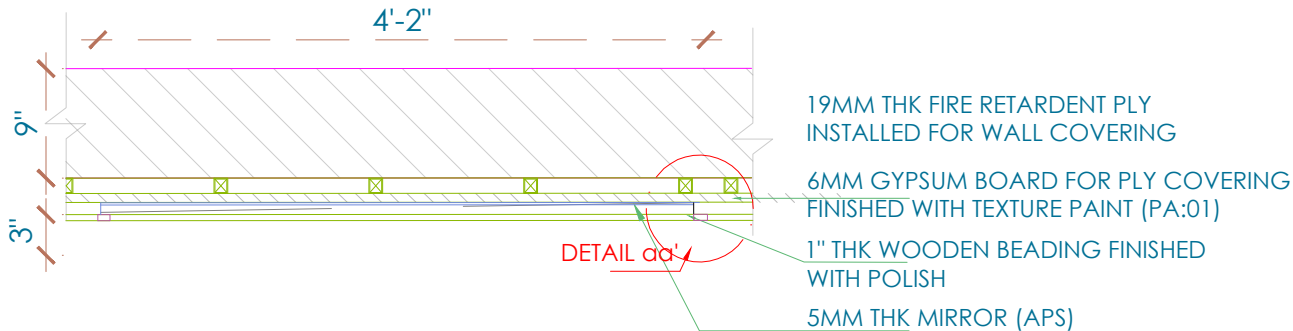

(XX') SECTIONAL PLAN OF MIRROR ARCH WITH WOODEN FRAME
SCALE - NTS

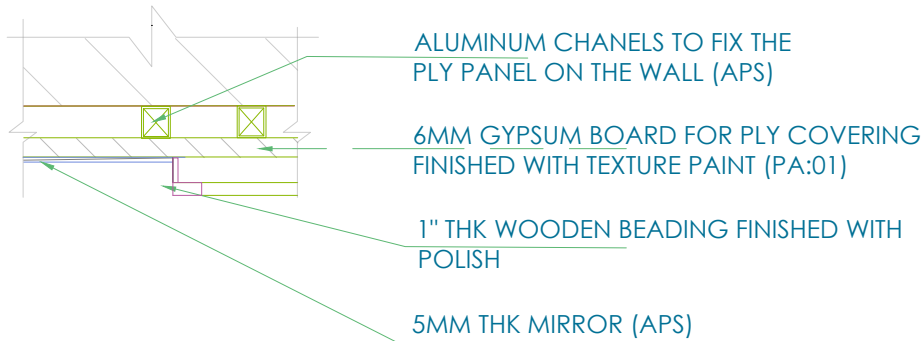


DETAIL aa'
SCALE - NTS

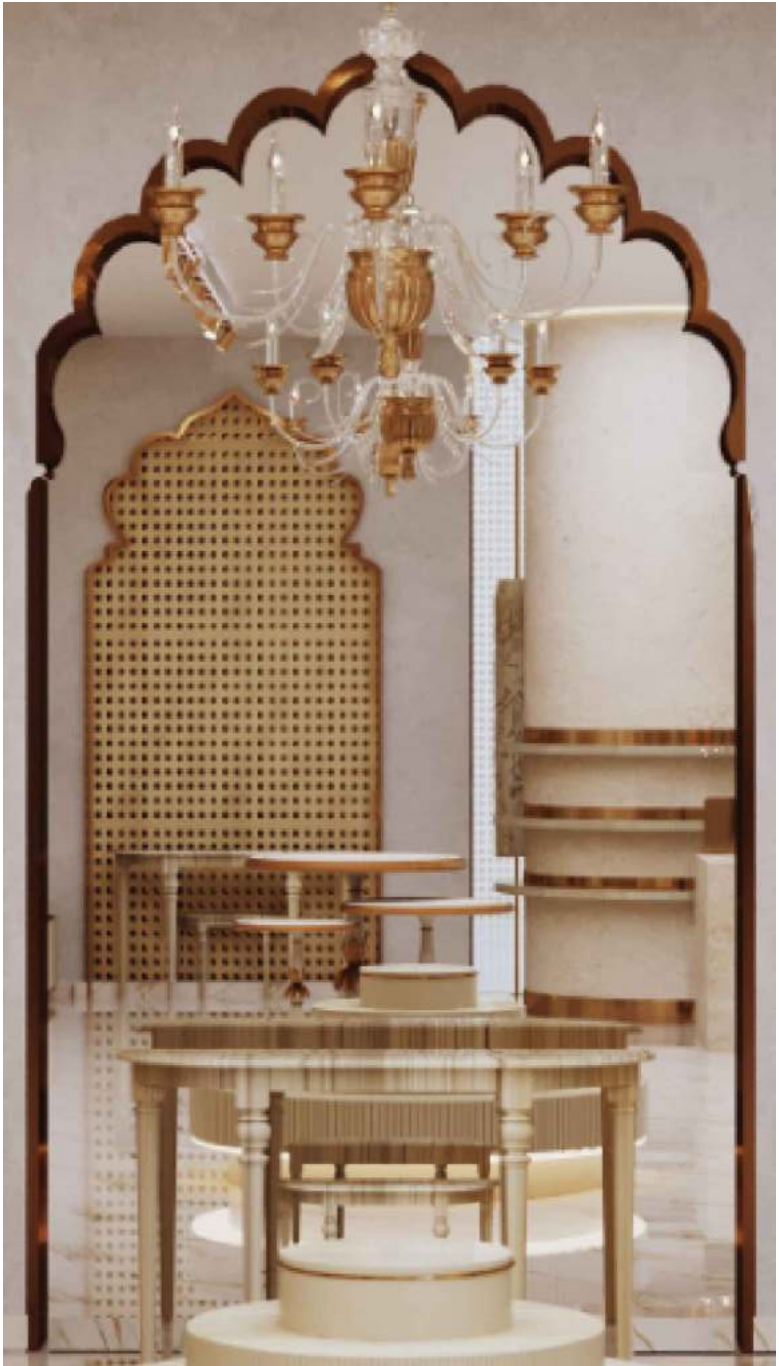

3D VIEW

- NOTES:
1. UNLESS MENTIONED OTHERWISE ALL DIMENSIONS ARE IN FEET & INCHES.
 2. LARGER SCALE DETAILS SHALL SUPERSEDE ALL SMALLER SCALE DRAWINGS.
 3. ANY DISCREPANCY IN THIS DRAWING OR ANY OTHER DRAWINGS RELATED TO THIS DRAWING SHALL BE BROUGHT TO THE NOTICE OF THE CONSULTANTS IMMEDIATELY AND WORK BE COMMENCED ONLY AFTER CLARIFICATIONS ARE PROVIDED.
 4. DO NOT SCALE THE DRAWINGS, FOLLOW WRITTEN DIMENSIONS ONLY.

KEY PLAN

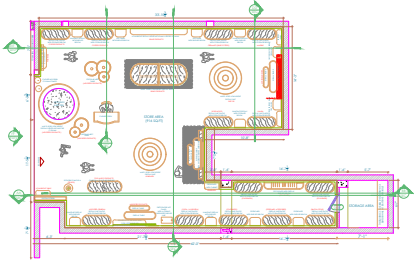

SIGNATURE OR STAMP:

APPROVED BY:

VERIFIED BY:

PURPOSE : FOR APPROVAL

TITLE:
MIRROR ARCH WITH WOODEN
FRAME DETAIL
QUANTITY : 1nos.

PROJECT:
RARE
PLANET @BIAL T2

SCALE:
NTS


DRWNO. RP-FUMI-007


REV: R0

DATE: 05 APRIL 23


DEALT: CHITRANSHI

DRAWN: MONIKA.I

 


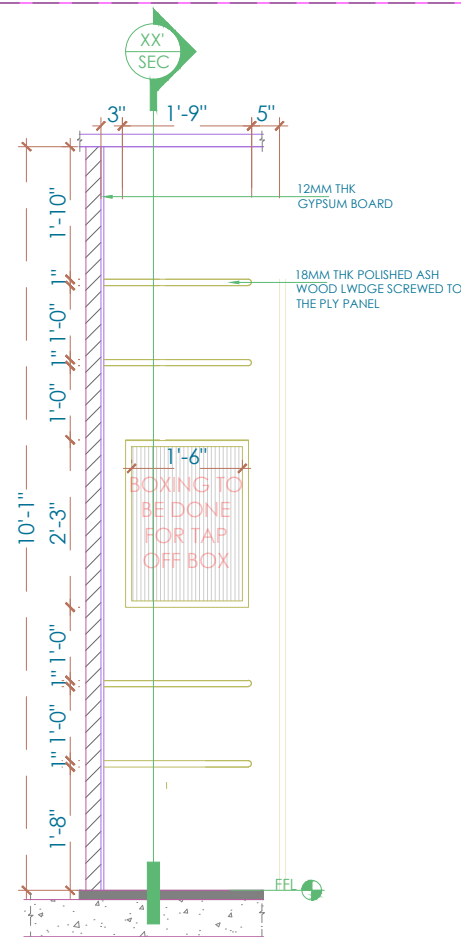

FRONT ELEVATION
SCALE - NTS

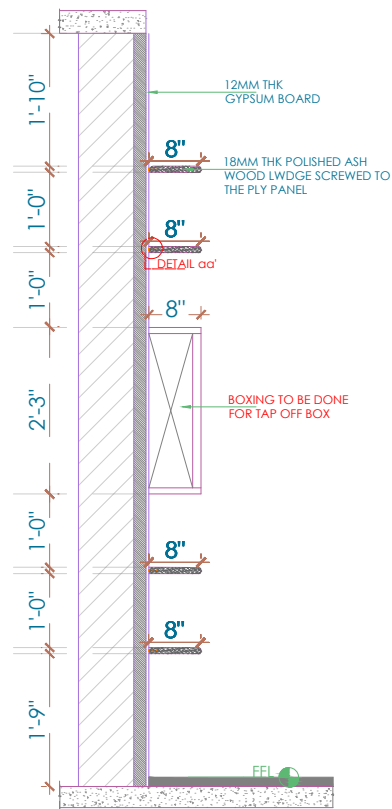


SECTION XX'
SCALE - NTS

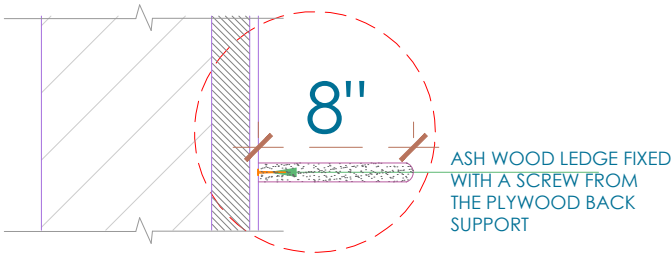

DETAIL aa'
SCALE - NTS

- NOTES:
1. UNLESS MENTIONED OTHERWISE ALL DIMENSIONS ARE IN FEET & INCHES.
 2. LARGER SCALE DETAILS SHALL SUPERSEDE ALL SMALLER SCALE DRAWINGS.
 3. ANY DISCREPANCY IN THIS DRAWING OR ANY OTHER DRAWINGS RELATED TO THIS DRAWING SHALL BE BROUGHT TO THE NOTICE OF THE CONSULTANTS IMMEDIATELY AND WORK BE COMMENCED ONLY AFTER CLARIFICATIONS ARE PROVIDED.
 4. DO NOT SCALE THE DRAWINGS, FOLLOW WRITTEN DIMENSIONS ONLY.

KEY PLAN

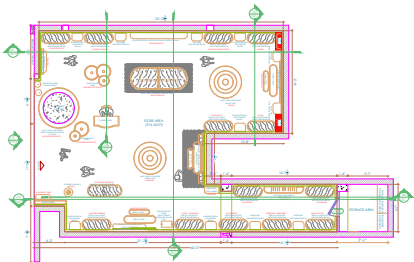

SIGNATURE OR STAMP:

APPROVED BY:

VERIFIED BY:

PURPOSE : FOR APPROVAL

TITLE:
OPEN LEDGES ALONGSIDE ARCH MIRROR DETAIL
QUANTITY : 2nos.

PROJECT:
RARE
PLANET @BIAL T2

SCALE:
NTS



DRWNO. RP-FUMI-007B

REV: R0

DATE: 05 APRIL 23

DEALT: CHITRANSHI


DRAWN: MONIKA.I

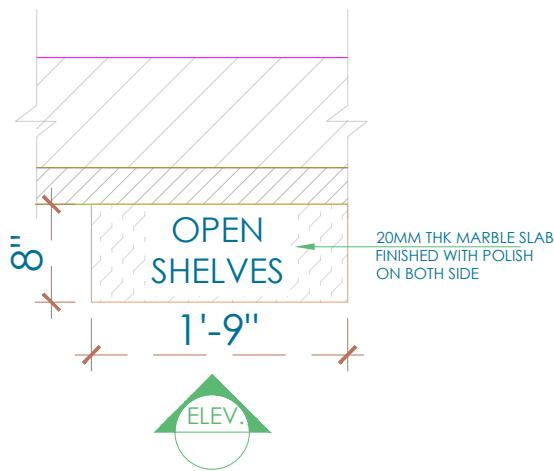 



OPEN LEDGES ALONGSIDE ARCH MIRROR DETAIL
SCALE - NTS

3D VIEW



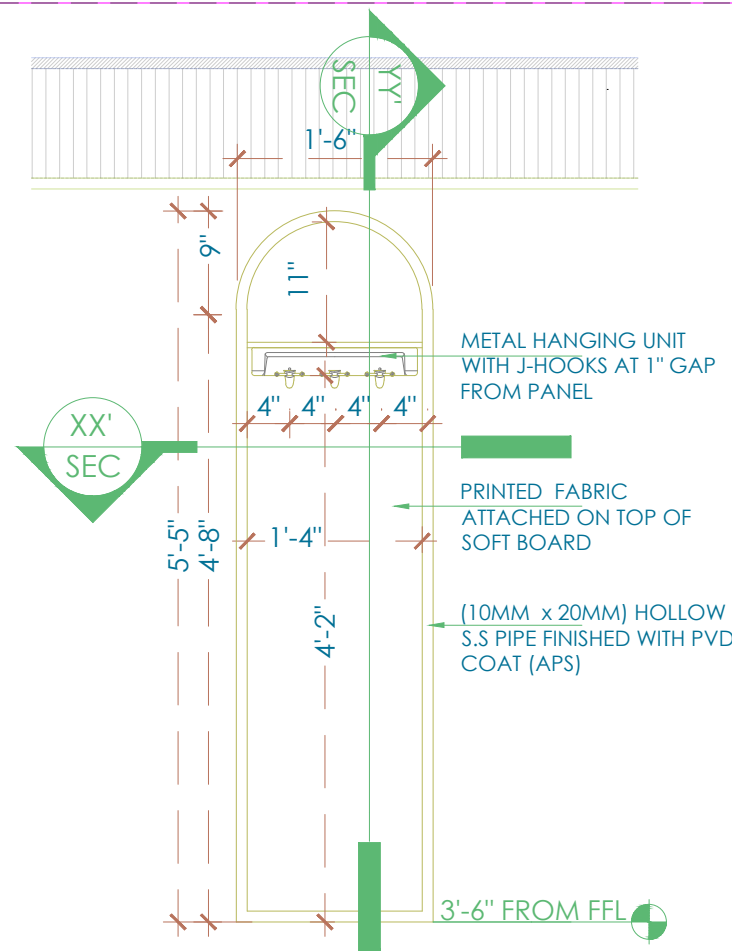

SECTION YY'
SCALE - NTS

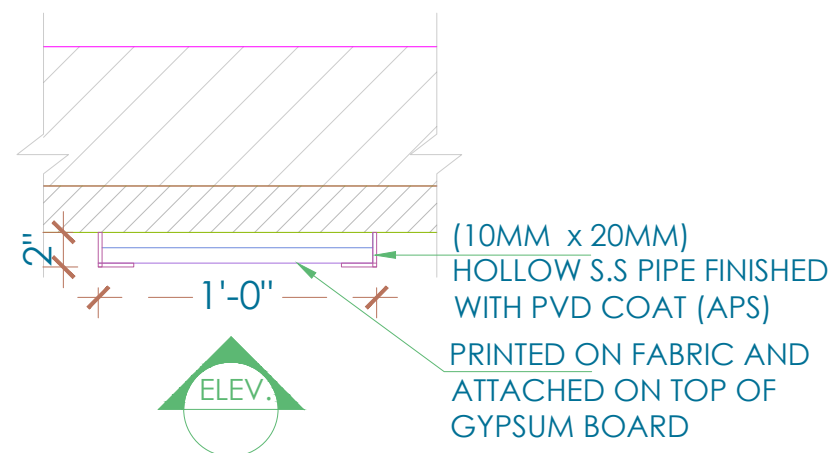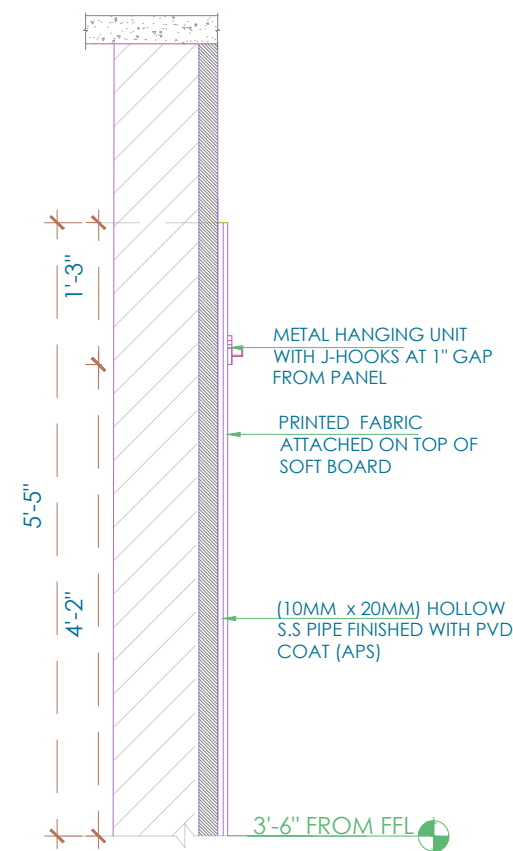


3D VIEW



- NOTES:
1. UNLESS MENTIONED OTHERWISE ALL DIMENSIONS ARE IN FEET & INCHES.
 2. LARGER SCALE DETAILS SHALL SUPERSEDE ALL SMALLER SCALE DRAWINGS.
 3. ANY DISCREPANCY IN THIS DRAWING OR ANY OTHER DRAWINGS RELATED TO THIS DRAWING SHALL BE BROUGHT TO THE NOTICE OF THE CONSULTANTS IMMEDIATELY AND WORK BE COMMENCED ONLY AFTER CLARIFICATIONS ARE PROVIDED.
 4. DO NOT SCALE THE DRAWINGS, FOLLOW WRITTEN DIMENSIONS ONLY.

KEY PLAN

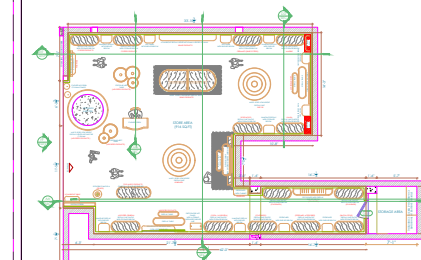

SIGNATURE OR STAMP:

APPROVED BY:

VERIFIED BY:

PURPOSE : FOR APPROVAL

TITLE:
TYPICAL HANGING BOARD WITH
MARBLE TEXTURE DETAIL
QUANTITY : 5nos.

PROJECT:
RARE
PLANET @BIAL T2

SCALE:
NTS


DRWNO. RP-FUMI-008


REV: R0

DATE: 05 APRIL 23

DEALT: CHITRANSHI


DRAWN: MONIKA.I

 

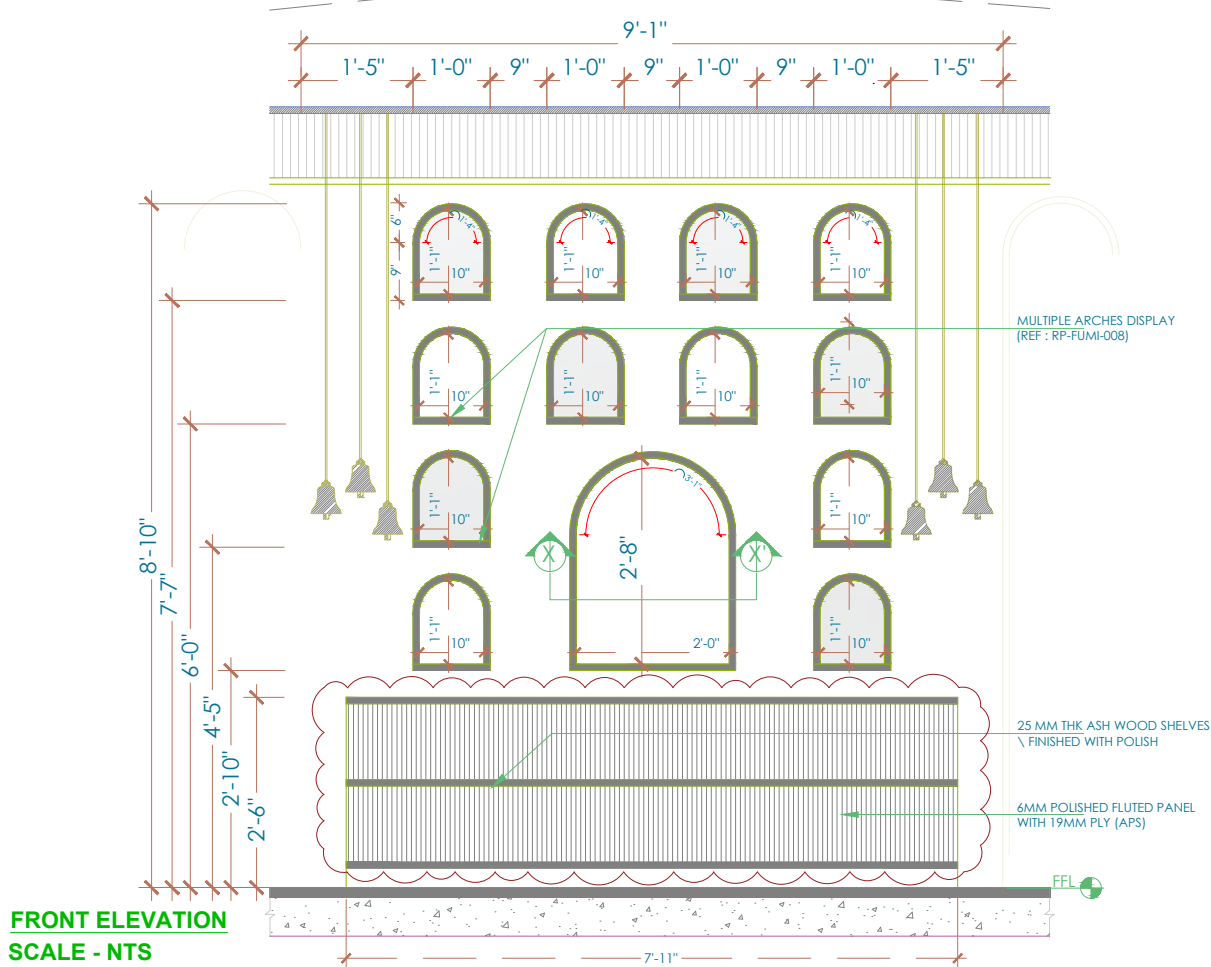


MULTIPLE ARCH DISPLAY ON WALL DETAIL IN PLAN
SCALE - NTS

SECTION XX'
SCALE - NTS

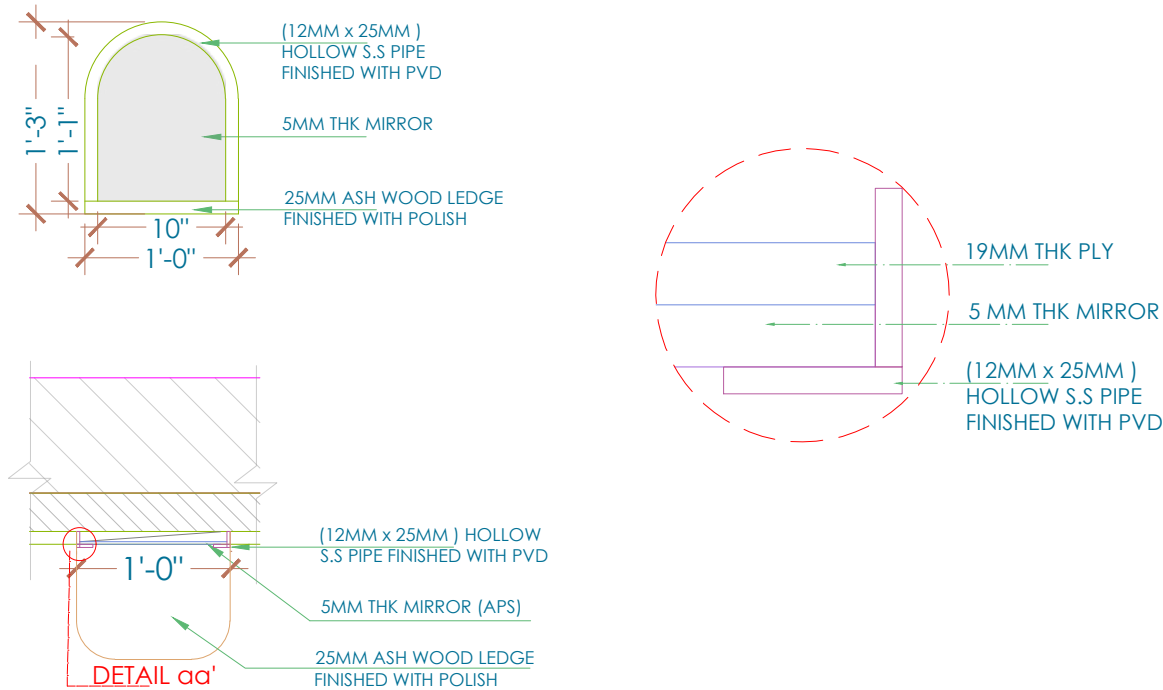


3D VIEW

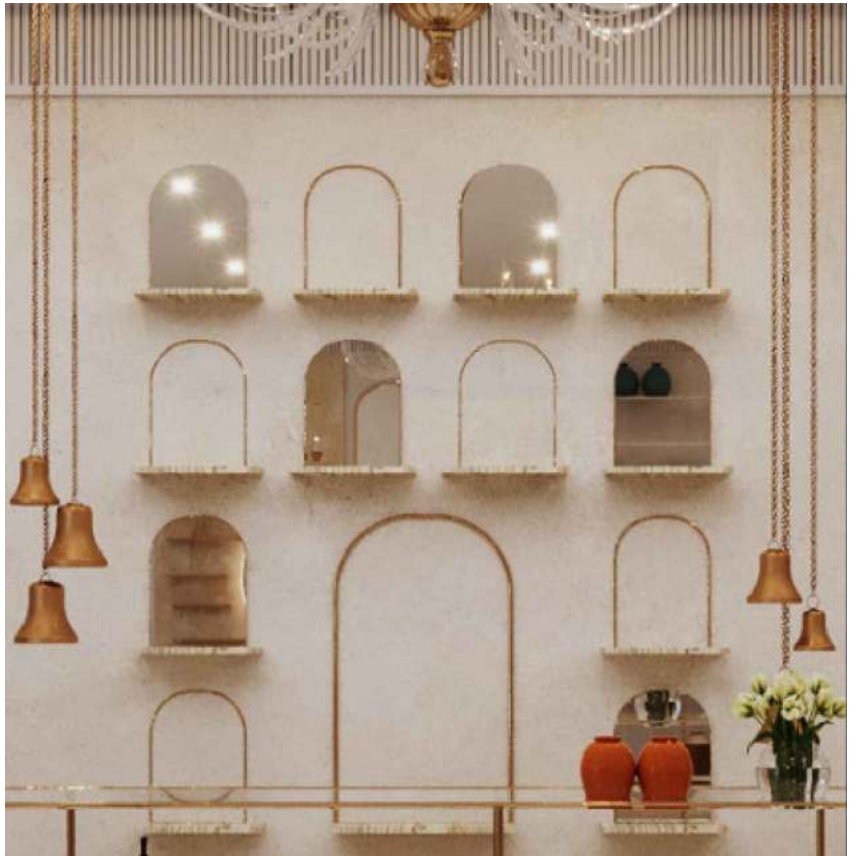

- NOTES:
1. UNLESS MENTIONED OTHERWISE ALL DIMENSIONS ARE IN FEET & INCHES.
 2. LARGER SCALE DETAILS SHALL SUPERSEDE ALL SMALLER SCALE DRAWINGS.
 3. ANY DISCREPANCY IN THIS DRAWING OR ANY OTHER DRAWINGS RELATED TO THIS DRAWING SHALL BE BROUGHT TO THE NOTICE OF THE CONSULTANTS IMMEDIATELY AND WORK BE COMMENCED ONLY AFTER CLARIFICATIONS ARE PROVIDED.
 4. DO NOT SCALE THE DRAWINGS, FOLLOW WRITTEN DIMENSIONS ONLY.

KEY PLAN

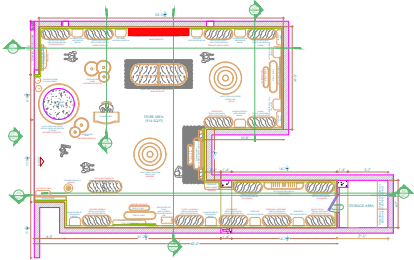

SIGNATURE OR STAMP:

APPROVED BY:

VERIFIED BY:

PURPOSE : FOR APPROVAL

TITLE:
MULTIPLE ARCH DISPLAY
ON WALL DETAIL
QUANTITY : 1nos.

PROJECT: RARE PLANET @BIAL T2
SCALE: NTS


DRWNO. RP-FUMI-009 REV: R0

DATE: 05 APRIL 23


DEALT: CHITRANSHI

DRAWN: MONIKA.I




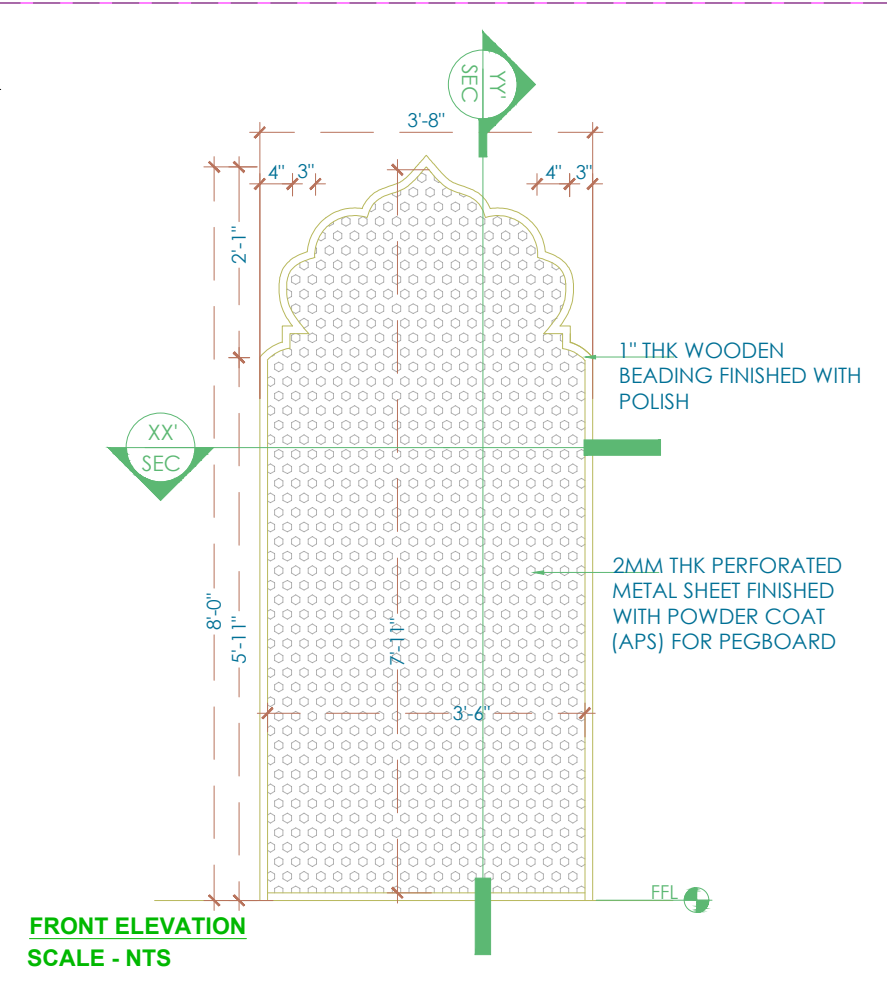

FRONT ELEVATION
SCALE - NTS

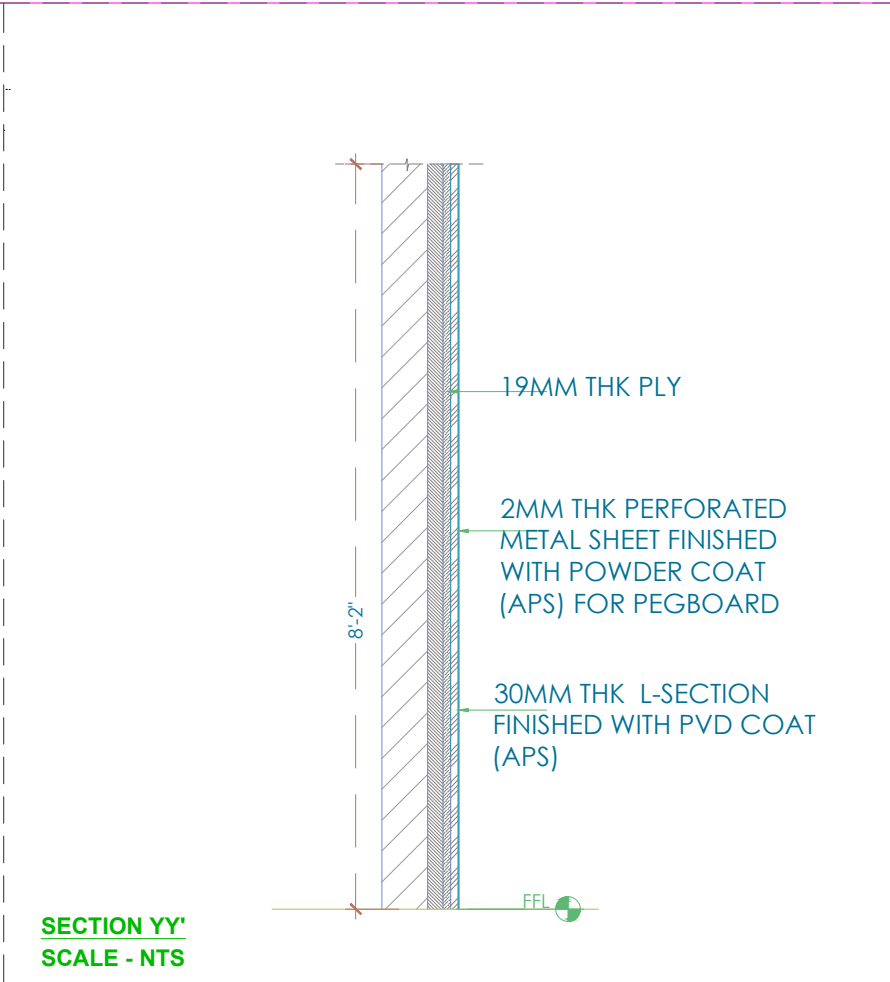


SECTION YY'
SCALE - NTS

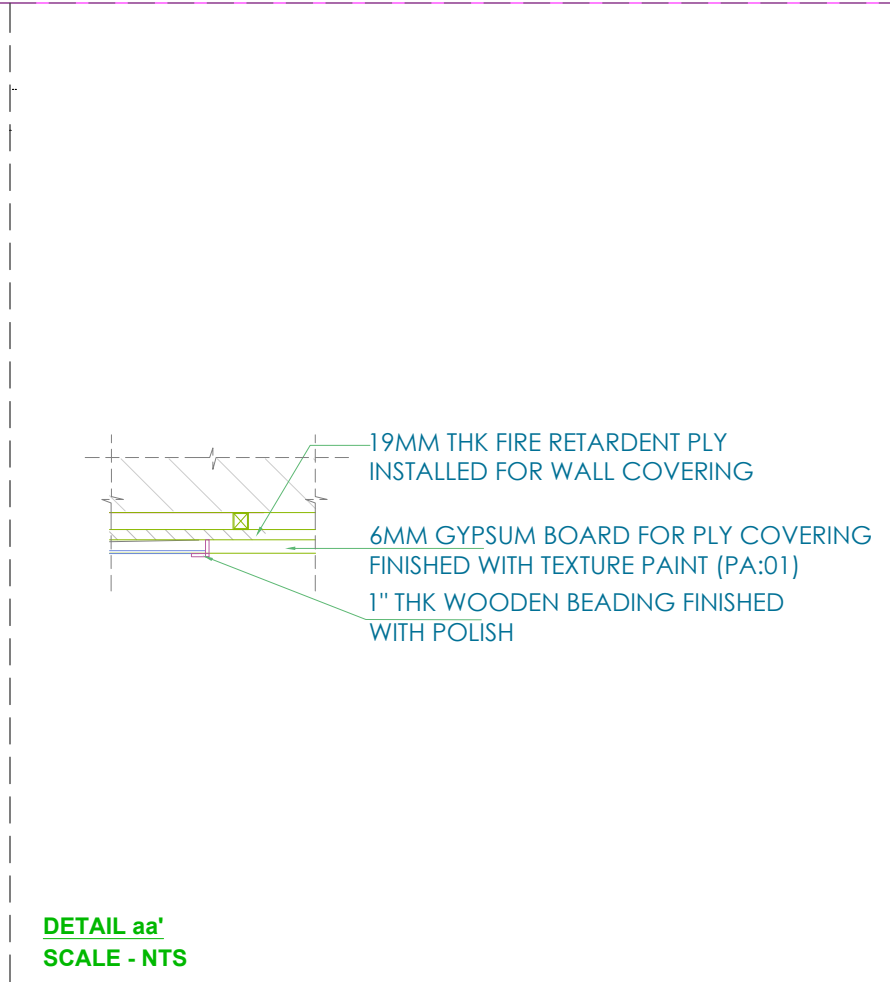

DETAIL aa'
SCALE - NTS

- NOTES:
1. UNLESS MENTIONED OTHERWISE ALL DIMENSIONS ARE IN FEET & INCHES.
 2. LARGER SCALE DETAILS SHALL SUPERSEDE ALL SMALLER SCALE DRAWINGS.
 3. ANY DISCREPANCY IN THIS DRAWING OR ANY OTHER DRAWINGS RELATED TO THIS DRAWING SHALL BE BROUGHT TO THE NOTICE OF THE CONSULTANTS IMMEDIATELY AND WORK BE COMMENCED ONLY AFTER CLARIFICATIONS ARE PROVIDED.
 4. DO NOT SCALE THE DRAWINGS, FOLLOW WRITTEN DIMENSIONS ONLY.

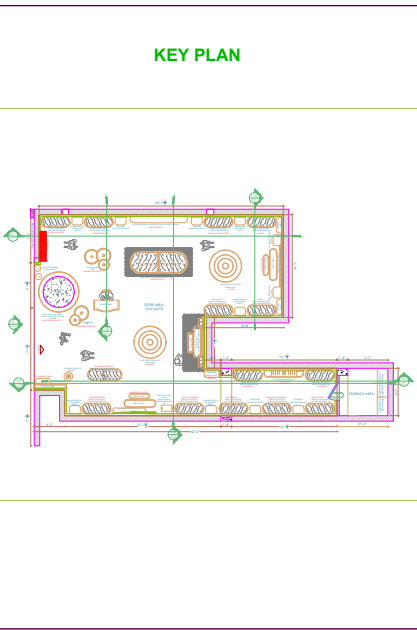

SIGNATURE OR STAMP:

APPROVED BY:

VERIFIED BY:

PURPOSE : FOR APPROVAL

TITLE:
METAL MESH PEGBOARD ARCH
DETAIL
QUANTITY : 1nos.


PROJECT: RARE PLANET @BIAL T2
SCALE: NTS

DRWNO. RP-FUMI-010
REV: R0

DATE: 05 APRIL 23

DEALT: CHITRANSHI



DRAWN: MONIKA.I

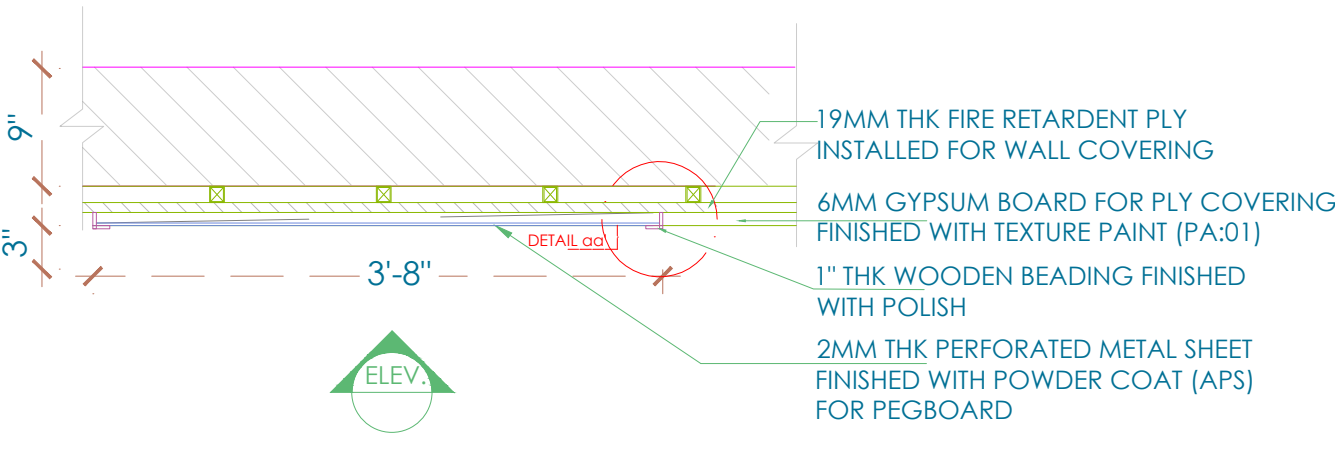


(XX') SECTIONAL PLAN OF METAL MESH PEGBOARD ARCH
SCALE - NTS

3D VIEW



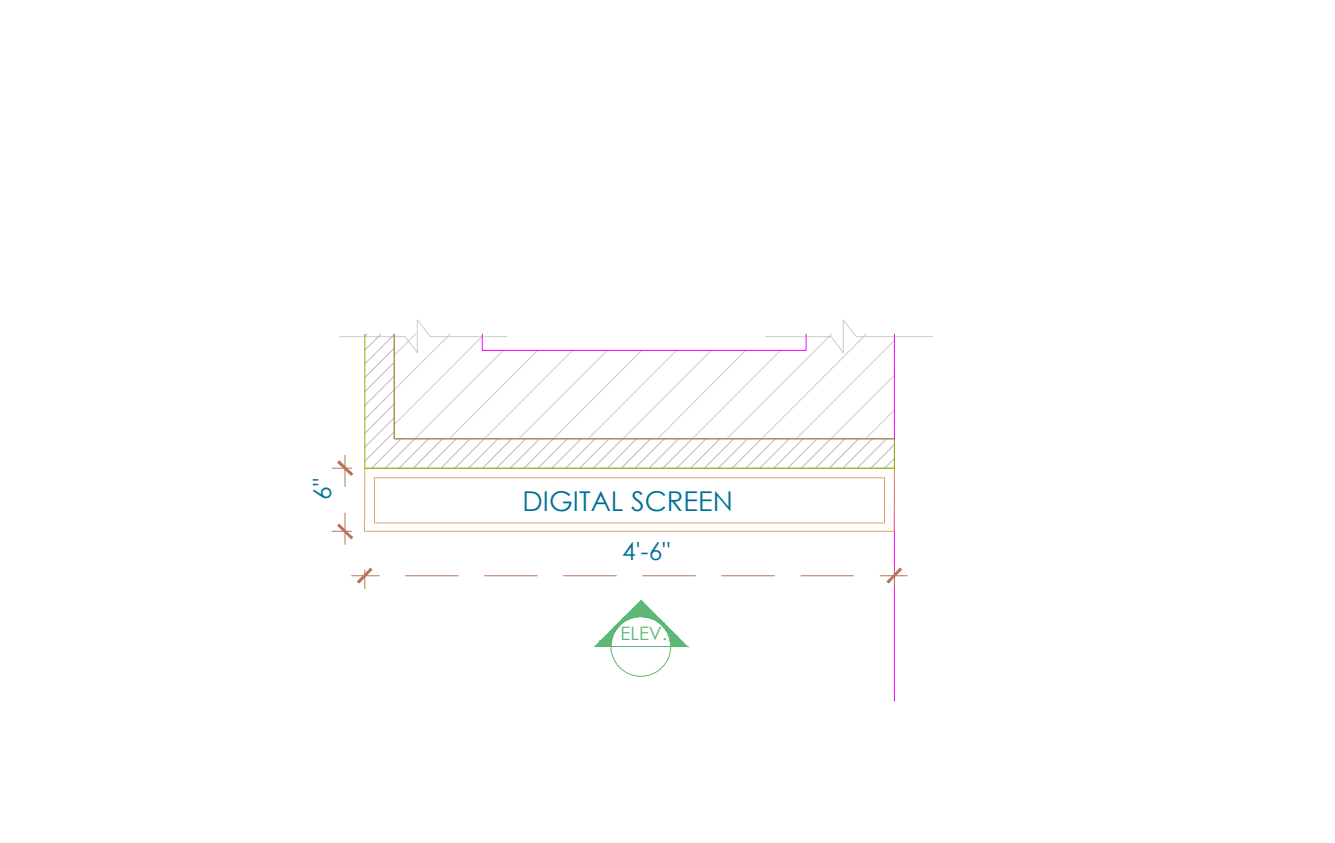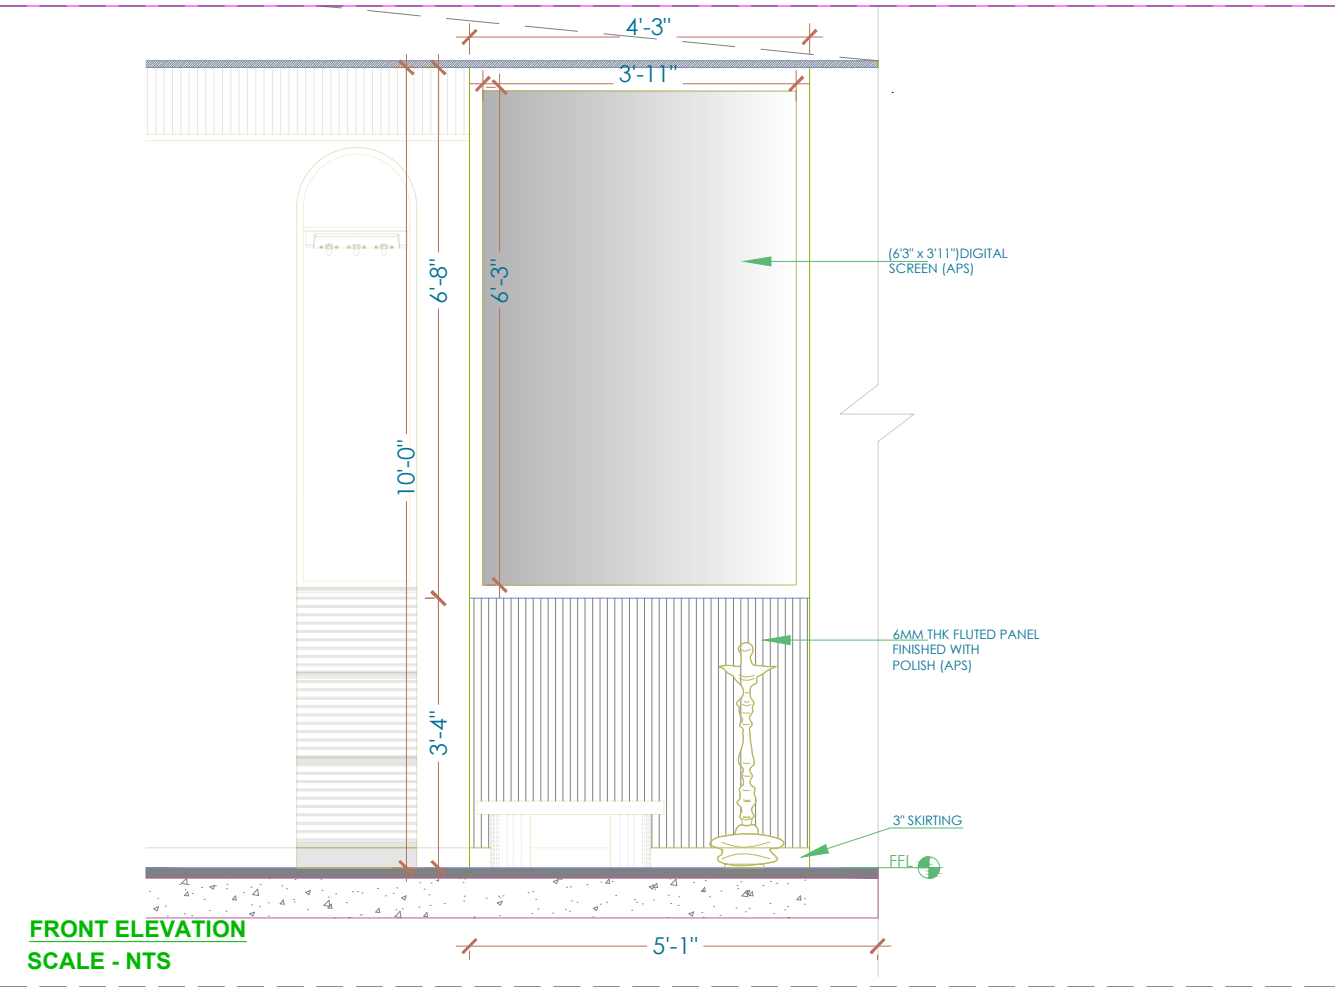

- NOTES:
1. UNLESS MENTIONED OTHERWISE ALL DIMENSIONS ARE IN FEET & INCHES.
 2. LARGER SCALE DETAILS SHALL SUPERSEDE ALL SMALLER SCALE DRAWINGS.
 3. ANY DISCREPANCY IN THIS DRAWING OR ANY OTHER DRAWINGS RELATED TO THIS DRAWING SHALL BE BROUGHT TO THE NOTICE OF THE CONSULTANTS IMMEDIATELY AND WORK BE COMMENCED ONLY AFTER CLARIFICATIONS ARE PROVIDED.
 4. DO NOT SCALE THE DRAWINGS, FOLLOW WRITTEN DIMENSIONS ONLY.

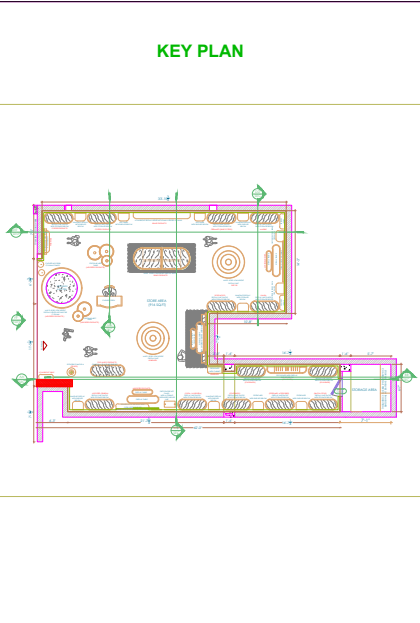

SIGNATURE OR STAMP:

APPROVED BY:

VERIFIED BY:

PURPOSE : **FOR APPROVAL**


TITLE:
DIGITAL SCREEN WALL DETAIL
QUANTITY : 1nos.

PROJECT:	SCALE:
RARE PLANET @BIAL T2	NTS



DRWNO. RP-FUMI-011	REV: R0
---------------------------	----------------

DATE: 05 APRIL 23	
DEALT: CHITRANSHI	

DRAWN: MONIKA.I

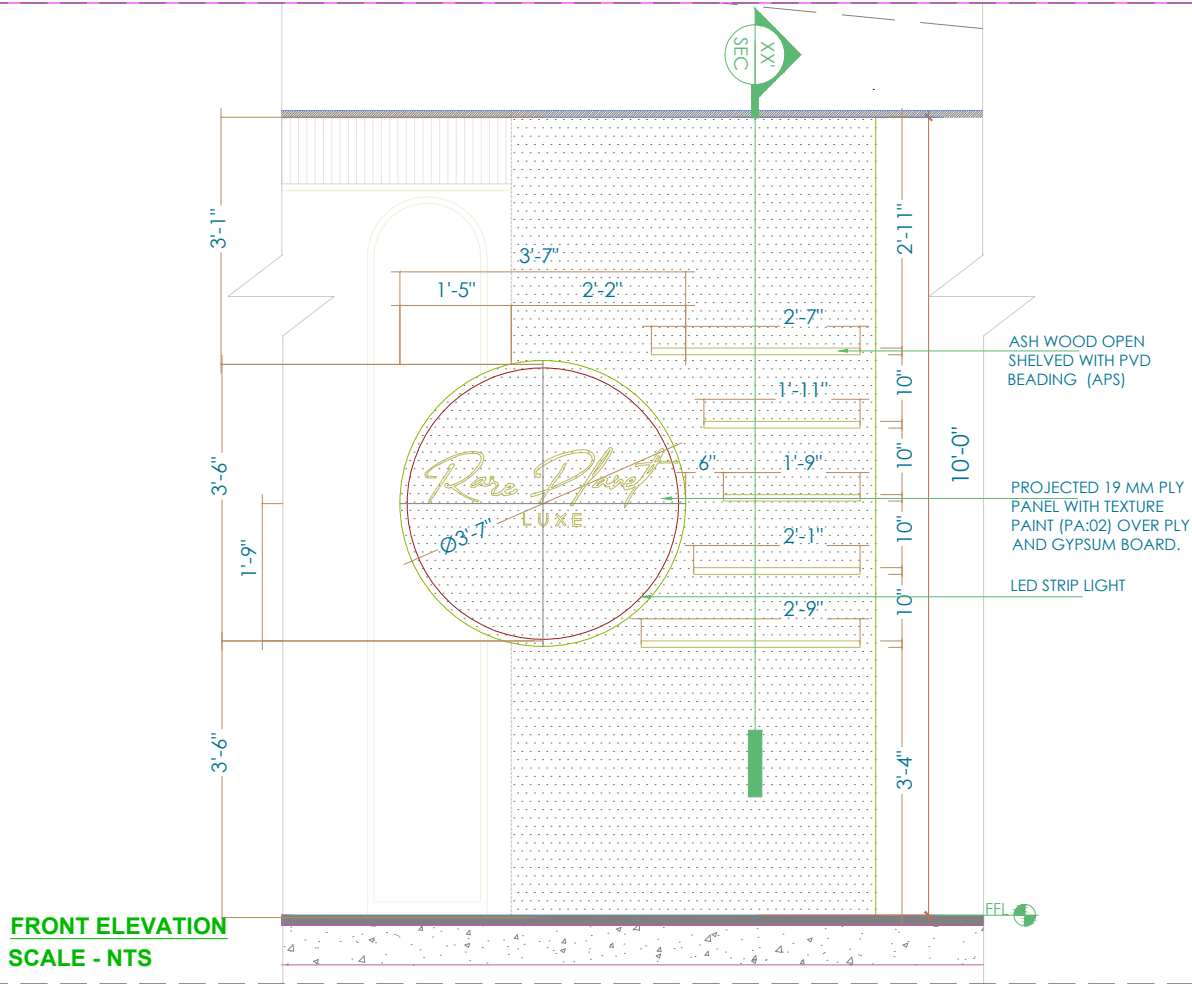


SECTION XX'
SCALE - NTS

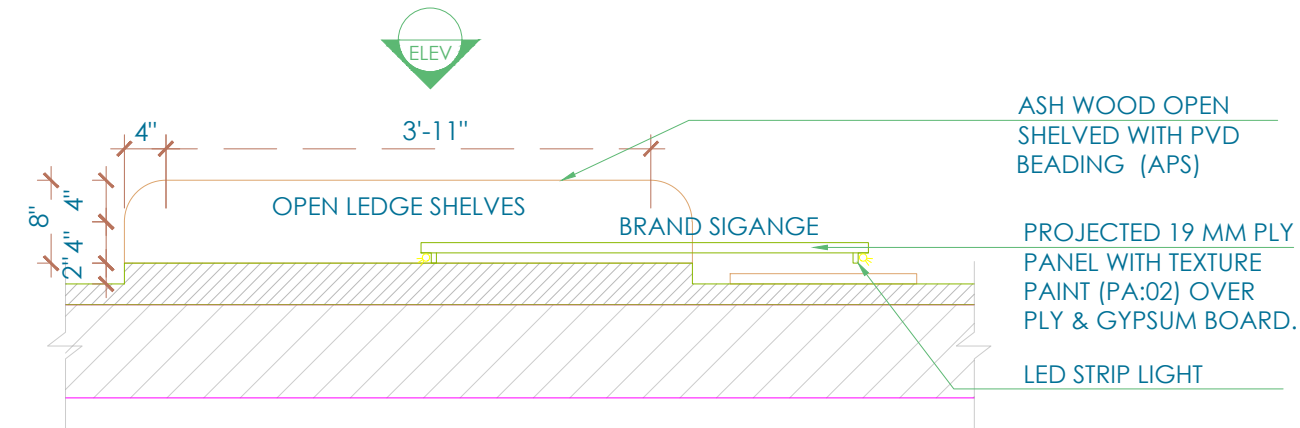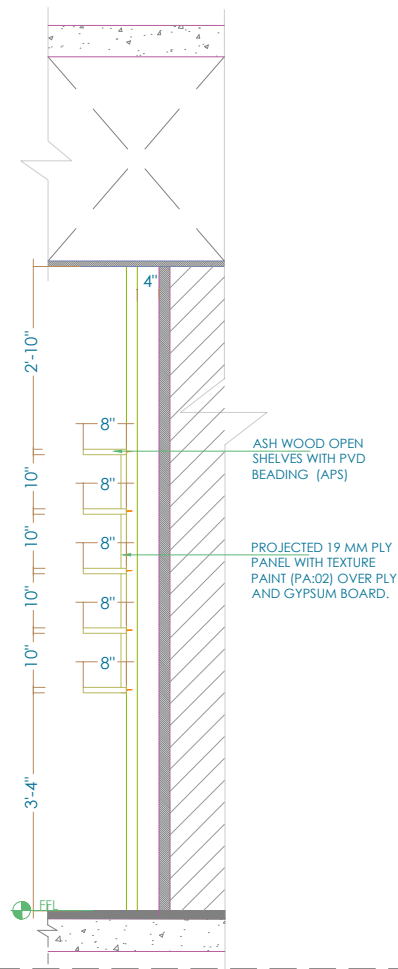



3D VIEW



- NOTES:
1. UNLESS MENTIONED OTHERWISE ALL DIMENSIONS ARE IN FEET & INCHES.
 2. LARGER SCALE DETAILS SHALL SUPERSEDE ALL SMALLER SCALE DRAWINGS.
 3. ANY DISCREPANCY IN THIS DRAWING OR ANY OTHER DRAWINGS RELATED TO THIS DRAWING SHALL BE BROUGHT TO THE NOTICE OF THE CONSULTANTS IMMEDIATELY AND WORK BE COMMENCED ONLY AFTER CLARIFICATIONS ARE PROVIDED.
 4. DO NOT SCALE THE DRAWINGS, FOLLOW WRITTEN DIMENSIONS ONLY.

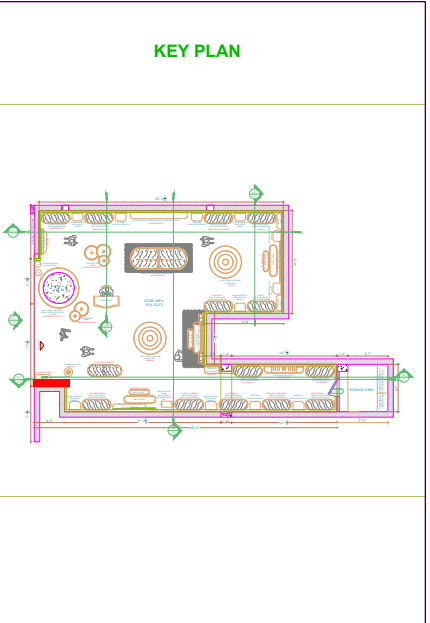


SIGNATURE OR STAMP:	
APPROVED BY:	
VERIFIED BY:	
PURPOSE : FOR APPROVAL	
TITLE: OPEN SHELVES ON BRANDING WALL DETAIL	
PROJECT: RARE PLANET @BIAL T2	SCALE: NTS
DRWNO. RP-FUMI-012	REV: R0
DATE: 05 APRIL 23	
DEALT: CHITRANSHI	
DRAWN: MONIKA.I	

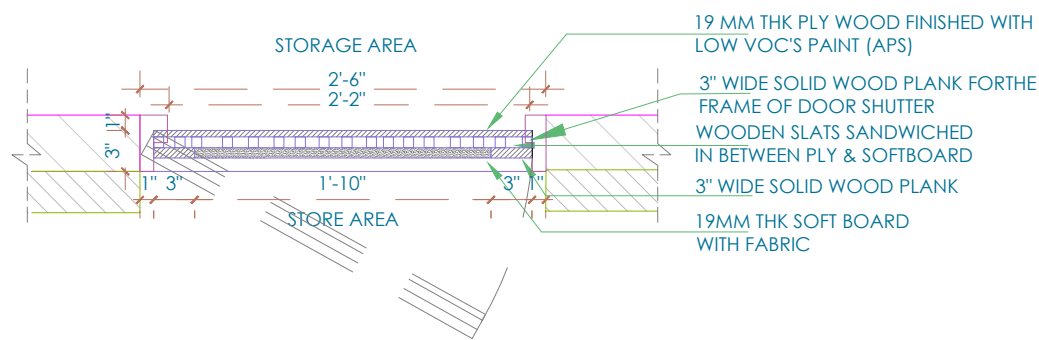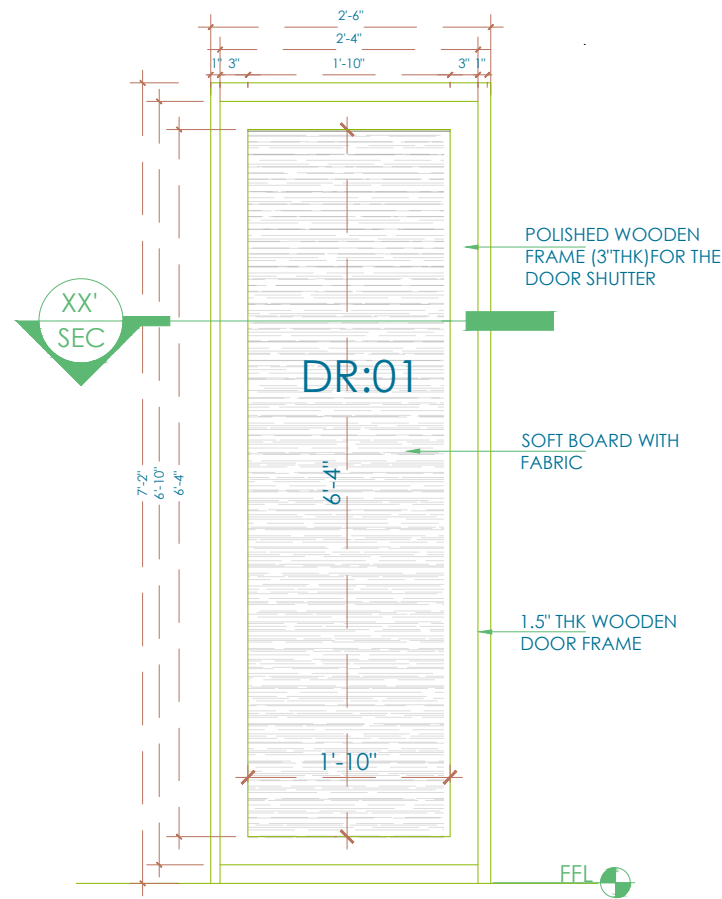



3D VIEW







- NOTES:
1. UNLESS MENTIONED OTHERWISE ALL DIMENSIONS ARE IN FEET & INCHES.
 2. LARGER SCALE DETAILS SHALL SUPERSEDE ALL SMALLER SCALE DRAWINGS.
 3. ANY DISCREPANCY IN THIS DRAWING OR ANY OTHER DRAWINGS RELATED TO THIS DRAWING SHALL BE BROUGHT TO THE NOTICE OF THE CONSULTANTS IMMEDIATELY AND WORK BE COMMENCED ONLY AFTER CLARIFICATIONS ARE PROVIDED.
 4. DO NOT SCALE THE DRAWINGS, FOLLOW WRITTEN DIMENSIONS ONLY.

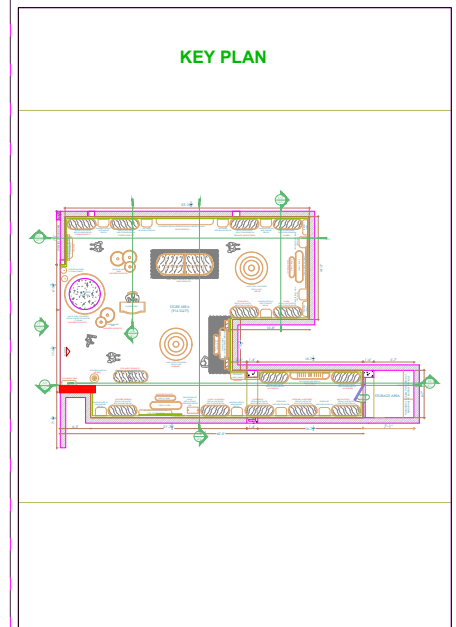


SIGNATURE OR STAMP:	
APPROVED BY:	
VERIFIED BY:	
PURPOSE : FOR APPROVAL	
TITLE: PARTITION AND DOOR FOR STORAGE AREA DETAIL QUANTITY : 1nos.	
PROJECT: RARE PLANET @BIAL T2	SCALE: NTS
DRWNO. RP-FUMI-013	REV: R0
DATE: 05 APRIL 23	
DEALT: CHITRANSHI	
DRAWN: MONIKA.I	

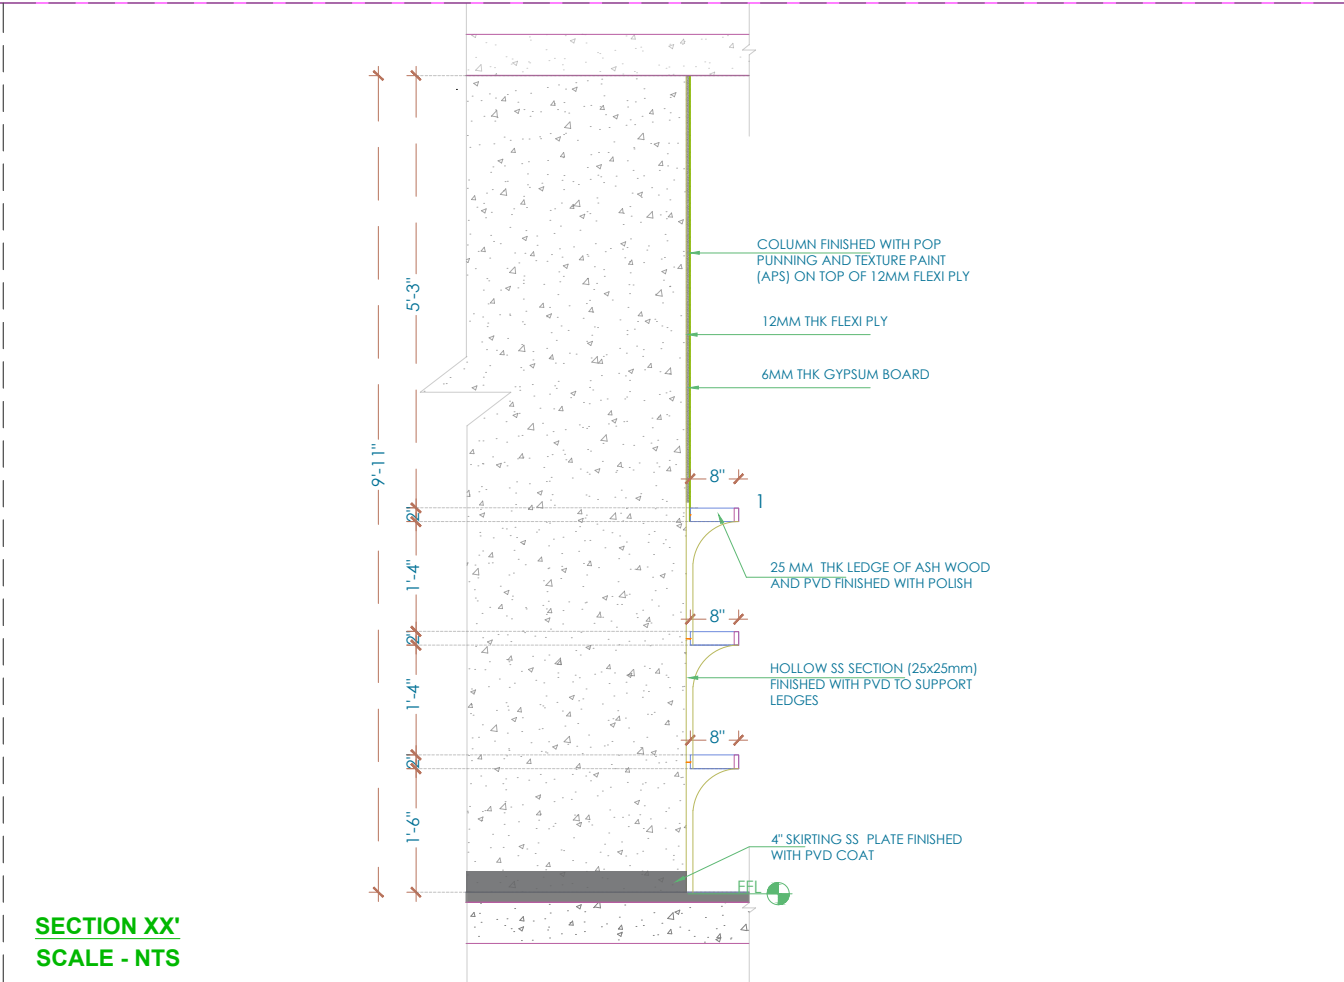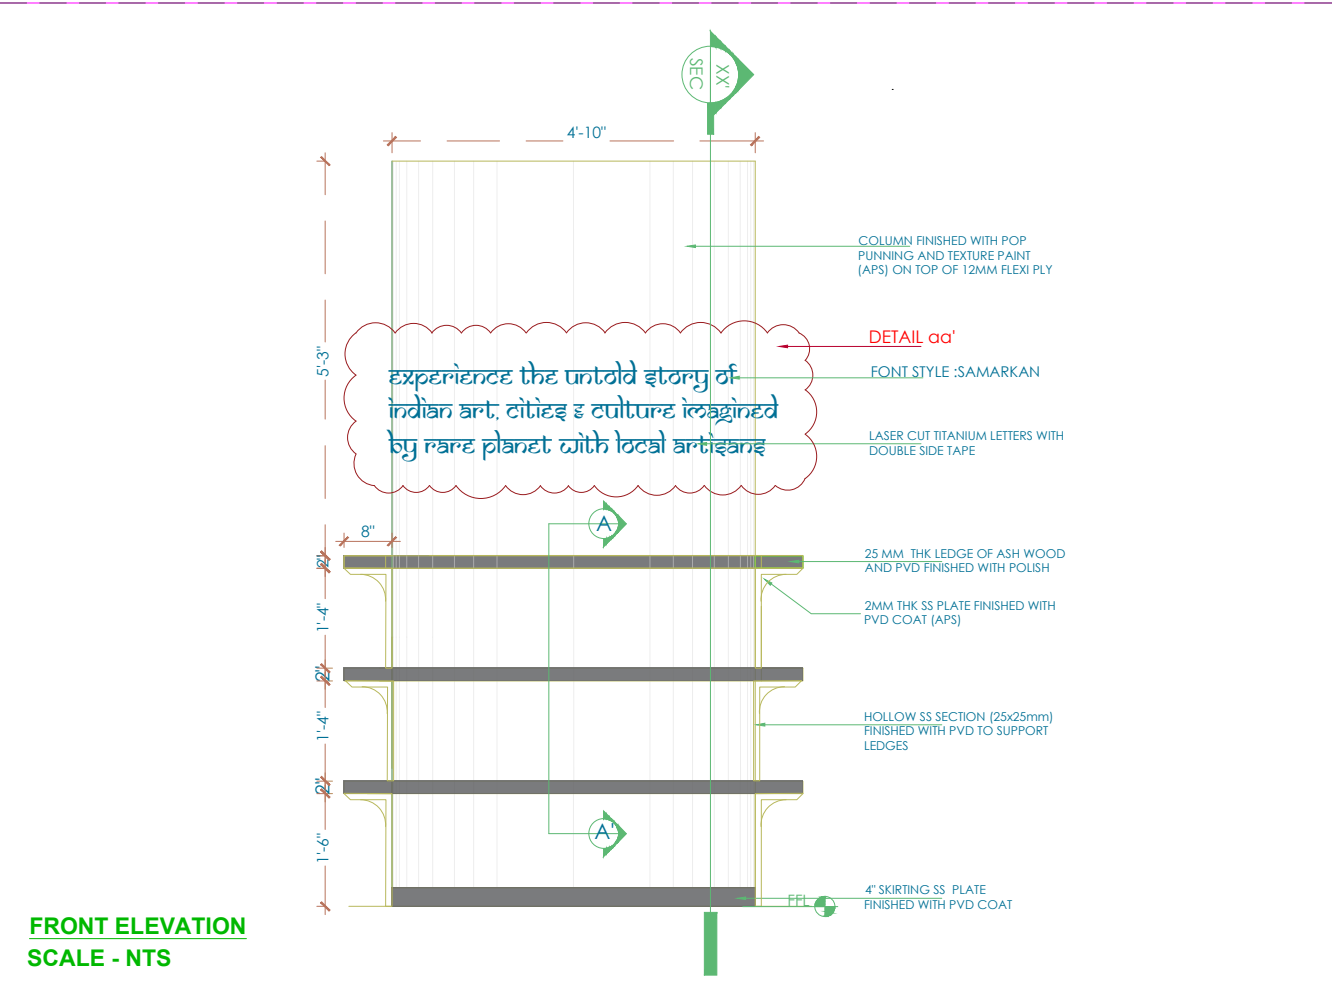


- NOTES:**
1. UNLESS MENTIONED OTHERWISE ALL DIMENSIONS ARE IN FEET & INCHES.
 2. LARGER SCALE DETAILS SHALL SUPERSEDE ALL SMALLER SCALE DRAWINGS.
 3. ANY DISCREPANCY IN THIS DRAWING OR ANY OTHER DRAWINGS RELATED TO THIS DRAWING SHALL BE BROUGHT TO THE NOTICE OF THE CONSULTANTS IMMEDIATELY AND WORK BE COMMENCED ONLY AFTER CLARIFICATIONS ARE PROVIDED.
 4. DO NOT SCALE THE DRAWINGS, FOLLOW WRITTEN DIMENSIONS ONLY.

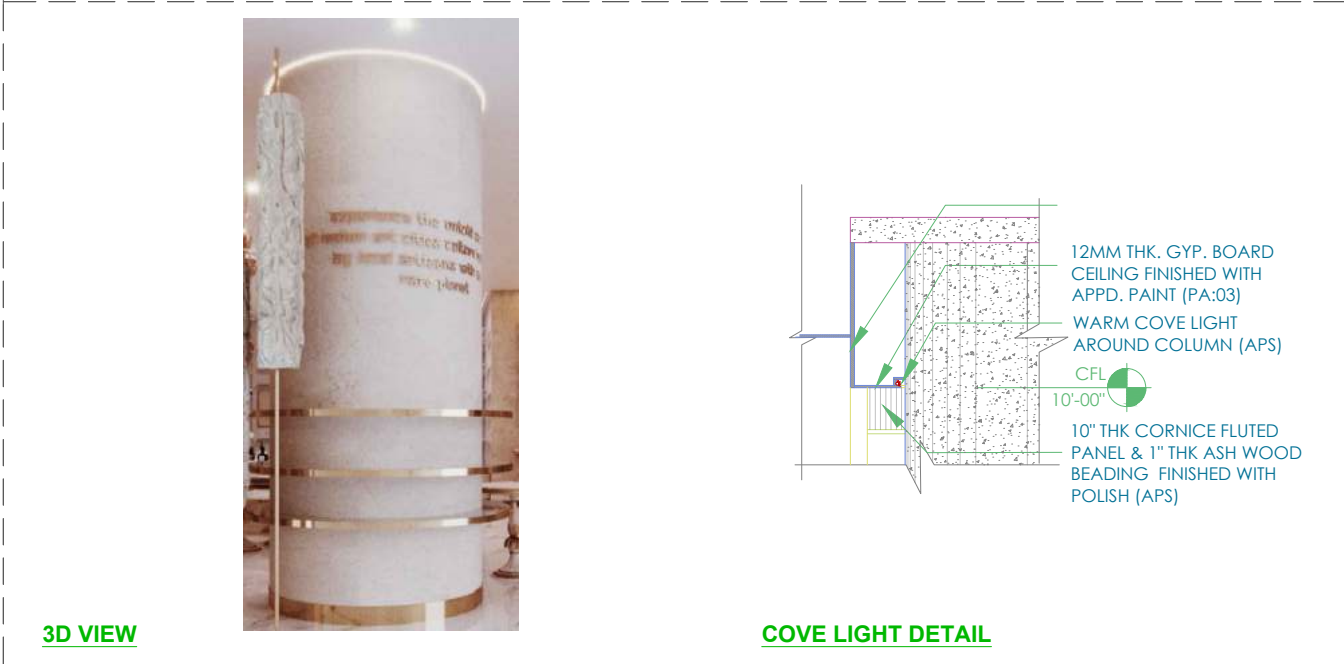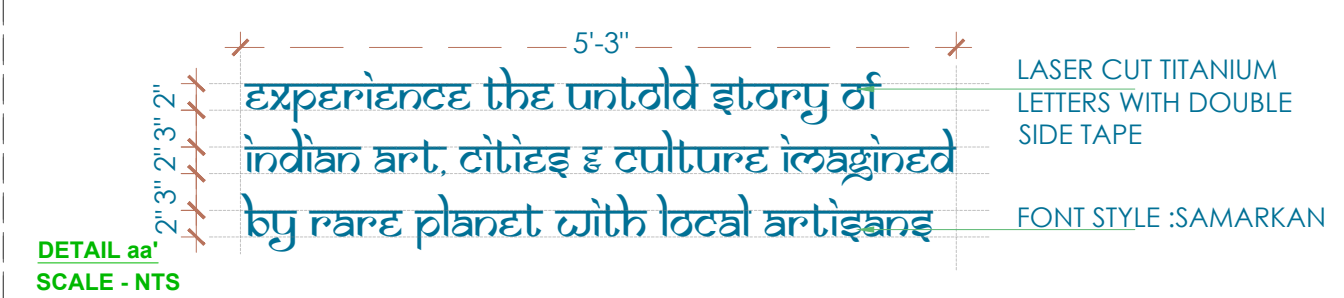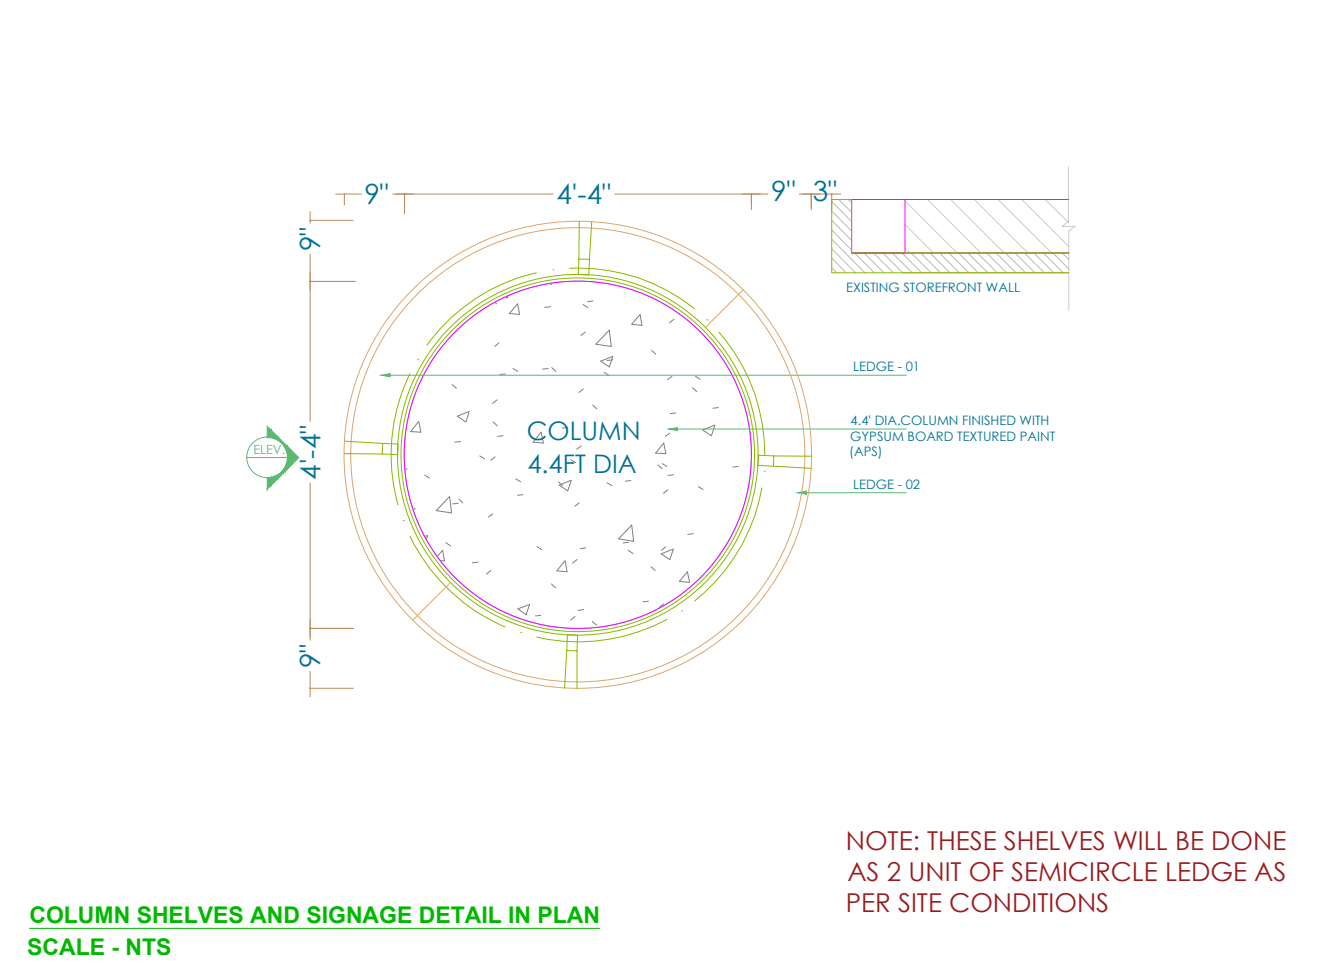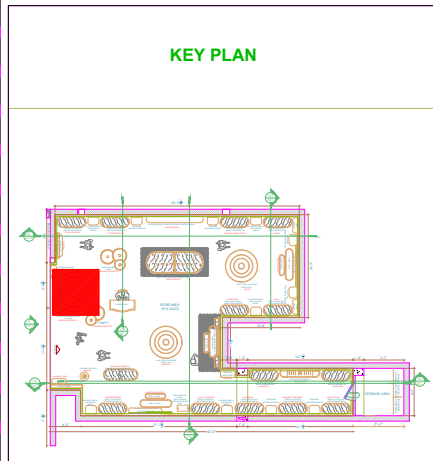


SIGNATURE OR STAMP:	
APPROVED BY:	
VERIFIED BY:	
PURPOSE : FOR APPROVAL	
TITLE: COLUMN SHELVES AND SIGNAGE DETAIL	
PROJECT: RARE PLANET @BIAL T2	SCALE: NTS
DRWNO. RP-FUMI-014	REV: R0
DATE: 05 APRIL 23	
DEALT: CHITRANSHI	
DRAWN: MONIKA.I	

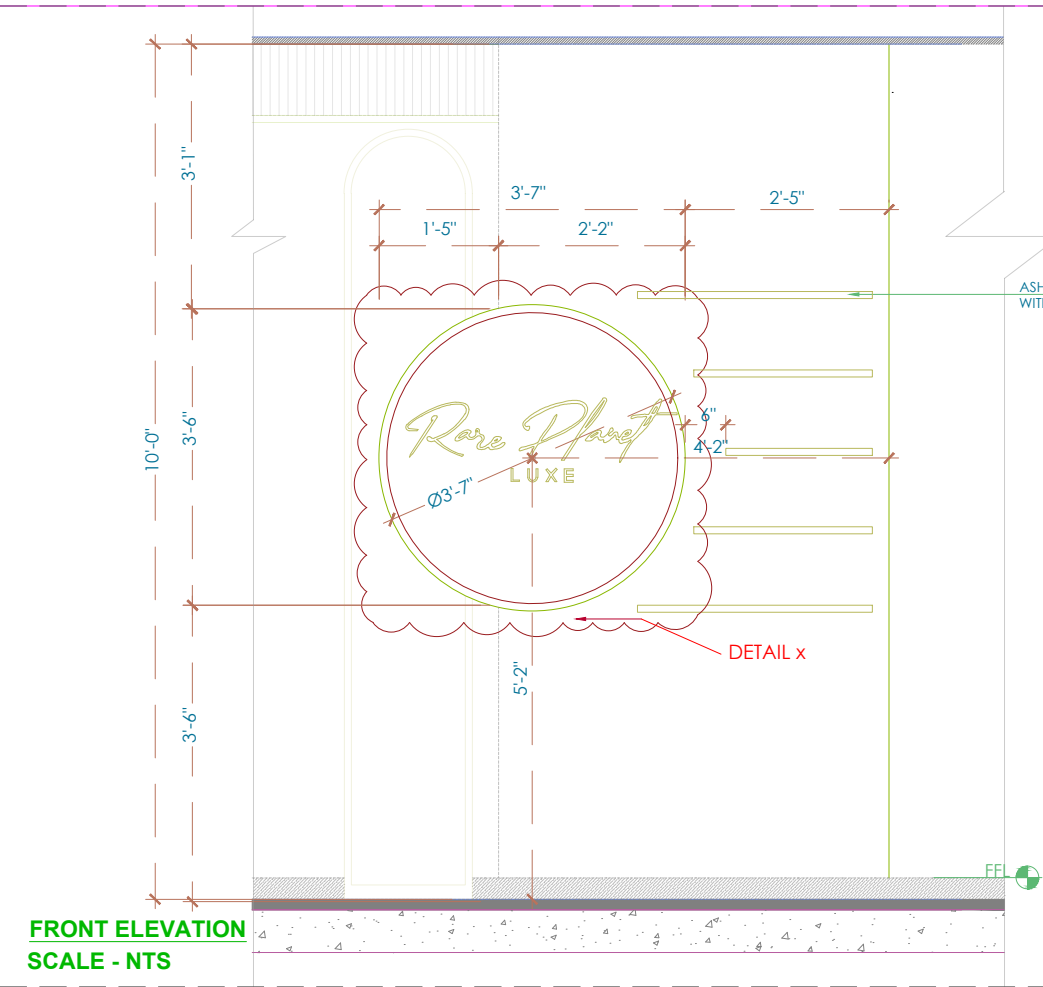

FRONT ELEVATION
SCALE - NTS

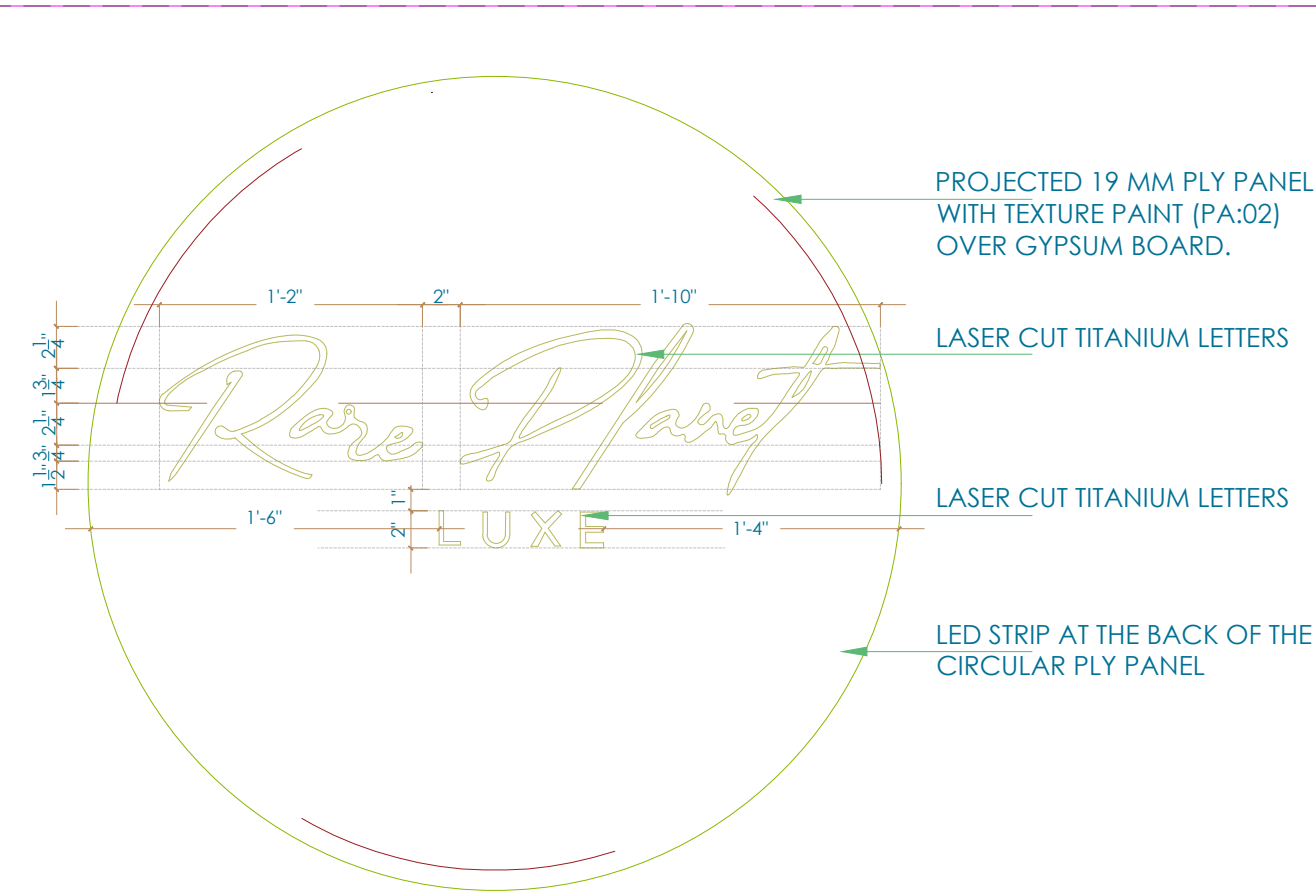

DETAIL XX'
SCALE - NTS

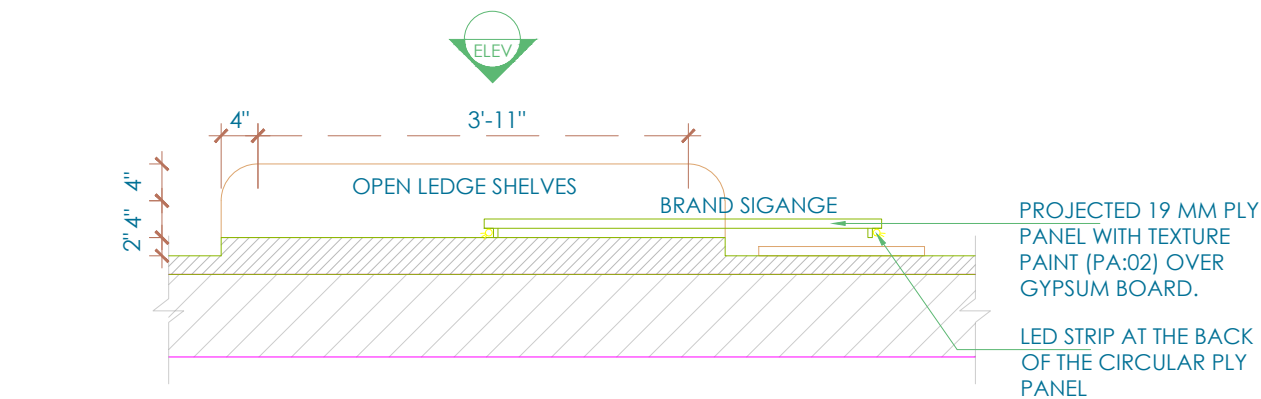


BRANDING WALL AND SIGNAGE DETAIL IN PLAN
SCALE - NTS




3D VIEW

- NOTES:
1. UNLESS MENTIONED OTHERWISE ALL DIMENSIONS ARE IN FEET & INCHES.
 2. LARGER SCALE DETAILS SHALL SUPERSEDE ALL SMALLER SCALE DRAWINGS.
 3. ANY DISCREPANCY IN THIS DRAWING OR ANY OTHER DRAWINGS RELATED TO THIS DRAWING SHALL BE BROUGHT TO THE NOTICE OF THE CONSULTANTS IMMEDIATELY AND WORK BE COMMENCED ONLY AFTER CLARIFICATIONS ARE PROVIDED.
 4. DO NOT SCALE THE DRAWINGS, FOLLOW WRITTEN DIMENSIONS ONLY.

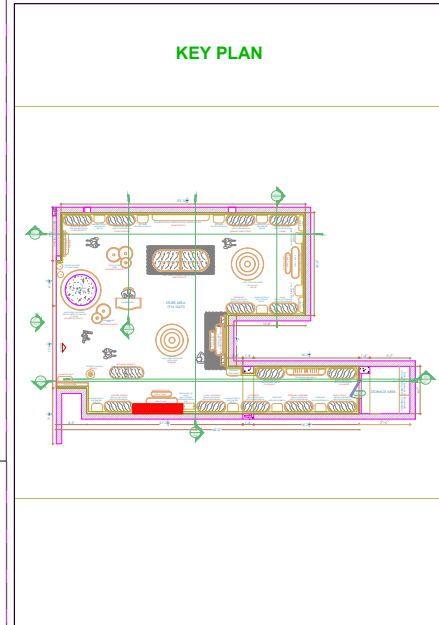


SIGNATURE OR STAMP:	
APPROVED BY:	
VERIFIED BY:	
PURPOSE : FOR APPROVAL	
TITLE: BRANDING WALL AND SIGNAGE DETAIL	
PROJECT: RARE PLANET @BIAL T2	SCALE: NTS
DRWNO. RP-FUMI-015	REV: R0
DATE: 05 APRIL 23	
DEALT: CHITRANSHI	
DRAWN: MONIKA.I	

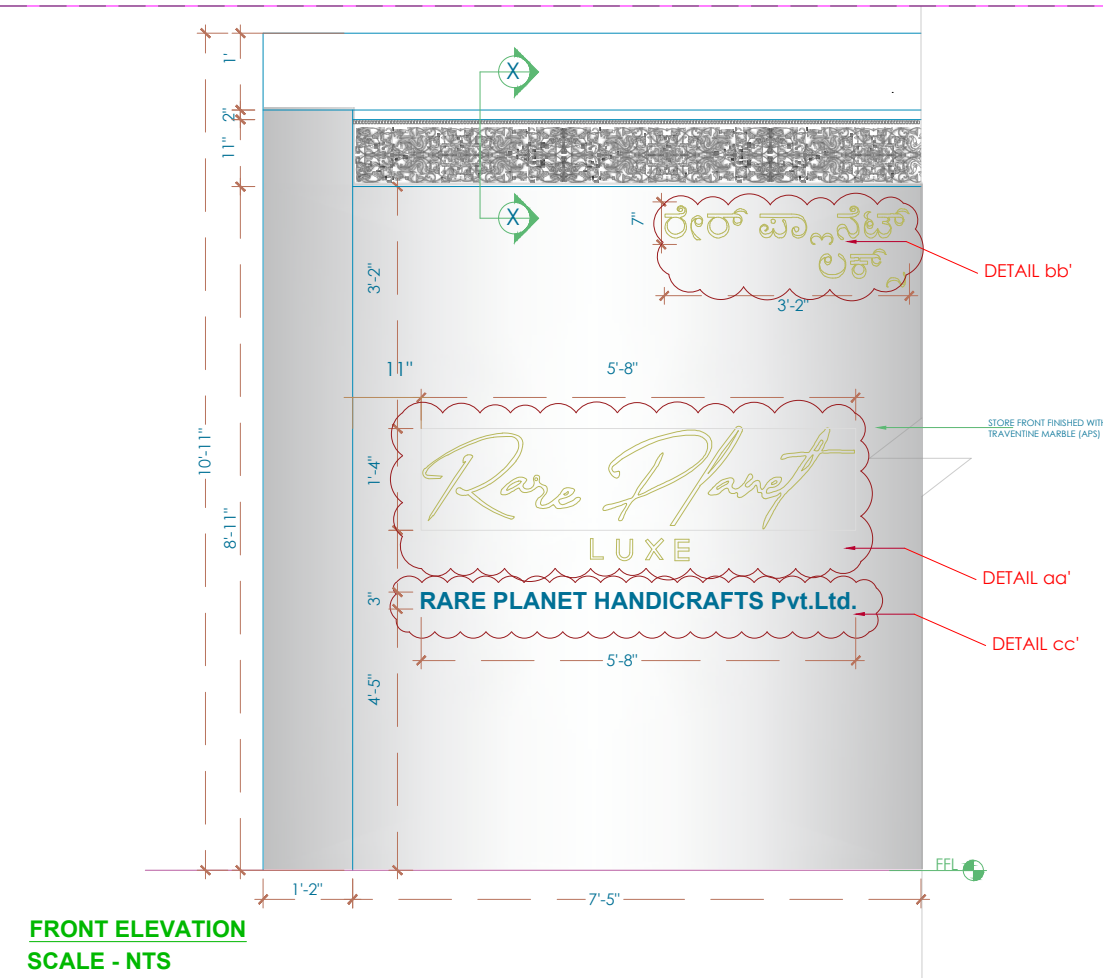


FRONT ELEVATION
SCALE - NTS


SECTION XX'
SCALE - NTS

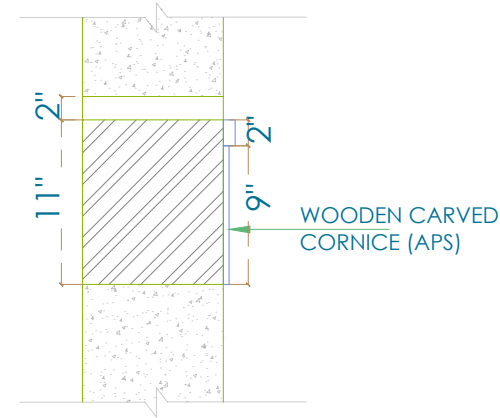

DETAIL aa'
SCALE - NTS

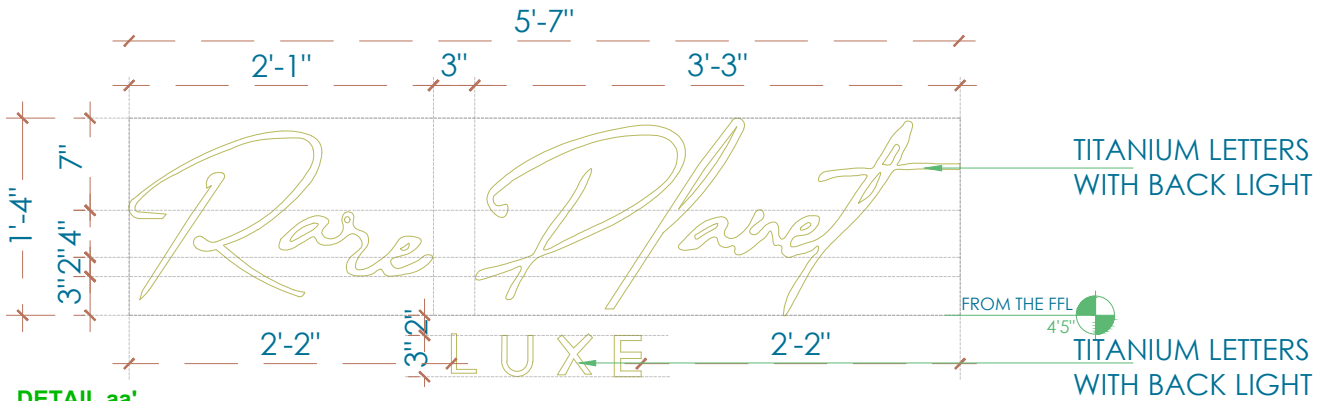


DETAIL bb'
SCALE - NTS

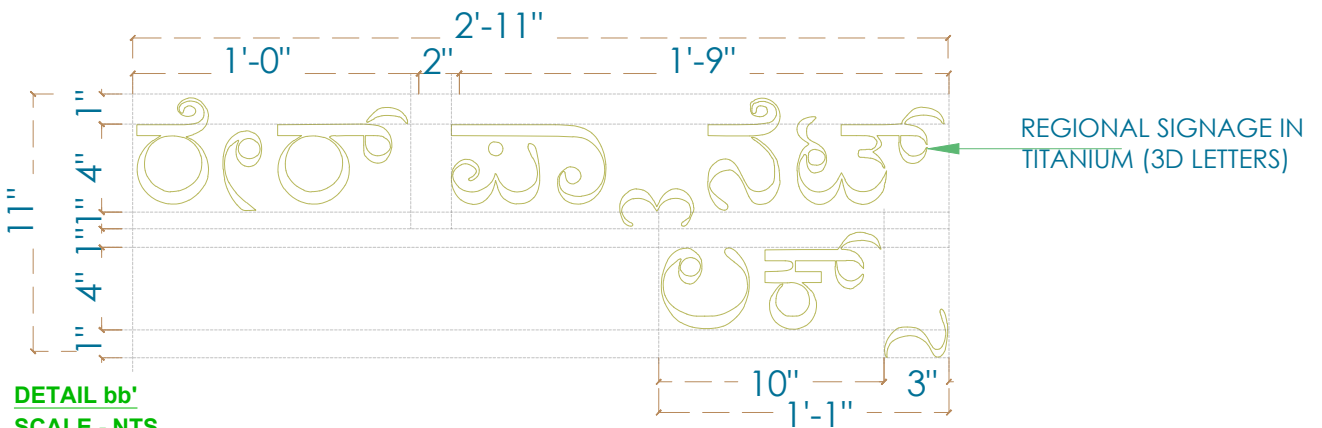


BRANDING WALL DETAIL @ STORE FRONT IN PLAN
SCALE - NTS
TITANIUM LETTERS

3D VIEW

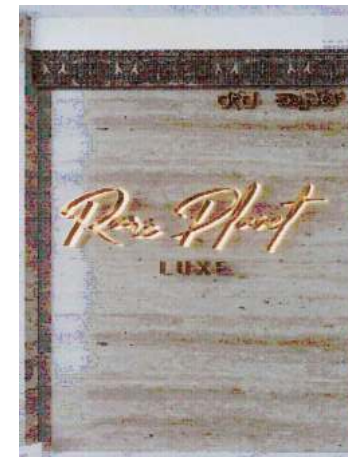


- NOTES:
1. UNLESS MENTIONED OTHERWISE ALL DIMENSIONS ARE IN FEET & INCHES.
 2. LARGER SCALE DETAILS SHALL SUPERSEDE ALL SMALLER SCALE DRAWINGS.
 3. ANY DISCREPANCY IN THIS DRAWING OR ANY OTHER DRAWINGS RELATED TO THIS DRAWING SHALL BE BROUGHT TO THE NOTICE OF THE CONSULTANTS IMMEDIATELY AND WORK BE COMMENCED ONLY AFTER CLARIFICATIONS ARE PROVIDED.
 4. DO NOT SCALE THE DRAWINGS, FOLLOW WRITTEN DIMENSIONS ONLY.

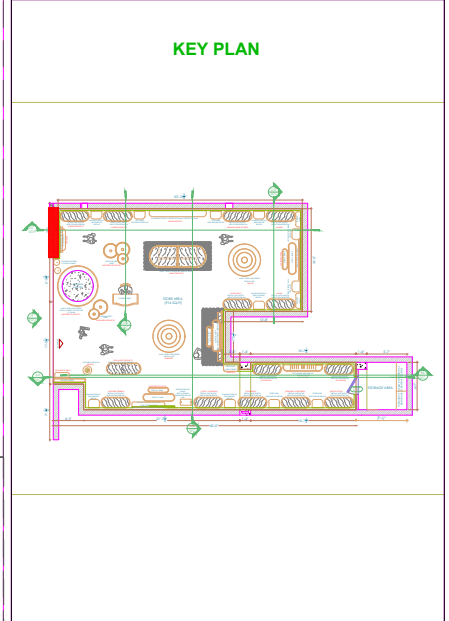


SIGNATURE OR STAMP:	
APPROVED BY:	
VERIFIED BY:	
PURPOSE : FOR APPROVAL	
TITLE: BRANDING WALL DETAIL @ STORE FRONT	
PROJECT: RARE PLANET @BIAL T2	SCALE: NTS
DRWNO. RP-FUMI-016	REV: R0
DATE: 05 APRIL 23	
DEALT: CHITRANSHI	
DRAWN: MONIKA.I	

FRONT ELEVATION
SCALE - NTS

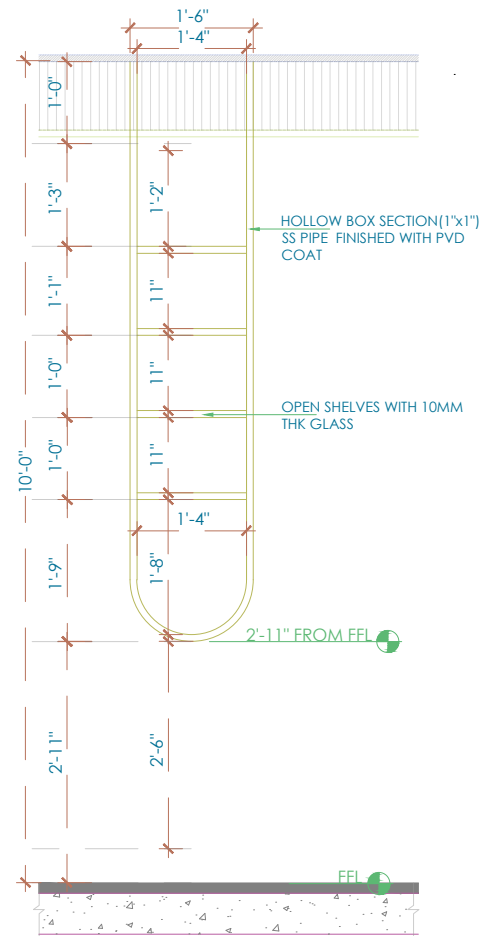

CEILING SUSPENDED GLASS SHELVES UNIT DETAIL IN PLAN
SCALE - NTS

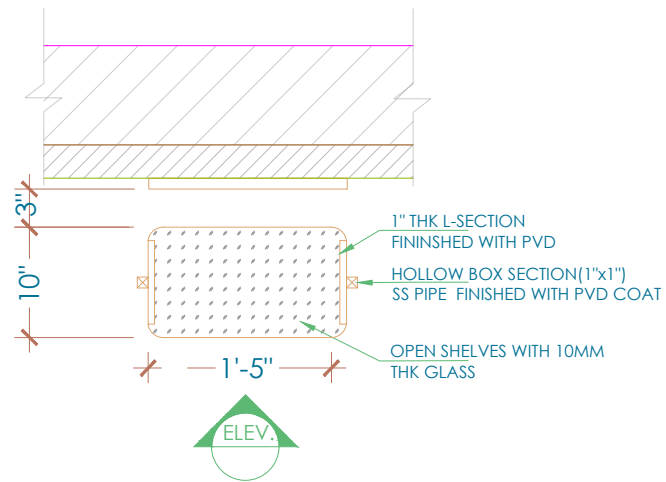


3D VIEW



- NOTES:
1. UNLESS MENTIONED OTHERWISE ALL DIMENSIONS ARE IN FEET & INCHES.
 2. LARGER SCALE DETAILS SHALL SUPERSEDE ALL SMALLER SCALE DRAWINGS.
 3. ANY DISCREPANCY IN THIS DRAWING OR ANY OTHER DRAWINGS RELATED TO THIS DRAWING SHALL BE BROUGHT TO THE NOTICE OF THE CONSULTANTS IMMEDIATELY AND WORK BE COMMENCED ONLY AFTER CLARIFICATIONS ARE PROVIDED.
 4. DO NOT SCALE THE DRAWINGS, FOLLOW WRITTEN DIMENSIONS ONLY.

KEY PLAN

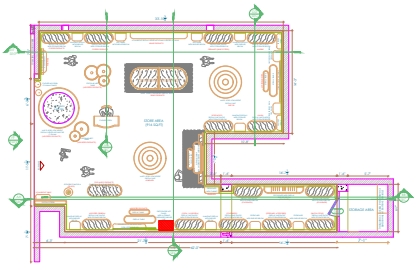

SIGNATURE OR STAMP:

APPROVED BY:

VERIFIED BY:

PURPOSE : FOR APPROVAL

TITLE:
CEILING SUSPENDED GLASS
SHELVES UNIT DETAIL
QUANTITY : 1nos.

PROJECT:
RARE
PLANET @BIAL T2

SCALE:
NTS


DRWNO. RP-FUMI-017


REV: R0

DATE: 05 APRIL 23


DEALT: CHITRANSHI

DRAWN: MONIKA.I

 


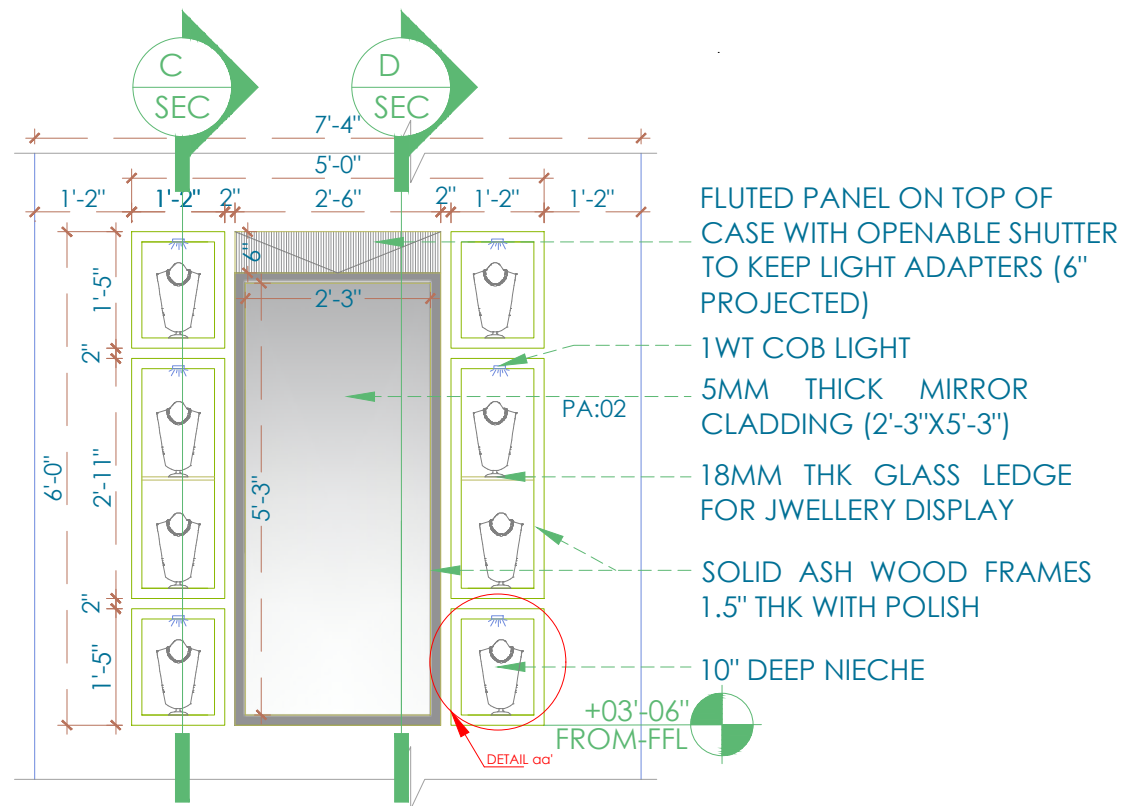

FRONT ELEVATION
SCALE - NTS


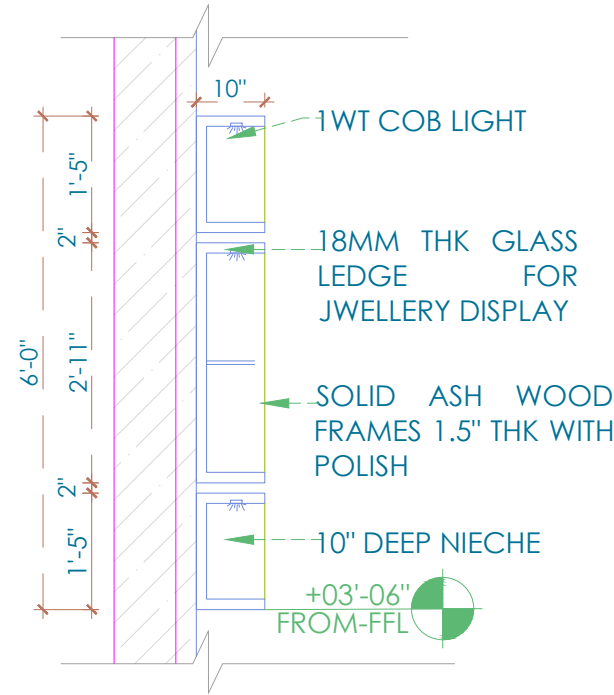


SECTION C
SCALE - NTS

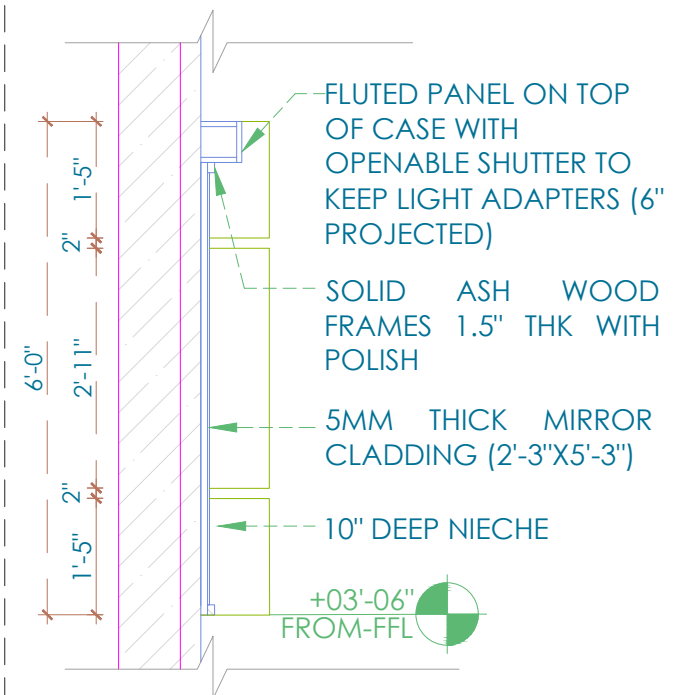


SECTION D
SCALE - NTS

- NOTES:**
1. UNLESS MENTIONED OTHERWISE ALL DIMENSIONS ARE IN FEET & INCHES.
 2. LARGER SCALE DETAILS SHALL SUPERSEDE ALL SMALLER SCALE DRAWINGS.
 3. ANY DISCREPANCY IN THIS DRAWING OR ANY OTHER DRAWINGS RELATED TO THIS DRAWING SHALL BE BROUGHT TO THE NOTICE OF THE CONSULTANTS IMMEDIATELY AND WORK BE COMMENCED ONLY AFTER CLARIFICATIONS ARE PROVIDED.
 4. DO NOT SCALE THE DRAWINGS, FOLLOW WRITTEN DIMENSIONS ONLY.

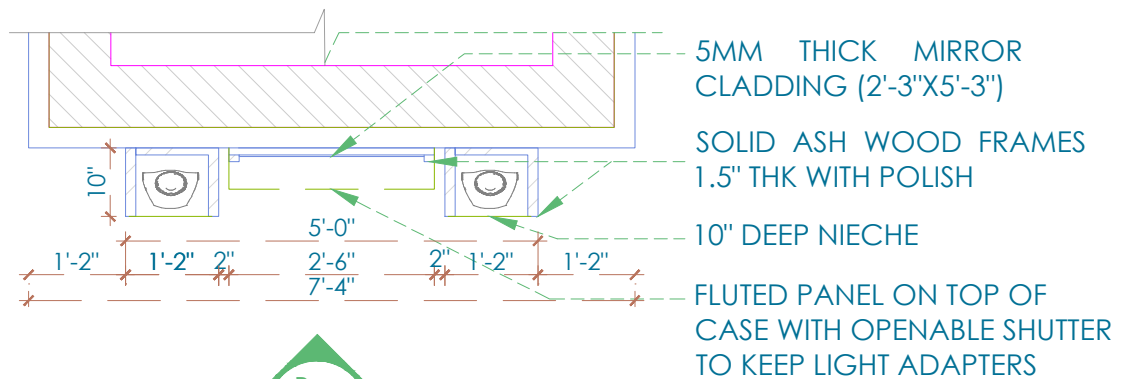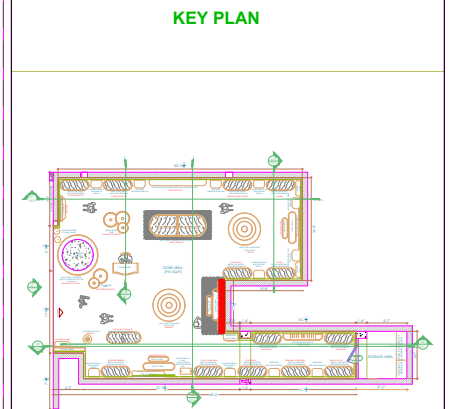

CEILING SUSPENDED GLASS SHELVES UNIT DETAIL IN PLAN
SCALE - NTS

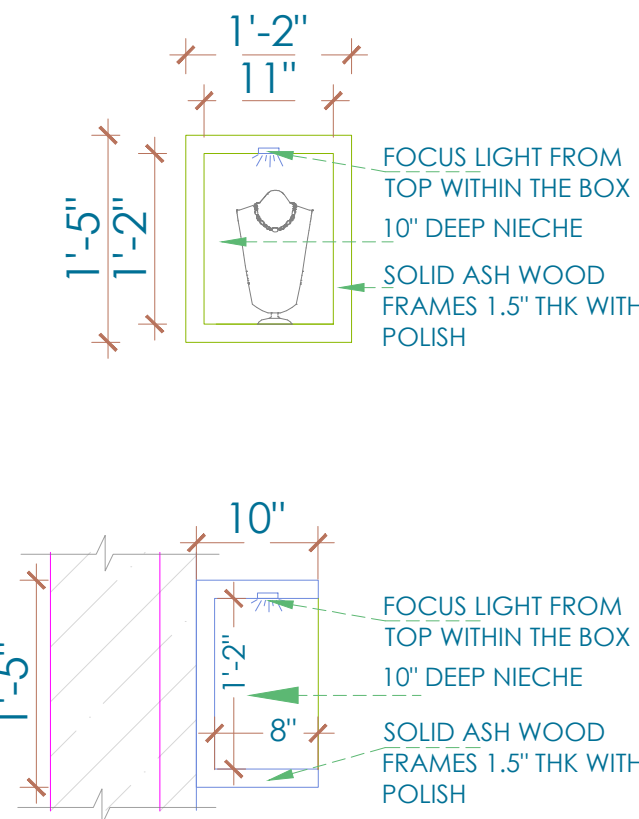

DETAIL aa'
SCALE - NTS



SIGNATURE OR STAMP:

APPROVED BY:

VERIFIED BY:

PURPOSE : **FOR APPROVAL**

TITLE:
JEWELLERY DISPLAY WINDOW DETAIL

PROJECT:
RARE PLANET @BIAL T2

SCALE:
NTS

DRWNO. **RP-FUMI-018**

REV: **R0**

DATE: **05 APRIL 23**

DEALT: **CHITRANSHI**


DRAWN: **MONIKA.I**





STORE FRONT

ON SITE DIARY

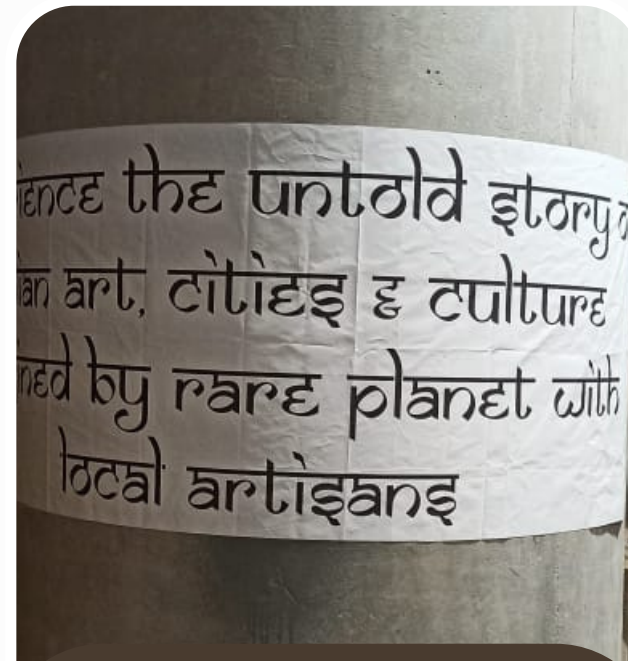

CHECK FOR ATTACHING THE TITANIUM LETTERS AROUND THE COLUMN THROUGH PRINTS



DIMENSION CHK WITH ROUGH CUTS TO FIX THE ASHWOOD SHELVES AROUND THE COLUMN



FIXING OF 19MM THK PLY TO THE ALUMINIUM GRID AND TO BE FIXED TO THE WALL





REFERENCE CUTS TO CHECK THE ACTUAL DIMENSIONS




2MM THK PERFORATED METAL SHEET TO BE FINISHED WITH POWDER COAT (APS) FOR PEGBOARD




FIXING OF 19MM THK PLY TO THE ALEMINIUM GRID AND TO BE FIXED TO THE WALL

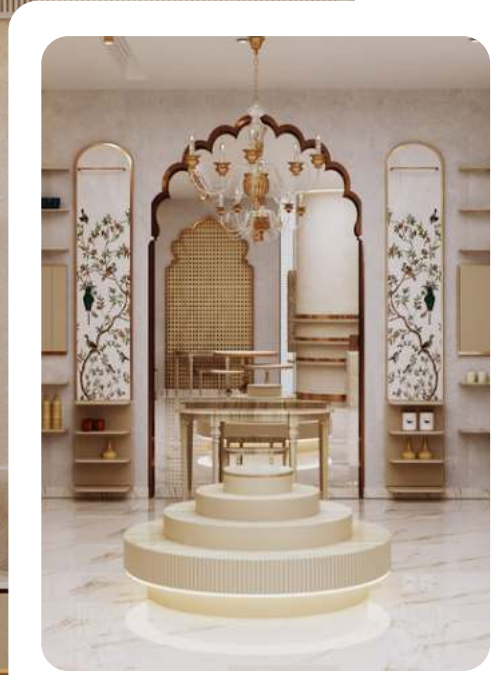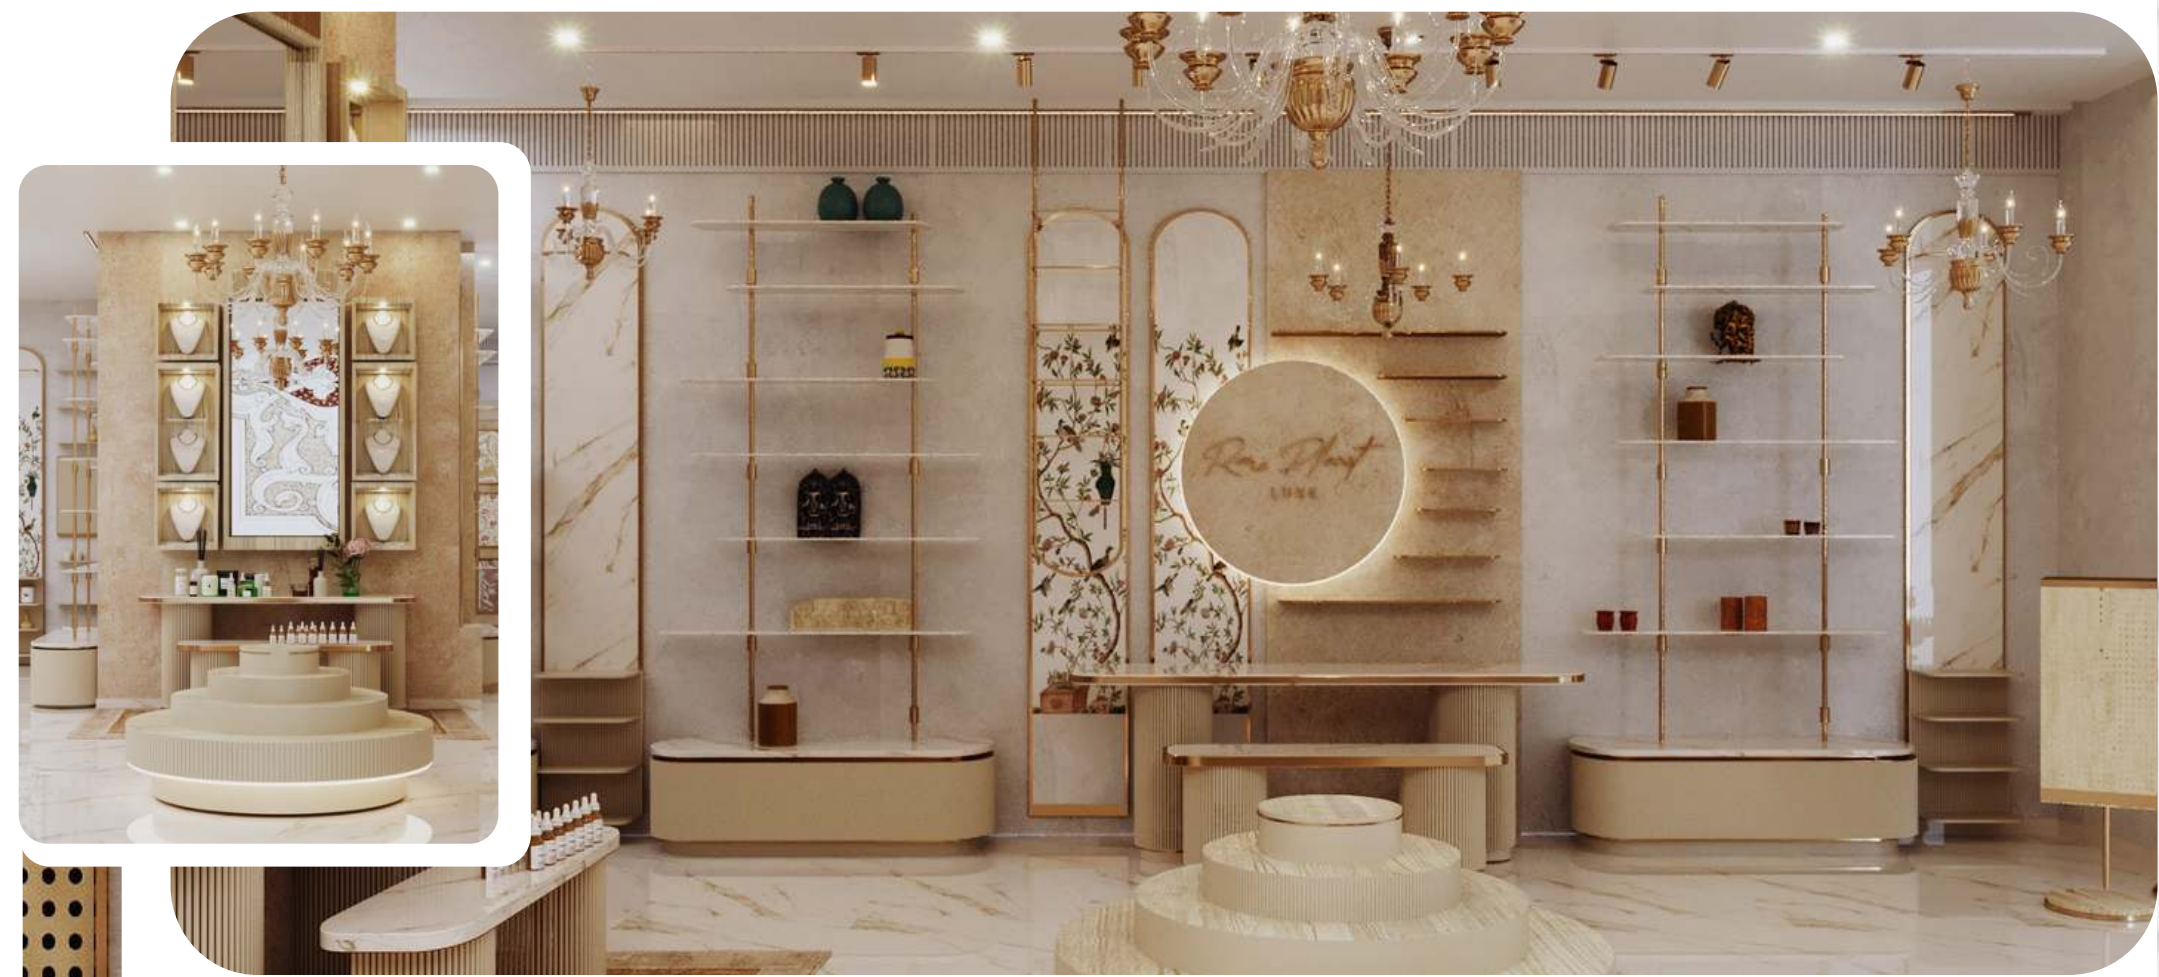


Indian Opulence

 


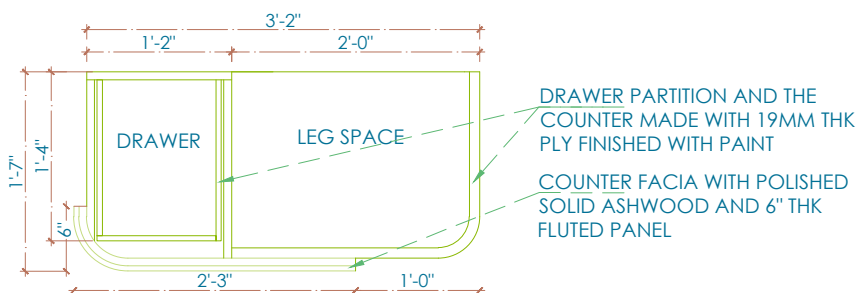

XX' SECTIONAL PLAN OF CASHIR'S TABLE
SCALE - NTS

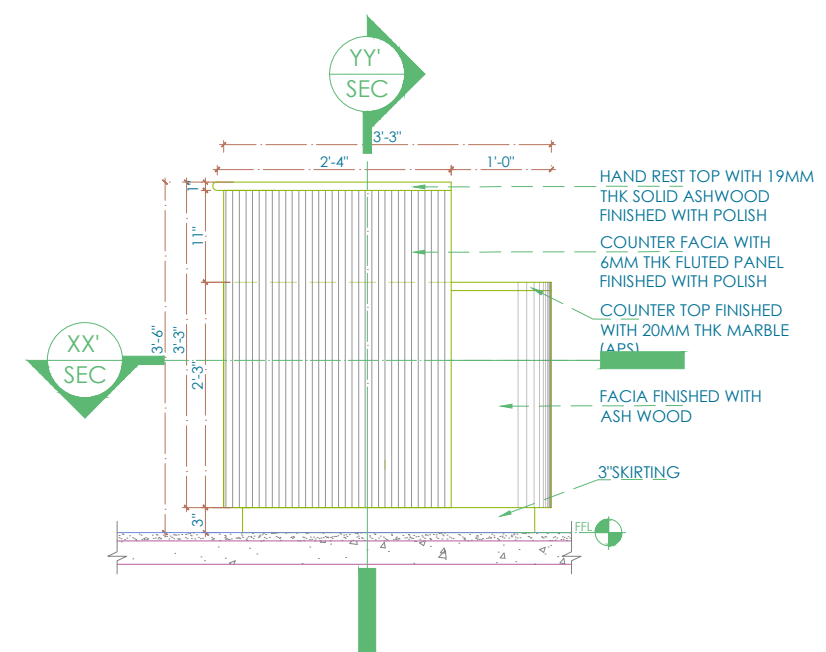


FRONT ELEVATION
SCALE - NTS

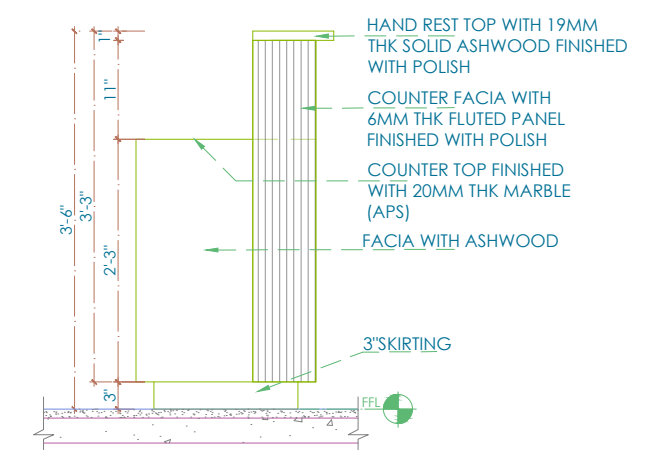

SIDE ELEVATION
SCALE - NTS

- NOTES:**
1. UNLESS MENTIONED OTHERWISE ALL DIMENSIONS ARE IN FEET & INCHES.
 2. LARGER SCALE DETAILS SHALL SUPERSEDE ALL SMALLER SCALE DRAWINGS.
 3. ANY DISCREPANCY IN THIS DRAWING OR ANY OTHER DRAWINGS RELATED TO THIS DRAWING SHALL BE BROUGHT TO THE NOTICE OF THE CONSULTANTS IMMEDIATELY AND WORK BE COMMENCED ONLY AFTER CLARIFICATIONS ARE PROVIDED.
 4. DO NOT SCALE THE DRAWINGS, FOLLOW WRITTEN DIMENSIONS ONLY.

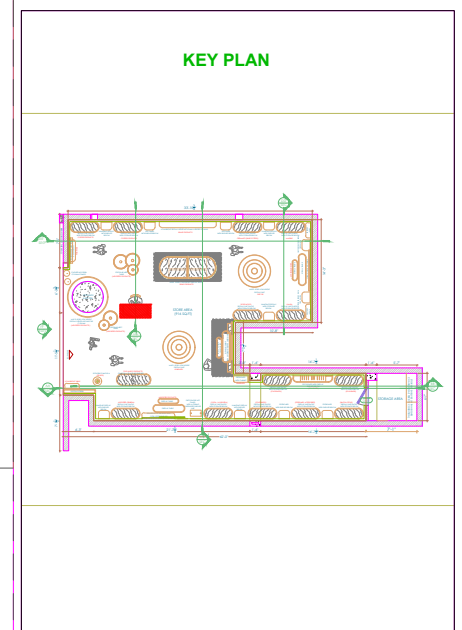

SIGNATURE OR STAMP:

APPROVED BY:

VERIFIED BY:

PURPOSE : **FOR APPROVAL**


TITLE:
CASHIER'S TABLE
QUANTITY - (1 NOS)

PROJECT: RARE PLANET @BIAL T2 10_04_23	SCALE: NTS
--	----------------------


DRWNO. RP-FULO-001	REV: R0
---------------------------	----------------

DATE: 10 APRIL 23	
DEALT: CHITRANSHI	

DRAWN: MONIKA.I

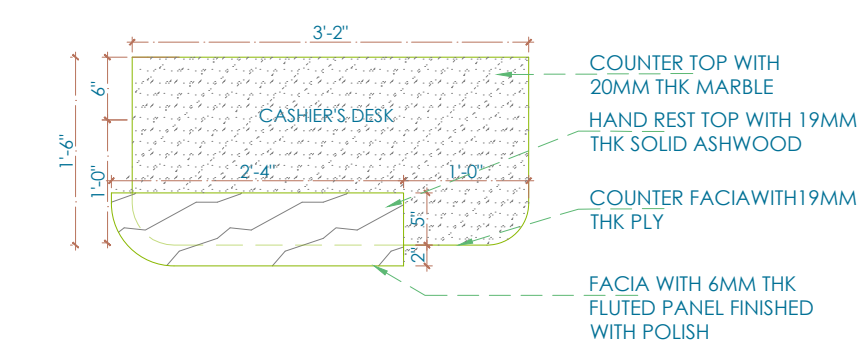

CASHIER'S TABLE IN PLAN
SCALE - NTS

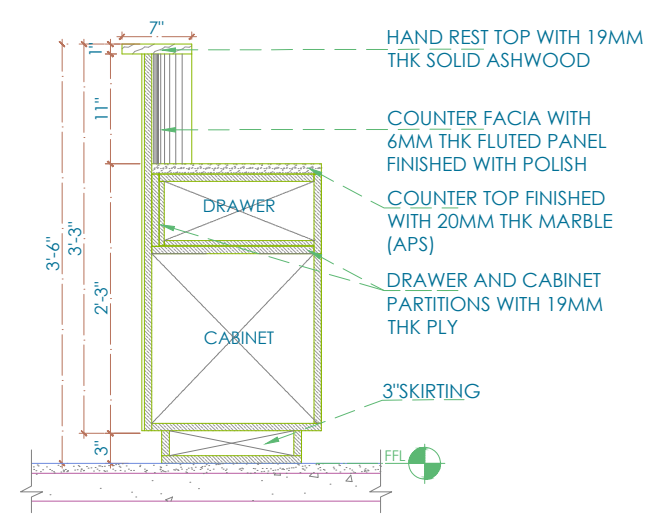

SECTION YY'
SCALE - NTS




3D VIEW




ARCHITECTS AND INTERIOR DESIGNERS


#554 Ground flr, 14th MAIN Road, 7th Sector, H S R LAYOUT, , BANGALORE-34 PH: 09739095543, 080-40948495, email: acmedesigners@gmail.com, www.acmedesigners.com

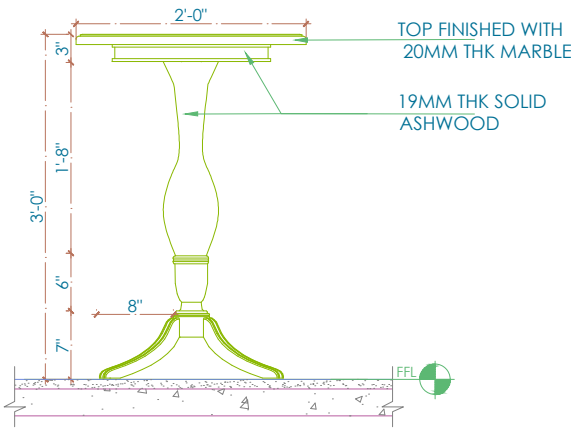


FRONT ELEVATION OF TABLE A
SCALE - NTS

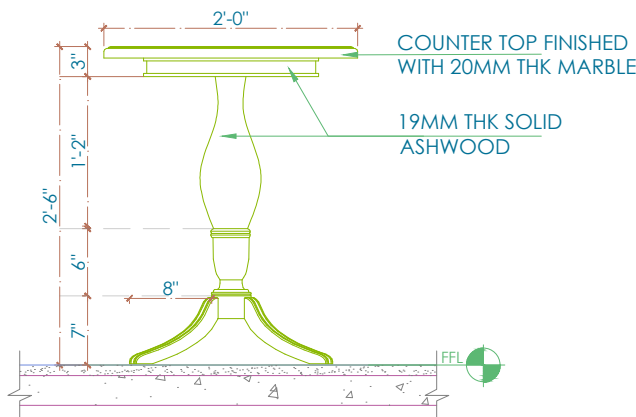

FRONT ELEVATION OF TABLE B
SCALE - NTS


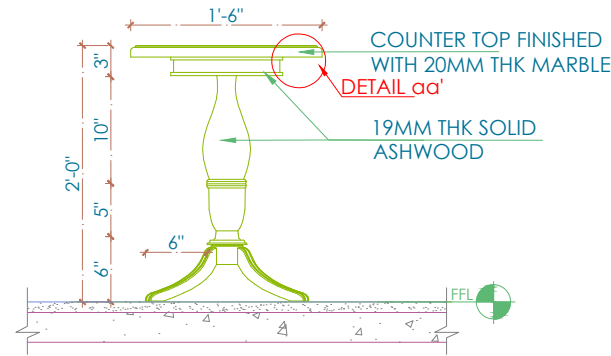


FRONT ELEVATION OF TABLE C
SCALE - NTS

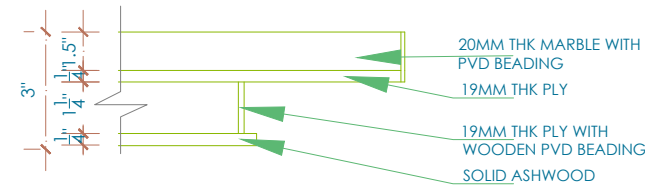


DETAIL aa'
SCALE - NTS


- NOTES:
1. UNLESS MENTIONED OTHERWISE ALL DIMENSIONS ARE IN FEET & INCHES.
 2. LARGER SCALE DETAILS SHALL SUPERSEDE ALL SMALLER SCALE DRAWINGS.
 3. ANY DISCREPANCY IN THIS DRAWING OR ANY OTHER DRAWINGS RELATED TO THIS DRAWING SHALL BE BROUGHT TO THE NOTICE OF THE CONSULTANTS IMMEDIATELY AND WORK BE COMMENCED ONLY AFTER CLARIFICATIONS ARE PROVIDED.
 4. DO NOT SCALE THE DRAWINGS, FOLLOW WRITTEN DIMENSIONS ONLY.

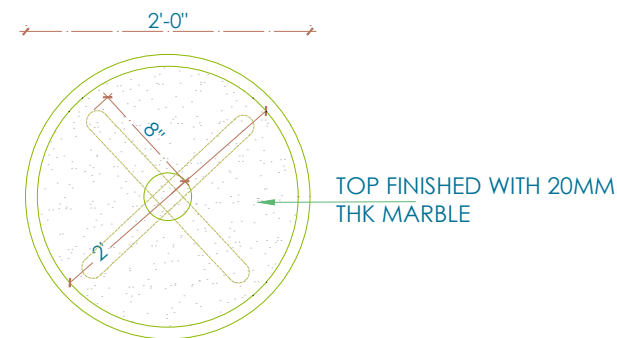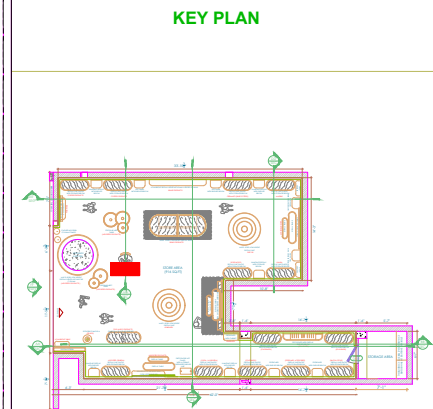

CIRCULAR NEST TABLE A IN PLAN
SCALE - NTS

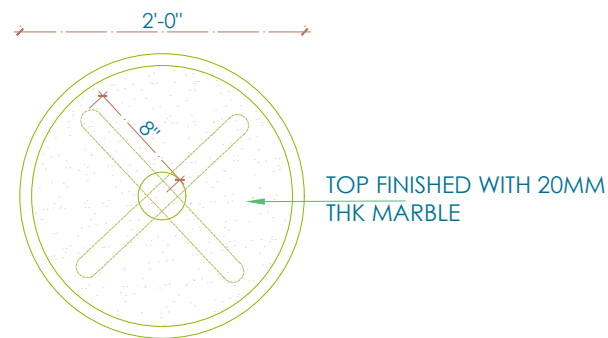

CIRCULAR NEST TABLE B IN PLAN
SCALE - NTS

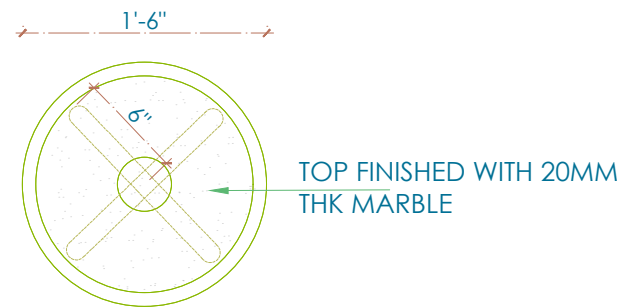

CIRCULAR NEST TABLE C IN PLAN
SCALE - NTS



SIGNATURE OR STAMP:

APPROVED BY:

VERIFIED BY:

PURPOSE : FOR APPROVAL

TITLE:
CIRCULAR NEST TABLE
QUANTITY :A(2NOS),B(2NOS),C(3NOS)

PROJECT:
RARE
PLANET @BIAL T2
10_04_23


SCALE:
NTS


DRWNO. RP-FULO-002A, B,C
REV: R0

DATE: 10 APRIL 23


DEALT: CHITRANSHI

DRAWN: MONIKA.I

 


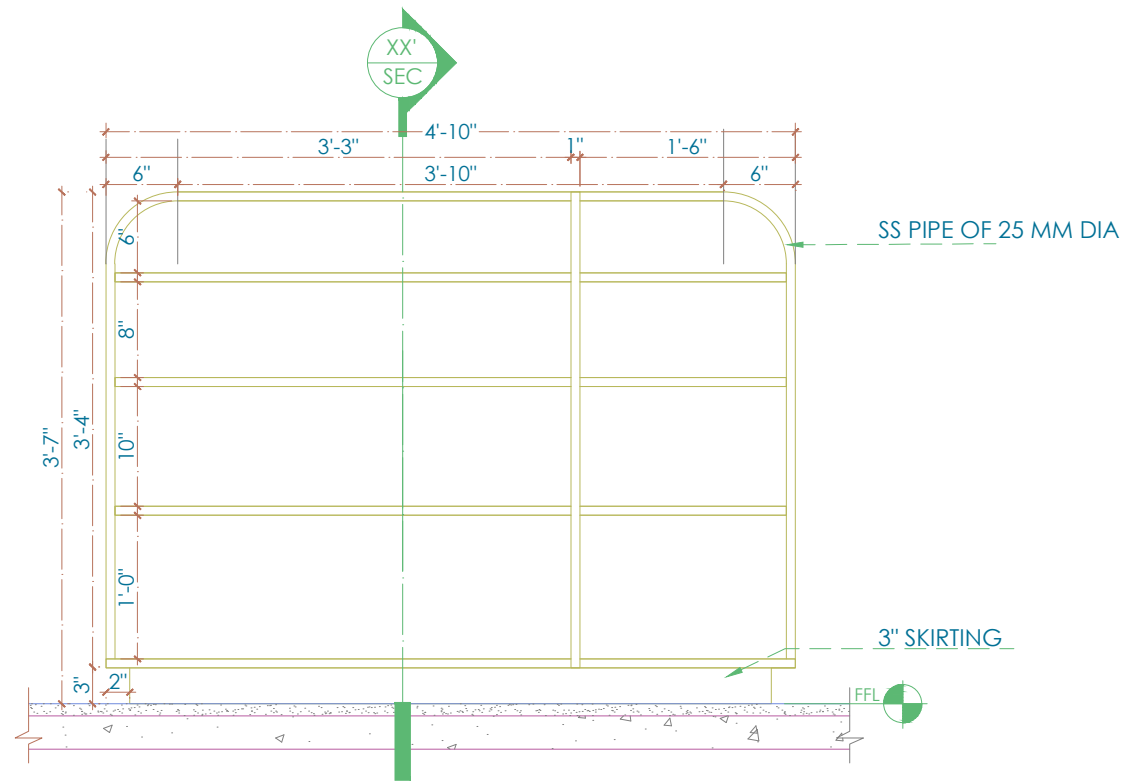

FRONT ELEVATION
SCALE - NTS

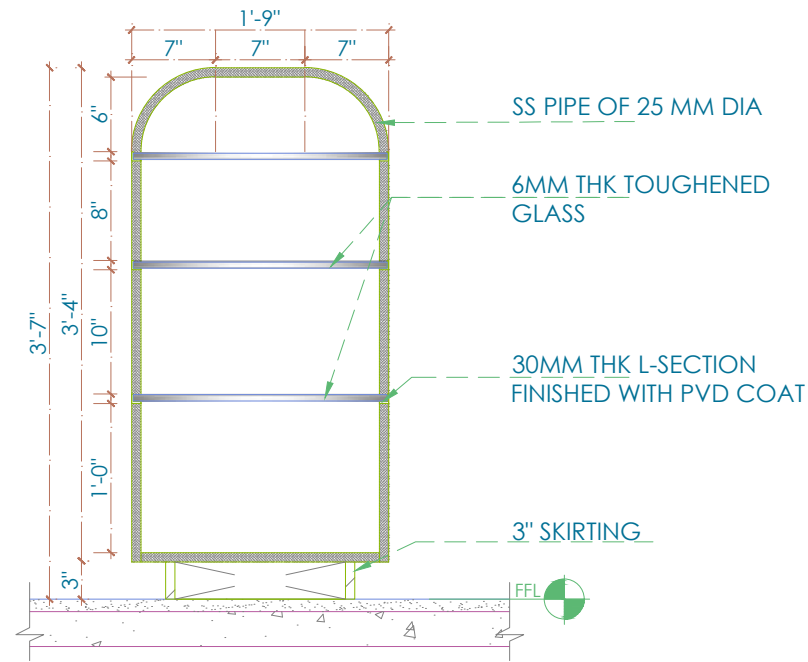

SECTION XX'
SCALE - NTS

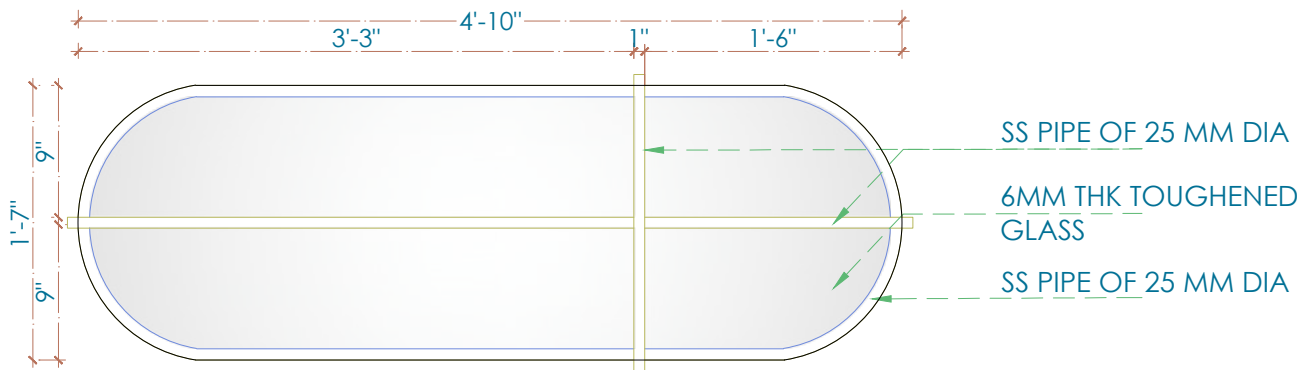


GLASS GANDOLA UNIT IN PLAN
SCALE - NTS




3D VIEW

- NOTES:
1. UNLESS MENTIONED OTHERWISE ALL DIMENSIONS ARE IN FEET & INCHES.
 2. LARGER SCALE DETAILS SHALL SUPERSEDE ALL SMALLER SCALE DRAWINGS.
 3. ANY DISCREPANCY IN THIS DRAWING OR ANY OTHER DRAWINGS RELATED TO THIS DRAWING SHALL BE BROUGHT TO THE NOTICE OF THE CONSULTANTS IMMEDIATELY AND WORK BE COMMENCED ONLY AFTER CLARIFICATIONS ARE PROVIDED.
 4. DO NOT SCALE THE DRAWINGS, FOLLOW WRITTEN DIMENSIONS ONLY.

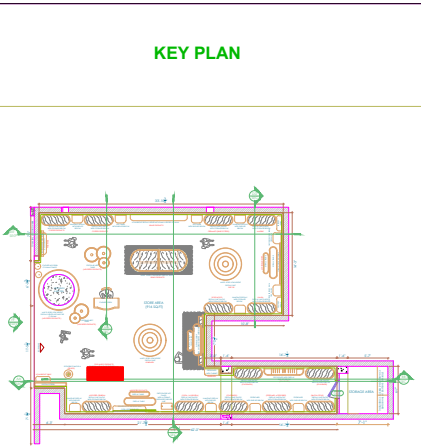



NOTE : HOLLOW S.S PIPE FINISHED WITH PVD OF (12MM x25MM)
NOTE : PVD STRIP OF 1" THK

SIGNATURE OR STAMP:	
APPROVED BY:	
VERIFIED BY:	
PURPOSE : FOR APPROVAL	
TITLE: GLASS GANDOLA UNIT QUANTITY- 1 No's	
PROJECT: RARE PLANET @BIAL T2 10_04_23	SCALE: NTS
DRWNO. RP-FULO-004	REV: R0
DATE: 10 APRIL 23	
DEALT: CHITRANSHI	
DRAWN: MONIKA.I	

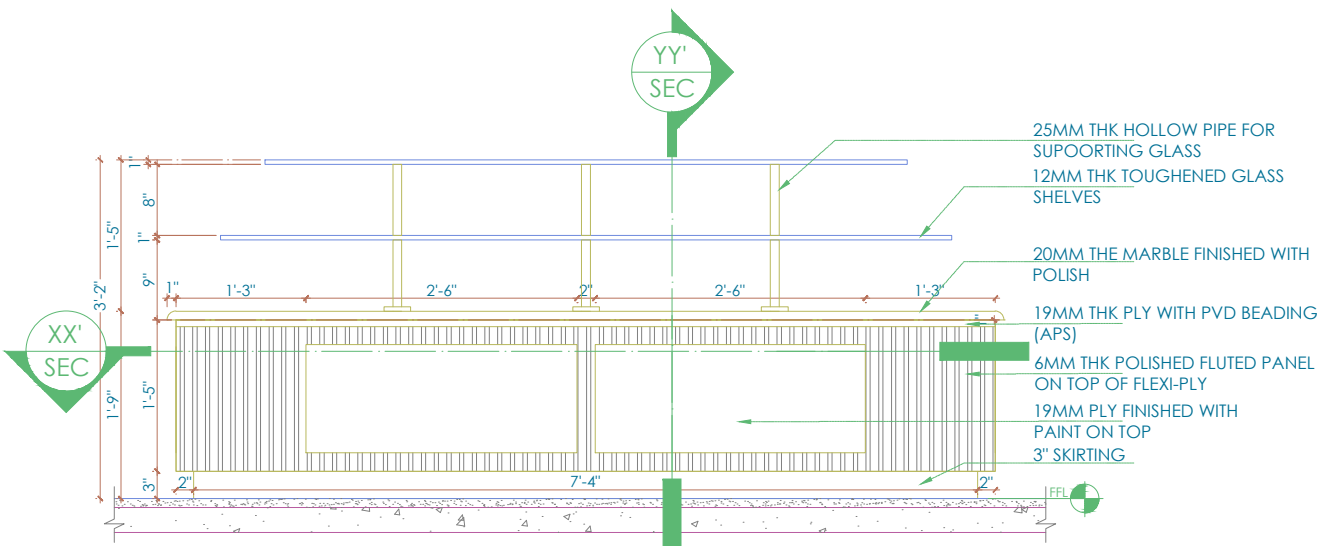



FRONT ELEVATION
SCALE - NTS

SIDE ELEVATION
SCALE - NTS

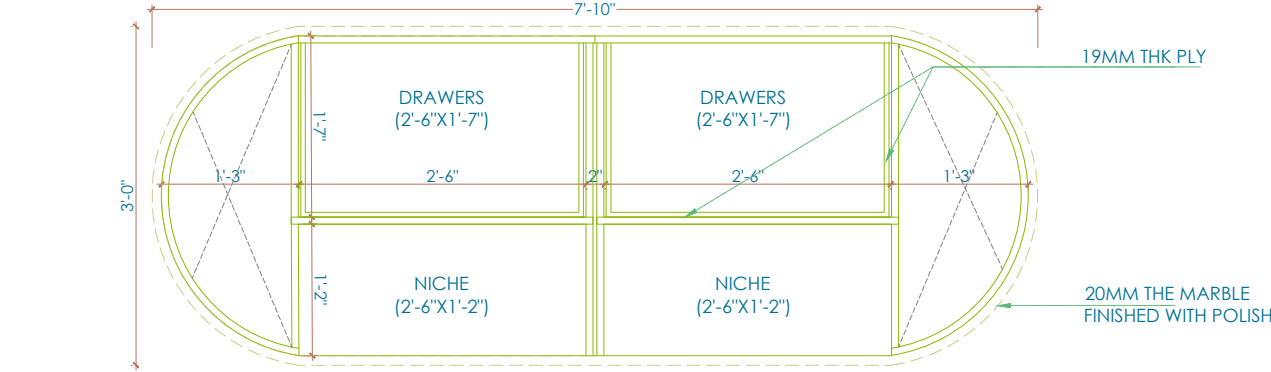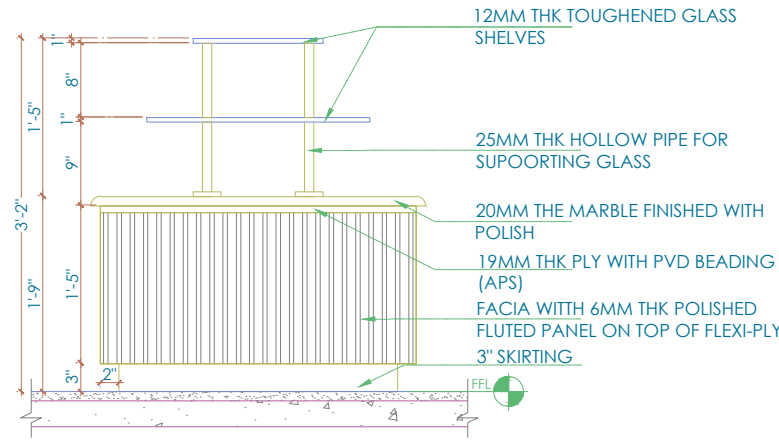

(XX') SECTIONAL PLAN
SCALE - NTS

SECTION YY'
SCALE - NTS

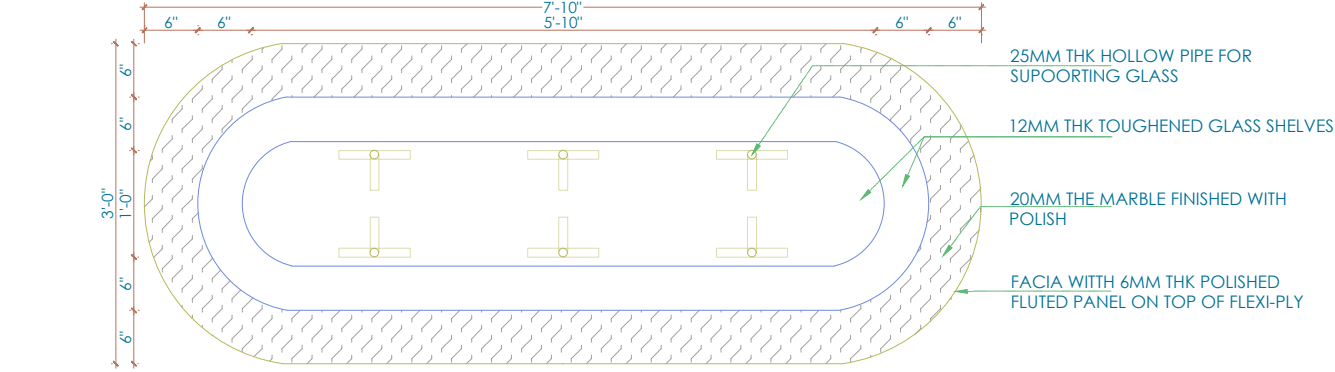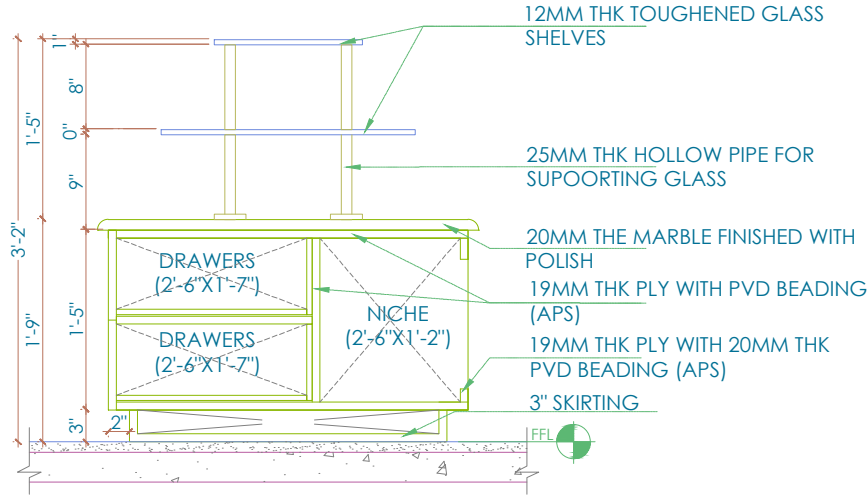

MULTI-LEVEL LOW HEIGHT GANDOLA UNIT WIYH NICHEs & DRAWERS IN PLAN
SCALE - NTS




3D VIEW

- NOTES:
1. UNLESS MENTIONED OTHERWISE ALL DIMENSIONS ARE IN FEET & INCHES.
 2. LARGER SCALE DETAILS SHALL SUPERSEDE ALL SMALLER SCALE DRAWINGS.
 3. ANY DISCREPANCY IN THIS DRAWING OR ANY OTHER DRAWINGS RELATED TO THIS DRAWING SHALL BE BROUGHT TO THE NOTICE OF THE CONSULTANTS IMMEDIATELY AND WORK BE COMMENCED ONLY AFTER CLARIFICATIONS ARE PROVIDED.
 4. DO NOT SCALE THE DRAWINGS, FOLLOW WRITTEN DIMENSIONS ONLY.


KEY PLAN

NOTE : HOLLOW S.S PIPE FINISHED WITH PVD OF (12MM x25MM)
NOTE : PVD STRIP OF 2" THK

SIGNATURE OR STAMP:	
APPROVED BY:	
VERIFIED BY:	
PURPOSE : FOR APPROVAL	
TITLE: MULTI-LEVEL LOW HEIGHT GANDOLA UNIT WITH NICHEs & DRAWERS QUANTITY : 1 NOS	
PROJECT: RARE PLANET @BIAL T2 10_04_23	SCALE: NTS
DRWNO. RP-FULO-005	REV: R0
DATE: 10 APRIL 23	
DEALT: CHITRANSHI	
DRAWN: MONIKA.I	

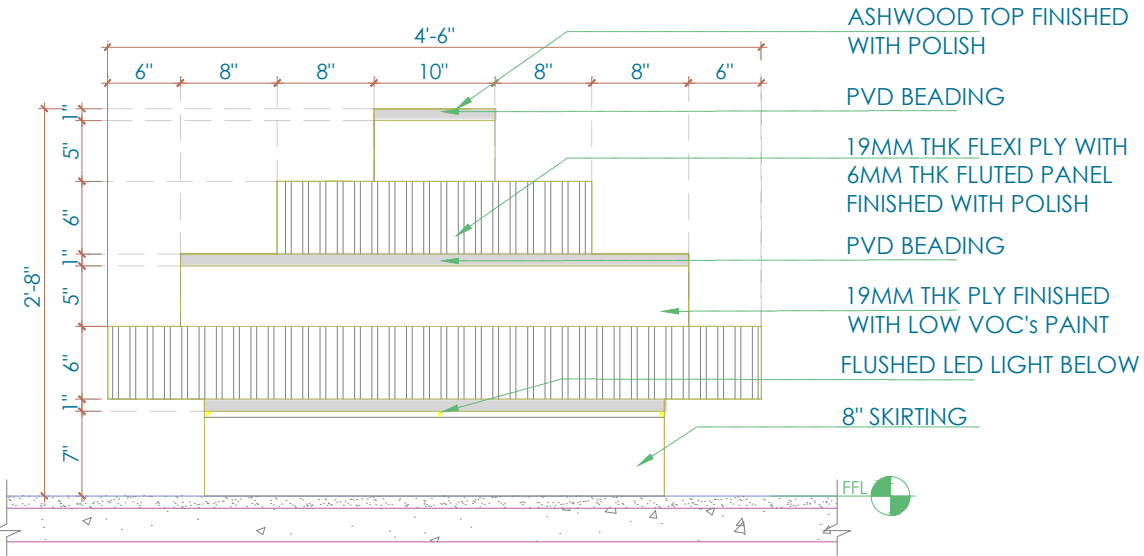

FRONT ELEVATION
SCALE - NTS

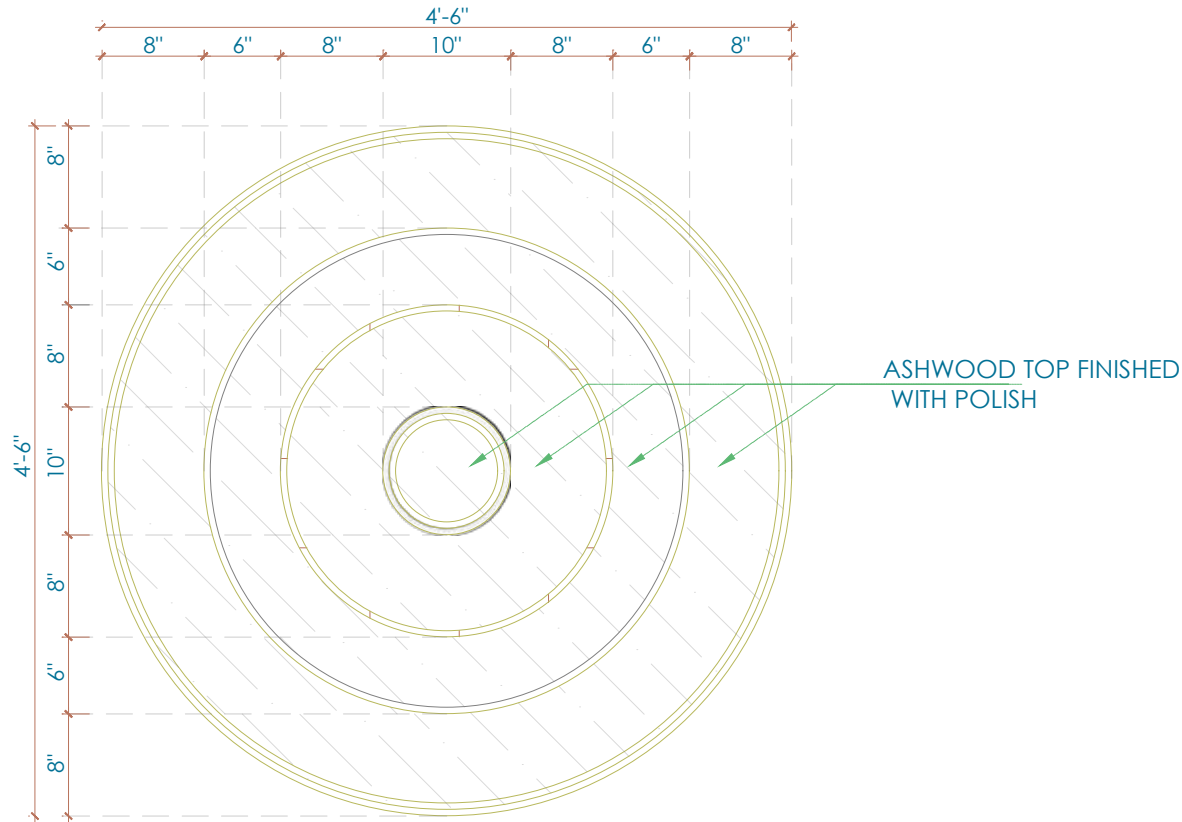


CIRCULAR GANDOLA A IN PLAN
SCALE - NTS



3D VIEW

- NOTES:
1. UNLESS MENTIONED OTHERWISE ALL DIMENSIONS ARE IN FEET & INCHES.
 2. LARGER SCALE DETAILS SHALL SUPERSEDE ALL SMALLER SCALE DRAWINGS.
 3. ANY DISCREPANCY IN THIS DRAWING OR ANY OTHER DRAWINGS RELATED TO THIS DRAWING SHALL BE BROUGHT TO THE NOTICE OF THE CONSULTANTS IMMEDIATELY AND WORK BE COMMENCED ONLY AFTER CLARIFICATIONS ARE PROVIDED.
 4. DO NOT SCALE THE DRAWINGS, FOLLOW WRITTEN DIMENSIONS ONLY.

KEY PLAN

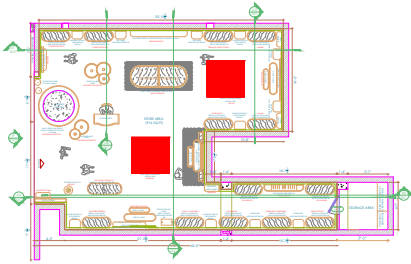

NOTE : PVD STRIP OF 1" THK

SIGNATURE OR STAMP:

APPROVED BY:

VERIFIED BY:

PURPOSE : FOR APPROVAL

TITLE:
CIRCULAR GANDOLA
QUANTITY : 2 NOS

PROJECT:
RARE
PLANET @BIAL T2
10_04_23

SCALE:
NTS


DRWNO. RP-FULO-006

REV: R0

DATE: 10 APRIL 23


DEALT: CHITRANSHI

DRAWN: MONIKA.I

 


ARCHITECTS AND INTERIOR DESIGNERS


#554 Ground flr, 14th MAIN Road, 7th Sector, H S R LAYOUT, , BANGALORE-34 PH: 09739095543, 080-40948495, email: acmedesigners@gmail.com, www.acmedesigners.com

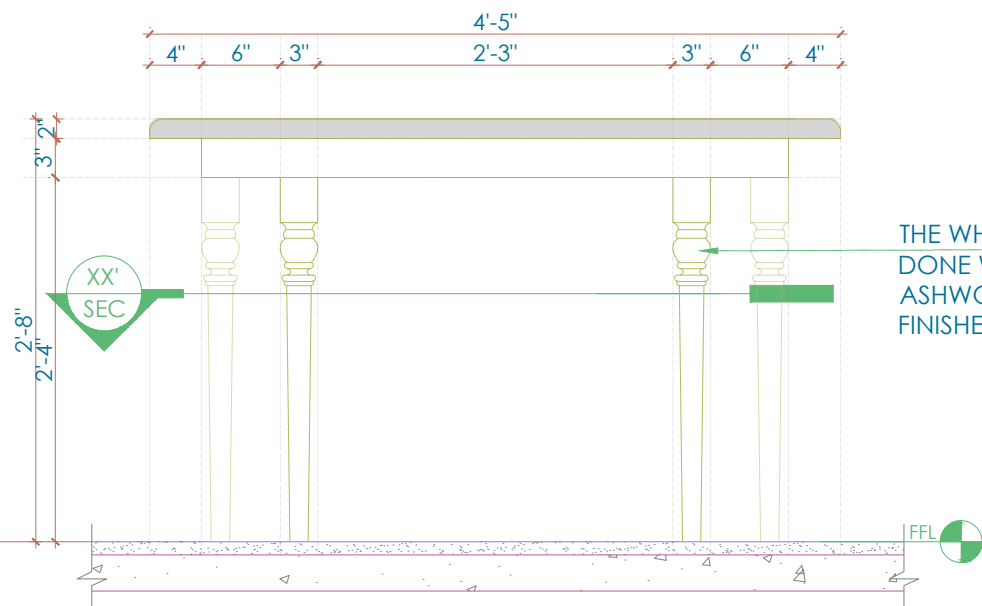

FRONT ELEVATION
SCALE - NTS

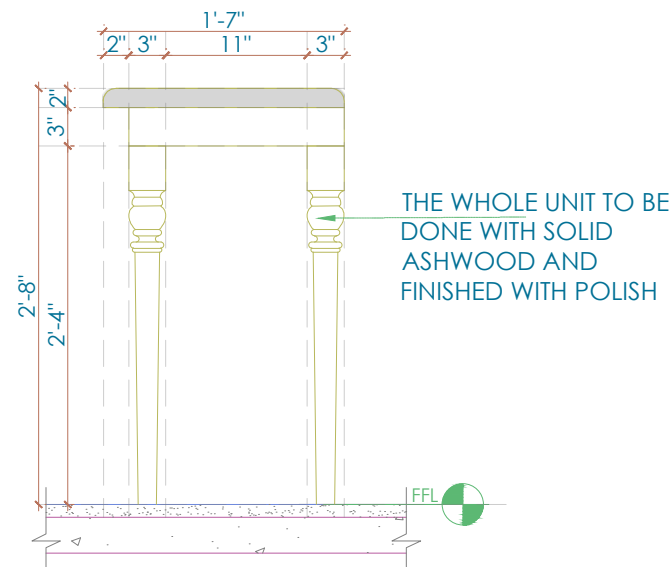

SIDE ELEVATION
SCALE - NTS

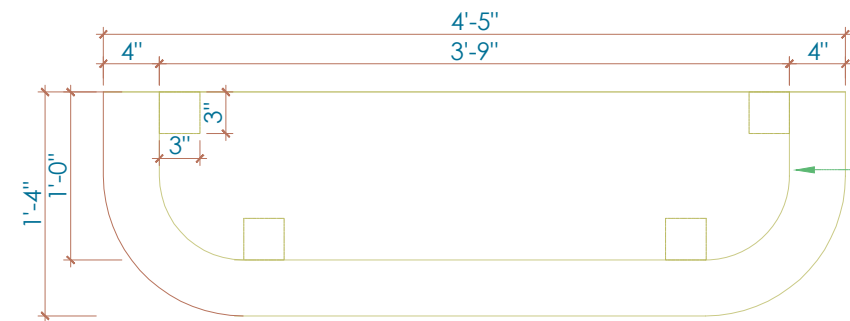


DISPLAY CONSOLE TABLE B IN PLAN
SCALE - NTS



3D VIEW

- NOTES:**
1. UNLESS MENTIONED OTHERWISE ALL DIMENSIONS ARE IN FEET & INCHES.
 2. LARGER SCALE DETAILS SHALL SUPERSEDE ALL SMALLER SCALE DRAWINGS.
 3. ANY DISCREPANCY IN THIS DRAWING OR ANY OTHER DRAWINGS RELATED TO THIS DRAWING SHALL BE BROUGHT TO THE NOTICE OF THE CONSULTANTS IMMEDIATELY AND WORK BE COMMENCED ONLY AFTER CLARIFICATIONS ARE PROVIDED.
 4. DO NOT SCALE THE DRAWINGS, FOLLOW WRITTEN DIMENSIONS ONLY.

KEY PLAN

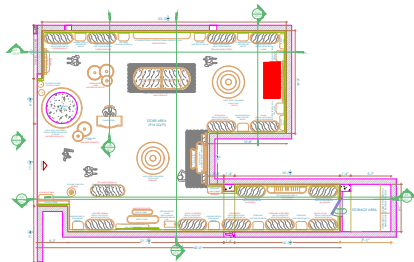

SIGNATURE OR STAMP:

APPROVED BY:

VERIFIED BY:

PURPOSE : **FOR APPROVAL**

TITLE:
DISPLAY CONSOLE TABLE
QUANTITY : B(1 NOS)

PROJECT:
RARE
PLANET @BIAL T2
10_04_23

SCALE:
NTS


DRWNO. **RP-FULO-008**


REV: **R0**

DATE: **10 APRIL 23**


DEALT: **CHITRANSHI**

DRAWN: **MONIKA.I**

 

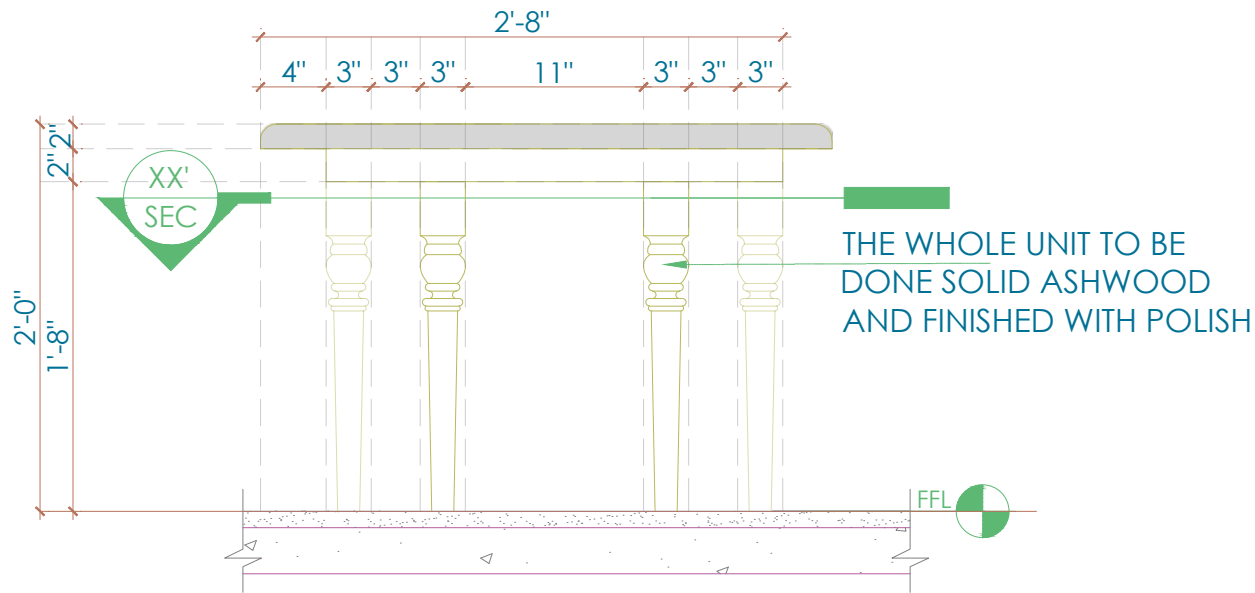


FRONT ELEVATION
SCALE - NTS

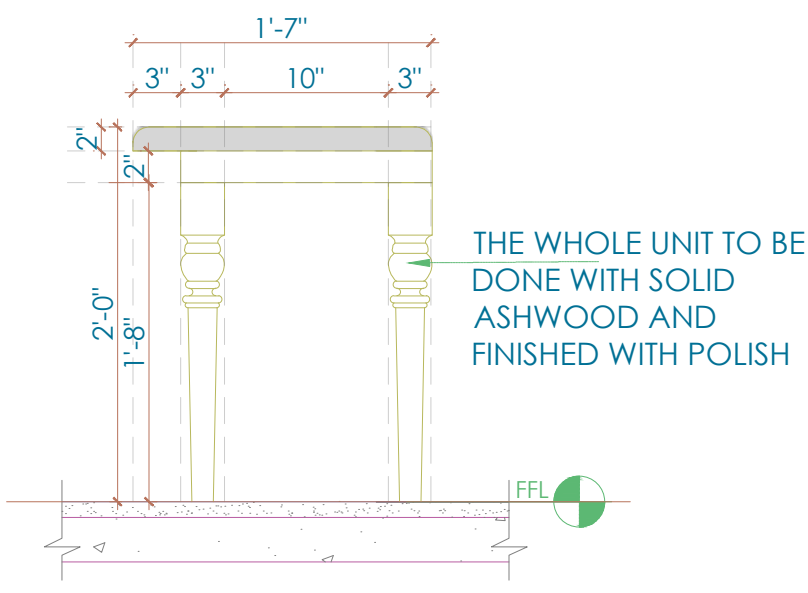

SIDE ELEVATION
SCALE - NTS

- NOTES:
1. UNLESS MENTIONED OTHERWISE ALL DIMENSIONS ARE IN FEET & INCHES.
 2. LARGER SCALE DETAILS SHALL SUPERSEDE ALL SMALLER SCALE DRAWINGS.
 3. ANY DISCREPANCY IN THIS DRAWING OR ANY OTHER DRAWINGS RELATED TO THIS DRAWING SHALL BE BROUGHT TO THE NOTICE OF THE CONSULTANTS IMMEDIATELY AND WORK BE COMMENCED ONLY AFTER CLARIFICATIONS ARE PROVIDED.
 4. DO NOT SCALE THE DRAWINGS, FOLLOW WRITTEN DIMENSIONS ONLY.

KEY PLAN

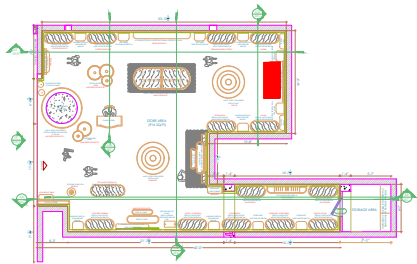

SIGNATURE OR STAMP:

APPROVED BY:

VERIFIED BY:

PURPOSE : FOR APPROVAL

TITLE:
DISPLAY CONSOLE TABLE
QUANTITY : A(1 NOS)

PROJECT:
RARE
PLANET @BIAL T2
10_04_23

SCALE:
NTS



DRWNO. RP-FULO-007

REV: R0

DATE: 10 APRIL 23

DEALT: CHITRANSHI


DRAWN: MONIKA.I

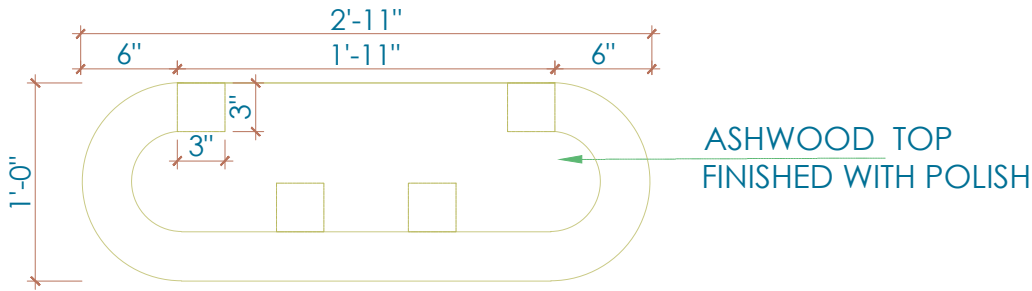 


DISPLAY CONSOLE TABLE IN PLAN
SCALE - NTS

3D VIEW




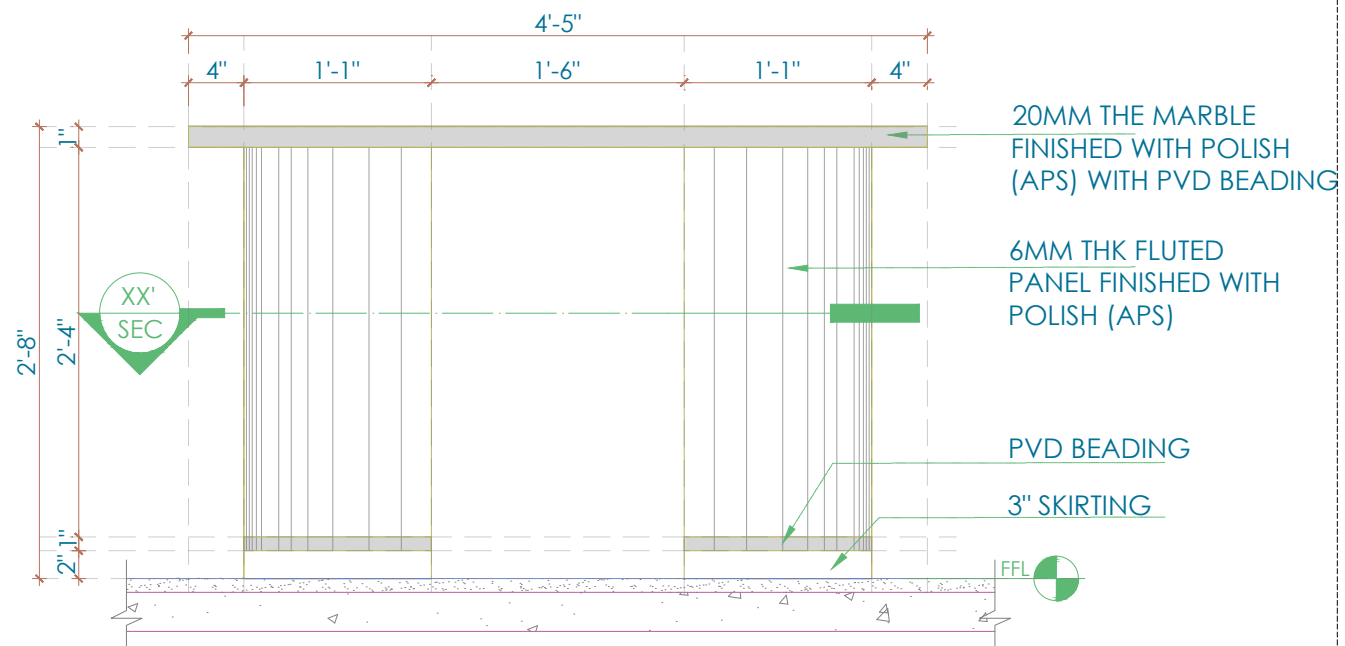

FRONT ELEVATION
SCALE - NTS

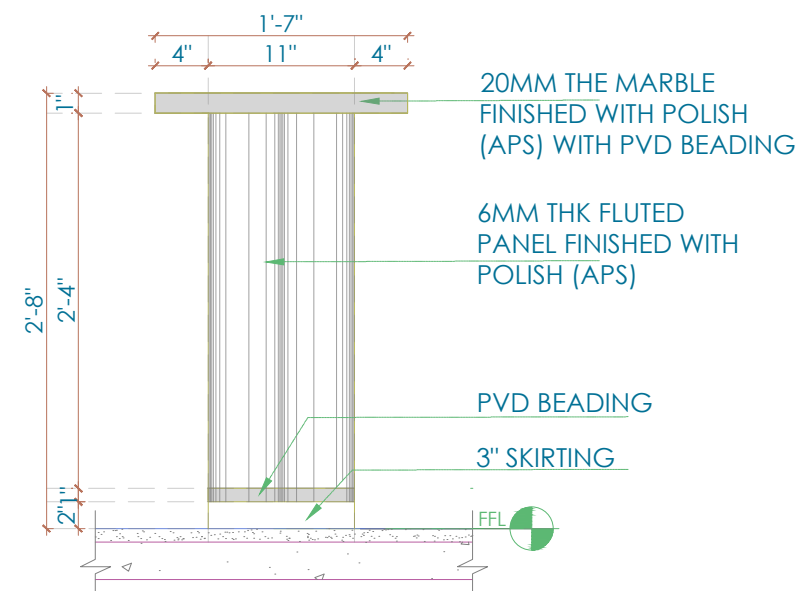

SIDE ELEVATION
SCALE - NTS

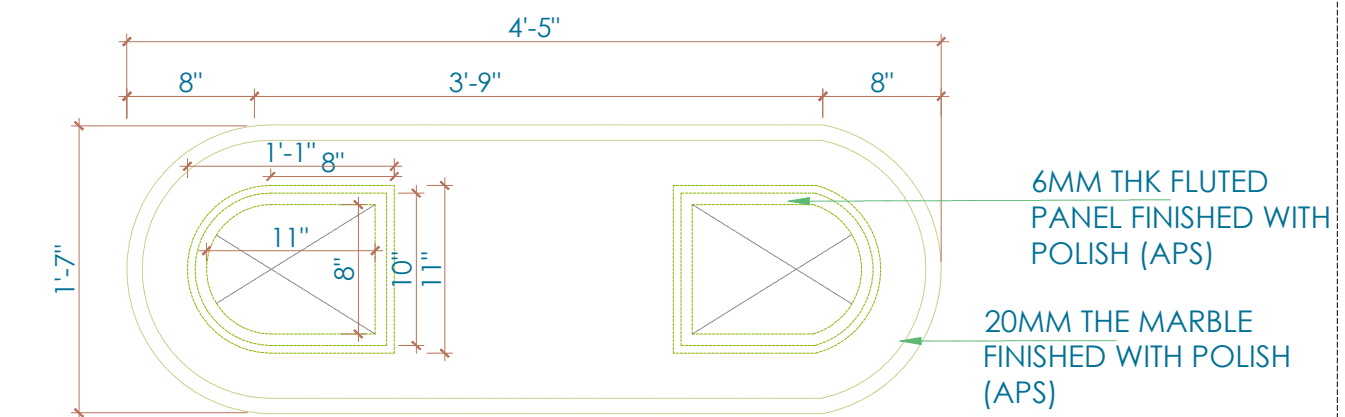


MULTI -LEVEL DISPLAY CONSOLE TABLE A IN PLAN
SCALE - NTS



3D VIEW

- NOTES:**
1. UNLESS MENTIONED OTHERWISE ALL DIMENSIONS ARE IN FEET & INCHES.
 2. LARGER SCALE DETAILS SHALL SUPERSEDE ALL SMALLER SCALE DRAWINGS.
 3. ANY DISCREPANCY IN THIS DRAWING OR ANY OTHER DRAWINGS RELATED TO THIS DRAWING SHALL BE BROUGHT TO THE NOTICE OF THE CONSULTANTS IMMEDIATELY AND WORK BE COMMENCED ONLY AFTER CLARIFICATIONS ARE PROVIDED.
 4. DO NOT SCALE THE DRAWINGS, FOLLOW WRITTEN DIMENSIONS ONLY.

KEY PLAN

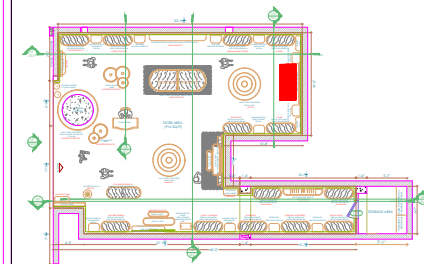

NOTE : PVD STRIP OF 2" THK

SIGNATURE OR STAMP:

APPROVED BY:

VERIFIED BY:

PURPOSE : **FOR APPROVAL**

TITLE:
MULTI -LEVEL DISPLAY CONSOLE TABLE A
QUANTITY : (2 NOS)

PROJECT:
RARE PLANET @BIAL T2
10_04_23


SCALE:
NTS

DRWNO. **RP-FULO-009** REV: **R0**

DATE: **10 APRIL 23**

DEALT: **CHITRANSHI**

DRAWN: **MONIKA.I**

 



STORE FRONT

FACTORY

DIARY



CIRCULAR GANDOLA



DISPLAY CONSOLE TABLE



CIRCULAR NEST TABLE



MULTI- LEVEL DISPLAY



TYPICAL STORAGE UNIT



DISPLAY CONSOLE

CONSOLE



Rare Planet
LUXE



RESTRO BAR

3RD FLOOR & TERRACE

INDOOR VIBE



ELEMENTS

*Balance of loud and calm to
make a playful pattern*




Colorful arts with bold background, specially blacks and greys. Eclectic art includes 2d wall arts, lights and 3d creatures



- NOTES:
1. UNLESS MENTIONED OTHERWISE ALL DIMENSIONS ARE IN FEET & INCHES.
 2. LARGER SCALE DETAILS SHALL SUPERSEDE ALL SMALLER SCALE DRAWINGS.
 3. ANY DISCREPANCY IN THIS DRAWING OR ANY OTHER DRAWINGS RELATED TO THIS DRAWING SHALL BE BROUGHT TO THE NOTICE OF THE CONSULTANTS IMMEDIATELY AND WORK BE COMMENCED ONLY AFTER CLARIFICATIONS ARE PROVIDED.
 4. DO NOT SCALE THE DRAWINGS, FOLLOW WRITTEN DIMENSIONS ONLY.

KEY PLAN

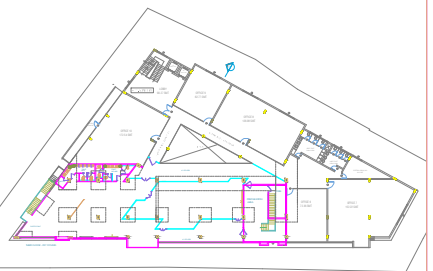

SIGNATURE OR STAMP:

APPROVED BY:

VERIFIED BY:

PURPOSE : FOR APPROVAL

TITLE:
WALL DEMOLITION DETAIL
IN THIRD FLOOR

PROJECT:
HOUSE OF COMMONS


SCALE:
F T S

DRW NO. : REV: R0

DATE: 25-04-2023

DEALT: NOWSATH


DRAWN: MONIKA.I

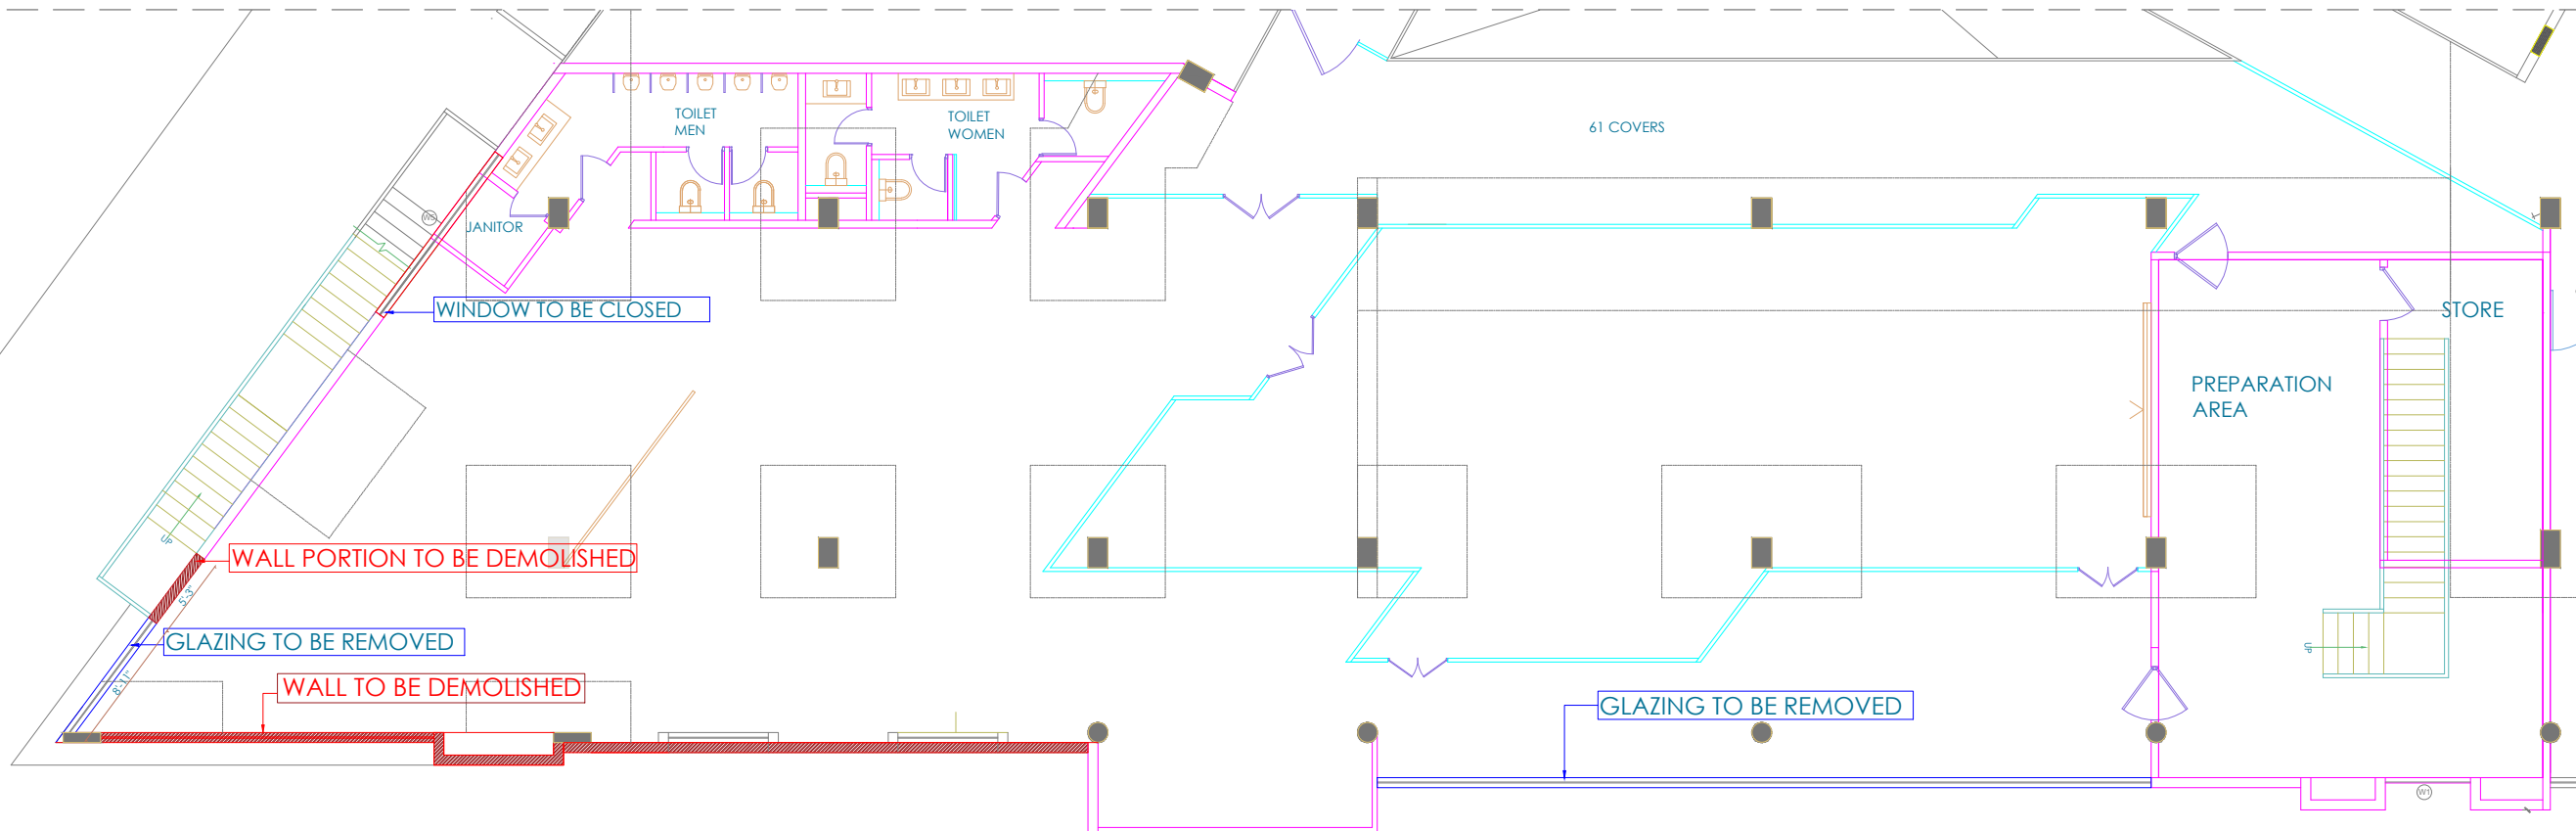

WALL DEMOLITION DETAIL IN THIRD FLOOR

- NOTES:
1. UNLESS MENTIONED OTHERWISE ALL DIMENSIONS ARE IN FEET & INCHES.
 2. LARGER SCALE DETAILS SHALL SUPERSEDE ALL SMALLER SCALE DRAWINGS.
 3. ANY DISCREPANCY IN THIS DRAWING OR ANY OTHER DRAWINGS RELATED TO THIS DRAWING SHALL BE BROUGHT TO THE NOTICE OF THE CONSULTANTS IMMEDIATELY AND WORK BE COMMENCED ONLY AFTER CLARIFICATIONS ARE PROVIDED.
 4. DO NOT SCALE THE DRAWINGS, FOLLOW WRITTEN DIMENSIONS ONLY.

KEY PLAN

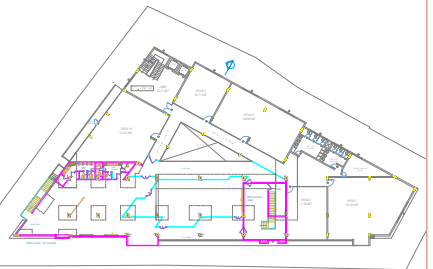

SIGNATURE OR STAMP:

APPROVED BY:

VERIFIED BY:

PURPOSE : FOR APPROVAL

TITLE:
MASONRY DETAIL
IN THIRD FLOOR

PROJECT: HOUSE OF COMMONS
SCALE: F T S

DRW NO. : REV: R0


DATE: 25-04-2023

DEALT: NOWSATH

DRAWN: MONIKA.I




MASONRY DETAIL IN THIRD FLOOR

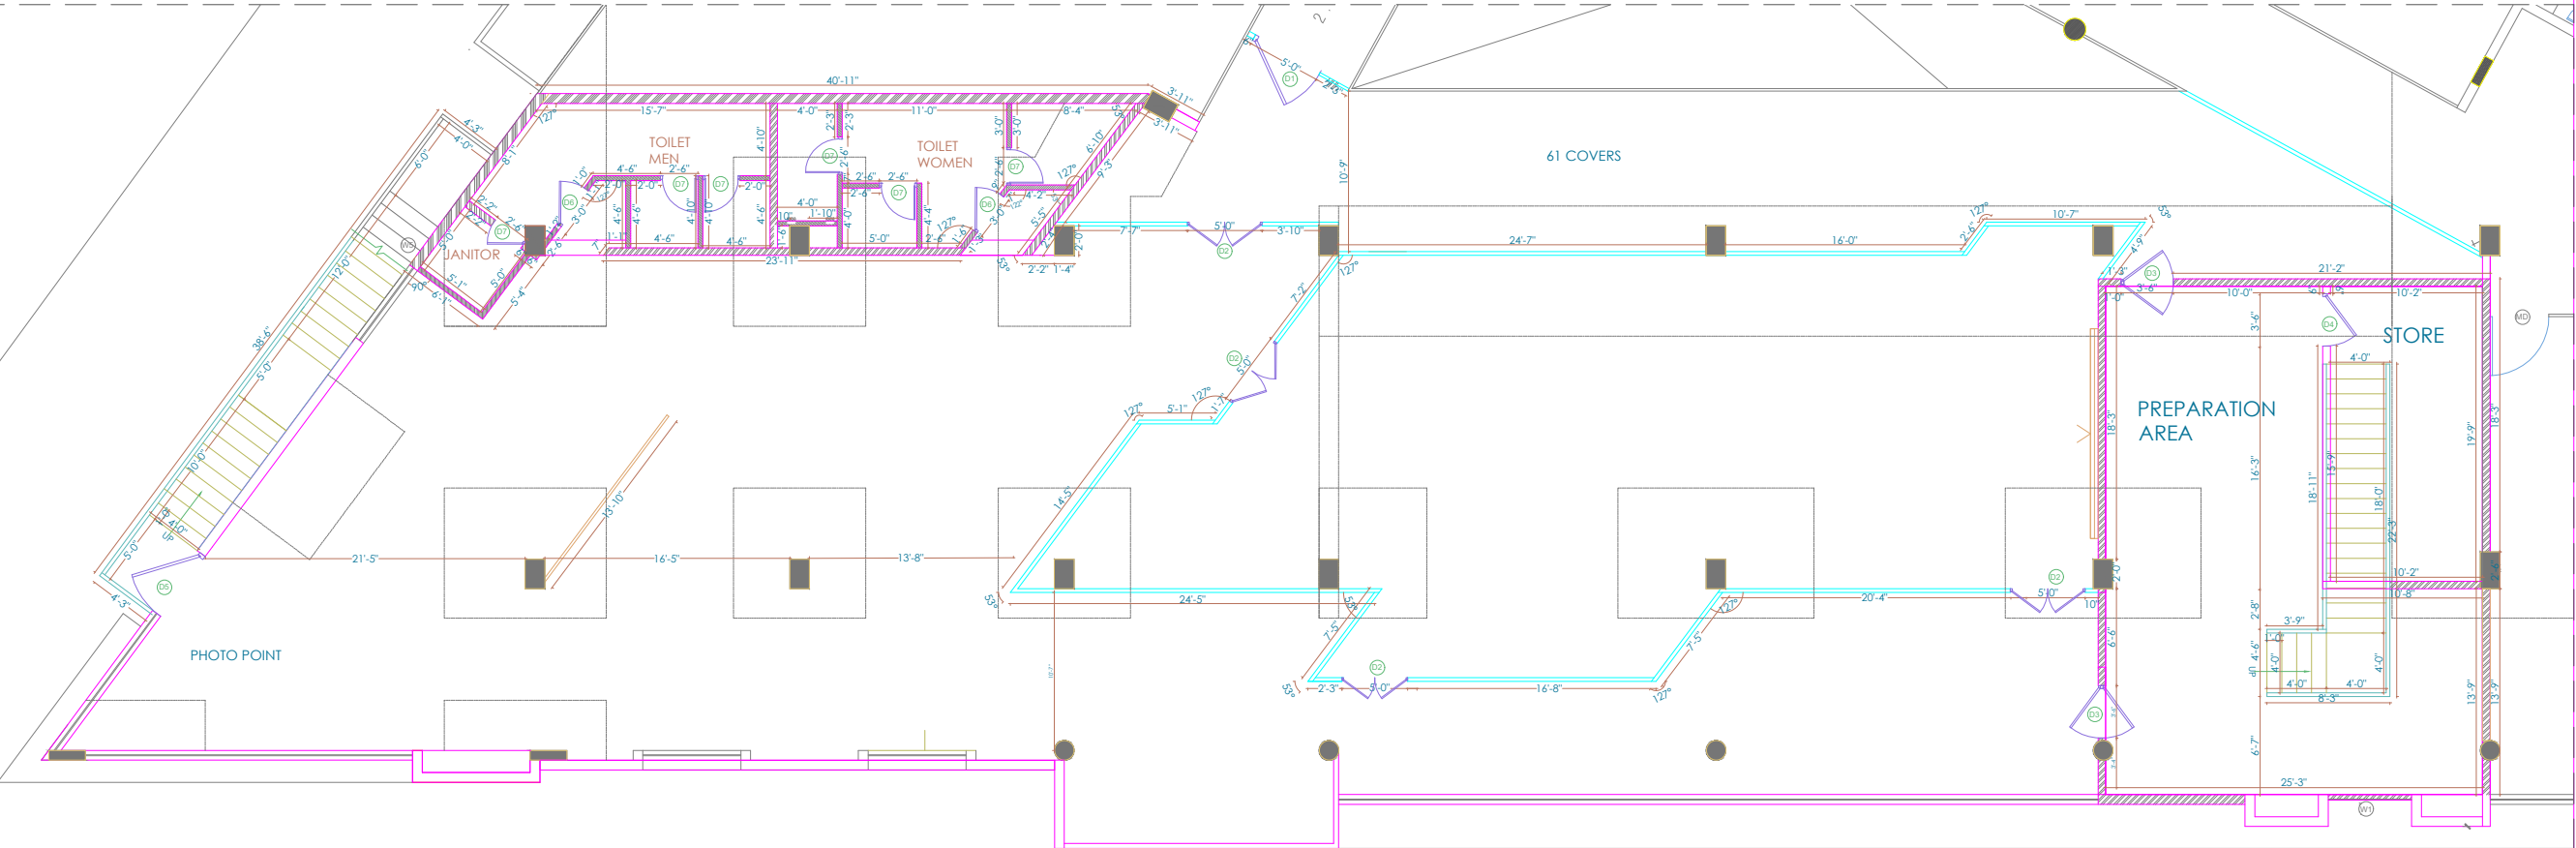

ARCHITECTS AND INTERIOR DESIGNERS

No 20/A, Anandamaya, 13th cross, 6th sector, HSR Layout, Bengaluru, 560102 email: studio@acmedesigners.com, www.acmedesigners.com

- NOTES:
1. UNLESS MENTIONED OTHERWISE ALL DIMENSIONS ARE IN FEET & INCHES.
 2. LARGER SCALE DETAILS SHALL SUPERSEDE ALL SMALLER SCALE DRAWINGS.
 3. ANY DISCREPANCY IN THIS DRAWING OR ANY OTHER DRAWINGS RELATED TO THIS DRAWING SHALL BE BROUGHT TO THE NOTICE OF THE CONSULTANTS IMMEDIATELY AND WORK BE COMMENCED ONLY AFTER CLARIFICATIONS ARE PROVIDED.
 4. DO NOT SCALE THE DRAWINGS, FOLLOW WRITTEN DIMENSIONS ONLY.

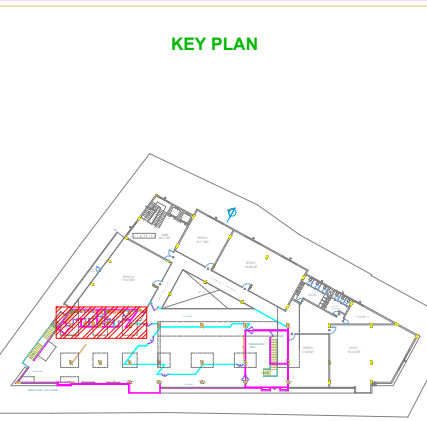

SIGNATURE OR STAMP:

APPROVED BY:

VERIFIED BY:

PURPOSE : FOR APPROVAL

TITLE:
TOILET MASONRY & TOILET
PLUMBING DETAIL_THIRD FLOOR

PROJECT: HOUSE OF COMMONS


SCALE: FTS

DRW NO. : REV: R0


DATE: 25-04-2023

DEALT: Nowsath

DRAWN: MONIKA.I

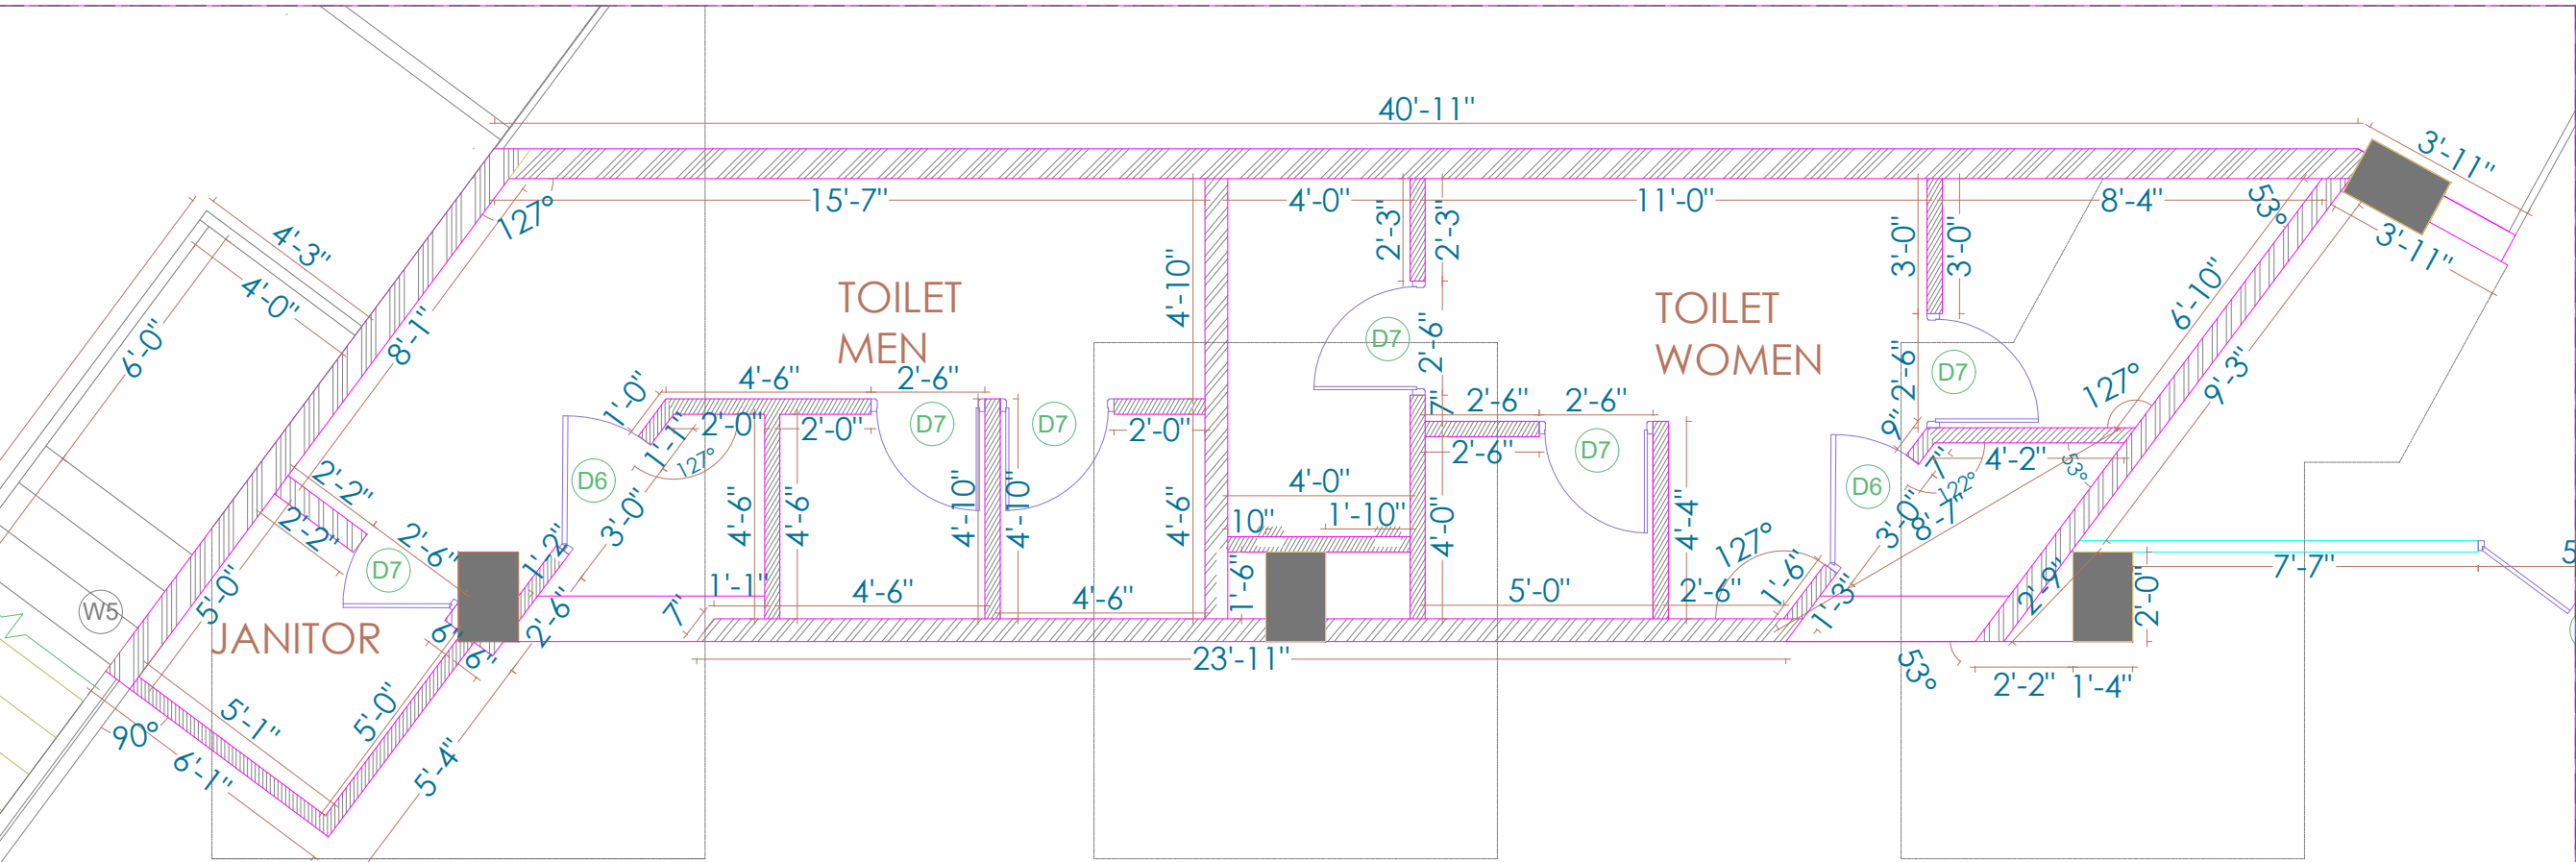

TOILET MASONRY DETAIL IN THIRD FLOOR

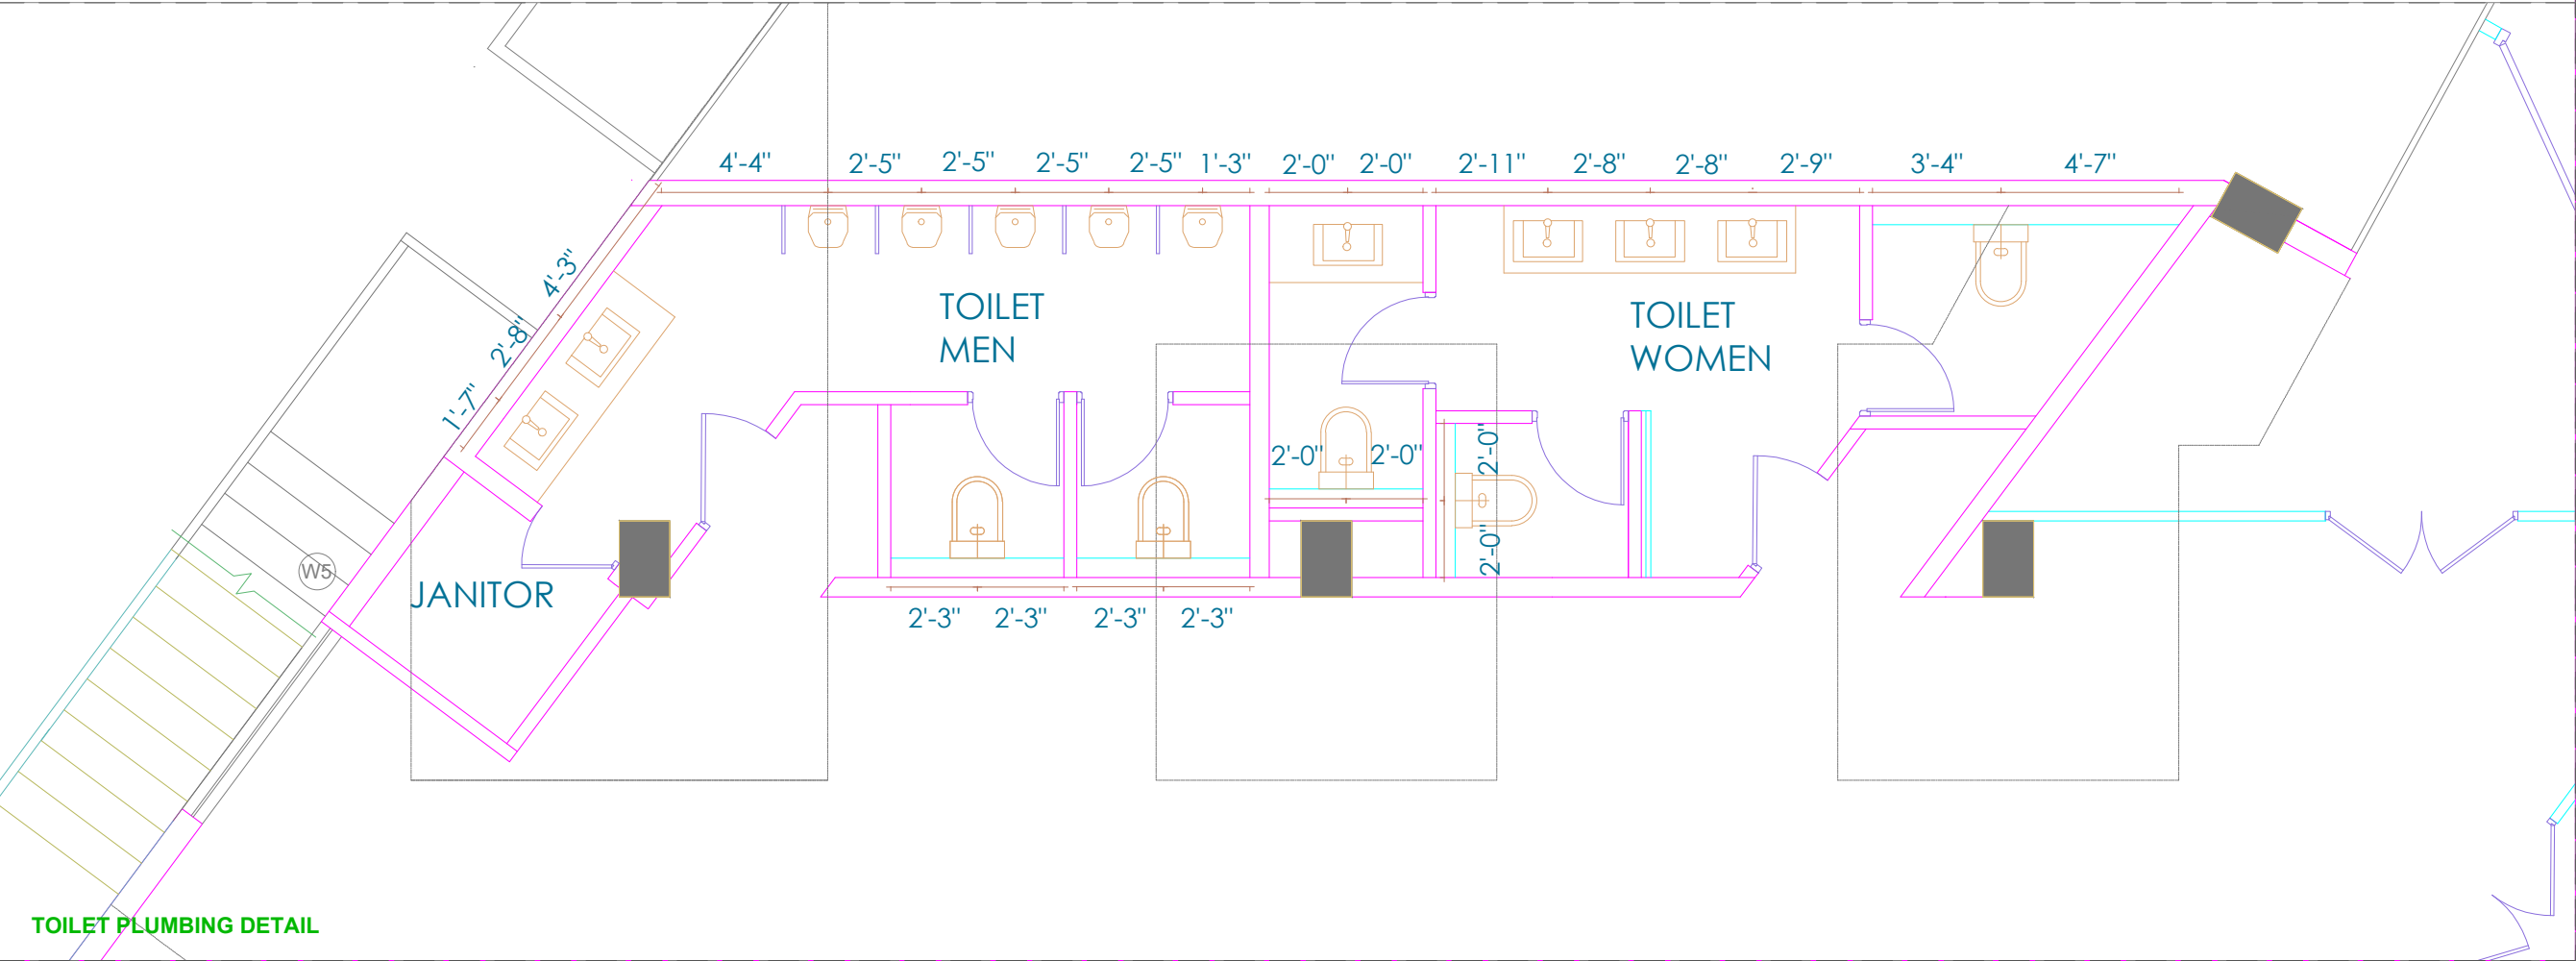

TOILET PLUMBING DETAIL




ARCHITECTS AND INTERIOR DESIGNERS

No 20/A, Anandamaya, 13th cross, 6th sector, HSR Layout, Bengaluru, 560102 email: studio@acmedesigners.com, www.acmedesigners.com

- NOTES:
1. UNLESS MENTIONED OTHERWISE ALL DIMENSIONS ARE IN FEET & INCHES.
 2. LARGER SCALE DETAILS SHALL SUPERSEDE ALL SMALLER SCALE DRAWINGS.
 3. ANY DISCREPANCY IN THIS DRAWING OR ANY OTHER DRAWINGS RELATED TO THIS DRAWING SHALL BE BROUGHT TO THE NOTICE OF THE CONSULTANTS IMMEDIATELY AND WORK BE COMMENCED ONLY AFTER CLARIFICATIONS ARE PROVIDED.
 4. DO NOT SCALE THE DRAWINGS, FOLLOW WRITTEN DIMENSIONS ONLY.

KEY PLAN

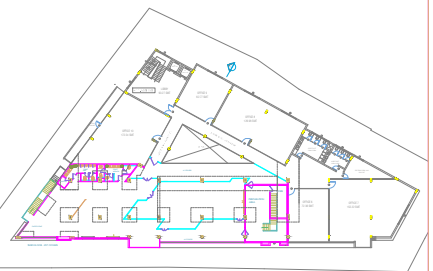

SIGNATURE OR STAMP:

APPROVED BY:

VERIFIED BY:

PURPOSE : FOR APPROVAL

TITLE:
TOILET MASONRY & TOILET
PLUMBING DETAIL_THIRD FLOOR

PROJECT:
HOUSE OF COMMONS


SCALE:
F T S

DRW NO. : REV: R0


DATE: 25-04-2023

DEALT: Nowsath

DRAWN: MONIKA.I

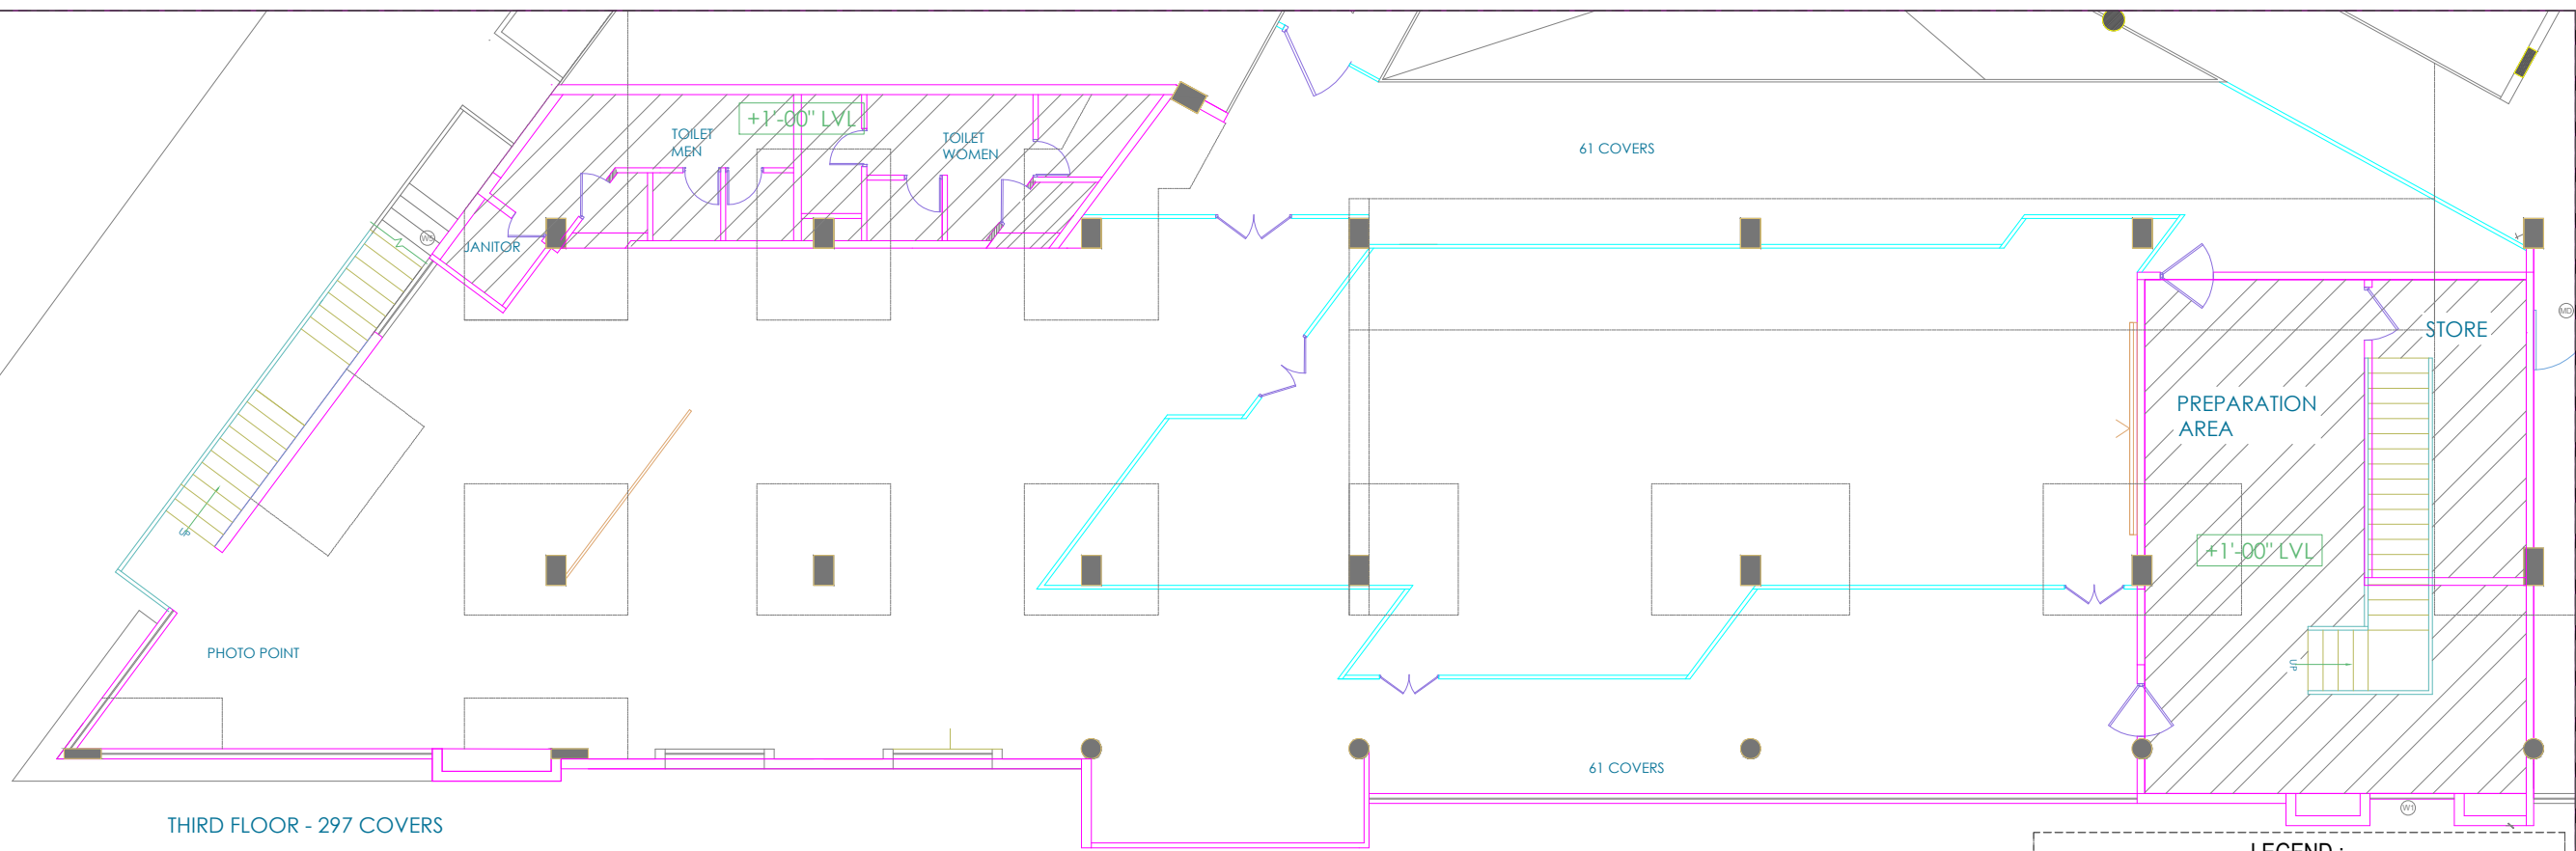

LEVEL DIFFERENCE DETAIL IN THIRD FLOOR

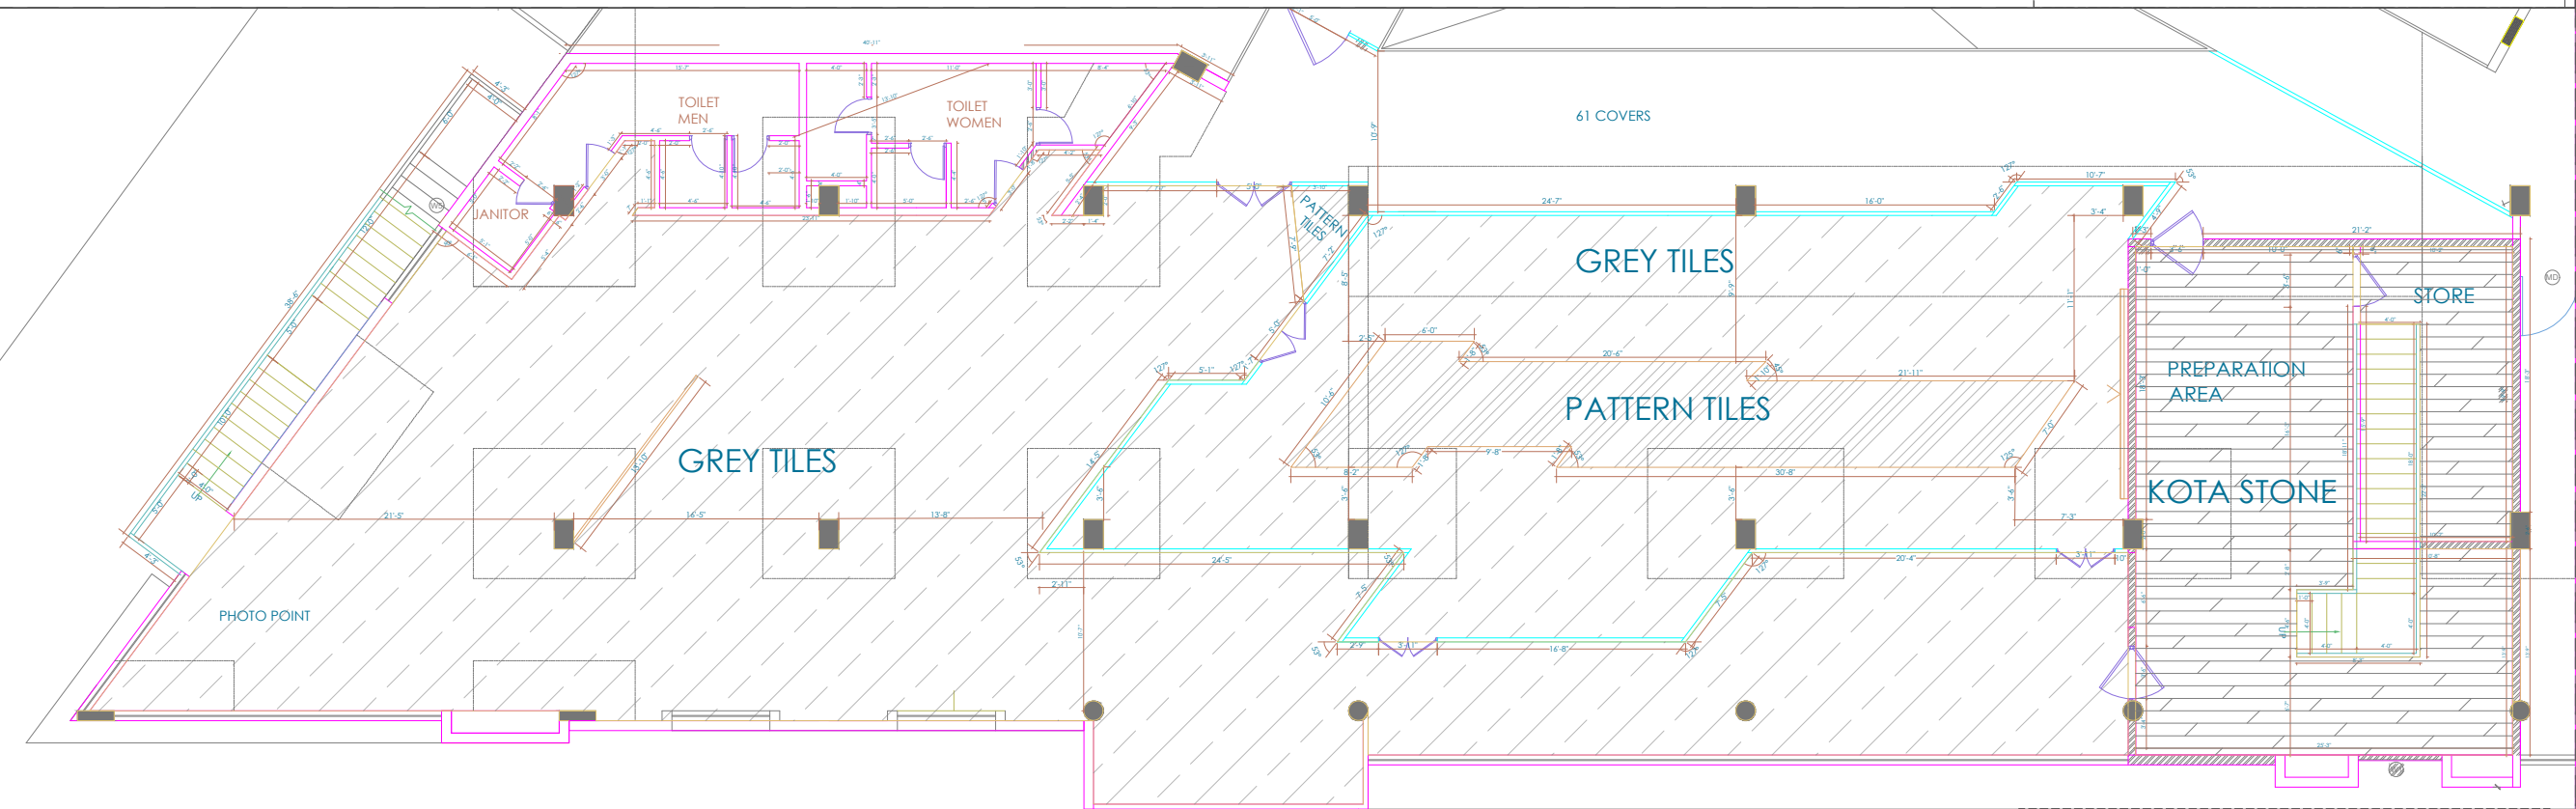

FLOORING DETAIL IN THIRD FLOOR



ARCHITECTS AND INTERIOR DESIGNERS

No 20/A, Anandamaya, 13th cross, 6th sector, HSR Layout, Bengaluru, 560102 email: studio@acmedesigners.com, www.acmedesigners.com



INDOOR VIBE

FLOORING

Bold geometric patterns




MAKING A CONTRAST OF BOLD GREY FLOOR WITH
BLACK WHITE STRIPS.

TO MAKE A SEAMLESS AMBIENCE



- NOTES:
1. UNLESS MENTIONED OTHERWISE ALL DIMENSIONS ARE IN FEET & INCHES.
 2. LARGER SCALE DETAILS SHALL SUPERSEDE ALL SMALLER SCALE DRAWINGS.
 3. ANY DISCREPANCY IN THIS DRAWING OR ANY OTHER DRAWINGS RELATED TO THIS DRAWING SHALL BE BROUGHT TO THE NOTICE OF THE CONSULTANTS IMMEDIATELY AND WORK BE COMMENCED ONLY AFTER CLARIFICATIONS ARE PROVIDED.
 4. DO NOT SCALE THE DRAWINGS, FOLLOW WRITTEN DIMENSIONS ONLY.

KEY PLAN

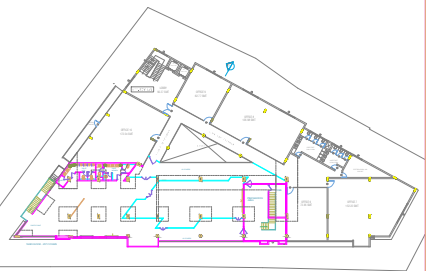

SIGNATURE OR STAMP:

APPROVED BY:

VERIFIED BY:

PURPOSE : FOR APPROVAL

TITLE:
GRILL DETAIL_ THIRD FLOOR





PROJECT: HOUSE OF COMMONS
SCALE: F T S

DRW NO. : REV: R0

DATE: 25-04-2023

DEALT: Nowsath


DRAWN: MONIKA.I

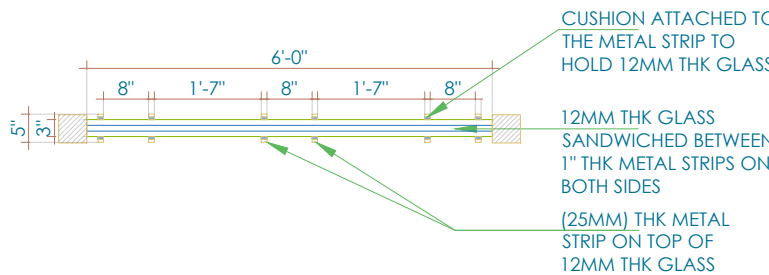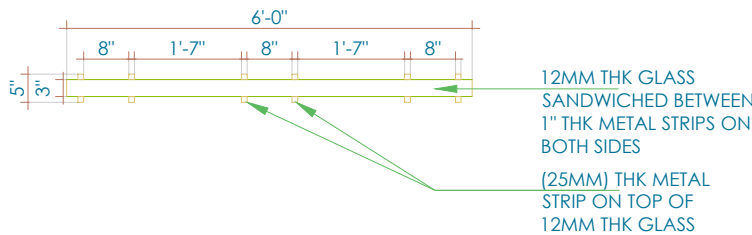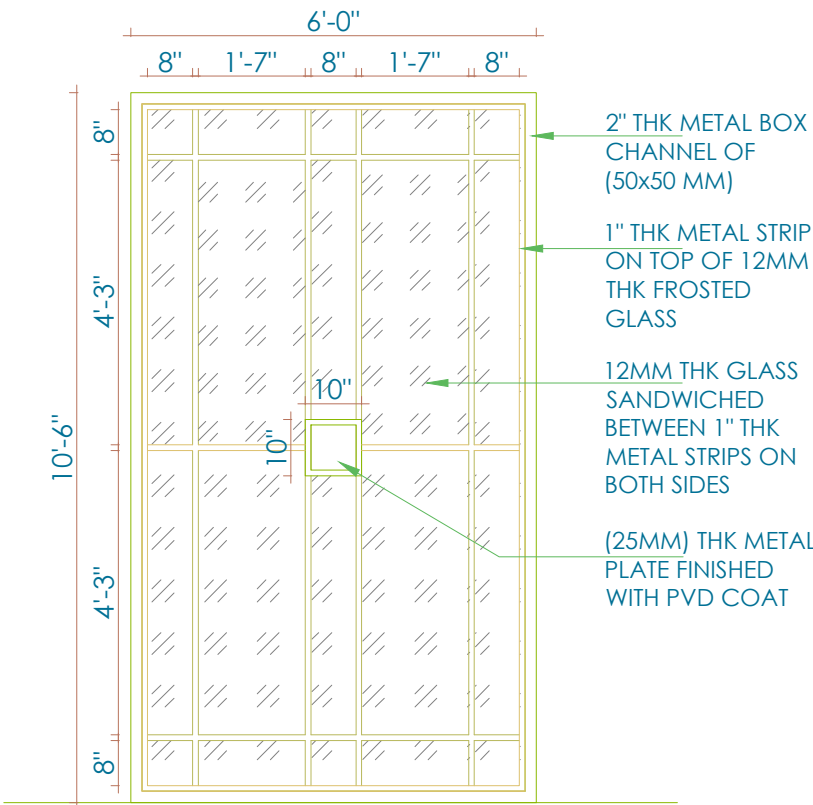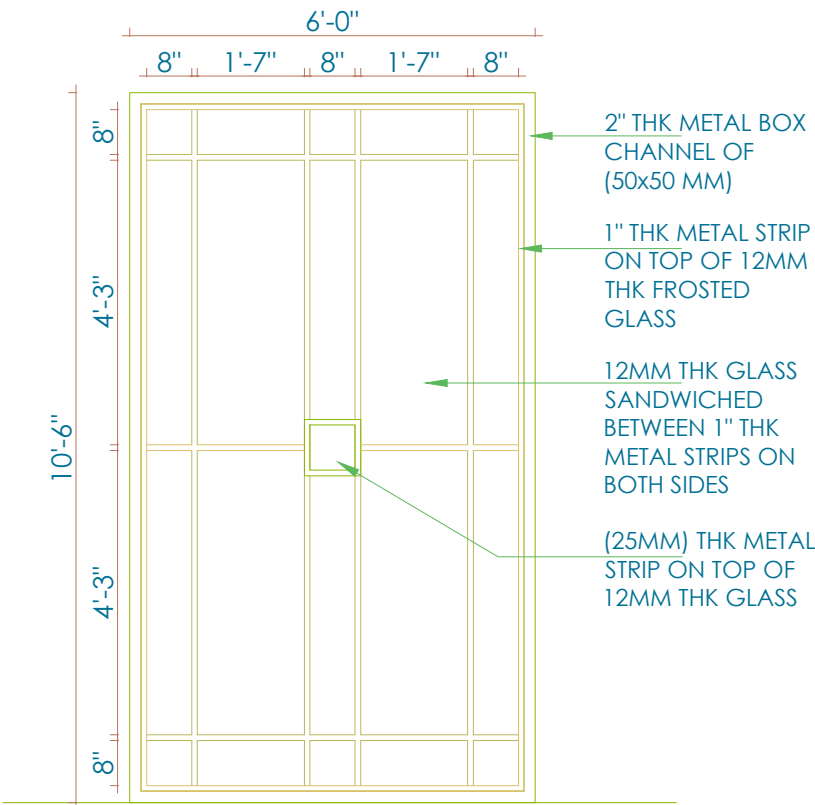

GRILL DETAIL_ THIRD FLOOR

- NOTES:
1. UNLESS MENTIONED OTHERWISE ALL DIMENSIONS ARE IN FEET & INCHES.
 2. LARGER SCALE DETAILS SHALL SUPERSEDE ALL SMALLER SCALE DRAWINGS.
 3. ANY DISCREPANCY IN THIS DRAWING OR ANY OTHER DRAWINGS RELATED TO THIS DRAWING SHALL BE BROUGHT TO THE NOTICE OF THE CONSULTANTS IMMEDIATELY AND WORK BE COMMENCED ONLY AFTER CLARIFICATIONS ARE PROVIDED.
 4. DO NOT SCALE THE DRAWINGS, FOLLOW WRITTEN DIMENSIONS ONLY.

KEY PLAN

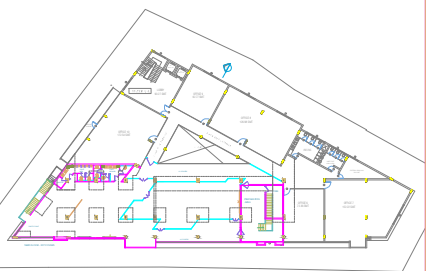

SIGNATURE OR STAMP:

APPROVED BY:

VERIFIED BY:

PURPOSE : FOR APPROVAL

TITLE:
GRILL DETAIL IN ELEVATION_ THIRDFLOOR

PROJECT: HOUSE OF COMMONS

SCALE: FT S

DRW NO. : REV: R0

DATE: 28-04-2023

DEALT: Nowsath

DRAWN: MONIKA.I




ELEVATION A

ELEVATION A


PREPARATION AREA

THIRDFLOOR_MASONRY PLAN

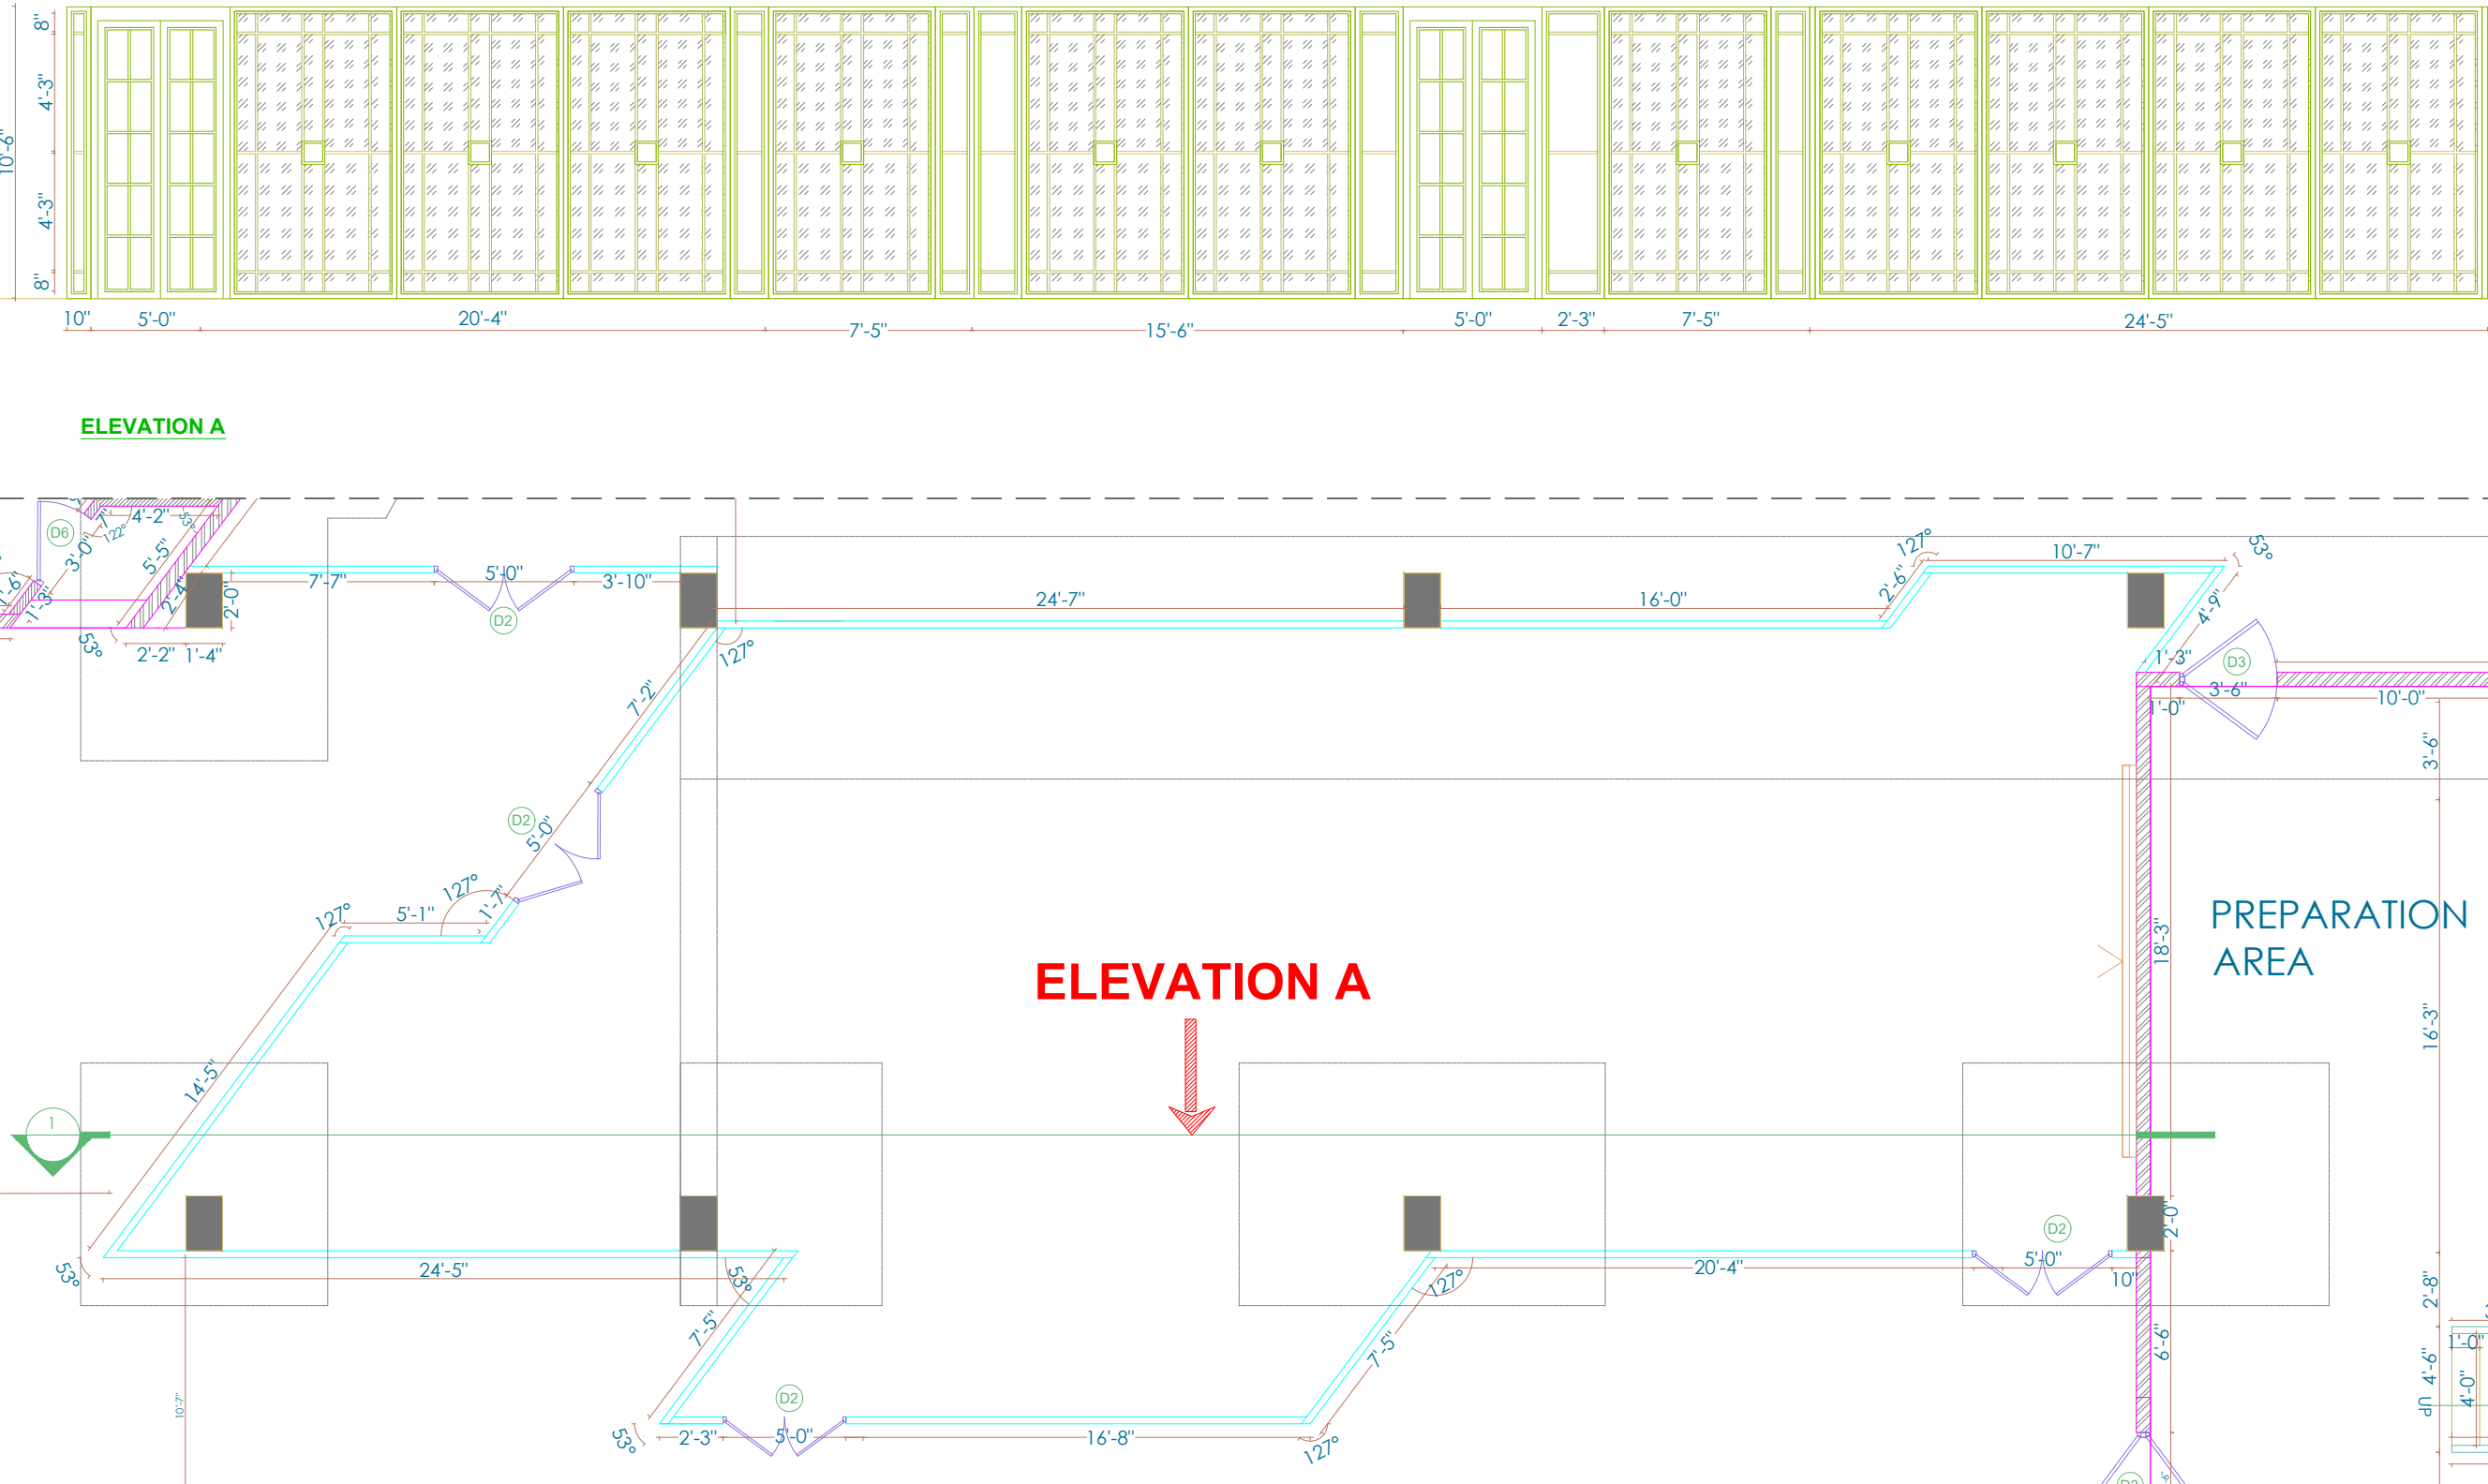

- NOTES:
1. UNLESS MENTIONED OTHERWISE ALL DIMENSIONS ARE IN FEET & INCHES.
 2. LARGER SCALE DETAILS SHALL SUPERSEDE ALL SMALLER SCALE DRAWINGS.
 3. ANY DISCREPANCY IN THIS DRAWING OR ANY OTHER DRAWINGS RELATED TO THIS DRAWING SHALL BE BROUGHT TO THE NOTICE OF THE CONSULTANTS IMMEDIATELY AND WORK BE COMMENCED ONLY AFTER CLARIFICATIONS ARE PROVIDED.
 4. DO NOT SCALE THE DRAWINGS, FOLLOW WRITTEN DIMENSIONS ONLY.

KEY PLAN

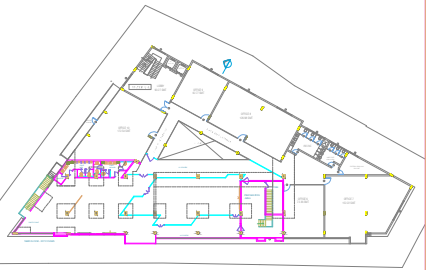

SIGNATURE OR STAMP:

APPROVED BY:

VERIFIED BY:

PURPOSE : FOR APPROVAL

TITLE:
GRILL DETAIL IN ELEVATION_ THIRDFLOOR

PROJECT: HOUSE OF COMMONS

SCALE: FT S

DRW NO. : REV: R0

DATE: 28-04-2023

DEALT: Nowsath

DRAWN: MONIKA.I



ELEVATION B

13'-9"

5'-1"

14'-1"

ELEVATION B

PREPARATION AREA

THIRDFLOOR_MASONRY PLAN




ARCHITECTS AND INTERIOR DESIGNERS

No 20/A, Anandamaya, 13th cross, 6th sector, HSR Layout, Bengaluru, 560102 email: studio@acmedesigners.com, www.acmedesigners.com




INDOOR VIBE


☛ clouds over bolds ☛

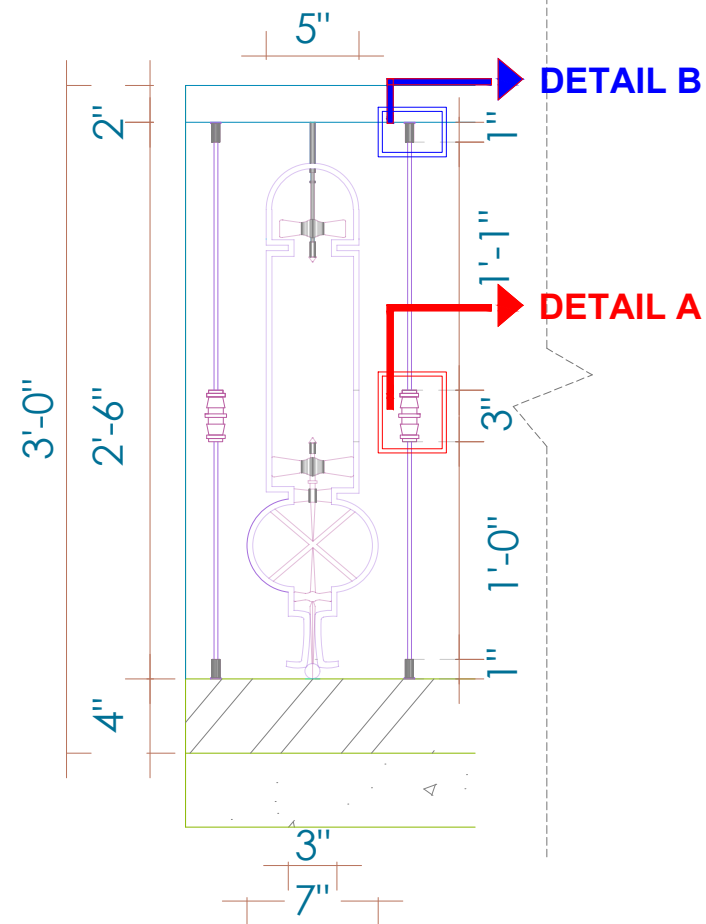


DETAIL_1

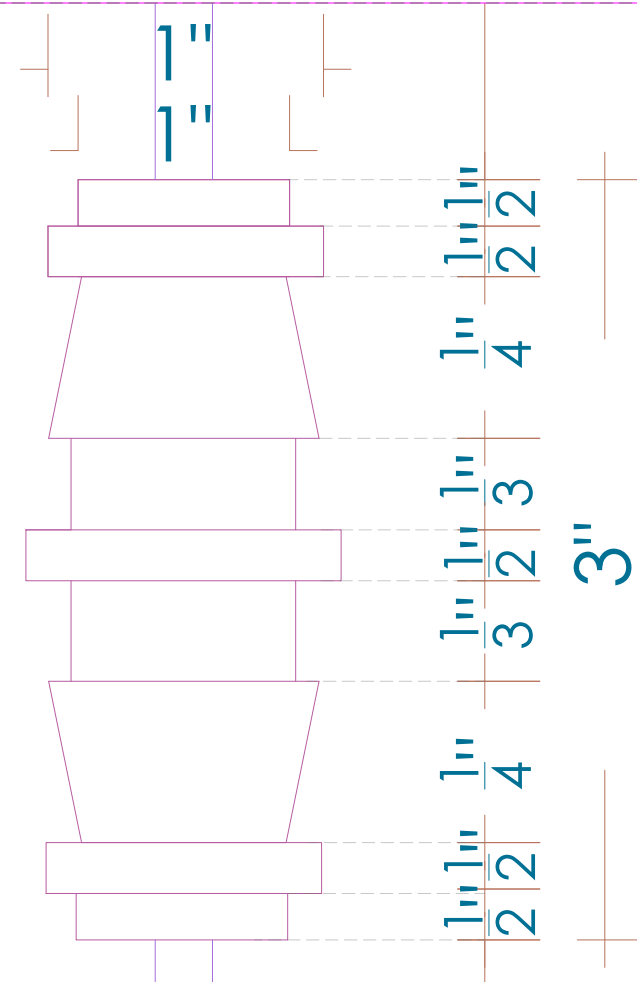

DETAIL A

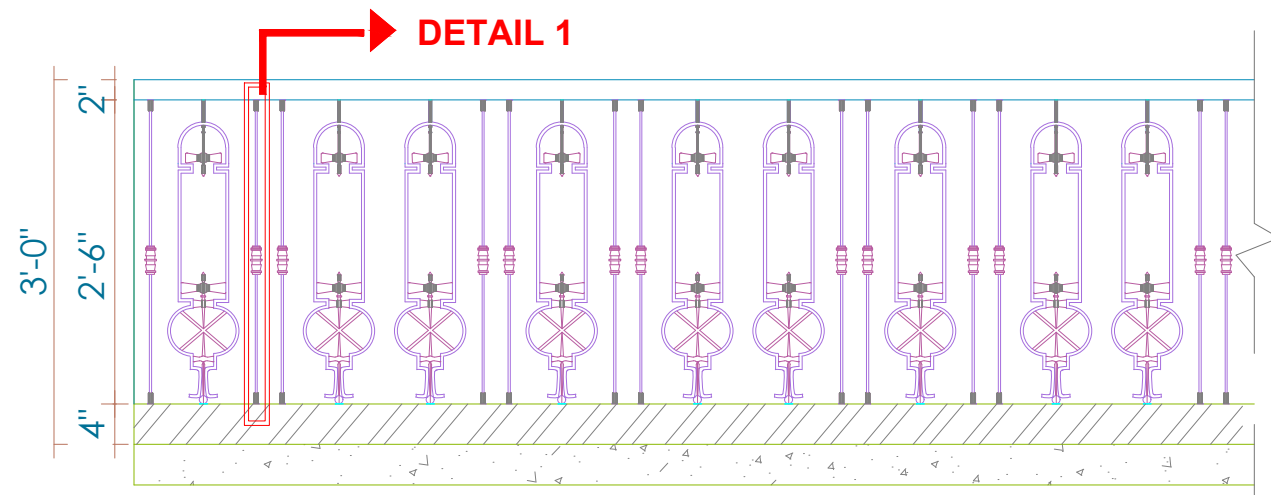


THIRD FLOOR_RAILING ELEVATION

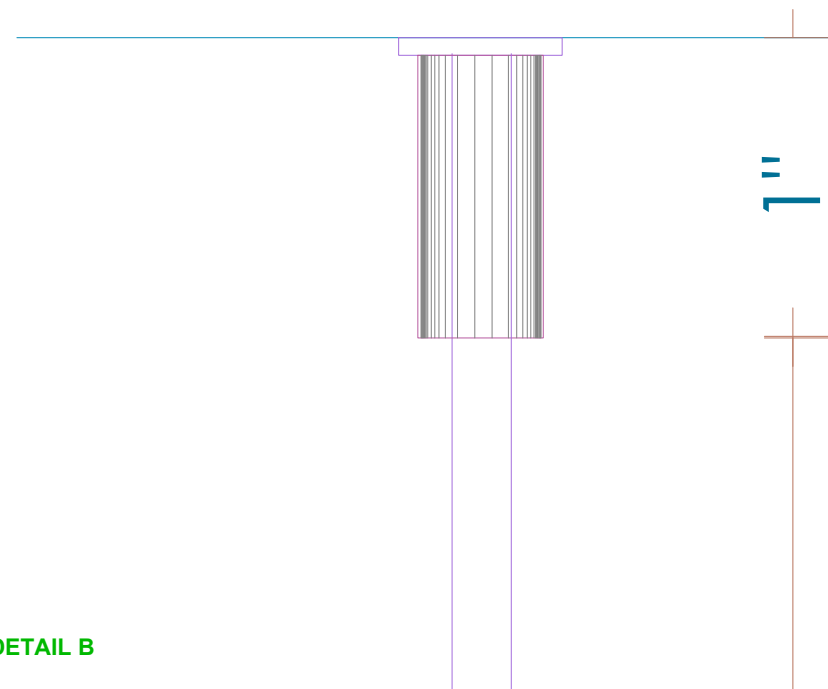

DETAIL B

- NOTES:
1. UNLESS MENTIONED OTHERWISE ALL DIMENSIONS ARE IN FEET & INCHES.
 2. LARGER SCALE DETAILS SHALL SUPERSEDE ALL SMALLER SCALE DRAWINGS.
 3. ANY DISCREPANCY IN THIS DRAWING OR ANY OTHER DRAWINGS RELATED TO THIS DRAWING SHALL BE BROUGHT TO THE NOTICE OF THE CONSULTANTS IMMEDIATELY AND WORK BE COMMENCED ONLY AFTER CLARIFICATIONS ARE PROVIDED.
 4. DO NOT SCALE THE DRAWINGS, FOLLOW WRITTEN DIMENSIONS ONLY.

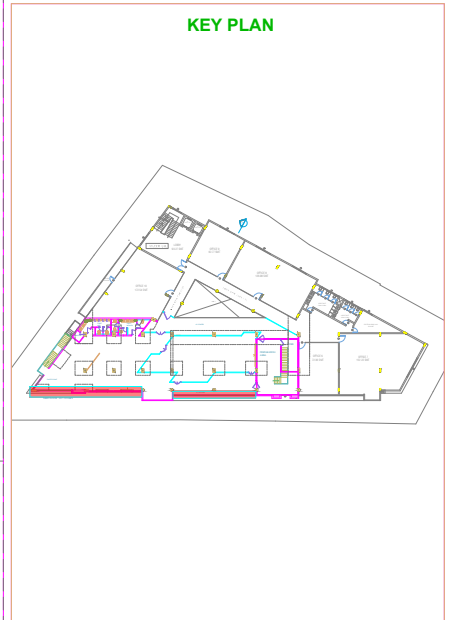

SIGNATURE OR STAMP:

APPROVED BY:

VERIFIED BY:

PURPOSE : FOR APPROVAL

TITLE:

RAILING DETAIL_ THIRD FLOOR

PROJECT:

HOUSE OF COMMONS

SCALE:

FTS

DRW NO. :



REV: R0

DATE: 28-04-2023



DEALT: NOWSATH

DRAWN: MONIKA.I



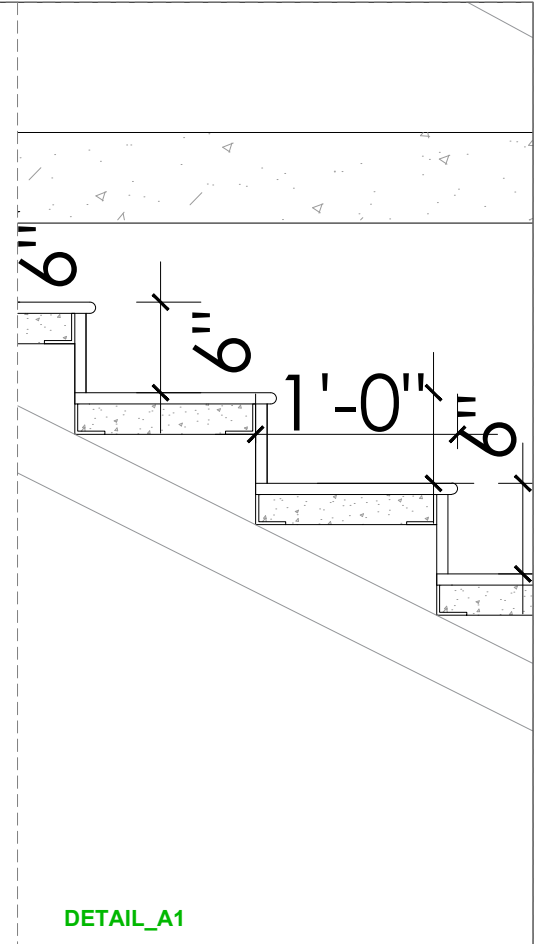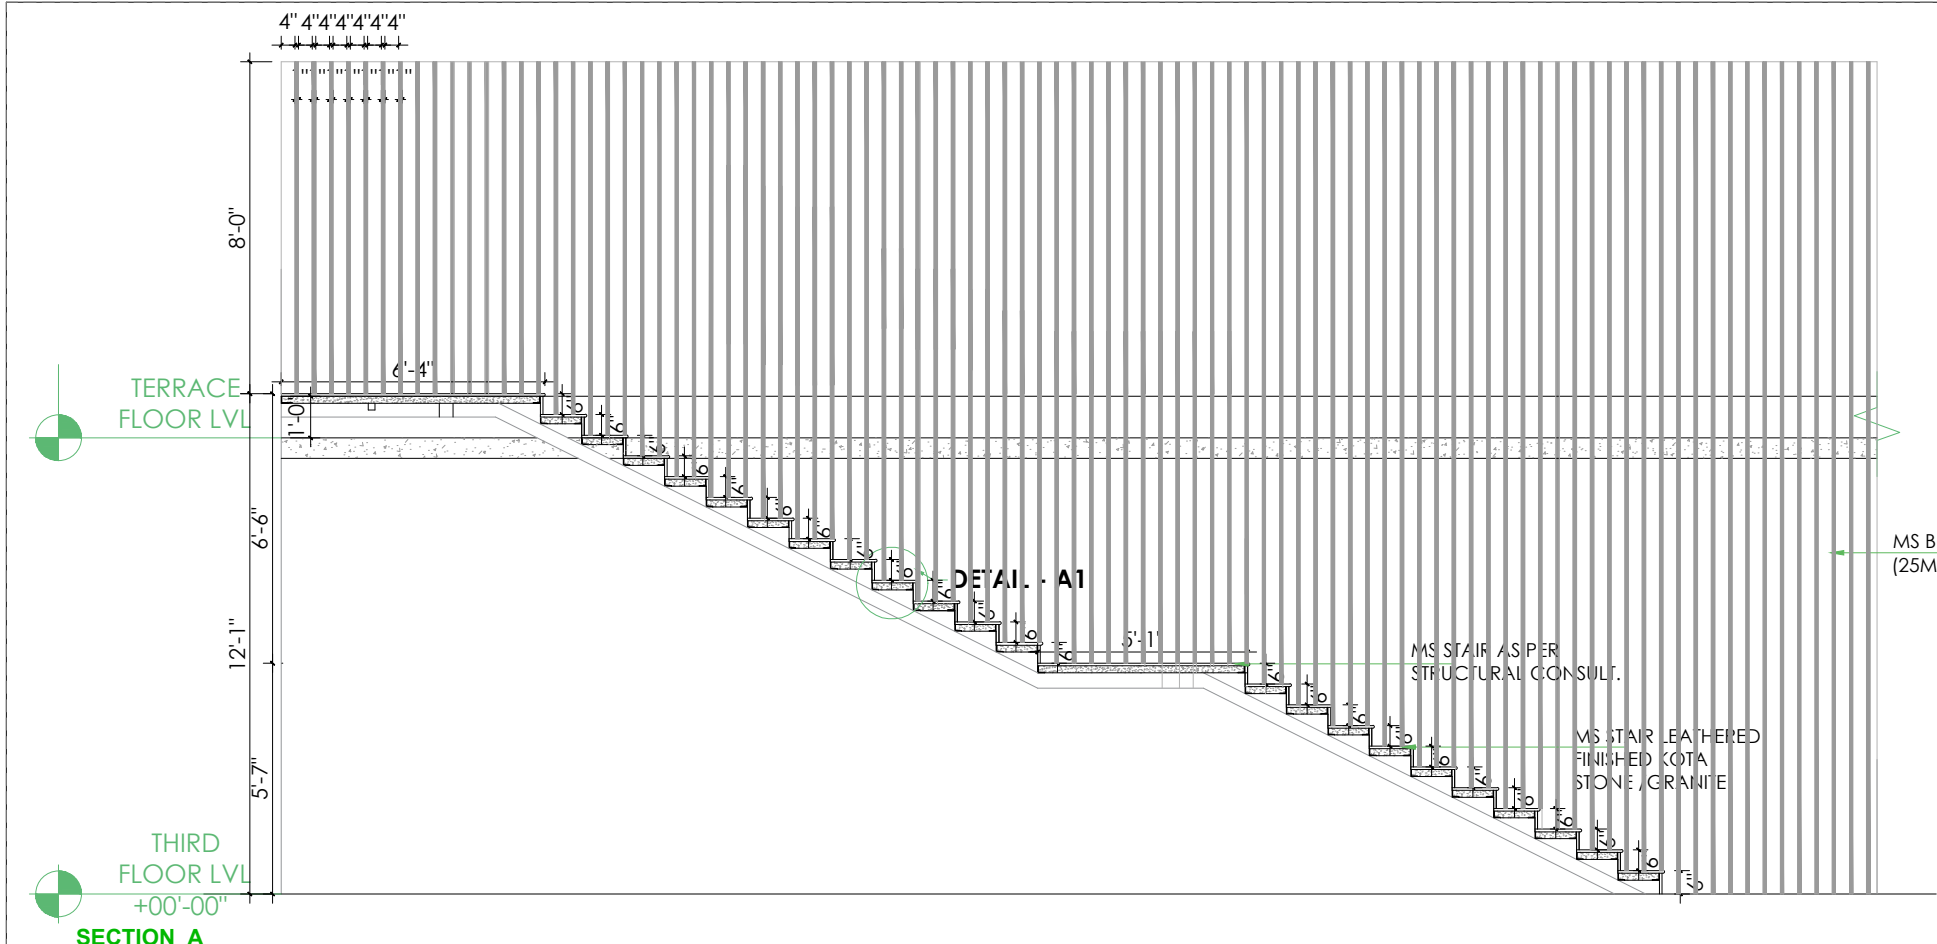


- NOTES:
1. UNLESS MENTIONED OTHERWISE ALL DIMENSIONS ARE IN FEET & INCHES.
 2. LARGER SCALE DETAILS SHALL SUPERSEDE ALL SMALLER SCALE DRAWINGS.
 3. ANY DISCREPANCY IN THIS DRAWING OR ANY OTHER DRAWINGS RELATED TO THIS DRAWING SHALL BE BROUGHT TO THE NOTICE OF THE CONSULTANTS IMMEDIATELY AND WORK BE COMMENCED ONLY AFTER CLARIFICATIONS ARE PROVIDED.
 4. DO NOT SCALE THE DRAWINGS, FOLLOW WRITTEN DIMENSIONS ONLY.

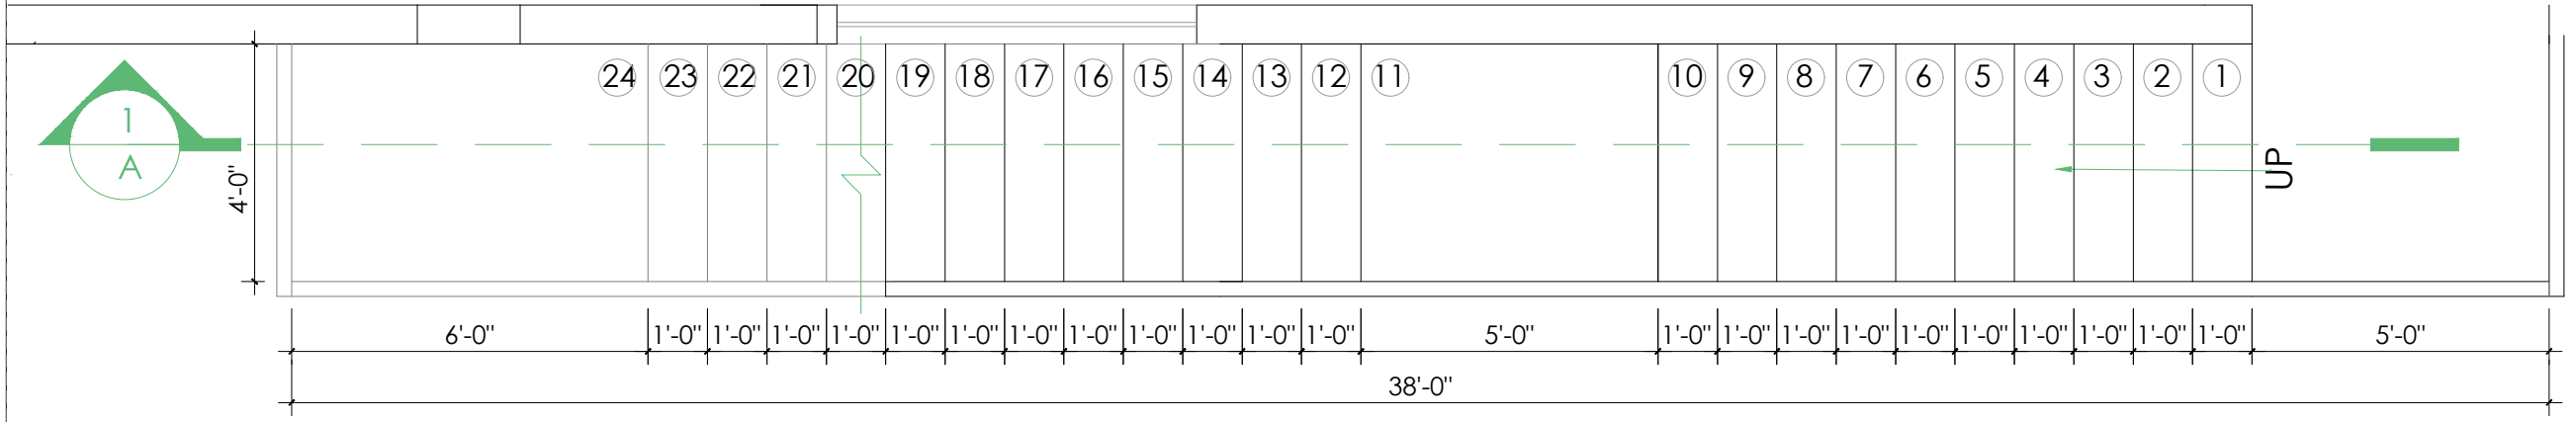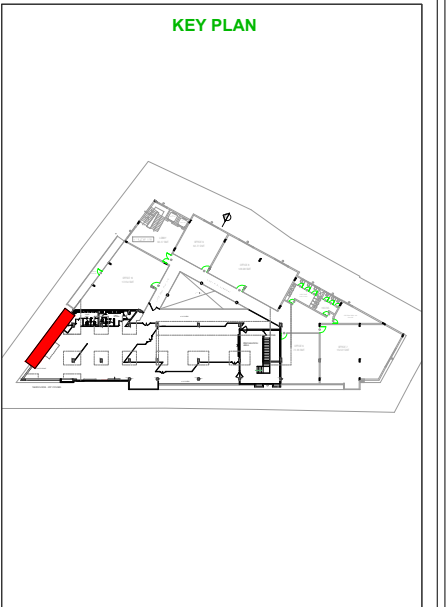


THIRD FLOOR_STAIRCASE DETAIL IN PLAN

SIGNATURE OR STAMP:	
APPROVED BY:	
VERIFIED BY:	
PURPOSE : FOR APPROVAL	
TITLE: STAIRCASE DETAIL_ THIRD FLOOR	
PROJECT: HOUSE OF COMMONS	SCALE: F T S
DRW NO. :	REV: R0
DATE: 22-05-2023	
DEALT: NOWSATH	
DRAWN: MONIKA.I	



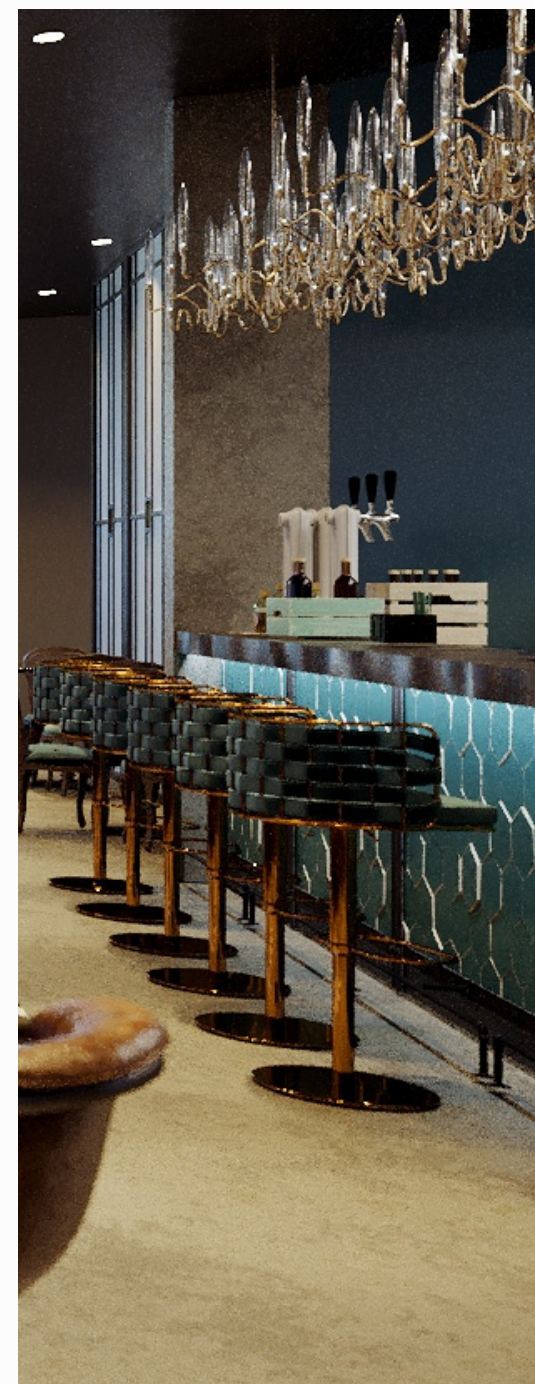


VISUAL *Ambience*

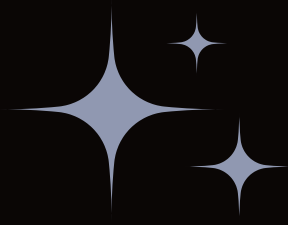



RESIDENTIAL PROJECT

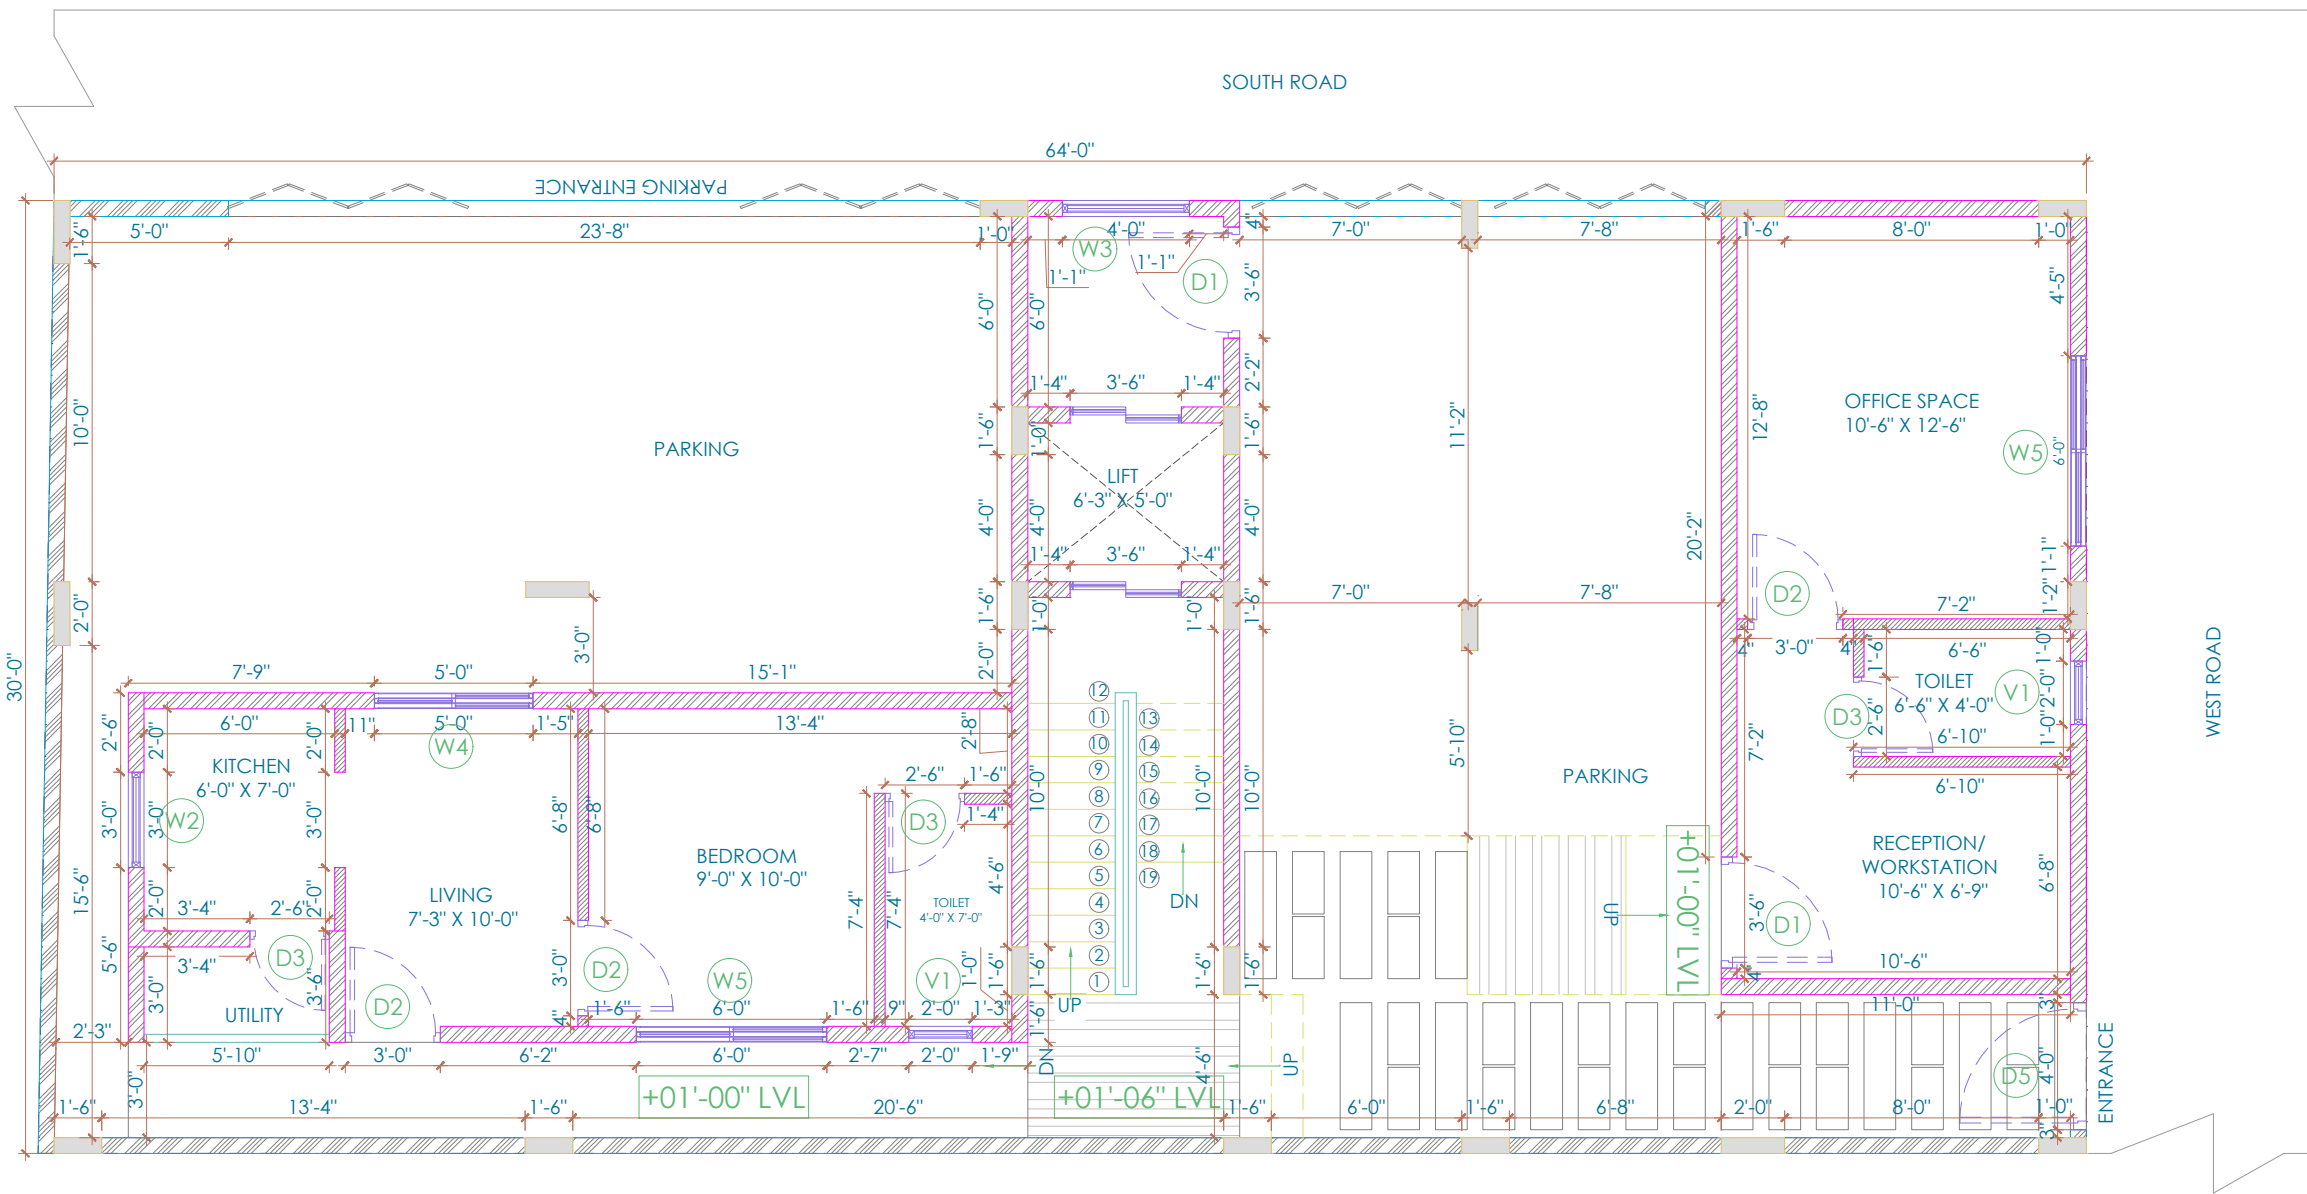

GROUND FLOOR
CLEAR HEIGHT - 9 FEET- 6 INCHES

GROUND FLOOR PLAN_MASONRY DETAIL
SCALE - 1/8" = 1'-0"

LEGEND



4" THK BLOCK WORK



6" THK BLOCK WORK

NOTES:

1. UNLESS MENTIONED OTHERWISE ALL DIMENSIONS ARE IN FEET & INCHES.
2. LARGER SCALE DETAILS SHALL SUPERSEDE ALL SMALLER SCALE DRAWINGS.
3. ANY DISCREPANCY IN THIS DRAWING OR ANY OTHER DRAWINGS RELATED TO THIS DRAWING SHALL BE BROUGHT TO THE NOTICE OF THE CONSULTANTS IMMEDIATELY AND WORK BE COMMENCED ONLY AFTER CLARIFICATIONS ARE PROVIDED.
4. DO NOT SCALE THE DRAWINGS, FOLLOW WRITTEN DIMENSIONS ONLY.

SIGNATURE OR STAMP:

APPROVED BY:

VERIFIED BY:

PURPOSE : FOR APPROVAL

TITLE:

GROUND FLOOR PLAN_
MASONRY DETAIL

PROJECT:

MR.ANUP RESIDENCE
@BANGALORE

SCALE:

1/8" = 1'-0"

DRW NO. :

DATE: 19. 05. 2023


DEALT: Nowsath

DRAWN: MONIKA.I

REV:



- NOTES:
1. UNLESS MENTIONED OTHERWISE ALL DIMENSIONS ARE IN FEET & INCHES.
 2. LARGER SCALE DETAILS SHALL SUPERSEDE ALL SMALLER SCALE DRAWINGS.
 3. ANY DISCREPANCY IN THIS DRAWING OR ANY OTHER DRAWINGS RELATED TO THIS DRAWING SHALL BE BROUGHT TO THE NOTICE OF THE CONSULTANTS IMMEDIATELY AND WORK BE COMMENCED ONLY AFTER CLARIFICATIONS ARE PROVIDED.
 4. DO NOT SCALE THE DRAWINGS, FOLLOW WRITTEN DIMENSIONS ONLY.

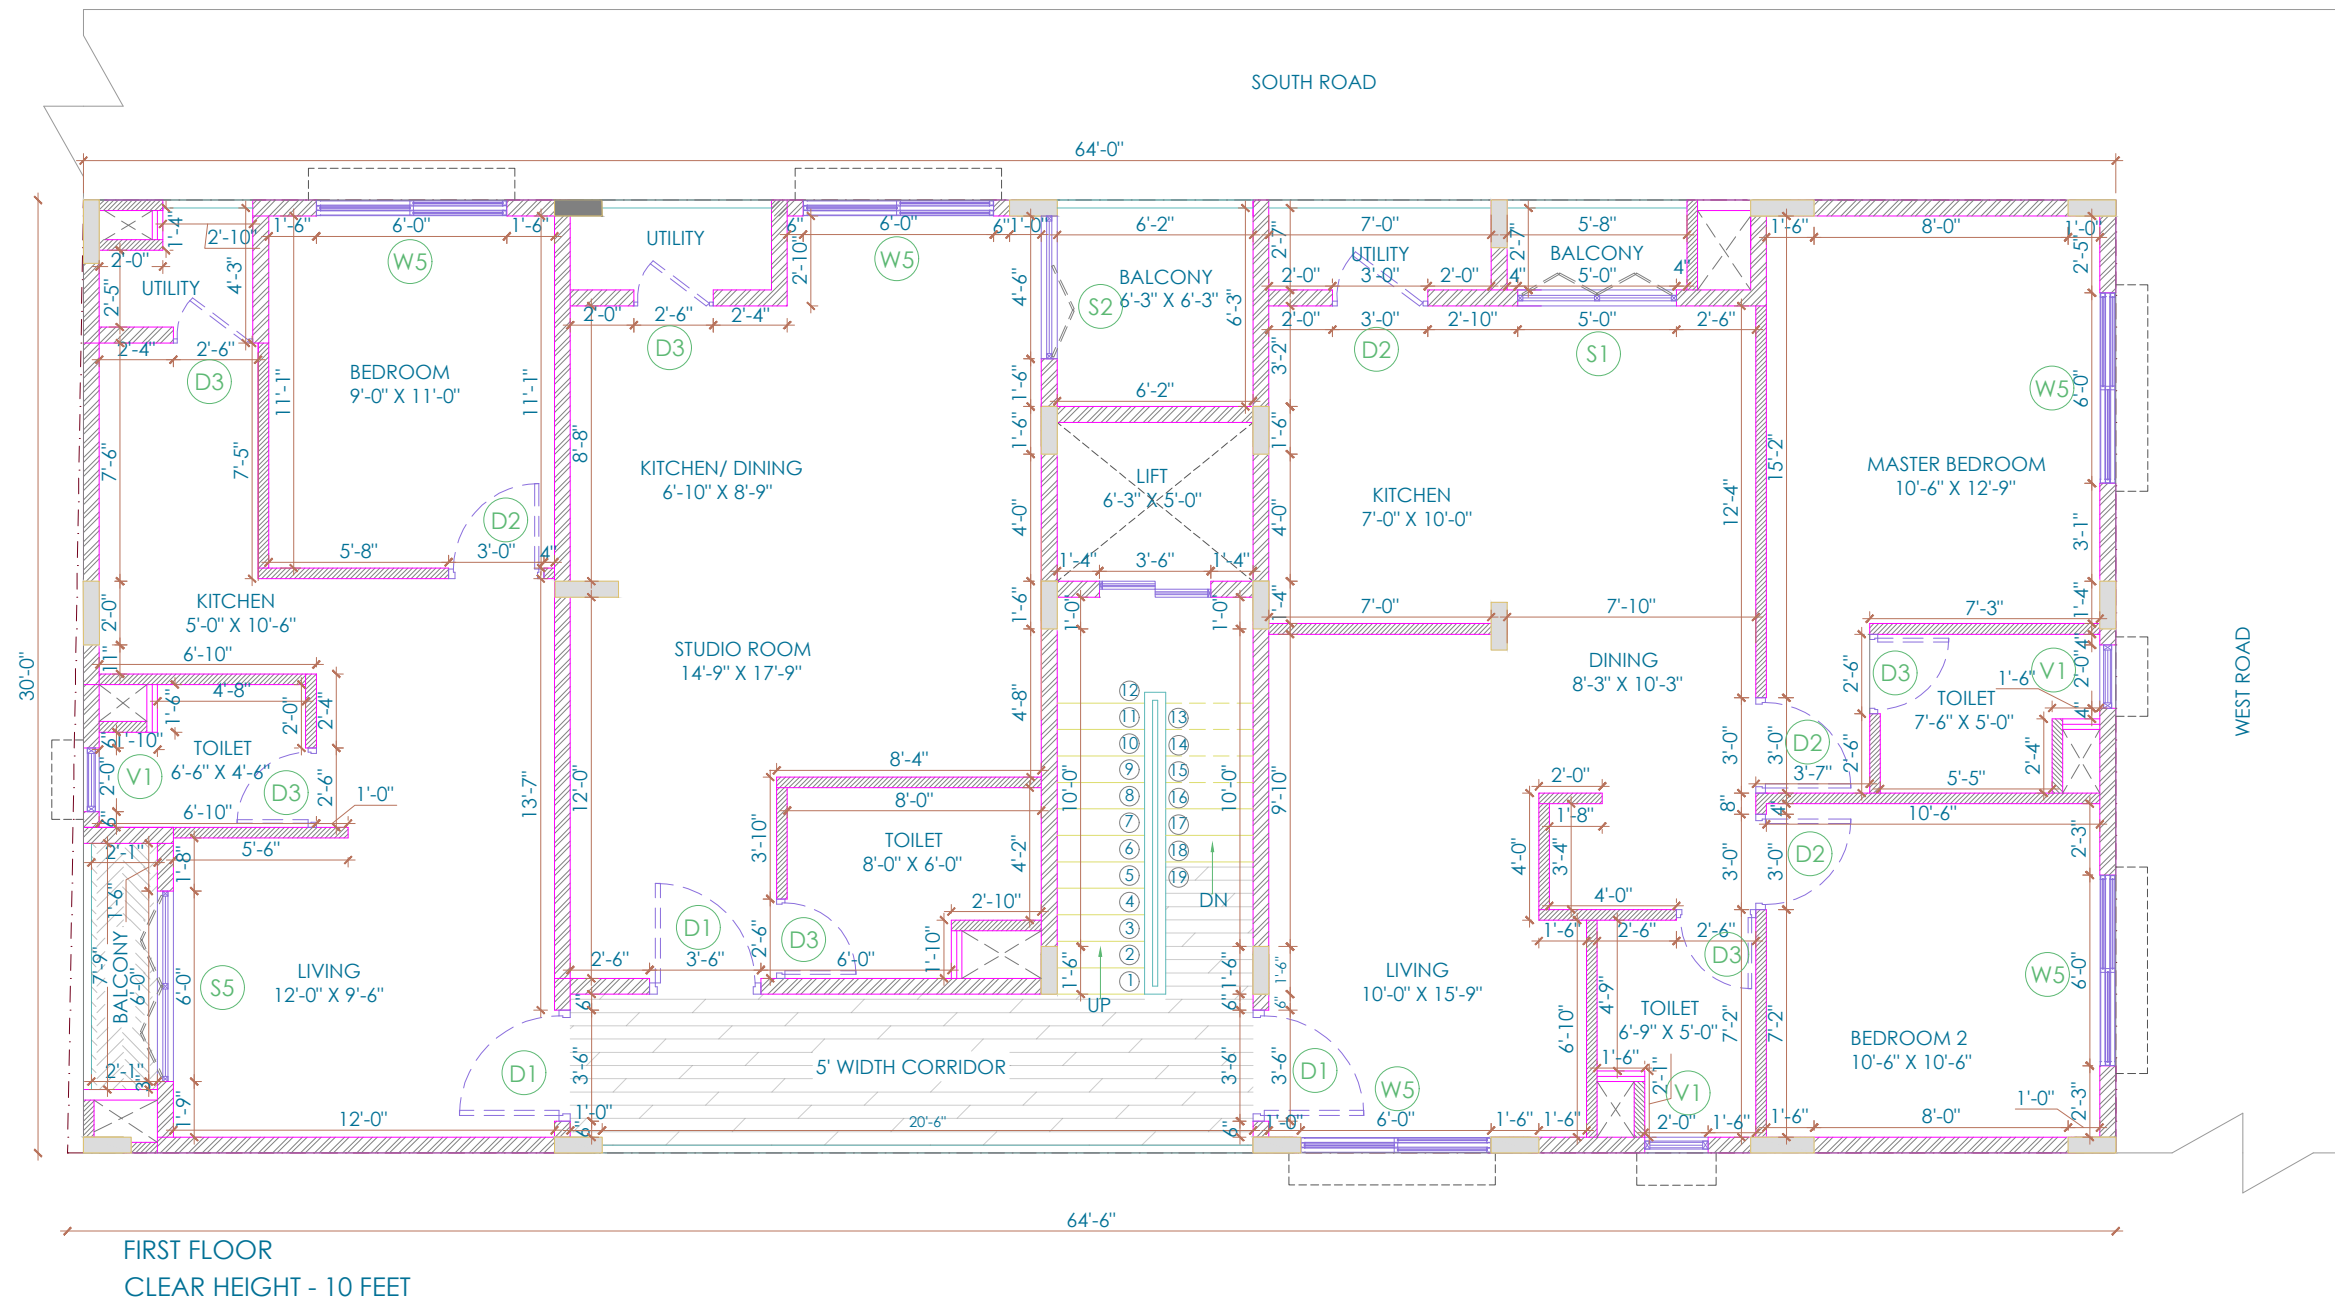

LEGEND	
	4" THK BLOCK WORK
	6" THK BLOCK WORK


FIRST FLOOR PLAN_MASONRY DETAIL
SCALE - 1/8" = 1'-0"

SIGNATURE OR STAMP:	
APPROVED BY:	
VERIFIED BY:	
PURPOSE : FOR APPROVAL	
TITLE: FIRST FLOOR PLAN_MASONRY DETAIL	
PROJECT: MR.ANUP RESIDENCE @BANGALORE	SCALE: 1/8" = 1'-0"
DRW NO. :	REV:
DATE: 19. 05. 2023	
DEALT: Nowsath	
DRAWN: MONIKA.I	



ARCHITECTS AND INTERIOR DESIGNERS

No 20/A, Anandamaya, 13th Cross Rd, 6th Sector, HSR Layout, Bengaluru, 560102 email: studio@acmedesigners.com, www.acmedesigners.com

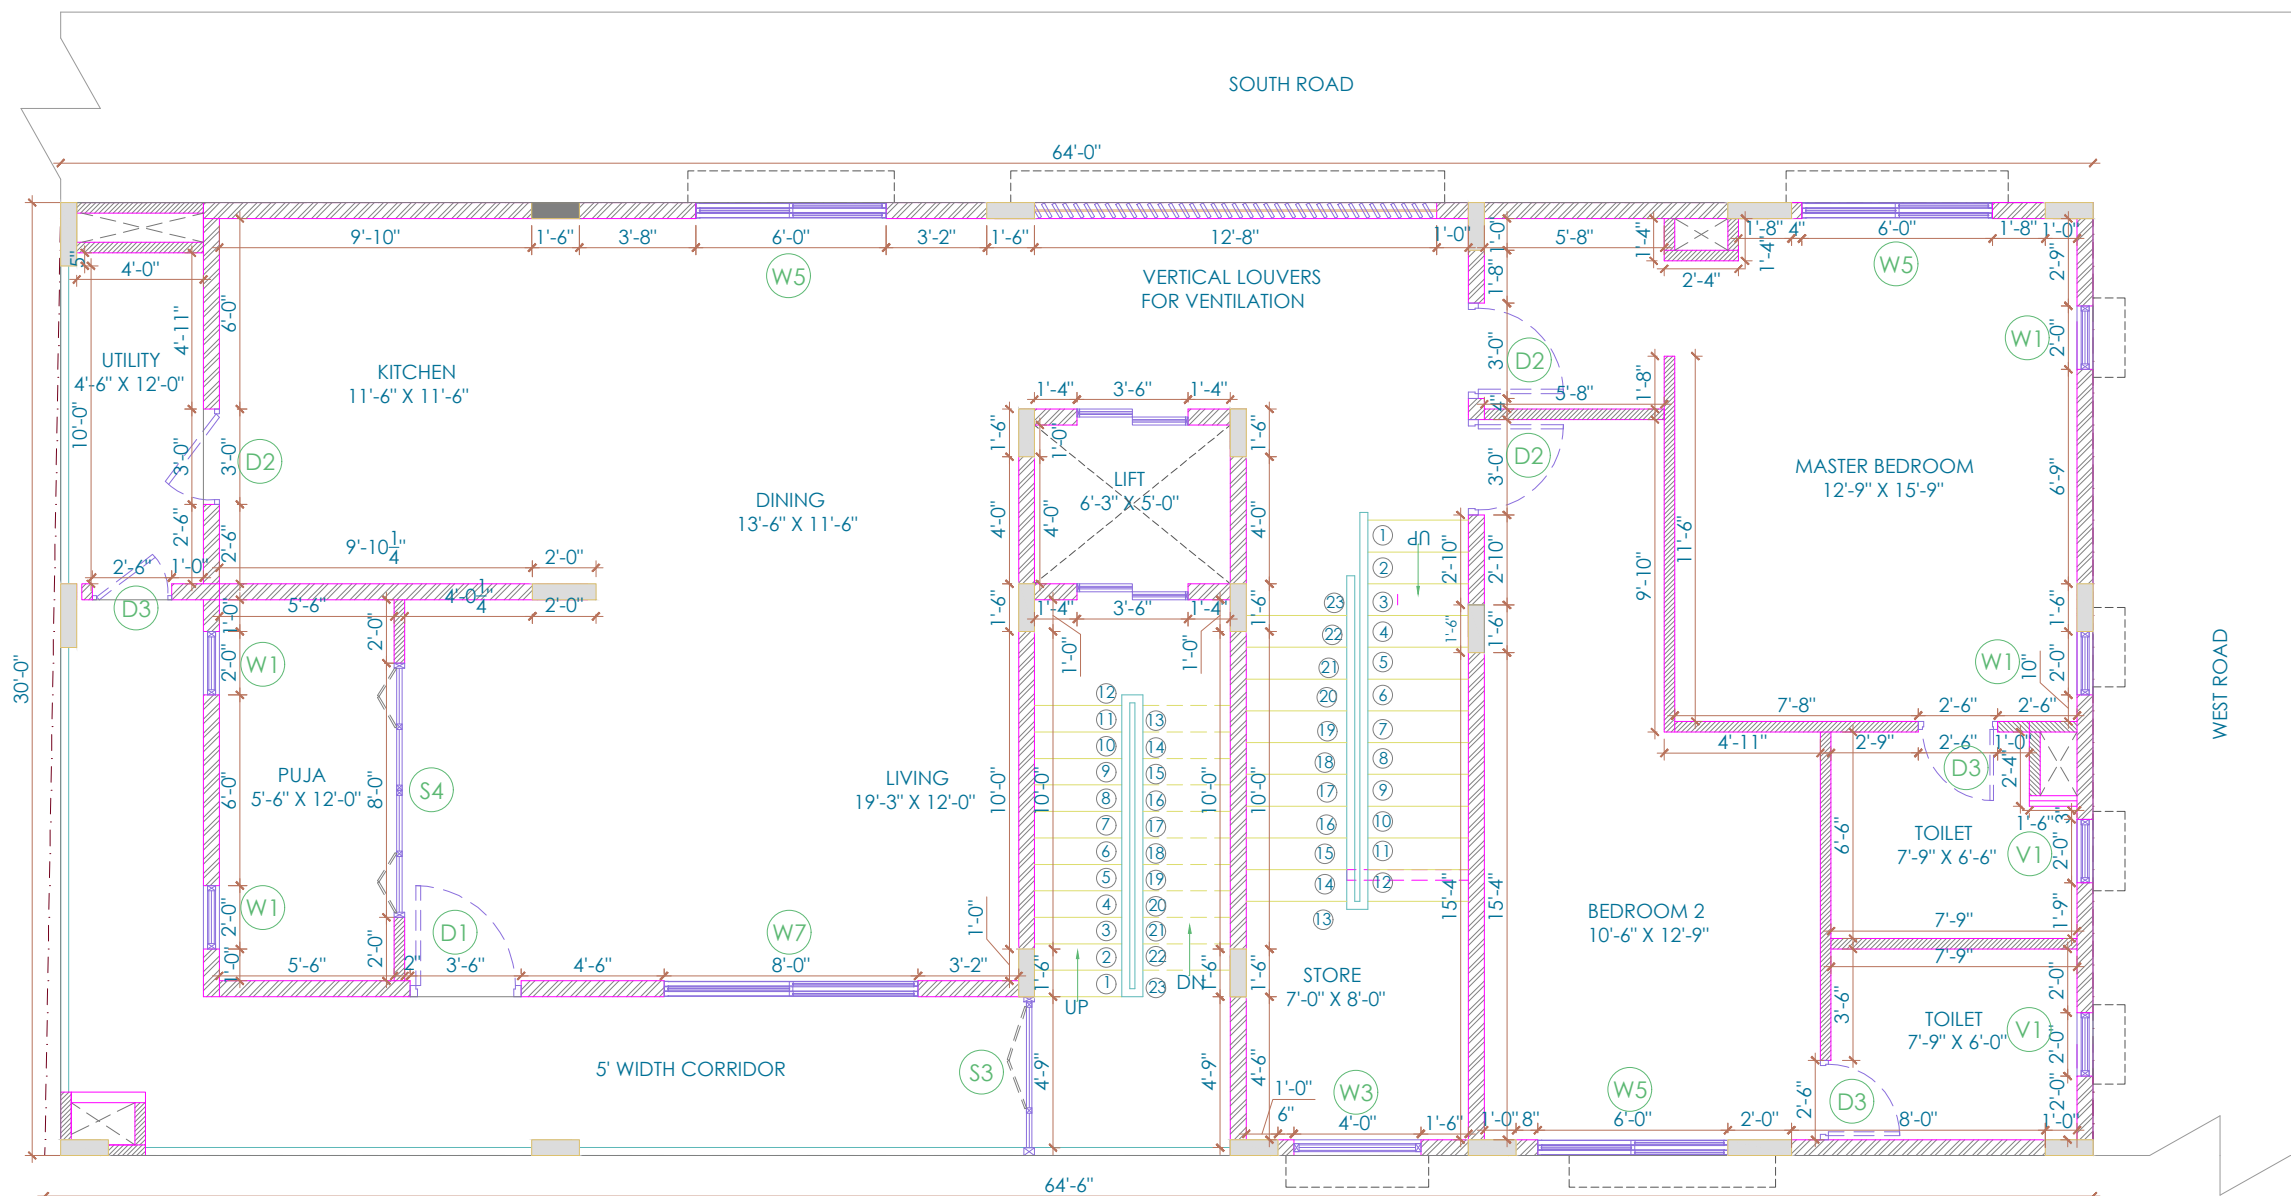

SECOND FLOOR
CLEAR HEIGHT - 11 FEET

SECOND FLOOR PLAN_MASONRY DETAIL
SCALE - 1/8" = 1'-0"

LEGEND	
	4" THK BLOCK WORK
	6" THK BLOCK WORK

- NOTES:
1. UNLESS MENTIONED OTHERWISE ALL DIMENSIONS ARE IN FEET & INCHES.
 2. LARGER SCALE DETAILS SHALL SUPERSEDE ALL SMALLER SCALE DRAWINGS.
 3. ANY DISCREPANCY IN THIS DRAWING OR ANY OTHER DRAWINGS RELATED TO THIS DRAWING SHALL BE BROUGHT TO THE NOTICE OF THE CONSULTANTS IMMEDIATELY AND WORK BE COMMENCED ONLY AFTER CLARIFICATIONS ARE PROVIDED.
 4. DO NOT SCALE THE DRAWINGS, FOLLOW WRITTEN DIMENSIONS ONLY.

SIGNATURE OR STAMP:

APPROVED BY:

VERIFIED BY:

PURPOSE : FOR APPROVAL

TITLE:
SECOND FLOOR PLAN_
MASONRY DETAIL

PROJECT:
MR. ANUP RESIDENCE
@BANGALORE

SCALE:
1/8" = 1'-0"

DRW NO. :


REV:

DATE: 19. 05. 2023

DEALT: Nowsath

DRAWN: MONIKA.I



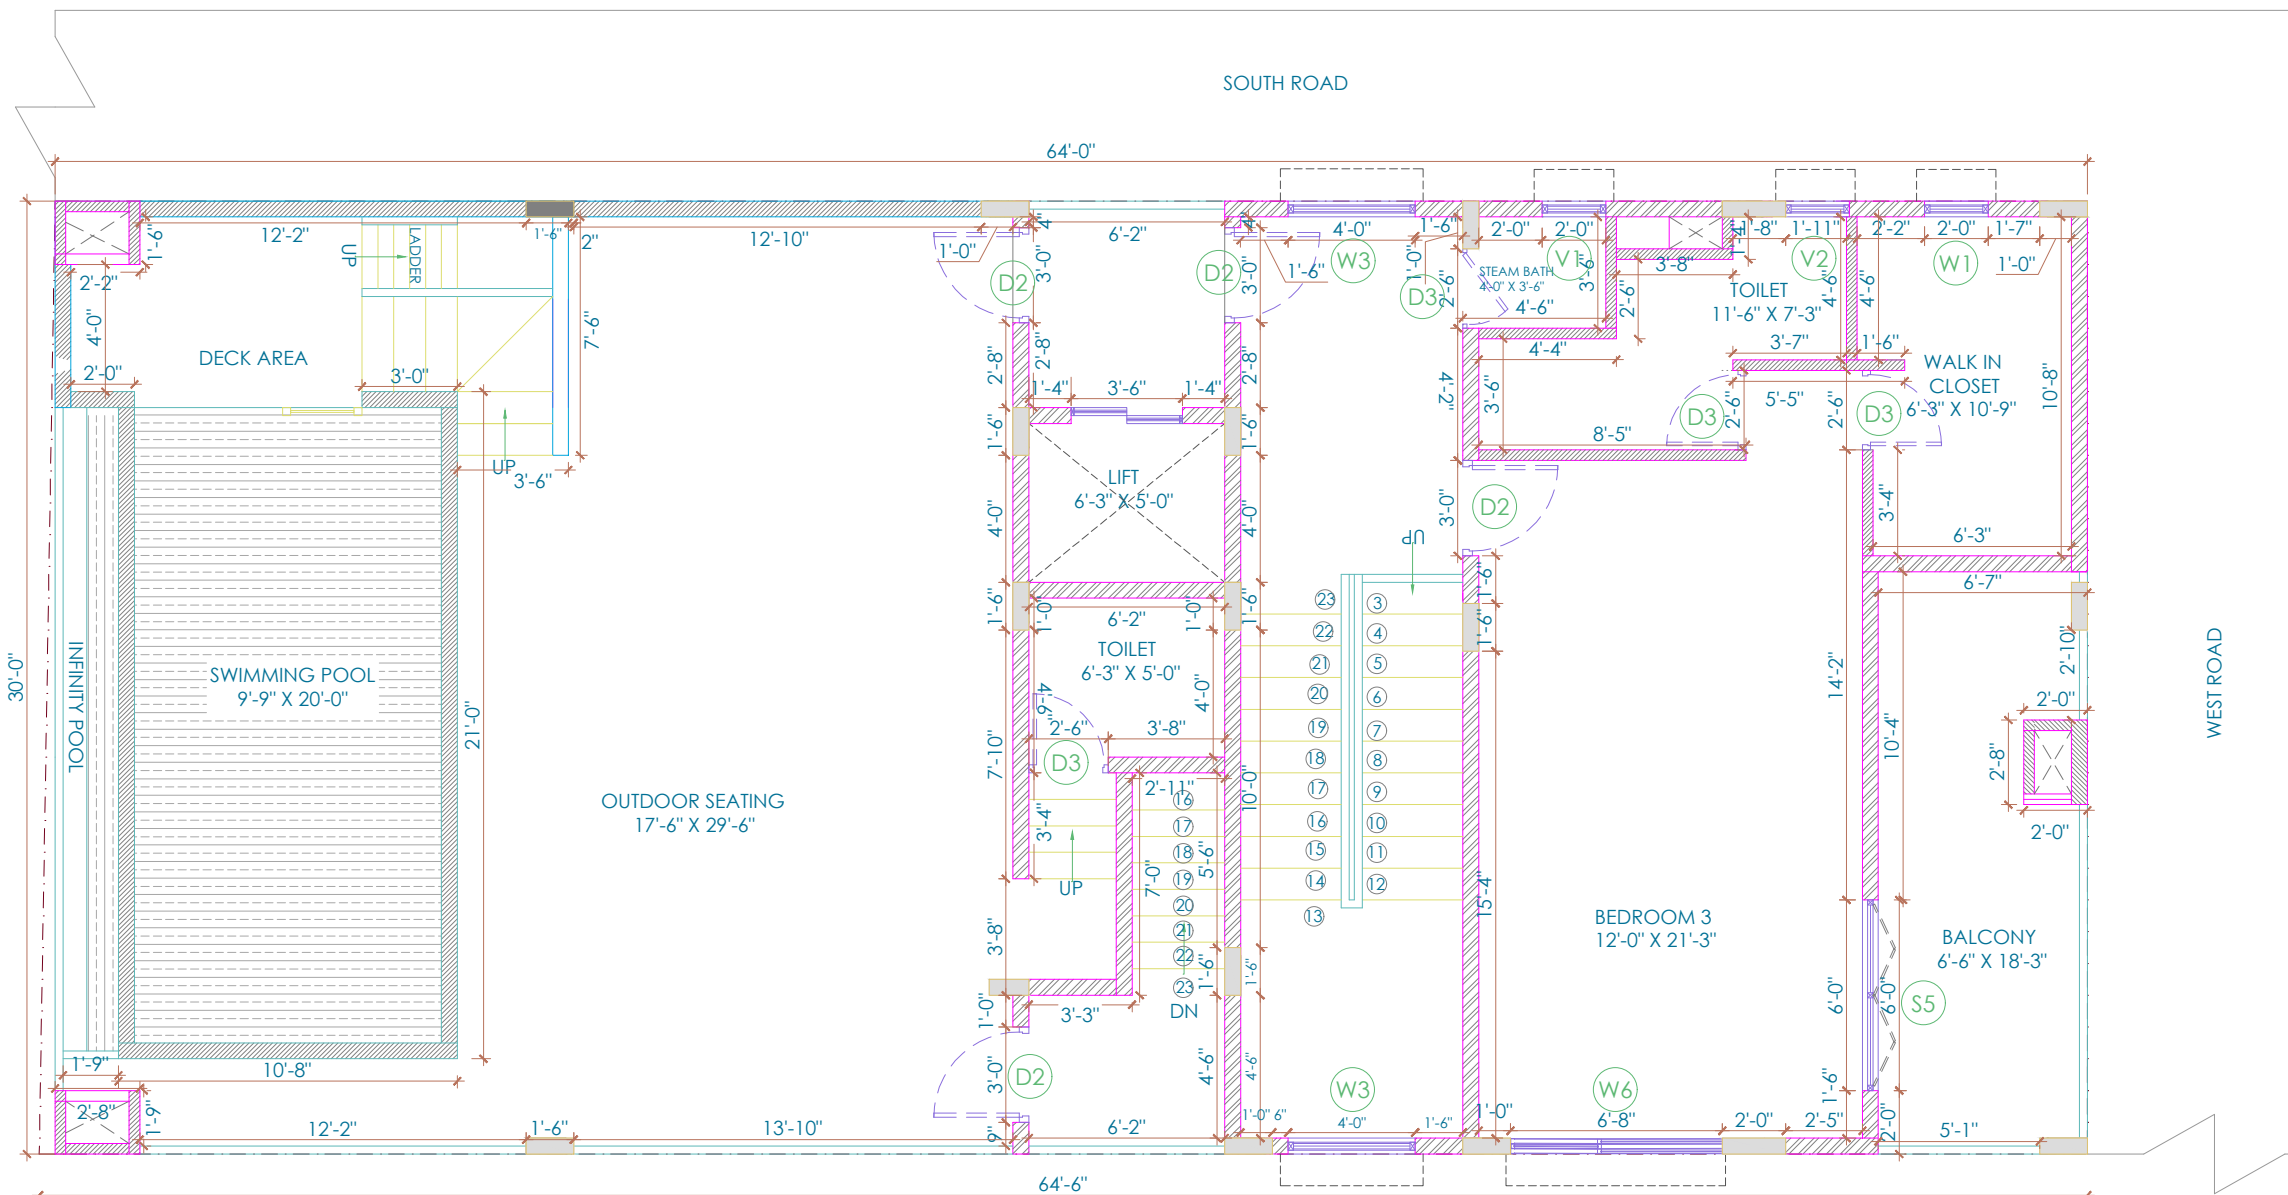

THIRD FLOOR
CLEAR HEIGHT - 11 FEET

LEGEND	
	4" THK BLOCK WORK
	6" THK BLOCK WORK

THIRD FLOOR PLAN_MASONRY DETAIL
SCALE - 1/8" = 1'-0"

- NOTES:
1. UNLESS MENTIONED OTHERWISE ALL DIMENSIONS ARE IN FEET & INCHES.
 2. LARGER SCALE DETAILS SHALL SUPERSEDE ALL SMALLER SCALE DRAWINGS.
 3. ANY DISCREPANCY IN THIS DRAWING OR ANY OTHER DRAWINGS RELATED TO THIS DRAWING SHALL BE BROUGHT TO THE NOTICE OF THE CONSULTANTS IMMEDIATELY AND WORK BE COMMENCED ONLY AFTER CLARIFICATIONS ARE PROVIDED.
 4. DO NOT SCALE THE DRAWINGS, FOLLOW WRITTEN DIMENSIONS ONLY.

SIGNATURE OR STAMP:

APPROVED BY:

VERIFIED BY:

PURPOSE : FOR APPROVAL

TITLE:
THIRD FLOOR PLAN_MASONRY DETAIL

PROJECT:	SCALE:
MR.ANUP RESIDENCE @BANGALORE	1/8" = 1'-0"

DRW NO. :	REV:
DATE: 19. 05. 2023	
DEALT: Nowsath	
DRAWN: MONIKA.I	

SCHEDULE OF OPENINGS- GROUND,FIRST , SECOND & THIRD FLOOR						
DOORS						
SL NO.	TYPE	DESCRIPTION	SIZE	LINTEL HEIGHT	SILL HEIGHT	NO.
1	D1	FLUSH DOOR	3'6"X7'-0"	7'	0	6
2	D2	FLUSH DOOR	3'-0"X7'-0"	7'	0	14
3	D3	FLUSH DOOR	2'-6"X7'-0"	7'	0	15
5	D5	FLUSH DOOR	4'-0"X7'-0"	7'	0	01
6	S1	SLIDING DOOR	5'-0"X7'-0"	7'	0	01
7	S2	SLIDING DOOR	4'-6"X7'-0"	7'	0	01
8	S3	SLIDING DOOR	4'-9"X7'-0"	7'	0	01
9	S4	SLIDING DOOR	8'-0"X7'-0"	7'	0	01
10	S5	SLIDING DOOR	6'-0"X7'-0"	7'	0	01
WINDOWS AND VENTILATORS						
SL NO.	TYPE	DESCRIPTION	SIZE	LINTEL HEIGHT	SILL HEIGHT	NO.
1	W1	WINDOW	2'-0"X4'-6"	7'	2'-6"	04
2	W2	WINDOW	3'-0"X4'-6"	7'	2'-6"	01
3	W3	WINDOW	4'-0"X4'-6"	7'	2'-6"	04
4	W4	WINDOW	5'-0"X4'-6"	7'	2'-6"	01
5	W5	WINDOW	6'-0"X4'-6"	7'	2'-6"	10
6	W6	WINDOW	6'-8"X4'-6"	7'	2'-6"	01
7	W7	WINDOW	8'-0"X4'-6"	7'	2'-6"	01
8	V1	VENTILATOR	2'-0"X2'-0"	7'	5'	08
9	V2	VENTILATOR	2'-0"X2'-0"	7'	5'	01

- NOTES:
1. UNLESS MENTIONED OTHERWISE ALL DIMENSIONS ARE IN FEET & INCHES.
 2. LARGER SCALE DETAILS SHALL SUPERSEDE ALL SMALLER SCALE DRAWINGS.
 3. ANY DISCREPANCY IN THIS DRAWING OR ANY OTHER DRAWINGS RELATED TO THIS DRAWING SHALL BE BROUGHT TO THE NOTICE OF THE CONSULTANTS IMMEDIATELY AND WORK BE COMMENCED ONLY AFTER CLARIFICATIONS ARE PROVIDED.
 - 4.DO NOT SCALE THE DRAWINGS, FOLLOW WRITTEN DIMENSIONS ONLY.

SIGNATURE OR STAMP:

APPROVED BY:

VERIFIED BY:

PURPOSE : **FOR APPROVAL**

TITLE:
SCHEDULE OF OPENINGS

PROJECT:	SCALE:
MR.ANUP RESIDENCE @BANGALORE	1/8" = 1'-0"

DRW NO. : REV:

DATE: **19. 03. 2023**

DEALT: **NOWSATH**

DRAWN: **MONIKA.I**




SCHEDULE OF OPENINGS




ARCHITECTS AND INTERIOR DESIGNERS

No 20/A, Anandamaya, 13th Cross Rd, 6th Sector, HSR Layout, Bengaluru, 560102 email: studio@acmedesigners.com, www.acmedesigners.com

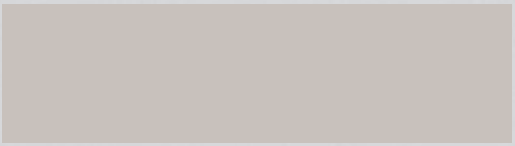

RENDERS & DESIGN WORKS

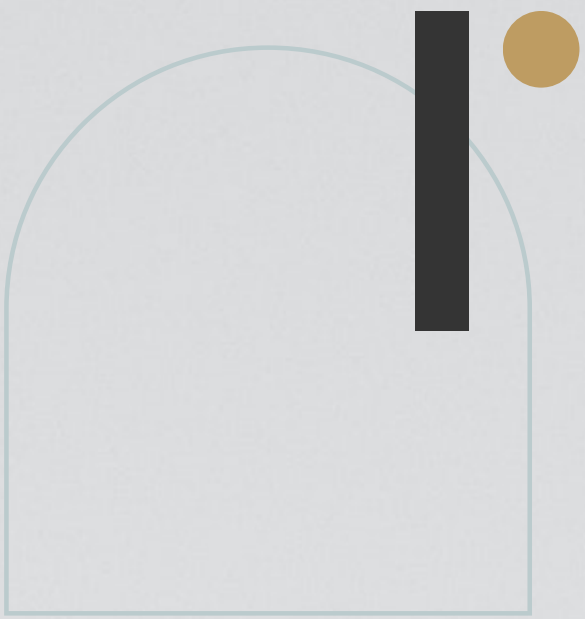



HOTEL - Floor Pool Area





LUXURIOUS HOTEL (G+6 - STORIES)

WITH 2 BASEMENT LEVELS FOR PARKING , RECEPTION WITH DOUBLE HEIGHT RESTAURANT ALONG WITH KITCHEN AREA ON THE GROUND LEVEL & FLOOR POOL WITH DECK AREA ON THE SECOND LEVEL