



SATHYABAMA

**INSTITUTE OF SCIENCE AND TECHNOLOGY
(DEEMED TO BE UNIVERSITY)**

Accredited with “A” grade by NAAC | 12B Status by UGC | Approved by AICTE

Jeppiaar Nagar, Rajiv Gandhi Salai, Chennai – 600 119

www.sathyabama.ac.in

**SCHOOL OF BUILDING AND ENVIRONMENT
DEPARTMENT OF ARCHITECTURE
PRACTICAL TRAINING PORTFOLIO (SAR1001)
MAY 2023**

Name of the student: Abhinaya.R

Batch: 2018 - 2023

Reg. No.: 38210001

Semester: X



SATHYABAMA

INSTITUTE OF SCIENCE AND TECHNOLOGY
(DEEMED TO BE UNIVERSITY)

Accredited with "A" grade by NAAC | 12B Status by UGC | Approved by AICTE

Jeppiaar Nagar, Rajiv Gandhi Salai, Chennai – 600 119

www.sathyabama.ac.in

SCHOOL OF BUILDING AND ENVIRONMENT

DEPARTMENT OF ARCHITECTURE

VIVA-VOCE EXAMINATION

This is to certify that the practical training SAR 1001 is the work of **ABHINAYA.R** who had undergone training in **AM+P Studios** has been monitored by the continuous assessment during JAN 2023 to MAY 2023

Dr. Devyani Gangopadhyay
DEAN

Submitted for Viva-voce Examination held on 07/06/2023

Internal Examiner

External Examiner



SATHYABAMA

INSTITUTE OF SCIENCE AND TECHNOLOGY
(DEEMED TO BE UNIVERSITY)

Accredited with "A" grade by NAAC | 12B Status by UGC | Approved by AICTE

Jeppiaar Nagar, Rajiv Gandhi Salai, Chennai – 600 119

www.sathyabama.ac.in

DECLARATION

I, Abhinaya. R hereby declare that the Training Report **JAN 2023 to MAY 2023** done by me under the guidance of **Ar.Arvind Vishnu Ram** is submitted in partial fulfillment of the requirements for the completion of practical training session.

DATE : 01/06/2023

PLACE : CHENNAI

SIGNATURE OF CANDIDATE

ACKNOWLEDGEMENT

I am pleased to acknowledge my sincere thanks to **Board of Management of SATHYABAMA** for their kind encouragement in doing this practical training and for completing it successfully. I am grateful to them.

I convey my thanks to **Dr. Devyani Gangopadhyay**, Dean, School of Building and Environment and **Ar.Sarath Chandra Kanth**, Design Chair, Department of Architecture for having been a constant source of support and encouragement.

I wish to express my thanks to all Teaching and Non-teaching staff members of the Department of who were helpful in many ways for the completion of the project.

I also wish to thank **Ar. Arvind Vishnu Ram**, for the experience of interning at their firm.

CONFIRMATION LETTER

ARVINDMRINALINI • *Prof*

To
Ms. Abhinaya.R
Plot #33, Doshi serene county,
Vengaivasal main road,
Santhosapuram,
chennai-73.
PH-9952961446
Email – guhanaishwarya@gmail.com

Subject: Letter of Appointment

Dear Ms. Abhinaya,

We are pleased to offer you an internship position in our studio for 100 working days joining from 2nd Jan 2023. You will be assigned under a senior architect who will evaluate your weekly performances and guide with daily assignment of works.

Interns are treated as full time staff for the period they work with us and will hence be required to meet the office guidelines for daily reporting time, vacation requests, employee IDs and meeting of project deadlines. They will also be remunerated for their time and effort with us.

During your employment, you may have access to trade secrets and confidential business information belonging to the company. By accepting this offer of employment, you acknowledge that you must keep all of this information strictly confidential, and refrain from using it for your own purposes or from disclosing it to anyone outside the company. In addition, you agree that, upon conclusion of your employment, you will immediately return to the company all of its property, equipment and documents including electronically stored information.

We hope that your association with the company will be successful and rewarding. Indicate your acceptance of this offer by signing below.

No.05,VasudevanStreet,
Kilpauk,Chennai-600010
+914435679267
studiod3@yahoo.com
www.studiod3architects.com



ARVINDMRINALINI • *Prof*

Please report at our studio in Chennai along with the employee data form duly filled and signed.

Thanking you

Yours truly,

For AM+P Studio

Principal Architect.

I accept employment with the company on the terms and conditions set out in this letter.

Signature Name : **ABHINAYA**

Date : 21.12.2022



No.05,VasudevanStreet,
Kilpauk,Chennai-600010
+914435679267
studiod3@yahoo.com
www.studiod3architects.com

MONTHLY REPORT



Accredited 'A' Grade by NAAC | 12B Status by UGC | Approved by AICTE
www.sathyabama.ac.in

PROFESSIONAL PRACTICAL TRAINING REPORT 2023

(Monthly Progress to be documented and submitted to the HOD by the Architect in charge of Trainee of the Organization)

- Name of the Office / Organization : AM + P STUDIOS
- Address & Contact Number : NO 5, Dr. Vasudevan Rd, Kilpauk, CH - 10
- Name of the Student : ABHINAYA R
- Duration : From 02/01/23 To 10/2/23
- Total No. of days : 30
- Evaluation of Performance Criteria shall be on

Description of works	Excellent	Good	Fair	Poor	NA
Office Culture Comprehension	✓				
Participation in the Office	✓				
Reading of Drawings		✓			
Presentation Techniques		✓			
Model Making		✓			
Understanding of Construction Details		✓			
Drafting Skills (Manual/Computer)	✓				
Site Supervision / Client Interaction Skills					✓
Time Schedule Adherence		✓			
Other Computer Skills		✓			
Files and Office Maintenance		✓			
Coordination with other Consultants		✓			
Overall Grading*	75/10				

* Note: Kindly grade the student as per his/her overall performance in the office during the assessment month*

7. Any other Remarks:

Signature of the Head of the Office / Organization (With Seal)

Arvind Vishnu Ram
ARVIND VISHNU RAM
Reg. No. CA/2012/56348
STUDIO D CUBED
AD-13, 5th Street, 10th Main Road,
Anna Nagar, Chennai - 600040.
Phone : 044-42693554



PROFESSIONAL PRACTICAL TRAINING REPORT 2023

(Monthly Progress to be documented and submitted to the HOD by the Architect in charge of Trainee of the Organization)

- Name of the Office / Organization : AM + P STUDIOS
- Address & Contact Number : NO 5, Dr. Vasudevan Rd, Kilpauk, CH - 10
- Name of the Student : ABHINAYA R
- Duration : From 10/02/23 To 14/03/23
- Total No. of days : 24
- Evaluation of Performance Criteria shall be on

Description of works	Excellent	Good	Fair	Poor	NA
Office Culture Comprehension	✓				
Participation in the Office	✓				
Reading of Drawings		✓			
Presentation Techniques		✓			
Model Making		✓			
Understanding of Construction Details		✓			
Drafting Skills (Manual/Computer)	✓				
Site Supervision / Client Interaction Skills		✓			
Time Schedule Adherence		✓			
Other Computer Skills	✓				
Files and Office Maintenance	✓				
Coordination with other Consultants		✓			
Overall Grading*	80/10				

* Note: Kindly grade the student as per his/her overall performance in the office during the assessment month*

7. Any other Remarks:

Signature of the Head of the Office / Organization (With Seal)

Arvind Vishnu Ram
ARVIND VISHNU RAM
Reg. No. CA/2012/56348
STUDIO D CUBED
AD-13, 5th Street, 10th Main Road,
Anna Nagar, Chennai - 600040.
Phone : 044-42693554



PROFESSIONAL PRACTICAL TRAINING REPORT 2023

(Monthly Progress to be documented and submitted to the HOD by the Architect in charge of Trainee of the Organization)


1. Name of the Office / Organization : AM + P STUDIOS
2. Address & Contact Number : NO. 5, DI. VASUDEVAN RD, KILPAUK, CH-10
3. Name of the Student : ABHINAYA.R
4. Duration : From 15/03/23 To 05/05/23
5. Total No. of days : 36
6. Evaluation of Performance Criteria shall be on

Description of works	Excellent	Good	Fair	Poor	NA
Office Culture Comprehension	✓				
Participation in the Office	✓				
Reading of Drawings	✓				
Presentation Techniques	✓				
Model Making		✓			
Understanding of Construction Details	✓				
Drafting Skills (Manual/Computer)	✓				
Site Supervision / Client Interaction Skills		✓			
Time Schedule Adherence	✓				
Other Computer Skills	✓				
Files and Office Maintenance	✓				
Coordination with other Consultants		✓			
Overall Grading*	85/90				

* Note: Kindly grade the student as per his/her overall performance in the office during the assessment month*

7. Any other Remarks:

Signature of the Head of the Office / Organization (With Seal)

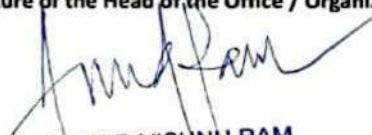
ARVIND VISHNU RAM
Reg. No. CA/2012/56348
STUDIO D CUBED
AD-13, 5th Street, 10th Main Road,
Anna Nagar, Chennai - 600040.
Phone : 044-42693554

WORK DIARY

Week No.	Dates	Project	Work done
1	2nd Jan - 7th Jan	Audiology School	MERF Academic Signage, Clinical art wall design
2	9th Jan - 13th Jan	Audiology Clinic	Clinical art wall design, MERF academic furniture design
3	17th Jan - 21st Jan	Audiology Clinic	MERF artwall, Clinical partition wall sheets
4	23rd Jan - 26th Jan	Audiology Clinic	MERF Clinical drywall partitions, Sports complex iso, Plan presentation
5	30th Jan - 3rd Feb	Clinic, Residence	Residence plan presentation, Hotel furniture furniture revision sheets
6	6th Feb - 10th Feb	Residence, Clinic	Residence exterior tile layout, Clinical door detail
7	13th Feb - 18th Feb	Audiology Clinic	Clinical planning, Presentation
8	20th Feb - 24th Feb	Audiology Clinic	Clinical furniture design
9	27th Feb - 4th Mar	Clinic, Illustrations	MERF Clinical partitions, false ceiling
10	6th Mar - 10th Mar	Audiology Clinic	Data conduiting detail, Partitions
11	13th Mar - 18th Mar	Clinic, Apartments	Iso presentation, Illustrations
12	21st Mar - 22nd Mar	Audiology Clinic	MERF Clinical partitions revision
13	27th Mar - 1st Apr	Clinic, Residence	Residence presentation, Clinical furniture detail
14	3rd Apr - 7th Apr	Residence Interior, Clinic	Residence Interior detail, Iso presentation
15	10th Apr - 15th Apr	Audiology Clinic	Clinical electrical detail, AC layout
16	17th Apr - 21st Apr	Residence Interior	Residence courtyard detail, Furniture detail
17	24th Apr - 29th Apr	Residence Interior	Residence interior metal gate detail, Residence plan presentation
18	2nd May - 5th May	Residence Presentation	Residence metal work detail, Presentation

Chief Architect Signature:

Office Seal:

COMPLETION CERTIFICATE

ARVINDMRINALINI

Arvind



Date: 06th May 2023

TO WHOMSOEVER IT MAY CONCERN

Sub: Completion Certificate

Respected Sir,

This is to certify that your student **Ms. Abhinaya.R Register number - 38210001**, joined our office for her 10th semester internship program on 02.01.2023. She has worked on various interior production, design and architecture projects and has completed **90 working days** as on 05.05.2023

She has exhibited diligence and delivered her work on time. We wish her all the best for her future.

For **AM+P Studio**

A handwritten signature in black ink, appearing to read 'Ar. Arvind.V.Ram', written over a horizontal line.

Ar. Arvind.V.Ram,

PRINCIPAL ARCHITECT

ARVIND VISHNU RAM

Reg. No. CA/2012/56348

STUDIO D CUBED

60/11, 5th Street, 10th Main Road,

Kilpauk, Chennai - 600040.

Phone: 044-42693554

No.05,VasudevanStreet,

Kilpauk, Chennai-600010

+914435679267

studiod3@yahoo.com

www.studiod3architects.com

TABLE OF CONTENTS		
S. No.	TITLE	PAGE No.
1	ABOUT THE FIRM.....	1
2	PROJECT 1	
	2.2. ELECTRICAL LAYOUTS.....	2-3
	2.3. TILE LAYOUT.....	4-9
	2.4. FALSE CEILING LAYOUT.....	10-11
	2.5. DATA CONDUIT DETAIL.....	12-13
	2.6. ALUMINIUM PARTITION DETAIL.....	14-19
	2.7. FURNITURE DETAIL.....	20-27
	2.8. DOOR DETAIL.....	28-29
	2.9. NEW SITE PLAN.....	30-31
3	PROJECT 2	
	3.1. COURTYARD POND DETAIL.....	32-34
	3.2. EXTERIOR TILE CLADDING.....	35-36
	3.3. FURNITURE DETAIL.....	37-39
	3.4. COMPOUND GATE DETAIL.....	40-48
	3.5. METAL DOOR DETAIL.....	49-50
4	OTHER PROJECTS	
	4.1. RESIDENCE PLAN PRESENTATION.....	51
	4.2. RESIDENCE PLAN.....	52-53
	4.3. SPORTS COMPLEX PLAN.....	54
	4.4. APARTMENTS PLAN AND ISO PRESENTATION.....	55-56
5	CRITICAL OVERVIEW OF THE FIRM.....	57


ABOUT THE FIRM


Studio D Cubed, currently renamed into AM+P studios, was established in Chennai in 2008 with a small team of Architects, Interior designers and planners under the principal architects, Arvind Vishnu Ram and Mrinalini Ram.

The Firm focuses majorly on residential and commercial architecture and oversees the projects right from their design conception to execution. “Each of SD3’s projects strives to enrich one’s experience of space, light, context, materials and craftsmanship through the experience of architecture. We believe that exemplary architecture not only provides fundamental space, but also acts as a lens through which we view, understand and appreciate the natural and man-made world.”

The team is young and dedicated in understanding the clients need. They are guided by sensitivity to culture and climate of a place. Studio D Cubed mission is to deliver exceptional design ideas and solutions through the creative blending of human need, environmental stewardship, value creation, science and art.

The team consists of a small number of members whose skills range from Architectural design, CAD drafting, 3D animations, miniature modeling, web designing, creative writing and designing exclusive project brochures.

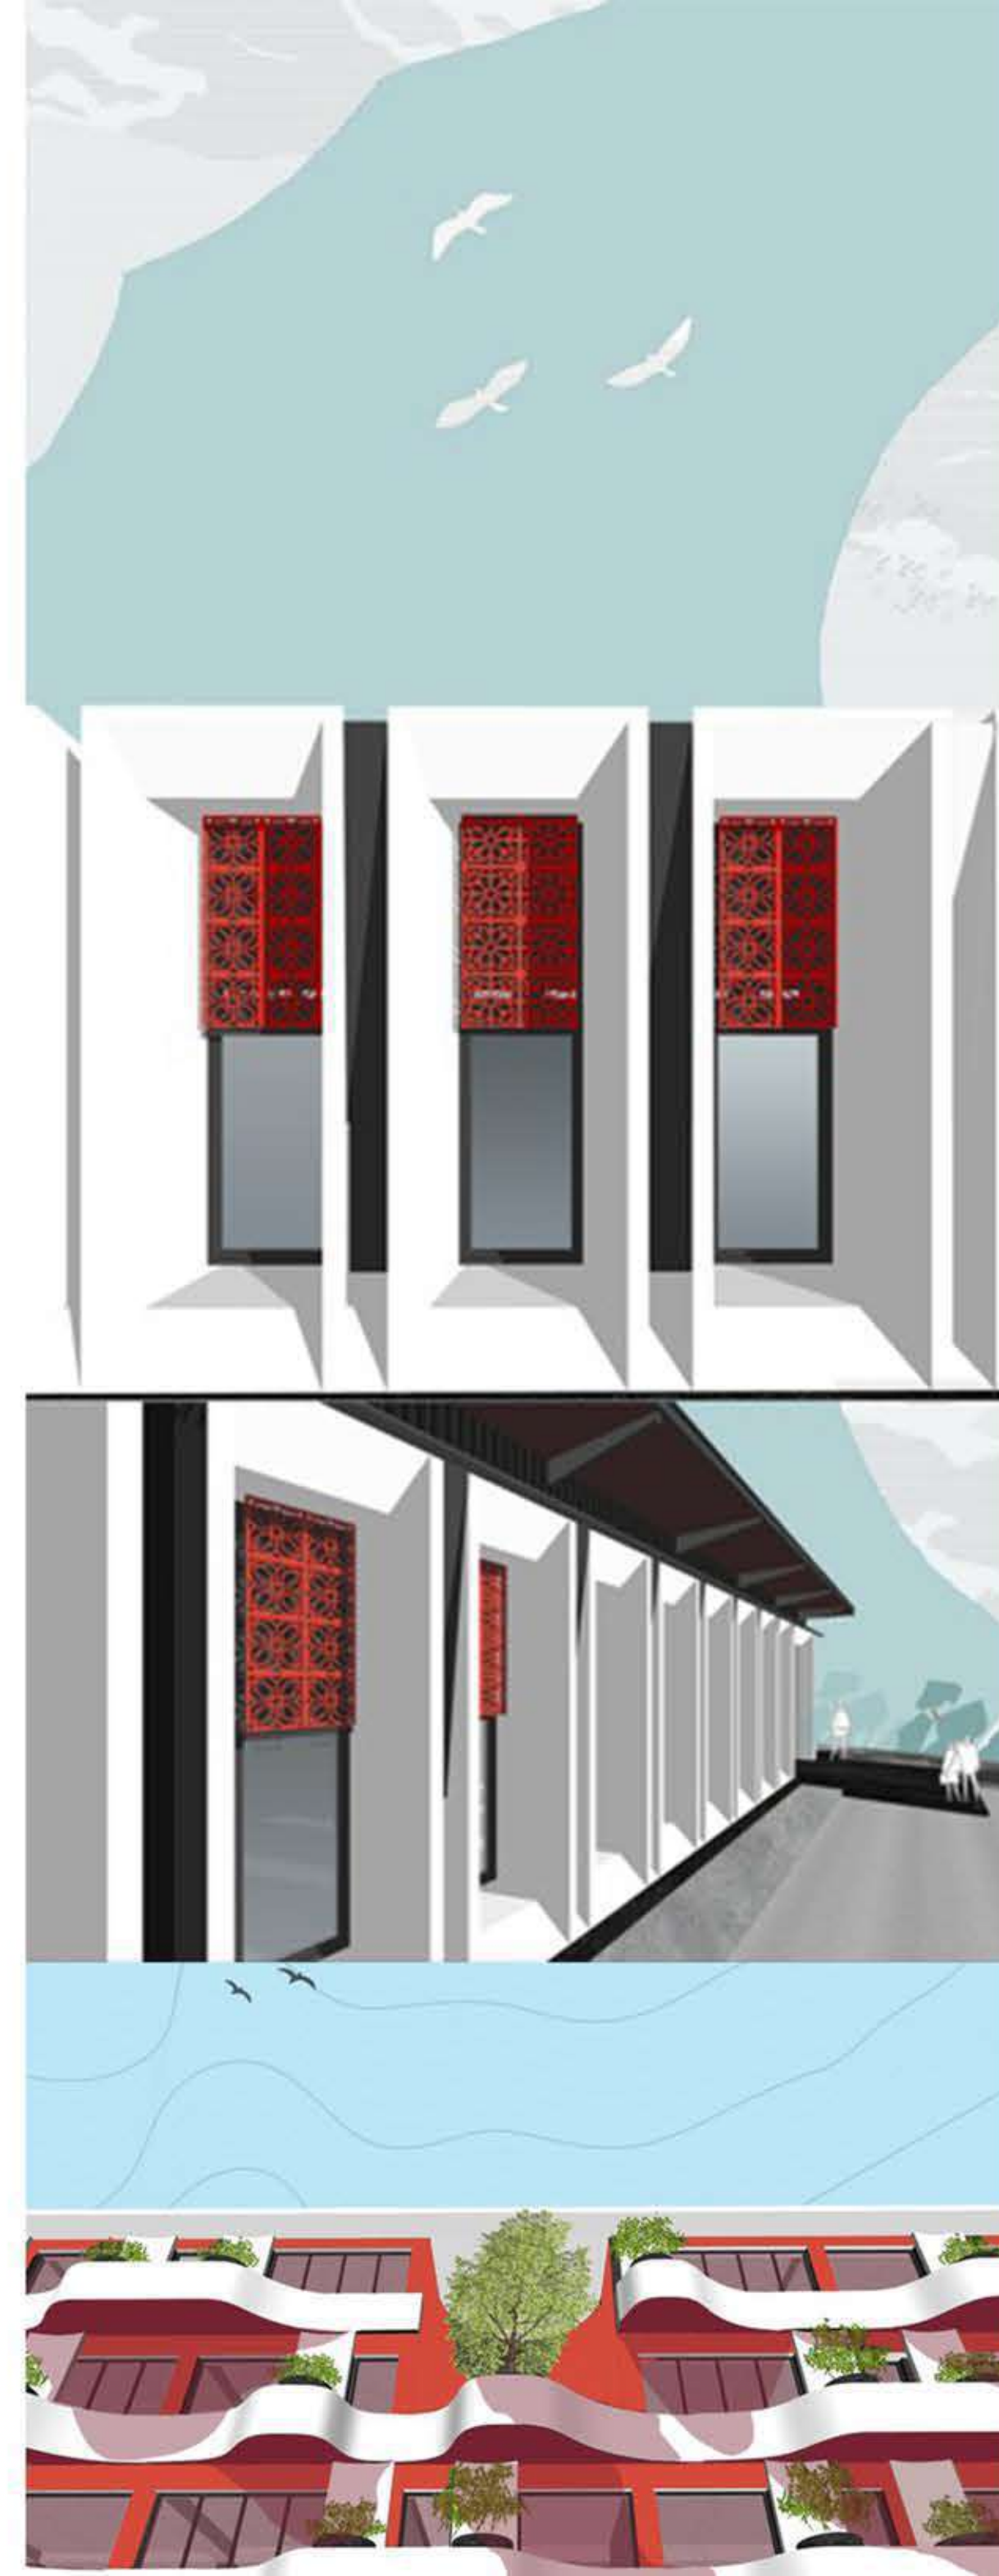

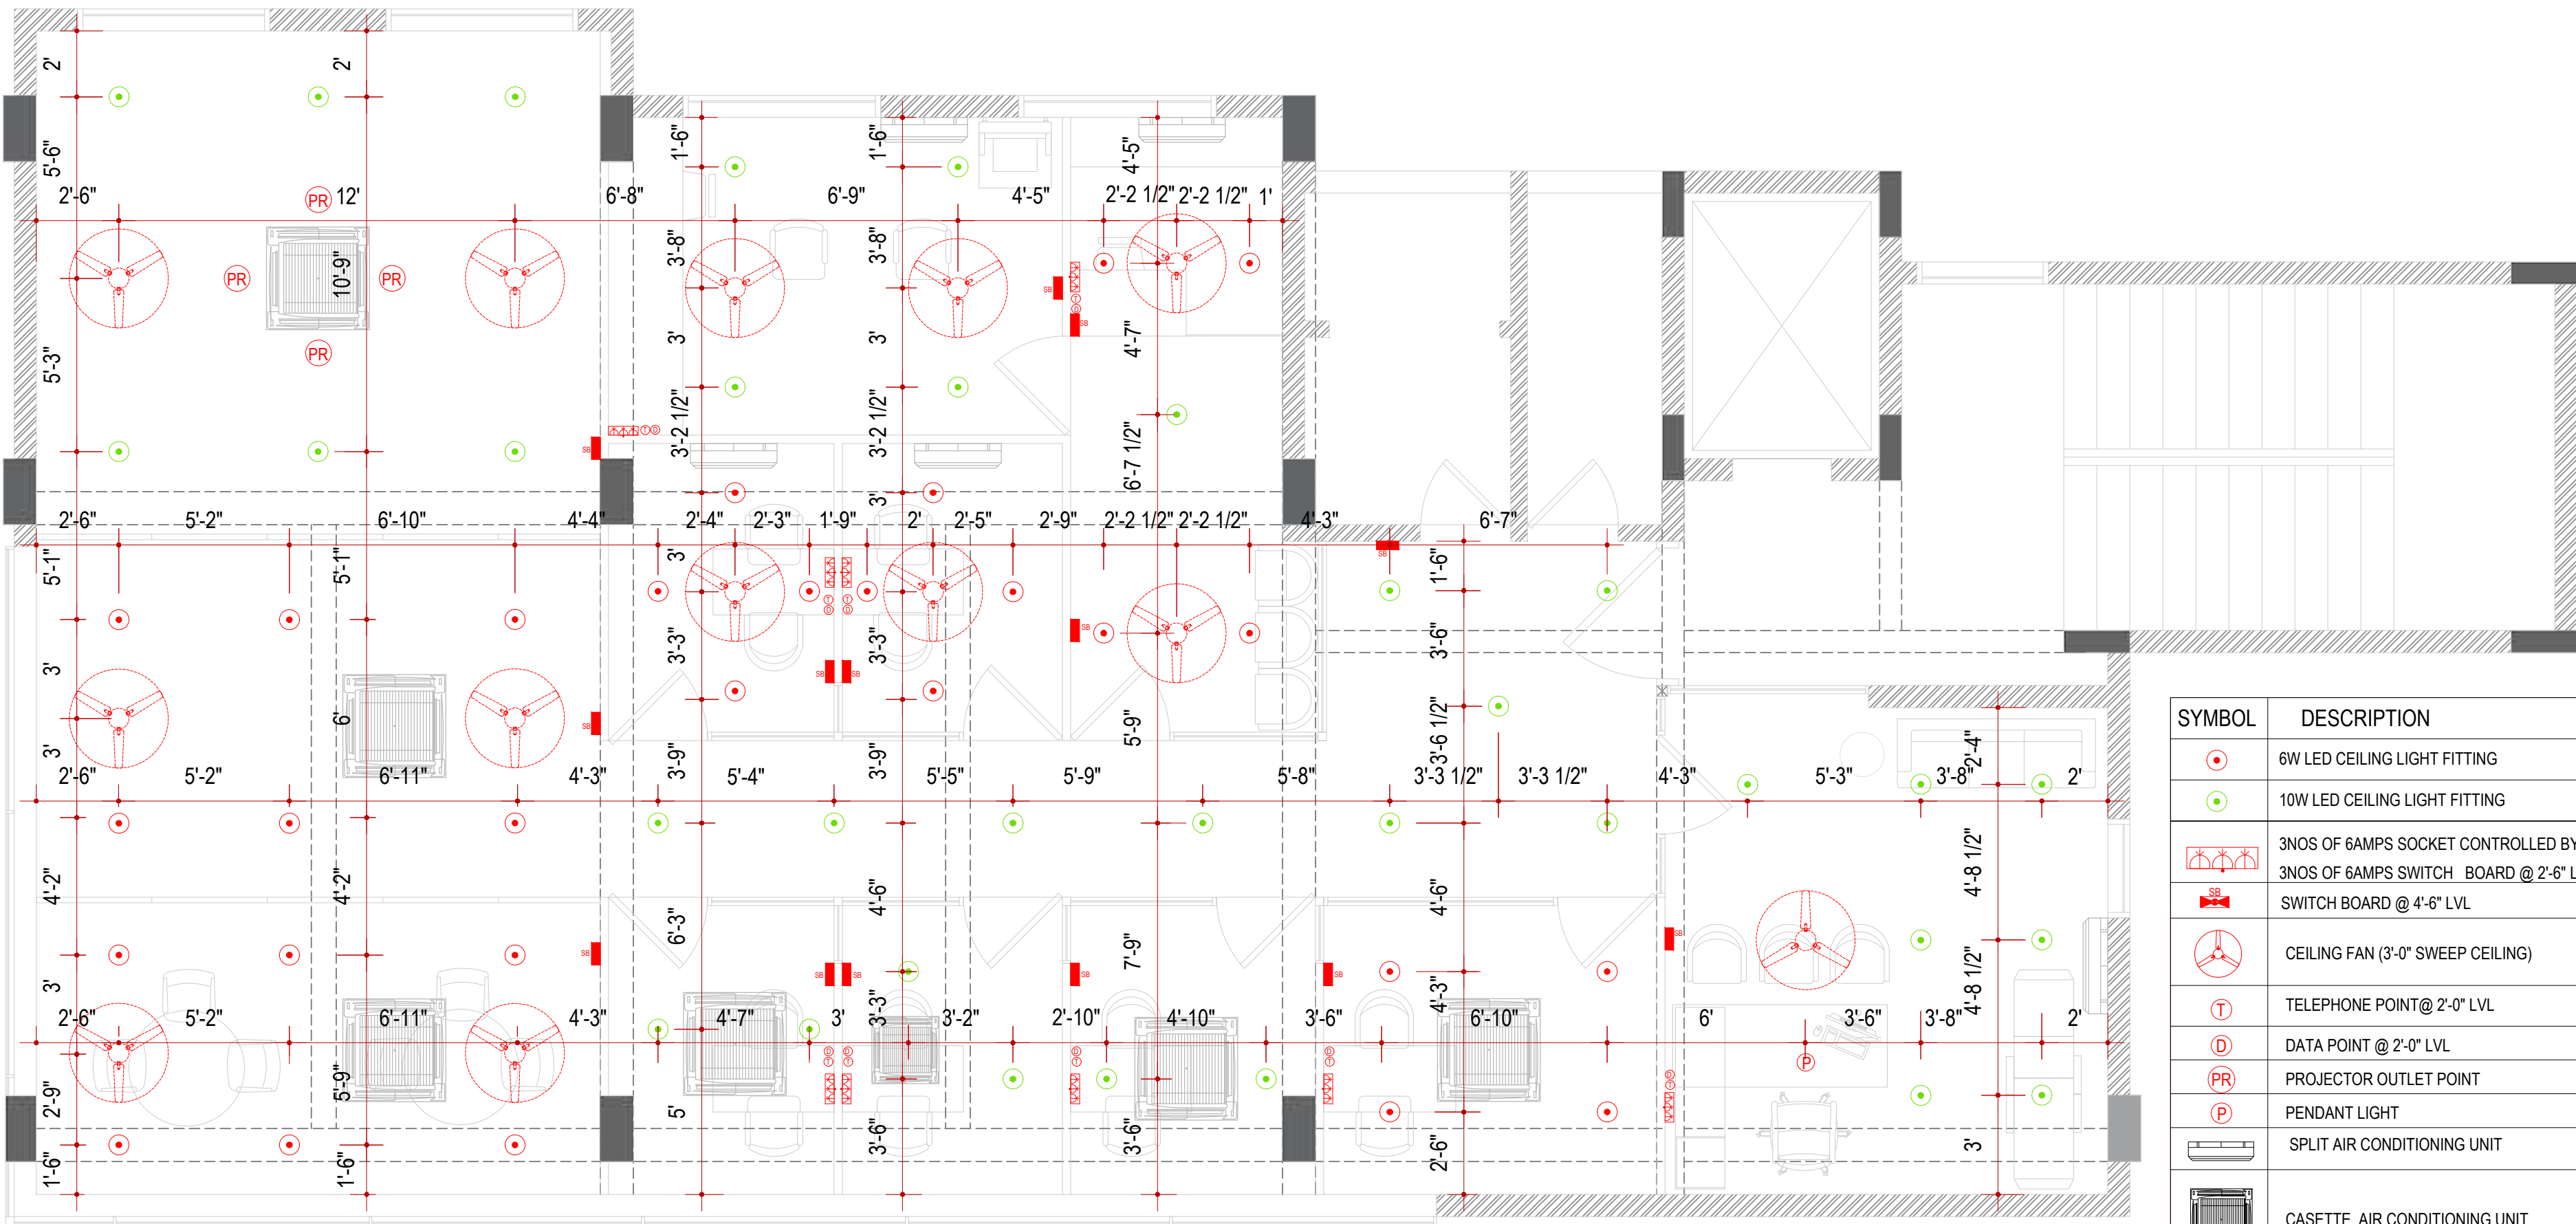

1 SECOND FLOOR ELECTRICAL LAYOUT
SCALE : 1'-0" = 1/4"

SYMBOL	DESCRIPTION
	6W LED CEILING LIGHT FITTING
	10W LED CEILING LIGHT FITTING
	3NOS OF 6AMPS SOCKET CONTROLLED BY 3NOS OF 6AMPS SWITCH BOARD @ 2'-6" LVL
	SWITCH BOARD @ 4'-6" LVL
	CEILING FAN (3'-0" SWEEP CEILING)
	TELEPHONE POINT@ 2'-0" LVL
	DATA POINT @ 2'-0" LVL
	PROJECTOR OUTLET POINT
	PENDANT LIGHT
	SPLIT AIR CONDITIONING UNIT
	CASSETTE AIR CONDITIONING UNIT
	SWITCH CONTROL (One way control)

NOTES:
ALL SWITCH BOARD @ 4'-6"
ALL 5/15 AMP SOCKETS @ 2'-0"
BATHROOM AMP/SWITCH BOARD @ 4'-6"
20A A/C SOCKET AT 8' FFL

#	DATE	COMMENTS

STUDIO D CUBED ARCHITECTS

AD - 13, 5TH STREET,
10TH MAIN ROAD,
ANNANAGAR,
CHENNAI - 600 040.



MAIL ID : studiod3@yahoo.com.

CONTACT : 044-42693554.



DATE PLOTTED :

DESIGNED BY : ARVIND RAM

DRAWN BY :

ARCHITECT
OF RECORD : MRINALINI RAM

DRAWING NAME :

© 2019 BY STUDIO D CUBED ARCHITECTS
RIGHTS RESERVED


THE ARCHITECTURAL WORKS DEPICTED HEREIN ARE THE
SOLE PROPERTY OF STUDIO D CUBED ARCHITECTS AND MAY
NOT BE CONSTRUCTED OR USED WITHOUT ITS EXPRESS
WRITTEN PERMISSION. NO PERMISSION TO MODIFY OR
REPRODUCE ANY OF THE ARCHITECTURAL WORKS,
INCLUDING WITHOUT LIMITATION THE CONSTRUCTION OF ANY
BUILDING, IS EXPRESSED OR SHOULD BE IMPLIED FROM
DELIVERY OF PRELIMINARY DRAWINGS OR UNSEALED
CONSTRUCTION DRAWINGS. PERMISSION TO CONSTRUCT
THE BUILDING DEPICTED IN SEALED CONSTRUCTION
DRAWINGS IS EXPRESSLY CONDITIONED ON THE FULL AND
TIMELY PAYMENT OF ALL FEES OTHERWISE DUE. STUDIO D
CUBED ARCHITECTS AND, IN THE ABSENCE OF ANY WRITTEN
AGREEMENT TO THE CONTRARY, IS LIMITED TO A ONE-TIME
USE ON THE SITE INDICATED ON THESE PLANS.

PLOT SCALE :

SHEET NO :

NORTH POINT



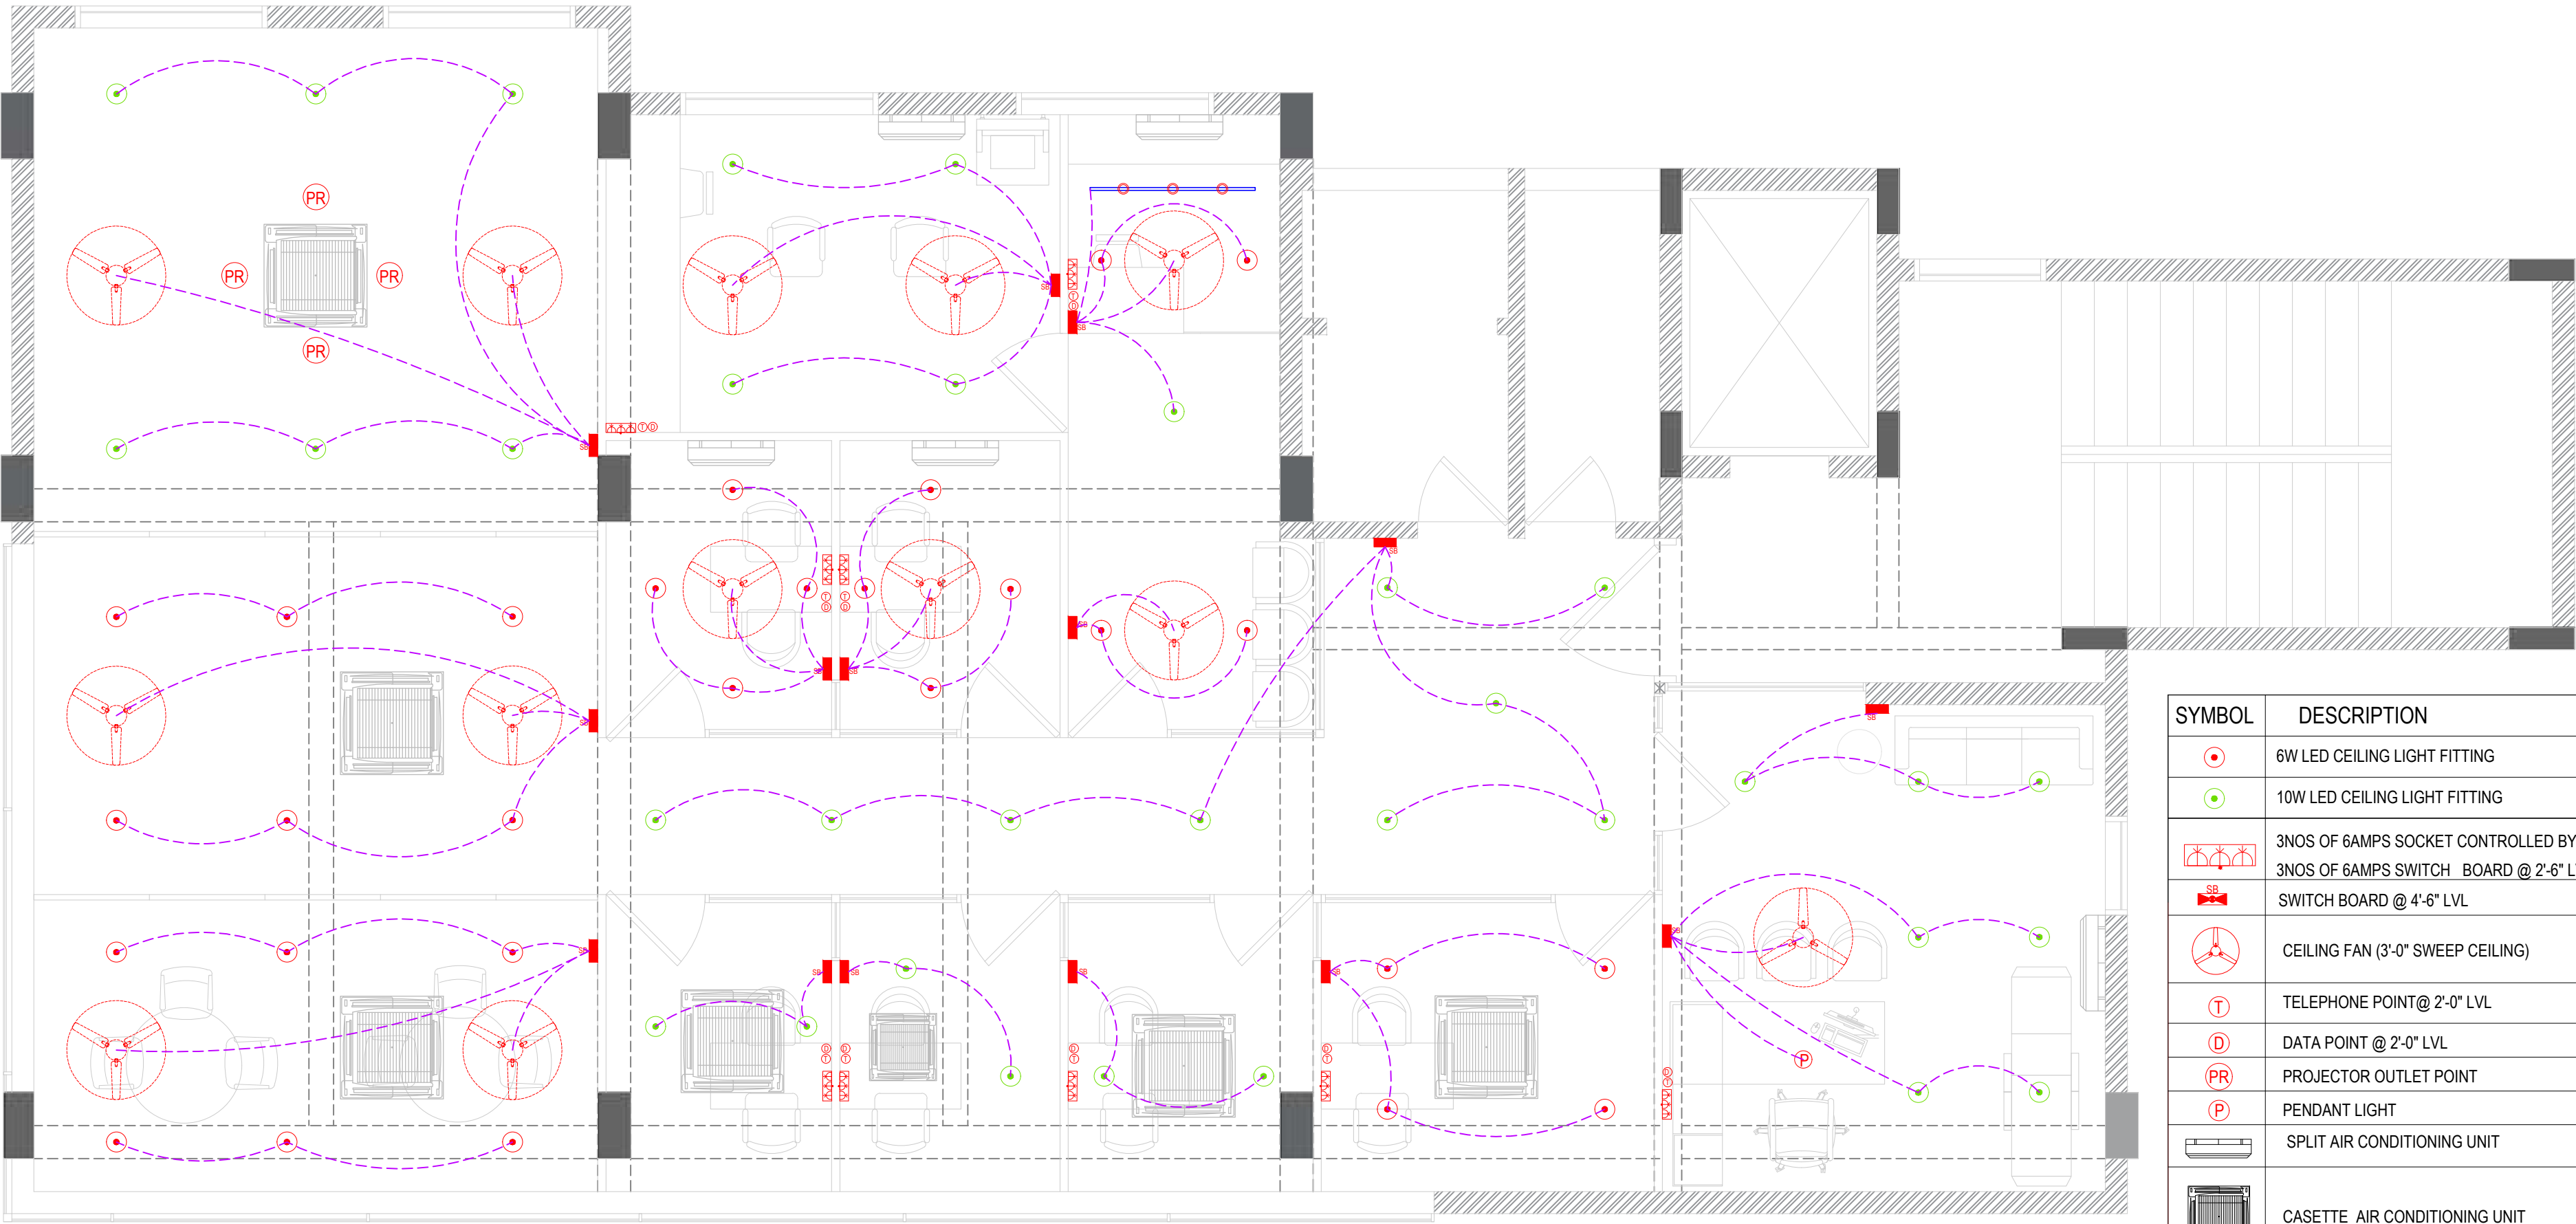

1 SECOND FLOOR ELECTRICAL LAYOUT
SCALE : 1'-0" = 1/4"

SYMBOL	DESCRIPTION
	6W LED CEILING LIGHT FITTING
	10W LED CEILING LIGHT FITTING
	3NOS OF 6AMPS SOCKET CONTROLLED BY 3NOS OF 6AMPS SWITCH BOARD @ 2'-6" LVL
	SWITCH BOARD @ 4'-6" LVL
	CEILING FAN (3'-0" SWEEP CEILING)
	TELEPHONE POINT@ 2'-0" LVL
	DATA POINT @ 2'-0" LVL
	PROJECTOR OUTLET POINT
	PENDANT LIGHT
	SPLIT AIR CONDITIONING UNIT
	CASSETTE AIR CONDITIONING UNIT
	SWITCH CONTROL (One way control)

NOTES:
ALL SWITCH BOARD @ 4'-6"
ALL 5/15 AMP SOCKETS @ 2'-0"
BATHROOM AMP/SWITCH BOARD @ 4'-6"
20A A/C SOCKET AT 8' FFL

#	DATE	COMMENTS

STUDIO D CUBED ARCHITECTS

AD - 13, 5TH STREET,
10TH MAIN ROAD,
ANNANAGAR,
CHENNAI - 600 040.



MAIL ID : studiod3@yahoo.com.

CONTACT : 044-42693554.



DATE PLOTTED :

DESIGNED BY : ARVIND RAM

DRAWN BY :

ARCHITECT
OF RECORD : MRINALINI RAM

DRAWING NAME :

© 2019 BY STUDIO D CUBED ARCHITECTS
RIGHTS RESERVED


THE ARCHITECTURAL WORKS DEPICTED HEREIN ARE THE
SOLE PROPERTY OF STUDIO D CUBED ARCHITECTS AND MAY
NOT BE CONSTRUCTED OR USED WITHOUT ITS EXPRESS
WRITTEN PERMISSION. NO PERMISSION TO MODIFY OR
REPRODUCE ANY OF THE ARCHITECTURAL WORKS,
INCLUDING WITHOUT LIMITATION THE CONSTRUCTION OF ANY
BUILDING, IS EXPRESSED OR SHOULD BE IMPLIED FROM
DELIVERY OF PRELIMINARY DRAWINGS OR UNSEALED
CONSTRUCTION DRAWINGS. PERMISSION TO CONSTRUCT
THE BUILDING DEPICTED IN SEALED CONSTRUCTION
DRAWINGS IS EXPRESSLY CONDITIONED ON THE FULL AND
TIMELY PAYMENT OF ALL FEES OTHERWISE DUE. STUDIO D
CUBED ARCHITECTS AND, IN THE ABSENCE OF ANY WRITTEN
AGREEMENT TO THE CONTRARY, IS LIMITED TO A ONE-TIME
USE ON THE SITE INDICATED ON THESE PLANS.

PLOT SCALE :

SHEET NO :

NORTH POINT



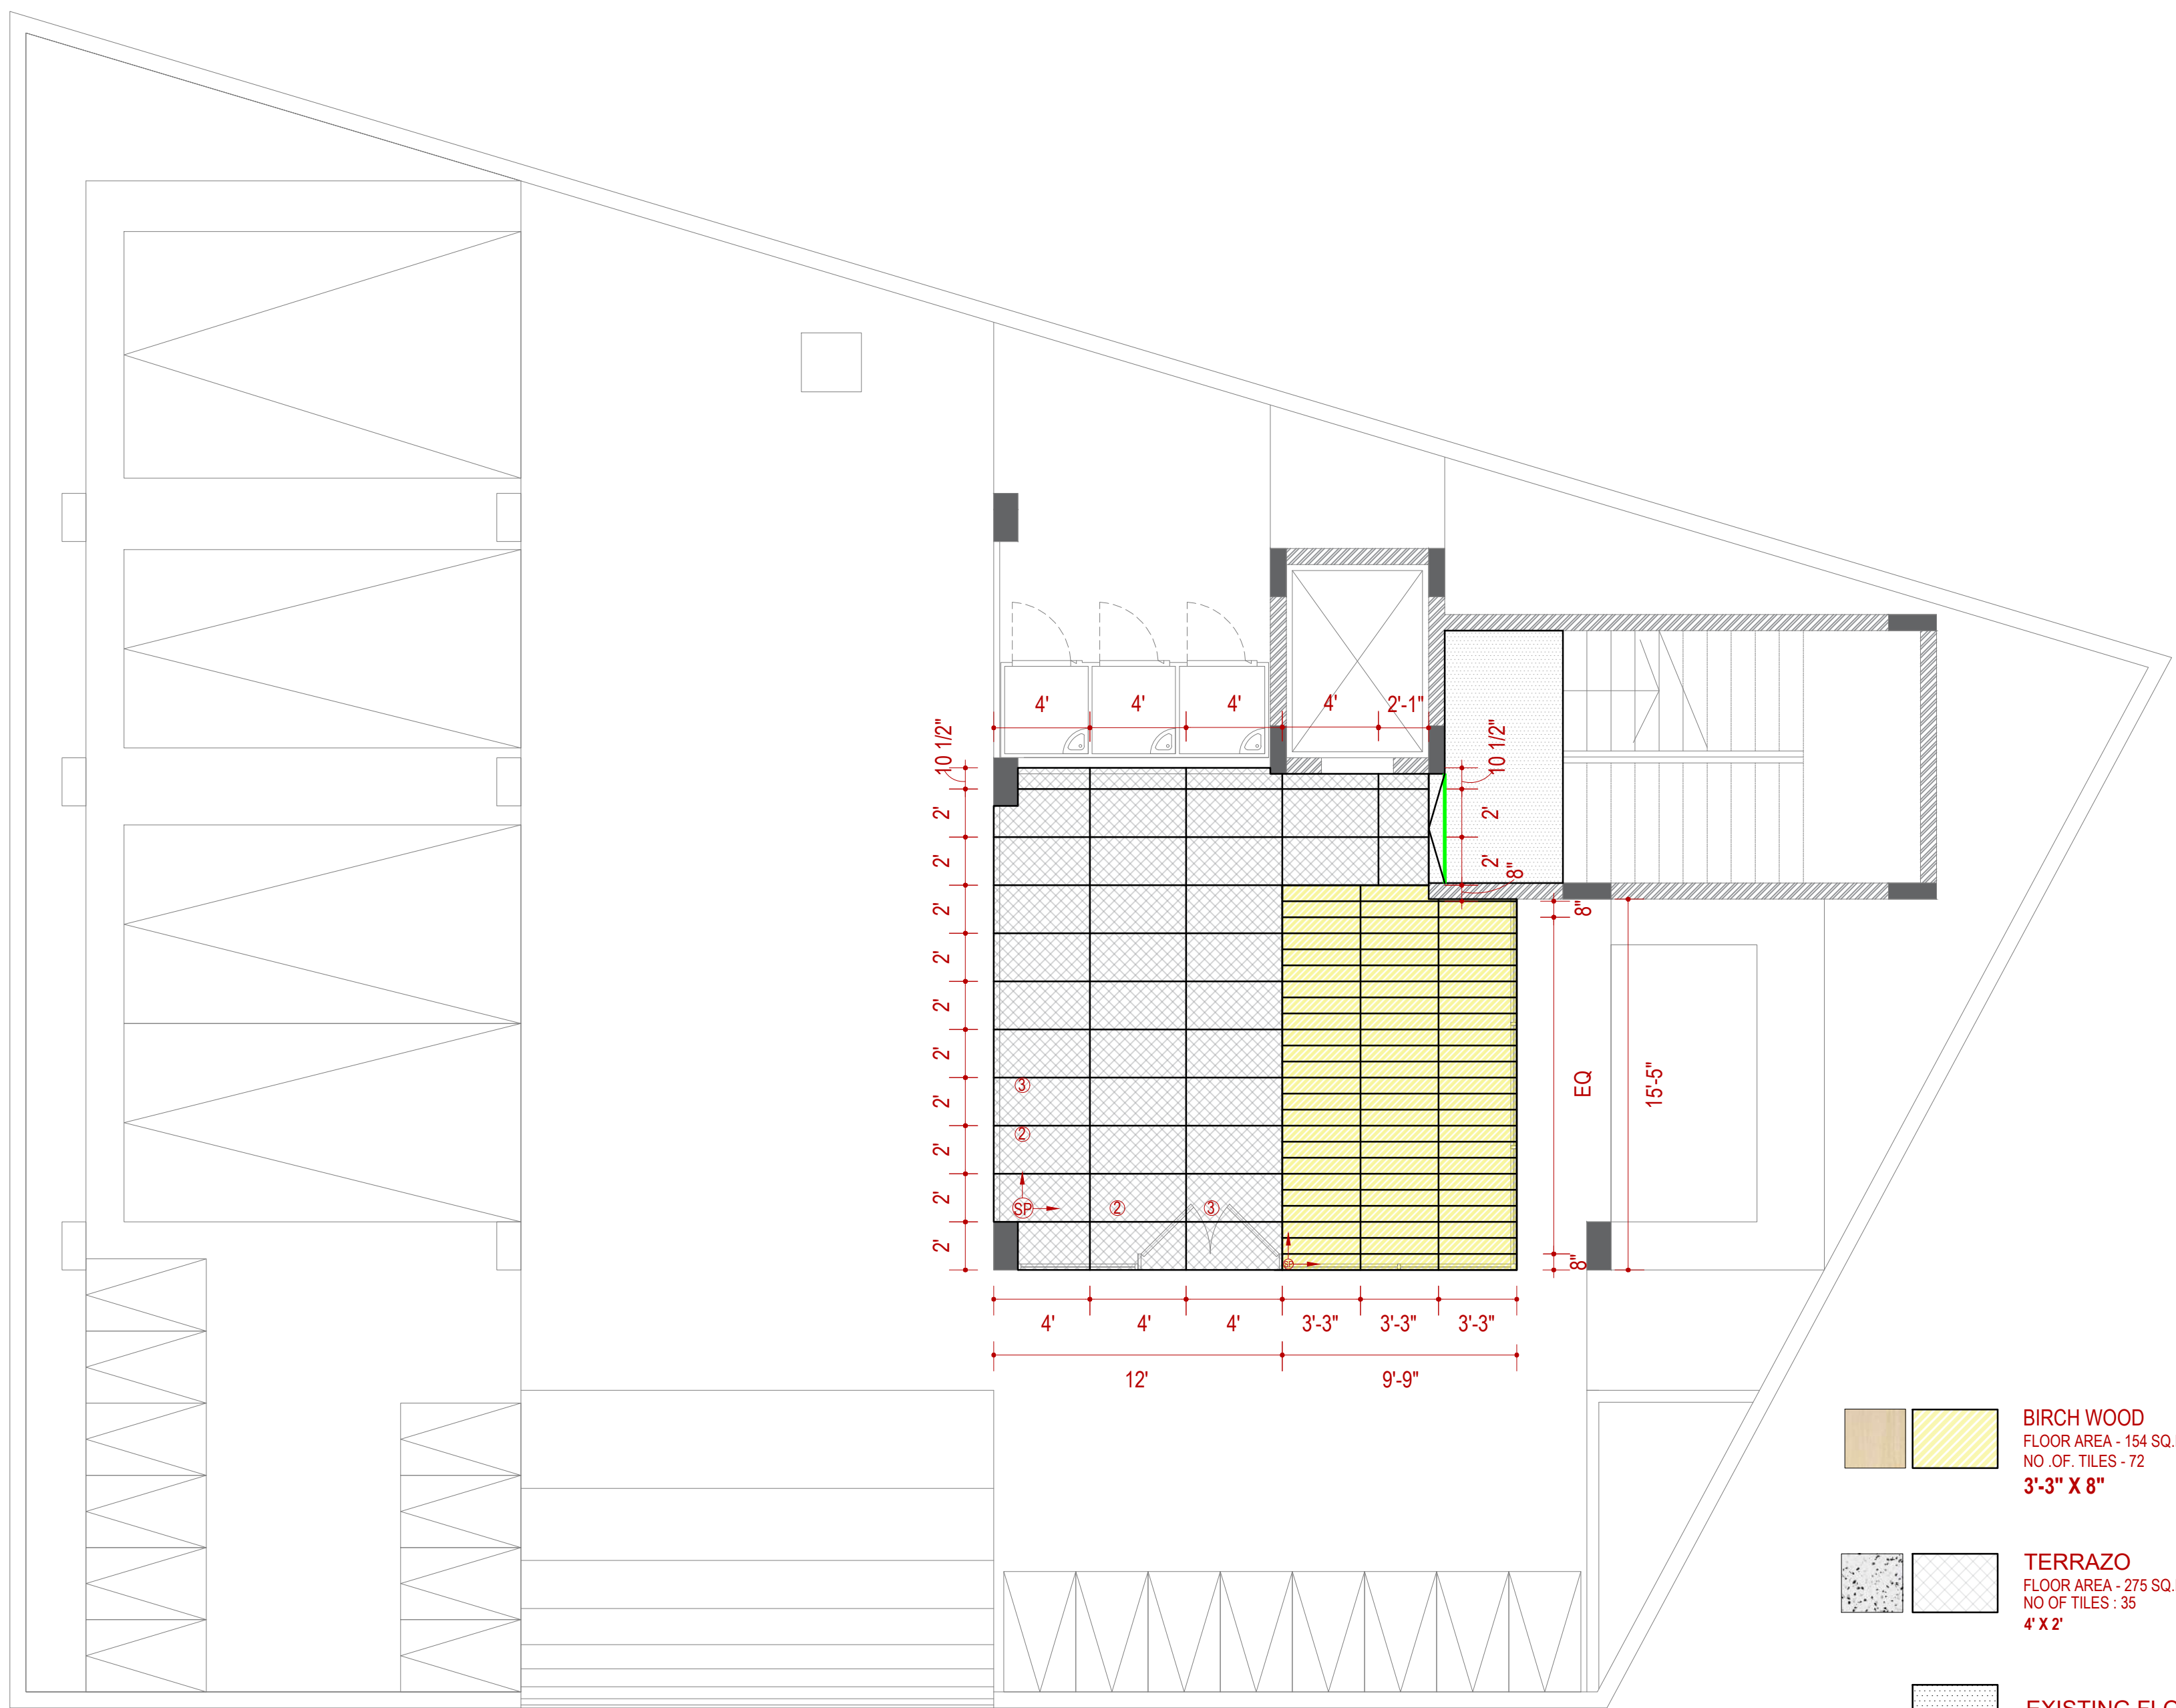

1 STILT FLOOR PLAN
SCALE 3/16" = 1'-0"
(NOTE : THE BELOW MENTIONED TILE QUANTITY DOES NOT INCLUDE WASTAGE)

REVISIONS:		
#	DATE	COMMENTS

AM +P ARCHITECTURAL STUDIO
AD - 13, 5TH STREET,
10TH MAIN ROAD,
A N N A G A R ,
CHENNAI - 600 040.

MAIL ID : studiod3@yahoo.com.
CONTACT : 044-42693554.



DATE PLOTTED : 4. 01. 2023

DESIGNED BY : **ARVIND RAM**

DRAWN BY :

ARCHITECT
OF RECORD : **MRINALINI RAM**

DRAWING NAME : **FLOORING TILE LAYOUT**


© 2022 BY STUDIO D CUBED ARCHITECTS
RIGHTS RESERVED

THE ARCHITECTURAL WORKS DEPICTED HEREIN ARE THE
SOLE PROPERTY OF STUDIO D CUBED ARCHITECTS AND MAY
NOT BE CONSTRUCTED OR USED WITHOUT ITS EXPRESS
WRITTEN PERMISSION. NO PERMISSION TO MODIFY OR
REPRODUCE ANY OF THE ARCHITECTURAL WORKS,
INCLUDING WITHOUT LIMITATION THE CONSTRUCTION OF ANY
BUILDING, IS EXPRESSED OR SHOULD BE IMPLIED FROM
DELIVERY OF PRELIMINARY DRAWINGS OR UNSEALED
CONSTRUCTION DRAWINGS. PERMISSION TO CONSTRUCT
THE BUILDING DEPICTED IN SEALED CONSTRUCTION
DRAWINGS IS EXPRESSLY CONDITIONED ON THE FULL AND
TIMELY PAYMENT OF ALL FEES OTHERWISE DUE. STUDIO D
CUBED ARCHITECTS AND, IN THE ABSENCE OF ANY WRITTEN
AGREEMENT TO THE CONTRARY, IS LIMITED TO A ONE-TIME
USE ON THE SITE INDICATED ON THESE PLANS.

PLOT SCALE : 3/16" = 1'-0"

SHEET NO :

NORTH POINT

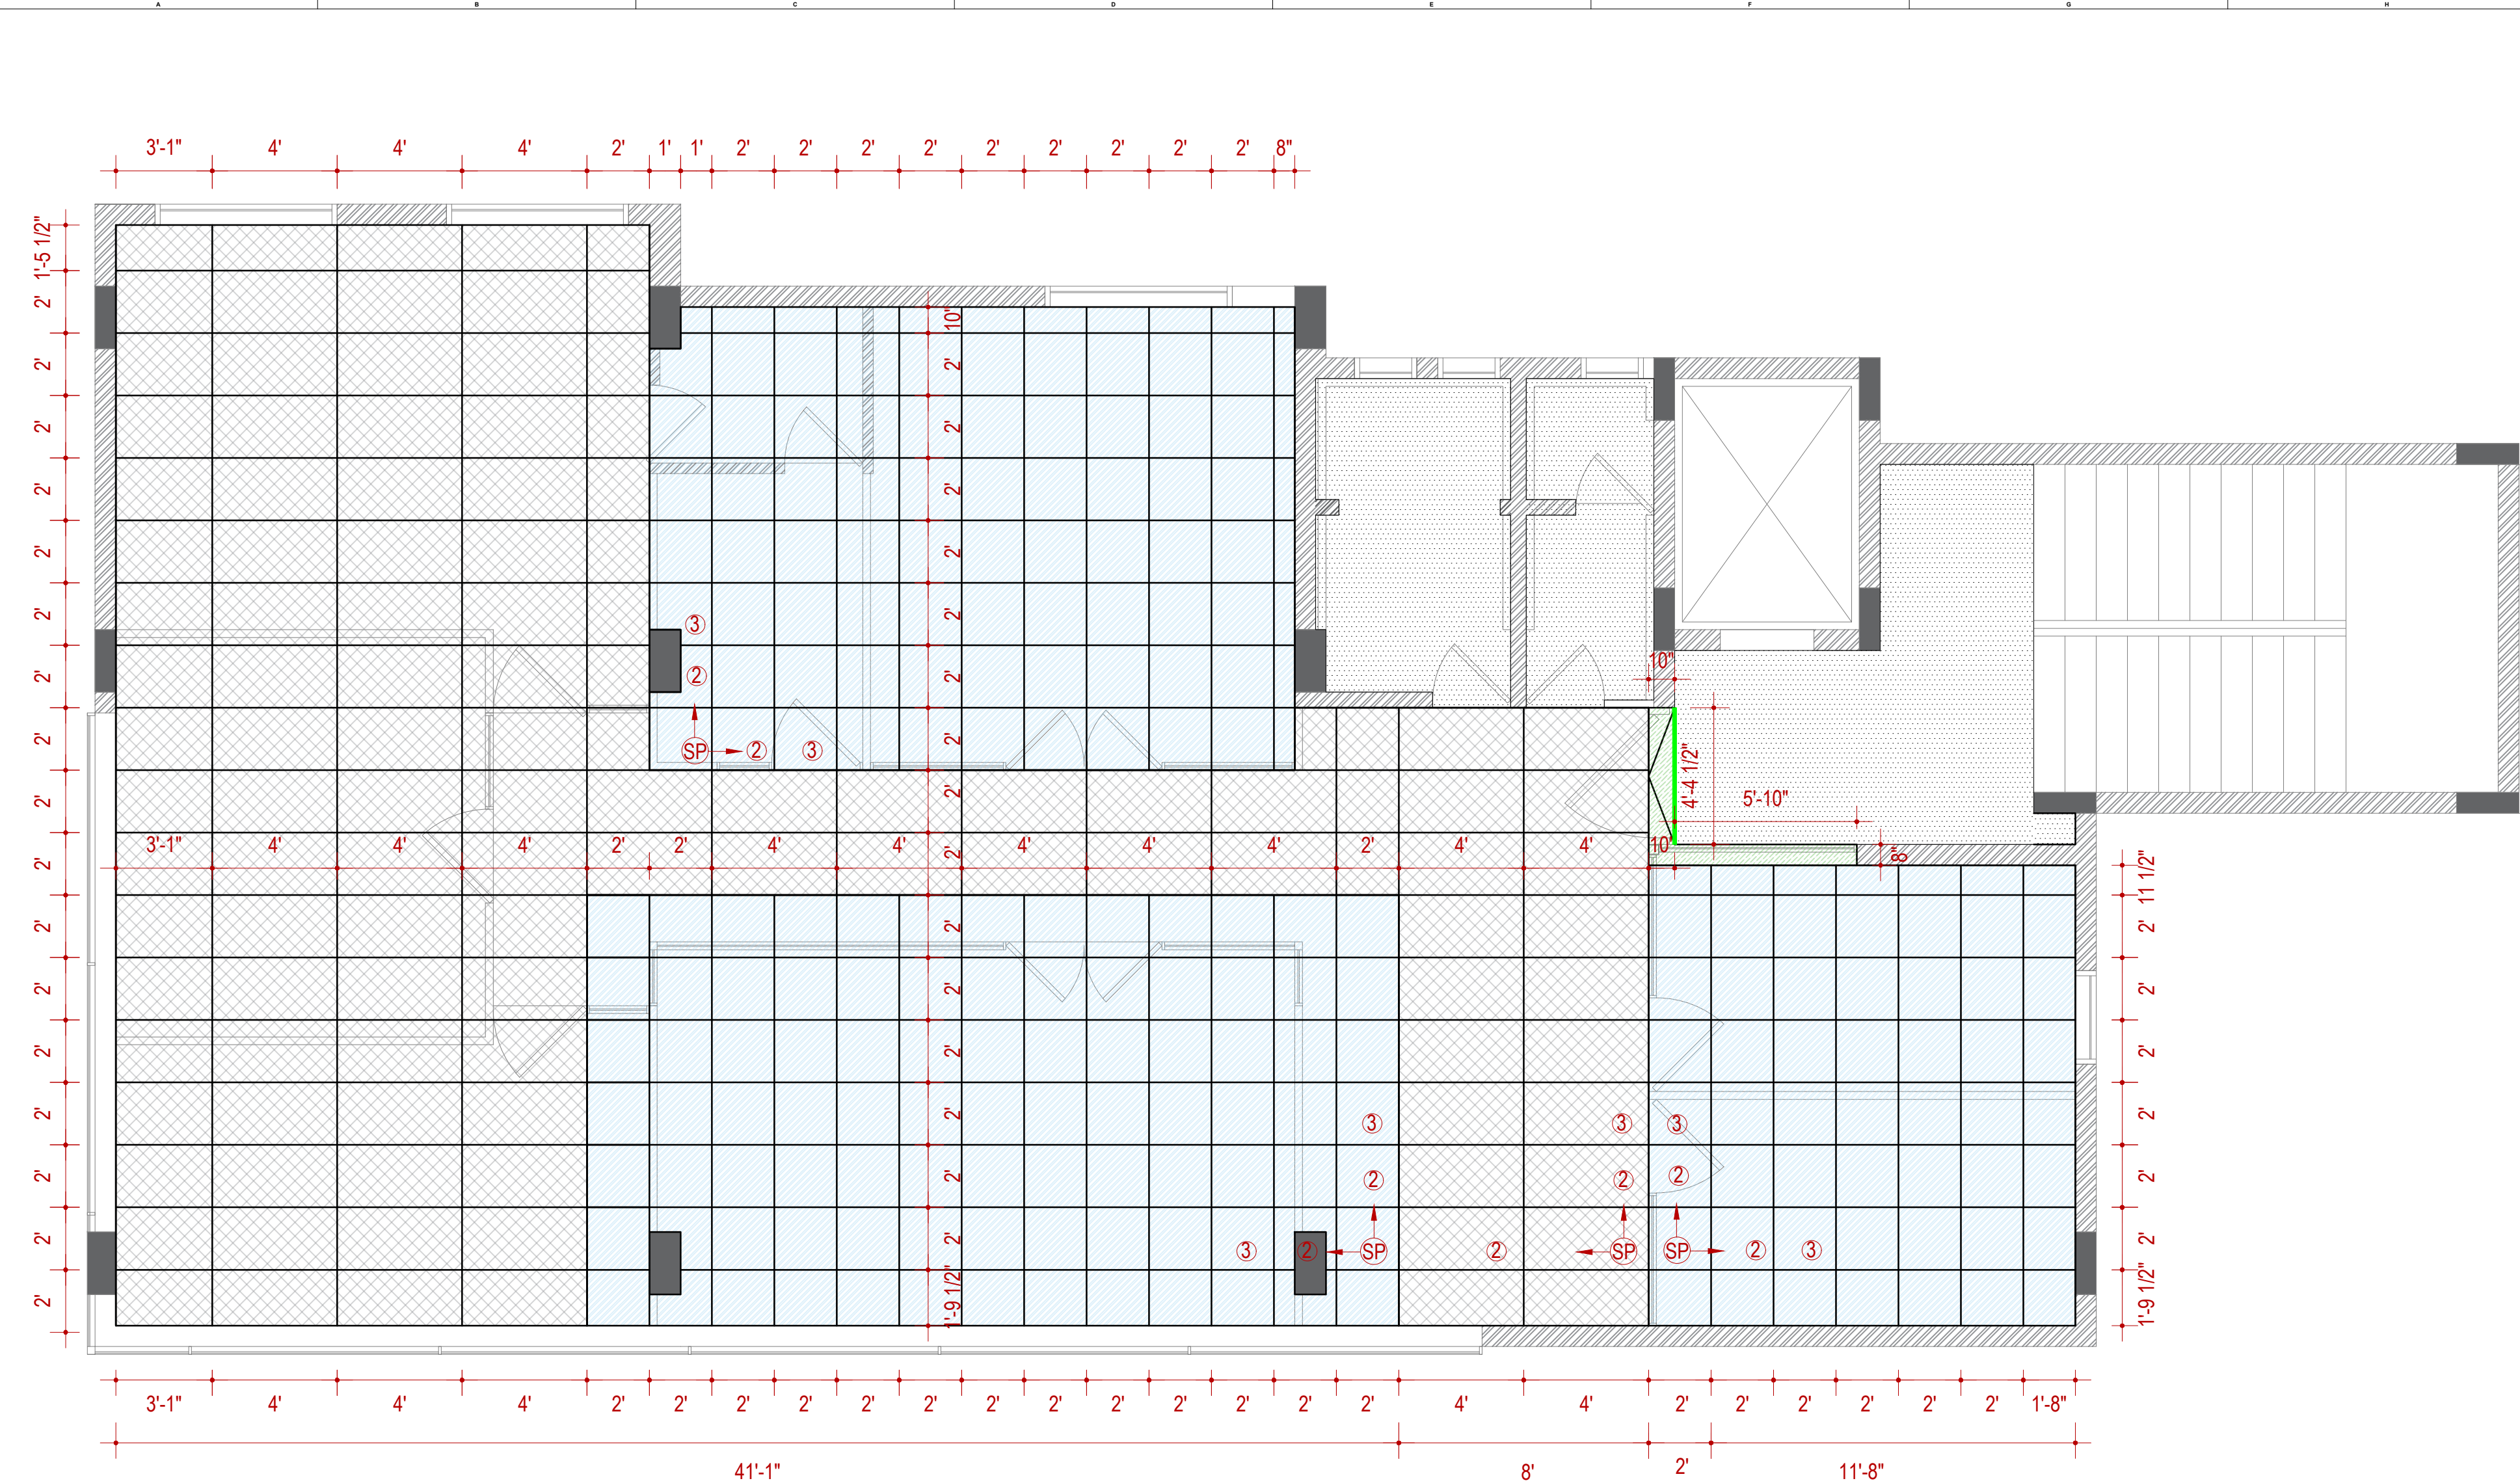

1 FIRST FLOOR PLAN

SCALE : 1/4"= 1'- 0"

(NOTE: THE BELOW MENTIONED TILE QUANTITY DOES NOT INCLUDE WASTAGE)

TERRAZO
FLOOR AREA - 837 SQ.FT
NO OF TILES : 105
4' X 2'

GREY TILE
FLOOR AREA - 860 SQ.FT
NO OF TILES : 215
2' X 2'

BLACK GRANITE
FLOOR AREA - 8 SQ.FT

EXISTING FLOOR

**RAMP TO BE PROVIDED
TO MATCH FFL**

REVISIONS:

#	DATE	COMMENTS

AM +P ARCHITECTURAL STUDIO

AD - 13, 5TH STREET,
10TH MAIN ROAD,
ANNANAGAR,
CHENNAI - 600 040.

MAIL ID : studiod3@yahoo.com.

CONTACT : 044-42693554.



DATE PLOTTED : 04. 04. 2023

DESIGNED BY : ARVIND RAM

DRAWN BY :

ARCHITECT
OF RECORD : MRINALINI RAM

DRAWING NAME : FLOORING TILE LAYOUT

© 2022 BY STUDIO D CUBED ARCHITECTS
RIGHTS RESERVED

THE ARCHITECTURAL WORKS DEPICTED HEREIN ARE THE
SOLE PROPERTY OF STUDIO D CUBED ARCHITECTS AND MAY
NOT BE CONSTRUCTED OR USED WITHOUT ITS EXPRESS
WRITTEN PERMISSION. NO PERMISSION TO MODIFY OR
REPRODUCE ANY OF THE ARCHITECTURAL WORKS,
INCLUDING WITHOUT LIMITATION THE CONSTRUCTION OF ANY
BUILDING, IS EXPRESSED OR SHOULD BE IMPLIED FROM
DELIVERY OF PRELIMINARY DRAWINGS OR UNSEALED
CONSTRUCTION DRAWINGS. PERMISSION TO CONSTRUCT
THE BUILDING DEPICTED IN SEALED CONSTRUCTION
DRAWINGS IS EXPRESSLY CONDITIONED ON THE FULL AND
TIMELY PAYMENT OF ALL FEES OTHERWISE DUE. STUDIO D
CUBED ARCHITECTS AND, IN THE ABSENCE OF ANY WRITTEN
AGREEMENT TO THE CONTRARY, IS LIMITED TO A ONE-TIME
USE ON THE SITE INDICATED ON THESE PLANS.

PLOT SCALE : 1/4" = 1'- 0"

SHEET NO :


NORTH POINT



PROJECT NUMBER : 22023

PROJECT LOCATION : CHENNAI

PROJECT NAME : MERF INSTITUTE (CLINICAL)

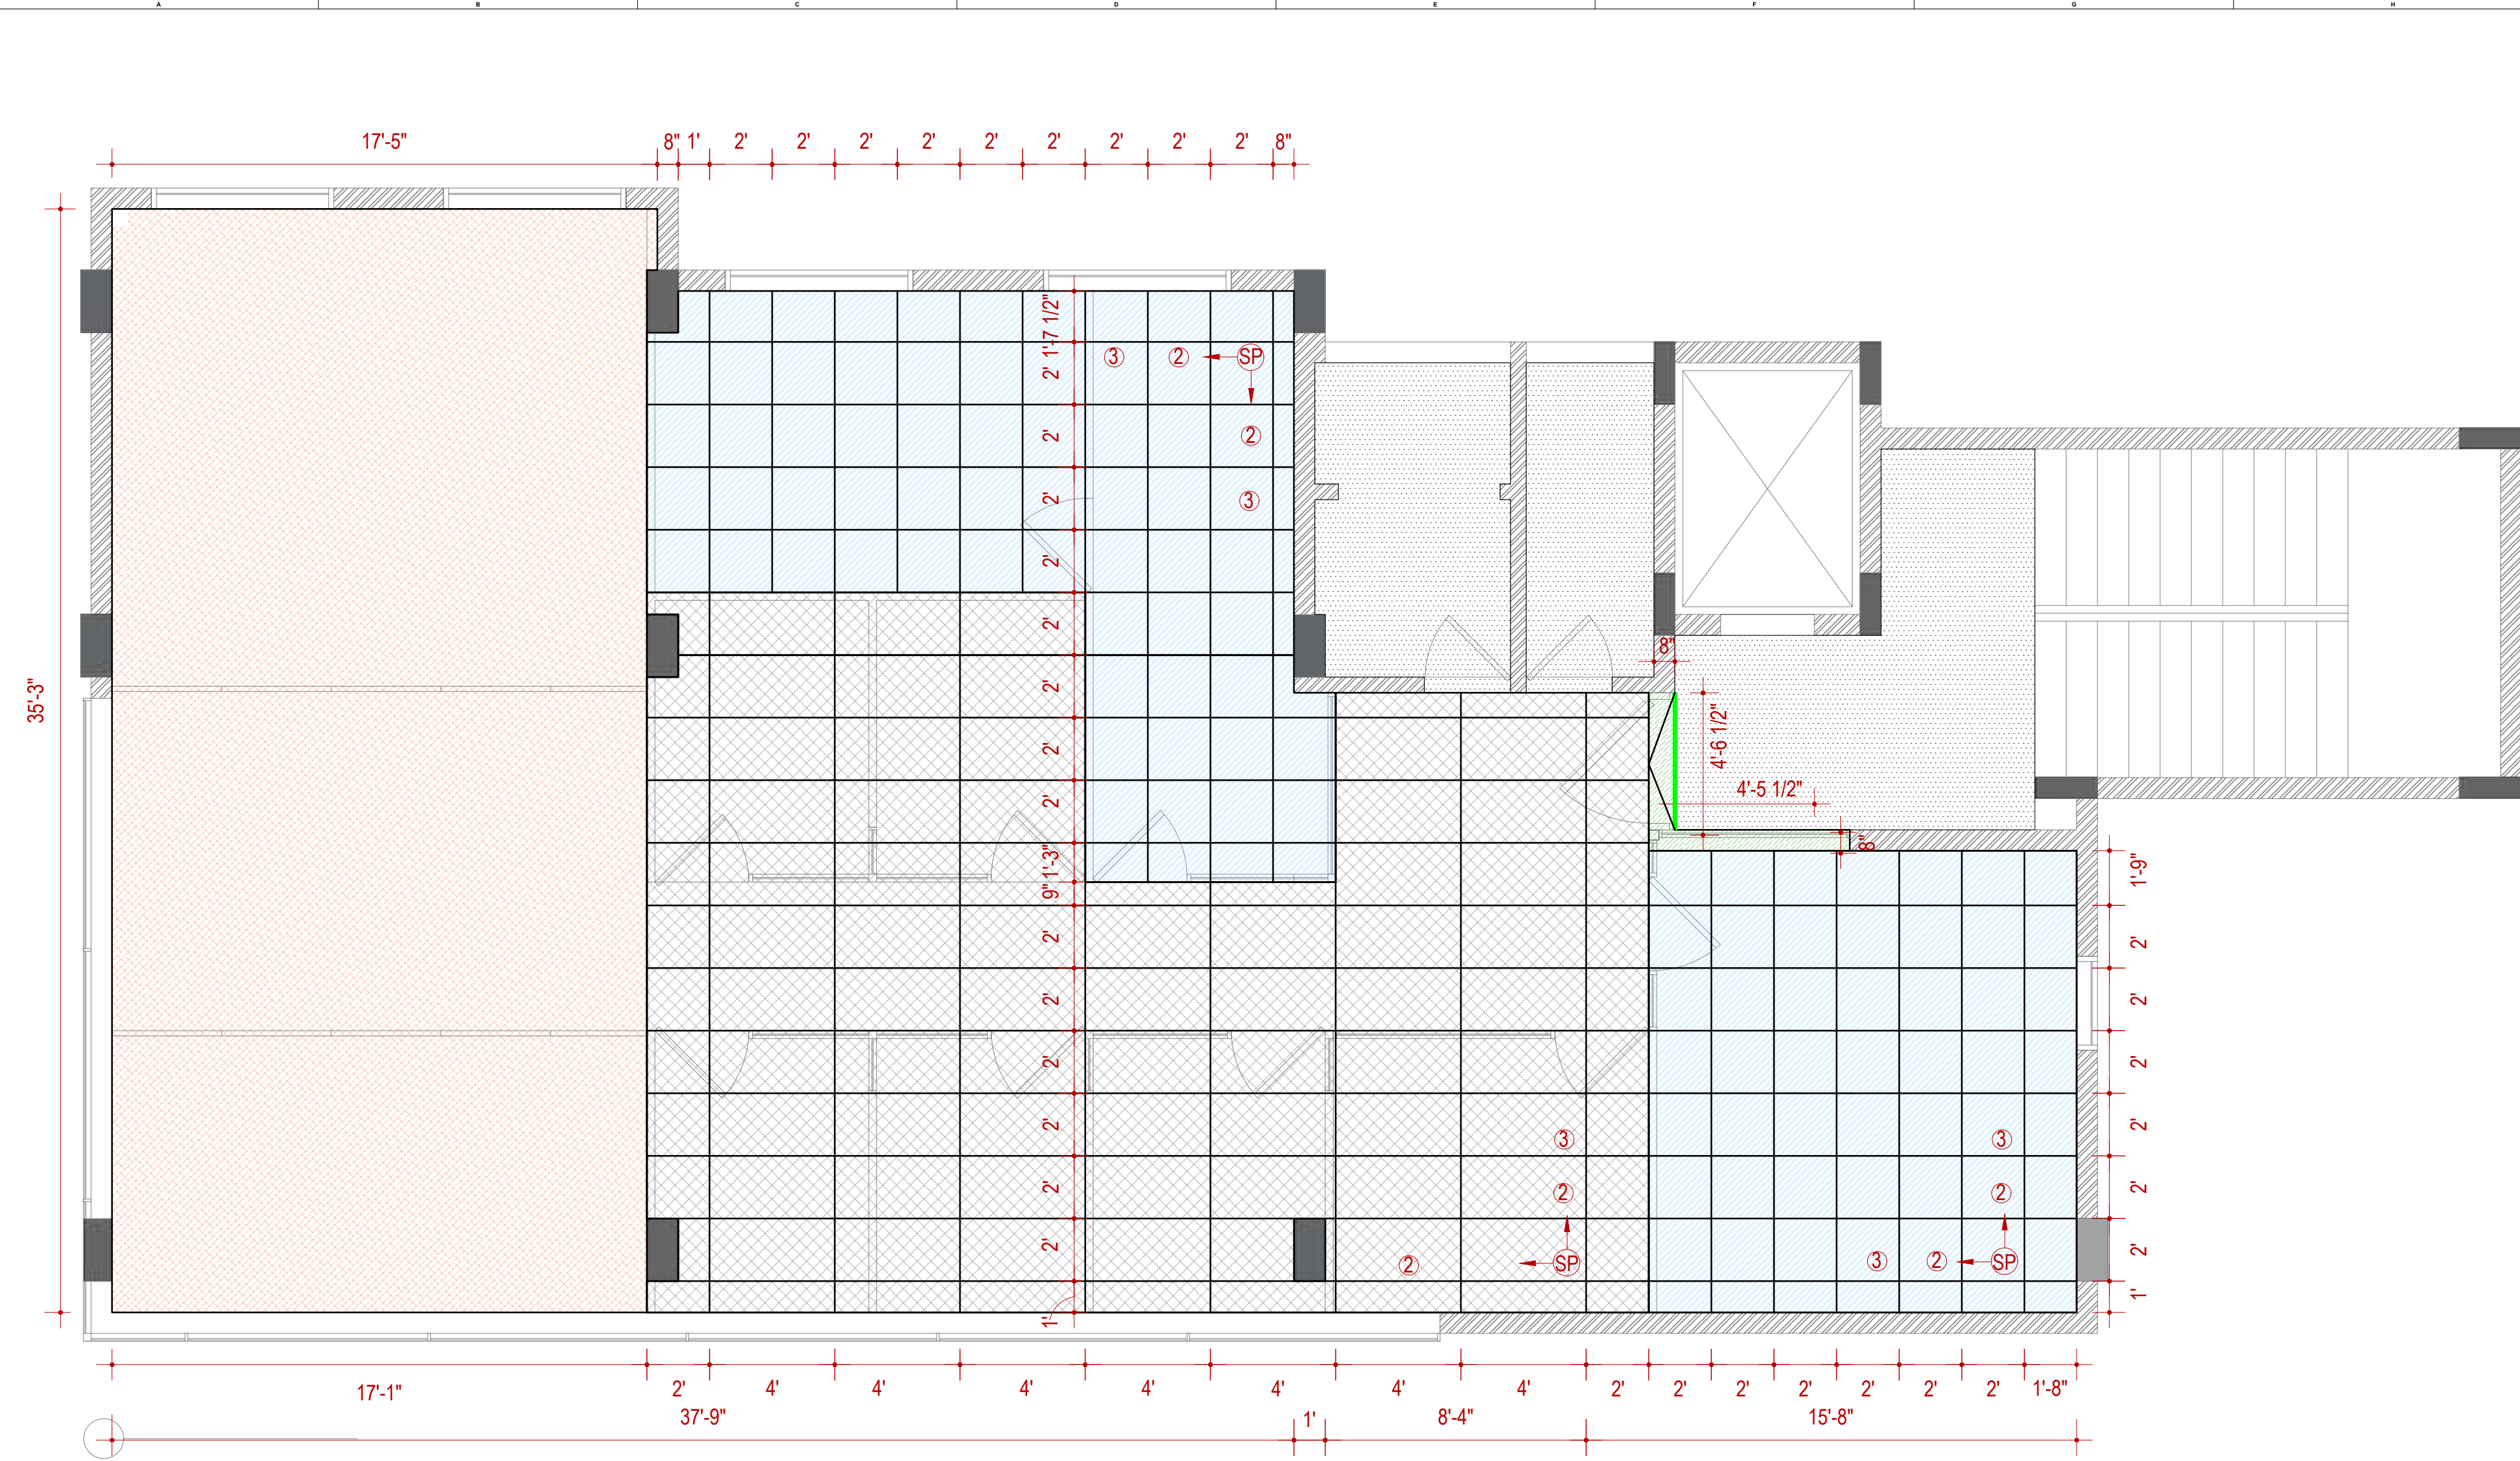

1 SECOND FLOOR PLAN

SCALE : 1/4"= 1'- 0"


(NOTE: THE BELOW MENTIONED TILE QUANTITY DOES NOT INCLUDE WASTAGE)

  **TERRAZO**
FLOOR AREA - 624 SQ.FT
NO OF TILES : 78
4' X 2'

  **GREY TILE**
FLOOR AREA - 469 SQ.FT
NO OF TILES : 118
2' X 2'

 **VINYL FLOORING**
FLOOR AREA - 603 SQ.FT

 **BLACK GRANITE**
FLOOR AREA - 8 SQ.FT

  **EXISTING FLOOR**

 **RAMP TO BE PROVIDED
TO MATCH FFL**



REVISIONS:

#	DATE	COMMENTS

AM +P ARCHITECTURAL STUDIO

AD - 13, 5TH STREET,
10TH MAIN ROAD,
ANNANAGAR,
CHENNAI - 600 040.

MAIL ID : studiod3@yahoo.com.

CONTACT : 044-42693554.



DATE PLOTTED : 1. 04. 2023

DESIGNED BY : ARVIND RAM

DRAWN BY :

ARCHITECT
OF RECORD : MRINALINI RAM


DRAWING NAME : FLOORING TILE LAYOUT

© 2022 BY STUDIO D CUBED ARCHITECTS
RIGHTS RESERVED


THE ARCHITECTURAL WORKS DEPICTED HEREIN ARE THE
SOLE PROPERTY OF STUDIO D CUBED ARCHITECTS AND MAY
NOT BE CONSTRUCTED OR USED WITHOUT ITS EXPRESS
WRITTEN PERMISSION. NO PERMISSION TO MODIFY OR
REPRODUCE ANY OF THE ARCHITECTURAL WORKS,
INCLUDING WITHOUT LIMITATION THE CONSTRUCTION OF ANY
BUILDING, IS EXPRESSED OR SHOULD BE IMPLIED FROM
DELIVERY OF PRELIMINARY DRAWINGS OR UNSEALED
CONSTRUCTION DRAWINGS. PERMISSION TO CONSTRUCT
THE BUILDING DEPICTED IN SEALED CONSTRUCTION
DRAWINGS IS EXPRESSLY CONDITIONED ON THE FULL AND
TIMELY PAYMENT OF ALL FEES OTHERWISE DUE. STUDIO D
CUBED ARCHITECTS AND, IN THE ABSENCE OF ANY WRITTEN
AGREEMENT TO THE CONTRARY, IS LIMITED TO A ONE-TIME
USE ON THE SITE INDICATED ON THESE PLANS.

PLOT SCALE : 1/4"= 1'- 0"

SHEET NO :

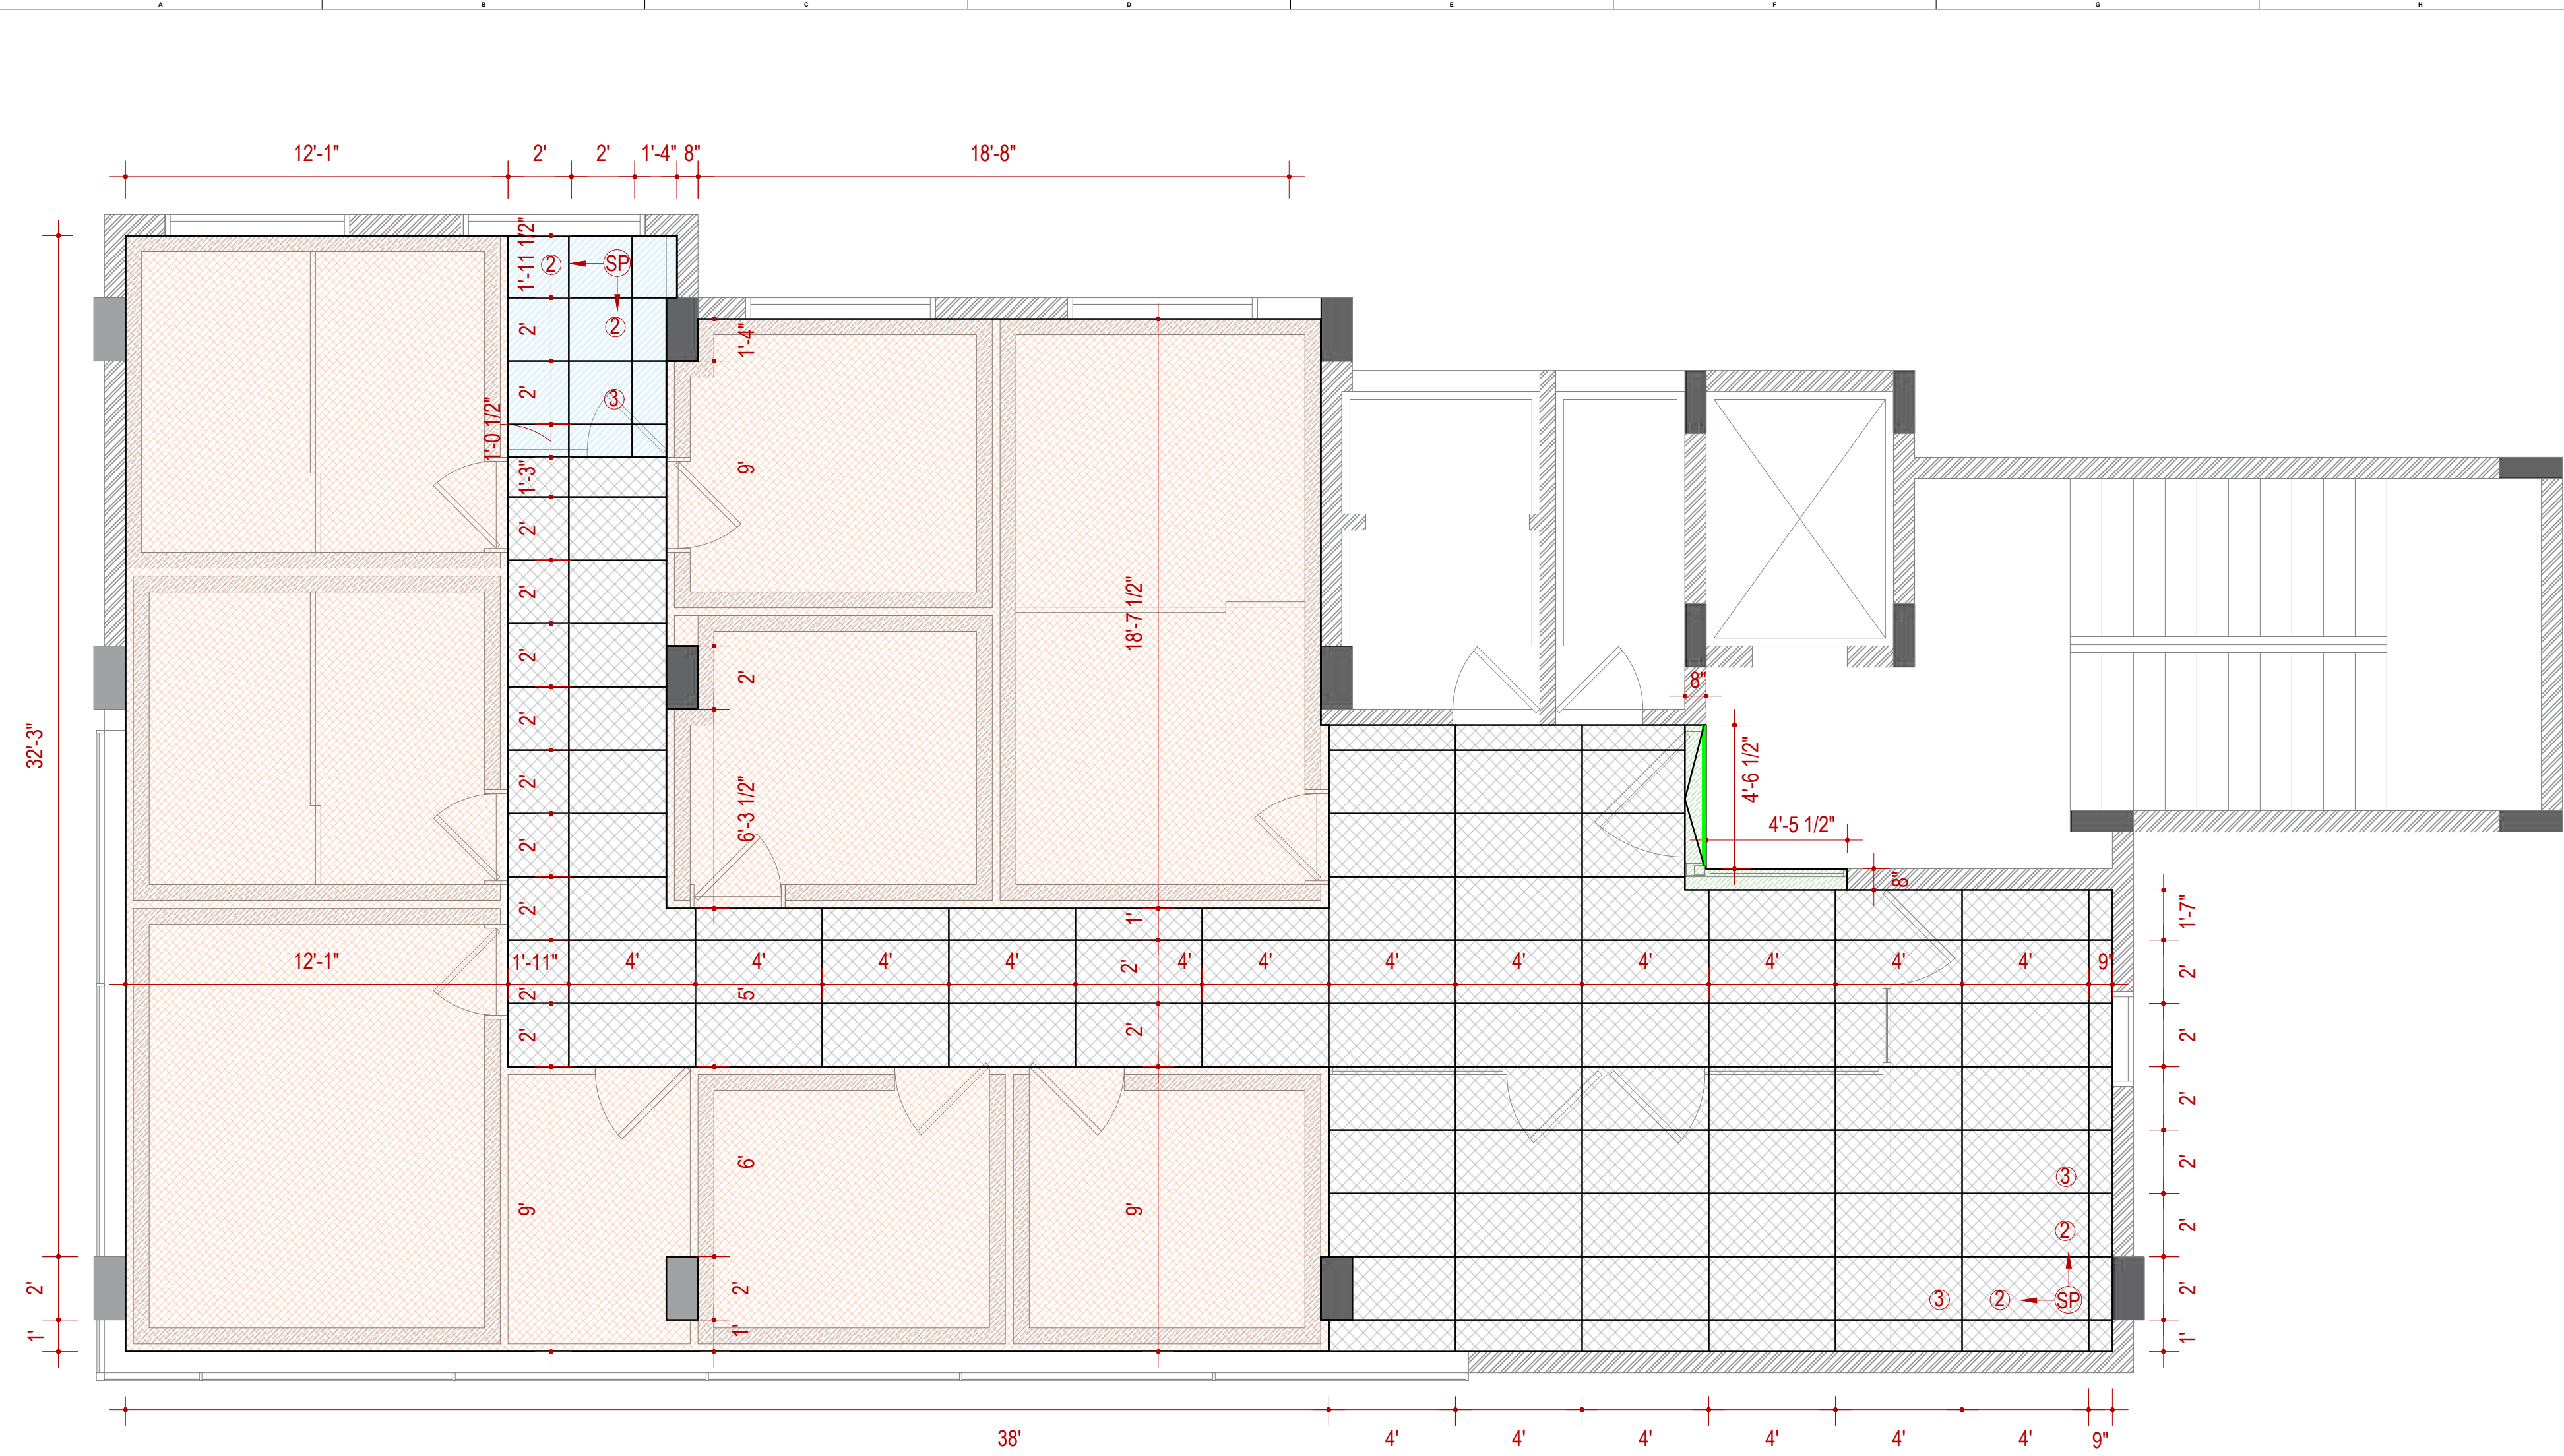

1 THIRD FLOOR PLAN
SCALE : 1/4" = 1'- 0"
(NOTE: THE BELOW MENTIONED TILE QUANTITY DOES NOT INCLUDE WASTAGE)

 

TERRAZO
FLOOR AREA - 619 SQ.FT
NO OF TILES : 74
4' X 2'




GREY TILE
FLOOR AREA - 36 SQ.FT
NO OF TILES : 9
2' X 2'



VINYL FLOORING
FLOOR AREA - 1038 SQ.FT



BLACK GRANITE
FLOOR AREA - 8 SQ.FT

 

EXISTING FLOOR



RAMP TO BE PROVIDED TO MATCH FFL

REVISIONS:

#	DATE	COMMENTS

AM +P ARCHITECTURAL STUDIO
AD - 13, 5TH STREET,
10TH MAIN ROAD,
ANNANAGAR,
CHENNAI - 600 040.

MAIL ID : studiod3@yahoo.com.
CONTACT : 044-42693554.

AM +P Studios

DATE PLOTTED : 1. 04. 2023

DESIGNED BY : ARVIND RAM

DRAWN BY :

ARCHITECT OF RECORD : MRINALINI RAM


DRAWING NAME : FLOORING TILE LAYOUT


© 2022 BY STUDIO D CUBED ARCHITECTS
RIGHTS RESERVED
THE ARCHITECTURAL WORKS DEPICTED HEREIN ARE THE SOLE PROPERTY OF STUDIO D CUBED ARCHITECTS AND MAY NOT BE CONSTRUCTED OR USED WITHOUT ITS EXPRESS WRITTEN PERMISSION. NO PERMISSION TO MODIFY OR REPRODUCE ANY OF THE ARCHITECTURAL WORKS, INCLUDING WITHOUT LIMITATION THE CONSTRUCTION OF ANY BUILDING, IS EXPRESSED OR SHOULD BE IMPLIED FROM DELIVERY OF PRELIMINARY DRAWINGS OR UNSEALED CONSTRUCTION DRAWINGS. PERMISSION TO CONSTRUCT THE BUILDING DEPICTED IN SEALED CONSTRUCTION DRAWINGS IS EXPRESSLY CONDITIONED ON THE FULL AND TIMELY PAYMENT OF ALL FEES OTHERWISE DUE. STUDIO D CUBED ARCHITECTS AND, IN THE ABSENCE OF ANY WRITTEN AGREEMENT TO THE CONTRARY, IS LIMITED TO A ONE-TIME USE ON THE SITE INDICATED ON THESE PLANS.

PLOT SCALE : 1/4" = 1'- 0"

SHEET NO :

NORTH POINT

 


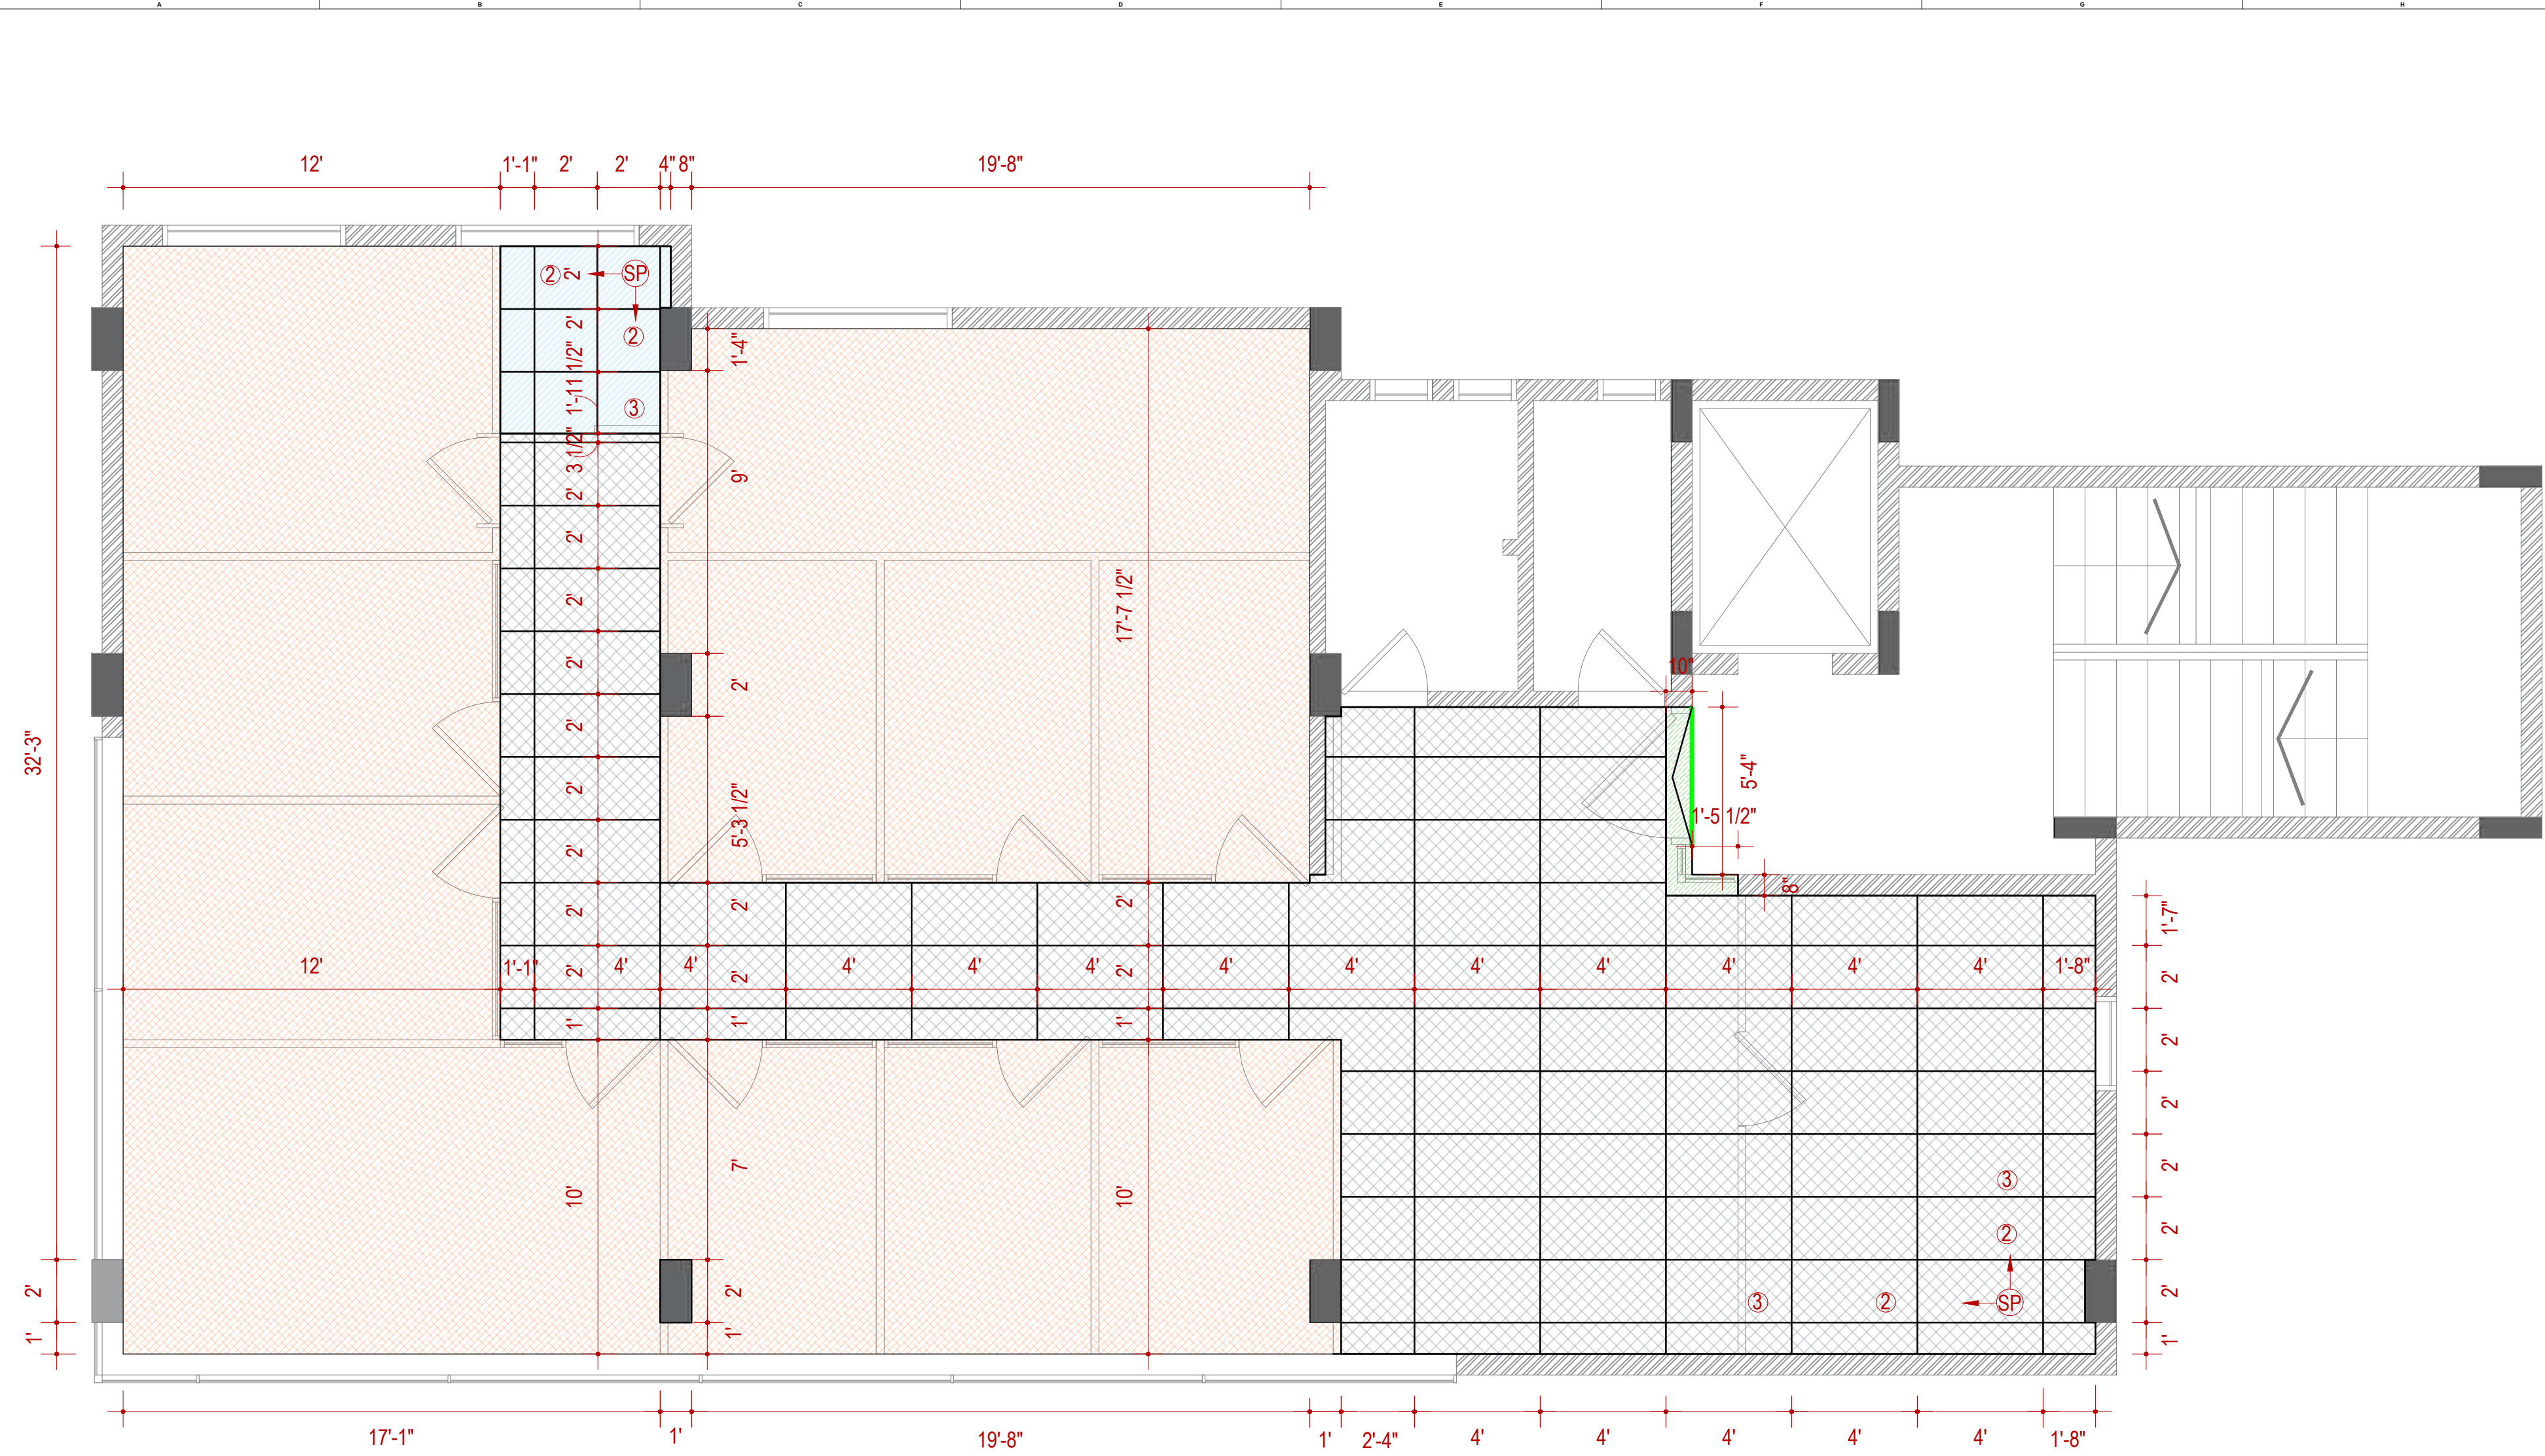

1 FOURTH FLOOR PLAN
SCALE : 1/4" = 1'-0"
(NOTE: THE BELOW MENTIONED TILE QUANTITY DOES NOT INCLUDE WASTAGE)



TERRAZO
FLOOR AREA - 621 SQ.FT
NO OF TILES : 78
4' X 2'

 


GREY TILE
FLOOR AREA - 31 SQ.FT
NO OF TILES : 8
2' X 2'



VINYL FLOORING
FLOOR AREA - 1048 SQ.FT



BLACK GRANITE
FLOOR AREA - 6 SQ.FT

 

EXISTING FLOOR



**RAMP TO BE PROVIDED
TO MATCH FFL**

REVISIONS:

#	DATE	COMMENTS

AM +P ARCHITECTURAL STUDIO
AD - 13, 5TH STREET,
10TH MAIN ROAD,
ANNANAGAR,
CHENNAI - 600 040.

MAIL ID : studiod3@yahoo.com.
CONTACT : 044-42693554.



DATE PLOTTED : 1. 04. 2023

DESIGNED BY : ARVIND RAM

DRAWN BY :

ARCHITECT
OF RECORD : MRINALINI RAM

DRAWING NAME : FLOORING TILE LAYOUT


© 2022 BY STUDIO D CUBED ARCHITECTS
RIGHTS RESERVED

THE ARCHITECTURAL WORKS DEPICTED HEREIN ARE THE
SOLE PROPERTY OF STUDIO D CUBED ARCHITECTS AND MAY
NOT BE CONSTRUCTED OR USED WITHOUT ITS EXPRESS
WRITTEN PERMISSION. NO PERMISSION TO MODIFY OR
REPRODUCE ANY OF THE ARCHITECTURAL WORKS,
INCLUDING WITHOUT LIMITATION THE CONSTRUCTION OF ANY
BUILDING, IS EXPRESSED OR SHOULD BE IMPLIED FROM
DELIVERY OF PRELIMINARY DRAWINGS OR UNSEALED
CONSTRUCTION DRAWINGS. PERMISSION TO CONSTRUCT
THE BUILDING DEPICTED IN SEALED CONSTRUCTION
DRAWINGS IS EXPRESSLY CONDITIONED ON THE FULL AND
TIMELY PAYMENT OF ALL FEES OTHERWISE DUE. STUDIO D
CUBED ARCHITECTS AND, IN THE ABSENCE OF ANY WRITTEN
AGREEMENT TO THE CONTRARY, IS LIMITED TO A ONE-TIME
USE ON THE SITE INDICATED ON THESE PLANS.

PLOT SCALE : 1/4" = 1'-0"

SHEET NO :

NORTH POINT

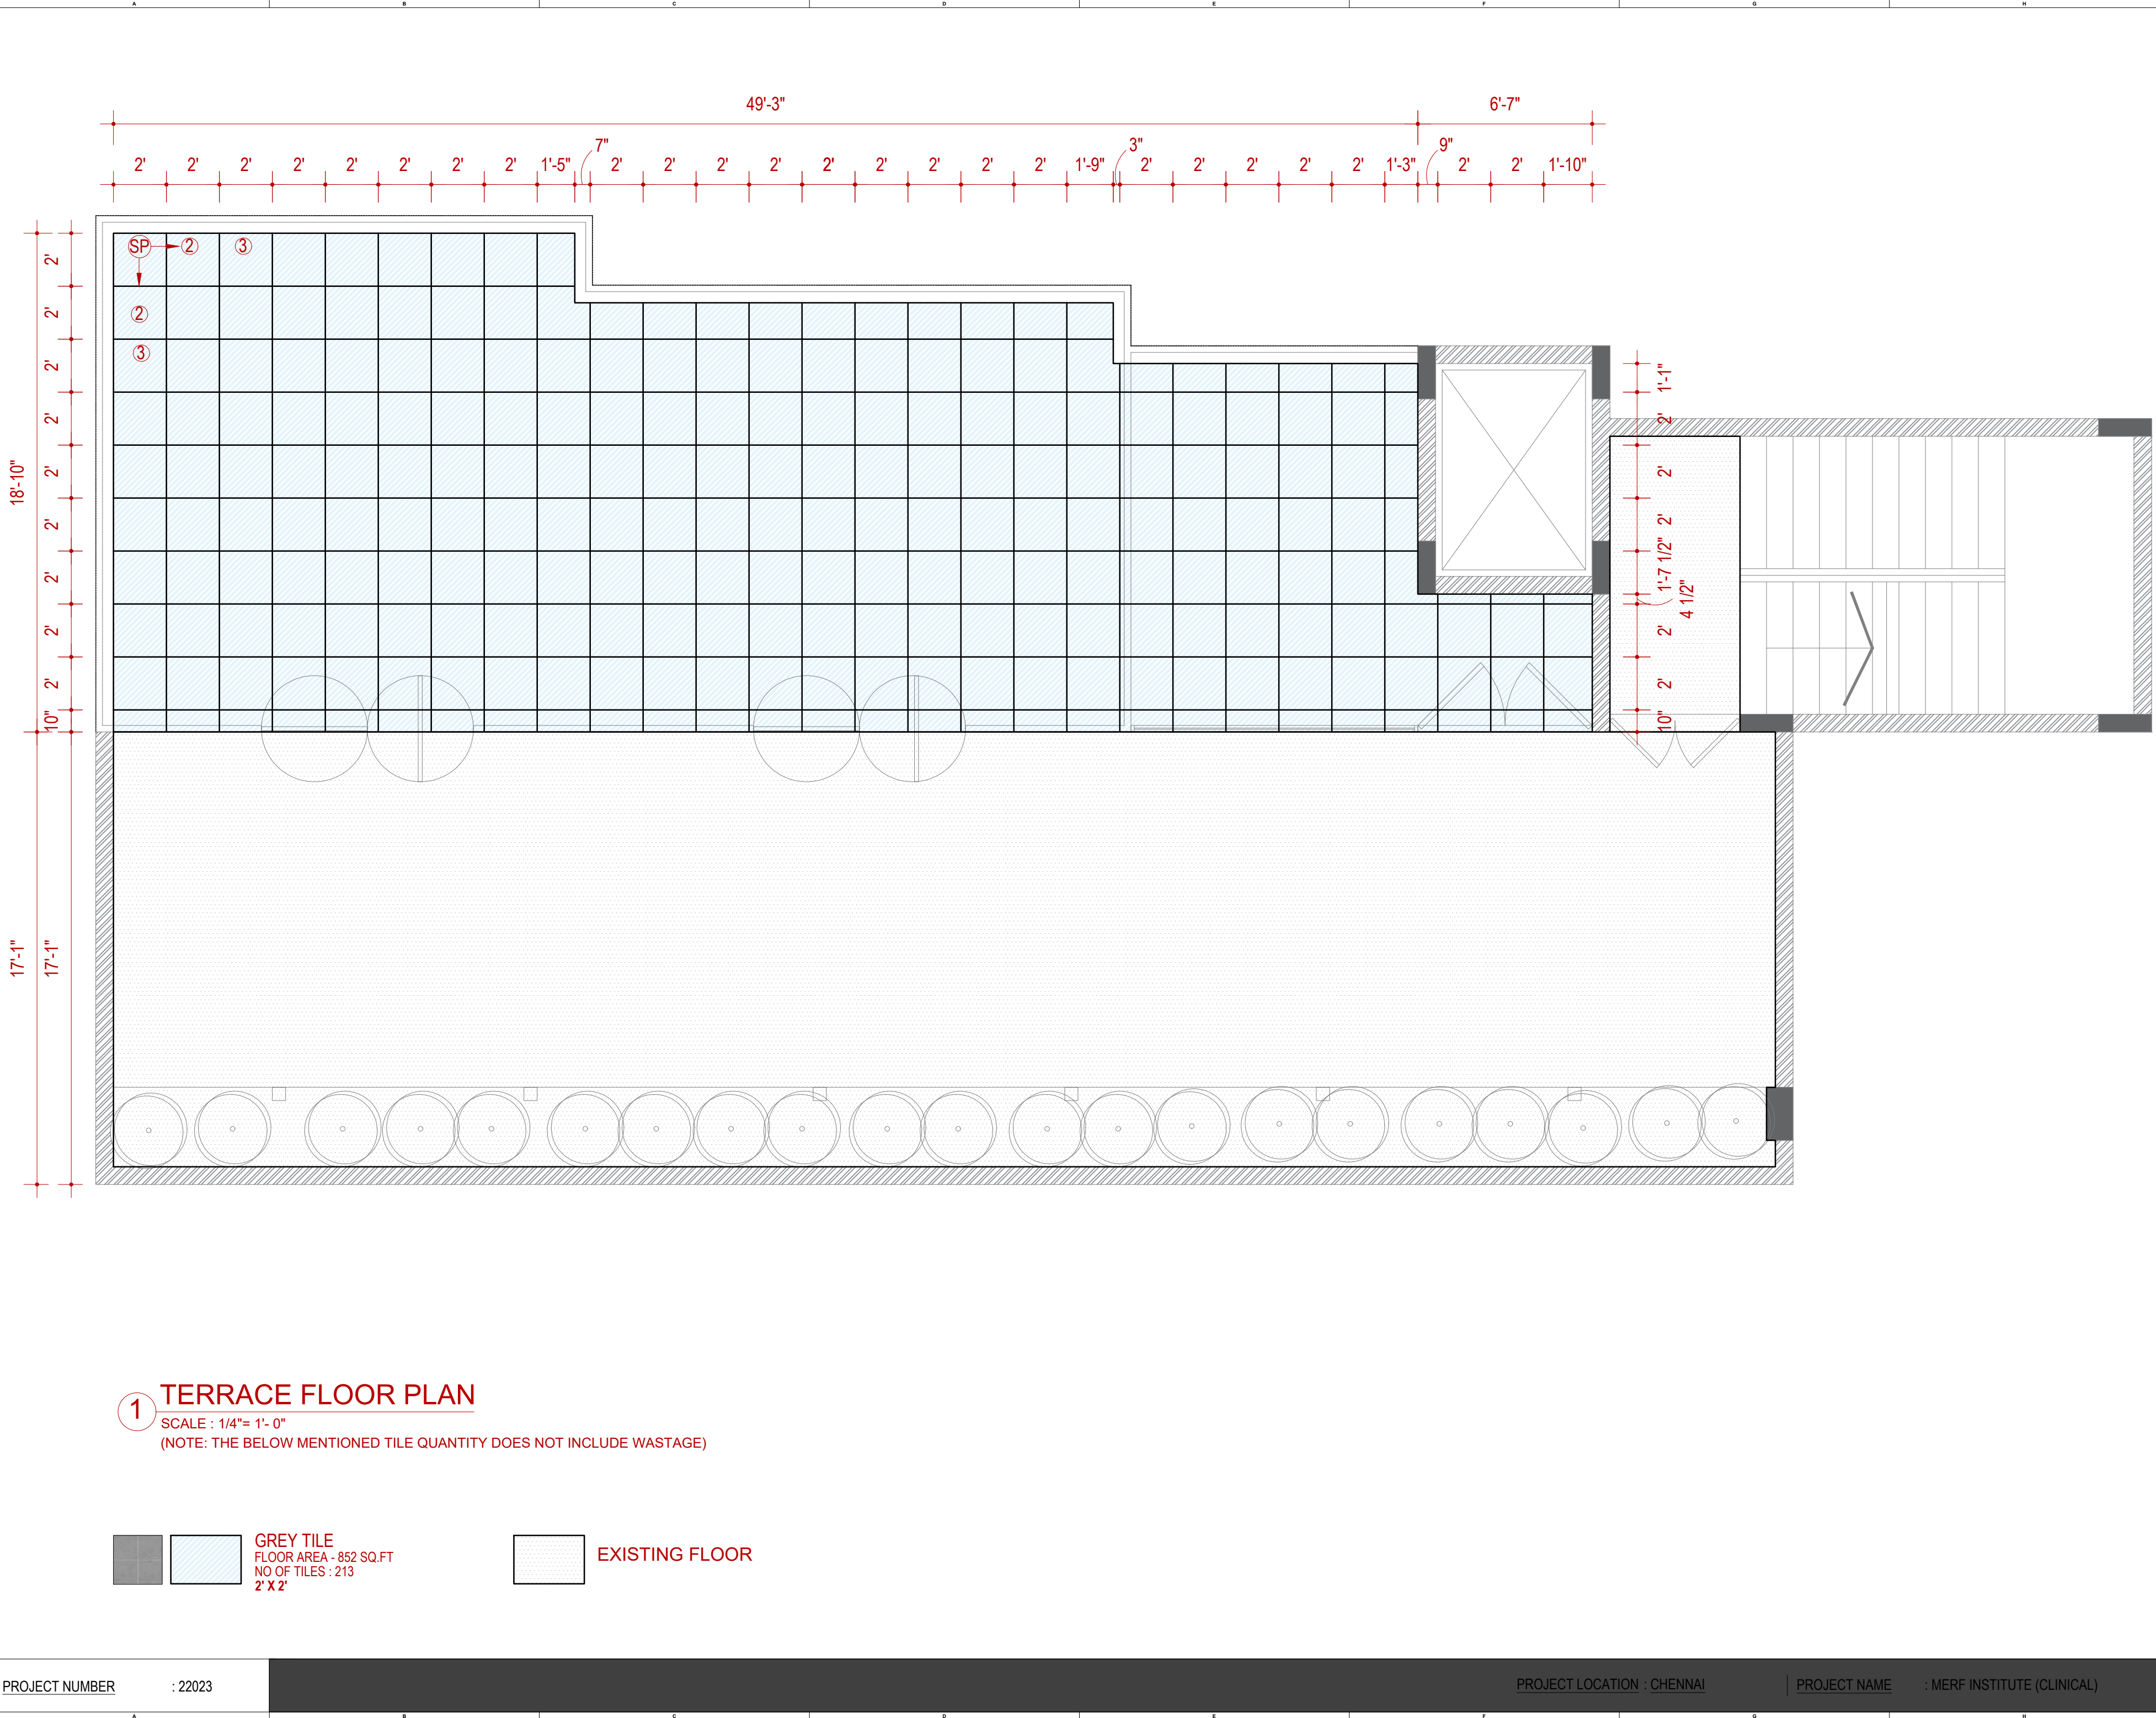

1 TERRACE FLOOR PLAN

SCALE : 1/4"= 1'- 0"
(NOTE: THE BELOW MENTIONED TILE QUANTITY DOES NOT INCLUDE WASTAGE)

GREY TILE
FLOOR AREA - 852 SQ.FT
NO OF TILES : 213
2' X 2'

EXISTING FLOOR

REVISIONS:

#	DATE	COMMENTS

AM +P ARCHITECTURAL STUDIO

AD - 13, 5TH STREET,
10TH MAIN ROAD,
A N N A G A R ,
CHENNAI - 600 040.

MAIL ID : studiod3@yahoo.com.
CONTACT : 044-42693554.

AM +P Studios

DATE PLOTTED : 30. 03. 2023

DESIGNED BY : ARVIND RAM

DRAWN BY :

ARCHITECT
OF RECORD : MRINALINI RAM

DRAWING NAME : FLOORING TILE LAYOUT


© 2022 BY STUDIO D CUBED ARCHITECTS
RIGHTS RESERVED

THE ARCHITECTURAL WORKS DEPICTED HEREIN ARE THE
SOLE PROPERTY OF STUDIO D CUBED ARCHITECTS AND MAY
NOT BE CONSTRUCTED OR USED WITHOUT ITS EXPRESS
WRITTEN PERMISSION. NO PERMISSION TO MODIFY OR
REPRODUCE ANY OF THE ARCHITECTURAL WORKS,
INCLUDING WITHOUT LIMITATION THE CONSTRUCTION OF ANY
BUILDING, IS EXPRESSED OR SHOULD BE IMPLIED FROM
DELIVERY OF PRELIMINARY DRAWINGS OR UNSEALED
CONSTRUCTION DRAWINGS. PERMISSION TO CONSTRUCT
THE BUILDING DEPICTED IN SEALED CONSTRUCTION
DRAWINGS IS EXPRESSLY CONDITIONED ON THE FULL AND
TIMELY PAYMENT OF ALL FEES OTHERWISE DUE. STUDIO D
CUBED ARCHITECTS AND, IN THE ABSENCE OF ANY WRITTEN
AGREEMENT TO THE CONTRARY, IS LIMITED TO A ONE-TIME
USE ON THE SITE INDICATED ON THESE PLANS.

PLOT SCALE : 1/4" = 1'- 0"

SHEET NO :

NORTH POINT

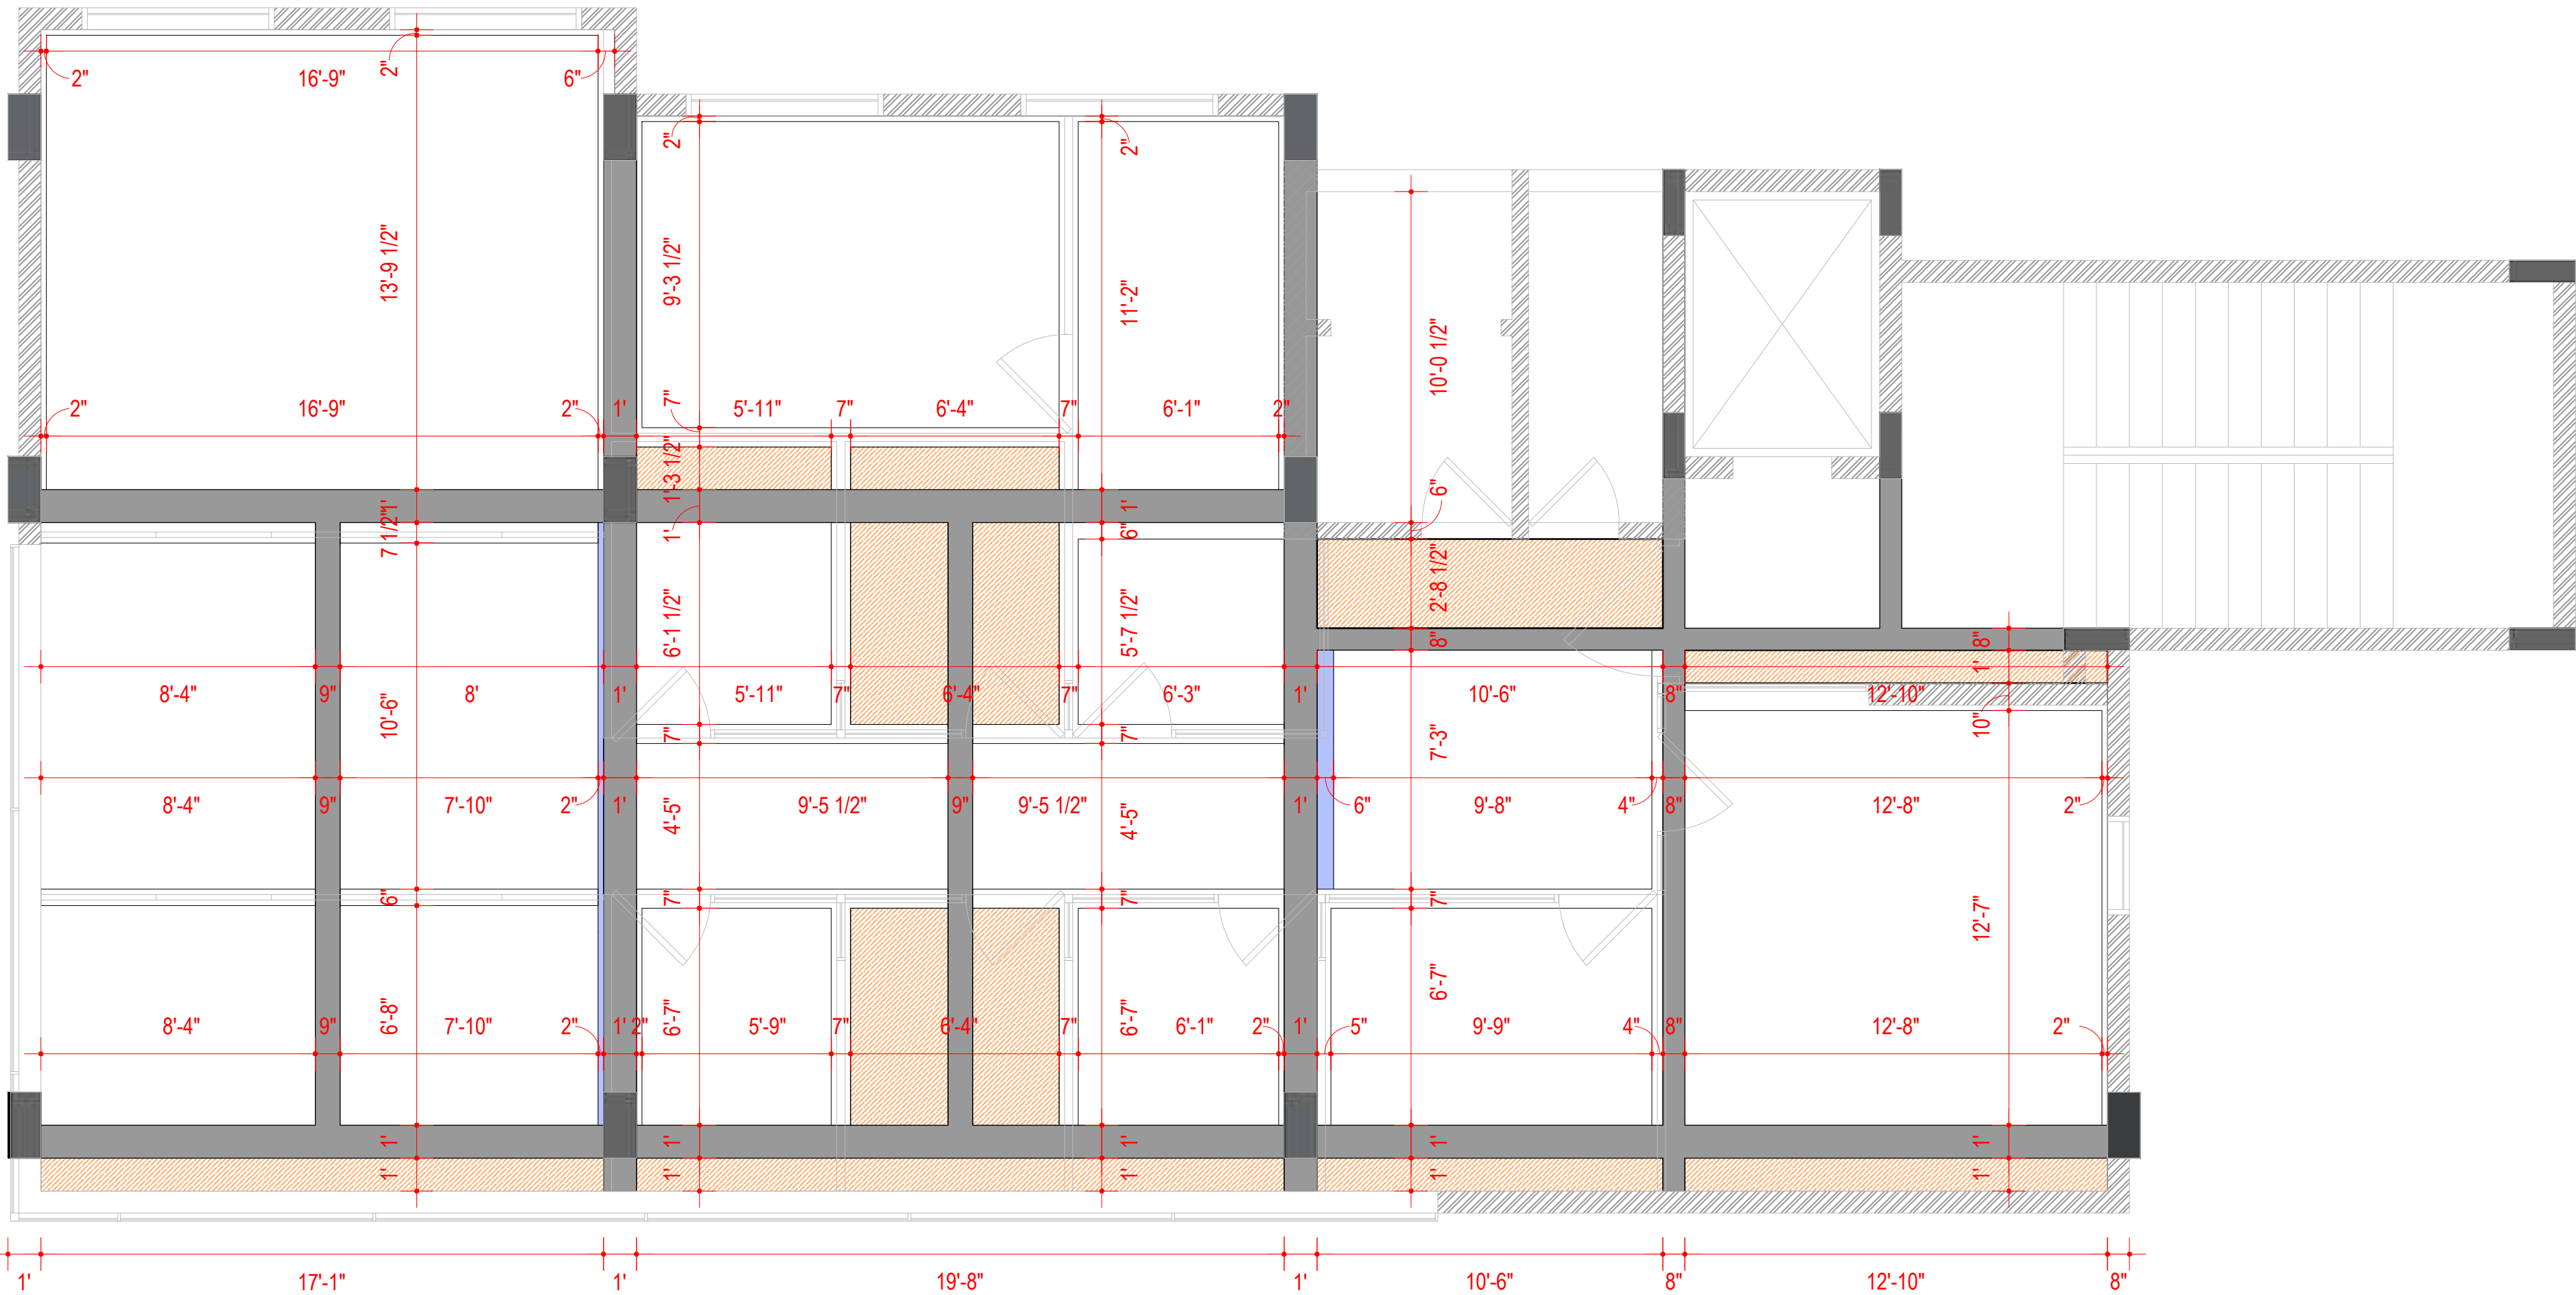

① SECOND FLOOR - FALSE CEILING DETAIL
SCALE 1/4" = 1' - 0"

LEGEND



FALSE BEAM



1/2" THK GYPSUM FALSE
CEILING



EXISTING BEAM

REVISIONS:

#	DATE	COMMENTS

STUDIO D CUBED ARCHITECTS

AD - 13, 5TH STREET,
10TH MAIN ROAD,
ANNANAGAR,
CHENNAI - 600 040.



MAIL ID : studiod3@yahoo.com.

CONTACT : 044-42693554.



DATE PLOTTED :

DESIGNED BY : ARVIND RAM

DRAWN BY :

ARCHITECT
OF RECORD : MRINALINI RAM

DRAWING NAME : FALSE CEILING DETAIL

© 2019 BY STUDIO D CUBED ARCHITECTS
RIGHTS RESERVED

THE ARCHITECTURAL WORKS DEPICTED HEREIN ARE THE
SOLE PROPERTY OF STUDIO D CUBED ARCHITECTS AND MAY
NOT BE CONSTRUCTED OR USED WITHOUT ITS EXPRESS
WRITTEN PERMISSION. NO PERMISSION TO MODIFY OR
REPRODUCE ANY OF THE ARCHITECTURAL WORKS,
INCLUDING WITHOUT LIMITATION THE CONSTRUCTION OF ANY
BUILDING, IS EXPRESSED OR SHOULD BE IMPLIED FROM
DELIVERY OF PRELIMINARY DRAWINGS OR UNSEALED
CONSTRUCTION DRAWINGS. PERMISSION TO CONSTRUCT
THE BUILDING DEPICTED IN SEALED CONSTRUCTION
DRAWINGS IS EXPRESSLY CONDITIONED ON THE FULL AND
TIMELY PAYMENT OF ALL FEES OTHERWISE DUE. STUDIO D
CUBED ARCHITECTS AND, IN THE ABSENCE OF ANY WRITTEN
AGREEMENT TO THE CONTRARY, IS LIMITED TO A ONE-TIME
USE ON THE SITE INDICATED ON THESE PLANS.

PLOT SCALE : 1/4" = 1'-0"

SHEET NO : 01


NORTH POINT



PROJECT NUMBER :22023

PROJECT LOCATION : CHENNAI

PROJECT NAME : MERF CLINICAL

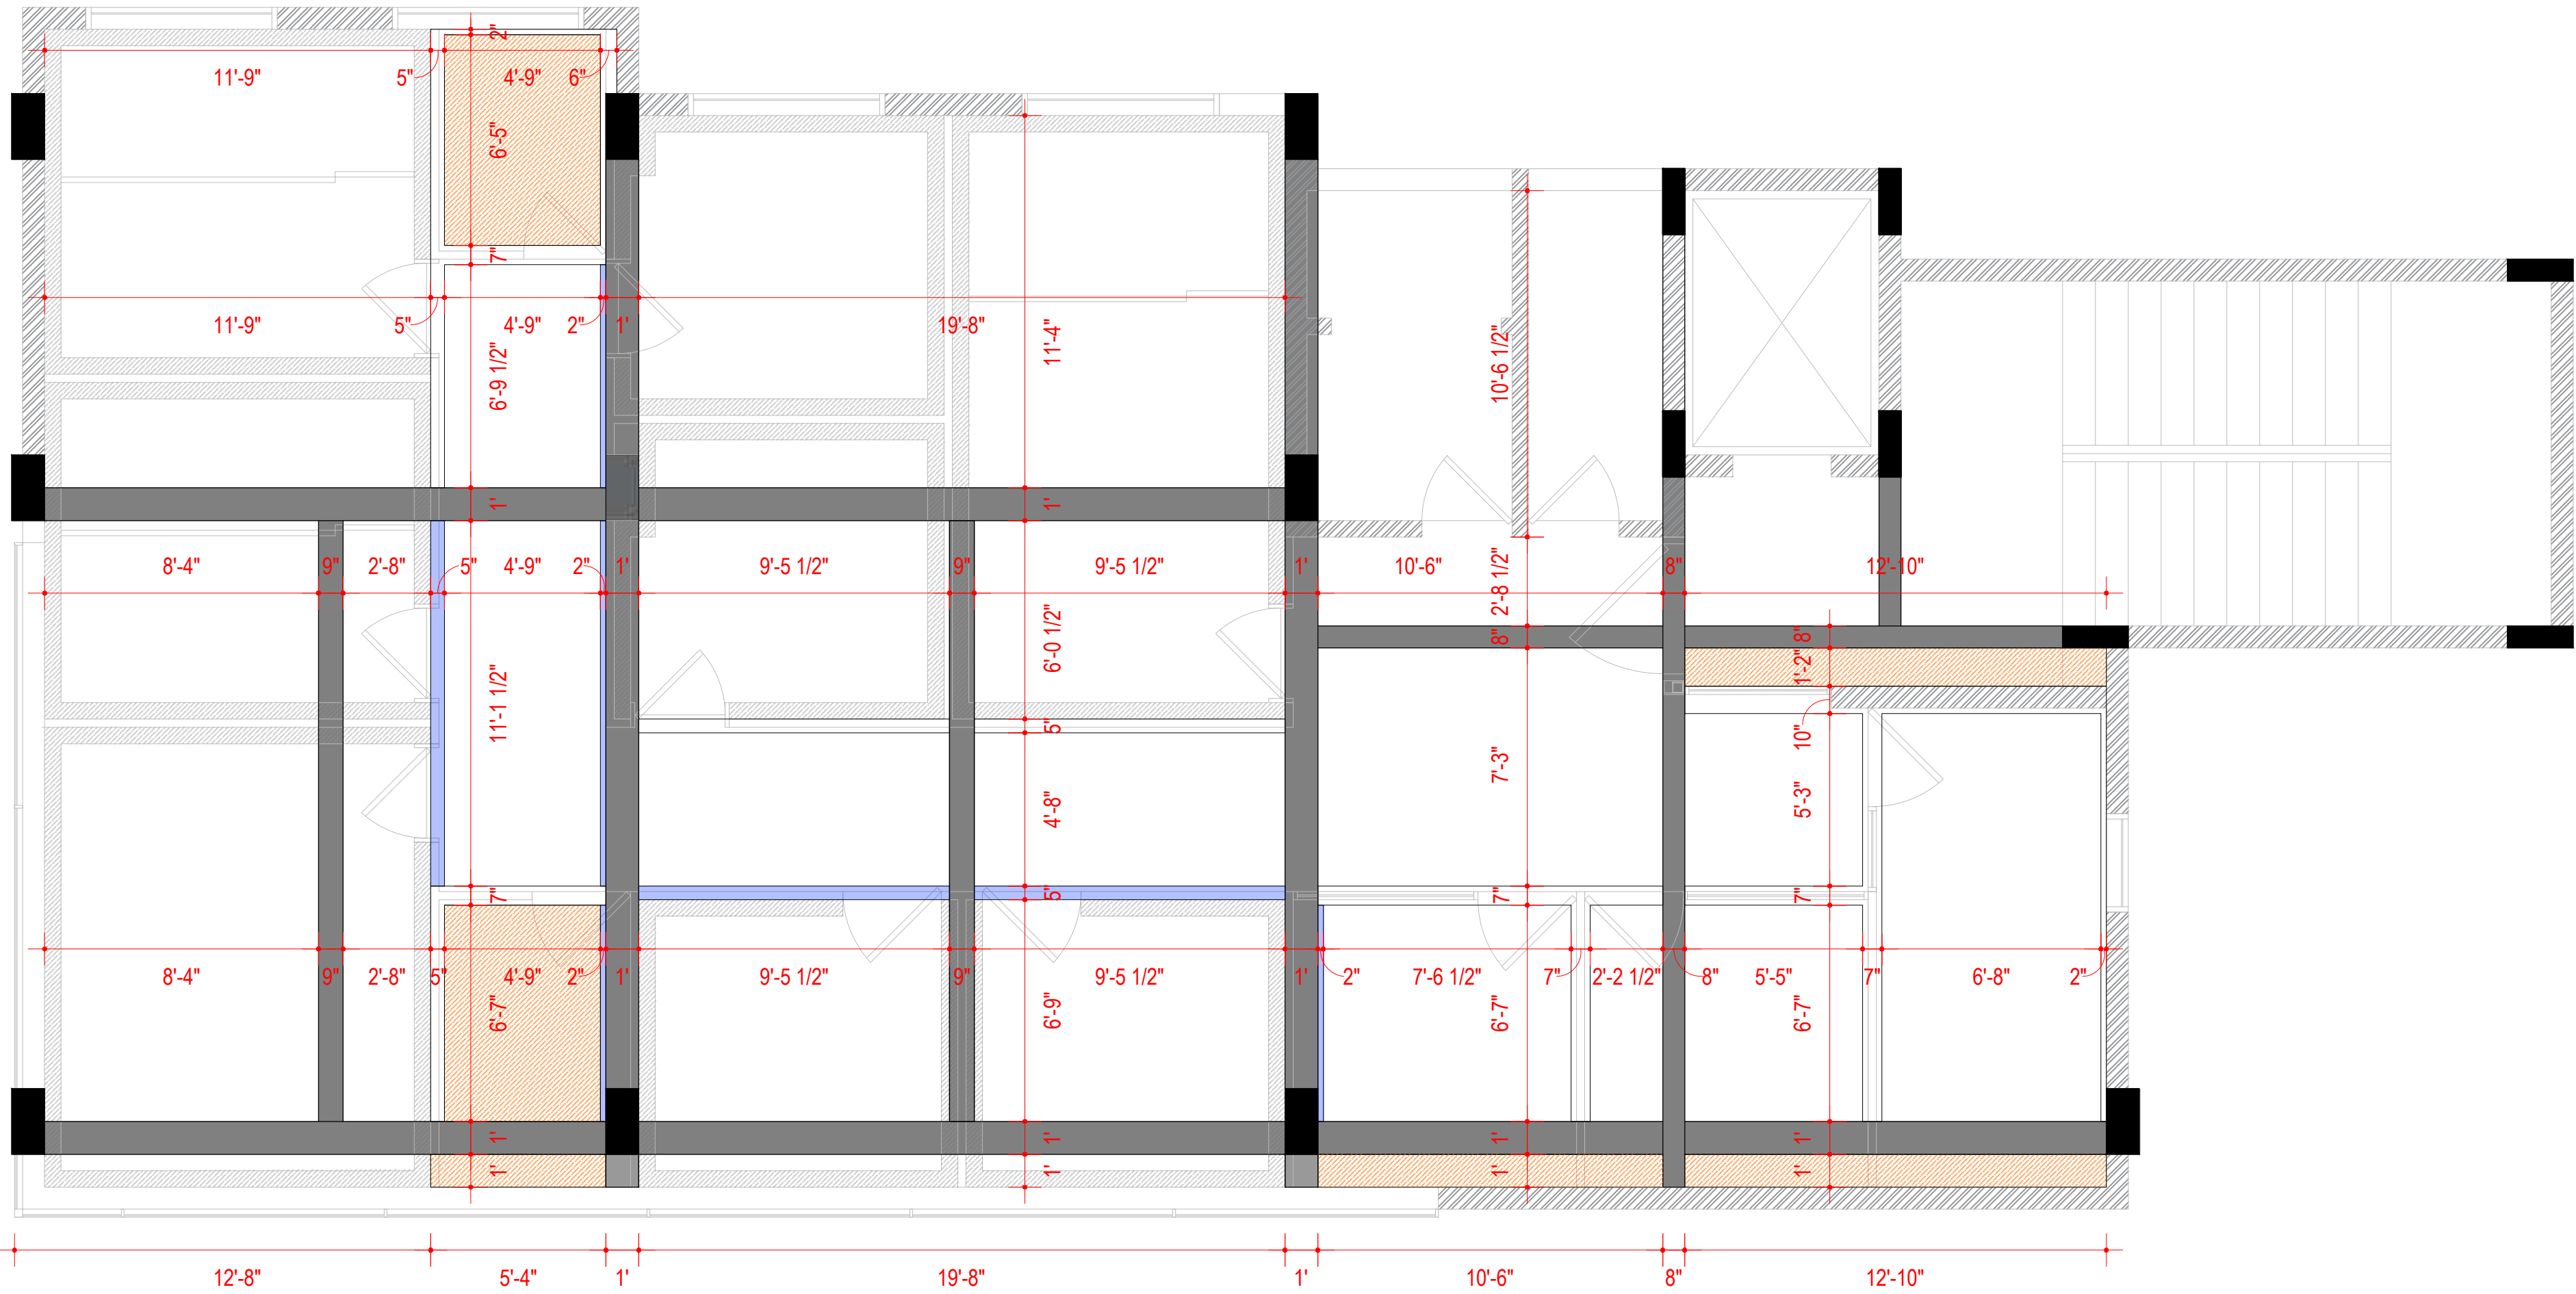

1 THIRD FLOOR - FALSE CEILING DETAIL
SCALE 1/4" = 1' - 0"

LEGEND

	FALSE BEAM		1/2" THK GYPSUM FALSE CEILING		EXISTING BEAM
--	------------	--	-------------------------------	--	---------------

REVISIONS:		
#	DATE	COMMENTS

STUDIO D CUBED ARCHITECTS

AD - 13, 5TH STREET,
10TH MAIN ROAD,
ANNANAGAR,
CHENNAI - 600 040.



MAIL ID : studiod3@yahoo.com.

CONTACT : 044-42693554.



DATE PLOTTED :

DESIGNED BY : ARVIND RAM

DRAWN BY :

ARCHITECT
OF RECORD : MRINALINI RAM

DRAWING NAME : FALSE CEILING DETAIL

© 2019 BY STUDIO D CUBED ARCHITECTS
RIGHTS RESERVED


THE ARCHITECTURAL WORKS DEPICTED HEREIN ARE THE
SOLE PROPERTY OF STUDIO D CUBED ARCHITECTS AND MAY
NOT BE CONSTRUCTED OR USED WITHOUT ITS EXPRESS
WRITTEN PERMISSION. NO PERMISSION TO MODIFY OR
REPRODUCE ANY OF THE ARCHITECTURAL WORKS,
INCLUDING WITHOUT LIMITATION THE CONSTRUCTION OF ANY
BUILDING, IS EXPRESSED OR SHOULD BE IMPLIED FROM
DELIVERY OF PRELIMINARY DRAWINGS OR UNSEALED
CONSTRUCTION DRAWINGS. PERMISSION TO CONSTRUCT
THE BUILDING DEPICTED IN SEALED CONSTRUCTION
DRAWINGS IS EXPRESSLY CONDITIONED ON THE FULL AND
TIMELY PAYMENT OF ALL FEES OTHERWISE DUE. STUDIO D
CUBED ARCHITECTS AND, IN THE ABSENCE OF ANY WRITTEN
AGREEMENT TO THE CONTRARY, IS LIMITED TO A ONE-TIME
USE ON THE SITE INDICATED ON THESE PLANS.

PLOT SCALE : 1/4" = 1'-0"

SHEET NO : 01

NORTH POINT



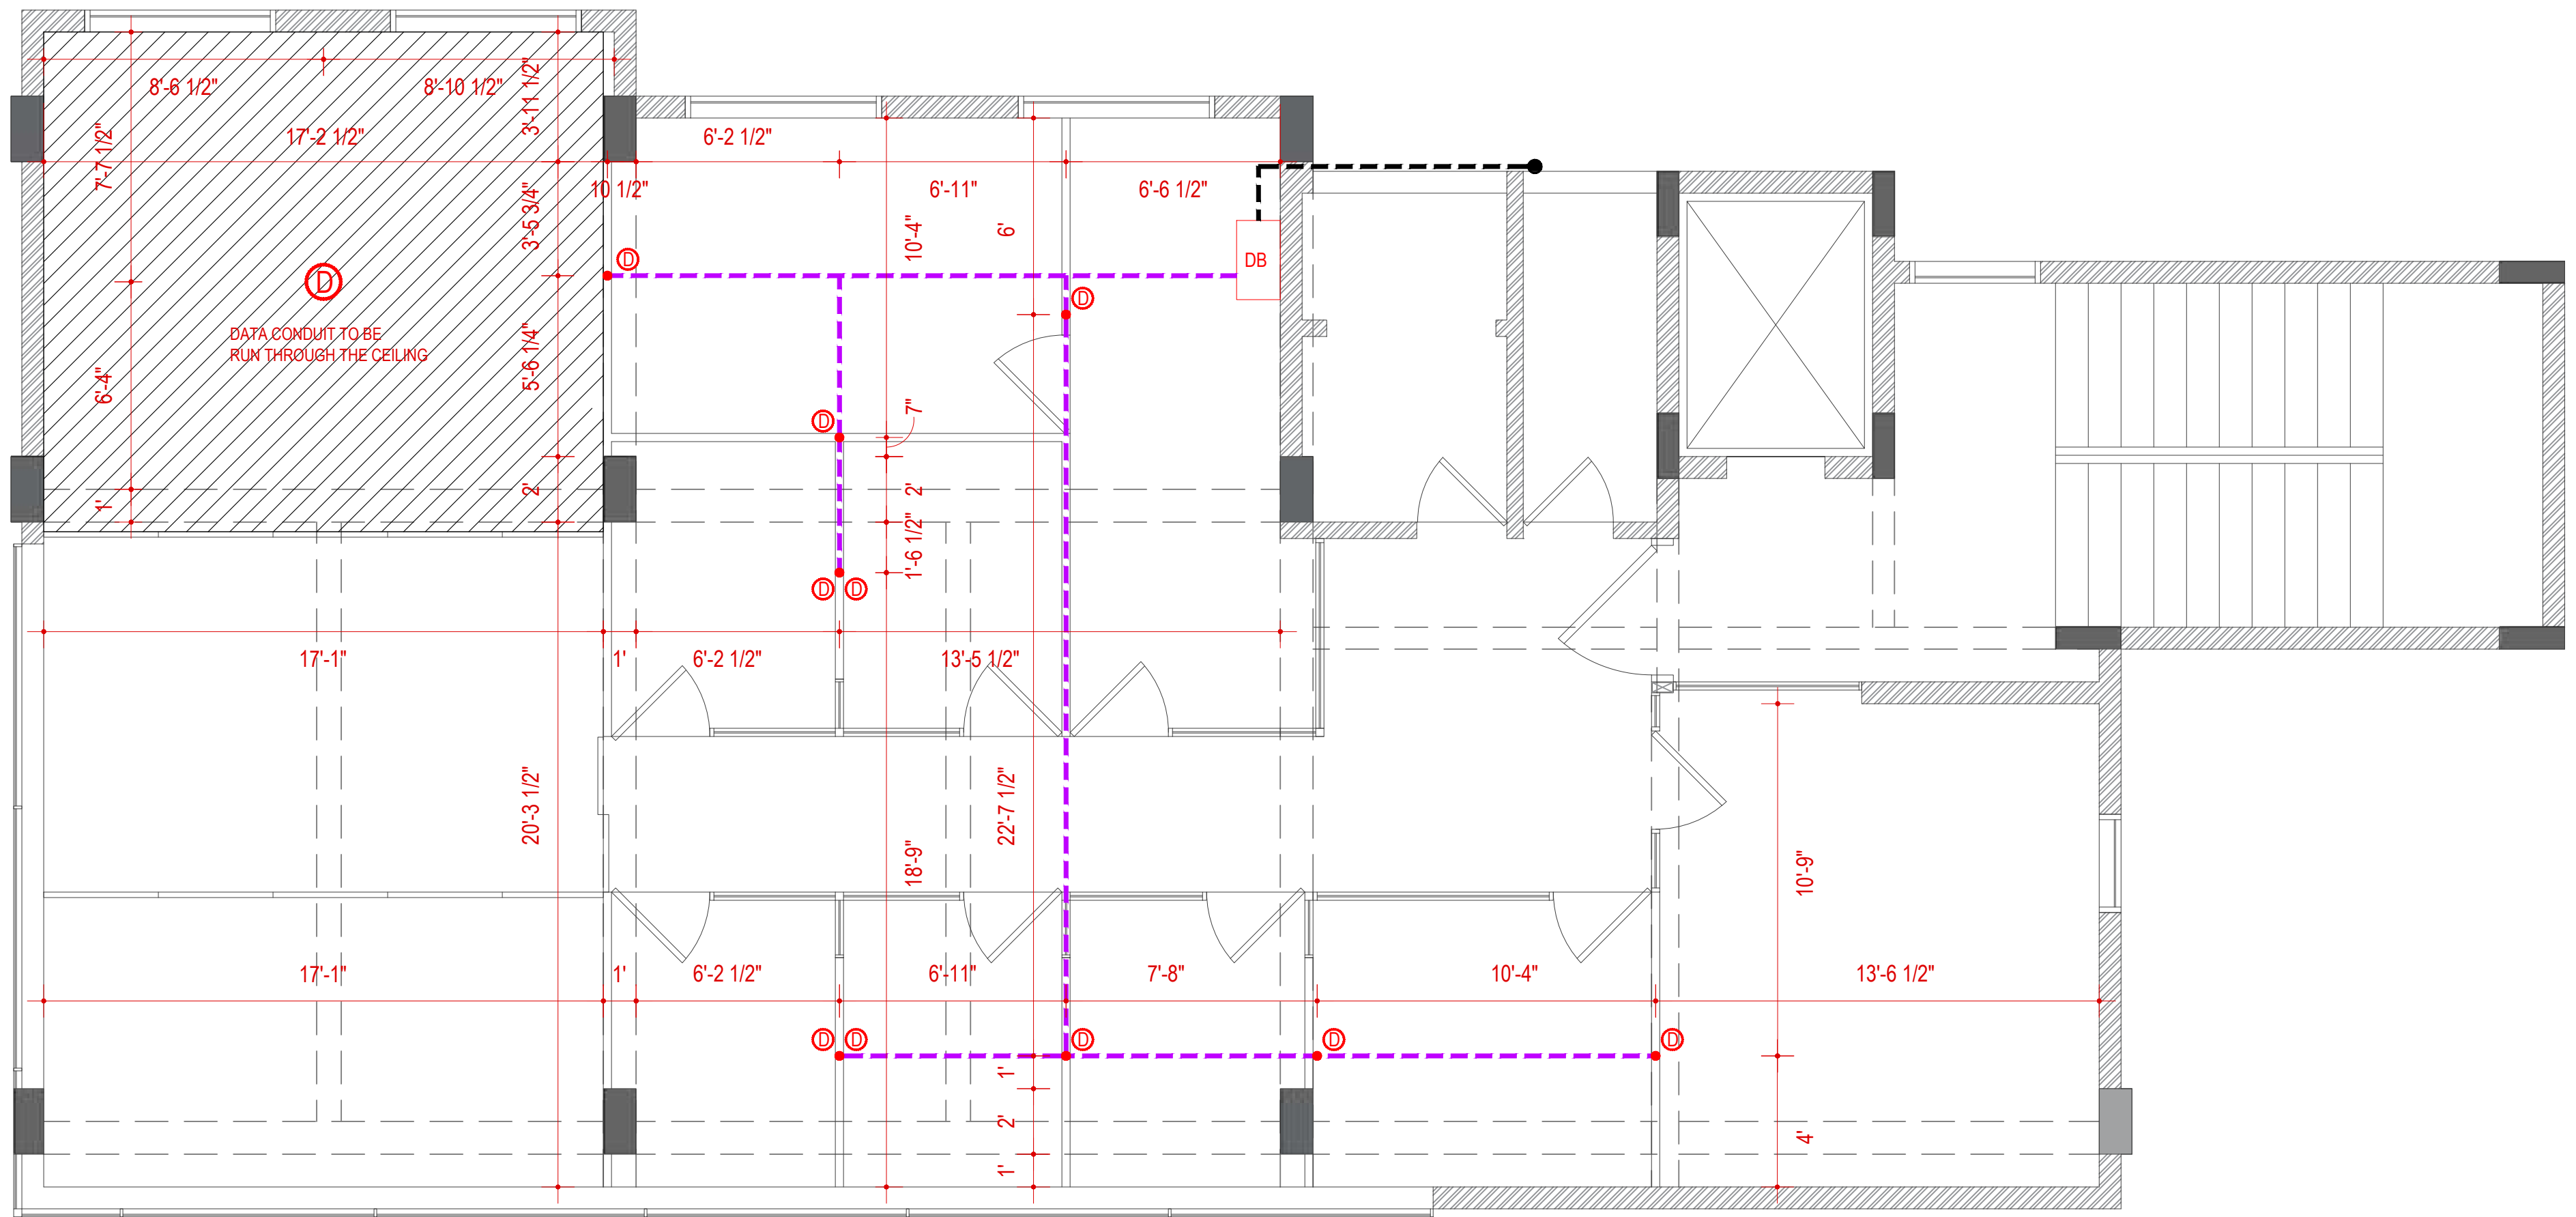

① SECOND FLOOR - DATA CONDUIT DETAIL
SCALE 1/4" = 1' - 0"

REVISIONS:

#	DATE	COMMENTS

STUDIO D CUBED ARCHITECTS

AD - 13, 5TH STREET,
10TH MAIN ROAD,
ANNANAGAR,
CHENNAI - 600 040.



MAIL ID : studiod3@yahoo.com.

CONTACT : 044-42693554.



DATE PLOTTED : 05 / 04 / 2023

DESIGNED BY : ARVIND RAM

DRAWN BY :

ARCHITECT
OF RECORD : MRINALINI RAM

DRAWING NAME : DATA CONDUIT- SECOND FLOOR

© 2019 BY STUDIO D CUBED ARCHITECTS
RIGHTS RESERVED

THE ARCHITECTURAL WORKS DEPICTED HEREIN ARE THE
SOLE PROPERTY OF STUDIO D CUBED ARCHITECTS AND MAY
NOT BE CONSTRUCTED OR USED WITHOUT ITS EXPRESS
WRITTEN PERMISSION. NO PERMISSION TO MODIFY OR
REPRODUCE ANY OF THE ARCHITECTURAL WORKS,
INCLUDING WITHOUT LIMITATION THE CONSTRUCTION OF ANY
BUILDING, IS EXPRESSED OR SHOULD BE IMPLIED FROM
DELIVERY OF PRELIMINARY DRAWINGS OR UNSEALED
CONSTRUCTION DRAWINGS. PERMISSION TO CONSTRUCT
THE BUILDING DEPICTED IN SEALED CONSTRUCTION
DRAWINGS IS EXPRESSLY CONDITIONED ON THE FULL AND
TIMELY PAYMENT OF ALL FEES OTHERWISE DUE. STUDIO D
CUBED ARCHITECTS AND, IN THE ABSENCE OF ANY WRITTEN
AGREEMENT TO THE CONTRARY, IS LIMITED TO A ONE-TIME
USE ON THE SITE INDICATED ON THESE PLANS.

PLOT SCALE : 1/4" = 1'-0"

SHEET NO : 02


NORTH POINT



PROJECT NUMBER :22023

PROJECT LOCATION : CHENNAI

PROJECT NAME : MERF CLINICAL

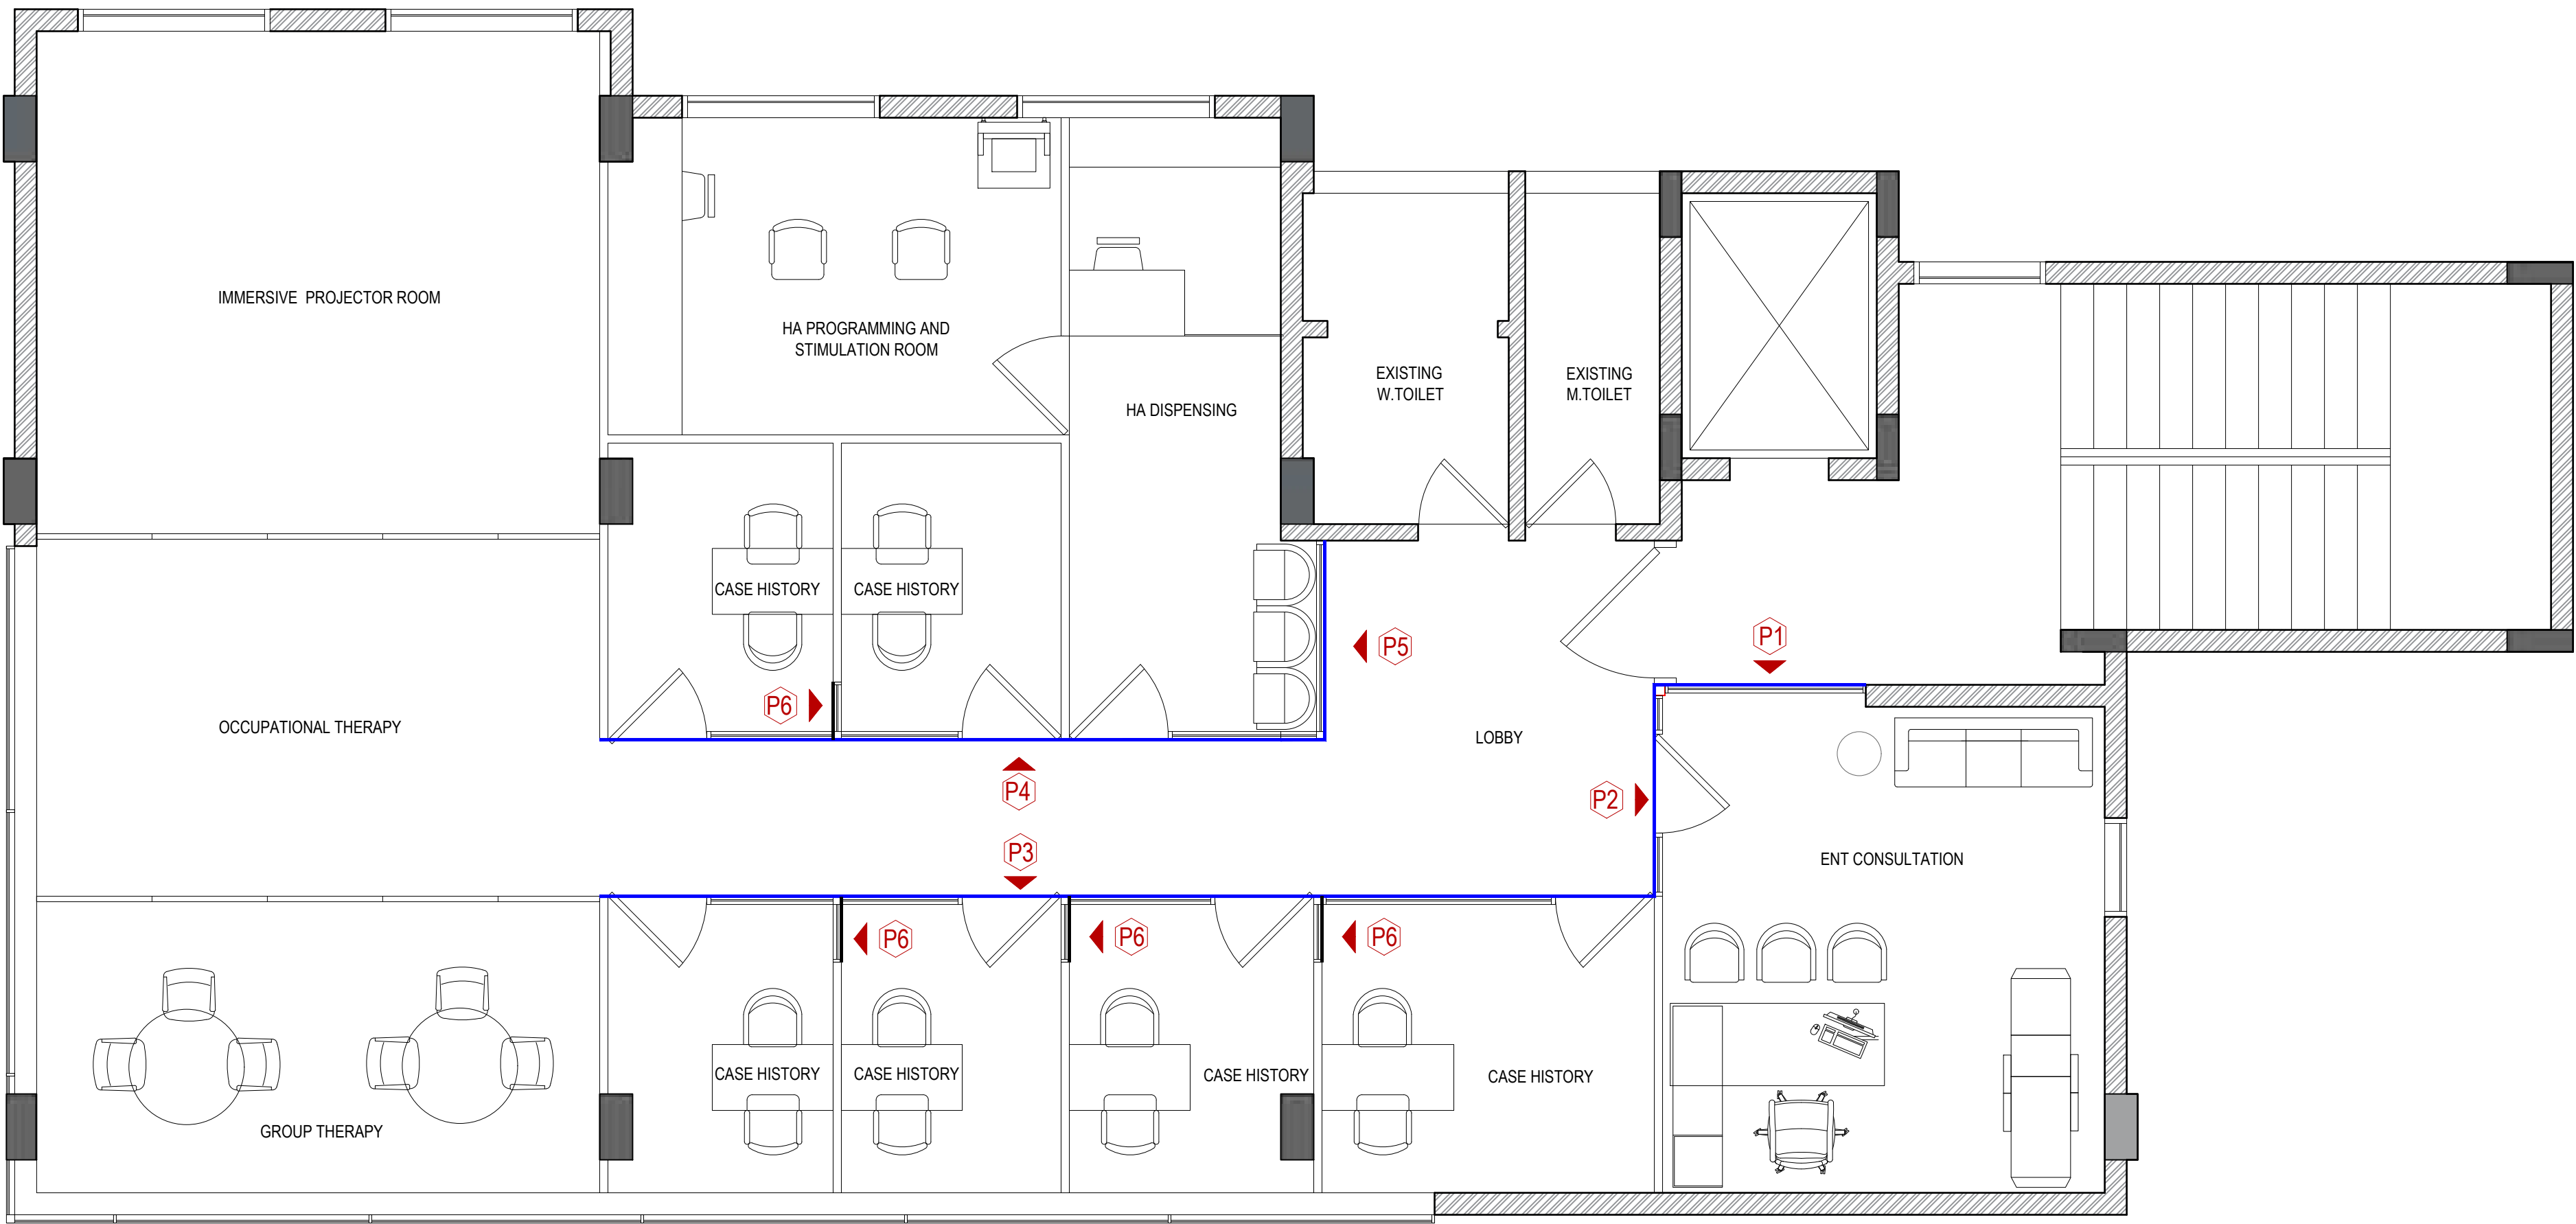

1 SECOND FLOOR PLAN- PARTITIONS
SCALE : 1/4"= 1'- 0"

REVISIONS:		
#	DATE	COMMENTS

STUDIO D CUBED ARCHITECTS

AD - 13, 5TH STREET,
10TH MAIN ROAD,
ANNANAGAR,
CHENNAI - 600 040.



MAIL ID : studiod3@yahoo.com.

CONTACT : 044-42693554.



DATE PLOTTED : 10 / 04 / 2023

DESIGNED BY : ARVIND RAM

DRAWN BY :

ARCHITECT
OF RECORD : MRINALINI RAM

DRAWING NAME : PARTITION DETAIL-
SECOND FLOOR

© 2019 BY STUDIO D CUBED ARCHITECTS
RIGHTS RESERVED

THE ARCHITECTURAL WORKS DEPICTED HEREIN ARE THE
SOLE PROPERTY OF STUDIO D CUBED ARCHITECTS AND MAY
NOT BE CONSTRUCTED OR USED WITHOUT ITS EXPRESS
WRITTEN PERMISSION. NO PERMISSION TO MODIFY OR
REPRODUCE ANY OF THE ARCHITECTURAL WORKS,
INCLUDING WITHOUT LIMITATION THE CONSTRUCTION OF ANY
BUILDING, IS EXPRESSED OR SHOULD BE IMPLIED FROM
DELIVERY OF PRELIMINARY DRAWINGS OR UNSEALED
CONSTRUCTION DRAWINGS. PERMISSION TO CONSTRUCT
THE BUILDING DEPICTED IN SEALED CONSTRUCTION
DRAWINGS IS EXPRESSLY CONDITIONED ON THE FULL AND
TIMELY PAYMENT OF ALL FEES OTHERWISE DUE. STUDIO D
CUBED ARCHITECTS AND, IN THE ABSENCE OF ANY WRITTEN
AGREEMENT TO THE CONTRARY, IS LIMITED TO A ONE-TIME
USE ON THE SITE INDICATED ON THESE PLANS.

PLOT SCALE : 1/4" = 1'-0"

SHEET NO : 01


NORTH POINT




PROJECT NUMBER :22023

PROJECT LOCATION : CHENNAI


PROJECT NAME : MERF CLINICAL

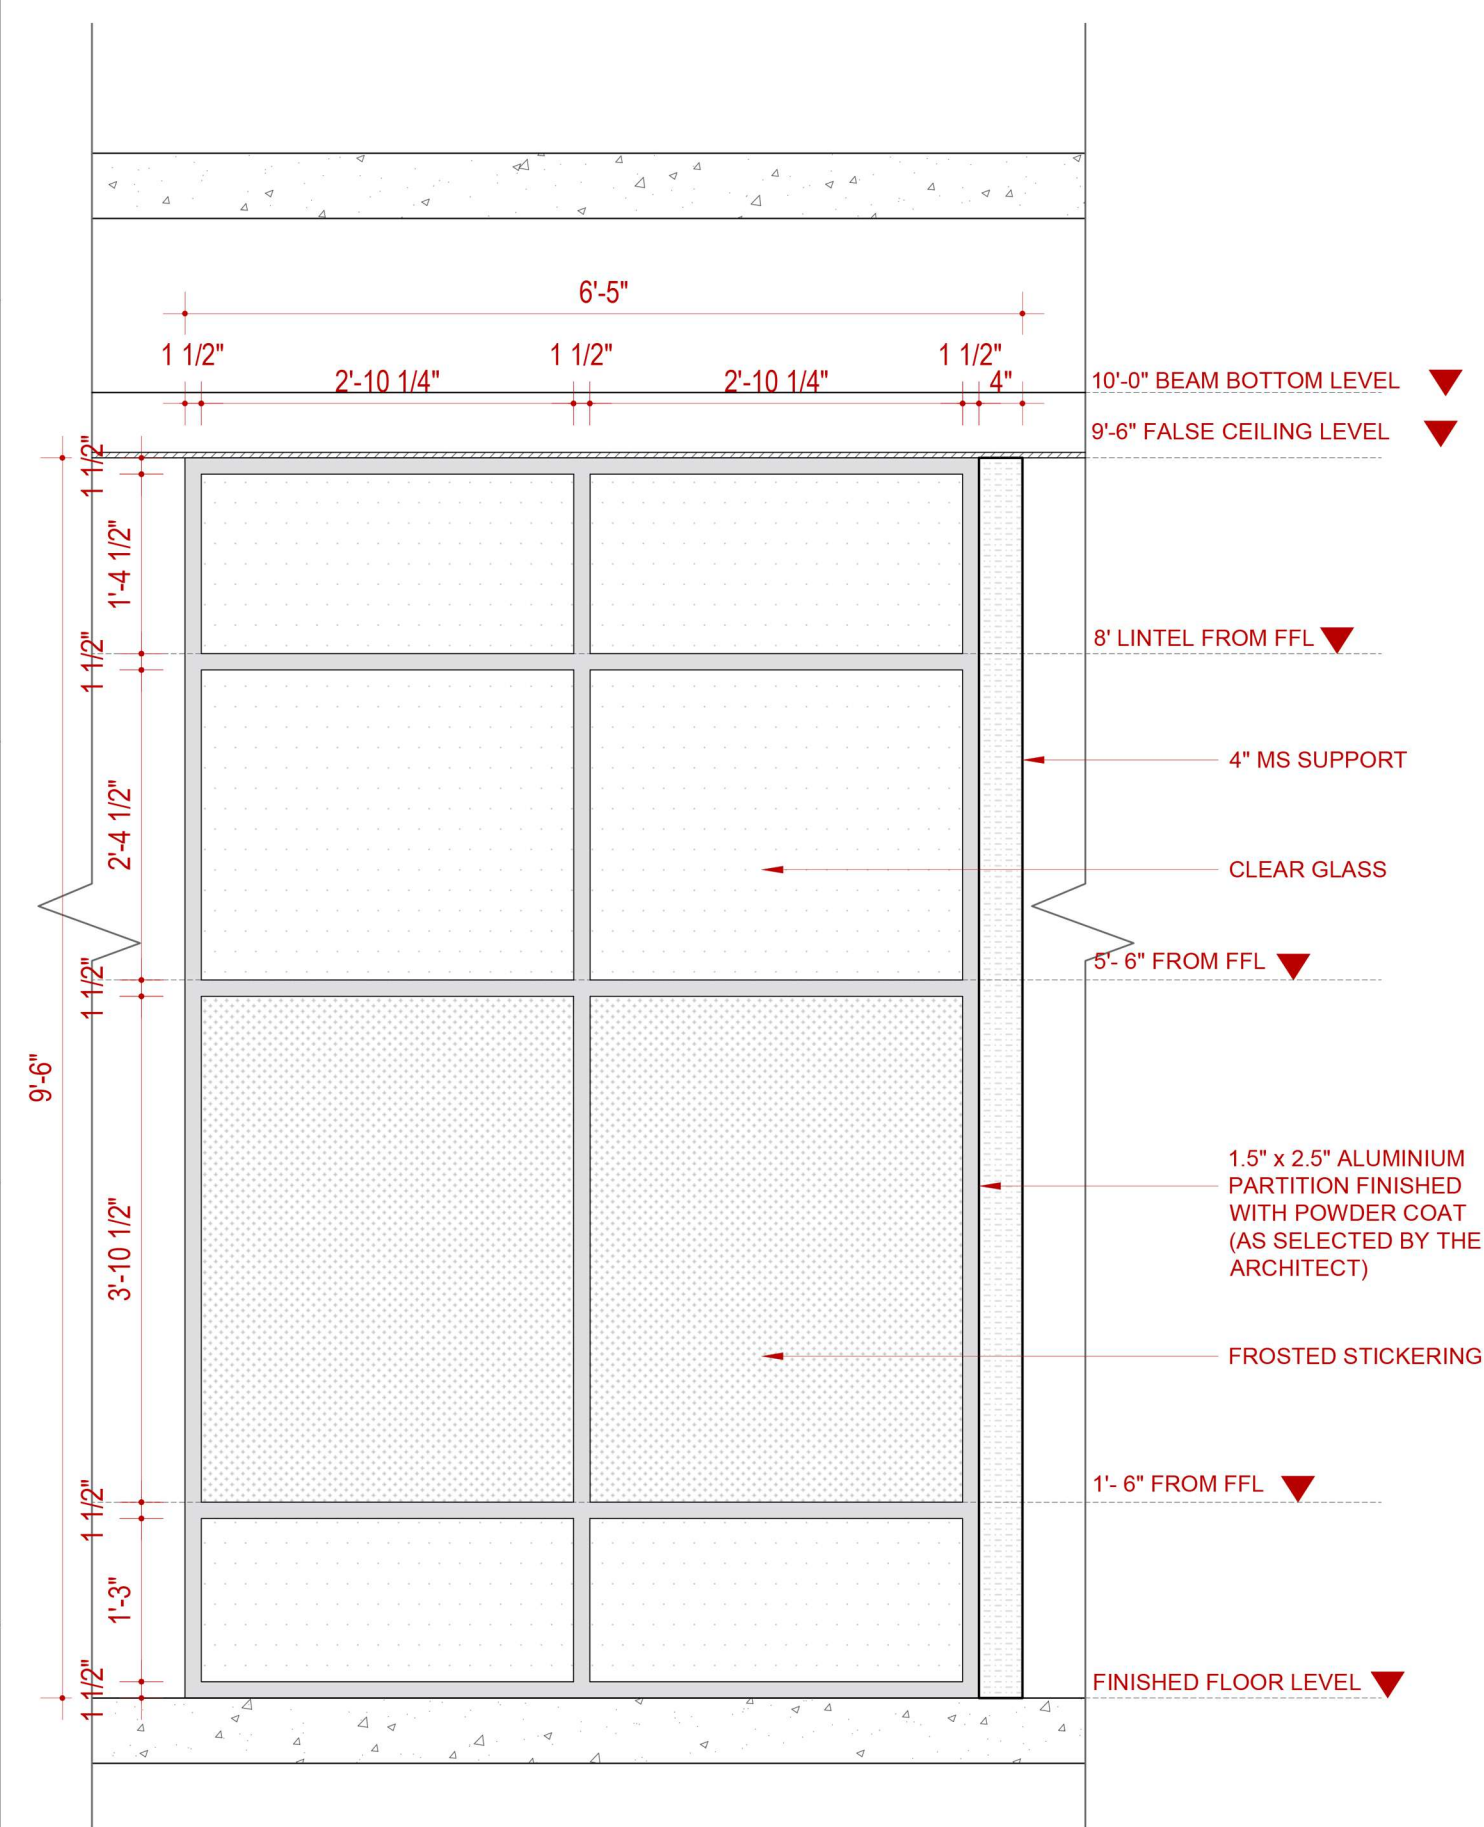

1 PARTITION P-1
SCALE : 3/4"= 1'- 0"

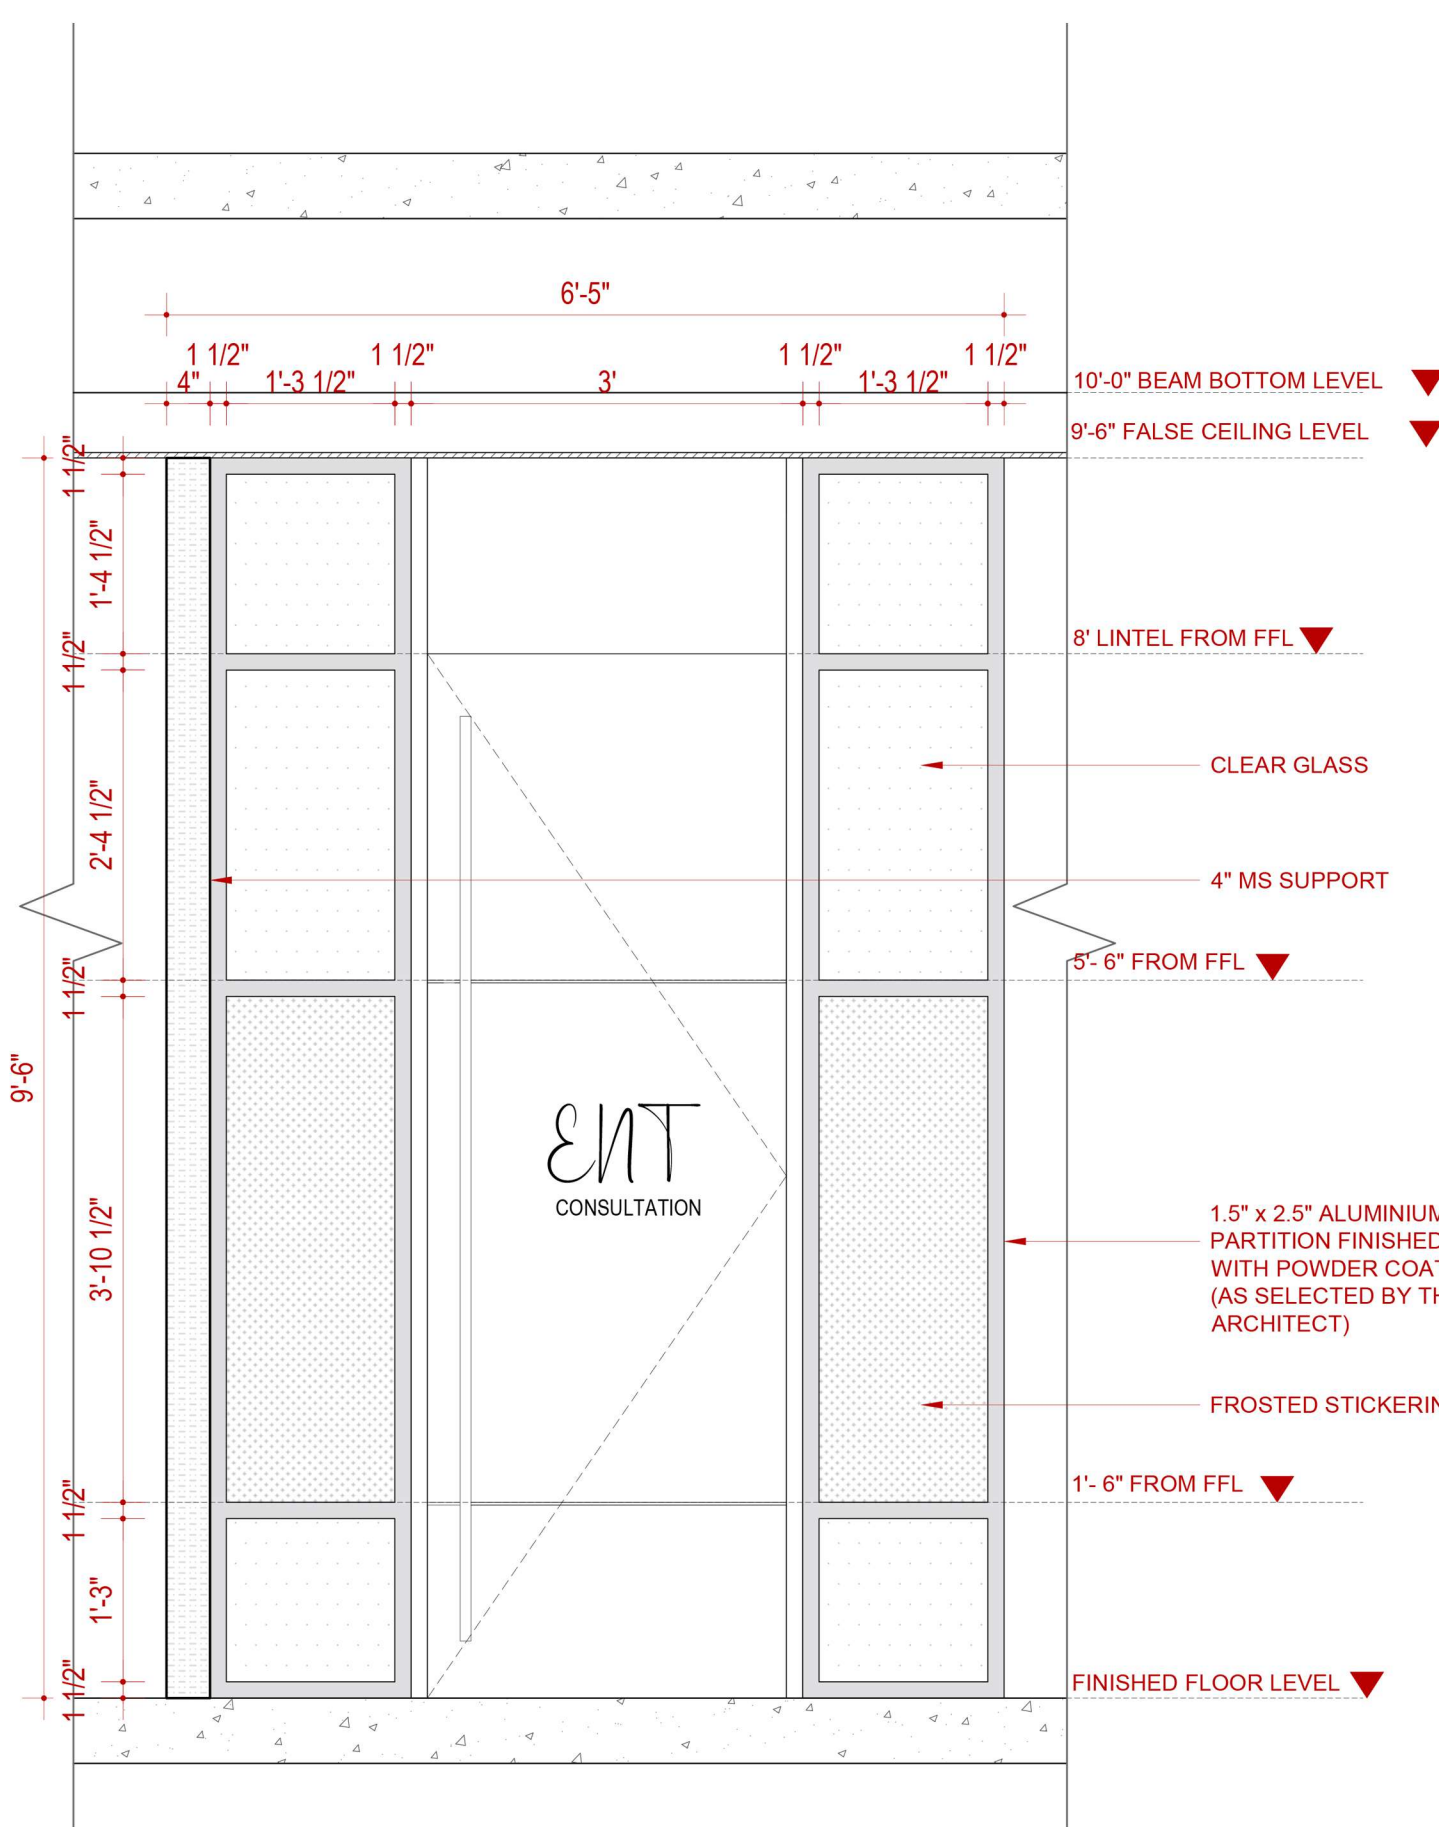

2 PARTITION P-2
SCALE : 3/4"= 1'- 0"

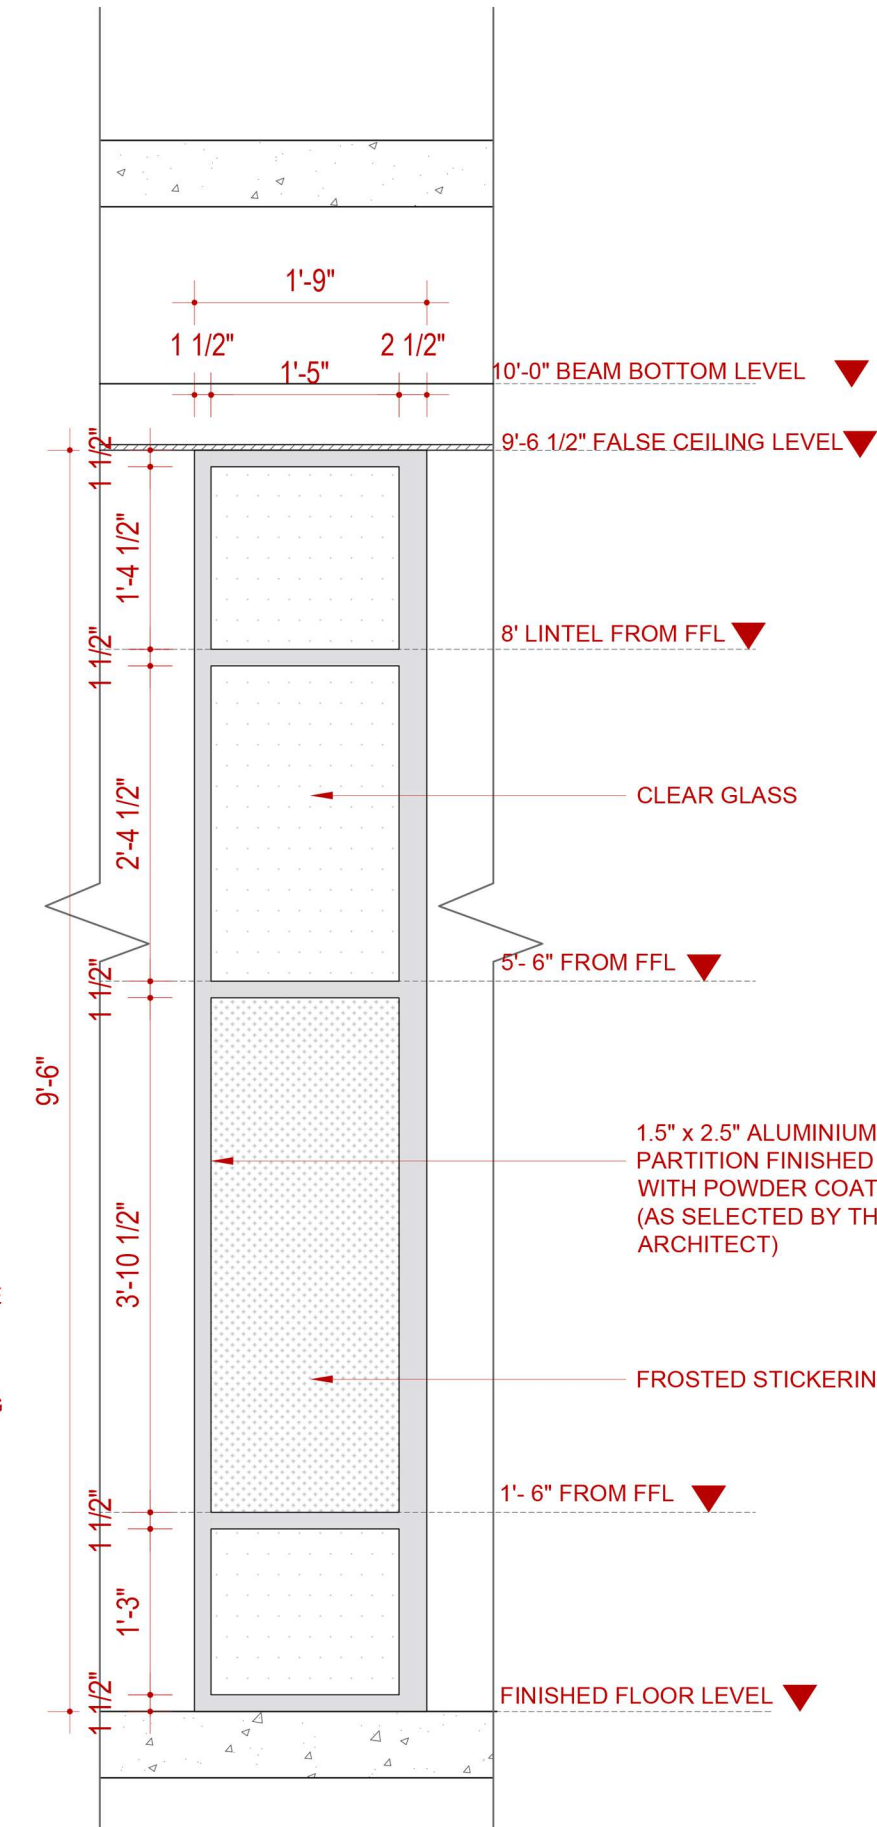

3 PARTITION P-6
SCALE : 3/4"= 1'- 0"

REVISIONS:		
#	DATE	COMMENTS

STUDIO D CUBED ARCHITECTS

AD - 13, 5TH STREET,
10TH MAIN ROAD,
ANNANAGAR,
CHENNAI - 600 040.



MAIL ID : studiod3@yahoo.com.

CONTACT : 044-42693554.



DATE PLOTTED : 10 / 04 / 2023

DESIGNED BY : ARVIND RAM

DRAWN BY :

ARCHITECT
OF RECORD : MRINALINI RAM

DRAWING NAME : PARTITION DETAIL-
SECOND FLOOR

© 2019 BY STUDIO D CUBED ARCHITECTS
RIGHTS RESERVED


THE ARCHITECTURAL WORKS DEPICTED HEREIN ARE THE
SOLE PROPERTY OF STUDIO D CUBED ARCHITECTS AND MAY
NOT BE CONSTRUCTED OR USED WITHOUT ITS EXPRESS
WRITTEN PERMISSION. NO PERMISSION TO MODIFY OR
REPRODUCE ANY OF THE ARCHITECTURAL WORKS,
INCLUDING WITHOUT LIMITATION THE CONSTRUCTION OF ANY
BUILDING, IS EXPRESSED OR SHOULD BE IMPLIED FROM
DELIVERY OF PRELIMINARY DRAWINGS OR UNSEALED
CONSTRUCTION DRAWINGS. PERMISSION TO CONSTRUCT
THE BUILDING DEPICTED IN SEALED CONSTRUCTION
DRAWINGS IS EXPRESSLY CONDITIONED ON THE FULL AND
TIMELY PAYMENT OF ALL FEES OTHERWISE DUE. STUDIO D
CUBED ARCHITECTS AND, IN THE ABSENCE OF ANY WRITTEN
AGREEMENT TO THE CONTRARY, IS LIMITED TO A ONE-TIME
USE ON THE SITE INDICATED ON THESE PLANS.

PLOT SCALE : 3/4"= 1'-0"


SHEET NO : 02

NORTH POINT




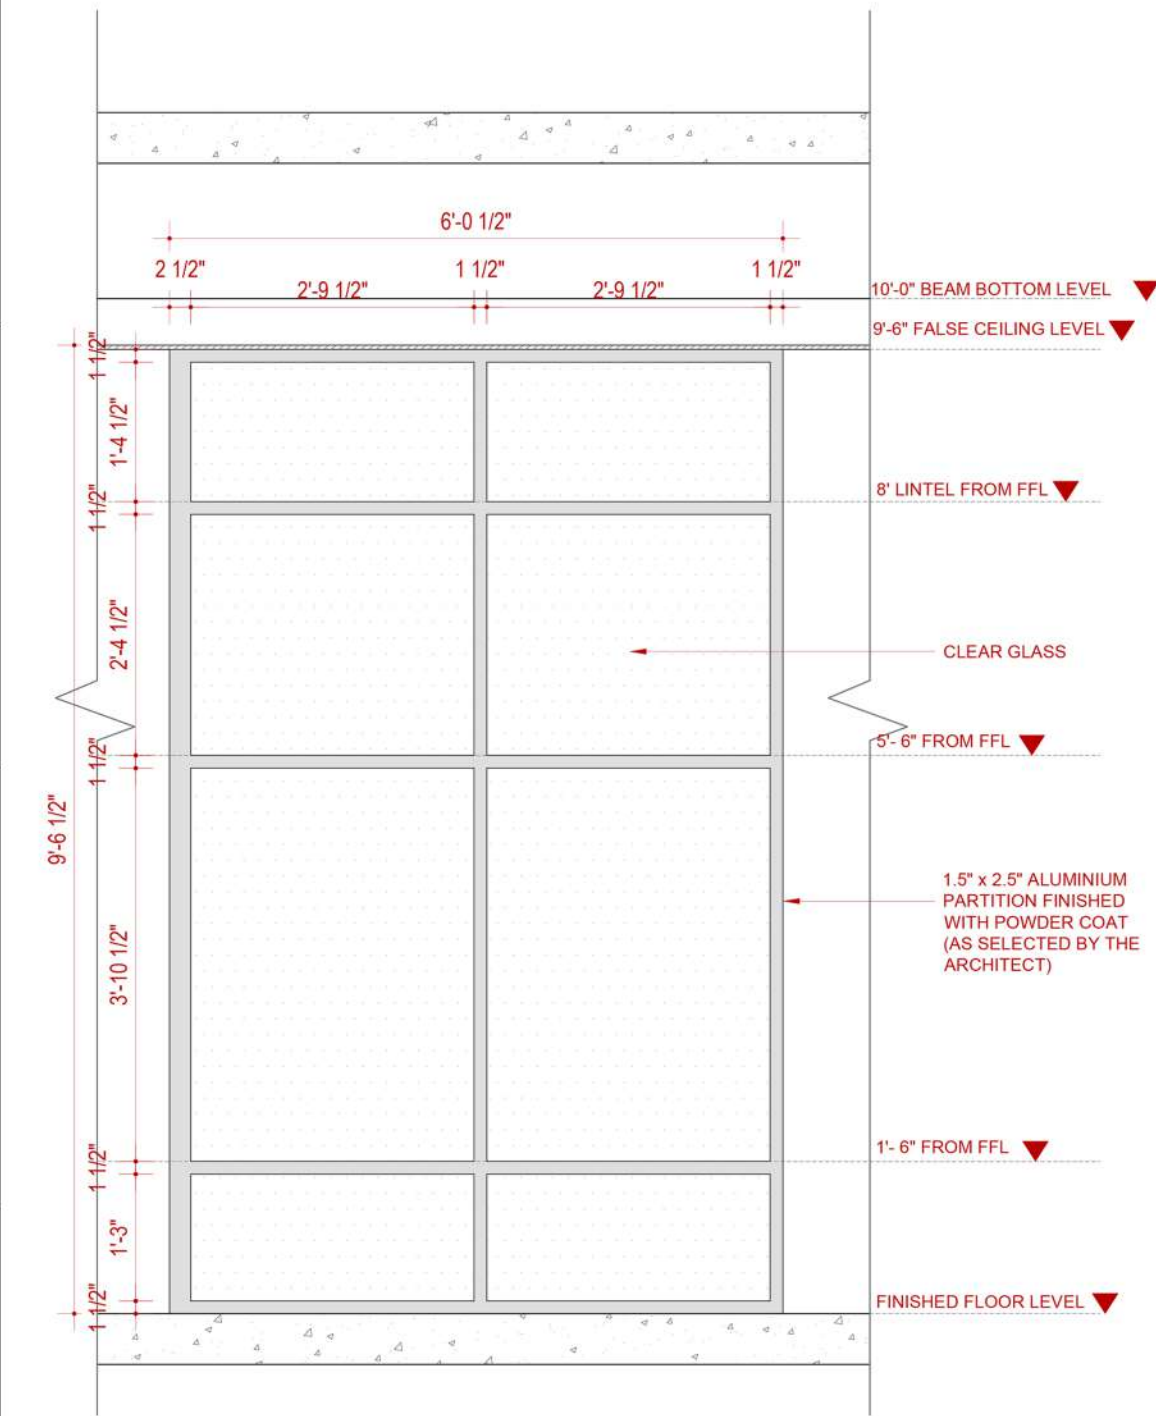

1 PARTITION P-5
SCALE : 3/4"= 1'- 0"

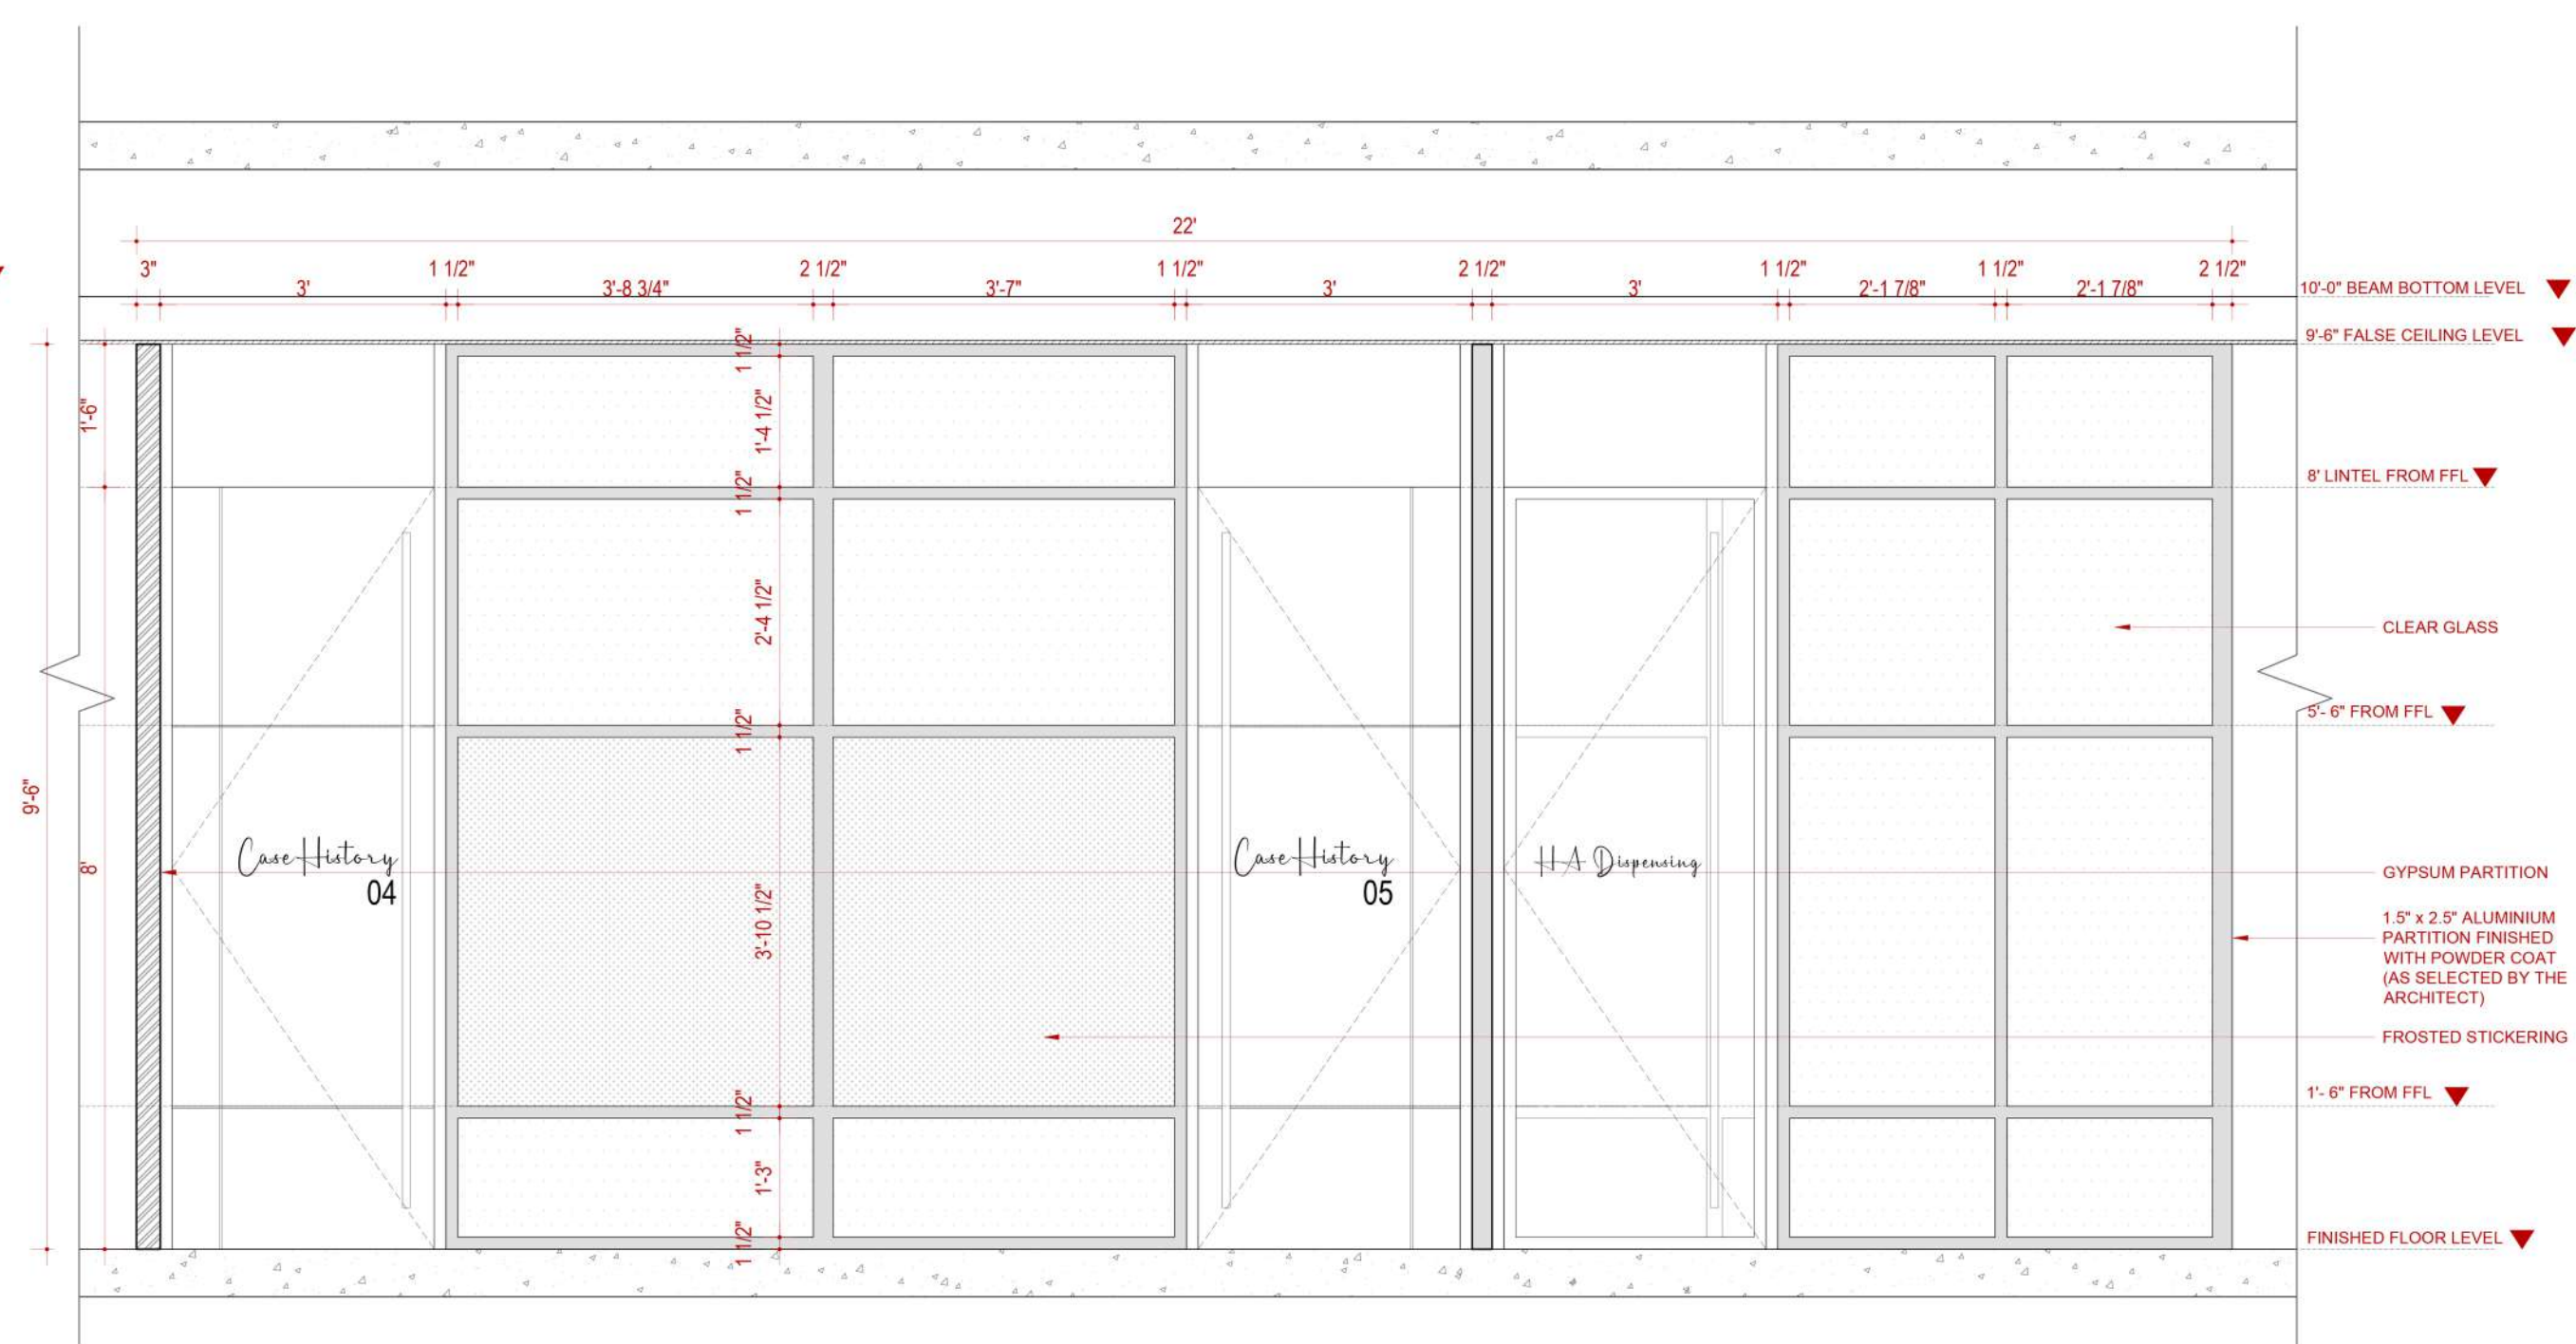

2 PARTITION P-4
SCALE : 3/4"= 1'- 0"

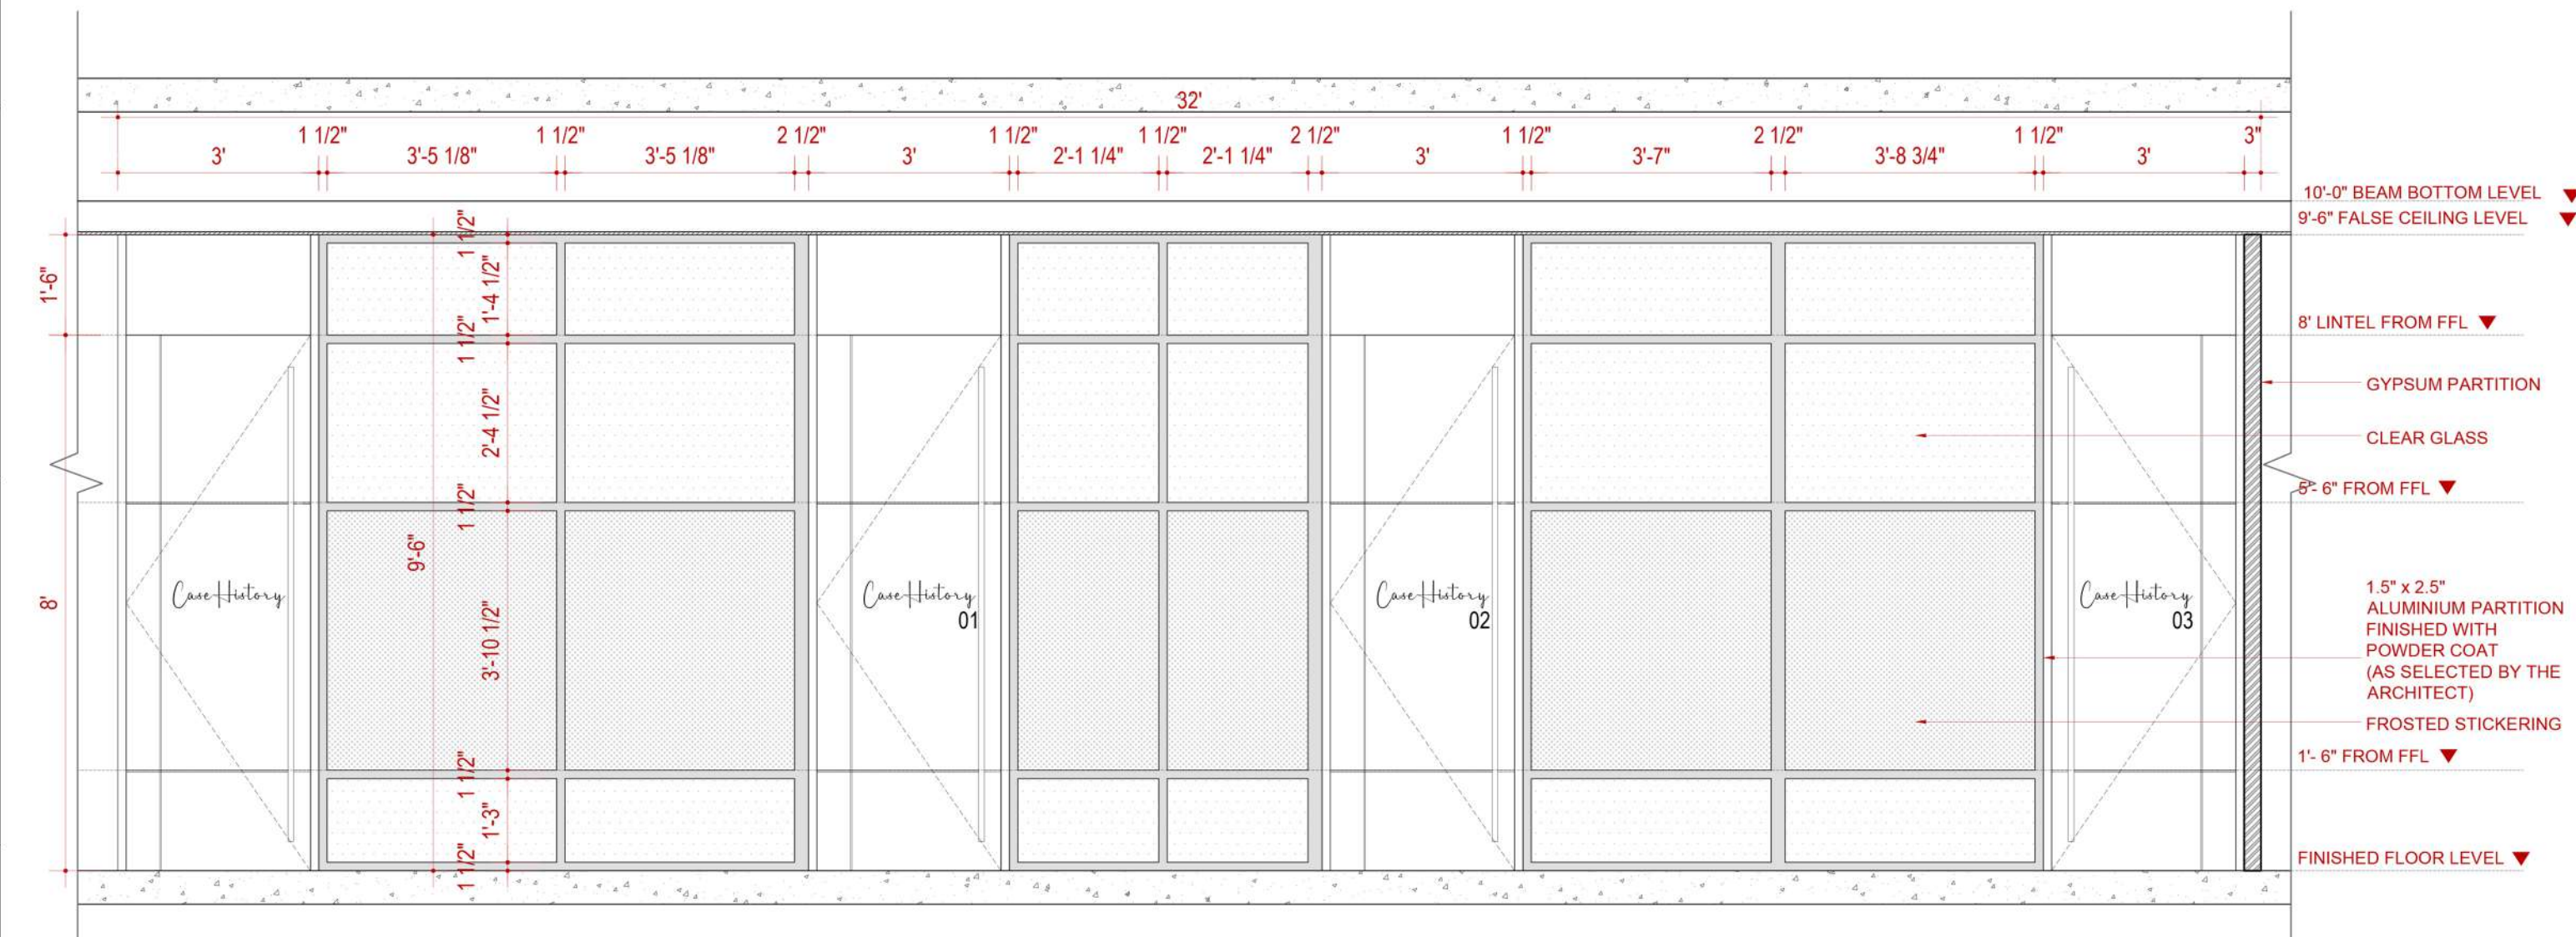

3 PARTITION P-3
SCALE : 1/2"= 1'- 0"

REVISIONS:		
#	DATE	COMMENTS

STUDIO D CUBED ARCHITECTS

AD - 13, 5TH STREET,
10TH MAIN ROAD,
ANNANAGAR,
CHENNAI - 600 040.



MAIL ID : studiod3@yahoo.com.

CONTACT : 044-42693554.



DATE PLOTTED : 10 / 04 / 2023

DESIGNED BY : ARVIND RAM

DRAWN BY :

ARCHITECT
OF RECORD : MRINALINI RAM

DRAWING NAME : PARTITION DETAIL-
SECOND FLOOR

© 2019 BY STUDIO D CUBED ARCHITECTS
RIGHTS RESERVED

THE ARCHITECTURAL WORKS DEPICTED HEREIN ARE THE
SOLE PROPERTY OF STUDIO D CUBED ARCHITECTS AND MAY
NOT BE CONSTRUCTED OR USED WITHOUT ITS EXPRESS
WRITTEN PERMISSION. NO PERMISSION TO MODIFY OR
REPRODUCE ANY OF THE ARCHITECTURAL WORKS,
INCLUDING WITHOUT LIMITATION THE CONSTRUCTION OF ANY
BUILDING, IS EXPRESSED OR SHOULD BE IMPLIED FROM
DELIVERY OF PRELIMINARY DRAWINGS OR UNSEALED
CONSTRUCTION DRAWINGS. PERMISSION TO CONSTRUCT
THE BUILDING DEPICTED IN SEALED CONSTRUCTION
DRAWINGS IS EXPRESSLY CONDITIONED ON THE FULL AND
TIMELY PAYMENT OF ALL FEES OTHERWISE DUE. STUDIO D
CUBED ARCHITECTS AND, IN THE ABSENCE OF ANY WRITTEN
AGREEMENT TO THE CONTRARY, IS LIMITED TO A ONE-TIME
USE ON THE SITE INDICATED ON THESE PLANS.

PLOT SCALE : 3/4"= 1'-0"

SHEET NO : 05


NORTH POINT



PROJECT NUMBER :22023

PROJECT LOCATION : CHENNAI

PROJECT NAME : MERF CLINICAL

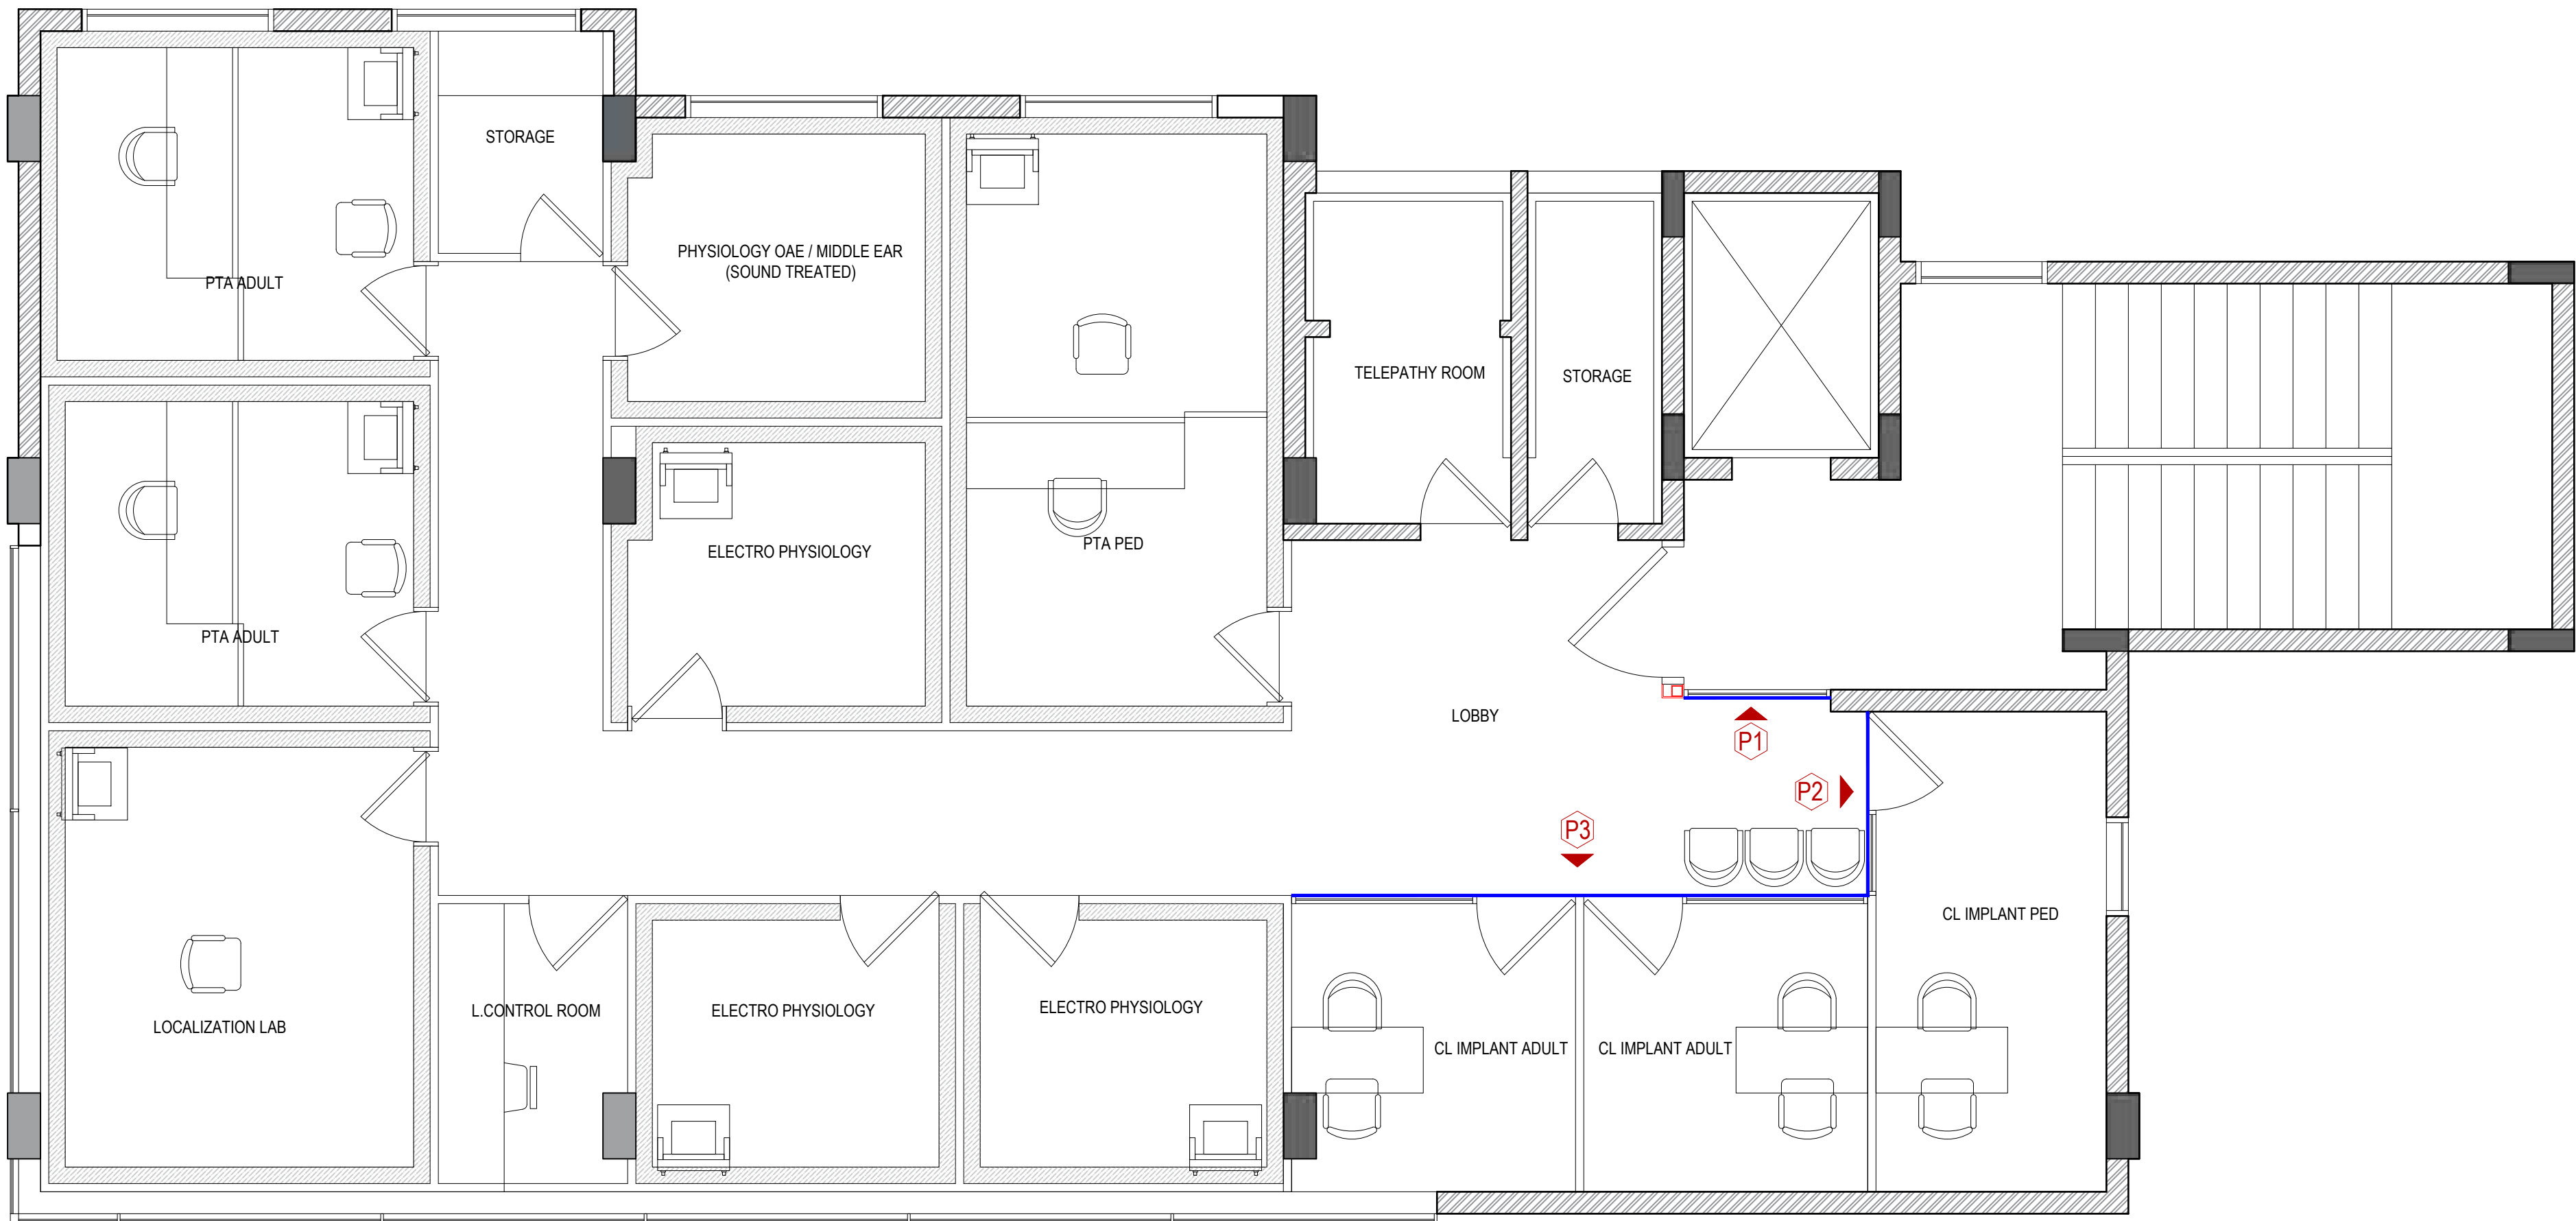

1 THIRD FLOOR PLAN- PARTITIONS

SCALE : 1/4"= 1'- 0"

REVISIONS:

#	DATE	COMMENTS

STUDIO D CUBED ARCHITECTS

AD - 13, 5TH STREET,
10TH MAIN ROAD,
ANNANAGAR,
CHENNAI - 600 040.



MAIL ID : studiod3@yahoo.com.

CONTACT : 044-42693554.



DATE PLOTTED : 10 / 04 / 2023

DESIGNED BY : ARVIND RAM

DRAWN BY :

ARCHITECT
OF RECORD : MRINALINI RAM

DRAWING NAME : PARTITION DETAIL- THIRD FLOOR

© 2019 BY STUDIO D CUBED ARCHITECTS
RIGHTS RESERVED

THE ARCHITECTURAL WORKS DEPICTED HEREIN ARE THE
SOLE PROPERTY OF STUDIO D CUBED ARCHITECTS AND MAY
NOT BE CONSTRUCTED OR USED WITHOUT ITS EXPRESS
WRITTEN PERMISSION. NO PERMISSION TO MODIFY OR
REPRODUCE ANY OF THE ARCHITECTURAL WORKS,
INCLUDING WITHOUT LIMITATION THE CONSTRUCTION OF ANY
BUILDING, IS EXPRESSED OR SHOULD BE IMPLIED FROM
DELIVERY OF PRELIMINARY DRAWINGS OR UNSEALED
CONSTRUCTION DRAWINGS. PERMISSION TO CONSTRUCT
THE BUILDING DEPICTED IN SEALED CONSTRUCTION
DRAWINGS IS EXPRESSLY CONDITIONED ON THE FULL AND
TIMELY PAYMENT OF ALL FEES OTHERWISE DUE. STUDIO D
CUBED ARCHITECTS AND, IN THE ABSENCE OF ANY WRITTEN
AGREEMENT TO THE CONTRARY, IS LIMITED TO A ONE-TIME
USE ON THE SITE INDICATED ON THESE PLANS.

PLOT SCALE : 1/4" = 1'-0"

SHEET NO : 01

NORTH POINT



PROJECT NUMBER :22023

PROJECT LOCATION : CHENNAI

PROJECT NAME : MERF CLINICAL

STUDIO D CUBED ARCHITECTS

AD - 13, 5TH STREET,
10TH MAIN ROAD,
ANNANAGAR,
CHENNAI - 600 040.



MAIL ID : studiod3@yahoo.com.

CONTACT : 044-42693554.



DATE PLOTTED : 10 / 04 / 2023

DESIGNED BY : ARVIND RAM

DRAWN BY :

ARCHITECT
OF RECORD : MRINALINI RAM

DRAWING NAME : PARTITION DETAIL- THIRD FLOOR

© 2019 BY STUDIO D CUBED ARCHITECTS
RIGHTS RESERVED

THE ARCHITECTURAL WORKS DEPICTED HEREIN ARE THE
SOLE PROPERTY OF STUDIO D CUBED ARCHITECTS AND MAY
NOT BE CONSTRUCTED OR USED WITHOUT ITS EXPRESS
WRITTEN PERMISSION. NO PERMISSION TO MODIFY OR
REPRODUCE ANY OF THE ARCHITECTURAL WORKS,
INCLUDING WITHOUT LIMITATION THE CONSTRUCTION OF ANY
BUILDING, IS EXPRESSED OR SHOULD BE IMPLIED FROM
DELIVERY OF PRELIMINARY DRAWINGS OR UNSEALED
CONSTRUCTION DRAWINGS. PERMISSION TO CONSTRUCT
THE BUILDING DEPICTED IN SEALED CONSTRUCTION
DRAWINGS IS EXPRESSLY CONDITIONED ON THE FULL AND
TIMELY PAYMENT OF ALL FEES OTHERWISE DUE. STUDIO D
CUBED ARCHITECTS AND, IN THE ABSENCE OF ANY WRITTEN
AGREEMENT TO THE CONTRARY, IS LIMITED TO A ONE-TIME
USE ON THE SITE INDICATED ON THESE PLANS.

PLOT SCALE : 3/4" = 1'-0"


SHEET NO : 02

NORTH POINT




REVISIONS:

#	DATE	COMMENTS

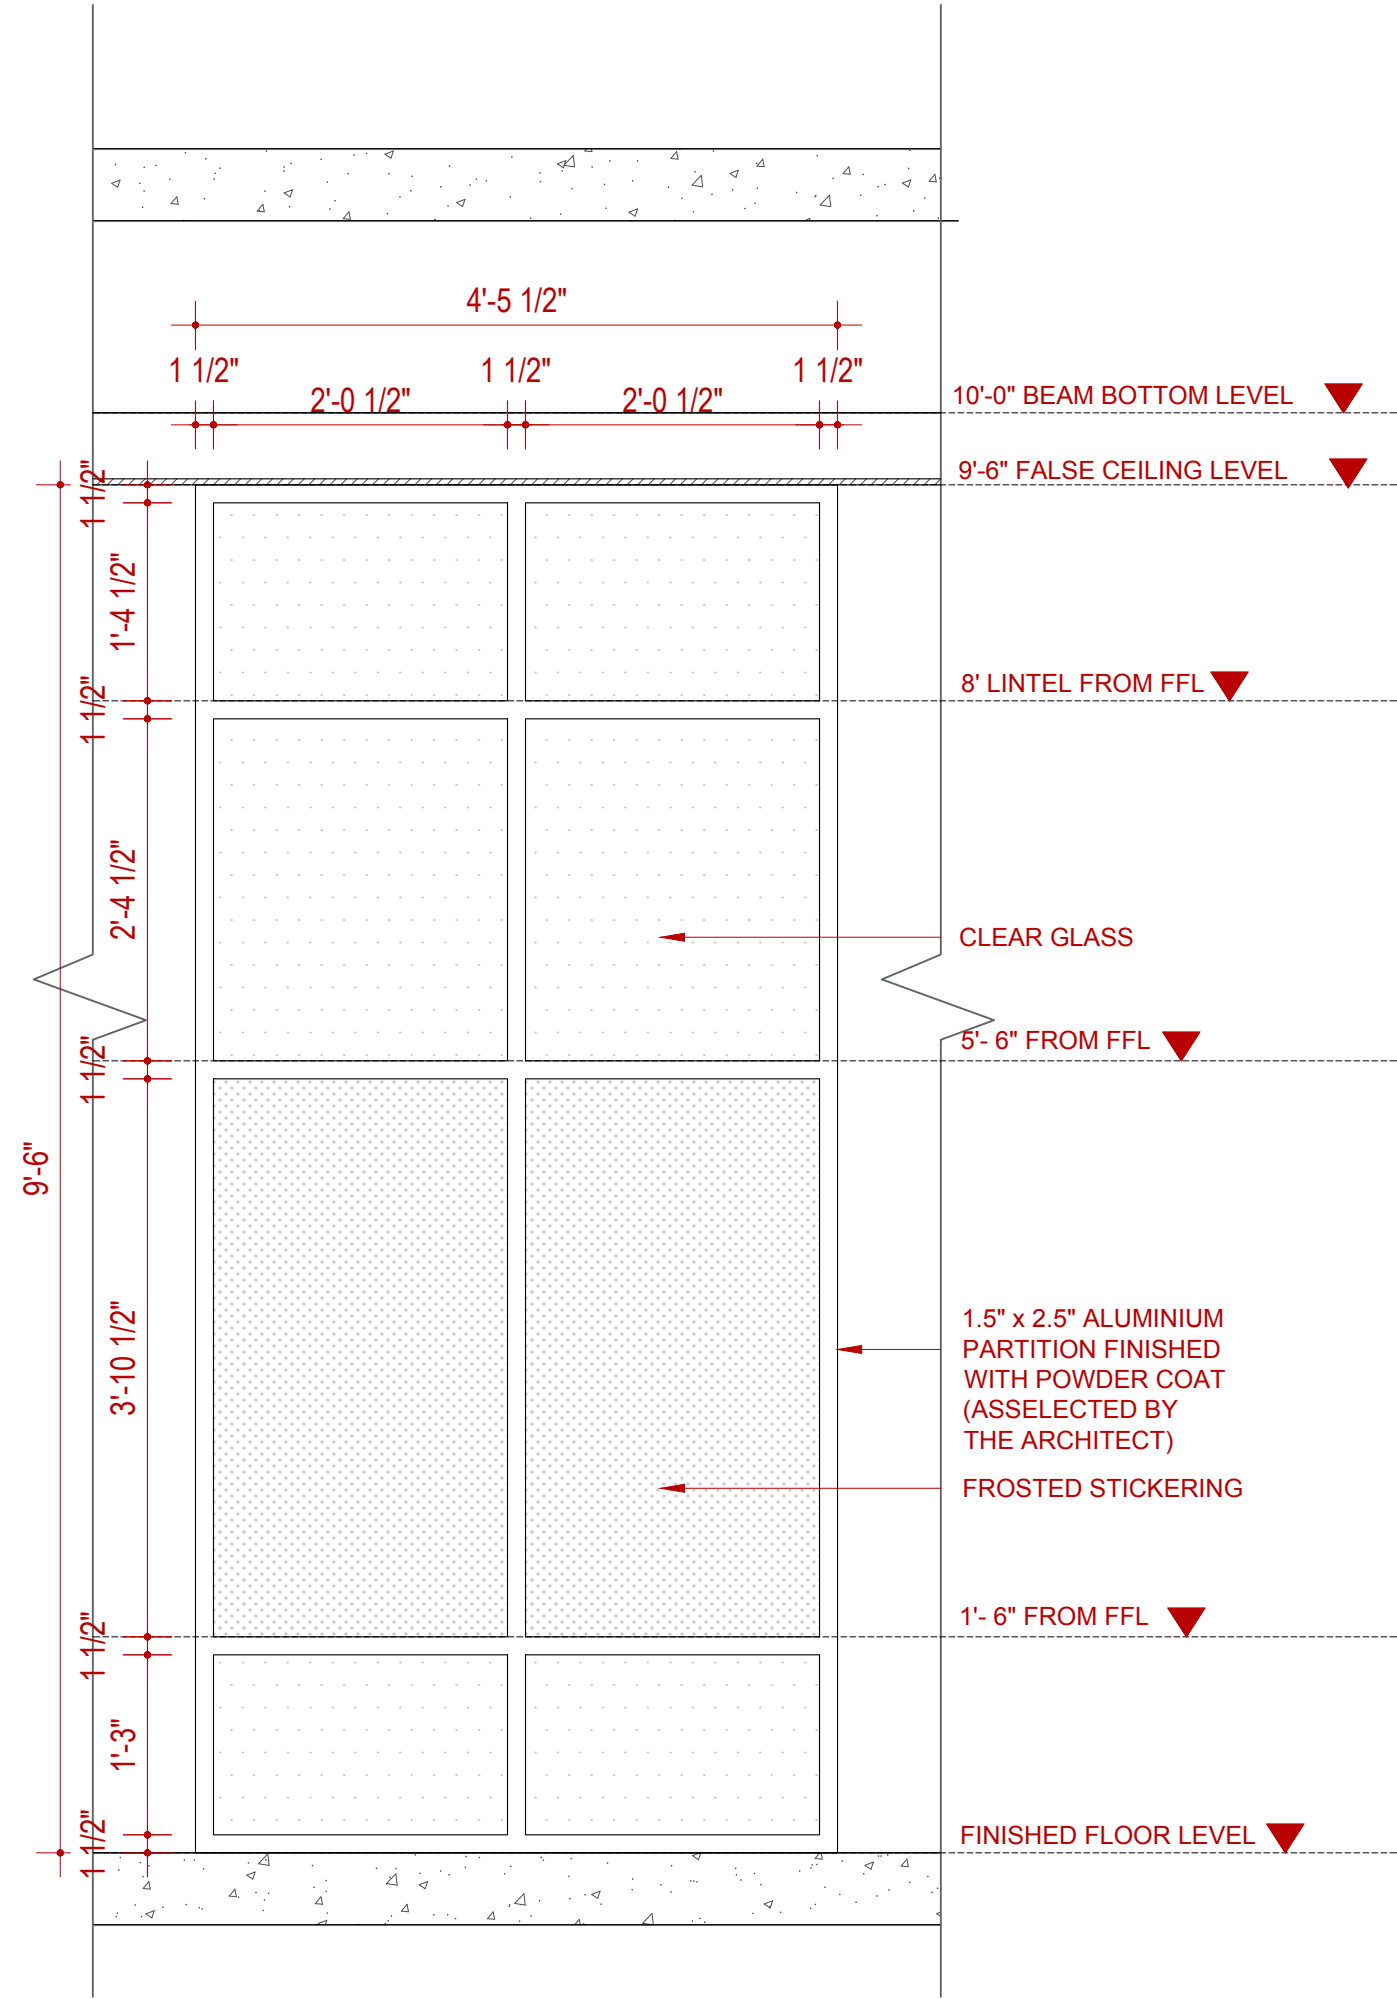


2 PARTITION P-1

SCALE : 3/4"= 1'- 0"

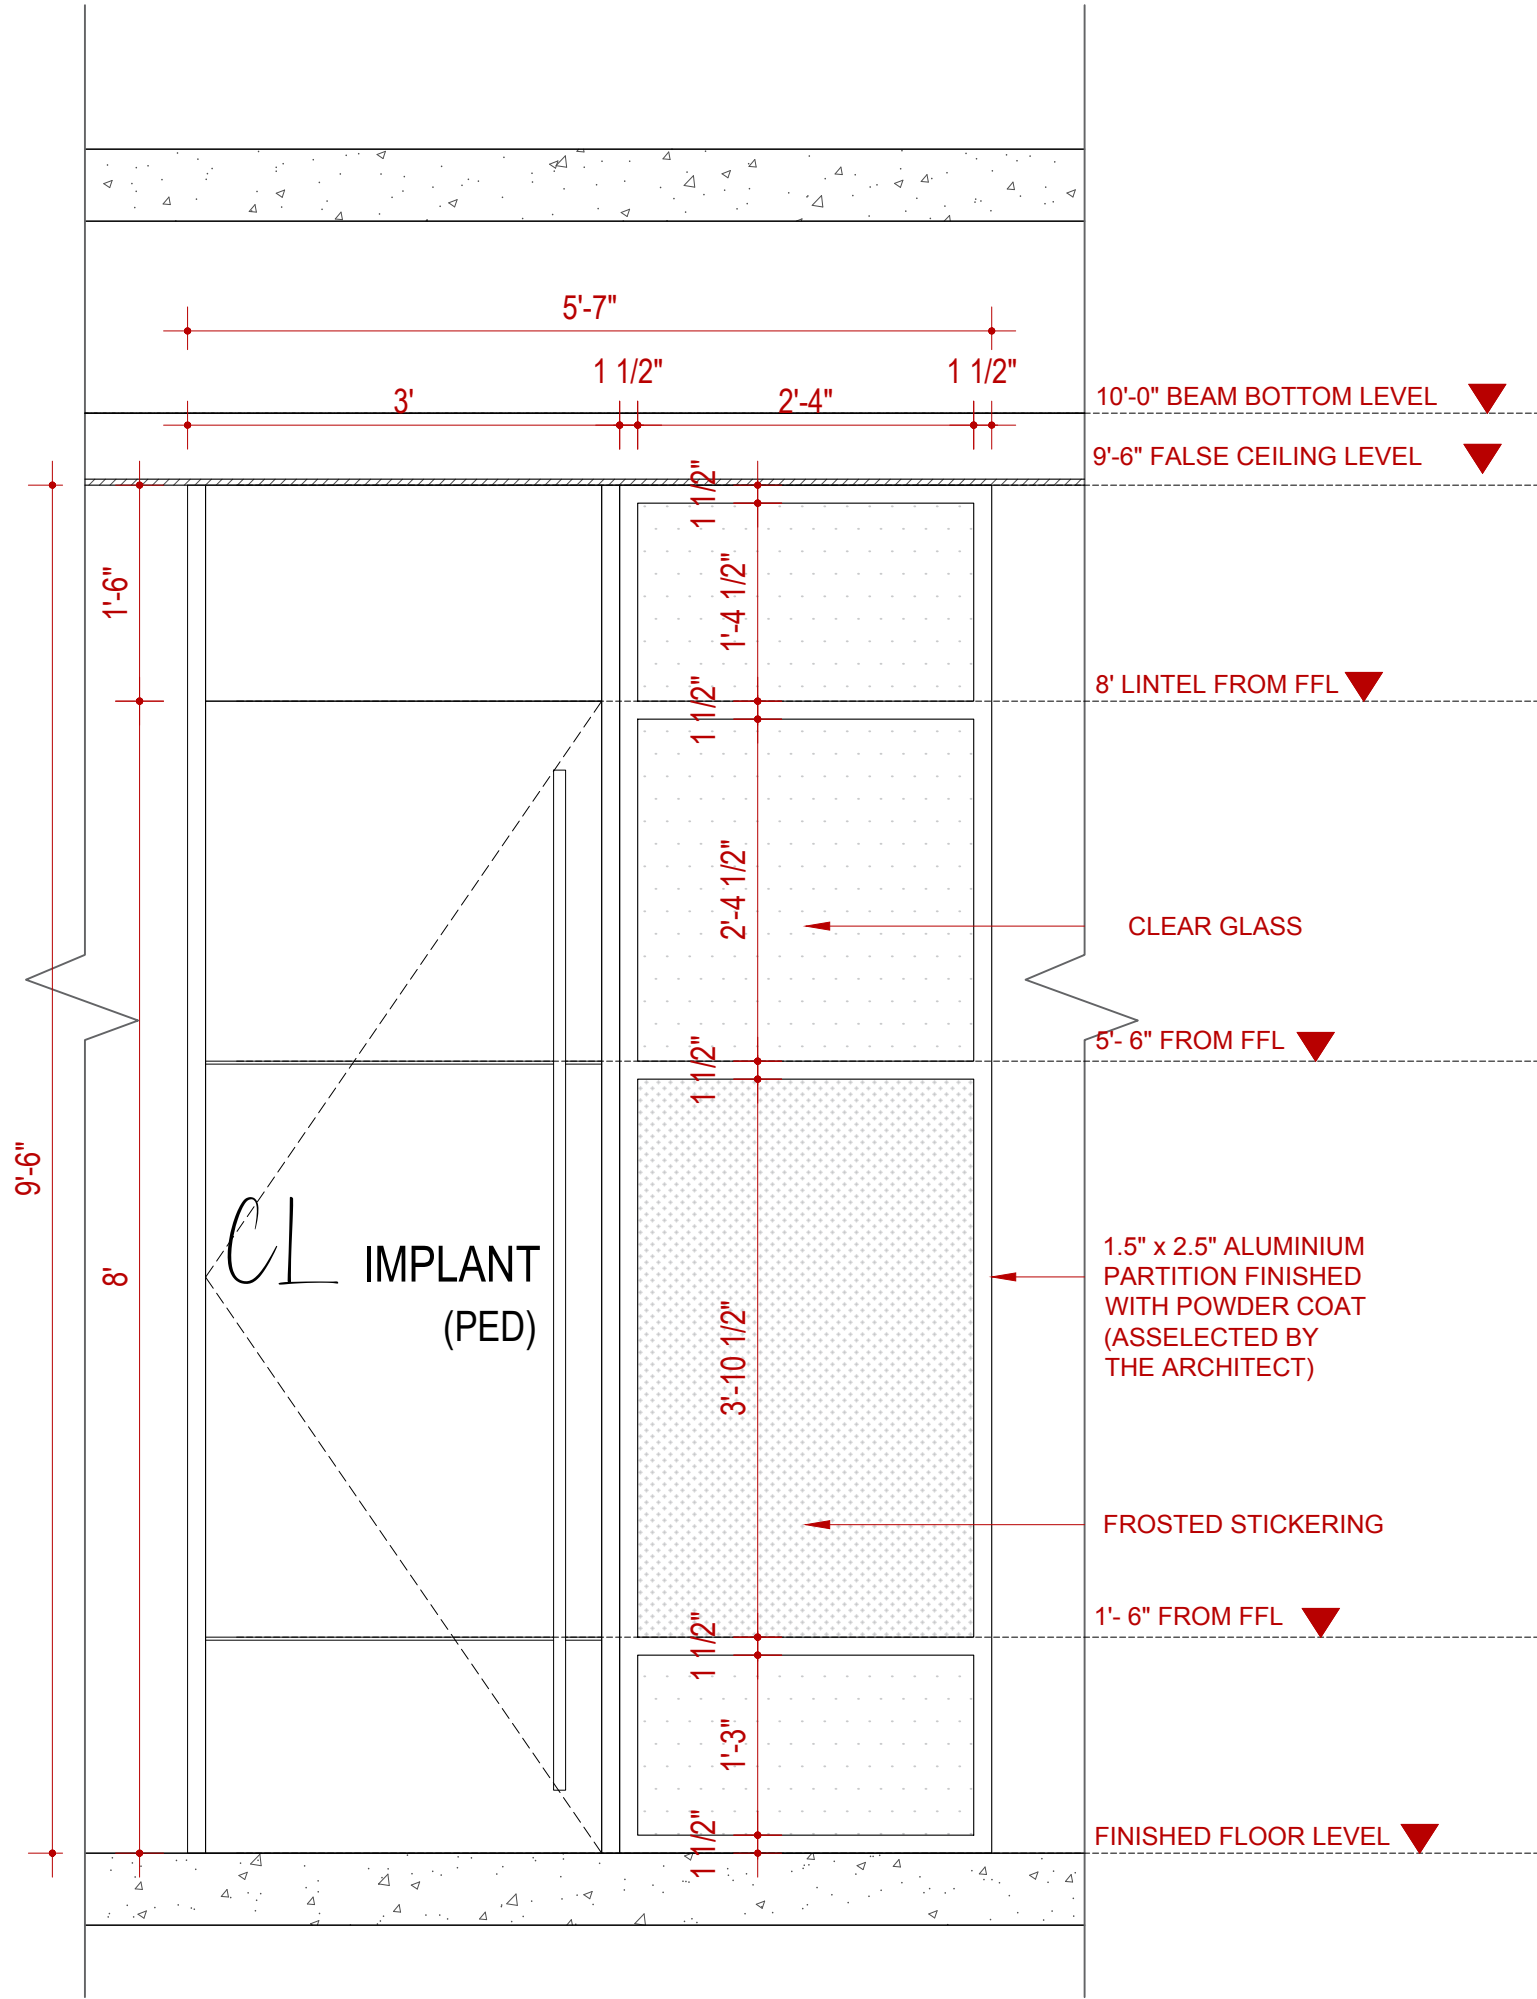

1 PARTITION P-2

SCALE : 3/4"= 1'- 0"

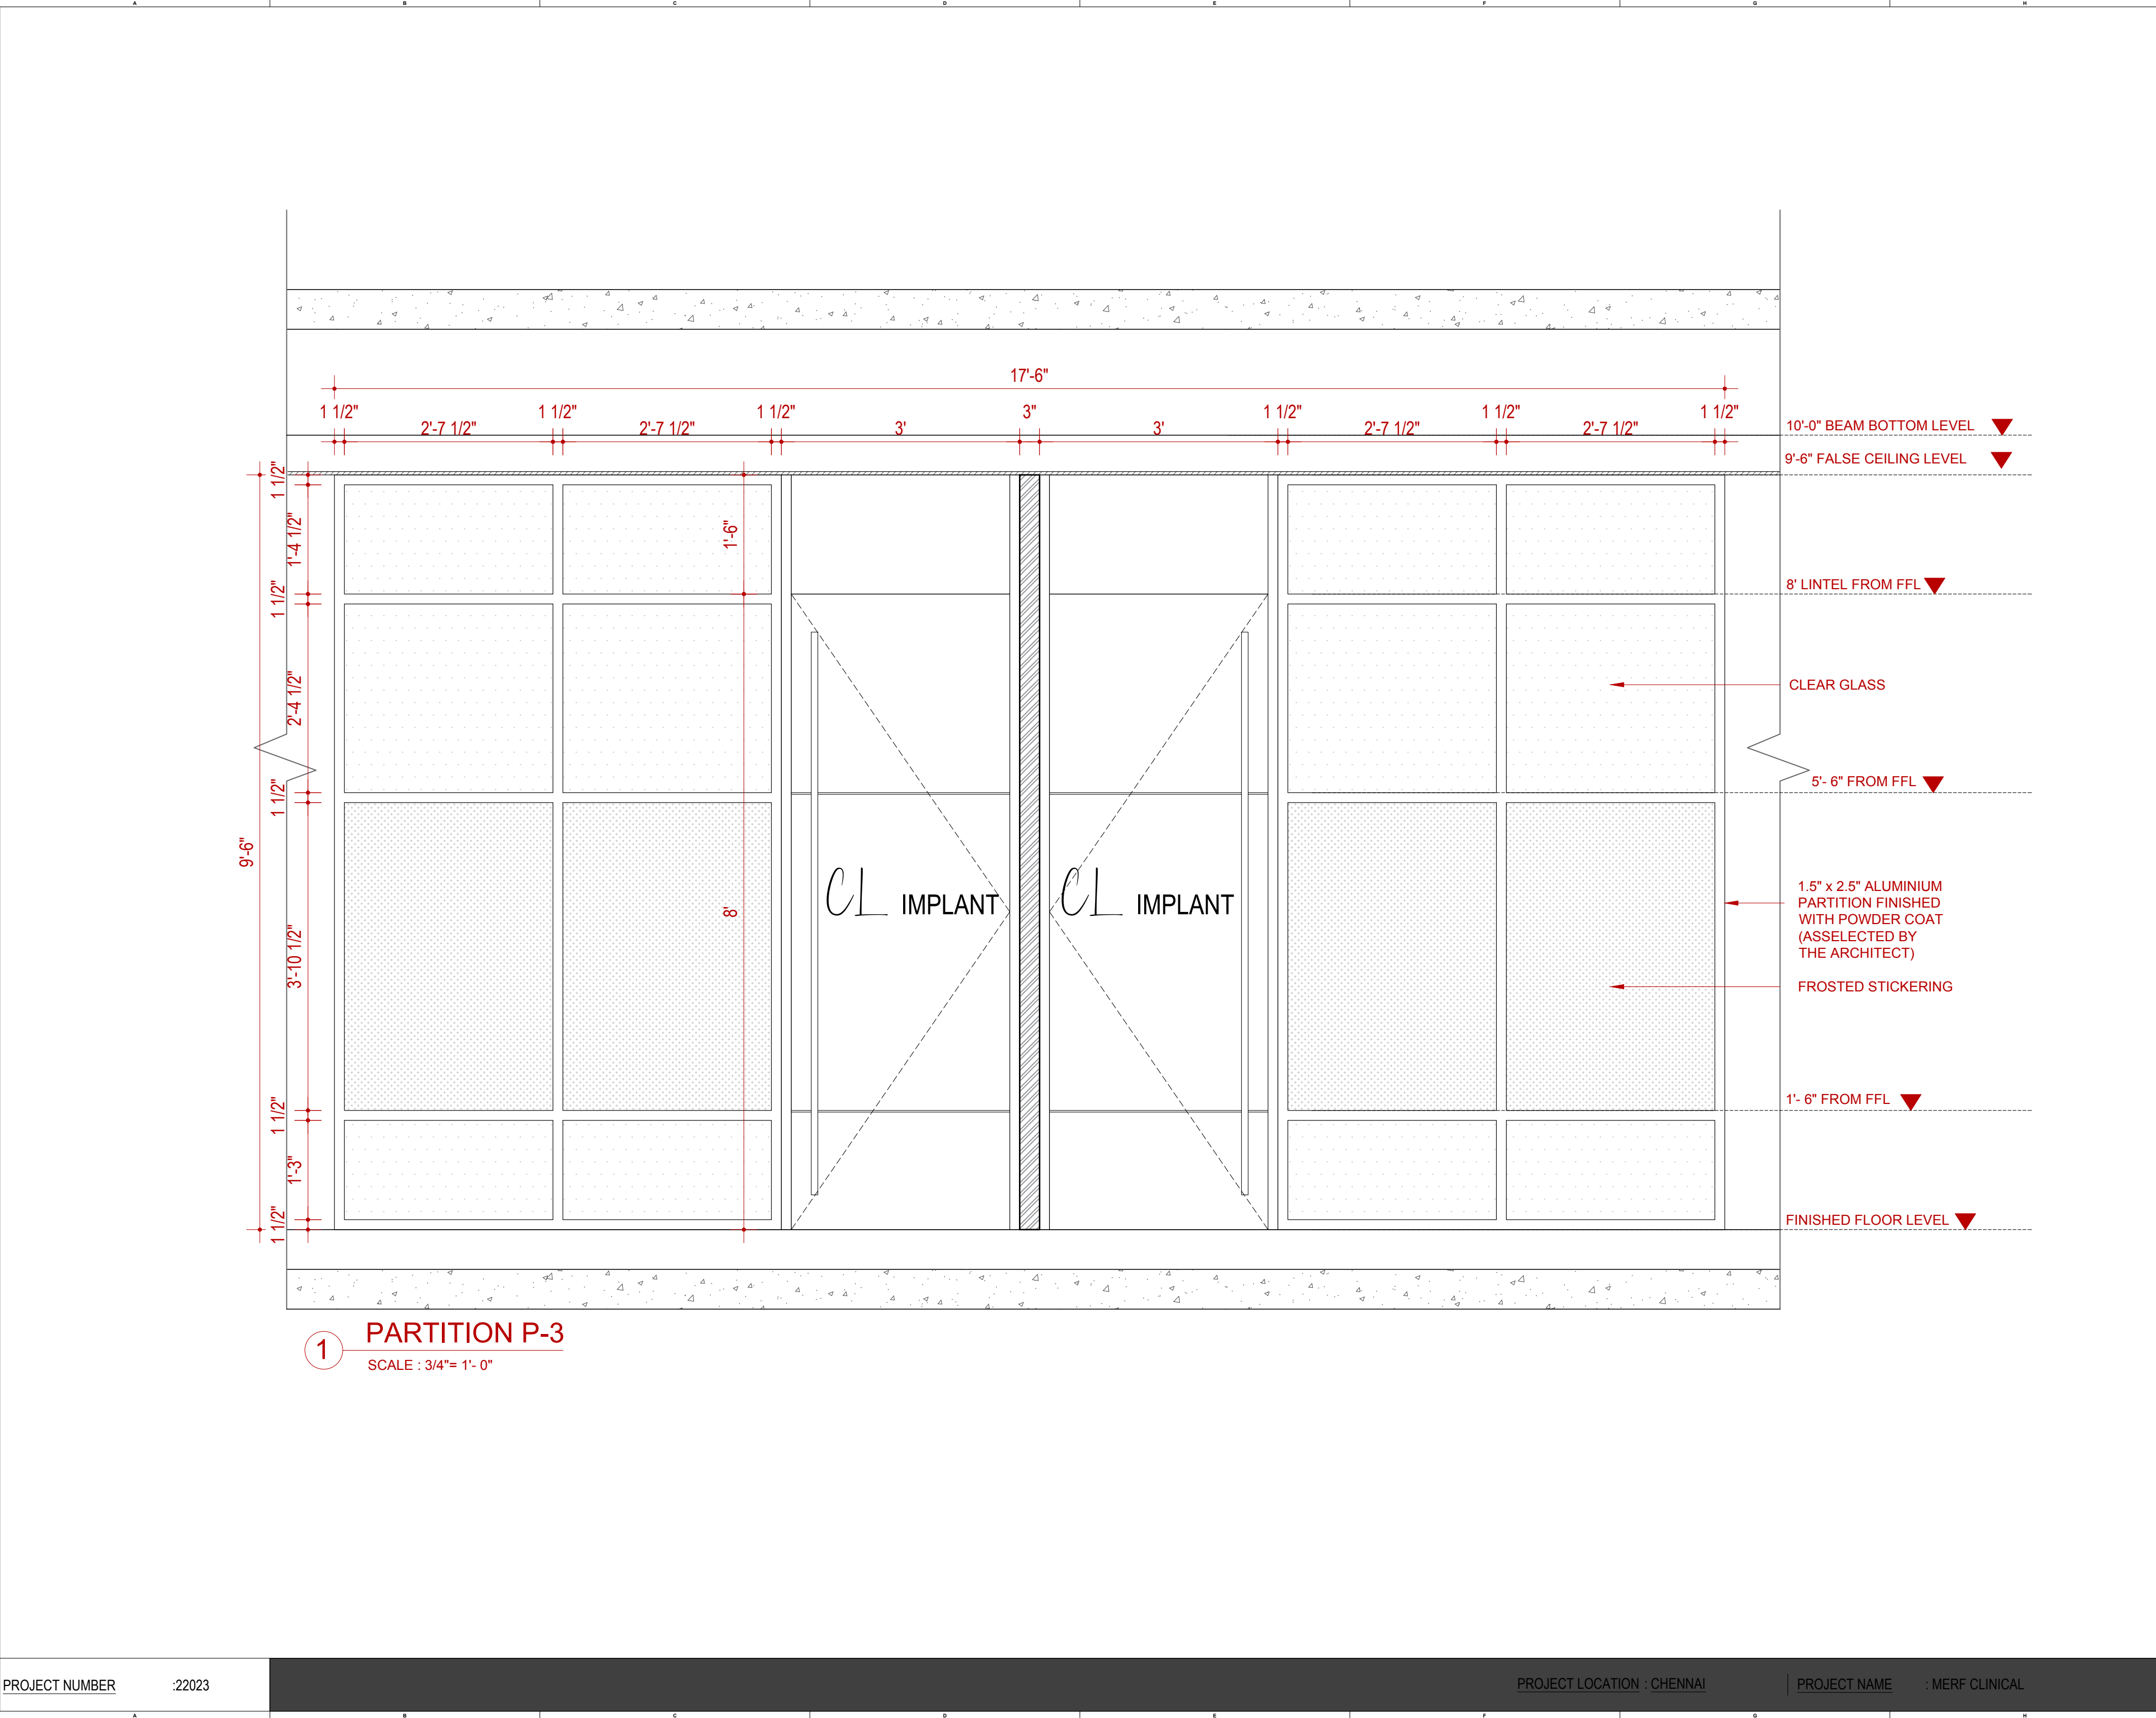

1 PARTITION P-3
SCALE : 3/4"= 1'- 0"

REVISIONS:

#	DATE	COMMENTS

STUDIO D CUBED ARCHITECTS

AD - 13, 5TH STREET,
10TH MAIN ROAD,
ANNANAGAR,
CHENNAI - 600 040.

ISSUED FOR
CONSTRUCTION

MAIL ID : studiod3@yahoo.com.

CONTACT : 044-42693554.

DATE PLOTTED : 10 / 04 / 2023

DESIGNED BY : ARVIND RAM

DRAWN BY :

ARCHITECT
OF RECORD : MRINALINI RAM

DRAWING NAME : PARTITION DETAIL- THIRD FLOOR


© 2019 BY STUDIO D CUBED ARCHITECTS
RIGHTS RESERVED

THE ARCHITECTURAL WORKS DEPICTED HEREIN ARE THE
SOLE PROPERTY OF STUDIO D CUBED ARCHITECTS AND MAY
NOT BE CONSTRUCTED OR USED WITHOUT ITS EXPRESS
WRITTEN PERMISSION. NO PERMISSION TO MODIFY OR
REPRODUCE ANY OF THE ARCHITECTURAL WORKS,
INCLUDING WITHOUT LIMITATION THE CONSTRUCTION OF ANY
BUILDING, IS EXPRESSED OR SHOULD BE IMPLIED FROM
DELIVERY OF PRELIMINARY DRAWINGS OR UNSEALED
CONSTRUCTION DRAWINGS. PERMISSION TO CONSTRUCT
THE BUILDING DEPICTED IN SEALED CONSTRUCTION
DRAWINGS IS EXPRESSLY CONDITIONED ON THE FULL AND
TIMELY PAYMENT OF ALL FEES OTHERWISE DUE. STUDIO D
CUBED ARCHITECTS AND, IN THE ABSENCE OF ANY WRITTEN
AGREEMENT TO THE CONTRARY, IS LIMITED TO A ONE-TIME
USE ON THE SITE INDICATED ON THESE PLANS.

PLOT SCALE : 3/4" = 1'-0"

SHEET NO : 03

NORTH POINT

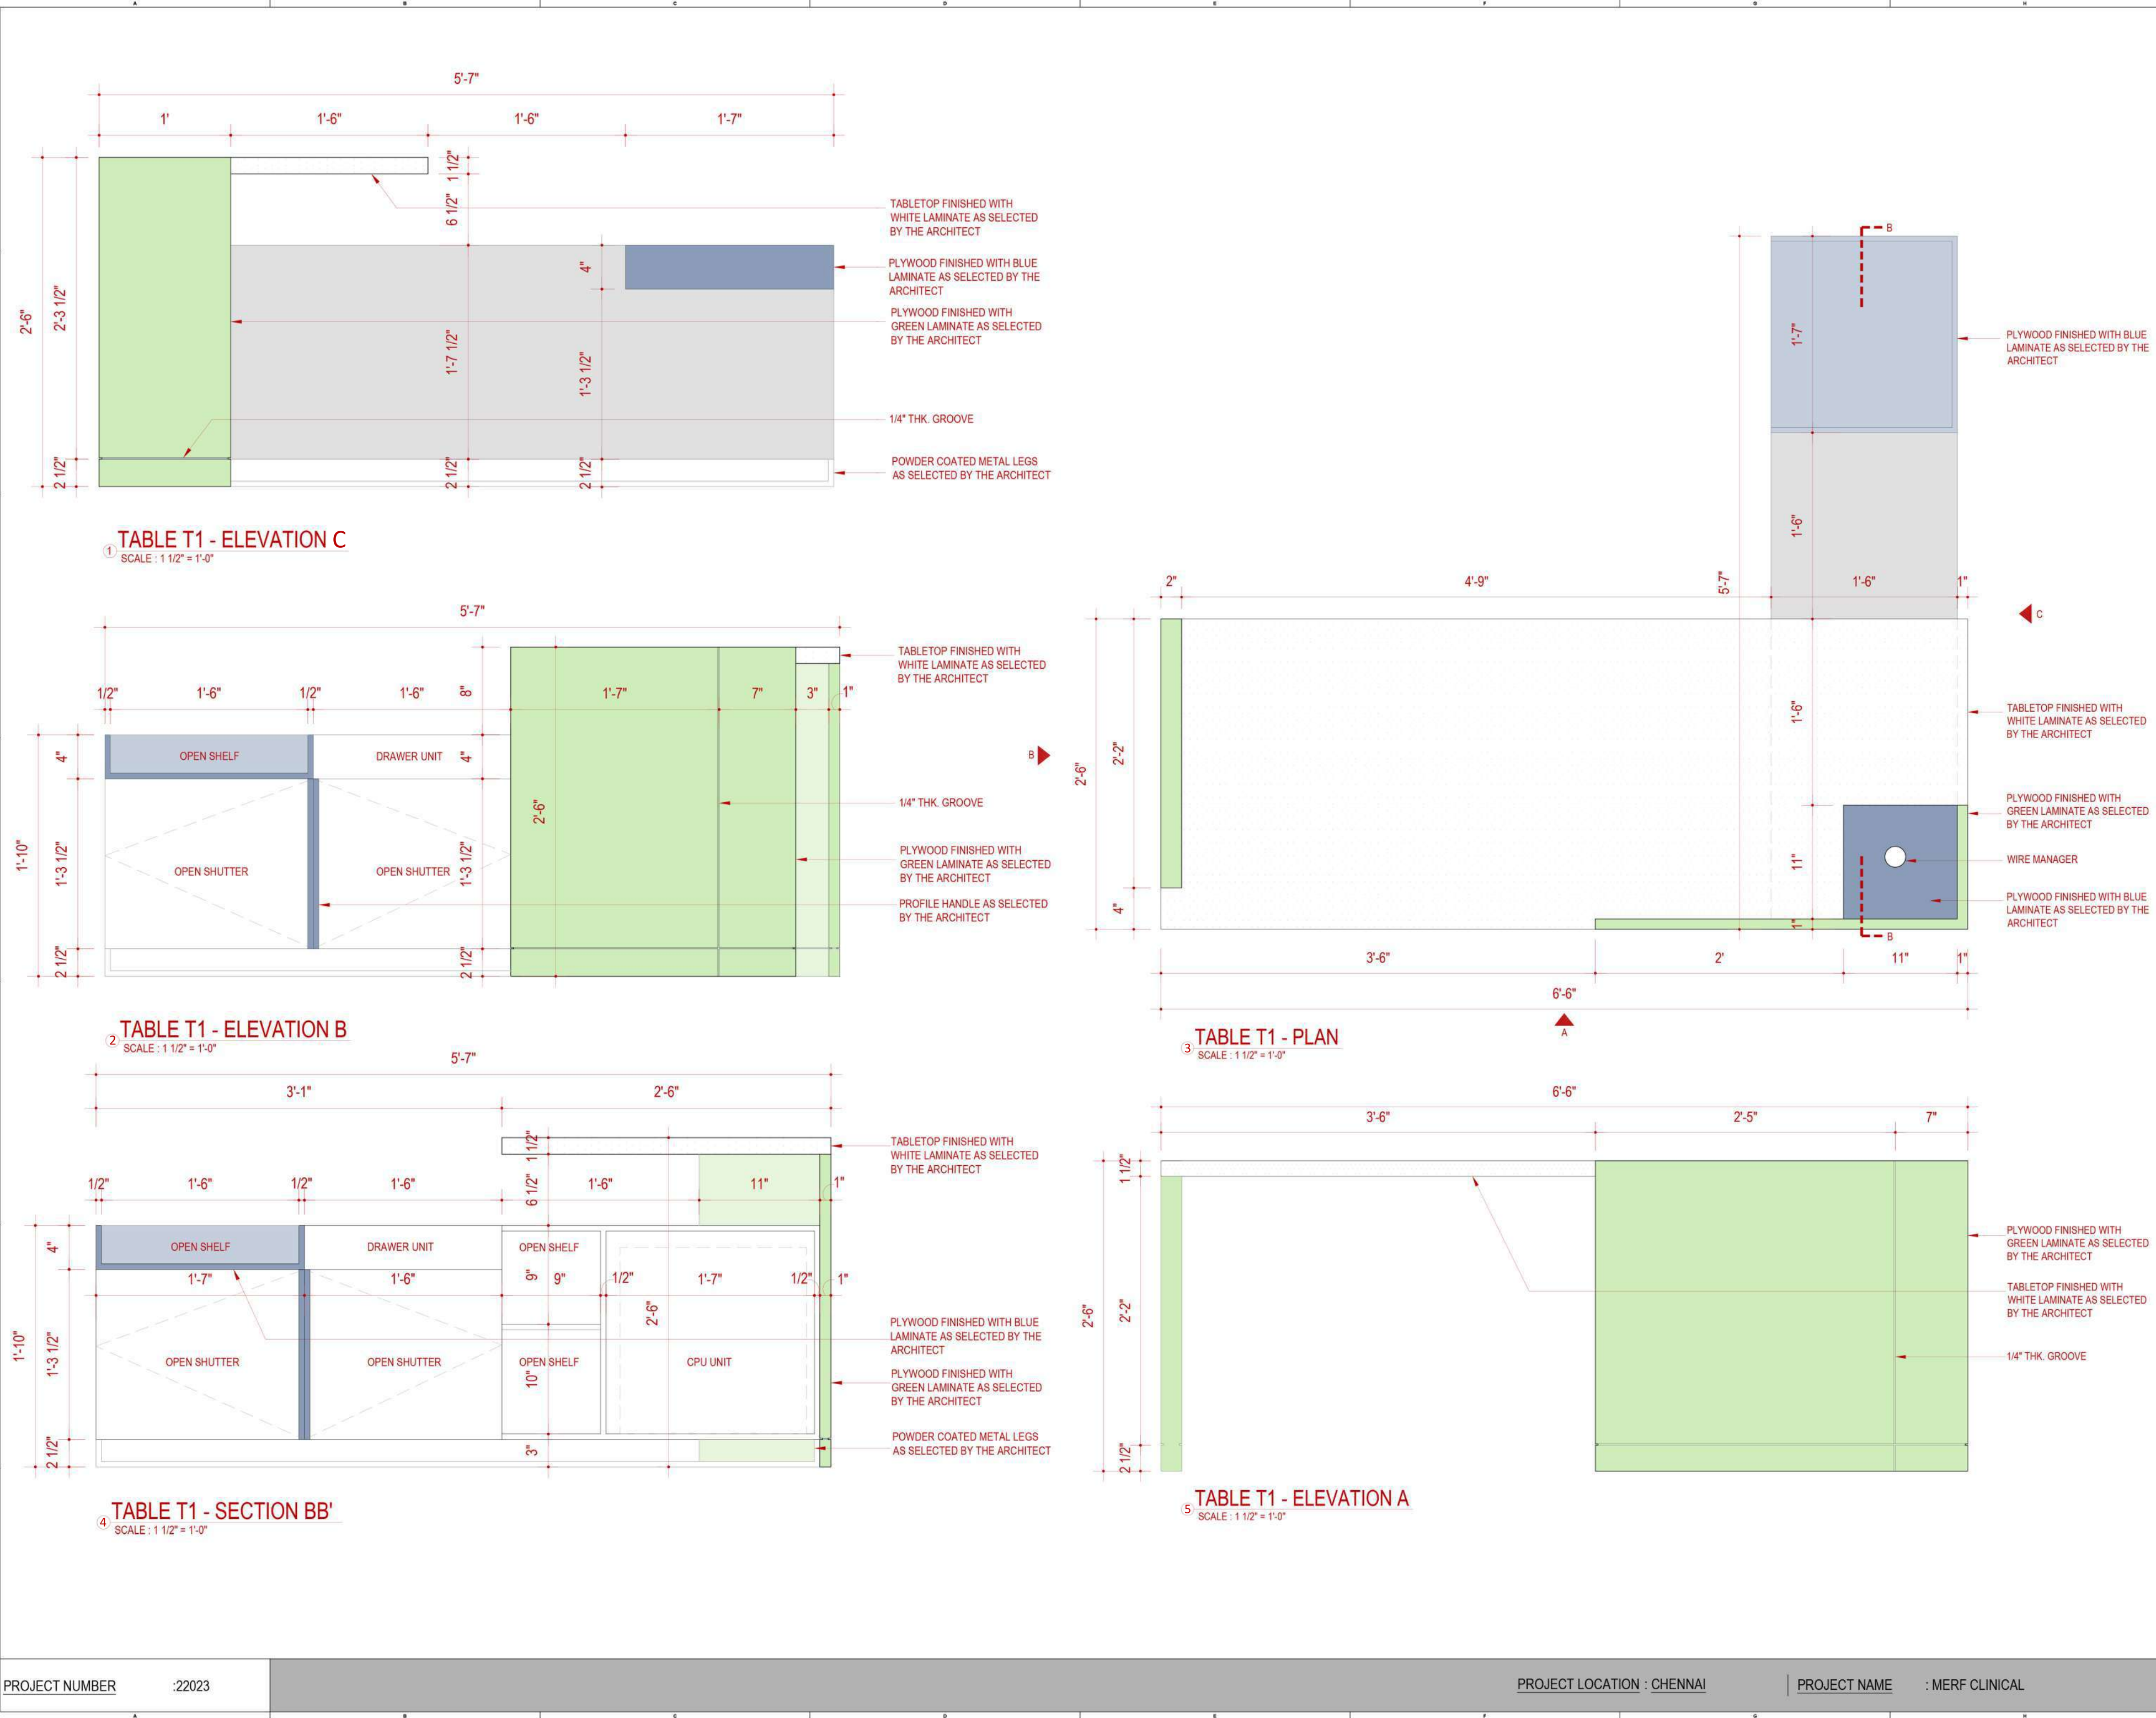

REVISIONS:

#	DATE	COMMENTS

STUDIO D CUBED ARCHITECTS

AD - 13, 5TH STREET,
10TH MAIN ROAD,
ANNANAGAR,
CHENNAI - 600 040.

ISSUED FOR
CONSTRUCTION

MAIL ID : studiod3@yahoo.com.

CONTACT : 044-42693554.

AM
+
O
Studio

DATE PLOTTED :

DESIGNED BY : ARVIND RAM

DRAWN BY :

ARCHITECT
OF RECORD : MRINALINI RAM

DRAWING NAME : FURNITURE DETAIL- TABLE T1

© 2019 BY STUDIO D CUBED ARCHITECTS
RIGHTS RESERVED

THE ARCHITECTURAL WORKS DEPICTED HEREIN ARE THE
SOLE PROPERTY OF STUDIO D CUBED ARCHITECTS AND MAY
NOT BE CONSTRUCTED OR USED WITHOUT ITS EXPRESS
WRITTEN PERMISSION. NO PERMISSION TO MODIFY OR
REPRODUCE ANY OF THE ARCHITECTURAL WORKS,
INCLUDING WITHOUT LIMITATION THE CONSTRUCTION OF ANY
BUILDING, IS EXPRESSED OR SHOULD BE IMPLIED FROM
DELIVERY OF PRELIMINARY DRAWINGS OR UNSEALED
CONSTRUCTION DRAWINGS. PERMISSION TO CONSTRUCT
THE BUILDING DEPICTED IN SEALED CONSTRUCTION
DRAWINGS IS EXPRESSLY CONDITIONED ON THE FULL AND
TIMELY PAYMENT OF ALL FEES OTHERWISE DUE. STUDIO D
CUBED ARCHITECTS AND, IN THE ABSENCE OF ANY WRITTEN
AGREEMENT TO THE CONTRARY, IS LIMITED TO A ONE-TIME
USE ON THE SITE INDICATED ON THESE PLANS.

PLOT SCALE : 1-1/2" = 1'-0"


SHEET NO : 03

NORTH POINT

PROJECT NUMBER :22023


PROJECT LOCATION : CHENNAI

PROJECT NAME : MERF CLINICAL

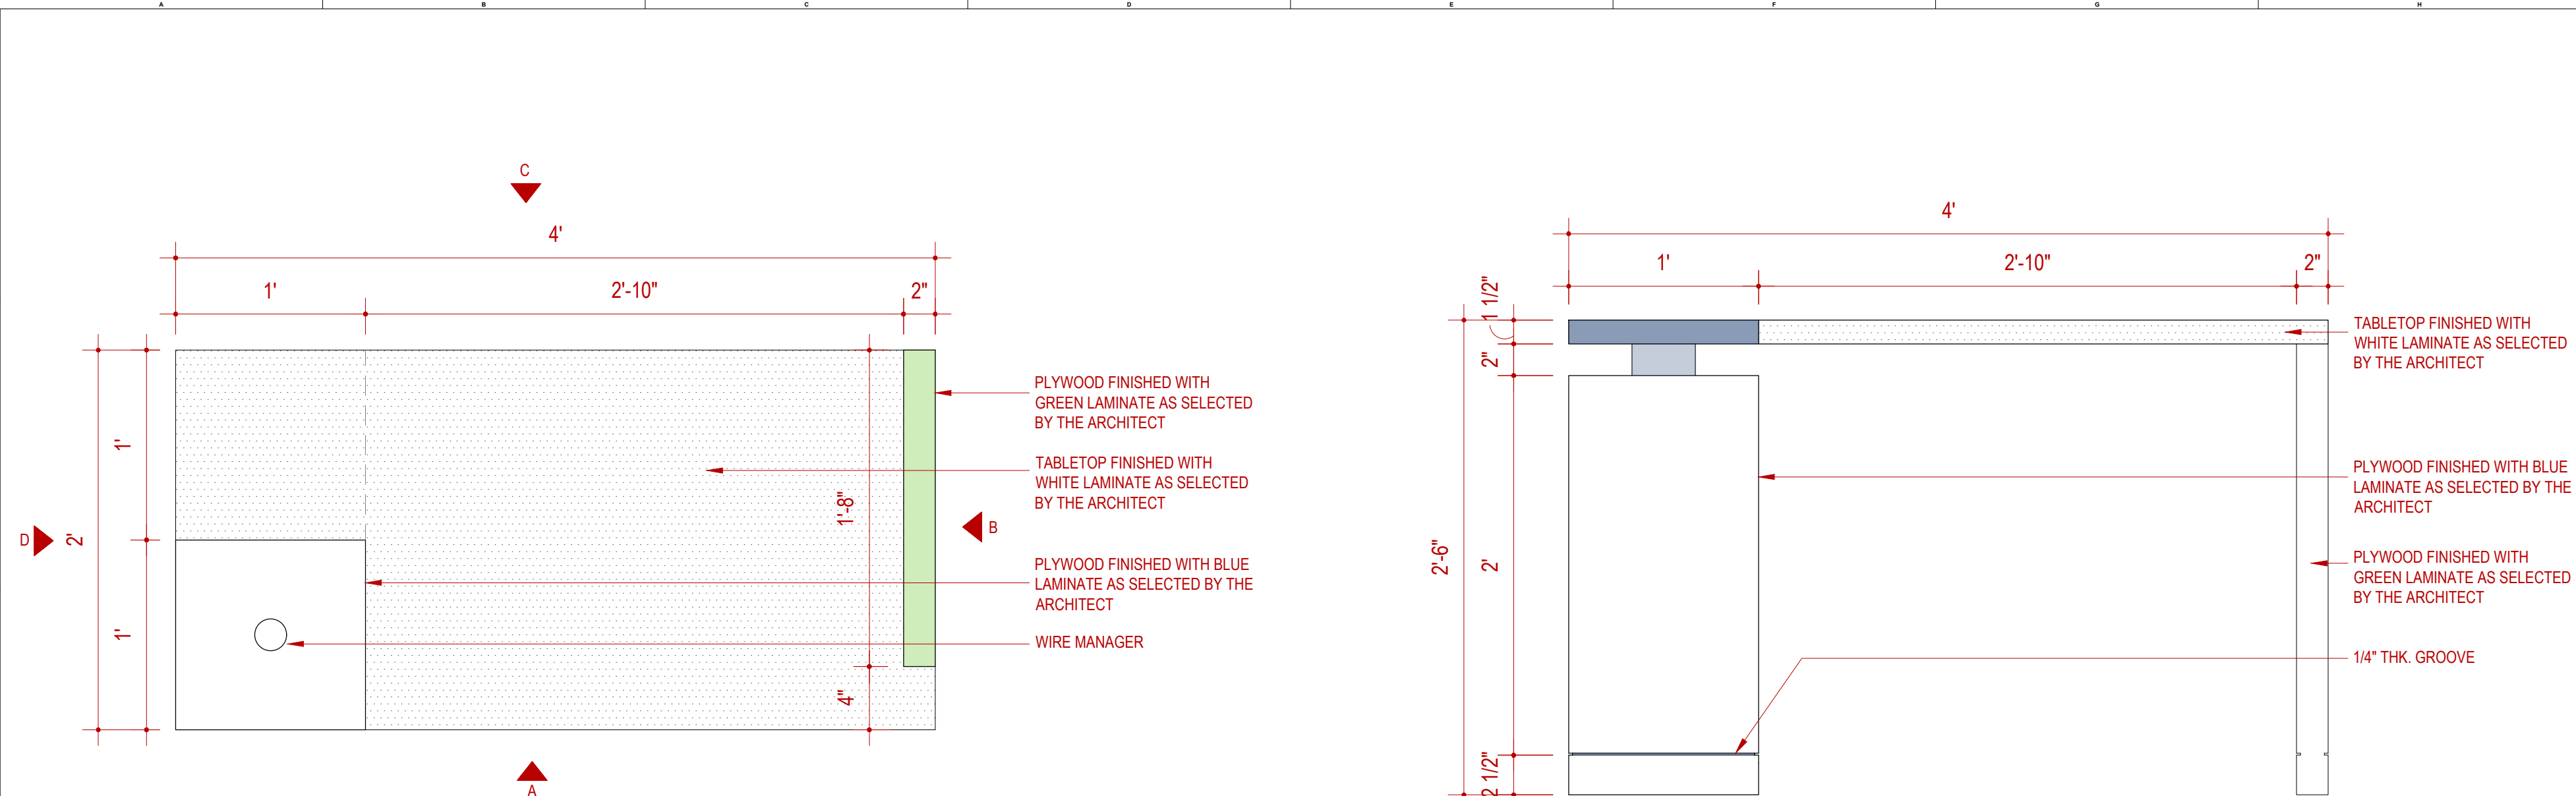


① **TABLE T3 - PLAN**
SCALE : 1 1/2" = 1'-0"

② **TABLE T3 - ELEVATION A**
SCALE : 1 1/2" = 1'-0"

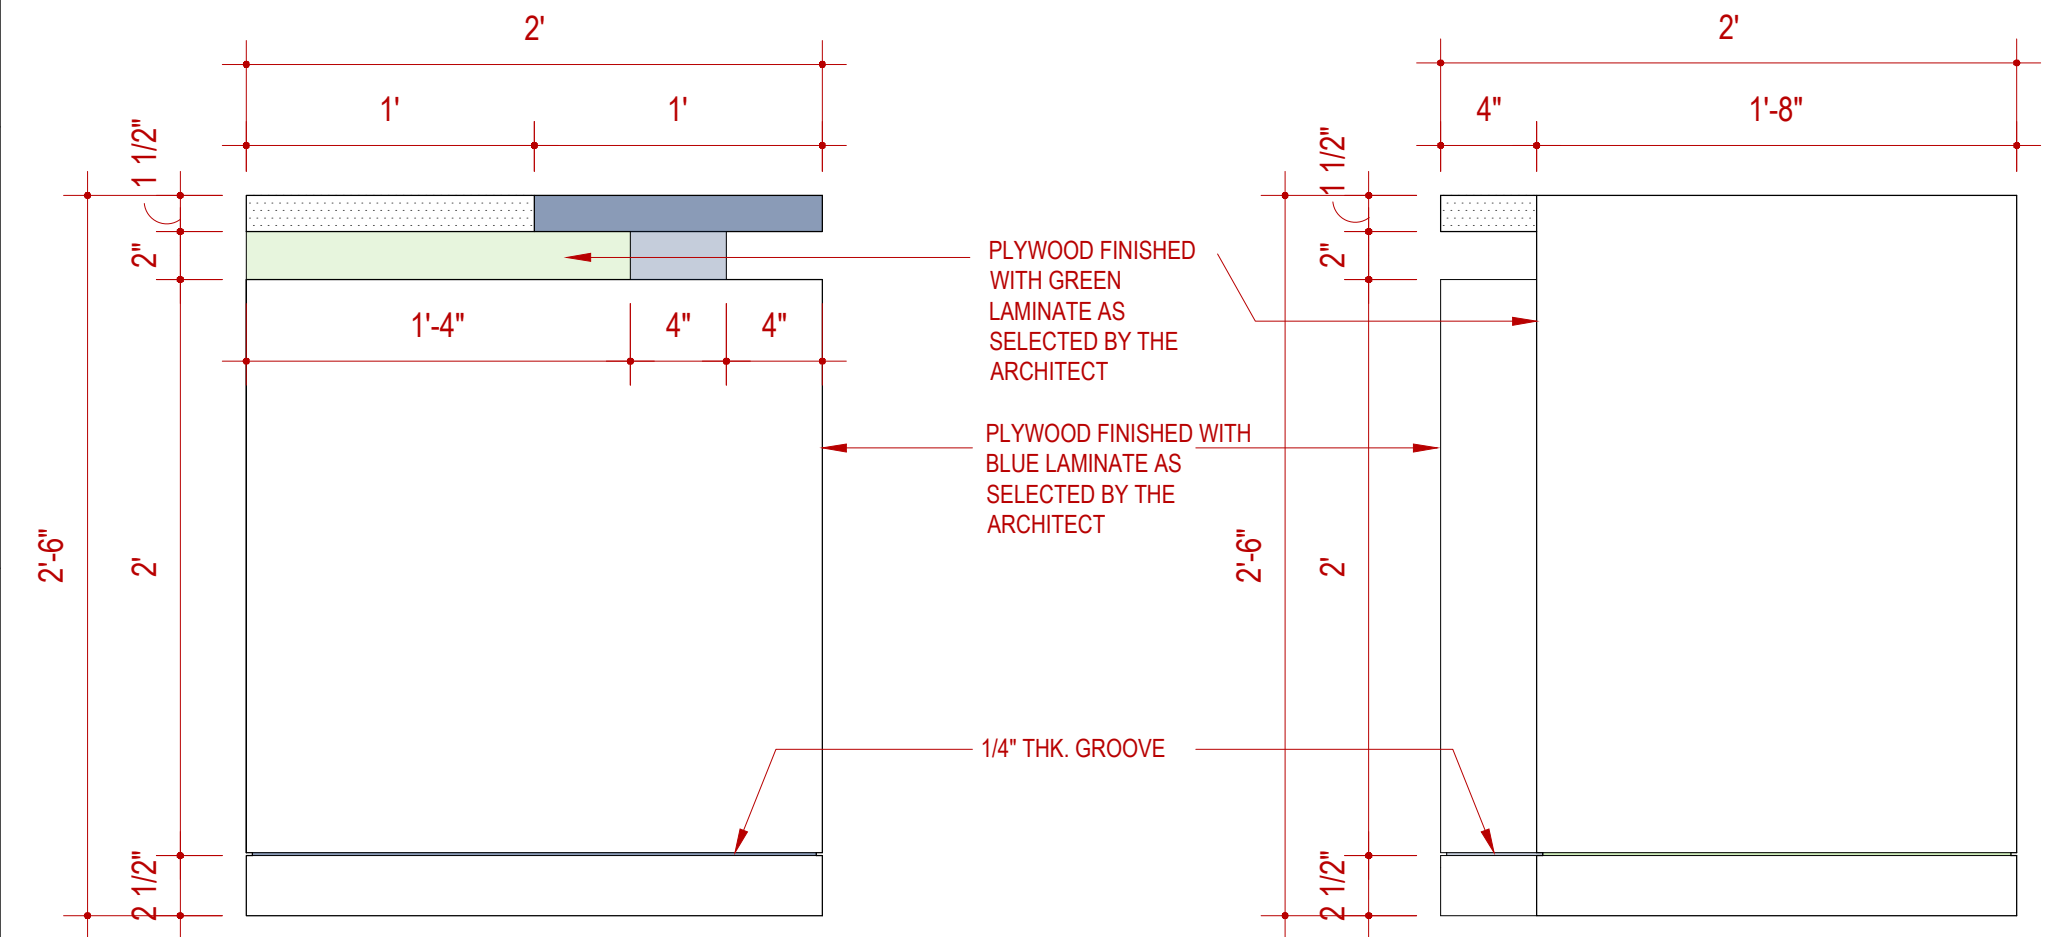

③ **TABLE T3 - ELEVATION D**
SCALE : 1 1/2" = 1'-0"

④ **TABLE T3 - ELEVATION B**
SCALE : 1 1/2" = 1'-0"

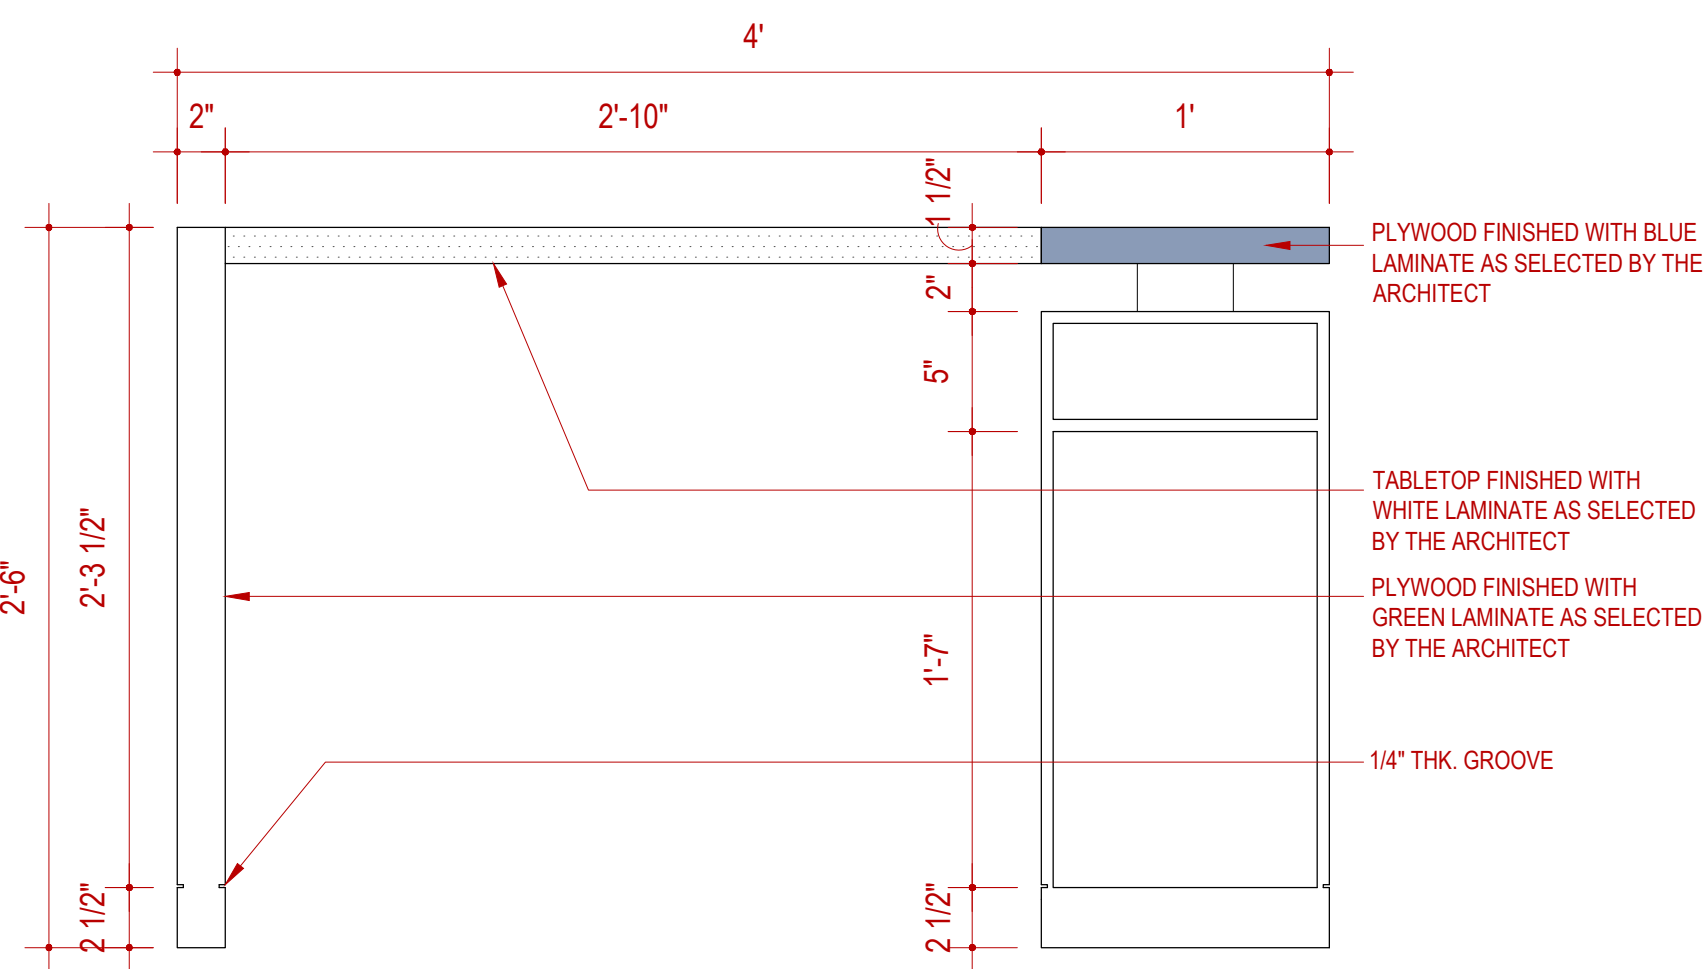

⑤ **TABLE T3 - ELEVATION C**
SCALE : 1 1/2" = 1'-0"

REVISIONS:

#	DATE	COMMENTS

STUDIO D CUBED ARCHITECTS

AD - 13, 5TH STREET,
10TH MAIN ROAD,
ANNANAGAR,
CHENNAI - 600 040.

ISSUED FOR
CONSTRUCTION

MAIL ID : studiod3@yahoo.com.
CONTACT : 044-42693554.

AM
+
O
Studio

DATE PLOTTED :

DESIGNED BY : ARVIND RAM

DRAWN BY :

ARCHITECT
OF RECORD : MRINALINI RAM

DRAWING NAME : FURNITURE DETAIL- TABLE T3

© 2019 BY STUDIO D CUBED ARCHITECTS
RIGHTS RESERVED

THE ARCHITECTURAL WORKS DEPICTED HEREIN ARE THE
SOLE PROPERTY OF STUDIO D CUBED ARCHITECTS AND MAY
NOT BE CONSTRUCTED OR USED WITHOUT ITS EXPRESS
WRITTEN PERMISSION. NO PERMISSION TO MODIFY OR
REPRODUCE ANY OF THE ARCHITECTURAL WORKS,
INCLUDING WITHOUT LIMITATION THE CONSTRUCTION OF ANY
BUILDING, IS EXPRESSED OR SHOULD BE IMPLIED FROM
DELIVERY OF PRELIMINARY DRAWINGS OR UNSEALED
CONSTRUCTION DRAWINGS. PERMISSION TO CONSTRUCT
THE BUILDING DEPICTED IN SEALED CONSTRUCTION
DRAWINGS IS EXPRESSLY CONDITIONED ON THE FULL AND
TIMELY PAYMENT OF ALL FEES OTHERWISE DUE. STUDIO D
CUBED ARCHITECTS AND, IN THE ABSENCE OF ANY WRITTEN
AGREEMENT TO THE CONTRARY, IS LIMITED TO A ONE-TIME
USE ON THE SITE INDICATED ON THESE PLANS.

PLOT SCALE : 1-1/2" = 1'-0"


SHEET NO : 07

NORTH POINT


PROJECT NUMBER :22023

PROJECT LOCATION : CHENNAI


PROJECT NAME : MERF CLINICAL

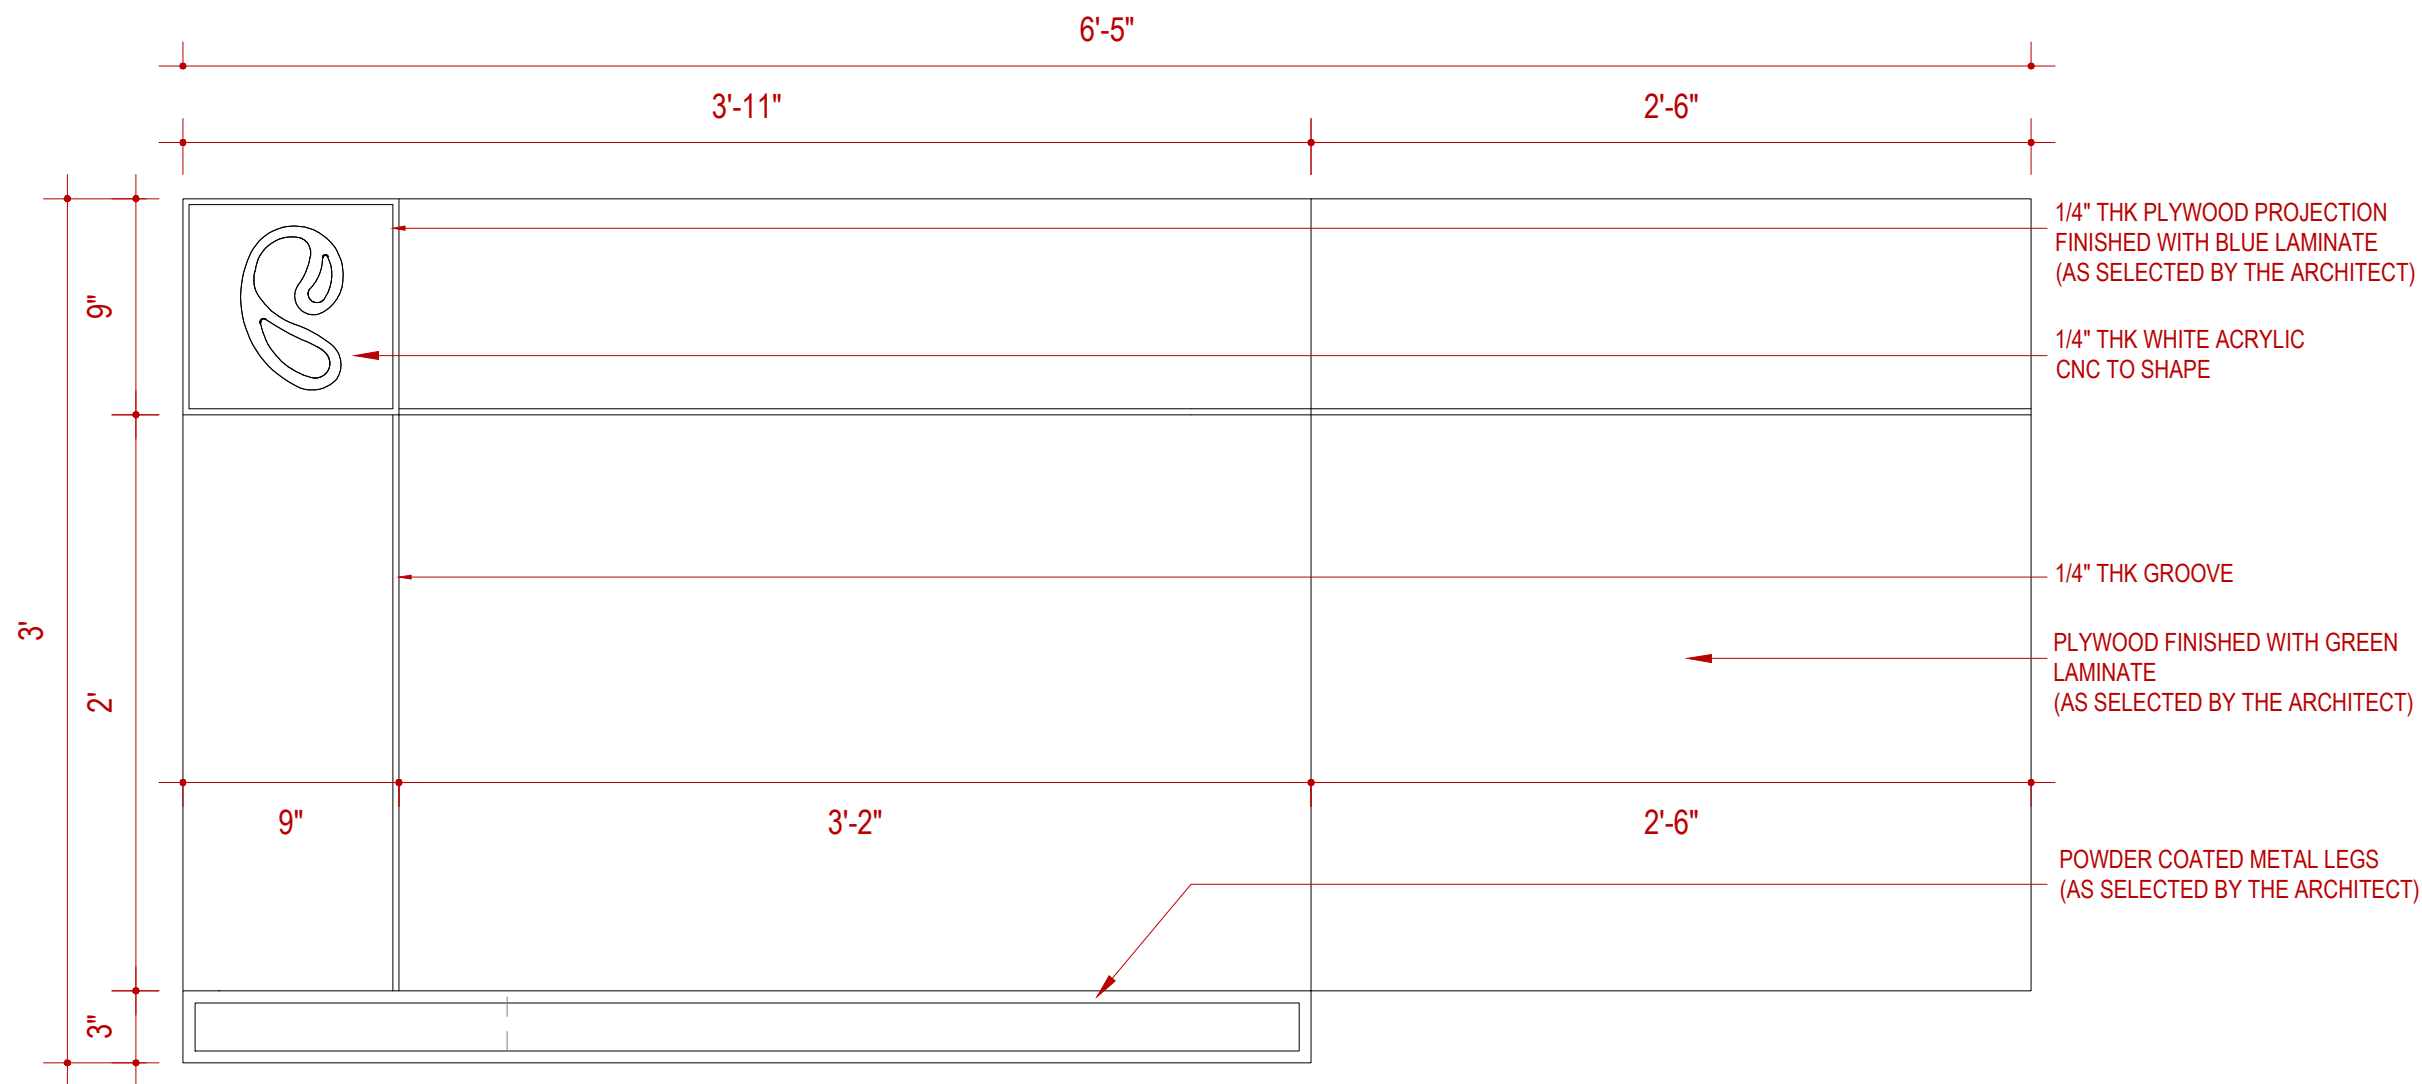


① **TABLE T4 - ELEVATION A**
SCALE : 1 1/2" = 1'-0"

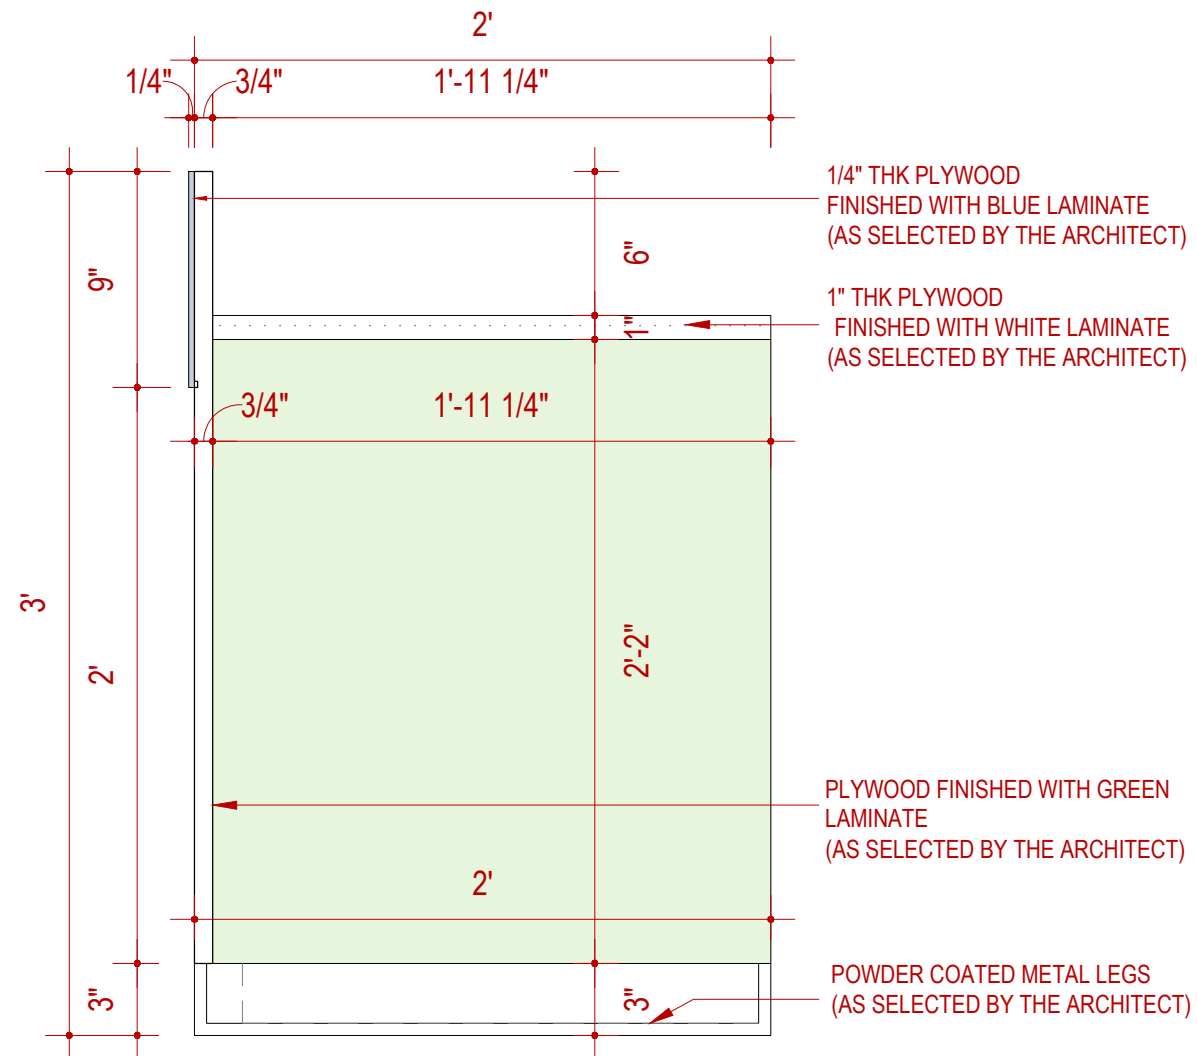

② **TABLE T4 - ELEVATION D**
SCALE : 1 1/2" = 1'-0"

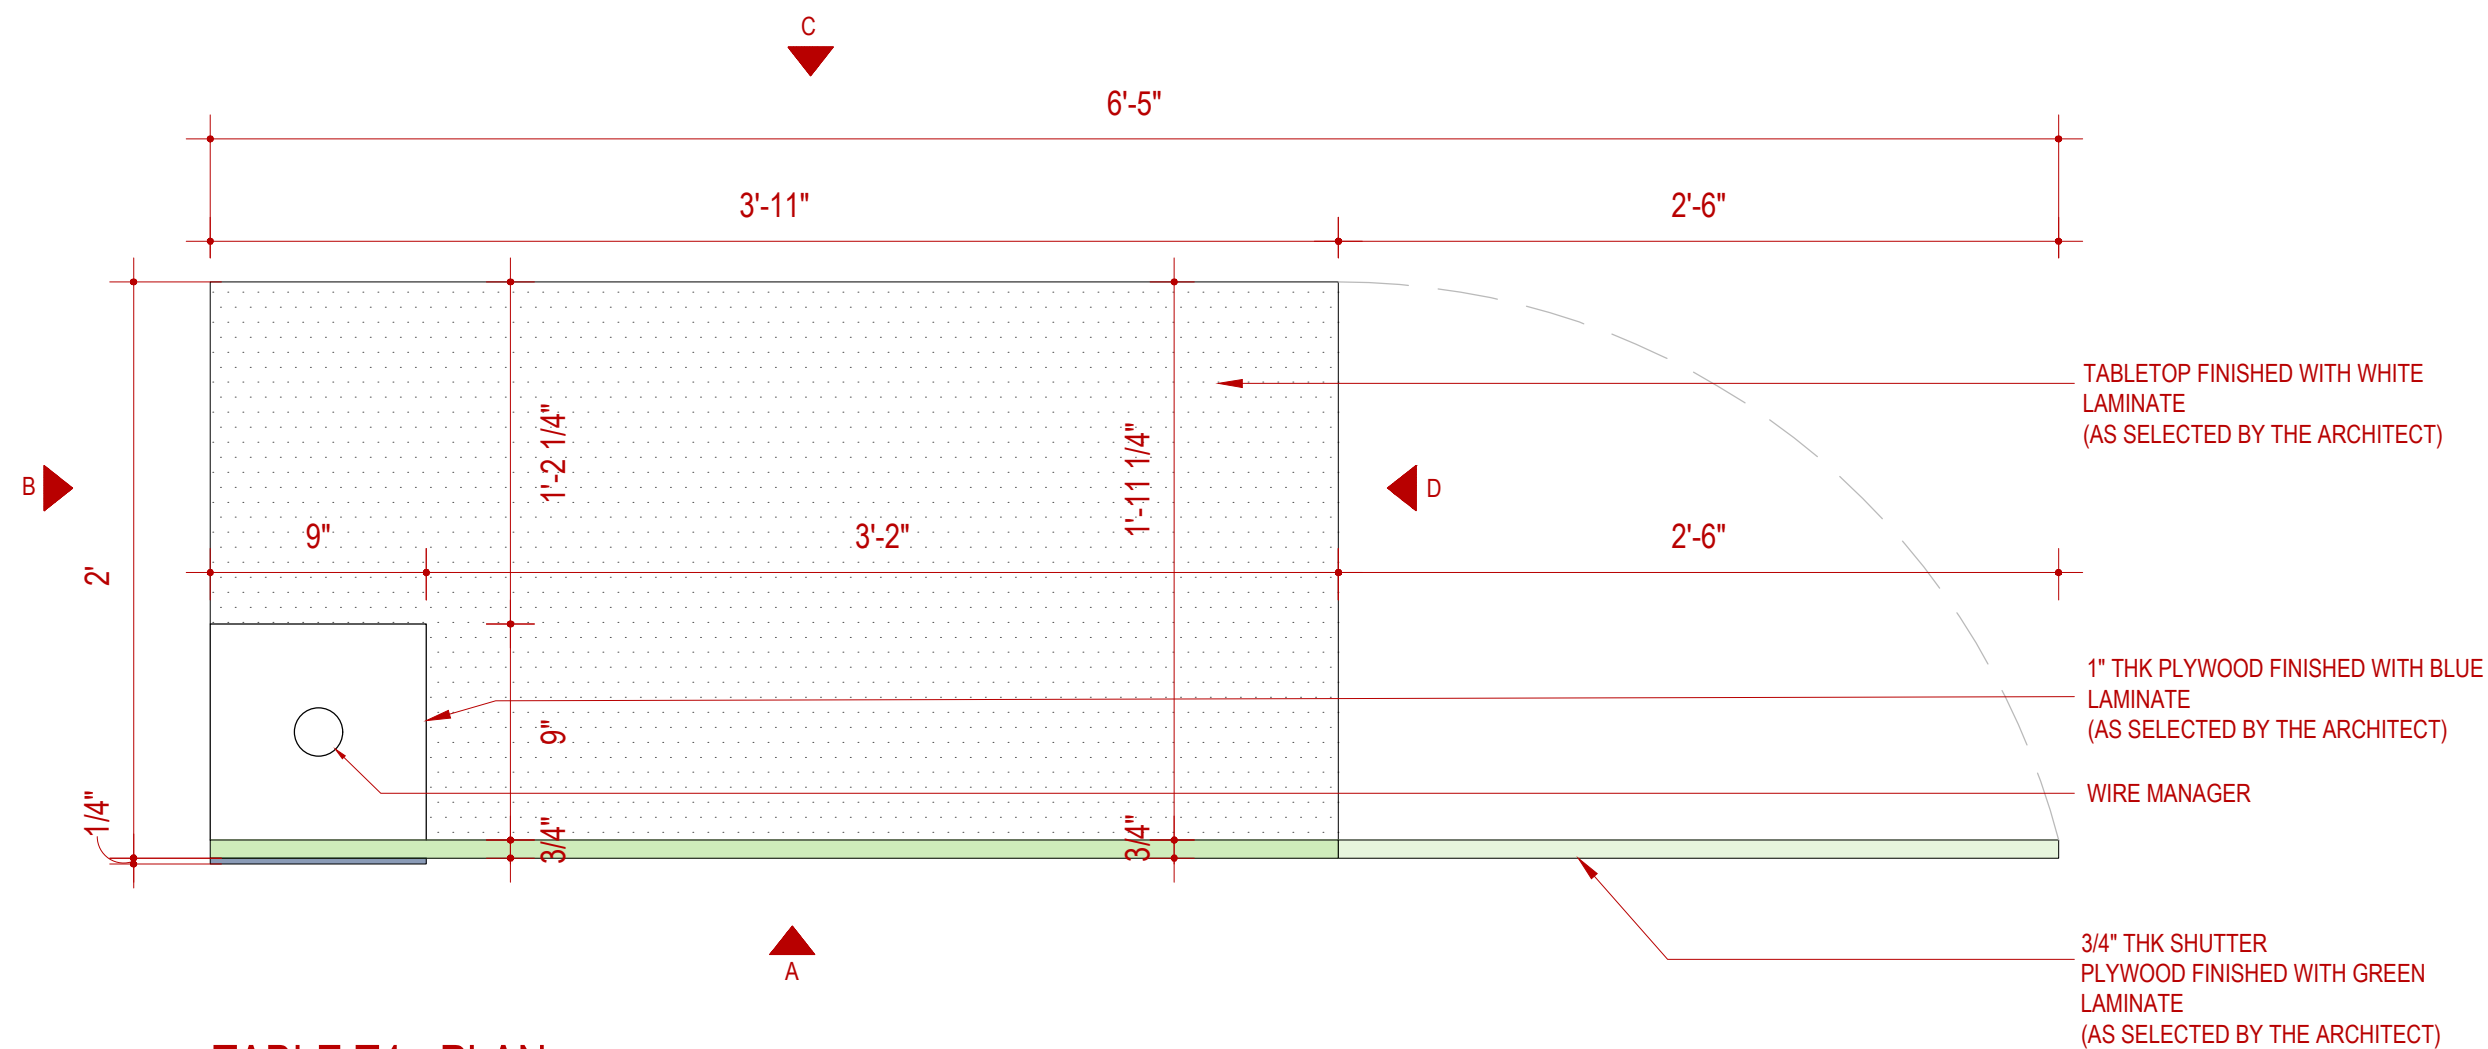

③ **TABLE T4 - PLAN**
SCALE : 1 1/2" = 1'-0"

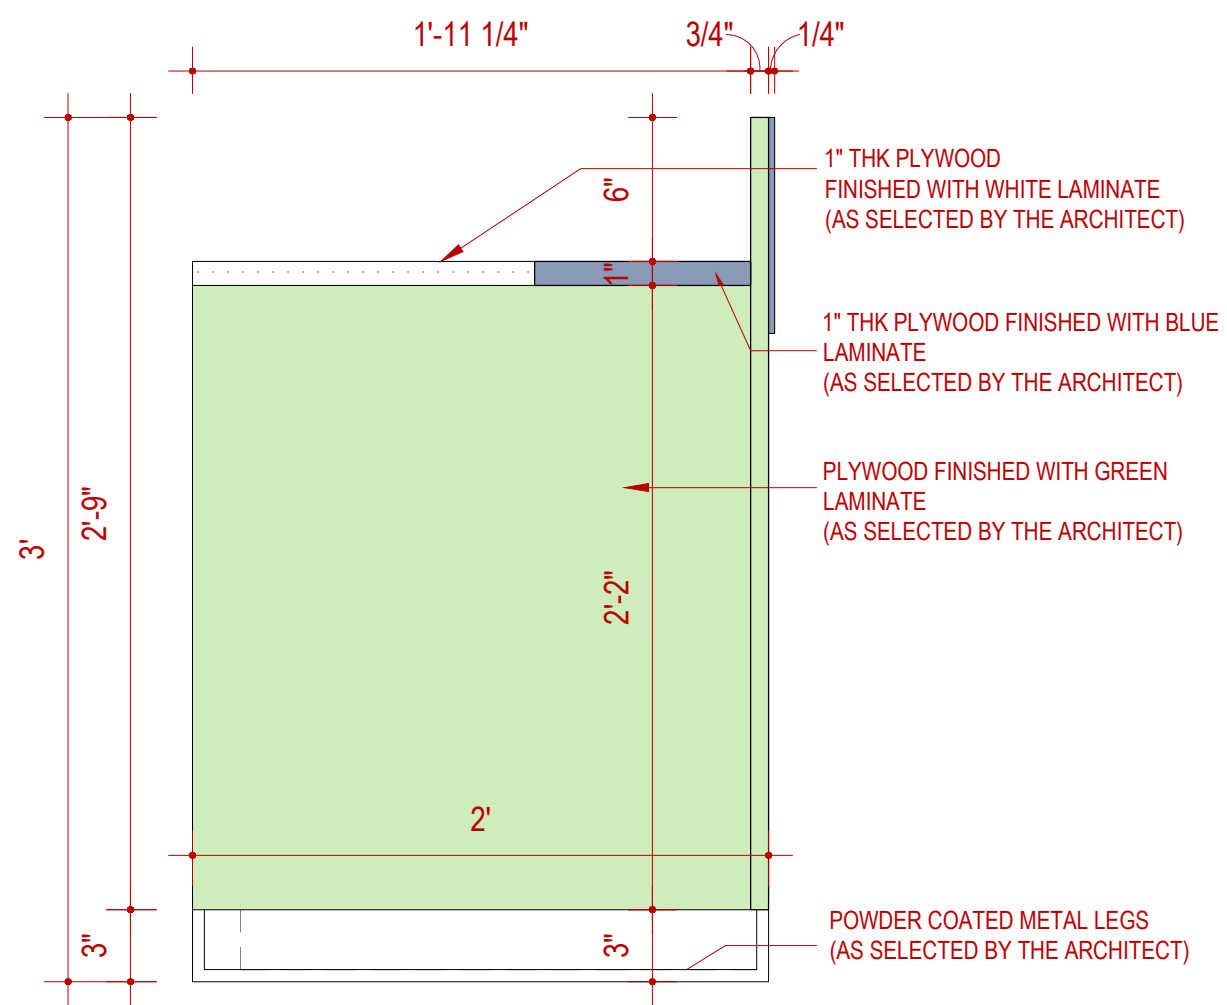

④ **TABLE T4 - ELEVATION B**
SCALE : 1 1/2" = 1'-0"

REVISIONS:

#	DATE	COMMENTS

STUDIO D CUBED ARCHITECTS

AD - 13, 5TH STREET,
10TH MAIN ROAD,
ANNANAGAR,
CHENNAI - 600 040.



MAIL ID : studiod3@yahoo.com.

CONTACT : 044-42693554.



DATE PLOTTED :

DESIGNED BY : **ARVIND RAM**

DRAWN BY :

ARCHITECT
OF RECORD : **MRINALINI RAM**

DRAWING NAME : FURNITURE DETAIL- TABLE T4

© 2019 BY STUDIO D CUBED ARCHITECTS
RIGHTS RESERVED

THE ARCHITECTURAL WORKS DEPICTED HEREIN ARE THE
SOLE PROPERTY OF STUDIO D CUBED ARCHITECTS AND MAY
NOT BE CONSTRUCTED OR USED WITHOUT ITS EXPRESS
WRITTEN PERMISSION. NO PERMISSION TO MODIFY OR
REPRODUCE ANY OF THE ARCHITECTURAL WORKS,
INCLUDING WITHOUT LIMITATION THE CONSTRUCTION OF ANY
BUILDING, IS EXPRESSED OR SHOULD BE IMPLIED FROM
DELIVERY OF PRELIMINARY DRAWINGS OR UNSEALED
CONSTRUCTION DRAWINGS. PERMISSION TO CONSTRUCT
THE BUILDING DEPICTED IN SEALED CONSTRUCTION
DRAWINGS IS EXPRESSLY CONDITIONED ON THE FULL AND
TIMELY PAYMENT OF ALL FEES OTHERWISE DUE. STUDIO D
CUBED ARCHITECTS AND, IN THE ABSENCE OF ANY WRITTEN
AGREEMENT TO THE CONTRARY, IS LIMITED TO A ONE-TIME
USE ON THE SITE INDICATED ON THESE PLANS.

PLOT SCALE : 1-1/2" = 1'-0"

SHEET NO : 09


NORTH POINT




PROJECT NUMBER :22023

PROJECT LOCATION : CHENNAI


PROJECT NAME : MERF CLINICAL

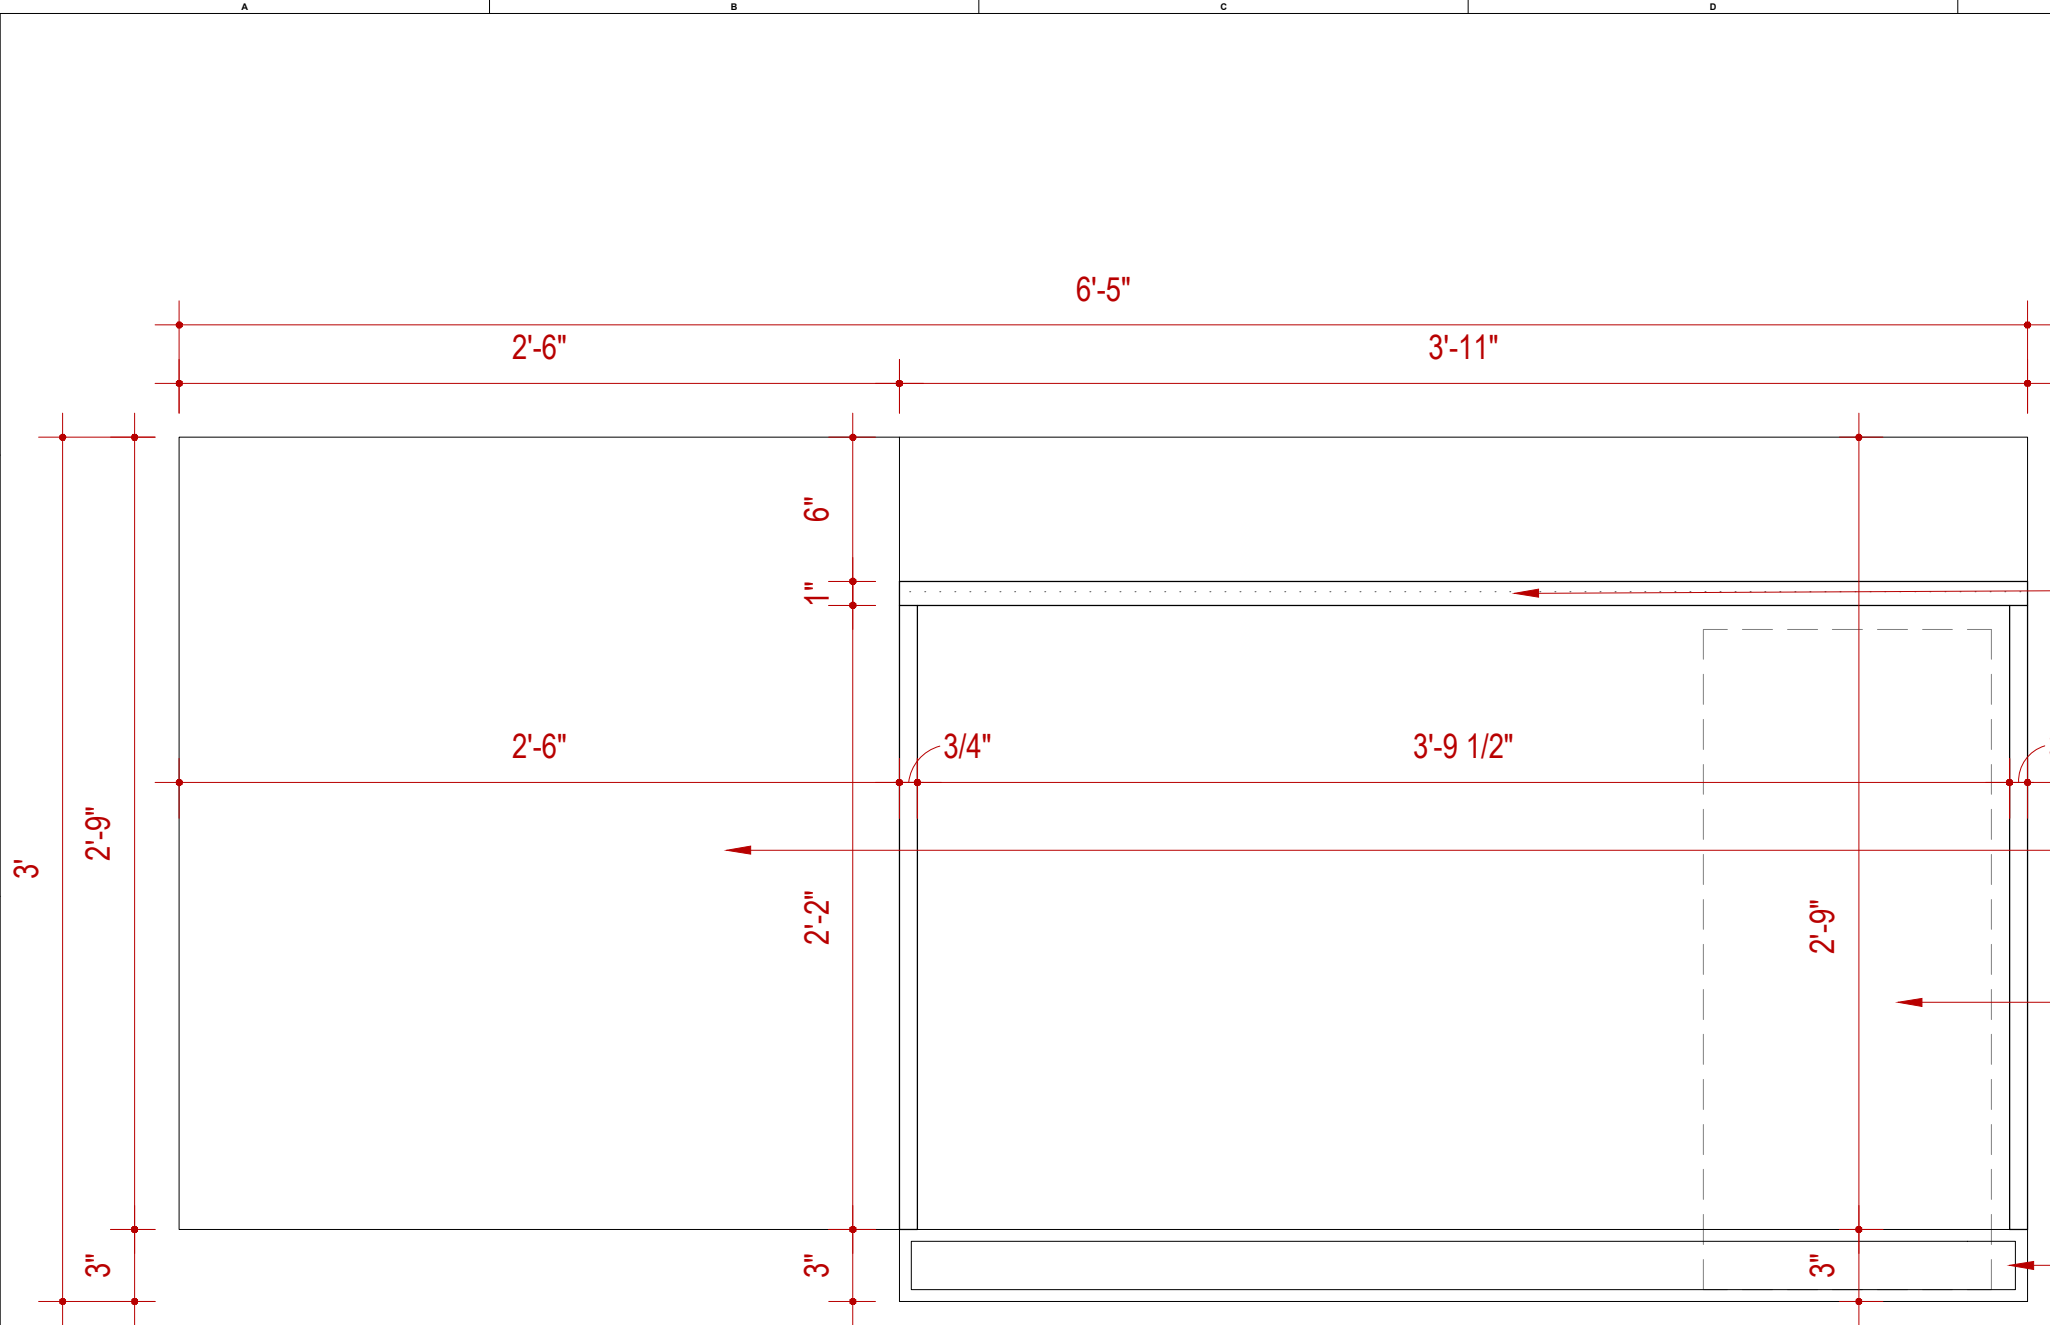


1 TABLE T4 - ELEVATION C
SCALE : 1 1/2" = 1'-0"

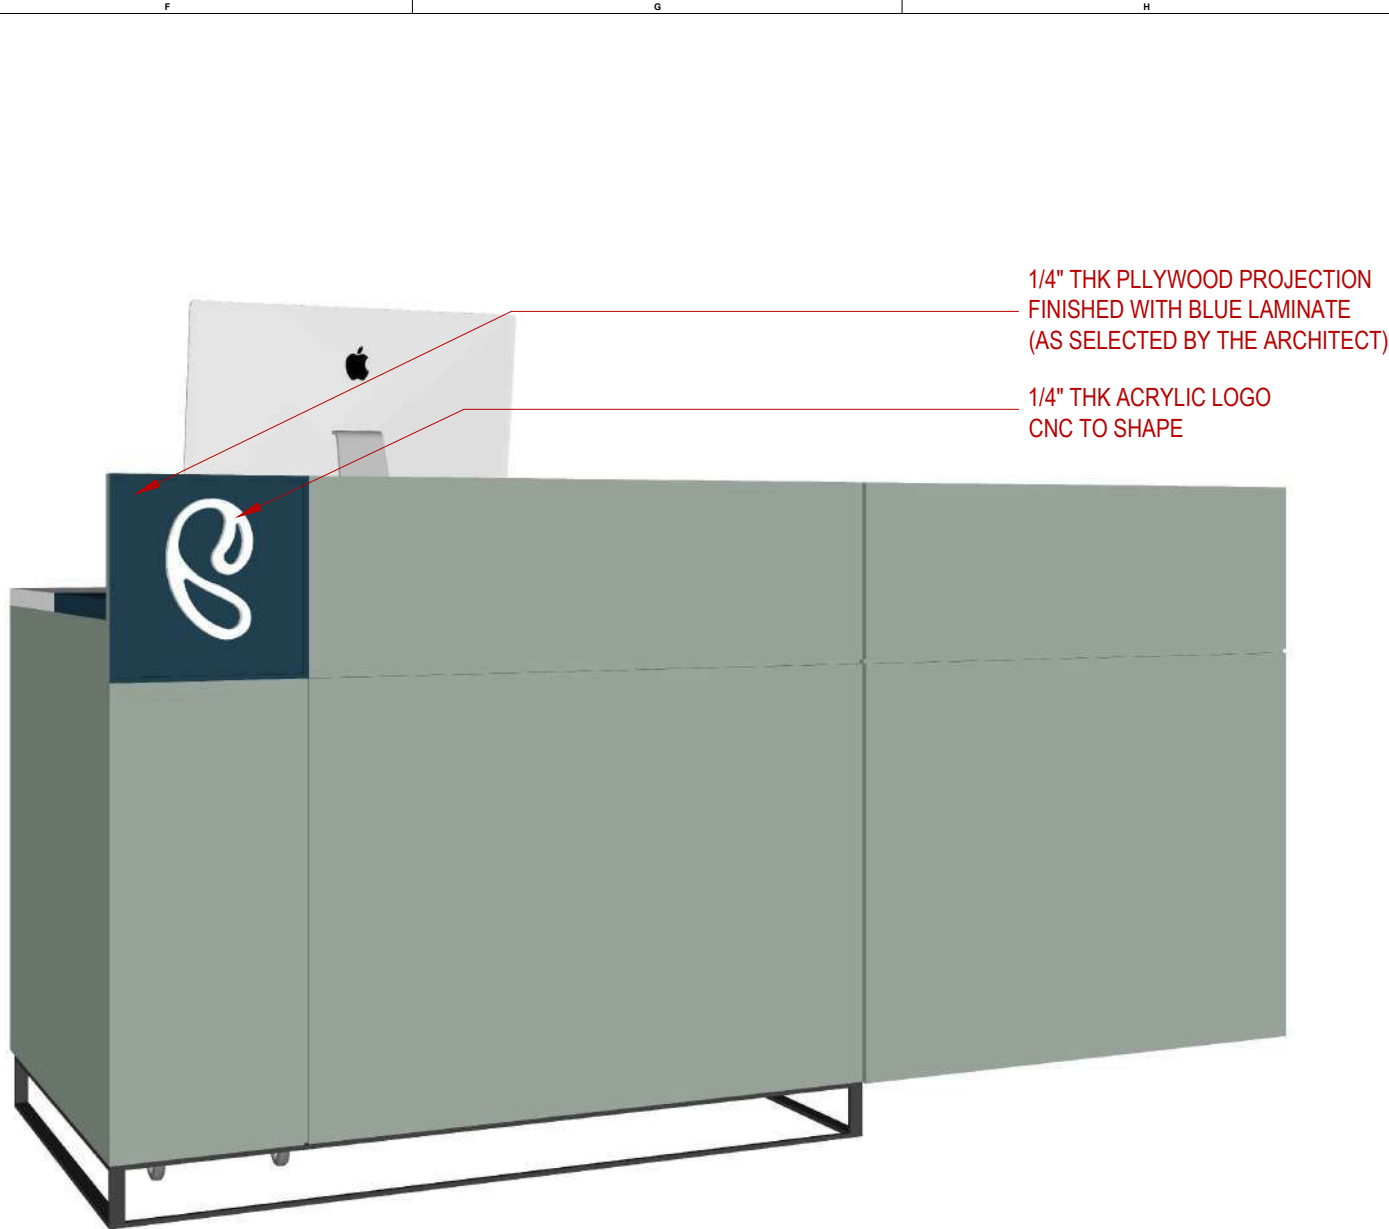

3 TABLE T4 - VIEW 1
SCALE : NTS

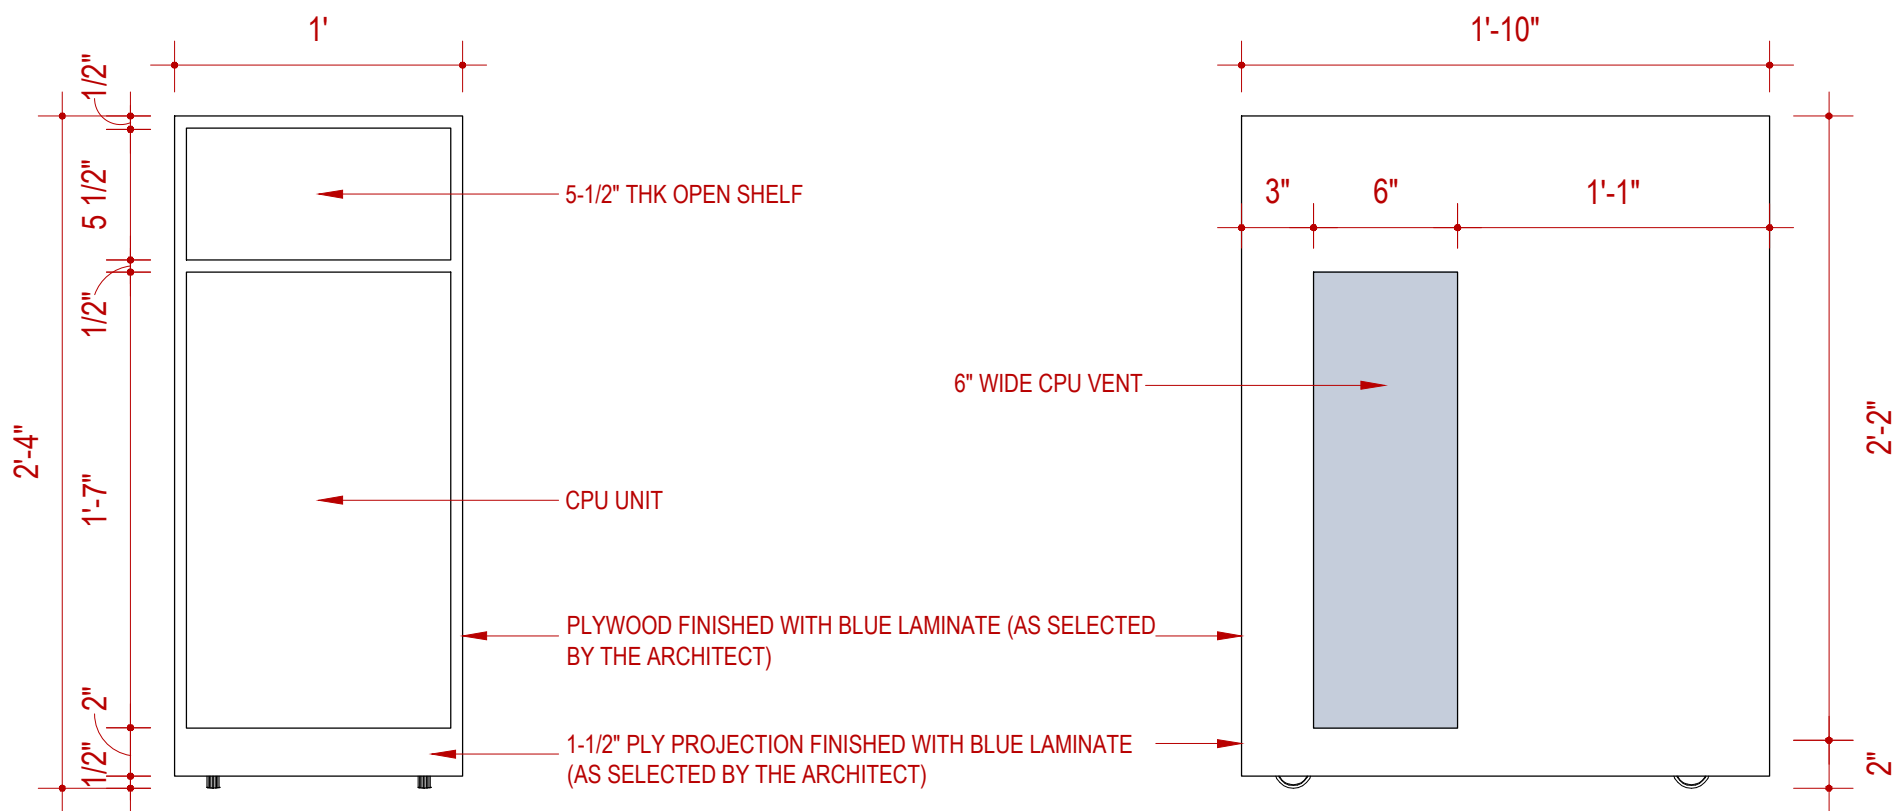

2 TABLE T4 - CPU UNIT
SCALE : 1 1/2" = 1'-0"

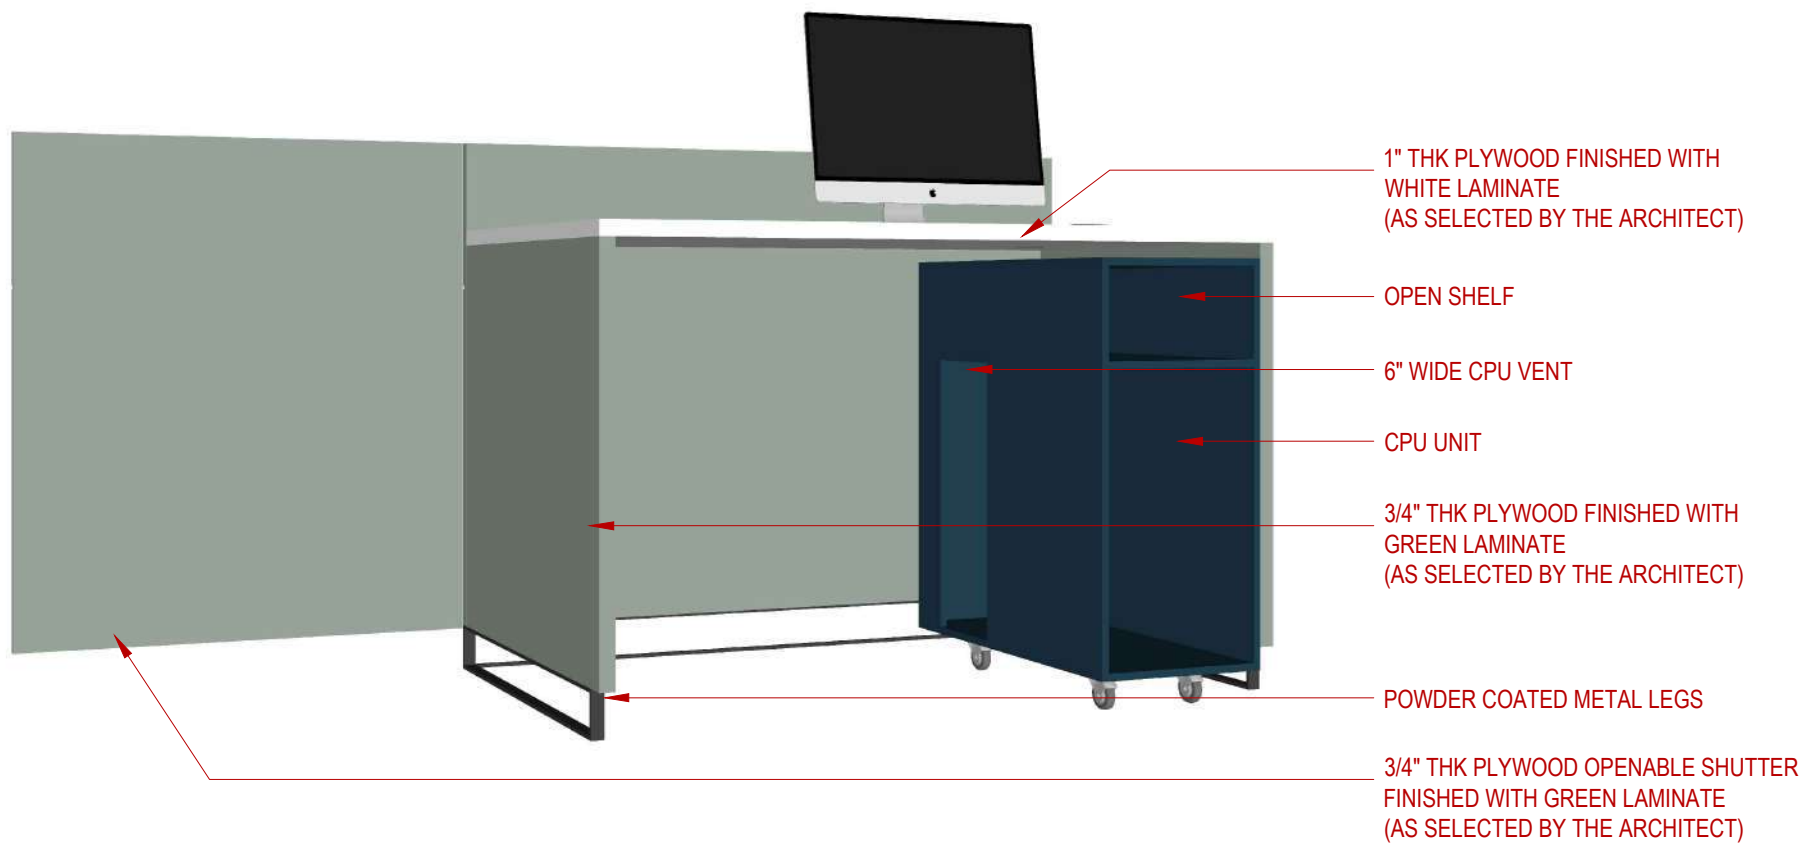

4 TABLE T4 - VIEW 2
SCALE : NTS

REVISIONS:

#	DATE	COMMENTS

STUDIO D CUBED ARCHITECTS

AD - 13, 5TH STREET,
10TH MAIN ROAD,
ANNANAGAR,
CHENNAI - 600 040.

ISSUED FOR
CONSTRUCTION

MAIL ID : studiod3@yahoo.com.
CONTACT : 044-42693554.

DATE PLOTTED :

DESIGNED BY : ARVIND RAM

DRAWN BY :

ARCHITECT
OF RECORD : MRINALINI RAM

DRAWING NAME : FURNITURE DETAIL- TABLE T4

© 2019 BY STUDIO D CUBED ARCHITECTS
RIGHTS RESERVED

THE ARCHITECTURAL WORKS DEPICTED HEREIN ARE THE
SOLE PROPERTY OF STUDIO D CUBED ARCHITECTS AND MAY
NOT BE CONSTRUCTED OR USED WITHOUT ITS EXPRESS
WRITTEN PERMISSION. NO PERMISSION TO MODIFY OR
REPRODUCE ANY OF THE ARCHITECTURAL WORKS,
INCLUDING WITHOUT LIMITATION THE CONSTRUCTION OF ANY
BUILDING, IS EXPRESSED OR SHOULD BE IMPLIED FROM
DELIVERY OF PRELIMINARY DRAWINGS OR UNSEALED
CONSTRUCTION DRAWINGS. PERMISSION TO CONSTRUCT
THE BUILDING DEPICTED IN SEALED CONSTRUCTION
DRAWINGS IS EXPRESSLY CONDITIONED ON THE FULL AND
TIMELY PAYMENT OF ALL FEES OTHERWISE DUE. STUDIO D
CUBED ARCHITECTS AND, IN THE ABSENCE OF ANY WRITTEN
AGREEMENT TO THE CONTRARY, IS LIMITED TO A ONE-TIME
USE ON THE SITE INDICATED ON THESE PLANS.

PLOT SCALE : 1-1/2" = 1'-0"


SHEET NO : 10

NORTH POINT

PROJECT NUMBER :22023

PROJECT LOCATION : CHENNAI

PROJECT NAME : MERF CLINICAL

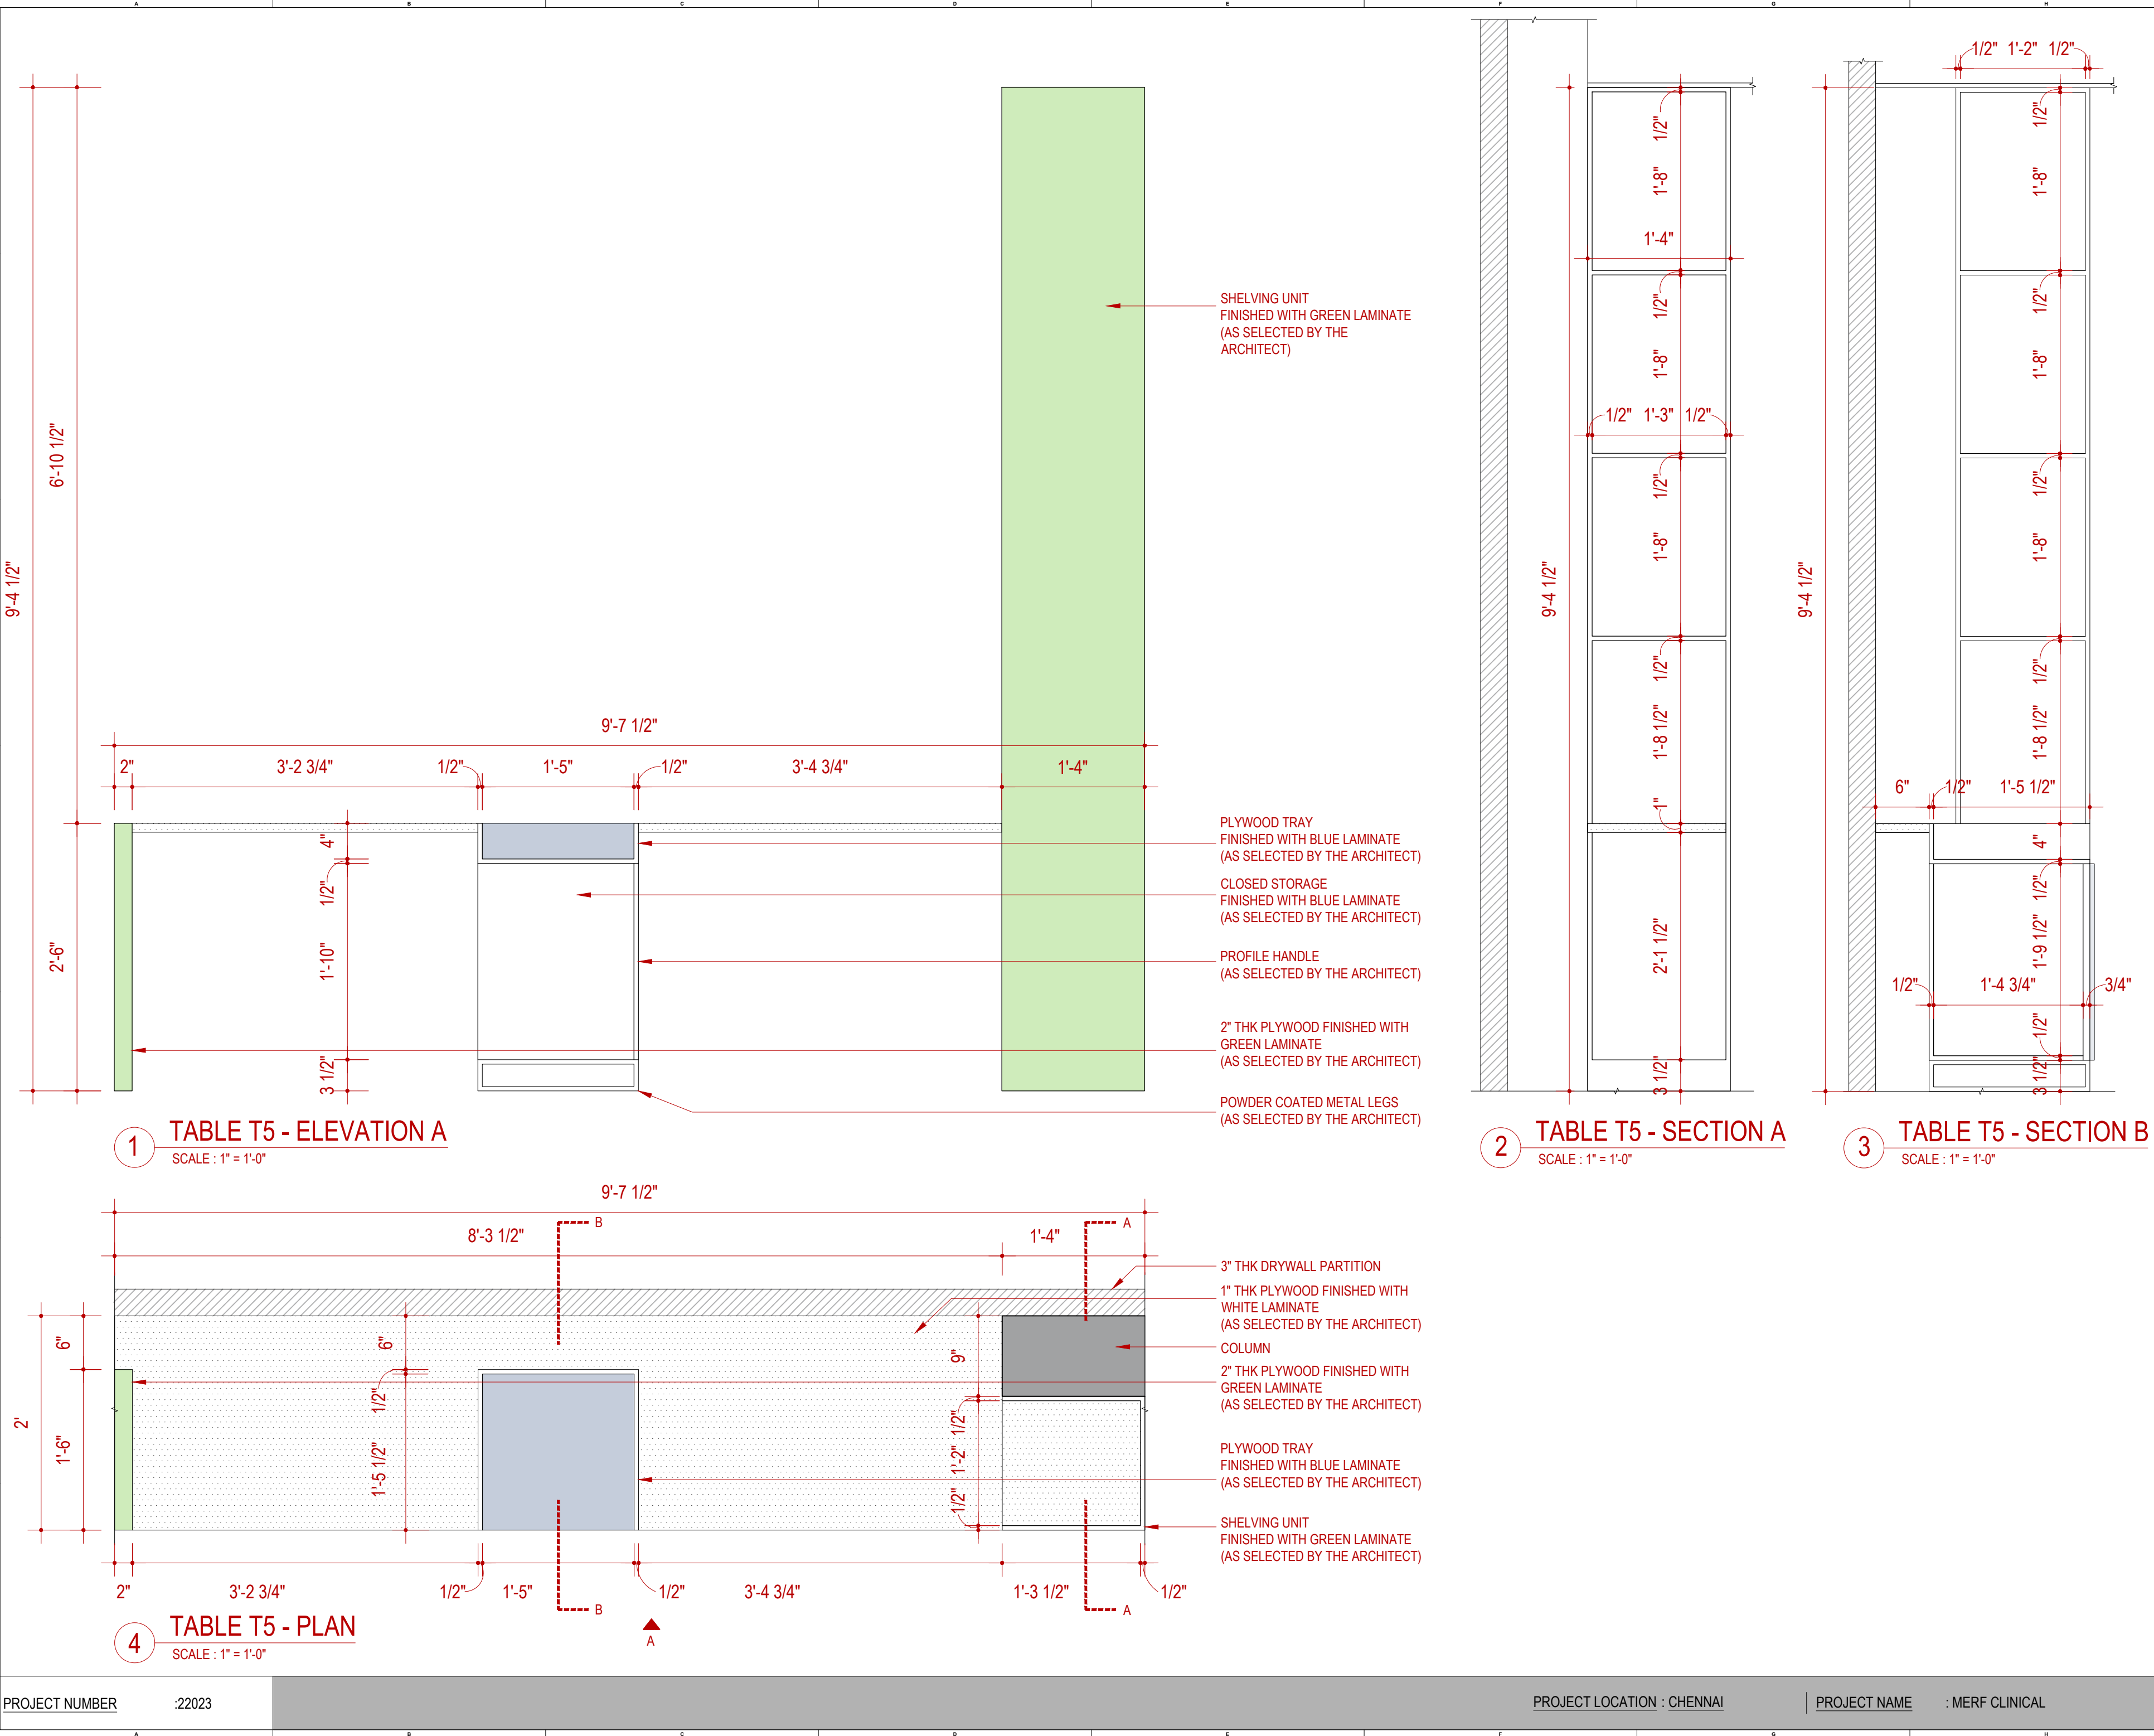

REVISIONS:

#	DATE	COMMENTS

STUDIO D CUBED ARCHITECTS

AD - 13, 5TH STREET,
10TH MAIN ROAD,
ANNANAGAR,
CHENNAI - 600 040.

ISSUED FOR
CONSTRUCTION

MAIL ID : studiod3@yahoo.com.
CONTACT : 044-42693554.



DATE PLOTTED :

DESIGNED BY : ARVIND RAM

DRAWN BY :

ARCHITECT
OF RECORD : MRINALINI RAM

DRAWING NAME : FURNITURE DETAIL- TABLE T5

© 2019 BY STUDIO D CUBED ARCHITECTS
RIGHTS RESERVED

THE ARCHITECTURAL WORKS DEPICTED HEREIN ARE THE
SOLE PROPERTY OF STUDIO D CUBED ARCHITECTS AND MAY
NOT BE CONSTRUCTED OR USED WITHOUT ITS EXPRESS
WRITTEN PERMISSION. NO PERMISSION TO MODIFY OR
REPRODUCE ANY OF THE ARCHITECTURAL WORKS,
INCLUDING WITHOUT LIMITATION THE CONSTRUCTION OF ANY
BUILDING, IS EXPRESSED OR SHOULD BE IMPLIED FROM
DELIVERY OF PRELIMINARY DRAWINGS OR UNSEALED
CONSTRUCTION DRAWINGS. PERMISSION TO CONSTRUCT
THE BUILDING DEPICTED IN SEALED CONSTRUCTION
DRAWINGS IS EXPRESSLY CONDITIONED ON THE FULL AND
TIMELY PAYMENT OF ALL FEES OTHERWISE DUE. STUDIO D
CUBED ARCHITECTS AND, IN THE ABSENCE OF ANY WRITTEN
AGREEMENT TO THE CONTRARY, IS LIMITED TO A ONE-TIME
USE ON THE SITE INDICATED ON THESE PLANS.

PLOT SCALE : 1" = 1'-0"

SHEET NO : 11


NORTH POINT




The architectural works depicted herein are the sole property of STUDIO D CUBED, and may not be constructed or used without its express written permission. No permission to modify or reproduce any of the architectural works, including without limitation the construction of any building, is expressed or should be implied from delivery of preliminary drawings or unsealed construction drawings. permission to construct the building depicted in sealed construction drawings is expressly conditioned on the full and timely payment of all fees otherwise due STUDIO D CUBED and, in the absence of any written agreement to the contrary, is limited to a one-time use on the site indicated on these plans.

STUDIO D CUBED
AD-13,5th STREET,10th MAIN ROAD,
ANNA NAGAR,CHENNAI-600040.
studiod3@yahoo.com
Ph: 044-64625500

ISSUE
28.06.2021
DRAWN BY
Ar.ARVIND RAM

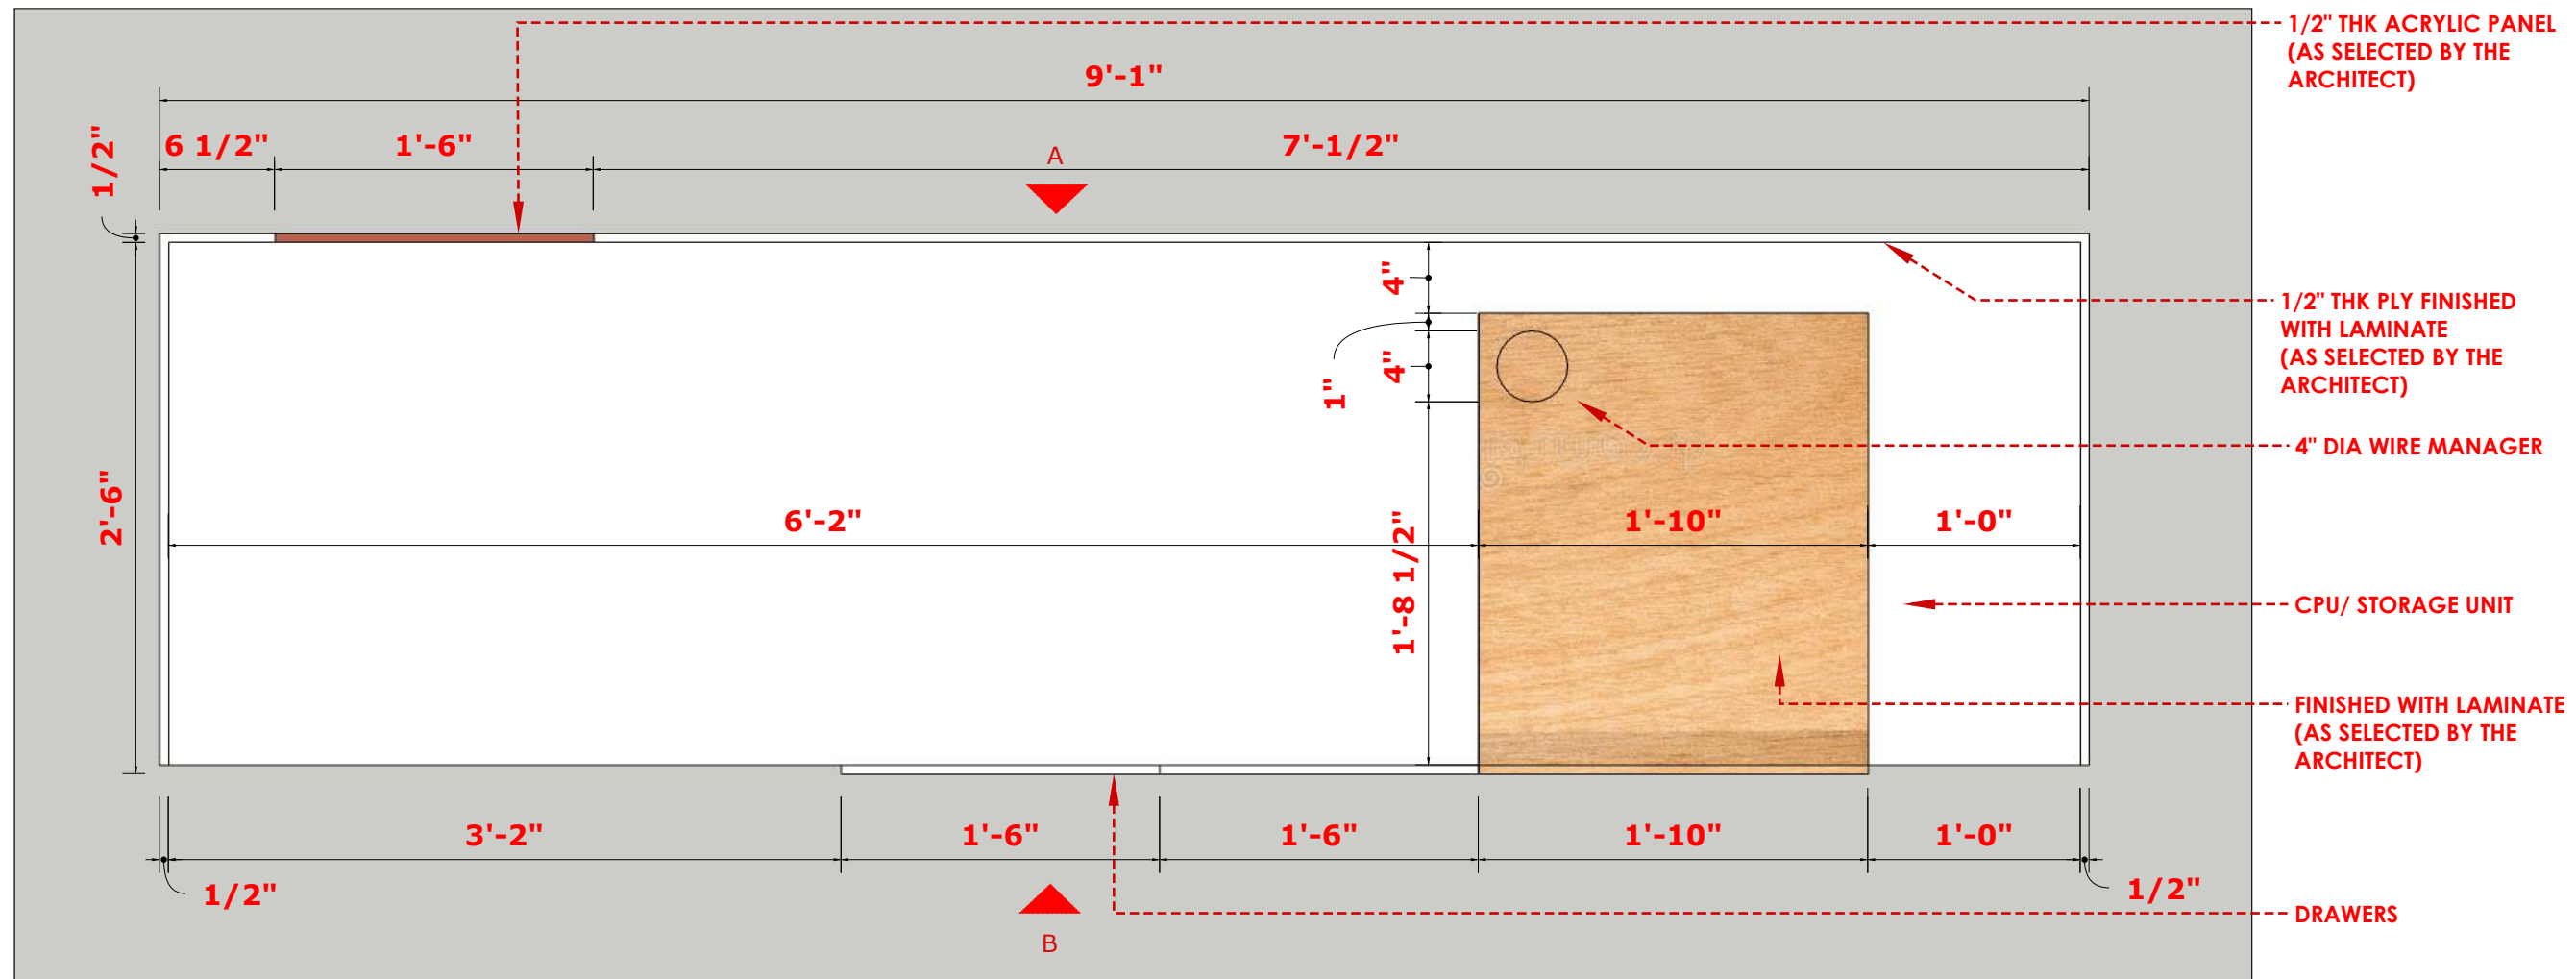

PLAN @ 4' LVL

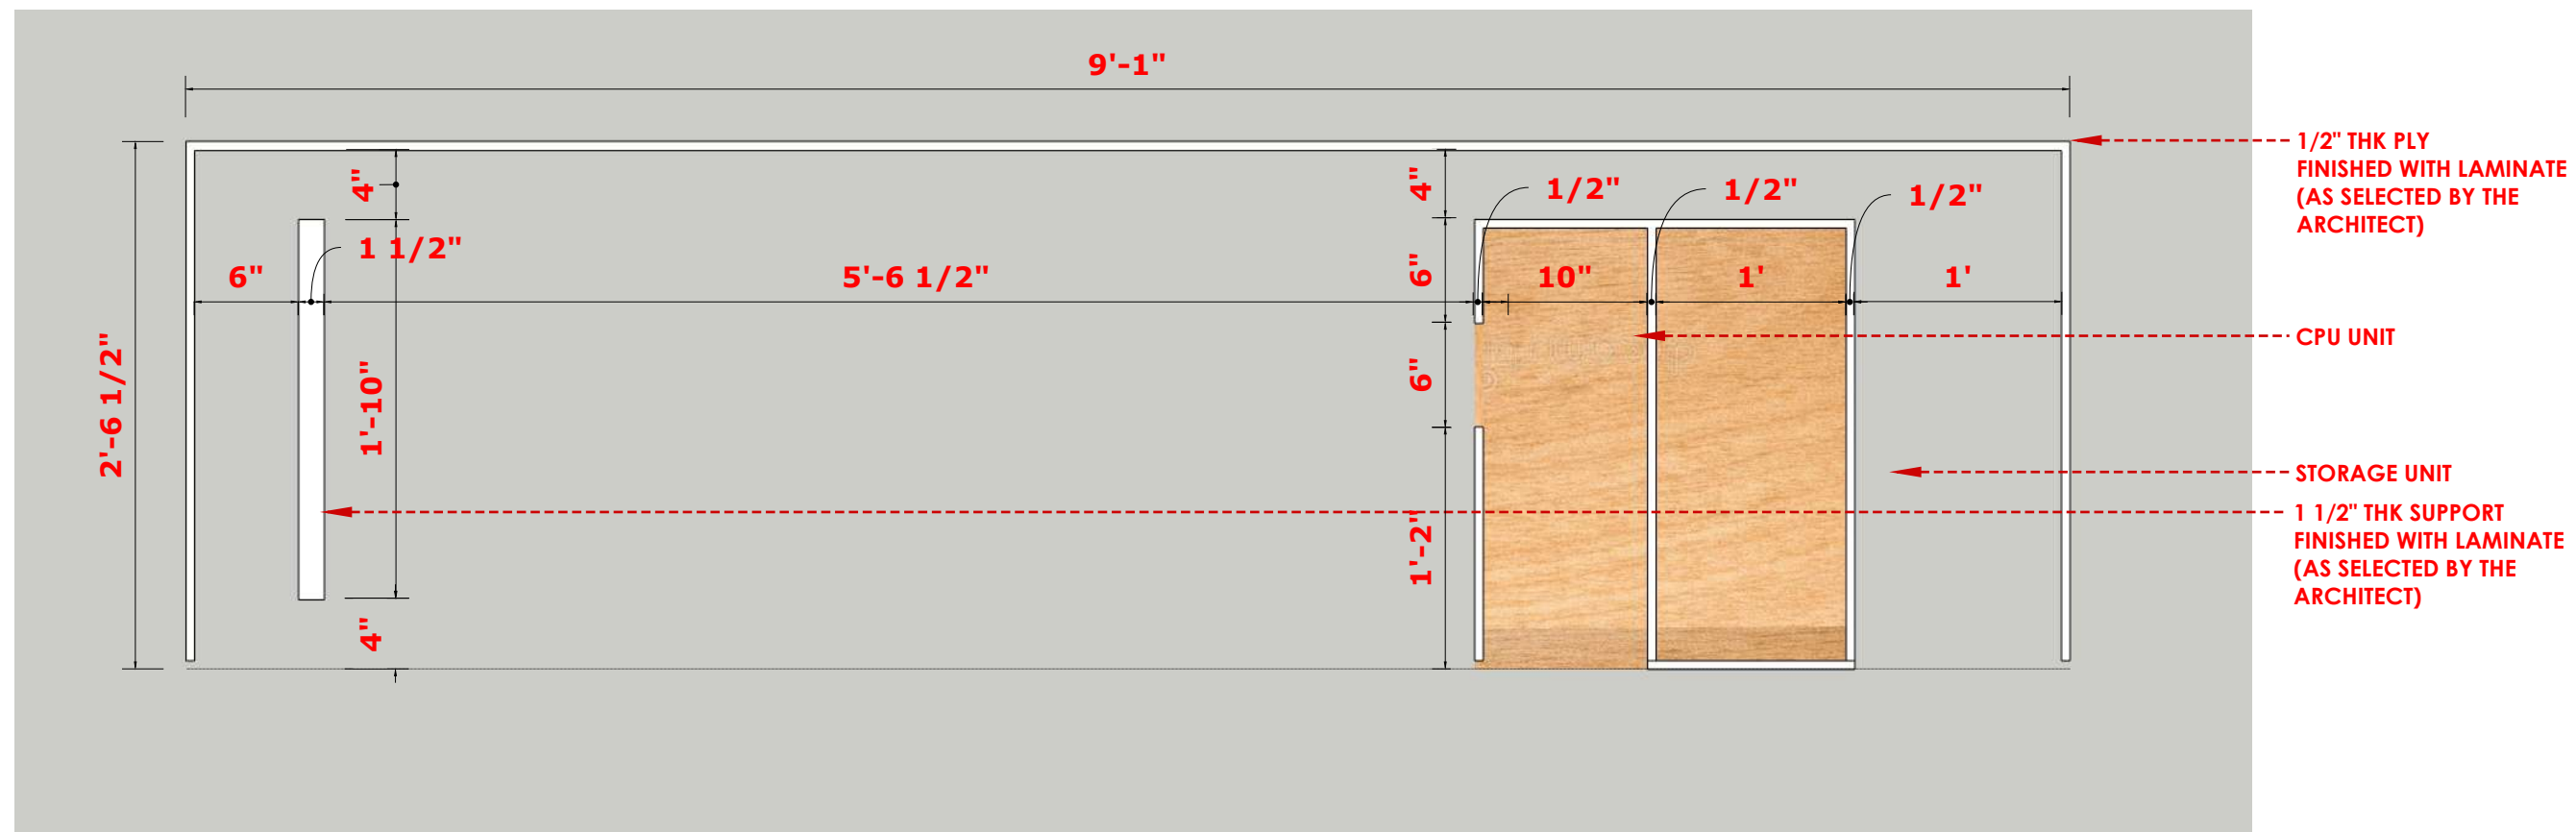


PLAN @ 2' LVL




The architectural works depicted herein are the sole property of STUDIO D CUBED, and may not be constructed or used without its express written permission. No permission to modify or reproduce any of the architectural works, including without limitation the construction of any building, is expressed or should be implied from delivery of preliminary drawings or unsealed construction drawings. Permission to construct the building depicted in sealed construction drawings is expressly conditioned on the full and timely payment of all fees otherwise due STUDIO D CUBED and, in the absence of any written agreement to the contrary, is limited to a one-time use on the site indicated on these plans.

STUDIO D CUBED
AD-13,5th STREET,10th MAIN ROAD,
ANNA NAGAR,CHENNAI-600040.
studiod3@yahoo.com
Ph: 044-64625500


ISSUE
28.06.2021
DRAWN BY
Ar.ARVIND RAM

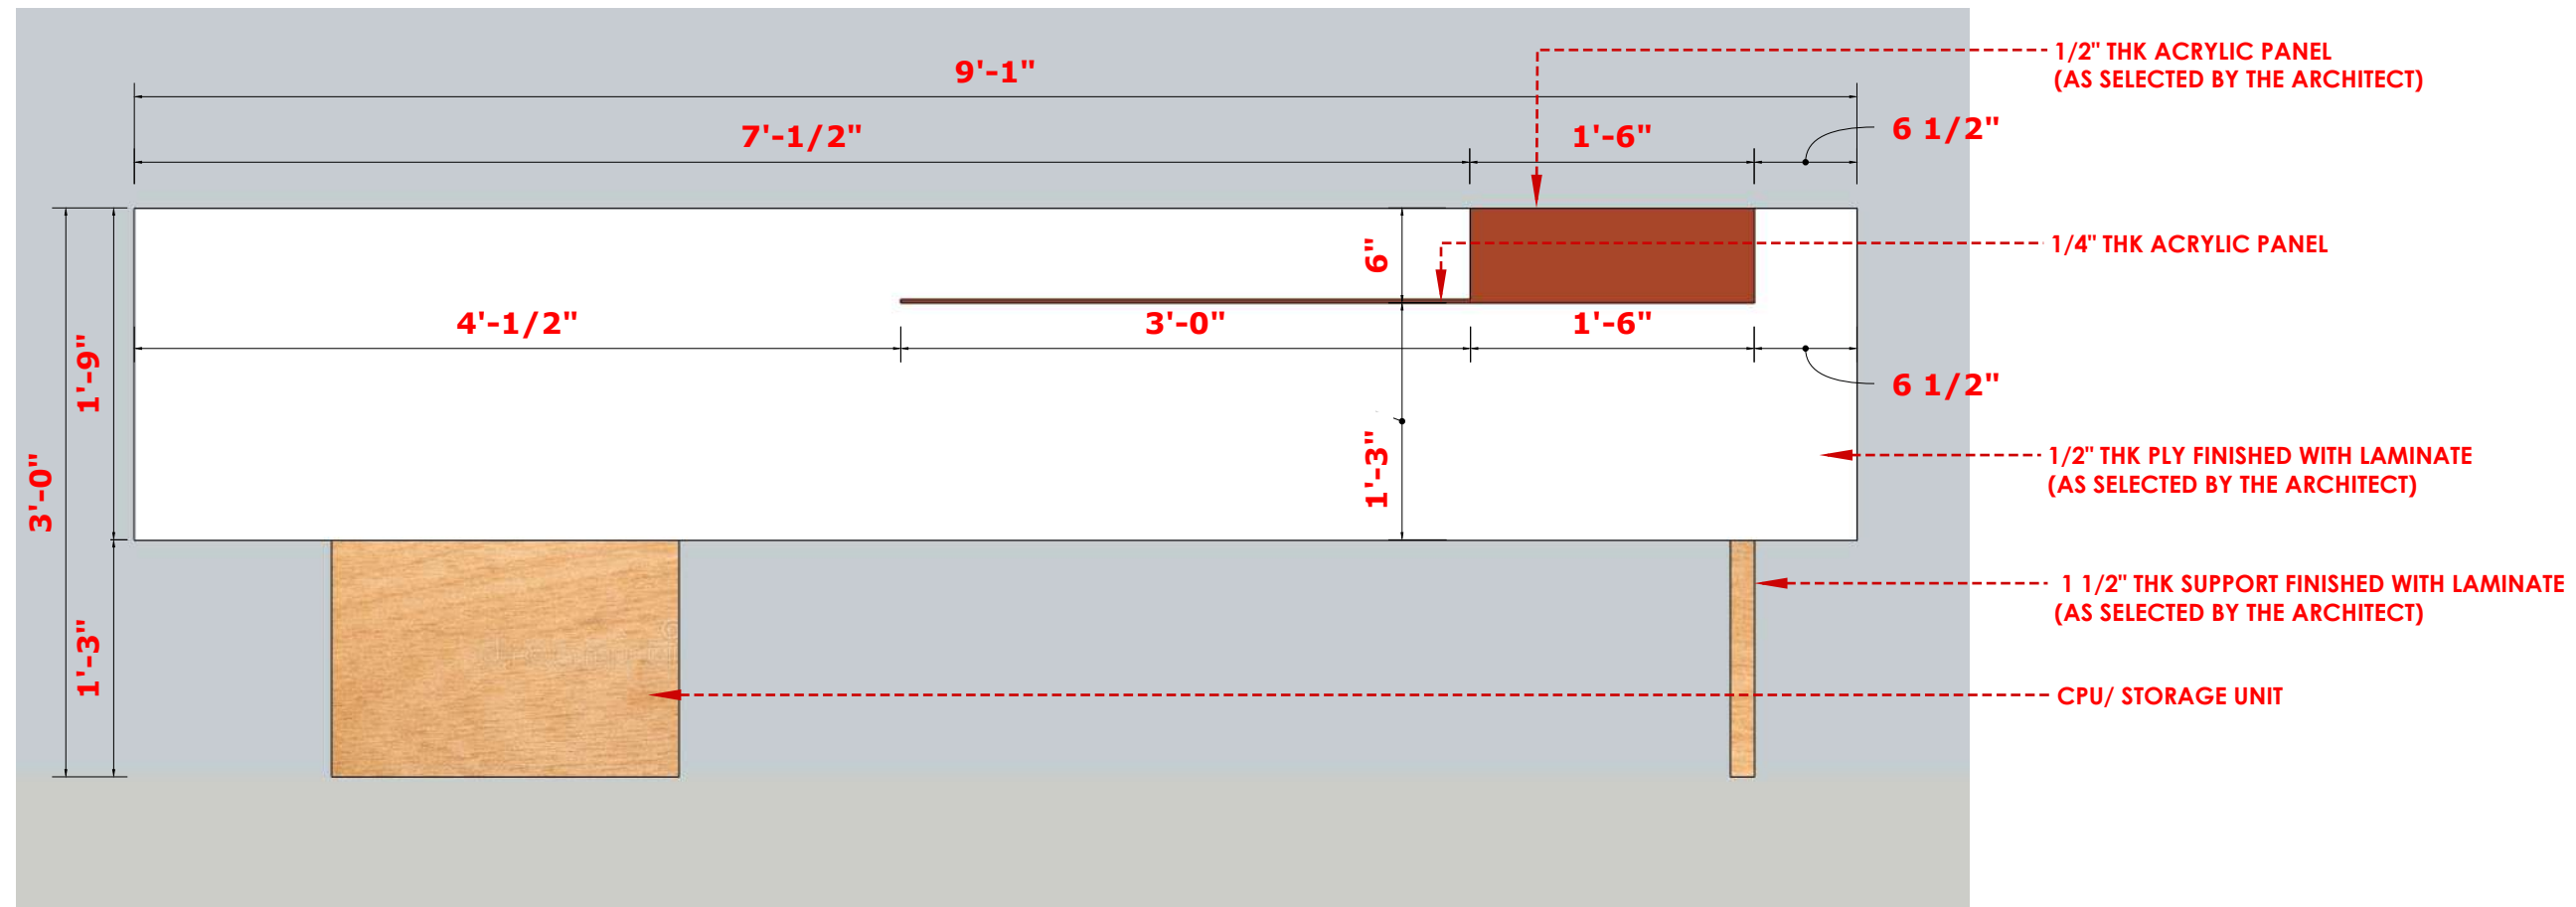


ELEVATION A

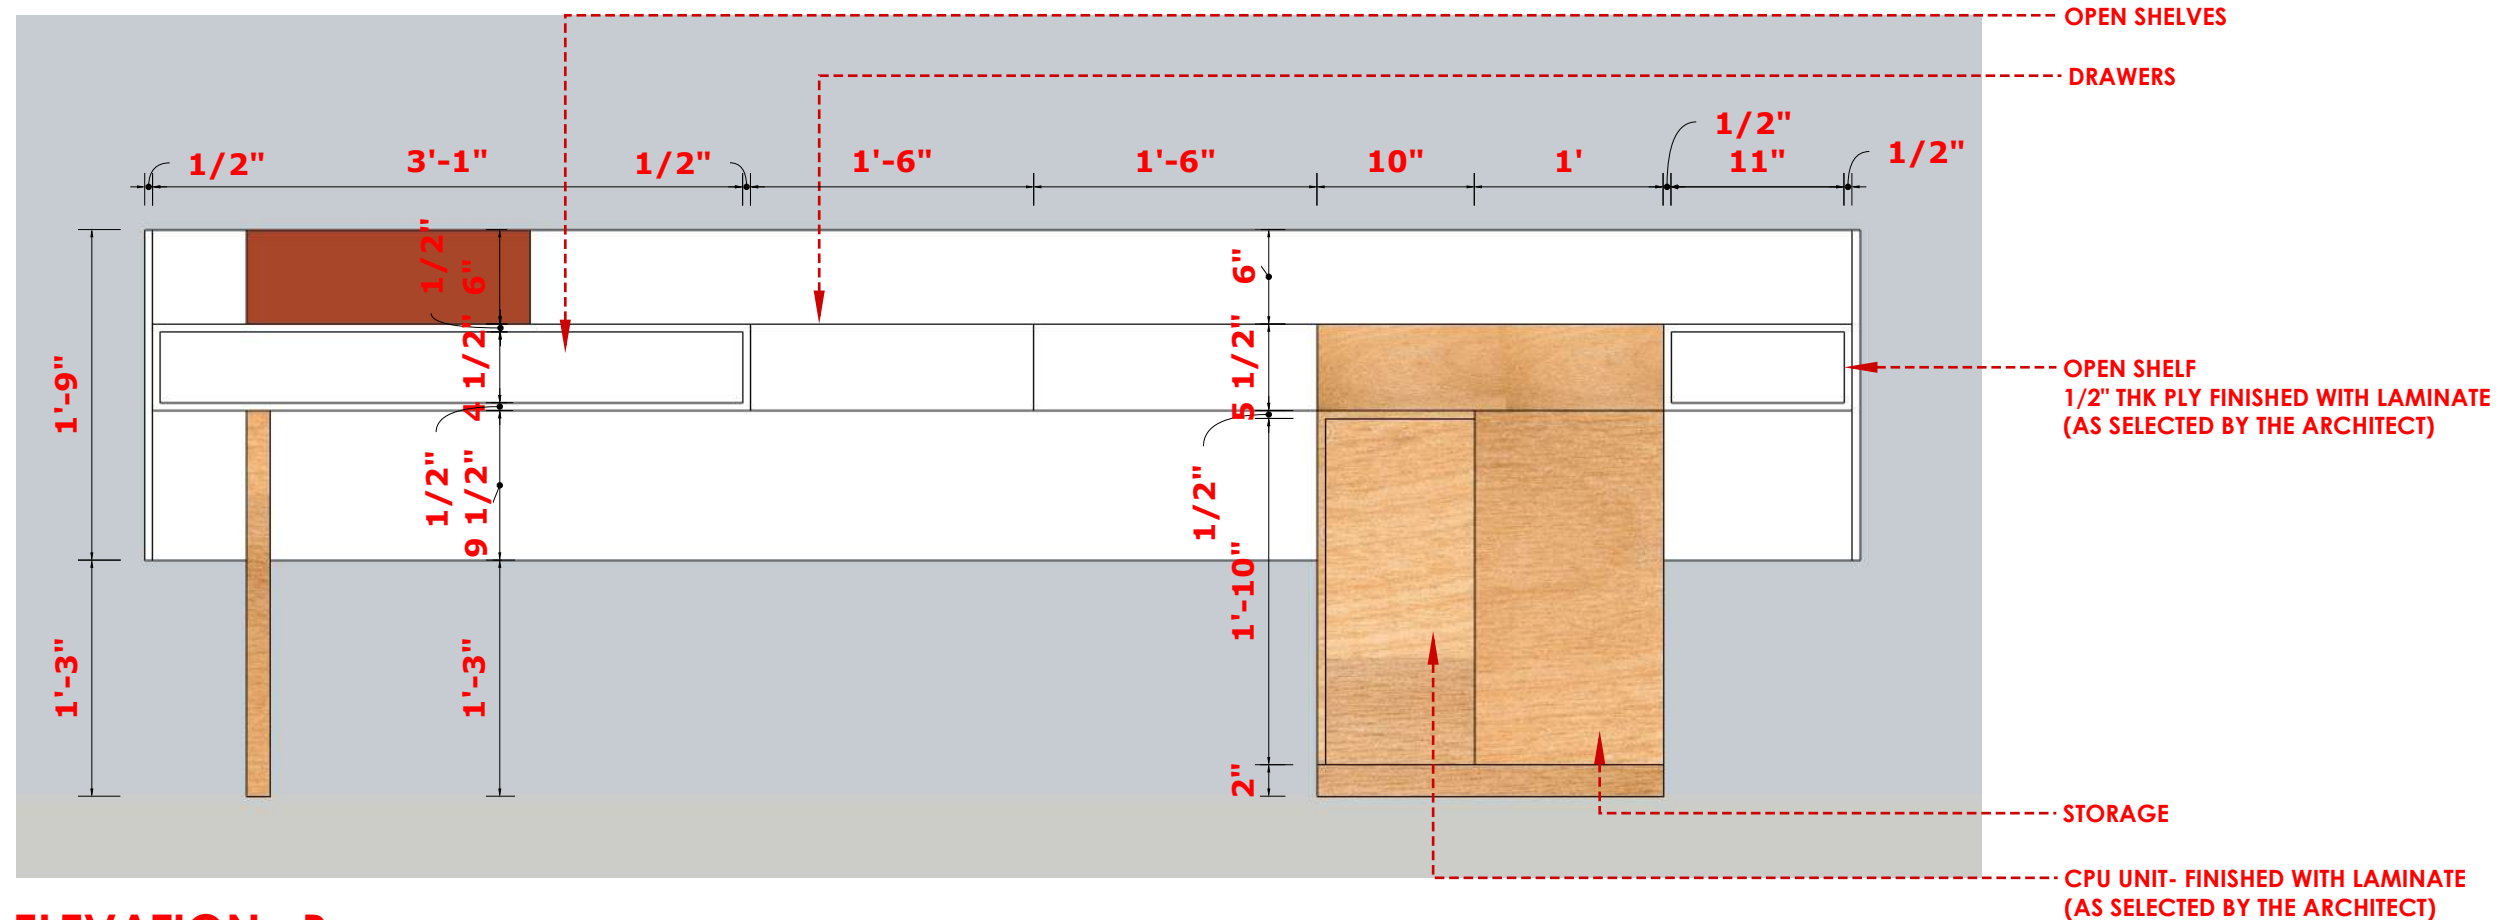


ELEVATION B

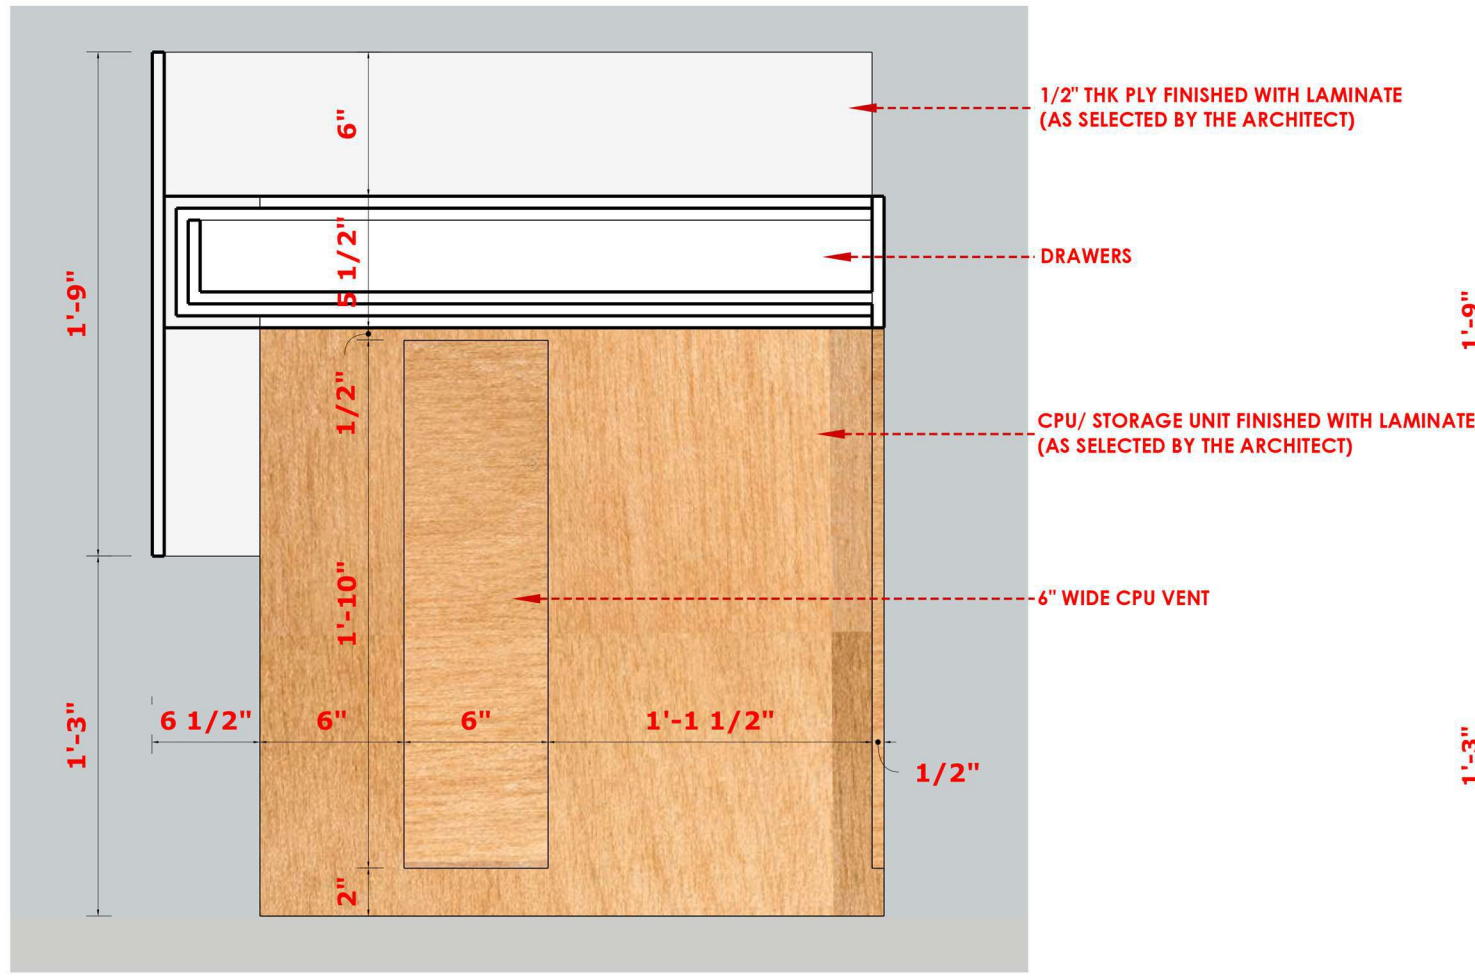


SECTION BB'

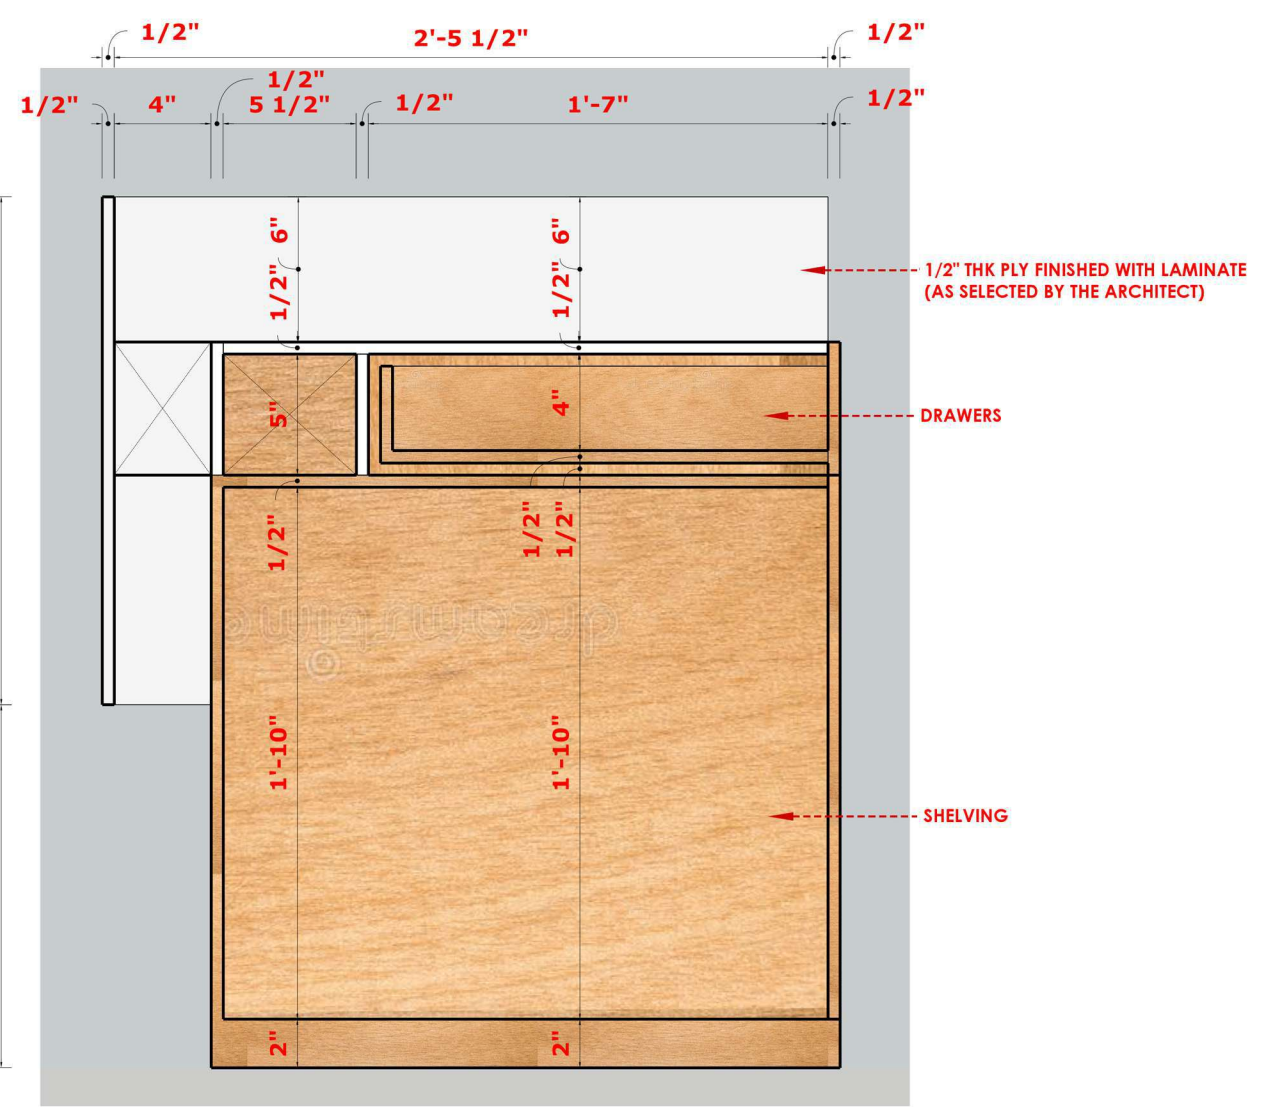


SECTION AA'

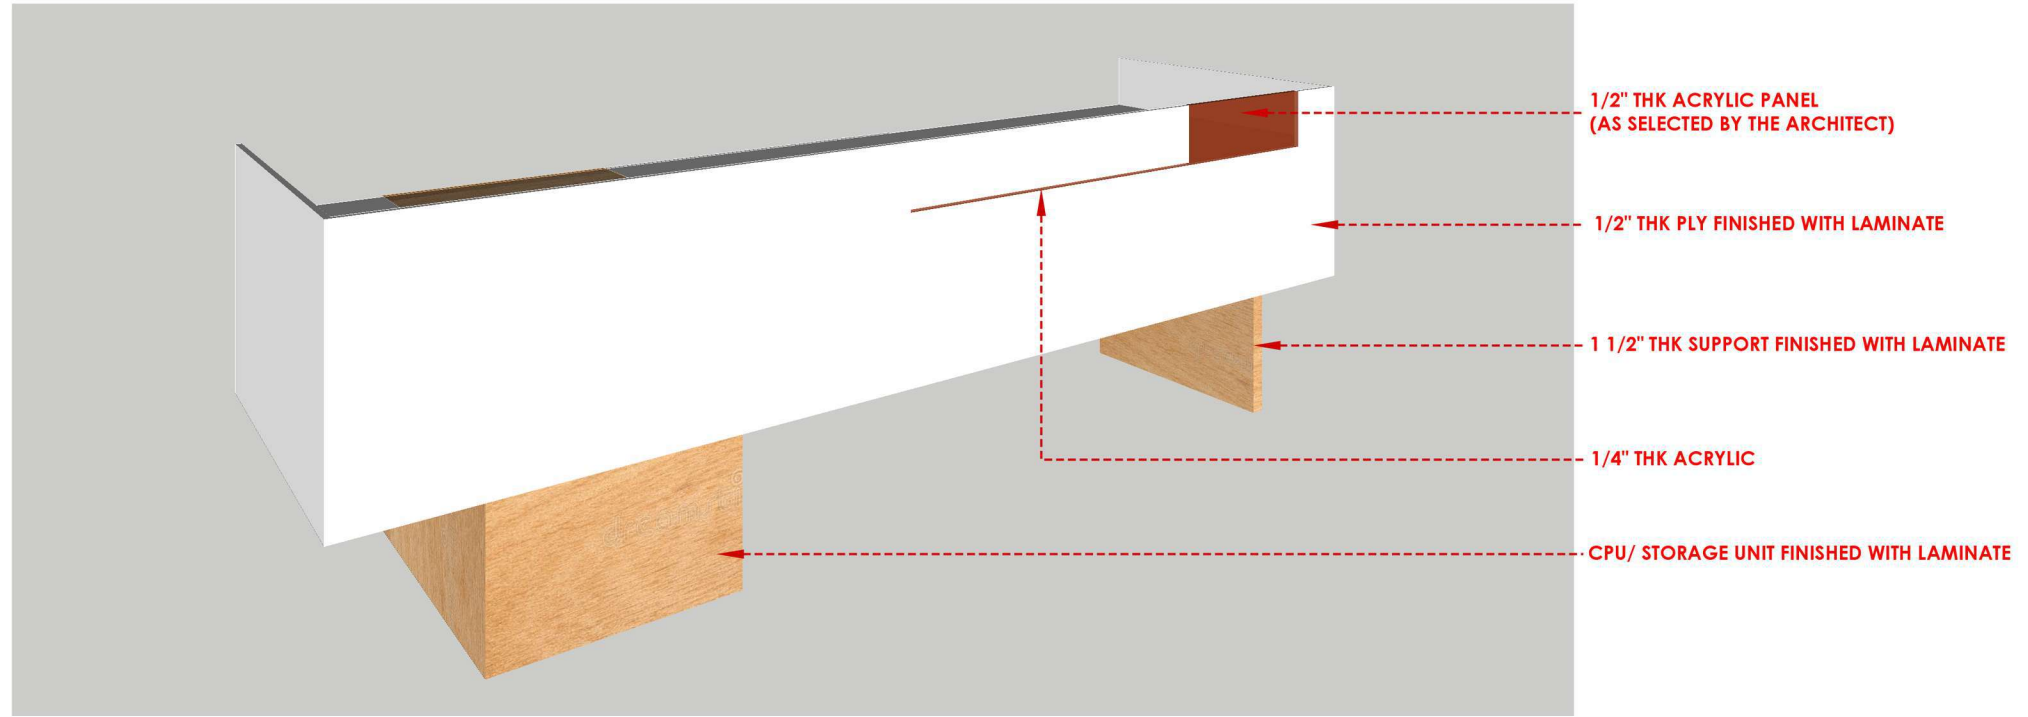

VIEW 1

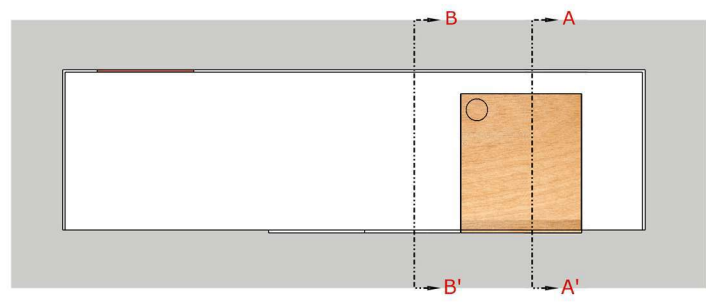

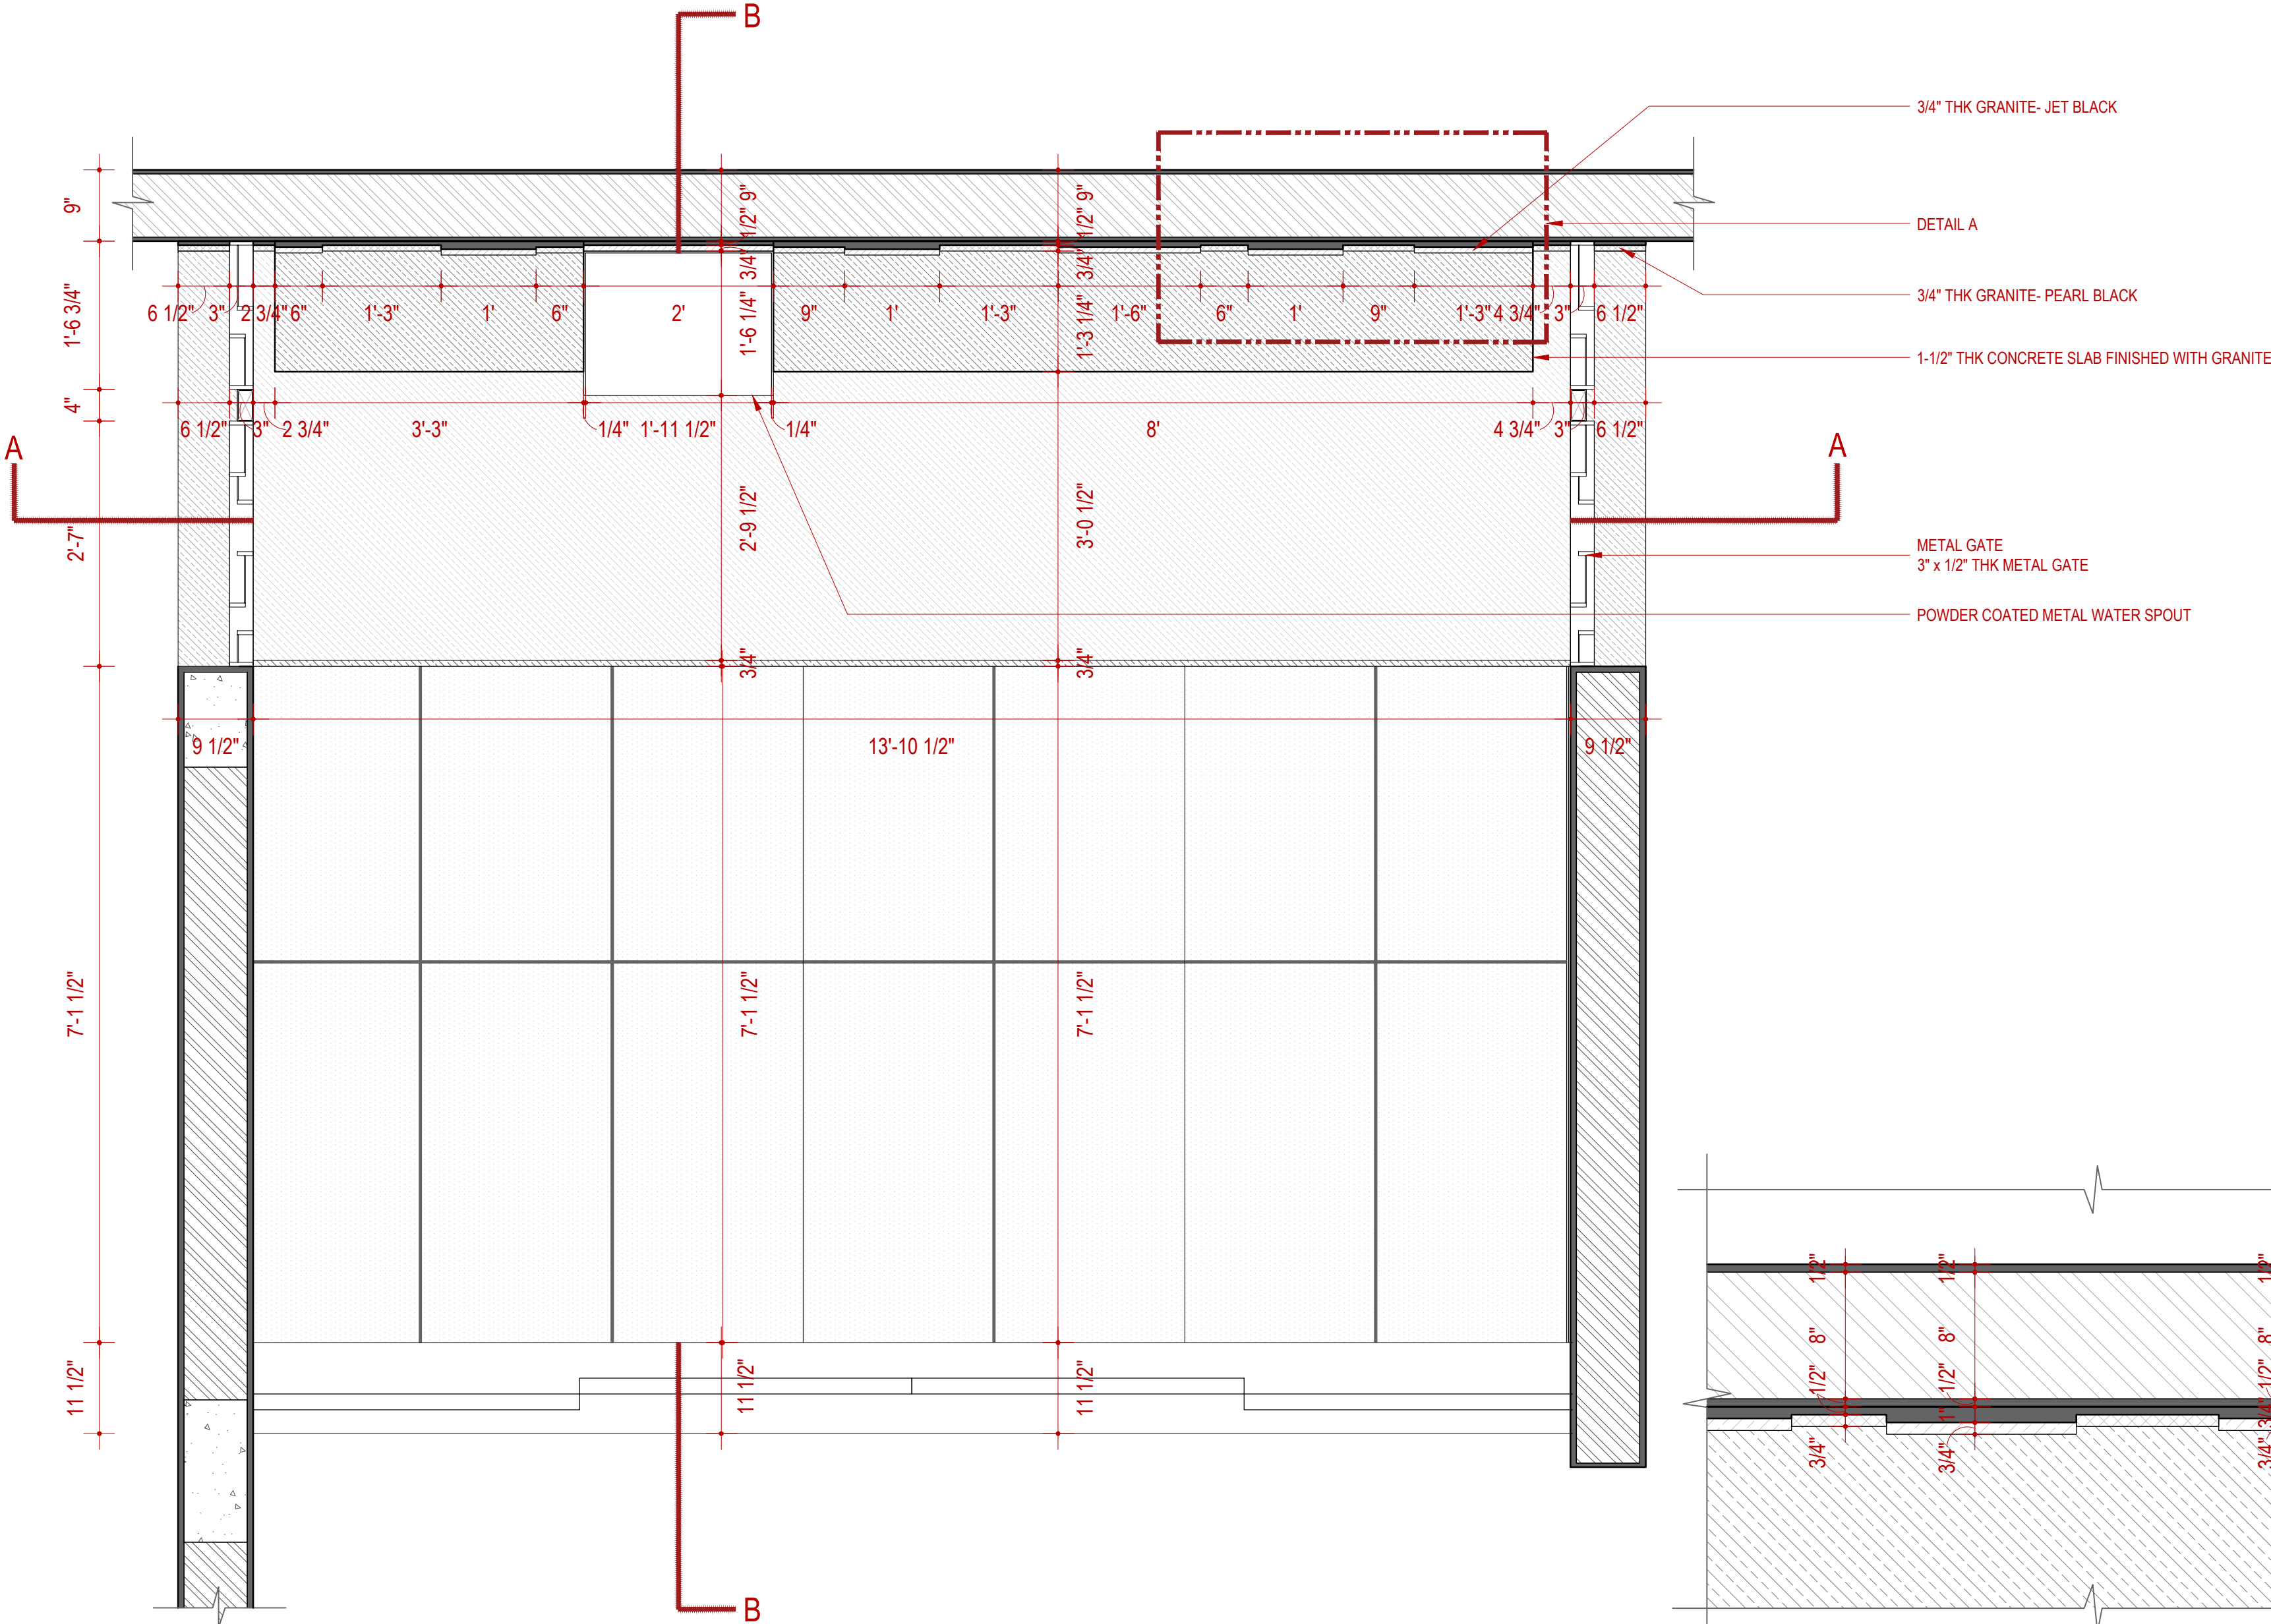

1 GF DINING COURTYARD DETAIL - PLAN
SCALE: 3/4"= 1'-0"

2 GF DINING COURTYARD- DETAIL A
SCALE: 1-1/2"= 1'-0"

REVISIONS:

#	DATE	COMMENTS

STUDIO D CUBED ARCHITECTS

AD - 13, 5TH STREET,
10TH MAIN ROAD,
ANNANAGAR,
CHENNAI - 600 040.



MAIL ID : studiod3@yahoo.com.

CONTACT : 044-42693554.

DATE PLOTTED :

DESIGNED BY : ARVIND RAM

DRAWN BY :

ARCHITECT
OF RECORD : MRINALINI RAM

DRAWING NAME : GF DINING COURTYARD DETAIL

© 2022 BY STUDIO D CUBED ARCHITECTS
RIGHTS RESERVED

THE ARCHITECTURAL WORKS DEPICTED HEREIN ARE THE
SOLE PROPERTY OF STUDIO D CUBED ARCHITECTS AND MAY
NOT BE CONSTRUCTED OR USED WITHOUT ITS EXPRESS
WRITTEN PERMISSION. NO PERMISSION TO MODIFY OR
REPRODUCE ANY OF THE ARCHITECTURAL WORKS,
INCLUDING WITHOUT LIMITATION THE CONSTRUCTION OF ANY
BUILDING, IS EXPRESSED OR SHOULD BE IMPLIED FROM
DELIVERY OF PRELIMINARY DRAWINGS OR UNSEALED
CONSTRUCTION DRAWINGS. PERMISSION TO CONSTRUCT
THE BUILDING DEPICTED IN SEALED CONSTRUCTION
DRAWINGS IS EXPRESSLY CONDITIONED ON THE FULL AND
TIMELY PAYMENT OF ALL FEES OTHERWISE DUE. STUDIO D
CUBED ARCHITECTS AND, IN THE ABSENCE OF ANY WRITTEN
AGREEMENT TO THE CONTRARY, IS LIMITED TO A ONE-TIME
USE ON THE SITE INDICATED ON THESE PLANS.

PLOT SCALE : VARIES

SHEET NO : 01


NORTH POINT



PROJECT NUMBER :20004

PROJECT LOCATION : CHENNAI

PROJECT NAME : NSK RESIDENCE

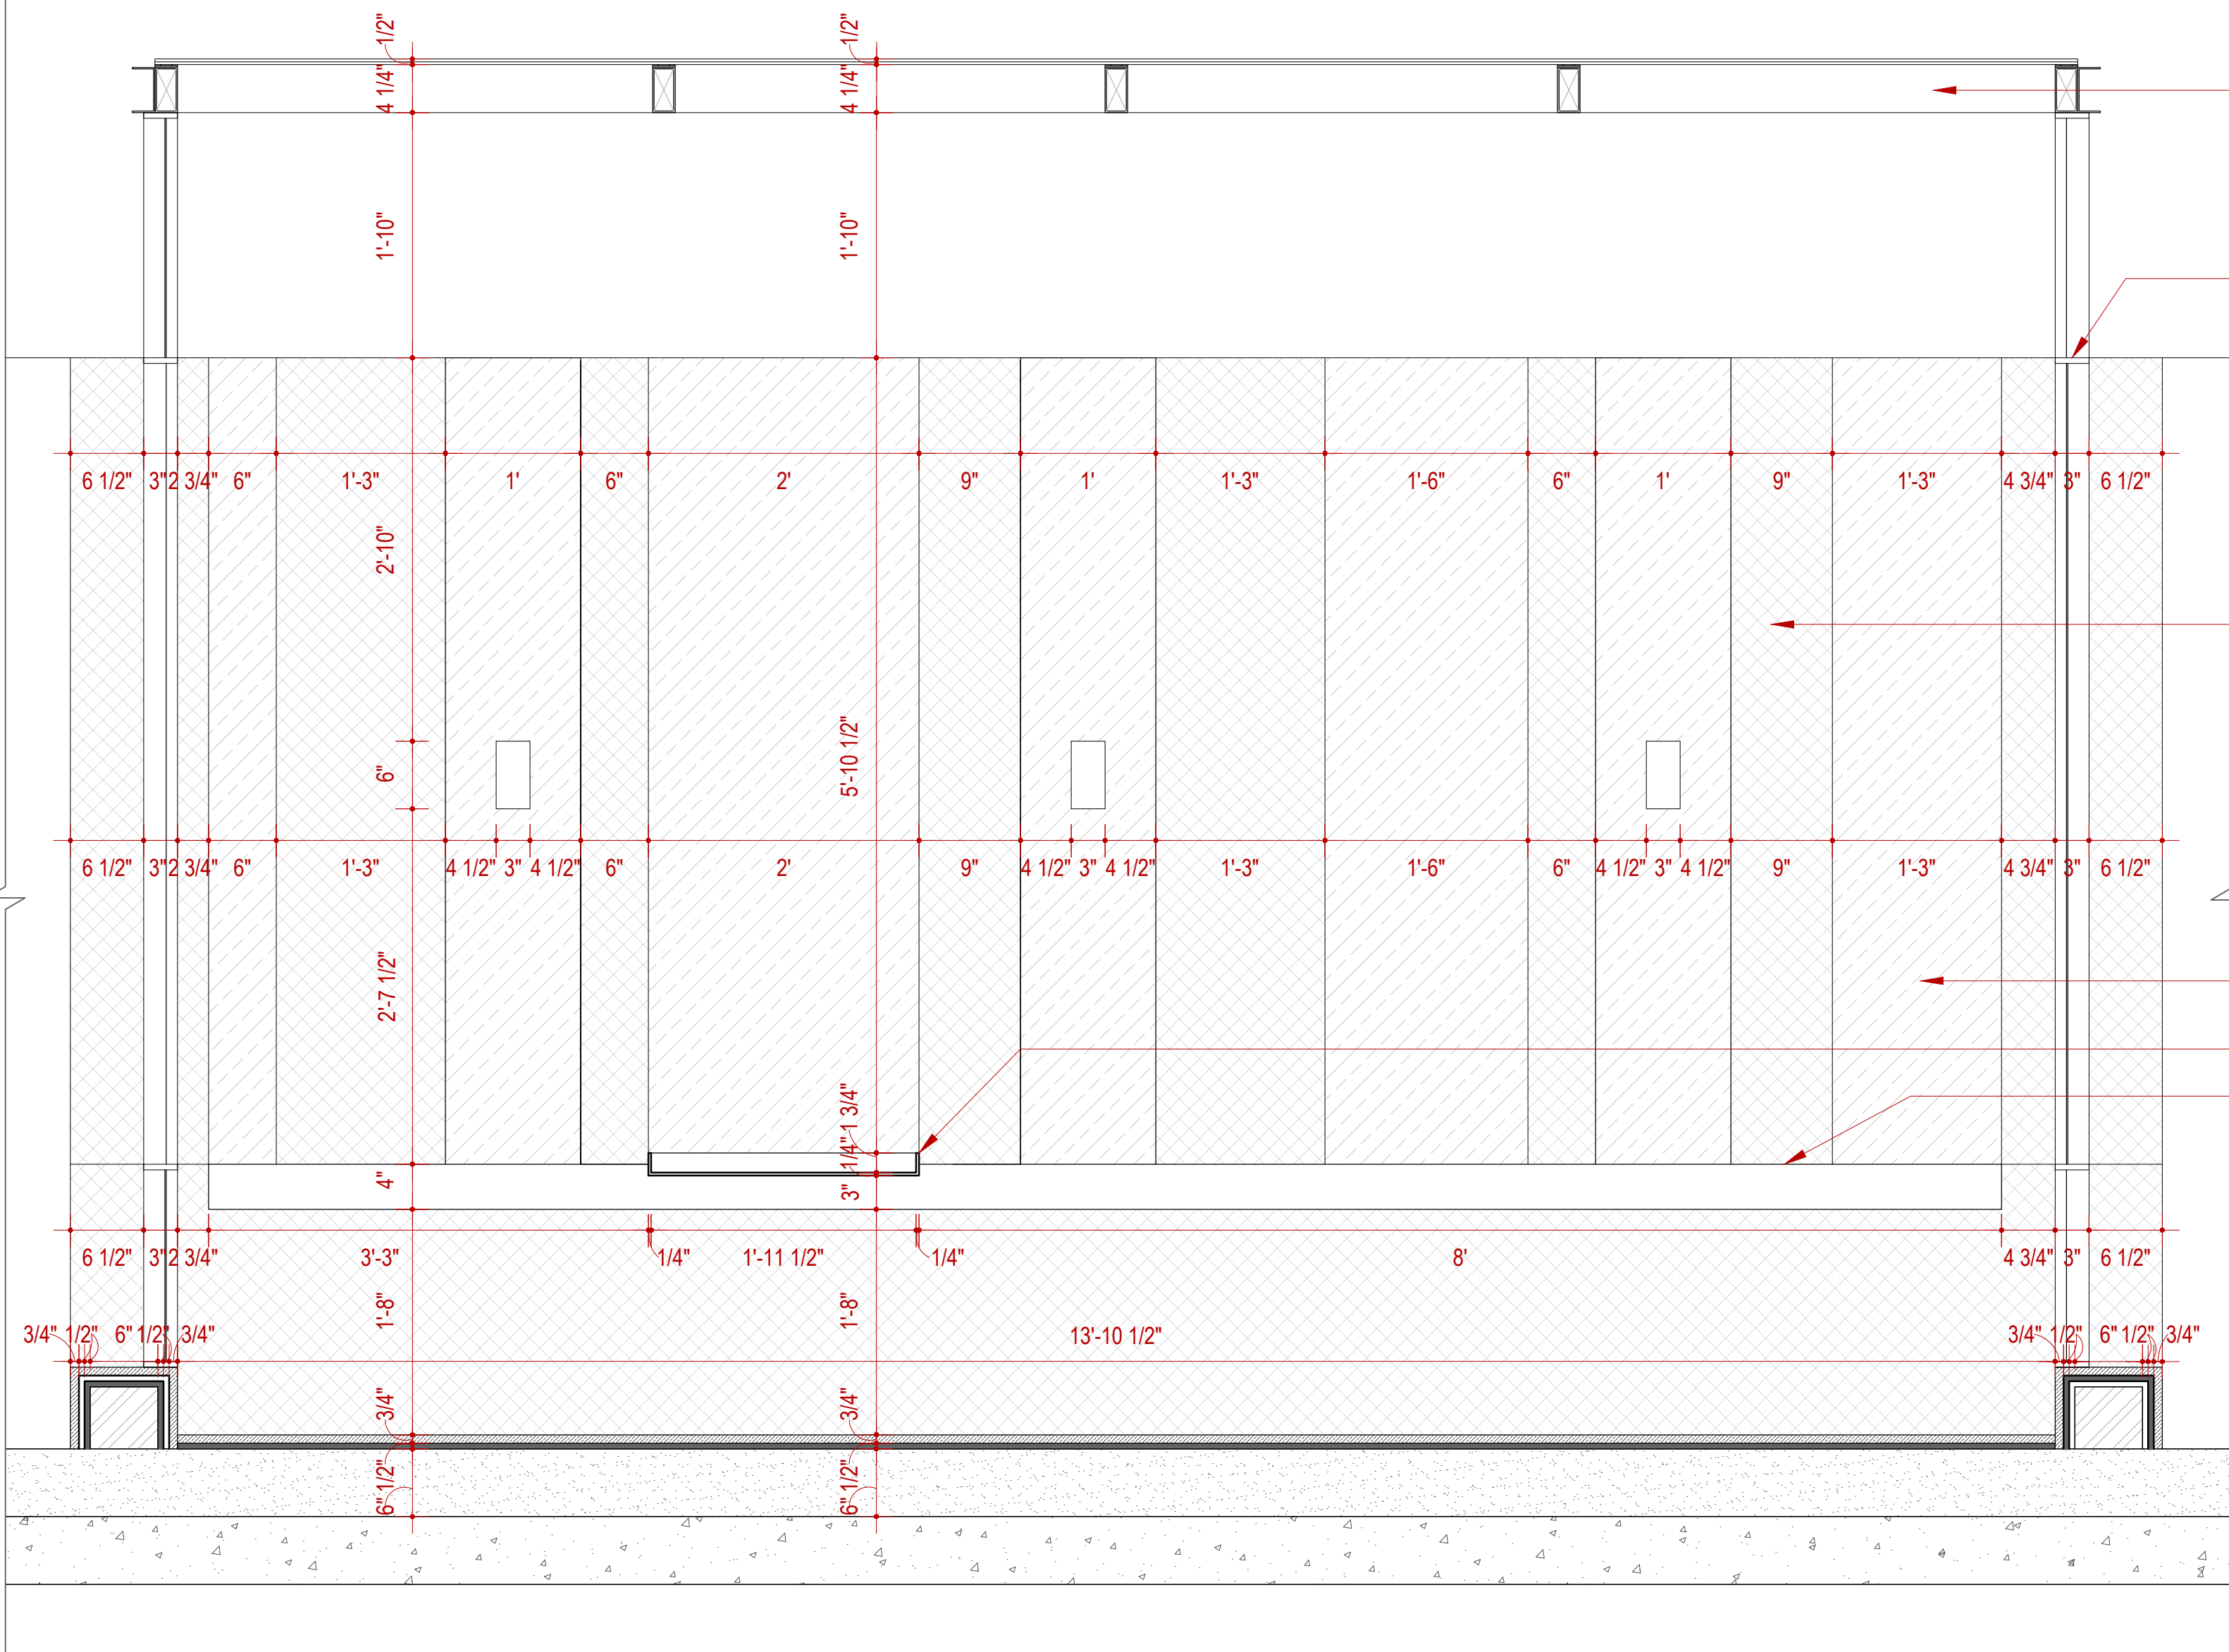

1 GF DINING COURTYARD DETAIL - SECTION A
SCALE: 1"= 1'-0"

REVISIONS:

#	DATE	COMMENTS

STUDIO D CUBED ARCHITECTS

AD - 13, 5TH STREET,
10TH MAIN ROAD,
ANNANAGAR,
CHENNAI - 600 040.



MAIL ID : studiod3@yahoo.com.

CONTACT : 044-42693554.



DATE PLOTTED :

DESIGNED BY : ARVIND RAM

DRAWN BY :

ARCHITECT
OF RECORD : MRINALINI RAM

DRAWING NAME : GF DINING COURTYARD DETAIL

© 2022 BY STUDIO D CUBED ARCHITECTS
RIGHTS RESERVED

THE ARCHITECTURAL WORKS DEPICTED HEREIN ARE THE
SOLE PROPERTY OF STUDIO D CUBED ARCHITECTS AND MAY
NOT BE CONSTRUCTED OR USED WITHOUT ITS EXPRESS
WRITTEN PERMISSION. NO PERMISSION TO MODIFY OR
REPRODUCE ANY OF THE ARCHITECTURAL WORKS,
INCLUDING WITHOUT LIMITATION THE CONSTRUCTION OF ANY
BUILDING, IS EXPRESSED OR SHOULD BE IMPLIED FROM
DELIVERY OF PRELIMINARY DRAWINGS OR UNSEALED
CONSTRUCTION DRAWINGS. PERMISSION TO CONSTRUCT
THE BUILDING DEPICTED IN SEALED CONSTRUCTION
DRAWINGS IS EXPRESSLY CONDITIONED ON THE FULL AND
TIMELY PAYMENT OF ALL FEES OTHERWISE DUE. STUDIO D
CUBED ARCHITECTS AND, IN THE ABSENCE OF ANY WRITTEN
AGREEMENT TO THE CONTRARY, IS LIMITED TO A ONE-TIME
USE ON THE SITE INDICATED ON THESE PLANS.

PLOT SCALE : 1"= 1'-0"

SHEET NO : 02


NORTH POINT




PROJECT NUMBER :20004

PROJECT LOCATION : CHENNAI



PROJECT NAME : NSK RESIDENCE

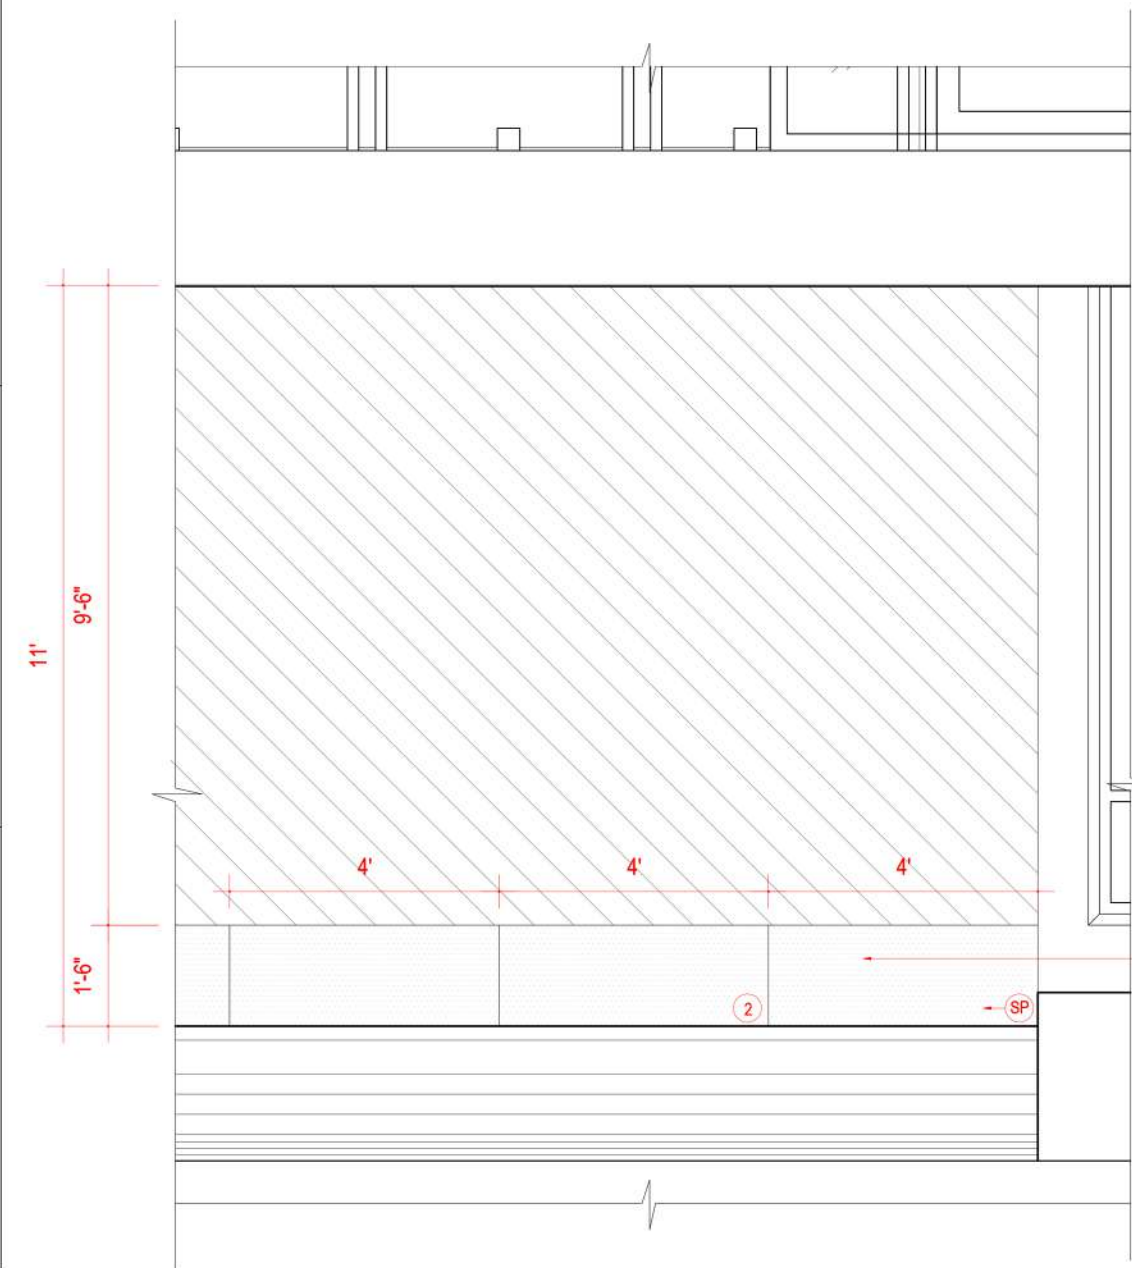



1 EXTERIOR WALL F TILE CLADDING
SCALE: 1/2" = 1'-0"

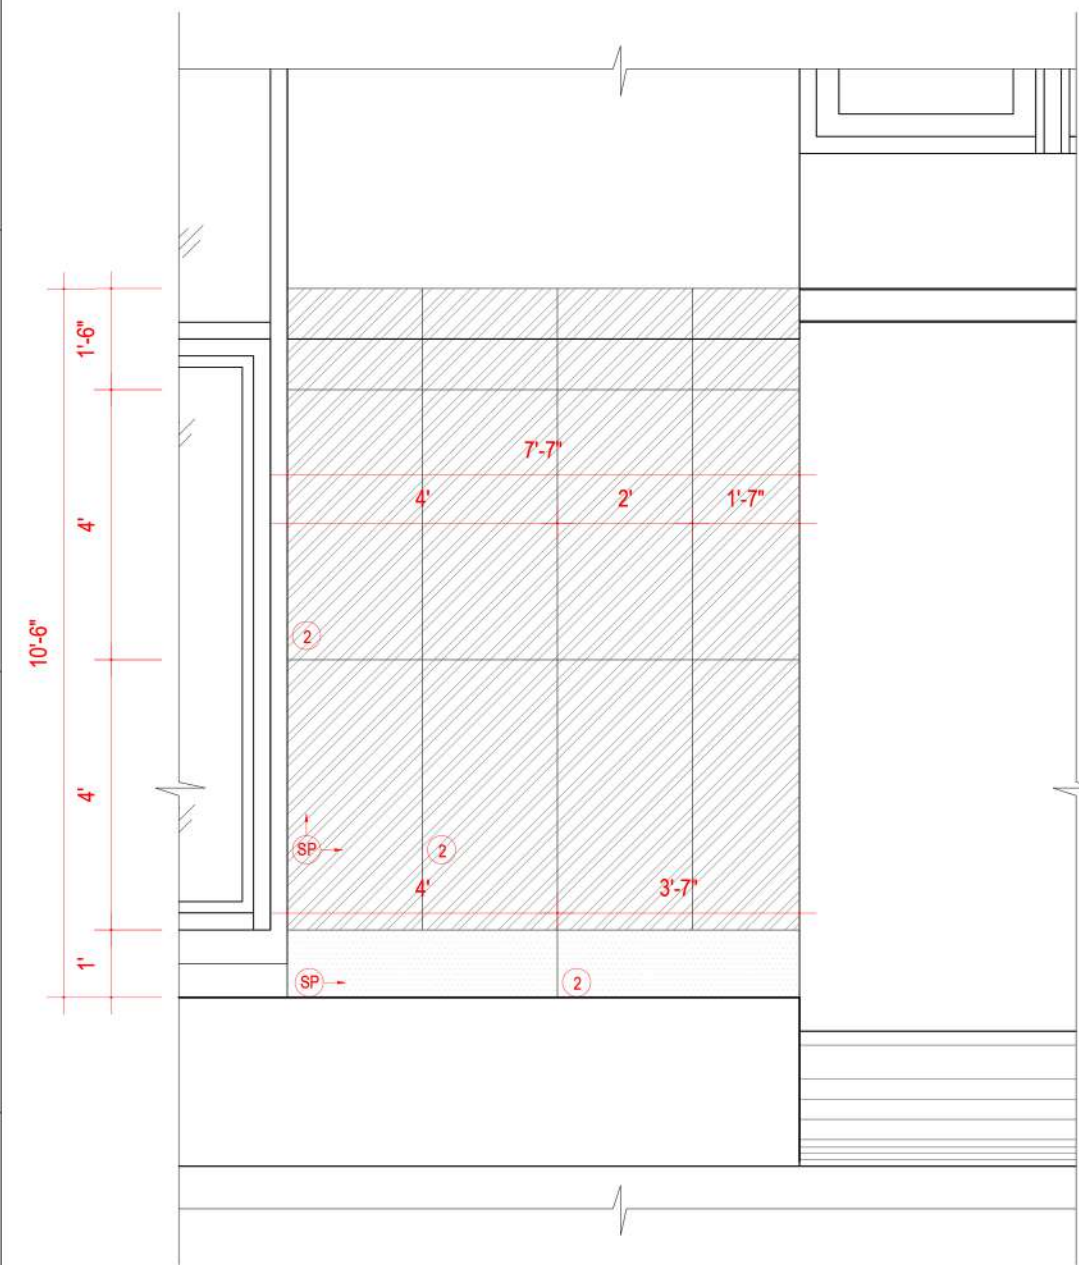

3 EXTERIOR WALL B TILE CLADDING
SCALE: 1/2" = 1'-0"

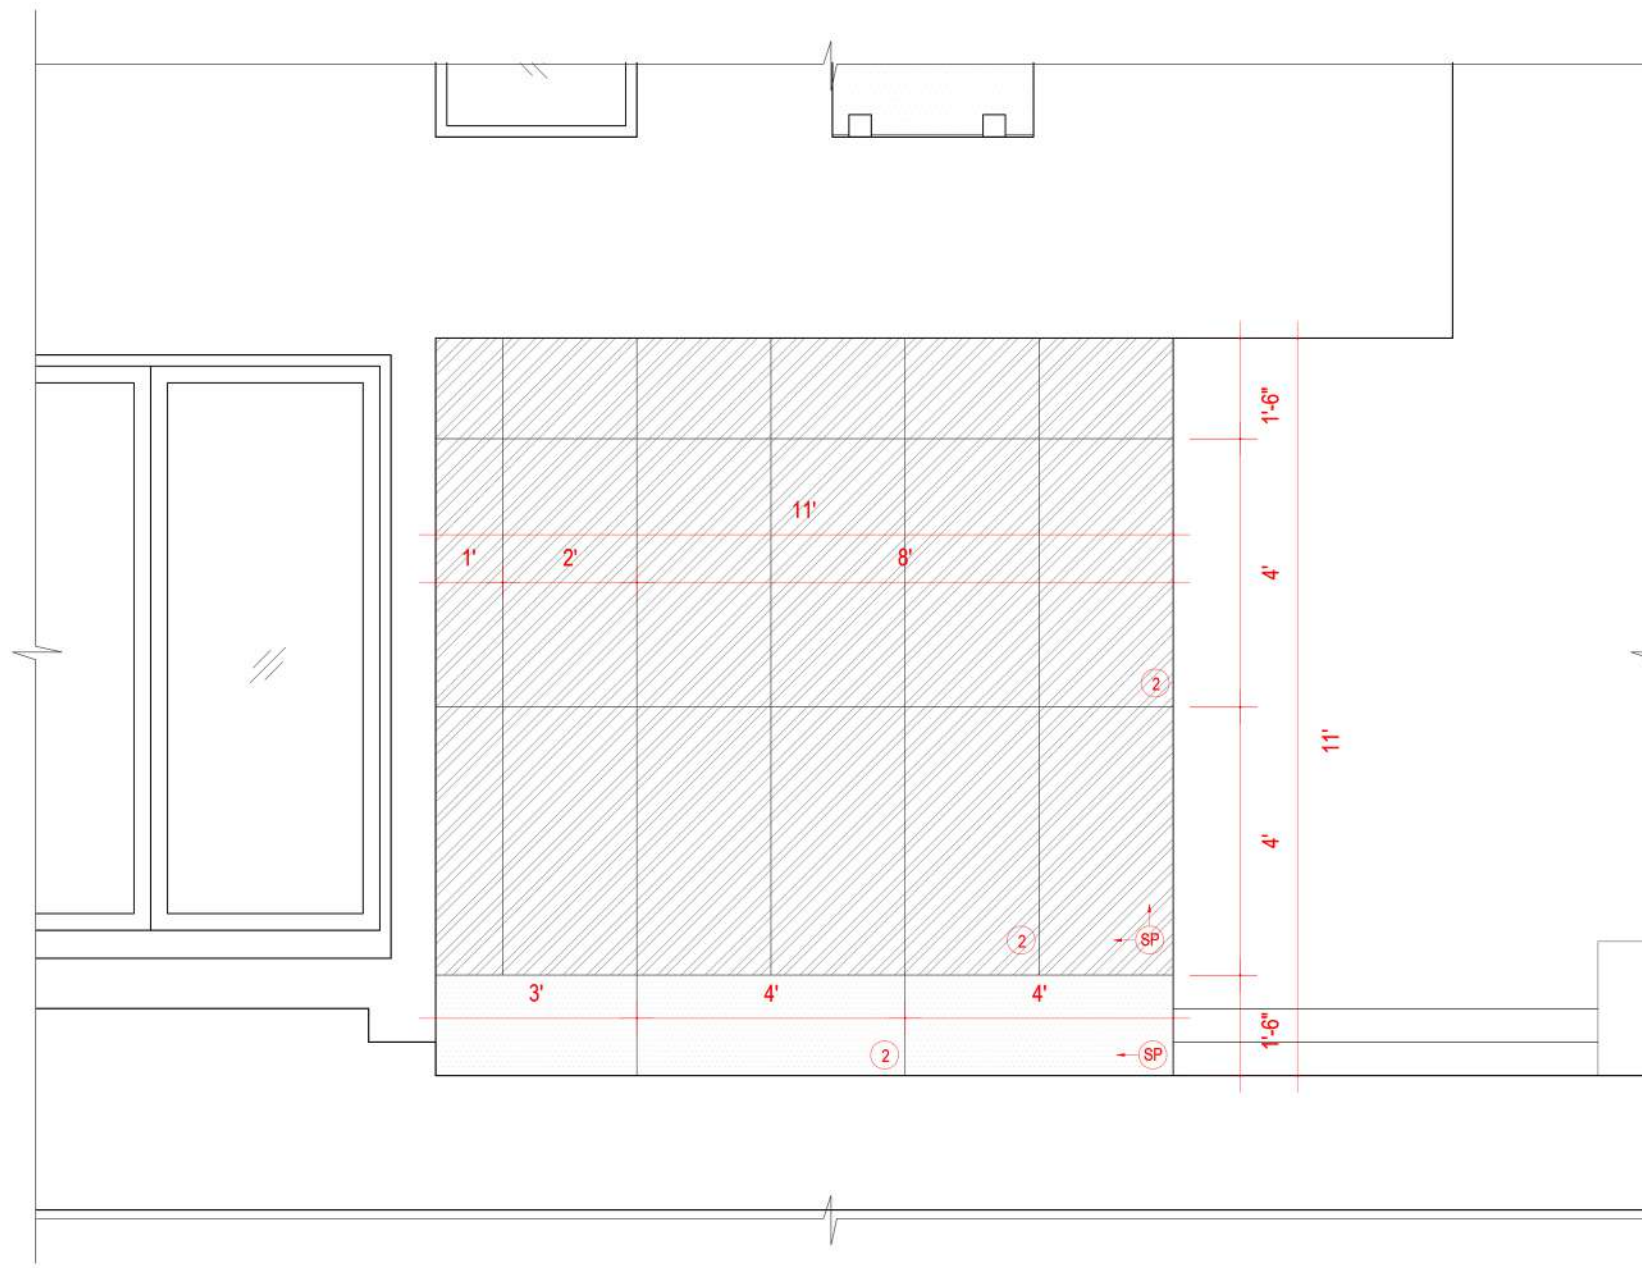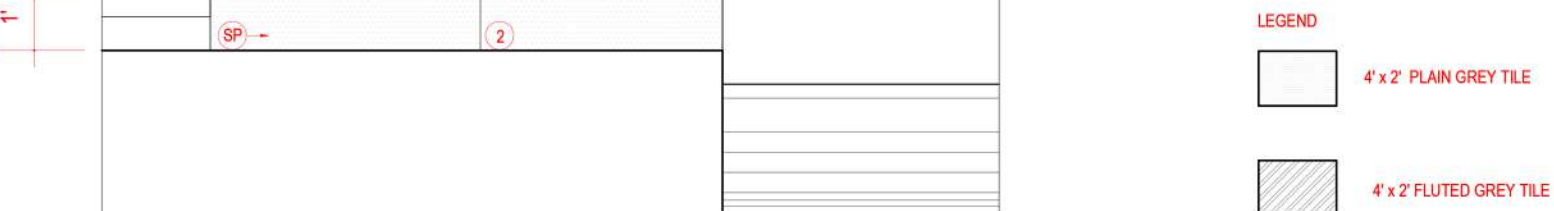

2 EXTERIOR WALL E TILE CLADDING
SCALE: 1/2" = 1'-0"

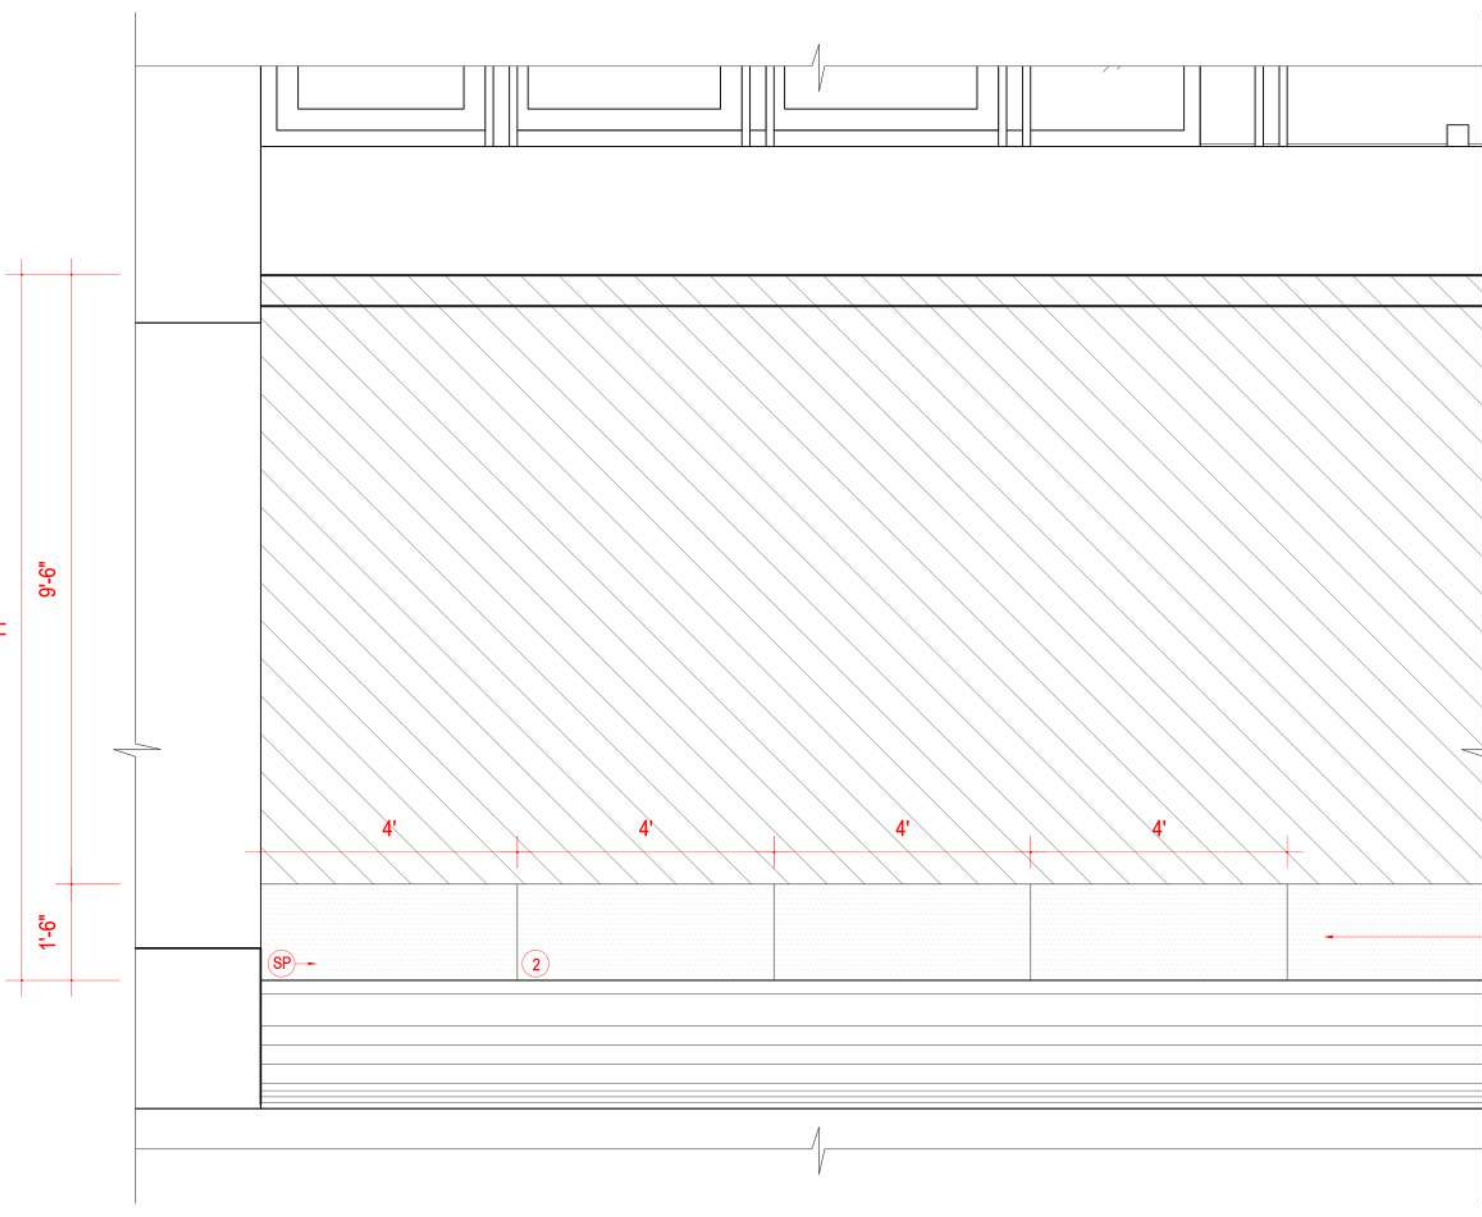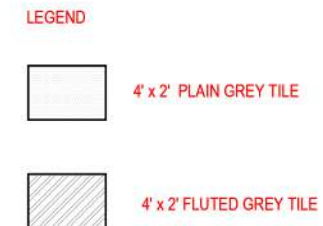

4 EXTERIOR WALL D TILE CLADDING
SCALE: 1/2" = 1'-0"



TO BE CONTINUED THROUGHOUT
THE PERIPHERY OF THE BUILDING

REVISIONS:		
#	DATE	COMMENTS

STUDIO D CUBED ARCHITECTS

AD - 13, 5TH STREET,
10TH MAIN ROAD,
ANNANAGAR,
CHENNAI - 600 040.

MAIL ID : studiod3@yahoo.com.

CONTACT : 044-42693554.



DATE PLOTTED : 08 DECEMBER 2022

DESIGNED BY : ARVIND RAM

DRAWN BY :

ARCHITECT
OF RECORD : MRINALINI RAM

DRAWING NAME : EXTERIOR WALL TILE CLADDING

© 2019 BY STUDIO D CUBED ARCHITECTS
RIGHTS RESERVED

THE ARCHITECTURAL WORKS DEPICTED HEREIN ARE THE
SOLE PROPERTY OF STUDIO D CUBED ARCHITECTS AND MAY
NOT BE CONSTRUCTED OR USED WITHOUT ITS EXPRESS
WRITTEN PERMISSION. NO PERMISSION TO MODIFY OR
REPRODUCE ANY OF THE ARCHITECTURAL WORKS,
INCLUDING WITHOUT LIMITATION THE CONSTRUCTION OF ANY
BUILDING, IS EXPRESSED OR SHOULD BE IMPLIED FROM
DELIVERY OF PRELIMINARY DRAWINGS OR UNSEALED
CONSTRUCTION DRAWINGS. PERMISSION TO CONSTRUCT
THE BUILDING DEPICTED IN SEALED CONSTRUCTION
DRAWINGS IS EXPRESSLY CONDITIONED ON THE FULL AND
TIMELY PAYMENT OF ALL FEES OTHERWISE DUE. STUDIO D
CUBED ARCHITECTS AND, IN THE ABSENCE OF ANY WRITTEN
AGREEMENT TO THE CONTRARY, IS LIMITED TO A ONE-TIME
USE ON THE SITE INDICATED ON THESE PLANS.

PLOT SCALE : 1/2" = 1'-0"

SHEET NO : 07


NORTH POINT





PROJECT NUMBER :20004

PROJECT LOCATION : CHENNAI


PROJECT NAME : NSK RESIDENCE

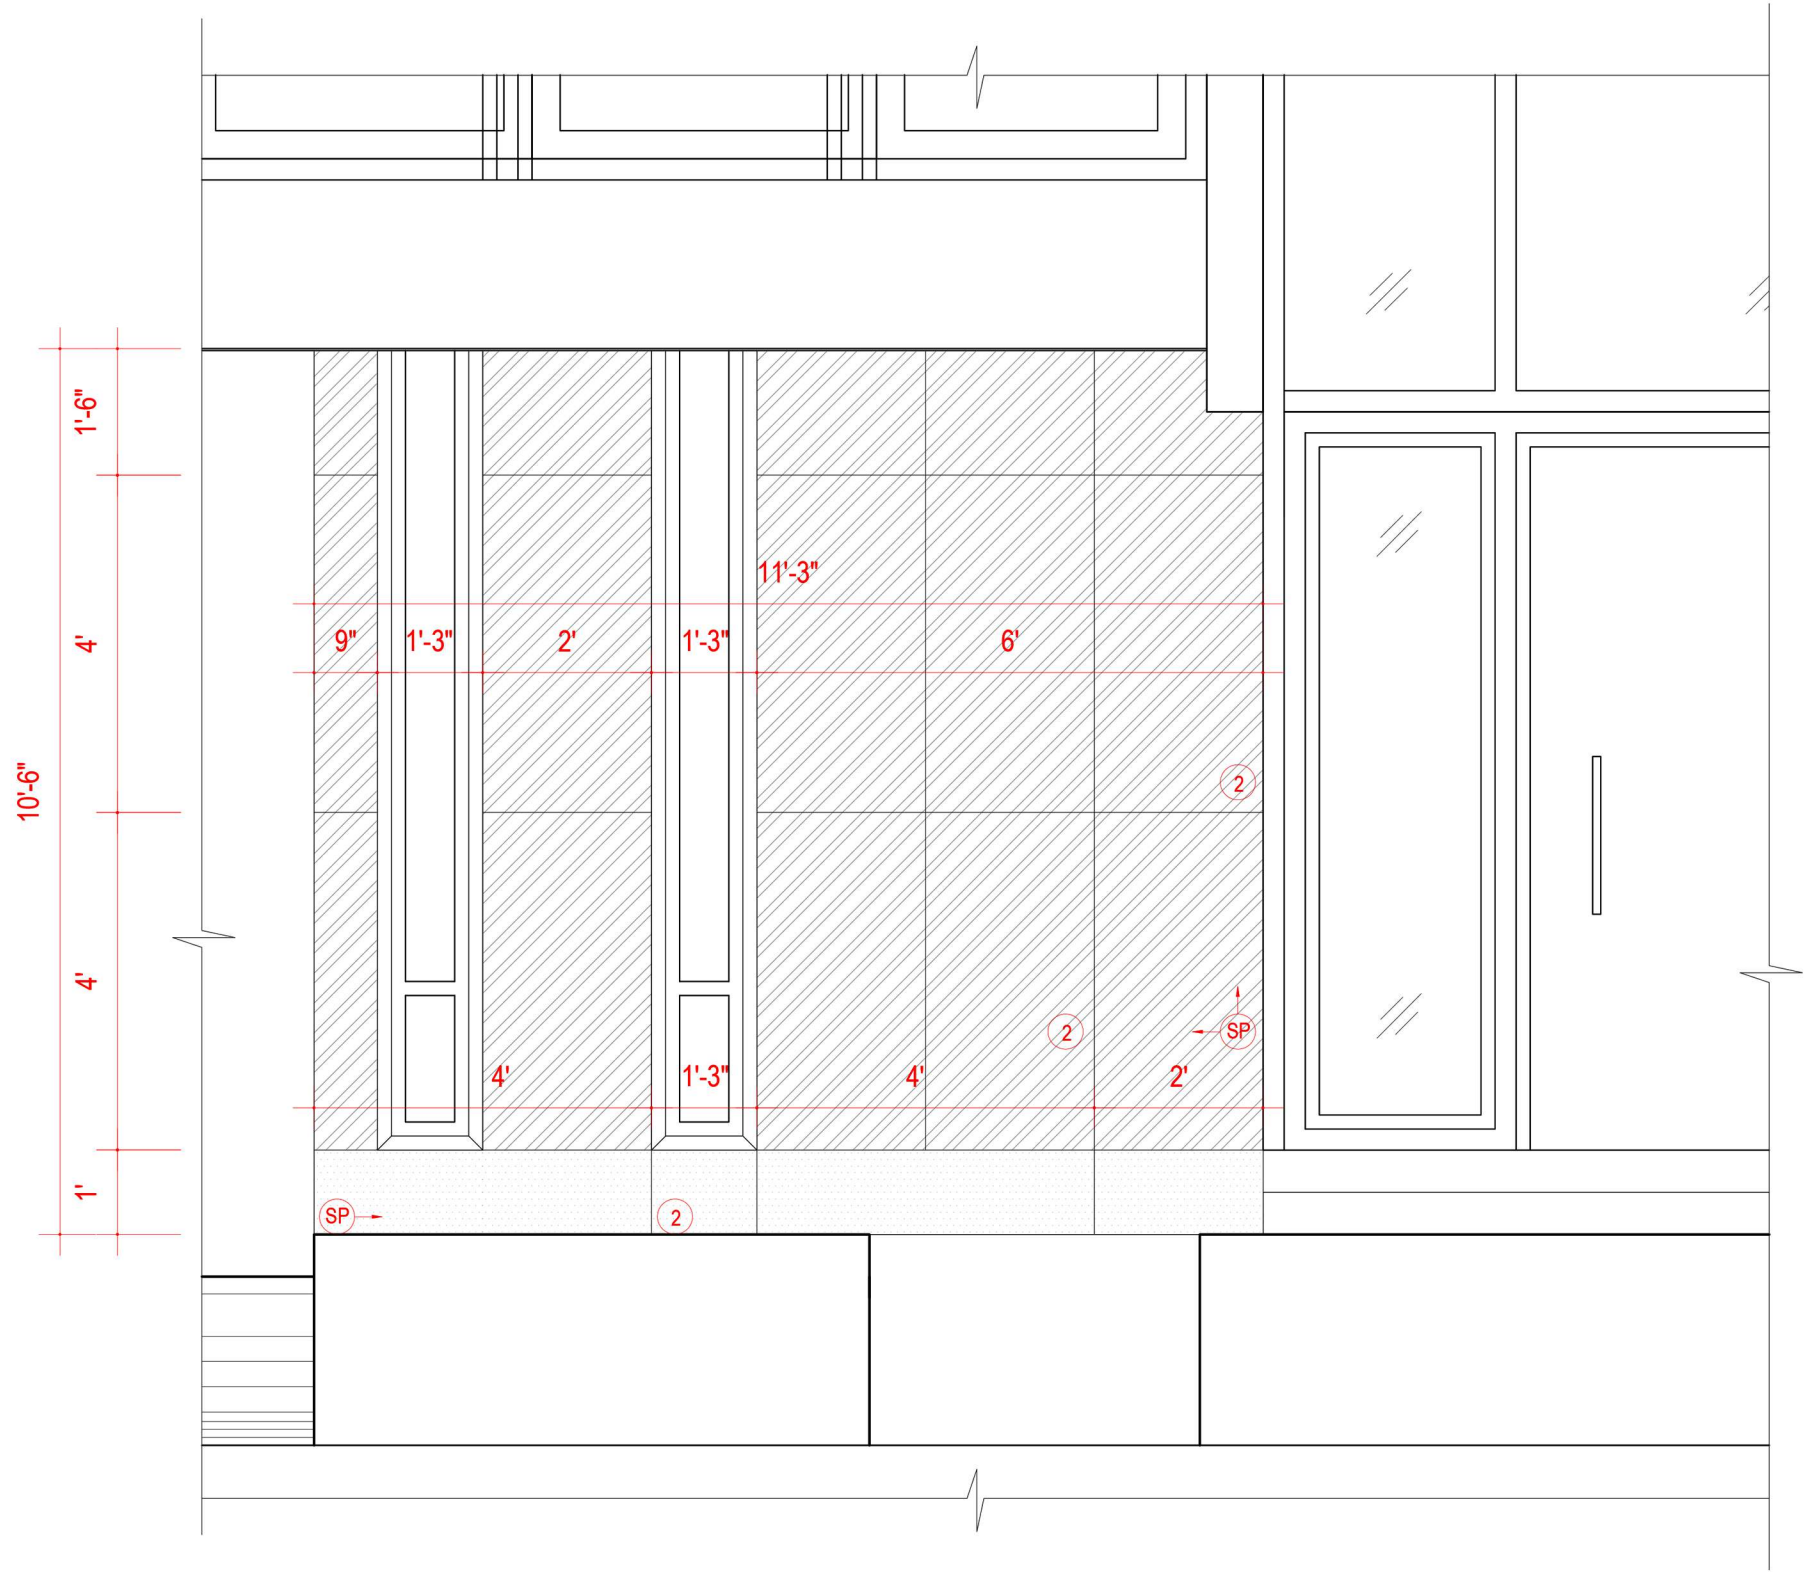

1 EXTERIOR WALL A TILE CLADDING
SCALE: 1/2" = 1'-0"

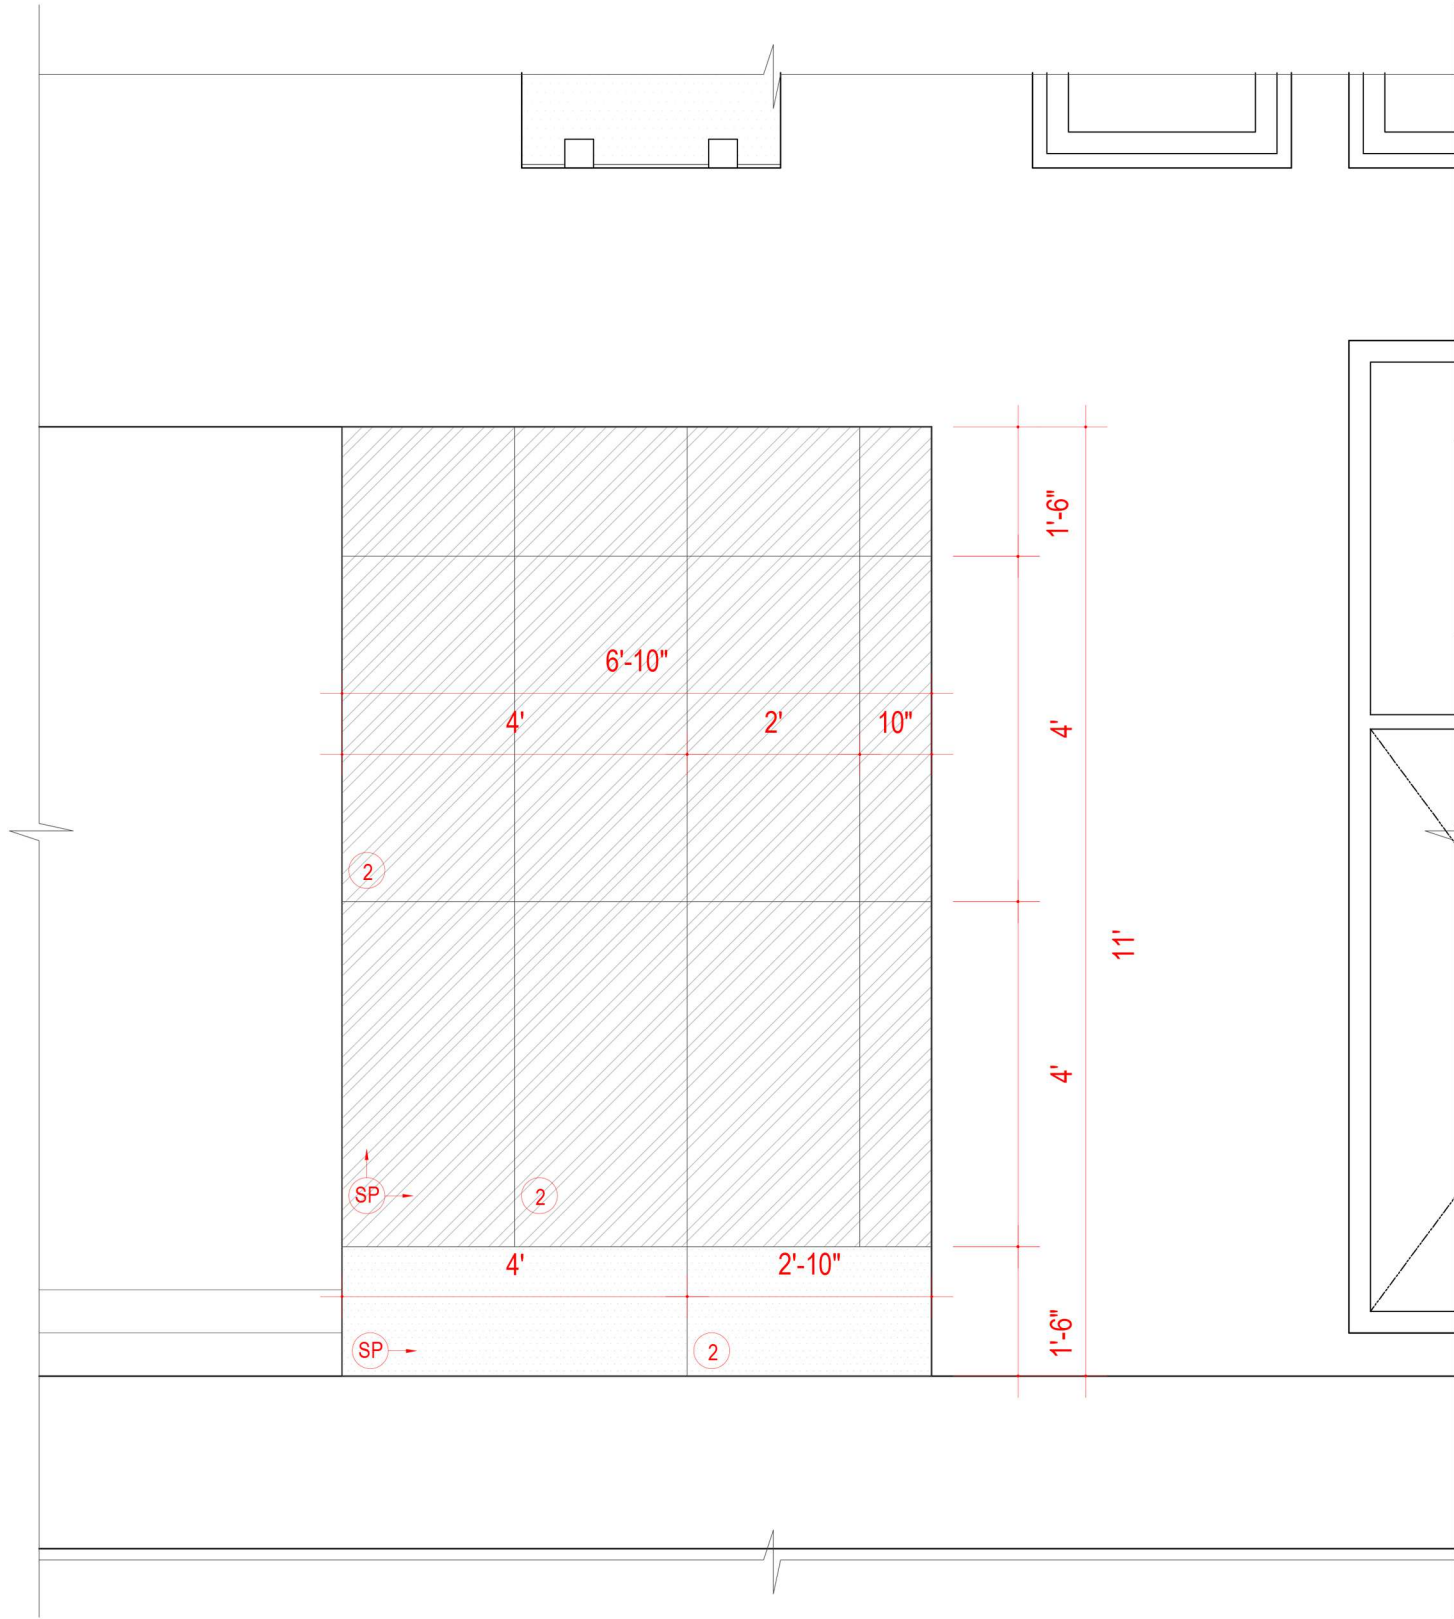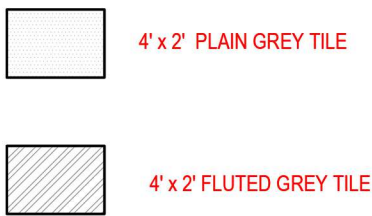

2 EXTERIOR WALL C TILE CLADDING
SCALE: 1/2" = 1'-0"

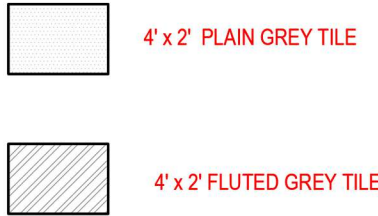

REVISIONS:		
#	DATE	COMMENTS

STUDIO D CUBED ARCHITECTS

AD - 13, 5TH STREET,
10TH MAIN ROAD,
ANNANAGAR,
CHENNAI - 600 040.

MAIL ID : studiod3@yahoo.com.

CONTACT : 044-42693554.



DATE PLOTTED : 08 DECEMBER 2022

DESIGNED BY : ARVIND RAM

DRAWN BY :

ARCHITECT
OF RECORD : MRINALINI RAM

DRAWING NAME : EXTERIOR WALL TILE CLADDING

© 2019 BY STUDIO D CUBED ARCHITECTS
RIGHTS RESERVED

THE ARCHITECTURAL WORKS DEPICTED HEREIN ARE THE
SOLE PROPERTY OF STUDIO D CUBED ARCHITECTS AND MAY
NOT BE CONSTRUCTED OR USED WITHOUT ITS EXPRESS
WRITTEN PERMISSION. NO PERMISSION TO MODIFY OR
REPRODUCE ANY OF THE ARCHITECTURAL WORKS,
INCLUDING WITHOUT LIMITATION THE CONSTRUCTION OF ANY
BUILDING, IS EXPRESSED OR SHOULD BE IMPLIED FROM
DELIVERY OF PRELIMINARY DRAWINGS OR UNSEALED
CONSTRUCTION DRAWINGS. PERMISSION TO CONSTRUCT
THE BUILDING DEPICTED IN SEALED CONSTRUCTION
DRAWINGS IS EXPRESSLY CONDITIONED ON THE FULL AND
TIMELY PAYMENT OF ALL FEES OTHERWISE DUE. STUDIO D
CUBED ARCHITECTS AND, IN THE ABSENCE OF ANY WRITTEN
AGREEMENT TO THE CONTRARY, IS LIMITED TO A ONE-TIME
USE ON THE SITE INDICATED ON THESE PLANS.

PLOT SCALE : 1/2" = 1'-0"

SHEET NO : 02


NORTH POINT



PROJECT NUMBER :20004

PROJECT LOCATION : CHENNAI

PROJECT NAME : NSK RESIDENCE

 


1/2" THK PLY FINISHED WITH LAMINATE
(AS SELECTED BY THE ARCHITECT)

— UPHOLSTERY FABRIC
(AS SELECTED BY THE ARCHITECT)

- 1/2" THK METAL LEGS

OPEN SHELVES
1/2" THK PLY FINISHED WITH LAMINATE

C
9'-0"

 


WOODEN TRAY
- FINISHED WITH GREY LAMINATE
(AS SELECTED BY THE ARCHITECT)


UPHOLSTERY FABRIC
(AS SELECTED BY THE ARCHITECT)

STUDIO D CUBED
AD-13, 5th STREET, 10th MAIN ROAD,
ANNA NAGAR, CHENNAI-600040.
studiod3@yahoo.com
Ph: 044-64625500


ISSUE
DRAWN BY
Ar.ARVIND RAM

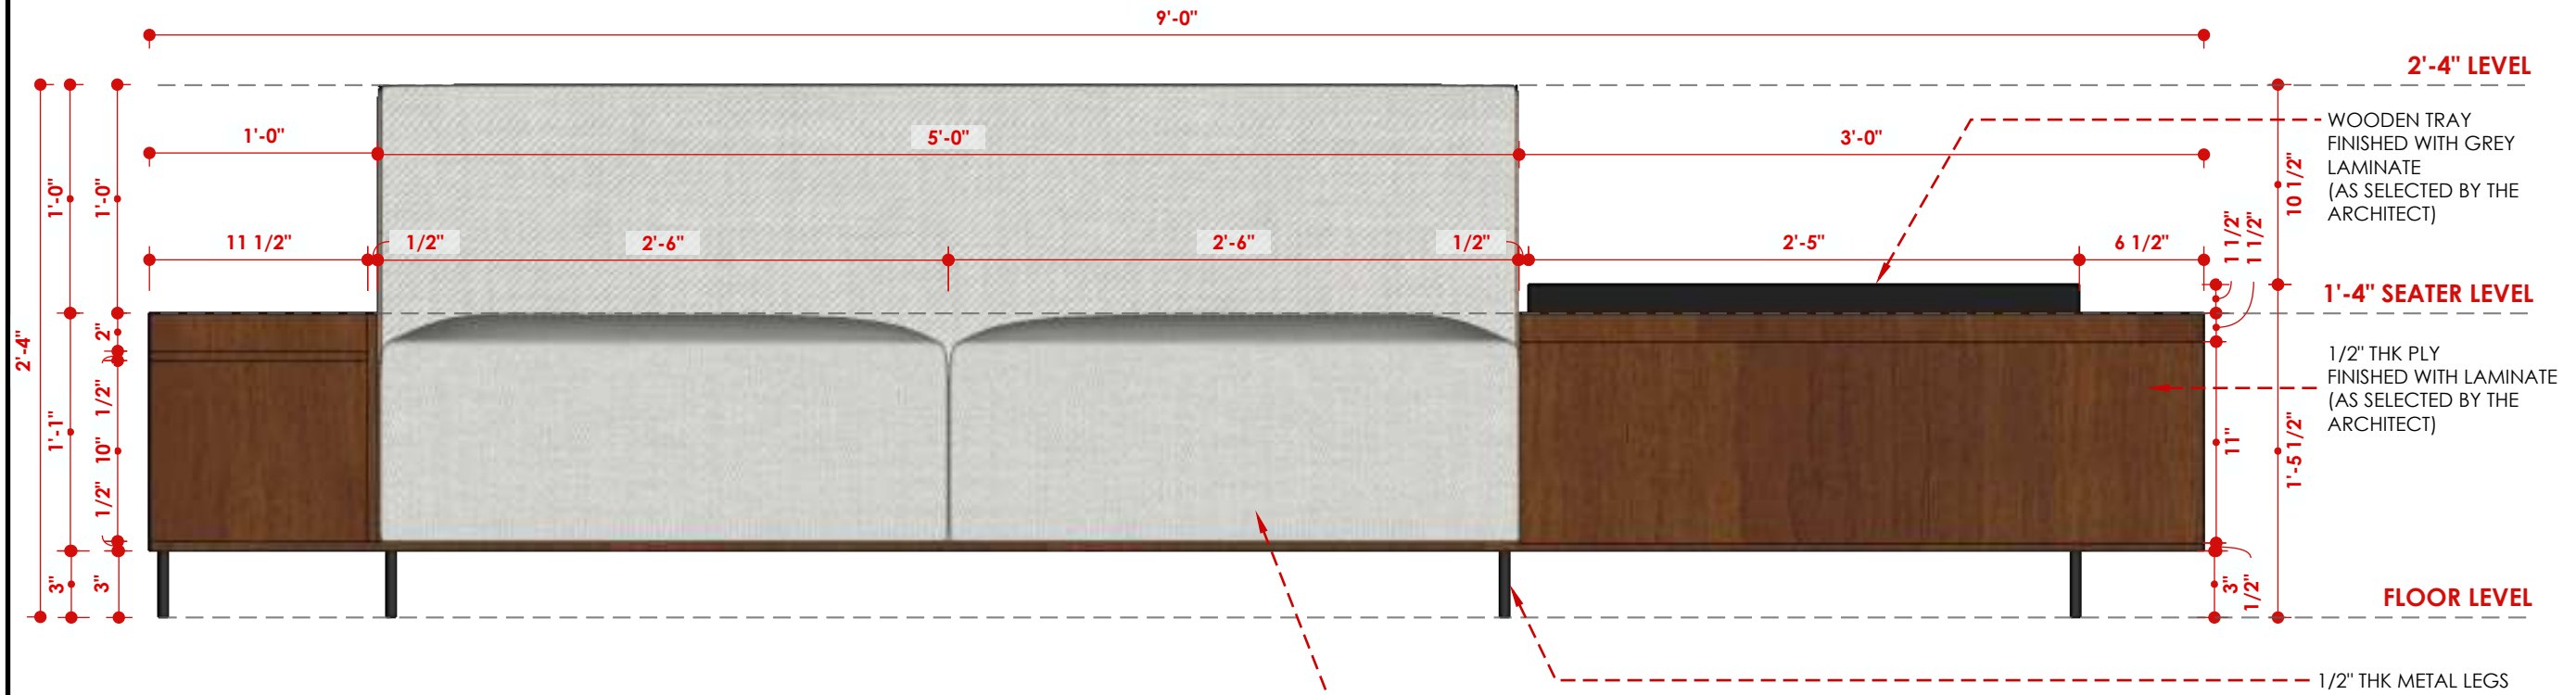


① **ELEVATION- A**
FF LIVING ROOM- SOFA

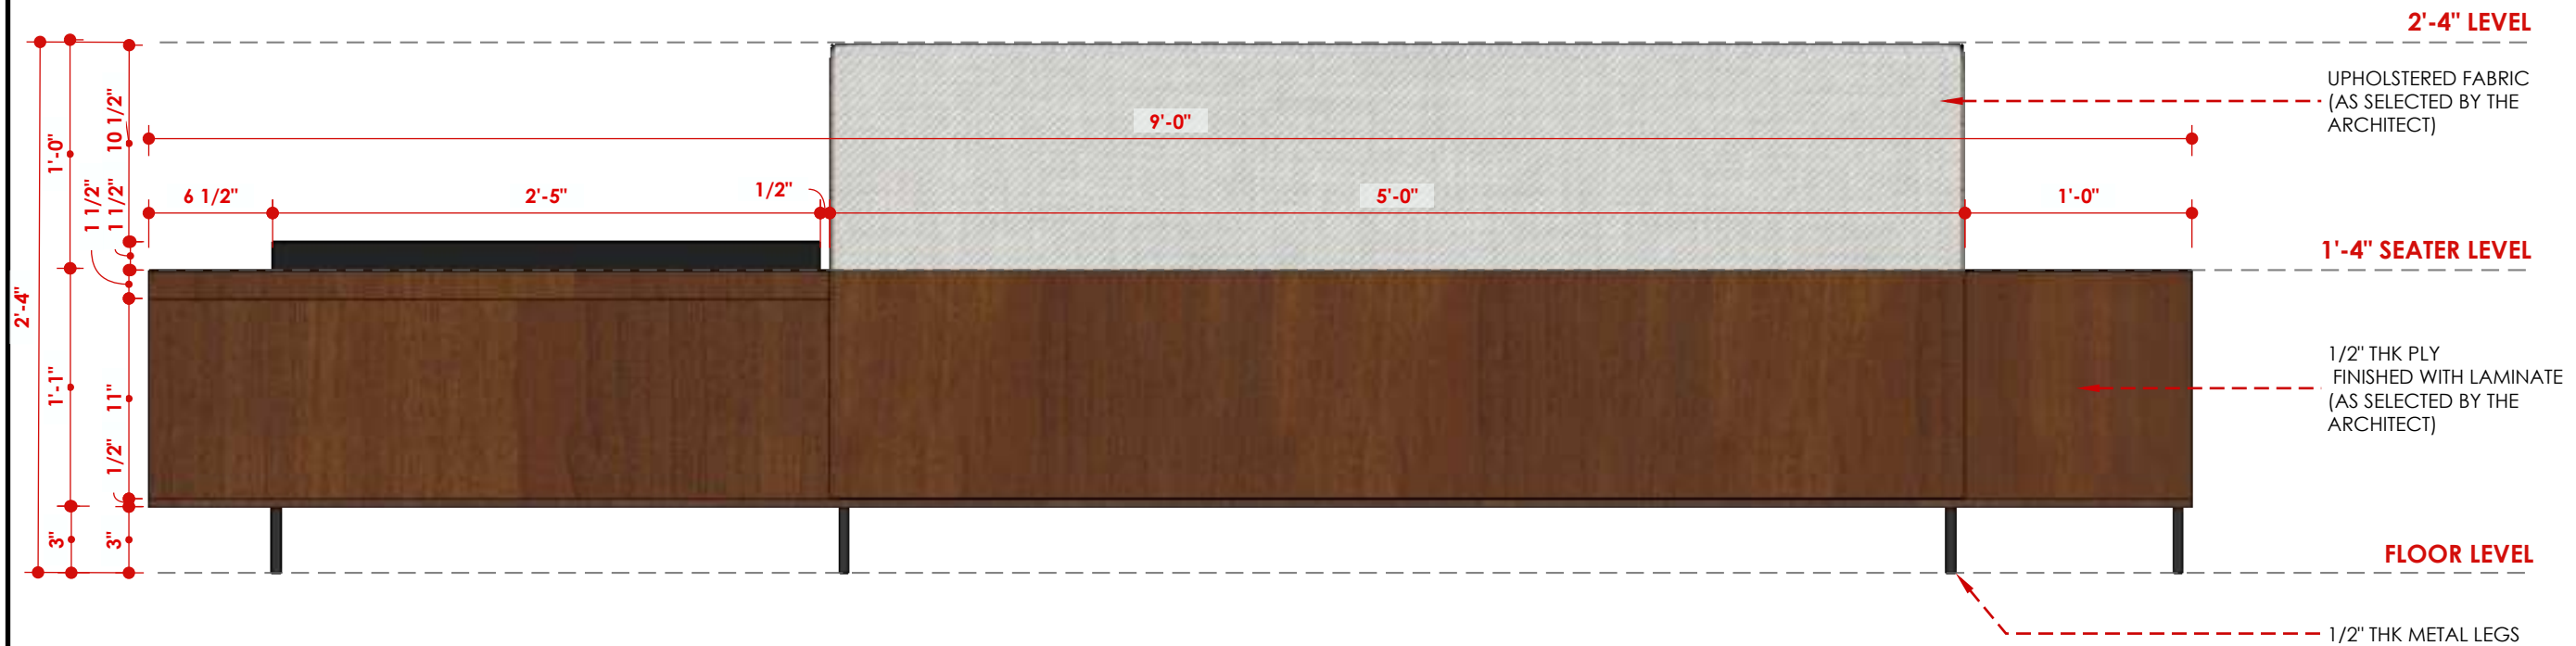


② **ELEVATION- C**
FF LIVING ROOM- SOFA

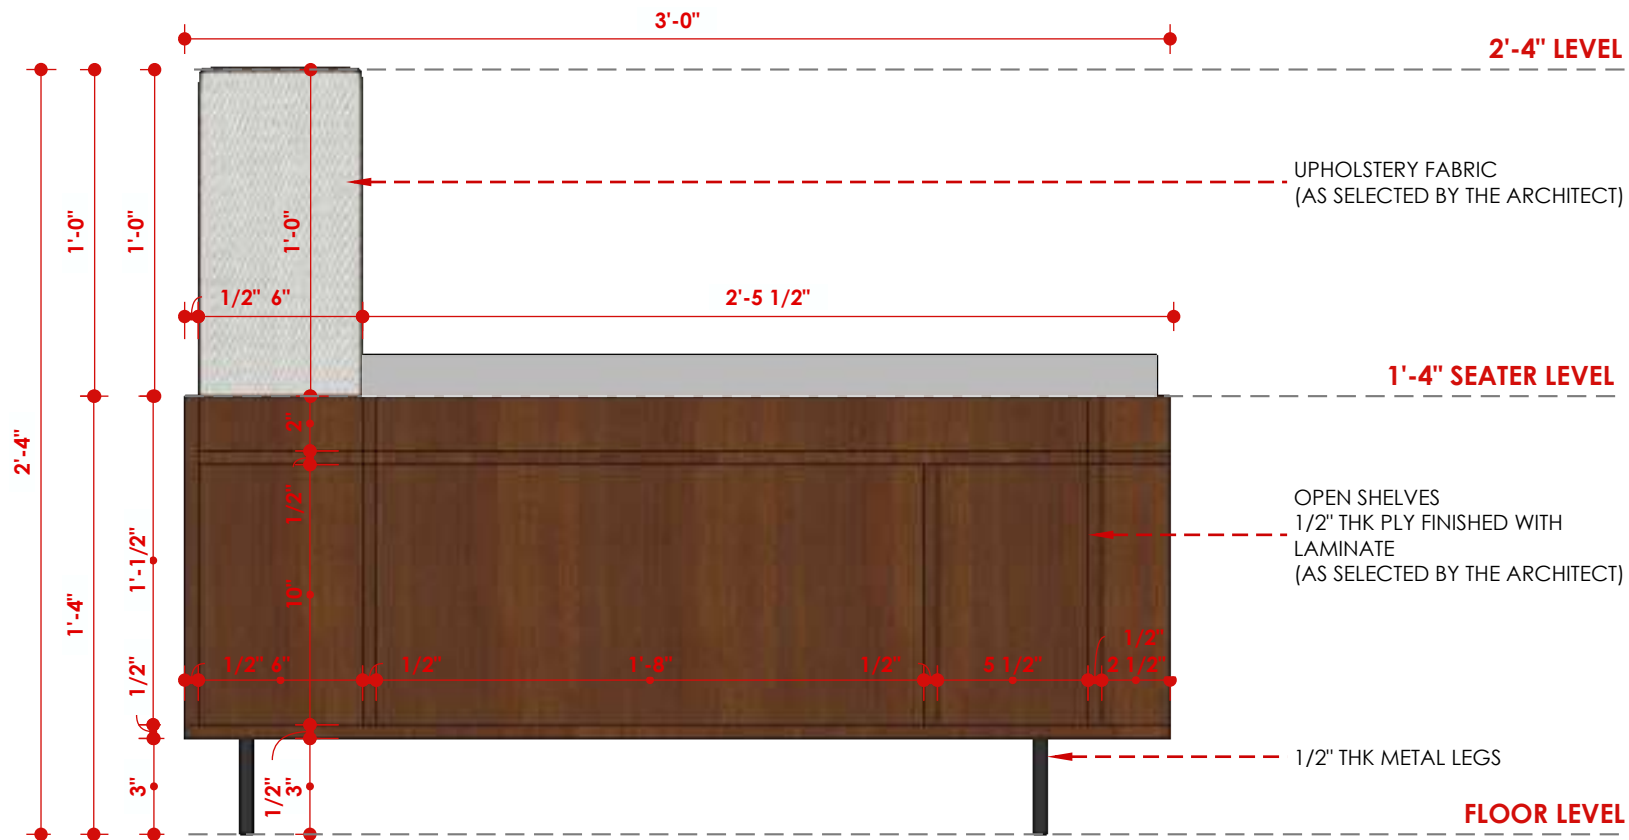


1 ELEVATION- B
FF LIVING ROOM- SOFA

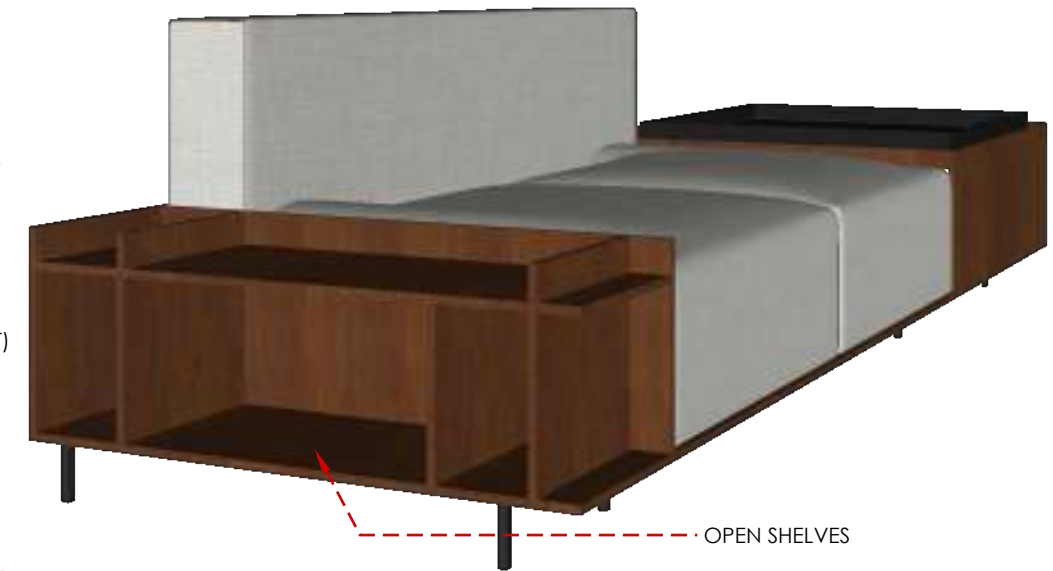


3 VIEW- 02
FF LIVING ROOM- SOFA

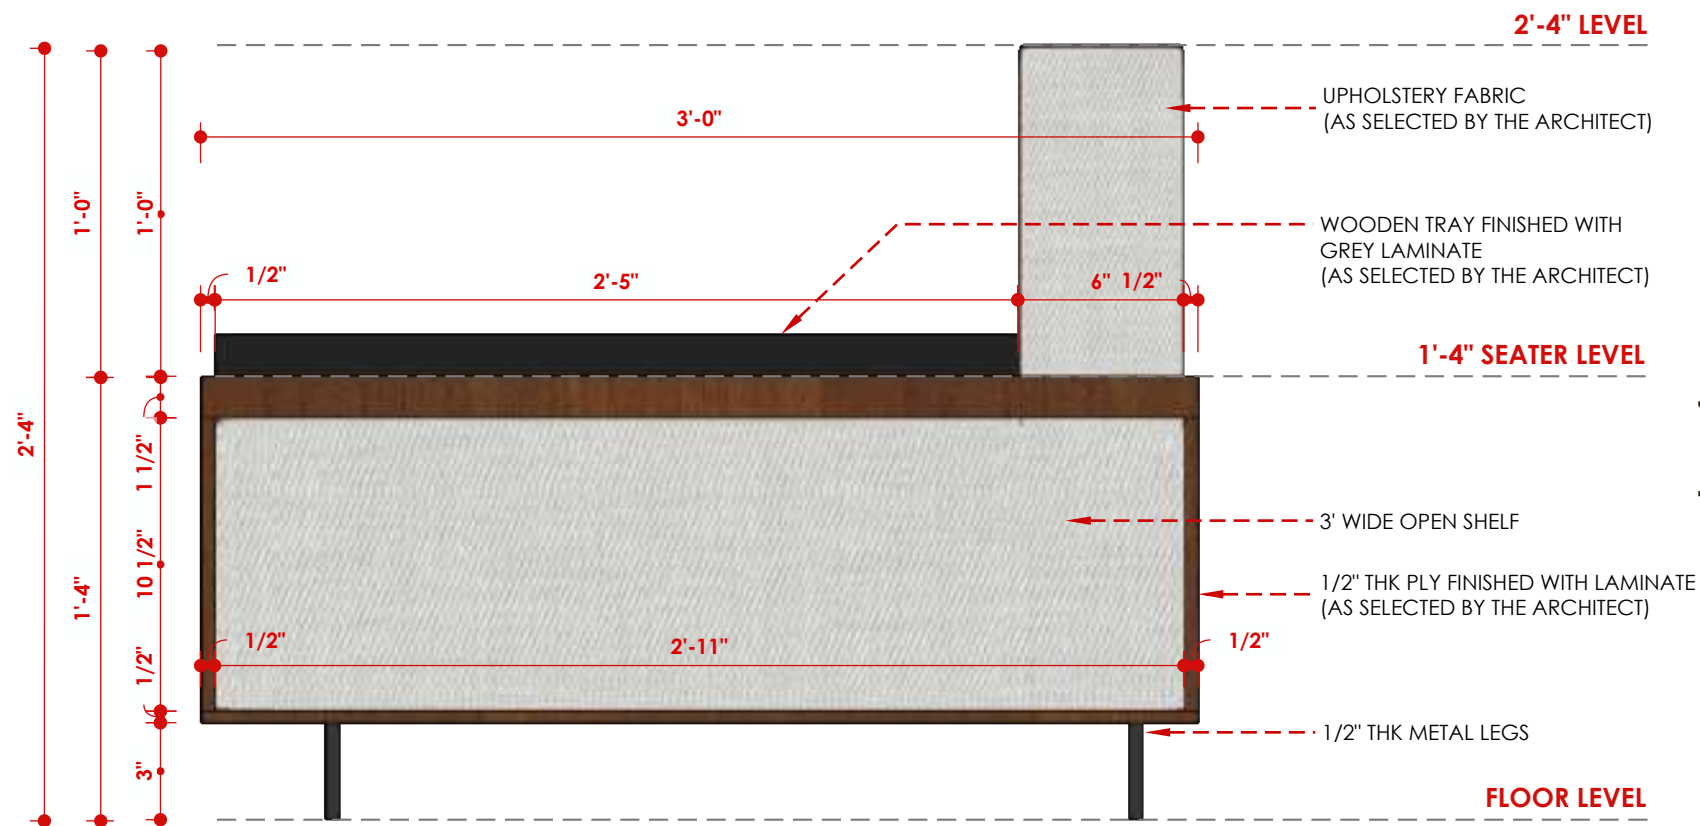


2 ELEVATION- D
FF LIVING ROOM- SOFA

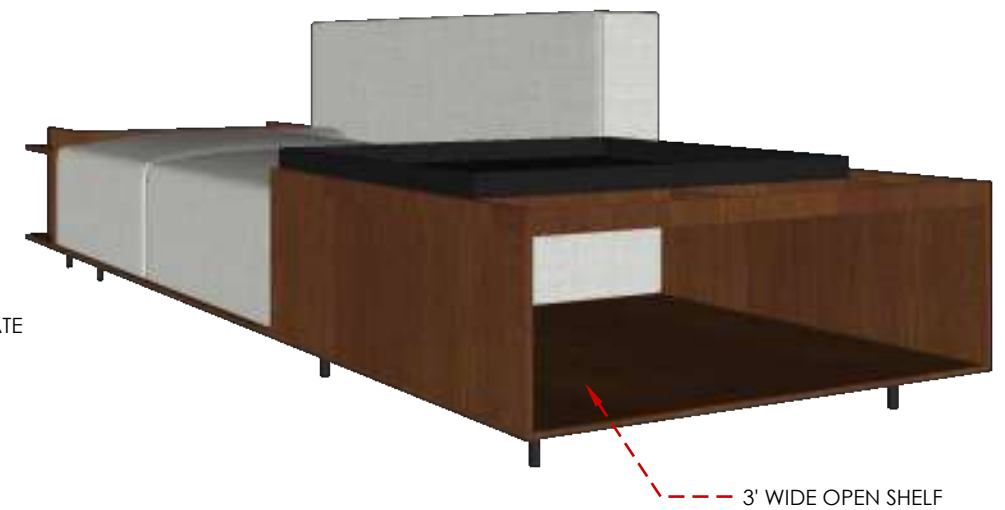


4 VIEW- 03
FF LIVING ROOM- SOFA

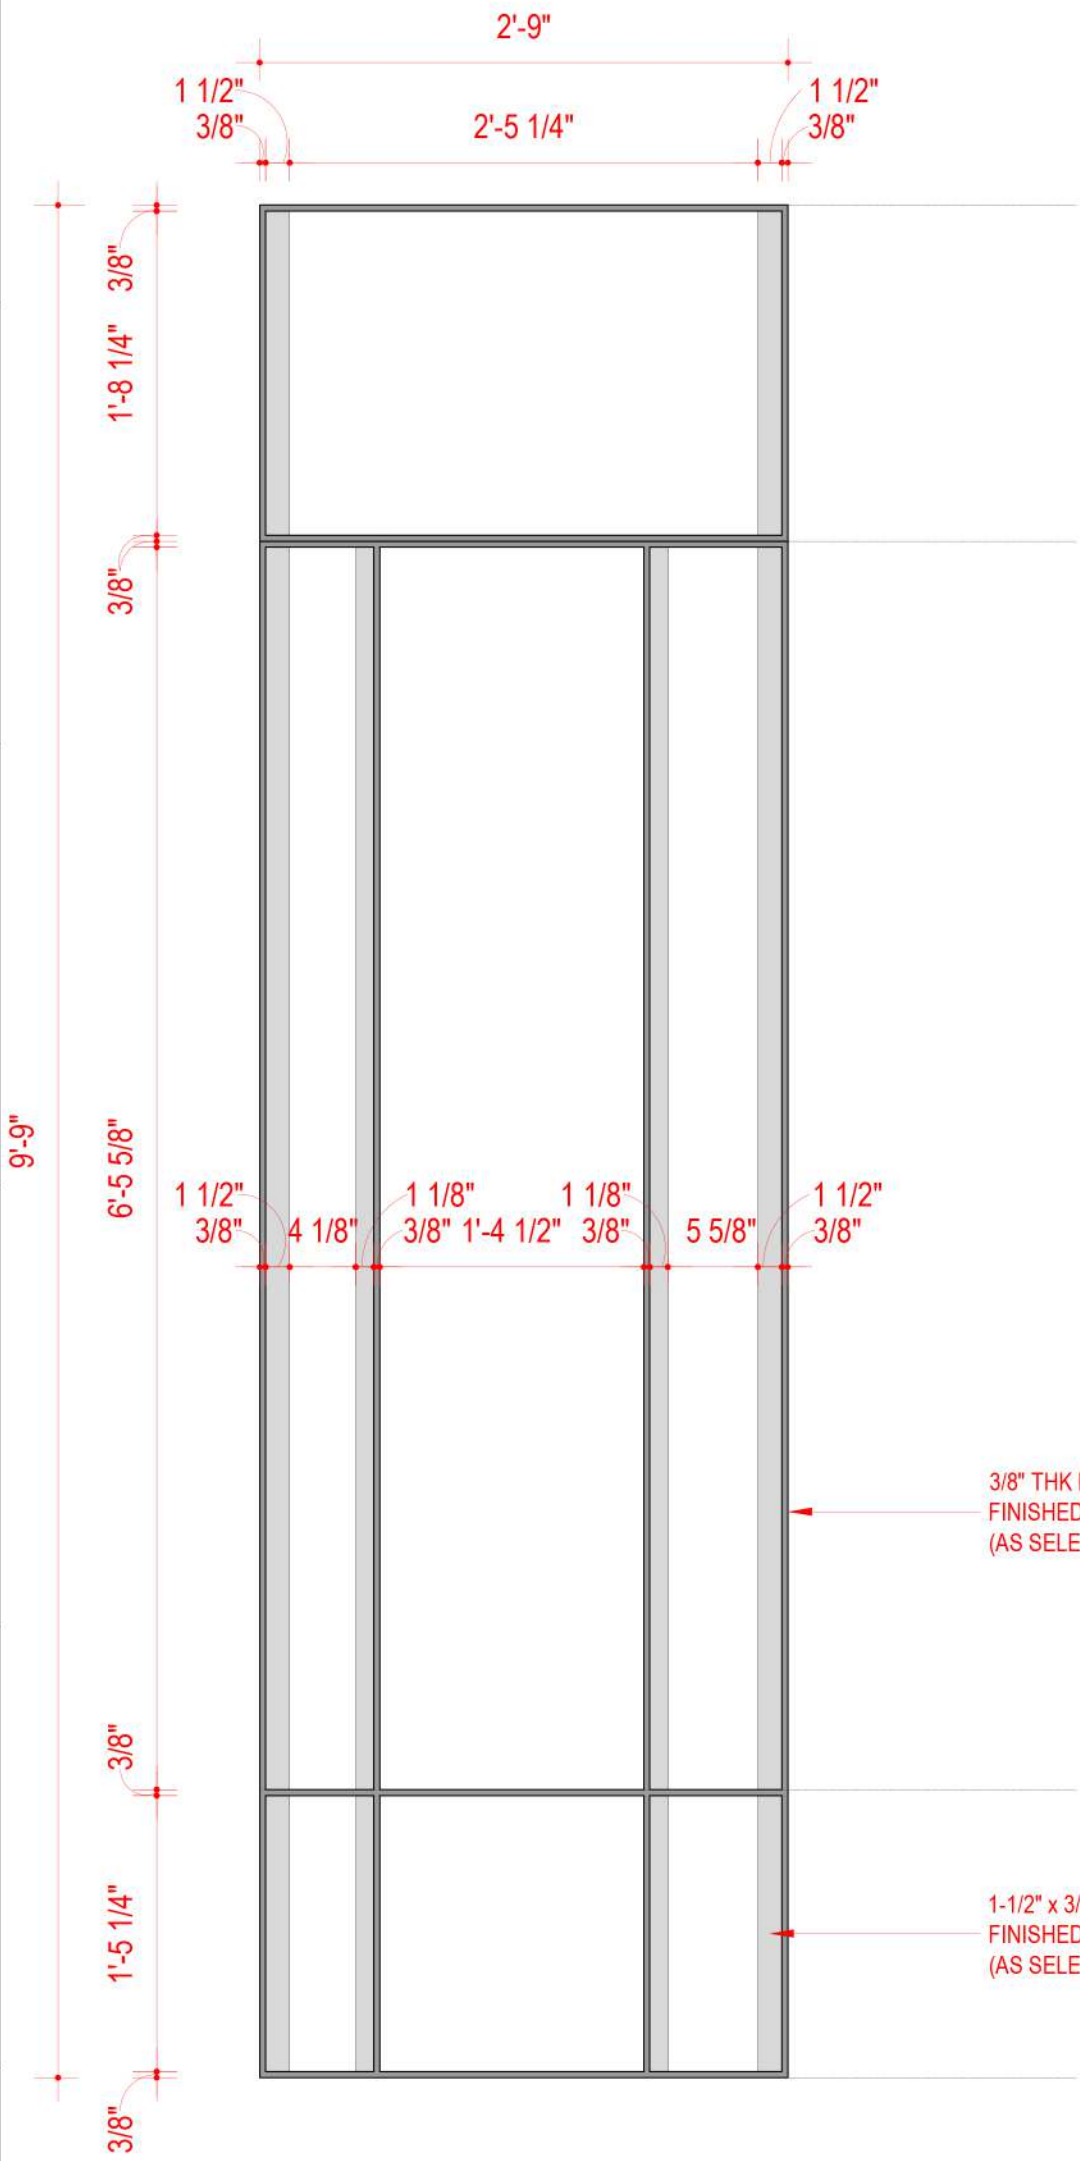


1 DOOR D2- PLAN @ 3' LVL
SCALE: 1" = 1' - 0"

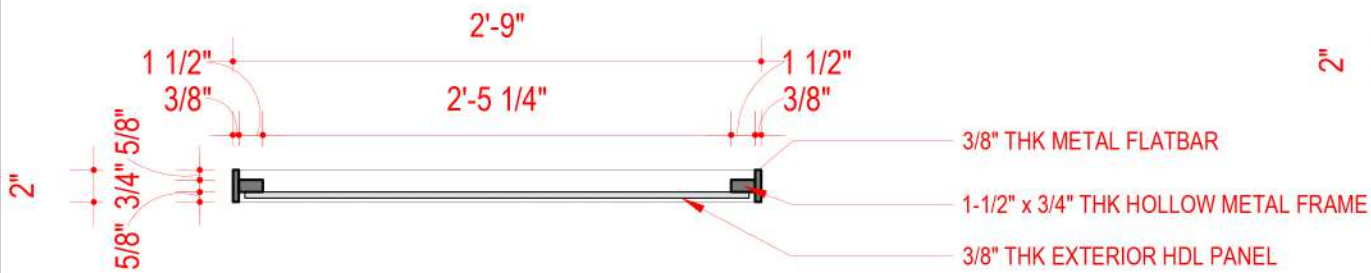


4 DOOR D2- PLAN @ 8'- 6" LVL
SCALE: 1" = 1' - 0"

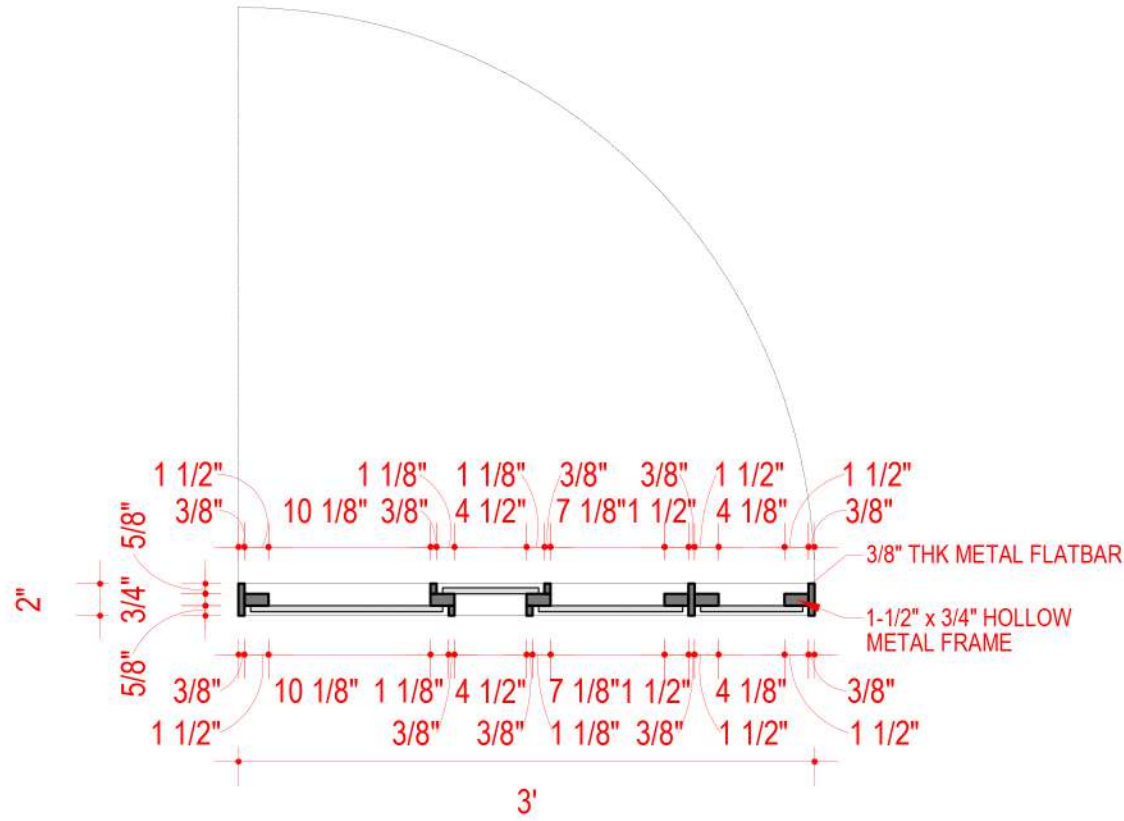


2 DOOR D1- PLAN @ 3' LVL
SCALE: 1" = 1' - 0"

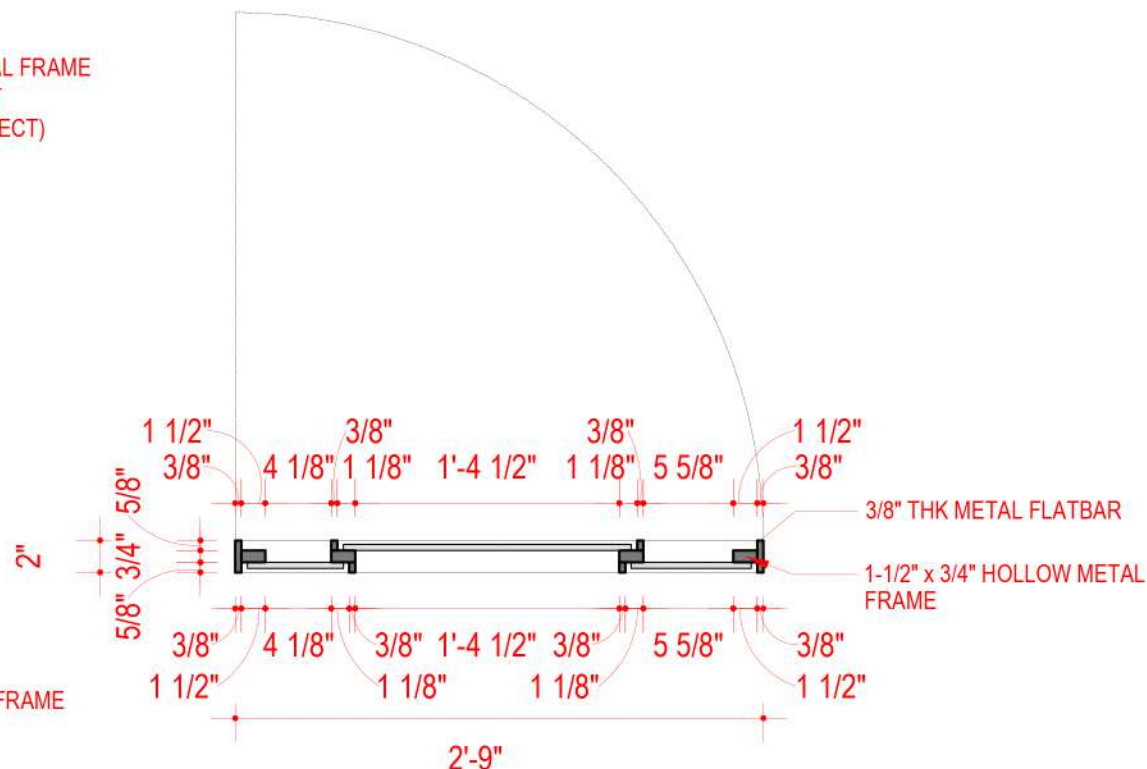

5 DOOR D2- PLAN @ 3' LVL
SCALE: 1" = 1' - 0"

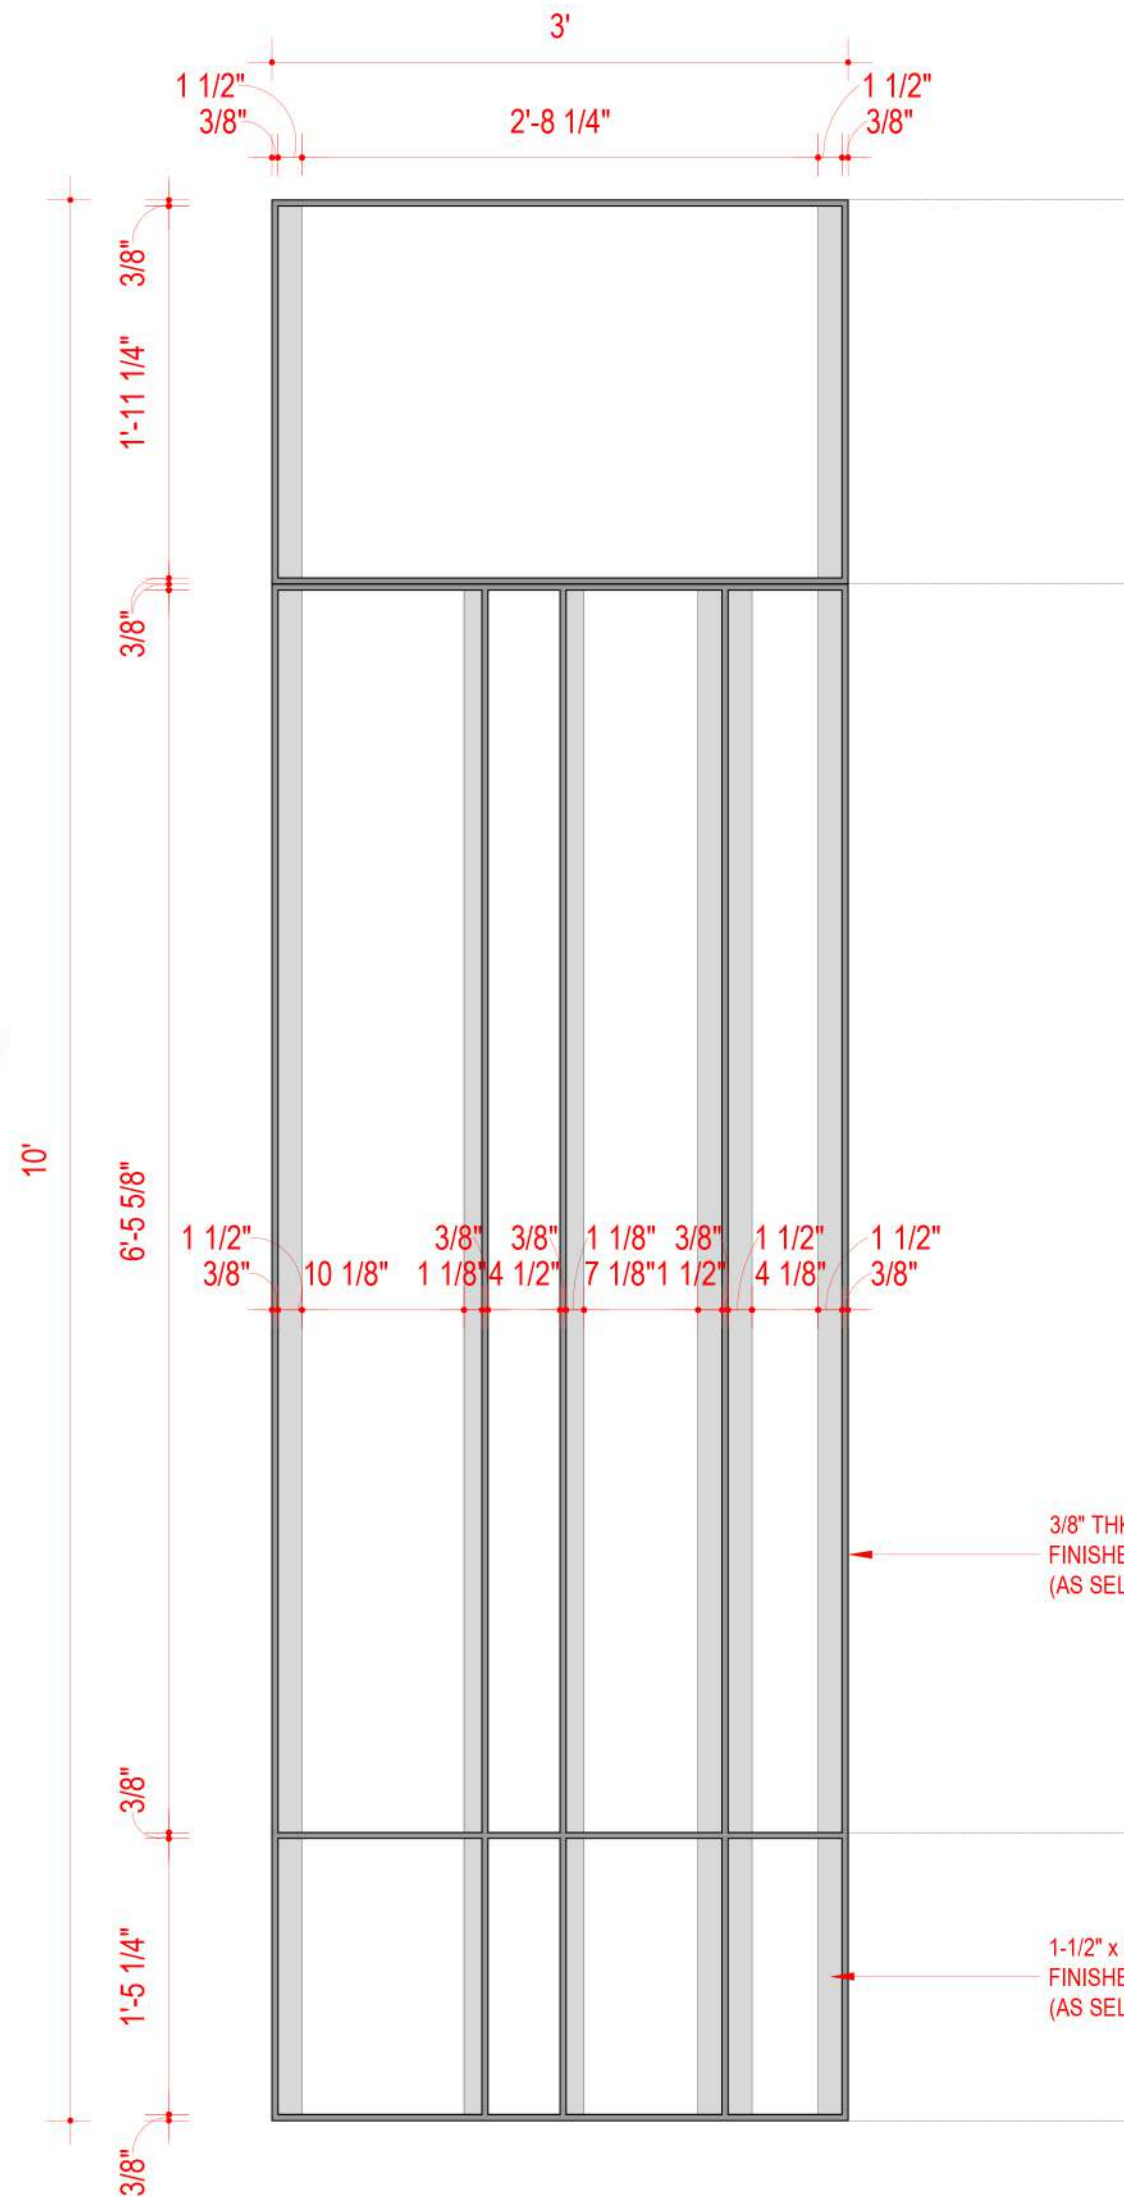

3 DOOR D1- PLAN @ 3' LVL
SCALE: 1" = 1' - 0"

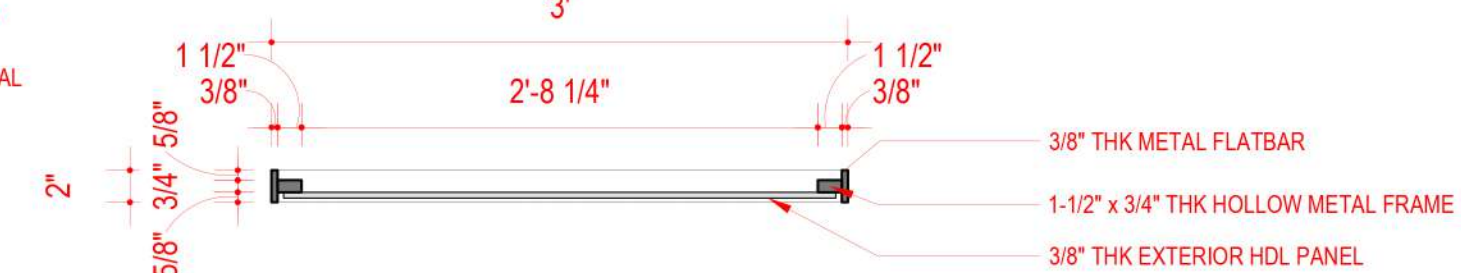

6 DOOR D1- PLAN @ 8'- 6" LVL
SCALE: 1" = 1' - 0"

REVISIONS:		
#	DATE	COMMENTS

STUDIO D CUBED ARCHITECTS

AD - 13, 5TH STREET,
10TH MAIN ROAD,
ANNANAGAR,
CHENNAI - 600 040.



MAIL ID : studiod3@yahoo.com.

CONTACT : 044-42693554.



DATE PLOTTED :

DESIGNED BY : ARVIND RAM

DRAWN BY :

ARCHITECT
OF RECORD : MRINALINI RAM

DRAWING NAME : METAL DOOR DETAIL

© 2022 BY STUDIO D CUBED ARCHITECTS
RIGHTS RESERVED

THE ARCHITECTURAL WORKS DEPICTED HEREIN ARE THE
SOLE PROPERTY OF STUDIO D CUBED ARCHITECTS AND MAY
NOT BE CONSTRUCTED OR USED WITHOUT ITS EXPRESS
WRITTEN PERMISSION. NO PERMISSION TO MODIFY OR
REPRODUCE ANY OF THE ARCHITECTURAL WORKS,
INCLUDING WITHOUT LIMITATION THE CONSTRUCTION OF ANY
BUILDING, IS EXPRESSED OR SHOULD BE IMPLIED FROM
DELIVERY OF PRELIMINARY DRAWINGS OR UNSEALED
CONSTRUCTION DRAWINGS. PERMISSION TO CONSTRUCT
THE BUILDING DEPICTED IN SEALED CONSTRUCTION
DRAWINGS IS EXPRESSLY CONDITIONED ON THE FULL AND
TIMELY PAYMENT OF ALL FEES OTHERWISE DUE. STUDIO D
CUBED ARCHITECTS AND, IN THE ABSENCE OF ANY WRITTEN
AGREEMENT TO THE CONTRARY, IS LIMITED TO A ONE-TIME
USE ON THE SITE INDICATED ON THESE PLANS.

PLOT SCALE : VARIES

SHEET NO : 02


NORTH POINT




PROJECT NUMBER :20004

PROJECT LOCATION : CHENNAI


PROJECT NAME : NSK RESIDENCE

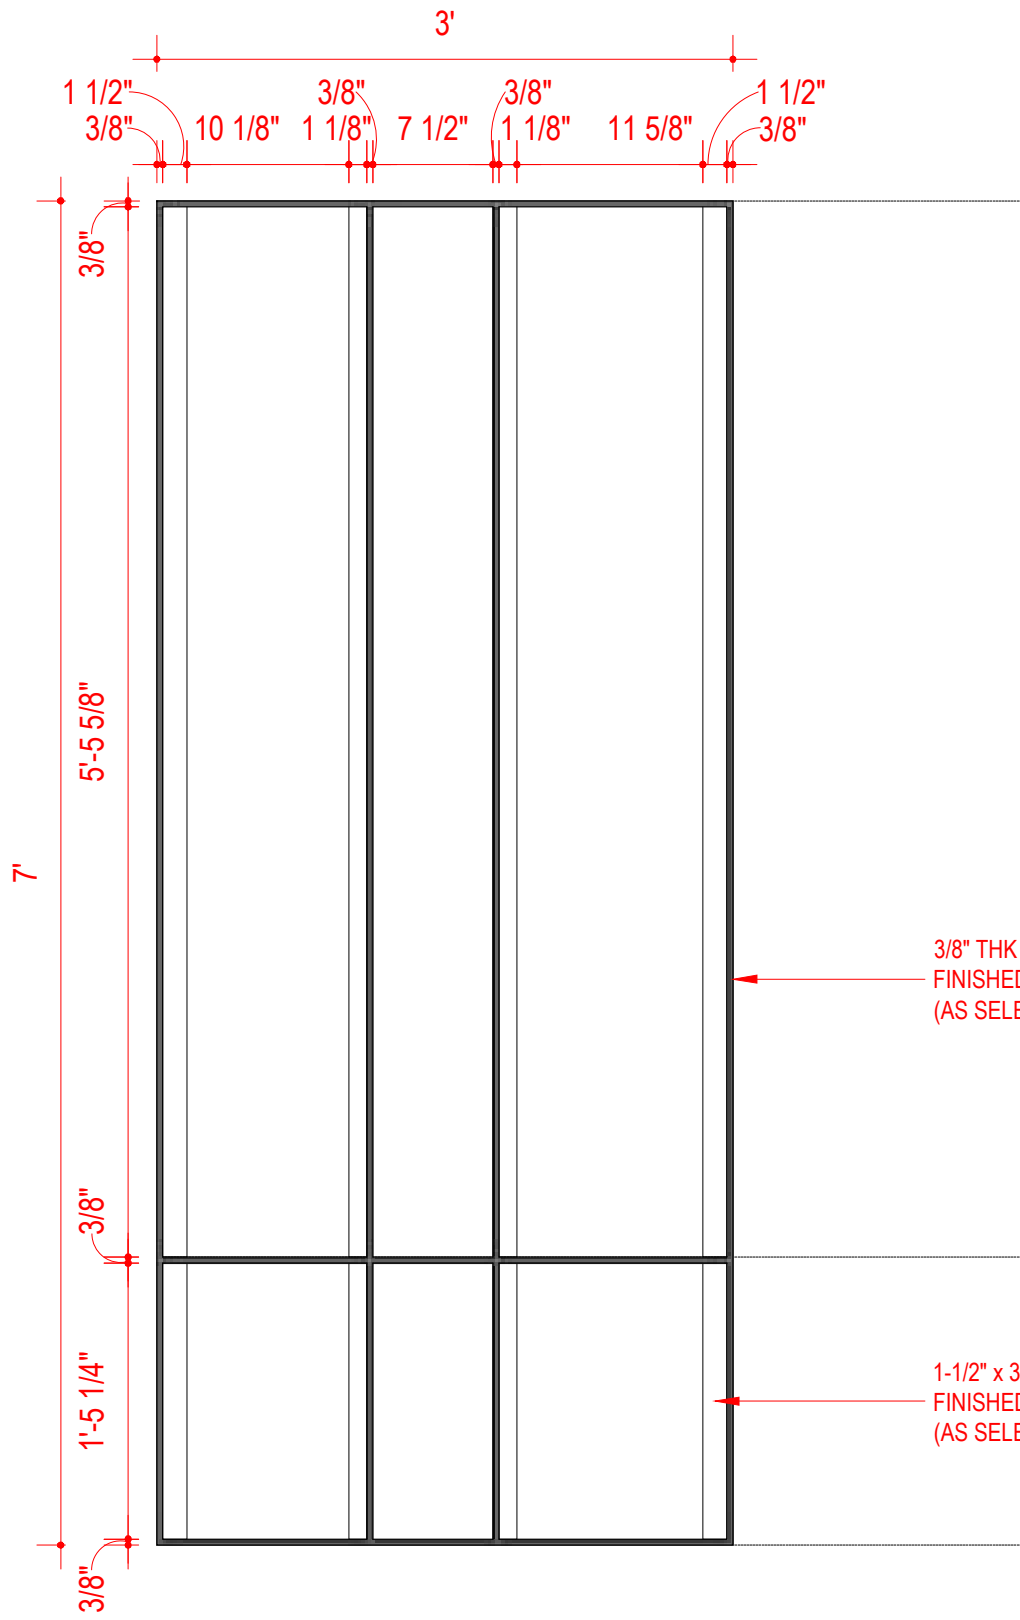


1 DOOR D3- PLAN @ 3' LVL
SCALE: 1" = 1' - 0"

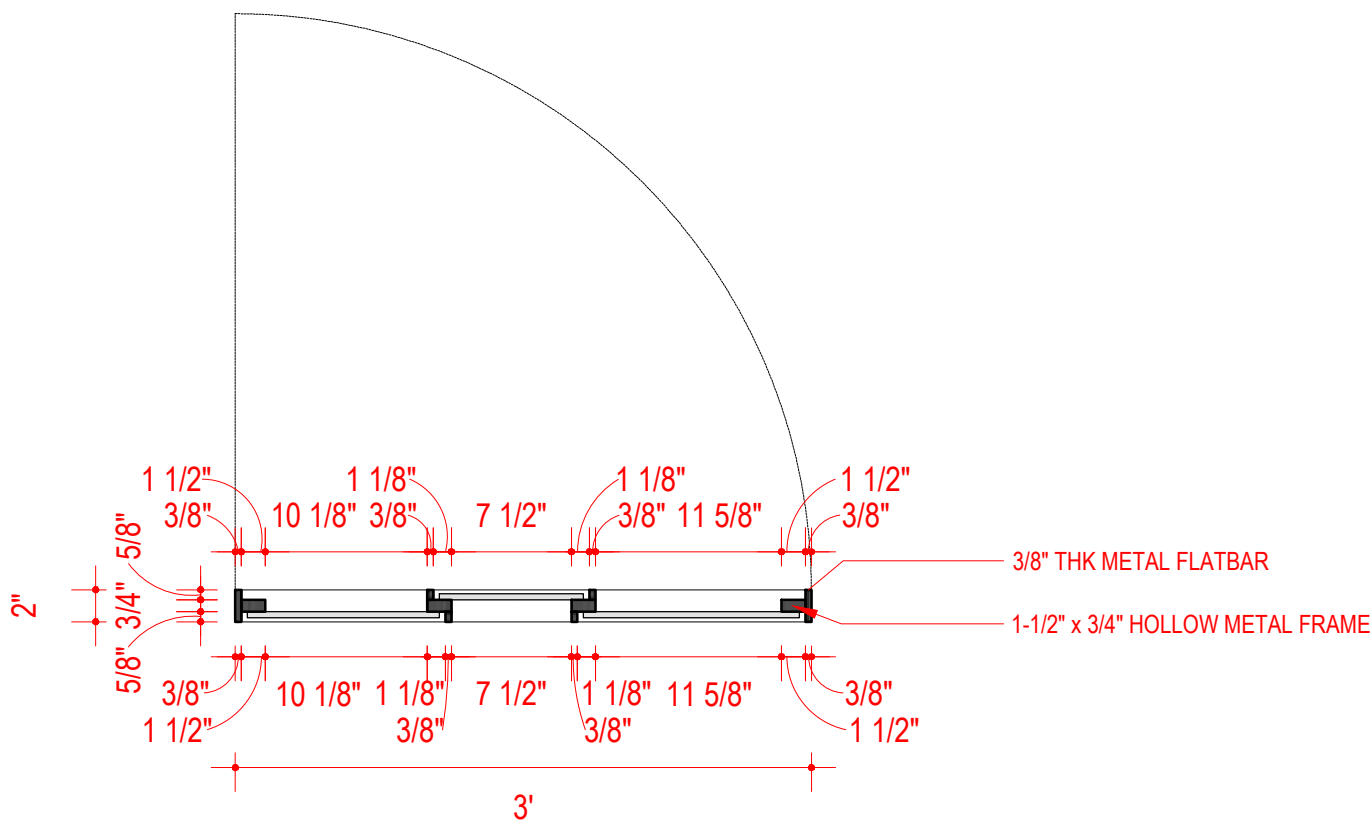


2 DOOR D3- PLAN @ 3' LVL
SCALE: 1" = 1' - 0"

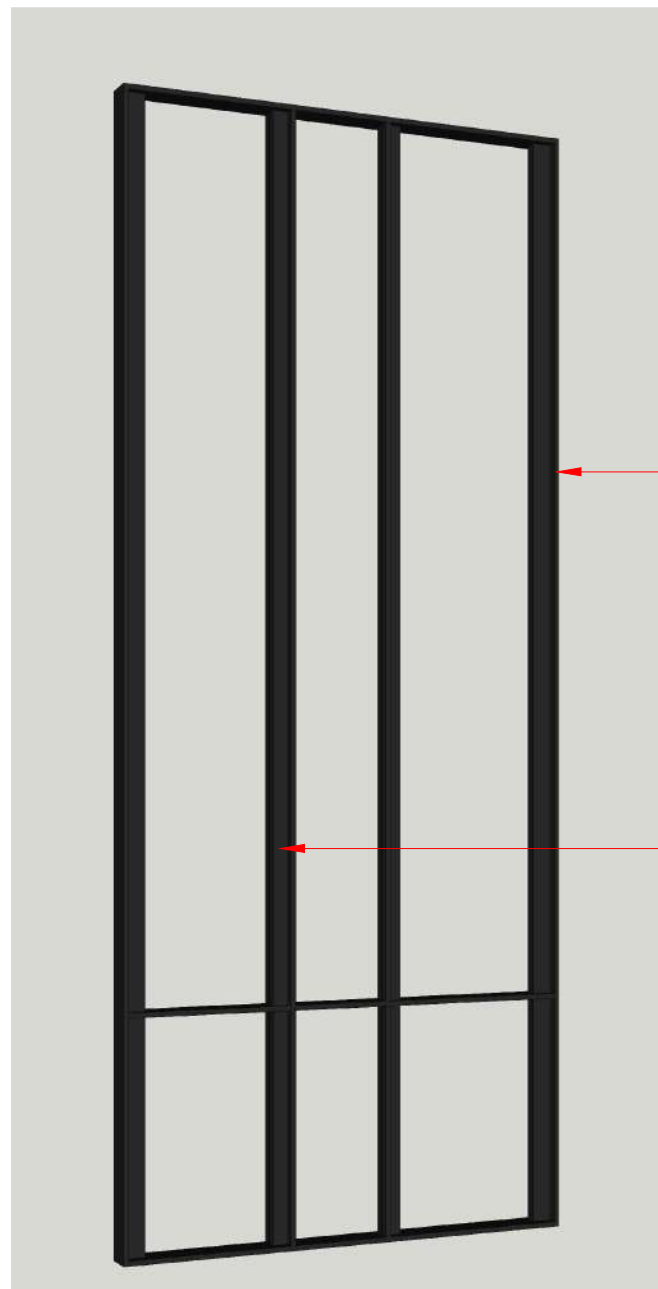


3 D3 VIEW
SCALE: NTS

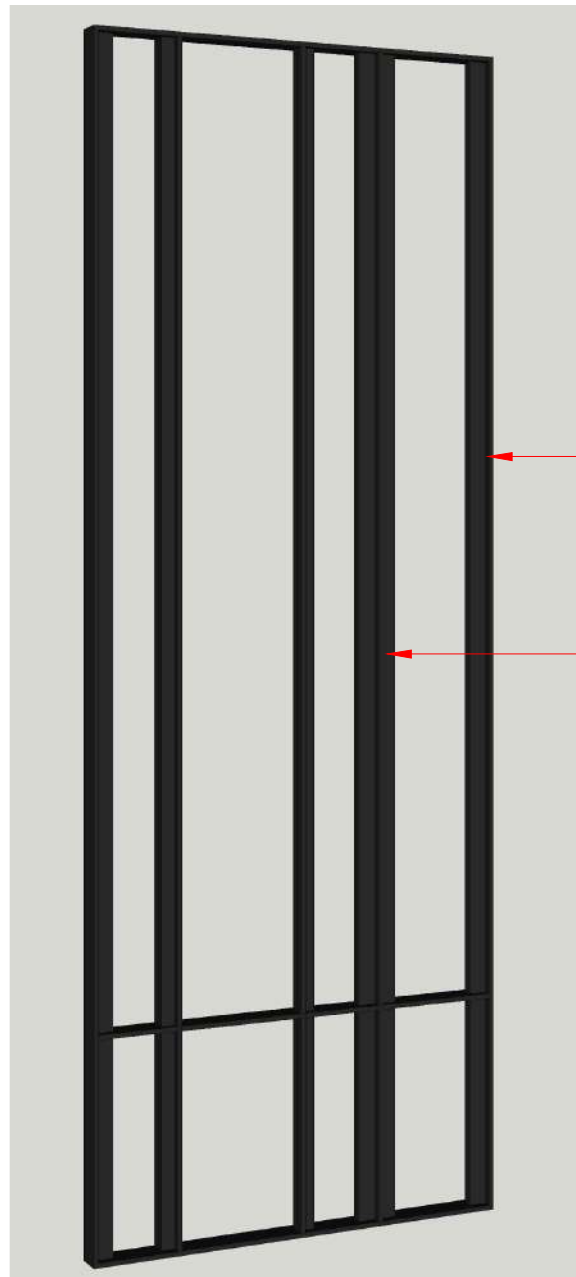

4 D4 VIEW
SCALE: NTS

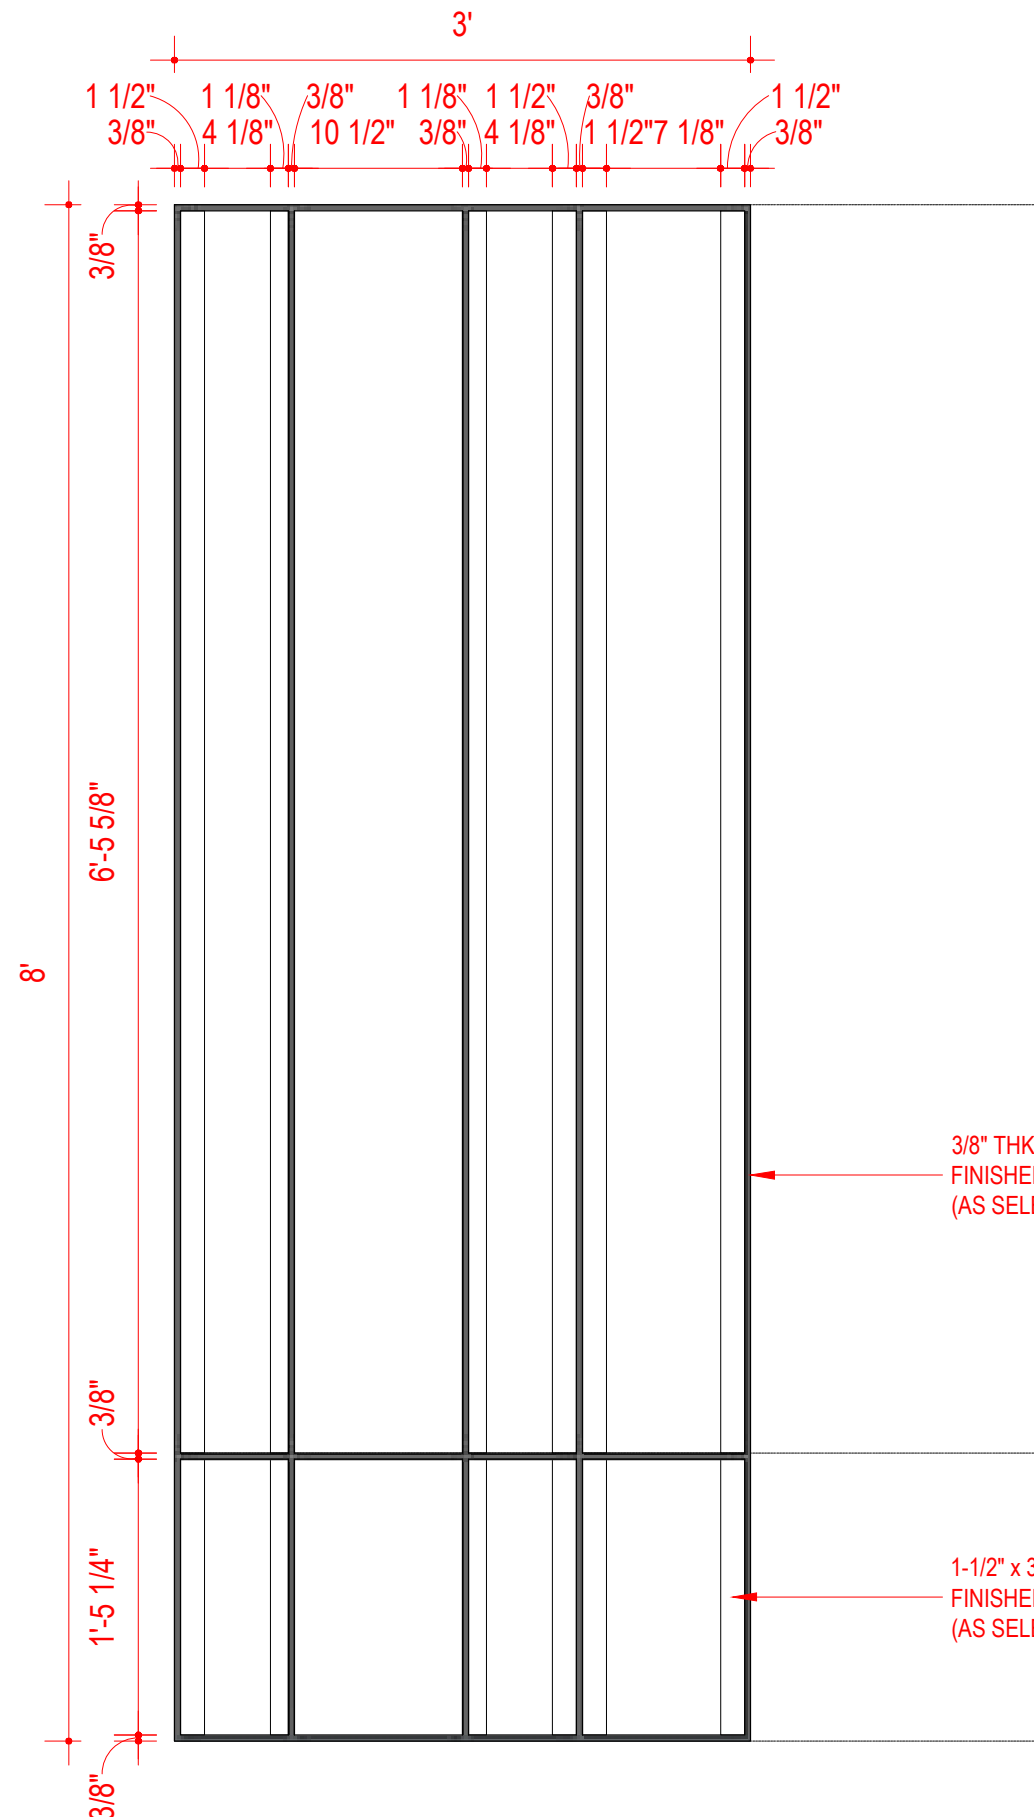

5 DOOR D4- PLAN @ 3' LVL
SCALE: 1" = 1' - 0"

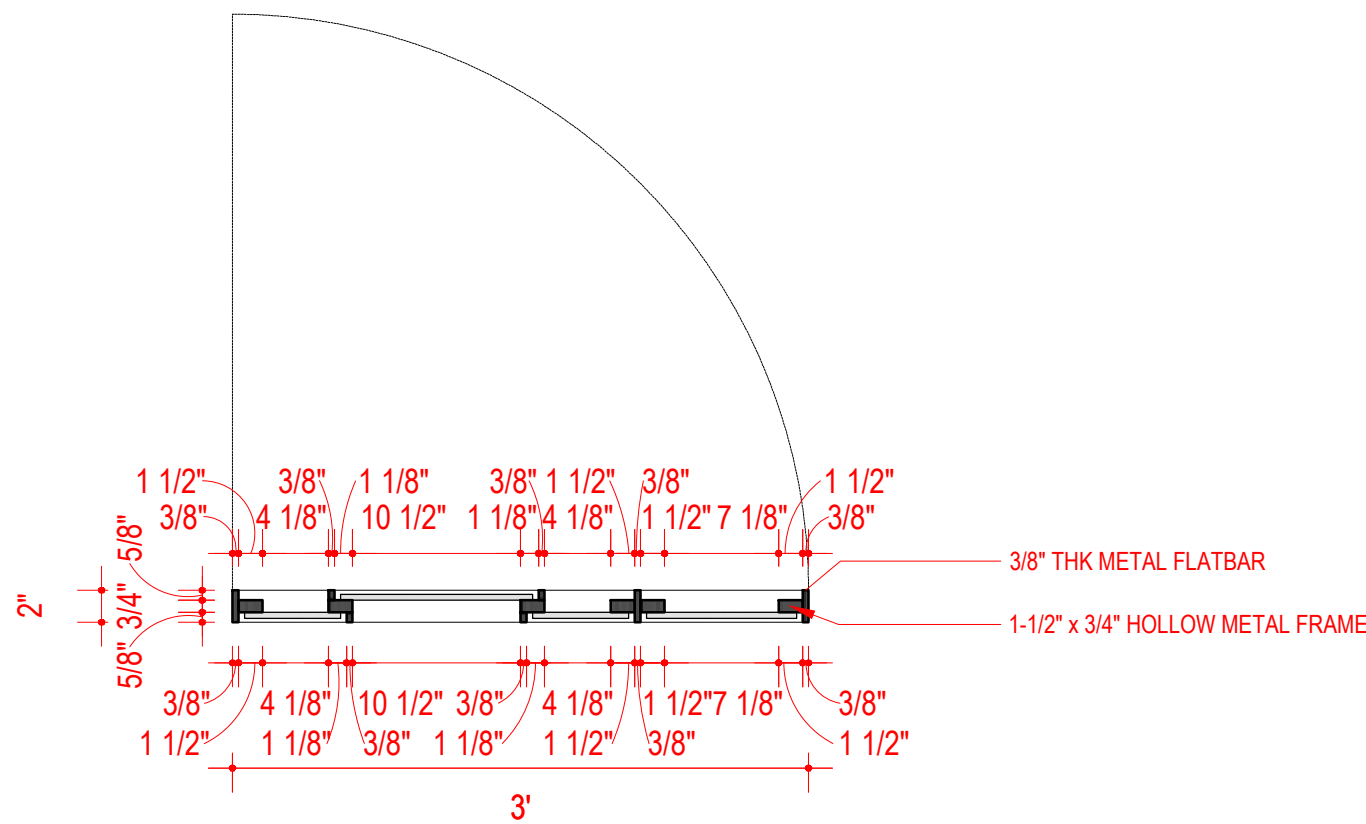

6 DOOR D4- PLAN @ 3' LVL
SCALE: 1" = 1' - 0"

REVISIONS:		
#	DATE	COMMENTS

STUDIO D CUBED ARCHITECTS

AD - 13, 5TH STREET,
10TH MAIN ROAD,
A N N A N A G A R ,
CHENNAI - 600 040.



MAIL ID : studiod3@yahoo.com.

CONTACT : 044-42693554.



DATE PLOTTED :

DESIGNED BY : ARVIND RAM

DRAWN BY :

ARCHITECT
OF RECORD : MRINALINI RAM

DRAWING NAME : METAL DOOR DETAIL

© 2022 BY STUDIO D CUBED ARCHITECTS
RIGHTS RESERVED

THE ARCHITECTURAL WORKS DEPICTED HEREIN ARE THE
SOLE PROPERTY OF STUDIO D CUBED ARCHITECTS AND MAY
NOT BE CONSTRUCTED OR USED WITHOUT ITS EXPRESS
WRITTEN PERMISSION. NO PERMISSION TO MODIFY OR
REPRODUCE ANY OF THE ARCHITECTURAL WORKS,
INCLUDING WITHOUT LIMITATION THE CONSTRUCTION OF ANY
BUILDING, IS EXPRESSED OR SHOULD BE IMPLIED FROM
DELIVERY OF PRELIMINARY DRAWINGS OR UNSEALED
CONSTRUCTION DRAWINGS. PERMISSION TO CONSTRUCT
THE BUILDING DEPICTED IN SEALED CONSTRUCTION
DRAWINGS IS EXPRESSLY CONDITIONED ON THE FULL AND
TIMELY PAYMENT OF ALL FEES OTHERWISE DUE. STUDIO D
CUBED ARCHITECTS AND, IN THE ABSENCE OF ANY WRITTEN
AGREEMENT TO THE CONTRARY, IS LIMITED TO A ONE-TIME
USE ON THE SITE INDICATED ON THESE PLANS.

PLOT SCALE : VARIES

SHEET NO : 03


NORTH POINT



PROJECT NUMBER :20004

PROJECT LOCATION : CHENNAI

PROJECT NAME : NSK RESIDENCE

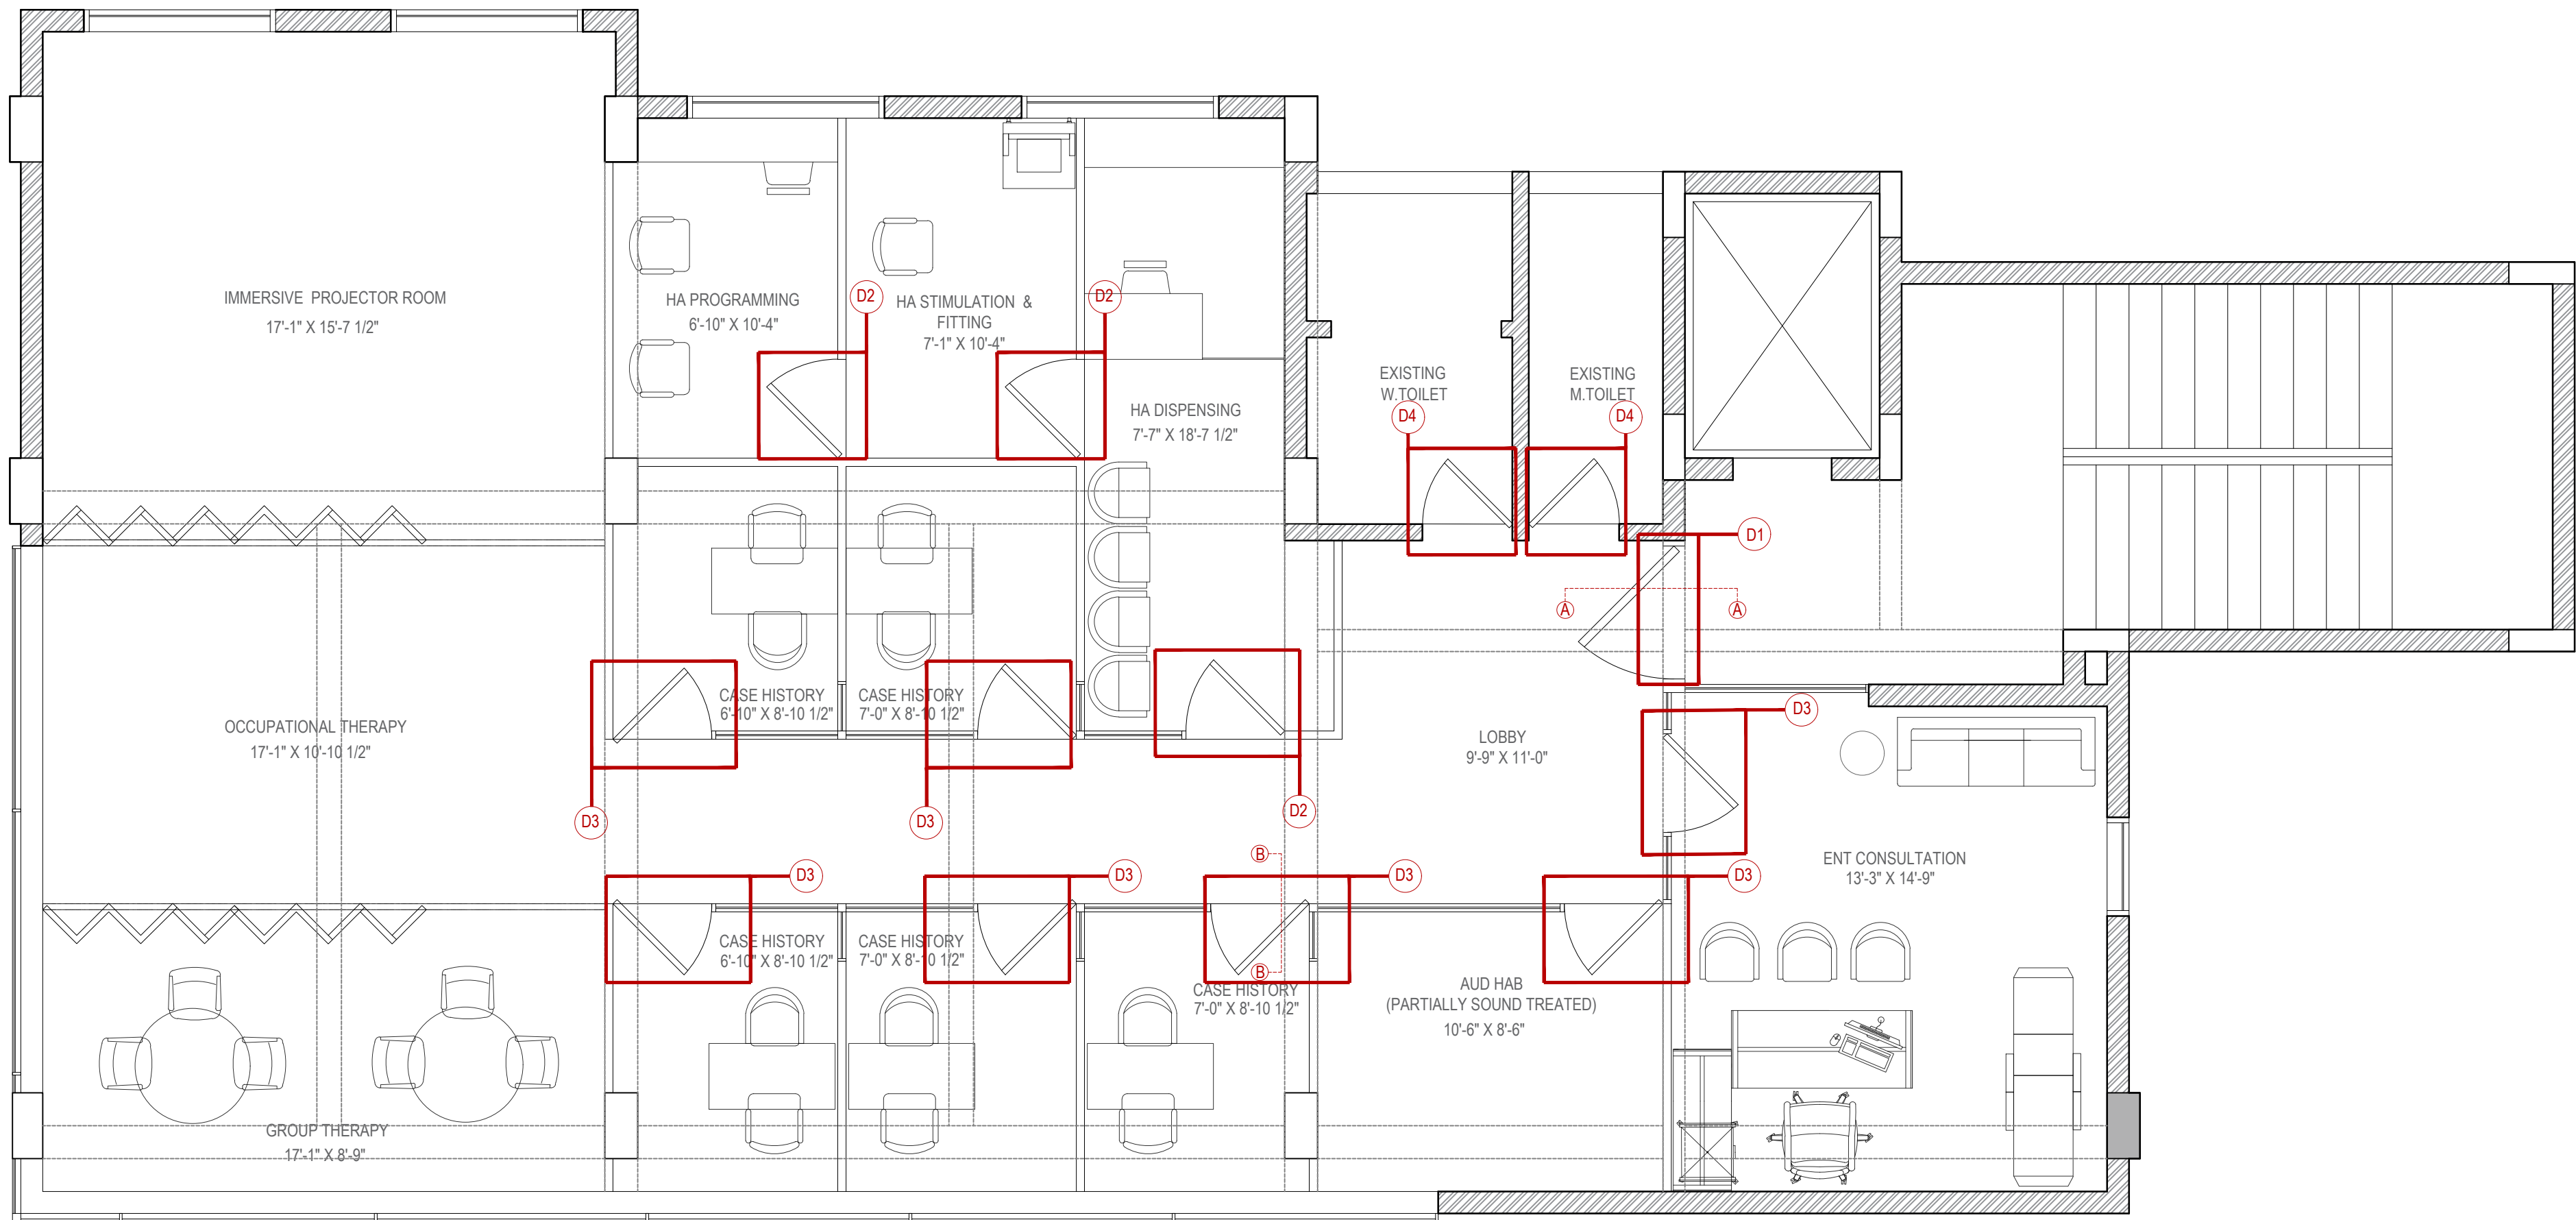

1 SECOND FLOOR PLAN
SCALE 1/4" = 1'-0"

REVISIONS:		
#	DATE	COMMENTS

STUDIO D CUBED ARCHITECTS

AD - 13, 5TH STREET,
10TH MAIN ROAD,
ANNANAGAR,
CHENNAI - 600 040.



MAIL ID : studiod3@yahoo.com.

CONTACT : 044-42693554.



DATE PLOTTED : 30-03-2023

DESIGNED BY : ARVIND RAM

DRAWN BY :

ARCHITECT
OF RECORD : MRINALINI RAM

DRAWING NAME : DOOR DETAIL

© 2019 BY STUDIO D CUBED ARCHITECTS
RIGHTS RESERVED

THE ARCHITECTURAL WORKS DEPICTED HEREIN ARE THE
SOLE PROPERTY OF STUDIO D CUBED ARCHITECTS AND MAY
NOT BE CONSTRUCTED OR USED WITHOUT ITS EXPRESS
WRITTEN PERMISSION. NO PERMISSION TO MODIFY OR
REPRODUCE ANY OF THE ARCHITECTURAL WORKS,
INCLUDING WITHOUT LIMITATION THE CONSTRUCTION OF ANY
BUILDING, IS EXPRESSED OR SHOULD BE IMPLIED FROM
DELIVERY OF PRELIMINARY DRAWINGS OR UNSEALED
CONSTRUCTION DRAWINGS. PERMISSION TO CONSTRUCT
THE BUILDING DEPICTED IN SEALED CONSTRUCTION
DRAWINGS IS EXPRESSLY CONDITIONED ON THE FULL AND
TIMELY PAYMENT OF ALL FEES OTHERWISE DUE. STUDIO D
CUBED ARCHITECTS AND, IN THE ABSENCE OF ANY WRITTEN
AGREEMENT TO THE CONTRARY, IS LIMITED TO A ONE-TIME
USE ON THE SITE INDICATED ON THESE PLANS.

PLOT SCALE : 1/4" = 1'-0"

SHEET NO : 01

NORTH POINT



PROJECT NUMBER :22023

PROJECT LOCATION : CHENNAI

PROJECT NAME : MERF CLINICAL

REVISIONS:

#	DATE	COMMENTS

STUDIO D CUBED ARCHITECTS

AD - 13, 5TH STREET,
10TH MAIN ROAD,
ANNANAGAR,
CHENNAI - 600 040.



MAIL ID : studiod3@yahoo.com.

CONTACT : 044-42693554



DATE PLOTTED :

DESIGNED BY : ARVIND RAM

DRAWN BY :

ARCHITECT
OF RECORD : MRINALINI RAM


DRAWING NAME :

© 2022 BY STUDIO D CUBED ARCHITECTS
RIGHTS RESERVED


THE ARCHITECTURAL WORKS DEPICTED HEREIN ARE THE
SOLE PROPERTY OF STUDIO D CUBED ARCHITECTS AND MAY
NOT BE CONSTRUCTED OR USED WITHOUT ITS EXPRESS
WRITTEN PERMISSION. NO PERMISSION TO MODIFY OR
REPRODUCE ANY OF THE ARCHITECTURAL WORKS,
INCLUDING WITHOUT LIMITATION THE CONSTRUCTION OF ANY
BUILDING, IS EXPRESSED OR SHOULD BE IMPLIED FROM
DELIVERY OF PRELIMINARY DRAWINGS OR UNSEALED
CONSTRUCTION DRAWINGS. PERMISSION TO CONSTRUCT
THE BUILDING DEPICTED IN SEALED CONSTRUCTION
DRAWINGS IS EXPRESSLY CONDITIONED ON THE FULL AND
TIMELY PAYMENT OF ALL FEES OTHERWISE DUE. STUDIO D
CUBED ARCHITECTS AND, IN THE ABSENCE OF ANY WRITTEN
AGREEMENT TO THE CONTRARY, IS LIMITED TO A ONE-TIME
USE ON THE SITE INDICATED ON THESE PLANS.

PLOT SCALE : DIFFERS


SHEET NO. ARVIND VISHNU RAM
Reg. No. CA/2012/55348
STUDIO D CUBED
AD - 13, 5th Street, 10th Main Road,
NORTH POINNA NAGAR, CHENNAI - 600 040.
Phone : 044-42693554

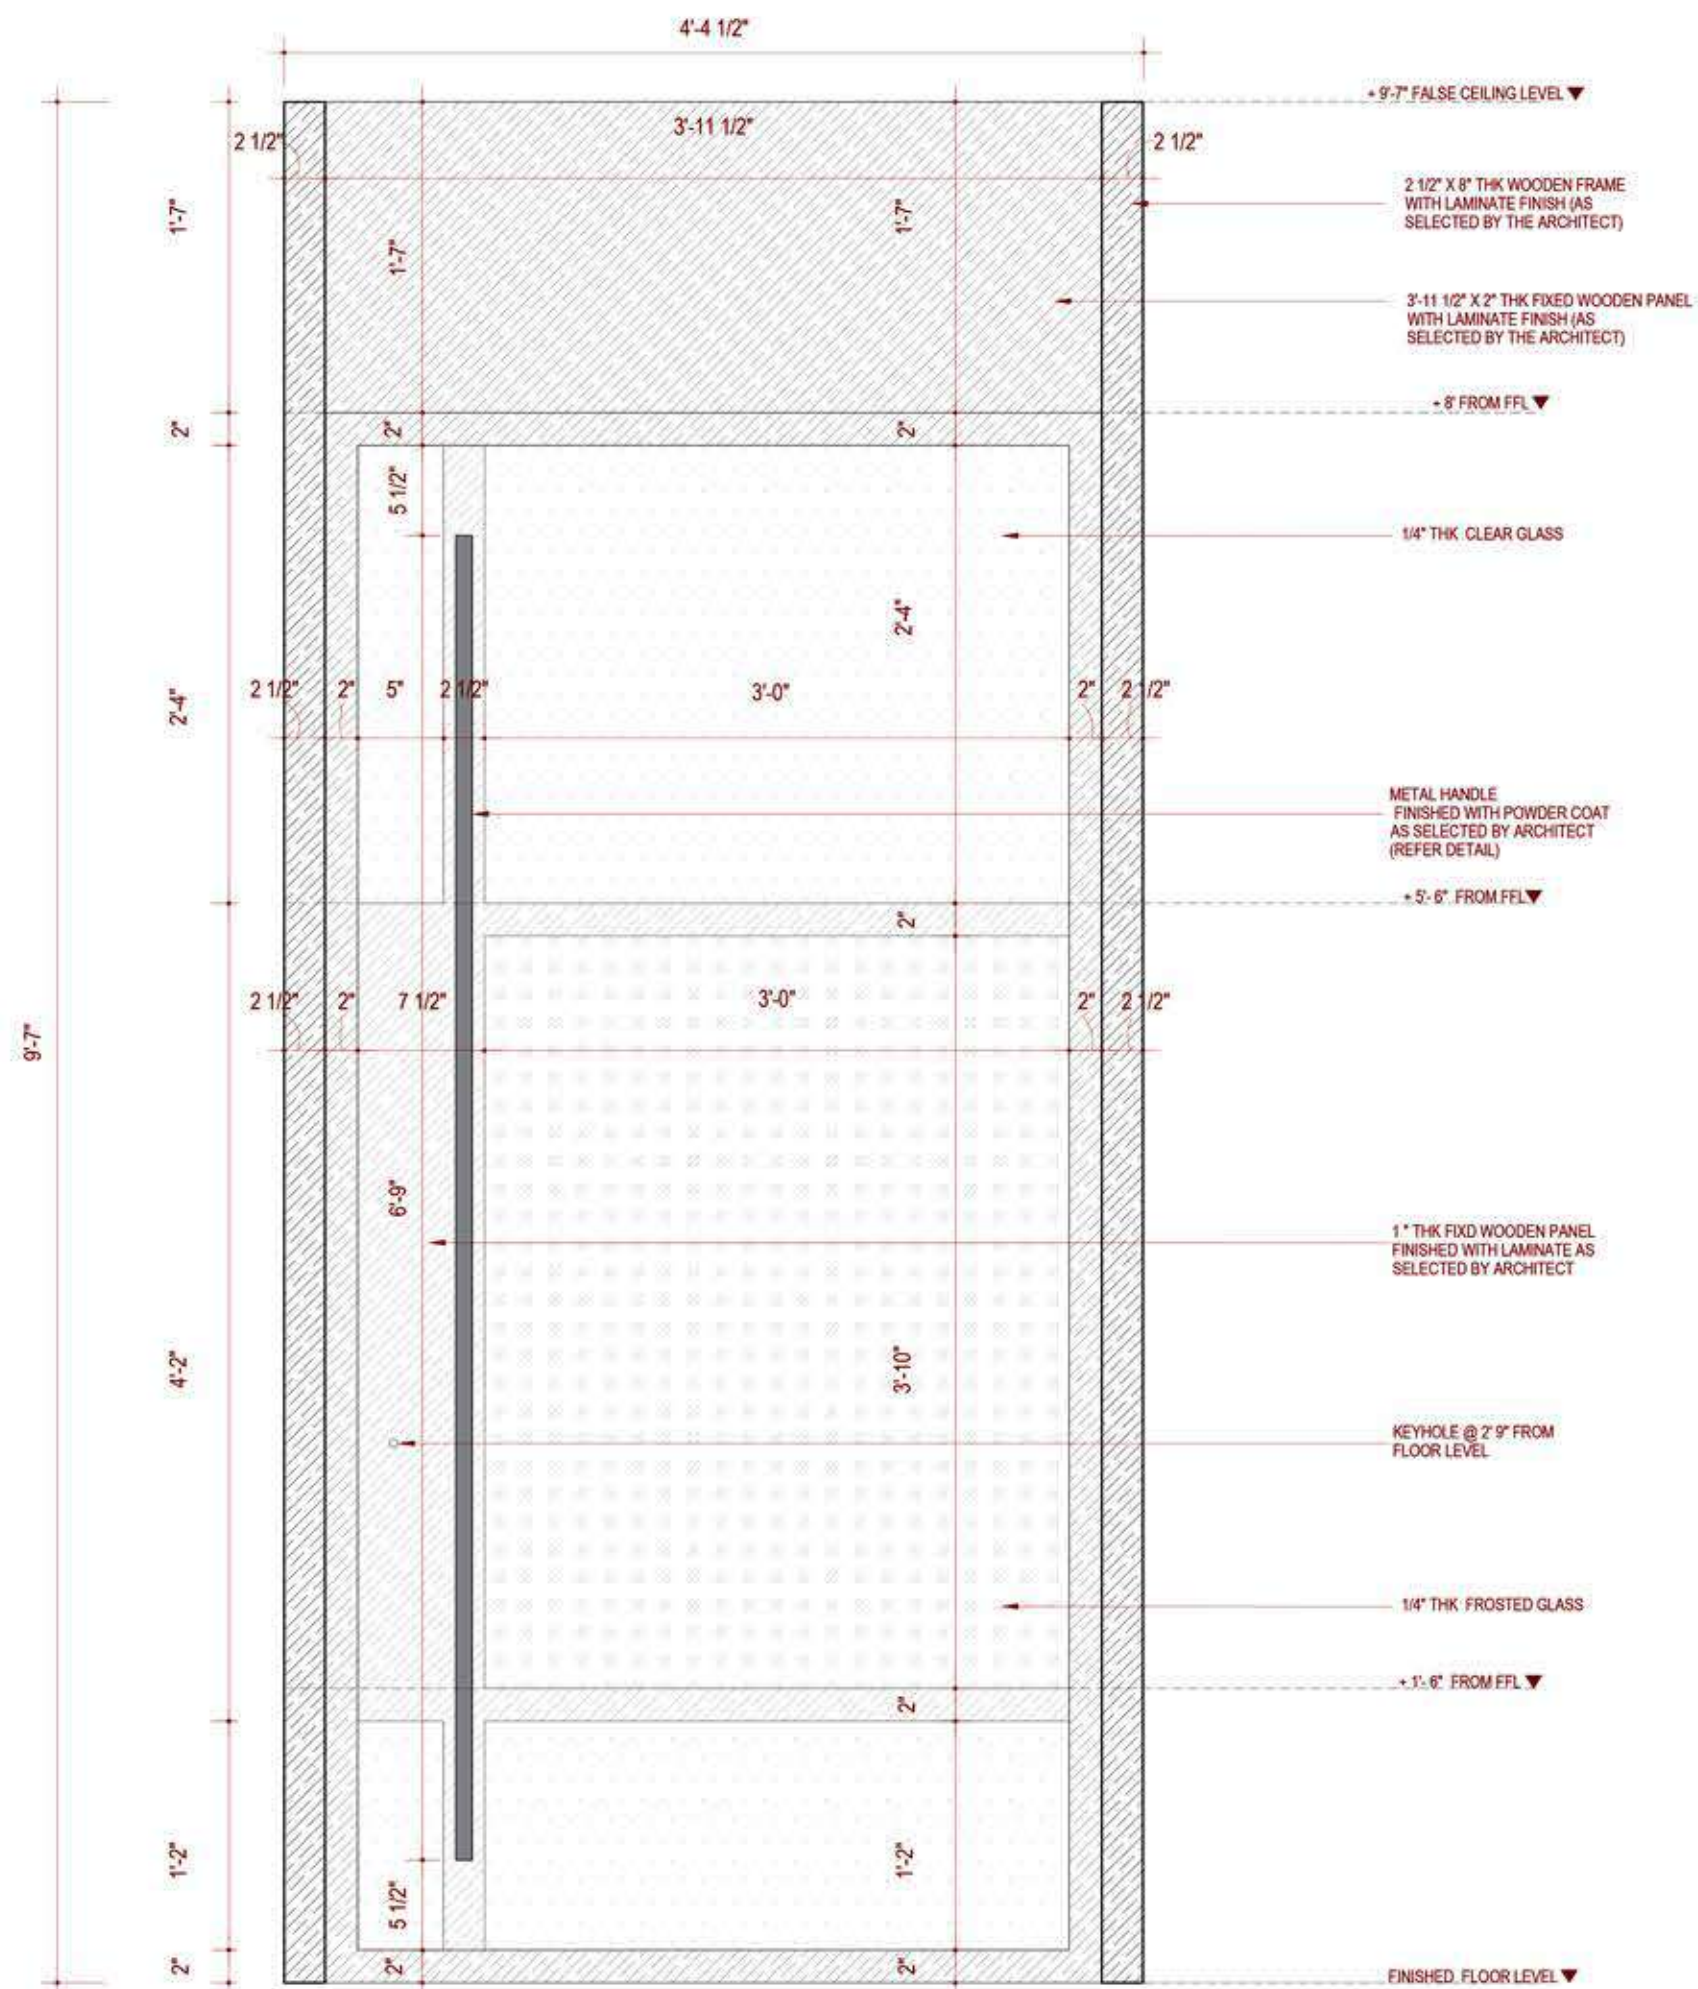


01 D1 DOOR - ELEVATION
SCALE : 1 1/2"=1'-0"

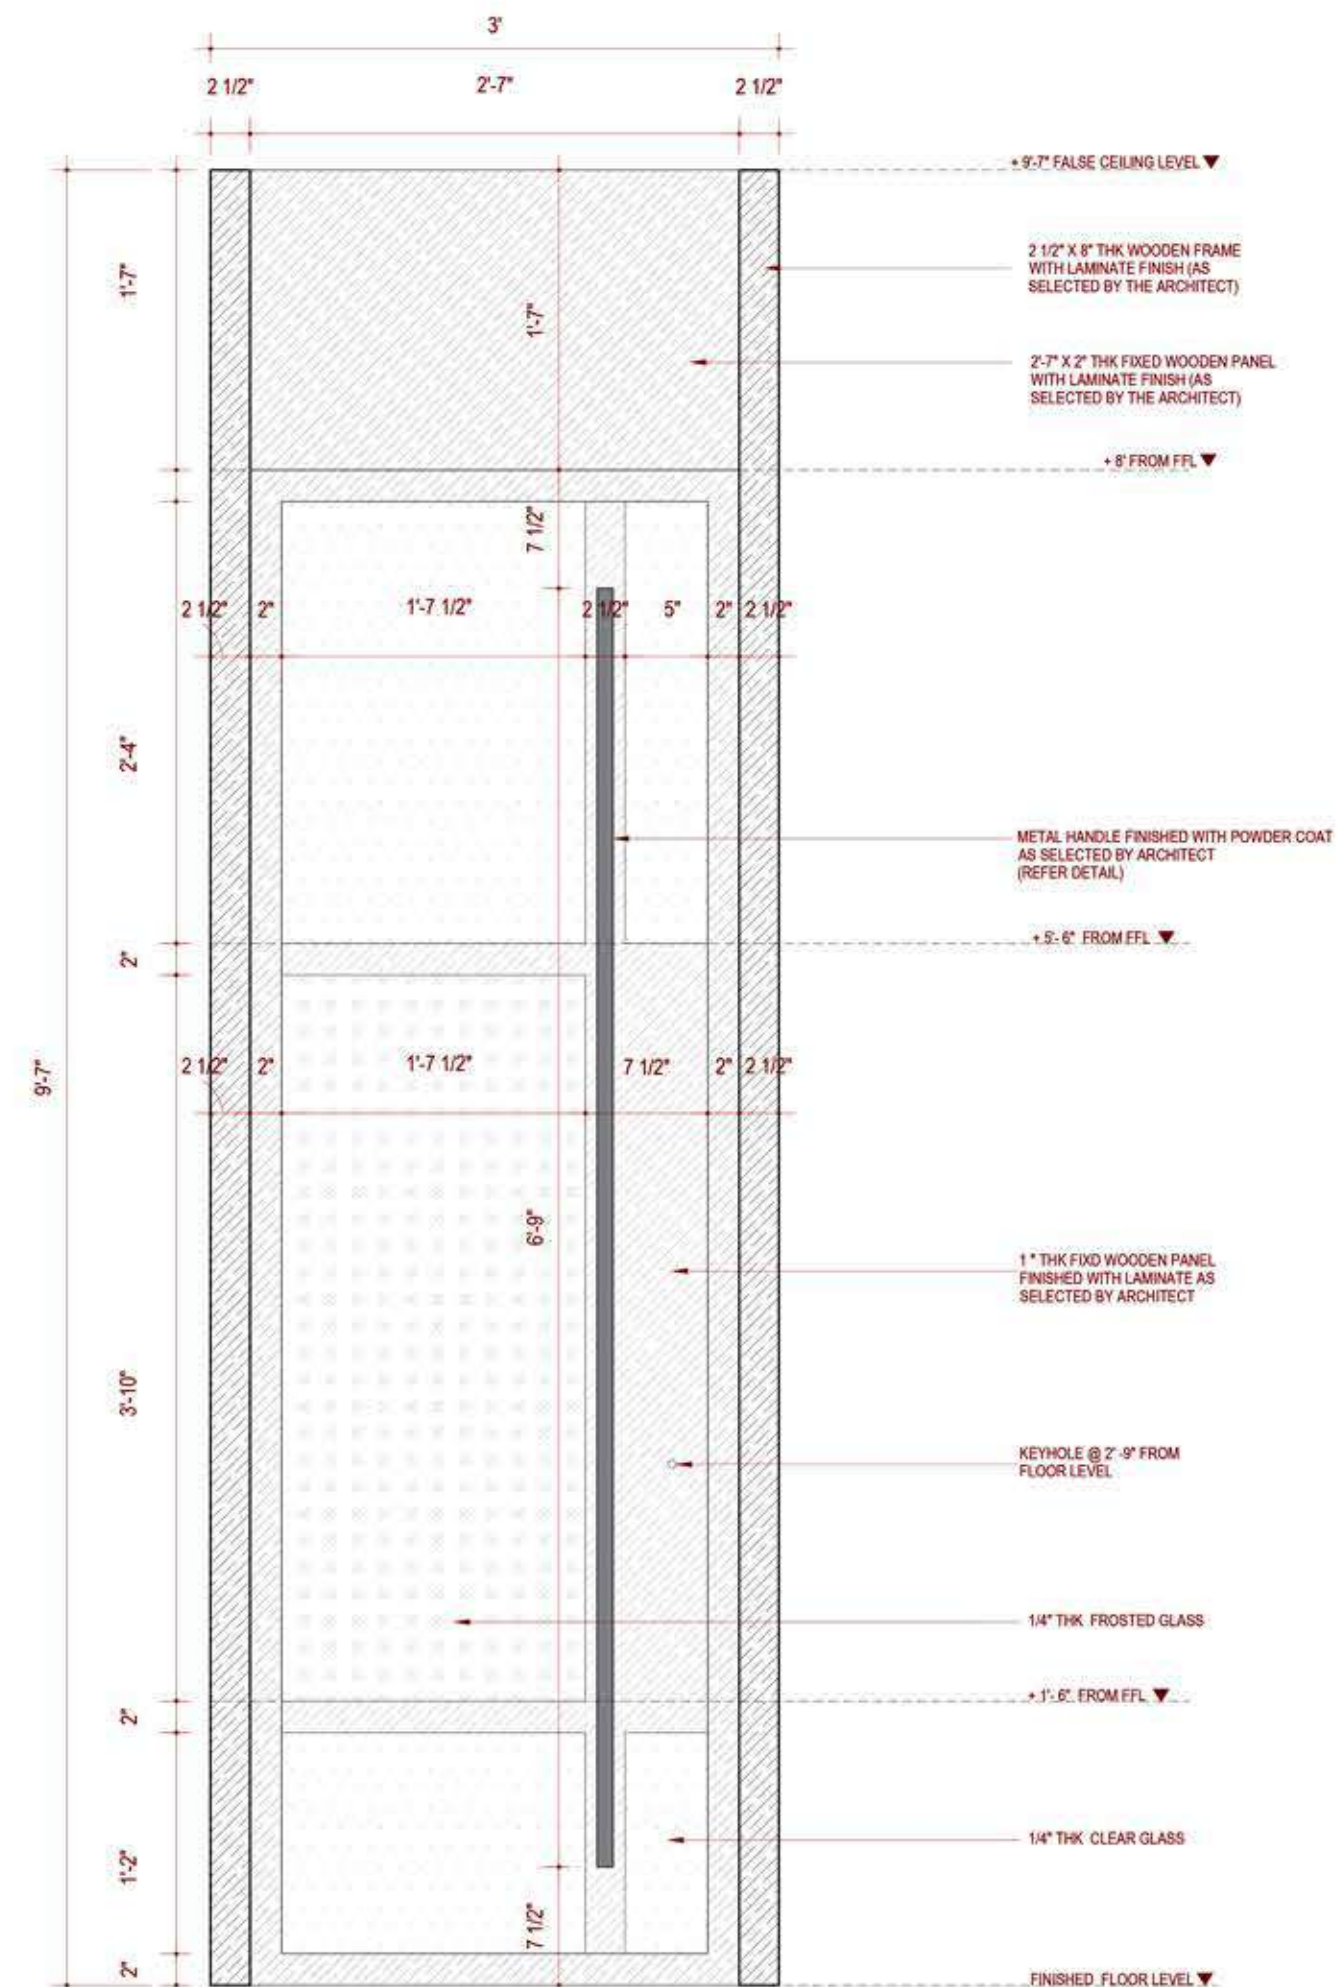


01 D2 DOOR - ELEVATION
SCALE : 1 1/2"=1'-0"

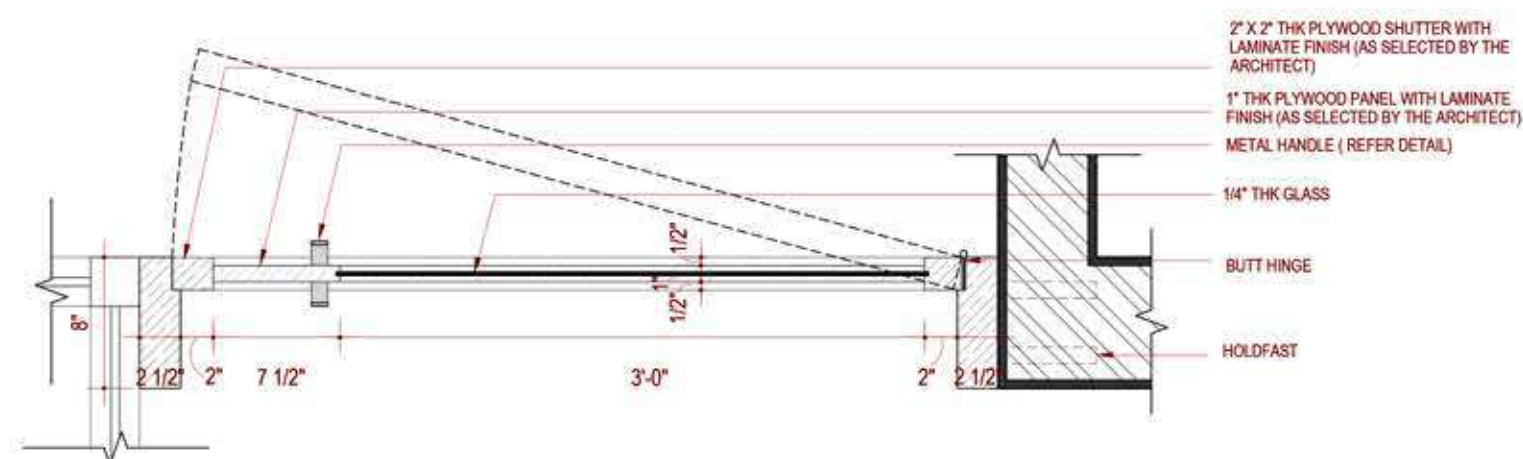


02 D1 DOOR - PLAN
SCALE : 1 1/2"=1'-0"

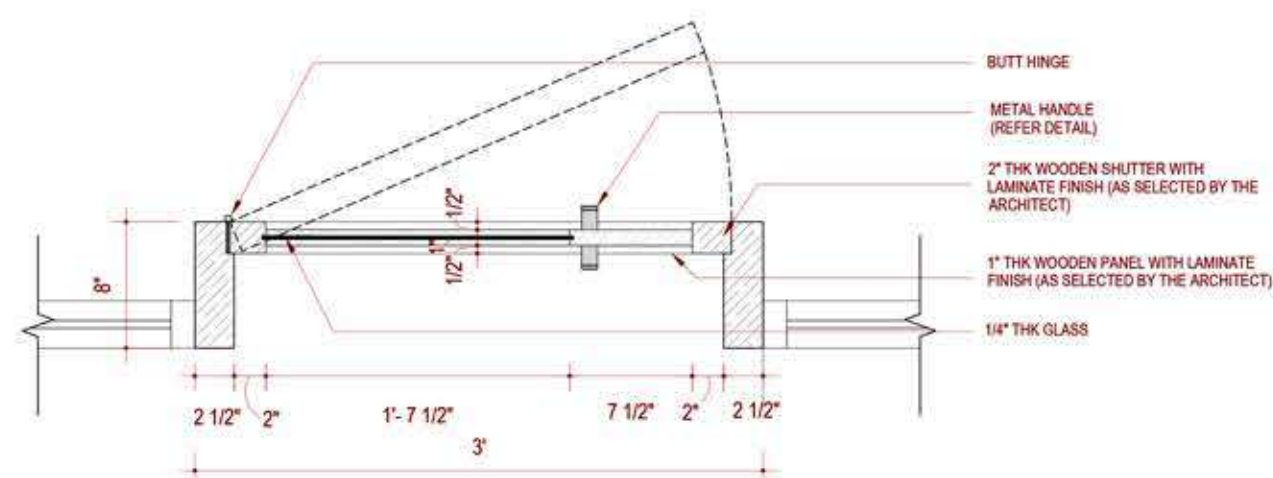


02 D2 DOOR - PLAN
SCALE : 1 1/2"=1'-0"

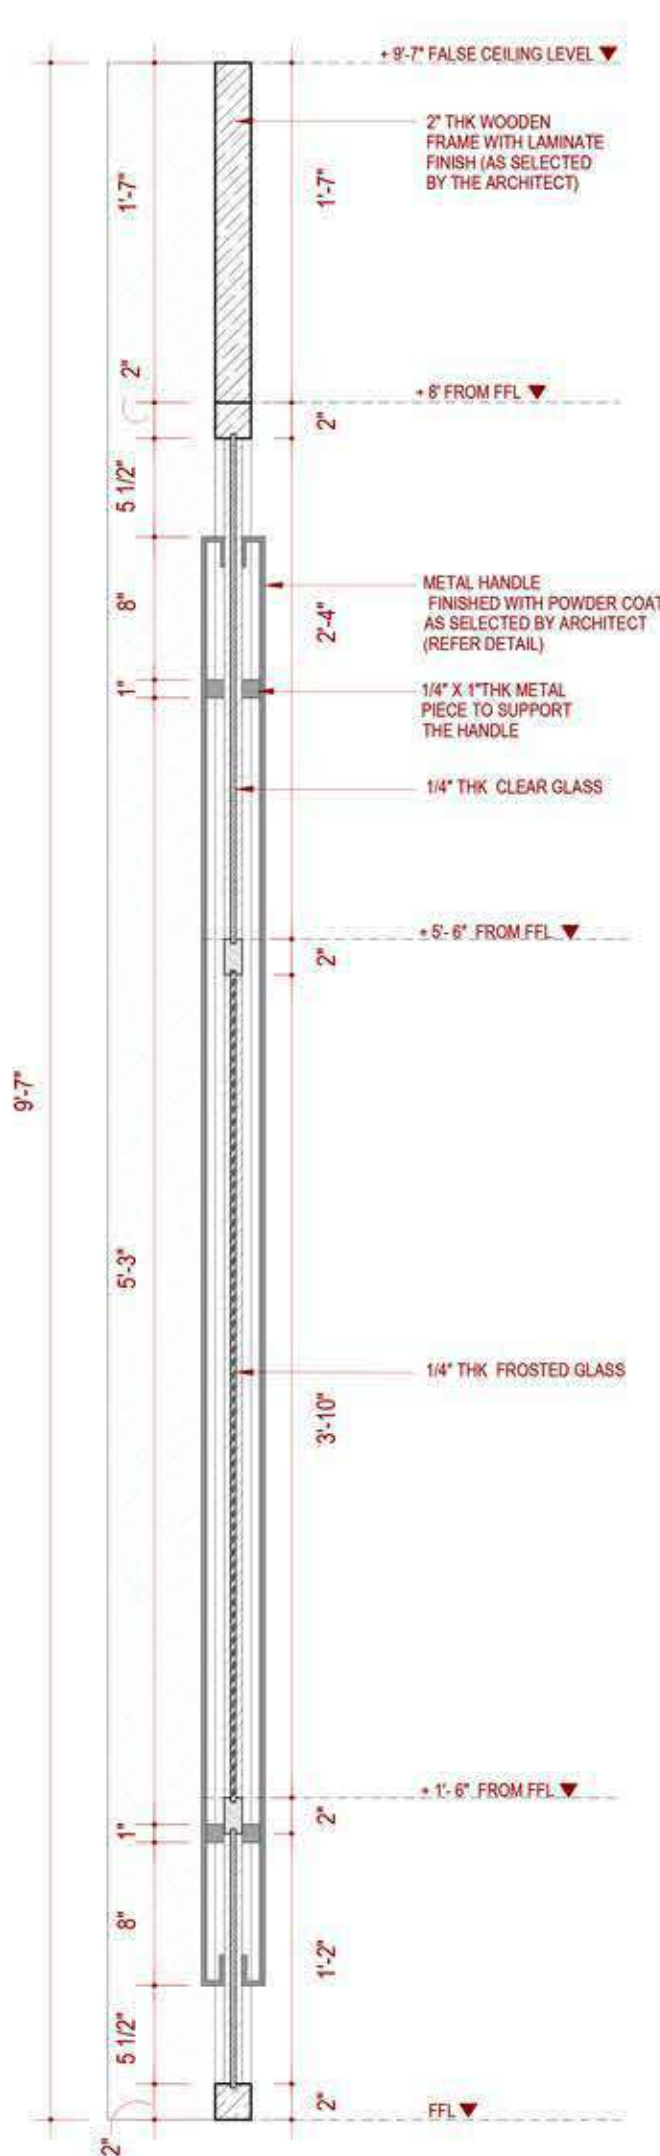


01 D1 & D2 DOOR - SECTION AA
SCALE: 1 1/2"=1'-0"

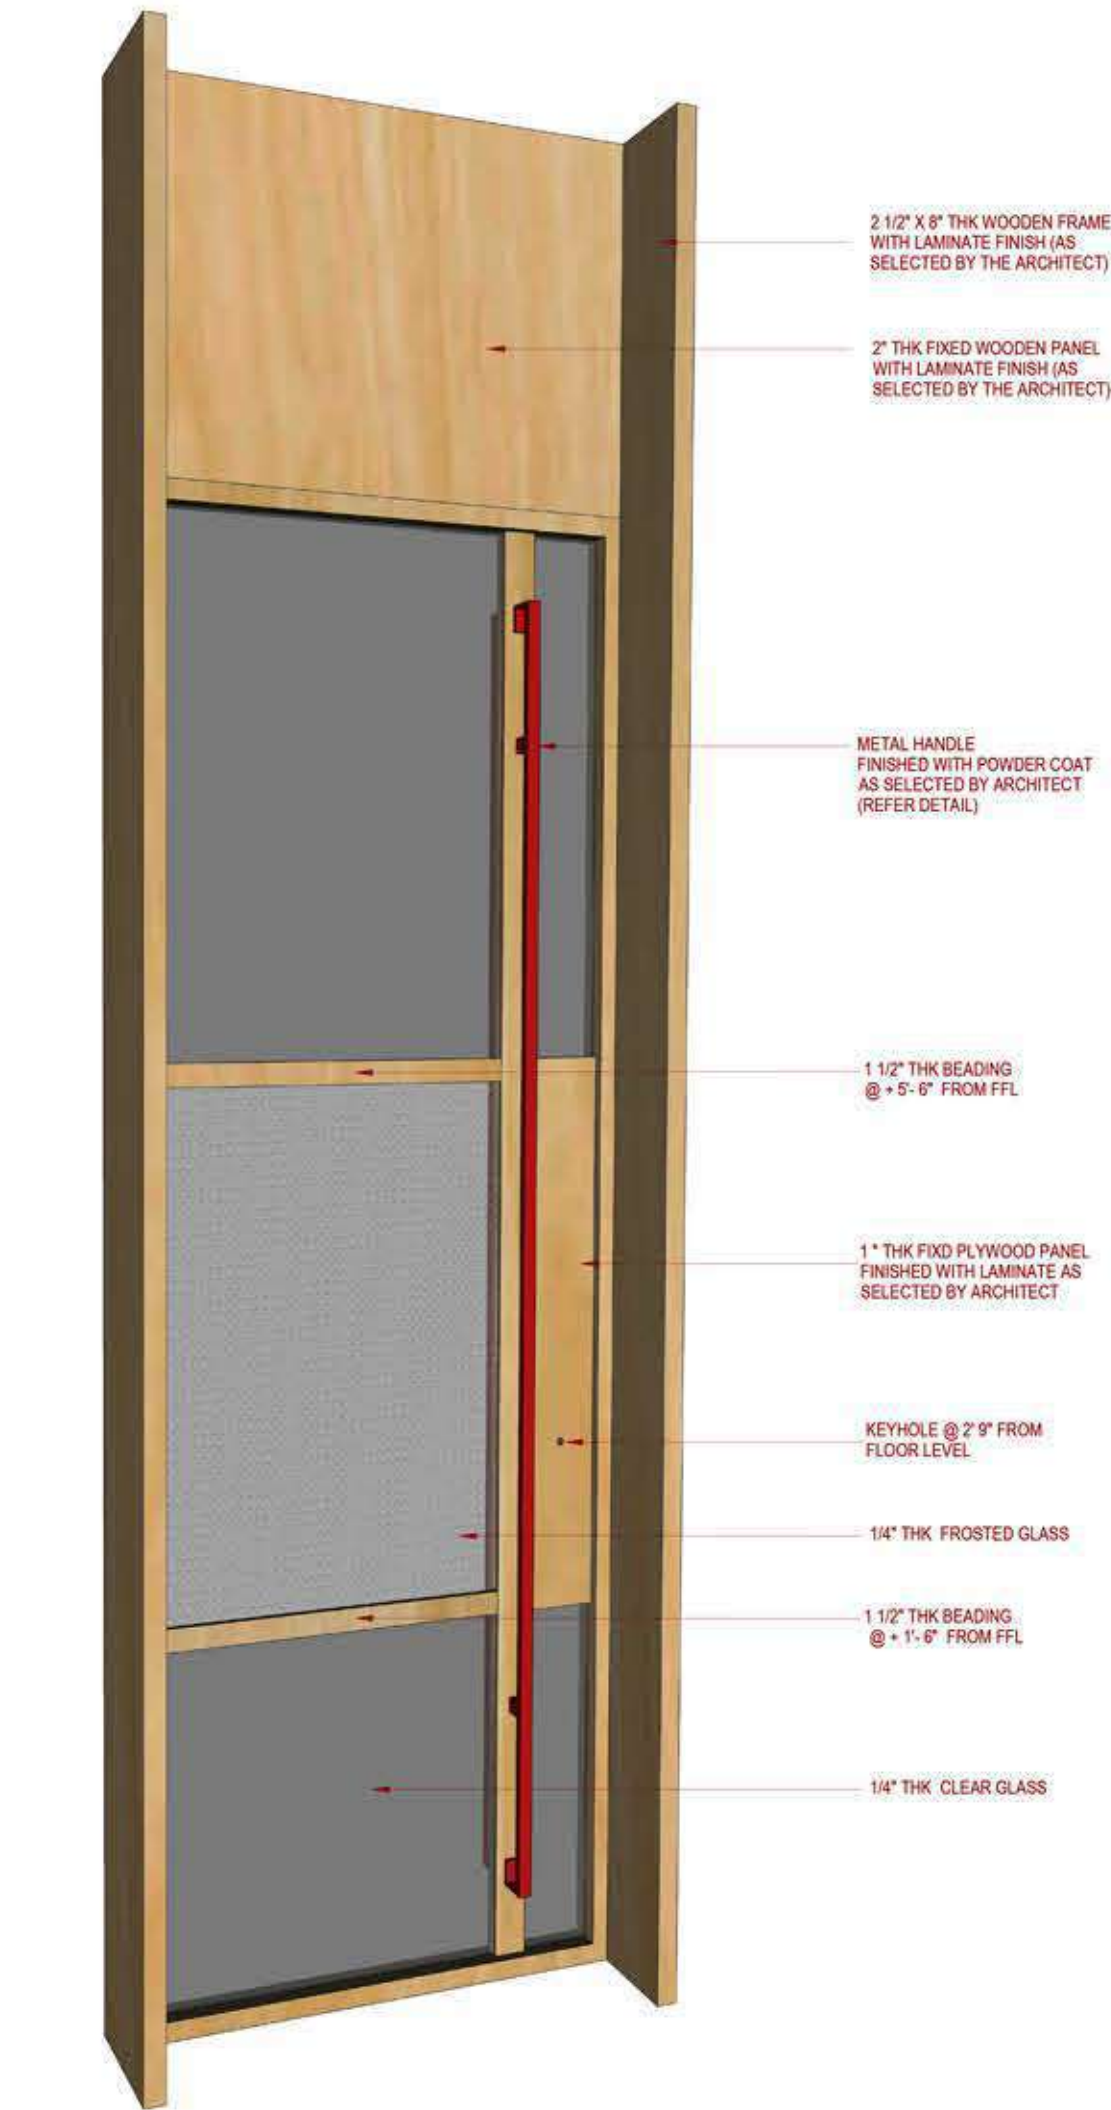

02 D1 & D2 DOOR - VIEW
SCALE: 1 1/2"=1'-0"

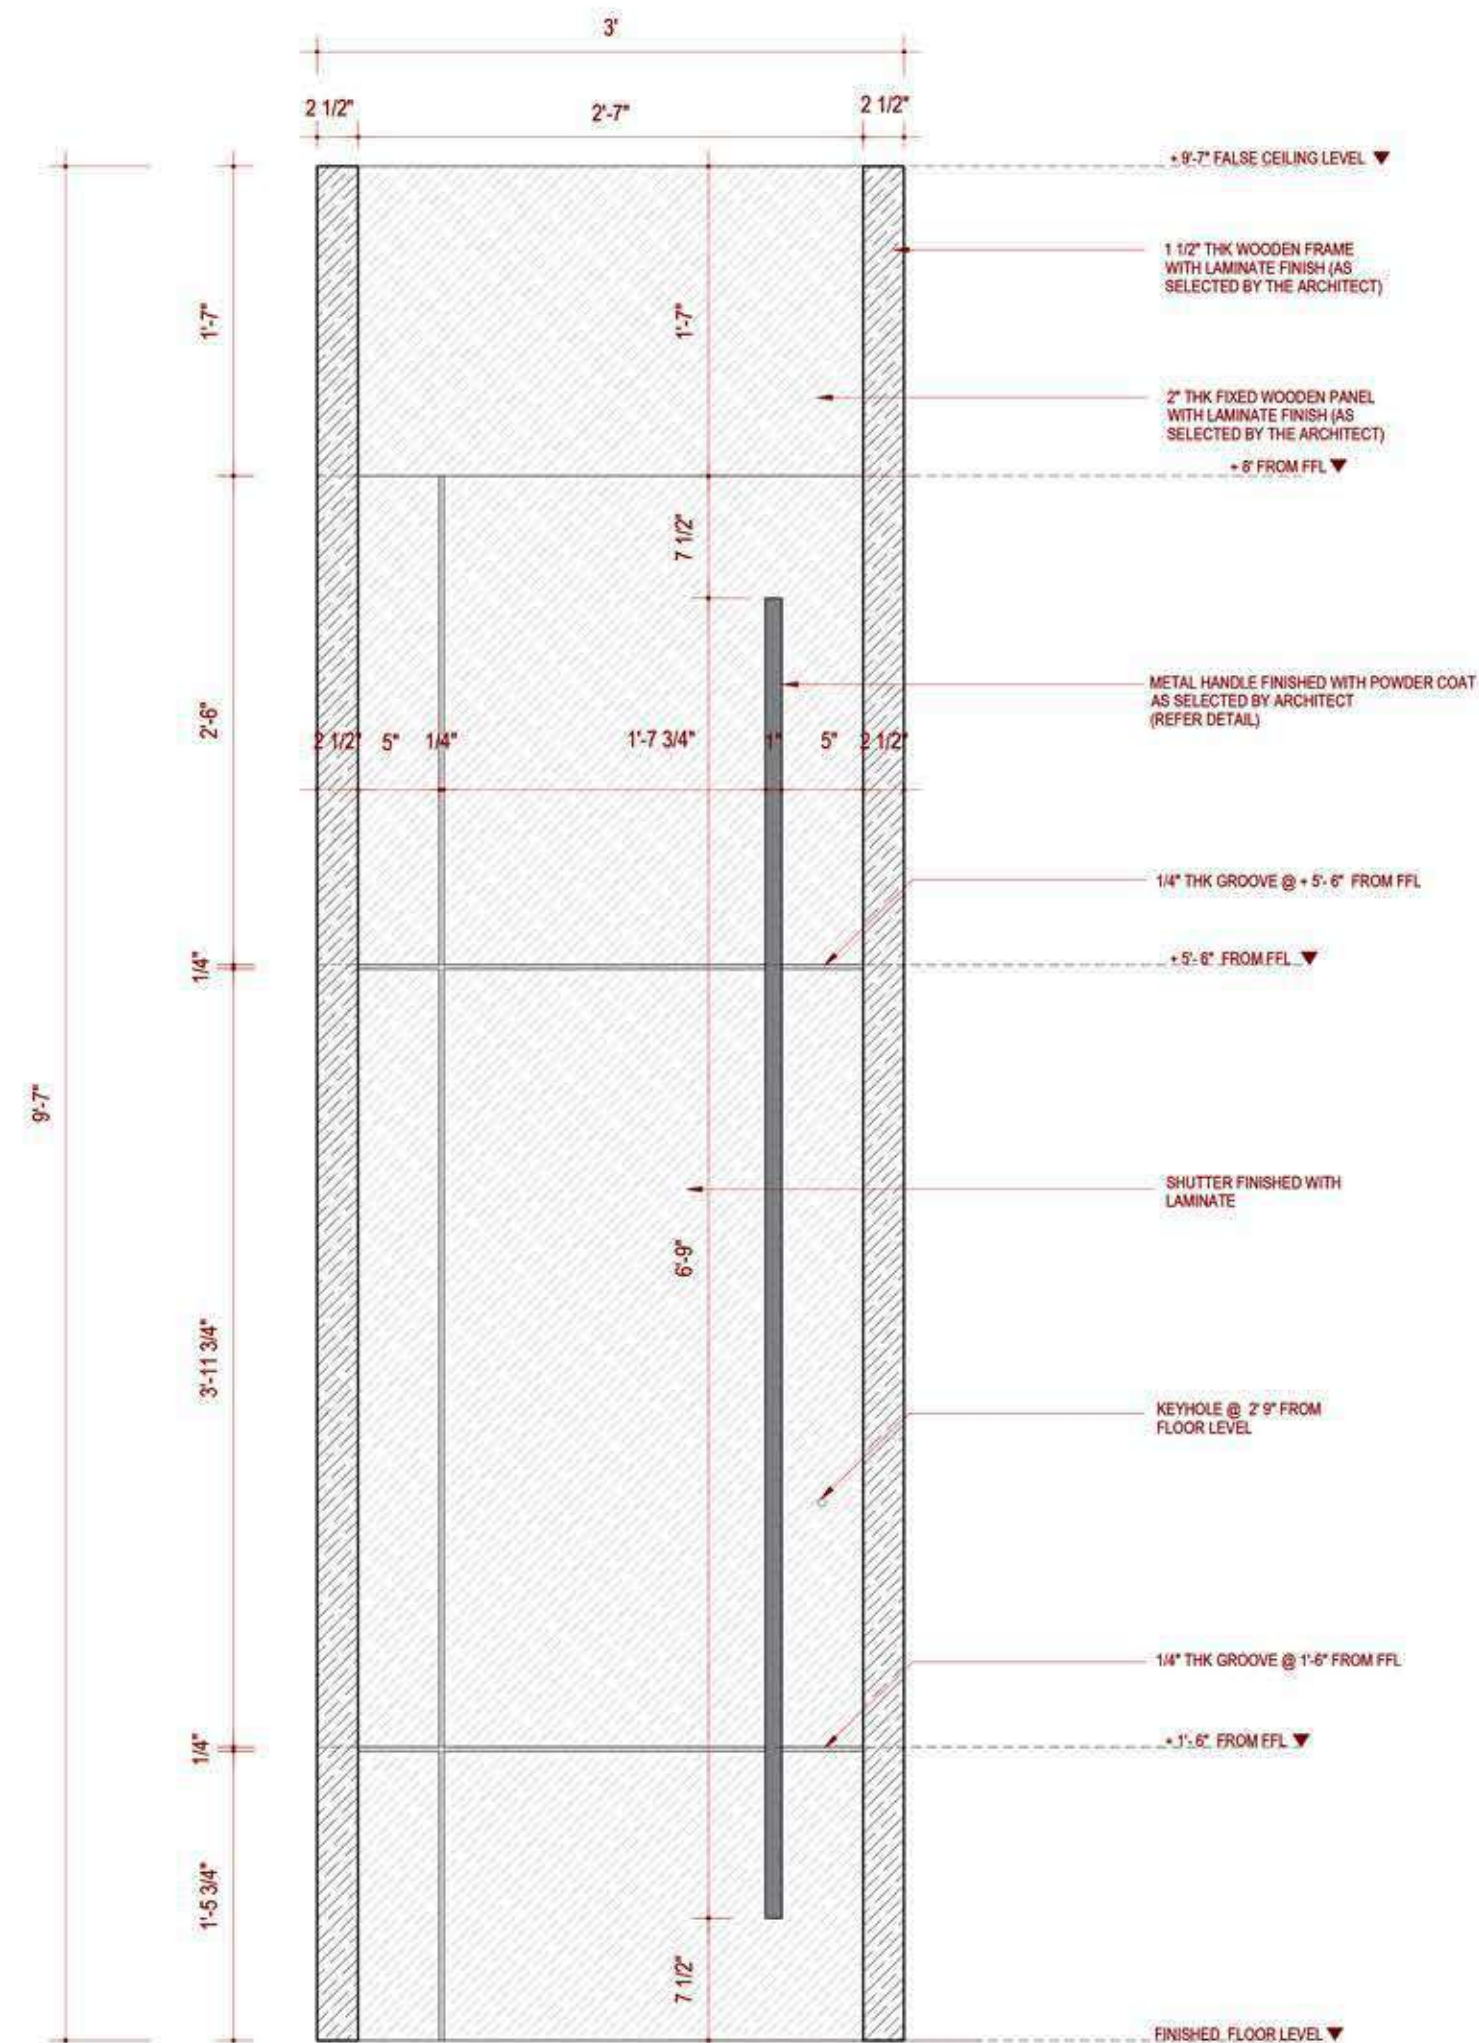

01 D3 DOOR - ELEVATION
SCALE: 1 1/2"=1'-0"

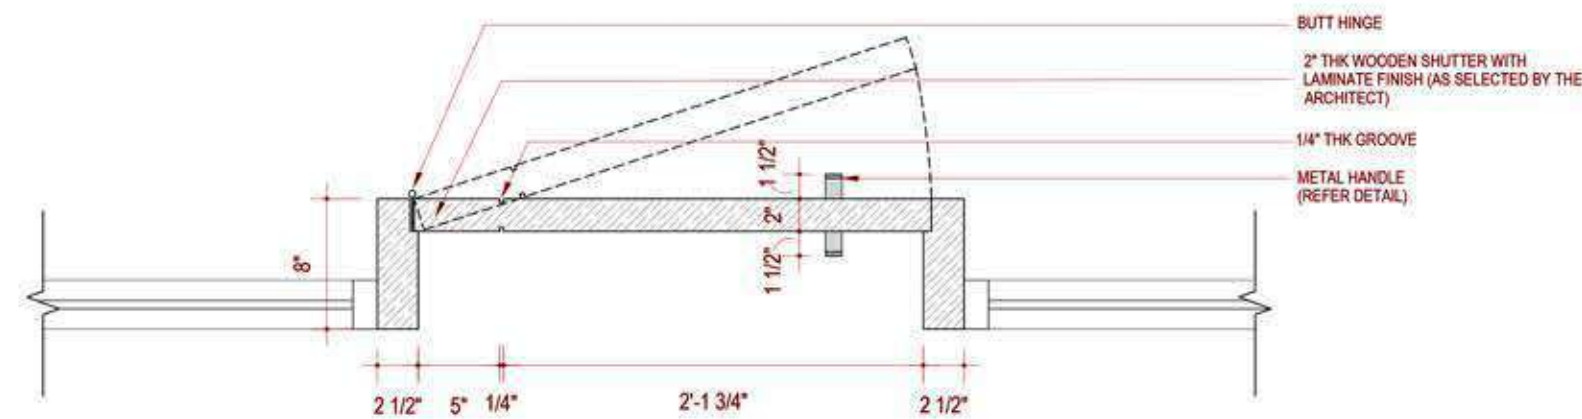

02 D3 DOOR - PLAN
SCALE: 1 1/2"=1'-0"

REVISIONS:		
#	DATE	COMMENTS

STUDIO D CUBED ARCHITECTS

AD - 13, 5TH STREET,
10TH MAIN ROAD,
ANNANAGAR,
CHENNAI - 600 040.



MAIL ID : studiod3@yahoo.com

CONTACT : 044-42693554

DATE PLOTTED :

DESIGNED BY : ARVIND RAM

DRAWN BY :

ARCHITECT
OF RECORD : MRINALINI RAM

DRAWING NAME : DOOR DETAIL

© 2022 BY STUDIO D CUBED ARCHITECTS
RIGHTS RESERVED

THE ARCHITECTURAL WORKS DEPICTED HEREIN ARE THE
SOLE PROPERTY OF STUDIO D CUBED ARCHITECTS AND MAY
NOT BE CONSTRUCTED OR USED WITHOUT ITS EXPRESS
WRITTEN PERMISSION. NO PERMISSION TO MODIFY OR
REPRODUCE ANY OF THE ARCHITECTURAL WORKS,
INCLUDING WITHOUT LIMITATION THE CONSTRUCTION OF ANY
BUILDING, IS EXPRESSED OR SHOULD BE IMPLIED FROM
DELIVERY OF PRELIMINARY DRAWINGS OR UNSEALED
CONSTRUCTION DRAWINGS. PERMISSION TO CONSTRUCT
THE BUILDING DEPICTED IN SEALED CONSTRUCTION
DRAWINGS IS EXPRESSLY CONDITIONED ON THE FULL AND
TIMELY PAYMENT OF ALL FEES OTHERWISE DUE. STUDIO D
CUBED ARCHITECTS AND, IN THE ABSENCE OF ANY WRITTEN
AGREEMENT TO THE CONTRARY, IS LIMITED TO A ONE-TIME
USE ON THE SITE INDICATED ON THESE PLANS.

PLOT SCALE : DIFFERS

SHEET NO. ARVIND VISHNU RAM


Reg. No. CA/2012/56348

STUDIO D CUBED

AD - 13, 5th Street, 10th Main Road,

NORTH POINNA NAGAR, CHENNAI - 600 040

Phone : 044-42693554

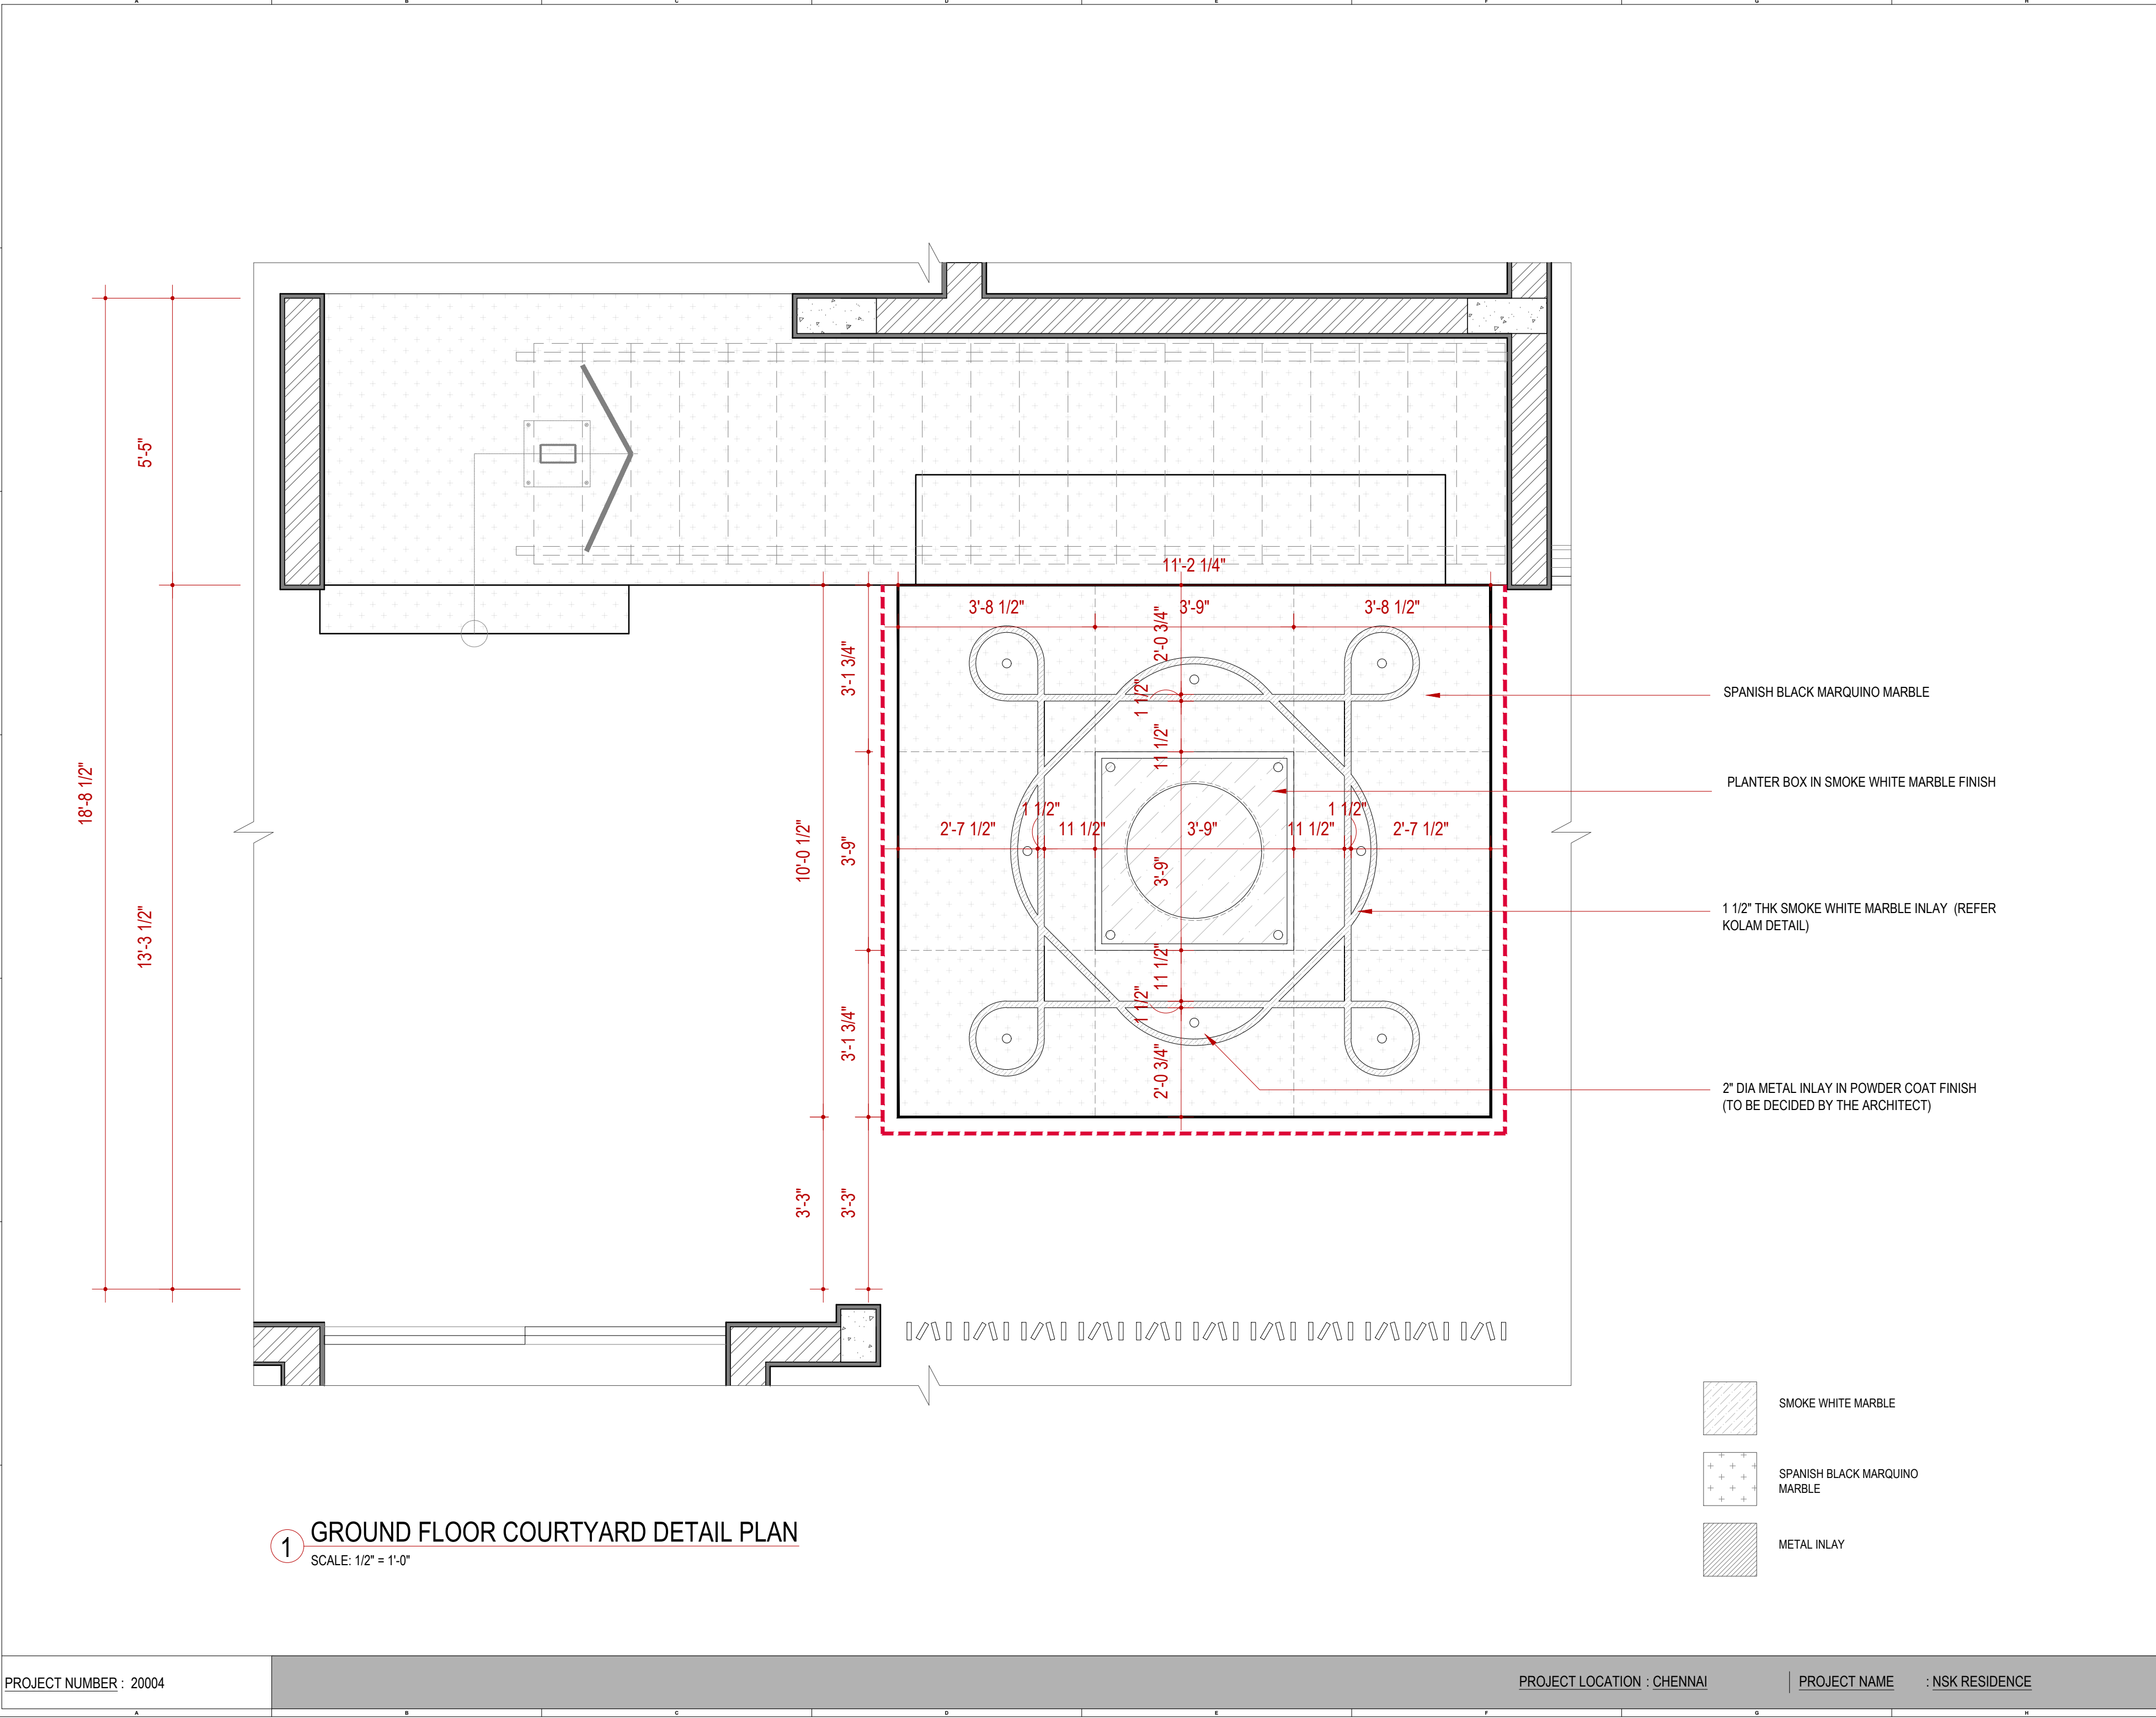

1 GROUND FLOOR COURTYARD DETAIL PLAN
SCALE: 1/2" = 1'-0"

- SPANISH BLACK MARQUINO MARBLE
- PLANTER BOX IN SMOKE WHITE MARBLE FINISH
- 1 1/2" THK SMOKE WHITE MARBLE INLAY (REFER KOLAM DETAIL)
- 2" DIA METAL INLAY IN POWDER COAT FINISH (TO BE DECIDED BY THE ARCHITECT)

 SMOKE WHITE MARBLE

 SPANISH BLACK MARQUINO MARBLE

 METAL INLAY

REVISIONS:

#	DATE	COMMENTS

STUDIO D CUBED ARCHITECTS

AD - 13, 5TH STREET,
10TH MAIN ROAD,
ANNANAGAR,
CHENNAI - 600 040.



ISSUED FOR
CONSTRUCTION

MAIL ID : studiod3@yahoo.com.

CONTACT : 044-42693554.



DATE PLOTTED : 27 April 2022

DESIGNED BY : ARVIND RAM

DRAWN BY :

ARCHITECT
OF RECORD : MRINALINI RAM

DRAWING NAME :

© 2019 BY STUDIO D CUBED ARCHITECTS
RIGHTS RESERVED


THE ARCHITECTURAL WORKS DEPICTED HEREIN ARE THE
SOLE PROPERTY OF STUDIO D CUBED ARCHITECTS AND MAY
NOT BE CONSTRUCTED OR USED WITHOUT ITS EXPRESS
WRITTEN PERMISSION. NO PERMISSION TO MODIFY OR
REPRODUCE ANY OF THE ARCHITECTURAL WORKS,
INCLUDING WITHOUT LIMITATION THE CONSTRUCTION OF ANY
BUILDING, IS EXPRESSED OR SHOULD BE IMPLIED FROM
DELIVERY OF PRELIMINARY DRAWINGS OR UNSEALED
CONSTRUCTION DRAWINGS. PERMISSION TO CONSTRUCT
THE BUILDING DEPICTED IN SEALED CONSTRUCTION
DRAWINGS IS EXPRESSLY CONDITIONED ON THE FULL AND
TIMELY PAYMENT OF ALL FEES OTHERWISE DUE. STUDIO D
CUBED ARCHITECTS AND, IN THE ABSENCE OF ANY WRITTEN
AGREEMENT TO THE CONTRARY, IS LIMITED TO A ONE-TIME
USE ON THE SITE INDICATED ON THESE PLANS.

PLOT SCALE :

SHEET NO :

NORTH POINT



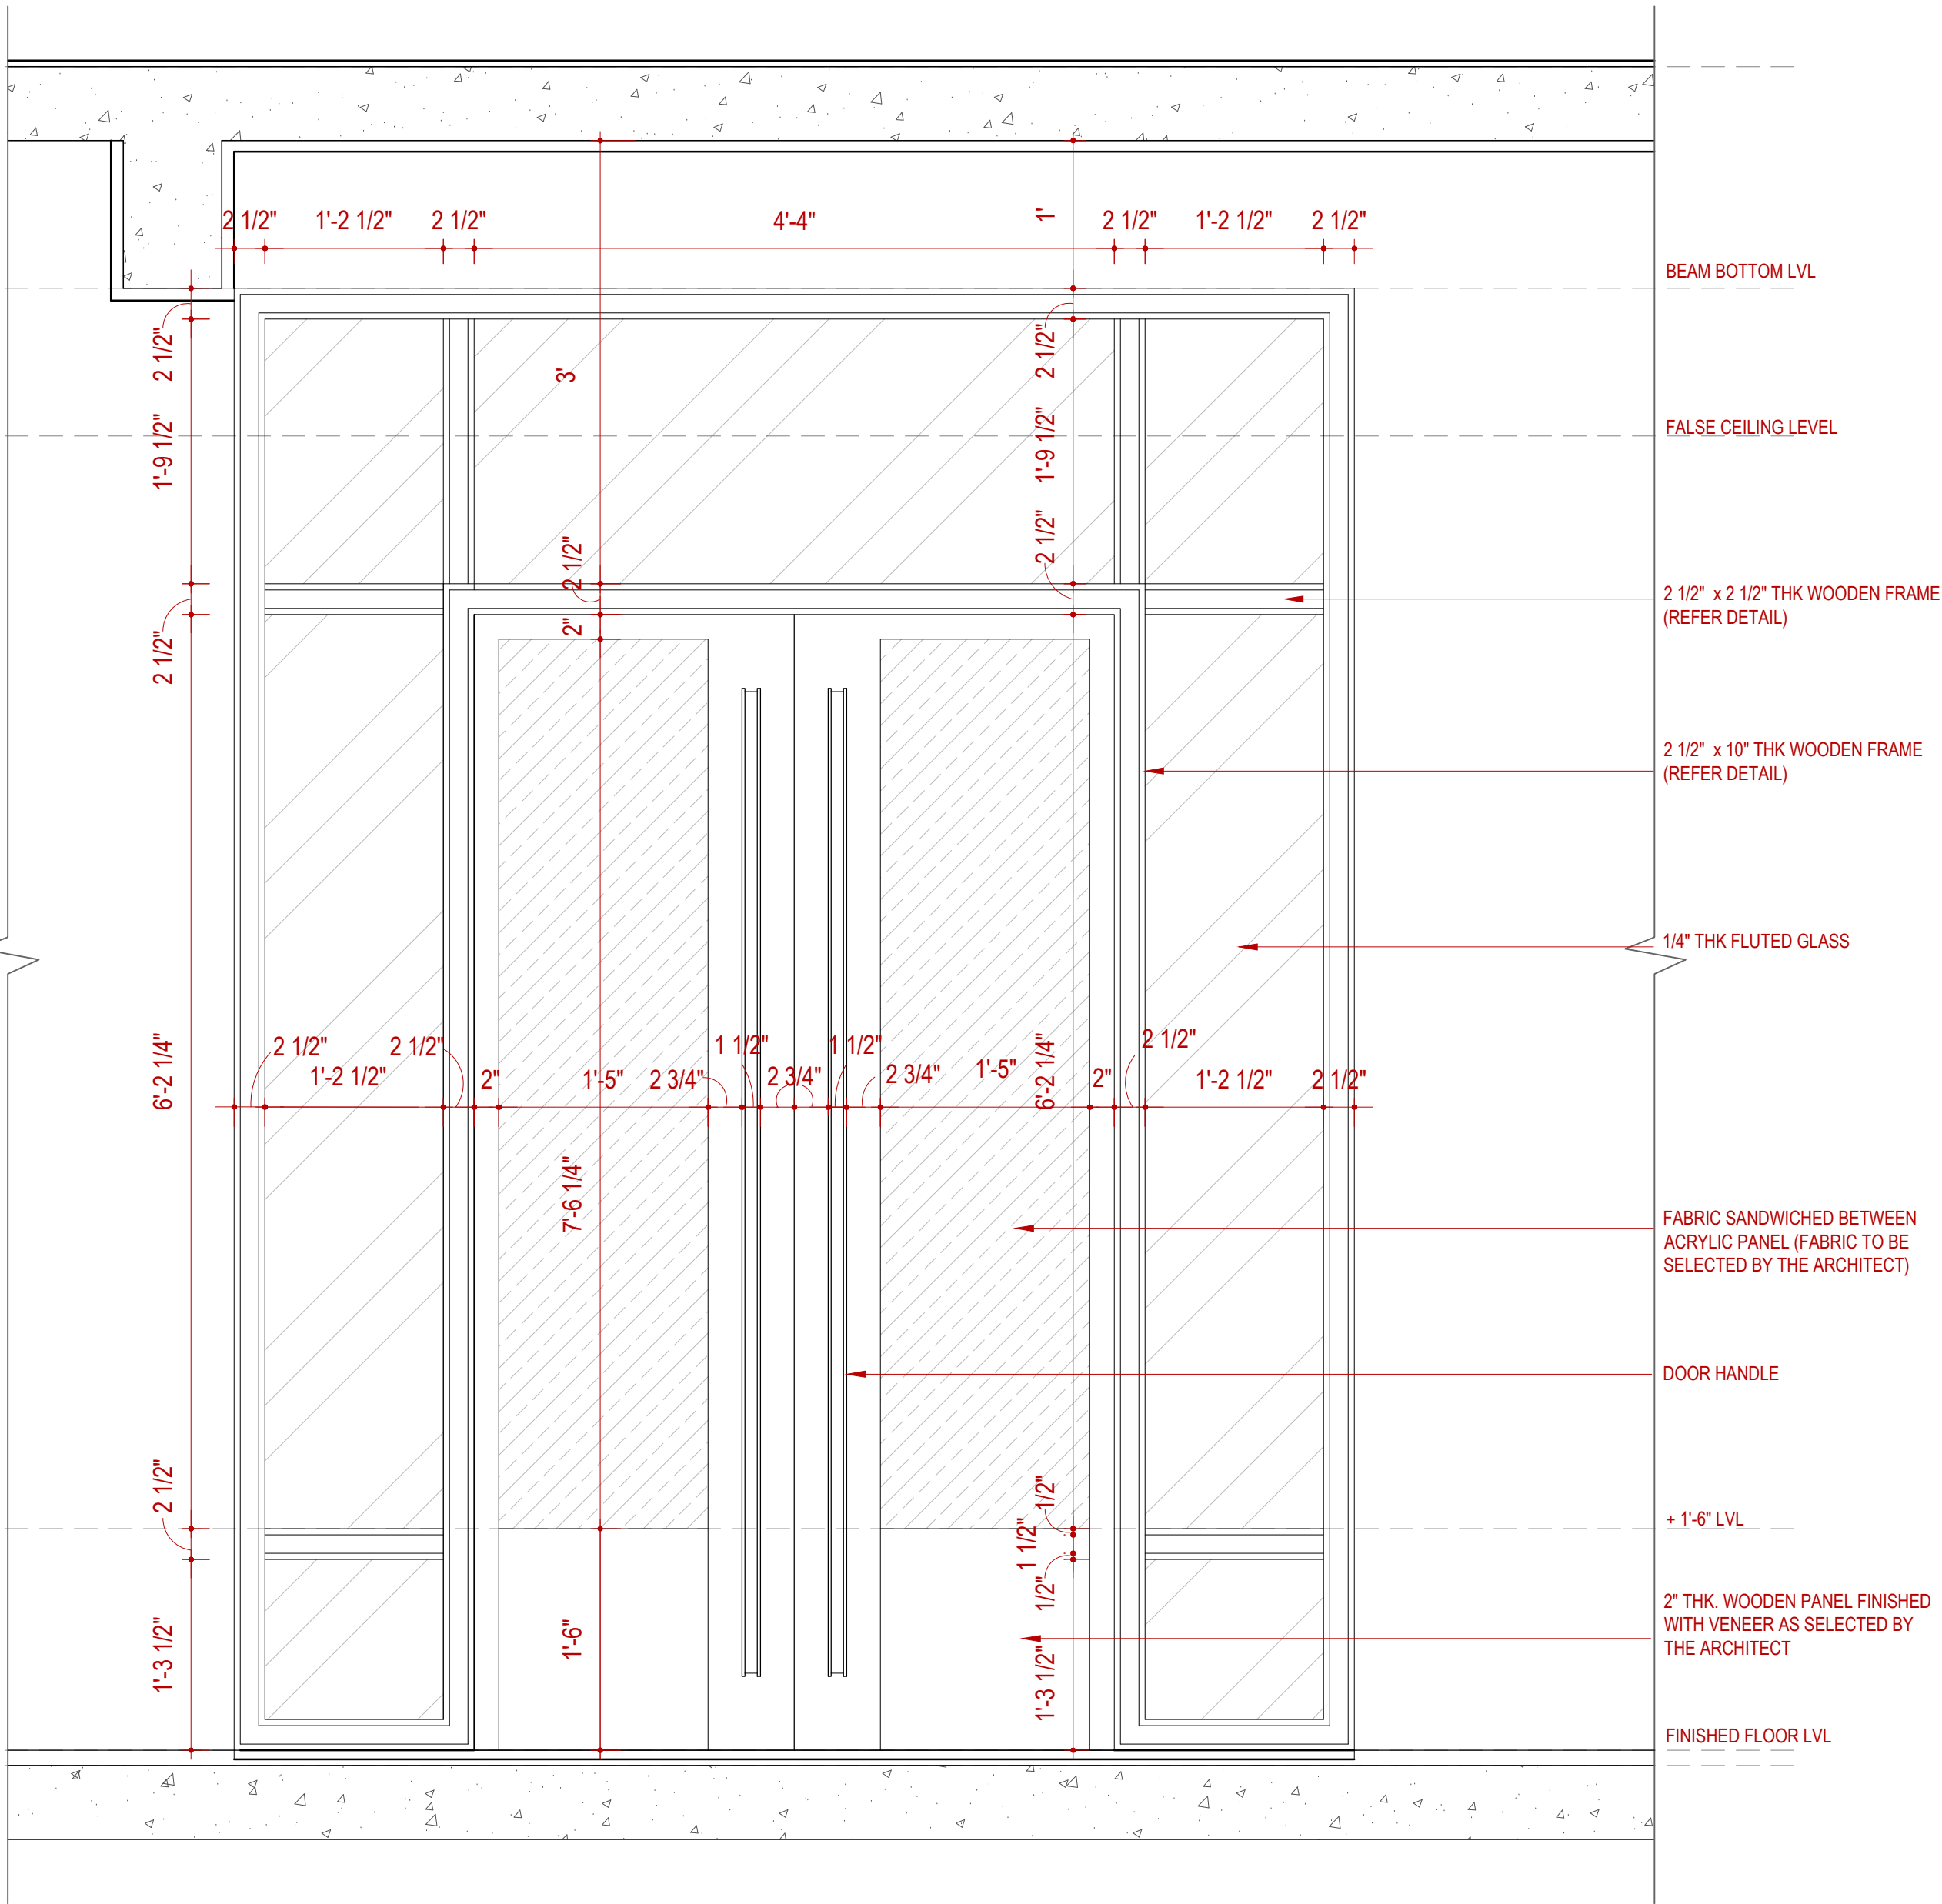

1 PUJA ROOM - DOOR ELEVATION DETAIL
SCALE - 1" = 1'0"




2 PUJA ROOM - DOOR VIEW
SCALE - NTS

REVISIONS:		
#	DATE	COMMENTS

STUDIO D CUBED ARCHITECTS

AD - 13, 5TH STREET,
10TH MAIN ROAD,
ANNANAGAR,
CHENNAI - 600 040.

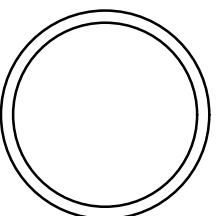

MAIL ID : studiod3@yahoo.com.

CONTACT : 044-42693554.

DATE PLOTTED : July 11, 2022

DESIGNED BY : ARVIND RAM

DRAWN BY :

ARCHITECT
OF RECORD : MRINALINI RAM

DRAWING NAME : PUJA ROOM - INTERIOR
DETAIL

© 2019 BY STUDIO D CUBED RIGHTS
RESERVED


THE ARCHITECTURAL WORKS DEPICTED HEREIN ARE THE
SOLE PROPERTY OF STUDIO D CUBED ARCHITECTS AND
MAY NOT BE CONSTRUCTED OR USED WITHOUT ITS
EXPRESS WRITTEN PERMISSION. NO PERMISSION TO
MODIFY OR REPRODUCE ANY OF THE ARCHITECTURAL
WORKS, INCLUDING WITHOUT LIMITATION THE
CONSTRUCTION OF ANY BUILDING, IS EXPRESSED OR
SHOULD BE IMPLIED FROM DELIVERY OF PRELIMINARY
DRAWINGS OR UNSEALED CONSTRUCTION DRAWINGS.
PERMISSION TO CONSTRUCT THE BUILDING DEPICTED IN
SEALED CONSTRUCTION DRAWINGS IS EXPRESSLY
CONDITIONED ON THE FULL AND TIMELY PAYMENT OF ALL
FEES OTHERWISE DUE. STUDIO D CUBED ARCHITECTS
AND, IN THE ABSENCE OF ANY WRITTEN AGREEMENT TO
THE CONTRARY, IS LIMITED TO A ONE-TIME USE ON THE
SITE INDICATED ON THESE PLANS.

PLOT SCALE 1" = 1'0"


SHEET NO 01

NORTH POINT




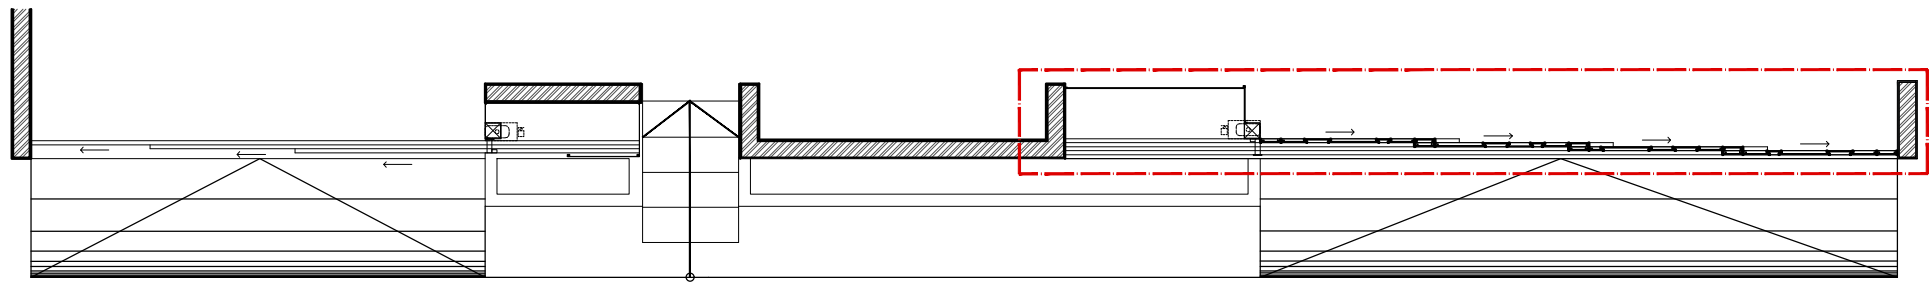

1 KEY PLAN
SCALE : 1/8" = 1'-0"

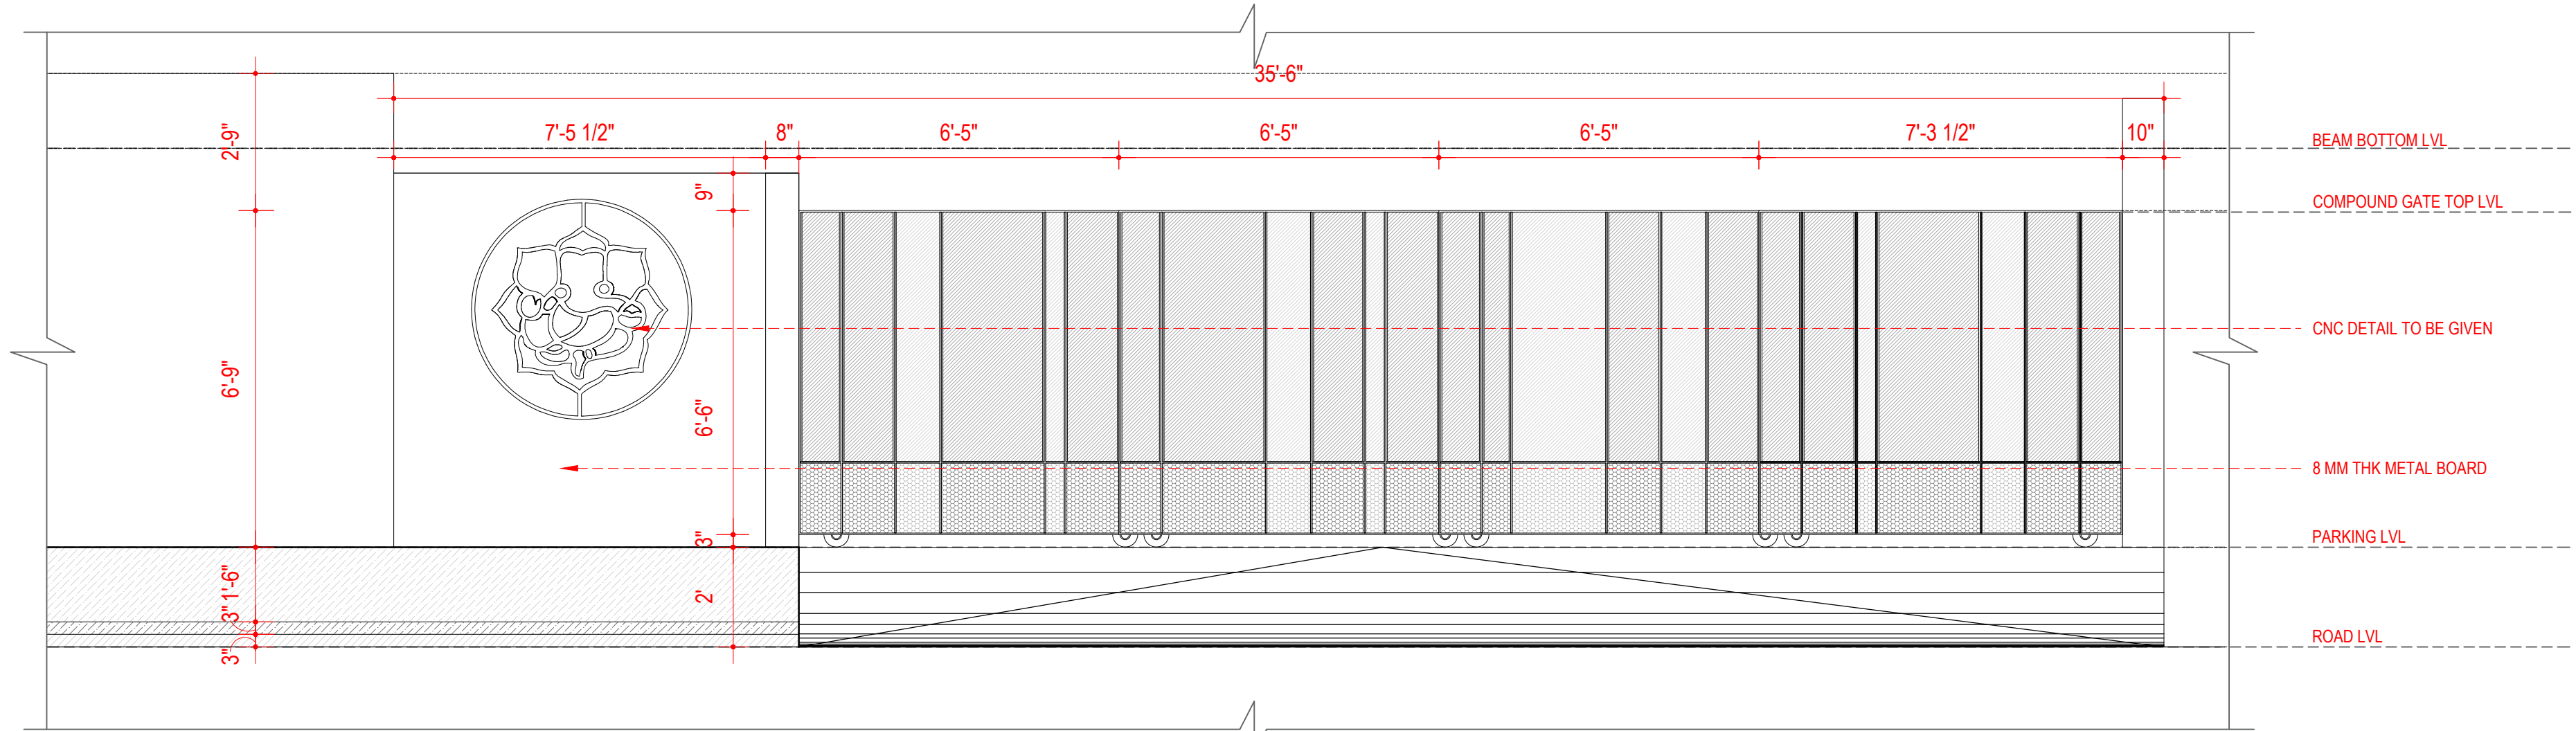

2 COMPOUND GATE -A (ELEVATION)
SCALE : 3/8" = 1'-0"

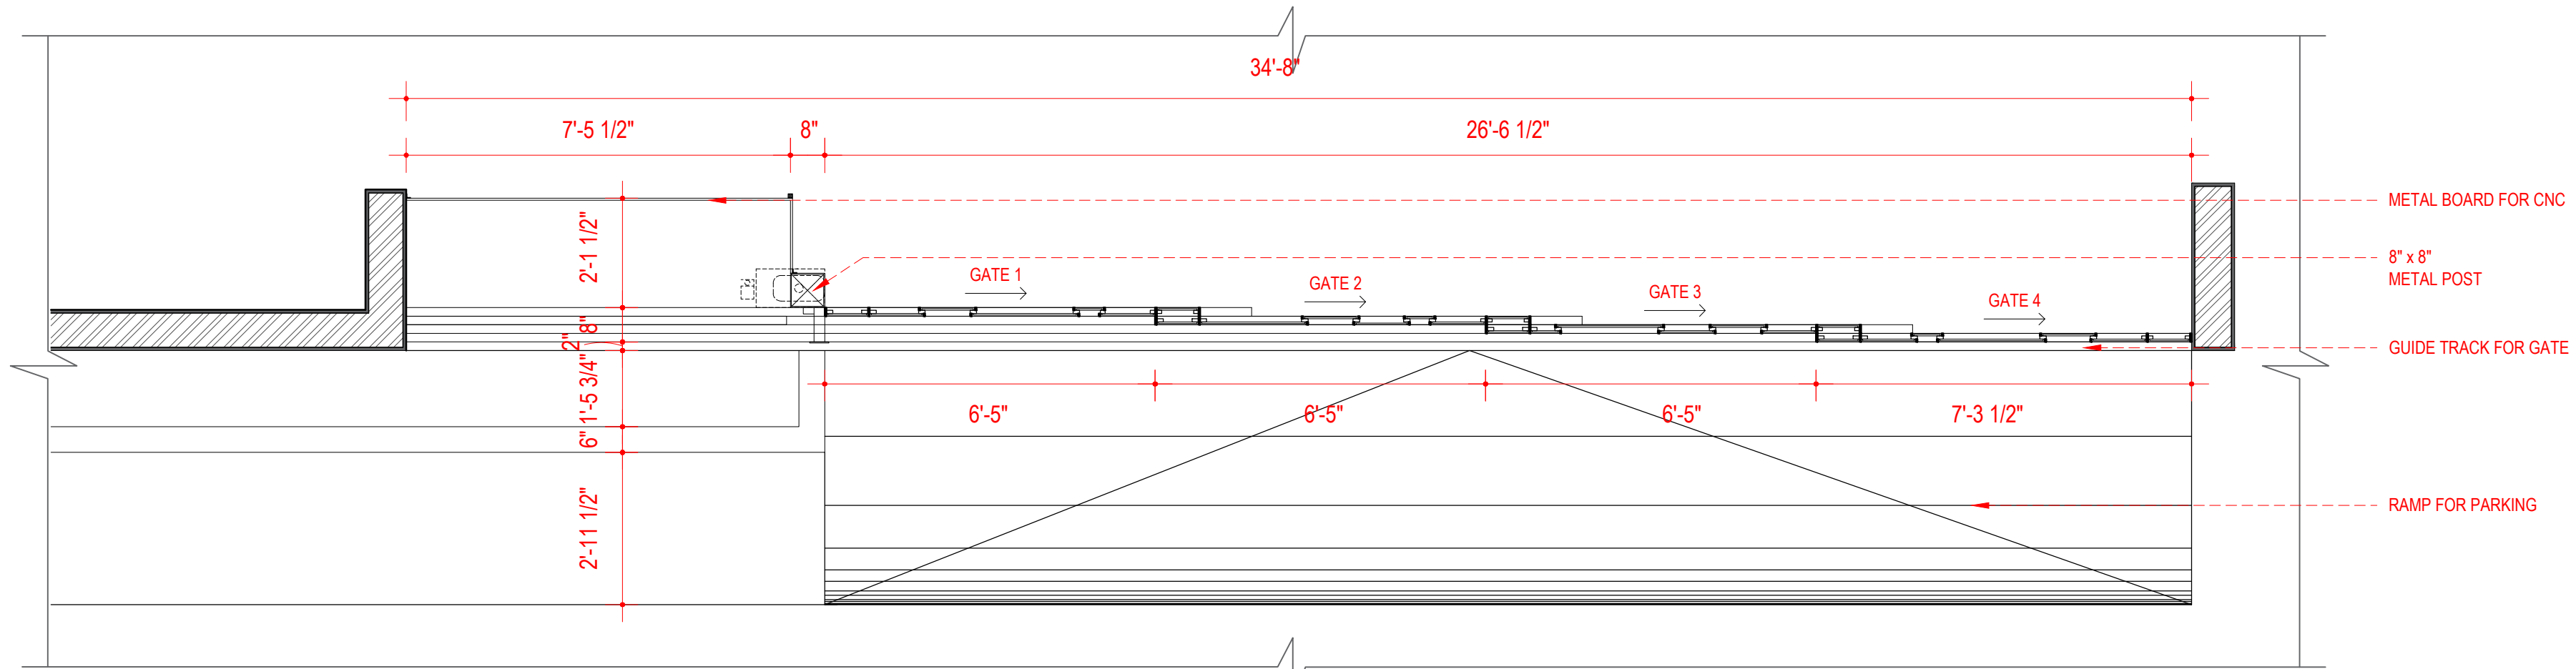

3 COMPOUND GATE -A (PLAN)
SCALE : 3/8" = 1'-0"

REVISIONS:

#	DATE	COMMENTS

STUDIO D CUBED ARCHITECTS

AD - 13, 5TH STREET,
10TH MAIN ROAD,
ANNANAGAR,
CHENNAI - 600 040.



MAIL ID : studiod3@yahoo.com.

CONTACT : 044-42693554.



DATE PLOTTED :

DESIGNED BY : ARVIND RAM

DRAWN BY :

ARCHITECT
OF RECORD : MRINALINI RAM

DRAWING NAME : GATE DETAIL

© 2022 BY STUDIO D CUBED ARCHITECTS
RIGHTS RESERVED

THE ARCHITECTURAL WORKS DEPICTED HEREIN ARE THE
SOLE PROPERTY OF STUDIO D CUBED ARCHITECTS AND MAY
NOT BE CONSTRUCTED OR USED WITHOUT ITS EXPRESS
WRITTEN PERMISSION. NO PERMISSION TO MODIFY OR
REPRODUCE ANY OF THE ARCHITECTURAL WORKS,
INCLUDING WITHOUT LIMITATION THE CONSTRUCTION OF ANY
BUILDING, IS EXPRESSED OR SHOULD BE IMPLIED FROM
DELIVERY OF PRELIMINARY DRAWINGS OR UNSEALED
CONSTRUCTION DRAWINGS. PERMISSION TO CONSTRUCT
THE BUILDING DEPICTED IN SEALED CONSTRUCTION
DRAWINGS IS EXPRESSLY CONDITIONED ON THE FULL AND
TIMELY PAYMENT OF ALL FEES OTHERWISE DUE. STUDIO D
CUBED ARCHITECTS AND, IN THE ABSENCE OF ANY WRITTEN
AGREEMENT TO THE CONTRARY, IS LIMITED TO A ONE-TIME
USE ON THE SITE INDICATED ON THESE PLANS.

PLOT SCALE : DIFFERS

SHEET NO : 03


NORTH POINT



PROJECT NUMBER :20004


PROJECT LOCATION : CHENNAI

PROJECT NAME : NSK RESIDENCE

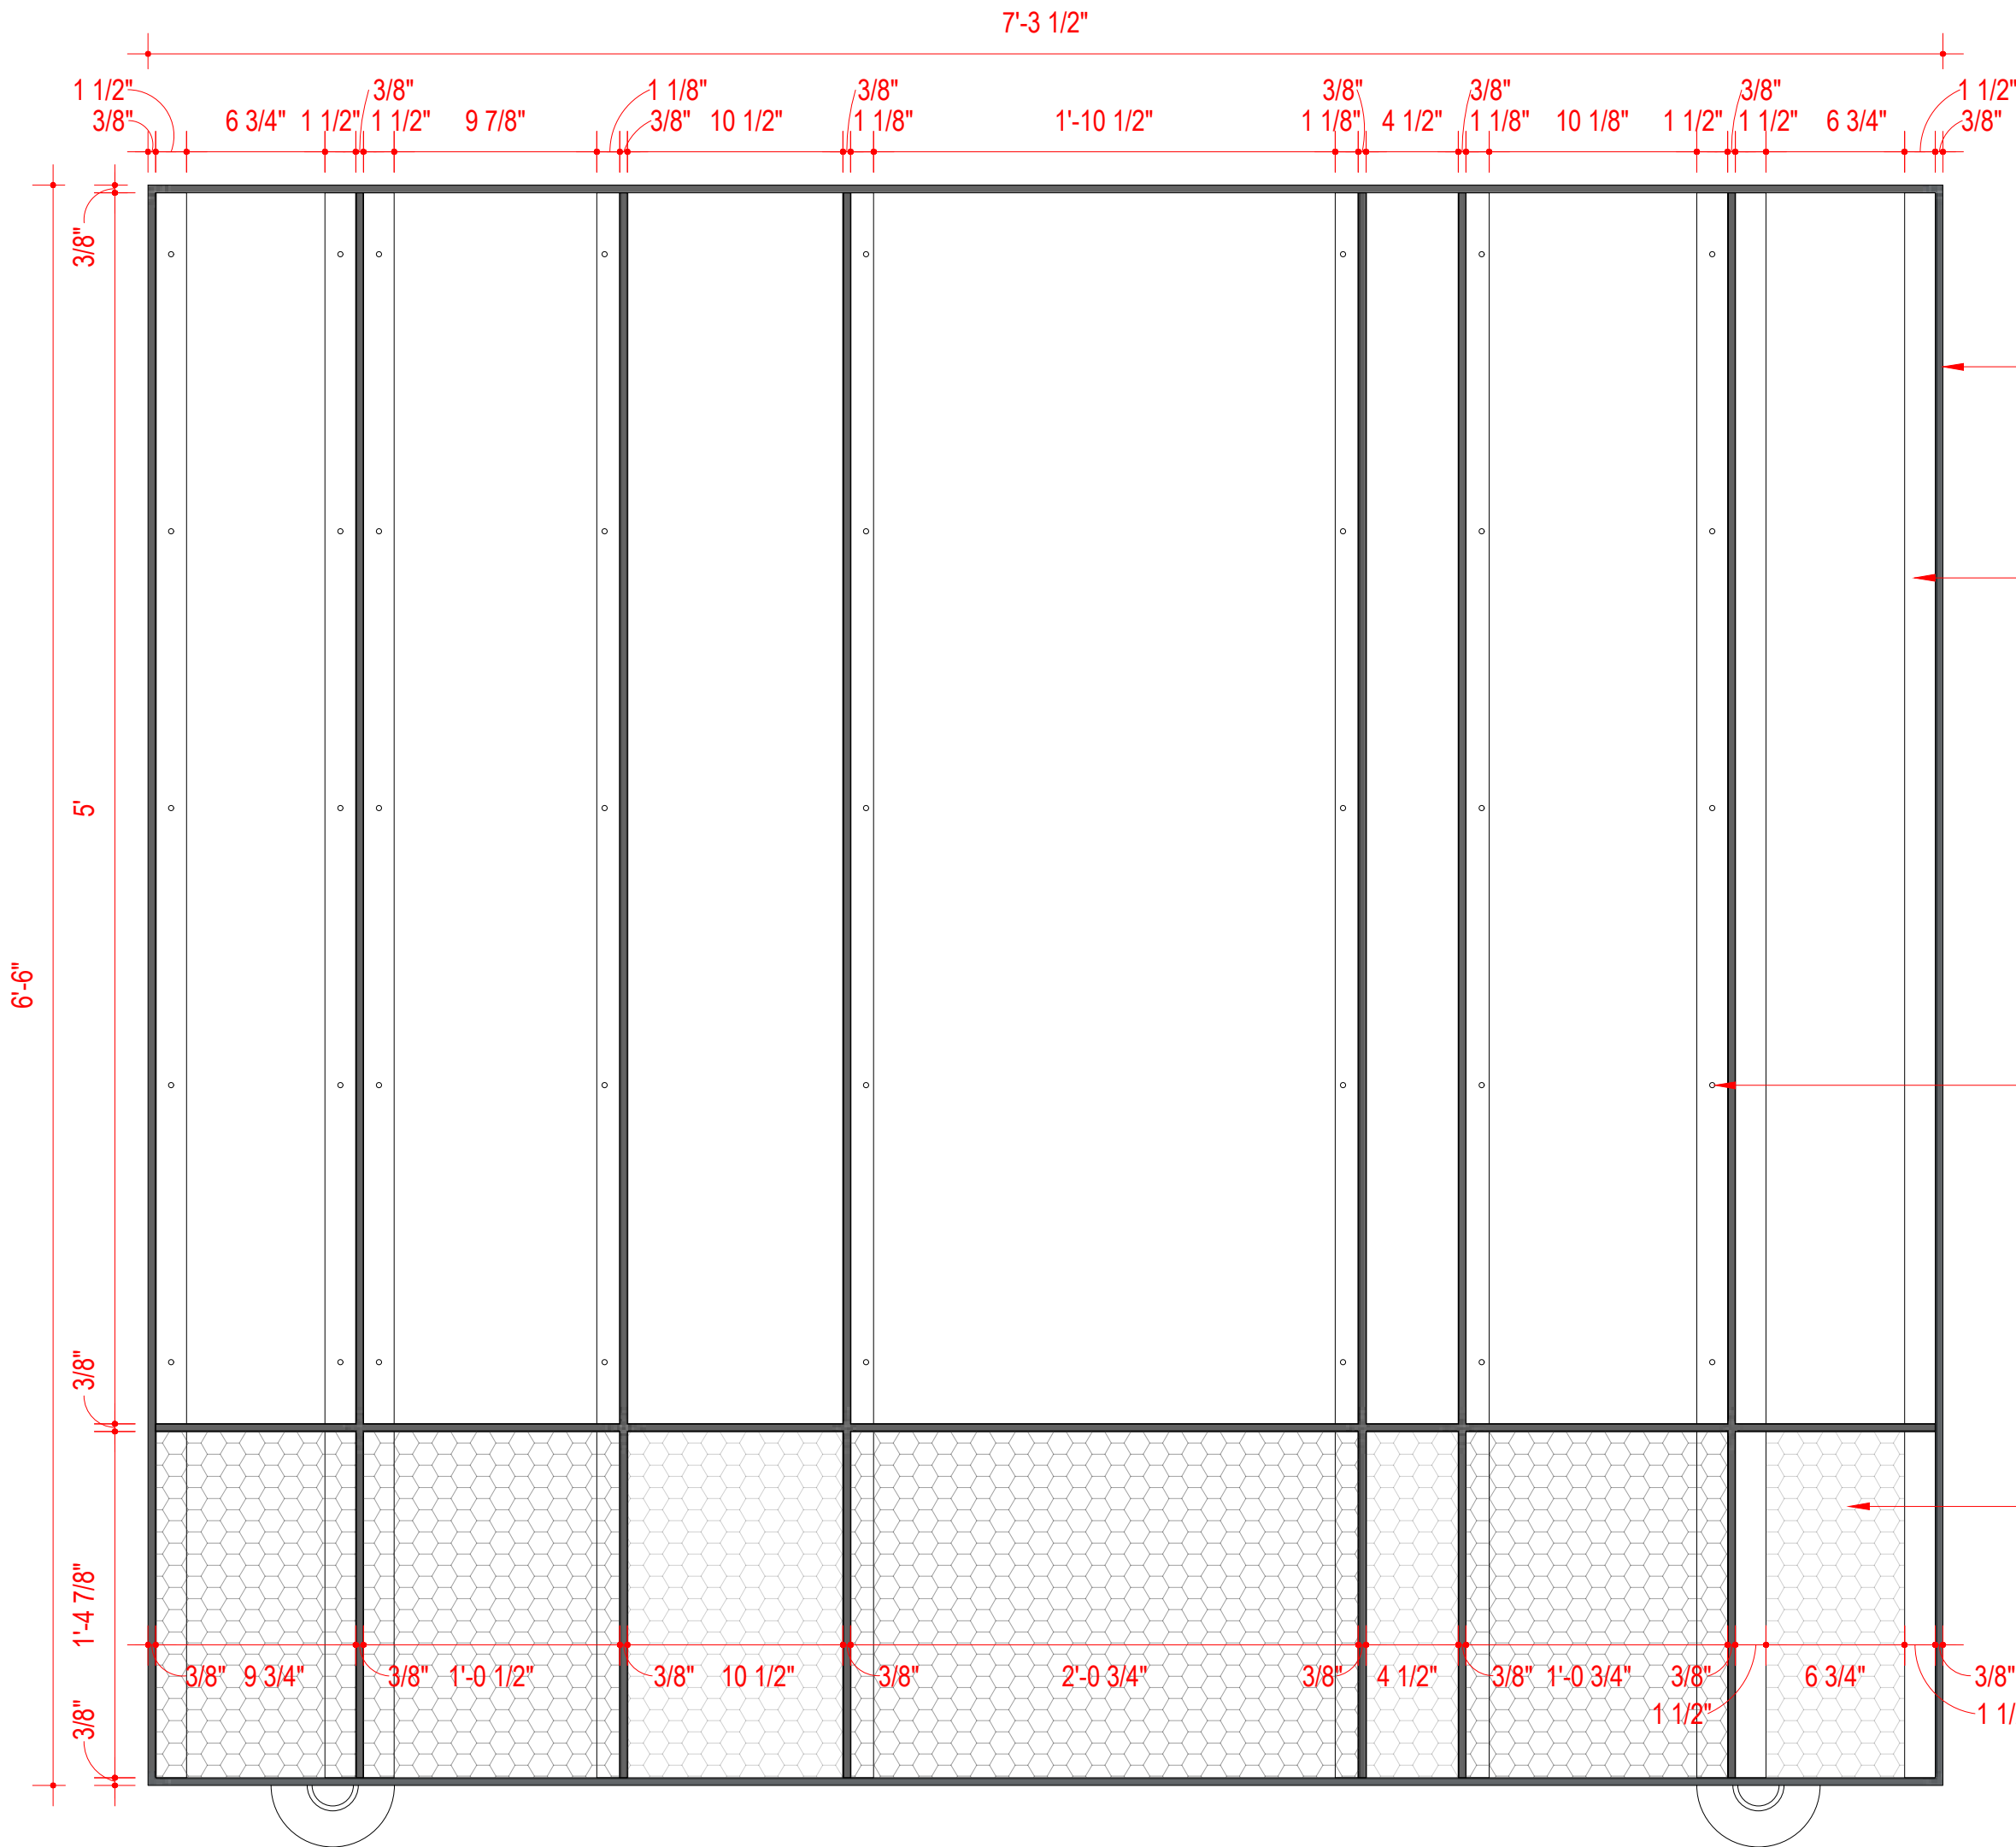

1 GATE 1 - METAL FRAME ELEVATION
SCALE : 1-1/2" = 1'-0"

3 GATE 1 - METAL FRAME VIEW
SCALE : NTS

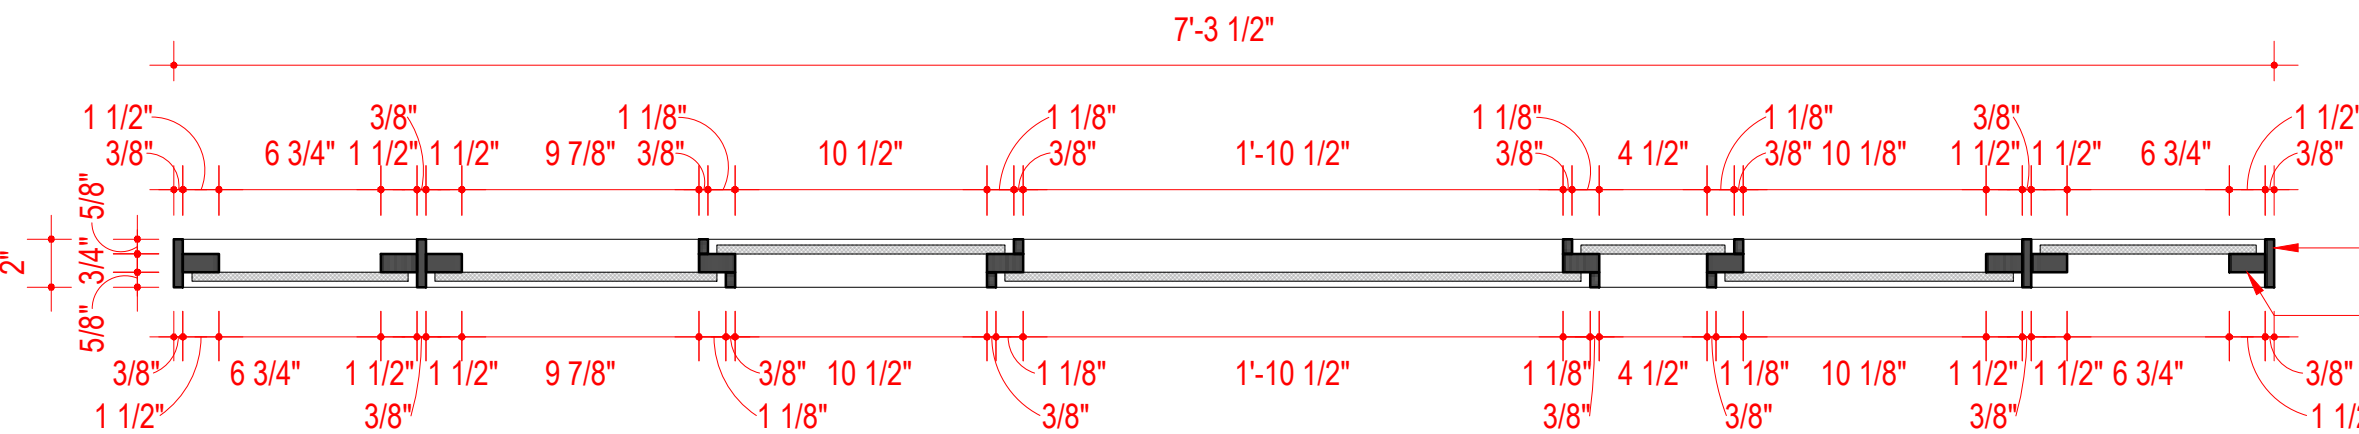

2 GATE 1- METAL FRAME PLAN
SCALE : 1-1/2" = 1'-0"

METAL FLATBARS
HOLLOW METAL FRAME
EXPANDED METAL MESH

REVISIONS:		
#	DATE	COMMENTS

STUDIO D CUBED ARCHITECTS

AD - 13, 5TH STREET,
10TH MAIN ROAD,
ANNANAGAR,
CHENNAI - 600 040.



MAIL ID : studiod3@yahoo.com.

CONTACT : 044-42693554.



DATE PLOTTED :

DESIGNED BY : ARVIND RAM

DRAWN BY :

ARCHITECT
OF RECORD : MRINALINI RAM

DRAWING NAME : GATE DETAIL

© 2022 BY STUDIO D CUBED ARCHITECTS
RIGHTS RESERVED

THE ARCHITECTURAL WORKS DEPICTED HEREIN ARE THE
SOLE PROPERTY OF STUDIO D CUBED ARCHITECTS AND MAY
NOT BE CONSTRUCTED OR USED WITHOUT ITS EXPRESS
WRITTEN PERMISSION. NO PERMISSION TO MODIFY OR
REPRODUCE ANY OF THE ARCHITECTURAL WORKS,
INCLUDING WITHOUT LIMITATION THE CONSTRUCTION OF ANY
BUILDING, IS EXPRESSED OR SHOULD BE IMPLIED FROM
DELIVERY OF PRELIMINARY DRAWINGS OR UNSEALED
CONSTRUCTION DRAWINGS. PERMISSION TO CONSTRUCT
THE BUILDING DEPICTED IN SEALED CONSTRUCTION
DRAWINGS IS EXPRESSLY CONDITIONED ON THE FULL AND
TIMELY PAYMENT OF ALL FEES OTHERWISE DUE. STUDIO D
CUBED ARCHITECTS AND, IN THE ABSENCE OF ANY WRITTEN
AGREEMENT TO THE CONTRARY, IS LIMITED TO A ONE-TIME
USE ON THE SITE INDICATED ON THESE PLANS.


PLOT SCALE : DIFFERS

SHEET NO : 04


NORTH POINT




01 KEY PLAN
SCALE : 1/8" = 1'-0"

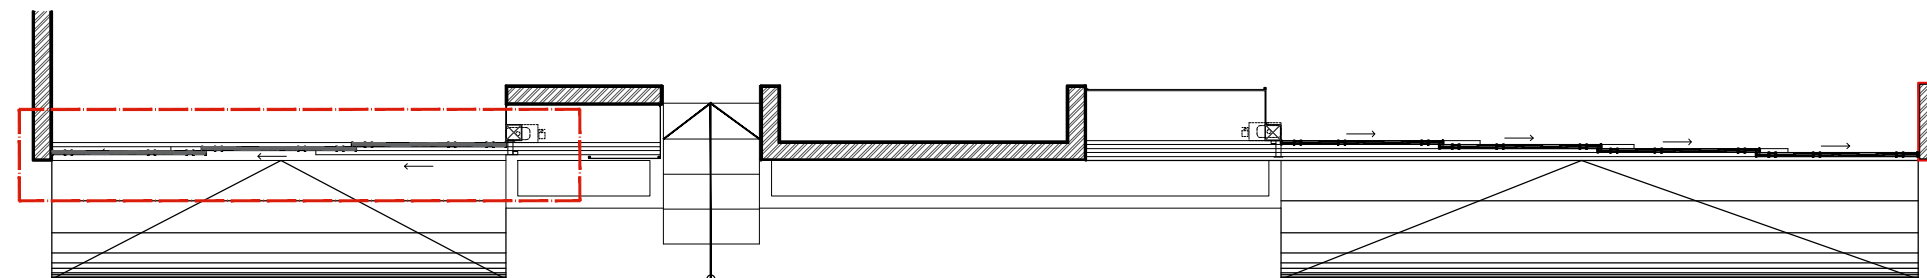

02 COMPOUND GATE -B (PLAN)
SCALE : 1/2' = 1'-0"

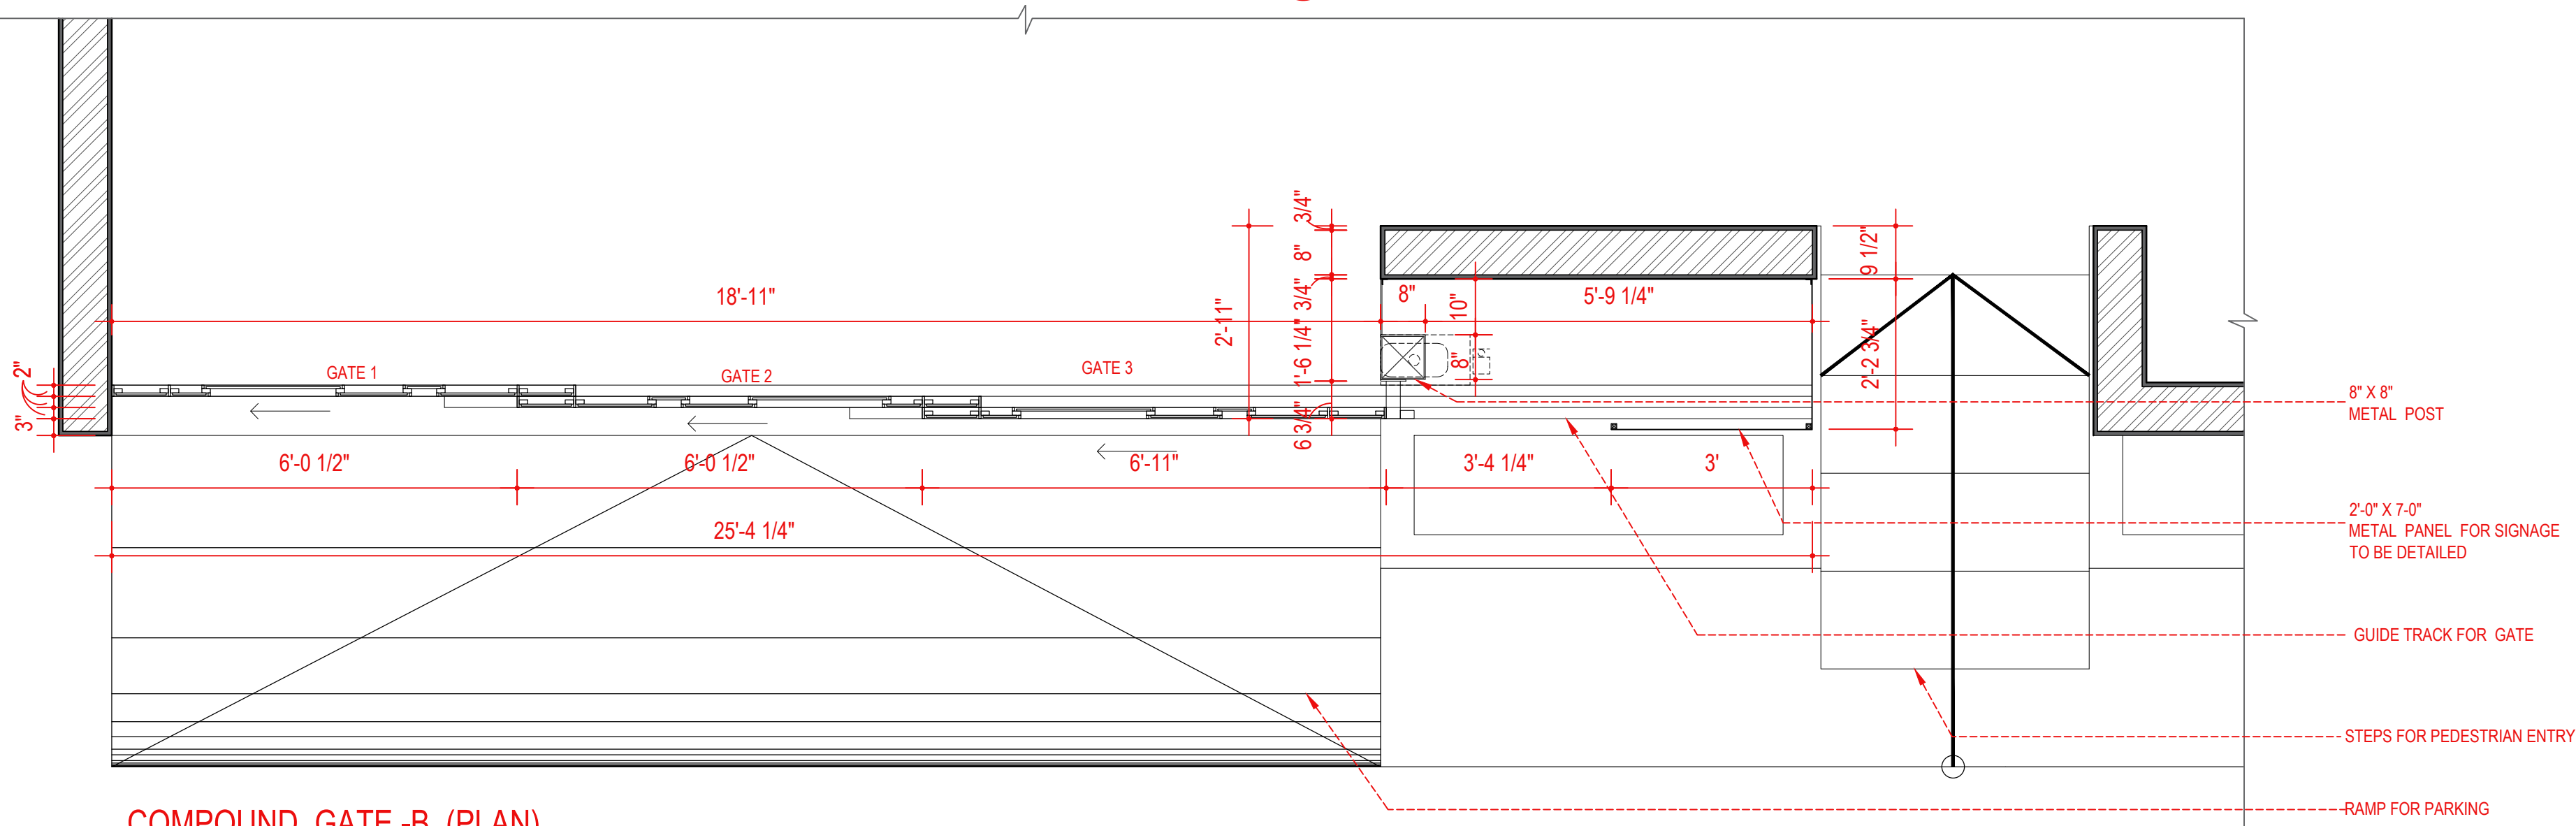

03 COMPOUND GATE -B (ELEVATION)
SCALE : 1/2' = 1'-0"

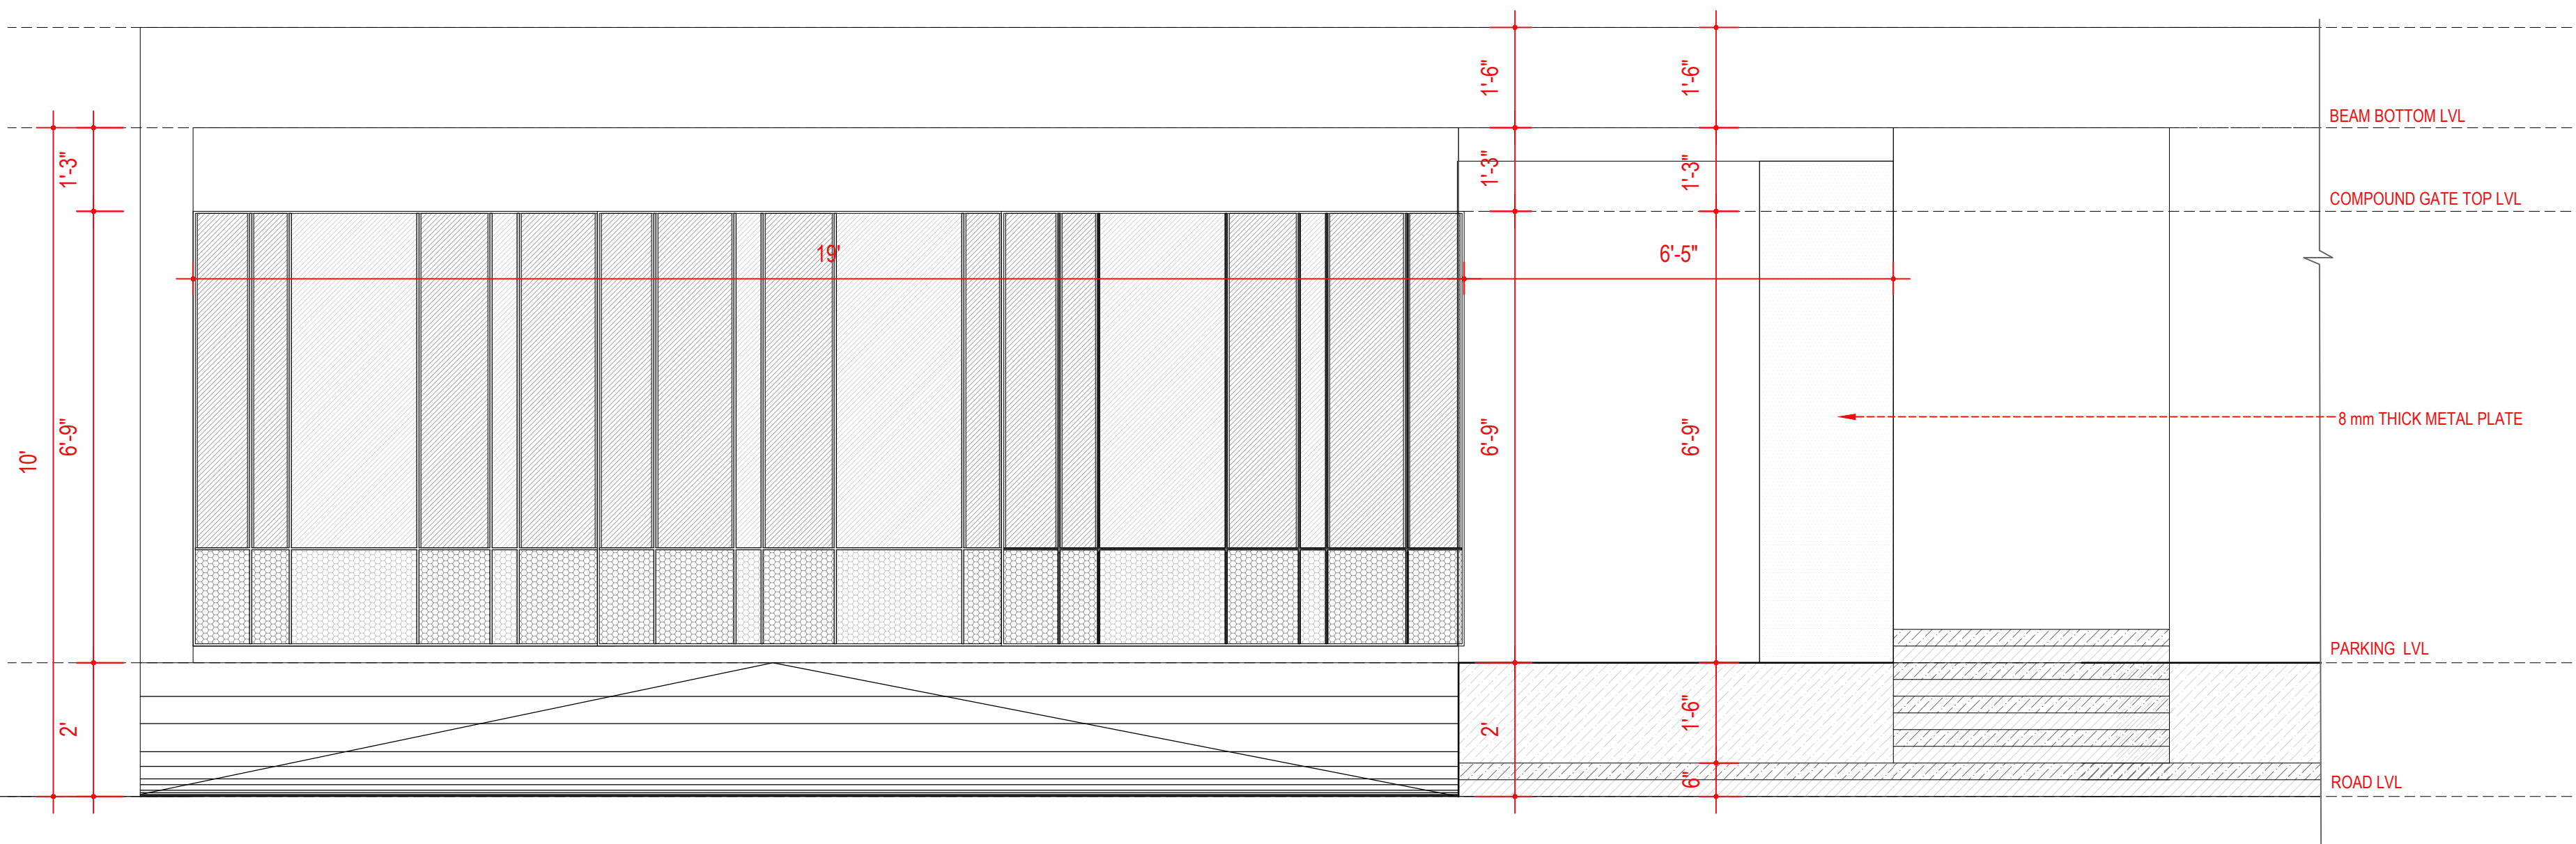

REVISIONS:		
#	DATE	COMMENTS

STUDIO D CUBED ARCHITECTS

AD - 13, 5TH STREET,
10TH MAIN ROAD,
ANNANAGAR,
CHENNAI - 600 040.



MAIL ID : studiod3@yahoo.com.

CONTACT : 044-42693554.



DATE PLOTTED :

DESIGNED BY : ARVIND RAM

DRAWN BY :

ARCHITECT
OF RECORD : MRINALINI RAM

DRAWING NAME : GATE DETAIL

© 2022 BY STUDIO D CUBED ARCHITECTS
RIGHTS RESERVED

THE ARCHITECTURAL WORKS DEPICTED HEREIN ARE THE
SOLE PROPERTY OF STUDIO D CUBED ARCHITECTS AND MAY
NOT BE CONSTRUCTED OR USED WITHOUT ITS EXPRESS
WRITTEN PERMISSION. NO PERMISSION TO MODIFY OR
REPRODUCE ANY OF THE ARCHITECTURAL WORKS,
INCLUDING WITHOUT LIMITATION THE CONSTRUCTION OF ANY
BUILDING, IS EXPRESSED OR SHOULD BE IMPLIED FROM
DELIVERY OF PRELIMINARY DRAWINGS OR UNSEALED
CONSTRUCTION DRAWINGS. PERMISSION TO CONSTRUCT
THE BUILDING DEPICTED IN SEALED CONSTRUCTION
DRAWINGS IS EXPRESSLY CONDITIONED ON THE FULL AND
TIMELY PAYMENT OF ALL FEES OTHERWISE DUE. STUDIO D
CUBED ARCHITECTS AND, IN THE ABSENCE OF ANY WRITTEN
AGREEMENT TO THE CONTRARY, IS LIMITED TO A ONE-TIME
USE ON THE SITE INDICATED ON THESE PLANS.

PLOT SCALE : DIFFERS

SHEET NO : 09


NORTH POINT




PROJECT NUMBER :20004

PROJECT LOCATION : CHENNAI

PROJECT NAME : NSK RESIDENCE

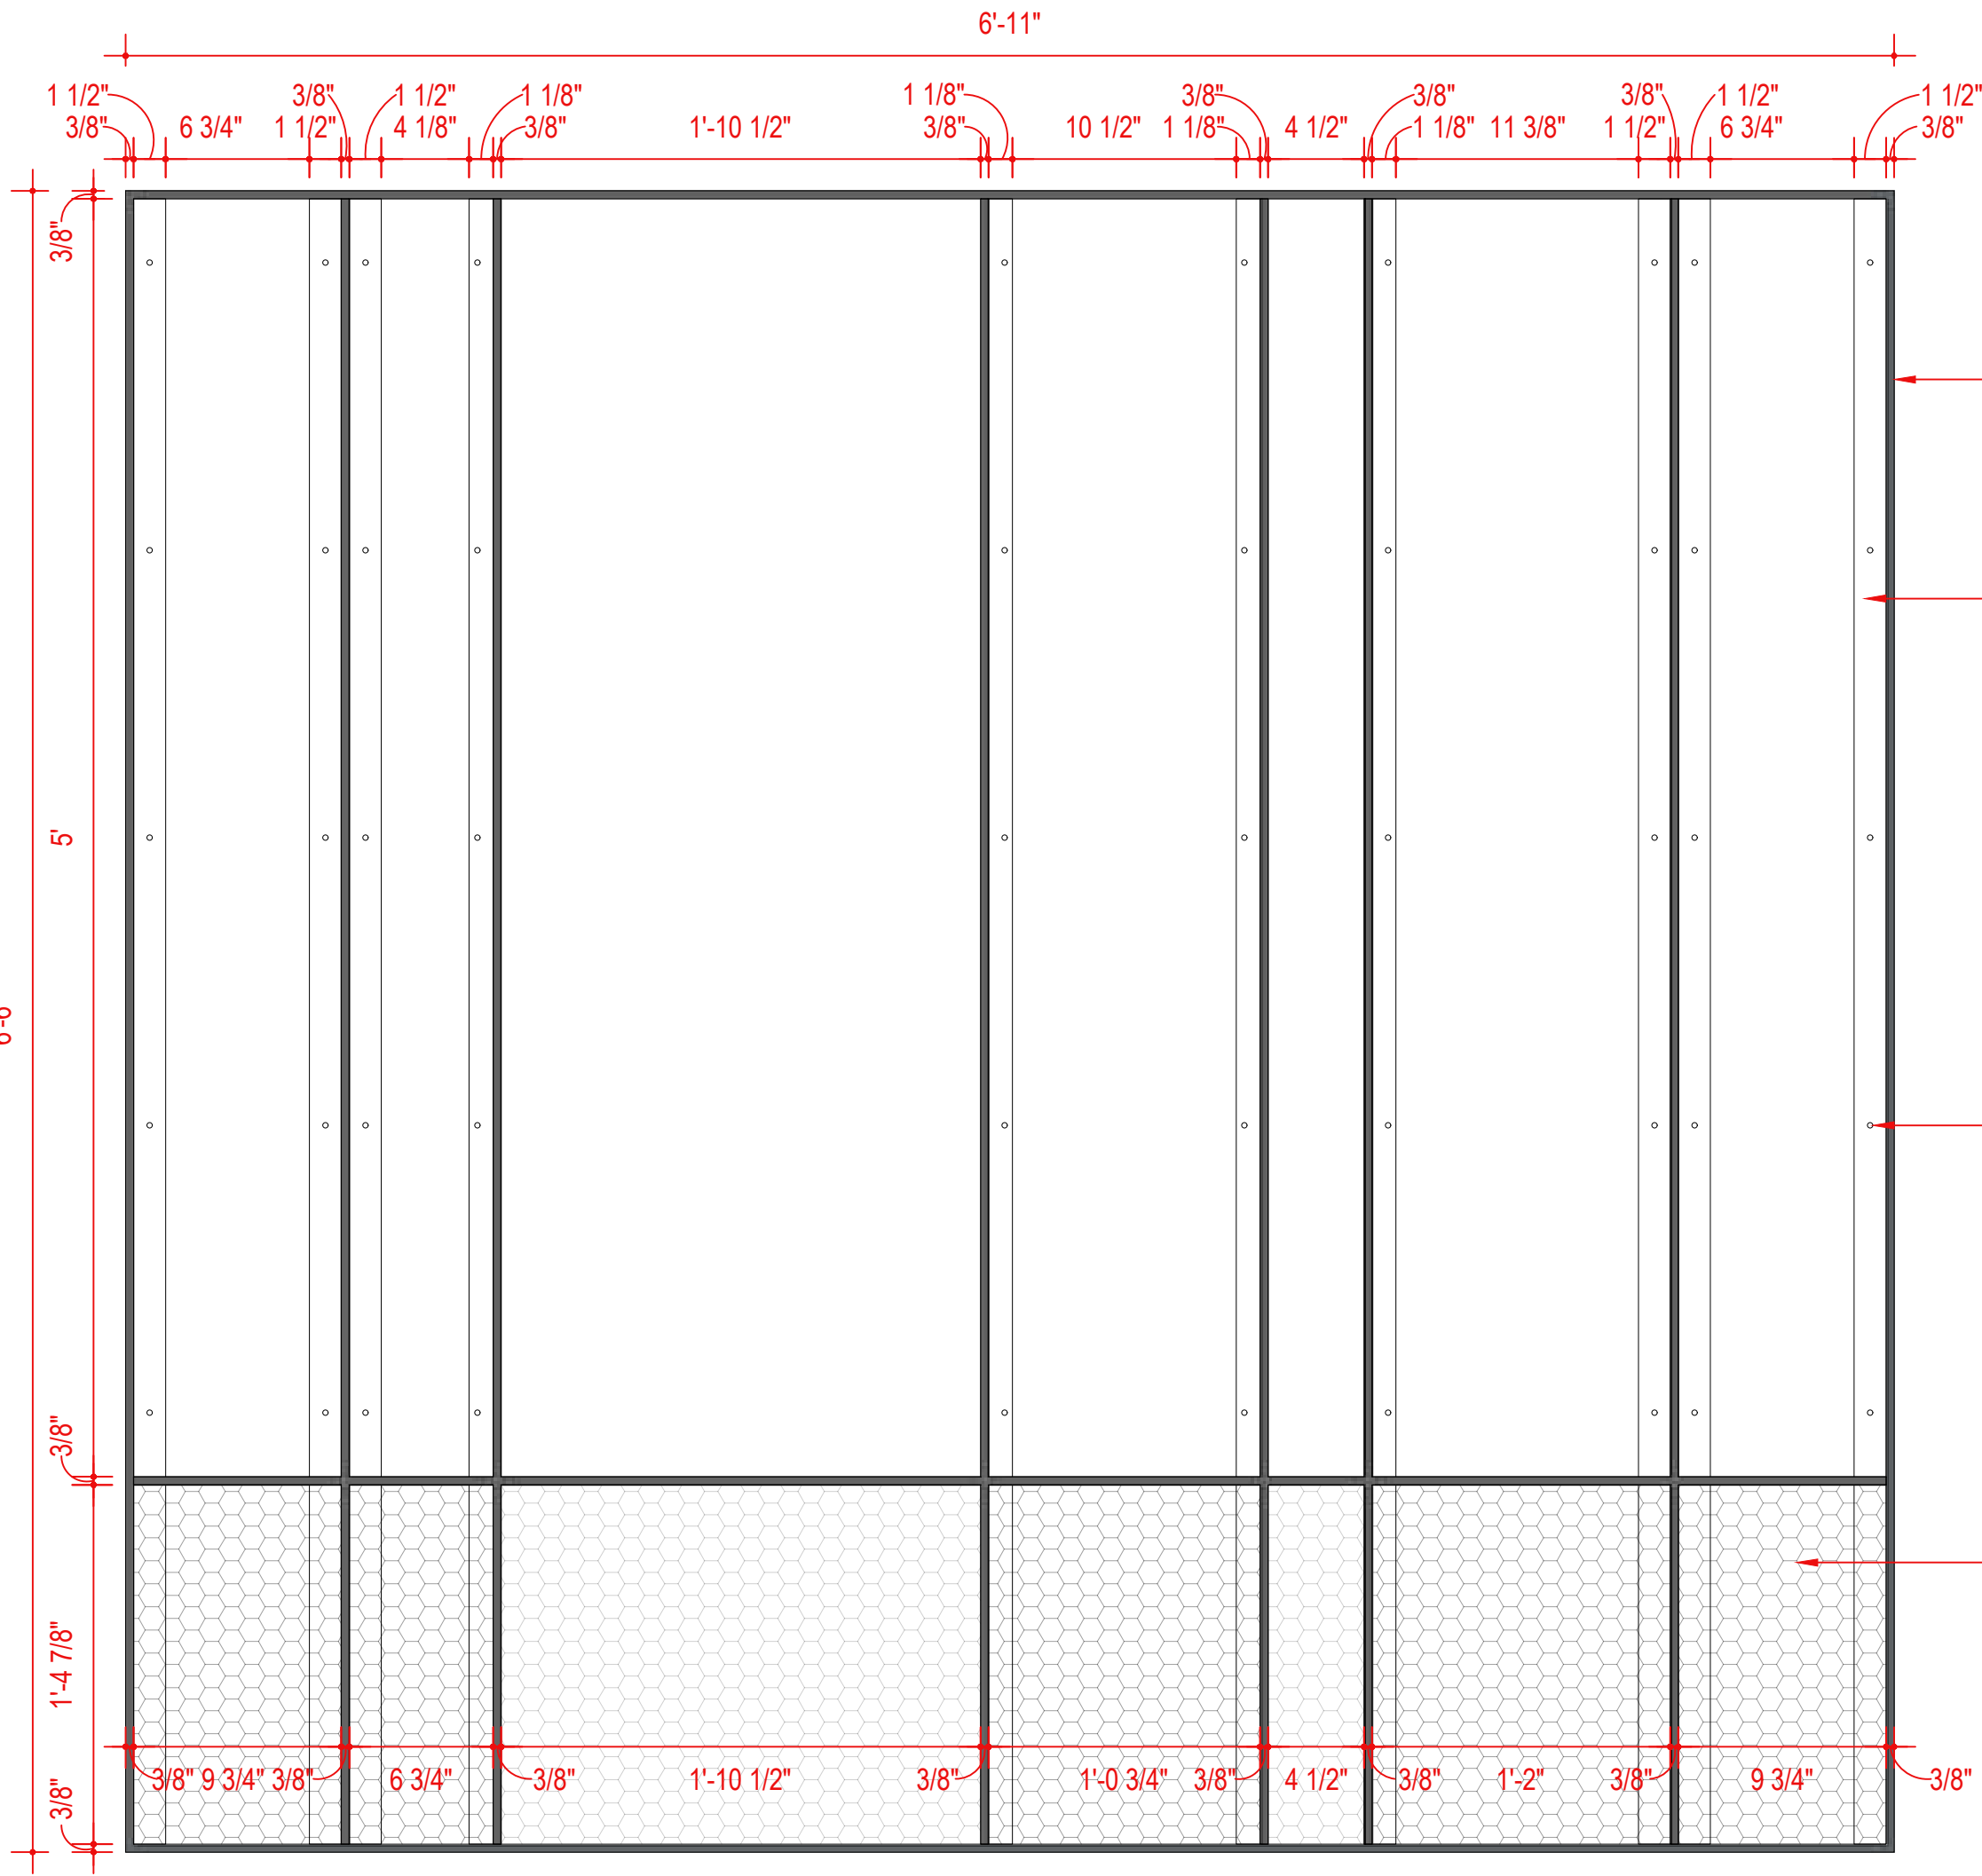

1 GATE 1,3 - METAL FRAME ELEVATION
SCALE : 1-1/2" = 1'-0"

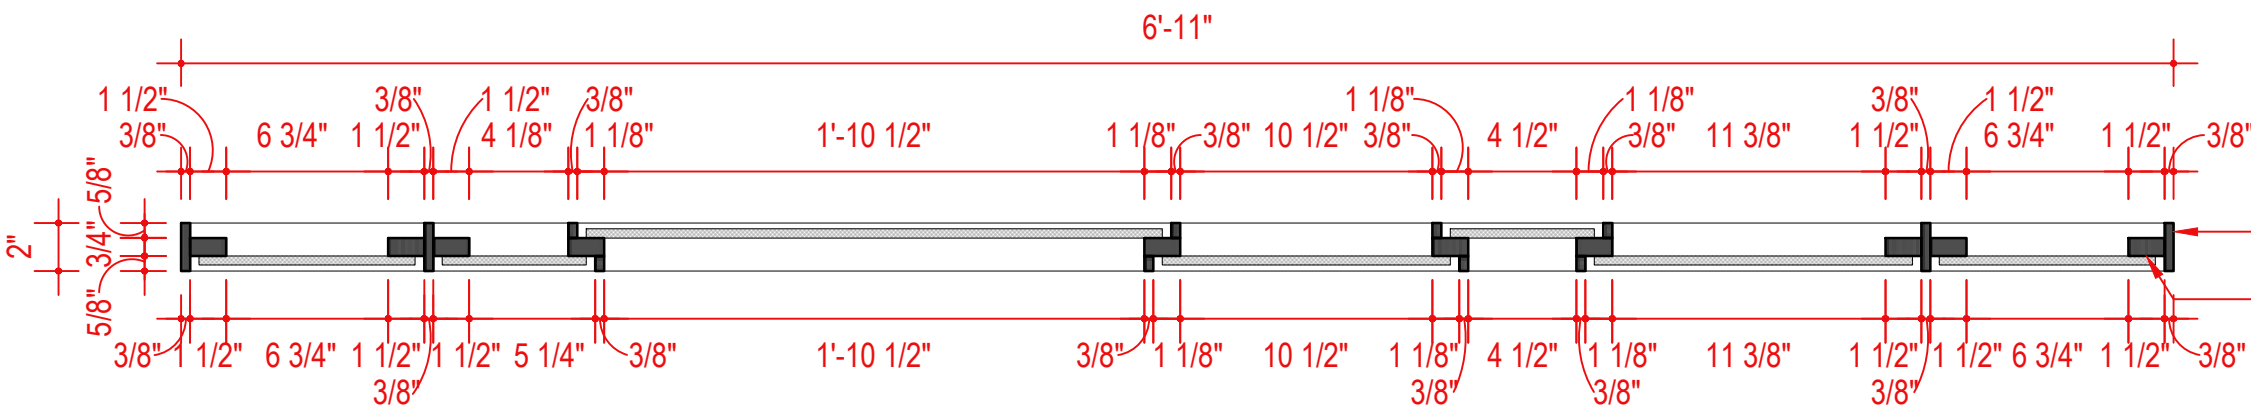

2 GATE 1,3 - METAL FRAME PLAN
SCALE : 1-1/2" = 1'-0"

3/8" THK FLAT BARS
FINISHED WITH POWDER
COAT
(AS SELECTED BY THE
ARCHITECT)

1-1/2" x 3/4" HOLLOW
METAL FRAME
FINISHED WITH POWDER
COAT
(AS SELECTED BY THE
ARCHITECT)

RIVET HOLES TO BE
DRILLED INTO THE
HOLLOW METAL FRAMES

EXPANDED METAL MESH
WELDED TO HOLLOW
METAL FRAMES
(AS SELECTED BY THE
ARCHITECT)

3/8" THK FLAT BARS
FINISHED WITH POWDER COAT
(AS SELECTED BY THE ARCHITECT)

HOLLOW METAL FRAME
FINISHED WITH POWDER COAT
(AS SELECTED BY THE ARCHITECT)



3/8" THK FLATBAR
HOLLOW METAL FRAME
EXPANDED METAL MESH

3 GATE 1,3 - METAL FRAME VIEW
SCALE : NTS

REVISIONS:

#	DATE	COMMENTS

STUDIO D CUBED ARCHITECTS

AD - 13, 5TH STREET,
10TH MAIN ROAD,
ANNANAGAR,
CHENNAI - 600 040.



MAIL ID : studiod3@yahoo.com.

CONTACT : 044-42693554.



DATE PLOTTED :

DESIGNED BY : ARVIND RAM

DRAWN BY :

ARCHITECT
OF RECORD : MRINALINI RAM

DRAWING NAME : GATE DETAIL

© 2022 BY STUDIO D CUBED ARCHITECTS
RIGHTS RESERVED

THE ARCHITECTURAL WORKS DEPICTED HEREIN ARE THE
SOLE PROPERTY OF STUDIO D CUBED ARCHITECTS AND MAY
NOT BE CONSTRUCTED OR USED WITHOUT ITS EXPRESS
WRITTEN PERMISSION. NO PERMISSION TO MODIFY OR
REPRODUCE ANY OF THE ARCHITECTURAL WORKS,
INCLUDING WITHOUT LIMITATION THE CONSTRUCTION OF ANY
BUILDING, IS EXPRESSED OR SHOULD BE IMPLIED FROM
DELIVERY OF PRELIMINARY DRAWINGS OR UNSEALED
CONSTRUCTION DRAWINGS. PERMISSION TO CONSTRUCT
THE BUILDING DEPICTED IN SEALED CONSTRUCTION
DRAWINGS IS EXPRESSLY CONDITIONED ON THE FULL AND
TIMELY PAYMENT OF ALL FEES OTHERWISE DUE. STUDIO D
CUBED ARCHITECTS AND, IN THE ABSENCE OF ANY WRITTEN
AGREEMENT TO THE CONTRARY, IS LIMITED TO A ONE-TIME
USE ON THE SITE INDICATED ON THESE PLANS.

PLOT SCALE : DIFFERS

SHEET NO : 10


NORTH POINT




PROJECT NUMBER :20004

PROJECT LOCATION : CHENNAI


PROJECT NAME : NSK RESIDENCE

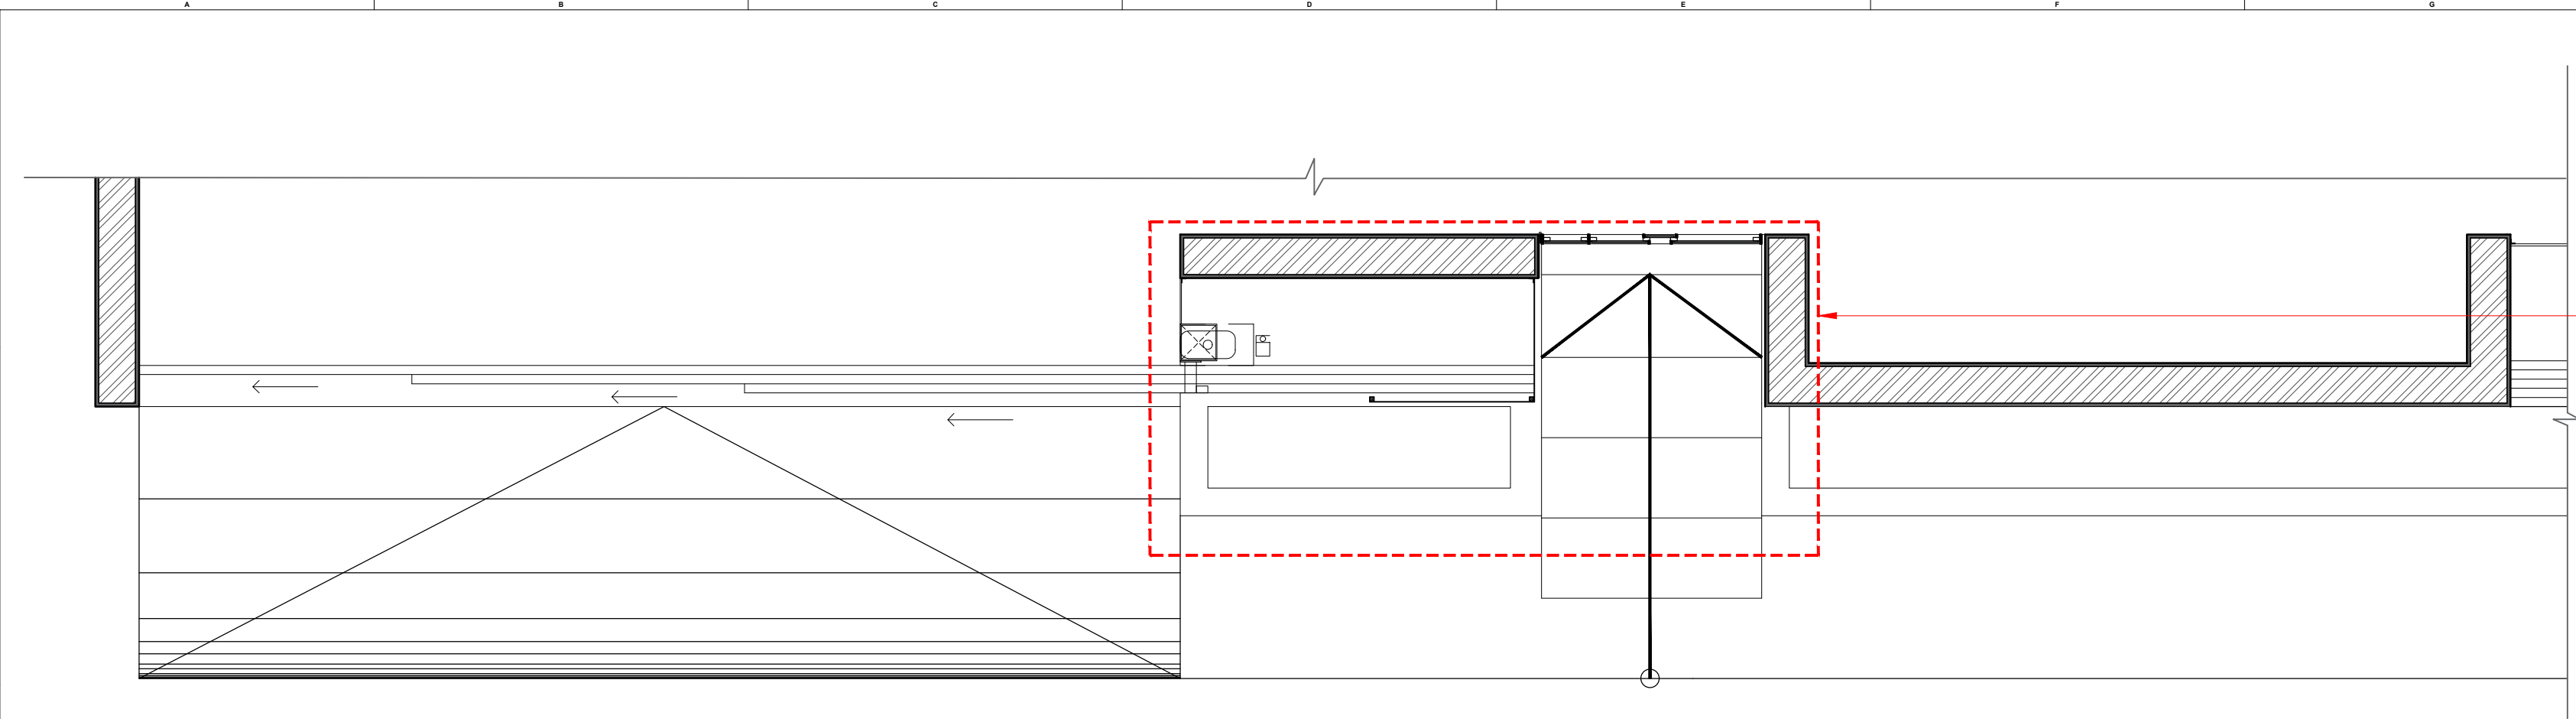

3 KEY PLAN
SCALE : 3/8" = 1'-0"

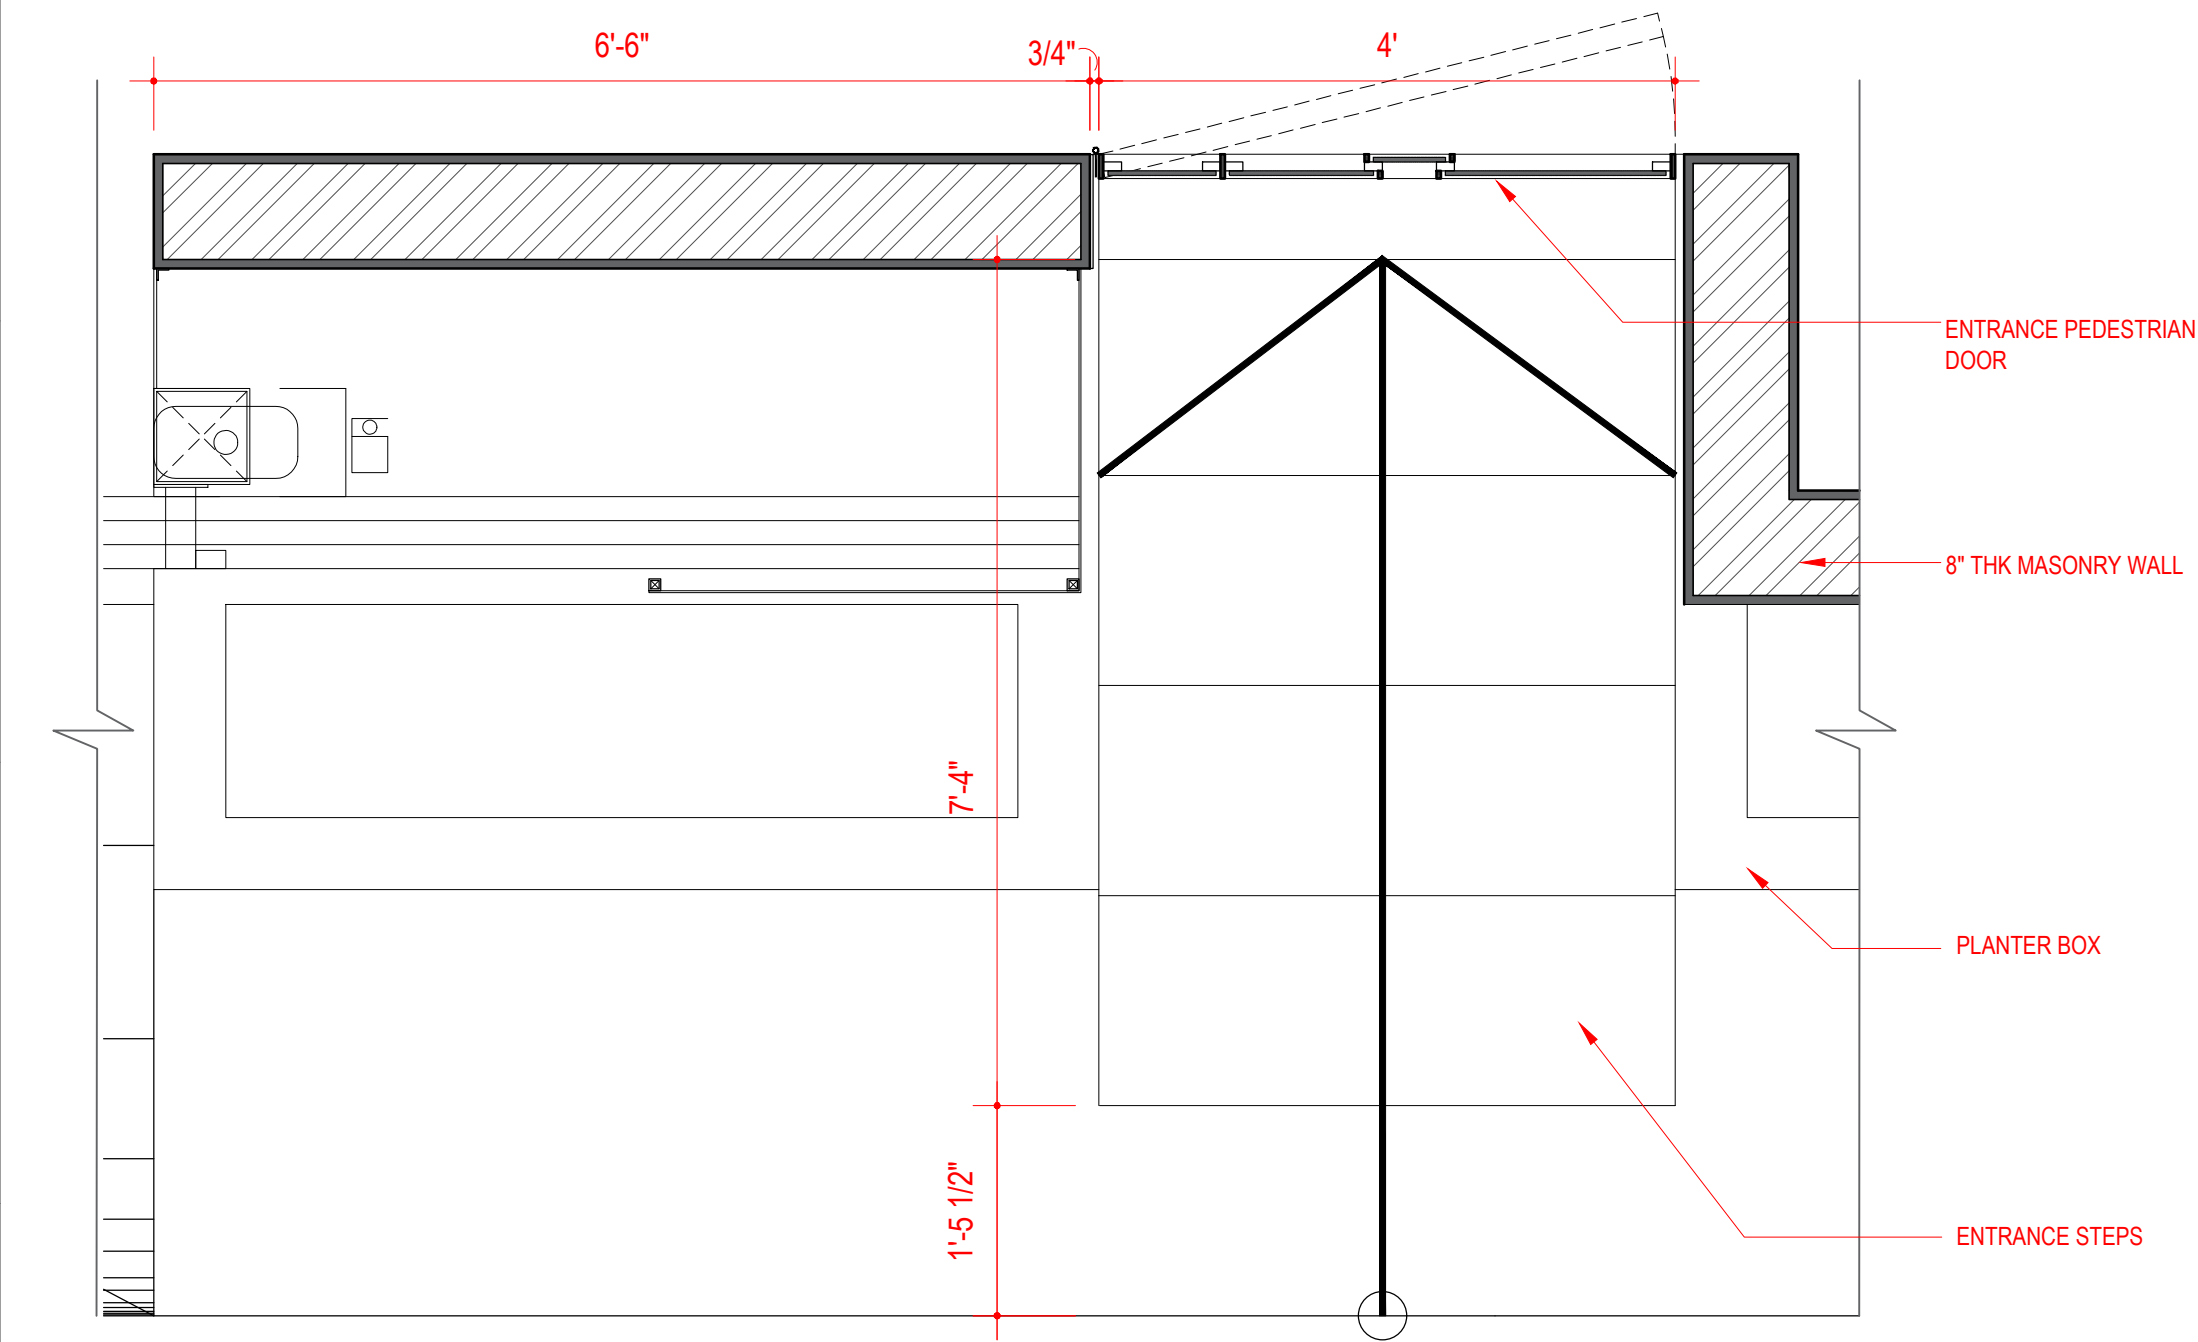

1 PEDESTRIAN GATE - DETAIL PLAN - A
SCALE : 3/4" = 1'-0"

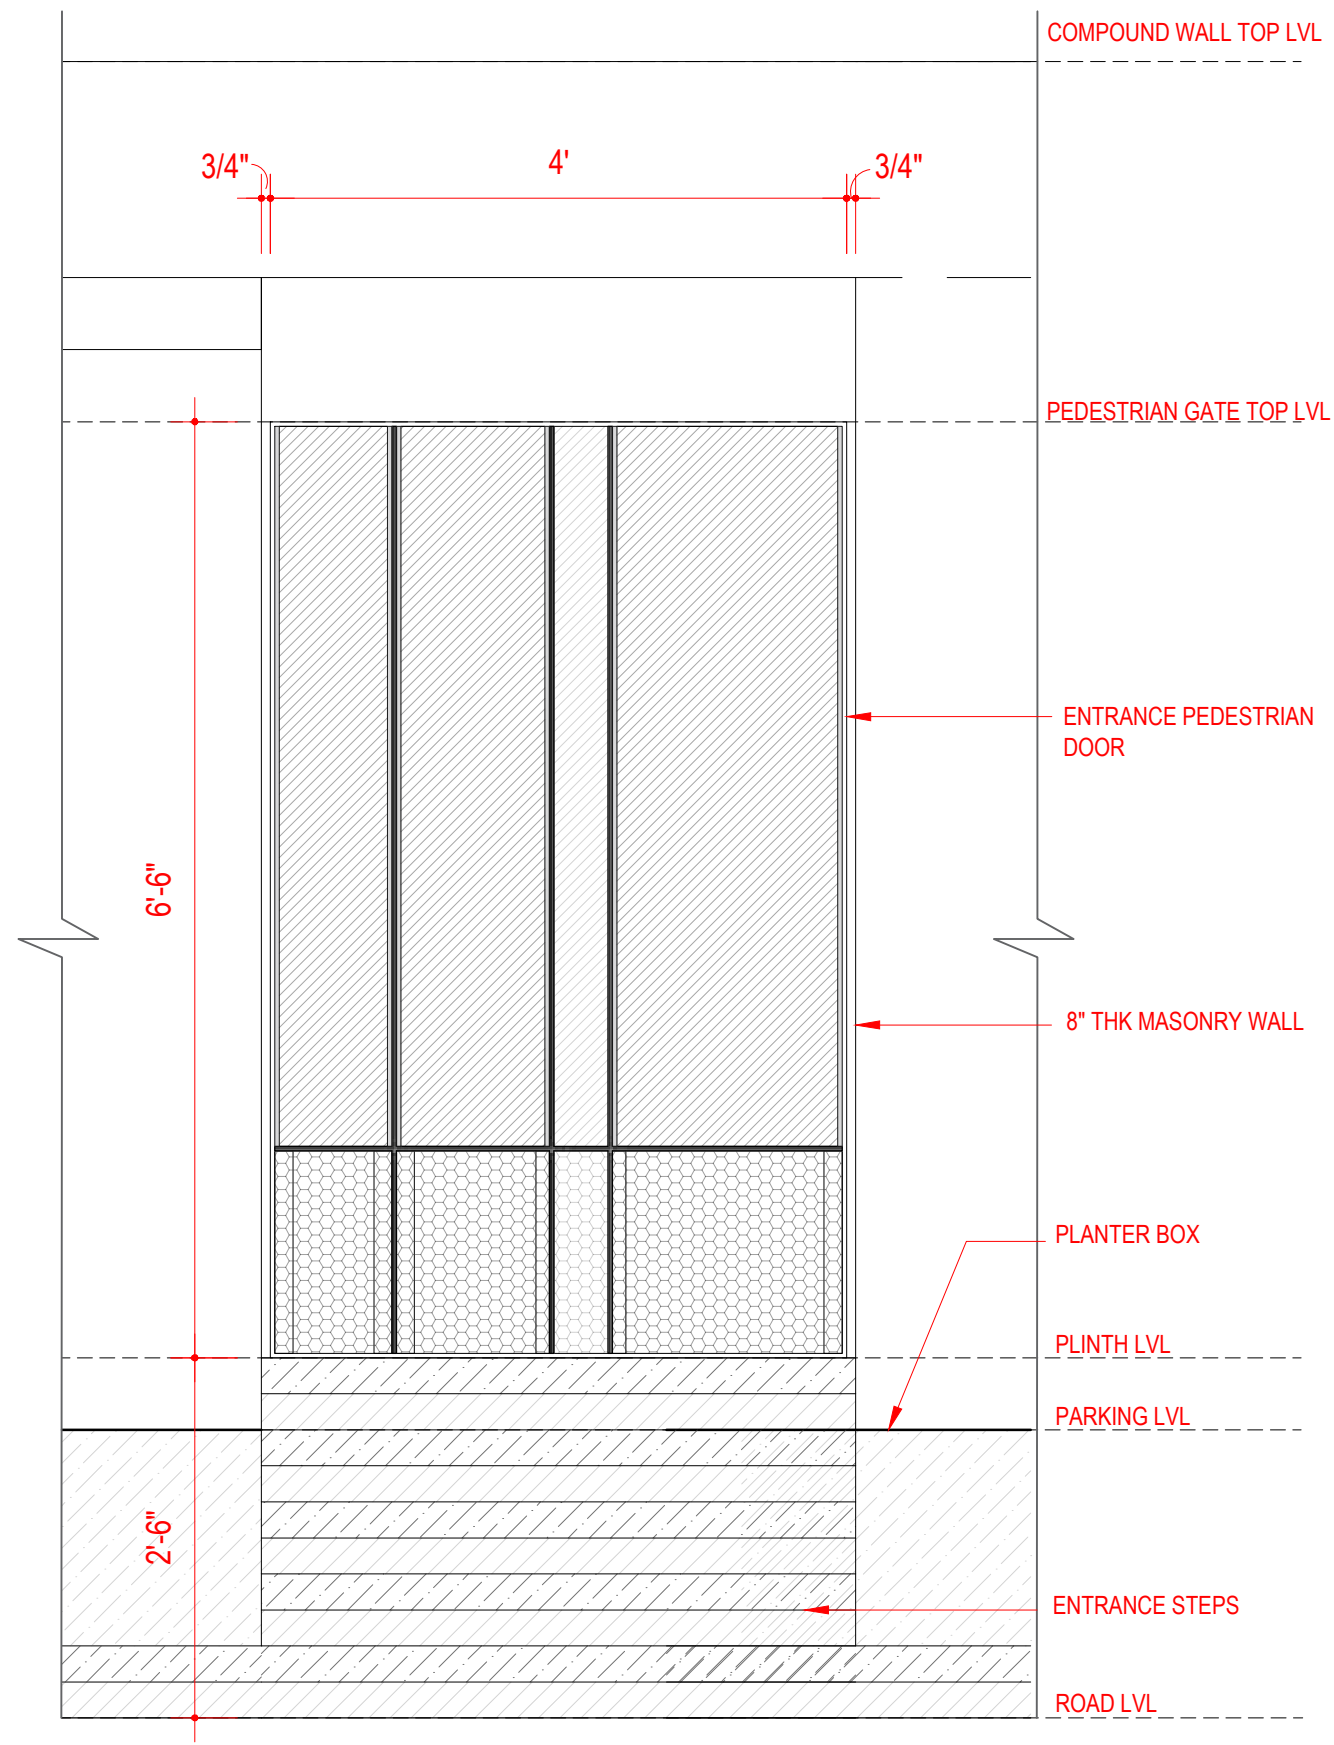

2 PEDESTRIAN GATE - ELEVATION
SCALE : 3/4" = 1'-0"

REVISIONS:

#	DATE	COMMENTS

STUDIO D CUBED ARCHITECTS

AD - 13, 5TH STREET,
10TH MAIN ROAD,
ANNANAGAR,
CHENNAI - 600 040.



MAIL ID : studiod3@yahoo.com.

CONTACT : 044-42693554.



DATE PLOTTED :

DESIGNED BY : ARVIND RAM

DRAWN BY :

ARCHITECT
OF RECORD : MRINALINI RAM

DRAWING NAME : PEDESTRIAN GATE DETAIL

© 2022 BY STUDIO D CUBED ARCHITECTS
RIGHTS RESERVED

THE ARCHITECTURAL WORKS DEPICTED HEREIN ARE THE
SOLE PROPERTY OF STUDIO D CUBED ARCHITECTS AND MAY
NOT BE CONSTRUCTED OR USED WITHOUT ITS EXPRESS
WRITTEN PERMISSION. NO PERMISSION TO MODIFY OR
REPRODUCE ANY OF THE ARCHITECTURAL WORKS,
INCLUDING WITHOUT LIMITATION THE CONSTRUCTION OF ANY
BUILDING, IS EXPRESSED OR SHOULD BE IMPLIED FROM
DELIVERY OF PRELIMINARY DRAWINGS OR UNSEALED
CONSTRUCTION DRAWINGS. PERMISSION TO CONSTRUCT
THE BUILDING DEPICTED IN SEALED CONSTRUCTION
DRAWINGS IS EXPRESSLY CONDITIONED ON THE FULL AND
TIMELY PAYMENT OF ALL FEES OTHERWISE DUE. STUDIO D
CUBED ARCHITECTS AND, IN THE ABSENCE OF ANY WRITTEN
AGREEMENT TO THE CONTRARY, IS LIMITED TO A ONE-TIME
USE ON THE SITE INDICATED ON THESE PLANS.

PLOT SCALE : VARIES

SHEET NO : 13


NORTH POINT




PROJECT NUMBER :20004

PROJECT LOCATION : CHENNAI


PROJECT NAME : NSK RESIDENCE

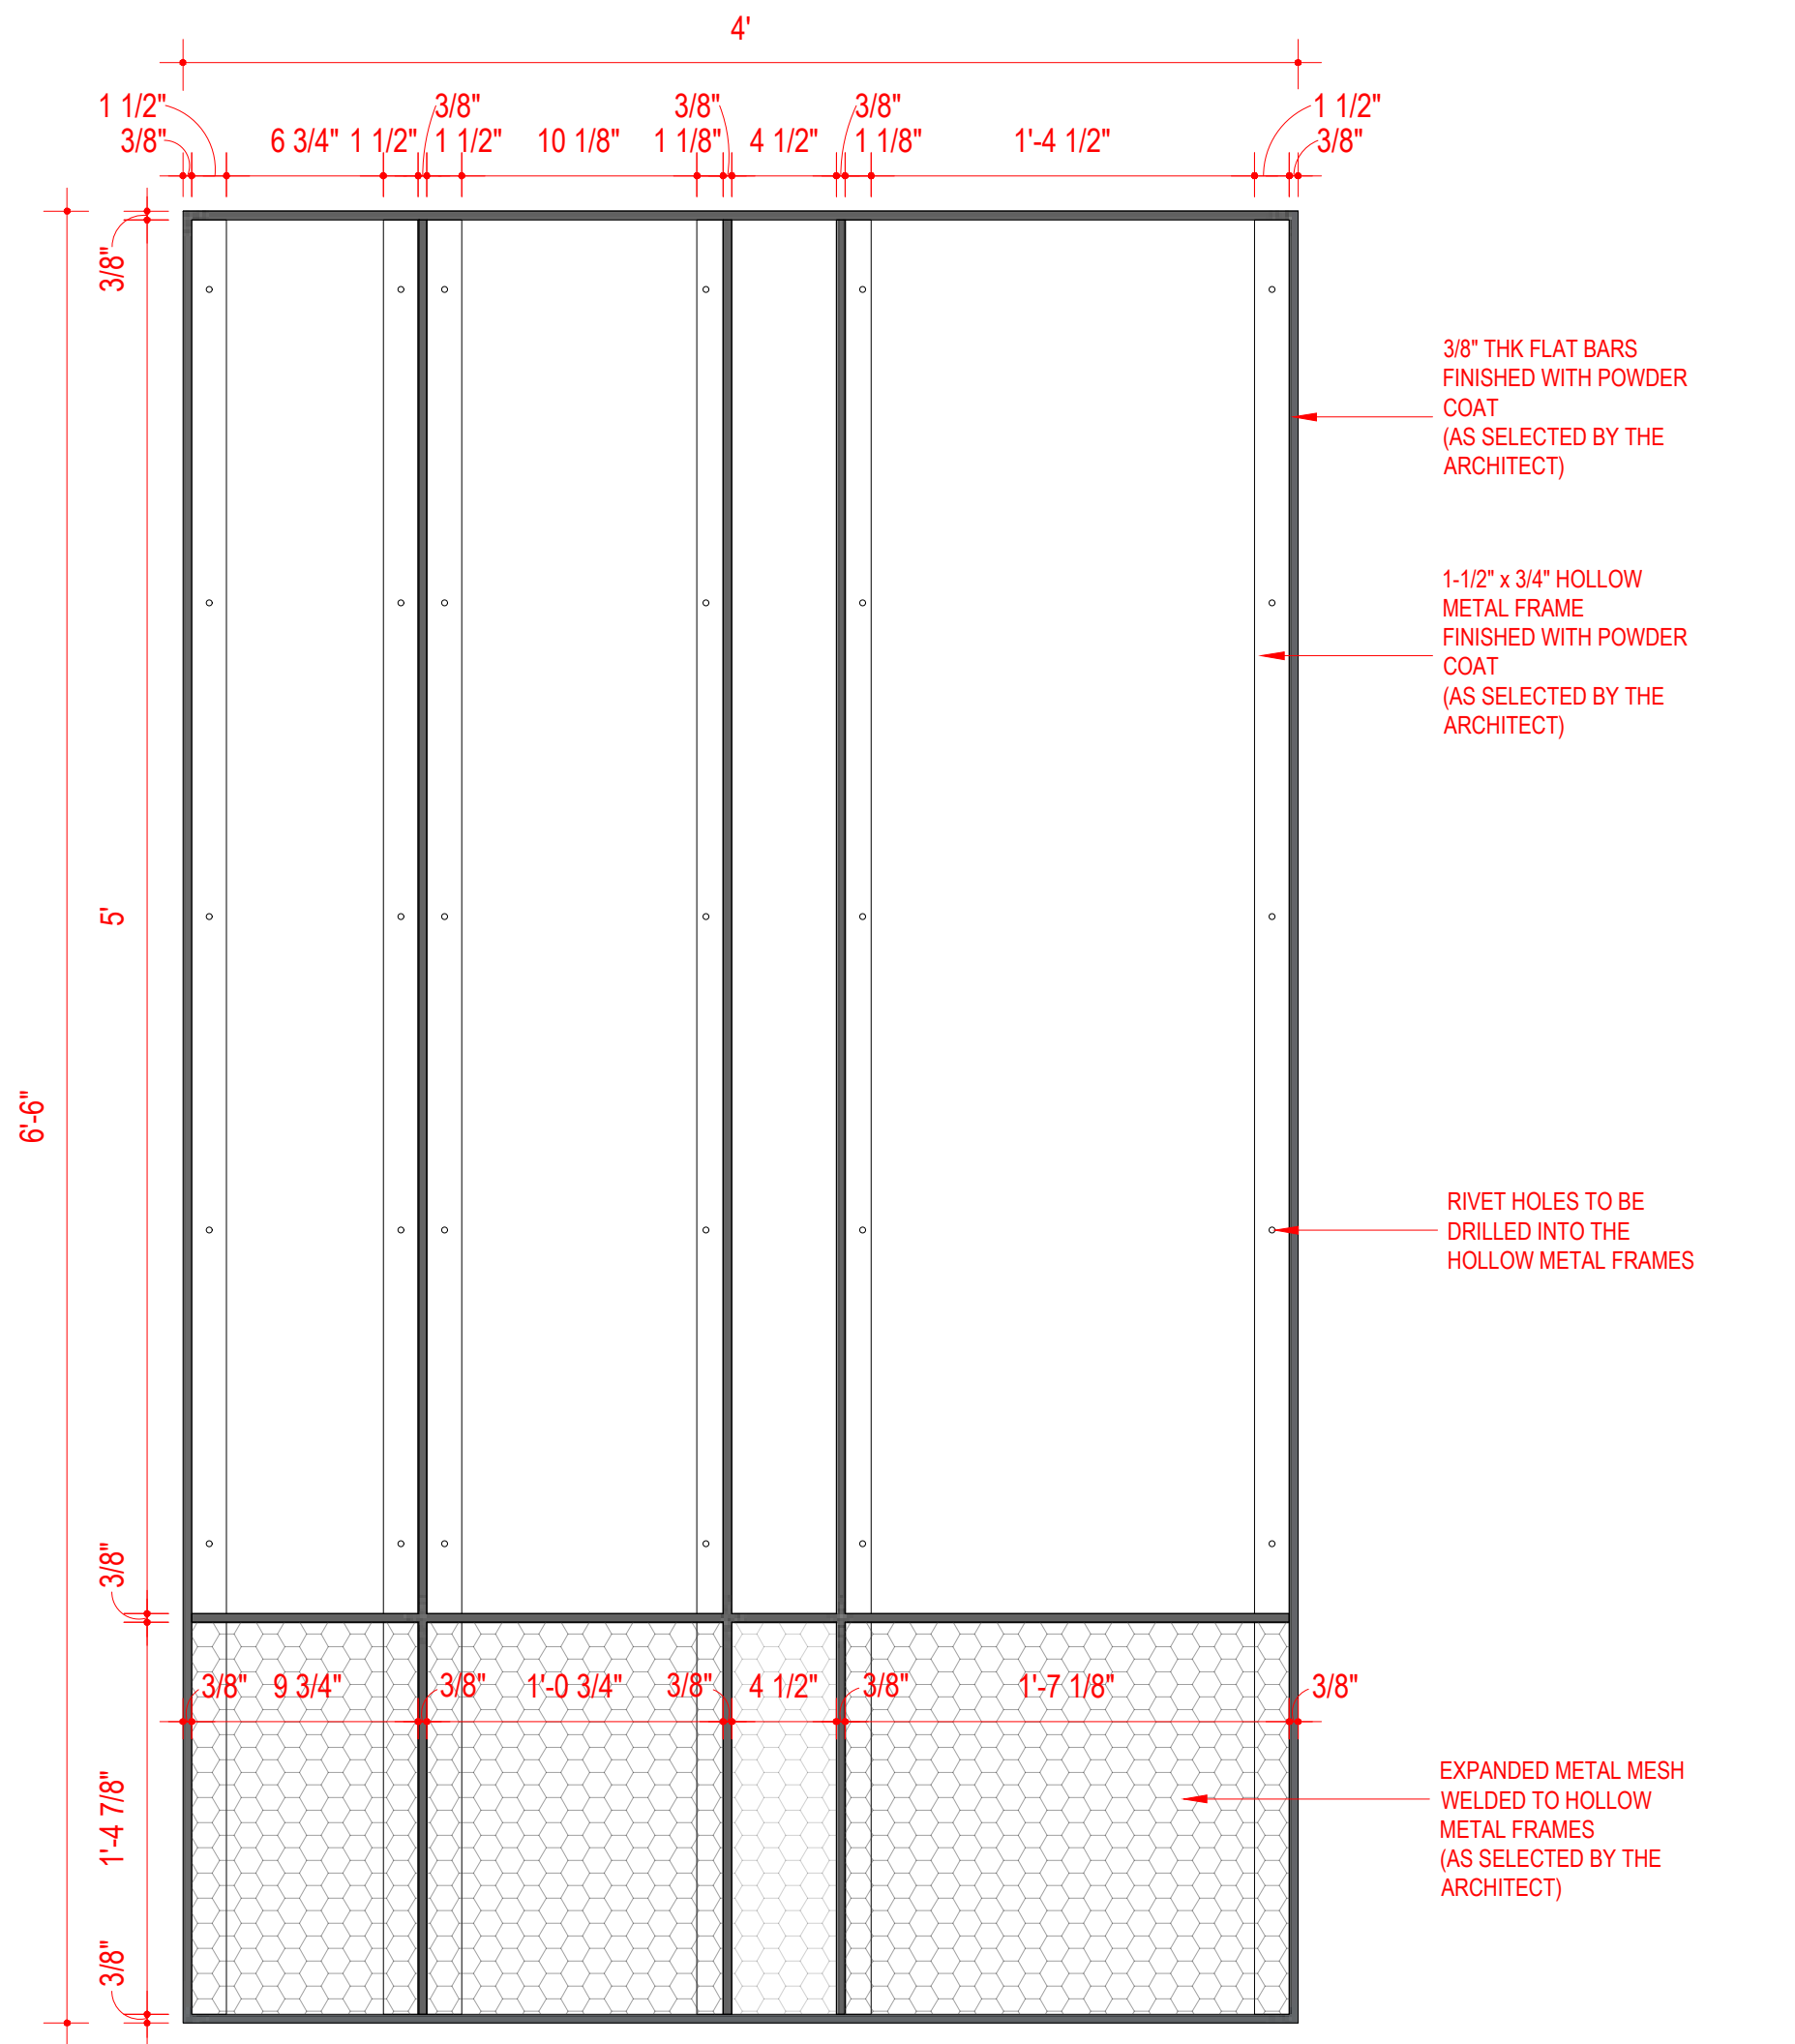

3 PEDESTRIAN GATE - METAL FRAME ELEVATION
SCALE : 1-1/2" = 1'-0"

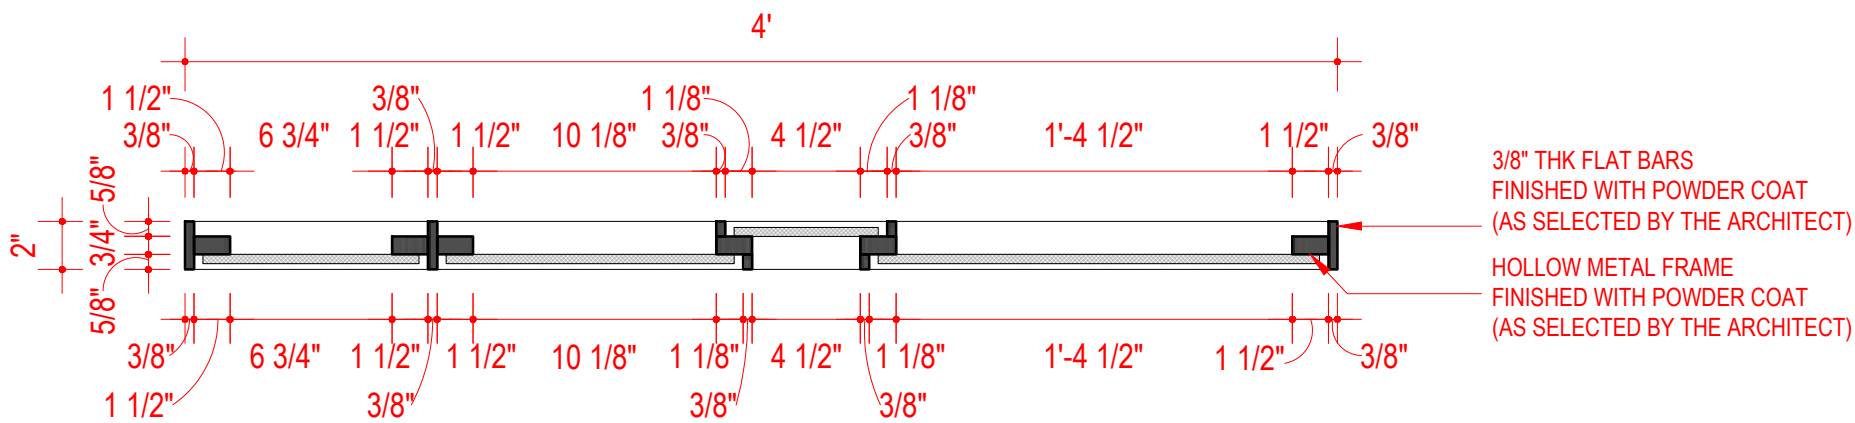

1 PEDESTRIAN GATE - METAL FRAME PLAN
SCALE : 1-1/2" = 1'-0"

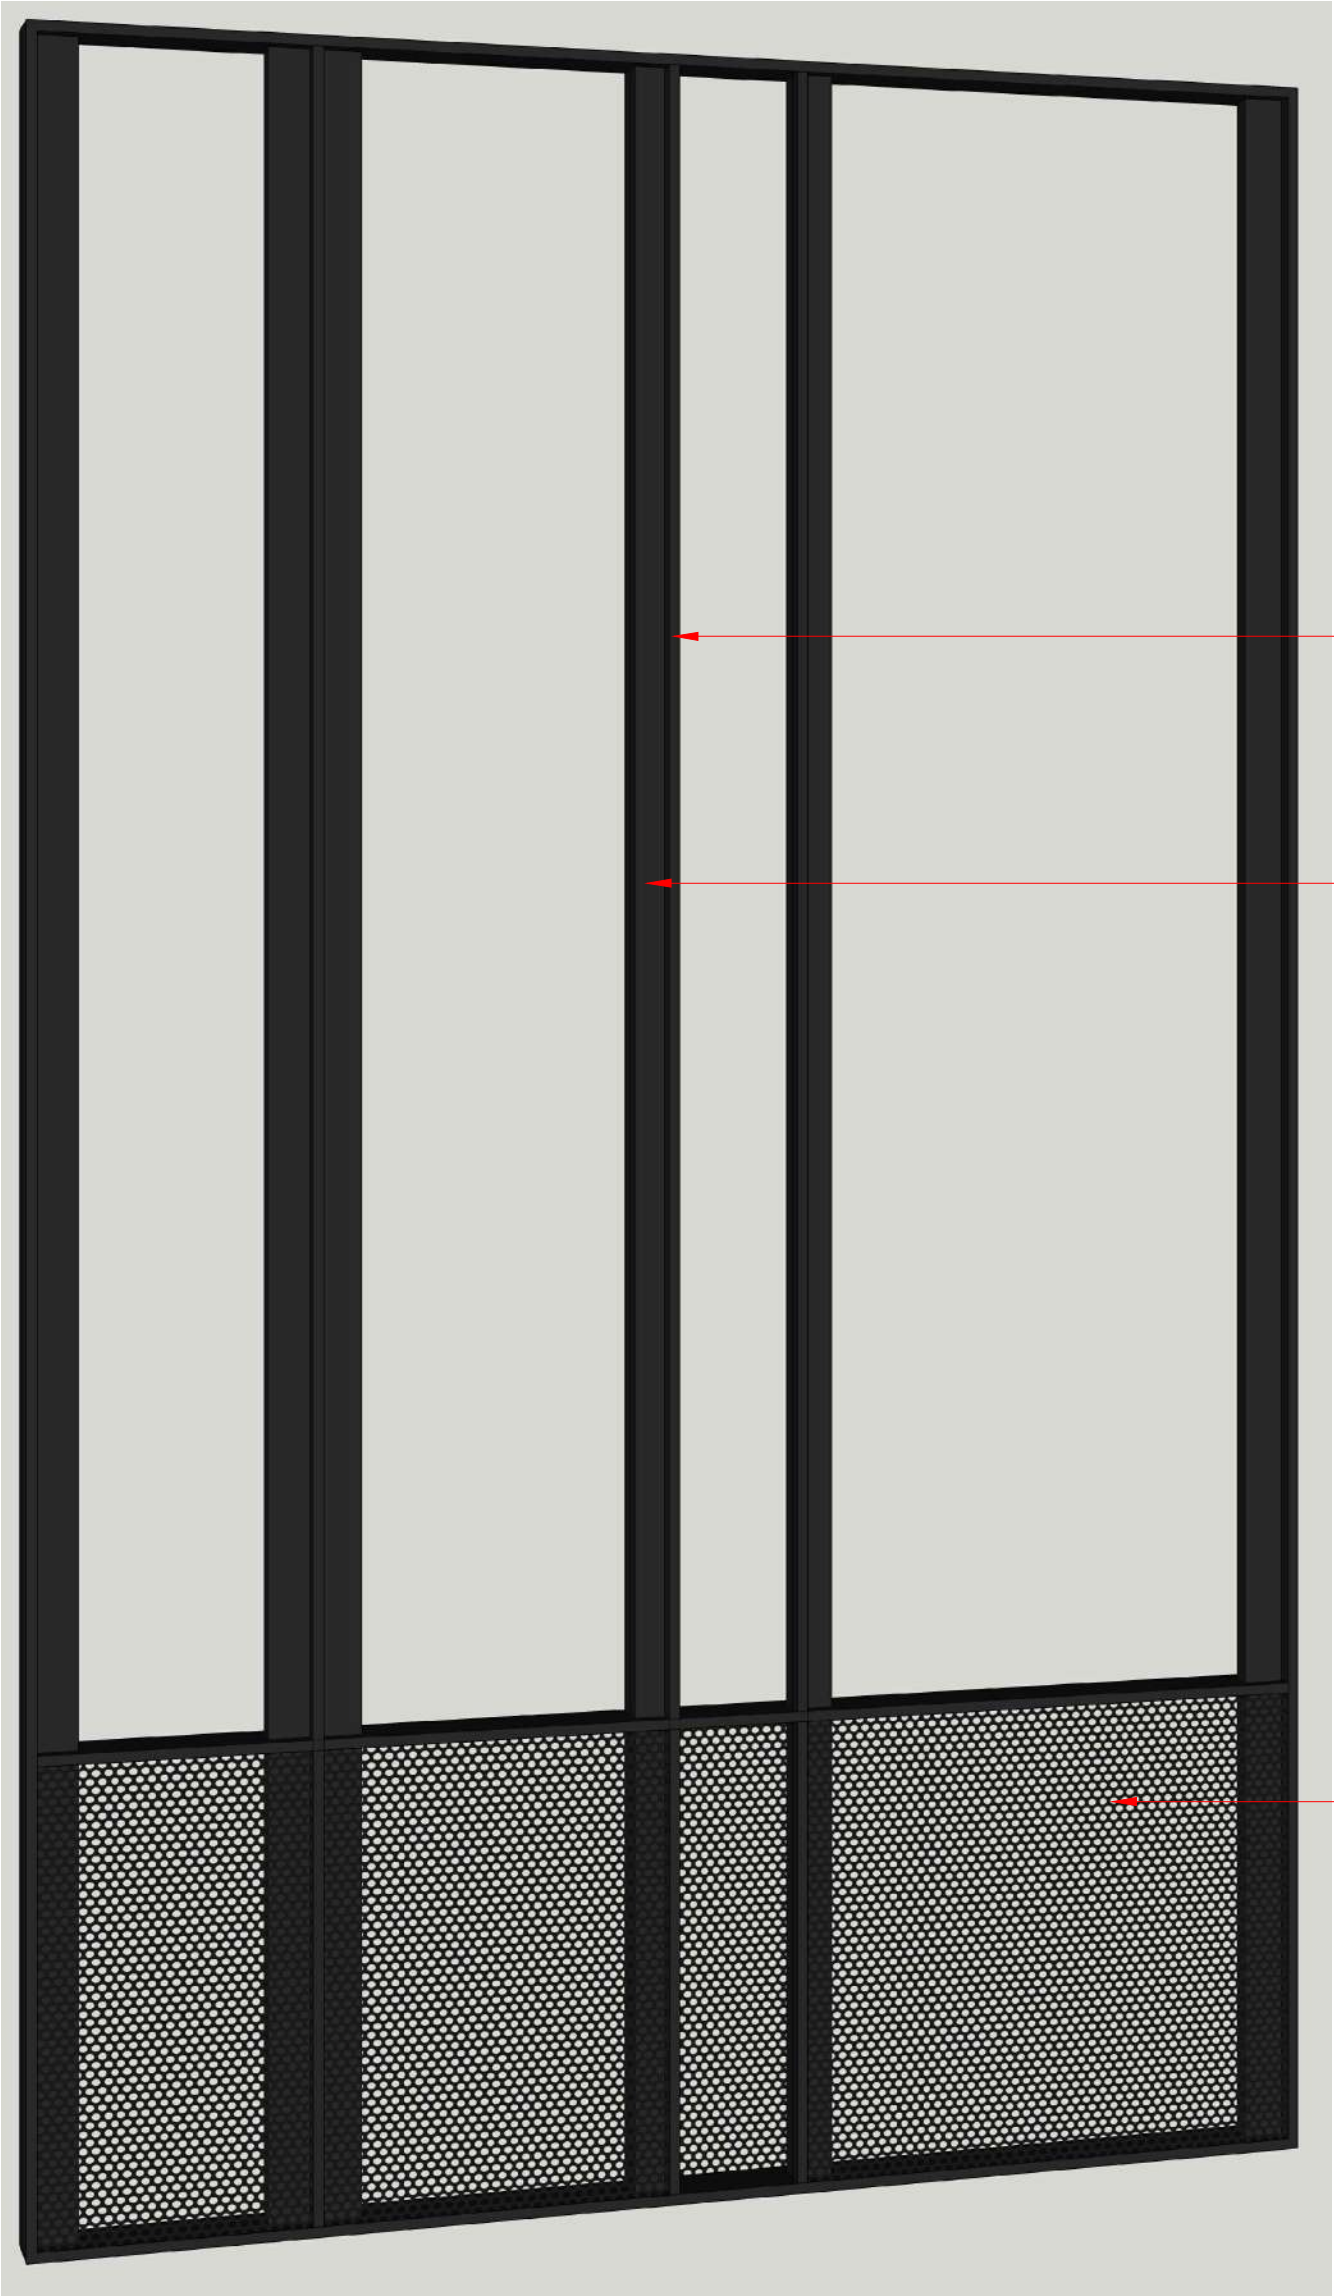

2 PEDESTRIAN GATE - REFERENCE IMAGE
SCALE : NTS

REVISIONS:

#	DATE	COMMENTS

STUDIO D CUBED ARCHITECTS

AD - 13, 5TH STREET,
10TH MAIN ROAD,
ANNANAGAR,
CHENNAI - 600 040.

ISSUED FOR
CONSTRUCTION

MAIL ID : studiod3@yahoo.com.
CONTACT : 044-42693554.

AM
+O
Studios

DATE PLOTTED :

DESIGNED BY : ARVIND RAM

DRAWN BY :

ARCHITECT
OF RECORD : MRINALINI RAM

DRAWING NAME : PEDESTRIAN GATE DETAIL

© 2022 BY STUDIO D CUBED ARCHITECTS
RIGHTS RESERVED

THE ARCHITECTURAL WORKS DEPICTED HEREIN ARE THE
SOLE PROPERTY OF STUDIO D CUBED ARCHITECTS AND MAY
NOT BE CONSTRUCTED OR USED WITHOUT ITS EXPRESS
WRITTEN PERMISSION. NO PERMISSION TO MODIFY OR
REPRODUCE ANY OF THE ARCHITECTURAL WORKS,
INCLUDING WITHOUT LIMITATION THE CONSTRUCTION OF ANY
BUILDING, IS EXPRESSED OR SHOULD BE IMPLIED FROM
DELIVERY OF PRELIMINARY DRAWINGS OR UNSEALED
CONSTRUCTION DRAWINGS. PERMISSION TO CONSTRUCT
THE BUILDING DEPICTED IN SEALED CONSTRUCTION
DRAWINGS IS EXPRESSLY CONDITIONED ON THE FULL AND
TIMELY PAYMENT OF ALL FEES OTHERWISE DUE. STUDIO D
CUBED ARCHITECTS AND, IN THE ABSENCE OF ANY WRITTEN
AGREEMENT TO THE CONTRARY, IS LIMITED TO A ONE-TIME
USE ON THE SITE INDICATED ON THESE PLANS.

PLOT SCALE : 1' 1/2" = 1'-0"


SHEET NO : 14

NORTH POINT

PROJECT NUMBER :20004


PROJECT LOCATION : CHENNAI

PROJECT NAME : NSK RESIDENCE

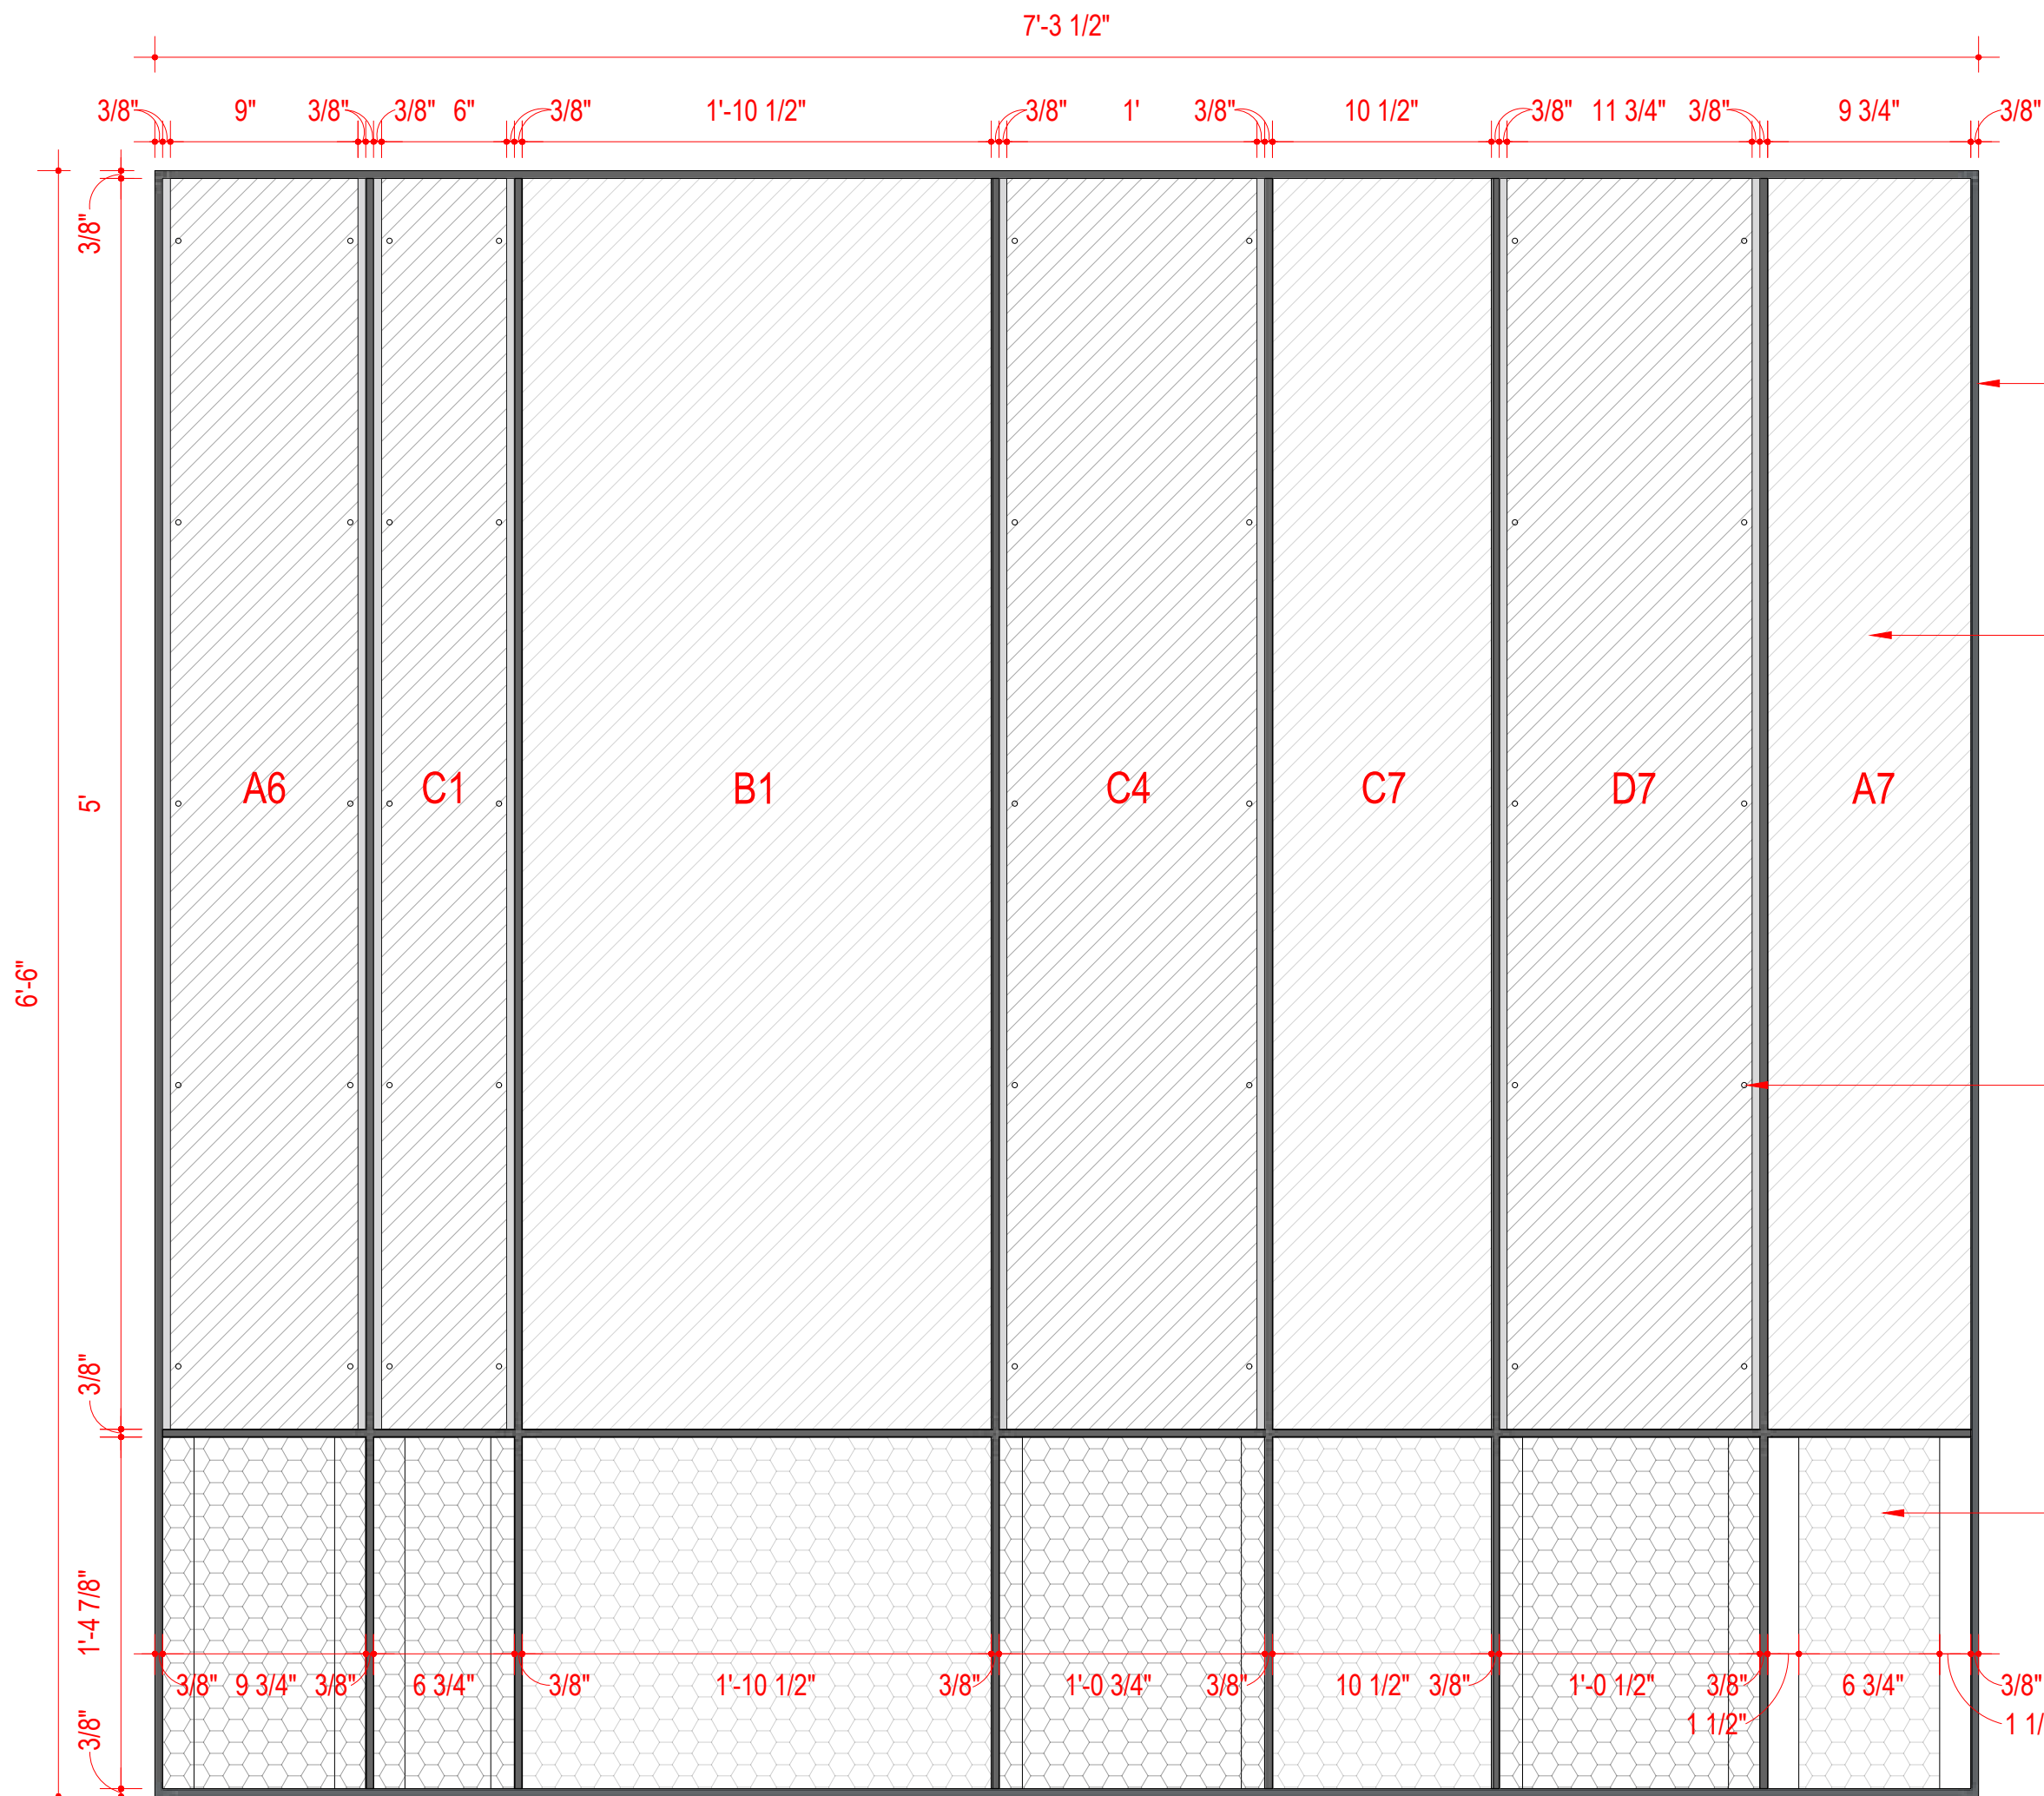

1 GATE 3 - ELEVATION
SCALE : 1-1/2" = 1'-0"

3 GATE 3 - VIEW
SCALE : NTS

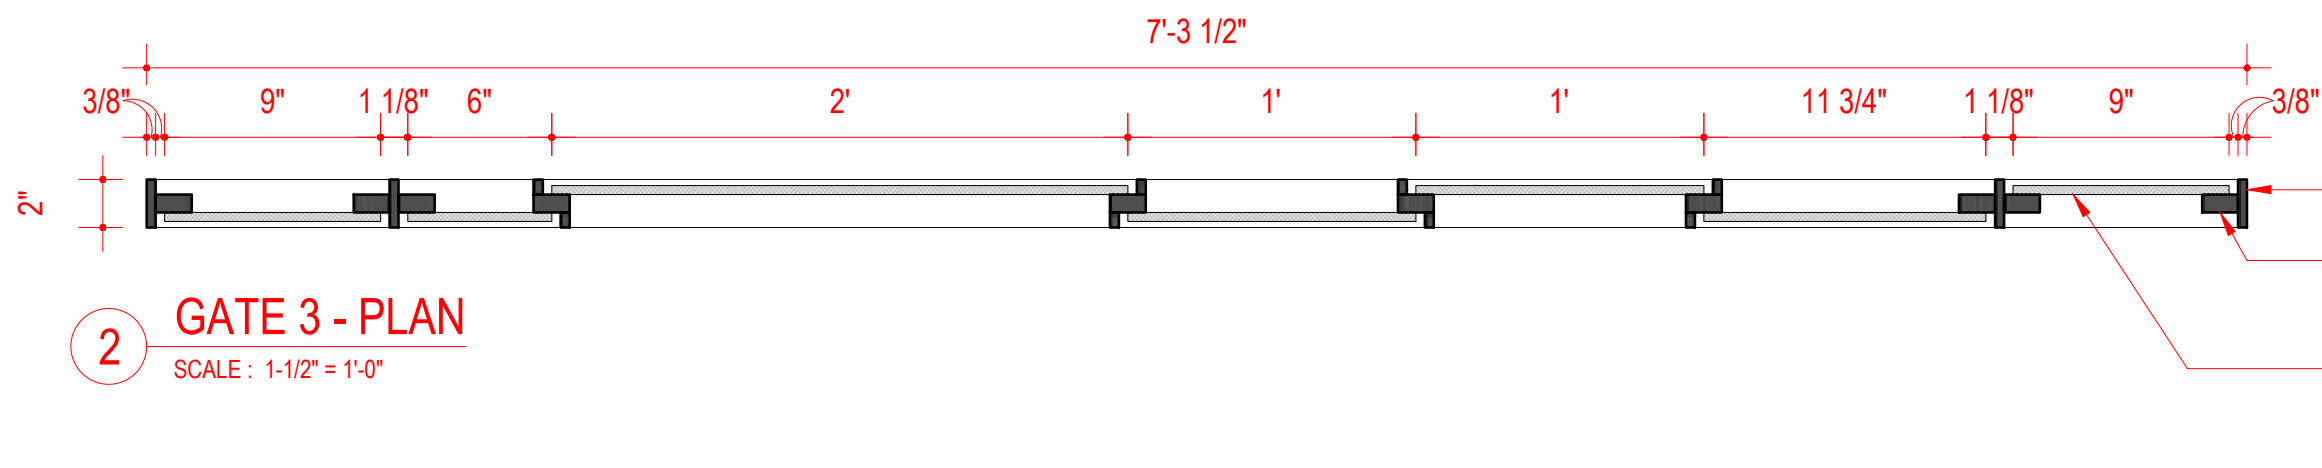

2 GATE 3 - PLAN
SCALE : 1-1/2" = 1'-0"

3/8" THK FLAT BARS
FINISHED WITH POWDER
COAT
(AS SELECTED BY THE
ARCHITECT)

3/8" THK EXTERIOR HDL
BOARDS
CUT TO SIZE FROM 4'-3" x
10'-0" HDL PANELS
ACCORDING TO LEGEND
(AS SELECTED BY THE
ARCHITECT)

RIVETS

EXPANDED METAL MESH
WELDED TO HOLLOW
METAL FRAMES
(AS SELECTED BY THE
ARCHITECT)

METAL FLATBARS
HOLLOW METAL FRAME
EXPANDED METAL MESH



REVISIONS:		
#	DATE	COMMENTS

STUDIO D CUBED ARCHITECTS

AD - 13, 5TH STREET,
10TH MAIN ROAD,
ANNANAGAR,
CHENNAI - 600 040.



MAIL ID : studiod3@yahoo.com.

CONTACT : 044-42693554.



DATE PLOTTED :

DESIGNED BY : ARVIND RAM

DRAWN BY :

ARCHITECT
OF RECORD : MRINALINI RAM

DRAWING NAME : GATE DETAIL

© 2022 BY STUDIO D CUBED ARCHITECTS
RIGHTS RESERVED

THE ARCHITECTURAL WORKS DEPICTED HEREIN ARE THE
SOLE PROPERTY OF STUDIO D CUBED ARCHITECTS AND MAY
NOT BE CONSTRUCTED OR USED WITHOUT ITS EXPRESS
WRITTEN PERMISSION. NO PERMISSION TO MODIFY OR
REPRODUCE ANY OF THE ARCHITECTURAL WORKS,
INCLUDING WITHOUT LIMITATION THE CONSTRUCTION OF ANY
BUILDING, IS EXPRESSED OR SHOULD BE IMPLIED FROM
DELIVERY OF PRELIMINARY DRAWINGS OR UNSEALED
CONSTRUCTION DRAWINGS. PERMISSION TO CONSTRUCT
THE BUILDING DEPICTED IN SEALED CONSTRUCTION
DRAWINGS IS EXPRESSLY CONDITIONED ON THE FULL AND
TIMELY PAYMENT OF ALL FEES OTHERWISE DUE. STUDIO D
CUBED ARCHITECTS AND, IN THE ABSENCE OF ANY WRITTEN
AGREEMENT TO THE CONTRARY, IS LIMITED TO A ONE-TIME
USE ON THE SITE INDICATED ON THESE PLANS.

PLOT SCALE : DIFFERS

SHEET NO : 06


NORTH POINT




PROJECT NUMBER :20004

PROJECT LOCATION : CHENNAI


PROJECT NAME : NSK RESIDENCE

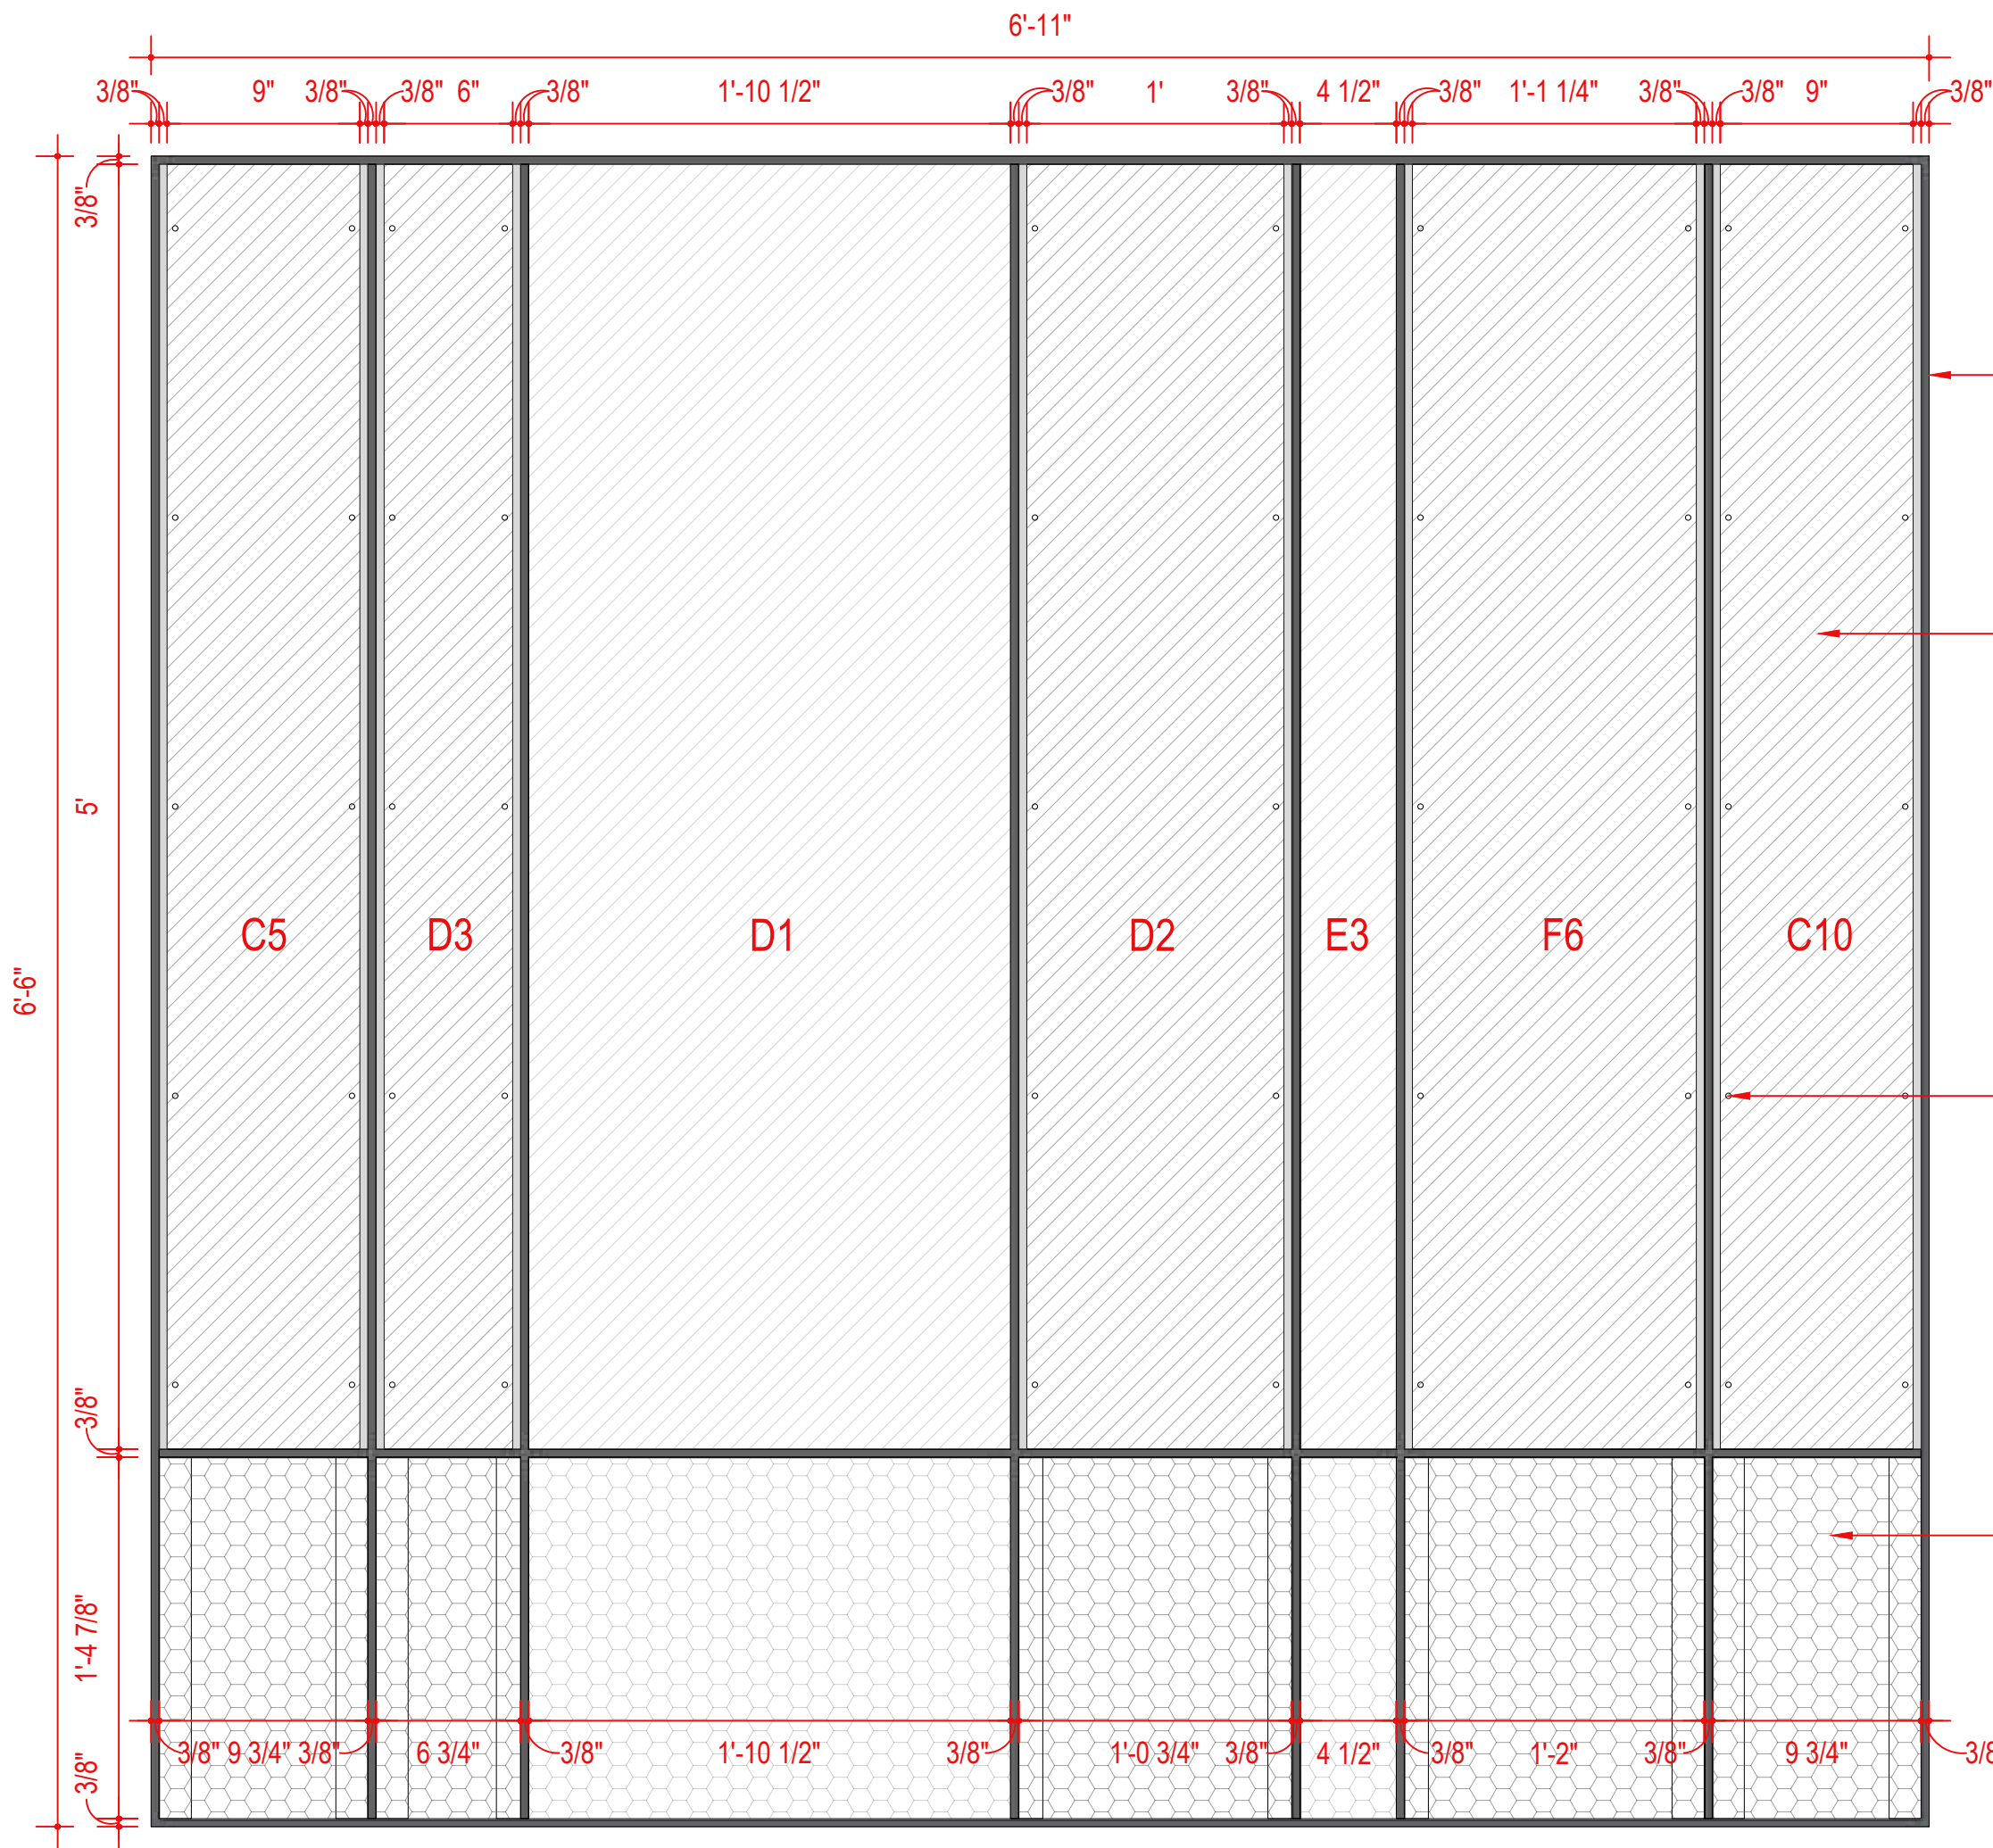

1 GATE 1 - ELEVATION
SCALE : 1-1/2" = 1'-0"

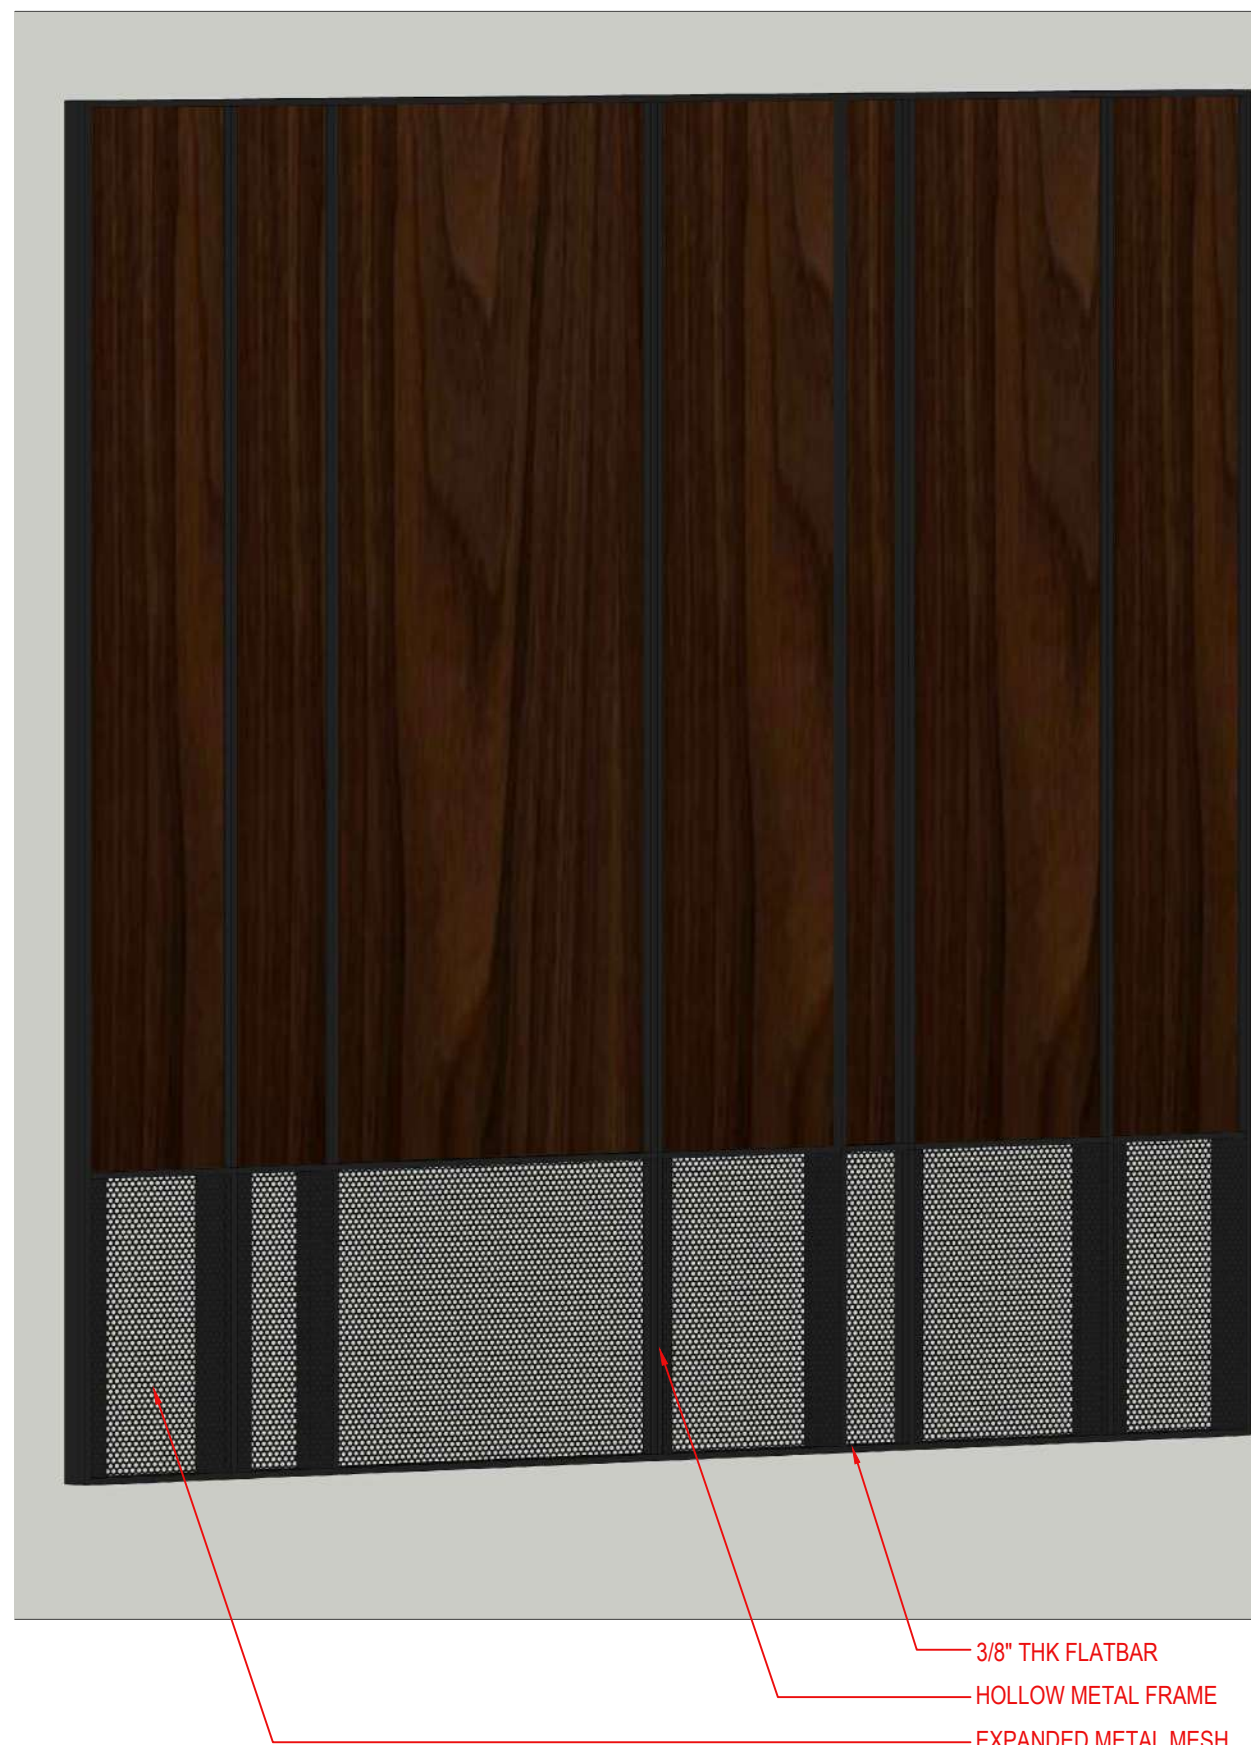

3 GATE 1,3 - VIEW
SCALE : NTS

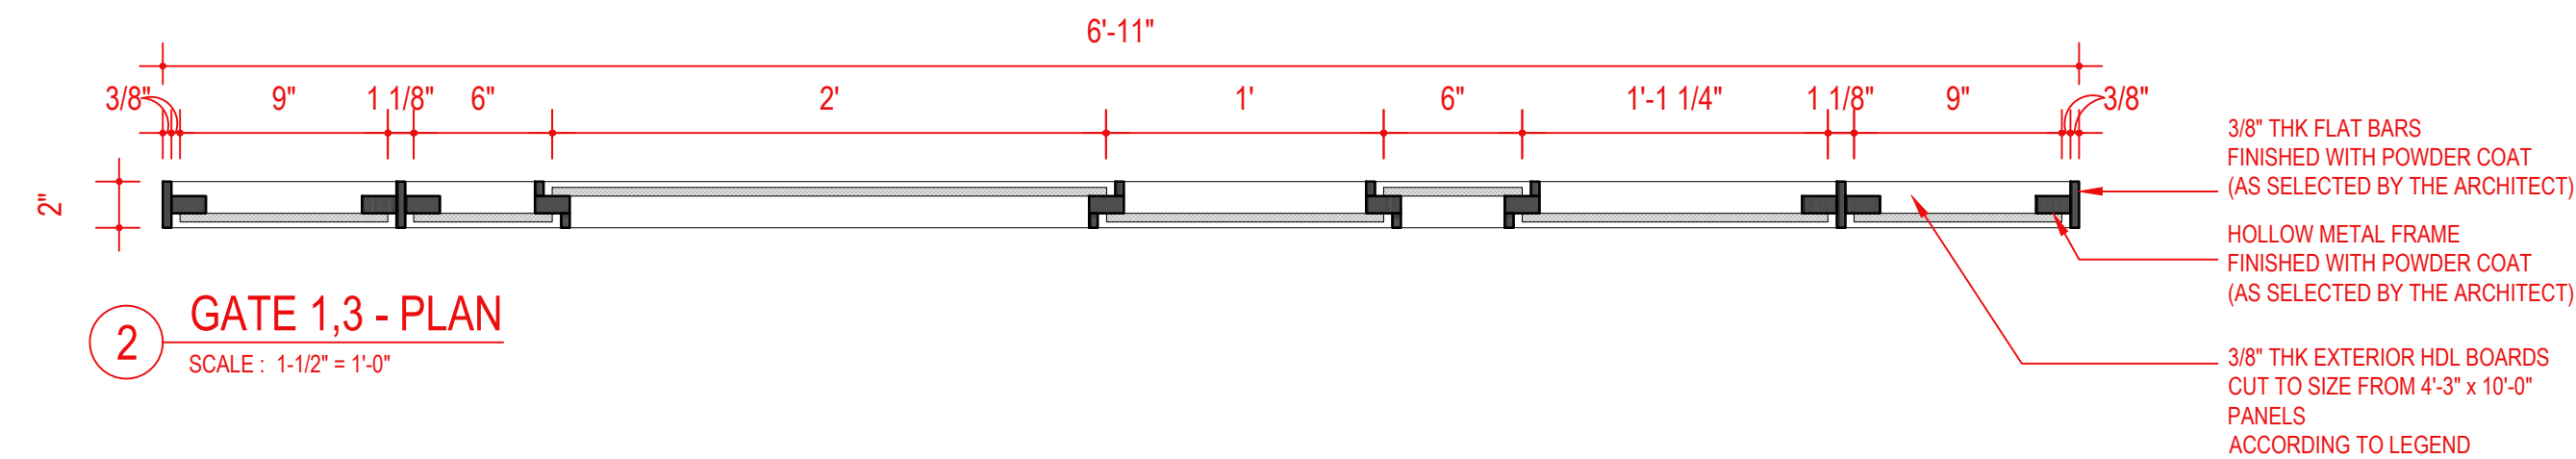

2 GATE 1,3 - PLAN
SCALE : 1-1/2" = 1'-0"

REVISIONS:		
#	DATE	COMMENTS

STUDIO D CUBED ARCHITECTS

AD - 13, 5TH STREET,
10TH MAIN ROAD,
ANNANAGAR,
CHENNAI - 600 040.



MAIL ID : studiod3@yahoo.com.

CONTACT : 044-42693554.



DATE PLOTTED :

DESIGNED BY : ARVIND RAM

DRAWN BY :

ARCHITECT
OF RECORD : MRINALINI RAM

DRAWING NAME : GATE DETAIL

© 2022 BY STUDIO D CUBED ARCHITECTS
RIGHTS RESERVED

THE ARCHITECTURAL WORKS DEPICTED HEREIN ARE THE
SOLE PROPERTY OF STUDIO D CUBED ARCHITECTS AND MAY
NOT BE CONSTRUCTED OR USED WITHOUT ITS EXPRESS
WRITTEN PERMISSION. NO PERMISSION TO MODIFY OR
REPRODUCE ANY OF THE ARCHITECTURAL WORKS,
INCLUDING WITHOUT LIMITATION THE CONSTRUCTION OF ANY
BUILDING, IS EXPRESSED OR SHOULD BE IMPLIED FROM
DELIVERY OF PRELIMINARY DRAWINGS OR UNSEALED
CONSTRUCTION DRAWINGS. PERMISSION TO CONSTRUCT
THE BUILDING DEPICTED IN SEALED CONSTRUCTION
DRAWINGS IS EXPRESSLY CONDITIONED ON THE FULL AND
TIMELY PAYMENT OF ALL FEES OTHERWISE DUE. STUDIO D
CUBED ARCHITECTS AND, IN THE ABSENCE OF ANY WRITTEN
AGREEMENT TO THE CONTRARY, IS LIMITED TO A ONE-TIME
USE ON THE SITE INDICATED ON THESE PLANS.

PLOT SCALE : DIFFERS

SHEET NO : 11


NORTH POINT




PROJECT NUMBER :20004

PROJECT LOCATION : CHENNAI

PROJECT NAME : NSK RESIDENCE

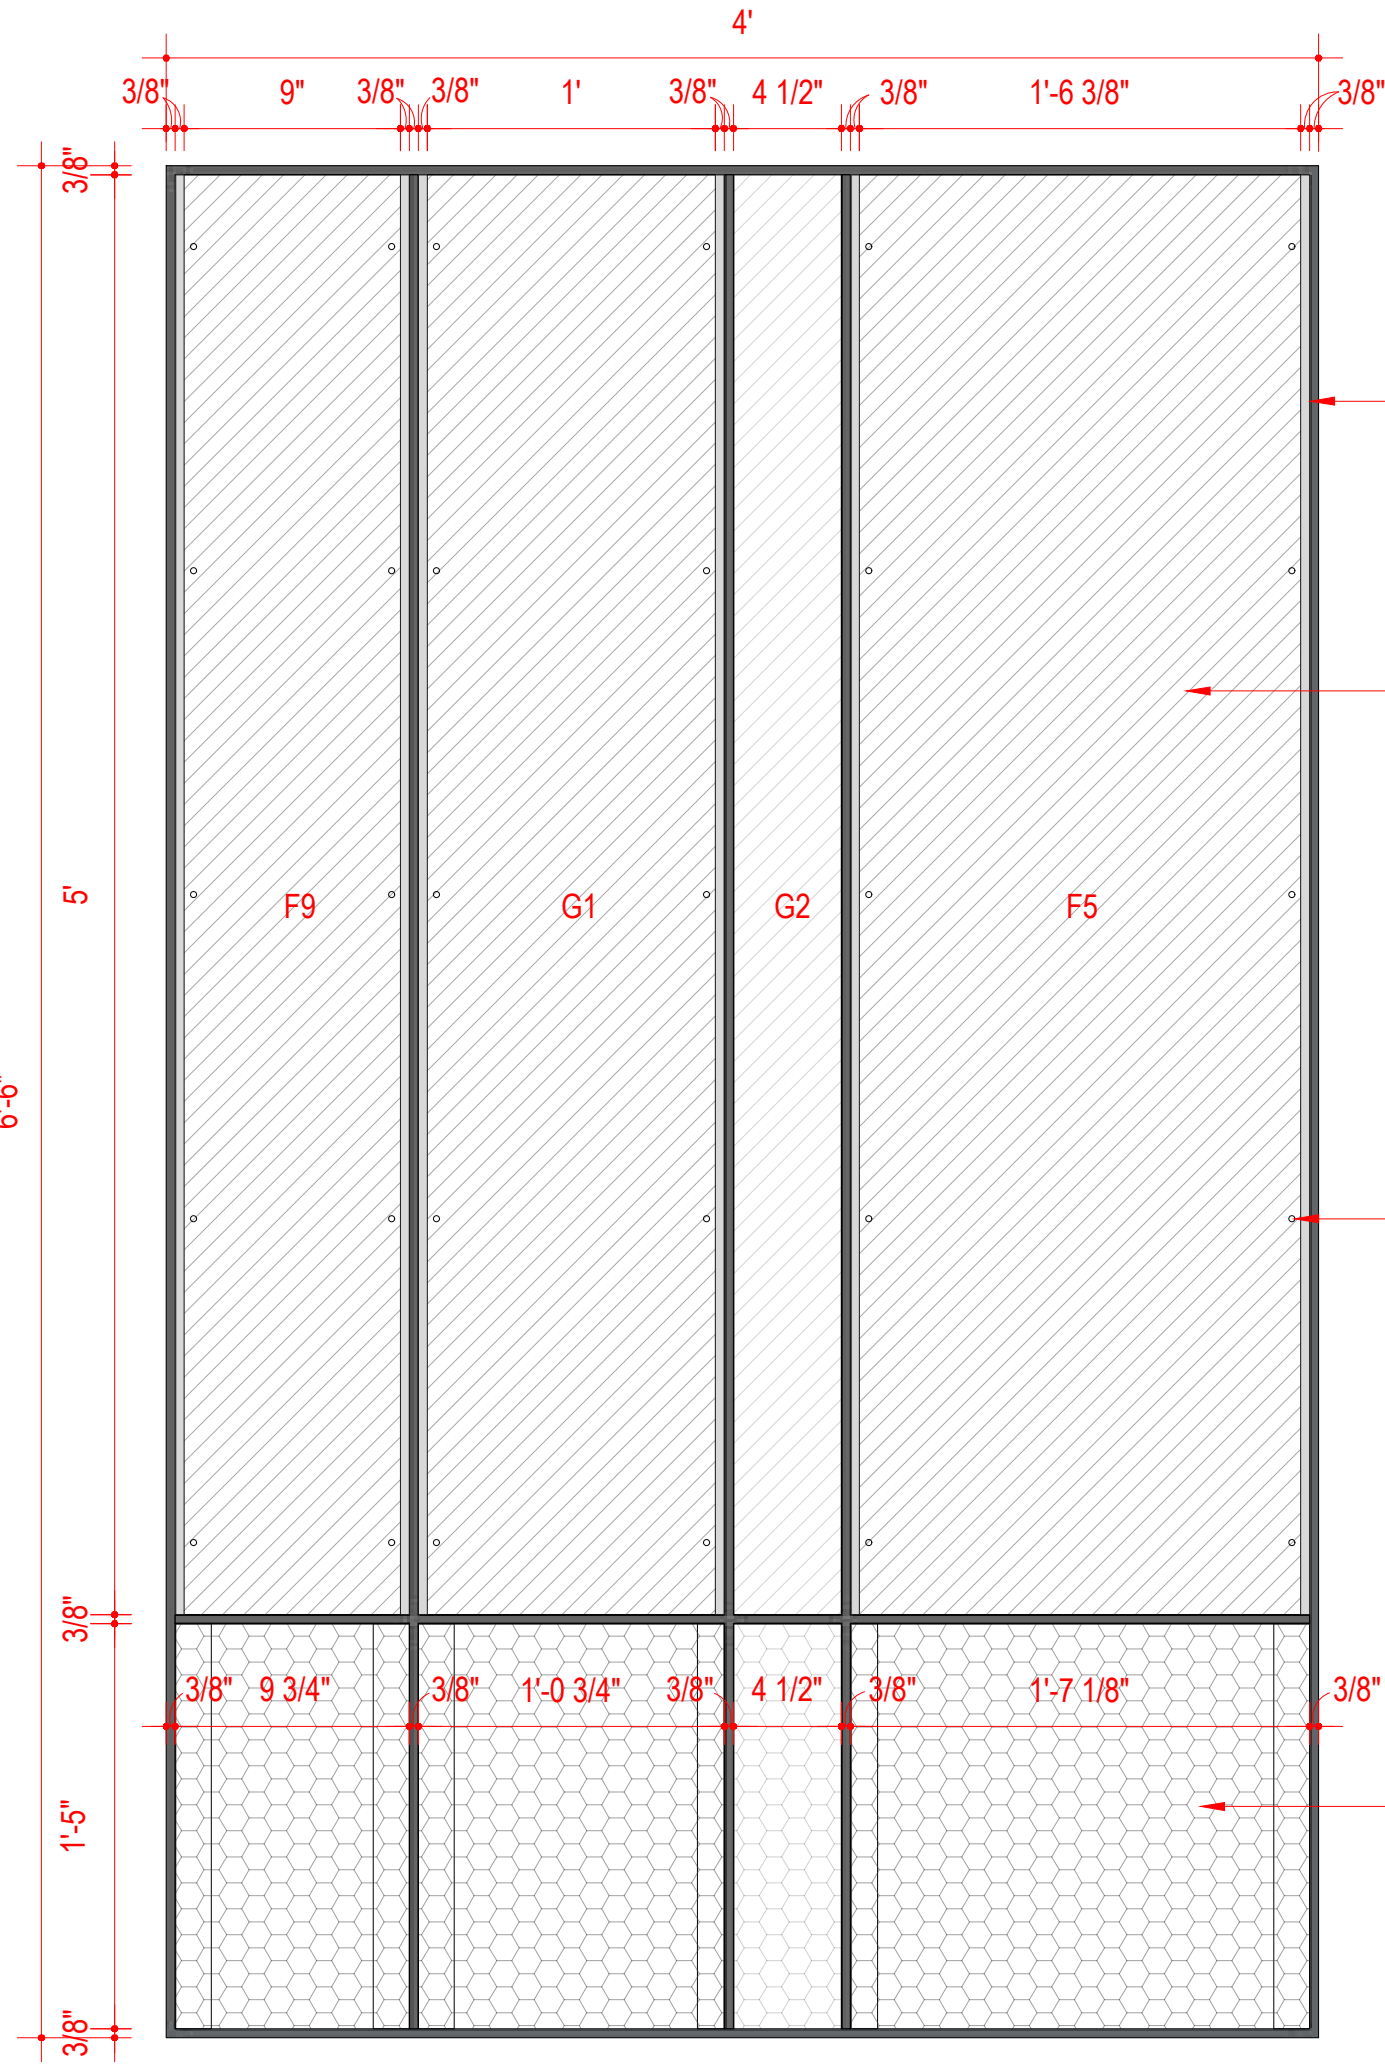

3 PEDESTRIAN GATE - ELEVATION
SCALE : 1'-1/2" = 1'-0"

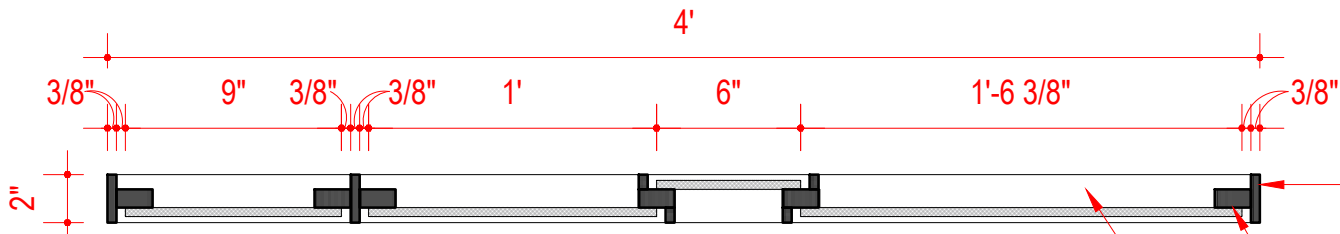

1 PEDESTRIAN GATE - PLAN
SCALE : 1'-1/2" = 1'-0"

- 3/8" THK FLAT BARS FINISHED WITH POWDER COAT (AS SELECTED BY THE ARCHITECT)
- HOLLOW METAL FRAME FINISHED WITH POWDER COAT (AS SELECTED BY THE ARCHITECT)
- 3/8" THK EXTERIOR HDL BOARDS CUT TO SIZE FROM 4'-3" x 10'-0" PANELS ACCORDING TO LEGEND



2 METAL FRAME - REFERENCE IMAGE
SCALE : NTS

- 3/8" THK FLAT BARS FINISHED WITH POWDER COAT (AS SELECTED BY THE ARCHITECT)
- 3/8" THK EXTERIOR HDL BOARDS CUT TO SIZE FROM 4'-3" x 10'-0" HDL PANELS ACCORDING TO DETAIL- A (AS SELECTED BY THE ARCHITECT)
- 3/8" THK EXTERIOR HDL BOARDS RIVETED TO HOLLOW METAL FRAME
- EXPANDED METAL MESH WELDED TO HOLLOW METAL FRAMES (AS SELECTED BY THE ARCHITECT)

REVISIONS:

#	DATE	COMMENTS

STUDIO D CUBED ARCHITECTS

AD - 13, 5TH STREET,
10TH MAIN ROAD,
ANNANAGAR,
CHENNAI - 600 040.

ISSUED FOR
CONSTRUCTION

MAIL ID : studiod3@yahoo.com.
CONTACT : 044-42693554.

AM
+O
Studios

DATE PLOTTED :

DESIGNED BY : ARVIND RAM

DRAWN BY :

ARCHITECT
OF RECORD : MRINALINI RAM

DRAWING NAME : PEDESTRIAN GATE DETAIL

© 2022 BY STUDIO D CUBED ARCHITECTS
RIGHTS RESERVED

THE ARCHITECTURAL WORKS DEPICTED HEREIN ARE THE
SOLE PROPERTY OF STUDIO D CUBED ARCHITECTS AND MAY
NOT BE CONSTRUCTED OR USED WITHOUT ITS EXPRESS
WRITTEN PERMISSION. NO PERMISSION TO MODIFY OR
REPRODUCE ANY OF THE ARCHITECTURAL WORKS,
INCLUDING WITHOUT LIMITATION THE CONSTRUCTION OF ANY
BUILDING, IS EXPRESSED OR SHOULD BE IMPLIED FROM
DELIVERY OF PRELIMINARY DRAWINGS OR UNSEALED
CONSTRUCTION DRAWINGS. PERMISSION TO CONSTRUCT
THE BUILDING DEPICTED IN SEALED CONSTRUCTION
DRAWINGS IS EXPRESSLY CONDITIONED ON THE FULL AND
TIMELY PAYMENT OF ALL FEES OTHERWISE DUE. STUDIO D
CUBED ARCHITECTS AND, IN THE ABSENCE OF ANY WRITTEN
AGREEMENT TO THE CONTRARY, IS LIMITED TO A ONE-TIME
USE ON THE SITE INDICATED ON THESE PLANS.

PLOT SCALE : 1' 1/2" = 1'-0"

SHEET NO : 17



NORTH POINT

PROJECT NUMBER :20004

PROJECT LOCATION : CHENNAI

PROJECT NAME : NSK RESIDENCE



First Floor Plan

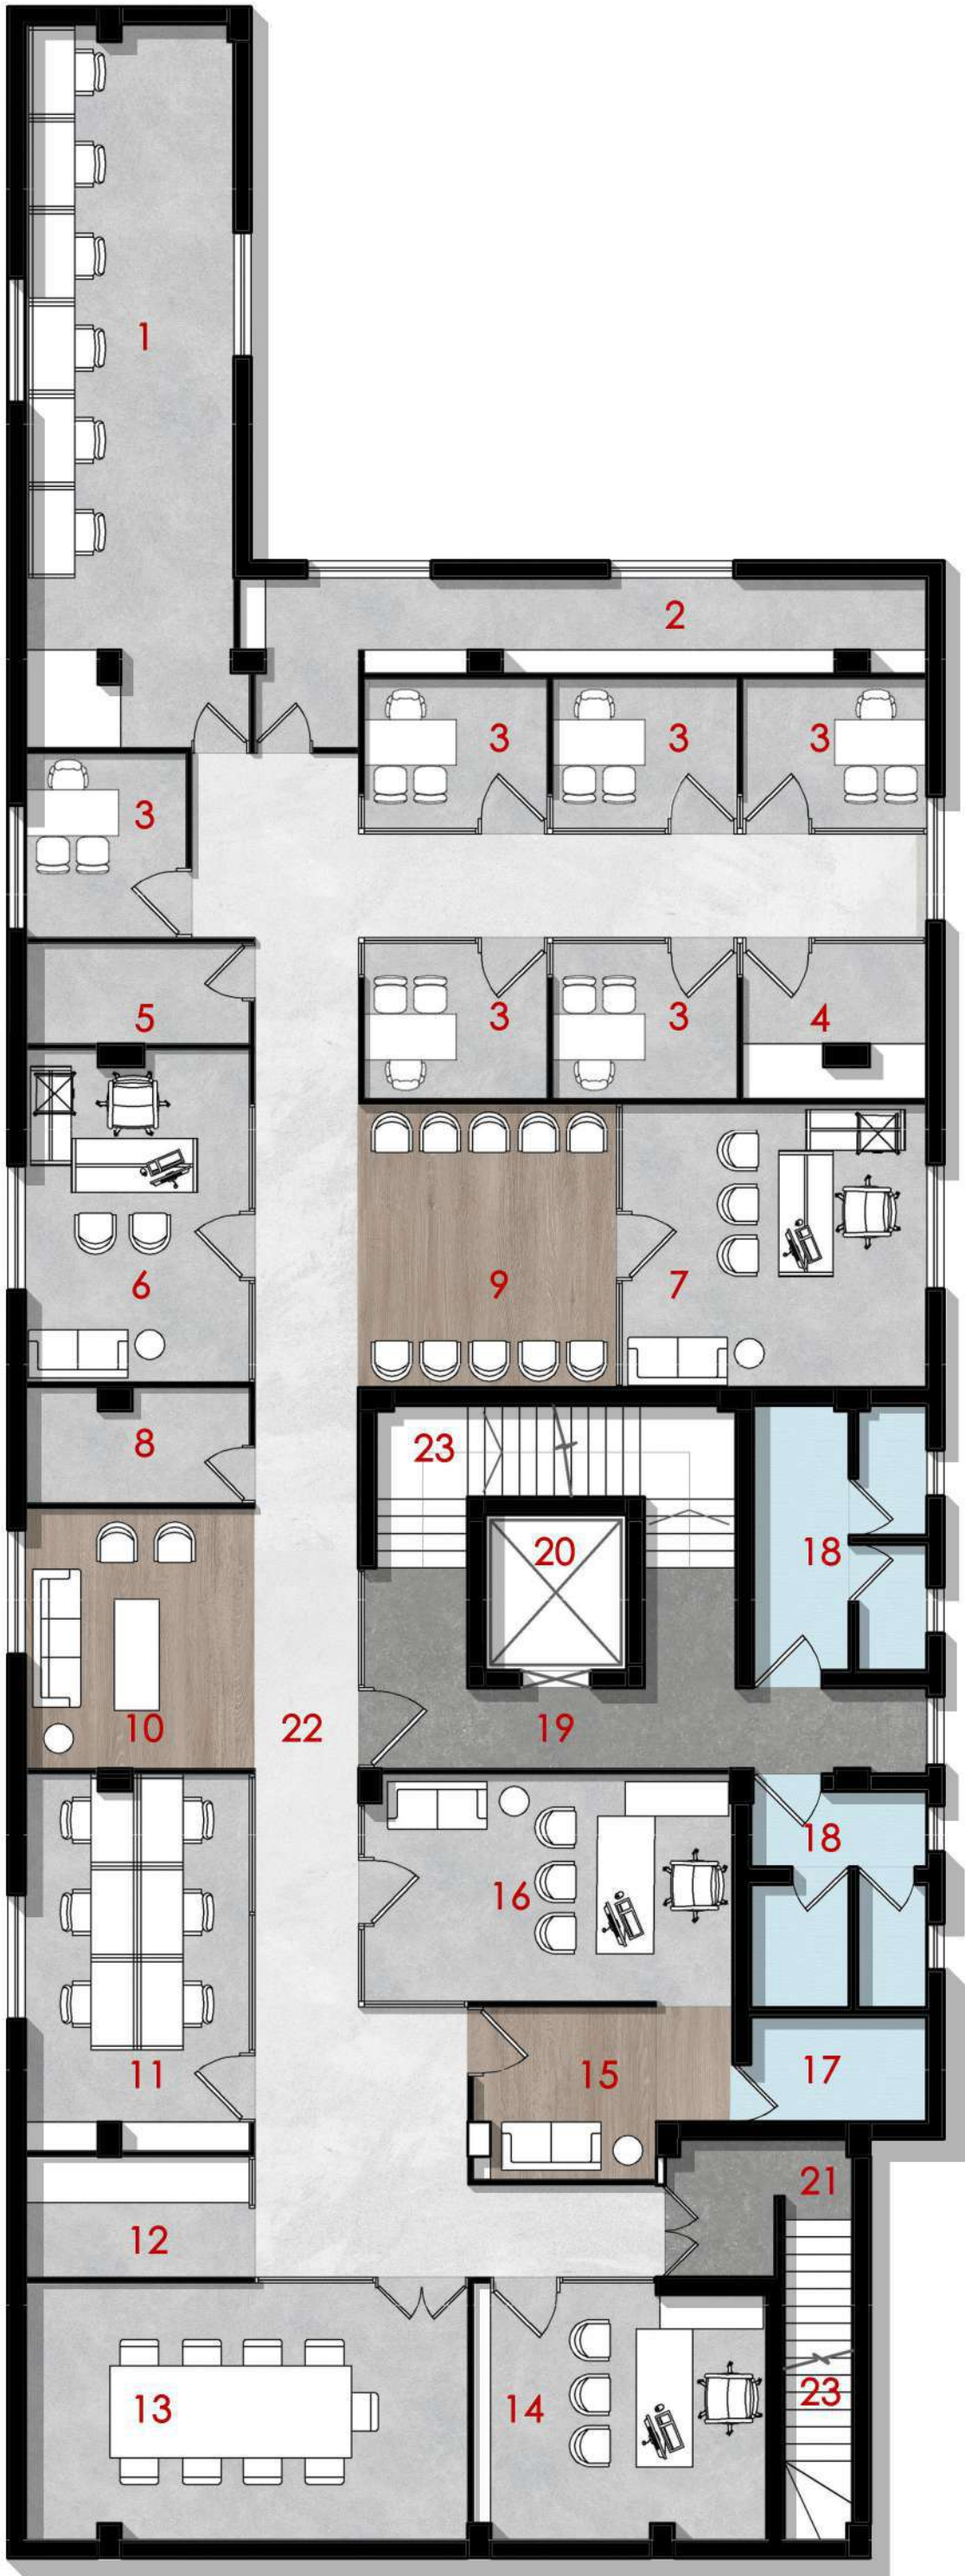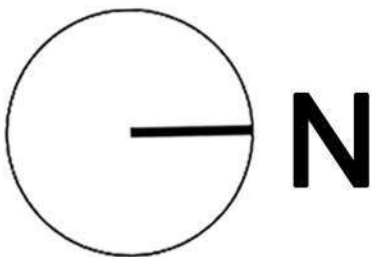

LEGEND


- | | |
|---|---|
| 1. DIAGNOSTIC ROOM
290 SQ.FT
9'-1" x 31'-5-1/2" | 12. PANTRY
52 SQ.FT
9'-9" x 5'-3" |
| 2. EQUIPMENT STORAGE
135 SQ.FT
29'-2-1/2" x 4'-1-1/2" | 13. BOARD ROOM
215 SQ.FT
19'-3" x 11'-2-1/2" |
| 3. CASE HISTORY
54 SQ.FT
8'-0" x 6'-9" | 14. EXECUTIVE DIRECTOR ROOM
143 SQ.FT
12'-9" x 11'-2-1/2" |
| 4. STORAGE 1
54 SQ.FT
8'-0" x 6'-9" | 15. VIP LOUNGE
73 SQ.FT
7'-11-1/2" x 7'-6" |
| 5. STORAGE 2
42 SQ.FT
9'-9" x 4'-4-1/2" | 16. DIRECTOR ROOM
160 SQ.FT
16'-1/2" x 9'-10-1/2" |
| 6. CONSULTATION ROOM 1
140 SQ.FT
9'-9" x 14'-5-1/2" | 17. TOILET 1
35 SQ.FT
7'-8" x 4'-7" |
| 7. CONSULTATION ROOM 2
160 SQ.FT
13'-3" x 12'-4" | 18. EXISTING TOILET
235 SQ.FT |
| 8. DOCUMENT STORAGE
46 SQ.FT
9'-9" x 5'-0" | 19. LIFT LOBBY
100 SQ.FT |
| 9. WAITING LOUNGE
138 SQ.FT
11'-2-1/2" x 12'-4" | 20. LIFT
6'-2" x 6'-9-1/2" |
| 10. LOBBY
112 SQ.FT
10'-0" x 11'-3-1/2" | 21. VIP ENTRANCE
8'-2" x 6'-0" |
| 11. ADMIN AND ACCOUNTS
160 SQ.FT
9'-9" x 15'-4-1/2" | 22. 4'6" WIDE CORRIDOR |
| | 23. STAIRCASE |

First Floor Plan

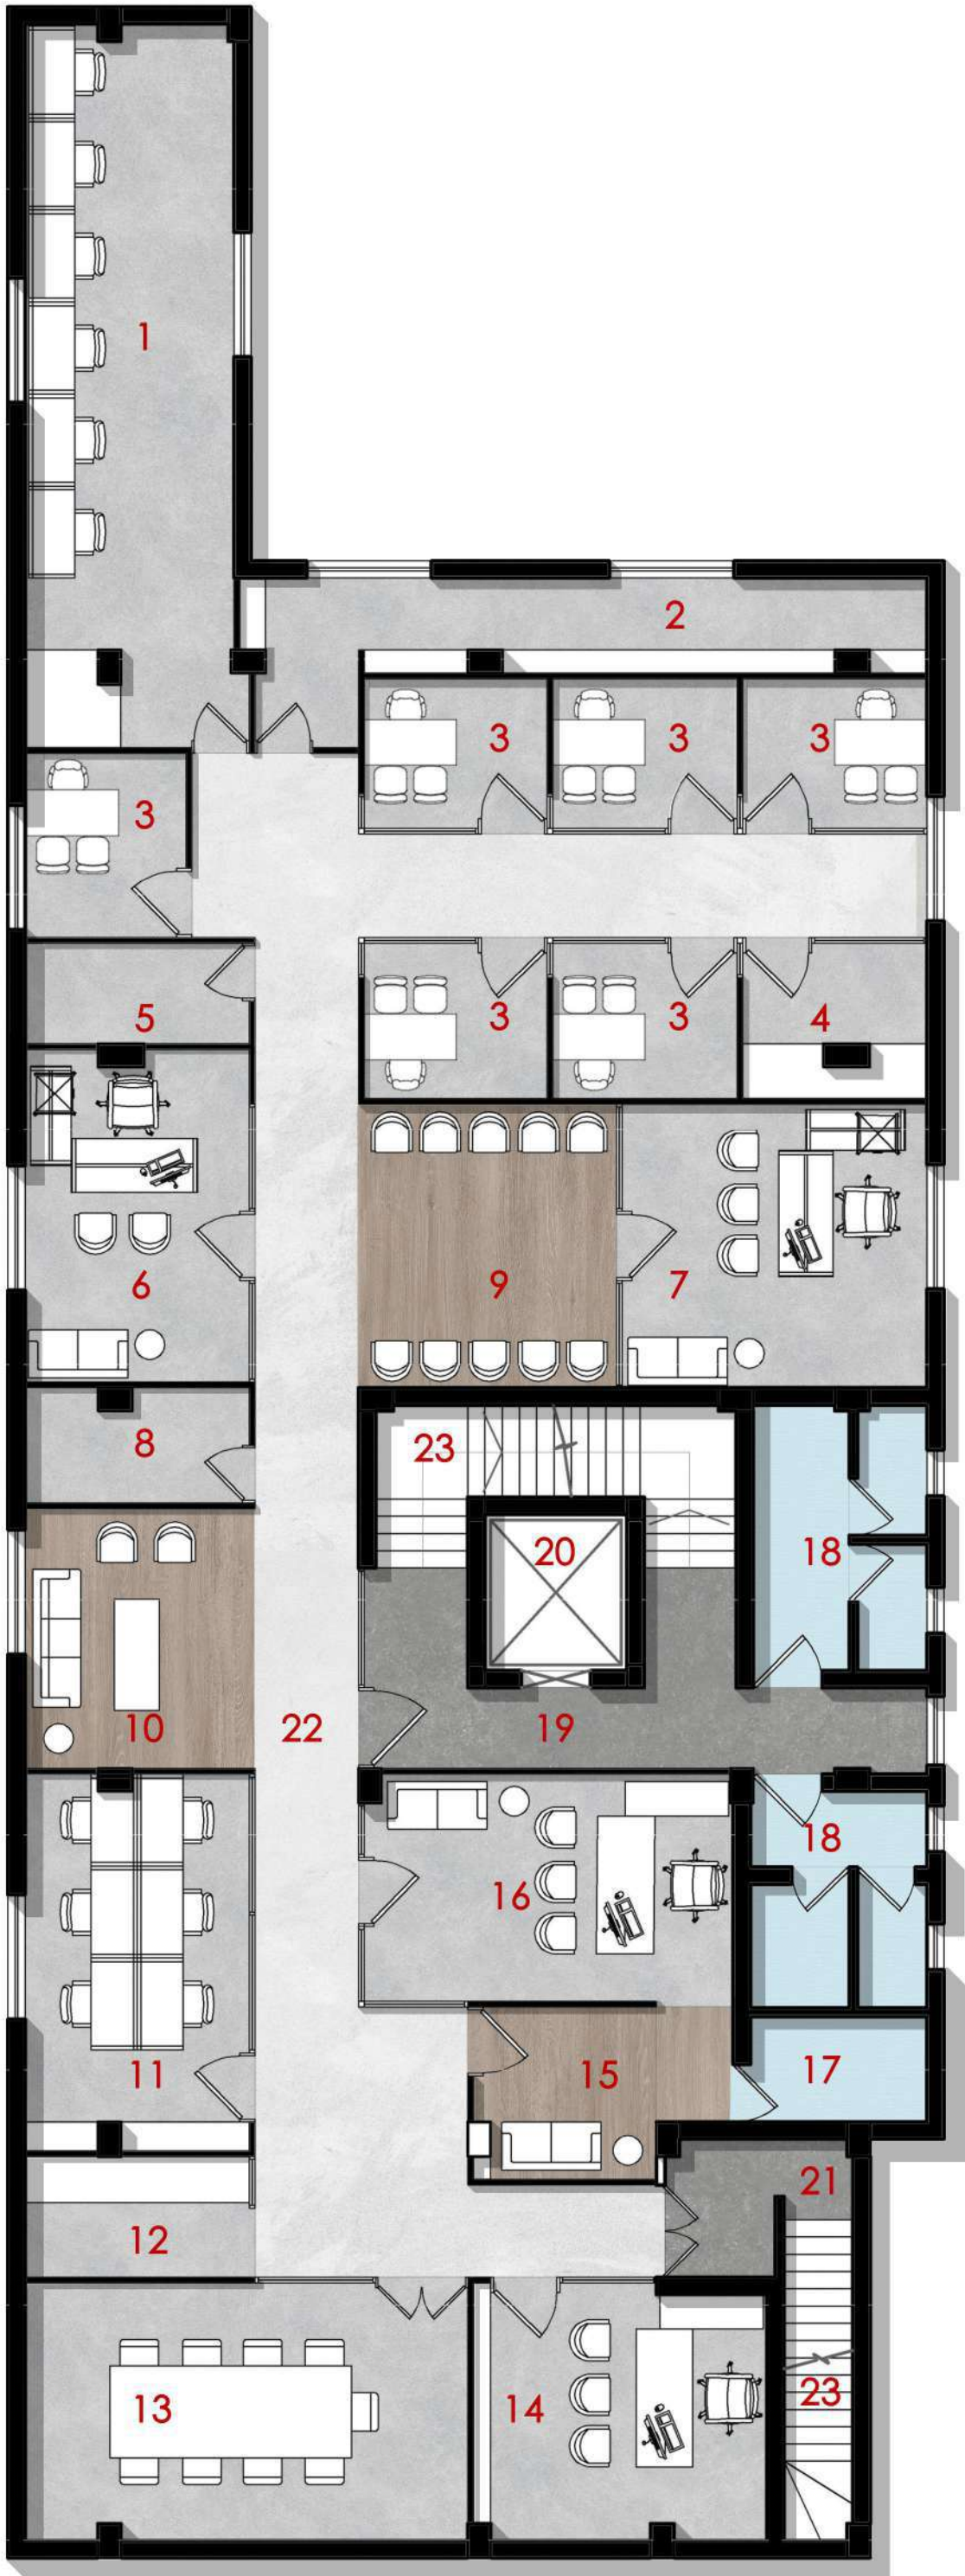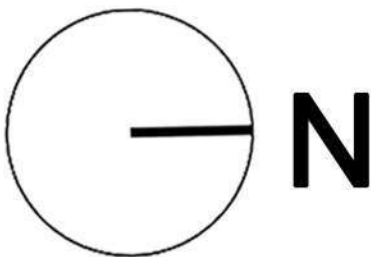


LEGEND

- | | |
|---|---|
| 1. DIAGNOSTIC ROOM
290 SQ.FT
9'-1" x 31'-5-1/2" | 12. PANTRY
52 SQ.FT
9'-9" x 5'-3" |
| 2. EQUIPMENT STORAGE
135 SQ.FT
29'-2-1/2" x 4'-1-1/2" | 13. BOARD ROOM
215 SQ.FT
19'-3" x 11'-2-1/2" |
| 3. CASE HISTORY
54 SQ.FT
8'-0" x 6'-9" | 14. EXECUTIVE DIRECTOR ROOM
143 SQ.FT
12'-9" x 11'-2-1/2" |
| 4. STORAGE 1
54 SQ.FT
8'-0" x 6'-9" | 15. VIP LOUNGE
73 SQ.FT
7'-11-1/2" x 7'-6" |
| 5. STORAGE 2
42 SQ.FT
9'-9" x 4'-4-1/2" | 16. DIRECTOR ROOM
160 SQ.FT
16'-1/2" x 9'-10-1/2" |
| 6. CONSULTATION ROOM 1
140 SQ.FT
9'-9" x 14'-5-1/2" | 17. TOILET 1
35 SQ.FT
7'-8" x 4'-7" |
| 7. CONSULTATION ROOM 2
160 SQ.FT
13'-3" x 12'-4" | 18. EXISTING TOILET
235 SQ.FT |
| 8. DOCUMENT STORAGE
46 SQ.FT
9'-9" x 5'-0" | 19. LIFT LOBBY
100 SQ.FT |
| 9. WAITING LOUNGE
138 SQ.FT
11'-2-1/2" x 12'-4" | 20. LIFT
6'-2" x 6'-9-1/2" |
| 10. LOBBY
112 SQ.FT
10'-0" x 11'-3-1/2" | 21. VIP ENTRANCE
8'-2" x 6'-0" |
| 11. ADMIN AND ACCOUNTS
160 SQ.FT
9'-9" x 15'-4-1/2" | 22. 4'6" WIDE CORRIDOR |
| | 23. STAIRCASE |

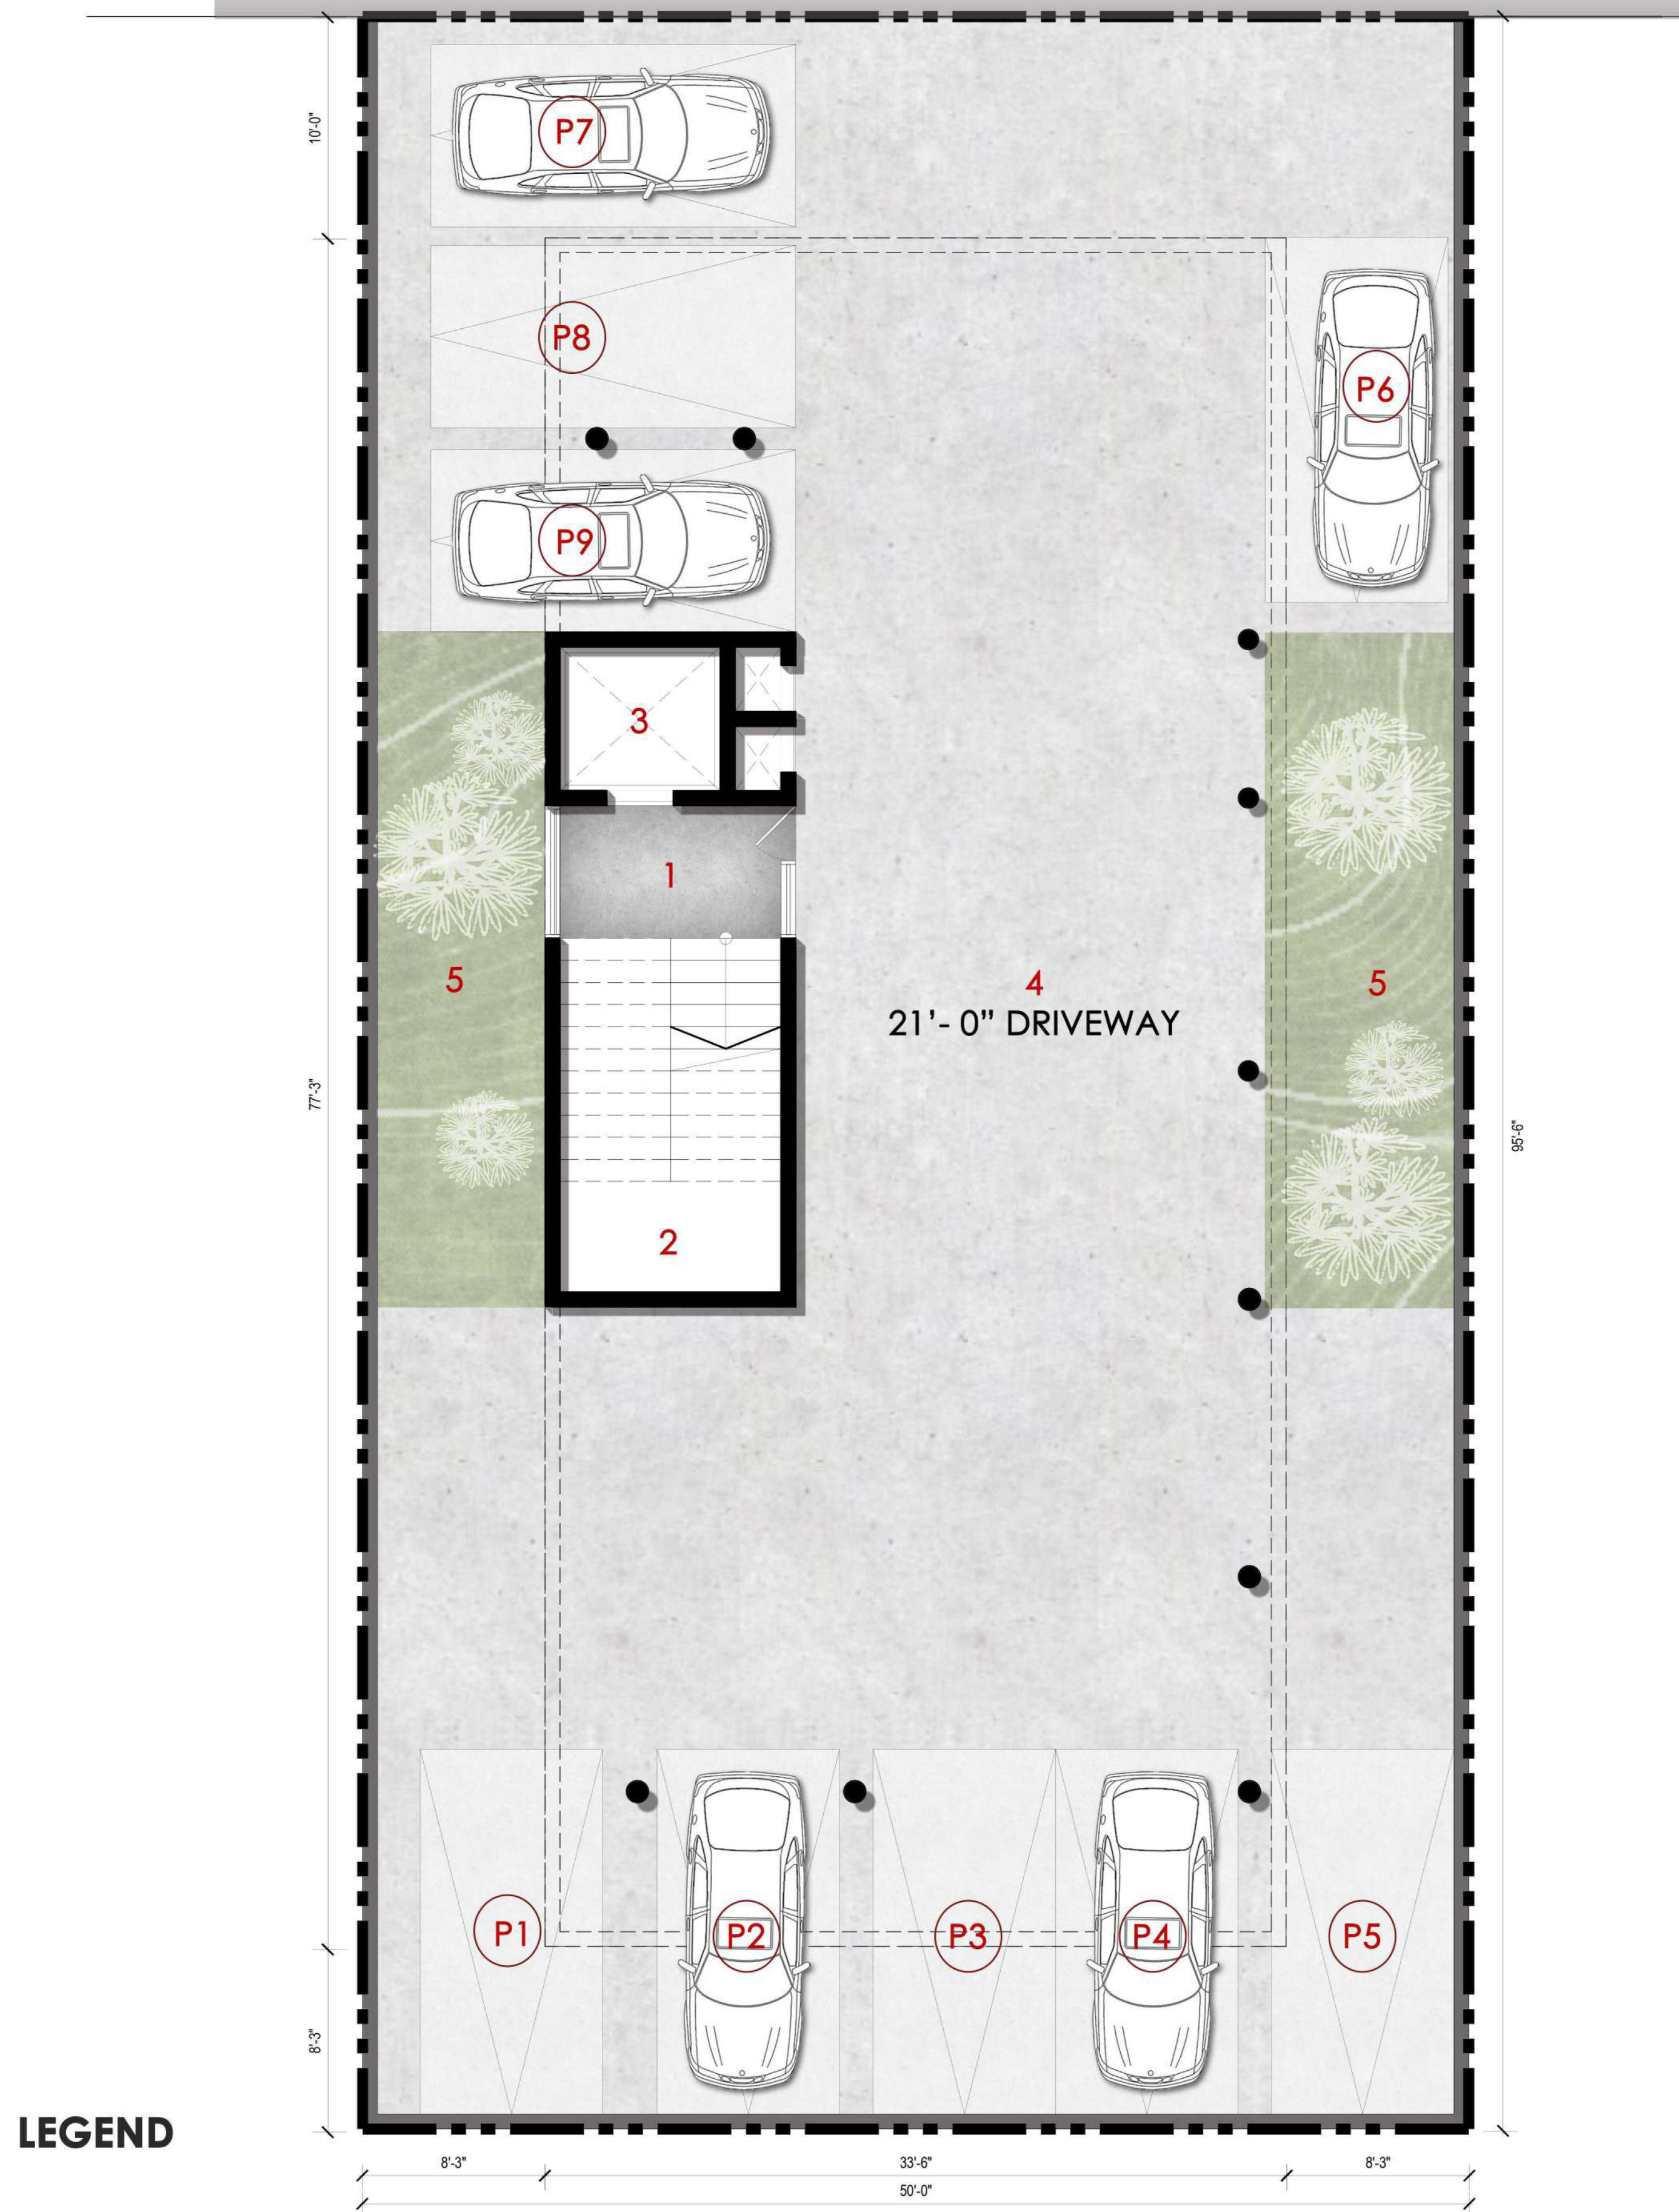


LEGEND

- | | | |
|---------------------------------|--------------------------|------------------|
| 1. LIFT LOBBY
6'-0" x 10'-0" | 3. LIFT
6'-6" x 7'-3" | 5. LANDSCAPES |
| 2. STAIRCASE | 4. DRIVEWAY | PARKING SPACES P |

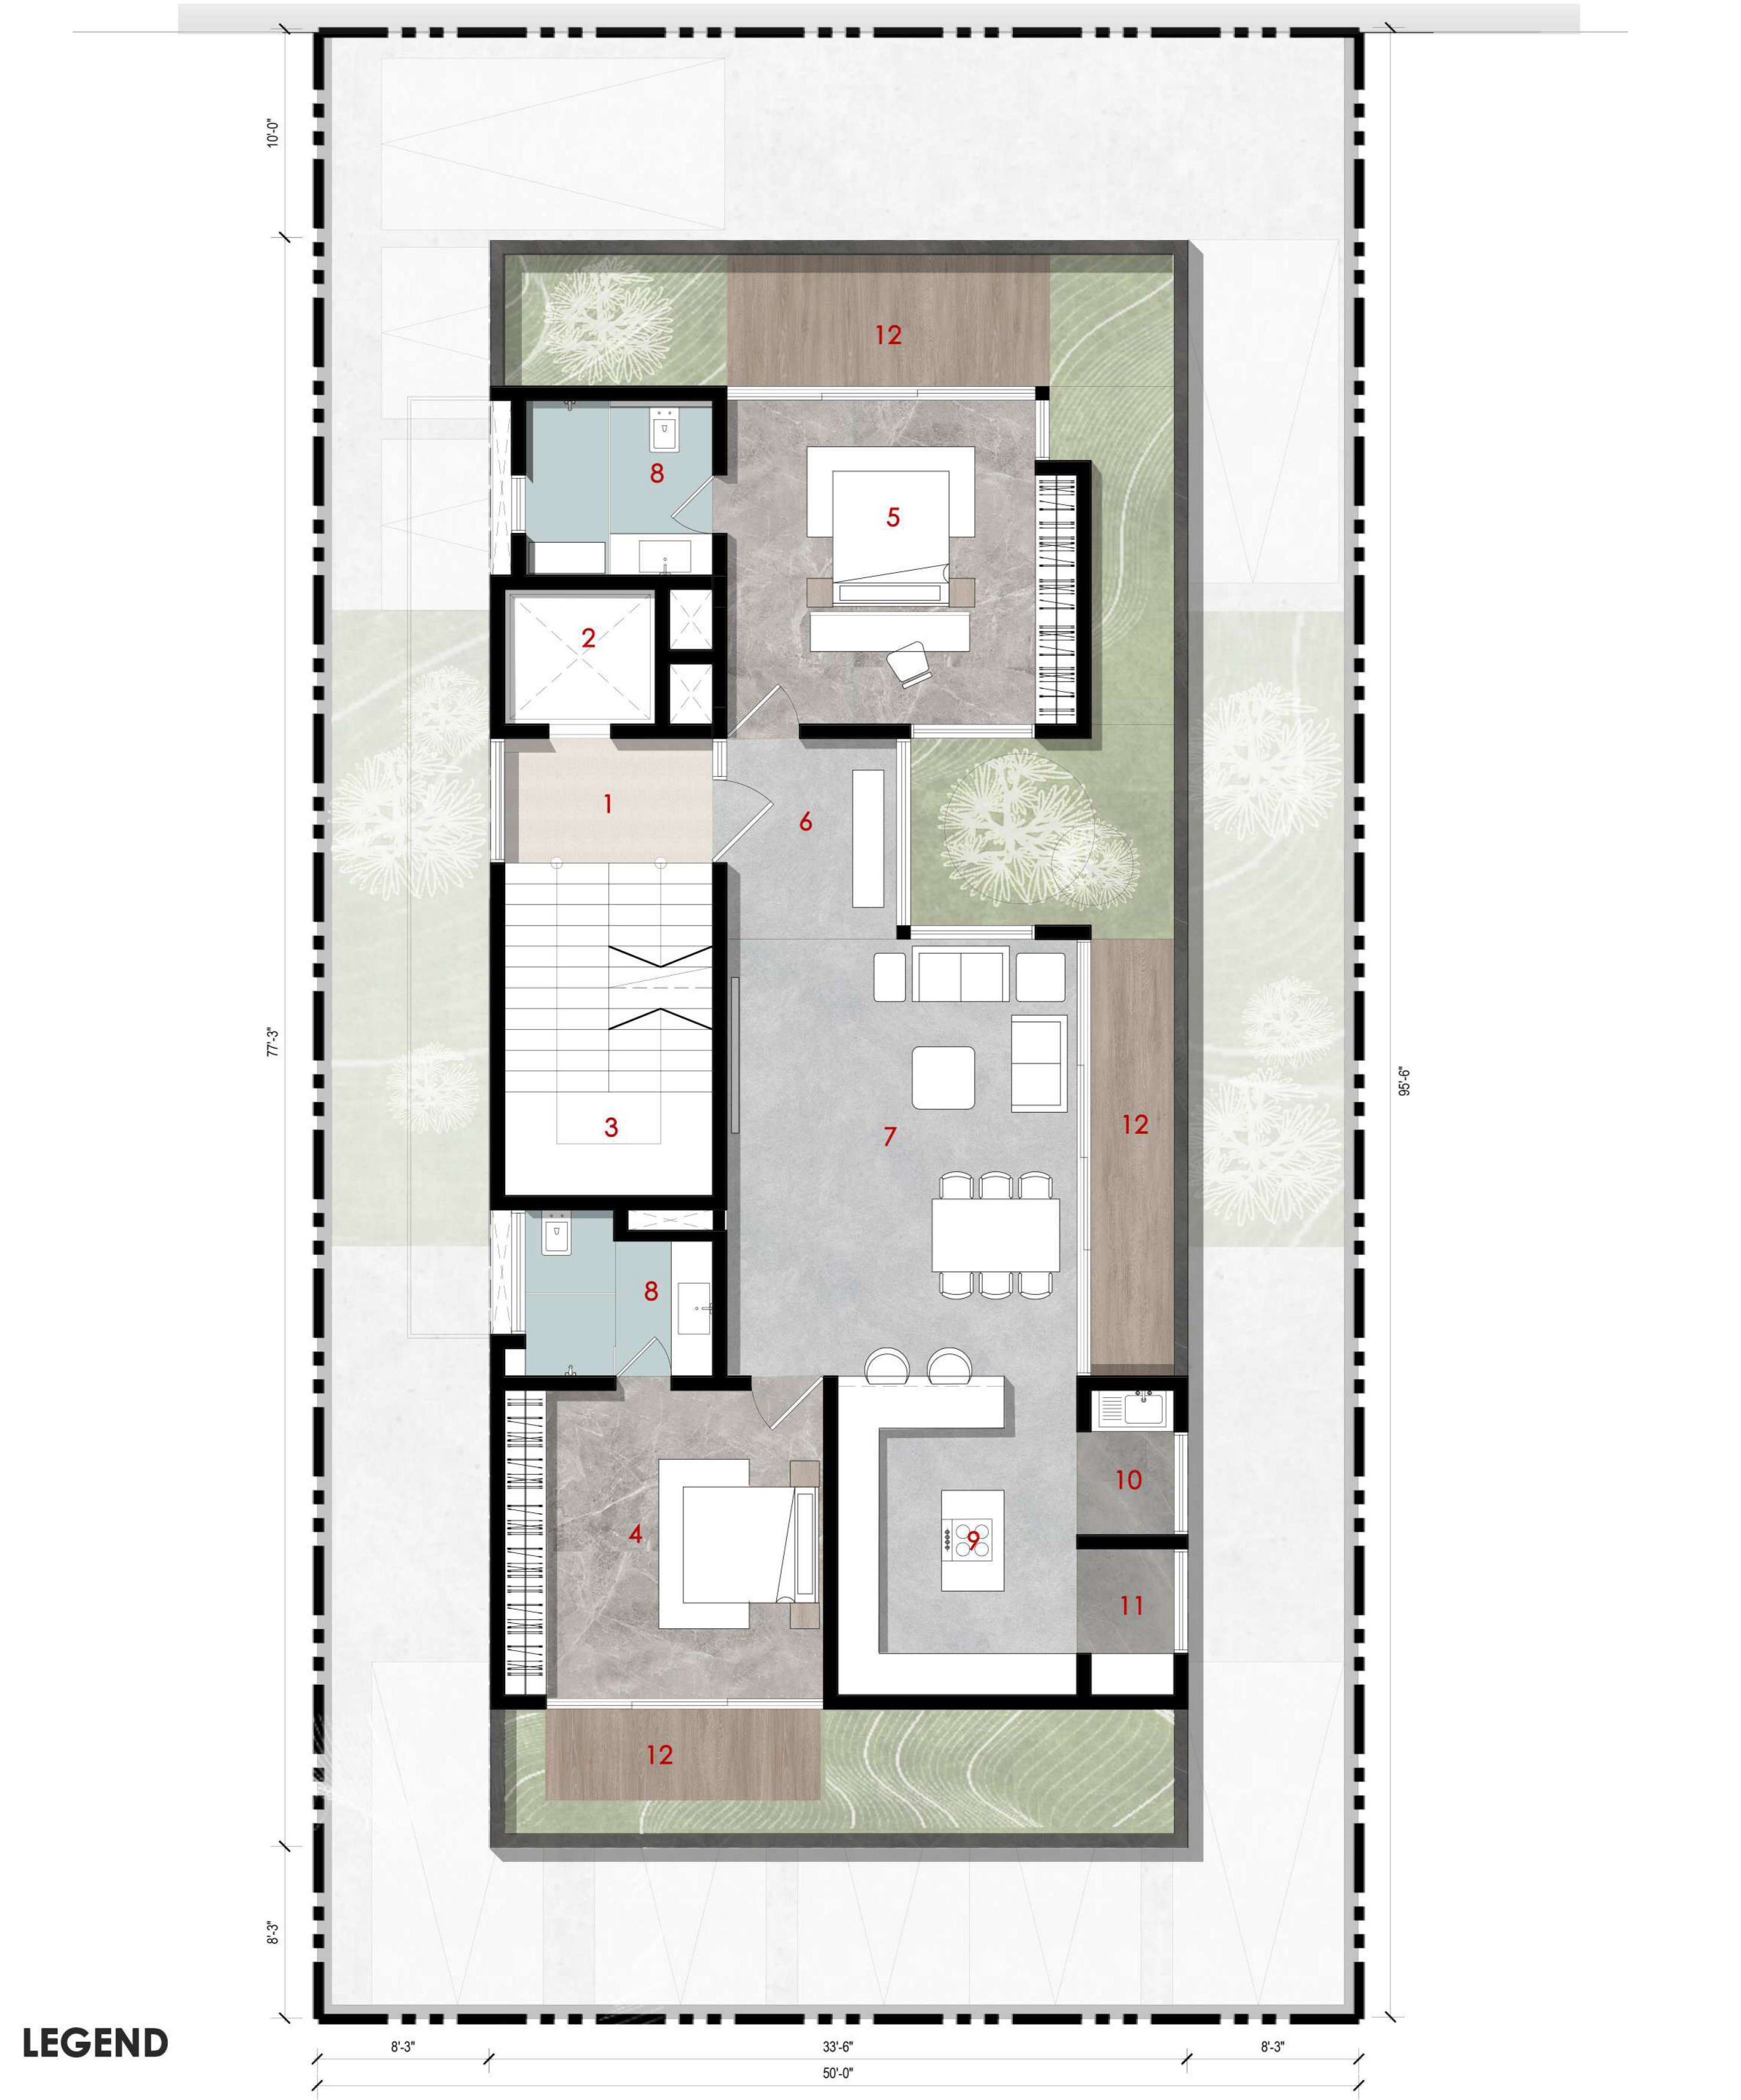

LEGEND

- | | | | | | |
|---------------------------------|--------------------------------------|-----------------------------|---------------------------------------|---------------------------------------|--------------------------------|
| 1. LIFT LOBBY
6'-0" x 10'-0" | 3. STAIRCASE | 5. BEDROOM
8'-5" x 9'-0" | 7. LIVING/ DINING
21'-0" x 16'-10" | 9. KITCHEN
15'-4" x 11'-6" | 11. STORAGE
7'-1/2" x 4'-0" |
| 2. LIFT
6'-6" x 7'-3" | 4. MASTER BEDROOM
14'-8" x 15'-4" | 6. FOYER
9'-8" x 8'-2" | 8. BATH ROOM
8'-5" x 9'-0" | 10. WET UTILITY
6'-11 1/2" x 4'-0" | 12. LANDSCAPE DECK |

 



Ground Floor Plan

LEGEND

1. CAR PARKING
19'7" X 20'0"
2. ENTRY STAIRS
3. FOYER
11'0" X 9'9"
4. LOBBY
17'3" X 9'0"
5. OFFICE
16'3" X 19'9"
6. BALCONY
16'3" X 8'6"
7. LIVING ROOM
20'0" X 18'7"
8. DECK 1
11'2" X 17'10"
9. GARDEN
15'9" X 7'4"
10. DECK 2
15'9" X 9'11"
11. LIFT
5'0" X 6'0"
12. STAIRCASE
4'8" X 6'8"
13. POWDER ROOM
4'8" X 6'8"
14. SERVICE
5'0" X 3'6"
15. DECK
6'9" X 10'0"
16. DINING
16'9" X 14'0"
17. KITCHEN
17'0" X 14'0"
18. UTILITY
10'2" X 6'0"
19. WALK IN WARDROBE
6'0" X 11'6"
20. BEDROOM
16'0" X 18'9"
21. BATHROOM
6'0" X 12'0"
22. DECK 3
6'3" X 12'9"
23. GENSET
10'6" X 6'5"
24. TOILET
4'6" X 6'5"




First Floor Plan

LEGEND

1. FAMILY ROOM
20'3" X 20'0"
2. BEDROOM 1
15'11" X 19'0"
3. BATHROOM 1
7'2" X 12'0"
4. BEDROOM 2
16'2" X 16'9"
5. BATHROOM 2
11'8" X 6'8"
6. STAIRCASE
7. LIFT
5'0" X 6'0"
8. STAIRCASE
9. ELECTRICAL ROOM
5'3" X 4'6-1/2"
10. MEDIA ROOM
20'9" X 19'8"
11. LIVING ROOM
15'3" X 14'0"
12. FOYER
6'9" X 6'0"
13. BEDROOM 3
18'9" X 18'0"
14. BATHROOM 3
6'0" X 12'0"
15. BEDROOM 4
15'0" X 18'9"
16. BATHROOM 4
6'0" X 14'0"




Stilt Floor Plan

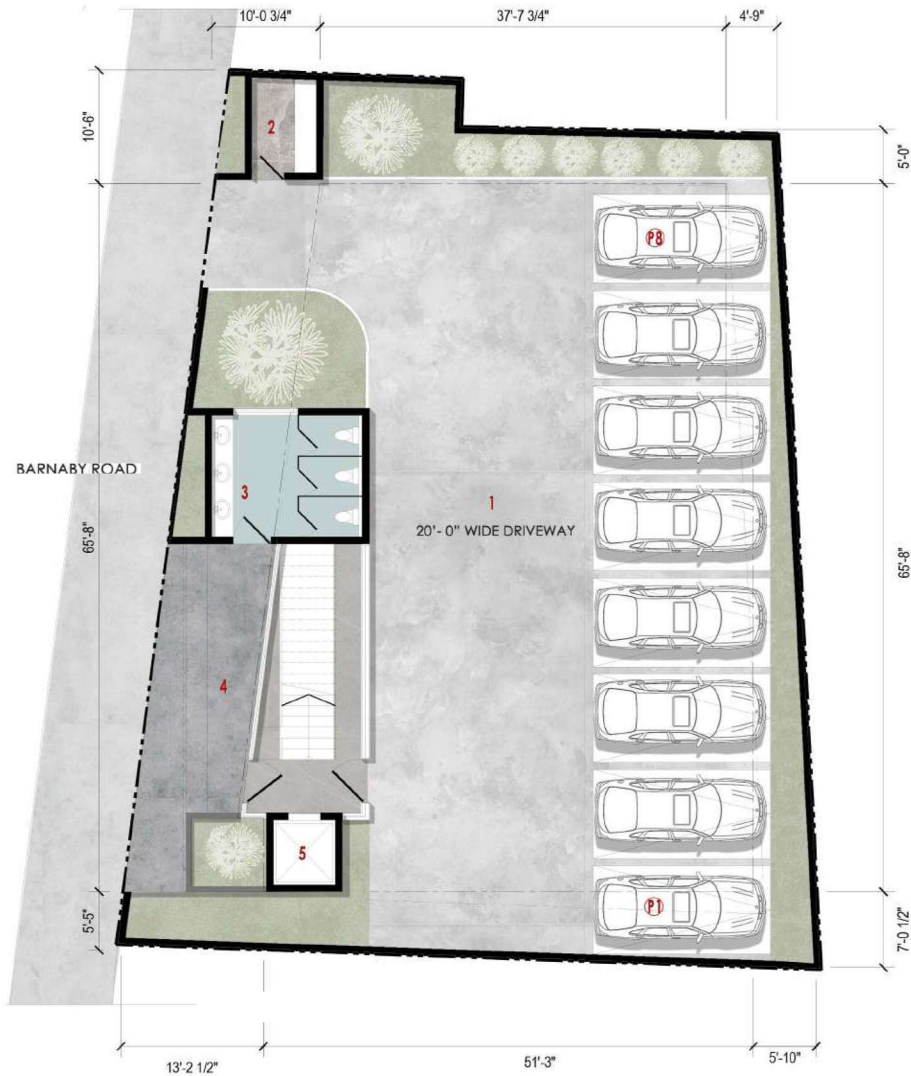

LEGEND

- 1. PARKING
29'-0" x 32'-0"
- 2. SECURITY CABIN
6'-0" x 8'-8"
- 3. TOILET
14'-0" x 11'-4"
- 4. PLAZA
- 5. LIFT
5'-9" x 6'-0"


First Floor Plan

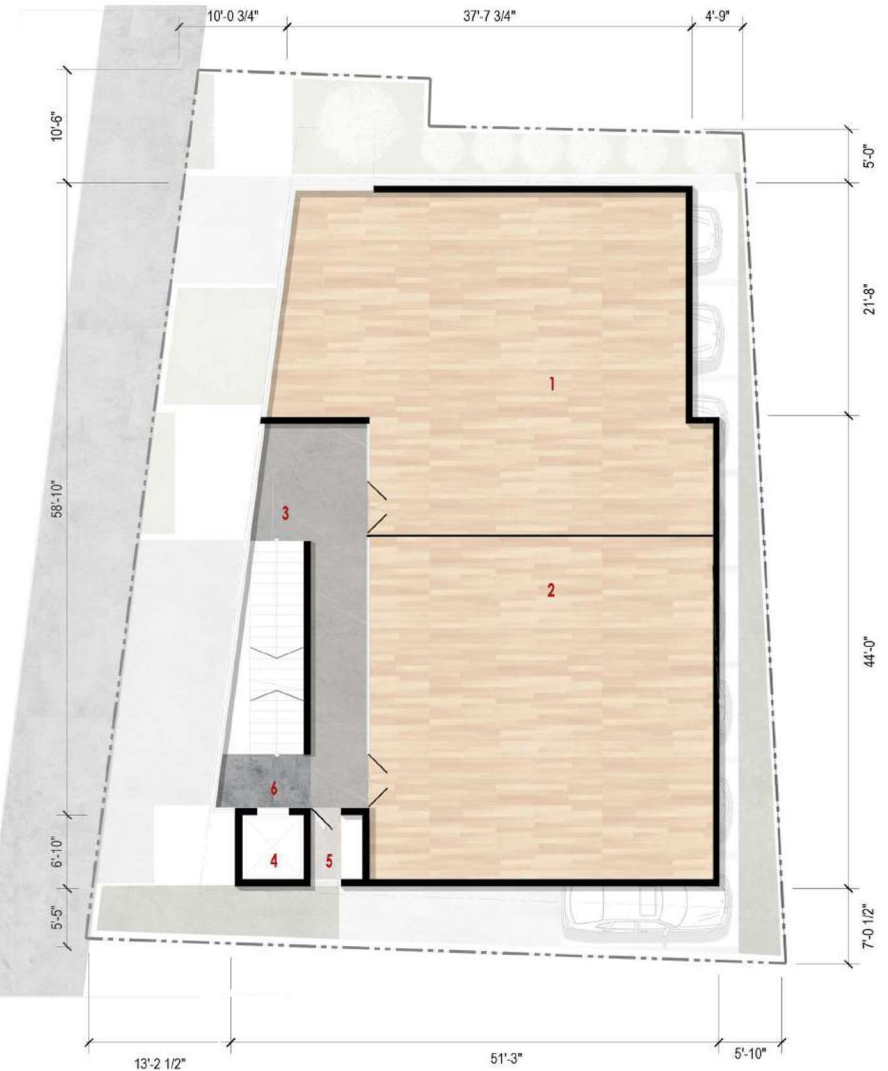

LEGEND

- 1. RETAIL SPACE - 01
37'-0" x 32'-0"
- 2. RETAIL SPACE - 02
32'-2" x 32'-0"
- 3. CORRIDOR
- 4. LIFT
5'-9" x 6'-0"
- 5. STORE ROOM
4'-9" x 6'-0"
- 6. LIFT LOBBY
5'-0" x 9'-0"

Floor Plan

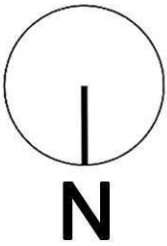

LEGEND

- | | |
|---------------------------------------|---------------------------------------|
| 1. LIFT LOBBY
9'5" X 10'10" | 14. DRY UTILITY
6'10" X 4'6" |
| 2. LIVING ROOM
20'1" X 18'4-1/2" | 15. WET UTILITY
5'6" X 7' 8-1/2" |
| 3. STUDY FOYER
5'9" X 5'9" | 16. DRY KITCHEN
19'7" X 13'8-1/2" |
| 4. STUDY ROOM
13'6" X 11'10-1/2" | 17. WALK - IN WARDROBE
6'0" X 7'3" |
| 5. TOILET
6'0" X 5'9" | 18. BEDROOM 1
17'3" X 12'9" |
| 6. BALCONY | 19. BATHROOM 1
10'11" X 6'0" |
| 7. GUEST BEDROOM
14'0" X 13'4-1/2" | 20. FOYER
15'7" X 7'8-1/2" |
| 8. GUEST BATHROOM
6'0" X 11'4-1/2" | 21. BEDROOM 2
16'0" X 13'11" |
| 9. POWDER ROOM
7'3" X 6'0" | 22. BATHROOM 2
10'0" X 6'11-1/2" |
| 10. DINING
15'7" X 12'6-1/2" | 23. FOYER
6'9" X 5'0" |
| 11. PUJA ROOM
3'9" X 11'9" | 24. MASTER BEDROOM
17'3" X 11'7" |
| 12. PANTRY
8'0" X 5'0-1/2" | 25. WALK-IN WARDROBE
17'3" X 3'6" |
| 13. WET KITCHEN
6'4" X 13'7-1/2" | 26. MASTER BATHROOM
6'0" X 11'4" |




MANU APARTMENT

Typical Floor Plan



ISO VIEW

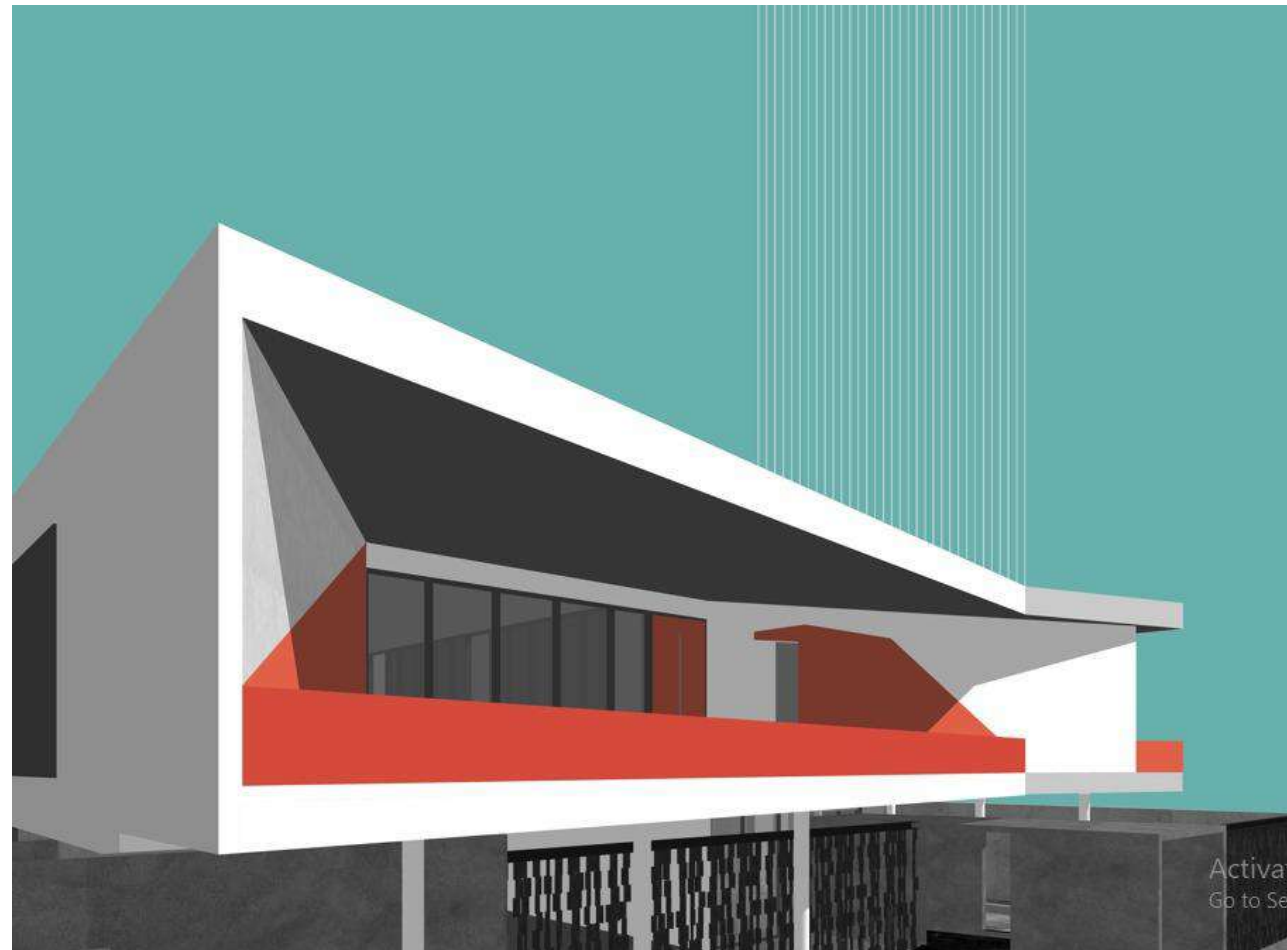

CRITICAL OVERVIEW

My experience working at AM+P studios for the past 4 months has been positive. It has given me an opportunity to not only work on developing my skillsets but also to have an insight into the working of a studio.

The office has given me an environment to learn, adapt and develop new skillsets. It has been a window for me to be exposed to many architectural and construction details, terminologies, softwares and production formats while also understanding the various factors into execution like the scheduling of projects, client/ vendor relationships, studio to site discrepancies and such.

In conclusion, the internship was an insightful experience and has helped me understand the field better.