



SATHYABAMA

INSTITUTE OF SCIENCE AND TECHNOLOGY
(DEEMED TO BE UNIVERSITY)

Accredited with “A” grade by NAAC | 12B Status by UGC | Approved by AICTE

Jeppiaar Nagar, Rajiv Gandhi Salai, Chennai – 600 119

www.sathyabama.ac.in

SCHOOL OF BUILDING AND ENVIRONMENT
DEPARTMENT OF ARCHITECTURE
PRACTICAL TRAINING PORTFOLIO (SAR4063)
DEC 2022

Name of the Student : **P.Abhishek Tejith Kumar**

Batch : **2018 - 2023**

Reg No. : **38210052**

Semester : **X**



SATHYABAMA

INSTITUTE OF SCIENCE AND TECHNOLOGY
(DEEMED TO BE UNIVERSITY)

Accredited with "A" grade by NAAC | 12B Status by UGC | Approved by AICTE

Jeppiaar Nagar, Rajiv Gandhi Salai, Chennai – 600 119

www.sathyabama.ac.in

SCHOOL OF BUILDING AND ENVIRONMENT

DEPARTMENT OF ARCHITECTURE

VIVA-VOCE EXAMINATION

This is to certify that the practical training SAR 5054 is the work of **P.Abhishek Tejith Kumar** who had undergone training in **SHVAS DESIGN STUDIO** (Name of the Firm) has been monitored by the continuous assessment during JUNE 2022 to NOVEMBER 2022.

Dr. Devyani Gangopadhyay
DEAN

Submitted for Viva voce Examination held on 08 June 2023.

Internal Examiner

External Examiner





SATHYABAMA

INSTITUTE OF SCIENCE AND TECHNOLOGY
(DEEMED TO BE UNIVERSITY)

Accredited with "A" grade by NAAC | 12B Status by UGC | Approved by AICTE
Jeppiaar Nagar, Rajiv Gandhi Salai, Chennai – 600 119
www.sathyabama.ac.in

DECLARATION

I, **P.Abhishek Tejith** hereby declare that the Training Report **JUNE 2022 to NOVEMBER 2022** done by me under the guidance of **Ar. Abhinesh Varma** is submitted in partial fulfillment of the requirements for the completion of practical training session.

DATE : 08 June 2023

PLACE : Chennai

SIGNATURE OF CANDIDATE



ACKNOWLEDGEMENT

I am pleased to acknowledge my sincere thanks to **Board of Management of SATHYABAMA** for their kind encouragement in doing this practical training and for completing it successfully. I am grateful to them.

I convey my thanks to **Dr. Devyani Gangopadhyay**, Dean, School of Building and Environment and **Ar.Sarath Chandra Kanth**, Design Chair, Department of Architecture for having been a constant source of support and encouragement.

I wish to express my thanks to all Teaching and Non-teaching staff members of the Department of who were helpful in many ways for the completion of the project.

I also wish to thank **Ar. Abhinesh Varma**, for the experience of interning at their firm.

CONFIRMATION LETTER

JOINING LETTER

6/3/23, 1:28 AM

Gmail - Internship_Offer Letter



Abhishek tejith kumar <tejith26601@gmail.com>

Internship_Offer Letter

1 message

Abhinesh Varma <abhineshvarma@shvas.co.in>

Mon, Jan 16, 2023 at 9:22 AM

To: tejith26601@gmail.com

Cc: Abhinesh Varma <info@shvas.co.in>

Hi Abhishek,

We are pleased to offer you the role of "Internship" at Shvas Design Studio. Please find the attached offer letter.

We would like you to join us from 17th Jan 2023. Please revert with the attested copy marking your acceptance for the internship.

Address for Reporting:

Shvas Design Studio,
101, Dharma kutir,
Rd Number 2, Shilpa Layout,
Izzathnagar, Kothaguda,
Telangana 500084

Thanks & Regards,



Abhinesh Varma

Principal Architect | Shvas Design Studio

mob: +91 8008617273

web: <https://shvas.co.in/>

email: abhineshvarma@shvas.co.in



Offer Letter_Abhishek.pdf
117K

shvas design studio
architecture • interiors • retail

Date: 16th January, 2022

To

Abhishek Tejith Kumar

Subject: Offer Letter

Dear Abhishek,

Thank you, for showing interest to work with us at Shvas Design Studio. We are happy to inform you that you that we would like to work with you in creating some wonderful designs.

You will be appointed as Intern, effective 17th January 2023. The job is work-from-office in nature and you are expected to report at our workplace in Hyderabad.

Job description:

Architectural design, Interior design, miniature model making, regular site visits based on the requirement, participate in meetings, be ready to tackle any new assignments.

Terms:

- Working time: 09:30 am to 06:30 pm. Monday to Saturday.
- Stipend: INR 8,000/- per month.
- Duration of Internship: January – April (90 working days)

Looking forward to a productive journey.

Regards,

Ar. Suram Abhinesh

Founder, Principal Architect
Shvas Design Studio

I have read, understood and accept the terms of contract. I also abide to the conditions outlined.

Signed:
Abhishek Tejith Kumar

Date:

+91 8008617273

info@shvas.co.in

www.shvas.co.in

MONTHLY REPORT



Accredited "A" Grade by NAAC | 12B Status by UGC | Approved by AICTE
www.sathyabama.ac.in

PROFESSIONAL PRACTICAL TRAINING REPORT 2023

(Monthly Progress to be documented and submitted to the HOD by the Architect in charge of Trainee of the Organization)

1. Name of the Office / Organization : SHVAS DESIGN STUDIOS - Architects & Interiors
2. Address & Contact Number : 101, Dharmapuri, Shilpa Layout, Kothaguda.
3. Name of the Student : P. Abhishek Tejith Kumar
4. Duration : From 17-01-23 To 17-02-23
5. Total No. of days :
6. Evaluation of Performance Criteria shall be on

Description of works	Excellent	Good	Fair	Poor	NA
Office Culture Comprehension		✓			
Participation in the Office	✓				
Reading of Drawings		✓			
Presentation Techniques					✓
Model Making					✓
Understanding of Construction Details		✓			
Drafting Skills (Manual/Computer)		✓			
Site Supervision / Client Interaction Skills					✓
Time Schedule Adherence	✓				
Other Computer Skills		✓			
Files and Office Maintenance					✓
Coordination with other Consultants					✓
Overall Grading*	Good				

* Note: Kindly grade the student as per his/her overall performance in the office during the assessment month*

7. Any other Remarks: Punctual and dedicated but need to pay more attention on technical details.

Signature of the Head of the Office / Organization (With Seal)



Accredited "A" Grade by NAAC | 12B Status by UGC | Approved by AICTE
www.sathyabama.ac.in

PROFESSIONAL PRACTICAL TRAINING REPORT 2023

(Monthly Progress to be documented and submitted to the HOD by the Architect in charge of Trainee of the Organization)


1. Name of the Office / Organization : SHVAS DESIGN STUDIOS - ARCHITECTS & INTERIORS
2. Address & Contact Number : 101, DHARMA KUTIR, SHILPA LAYOUT - HYDERABAD
3. Name of the Student : P. ABHISHEK TEJITH KUMAR
4. Duration : From 17-02-23 To 17-03-23
5. Total No. of days : 30
6. Evaluation of Performance Criteria shall be on

Description of works	Excellent	Good	Fair	Poor	NA
Office Culture Comprehension		✓			
Participation in the Office		✓			
Reading of Drawings		✓			
Presentation Techniques		✓			
Model Making					✓
Understanding of Construction Details		✓			
Drafting Skills (Manual/Computer)		✓			
Site Supervision / Client Interaction Skills			✓		
Time Schedule Adherence		✓			
Other Computer Skills		✓			
Files and Office Maintenance			✓		
Coordination with other Consultants		✓			
Overall Grading*	85/90				

* Note: Kindly grade the student as per his/her overall performance in the office during the assessment month*

7. Any other Remarks: Can get better with the details of drawings.

Signature of the Head of the Office / Organization (With Seal)

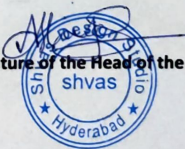

Accredited "A" Grade by NAAC | 12B Status by UGC | Approved by AICTE
www.sathyabama.ac.in

PROFESSIONAL PRACTICAL TRAINING REPORT 2023

(Monthly Progress to be documented and submitted to the HOD by the Architect in charge of Trainee of the Organization)

1. Name of the Office / Organization : SHVAS DESIGN STUDIOS - ARCHITECTURE & INTERIOR
2. Address & Contact Number : 101, DHARMA KUTIR, SHILPA LAYOUT
3. Name of the Student : P. ABHISHEK TEJITH KUMAR
4. Duration : From 17-03-23 To 06-05-23
5. Total No. of days : 43
6. Evaluation of Performance Criteria shall be on

Description of works	Excellent	Good	Fair	Poor	NA
Office Culture Comprehension		✓			
Participation in the Office		✓			
Reading of Drawings		✓			
Presentation Techniques	✓				
Model Making					✓
Understanding of Construction Details	✓				
Drafting Skills (Manual/Computer)		✓			
Site Supervision / Client Interaction Skills		✓			
Time Schedule Adherence		✓			
Other Computer Skills	✓				
Files and Office Maintenance			✓		
Coordination with other Consultants		✓			
Overall Grading*	80/90				

* Note: Kindly grade the student as per his/her overall performance in the office during the assessment month*

7. Any other Remarks: Can get better with site details observation.

Signature of the Head of the Office / Organization (With Seal)



WORK DIARY

DESIGN FOR SHIVAS :

④ THE USE OF NATURAL ELEMENTS

↓




TO BE ① FRISKY.
② ENERGETIC
③ PLAYFUL
④ PLEASING.

- TO EASE the minds of the employees.
- TO BRING LIFE TO THE space, (AESTHETICALLY DESIGNING).
- LOW COST.
- EASY TO MAINTAIN & TO EVEN INSTALL.



⑤ WOODEN BOXES for STORAGE (FLOATING SHELVES).

↓

- WHICH acts as VERSATILE ELEMENT
- for BOTH ① AESTHETICAL,

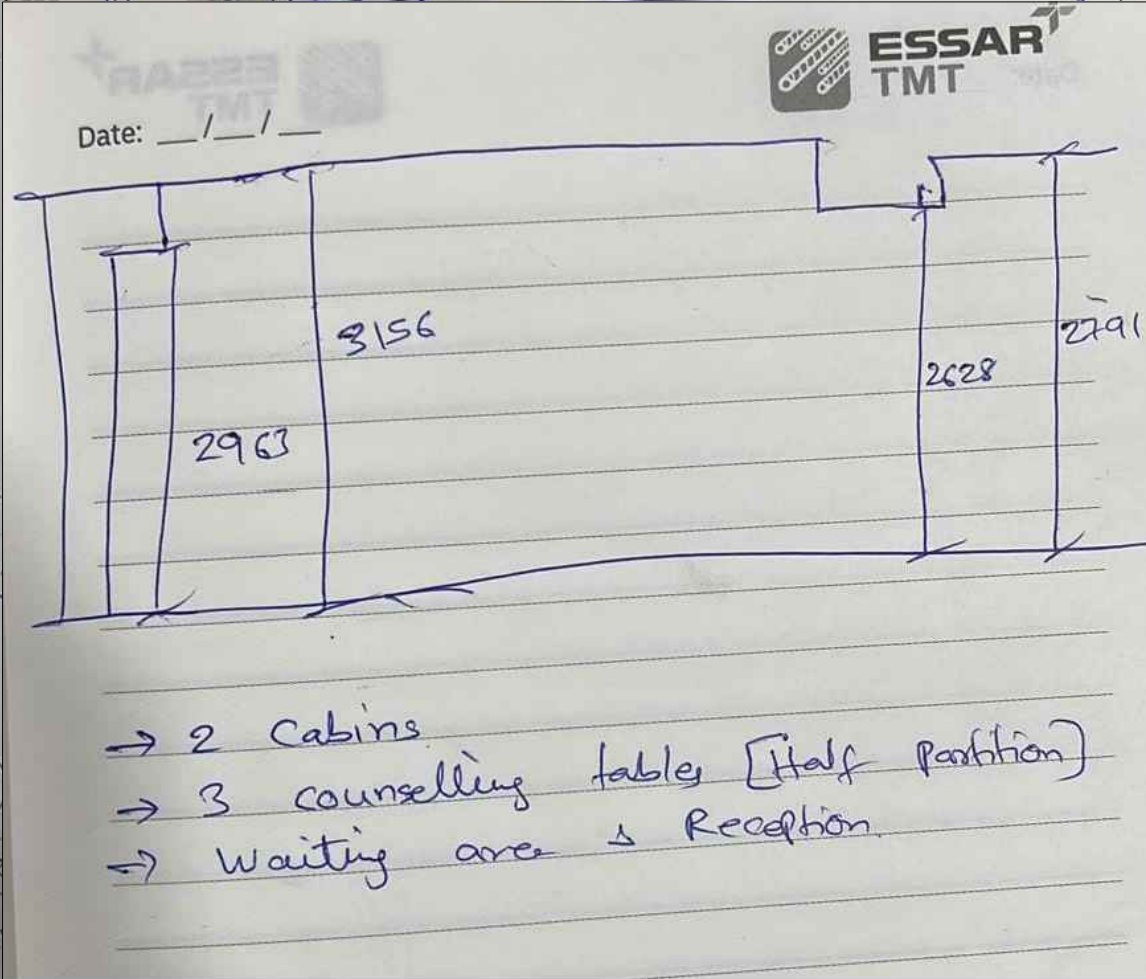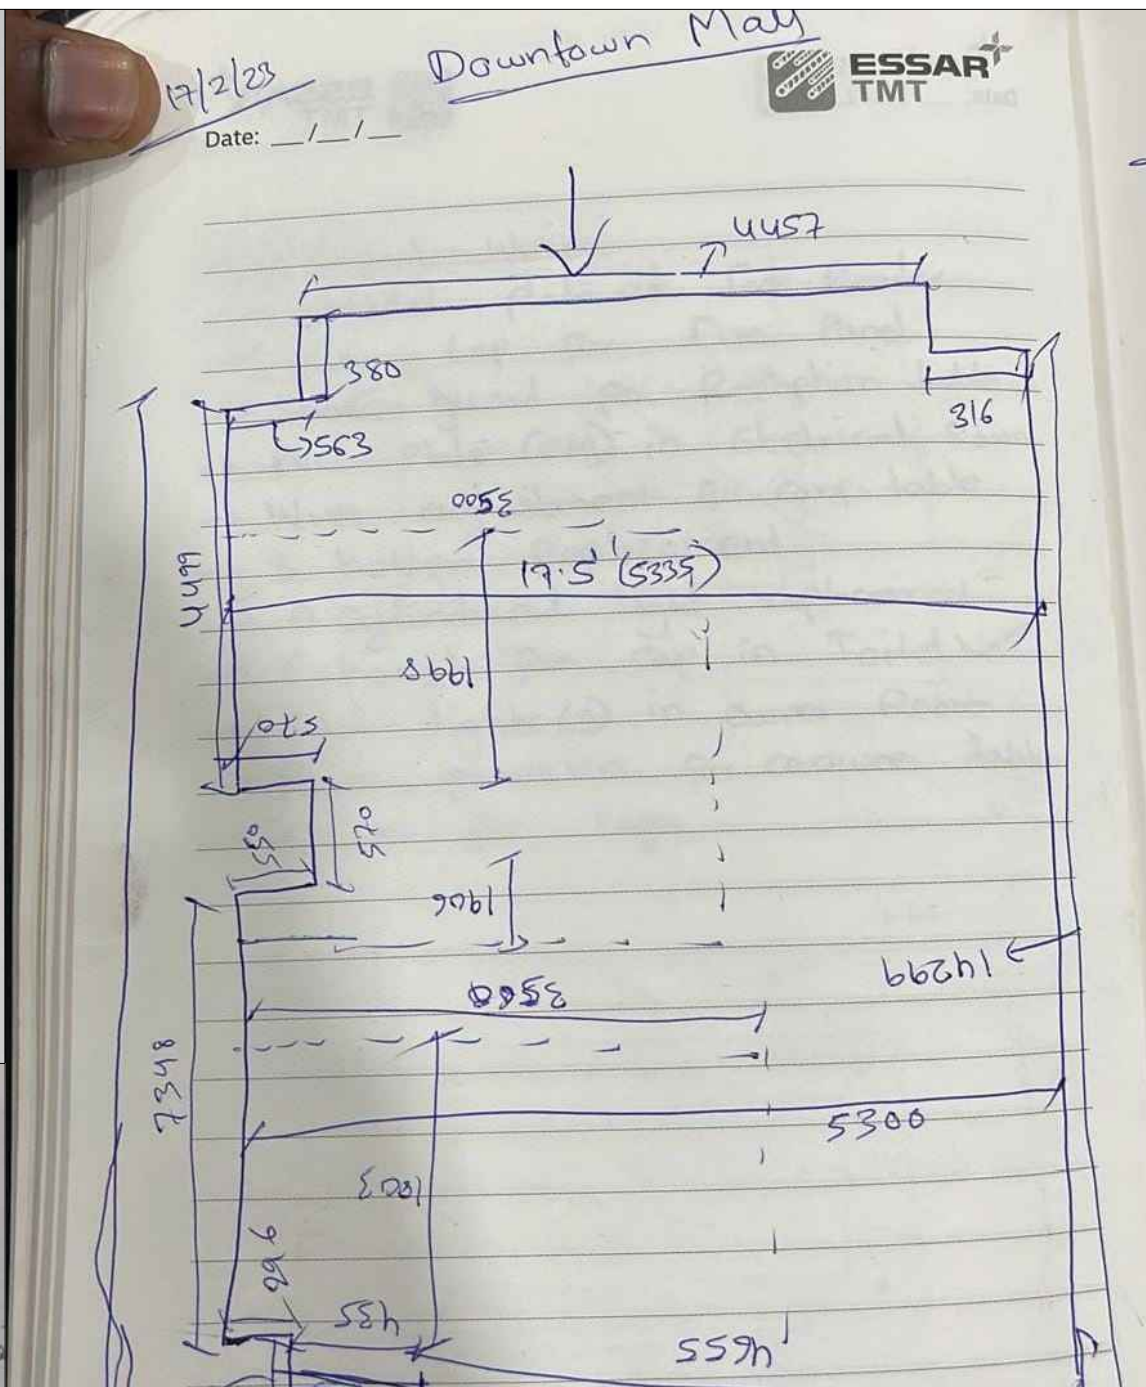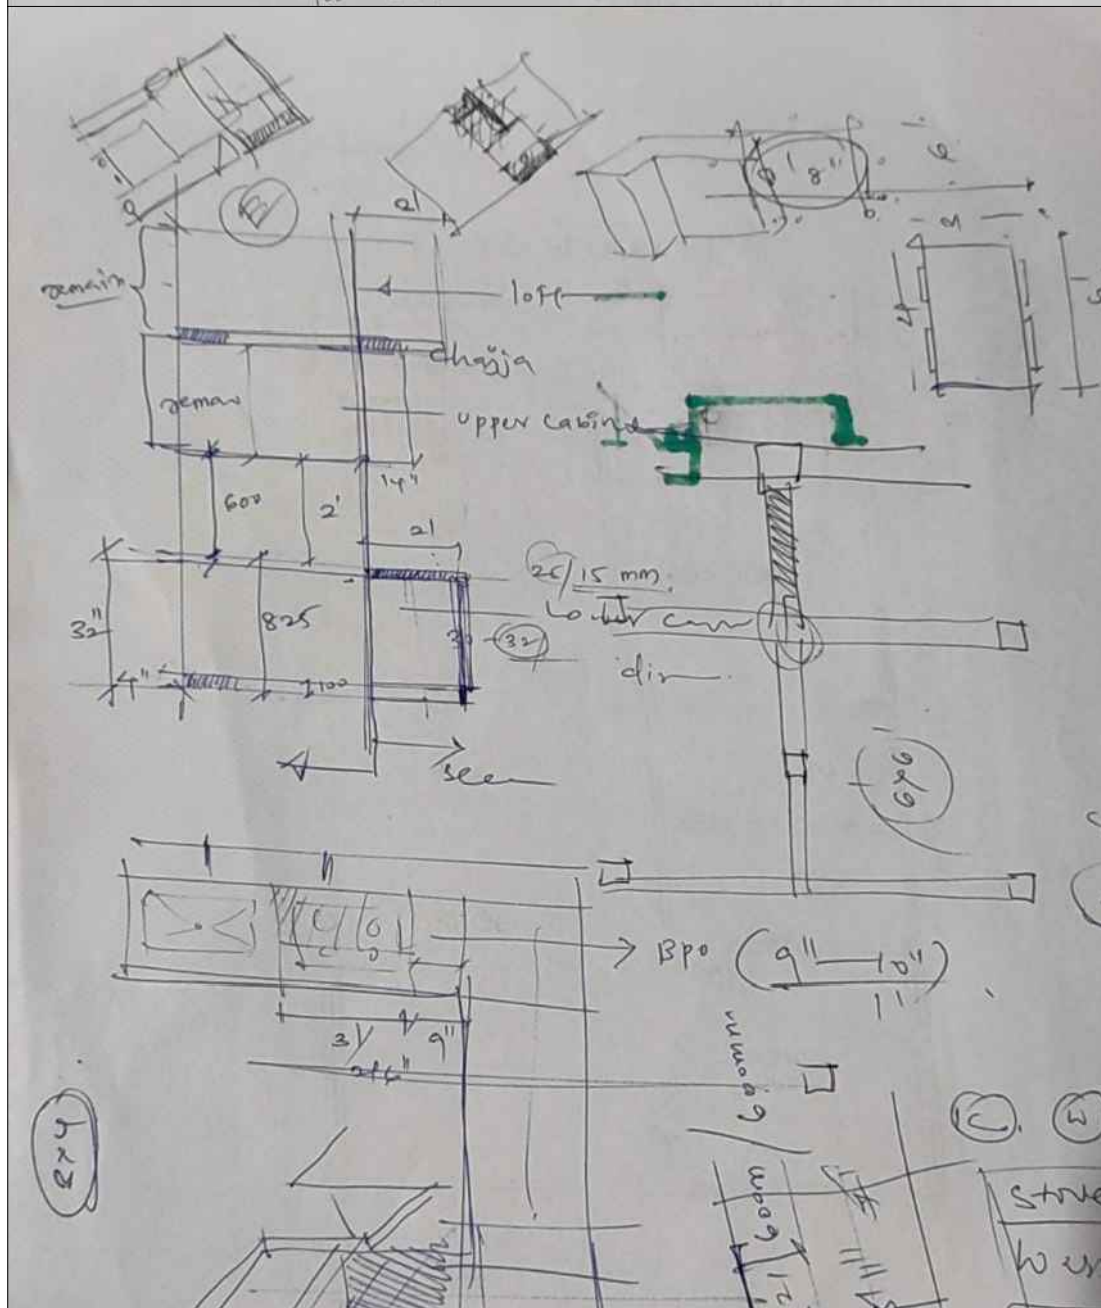

- 2 Cabins
- 3 counselling table (Half partition)
- Waiting area & Reception

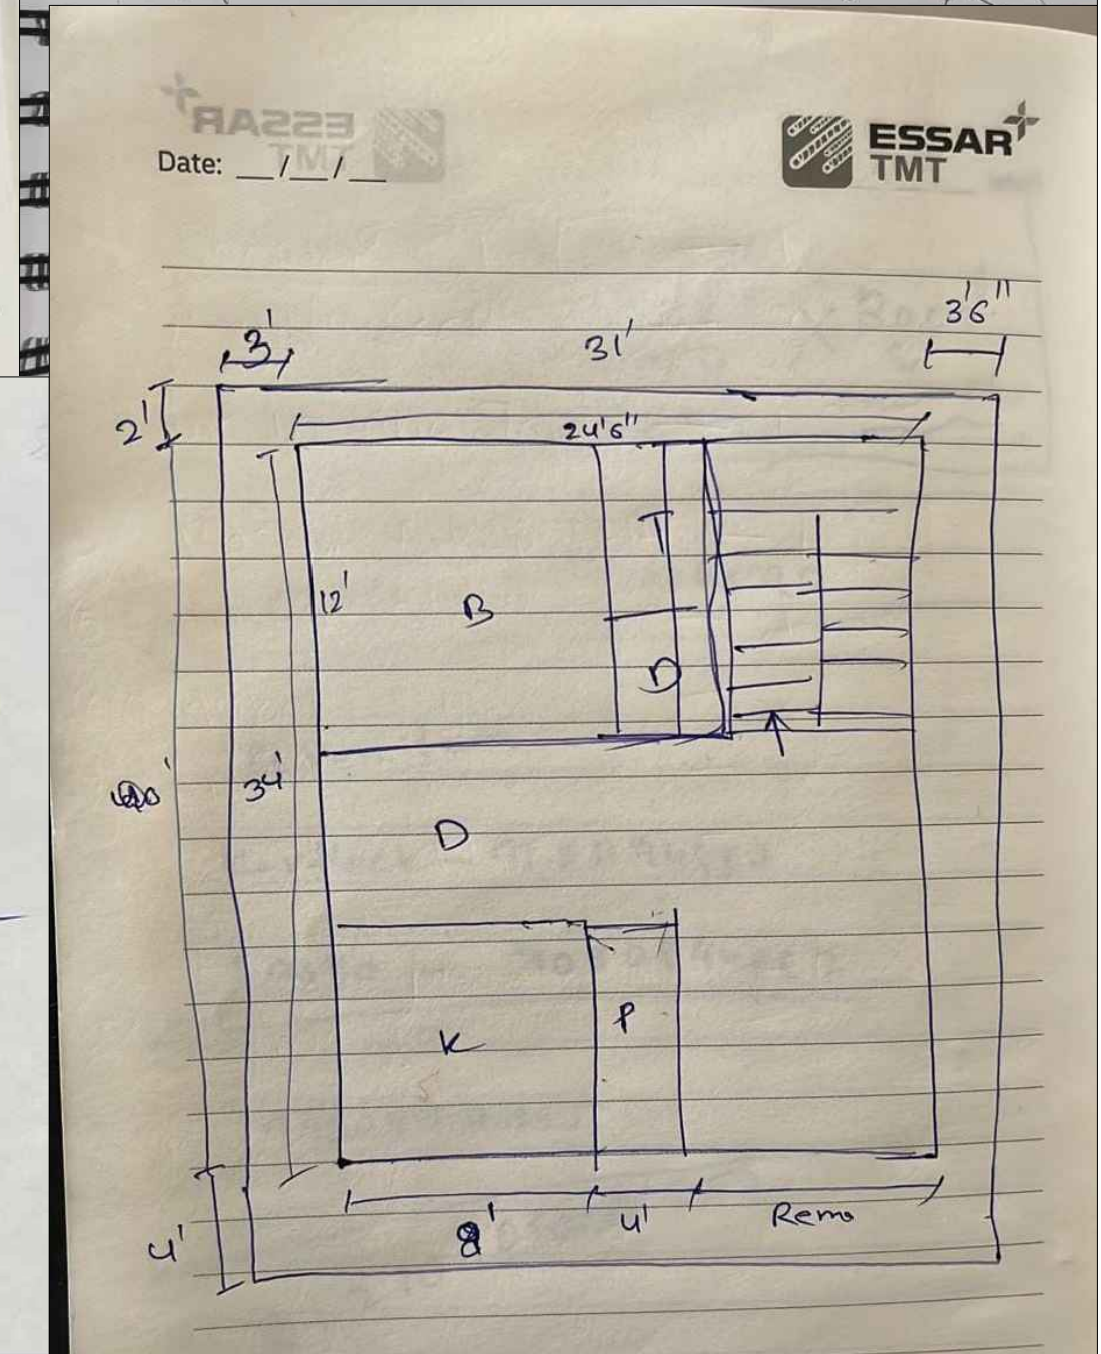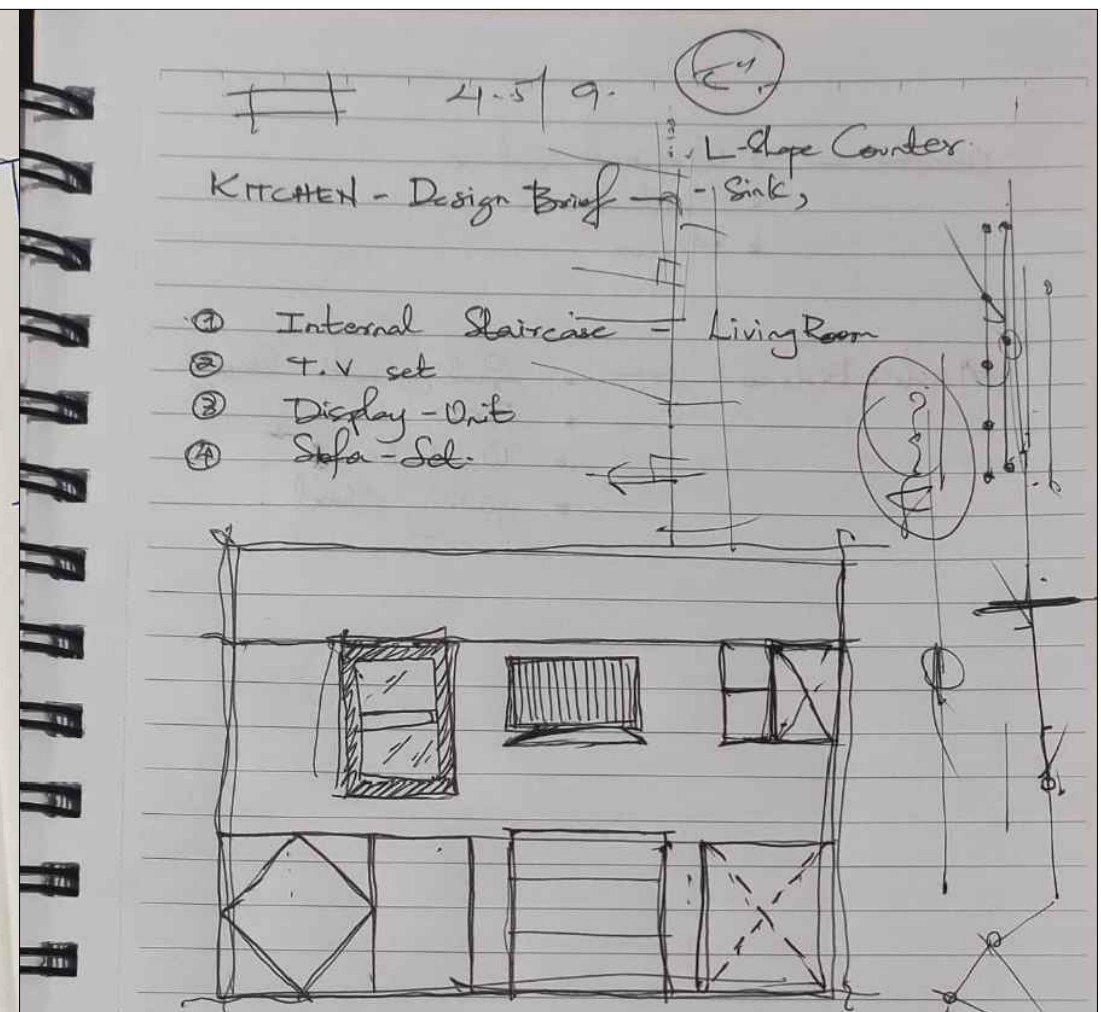

CONSOLIDATED CERTIFICATE

ABOUT THE FIRM

THESE WORDS RESEMBLE THE FIRM :

The place where you invest most of your time with love and passion is where your heart is. It is where you find peace, joy, contentedness, and breathe alive.

The warmth in the air brings you a surge of emotions, where each emotion is a breath and each breath is like a little rebirth, a renaissance that can only be celebrated if we recognize that it is happening.

We, at Shvas which is one of the leading architectural firms in Hyderabad, believe that a structure can only make you feel alive when it breathes with good design and plan, to cater to positivity and happiness in your lives. We intend to achieve this objective of ours through natural elements with our promising designs.


A home, or any place you build, is an emotion that is beyond any known advanced technology and our designs will depict each of these deepest thoughts you perceive

High standards, sustainability, and innovation sound for our Design Studio as the keywords of a philosophy, which places sustainable development at the center of our approach, in the same way as those linked to

CONTEXT

01. BHEEMAVARAM ELEVATION
02. VIJAY TYPICAL FLOOR (MEP)
03. Mr. Ventakesh Front Elevation
04. ACP PRATAP
05. VENKATESH RCP DETAILS
06. ARAVIND REDDY WORKING DRAWINGS
07. KASI RCP DETAILS
08. JAGADESH ELEVATION
09. VIJAY BILL OF QUANTITATIVES

01.BHEEMAVARAM ELEVATION

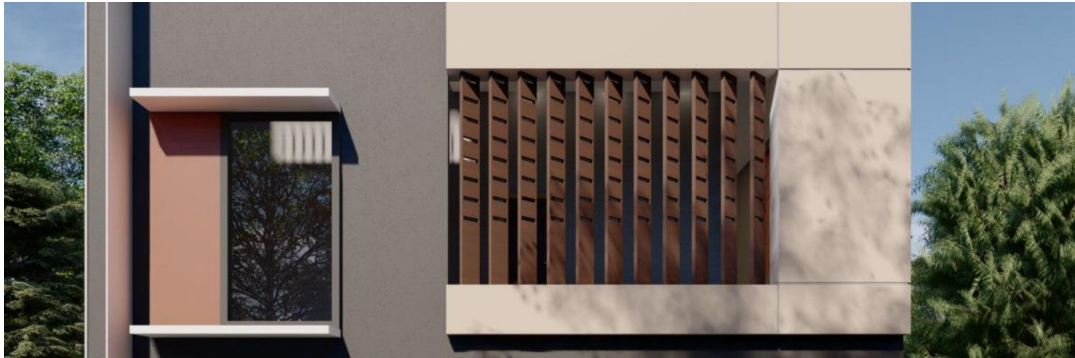


DATE	REV.	DETAILS

DRAWING TITLE:
BHEEMAVARAM ELEVATION


PROJECT ID:	DWG NO:
DATE: 18/01/23	SCALE : NTS
DRAWN BY: ABHI	NORTH 
CHECKED BY: SA	

CLIENT:
MR. AJU - BHEEMAVARAM

02.VIJAY TYPICAL FLOOR MEP(PG)

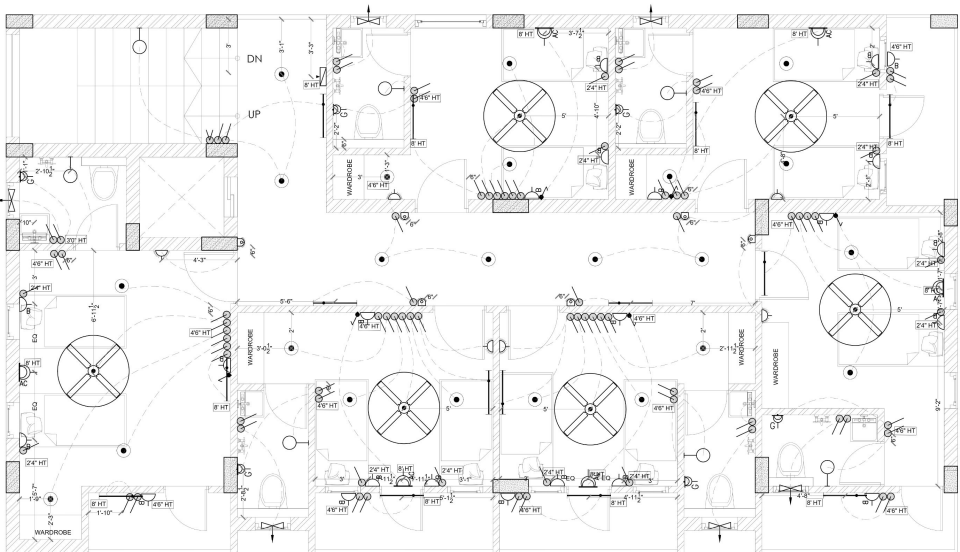


TYPICAL FLOOR PLAN

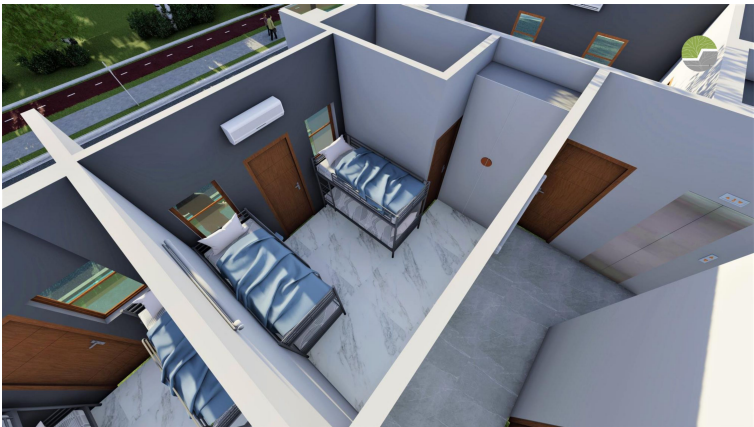


DATE	REV.	DETAILS
DRAWING TITLE:		
Mr . VIJAY TYPICAL FLOOR(PG)		
PROJECT ID:		DWG NO:
DATE: 23/01/23		SCALE : NTS
DRAWN BY: ABHI		NORTH
CHECKED BY: SA		
CLIENT:		
MR. VIJAY PG PLAN		
shvas design studio		
architecture • interiors • retail		

0.3 Mr.Venkatesh front elevation

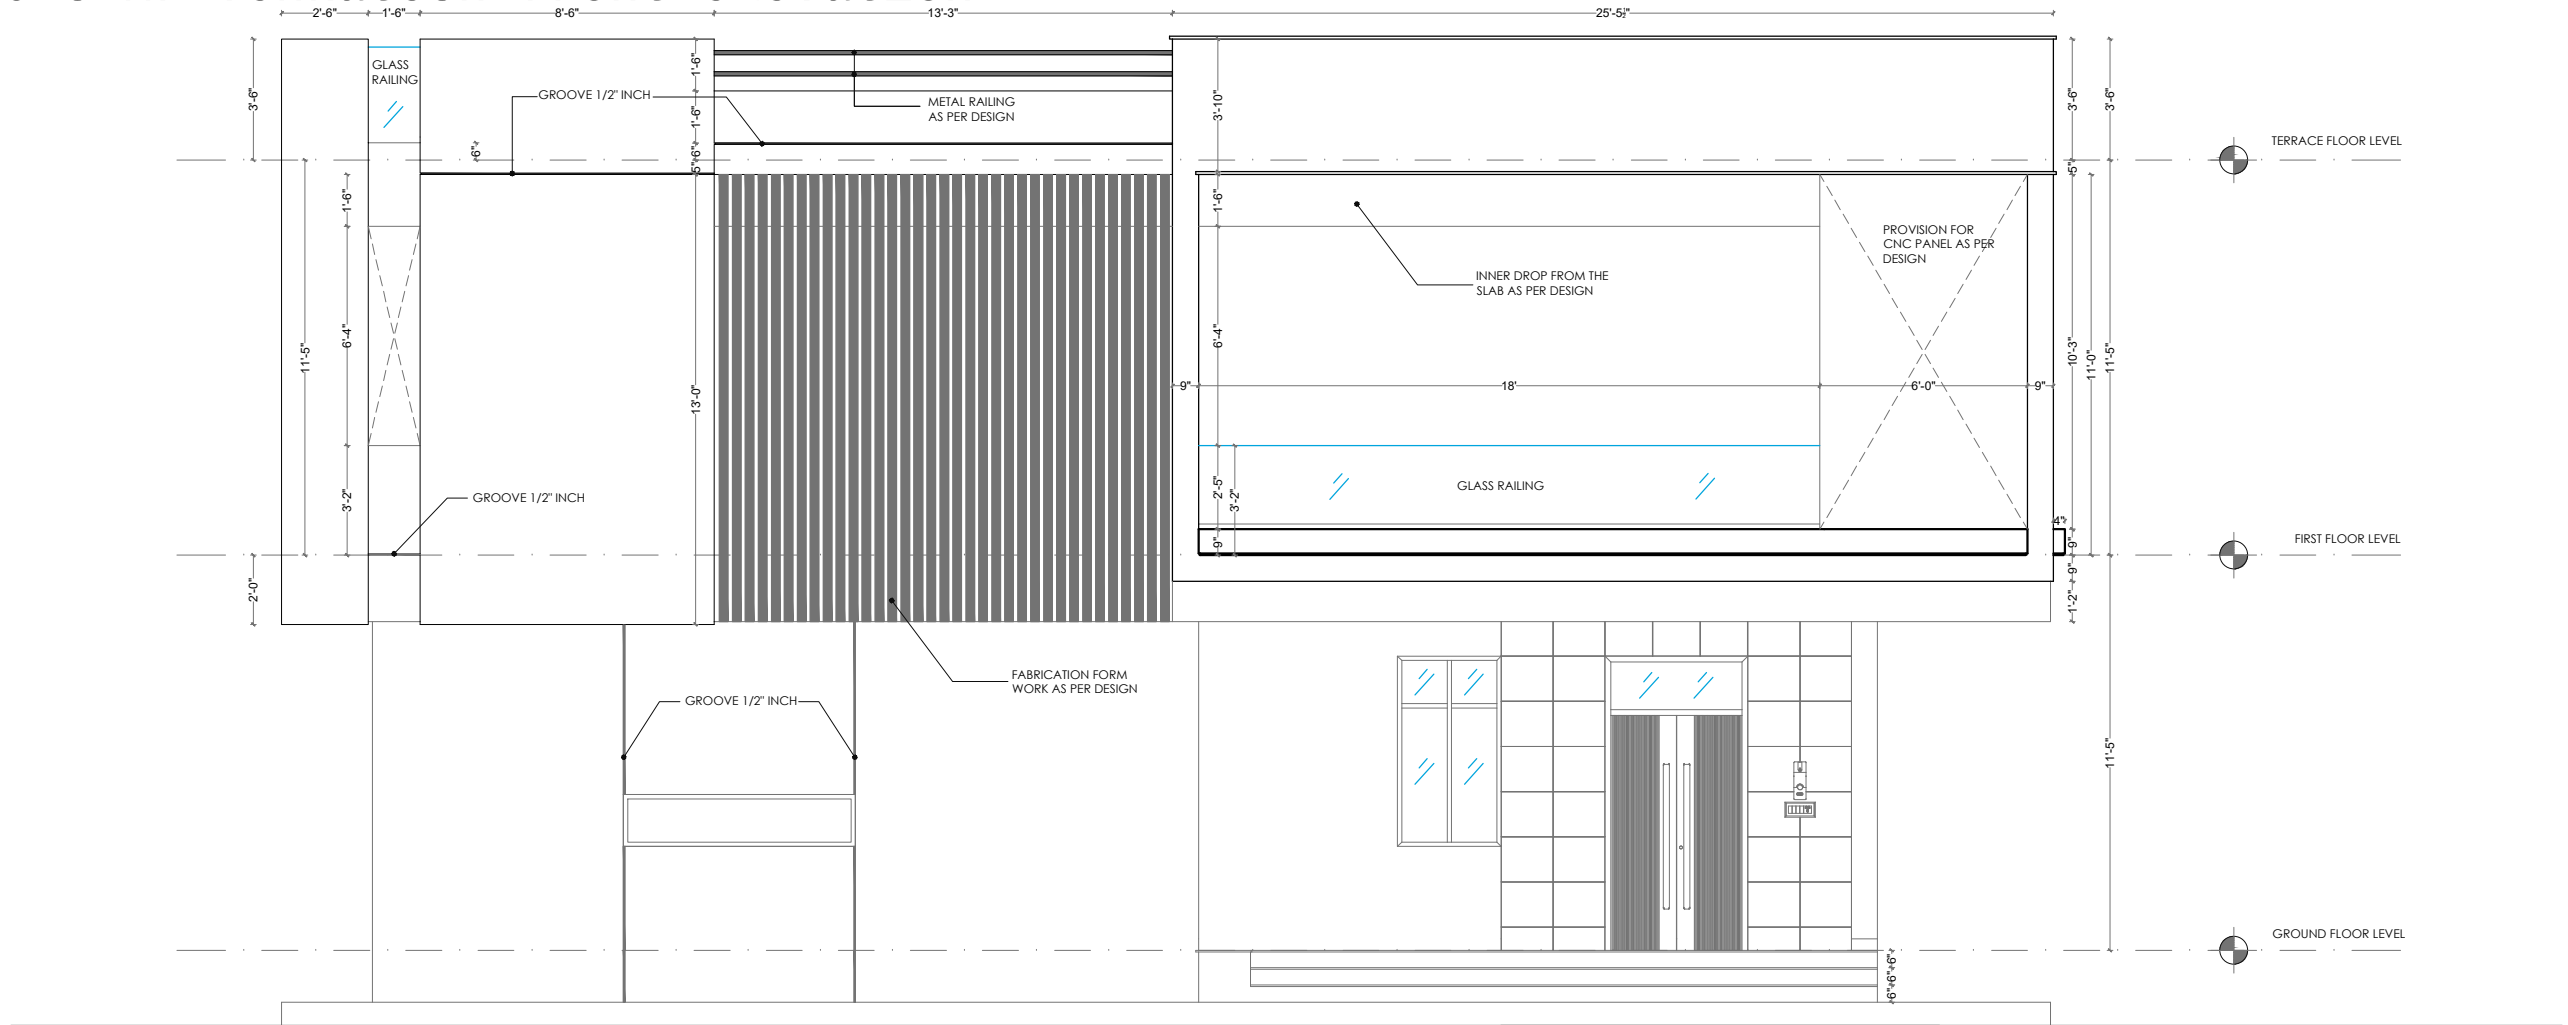

BUILDING ELEVATION

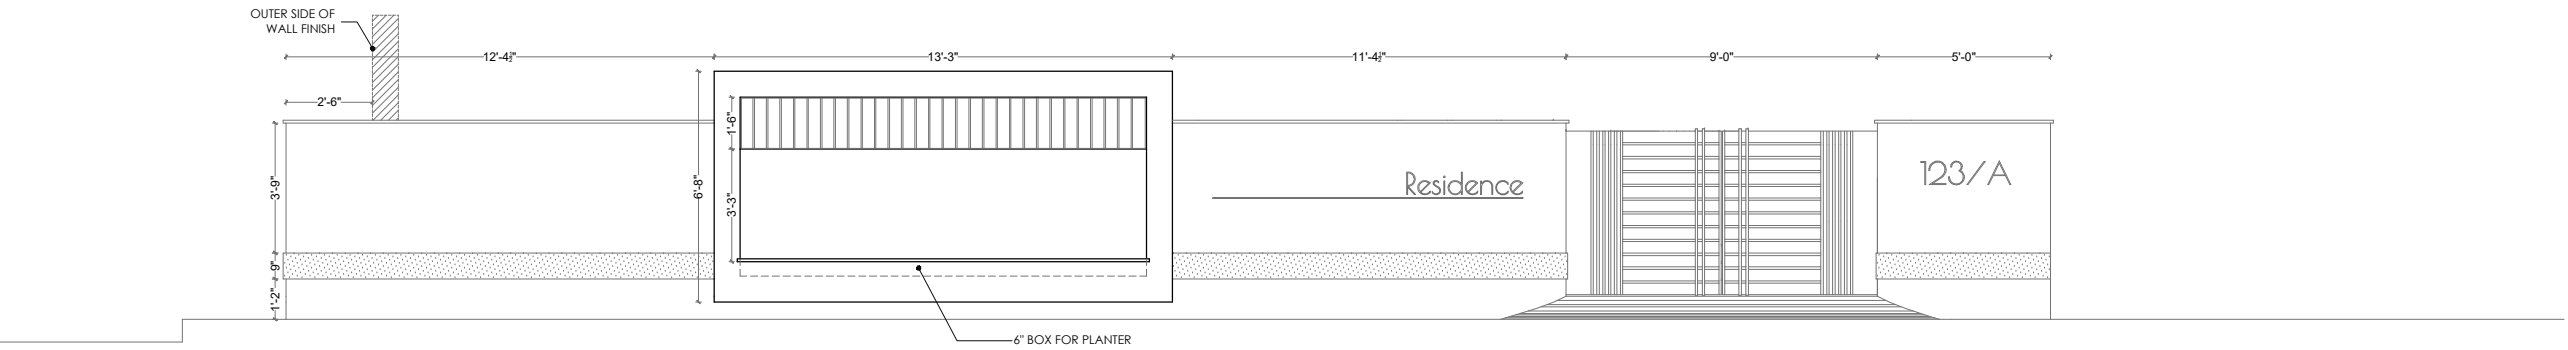

COMPOUND ELEVATION



DATE	REV.	DETAILS

DRAWING TITLE:	
FRONT ELEVATION DETAILS	
PROJECT ID:	DWG NO:
DATE: 12/05/23	SCALE : NTS
DRAWN BY: ABHI	NORTH
CHECKED BY: SA	
CLIENT:	
MR. VENKATESH	

04. ACP PRATAP INTERIOR



DATE	REV.	DETAILS

DRAWING TITLE:	
PRATAP INTERIOR	
PROJECT ID:	DWG NO:
DATE: 4/02/23	SCALE : NTS
DRAWN BY: ABHI	NORTH
CHECKED BY: SA	
CLIENT:	
ACP. PRATAP	

KITCHEN VIEWS :



DATE	REV.	DETAILS

DRAWING TITLE:	
PRATAP INTERIOR	
PROJECT ID:	DWG NO:
DATE: 4/02/23	SCALE : NTS
DRAWN BY: ABHI	NORTH
CHECKED BY: SA	

CLIENT:
ACP. PRATAP

MASTER BEDROOM VIEWS :



DATE	REV.	DETAILS

DRAWING TITLE:	
PRATAP INTERIOR	
PROJECT ID:	DWG NO:
DATE: 4/02/23	SCALE : NTS
DRAWN BY: ABHI	NORTH
CHECKED BY: SA	
CLIENT:	
ACP. PRATAP	

MASTER BEDROOM VIEWS :



DATE	REV.	DETAILS

DRAWING TITLE:	
PRATAP INTERIOR	
PROJECT ID:	DWG NO:
DATE: 4/02/23	SCALE : NTS
DRAWN BY: ABHI	NORTH
CHECKED BY: SA	
CLIENT:	
ACP. PRATAP	

DATE: 31-03-2023

CLIENT: MR. VENKATESH


INDEX SHEET



shvas design studio
architecture • interiors • retail

<u>S NO</u>	<u>DRAWING NAME</u>	<u>DWG NO</u>	<u>SHEET SIZE</u>	<u>SCALE</u>
1	REFLECTED CEILING PLAN - GROUND FLOOR	001	A4	NTS
2	REFLECTED CEILING PLAN - FIRST FLOOR	002	A4	NTS
3	REFLECTED CEILING PLAN - GF - FOYER	GF001	A4	NTS
4	REFLECTED CEILING PLAN - GF - LIVING AREA	GF002	A4	NTS
5	REFLECTED CEILING PLAN - GF - DINING AREA	GF003	A4	NTS
6	REFLECTED CEILING PLAN - GF - POOJA ROOM	GF004	A4	NTS
7	REFLECTED CEILING PLAN - GF - MASTER BEDROOM 1	GF005	A4	NTS
8	REFLECTED CEILING PLAN - GF - GUEST BEDROOM	GF006	A4	NTS
9	REFLECTED CEILING PLAN - FF - STAIRCASE	FF007	A4	NTS
10	REFLECTED CEILING PLAN - FF - LOUNGE AREA	FF008	A4	NTS
11	REFLECTED CEILING PLAN - FF - SLAB CUT OUT	FF009	A4	NTS
12	REFLECTED CEILING PLAN - FF - MASTER BEDROOM 2	FF010	A4	NTS
13	REFLECTED CEILING PLAN - FF - CHILDREN'S BEDROOM	FF011	A4	NTS

05.VENKATESH RCP DETAILS

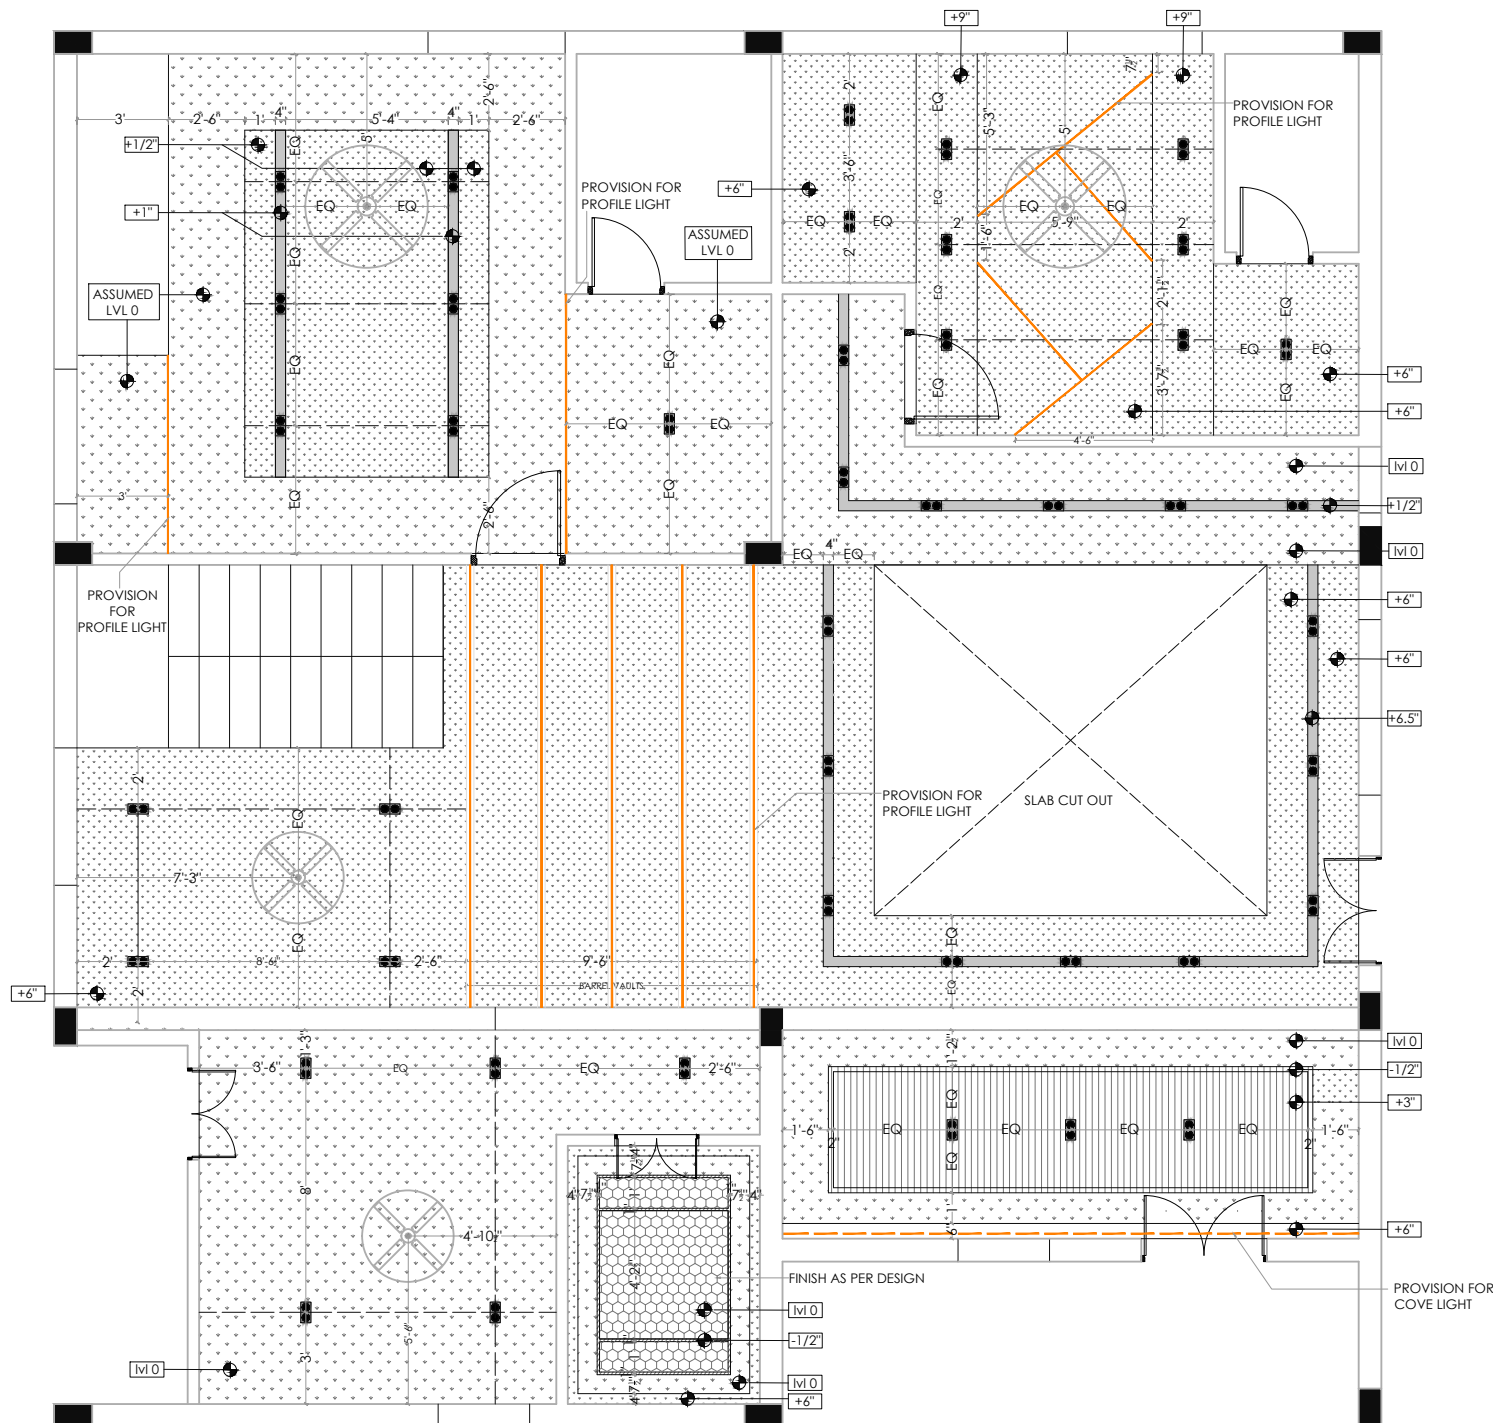

NOTE:
THIS DRAWING IS THE PROPERTY OF SHVAS DESIGN STUDIO. COPYRIGHT IS RESERVED BY THEM AND THE DRAWING IS ISSUED ON THE CONDITION THAT IT IS NOT COPIED, REPRODUCED OR DISCLOSED TO ANY UNAUTHORIZED PERSON EITHER WHOLLY OR IN PART WITHOUT THE CONSENT IN WRITING OF THE FIRM.

1. Dimensions are not to be scaled from this drawing.
2. All dimensions are in feet and inches unless otherwise stated.
3. The contractor and his subcontractors are to verify all dimensions on site before executing the works and before manufacturing the components.
4. Any discrepancies, either between written dimensions and site dimensions or between this drawing and other Consultant's drawings should be brought to the immediate attention of the Designer's Team before executing the works.
5. This drawing is to be read in conjunction with all relevant architect's, structural services engineers' + specialist contractors' specifications and drawings.
6. All material + components are to be used in strict accordance with manufacturer's recommendation.

ALL DIMENSIONS TO BE CHECKED AT SITE BY CONTRACTOR/CLIENT BEFORE STARTING THE WORK.


- LEGEND:
- GYPSUM FALSE CEILING
 - ACRYLIC SHEET
 - PVC FALSE CEILING
 - MAGNETIC STRIP
 - PROVISION FOR ROPE LIGHT
 - PROVISION FOR PROFILE LIGHT
 - MAGNETIC LIGHTS

DATE	REV.	DETAILS

DRAWING TITLE:
REFLECTED CEILING PLAN - GROUND FLOOR

PROJECT ID:	DWG NO: 001
DATE: 31/03/2023	SCALE: NTS
DRAWN BY: ABHI	
CHECKED BY: SA	

CLIENT:
MR. VENKATESH

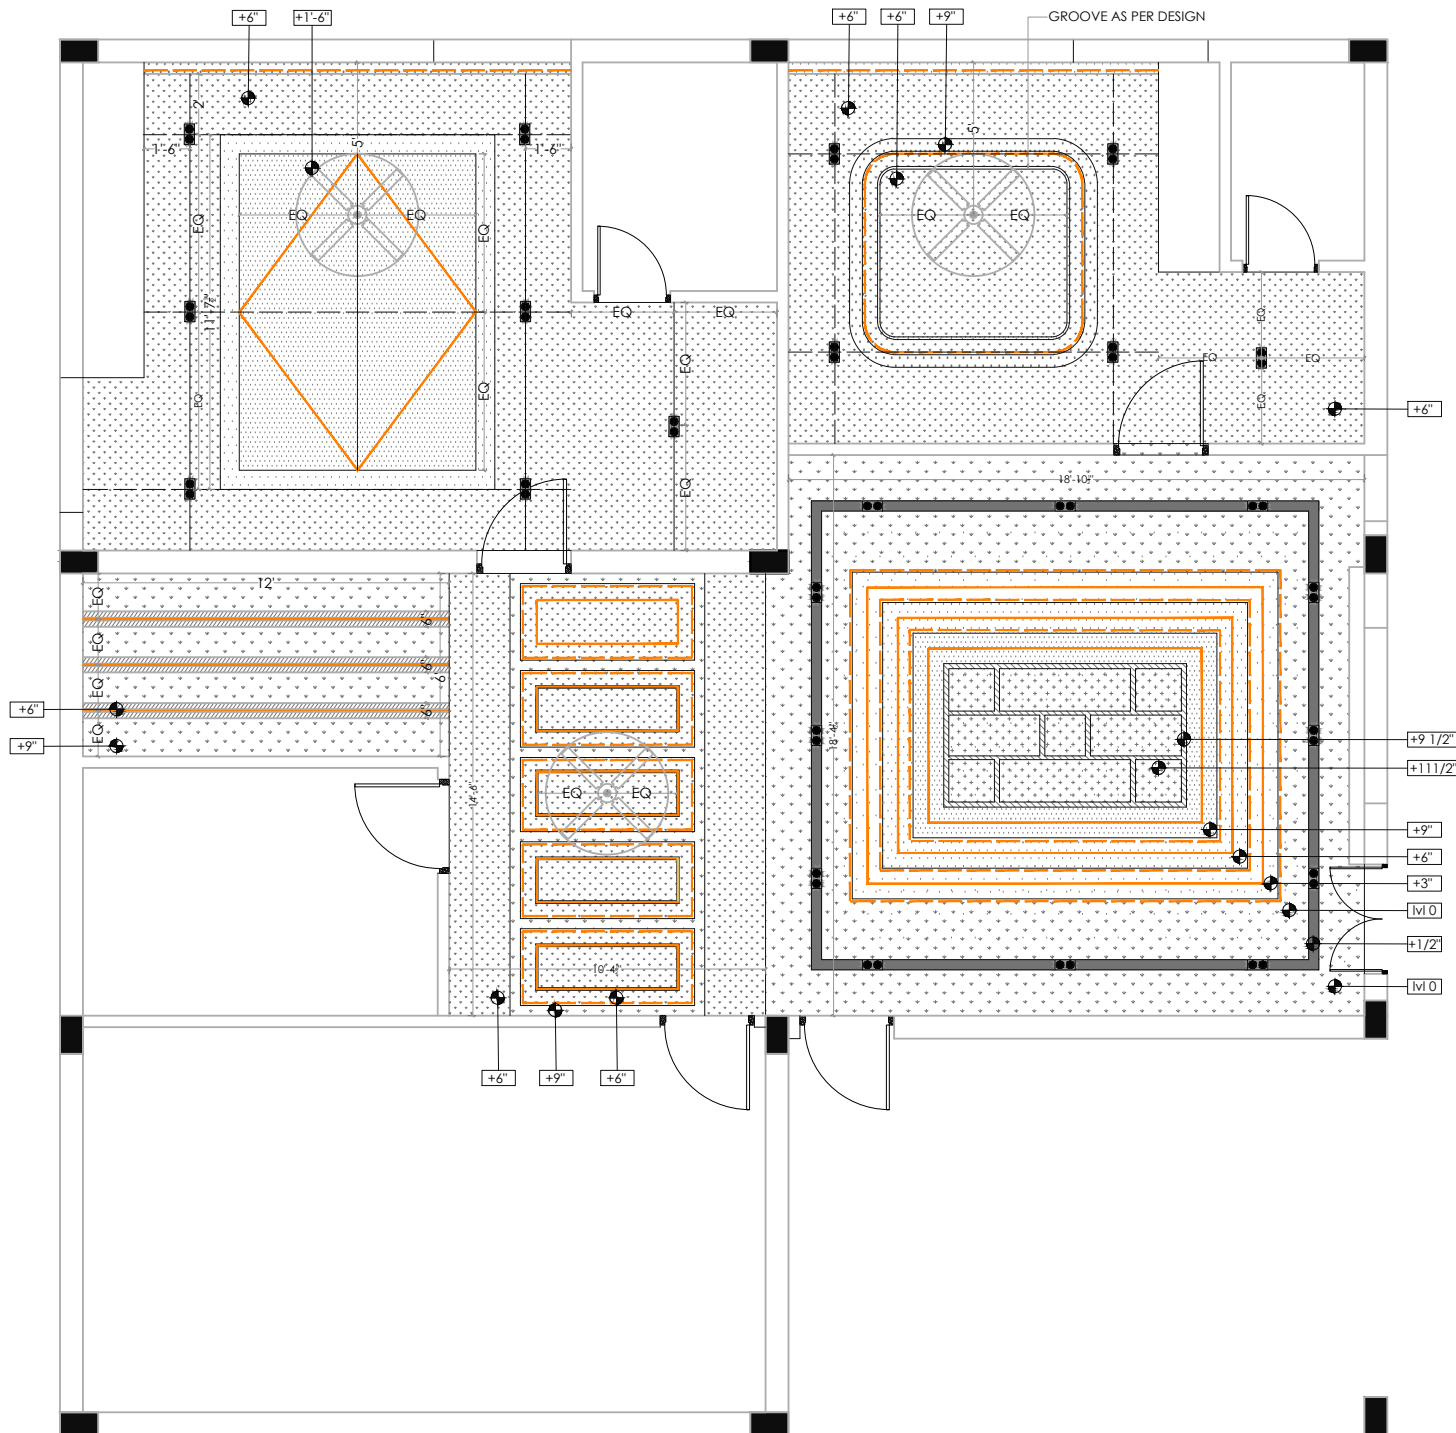

NOTE:
THIS DRAWING IS THE PROPERTY OF SHVAS DESIGN STUDIO. COPYRIGHT IS RESERVED BY THEM AND THE DRAWING IS ISSUED ON THE CONDITION THAT IT IS NOT COPIED, REPRODUCED OR DISCLOSED TO ANY UNAUTHORIZED PERSON EITHER WHOLLY OR IN PART WITHOUT THE CONSENT IN WRITING OF THE FIRM.

1. Dimensions are not to be scaled from this drawing.
2. All dimensions are in feet and inches unless otherwise stated.
3. The contractor and his subcontractors are to verify all dimensions on site before executing the works and before manufacturing the components.
4. Any discrepancies, either between written dimensions and site dimensions or between this drawing and other Consultant's drawings should be brought to the immediate attention of the Designer's Team before executing the works.
5. This drawing is to be read in conjunction with all relevant architect's, structural services engineers' + specialist contractors' specifications and drawings.
6. All material + components are to be used in strict accordance with manufacturer's recommendation.

ALL DIMENSIONS TO BE CHECKED AT SITE BY CONTRACTOR/CLIENT BEFORE STARTING THE WORK.


- LEGEND:
- GYPSUM FALSE CEILING
 - ACRYLIC SHEET
 - PVC FALSE CEILING
 - MAGNETIC STRIP
 - PROVISION FOR ROPE LIGHT
 - PROVISION FOR PROFILE LIGHT
 - MAGNETIC LIGHTS

DATE	REV.	DETAILS


DRAWING TITLE:
REFLECTED CEILING PLAN - FIRST FLOOR

PROJECT ID:	DWG NO: 002
DATE: 31/03/2023	SCALE: NTS
DRAWN BY: ABHI	
CHECKED BY: SA	

CLIENT:
MR. VENKATESH

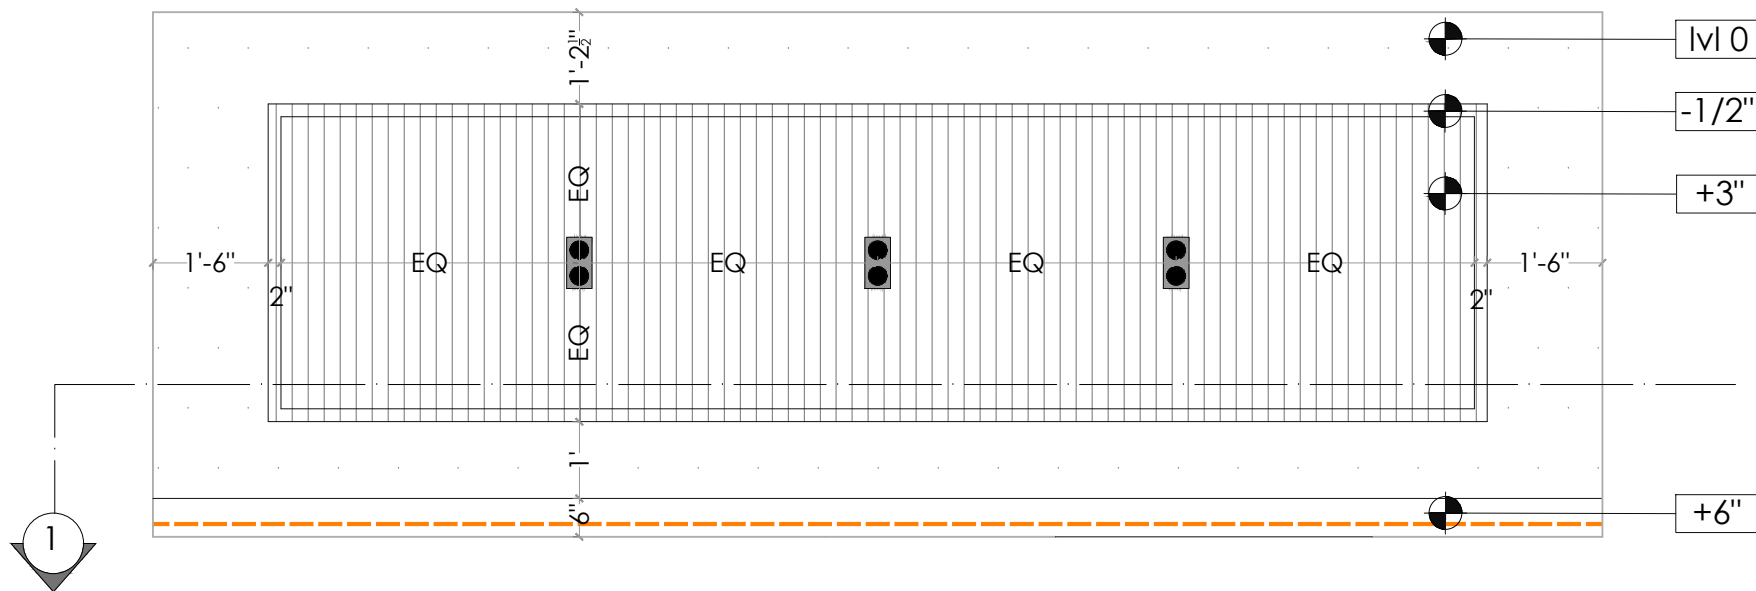

REFLECTED CEILING PLAN

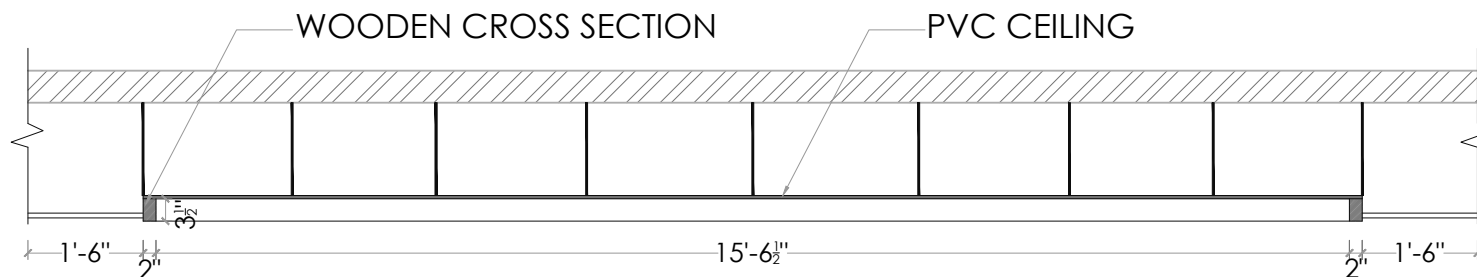

SECTION AT 1

NOTE:

THIS DRAWING IS THE PROPERTY OF SHVAS DESIGN STUDIO. COPYRIGHT IS RESERVED BY THEM AND THE DRAWING IS ISSUED ON THE CONDITION THAT IT IS NOT COPIED, REPRODUCED OR DISCLOSED TO ANY UNAUTHORIZED PERSON EITHER WHOLLY OR IN PART WITHOUT THE CONSENT IN WRITING OF THE FIRM.

1. Dimensions are not to be scaled from this drawing.
2. All dimensions are in feet and inches unless otherwise stated.
3. The contractor and his subcontractors are to verify all dimensions on site before executing the works and before manufacturing the components.
4. Any discrepancies, either between written dimensions and site dimensions or between this drawing and other Consultant's drawings should be brought to the immediate attention of the Designer's Team before executing the works.
5. This drawing is to be read in conjunction with all relevant architect's, structural services engineers' + specialist contractors' specifications and drawings.
6. All material + components are to be used in strict accordance with manufacturer's recommendation.

ALL DIMENSIONS TO BE CHECKED AT SITE BY CONTRACTOR/CLIENT BEFORE STARTING THE WORK.

LEGEND:

- GYPSUM FALSE CEILING
- ACRYLIC SHEET
- PVC FALSE CEILING
- MAGNETIC STRIP
- PROVISION FOR ROPE LIGHT
- PROVISION FOR PROFILE LIGHT
- MAGNETIC LIGHTS


DATE	REV.	DETAILS

DRAWING TITLE:
REFLECTED CEILING PLAN - GROUND FLOOR
FOYER

PROJECT ID:	DWG NO: GF001
DATE: 31/03/2023	SCALE: NTS
DRAWN BY: ABHI	
CHECKED BY: SA	


CLIENT:

MR. VENKATESH

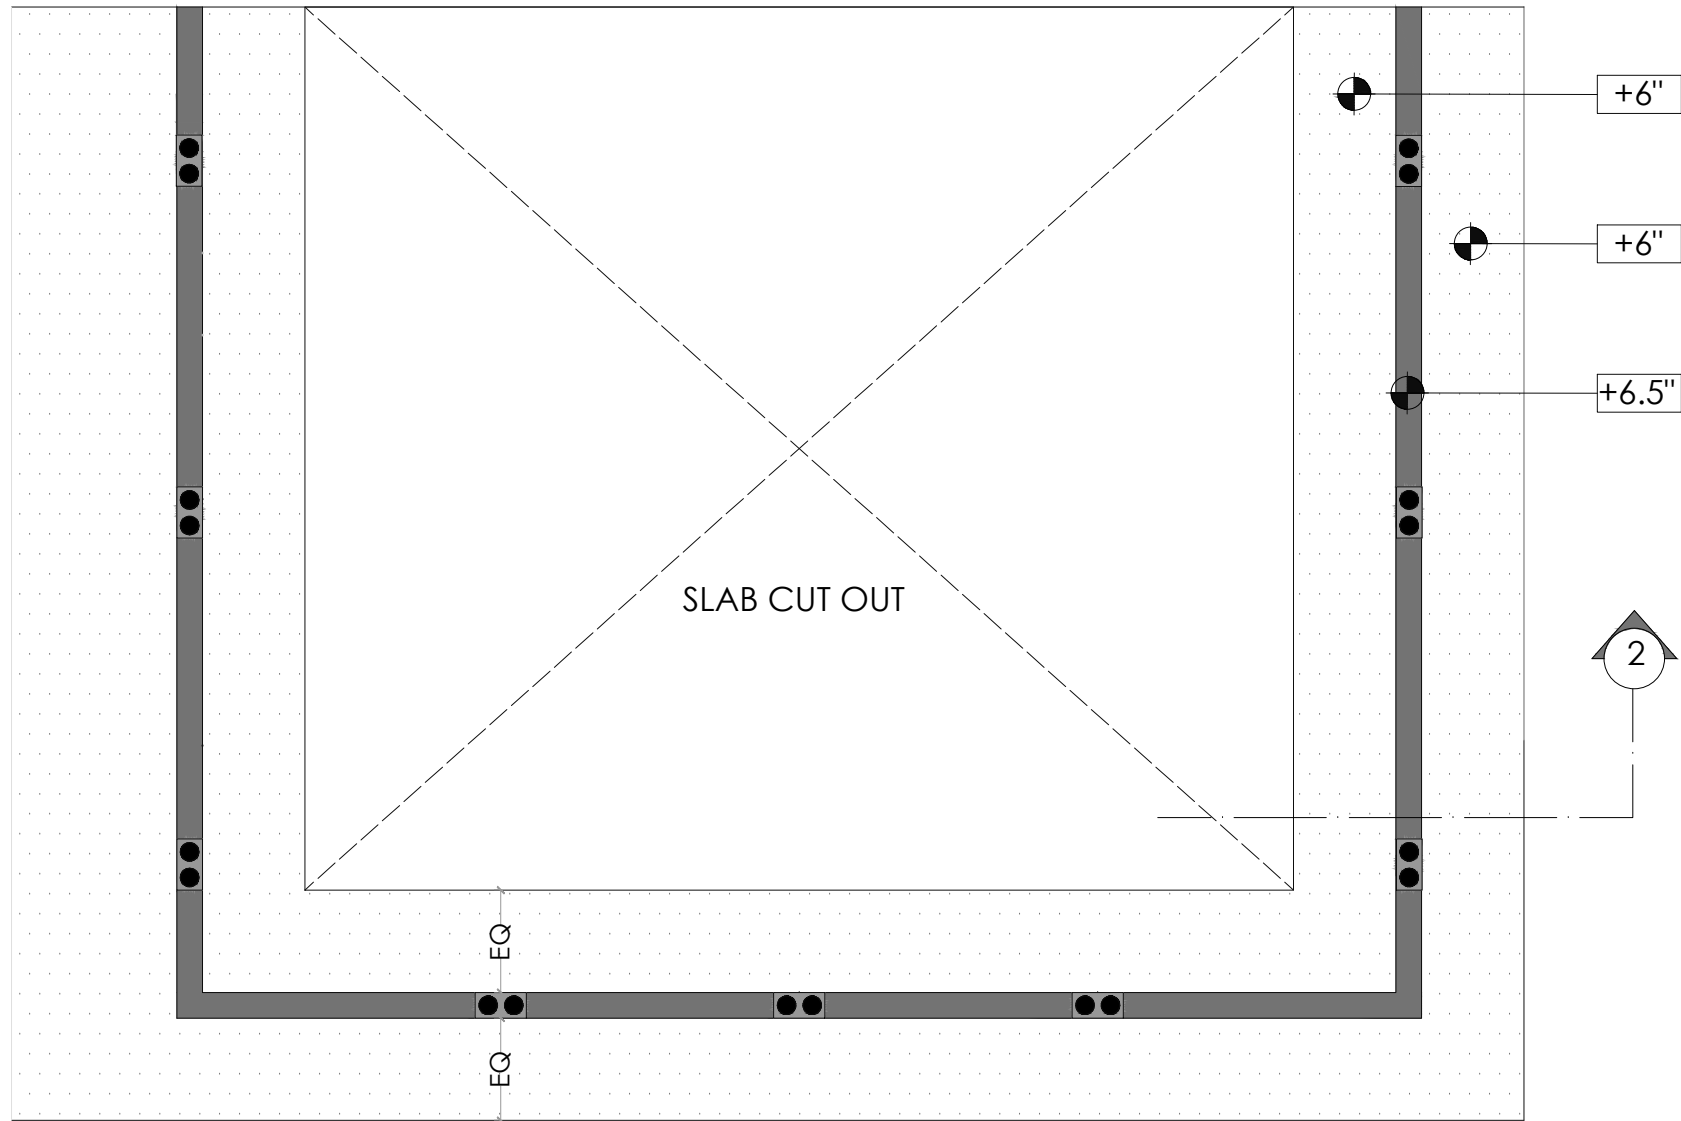

REFLECTED CEILING PLAN

SECTION AT 2

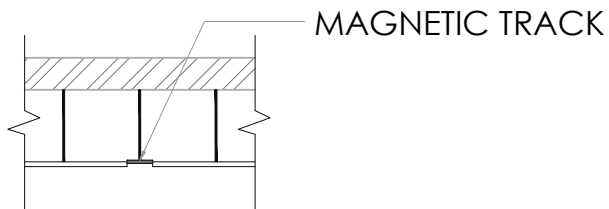

NOTE:

THIS DRAWING IS THE PROPERTY OF SHVAS DESIGN STUDIO. COPYRIGHT IS RESERVED BY THEM AND THE DRAWING IS ISSUED ON THE CONDITION THAT IT IS NOT COPIED, REPRODUCED OR DISCLOSED TO ANY UNAUTHORIZED PERSON EITHER WHOLLY OR IN PART WITHOUT THE CONSENT IN WRITING OF THE FIRM.

1. Dimensions are not to be scaled from this drawing.
2. All dimensions are in feet and inches unless otherwise stated.
3. The contractor and his subcontractors are to verify all dimensions on site before executing the works and before manufacturing the components.
4. Any discrepancies, either between written dimensions and site dimensions or between this drawing and other Consultant's drawings should be brought to the immediate attention of the Designer's Team before executing the works.
5. This drawing is to be read in conjunction with all relevant architect's, structural services engineers' + specialist contractors' specifications and drawings.
6. All material + components are to be used in strict accordance with manufacturer's recommendation.

ALL DIMENSIONS TO BE CHECKED AT SITE BY CONTRACTOR/CLIENT BEFORE STARTING THE WORK.

LEGEND:


- GYPSUM FALSE CEILING
- ACRYLIC SHEET
- PVC FALSE CEILING
- MAGNETIC STRIP
- PROVISION FOR ROPE LIGHT
- PROVISION FOR PROFILE LIGHT
- MAGNETIC LIGHTS

DATE	REV.	DETAILS


DRAWING TITLE:
REFLECTED CEILING PLAN - GROUND FLOOR LIVING

PROJECT ID:	DWG NO: GF002
DATE: 31/03/2023	SCALE: NTS
DRAWN BY: ABHI	
CHECKED BY: SA	

CLIENT:
MR. VENKATESH

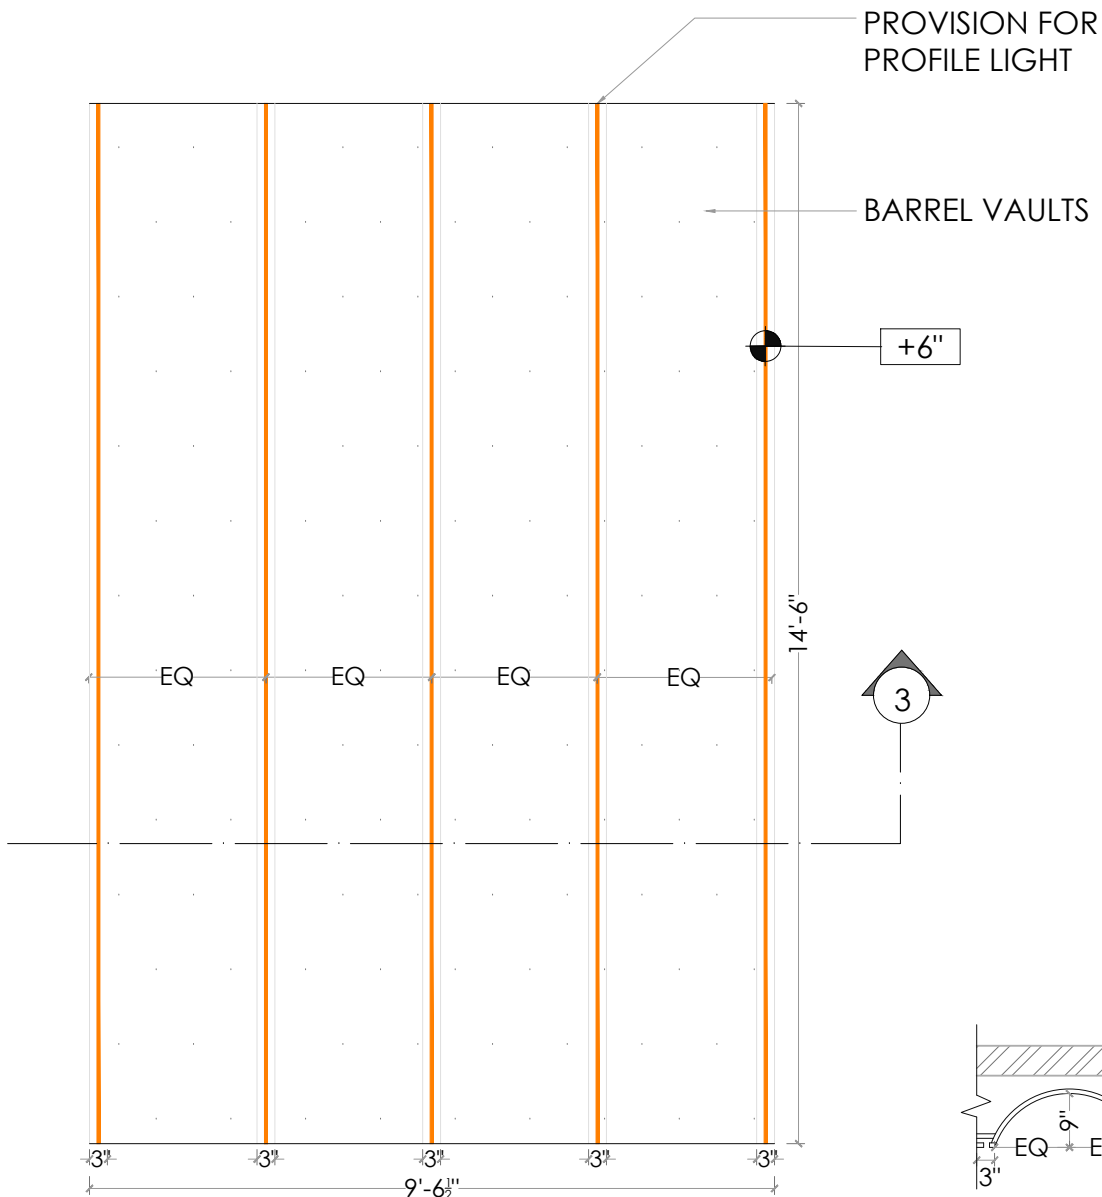

REFLECTED CEILING PLAN

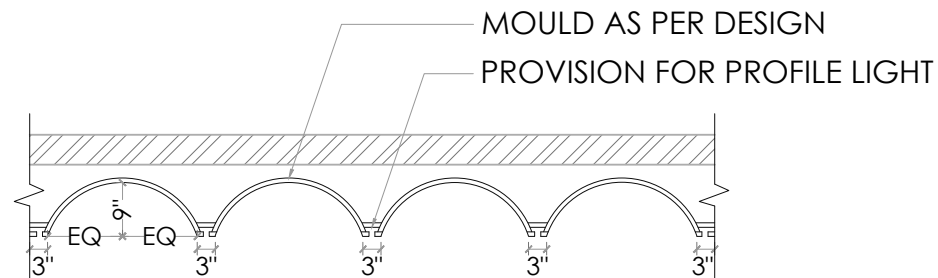

SECTION AT 3

NOTE:

THIS DRAWING IS THE PROPERTY OF SHVAS DESIGN STUDIO. COPYRIGHT IS RESERVED BY THEM AND THE DRAWING IS ISSUED ON THE CONDITION THAT IT IS NOT COPIED, REPRODUCED OR DISCLOSED TO ANY UNAUTHORIZED PERSON EITHER WHOLLY OR IN PART WITHOUT THE CONSENT IN WRITING OF THE FIRM.

1. Dimensions are not to be scaled from this drawing.
2. All dimensions are in feet and inches unless otherwise stated.
3. The contractor and his subcontractors are to verify all dimensions on site before executing the works and before manufacturing the components.
4. Any discrepancies, either between written dimensions and site dimensions or between this drawing and other Consultant's drawings should be brought to the immediate attention of the Designer's Team before executing the works.
5. This drawing is to be read in conjunction with all relevant architect's, structural services engineers' + specialist contractors' specifications and drawings.
6. All material + components are to be used in strict accordance with manufacturer's recommendation.

ALL DIMENSIONS TO BE CHECKED AT SITE BY CONTRACTOR/CLIENT BEFORE STARTING THE WORK.

LEGEND:

- GYPSUM FALSE CEILING
- ACRYLIC SHEET
- PVC FALSE CEILING
- MAGNETIC STRIP
- PROVISION FOR ROPE LIGHT
- PROVISION FOR PROFILE LIGHT
- MAGNETIC LIGHTS

DATE	REV.	DETAILS

DRAWING TITLE:
REFLECTED CEILING PLAN - GROUND FLOOR DINING

PROJECT ID:	DWG NO: GF003
DATE: 31/03/2023	SCALE: NTS
DRAWN BY: ABHI	
CHECKED BY: SA	

CLIENT:

MR. VENKATESH

NOTE:

THIS DRAWING IS THE PROPERTY OF SHVAS DESIGN STUDIO. COPYRIGHT IS RESERVED BY THEM AND THE DRAWING IS ISSUED ON THE CONDITION THAT IT IS NOT COPIED, REPRODUCED OR DISCLOSED TO ANY UNAUTHORIZED PERSON EITHER WHOLLY OR IN PART WITHOUT THE CONSENT IN WRITING OF THE FIRM.

1. Dimensions are not to be scaled from this drawing.
2. All dimensions are in feet and inches unless otherwise stated.
3. The contractor and his subcontractors are to verify all dimensions on site before executing the works and before manufacturing the components.
4. Any discrepancies, either between written dimensions and site dimensions or between this drawing and other Consultant's drawings should be brought to the immediate attention of the Designer's Team before executing the works.
5. This drawing is to be read in conjunction with all relevant architect's, structural services engineers' + specialist contractors' specifications and drawings.
6. All material + components are to be used in strict accordance with manufacturer's recommendation.

ALL DIMENSIONS TO BE CHECKED AT SITE BY CONTRACTOR/CLIENT BEFORE STARTING THE WORK.

LEGEND:

- GYPSUM FALSE CEILING
- ACRYLIC SHEET
- PVC FALSE CEILING
- MAGNETIC STRIP
- PROVISION FOR ROPE LIGHT
- PROVISION FOR PROFILE LIGHT
- MAGNETIC LIGHTS


DATE	REV.	DETAILS

DRAWING TITLE:
REFLECTED CEILING PLAN - GROUND FLOOR
POOJA ROOM


PROJECT ID:	DWG NO: GF004
DATE: 31/03/2023	SCALE: NTS
DRAWN BY: ABHI	
CHECKED BY: SA	

CLIENT:


MR. VENKATESH

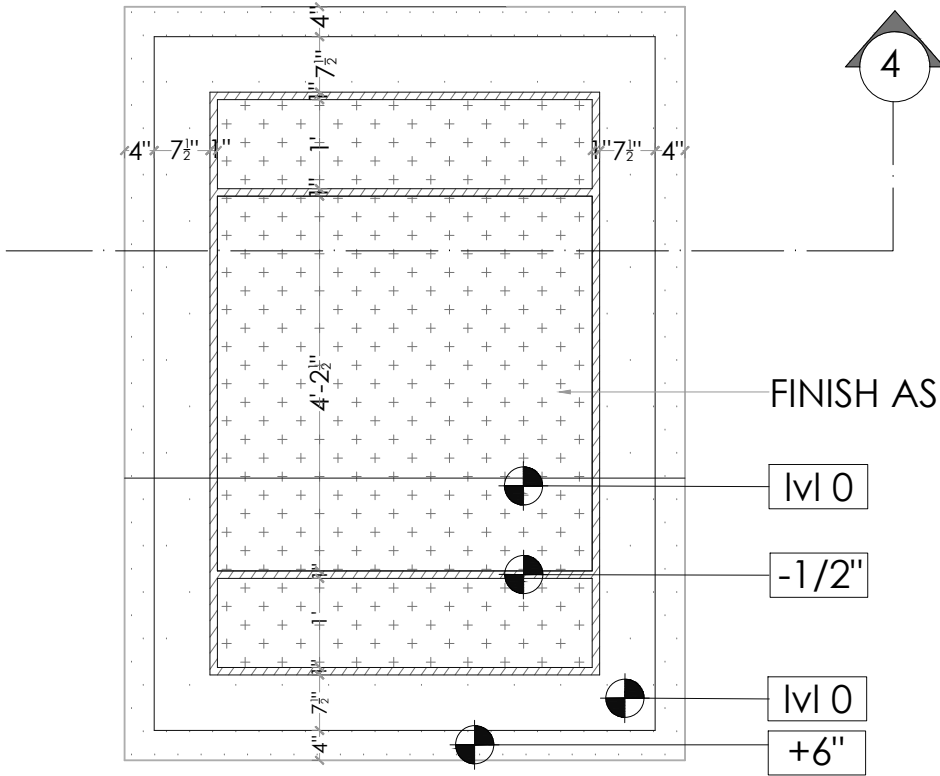


REFLECTED CEILING PLAN

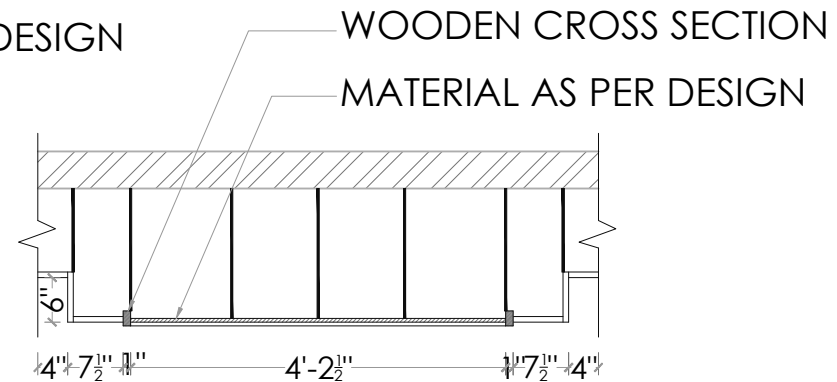

SECTION AT 4

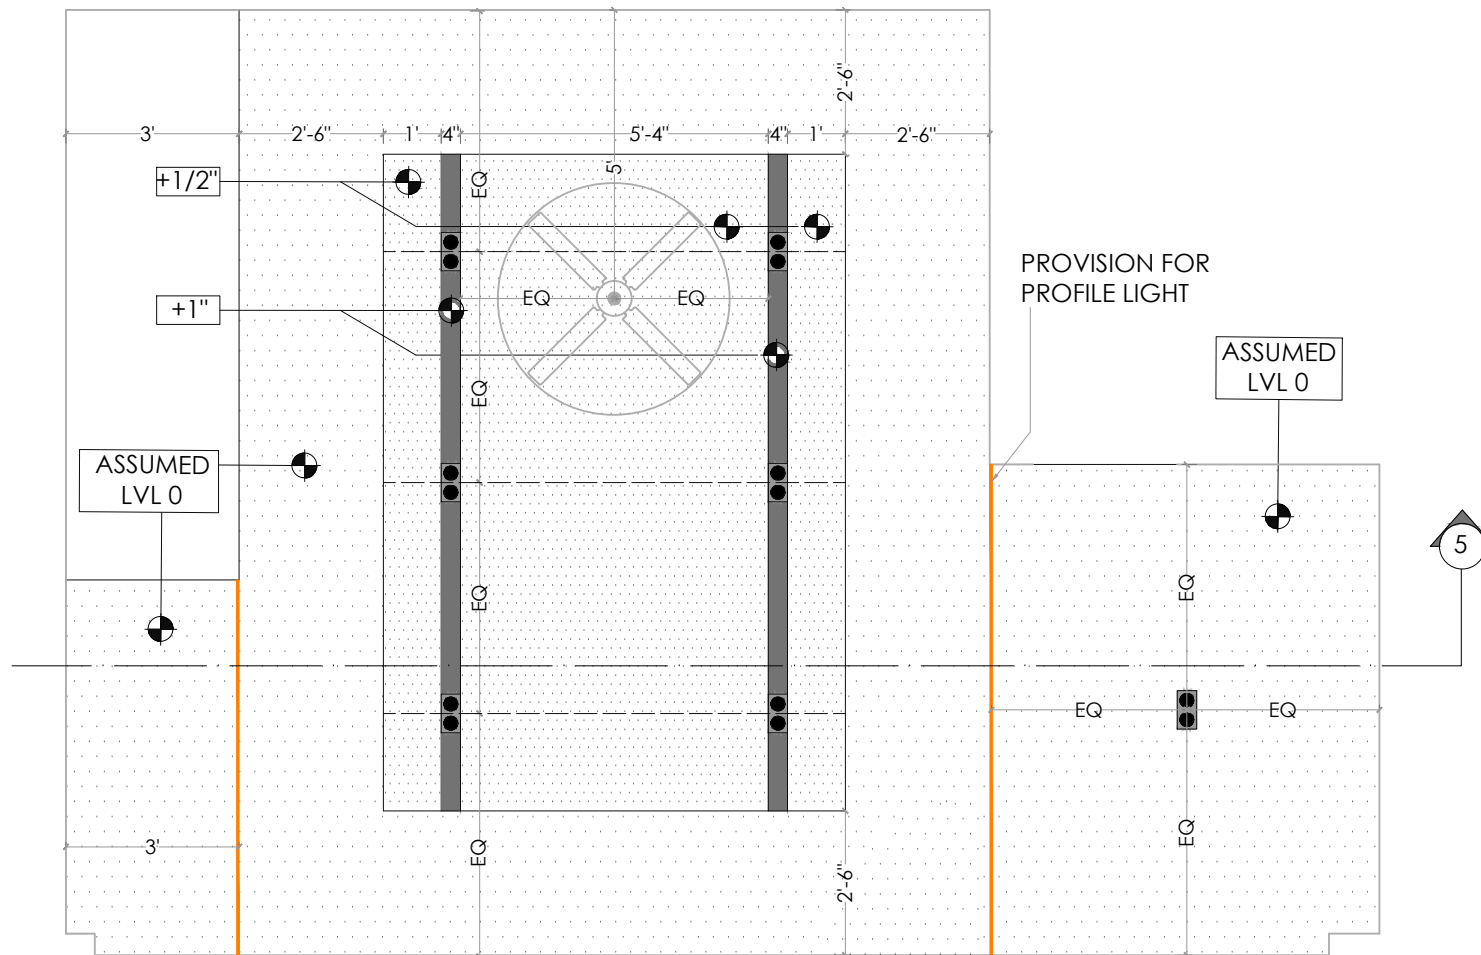

REFLECTED CEILING PLAN

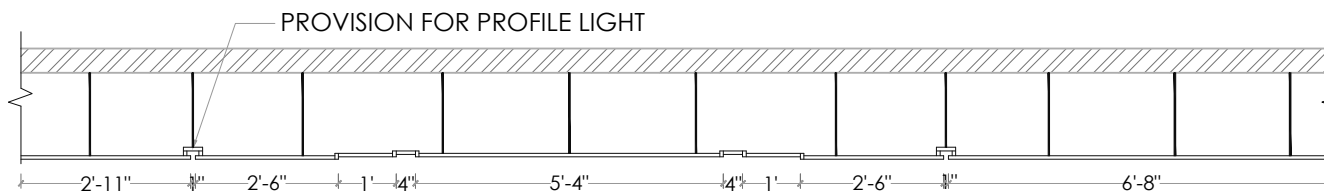

SECTION AT 5

NOTE:

THIS DRAWING IS THE PROPERTY OF SHVAS DESIGN STUDIO. COPYRIGHT IS RESERVED BY THEM AND THE DRAWING IS ISSUED ON THE CONDITION THAT IT IS NOT COPIED, REPRODUCED OR DISCLOSED TO ANY UNAUTHORIZED PERSON EITHER WHOLLY OR IN PART WITHOUT THE CONSENT IN WRITING OF THE FIRM.

1. Dimensions are not to be scaled from this drawing.
2. All dimensions are in feet and inches unless otherwise stated.
3. The contractor and his subcontractors are to verify all dimensions on site before executing the works and before manufacturing the components.
4. Any discrepancies, either between written dimensions and site dimensions or between this drawing and other Consultant's drawings should be brought to the immediate attention of the Designer's Team before executing the works.
5. This drawing is to be read in conjunction with all relevant architect's, structural services engineers' + specialist contractors' specifications and drawings.
6. All material + components are to be used in strict accordance with manufacturer's recommendation.

ALL DIMENSIONS TO BE CHECKED AT SITE BY CONTRACTOR/CLIENT BEFORE STARTING THE WORK.

LEGEND:


- GYPSUM FALSE CEILING
- ACRYLIC SHEET
- PVC FALSE CEILING
- MAGNETIC STRIP
- PROVISION FOR ROPE LIGHT
- PROVISION FOR PROFILE LIGHT
- MAGNETIC LIGHTS


DATE	REV.	DETAILS

DRAWING TITLE:
REFLECTED CEILING PLAN - GROUND FLOOR
MASTER BEDROOM


PROJECT ID:	DWG NO: GF005
DATE: 31/03/2023	SCALE: NTS
DRAWN BY: ABHI	
CHECKED BY: SA	

CLIENT:
MR. VENKATESH

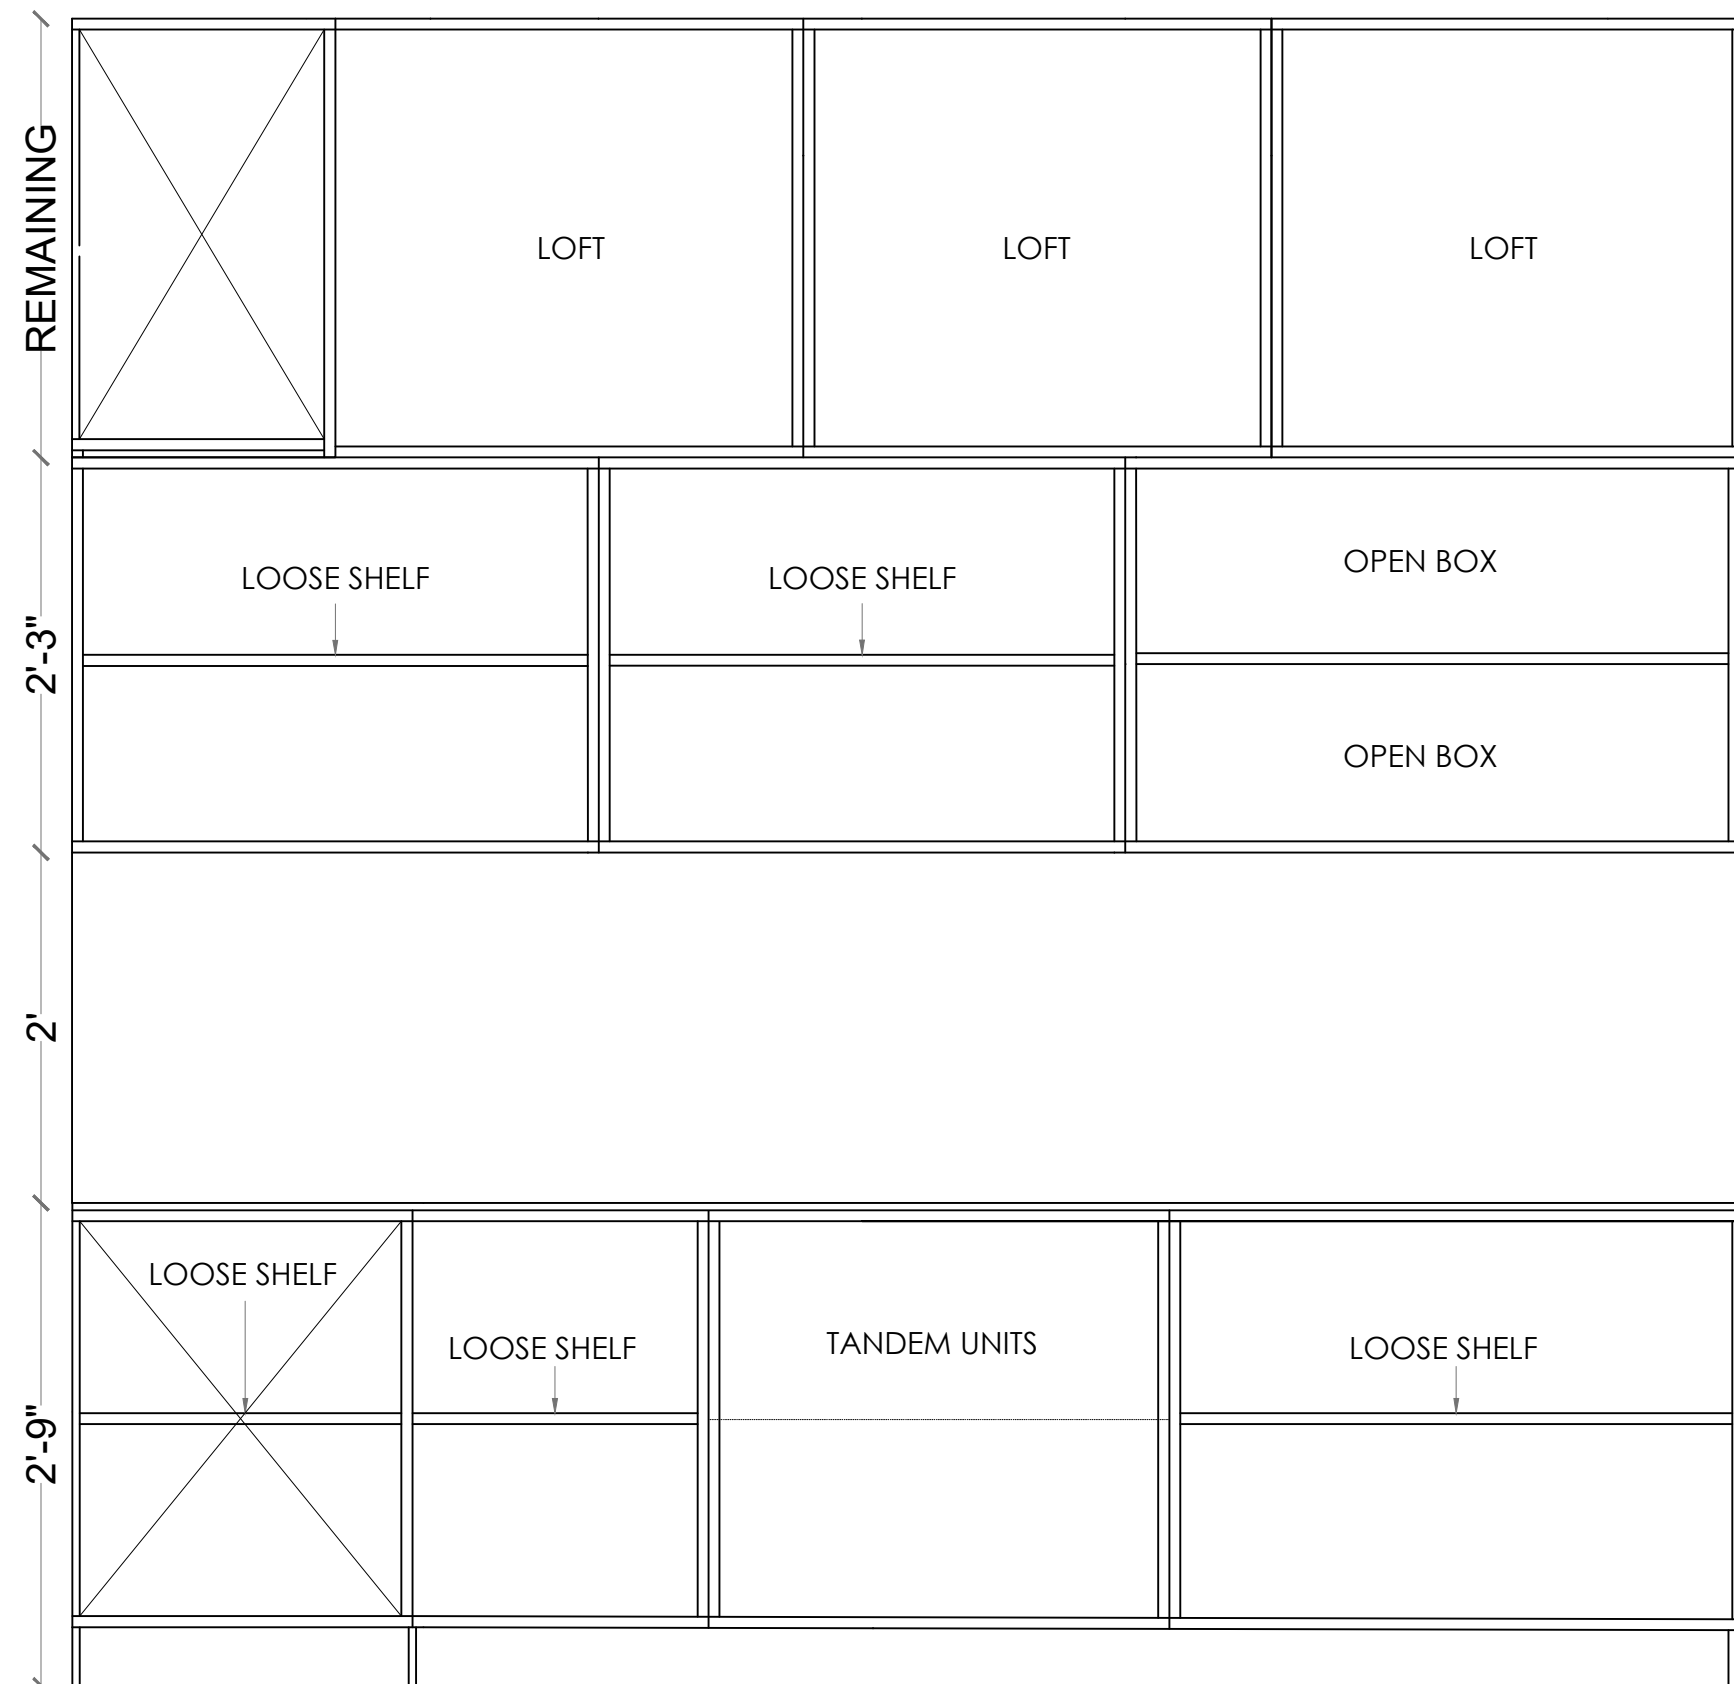
[illegible]

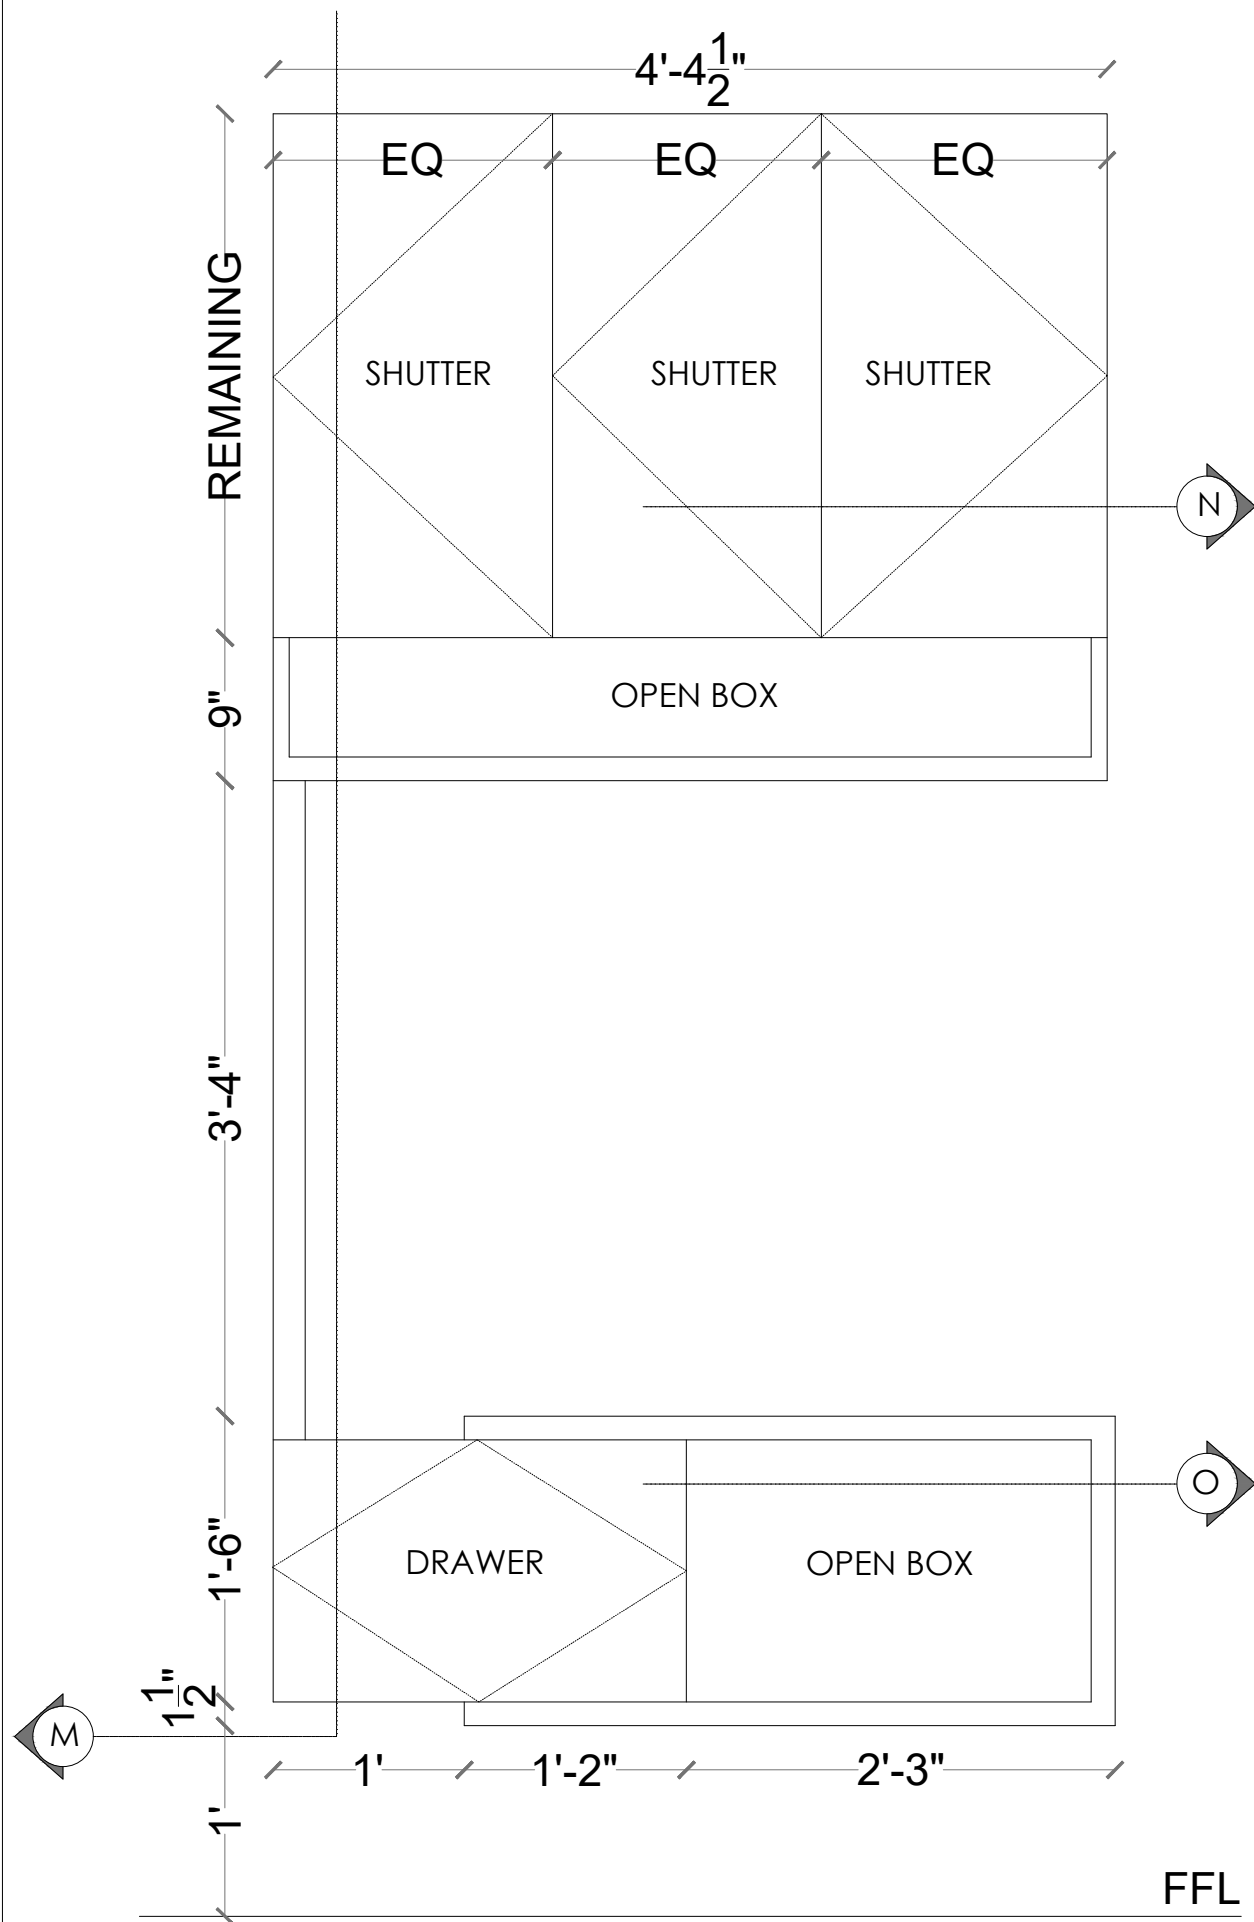


FRONT ELEVATION

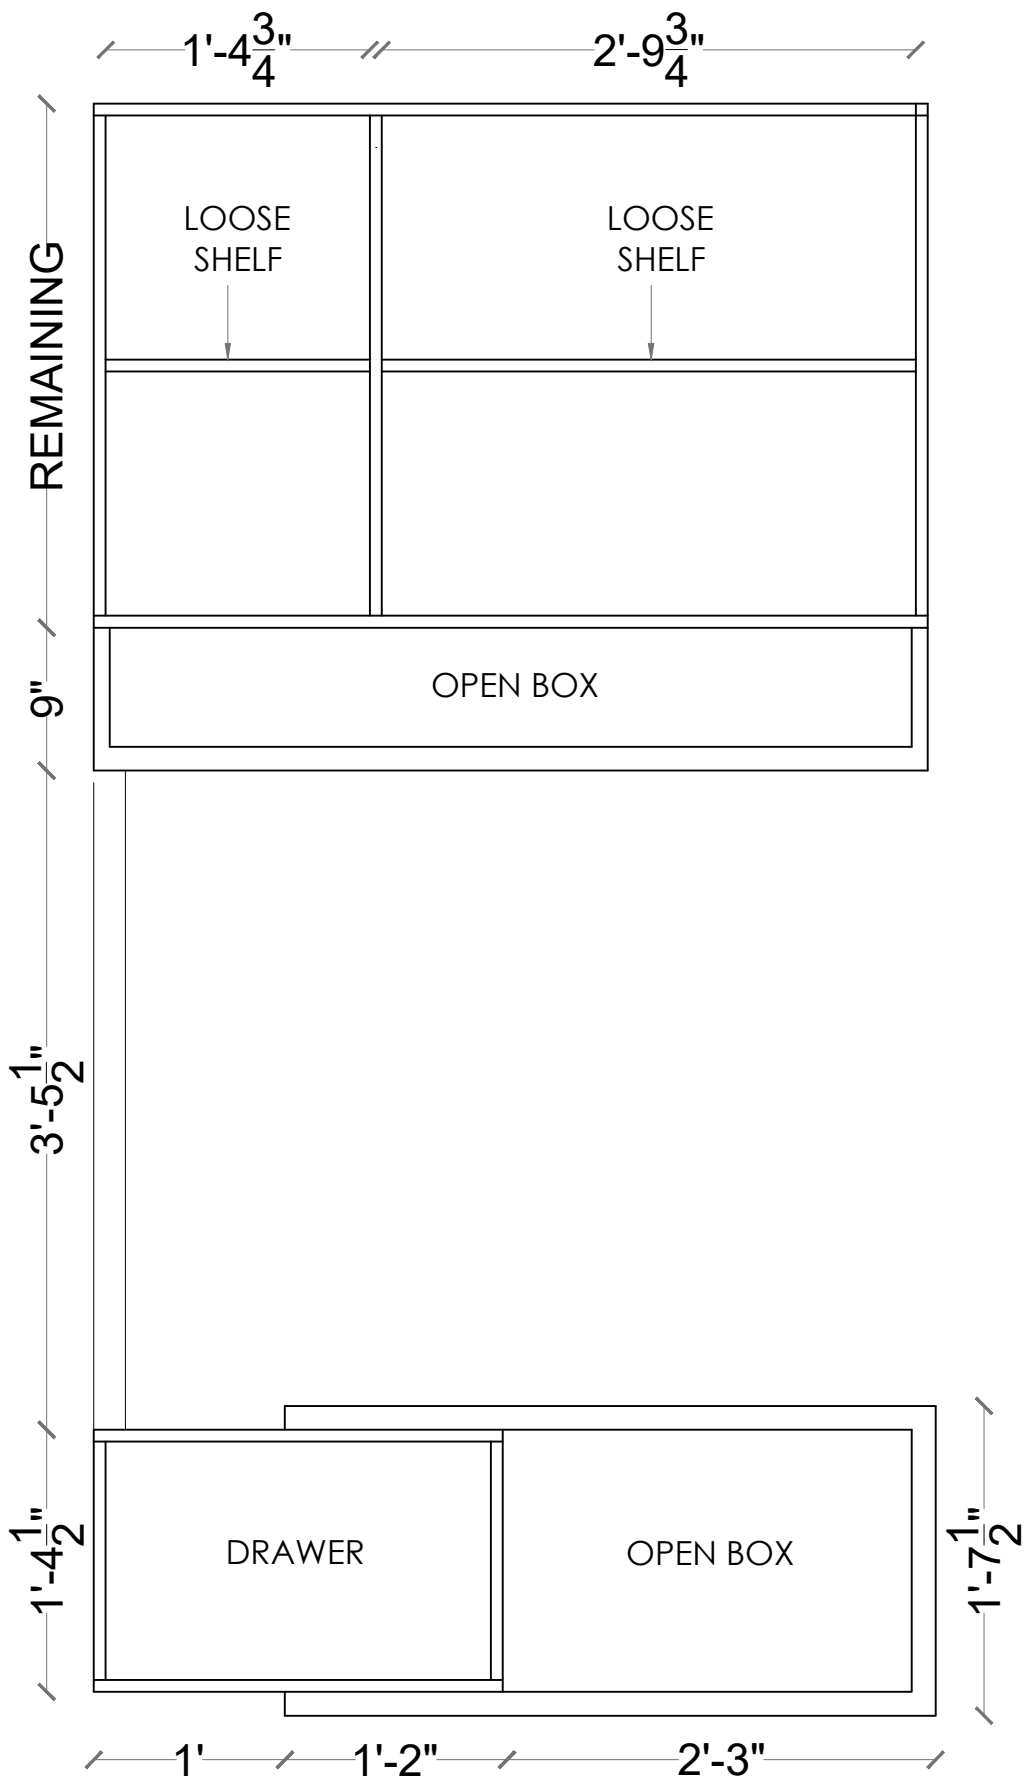


SECTIONAL ELEVATION

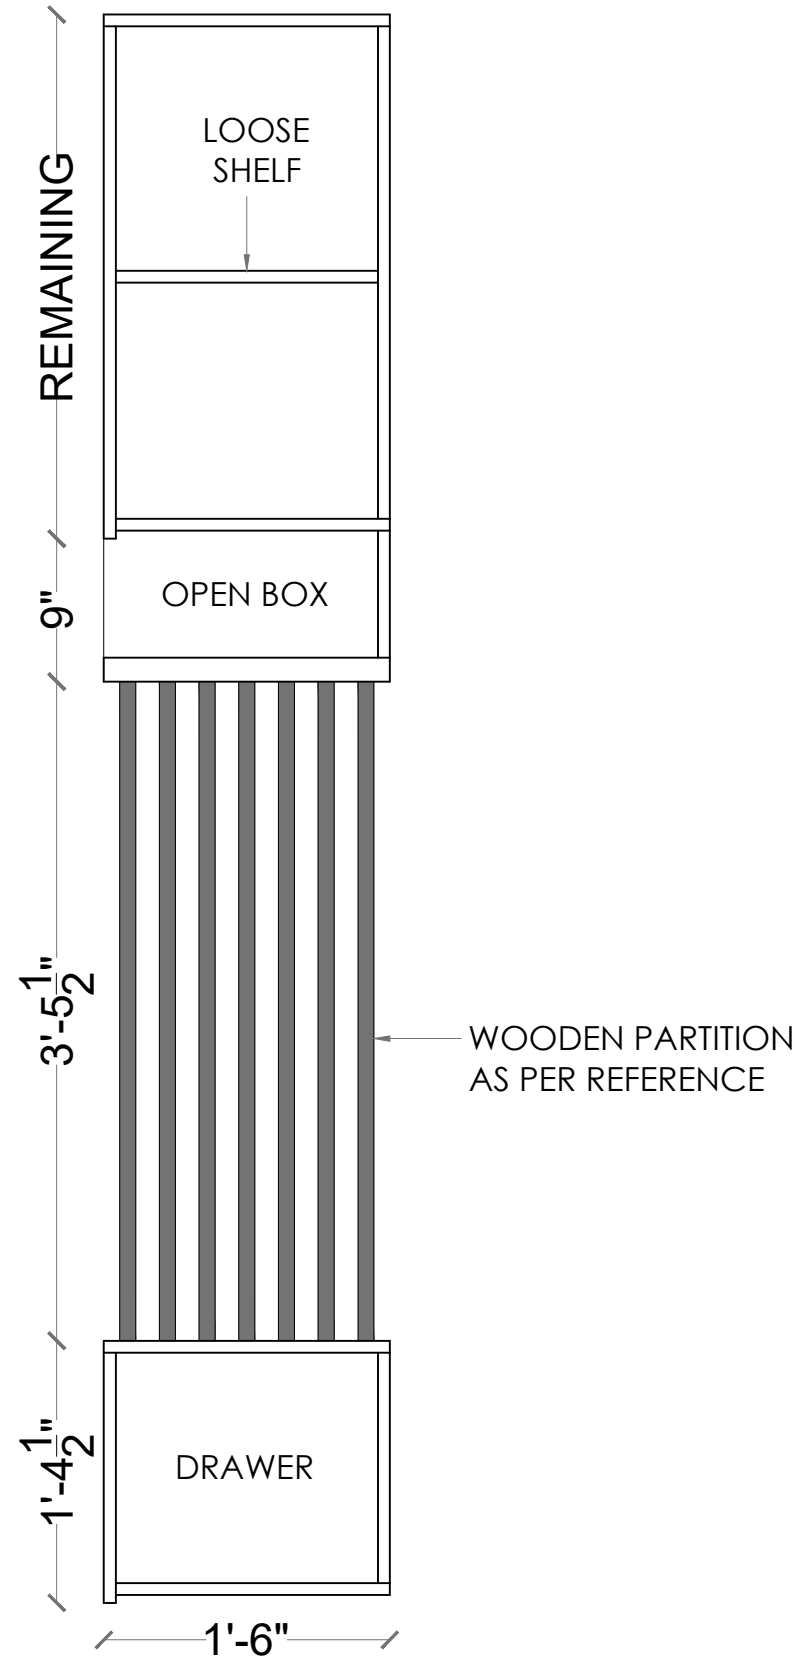

SECTION AT M

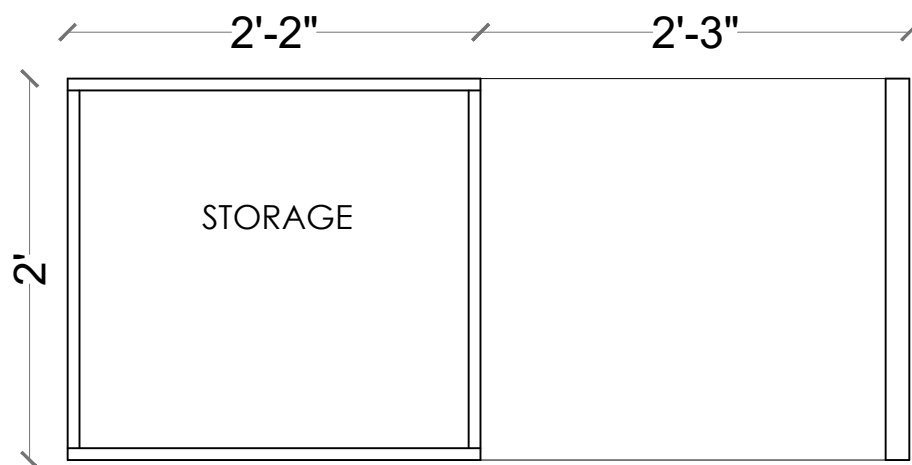

PLAN AT O

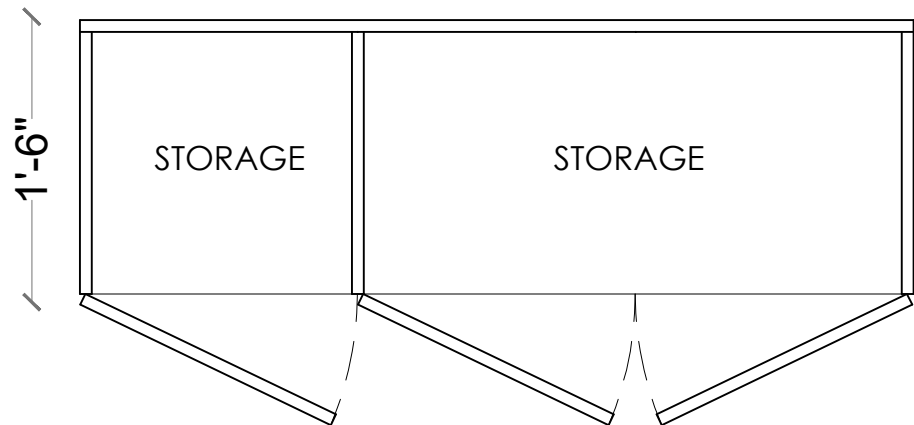


PLAN AT N




COLOUR SPECIFICATIONS

DATE	REV.	DETAILS
DRAWING TITLE:		
KITCHEN A		
PROJECT ID:		DWG NO:
DATE: 07/09/2022		SCALE
DRAWN BY: ABHI		NORTH
CHECKED BY: SA		
CLIENT:		
MR. ARVIND REDDY		


0.7 KASI RCP DETAILS

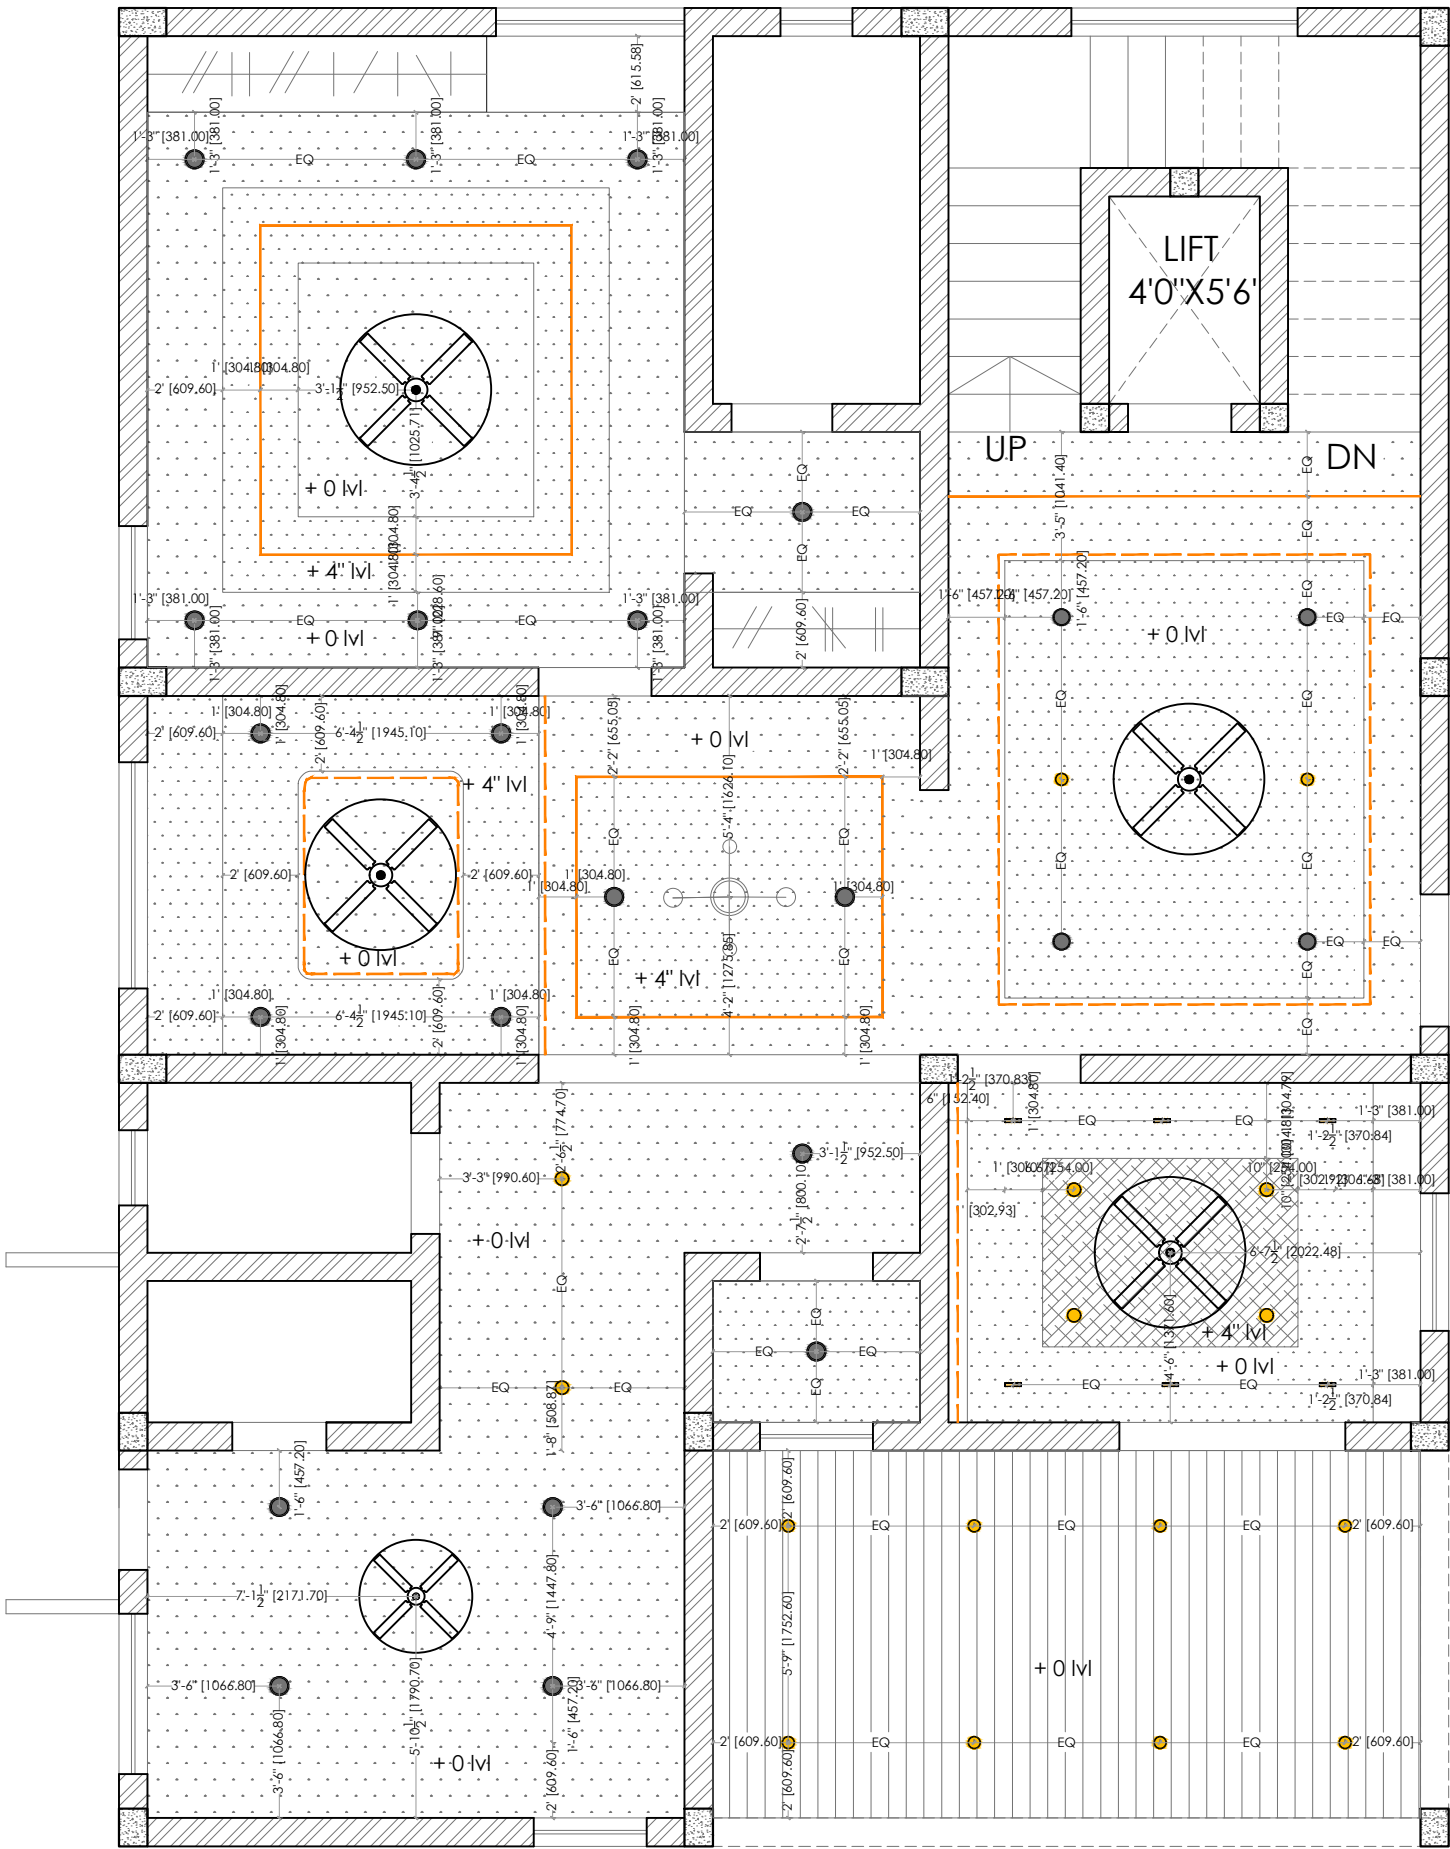

GF LAYOUT (1790SFT)

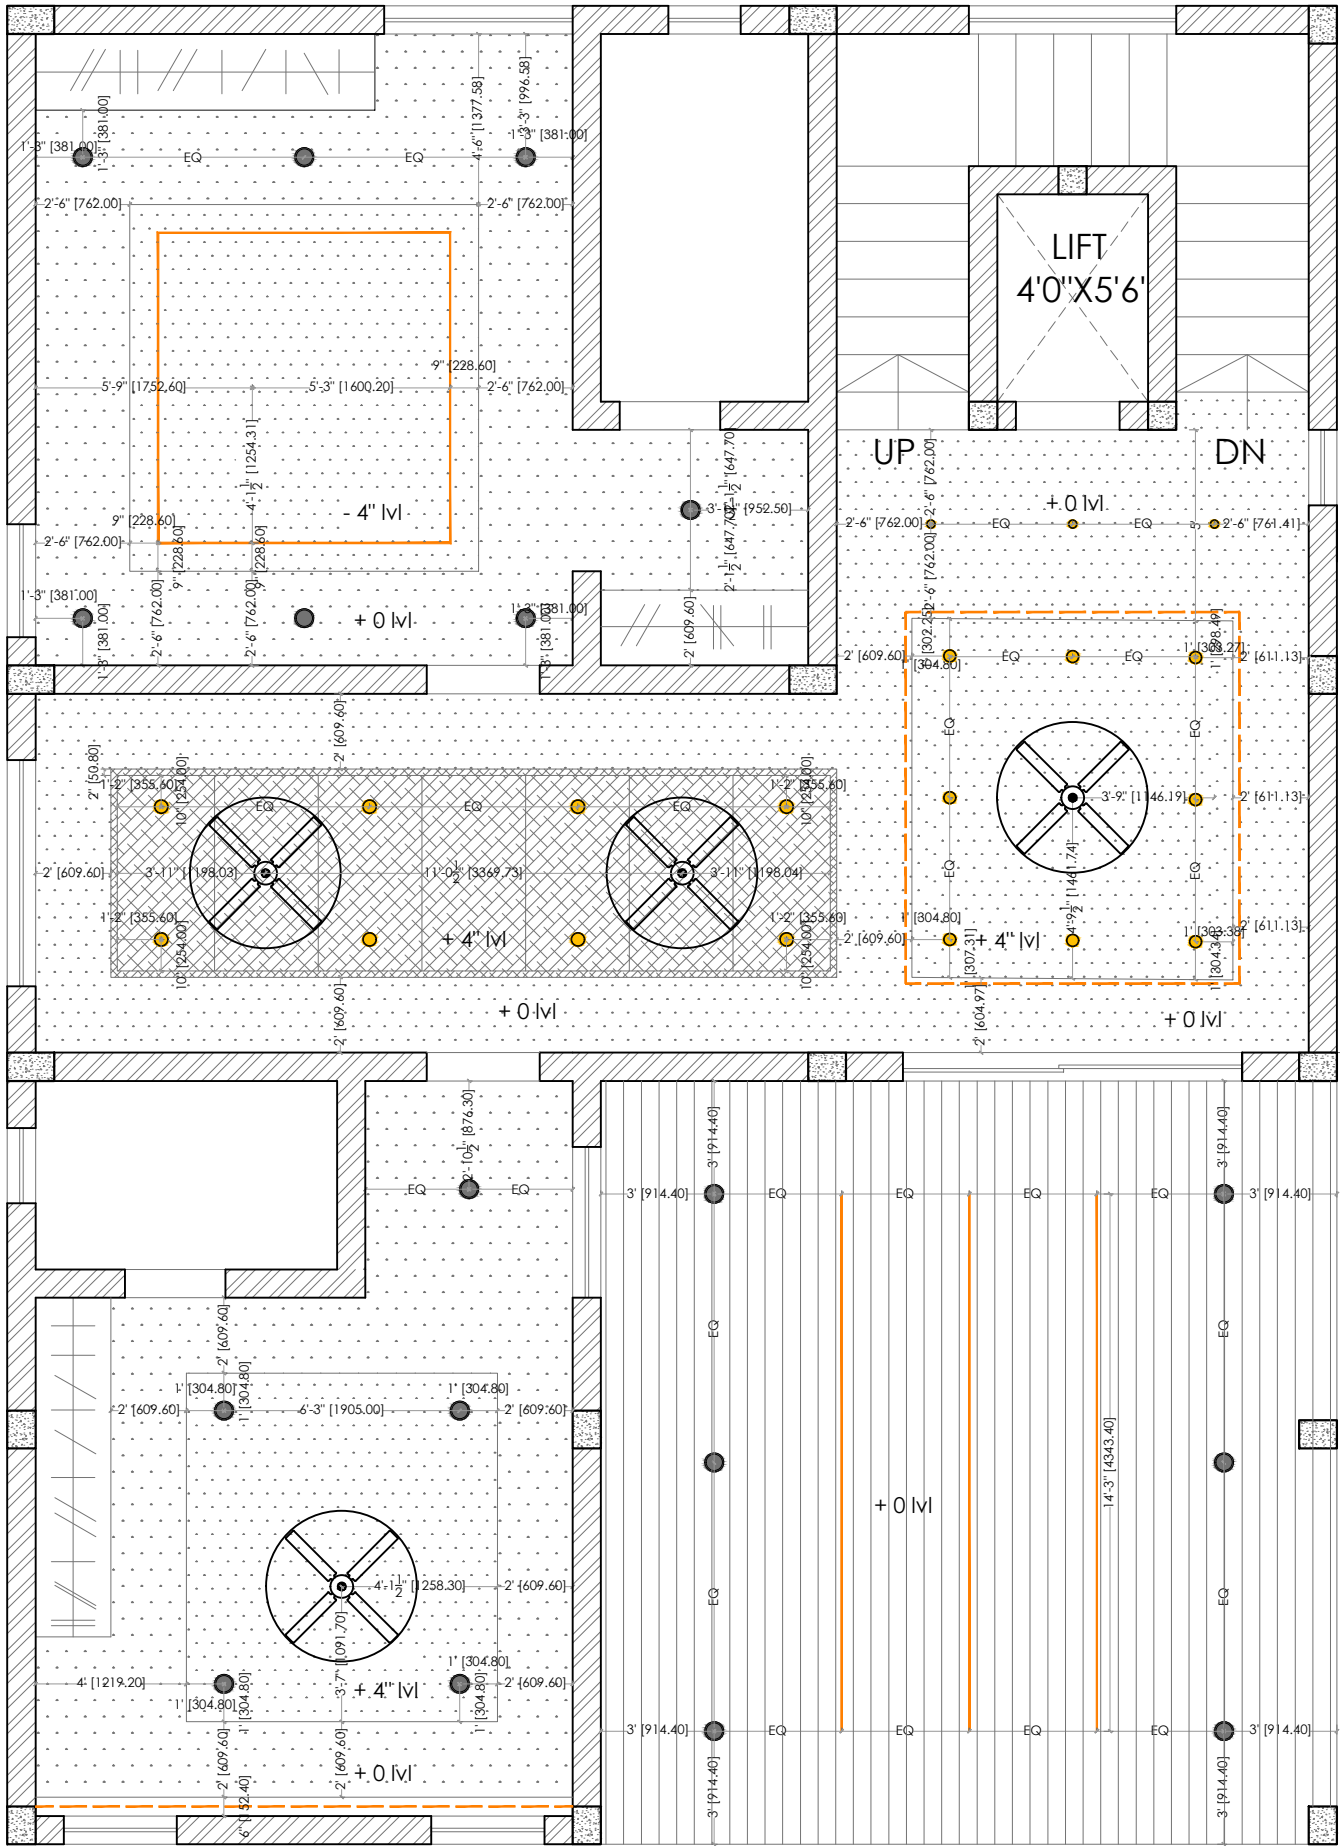

FF LAYOUT (1516 SFT)

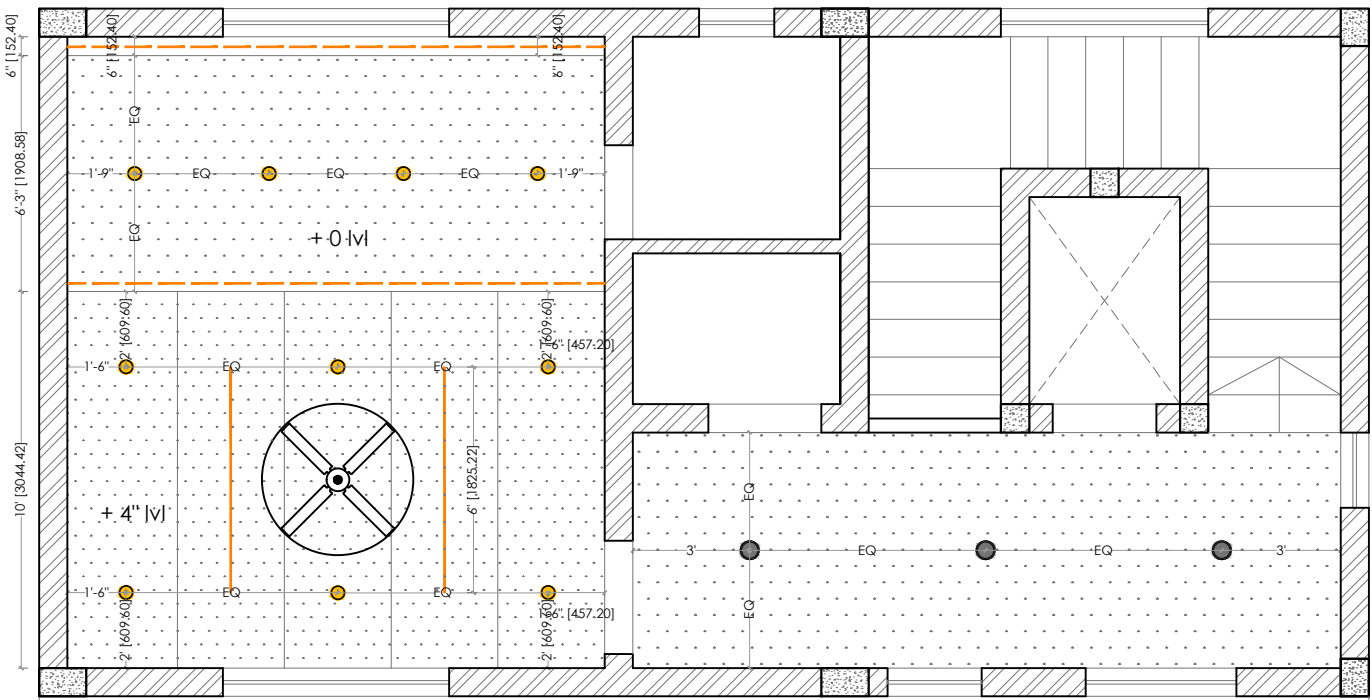


PP LAYOUT (510 SFT)

- ZOMMER LIGHT
- EXTERIOR CEILING PANELING
- COVE LIGHT
- PROFILE LIGHT
- GYPSUM
- SMALL POINTS FOR HANGING LIGHTS
- ROUND PANEL CEILING LIGHT
- 12w CEILING LIGHT
- SPOT LIGHTS
- WOOD

DATE	REV.	DETAILS
<u>DRAWING TITLE:</u>		
RCP DETAILS PENTHOUSE		
PROJECT ID:	DWG NO:	
DATE: 4/03/23	SCALE : NTS	
DRAWN BY: ABHI	NORTH	
CHECKED BY: SA		
<u>CLIENT:</u>		
MR. KASI VISHWANADHA RAJU		
D:\SHVAS\LOGO\CAD.png		

0.8 JAGADESH ELEVATION

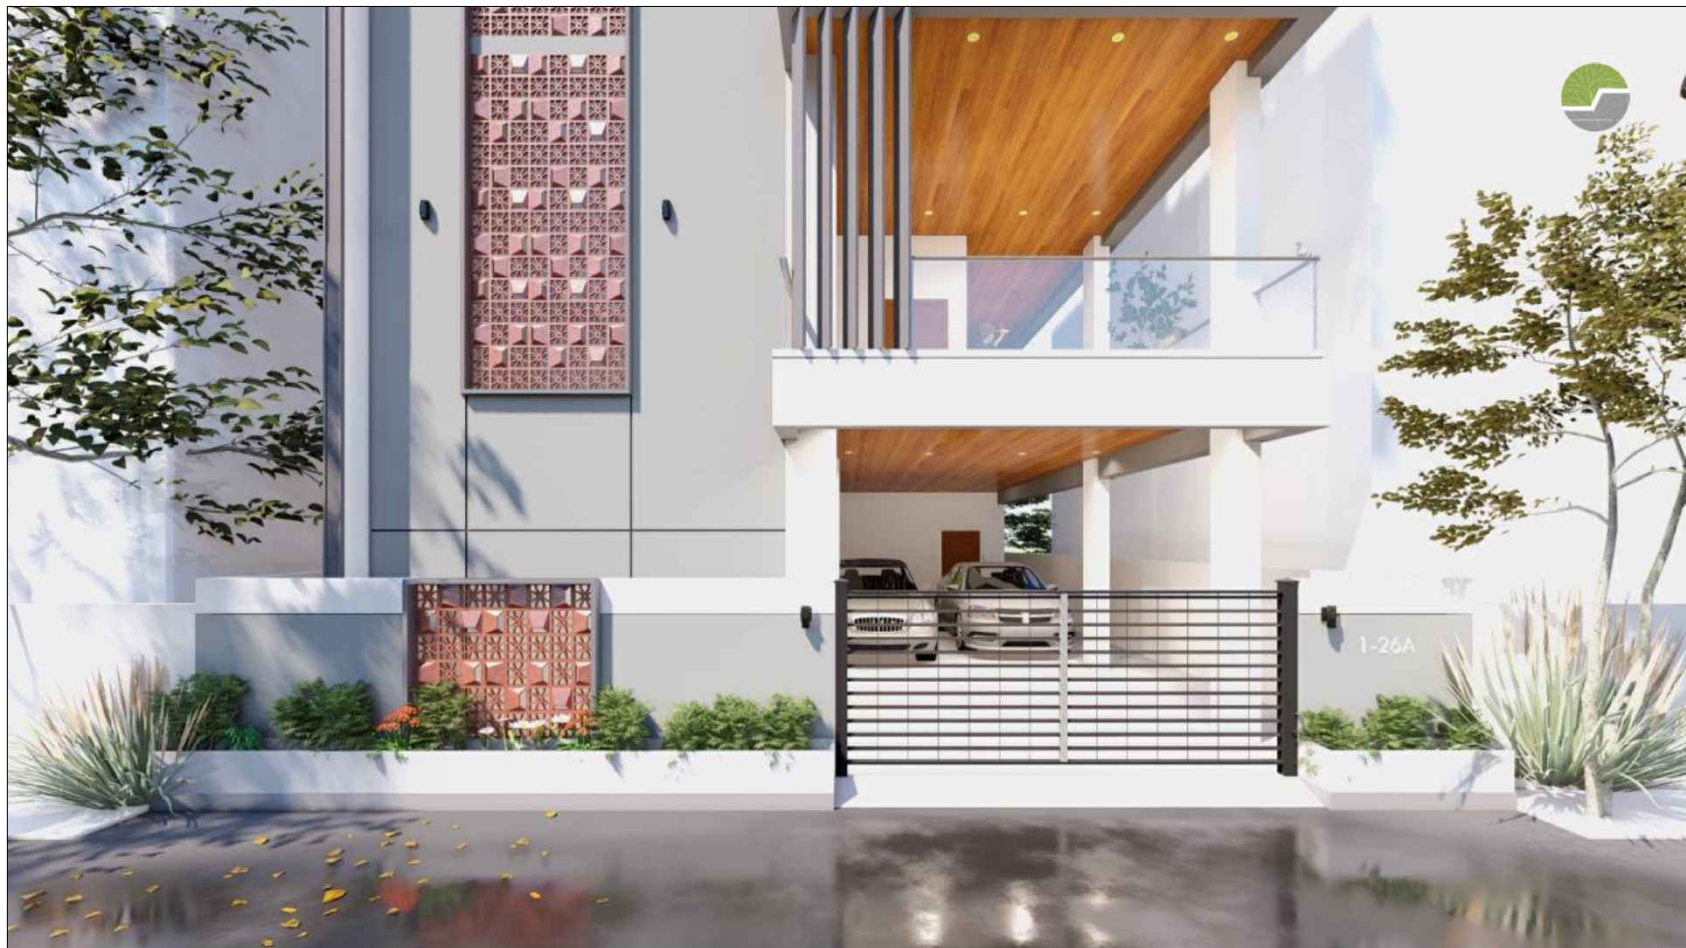

DATE	REV.	DETAILS
DRAWING TITLE:		
JAGADESH ELEVATION		
PROJECT ID:		DWG NO:
DATE: 15/04/23		SCALE : NTS
DRAWN BY: ABHI		NORTH 
CHECKED BY: SA		
CLIENT:		
MR.JAGADESH		
D:\SHVAS\LOGO\CAD.png		

0.9 VIJAY BILL OF QUANTITATIVES

Quantitative Analysis - Mr. Vijay (commercial)			
 shvas design studio architecture • interiors • retail			
		Prepared by -D. Pooja	
We thank you for your enquiry and we are pleased to quote as following.			
SNO	FLOORING		
1	Parking	1475	
2	Staircase	119.5	
3	Restaurant - First floor		
	Flooring	1010	
	Skirting	137.5	
4	Kitchen & balcony		
	Flooring	198	
	Skirting	74	
5	Toilet - First floor		
	Flooring	29.2	
	walls	173.25	
6	Hostels - Typical floor		
	Flooring	3426	
	Skirting	1425	
7	Toilets - Typical floor		
	Flooring	496.92	
	walls	345.75	
SNO	PLUMBING FIXTURES		
1	Restaurant - First floor		
	WC	1	
	Wash basins	2	
	Wash basin for kitchen	2	
	Taps	5	
	Nahani traps	4	
2	Hostels - Typical floor		
	WC	18	
	Wash basins	18	
	Taps	18	
	Nahani traps	18	

SNO	ELECTRICAL FIXTURES		
1	Ground floor		
	Celing lamps	18	
	Wall mount - façade lights	6	
	Entrance Gate lamps	4	
2	Hostels - Typical floor		
	Ceiling lamps	72	
	Wall mount lights 1	18	
	Wall mount lights 2	18	
	Tubelights	45	
	Fans	18	
	AC	18	
	Geysers	18	
	Exhaust fans	18	
	Electrical door bells	18	
3	Staircase		
	Wall mount lights	5	
	Foot lights		
SNO	LOOSE FURNITURE		
1	Hostels - Typical floor		
	Beds	36	
Note :			
1	Any item which is not mentioned above will be of extra cost		
2	Hettich/Hafele Hardware will be used for all the units		
3	Garjan plywood of grade 710, BWP will be used		
4	Century/Greenlam/ Merino Laminates will be used		
5	Sanitary and Kitchen fixtures are not included		
6	Kitchen appliances and accessories are not included		
7	Accessories in the wardrobes are not included		
8	Areas might differ based on the actual dimensions		
9	Civil work/electrical/plumbing work will be calculated as per actual.		
10	Wardrobe standard drawer is 2 nos, if there are more drawers, Rs.3000 will added per drawer.		
11	Cost of Curtains, Wall paper are not included in this quote		
12	This quote is valid only for 30 days from the date issued		
THANK YOU FOR YOUR BUSINESS!			

DATE	REV.	DETAILS
<u>DRAWING TITLE:</u>		
VIJAY BOQ		
PROJECT ID:	DWG NO:	
DATE: 25/03/23	SCALE : NTS	
DRAWN BY: ABHI	NORTH	
CHECKED BY: SA		
<u>CLIENT:</u>		
Mr.VIJAY		
D:\SHVAS\LOGO\CAD.png		

CRITICAL OVERVIEW: