



SATHYABAMA

INSTITUTE OF SCIENCE AND TECHNOLOGY
(DEEMED TO BE UNIVERSITY)

Accredited with "A" grade by NAAC | 12B Status by UGC | Approved by AICTE

Jeppiaar Nagar, Rajiv Gandhi Salai, Chennai – 600 119

www.sathyabama.ac.in

SCHOOL OF BUILDING AND ENVIRONMENT
DEPARTMENT OF ARCHITECTURE
PRACTICAL TRAINING PORTFOLIO (SAR4063)
DEC 2022

Name of the Student : PORANKI JOEL

Reg No. : 38210054

Batch : 2018 - 23

Semester : X





SATHYABAMA

INSTITUTE OF SCIENCE AND TECHNOLOGY
(DEEMED TO BE UNIVERSITY)

Accredited with "A" grade by NAAC | 12B Status by UGC | Approved by AICTE

Jeppiaar Nagar, Rajiv Gandhi Salai, Chennai – 600 119

www.sathyabama.ac.in

DECLARATION

I, PORANKI JOEL hereby declare that the Training Report **JAN 2023** to **MAY 2023** done by me under the guidance of Ar. JAYENDRA RAO is submitted in partial fulfillment of the requirements for the completion of practical training session.

DATE : 08/06/2023

PLACE : CHENNAI

P. Joel
SIGNATURE OF CANDIDATE



SATHYABAMA

INSTITUTE OF SCIENCE AND TECHNOLOGY
(DEEMED TO BE UNIVERSITY)

Accredited with "A" grade by NAAC | 12B Status by UGC | Approved by AICTE

Jeppiaar Nagar, Rajiv Gandhi Salai, Chennai – 600 119

www.sathyabama.ac.in

SCHOOL OF BUILDING AND ENVIRONMENT

DEPARTMENT OF ARCHITECTURE

VIVA-VOCE EXAMINATION

This is to certify that the practical training SAR 4063 is the work of PORANKI JOEL who had undergone training in SPACRH (Name of the Firm) has been monitored by the continuous assessment during JAN 2023 to

MAY 2023

Dr. Devyani Gangopadhyay
DEAN

Submitted for Viva voce Examination held on 08 June 2023

Internal Examiner

External Examiner


ACKNOWLEDGEMENT

I am pleased to acknowledge my sincere thanks to **Board of Management of SATHYABAMA** for their kind encouragement in doing this practical training and for completing it successfully. I am grateful to them.

I convey my thanks to **Dr. Devyani Gangopadhyay**, Dean, School of Building and Environment and **Ar.Sarath Chandra Kanth**, Design Chair, Department of Architecture for having been a constant source of support and encouragement.

I wish to express my thanks to all Teaching and Non-teaching staff members of the Department of who were helpful in many ways for the completion of the project.

I also wish to thank **Ar.** _____, for the experience of interning at their firm.

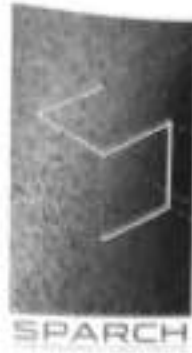

DATE: 22-02-2023

TO,
THE HOD,
DEPARTEMENT OF ARCHITECTURE,
SATHYABAMA INSTITUTE OF SCIENCE AND TECHNOLOGY,
CHENNAI, TAMIL NADU.

Sub: With reference to your letter dated: 20-12-2022, to offer internship training to your student Mr. PORANKI JOEL bearing reg no : 38210054 .


mam,

This is to inform you that Mr. PORANKI JOEL bearing REG NO : 38210054, a 5th year student studying B.Arch at your institution has joined our office as a trainee from 4th JANUARY 2023 as a part of his academic curriculum.

During the course in his training he will be involved in various aspects of office work like working drawings, presentation drawings, quantity surveying, cost estimation, site supervision, and approval drawings etc.,

He will be permitted to use the copies of drawings made by him during his training period purely for academic purposes and shall not be misused.

Thanking you,

 
Chief Architect



To
Mr.Joel Poranki

Subject: Relieving Letter

Dear Mr.Joel,

Please note that you are hereby relieved from your duties with effect from
29th April, 2023 after office hours.

We wish you all the very best in your future endeavours.

Thanking You,
Best Regards,
From **The Sparrow Architects**



K.S.R. Jayendra rao
Principal Architect

PROFESSIONAL PRACTICAL TRAINING REPORT 2023

(Monthly Progress to be documented and submitted to the HOD by the Architect in charge of Trainee of the Organization)

1. Name of the Office / Organization : SPARCH (THE SPARROW ARCHITECTS) (9901545346)
2. Address & Contact Number : Space and more business park, 11th floor plot no: 48/46, Lumbini Avenue, opp. my name day, near, Gachibowli, HYD
3. Name of the Student : PORANKI JDEL
4. Duration : From 04-01-2023 To 04-04-2023
5. Total No. of days : 30 DAYS
6. Evaluation of Performance Criteria shall be on

Description of works	Excellent	Good	Fair	Poor	NA
Office Culture Comprehension			✓		
Participation in the Office		✓			
Reading of Drawings			✓		
Presentation Techniques		✓			
Model Making					✓
Understanding of Construction Details			✓		
Drafting Skills (Manual/Computer)		✓			
Site Supervision / Client Interaction Skills					✓
Time Schedule Adherence	✓				
Other Computer Skills		✓			
Files and Office Maintenance		✓			
Coordination with other Consultants					✓
Overall Grading*		Good			

* Note: Kindly grade the student as per his/her overall performance in the office during the assessment month*

7. Any other Remarks: NO

Signature of the Head of the Office / Organization (With Seal)

PROFESSIONAL PRACTICAL TRAINING REPORT 2023

(Monthly Progress to be documented and submitted to the HOD by the Architect in charge of Trainee of the Organization)

1. Name of the Office / Organization : SPARCH (THE SPARROW ARCHITECTS) (9901545346)
2. Address & Contact Number : Space and more office business park, Lumbini Avenue, Plot No-48/46, Lumbini Avenue, Gachibowli, HYD
3. Name of the Student : PORANKI JDEL
4. Duration : From 06-01-2023 To 15-01-2023
5. Total No. of days : 30 DAYS
6. Evaluation of Performance Criteria shall be on

Description of works	Excellent	Good	Fair	Poor	NA
Office Culture Comprehension		✓			
Participation in the Office	✓				
Reading of Drawings		✓			
Presentation Techniques	✓				
Model Making		✓			
Understanding of Construction Details		✓			
Drafting Skills (Manual/Computer)	✓				
Site Supervision / Client Interaction Skills	✓				
Time Schedule Adherence		✓			
Other Computer Skills		✓			
Files and Office Maintenance		✓			
Coordination with other Consultants					✓
Overall Grading*					

* Note: Kindly grade the student as per his/her overall performance in the office during the assessment month*

7. Any other Remarks:

Signature of the Head of the Office / Organization (With Seal)

PROFESSIONAL PRACTICAL TRAINING REPORT 2023

(Monthly Progress to be documented and submitted to the HOD by the Architect in charge of Trainee of the Organization)

1. Name of the Office / Organization : SPARCH (THE SPARROW ARCHITECTS) (9901545346)
2. Address & Contact Number : Space and more office business park, Lumbini Avenue, Plot No-48/46, Lumbini Avenue, Gachibowli, HYD
3. Name of the Student : PORANKI JDEL
4. Duration : From 16-01-2023 To 24-01-2023
5. Total No. of days : 30 DAYS
6. Evaluation of Performance Criteria shall be on

Description of works	Excellent	Good	Fair	Poor	NA
Office Culture Comprehension	✓				
Participation in the Office	✓				
Reading of Drawings		✓			
Presentation Techniques		✓			
Model Making		✓			
Understanding of Construction Details		✓			
Drafting Skills (Manual/Computer)	✓				
Site Supervision / Client Interaction Skills		✓			
Time Schedule Adherence	✓				
Other Computer Skills		✓			
Files and Office Maintenance	✓				
Coordination with other Consultants		✓			
Overall Grading*					

* Note: Kindly grade the student as per his/her overall performance in the office during the assessment month*

7. Any other Remarks:


Signature of the Head of the Office / Organization (With Seal)

CONTENTS

- 1.CISF BARRACKS - GOA
- 2.KOMPALLY HIGHRISE APARTMENTS
- 3.PARDHA VILLAS
- 4.UPENDRA RESIDENCE
- 5.RANJEETH RESIDENCE
- 6.CONCEPTUAL PLAN(PROPOSALS)

CISF BARRACKS-GOA



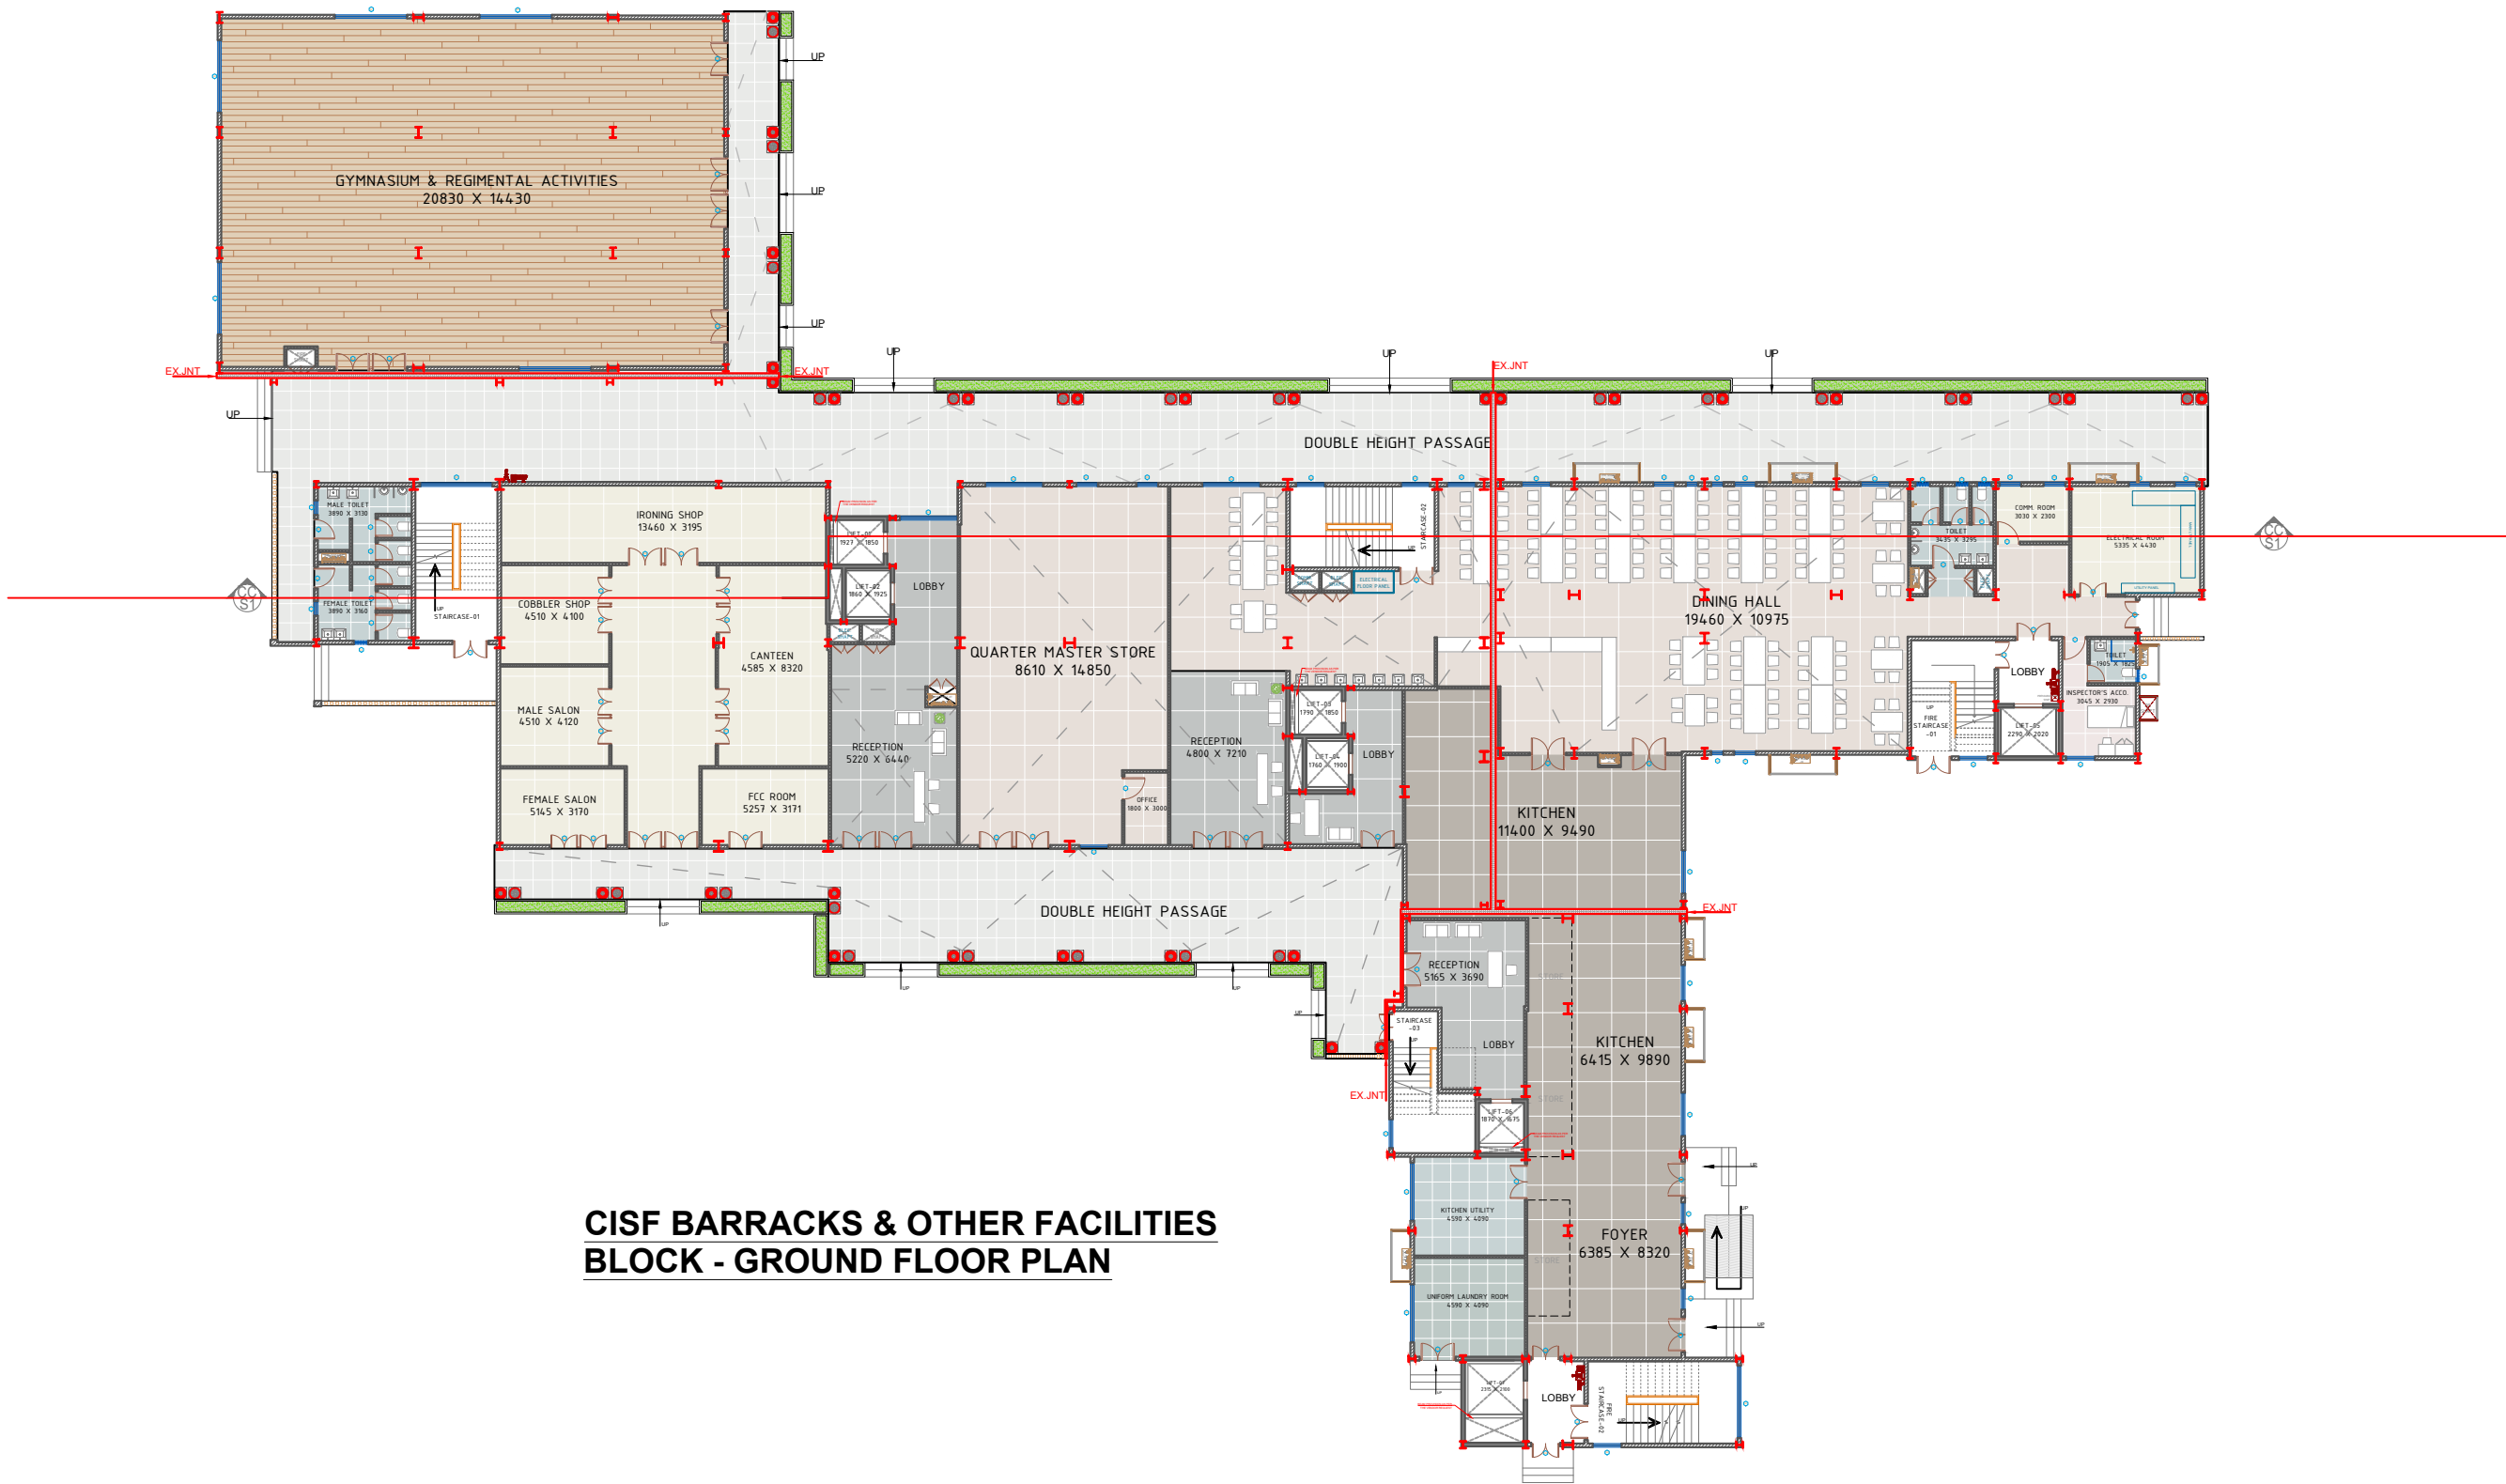

CISF BARRACKS & OTHER FACILITIES
BLOCK - GROUND FLOOR PLAN

PROJECT TITLE -
THE PROPOSED CISF BUILDING

PRE G.F.C. DRAWINGS

CHECKED BY

APPROVED BY VSEPL

NAME SIGNATURE

HEMENDRA NAIDU.M

PREPARED & SUBMITTED BY AEPL

NAME SIGNATURE

NOTE

PLUMBING DRAWING

CISF BARRACKS & FACILITIES
BLOCK- GROUND FLOOR

SCALE : --- DATE : 29/04/2023

DRAWN : --- CHECKED : ---

REV NO : R0 DWG NO : CISF/AEPL/VSEPL/PLB/001

Rev No	DESCRIPTION	DRN	CKD	APPR	DATE
1	PRE G.F.C. DRAWINGS	---	---	---	29/04/2023

OWNER
GMR GGIAL GROUP


DEVELOPER
VISHWA SAMUDRA ENGINEERING

CONTRACTOR
M/S. ARDEE ENGINEERING PVT LTD.
FLAT Nos 503,504 5TH FLOOR,
ADITYA COURT,ROAD NO-5,
BANJARA HILLS
HYDERABAD-5a00034.

MEP
POTENTCONSULTANTS
D.NO 1-87/1, 1st Floor,
Chinalingayapalam,Kakumanu.
Guntur-522104, Tel : +91 9704077999

STRUCTURES
PRAGATI CONSULTANTS
404, M.G.R ESTATES,
PUNJAGUTTA,HYDERABAD.
500082, Tel : +91 66668787

ARCHITECT'S
SPARCH AND PRAGATI
CONSULTANTS
4 th Floor, Spaces & More,
Lumbini Avenue,Opp: The Sky view,
Gachibowli, Hyderabad-
500032, TEL : 040 48530045

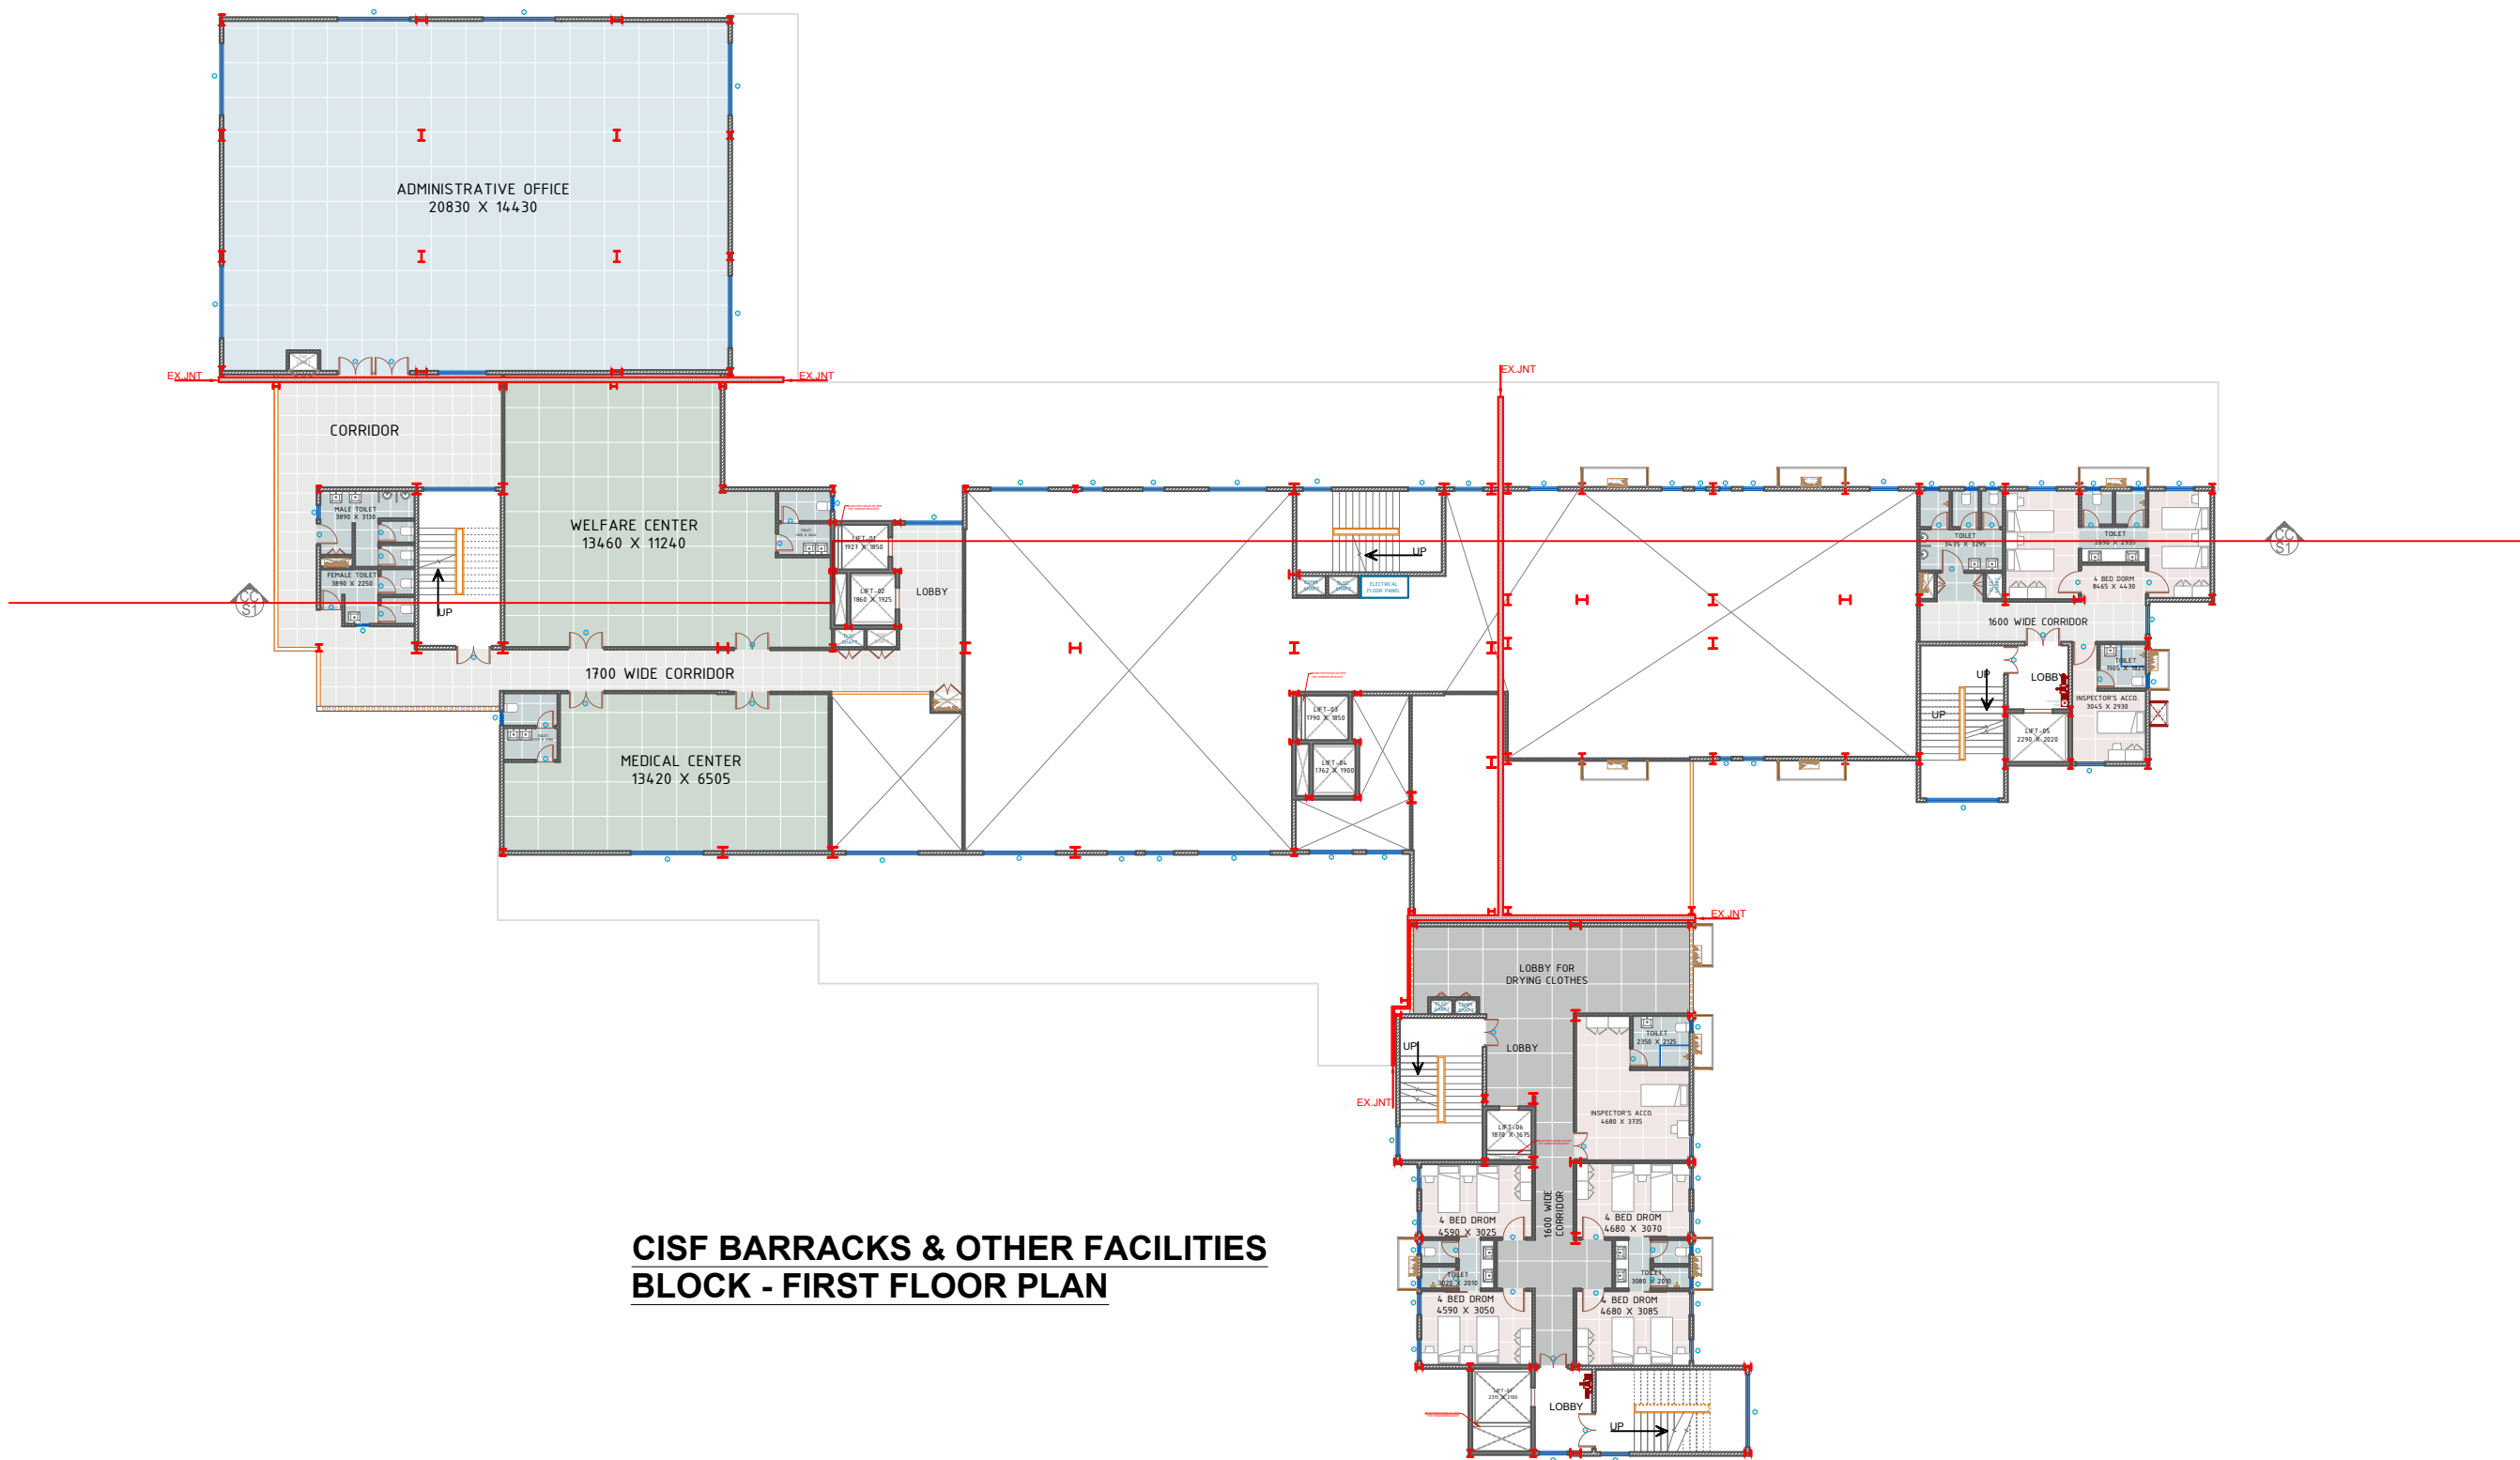

**CISF BARRACKS & OTHER FACILITIES
BLOCK - FIRST FLOOR PLAN**

PROJECT TITLE -
THE PROPOSED CISF BUILDING

PRE G.F.C. DRAWINGS	
APPROVED BY VSEPL	
NAME	SIGNATURE
HEMENDRA NAIDU.M	

NOTE

PLUMBING DRAWING					
CISF BARRACKS & FACILITIES BLOCK- FIRST FLOOR					
SCALE : ----		DATE : 29/04/2023			
DRAWN : ----		CHECKED : ----			
REV NO : R0		DWG NO : CISF/AEPLVSEPL/PLB/002			
Rev No	DESCRIPTION	DRN	CKD	APPR	DATE
1	PRE G.F.C. DRAWINGS	--	--	--	29.04.2023

OWNER
GMR GGIAL GROUP

DEVELOPER
VISHWA SAMUDRA ENGINEERING

CONTRACTOR
M/S. ARDEE ENGINEERING PVT LTD.
FLAT Nos 503,504 5TH FLOOR,
ADITYA COURT,ROAD NO-5,
BANJARA HILLS
HYDERABAD-5a00034.

MEP
POTENTCONSULTANTS
D.NO 1-87/1, 1st Floor,
Chinalingayapalam,Kakumanu.
Guntur-522104, Tel : +91 9704077999

STRUCTURES
PRAGATI CONSULTANTS
404, M.G.R ESTATES,
PUNJAGUTTA,HYDERABAD.
500082, Tel : +91 66668787

ARCHITECT'S
SPARCH AND PRAGATI
CONSULTANTS
4 th Floor, Spaces & More,
Lumbini Avenue,Opp: The Sky view,
Gachibowli, Hyderabad-
500032, TEL : 040 48530045



**CISF BARRACKS & OTHER FACILITIES
BLOCK - SECOND FLOOR PLAN**

PROJECT TITLE -
THE PROPOSED CISF BUILDING

PRE G.F.C. DRAWINGS

APPROVED BY VSEPL

NAME SIGNATURE

HEMENDRA NAIDU.M

PREPARED & SUBMITTED BY AEPL

NAME SIGNATURE

NOTE

PLUMBING DRAWING

CISF BARRACKS & FACILITIES
BLOCK- SECOND FLOOR

SCALE : --- DATE : 29/04/2023

DRAWN : --- CHECKED : ---

REV NO : R0 DWG NO. CISF/AEPL/VSEPL/PLB/003

Rev No	DESCRIPTION	DRN	CKD	APPR	DATE
1	PRE G.F.C. DRAWINGS	---	---	---	29/04/2023

OWNER
GMR GGIAL GROUP



DEVELOPER
VISHWA SAMUDRA ENGINEERING



CONTRACTOR
M/S. ARDEE ENGINEERING PVT LTD.
FLAT Nos 503,504 5TH FLOOR,
ADITYA COURT,ROAD NO-5,
BANJARA HILLS
HYDERABAD-5a00034.



MEP
POTENTCONSULTANTS
D.NO 1-87/1, 1st Floor,
Chinalingayapalam,Kakumanu.
Guntur-522104, Tel : +91 9704077999




STRUCTURES
PRAGATI CONSULTANTS
404, M.G.R ESTATES,
PUNJAGUTTA,HYDERABAD.
500082, Tel : +91 66668787



ARCHITECT'S
SPARCH AND PRAGATI
CONSULTANTS
4 th Floor, Spaces & More,
Lumbini Avenue,Opp: The Sky view,
Gachibowli, Hyderabad-
500032, TEL : 040 48530045



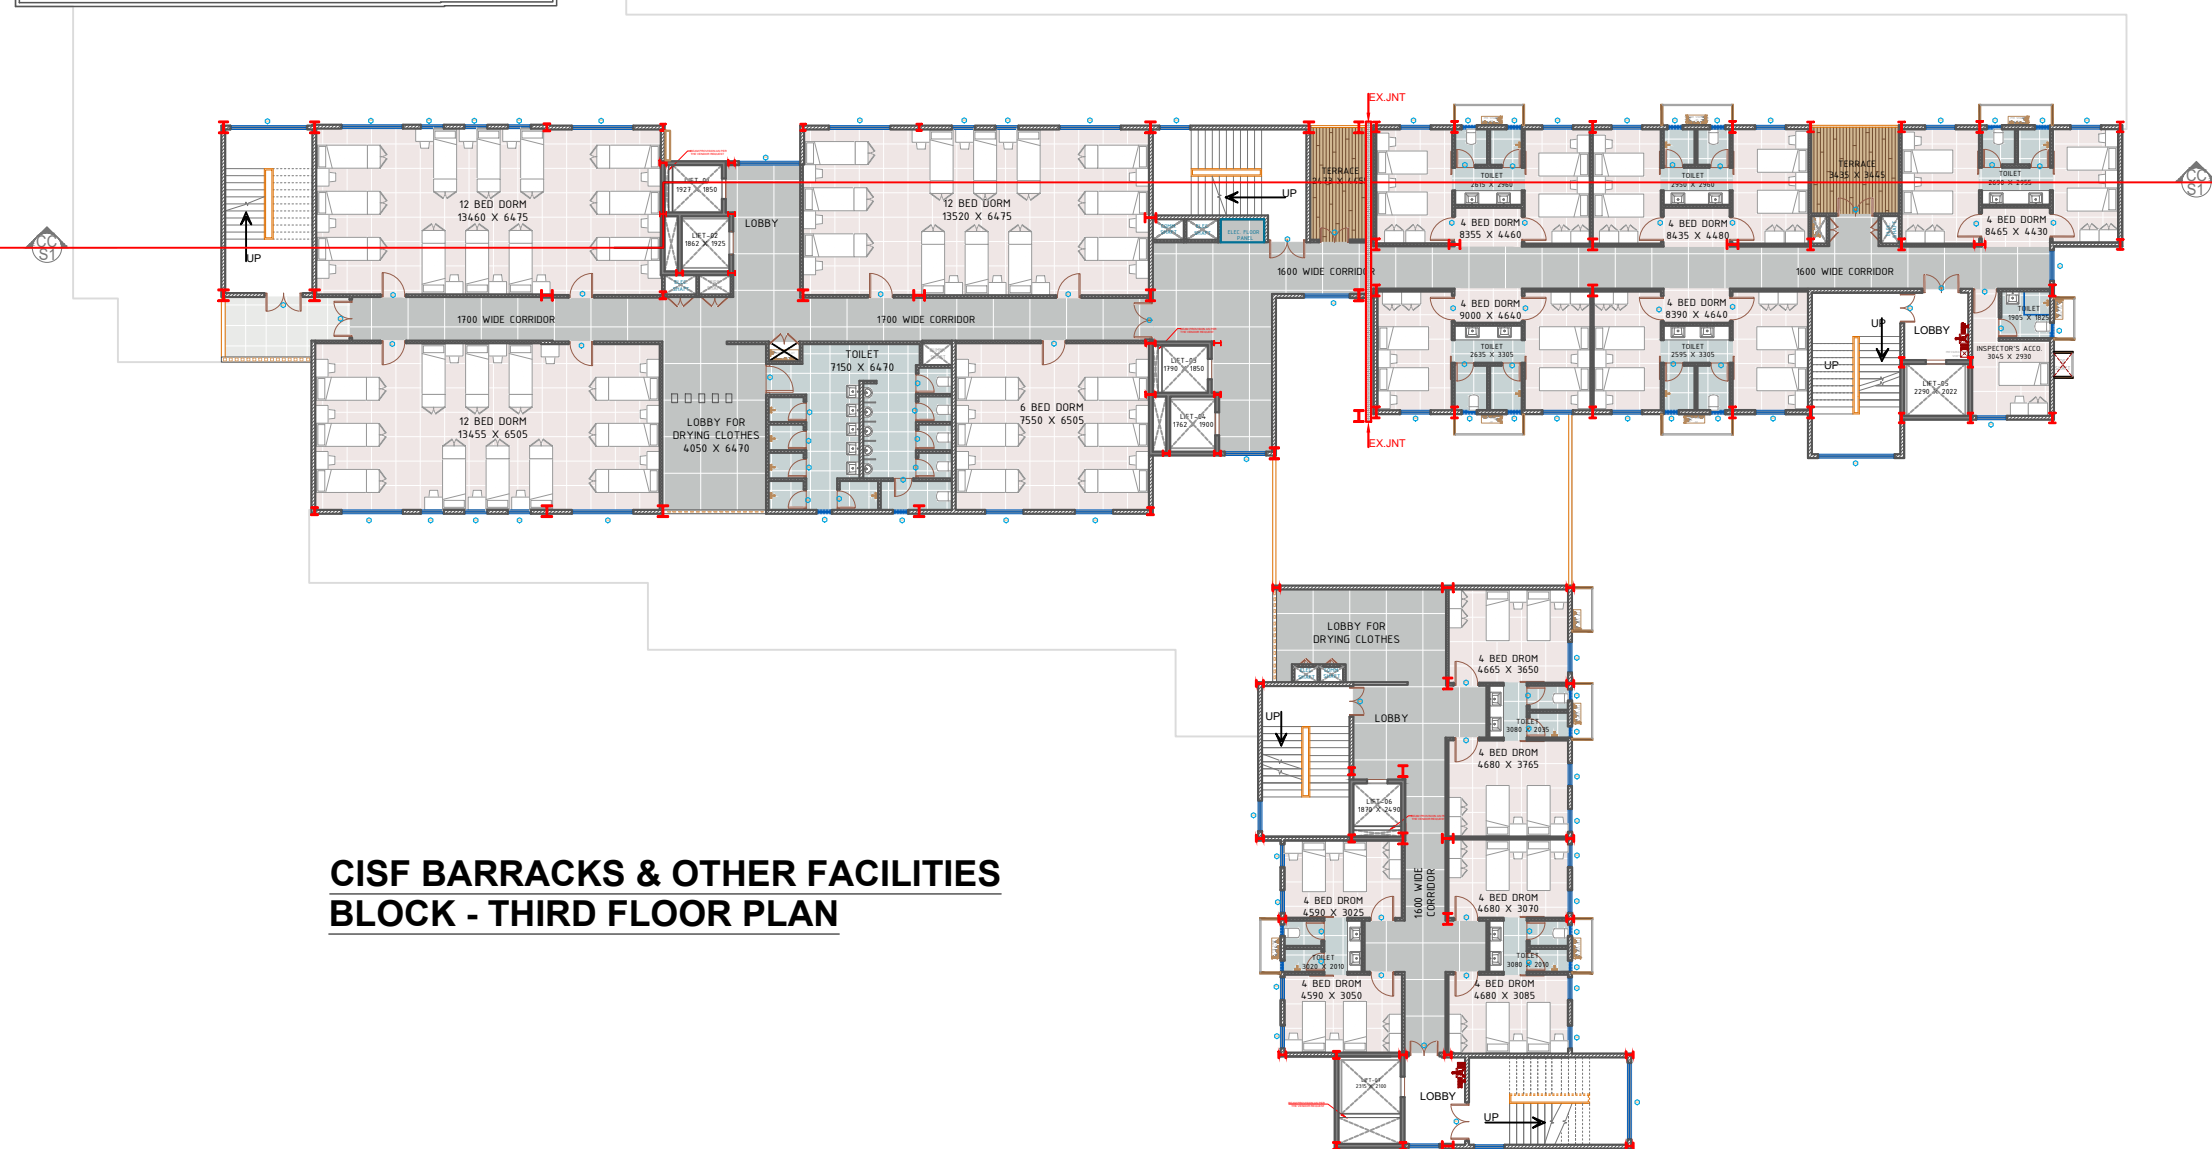

CISF BARRACKS & OTHER FACILITIES

BLOCK - THIRD FLOOR PLAN

ARCHITECT'S
SPARCH AND PRAGATI
CONSULTANTS
4th Floor, Spaces 4 More,
Lumbini Avenue, Opp: The Sky view,
Gachibowli, Hyderabad-
500032. TEL : 040 48530045

ARCHITECT'S
SPARCH AND PRAGATI
CONSULTANTS
4th Floor, Spaces 4 More,
Lumbini Avenue, Opp: The Sky view,
Gachibowli, Hyderabad-
500032. TEL : 040 48530045



**CISF BARRACKS & OTHER FACILITIES
BLOCK - FOURTH FLOOR PLAN**

PROJECT TITLE -
THE PROPOSED CISF BUILDING

PRE G.F.C. DRAWINGS

APPROVED BY VSEPL

NAME SIGNATURE

HEMENDRA NAIDU.M

PREPARED & SUBMITTED BY AEPL

NAME SIGNATURE

NOTE

PLUMBING DRAWING

CISF BARRACKS & FACILITIES BLOCK-
FOURTH FLOOR

SCALE : --- DATE : 29/04/2023

DRAWN : --- CHECKED : ---

REV NO : R0 DWG NO : CISF/AEPL/VSEPL/PLB/005

Rev No	DESCRIPTION	DRN	CKD	APPR	DATE
1	PRE G.F.C. DRAWINGS	---	---	---	29.04.2023

OWNER
GMR GGIAL GROUP


DEVELOPER
VISHWA SAMUDRA ENGINEERING

CONTRACTOR
M/S. ARDEE ENGINEERING PVT LTD.
FLAT Nos 503,504 5TH FLOOR,
ADITYA COURT,ROAD NO-5,
BANJARA HILLS
HYDERABAD-5a00034.

MEP
POTENTCONSULTANTS
D.NO 1-87/1, 1st Floor,
Chinalingayapalam,Kakumanu.
Guntur-522104, Tel : +91 9704077999

STRUCTURES
PRAGATI CONSULTANTS
404, M.G.R ESTATES,
PUNJAGUTTA,HYDERABAD.
500082, Tel : +91 66668787

ARCHITECT'S
SPARCH AND PRAGATI
CONSULTANTS
4 th Floor, Spaces & More,
Lumbini Avenue,Opp: The Sky view,
Gachibowli, Hyderabad-
500032, TEL : 040 48530045

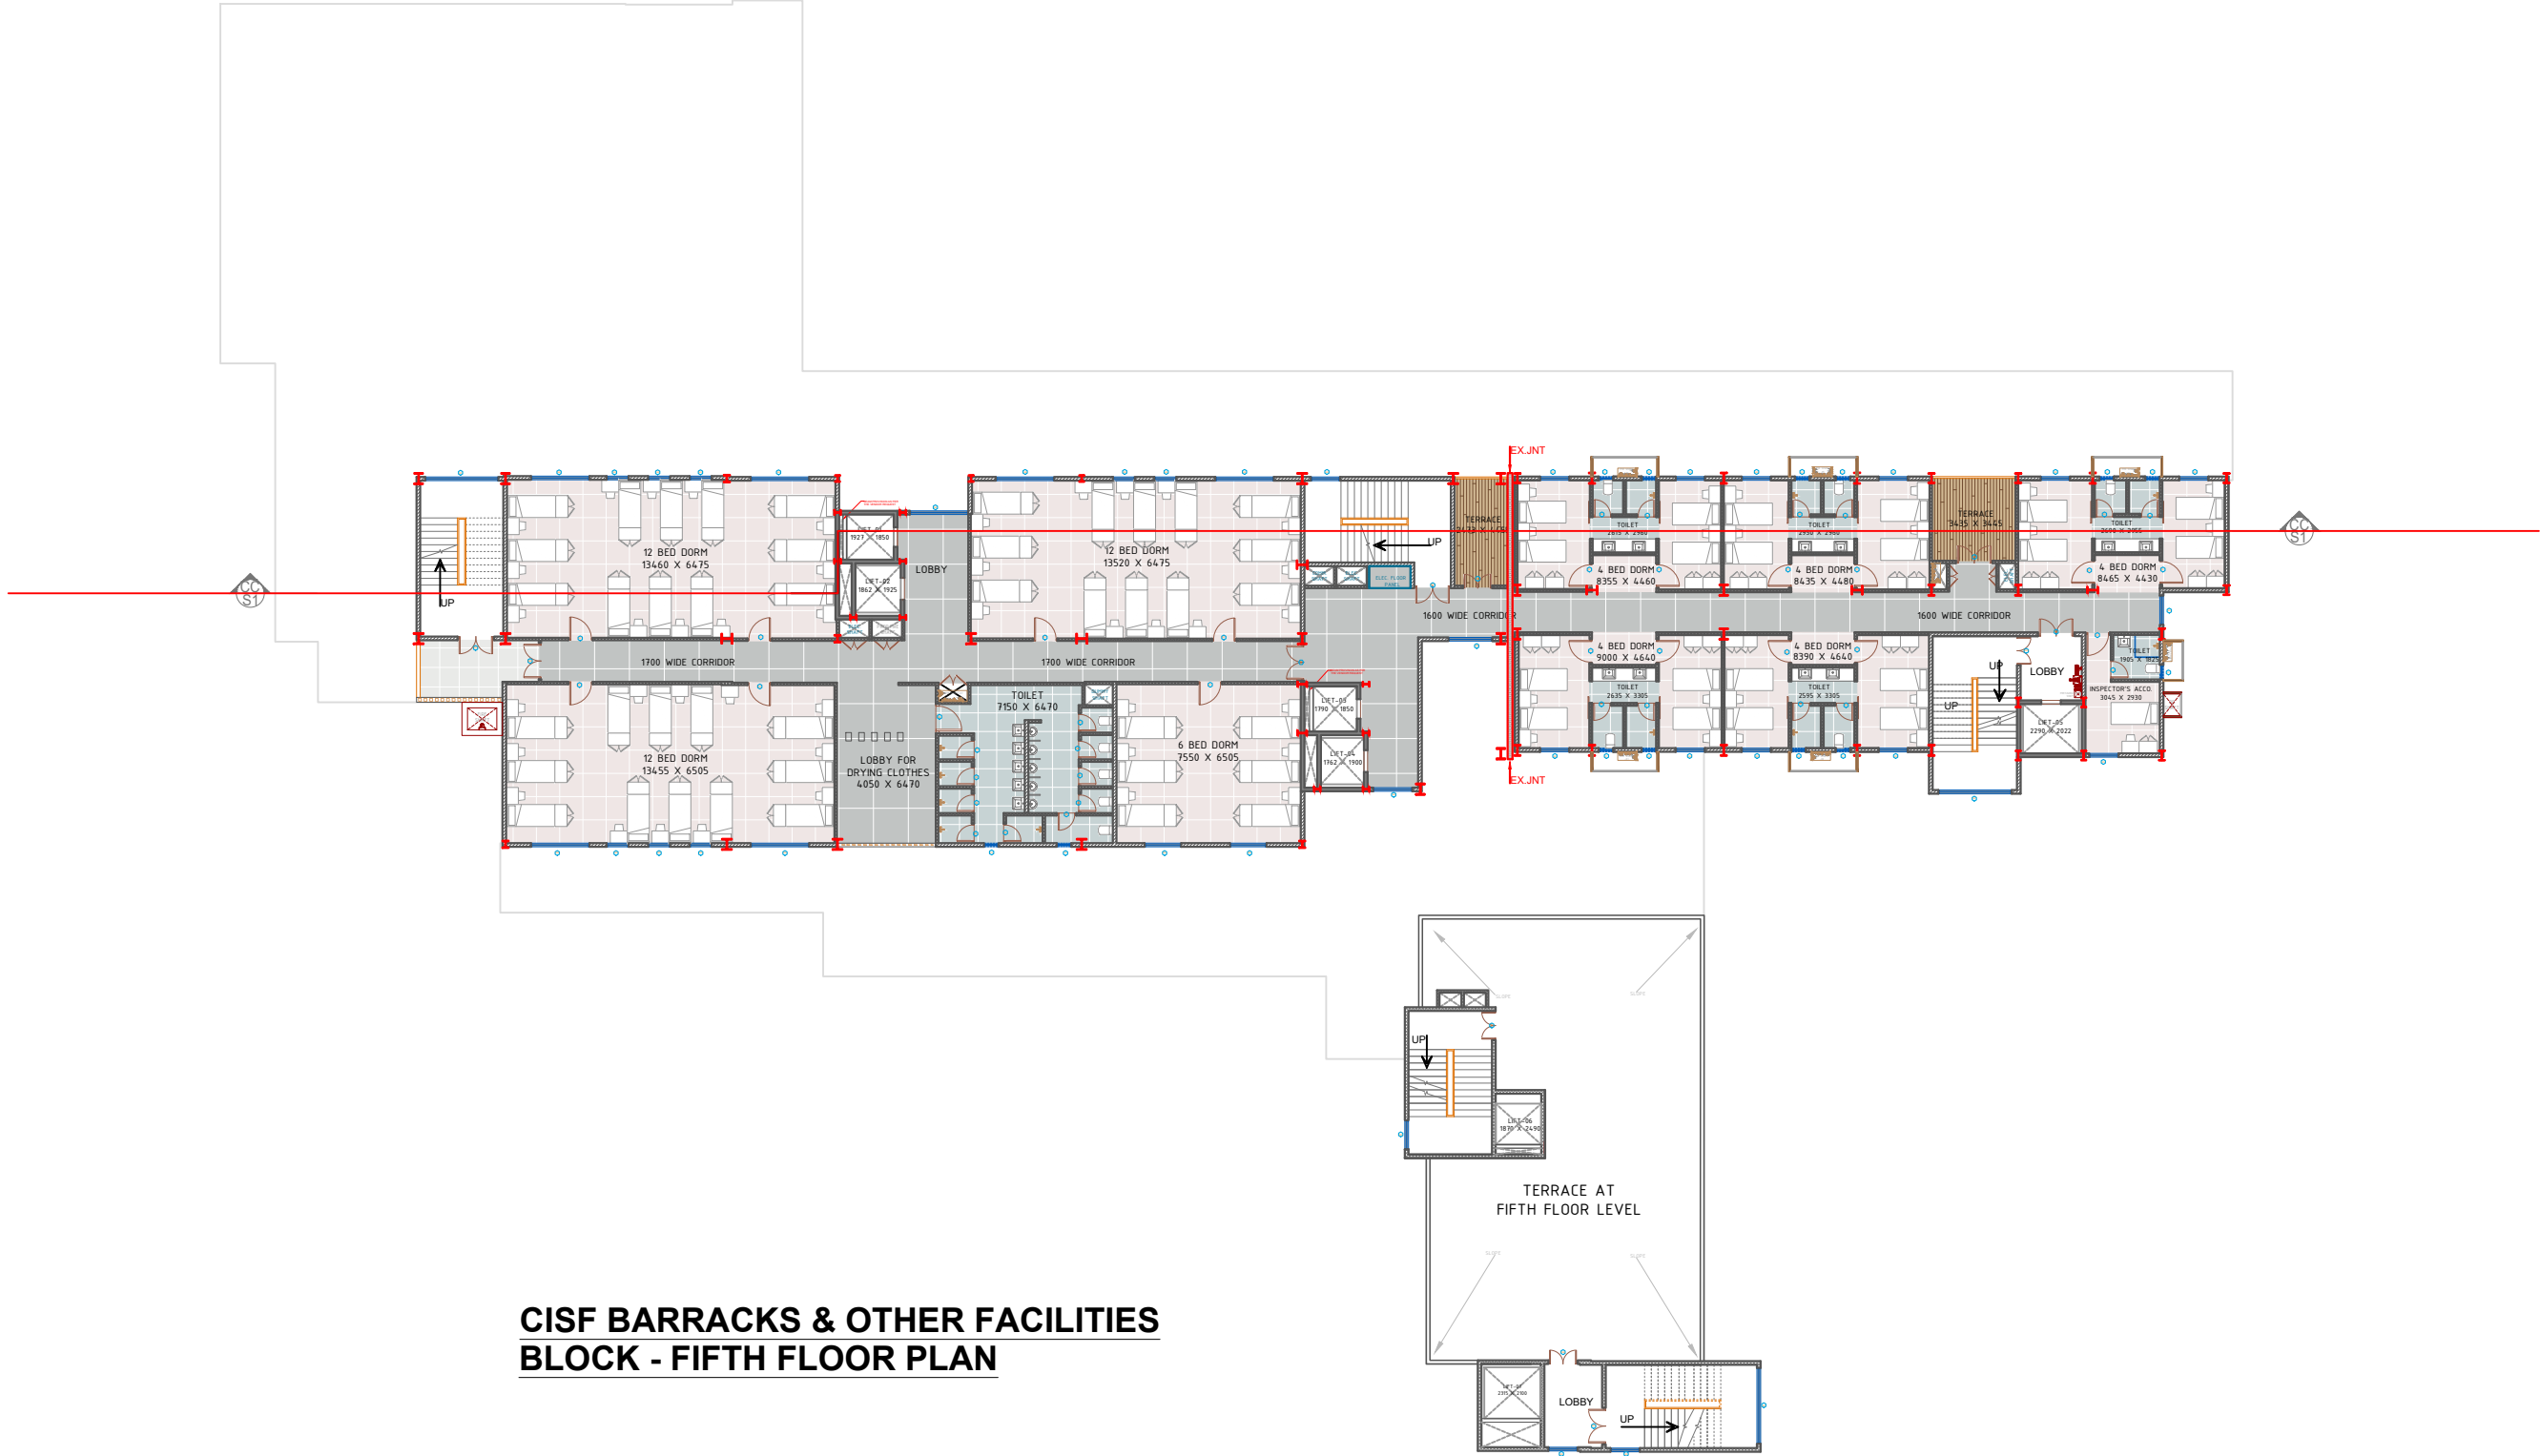

CISF BARRACKS & OTHER FACILITIES
BLOCK - FIFTH FLOOR PLAN

PROJECT TITLE -
THE PROPOSED CISF BUILDING

PRE G.F.C. DRAWINGS	
APPROVED BY VSEPL	
NAME	SIGNATURE
HEMENDRA NAIDU.M	
PREPARED & SUBMITTED BY AEPL	
NAME	SIGNATURE

NOTE

<u>PLUMBING DRAWING</u>					
CISF BARRACKS & FACILITIES BLOCK- FIFTH FLOOR					
<u>SCALE</u> : ---		<u>DATE</u> : 29/04/2023			
<u>DRAWN</u> : ----		<u>CHECKED</u> : ----			
<u>REV NO</u> : R0		<u>DWG NO</u> : CISF/AEPL/VSEP/PLB/006			
<u>Rev No.</u>	<u>DESCRIPTION</u>	<u>DRN</u>	<u>CKD</u>	<u>APPR.</u>	<u>DATE</u>
1	PRE G.F.C. DRAWINGS	---	--	--	29.04.2023

OWNER
GMR GGIAL GROUP


DEVELOPER
VISHWA SAMUDRA ENGINEERING

CONTRACTOR
M/S. ARDEE ENGINEERING PVT LTD.
FLAT Nos 503,504 5TH FLOOR,
ADITYA COURT,ROAD NO-5,
BANJARA HILLS
HYDERABAD-5a00034.

MEP
POTENTCONSULTANTS
D.NO 1-87/1, 1st Floor,
Chinalingayapalam,Kakumanu.
Guntur-522104, Tel : +91 9704077999

STRUCTURES
PRAGATI CONSULTANTS
404, M.G.R ESTATES,
PUNJAGUTTA,HYDERABAD.
500082, Tel : +91 66668787

ARCHITECT'S
SPARCH AND PRAGATI
CONSULTANTS
4 th Floor, Spaces & More,
Lumbini Avenue,Opp: The Sky view,
Gachibowli, Hyderabad-
500032, TEL : 040 48530045

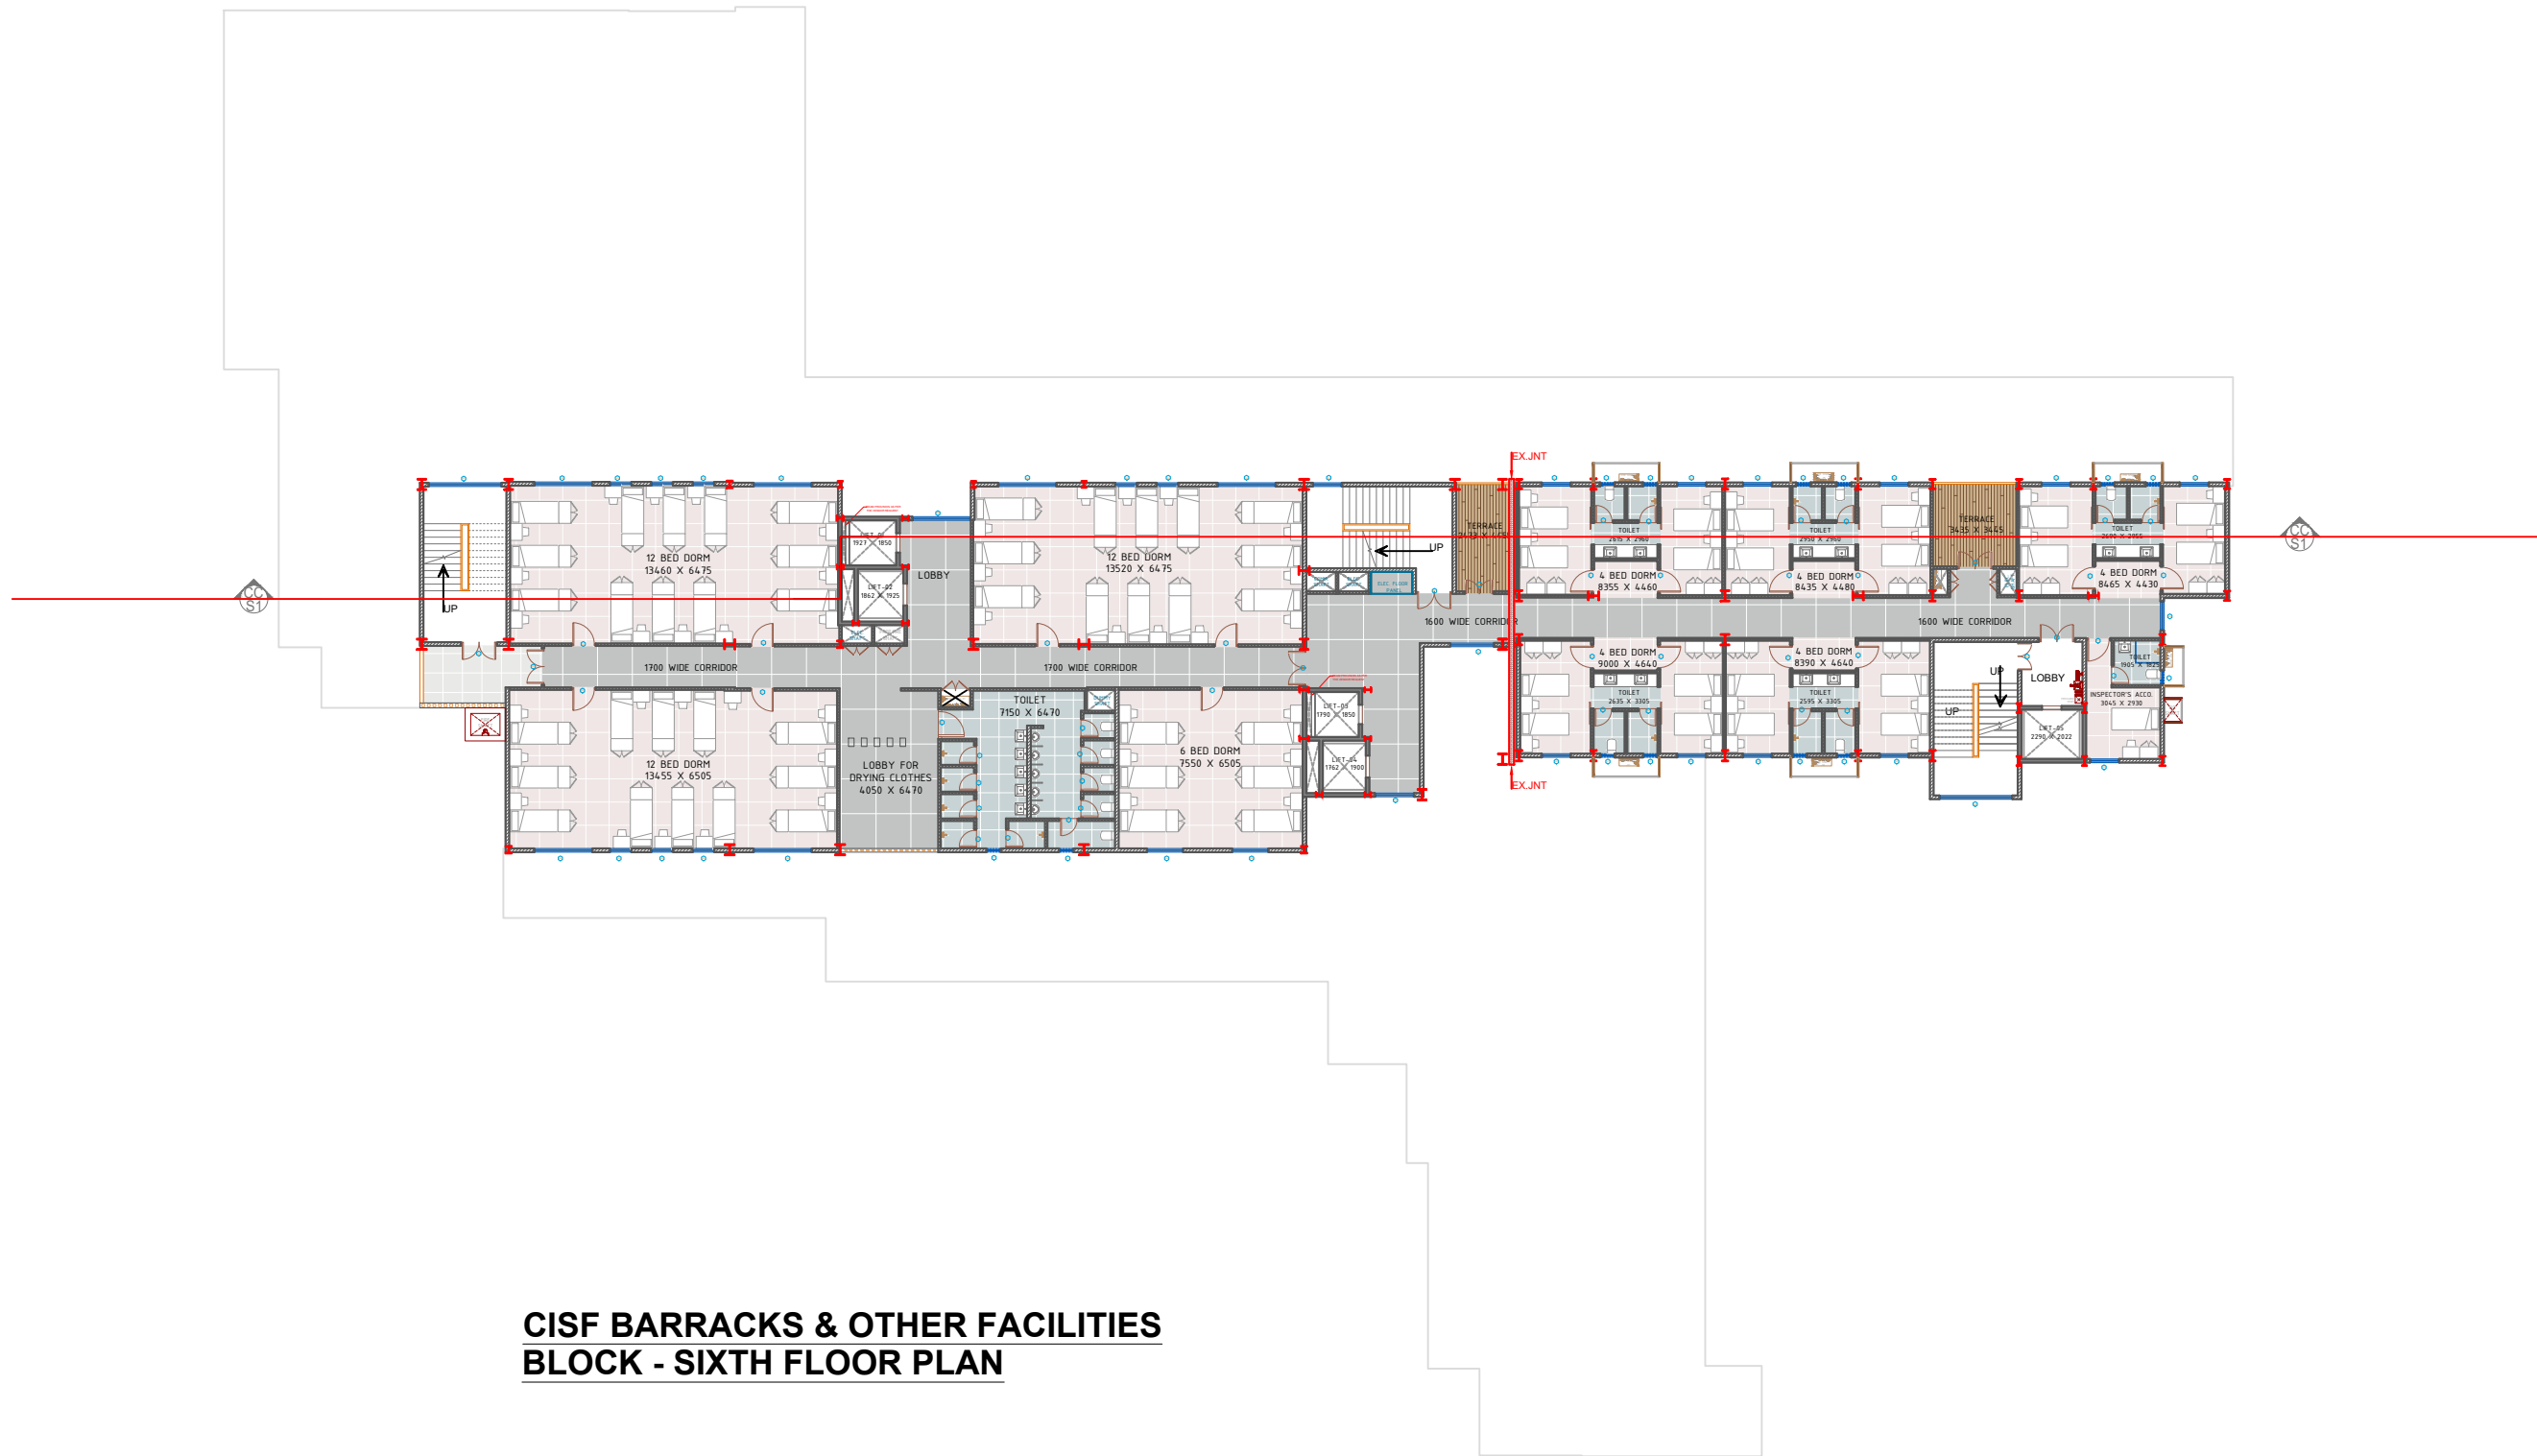

CISF BARRACKS & OTHER FACILITIES
BLOCK - SIXTH FLOOR PLAN

PROJECT TITLE -
THE PROPOSED CISF BUILDING

PRE G.F.C. DRAWINGS	
APPROVED BY VSEPL	
NAME	SIGNATURE
HEMENDRA NAIDU.M	
PREPARED & SUBMITTED BY AEPL	
NAME	SIGNATURE

NOTE

<u>PLUMBING DRAWING</u>					
CISF BARRACKS & FACILITIES BLOCK- SIXTH FLOOR					
<u>SCALE</u> : ---		<u>DATE</u> : 29/04/2023			
<u>DRAWN</u> : ----		<u>CHECKED</u> : ----			
<u>REV NO</u> : R0		<u>DWG NO</u> : CISFAEPLVSEPL/PLB/007			
<u>Rev No.</u>	<u>DESCRIPTION</u>	<u>DRN</u>	<u>CKD</u>	<u>APPR.</u>	<u>DATE</u>
1	PRE G.F.C. DRAWINGS	---	--	--	29.04.2023

OWNER
GMR GGIAL GROUP


DEVELOPER
VISHWA SAMUDRA ENGINEERING

CONTRACTOR
M/S. ARDEE ENGINEERING PVT LTD.
FLAT Nos 503,504 5TH FLOOR,
ADITYA COURT,ROAD NO-5,
BANJARA HILLS
HYDERABAD-5a00034.

MEP
POTENTCONSULTANTS
D.NO 1-87/1, 1st Floor,
Chinalingayapalam,Kakumanu.
Guntur-522104, Tel : +91 9704077999

STRUCTURES
PRAGATI CONSULTANTS
404, M.G.R ESTATES,
PUNJAGUTTA,HYDERABAD.
500082, Tel : +91 66668787

ARCHITECT'S
SPARCH AND PRAGATI
CONSULTANTS
4 th Floor, Spaces & More,
Lumbini Avenue,Opp: The Sky view,
Gachibowli, Hyderabad-
500032, TEL : 040 48530045

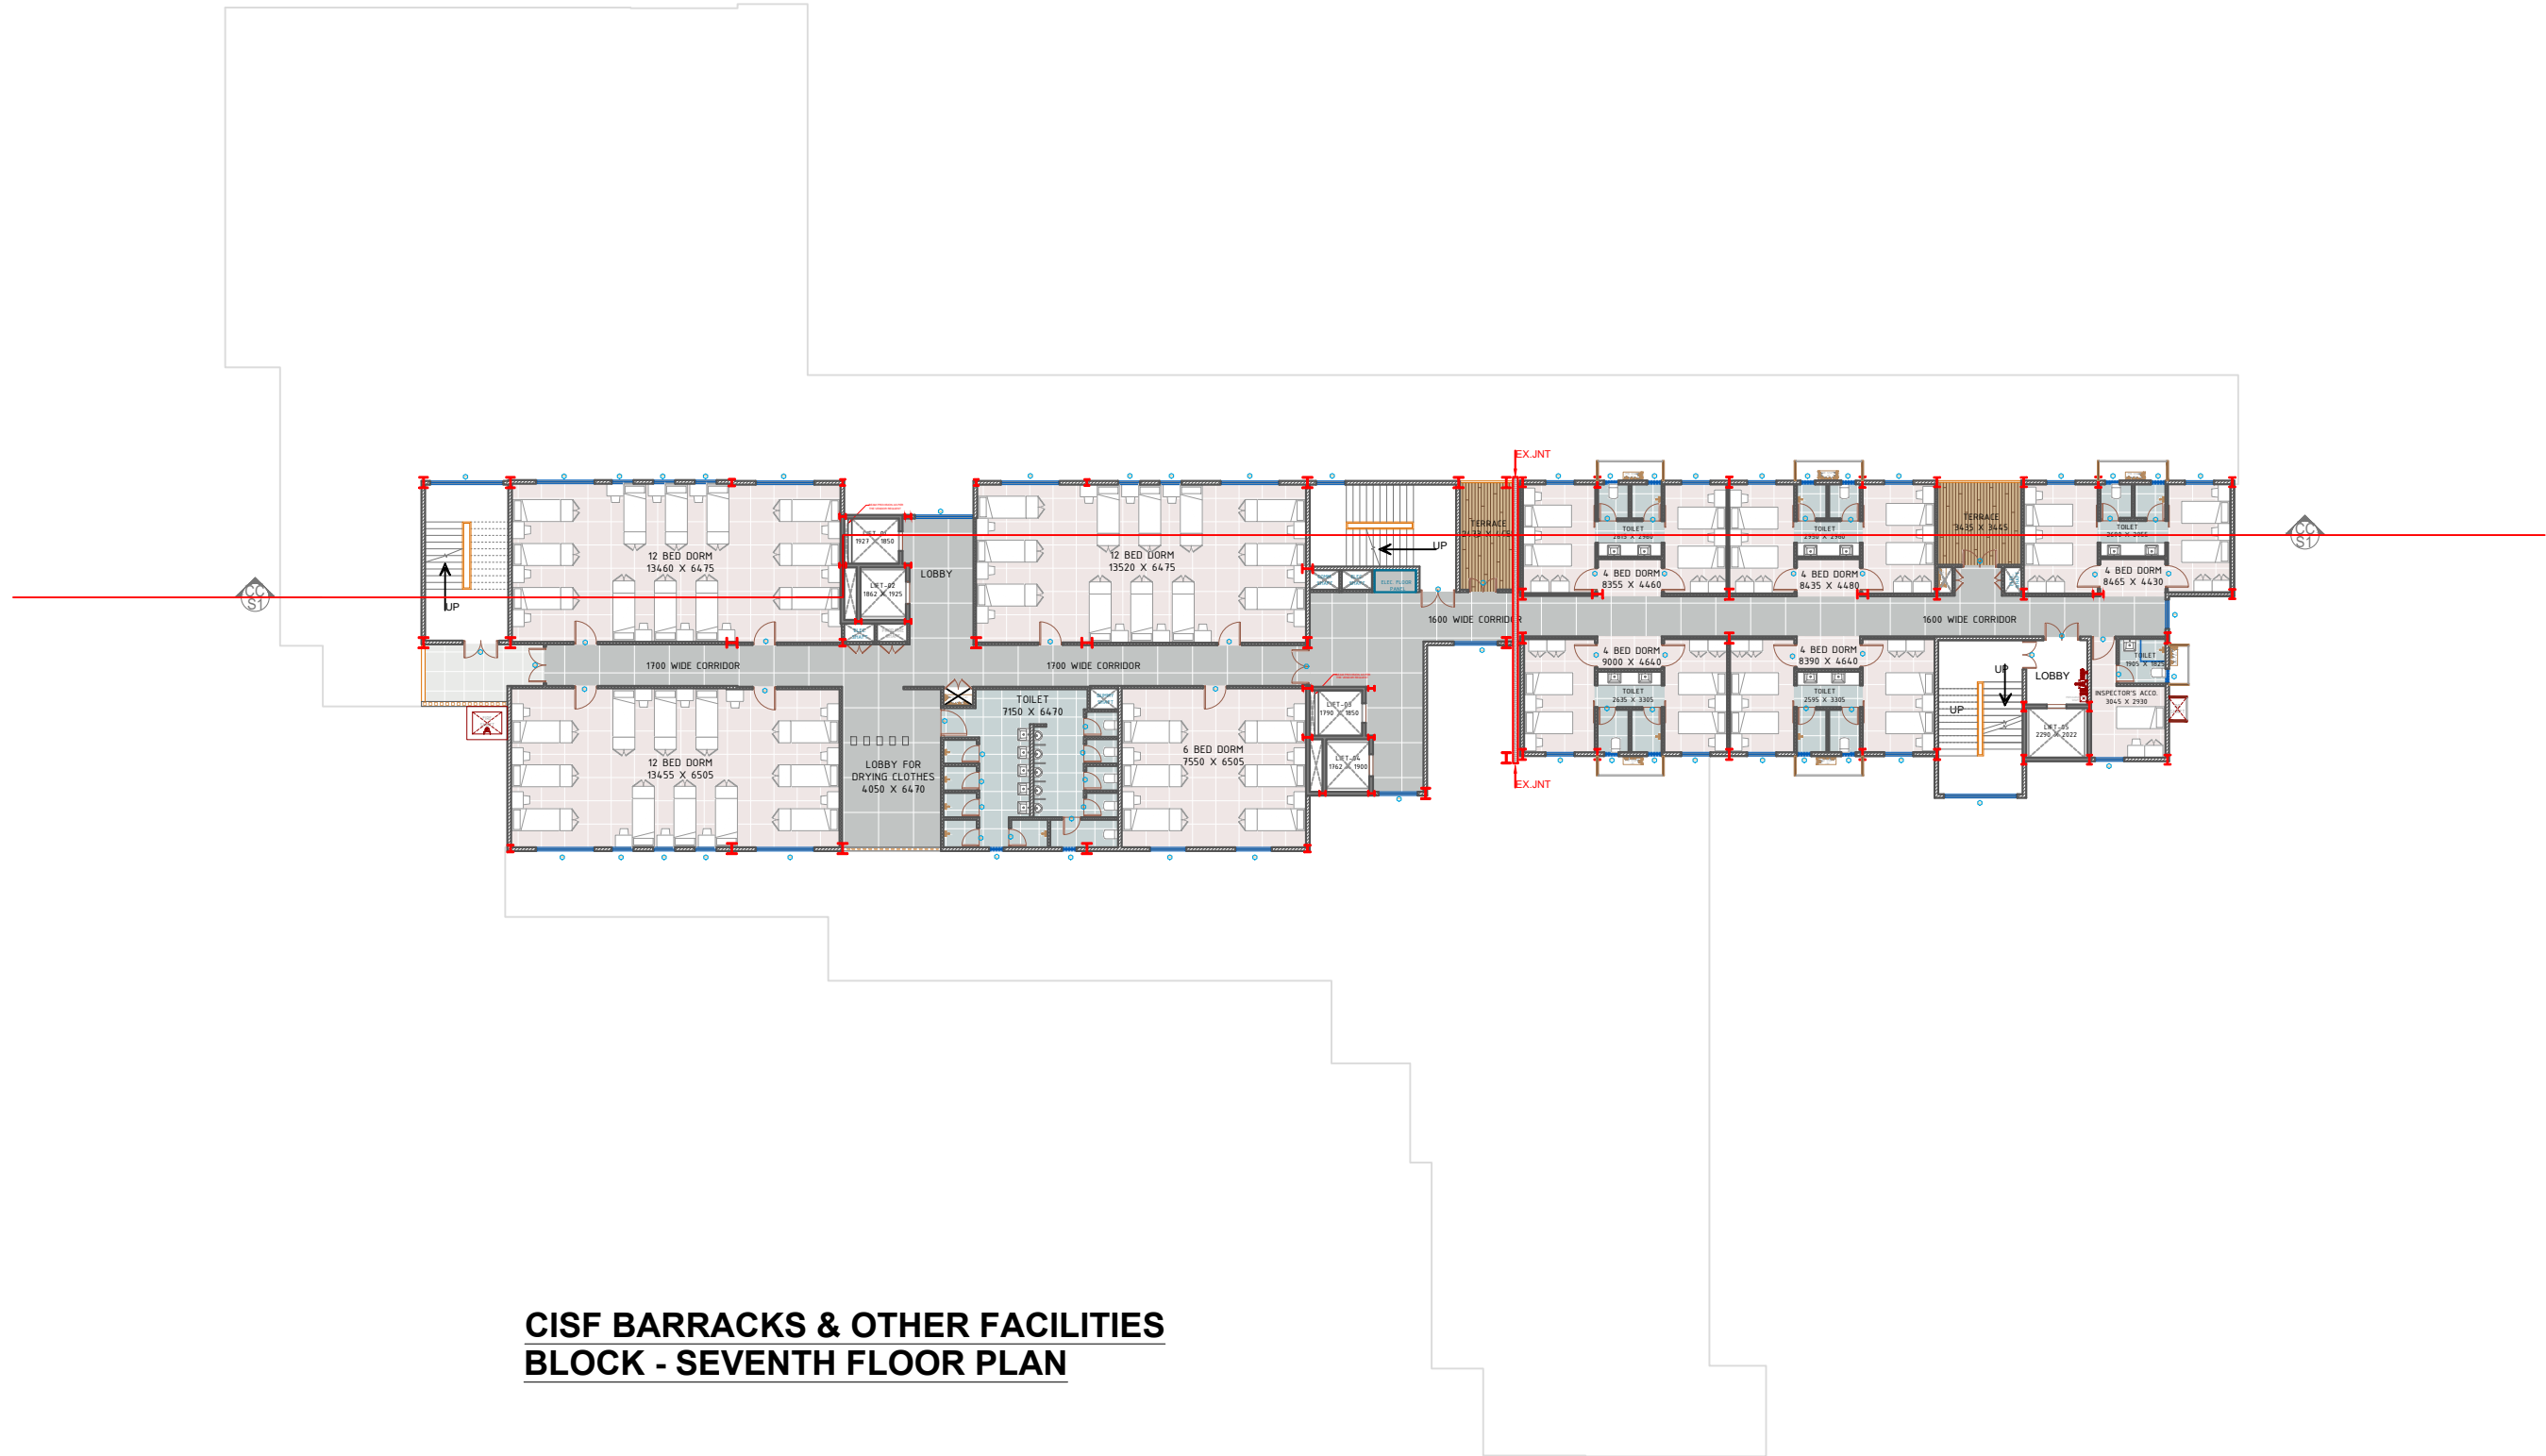

**CISF BARRACKS & OTHER FACILITIES
BLOCK - SEVENTH FLOOR PLAN**

PROJECT TITLE -
THE PROPOSED CISF BUILDING

PRE G.F.C. DRAWINGS

APPROVED BY VSEPL

NAME SIGNATURE

HEMENDRA NAIDU.M

PREPARED & SUBMITTED BY AEPL

NAME SIGNATURE

NOTE

PLUMBING DRAWING

CISF BARRACKS & FACILITIES BLOCK-
SEVENTH FLOOR

SCALE : --- DATE : 29/04/2023

DRAWN : --- CHECKED : ---

REV NO : R0 DWG NO : CISFIAEPLVSEPL/PLB008

Rev No	DESCRIPTION	DRN.	CKD.	APPR.	DATE
1	PRE G.F.C. DRAWINGS	--	--	--	29.04.2023

OWNER
GMR GGIAL GROUP


DEVELOPER
VISHWA SAMUDRA ENGINEERING

CONTRACTOR
M/S. ARDEE ENGINEERING PVT LTD.
FLAT Nos 503,504 5TH FLOOR,
ADITYA COURT,ROAD NO-5,
BANJARA HILLS
HYDERABAD-5a00034.

MEP
POTENTCONSULTANTS
D.NO 1-87/1, 1st Floor,
Chinalingayapalam,Kakumanu.
Guntur-522104, Tel : +91 9704077999

STRUCTURES
PRAGATI CONSULTANTS
404, M.G.R ESTATES,
PUNJAGUTTA, HYDERABAD.
500082, Tel : +91 66668787

ARCHITECT'S
SPARCH AND PRAGATI
CONSULTANTS
4 th Floor, Spaces & More,
Lumbini Avenue,Opp: The Sky view,
Gachibowli, Hyderabad-
500032, TEL : 040 48530045

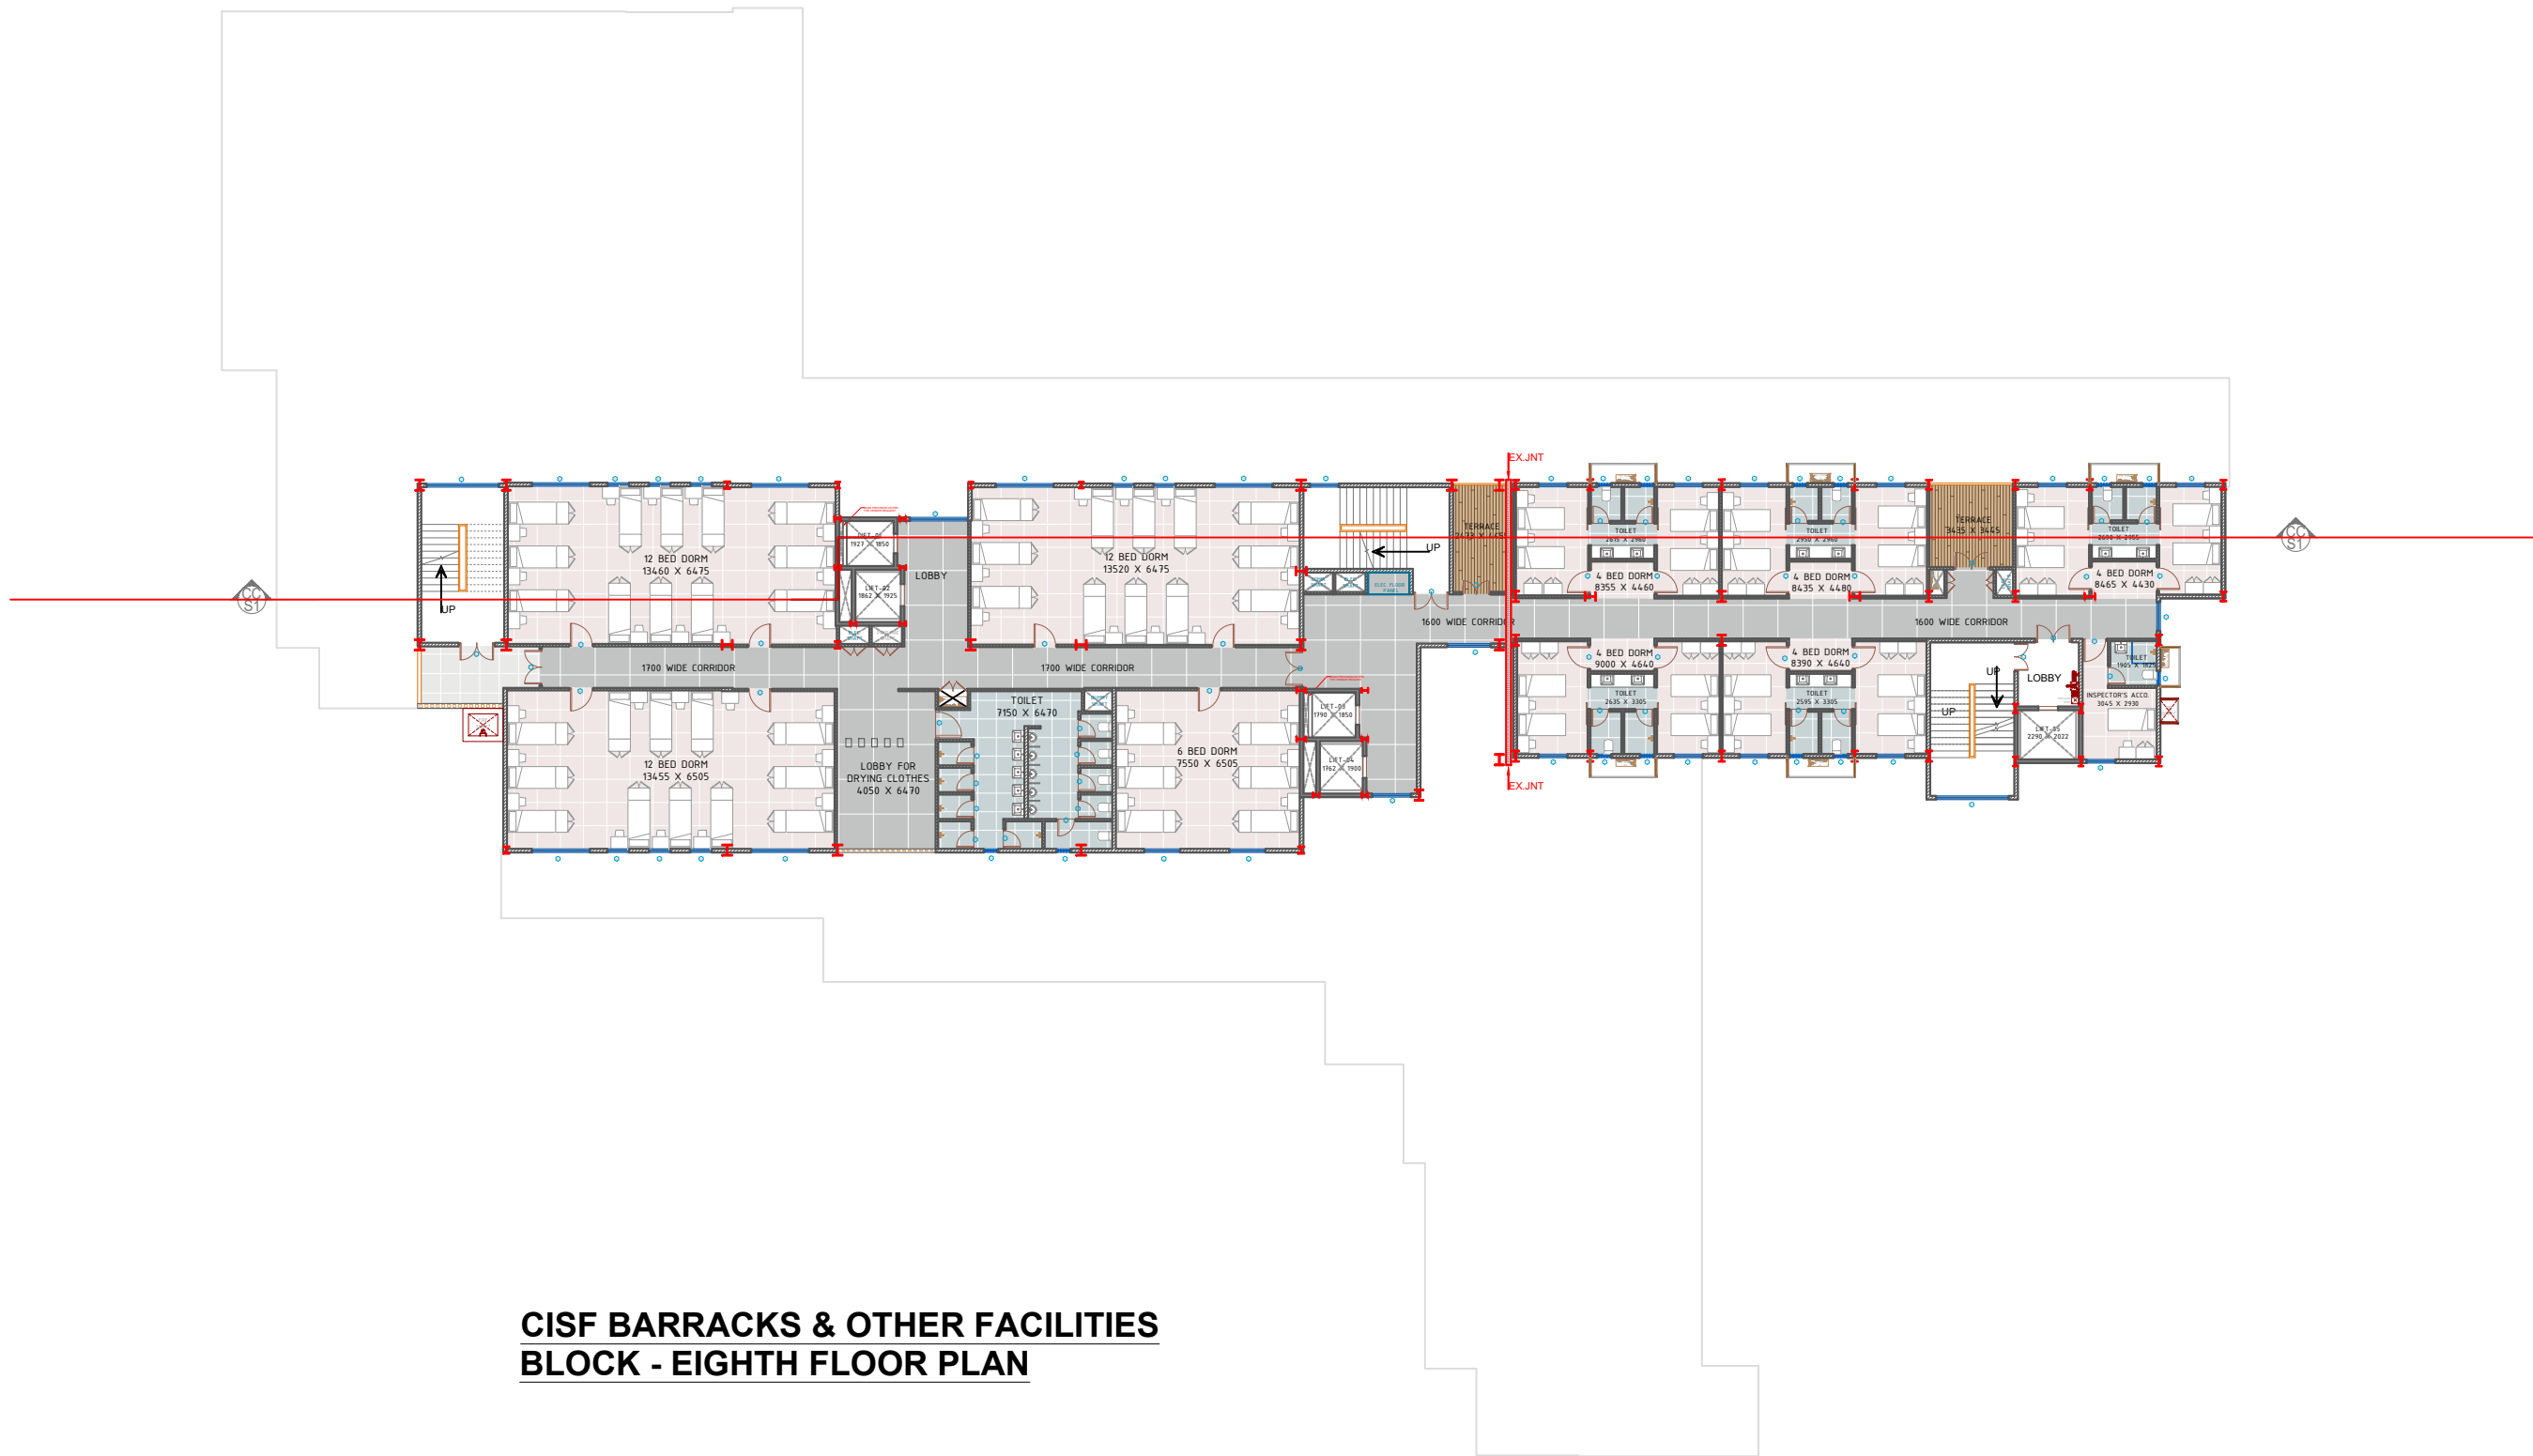

**CISF BARRACKS & OTHER FACILITIES
BLOCK - EIGHTH FLOOR PLAN**

PROJECT TITLE -
THE PROPOSED CISF BUILDING

PRE G.F.C. DRAWINGS

APPROVED BY VSEPL

NAME SIGNATURE

HEMENDRA NAIDU.M

PREPARED & SUBMITTED BY AEPL

NAME SIGNATURE

NOTE

PLUMBING DRAWING

CISF BARRACKS & FACILITIES BLOCK-
EIGHTH FLOOR

SCALE : --- DATE : 29/04/2023

DRAWN : --- CHECKED : ---

REV NO : R0 DWG NO : CISF/AEPL/VSEPL/PLB/009

Rev No	DESCRIPTION	DRN.	CKD.	APPR.	DATE
1	PRE G.F.C. DRAWINGS	--	--	--	29.04.2023

OWNER
GMR GGIAL GROUP


DEVELOPER
VISHWA SAMUDRA ENGINEERING

CONTRACTOR
M/S. ARDEE ENGINEERING PVT LTD.
FLAT Nos 503,504 5TH FLOOR,
ADITYA COURT,ROAD NO-5,
BANJARA HILLS
HYDERABAD-5a00034.

MEP
POTENTCONSULTANTS
D.NO 1-87/1, 1st Floor,
Chinalingayapalam,Kakumanu.
Guntur-522104, Tel : +91 9704077999

STRUCTURES
PRAGATI CONSULTANTS
404, M.G.R ESTATES,
PUNJAGUTTA,HYDERABAD.
500082, Tel : +91 66668787

ARCHITECT'S
SPARCH AND PRAGATI
CONSULTANTS
4 th Floor, Spaces & More,
Lumbini Avenue,Opp: The Sky view,
Gachibowli, Hyderabad-
500032, TEL : 040 48530045

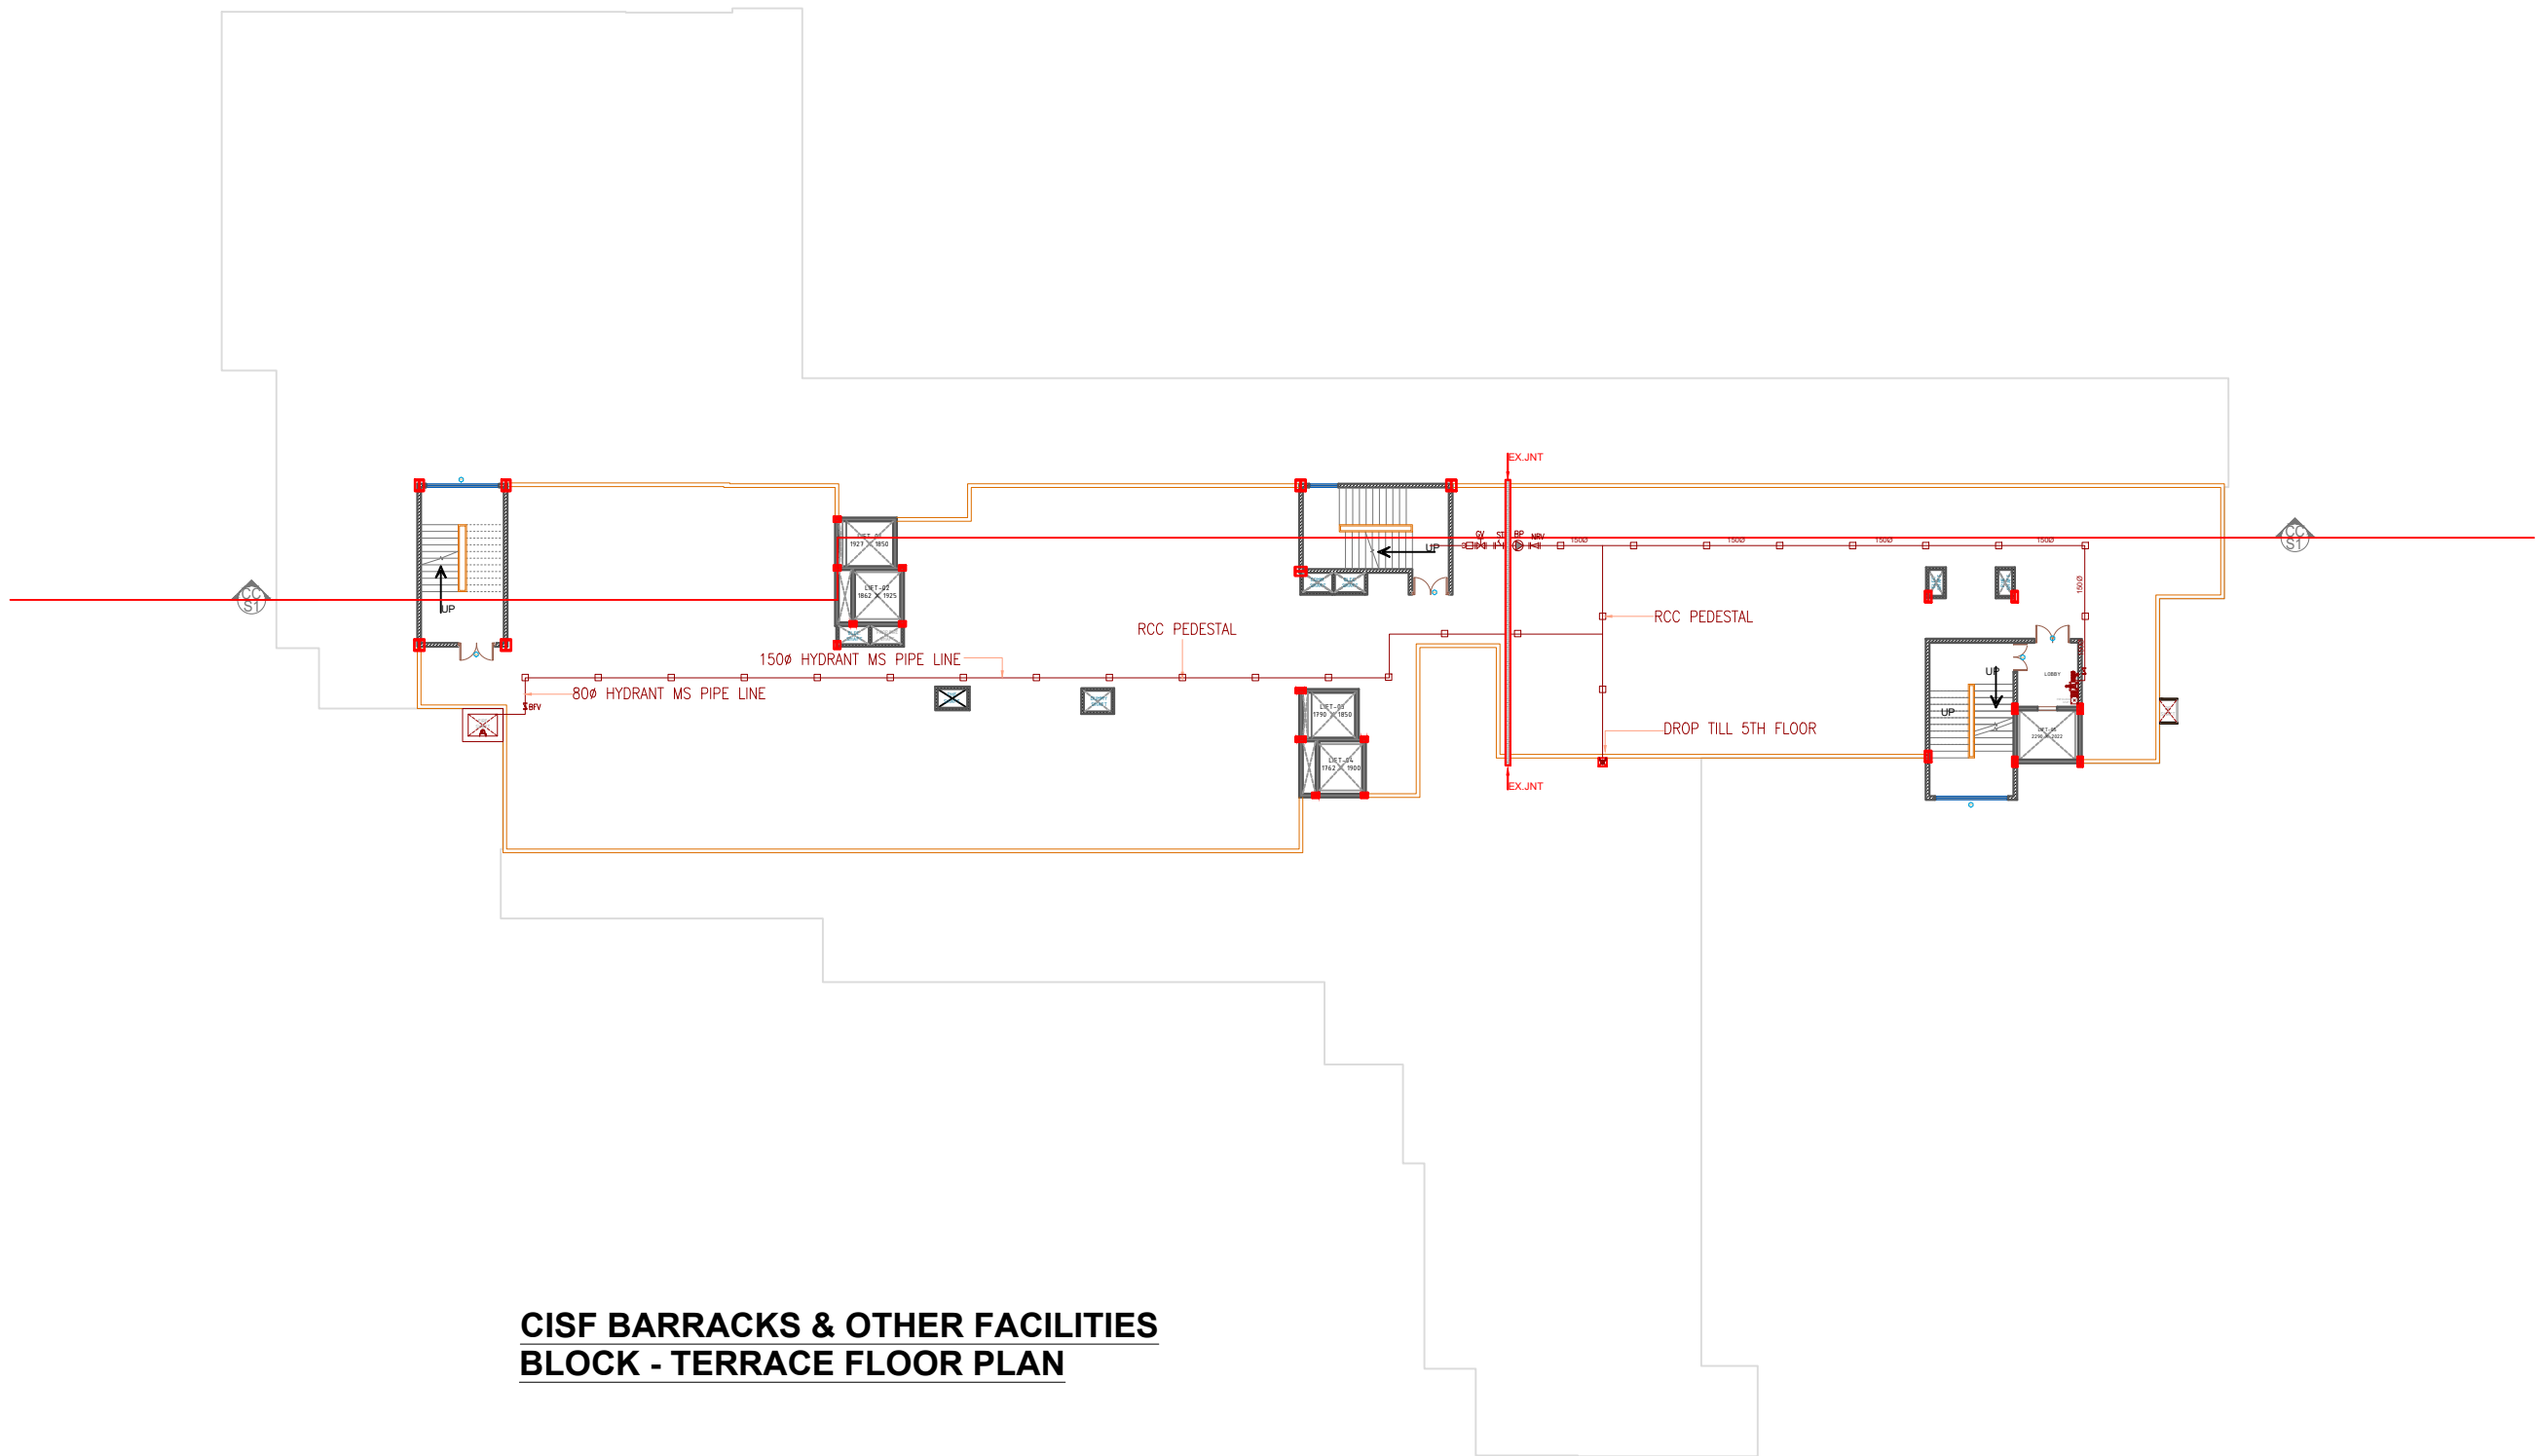

**CISF BARRACKS & OTHER FACILITIES
BLOCK - TERRACE FLOOR PLAN**

PROJECT TITLE -
THE PROPOSED CISF BUILDING

PRE G.F.C. DRAWINGS

APPROVED BY VSEPL

NAME SIGNATURE

HEMENDRA NAIDU.M

PREPARED & SUBMITTED BY AEPL

NAME SIGNATURE

NOTE

PLUMBING DRAWING

CISF BARRACKS & FACILITIES BLOCK-
EIGHTH FLOOR

SCALE : --- DATE : 29/04/2023

DRAWN : --- CHECKED : ---

REV NO : R0 DWG NO : CISF/AEPL/VSEPL/PLB/009

Rev No	DESCRIPTION	DRN.	CKD.	APPR.	DATE
1	PRE G.F.C. DRAWINGS	--	--	--	29.04.2023

OWNER
GMR GGIAL GROUP

DEVELOPER
VISHWA SAMUDRA ENGINEERING

CONTRACTOR
M/S. ARDEE ENGINEERING PVT LTD.
FLAT Nos 503,504 5TH FLOOR,
ADITYA COURT,ROAD NO-5,
BANJARA HILLS
HYDERABAD-5a00034.

MEP
POTENTCONSULTANTS
D.NO 1-87/1, 1st Floor,
Chinalingayapalam,Kakumanu.
Guntur-522104, Tel : +91 9704077999

STRUCTURES
PRAGATI CONSULTANTS
404, M.G.R ESTATES,
PUNJAGUTTA, HYDERABAD.
500082, Tel : +91 66668787


ARCHITECT'S
SPARCH AND PRAGATI
CONSULTANTS
4 th Floor, Spaces & More,
Lumbini Avenue,Opp: The Sky view,
Gachibowli, Hyderabad-
500032, TEL : 040 48530045



**CISF BARRACKS & OTHER FACILITIES
BLOCK - GROUND FLOOR PLAN**

PROJECT TITLE -
THE PROPOSED CISF BUILDING

KEYPLAN

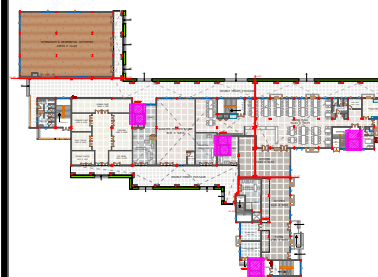

NAME	SIGNATURE
PREPARED & SUBMITTED BY AEPL	
NAME	SIGNATURE

NOTE

DRAWING

CISF BARRACKS ELEVATOR
LOCATIONS

SCALE : ----	DATE : 27/04/2023
DRAWN : ----	CHECKED : ----
REV NO : R0	DWG NO :
Rev No. 1	DESCRIPTION

OWNER
GMR GGIAL GROUP


DEVELOPER
VISHWA SAMUDRA ENGINEERING

CONTRACTOR
M/S. ARDEE ENGINEERING PVT LTD.
FLAT Nos 503,504 5TH FLOOR,
ADITYA COURT,ROAD NO-5,
BANJARA HILLS
HYDERABAD-500034.


MEP
POTENTCONSULTANTS
D.NO 1-87/1, 1st Floor,
Chinalingayapalam,Kakumanu.
Guntur-522112, Tel : +91 9704077999

STRUCTURES
PRAGATI CONSULTANTS
404, M.G.R ESTATES,
PUNJAGUTTA,HYDERABAD.
500082, Tel : +91 6668787


ARCHITECTS
SPARCH AND PRAGATI
CONSULTANTS
4 th Floor, Spaces & More,
Lumbini Avaneue,Opp: The Sky view,
Gachibowli, Hyderabad-
500032, TEL : 040 48530045

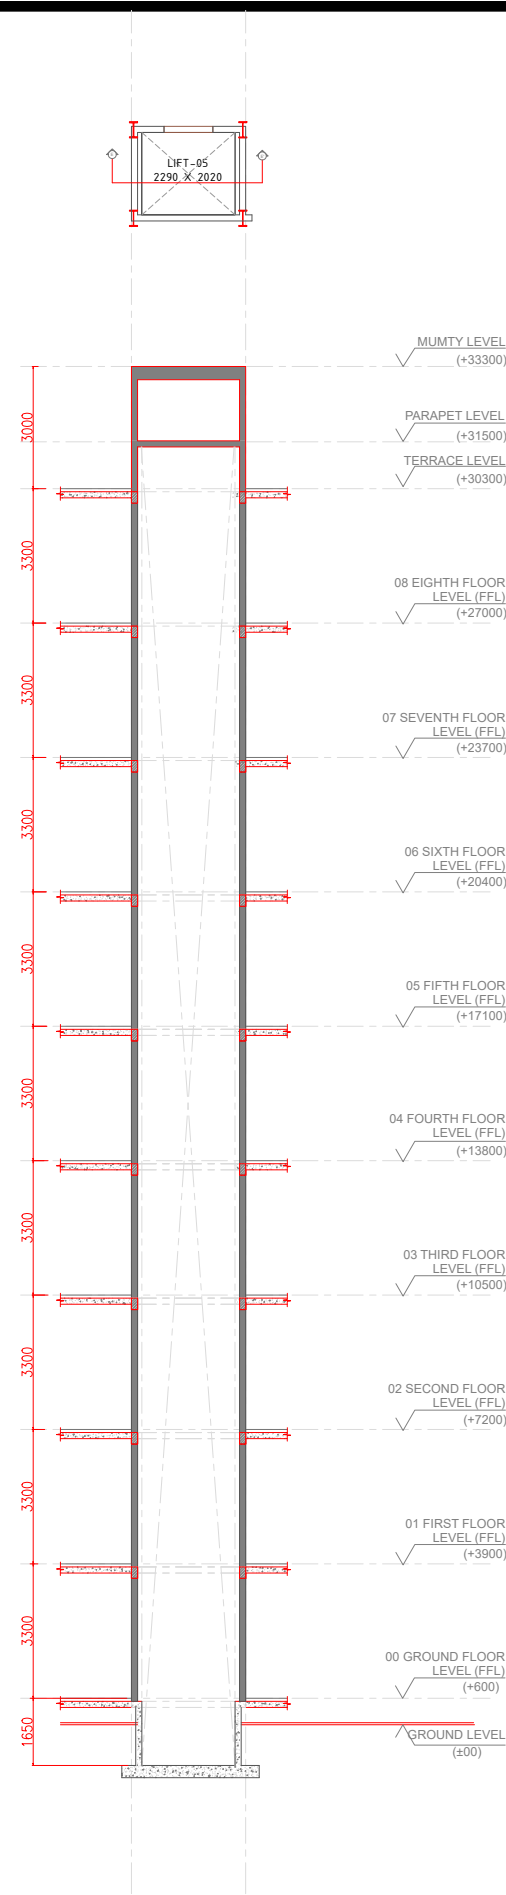

LIFT-5
SECTION - EE'

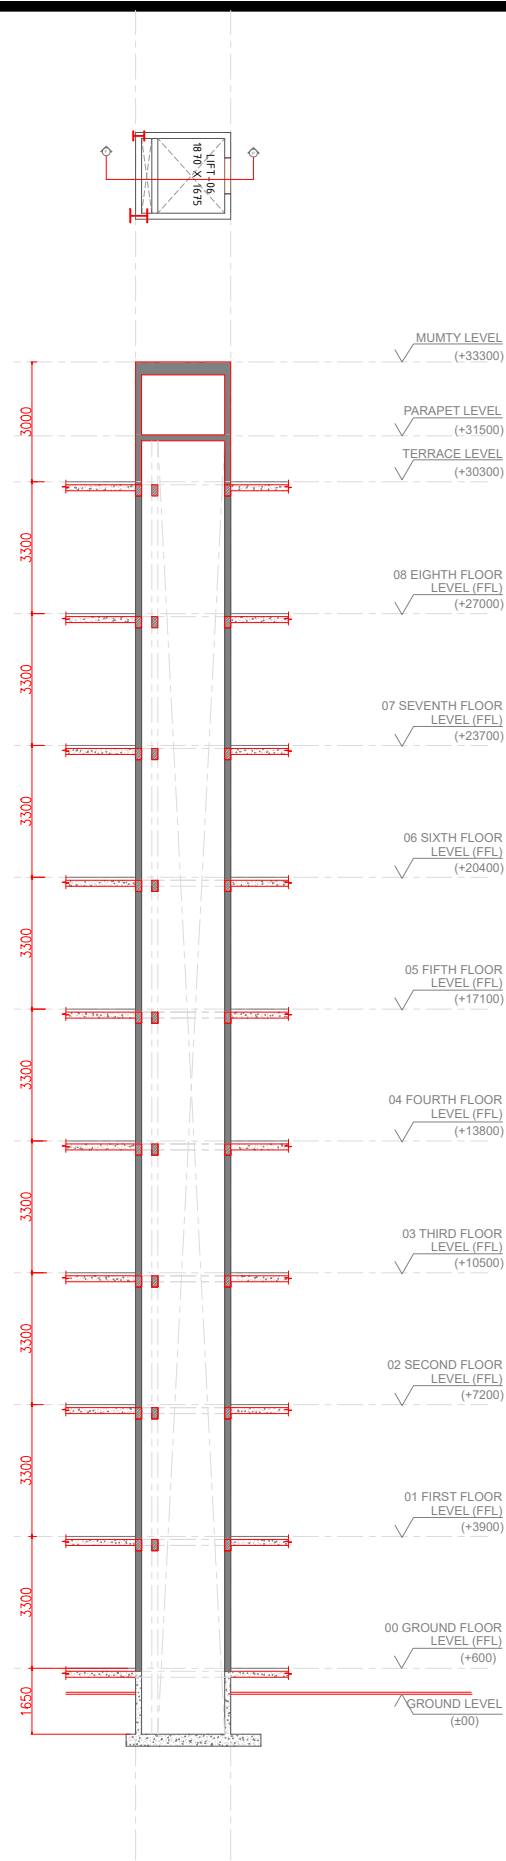


LIFT-6
SECTION - FF'

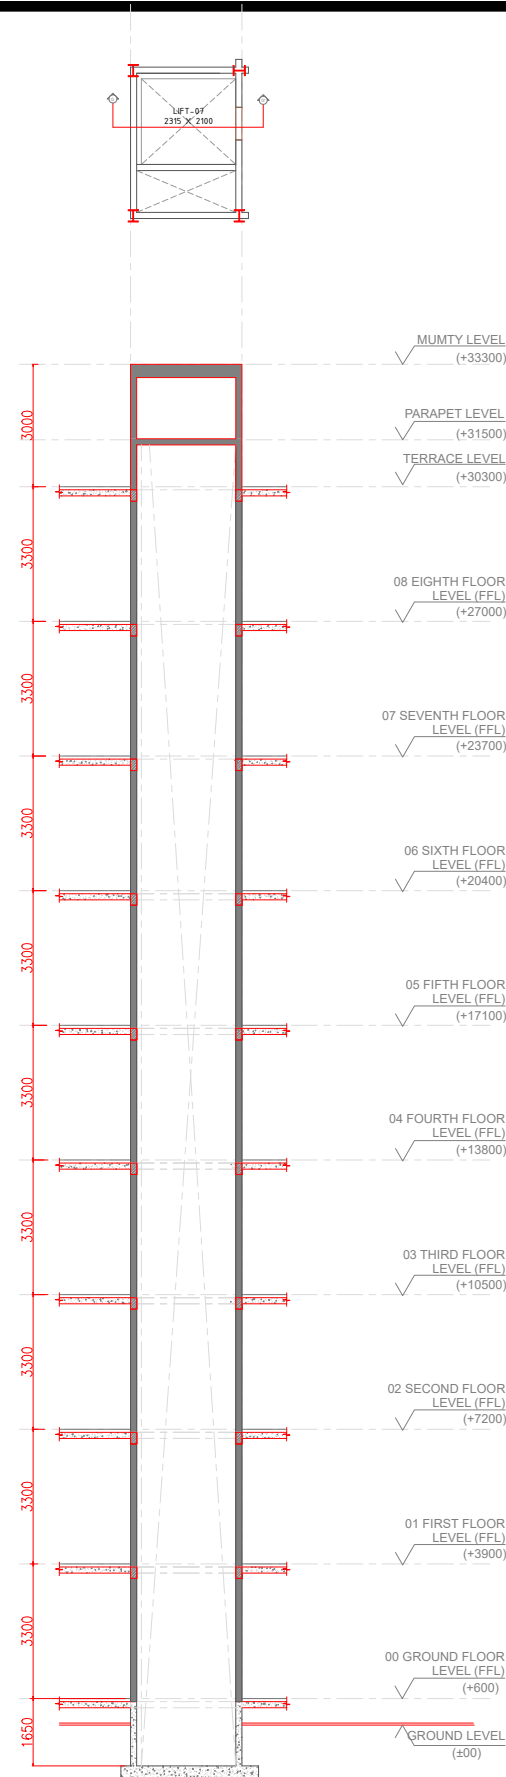

LIFT-7
SECTION - GG'

PROJECT TITLE -
THE PROPOSED CISF BUILDING

KEYPLAN

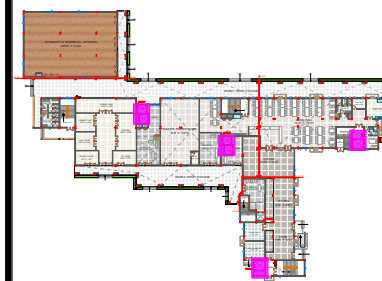

NAME		SIGNATURE	
PREPARED & SUBMITTED BY AEPL			
NAME		SIGNATURE	

NOTE

DRAWING

CISF BARRACKS ELEVATOR SHAFT SECTIONS

SCALE : ----		DATE : 27/04/2023			
DRAWN : ----		CHECKED : ----			
REV NO : R0		DWG NO :			
Rev No.	DESCRIPTION	DRN	CKD	APPR	DATE
1		--	--	--	27/04/2023



DEVELOPER
VISHWA SAMUDRA ENGINEERING

CONTRACTOR
M/S. ARDEE ENGINEERING PVT LTD.
FLAT Nos 503,504 5TH FLOOR,
ADITYA COURT,ROAD NO-5,
BANJARA HILLS
HYDERABAD-500034.

MEP
POTENTCONSULTANTS
D.NO 1-87/1, 1st Floor,
Chinalingayapalam,Kakumanu.
Guntur-522112, Tel : +91 9704077999

STRUCTURES
PRAGATI CONSULTANTS
404, M.G.R ESTATES,
PUNJAGUTTA,HYDERABAD.
500082, Tel : +91 66668787

ARCHITECTS
SPARCH AND PRAGATI
CONSULTANTS
4 th Floor, Spaces & More,
Lumbini Avaneue,Opp: The Sky view,
Gachibowli, Hyderabad-
500032, TEL : 040 48530045

PROJECT TITLE -
THE PROPOSED CISF BUILDING

PRE G.F.C. DRAWINGS

CHECKED BY

ARCHITECTS:-



STRUCTURAL
CONSULTANTS :-



APPROVED BY VSEPL

NAME

HEMENDRA NAIDU.M

PREPARED & SUBMITTED BY AEPL

NAME

NOTE

FLOORING LAYOUT : TYPICAL TOILET SECTIONS

SCALE : --- DATE : 18/03/2023


DRAWN : --- CHECKED : ---

REV NO : R0 DWG NO : CISF/AEPL/VSEPL/FLRNG/009

Rev No	DESCRIPTION	DRN.	CKD.	APPR.	DATE
1	PRE G.F.C. DRAWINGS	--	--	--	28.12.2022

OWNER

GMR GGIAL GROUP

 

DEVELOPER

VISHWA SAMUDRA ENGINEERING



CONTRACTOR

M/S. ARDEE ENGINEERING PVT LTD.

FLAT Nos 503,504 5TH FLOOR,
ADITYA COURT,ROAD NO-5,
BANJARA HILLS
HYDERABAD-5a00034.

J.L. Nagar/ARDEE.jpg

MEP

POTENTCONSULTANTS

D.NO 1-87/1, 1st Floor,
Chinalingayapalam, Kakumanu.
Guntur-522112, Tel : +91 9704077999



STRUCTURES

PRAGATI CONSULTANTS





404, M.G.R ESTATES,
PUNJAGUTTA, HYDERABAD.
500082, Tel : +91 66668787




ARCHITECT'S

SPARCH AND PRAGATI
CONSULTANTS

4 th Floor, Spaces & More,
Lumbini Avenue, Opp: The Sky view,
Gachibowli, Hyderabad-
500032, TEL : 040 48530045

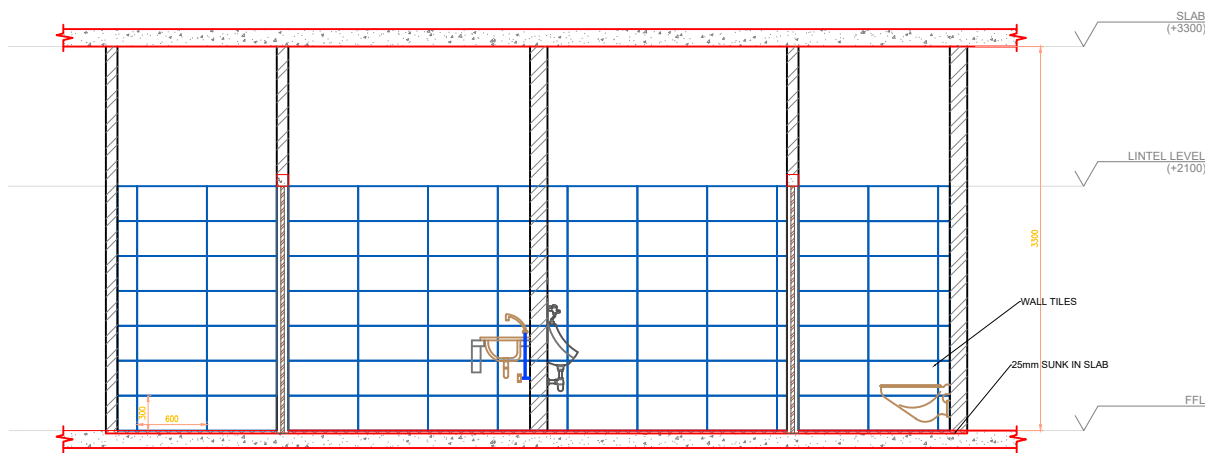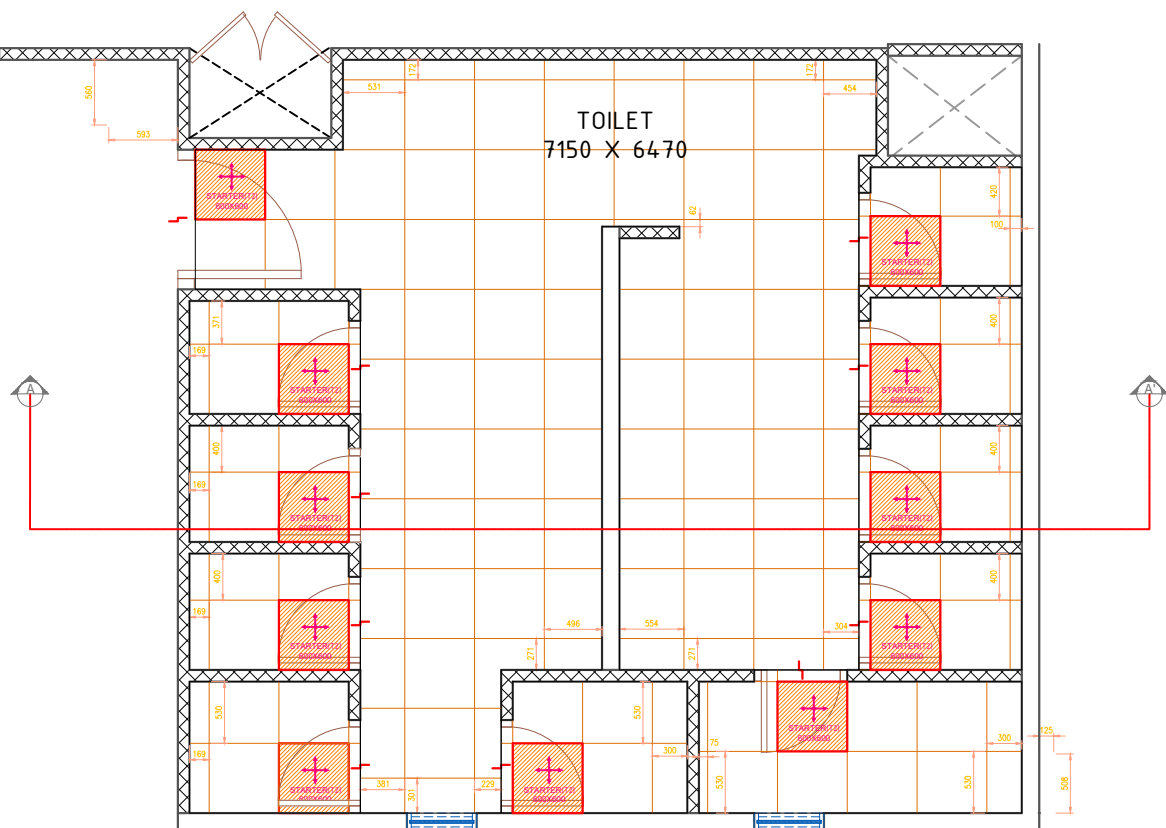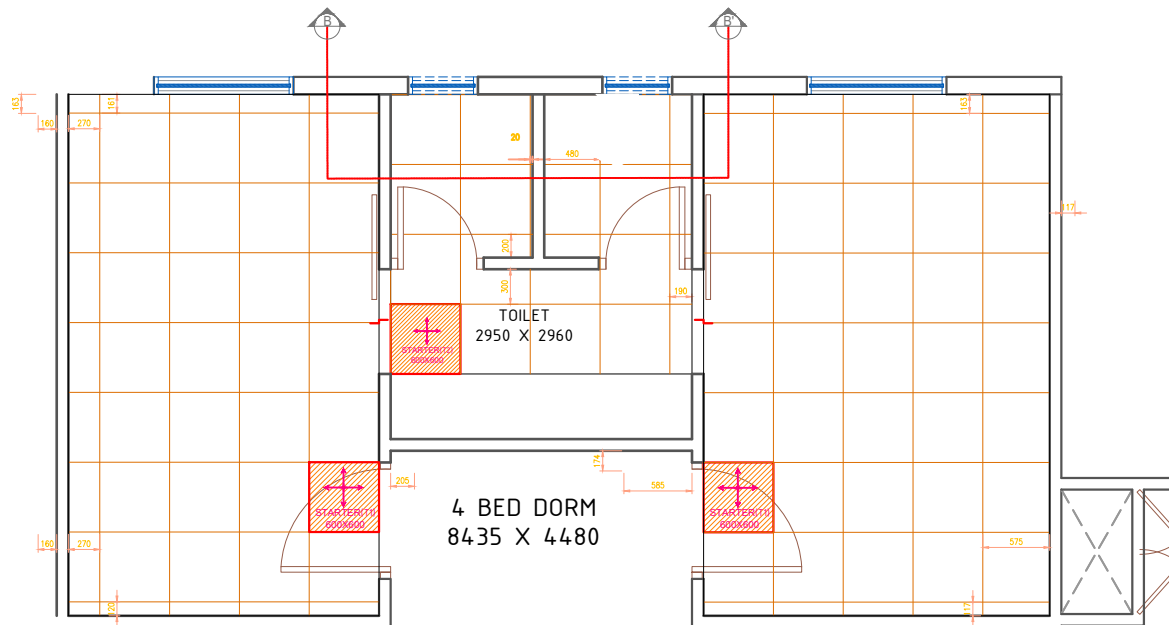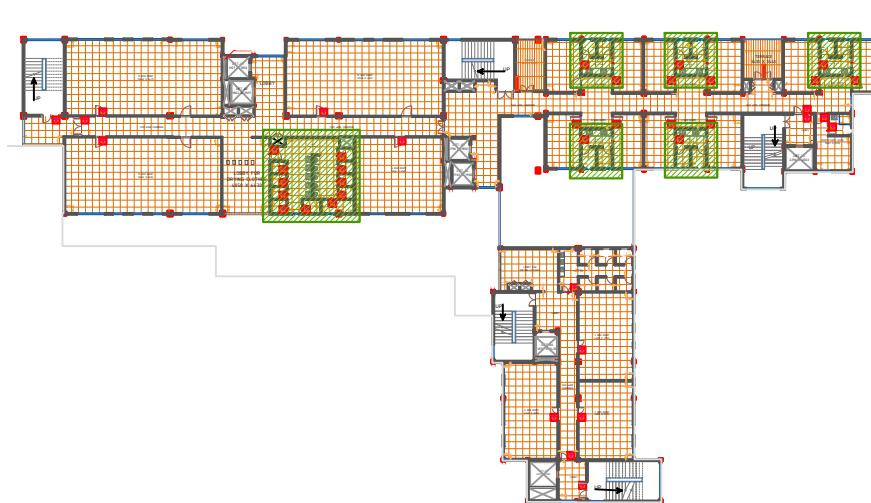

SECTION AA'
TYPICAL TOILET SECTION

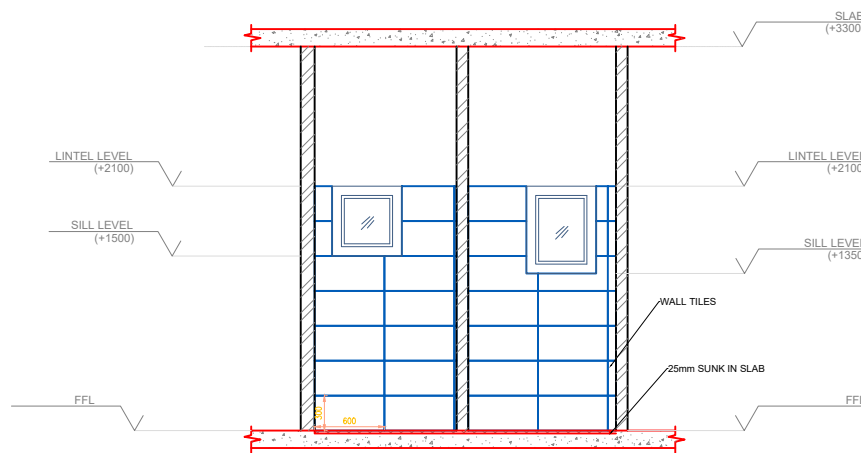

SECTION BB'
TYPICAL TOILET SECTION



SOUTH SIDE ELEVATION

PROJECT TITLE -
THE PROPOSED CISF BUILDING

PRE G.F.C. DRAWINGS

APPROVED BY VSEPL

NAME SIGNATURE

HEMENDRA NAIDU.M

PREPARED & SUBMITTED BY AEPL

NAME SIGNATURE

NOTE

PLUMBING DRAWING

CISF BARRACKS & FACILITIES BLOCK-
EIGHTH FLOOR

SCALE : --- DATE : 28/12/2022

DRAWN : --- CHECKED : ---

REV NO : R0 DWG NO : CISF/AEPL/VSEPL/PLB/009

Rev No	DESCRIPTION	DRN.	CKD.	APPR.	DATE
1	PRE G.F.C. DRAWINGS	--	--	--	28.12.2022

OWNER
GMR GGIAL GROUP


DEVELOPER
VISHWA SAMUDRA ENGINEERING

CONTRACTOR
M/S. ARDEE ENGINEERING PVT LTD.
FLAT Nos 503,504 5TH FLOOR,
ADITYA COURT,ROAD NO-5,
BANJARA HILLS
HYDERABAD-5a00034.

MEP
POTENTCONSULTANTS
D.NO 1-87/1, 1st Floor,
Chinalingayapalam,Kakumanu.
Guntur-522112, Tel : +91 9704077999

STRUCTURES
PRAGATI CONSULTANTS
404, M.G.R ESTATES,
PUNJAGUTTA,HYDERABAD.
500082, Tel : +91 66668787

ARCHITECT'S
SPARCH AND PRAGATI
CONSULTANTS
4 th Floor, Spaces & More,
Lumbini Avenue,Opp: The Sky view,
Gachibowli, Hyderabad-
500032, TEL : 040 48530045

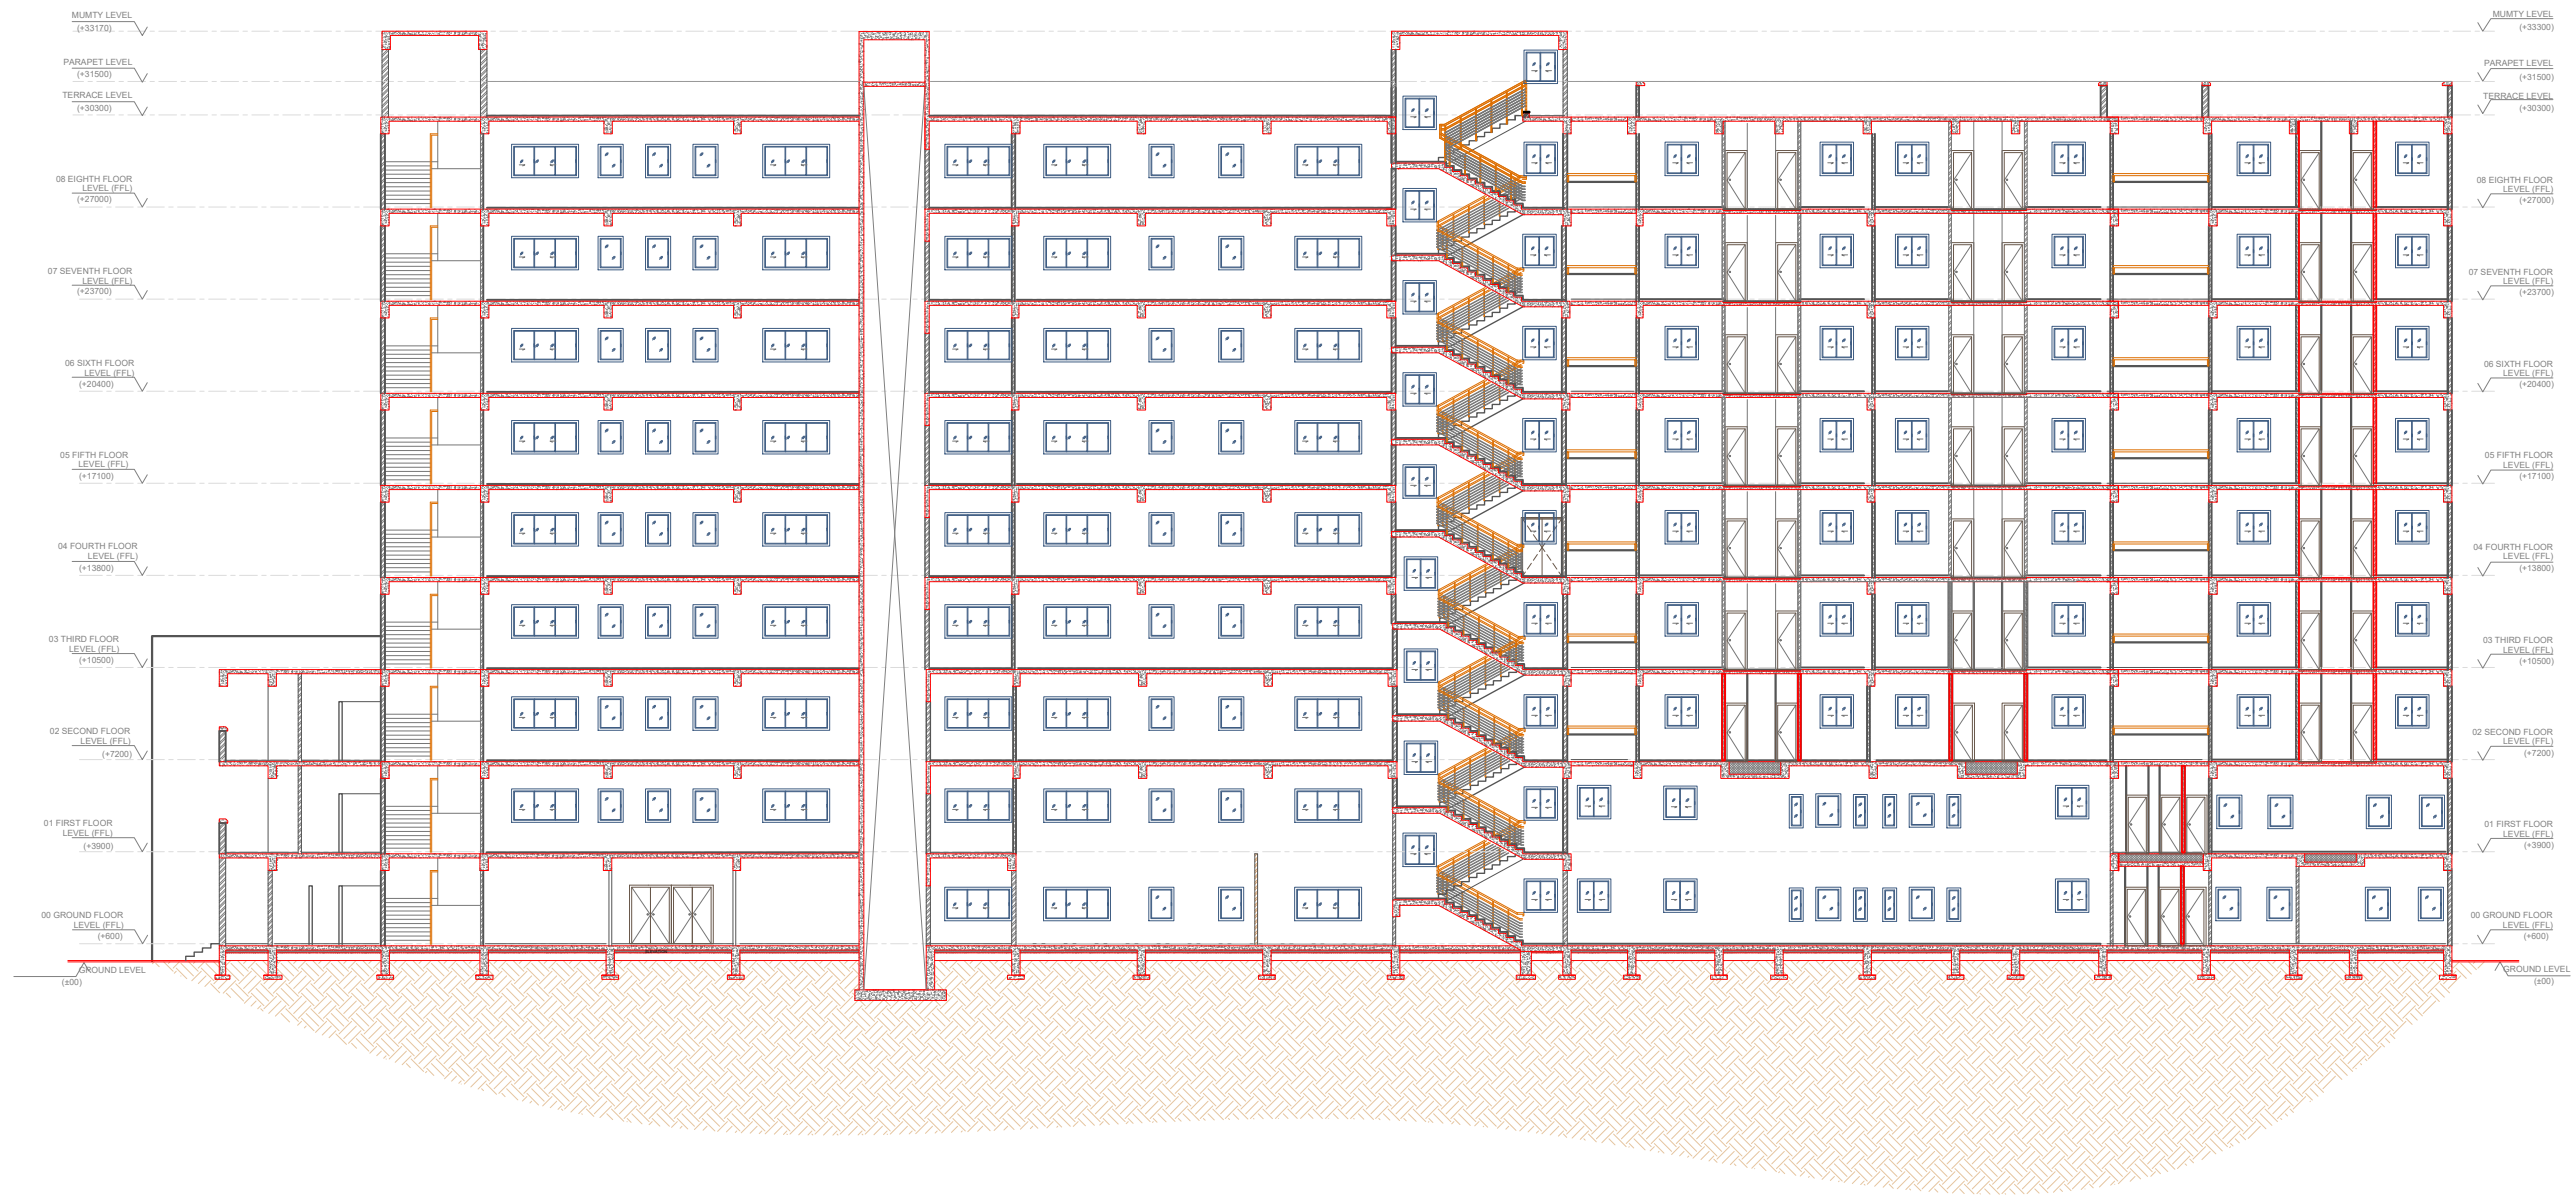

SECTION - S1

PROJECT TITLE -
THE PROPOSED CISF BUILDING

PRE G.F.C. DRAWINGS

APPROVED BY VSEPL

NAME SIGNATURE

HEMENDRA NAIDU.M

PREPARED & SUBMITTED BY AEPL

NAME SIGNATURE

NOTE

PLUMBING DRAWING

CISF BARRACKS & FACILITIES BLOCK-
SEVENTH FLOOR

SCALE : --- DATE : 28/12/2022

DRAWN : --- CHECKED : ---

REV NO : R0 DWG NO : CISF/AEPL/VSEPL/PLB008

Rev No	DESCRIPTION	DRN.	CKD.	APPR.	DATE
1	PRE G.F.C. DRAWINGS	--	--	--	28.12.2022

OWNER
GMR GGIAL GROUP

DEVELOPER
VISHWA SAMUDRA ENGINEERING

CONTRACTOR
M/S. ARDEE ENGINEERING PVT LTD.
FLAT Nos 503,504 5TH FLOOR,
ADITYA COURT,ROAD NO-5,
BANJARA HILLS
HYDERABAD-5a00034.

MEP
POTENTCONSULTANTS
D.NO 1-87/1, 1st Floor,
Chinalingayapalam,Kakumanu.
Guntur-522112, Tel : +91 9704077999

STRUCTURES
PRAGATI CONSULTANTS
404, M.G.R ESTATES,
PUNJAGUTTA,HYDERABAD.
500082, Tel : +91 66668787

ARCHITECT'S
SPARCH AND PRAGATI
CONSULTANTS
4 th Floor, Spaces & More,
Lumbini Avenue,Opp: The Sky view,
Gachibowli, Hyderabad-
500032, TEL : 040 48530045

PROJECT TITLE -
THE PROPOSED CISF BUILDING

PRE G.F.C. DRAWINGS

APPROVED BY VSEPL

NAME SIGNATURE

HEMENDRA NAIDU.M

PREPARED & SUBMITTED BY AEPL

NAME SIGNATURE

NOTE

PLUMBING DRAWING

CISF BARRACKS & FACILITIES BLOCK-
EIGHTH FLOOR

SCALE : --- DATE : 28/12/2022

DRAWN : --- CHECKED : ---

REV NO : R0 DWG NO : CISF/AEPL/VSEPL/PLB/009

Rev No	DESCRIPTION	DRN.	CKD.	APPR.	DATE
1	PRE G.F.C. DRAWINGS	--	--	--	28.12.2022

OWNER
GMR GGIAL GROUP

DEVELOPER
VISHWA SAMUDRA ENGINEERING

CONTRACTOR
M/S. ARDEE ENGINEERING PVT LTD.
FLAT Nos 503,504 5TH FLOOR,
ADITYA COURT,ROAD NO-5,
BANJARA HILLS
HYDERABAD-5a00034.

MEP
POTENTCONSULTANTS
D.NO 1-87/1, 1st Floor,
Chinalingayapalam,Kakumanu.
Guntur-522112, Tel : +91 9704077999

STRUCTURES
PRAGATI CONSULTANTS
404, M.G.R ESTATES,
PUNJAGUTTA,HYDERABAD.
500082, Tel : +91 66668787

ARCHITECT'S
SPARCH AND PRAGATI
CONSULTANTS
4 th Floor, Spaces & More,
Lumbini Avenue,Opp: The Sky view,
Gachibowli, Hyderabad-
500032, TEL : 040 48530045

HIGHRISE APARTMENT-KOMPALLY



BLOCK - A



<u>PROJECT DETAILS</u>		<u>DRAWING TITTLE</u>	<u>REMARKS</u>	<u>DWG.NO</u>	<u>REV.NO</u>		 ARCHITECTURE INTERIOR LANDSCAPE CONSULTANTS 4 th Floor,Spaces & More,Lumbini Avenue, Opp: The Sky view,Gachibowli, Hyderabad.
PROPOSED HIGH RISE APPARTMENTS,KOMPALLY		BLOCK - A	FLOOR PLAN REVISED UNIT PLANS WITH BEAM LAYOUT		DRAWN BY		
TBC RASAGNA					AR.KHALIL		
					CHKD BY		
					AR.JAYENDRA		

BLOCK - A



PROJECT DETAILS

PROPOSED HIGH RISE APPARTMENTS,KOMPALLY
TBC RASAGNA

DRAWING TITLE

BLOCK - A
FLOOR PLAN REVISED UNIT PLANS
WITH BEAM LAYOUT

REMARKS

DWG.NO

REV.NO

DRAWN BY
AR.KHALIL
CHKD BY
AR.JAYENDRA




SPARCH
THE SPARROW ARCHITECTS

ARCHITECTURE | INTERIOR | LANDSCAPE CONSULTANTS

4th Floor,Spaces & More,Lumbini Avenue,
Opp:The Sky view,Gachibowli, Hyderabad.

BLOCK - B

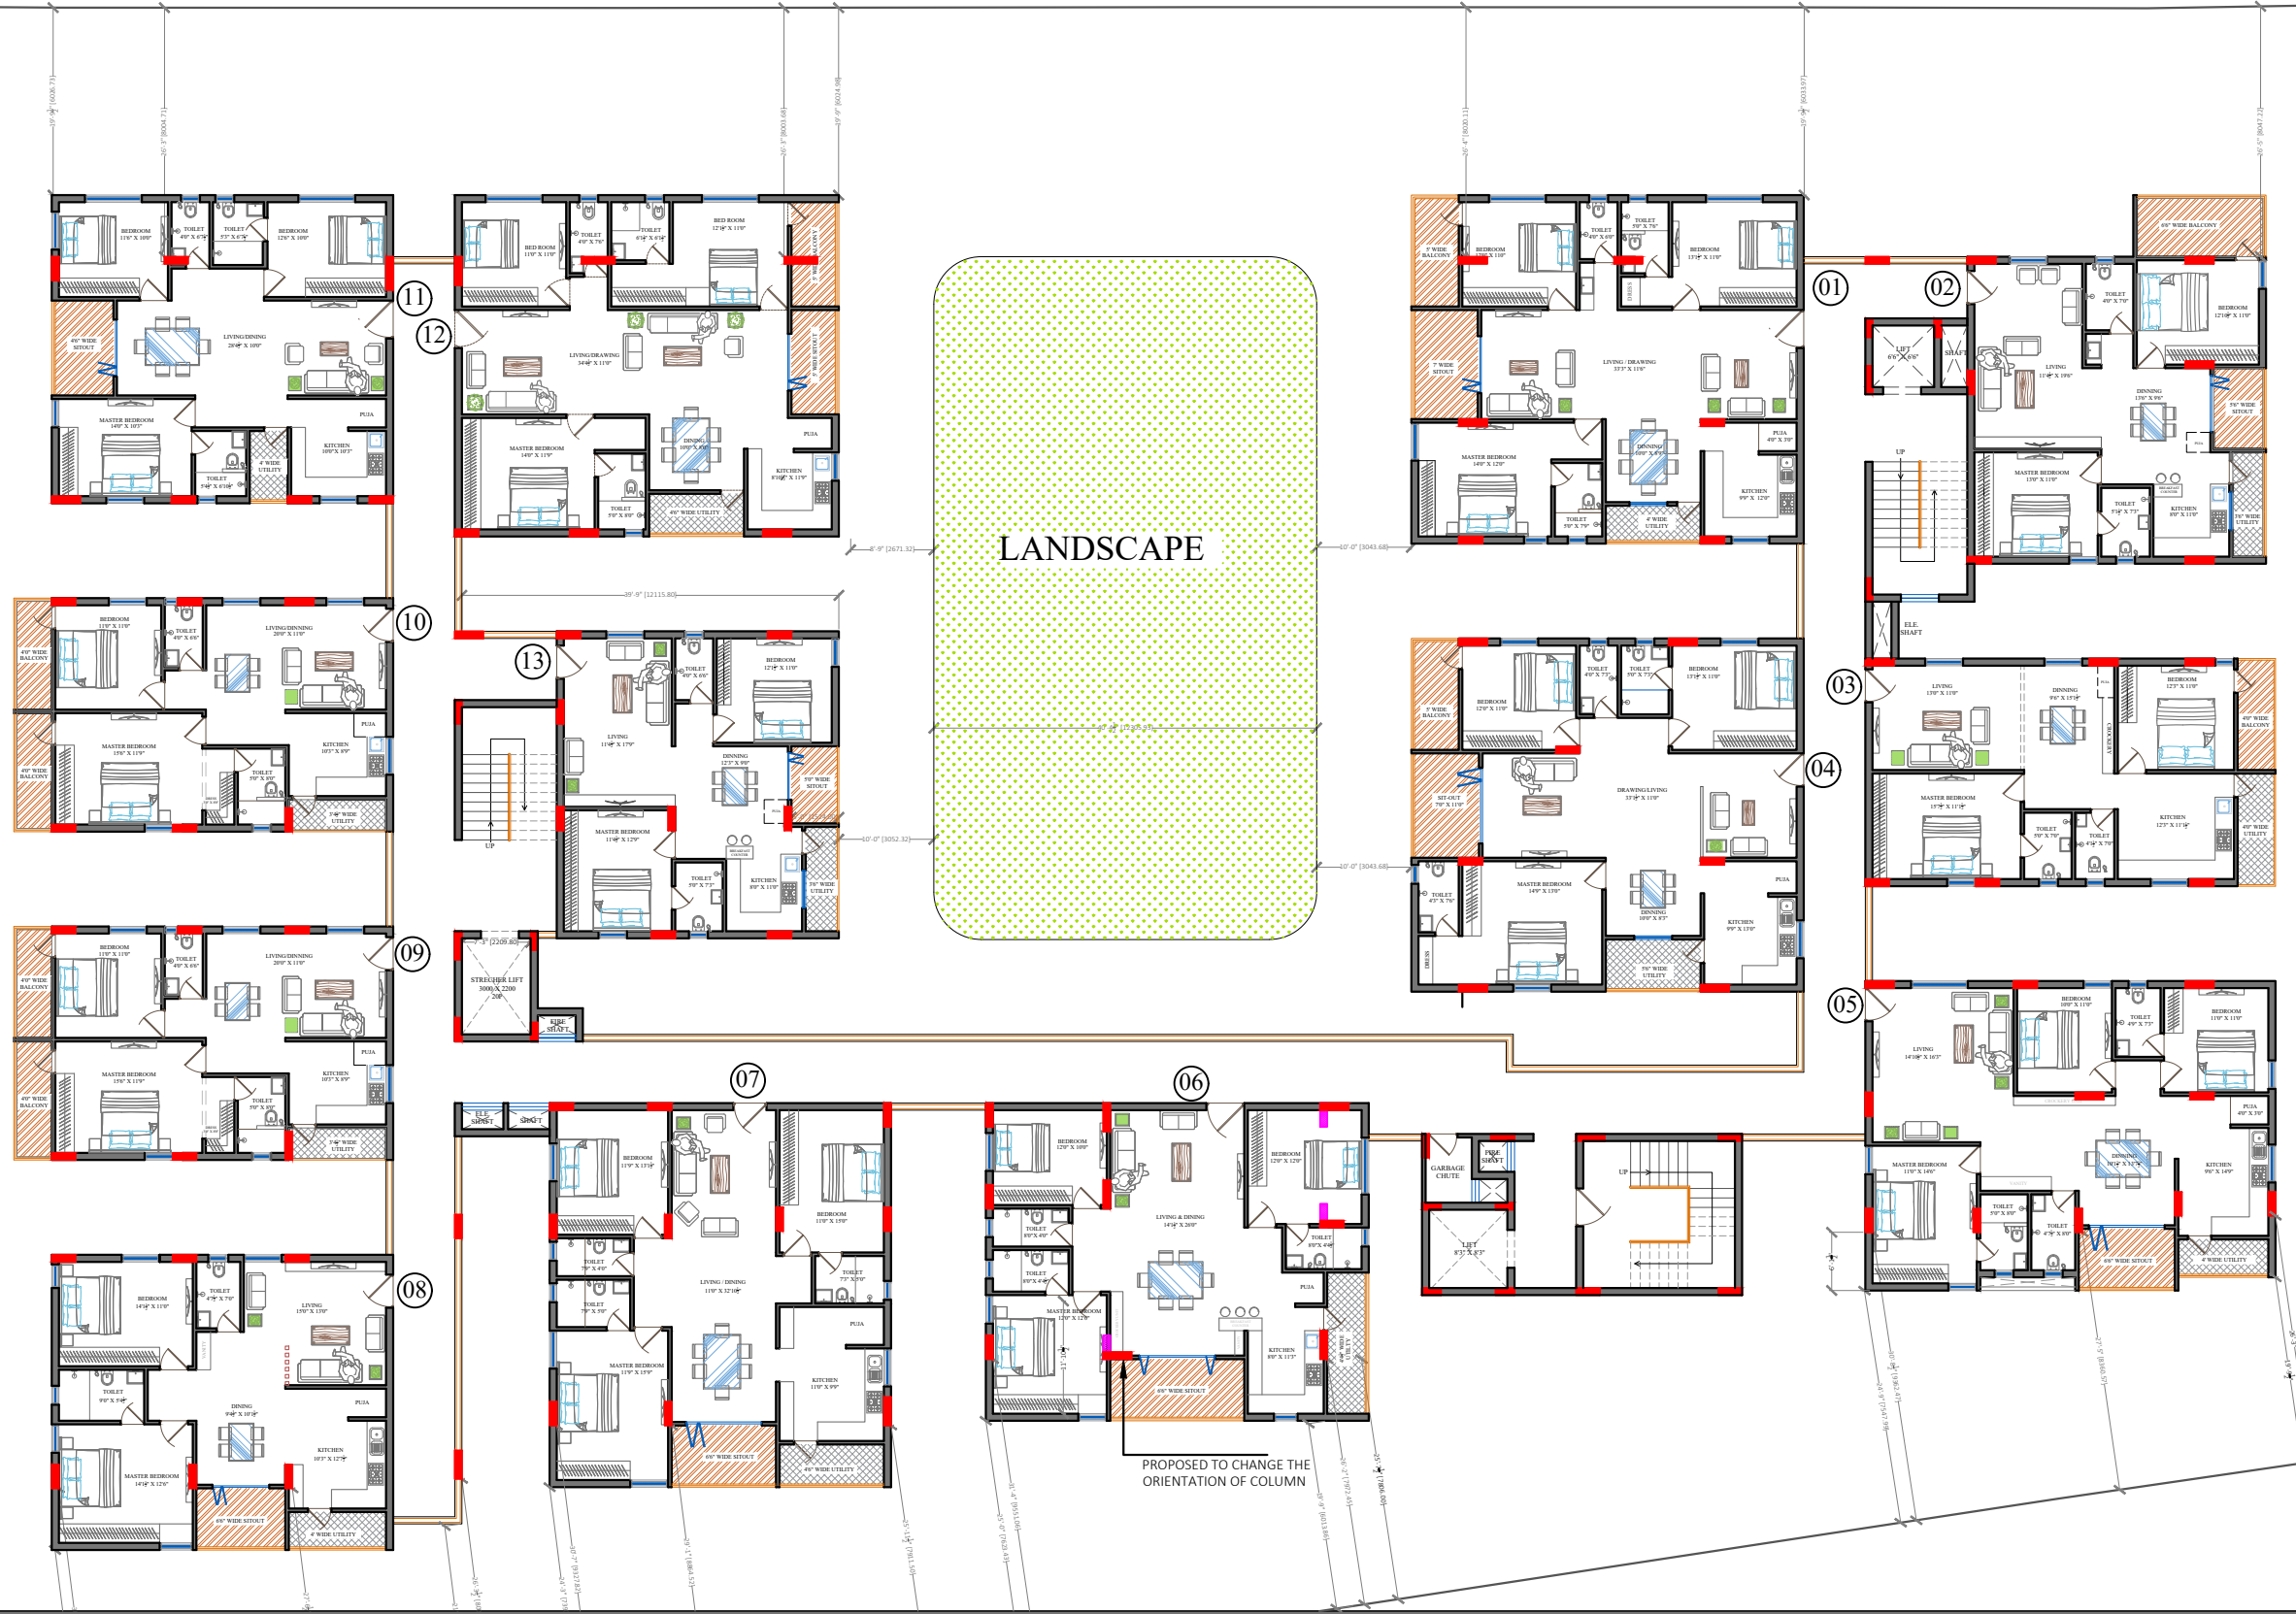

PROJECT DETAILS	DRAWING TITLE	REMARKS	DWG.NO	REV.NO		 ARCHITECTURE INTERIOR LANDSCAPE CONSULTANTS
PROPOSED HIGH RISE APPARTMENTS,KOMPALLY	BLOCK - A					
TBC RASAGNA	FLOOR PLAN REVISED UNIT PLANS WITH BEAM LAYOUT					

BLOCK - B



PROJECT DETAILS

PROPOSED HIGH RISE APPARTMENTS,KOMPALLY

TBC RASAGNA

DRAWING TITTLE

BLOCK - A
FLOOR PLAN REVISED UNIT PLANS
WITH BEAM LAYOUT

REMARKS

DWG.NO

REV.NO

DRAWN BY

AR.KHALIL

CHKD BY


AR.JAYENDRA




SPARCH
THE SPARROW ARCHITECTS

ARCHITECTURE | INTERIOR | LANDSCAPE CONSULTANTS


4th Floor, Spaces & More, Lumbini Avenue,
Opp: The Sky view, Gachibowli, Hyderabad.

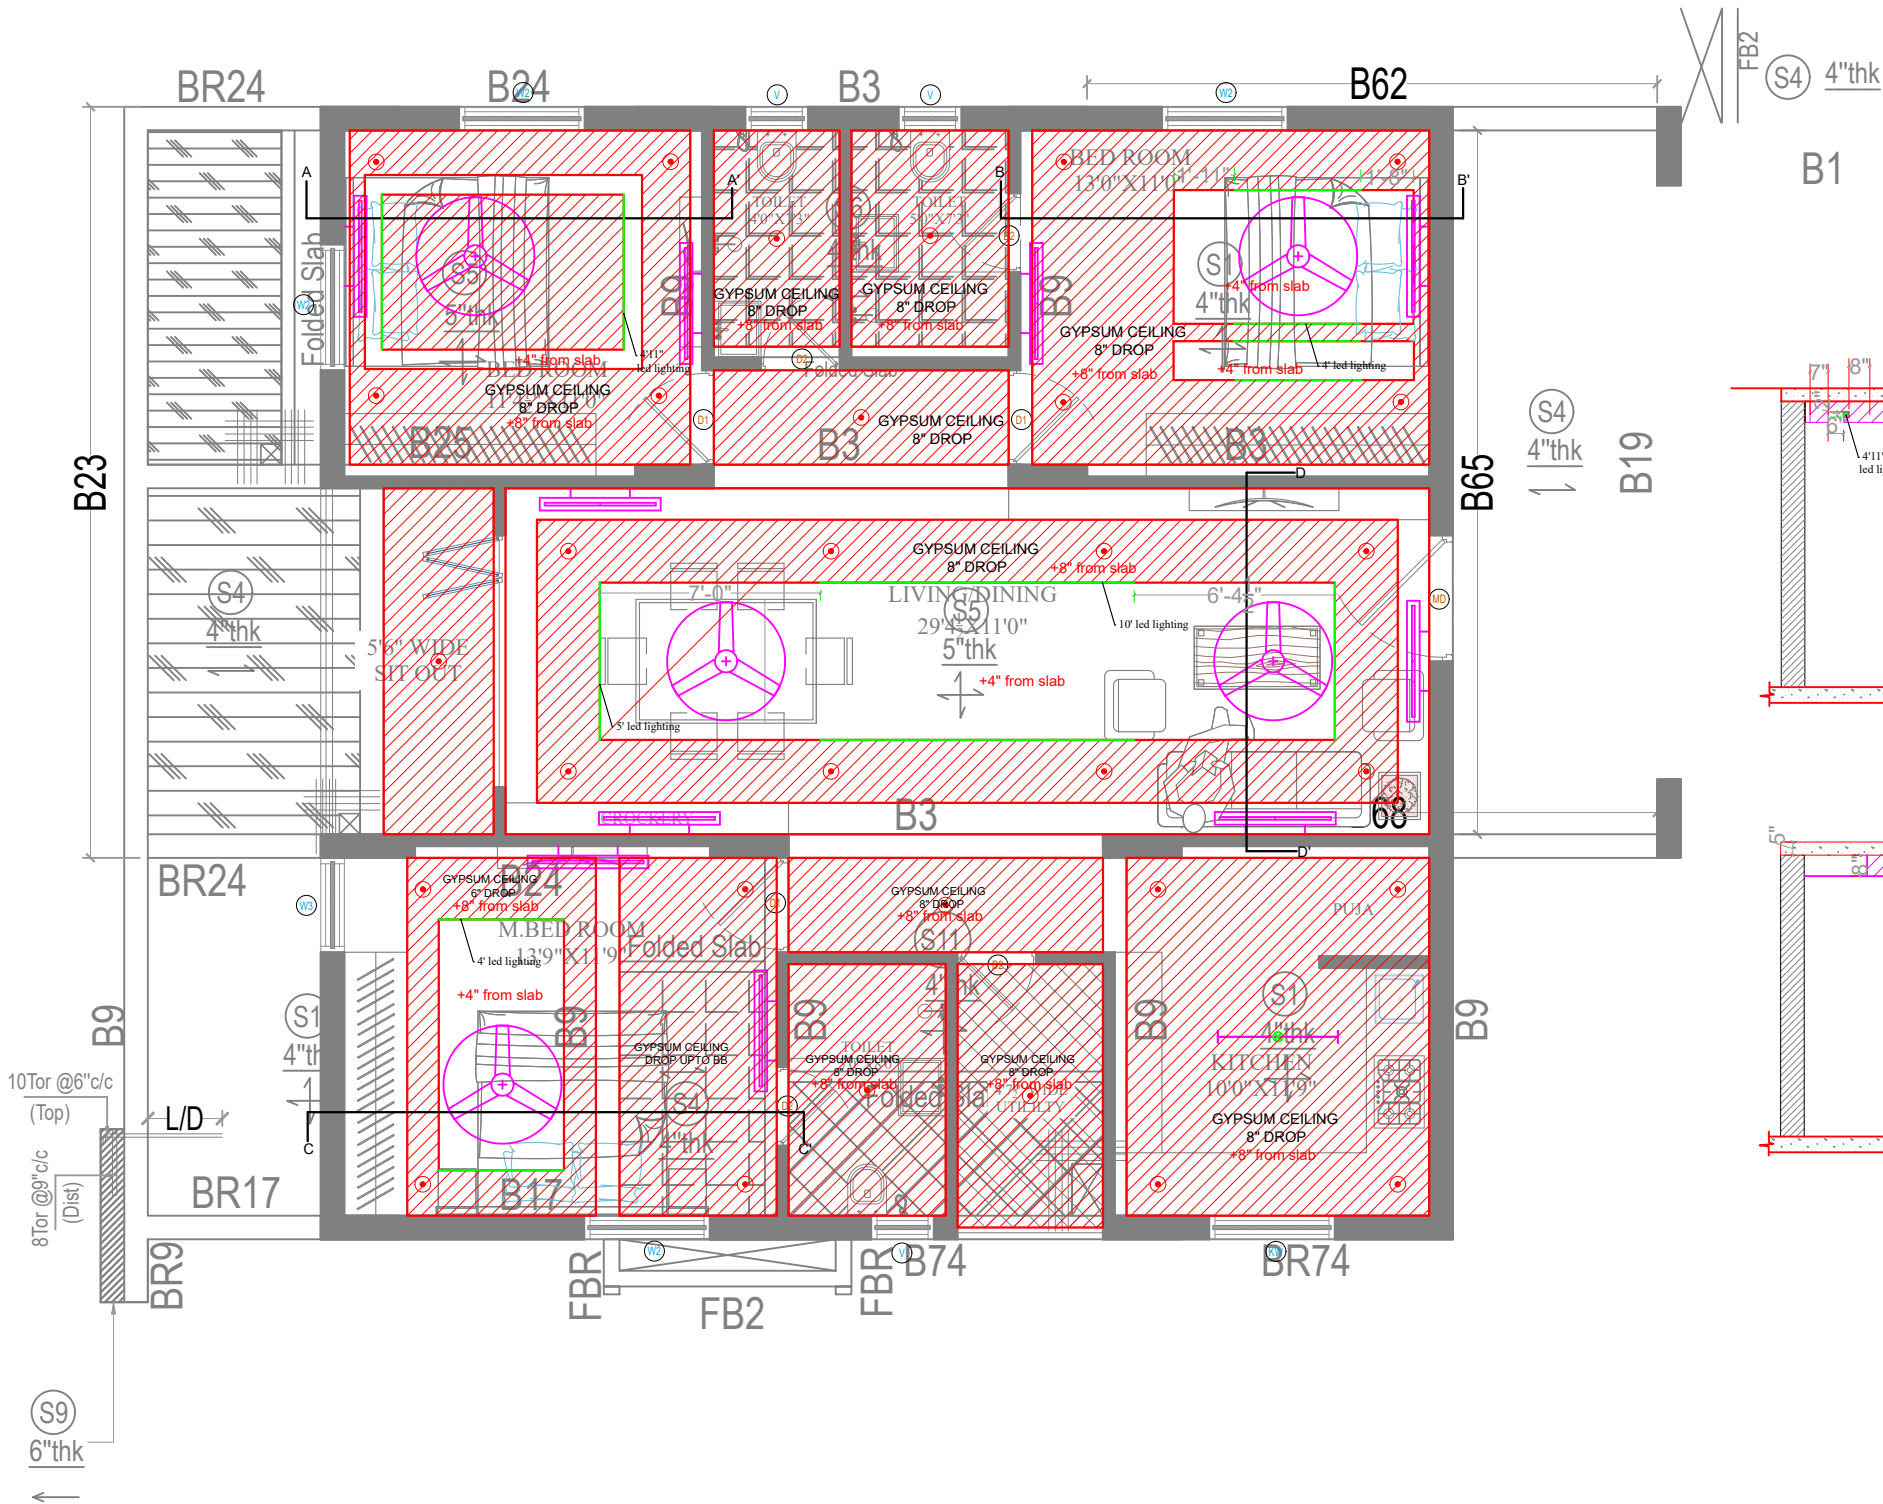


FASLSE CEILING SECTIONS

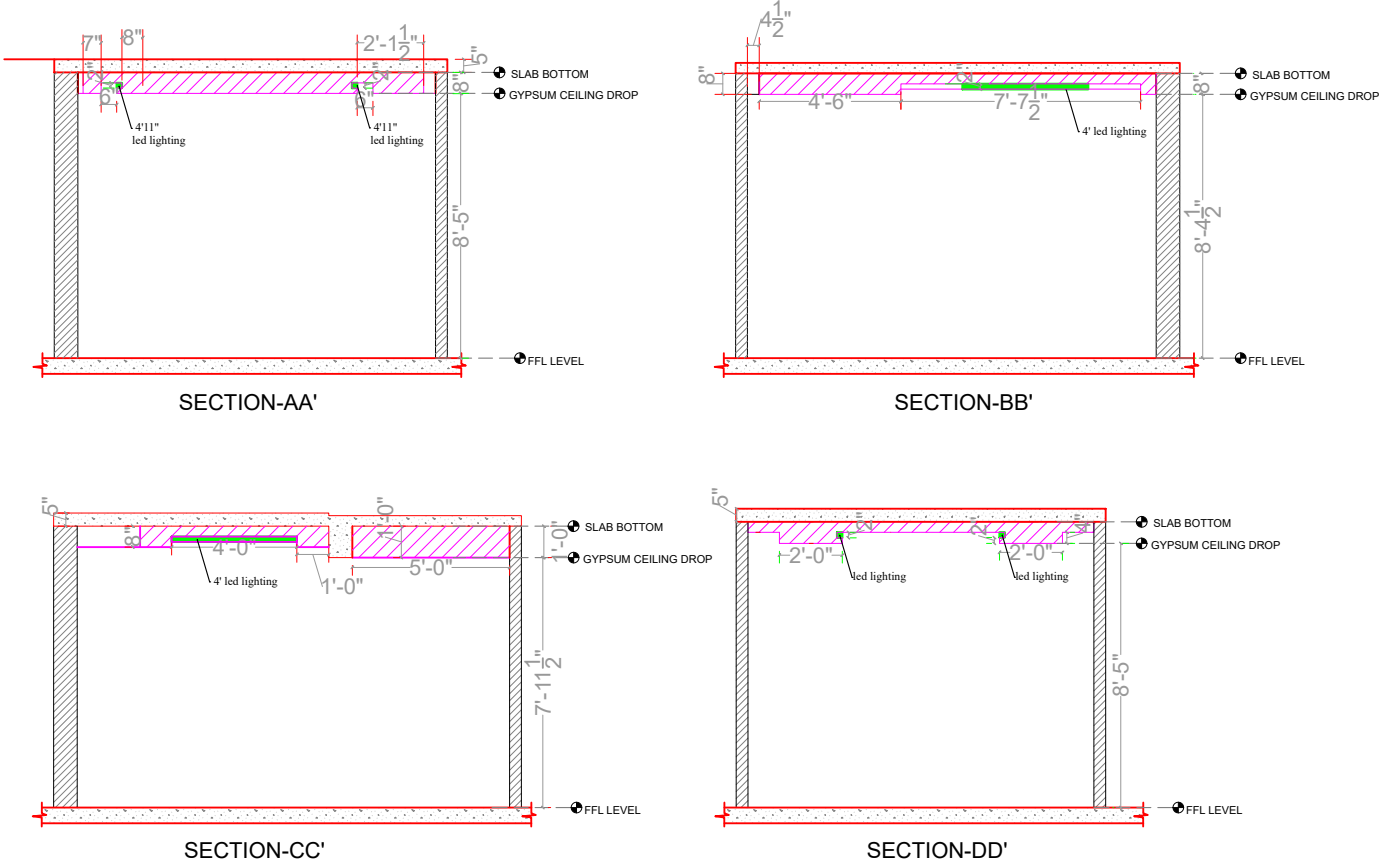

PROJECT DETAILS	DRAWING TITTLE	REMARKS	DWG.NO	REV.NO		SPARCH THE SPARROW ARCHITECTS ARCHITECTURE INTERIOR LANDSCAPE CONSULTANTS No 407, Aparna Green homes, Opp:Golf view Apts, Nanakramguda Hyderabad. Mobile : +91 9701545746 Mail ID : architectsatsparrow@gmail.com
RESIDENTIAL HIGHRISE APARTMENTS AT KOMPALLY	FALSE CEILING DETAILS FOR MODEL FLAT			Drawn By		
				AR.REHMAN		
				CHKD BY		
				AR.JAYENDRA		

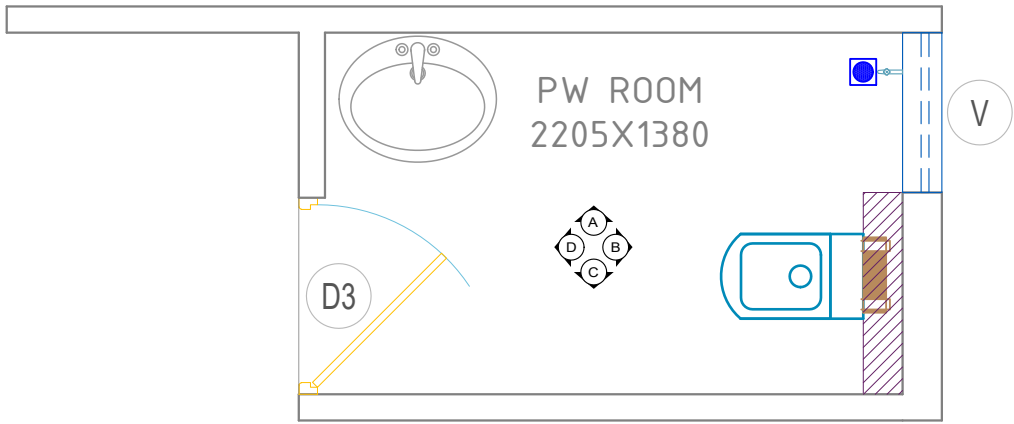

POWDER ROOM FLOOR PLAN(GROUND FLOOR)

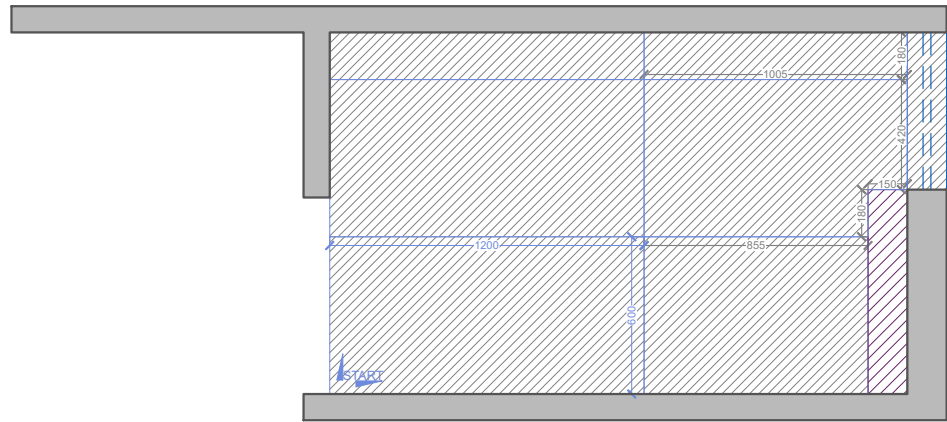

FLOOR TILE LAYOUT




I MARBLE -POLISHED -RAINFOREST
800x1600(HIGHLIGHTER)




DGV T -POLISH-ROPOLANO NATURA
600x1200(WALL AND FLOOR)


NO.OF TILES	
FLOOR TILES	05
WALL TILES	20
HIGHLIGHTER TILES	02

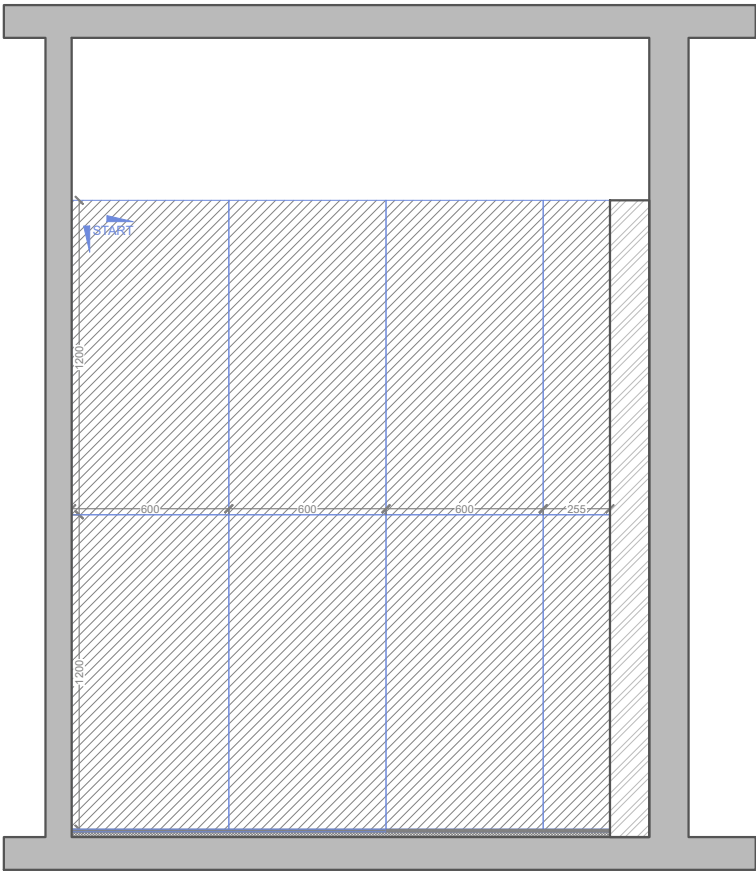


A ELEVATION-A

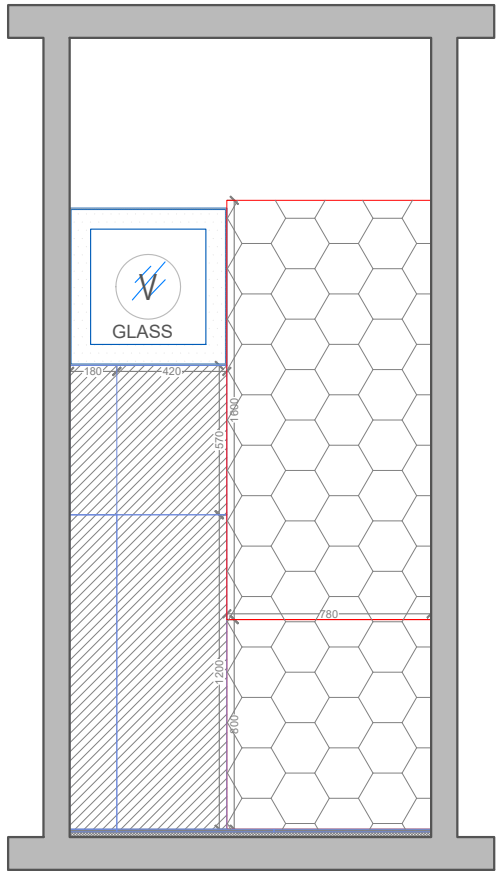

B ELEVATION-B

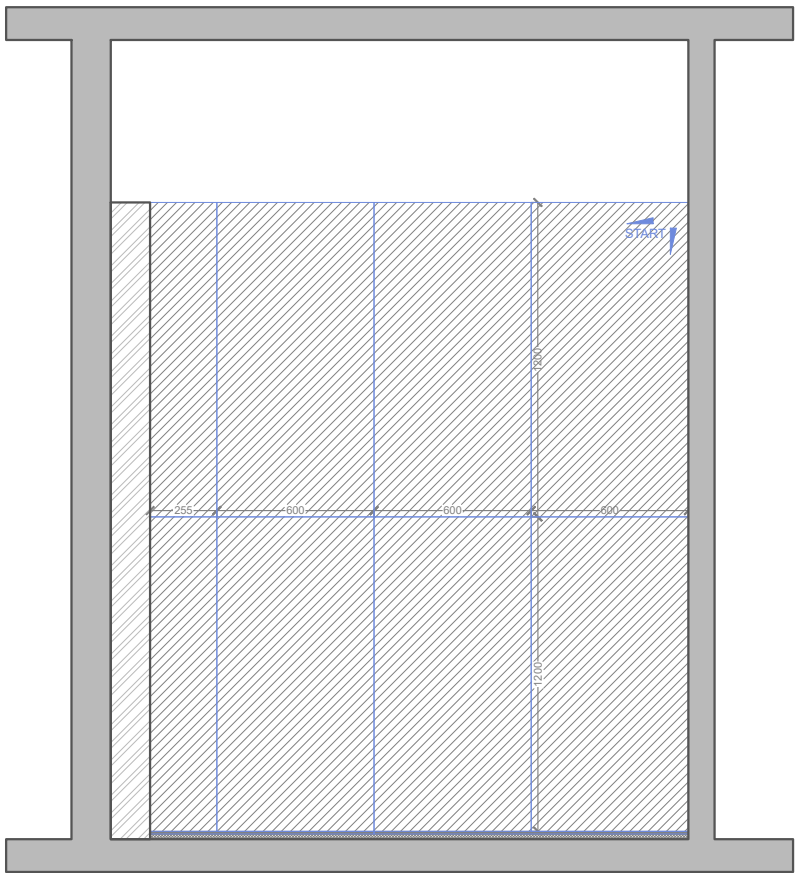

C ELEVATION-C

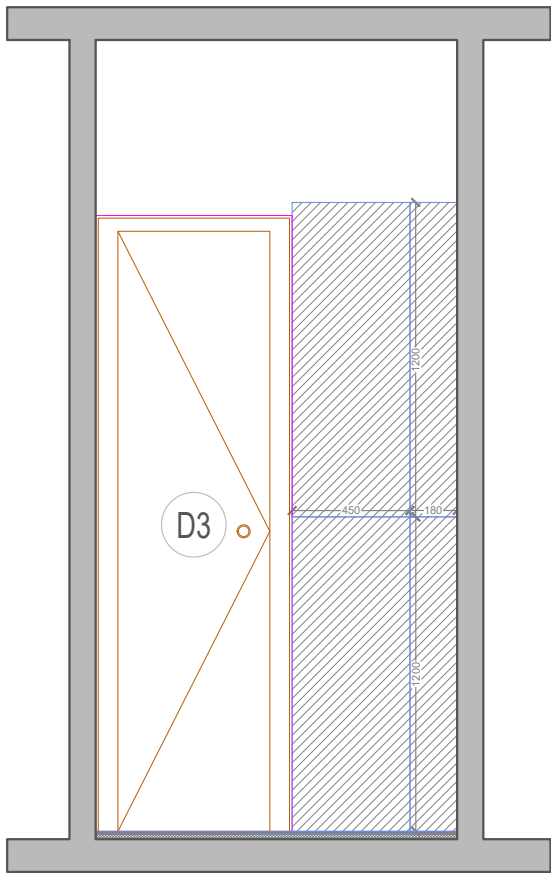

D ELEVATION-D

WALL TILE LAYOUT

GENERAL NOTES

THIS DRAWING IS A COPYRIGHT AND PROPERTY OF THE A.D.P.L. IS NOT TO BE PRODUCED, COPIED, HANDLED OVER TO THIRD PARTY OR USED FOR ANY OTHER. ALL DIMENSIONS IN THE DRAWING ARE TO BE READ AND NOT TO BE MEASURED. ALL DIMENSIONS SHALL BE VERIFIED ON SITE PRIOR TO START OF WORK. ANY DISCREPANCY SHALL BE BROUGHT TO THE NOTICE OF THE ARCHITECT. THE CONTRACTOR/PROJECT MANAGER MUST CHECK ALL DIMENSIONS AND DETAILS, AND BE RESPONSIBLE FOR THE SAME. ANY DISCREPANCY SHALL BE BROUGHT TO THE NOTICE OF THE ARCHITECT. THIS DRAWING SHALL BE READ IN CONJUNCTION WITH ALL RELEVANT ARCHITECTURAL, INTERIOR, STRUCTURAL, AND SERVICE DRAWINGS. DISCREPANCY IF ANY NOTICED BY THE CONTRACTOR SHALL BE BROUGHT TO THE ATTENTION OF WHICHEVER IS EARLIER, ARCHITECT AND NOT RESOLVED WITHIN SEVEN (7) WORKING DAYS OF ISSUE OF THIS DRAWING OR PRIOR TO PROCUREMENT/ EXECUTION OF WORKS AT SITE. DRAWING APPROVAL IS FOR THE CONFORMITY WITH OUTLINE DESIGN INTENT AND DOES NOT RELIEVE THE CONTRACTOR/SUBCONTRACTOR FROM FULL RESPONSIBILITY FOR THE ACCURACY, INTEGRATION AND FITNESS FOR THE PURPOSE OF DESIGN. THE ABOVE NOTES FORM THE ESSENTIAL INSTRUCTIONS TO INFORMATION PROVIDED IN THIS DRAWING. THE NON CONFORMITY TO THESE WOULD CONSTITUTE TO THE COORDINATION NOT BEING CARRIED OUT AS PER THE ARCHITECTURAL INTENT. THE ARCHITECT IS AT LIBERTY TO INSTRUCT THE CONTRACTORS TO DEMOLISH ALL SUCH COORDINATION AND REBUILD AS PER ARCHITECTURAL DINGS. PURPOSE OTHER THAN FOR WHICH IT IS INTENDED.

LOCATION MAP

LEGEND

REV. NO.

REVISIONS

ISSUE OF PRINTS

NAME	DATE	NOS.	PURPOSE

REMARKS

PROJECT: PARDHA WEST FACING VILLA

CLIENT:

PMC CONSULTANTS:

MEP CONSULTANTS:

STRUCTURAL CONSULTANTS:

TITLE:

GFC

PRINCIPAL ARCHITECTS

BLDG. ID.

DATE : 30AUG2022

ORIENTATION

DRWN

CHKD JAYENDRA

APPD

PRG. NO.

PRG. NO.

SHEET SIZE

RELEASED FOR


INFORMATION

REVIEW


TENDER

CONSTRUCTION

AS-BUILT

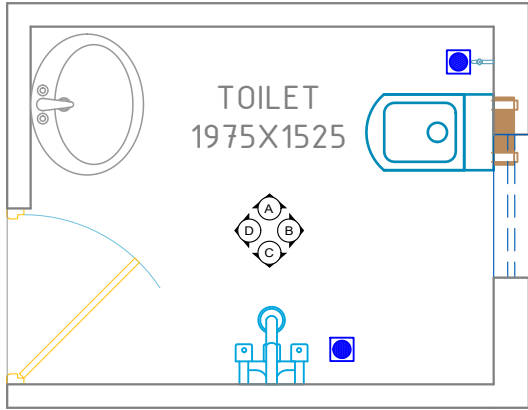

PARENTS BEDROOM TOILET PLAN

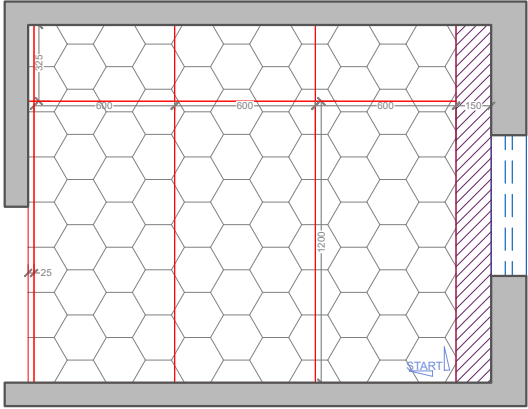

TILE FLOOR LAYOUT




DGVT -HIGH GLOSS -ARMANI GOLD
600x1200(HIGHTLIGHTER WALL AND FLOOR)




DGVT -POLISHED -SUMMER BEIGE
600x1200(WALLS)


NO.OF TILES	
FLOOR TILES	05
WALL TILES	16
HIGHLIGHTER TILES(WALL)	06

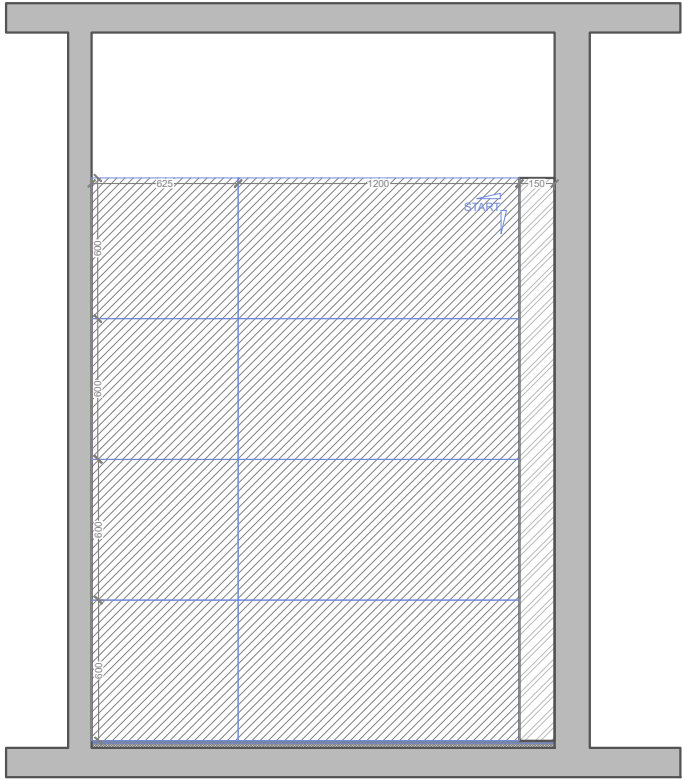


A ELEVATION-A

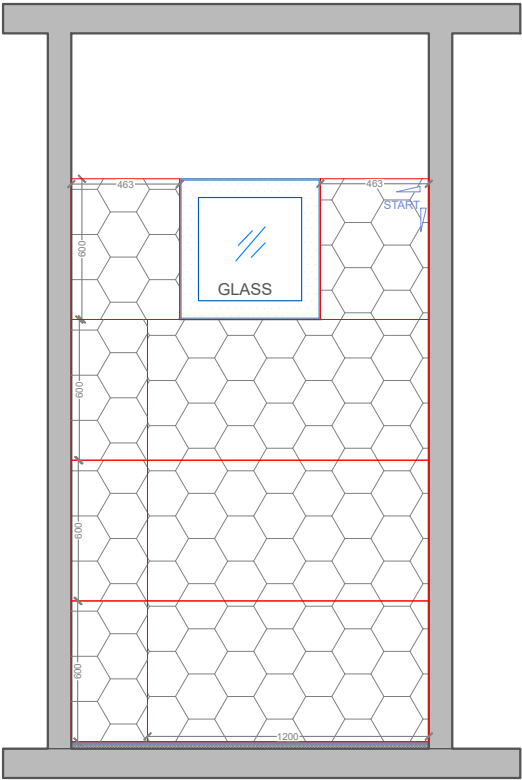

B ELEVATION-B

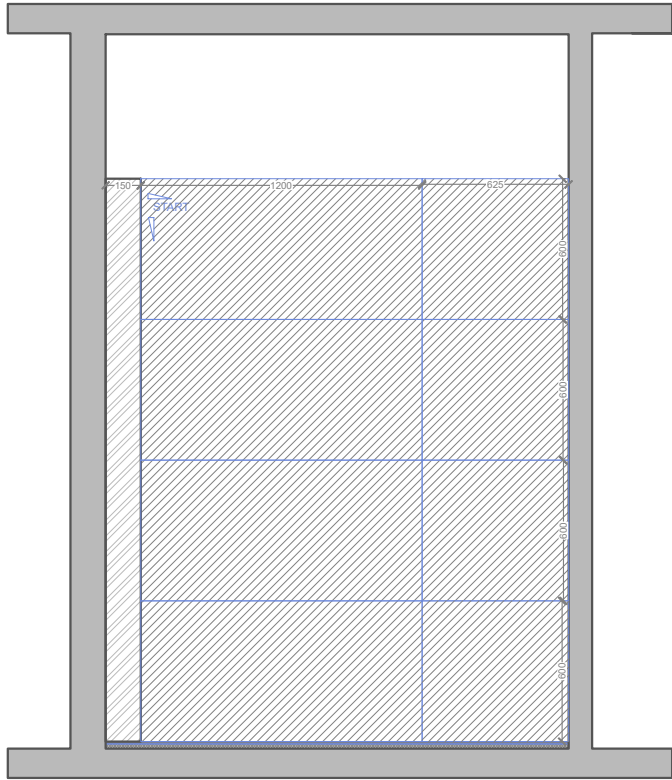

C ELEVATION-C

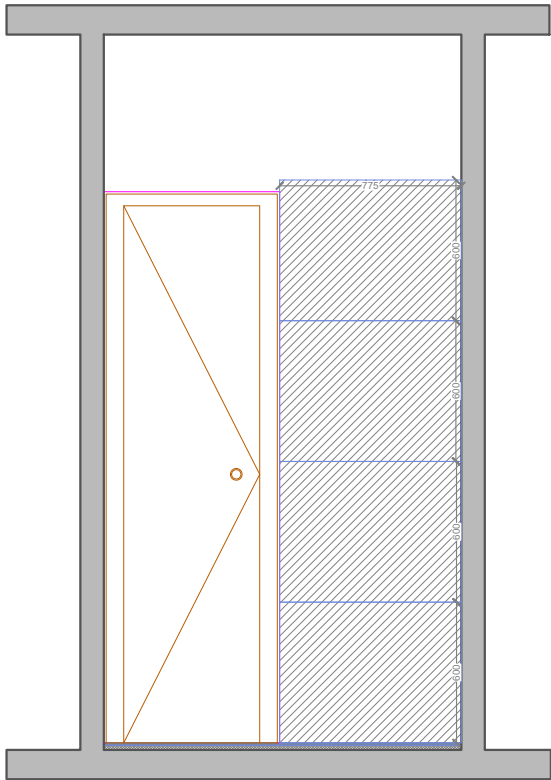

D ELEVATION-D

WALL TILE LAYOUT

GENERAL NOTES

THIS DRAWING IS A COPYRIGHT AND PROPERTY OF THE A D P L. IS NOT TO BE PRODUCED, COPIED, HANDLED OVER TO THIRD PARTY OR USED FOR ANY OTHER.

ALL DIMENSIONS IN THE DRAWING ARE TO BE READ AND NOT TO BE MEASURED.

ALL DIMENSIONS SHALL BE VERIFIED ON SITE PRIOR TO START OF WORK. ANY DISCREPANCY SHALL BE BROUGHT TO THE NOTICE OF THE ARCHITECT.

THE CONTRACTOR/PROJECT MANAGER MUST CHECK ALL DIMENSIONS AND DETAILS AND BE RESPONSIBLE FOR THE SAME. ANY DISCREPANCY SHALL BE BROUGHT TO THE NOTICE OF THE ARCHITECT.

THIS DRAWING SHALL BE READ IN CONJUNCTION WITH ALL RELEVANT ARCHITECTURAL, INTERIOR, STRUCTURAL, AND SERVICES DRAWINGS. DISCREPANCY IF ANY NOTICED BY THE CONTRACTOR SHALL BE BROUGHT TO THE ATTENTION OF WHICHEVER IS EARLIER, ARCHITECT AND NOT RESOLVED WITHIN SEVEN (7) WORKING DAYS OF ISSUE OF THIS DRAWING OR PRIOR TO PROCUREMENT/ EXECUTION OF WORKS AT SITE.

DRAWING APPROVAL IS FOR THE CONFORMITY WITH OUTLINE DESIGN INTENT AND DOES NOT RELIEVE THE CONTRACTOR/SUBCONTRACTOR FROM FULL RESPONSIBILITY FOR THE ACCURACY, INTEGRATION AND FITNESS FOR THE PURPOSE OF DESIGN.

THE ABOVE NOTES FORM THE ESSENTIAL INSTRUCTIONS TO INFORMATION PROVIDED IN THIS DRAWING. THE NON CONFORMITY TO THESE WOULD CONSTITUTE TO THE COORDINATION NOT BEING CARRIED OUT AS PER THE ARCHITECTURAL INTENT. THE ARCHITECT IS AT LIBERTY TO INSTRUCT THE CONTRACTORS TO DEMOLISH ALL SUCH COORDINATION AND REBUILD AS PER ARCHITECTURAL DINGS. PURPOSE OTHER THAN FOR WHICH IT IS INTENDED.

LOCATION MAP

LEGEND

REV. NO.

REVISIONS

ISSUE OF PRINTS

NAME	DATE	NOS.	PURPOSE

REMARKS

PROJECT: PARDHA WEST FACING VILLA

CLIENT:

PMC CONSULTANTS:

MEP CONSULTANTS:

STRUCTURAL CONSULTANTS:

TITLE:

GFC

PRINCIPAL ARCHITECTS

BLDG. ID.

DATE : 30AUG2022

NAME SIGN DATE

CHKD JAYENDRA

APPD

DRG. NO.

DRG. NO.

SHEET SIZE

ORIENTATION

SCALE

AD

MENTIONED

RELEASED FOR



INFORMATION

REVIEW

TENDER

CONSTRUCTION

AS-BUILT

  


A ELEVATION-A




WALL TILE LAYOUT



DRG. NO.	
----------	--

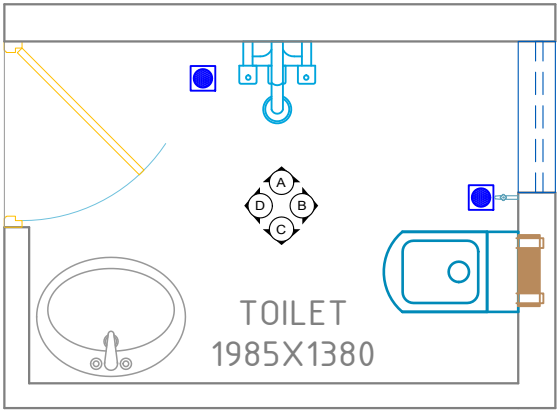

SOUTH EAST BATHROOM FLOOR PLAN

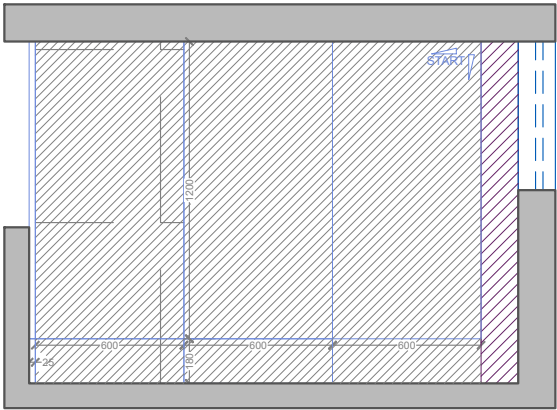

TILE FLOOR LAYOUT




DGV T -SATIN -KRERMLIN ICE SMOOGE
600x1200(HIGHTLIGHTER)


NO.OF TILES	
FLOOR TILES	05
WALL TILES	19
HIGHLIGHTER TILES	02




DGV T -SATIN -KRERMLIN EARTH SMOOGE
600x1200(WALLS AND FLOOR)

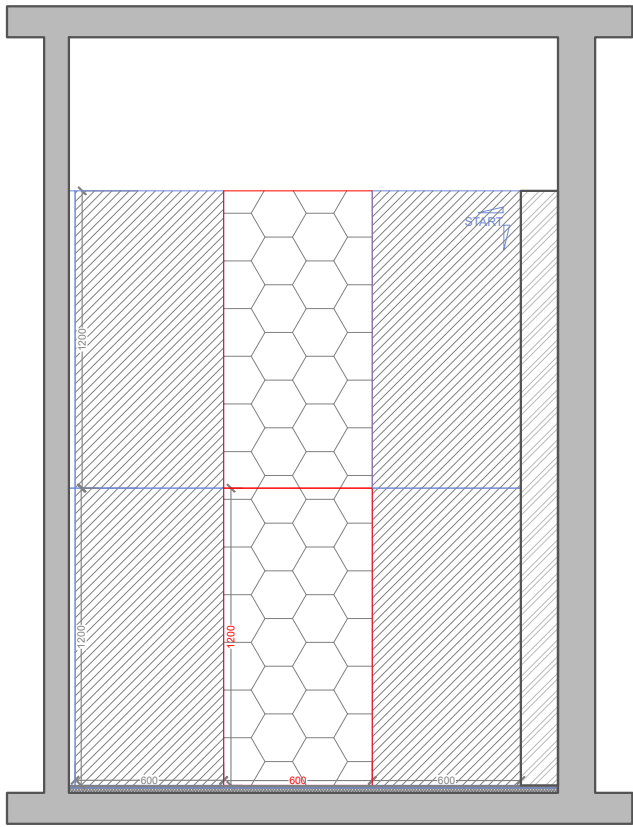


A ELEVATION-A

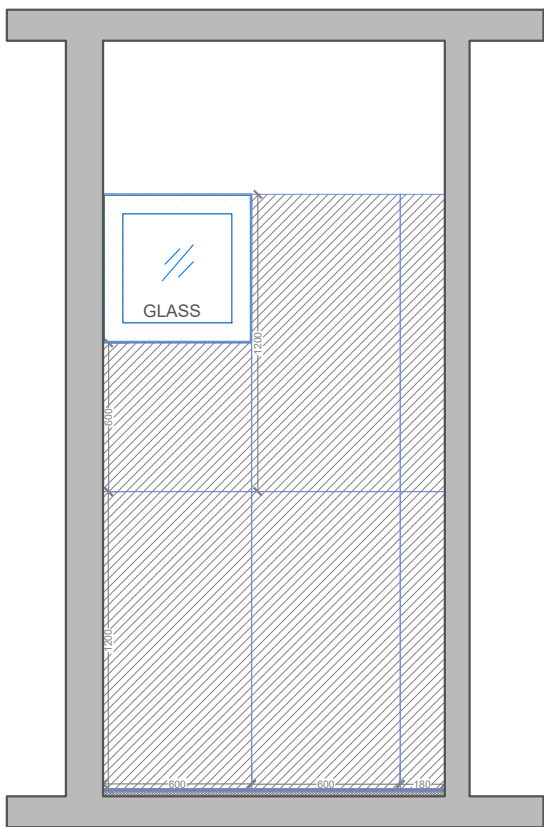

B ELEVATION-B

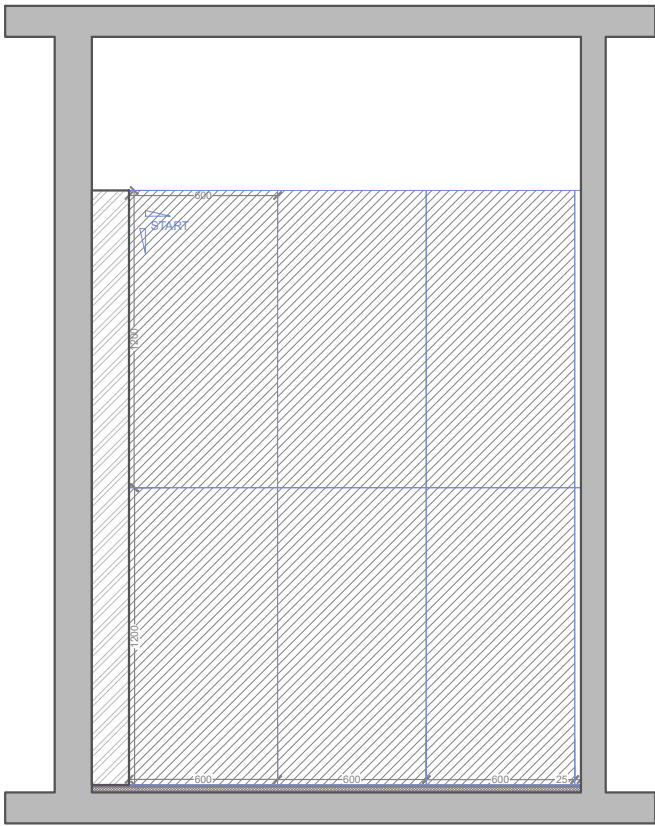

C ELEVATION-C

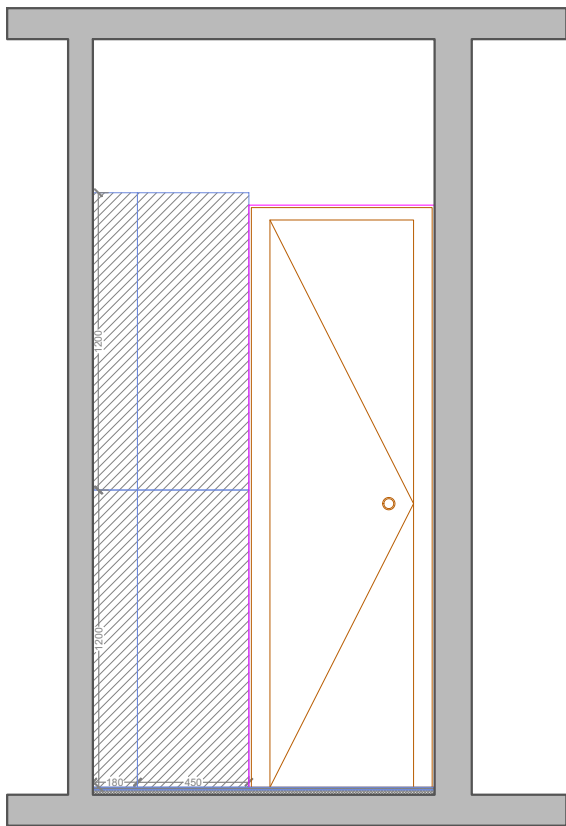

D ELEVATION-D

WALL TILE LAYOUT

GENERAL NOTES

THIS DRAWING IS A COPYRIGHT AND PROPERTY OF THE A D P L IS NOT TO BE PRODUCED, COPIED, HANDED OVER TO THIRD PARTY OR USED FOR ANY OTHER.

ALL DIMENSIONS IN THE DRAWING ARE TO BE READ AND NOT TO BE MEASURED.

ALL DIMENSIONS SHALL BE VERIFIED ON SITE PRIOR TO START OF WORK. ANY DISCREPANCY SHALL BE BROUGHT TO THE NOTICE OF THE ARCHITECT.

THE CONTRACTOR/PROJECT MANAGER MUST CHECK ALL DIMENSIONS AND DETAIL, AND BE RESPONSIBLE FOR THE SAME. ANY DISCREPANCY SHALL BE BROUGHT TO THE NOTICE OF THE ARCHITECT.

THIS DRAWING SHALL BE READ IN CONJUNCTION WITH ALL RELEVANT ARCHITECTURAL, INTERIOR, STRUCTURAL, AND SERVICE DRAWINGS. DISCREPANCY IF ANY NOTICED BY THE CONTRACTOR SHALL BE BROUGHT TO THE ATTENTION OF WHOEVER IS EARLIER, ARCHITECT, AND NOT RESOLVED WITHIN SEVEN (7) WORKING DAYS OF ISSUE OF THIS DRAWING OR PRIOR TO PROCUREMENT/ EXECUTION OF WORKS AT SITE.

DRAWING APPROVAL IS FOR THE CONFORMITY WITH OUTLINE DESIGN INTENT AND DOES NOT RELIEVE THE CONTRACTOR/SUBCONTRACTOR FROM FULL RESPONSIBILITY FOR THE ACCURACY, INTEGRATION AND FITNESS FOR THE PURPOSE OF DESIGN.

THE ABOVE NOTES FORM THE ESSENTIAL INSTRUCTIONS TO INFORMATION PROVIDED IN THIS DRAWING. THE NON CONFORMITY TO THESE WOULD CONSTITUTE TO THE COORDINATION NOT BEING CARRIED OUT AS PER THE ARCHITECTURAL INTENT. THE ARCHITECT IS AT LIBERTY TO INSTRUCT THE CONTRACTORS TO DEMOLISH ALL SUCH COORDINATION AND REBUILD AS PER ARCHITECTURAL DING. PURPOSE OTHER THAN FOR WHICH IT IS INTENDED.

LOCATION MAP

LEGEND

REV. NO.

REVISIONS

ISSUE OF PRINTS

NAME	DATE	NOS.	PURPOSE

REMARKS

PROJECT: PARDHA WEST FACING VILLA

CLIENT:

PMC CONSULTANTS:

MEP CONSULTANTS:

STRUCTURAL CONSULTANTS:

TITLE:

GFC

PRINCIPAL ARCHITECTS

BLDG. ID.

DATE : 30AUG2022

ORIENTATION

SCALE

AS-BUILT

PRG. NO.

PRG. NO.

SHEET SIZE

RELEASED FOR


INFORMATION

REVIEW


TENDER

CONSTRUCTION


AS-BUILT

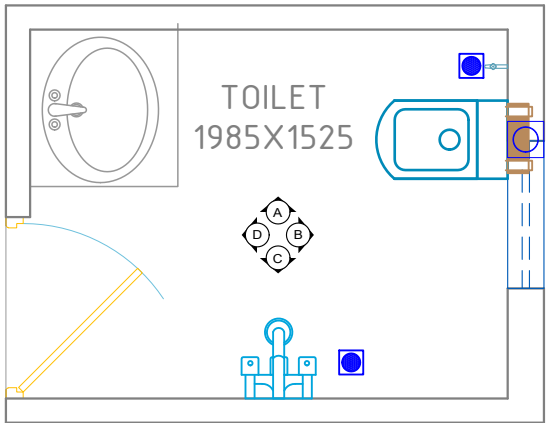


MASTER BEDROOM TOILET
FLOOR PLAN

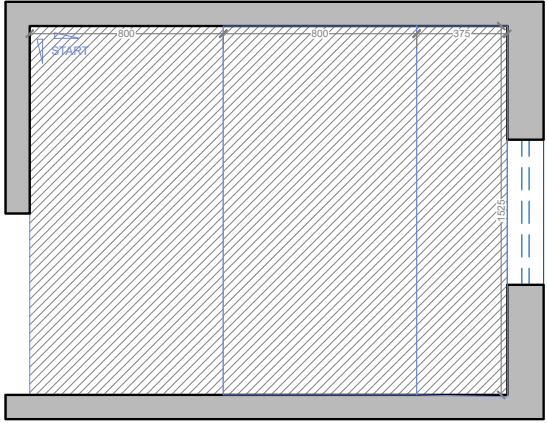


FLOOR TILE LAYOUT

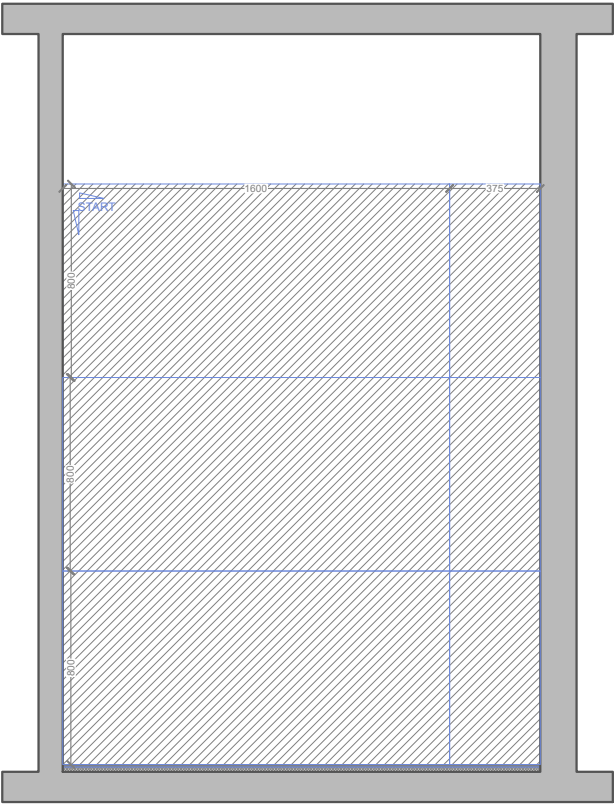


A ELEVATION-A

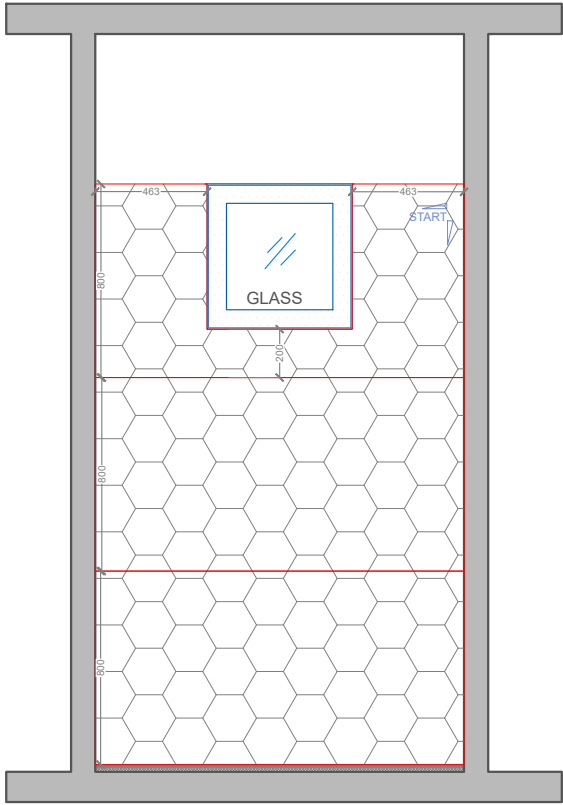

B ELEVATION-B

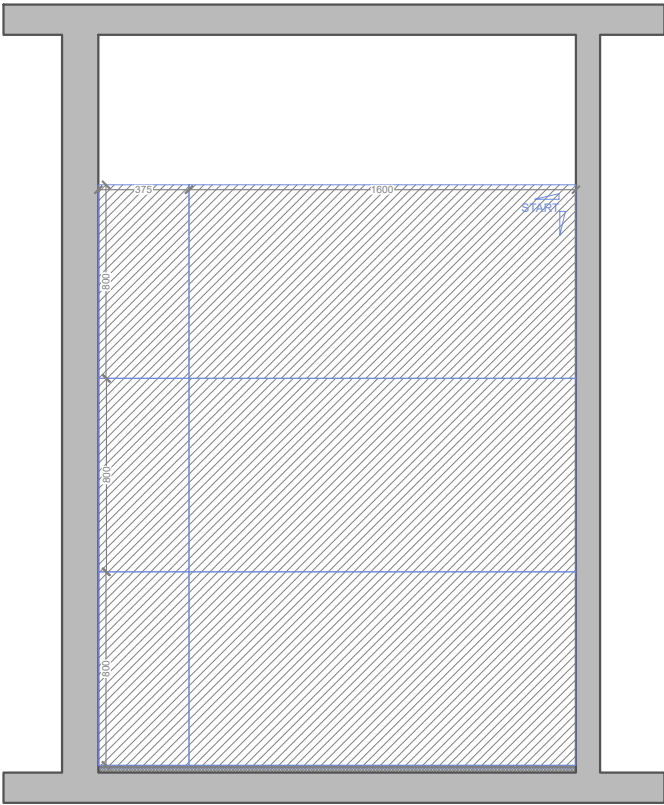

C ELEVATION-C

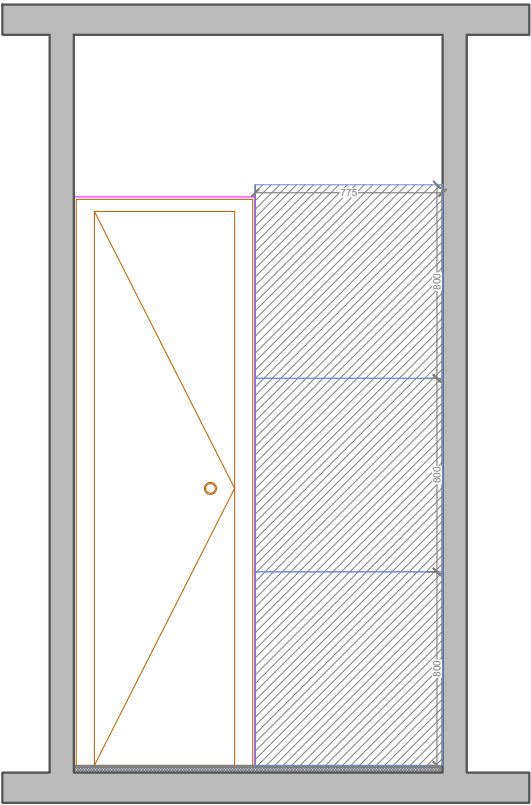

D ELEVATION-D

WALL TILE LAYOUT



I MARBLE -POLISHED -PICASO GREY
800x1600(HIGHTLIGHTER)



I MARBLE -POLISHED -RITZY NATURA
800x1600(WALLS AND FLOOR)

NO.OF TILES	
FLOOR TILES	03
WALL TILES	11
HIGHLIGHTER TILES	03

GENERAL NOTES

THIS DRAWING IS A COPYRIGHT AND PROPERTY OF THE A D P L IS NOT TO BE PRODUCED, COPIED, HANDLED OVER TO THIRD PARTY OR USED FOR ANY OTHER.

ALL DIMENSIONS IN THE DRAWING ARE TO BE READ AND NOT TO BE MEASURED.

ALL DIMENSIONS SHALL BE VERIFIED ON SITE PRIOR TO START OF WORK. ANY DISCREPANCY SHALL BE BROUGHT TO THE NOTICE OF THE ARCHITECT.

THE CONTRACTOR/PROJECT MANAGER MUST CHECK ALL DIMENSIONS AND DETAILS AND BE RESPONSIBLE FOR THE SAME. ANY DISCREPANCY SHALL BE BROUGHT TO THE NOTICE OF THE ARCHITECT.

THIS DRAWING SHALL BE READ IN CONJUNCTION WITH ALL RELEVANT ARCHITECTURAL, INTERIOR, STRUCTURAL, AND SERVICE DRAWINGS. DISCREPANCY IF ANY NOTICED BY THE CONTRACTOR SHALL BE BROUGHT TO THE ATTENTION OF WHOEVER IS EARLIER, ARCHITECT AND NOT RESOLVED WITHIN SEVEN (7) WORKING DAYS OF ISSUE OF THIS DRAWING OR PRIOR TO PROCUREMENT/ EXECUTION OF WORKS AT SITE.

DRAWING APPROVAL IS FOR THE CONFORMITY WITH OUTLINE DESIGN INTENT AND DOES NOT RELIEVE THE CONTRACTOR/SUBCONTRACTOR FROM FULL RESPONSIBILITY FOR THE ACCURACY, INTEGRATION AND FITNESS FOR THE PURPOSE OF DESIGN.

THE ABOVE NOTES FORM THE ESSENTIAL INSTRUCTIONS TO INFORMATION PROVIDED IN THIS DRAWING. THE NON CONFORMITY TO THESE WOULD CONSTITUTE TO THE COORDINATION NOT BEING CARRIED OUT AS PER THE ARCHITECTURAL INTENT. THE ARCHITECT IS AT LIBERTY TO INSTRUCT THE CONTRACTORS TO DEMOLISH ALL SUCH COORDINATION AND REBUILD AS PER ARCHITECTURAL DINGS. PURPOSE OTHER THAN FOR WHICH IT IS INTENDED.

LOCATION MAP

LEGEND

REV. NO.

REVISIONS

ISSUE OF PRINTS

NAME	DATE	NOS.	PURPOSE

REMARKS

PROJECT: PARDHA WEST FACING VILLA

CLIENT:

PMC CONSULTANTS:

MEP CONSULTANTS:

STRUCTURAL CONSULTANTS:

TITLE:

GFC

PRINCIPAL ARCHITECTS

BLDG. ID.

DATE : 30AUG2022

DRWN

CHKD JAYENDRA

APPD

PRG. NO.

ORIENTATION

SCALE

AD

MENTIONED

SHEET SIZE

RELEASED FOR

INFORMATION

REVIEW


TENDER

CONSTRUCTION


AS-BUILT

VILLA CONCEPT PLANS




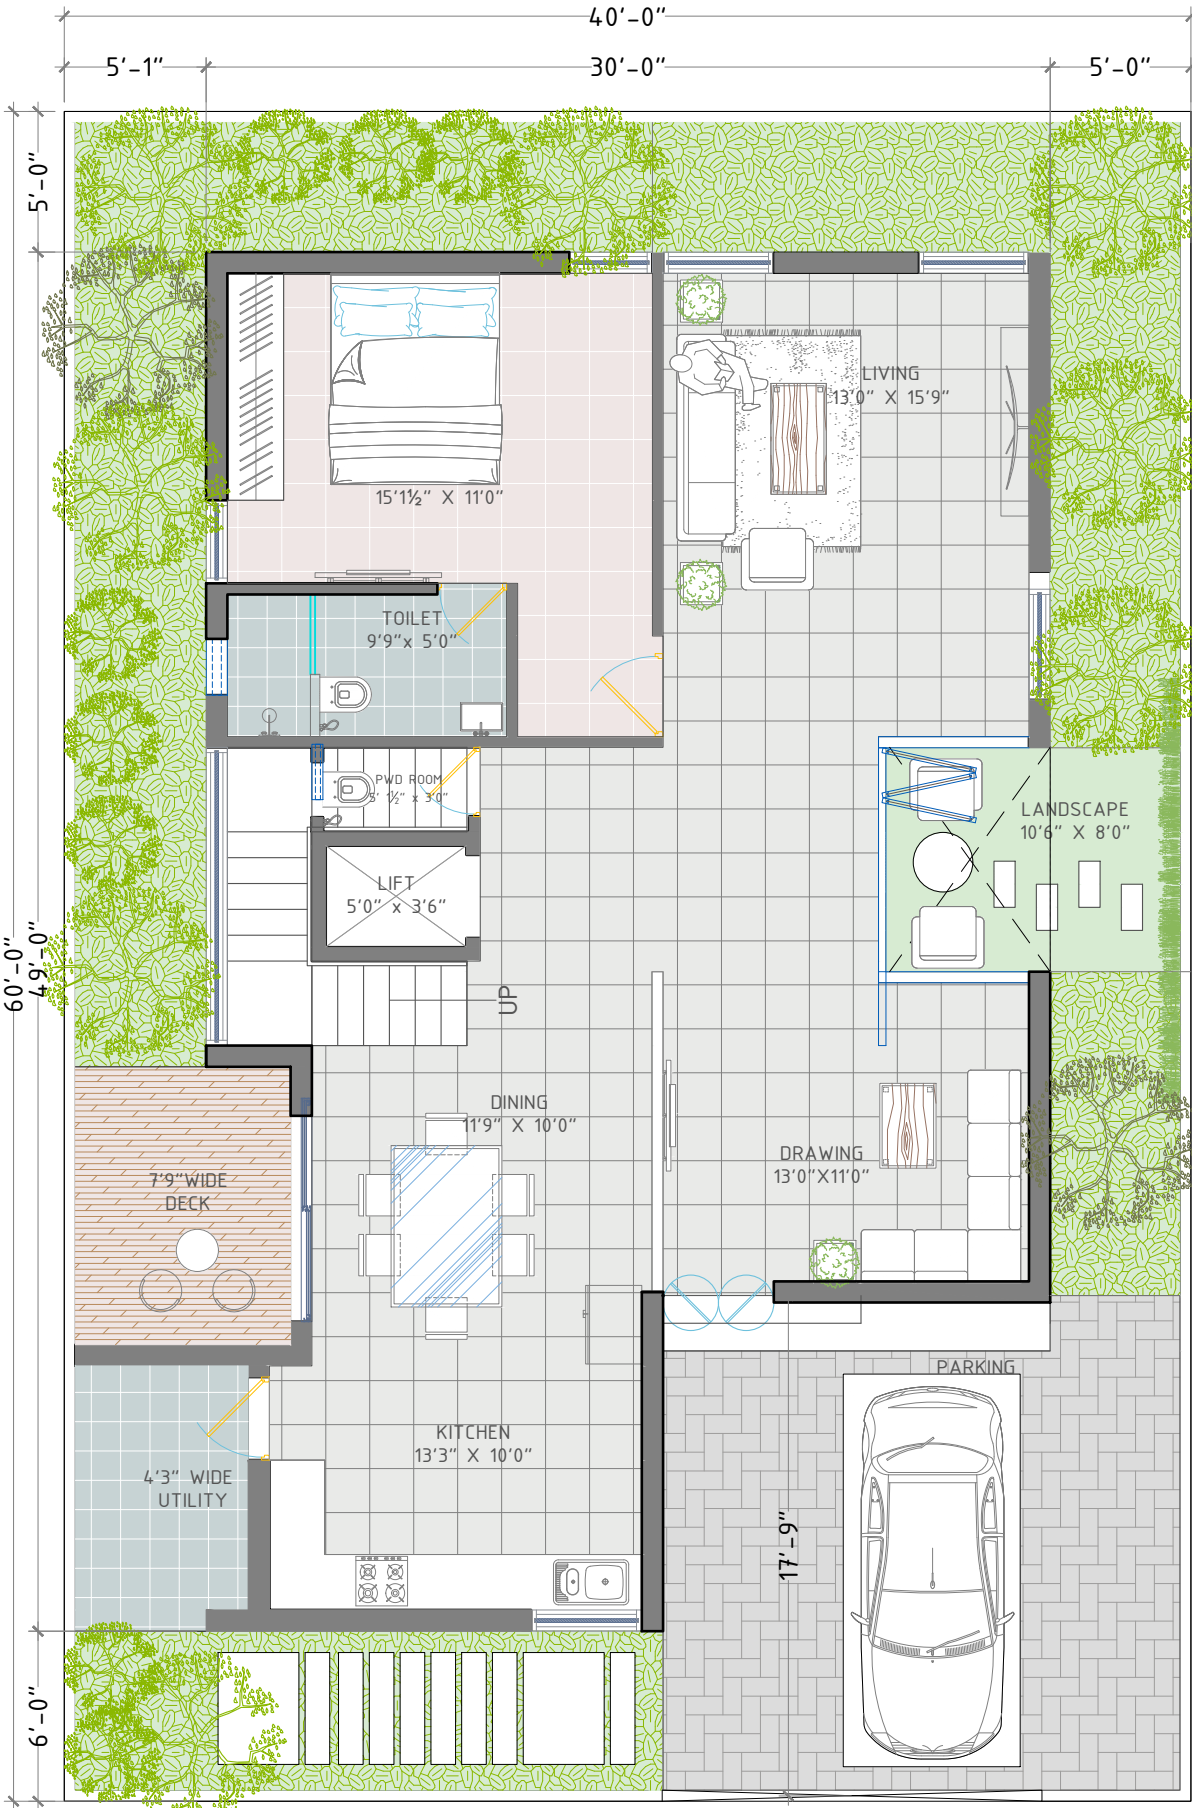

GROUND FLOOR PLAN
BUILDUP AREA - 1472.0 SQ.FT

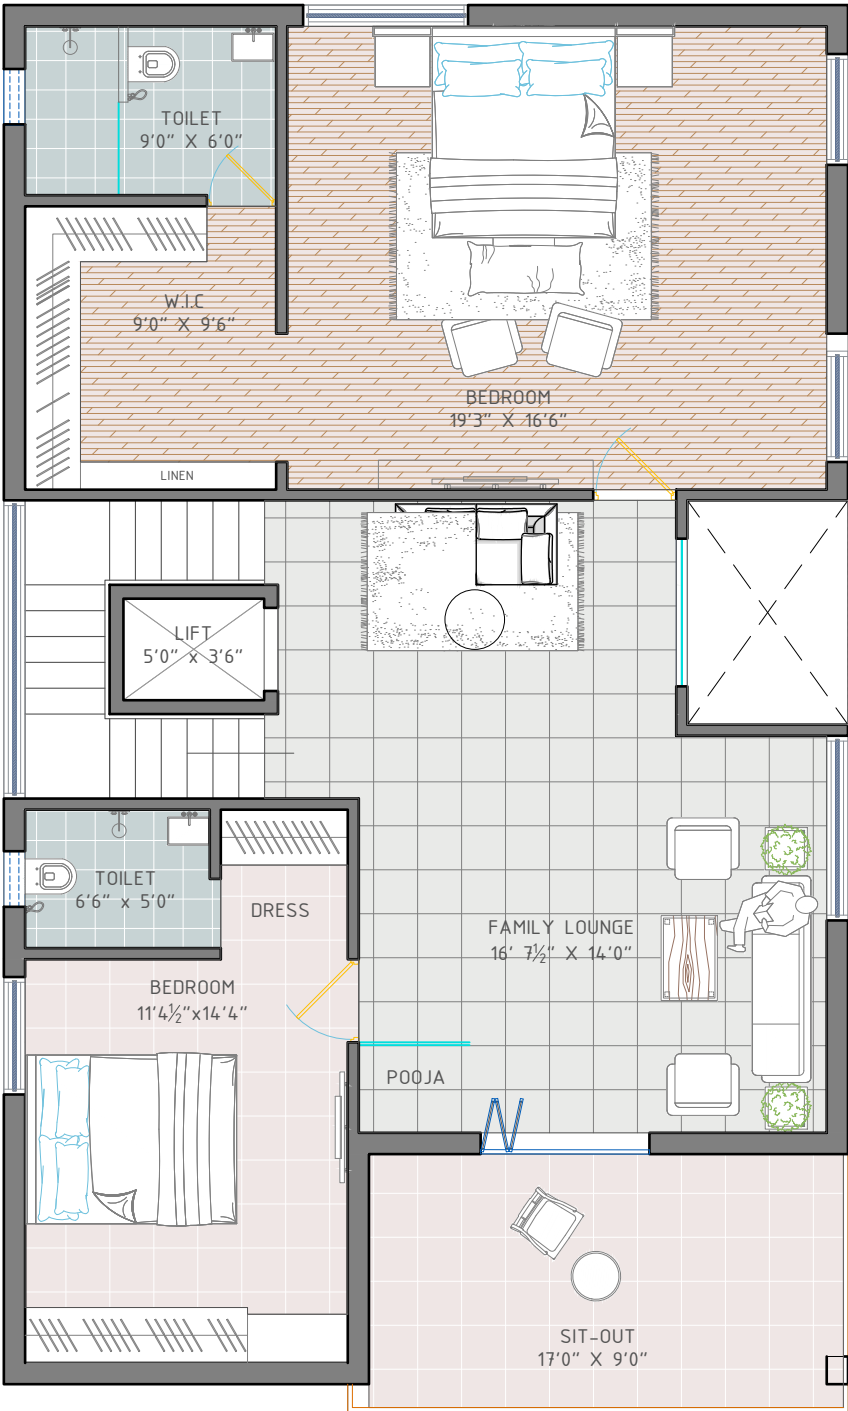

FIRST FLOOR PLAN
BUILDUP AREA - 1427.0 SQ.FT

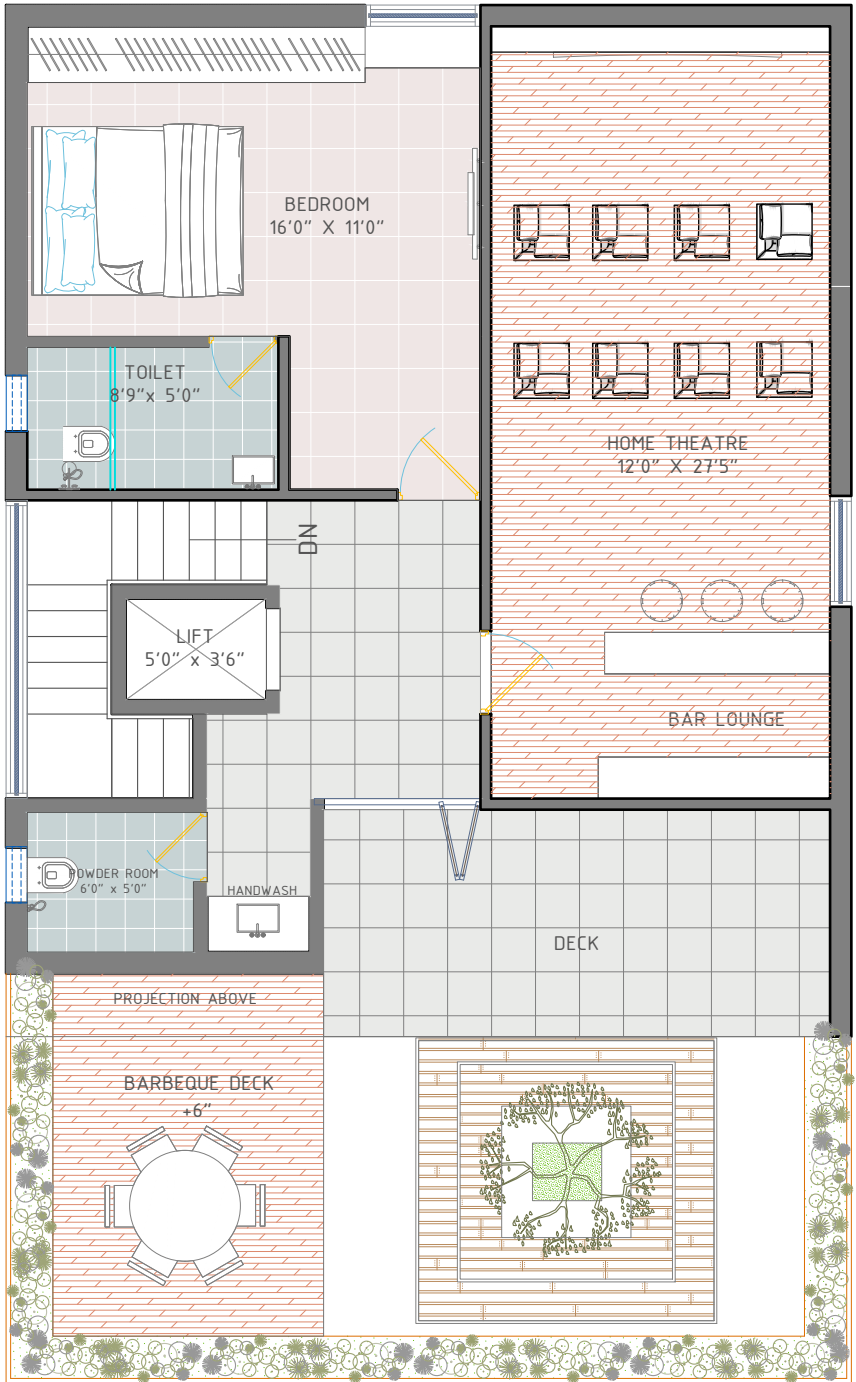

SECOND FLOOR PLAN
BUILDUP AREA - 1161 SQ.FT

PROJECT DETAILS

PROPOSED VILLAS AT CHANAKYAPURI
COLONY

DRAWING TITTLE
267 SQ.YDS

EAST FACING VILLA
FLOOR PLAN

REMARKS

DWG.NO

REV.NO

DRAWN BY

AR.JAYENDRA


CHKD BY

AR.JAYENDRA




SPARCH
THE SPARROW ARCHITECTS


ARCHITECTURE | INTERIOR | LANDSCAPE CONSULTANTS
No 407, Aparna Green homes,
Opp:Golf view Apts. Nanakramguda Hyderabad.
Mobile : +91 9701545746
Mail ID : architectsatsparrow@gmail.com

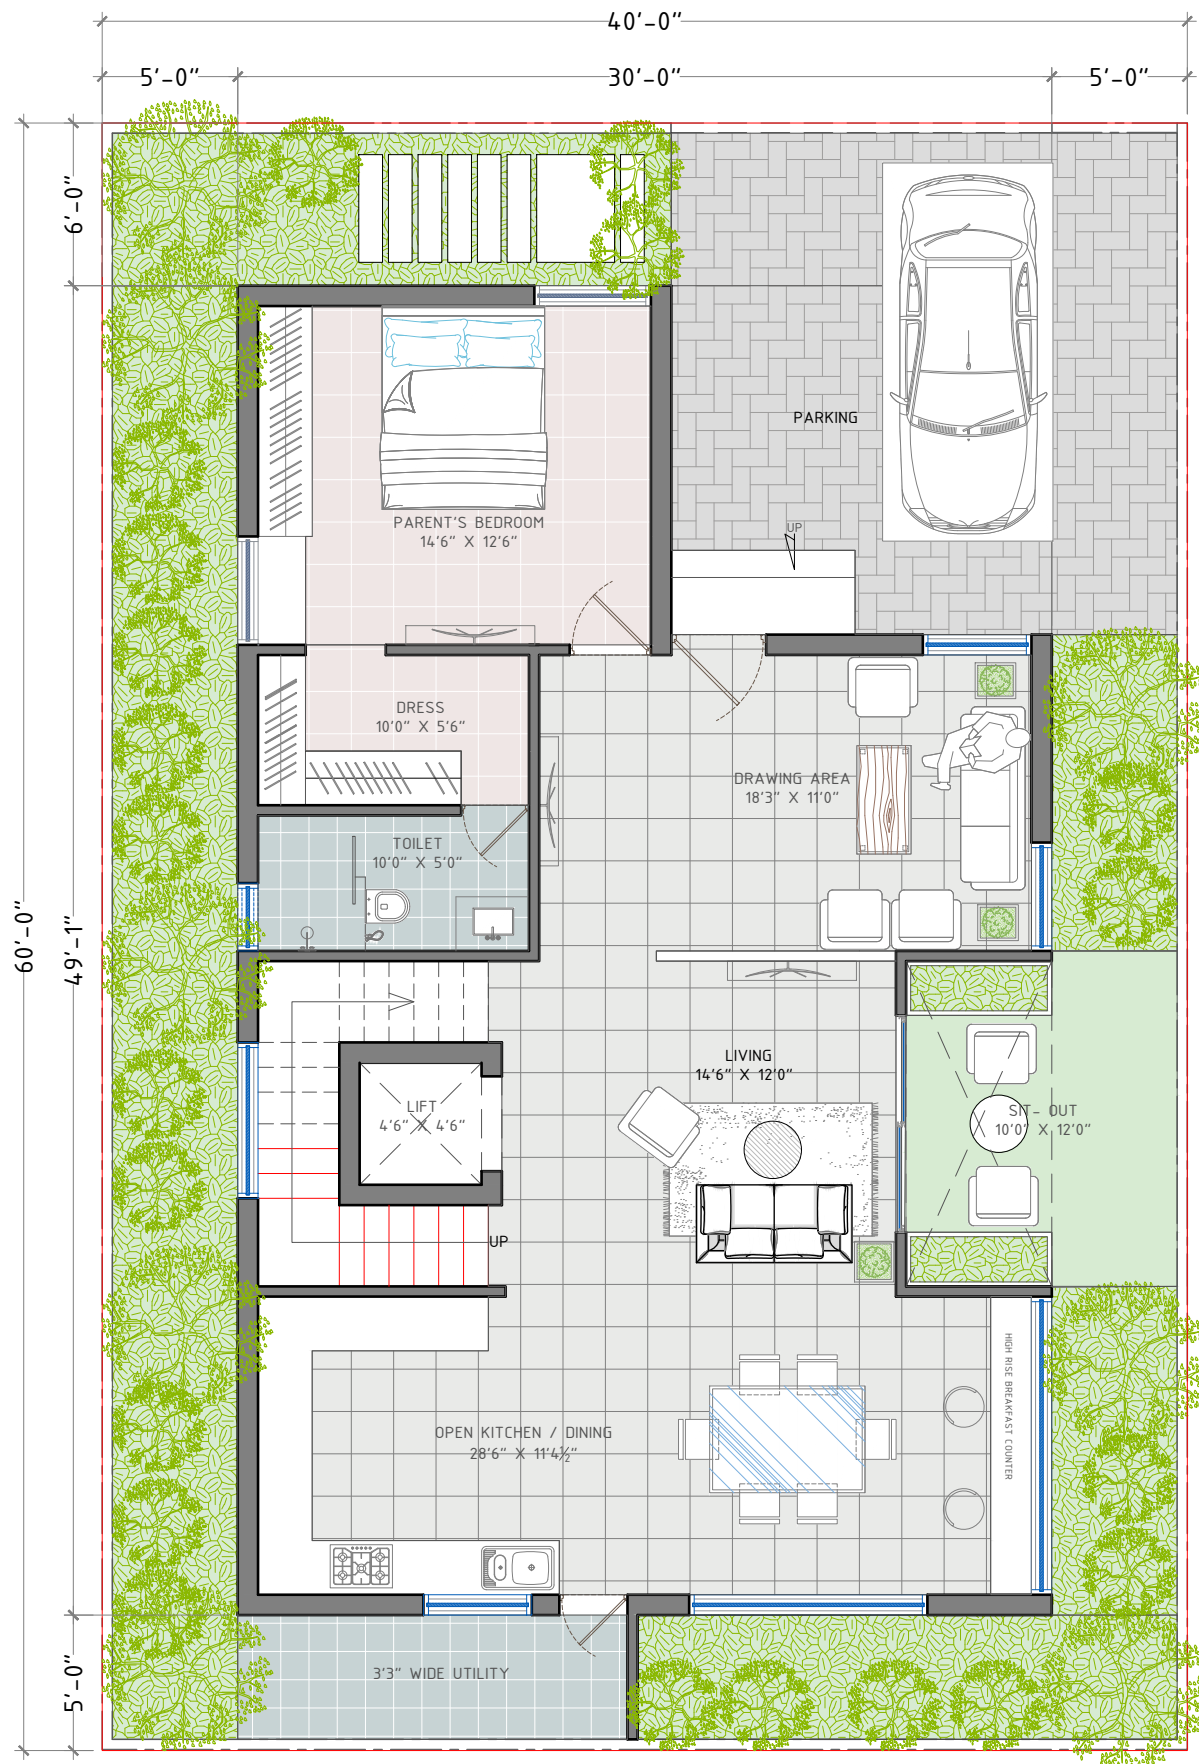

GROUND FLOOR PLAN
BUILDUP AREA - 1473.0 SQ.FT

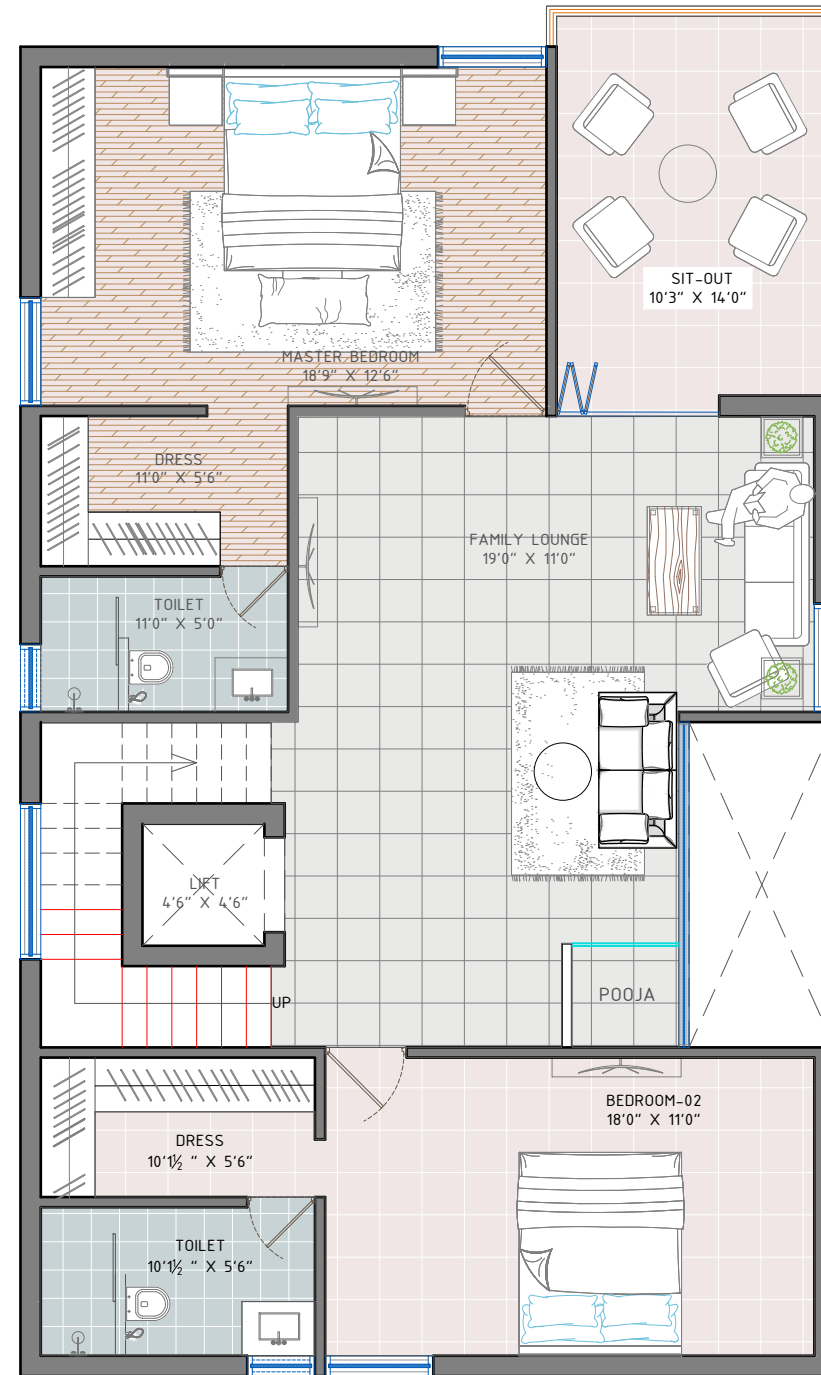

FIRST FLOOR PLAN
BUILDUP AREA - 1409.0 SQ.FT

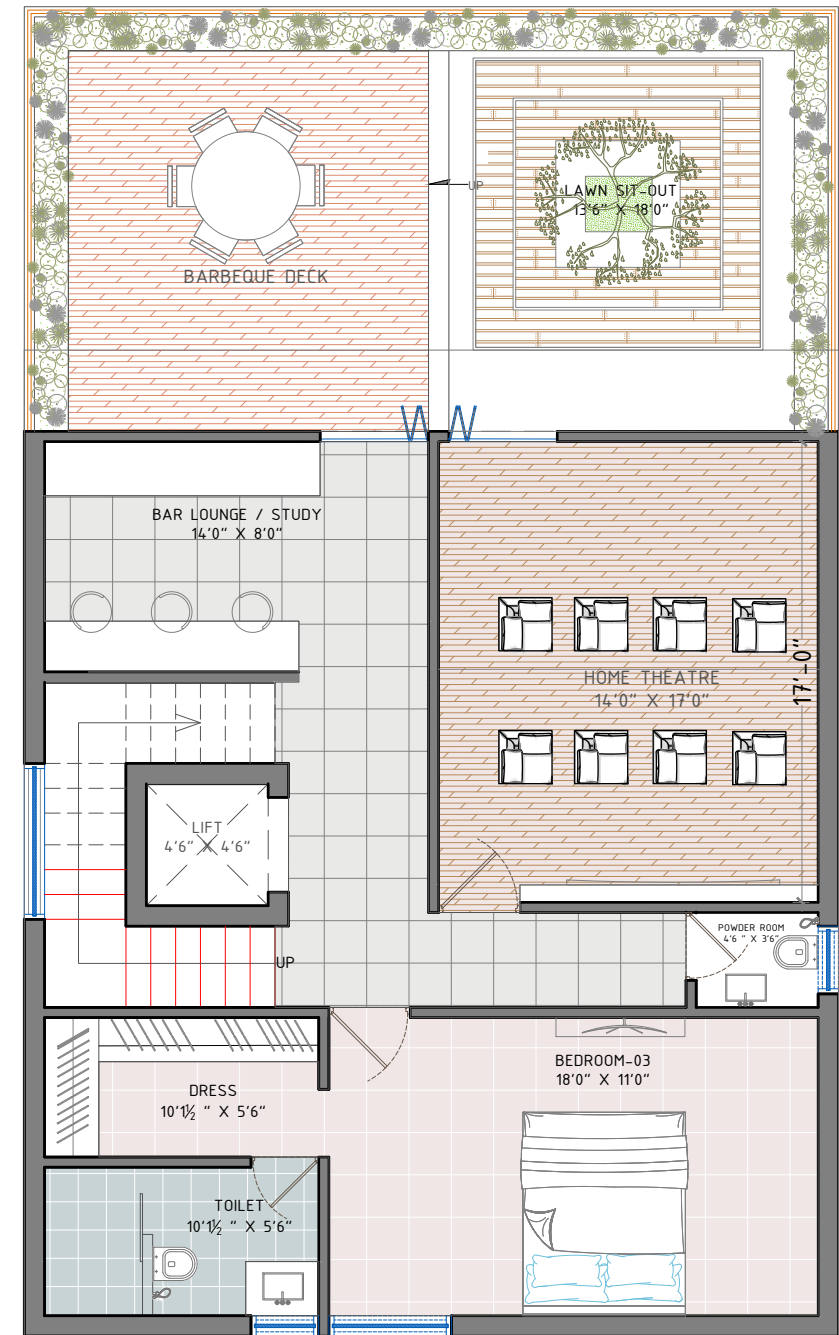

SECOND FLOOR PLAN
BUILDUP AREA - 1062.0 SQ.FT

TOTAL BUILDUP AREA: 3944SFT

OPTION-1

PROJECT DETAILS

PROPOSED VILLAS AT CHANAKYAPURI
COLONY

DRAWING TITTLE

267 SQ.YDS
WEST FACING VILLA
FLOOR PLAN

REMARKS

DWG.NO

REV.NO

DRAWN BY

AR.JAYENDRA

CHKD BY

AR.JAYENDRA



SPARCH
THE SPARROW ARCHITECTS


ARCHITECTURE | INTERIOR | LANDSCAPE CONSULTANTS

No 407, Aparna Green homes,
Opp:Golf view Apts, Nanakramguda Hyderabad.


Mobile : +91 9701545746

Mail ID : architectsatsparrow@gmail.com


TOTAL BUILDUP AREA: 4000SFT

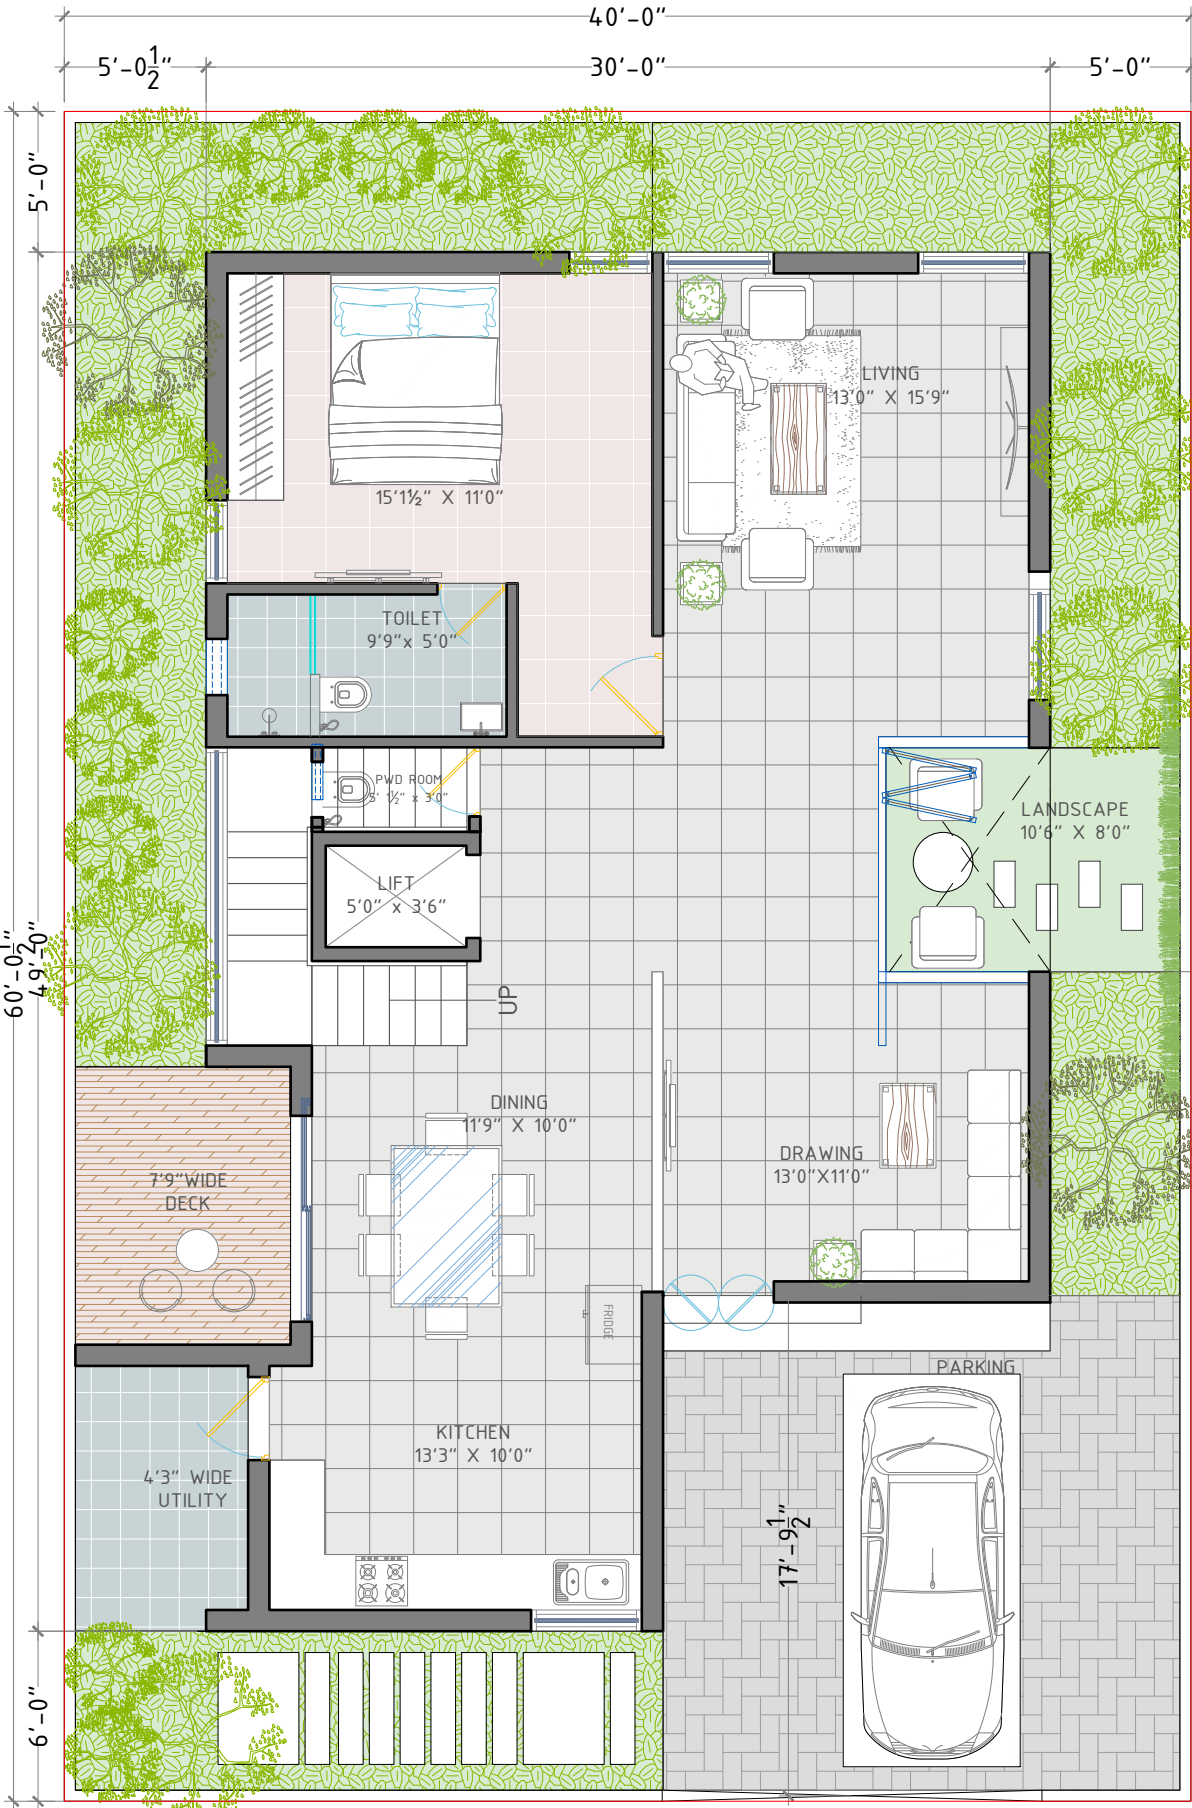

GROUND FLOOR PLAN
BUILDUP AREA - 1488.0 SQ.FT

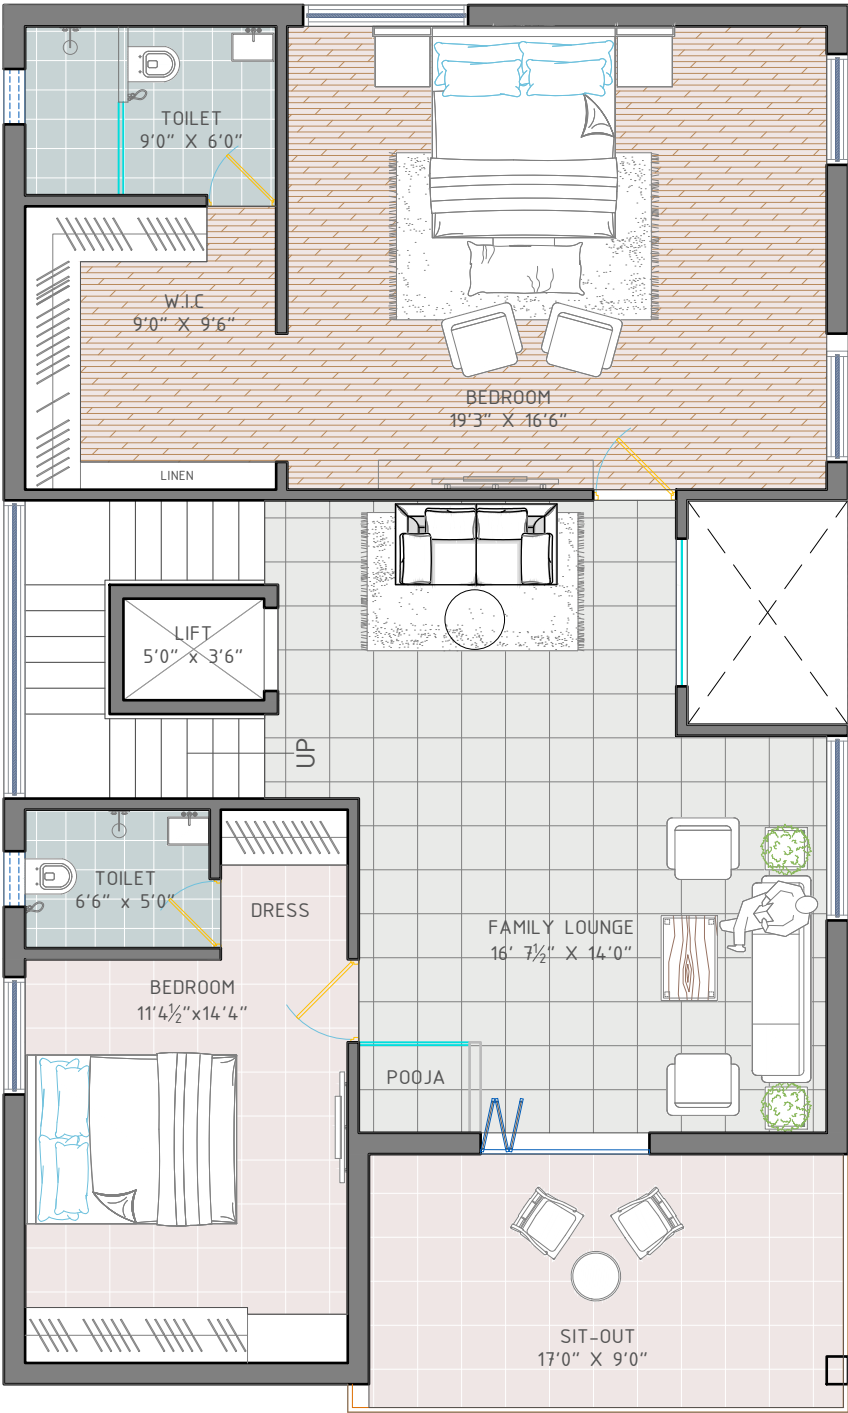


FIRST FLOOR PLAN
BUILDUP AREA - 1428.0 SQ.FT

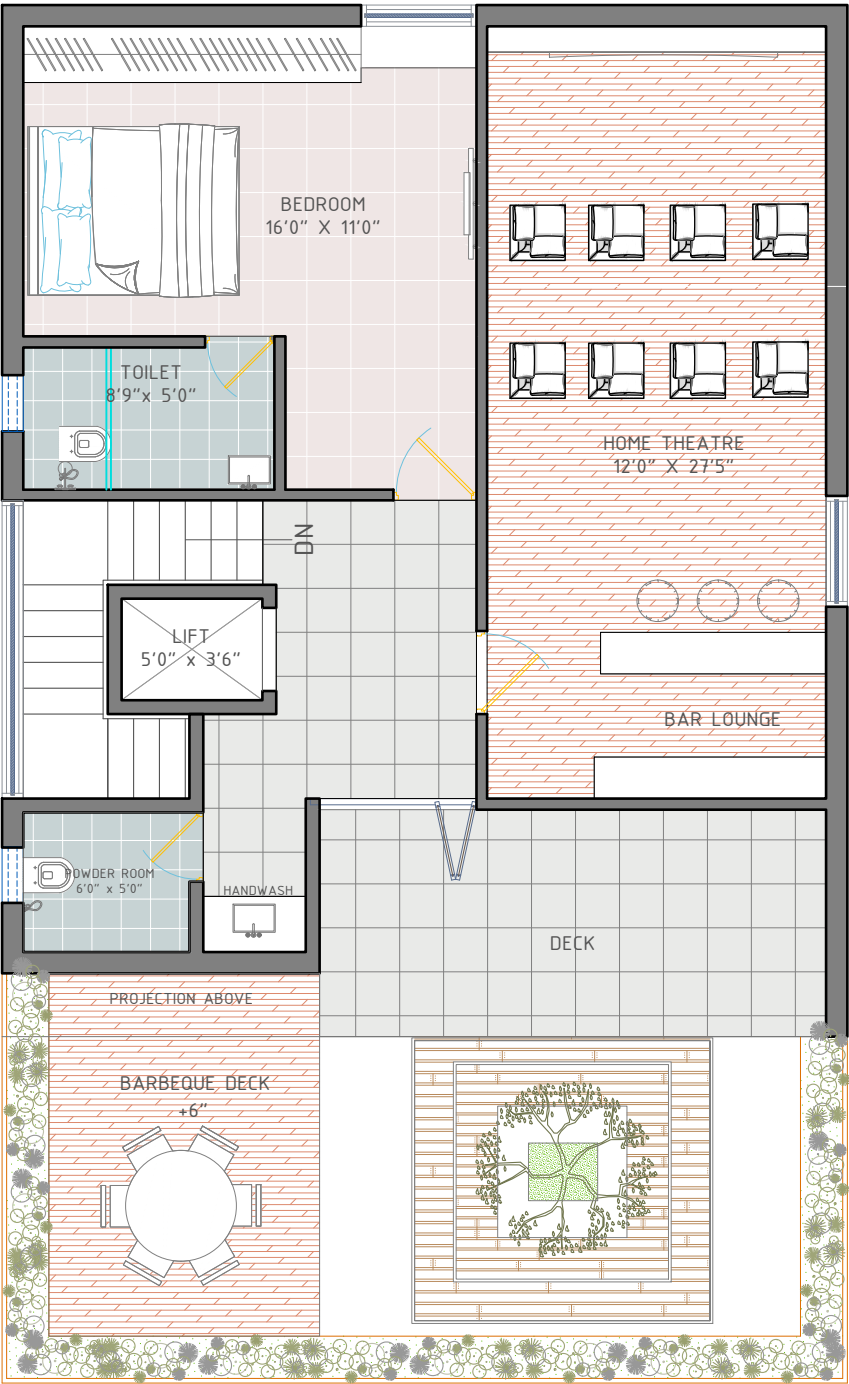


SECOND FLOOR PLAN
BUILDUP AREA - 1084 SQ.FT


PROJECT DETAILS		DRAWING TITTLE	REMARKS	DWG.NO	REV.NO	SPARCH	
PROPOSED VILLAS AT CHANAKYAPURI COLONY		267 SQ.YDS	EAST FACING VILLA FLOOR PLAN		DRAWN BY AR.JAYENDRA CHKD BY AR.JAYENDRA		ARCHITECTURE INTERIOR LANDSCAPE CONSULTANTS No 407, Aparna Green homes, Opp:Golf view Apts. Nanakramguda Hyderabad. Mobile : +91 9701545746 Mail ID : architectsatsparrow@gmail.com

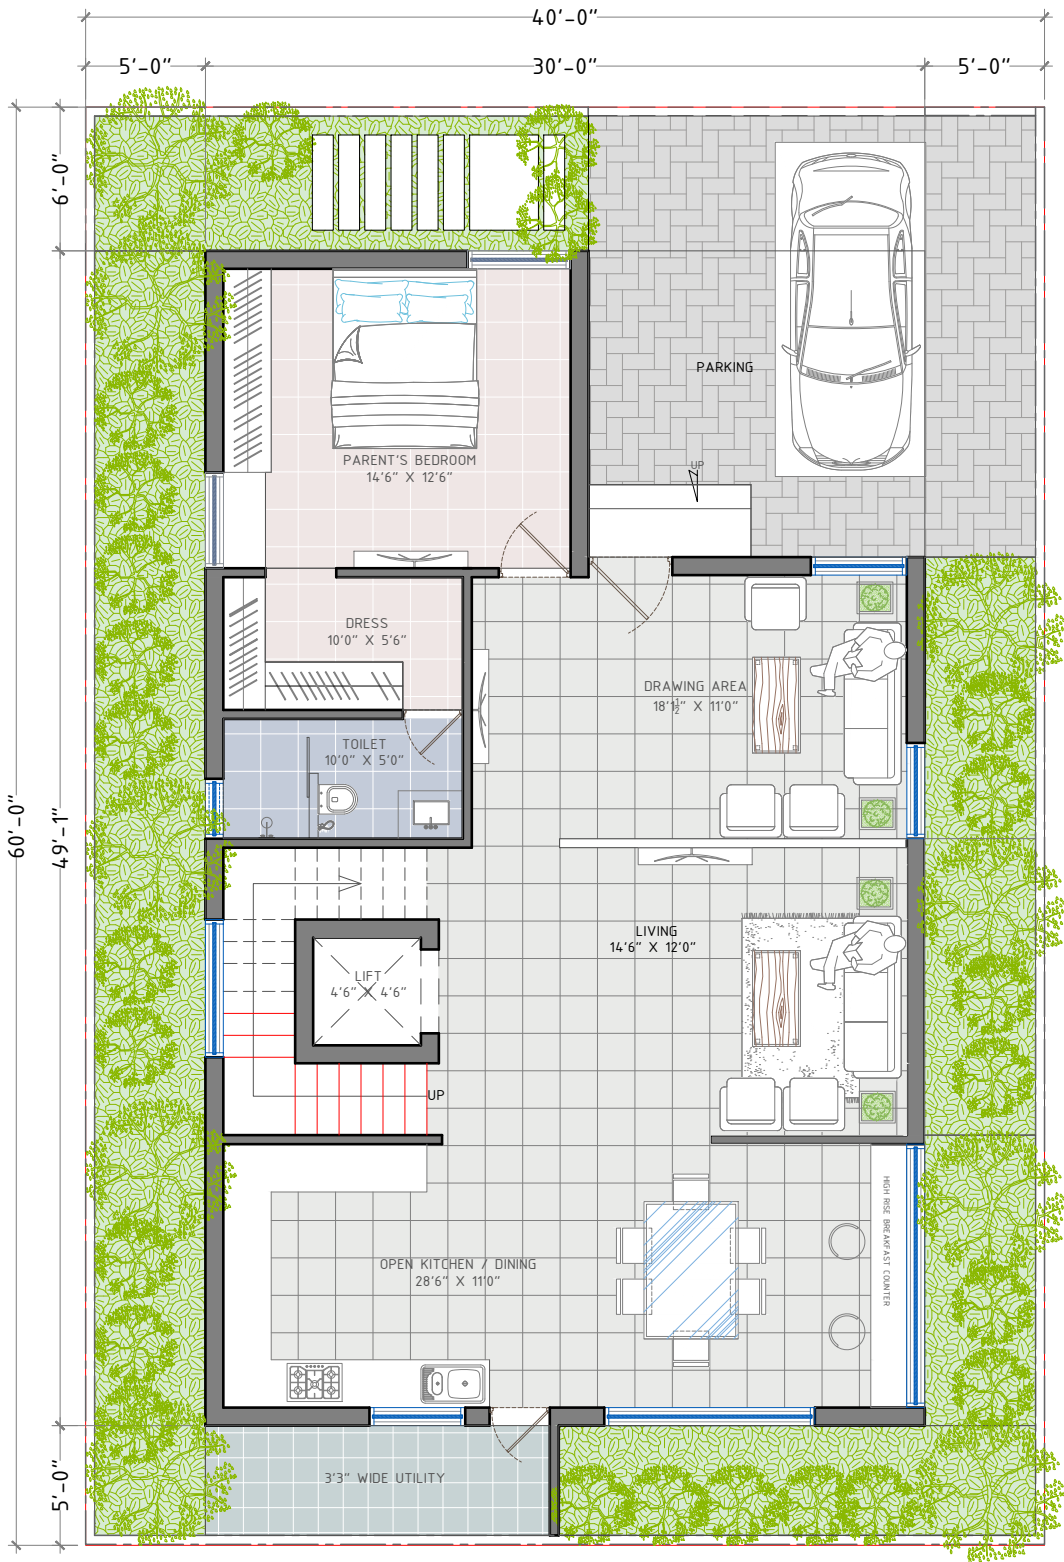

GROUND FLOOR PLAN
BUILDUP AREA - 1473.0 SQ.FT

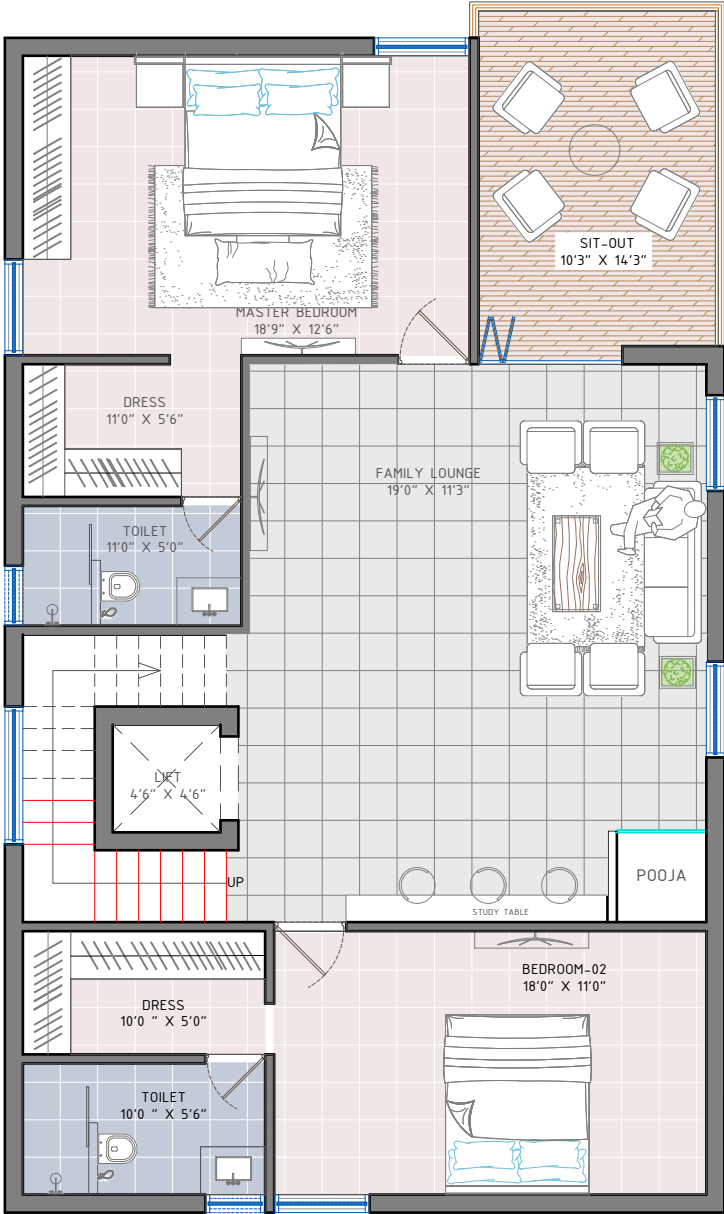

FIRST FLOOR PLAN
BUILDUP AREA - 1473.0 SQ.FT

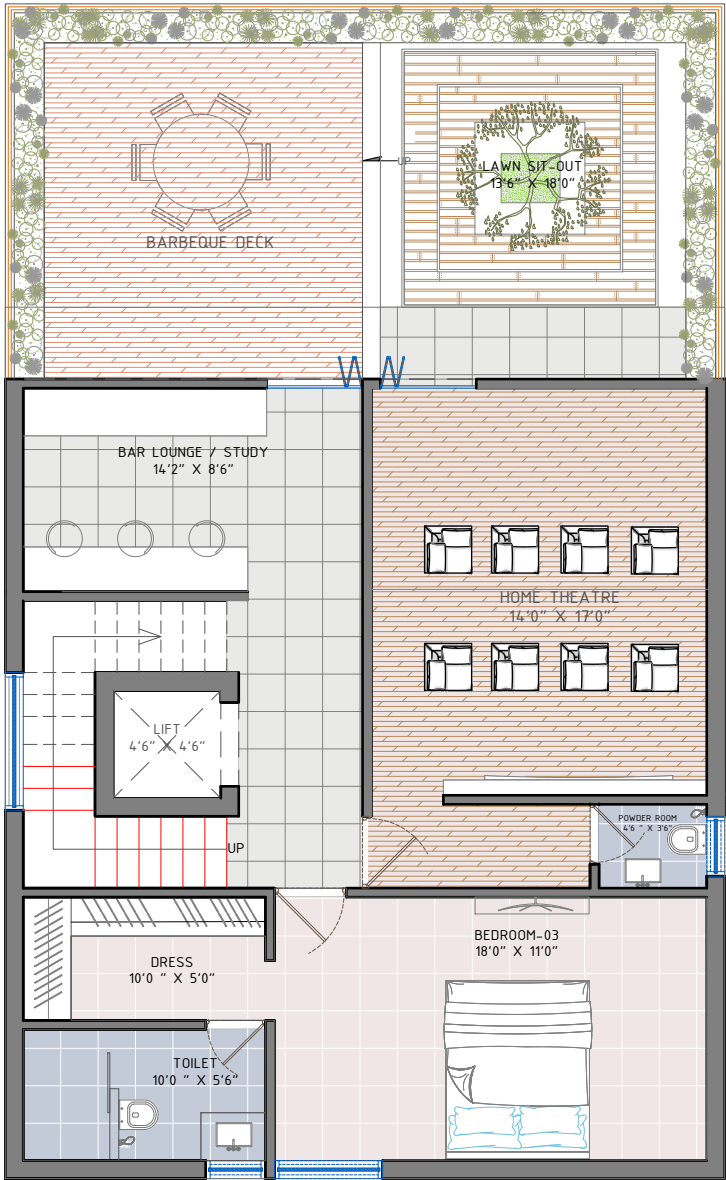


SECOND FLOOR PLAN
BUILDUP AREA - 1062.0 SQ.FT


PROJECT DETAILS	DRAWING TITTLE	REMARKS	DWG.NO	REV.NO	SPARCH	
PROPOSED VILLAS AT CHANAKYAPURI COLONY	267 SQ.YDS WEST FACING VILLA FLOOR PLAN			DRAWN BY		
				AR.JAYENDRA		
				CHKD BY		
				AR.JAYENDRA		
					ARCHITECTURE INTERIOR LANDSCAPE CONSULTANTS	
					No 407, Aparna Green homes, Opp:Golf view Apts, Nanakramguda Hyderabad.	
					Mobile : +91 9701545746	
					Mail ID : architectsatsparrow@gmail.com	

TOTAL BUILDUP AREA: 4100SFT


OPTION-2

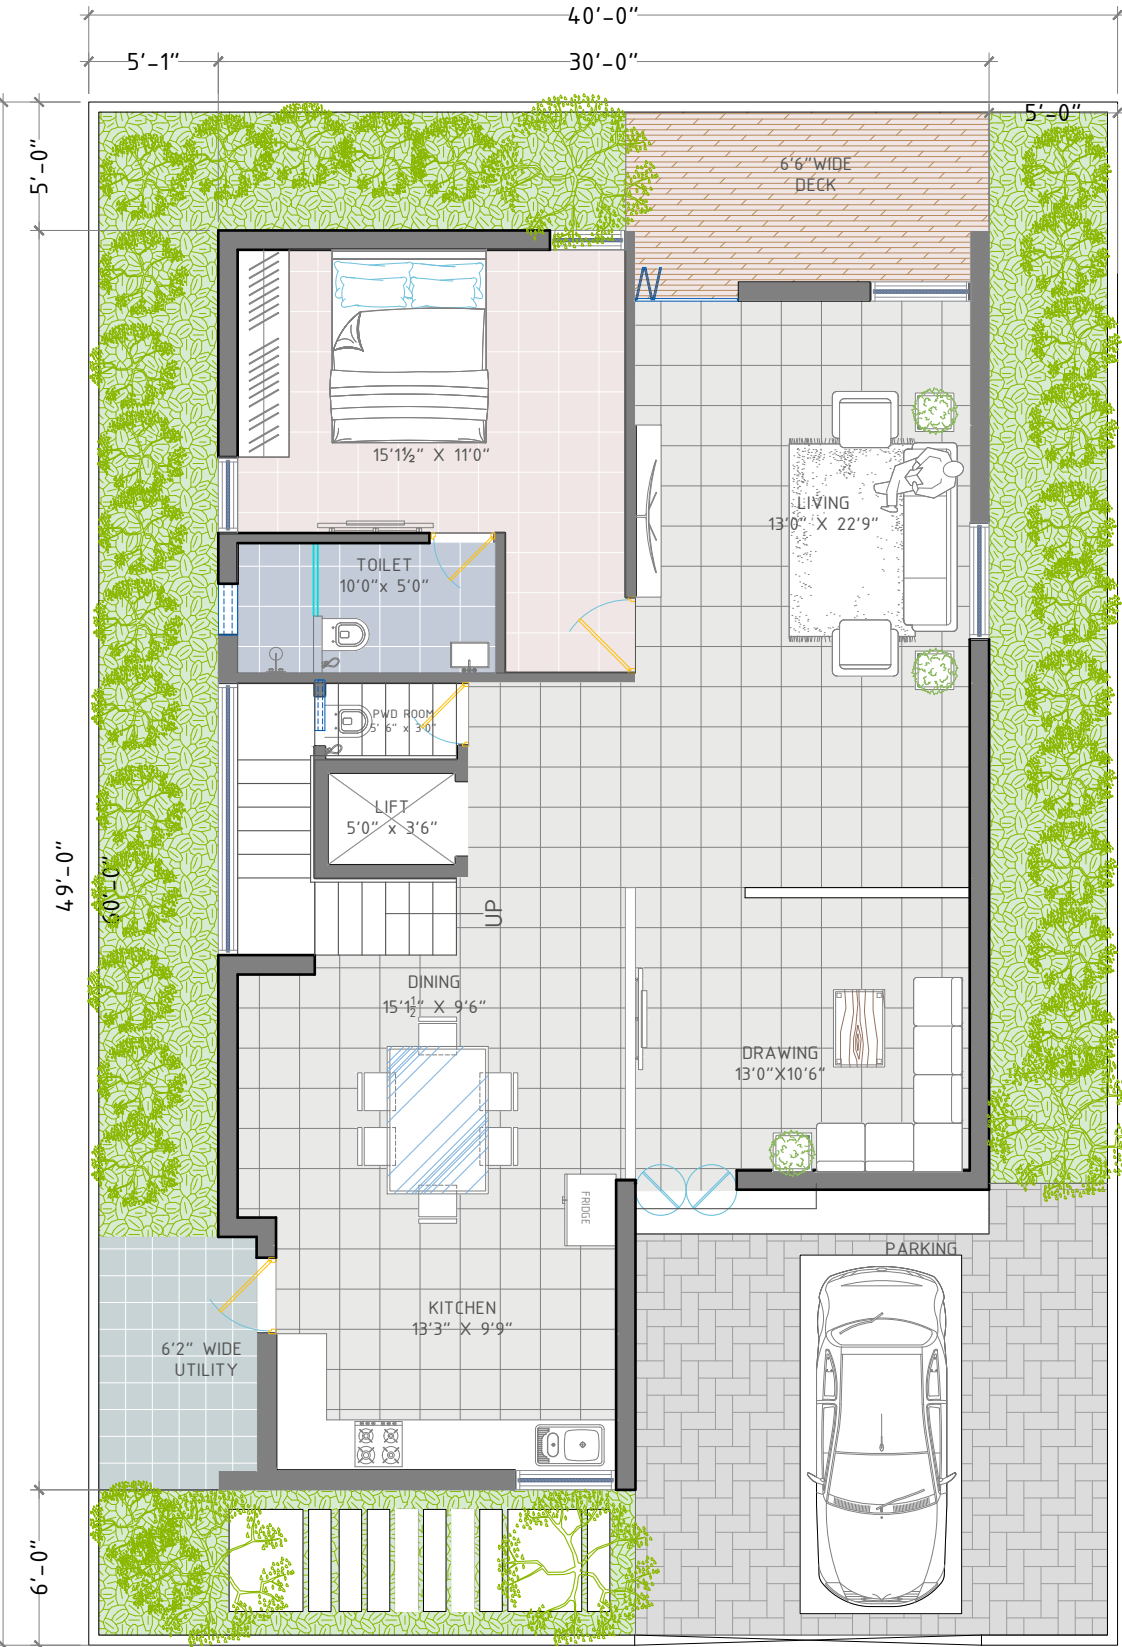

GROUND FLOOR PLAN
BUILDUP AREA - 1470.0 SQ.FT

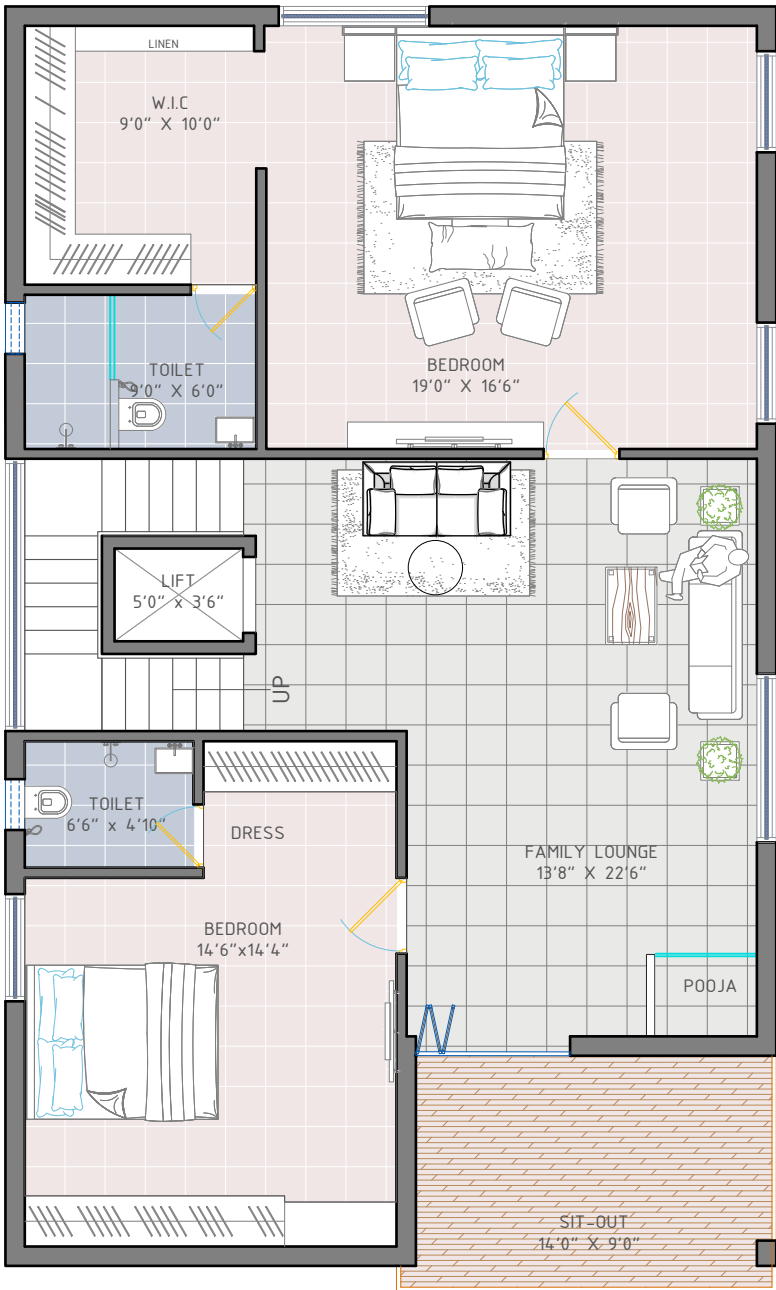

FIRST FLOOR PLAN
BUILDUP AREA - 1470.0 SQ.FT

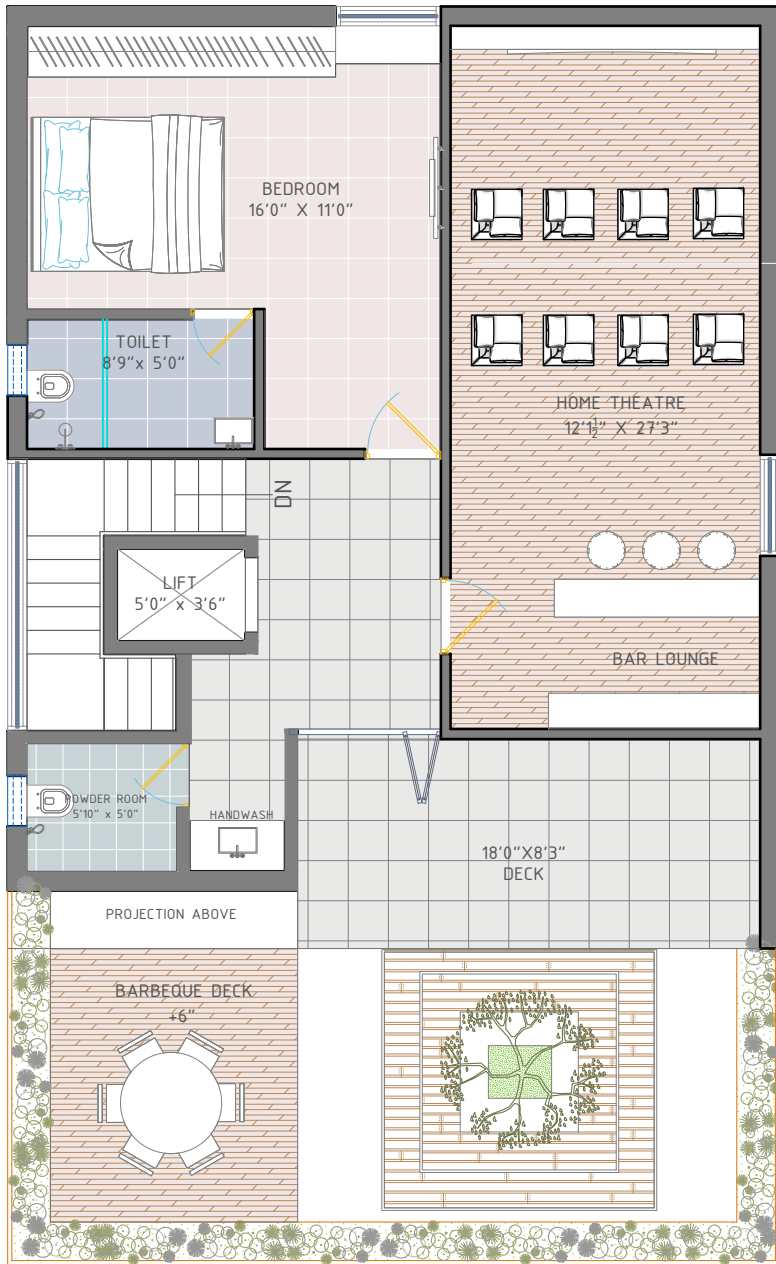

SECOND FLOOR PLAN
BUILDUP AREA - 1161 SQ.FT

PROJECT DETAILS

PROPOSED VILLAS AT CHANAKYAPURI
COLONY

DRAWING TITTLE

267 SQ.YDS

EAST FACING VILLA
FLOOR PLAN

REMARKS

DWG.NO

REV.NO

DRAWN BY

AR.JAYENDRA


CHKD BY

AR.JAYENDRA




SPARCH
THE SPARROW ARCHITECTS


ARCHITECTURE | INTERIOR | LANDSCAPE CONSULTANTS
No 407, Aparna Green homes,
Opp:Golf view Apts. Nanakramguda Hyderabad.
Mobile : +91 9701545746
Mail ID : architectsatsparrow@gmail.com

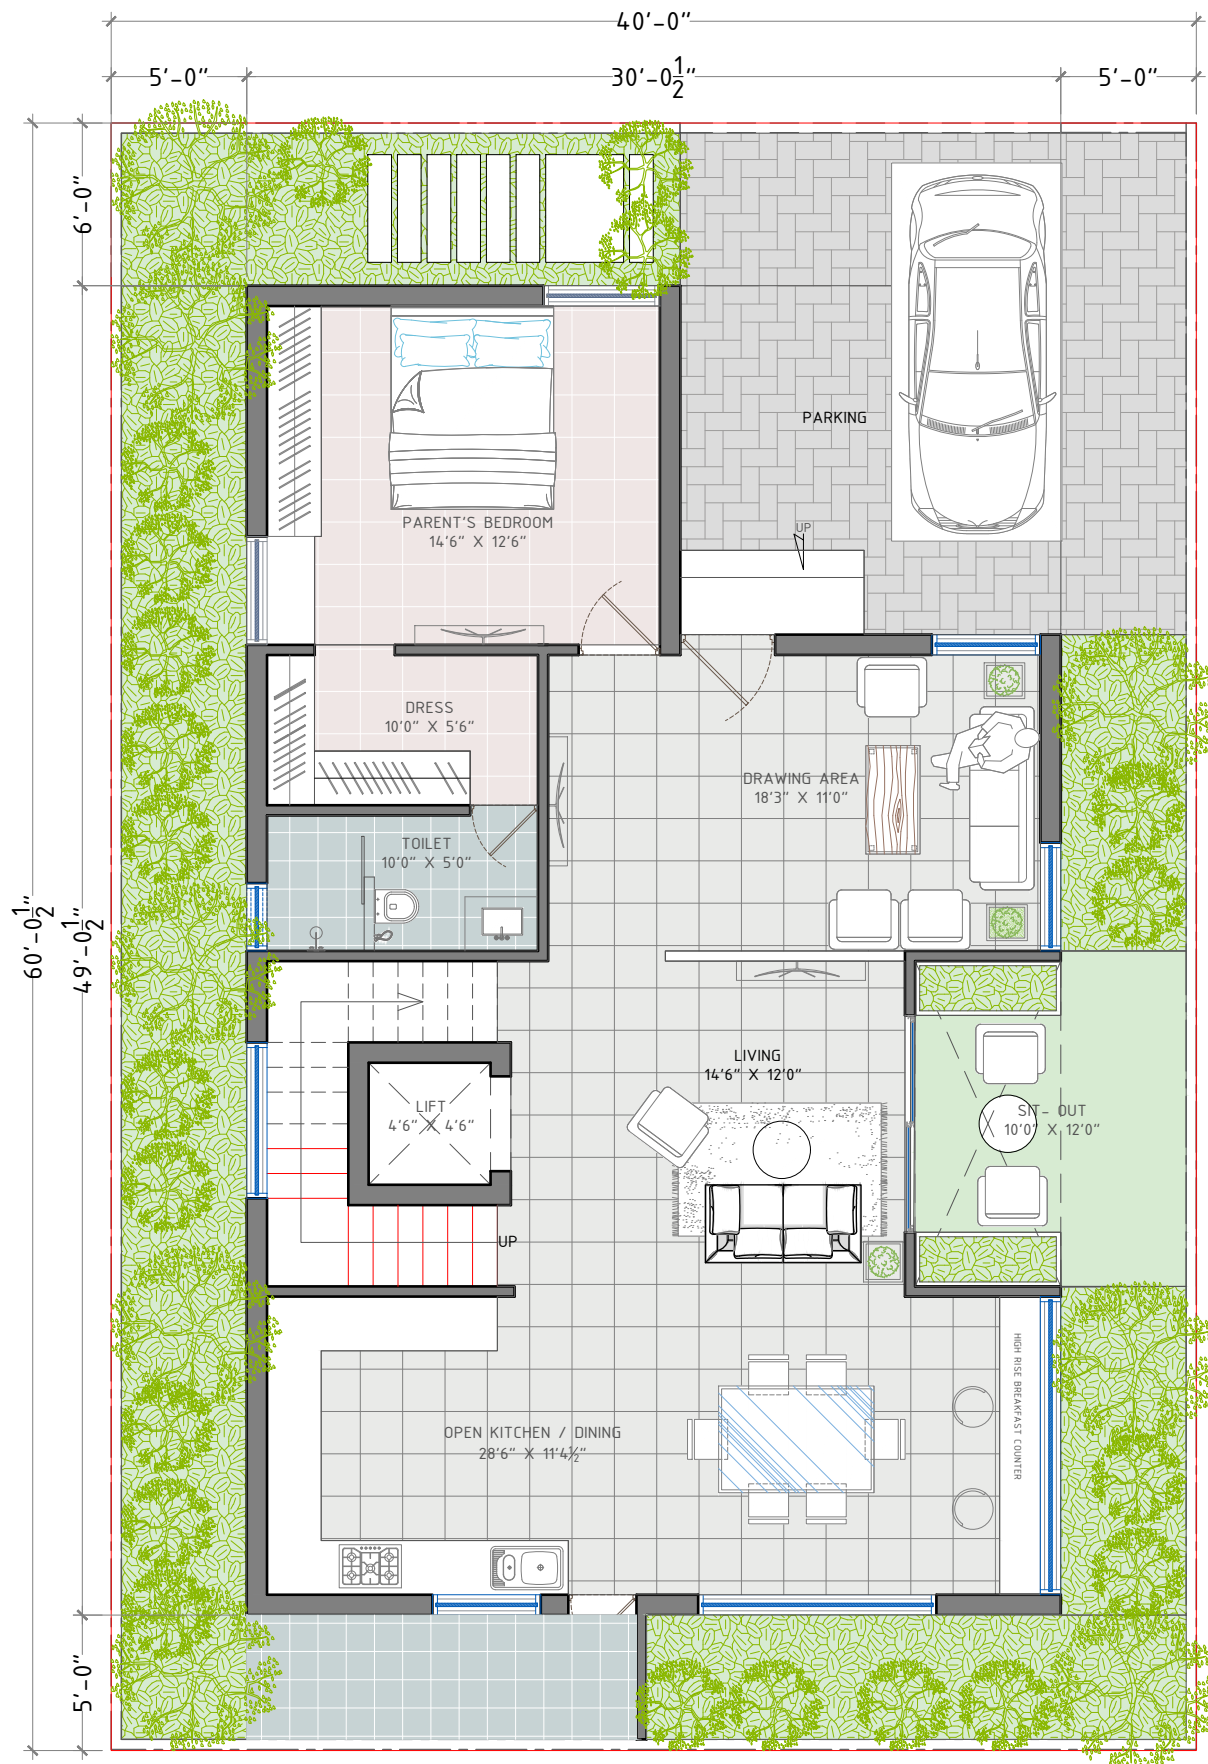

GROUND FLOOR PLAN
BUILDUP AREA - 1488.0 SQ.FT

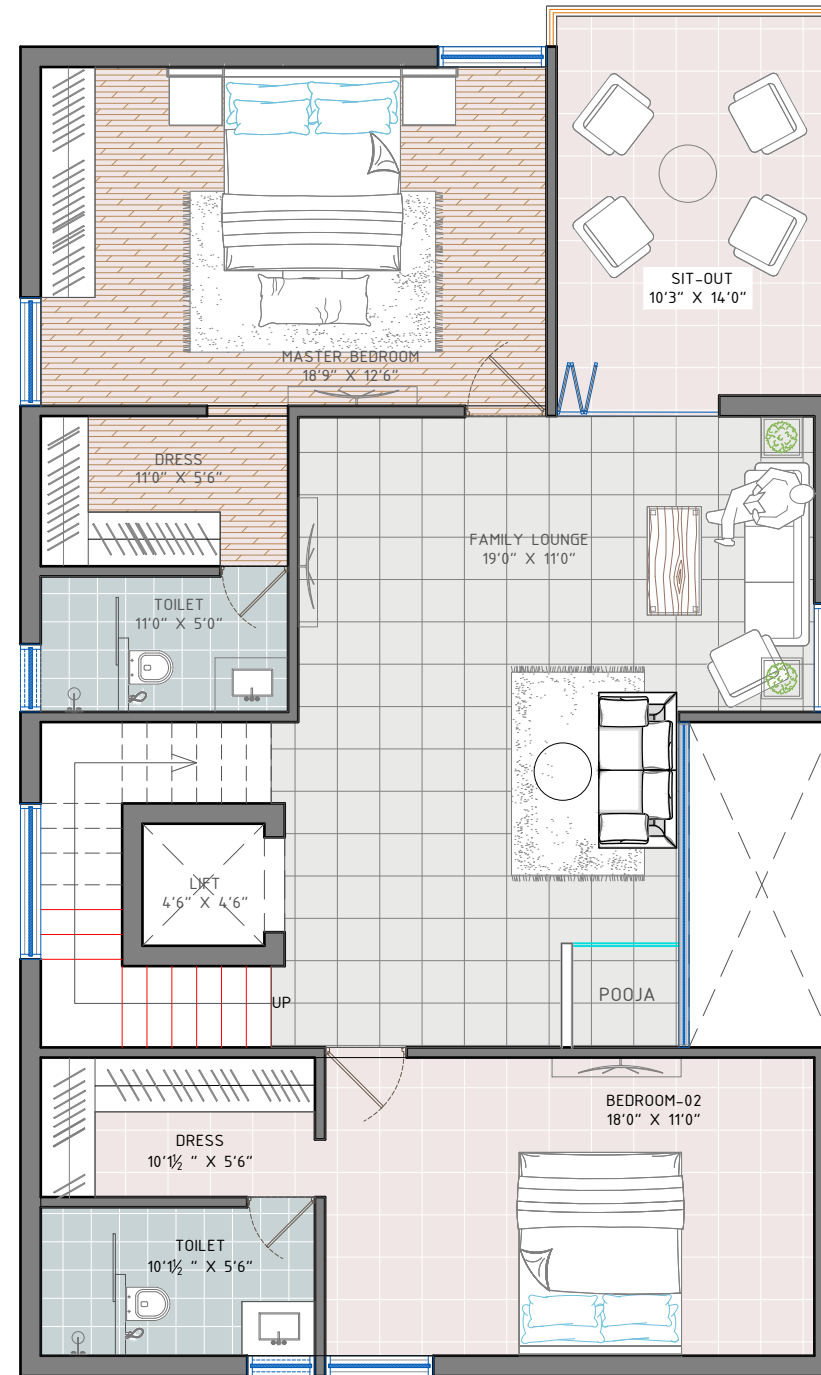

FIRST FLOOR PLAN
BUILDUP AREA - 1424.0 SQ.FT

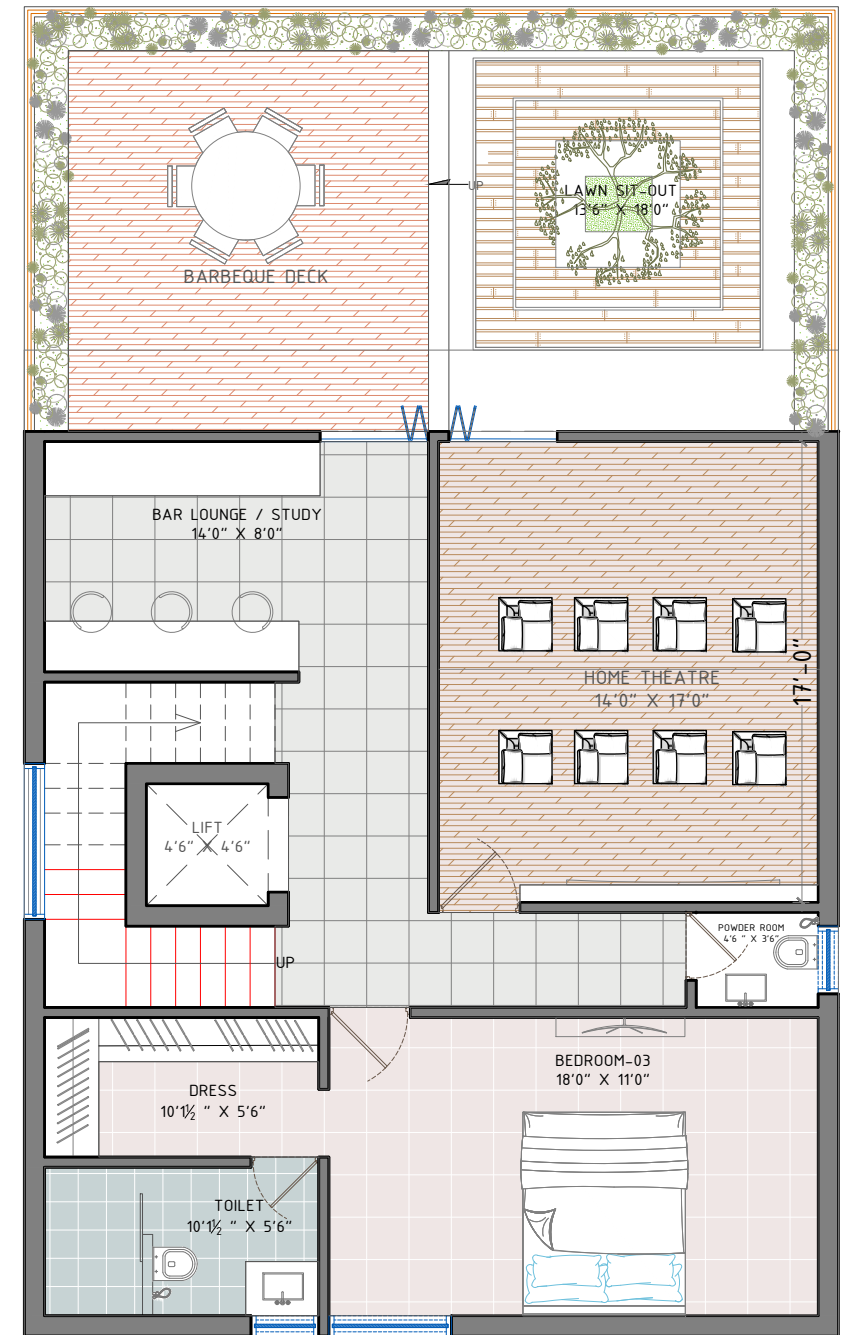

SECOND FLOOR PLAN
BUILDUP AREA - 1092.0 SQ.FT

TOTAL BUILDUP AREA: 4004SFT

PROJECT DETAILS

PROPOSED VILLAS AT CHANAKYAPURI
COLONY

DRAWING TITTLE

267 SQ.YDS
WEST FACING VILLA
FLOOR PLAN

REMARKS

DWG.NO

REV.NO

DRAWN BY

AR.JAYENDRA

CHKD BY

AR.JAYENDRA



SPARCH
THE SPARROW ARCHITECTS

ARCHITECTURE | INTERIOR | LANDSCAPE CONSULTANTS


No 407, Aparna Green homes,
Opp:Golf view Apts, Nanakramguda Hyderabad.

Mobile : +91 9701545746


Mail ID : architectsatsparrow@gmail.com

TOTAL BUILDUP AREA: 4647SFT


OPTION-1

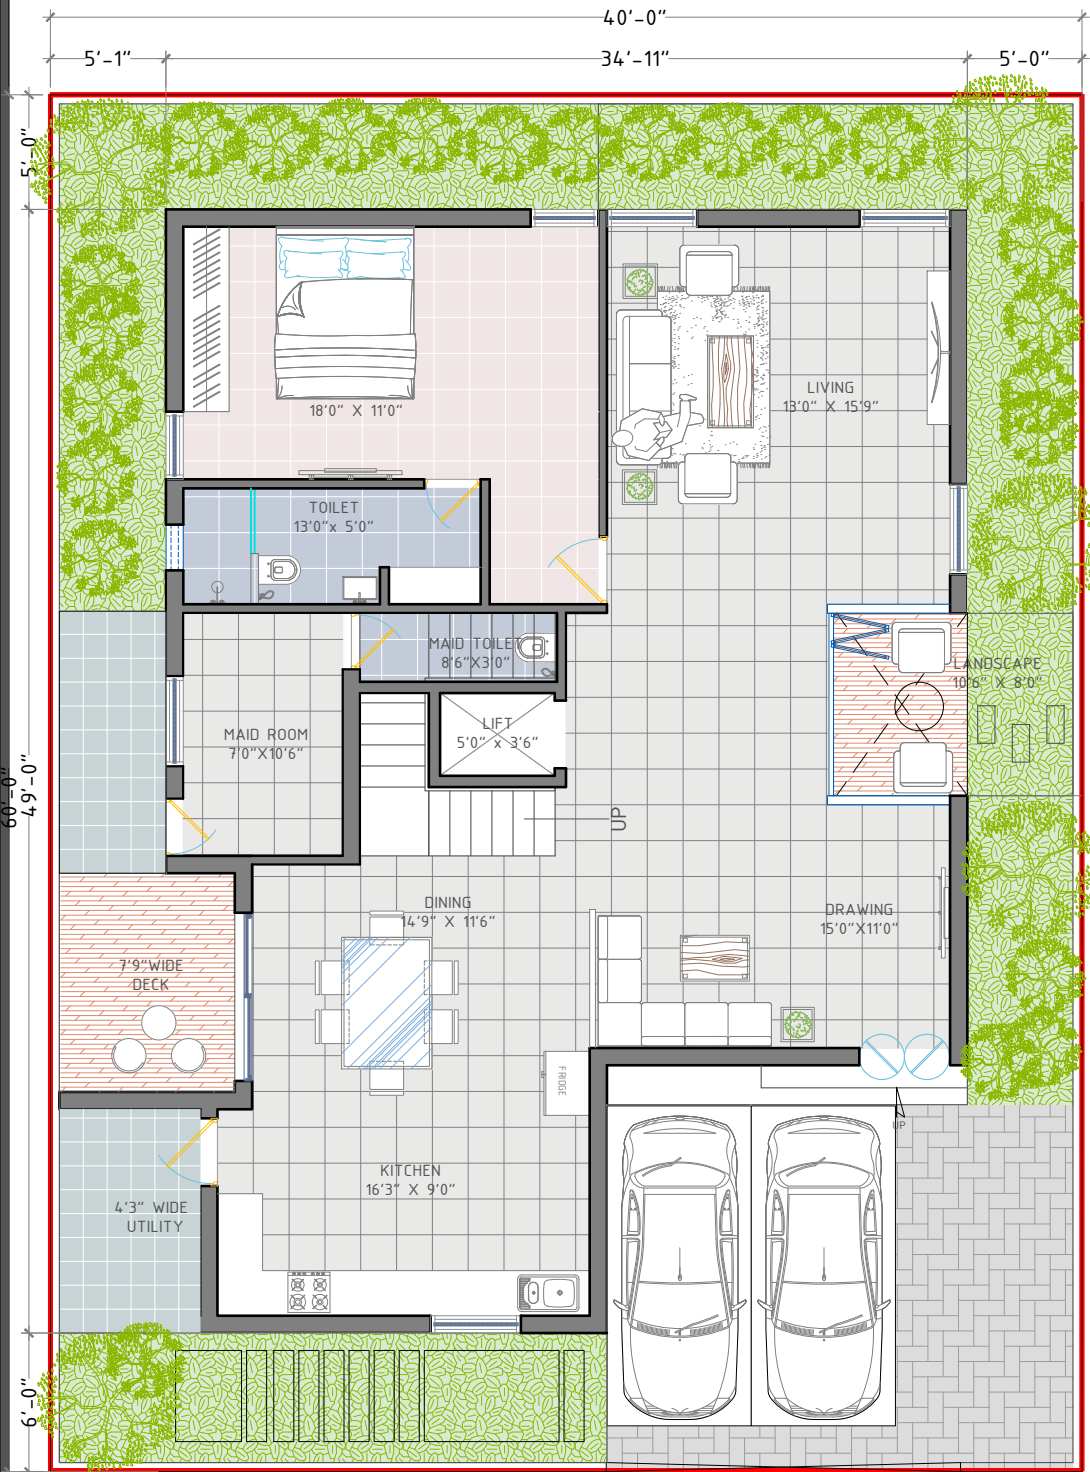

GROUND FLOOR PLAN
BUILDUP AREA - 1712.0 SQ.FT

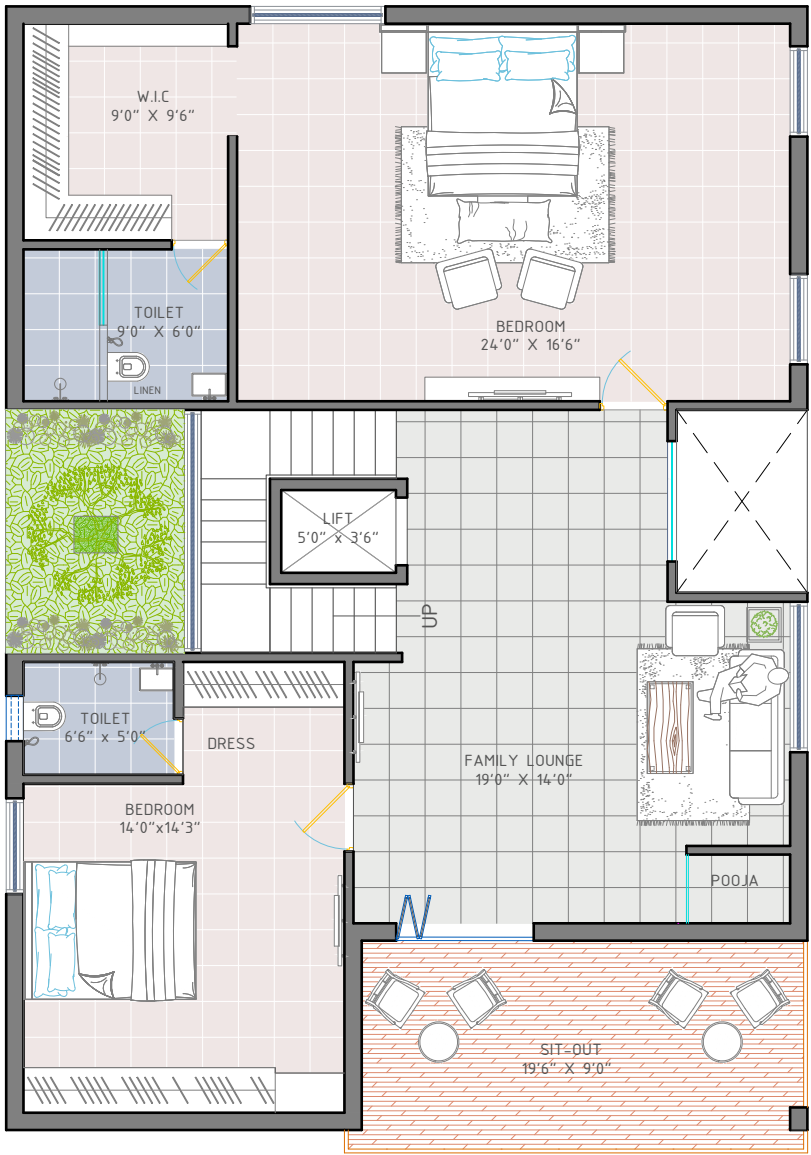

FIRST FLOOR PLAN
BUILDUP AREA - 1585.0 SQ.FT

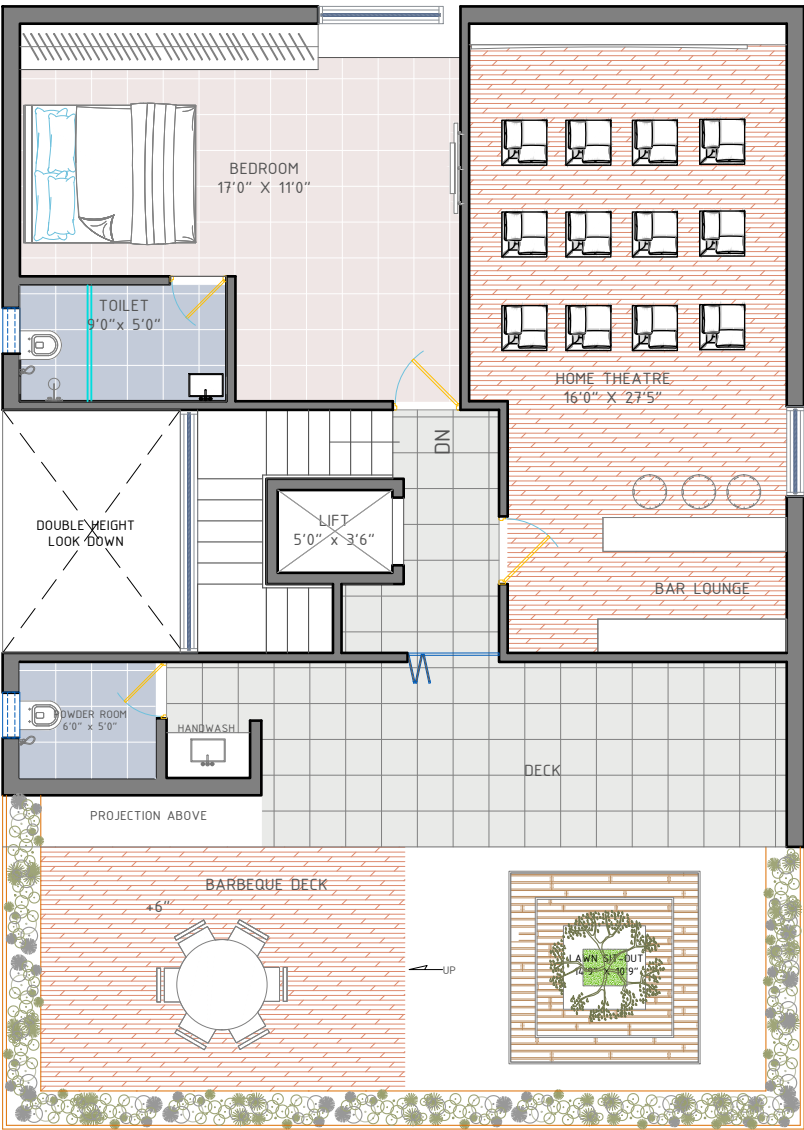

SECOND FLOOR PLAN
BUILDUP AREA - 1268 SQ.FT

PROJECT DETAILS

PROPOSED VILLAS AT CHANAKYAPURI COLONY

DRAWING TITTLE

300 SQ.YDS

EAST FACING VILLA FLOOR PLAN

REMARKS

DWG.NO

REV.NO

DRAWN BY

AR.JAYENDRA

CHKD BY

AR.JAYENDRA



SPARCH
THE SPARROW ARCHITECTS

ARCHITECTURE | INTERIOR | LANDSCAPE CONSULTANTS

No 407, Aparna Green homes,


Opp:Golf view Apts. Nanakramguda Hyderabad.

Mobile : +91 9701545746


Mail ID : architectsatsparrow@gmail.com

TOTAL BUILDUP AREA: 4508SFT


OPTION-1

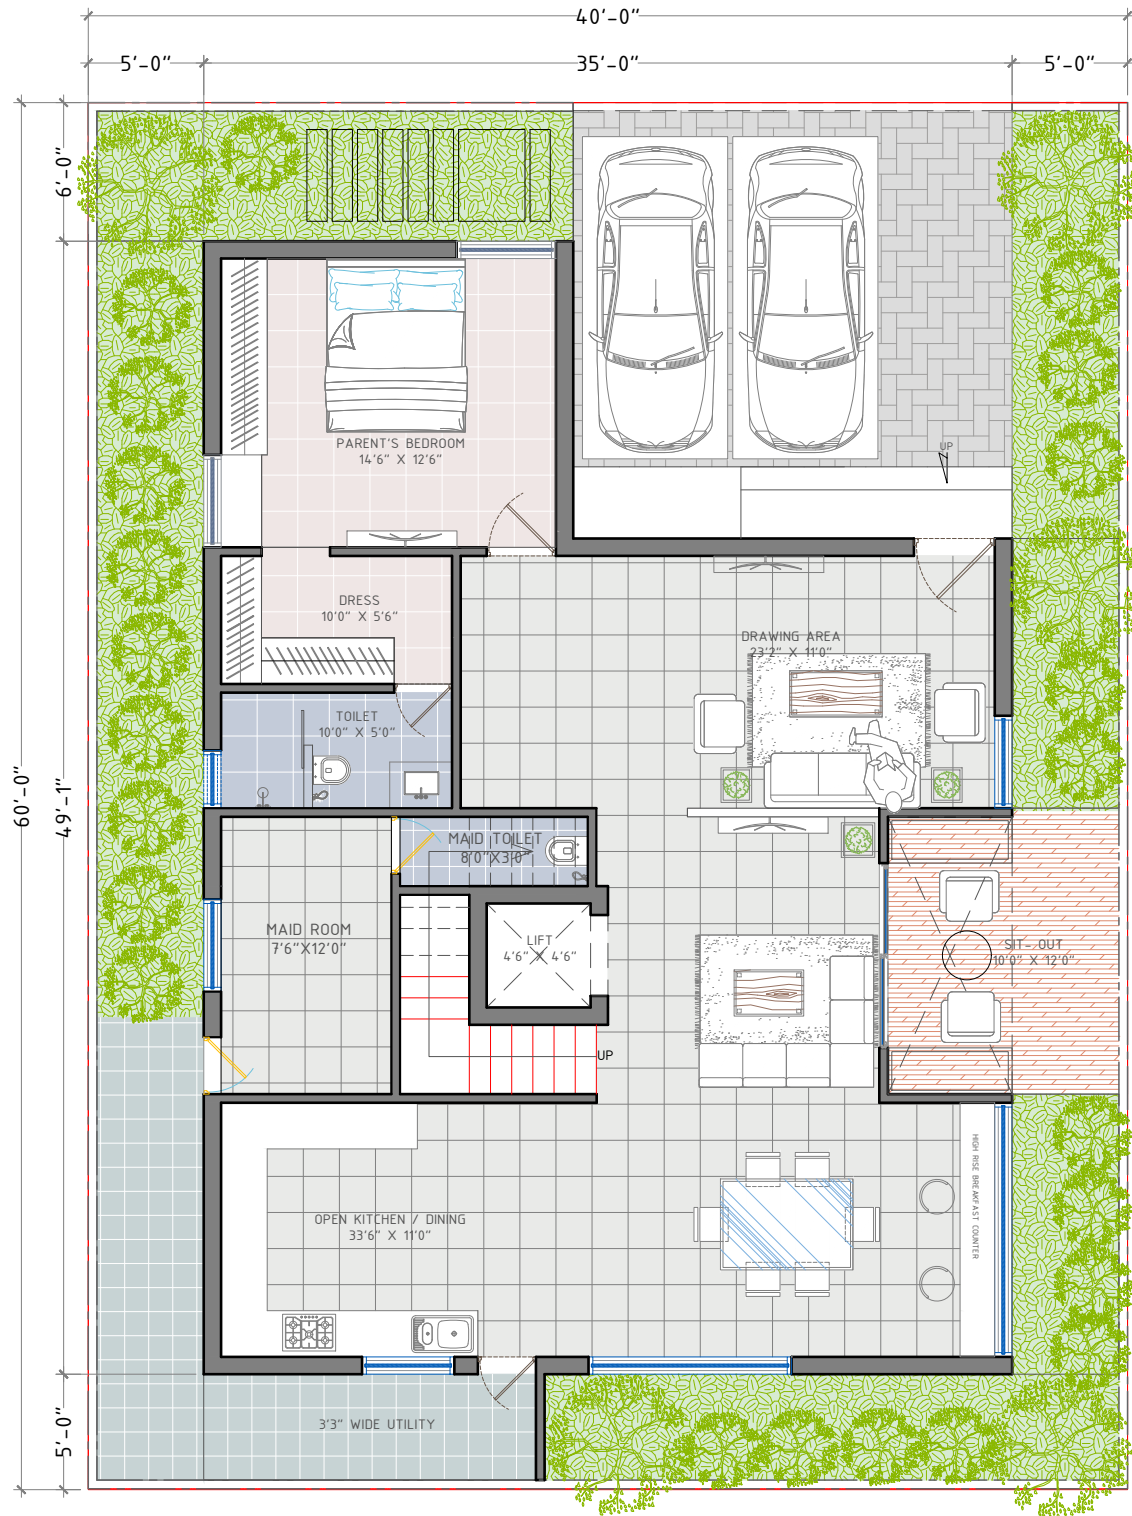

GROUND FLOOR PLAN
BUILDUP AREA - 1716.0 SQ.FT

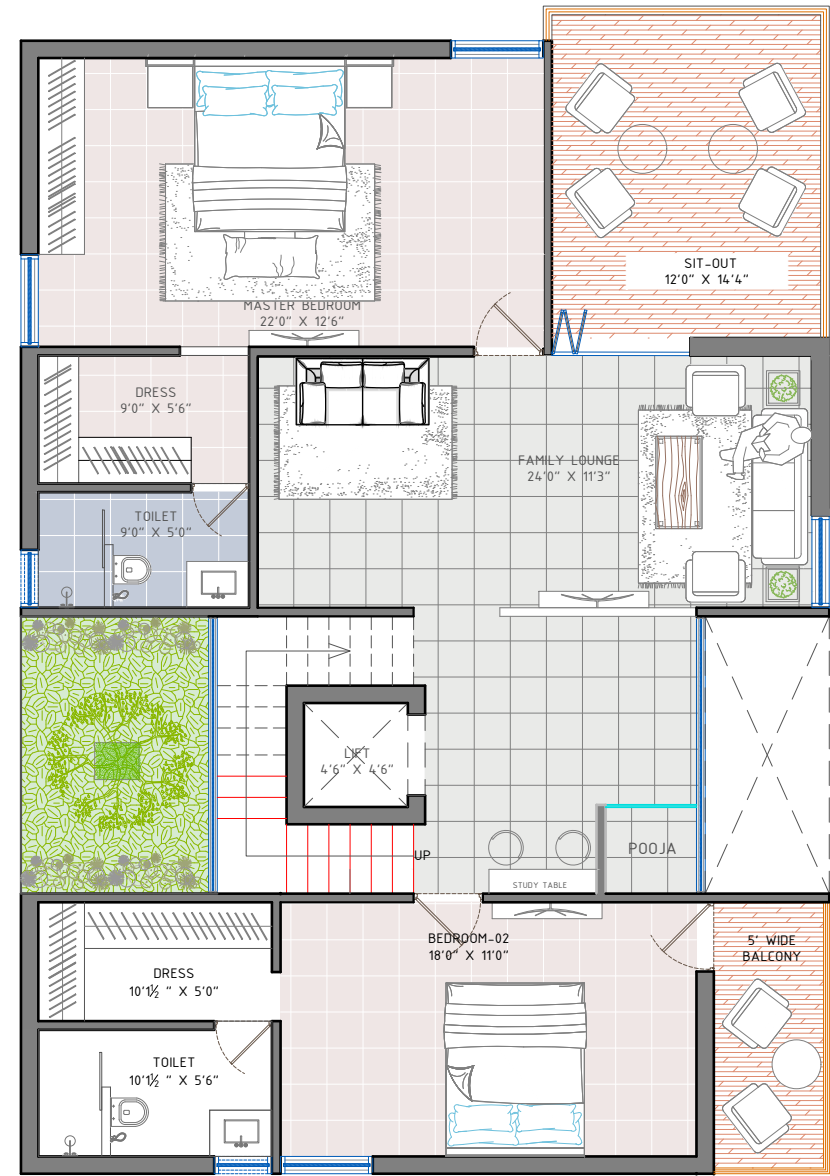

FIRST FLOOR PLAN
BUILDUP AREA - 1558.0 SQ.FT

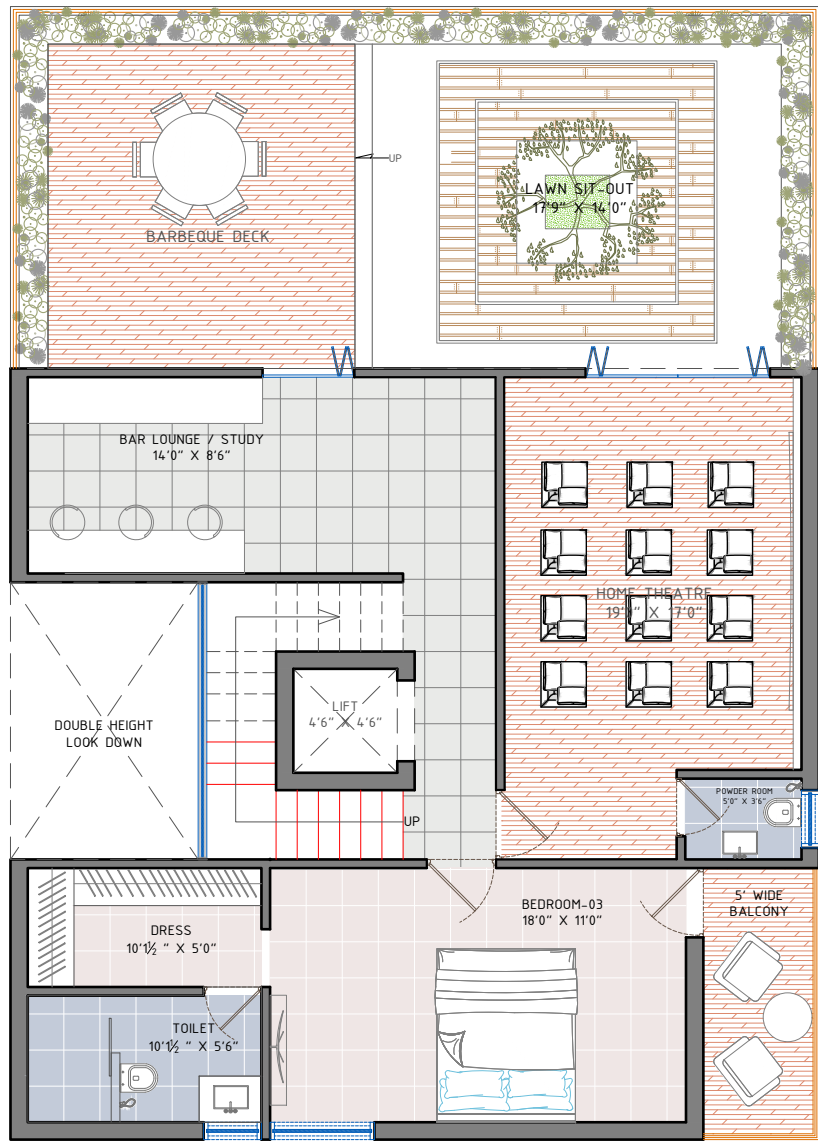

SECOND FLOOR PLAN
BUILDUP AREA - 1142.0 SQ.FT

PROJECT DETAILS

PROPOSED VILLAS AT CHANAKYAPURI
COLONY

DRAWING TITTLE

300 SQ.YDS
WEST FACING VILLA
FLOOR PLAN

REMARKS

DWG.NO

REV.NO

DRAWN BY

AR.JAYENDRA

CHKD BY

AR.JAYENDRA



SPARCH
THE SPARROW ARCHITECTS


ARCHITECTURE | INTERIOR | LANDSCAPE CONSULTANTS

No 407, Aparna Green homes,


Opp:Golf view Apts. Nanakramguda Hyderabad.

Mobile : +91 9701545746


Mail ID : architectsatsparrow@gmail.com

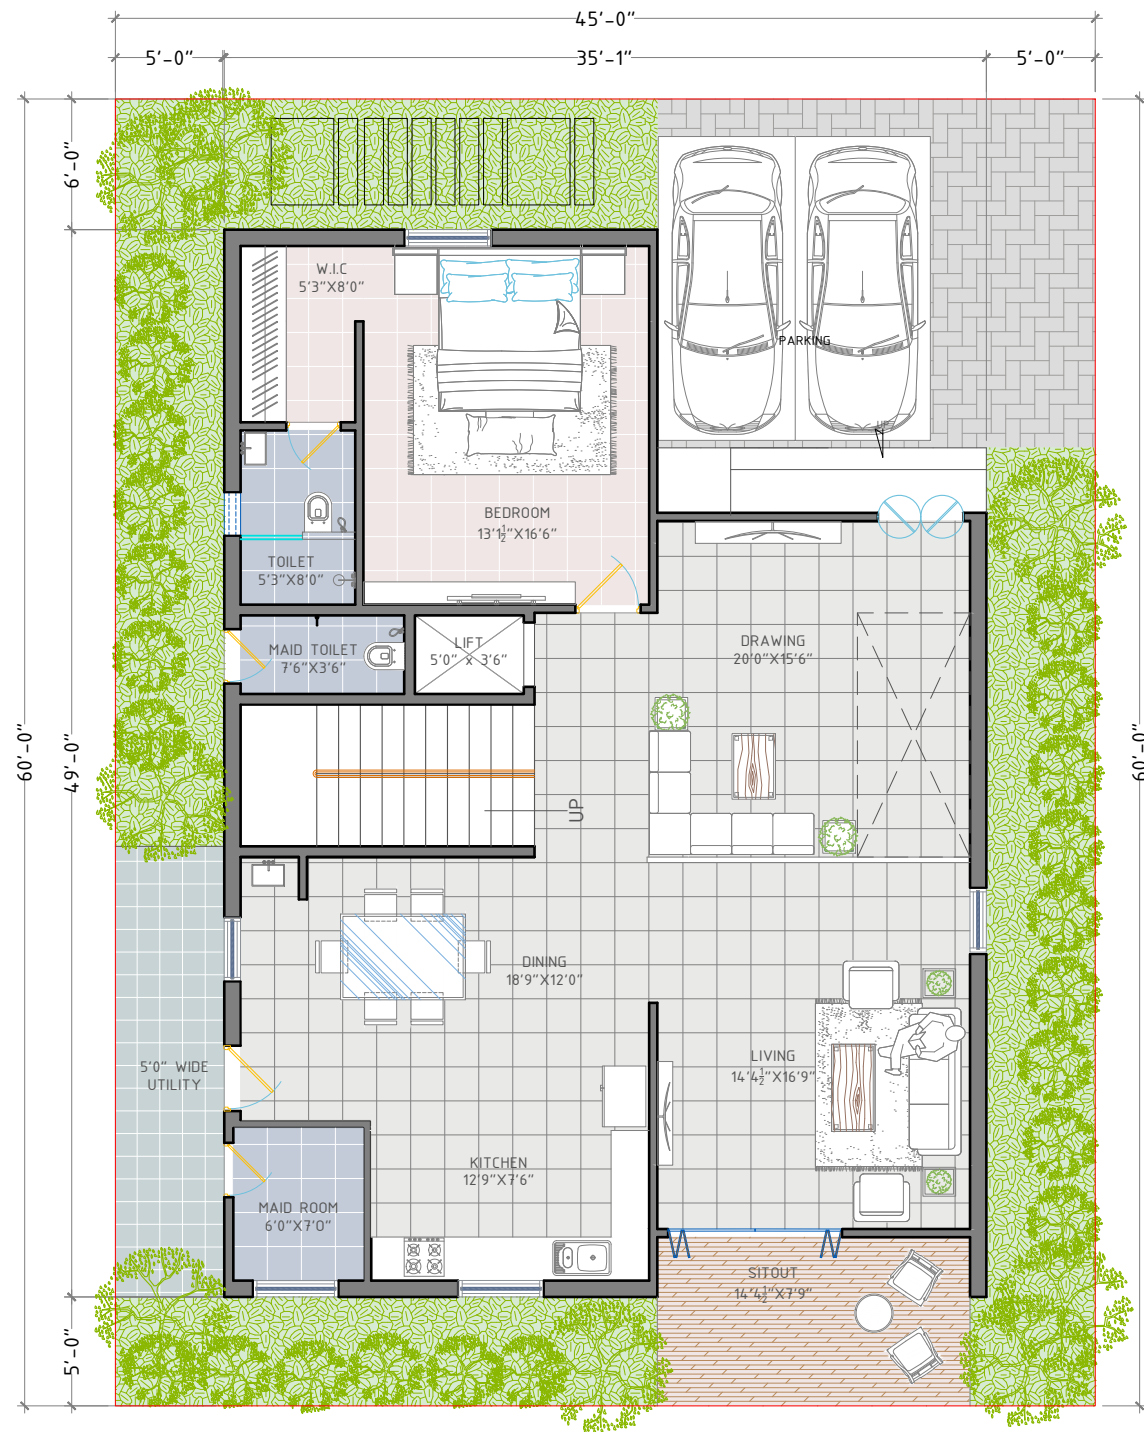

GROUND FLOOR PLAN
BUILDUP AREA - 1717.0 SQ.FT

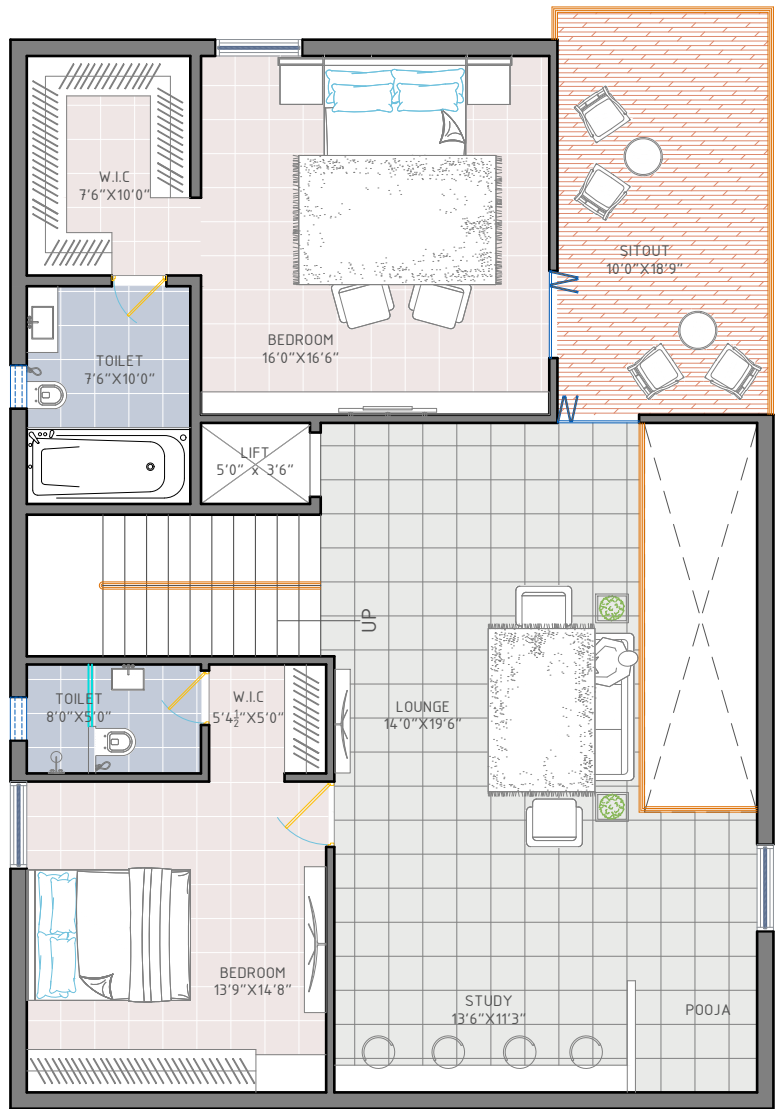

FIRST FLOOR PLAN
BUILDUP AREA - 1626.0 SQ.FT

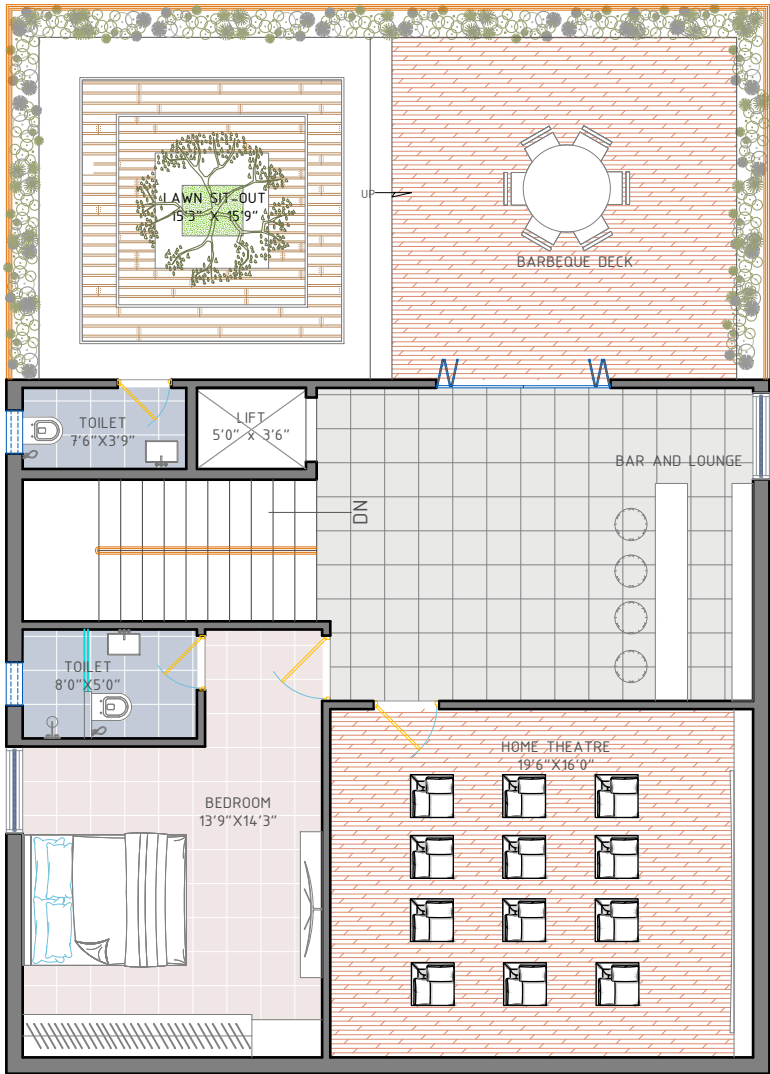


SECOND FLOOR PLAN
BUILDUP AREA - 1186.0 SQ.FT


PROJECT DETAILS	DRAWING TITTLE	REMARKS	DWG.NO	REV.NO	SPARCH
PROPOSED VILLAS AT CHANAKYAPURI COLONY	300 SQ.YDS WEST FACING VILLA FLOOR PLAN				
				DRAWN BY	
				AR.JAYENDRA	
				CHKD BY	
				AR.JAYENDRA	

TOTAL BUILDUP AREA: 4459SFT


OPTION-1

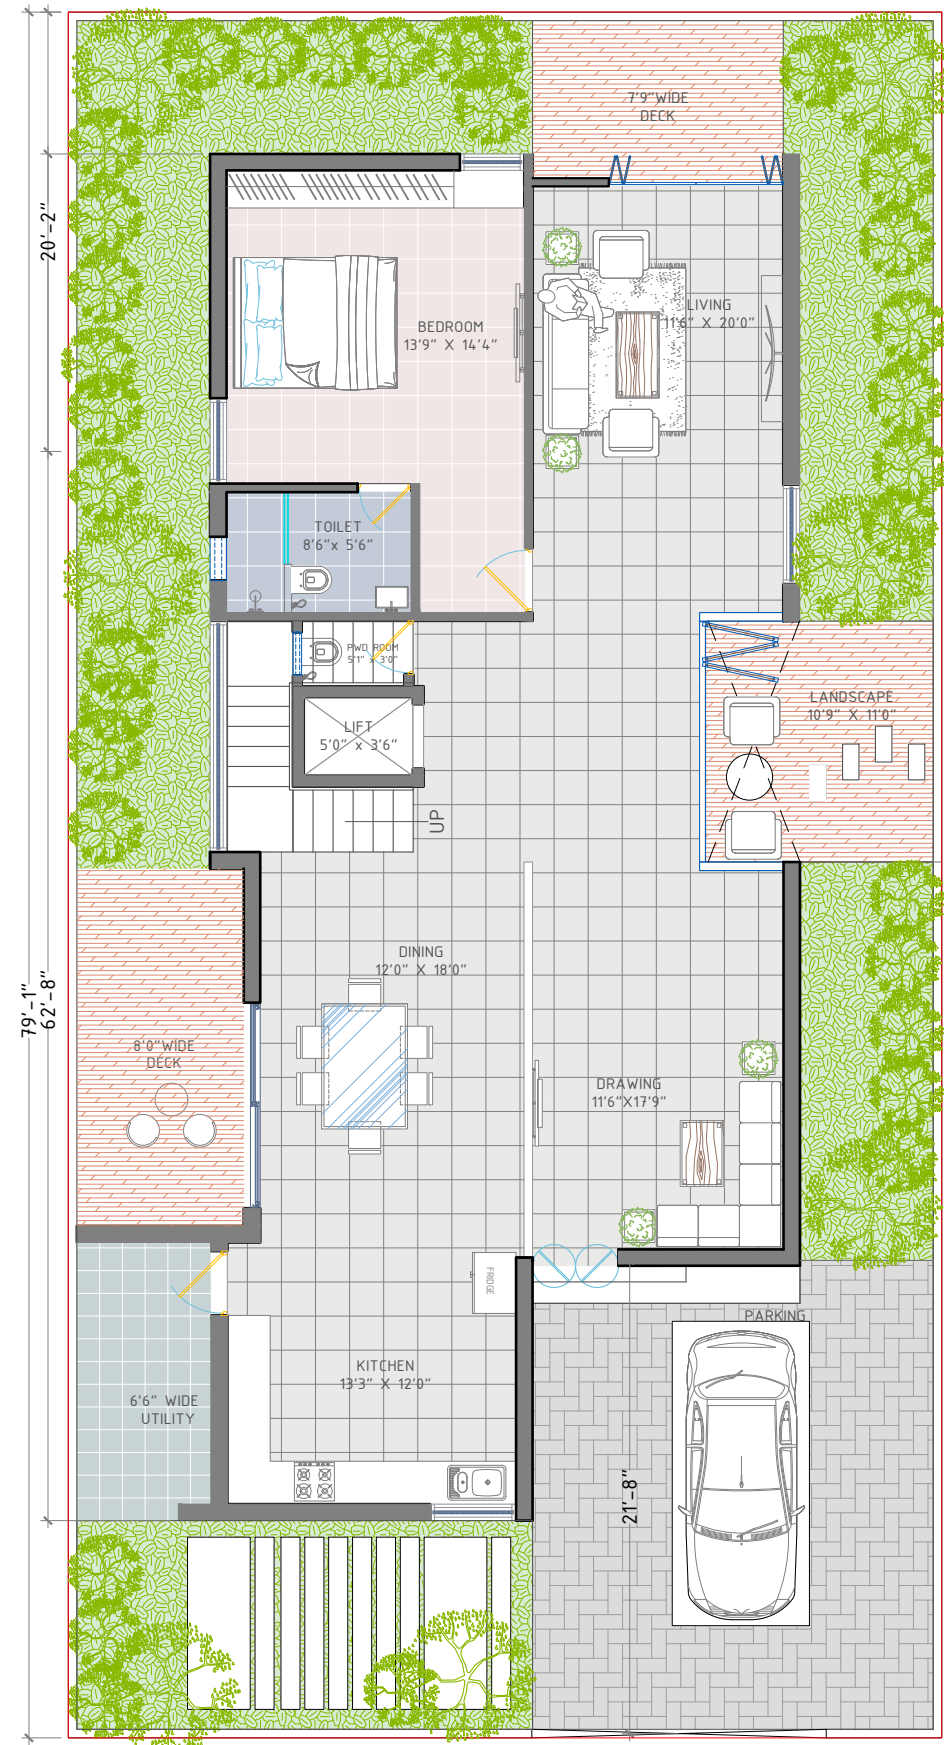

GROUND FLOOR PLAN
BUILDUP AREA - 1710 SQ.FT

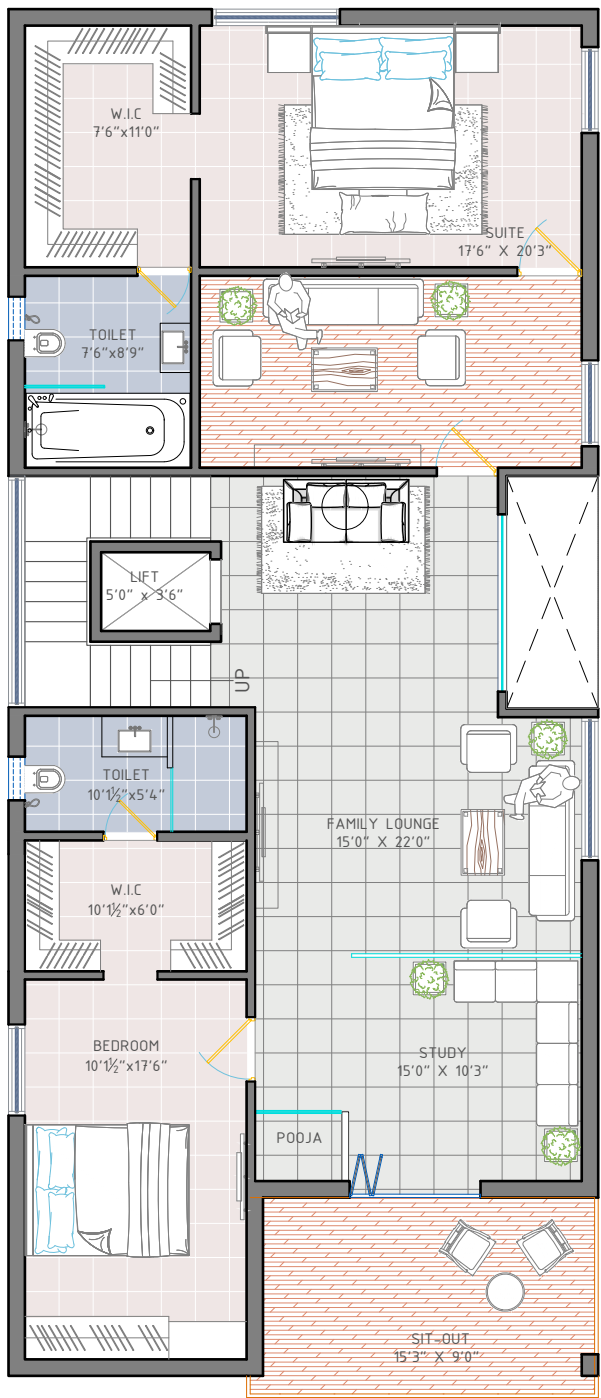

FIRST FLOOR PLAN
BUILDUP AREA - 1665 SQ.FT

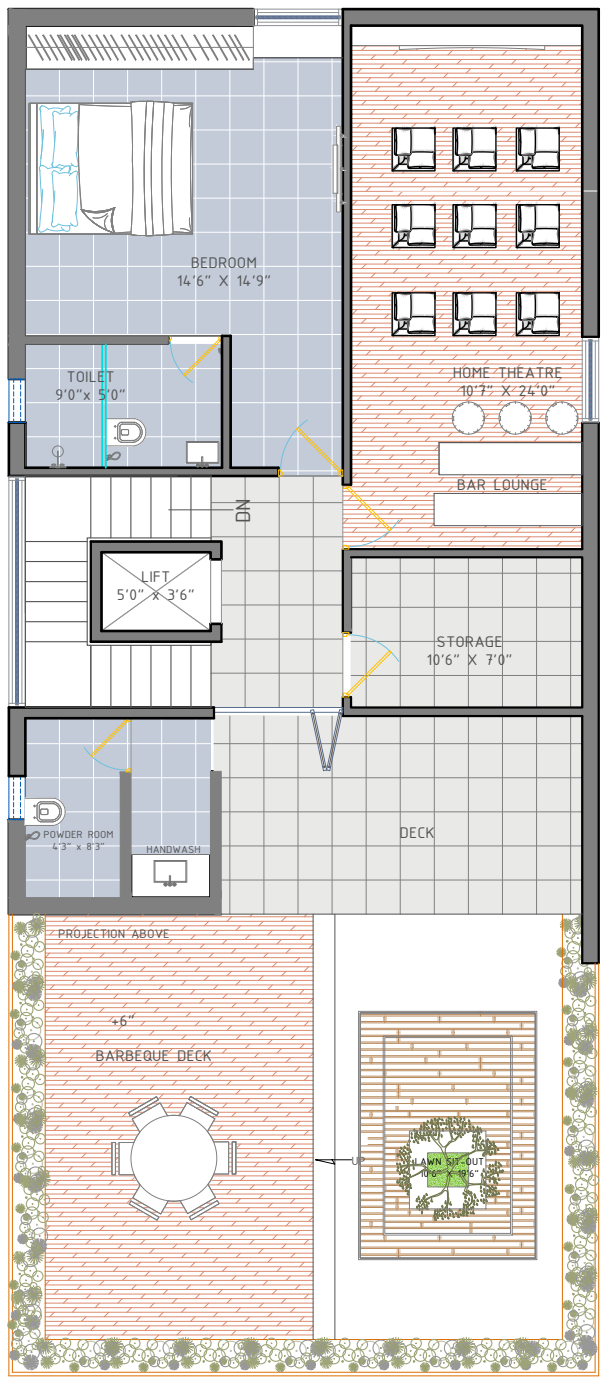

SECOND FLOOR PLAN
BUILDUP AREA - 1084 SQ.FT

PROJECT DETAILS

PROPOSED VILLAS AT CHANAKYAPURI
COLONY

DRAWING TITTLE

350 SQ.YDS
EAST FACING VILLA
FLOOR PLAN

REMARKS

DWG.NO

REV.NO

DRAWN BY

AR.JAYENDRA

CHKD BY

AR.JAYENDRA



SPARCH
THE SPARROW ARCHITECTS


ARCHITECTURE | INTERIOR | LANDSCAPE CONSULTANTS

No 407, Aparna Green homes,

Opp:Golf view Apts. Nanakramguda Hyderabad.

Mobile : +91 9701545746


Mail ID : architectsatsparrow@gmail.com

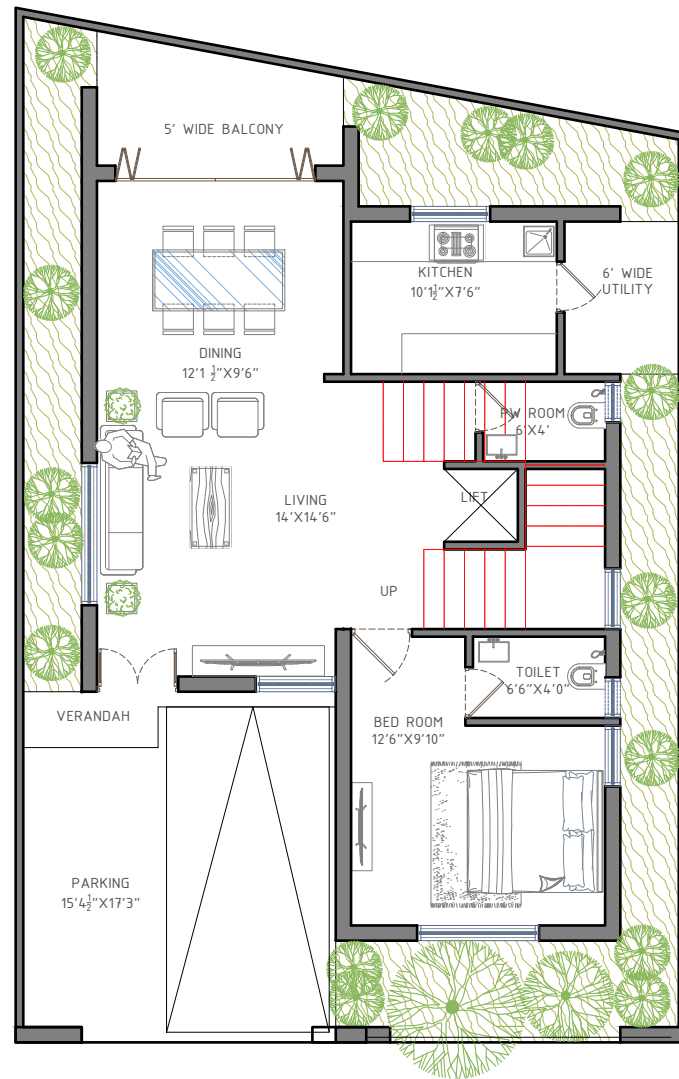

GROUND FLOOR


1015 SQ.FT

BUILTUP AREA : 2695 SQ.FT

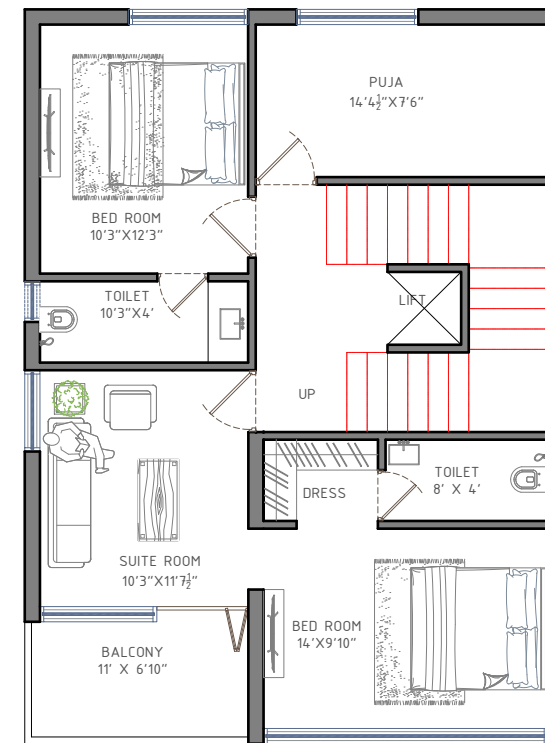

FIRST FLOOR


980 SQ.FT

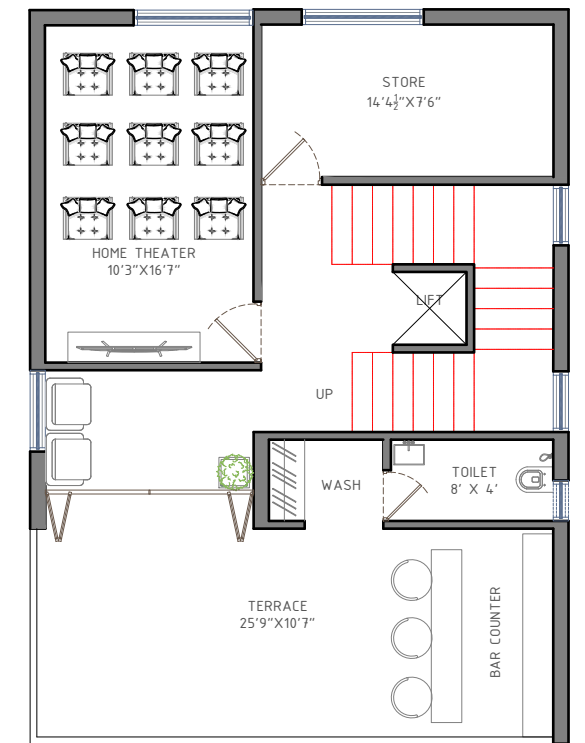

SECOND FLOOR

700 SQ.FT


PROJECT DETAILS	DRAWING TITTLE	REMARKS	DWG.NO	REV.NO	SPARCH THE SPARROW ARCHITECTS	No 407, Aparna Green homes, Opp.Golf view Apts, Nanakramguda Hyderabad. Mobile : +91 9701545745 Mail ID : architectsatsparrow@gmail.com
PROPOSED BANUR VILLAS WEST FACING TYPE-5	WEST FACING VILLA FLOOR PLANS		CONCEPT - 1	DRAWN BY		
				CHKD BY		

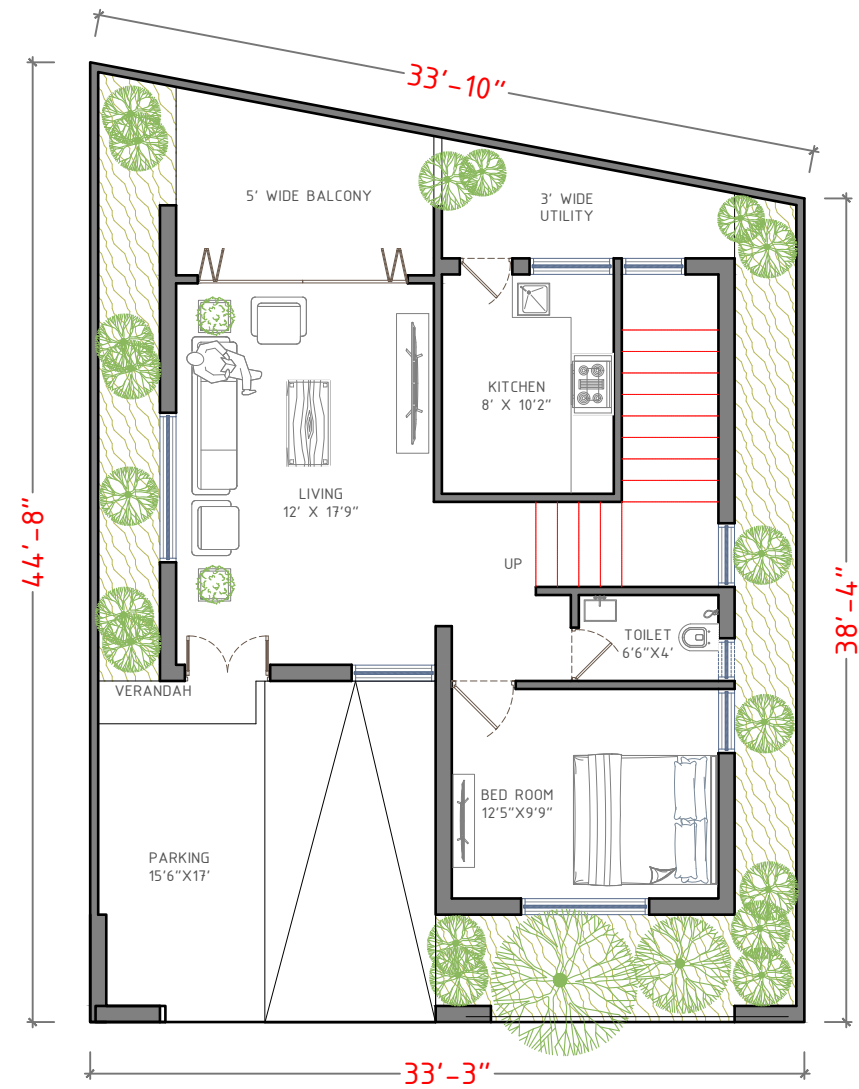

GROUND FLOOR


835 SQ.FT

BUILTUP AREA : 2190 SQ.FT

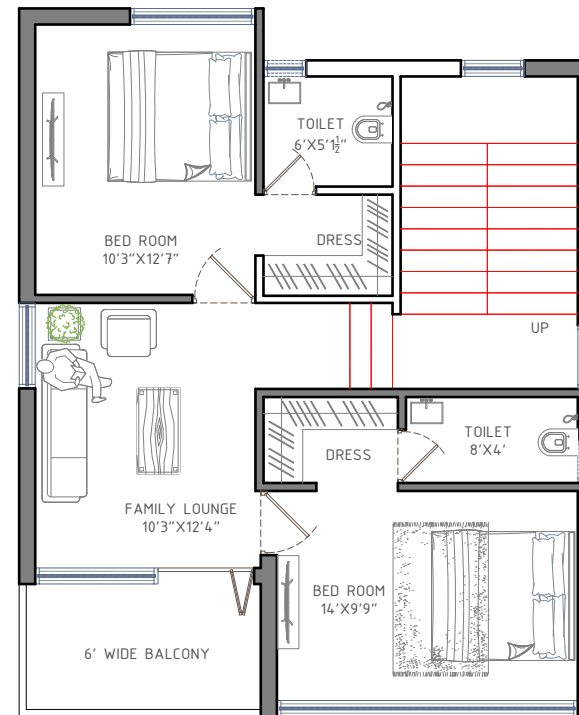

FIRST FLOOR

830 SQ.FT

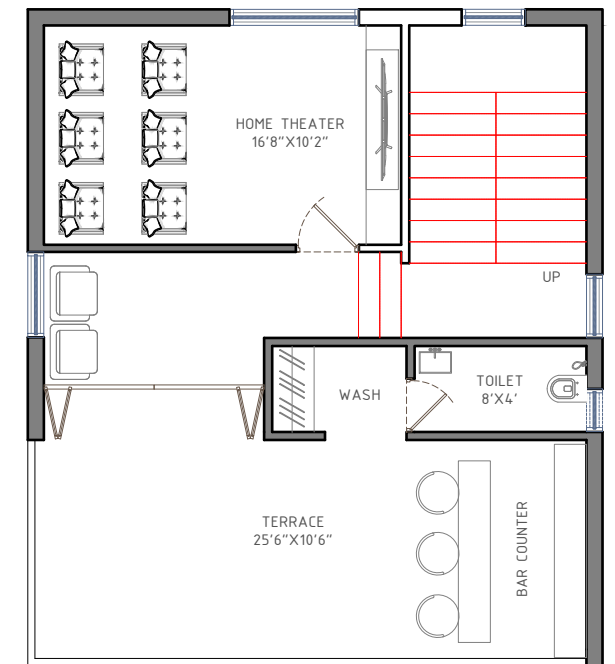

SECOND FLOOR

525 SQ.FT

PROJECT DETAILS

PROPOSED BANUR VILLAS WEST FACING TYPE-4

DRAWING TITTLE

WEST FACING VILLA
FLOOR PLANS

REMARKS

DWG.NO

CONCEPT - 1

REV.NO

DRAWN BY


CHKD BY




SPARCH
THE SPARROW ARCHITECTS

ARCHITECTURE | INTERIOR | LANDSCAPE CONSULTANTS


No 407, Aparna Green homes,
Opp.Buff view Apts, Nanakramguda Hyderabad.
Mobile : +91 970545746
Mail ID : architectsatsparrow@gmail.com

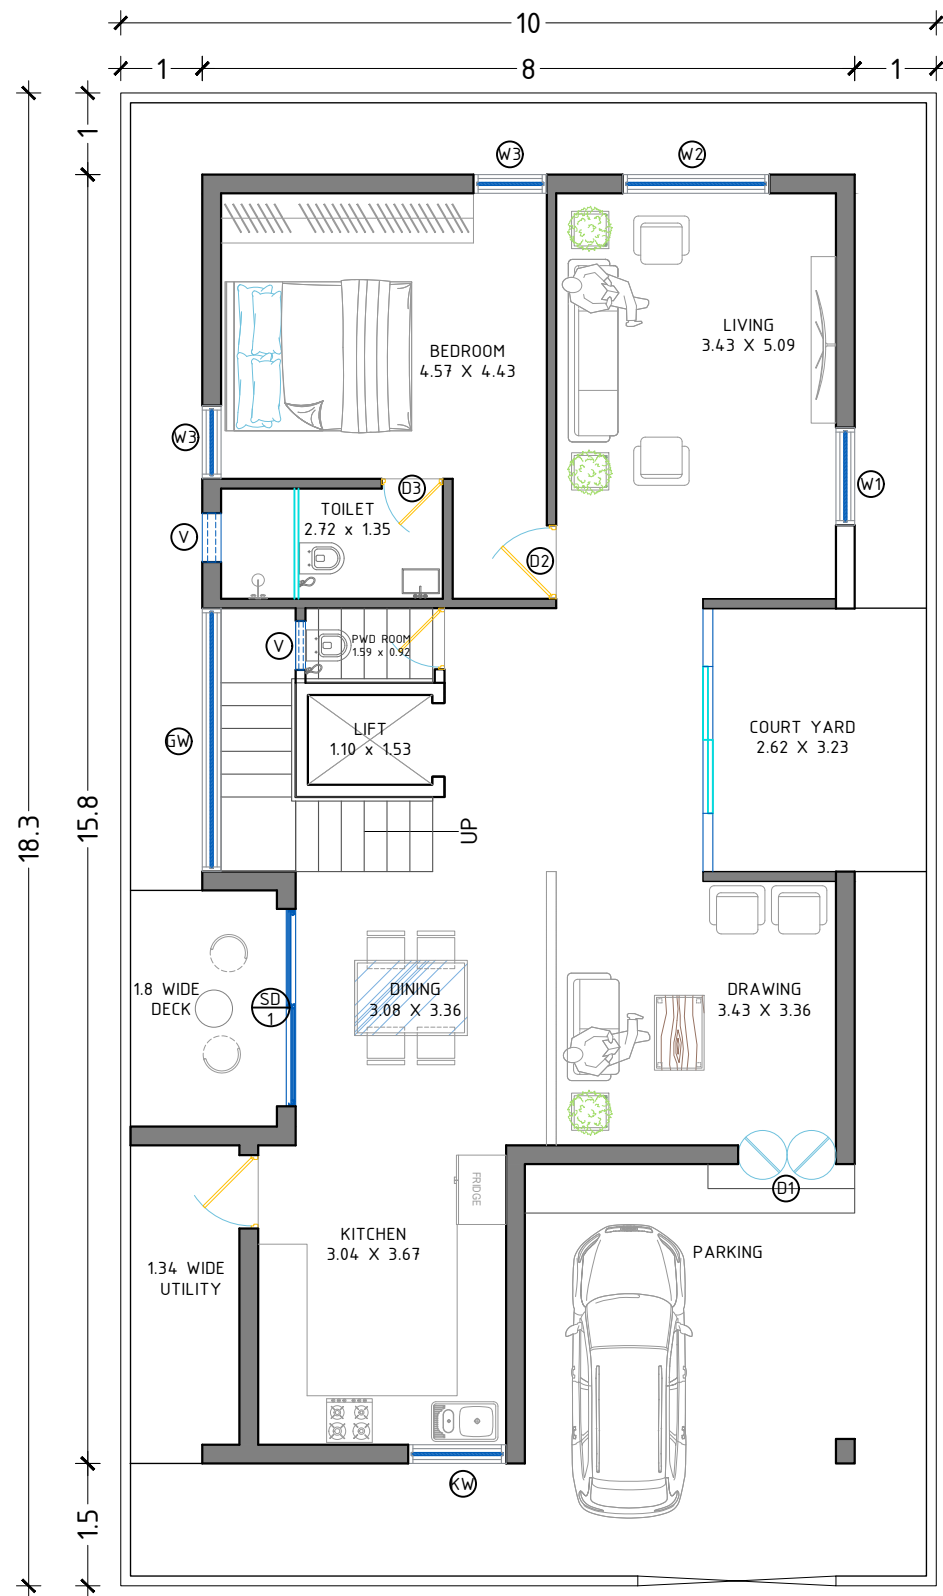

EAST FACING
GROUND FLOOR PLAN

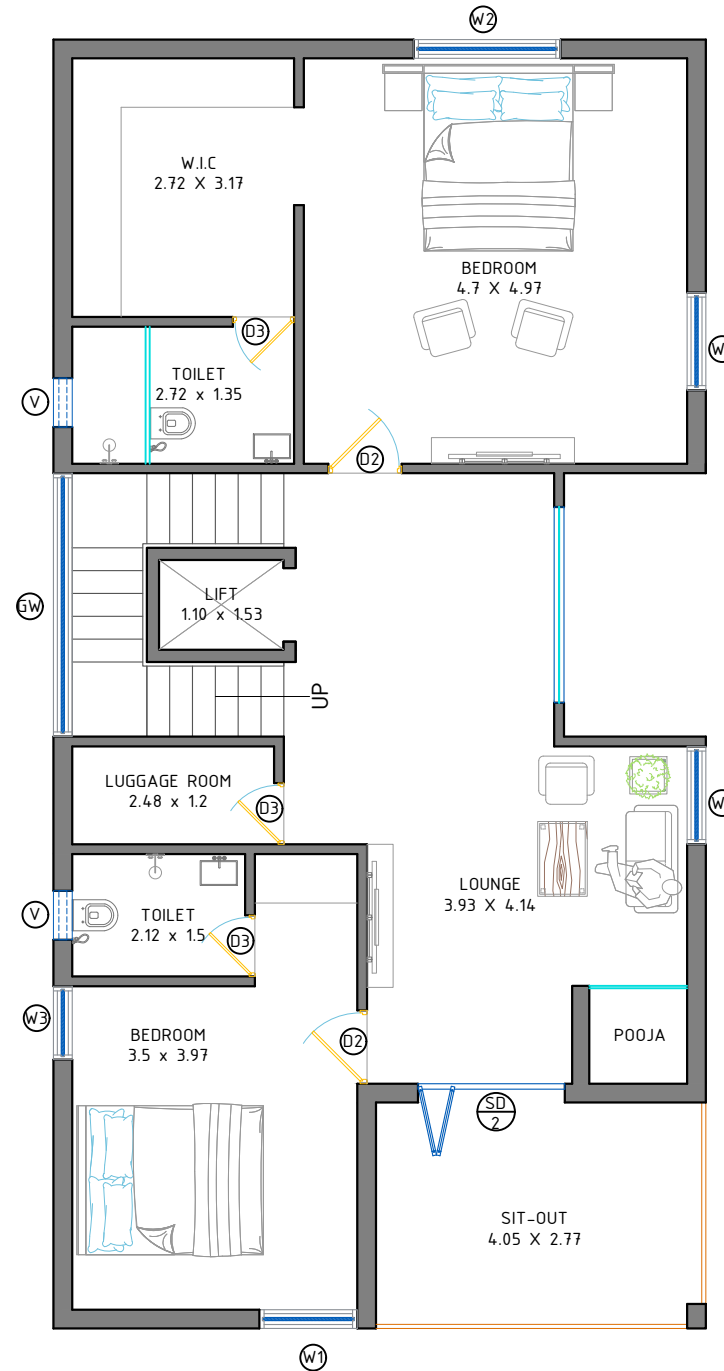

EAST FACING
FIRST FLOOR PLAN

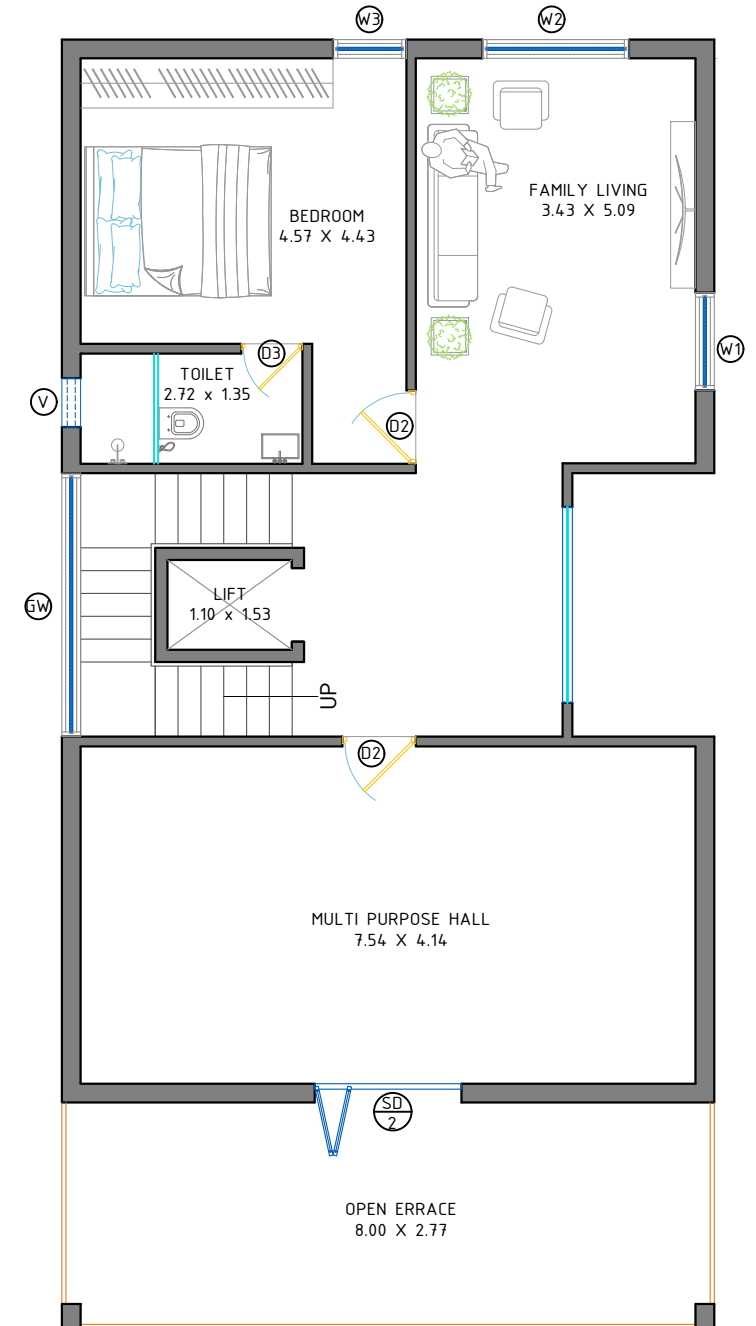

EAST FACING
SECOND FLOOR PLAN

PROJECT DETAILS

PROPOSED RESIDENCE OF 220 SQ.YDS VILLA

DRAWING TITTLE

EAST FACING VILLA
FLOOR PLANS

REMARKS


DWG.NO

CONCEPT - 1

REV.NO

DRAWN BY


CHKD BY

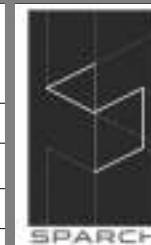

SPARCH
THE SPARROW ARCHITECTS

ARCHITECTURE | INTERIOR | LANDSCAPE CONSULTANTS

No 407, Aparna Green homes,
Opp.Golf view Apts, Nanakramguda Hyderabad.
Mobile : +91 9701545745
Mail ID : architects@sparrow@gmail.com

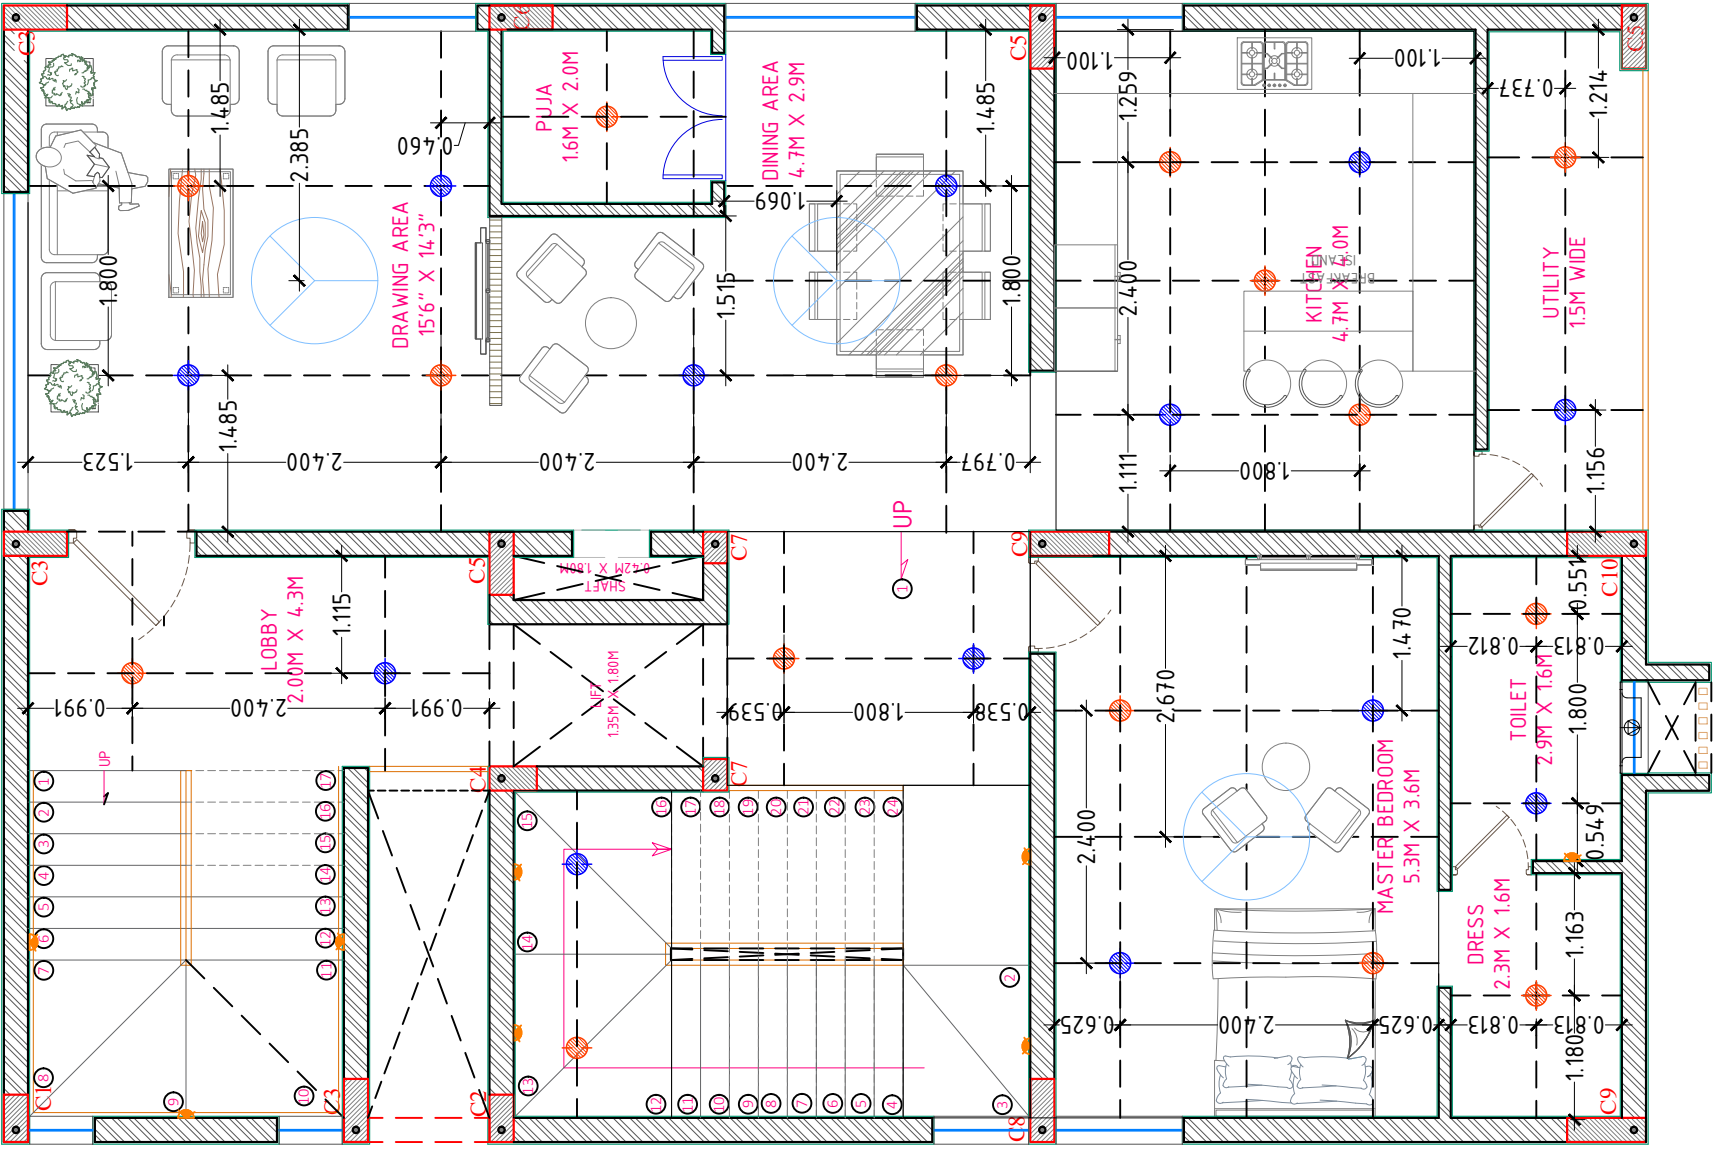

CODE	TYPE
	15V RECESS/SURFACE MOUNTED - INVERTER LOOPING
	15V RECESS/SURFACE MOUNTED
	WALL FIXTURE
	CEILING FAN

PROJECT DETAILS

PROPOSED
STILT + DUPLEX VILLA

DRAWING TITLE

FIRST FLOOR PLAN -
ELECTRICAL LAYOUT

REMARKS

DWG NO

REV NO

DRAWN BY

AR.SREEJA

CHKD BY

AR.JAYENDRA


SPARCH

THE RESEARCH ARCHITECTS

ARCHITECTURE | INTERIOR | LANDSCAPE CONSULTANTS


Page 01, Space B Mera, Lumbini Avenue
Uppala Skyview, Gachibowli Hyderabad.

Mobile: 9440 - 48530045
Mail ID: architectanupama@gmail.com

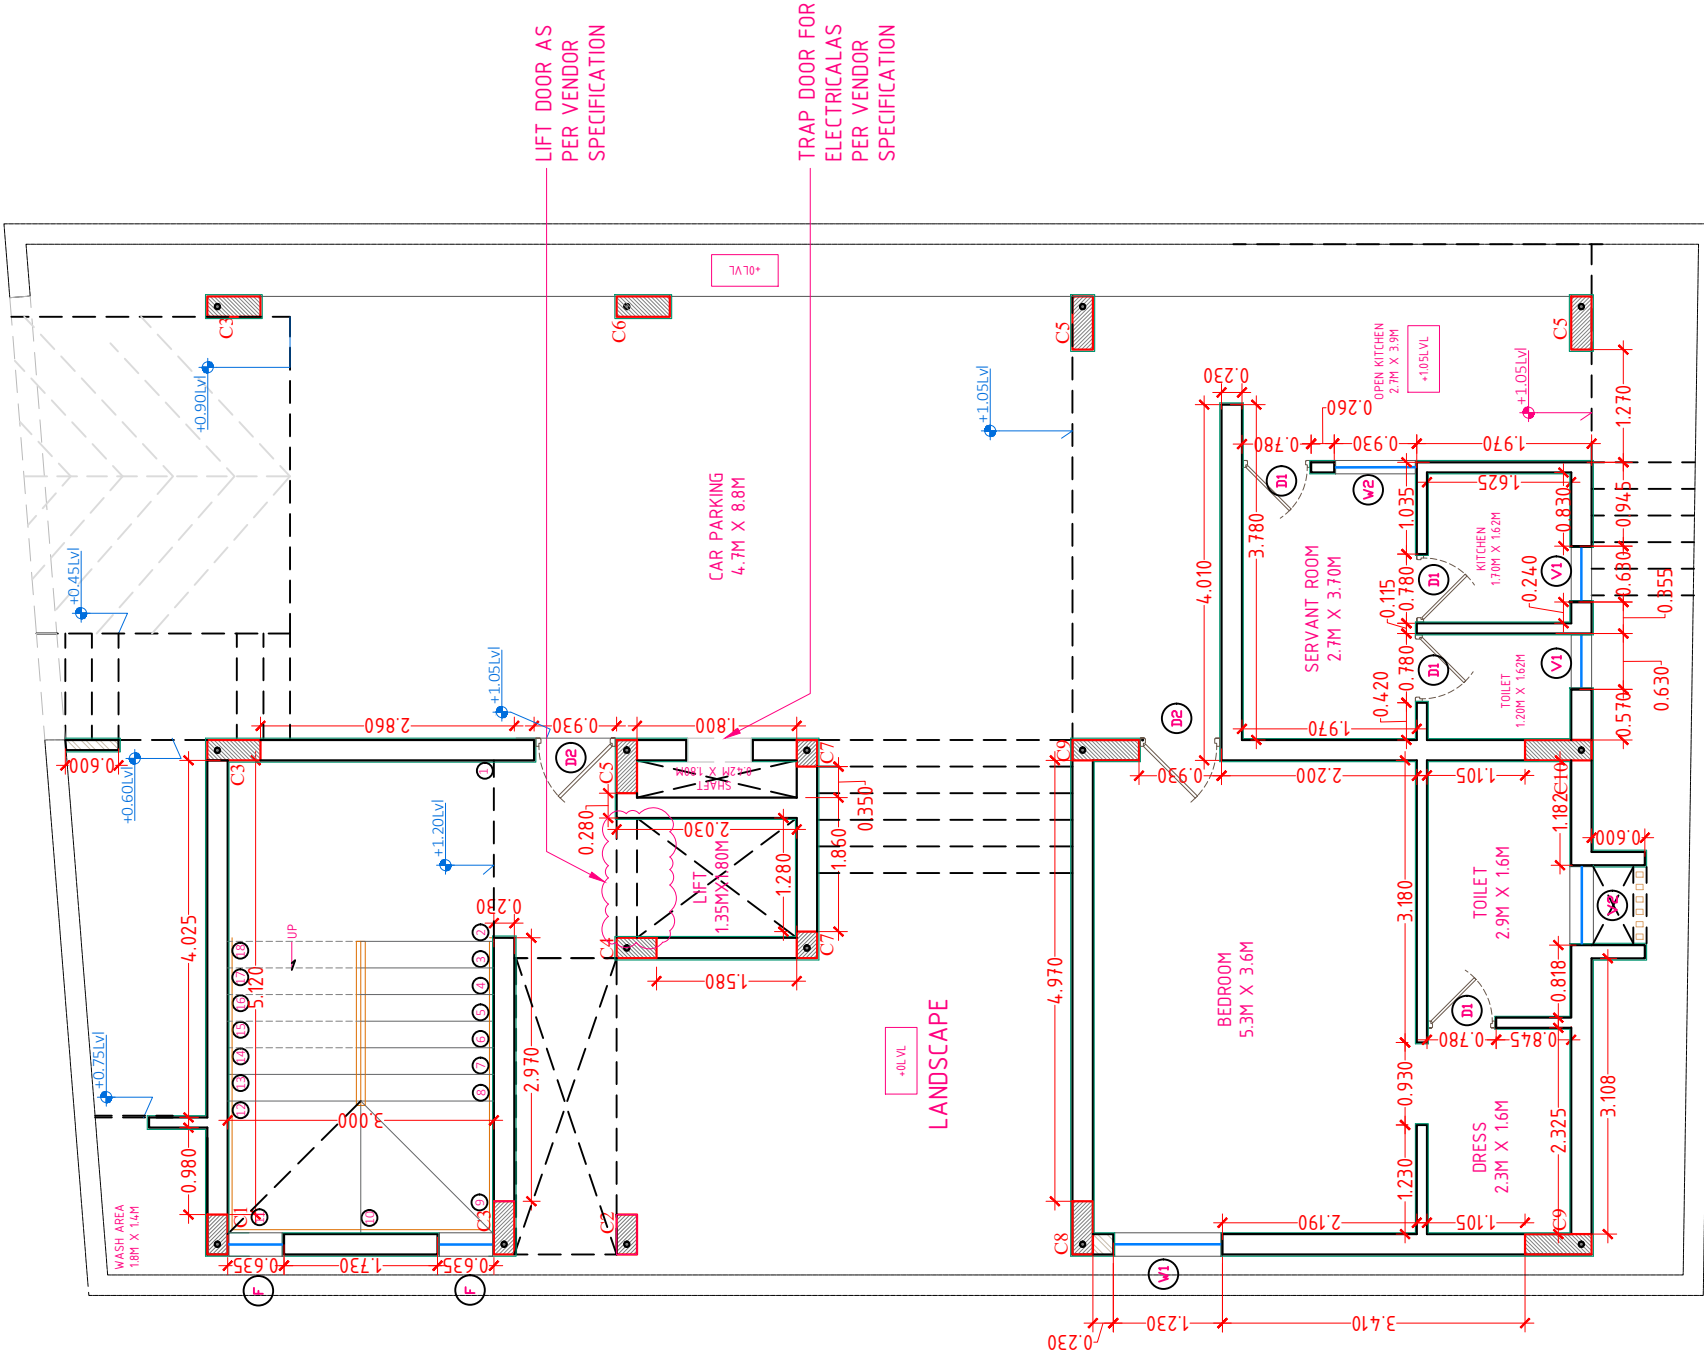



PROJECT DETAILS PROPOSED RESIDENCE AT HYDERABAD	DRAWING TITLE RESIDENCE CONCEPTIAL LAYOUT		REMARKS 	DWGNO CONCEPT - 3		REVNO DRAWN BY AR. SURYA CHKD BY AR. JAYENDRA		 SPARCH THE RAINBOW ARCHITECTS ARCHITECTURE INTERIOR LANDSCAPE CONSULTANTS 4th Floor, Suresh & Nara, Lumbini Avenue, Durgam Cheru, Hyderabad, India Mobile: +91 970555766 Mail ID: anand@sparchstudio.in

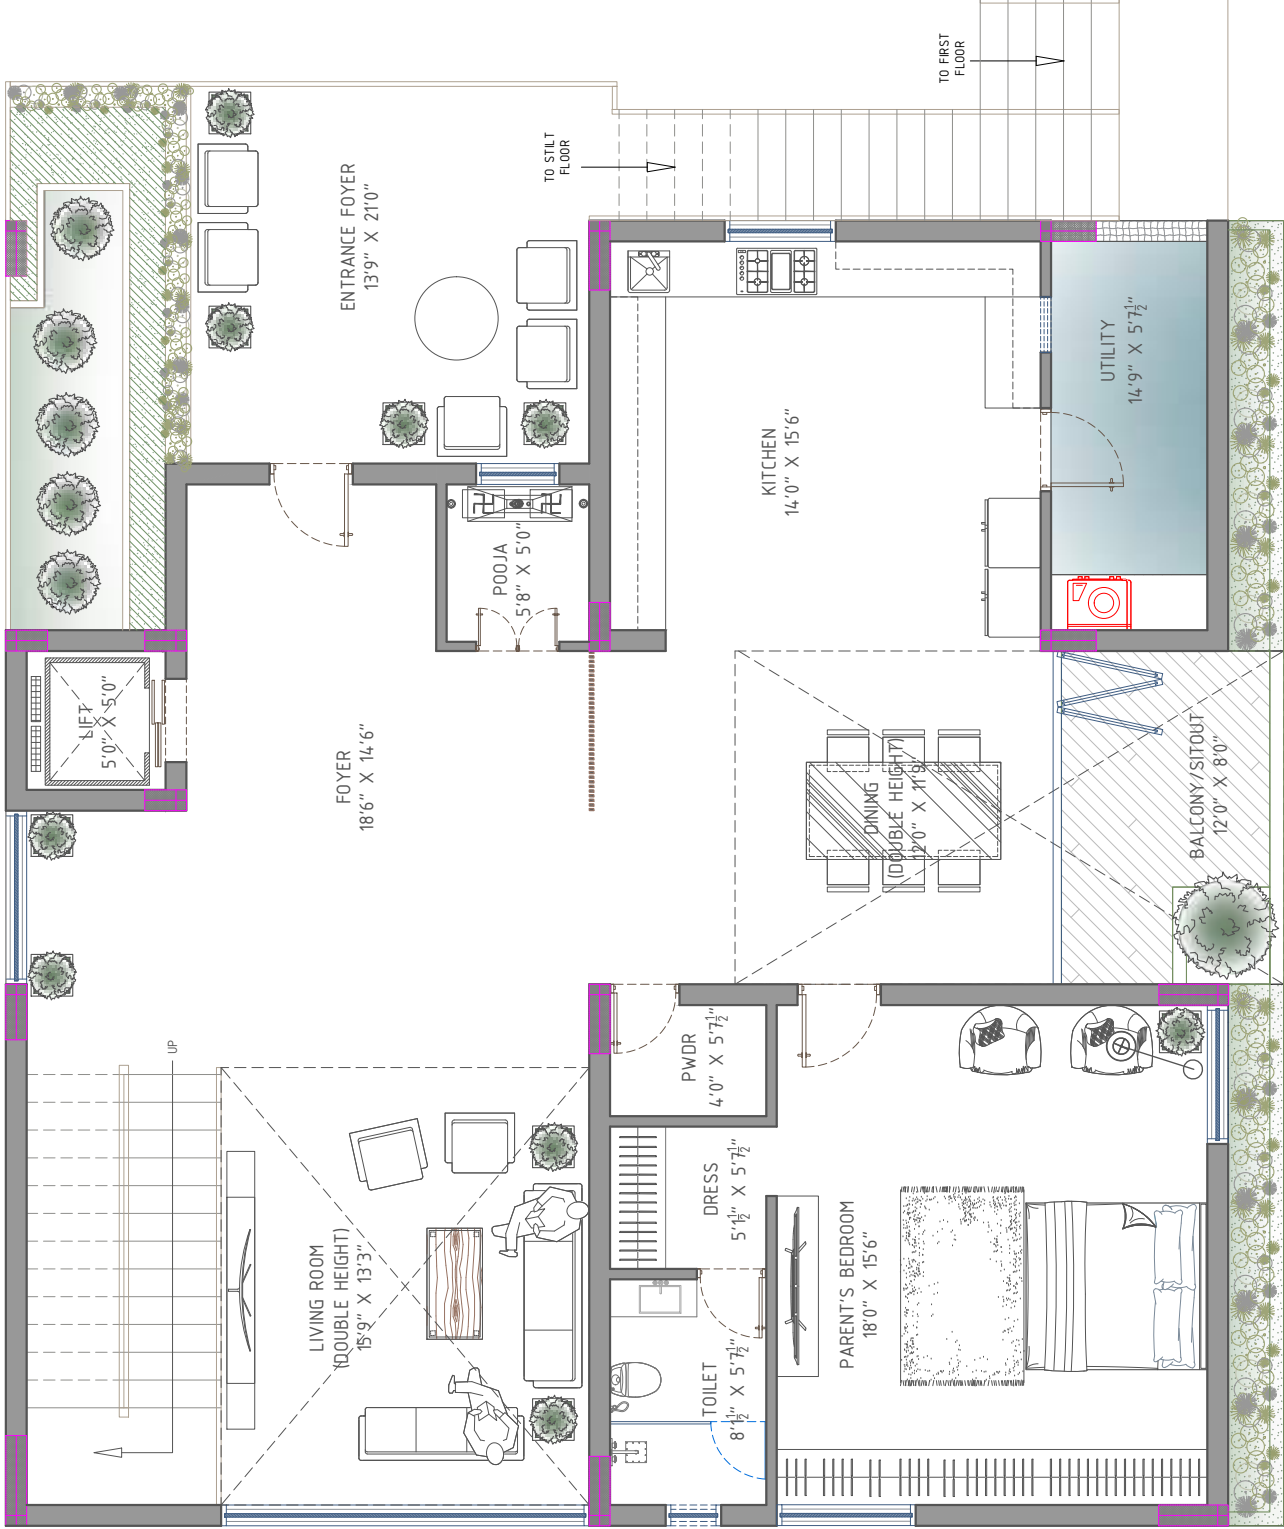

FIRST FLOOR PLAN

PROJECT DETAILS	DRAWING TITLE	REMARKS	DWGNO	CONCEPT - 3	REV NO		
PROPOSED RESIDENCE AT HYDERABAD	RESIDENCE CONCEPTIAL LAYOUT						

