



SATHYABAMA

INSTITUTE OF SCIENCE AND TECHNOLOGY
(DEEMED TO BE UNIVERSITY)

Accredited with “A” grade by NAAC | 12B Status by UGC | Approved by AICTE

Jeppiaar Nagar, Rajiv Gandhi Salai, Chennai – 600 119

www.sathyabama.ac.in

DECLARATION

I, **SAIKUMAR.M** hereby declare that the Training Report **JANUARY 2023 to MAY 2023** done by me under the guidance of **Ar. PRIYA SHYAM PARAMESWARAN** is submitted in partial fulfillment of the requirements for the completion of practical training session.

DATE : 09/06/2023

PLACE : CHENNAI

SIGNATURE OF CANDIDATE

SAIKUMAR.M



SATHYABAMA

INSTITUTE OF SCIENCE AND TECHNOLOGY
(DEEMED TO BE UNIVERSITY)

Accredited with "A" grade by NAAC | 12B Status by UGC | Approved by AICTE
Jeppiaar Nagar, Rajiv Gandhi Salai, Chennai – 600 119

www.sathyabama.ac.in

SCHOOL OF BUILDING AND ENVIRONMENT

DEPARTMENT OF ARCHITECTURE

VIVA-VOCE EXAMINATION

This is to certify that the practical training SAR 4063 is the work of **SAIKUMAR.M** who had undergone training in **DESIGN SYNC CONSULTING AND ADVISORY PVT LTD** has been monitored by the continuous assessment during JANUARY 2023 to MAY 2023.

Dr. Devyani Gangopadhyay
DEAN

Submitted for Viva voce Examination held on 09/06/2023

Internal Examiner

External Examiner

INTERNSHIP TRAINING

—

PORTFOLIO

—

SAIKUMAR M
38210065
2018-23

PROJECTS

1.GATI SHAKTI - CIVIL LAYOUTS (ACAD, SKETCHUP)

2.JINDAL RESIDENCE - KITCHEN, BEDROOM WARDROBE, POOJA UNIT
(ACAD ,SKETCHUP)

3.RAJEEV SHARMA RESIDENCE- KITCHEN ,BEDROOM WARDROBE
(ACAD,SKETCHUP)

4.PRACHITEE SCHOOL- WALL PAINT PATTERN (ACAD)



JINDAL RESIDENCE BEDROOM





JINDAL RESIDENCE BEDROOM AND POOJA UNIT






JINDAL RESIDENCE KITCHEN






RAJEEV SHARMA RESIDENCE KIDS BEDROOM



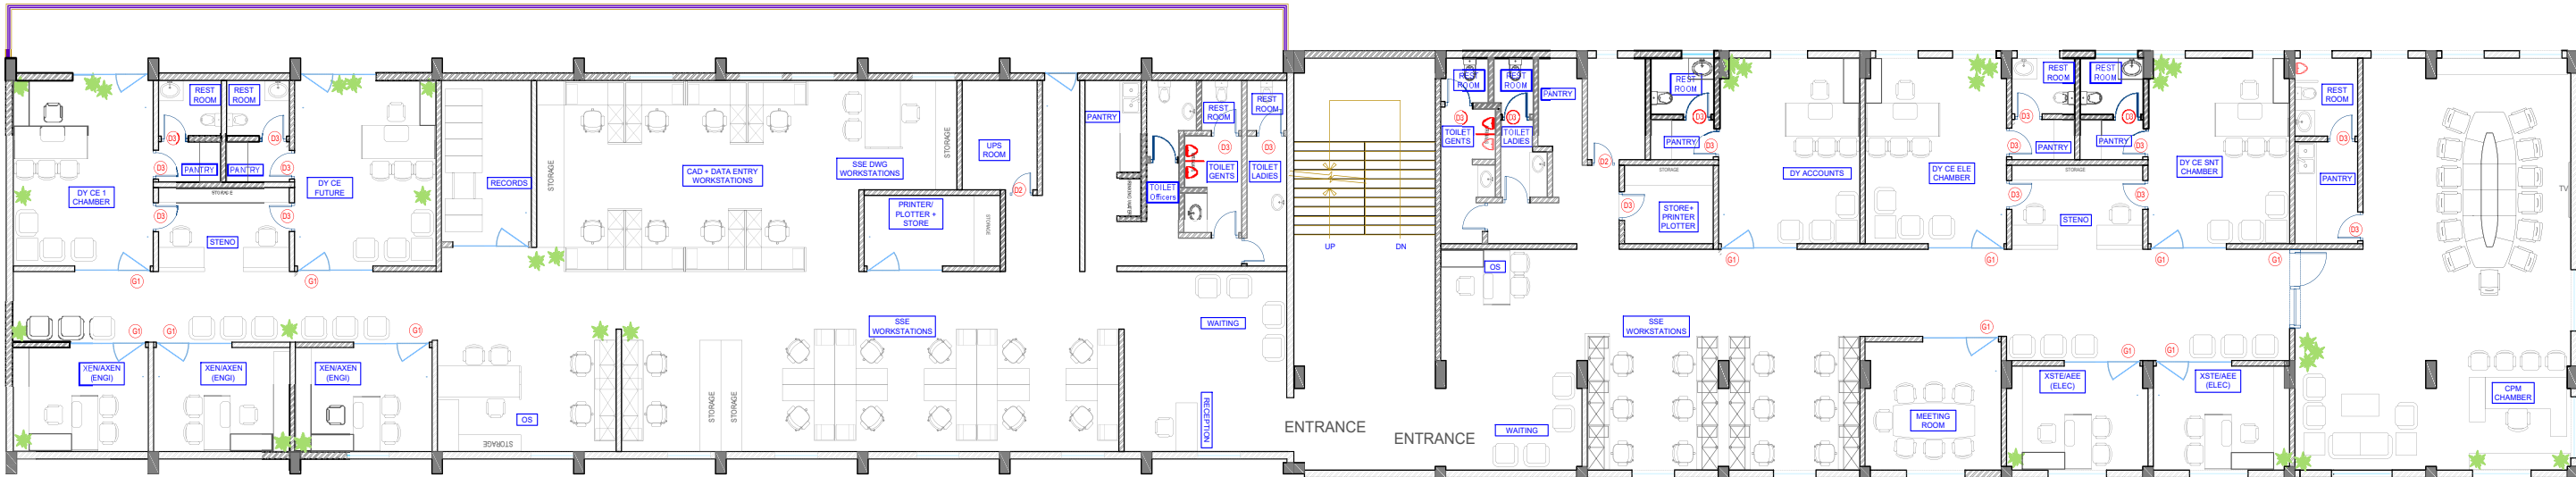

GATI -SHAKTI OFFICE- 3RD FLOOR

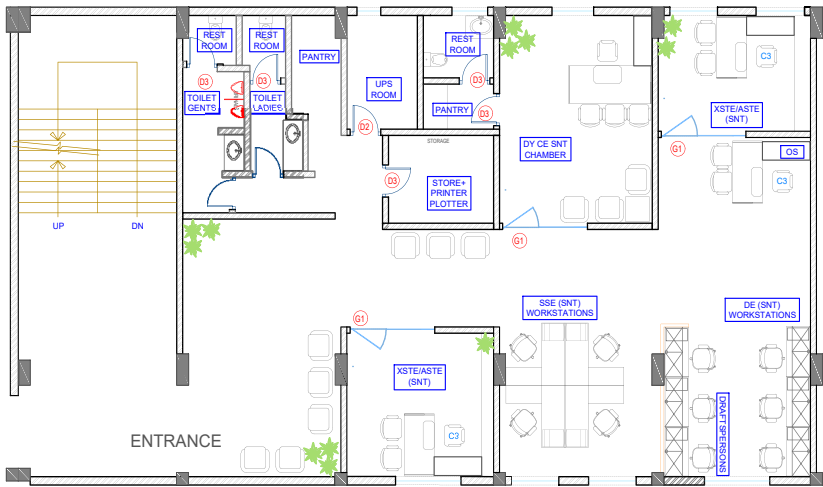

GATI -SHAKTI - SNT OFFICE- 4TH FLOOR

GATI SHAKTHI			NOTE :		
DRM					
CPM					
CE		R3	17 JAN 2023	CPM CHAMBER, ELEC. DEPT. LAYOUT CHANGES	
DYCE		R2	06 JAN 2023	CPM CHAMBER ADDITION	
AXEN		R1	03 OCT 2022	DY-CE ADDITIONAL CHAMBER ADDITION	
		R0	11 SEP 2022	DATE OF DRAWING ISSUED	
		NO.	DATE	REMARKS	

DESIGN SYNC COLLABORATIVE
DESIGN SYNC CONSULTING & ADVISORY PVT LTD
BRIGADE METROPOLIS WHITEFIELD ROAD

080:25350922
studio@designsync.in
www.designsync.in

CONSTRUCTION & FIT-OUT WORKS- GATI SHAKTI OFFICE
SWR

- STAGE

☐ F EASIBILITY

☒ D ESIGN

☐ C ONSTRUCTION
- PURPOSE

☐ T ENDER REVIEW

☒ C O-ORDINATION

☐ E XECUTION

TITLE
GATI SHAKTI OFFICE
GENERAL ARRANGEMENT


DRAWING NUMBER
A-101

SCALE
1:150

ISSUED
08 FEB 2023

VERSION
R3

01

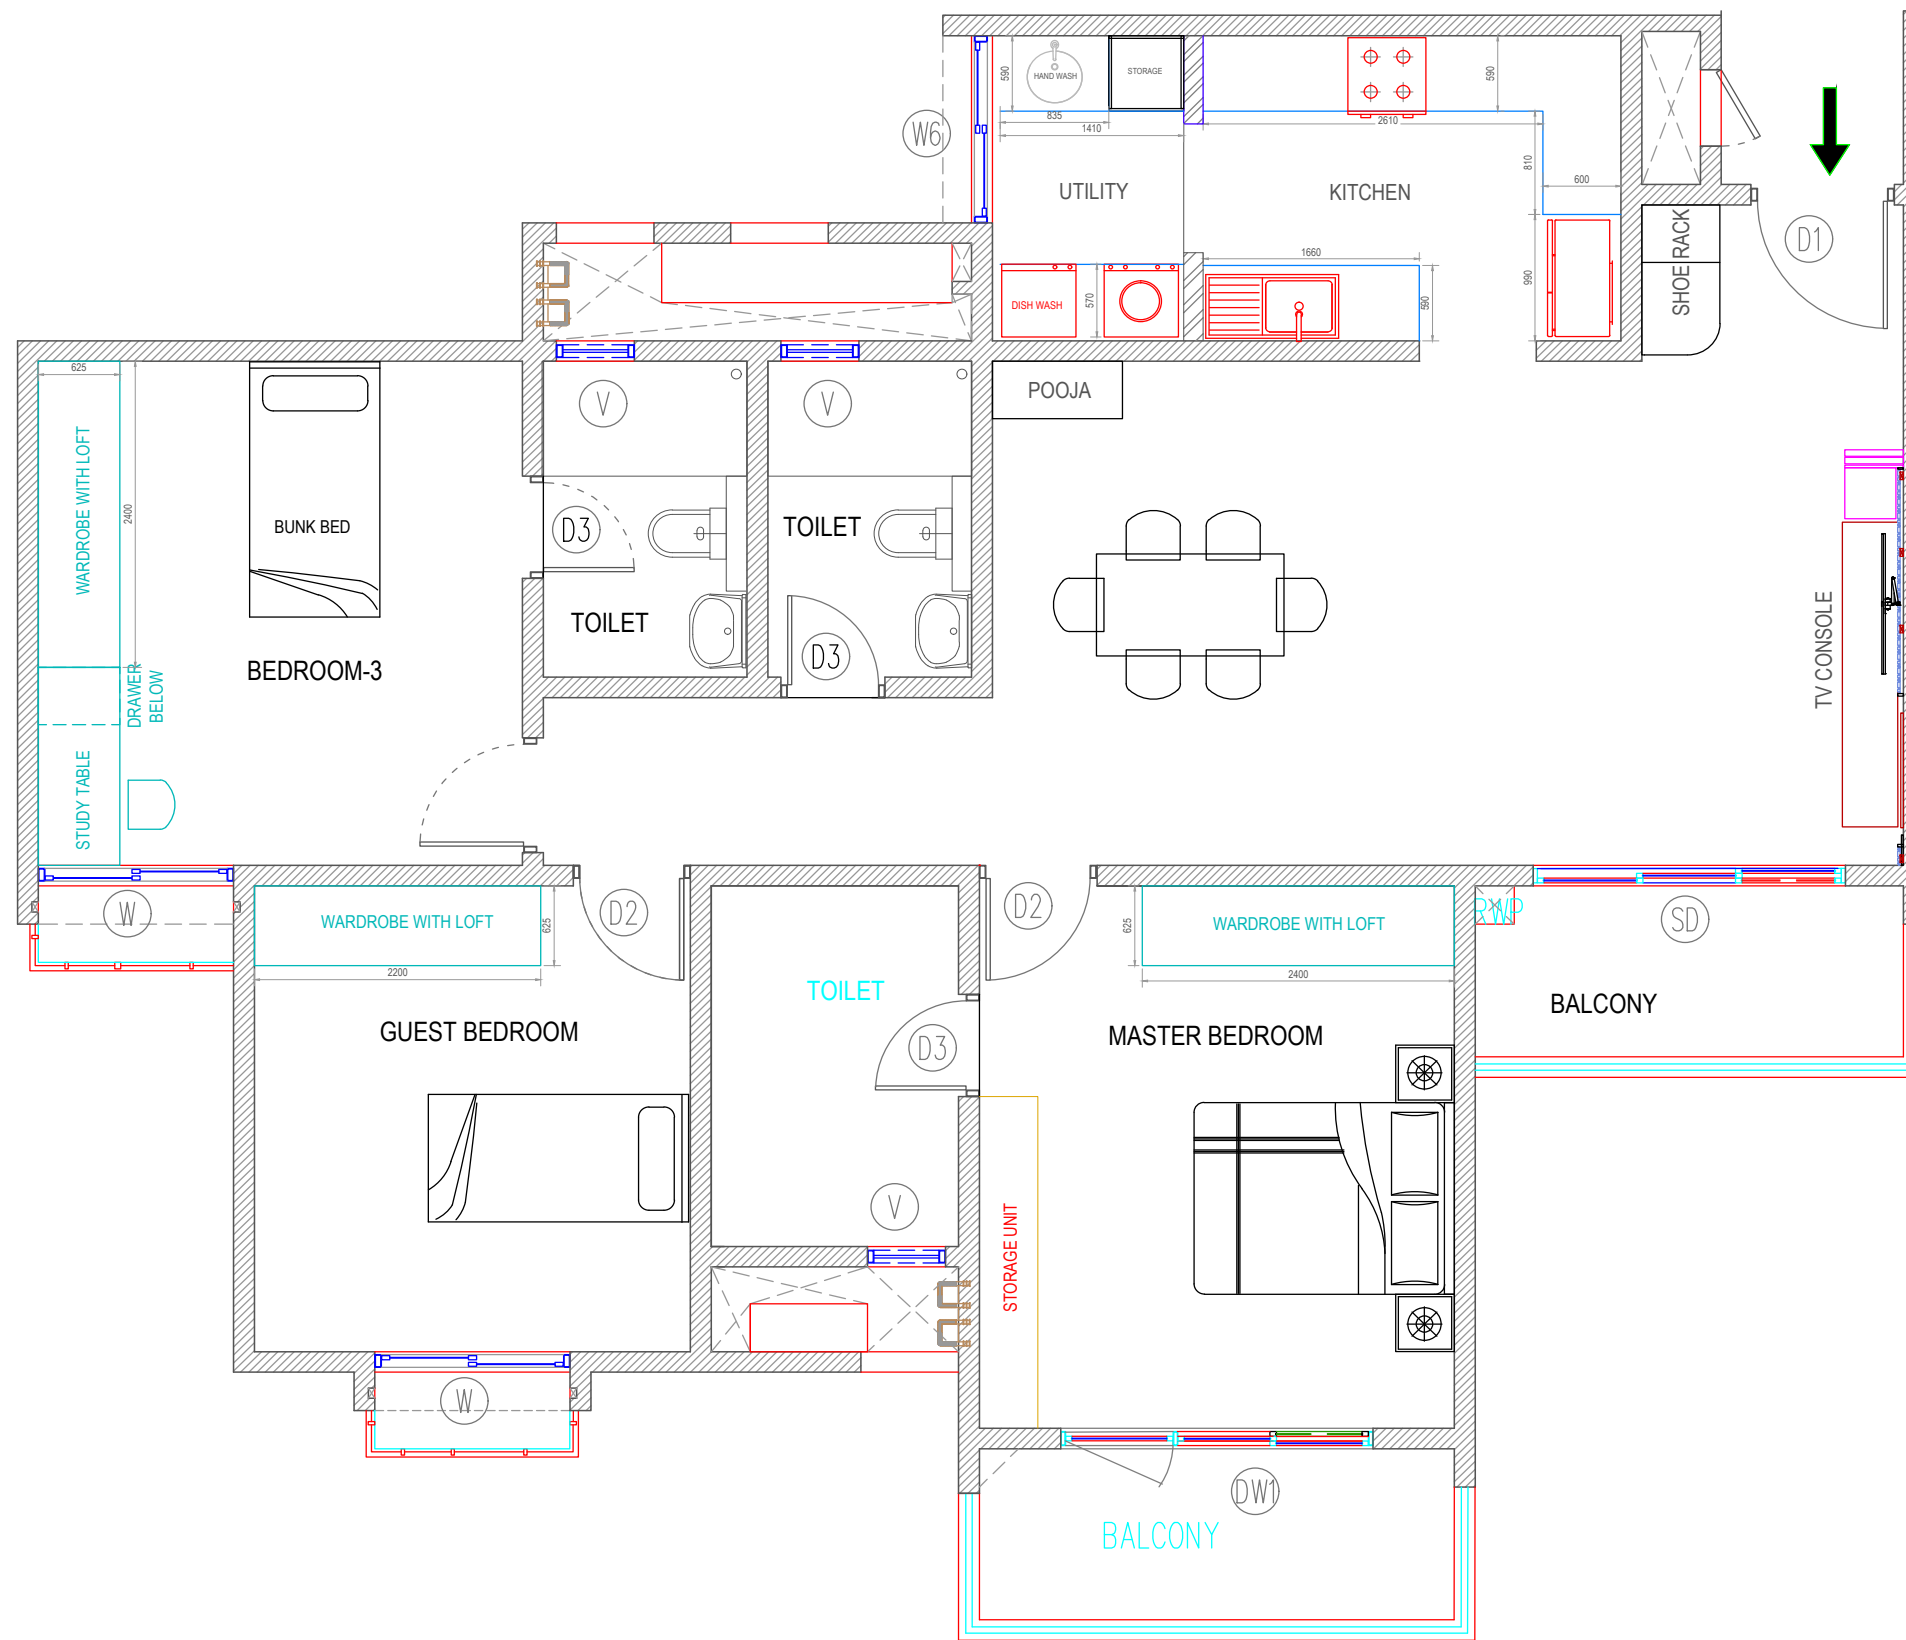

DESIGN SYNC COLLABORATIVE
DESIGN SYNC CONSULTING & ADVISORY PVT LTD
BRIGADE METROPOLIS WHITEFIELD ROAD


080125350922
studio@designsync.in
www.designsync.in

INTERIOR FIT OUT
FOR MUTHAIAN RESIDENCE
BANGALORE


TITLE
FLOOR PLAN

DRAWING NUMBER	SCALE	ISSUED
F-101	1:40	02 MAR 2023

01
VERSION
R0

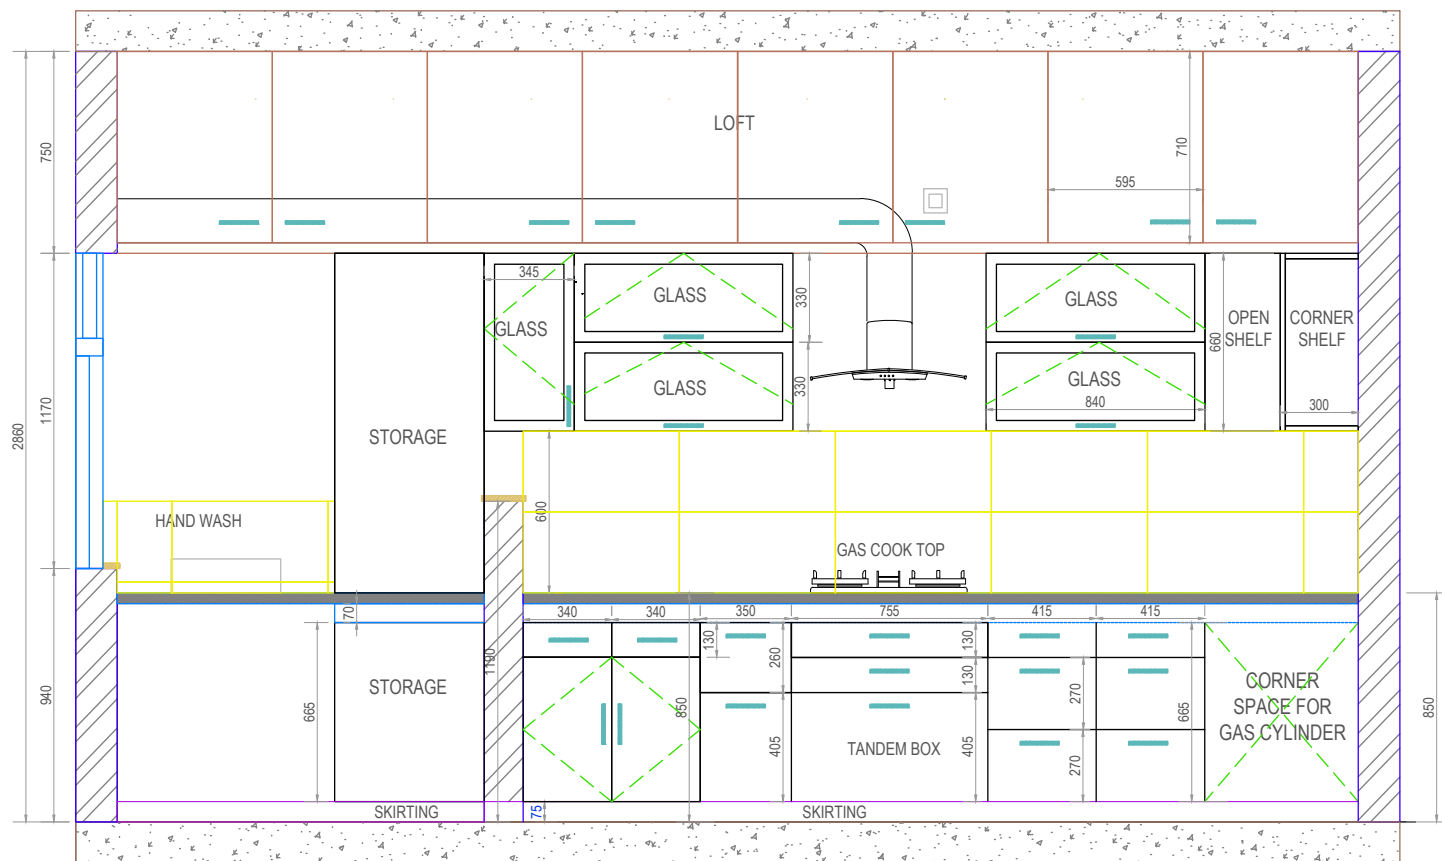

ELEVATION C

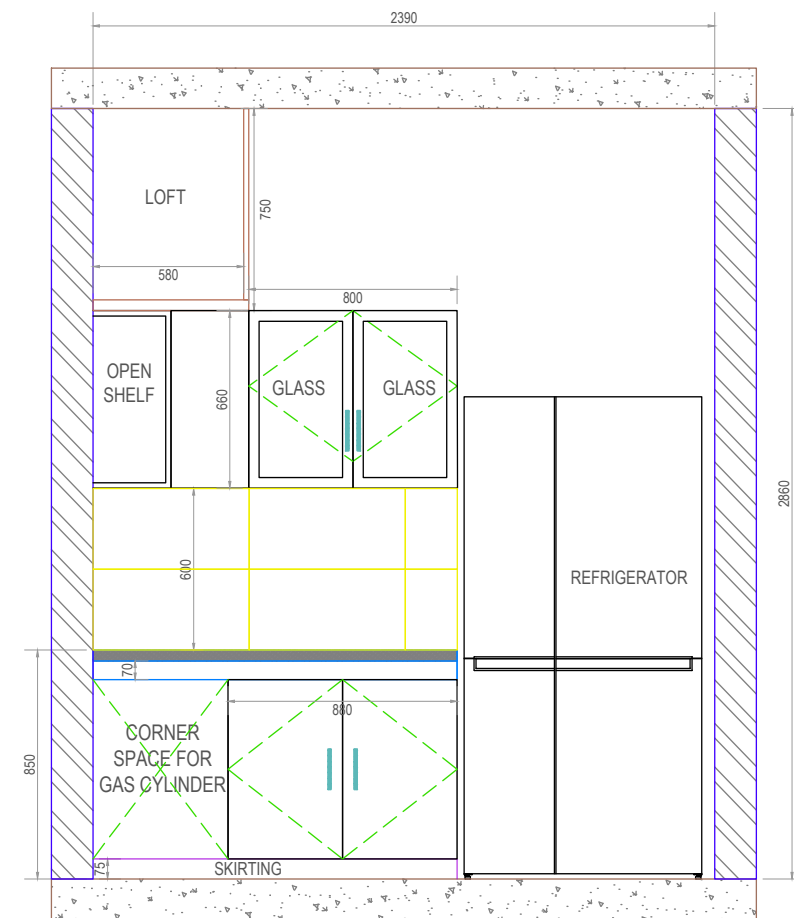

ELEVATION A

SPECIFICATION	NOS
HANDLE FLUSH	0
LOFT HANDLE FLUSH	

SPECIFICATION	CODE	SHADE	COMPANY
INTERNAL LAMINATE	163	BEIGE	CENTURY LAMINATES
EXTERNAL LAMINATE	241	SATIN BLUE	CENTURY LAMINATES
LOFT SHUTTER	163	BEIGE	CENTURY LAMINATES

DESIGN SYNC COLLABORATIVE
DESIGN SYNC CONSULTING & ADVISORY PVT LTD
BRIGADE METROPOLIS WHITEFIELD ROAD

080125350922
studio@designsync.in
www.designsync.in

INTERIOR FIT OUT FOR MUTHIAN RESIDENCE




BANGALORE

TITLE
KITCHEN SHEET 02
ELEVATION

DRAWING NUMBER SCALE ISSUED
F-106 1:20 02 MAR 2023

08

VERSION
R0

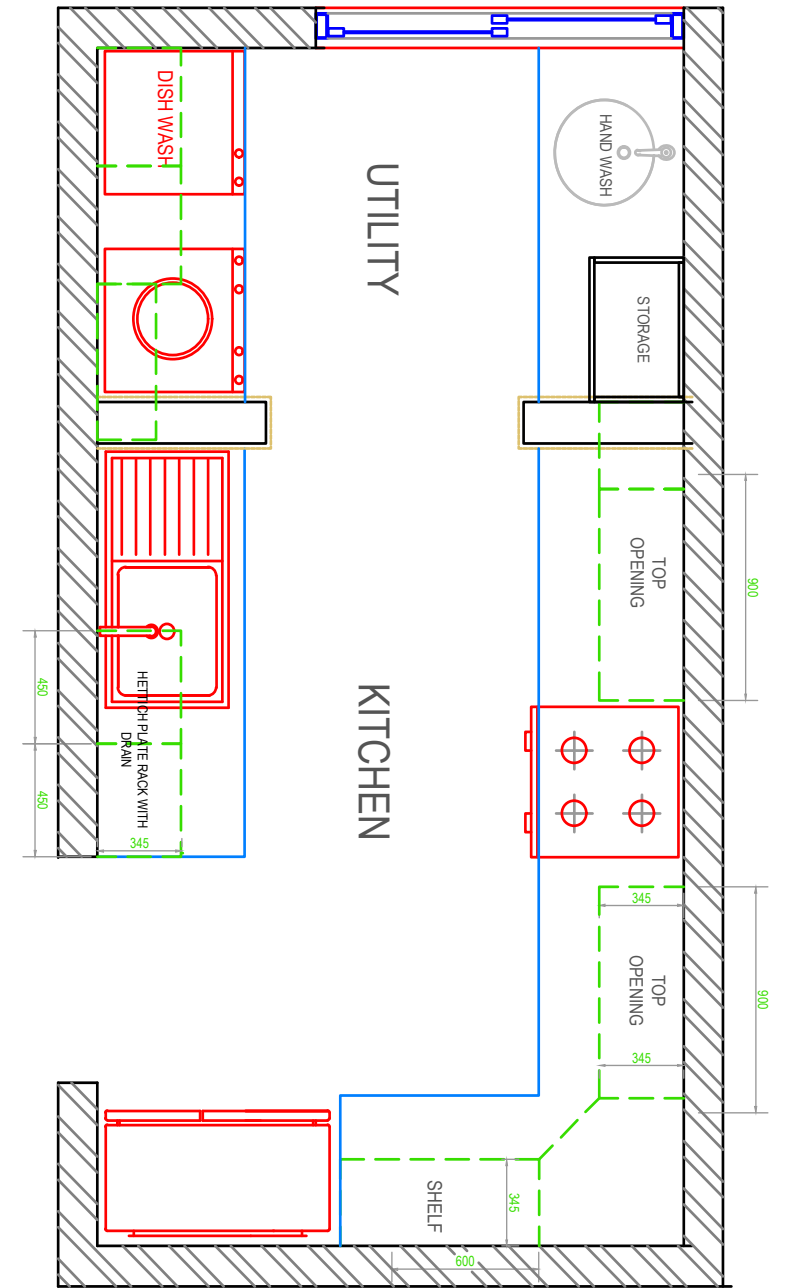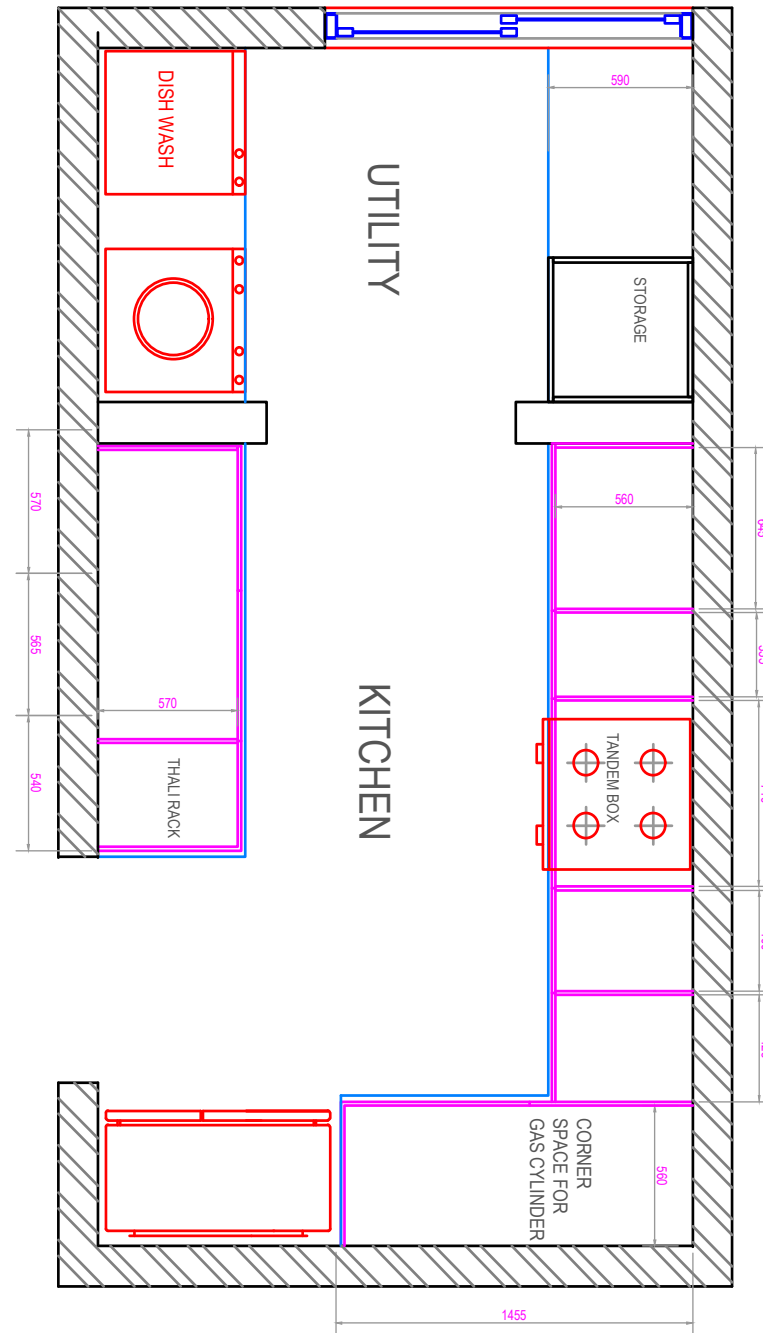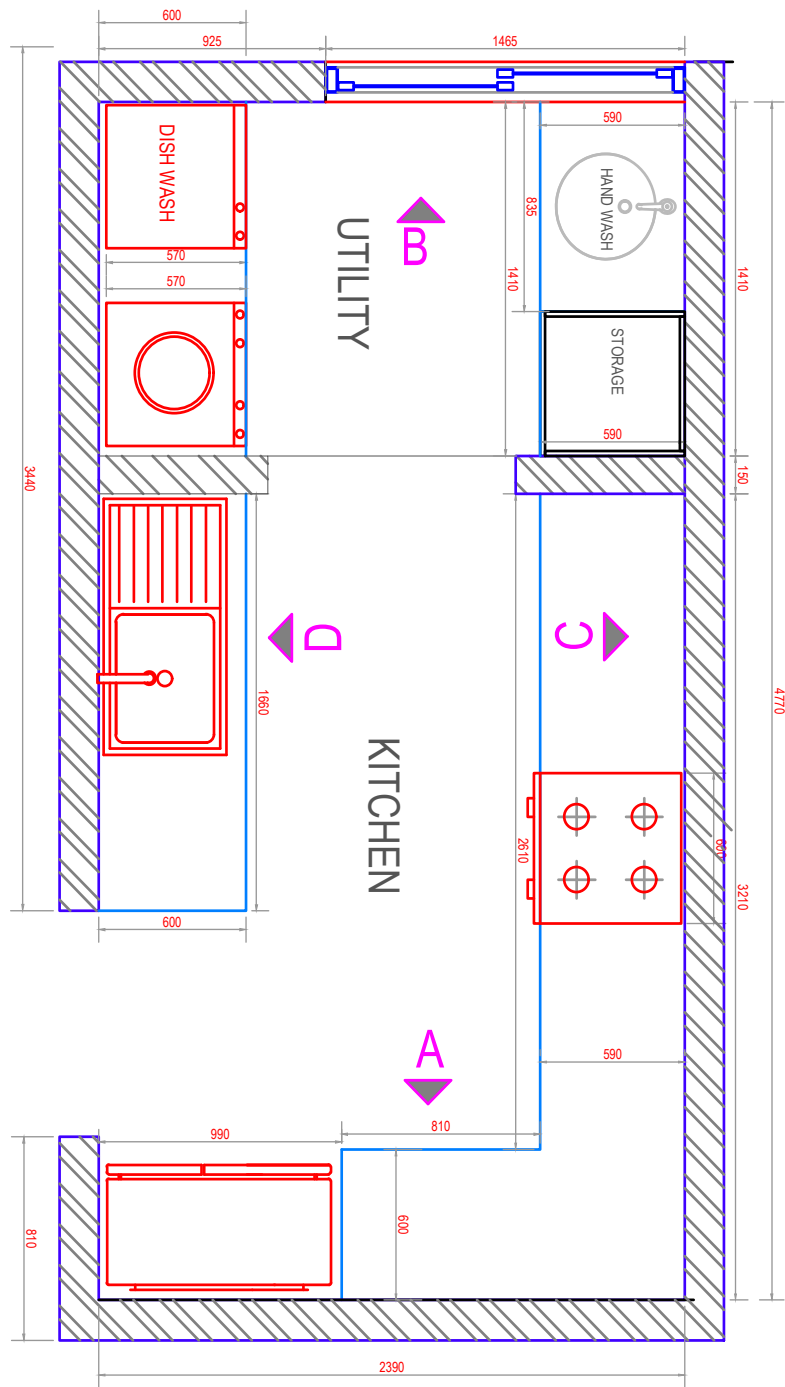

DESIGN SYNC COLLABORATIVE
DESIGN SYNC CONSULTING & ADVISORY PVT LTD
BRIGADE METROPOLIS WHITEFIELD ROAD

080125350922
studio@designsync.in
www.designsync.in

INTERIOR FIT OUT FOR MUTHIAN RESIDENCE


BANGALORE

TITLE
KITCHEN SHEET 01
PLAN

DRAWING NUMBER SCALE ISSUED
F-105 1:30 02 MAR 2023


07

VERSION
R0

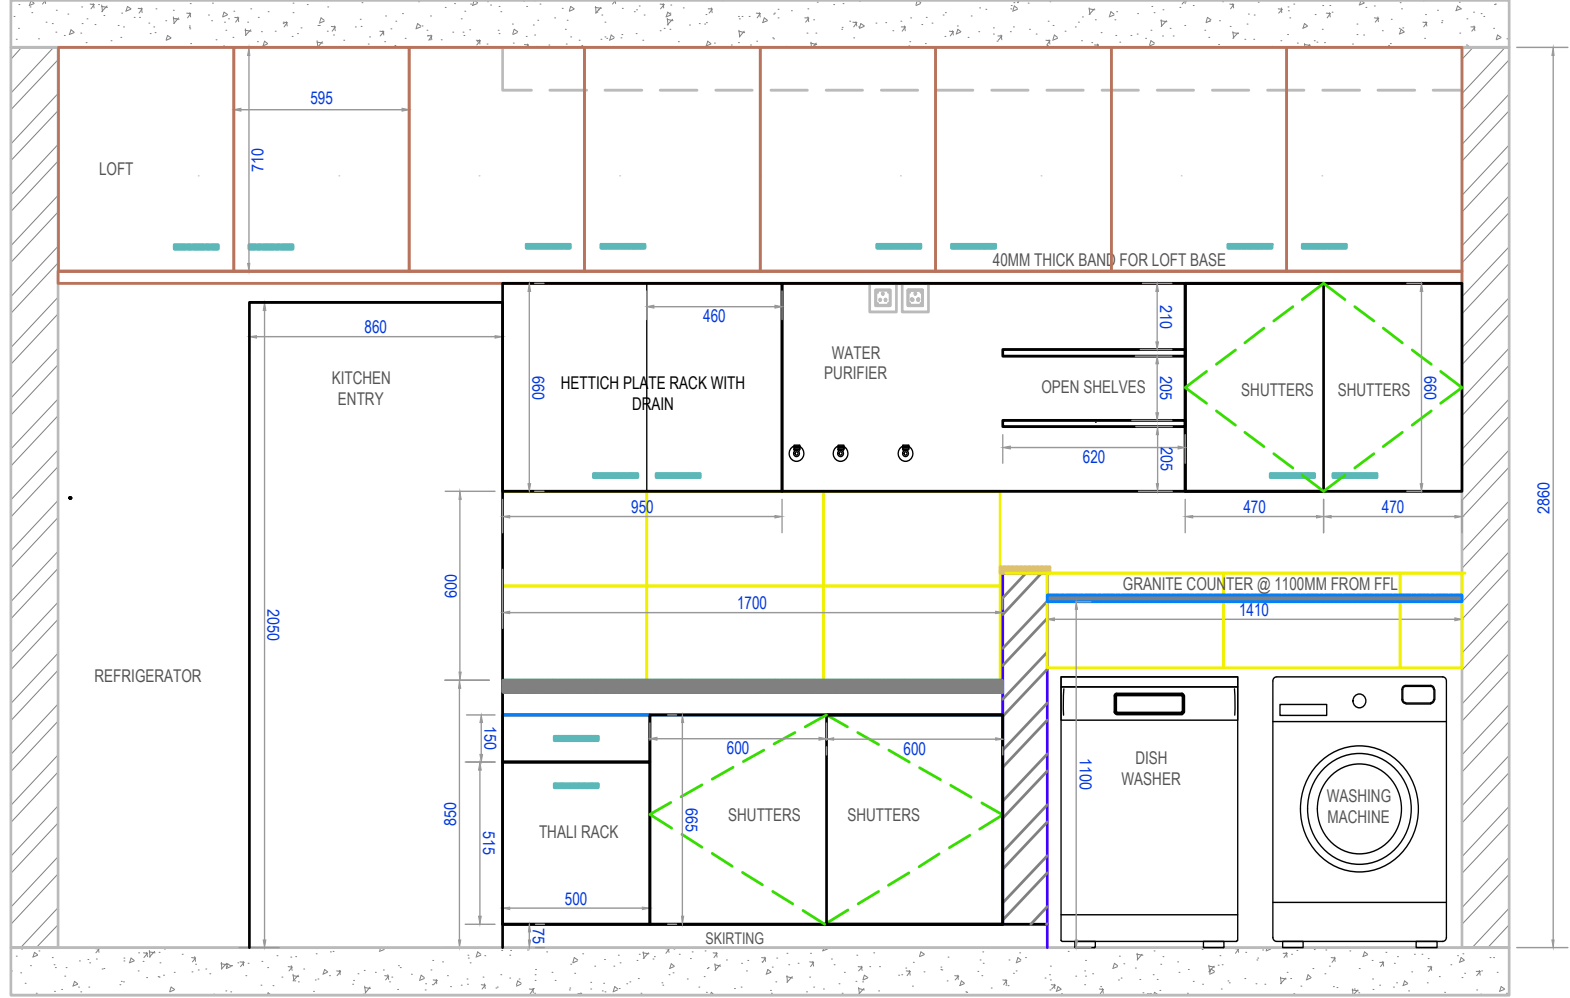

ELEVATION D

SPECIFICATION	CODE	SHADE	COMPANY
INTERNAL LAMINATE	163	BEIGE	CENTURY LAMINATES
EXTERNAL LAMINATE	241	SATIN BLUE	CENTURY LAMINATES
LOFT SHUTTER	163	BEIGE	CENTURY LAMINATES

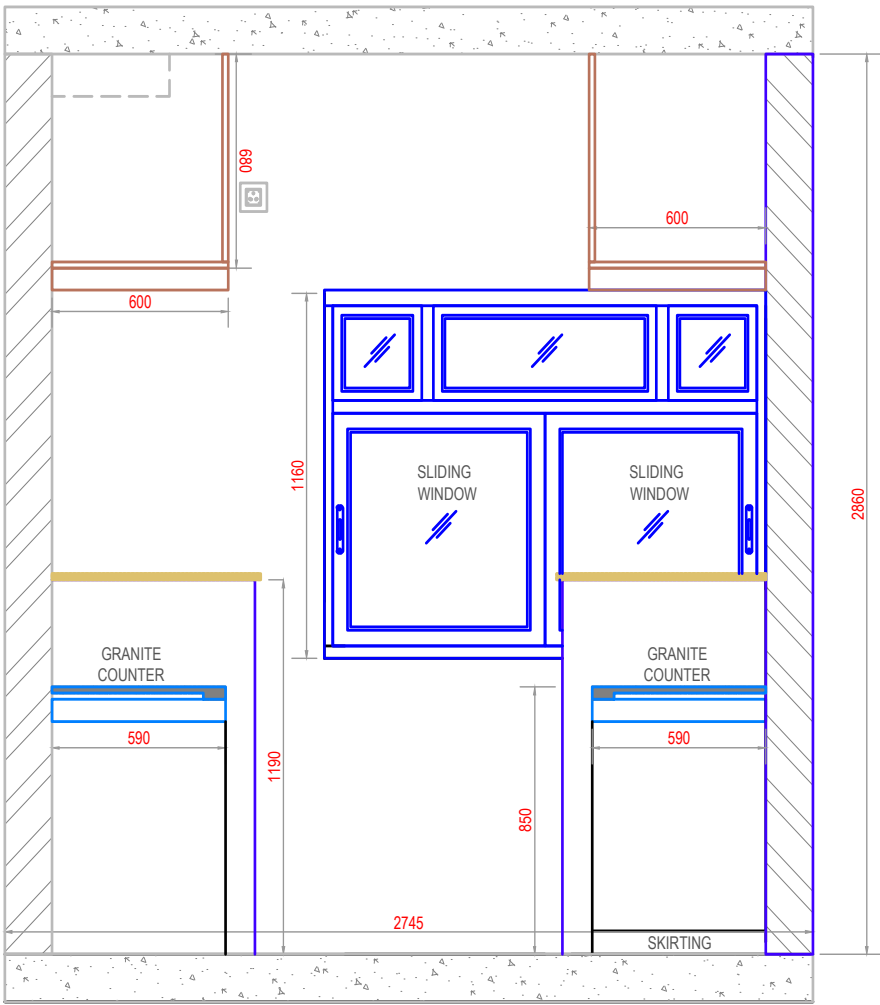

ELEVATION B

SPECIFICATION	NOS
HANDLE FLUSH	0
LOFT HANDLE FLUSH	

DESIGN SYNC COLLABORATIVE
DESIGN SYNC CONSULTING & ADVISORY PVT LTD
BRIGADE METROPOLIS WHITEFIELD ROAD

080125350922
studio@designsync.in
www.designsync.in

INTERIOR FIT OUT
FOR MUTHIAN RESIDENCE



BANGALORE

TITLE
KITCHEN SHEET 03
ELEVATION


DRAWING NUMBER SCALE ISSUED
F-107 1:25 02 MAR 2023

09


VERSION
R0

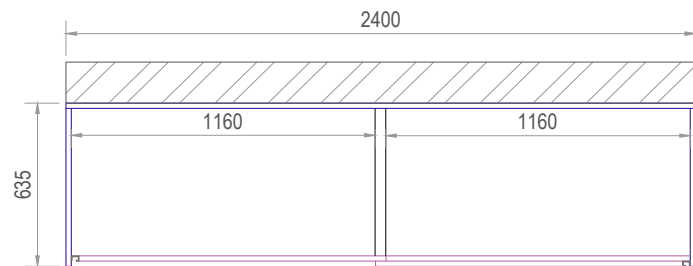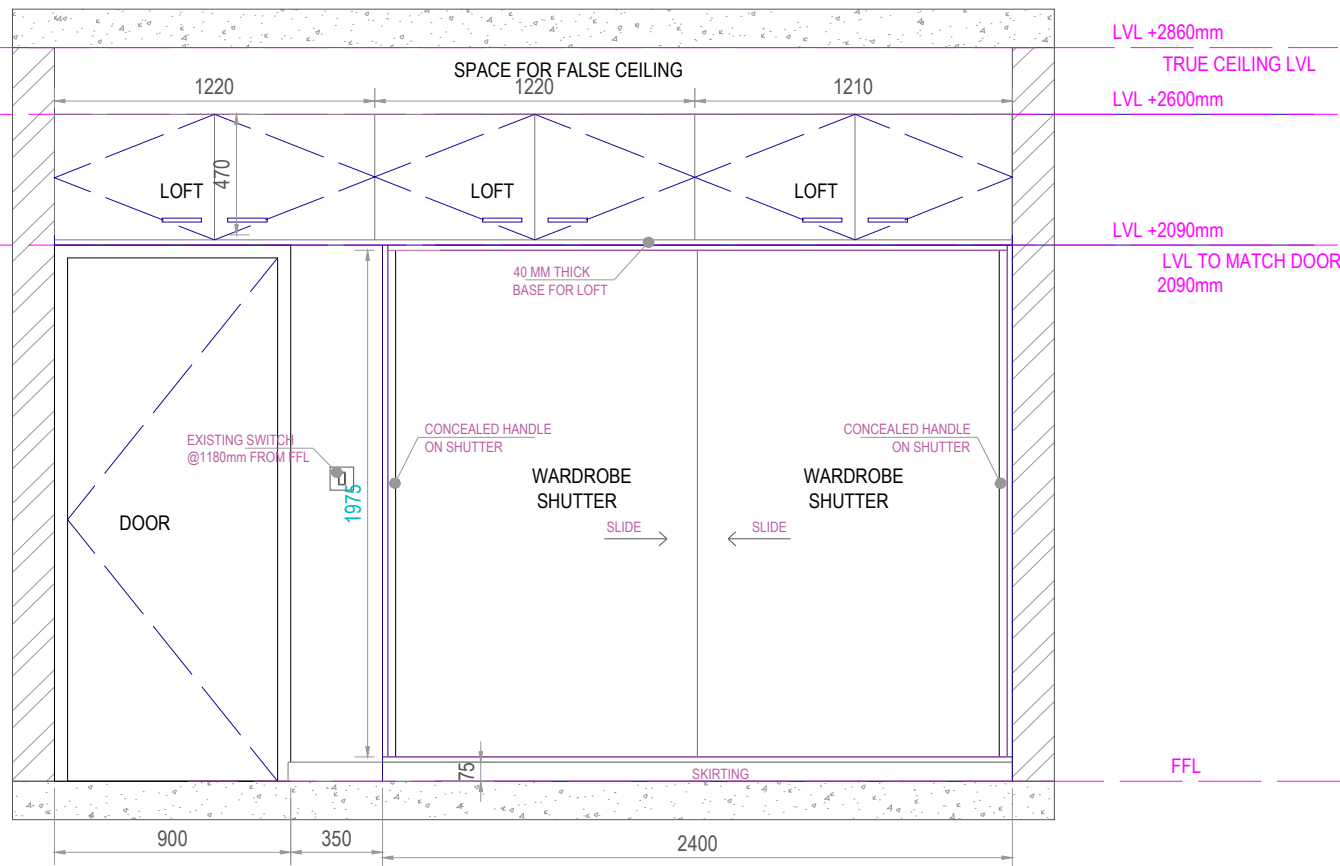


PLAN

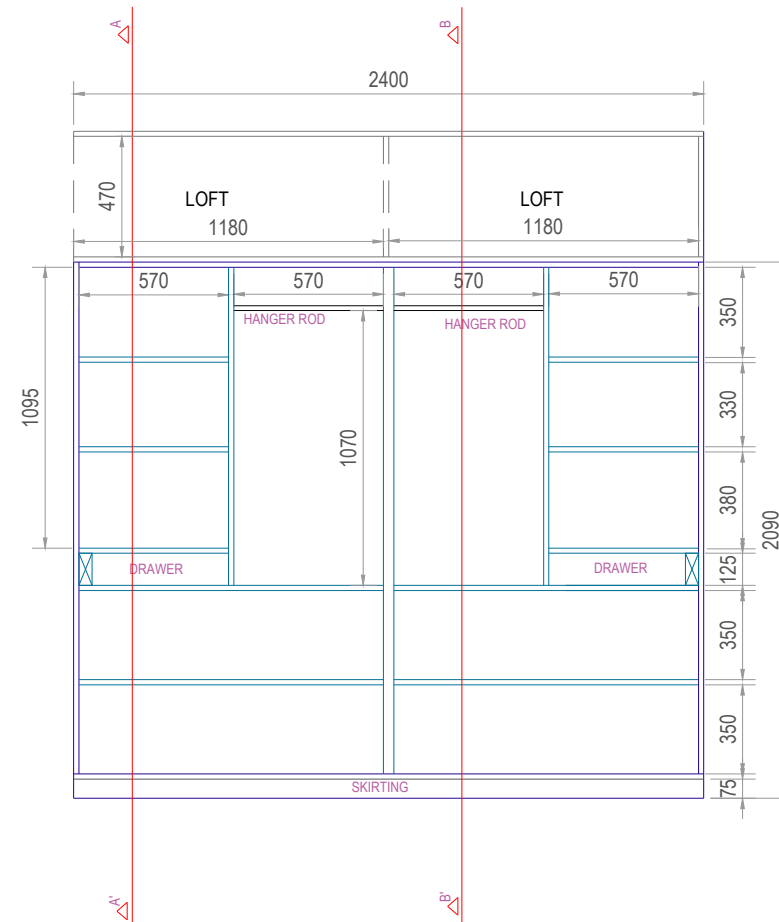

INTERIOR ELEVATION

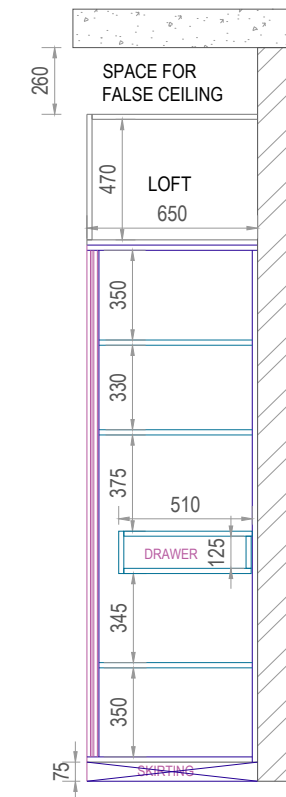


SECTION AA'

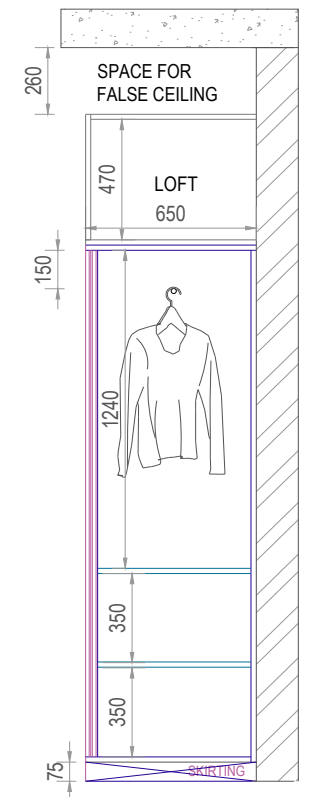

SECTION BB'

SPECIFICATION	NOS
DRAWER HANDLE FLUSH	2
HANGER ROD	2

SPECIFICATION	CODE	SHADE	COMPANY
INTERNAL LAMINATE			CENTURY LAMINATES
EXTERNAL LAMINATE			CENTURY LAMINATES
LOFT SHUTTER			CENTURY LAMINATES

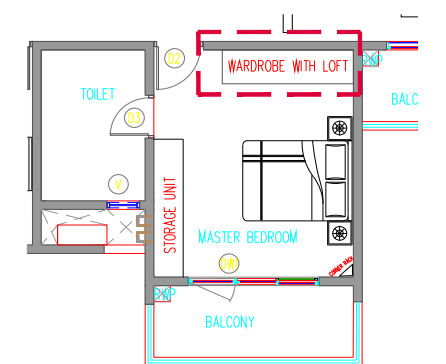

KEY PLAN

DESIGN SYNC COLLABORATIVE
DESIGN SYNC CONSULTING & ADVISORY PVT LTD
BRIGADE METROPOLIS WHITEFIELD ROAD

080:25350922
studio@designsync.in
www.designsync.in

INTERIOR FIT OUT FOR MUTHAIAN RESIDENCE




BANGALORE

TITLE
MASTER BEDROOM
WARDROBE DETAILS

DRAWING NUMBER SCALE ISSUED
F-104 1:15 03 MAR 2023

04


VERSION
R0

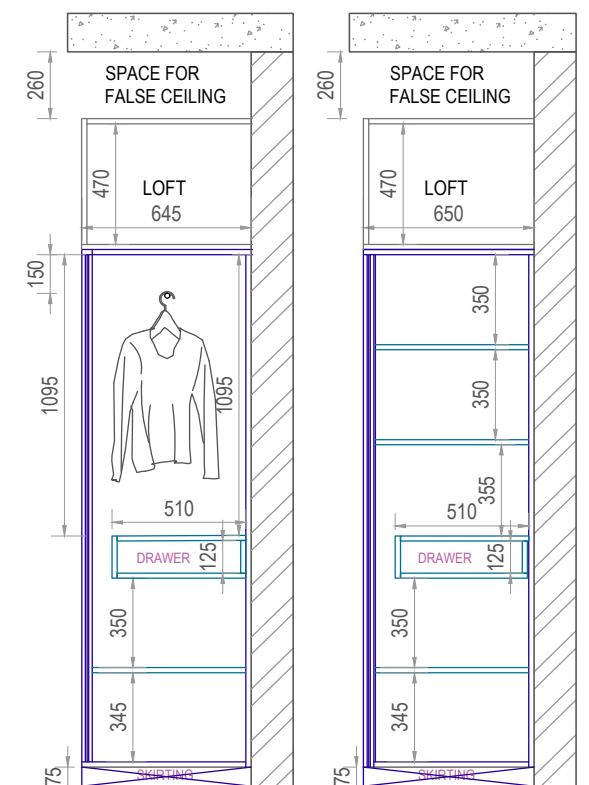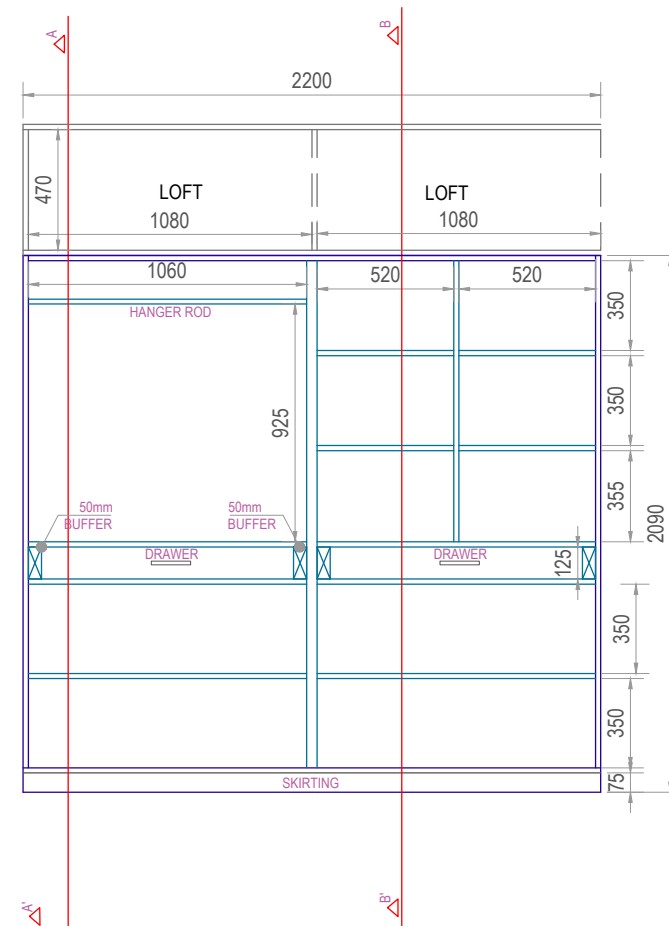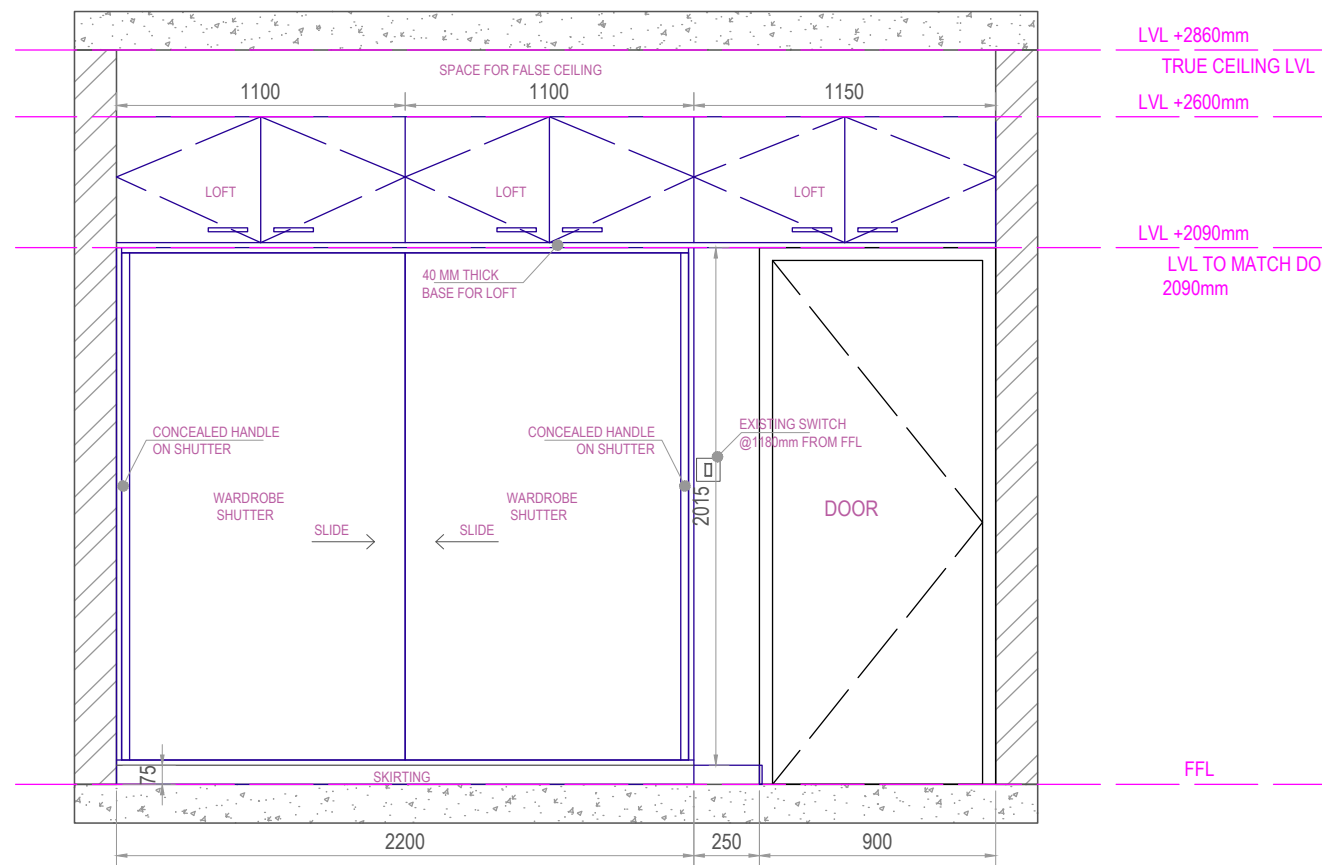

INTERNAL ELEVATION

SECTION AA'


SECTION BB'

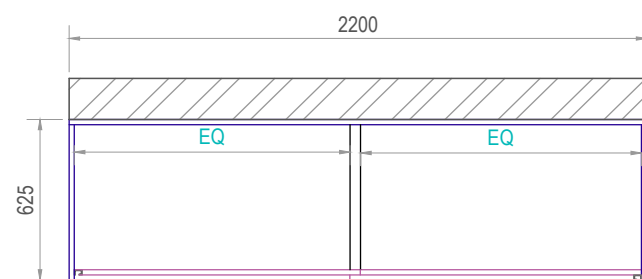

PLAN

SPECIFICATION	NOS
DRAWER HANDLE FLUSH	2
HANGER ROD	1

SPECIFICATION	CODE	SHADE	COMPANY
INTERNAL LAMINATE			CENTURY LAMINATES
EXTERNAL LAMINATE			CENTURY LAMINATES
LOFT SHUTTER			CENTURY LAMINATES

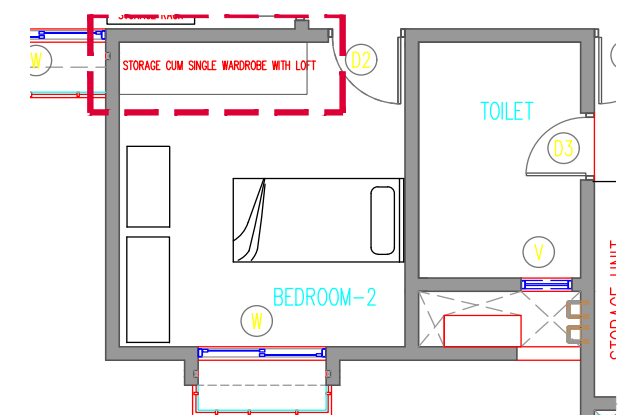

KEY PLAN

DESIGN SYNC COLLABORATIVE
DESIGN SYNC CONSULTING & ADVISORY PVT LTD
BRIGADE METROPOLIS WHITEFIELD ROAD

080025350922
studio@designsync.in
www.designsync.in

INTERIOR FIT OUT FOR MUTHAIAN RESIDENCE

BANGALORE

TITLE

GUEST BEDROOM
WARDROBE DETAILS

DRAWING NUMBER

F-105

SCALE

1:15



ISSUED

03 MAR 2023

VERSION

R0

05

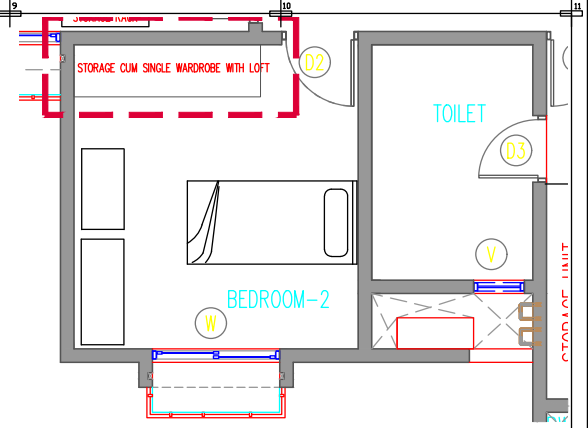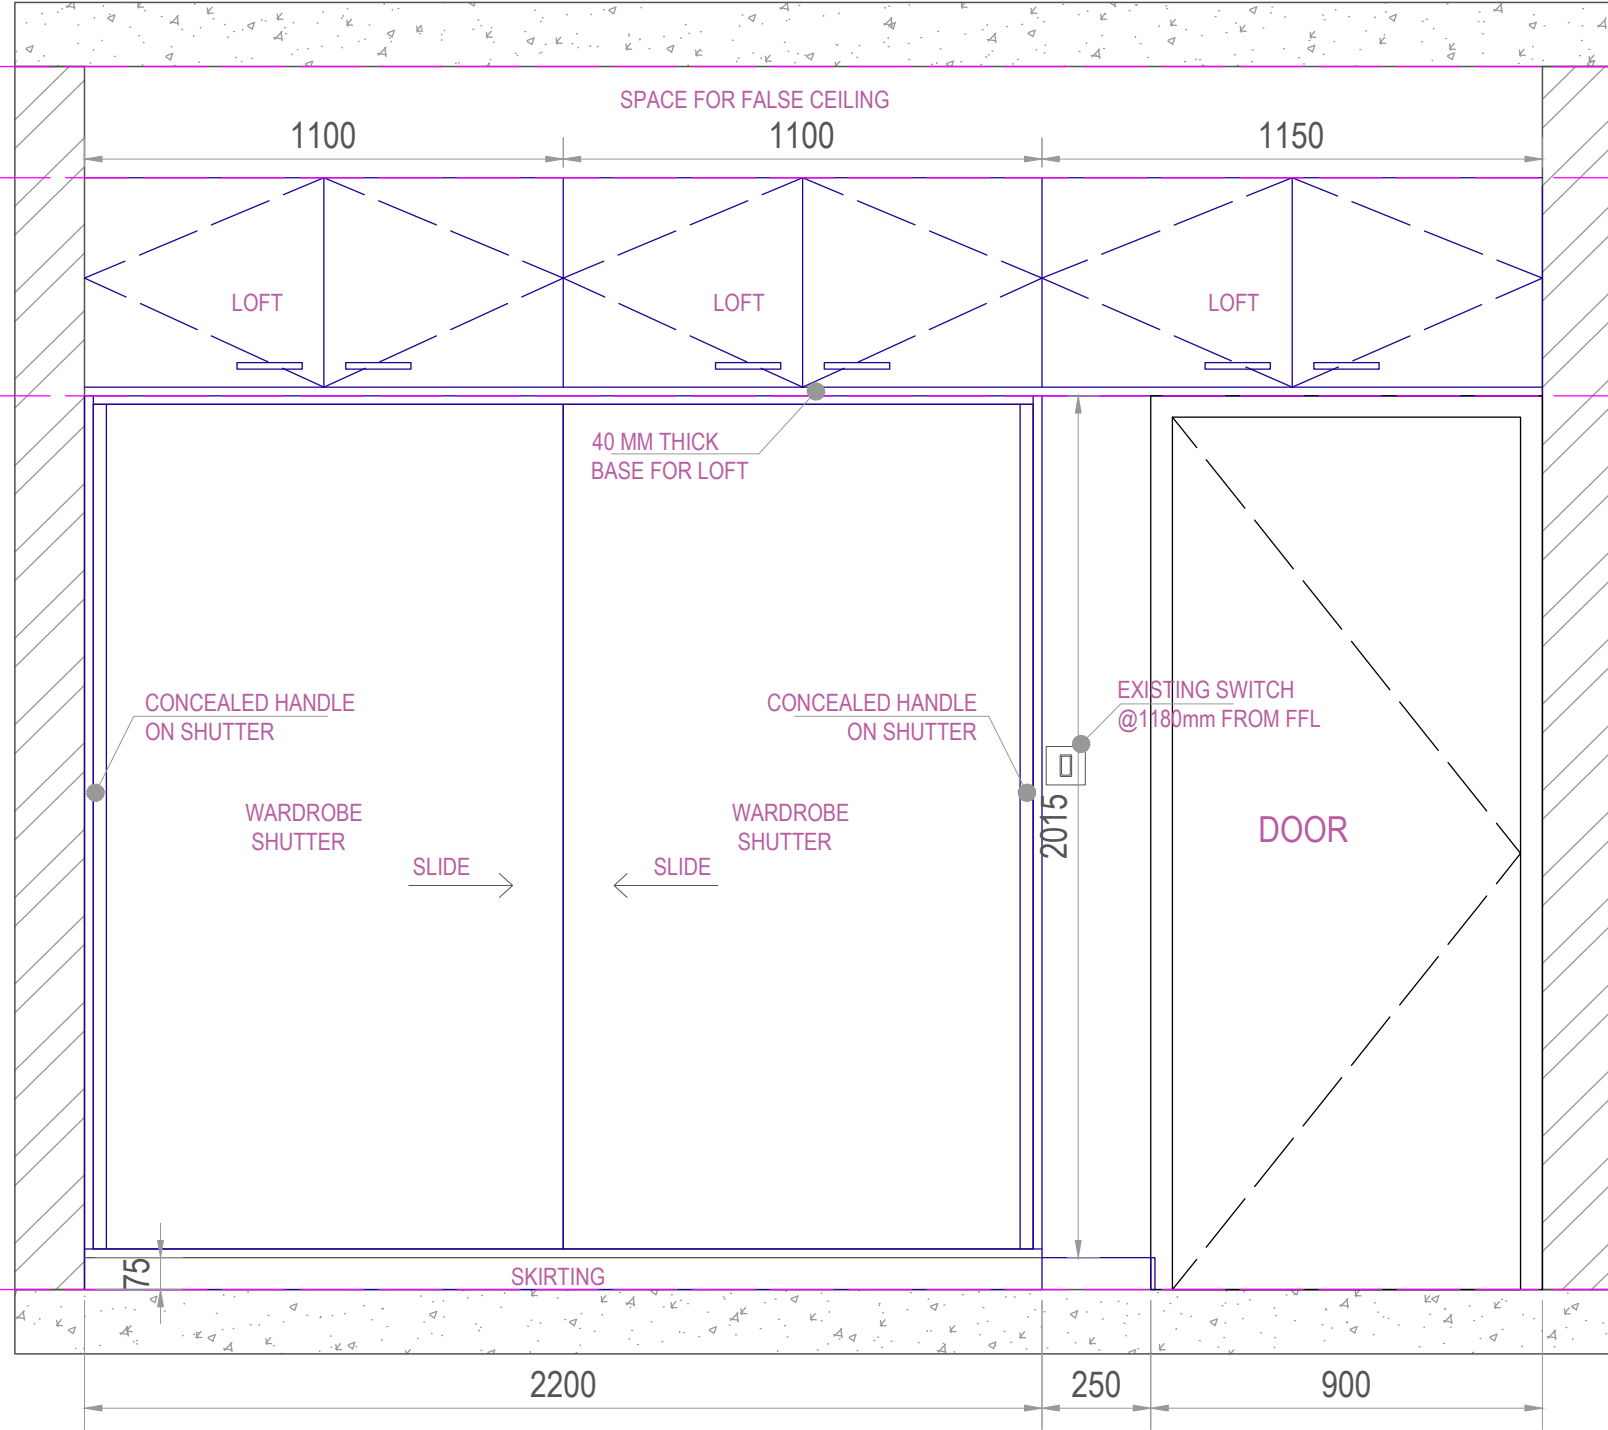

KEY PLAN

DESIGN SYNC COLLABORATIVE
DESIGN SYNC CONSULTING & ADVISORY PVT LTD
BRIGADE METROPOLIS WHITEFIELD ROAD

080125350922
studio@designsync.in
www.designsync.in

INTERIOR FIT OUT FOR MUTHAIAN RESIDENCE



BANGALORE

TITLE
GUEST BEDROOM
WARDROBE WALL ELEVATION

DRAWING NUMBER SCALE ISSUED
F-112 1:10 02 MAR 2023

VERSION
R0

12

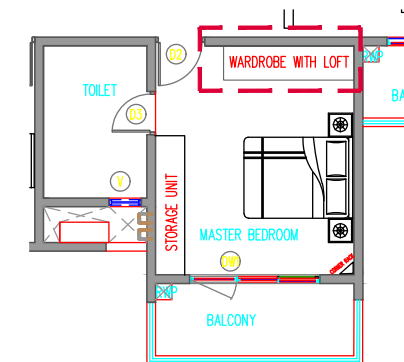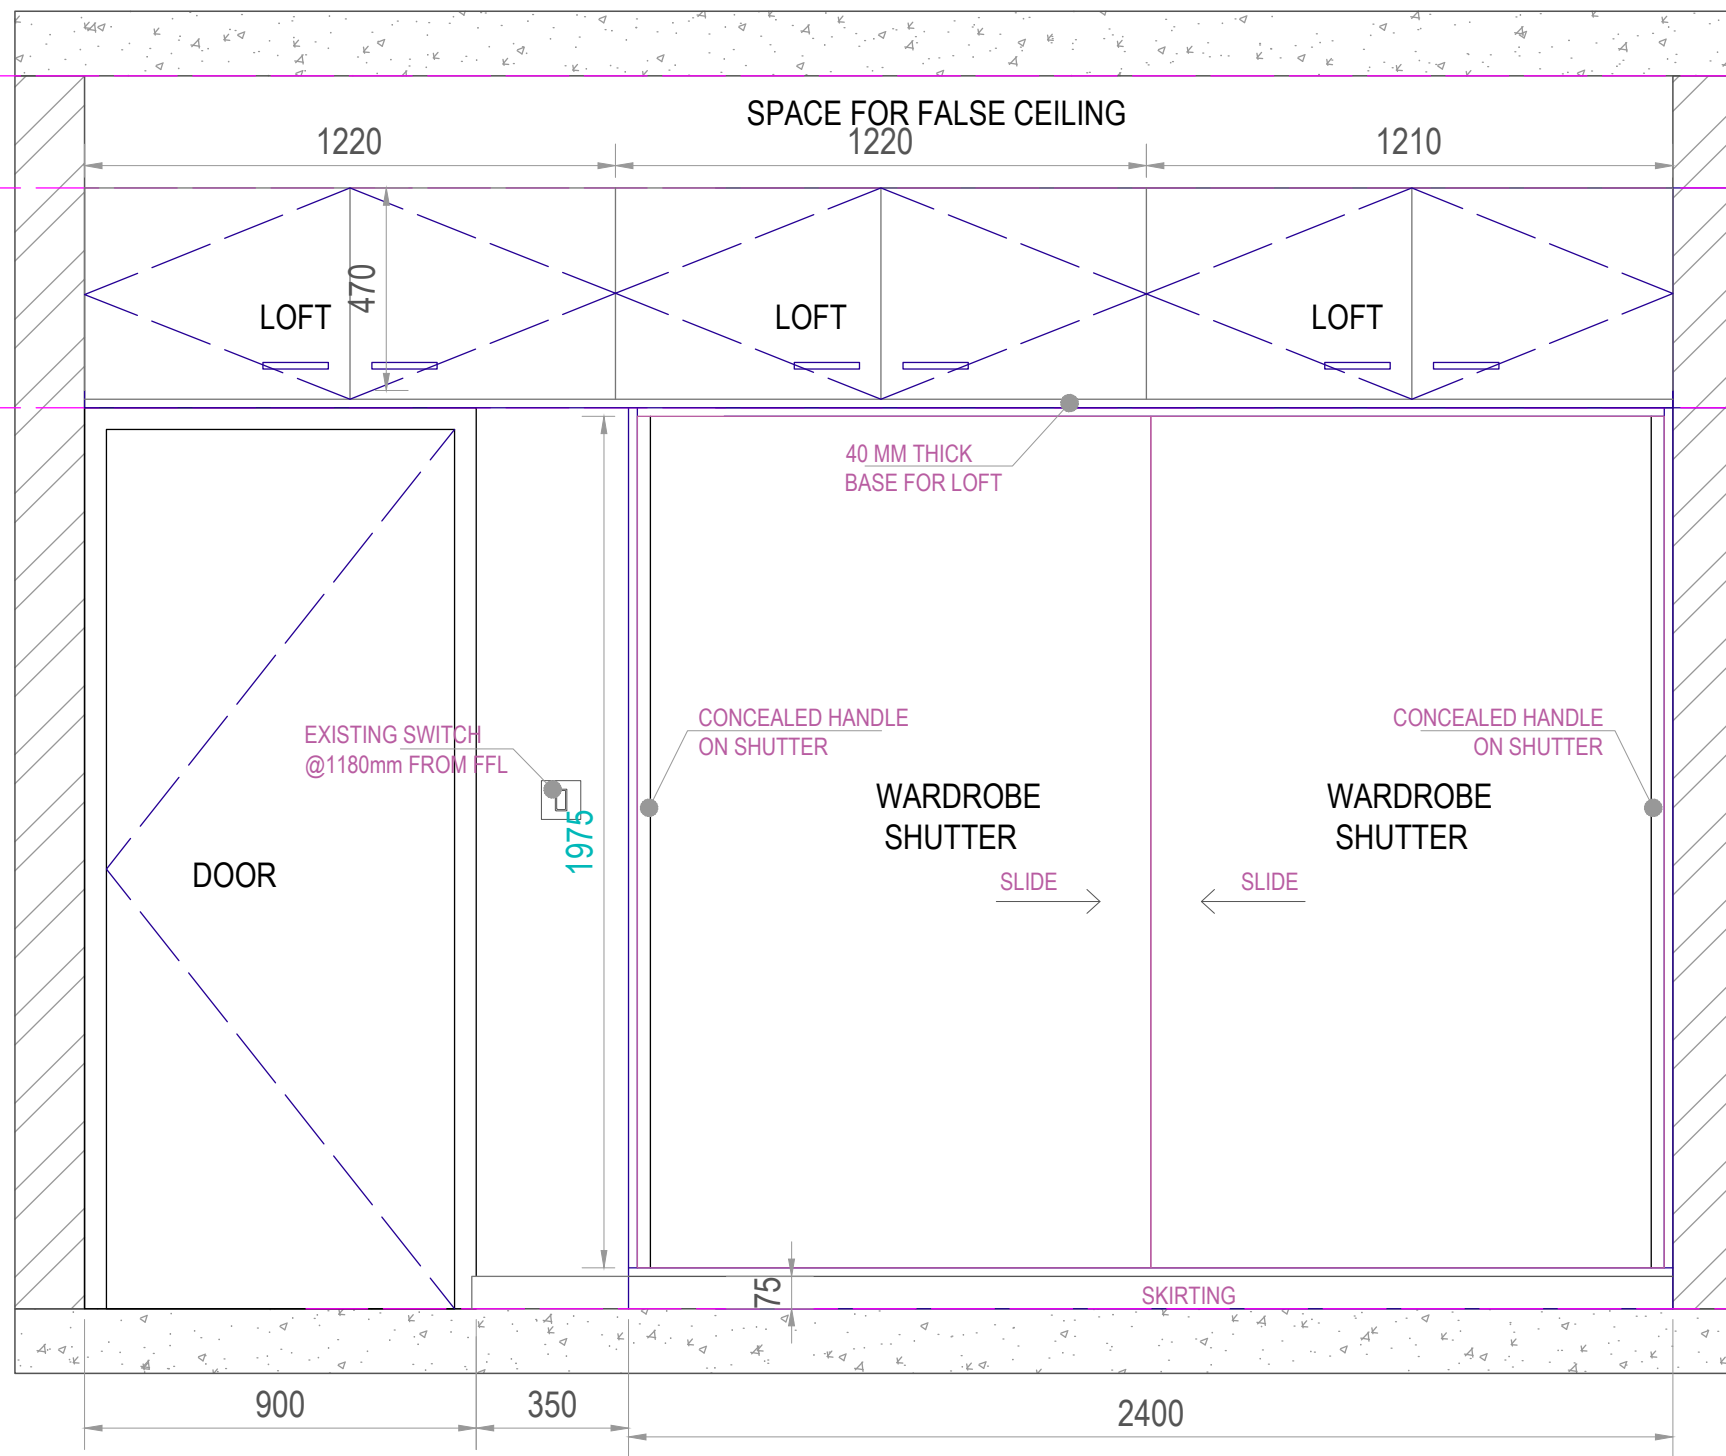

KEY PLAN

DESIGN SYNC COLLABORATIVE
DESIGN SYNC CONSULTING & ADVISORY PVT LTD
BRIGADE METROPOLIS WHITEFIELD ROAD

080:25350922
studio@designsync.in
www.designsync.in

INTERIOR FIT OUT FOR MUTHAIAN RESIDENCE



BANGALORE

TITLE
MASTER BEDROOM
WARDROBE WALL ELEVATION


DRAWING NUMBER SCALE ISSUED
F-111 1:10 02 MAR 2023

11


VERSION
R0

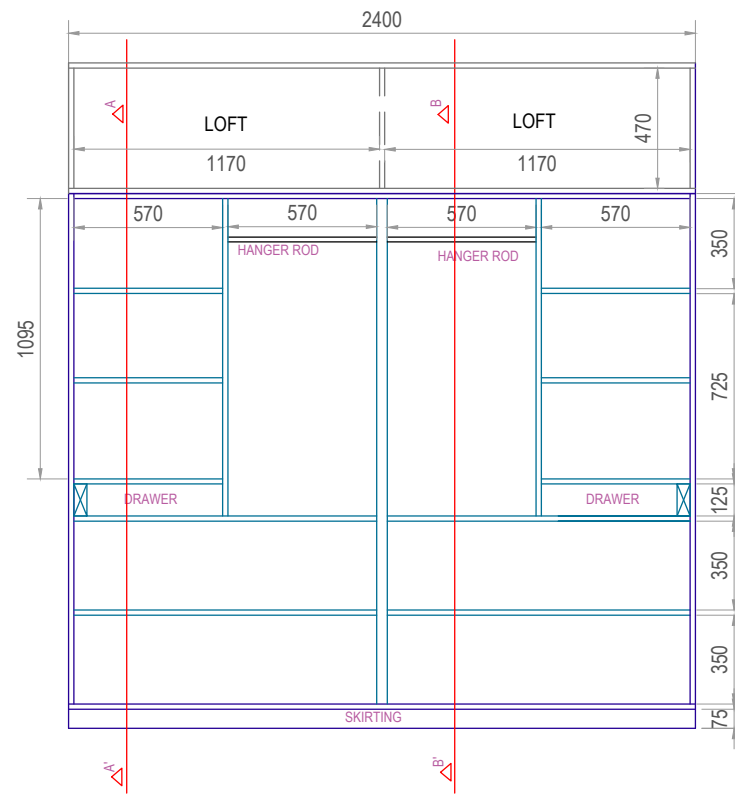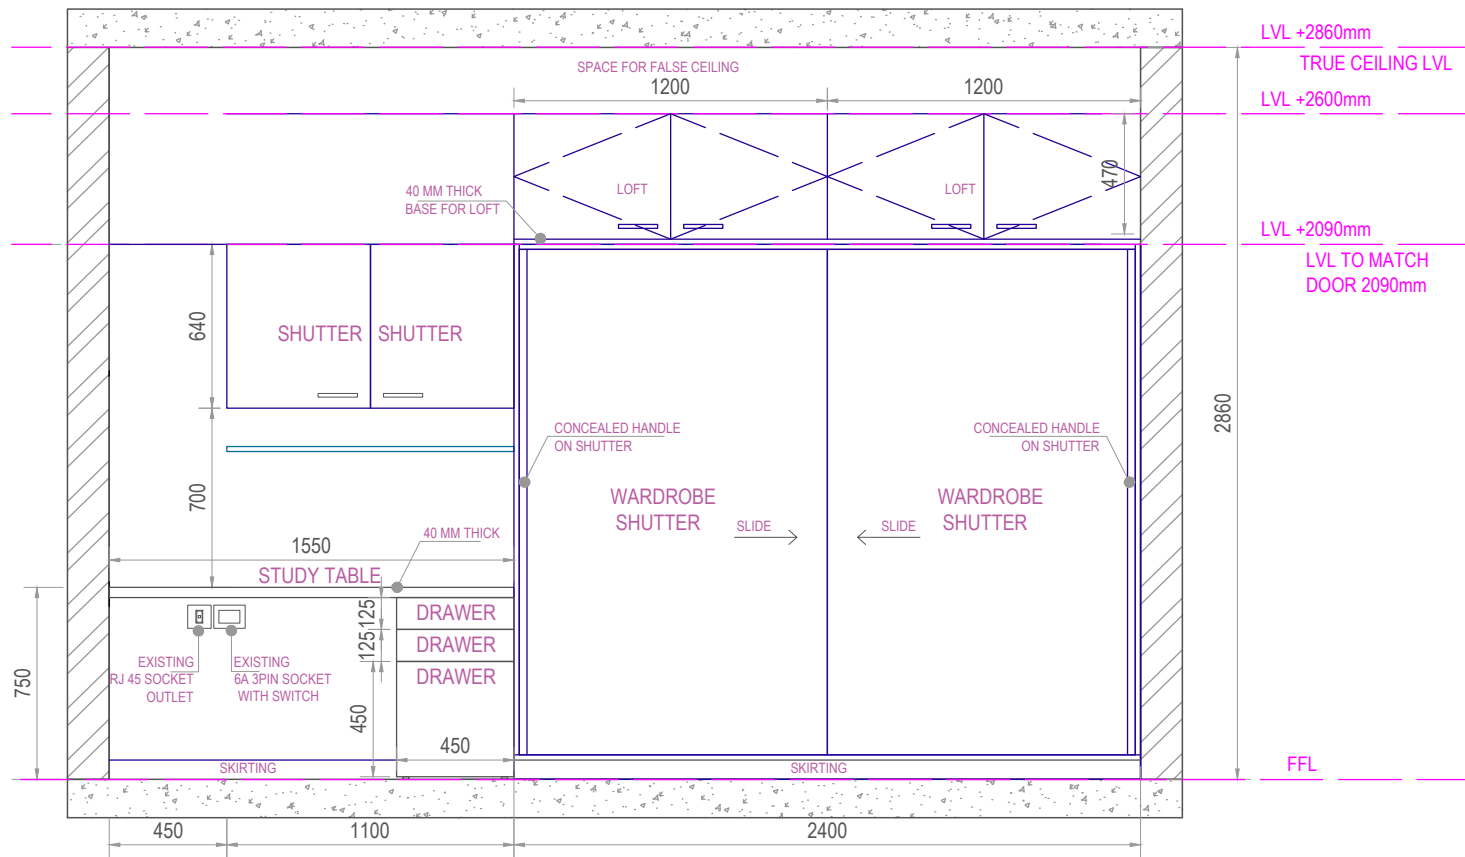


INTERNAL ELEVATION

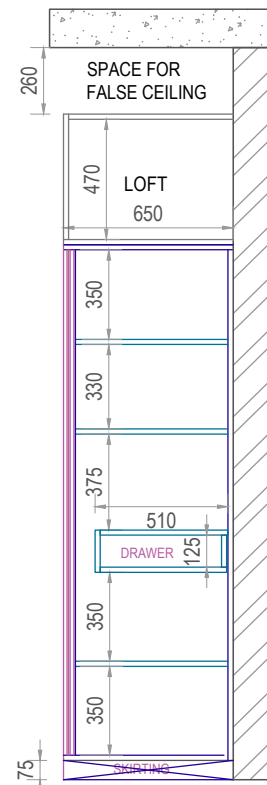

SECTION AA'

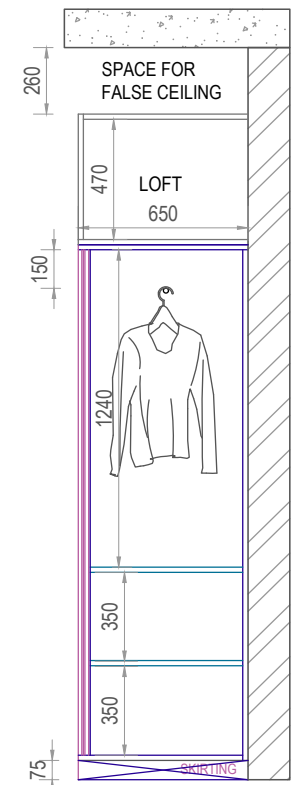


SECTION BB'

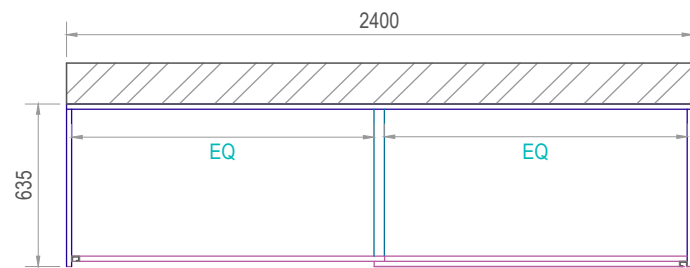

PLAN

SPECIFICATION	NOS
DRAWER HANDLE FLUSH	2
HANGER ROD	2

SPECIFICATION	CODE	SHADE	COMPANY
INTERNAL LAMINATE			CENTURY LAMINATES
EXTERNAL LAMINATE			CENTURY LAMINATES
LOFT SHUTTER			CENTURY LAMINATES

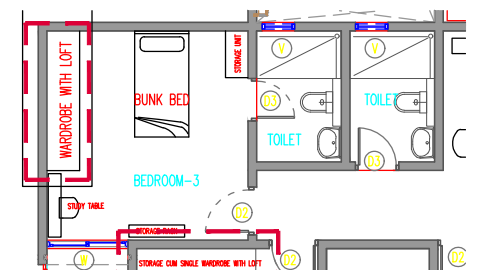

KEY PLAN

DESIGN SYNC COLLABORATIVE
 DESIGN SYNC CONSULTING & ADVISORY PVT LTD
 BRIGADE METROPOLIS WHITEFIELD ROAD

080125350922
 studio@designsync.in
 www.designsync.in

INTERIOR FIT OUT FOR MUTHAIAN RESIDENCE


BANGALORE

TITLE
 KIDS BEDROOM
 WARDROBE DETAILS


DRAWING NUMBER F-106
 SCALE 1:15
 ISSUED 03 MAR 2023

VERSION R0

06

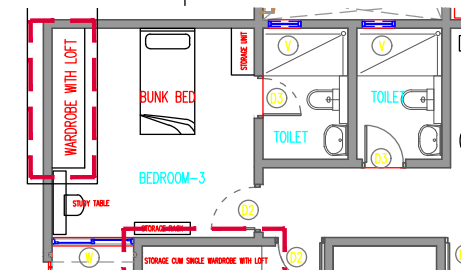

KEY PLAN

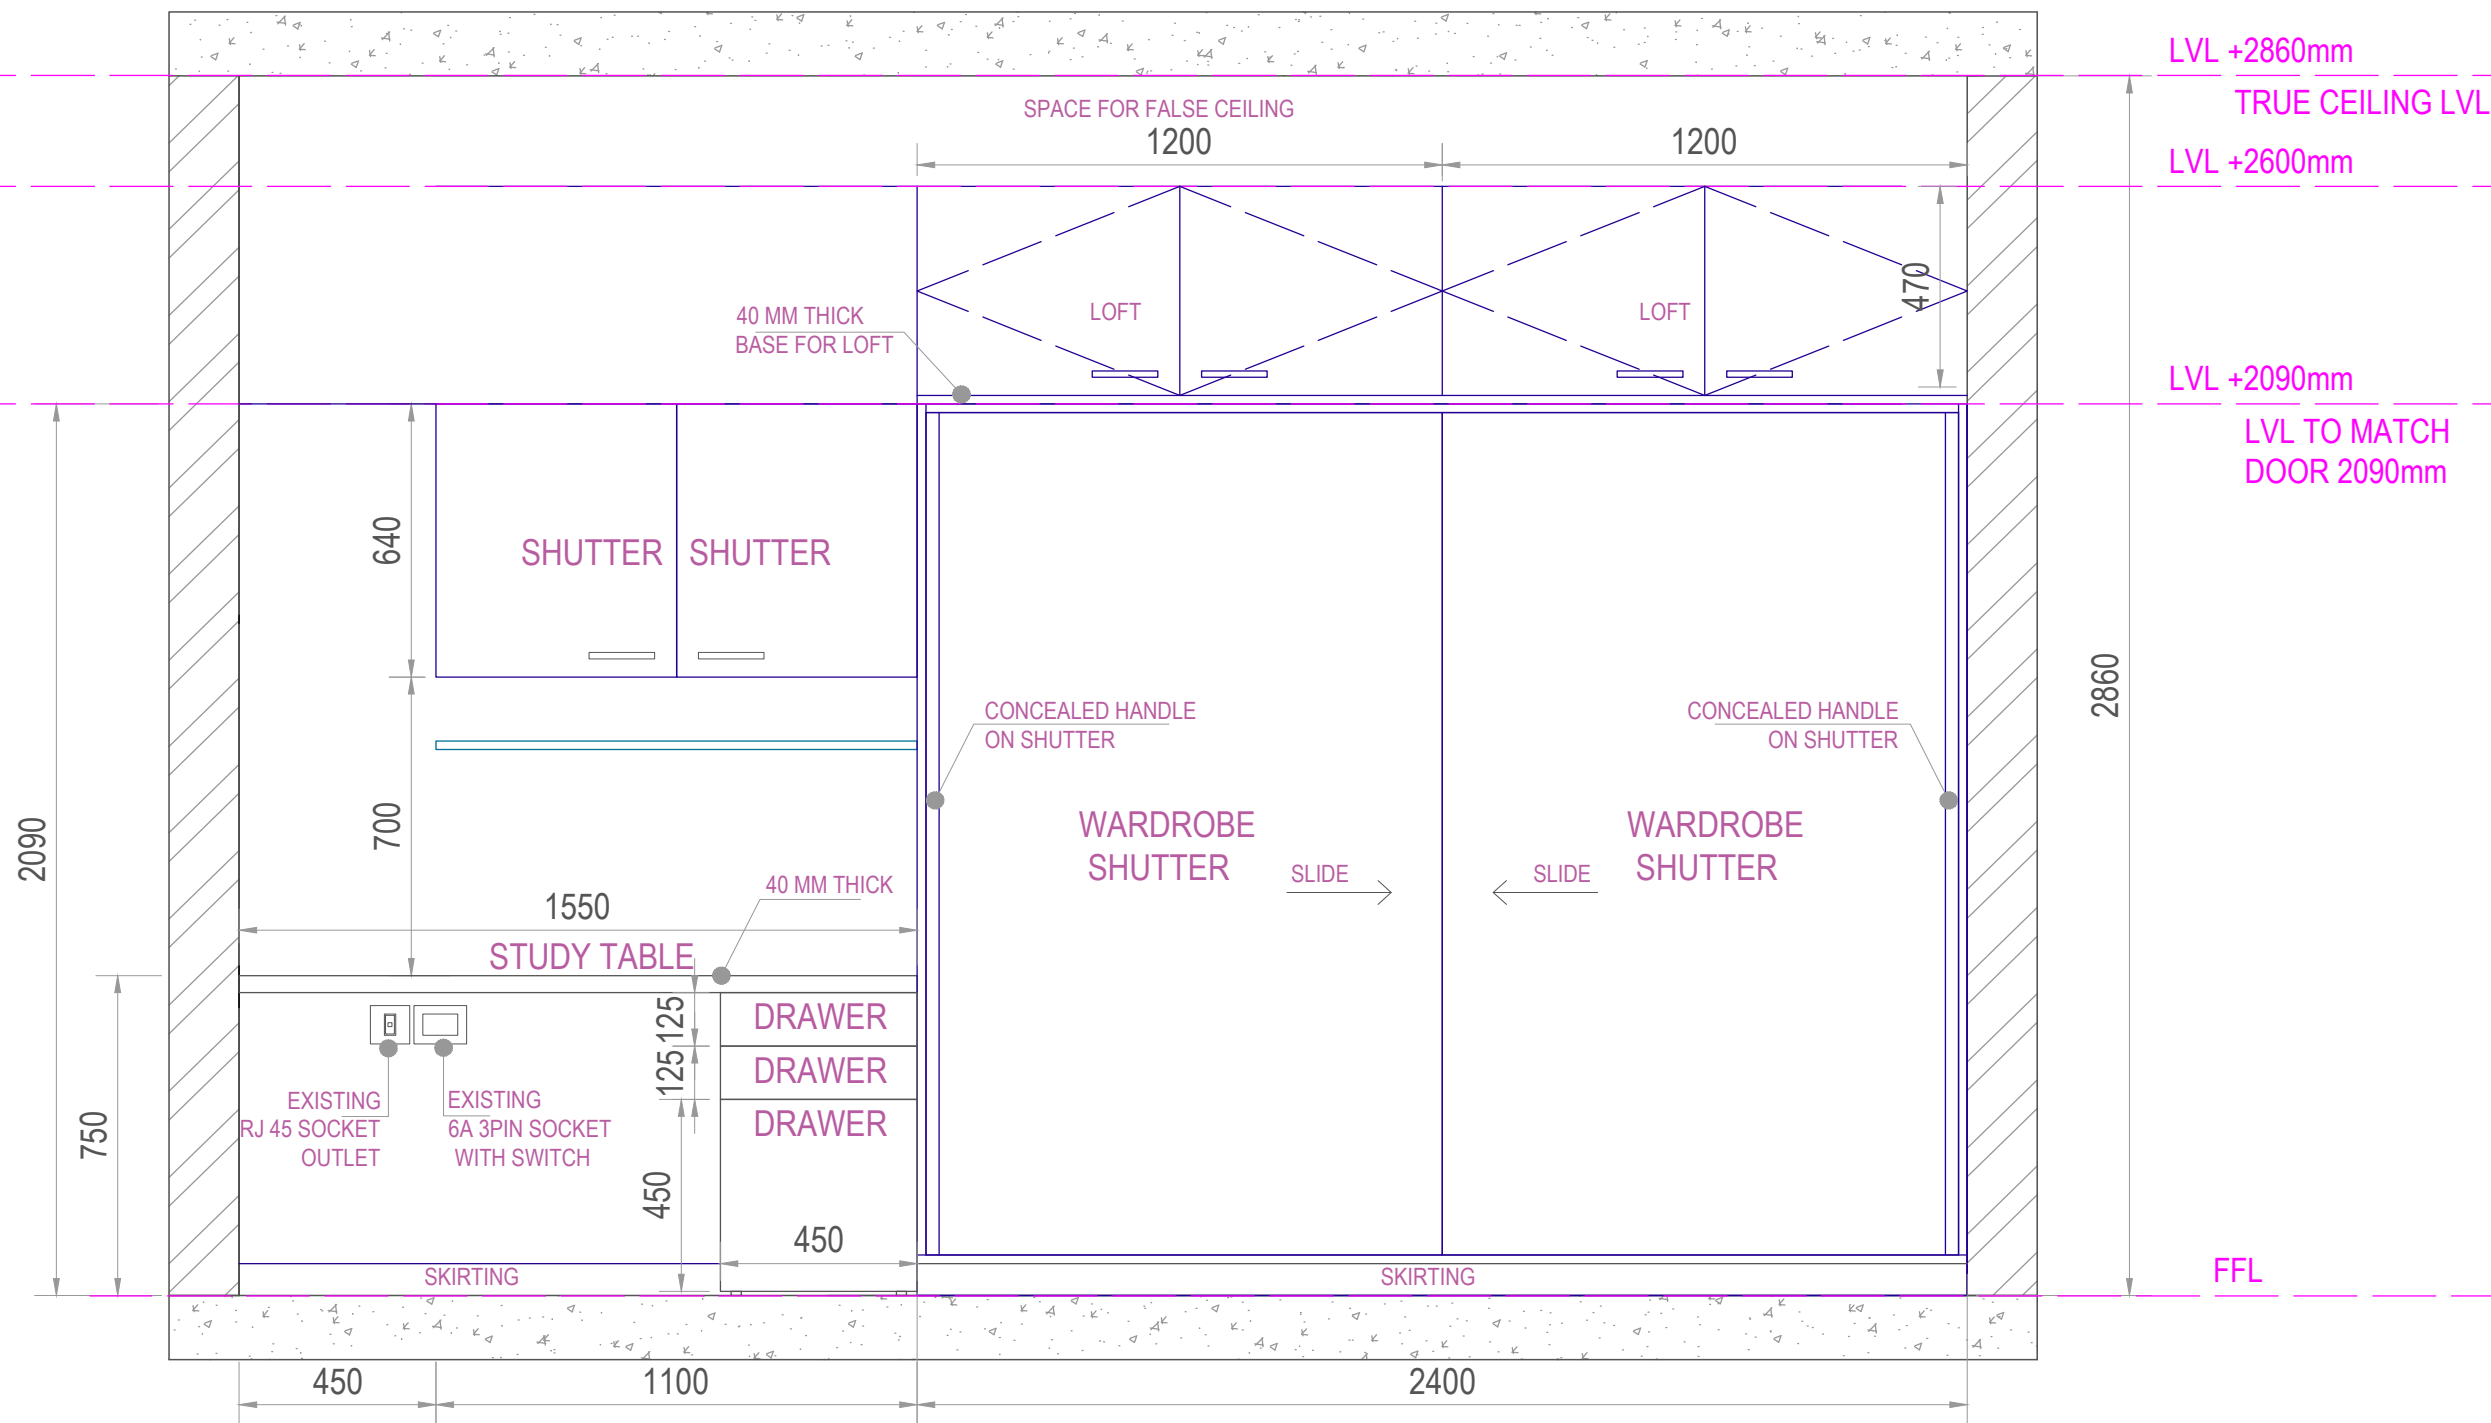

DESIGN SYNC COLLABORATIVE
DESIGN SYNC CONSULTING & ADVISORY PVT LTD
BRIGADE METROPOLIS WHITEFIELD ROAD

080:25350922
studio@designsync.in
www.designsync.in

INTERIOR FIT OUT FOR MUTHAIAN RESIDENCE


BANGALORE

TITLE
BED ROOM 3
WARDROBE WALL ELEVATION


DRAWING NUMBER SCALE ISSUED
F-113 1:10 02 MAR 2023

13

VERSION
R0

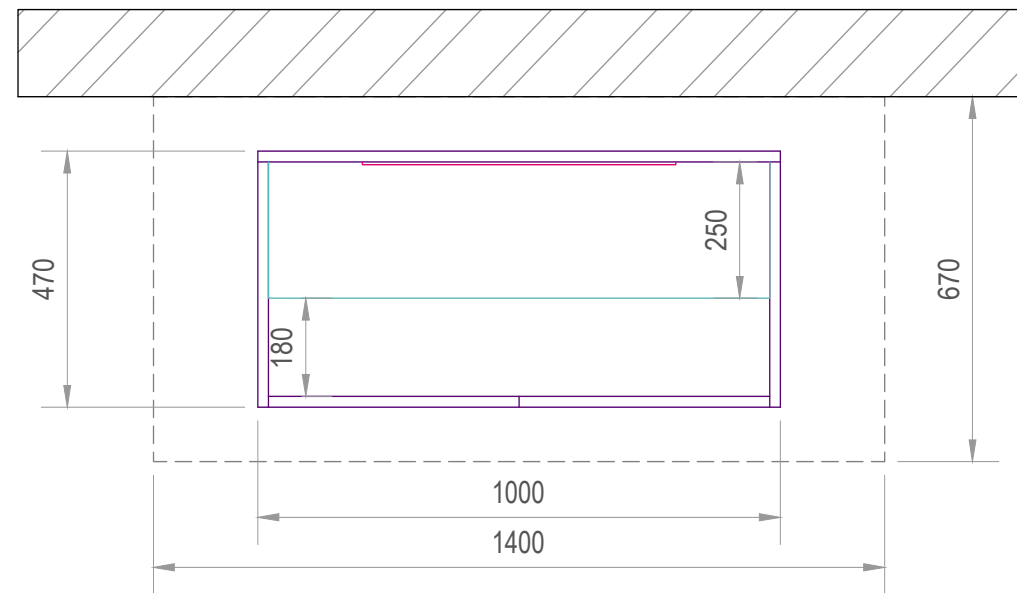

PLAN

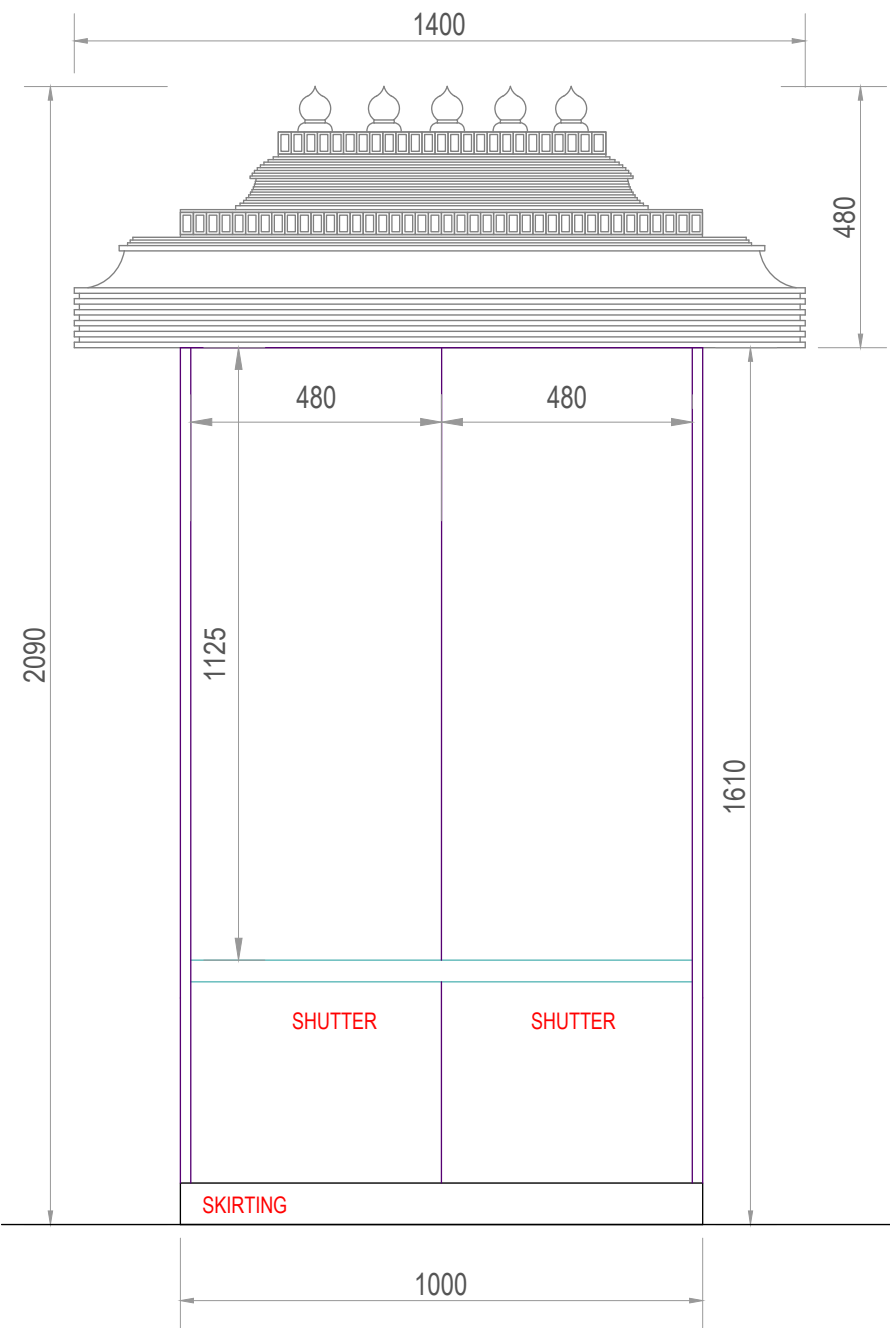

EXTERIOR ELEVATION

DESIGN SYNC COLLABORATIVE
DESIGN SYNC CONSULTING & ADVISORY PVT LTD
BRIGADE METROPOLIS WHITEFIELD ROAD

080:25350922
studio@designsync.in
www.designsync.in

INTERIOR FIT OUT
FOR MUTHIAN RESIDENCE


BANGALORE

TITLE
POOJA UNIT
ELEVATION


DRAWING NUMBER F-103
SCALE 1:10
ISSUED 03 MAR 2023

03


VERSION
R0

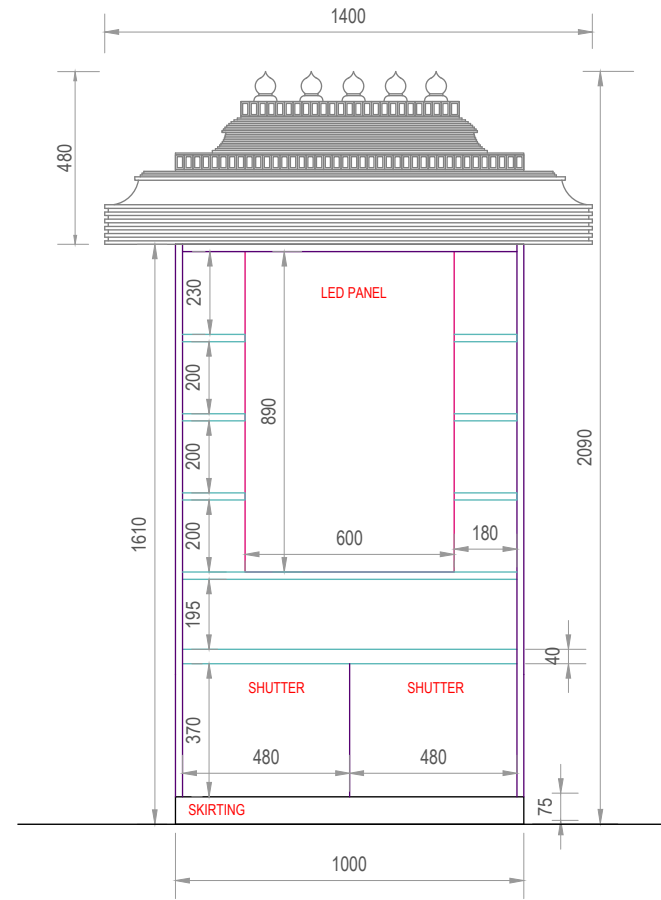


INTERIOR ELEVATION

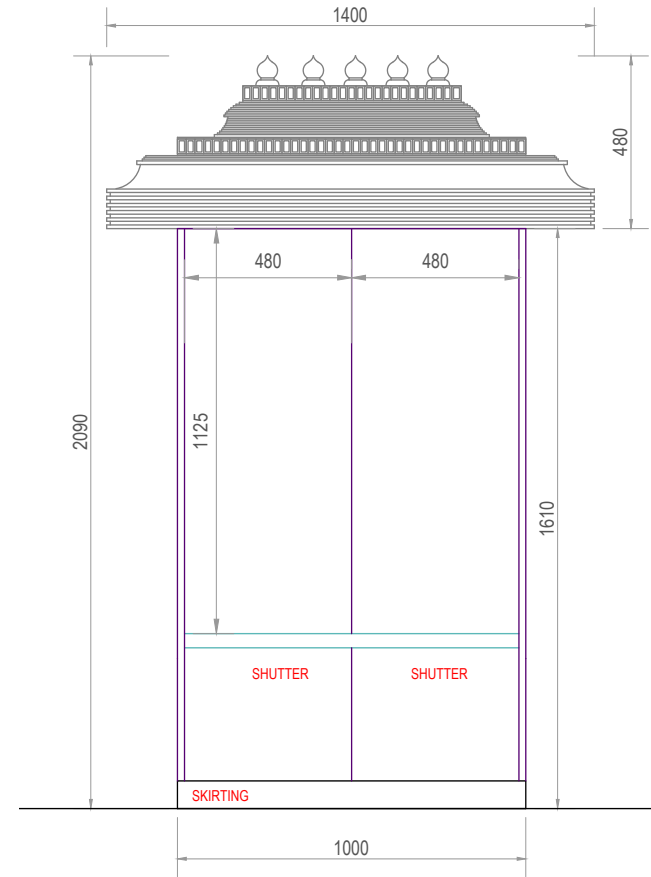

EXTERIOR ELEVATION

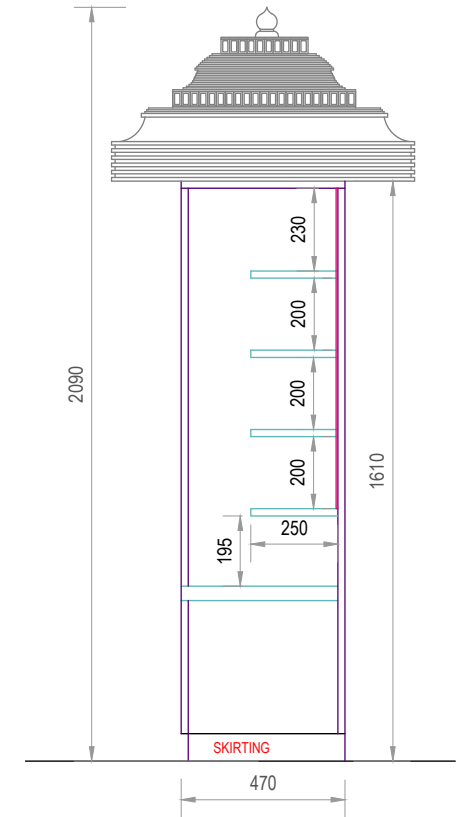

SECTION

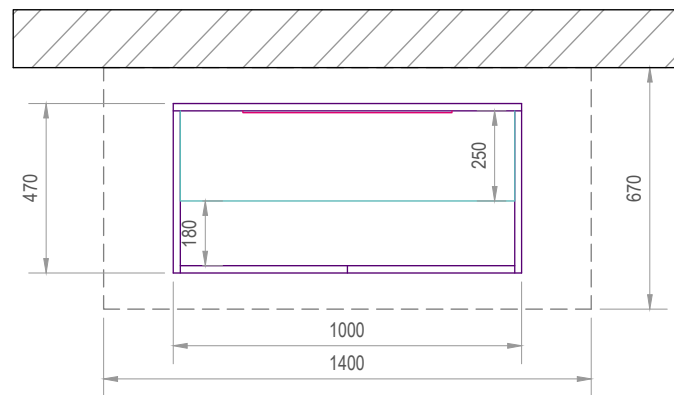

PLAN

DESIGN SYNC COLLABORATIVE
DESIGN SYNC CONSULTING & ADVISORY PVT LTD
BRIGADE METROPOLIS WHITEFIELD ROAD

080:25350922
studio@designsync.in
www.designsync.in

INTERIOR FIT OUT
FOR MUTHIAN RESIDENCE

BANGALORE

TITLE
POOJA UNIT
ELEVATION


DRAWING NUMBER
F-103

SCALE
1:10


ISSUED
03 MAR 2023

VERSION
R0


03

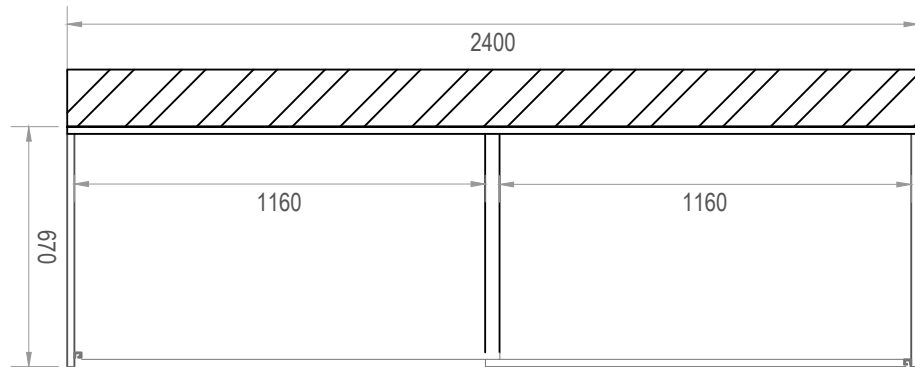


PLAN

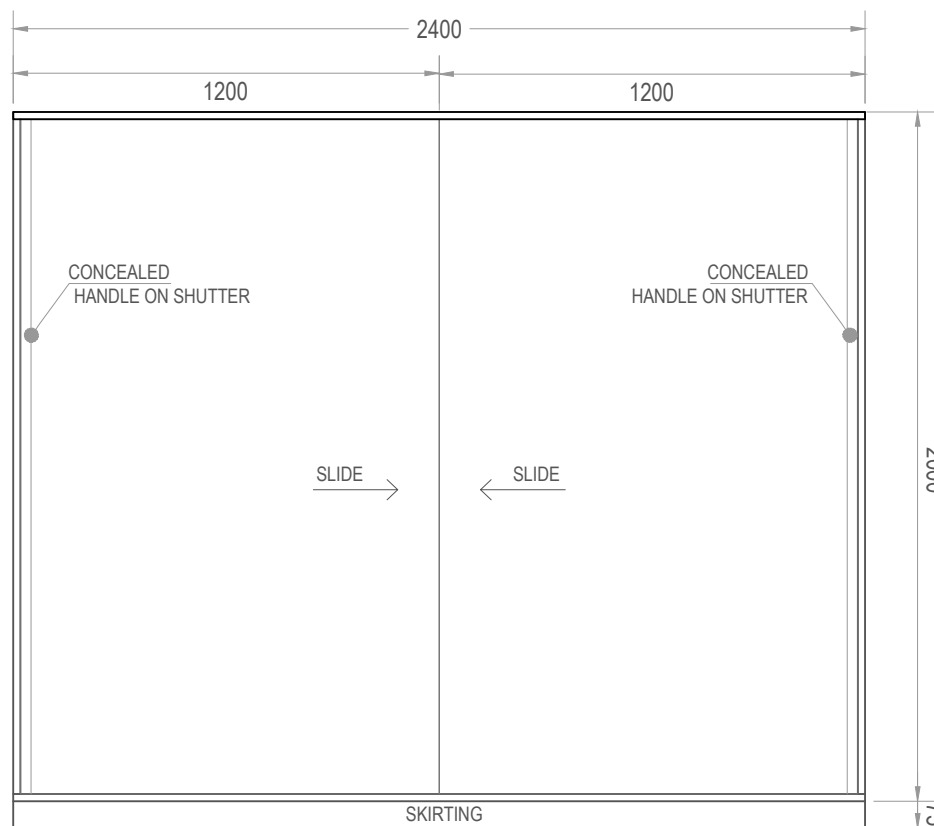


WARDROBE EXTERIOR ELEVATION

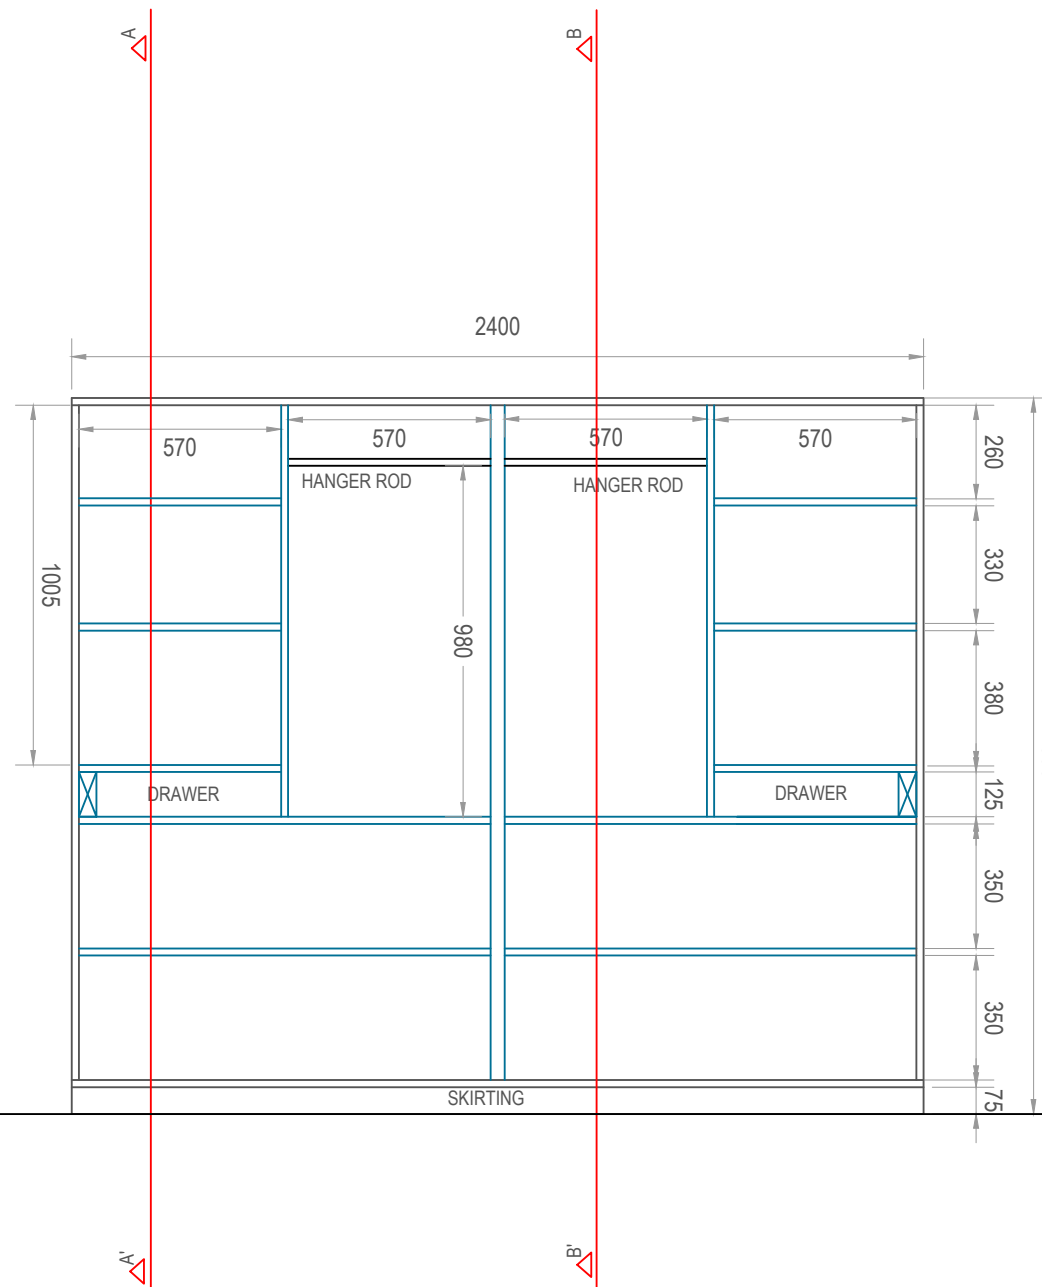


INTERIOR ELEVATION

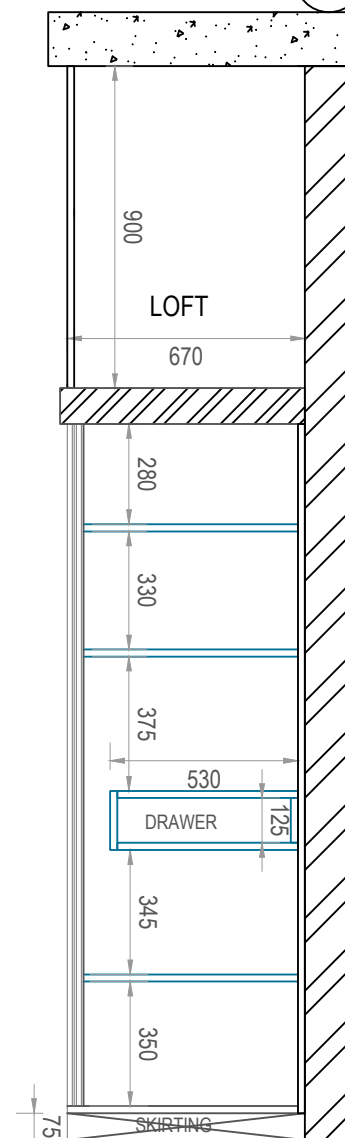

SECTION AA'

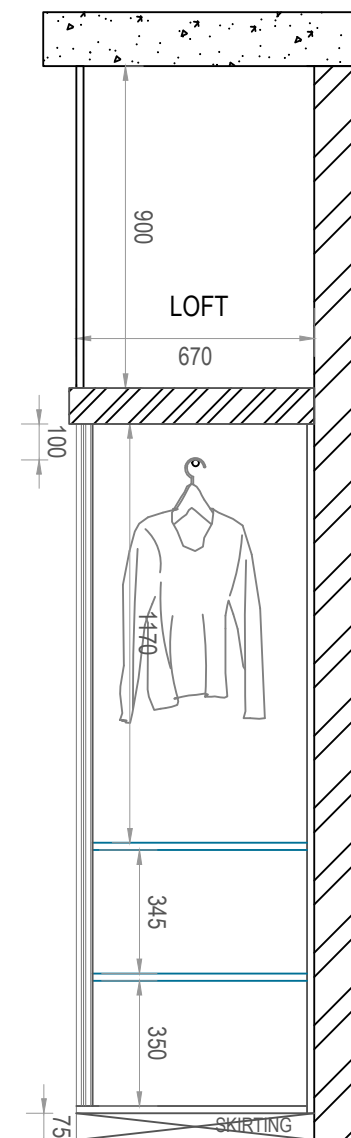

SECTION BB'

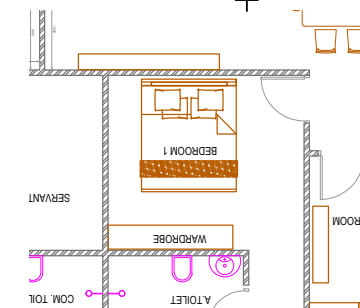

05 KEY PLAN

DESIGN SYNC COLLABORATIVE
DESIGN SYNC CONSULTING & ADVISORY PVT LTD
BRIGADE METROPOLIS WHITEFIELD ROAD

080125350922
studio@designsync.in
www.designsync.in

INTERIOR FIT OUT
FOR RAJEEV SHARMA RESIDENCE


BANGALORE

TITLE
BEDROOM WARDROBE

DRAWING NUMBER SCALE ISSUED
S-102 1:15 10 APR 2023

03

VERSION
R0

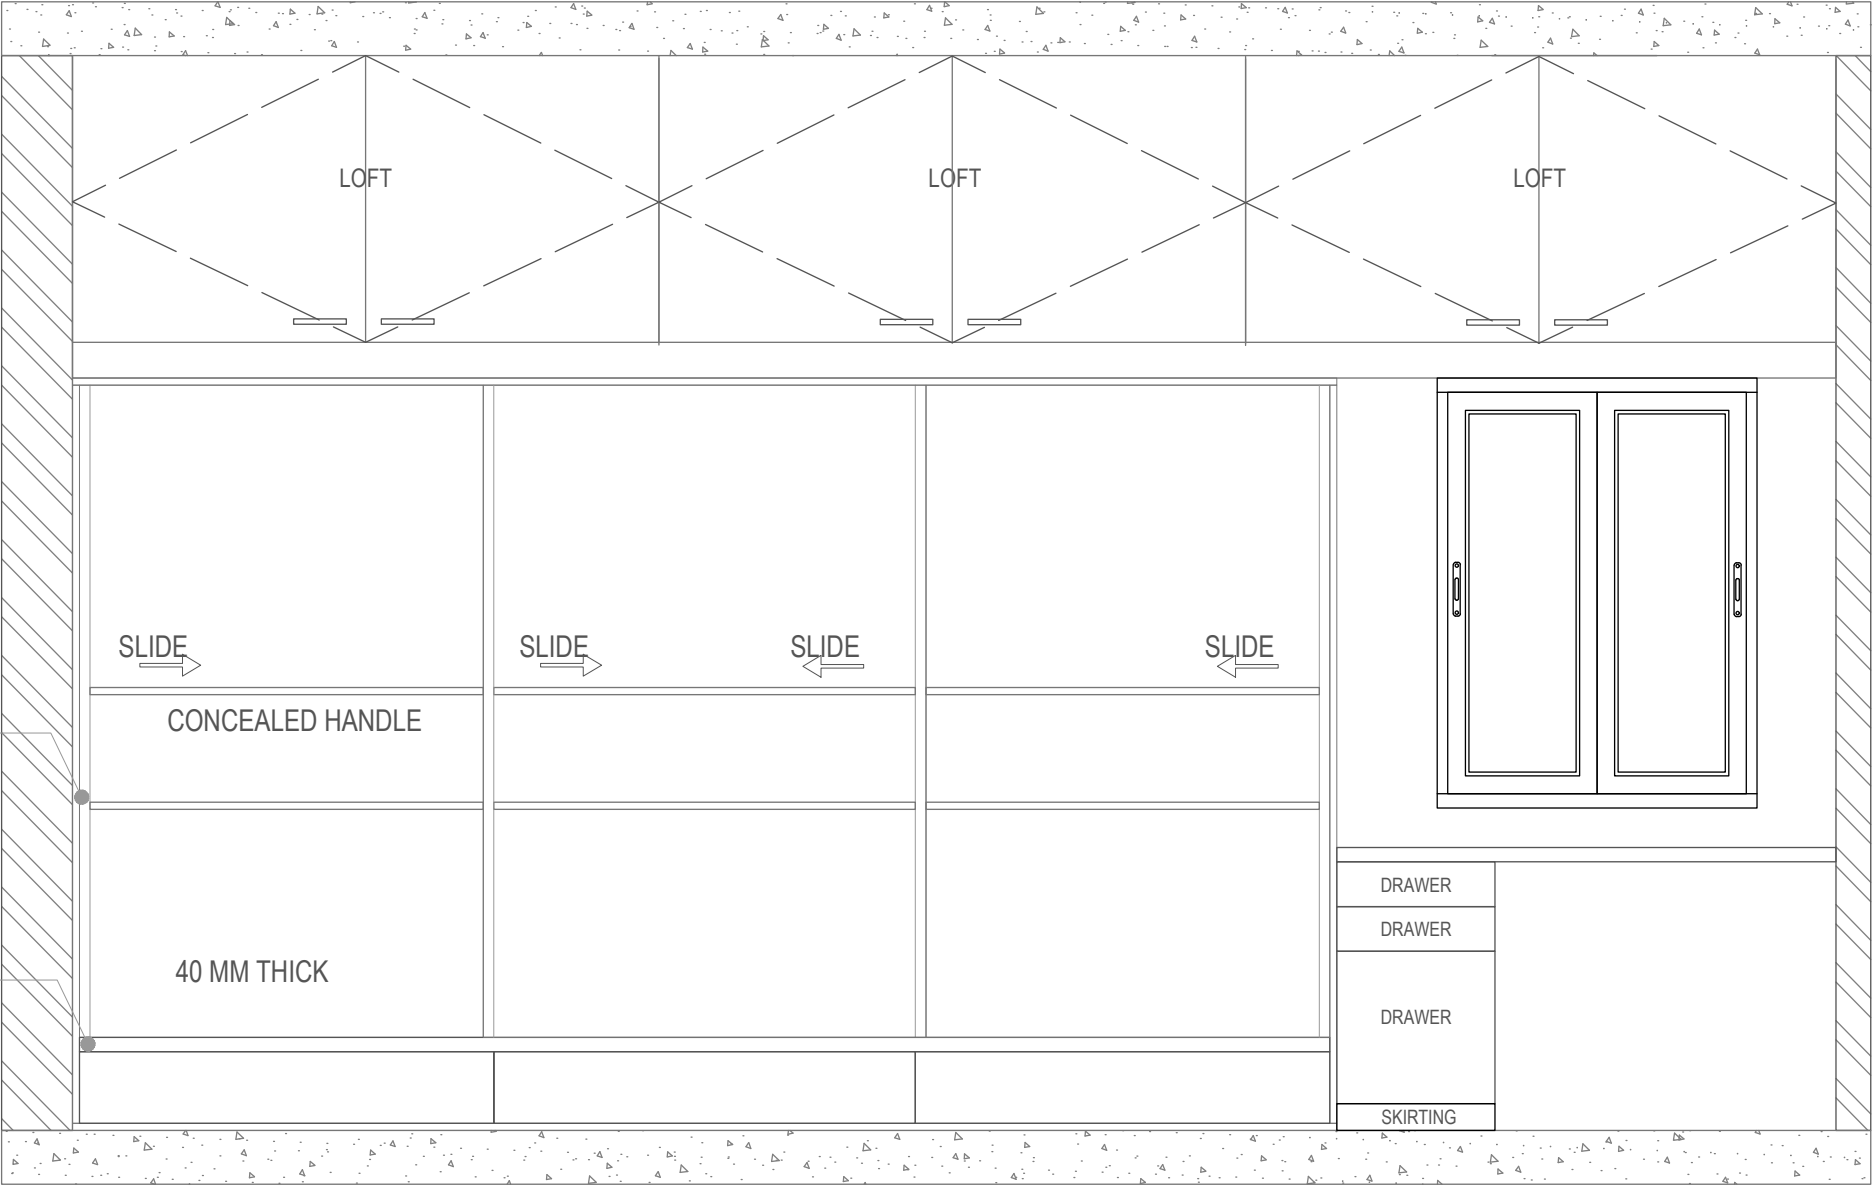

KEY PLAN

DESIGN SYNC COLLABORATIVE
DESIGN SYNC CONSULTING & ADVISORY PVT LTD
BRIGADE METROPOLIS WHITEFIELD ROAD

080:25350922
studio@designsync.in
www.designsync.in

INTERIOR FIT OUT
FOR RAJEEV SHARMA RESIDENCE


BANGALORE

TITLE
MASTER BEDROOM
ELEVATION

DRAWING NUMBER SCALE ISSUED
S-111 1:15 27 MAR 2023

12

VERSION
R0

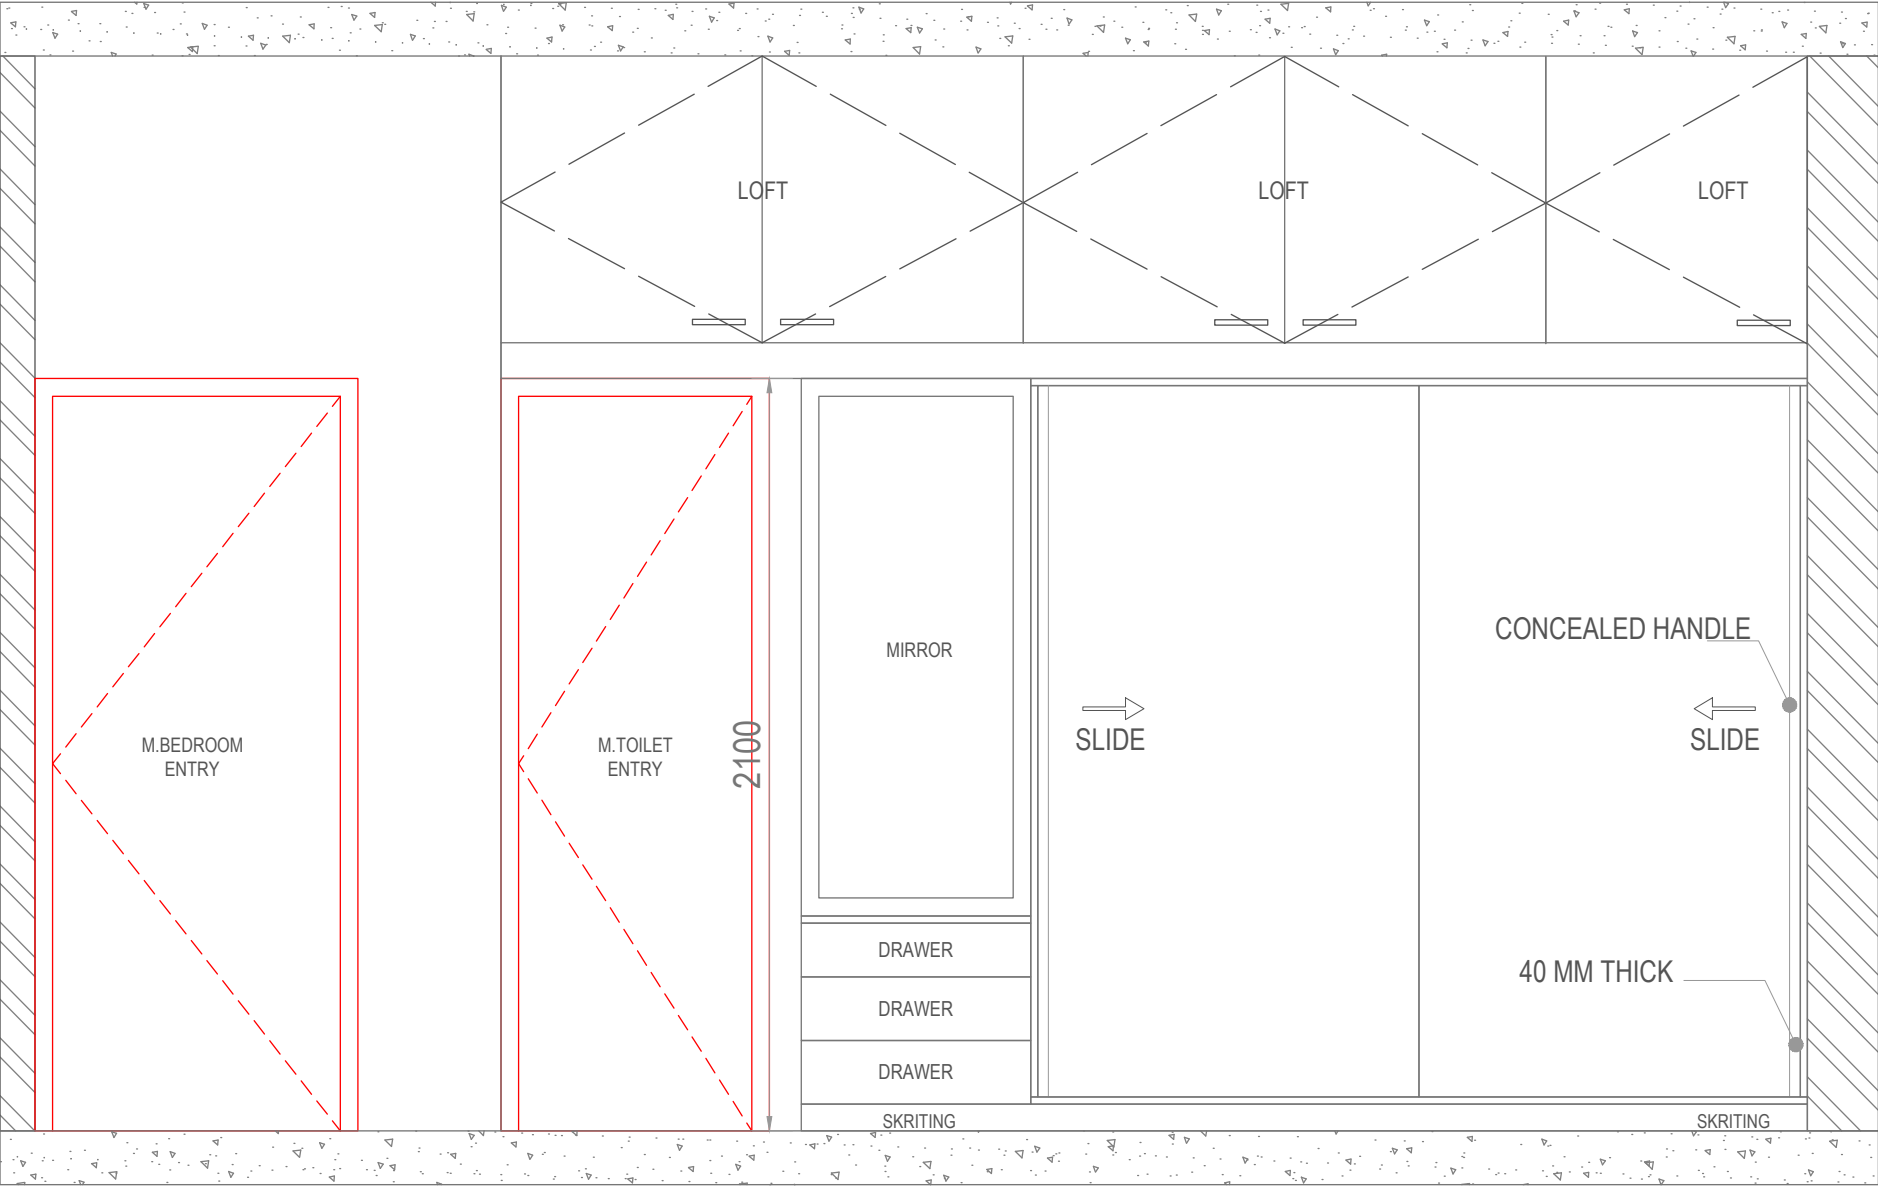

KEY PLAN

DESIGN SYNC COLLABORATIVE
DESIGN SYNC CONSULTING & ADVISORY PVT LTD
BRIGADE METROPOLIS WHITEFIELD ROAD

080:25350922
studio@designsync.in
www.designsync.in

INTERIOR FIT OUT
FOR RAJEEV SHARMA RESIDENCE

BANGALORE

TITLE
MASTER BEDROOM
ELEVATION


DRAWING NUMBER SCALE ISSUED
S-110 1:15 27 MAR 2023


11

VERSION


R0



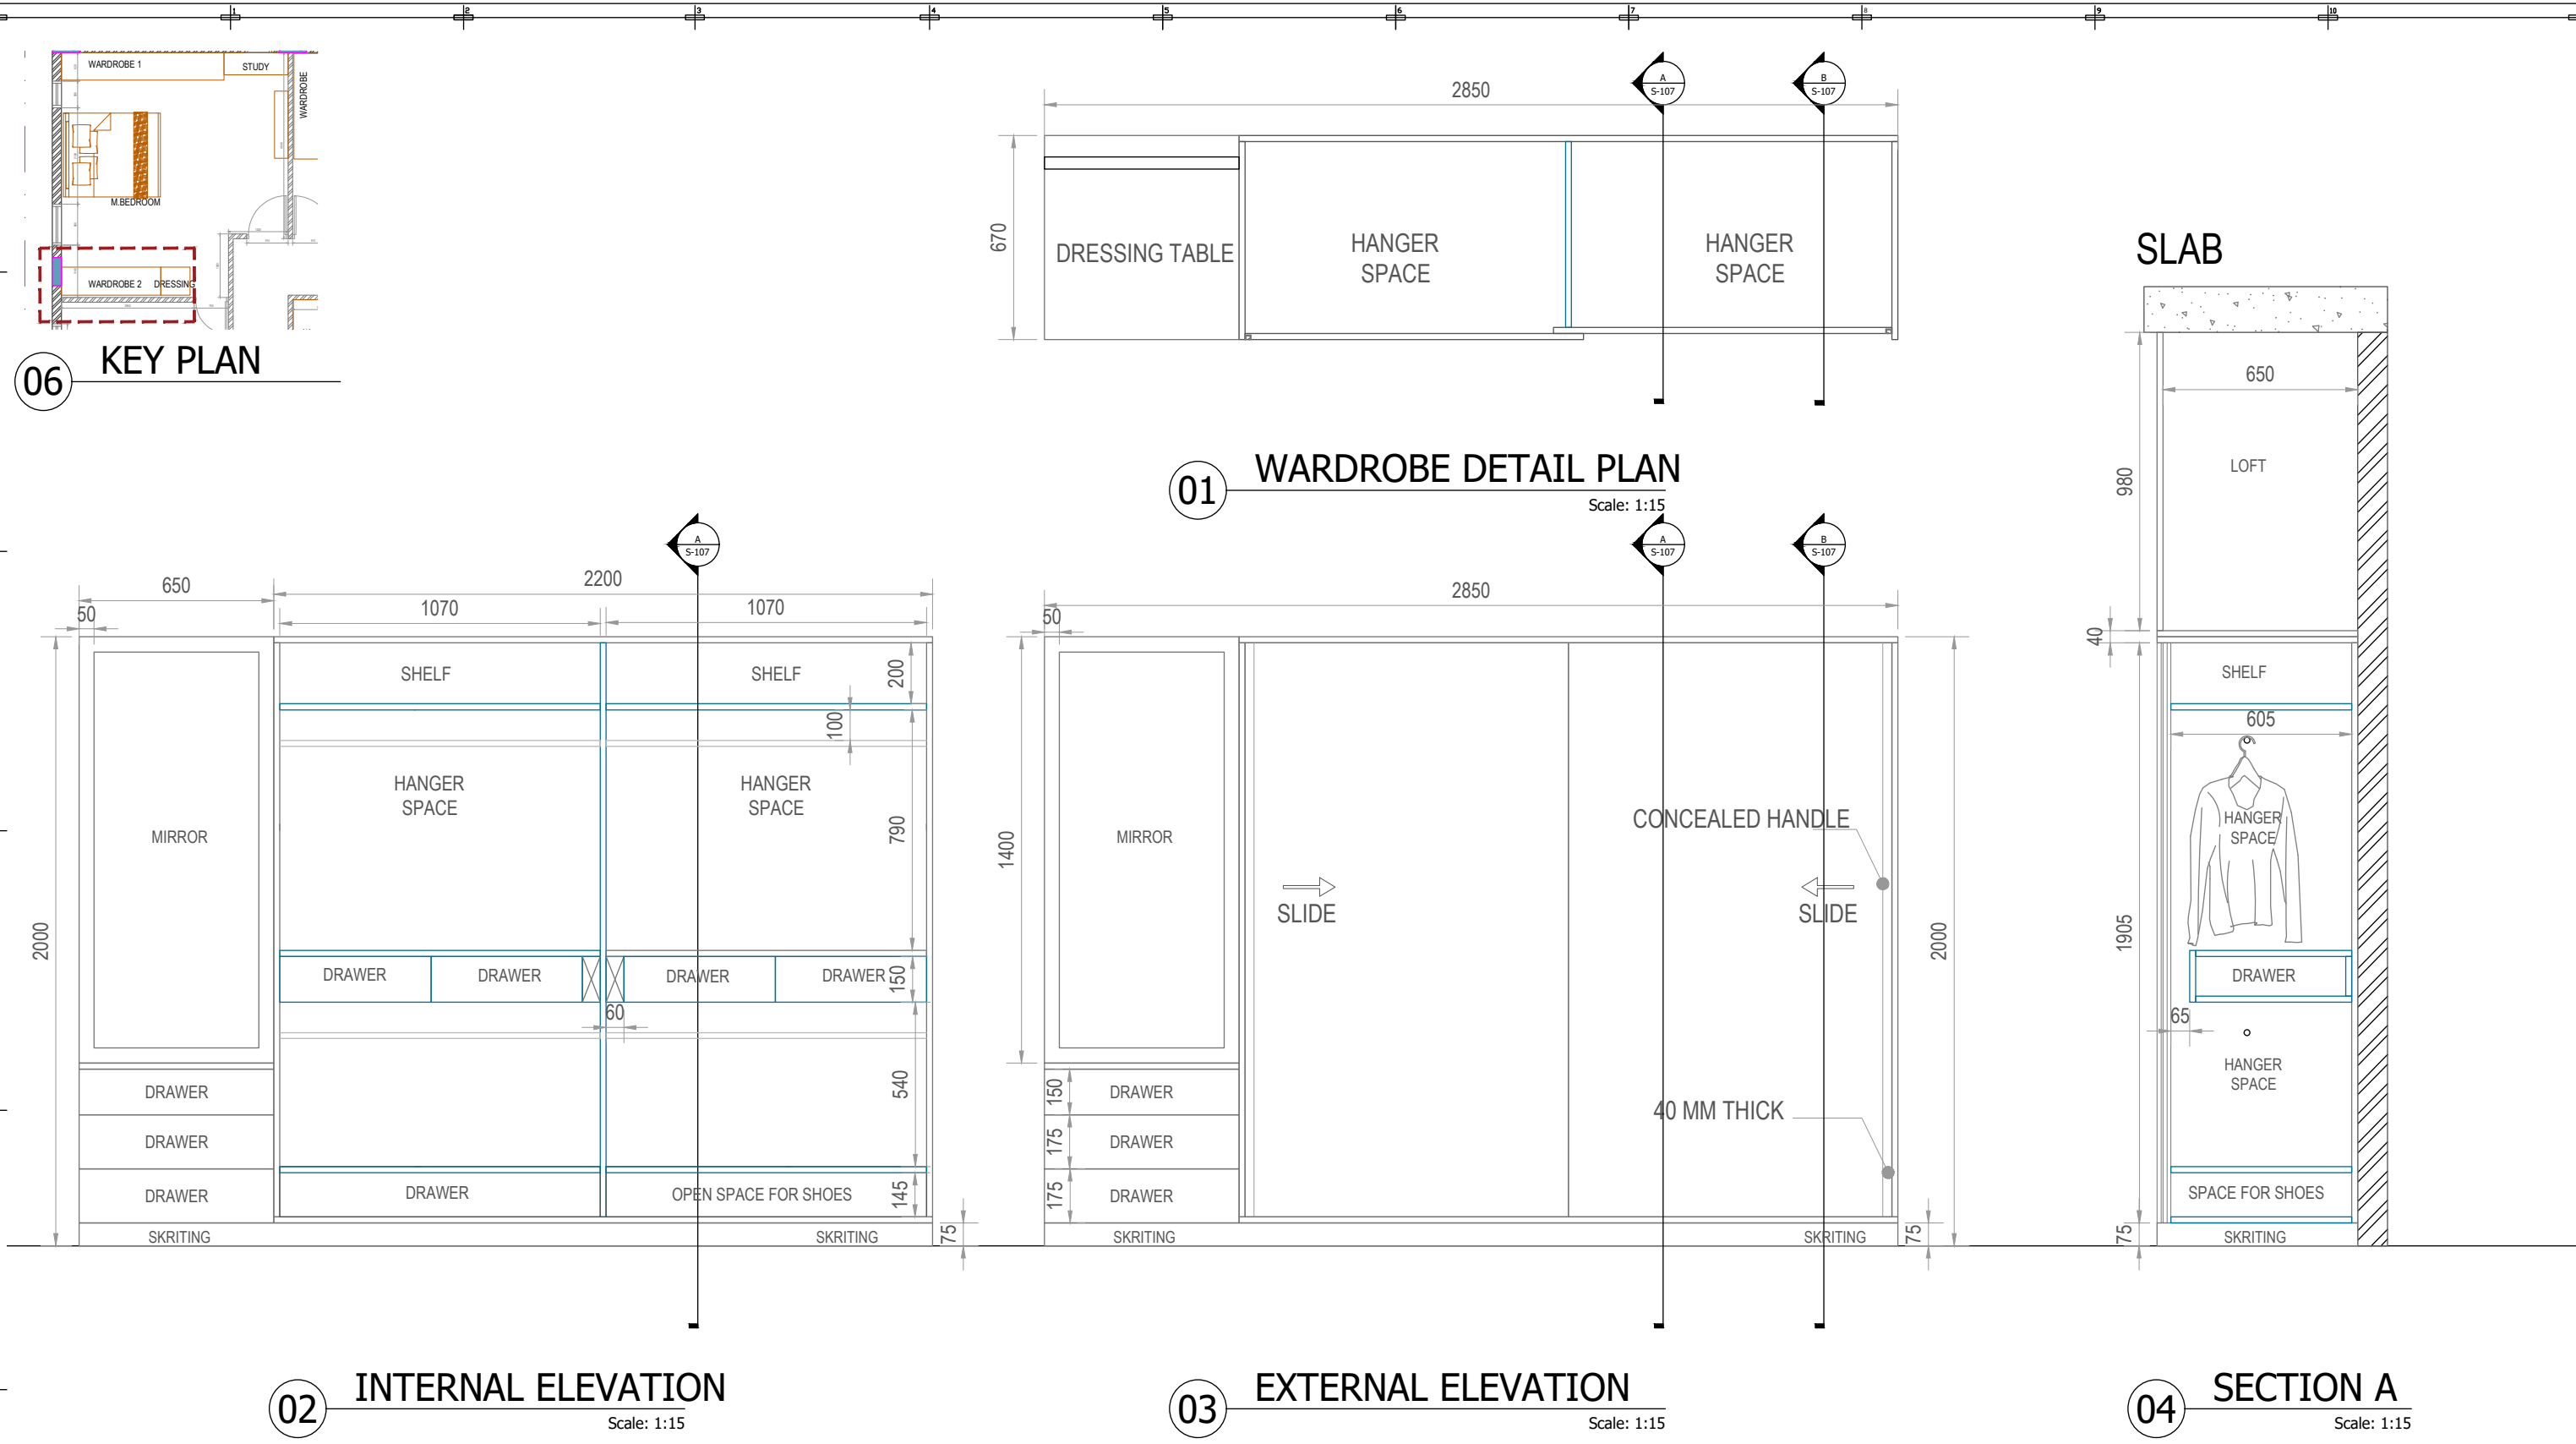


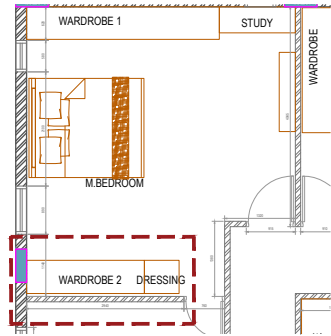


06 KEY PLAN

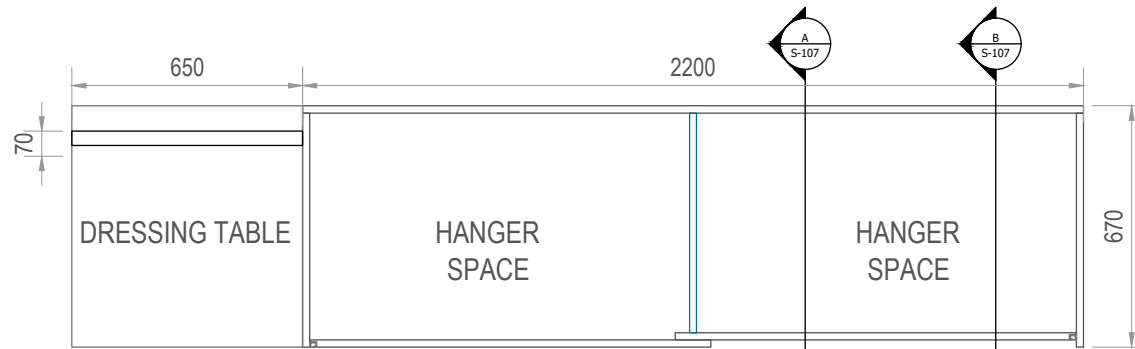


01 WARDROBE DETAIL PLAN
Scale: 1:15

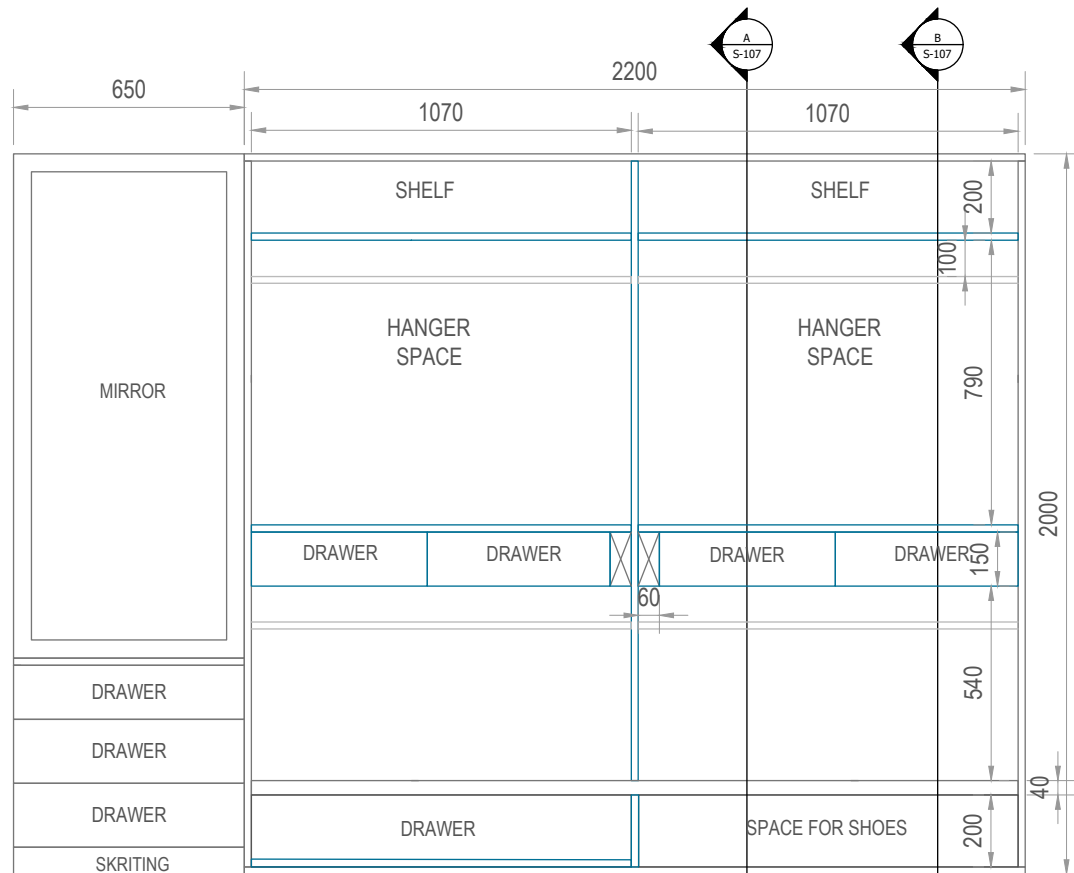

02 INTERNAL ELEVATION
Scale: 1:15

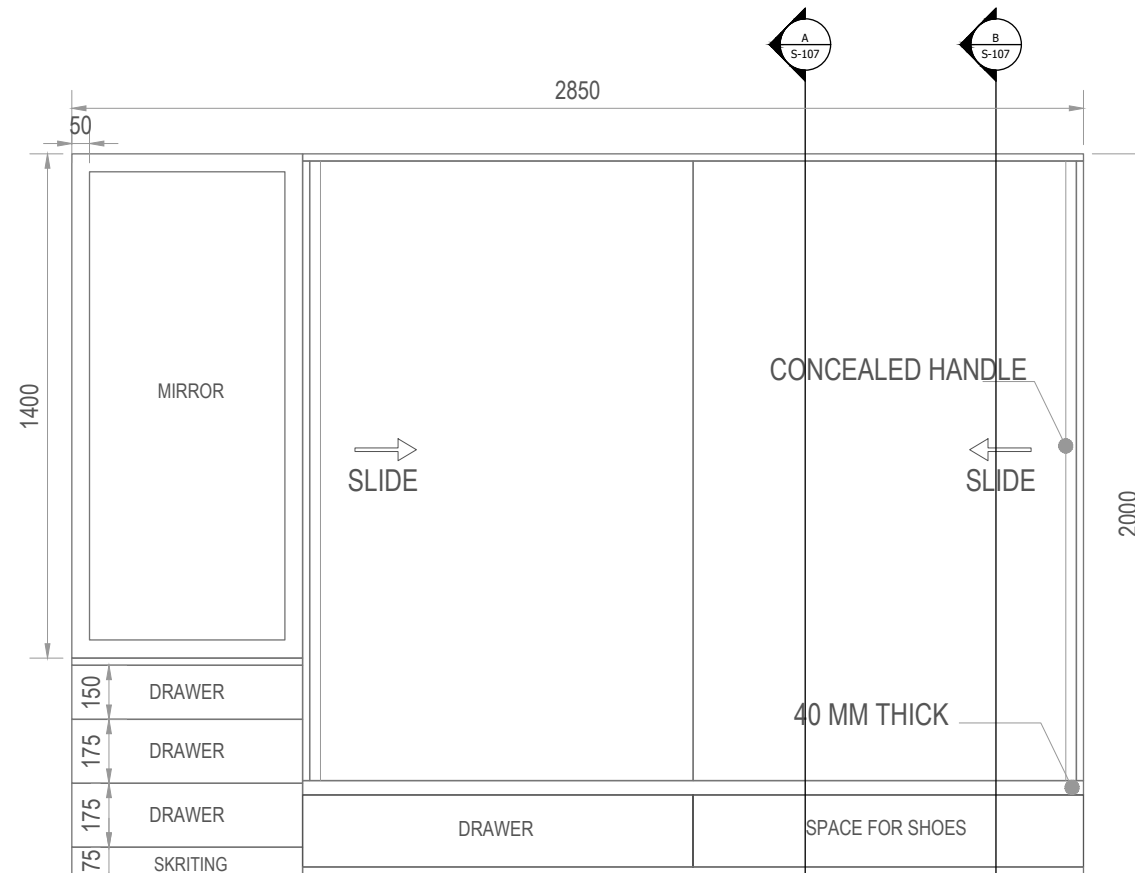

03 EXTERNAL ELEVATION
Scale: 1:15

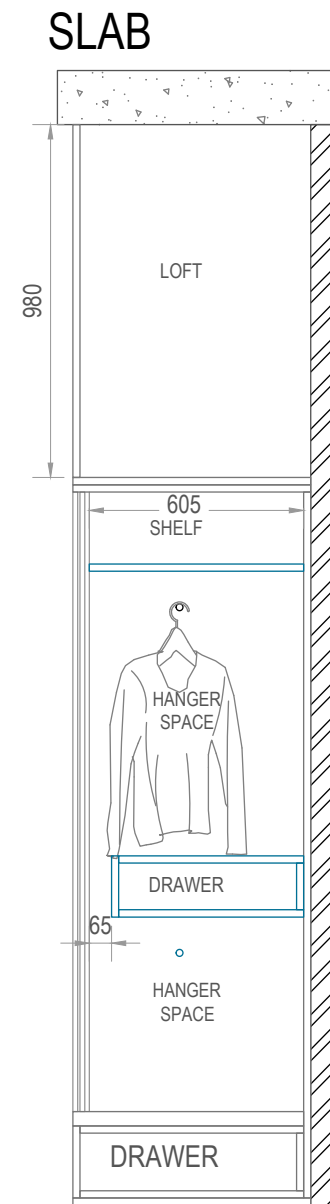

04 SECTION A
Scale: 1:15

DESIGN SYNC COLLABORATIVE
DESIGN SYNC CONSULTING & ADVISORY PVT LTD
BRIGADE METROPOLIS WHITEFIELD ROAD

080125350922
studio@designsync.in
www.designsync.in

INTERIOR FIT OUT FOR RAJEEV SHARMA RESIDENCE


BANGALORE

TITLE
MASTER BEDROOM
WARDROBE 2 - Option 1
DRAWING NUMBER SCALE ISSUED
S-109 1:15 08 APR 2023


09

VERSION
R0


05 KEY PLAN

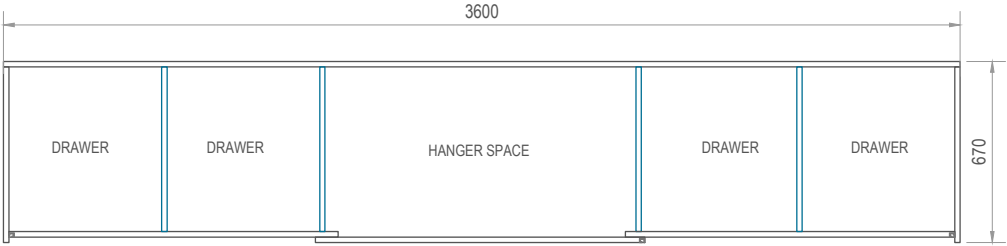


01 WARDROBE DETAIL PLAN
Scale: 1:15

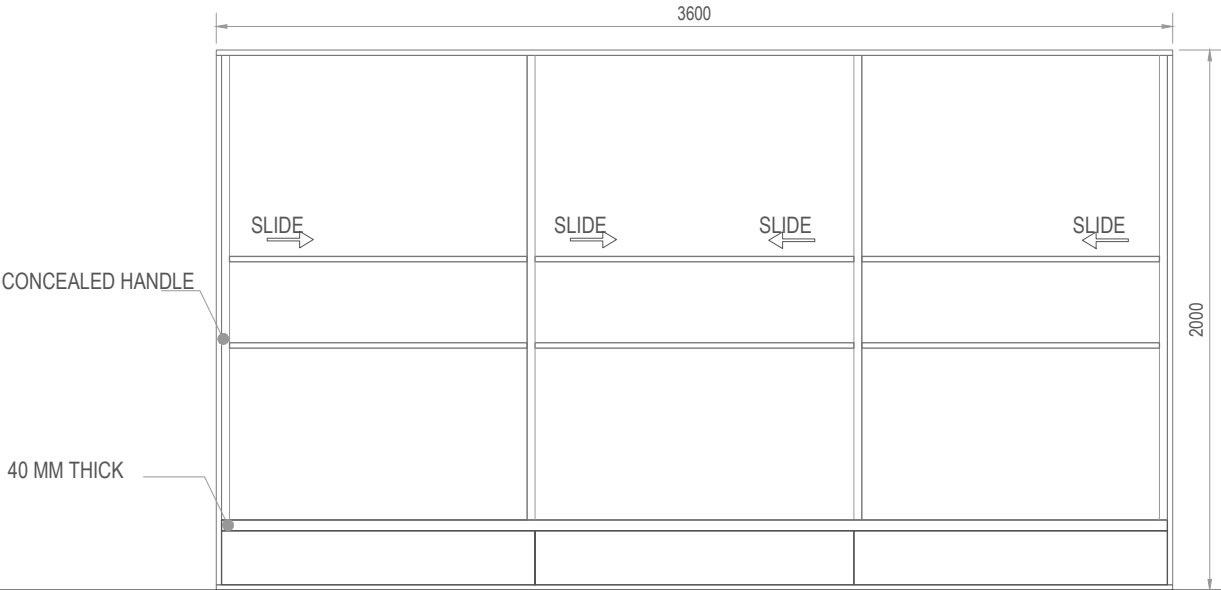


02 EXTERNAL ELEVATION
Scale: 1:15

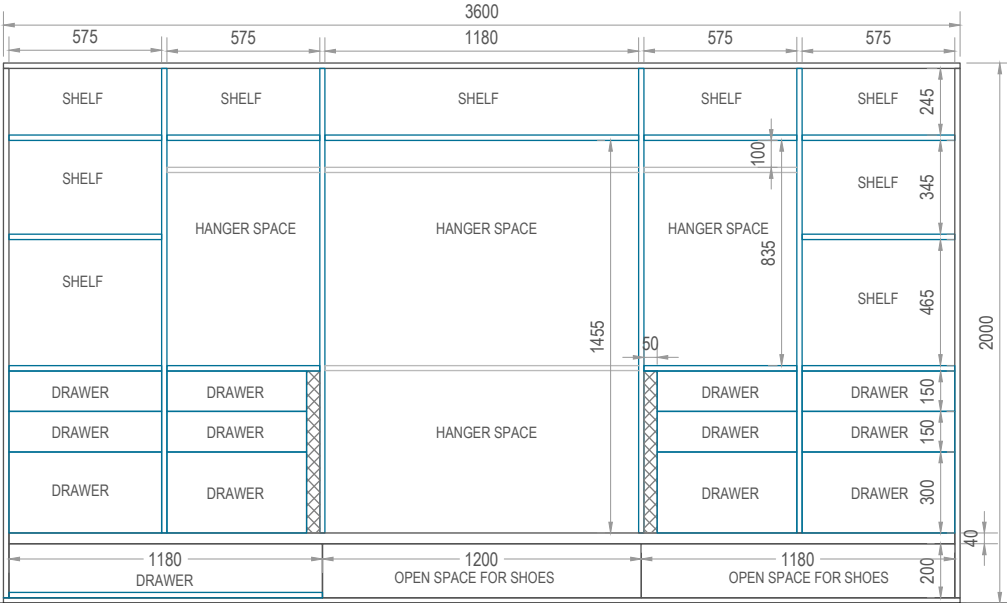


03 INTERNAL ELEVATION
Scale: 1:15

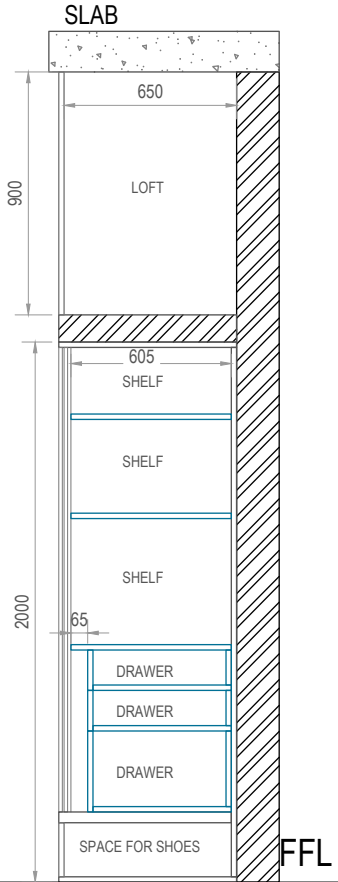


04 SECTION A
Scale: 1:15

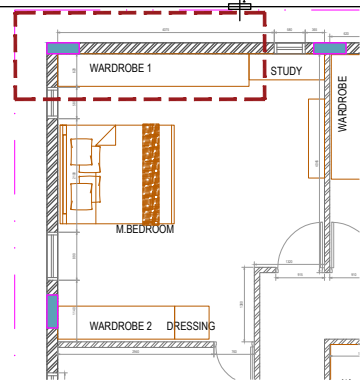


05 KEY PLAN

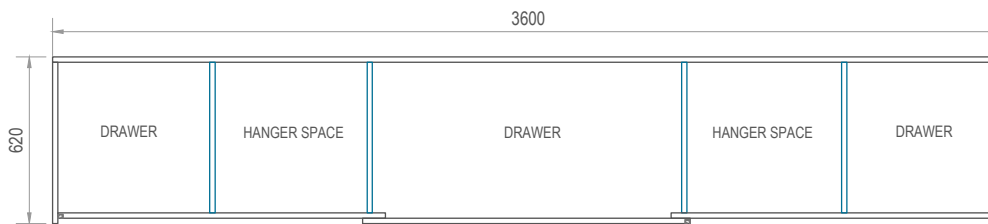


01 WARDROBE DETAIL PLAN
Scale: 1:15

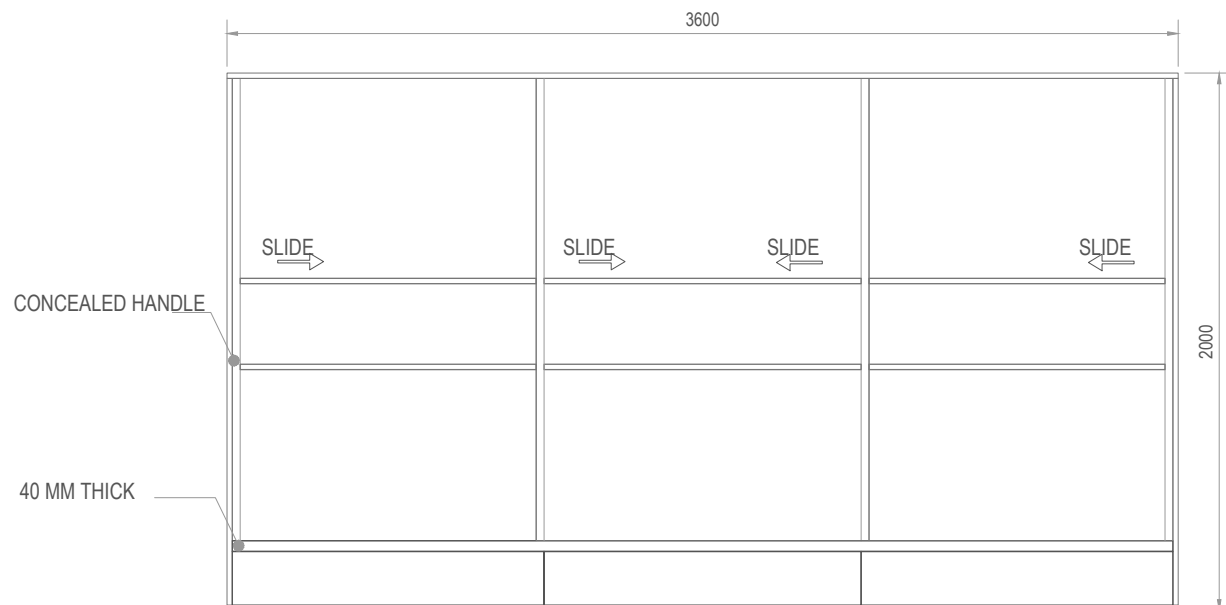

02 EXTERNAL ELEVATION
Scale: 1:15

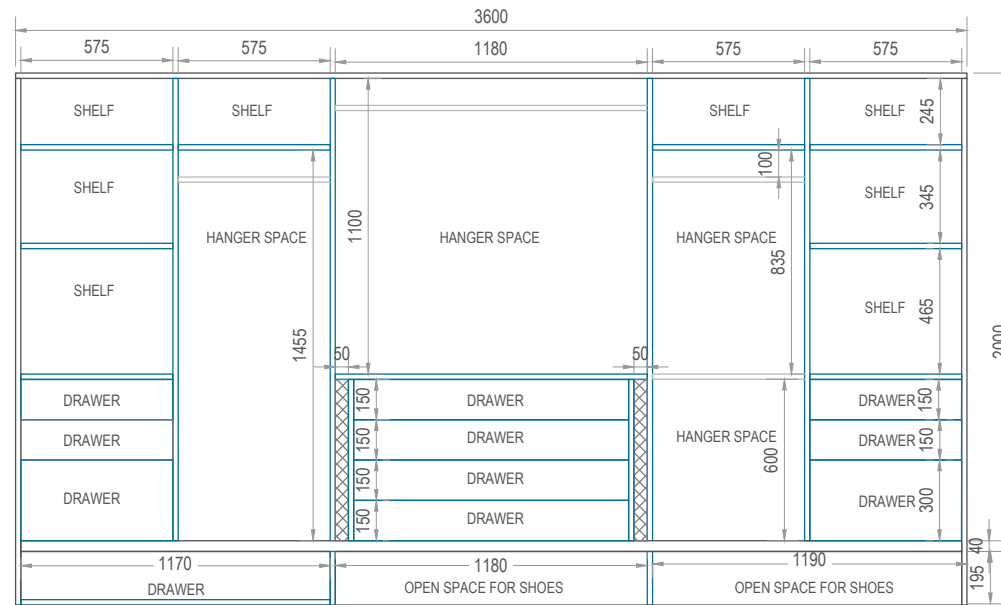

03 INTERNAL ELEVATION
Scale: 1:15

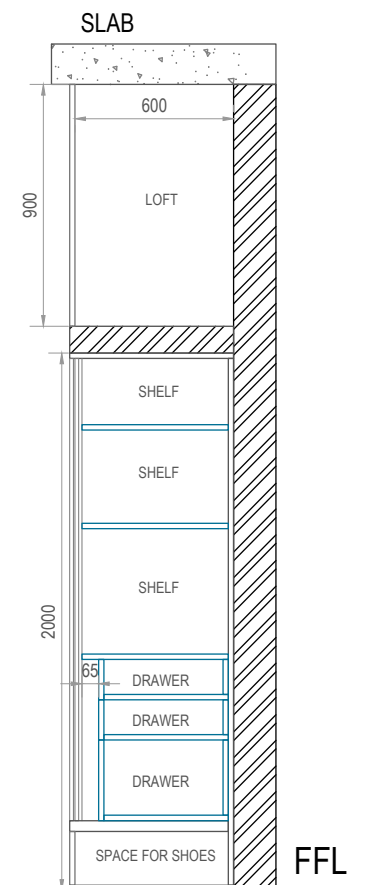

04 SECTION A
Scale: 1:15

DESIGN SYNC COLLABORATIVE
DESIGN SYNC CONSULTING & ADVISORY PVT LTD
BRIGADE METROPOLIS WHITEFIELD ROAD

080125350922
studio@designsync.in
www.designsync.in

INTERIOR FIT OUT FOR RAJEEV SHARMA RESIDENCE

BANGALORE

TITLE

MASTER BEDROOM
WARDROBE 1 - Option 1

DRAWING NUMBER

S-107

SCALE

1:20


ISSUED

08 APR 2023

VERSION


R0

07

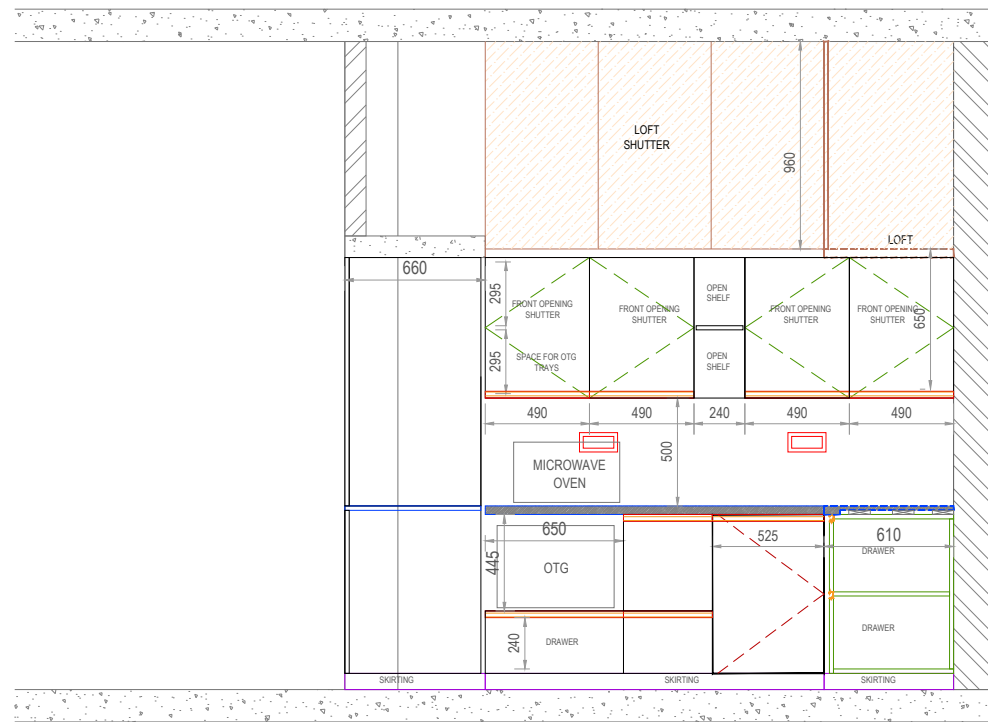



01 ELEVATION A

Scale: 1:25

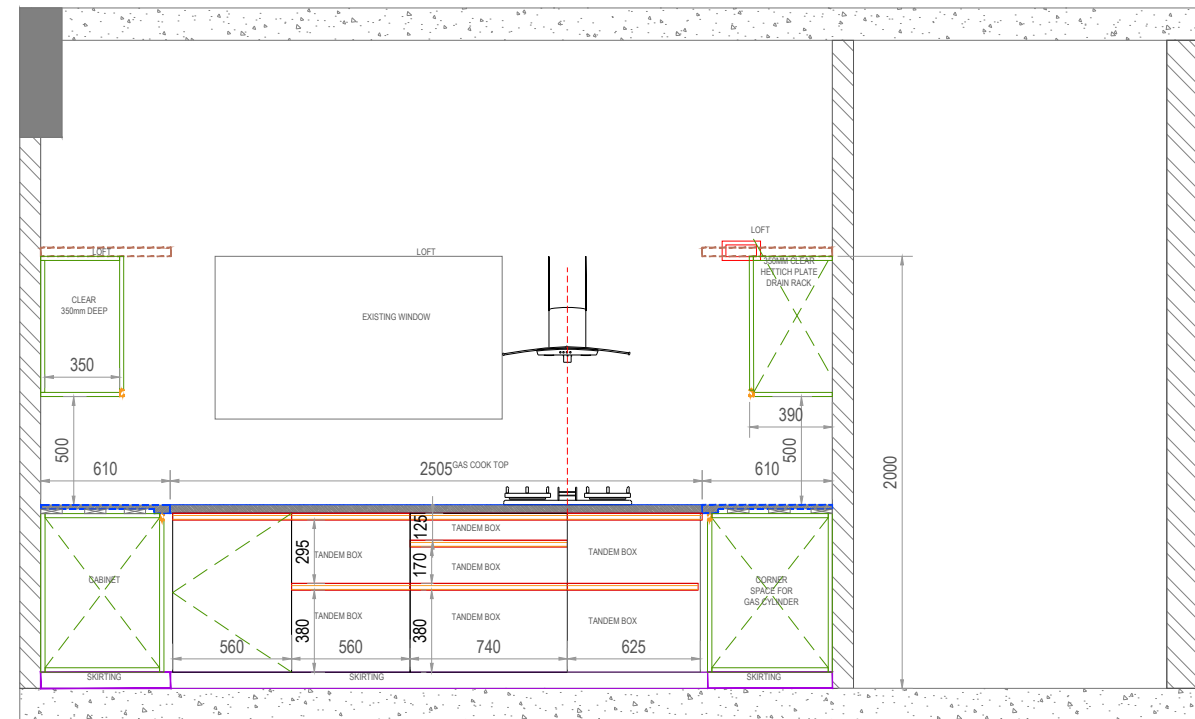


02 ELEVATION B

Scale: 1:25

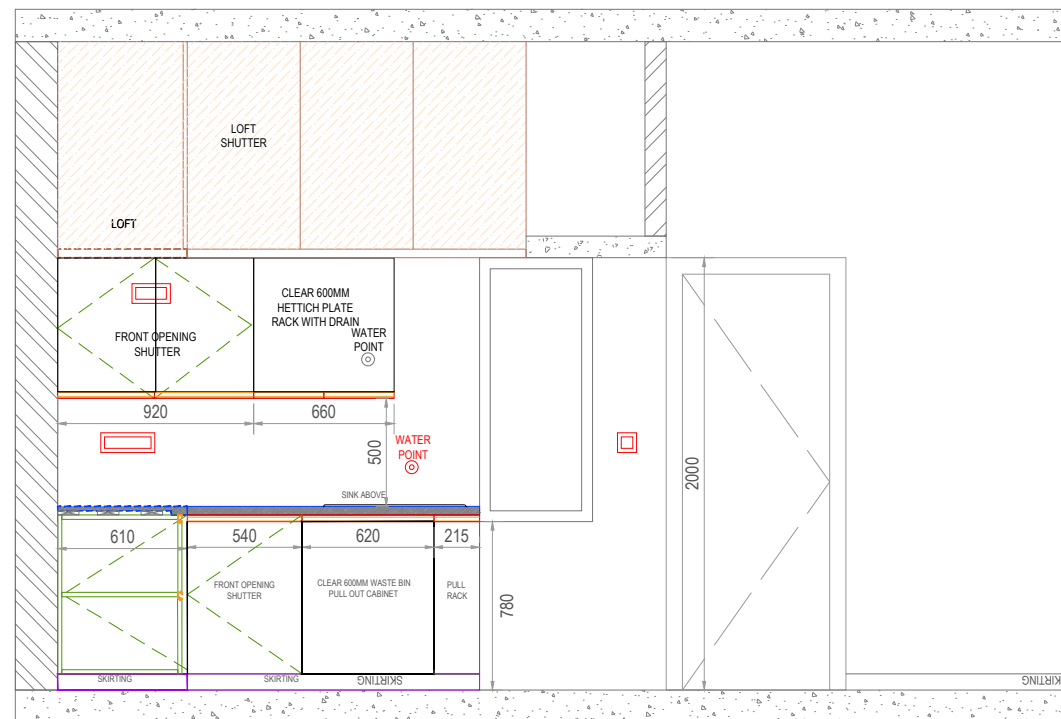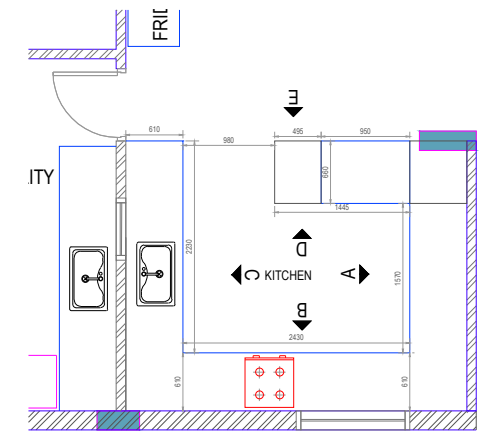


03 ELEVATION C

Scale: 1:25

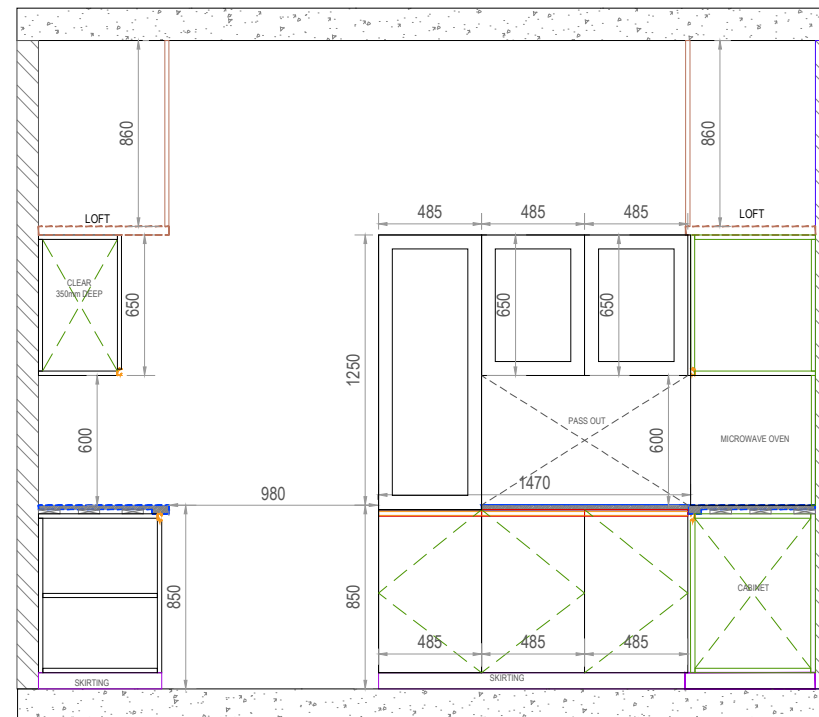

04 ELEVATION D

Scale: 1:25

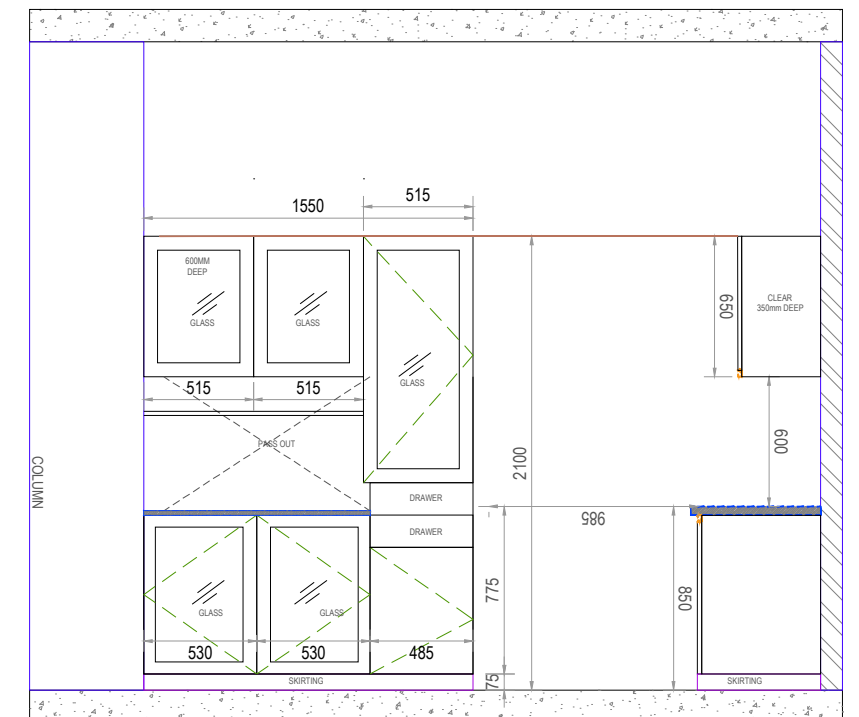

05 ELEVATION E

Scale: 1:25

DESIGN SYNC COLLABORATIVE
DESIGN SYNC CONSULTING & ADVISORY PVT LTD
BRIGADE METROPOLIS WHITEFIELD ROAD

080-25350922
studio@designsync.in
www.designsync.in

INTERIOR FIT OUT FOR RAJEEV SHARMA RESIDENCE


BANGALORE

TITLE
KITCHEN ELEVATIONS


DRAWING NUMBER SCALE ISSUED
S-102 NTS 30 MAR 2023

VERSION
R1


02

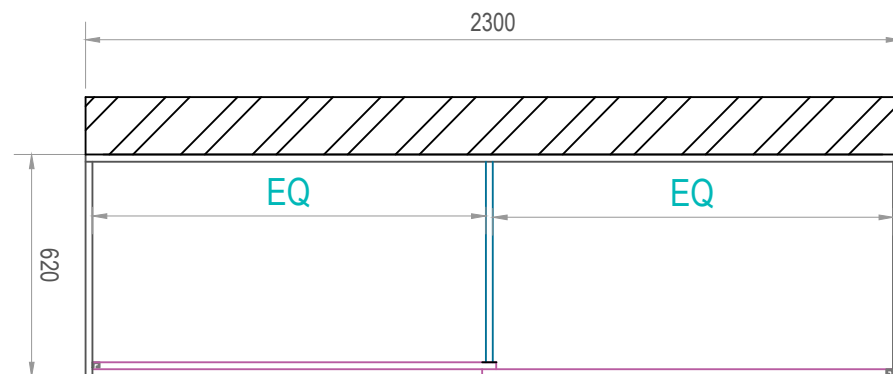


PLAN

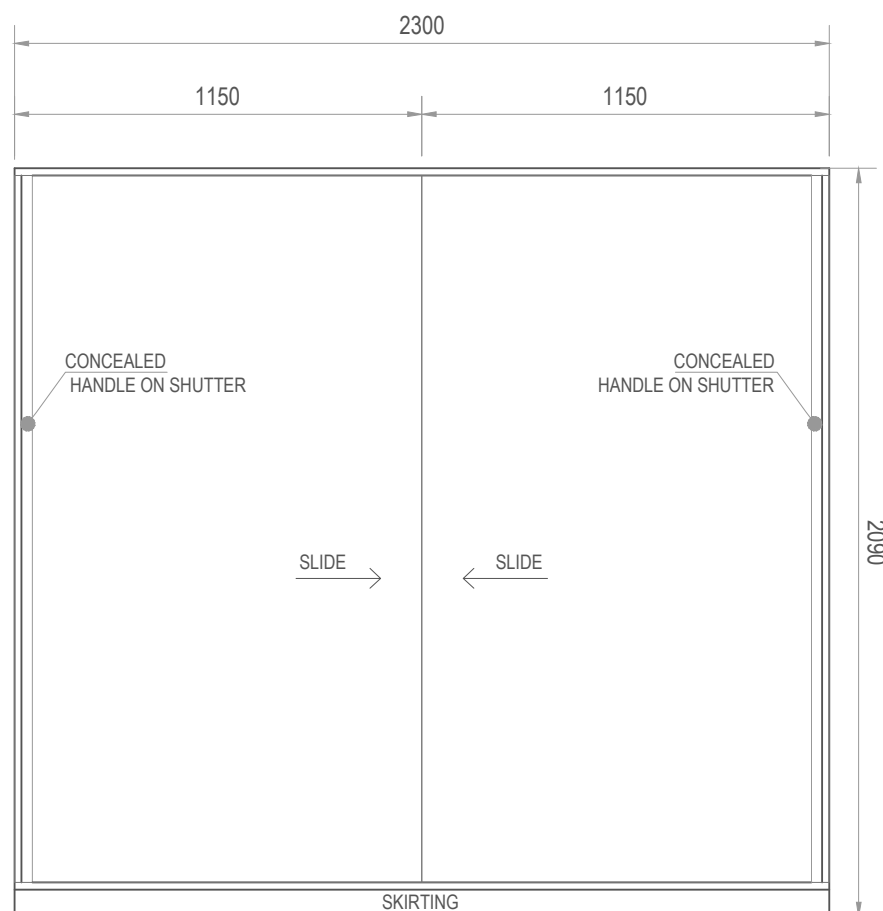

EXTERNAL ELEVATION

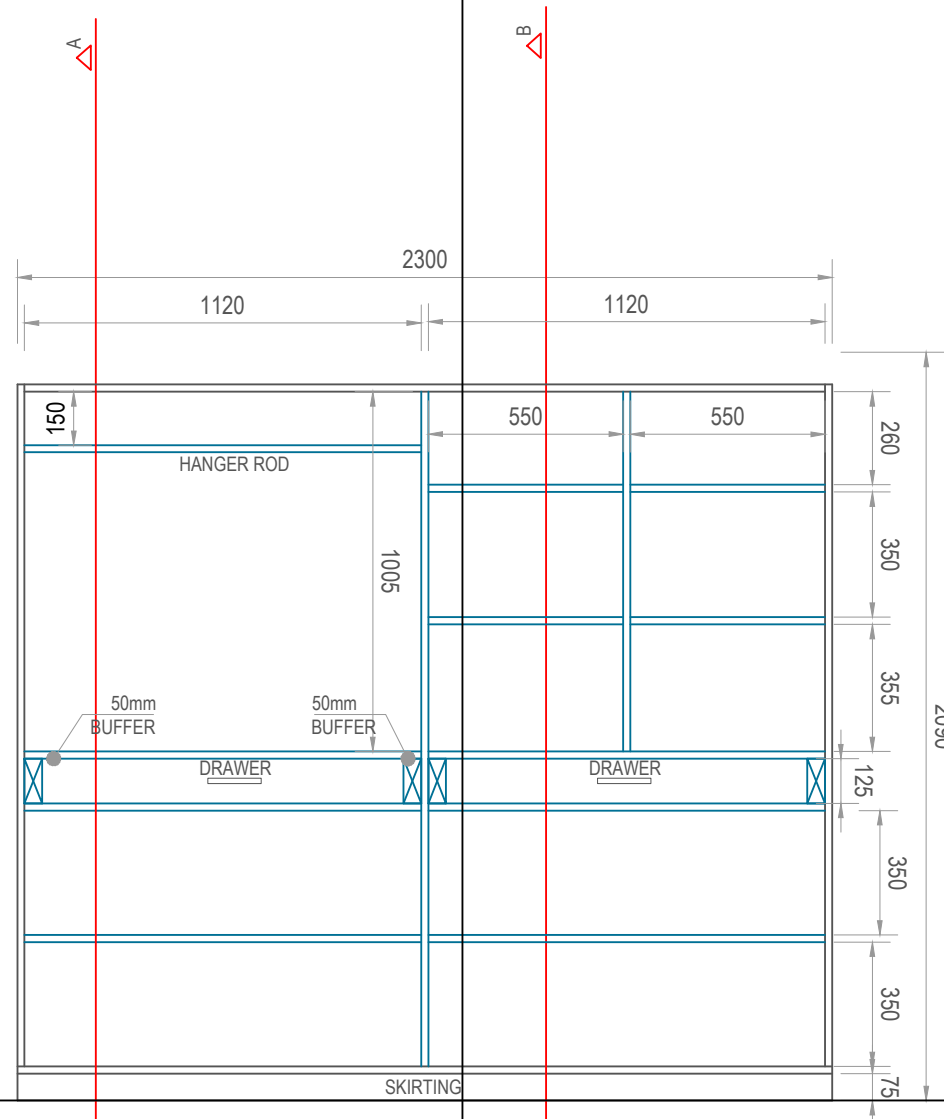


INTERNAL ELEVATION

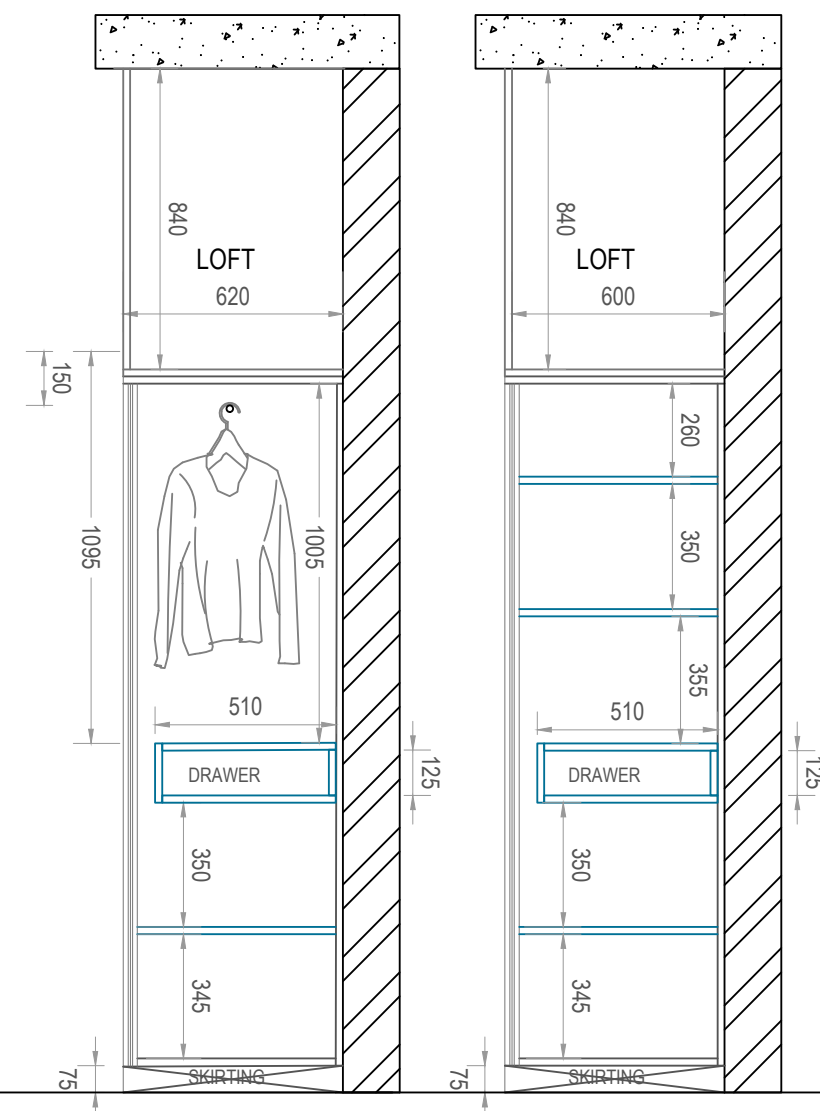

SECTION AA'

SECTION BB'

05 KEY PLAN

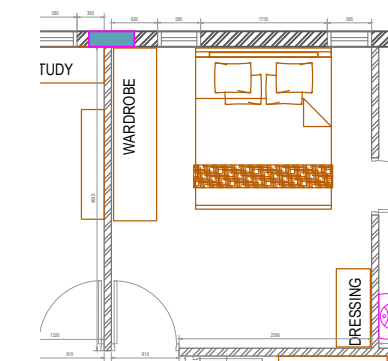

DESIGN SYNC COLLABORATIVE
DESIGN SYNC CONSULTING & ADVISORY PVT LTD
BRIGADE METROPOLIS WHITEFIELD ROAD

080125350922
studio@designsync.in
www.designsync.in

INTERIOR FIT OUT
FOR RAJEEV SHARMA RESIDENCE


BANGALORE

TITLE
GUEST BEDROOM
WARDROBE


DRAWING NUMBER SCALE ISSUED
S-106 1:15 08 APR 2023

06


VERSION
R0

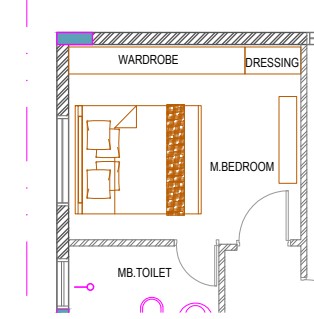


05 KEY PLAN

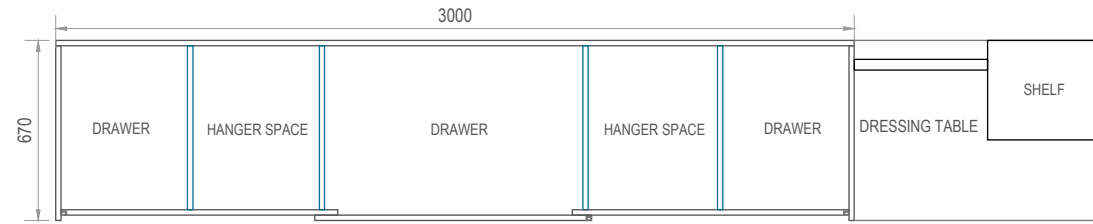


01 WARDROBE DETAIL PLAN
Scale: 1:15

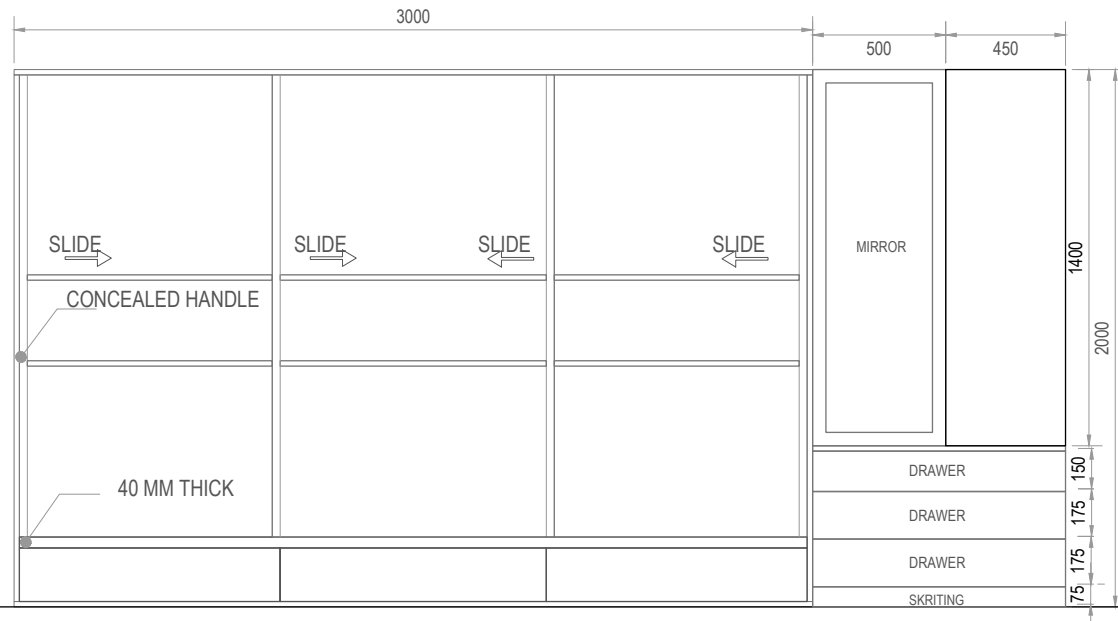

02 EXTERNAL ELEVATION
Scale: 1:15

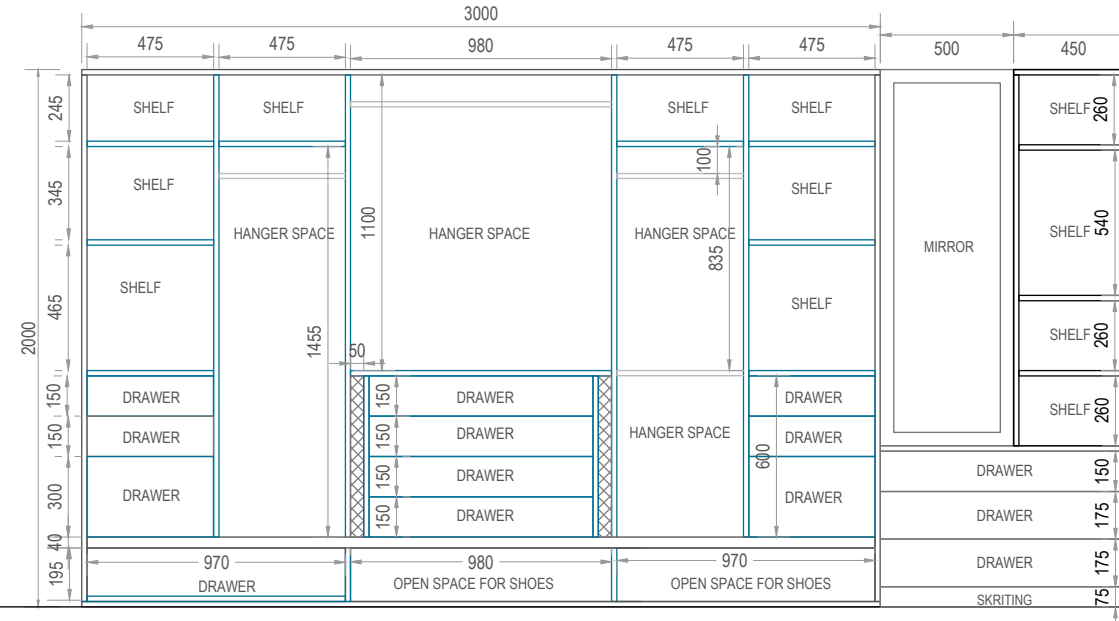

03 INTERNAL ELEVATION
Scale: 1:15

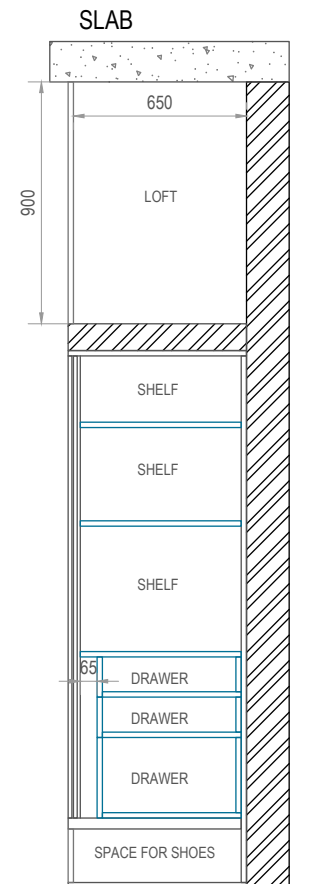

04 SECTION A
Scale: 1:15

DESIGN SYNC COLLABORATIVE
DESIGN SYNC CONSULTING & ADVISORY PVT LTD
BRIGADE METROPOLIS WHITEFIELD ROAD

080125350922
studio@designsync.in
www.designsync.in

INTERIOR FIT OUT FOR RAJEEV SHARMA RESIDENCE



BANGALORE

TITLE
BEDROOM WARDROBE

DRAWING NUMBER SCALE ISSUED
S-104 1:20 10 APR 2023

VERSION
R0

05

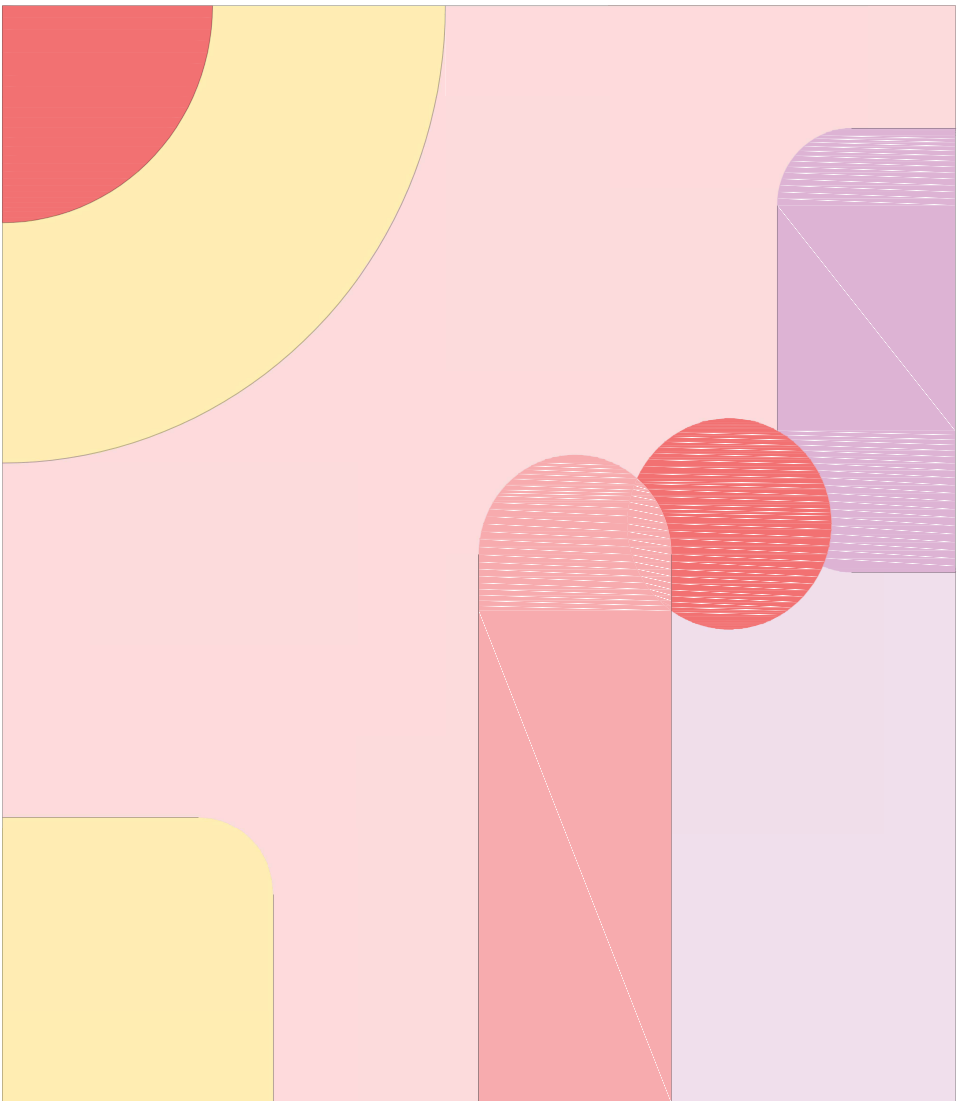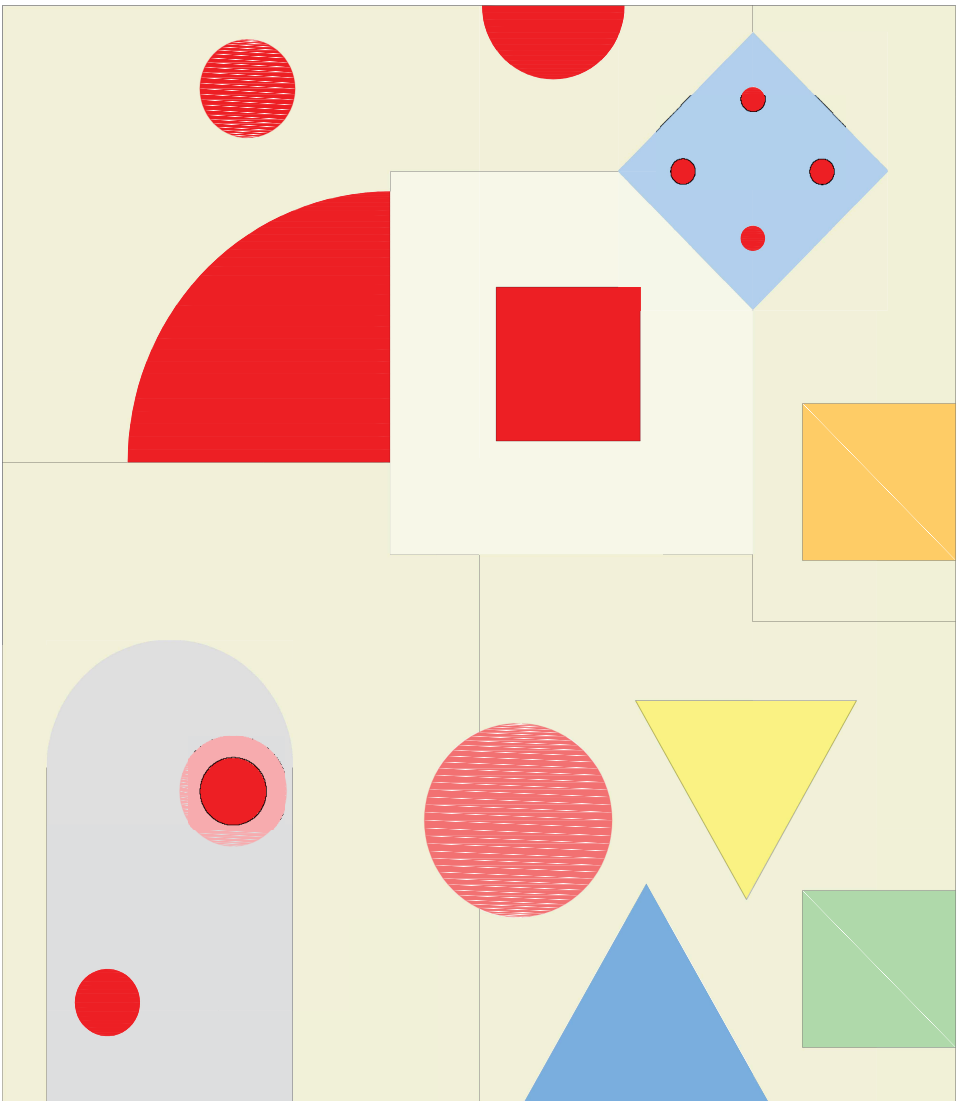

DESIGN SYNC COLLABORATIVE
DESIGN SYNC CONSULTING & ADVISORY PVT LTD
BRIGADE METROPOLIS WHITEFIELD ROAD

080125350922
studio@designsync.in
www.designsync.in



INTERIOR FIT OUT
FOR PRACHITEE PRE SCHOOL

BANGALORE

TITLE
MASTER BEDROOM
ELEVATION

DRAWING NUMBER SCALE ISSUED
S-111 1:15 27 MAR 2023

VERSION
R0

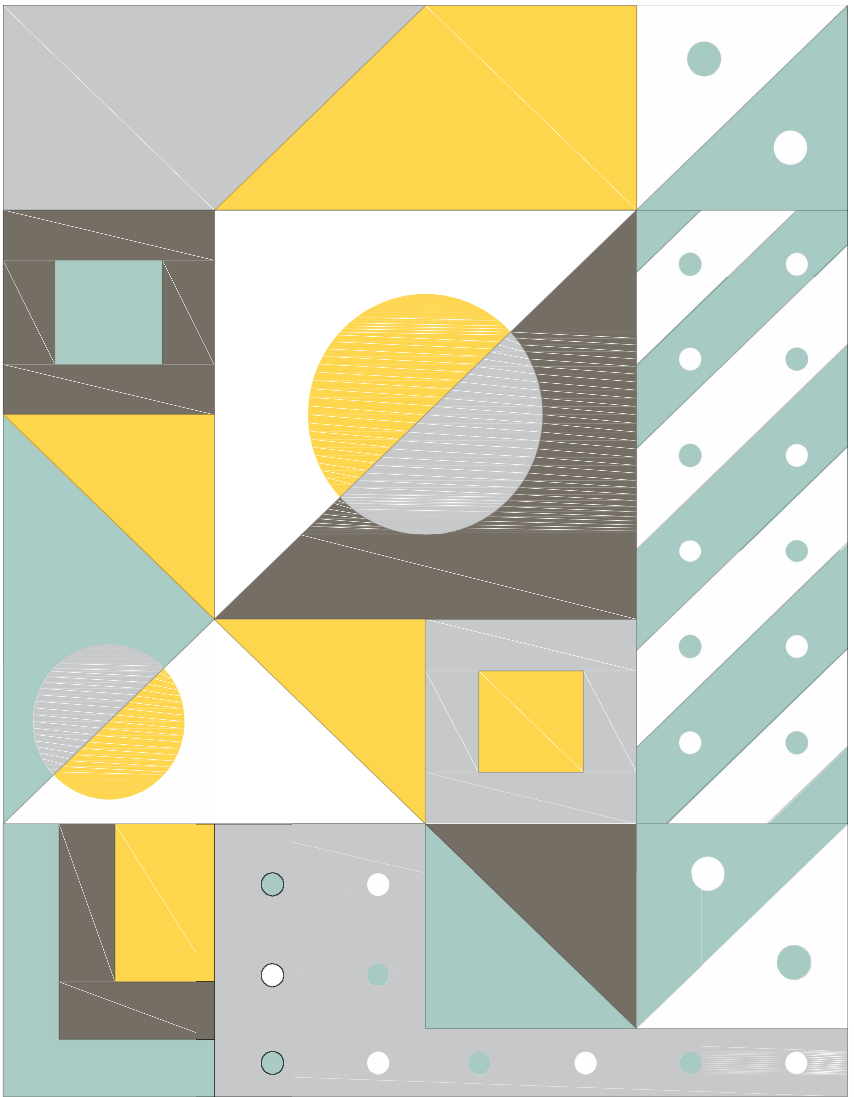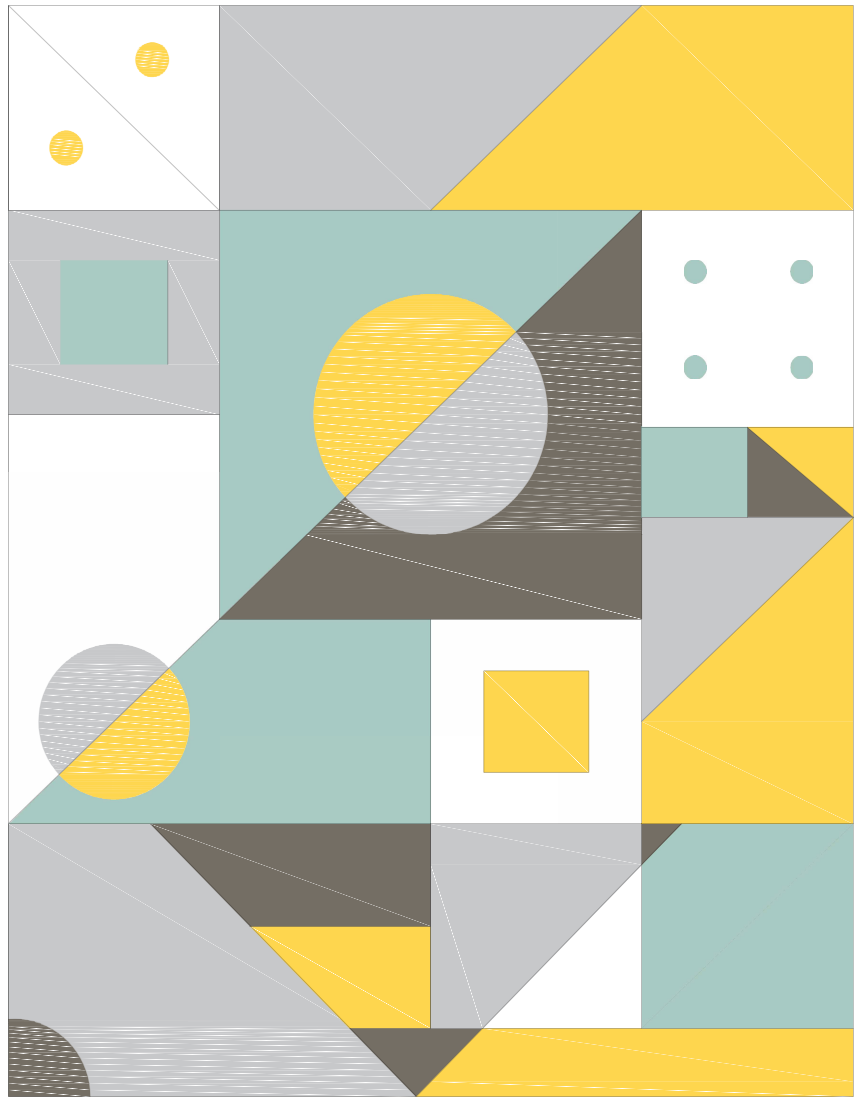

DESIGN SYNC COLLABORATIVE
DESIGN SYNC CONSULTING & ADVISORY PVT LTD
BRIGADE METROPOLIS WHITEFIELD ROAD

080125350922
studio@designsync.in
www.designsync.in



INTERIOR FIT OUT
FOR PRACHITEE PRE SCHOOL

BANGALORE

TITLE
MASTER BEDROOM
ELEVATION

DRAWING NUMBER SCALE ISSUED
S-111 1:15 27 MAR 2023

VERSION
R0

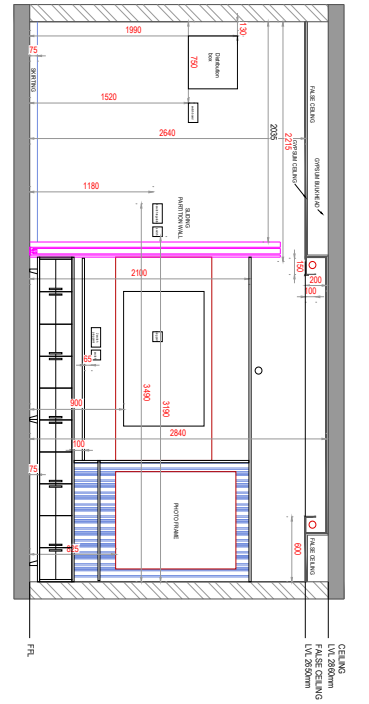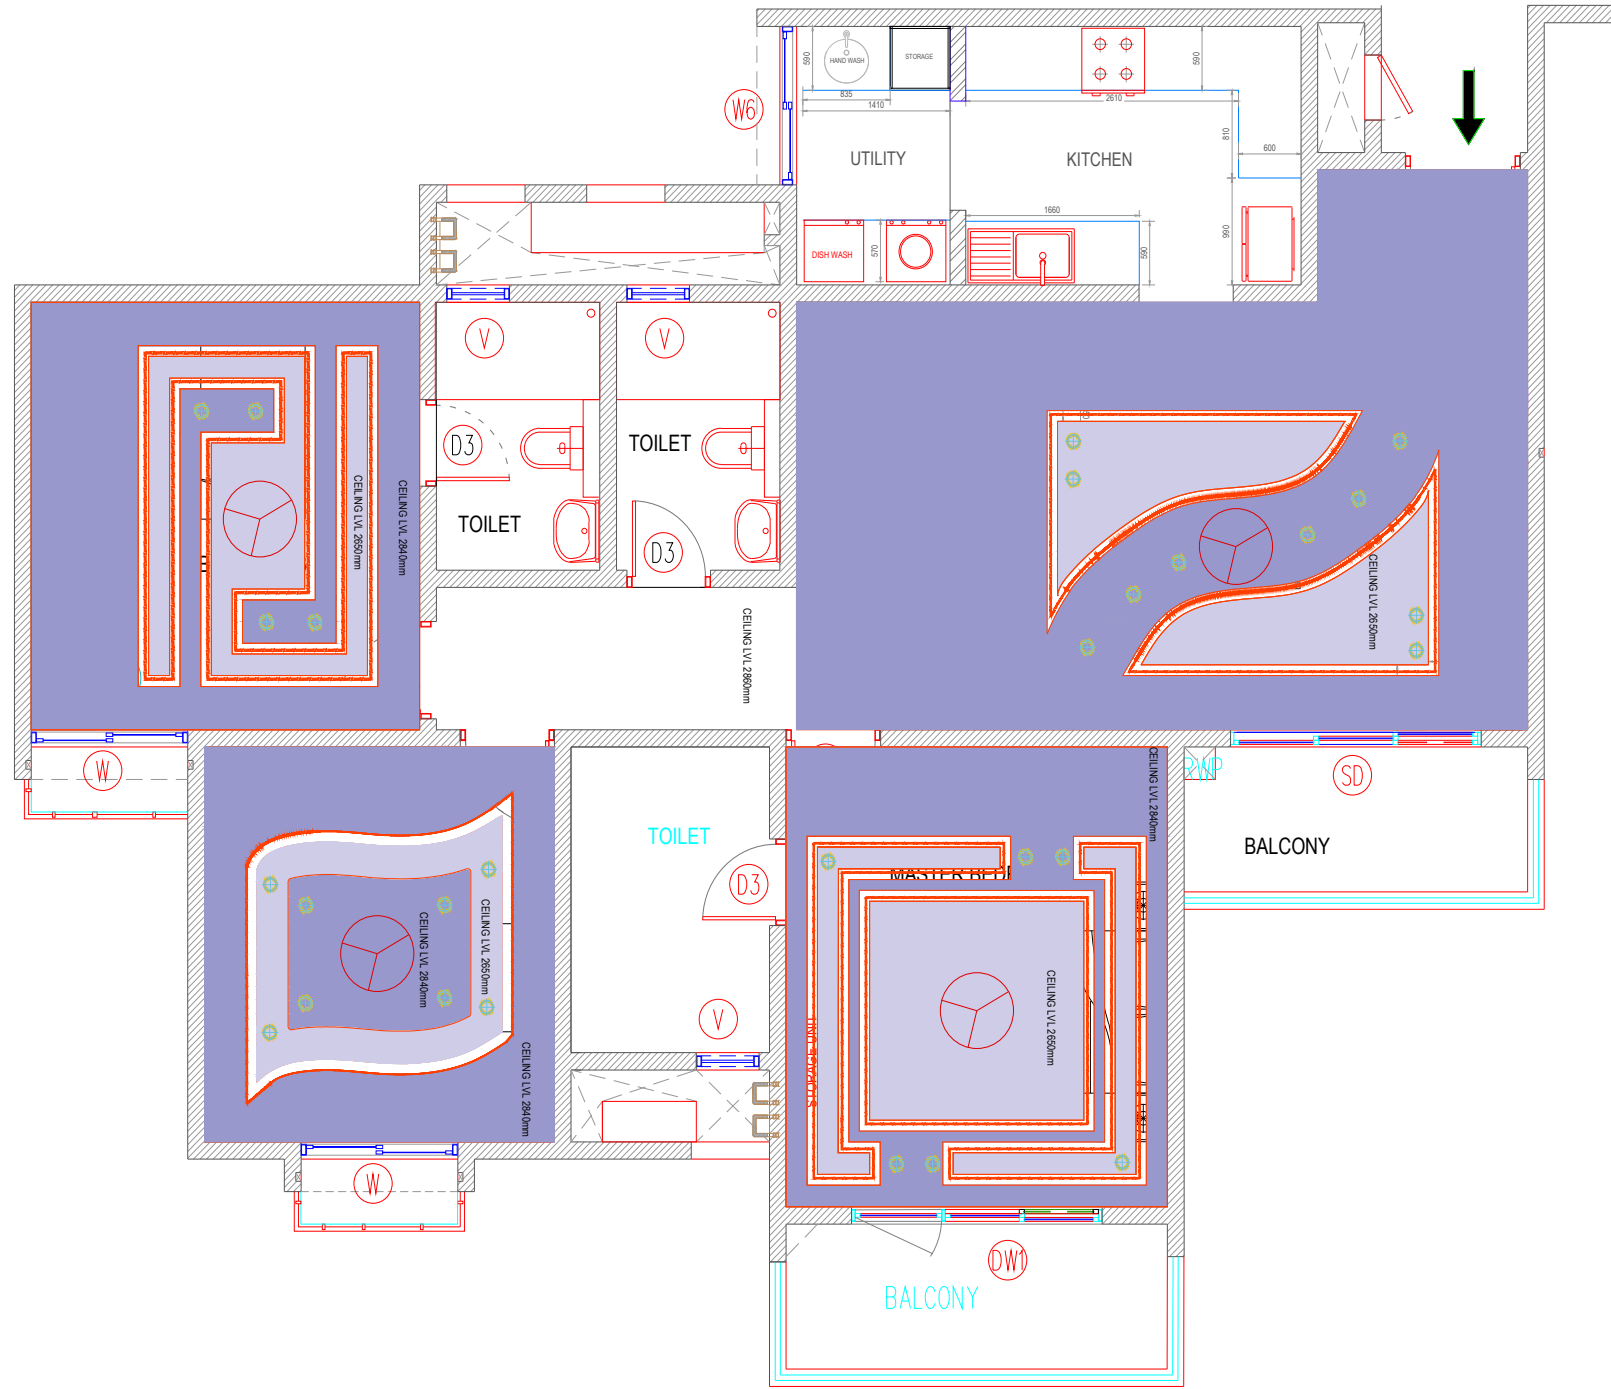

DESIGN SYNC COLLABORATIVE
DESIGN SYNC CONSULTING & ADVISORY PVT LTD
BRIGADE METROPOLIS WHITEFIELD ROAD

080:25350922
studio@designsync.in
www.designsync.in

INTERIOR FIT OUT FOR INDU AND MANOJ

BANGALORE

TITLE

DRAWING NUMBER
F-109

SCALE
1:50

ISSUED
13 MAR 2022

VERSION
R6

09