



SATHYABAMA
INSTITUTE OF SCIENCE AND TECHNOLOGY
(DEEMED TO BE UNIVERSITY)
Accredited with "A" grade by NAAC I 12B Status by UGC I
Approved by AICTE
Jeppiaar Nagar, Rajiv Gandhi Salai, Chennai – 600 119
www.sathyabama.ac.in

SCHOOL OF BUILDING AND ENVIRONMENT
DEPARTMENT OF ARCHITECTURE
PRACTICAL TRAINING PORTFOLIO (18SAR5035)
MAY 2023

Name of the Student: **Sakthi Bhavani. P**

Semester: **X**

Reg No : **38210066**

Batch : 2018 - 2023



SATHYABAMA
INSTITUTE OF SCIENCE AND TECHNOLOGY
(DEEMED TO BE UNIVERSITY)
Accredited with "A" grade by NAAC | 12B Status by
UGC | Approved by AICTE
Jeppiaar Nagar, Rajiv Gandhi Salai, Chennai – 600 119
www.sathyabama.ac.in

DECLARATION

I, **SAKTHI BHAVANI. P** hereby declare that the Training Report **JANYUARY 2023 to MAY 2023** done by me under the guidance of **Ar. T.R. Palaniappan** is submitted in partial fulfilment of the requirements for the completion of practical training session.

DATE: 09/06/2023

PLACE: CHENNAI

SIGNATURE OF CANDIDATE
SAKTHI BHAVANI.P



SATHYABAMA
INSTITUTE OF SCIENCE AND TECHNOLOGY
(DEEMED TO BE UNIVERSITY)
Accredited with "A" grade by NAAC | 12B Status by UGC |
Approved by AICTE Jeppiaar Nagar,
Rajiv Gandhi Salai, Chennai – 600 119
www.sathyabama.ac.in

SCHOOL OF BUILDING AND ENVIRONMENT
DEPARTMENT OF ARCHITECTURE

VIVA-VOCE EXAMINATION

This is to certify that the practical training 18SAR5035 is the work of **Sakthi Bhavani. P** who had undergone training in **FORUM ARCHITECTS & PVT LTD** has been monitored by the continuous assessment during JANUARY 2023 to MAY 2023.

Dr. Devyani Gangopadhyay
Dr. Devyani Gangopadhyay
DEAN

Submitted for Viva voce Examination held on 09/06/2023

[Signature]

Internal Examiner

[Signature]
9/6/23

External Examiner

ACKNOWLEDGEMENT

I am pleased to acknowledge my sincere thanks to the **Board of Management of SATHYABAMA** for their kind encouragement in doing this practical training and for completing it successfully. I am grateful to them.

I convey my thanks to **Dr. Devyani Gangopadhyay**, Dean, School of Building and Environment and **Ar.Sarath Chandra Kanth**, Design Chair, Department of Architecture for having been a constant source of support and encouragement.

I wish to express my thanks to all Teaching and Non-teaching staff members of the Department who were helpful in many ways for the completion of the project.

I also wish to thank **Ar. T.R. Palaniappan, Forum Architects Private Limited, Kottur gardens, kotturpuram, Chennai**. For his invaluable guidance, encouragement, and support, all of which set my path for my career accomplishment during my practical training session. Additionally, I want to express my gratitude to my entire firm for providing me with a stimulating environment in which to learn and absorb our concern.

FIRM HISTORY;

I aAn Architectural Practice Organisation of Over 20 Years of Existence With a thorough knowledge, Experience and Expertise In Varied Kind And Scale Of Architectural, Space Planning, Campus/Master Planning Projects Pan South India.

The Founder Director, Architect T.R. Palaniappan with a Flair for Design, Attitude for Excellence, Commitment for Ethics and Conviction for Time is the backbone of the Organisation, amply supported by a vibrant team of junior Architects, Engineers, Illustrators, AutoCAD operators & administrators and strongly backed by Associated Engineering Consultants, all of whom share the equal Aptitude and Diligence with him.

ANY AND EVERY CLIENT AND PROJECT IS PASSED THOUGH:

- o A systematic design approach well suited to their or it's requirement,
- o Finalisation Of Intensive Construction Details & Techniques Befitting the Usage.
- o Selection Of Finishing & Other Materials Contextual to The Environment & Longevity.
- o Incorporation Of Engineering Services to Gel Well with The Overall Architecture.
- o More Importantly a Control Mechanism to Realise All Above During and After The Stages Of Execution


GENERAL:

I wanted to intern at a company where I could develop my project management skills while concentrating more on practical solutions. I began working there as an intern on Jan 9th for Forum Architects Private Limited. Because of the approach they teach, I don't experience any pressure for my lack of knowledge. That encourages me to think about new problems and learn more.

I get the possibility to learn the topics I really wanted to master thanks to this firm. Each project requires a specific strategy and team of professionals. Working on several projects at once is a unique experience.

The training period aided me in understanding the process and time required for a design process to change from a 2d form to a structure that is in real time to profound exercise with various constraints and broad spectrum of people's thoughts and to merge with the projects.

BONAFIDE

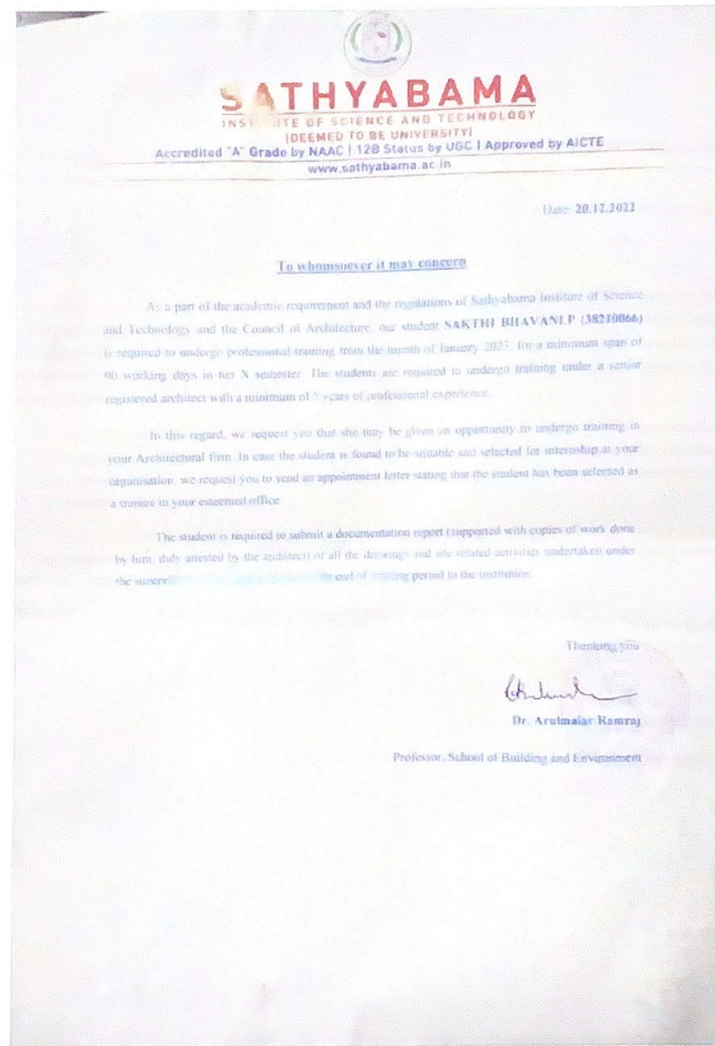

JOINING LETTER



First Floor, New No 15, 3rd Main Road, Rohu Gardens, Kotturupam, Chennai - 600 035. Tel: +91-44-43288955 Fax: +91-44-43288955
Email: topi@forumarchitects.in Website: www.forumarchitects.in

To,

The Dean,
School of Building & Environment,
Sathyabama Institute of Science and Technology,
Jeppiaar Nagar, Chennai 600 119.

09.01.2023

Dear Sir,

Sub: Architectural - Practical Training-reg.

We hereby confirm that your student Ms. Sakthi Bhavani.P with Roll No. 38210666
of X Semester B.Arch has joined in our firm as a trainee from 09.01.2023 onwards.

With Regards,

Yours Sincerely,

T.R. Palaniappan
Director,
Forum Architects Pvt. Ltd



MONTHLY REPORT



INSTITUTE OF SCIENCE AND TECHNOLOGY
(INCORPORATED IN INDIA)
Accredited "A" Grade by AACSB, EQUIS, and AMBA Approved by AICTE
www.sathyabama.ac.in

PROFESSIONAL PRACTICAL TRAINING REPORT 2023

(Monthly Progress to be documented and submitted to the HOD by the Architect in charge of Trainee of the Organization)

- Name of the Office / Organization : M/S FORUM ARCHITECTS PVT LTD,
- Address & Contact Number : 3rd main road, 1st floor, Garden, 1st floor, Garden, Chennai - 600 015
- Name of the Student : SATHYABAMA P. N. N. N. N. N.
- Duration : From 01/01/2023 To 31/01/2023
- Total No. of days : 16
- Evaluation of Performance Criteria shall be on

Description of works	Excellent	Good	Fair	Poor	NA
Office Culture Comprehension	✓				
Participation in the Office	✓				
Reading of Drawings	✓				
Presentation Techniques	✓				
Model Making					✓
Understanding of Construction Details	✓				
Drafting Skills (Manual/Computer)	✓				
Site Supervision / Client Interaction Skills					✓
Time Schedule Adherence	✓				
Other Computer Skills	✓				
Files and Office Maintenance	✓				
Coordination with other Consultants					✓
Overall Grading*	✓				

* Note: Kindly grade the student as per his/her overall performance in the office during the assessment month*

7. Any other Remarks:

Signature of the Head of the Office / Organization (With Seal)

JANUARY REPORT



INSTITUTE OF SCIENCE AND TECHNOLOGY
(INCORPORATED IN INDIA)
Accredited "A" Grade by AACSB, EQUIS, and AMBA Approved by AICTE
www.sathyabama.ac.in

PROFESSIONAL PRACTICAL TRAINING REPORT 2023

(Monthly Progress to be documented and submitted to the HOD by the Architect in charge of Trainee of the Organization)

- Name of the Office / Organization : FORUM ARCHITECTS PVT LTD,
- Address & Contact Number : 3rd main road, 1st floor, Garden, 1st floor, Garden, Chennai - 600 015
- Name of the Student : SATHYABAMA P. N. N. N. N.
- Duration : From 01/02/2023 To 28/02/2023
- Total No. of days : 28 days
- Evaluation of Performance Criteria shall be on

Description of works	Excellent	Good	Fair	Poor	NA
Office Culture Comprehension	✓				
Participation in the Office	✓				
Reading of Drawings	✓				
Presentation Techniques	✓				
Model Making					✓
Understanding of Construction Details	✓				
Drafting Skills (Manual/Computer)	✓				
Site Supervision / Client Interaction Skills					✓
Time Schedule Adherence	✓				
Other Computer Skills	✓				
Files and Office Maintenance					✓
Coordination with other Consultants					✓
Overall Grading*	✓				

* Note: Kindly grade the student as per his/her overall performance in the office during the assessment month*

7. Any other Remarks:

Signature of the Head of the Office / Organization (With Seal)

FEBRUARY REPORT

MONTHLY REPORT



PROFESSIONAL PRACTICAL TRAINING REPORT 2023

(Monthly Progress to be documented and submitted to the HOD by the Architect in charge of Trainee of the Organization)

1. Name of the Office / Organization : PERUM ARCHITECTS PRIVATE LIMITED
2. Address & Contact Number : Plot No. 15, First Floor, S. J. M. Road, Kotturam, Chennai - 600 049
3. Name of the Student : SRI THE BHANUJAN P
4. Duration : From 01-03-2023 To 31-03-2023
5. Total No. of days : 31 days
6. Evaluation of Performance Criteria shall be on

Description of works	Excellent	Good	Fair	Poor	NA
Office Culture Comprehension	✓				
Participation in the Office	✓				
Reading of Drawings	✓				
Presentation Techniques	✓				
Model Making					✓
Understanding of Construction Details	✓				
Drafting Skills (Manual/Computer)	✓				
Site Supervision / Client Interaction Skills	✓				
Time Schedule Adherence	✓				
Other Computer Skills	✓				
Files and Office Maintenance					✓
Coordination with other Consultants					✓
Overall Grading*	S/A				

* Note: Kindly grade the student as per his/her overall performance in the office during the assessment month*

7. Any other Remarks:

[Signature]
Signature of the Head of the Office / Organization (With Seal)

MARCH REPORT



PROFESSIONAL PRACTICAL TRAINING REPORT 2023

(Monthly Progress to be documented and submitted to the HOD by the Architect in charge of Trainee of the Organization)

1. Name of the Office / Organization : PERUM ARCHITECTS PRIVATE LIMITED
2. Address & Contact Number : Plot No. 15, First Floor, S. J. M. Road, Kotturam, Chennai - 600 049
3. Name of the Student : SRI THE BHANUJAN P
4. Duration : From 01-04-2023 To 30-04-2023
5. Total No. of days : 30 days / 32 days
6. Evaluation of Performance Criteria shall be on

Description of works	Excellent	Good	Fair	Poor	NA
Office Culture Comprehension	✓				
Participation in the Office	✓				
Reading of Drawings	✓				
Presentation Techniques	✓				
Model Making					✓
Understanding of Construction Details	✓				
Drafting Skills (Manual/Computer)	✓				
Site Supervision / Client Interaction Skills	✓				
Time Schedule Adherence	✓				
Other Computer Skills	✓				
Files and Office Maintenance	✓				✓
Coordination with other Consultants					✓
Overall Grading*	S/A				

* Note: Kindly grade the student as per his/her overall performance in the office during the assessment month*

7. Any other Remarks:

[Signature]
Signature of the Head of the Office / Organization (With Seal)

APRIL REPORT

MONTHLY REPORT



SATHYABAMA
INSTITUTE OF SCIENCE AND TECHNOLOGY
DEEMED TO BE UNIVERSITY
Accredited 'A' Grade by NAAC | ISO 9001:2015 Approved by AICTE
www.sathyabama.ac.in

PROFESSIONAL PRACTICAL TRAINING REPORT 2023

(Monthly Progress to be documented and submitted to the HOD by the Architect in charge of Trainee of the Organization)

1. Name of the Office / Organization : FOUNTA ARCHITECTS & PLANNING LTD
2. Address & Contact Number : 110-110-15, First Floor, 3rd Main Road, Little Chembur, Chennai - 600 038
3. Name of the Student : Sathyam Bhargava P
4. Duration : From 01/05/2023 To 30/05/2023
5. Total No. of days : 22 days / 20 days
6. Evaluation of Performance Criteria shall be on

Description of works	Excellent	Good	Fair	Poor	NA
Office Culture Comprehension	✓				
Participation in the Office	✓				
Reading of Drawings	✓				
Presentation Techniques	✓				
Model Making	✓				
Understanding of Construction Details		✓			✓
Drafting Skills (Manual/Computer)	✓				
Site Supervision / Client Interaction Skills	✓				
Time Schedule Adherence	✓				
Other Computer Skills	✓				
Files and Office Maintenance					✓
Coordination with other Consultants					✓
Overall Grading*	B / C				

* Note: Kindly grade the student as per his/her overall performance in the office during the assessment month*

7. Any other Remarks:


Signature of the Head of the Office / Organization (With Seal)



MAY REPORT

WORK DIARY

WEEKS	PROJECT NAME	WORK DONE
1st week	SP Homes Kolathur	Learning process
2nd week	SP Homes ambattur	Vastu understanding & Scheme prepration
3rd week	Guru Nanak shooting ranges	Understanding the overall projects
4th week	Guru Nanak shooting ranges	Toilet details
5th week	Guru Nanak shooting ranges	Services layouts
6th week	Guru Nanak shooting ranges	Aluminium partition detail.
7th week	Guru Nanak shooting ranges	Aluminium partition 3d views.
8th week	Guru Nanak shooting ranges	Window grill detail
9th week	Guru Nanak shooting ranges	SS Handrail.
10th week	Guru Nanak shooting ranges	Interior views & 3 D rendering
11th week	Guru Nanak shooting ranges	Furniture Detail sheets & 3D views & rendering
12th week	Guru Nanak shooting ranges	Baffle & tensile renders
13th week	SP Homes ambattur	3 d models Colour Options
14th week	SP Homes ambattur	Marking drawing
15th week	SP Homes ambattur	Site nodes & Central line
16th week	Guru Nanak shooting ranges	DG BED Structural details
17th week	SP Homes ambattur	Elevation
18th week	SP Homes ambattur	Sections
19th week	Guru Nanak shooting ranges	Staircase parapet detail

 Chief Architect Sign: 

Office seal:



ABOUT PROJECT 1:

SP Housing, Ambattur, Chennai.

A Multistorage apartment of six units varies from in a 2848.40 sqft land. builtup area is 5,507.64 sqft. It is a G+3 structure consist of 2 units in each floor. This project is still under construction process.




ABOUT PROJECT 2;

Guru Nanak Sports Academy, Velachary , Chennai.


State of the art sports academy in Guru Nayak Educational society, Velachery, Chennai accomodating Rifle consist of 40 bays in 10m range ,28 bays in 25m range, 24bays in 50m range.shooting range, badmition courts, squash courts, Table tennis, other indoor games and multi - cusine resturant for an area of 70,000 sqft with an estimated project cost of 25 crores. consist



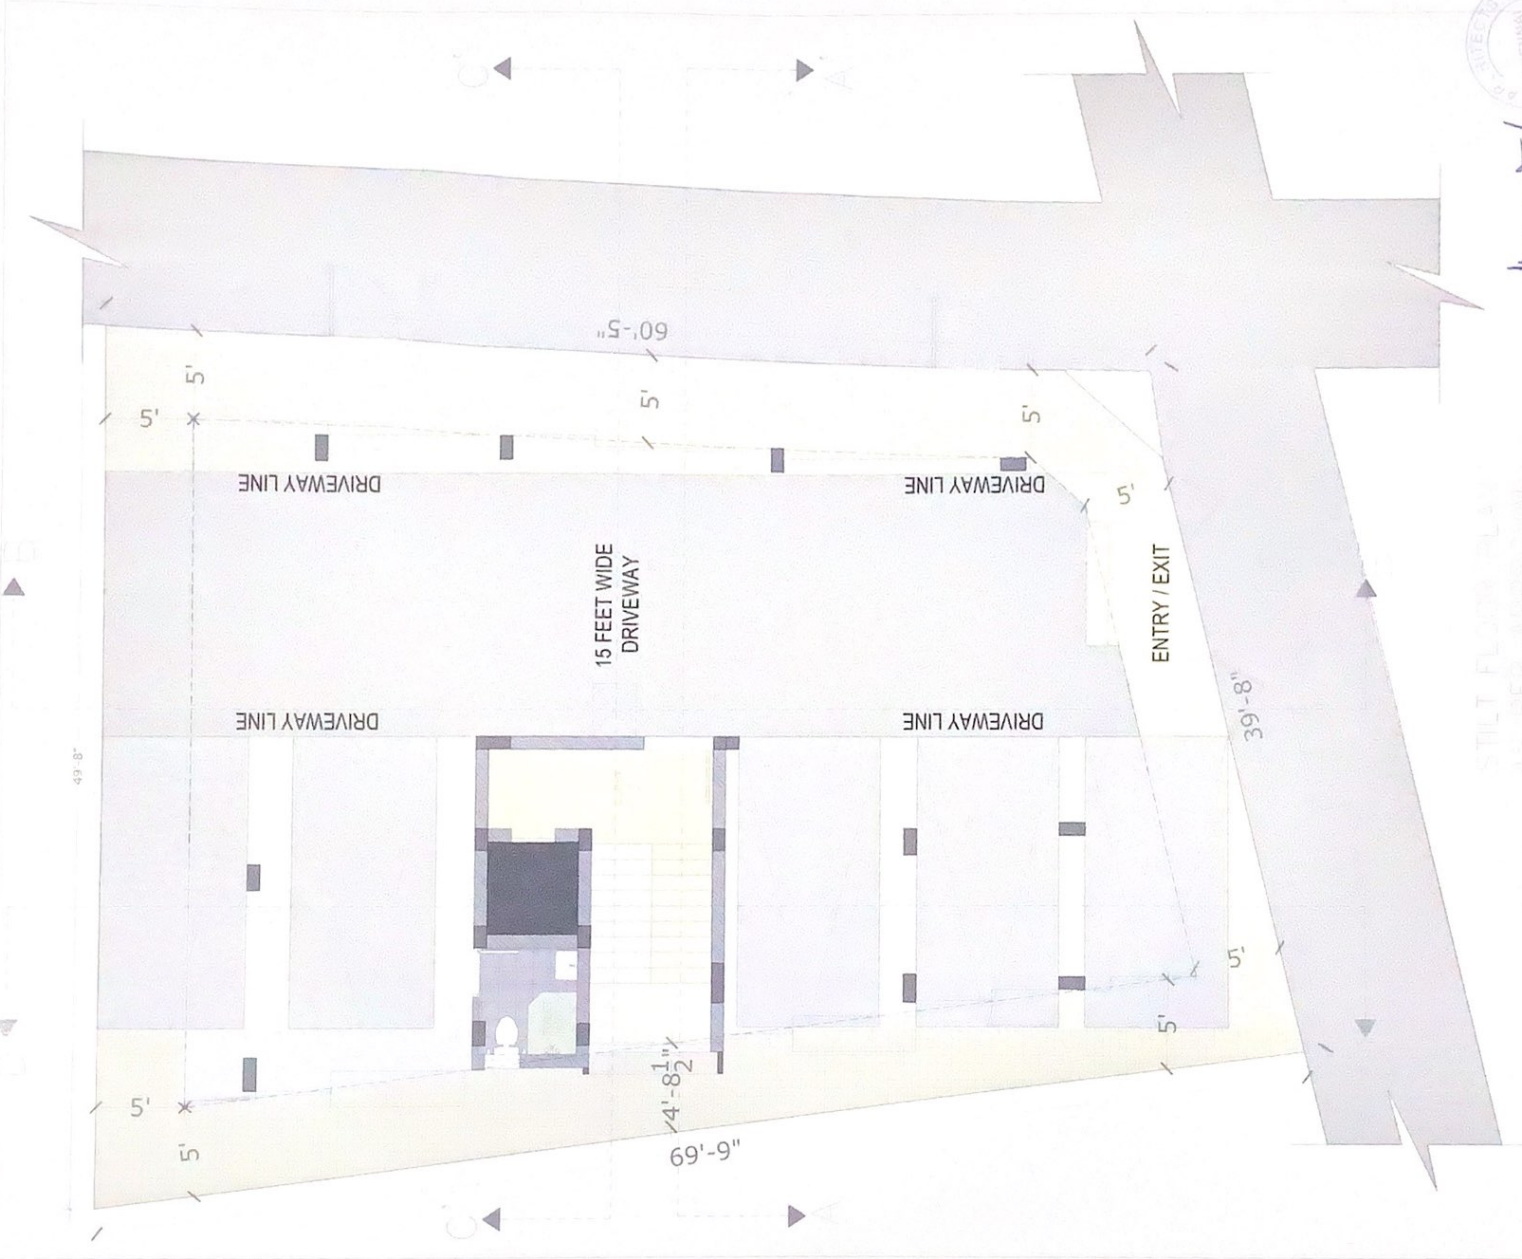

STILT FLOOR PLAN
AS PER APPROVAL

CLIENT SP BUILDERS	NOTES 1 WINDOWS/VENTILATORS AND COLUMN POSITIONS YET TO BE WORKED OUT WHICH MAY ALTER THE PLANNING SLIGHTLY	LEGENDS SITE BOUNDARY LINE SET BACK LINE BUILDING FOOT PRINT PLAT FOOTPRINT LINE	DRAWING TITLE SCHEMATIC FLOOR PLANS STILT + 3 FLOORS DRAWN SAKTHI CHECKED PALANI SHEET No. 01	DATE 28.04.23 SCALE FIT TO SCALE REVISION R5	ARCHITECTS  New No 15 1st Floor 3rd Main Road, Kottur Gardens, Kodamburam, Chennai - 600005. Tel: +91-44-43000089 E-mail: info@forumarchitects.in Website: www.forumarchitects.in

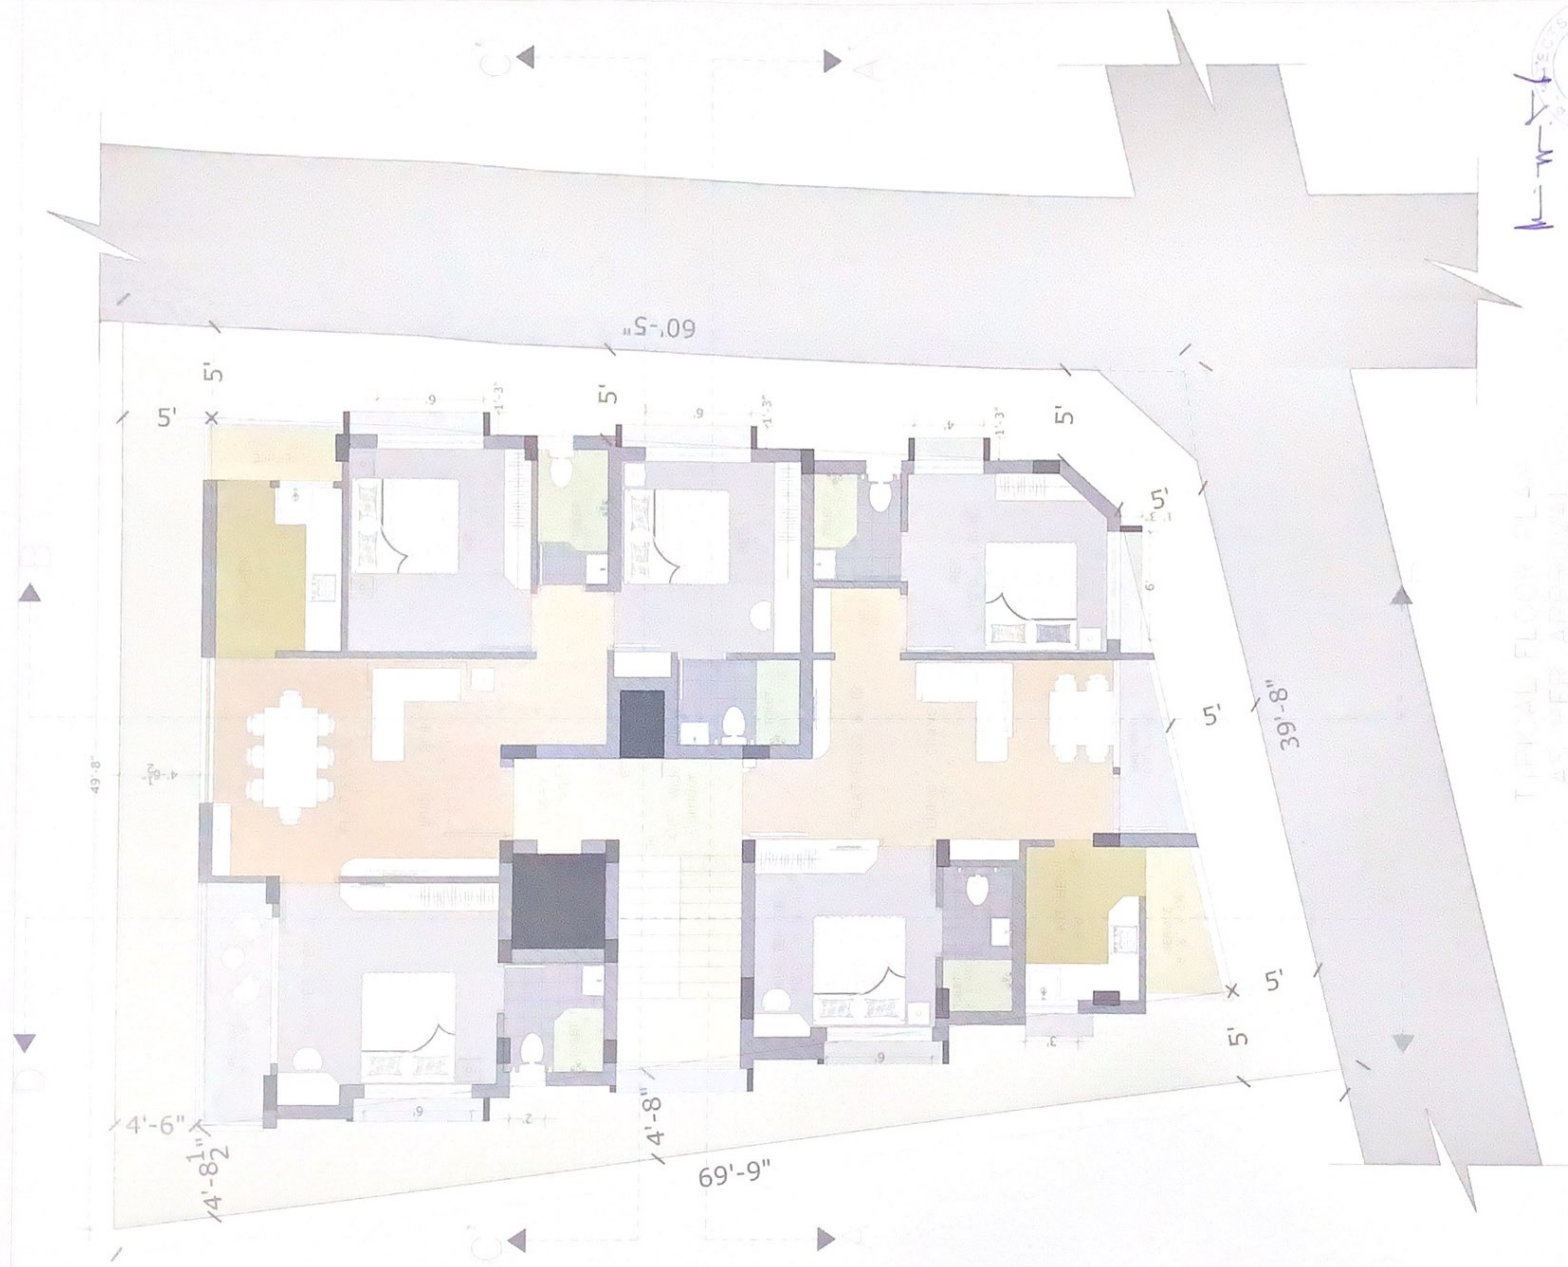


CLIENT SP BUILDERS	NOTES 1 WINDOWS/VENTILATORS AND COLUMN POSITIONS YET TO BE WORKED OUT WHICH MAY ALTER THE PLANNING SLIGHTLY	LEGENDS SEE EXISTING LINE SEE PROPOSED LINE BUILDING EXIST. AREA PLAN FRACTIONAL LINE	DRAWING TITLE SCHEMATIC FLOOR PLANS - STILT - 3 FLOORS	DATE 28 04 23	SCALE FIT TO SCALE	REVISION R5	ARCHITECTS forum New No 15 First Floor, 3rd Main Road, Kottur Gardens, Kotturpuram, Chennai - 600095 Tel: +91-44 - 43066680 E-mail: info@forumarchitects.in Website: www.forumarchitects.in
PROJECT PROPOSED MULTI RESIDENTIAL PROJECT AT AMBATUR, CHENNAI			DRAWN SAKTHI	CHECKED PALANI	SHEET NO. 02		




CLIENT SP BUILDERS	NOTES 1. WINDOWS/VENTILATORS AND COLUMN POSITIONS YET TO BE WORKED OUT WHICH MAY ALTER THE PLANNING SLIGHTLY		LEGENDS —— SITE BOUNDARY LINE —— SET BACK LINE BUILDING FOOT PRINT	DRAWING TITLE SCHEMATIC FLOOR PLANS - STILT + 3 FLOORS	ARCHITECTS forum New No 15 First Floor, 3rd Main Road, Coimbatore Cantonment, Coimbatore Tamil Nadu 646 002, India E-mail: for@forumarchitects.in Website: www.forumarchitects.in
	PROJECT: PROPOSED MULTI RESIDENTIAL PROJECT AT AMBATUR, CHENNAI	DATE 10.05.23	CHECKED PALANI	DATE 10.05.23	
		SCALE FIT TO SCALE	SHEET No. 07	SCALE FIT TO SCALE	REVISION R0

49'-8"

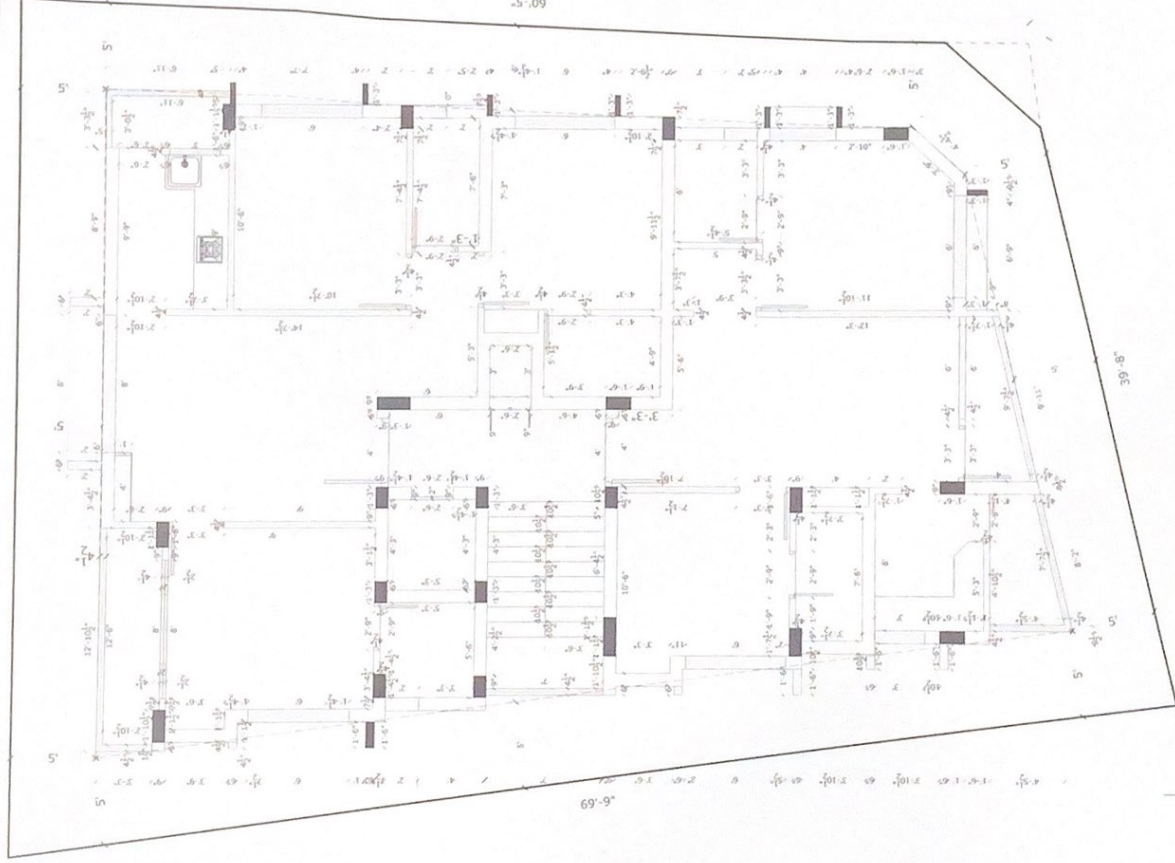


CLIENT SP BUILDERS	NOTES 1 WINDOWS/VENTILATORS AND COLUMN POSITIONS YET TO BE WORKED OUT WHICH MAY ALTER THE PLANNING SLIGHTLY	LEGENDS — SITE BOUNDARY LINE — SET BACK LINE	DRAWING TITLE SCHEMATIC FLOOR PLANS - STILT + 3 FLOORS	ARCHITECTS forum New No 15, F, 1st Floor, 3rd Main Road, Kodambakkam, Chennai - 600 036 E mail : info@forumarchitects.in Website : www.forumarchitects.in
PROJECT PROPOSED MULTI RESIDENTIAL PROJECT AT AMBATUR, CHENNAI			DRAWN: SAKTHI CHECKED: PALANI SHEET No. 07	DATE: 10.05.23 SCALE: FIT TO SCALE REVISION: R0

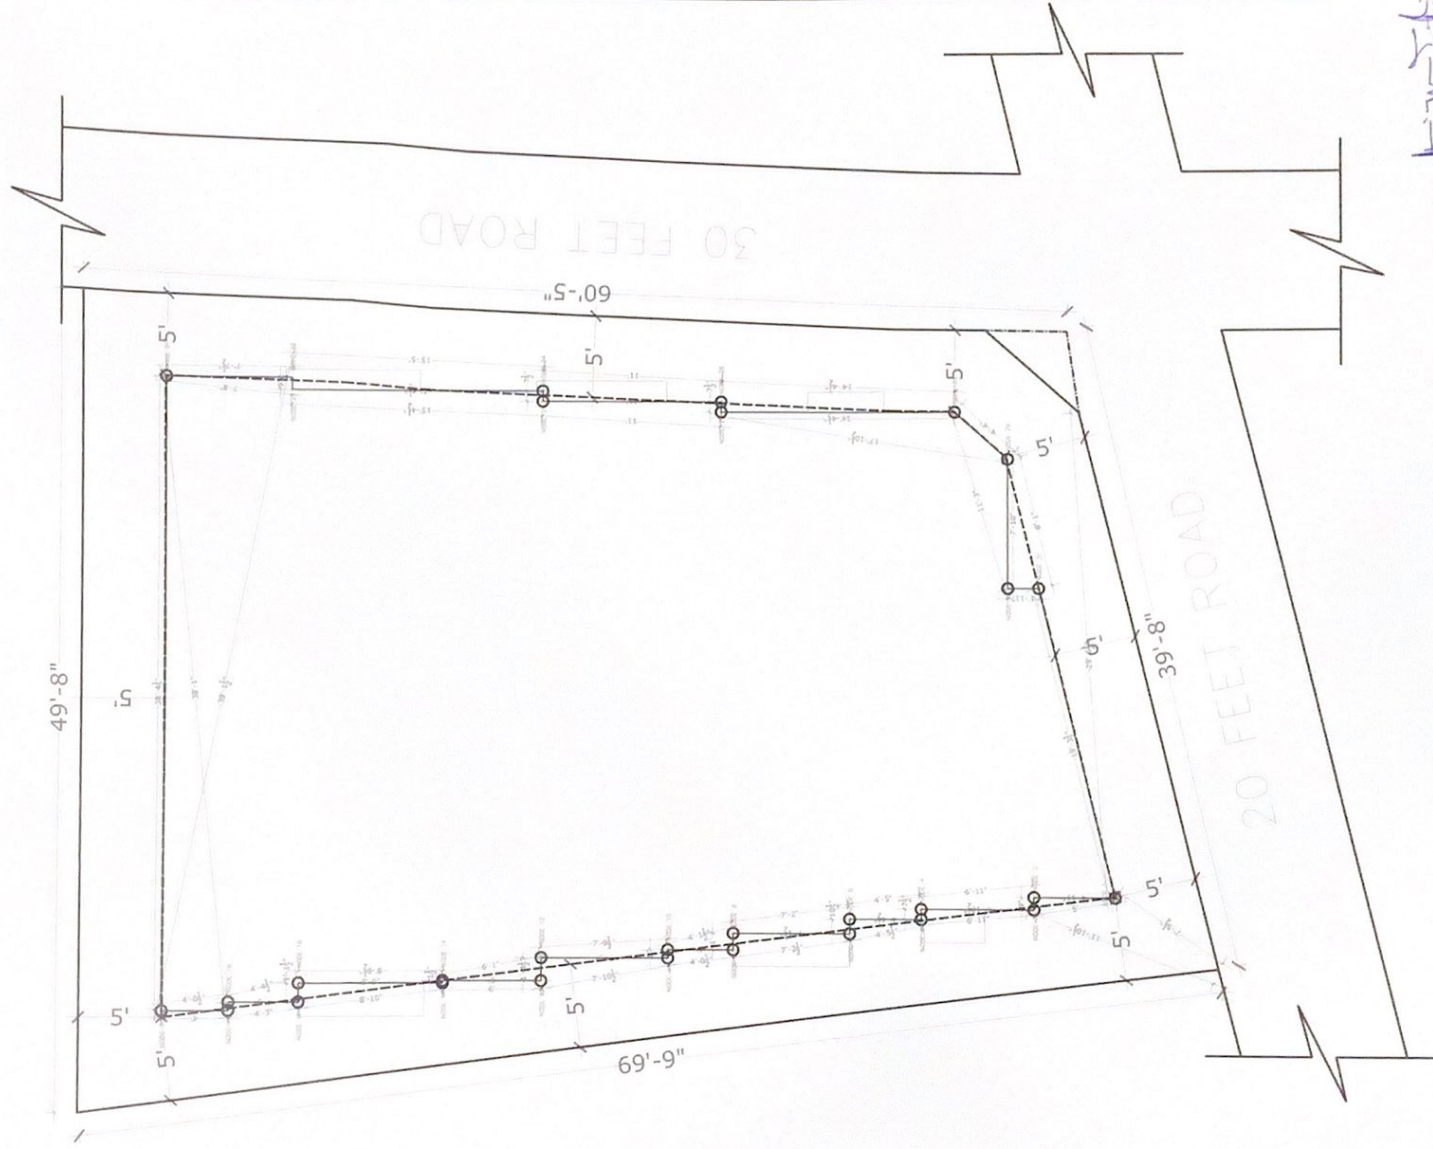

1-11-11

CLIENT SP BUILDERS	NOTES		LEGENDS		DRAWING TITLE		ARCHITECTS	
	PROJECT PROPOSED MULTI RESIDENTIAL PROJECT AT AMBATUR, CHENNAI		SEE BOUNDARY LINE SEE BOUNDARY LINE SEE BOUNDARY LINE SEE BOUNDARY LINE		MARKING DRAWING		DATE 03.05.23 SCALE 1/10 TO SCALE REGION R0	
					DRAWN BAKTHI		NEW No 15 1st Floor, 3rd Main Road, Kodur Gardens, Kodurupattinam, Chennai 600005 Tel: +91-44-43006000 Email: forumarchitects@gmail.com Website: www.forumarchitects.in	
					CHECKED PALANI		FORUM	
					SHEET No. 05		North Arrow	

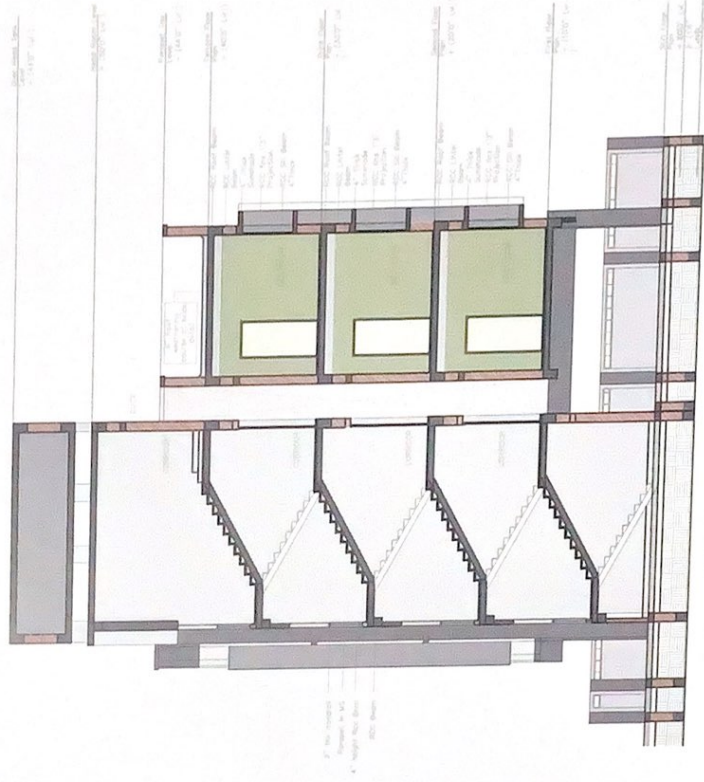

SECTION CC



SECTION DD

CLIENT
SP BUILDERS

PROJECT
PROPOSED MULTI RESIDENTIAL
PROJECT AT
AMBATUR, CHENNAI

NOTES
1 WINDOWS & VENTILATORS YET TO BE
WORKED OUT WHICH MAY ALTER THE PLANNING SLIGHTLY

LEGENDS

— SITE BOUNDARY LINE
— SET BACK LINE
— BUILDING FOOT PRINT
— FLAT PARTITION LINE

DRAWING TITLE

SCHEMATIC FLOOR PLANS - STILT + 3 FLOORS

DRAWN SAKTHI

DATE 09.05.23

CHECKED PALANI

SCALE RIT TO SCALE

SHEET No.

09

REVISION

R3




ARCHITECTS



New No 15 First Floor, 3rd Main Road,
Kottur Gardens, Kottur, Chennai - 600 093. Tel: +91-44-43066689
E-mail: forumarchitects.in
Website: www.forumarchitects.in



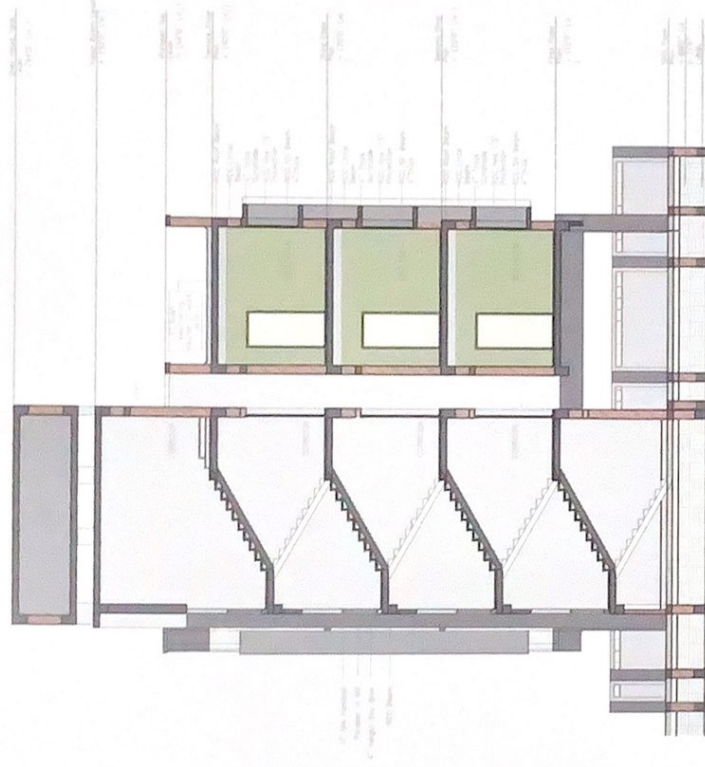

CLIENT SP BUILDERS	NOTES 1. WINDOWS & VENTILATORS NOT TO BE WORKED OUT WHICH MAY ALTER THE PLANNING SLIGHTLY	LEGENDS SITE BOUNDARY LINE RETAINING WALL BUILDING FOOT PRINT PLAT NUMBER LINE	DRAWING TITLE SCHEMATIC FLOOR PLANS - STILT + 3 FLOORS	DRAWN SANTH	DATE 09.09.23	SCALE FIT TO SCALE	R3	SHEET No 09	REVISION
PROJECT PROPOSED MULTI RESIDENTIAL PROJECT AT AMBATUR, CHENNAI									

ARCHITECTS
forum
New No 15 First Floor, 1st Main Road,
Kodur Gardens, Kolambur,
Chennai - 600085 Tel: +91-44-43008889
E-mail: sp@forumarchitects.in
Website: www.forumarchitects.in



CLIENT
SP BUILDERS

PROJECT
PROPOSED MULTI RESIDENTIAL
PROJECT AT
AMBATUR, CHENNAI

NOTES

1 WINDOWS & VENTILATORS YET TO BE
WORKED OUT WHICH MAY ALTER THE PLANNING SLIGHTLY

LEGENDS

--- RCC BOUNDARY LINE
--- MET BACK LINE
--- BUILDING FOOT PRINT
--- FLAT PARTITION LINE

DRAWING TITLE

SCHEMATIC SECTION PLANS - STILT + 3
FLOORS

DRAWN: SAKTHI DATE: 09.05.20
CHECKED: PALANI SCALE: P17 TO SCALE
SHEET No: 09



ARCHITECTS



New No. 15, First Floor, 3rd Main Road,
Kottur Gardens, Kotturpuram,
Chennai - 600085, Tel: +91-44 - 43066888
E-mail: sap@forumarchitects.in
Website: www.forumarchitects.in



ELEVATION- EAST SIDE



ELEVATION- NORTH SIDE

CLIENT
SP BUILDERS

PROJECT
PROPOSED MULTI RESIDENTIAL
PROJECT AT
AMBATUR, CHENNAI.

NOTES

1. WINDOWS & VENTILATORS YET TO BE
WORKED OUT WHICH MAY ALTER THE PLANNING SLIGHTLY

LEGENDS

--- SITE BOUNDARY LINE
--- SET BACK LINE
--- BUILDING FOOT PRINT
--- PLAT FORTIFICATION LINE

DRAWING TITLE

SCHEMATIC ELEVATION PLANS - STILT + 3

FLOORS

DRAWN SAKTHI

CHECKED PALANI

SHEET No

DATE 05.05.23

SCALE FIT TO SCALE

08

R0



ARCHITECTS



New No 15 First Floor, 3rd Main Road,
Kottur Gardens, Kotturpuram,
Chennai - 600085. Tel: +91-44- 43066688
E-mail: fapi@forumarchitects.in
Website: www.forumarchitects.in



ELEVATION - WEST SIDE



ELEVATION - SOUTH SIDE

CLIENT SP BUILDERS PROJECT PROPOSED MULTI RESIDENTIAL PROJECT AT AMBATUR, CHENNAI	NOTES 1. WINDOWS & VENTILATORS YET TO BE WORKED OUT WHICH MAY ALTER THE PLANNING SLIGHTLY	LEGENDS — SITE BOUNDARY LINE — SET BACK LINE — BUILDING FOOT PRINT — PLAT PARTITION LINE	DRAWING TITLE SCHEMATIC ELEVATION PLANS - STILT + 3 FLOORS DRAWN: SAKTHI DATE: 05.05.23 CHECKED: PALANI SCALE: FIT TO SCALE SHEET No. 08 R3	ARCHITECTS forum New No 15 First Floor, 3rd Main Road, Kottur Gardens, Kotturpuram, Chennai - 600085 Tel: +91-44-43096008 E-mail: forum@forumarchitects.in Website: www.forumarchitects.in
---	---	---	---	--

COLOUR OPTION FOR SP HOMES;



[illegible][illegible]

Proven Redundant and Powerful Socket Power for PA Systems and Speakers

[illegible]



	Individual Public address system controllers in Training Room (2A)
	Individual Public address system speakers in Training Room
	Individual Public address system controllers in 50M Shooting Ranges (3A)
	Individual Public address system speakers in 50M Shooting Ranges (3B)
	Individual Public address system controllers in 10M Shooting Ranges (3C)
	Individual Public address system speakers in 10M Shooting Ranges



KEY PLAN



LEGEND

	Room
	Room
	Room
	Room
	Room
	Room

GENERAL NOTES

1. ALL DIMENSIONS ARE IN METERS AND DECIMALS THEREOF.
2. THE ARCHITECT SHALL BE RESPONSIBLE FOR OBTAINING ALL NECESSARY PERMITS AND APPROVALS FROM THE LOCAL AUTHORITIES.
IMPORTANT NOTES

1. THE DRAWING IS THE PROPERTY OF THE ARCHITECT. IT IS TO BE USED ONLY FOR THE PROJECT AND NOT FOR ANY OTHER PURPOSE.
2. THE ARCHITECT SHALL BE RESPONSIBLE FOR OBTAINING ALL NECESSARY PERMITS AND APPROVALS FROM THE LOCAL AUTHORITIES.
3. THE ARCHITECT SHALL BE RESPONSIBLE FOR OBTAINING ALL NECESSARY PERMITS AND APPROVALS FROM THE LOCAL AUTHORITIES.

NOTES

1. Provide Required No. of Powering Socket Points
2. Provide Required No. of Powering Socket Points
3. Provide Required No. of Powering Socket Points
4. Provide Required No. of Powering Socket Points
5. Provide Required No. of Powering Socket Points

CLIENT

GUAN NAW EDUCATIONAL SOCIETY

PROJECT

PROPOSED GUAN NAW SPORTS ACADEMY BLOCK

DRAWING TITLE

PUBLIC ADDRESS SYSTEMS - FIRST FLOOR

ARCHITECTS

ONSAB SER-PAS-SB

DATE

05/04/21

SCALE


1:100

PROJECT NO.

000005

DATE

05/04/21

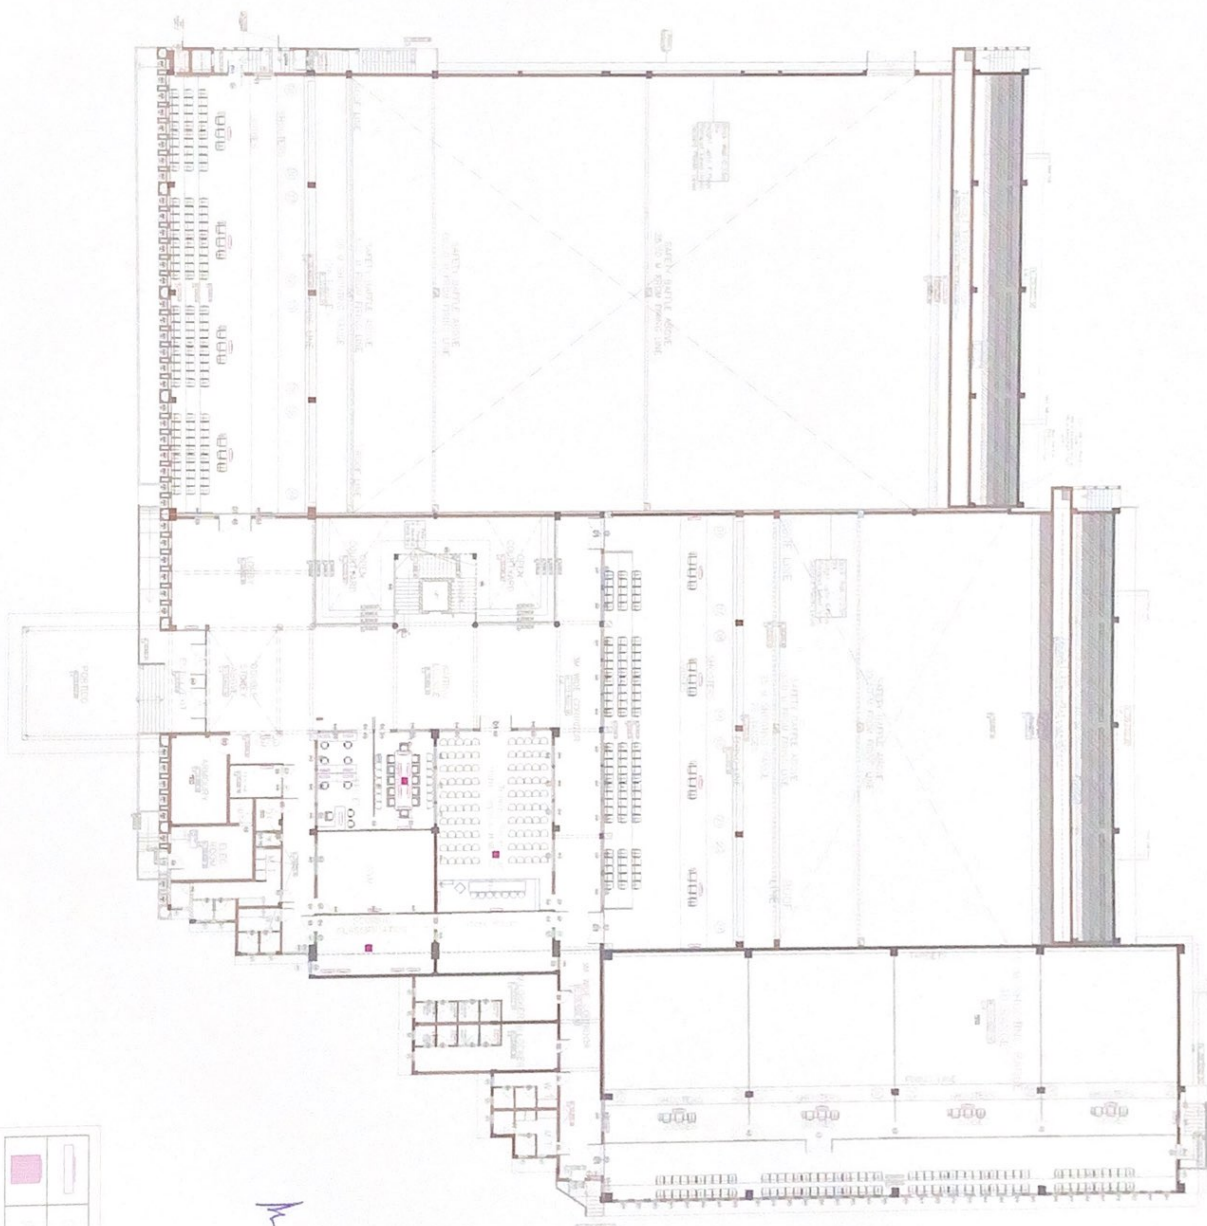

FORUM ARCHITECTS (P) LTD
CHENNAI
600 086

FORUM ARCHITECTS (P) LTD
CHENNAI
600 086

KEY PLAN



LEGEND



GENERAL NOTES

1. ALL DIMENSIONS ARE IN METERS AND CORNERED DIMENSIONS
2. ALL DIMENSIONS ARE TO FACE UNLESS OTHERWISE SPECIFIED
3. DO NOT SCALE DIMENSIONS FROM ANY SINGLE DRAWING
4. THE WORK OF THE ARCHITECT IS LIMITED TO THE DESIGN OF THE
BUILDING AND ITS STRUCTURE. THE ARCHITECT IS NOT RESPONSIBLE FOR
THE DESIGN OF THE MECHANICAL, ELECTRICAL, PLUMBING, AND
OTHER SERVICES WHICH ARE TO BE PROVIDED BY OTHER PROFESSIONALS.
5. THE ARCHITECT'S DESIGN IS BASED ON THE INFORMATION PROVIDED
BY THE CLIENT. THE ARCHITECT IS NOT RESPONSIBLE FOR ANY
MISTAKES OR OMISSIONS IN THE DESIGN OR FOR ANY CONSEQUENCES
ARISING THEREFROM.

IMPORTANT NOTES

1. THE DRAWING IS THE PROPERTY OF THE ARCHITECT. IT IS TO BE USED
FOR THE PURPOSES SPECIFIED IN THE TITLE BLOCK. IT IS NOT TO BE
REPRODUCED OR TRANSMITTED IN ANY FORM OR BY ANY MEANS
ELECTRONIC OR MECHANICAL, INCLUDING PHOTOCOPYING, RECORDING,
OR BY ANY INFORMATION STORAGE AND RETRIEVAL SYSTEM, WITHOUT
THE WRITTEN PERMISSION OF THE ARCHITECT.

NOTES

1. THE DRAWING IS THE PROPERTY OF THE ARCHITECT. IT IS TO BE USED
FOR THE PURPOSES SPECIFIED IN THE TITLE BLOCK. IT IS NOT TO BE
REPRODUCED OR TRANSMITTED IN ANY FORM OR BY ANY MEANS
ELECTRONIC OR MECHANICAL, INCLUDING PHOTOCOPYING, RECORDING,
OR BY ANY INFORMATION STORAGE AND RETRIEVAL SYSTEM, WITHOUT
THE WRITTEN PERMISSION OF THE ARCHITECT.

DRAWING PURPOSE
GOOD FOR CONSTRUCTION DRAWING

CLIENT
GUJARATI EDUCATIONAL SOCIETY

PROJECT
PROJECT GUJARATI EDUCATIONAL SOCIETY

DRAWING TITLE
GROUND FLOOR

DATE
2011.02

CHECKED BY
SCALE 1/100

DRAWING NO
GNSAB-SER-CP-4A

ARCHITECTS
R0

FORUM ARCHITECTS (P) LTD

CHENNAI


600 086

INDIA

TEL: +91 44 42000000

EMAIL: info@forumarchitects.com

WWW.FORUMARCHITECTS.COM

 

	SURVEILLANCE CAMERAS
	SHOOTERS ACTIVITY CAMERAS
	NIR FOR SHOOTERS ACTIVITY CAMERAS
	SHOOTING ACTION CAMERAS
	NIR FOR SHOOTING ACTION CAMERAS
	NIR FOR SURVEILLANCE CAMERAS
	INTERPRETED ROOF SUSPENDED DISPLAY UNITS
	INDIVIDUAL DISPLAY UNITS
	NIR TO INTERPRETED ROOF SUSPENDED DISPLAY UNITS
	INDIVIDUAL ACTION CAMERAS TO NIR
	SHOOTERS ACTIVITY CAMERAS TO NIR
	NIR TO SLP MONITORING SYSTEM
	SLA & AC NIR TO N1 MONITOR SYSTEM
	ELECTRONIC TARGETS DATA TO TV MONITOR
	NIR FOR SHOOTING ACTION CAMERAS
	NIR FOR SHOOTING ACTION CAMERAS
KEY PLANTS



LEGEND:

 NCC
 BSC

GENERAL NOISE

[illegible]

IMPORTANT NOTES

THE DRAWING IS THE PROPERTY OF THE ARCHITECT'S CONSULTANT AND IS NOT TO BE COPIED, REPRODUCED OR HANDLED OVER TO A THIRD PERSON/ENTITY AND FOR ANY PURPOSE OTHER THAN FOR WHICH IT HAS BEEN PROVIDED.

ARCHITECTURAL WORKING DRAWINGS SHOULD BEAD ALONG WITH STRUCTURAL DRAWINGS AND ANY DISCREPANCY SHOULD BE BRACKETED TO THE NOTICE OF THE ARCHITECT'S CONSULTANT. ELEVATION LEVELS ARE UNPUBLISHED FLOOR LEVELS UNLESS OTHERWISE SPECIFIED.

NOTES

Provide Required No. of Power/US Social Points for Action, Activity, Surveillance Cameras, Display Monitors & NVRS

[illegible]

GOOD FOR CONSTRUCTION DRAWING

00000000

PROCEEDINGS
BLOCK


INDIVIDUAL DISPLAY AND INTEGRATED DISPLAY

PROBAND	RELATIVE	STATUS
1	2	3
4	5	6
7	8	9
364	365	366
367</		

GNSAAR-SP

ARCHITECTS

Forum
New No. 15, 1st Floor, 3rd Main Road,
Kadla Gardens, Kotturam,
Chennai - 600026. Tel. +91-44 - 43006699
E-mail: info@forumcslabs.in
Website: www.forumcslabs.in

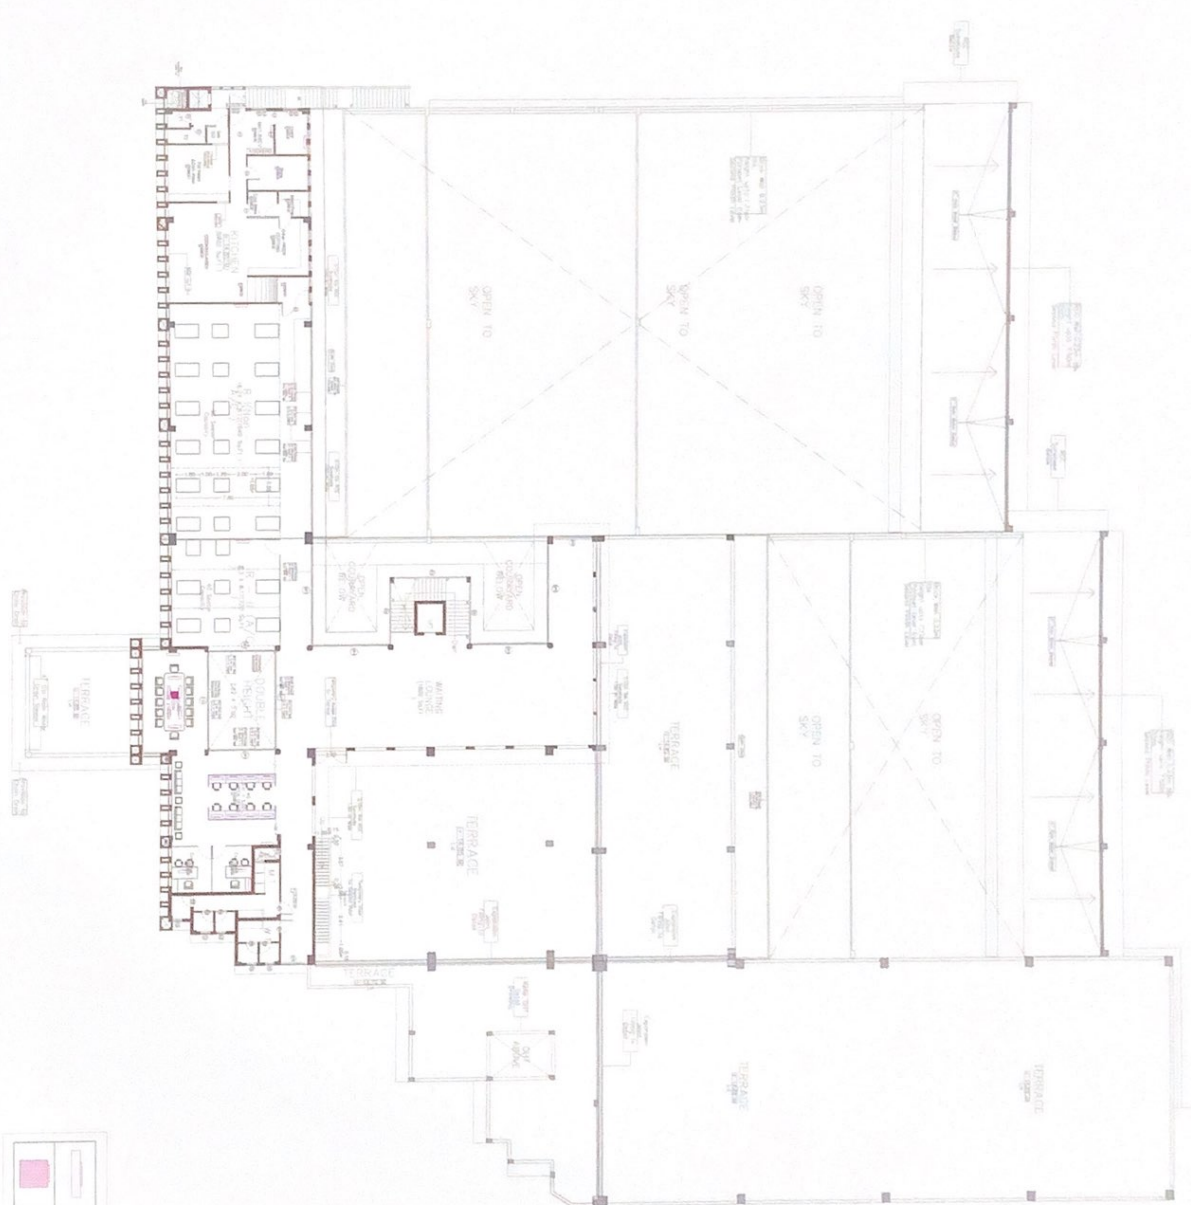

COMPUTER POINTS
PROJECTOR POINTS



LEGEND

— WALL

— DOOR

— FLOOR

— ROOF

— STAIRS

— ELEVATOR

— PLUMBING

— ELECTRICAL

— MECHANICAL

— FURNITURE

— LANDSCAPE

— SITE

— ROAD

— RAIL

— AIRPORT

— WATER

— POWER

— TELECOM

— OTHER

GENERAL NOTES

1. THE ARCHITECT HAS BEEN ADVISED THAT THE CLIENT HAS OBTAINED ALL NECESSARY PERMITS AND APPROVALS FOR THE CONSTRUCTION OF THIS PROJECT.

IMPORTANT NOTES

1. THE ARCHITECT HAS BEEN ADVISED THAT THE CLIENT HAS OBTAINED ALL NECESSARY PERMITS AND APPROVALS FOR THE CONSTRUCTION OF THIS PROJECT.

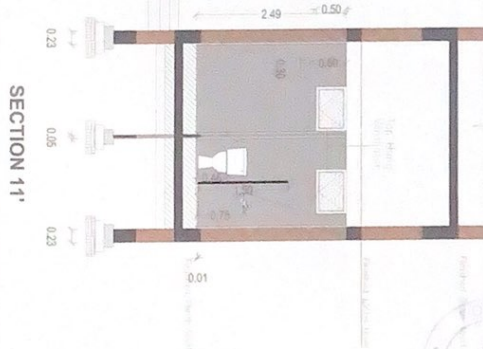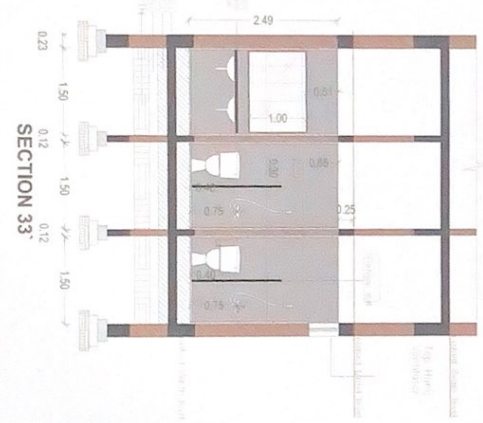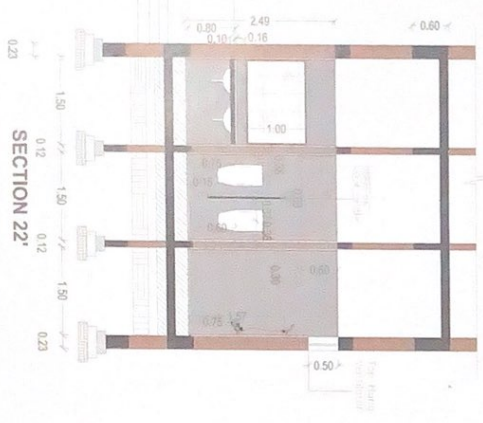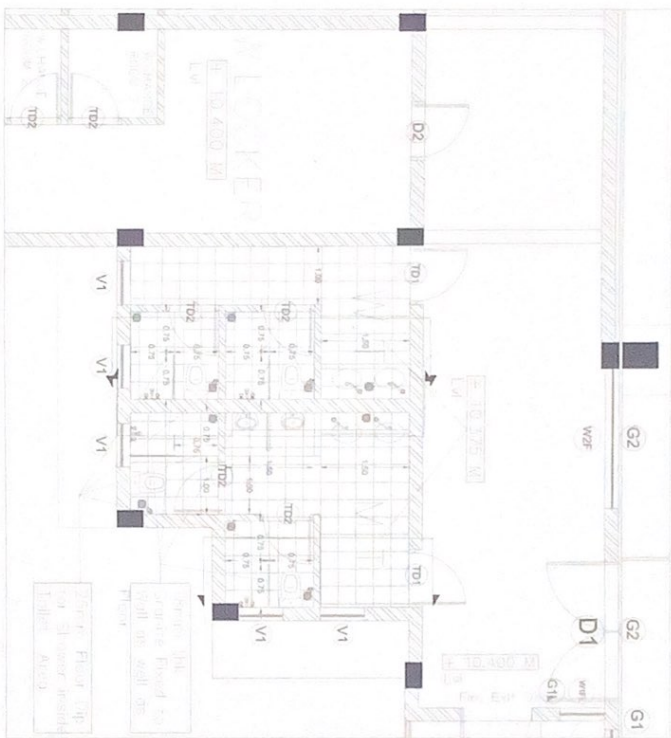

Urinal Partition Granite Slab Detail

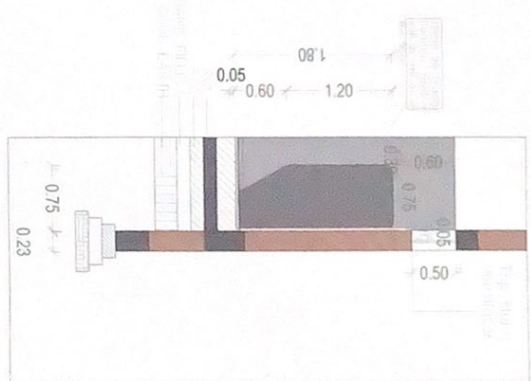

LEGEND

- Urinal Partition
- Granite Slab

GENERAL NOTES

- ALL DIMENSIONS ARE IN METERS AND ARE UNLESS OTHERWISE SPECIFIED.
- ALL WORK IS TO BE DONE IN ACCORDANCE WITH THE SINGAPORE BUILDING REGULATIONS AND THE SINGAPORE PLUMBING AND MECHANICAL REGULATIONS.
- THE CONTRACTOR SHALL BE RESPONSIBLE FOR OBTAINING ALL NECESSARY PERMITS AND APPROVALS FROM THE RELEVANT AUTHORITIES.
- THE CONTRACTOR SHALL BE RESPONSIBLE FOR THE PROTECTION OF ALL EXISTING UTILITIES AND STRUCTURES.
- ALL MATERIALS AND WORKMANSHIP SHALL BE SUBJECT TO INSPECTION AND APPROVAL BY THE RELEVANT AUTHORITIES.
- THE CONTRACTOR SHALL BE RESPONSIBLE FOR THE PROTECTION OF ALL EXISTING UTILITIES AND STRUCTURES.
- ALL MATERIALS AND WORKMANSHIP SHALL BE SUBJECT TO INSPECTION AND APPROVAL BY THE RELEVANT AUTHORITIES.

IMPORTANT NOTES

- THE CONTRACTOR SHALL BE RESPONSIBLE FOR THE PROTECTION OF ALL EXISTING UTILITIES AND STRUCTURES.
- ALL MATERIALS AND WORKMANSHIP SHALL BE SUBJECT TO INSPECTION AND APPROVAL BY THE RELEVANT AUTHORITIES.
- THE CONTRACTOR SHALL BE RESPONSIBLE FOR THE PROTECTION OF ALL EXISTING UTILITIES AND STRUCTURES.
- ALL MATERIALS AND WORKMANSHIP SHALL BE SUBJECT TO INSPECTION AND APPROVAL BY THE RELEVANT AUTHORITIES.

FACE NOTES

- THE CONTRACTOR SHALL BE RESPONSIBLE FOR THE PROTECTION OF ALL EXISTING UTILITIES AND STRUCTURES.
- ALL MATERIALS AND WORKMANSHIP SHALL BE SUBJECT TO INSPECTION AND APPROVAL BY THE RELEVANT AUTHORITIES.
- THE CONTRACTOR SHALL BE RESPONSIBLE FOR THE PROTECTION OF ALL EXISTING UTILITIES AND STRUCTURES.
- ALL MATERIALS AND WORKMANSHIP SHALL BE SUBJECT TO INSPECTION AND APPROVAL BY THE RELEVANT AUTHORITIES.

SCHEDULE OF JOINTS

TYPE	DESCRIPTION	SIZE
NA		

REV	NO.	DESCRIPTION	DATE	BY
1	01	Issued for construction	02/02/23	RS

DRAWING PURPOSE
GOOD FOR CONSTRUCTION

CLIENT
GURU NAWK EDUCATIONAL SOCIETY

PROJECT
PROPOSED GURU NAWK SPORTS ACADEMY BLOCK

DRAWING TITLE
ALUMINUM PARTITION IN 10M SHOOTING RANGE

DATE
02/02/23



CHECKED BY
SCALE: 1/10 TO SCALE

DRAWING NO.
GNSA-ARC-SCH-96A




ARCHITECTS
R0

foram
New No. 25, 2nd Floor, The Arcade, Central 020001, Tel: +65-4343 4300
Website: www.foramarchitects.com

[illegible]

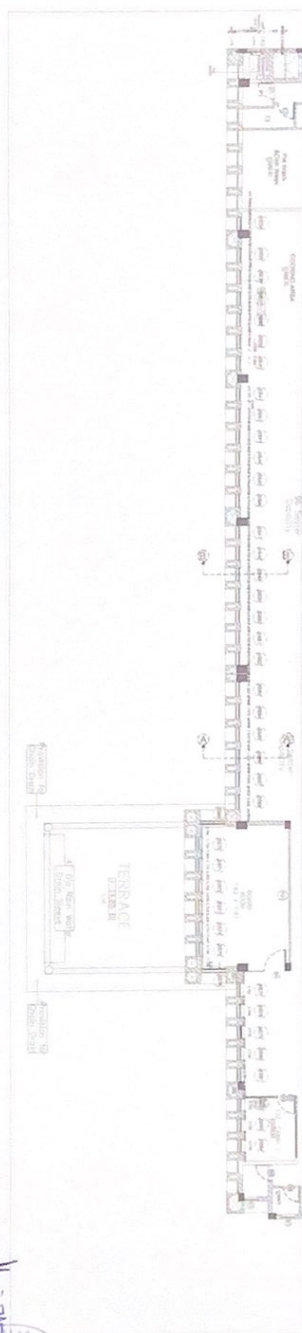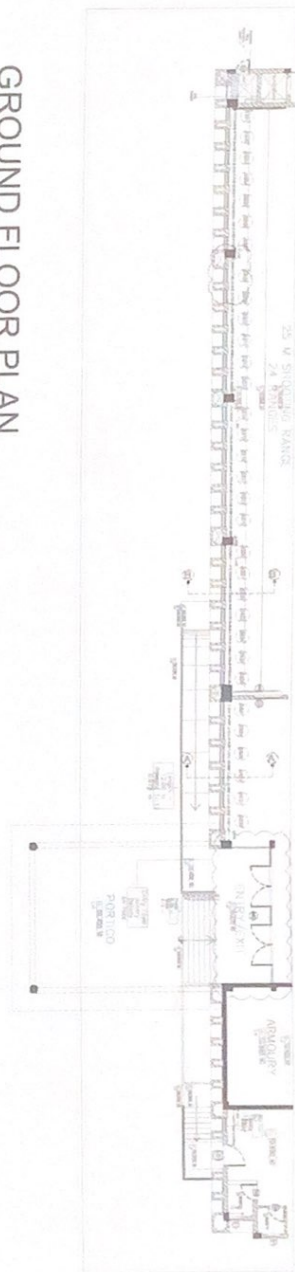

FIRST FLOOR PLAN

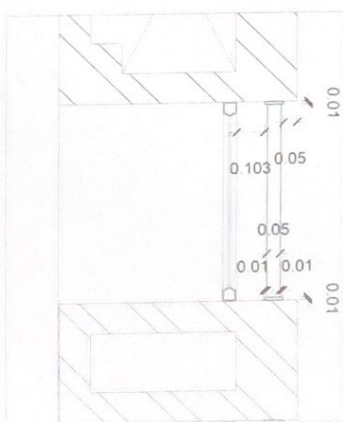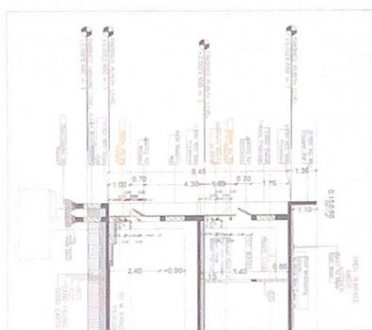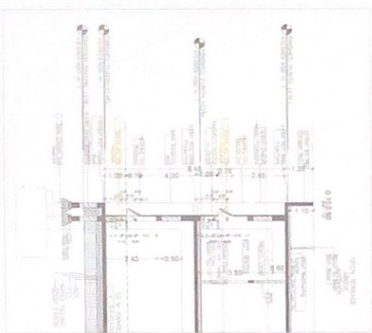

GENERAL NOTE

[illegible]

THE DRAWING IS THE PROPERTY OF THE ARCHITECTS / CONSULTANTS AND IS NOT TO BE COPIED, REPRODUCED, OR USED IN ANY MANNER WITHOUT THE WRITTEN PERMISSION OF THE ARCHITECTS / CONSULTANTS. ANY REPRODUCTION OR USE OF THIS DRAWING WITHOUT THE WRITTEN PERMISSION OF THE ARCHITECTS / CONSULTANTS IS STRICTLY PROHIBITED. ANY VIOLATION OF THIS NOTICE SHALL BE CONSIDERED A VIOLATION OF THE ARCHITECTS' PROFESSIONAL ETHICS AND MAY BE SUBJECT TO DISCIPLINARY ACTION BY THE ARCHITECTS' BOARD OF PROFESSIONAL CONDUCT. ANY VIOLATION OF THIS NOTICE SHALL BE CONSIDERED A VIOLATION OF THE ARCHITECTS' PROFESSIONAL ETHICS AND MAY BE SUBJECT TO DISCIPLINARY ACTION BY THE ARCHITECTS' BOARD OF PROFESSIONAL CONDUCT.

TYPE	DESCRIPTION	DATE
NA		

[illegible]

GURU NANAK EDUCATIONAL SOCIETY
PROJECT : PROPOSED GURU NANAK SPORTS ACADEMY BLOCK

DRAWING TITLE

DATE	20 03 23
DRAWN	SACCH

OVERHEAD PALANI	SCALE FIT TO SCALE
DRAWING No.	8

PROFITING INC.
GNSAB-ARC-SCH-96A

ARCHITECTS


CRUISE
Shoreline of Port of Call, St. John's Bay

Faxing: 02 9786 7834
Email: info@kissmusic.com.au
Kiss Gardens, Macquarie,
New South Wales
Contact: 0000005 Tel +01-44 400000000


E-mail: ky@jku.ac.za
Website: www.fourwardblocks.co.za

100

INTERNAL STAIRCASE SIDE B

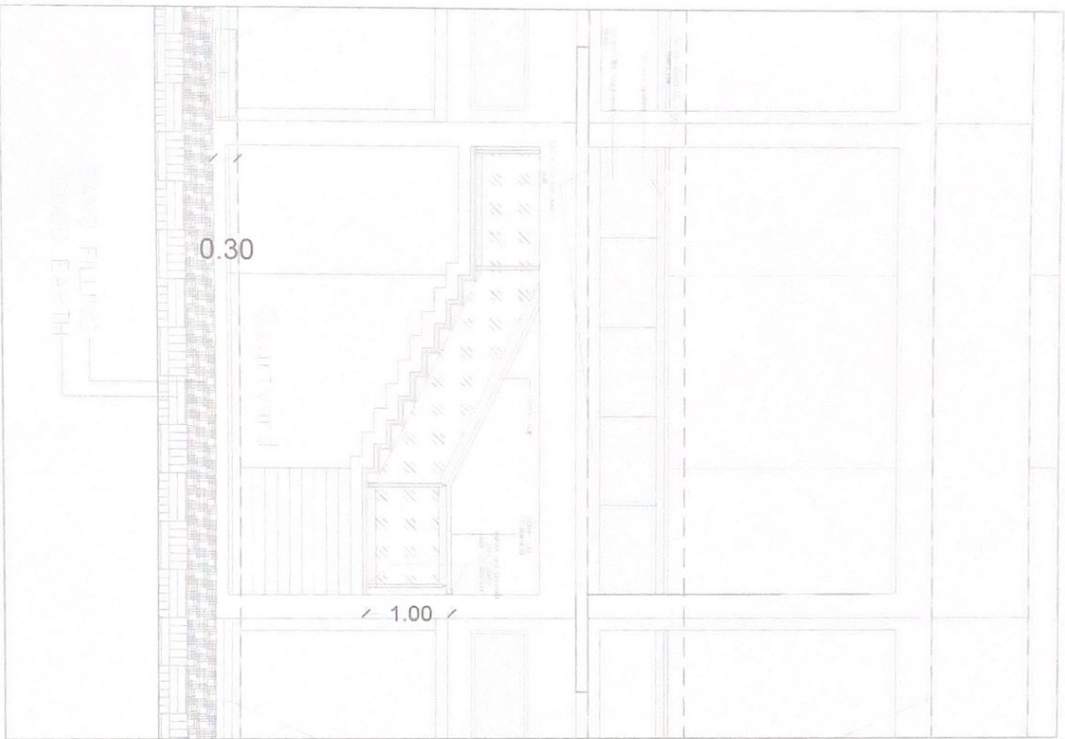

INTERNAL STAIRCASE SIDE C

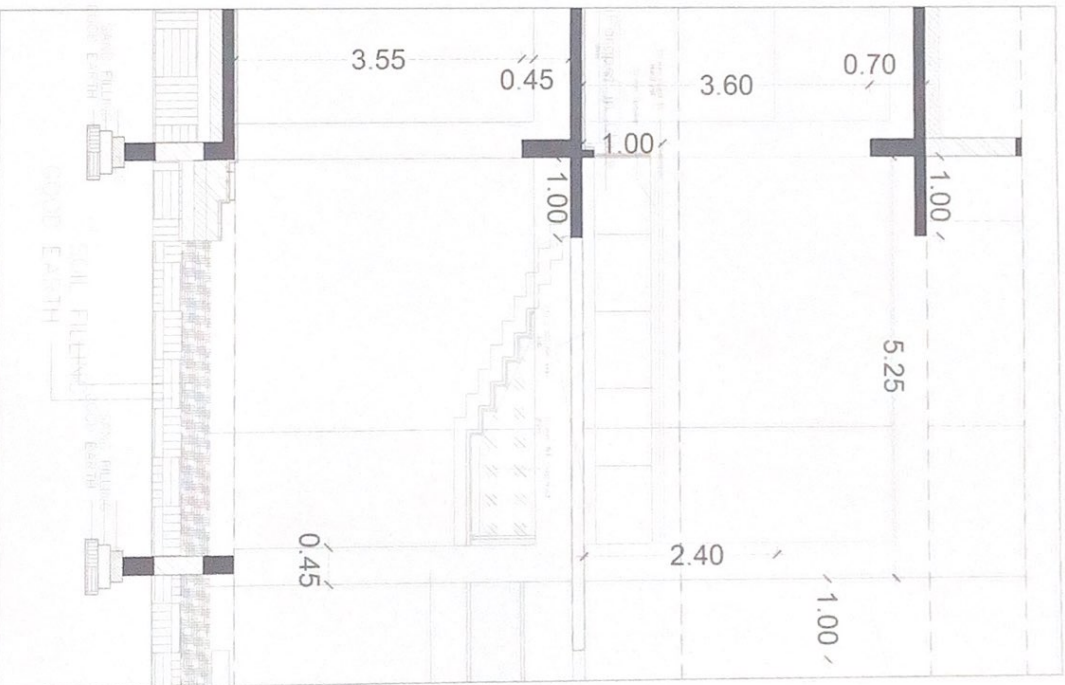

KEY PLAN



LEGEND

GENERAL NOTES

1. ALL CONSTRUCTION AND MATERIALS TO BE AS PER THE SPECIFICATIONS AND STANDARDS OF THE GOVERNMENT OF KENYA AND THE NATIONAL BUREAU OF STANDARDS (KEBS).
2. THE DESIGNER HAS NOT CONDUCTED VISUAL SURVEY OF THE SITE AND HAS NOT BEEN AWARE OF ANY EXISTING OR PROPOSED UTILITIES OR OBSTACLES THAT MAY AFFECT THE CONSTRUCTION OF THE STAIRCASE.
ALL SS Members to be 316 Grade

SCHEDULE OF JOINERY

TYPE	DESCRIPTION	SIZE
-NA-		



DRAWING PURPOSE

SCHEMATIC DRAWING

CLIENT

GIRU NNAK EDUCATIONAL SOCIETY

PROJECT

PROPOSED GIRU NNAK SPORTS ACADEMY

BLOCK

BLOCK

DRAWING TITLE

INTERNAL STAIRCASE SS HANDRAIL & PARAPET DETAIL

DRAWING NO.

GNAB-ARC-WD-52

DRAWING DATE

DATE 28/03/23

CHECKED BY

SCALE 1:100

DRAWING NO.


GNAB-ARC-WD-52

ARCHITECTS


FORUM

Forum Architects & Engineers Ltd.
Plot 10, Industrial Area, Nairobi, Kenya.
Phone: 020 271 1144 • 020 271 1145
Email: info@forumarchitects.co.ke
Website: www.forumarchitects.co.ke

PLAN OF A STAIRCASE

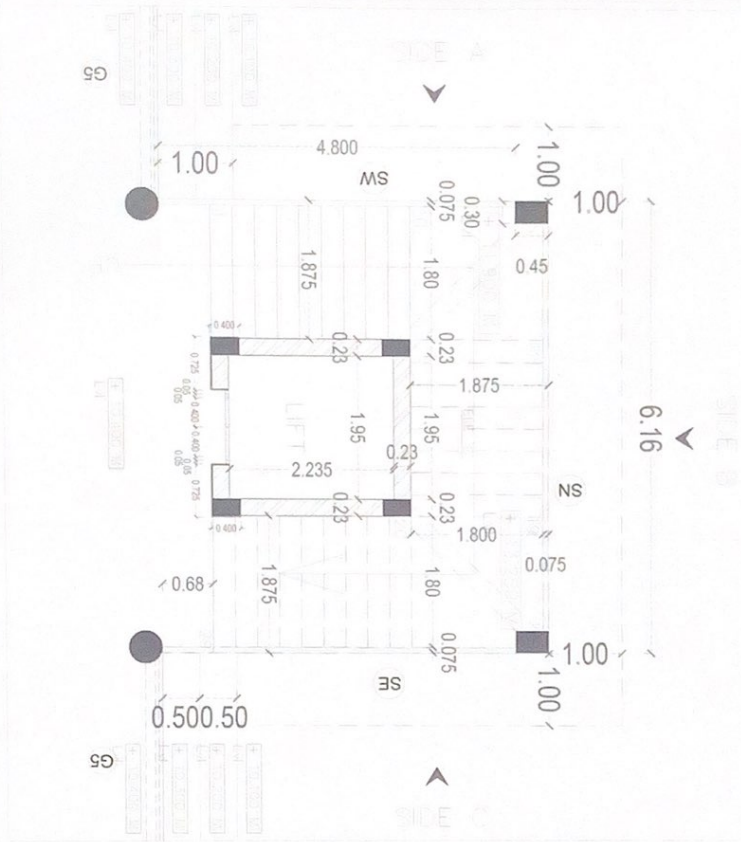

INTERNAL STAIRCASE SIDE A

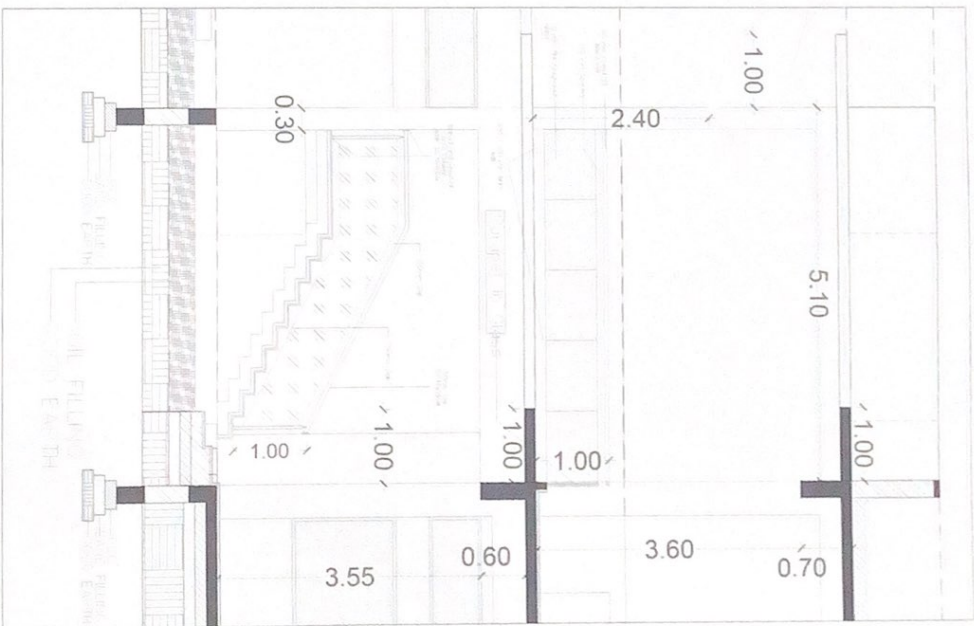

GENERAL NOTES

1. ALL DIMENSIONS ARE IN METERS UNLESS OTHERWISE SPECIFIED.

2. THE STAIRCASE SHALL BE CONSTRUCTED IN ACCORDANCE WITH THE REQUIREMENTS OF THE NATIONAL BUILDING REGULATIONS AND THE NATIONAL FIRE PROTECTION ASSOCIATION (NFPA) STANDARDS.

3. THE STAIRCASE SHALL BE DESIGNED TO ACCOMMODATE A FLOW OF 100 PERSONS PER HOUR.

LEGEND

1. STAIRCASE

2. STAIRCASE

CLIENT
GURU NAWK EDUCATIONAL SOCIETY

PROJECT
PROPOSED GURU NAWK SPORTS ACADEMY BLOCK

DRAWING TITLE
INTERNAL STAIRCASE SS HANDRAIL & PAPER DETAIL

DRAWING NO.
GNSAB-ARC-IND-52

SCALE
SCALE 1:100

DATE
DATE 2023

DESIGNER
DESIGNER

CHECKED BY
CHECKED BY

APPROVED BY
APPROVED BY

REVISIONS
REVISIONS

IMPORTANT NOTES

1. ALL DIMENSIONS ARE IN METERS UNLESS OTHERWISE SPECIFIED.

2. THE STAIRCASE SHALL BE CONSTRUCTED IN ACCORDANCE WITH THE REQUIREMENTS OF THE NATIONAL BUILDING REGULATIONS AND THE NATIONAL FIRE PROTECTION ASSOCIATION (NFPA) STANDARDS.

3. THE STAIRCASE SHALL BE DESIGNED TO ACCOMMODATE A FLOW OF 100 PERSONS PER HOUR.

EXECUTIVE CABIN AT FIRST FLOOR



OFFICE SPACE AT GROUND FLOOR



The table has been specially designed for the executive office and the chief officer at the office space.

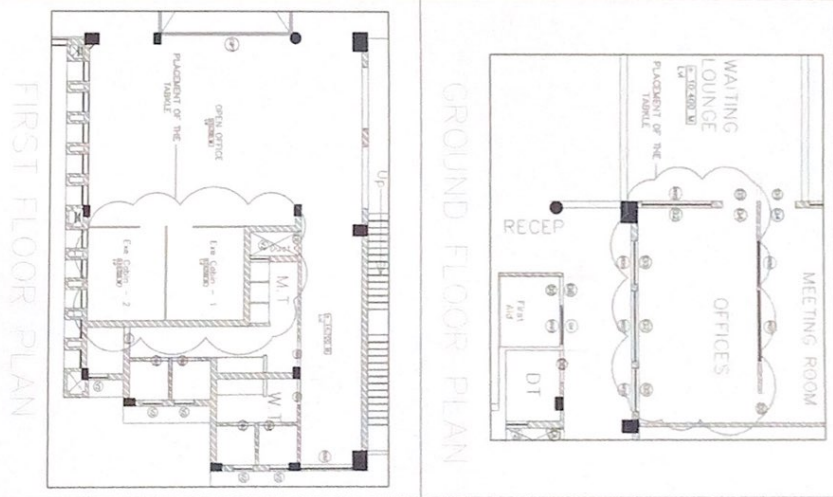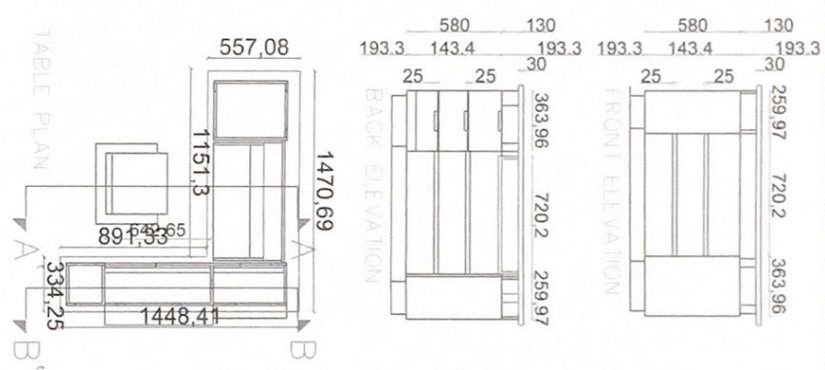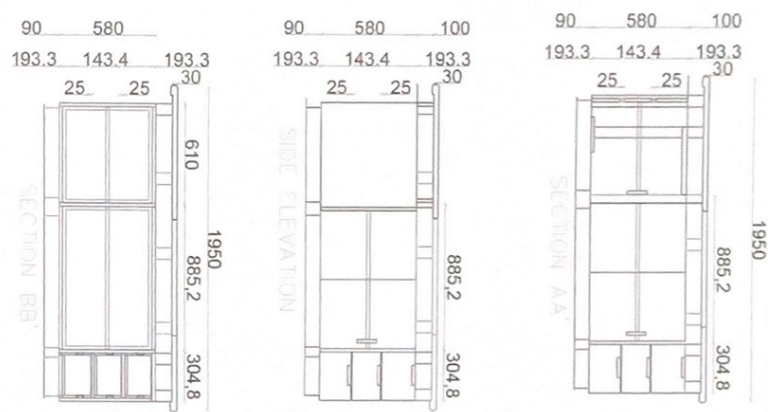

TYPE	DESCRIPTION	SIZE
NO.		
1	EXECUTIVE CABIN	1470.69
2	WAITING LOUNGE	1151.3
3	MEETING ROOM	1448.41
4	OFFICES	334.25
5	TABLE	891.53

CLIENT
GIRI NAWA EDUCATIONAL SOCIETY

PROJECT
GIRI NAWA SPORTS ACADEMY






DESIGNING TITLE
INTERIOR VIEW

DESIGNING IN
GNSAB-ARC-SCH-98A

ARCHITECTS
R0

FORUM
CHENNAI
600 006

CONTACT
New No. 13 Pape Road, Sri Lanka Road,
Chennai - 600 006. Tel: +91 44 4300000
Mobile: +91 98401 11111

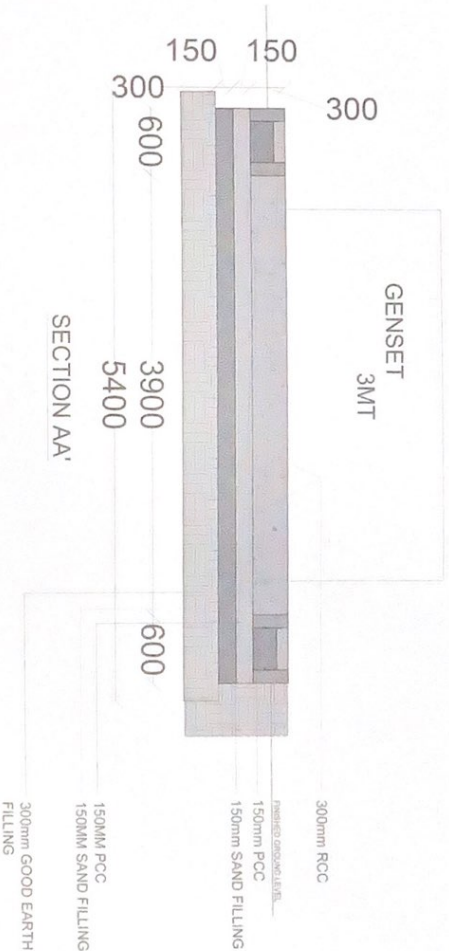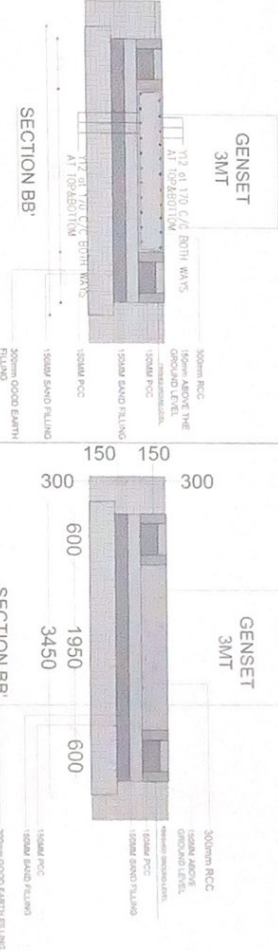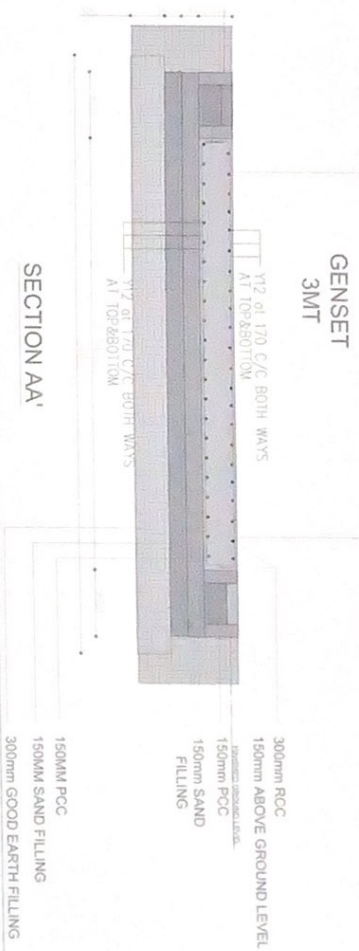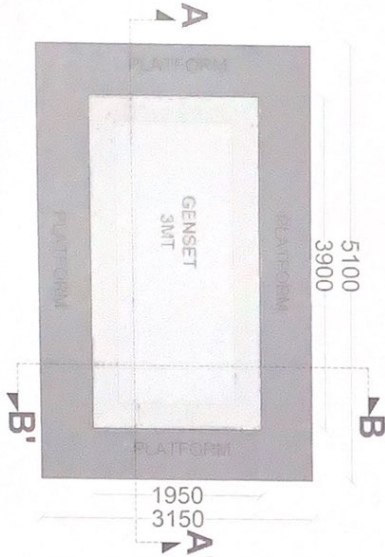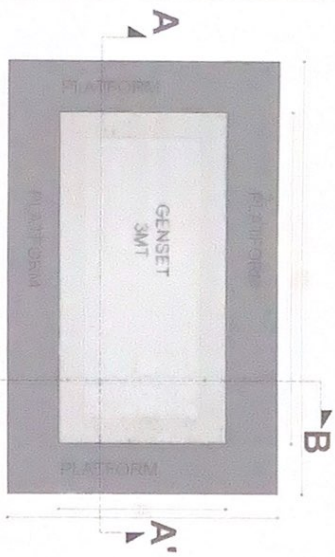

LEGEND
 PCC: Plain Cement Concrete
 RCC: Reinforced Cement Concrete
 Sand Filling

GENERAL NOTES
 1. ALL CONSTRUCTION SHALL BE IN ACCORDANCE WITH THE LATEST EDITIONS OF THE SPECIFICATIONS FOR ROAD AND BUILDING WORKS.
 2. THE DESIGNER HAS NOT CONDUCTED A VISUAL SURVEY OF THE SITE. THE CONTRACTOR SHALL VERIFY THE EXISTING CONDITIONS AND REPORT ANY DISCREPANCIES TO THE ARCHITECT.
 3. THE CONTRACTOR SHALL BE RESPONSIBLE FOR OBTAINING ALL NECESSARY PERMITS AND APPROVALS FROM THE RELEVANT AUTHORITIES.
 4. THE CONTRACTOR SHALL MAINTAIN ACCESS TO ALL ADJACENT PROPERTIES AND PUBLIC ROADS AT ALL TIMES.
 5. THE CONTRACTOR SHALL PROTECT ALL EXISTING UTILITIES AND STRUCTURES.
 6. THE CONTRACTOR SHALL MAINTAIN A NEAT AND ORDERLY WORK SITE AT ALL TIMES.
 7. THE CONTRACTOR SHALL BE RESPONSIBLE FOR DISPOSING OF ALL WASTE MATERIALS IN ACCORDANCE WITH THE RELEVANT REGULATIONS.
 8. THE CONTRACTOR SHALL BE RESPONSIBLE FOR THE SAFETY OF ALL WORKERS AND THE PUBLIC.
 9. THE CONTRACTOR SHALL BE RESPONSIBLE FOR THE PROTECTION OF THE ENVIRONMENT.
 10. THE CONTRACTOR SHALL BE RESPONSIBLE FOR THE PROTECTION OF ALL ADJACENT PROPERTIES AND PUBLIC ROADS.

IMPORTANT NOTES
 1. THE CONTRACTOR SHALL BE RESPONSIBLE FOR OBTAINING ALL NECESSARY PERMITS AND APPROVALS FROM THE RELEVANT AUTHORITIES.
 2. THE CONTRACTOR SHALL MAINTAIN ACCESS TO ALL ADJACENT PROPERTIES AND PUBLIC ROADS AT ALL TIMES.
 3. THE CONTRACTOR SHALL PROTECT ALL EXISTING UTILITIES AND STRUCTURES.
 4. THE CONTRACTOR SHALL MAINTAIN A NEAT AND ORDERLY WORK SITE AT ALL TIMES.
 5. THE CONTRACTOR SHALL BE RESPONSIBLE FOR DISPOSING OF ALL WASTE MATERIALS IN ACCORDANCE WITH THE RELEVANT REGULATIONS.
 6. THE CONTRACTOR SHALL BE RESPONSIBLE FOR THE SAFETY OF ALL WORKERS AND THE PUBLIC.
 7. THE CONTRACTOR SHALL BE RESPONSIBLE FOR THE PROTECTION OF THE ENVIRONMENT.
 8. THE CONTRACTOR SHALL BE RESPONSIBLE FOR THE PROTECTION OF ALL ADJACENT PROPERTIES AND PUBLIC ROADS.

NO.	DATE	REVISION	BY	CHKD.
1	10/10/2023	ISSUED FOR PERMIT	ARCHITECT	ENGINEER

DRAWING PURPOSE
 GOOD FOR CONSTRUCTION DRAWING

CLIENT
 GURU NANAK EDUCATIONAL SOCIETY

PROJECT
 PROPOSED GURU NANAK SPORTS ACADEMY BLOCK

DRAWING TITLE
 COMMON DATA NETWORK AND TELEPHONE DATA NETWORK POINTS LAYOUT

DATE
 10/10/2023

CHECKED BY
 ARCHITECT

SCALE
 1:100

DRAWING NO.
 GNSAB-SEP-DATD-4A

ARCHITECTS
 R1

ARCHITECTS
 R1

COMMON DATA NETWORK AND TELEPHONE DATA NETWORK POINTS LAYOUT

DATE
 10/10/2023

CHECKED BY
 ARCHITECT


SCALE
 1:100

DRAWING NO.
 GNSAB-SEP-DATD-4A

ARCHITECTS
 R1



NOTICE OF THE MEETING OF THE BOARD OF DIRECTORS OF THE COMPANY

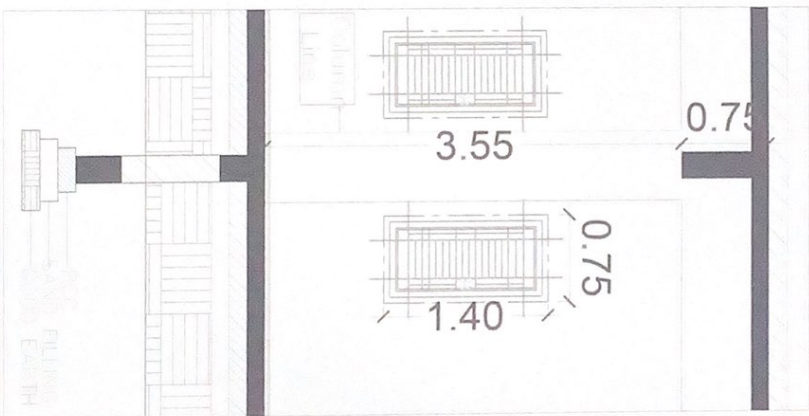[illegible][illegible]

11

forum



New No. 15 First Floor 3rd Main Road,
Mallur Gardens, Kumburam,
Chennai - 600035. Tel.: 4330957
E-mail: forum@forumarchitects.in
Website: www.forumarchitects.in

Street No. 15, First Floor, 2nd Main Road,
 Vidyanagar, Kottaguram,
 Chennai - 600095. Tel: +91-44-43000003
 E-mail: tagg@vsnl.net
 Website: www.fountainbooks.in


UIC-0000



THE TILES SIZE

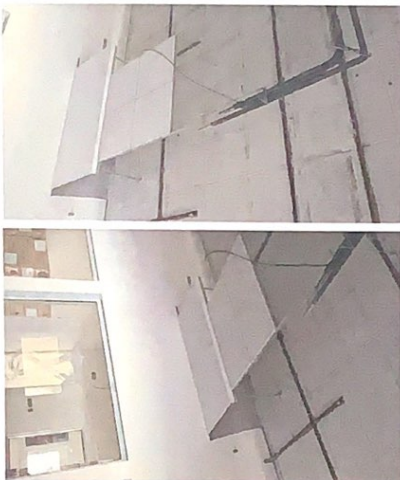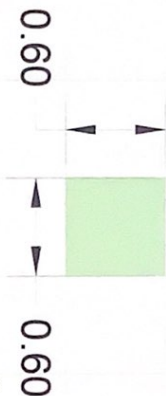

GYPSUM BOARD USED FOR FALSE
CEILING THROUGH THE BUILDING
INTERIORS

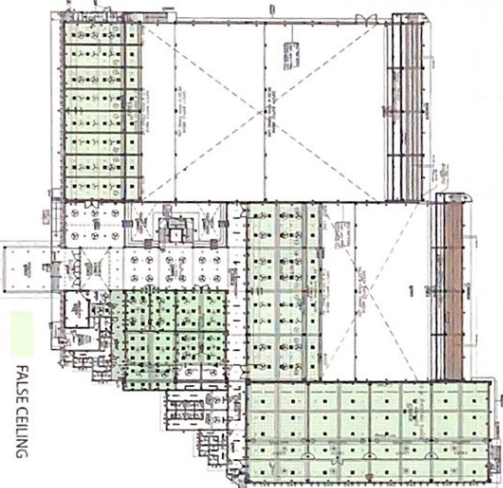

PLAN FOR THE FALSE CEILING



THE COMPLETED FALSE SEEING
SETUP IN 10 M SHOOTING RANGE

The false ceiling has been started laying only at the 10 m shooting range that too in a single bay false ceiling with light fixture has been finished

APR 19, 2004

10000

DATE: 04/19/04
DRAWN BY: GMSA-ARC-SCH-56A
CHECKED BY: DATE: 04/26/05
SCALE: 1/8" = 1'-0"

SCHEDULE OF JOINTS

TYPE	DESCRIPTION	NOT
1	1. Expansion Joints	
2	2. Contraction Joints	
3	3. Construction Joints	
4	4. Control Joints	
5	5. Isolation Joints	
6	6. Sealant Joints	
7	7. Other Joints	

10000

DATE: 04/19/04
DRAWN BY: GMSA-ARC-SCH-56A
CHECKED BY: DATE: 04/26/05
SCALE: 1/8" = 1'-0"


SCHEDULE OF JOINTS

TYPE	DESCRIPTION	NOT
1	1. Expansion Joints	
2	2. Contraction Joints	
3	3. Construction Joints	
4	4. Control Joints	
5	5. Isolation Joints	
6	6. Sealant Joints	</

SHOOTING RANGE


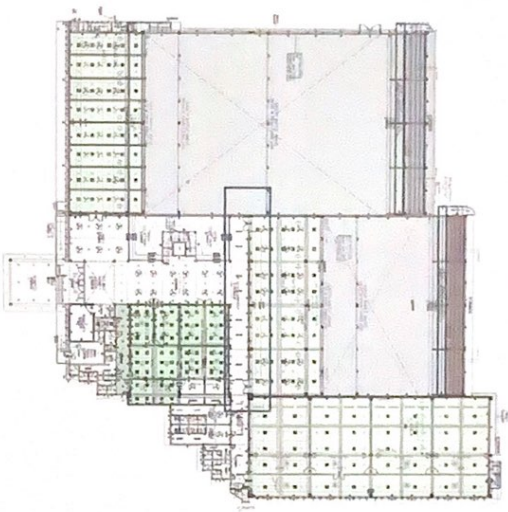


SAFETY Baffles are yet to be finished, this side you can see the column and beams whereas that side the baffle is covered with fingerjoint wood to protect the bullet from reciprocate.

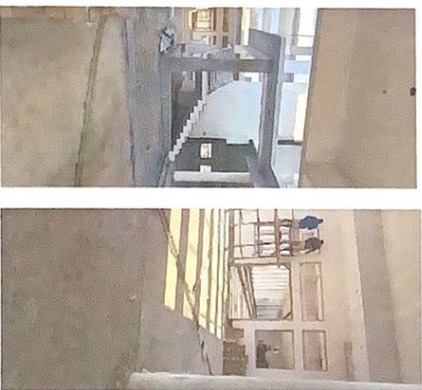

WAITING LOBBY which connect the 50m range and the service wire are provided through ground.

EXPANSION JOINT which is highlighted in the plan with rectangle is 6 in gap between structure because there should be a breathable space for building to contract and expand that expansion joint closed in terrace, how the column is closed.

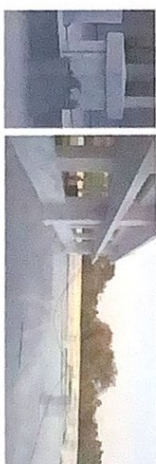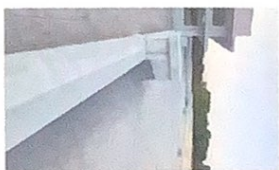


MATERIALS
noted
which are
used
currently
seen in the
sifted
coramend
cement.
The tiles
which are
going to be
laid on the
floor. The
pavement
tiles to do
the outer
landscape
pavement.

[illegible]

TENSILE STRUCTURES

Tensile Structure is proposed above the Central Courtyard to protect from the Rains. The Tensile structure is cantilevered from the courtyard beams upto 6.10m with stray supports from the Additional Truss from the Terrace.


THE SHADED GREEN AREA INDICATES THE TENSILE STRUCTURE VIEW IN PLAN & THE STRUCTRES MEMBERS DETAIL PLAN

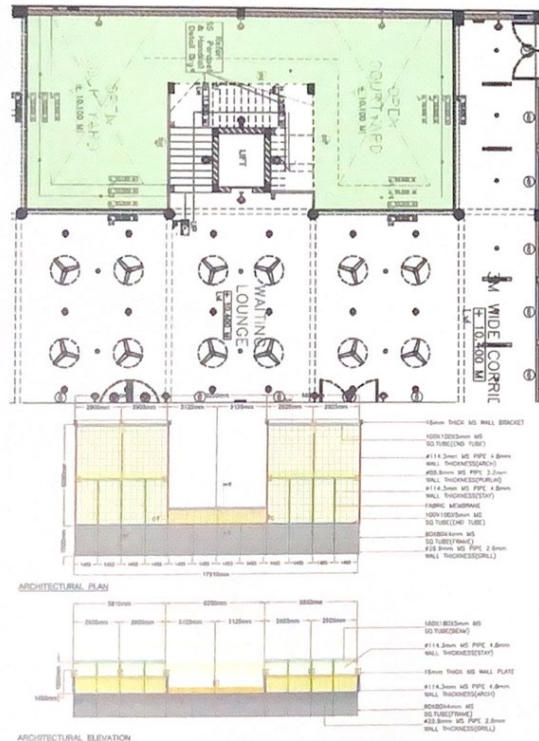


The Sides of the canopy are covered Tensile fabric upto Lintel Height.



INTERIOR TENSILE VIEW FORMK
THE COURT YARD FACING

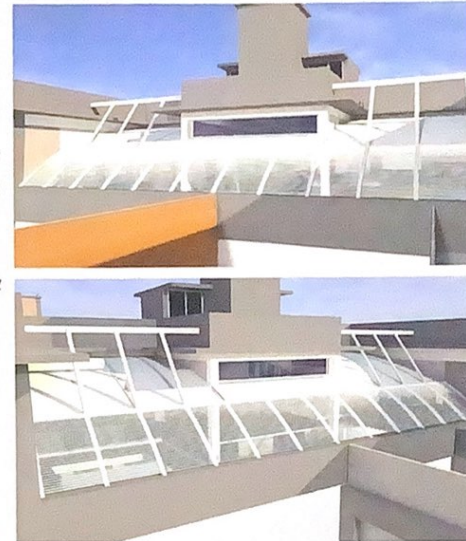

TENSILE STRUCTURES VIEW FROM SHOOTING RANGE AND CANTEN AREA

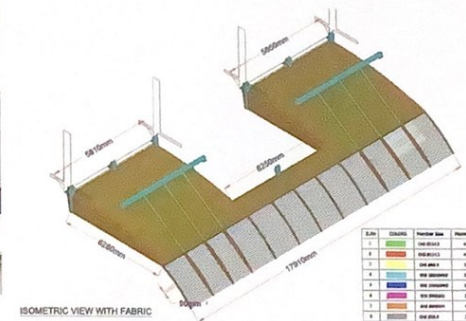


TENSILE STRUCTURES VIEW FROM SHOOTING RANGE AND CANTEN AREA

[illegible]

STAIRCASE

RCC Folded Staircase with three flights around the lift supported by columns and inclined beams. It is the Main Staircase leading to the main amenities and allied facilities in the first floor. It is located in the Center Courtyard of the Premises. Flooring & Skirting is finished with Granite.

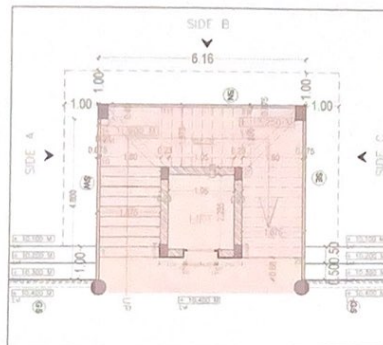

THE RED COLOUR INDICATES THE STAIRCASE IN GROUND FLOOR PLAN



Sides are protected with SS Handrails option as well as glass parapet option with both side having grab bar throughout the staircase. The Width of the staircase is 1.20m, raiser - 0.15m and thread - 0.30m.



VIEWS OF THE STAIRCASE FROM COURTYARD



THE RED COLOUR INDICATES THE STAIRCASE IN FIRST FLOOR PLAN

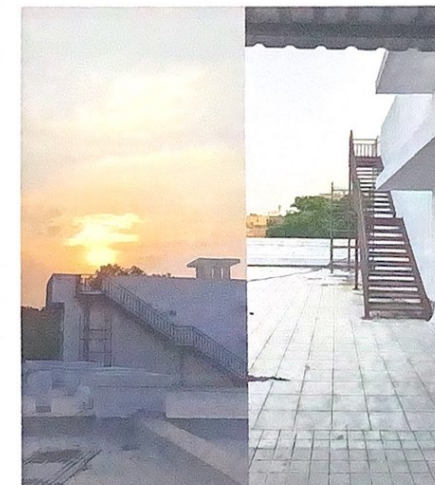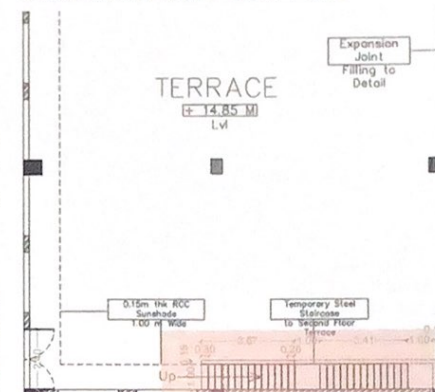

STEEL STAIRCASE PLACE IN THE FIRST FLOOR TO AXIS THE TERRACE

KEY PLAN

LEGEND

DATE: 24.04.23
DRAWN: R0

GENERAL NOTES

ALL CONSTRUCTION AND MATERIALS SHALL BE AS PER SPECIFICATIONS AND STANDARDS OF THE ARCHITECT. THE ARCHITECT SHALL BE RESPONSIBLE FOR THE DESIGN AND CONSTRUCTION OF THE STAIRCASE. 

IMPORTANT NOTES

THE STAIRCASE IS THE PROPERTY OF THE ARCHITECT. THE ARCHITECT SHALL BE RESPONSIBLE FOR THE DESIGN AND CONSTRUCTION OF THE STAIRCASE. 

FACADE NOTES

1. The Staircase shall be constructed in accordance with the specifications and standards of the Architect. The Architect shall be responsible for the design and construction of the staircase. The Architect shall be responsible for the design and construction of the staircase.

SCHEDULE OF JOINTS

TYPE	DESCRIPTION	SIZE
N/A		

DRAWING PURPOSE

GOOD FOR CONSTRUCTION

CLIENT

GURU NANAK EDUCATIONAL SOCIETY

PROJECT

PROPOSED GURU NANAK SPORTS ACADEMY BLOCK

DRAWING TITLE

STAIRCASE

DRAWN SAKTHI
CHECKED PALANI
DRAWING NO. GNSAB-ARC-SCH-96A
ARCHITECTS R0

ARCHITECTS

ARCHITECTS

NEW NO. 15, First Floor, 3rd Main Road,
Kumar Gurdwara, Kumbakonam,
Tamil Nadu - 600085. Tel: +91-44-43068888
E-mail: kumar@kumararchitects.in
Website: www.kumararchitects.in


INTERIOR VIEWS

The training room has been placed in a way that is adjacent to the 25 m shooting range. The training room also act as the multipurpose hall can hold 100 seats and the 6 seaters on the stage.



MEETING ROOM THAT IS PLACED IN BETWEEN OFFICE ROOM AND TRAINING HALL

The view of the meeting room how the room has been setup with the false ceiling with lights and the furniture that has to be used for the meeting purposes.

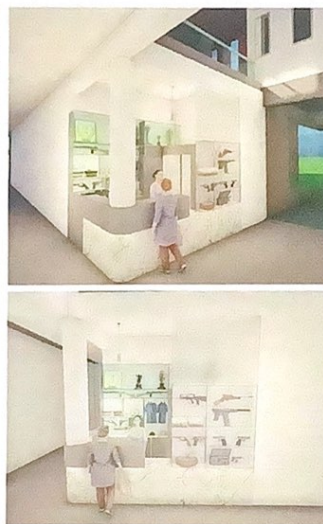

RECEPITION DESK


Reception counter acting as a informayion center as well as the show case area for the shooting related products.



TRAINING ROOM / MULTIPURPOSE HALL



OFFICE SPACE THAT IS PLACES BESIDE THE WAITING AREA

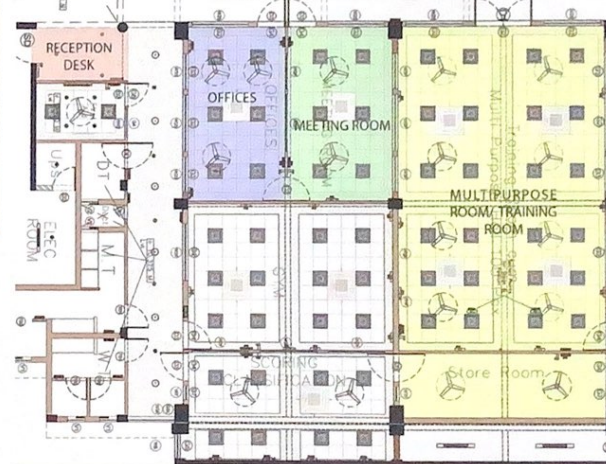

PLAN FOR THE INERIOR ROOM

KEY PLAN

LEGEND

REF: View
SINK: View

GENERAL NOTES

ALL CONSTRUCTION AND FINISHES ARE TO BE DONE AND ARE TO BE DONE IN ACCORDANCE WITH THE ARCHITECTURAL DRAWINGS AND SPECIFICATIONS. THE ARCHITECT IS NOT RESPONSIBLE FOR THE CONSTRUCTION AND FINISHES. 

IMPORTANT NOTES

THE DRAWING IS THE PROPERTY OF THE ARCHITECT. IT IS NOT TO BE REPRODUCED OR COPIED IN ANY FORM OR BY ANY MEANS WITHOUT THE WRITTEN PERMISSION OF THE ARCHITECT. THE ARCHITECT IS NOT RESPONSIBLE FOR THE CONSTRUCTION AND FINISHES. 

FACADE NOTES

1. Standard of Construction and Details including the use of materials to be as per the specification of the architect.

2. The construction of the facade shall be as per the specification of the architect.

3. The construction of the facade shall be as per the specification of the architect.

4. The construction of the facade shall be as per the specification of the architect.

SCHEDULE OF JOINTS

TYPE	DESCRIPTION	SIZE
SEA		

DRAWING PURPOSE

GOOD FOR CONSTRUCTION

CLIENT

GURU NANAK EDUCATIONAL SOCIETY

PROJECT

PROPOSED GURU NANAK SPORTS ACADEMY BLOCK

DRAWING TITLE

INTERIOR VIEW

DRAWN SACHIN **DATE** 30.04.23

CHECKED PALANI **SCALE** 1/10 TO SCALE

DRAWING NO. GNSAB-ARC-SCH-96A **REVISION** R0

ARCHITECTS

forum

New No. 10, 1st Floor, 2nd Main Road, Kottur Gardens, Kottur Gardens, Chennai - 600085, Tel: 044-42088888, E-mail: forumarchitects.in, Website: www.forumarchitects.in