



SATHYABAMA

INSTITUTE OF SCIENCE AND TECHNOLOGY
(DEEMED TO BE UNIVERSITY)

Accredited with "A" grade by NAAC | 12B Status by UGC | Approved by AICTE
Jeppiaar Nagar, Rajiv Gandhi Salai, Chennai – 600 119

www.sathyabama.ac.in

DECLARATION

I, **THAMIZHARASU.K** hereby declare that the Training Report **JANUARY 2023 to MAY 2023** done by me under the guidance of **Ar. SHOBANA** is submitted in partial fulfillment of the requirements for the completion of practical training session.

DATE : 09 June 2023
PLACE : Chennai

SIGNATURE OF CANDIDATE
THAMIZHARASU.K

rsa
Rajappa Shobana Architects
10, B.M. Garden Street,
Alwarpet, Ch-18. # 044 24996906



SATHYABAMA

INSTITUTE OF SCIENCE AND TECHNOLOGY
(DEEMED TO BE UNIVERSITY)

Accredited with "A" grade by NAAC | 12B Status by UGC | Approved by AICTE

Jeppiaar Nagar, Rajiv Gandhi Salai, Chennai – 600 119

www.sathyabama.ac.in

SCHOOL OF BUILDING AND ENVIRONMENT

DEPARTMENT OF ARCHITECTURE

VIVA-VOCE EXAMINATION

This is to certify that the practical training SAR 4063 is the work of **THAMIZHARASU.K** who had undergone training in **RAJAPPA SHOBANA ARCHITECTS** has been monitored by the continuous assessment during JANUARY 2023 to MAY 2023.

Dr. Devyani Gangopadhyay
DEAN

Submitted for Viva voce Examination held on 09 June 2023

Internal Examiner

External Examiner

rsa

Rajappa Shobana Architects
10, B.M. Garden Street,
Alwarpet, Ch-18. # 044 24996906



SATHYABAMA

INSTITUTE OF SCIENCE AND TECHNOLOGY
(DEEMED TO BE UNIVERSITY)

Accredited with “A” grade by NAAC | 12B Status by UGC | Approved by AICTE

Jeppiaar Nagar, Rajiv Gandhi Salai, Chennai – 600 119

www.sathyabama.ac.in

SCHOOL OF BUILDING AND ENVIRONMENT
DEPARTMENT OF ARCHITECTURE
PRACTICAL TRAINING PORTFOLIO (SAR5077)
MAY 2022

Name of the Student : **THAMIZHARASU.K**

Batch : **2018 - 2023**

Reg No. **38210075** :

Semester : **10**



SATHYABAMA

INSTITUTE OF SCIENCE AND TECHNOLOGY
(DEEMED TO BE UNIVERSITY)

Accredited with “A” grade by NAAC | 12B Status by UGC | Approved by AICTE

Jeppiaar Nagar, Rajiv Gandhi Salai, Chennai – 600 119

www.sathyabama.ac.in

SCHOOL OF BUILDING AND ENVIRONMENT

DEPARTMENT OF ARCHITECTURE

VIVA-VOCE EXAMINATION

This is to certify that the practical training SAR 4063 is the work of **THAMIZHARASU.K** who had undergone training in **RAJAPPA SHOBANA ARCHITECTS** has been monitored by the continuous assessment during JANUARY 2023 to MAY 2023.

Dr.Devyani Gangopadhyay
DEAN

Submitted for Viva voce Examination held on _____

Internal Examiner

External Examiner



SATHYABAMA

INSTITUTE OF SCIENCE AND TECHNOLOGY
(DEEMED TO BE UNIVERSITY)

Accredited with “A” grade by NAAC | 12B Status by UGC | Approved by AICTE

Jeppiaar Nagar, Rajiv Gandhi Salai, Chennai – 600 119

www.sathyabama.ac.in

DECLARATION

I, **THAMIZHARASU.K** hereby declare that the Training Report **JANUARY 2023 to MAY 2023** done by me under the guidance of **Ar. SHOBANA** is submitted in partial fulfillment of the requirements for the completion of practical training session.

DATE :

PLACE :

SIGNATURE OF CANDIDATE

THAMIZHARASU.K

ACKNOWLEDGEMENT

I am pleased to acknowledge my sincere thanks to **Board of Management of SATHYABAMA** for their kind encouragement in doing this practical training and for completing it successfully. I am grateful to them.

I convey my thanks to **Dr. Devyani Gangopadhyay**, Dean, School of Building and Environment and **Ar.Sarath Chandra Kanth**, Design Chair, Department of Architecture for having been a constant source of support and encouragement.

I wish to express my thanks to all Teaching and Non-teaching staff members of the Department of who were helpful in many ways for the completion of the project.

I also wish to thank **Ar.SHOBANA** for the experience of interning at their firm.

JOINING LETTER

Rajappa Shobana Architects

New No. 25, Old No. 10, B.M. Garden Street, Alwarpet, Chennai - 18.

17th January 2023

To,

The Dean,
School of Building and Environment
Sathyabama Institute of Science and Technology
Jeppiaar Nagar, Rajiv Gandhi Salai
Chennai – 600 119.

Respected Sir,


Sub : Letter of Acceptance / Joining

This is to certify that Mr. K. Thamizharasu (Reg. No.38210075) has commenced his architectural internship for the Xth Semester in our firm.

We hereby confirm that he has joined us on 17th January 2023.

Thanking you,

Yours sincerely,
For RAJAPPA SHOBANA ARCHITECTS

 

SHOBANA RAJAPPA

SHOBANA RAJAPPA, B.Arch, AIAA
Registered Architect
CA/84/7988
New # 25, Old # 10, B.M. Garden Street,
Alwarpet, Chennai - 600 018.

COMPLETION LETTER

Rajappa Shobana Architects

New No. 25, Old No. 10, B.M. Garden Street, Alwarpet, Chennai - 18.

31st May 2023

To,

The Dean,
School of Building and Environment
Sathyabama Institute of Science and Technology
Jeppiaar Nagar, Rajiv Gandhi Salai
Chennai – 600 119.

Respected Sir,


Sub : Letter of Completion

This is to certify that Mr. K. Thamizharasu (Reg. No.38210075) has undergone his architectural internship for the Xth Semester in our firm.

We hereby confirm that he has completed his internship in our office from 17th January 2023 to 31st May 2023.

Thanking you,

Yours sincerely,
For RAJAPPA SHOBANA ARCHITECTS

 

SHOBANA RAJAPPA

rsa

Rajappa Shobana Architects
10, B.M. Garden Street,
Alwarpet, Ch-18. # 044 24996906

MONTHLY REPORT 1

SATHYABAMA
INSTITUTE OF SCIENCE AND TECHNOLOGY
(DEEMED TO BE UNIVERSITY)
Accredited "A" Grade by NAAC | 12B Status by UGC | Approved by AICTE
www.sathyabama.ac.in

PROFESSIONAL PRACTICAL TRAINING REPORT 2023
(Monthly Progress to be documented and submitted to the HOD by the Architect in charge of Trainee of the Organization)

- Name of the Office / Organization** : RAJAPPA SHOBANA ARCHITECTS
- Address & Contact Number** : RESIDENCY AAROH, 10, BHEEMANA GARDEN ST, ALWARPET, CHENNAI - 18. 044-2499 6906
- Name of the Student** : K. THAMIZH ARASU
- Duration** : From 17-01-2023 To 17-02-2023
- Total No. of days** : 26 DAYS
- Evaluation of Performance Criteria shall be on**

Description of works	Excellent	Good	Fair	Poor	NA
Office Culture Comprehension		✓			
Participation in the Office		✓			
Reading of Drawings		✓			
Presentation Techniques		✓			
Model Making					✓
Understanding of Construction Details					✓
Drafting Skills (Manual/Computer)		✓			
Site Supervision / Client Interaction Skills					✓
Time Schedule Adherence		✓			
Other Computer Skills		✓			
Files and Office Maintenance					✓
Coordination with other Consultants					✓
Overall Grading*		✓	85		

* Note: Kindly grade the student as per his/her overall performance in the office during the assessment month*

7. Any other Remarks:

Signature of the Head of the Office / Organization (With Seal)

D. Farhana
(A. Farhana)
SHOBANA RAJAPPA, B.Arch, AIA
Registered Architect
CA/84/7988
New # 25, Old # 10, B.M. Garden Street,
Alwarpet, Chennai - 600 018.

MONTHLY REPORT 2

SATHYABAMA
INSTITUTE OF SCIENCE AND TECHNOLOGY
(DEEMED TO BE UNIVERSITY)
Accredited "A" Grade by NAAC | 12B Status by UGC | Approved by AICTE
www.sathyabama.ac.in

PROFESSIONAL PRACTICAL TRAINING REPORT 2023
(Monthly Progress to be documented and submitted to the HOD by the Architect in charge of Trainee of the Organization)

- Name of the Office / Organization** : RAJAPPA SHOBANA ARCHITECTS
- Address & Contact Number** : RESIDENCY AAROH, 10, BHEEMANA GARDEN ST, CHENNAI - 18. 044-2499 6906
- Name of the Student** : K. THAMIZH ARASU
- Duration** : From 18-02-2023 To 18-03-2023
- Total No. of days** : 28 DAYS
- Evaluation of Performance Criteria shall be on**

Description of works	Excellent	Good	Fair	Poor	NA
Office Culture Comprehension		✓			
Participation in the Office		✓			
Reading of Drawings		✓			
Presentation Techniques		✓			
Model Making					✓
Understanding of Construction Details		✓			
Drafting Skills (Manual/Computer)		✓			
Site Supervision / Client Interaction Skills					✓
Time Schedule Adherence		✓			
Other Computer Skills		✓			
Files and Office Maintenance					✓
Coordination with other Consultants					✓
Overall Grading*		80			

* Note: Kindly grade the student as per his/her overall performance in the office during the assessment month*

7. Any other Remarks:
Good.

Signature of the Head of the Office / Organization (With Seal)

Shobana
SHOBANA RAJAPPA, B.Arch, AIA
Registered Architect
CA/84/7988
New # 25, Old # 10, B.M. Garden Street,
Alwarpet, Chennai - 600 018.

MONTHLY REPORT 3



SATHYABAMA

INSTITUTE OF SCIENCE AND TECHNOLOGY
DEEMED TO BE UNIVERSITY
 Accredited "A" Grade by NAAC | 12B Status by UGC | Approved by AICTE
www.sathyabama.ac.in

PROFESSIONAL PRACTICAL TRAINING REPORT 2023

(Monthly Progress to be documented and submitted to the HOD by the Architect in charge of
 Trainee of the Organization)

1. Name of the Office / Organization : RAJAPPA SHOBANA ARCHITECTS

2. Address & Contact Number : RESIDENCY AAROHAN, 10, BHEEMANA GARDEN ST
CH-18, 044-2499 6906

3. Name of the Student : K THAMIZH ARASU

4. Duration : From 19.03.2023 To 19.04-2023

5. Total No. of days : 22 DAYS.

6. Evaluation of Performance Criteria shall be on

Description of works	Excellent	Good	Fair	Poor	NA
Office Culture Comprehension		✓			
Participation in the Office		✓			
Reading of Drawings		✓			
Presentation Techniques		✓			
Model Making					✓
Understanding of Construction Details		✓			
Drafting Skills (Manual/Computer)		✓			
Site Supervision / Client Interaction Skills					✓
Time Schedule Adherence		✓			
Other Computer Skills		✓			
Files and Office Maintenance		✓			
Coordination with other Consultants					✓

MONTHLY REPORT 4



SATHYABAMA
INSTITUTE OF SCIENCE AND TECHNOLOGY
(DEEMED TO BE UNIVERSITY)
Accredited "A" Grade by NAAC | 12B Status by UGC | Approved by AICTE
www.sathyabama.ac.in

PROFESSIONAL PRACTICAL TRAINING REPORT 2023
(Monthly Progress to be documented and submitted to the HOD by the Architect in charge of Trainee of the Organization)


- Name of the Office / Organization** : RAJAPPA SHOBANA ARCHITECTS
- Address & Contact Number** : RESIDENCY AAROGYA, 10, BHEEMANA GARDEN ST, ALWARPET, CHENNAI - 18, 044-24996906
- Name of the Student** : K. THAMIZH ARASU
- Duration** : From 20-04-2023 To 31-05-2023
- Total No. of days** : 27 DAYS
- Evaluation of Performance Criteria shall be on**

Description of works	Excellent	Good	Fair	Poor	NA
Office Culture Comprehension					
Participation in the Office		✓			
Reading of Drawings		✓			
Presentation Techniques		✓			
Model Making		✓			
Understanding of Construction Details		✓			
Drafting Skills (Manual/Computer)		✓			
Site Supervision / Client Interaction Skills					✓
Time Schedule Adherence		✓			
Other Computer Skills		✓			
Files and Office Maintenance					✓
Coordination with other Consultants					✓
Overall Grading*	80 %				

* Note: Kindly grade the student as per his/her overall performance in the office during the assessment month*

- Any other Remarks:**

Signature of the Head of the Office / Organization (With Seal)

 

rsa
Rajappa Shobana Architects
10, B.M. Garden Street,
Alwarpet, Ch-18. # 044 24996906

WORK DIARY

WEEKS

PROJECT NAME

WORK DONE

1 - 4

RESIDENTIAL

3D MODEL, PLAN

5 - 8

RESIDENTIAL & HOSPITAL

PLAN, SECTION, 3D MODEL,
SITE VISIT, PHOTOSHOP

9 - 13

RESIDENTIAL

PLAN, ELEVATION, DETAIL
DRAWING,SITE VISIT

14 - 17

RESIDENTIAL

PLAN, DETAIL DRAWING,ELEVATION

1.1 ABOUT THE FIRM:

RSA is a one-stop shop for Architecture, Interior Design and allied services. Founded in 1980 by **B.Rajappa** and **Shobana Rajappa**, both Alumni from School of architecture and planning, Chennai, this architecture firm has steadily churned out more than 200 unique projects in Tamil Nadu. With considerable competency in Hospital design, Factory and Institutional design, Residential spaces and Office design, RSA has been one of the most sought after firms in Chennai.

With a strong foundation of the founders' experience and knowledge, RSA's young and talented team headed by **Samyuktha Ayyappan**, also Alumnus from SAP, Chennai, continuously endeavors to create functional yet innovative designs that excite the clients as well as the team.

The team comprising Senior Architects, junior Architects, Architectural interns and Interior designers work with Structural engineers, Landscape artists and other allied service providers to give comprehensive solutions. Perfectly in tune with the customer centric approach of the organization, the personnel at all levels strive to understand the exact need of the customers and give them the advantage of customized and quality solutions under one roof.

We believe that good design stems from the Project requirements as well as the resources available, which is why getting an in depth understanding of our Clients, their lifestyles and the space to be designed is of utmost importance to us. Personal involvement in the projects has not only helped in customer satisfaction, but has also helped build long term relationships with the clients.

This quality has been our biggest asset along with our design capabilities and efficient delivery mechanisms.

"Happy Clients + Happy Workforce = Success" has been our mantra for more than 30 years and this has driven us to approach every project, irrespective of the size and complexity with full commitment and enthusiasm.

TABLE OF CONTENTS

CHAPTER NO.	TITLE	PAGE NO.
1	RESIDENCE AT MEDAVAKKAM 3D MODEL (Elevation)	1
2	RESIDENCE AT KODAIKANAL PERGOLA DETAIL	2
2.1	PERGOLA 3D MODEL	3
3	HOSPITAL AT NUNGAMBAKAM FLOOR PLAN (CAD + Photoshop)	4
3.1	HOSPITAL ROOM DETAIL DRAWING	5
3.2	HOSPITAL ROOM DETAIL DRAWING	6
3.3	HOSPITAL FLOORING DETAIL (Corridor Detail)	7
3.4	HOSPITAL CORRIDOR DETAIL (Elevation)	8
3.5	HOSPITAL CORRIDOR DETAIL (Elevation)	9
3.6	HOSPITAL CORRIDOR DETAIL (Elevation)	10
3.7	HOSPITAL INTERIOR (3D Model)	11

	(3D MODEL + Photoshop)	
7	RESIDENCE AT T.NAGAR PERGOLA DETAIL	27
8	RESIDENCE AT PORUR GATE DETAIL	28
9	RESIDENCE AT ABHIRAMAPURAM WINDOW GRILL DETAILS	29
11	RESIDENCE AT NUNGAMBAKAM SCHEME – SITE PLAN	30
12	SITE VISIT – K.K. CHILDS TRUST HOSPITAL AT NUNGAMBAKAM	31
13	SITE VISIT – RESIDENCE RENOVATION AT NUNGAMBAKAM	32

CRITICAL OVERVIEW

My overall experience in the firm through the last 4 months working has been great and it has given me the opportunity to grow in the field of Architecture. Given many opportunities to develop my skills and freedom to explore and learn new things in their work space as an Architect.

My Senior Architect gave me a lot of guidance throughout the internship and gave me the liberty to work in any project to learn and improve my skills in different aspects like working drawing, detail drawing, section and got to understand how the work flow in an Architecture firm happens and also how one gets to respond actively to the work that is being appointed to them. Now I have significantly improved understanding on how a project works from the beginning stage till the end of the construction stage and to fulfil exactly what the client wants and design according to the expectations.

SITE VISIT



RENOVATION FOR
KANCHI KAMAKOTI
CHILDS TRUST HOSPITAL
@ NUNGAMBAKKAM

LEGEND	
	SWITCHBOARD
	CCTV
	FALSE CEILING LIGHT
	WALL BRACKET
	5 AMPS
	SMOKE DETECTOR
	TWO WAY
	ONE WAY
	TELEPHONE POINT
	DOOR ACCESS SYSTEM
	WALL FAN WITH SOCKET
	NETWORK
	UPS 5A

	FLOOR TILE-SOMANY-ORLANDO BEIGE MATT - 600 X 600 mm
	WALL TILE-THALAM-ENDLESS CREMA 1200 X 600 mm
	HIGHLIGHTER WALL

00.	22.02.23	TO ISSUE
S.NO.	REV.DATE	DESCRIPTION

PROJECT:
PROPOSED RENOVATION OF
INTERIORS FOR KANCHI KAMAKOTI
CHILDS TRUST HOSPITAL,
NUNGAMBAKKAM

TITLE:
5TH FLOOR DETAILED LAYOUT
IT ROOM
[ELEVATIONS]


DATE:	24.02.2023
PROJECT NO:	38
DWG NO:	RSA/2023/5TH /18
SCALE:	NTS
DRAWN:	FARHANA/SUSHMITHA
APPROVED:	SHOBANA RAJAPPA

rsa


**Rajappa
Shobana
Architects**

#10, Bheemana Garden Street,
Alwarpet, Ch - 18. # 044 24996906


COPY RIGHT OF THIS DRAWING BELONGS TO M/S RAJAPPA SHOBANA ARCHITECTS AND SHOULD NOT BE USED FOR ANY PURPOSE OTHER THAN SPECIFIED WITHOUT PRIOR PERMISSION.

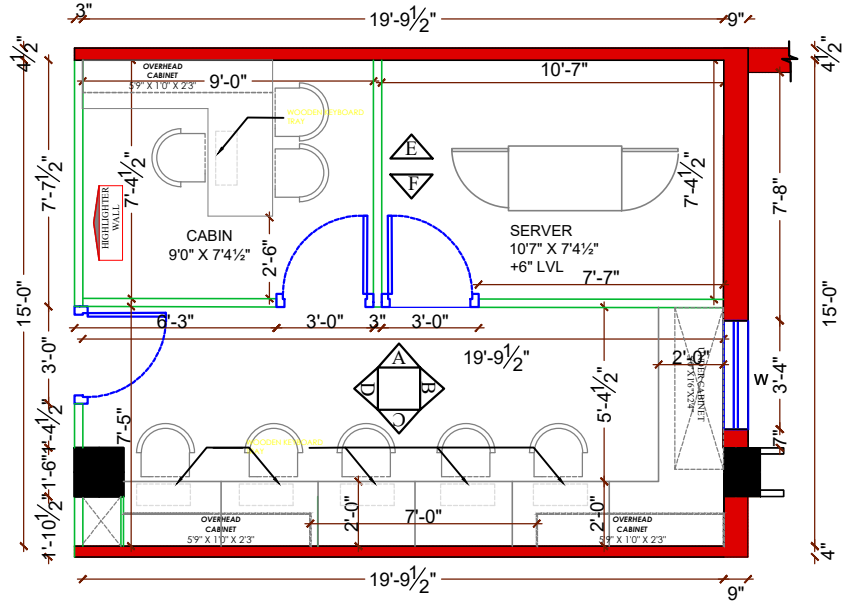


FURNITURE PLAN

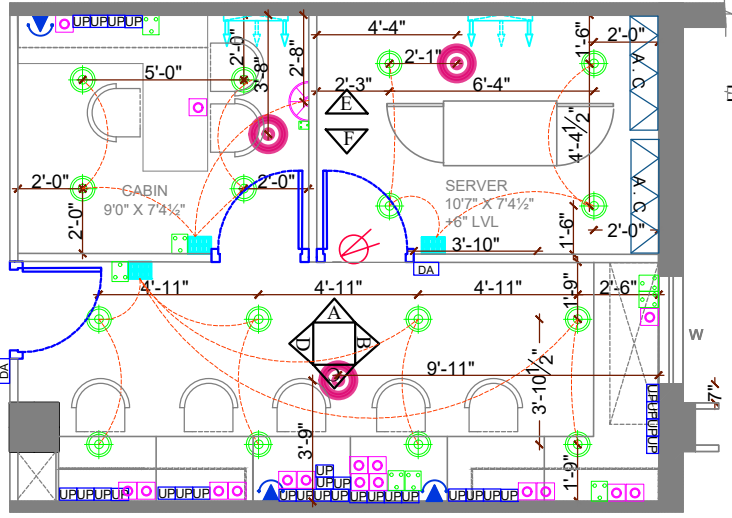


ELECTRICAL PLAN

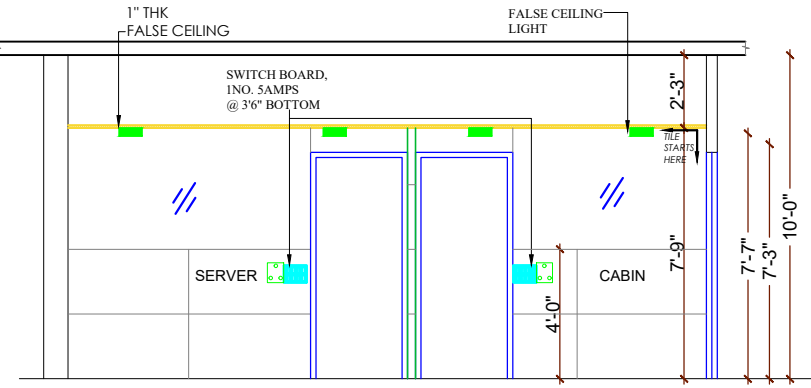


SECTION F

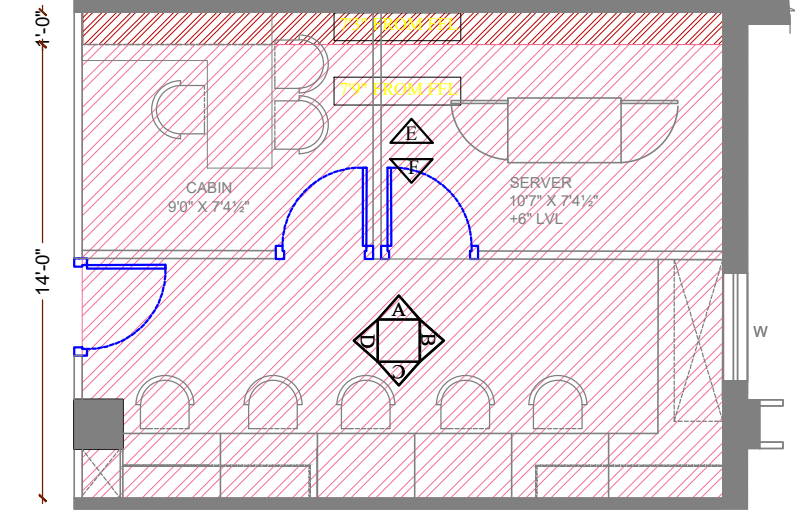


FALSE CEILING PLAN

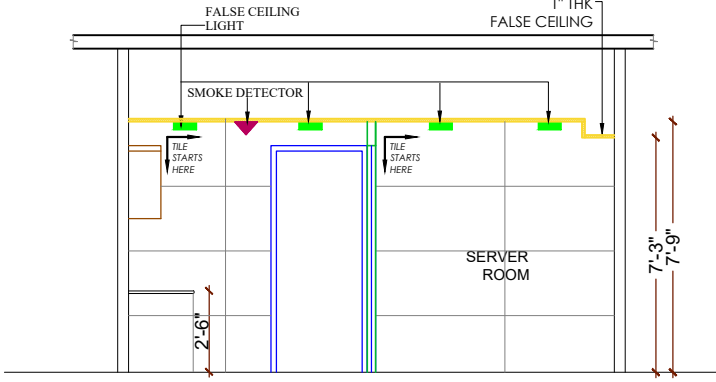


SECTION D

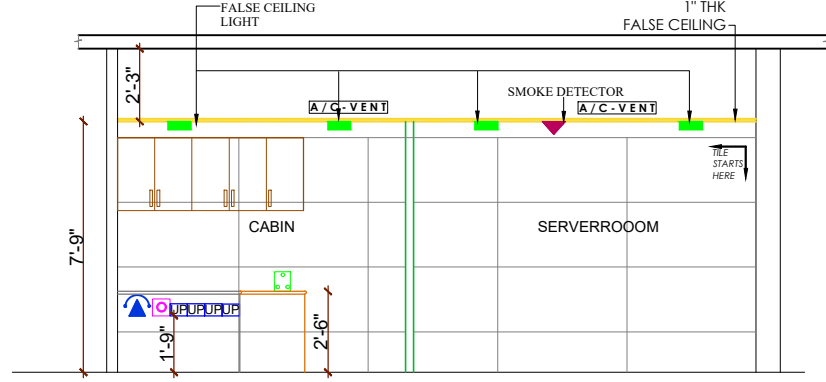


SECTION E

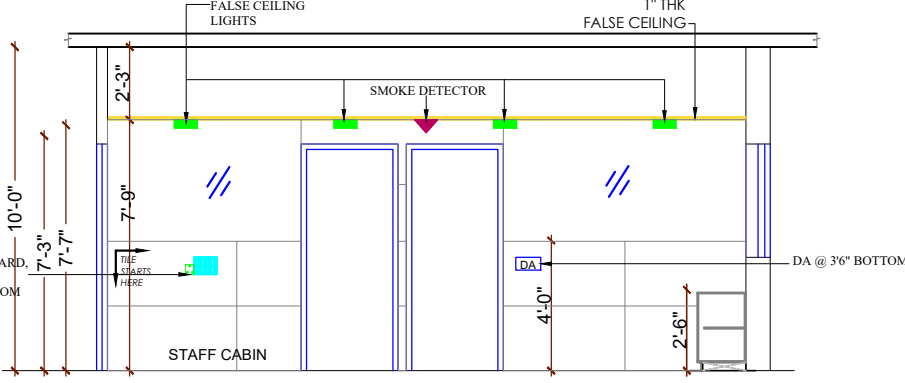


SECTION A

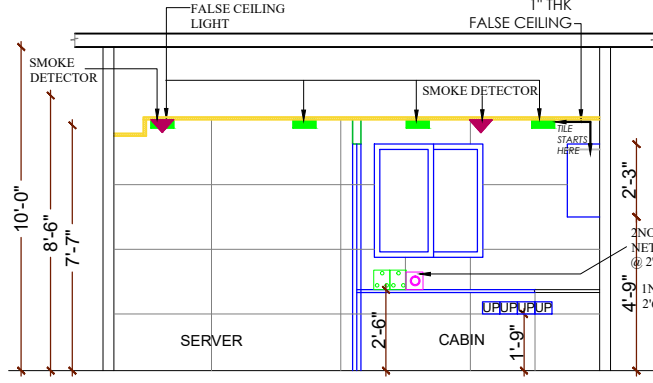














SECTION B

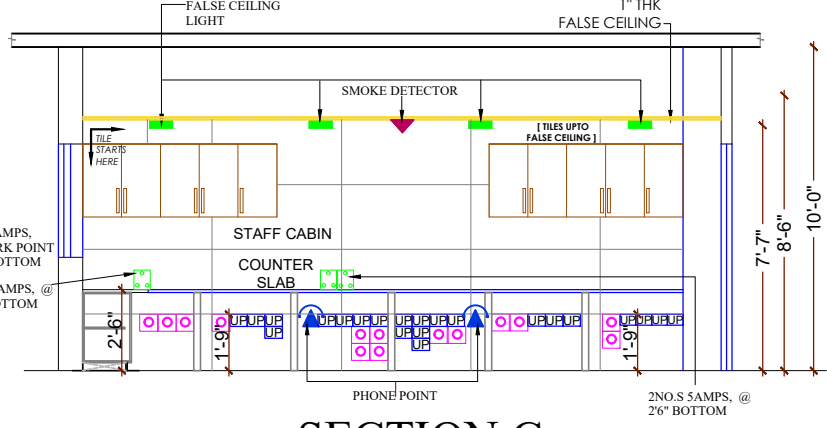

SECTION C

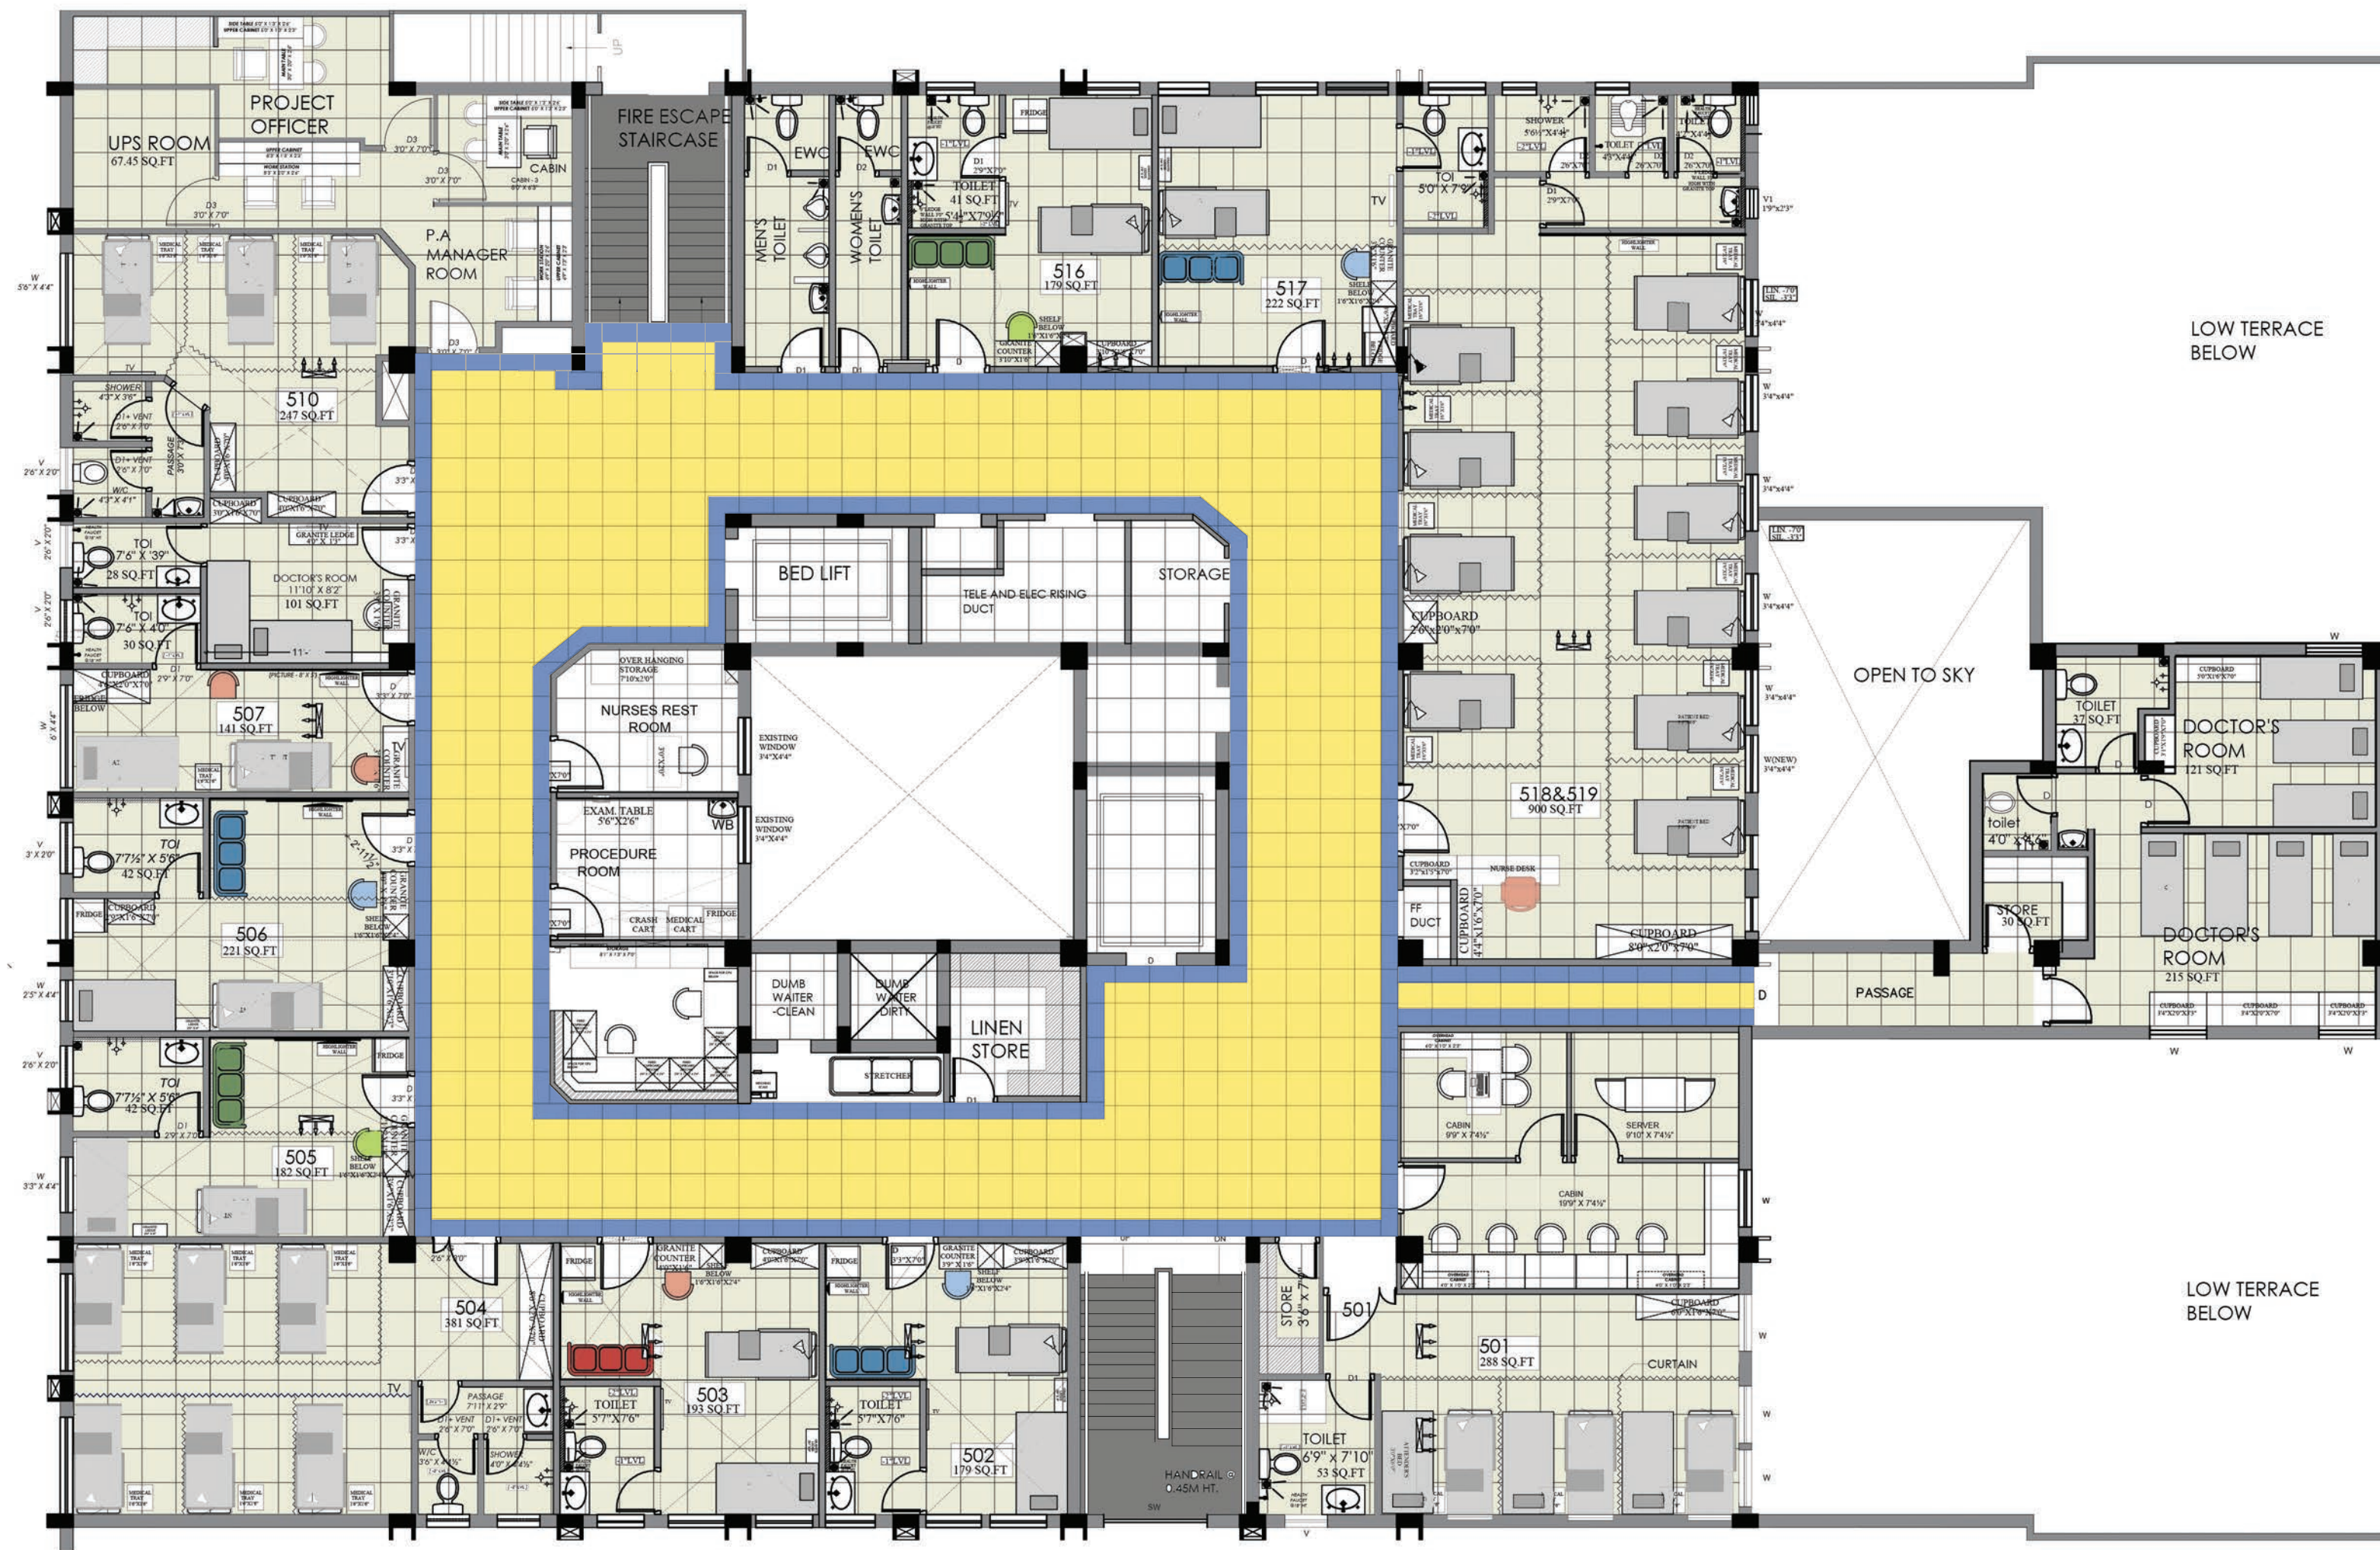


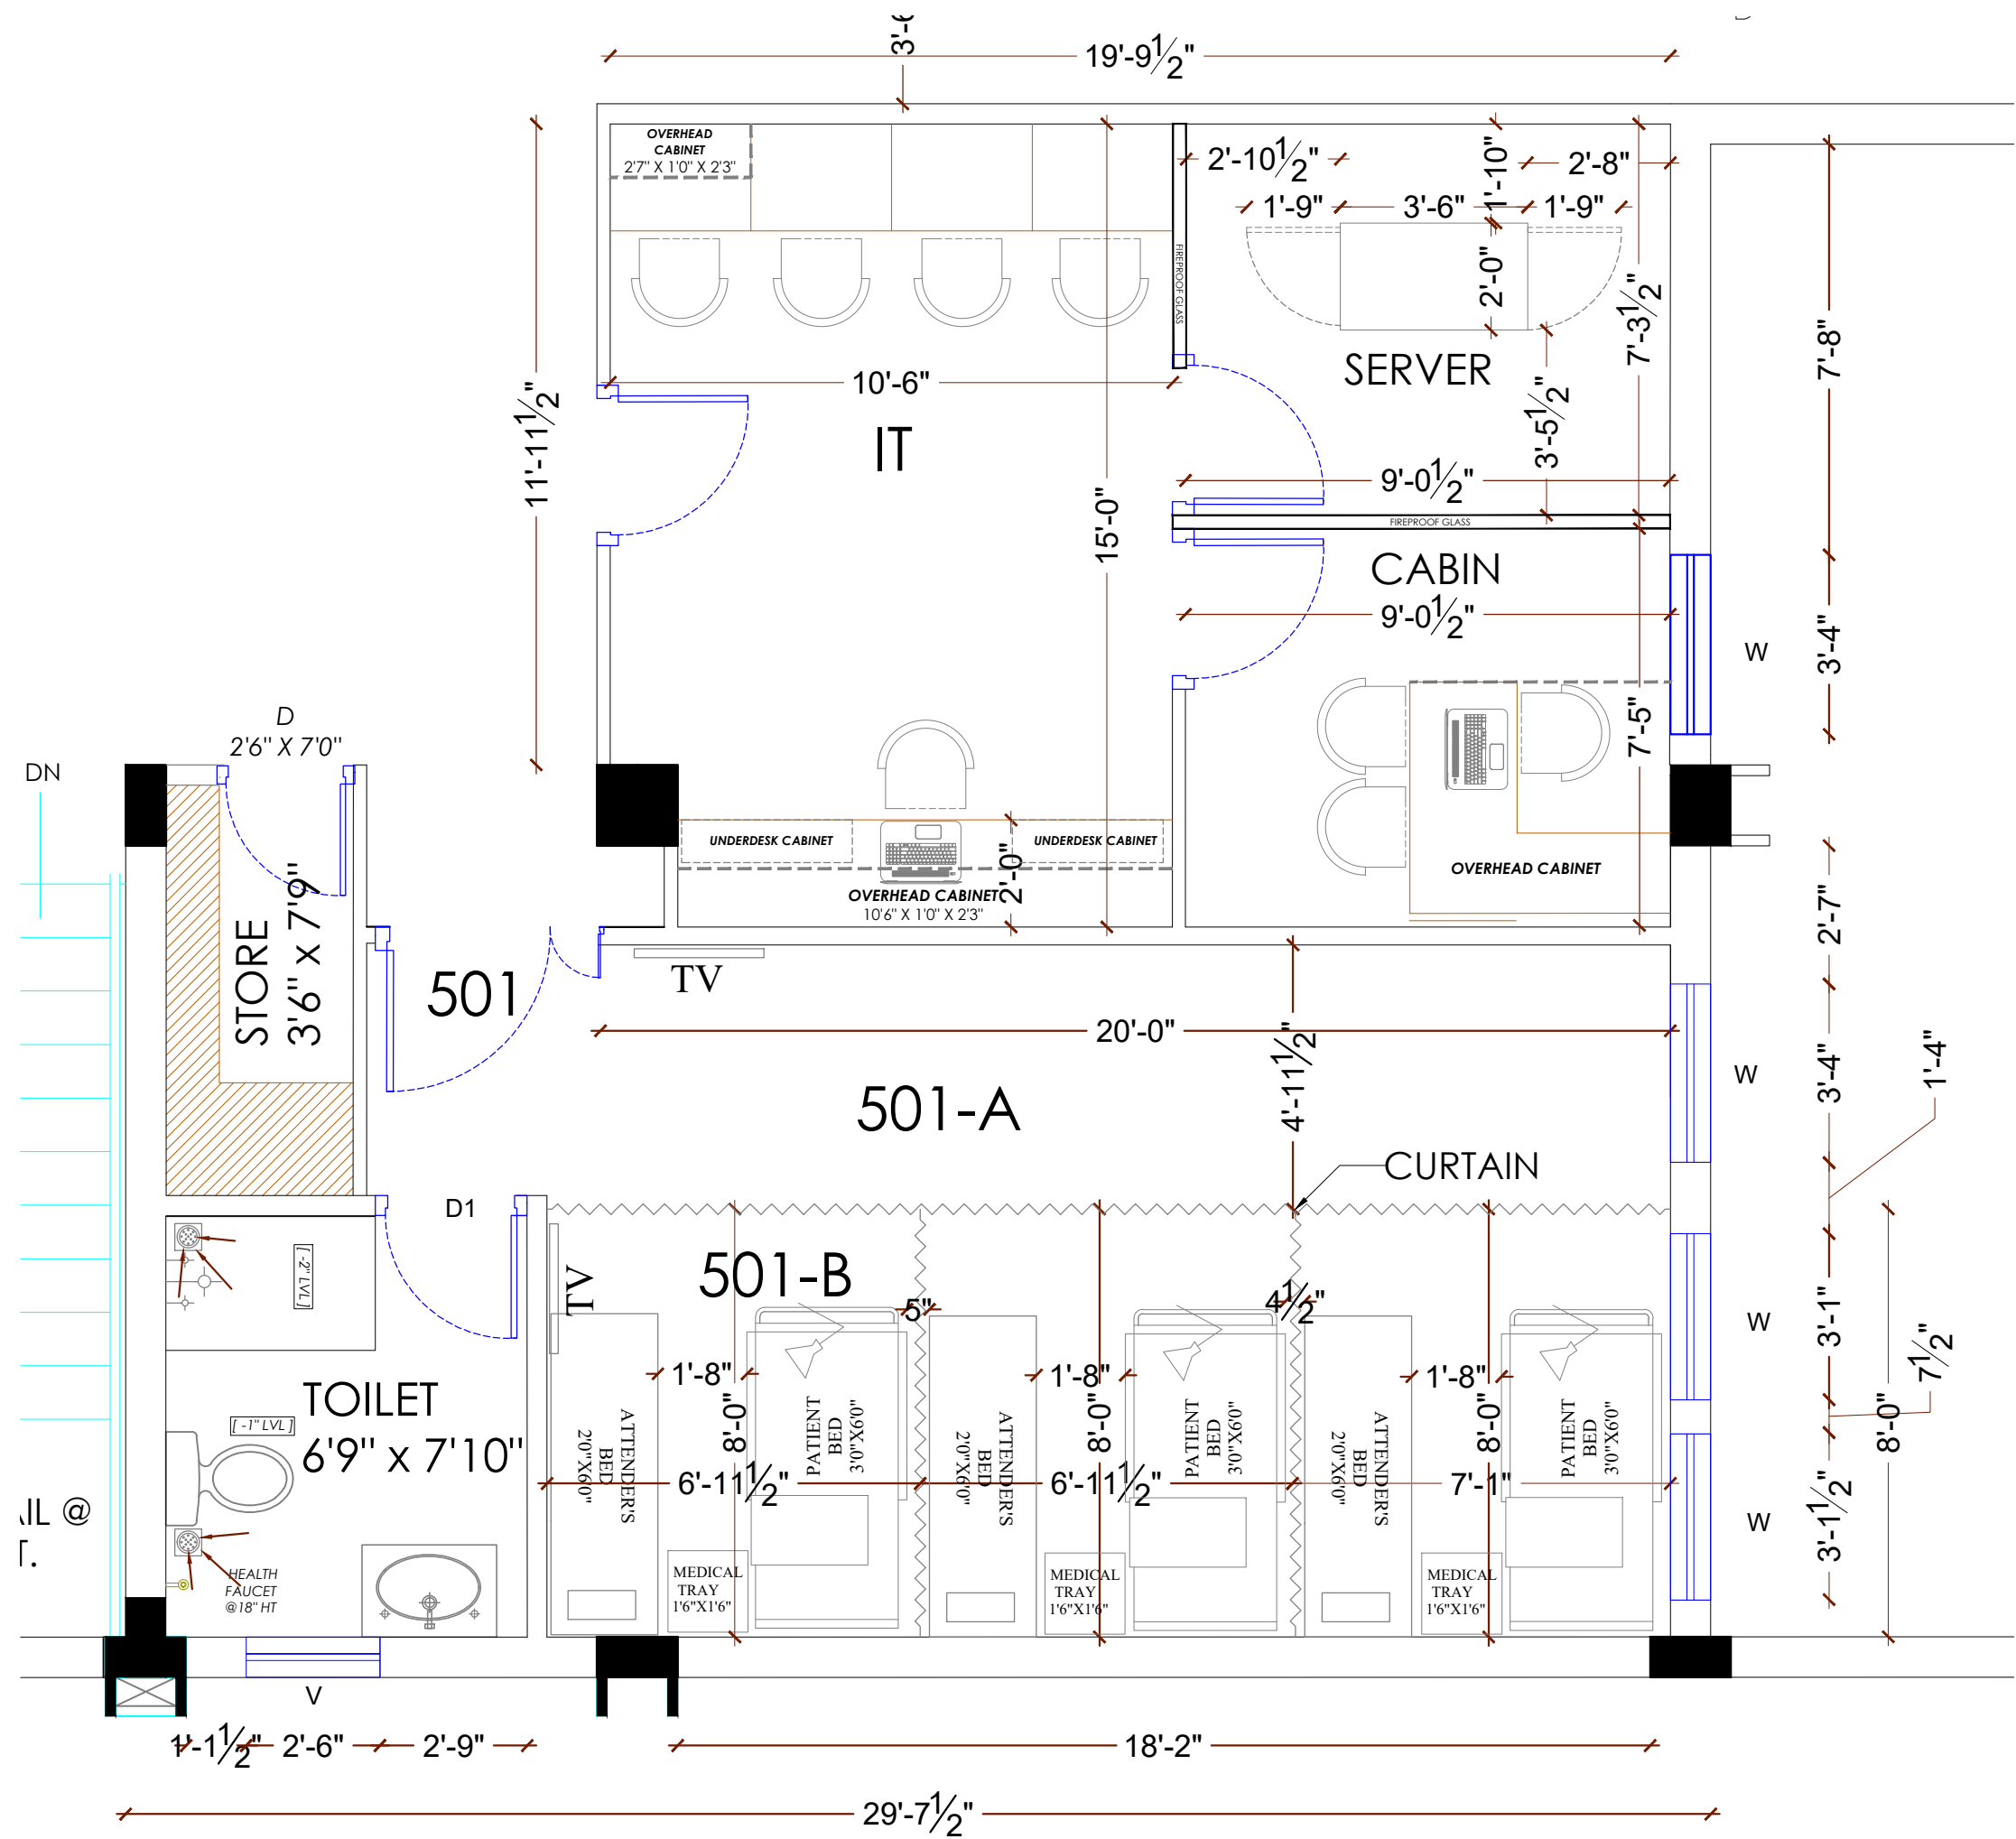

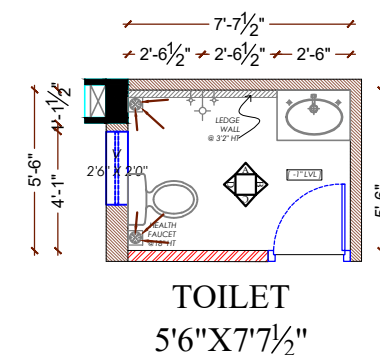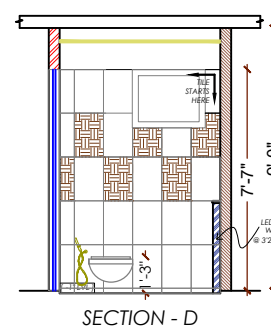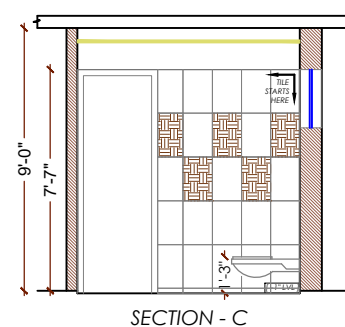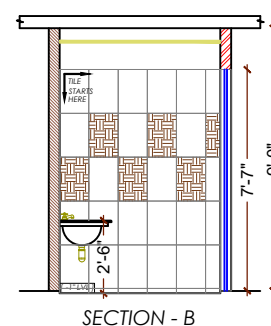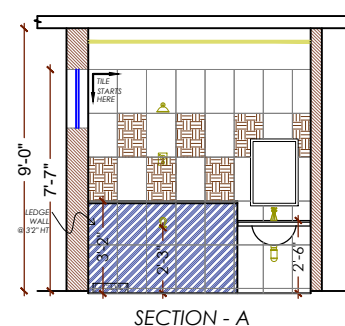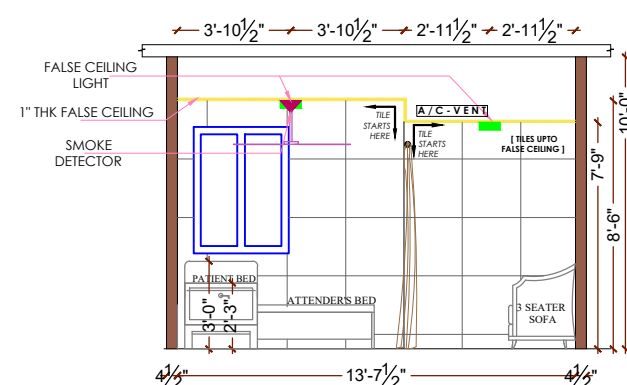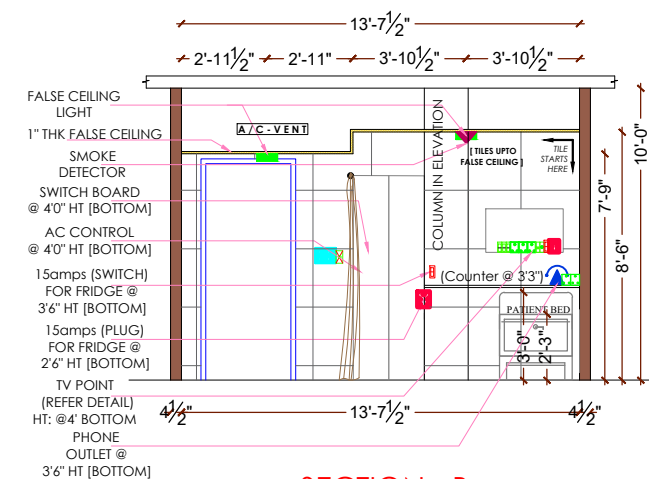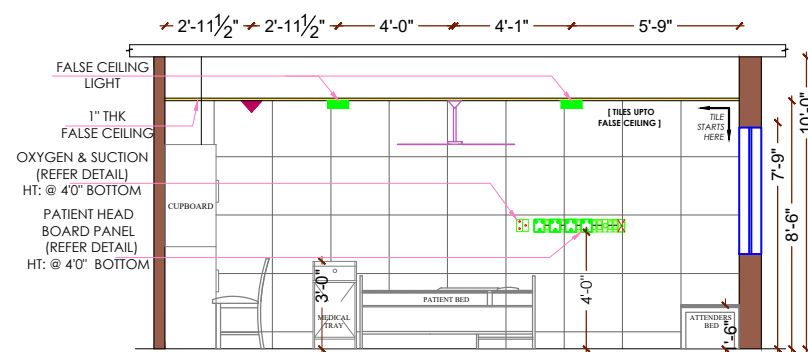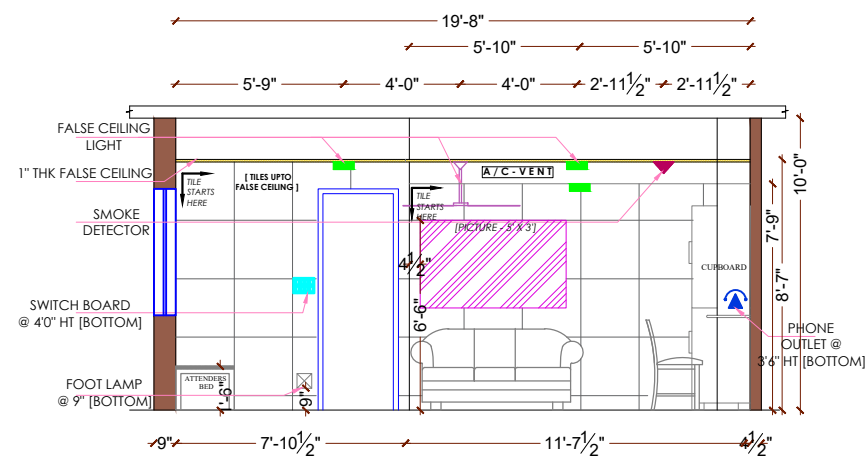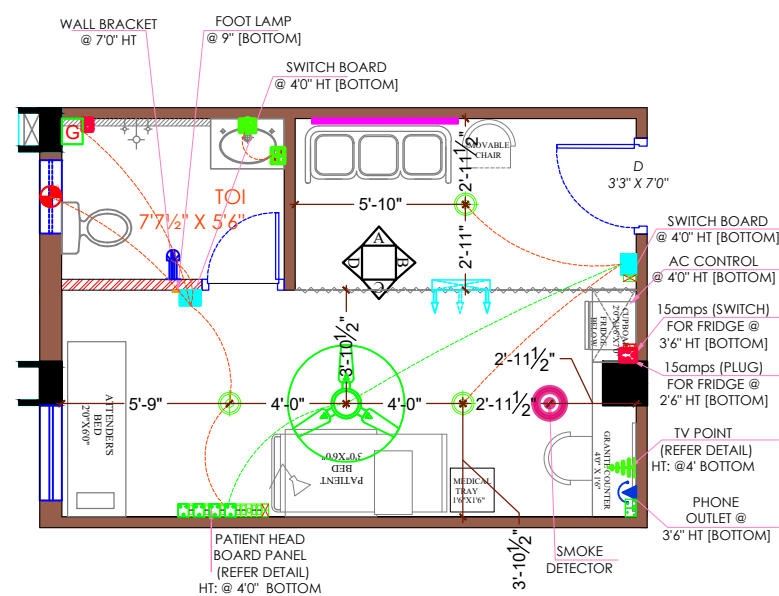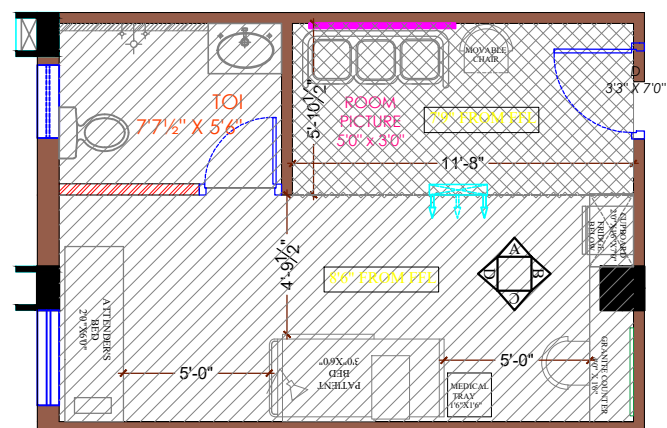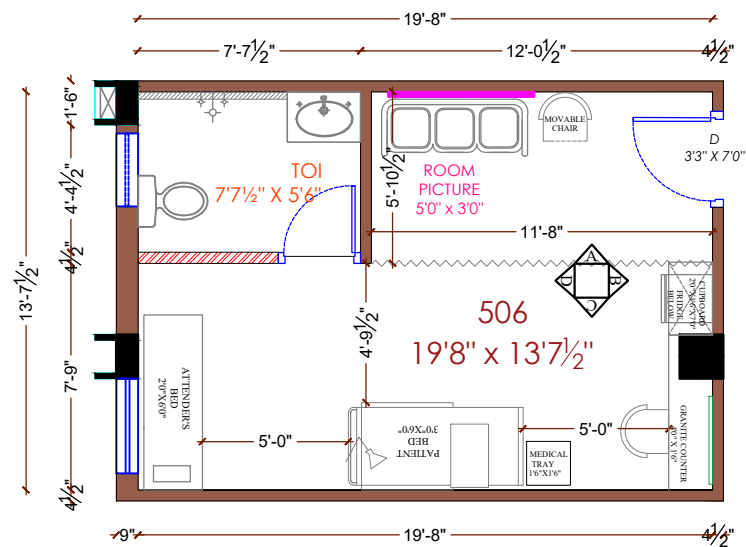

-  - 300 X 450
-  - 300 X 450
-  - 300 X 450
-  - 300 X 300

RENOVATION FOR KANCHI KAMAKOTI CHILDS TRUST HOSPITAL @ NUNGAMBAKKAM

 LEGEND	
	HEAD BOARD
	TV POINT
	CEILING FAN
	FALSE CEILING LIGHT
	WALL BRACKET
	5AMPS & 15 AMPS
	SMOKE DETECTOR
	TOILET CONTROL
	MIRROR LIGHT
	TWO WAY
	ONE WAY
	EXHAUST
	GEYSER POINT

-  EXISTING WALL
 PARTITION WALL
 NEW WALL

-  2'x2' TILE
-  HIGHLIGHTER WALL

PROJECT NO - 161

5TH FLOOR
ROOM - 506
[ELEVATIONS]

ALL DIMENSIONS ARE IN FEET & INCHES

DATE : 20.04.2022



rsa Rajappa
Shobana
Architects
3heemana Garden Street,
et, Ch - 18. # 044 24996906

RENOVATION FOR KANCHI KAMAKOTI CHILDS TRUST HOSPITAL @ NUNGAMBAKKAM

LEGEND

	HEAD BOARD
	TV POINT
	CEILING FAN
	FALSE CEILING LIGHT
	WALL BRACKET
	5AMPS & 15 AMPS
	SMOKE DETECTOR
	TOILET CONTROL
	MIRROR LIGHT
	TWO WAY
	ONE WAY
	EXHAUST
	GEYSER POINT

	EXISTING WALL
	PARTITION WALL
	NEW WALL

	2'x2' TILE
	HIGHLIGHTER WALL

PROJECT NO - 161



5TH FLOOR
ROOM - 505
[ELEVATIONS]

ALL DIMENSIONS ARE IN FEET & INCHES


DATE : 20.04.2022

rsa Rajappa
Shobana
Architects
#10, Bheemana Garden Street,
Alwarpet, Ch - 18. # 044 24996906


FURNITURE LAYOUT

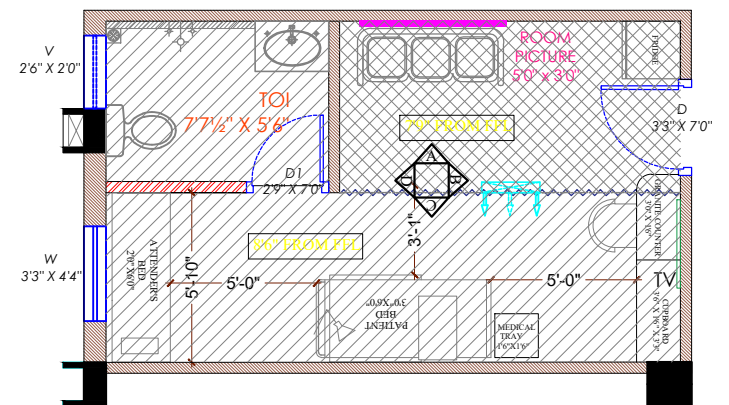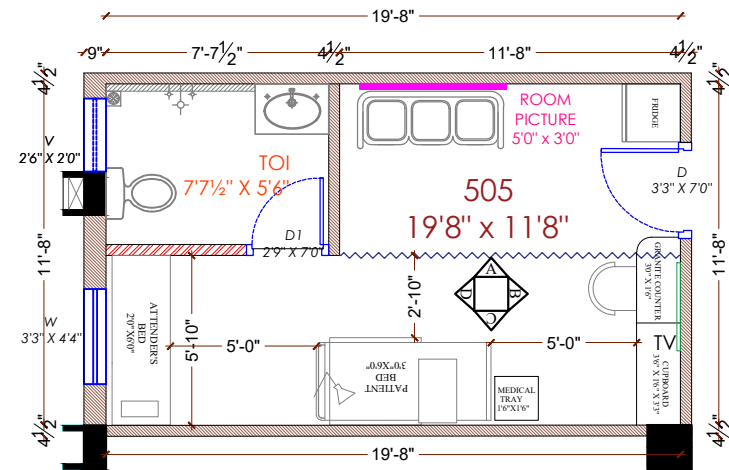


FALSE CEILING LAYOUT

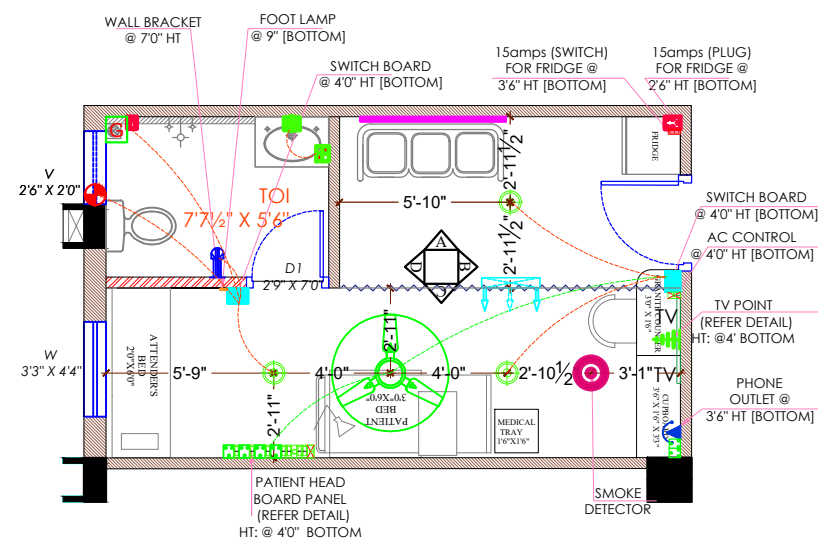


ELECTRICAL LAYOUT

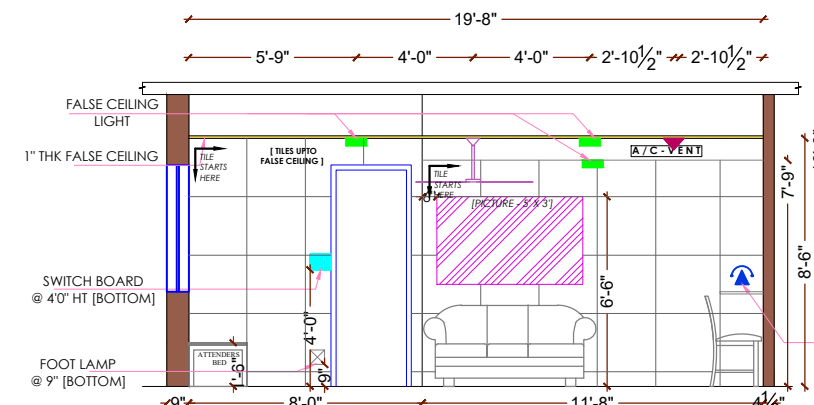


SECTION - A

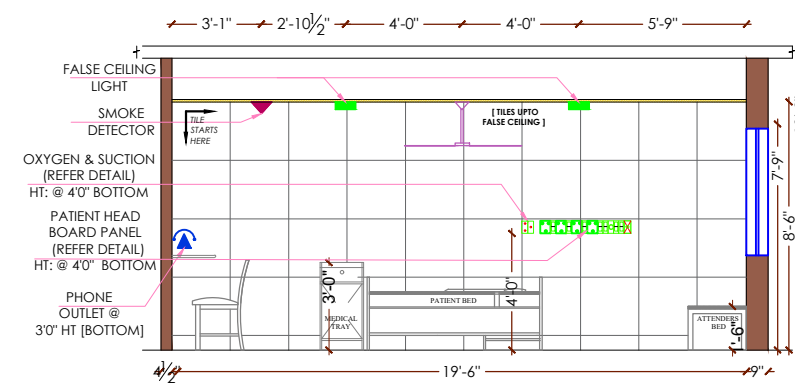


SECTION - C

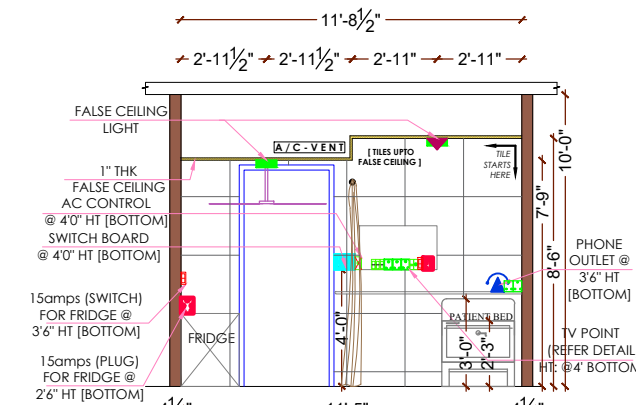


SECTION - B

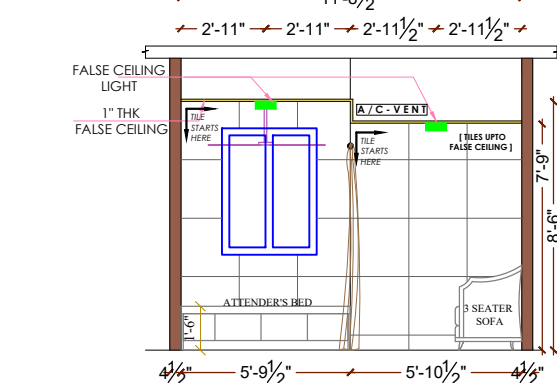


SECTION - D

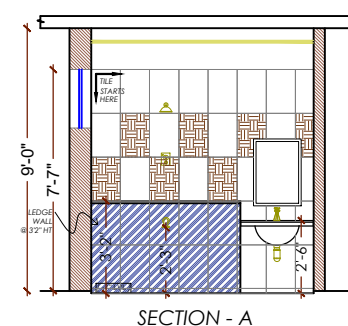


SECTION - A

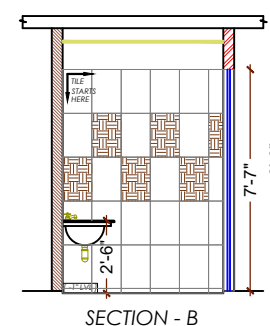


SECTION - B

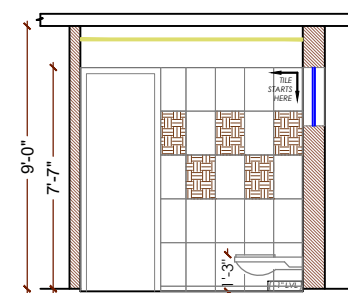

SECTION - C

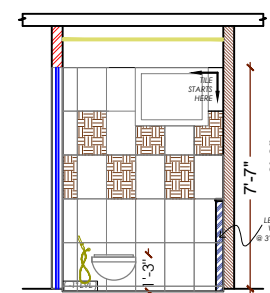

SECTION - D

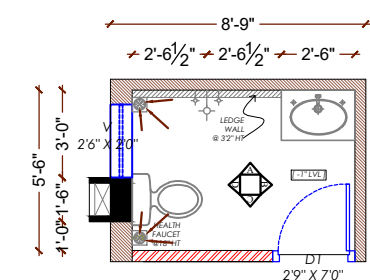

TOILET 5'6"X7'7 1/2"

	- 300 X 450
	- 300 X 450
	- 300 X 450
	- 300 X 300

RENOVATION FOR
KANCHI KAMAKOTI
CHILDS TRUST HOSPITAL
@ NUNGAMBAKKAM

LEGEND	
	HEAD BOARD
	TV POINT
	CEILING FAN
	FALSE CEILING LIGHT
	WALL BRACKET
	5AMPS & 15 AMPS
	SMOKE DETECTOR
	TOILET CONTROL
	MIRROR LIGHT
	TWO WAY
	ONE WAY
	EXHAUST
	GEYSER POINT

	EXISTING WALL
	NEW WALL


	2'x2' TILE
	HIGH LIGHTER WALL

PROJECT NO - 161


5TH FLOOR
DELUXE ROOM - 516
[ELEVATIONS]

ALL DIMENSIONS ARE IN FEET & INCHES
DATE : 19.04.2022


rsa Rajappa Shobana Architects
#10, Bheemana Garden Street,
Alwarpet, Ch - 18. # 044 24996906

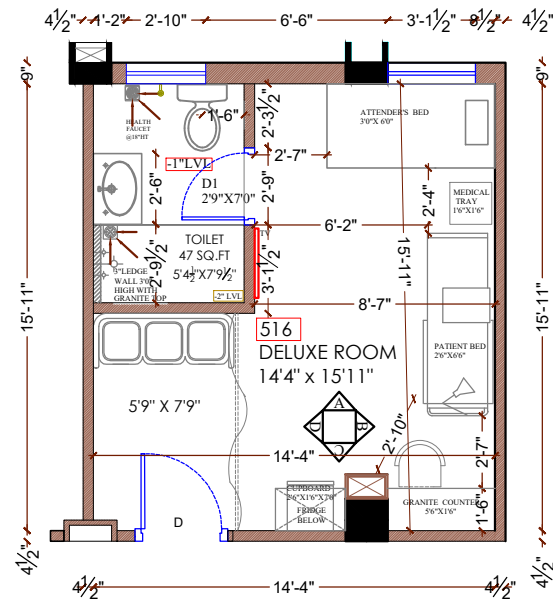


516 - FURNITURE PLAN

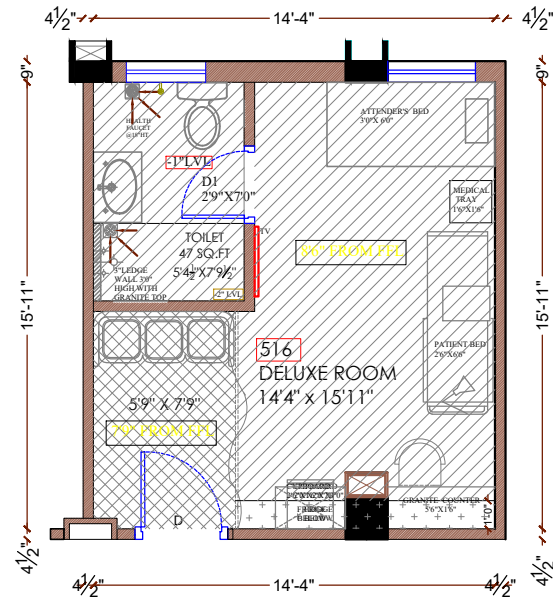


516 - FALSE CEILING PLAN

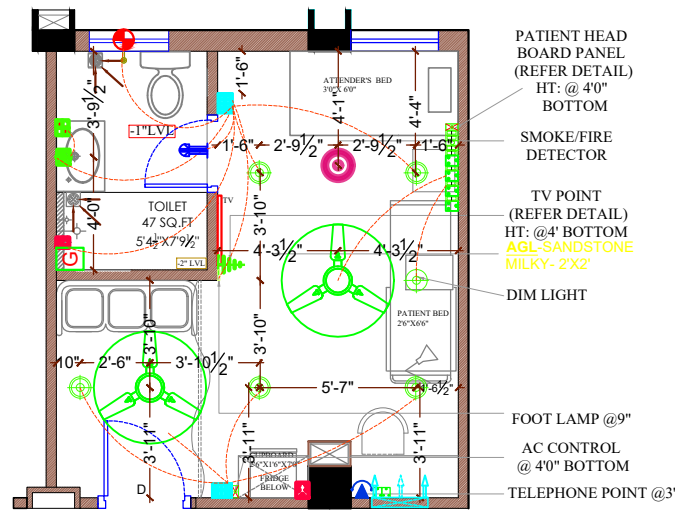


516 - ELECTRICAL LAYOUT

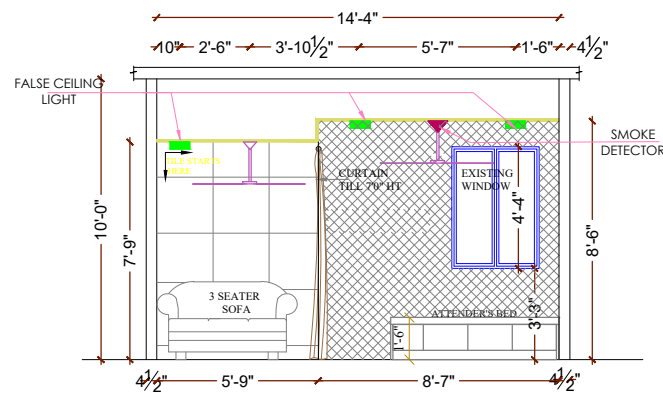


516 - SECTION A

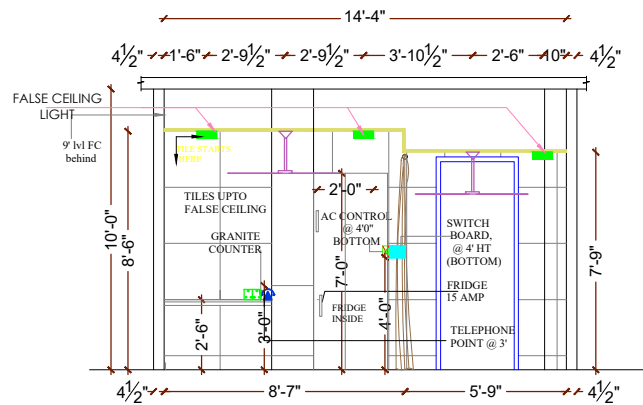


516 - SECTION C

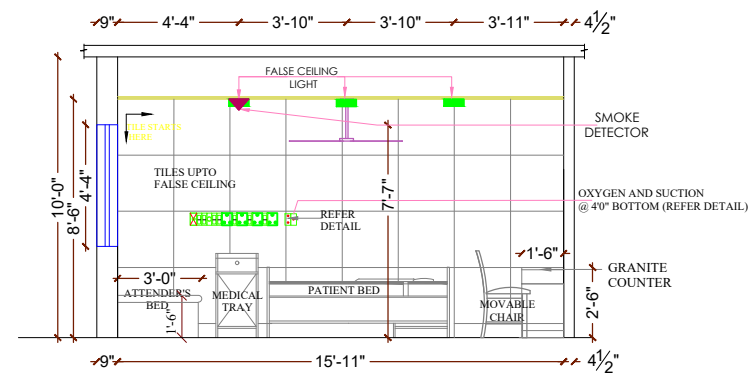


516 - SECTION B

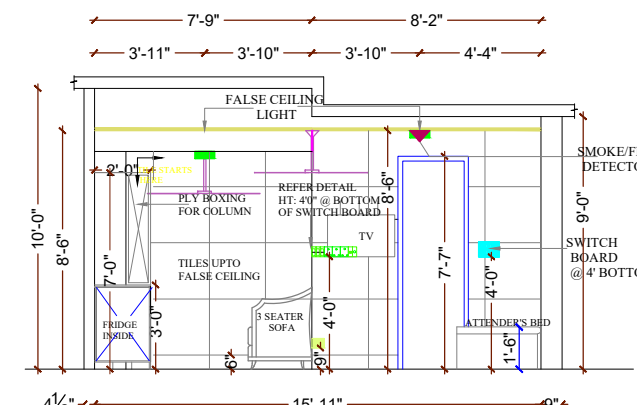


516 - SECTION D

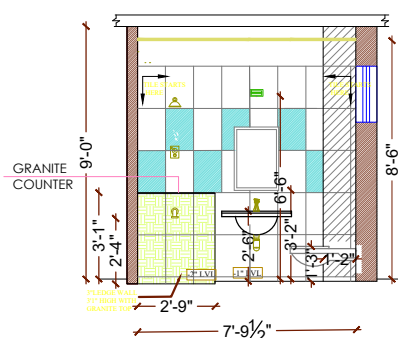


SECTION A

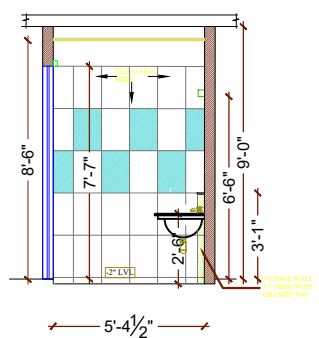


SECTION B

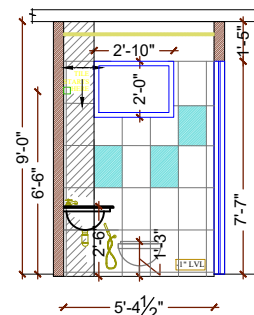

SECTION C

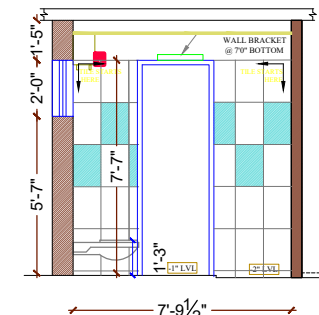

SECTION D

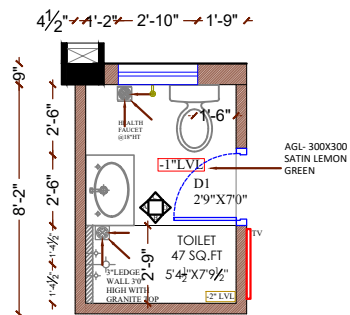

TOILET FLOOR

- 300x300mm



TOILET WALL TILE

- 450x300mm



- 450x300mm

- 450x300mm



- 450x300mm

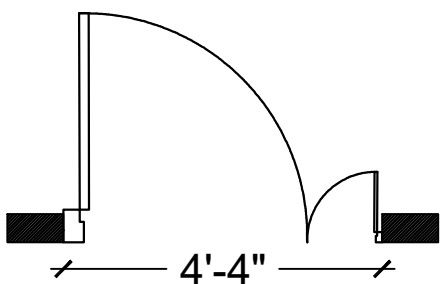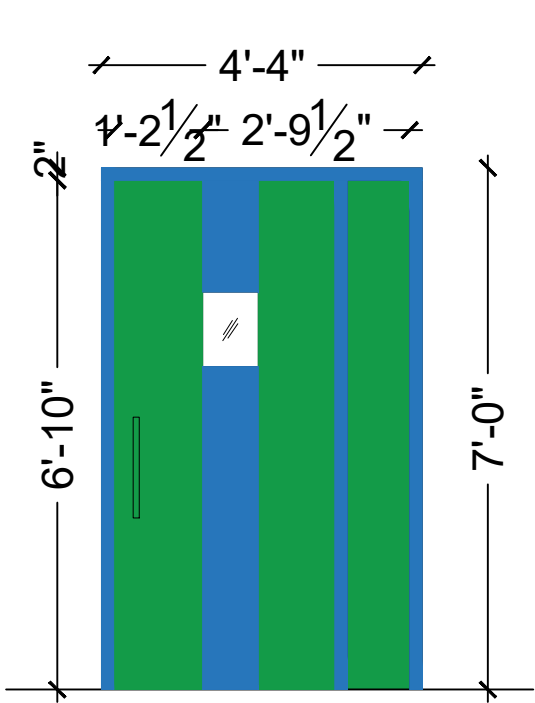



DD
4'4" X 7'0"

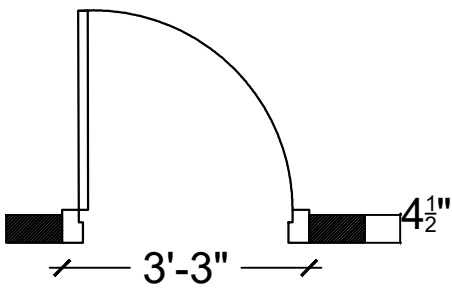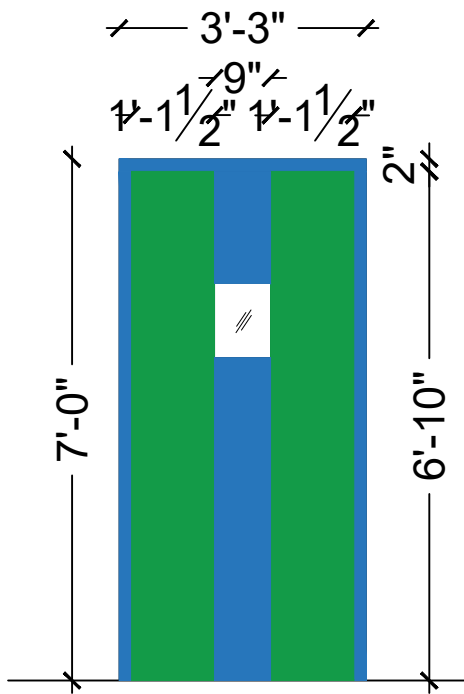



D
3'3" X 7'0"

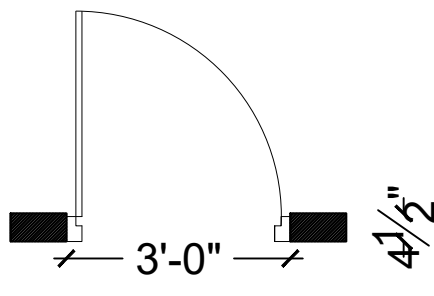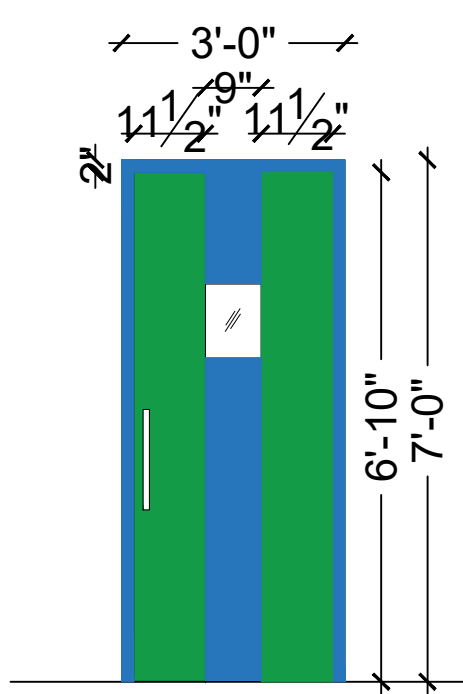



D1
3'0" X 7'0"

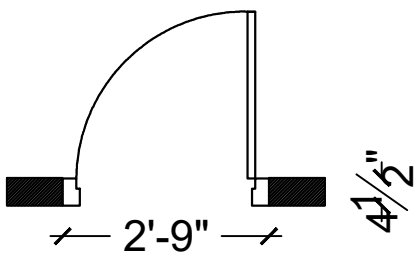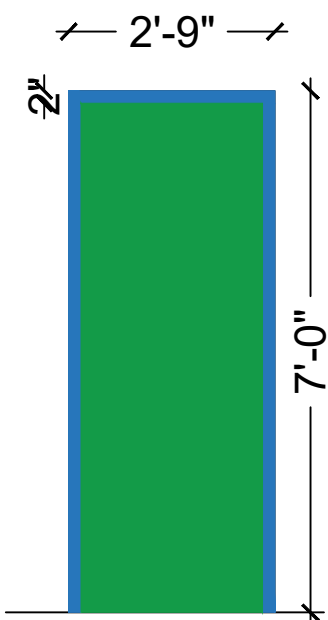

D2
2'9" X 7'0"

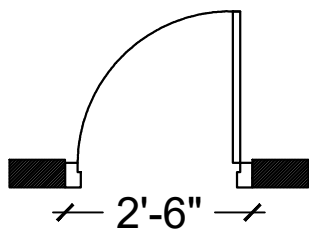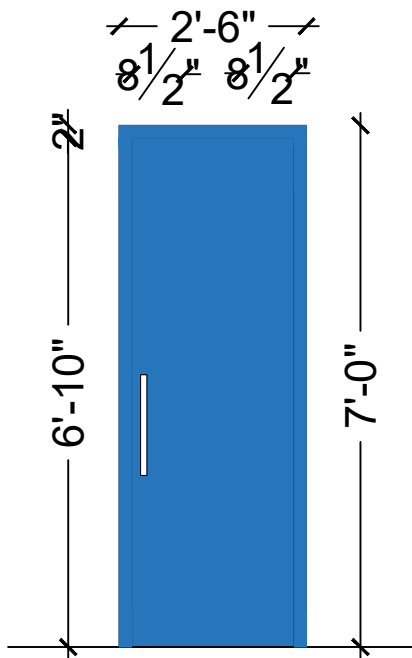

D3
2'6" X 7'0"

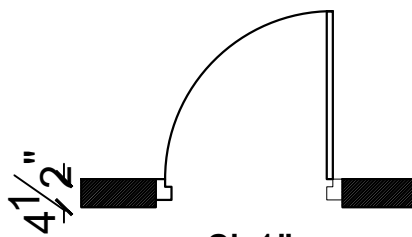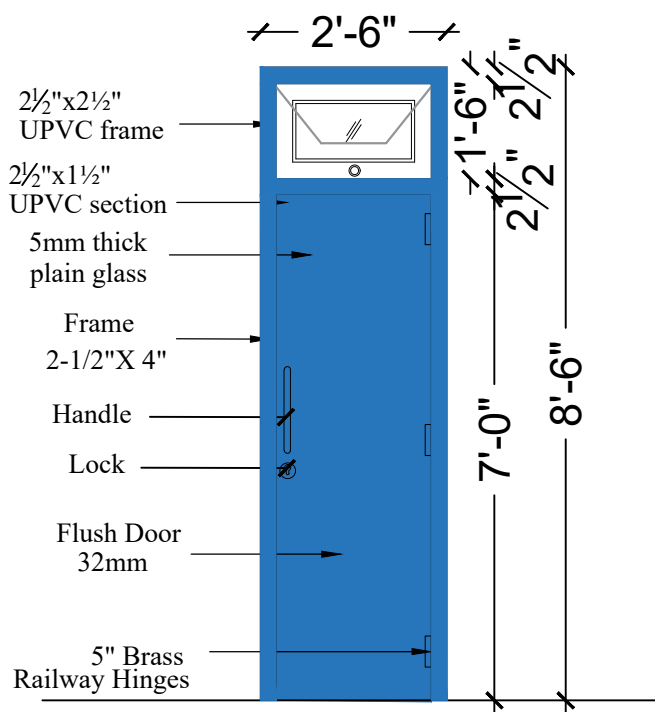

D1 + V
2'6" X 7'0"

00.	22.02.23	TO ISSUE	
S.NO.	REV DATE	DESCRIPTION	
<u>PROJECT:</u>			
PROPOSED RENOVATION OF INTERIORS FOR KANCHI KAMAKOTI CHILDS TRUST HOSPITAL, NUNGAMBAKKAM			
<u>TITLE:</u>			
5TH FLOOR DOOR ELEVATION			
DATE:	24.02.2023	 N	
PROJECT NO:	38		
DWG NO:			
SCALE:	NTS		
DRAWN:	THAMIZH		
APPROVED:	SHOBANA RAJAPPA		
 Rajappa Shobana Architects #10, Bheemana Garden Street, Alwarpet, Ch - 18. # 044 24996906			
COPY RIGHT OF THIS DRAWING BELONGS TO M/S RAJAPPA SHOBANA ARCHITECTS AND SHOULD NOT BE USED FOR ANY PURPOSE OTHER THAN SPECIFIED WITHOUT PRIOR PERMISSION.			

RENOVATION FOR KANCHI KAMAKOTI CHILDS TRUST HOSPITAL @ NUNGAMBAKKAM

LEGEND

	HEAD BOARD
	TV POINT
	CEILING FAN
	FALSE CEILING LIGHT
	WALL BRACKET
	5AMPS & 15 AMPS
	SMOKE DETECTOR
	TOILET CONTROL
	MIRROR LIGHT
	TWO WAY
	ONE WAY
	EXHAUST
	GEYSER POINT

	WALL 2'x2' TILE
	HIGHLIGHTER WALL

PROJECT NO - 161


5TH FLOOR DELUXE ROOM - 504 [ELEVATIONS]

ALL DIMENSIONS ARE IN FEET & INCHES


DATE : 20.04.2022




rsa Rajappa
Shobana
Architects
#10, Bheemana Garden Street,
Alwarpet, Ch - 18. # 044 24996906

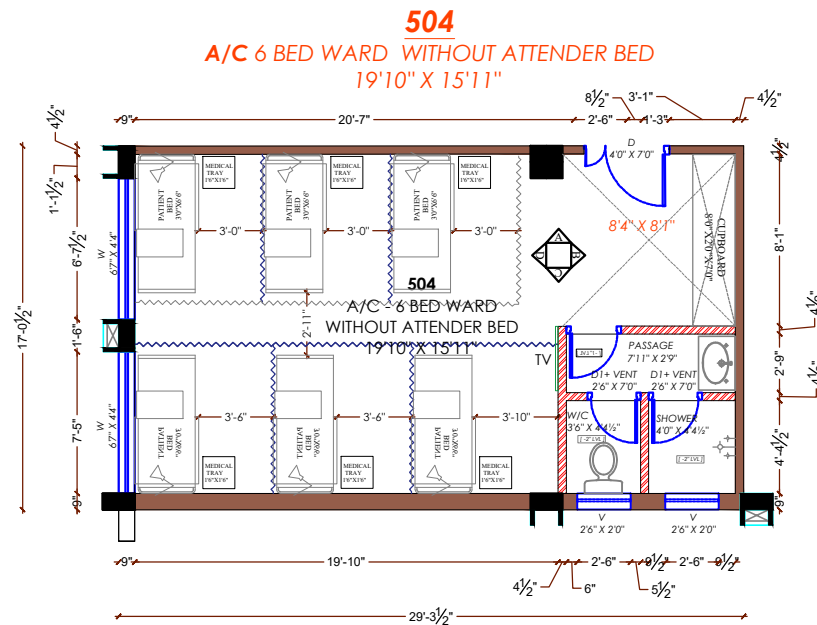


FURNITURE LAYOUT

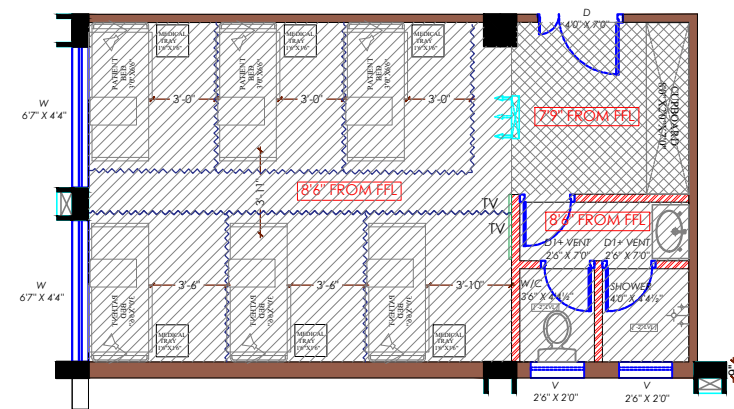


FALSE CEILING LAYOUT

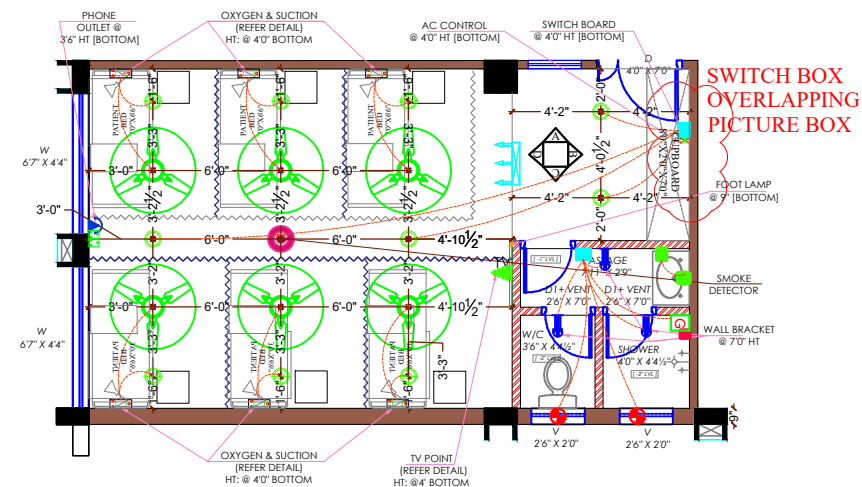


ELECTRICAL LAYOUT

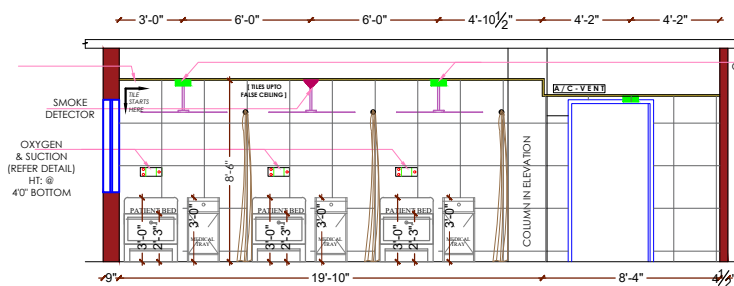


SECTION - A

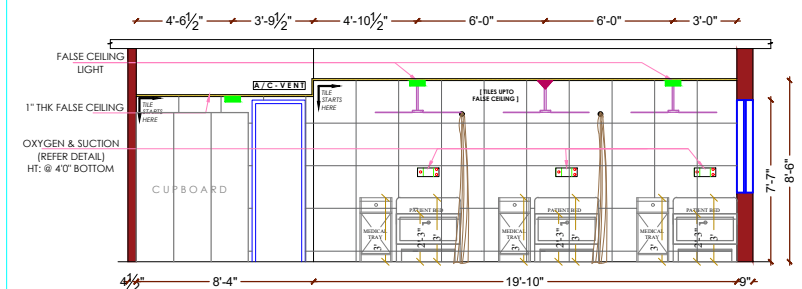




SECTION - C

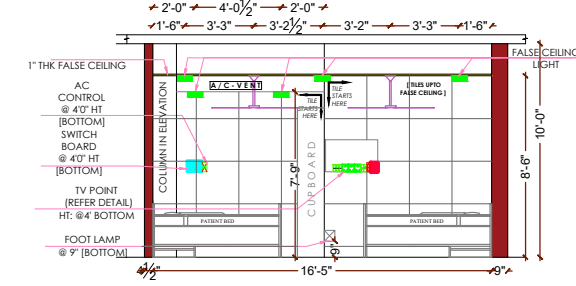

SECTION - B

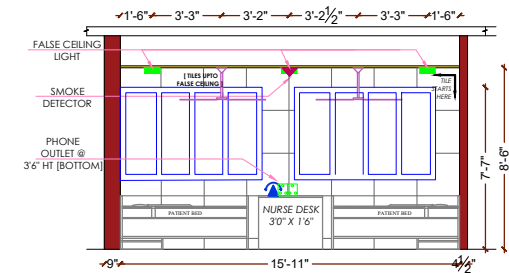


SECTION - D

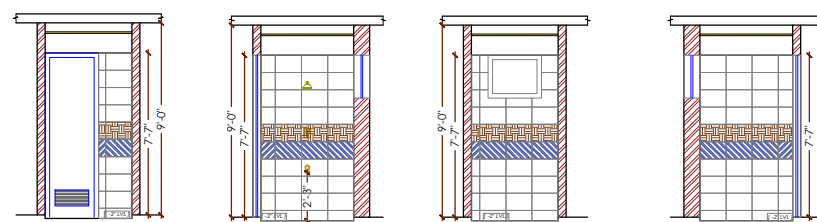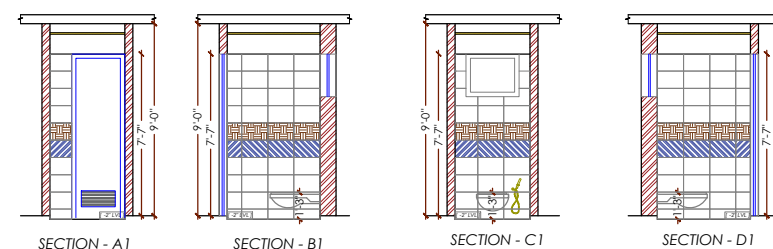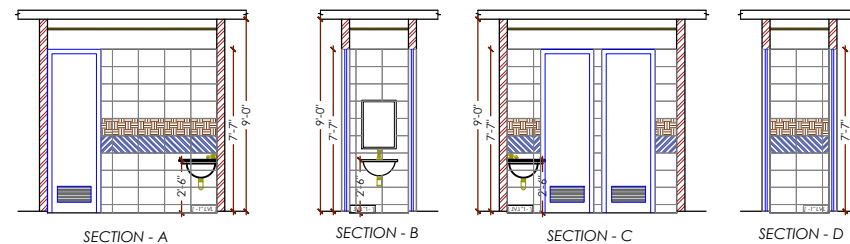

	- 248 X 375 mm
	- 248 X 375 mm
	- 248 X 375 mm
	- 300 X 300

RENOVATION FOR KANCHI KAMAKOTI CHILDS TRUST HOSPITAL @ NUNGAMBAKKAM

 
LEGEND	
	HEAD BOARD
	TV POINT
	CEILING FAN
	FALSE CEILING LIGHT
	WALL BRACKET
	SAMPS & 15 AMPS
	SMOKE DETECTOR
	TOILET CONTROL
	MIRROR LIGHT
	TWO WAY
	ONE WAY
	EXHAUST
	GEYSER POINT

	EXISTING WALL
	PARTITION WALL
	NEW WALL


	2'x2' TILE
	HIGHLIGHTER WALL

PROJECT NO - 161	
5TH FLOOR ROOM - 505 [ELEVATIONS]	
ALL DIMENSIONS ARE IN FEET & INCHES	
DATE : 20.04.2022	


rsa Rajappa Shobana Architects
#10, Bheemana Garden Street,
Alwarpet, Ch - 18. # 044 24996906

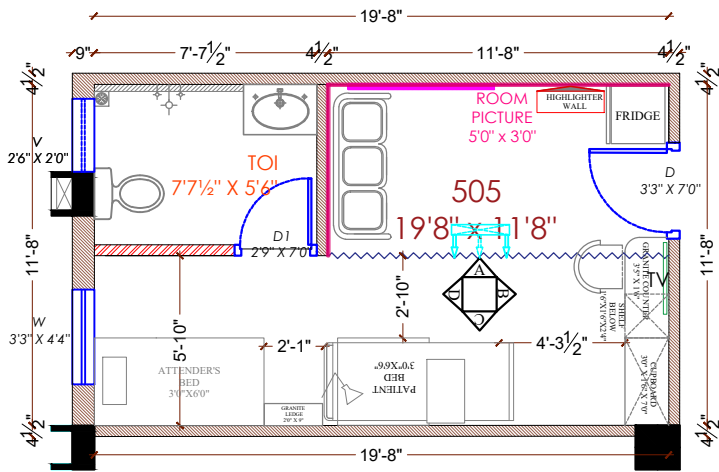


FURNITURE LAYOUT

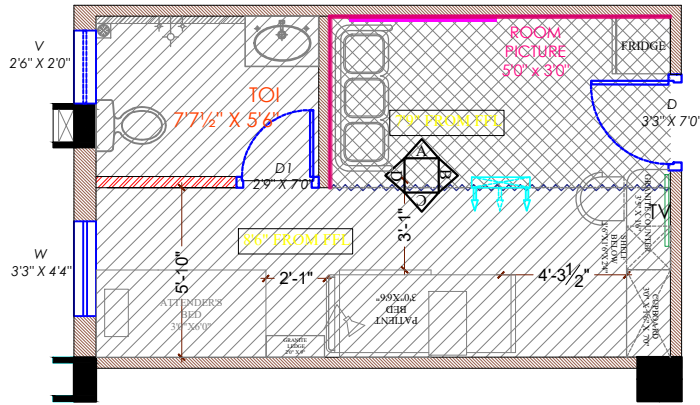


FALSE CEILING LAYOUT

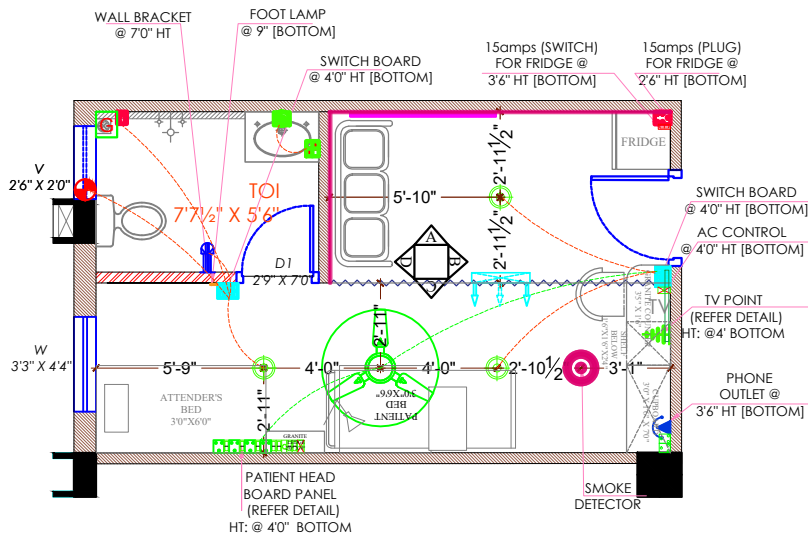


ELECTRICAL LAYOUT

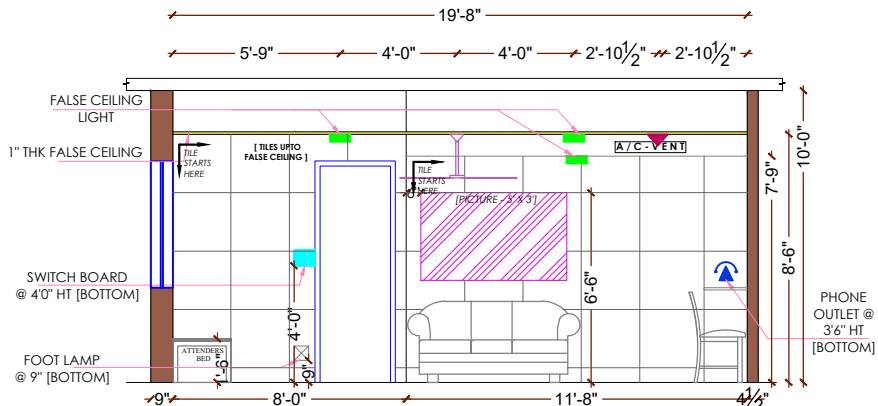


SECTION - A

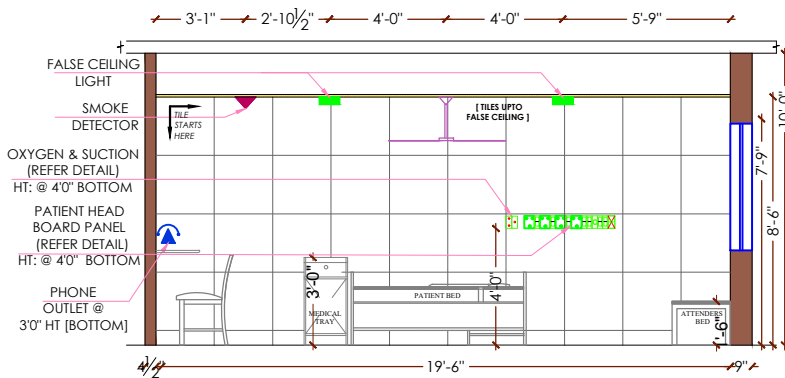


SECTION - C

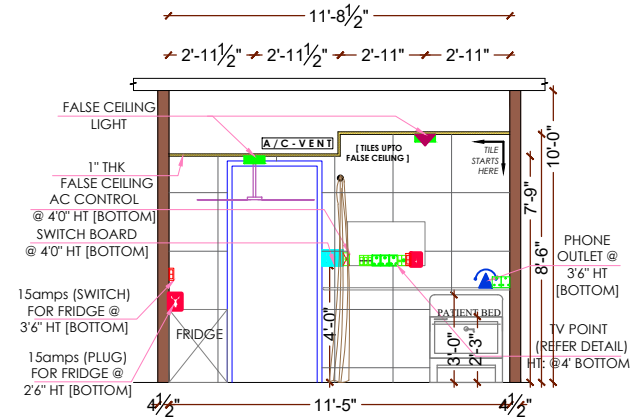


SECTION - B

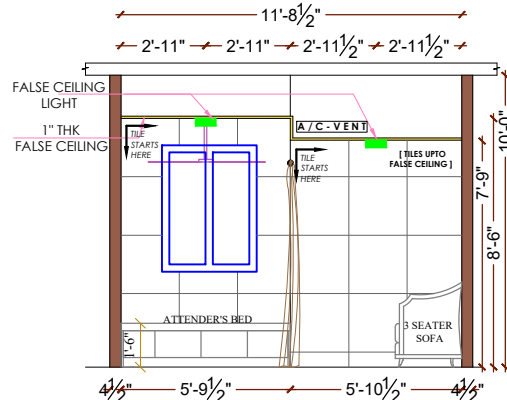


SECTION - D

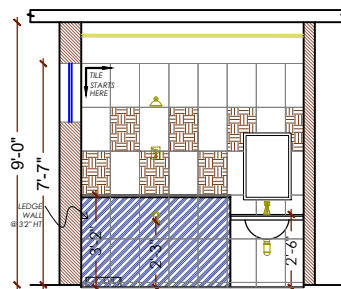


SECTION - A

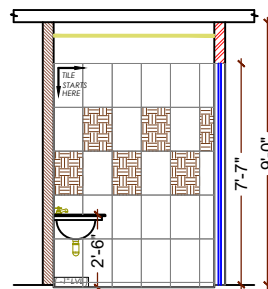


SECTION - B

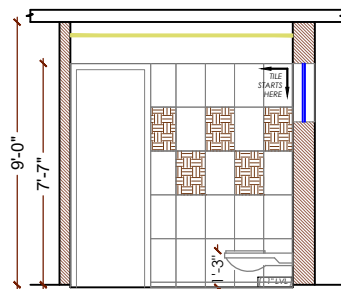

SECTION - C

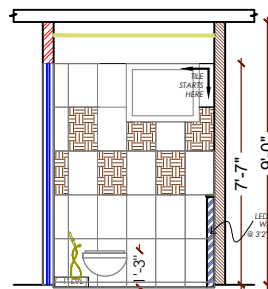

SECTION - D

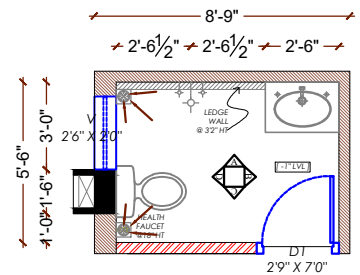

TOILET
5'6"X7'7 1/2"

- 300 X 450
- 300 X 450
- 300 X 450
- 300 X 300

RENOVATION FOR KANCHI KAMAKOTI CHILDS TRUST HOSPITAL @ NUNGAMBAKKAM

LEGEND

	HEAD BOARD
	TV POINT
	CEILING FAN
	FALSE CEILING LIGHT
	WALL BRACKET
	5AMPS & 15 AMPS
	SMOKE DETECTOR
	TOILET CONTROL
	MIRROR LIGHT
	TWO WAY
	ONE WAY
	EXHAUST
	GEYSER POINT

	2'x2' TILE
	HIGHLIGHTER WALL

PROJECT NO - 161


5TH FLOOR
ROOM - 506
[ELEVATIONS]

ALL DIMENSIONS ARE IN FEET & INCHES


DATE : 20.04.2022

rsa Rajappa
Shobana
Architects
#10, Bheemana Garden Street,
Alwarpet, Ch - 18. # 044 24996906

FURNITURE LAYOUT

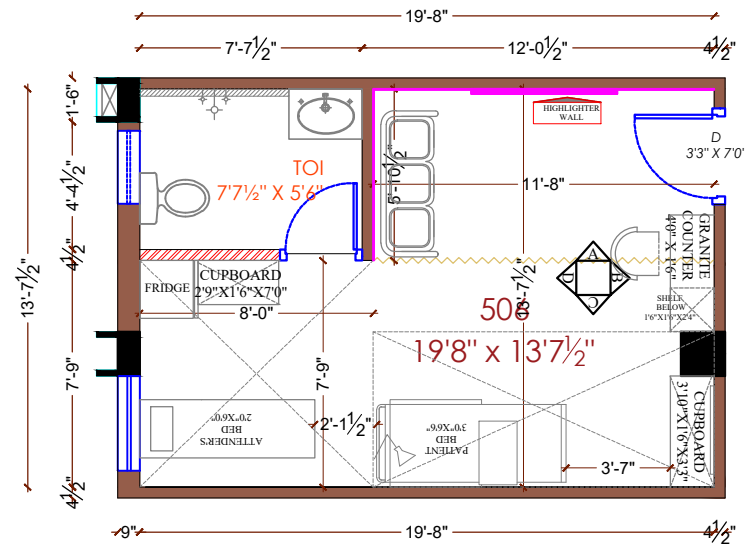


FALSE CEILING LAYOUT

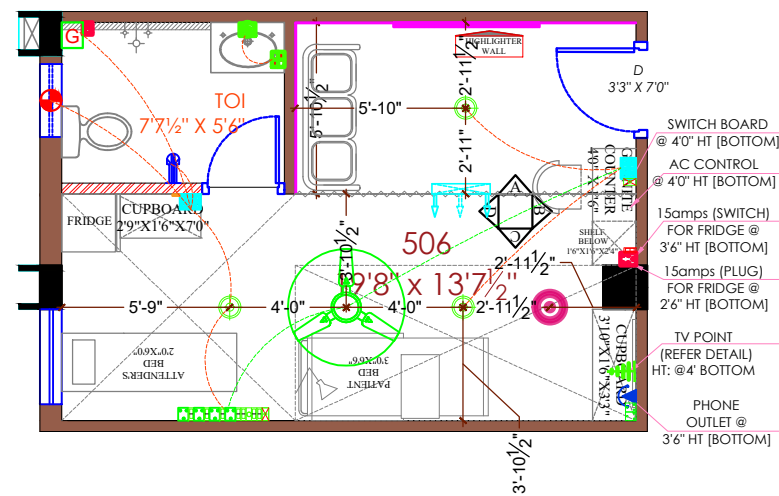


ELECTRICAL LAYOUT


SECTION - A

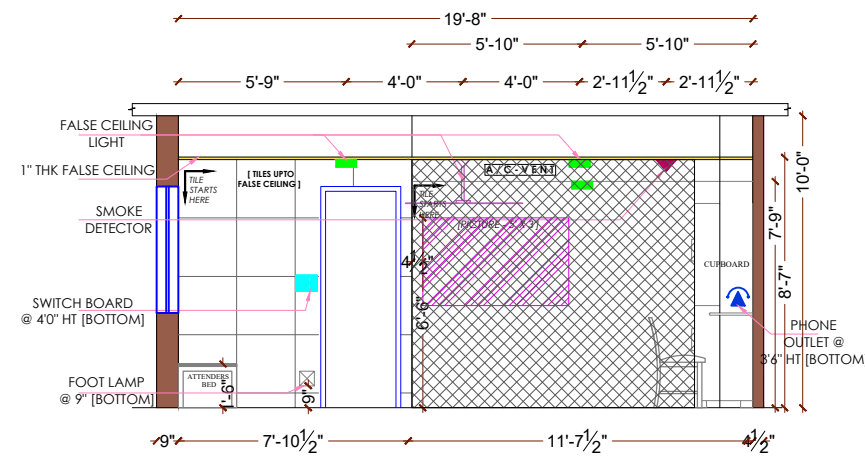


SECTION - C

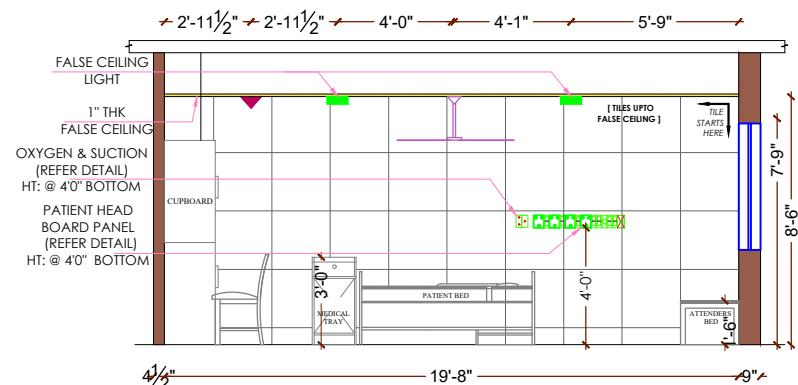


SECTION - B

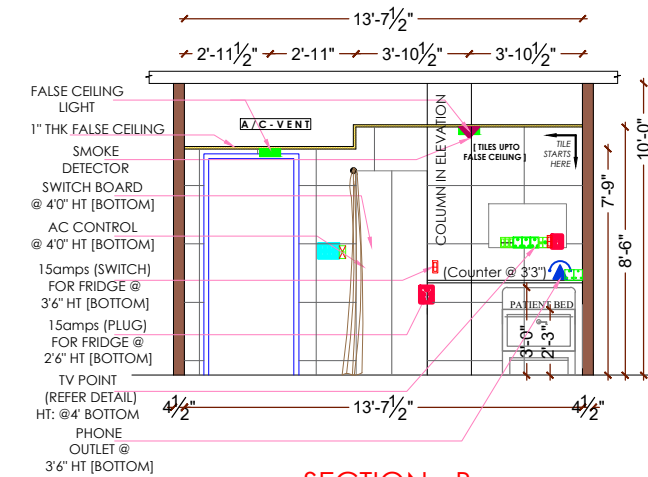


SECTION - D

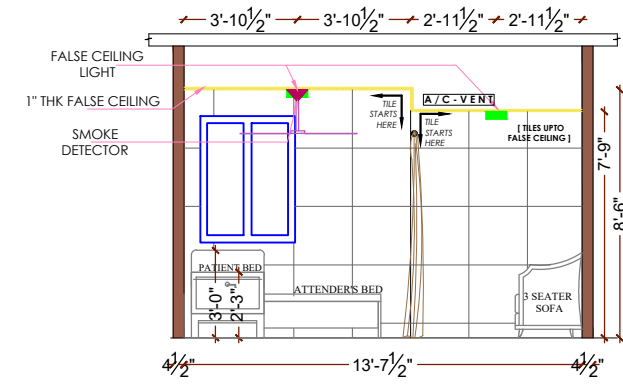


SECTION - A

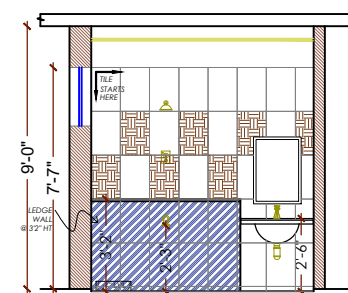


SECTION - B

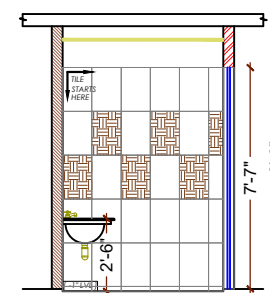


SECTION - C

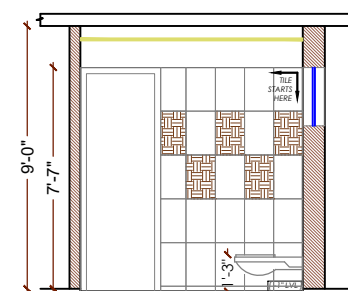


SECTION - D

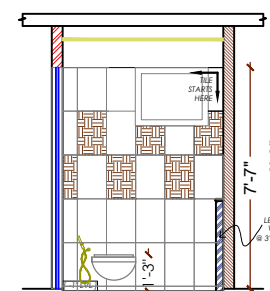


TOILET 5'6"X7'7 1/2"


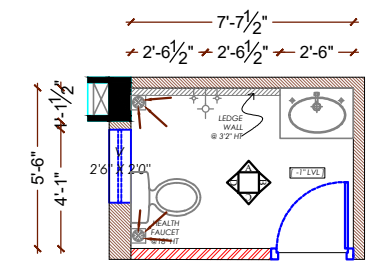


- 300 X 450
- 300 X 450
- 300 X 450
- 300 X 300

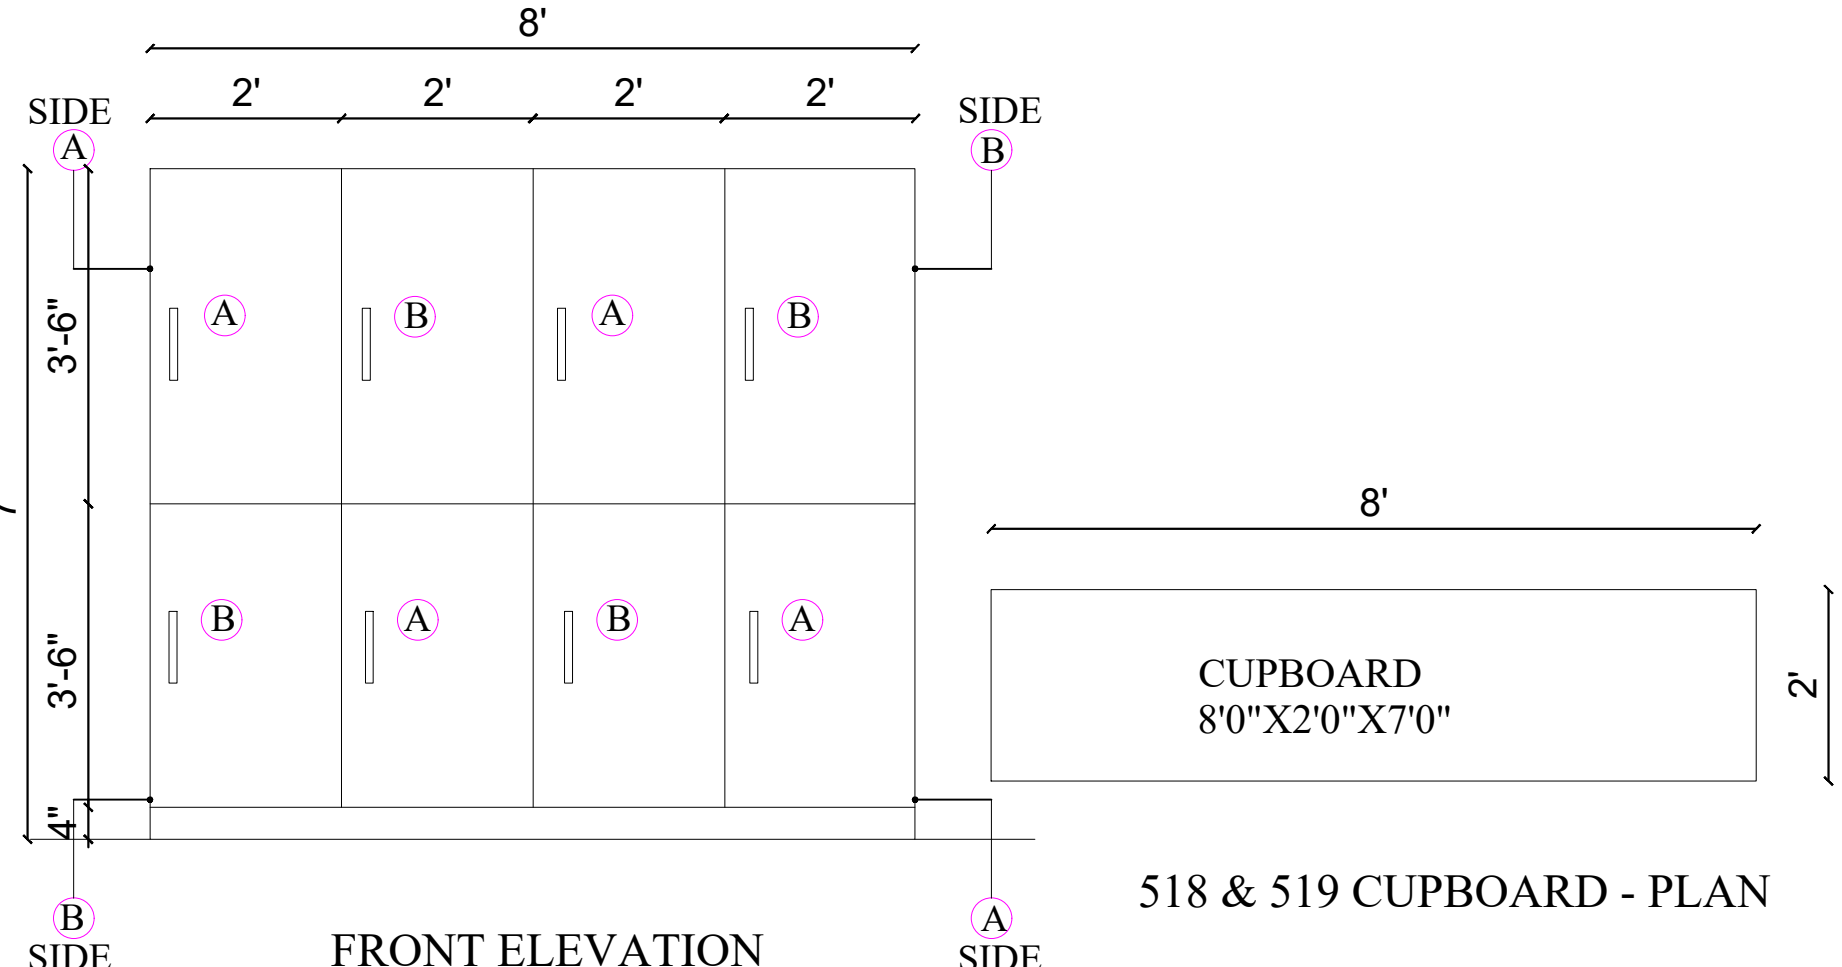
 518 & 519 CUPBOARD - PLAN		5TH FLOOR, CHILDS TRUST
		ROOM - 504 CUPBOARD DETAIL
		REVISION
		DATE:22.02.2023
		DWG NO: KKCTH/DET/504
		RSA, CHENNAI.

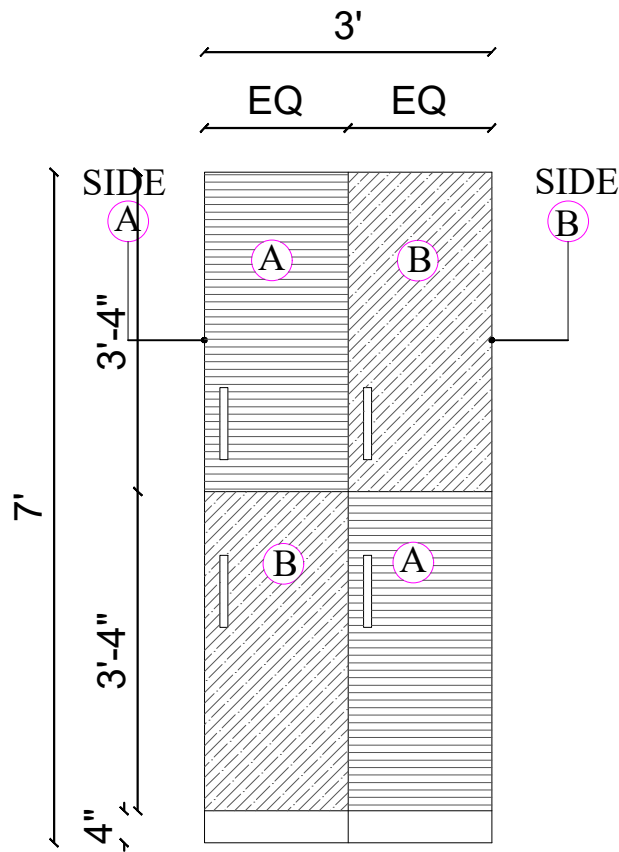

FRONT ELEVATION

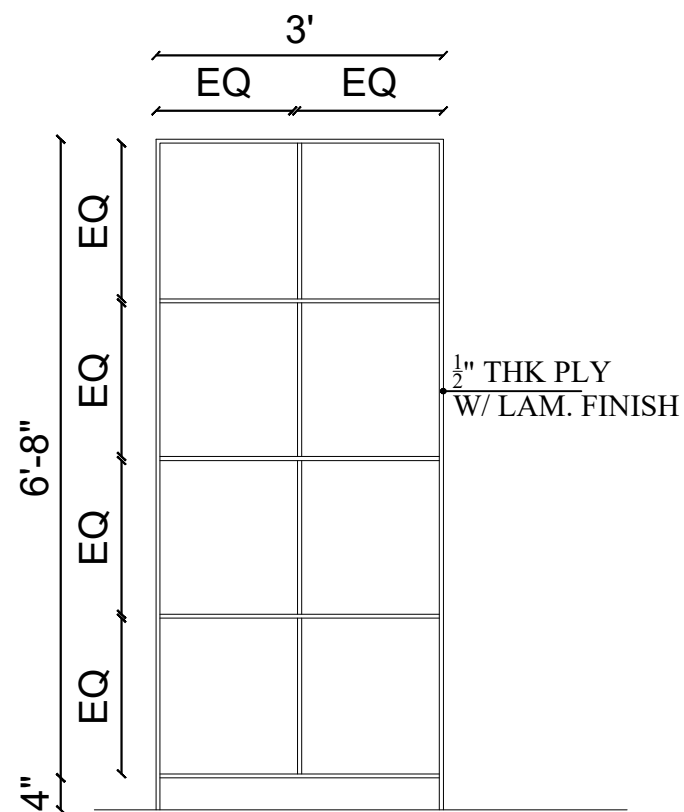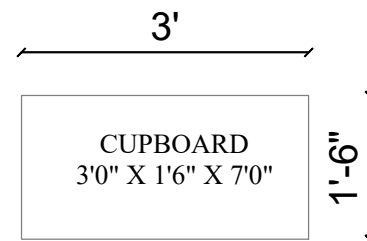

SECTIONAL ELEVATION

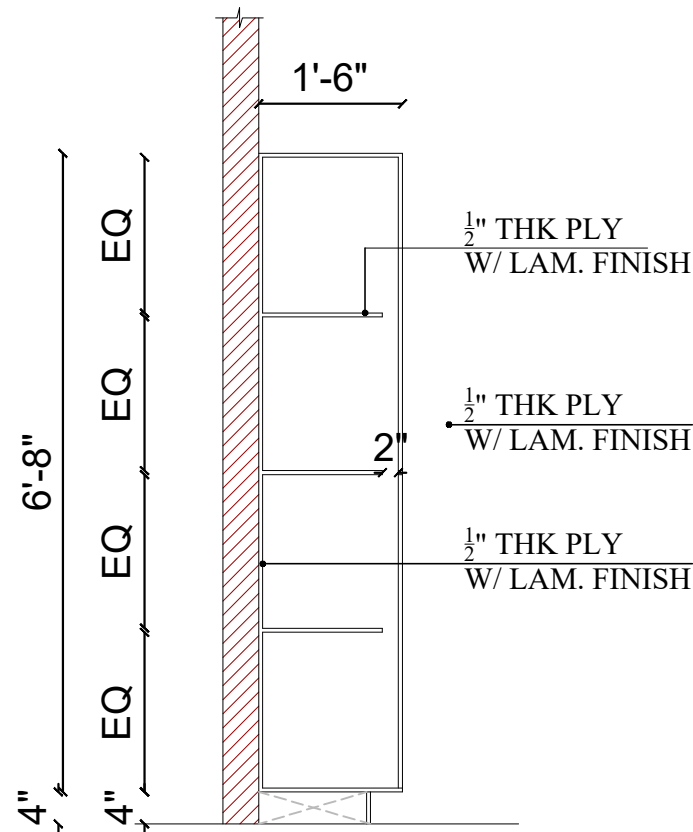

SECTIONAL ELEVATION

5TH
FLOOR,
CHILDS TRUST



ROOM - 505
CUPBOARD
DETAIL


REVISION

DATE:22.02.2023

DWG NO:
KKCTH/DET/505

RSA,
CHENNAI.

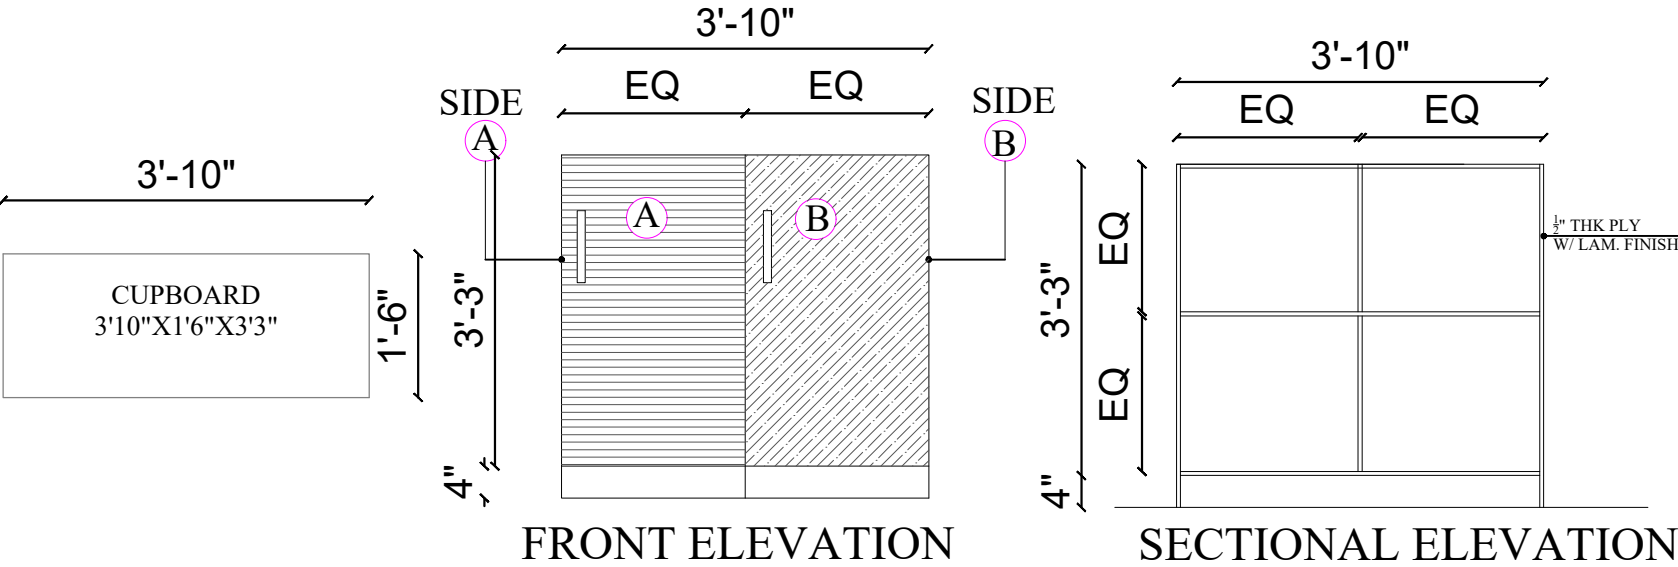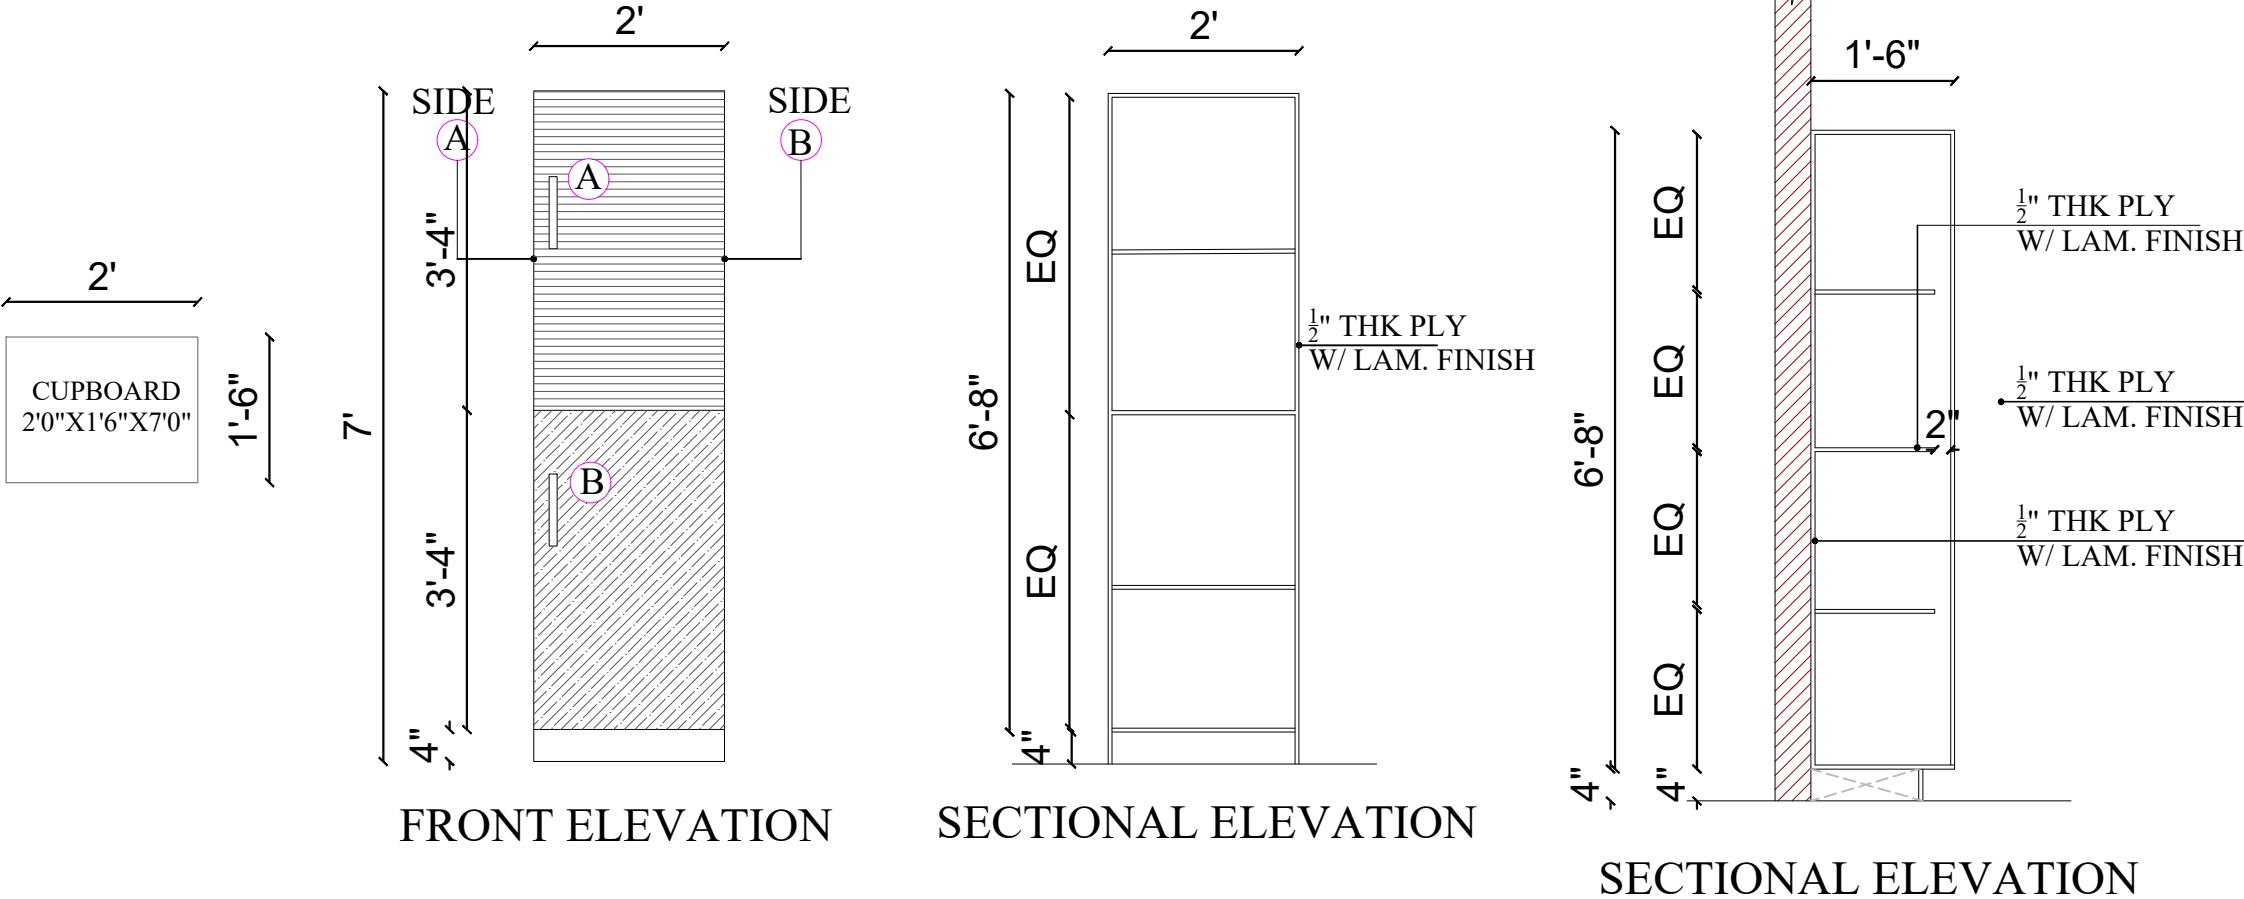
 CUPBOARD 3'10"X1'6"X3'3" FRONT ELEVATION SECTIONAL ELEVATION SECTIONAL ELEVATION			5TH FLOOR, CHILDS TRUST
 CUPBOARD 2'0"X1'6"X7'0" FRONT ELEVATION SECTIONAL ELEVATION SECTIONAL ELEVATION			ROOM - 506 CUPBOARD DETAIL
			REVISION
			DATE:22.02.2023
			DWG NO: KKCTH/DET/506
			RSA, CHENNAI.

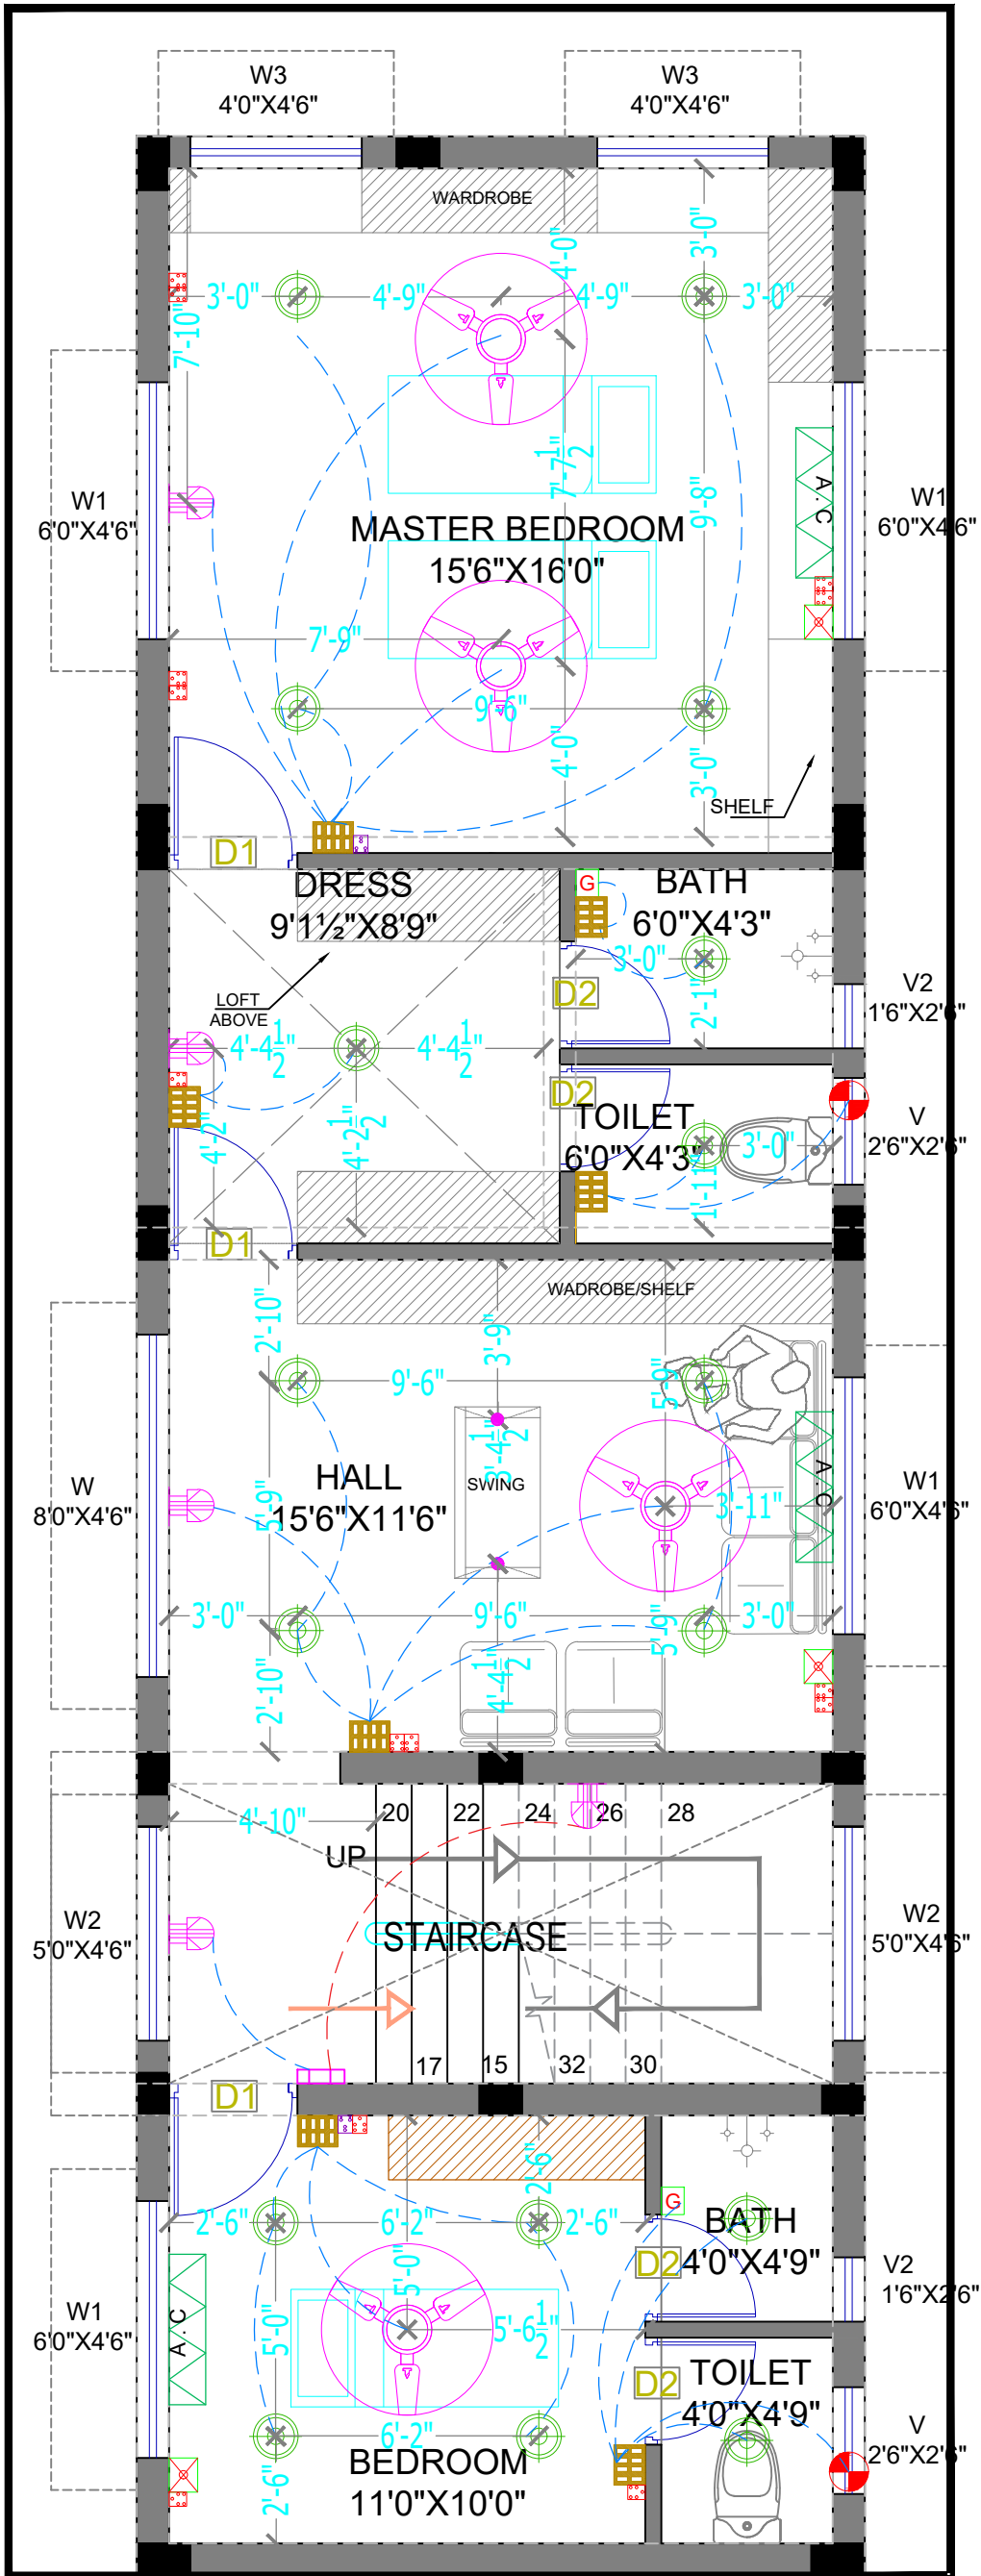


LEGEND	
SYMBOL	DESCRIPTION
	CEILING LIGHT / HANGING LIGHT
	SWITCH BOARD
	WALL LIGHT
	5A SOCKET OUTLET
	15A SOCKET OUTLET
	AC
	AC SWITCH
	TWO WAY SWITCH
	GEYSER
	GEYSER SWITCH WITH INDICATOR
	MIRROR LIGHT, EXHAUST, 5 AMPS
	EXHAUST FAN
	CEILING FAN

00	25.01.2023	ISSUED TO SITE
S.NO.	REV.DATE	DESCRIPTION
PROJECT : PROPOSED RESIDENTIAL BUILDING @ KANCHIPURAM		
TITLE : ELECTRICAL LAYOUT - FIRST FLOOR		
PROJECT NO :	174	25.01.2023
DRAWING NO :	RSA/2022/KANCHI-ELEC-02	
SCALE :	NTS	
DRAWN :	R.THAMARAI/THAMIZH	
APPROVED :	SHOBANA RAJAPPA	

rsa
Rajappa Shobana Architects
10, B.M Garden Street,
Alwarpet, Ch - 18. # 044 24996906

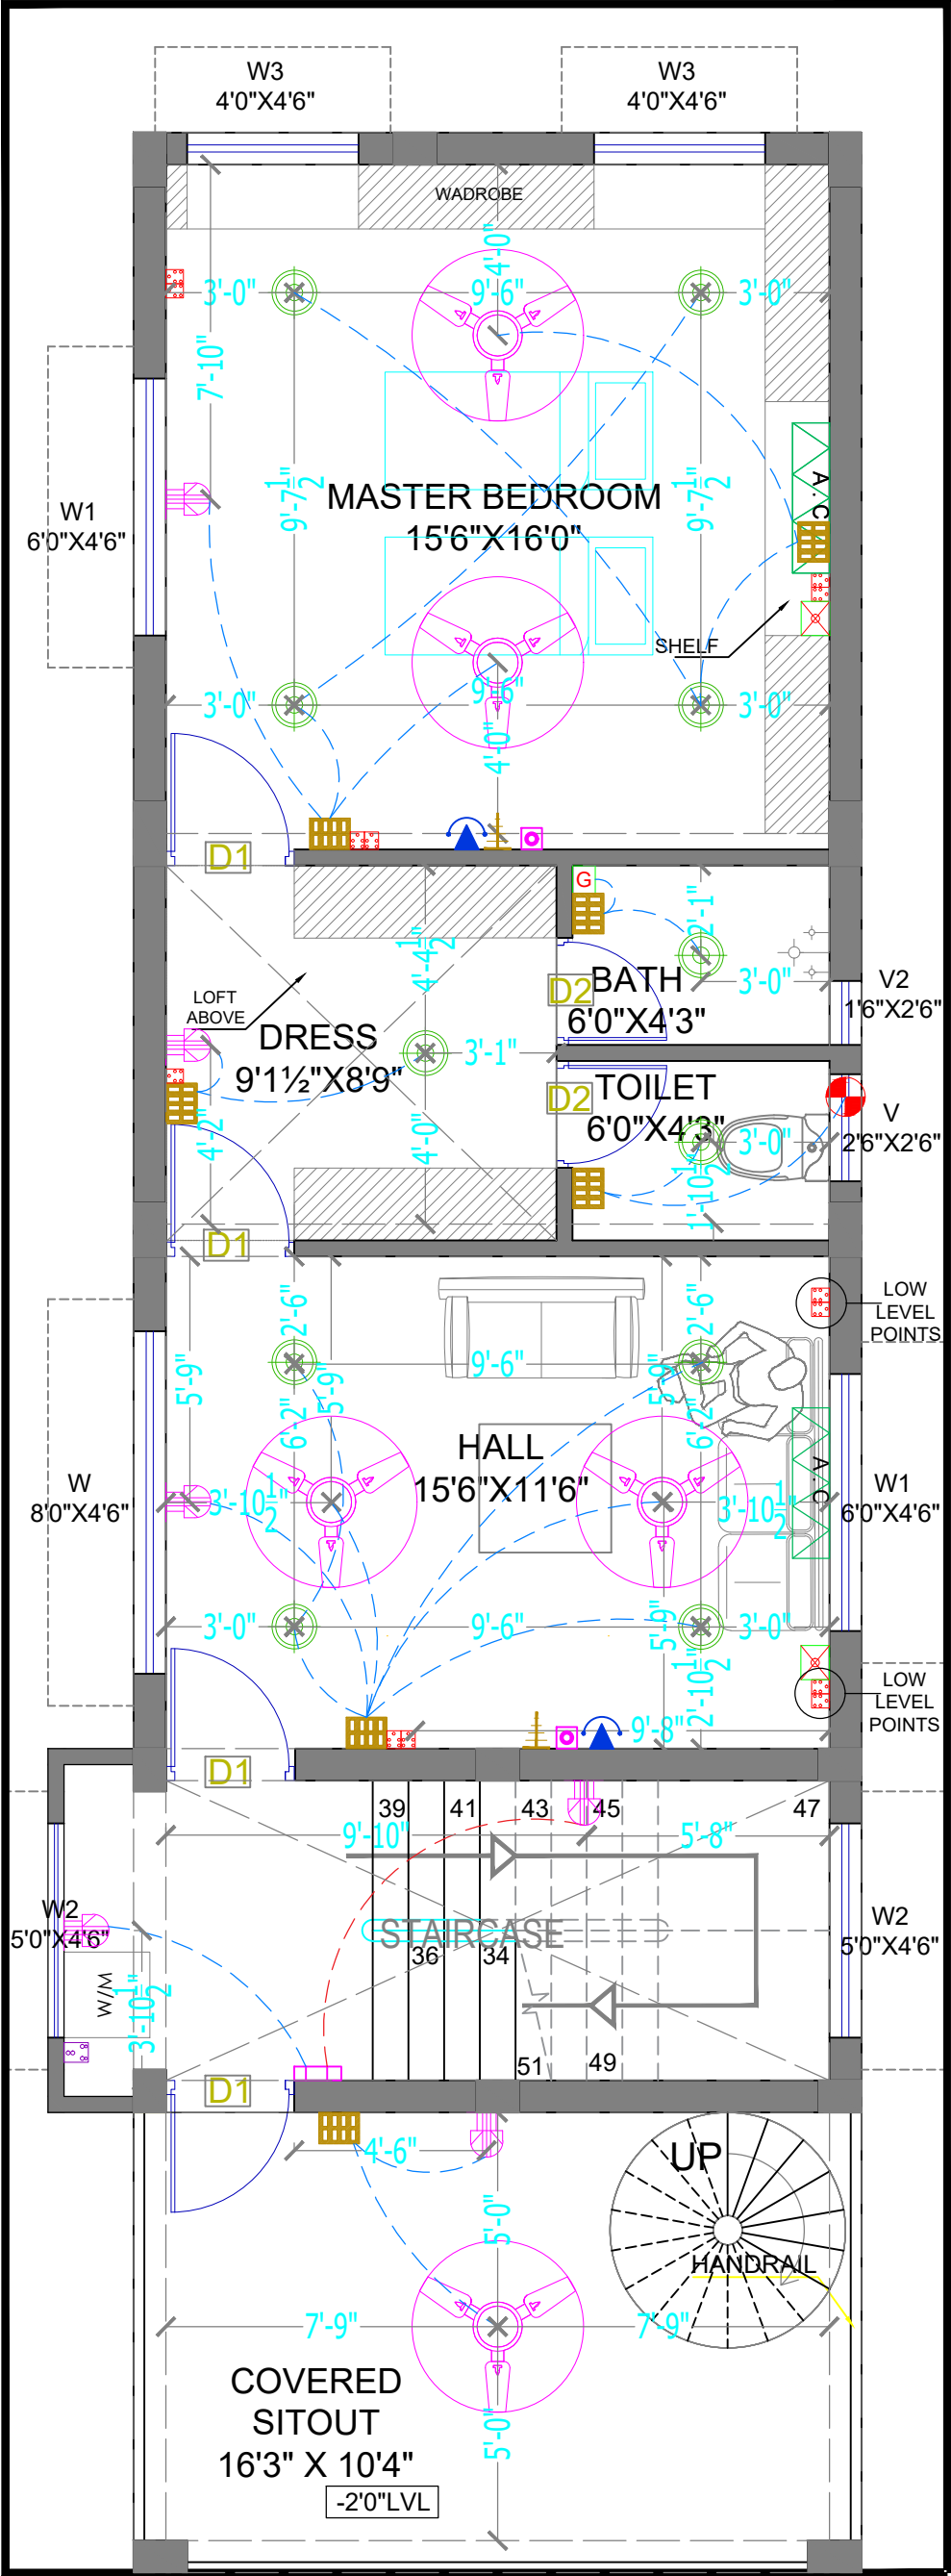

LEGEND		
SYMBOL	DESCRIPTION	
	CEILING LIGHT / HANGING LIGHT	
	SWITCH BOARD	
	WALL LIGHT	
	5A SOCKET OUTLET	
	15A SOCKET OUTLET	
	AC	AC SWITCH
	TWO WAY SWITCH	
	GEYSER	
	GEYSER SWITCH WITH INDICATOR	
	MIRROR LIGHT, EXHAUST, 5 AMPS	
	EXHAUST FAN	
	CEILING FAN	
	ARIEL OUTLET (TV) + 4 NOS. (5 AMPS)	
	PHONE POINT	
	INTERNET POINT	

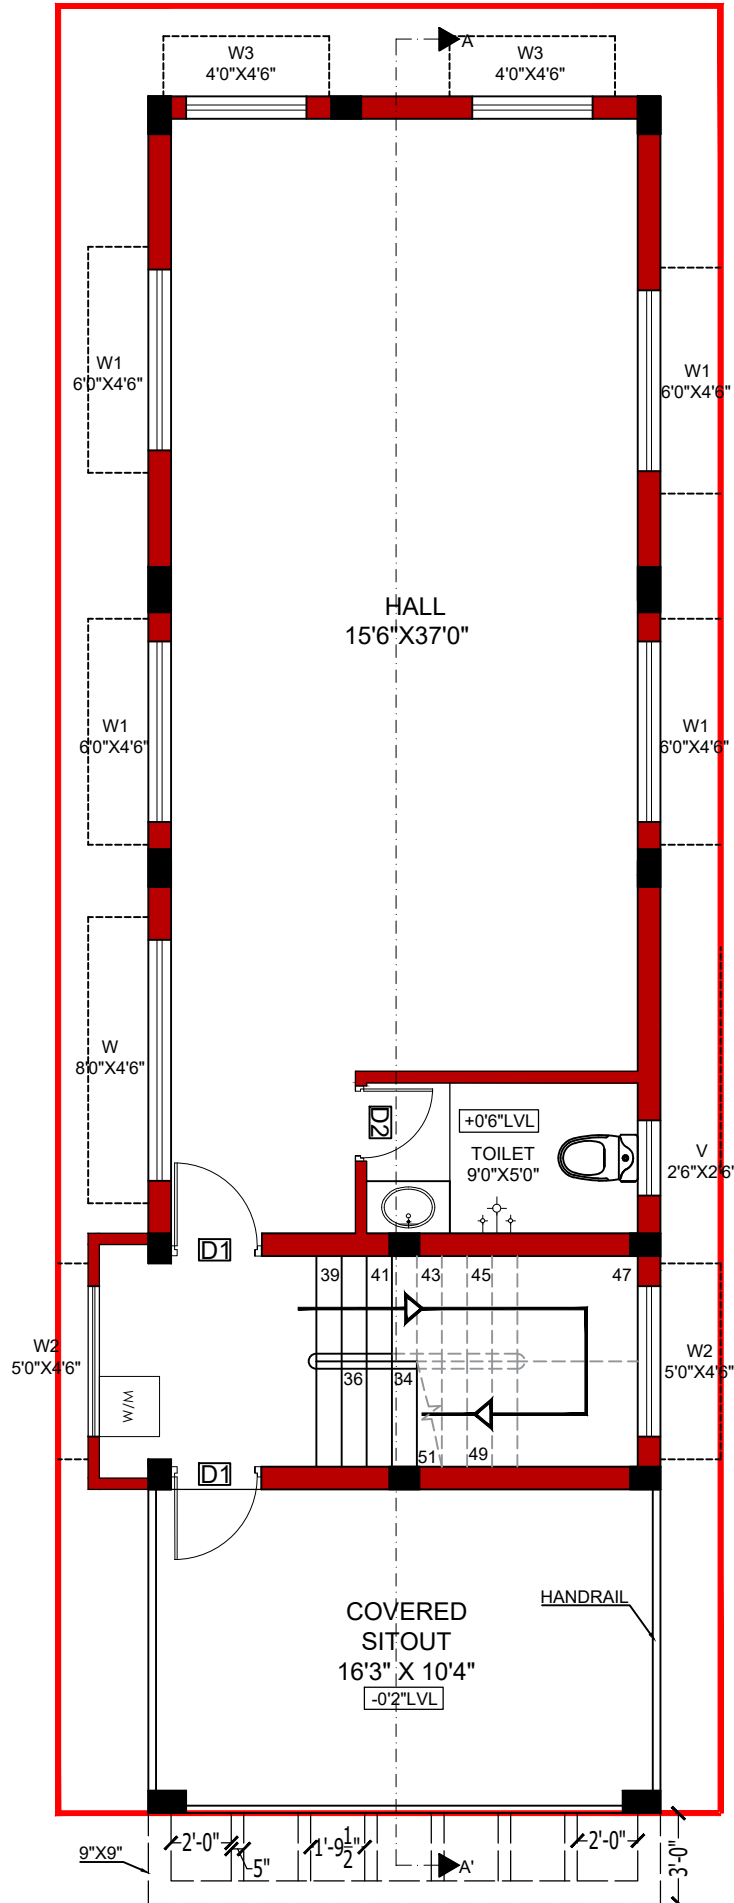

SCHEDULE OF JOINERY (SECOND FLOOR)

S.NO	DESCRIPTION	SIZE	SF
GD	GRILL DOOR	4'0" X 7'0"	-
MD	MAIN DOOR	4'0" X 7'0"	-
D1	DOOR	3'0" X 4'6"	2
D2	DOOR	2'6" X 4'6"	1
W	WINDOW	8'0" X 4'6"	1
W1	WINDOW	6'0" X 4'6"	4
W2	WINDOW	5'0" X 4'6"	2
W3	WINDOW	4'0" X 4'6"	2
W4	WINDOW	2'6" X 4'6"	-
KW	KITCHEN WINDOW	4'4" X 3'6"	-
KW1	KITCHEN WINDOW	4'0" X 3'6"	-
KW2	KITCHEN WINDOW	3'0" X 3'6"	-
V	VENTILATOR	2'0" X 2'6"	1
V1	VENTILATOR	2'0" X 2'0"	-
V2	VENTILATOR	1'6" X 2'0"	-

AREA STATEMENT

-GROUND FLOOR - 786 SQ.FT
 -CAR PARKING -134 SQ.FT
 -FIRST FLOOR - 969 SQ.FT
 -SECOND FLOOR - 969 SQ.FT
 -THIRD FLOOR - 786 SQ.FT
 -TERRACE FLOOR-144.4 SQ.FT

02	09.03.2023	FLOOR PLAN REVISED
01	01.12.2022	BATH & TOILET SIZE REVISED TO 6'0"X4'3" EACH, DRESS SIZE REVISED TO 9'1 1/2"X10'9" & HALL SIZE REVISED TO 15'6"X11'6"
00	31.05.2022	ISSUED TO SITE
S.NO.	REV.DATE	DESCRIPTION

SECOND FLOOR

PROJECT :

PROPOSED RESIDENTIAL BUILDING @ KANCHIPURAM

TITLE :

FURNITURE LAYOUT








PROJECT NO :	174	09.03.2023
DRAWING NO :	174/RSA/2022/FL-03	
SCALE :	NTS	
DRAWN :	R.THAMARAI	
APPROVED :	SHOBANA RAJAPPA	

ARCHITECT :

rsa

Rajappa Shobana Architects
 #10, B.M Garden Street,
 Alwarpet, Ch - 18. # 044 24996906



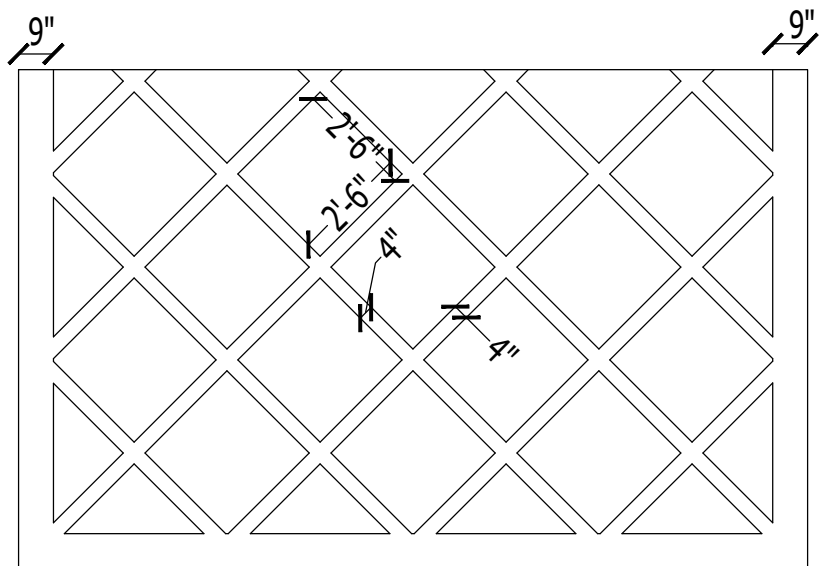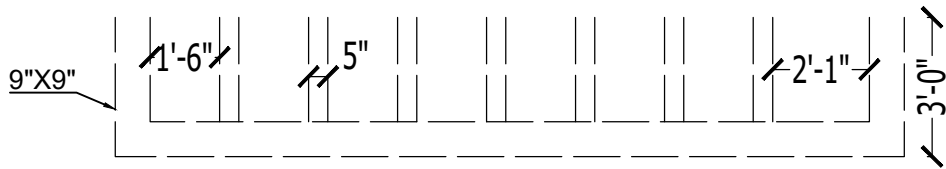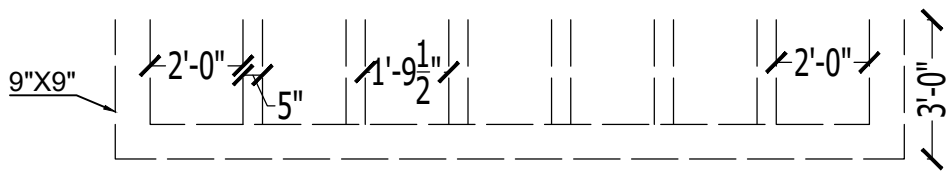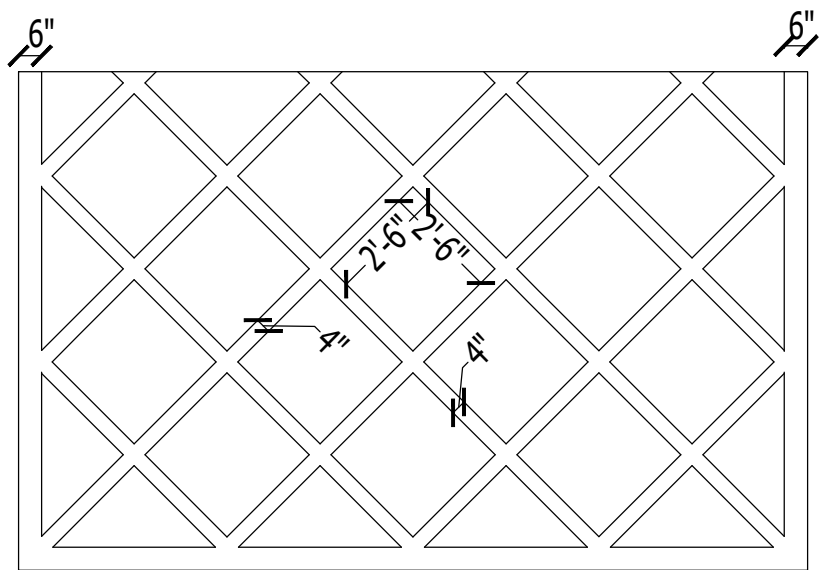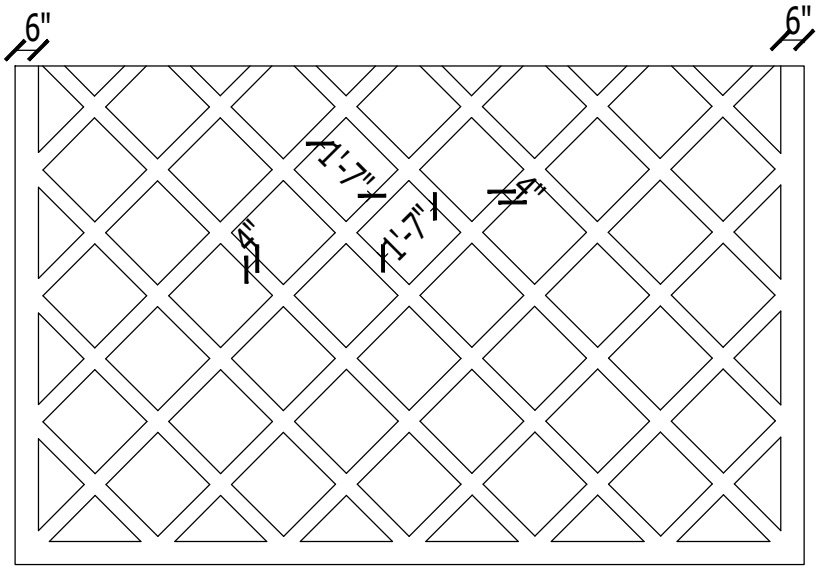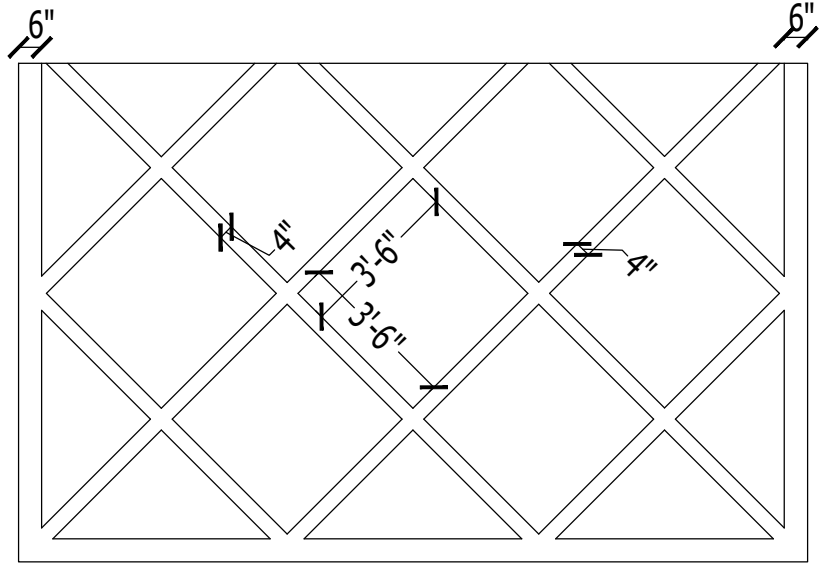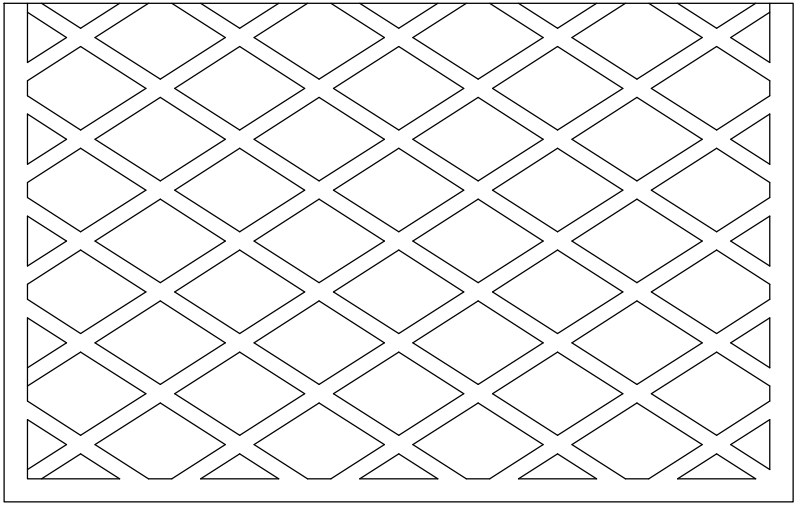

50'

40'

5'

W4
(3'0"X4'6")

W1
(8'0"X4'6")

V1
(3'0"X3'0")

DRESS 2
6'9" X 5'10¹/₂"

TOILET
6'9" X 10'0"

BEDROOM 2
12'0" X 16'3"

TOILET
6'3" X 10'0"

BEDROOM 3
12'4¹/₂" X 16'3"

DRESS 3
6'7¹/₂" X 5'10¹/₂"

V1
(3'0"X3'0")

D2
(2'6"X7'0")

D2
(2'6"X7'0")

W1
(8'0"X4'6")

D1
(3'0"X7'0")

D1
(3'0"X7'0")

W

KW
7'0"X3'6"

UTILITY
6'0" X 17'0"

KITCHEN
10'4¹/₂" X 17'0"

UW
(10'0"X4'6")

D1
(3'0"X7'0")

D2
(2'6"X7'0")

S.TOI
3'1¹/₂" X 5'7¹/₂"

LIFT
5'3" X 5'3"

LOBBY
5'6" X 13'6"

DINING ROOM
14'0" X 17'0"

SWING

FD1
(8'0"X7'0")

POOJA
8'0" X 8'0"

FD1
(8'0"X7'0")

SITOUT
8'9" X 8'3"

V2
(2'0"X3'0")

SW
(5'0"X6'0")

MD
(6'6"X7'0")

DRAWING
22'4¹/₂" X 14'7¹/₂"

PLANTERS

FC

W3
(5'0"X4'6")

M.TOILET
6'9" X 11'9"

MASTER BEDROOM
16'0" X 15'0"

TOILET
10'0" X 5'9"

V1
(3'0"X3'0")

M.DRESS
6'9" X 7'9"

D1
(3'0"X7'0")

FD
(10'0"X7'0")

SITOUT
16'0" X 4'6"

BEDROOM
15'0" X 14'0"

V1
(3'0"X3'0")

W2
(6'0"X4'6")

W4
(3'0"X4'6")

W1
(8'0"X4'6")

5'

3'

80'

30' WIDE ROAD

FLAT AREA - 2635.17 S.FT.
LOBBY AREA - 210 S.FT.
FLOOR AREA - 2845.17 S.FT.


PROPOSED RESIDENTIAL
BUILDING @ KOTTURPURAM

SECOND FLOOR PLAN



SCALE : NTS
DATE : 18.01.2023

rsa
RAJAPPA SHOBANA ARCHITECTS
#10, BHEEMANA GARDEN STREET,
ALWARPET, CH - 18. # 044 24996906

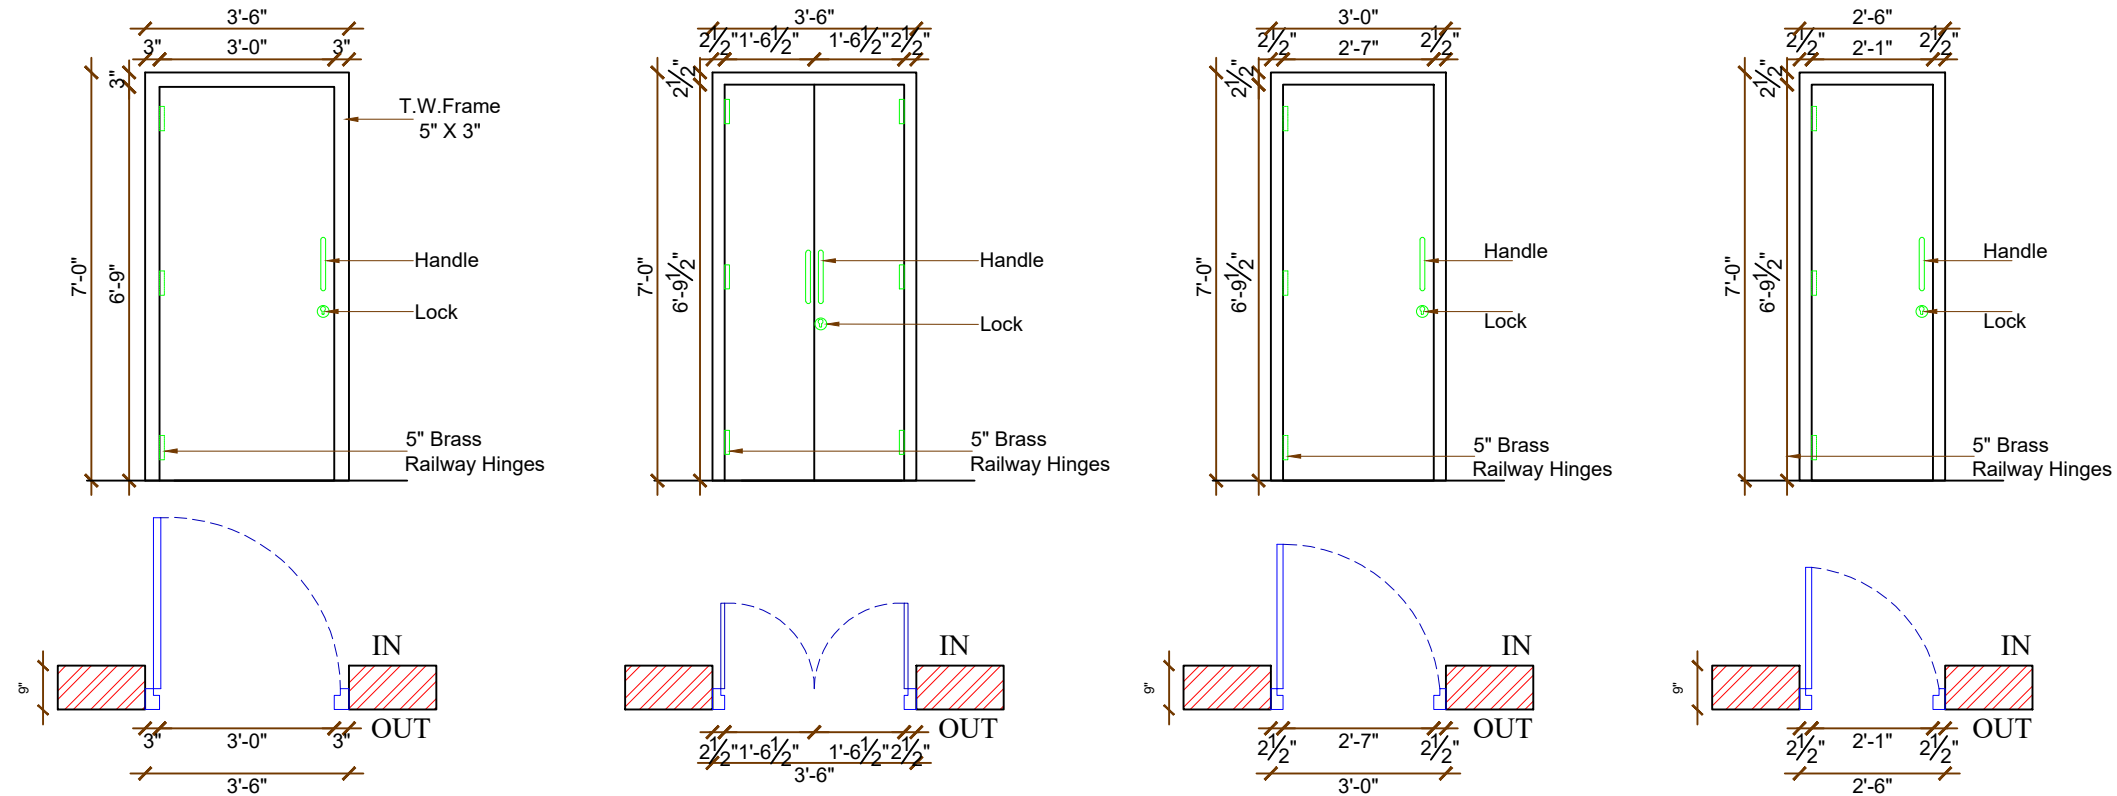


MAIN DOOR (MD)
3'6" X 7'0" - 5 NOS
GF-1, FF-1, SF-1,

DOUBLR DOOR (DD)
3'6"X 7'0 - 1NO.
GF-1

DOOR (D)
3'0X 7'0 - 5NOS
FF-1, SF-3, TF-3

DOOR (D1)
2'6"X7'0" - 8 NOS.
GF-1, FF-2, SF-4, TF-1

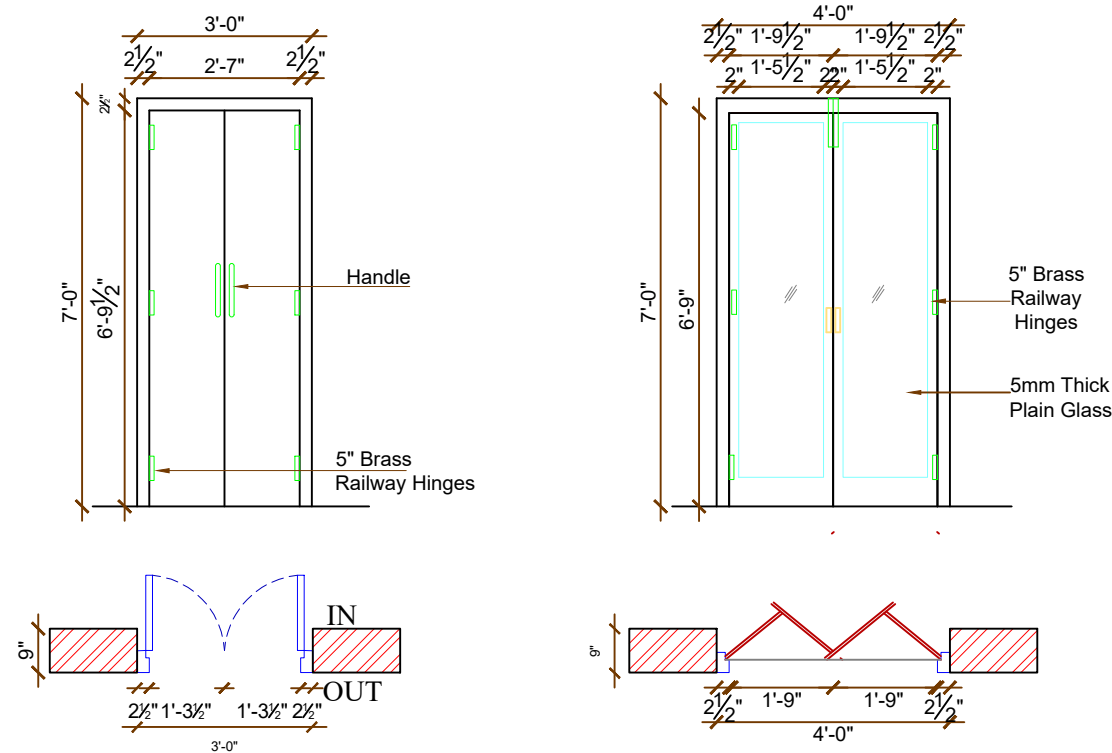

POOJA DOOR (PD)
DOUBLE DOOR
3'0" X 7'0" - 1 NO.
FF-1

FRENCH DOOR (FD)
4'0"X7'0" - 1NO.
FF-1

PROPOSED RESIDENCE AT ADYAR

SCHEDULE OF JONERY

S.NO	DESCRIPTION	SIZE	TOTAL
MD	MAIN DOOR	3'6" X 7'0"	3
DD	DOUBLE DOOR	3'6" X 7'0"	1
D	DOOR	3'0" X 7'0"	7
D1	DOOR	2'6" X 7'0"	8
PD	POOJA DOOR	3'0" X 7'0"	1
FD	FRENCH DOOR	4'0" X 7'0"	1

01 14.11.2022 2 MD REPLACED WITH 2 D

00 14.11.2022 ISSUED TO SITE

S.NO. REV.DATE DESCRIPTION

CLIENT :

MR.KARTHIK

PROJECT :

PROPOSED RESIDENCE @ MEDAVAKKAM

TITLE :

JOINERY DETAIL - DETAIL

PROJECT NO : 46

DRAWING NO : RSA/46/KARTHIK/JOINERY-DOORS

SCALE : NTS

DRAWN : WASSIM/THAMIZH

APPROVED : SHOBANA RAJAPPA

ARCHITECT :

rsa


Rajappa Shobana Architects
#10, B.M Garden Street,
Alwarpet, Ch - 18. # 044 24996906

PROPOSED RESIDENCE
AT ADYAR


SCHEDULE OF JONERY

S.NO	DESCRIPTION	SIZE	TOTAL
W	WINDOW	8'0 X 4'0"	4
W1	WINDOW	6'0" X 4'0"	4
W2	WINDOW	3'0" X 4'0"	5
SW	STAIR WINDOW	3'0" X 4'0"	4
KW	KITCHEN WINDOW	7'0 X 3'6"	2
KW1	KITCHEN WINDOW	6'0" X 3'6"	1
KW2	KITCHEN WINDOW	3'0" X 3'6"	1
V	VENTILATOR	3'0" X 3'0"	4
V1	VENTILATOR	2'0" X 3'6"	1
V2	VENTILATOR	2'0" X 2'0"	1


00	14.11.2022	ISSUED TO SITE
S.NO.	REV.DATE	DESCRIPTION
CLIENT : MR.KARTHIK		
PROJECT : PROPOSED RESIDENCE @ MEDAVAKKAM		
TITLE : JOINERY DETAIL - DETAIL		
PROJECT NO : 46		
DRAWING NO : RSA/46/KARTHIK/JOINERY-DOORS		
SCALE : NTS		
DRAWN : WASSIM/THAMIZH		
APPROVED : SHOBANA RAJAPPA		
ARCHITECT :		
rsa Rajappa Shobana Architects #10, B.M Garden Street, Alwarpet, Ch - 18. # 044 24996906		

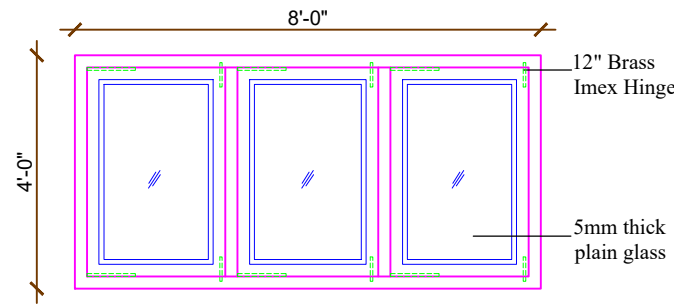


WINDOW (W)
8'0" X 4'0" - 4 NOS
FF-2
SF-2

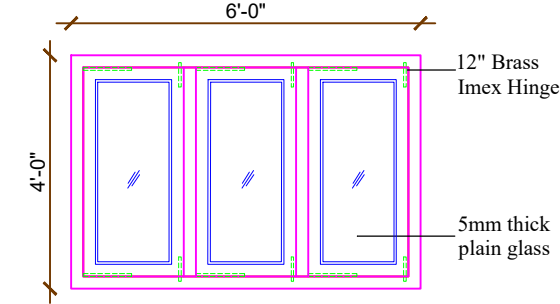


WINDOW (W1)
6'0" X 4'0" - 4 NOS
FF-1
SF-2,TF-1

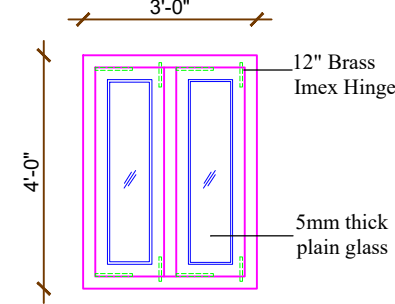


WINDOW (W2)
3'0" X 4'0" - 5 NOS
FF-2
SF-1,TF-2

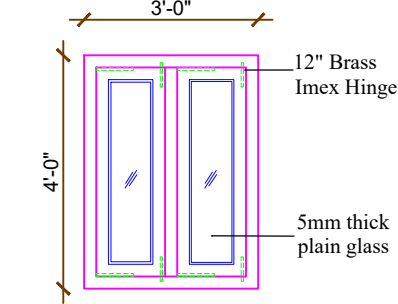


STAIRCASE WINDOW (SW)
3'0"X4'0" - 4NOS.
FF-2
SF-2

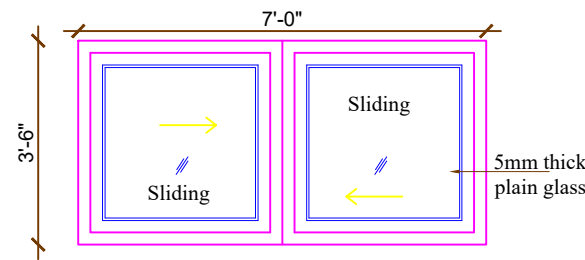


KITCHEN WINDOW(KW)
SLIDING WINDOW
7'0"X3'6" - 2NOS.
FF-1
TF-1

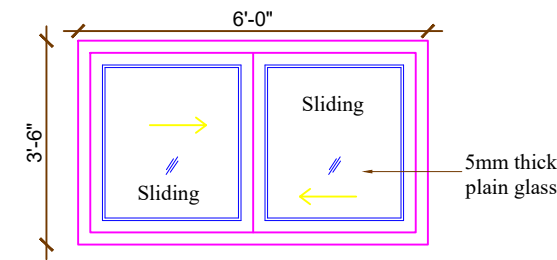


KITCHEN WINDOW(KW1)
SLIDING WINDOW
6'0"X3'6" - 1NO.
FF-1

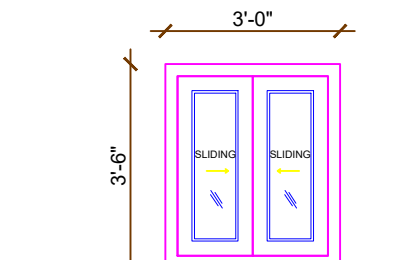


KITCHEN WINDOW (KW2)
SLIDING WINDOW
3'0"X3'6" - 1NO.
TF-1

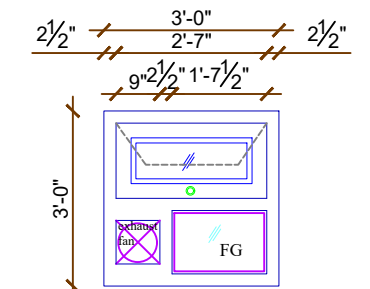

VENTILATOR (V)
3'0"X3'0" - 4NOS.
FF-1
SF-2,TF-1

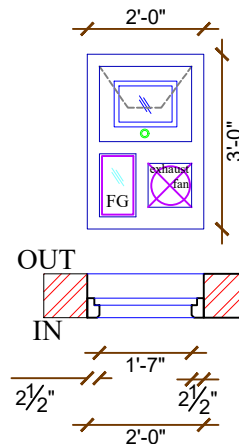


VENTILATOR (V2)
2'0"X2'0" - 1 NO.
SF-1

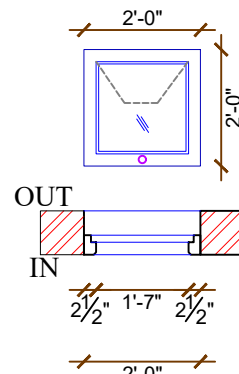

VENTILATOR (V1)
2'0"X3'0" - 1 NO.
GF-1

COPY RIGHT OF THIS DRAWING BELONGS TO M/S RAJAPPA SHOBANA ARCHITECTS AND SHOULD NOT BE USED FOR ANY PURPOSE OTHER THAN SPECIFIED WITHOUT PRIOR PERMISSION.

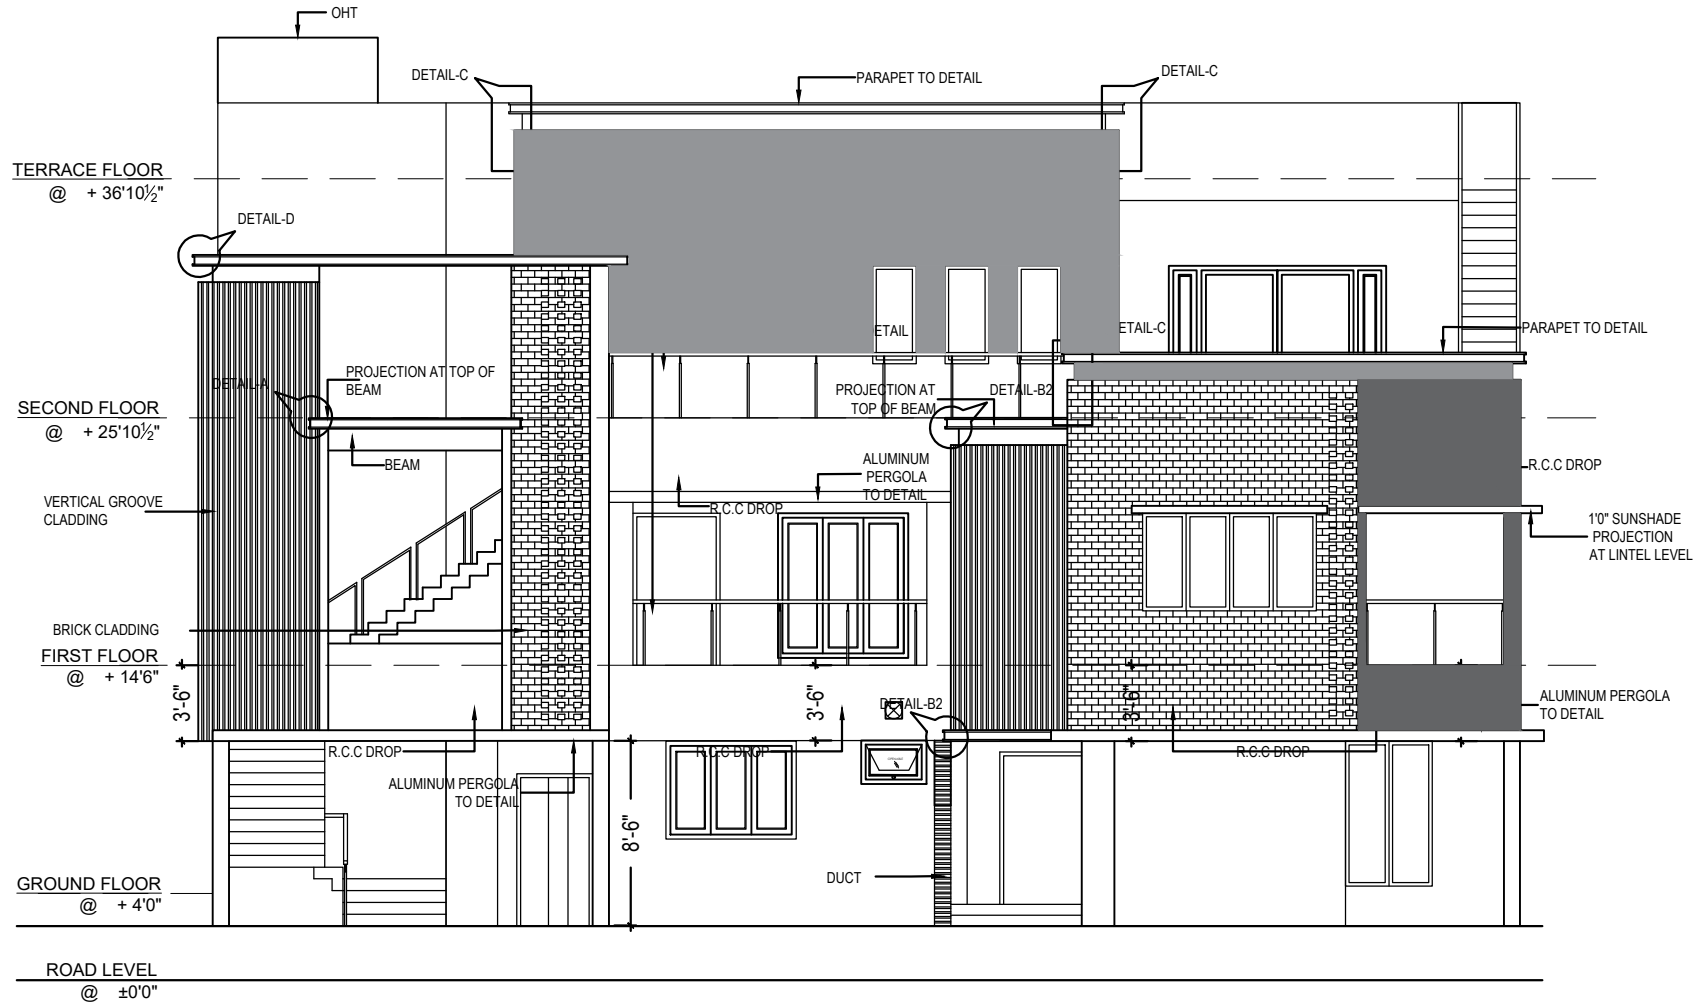

01	28-12-2022	JOINERY REVISED
00	29-08-2022	TO ISSUE
R.NO.	DATE	DESCRIPTION

CLIENT :
Ms. PURVAJA RAMACHANDRAN


PROJECT :
PROPOSED RESIDENTIAL BUILDING @
T.NAGAR

TITLE :
EAST SIDE ELEVATION

PROJECT NO :	149	DATE : 28-12-2022
DRAWING NO :	RSA/149/PR- T.N/ELE - 01/R1	
SCALE :	NTS	
DRAWN :	AYISHA ZEB/THAMIZH	
APPROVED :	SHOBANA RAJAPPA	


ARCHITECT :
rsa
Rajappa Shobana Architects
#10, B.M Garden Street,
Alwarpet, Ch - 18. # 044 24996906

COPY RIGHT OF THIS DRAWING BELONGS TO M/S RAJAPPA SHOBANA ARCHITECTS AND SHOULD NOT BE USED FOR ANY PURPOSE OTHER THAN SPECIFIED WITHOUT PRIOR PERMISSION.

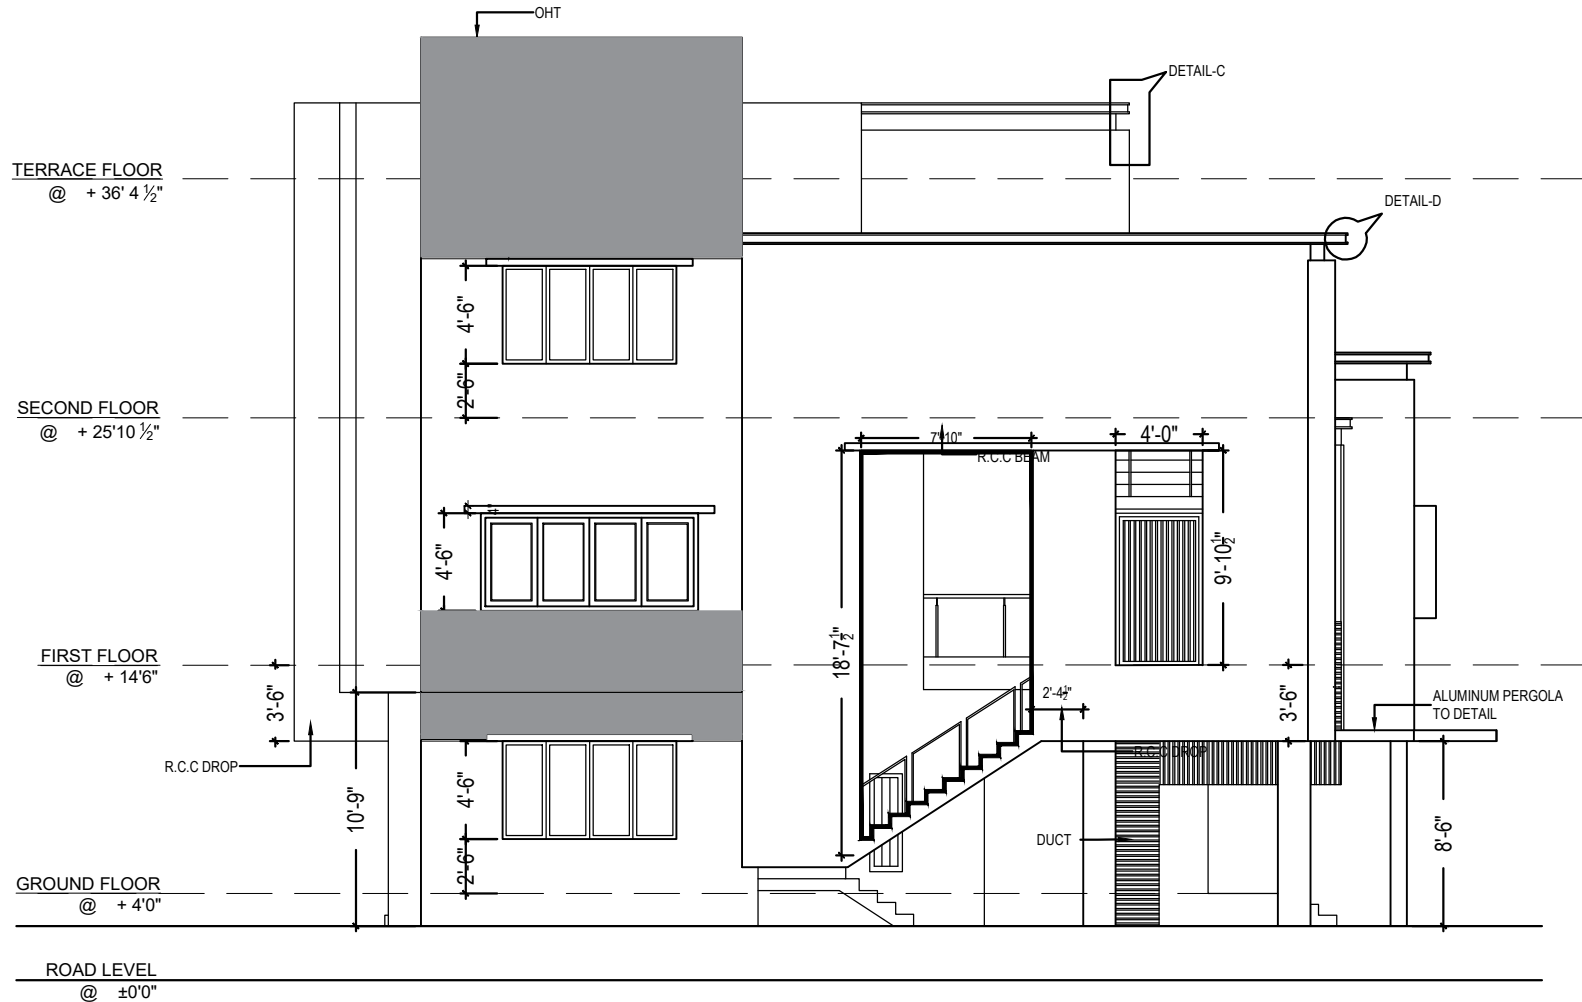

02	28-12-2022	JOINERY REVISED
01	07-11-2022	OPENING REVISED
00	29-08-2022	TO ISSUE
R.NO.	DATE	DESCRIPTION
CLIENT : Ms. PURVAJA RAMACHANDRAN		
PROJECT : PROPOSED RESIDENTIAL BUILDING @ T.NAGAR		
TITLE : SOUTH SIDE ELEVATION		
PROJECT NO :	149	DATE : 28-12-2022
DRAWING NO :	RSA/149/PR- T.N/ELE - 02/R2	
SCALE :	NTS	
DRAWN :	AYISHA ZEB/THAMIZH	
APPROVED :	SHOBANA RAJAPPA	
ARCHITECT :	rsa Rajappa Shobana Architects #10, B.M Garden Street, Alwarpet, Ch - 18. # 044 24996906	

COPY RIGHT OF THIS DRAWING BELONGS TO M/S RAJAPPA SHOBANA ARCHITECTS AND SHOULD NOT BE USED FOR ANY PURPOSE OTHER THAN SPECIFIED WITHOUT PRIOR PERMISSION.

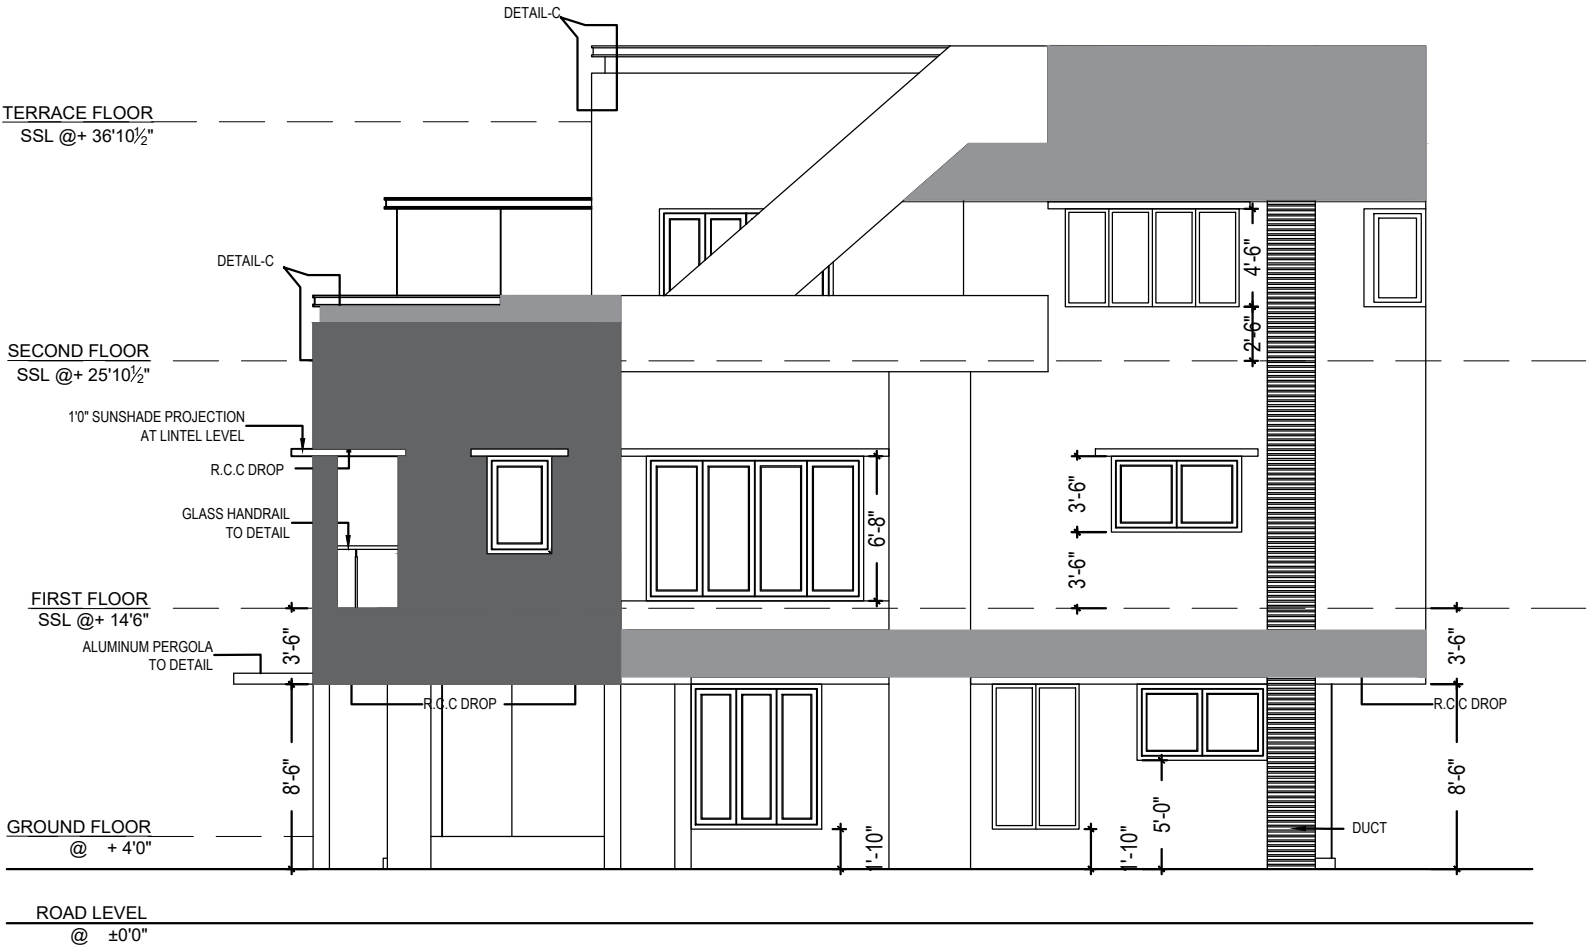


01	28-12-2022	JOINERY REVISED
00	29-08-2022	TO ISSUE
R.NO.	DATE	DESCRIPTION
CLIENT :		
Ms. PURVAJA RAMACHANDRAN		
PROJECT :		
PROPOSED RESIDENTIAL BUILDING @ T.NAGAR		
TITLE :		
NORTH SIDE ELEVATION		
PROJECT NO :	149	DATE : 28-12-2022
DRAWING NO :	RSA/149/PR- T.N/ELE - 04/R1	
SCALE :	NTS	
DRAWN :	AYISHA ZEBA/THAMIZH	
APPROVED :	SHOBANA RAJAPPA	
ARCHITECT :		
rsa		
Rajappa Shobana Architects		
#10, B.M Garden Street, Alwarpet, Ch - 18. # 044 24996906		

[illegible]

CLIENT : Ms. PURVAJA RAMACHANDRAN


TITLE :	WEST SIDE ELEVATION
---------	---------------------

ARCHITECT : **rsa**
Rajappa Shobana Architects
#10, B.M Garden Street,
Alwarpet, Ch - 18. # 044 24996906

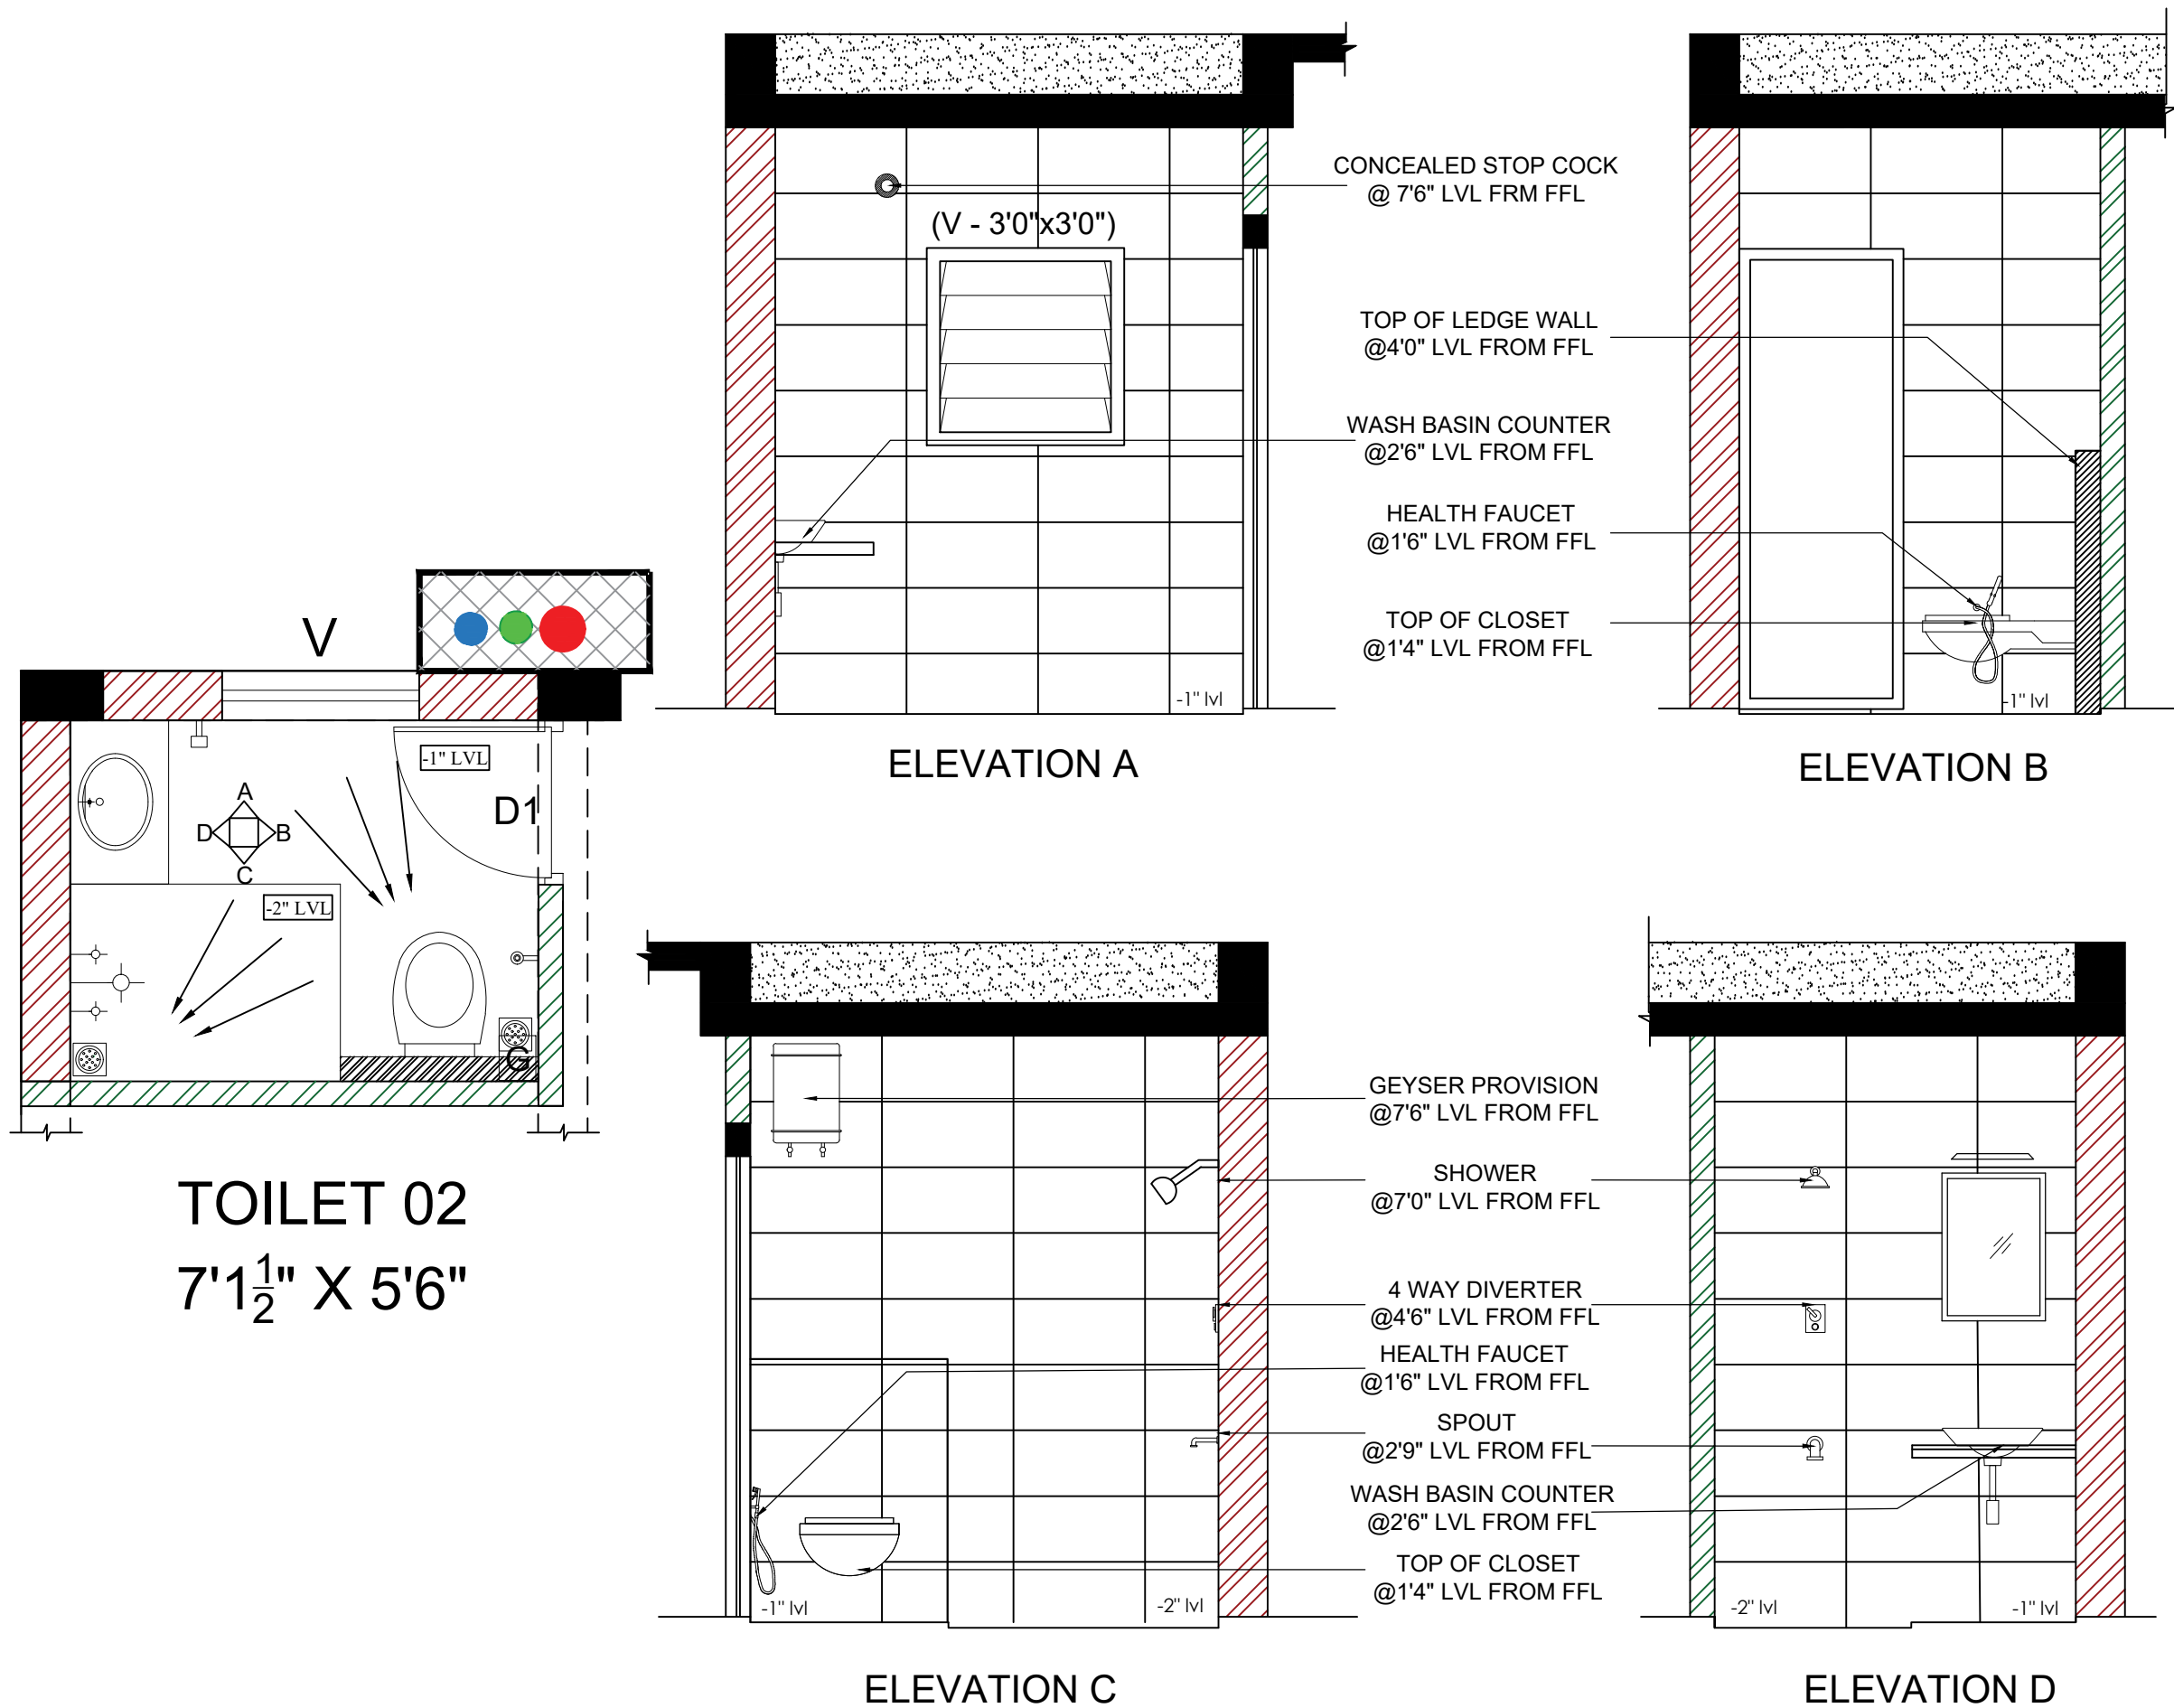


LEGEND		
		9" WALL
		4 1/2" WALL
00.	17.02.2023	ISSUED TO SITE
S.NO.	REV.DATE	DESCRIPTION
CLIENT : SAVITHRI SUBRAMANIAM		
PROJECT : PROPOSED RESIDENCE @ ABHIRAMAPURAM, CHENNAI		
TITLE : TYPICAL FIRST , SECOND AND THIRD FLOOR TOILET PLUMBING DETAIL		
PROJECT NO :	173	
DRAWING NO :	RSA/173/SAVITHRI SUBRAMANIAM /PLUMB	ELE-04
SCALE :	NTS	
DRAWN :	MOHAMMED WASSIM	
	THAMIZH (INTERN)	
APPROVED :	SHOBANA RAJAPPA	
DATE :	11.03.2023	


rsa
Rajappa Shobana Architects
#10, B.M Garden Street,
Alwarpet, Ch - 18. # 044 24996906

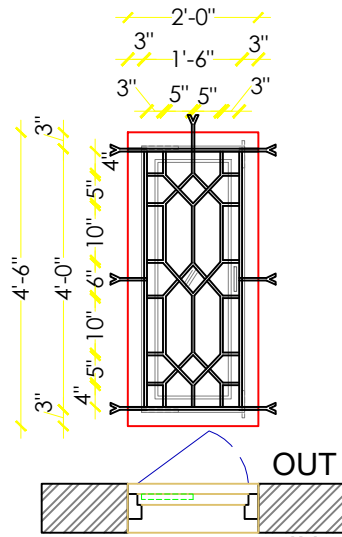


Window - W5
2'0" X 4'6" - 1 No.
Watchman Room (1) - GF
Type - Openable

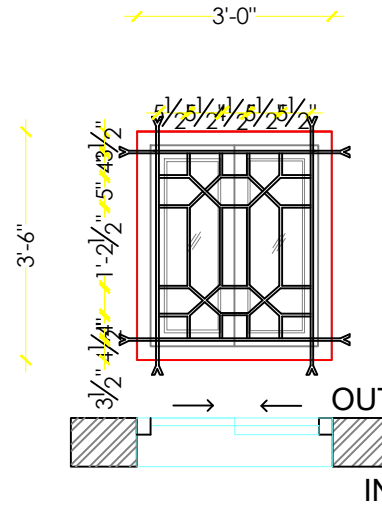


Kitchen Window - KW2
3'0" X 3'6" - 6 Nos.
Kitchen (2) - TYP (FF,SF,TF)
Type - Sliding

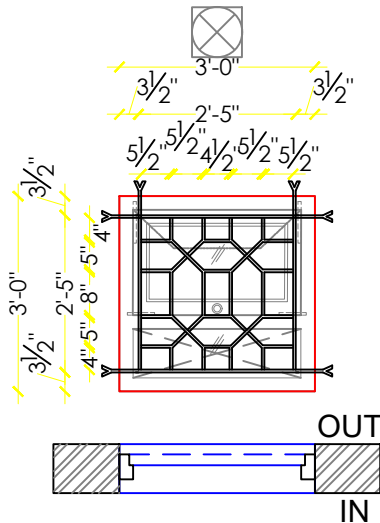

Ventilator - V
3'0" X 3'0" - 3 Nos.
Bedroom 02 Toilet (3)
- Typ(FF,SF,TF)

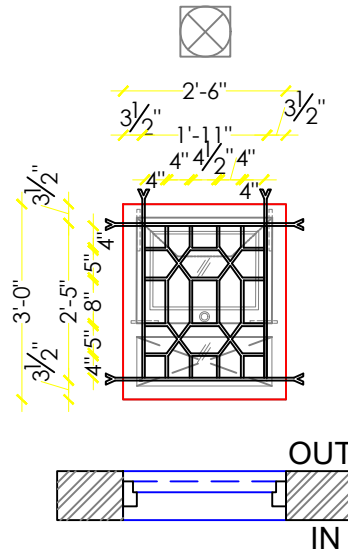

Ventilator - V2
2'6" X 3'0" - 3 Nos.
Toilet 03 (1) - Typ (FF,SF,TF)

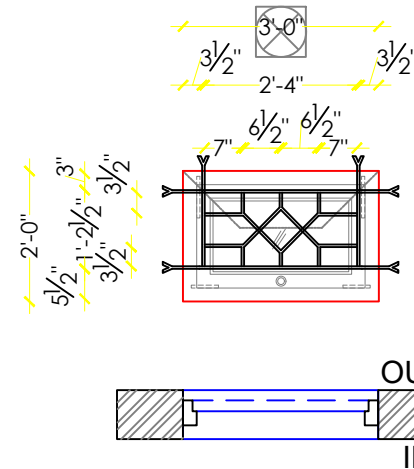

Ventilator - V1
3'0" X 2'0" - 3 Nos.
M.Bedroom Toilet (3)
- Typ(FF,SF,TF)

SCHEDULE OF JOINERY			STILT	FIRST	SECOND	THIRD	TERRACE	TOTAL
SNO	DESCRIPTION	SIZE	NOS	NOS	NOS	NOS	NOS	NOS
MD	MAIN DOOR	4'0"X7'0"	-	01	01	01	-	03
MD1	MAIN DOOR WITH FIXED GLASS	3'9" X 7'0" (4'3"X7'0")	01	-	-	-	-	01
D	DOOR	3'0"X7'0"	02	05	05	04	01	17
D1	DOOR	2'6"X7'0"	01	04	04	04	-	13
D2	DOOR	1'9"X7'0"	-	01	01	-	-	02
SD	SLIDING DOOR	1'6"X7'0"	-	-	-	01	-	01
PD	POOJA DOOR	2'9"X7'0"	-	-	-	01	-	01
W	WINDOW	6'0"X4'6"	-	05	05	05	-	15
W1	WINDOW	4'0"X5'0"	-	01	01	01	-	03
W2	WINDOW	4'0"X4'6"	01	01	01	01	02	06
W3	WINDOW	3'0"X4'6"	02	01	01	02	-	06
W4	WINDOW	3'0"X3'6"	-	01	01	-	-	02
W5	WINDOW	2'0"X4'6"	01	-	-	-	-	01
KW	KITCHEN WINDOW	4'0"X3'6"	-	01	01	01	-	03
KW1	KITCHEN WINDOW	3'6"X3'6"	-	01	01	01	-	03
KW2	KITCHEN WINDOW	3'0"X3'6"	-	02	02	02	-	06
V	VENTILATOR	3'0"X3'0"	-	01	01	01	-	03
V1	VENTILATOR	3'0"X2'0"	-	01	01	01	-	03
V2	VENTILATOR	2'6"X3'0"	-	01	01	01	-	03
V3	VENTILATOR	2'0"X2'0"	01	-	-	-	-	01


01	18.05.23	Side supports revised
00	03.05.23	ISSUED TO SITE
S.NO.	REV.DATE	DESCRIPTION
CLIENT :		
SAVITHRI SUBRAMANIAM		
PROJECT :		
PROPOSED RESIDENCE @ ABHIRAMAPURAM, CHENNAI		
TITLE :		
WINDOW & VENTILTOR WITH GRILL		
PROJECT NO :	173	
DRAWING NO :	RSA/173/SAVITHIRI SUBRAMANIAM /GRILL 02	
SCALE :	NTS	
DRAWN :	DURGA/THAMIZH	
APPROVED :	SHOBANA RAJAPPA	
DATE :	18.05.2023	
ARCHITECT :		
rsa Rajappa Shobana Architects #10, B.M Garden Street, Alwarpet, Ch - 18. # 044 24996906		
COPY RIGHT OF THIS DRAWING BELONGS TO M/S RAJAPPA SHOBANA ARCHITECTS AND SHOULD NOT BE USED FOR ANY PURPOSE OTHER THAN SPECIFIED WITHOUT PRIOR PERMISSION.		

COPY RIGHT OF THIS DRAWING BELONGS TO RAJAPPA SHOBANA ARCHITECTS AND SHOULD BE USED FOR ANY PURPOSE OTHER THAN SPECIFIED WITHOUT PRIOR PERMISSION.


LEGEND

SYMBOL	DESCRIPTION
	CEILING LIGHT / HANGING LIGHT
	SWITCH BOARD
	5A SOCKET OUTLET
	15A SOCKET OUTLET
	CEILING FAN


-  BORE WATER INLET
-  CORP. WATER INLET
-  SULLAGE PIPE (2 1/2" Ø)
-  SEWAGE PIPE (4" Ø)
-  GULLY TRAP
-  UPPER CABINETS

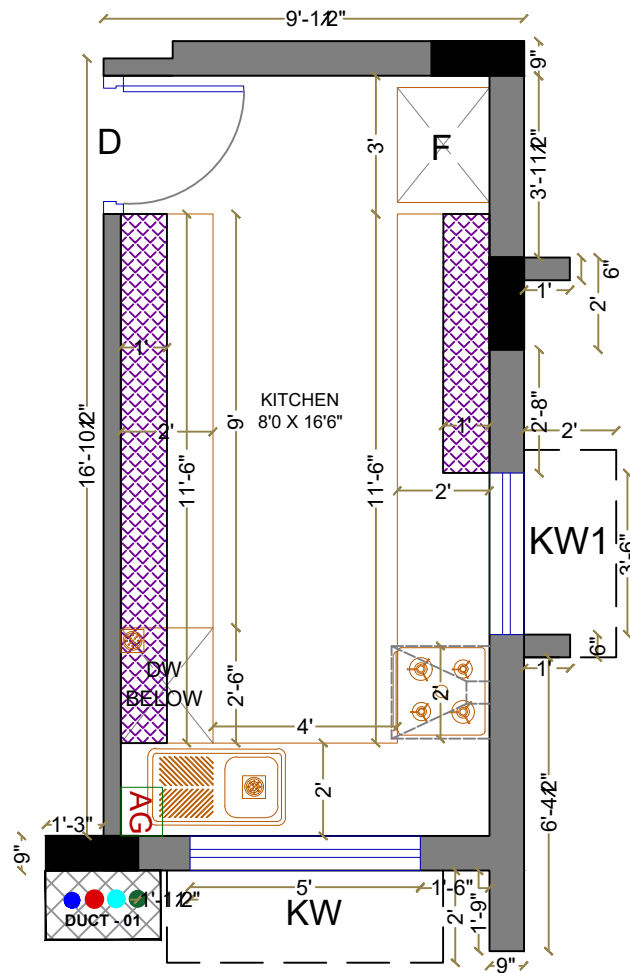

WORKING DRAWING

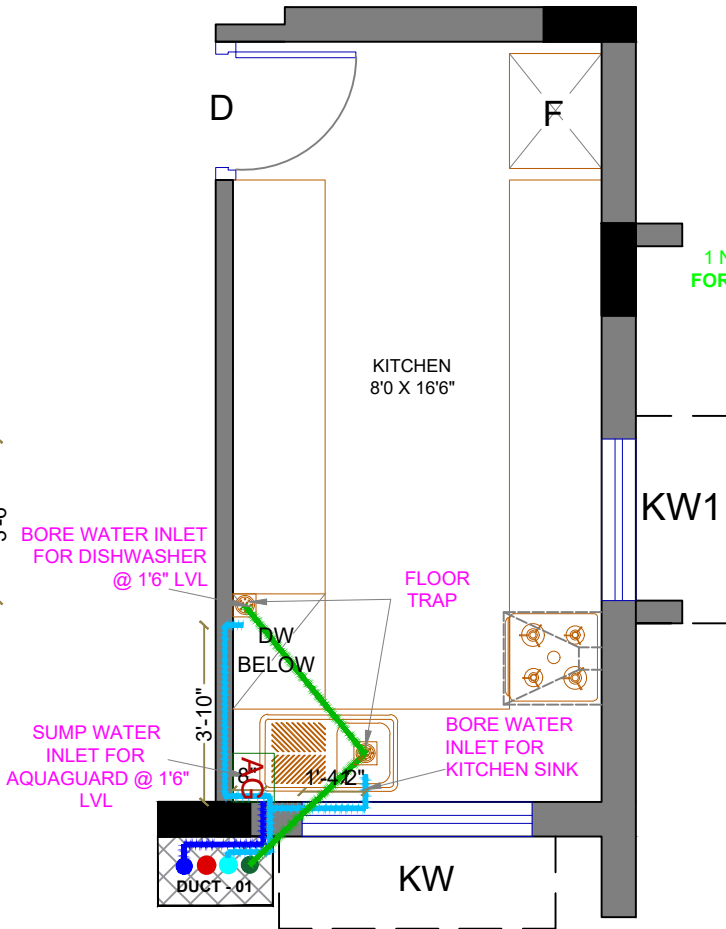


PLUMBING DRAWING

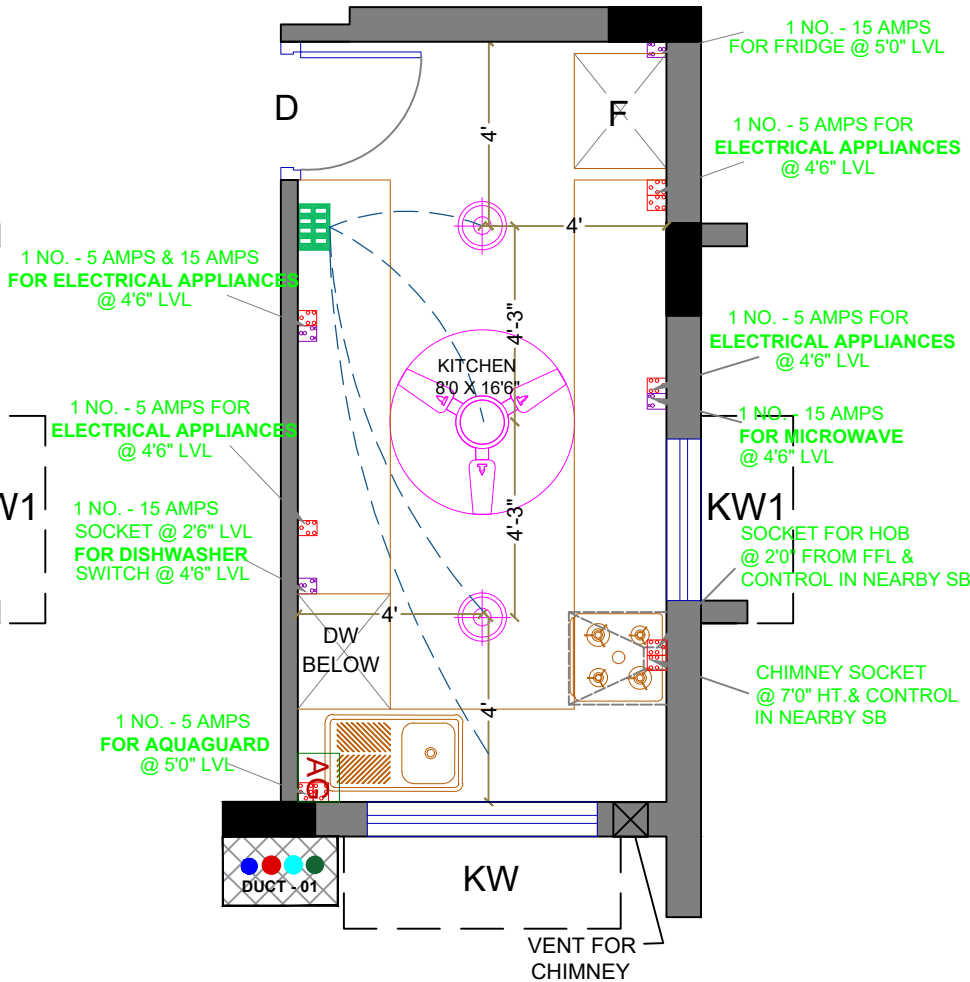


ELECTRICAL DRAWING

R.NO.	DATE	DESCRIPTION
CLIENT : MR. SKANDAKUMAR		
PROJECT : PROPOSED RESIDENCE @ ABHIRAMAPUR CHENNAI		
TITLE : KITCHEN [DETAILED DRAWINGS]		
PROJECT NO :	68	N 
DRAWING NO :	RSA/168/SKANDAKUMAR/DD-01	
SCALE :	NTS	
DRAWN :	THAMIZH	
APPROVED :	SHOBANA RAJAPPA	
ARCHITECT :		rsa Rajappa Shobana Architects #10, B.M Garden Street, Alwarpet, Ch - 18. # 044 24996906


COPY RIGHT OF THIS DRAWING BELONGS TO RAJAPPA SHOBANA ARCHITECTS AND SHOULD NOT BE USED FOR ANY PURPOSE OTHER THAN SPECIFIED WITHOUT PRIOR PERMISSION.

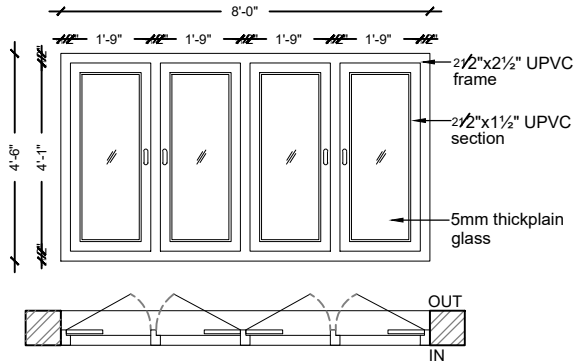


WINDOW (W) [8'0" X 4'6"] - 3 NO.S
LOCATIONS: BEDROOM-02 (FF, SF & TF)

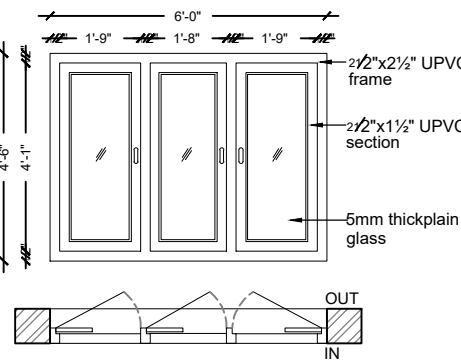


WINDOW (W1) [6'0" X 4'6"] - 6 NO.S
LOCATIONS: MASTER BEDROOM & BEDROOM-03 (FF, SF & TF)

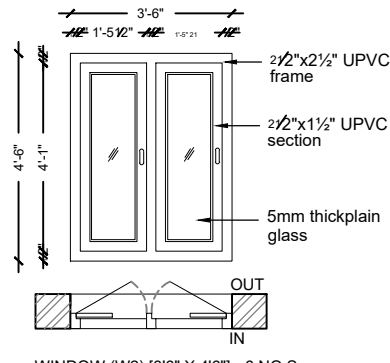


WINDOW (W2) [3'6" X 4'6"] - 6 NO.S
LOCATIONS: MASTER BEDROOM (FF, SF & TF)

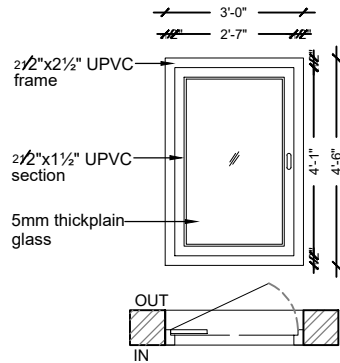


WINDOW (W3) [3'0" X 4'6"] - 7 NO.S
LOCATIONS: GROUND FLOOR (WATCHMAN'S ROOM) & TYPICAL FLOOR (DRAWING ROOM)

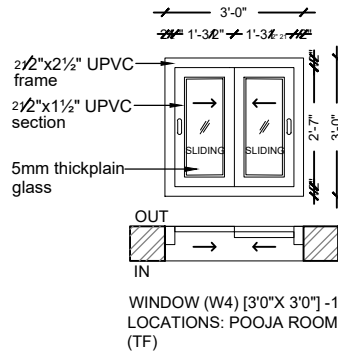


WINDOW (W4) [3'0" X 3'0"] - 1 NO.S
LOCATIONS: POOJA ROOM (TF)

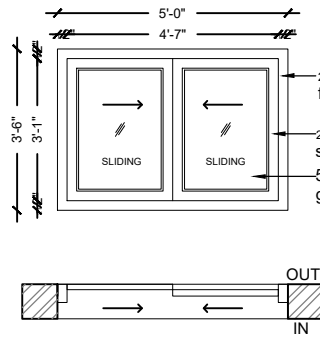


KITCHEN WINDOW (KW) [5'0" X 3'6"] - 3 NO.S
LOCATIONS: KITCHEN (FF, SF & TF)

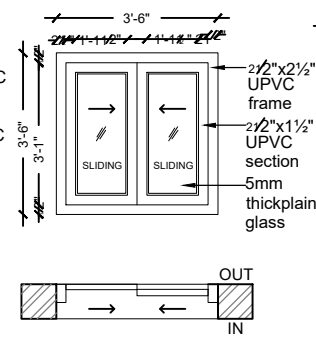


KITCHEN WINDOW (KW1) [3'6" X 3'6"] - 3 NO.S
LOCATIONS: KITCHEN (FF, SF & TF)

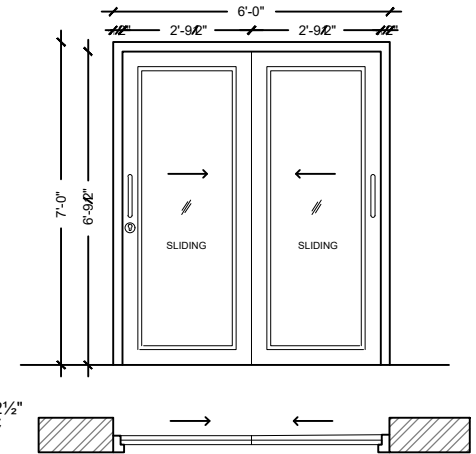


SLIDING DOOR (SD)
[6'0" X 7'0"] - 6 NO.S
LOCATIONS: DRAWING ROOM & BEDROOM-02 (FF, SF & TF)

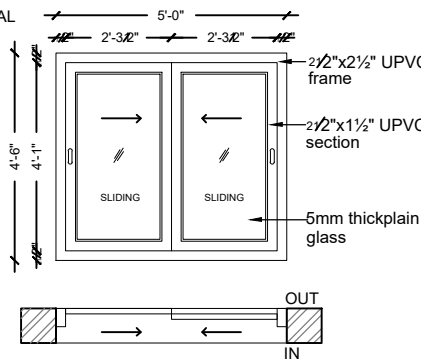

STAIRCASE WINDOW (SW) [5'0" X 4'6"] - 4 NO.S
LOCATIONS: STAIRCASE MID-LANDINGS

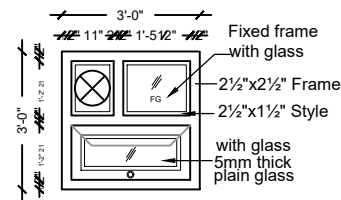


VENTILATOR (V)
[3'0" X 3'0"] - 3 NO.S
LOCATIONS: TOILET-01 (FF, SF & TF)
Pooja room (FF, SF)

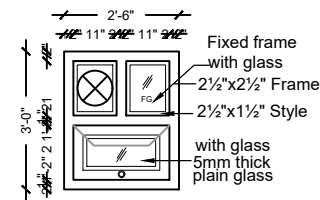


VENTILATOR (V1)
[2'6" X 3'0"] - 6 NO.S
LOCATIONS: TOILET-02 & TOILET-03 (FF, SF & TF)


01	26-04-2023	SHUTTER ORIENTATION REVISED
00	17-04-2023	TO ISSUE
R.NO.	DATE	DESCRIPTION
CLIENT :		
MR. SKANDAKUMAR		
PROJECT :		
PROPOSED RESIDENCE @ ABHIRAMAPUR		
TITLE :		
UPVC JOINERY (DOORS, WINDOWS & VENTILATORS)		
PROJECT NO :	168	
DRAWING NO :	RSA/2022/168/J - 02	
SCALE :	NTS	
DRAWN :	AYISHA ZEBATHAMIZH	
APPROVED :	SHOBANA RAJAPPA	
ARCHITECT :		
rsa Rajappa Shobana Architects #10, B.M Garden Street, Alwarpet, Ch - 18. # 044 24996906		

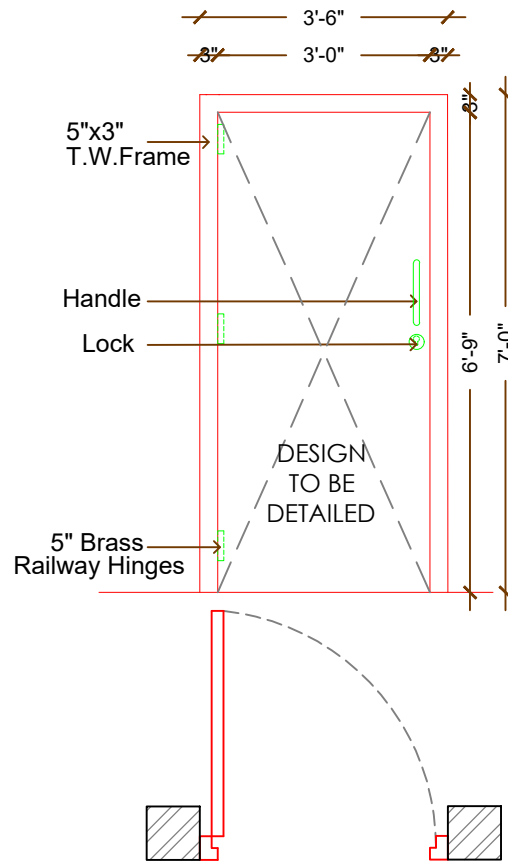

MAIN DOOR (MD)
[3'6" X 7'0"] - 4 NO.S
LOCATIONS: LOBBY
(GF, FF, SF & TF)

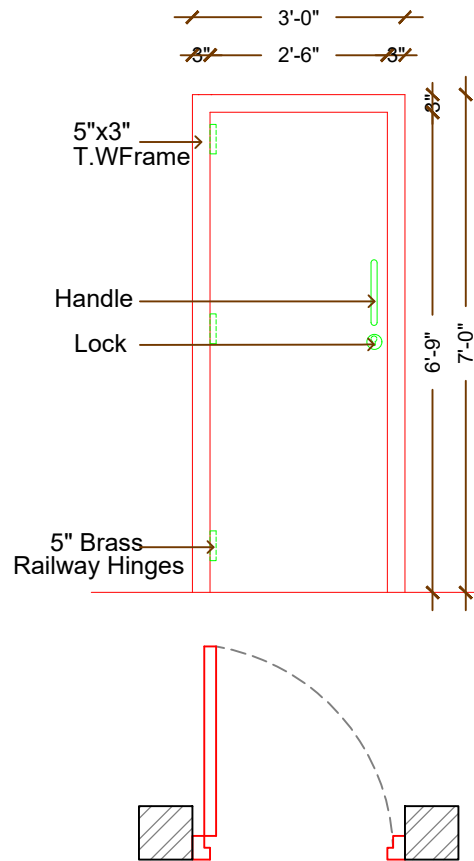

DOOR (D)
[3'0" X 7'0"] - 16 NO.S
LOCATIONS: GROUND FLOOR
(WATCHMAN'S ROOM), TYPICAL FLOOR
(3 BEDROOMS & KITCHEN) & TERRACE
(2 ROOMS & 1 LOBBY)

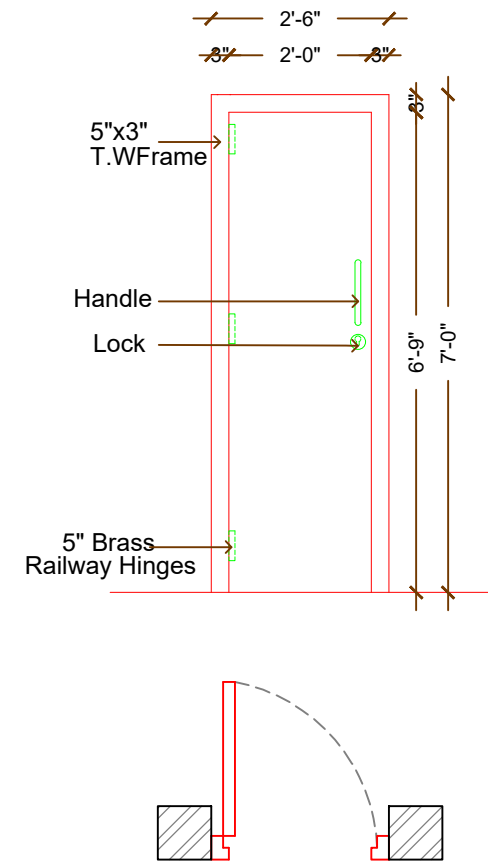

DOOR (D1)
[2'6" X 7'0"] - 12 NO.S
LOCATIONS: GROUND FLOOR
(TOILET), TYPICAL FLOOR (3 TOILETS)
& TERRACE (2 TOILETS)

SKANDHAKUMAR :-
PROPOSED RESIDENTIAL
PROJECT



JOINERY - DOOR-SHEET 01

DATE



15.04.2023

rsa



Rajappa Shobana Architects
#10, B.M Garden Street,
Alwarpet, Ch - 18. # 044 24996906

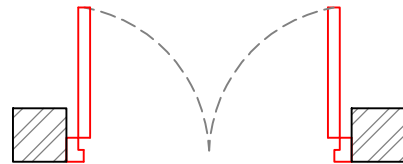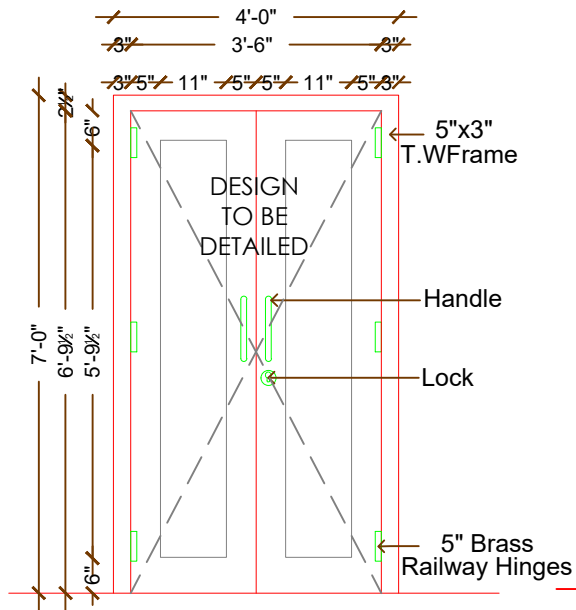

POOJA DOOR (PD)
[4'0"X7'0"] - 3 NO.S
LOCATIONS: POOJA ROOM
(FF, SF & TF)

 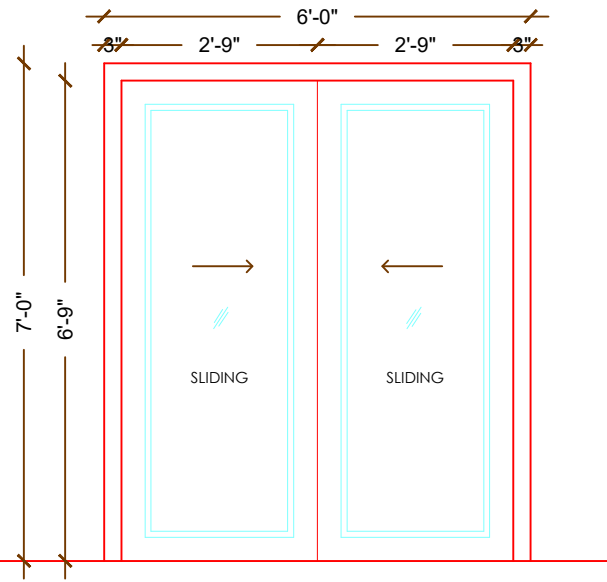

FRENCH DOOR (FD)
[6'0" X 7'0"] - 9 NO.S
LOCATIONS: DRAWING ROOM,
BEDROOM-02 & SIT-OUT
(FF, SF & TF)

 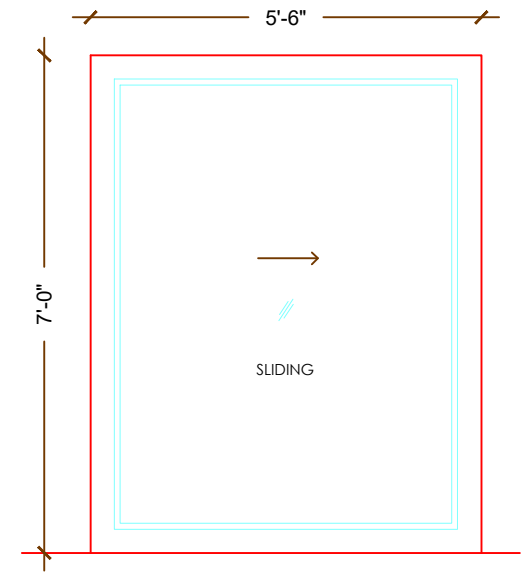

SLIDING DOOR (SD)
[5'6" X 7'0"] - 3 NO.S
LOCATIONS: DRAWING ROOM
(FF, SF & TF)

SKANDHAKUMAR :-
PROPOSED RESIDENTIAL
PROJECT


JOINERY - DOOR-SHEET 02

DATE


15.04.2023

rsa


Rajappa Shobana Architects
#10, B.M Garden Street,
Alwarpet, Ch - 18. # 044 24996906

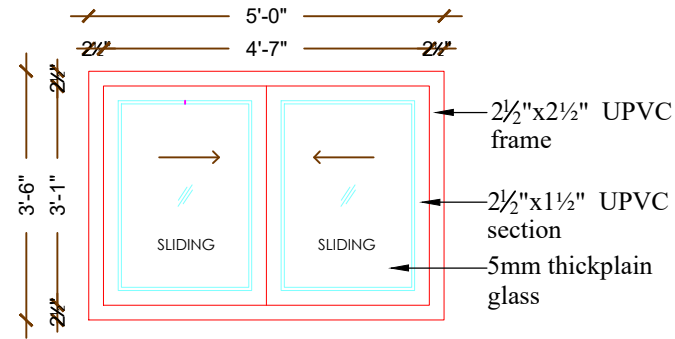


KITCHEN WINDOW KW-[5'0"X 3'6"] - 1 NO.S
LOCATIONS: FIRST FLOOR(KITCHEN)

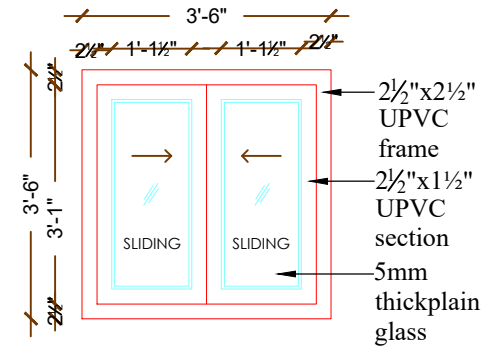

KITCHEN WINDOW-KW1 [3'6"X 4'3"] - 1 NO.S
LOCATIONS: FIRST FLOOR(KITCHEN)

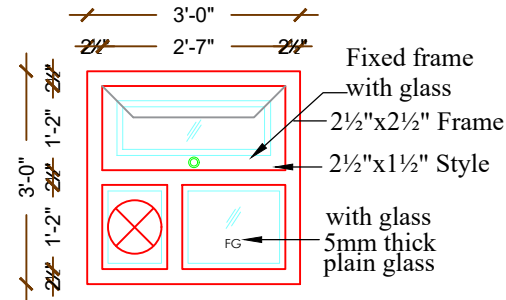

VENTILATOR - V
[3'0" X 3'0"]- 3 NO.S
LOCATIONS: FIRST FLOOR (TOILET)
SECOND FLOOR (TOILET)

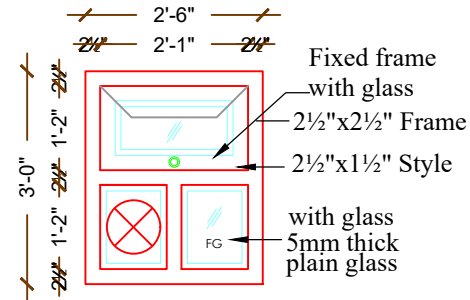

VENTILATOR - V1
[2'6" X 3'0"] - 2 NO.S
LOCATIONS: FIRST
FLOOR(TOILETS)

SKANDHAKUMAR :-
PROPOSED RESIDENTIAL
PROJECT


JOINERY - DOOR-SHEET 02

DATE


15.04.2023

rsa

Rajappa Shobana Architects
#10, B.M Garden Street,
Alwarpet, Ch - 18. # 044 24996906

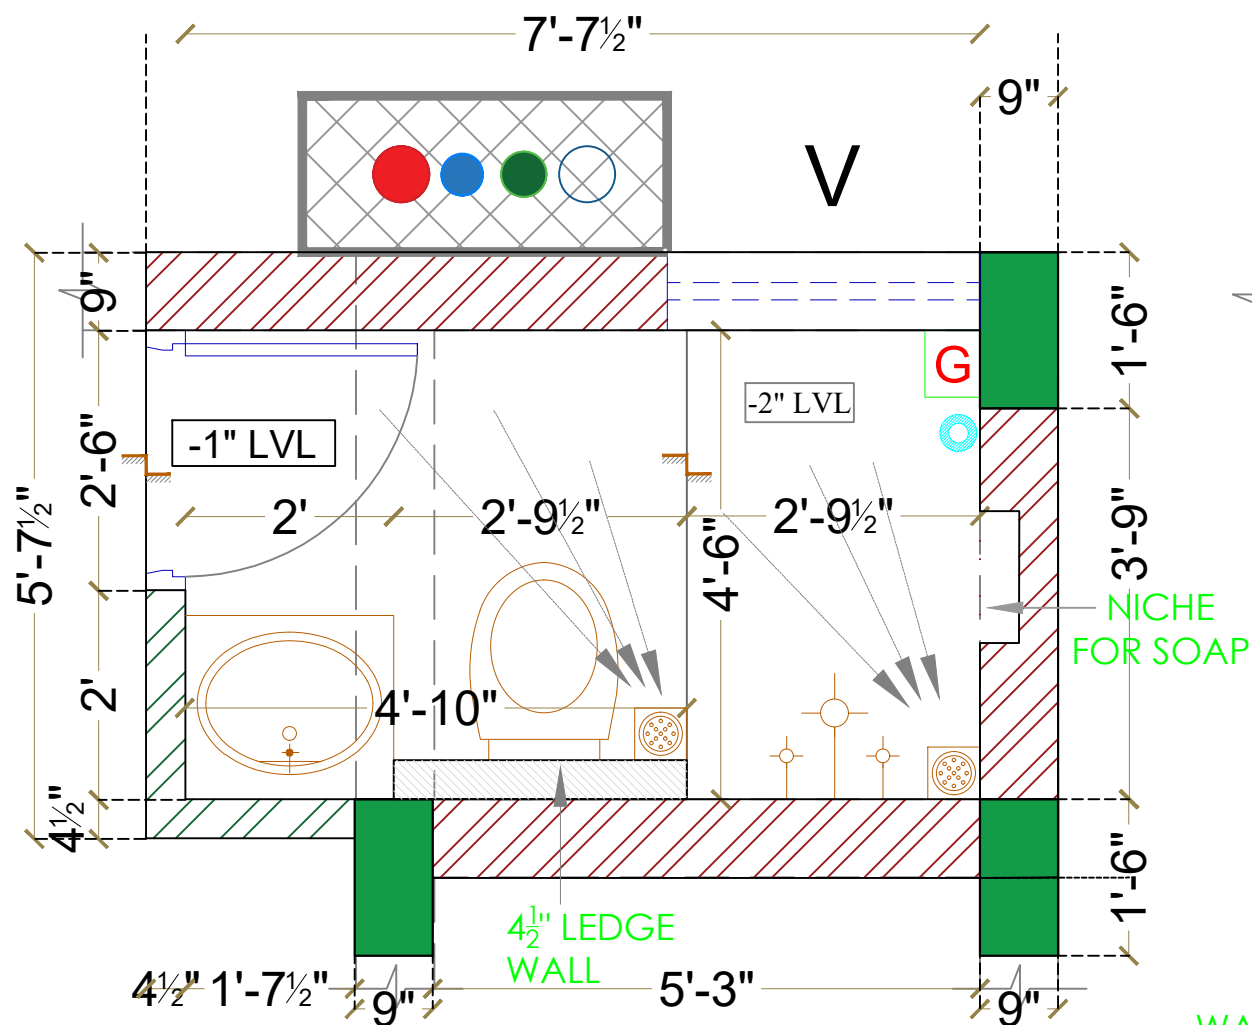

WORKING DRAWING

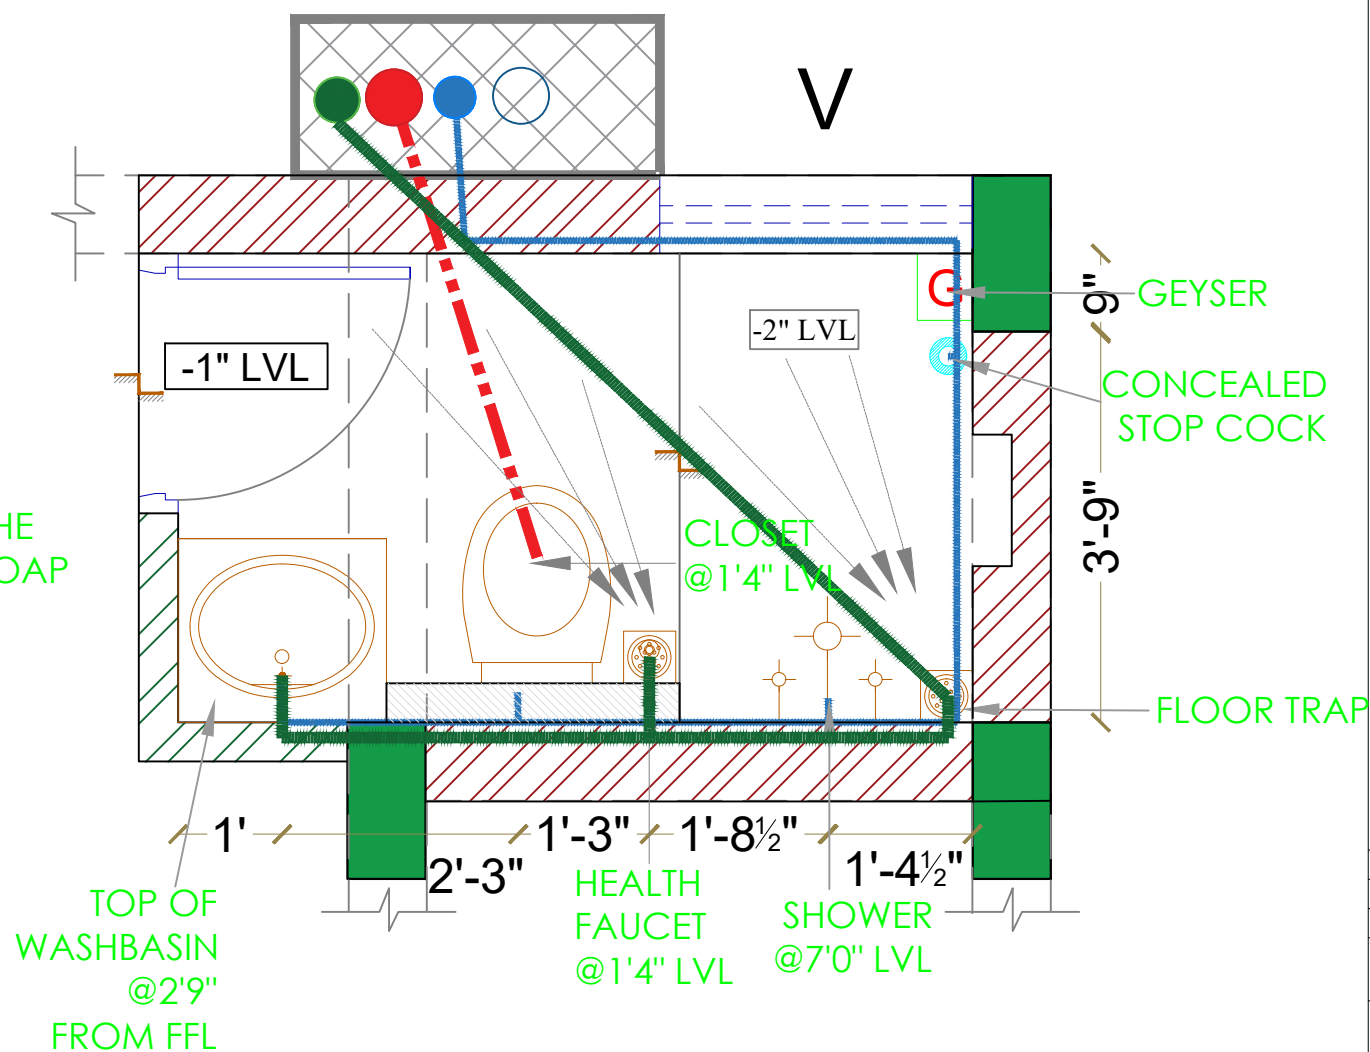


PLUMBING LAYOUT

TOILET-01 [7'7½" X 4'6"]


- BORE WATER INLET
- CORP. WATER INLET
- SULLAGE PIPE (2½" Ø)
- - - SEWAGE PIPE (4" Ø)
- GT GULLY TRAP
- LEDGE WALL

00	21.03.2023	ISSUED TO SITE
S.NO.	REV.DATE	DESCRIPTION
CLIENT : MR. SKANDAKUMAR		
PROJECT : PROPOSED RESIDENCE @ ABHIRAMAPURAM, CHENNAI		
TITLE : TYPICAL FLOOR TOILET PLUMBING DETAIL TOILET - 1		
PROJECT NO :	168	
DRAWING NO :	RSA/168/SKANDAKUMAR ABHIRAMAPURAM/PLUMBING TOILET-1	
SCALE :	NTS	
DRAWN :	THAMIZH	
APPROVED :	SHOBANA RAJAPPA	
DATE :	21.03.2023	

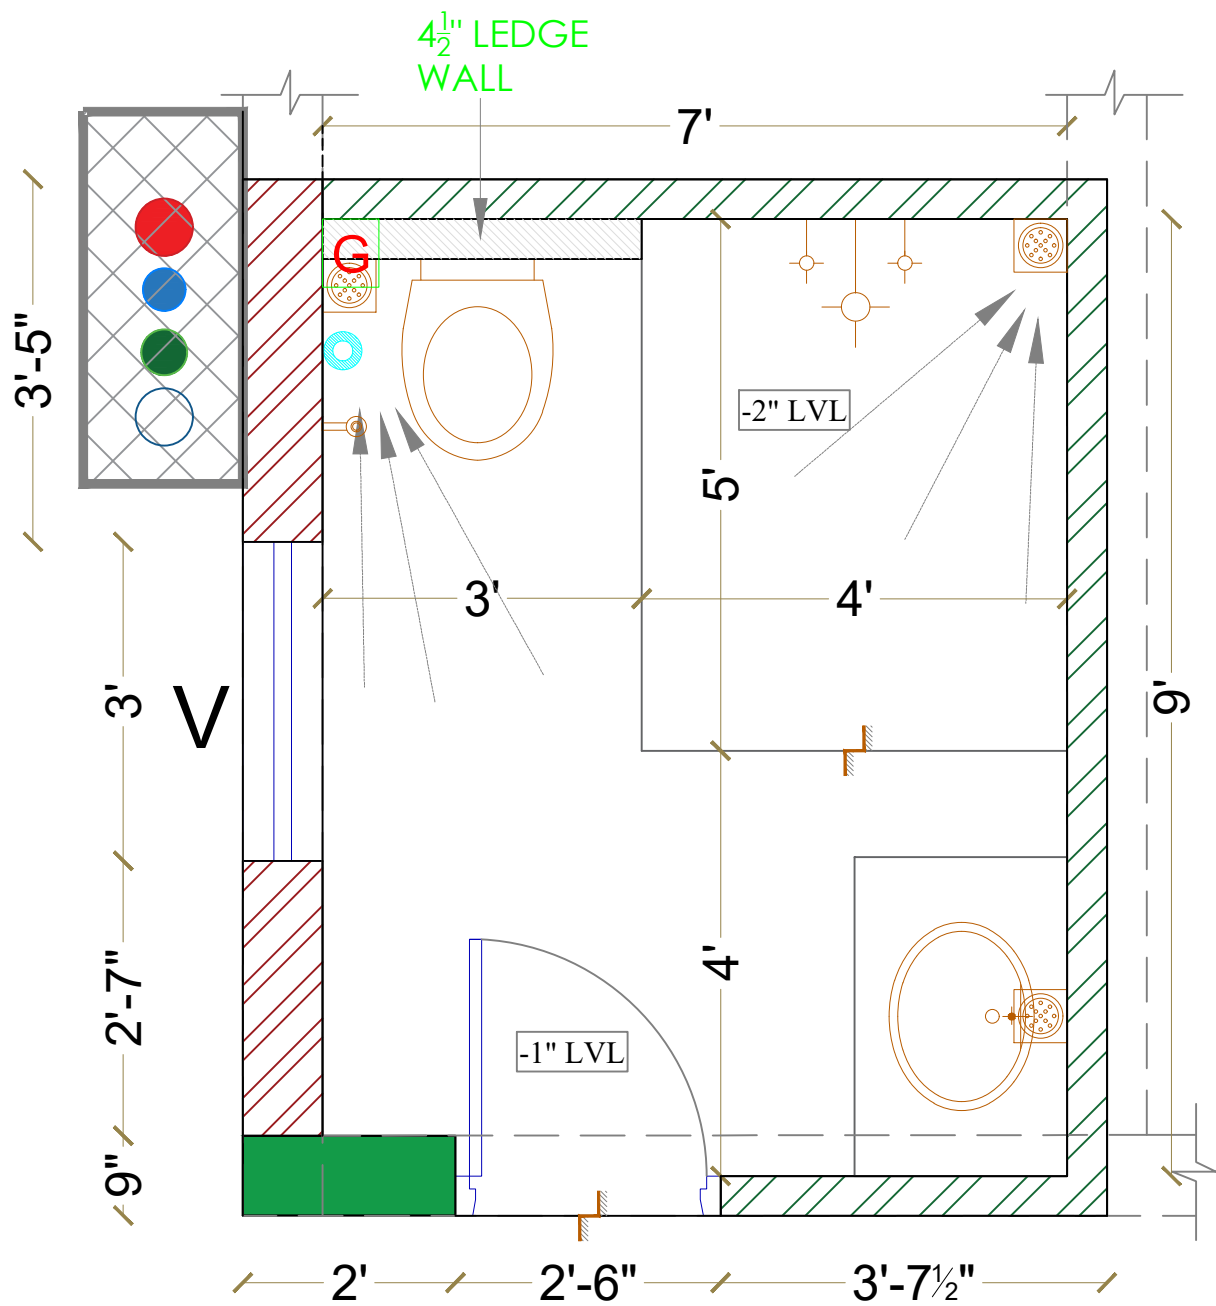

WORKING DRAWING

TOILET-02
[7'0" X 9'0"]

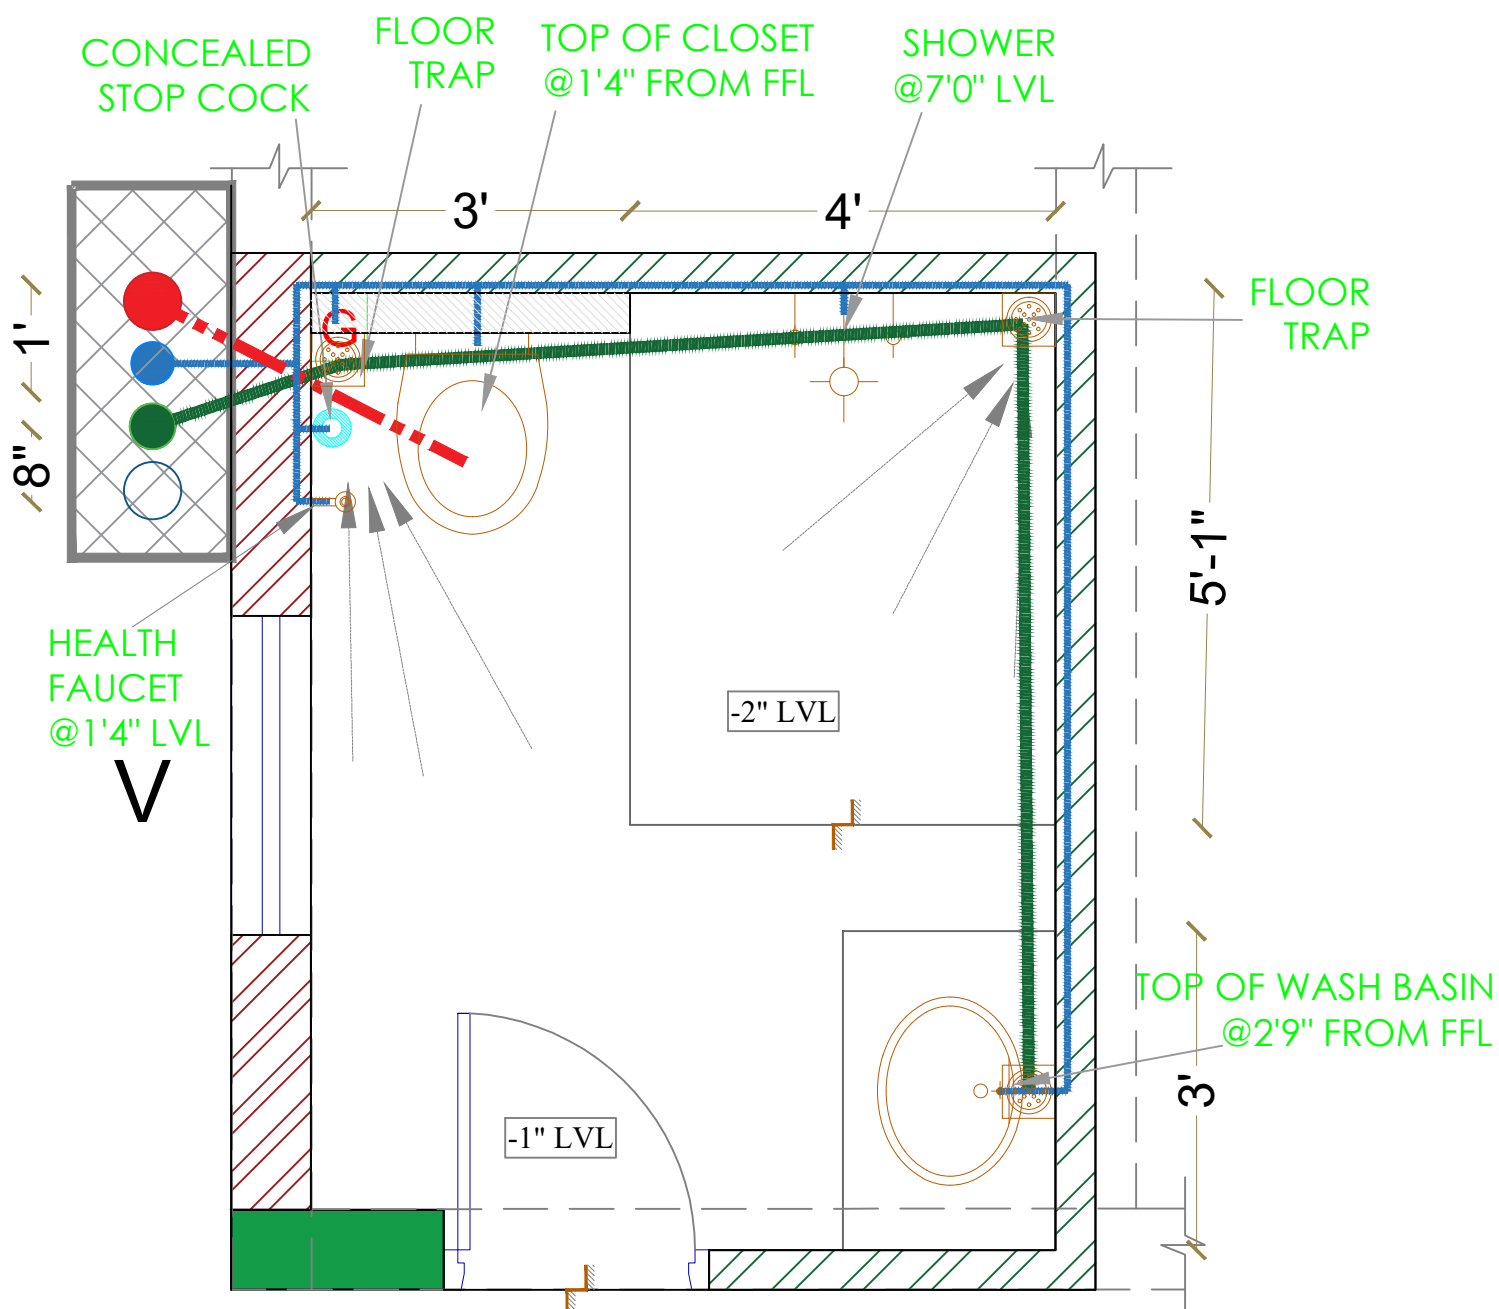


PLUMBING LAYOUT


- BORE WATER INLET
- CORP. WATER INLET
- SULLAGE PIPE (2 1/2" Ø)
- SEWAGE PIPE (4" Ø)
- GULLY TRAP
- LEDGE WALL

00	21.03.2023	ISSUED TO SITE
S.NO.	REV.DATE	DESCRIPTION
CLIENT : MR. SKANDAKUMAR		
PROJECT : PROPOSED RESIDENCE @ ABHIRAMAPURAM, CHENNAI		
TITLE : TYPICAL FLOOR TOILET PLUMBING DETAIL TOILET - 2		
PROJECT NO :	168	
DRAWING NO :	RSA/168/SKANDAKUMAR ABHIRAMAPURAM/PLUMBING TOILET-2	
SCALE :	NTS	
DRAWN :	THAMIZH	
APPROVED :	SHOBANA RAJAPPA	
DATE :	21.03.2023	

rsa
Rajappa Shobana Architects
#10, B.M Garden Street,
Alwarpet, Ch - 18. # 044 24996906

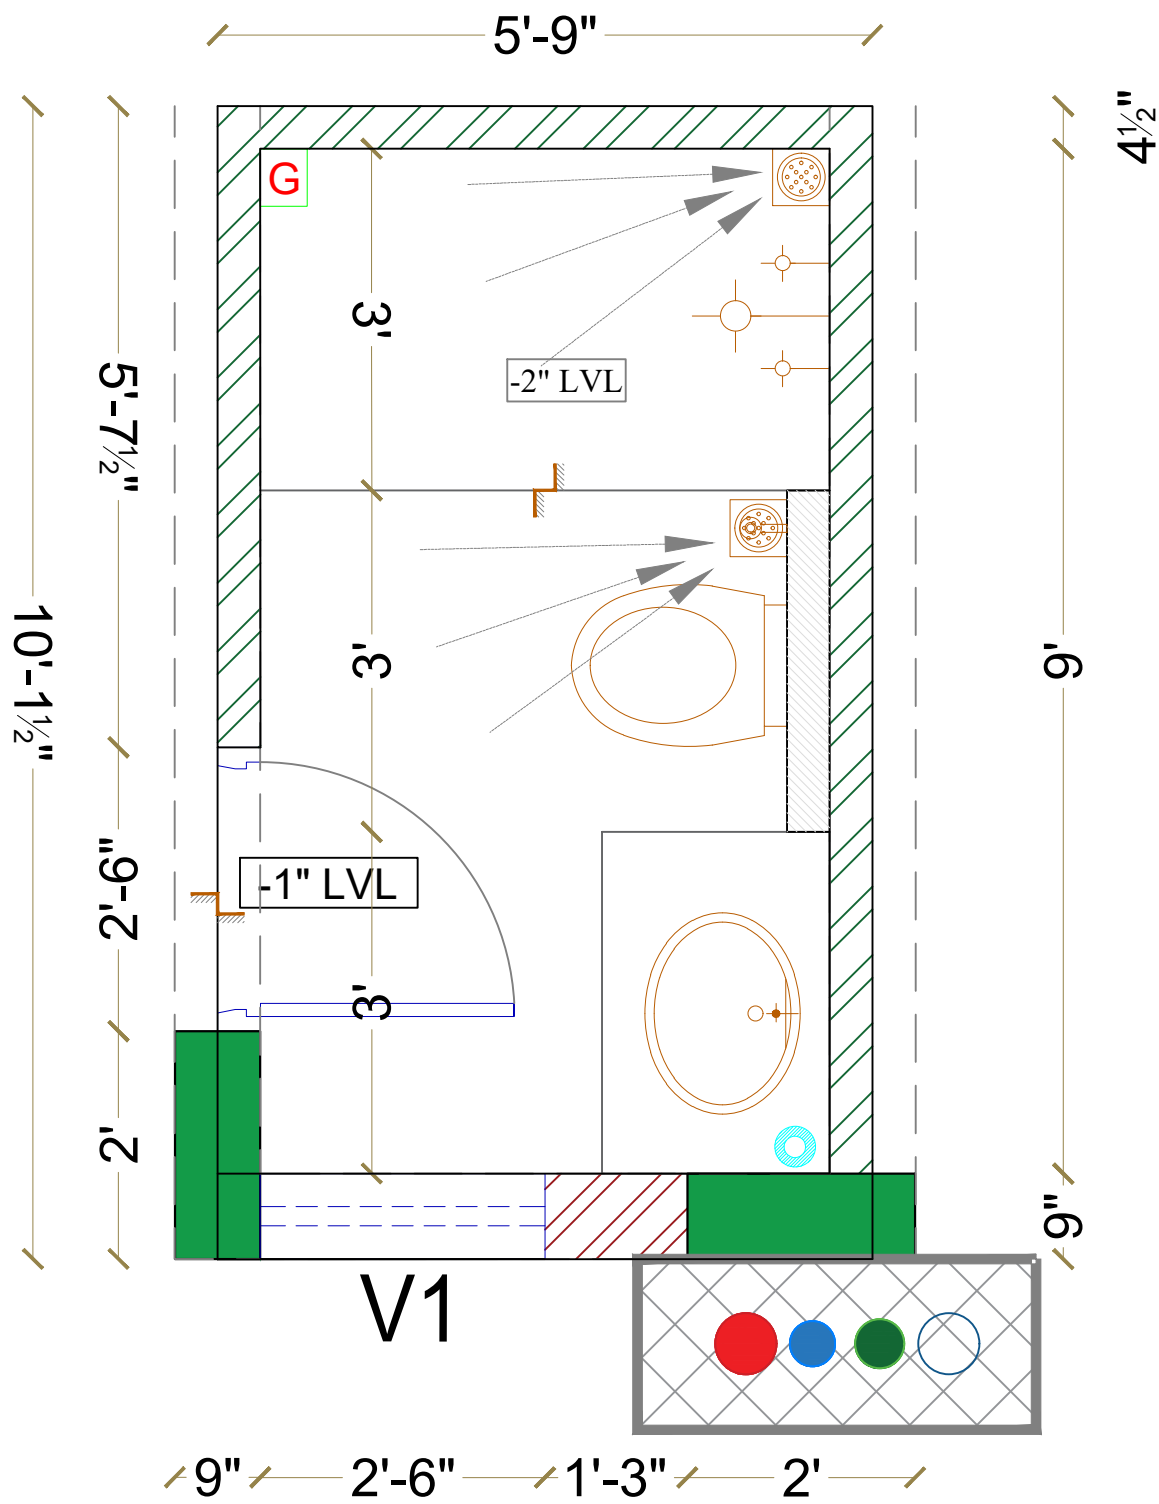

WORKING DRAWING

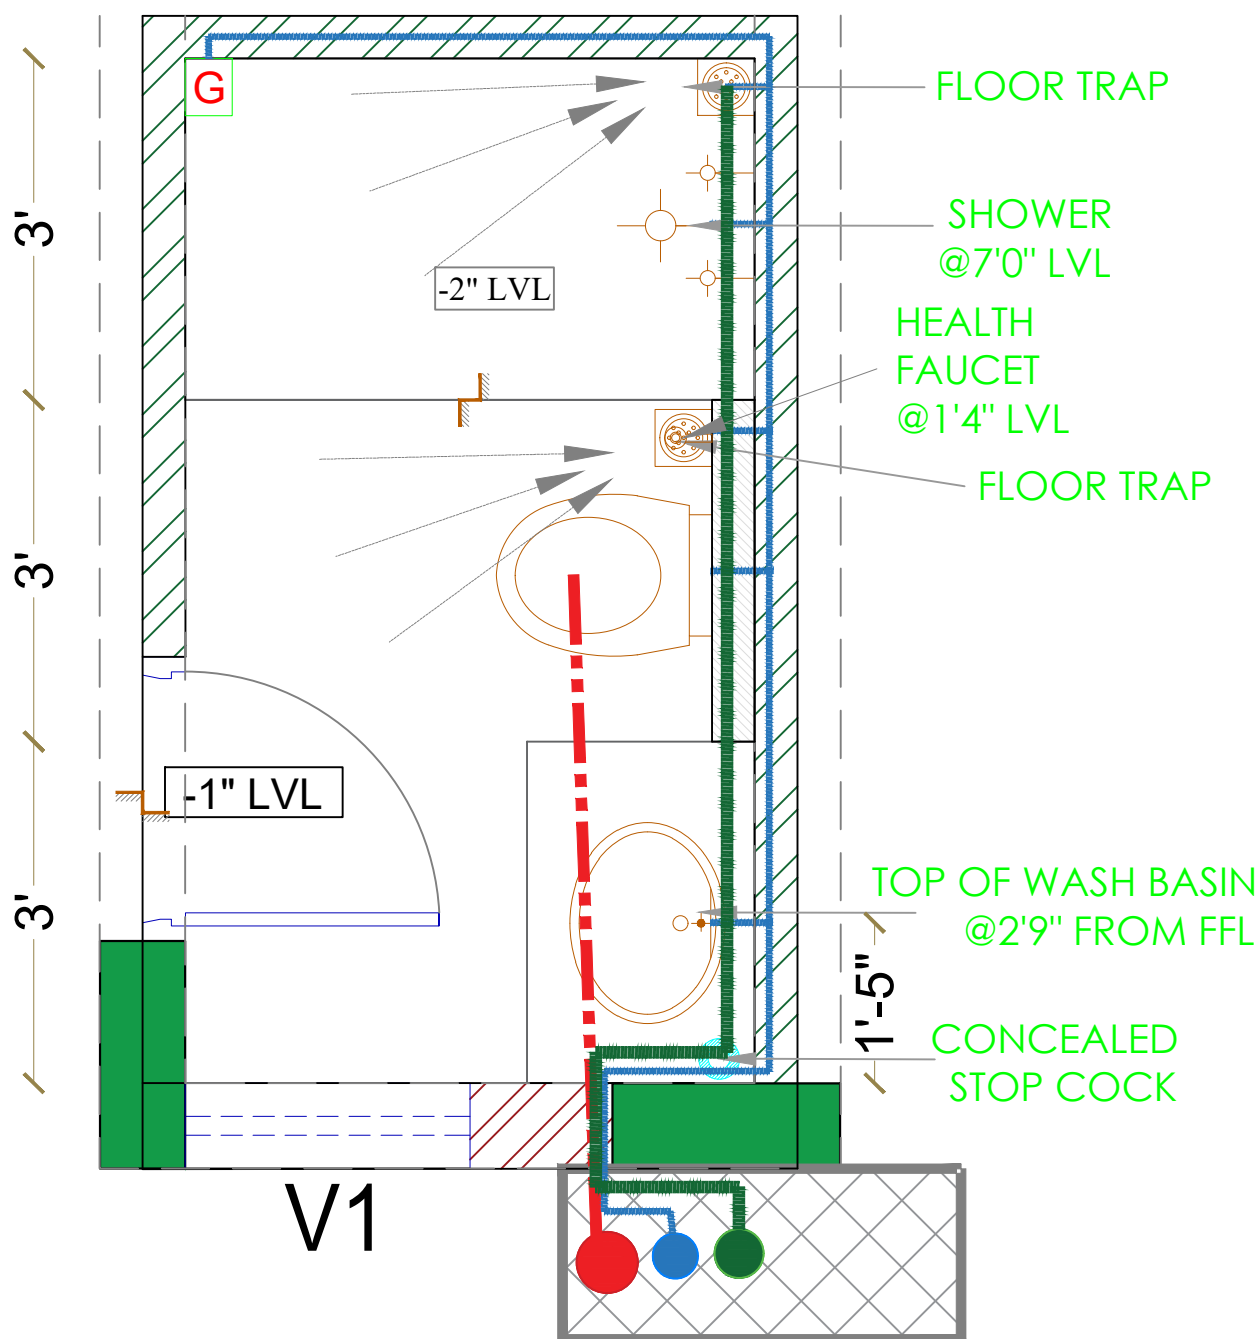

PLUMBING LAYOUT

TOILET-03 [5'0" X 9'0"]

LEGEND

	9" WALL
	4 1/2" WALL
	Soil Waste Pipe - 4"Ø
	Sullage Pipe - 2 1/2"Ø
	Bore Water Inlet - 1 1/4"Ø

00	21.03.2023	ISSUED TO SITE
S.NO.	REV.DATE	DESCRIPTION


CLIENT : MR. SKANDAKUMAR

PROJECT : PROPOSED RESIDENCE
@ ABHIRAMAPURAM, CHENNAI


TITLE :
TYPICAL FLOOR TOILET PLUMBING DETAIL
TOILET - 3

PROJECT NO :	168
DRAWING NO :	RSA/168/SKANDAKUMAR ABHIRAMAPURAM/PLUMBING TOILET-3
SCALE :	NTS
DRAWN :	THAMIZH
APPROVED :	SHOBANA RAJAPPA
DATE :	21.03.2023


rsa
Rajappa Shobana Architects
#10, B.M Garden Street,
Alwarpet, Ch - 18. # 044 24996906

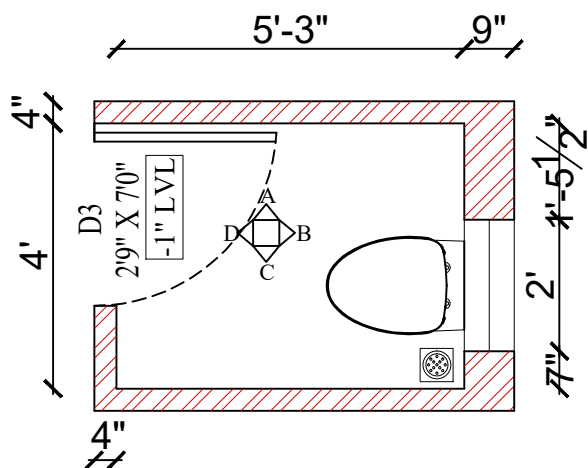


NURSE TOILET 1st FLOOR
WORKING DRAWING

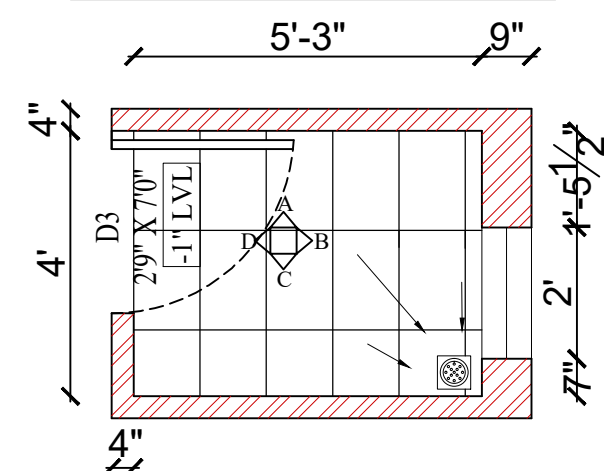


NURSE TOILET 1st FLOOR
FLOORING LAYOUT

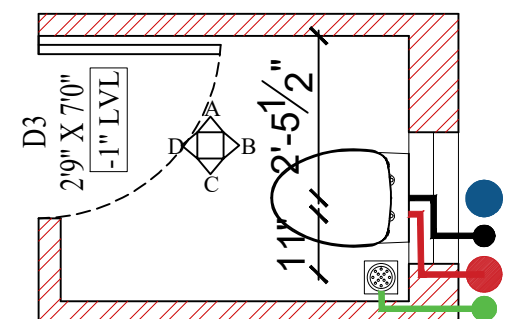


NURSE TOILET 1st FLOOR
PLUMBING LAYOUT

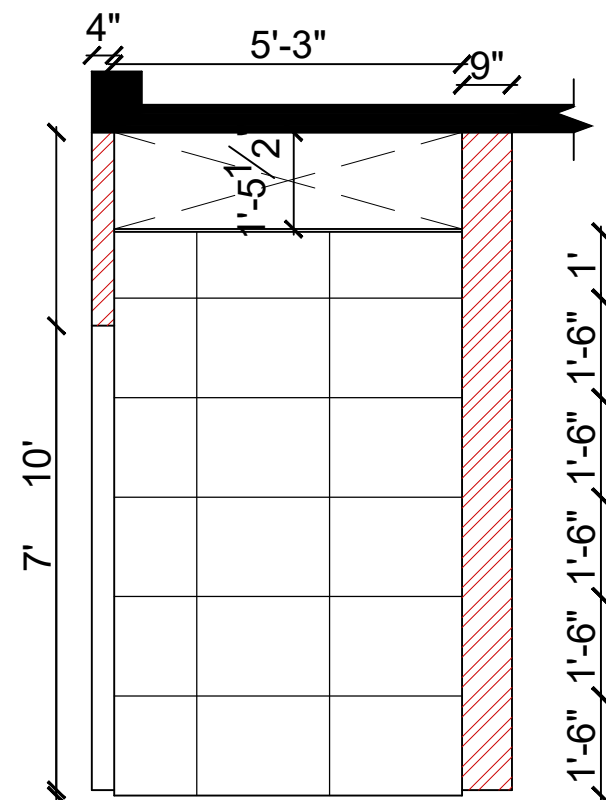


ELEVATION A

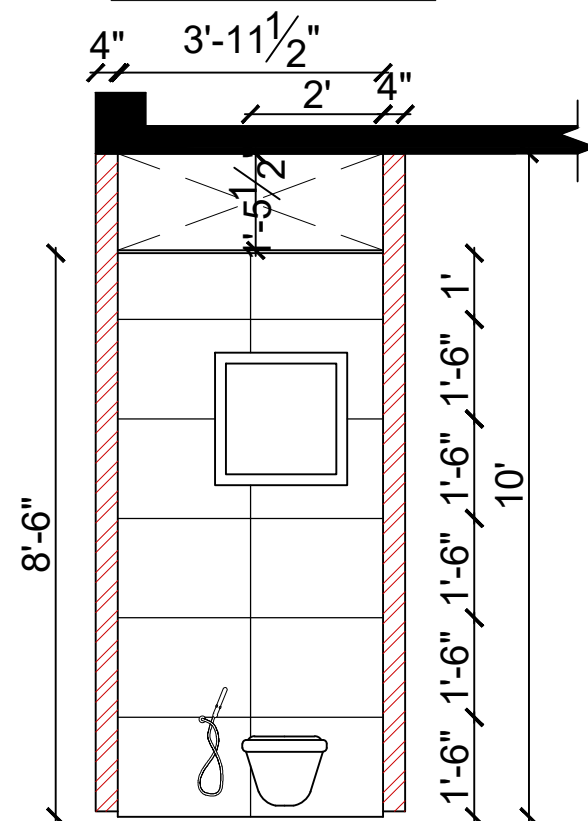

ELEVATION B

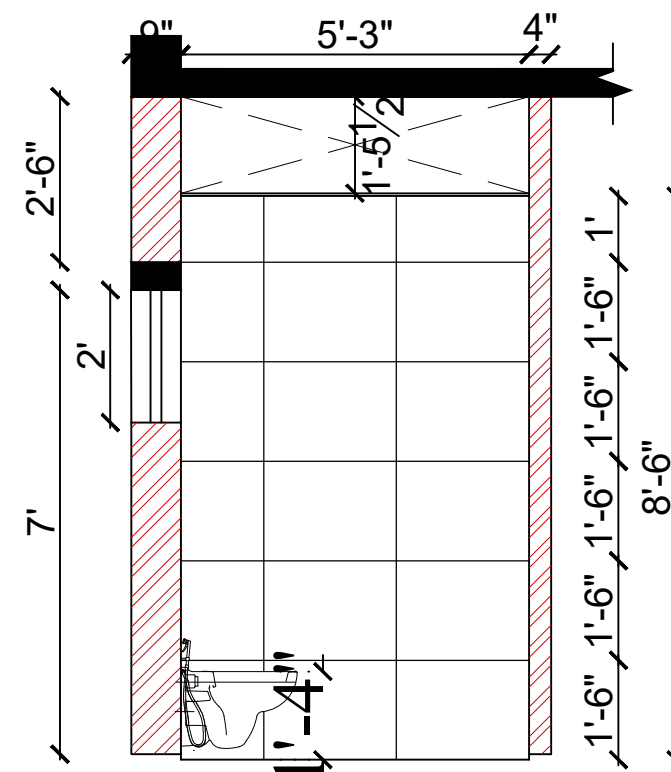

ELEVATION C

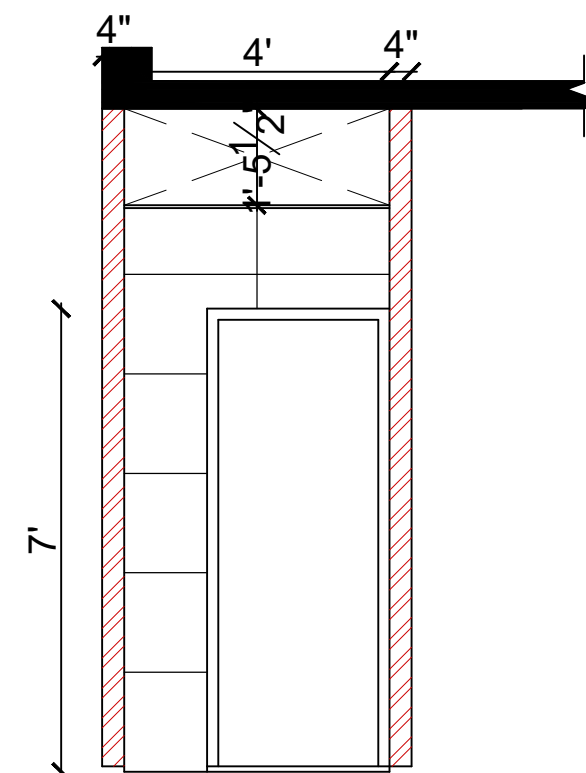

ELEVATION D

LEGEND

CITY CEMENT
FLOOR TILE - 2'X 1'

OSLO BLANCO
WALL TILE - 4' X 2'

INFERNO GRIS
(BRAND - KAJARIA)

RAINWATER PIPE - 4"Ø
WATER INLET PIPE - 1½"Ø
SULLAGE PIPE - 2½"Ø
SEWAGE PIPE - 4"Ø


00.	09.05.22	ISSUED
S.NO.	REV.DATE	DESCRIPTION

CLIENT :
SEETHAPATHY CLINIC

PROJECT :
PROPOSED RENOVATION OF
INTERIORS @ SEETHAPATHY CLINIC,
ROYAPETTAH


TITLE :
FIRST FLOOR
NURSE
TOILET DETAIL

PROJECT NO :	164
DRAWING NO :	RSA/164/SPC,R/WD - T1
SCALE :	NTS
DRAWN :	THAMIZH ARASU
APPROVED :	SHOBANA RAJAPPA

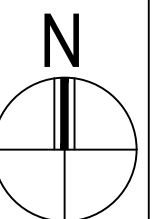


ARCHITECT :
rsa
Rajappa Shobana Architects
#10, B.M Garden Street,
Alwarpet, Ch - 18. # 044 24996906


COPY RIGHT OF THIS DRAWING BELONGS TO M/S RAJAPPA SHOBANA ARCHITECTS
AND SHOULD NOT BE USED FOR ANY PURPOSE OTHER THAN SPECIFIED WITHOUT
PRIOR PERMISSION.

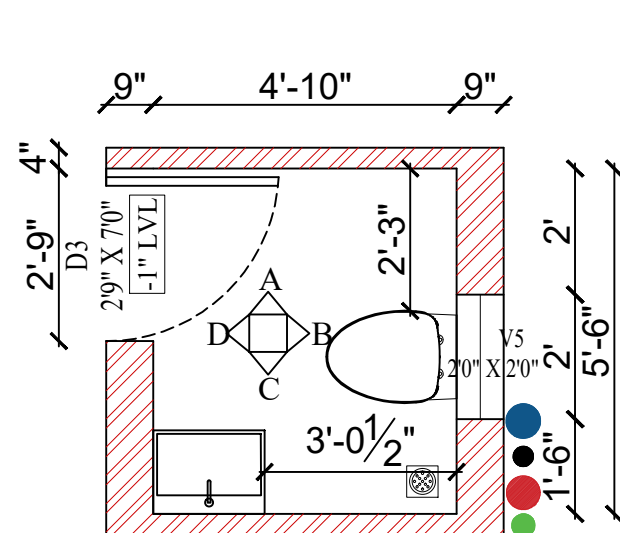


DOCTOR TOILET 1st FLOOR
WORKING DRAWING

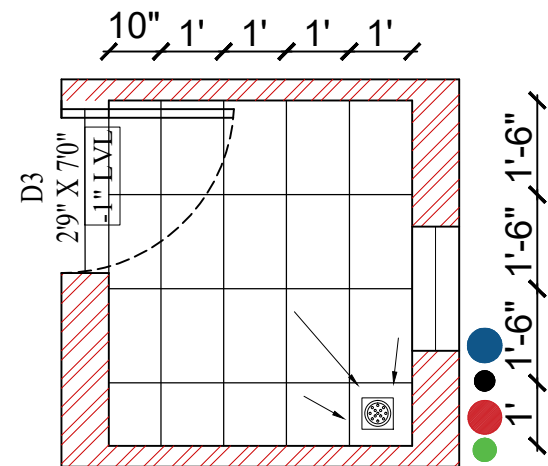


DOCTOR TOILET 1st FLOOR
FLOORING LAYOUT

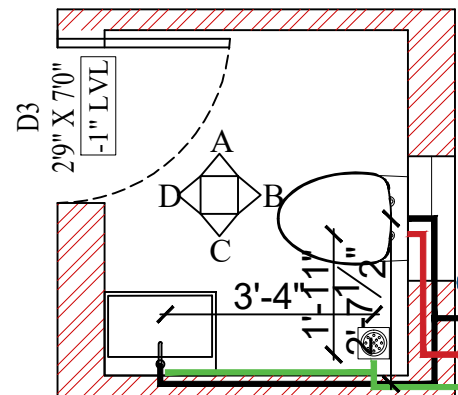


DOCTOR TOILET 1st FLOOR
PLUMBING LAYOUT

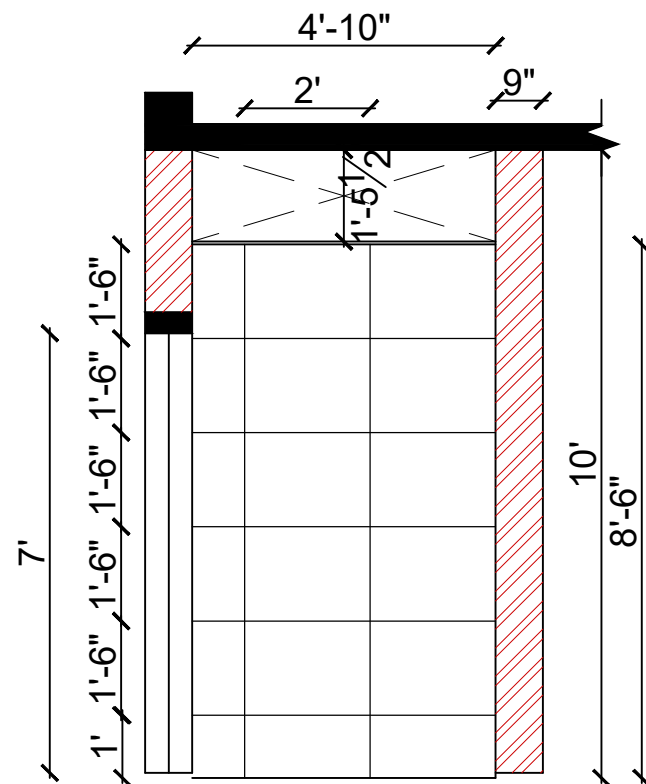


ELEVATION A

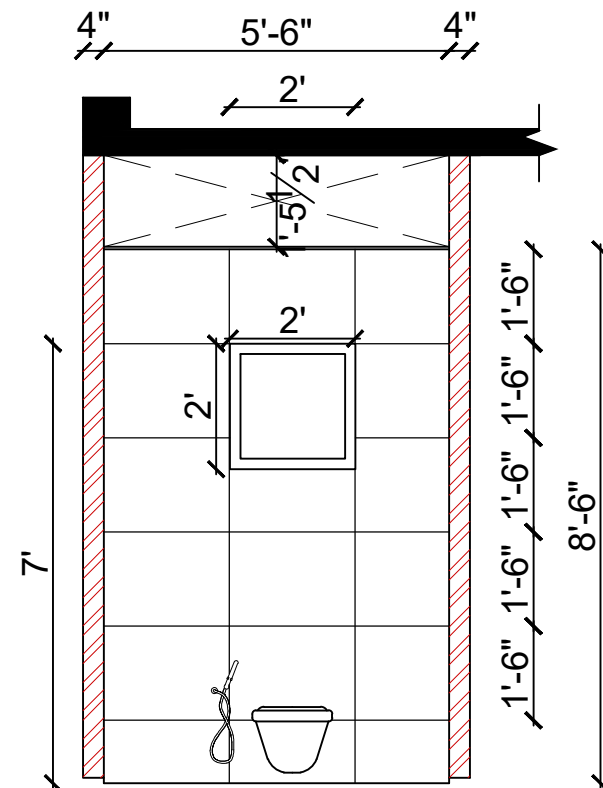

ELEVATION B

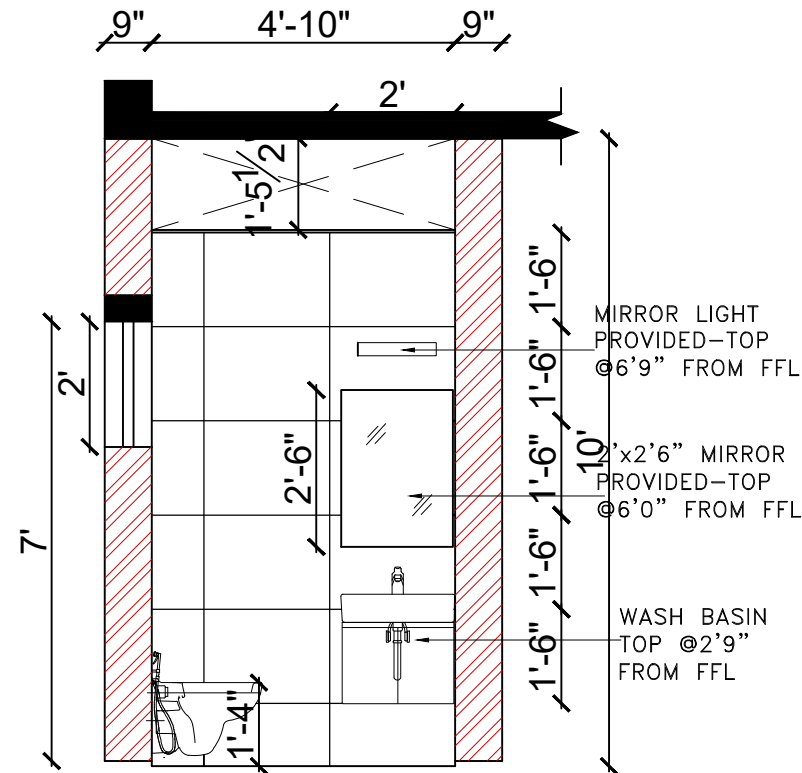

ELEVATION C

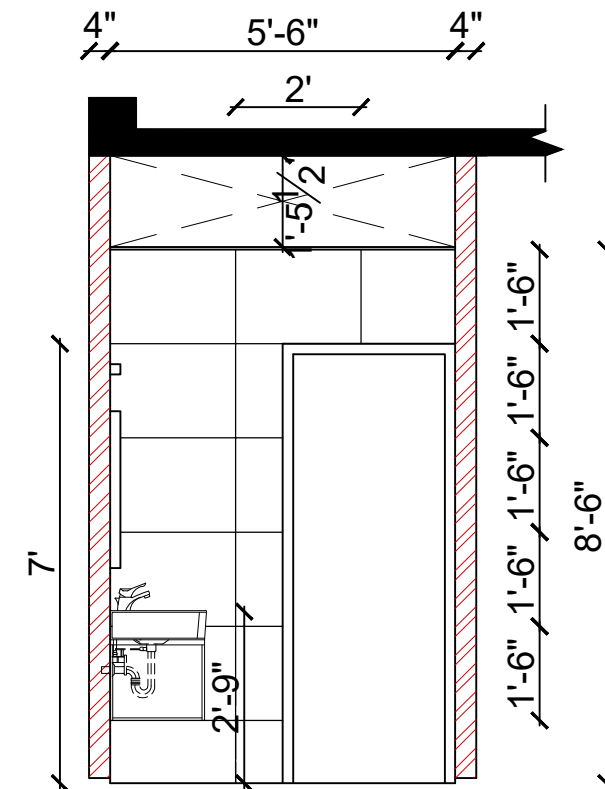


ELEVATION D

LEGEND


	CITY CEMENT FLOOR TILE - 2'X 1'
	OSLO BLANCO WALL TILE - 4' X 2'
	INFERNO GRIS (BRAND - KAJARIA)

	RAINWATER PIPE - 4"Ø
	WATER INLET PIPE - 1 1/2"Ø
	SULLAGE PIPE - 2 1/2"Ø
	SEWAGE PIPE - 4"Ø


00.	09.05.22	ISSUED
S.NO.	REV.DATE	DESCRIPTION
CLIENT : SEETHAPATHY CLINIC		
PROJECT : PROPOSED RENOVATION OF INTERIORS @ SEETHAPATHY CLINIC, ROYAPETTAH		
TITLE : FIRST FLOOR DOCTOR TOILET DETAIL		
PROJECT NO :	164	
DRAWING NO :	RSA/164/SPC,R/WD - T1	
SCALE :	NTS	
DRAWN :	THAMIZH ARASU	
APPROVED :	SHOBANA RAJAPPA	
ARCHITECT : rsa Rajappa Shobana Architects #10, B.M Garden Street, Alwarpet, Ch - 18. # 044 24996906		
COPY RIGHT OF THIS DRAWING BELONGS TO M/S RAJAPPA SHOBANA ARCHITECTS AND SHOULD NOT BE USED FOR ANY PURPOSE OTHER THAN SPECIFIED WITHOUT PRIOR PERMISSION.		

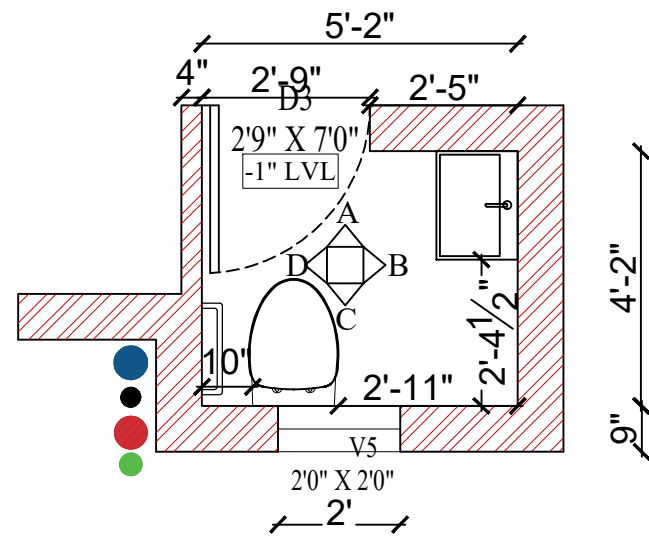


LABOUR 2 TOILET
WORKING DRAWING

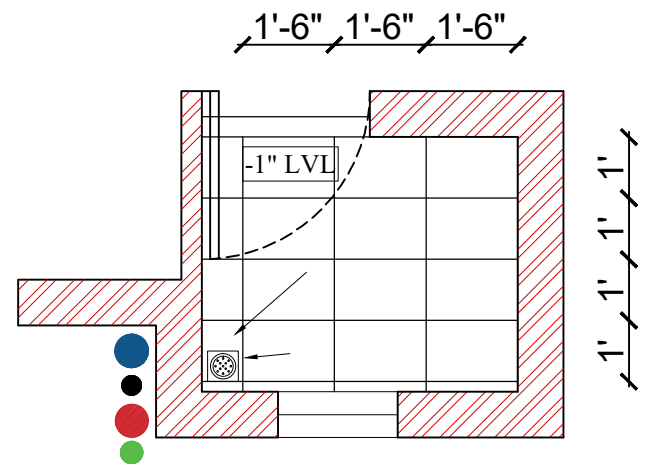


LABOUR 2 TOILET
FLOORING LAYOUT

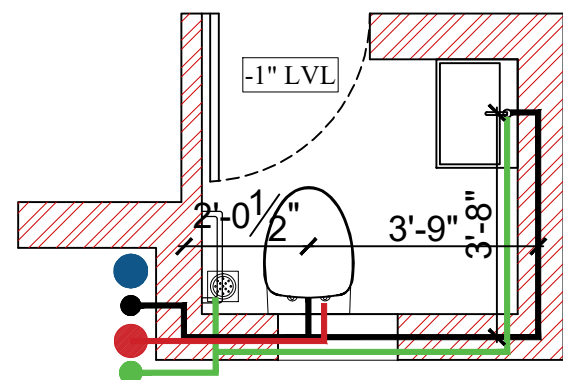

LABOUR 2 TOILET
PLUMBING LAYOUT

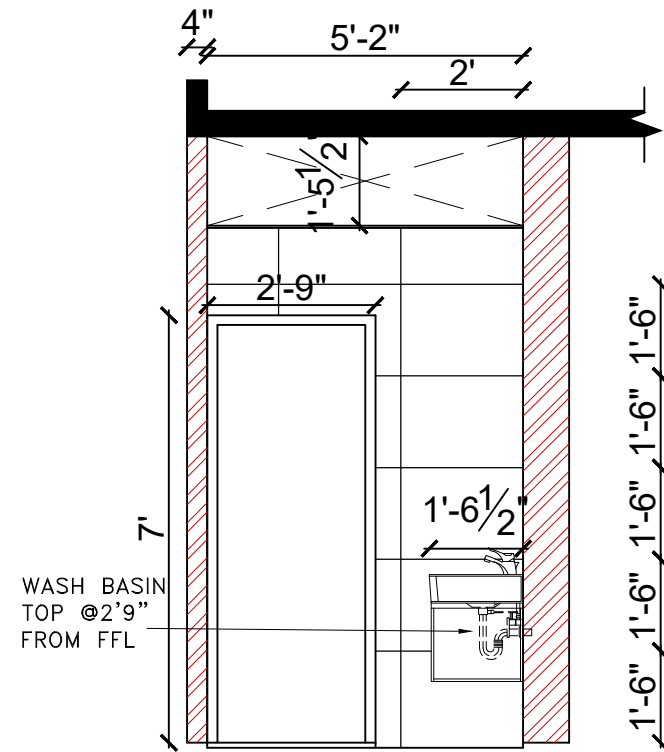

ELEVATION A

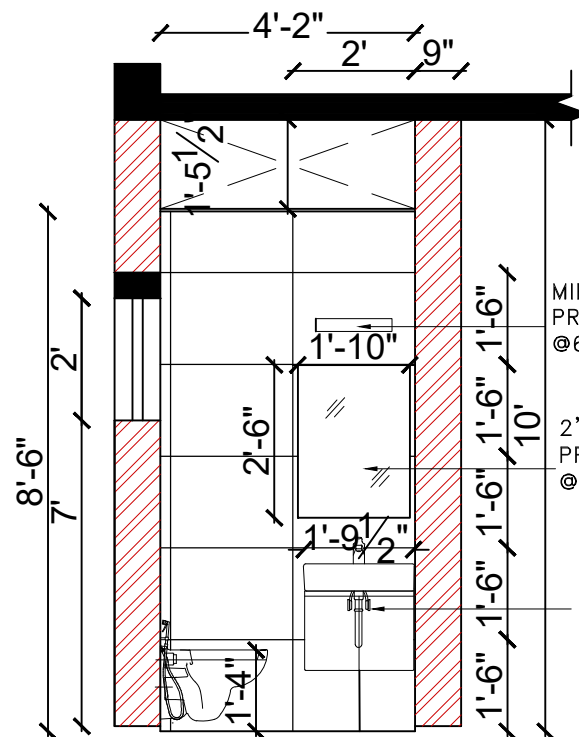


ELEVATION B


MIRROR LIGHT
PROVIDED-TOP
@6'9" FROM FFL

2'x2'6" MIRROR
PROVIDED-TOP
@6'0" FROM FFL

WASH BASIN
TOP @2'9"
FROM FFL

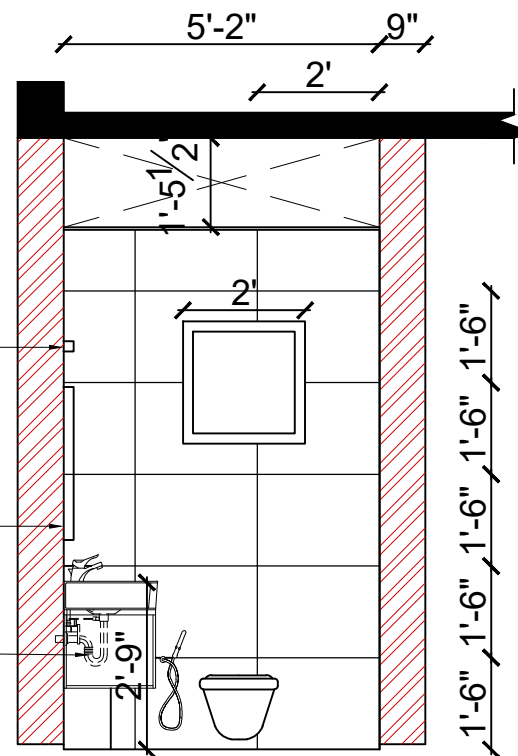

ELEVATION C

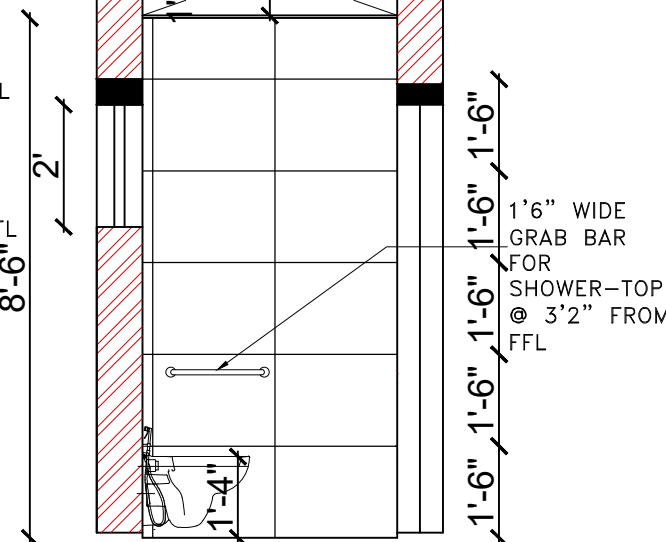

ELEVATION D

MIRROR LIGHT
PROVIDED-TOP
@6'9" FROM FFL

2'x2'6" MIRROR
PROVIDED-TOP
@6'0" FROM FFL

WASH BASIN
TOP @2'9"
FROM FFL

1'6" WIDE
GRAB BAR
FOR
SHOWER-TOP
@ 3'2" FROM
FFL

LEGEND

	CITY CEMENT FLOOR TILE - 2'X 1'
	OSLO BLANCO WALL TILE - 4' X 2'
	INFERNO GRIS (BRAND - KAJARIA)
	RAINWATER PIPE - 4"Ø
	WATER INLET PIPE - 1 1/2"Ø
	SULLAGE PIPE - 2 1/2"Ø
	SEWAGE PIPE - 4"Ø


00.	09.05.22	ISSUED
S.NO.	REV.DATE	DESCRIPTION

CLIENT :
SEETHAPATHY CLINIC

PROJECT :
**PROPOSED RENOVATION OF
INTERIORS @ SEETHAPATHY CLINIC,
ROYAPETTAH**


TITLE :
**FIRST FLOOR
LABOUR 2
TOILET DETAIL**

PROJECT NO :	164
DRAWING NO :	RSA/164/SPC,R/WD - T1
SCALE :	NTS
DRAWN :	THAMIZH ARASU
APPROVED :	SHOBANA RAJAPPA

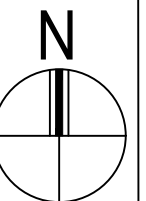


ARCHITECT :
rsa
Rajappa Shobana Architects
#10, B.M Garden Street,
Alwarpet, Ch - 18. # 044 24996906


COPY RIGHT OF THIS DRAWING BELONGS TO M/S RAJAPPA SHOBANA ARCHITECTS
AND SHOULD NOT BE USED FOR ANY PURPOSE OTHER THAN SPECIFIED WITHOUT
PRIOR PERMISSION.

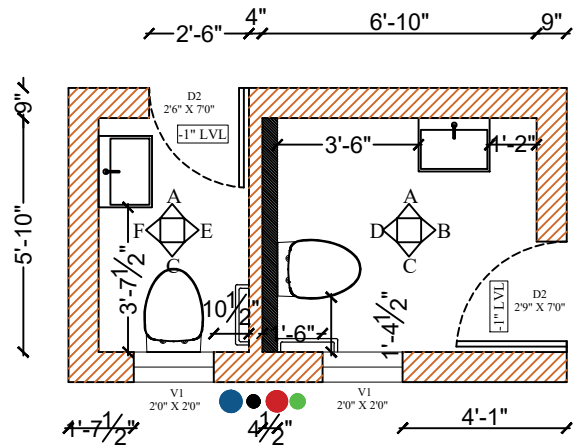


LABOUR 1 TOILET
WORKING DRAWING

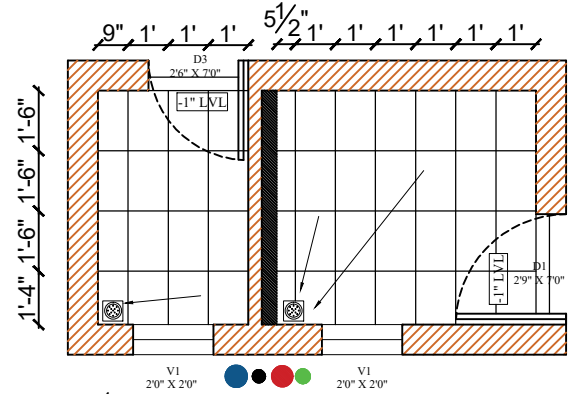


LABOUR 1 TOILET
FLOORING LAYOUT

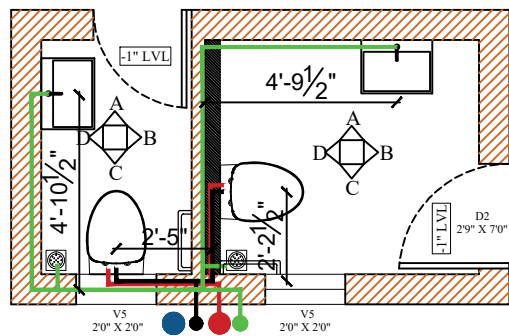


LABOUR 1 TOILET
PLUMBING LAYOUT

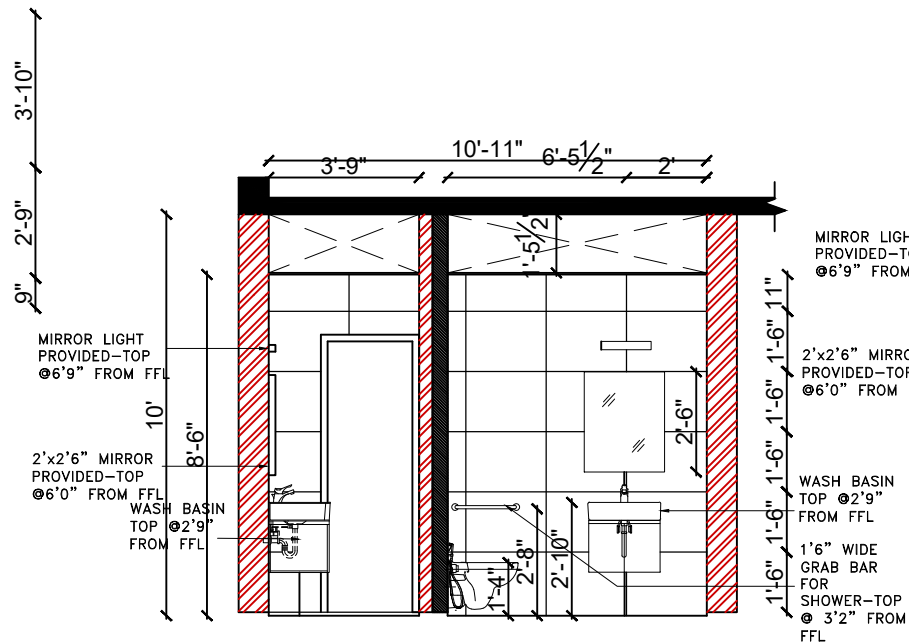


ELEVATION A

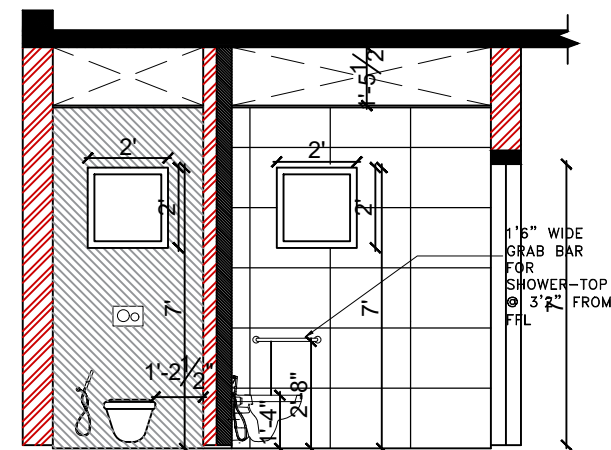


ELEVATION C

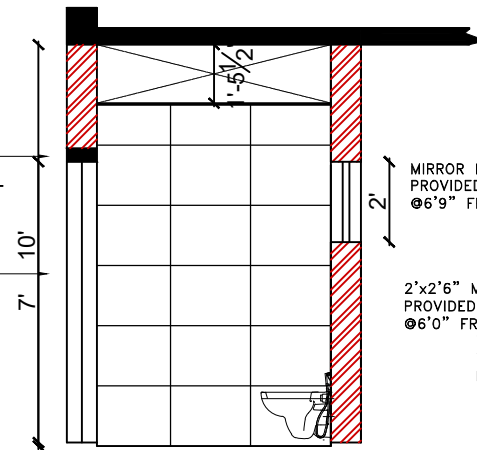


ELEVATION E

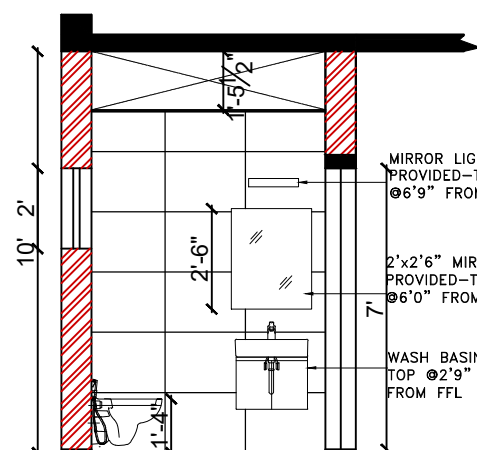

ELEVATION F

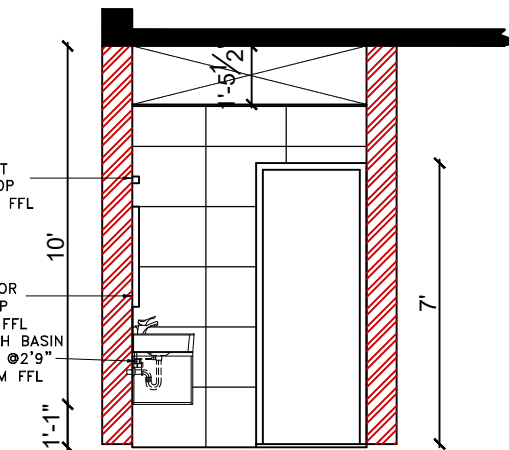

ELEVATION B

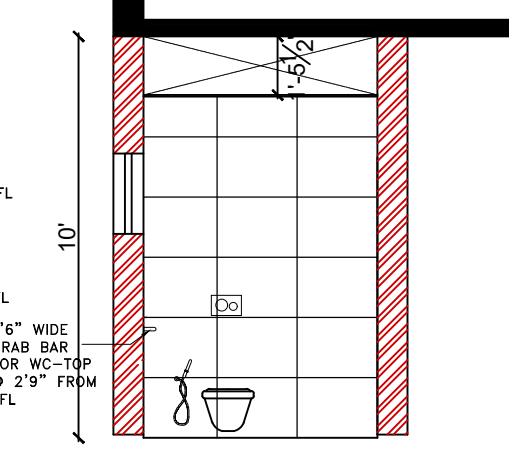

ELEVATION D

LEGEND

	CITY CEMENT FLOOR TILE - 2'X 1'
	OSLO BLANCO WALL TILE - 4' X 2'
	INFERNO GRISI (BRAND - KAJARIA)

	RAINWATER PIPE - 4"Ø
	WATER INLET PIPE - 1 1/2"Ø
	SULLAGE PIPE - 2 1/2"Ø
	SEWAGE PIPE - 4"Ø


00.	09.05.22	ISSUED
S.NO.	REV.DATE	DESCRIPTION

CLIENT :
SEETHAPATHY CLINIC

PROJECT :
PROPOSED RENOVATION OF
INTERIORS @ SEETHAPATHY CLINIC,
ROYAPETTAH

TITLE :
FIRST FLOOR
LABOUR 1
TOILET DETAIL


PROJECT NO :	164
DRAWING NO :	RSA/164/SPC,R/WD - T1
SCALE :	NTS
DRAWN :	THAMIZH ARASU
APPROVED :	SHOBANA RAJAPPA

 


ARCHITECT :
rsa
Rajappa Shobana Architects
#10, B.M Garden Street,
Alwarpet, Ch - 18. # 044 24996906

COPY RIGHT OF THIS DRAWING BELONGS TO M/S RAJAPPA SHOBANA ARCHITECTS
AND SHOULD NOT BE USED FOR ANY PURPOSE OTHER THAN SPECIFIED WITHOUT
PRIOR PERMISSION.

2

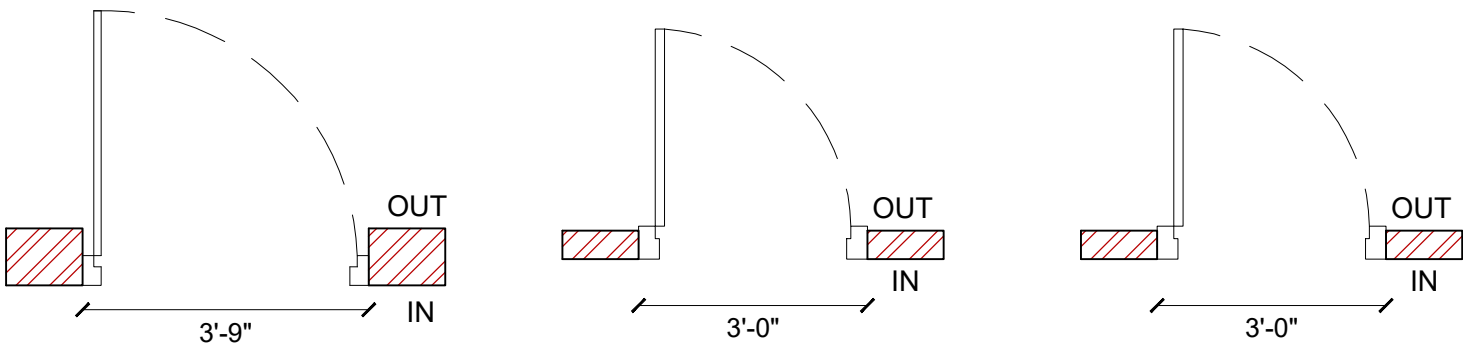


Door - D1
[3'0" X 7'0" (02 No.s)]
Location: Back Office
, Multipurpose
Hall

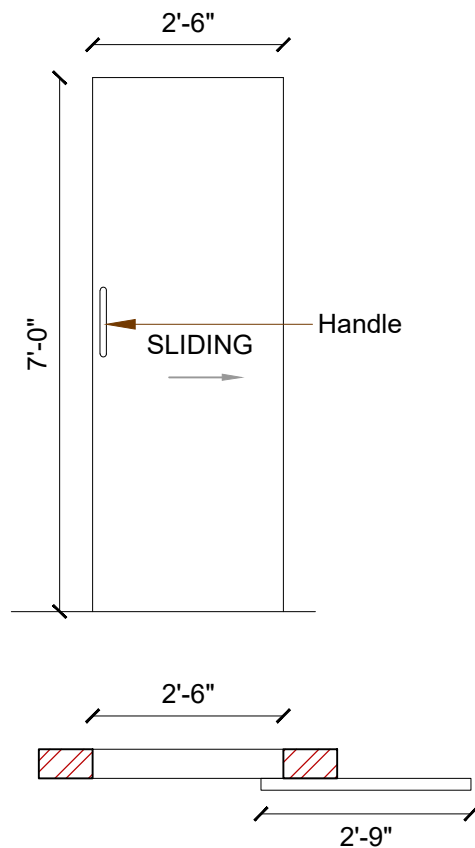


Sliding Door - SD
[3'0" X 7'0" (01 No.s)]
Location: Kitchen


00	26-04-2023	TO ISSUE
R.NO.	DATE	DESCRIPTION
CLIENT :		
SEETHAPATHY CLINIC		
PROJECT :		
PROPOSED RENOVATION OF INTERIORS @ SEETHAPATHY CLINIC, ROYAPETTAH		
TITLE :		
JOINERY - DOORS [3RD FLOOR]		
PROJECT NO :	164	
DRAWING NO :	RSA/164/3RDF/J - 01	
SCALE :	NTS	
DRAWN :	THAMIZH	
APPROVED :	SHOBANA RAJAPPA	
ARCHITECT :		
		
Rajappa Shobana Architects #10, B.M Garden Street, Alwarpet, Ch - 18. # 044 24996906		

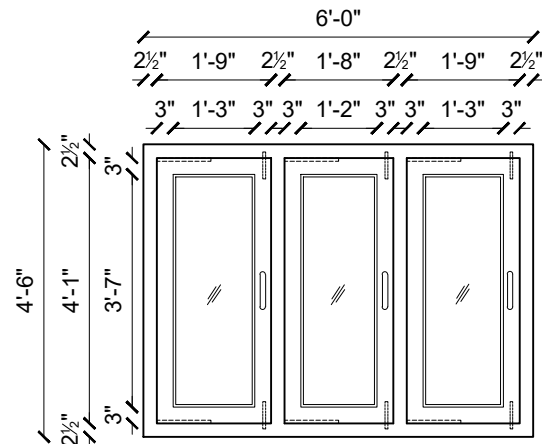


Window -W1 (01 No.s)
6'0" X 4'6" Type: Openable
Location: Canteen

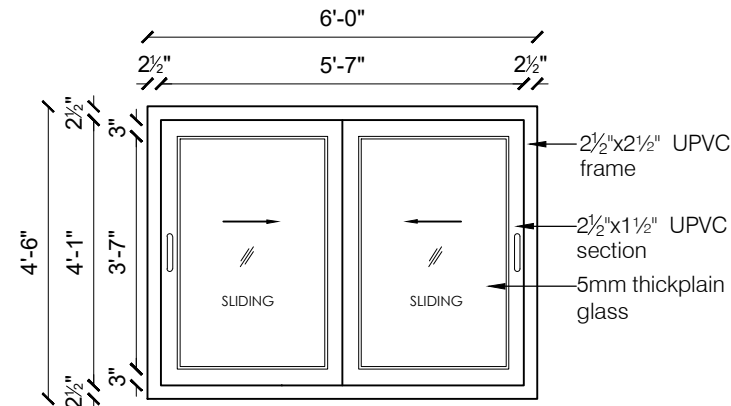


Window -W1 (05 No.s)
6'0" X 4'6" Type: Sliding
Location: Multipurpose Hall,
Conference Hall,Cabin 3

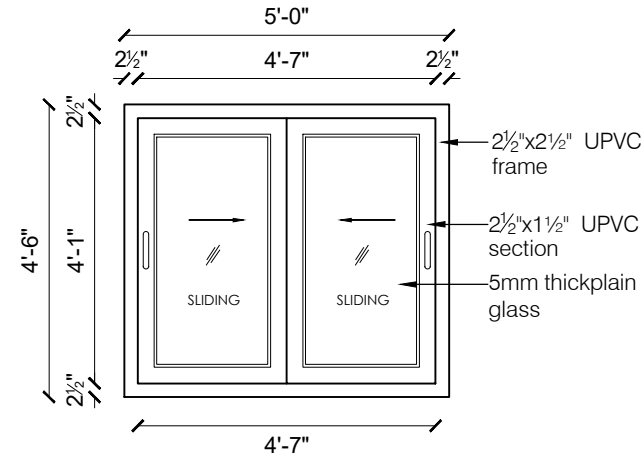


Window - W2 (08 No.s)
5'0" X 4'6" Type: Sliding
Location: ,
Lounge, Lobby, Cabin
1,Stores, Utility, Corridor

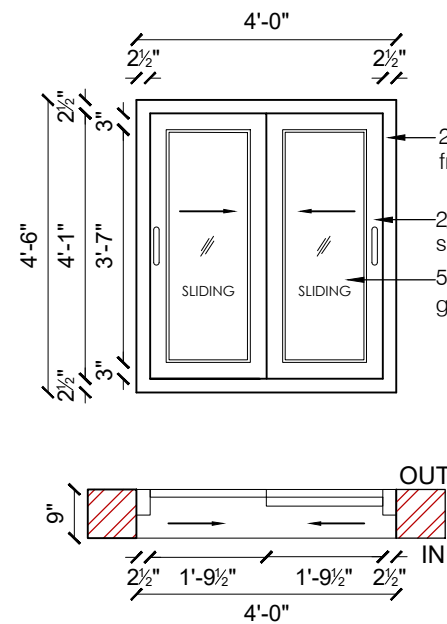


Window - W3 (02 No.s)
4'0" X 4'6" Type: Sliding
Location: Back
Office,Multipurpose Hall

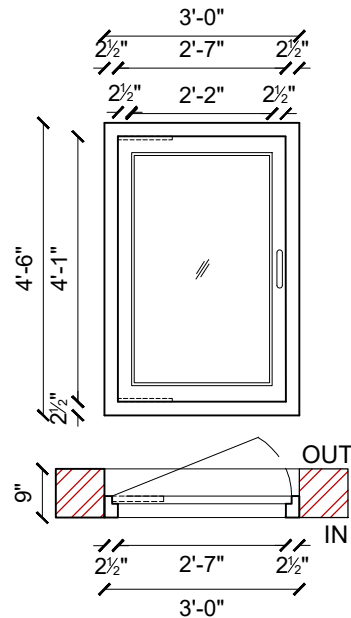


Window - W4 (02 No.s)
3'0" X 4'6" Type: Openable
Location: Kitchen

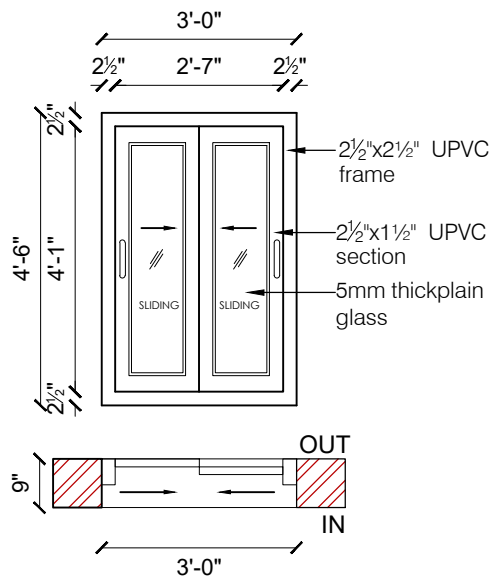

Window - W4 (02 No.s)
3'0" X 4'6" Type: Sliding
Location: Cabin 2

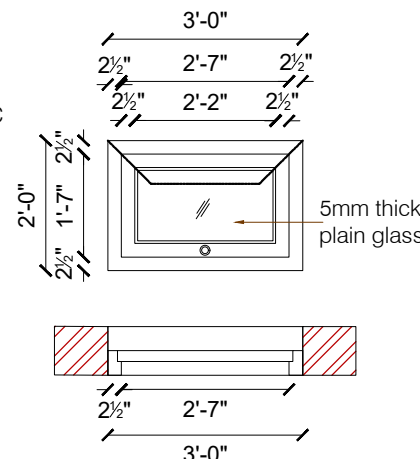

Ventilator - V (01 No.)
3'0" X 2'0" Type: Openable
Location: 1 Toilet L

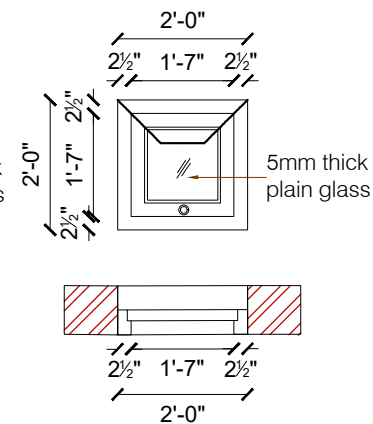




Ventilator - V1 (01 No.s)
2'0" X 2'0" Type: Openable
Location: Toilet E

COPY RIGHT OF THIS DRAWING BELONGS TO M/S
RAJAPPA SHOBANA ARCHITECTS AND SHOULD NOT
BE USED FOR ANY PURPOSE OTHER THAN
SPECIFIED WITHOUT PRIOR PERMISSION.


00	26-04-2023	TO ISSUE
R.NO.	DATE	DESCRIPTION
CLIENT :		
SEETHAPATHY CLINIC		
PROJECT :		
PROPOSED RENOVATION OF INTERIORS @ SEETHAPATHY CLINIC, ROYAPETTAH		
TITLE :		
JOINERY - WINDOWS & VENTILATORS [3RD FLOOR]		
PROJECT NO :	164	
DRAWING NO :	RSA/164/3RDF/J - 01	
SCALE :	NTS	
DRAWN :	THAMIZH	
APPROVED :	SHOBANA RAJAPPA	

ARCHITECT :
rsa
Rajappa Shobana Architects
#10, B.M Garden Street,
Alwarpet, Ch - 18. # 044 24996906


COPY RIGHT OF THIS DRAWING BELONGS TO M/S RAJAPPA SHOBANA ARCHITECTS AND SHOULD NOT BE USED FOR ANY PURPOSE OTHER THAN SPECIFIED WITHOUT PRIOR PERMISSION.

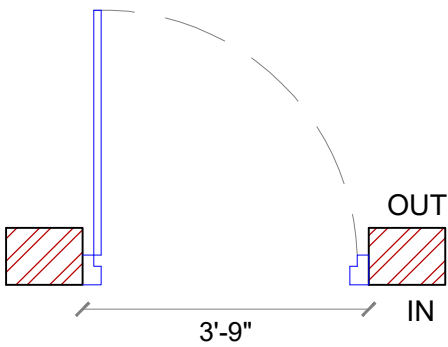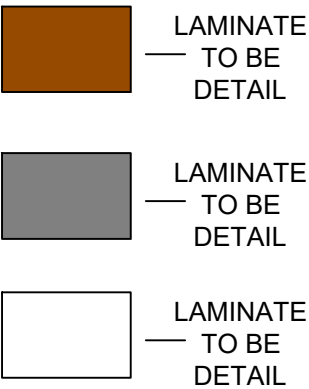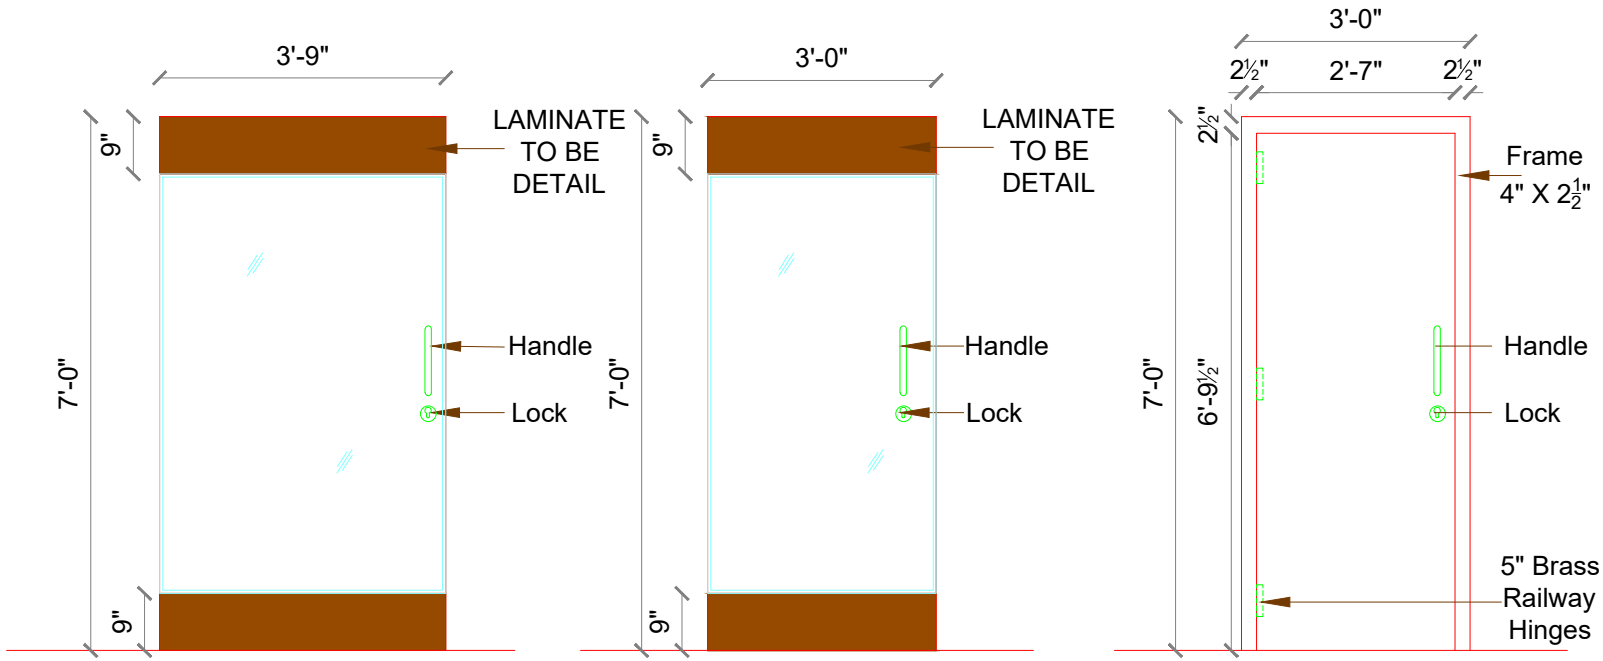





Door - D
[3'9" X 7'0" (1 No.)]
Location: Corridor

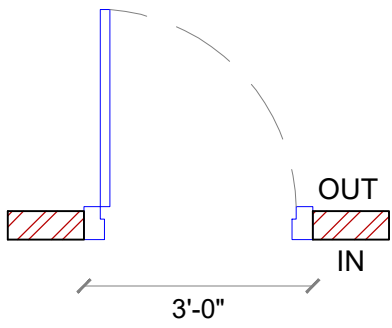


Door - D1
[3'0" X 7'0" (06 No.s)]
Location: Back Office
, Multipurpose Hall, Conference
Room, Cabin 1,2,3

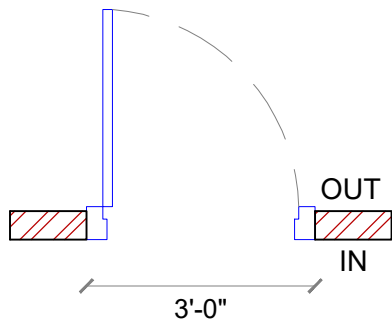


Door - D1
[3'0" X 7'0" (02 No.s)]
Location: Canteen, Store

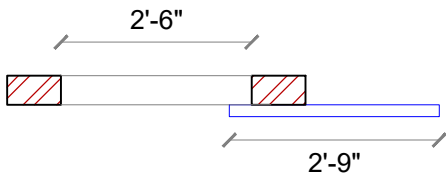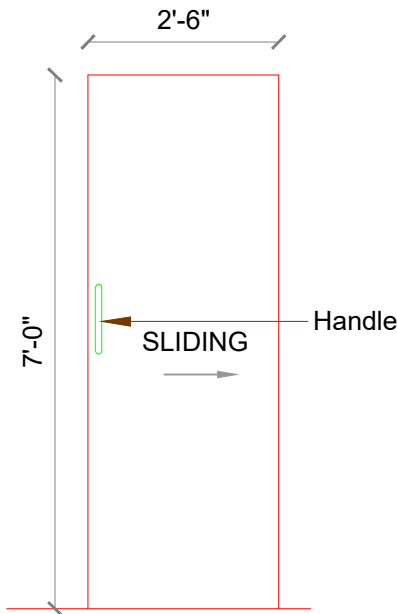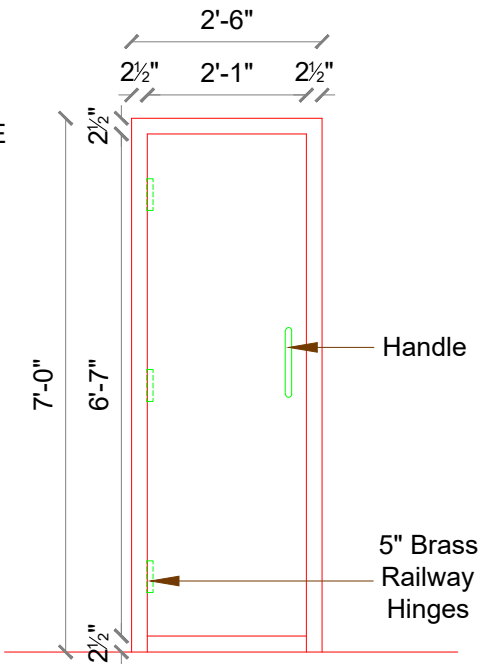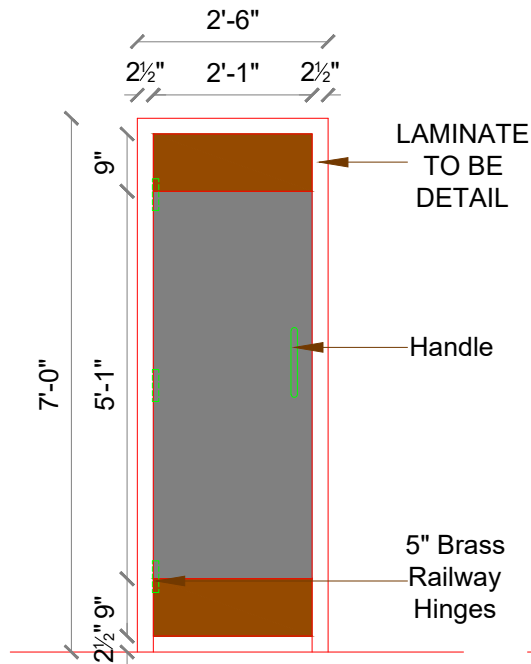

Sliding Door - SD
[3'0" X 7'0" (01 No.s)]
Location: Kitchen

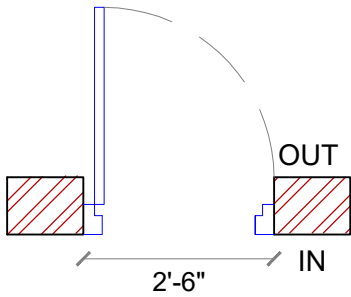


Door - D2
[2'6" X 7'0" (03 No.s)]
Location: Toilets, Back office

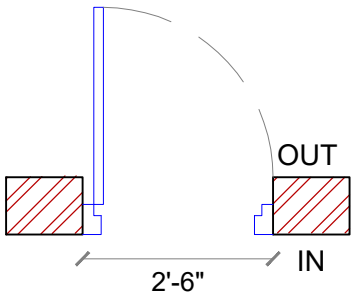


Door - D2
[2'6" X 7'0" (01 No.s)]
Location: Store



00	26-04-2023	TO ISSUE
R.NO.	DATE	DESCRIPTION
CLIENT :		
SEETHAPATHY CLINIC		
PROJECT :		
PROPOSED RENOVATION OF INTERIORS @ SEETHAPATHY CLINIC, ROYAPETTAH		
TITLE :		
JOINERY - DOORS [3RD FLOOR]		
PROJECT NO :	164	
DRAWING NO :	RSA/164/3RDF/J - 01	
SCALE :	NTS	
DRAWN :	THAMIZH	
APPROVED :	SHOBANA RAJAPPA	
ARCHITECT :		
rsa Rajappa Shobana Architects #10, B.M Garden Street, Alwarpet, Ch - 18. # 044 24996906		

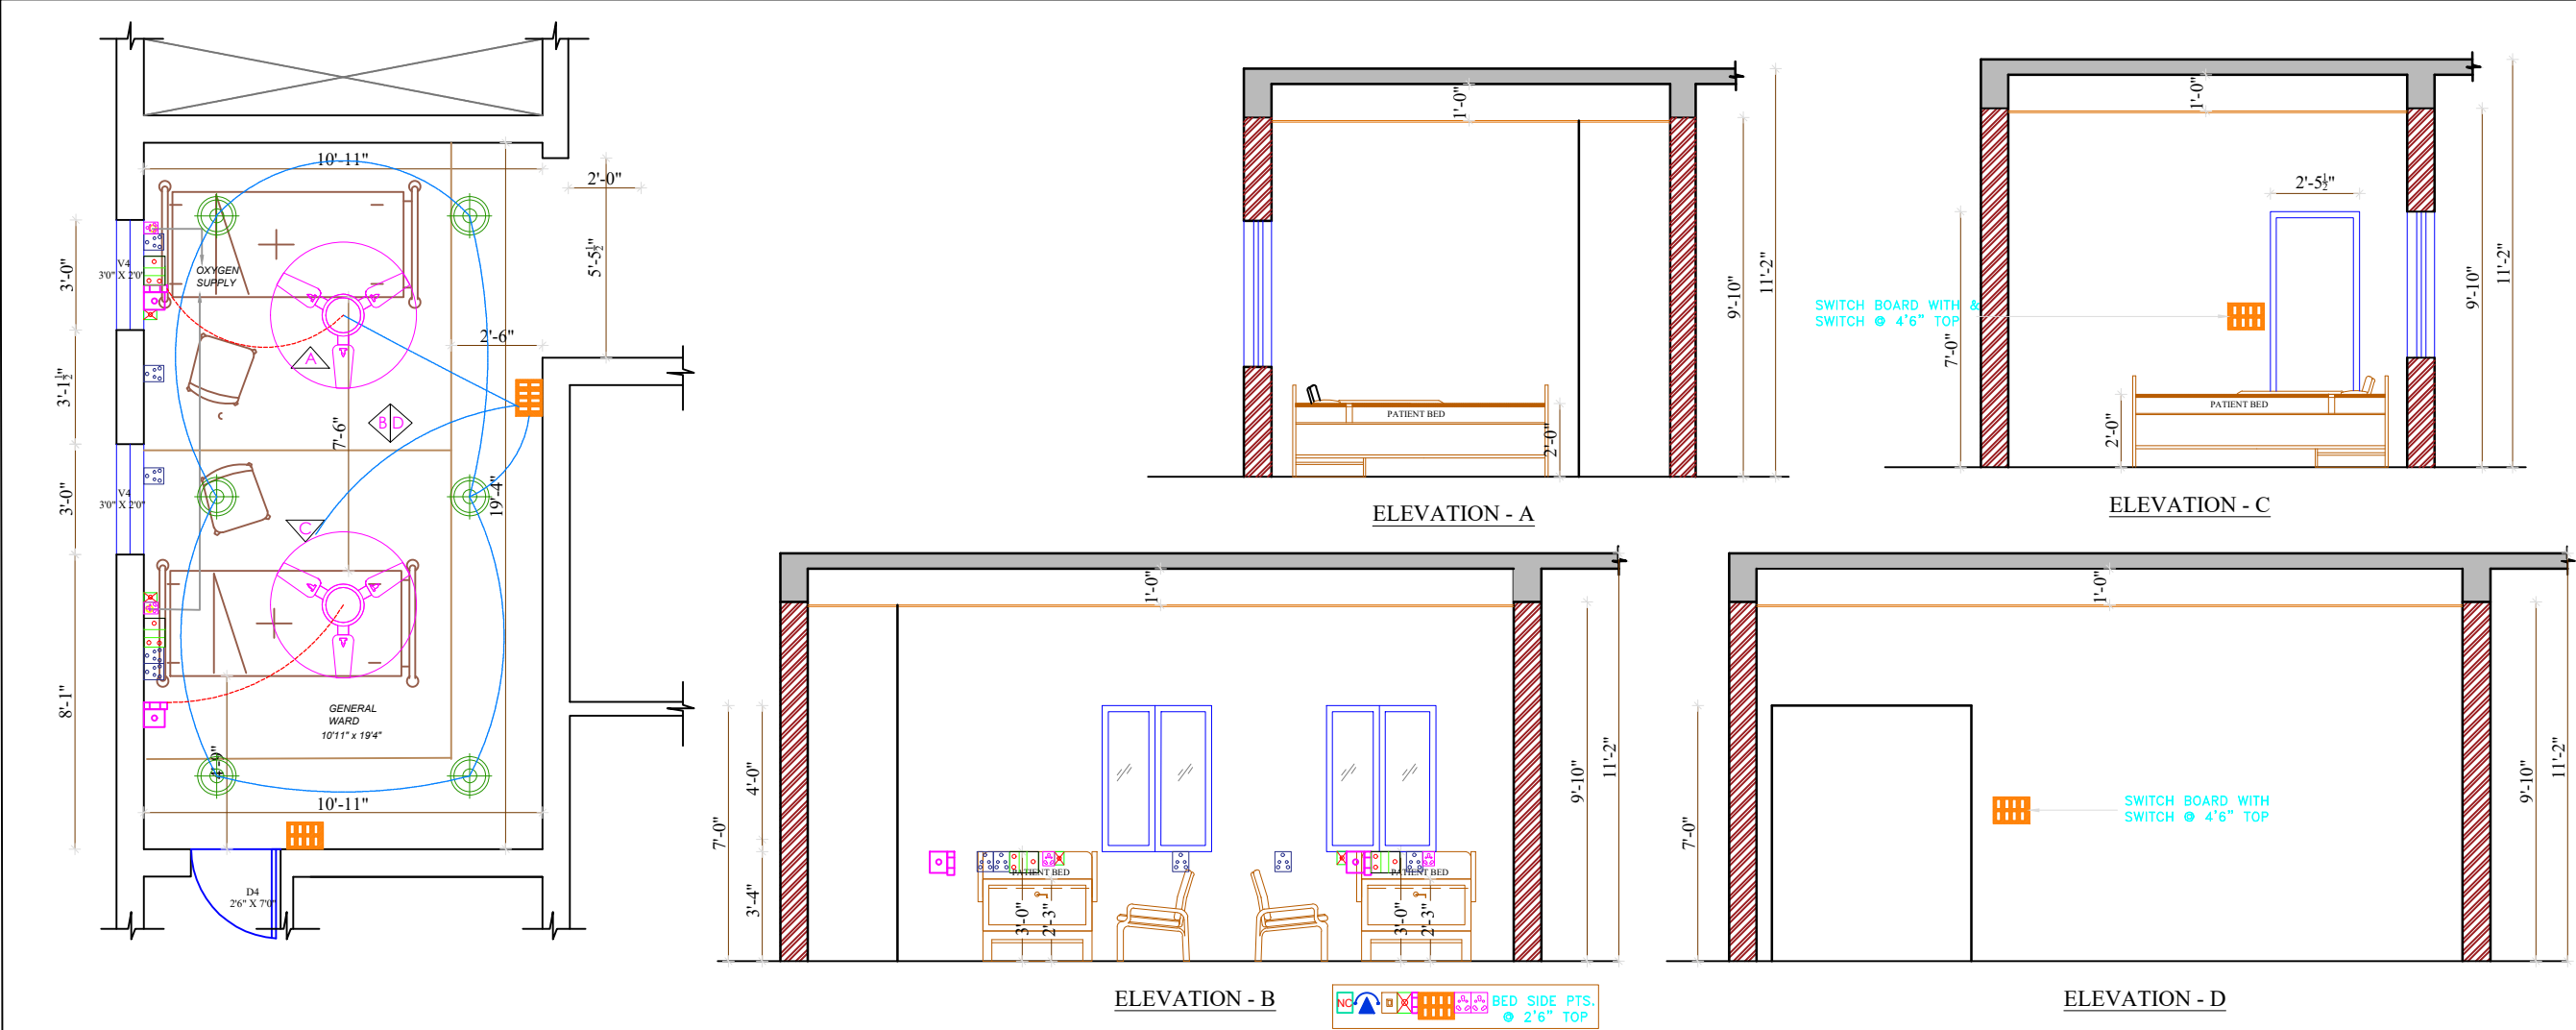


JOINERY SCHEDULE			
TYPE	DESCRIPTION	SIZE	REQD.NOS
DD	DOUBLE DOOR	3'9" x 7'0"	01
D	DOOR	3'9" x 7'0"	01
D1	DOOR	3'3" x 7'0"	06
D2	DOOR	2'9" x 7'0"	08
D3	DOOR	2'6" x 7'0"	01
W	WINDOW	6'0" x 4'0"	01
W1	WINDOW	3'0" x 4'0"	16
V1	VENTILATOR	2'6" x 2'0"	04
LEGEND			
SYMBOL		DESCRIPTION	
		CEILING LIGHT/HANGING LIGHT	
		SWITCH BOARD	
		5A SOCKET OUTLET	
		15A SOCKET OUTLET	
		AC	AC SWITCH
		TWO WAY SWITCH	
		CEILING FAN	
		NURSE CALL POINT	
		PHONE POINT	
		AERIAL OUTLET (TV) + 1 no.s 5 AMPS @ 5'9" TOP	
TILE LEGEND		GRAVO BLANCO FROM KAJARIA 2'X2' TILE	
00.	09.05.22	ISSUED	
S.NO.	REV.DATE	DESCRIPTION	
CLIENT : DR. SANDEEP/DR.UMA			
PROJECT : RENOVIATION OF INTERIORS @ SEETHAPATHY CLINIC,ROYAPETTAH			
TITLE : ELEVATIONS			
GENERAL WARD			
PROJECT NO :		164	
DRAWING NO :		RSA/164/SC,R/WD-RM.H	
SCALE :		NTS	
DRAWN :		THAMIZH	
APPROVED :		SHOBANA RAJAPPA	
ARCHITECT : rsa Rajappa Shobana Architects #10, B.M Garden Street, Alwarpet, Ch - 18. # 044 24996906			
COPY RIGHT OF THIS DRAWING BELONGS TO MS RAJAPPA SHOBANA ARCHITECTS AND SHOULD NOT BE USED FOR ANY PURPOSE OTHER THAN SPECIFIED WITHOUT PRIOR PERMISSION.			

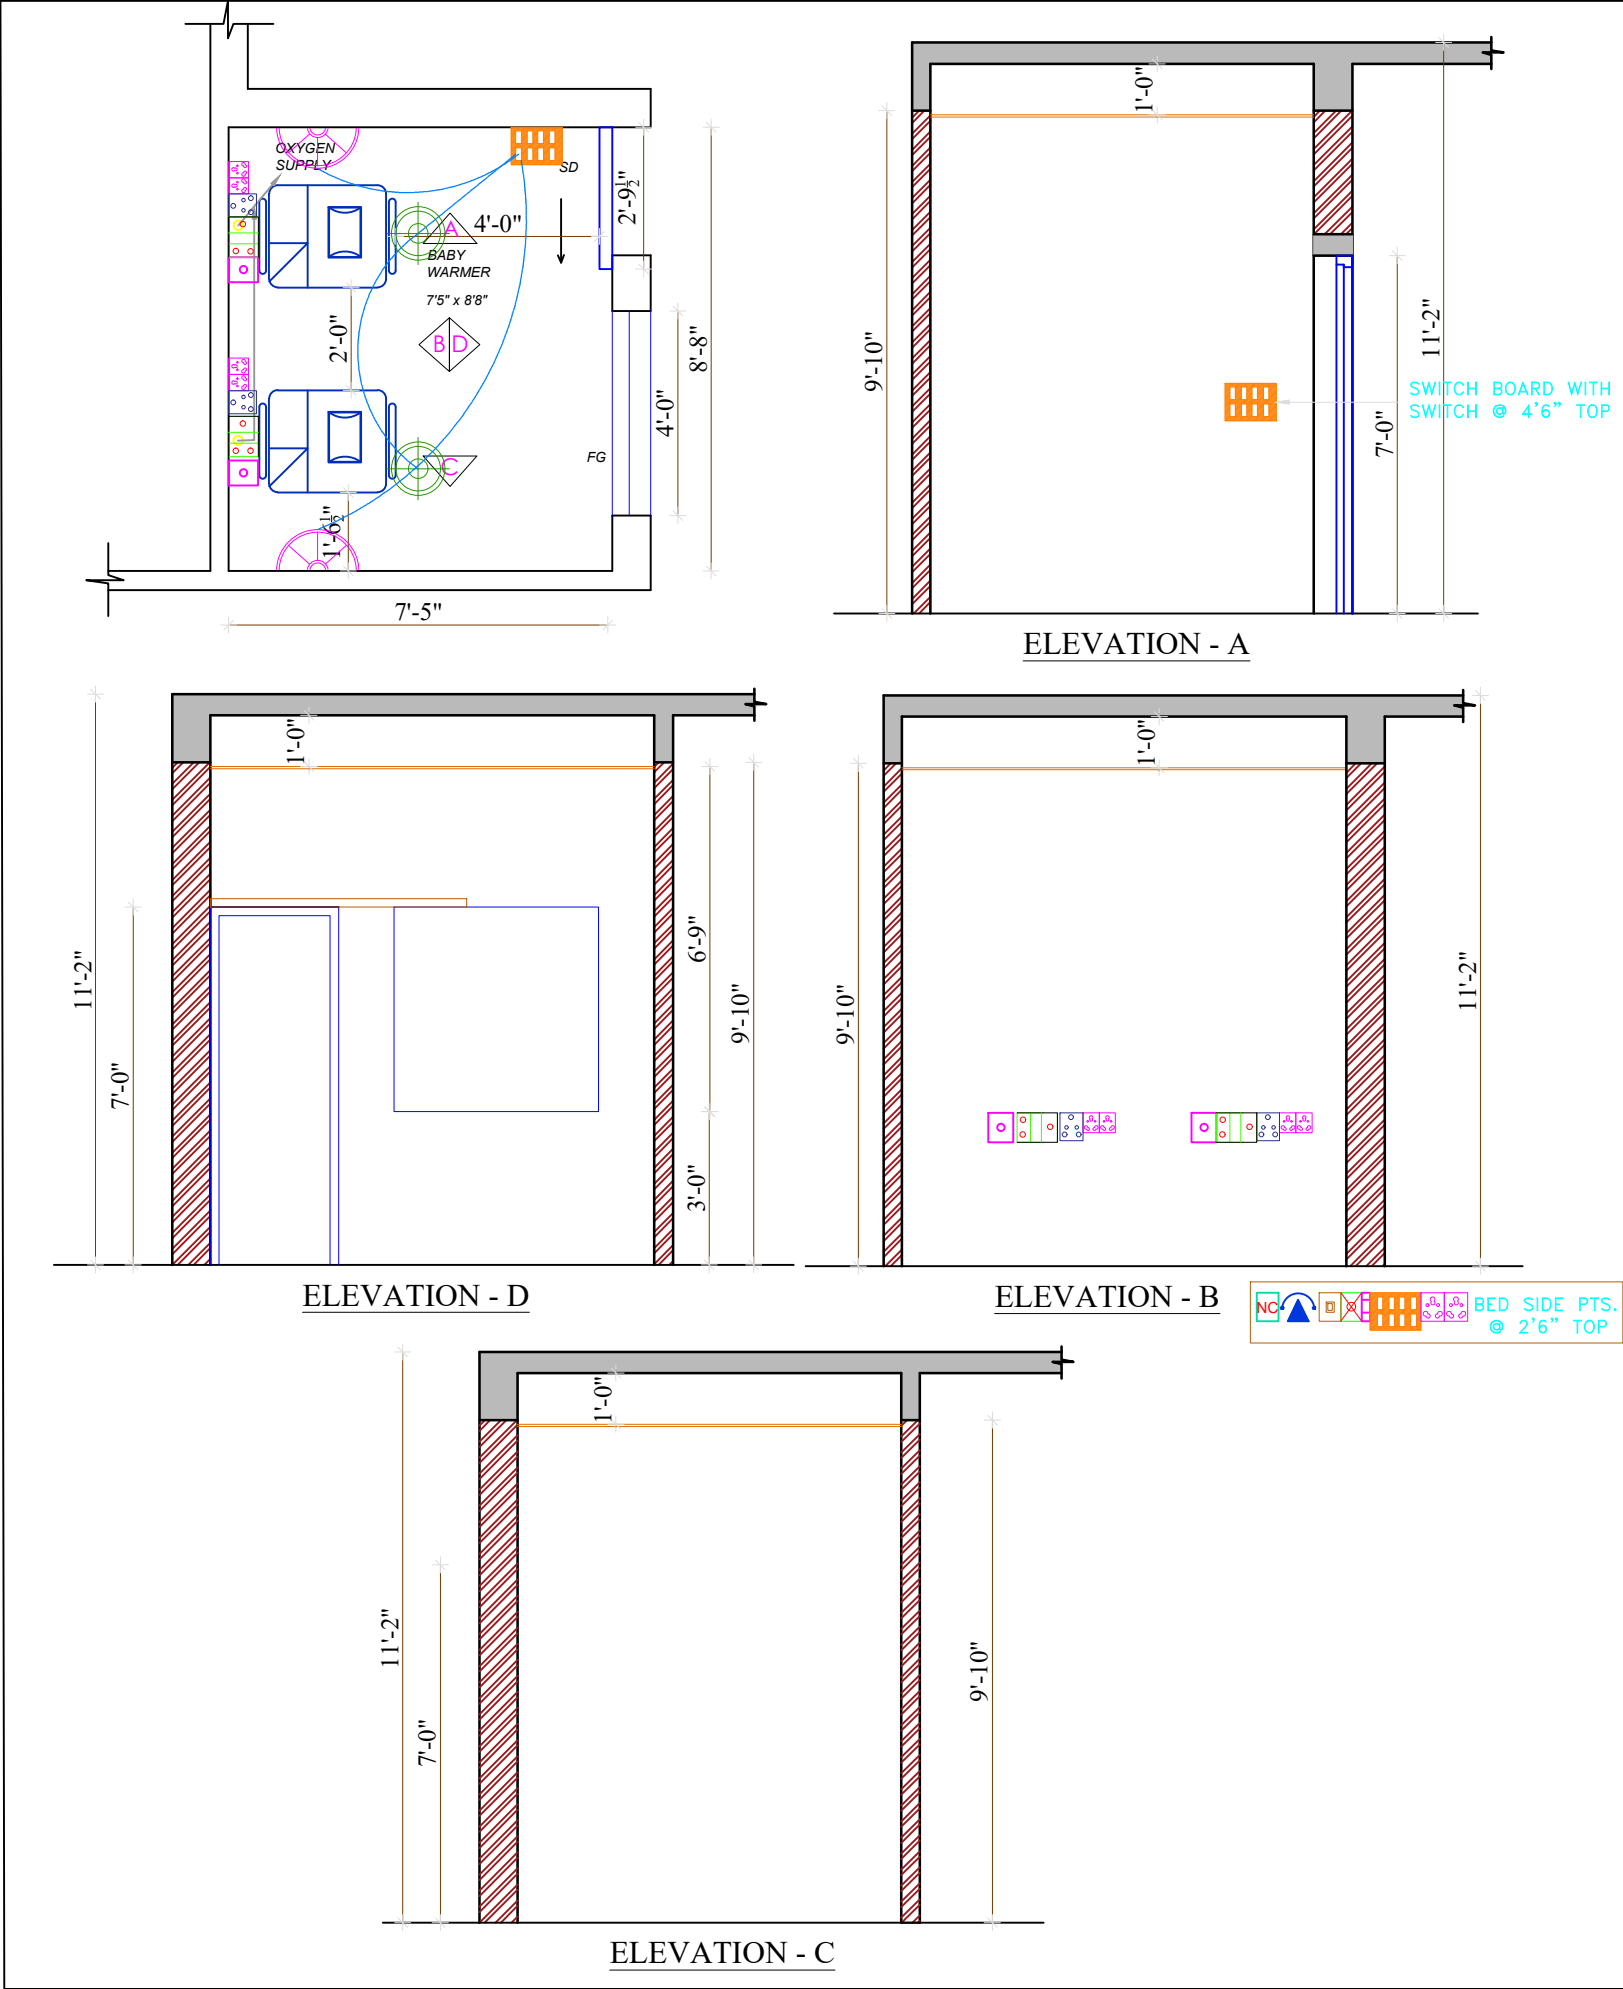


JOINERY SCHEDULE			
TYPE	DESCRIPTION	SIZE	REQD.NOS
DD	DOUBLE DOOR	3'9" x 7'0"	01
D	DOOR	3'9" x 7'0"	01
D1	DOOR	3'3" x 7'0"	06
D2	DOOR	2'9" x 7'0"	08
D3	DOOR	2'6" x 7'0"	01
W	WINDOW	6'0" x 4'0"	01
W1	WINDOW	3'0" x 4'0"	16
V1	VENTILATOR	2'6" x 2'0"	04
LEGEND			
SYMBOL		DESCRIPTION	
		CEILING LIGHT/HANGING LIGHT	
		SWITCH BOARD	
		5A SOCKET OUTLET	
		15A SOCKET OUTLET	
		AC	AC SWITCH
		TWO WAY SWITCH	
		CEILING FAN	
		NURSE CALL POINT	
		PHONE POINT	
		AERIAL OUTLET (TV) + 1 no.s 5 AMPS @ 5'9" TOP 	
TILE LEGEND		GRAVO BLANCO FROM KAJARIA 2'X2' TILE	
00.	09.05.22	ISSUED	
S.NO.	REV.DATE	DESCRIPTION	
CLIENT : DR. SANDEEP/DR.UMA			
PROJECT : RENOVATION OF INTERIORS @ SEETHAPATHY CLINIC,ROYAPETTAH			
TITLE : ELEVATIONS			
BABY WARMER ROOM			
PROJECT NO :		164	
DRAWING NO :		RSA/164/SC,R/WD-RM.H	
SCALE :		NTS	
DRAWN :		THAMIZH	
APPROVED :		SHOBANA RAJAPPA	
ARCHITECT :			
rsa Rajappa Shobana Architects #10, B.M Garden Street, Alwarpet, Ch - 18. # 044 24996906			
COPY RIGHT OF THIS DRAWING BELONGS TO M/S RAJAPPA SHOBANA ARCHITECTS AND SHOULD NOT BE USED FOR ANY PURPOSE OTHER THAN SPECIFIED WITHOUT PRIOR PERMISSION.			

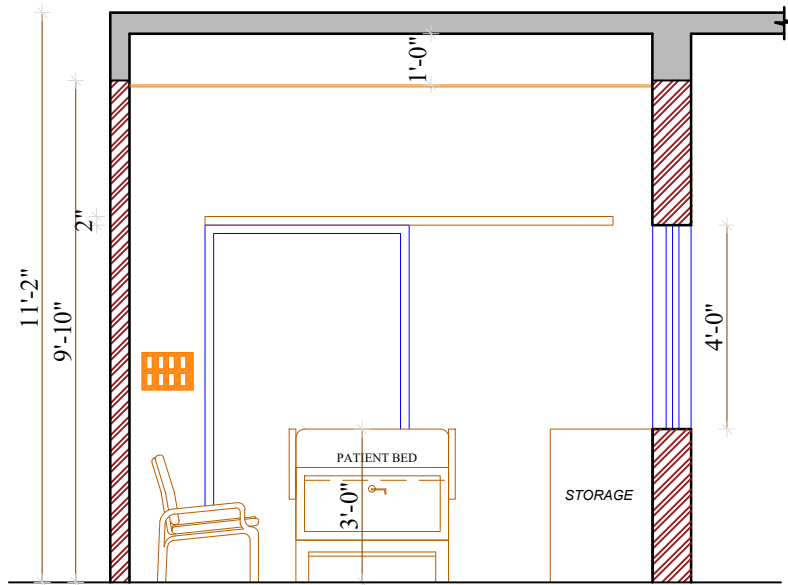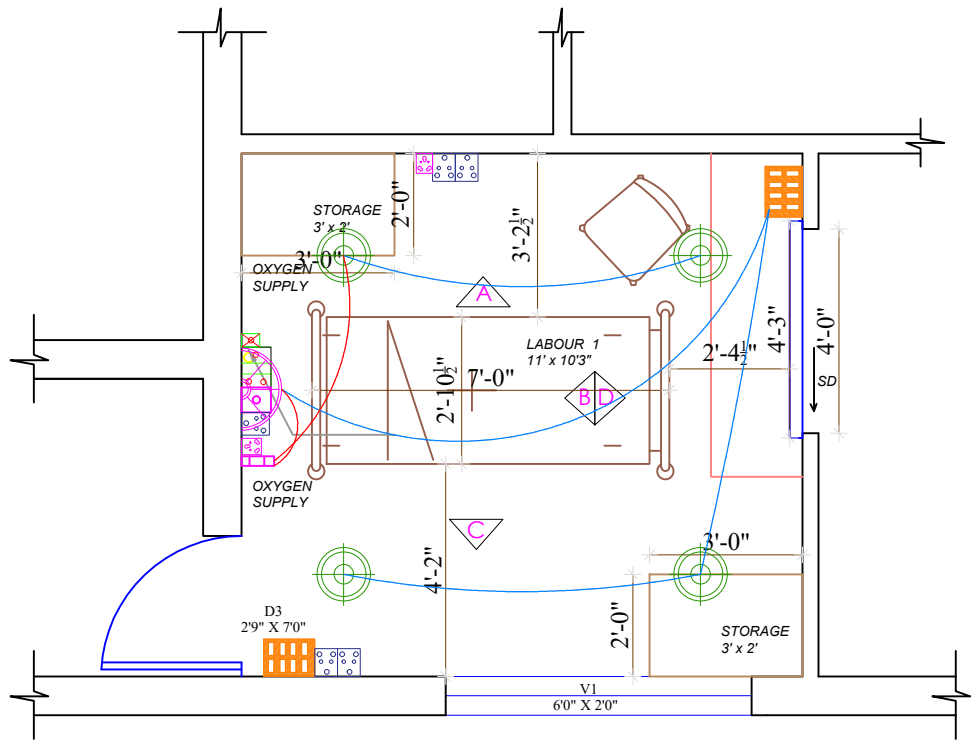


ELEVATION - D

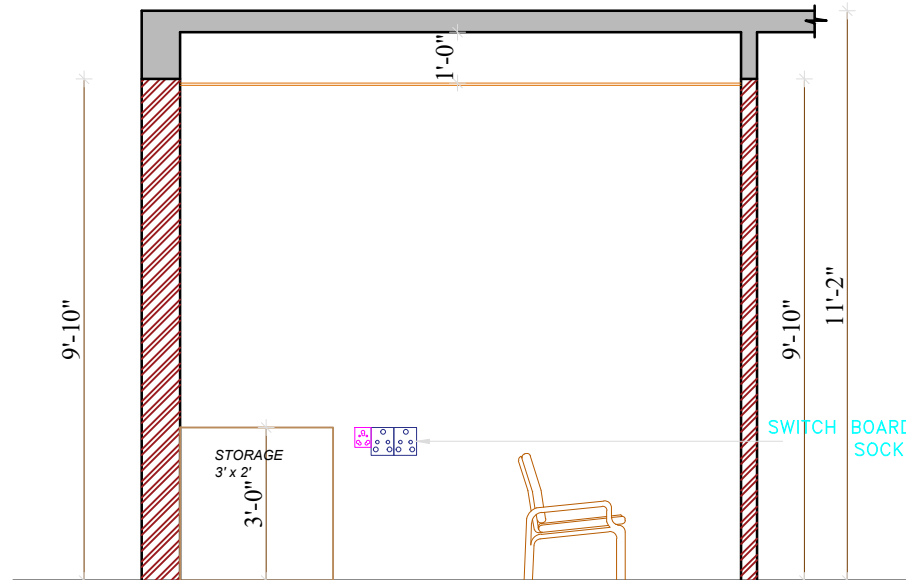

ELEVATION - A

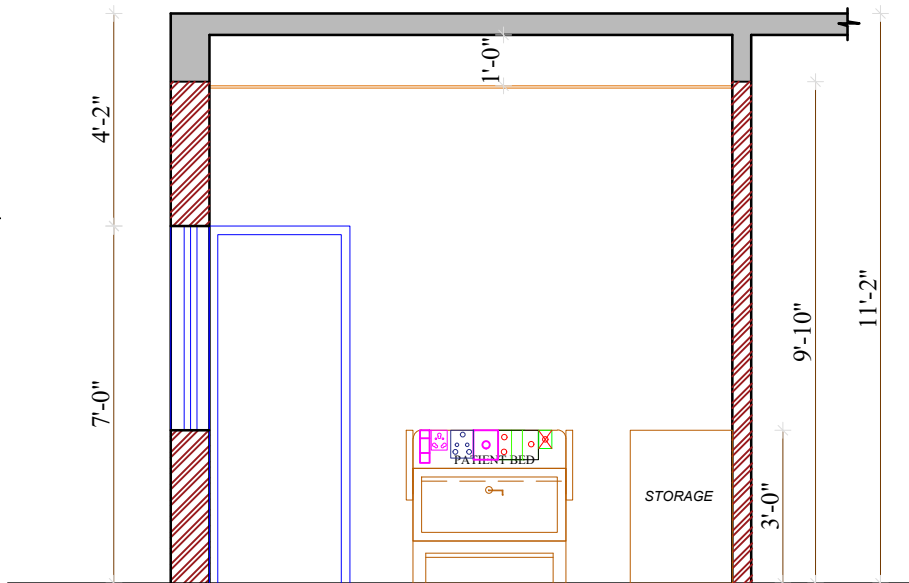

ELEVATION - B

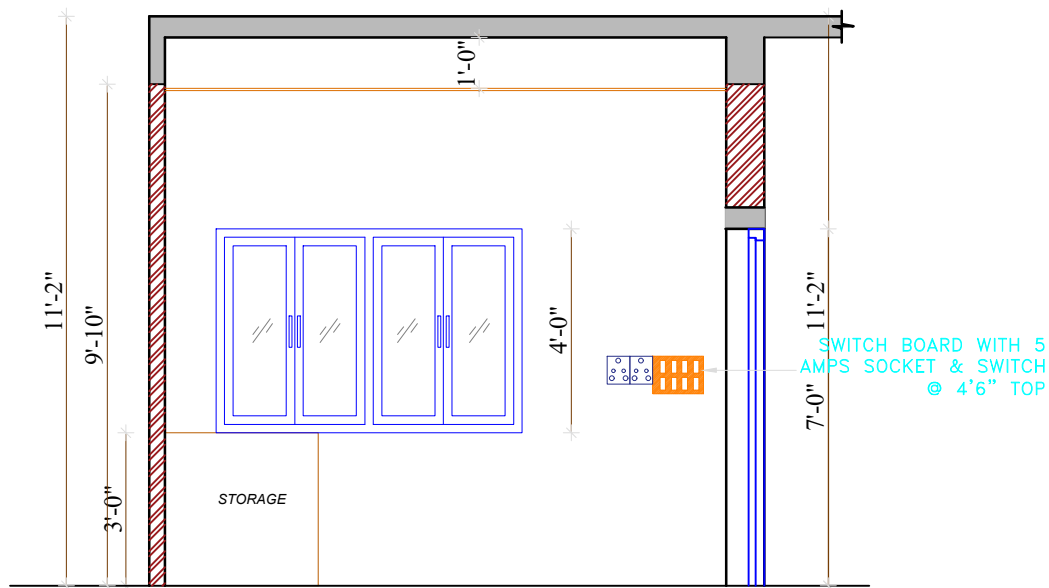

ELEVATION - C

JOINERY SCHEDULE

TYPE	DESCRIPTION	SIZE	REQD.NOS
DD	DOUBLE DOOR	3'9" x 7'0"	01
D	DOOR	3'9" x 7'0"	01
D1	DOOR	3'3" x 7'0"	06
D2	DOOR	2'9" x 7'0"	08
D3	DOOR	2'6" x 7'0"	01
W	WINDOW	6'0" x 4'0"	01
W1	WINDOW	3'0" x 4'0"	16
V1	VENTILATOR	2'6" x 2'0"	04

LEGEND

SYMBOL	DESCRIPTION
	CEILING LIGHT/HANGING LIGHT
	SWITCH BOARD
	5A SOCKET OUTLET
	15A SOCKET OUTLET
	AC
	AC SWITCH
	TWO WAY SWITCH
	CEILING FAN
	NURSE CALL POINT
	PHONE POINT
	AERIAL OUTLET (TV) + 1 no.s 5 AMPS @ 5'9" TOP
TILE LEGEND	GRAVO BLANCO FROM KAJARIA 2'X2' TILE

00.	09.05.22	ISSUED
S.NO.	REV.DATE	DESCRIPTION

CLIENT : DR. SANDEEP/DR.UMA


PROJECT : RENOVATION OF INTERIORS @ SEETHAPATHY CLINIC,ROYAPETTAH

TITLE : ELEVATIONS
LABOUR ROOM 1


PROJECT NO :	164
DRAWING NO :	RSA/164/SC,R/WD-RM.H
SCALE :	NTS
DRAWN :	THAMIZH
APPROVED :	SHOBANA RAJAPPA

ARCHITECT :
rsa
Rajappa Shobana Architects
#10, B.M Garden Street,
Alwarpet, Ch - 18. # 044 24996906



COPY RIGHT OF THIS DRAWING BELONGS TO M/S RAJAPPA SHOBANA ARCHITECTS AND SHOULD NOT BE USED FOR ANY PURPOSE OTHER THAN SPECIFIED WITHOUT PRIOR PERMISSION.

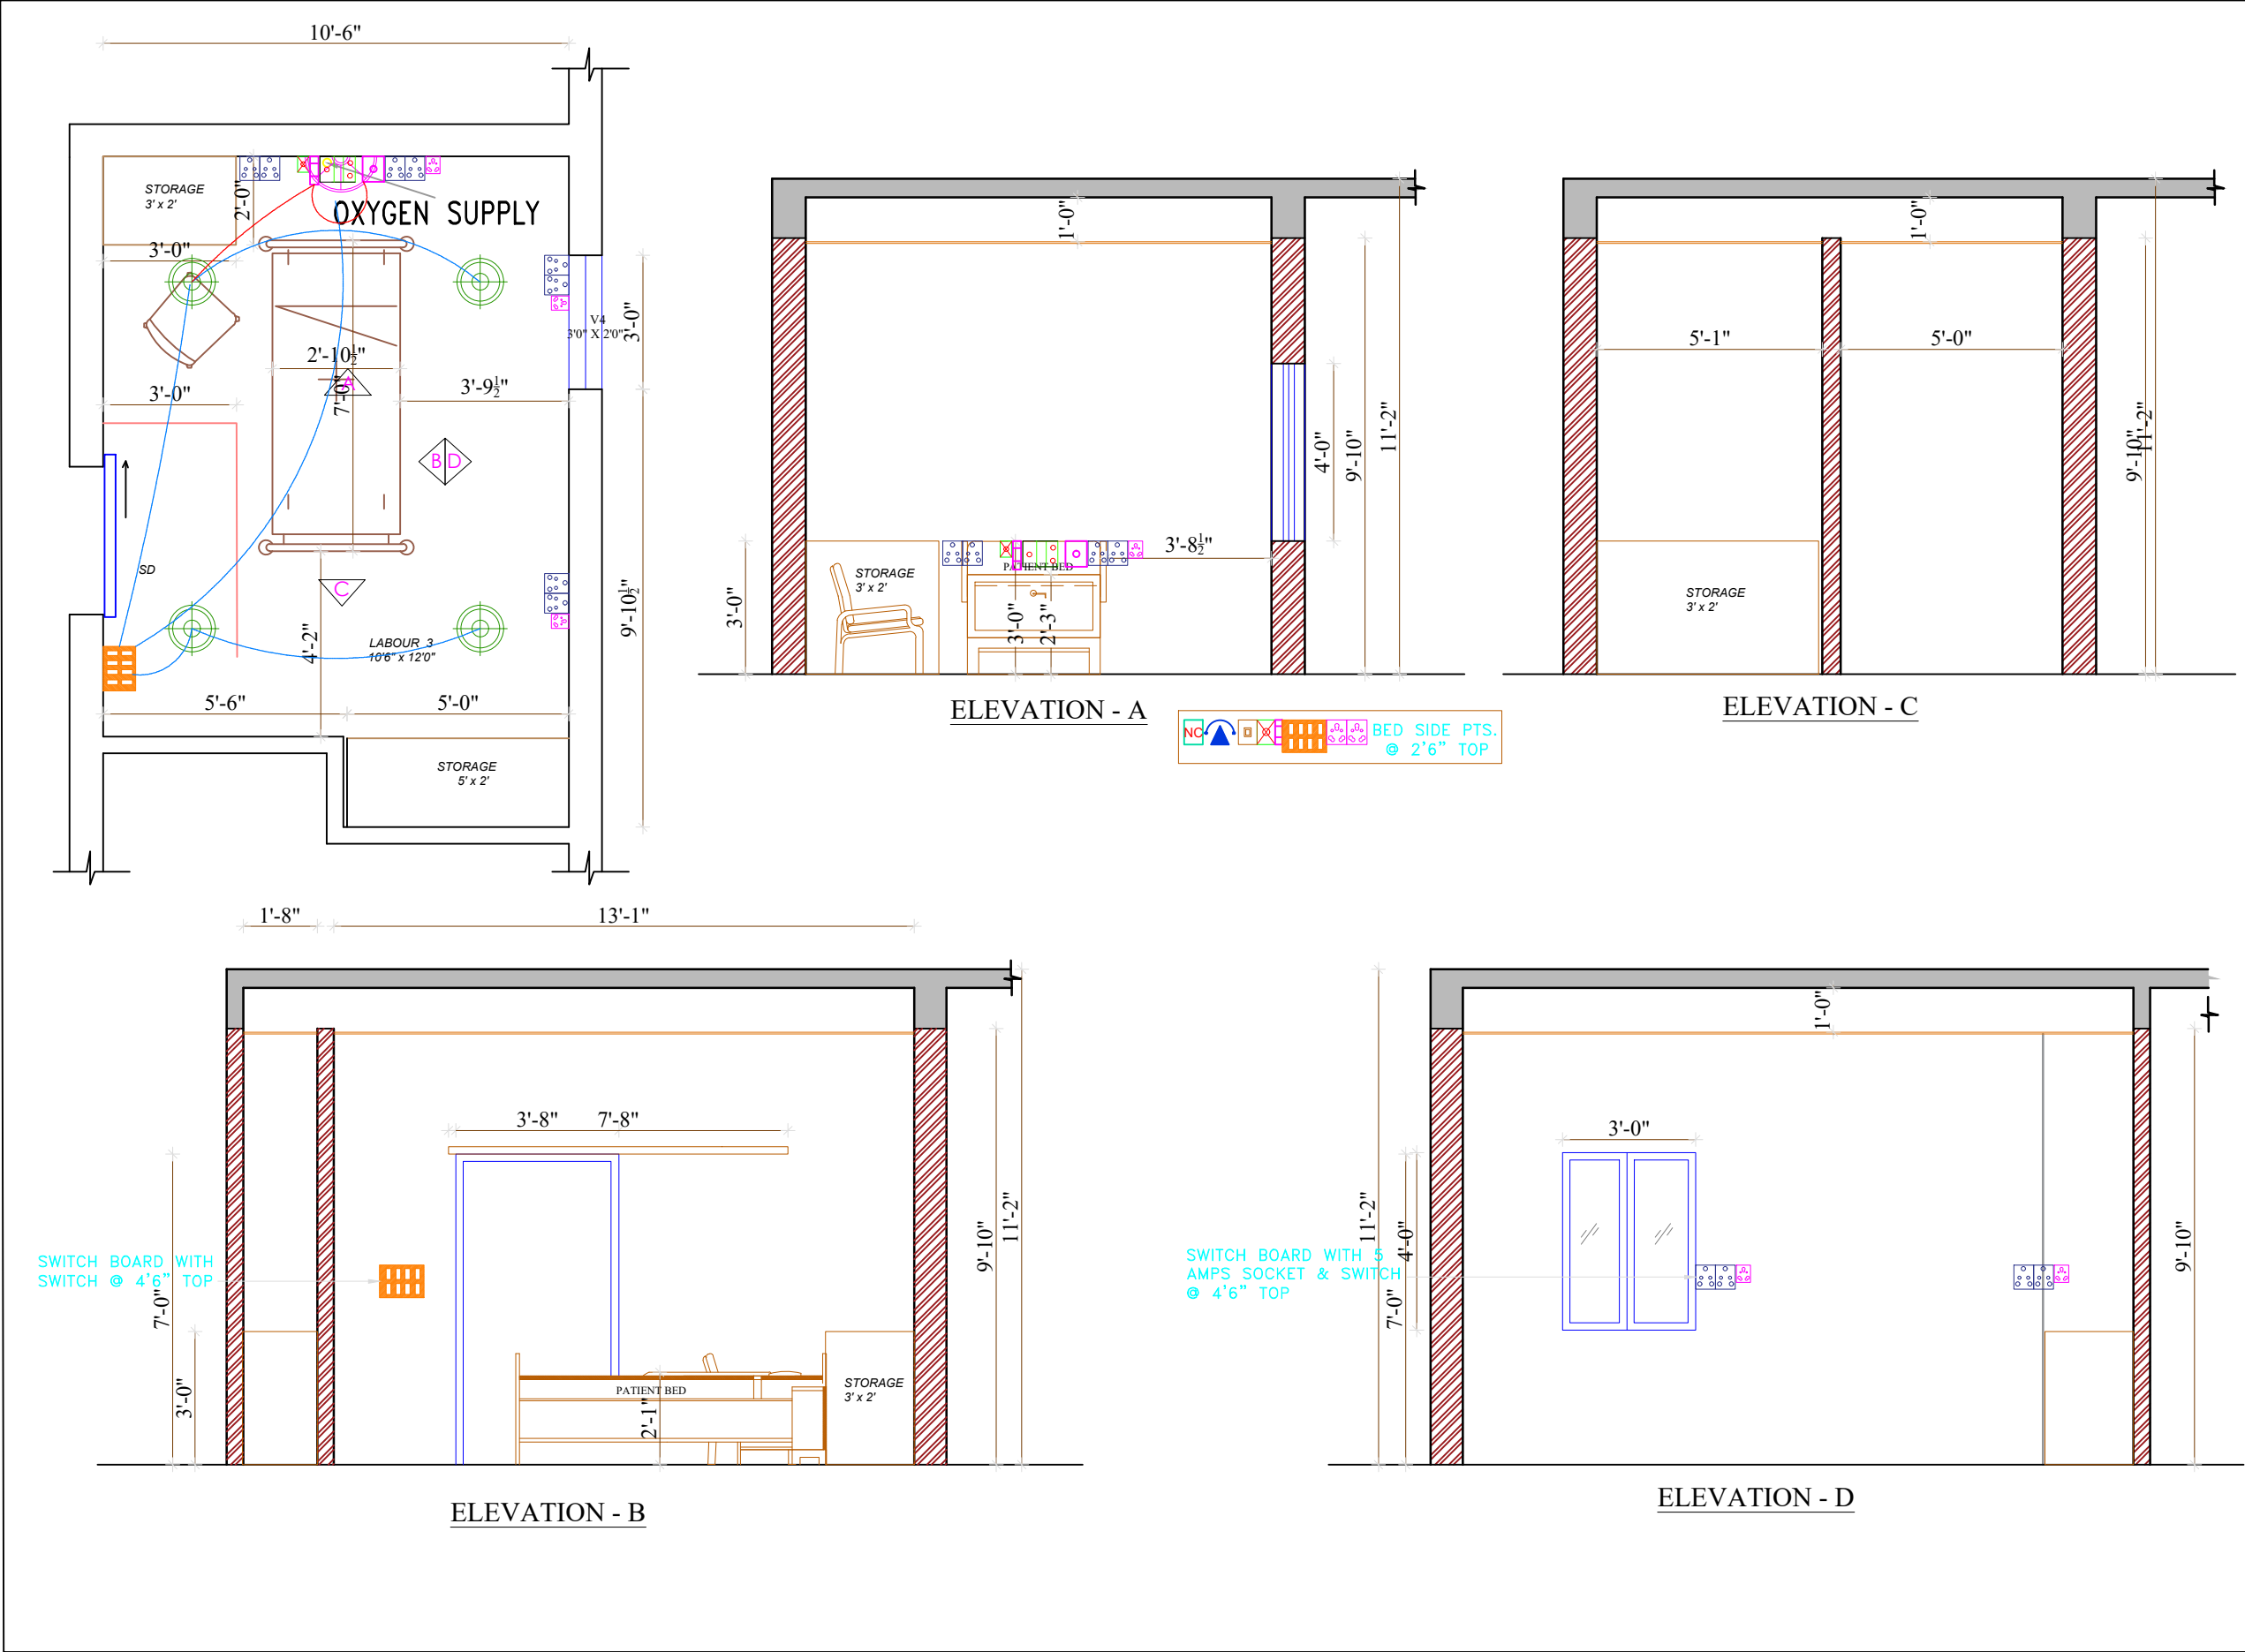


JOINERY SCHEDULE			
TYPE	DESCRIPTION	SIZE	REQD.NOS
DD	DOUBLE DOOR	3'9" x 7'0"	01
D	DOOR	3'9" x 7'0"	01
D1	DOOR	3'3" x 7'0"	06
D2	DOOR	2'9" x 7'0"	08
D3	DOOR	2'6" x 7'0"	01
W	WINDOW	6'0" x 4'0"	01
W1	WINDOW	3'0" x 4'0"	16
V1	VENTILATOR	2'6" x 2'0"	04
LEGEND			
SYMBOL		DESCRIPTION	
		CEILING LIGHT/HANGING LIGHT	
		SWITCH BOARD	
		5A SOCKET OUTLET	
		15A SOCKET OUTLET	
		AC	AC SWITCH
		TWO WAY SWITCH	
		CEILING FAN	
		NURSE CALL POINT	
		PHONE POINT	
		AERIAL OUTLET (TV) + 1 no.s 5 AMPS @ 5'9" TOP  	
TILE LEGEND		GRAVO BLANCO FROM KAJARIA 2'X2' TILE	
00.	09.05.22	ISSUED	
S.NO.	REV.DATE	DESCRIPTION	
CLIENT : DR. SANDEEP/DR.UMA			
PROJECT : RENOVATION OF INTERIORS @ SEETHAPATHY CLINIC,ROYAPETTAH			
TITLE : ELEVATIONS LABOUR ROOM 3			
PROJECT NO :		164	
DRAWING NO :		RSA/164/SC,R/WD-RM.H	
SCALE :		NTS	
DRAWN :		THAMIZH	
APPROVED :		SHOBANA RAJAPPA	
ARCHITECT :  Rajappa Shobana Architects #10, B.M Garden Street, Alwarpet, Ch - 18. # 044 24996906			
COPY RIGHT OF THIS DRAWING BELONGS TO M/S RAJAPPA SHOBANA ARCHITECTS AND SHOULD NOT BE USED FOR ANY PURPOSE OTHER THAN SPECIFIED WITHOUT PRIOR PERMISSION.			

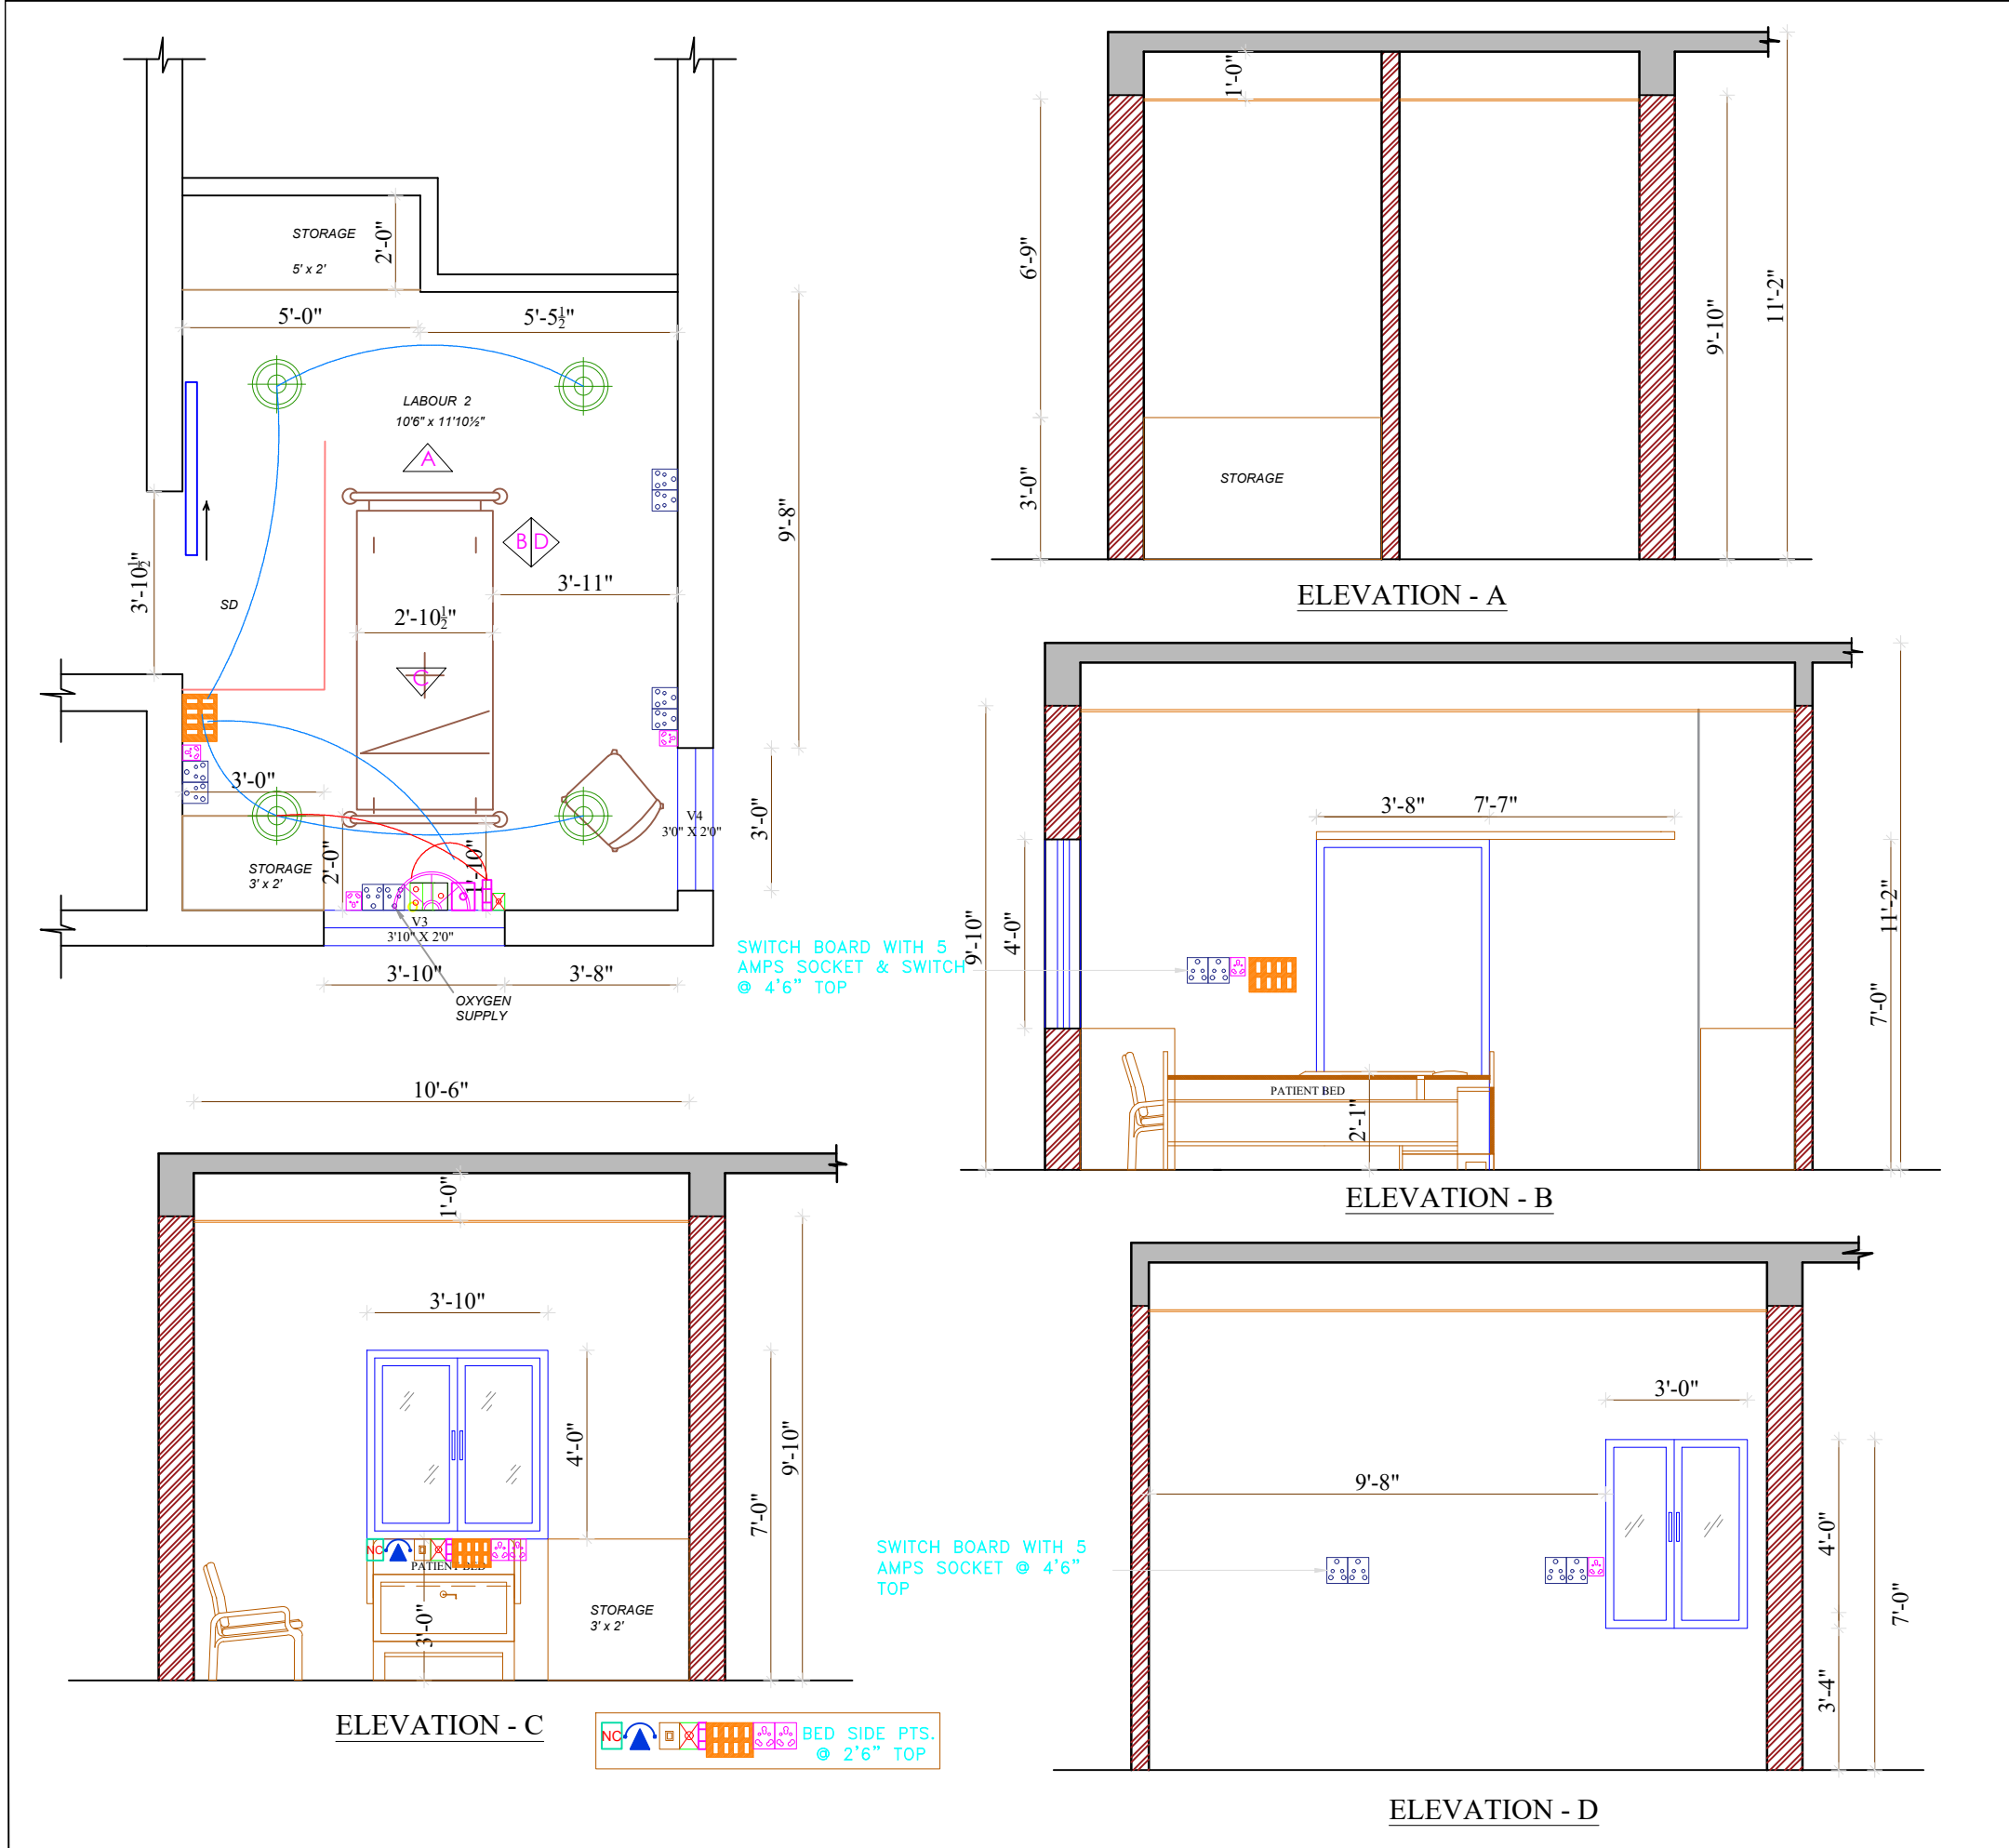


JOINERY SCHEDULE			
TYPE	DESCRIPTION	SIZE	REQD.NOS
DD	DOUBLE DOOR	3'9" x 7'0"	01
D	DOOR	3'9" x 7'0"	01
D1	DOOR	3'3" x 7'0"	06
D2	DOOR	2'9" x 7'0"	08
D3	DOOR	2'6" x 7'0"	01
W	WINDOW	6'0" x 4'0"	01
W1	WINDOW	3'0" x 4'0"	16
V1	VENTILATOR	2'6" x 2'0"	04
LEGEND			
SYMBOL		DESCRIPTION	
		CEILING LIGHT/HANGING LIGHT	
		SWITCH BOARD	
		5A SOCKET OUTLET	
		15A SOCKET OUTLET	
		AC	AC SWITCH
		TWO WAY SWITCH	
		CEILING FAN	
		NURSE CALL POINT	
		PHONE POINT	
		AERIAL OUTLET (TV) + 1 no.s 5 AMPS @ 5'9" TOP 	
TILE LEGEND		GRAVO BLANCO FROM KAJARIA 2'X2' TILE	
00.	09.05.22	ISSUED	
S.NO.	REV.DATE	DESCRIPTION	
CLIENT : DR. SANDEEP/DR.UMA			
PROJECT : RENOVATION OF INTERIORS @ SEETHAPATHY CLINIC,ROYAPETTAH			
TITLE : ELEVATIONS LABOUR ROOM 2			
PROJECT NO :		164	
DRAWING NO :		RSA/164/SC,R/WD-RM.H	
SCALE :		NTS	
DRAWN :		THAMIZH	
APPROVED :		SHOBANA RAJAPPA	
ARCHITECT : rsa Rajappa Shobana Architects #10, B.M Garden Street, Alwarpet, Ch - 18. # 044 24996906			
COPY RIGHT OF THIS DRAWING BELONGS TO M/S RAJAPPA SHOBANA ARCHITECTS AND SHOULD NOT BE USED FOR ANY PURPOSE OTHER THAN SPECIFIED WITHOUT PRIOR PERMISSION.			

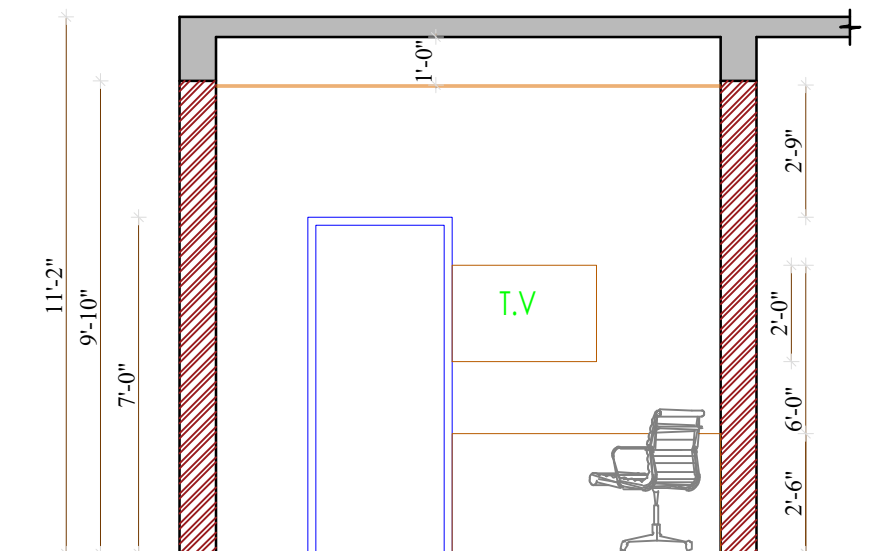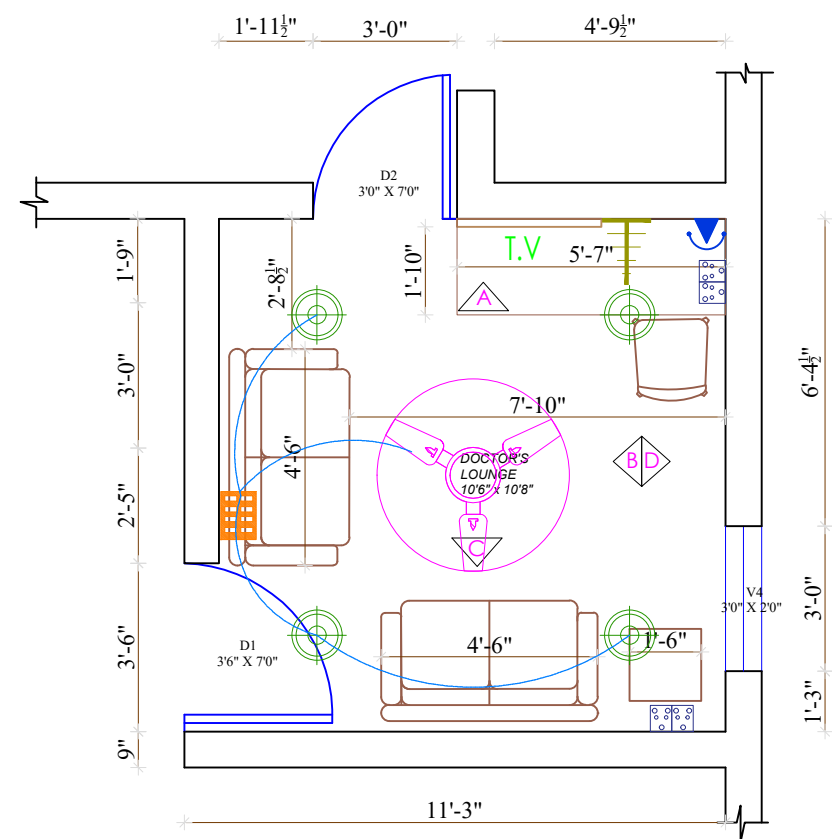


ELEVATION - A

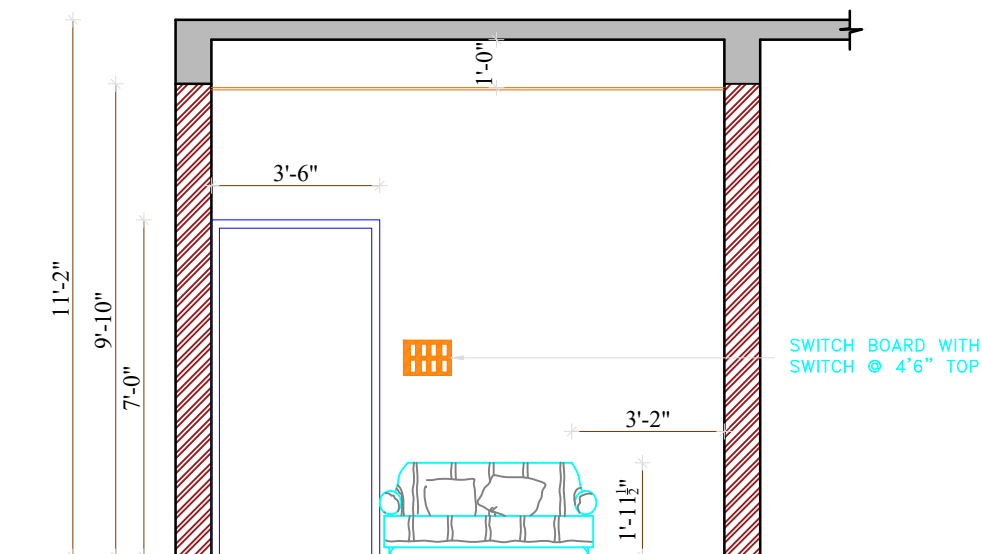








ELEVATION - B

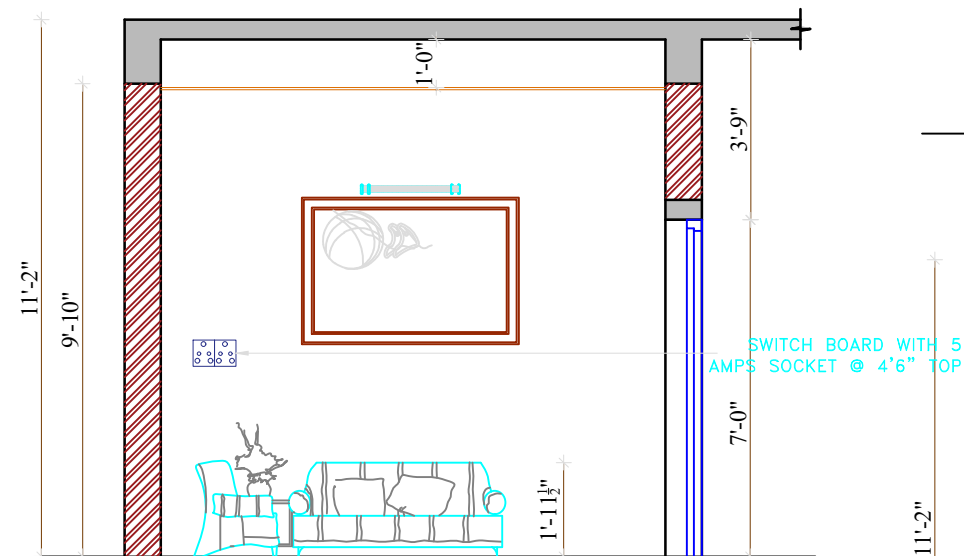

ELEVATION - C

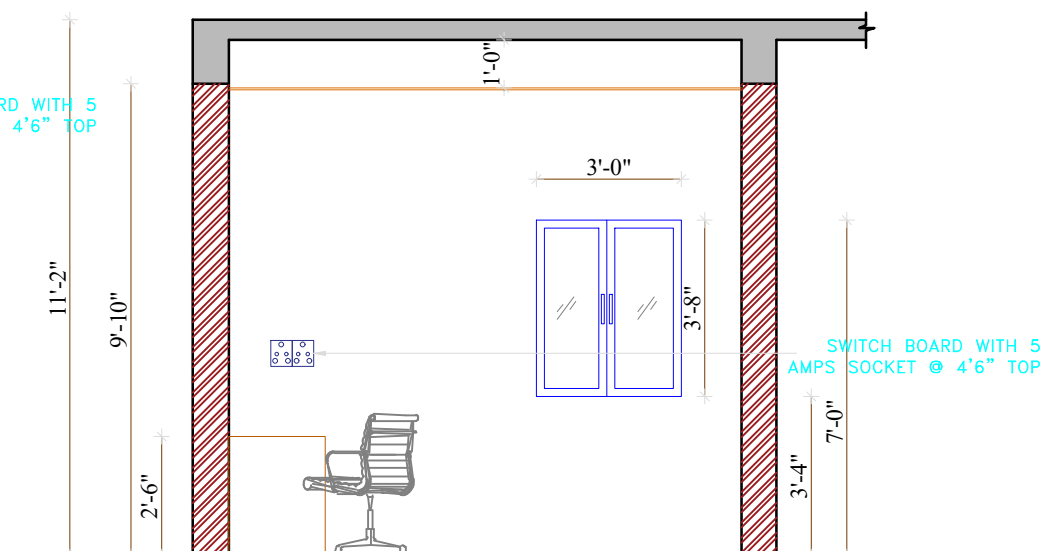ELEVATION - D

JOINERY SCHEDULE			
TYPE	DESCRIPTION	SIZE	REQD.NOS
DD	DOUBLE DOOR	3'9" x 7'0"	01
D	DOOR	3'9" x 7'0"	01
D1	DOOR	3'3" x 7'0"	06
D2	DOOR	2'9" x 7'0"	08
D3	DOOR	2'6" x 7'0"	01
W	WINDOW	6'0" x 4'0"	01
W1	WINDOW	3'0" x 4'0"	16
V1	VENTILATOR	2'6" x 2'0"	04
LEGEND			
SYMBOL	DESCRIPTION		
	CEILING LIGHT/HANGING LIGHT		
	SWITCH BOARD		
	5A SOCKET OUTLET		
	15A SOCKET OUTLET		
	AC	AC SWITCH	
	TWO WAY SWITCH		
	CEILING FAN		
	NURSE CALL POINT		
	PHONE POINT		
	AERIAL OUTLET (TV) + 1 no.s 5 AMPS @ 5'9" TOP 		
TILE LEGEND	GRAVO BLANCO FROM KAJARIA 2'X2' TILE		
00.	09.05.22	ISSUED	
S.NO.	REV.DATE	DESCRIPTION	
CLIENT : DR. SANDEEP/DR.UMA			
PROJECT : RENOVATION OF INTERIORS @ SEETHAPATHY CLINIC,ROYAPETTAH			
TITLE : ELEVATIONS DOCTORS LOUNGE			
PROJECT NO :		164	
DRAWING NO :		RSA/164/SC,R/WD-RM.H	
SCALE :		NTS	
DRAWN :		THAMIZH	
APPROVED :		SHOBANA RAJAPPA	
ARCHITECT : rsa Rajappa Shobana Architects #10, B.M Garden Street, Alwarpet, Ch - 18. # 044 24996906			
COPY RIGHT OF THIS DRAWING BELONGS TO M/S RAJAPPA SHOBANA ARCHITECTS AND SHOULD NOT BE USED FOR ANY PURPOSE OTHER THAN SPECIFIED WITHOUT PRIOR PERMISSION.			

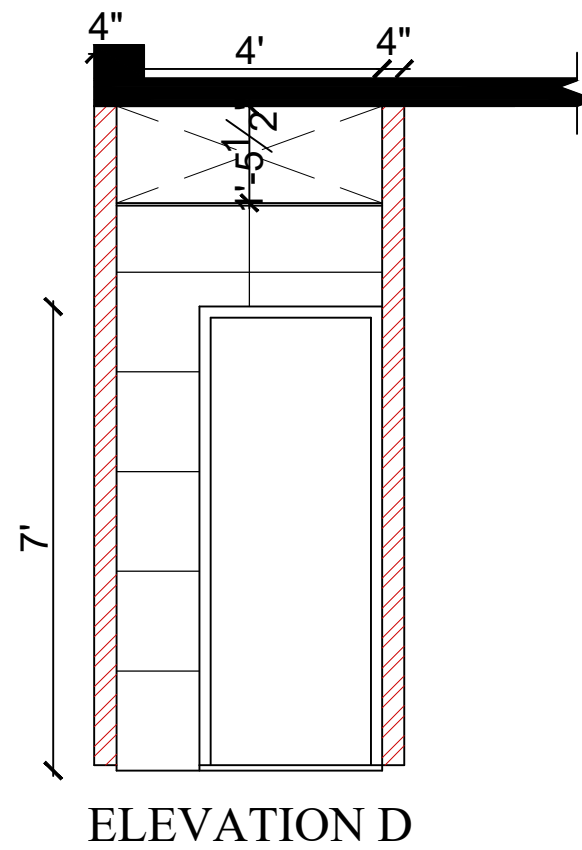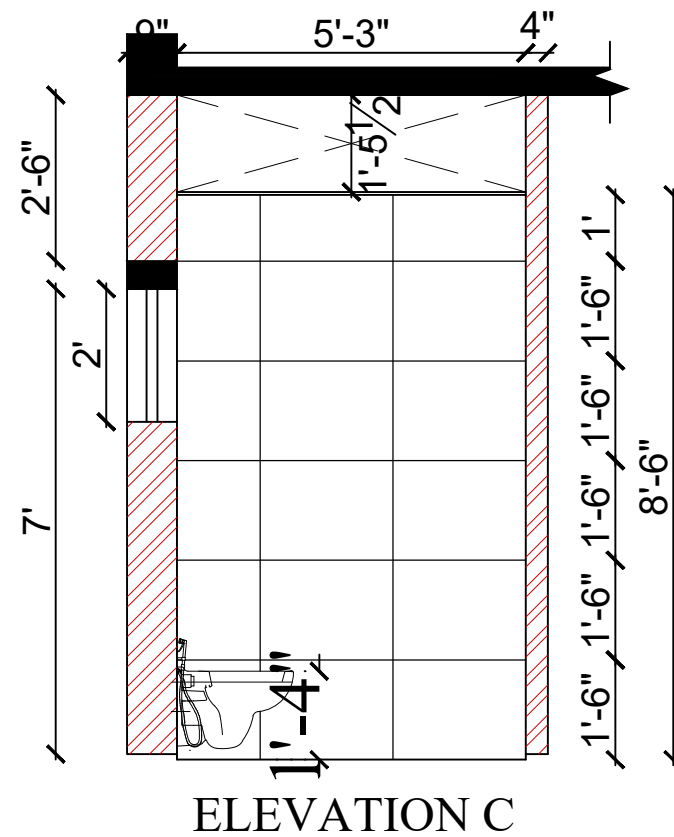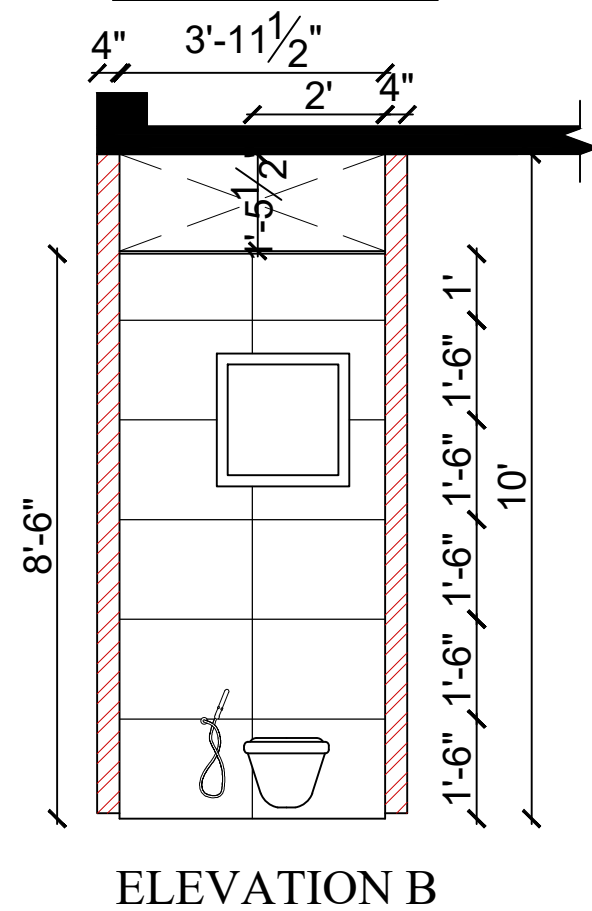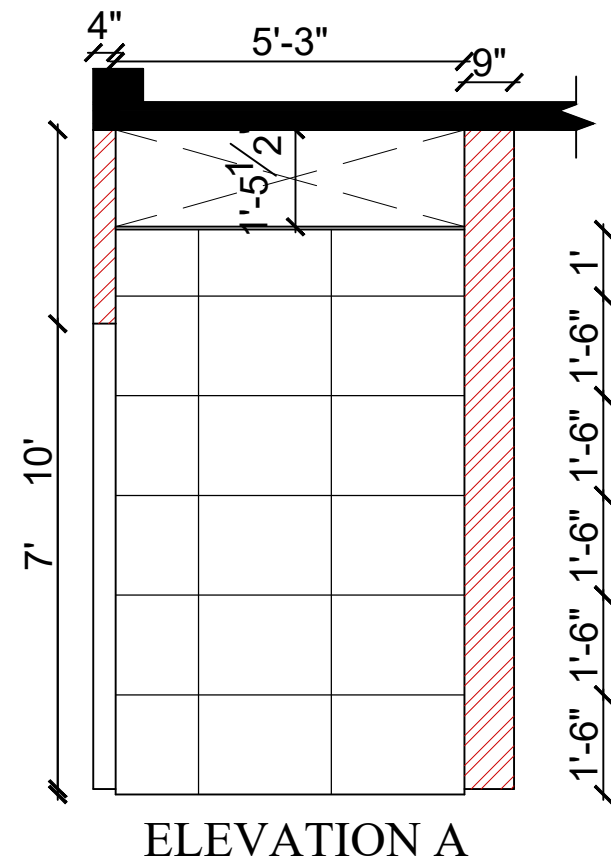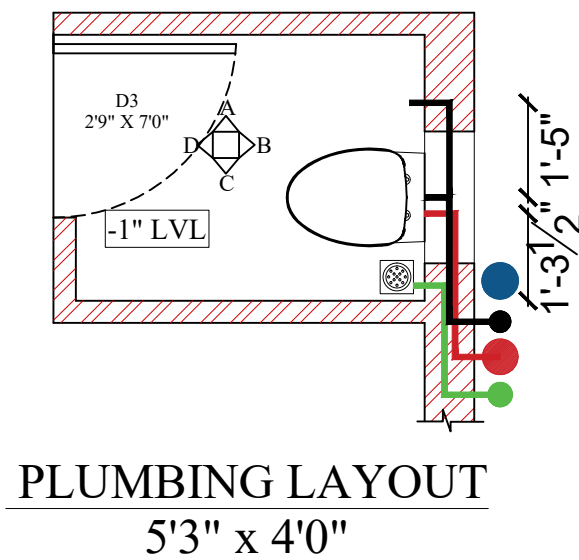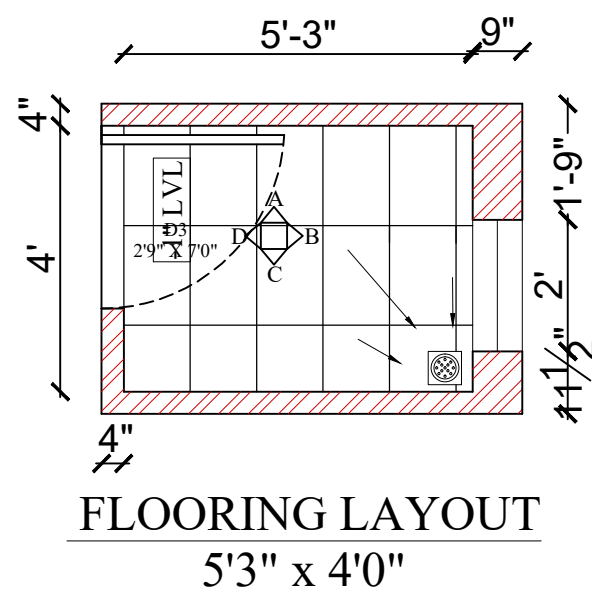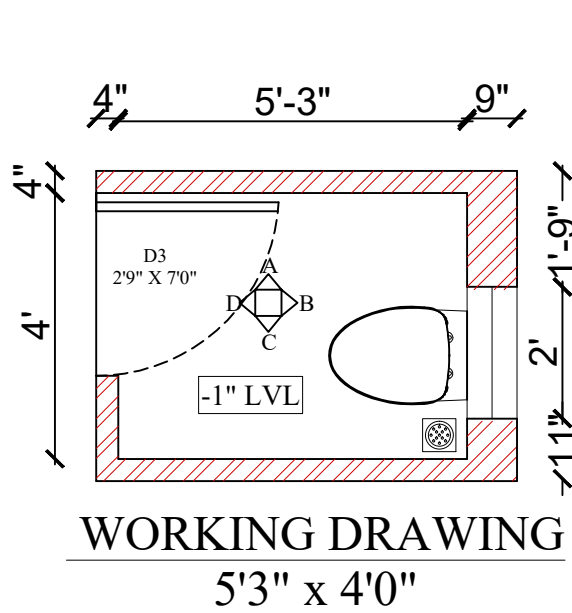


LEGEND

	RAINWATER PIPE - 4"Ø
	WATER INLET PIPE - 1 1/2"Ø
	SULLAGE PIPE - 2 1/2"Ø
	SEWAGE PIPE - 4"Ø

00.	09.05.22	ISSUED
S.NO.	REV.DATE	DESCRIPTION


CLIENT :	SEETHAPATHY CLINIC
PROJECT :	PROPOSED RENOVATION OF INTERIORS @ SEETHAPATHY CLINIC, ROYAPETTAH

TITLE :	FIRST FLOOR NURSE TOILET DETAIL
---------	---------------------------------

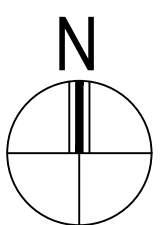
PROJECT NO :	164	
DRAWING NO :	RSA/164/SPC,R/WD - T1	
SCALE :	NTS	
DRAWN :	THAMIZH	
APPROVED :	SHOBANA RAJAPPA	

ARCHITECT :	rsa Rajappa Shobana Architects #10, B.M Garden Street, Alwarpet, Ch - 18. # 044 24996906
-------------	--


COPY RIGHT OF THIS DRAWING BELONGS TO M/S RAJAPPA SHOBANA ARCHITECTS AND SHOULD NOT BE USED FOR ANY PURPOSE OTHER THAN SPECIFIED WITHOUT PRIOR PERMISSION.

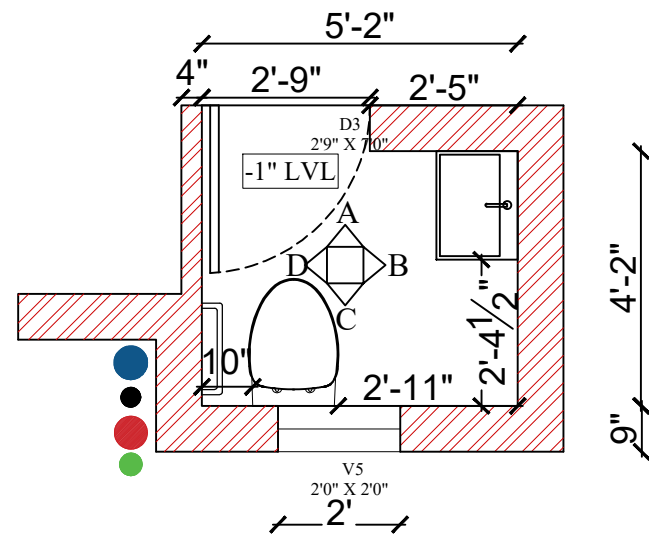


LABOUR 2 TOILET
WORKING DRAWING

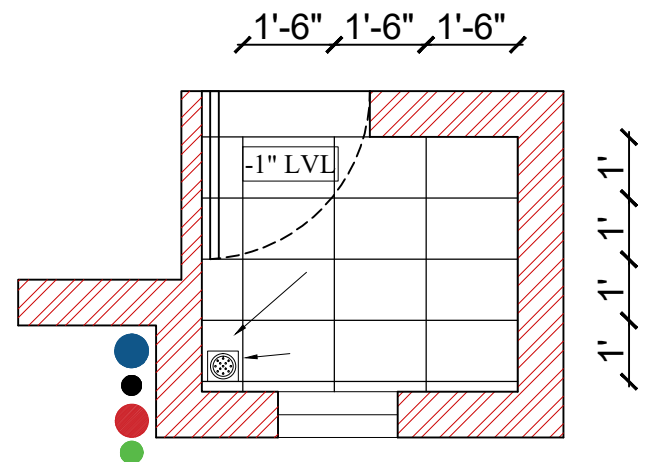


LABOUR 2 TOILET
FLOORING LAYOUT

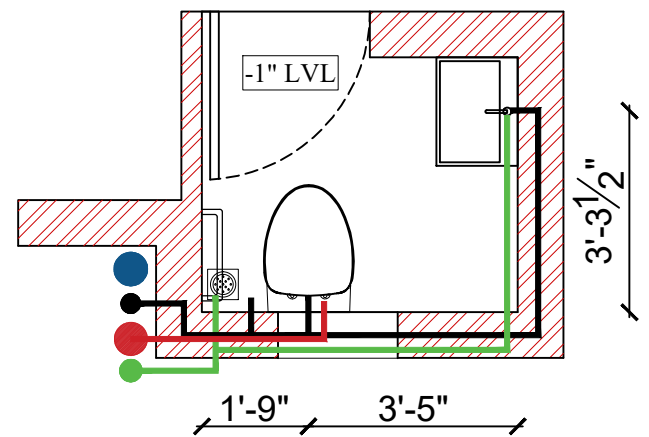

LABOUR 2 TOILET
PLUMBING LAYOUT

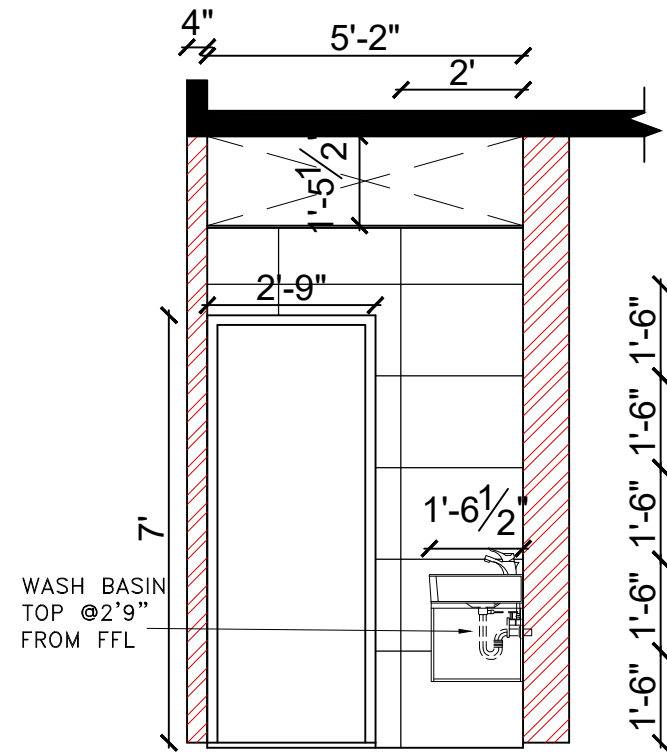

ELEVATION A

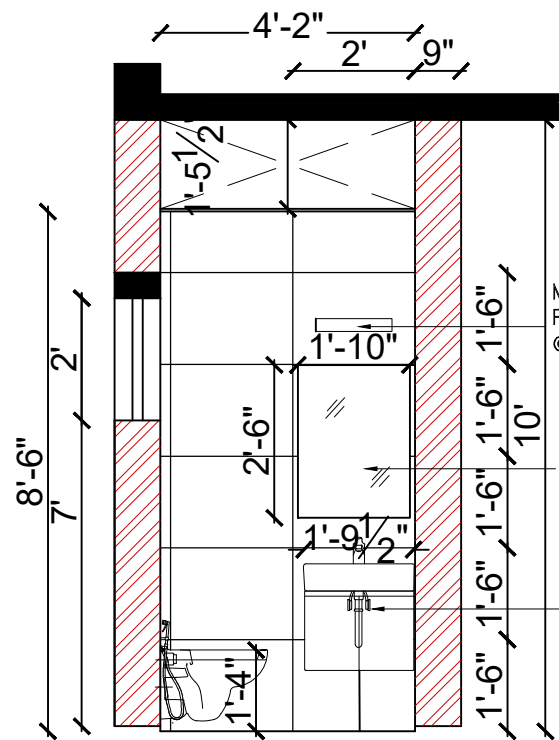


ELEVATION B


MIRROR LIGHT
PROVIDED-TOP
@6'9" FROM FFL

2'x2'6" MIRROR
PROVIDED-TOP
@6'0" FROM FFL

WASH BASIN
TOP @2'9"
FROM FFL

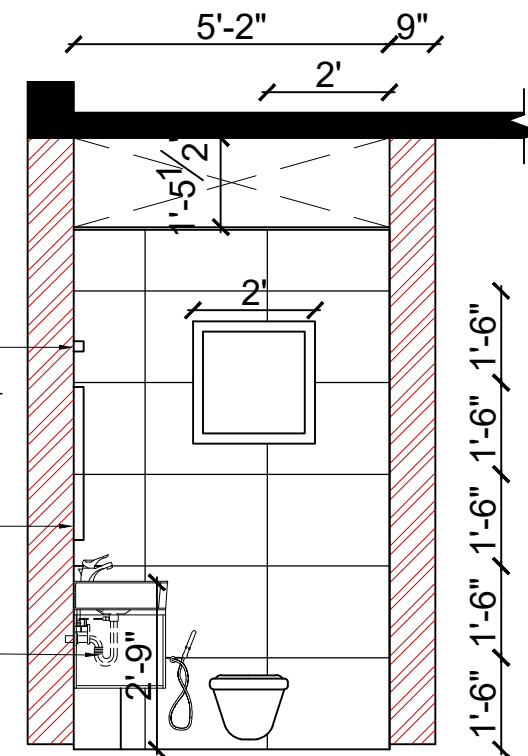

ELEVATION C

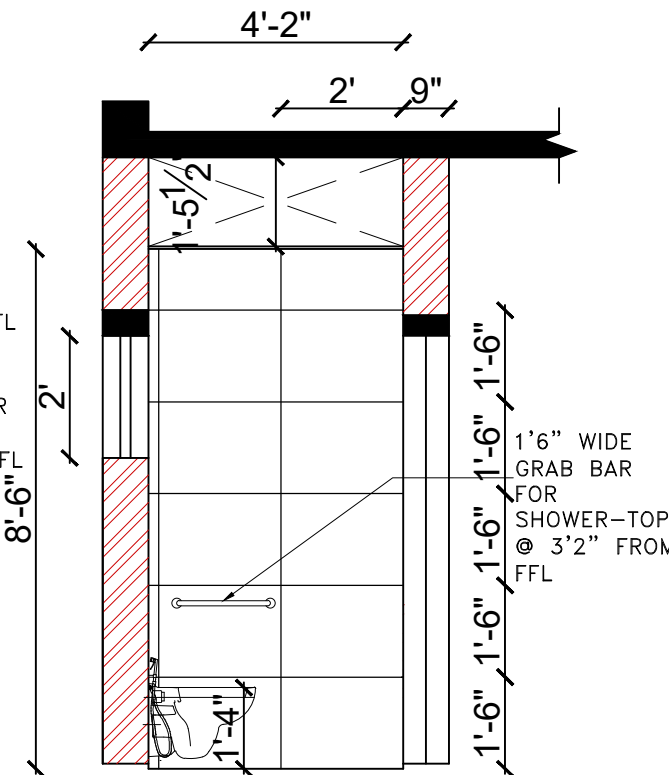

ELEVATION D

MIRROR LIGHT
PROVIDED-TOP
@6'9" FROM FFL

2'x2'6" MIRROR
PROVIDED-TOP
@6'0" FROM FFL

WASH BASIN
TOP @2'9"
FROM FFL

1'6" WIDE
GRAB BAR
FOR
SHOWER-TOP
@ 3'2" FROM
FFL

LEGEND

	RAINWATER PIPE - 4"Ø
	WATER INLET PIPE - 1½"Ø
	SULLAGE PIPE - 2½"Ø
	SEWAGE PIPE - 4"Ø

00.	09.05.22	ISSUED
S.NO.	REV.DATE	DESCRIPTION

CLIENT :

SEETHAPATHY CLINIC


PROJECT :

PROPOSED RENOVATION OF
INTERIORS @ SEETHAPATHY CLINIC,
ROYAPETTAH

TITLE :

FIRST FLOOR
LABOUR 2
TOILET DETAIL

PROJECT NO :	164
DRAWING NO :	RSA/164/SPC,R/WD - T1
SCALE :	NTS
DRAWN :	THAMIZH
APPROVED :	SHOBANA RAJAPPA

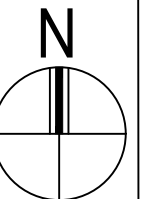


ARCHITECT :

rsa


Rajappa Shobana Architects
#10, B.M Garden Street,
Alwarpet, Ch - 18. # 044 24996906

COPY RIGHT OF THIS DRAWING BELONGS TO M/S RAJAPPA SHOBANA ARCHITECTS
AND SHOULD NOT BE USED FOR ANY PURPOSE OTHER THAN SPECIFIED WITHOUT
PRIOR PERMISSION.


COPY RIGHT OF THIS DRAWING BELONGS TO M/S RAJAPPA SHOBANA ARCHITECTS
AND SHOULD NOT BE USED FOR ANY PURPOSE OTHER THAN SPECIFIED WITHOUT
PRIOR PERMISSION.

 
$$\frac{1-7\frac{1}{2}''}{2} \qquad 4\frac{1}{2}''$$
 ~~$1 = 7\frac{1}{2}''$~~ 



LABOUR 1 TOILET PLUMBING LAYOUT

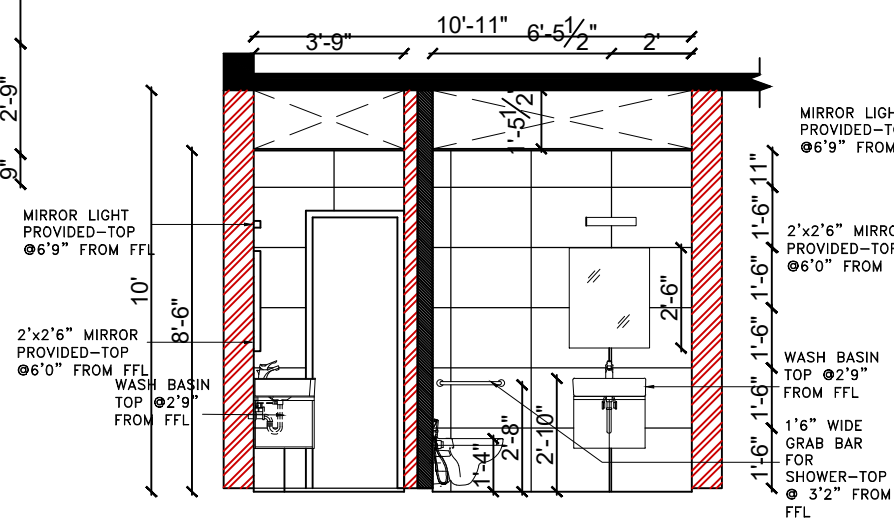


ELEVATION A

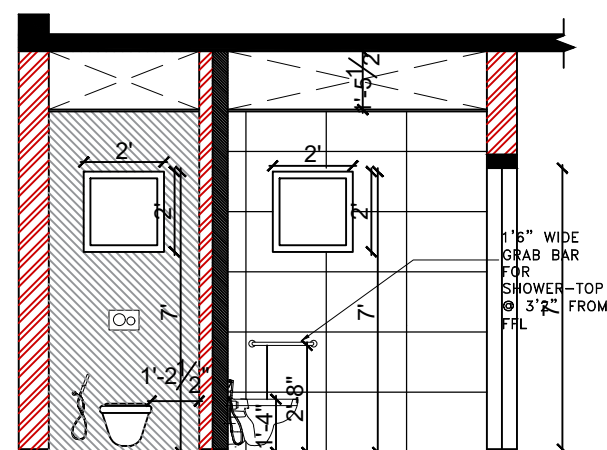


ELEVATION C

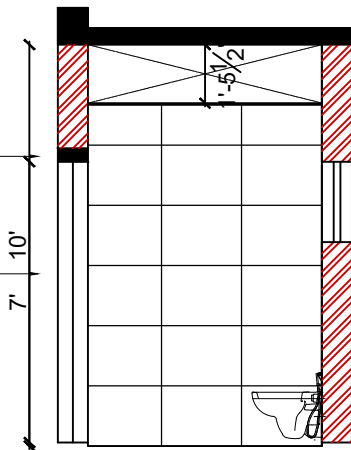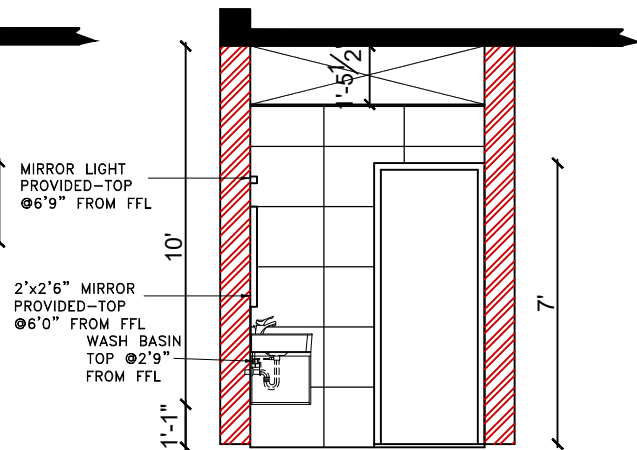ELEVATION E

ELEVATION B

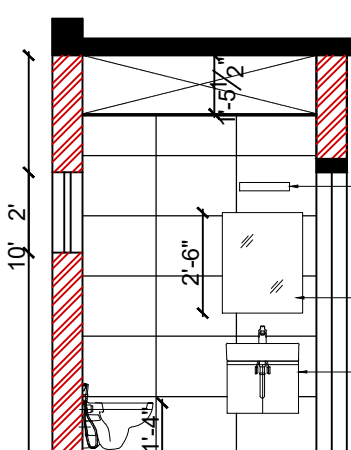

ELEVATION F

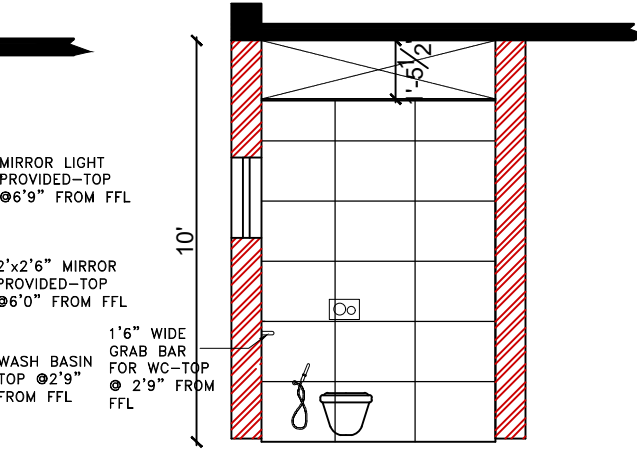

ELEVATION D

LEGEND

	RAINWATER PIPE - 4"Ø
	WATER INLET PIPE - 1½"Ø
	SULLAGE PIPE - 2½"Ø
	SEWAGE PIPE - 4"Ø

00.	09.05.22	ISSUED
S.NO.	REV.DATE	DESCRIPTION

CLIENT :

SEETHAPATHY CLINIC


PROJECT :

PROPOSED RENOVATION OF
INTERIORS @ SEETHAPATHY CLINIC,
ROYAPETTAH

TITLE :

FIRST FLOOR
LABOUR 1
TOILET DETAIL

PROJECT NO :	164
DRAWING NO :	RSA/164/SPC,R/WD - T1
SCALE :	NTS
DRAWN :	THAMIZH
APPROVED :	SHOBANA RAJAPPA

 


ARCHITECT :


rsa

Rajappa Shobana Architects
#10, B.M Garden Street,
Alwarpet, Ch - 18. # 044 24996906

COPY RIGHT OF THIS DRAWING BELONGS TO M/S RAJAPPA SHOBANA ARCHITECTS
AND SHOULD NOT BE USED FOR ANY PURPOSE OTHER THAN SPECIFIED WITHOUT
PRIOR PERMISSION.

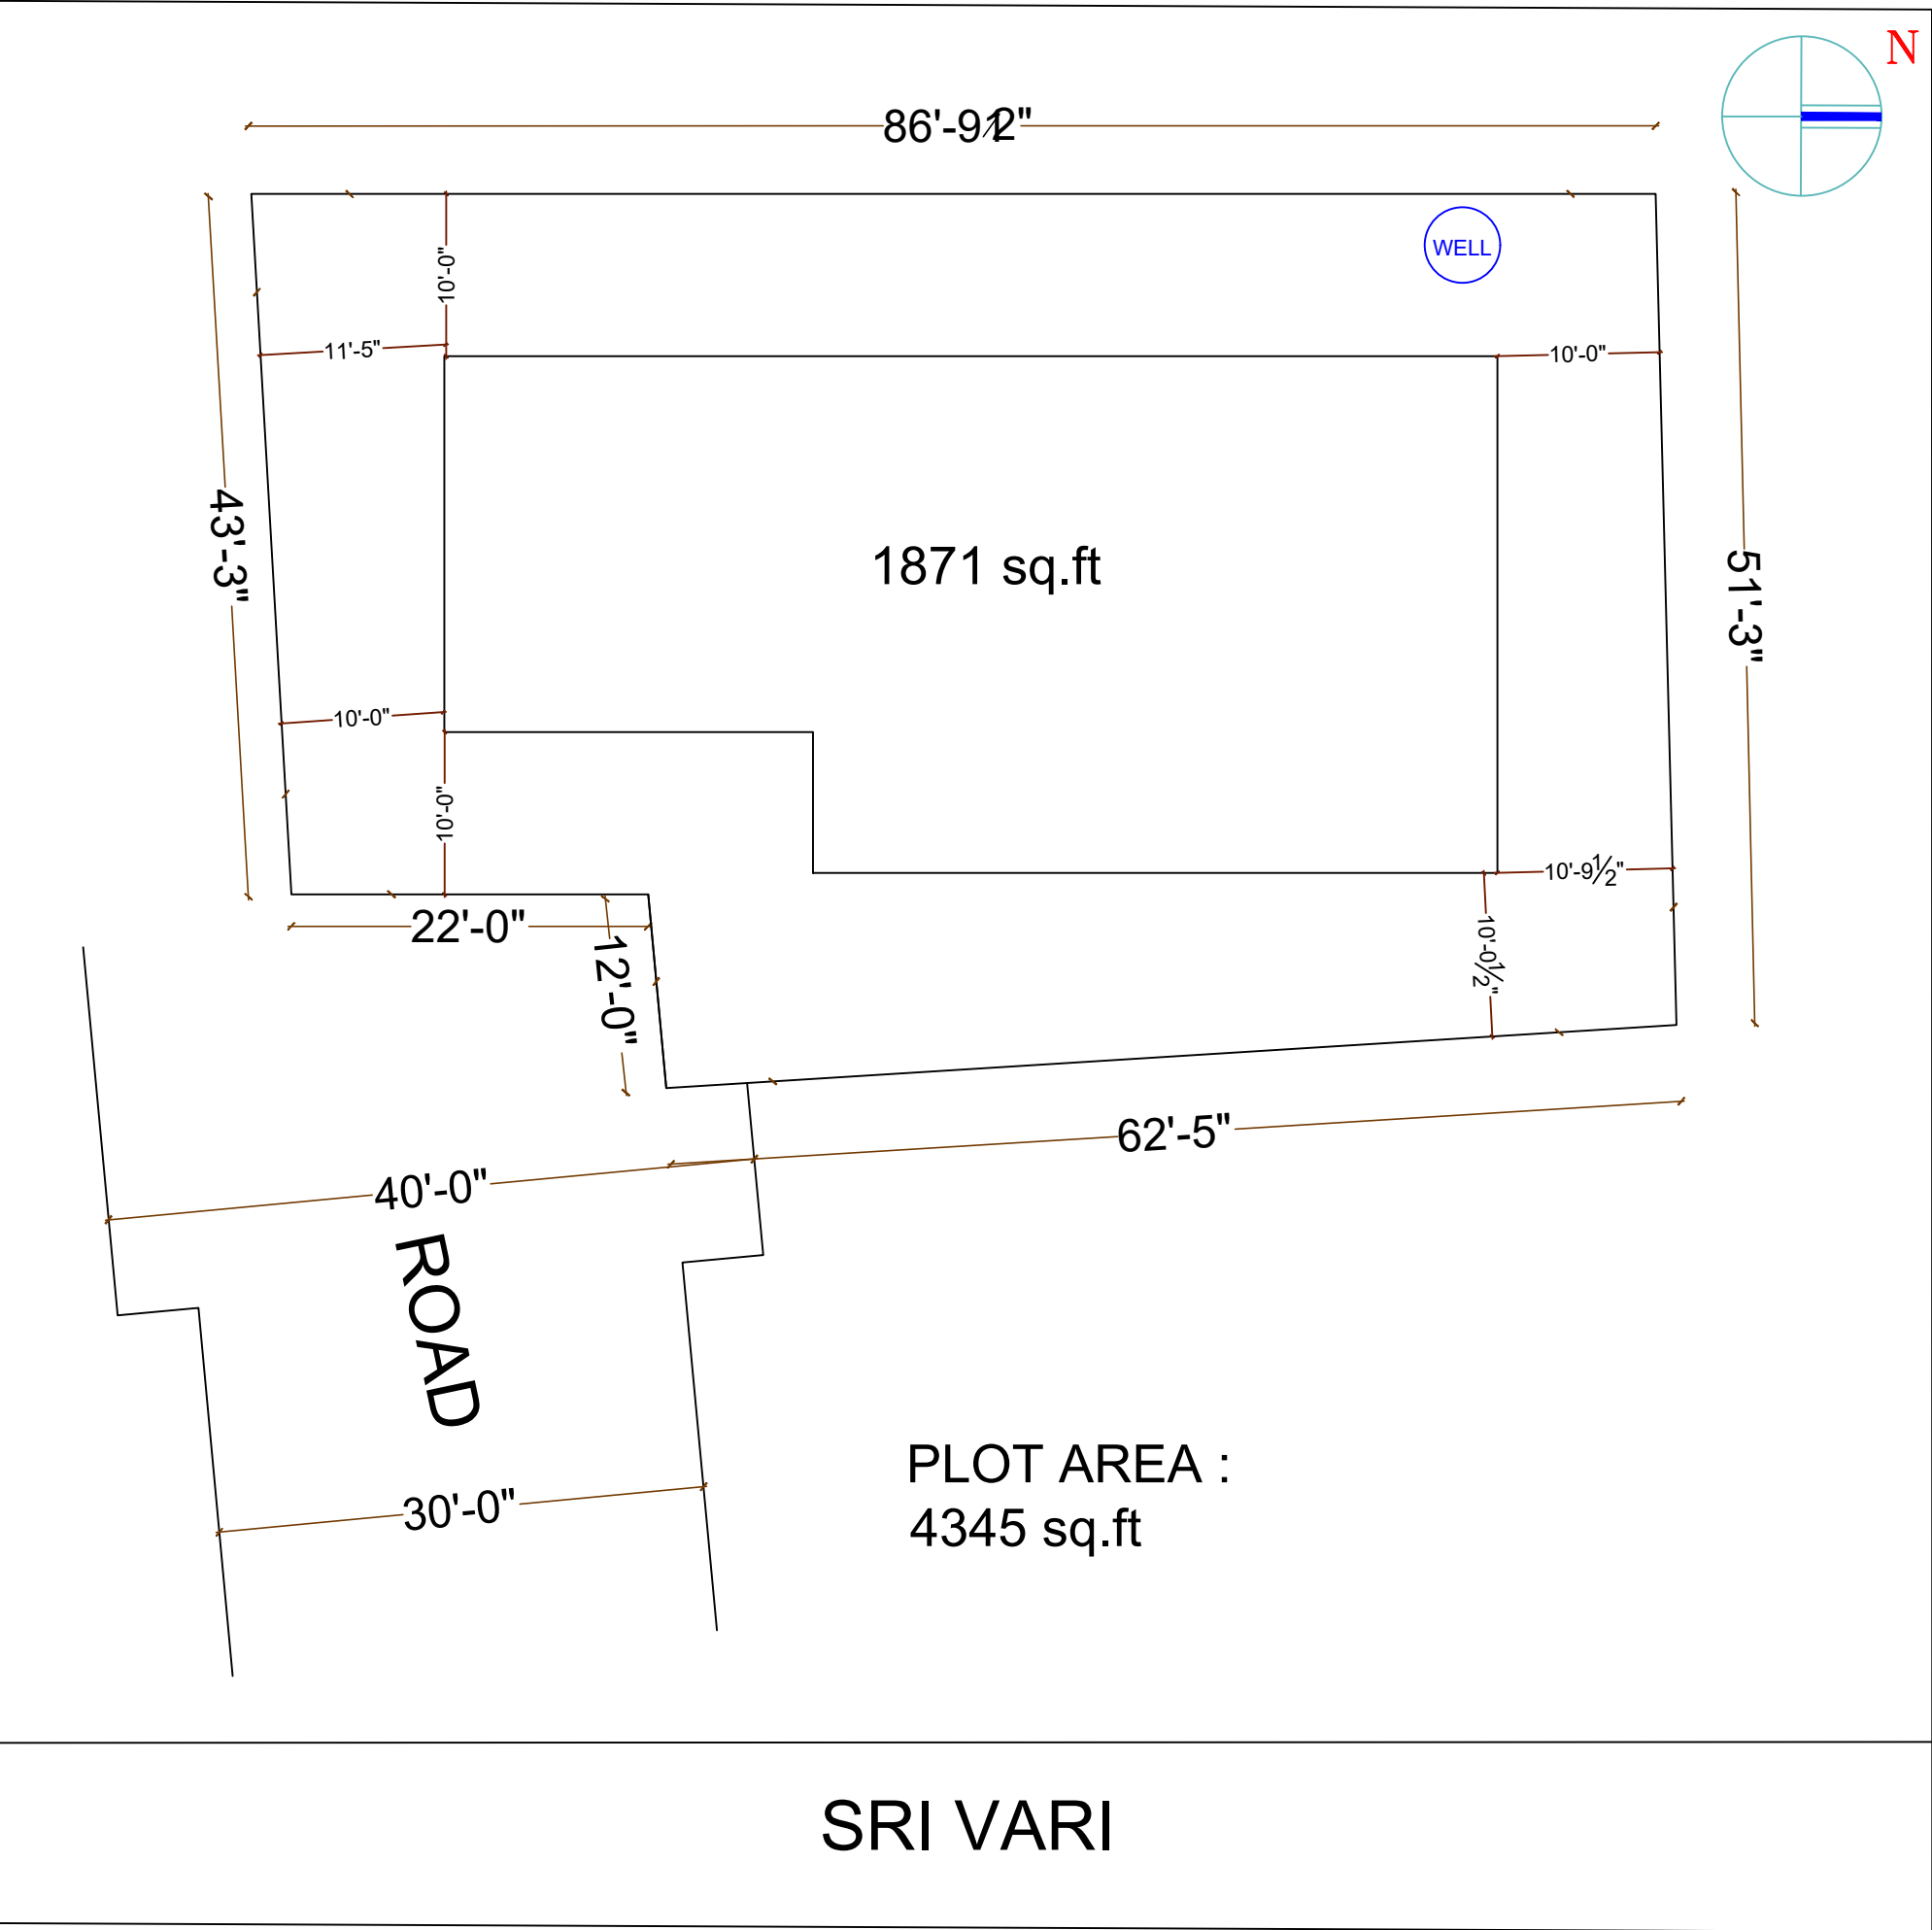


SRI VARI

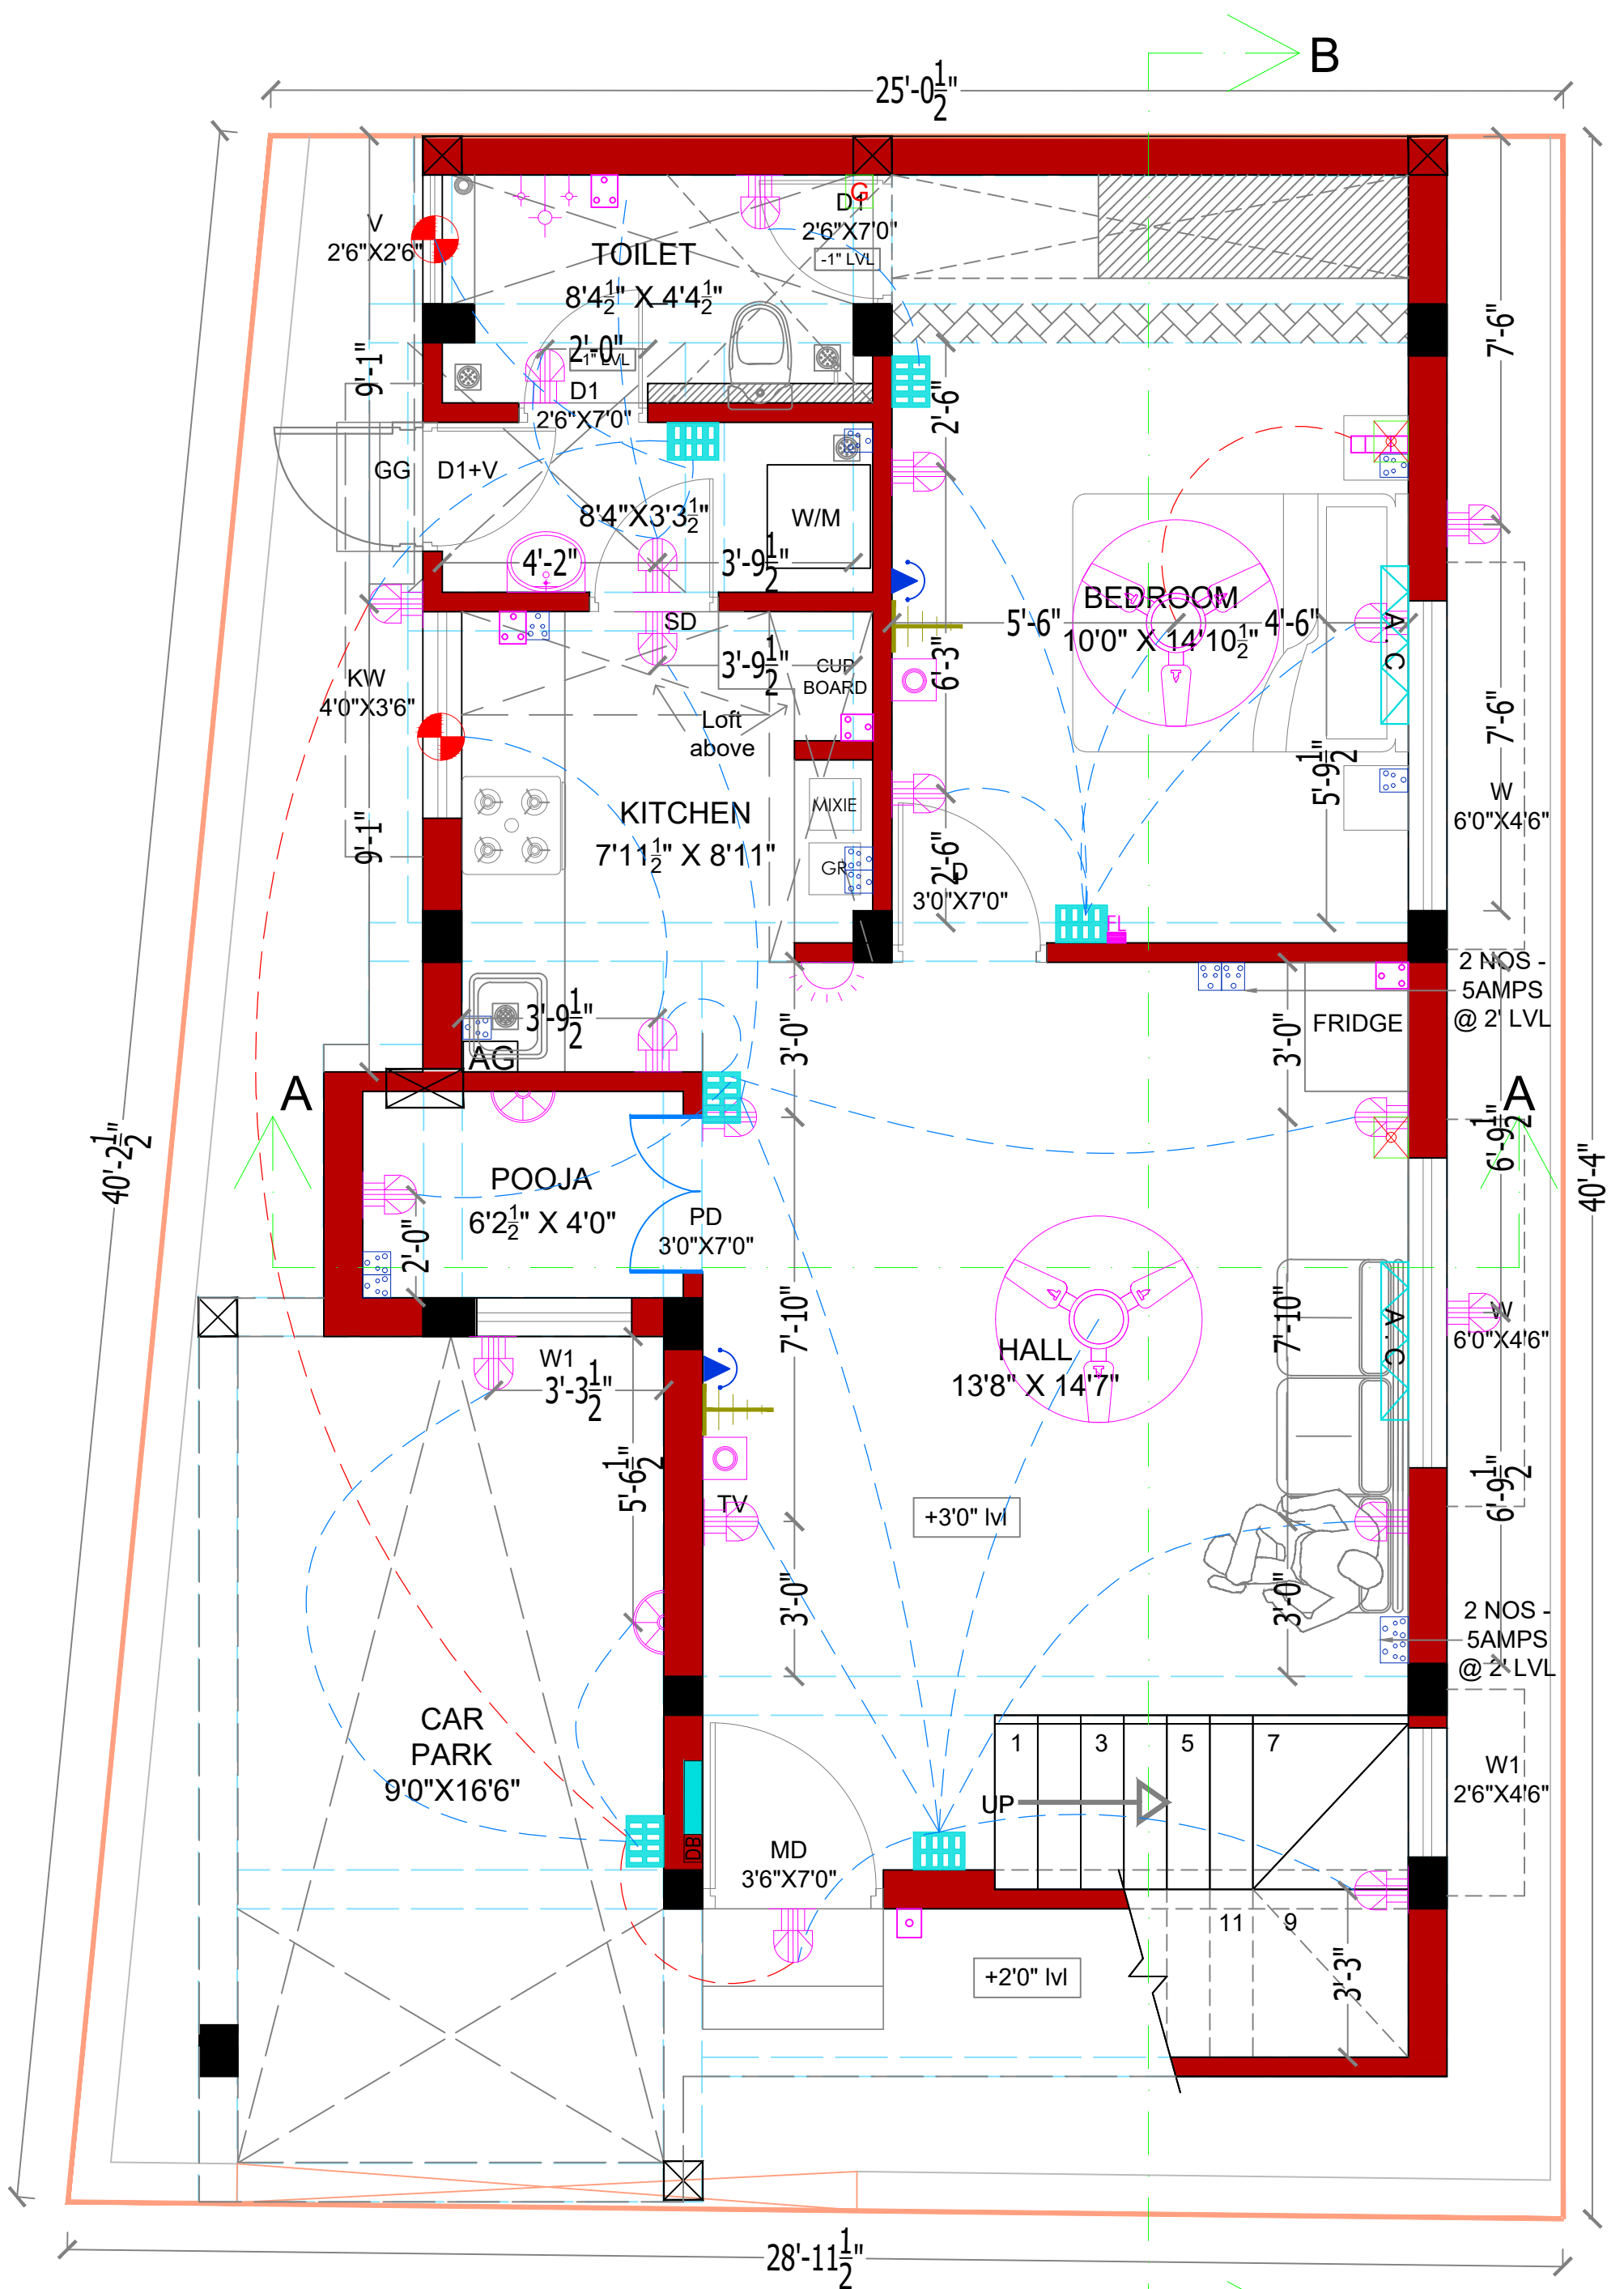


GROUND FLOOR PLAN



B

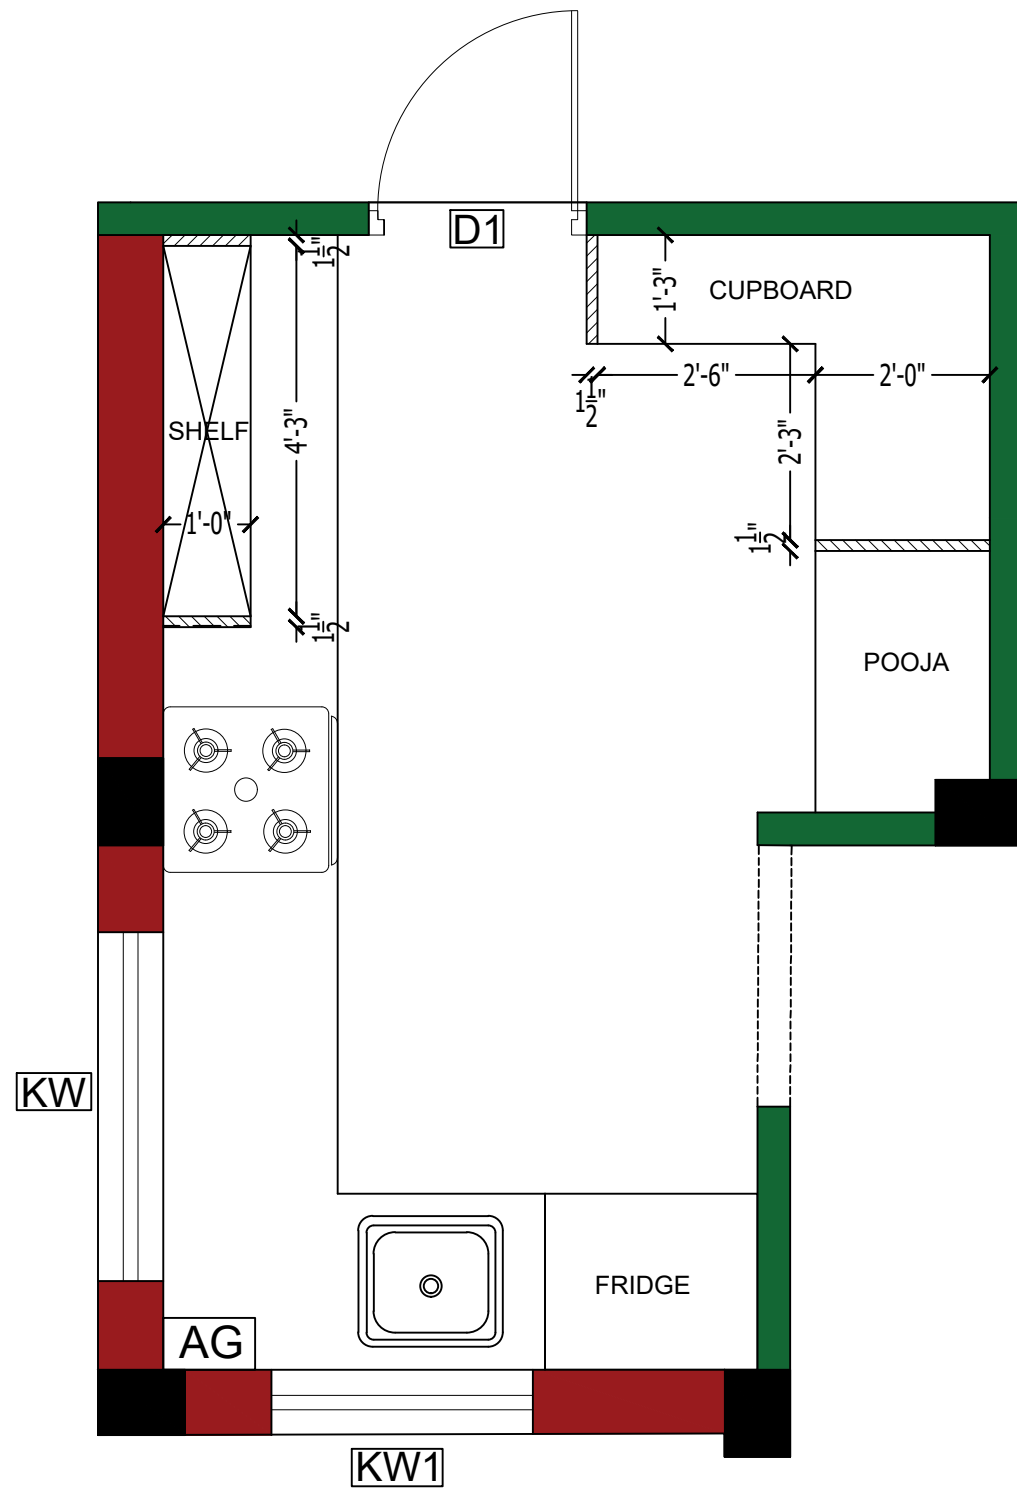

ABOVE COUNTER

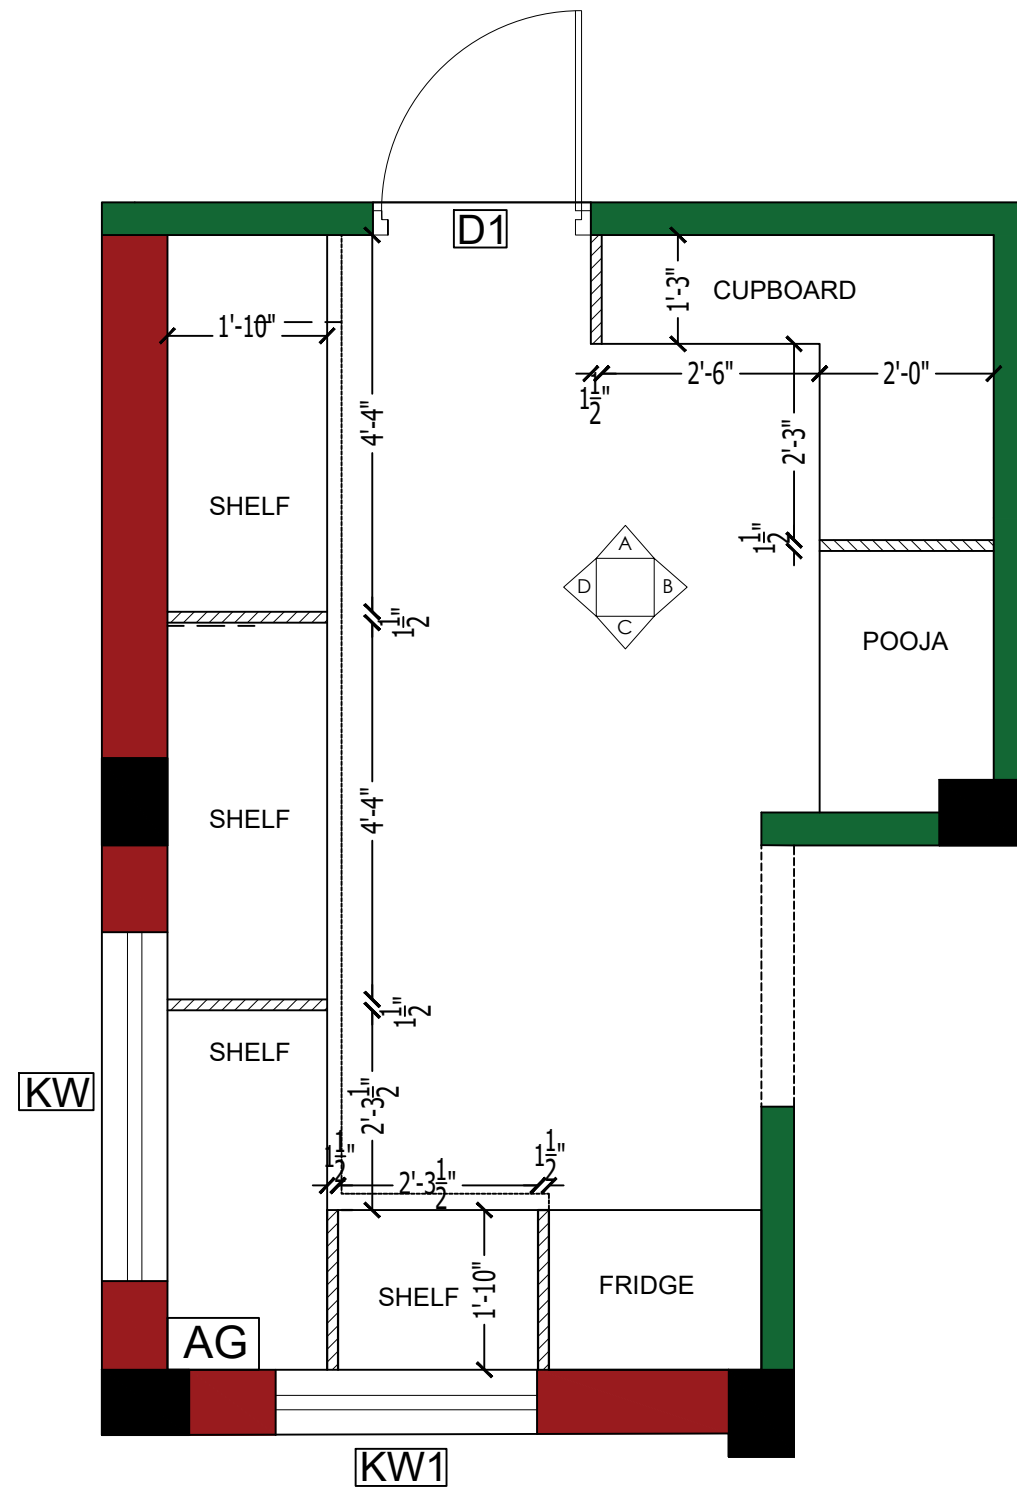

BELOW COUNTER

KITCHEN
9'6"X13'0"


00	04-05-2023	TO ISSUE
S.NO.	REV.DATE	DESCRIPTION

CLIENT : MR. KUMAR

PROJECT : PROPOSED RESIDENCE AT
TAMBARAM


TITLE : KITCHEN KADAPPA DETAILS
[PLOT-03]

PROJECT NO :	162
DRAWING NO :	RSA/2023/172/KKD - 01
SCALE :	NTS
DRAWN :	THAMIZH
APPROVED :	SHOBANA RAJAPPA
DATE :	04.05.2023

 

rsa
Rajappa Shobana Architects
#10, B.M Garden Street,
Alwarpet, Ch - 18. # 044 24996906

KITCHEN
9'6"X13'0"

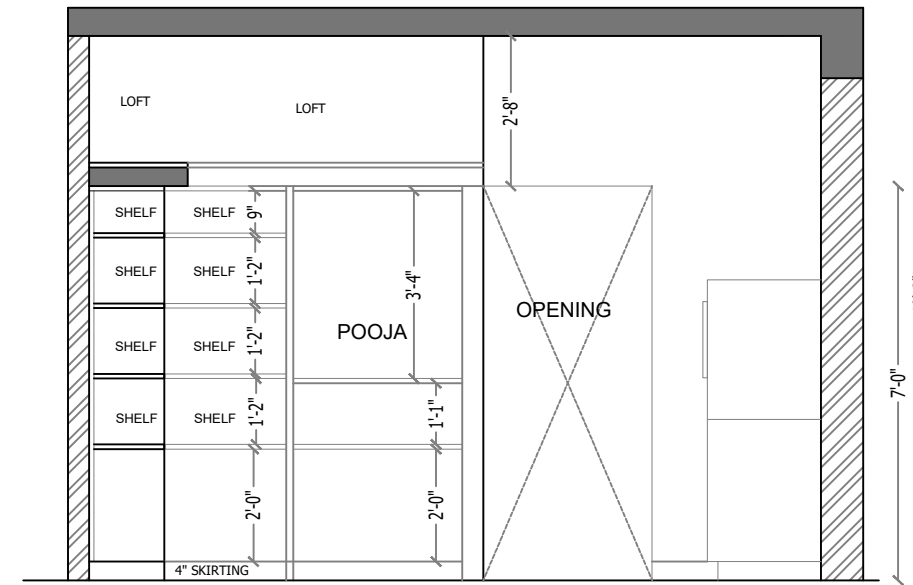


SECTION B


Floor plan of a 10' x 20' room. The layout includes:

- Entrance:** 10'-2" wide.
- Kitchenette:**
 - 3'-6" wide.
 - 2'-9" deep.
 - Includes a sink and a 4" SKIRTING base.
- Storage Units:**
 - Two sets of 2x2 shelving units, each labeled "SHELF".
 - Each shelf unit is 1'-1" high.
- Loft:** Located in the top right corner.
- Dimensions:**
 - Overall width: 10'-2".
 - Overall depth: 20'-0" (implied by the 10'-2" width and the 11 1/2" x 11 1/2" shelving units).


SECTION D

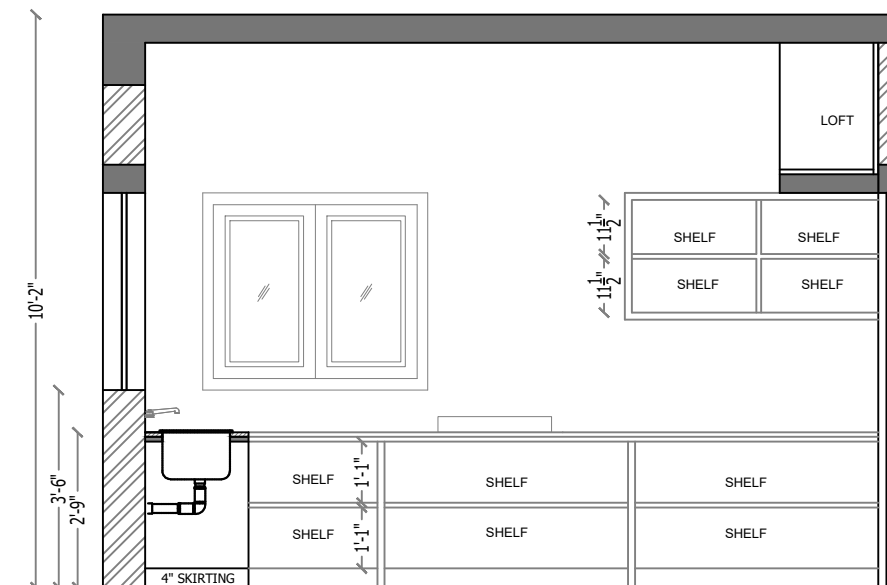


00	15-02-2023	TO ISSUE
R.NO.	DATE	DESCRIPTION
CLIENT : MR. MAHADEV		
PROJECT : PROPOSED RESIDENCE@ TAMBARAM		
TITLE : KITCHEN KADAPPA DETAILS (PLOT 02)		
PROJECT NO :	172	
DRAWING NO :	RSA/2023/172/WWD - 01	
SCALE :	NTS	
DRAWN :	THAMIZH	
APPROVED :	SHOBANA RAJAPPA	
ARCHITECT :		
 Rajappa Shobana Architects #10, B.M Garden Street, Alwarpet, Ch - 18. # 044 24996906		

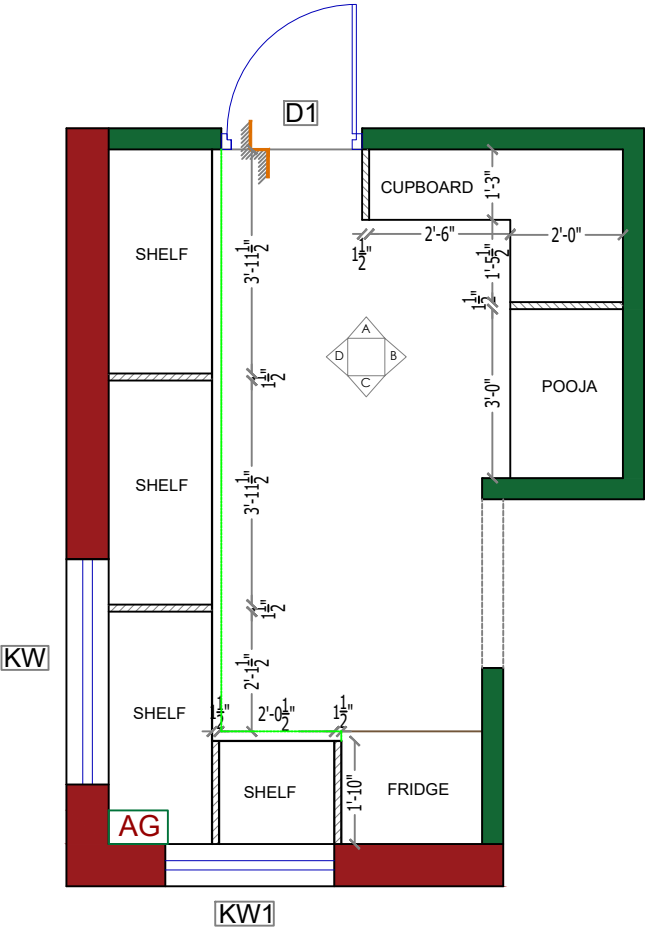


BELOW
COUNTER PLAN

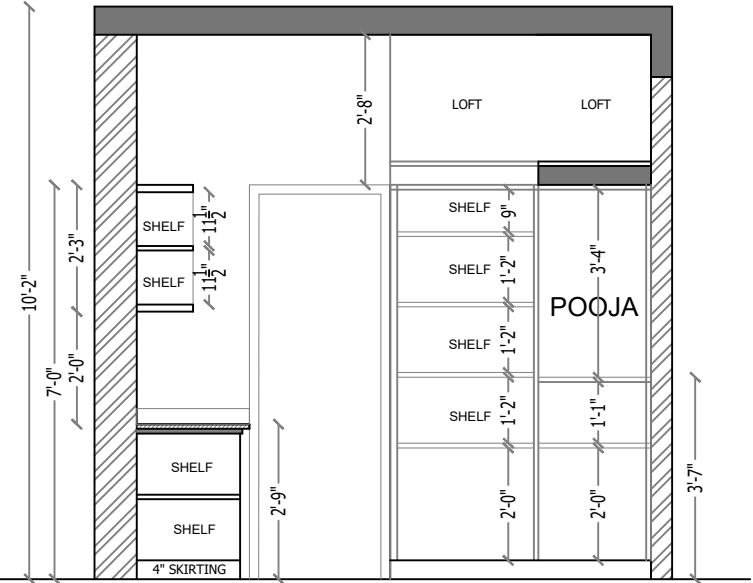


SECTION A

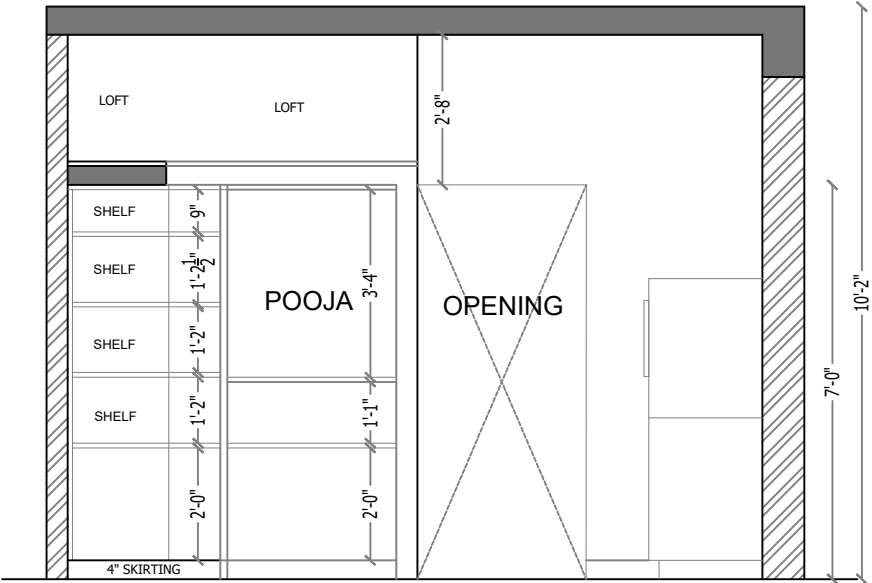


SECTION B

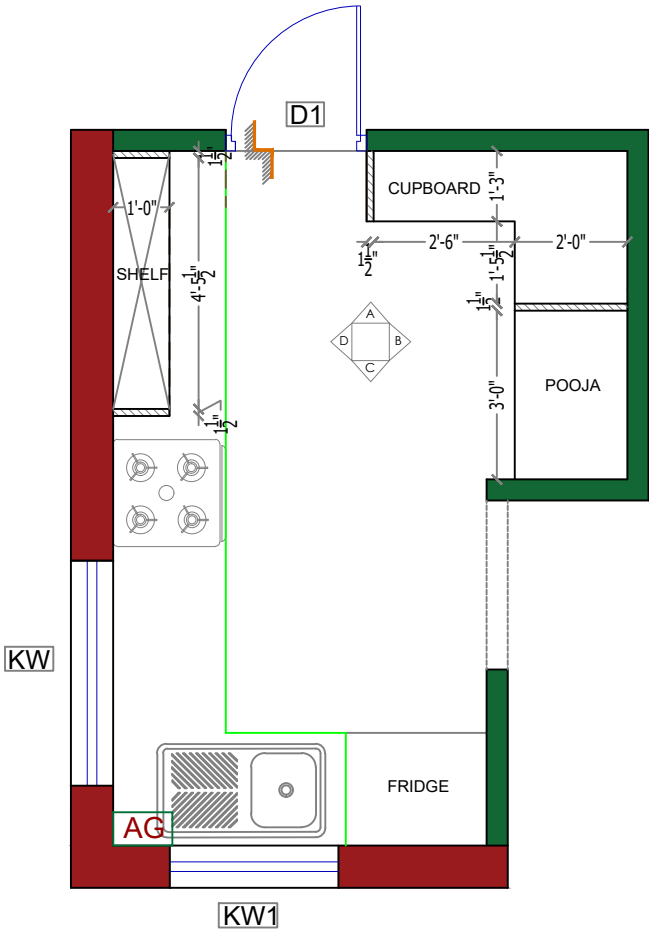

ABOVE
COUNTER PLAN

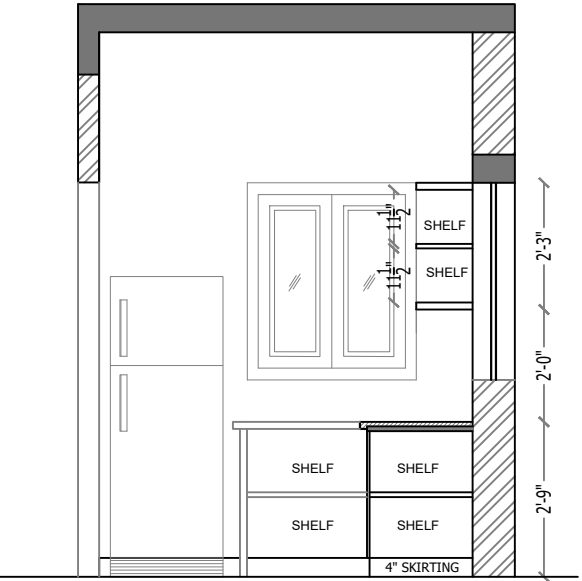


SECTION C

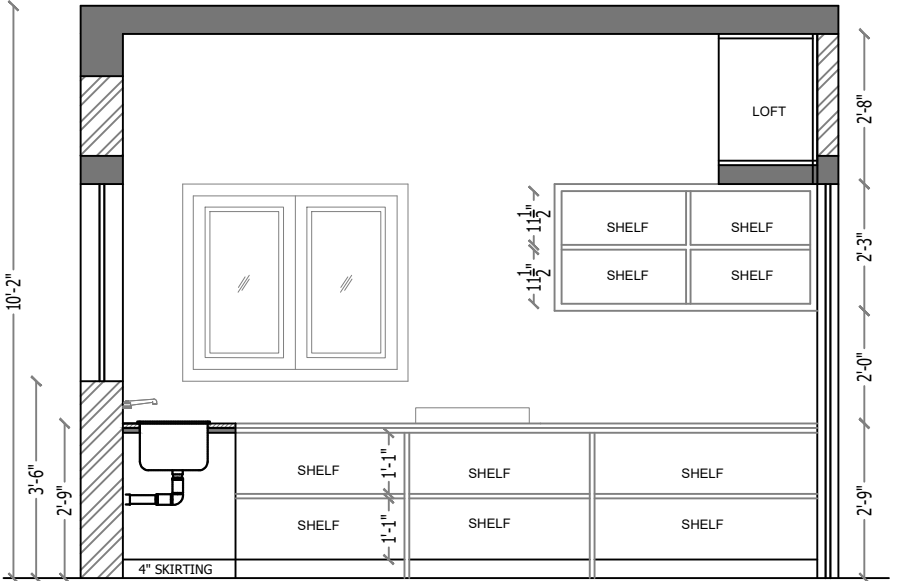


SECTION D

KITCHEN
9'1 1/2" X 12'4"


00	15-02-2023	TO ISSUE
R.NO.	DATE	DESCRIPTION
CLIENT :		
MR. MAHADEV		
PROJECT :		
PROPOSED RESIDENCE@ TAMBARAM		
TITLE :		
KITCHEN KADAPPA DETAILS (PLOT 03)		
PROJECT NO :	172	
DRAWING NO :	RSA/2023/172/WWD - 01	
SCALE :	NTS	
DRAWN :	THAMIZH	
APPROVED :	SHOBANA RAJAPPA	
ARCHITECT :		
rsa Rajappa Shobana Architects #10, B.M Garden Street, Alwarpet, Ch - 18. # 044 24996906		

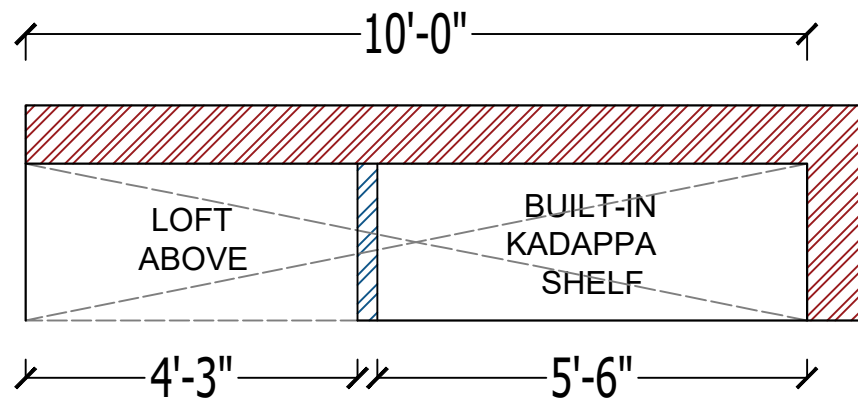

PLAN

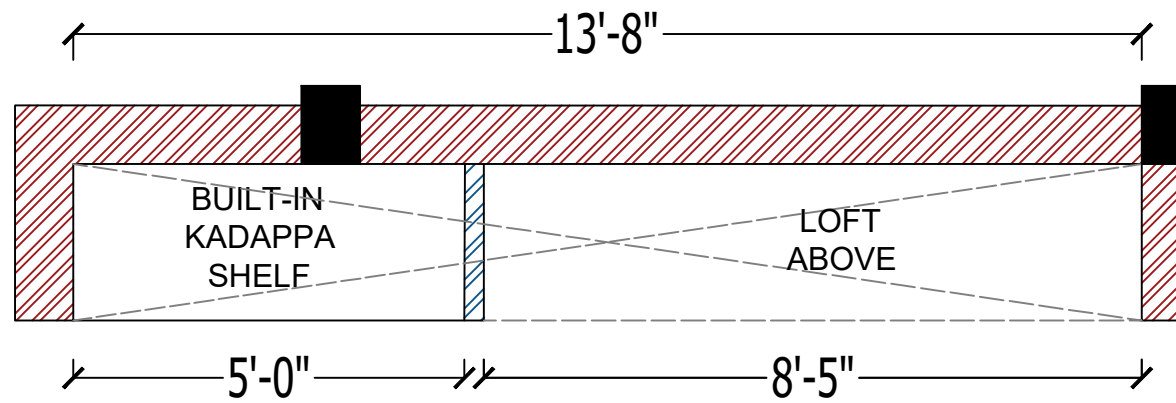


PLAN

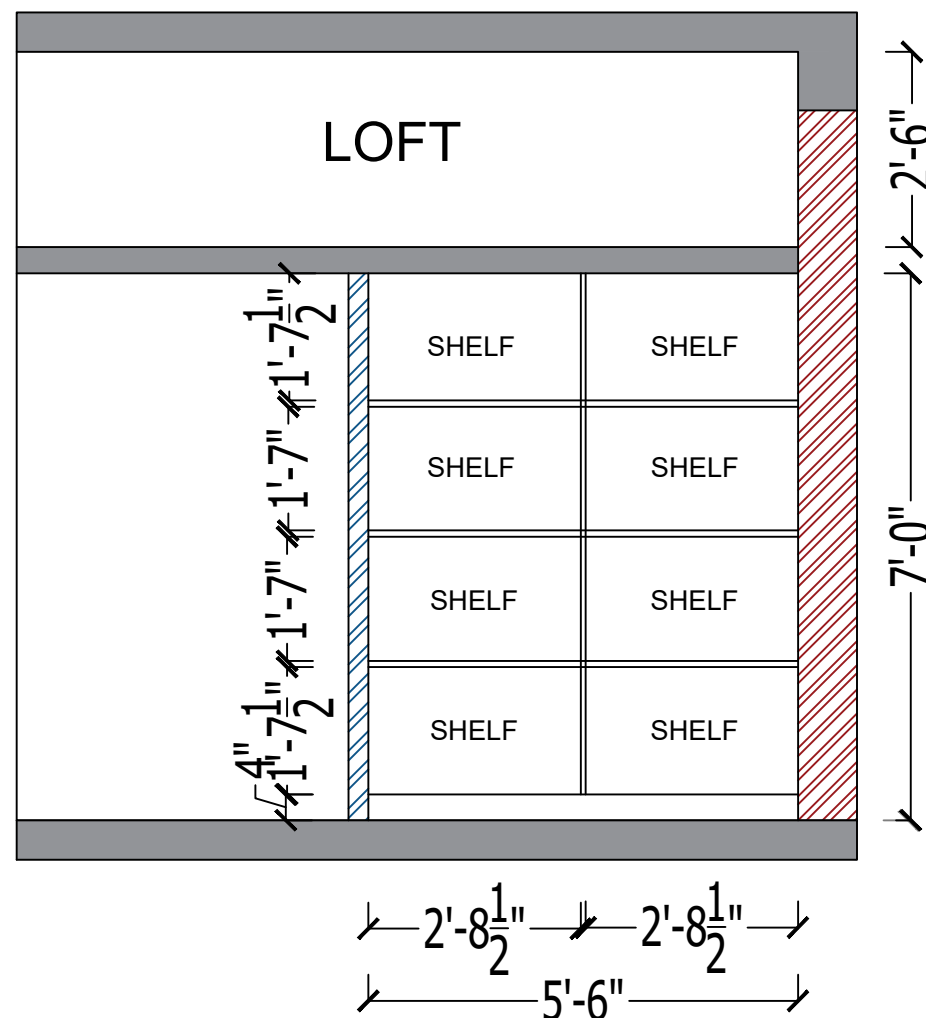

ELEVATION

BEDROOM - GROUND FLOOR

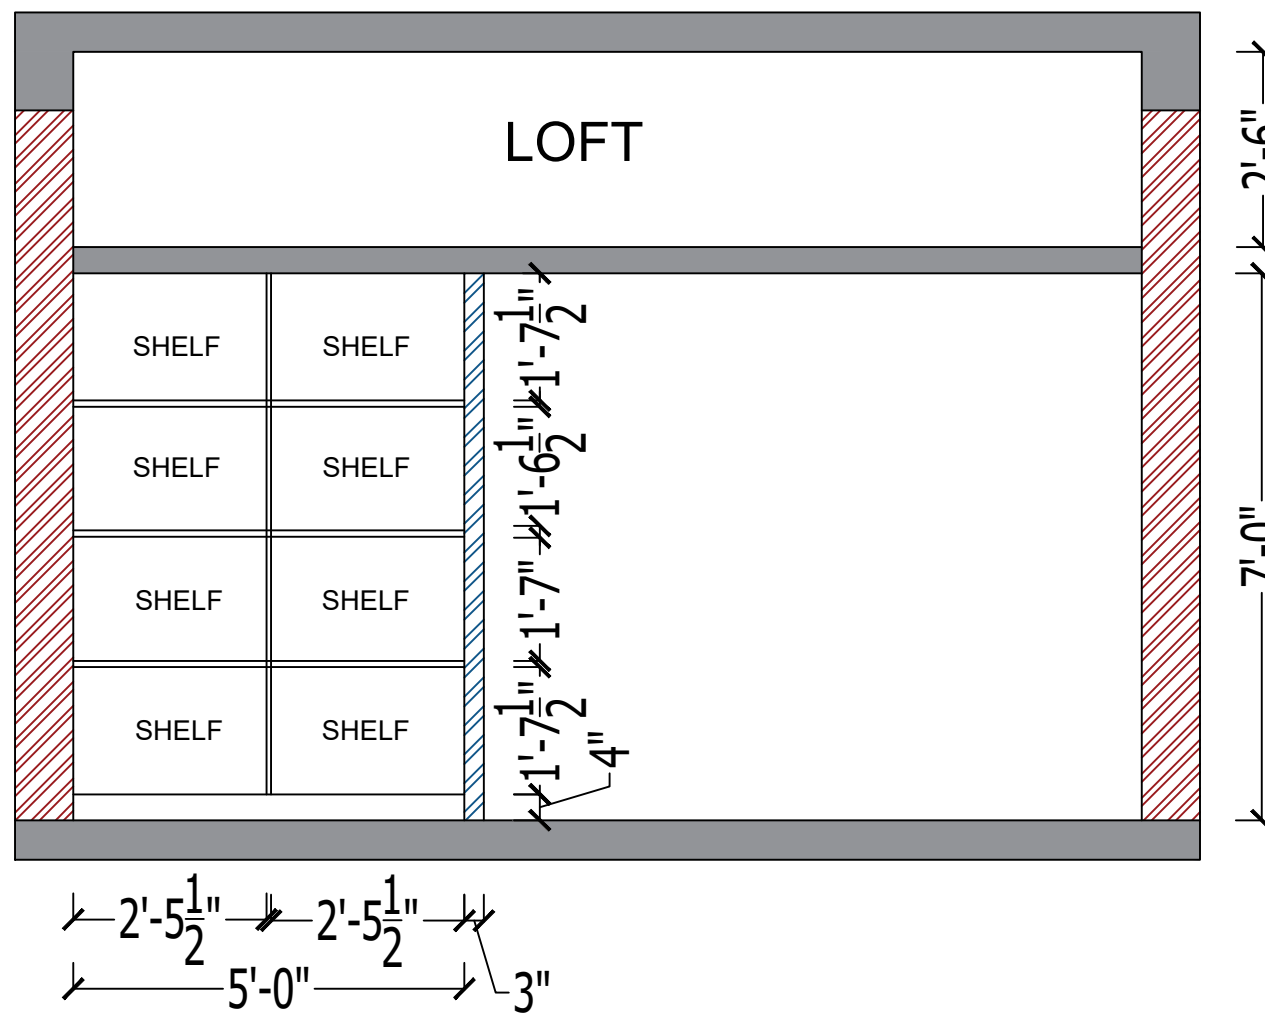


ELEVATION

BEDROOM - FIRST FLOOR


COPY RIGHT OF THIS DRAWING BELONGS TO M/S RAJAPPA SHOBANA ARCHITECTS AND SHOULD NOT BE USED FOR ANY PURPOSE OTHER THAN SPECIFIED WITHOUT PRIOR PERMISSION.

CLIENT :			MR. SATHISH		
PROJECT :					
PROPOSED RESIDENCE AT TAMBARAM					
TITLE :					
WARDROBE DETAILS [PLOT-01]					
PROJECT NO :		162	DATE : 26-04-2023		
DRAWING NO :		RSA/172/TAM:1/WARD-01			
SCALE :		NTS		 N	
DRAWN :		AYISHA/THAMIZH			
APPROVED :		SHOBANA RAJAPPA			
ARCHITECT :					
rsa Rajappa Shobana Architects #10, B.M Garden Street, Alwarpet, Ch - 18. # 044 24996906					


COPY RIGHT OF THIS DRAWING BELONGS TO M/S RAJAPPA SHOBANA ARCHITECTS AND SHOULD NOT BE USED FOR ANY PURPOSE OTHER THAN SPECIFIED WITHOUT PRIOR PERMISSION.

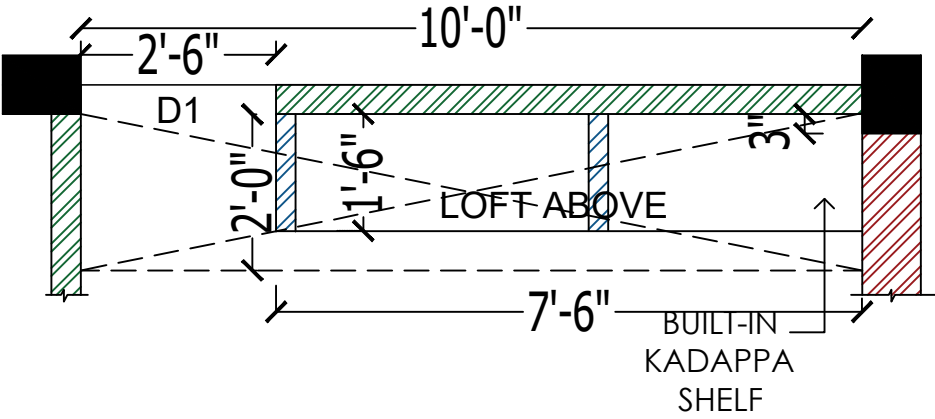

PLAN

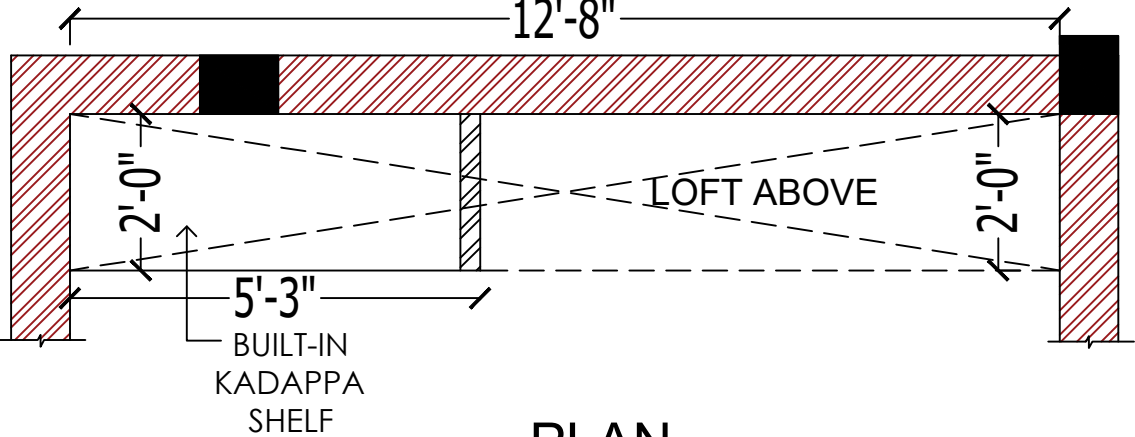


PLAN

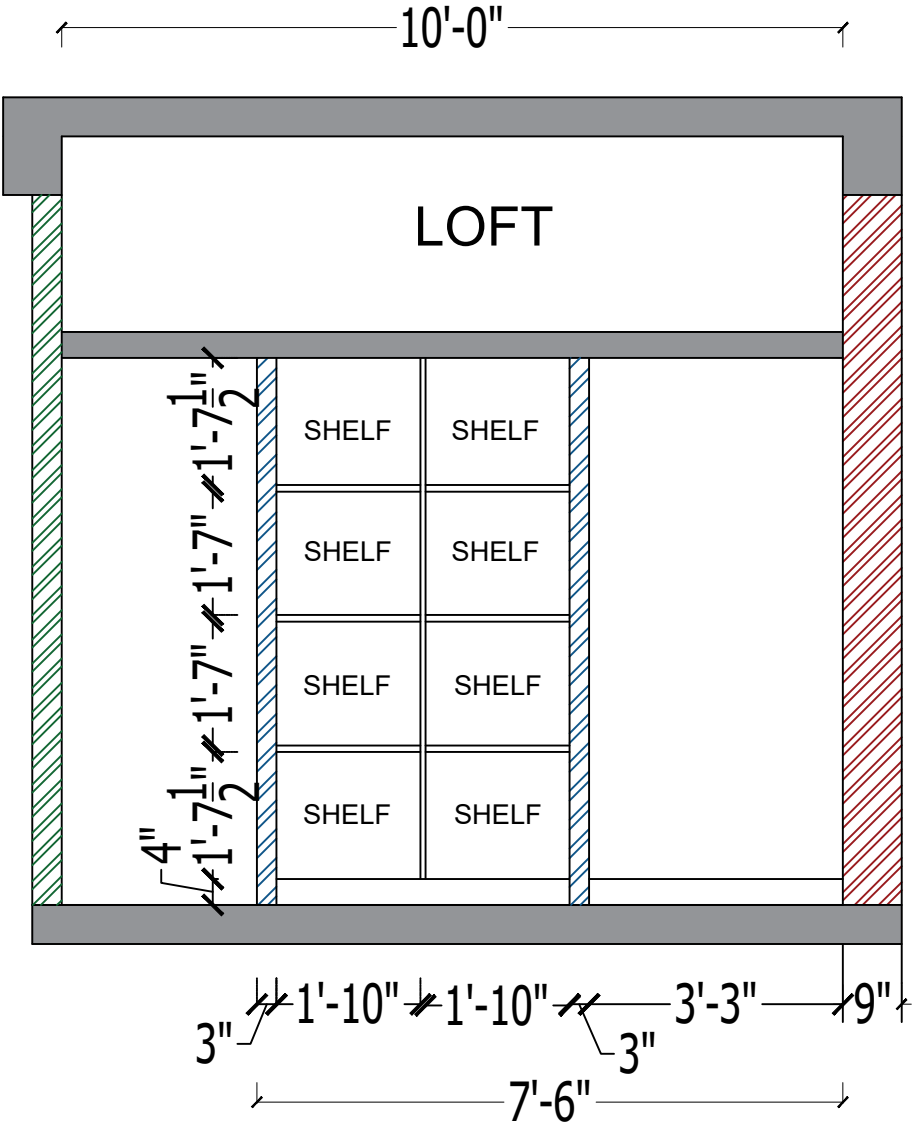

ELEVATION

BEDROOM - GROUND FLOOR

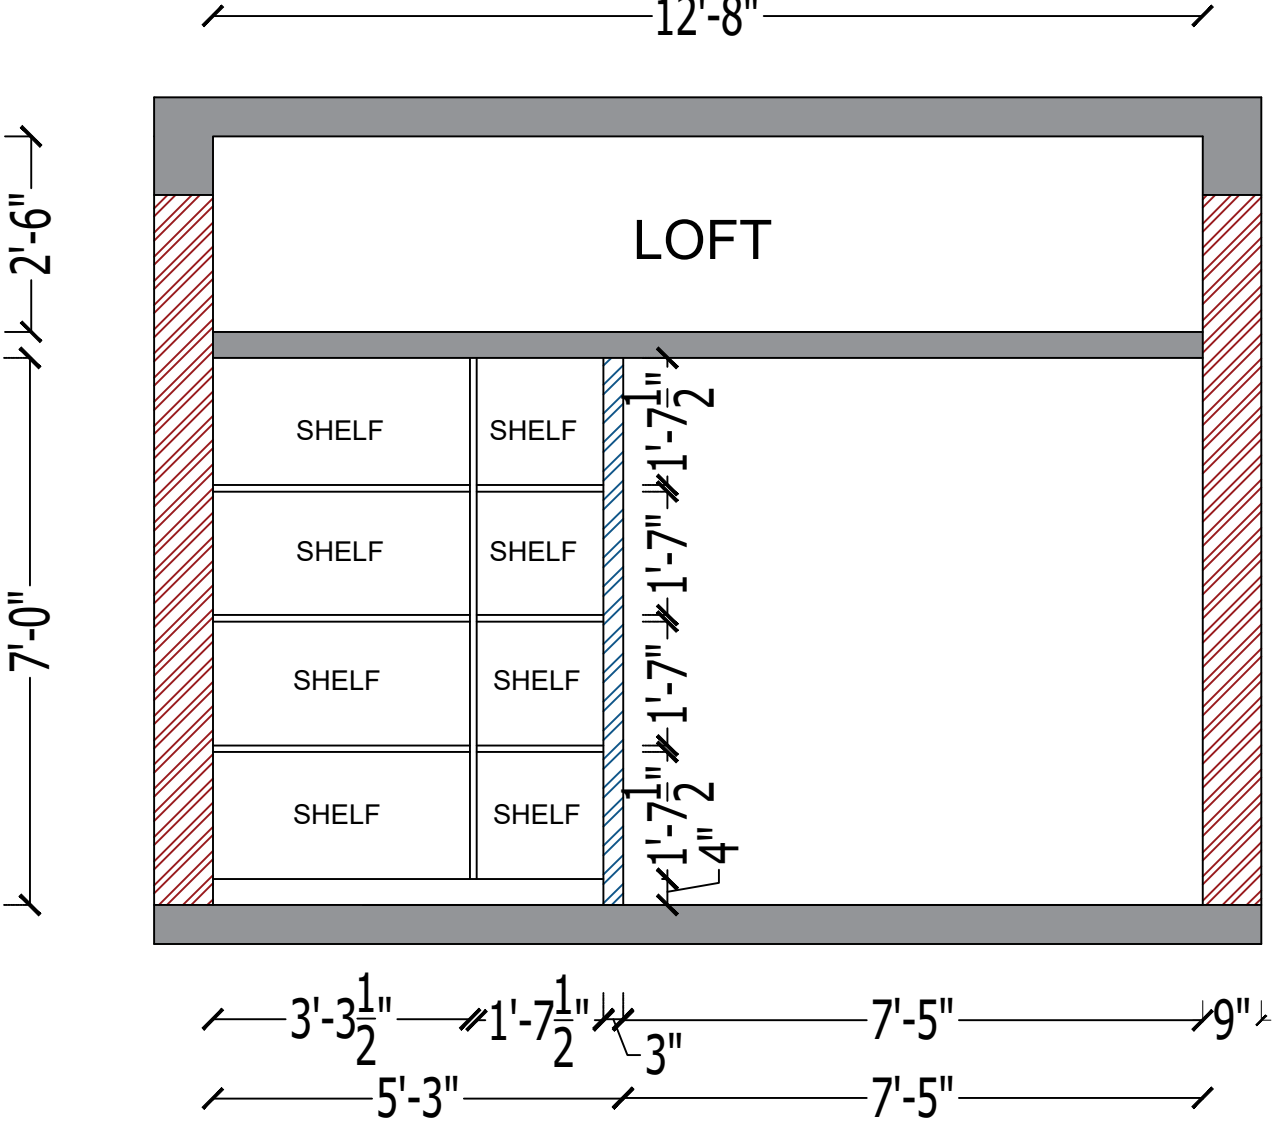

ELEVATION

BEDROOM - FIRST FLOOR

CLIENT :

MR. KUMAR

PROJECT :

PROPOSED RESIDENCE AT TAMBARAM

TITLE :

WARDROBE DETAILS [PLOT-02]

PROJECT NO :	162	DATE : 23-12-2022
DRAWING NO :	RSA/172/TAM:2/WARD-02	
SCALE :	NTS	
DRAWN :	AYISHA/VIJAYKUMAR	
APPROVED :	SHOBANA RAJAPPA	


ARCHITECT :

rsa


Rajappa Shobana Architects

#10, B.M Garden Street,


Alwarpet, Ch - 18. # 044 24996906

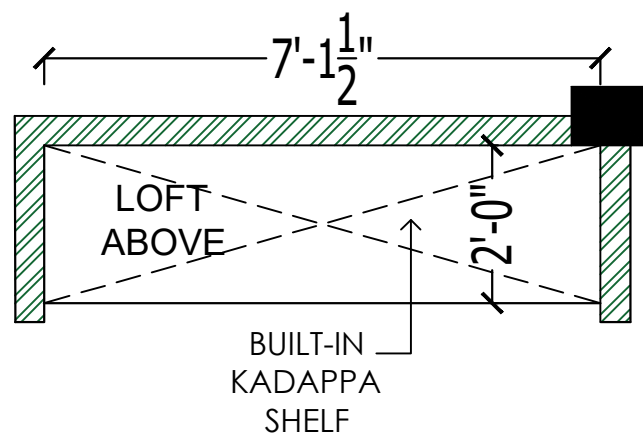


PLAN

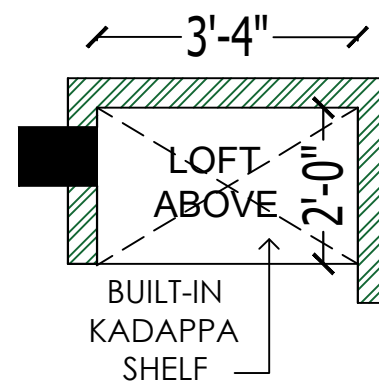


PLAN

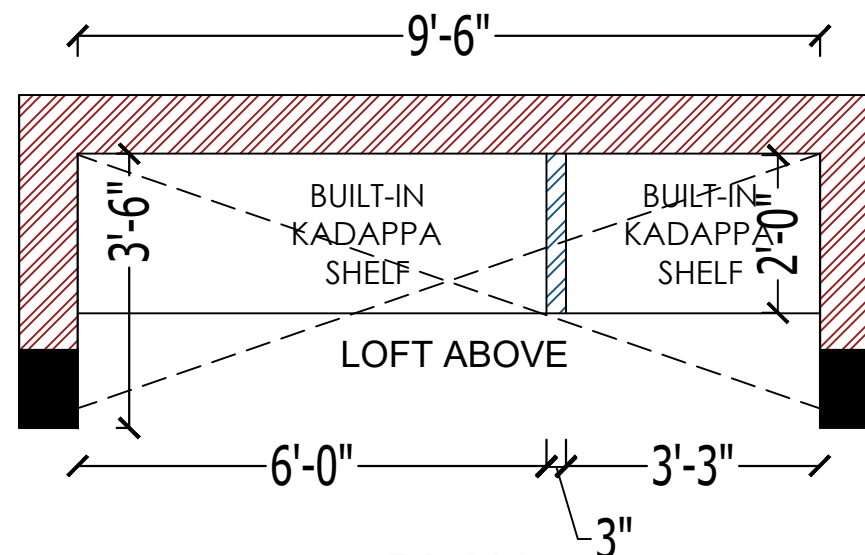


PLAN

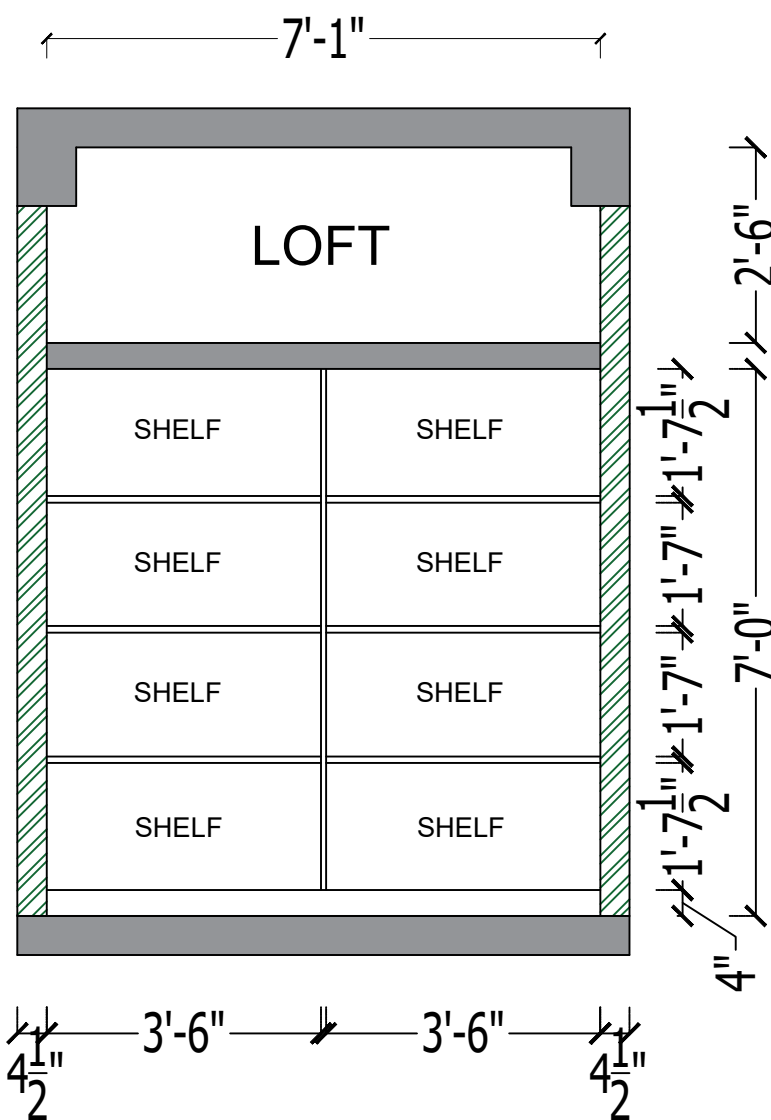

ELEVATION

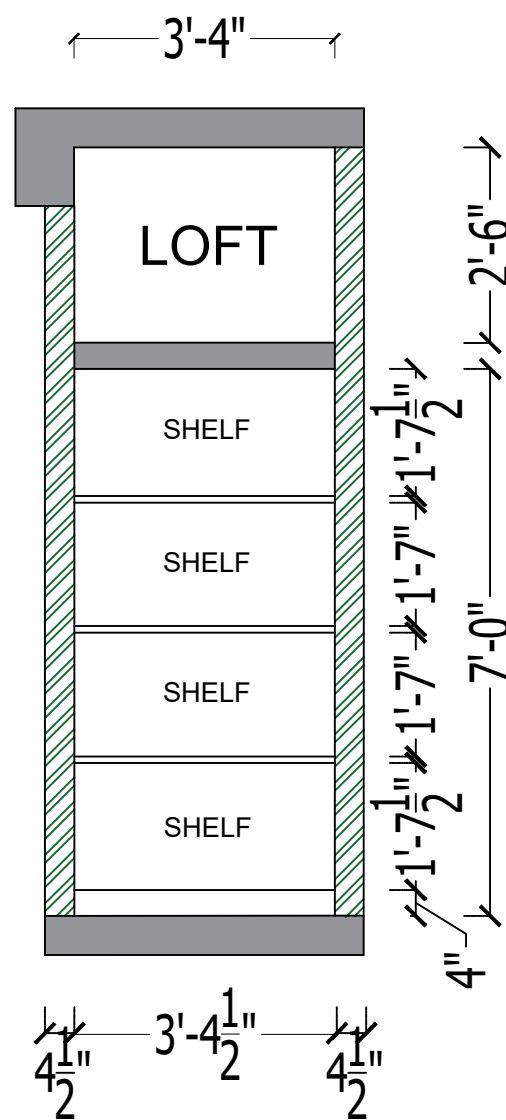

ELEVATION

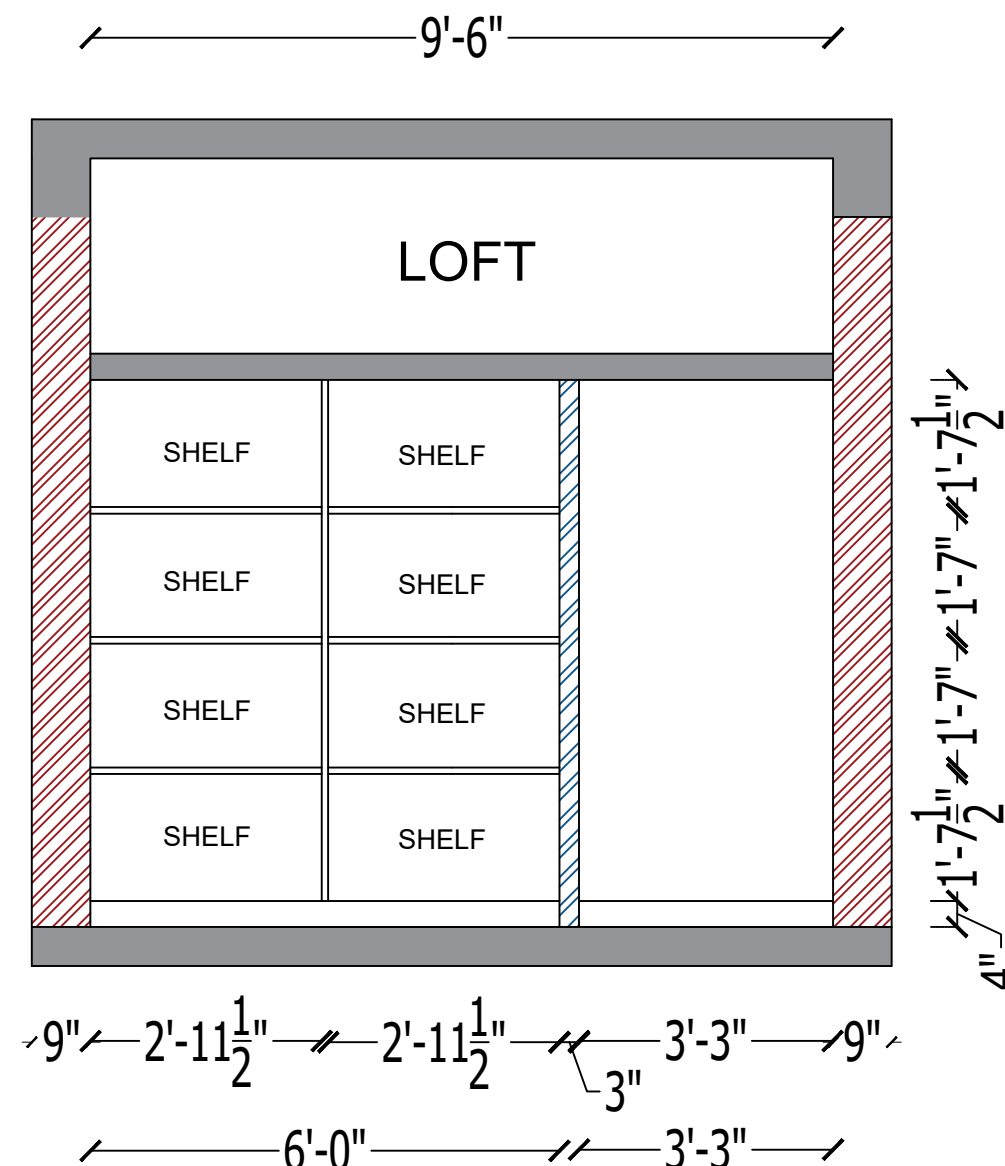


ELEVATION


MASTER BEDROOM - FIRST FLOOR

COPY RIGHT OF THIS DRAWING BELONGS TO M/S RAJAPPA SHOBANA ARCHITECTS AND SHOULD NOT BE USED FOR ANY PURPOSE OTHER THAN SPECIFIED WITHOUT PRIOR PERMISSION.

CLIENT :			MR. MAHADEV		
PROJECT :					
PROPOSED RESIDENCE AT TAMBARAM					
TITLE :					
WARDROBE DETAILS [PLOT-03]					
PROJECT NO :		162		DATE : 23-12-2022	
DRAWING NO :		RSA/162/TAM:3/WARD-03(B)			
SCALE :		NTS			
DRAWN :		AYISHA/VIJAYKUMAR			
APPROVED :		SHOBANA RAJAPPA			
ARCHITECT :					
rsa Rajappa Shobana Architects #10, B.M Garden Street, Alwarpet, Ch - 18. # 044 24996906					


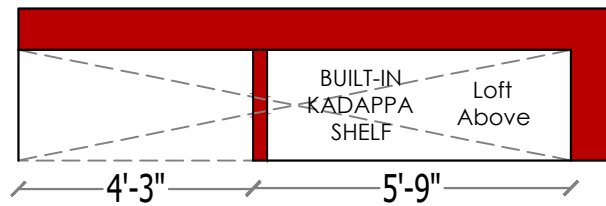


10'-0"

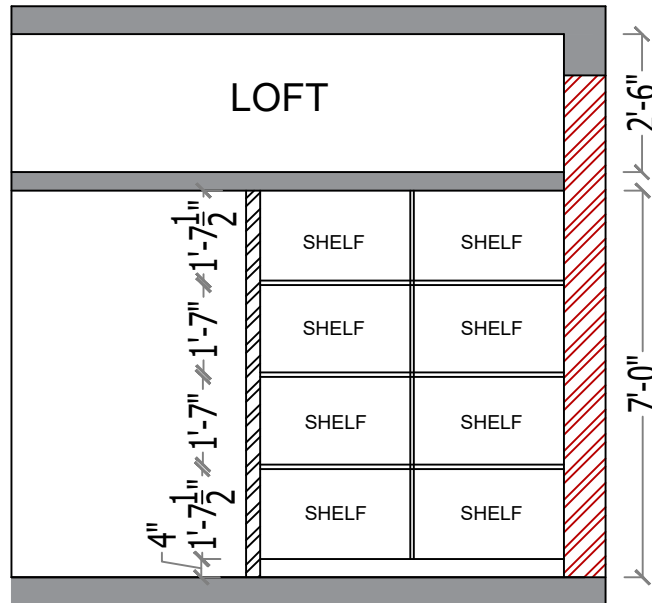

ELEVATION

BEDROOM - GROUND FLOOR

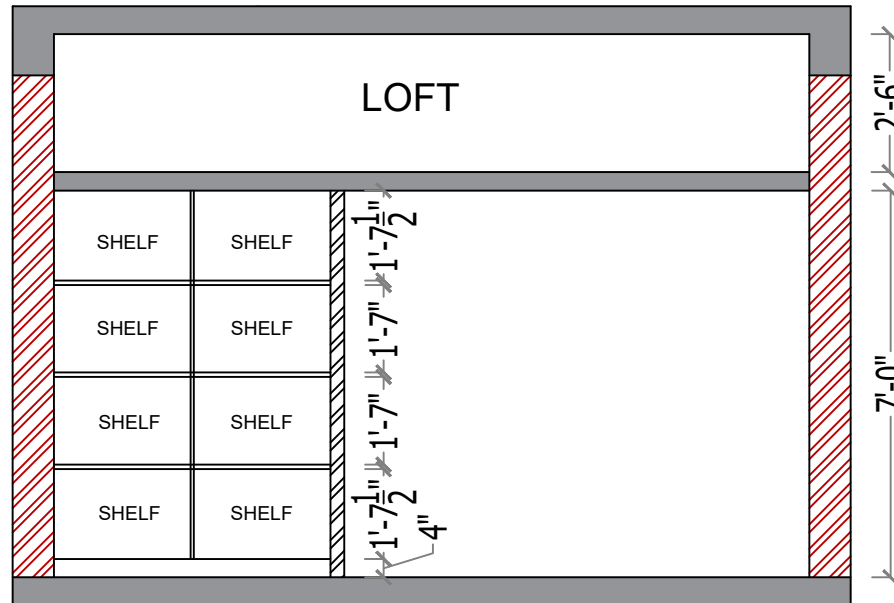
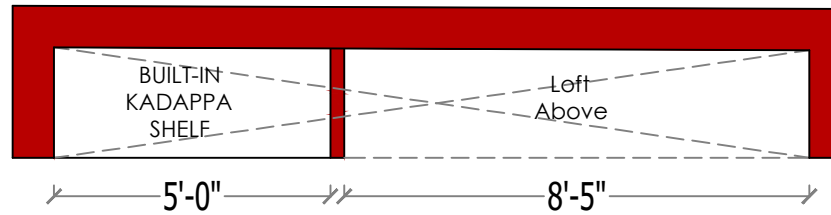


ELEVATION

BEDROOM - FIRST FLOOR


COPY RIGHT OF THIS DRAWING BELONGS TO M/S RAJAPPA SHOBANA ARCHITECTS AND SHOULD NOT BE USED FOR ANY PURPOSE OTHER THAN SPECIFIED WITHOUT PRIOR PERMISSION.

CLIENT :	MR. KUMAR		
PROJECT :	PROPOSED RESIDENCE AT TAMBARAM		
TITLE :	WARDROBE DETAILS [PLOT-01]		
PROJECT NO :	162	DATE :	23-12-2022
DRAWING NO :	RSA/172/TAM:2/WARD-02		
SCALE :	NTS		
DRAWN :	AYISHA/THAMIZH		
APPROVED :	SHOBANA RAJAPPA		
ARCHITECT :	rsa Rajappa Shobana Architects #10, B.M Garden Street, Alwarpet, Ch - 18. # 044 24996906		

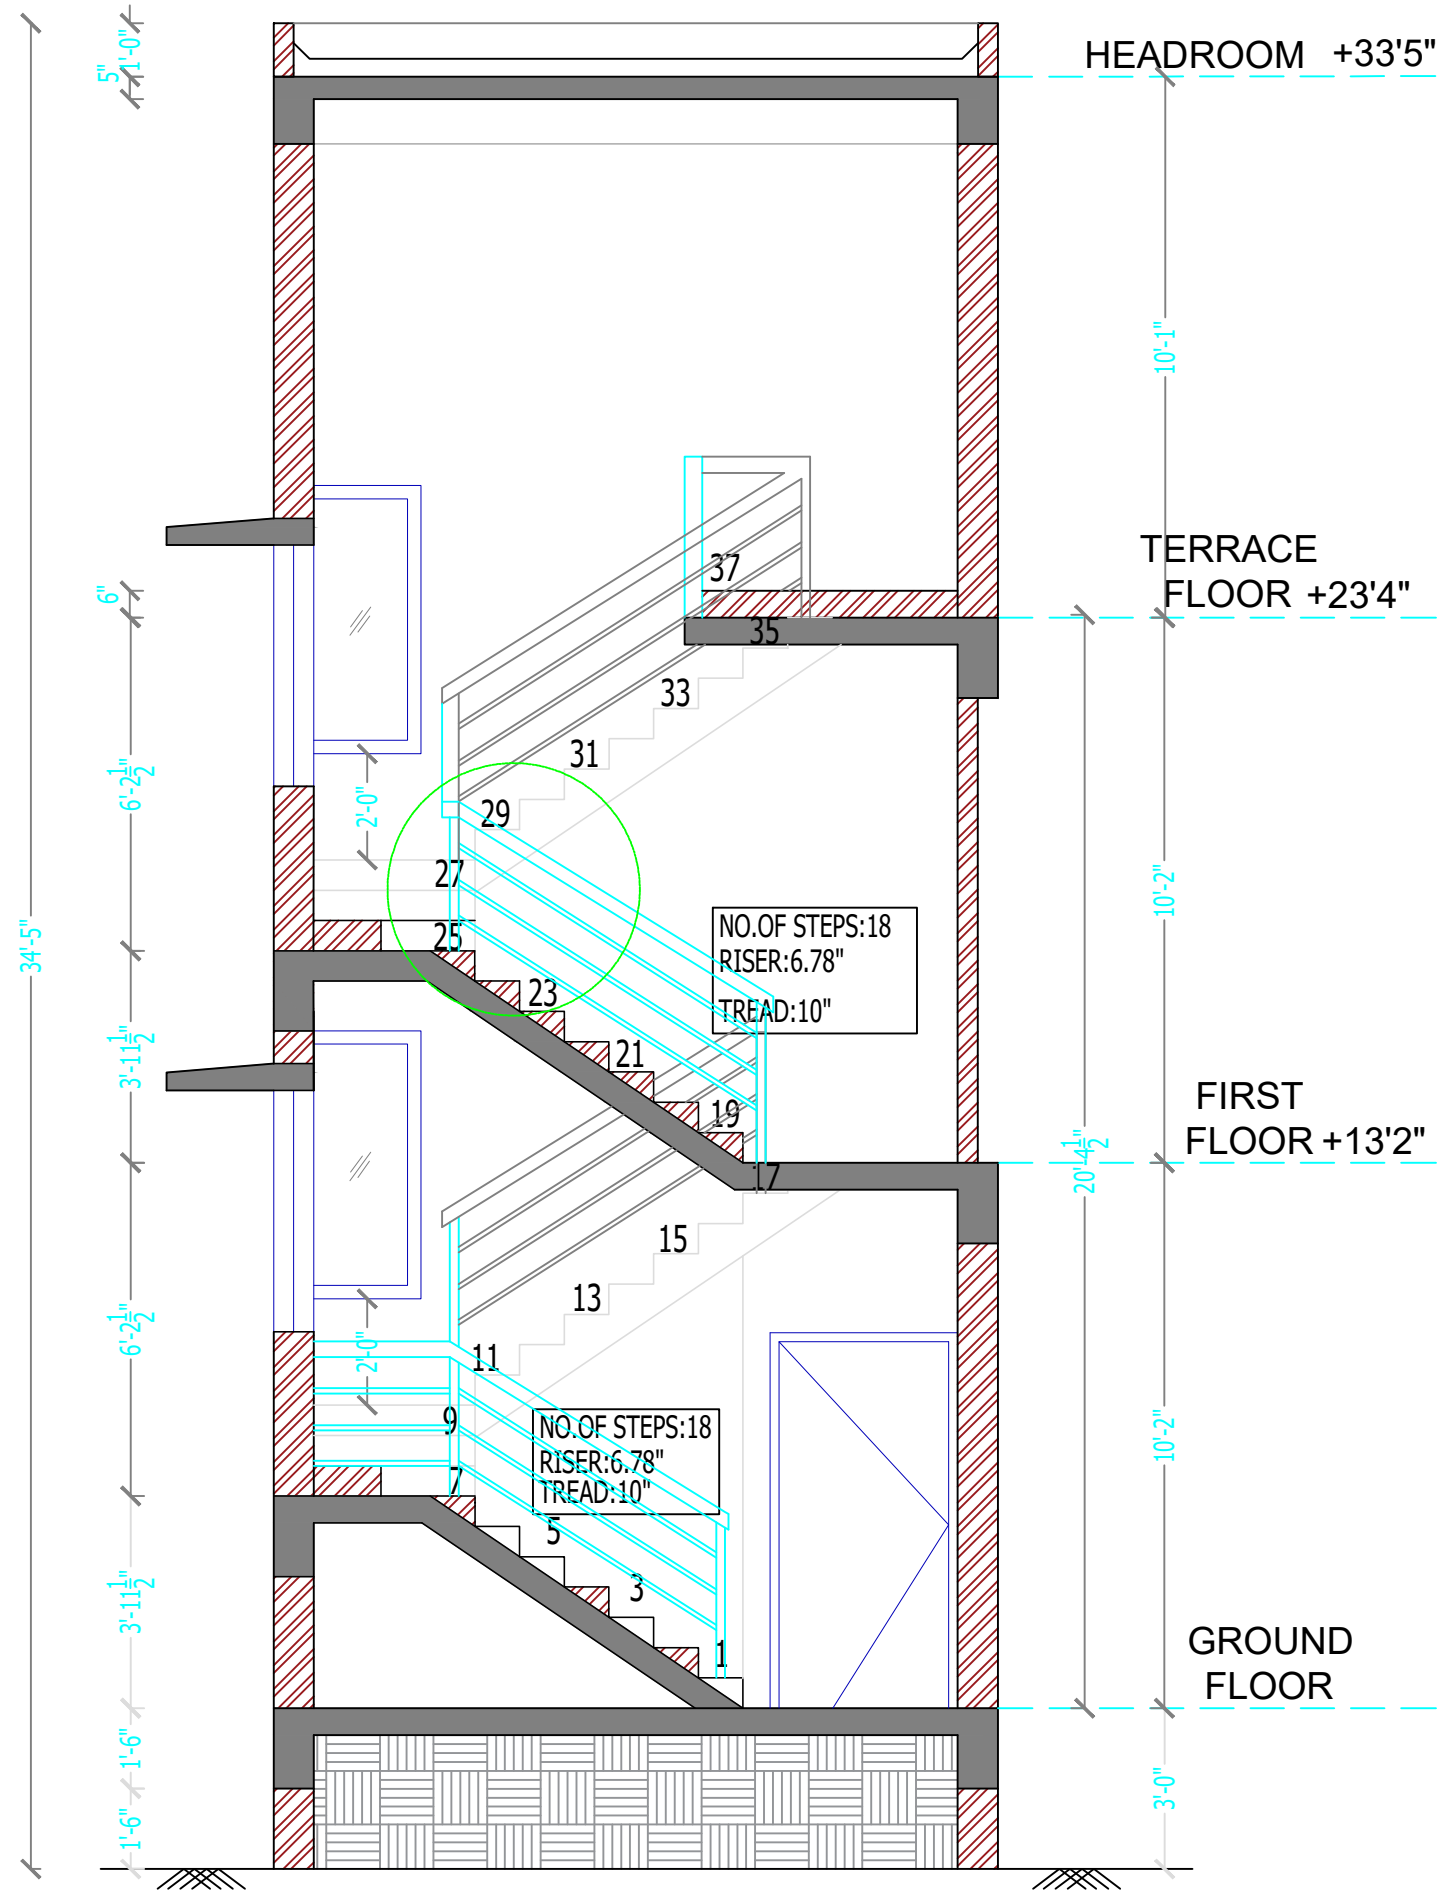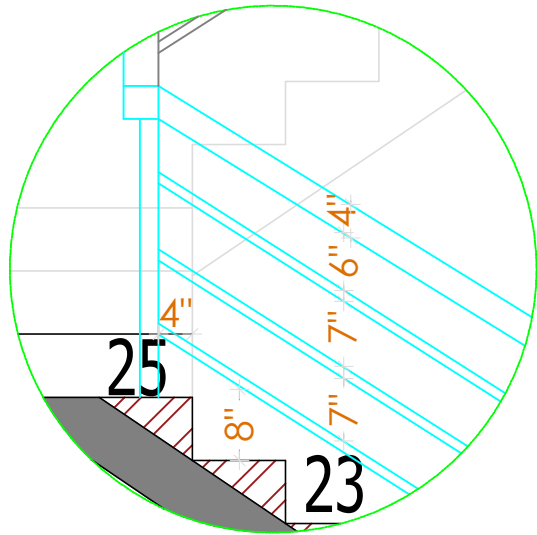


PLOT-03 TAMBARAM

00	22.05.2023	BOOK-01
S.NO.	REV.DATE	DESCRIPTION
CLIENT: MR. MAHADEV		
PROJECT : PROPOSED RESIDENCE @ TAMBARAM		
TITLE : STAIRCASE HANDRAIL DETAILS		
PROJECT NO :	172	
DRAWING NO :	RSA/2022/172/ST.DET.	
SCALE :	NTS	
DRAWN :	THAMIZH	
APPROVED :	SHOBANA RAJAPPA	
ARCHITECT : rsa Rajappa Shobana Architects #10, B.M Garden Street, Alwarpet, Ch - 18. # 044 24996906		
COPY RIGHT OF THIS DRAWING BELONGS TO M/S RAJAPPA SHOBANA ARCHITECTS AND SHOULD NOT BE USED FOR ANY PURPOSE OTHER THAN SPECIFIED WITHOUT PRIOR PERMISSION.		

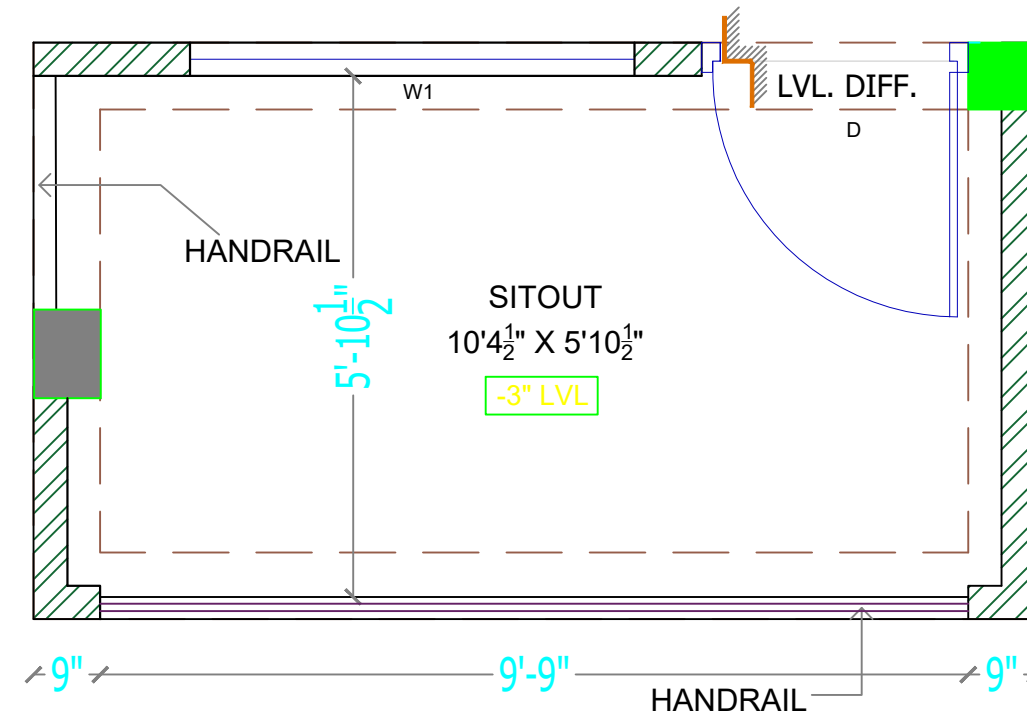

PLAN

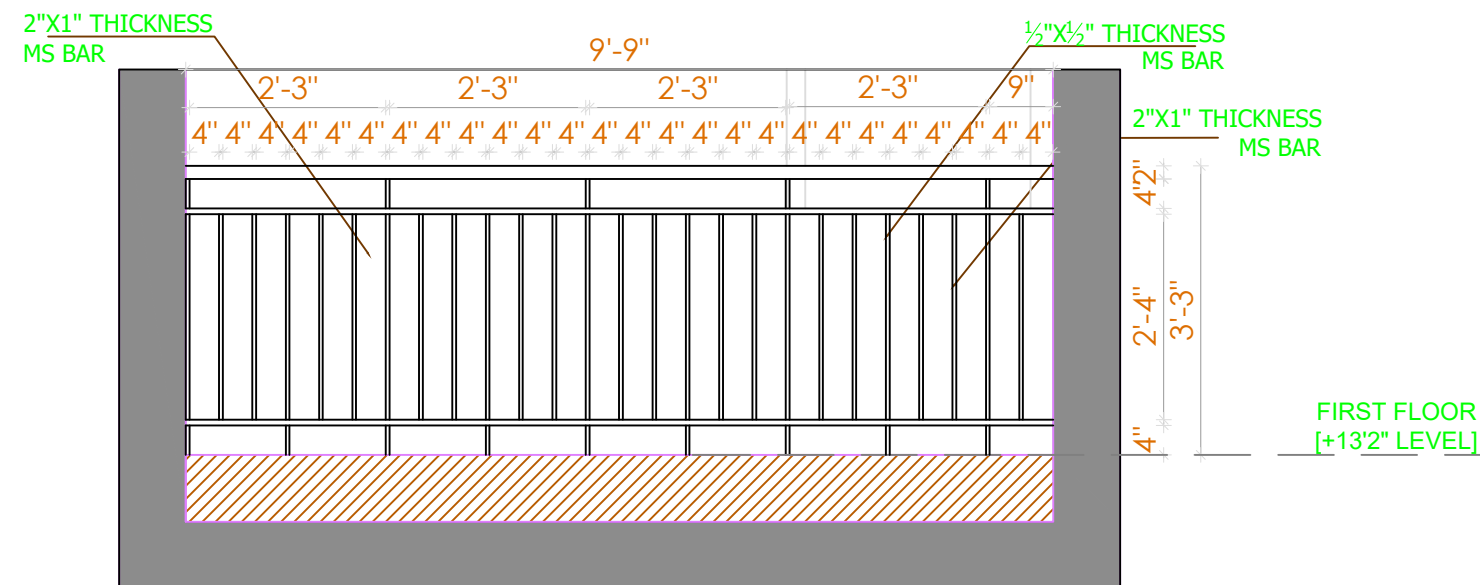

ELEVATION

PROPOSED RESIDENCE
@TAMBARAM


VERANDAH - HANDRAIL DETAIL

22.05.2023


ALL DIMENSION IN
FEET AND INCHES

rsa
Rajappa Shobana Architects
#10, B.M Garden Street,
Alwarpet, Ch - 18. # 044 24996906

COPY RIGHT OF THIS DRAWING
BELONGS TO M/S RAJAPPA SHOBANA
ARCHITECTS AND SHOULD NOT BE USED
FOR ANY PURPOSE OTHER THAN
SPECIFIED WITHOUT PRIOR PERMISSION.

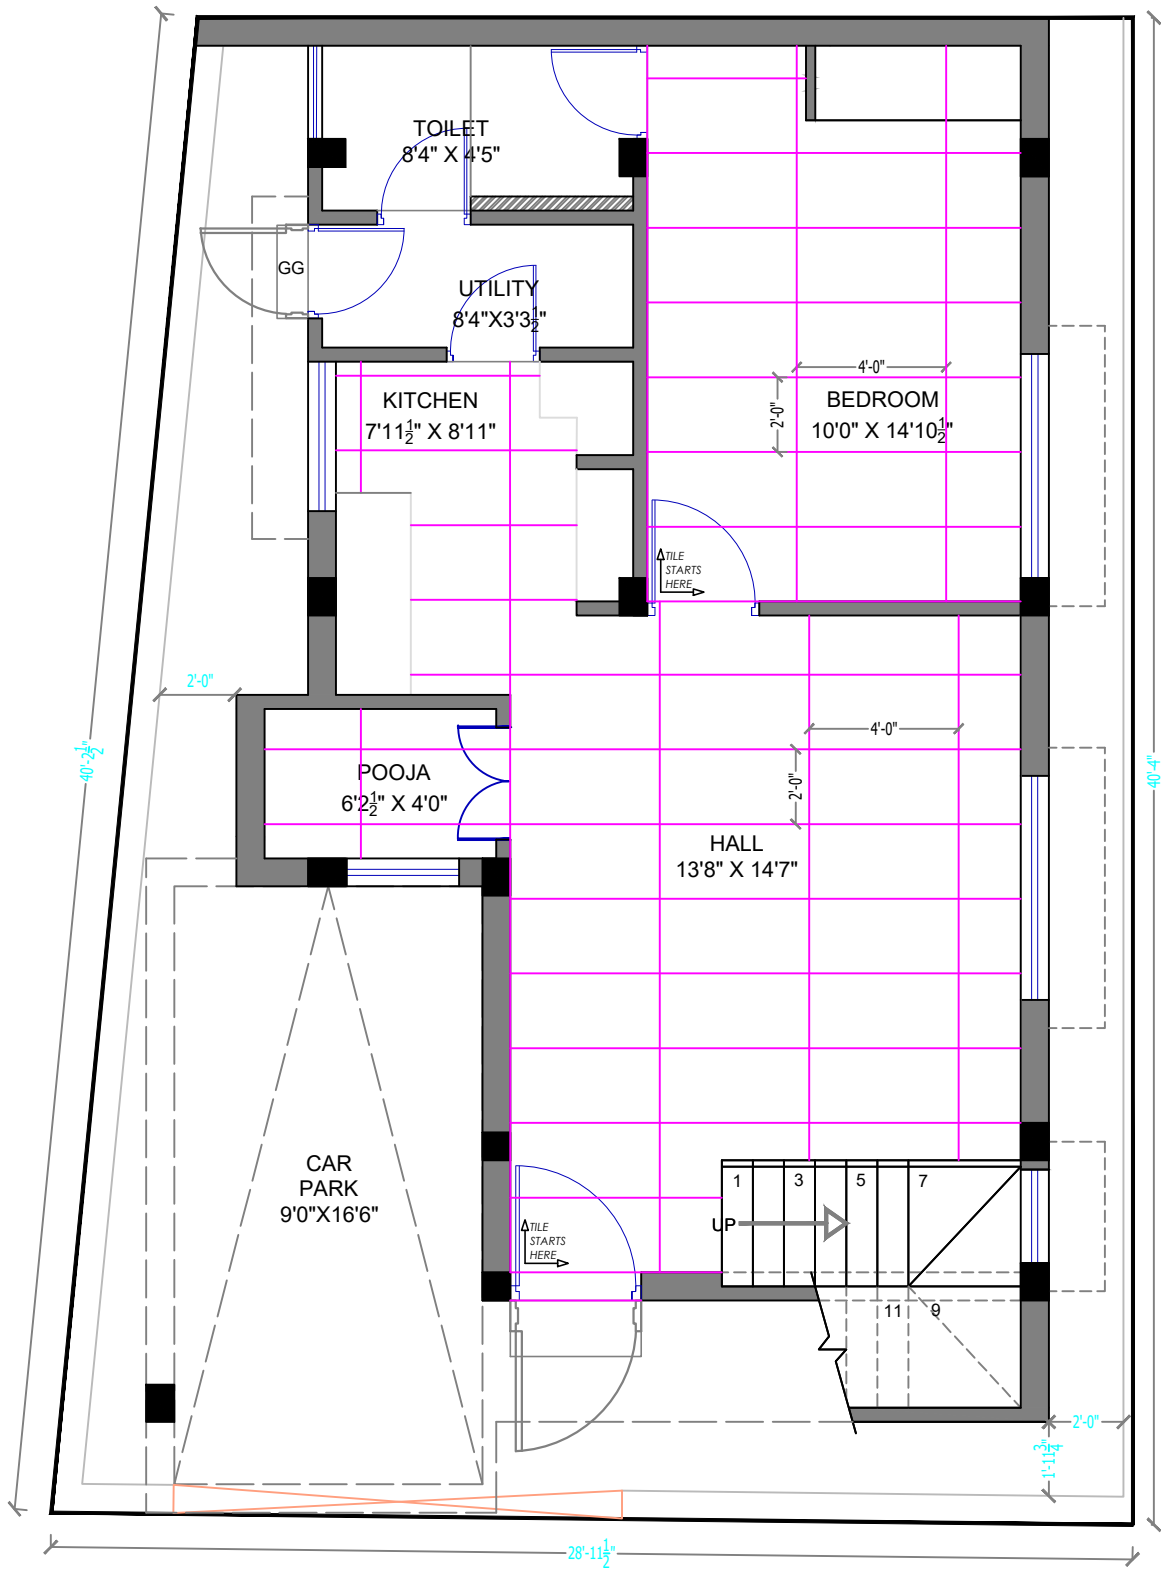

GROUND FLOOR PLAN

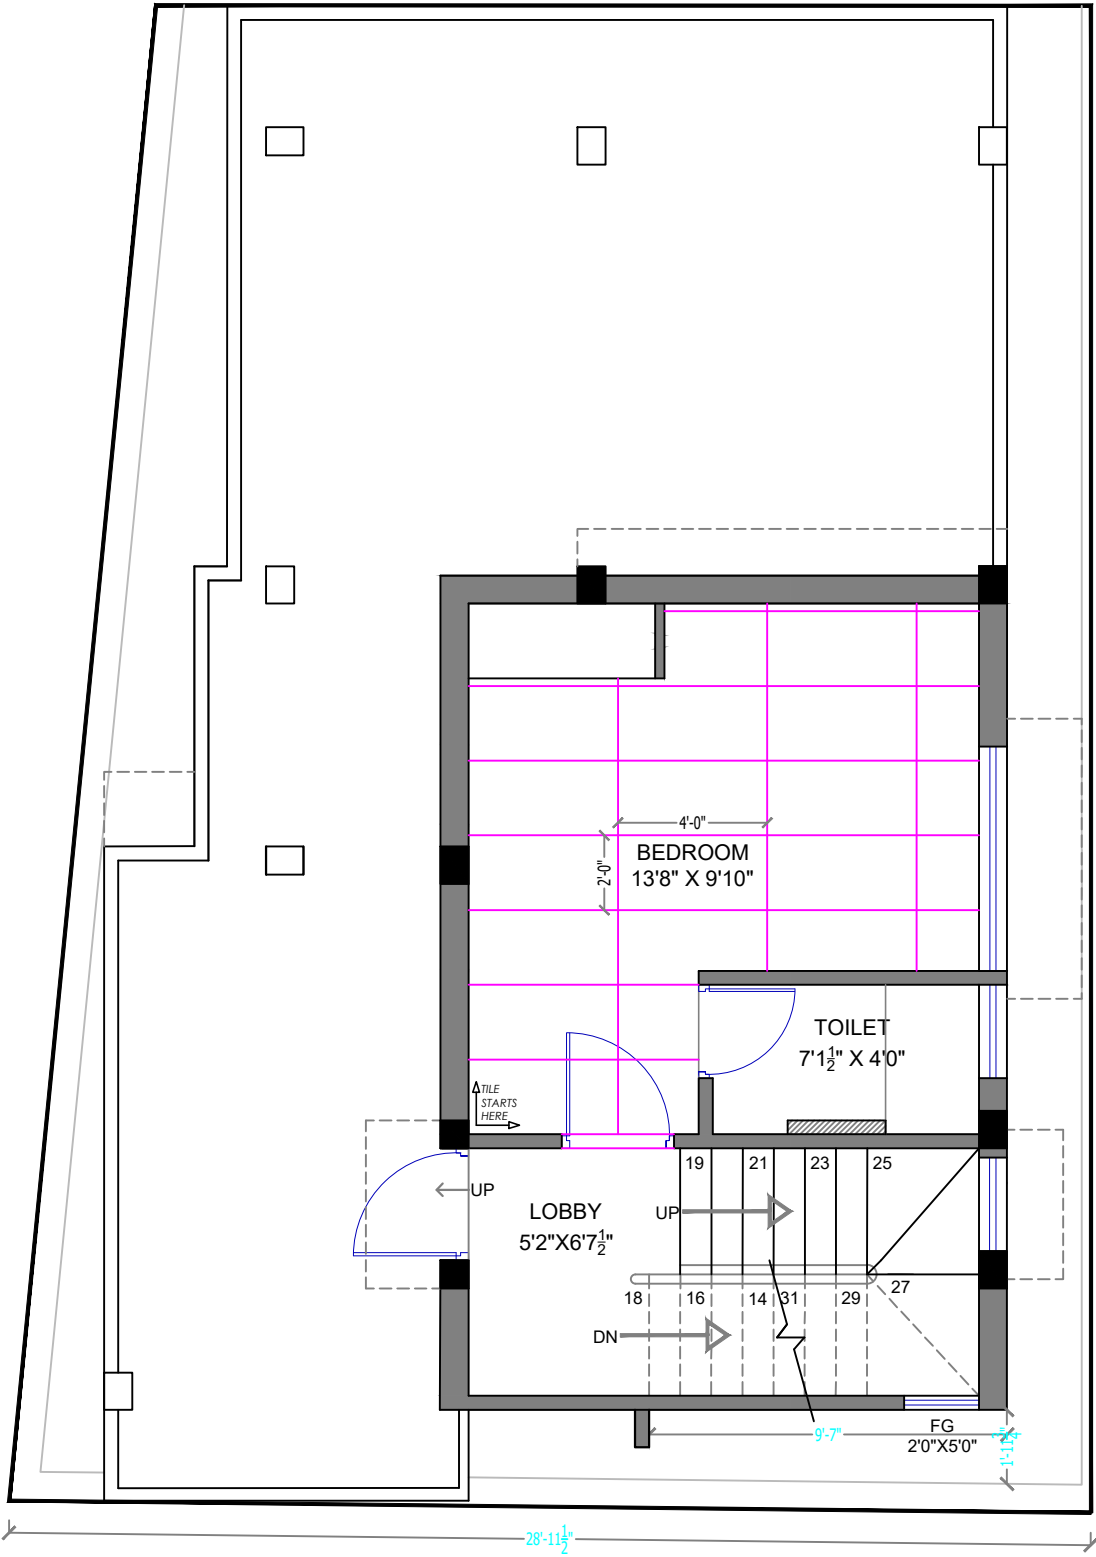

FIRST FLOOR PLAN

LEGENDS :

[4'-0" X 2'-0"] TILES

PLOT - 01
TAMBARAM


01	09.05.2023	TO ISSUE
S.NO.	REV.DATE	DESCRIPTION
CLIENT : MR. SATHISH		
PROJECT : PROPOSED RESIDENCE@ TAMBARAM		
TITLE : TILE LAYOUTS - GROUND FLOOR & FIRST FLOOR		
PROJECT NO :	172	
DRAWING NO :	RSA/2022/172/FL-01	
SCALE :	NTS	
DRAWN :	AYISHA ZEBA/THAMIZH	
APPROVED :	SHOBANA RAJAPPA	

ARCHITECT :
rsa
Rajappa Shobana Architects
#10, B.M Garden Street,
Alwarpet, Ch - 18. # 044 24996906

COPY RIGHT OF THIS DRAWING BELONGS TO M/S RAJAPPA SHOBANA
ARCHITECTS AND SHOULD NOT BE USED FOR ANY PURPOSE OTHER THAN
SPECIFIED WITHOUT PRIOR PERMISSION.

COPY RIGHT OF THIS DRAWING
BELONGS TO M/S RAJAPPA SHOBANA
ARCHITECTS AND SHOULD NOT BE USED
FOR ANY PURPOSE OTHER THAN
SPECIFIED WITHOUT PRIOR PERMISSION.

LEGENDS :

 

PLOT - 02 TAMBARAM


01	09.05.2023	TO ISSUE
S.NO.	REV.DATE	DESCRIPTION
CLIENT : MR. KUMAR		
PROJECT : PROPOSED RESIDENCE@ TAMBARAM		
TITLE : TILE LAYOUTS - GROUND FLOOR & FIRST FLOOR		
PROJECT NO :	172	
DRAWING NO :	RSA/2022/172/FL-01	
SCALE :	NTS	
DRAWN :	AYISHA ZEB/THAMIZH	
APPROVED :	SHOBANA RAJAPPA	

ARCHITECT :


rsa

Rajappa Shobana Architects
#10, B.M Garden Street,
Alwarpet, Ch - 18. # 044 24996906

COPY RIGHT OF THIS DRAWING BELONGS TO M/S RAJAPPA SHOBANA
ARCHITECTS AND SHOULD NOT BE USED FOR ANY PURPOSE OTHER THAN
SPECIFIED WITHOUT PRIOR PERMISSION.

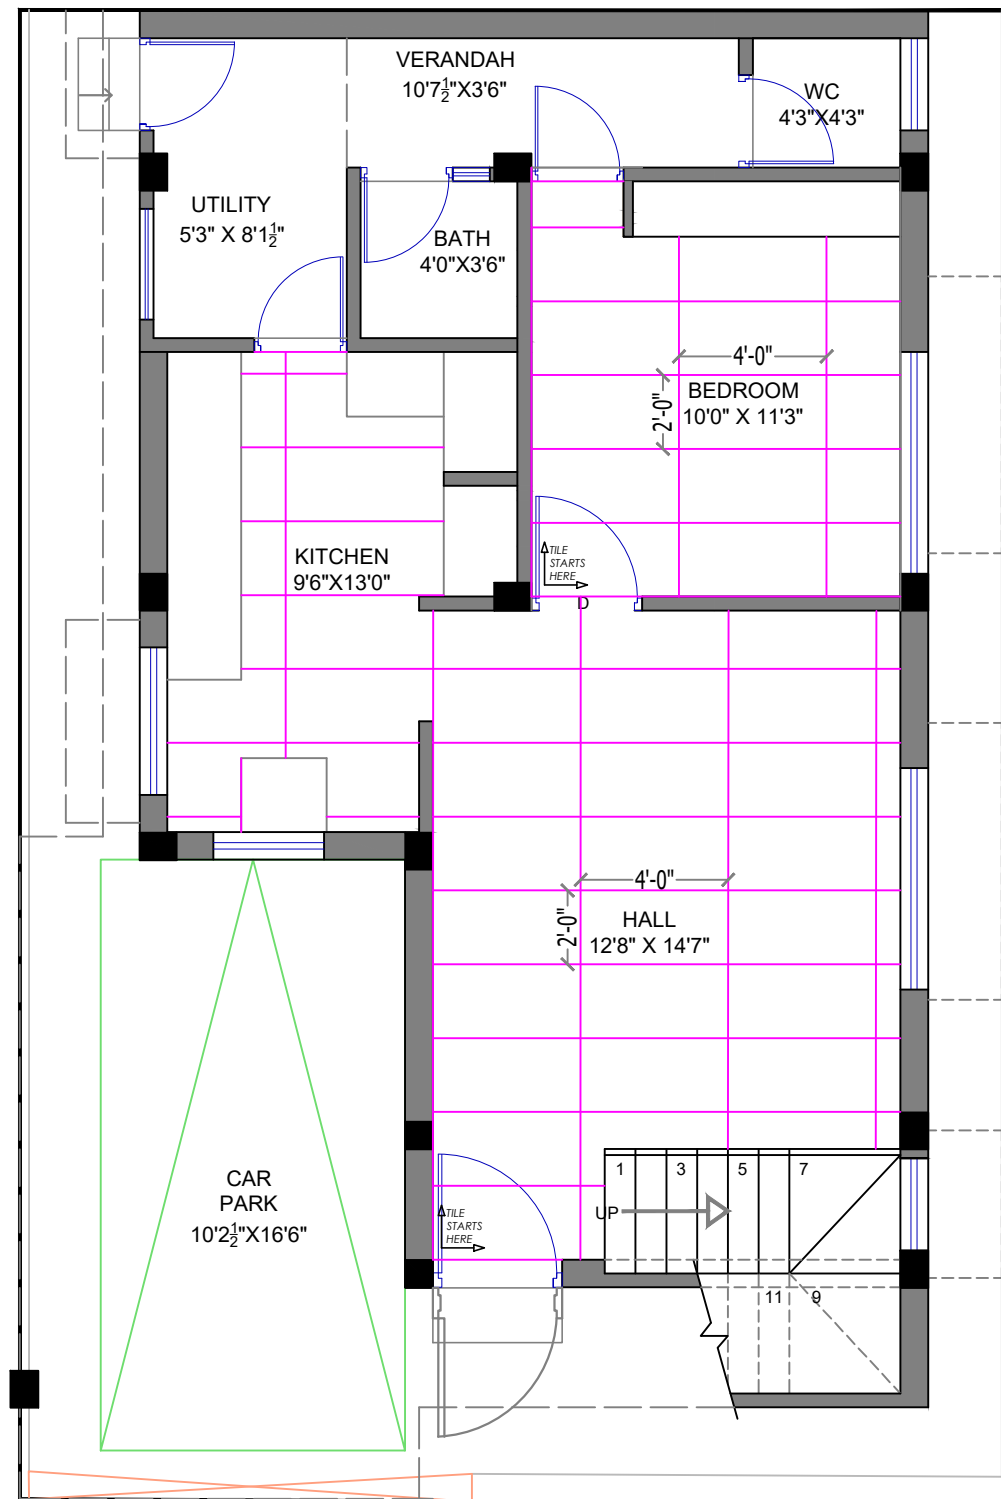

GROUND FLOOR PLAN

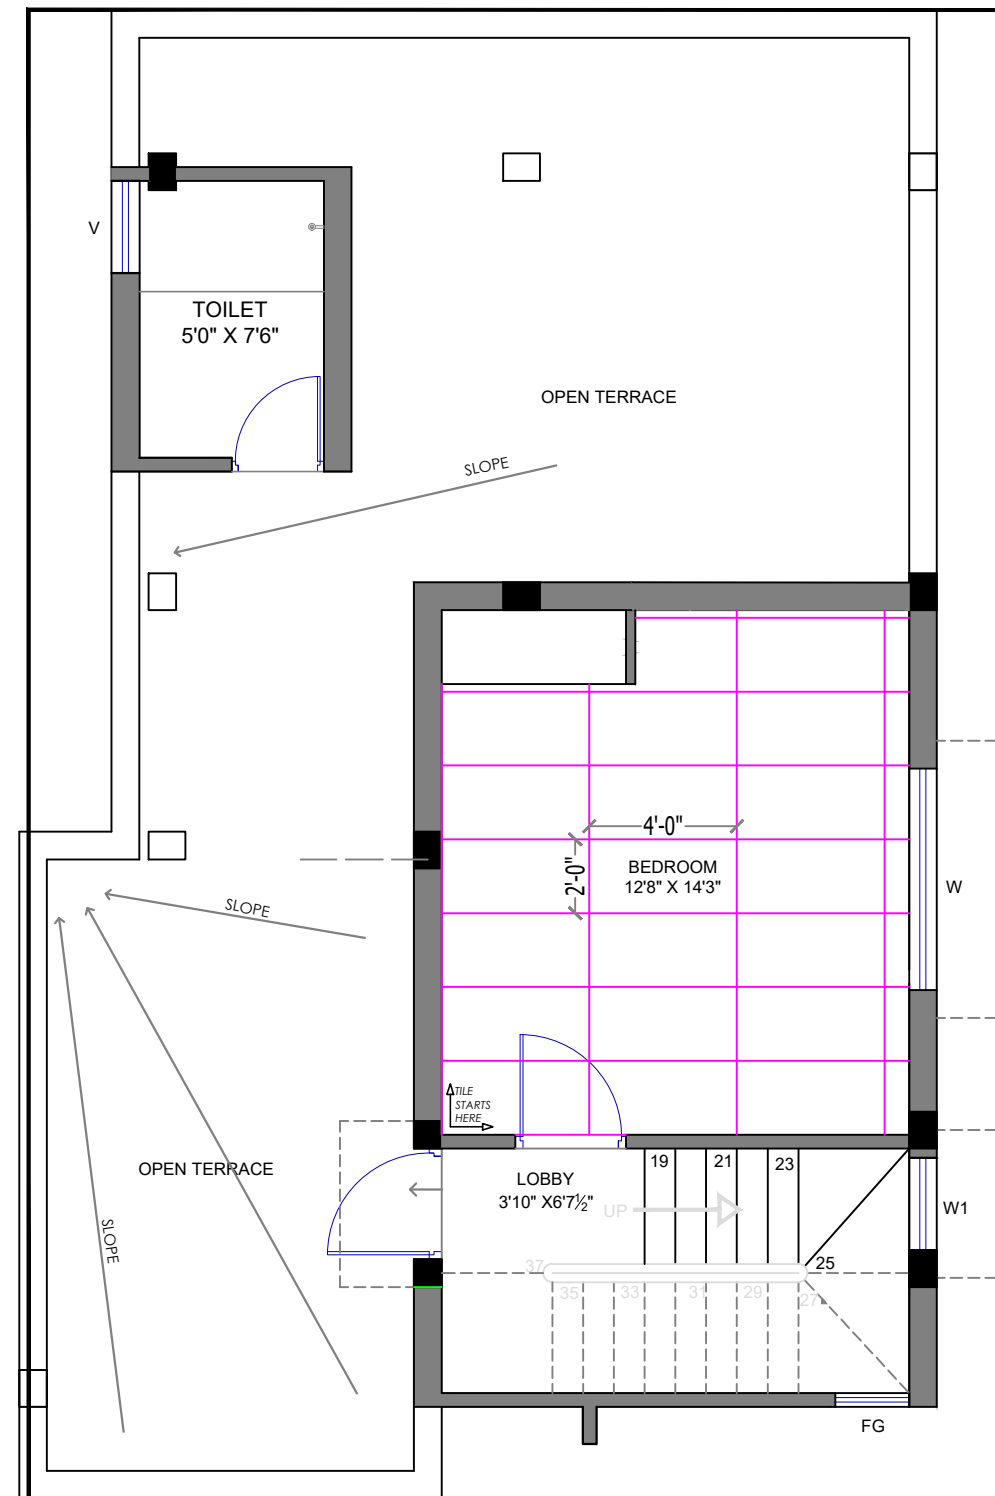


FIRST FLOOR PLAN

COPY RIGHT OF THIS DRAWING BELONGS TO M/S
RAJAPPA SHOBANA ARCHITECTS AND SHOULD NOT
BE USED FOR ANY PURPOSE OTHER THAN
SPECIFIED WITHOUT PRIOR PERMISSION.

PLOT-02 [TAMBARAM]

LIGHT TILES:

 

DIG MOON - R.A.K
[2'0" X 1'0"]

HIGHLIGHTER TILES:





DIG MOON - R.A.K
[2'0" X 1'0"]

00	03-04-2023	TO ISSUE
R.NO.	DATE	DESCRIPTION
CLIENT :		
MR. MAHADEV		
PROJECT :		
PLOT-02[TAMBARAM]		
TITLE :		
TOILET - 01 [GROUND FLOOR]		
PROJECT NO :	187	
DRAWING NO :	RSA/2022/187/WTL - 01	
SCALE :	NTS	
DRAWN :	AYISHA ZEBa	
APPROVED :	SHOBANA RAJAPPA	


ARCHITECT :

rsa


Rajappa Shobana Architects
#10, B.M Garden Street,
Alwarpet, Ch - 18. # 044 24996906

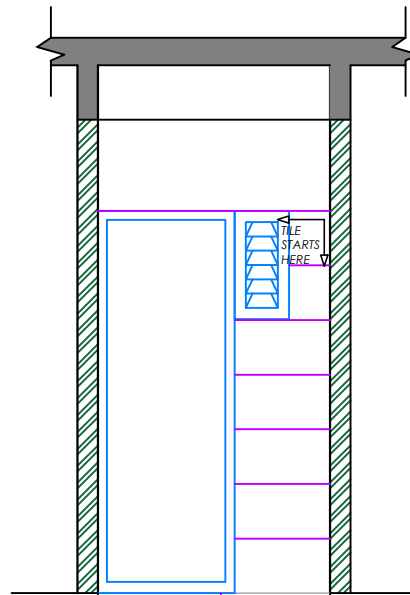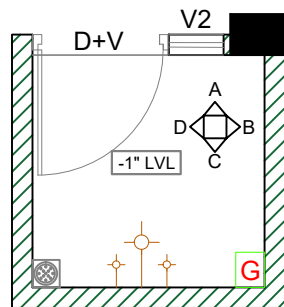


ELEVATION A

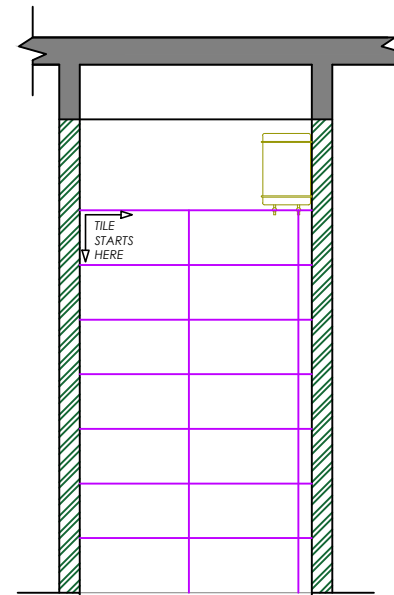

ELEVATION B

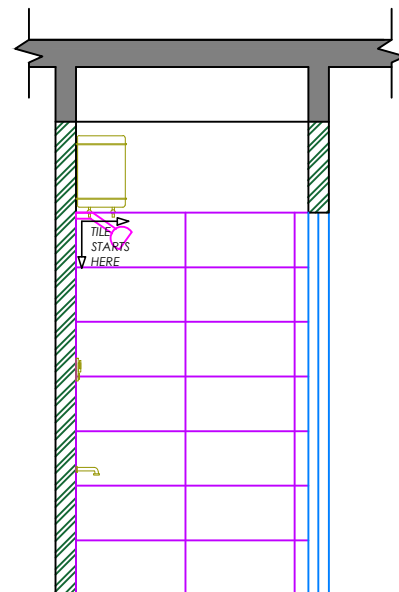

ELEVATION D

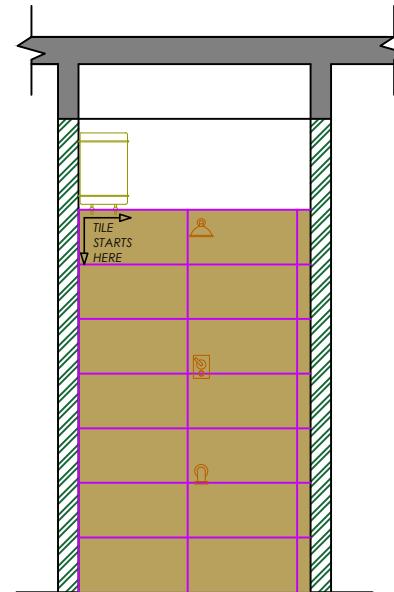


ELEVATION C

COPY RIGHT OF THIS DRAWING BELONGS TO M/S
RAJAPPA SHOBANA ARCHITECTS AND SHOULD NOT
BE USED FOR ANY PURPOSE OTHER THAN
SPECIFIED WITHOUT PRIOR PERMISSION.

PLOT-02 [TAMBARAM]

LIGHT TILES:

 

DIG MOON - R.A.K
[2'0" X 1'0"]



HIGHLIGHTER TILES:




DIG MOON - R.A.K
[2'0" X 1'0"]

00	03-04-2023	TO ISSUE
R.NO.	DATE	DESCRIPTION
CLIENT :		
MR. MAHADEV		
PROJECT :		
PLOT-02[TAMBARAM]		
TITLE :		
TOILET - 01 [GROUND FLOOR]		
PROJECT NO :	187	
DRAWING NO :	RSA/2022/187/WTL - 01	
SCALE :	NTS	
DRAWN :	AYISHA ZEBa	
APPROVED :	SHOBANA RAJAPPA	


ARCHITECT : **rsa**
Rajappa Shobana Architects
#10, B.M Garden Street,
Alwarpet, Ch - 18. # 044 24996906

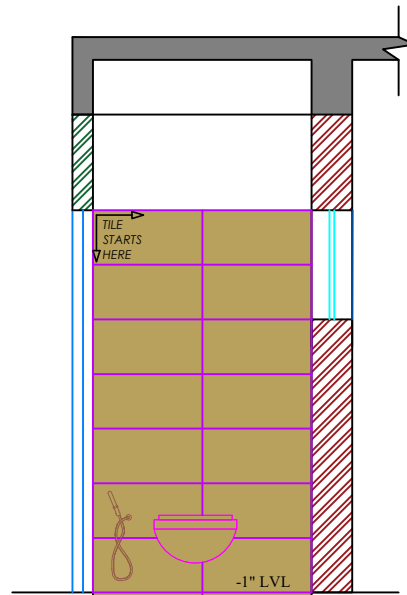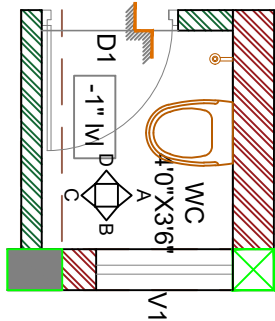


ELEVATION A

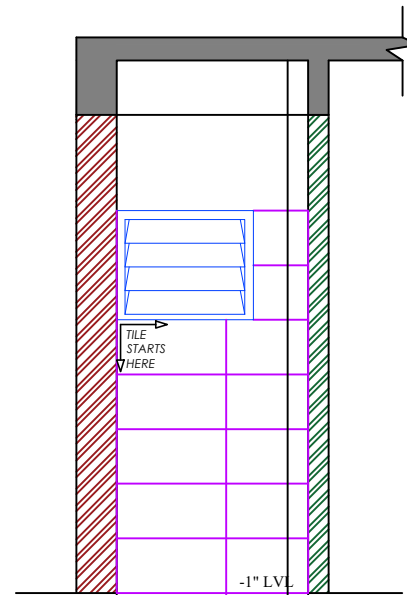



ELEVATION B

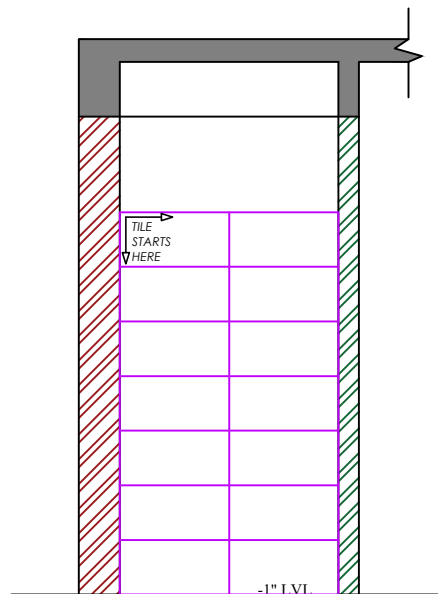


ELEVATION C

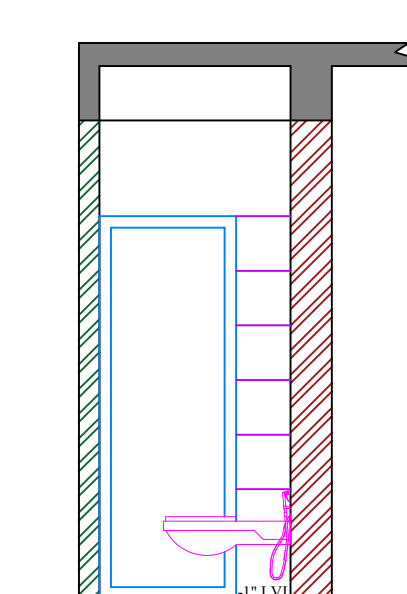


ELEVATION D

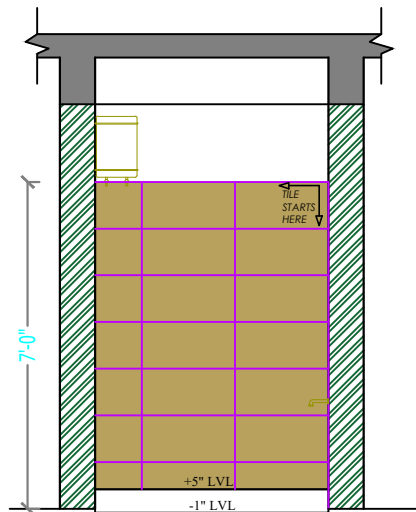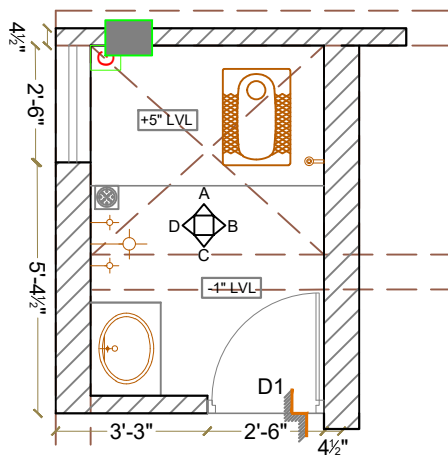


ELEVATION A

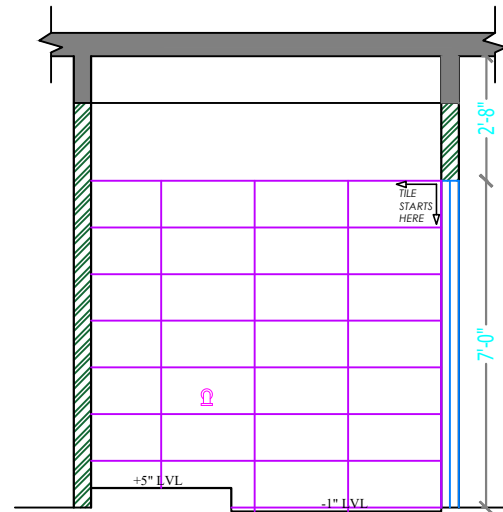

ELEVATION B

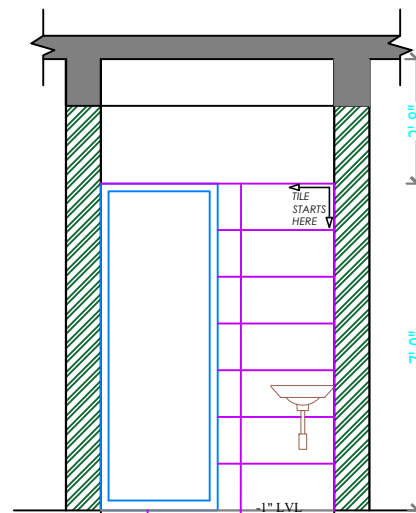

ELEVATION C

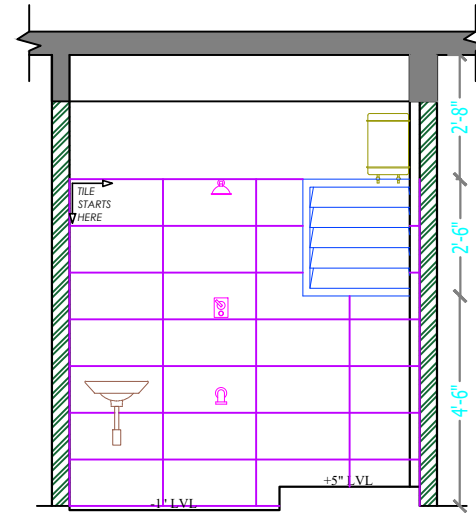


ELEVATION D

COPY RIGHT OF THIS DRAWING BELONGS TO M/S
RAJAPPA SHOBANA ARCHITECTS AND SHOULD NOT
BE USED FOR ANY PURPOSE OTHER THAN
SPECIFIED WITHOUT PRIOR PERMISSION.

PLOT-02 [TAMBARAM]

LIGHT TILES:

  DIG MOON - R.A.K
[2'0" X 1'0"]

HIGHLIGHTER TILES:

 DIG MOON - R.A.K
[2'0" X 1'0"]

00	03-04-2023	TO ISSUE
R.NO.	DATE	DESCRIPTION

CLIENT :

MR. MAHADEV

PROJECT :

PLOT-02[TAMBARAM]

TITLE :

TOILET - 01 [GROUND FLOOR]


PROJECT NO :	187
DRAWING NO :	RSA/2022/187/WTL - 01
SCALE :	NTS
DRAWN :	AYISHA ZEBA
APPROVED :	SHOBANA RAJAPPA




ARCHITECT :

rsa


Rajappa Shobana Architects
#10, B.M Garden Street,
Alwarpet, Ch - 18. # 044 24996906

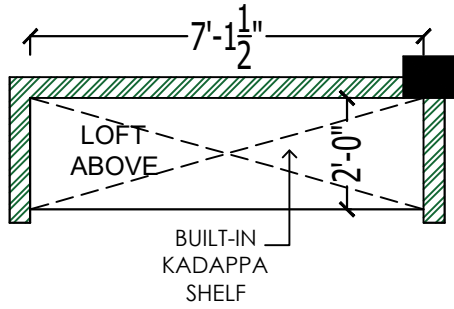


PLAN

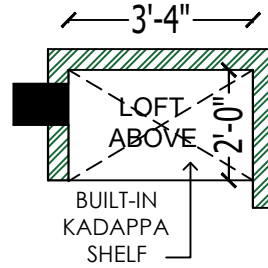


PLAN

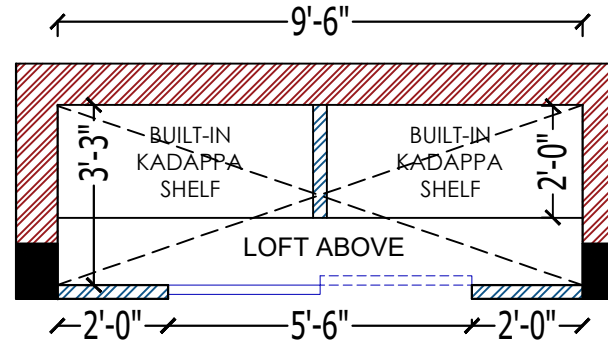


PLAN

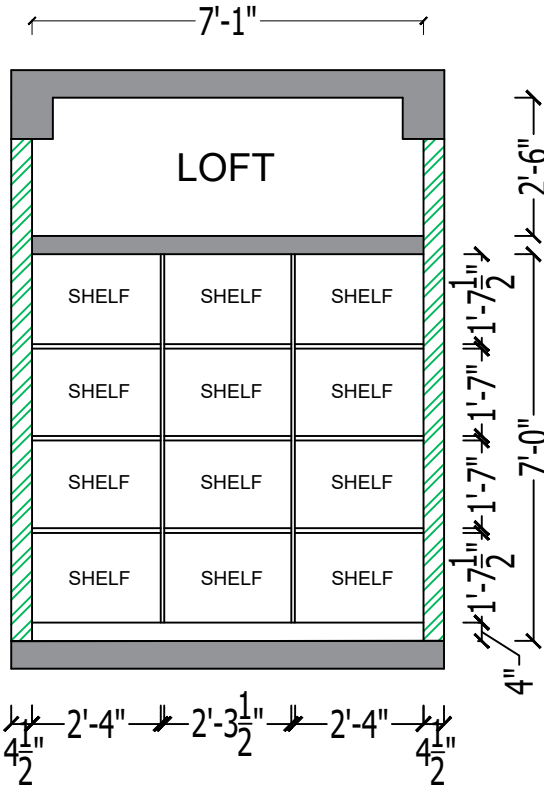

ELEVATION

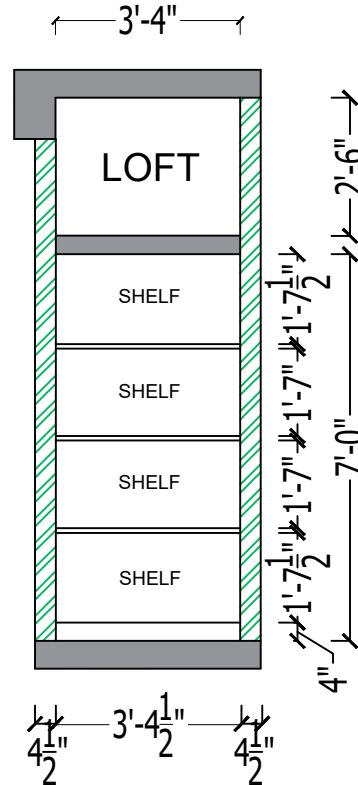

ELEVATION

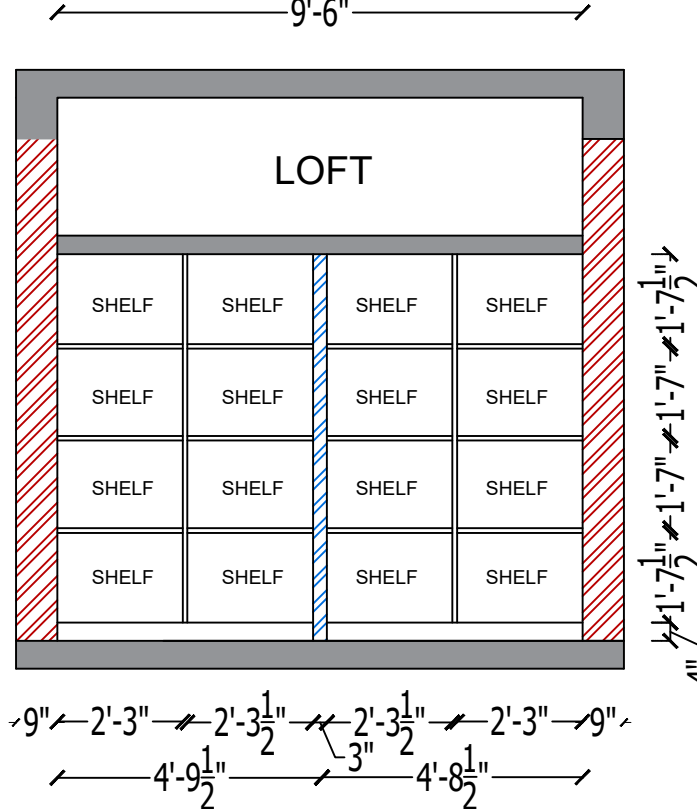

ELEVATION

MASTER BEDROOM - FIRST FLOOR

COPY RIGHT OF THIS DRAWING BELONGS TO M/S RAJAPPA SHOBANA ARCHITECTS AND SHOULD NOT BE USED FOR ANY PURPOSE OTHER THAN SPECIFIED WITHOUT PRIOR PERMISSION.

CLIENT :	MR. MAHADEV	
PROJECT :	PROPOSED RESIDENCE AT TAMBARAM	
TITLE :	WARDROBE DETAILS [PLOT-03]	
PROJECT NO :	162	DATE : 23-12-2022
DRAWING NO :	RSA/162/TAM:3/WARD-03(B)	
SCALE :	NTS	
DRAWN :	AYISHA/VIJAYKUMAR	
APPROVED :	SHOBANA RAJAPPA	
ARCHITECT :	rsa Rajappa Shobana Architects #10, B.M Garden Street, Alwarpet, Ch - 18. # 044 24996906	







BEDROOM - GROUND FLOOR



BEDROOM - FIRST FLOOR

ARCHITECT : **rsa**
Rajappa Shobana Architects
#10, B.M Garden Street,
Alwarpet, Ch - 18. # 044 24996906

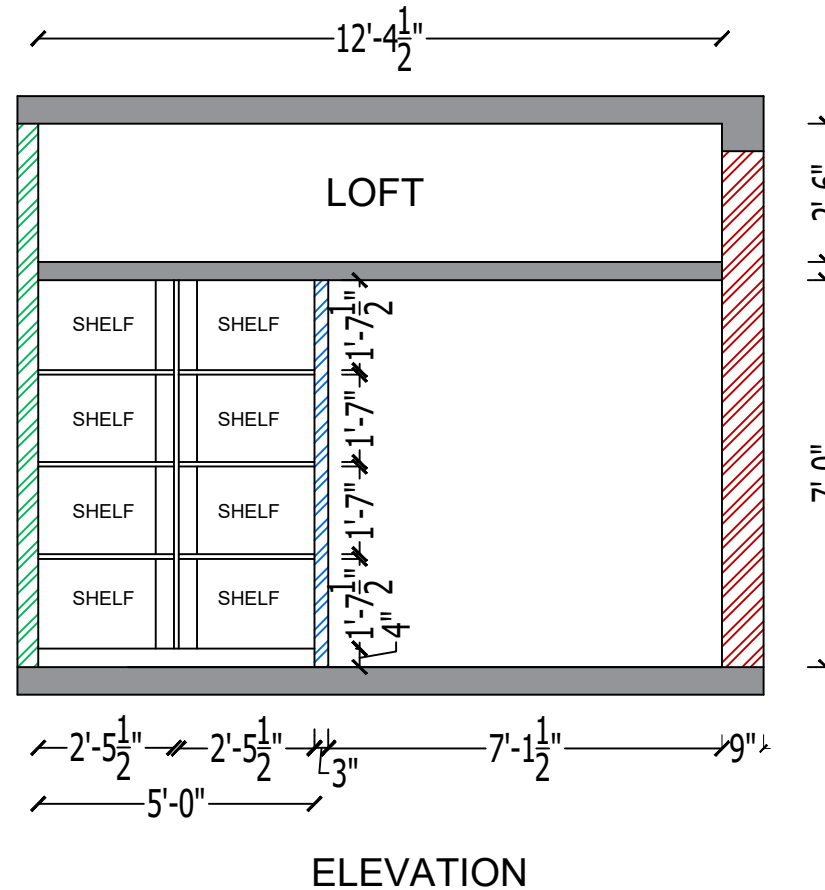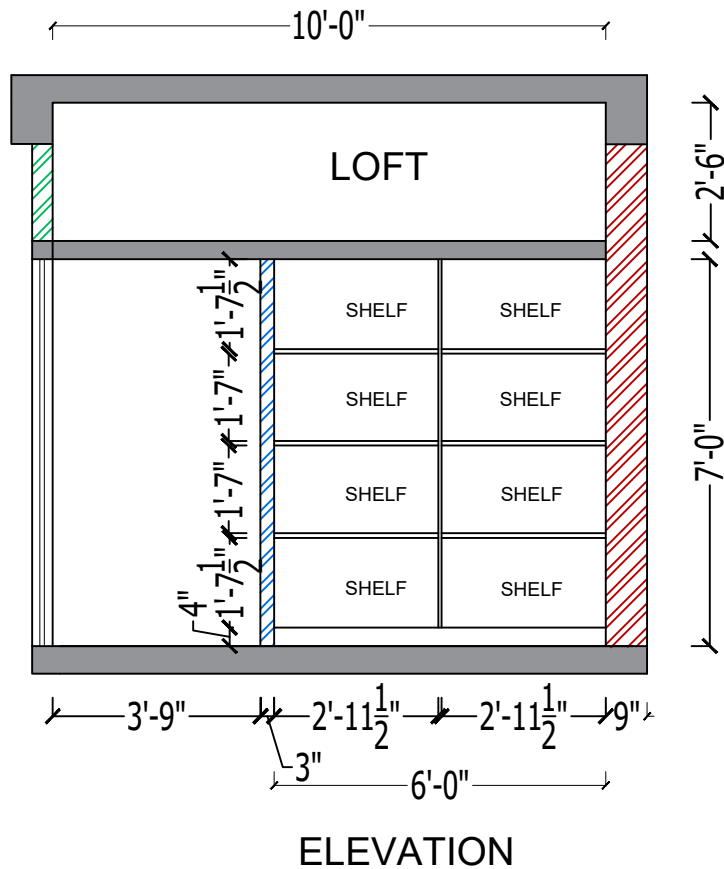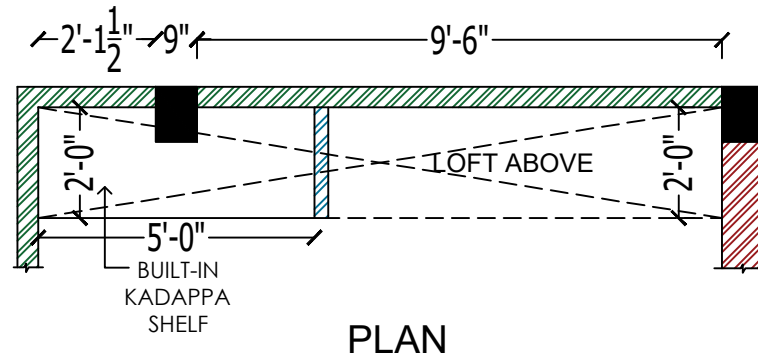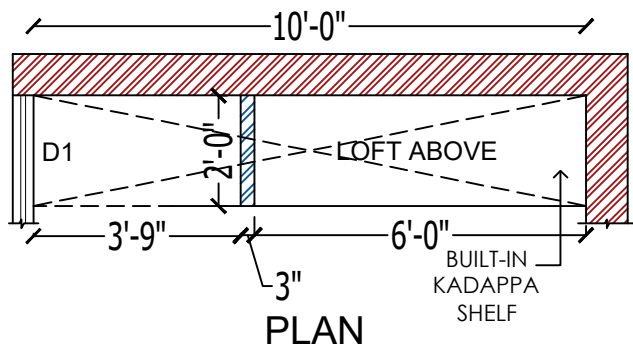


BEDROOM - GROUND FLOOR


BEDROOM - FIRST FLOOR

COPY RIGHT OF THIS DRAWING BELONGS TO M/S RAJAPPA SHOBANA ARCHITECTS AND SHOULD NOT BE USED FOR ANY PURPOSE OTHER THAN SPECIFIED WITHOUT PRIOR PERMISSION.


CLIENT :			MR. MAHADEV		
PROJECT :			PROPOSED RESIDENCE AT TAMBARAM		
TITLE :			WARDROBE DETAILS [PLOT-03]		
PROJECT NO :	162	DATE :	23-12-2022		
DRAWING NO :	RSA/162/TAM:3/WARD-03(A)				
SCALE :	NTS				
DRAWN :	AYISHA/VIJAYKUMAR				
APPROVED :	SHOBANA RAJAPPA				
ARCHITECT :			rsa Rajappa Shobana Architects #10, B.M Garden Street, Alwarpet, Ch - 18. # 044 24996906		

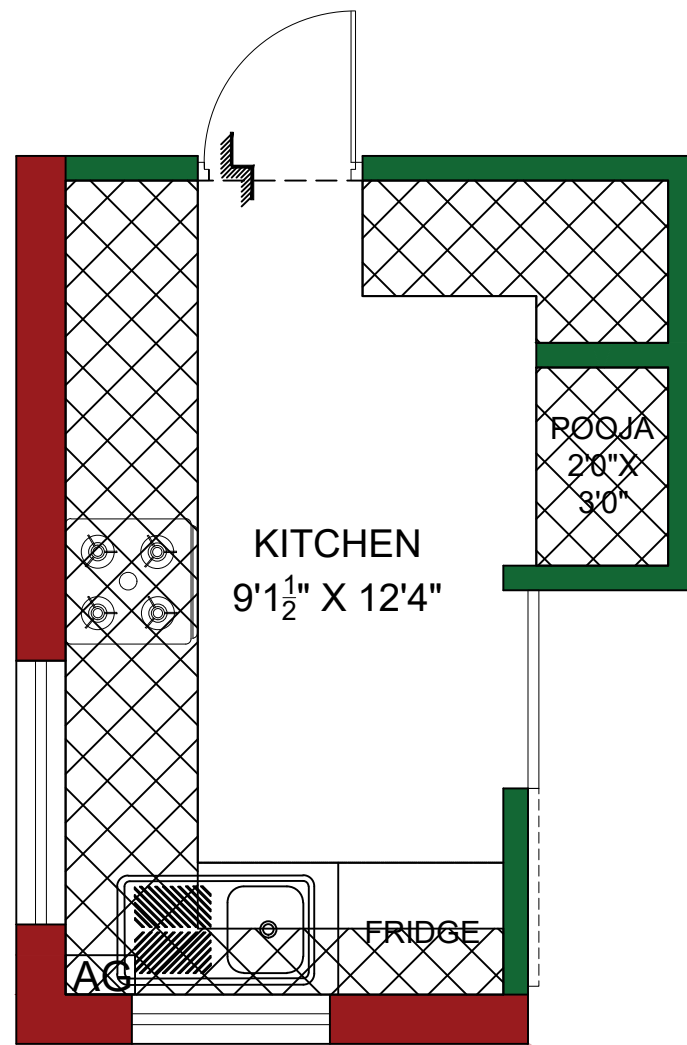

LOFT

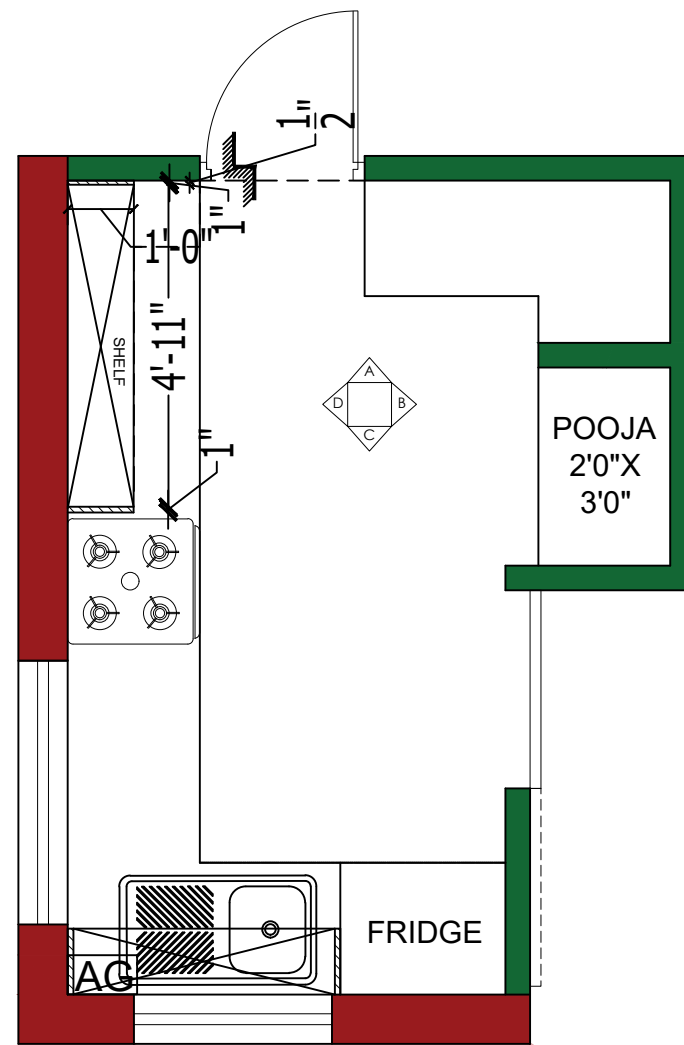


ABOVE COUNTER

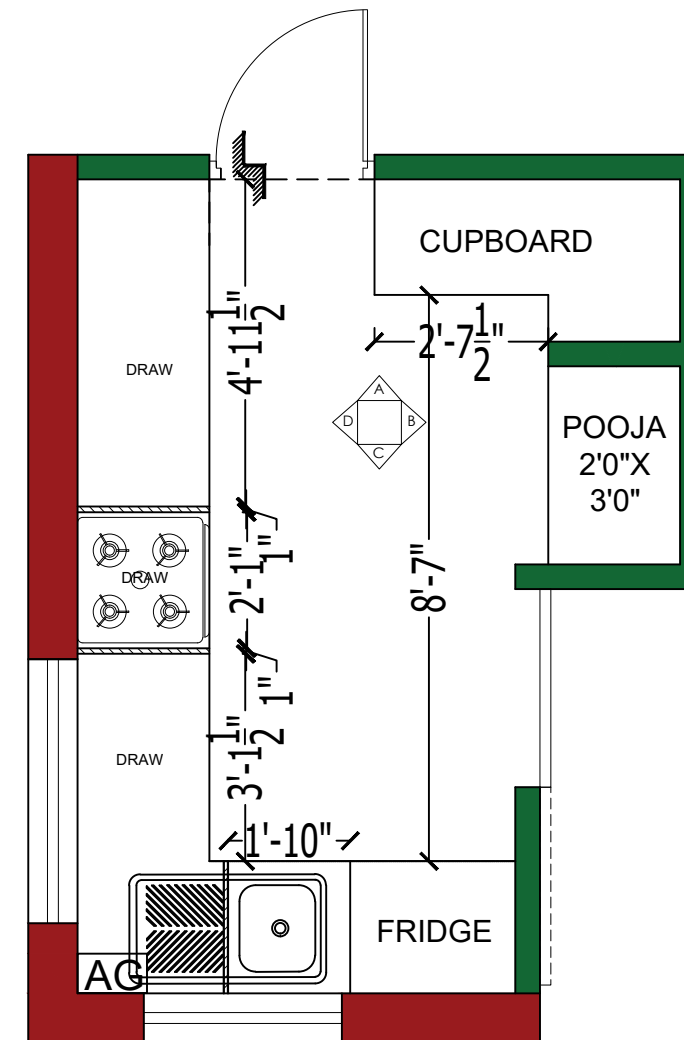

BELOW COUNTER

KITCHEN
9'1 $\frac{1}{2}$ " X 12'4"

S.NO.	REV.DATE	DESCRIPTION
CLIENT : MR. KUMAR		
PROJECT : PROPOSED RESIDENCE AT TAMBARAM		
TITLE : WOOD WORK [PLOT-03]		
PROJECT NO :	162	N
DRAWING NO :	RSA/173/SAVITHIRI SUBRAMANIAM /KITCHEN WW 01	
SCALE :	NTS	
DRAWN :	THAMIZH	
APPROVED :	SHOBANA RAJAPPA	
DATE :	01.05.23	

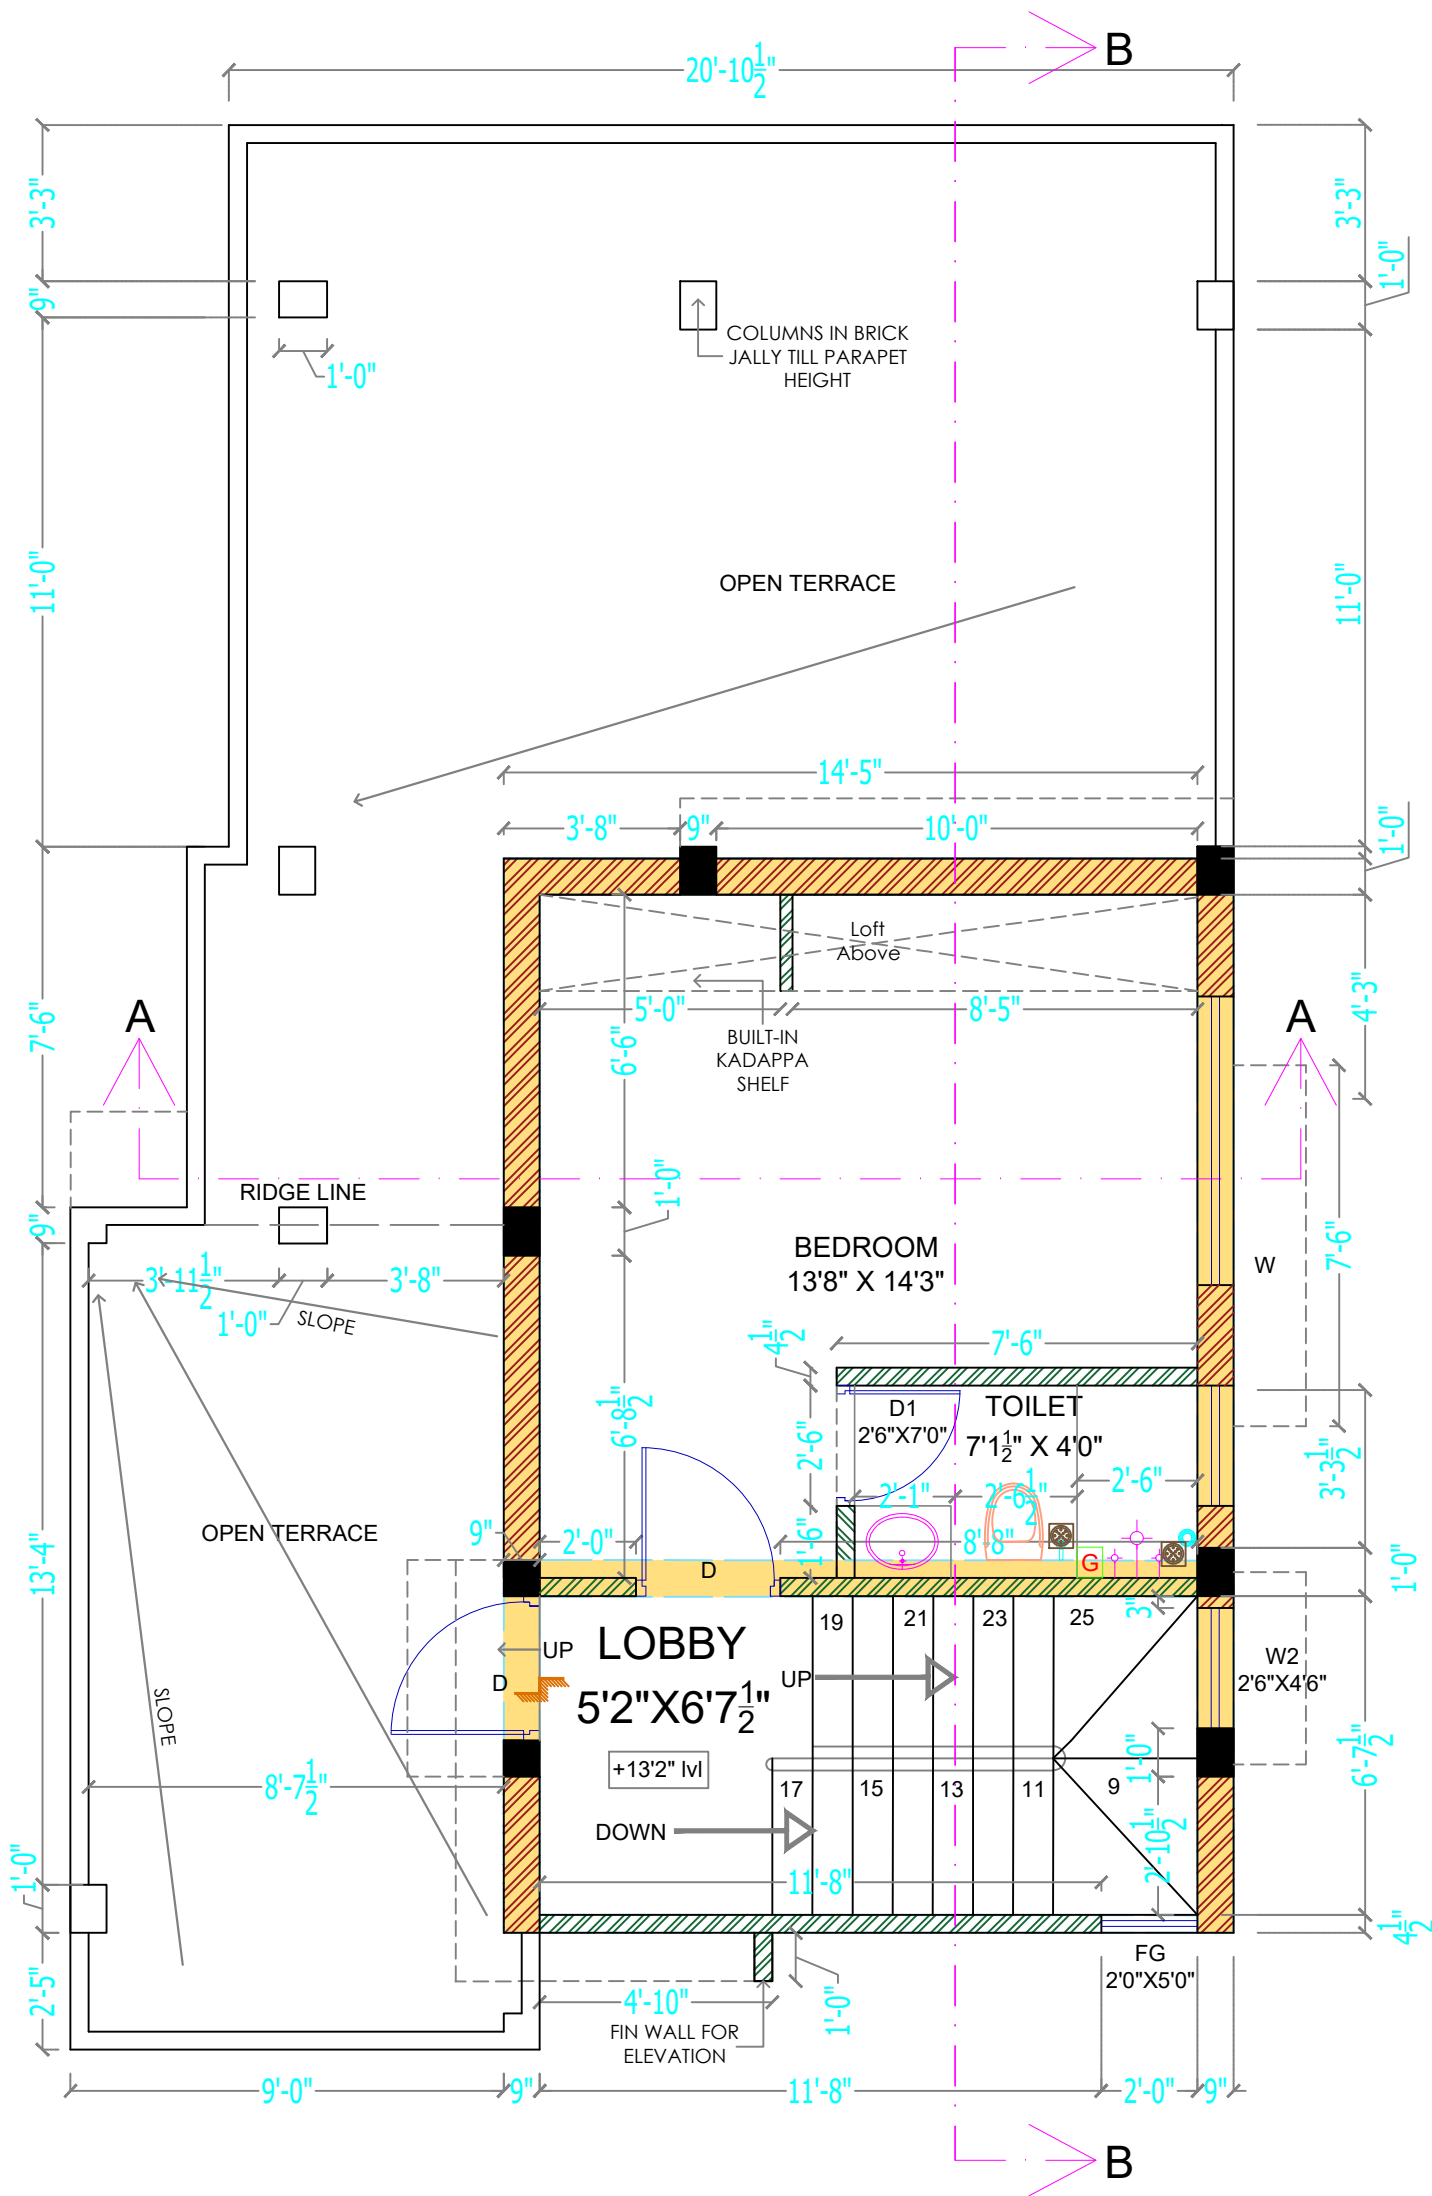

LEGEND

- BEAM ABOVE
- SUNKEN ABOVE
- 9" BRICK WALL
- 4 1/2" BRICK WALL
- 3" BRICK WALL

SCHEDULE OF JOINERY


	DESCRIPTION	GF	FF	TERRACE	TOTAL
MD+GG	MAIN DOOR+GRILL GATE (3'6"X7'0")	1	-	-	1
D	DOOR (3'0"X7'0")	1	2	-	3
D1	DOOR (2'6"X7'0")	3	1	-	4
(D1+V)+GG	(DOOR+VENTILATOR)+GRILL GATE (2'6"X7'0")+(2'6"X1'9")	1	-	-	1
PD	POOJA DOOR (3'0"X7'0")	1	-	-	1
W	WINDOW (6'0"X4'6")	2	1	-	3
W1	WINDOW (3'0"X4'6")	1	-	-	1
W2	WINDOW (2'6"X4'6")	1	1	-	2
KW	KITCHEN WINDOW (4'0"X3'6")	1	-	-	1
FG	FIXED GLASS (2'0"X5'0")	-	1	1	2
V	VENTILATOR (2'6"X2'6")	-	1	-	1
V1	VENTILATOR (2'6"X2'0")	1	-	-	1

PLOT - 01
TAMBARAM

00	10.04.2023	TO ISSUE
S.NO.	REV.DATE	DESCRIPTION
CLIENT : MR. SATHISH		
PROJECT : PROPOSED RESIDENCE@ TAMBARAM		
TITLE : FIRST FLOOR PLAN - WORKING DRAWING		
PROJECT NO :	172	
DRAWING NO :	RSA/2022/172/WD-02	
SCALE :	NTS	
DRAWN :	AYISHA ZEB	
APPROVED :	SHOBANA RAJAPPA	

ARCHITECT :
rsa
Rajappa Shobana Architects
#10, B.M Garden Street,
Alwarpet, Ch - 18. # 044 24996906

COPY RIGHT OF THIS DRAWING BELONGS TO M/S RAJAPPA SHOBANA ARCHITECTS AND SHOULD NOT BE USED FOR ANY PURPOSE OTHER THAN SPECIFIED WITHOUT PRIOR PERMISSION.

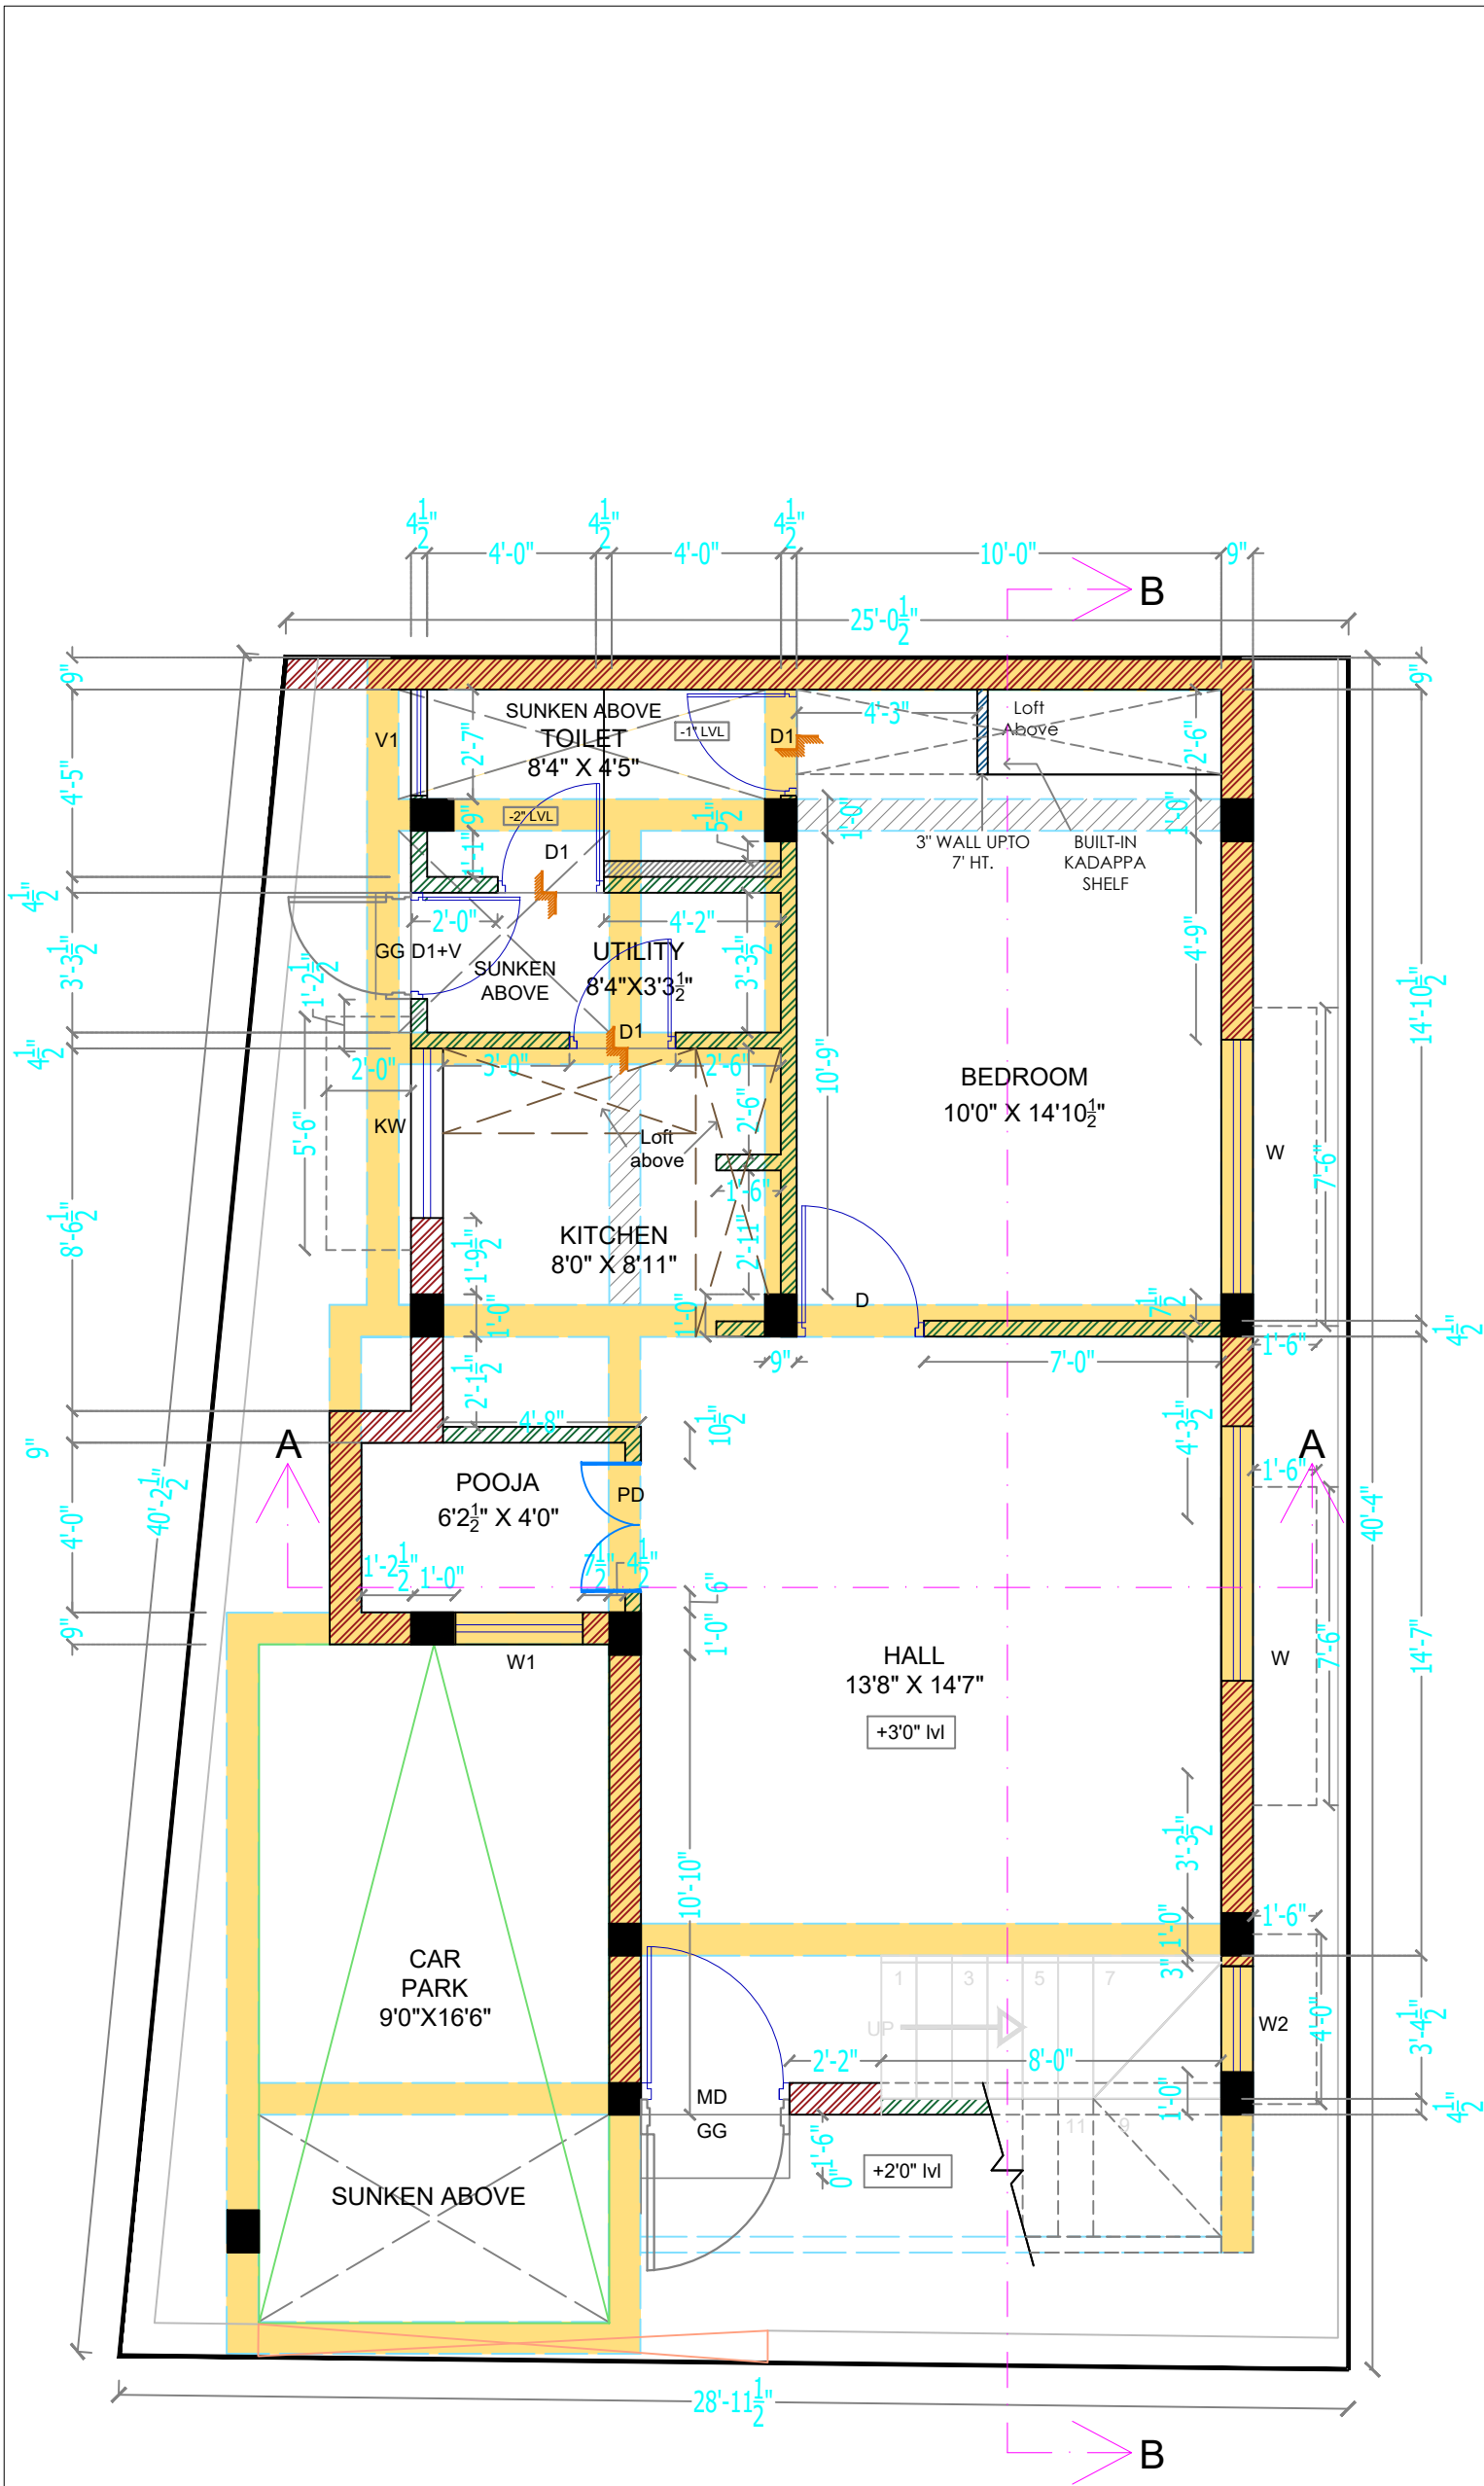

LEGEND

BEAM ABOVE

SUNKEN ABOVE

9" BRICK WALL

4 1/2" BRICK WALL

3" BRICK WALL

SCHEDULE OF JOINERY

	DESCRIPTION	GF	FF	TERRACE	TOTAL
MD+GG	MAIN DOOR+GRILL GATE (3'6"X7'0")	1	-	-	1
D	DOOR (3'0"X7'0")	1	2	-	3
D1	DOOR (2'6"X7'0")	3	1	-	4
(D1+V)+GG	(DOOR+VENTILATOR)+GRILL GATE (2'6"X7'0")+(2'6"X1'9")	1	-	-	1
PD	POOJA DOOR (3'0"X7'0")	1	-	-	1
W	WINDOW (6'0"X4'6")	2	1	-	3
W1	WINDOW (3'0"X4'6")	1	-	-	1
W2	WINDOW (2'6"X4'6")	1	1	-	2
KW	KITCHEN WINDOW (4'0"X3'6")	1	-	-	1
FG	FIXED GLASS (2'0"X5'0")	-	1	1	2
V	VENTILATOR (2'6"X2'6")	-	1	-	1
V1	VENTILATOR (2'6"X2'0")	1	-	-	1

PLOT - 01
TAMBARAM

00	10.04.2023	TO ISSUE
S.NO.	REV.DATE	DESCRIPTION

CLIENT :
MR. SATHISH


PROJECT :
PROPOSED RESIDENCE@ TAMBARAM

TITLE :
GROUND FLOOR PLAN - WORKING DRAWING

PROJECT NO :	172
DRAWING NO :	RSA/2022/172/WD-01
SCALE :	NTS
DRAWN :	AYISHA ZEB
APPROVED :	SHOBANA RAJAPPA

ARCHITECT :
rsa
Rajappa Shobana Architects
#10, B.M Garden Street,
Alwarpet, Ch - 18. # 044 24996906

COPY RIGHT OF THIS DRAWING BELONGS TO M/S RAJAPPA SHOBANA ARCHITECTS AND SHOULD NOT BE USED FOR ANY PURPOSE OTHER THAN SPECIFIED WITHOUT PRIOR PERMISSION.

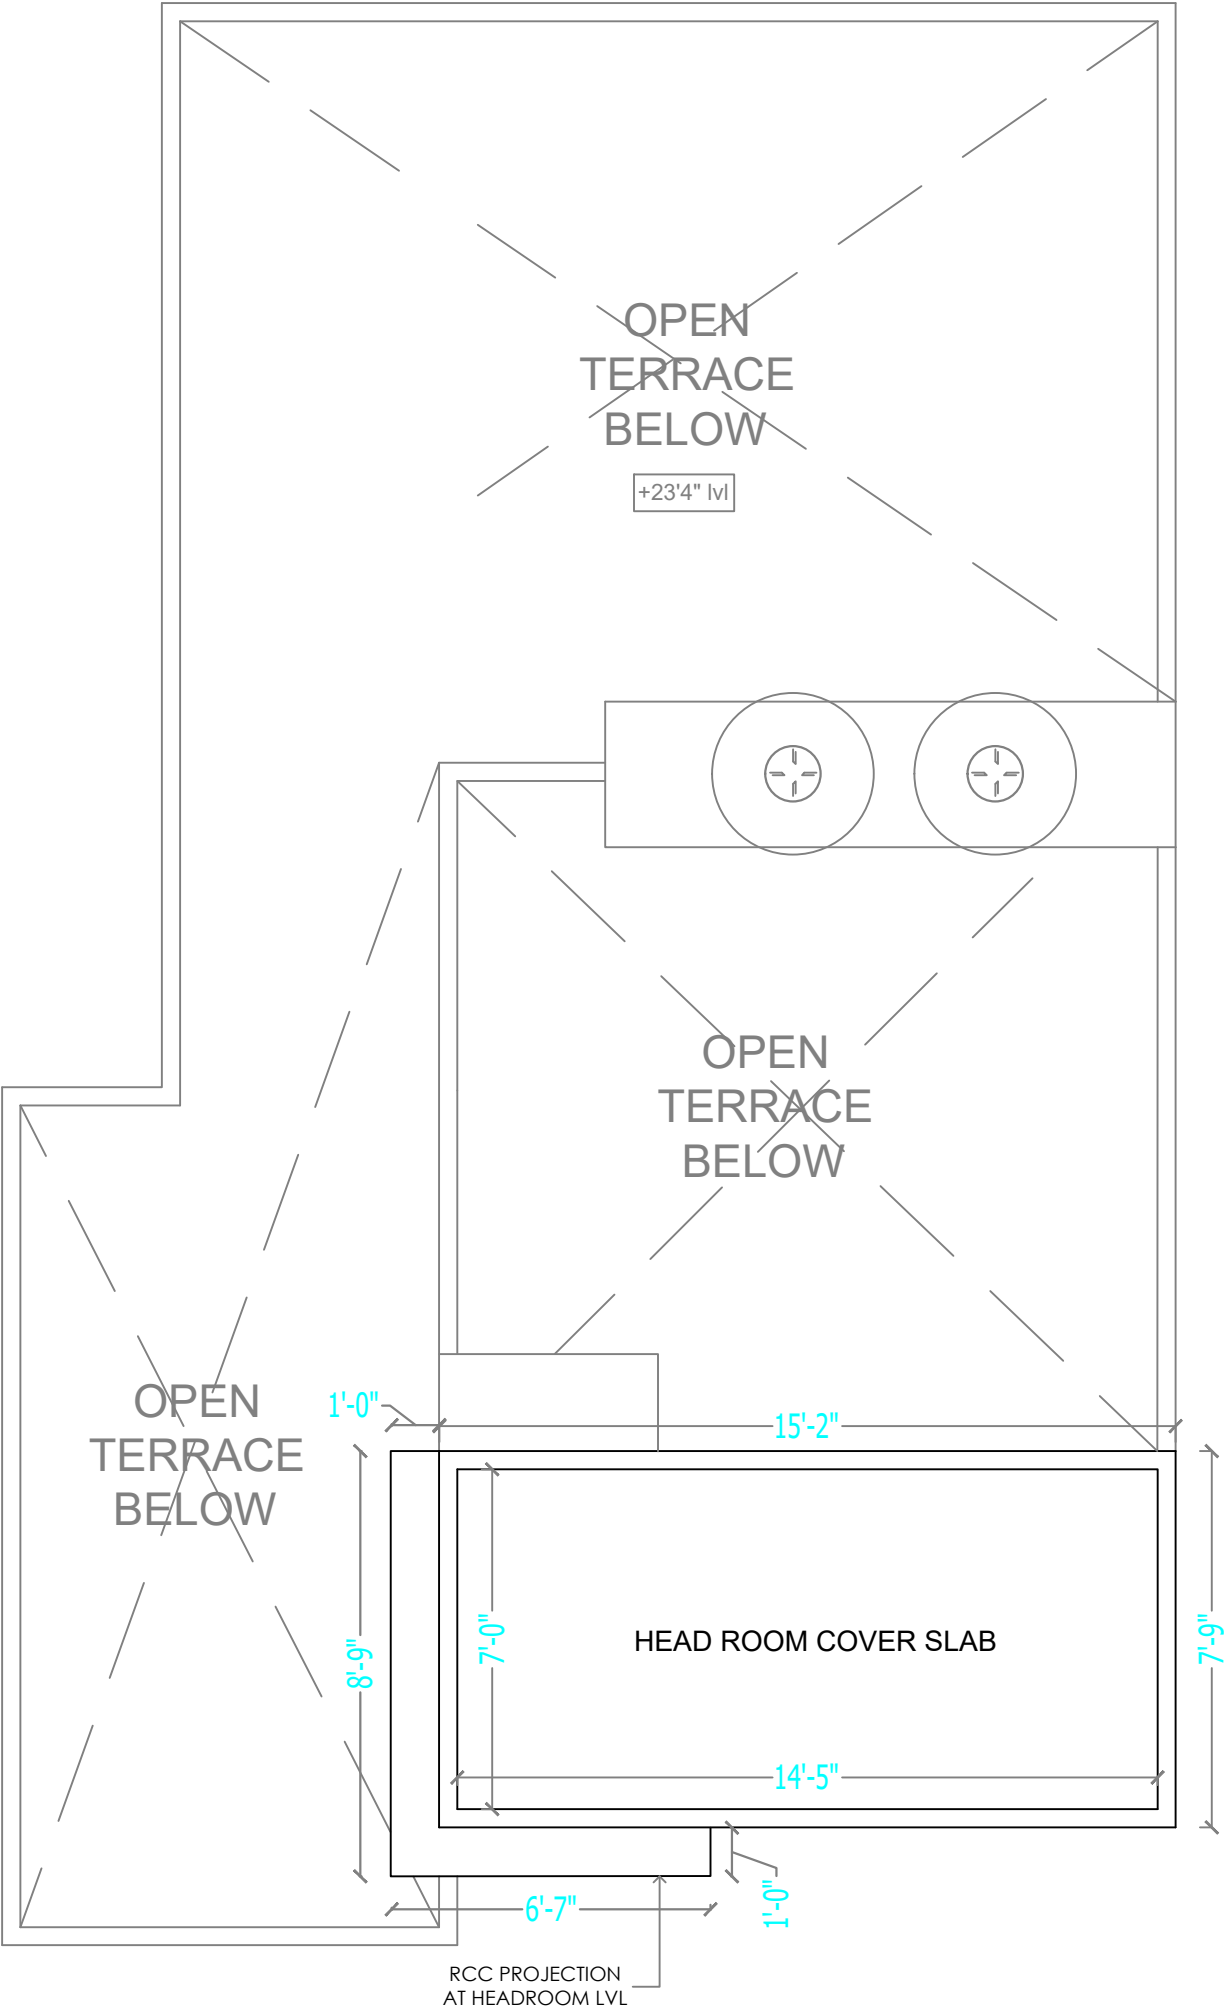

LEGEND	
	BEAM ABOVE
	SUNKEN ABOVE
	9" BRICK WALL
	4 1/2" BRICK WALL
	3" BRICK WALL

SCHEDULE OF JOINERY					
	DESCRIPTION	GF	FF	TERRACE	TOTAL
MD+GG	MAIN DOOR+GRILL GATE (3'6"X7'0")	1	-	-	1
D	DOOR (3'0"X7'0")	1	2	-	3
D1	DOOR (2'6"X7'0")	3	1	-	4
(D1+V)+GG	(DOOR+VENTILATOR)+GRILL GATE (2'6"X7'0")+(2'6"X1'9")	1	-	-	1
PD	POOJA DOOR (3'0"X7'0")	1	-	-	1
W	WINDOW (6'0"X4'6")	2	1	-	3
W1	WINDOW (3'0"X4'6")	1	-	-	1
W2	WINDOW (2'6"X4'6")	1	1	-	2
KW	KITCHEN WINDOW (4'0"X3'6")	1	-	-	1
FG	FIXED GLASS (2'0"X5'0")	-	1	1	2
V	VENTILATOR (2'6"X2'6")	-	1	-	1
V1	VENTILATOR (2'6"X2'0")	1	-	-	1

PLOT - 01 TAMBARAM		
00	10.04.2023	TO ISSUE
S.NO.	REV.DATE	DESCRIPTION
CLIENT : MR. SATHISH		
PROJECT : PROPOSED RESIDENCE@ TAMBARAM		
TITLE : TERRACE FLOOR PLAN - WORKING DRAWING		
PROJECT NO :	172	
DRAWING NO :	RSA/2022/172/WD-04	
SCALE :	NTS	
DRAWN :	AYISHA ZEB	
APPROVED :	SHOBANA RAJAPPA	

ARCHITECT :


rsa

Rajappa Shobana Architects

#10, B.M Garden Street,

Alwarpet, Ch - 18. # 044 24996906

COPY RIGHT OF THIS DRAWING BELONGS TO M/S RAJAPPA SHOBANA ARCHITECTS AND SHOULD NOT BE USED FOR ANY PURPOSE OTHER THAN SPECIFIED WITHOUT PRIOR PERMISSION.

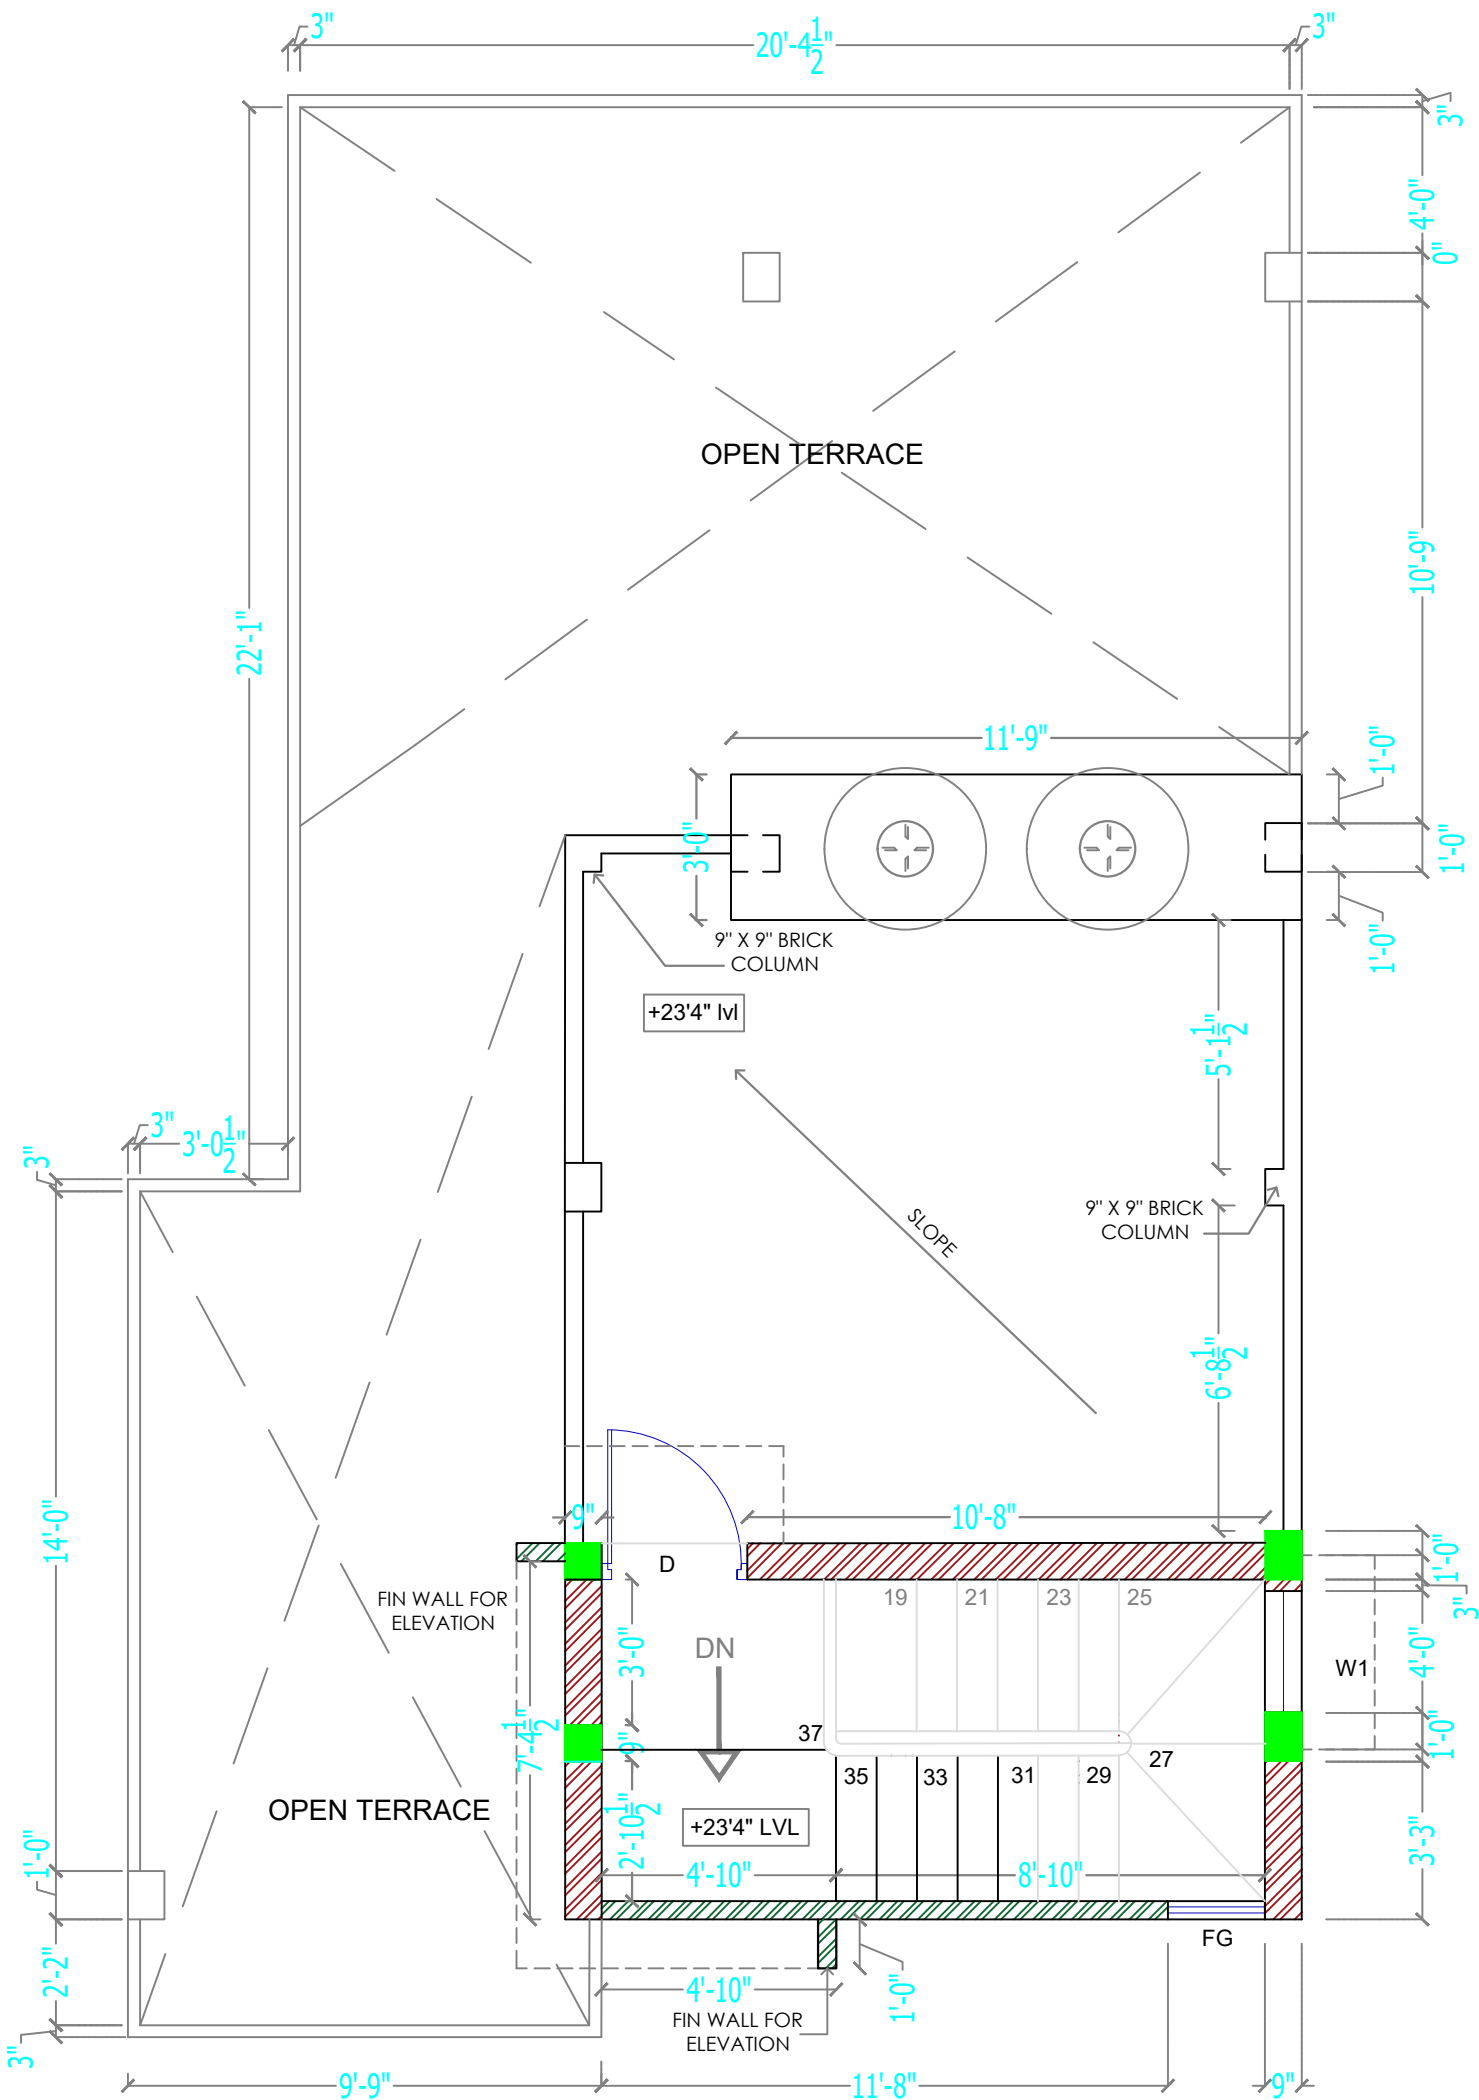

LEGEND

BEAM ABOVE

SUNKEN ABOVE

9" BRICK WALL

4 1/2" BRICK WALL

3" BRICK WALL

SCHEDULE OF JOINERY

	DESCRIPTION	GF	FF	TERRACE	TOTAL
MD+GG	MAIN DOOR+GRILL GATE (3'6"X7'0")	1	-	-	1
D	DOOR (3'0"X7'0")	1	2	-	3
D1	DOOR (2'6"X7'0")	3	1	-	4
(D1+V)+GG	(DOOR+VENTILATOR)+GRILL GATE (2'6"X7'0")+(2'6"X1'9")	1	-	-	1
PD	POOJA DOOR (3'0"X7'0")	1	-	-	1
W	WINDOW (6'0"X4'6")	2	1	-	3
W1	WINDOW (3'0"X4'6")	1	-	-	1
W2	WINDOW (2'6"X4'6")	1	1	-	2
KW	KITCHEN WINDOW (4'0"X3'6")	1	-	-	1
FG	FIXED GLASS (2'0"X5'0")	-	1	1	2
V	VENTILATOR (2'6"X2'6")	-	1	-	1
V1	VENTILATOR (2'6"X2'0")	1	-	-	1

PLOT - 01
TAMBARAM

00	10.04.2023	TO ISSUE
S.NO.	REV.DATE	DESCRIPTION

CLIENT :
MR. SATHISH

PROJECT :
PROPOSED RESIDENCE@ TAMBARAM

TITLE :
TERRACE FLOOR PLAN - WORKING DRAWING

PROJECT NO :	172
DRAWING NO :	RSA/2022/172/WD-03
SCALE :	NTS
DRAWN :	AYISHA ZEBa
APPROVED :	SHOBANA RAJAPPA


ARCHITECT :

rsa

Rajappa Shobana Architects


#10, B.M Garden Street,
Alwarpet, Ch - 18. # 044 24996906

COPY RIGHT OF THIS DRAWING BELONGS TO M/S RAJAPPA SHOBANA ARCHITECTS AND SHOULD NOT BE USED FOR ANY PURPOSE OTHER THAN SPECIFIED WITHOUT PRIOR PERMISSION.

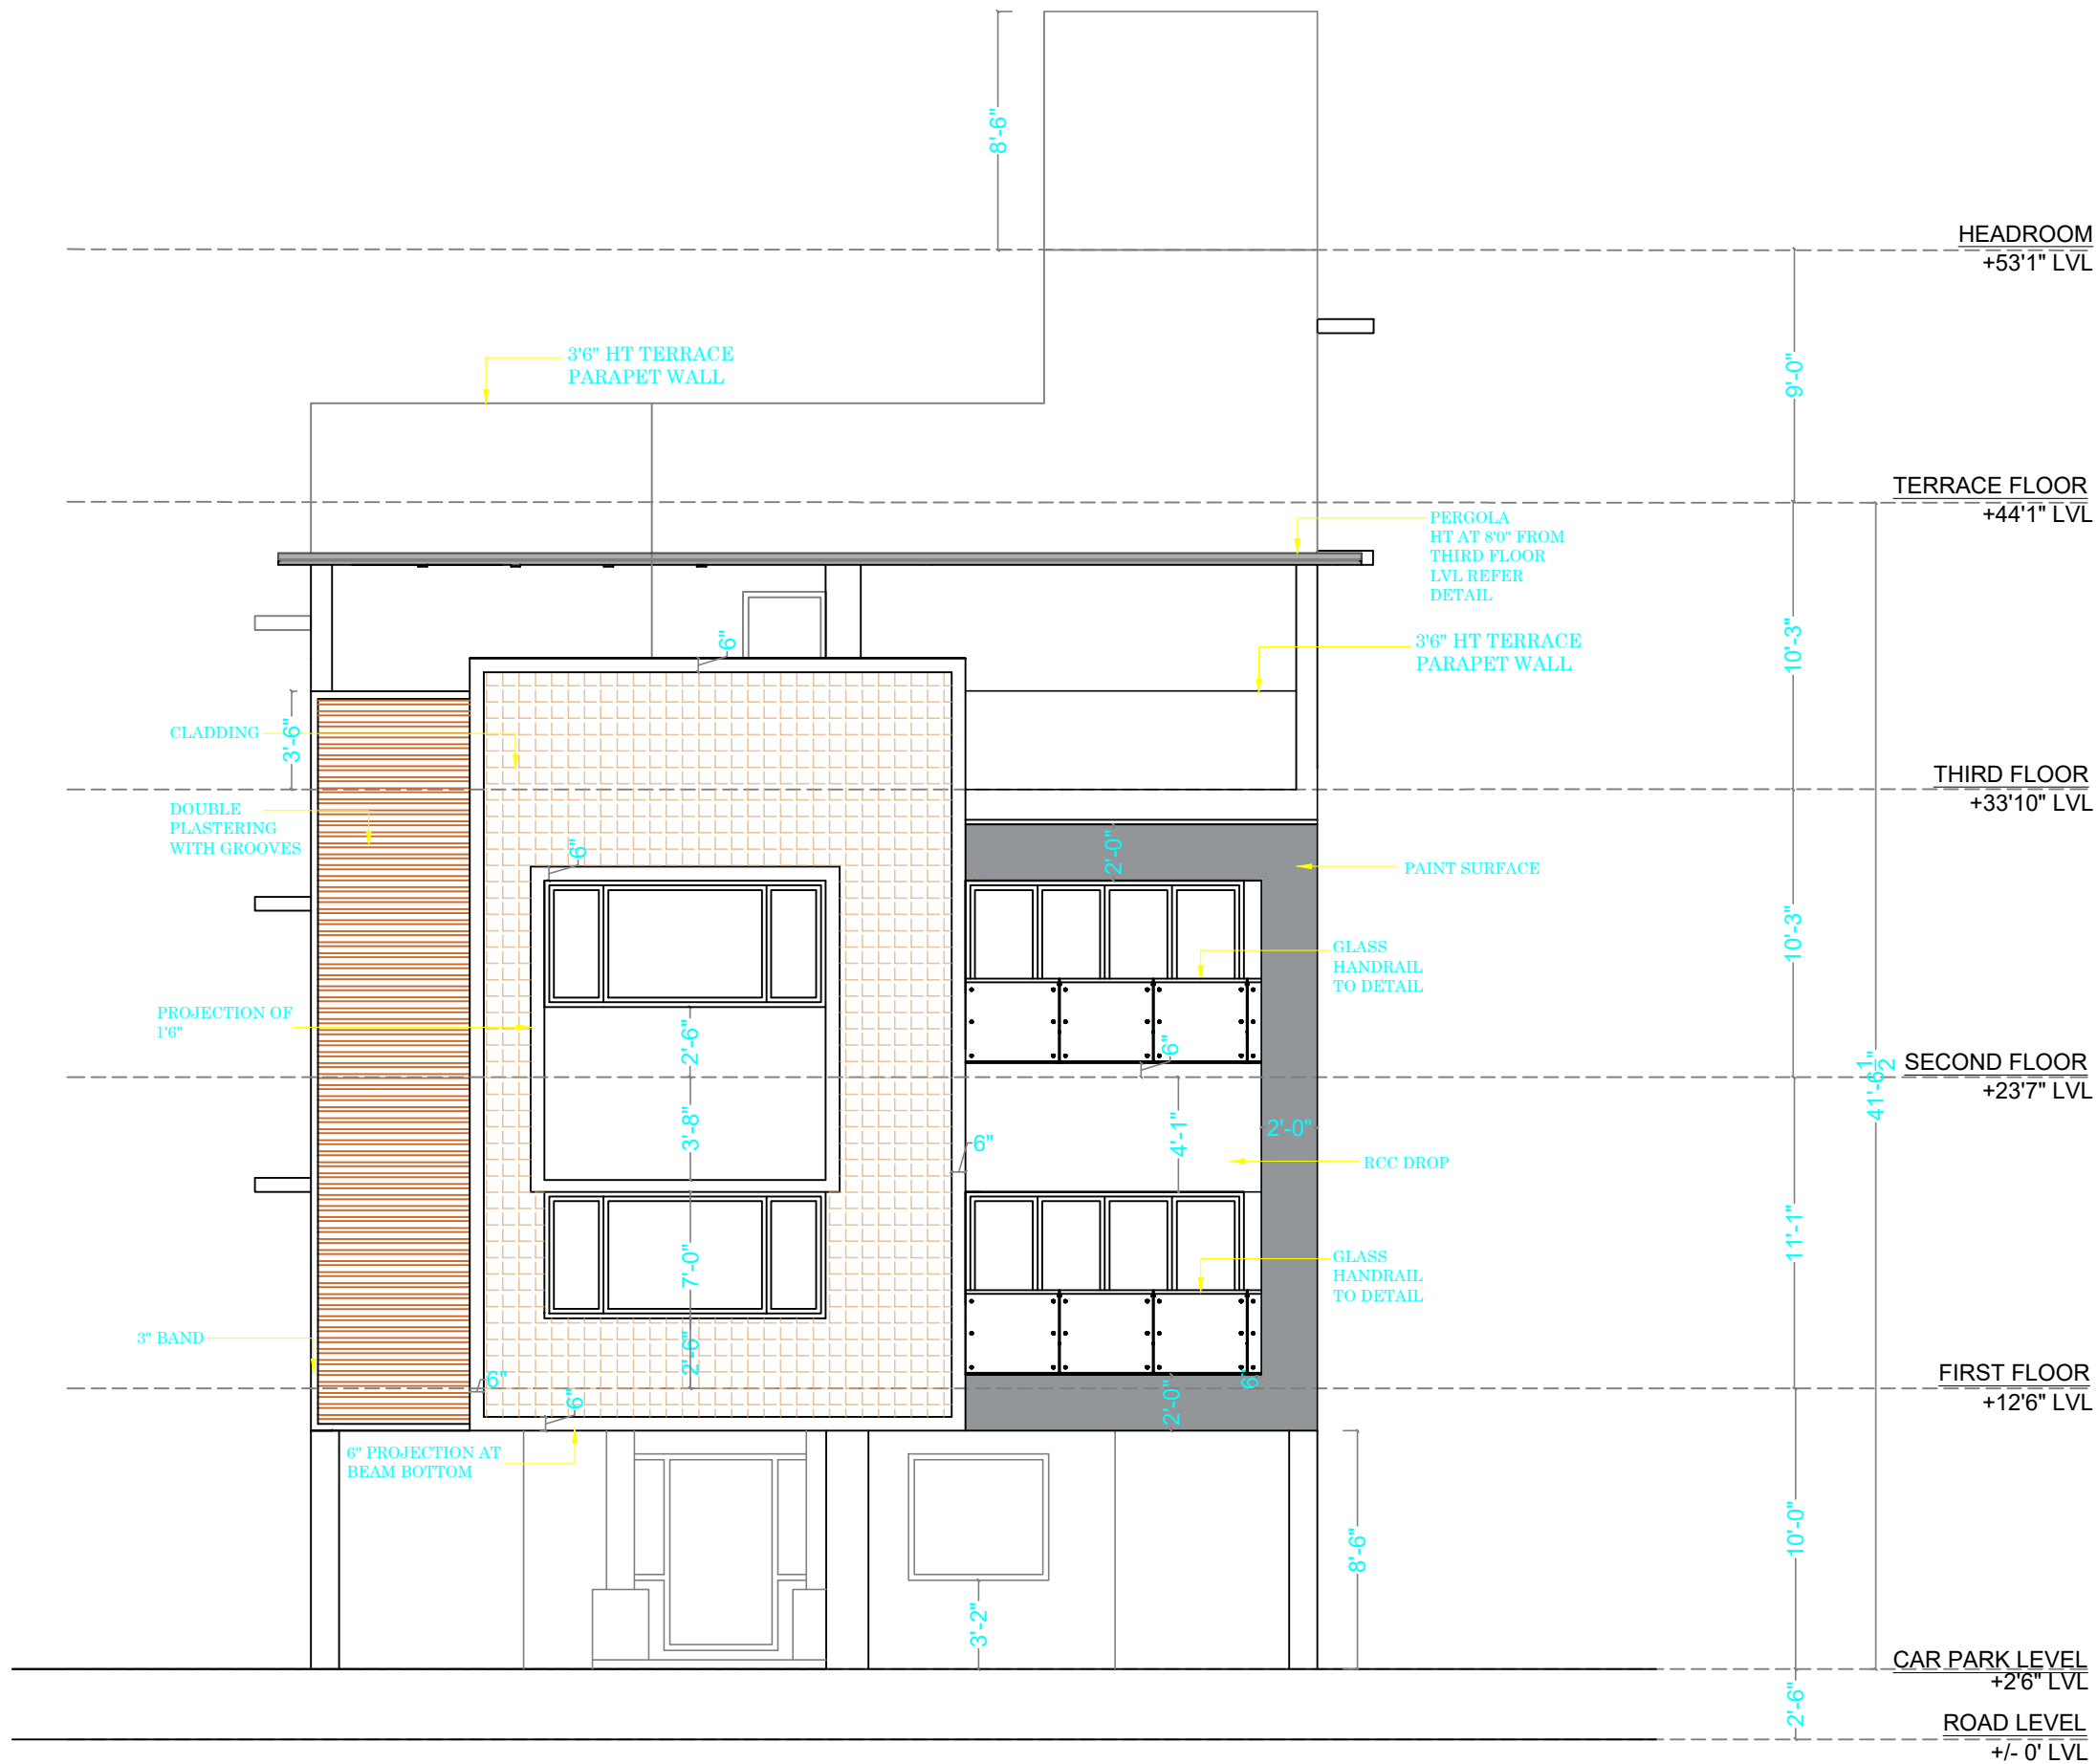


00	23.03.2023	TO ISSUE
S.NO.	REV.DATE	DESCRIPTION
CLIENT :		
MR. VIJAY KUMAR		
PROJECT :		
PROPOSED RESIDENCE @ T.NAGAR		
TITLE :		
EAST ELEVATION [FRONT]		
PROJECT NO :	165	
DRAWING NO :	RSA/165/VIJAY - T.NAGAR/ELEV-01	
SCALE :	NTS	
DRAWN :	AYISHA ZEB / THAMIZH	
APPROVED :	SHOBANA RAJAPPA	
ARCHITECT :		
rsa Rajappa Shobana Architects #10, B.M Garden Street, Alwarpet, Ch - 18. # 044 24996906		

COPY RIGHT OF THIS DRAWING BELONGS TO M/S RAJAPPA SHOBANA ARCHITECTS AND SHOULD NOT BE USED FOR ANY PURPOSE OTHER THAN SPECIFIED WITHOUT PRIOR PERMISSION.

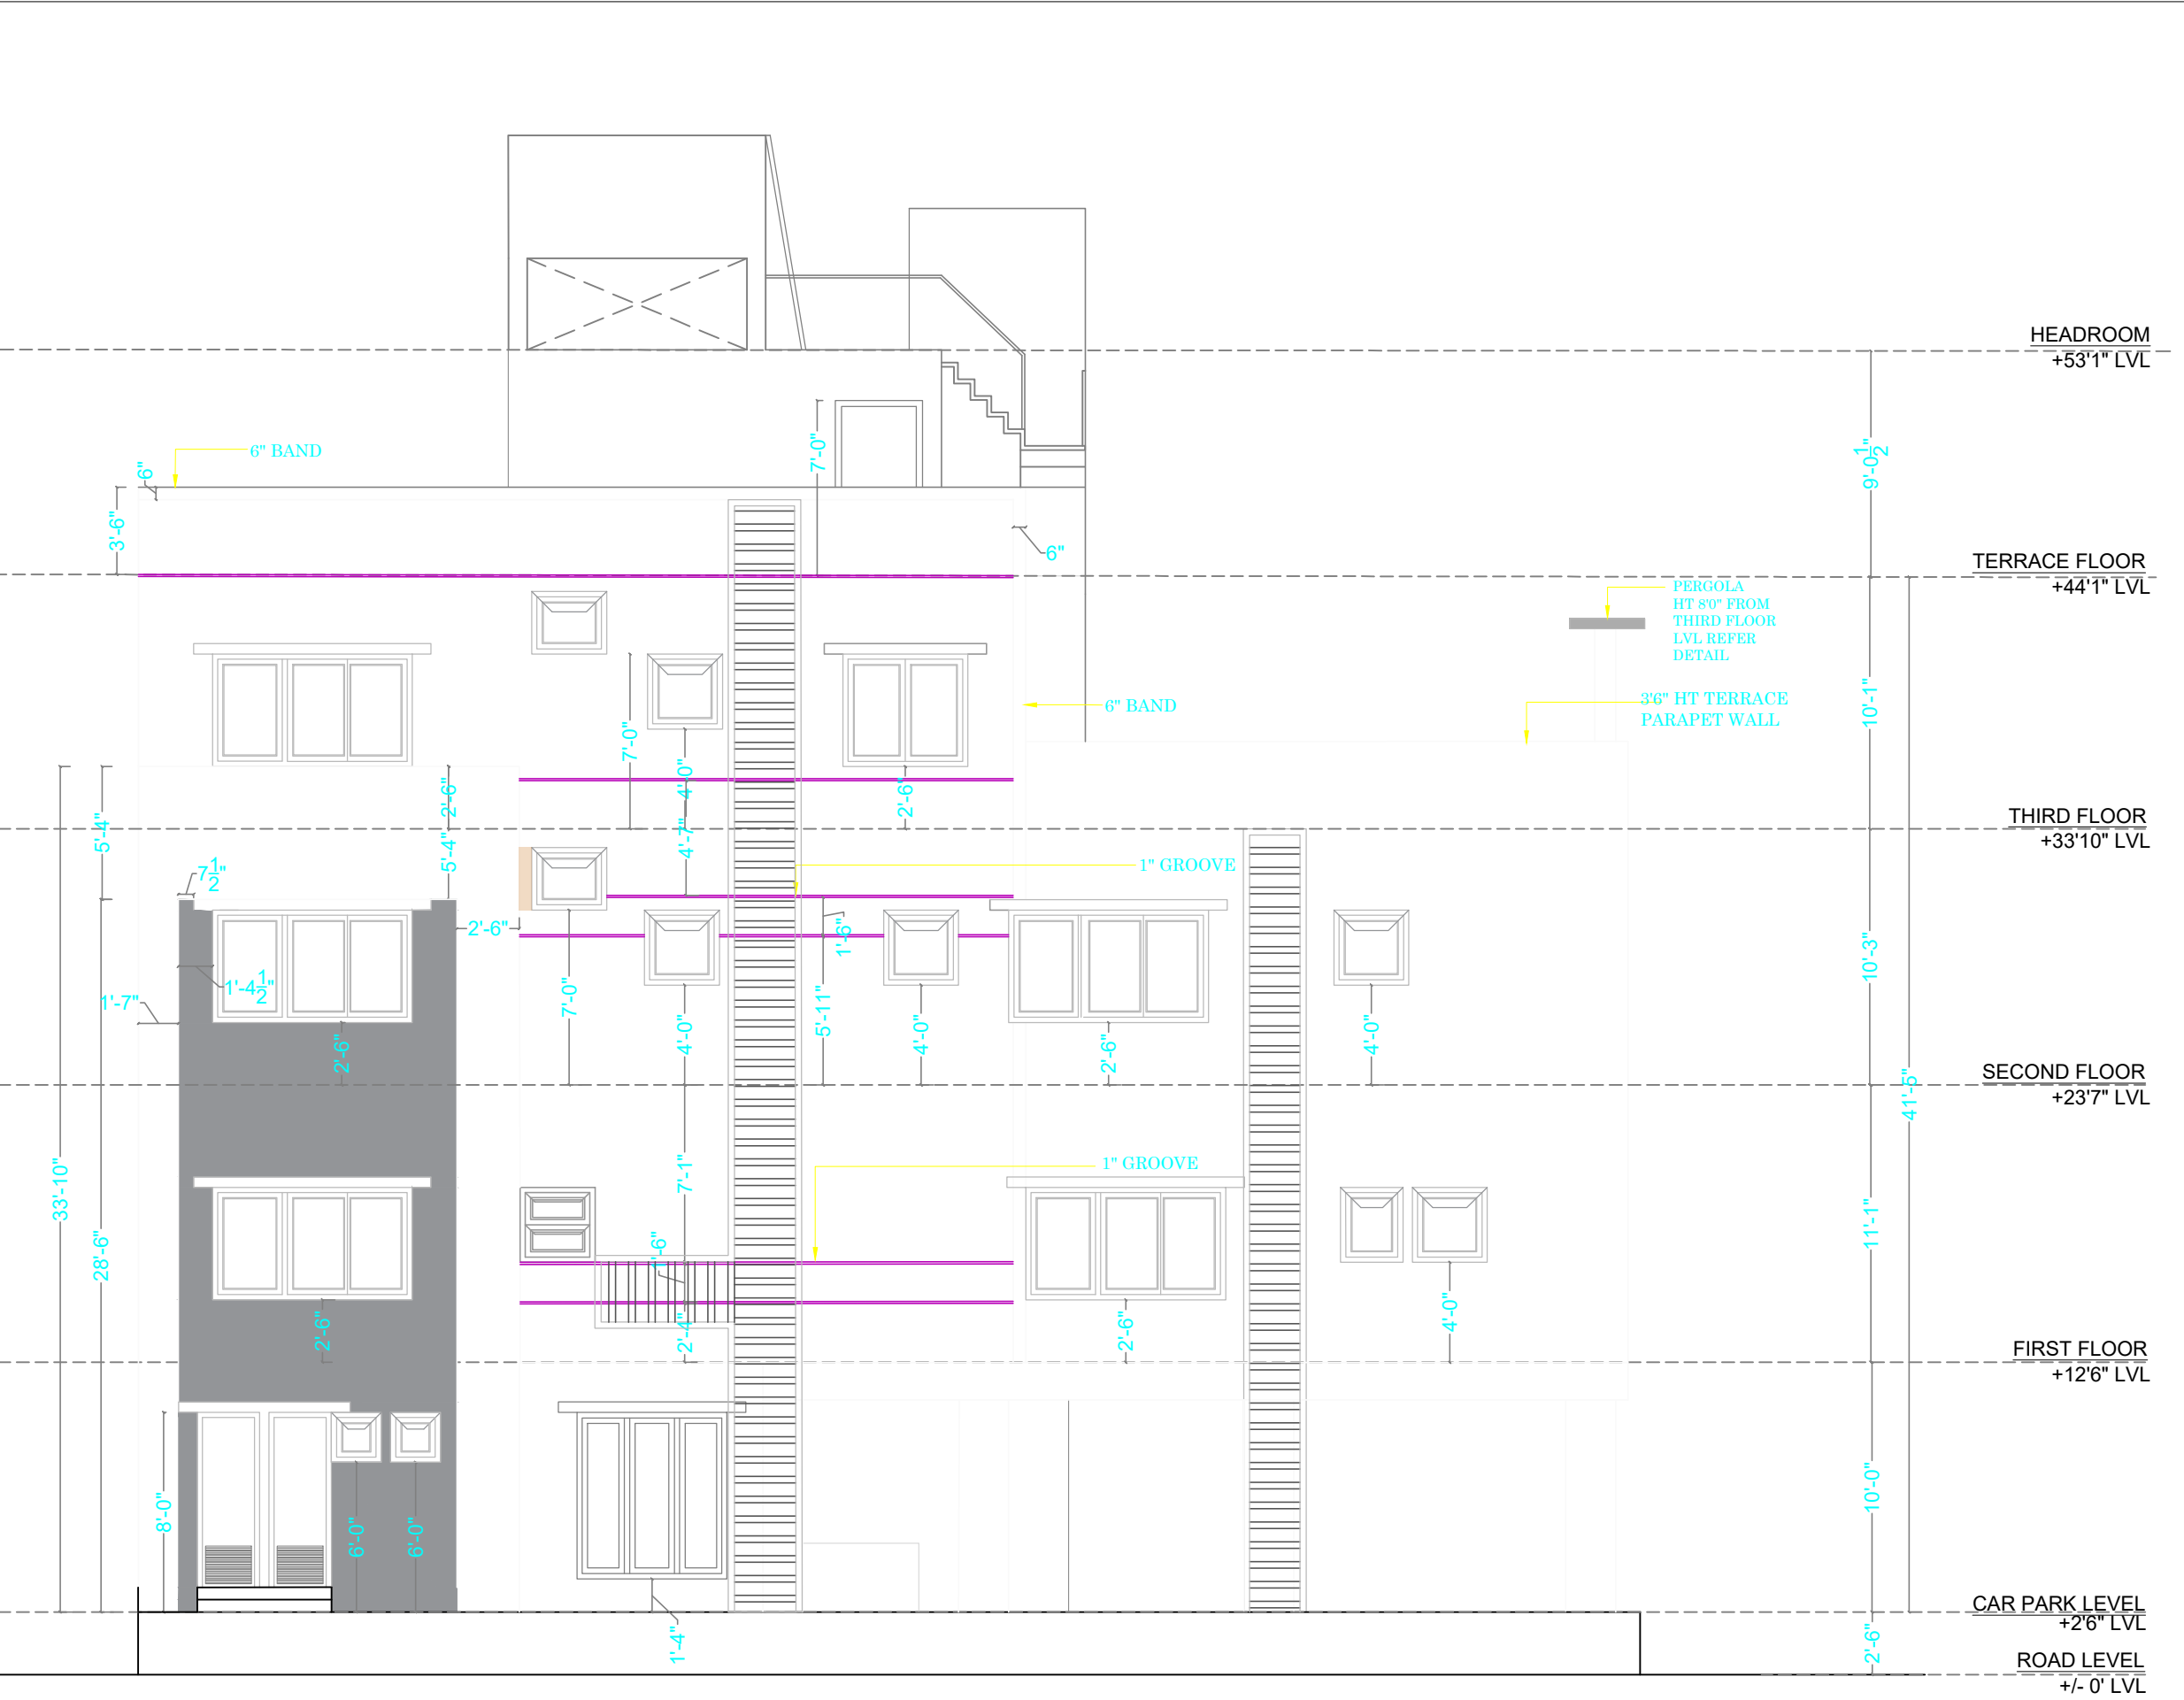

00	21.03.2023	TO ISSUE
S.NO.	REV.DATE	DESCRIPTION
CLIENT :		
MR. VIJAY KUMAR		
PROJECT :		
PROPOSED RESIDENCE @ T.NAGAR		
TITLE :		
SOUTH ELEVATION(LEFT)		
PROJECT NO :	165	
DRAWING NO :	RSA/165/VIJAY - T.NAGAR/FURN-05	
SCALE :	NTS	
DRAWN :	AYISHA ZEBA / THAMIZH	
APPROVED :	SHOBANA RAJAPPA	
ARCHITECT :		
rsa Rajappa Shobana Architects #10, B.M Garden Street, Alwarpet, Ch - 18. # 044 24996906		
COPY RIGHT OF THIS DRAWING BELONGS TO M/S RAJAPPA SHOBANA ARCHITECTS AND SHOULD NOT BE USED FOR ANY PURPOSE OTHER THAN SPECIFIED WITHOUT PRIOR PERMISSION.		

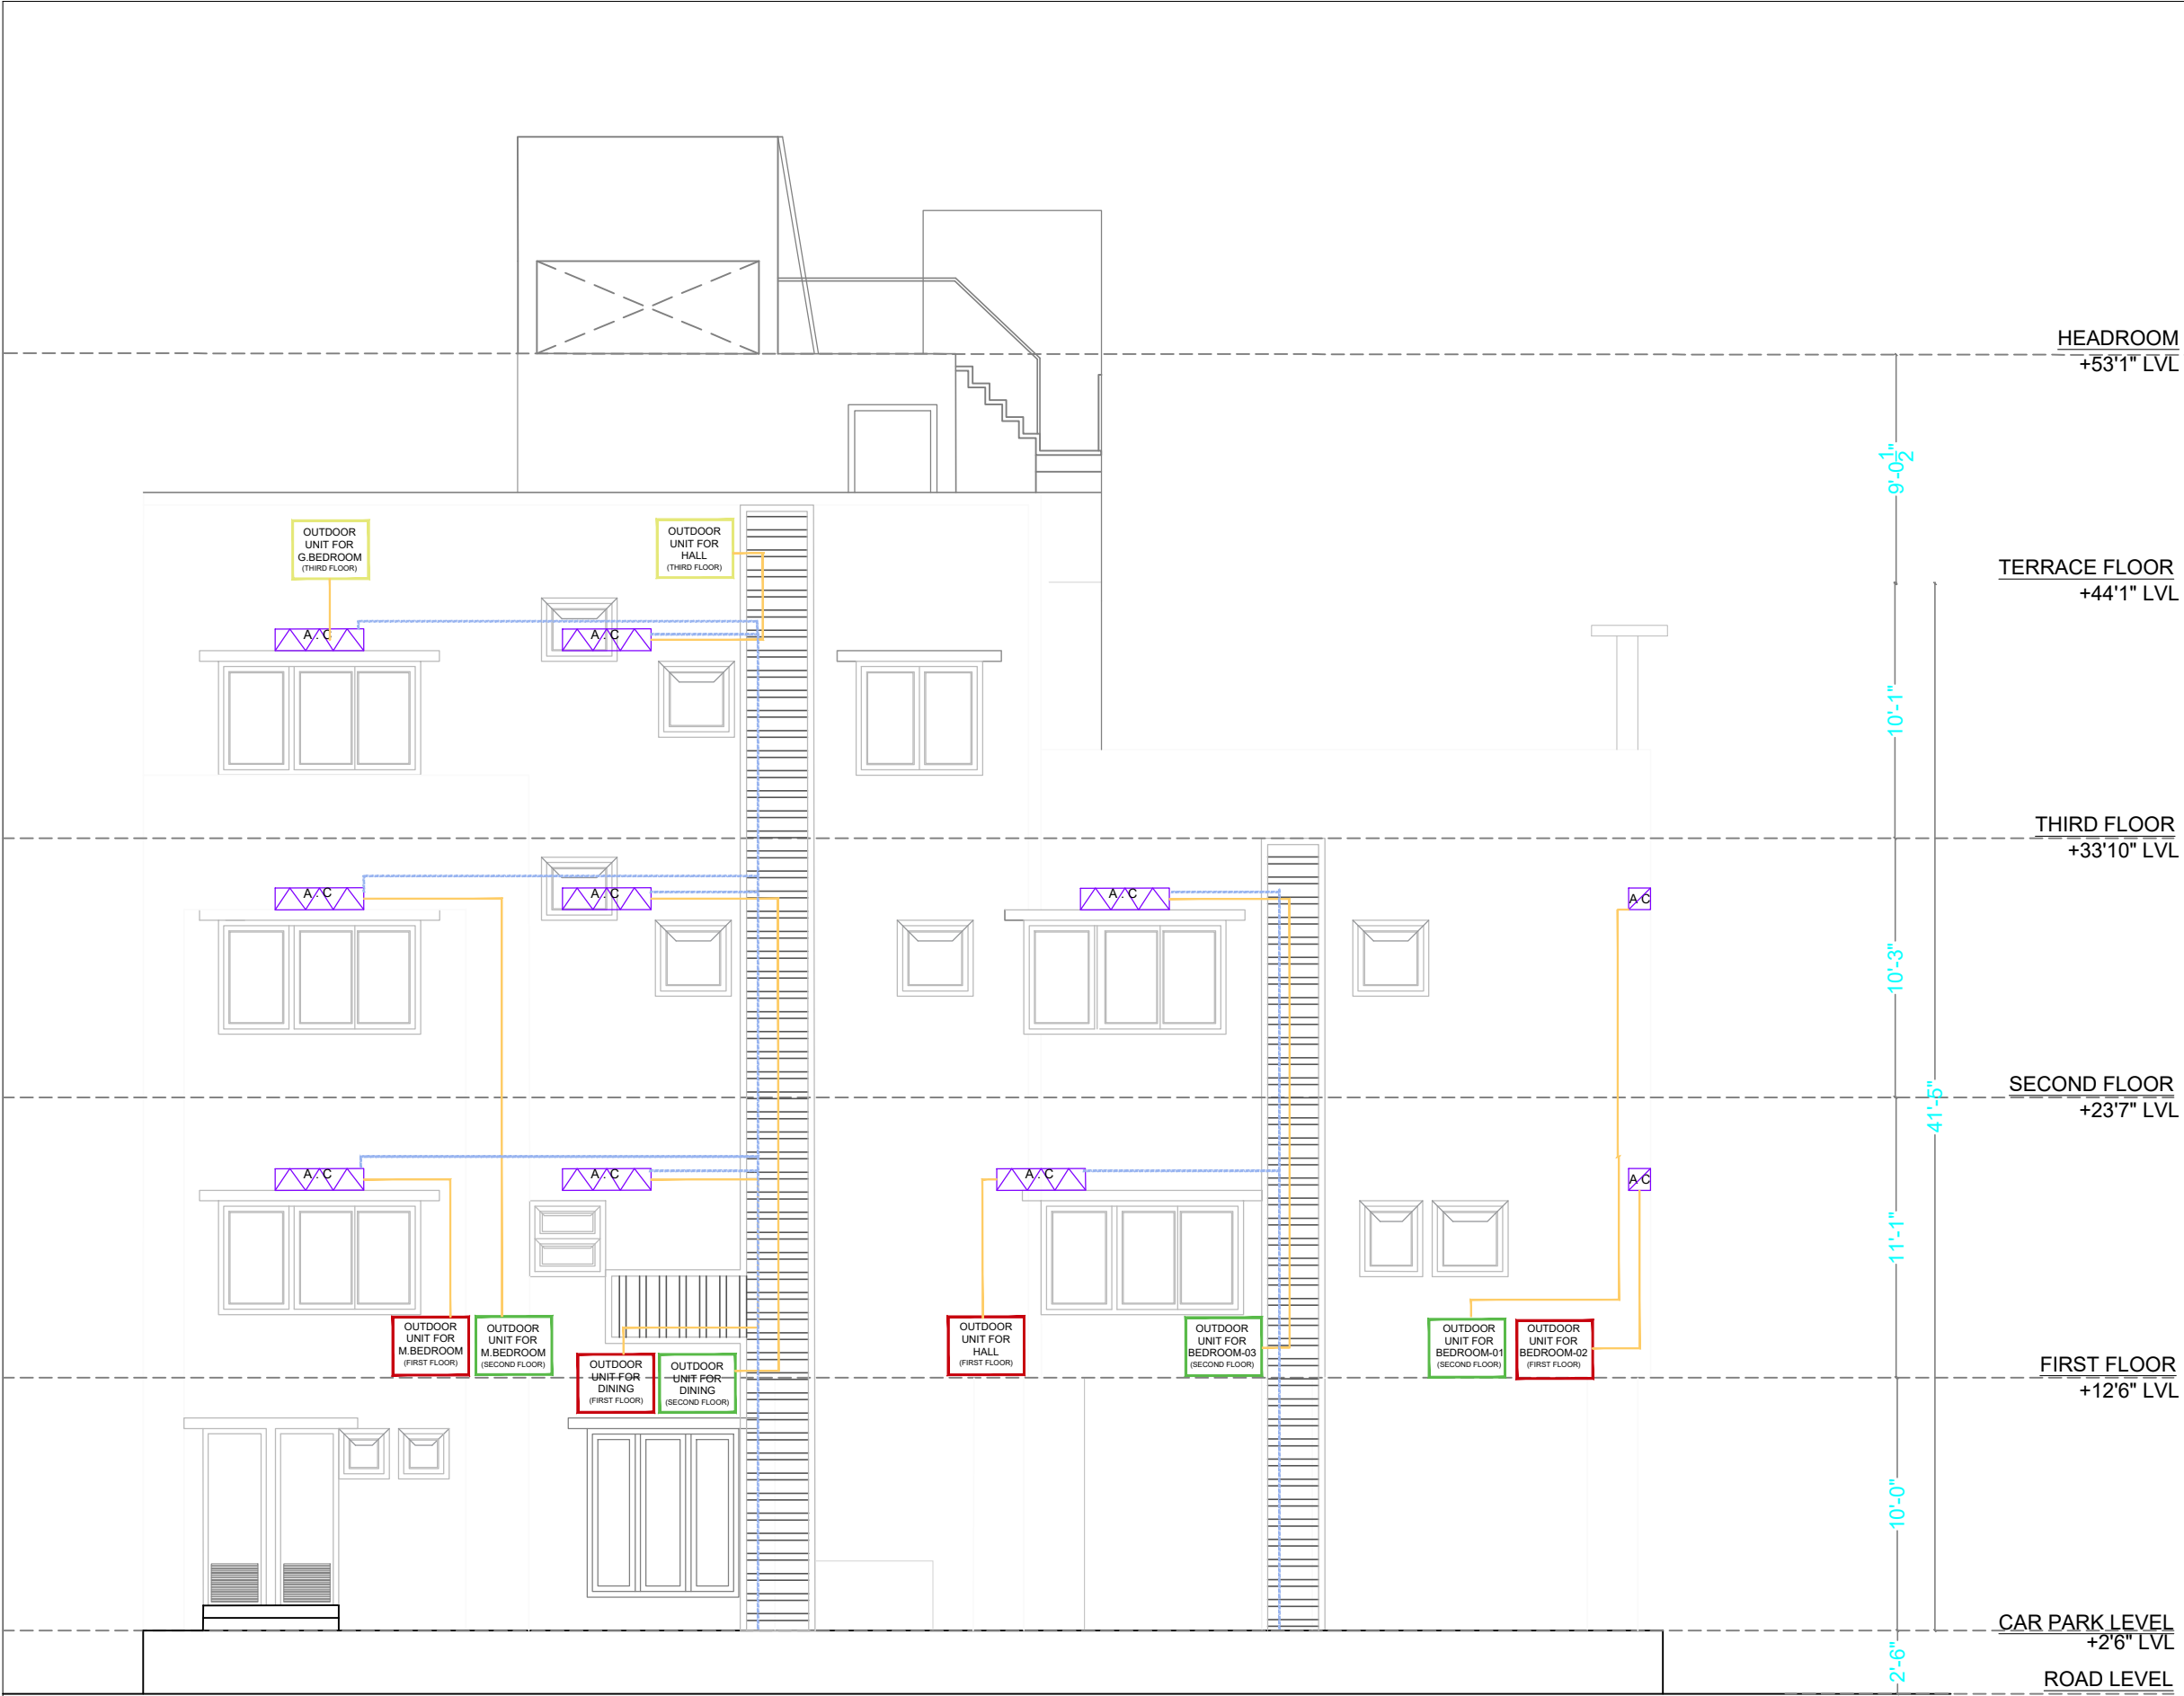

- FIRST FLOOR ODU
- SECOND FLOOR ODU
- THIRD FLOOR ODU
- A/C

AC IDU

- ODU TO IDU CU PIPE
- AC DRAIN PIPE

00	21.03.2023	TO ISSUE
S.NO.	REV.DATE	DESCRIPTION
CLIENT :		
MR. VIJAY KUMAR		
PROJECT :		
PROPOSED RESIDENCE @ T.NAGAR		
TITLE :		
SOUTH ELEVATION-AC ODU LOCATIONS		
PROJECT NO :	165	
DRAWING NO :	RSA/165/VIJAY - T.NAGAR/AC-1	
SCALE :	NTS	
DRAWN :	AYISHA ZEBA / THAMIZH	
APPROVED :	SHOBANA RAJAPPA	


ARCHITECT :

rsa

Rajappa Shobana Architects

#10, B.M Garden Street,
Alwarpet, Ch - 18. # 044 24996906

COPY RIGHT OF THIS DRAWING BELONGS TO M/S RAJAPPA SHOBANA ARCHITECTS AND SHOULD NOT BE USED FOR ANY PURPOSE OTHER THAN SPECIFIED WITHOUT PRIOR PERMISSION.

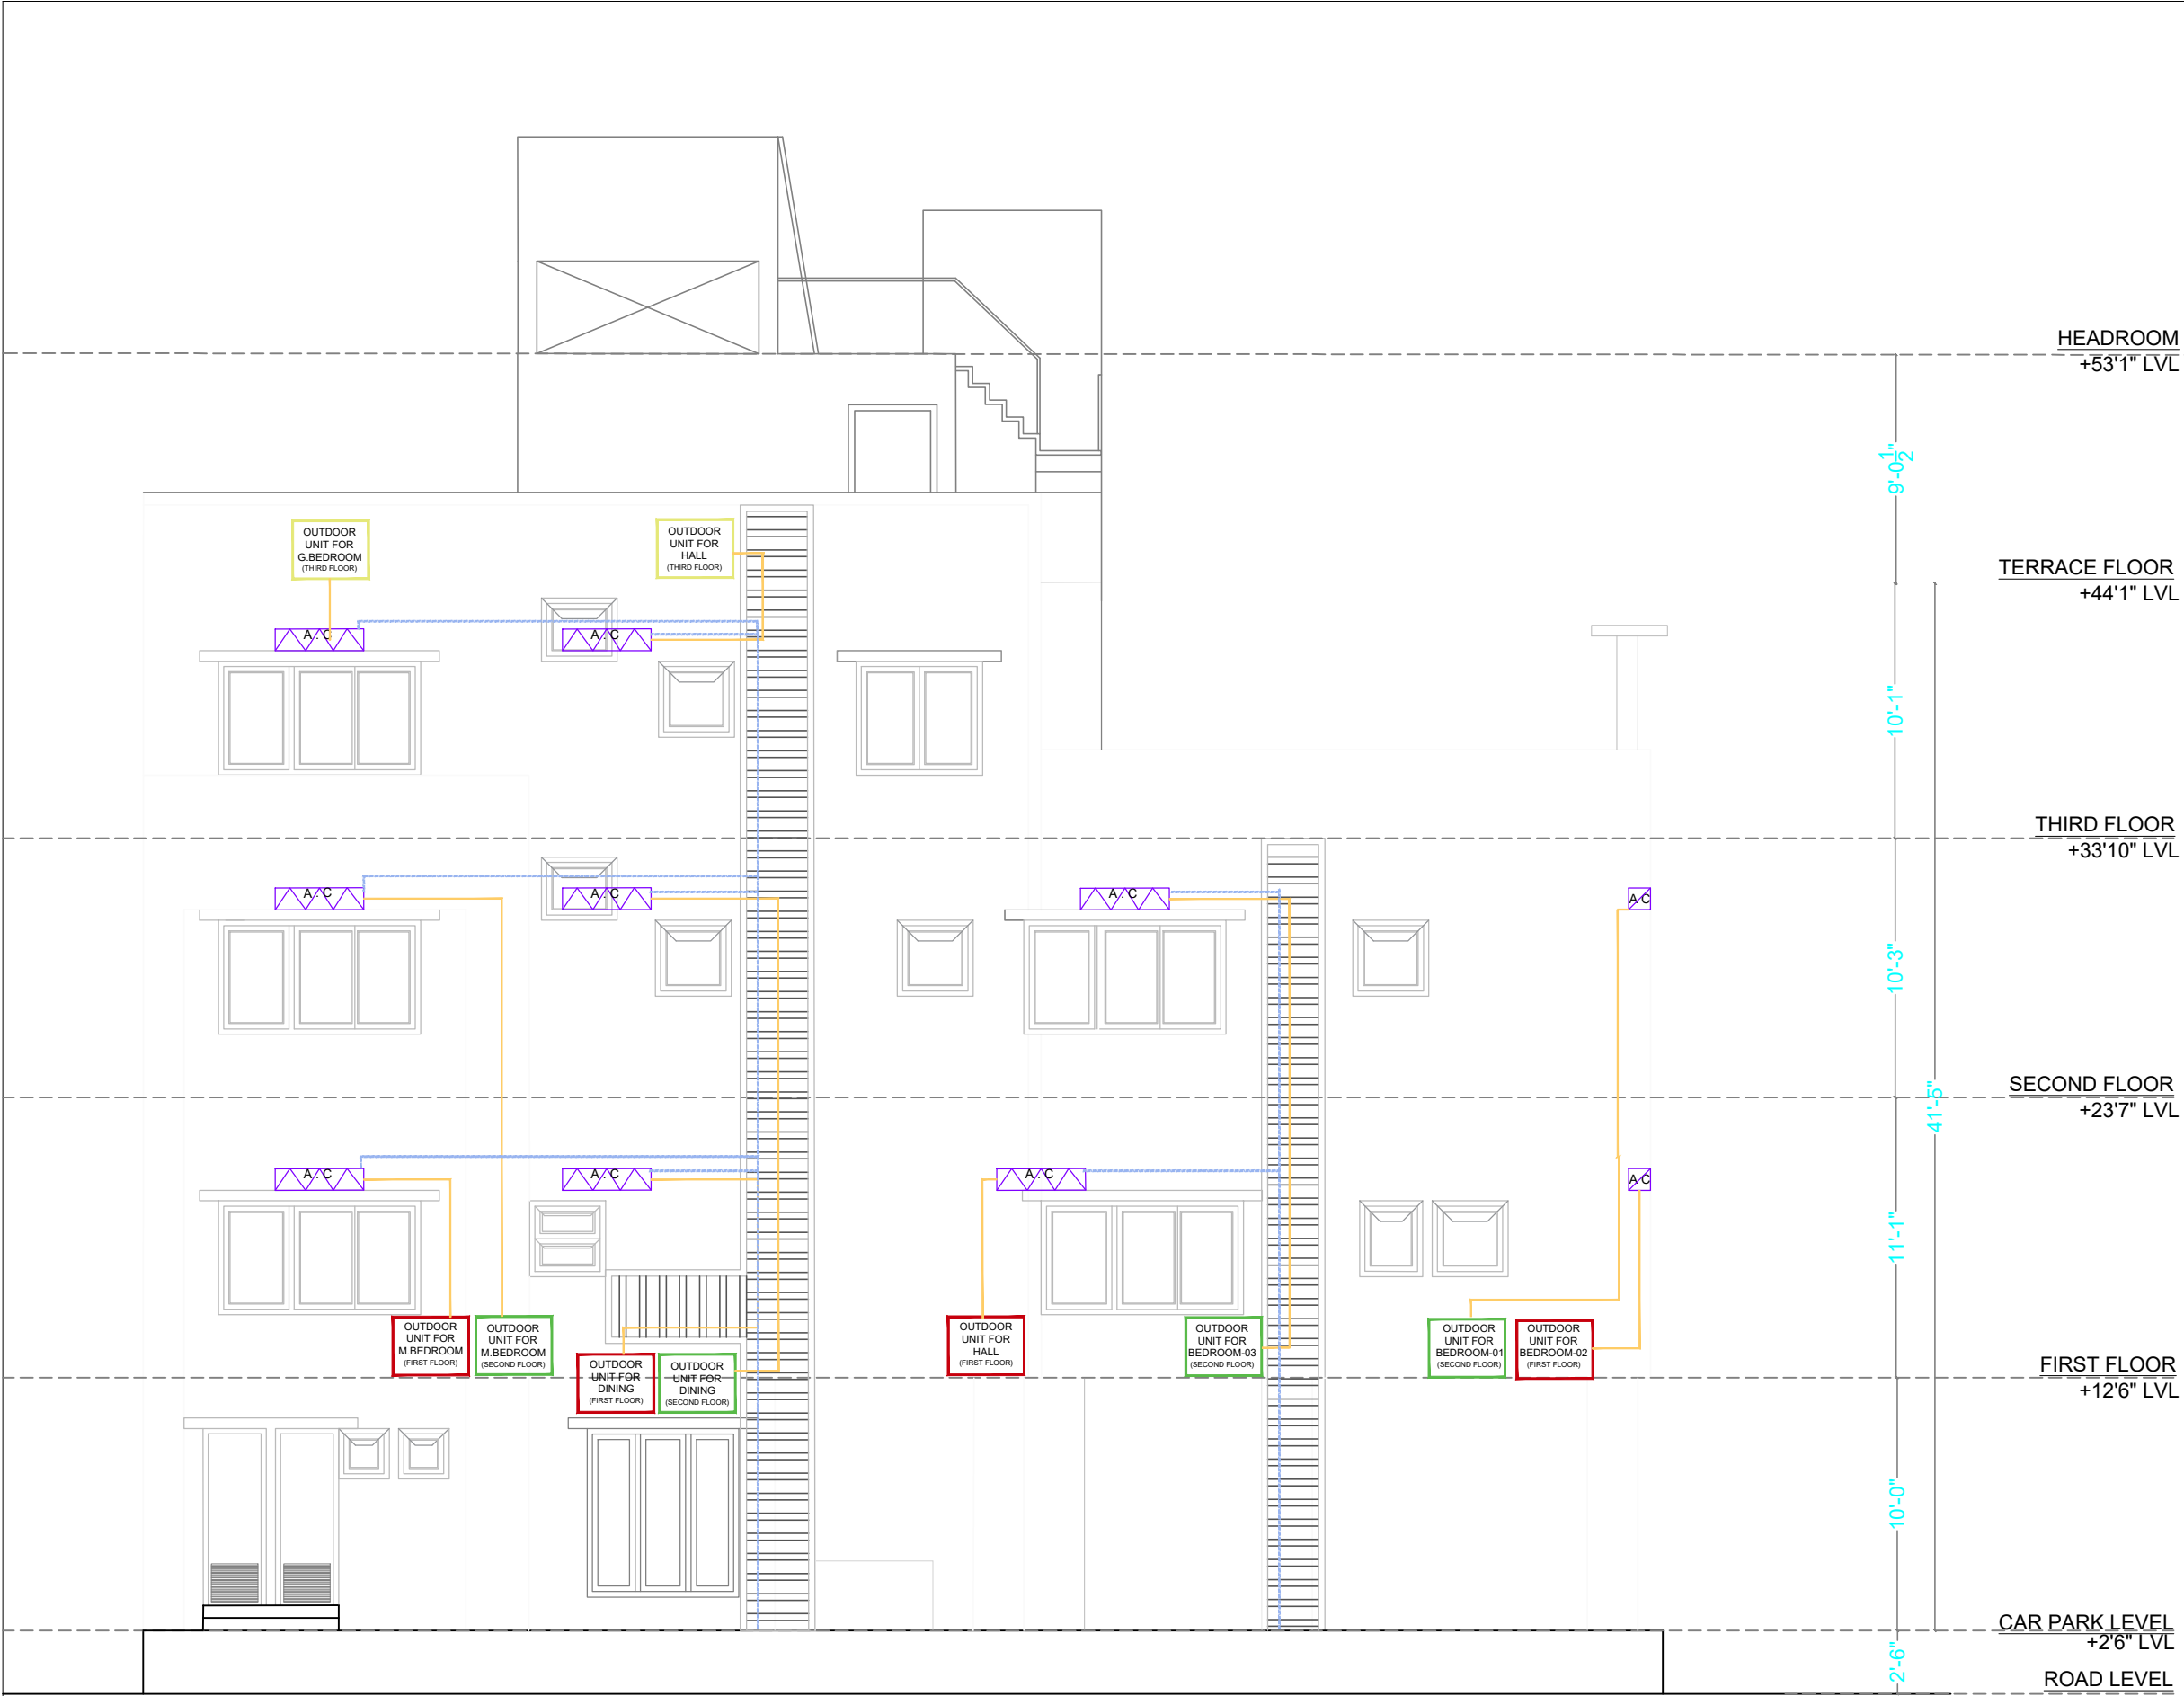

- FIRST FLOOR ODU
- SECOND FLOOR ODU
- THIRD FLOOR ODU
- A/C

AC IDU

- ODU TO IDU CU PIPE
- AC DRAIN PIPE

00	21.03.2023	TO ISSUE
S.NO.	REV.DATE	DESCRIPTION
CLIENT :		
MR. VIJAY KUMAR		
PROJECT :		
PROPOSED RESIDENCE @ T.NAGAR		
TITLE :		
SOUTH ELEVATION-AC ODU LOCATIONS		
PROJECT NO :	165	
DRAWING NO :	RSA/165/VIJAY - T.NAGAR/AC-1	
SCALE :	NTS	
DRAWN :	AYISHA ZEBA / THAMIZH	
APPROVED :	SHOBANA RAJAPPA	


ARCHITECT :

rsa

Rajappa Shobana Architects


#10, B.M Garden Street,
Alwarpet, Ch - 18. # 044 24996906

COPY RIGHT OF THIS DRAWING BELONGS TO M/S RAJAPPA SHOBANA ARCHITECTS AND SHOULD NOT BE USED FOR ANY PURPOSE OTHER THAN SPECIFIED WITHOUT PRIOR PERMISSION.

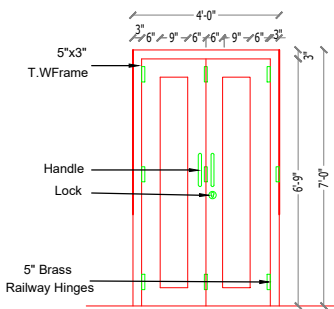


MAIN DOOR(MD)-(4'0"X7'0")

1NO - GROUND FLOOR

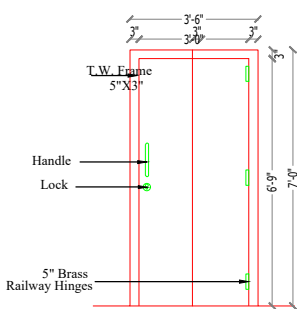


MAIN DOOR (MD1)-(3'6"X7'0")

1NO - FIRST FLOOR
1NO - SECOND FLOOR
1NO - OPEN TERRACE

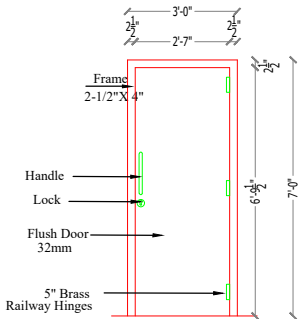


DOOR(D)-(3'0"X7'0")

3NOS - GROUND FLOOR
(2NOS-SECURITY ROOM & 1NO-LUMBER ROOM)
3NOS - FIRST FLOOR
(1NO MASTER BEDROOM & BEDROOM KITCHEN)
4NOS - SECOND FLOOR
(1NO DRESS & 3NOS BEDROOM)
4NOS - THIRD FLOOR
(1NO GUEST BEDROOM, 1NO DRESS, 1NO STAIRCASE & 1NO OPEN TERRACE)

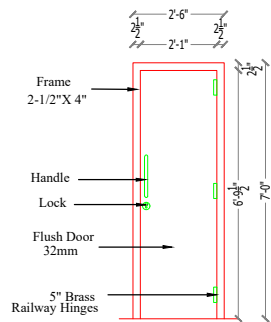


DOOR(D1)-(2'6"X7'0")

1NO - GROUND FLOOR
(1NO-TOILET)
5NOS - FIRST FLOOR
(3NOS TOILET & 2NO UTILITY)
4NOS - SECOND FLOOR
(3NOS TOILET & 1NO UTILITY)
2NOS - THIRD FLOOR
(1NO TOILET)

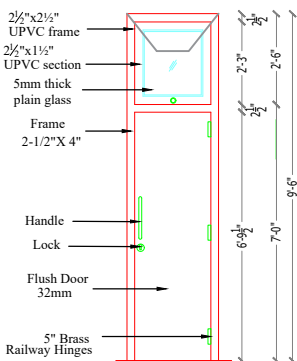


DOOR+VENTILATOR
(D+V)-(2'6"X7'0", 2'6"X2'6")

2NOS - GROUND FLOOR
(1NOS TOILET & 1NO BATH)

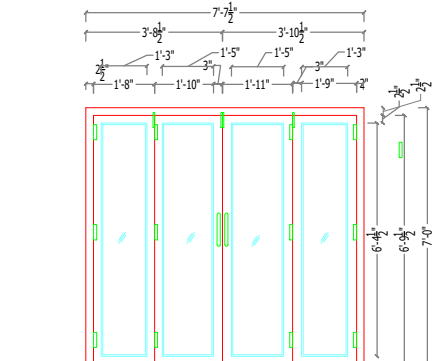


POOJA DOOR(PD)-(7'1/2"X7'0")

1NO - FIRST FLOOR

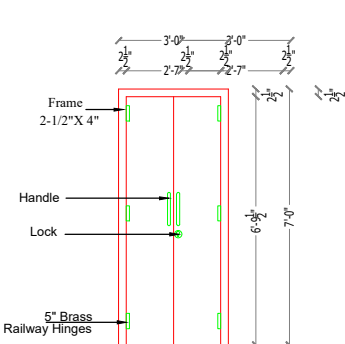


POOJA DOOR(PD1)-(3'0"X7'0")

1NO - SECOND FLOOR

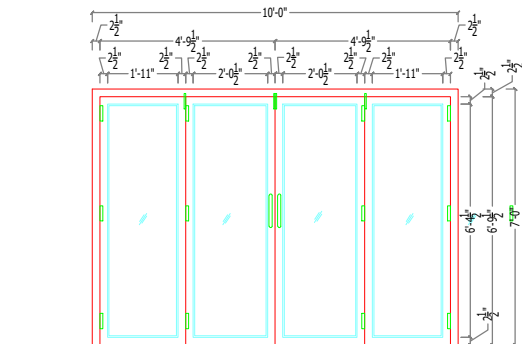


FRENCH DOOR(FD)-(10'0"X7'0")

1NO - FIRST FLOOR (SITOUT)
1NO - SECOND FLOOR (SITOUT)

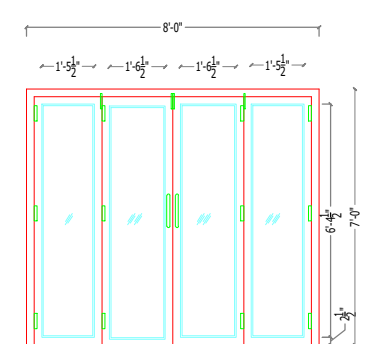

FRENCH DOOR(FD1)-(8'0"X7'0")

1NO - THIRD FLOOR (COVERED TERRACE)

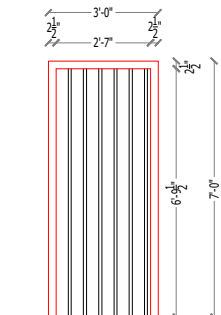

GRILL DOOR(GD)-(3'0"X7'0")

1NO - THIRD FLOOR(OPEN TERRACE)


SCHEDULE OF JOINERY

	DESCRIPTION	SIZE	
MD	MAIN DOOR	4'0" X 7'0"	1
MD1	MAIN DOOR	3'6" X 7'0"	3
D	DOOR	3'0" X 7'0"	14
D1	DOOR	2'6" X 7'0"	12
GD	GRILL DOOR	3'0" X 7'0"	1
D+V	DOOR + VENTILATOR	2'6" X 7'0" 2'6" X 2'6"	2
PD	POOJA DOOR	4'0" X 7'0"	1
PD1	POOJA DOOR	3'0" X 7'0"	1
FD	FRENCH DOOR	10'0" X 7'0"	2
FD1	FRENCH DOOR	8'0" X 7'0"	1
FW	FRENCH WINDOW	6'0" X 6'8"	2
FW1	FRENCH WINDOW	5'0" X 6'8"	1
FW2	FRENCH WINDOW	2'6" X 6'8"	4
W	WINDOW	10'0" X 4'6"	2
W1	WINDOW	8'0" X 4'6"	5
W2	WINDOW	5'0" X 4'6"	3
W3	WINDOW	4'0" X 4'6"	2
W4	WINDOW	3'0" X 4'6"	6
W4A	WINDOW	2'6" X 4'6"	3
W5	WINDOW	2'0" X 4'6"	5
KW	KITCHEN WINDOW	7'0" X 3'6"	1
KW1	KITCHEN WINDOW	5'0" X 3'6"	1
KW2	KITCHEN WINDOW	4'0" X 3'6"	1
KW3	KITCHEN WINDOW	3'0" X 3'6"	2
FG	FIXED GLASS	5'0" X 5'0"	1
FG1	FIXED GLASS	3'0" X 4'6"	2
V	VENTILATOR	3'0" X 3'0"	6
V1	VENTILATOR	3'0" X 2'6"	2
V2	VENTILATOR	3'0" X 2'0"	1
V3	VENTILATOR	2'6" X 3'0"	1
V4	VENTILATOR	2'0" X 2'6"	1
V5	VENTILATOR	2'0" X 2'0"	2

AREA


FLAT AREA: 1983 sqft
LOBBY AREA: 172 sqft
TOTAL FLOOR AREA: 2155 sqft

00	13.07.2022	ISSUED TO SITE
S.NO.	REV.DATE	DESCRIPTION
CLIENT :	CLIENT :	Mr. VIJAY KUMAR
PROJECT PROJECT :	PROJECT PROJECT :	PROPOSED RESIDENCE @ T.NAGAR
TITLE :	TITLE :	JOINERY
PROJECT NO :	165	
DRAWING NO :	RSA/165/VIJAY - T.NAGAR/FURN-03	
SCALE :	NTS	
DRAWN :	R.THAMARAI/THAMIZH	
APPROVED :	SHOBANA RAJAPPA	
ARCHITECT :		

 


rsa
Rajappa Shobana Architects
#10, B.M Garden Street,
Alwarpet, Ch - 18. # 044 24996906

COPY RIGHT OF THIS DRAWING BELONGS TO M/S RAJAPPA SHOBANA ARCHITECTS
AND SHOULD NOT BE USED FOR ANY PURPOSE OTHER THAN SPECIFIED WITHOUT
PRIOR PERMISSION.

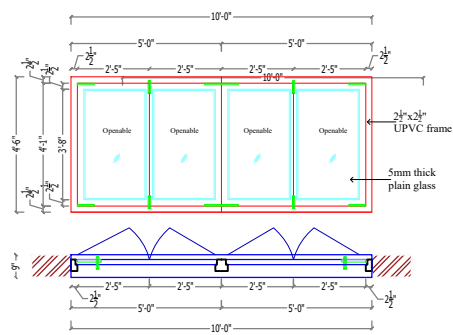


**WINDOW(W1)-
OPENABLE(10'0"X4'6")**

1NO - FIRST FLOOR
(BEDROOM2)
1NO - SECOND FLOOR
(BEDROOM 2)

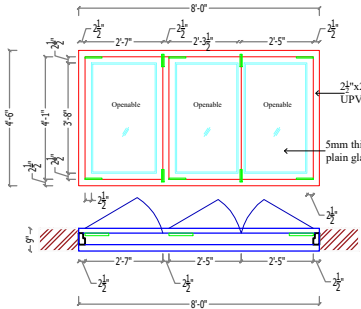


**WINDOW(W2)-
OPENABLE(8'0"X4'6")**

2NO - FIRST FLOOR
(MASTER BEDROOM AND HALL)
2NO - SECOND FLOOR
(MASTER BEDROOM AND BEDROOM 1)
1NO - THIRD FLOOR
(GUEST BEDROOM)

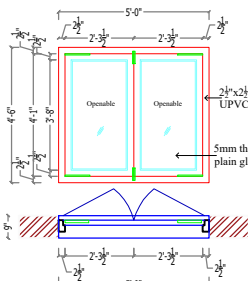


**WINDOW(W2)-
OPENABLE(5'0"X4'6")**

1NO - GROUND FLOOR (LOBBY)
1NO - FIRST FLOOR
(LOBBY)
1NO - THIRD FLOOR
(STAIRCASE)

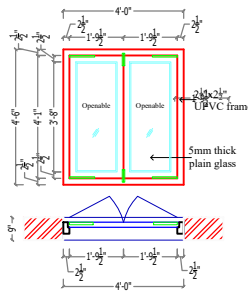


**WINDOW(W3)-
OPENABLE(4'0"X4'6")**

1NO - SECOND FLOOR
(STAIRCASE)
1NO - TERRACE (STAIRCASE)

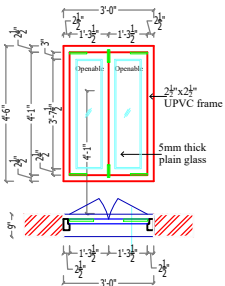


**WINDOW(W4)-
OPENABLE(3'0"X4'6")**

1NO - GROUND FLOOR
(SECURITY ROOM)
1NO - FIRST FLOOR
(STAIRCASE)
1NO - SECOND FLOOR
(STAIRCASE)
2NO - THIRD FLOOR
(STAIRCASE)
1NO - TERRACE FLOOR
(STAIRCASE)

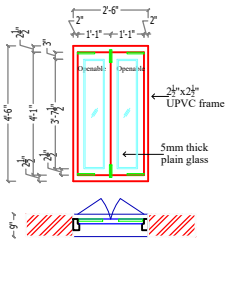


**WINDOW(W4A)-
OPENABLE(2'0"X4'6")**

2NO - GROUND FLOOR
(THINNAI)
1NO - THIRD FLOOR
(LOBBY)

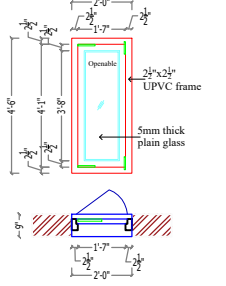


**WINDOW(W5)-
OPENABLE(2'0"X4'6")**

1NO - GROUND FLOOR
(SECURITY ROOM)
2NO - FIRST FLOOR
(MASTER BEDROOM)
2NO - SECOND FLOOR
(MASTER BEDROOM)

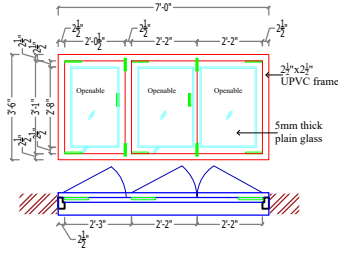


**KITCHEN WINDOW(KW)-
OPENABLE(7'0"X3'6")**

1NO - FIRST FLOOR (KITCHEN)

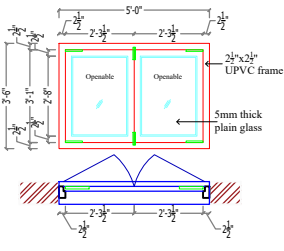


**KITCHEN WINDOW(KW1)-
OPENABLE(5'0"X3'6")**

1NO - SECOND FLOOR
(KITCHEN)

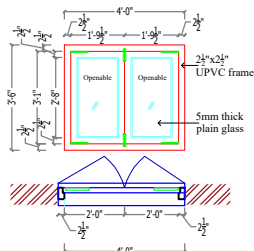


**KITCHEN WINDOW(KW2)-
OPENABLE(4'0"X3'6")**

1NO - SECOND FLOOR
(KITCHEN)

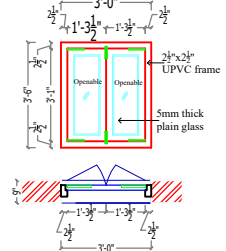


**KITCHEN WINDOW(KW3)-
OPENABLE(3'0"X3'6")**

1 NO - FIRST FLOOR
(UTILITY)
1NO - SECOND FLOOR
(UTILITY)

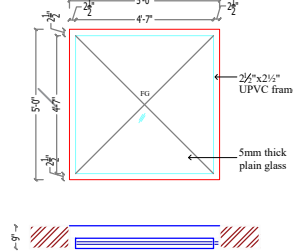


**FIXED GLASS (FG) -
(5'0"X5'0")**

1NO - THIRD FLOOR (DOUBLE HEIGHT)

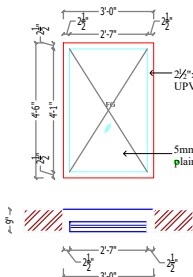


**FIXED GLASS (FG1) -
(3'0"X4'6")**

1NO - FIRST FLOOR (DINING)
1NO - SECOND FLOOR (DINING)

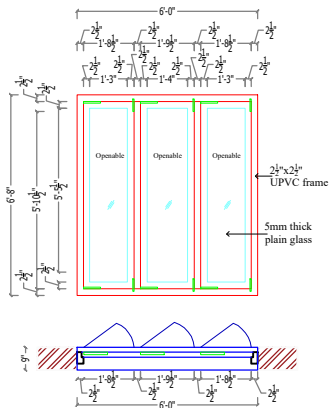


**FRENCH WINDOW(FW)-
OPENABLE(6'0"X6'8")**

1NO - GROUND FLOOR (LOBBY)
1NO - THIRD FLOOR (GUEST BEDROOM)

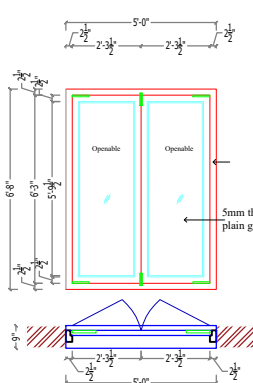


**FRENCH WINDOW(FW1)-
OPENABLE(5'0"X6'8")**

1NO - GROUND FLOOR (STAIRCASE)

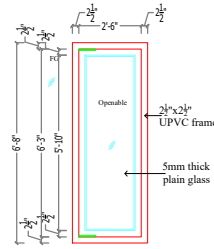


**FRENCH WINDOW(FW2)-
OPENABLE(2'6"X6'8")**

2NO - FIRST FLOOR (DRAWING)
2NO - SECOND FLOOR (DRAWING)

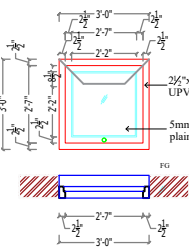


**VENTILATOR (V) -
(3'0"X3'0")**

2NO - FIRST FLOOR (TOILETS)
3NO - SECOND FLOOR (TOILETS)
1NO - THIRD FLOOR (TOILET)

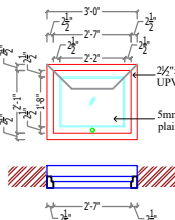


**VENTILATOR (V1) -
(3'0"X2'6")**

1NO - SECOND FLOOR (DRESS)
1NO - THIRD FLOOR (DRESS)

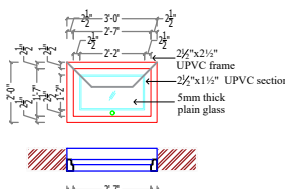


**VENTILATOR (V2) -
(3'0"X2'6")**

1NO - FIRST FLOOR (LUMBER
ROOM)

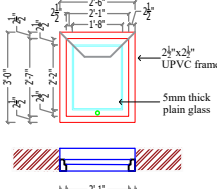


**VENTILATOR (V3) -
(3'0"X2'6")**

1NO - FIRST FLOOR (TOILET)

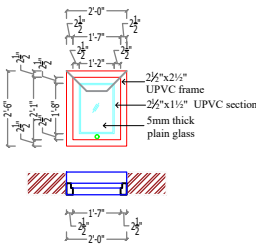

**VENTILATOR (V4) -
(2'0"X2'6")**

1NO - GROUND FLOOR (TOILET)

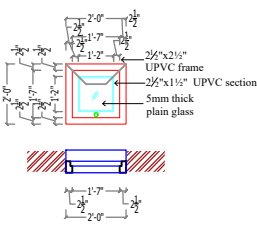

**VENTILATOR (V5) -
(2'0"X2'6")**

2NO - GROUND FLOOR (WC AND BATH)

SCHEDULE OF JOINERY

	DESCRIPTION	SIZE	
MD	MAIN DOOR	4'0" X 7'0"	1
MD1	MAIN DOOR	3'6" X 7'0"	3
D	DOOR	3'0" X 7'0"	14
D1	DOOR	2'6" X 7'0"	12
GD	GRILL DOOR	3'0" X 7'0"	1
D+V	DOOR + VENTILATOR	2'6" X 7'0" 2'6" X 2'6"	2
PD	POOJA DOOR	4'0" X 7'0"	1
PD1	POOJA DOOR	3'0" X 7'0"	1
FD	FRENCH DOOR	10'0" X 7'0"	2
FD1	FRENCH DOOR	8'0" X 7'0"	1
FW	FRENCH WINDOW	6'0" X 6'8"	2
FW1	FRENCH WINDOW	5'0" X 6'8"	1
FW2	FRENCH WINDOW	2'6" X 6'8"	4
W	WINDOW	10'0" X 4'6"	2
W1	WINDOW	8'0" X 4'6"	5
W2	WINDOW	5'0" X 4'6"	3
W3	WINDOW	4'0" X 4'6"	2
W4	WINDOW	3'0" X 4'6"	6
W4A	WINDOW	2'6" X 4'6"	3
W5	WINDOW	2'0" X 4'6"	5
KW	KITCHEN WINDOW	7'0" X 3'6"	1
KW1	KITCHEN WINDOW	5'0" X 3'6"	1
KW2	KITCHEN WINDOW	4'0" X 3'6"	1
KW3	KITCHEN WINDOW	3'0" X 3'6"	2
FG	FIXED GLASS	5'0" X 5'0"	1
FG1	FIXED GLASS	3'0" X 4'6"	2
V	VENTILATOR	3'0" X 3'0"	6
V1	VENTILATOR	3'0" X 2'6"	2
V2	VENTILATOR	3'0" X 2'0"	1
V3	VENTILATOR	2'6" X 3'0"	1
V4	VENTILATOR	2'0" X 2'6"	1
V5	VENTILATOR	2'0" X 2'0"	2

AREA

FLAT AREA: 1983 sqft
LOBBY AREA: 172 sqft
TOTAL FLOOR AREA: 2155 sqft

00 13.07.2022 ISSUED TO SITE
S.NO. REV.DATE DESCRIPTION
CLIENT :

Mr. VIJAY KUMAR

PROJECT PROJECT :

PROPOSED RESIDENCE @ T.NAGAR

TITLE :

JOINERY

PROJECT NO : 165
DRAWING NO : RSA/165/VIJAY - T.NAGAR/FURN-03

SCALE : NTS

DRAWN : R.THAMARAI/THAMIZH


APPROVED : SHOBANA RAJAPPA

ARCHITECT :


rsa

Rajappa Shobana Architects
#10, B.M Garden Street,
Alwarpet, Ch - 18. # 044 24996906

COPY RIGHT OF THIS DRAWING BELONGS TO M/S RAJAPPA SHOBANA ARCHITECTS
AND SHOULD NOT BE USED FOR ANY PURPOSE OTHER THAN SPECIFIED WITHOUT
PRIOR PERMISSION.

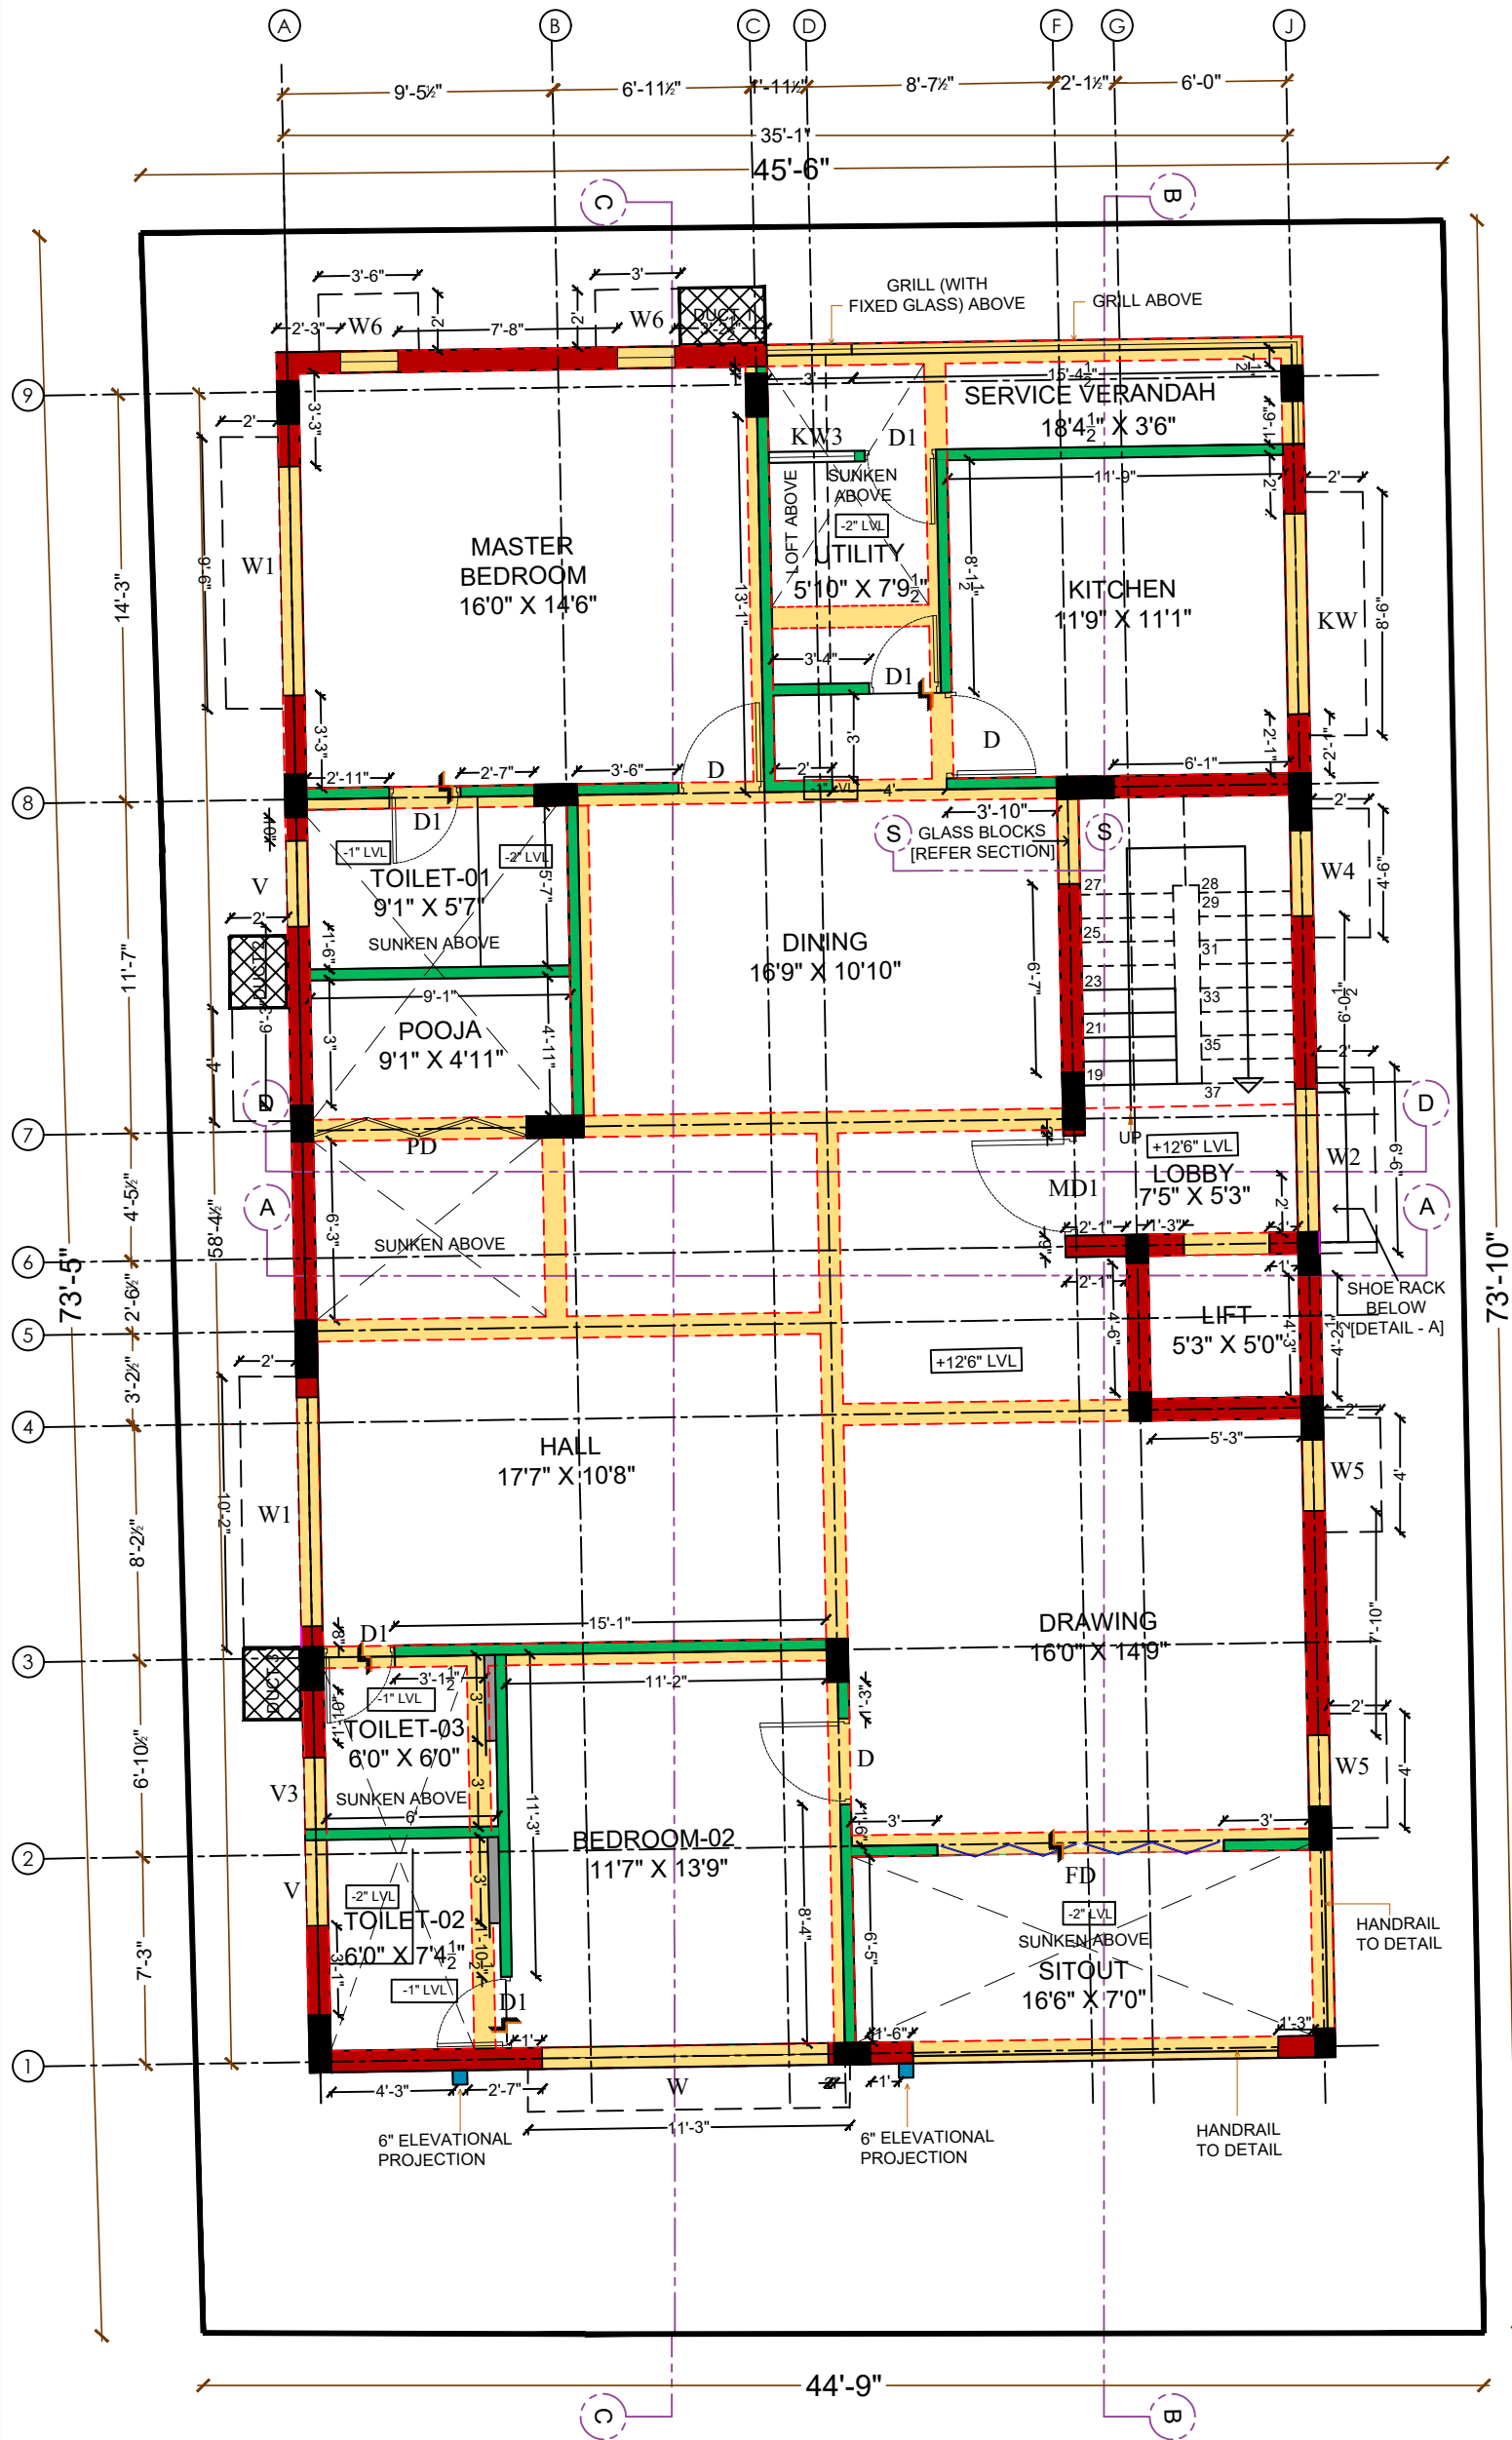


SCHEDULE OF JOINERY			
	DESCRIPTION	SIZE	NO.S
MD1	MAIN DOOR	3'6" X 7'0"	1
D	DOOR	3'0" X 7'0"	3
D1	DOOR	2'6" X 7'0"	5
PD	POOJA DOOR	7'5" X 7'0"	1
FD	FRENCH DOOR	10'0" X 7'0"	1
W	WINDOW	10'0" X 4'6"	1
W1	WINDOW	8'0" X 4'6"	2
W2	WINDOW	5'0" X 4'6"	1
W4	WINDOW	3'0" X 4'6"	1
W5	WINDOW	2'6" X 4'6"	2
W6	WINDOW	2'0" X 4'6"	2
KW	KITCHEN WINDOW	7'0" X 3'6"	1
KW3	KITCHEN WINDOW	3'0" X 3'6"	1
V	VENTILATOR	3'0" X 3'0"	2
V3	VENTILATOR	2'6" X 3'0"	1

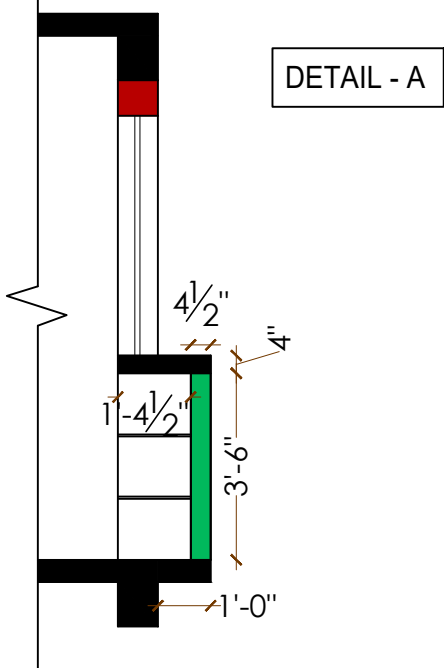


LEGEND	
	9" WALL
	6" WALL
	4 1/2" WALL
	SUNKEN ABOVE
	LOFT ABOVE
	BEAM ABOVE

AREA		
FLAT AREA: 1983 sqft		
LOBBY AREA: 172 sqft		
TOTAL FLOOR AREA: 2155 sqft		
05	24.03.2023	FG1 IN DINING ROOM CHANGED TO GLASS BLOCKS
04	21.02.2023	LOFT ADDED IN UTILITY & FG1 SIZE CHANGED
03	10.02.2023	JOINERY SIZES & UTILITY REVISED
02	17.12.2022	STAIRCASE REVISED & SHOE RACK ADDED IN LOBBY
01	28.11.2022	KITCHEN & UTILITY LAYOUTS REVISED
S.NO.	REV.DATE	DESCRIPTION

CLIENT :			MR. VIJAY KUMAR		
PROJECT :			PROPOSED RESIDENCE @ T.NAGAR		
TITLE :			WORKING DRAWING [FIRST FLOOR]		
PROJECT NO :		165			
DRAWING NO :		RSA/165/VIJAY - T.NAGAR/WD-02			
SCALE :		NTS			
DRAWN :		AYISHA ZEBa / SUSHMITHA			
APPROVED :		SHOBANA RAJAPPA			
ARCHITECT :			rsa Rajappa Shobana Architects #10, B.M Garden Street, Alwarpet, Ch - 18. # 044 24996906		
COPY RIGHT OF THIS DRAWING BELONGS TO M/S RAJAPPA SHOBANA ARCHITECTS AND SHOULD NOT BE USED FOR ANY PURPOSE OTHER THAN SPECIFIED WITHOUT PRIOR PERMISSION.					

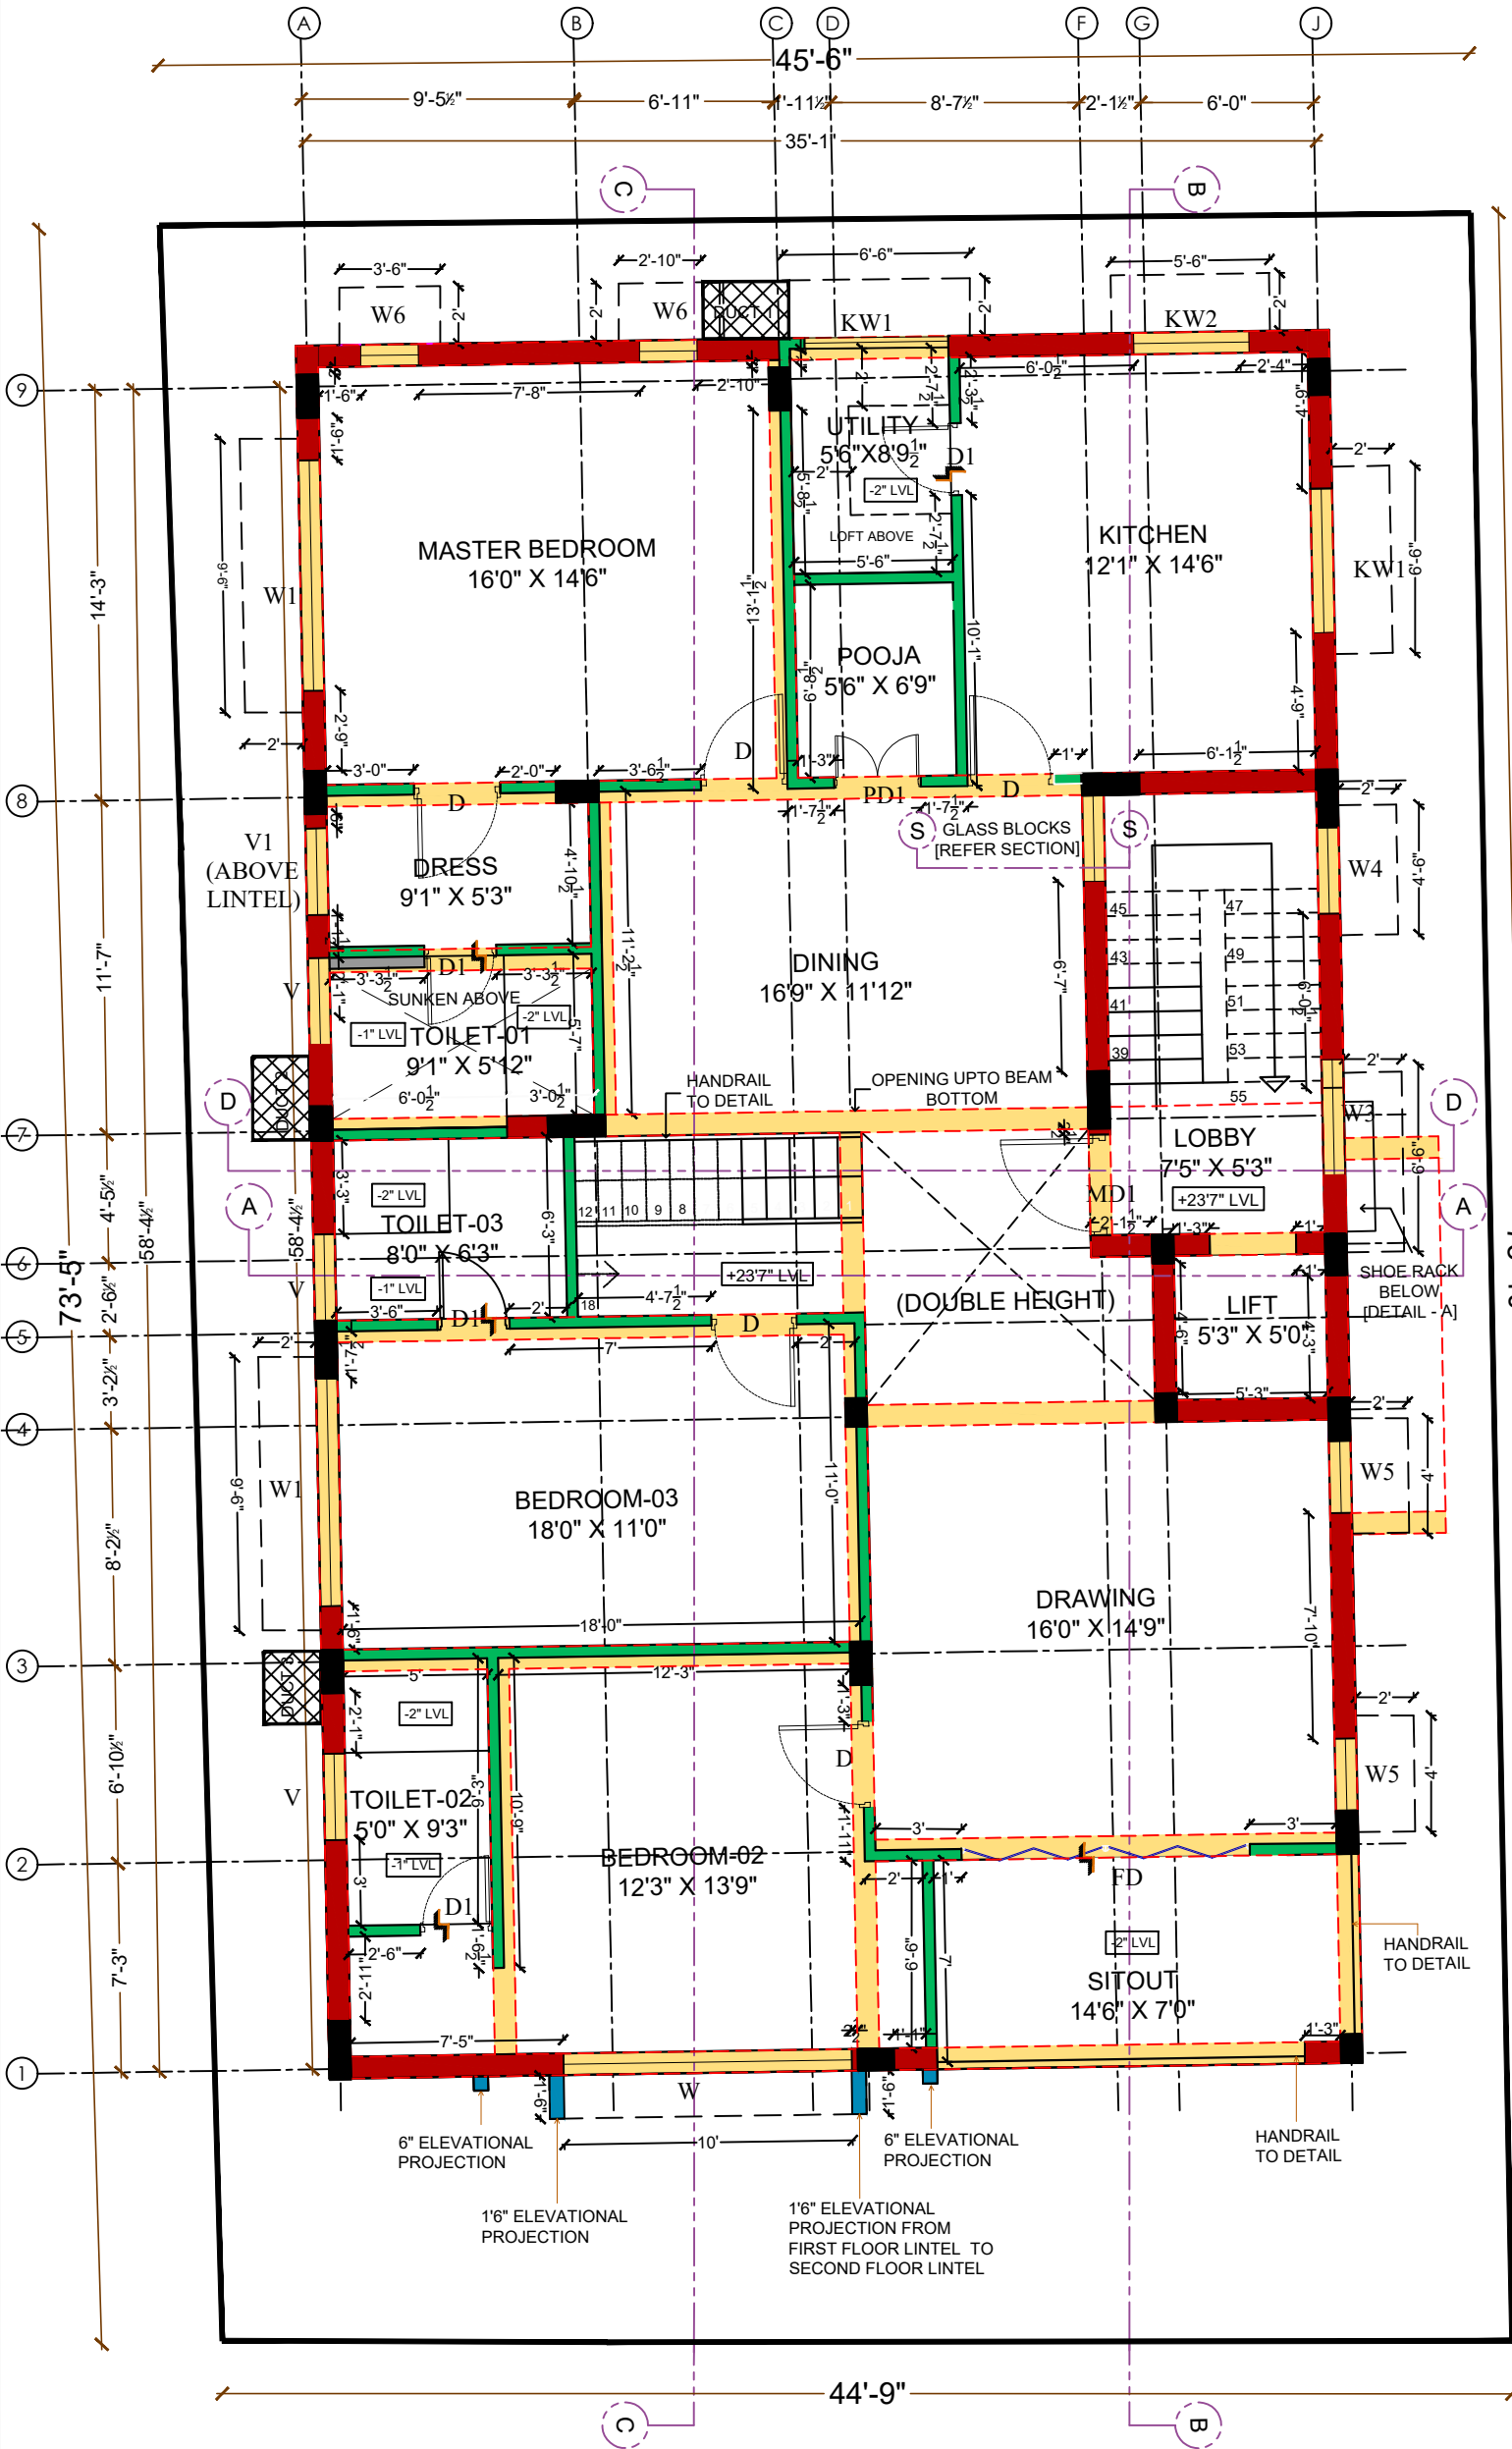

Schedule of Joinery			
	Description	Size	
MD1	MAIN DOOR	3'6" X 7'0"	1
D	DOOR	3'0" X 7'0"	5
D1	DOOR	2'6" X 7'0"	4
PD1	POOJA DOOR	3'0" X 7'0"	1
FD	FRENCH DOOR	10'0" X 7'0"	1
W	WINDOW	10'0" X 4'6"	1
W1	WINDOW	8'0" X 4'6"	2
W3	WINDOW	4'0" X 4'6"	1
W4	WINDOW	3'0" X 4'6"	1
W5	WINDOW	2'6" X 4'6"	2
W6	WINDOW	2'0" X 4'6"	2
KW1	KITCHEN WINDOW	5'0" X 3'6"	2
KW2	KITCHEN WINDOW	4'0" X 3'6"	1
V	VENTILATOR	3'0" X 3'0"	3
V1	VENTILATOR	3'0" X 2'6"	1

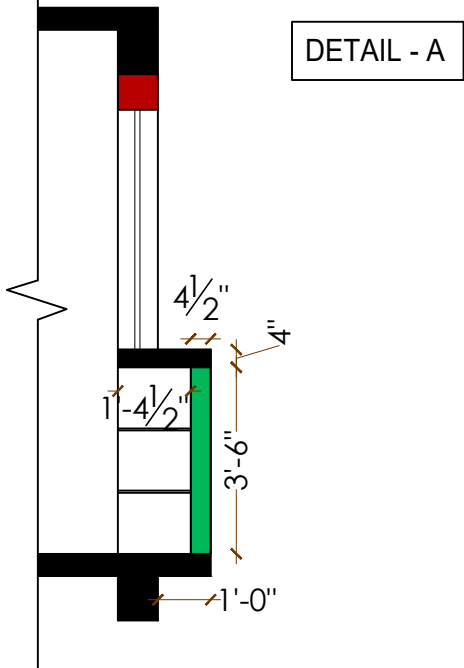

Legend	
	9" WALL
	6" WALL
	4 1/2" WALL
	SUNKEN ABOVE
	LOFT ABOVE
	BEAM ABOVE

Area	
FLAT AREA:	1983 sqft
LOBBY AREA:	172 sqft
TOTAL FLOOR AREA:	2155 sqft

03	24.03.2023	FG2 IN DINING ROOM CHANGED TO GLASS BLOCKS
02	23.02.2023	FG1 IN DINING CHANGED TO FG2
01	21.02.2023	LOFT ADDED IN UTILITY
00	20.02.2023	TO ISSUE
S.NO.	REV.DATE	DESCRIPTION

CLIENT : MR. VIJAY KUMAR


PROJECT : PROPOSED RESIDENCE @ T.NAGAR

TITLE : WORKING DRAWING [SECOND FLOOR]

PROJECT NO :	165	
DRAWING NO :	RSA/165/VIJAY - T.NAGAR/WD-03	
SCALE :	NTS	
DRAWN :	AYISHA ZEB / SUSHMITHA	
APPROVED :	SHOBANA RAJAPPA	

ARCHITECT :
rsa
Rajappa Shobana Architects
#10, B.M Garden Street,
Alwarpet, Ch - 18. # 044 24996906

COPY RIGHT OF THIS DRAWING BELONGS TO M/S RAJAPPA SHOBANA ARCHITECTS AND SHOULD NOT BE USED FOR ANY PURPOSE OTHER THAN SPECIFIED WITHOUT PRIOR PERMISSION.

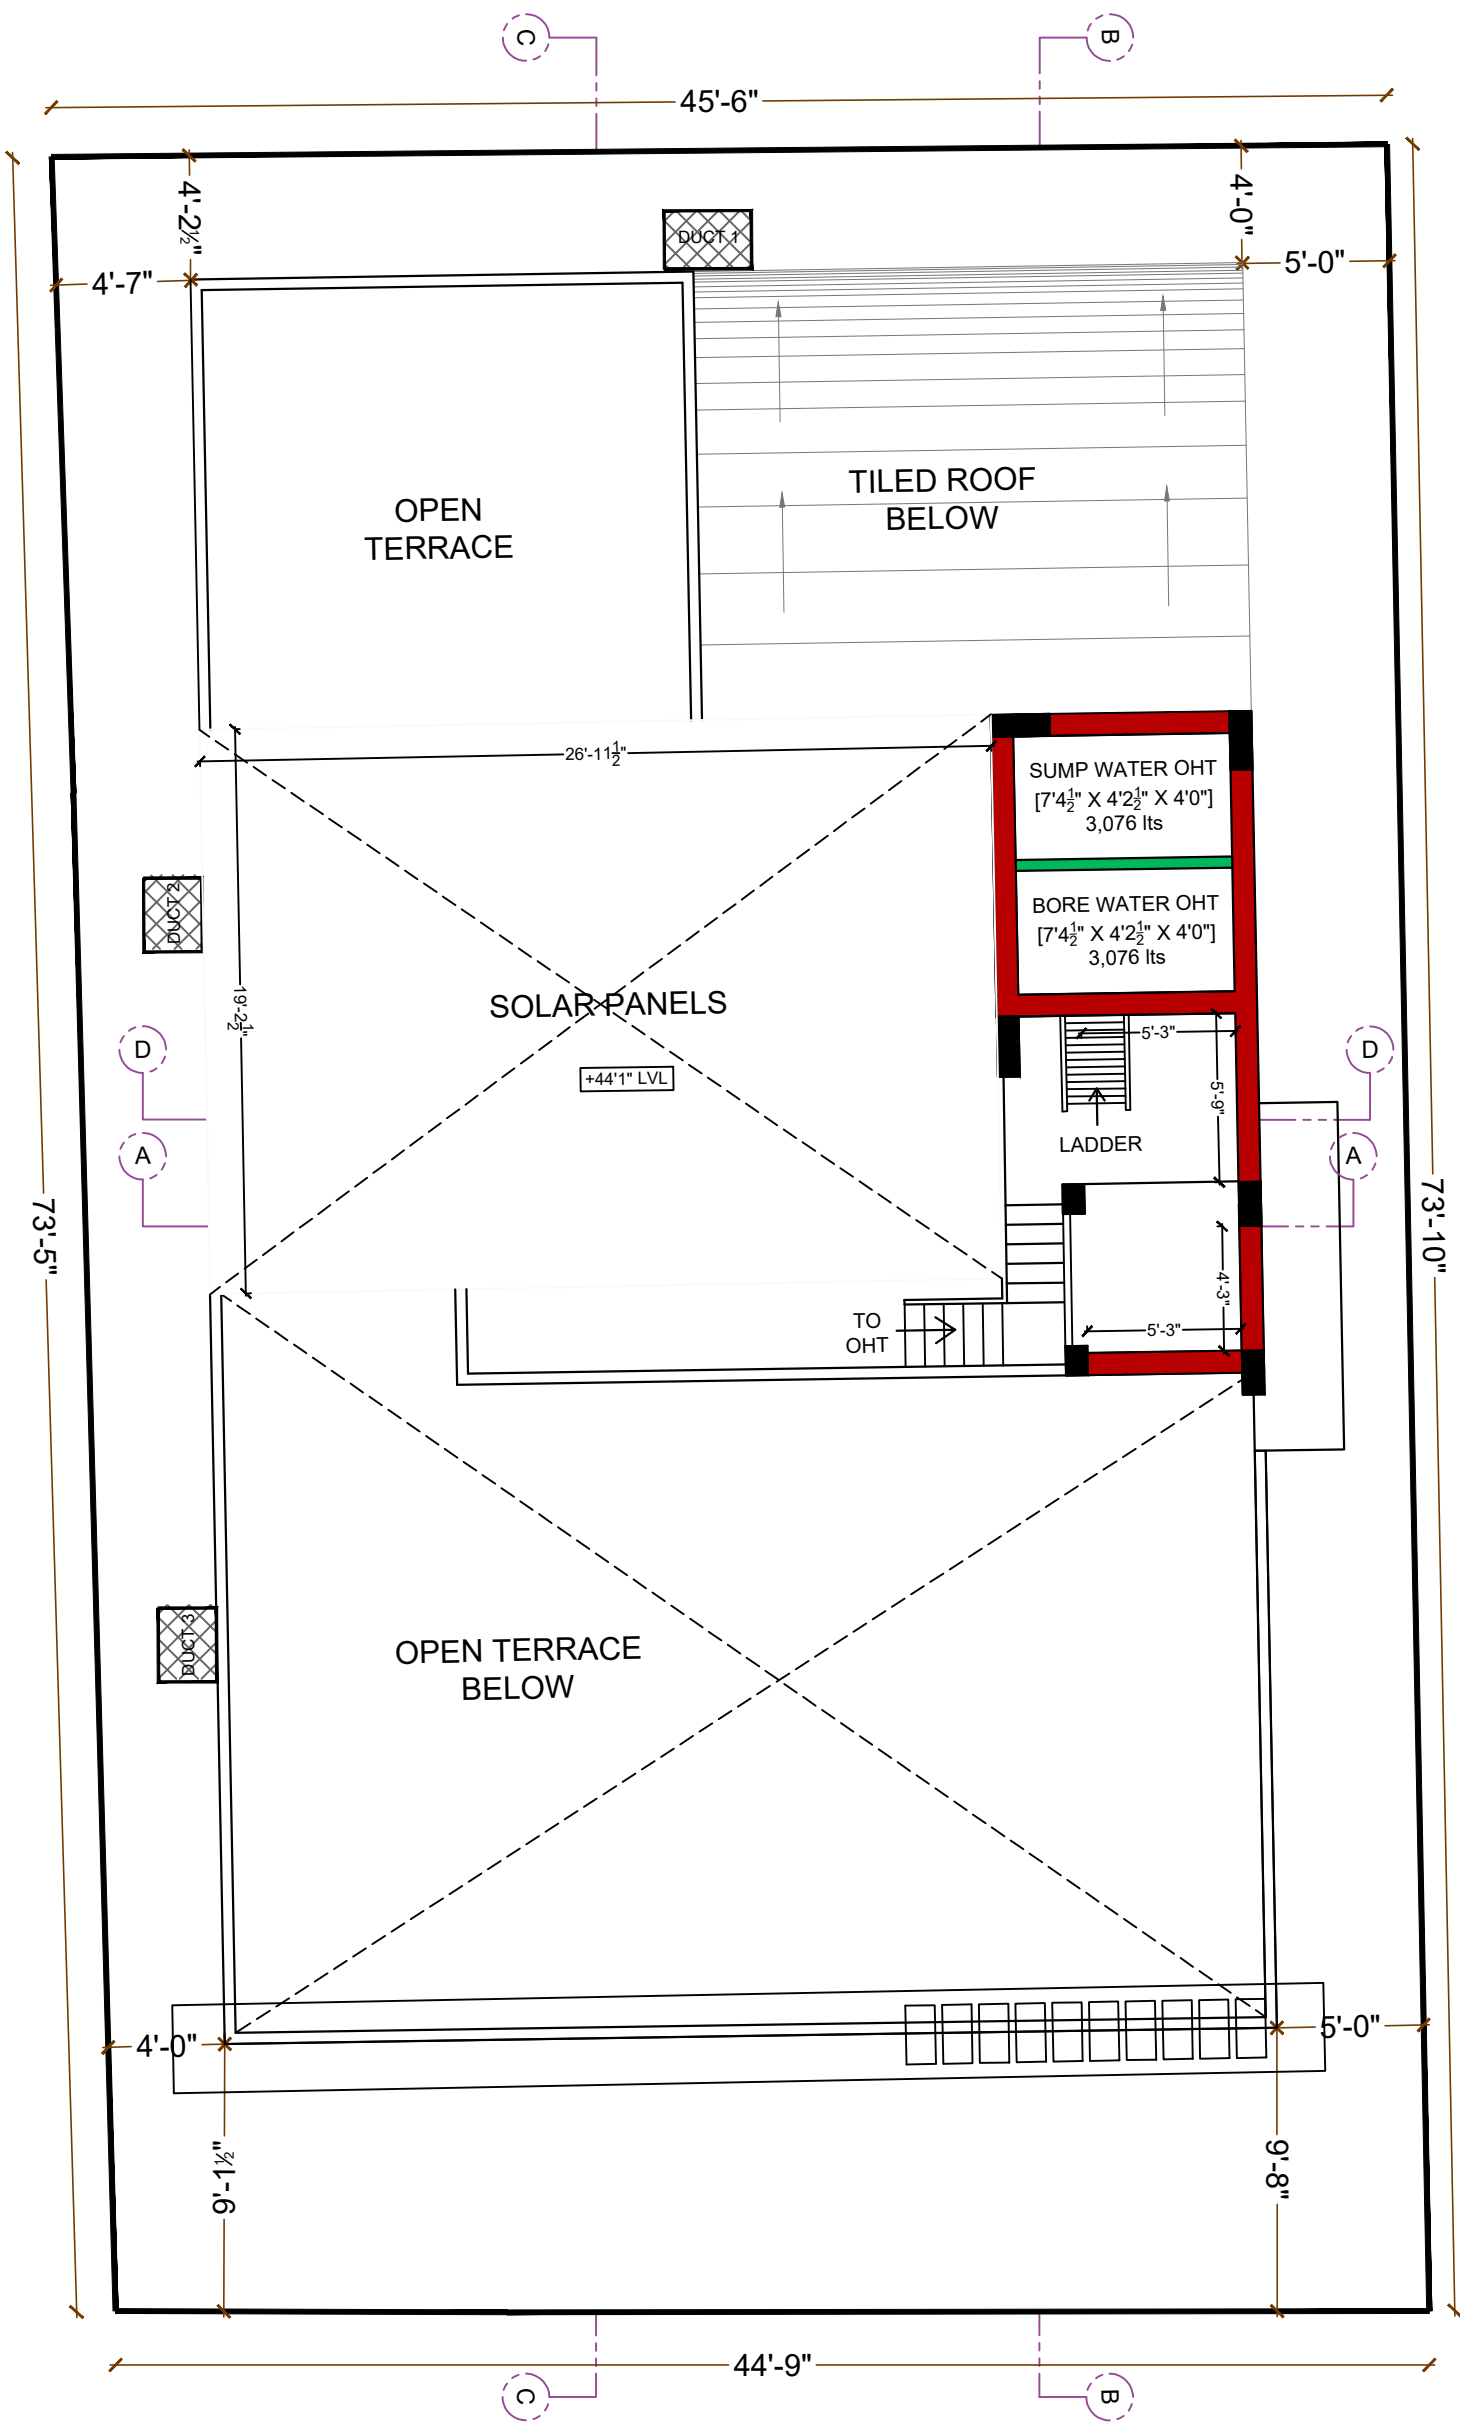

LEGEND

- 9" WALL
- 4½" WALL
- DUCT
- BEAM


00	21.03.2023	TO ISSUE
S.NO.	REV.DATE	DESCRIPTION
CLIENT :		
Mr. VIJAY KUMAR		
PROJECT :		
PROPOSED RESIDENCE @ T.NAGAR		
TITLE :		
TERRACE FLOOR @ OHT LEVEL		
PROJECT NO :	165	
DRAWING NO :	RSA/165/VIJAY - T.NAGAR/FURN-05	
SCALE :	NTS	
DRAWN :	AYISHA ZEBA / SUSHMITHA	
APPROVED :	SHOBANA RAJAPPA	

ARCHITECT :


rsa

Rajappa Shobana Architects
#10, B.M Garden Street,
Alwarpet, Ch - 18. # 044 24996906

COPY RIGHT OF THIS DRAWING BELONGS TO M/S RAJAPPA SHOBANA ARCHITECTS AND SHOULD NOT BE USED FOR ANY PURPOSE OTHER THAN SPECIFIED WITHOUT PRIOR PERMISSION.

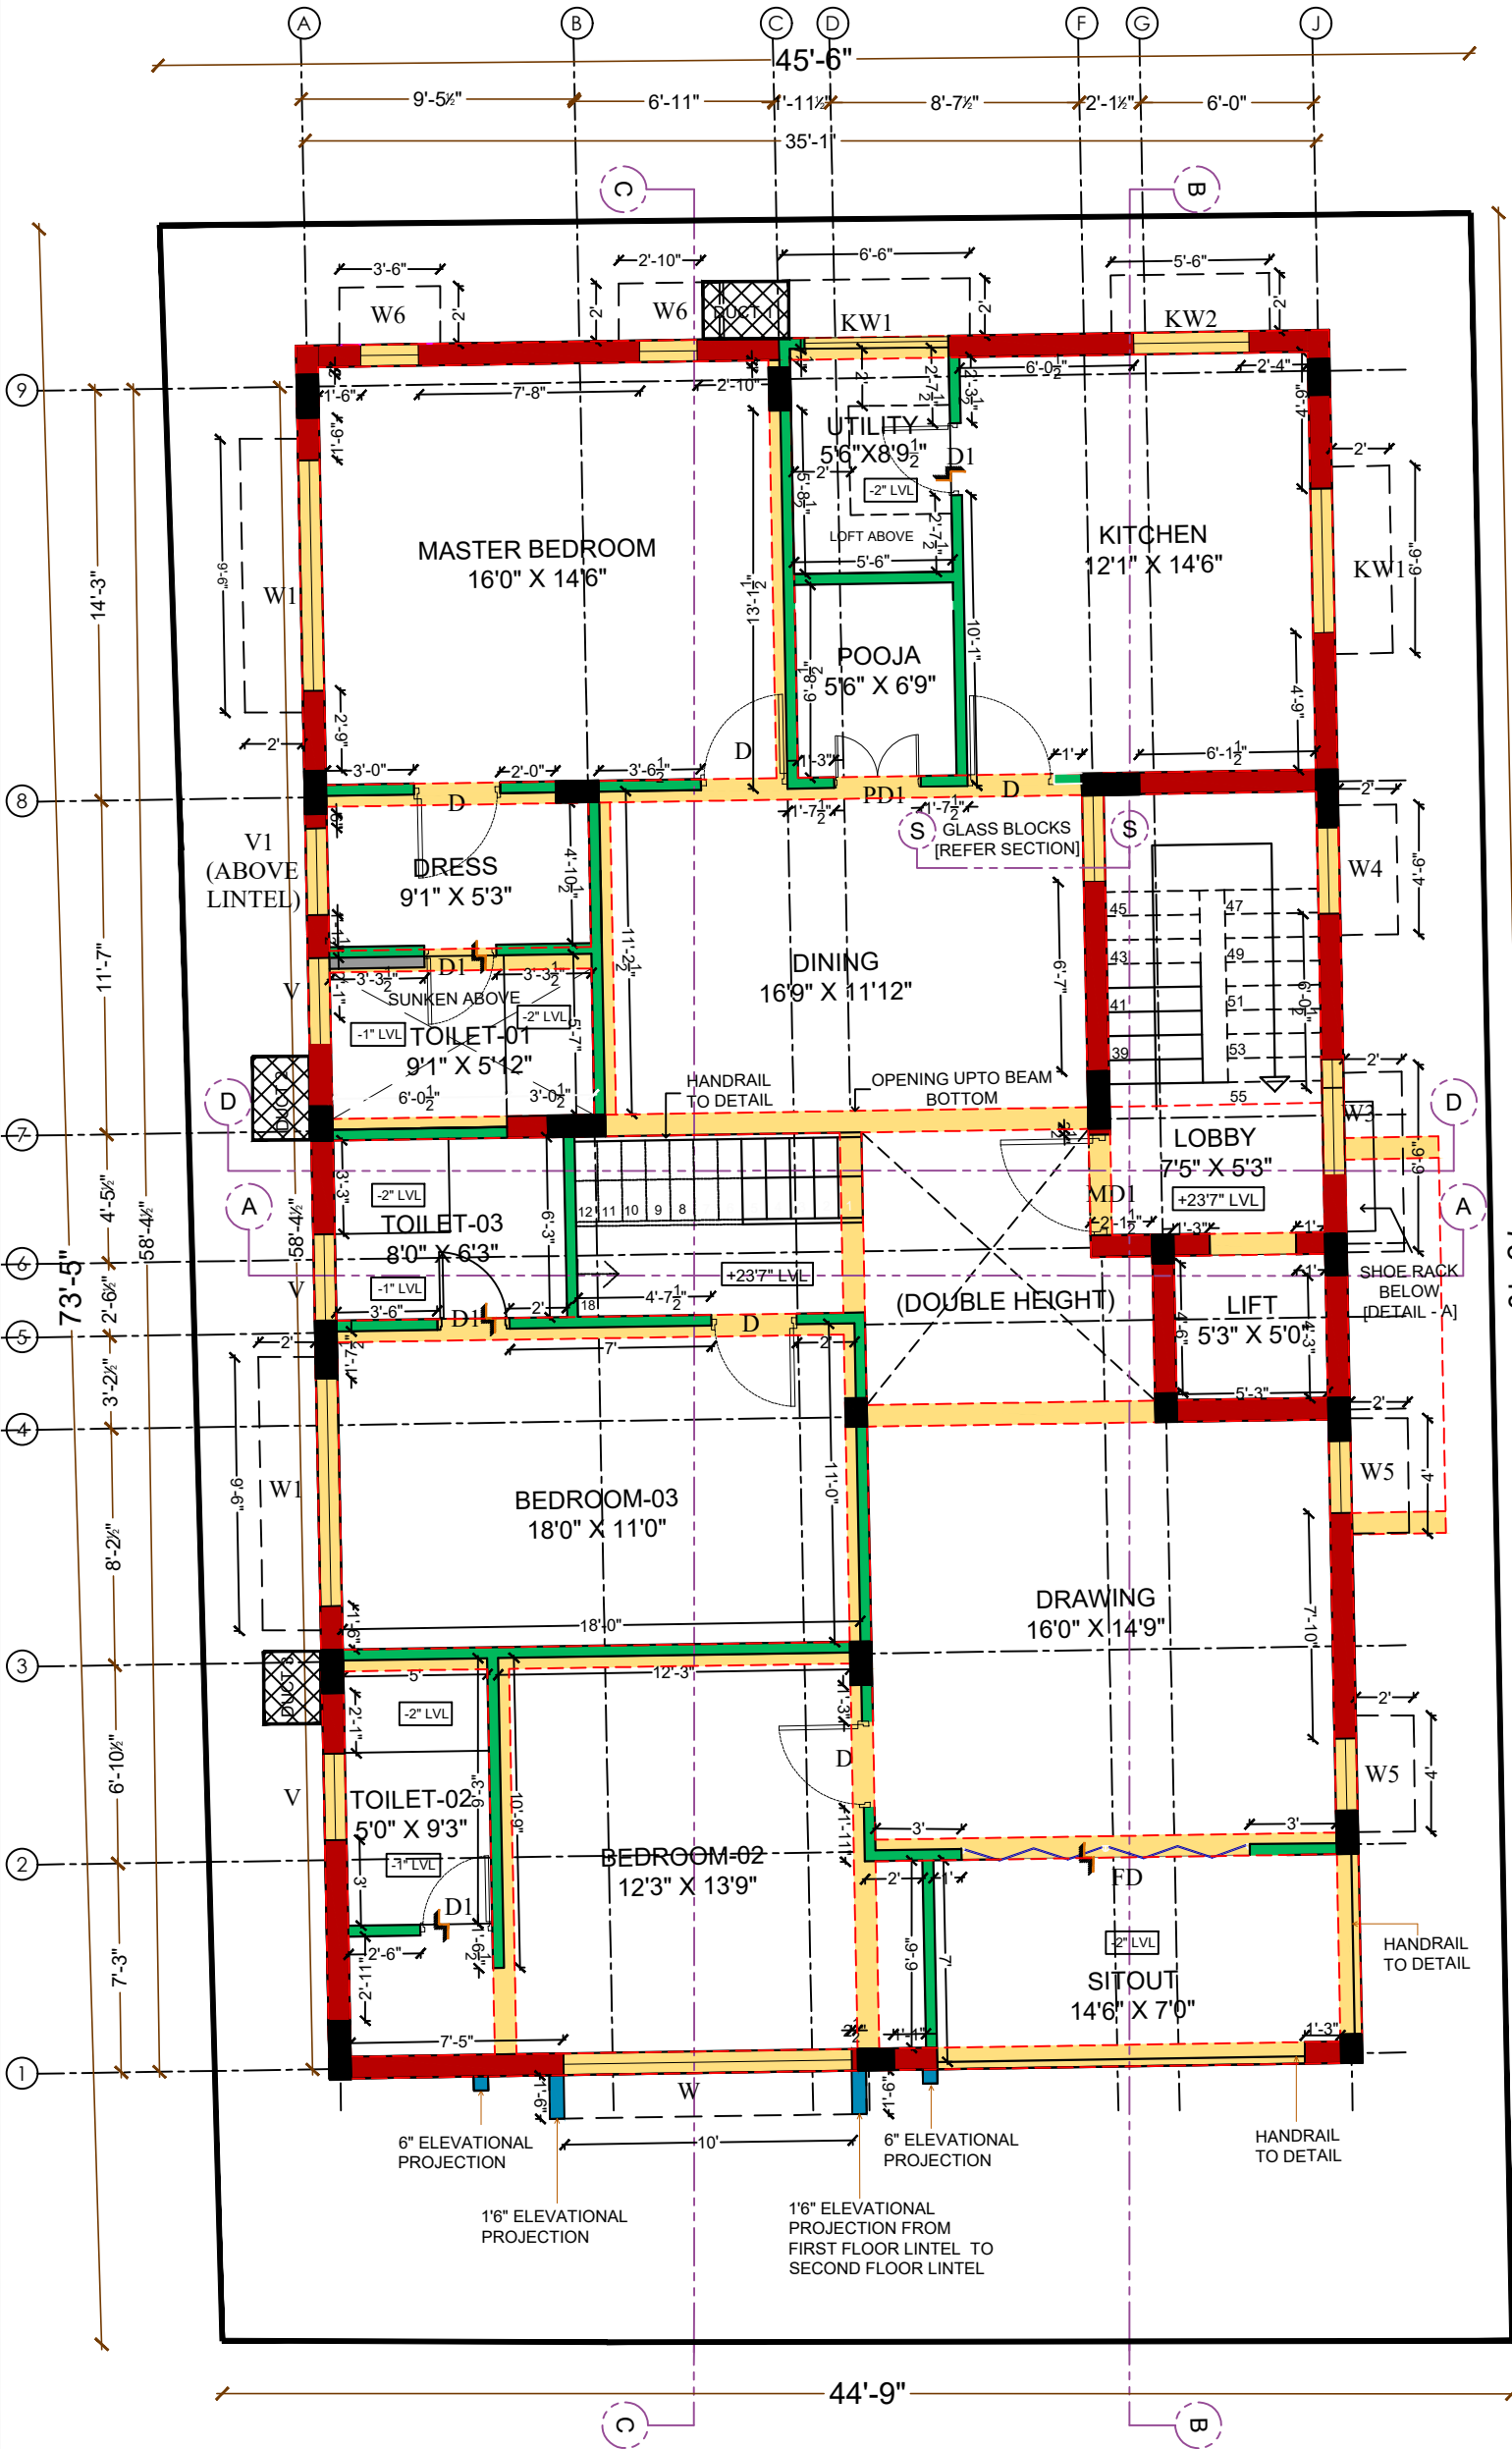

SCHEDULE OF JOINERY			
	DESCRIPTION	SIZE	
MD1	MAIN DOOR	3'6" X 7'0"	1
D	DOOR	3'0" X 7'0"	5
D1	DOOR	2'6" X 7'0"	4
PD1	POOJA DOOR	3'0" X 7'0"	1
FD	FRENCH DOOR	10'0" X 7'0"	1
W	WINDOW	10'0" X 4'6"	1
W1	WINDOW	8'0" X 4'6"	2
W3	WINDOW	4'0" X 4'6"	1
W4	WINDOW	3'0" X 4'6"	1
W5	WINDOW	2'6" X 4'6"	2
W6	WINDOW	2'0" X 4'6"	2
KW1	KITCHEN WINDOW	5'0" X 3'6"	2
KW2	KITCHEN WINDOW	4'0" X 3'6"	1
V	VENTILATOR	3'0" X 3'0"	3
V1	VENTILATOR	3'0" X 2'6"	1

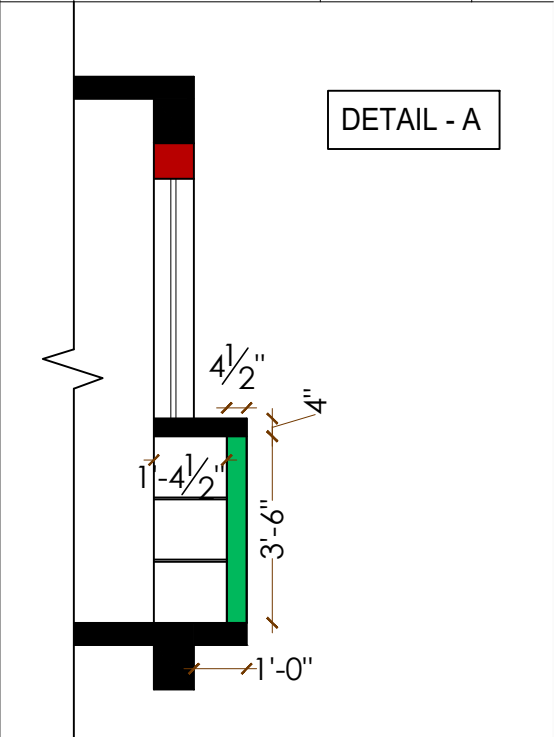

LEGEND	
	9" WALL
	6" WALL
	4 1/2" WALL
	SUNKEN ABOVE
	LOFT ABOVE
	BEAM ABOVE

AREA	
FLAT AREA:	1983 sqft
LOBBY AREA:	172 sqft
TOTAL FLOOR AREA:	2155 sqft

03	24.03.2023	FG2 IN DINING ROOM CHANGED TO GLASS BLOCKS
02	23.02.2023	FG1 IN DINING CHANGED TO FG2
01	21.02.2023	LOFT ADDED IN UTILITY
00	20.02.2023	TO ISSUE
S.NO.	REV.DATE	DESCRIPTION

CLIENT : MR. VIJAY KUMAR


PROJECT : PROPOSED RESIDENCE @ T.NAGAR

TITLE : WORKING DRAWING [SECOND FLOOR]

PROJECT NO :	165
DRAWING NO :	RSA/165/VIJAY - T.NAGAR/WD-03
SCALE :	NTS
DRAWN :	AYISHA ZEB / SUSHMITHA
APPROVED :	SHOBANA RAJAPPA

ARCHITECT :
rsa
Rajappa Shobana Architects
#10, B.M Garden Street,
Alwarpet, Ch - 18. # 044 24996906

COPY RIGHT OF THIS DRAWING BELONGS TO M/S RAJAPPA SHOBANA ARCHITECTS AND SHOULD NOT BE USED FOR ANY PURPOSE OTHER THAN SPECIFIED WITHOUT PRIOR PERMISSION.

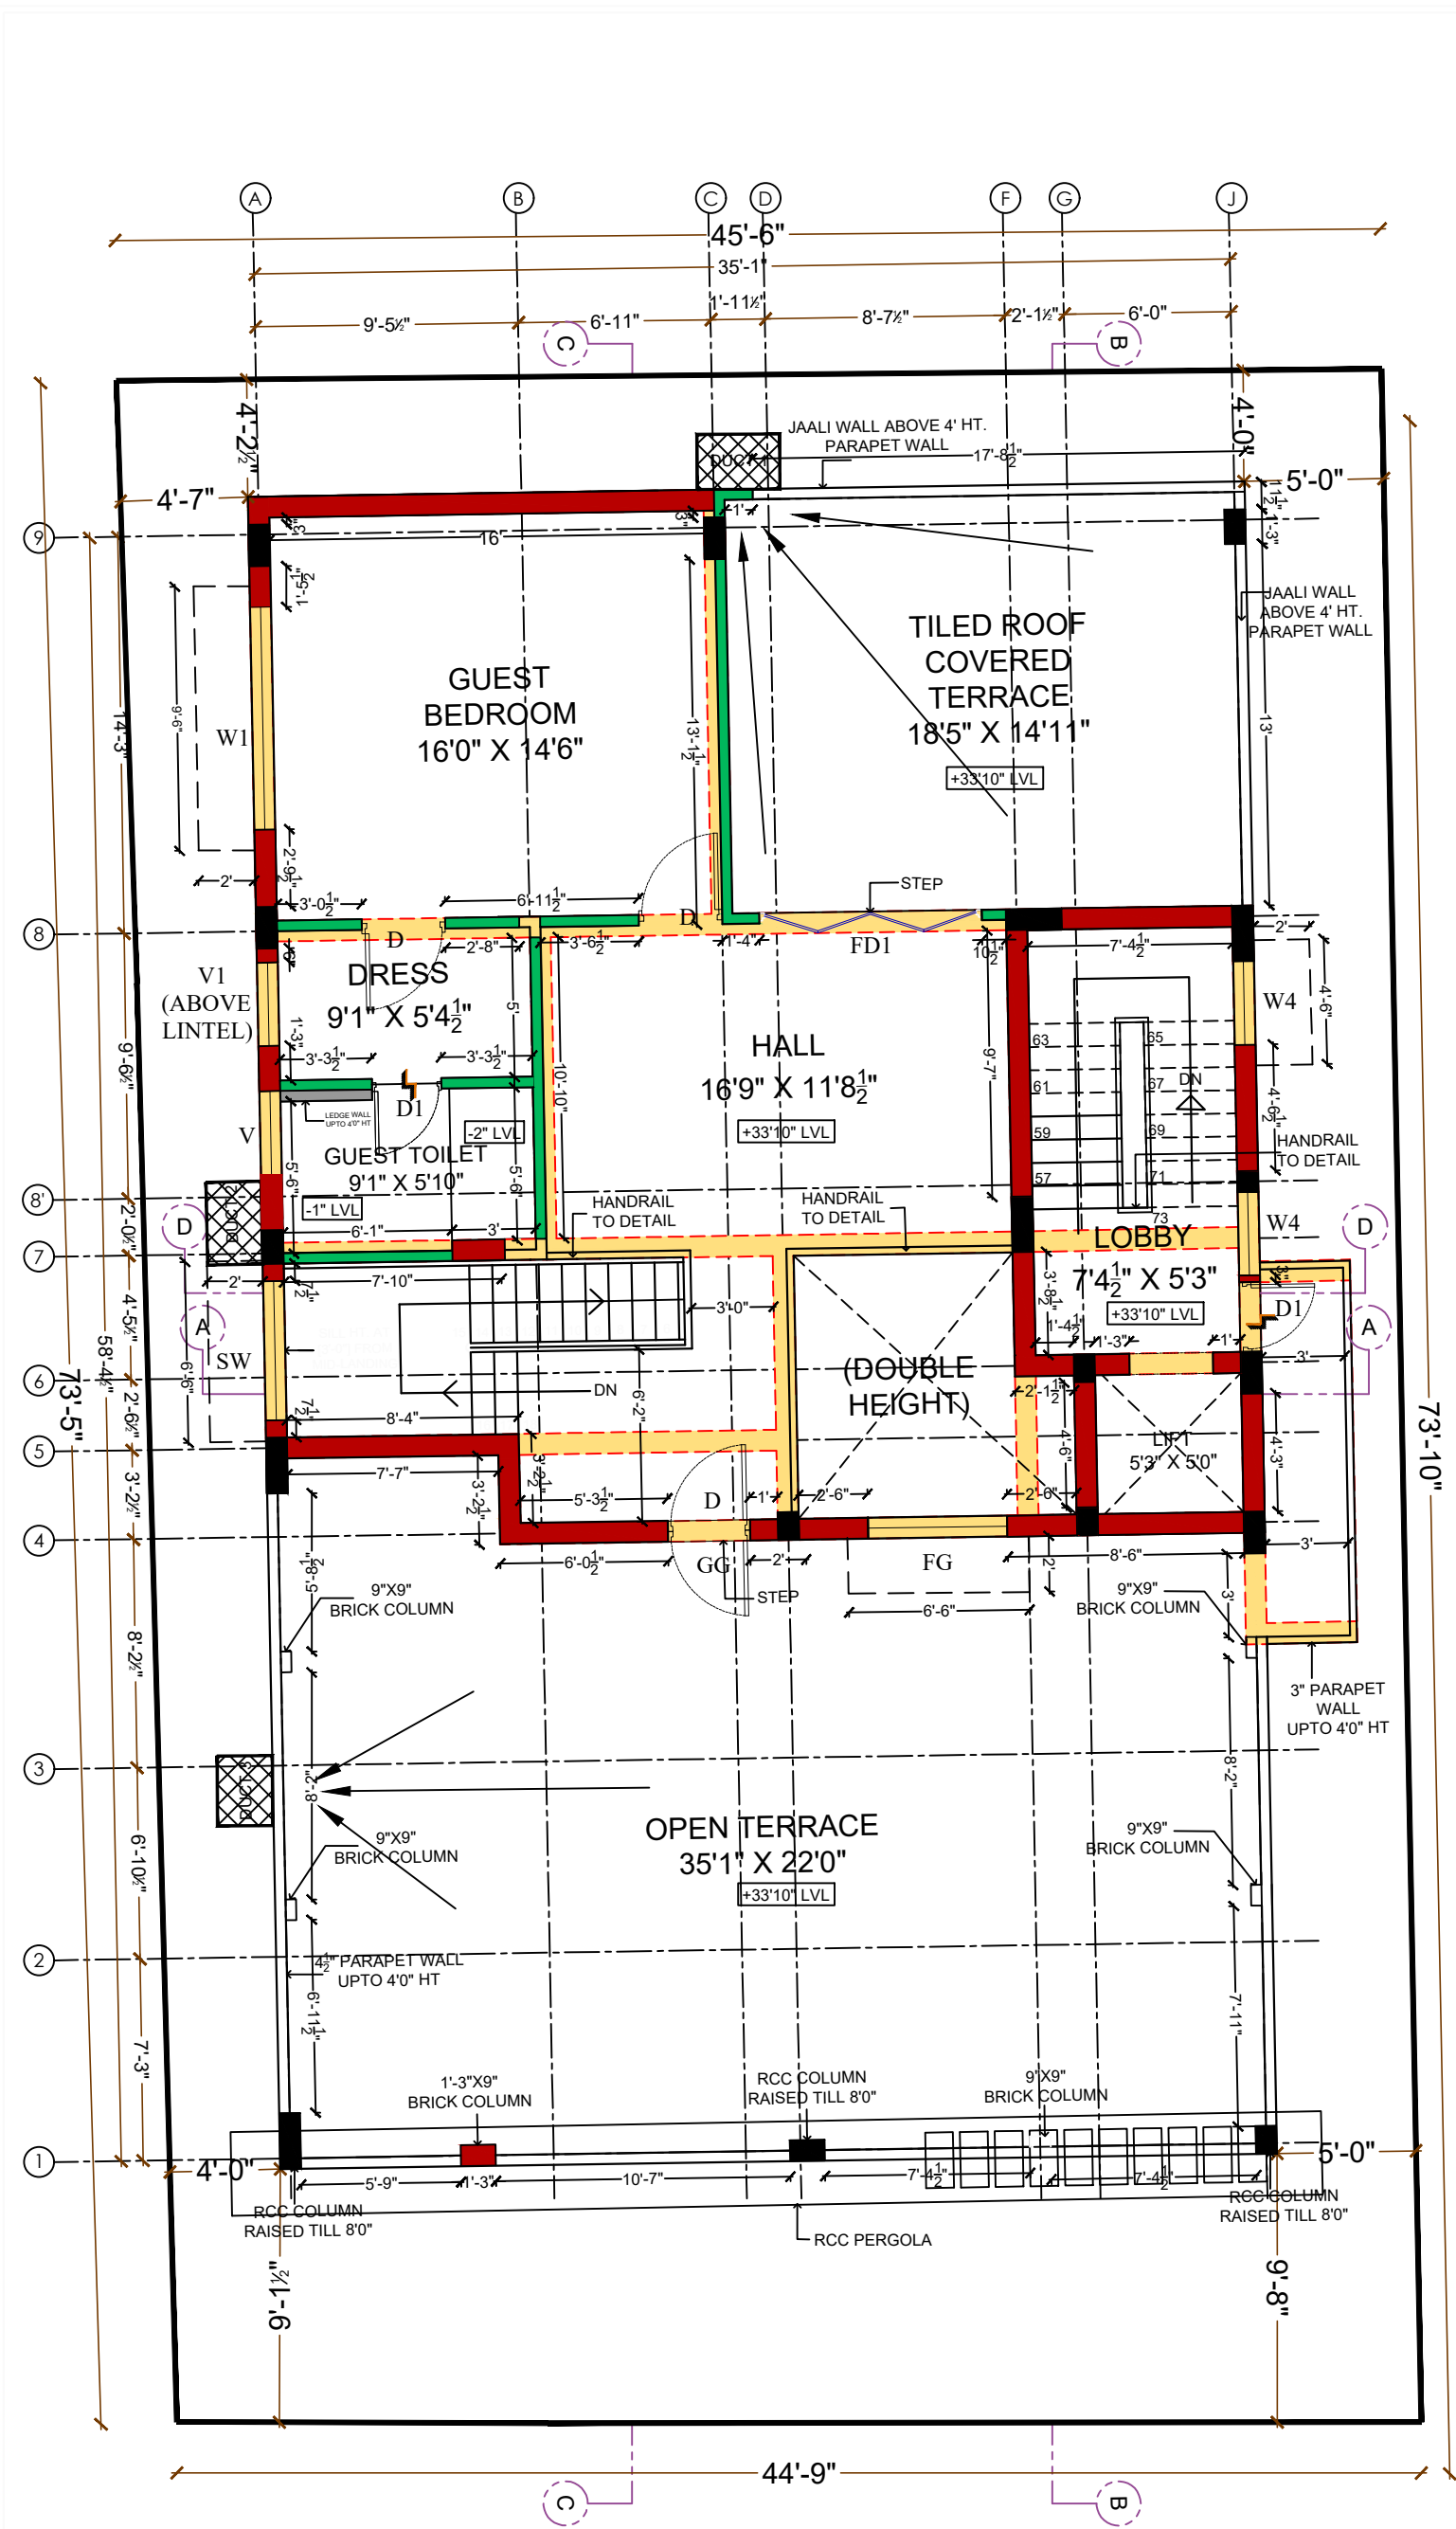

Schedule of Joinery			
	Description	Size	
D	Door	3'0" X 7'0"	3
D1	Door	2'6" X 7'0"	2
GG	Grill Gate	3'0" X 7'0"	1
FD1	French Door	8'0" X 7'0"	1
W1	Window	8'0" X 4'6"	1
W4	Window	3'0" X 4'6"	2
FG	Fixed Glass	5'0" X 5'0"	1
V	Ventilator	3'0" X 3'0"	1
V1	Ventilator	3'0" X 2'6"	1
SW	Staircase Window	5'0" X 7'0"	1

Legend

- 9" Wall
- 4 1/2" Wall
- Ledge Wall
- Duct
- Sunken
- Beam
- Level Difference

Area

Flat Area: 843 sqft
Lobby Area: 192 sqft

01	21.03.2023	Pergola & Parapet Wall Revised
00	01.03.2023	To Issue
S.No.	Rev.Date	Description

Client: MR. VIJAY KUMAR

Project: PROPOSED RESIDENCE @ T.NAGAR


Title: WORKING DRAWING [THIRD FLOOR]

Project No :	165
Drawing No :	RSA/165/VIJAY - T.NAGAR/WD-04
Scale :	NTS
Drawn :	AYISHA ZEBA / SUSHMITHA
Approved :	SHOBANA RAJAPPA

Architect :

rsa
Rajappa Shobana Architects
#10, B.M Garden Street,
Alwarpet, Ch - 18. # 044 24996906

COPY RIGHT OF THIS DRAWING BELONGS TO M/S RAJAPPA SHOBANA ARCHITECTS AND SHOULD NOT BE USED FOR ANY PURPOSE OTHER THAN SPECIFIED WITHOUT PRIOR PERMISSION.

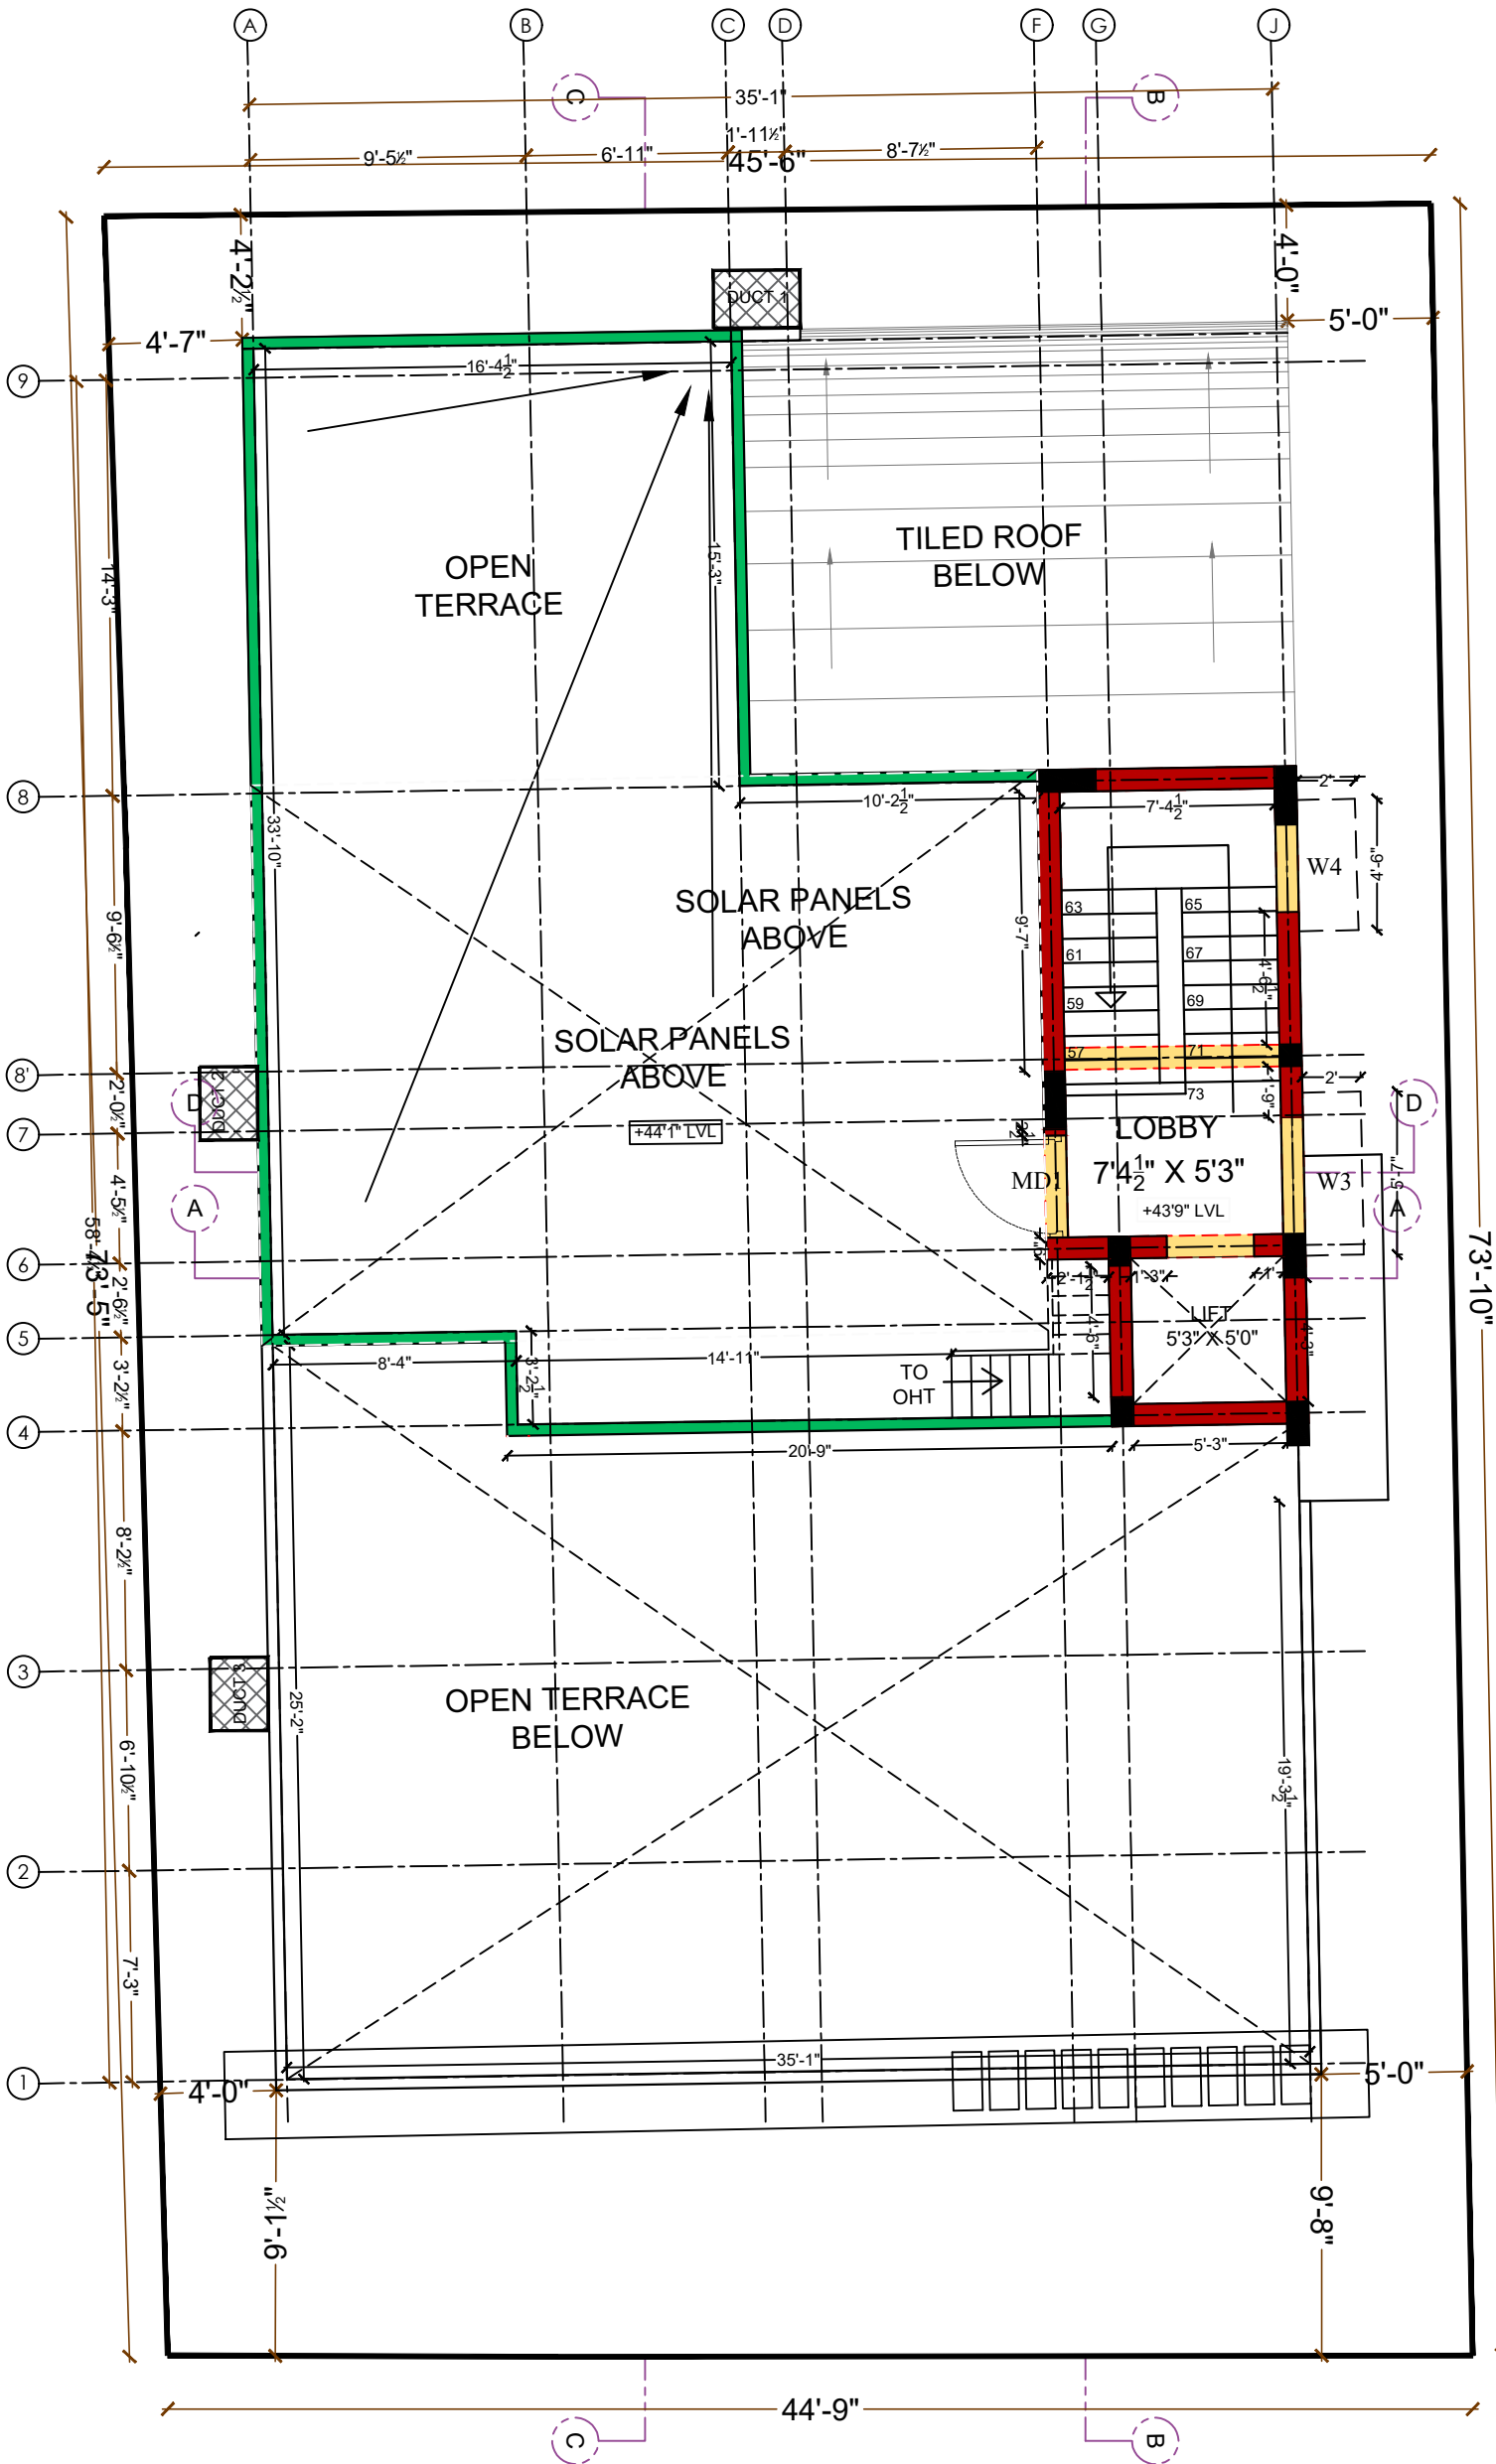

SCHEDULE OF JOINERY

	DESCRIPTION	SIZE	
MD1	MAIN DOOR	3'6" X 7'0"	1
W3	WINDOW	4'0" X 4'6"	1
W4	WINDOW	3'0" X 4'6"	1

LEGEND

- 9" WALL
- 4 1/2" WALL
- DUCT
- BEAM

AREA

LOBBY AREA: 200 sqft

00	21.03.2023	TO ISSUE
S.NO.	REV.DATE	DESCRIPTION

CLIENT :

Mr. VIJAY KUMAR

PROJECT :

PROPOSED RESIDENCE @ T.NAGAR

TITLE :

WORKING DRAWING [TERRACE FLOOR]

PROJECT NO :	165	
DRAWING NO :	RSA/165/VIJAY - T.NAGAR/FURN-05	
SCALE :	NTS	
DRAWN :	AYISHA ZEBA / SUSHMITHA	
APPROVED :	SHOBANA RAJAPPA	

ARCHITECT :

rsa

Rajappa Shobana Architects
#10, B.M Garden Street,
Alwarpet, Ch - 18. # 044 24996906

COPY RIGHT OF THIS DRAWING BELONGS TO M/S RAJAPPA SHOBANA ARCHITECTS AND SHOULD NOT BE USED FOR ANY PURPOSE OTHER THAN SPECIFIED WITHOUT PRIOR PERMISSION.

