



SATHYABAMA

INSTITUTE OF SCIENCE AND TECHNOLOGY
(DEEMED TO BE UNIVERSITY)

Accredited with “A” grade by NAAC | 12B Status by UGC | Approved by AICTE

Jeppiaar Nagar, Rajiv Gandhi Salai, Chennai – 600 119

www.sathyabama.ac.in

SCHOOL OF BUILDING AND ENVIRONMENT
DEPARTMENT OF ARCHITECTURE
PRACTICAL TRAINING PORTFOLIO (SAR4063)
JAN 2023

Name of the Student : **N.ARIVAZHAHAN**

Batch : **2018 - 2023**

Reg No. : **38210009**

Semester : **X**



SATHYABAMA

INSTITUTE OF SCIENCE AND TECHNOLOGY
(DEEMED TO BE UNIVERSITY)

Accredited with "A" grade by NAAC | 12B Status by UGC | Approved by AICTE
Jeppiaar Nagar, Rajiv Gandhi Salai, Chennai – 600 119
www.sathyabama.ac.in

SCHOOL OF BUILDING AND ENVIRONMENT

DEPARTMENT OF ARCHITECTURE

VIVA-VOCE EXAMINATION

This is to certify that the practical training SAR 4063 is the work of **N.ARIVAZHAHAN** who had undergone training in **AYAN DESIGN STUDIO** has been monitored by the continuous assessment during JANUARY to APRIL 2023.

Dr. Devyani Gangopadhyay
DEAN

Submitted for Viva voce Examination held on 08 June 2023.

Internal Examiner

External Examiner



SATHYABAMA

INSTITUTE OF SCIENCE AND TECHNOLOGY
(DEEMED TO BE UNIVERSITY)

Accredited with "A" grade by NAAC | 12B Status by UGC | Approved by AICTE

Jeppiaar Nagar, Rajiv Gandhi Salai, Chennai – 600 119

www.sathyabama.ac.in

DECLARATION

I, **N.ARIVAZHAHAN** hereby declare that the Training Report **JANUARY 2023** to **APRIL 2023** done by me under the guidance of **Ar. SHANTHI ARULMURUGAN** is submitted in partial fulfillment of the requirements for the completion of practical training session.

DATE : 06/06/2023

PLACE : CHENNAI

N. Arivazhahan
06/06/2023

SIGNATURE OF CANDIDATE

ACKNOWLEDGEMENT

I am pleased to acknowledge my sincere thanks to **Board of Management of SATHYABAMA** for their kind encouragement in doing this practical training and for completing it successfully. I am grateful to them.

I convey my thanks to **Dr. Devyani Gangopadhyay**, Dean, School of Building and Environment and **Ar.Sarath Chandra Kanth**, Design Chair, Department of Architecture for having been a constant source of support and encouragement.

I wish to express my thanks to all Teaching and Non-teaching staff members of the Department of who were helpful in many ways for the completion of the project.

I also wish to thank **Ar. SHANTHI ARULMURUGAN**, for the experience of interning at their firm.



AYAN DESIGN STUDIO

11th February 2023.

To,
The Head of the Department,
Sathyabama Institute of Science and Technology,
Chennai-603103.

Dear Sir / Madam,

SUB : Confirmation Letter for Practical Training

This is to confirm that **N. Arivazhahan** (Register No - 3810009), 5th Year B.Arch., student of Sathyabama Institute of Science and Technology with effect from 2nd Jan 2023 will be undergoing the practical training program of 90 days in our office.

Yours Truly,


SHANTHI ARULMURUGAN
REGISTERED ARCHITECT-CA/2016/76458
FLAT No. MD, RAMANIYAM MYTHRI APTS,
PLOT No. 18, ECR, THIRUVANMIYUR
CHENNAI-600 041.

Shanthi Arulmurugan
Partner

G1, Sarvaam Flats, No.76, 2nd Main Road, VGP Layout, Palavakkam, Chennai - 600 041.
M: +91 94440 66165 / +91 98403 64165 E: info@ayandesignstudio.com



SATHYABAMA

INSTITUTE OF SCIENCE AND TECHNOLOGY

(DEEMED TO BE UNIVERSITY)

Accredited "A" Grade by NAAC | 12B Status by UGC | Approved by AICTE

www.sathyabama.ac.in

PROFESSIONAL PRACTICAL TRAINING REPORT 2023

(Monthly Progress to be documented and submitted to the HOD by the Architect in charge of Trainee of the Organization)

1. Name of the Office / Organization : **AYAN DESIGN STUDIO**
2. Address & Contact Number : **G1, SARVAAM FLATS, NO.76, 2ND MAINROAD, VGP LAYOUT, PALAVAKKAM, CHENNAI - 600041**
Ph: +91 98403 64165
3. Name of the Student : **N. ARIVAZHAHAN**
4. Duration : **From 02-01-2023 To 31-01-2023**
5. Total No. of days :
6. Evaluation of Performance Criteria shall be on

Description of works	Excellent	Good	Fair	Poor	NA
Office Culture Comprehension		✓			
Participation in the Office		✓			
Reading of Drawings			✓		
Presentation Techniques			✓		
Model Making			✓		
Understanding of Construction Details		✓			
Drafting Skills (Manual/Computer)			✓		
Site Supervision / Client Interaction Skills	✓				
Time Schedule Adherence		✓			
Other Computer Skills			✓		
Files and Office Maintenance		✓			
Coordination with other Consultants		✓			
Overall Grading*					

* Note: Kindly grade the student as per his/her overall performance in the office during the assessment month*

7. Any other Remarks: **GOOD TO SEE HIM TO ACQUIRE KNOWLEDGE & GRABBING OPPORTUNITIES**

Signature of the Head of the Office / Organization (With Seal)



SHANTHI ARULMURUGAN
REGISTERED ARCHITECT-CA/2016/76458
No.76, G1, Sarvaam Flats,
Second Main Road, VGP Layout Part-II,
Palavakkam, Chennai-600 041.



SATHYABAMA
INSTITUTE OF SCIENCE AND TECHNOLOGY
(DEEMED TO BE UNIVERSITY)

Accredited "A" Grade by NAAC | 12B Status by UGC | Approved by AICTE
www.sathyabama.ac.in

PROFESSIONAL PRACTICAL TRAINING REPORT 2023

(Monthly Progress to be documented and submitted to the HOD by the Architect in charge of
Trainee of the Organization)

1. Name of the Office / Organization : AYAN DESIGN STUDIO
2. Address & Contact Number : G1, SARVAAM FLATS, NO. 76, 2nd MAIN ROAD
VGP LAYOUT, PALAVAKKAM, CHENNAI - 600041
PH: +91 98403 64165
3. Name of the Student : N. ARIVAZHANAN
4. Duration : From 01-02-2023 To 28-02-2023
5. Total No. of days : 28
6. Evaluation of Performance Criteria shall be on

Description of works	Excellent	Good	Fair	Poor	NA
Office Culture Comprehension		✓			
Participation in the Office		✓			
Reading of Drawings		✓			
Presentation Techniques			✓		
Model Making					
Understanding of Construction Details			✓		
Drafting Skills (Manual/Computer)		✓			
Site Supervision / Client Interaction Skills			✓		
Time Schedule Adherence	✓				
Other Computer Skills		✓			
Files and Office Maintenance			✓		
Coordination with other Consultants			✓		
Overall Grading*					

* Note: Kindly grade the student as per his/her overall performance in the office during the assessment month*

7. Any other Remarks: SHOWING INTEREST IN LEARNING NEW SKILLS.

Signature of the Head of the Office / Organization (With Seal)

A.

SHANTHI ARULMURUGAN
REGISTERED ARCHITECT-CA/2016/76458
No. 76, G1, Sarvaam Flats,
Second Main Road, VGP Layout Part-II,
Palavakkam, Chennai-600 041.



SATHYABAMA
INSTITUTE OF SCIENCE AND TECHNOLOGY
(DEEMED TO BE UNIVERSITY)

Accredited "A" Grade by NAAC | 12B Status by UGC | Approved by AICTE
www.sathyabama.ac.in

PROFESSIONAL PRACTICAL TRAINING REPORT 2023

(Monthly Progress to be documented and submitted to the HOD by the Architect in charge of
Trainee of the Organization)

1. Name of the Office / Organization : AYAN DESIGN STUDIO
2. Address & Contact Number : G1, Sarvaam Flats, No. 76, 2nd Main Road
VGP Layout, Palavakkam, CH - 600041
3. Name of the Student : N. ARIVAZHANAN
4. Duration : From 01-03-2023 To 31-03-2023
5. Total No. of days : 31 days
6. Evaluation of Performance Criteria shall be on

Description of works	Excellent	Good	Fair	Poor	NA
Office Culture Comprehension	✓				
Participation in the Office	✓				
Reading of Drawings		✓			
Presentation Techniques	✓				
Model Making	✓				
Understanding of Construction Details		✓			
Drafting Skills (Manual/Computer)	✓				
Site Supervision / Client Interaction Skills	✓				
Time Schedule Adherence	✓				
Other Computer Skills		✓			
Files and Office Maintenance	✓				
Coordination with other Consultants	✓				
Overall Grading*	88/90				

* Note: Kindly grade the student as per his/her overall performance in the office during the assessment month*

7. Any other Remarks: Good, obedient, interest in learning new skills faster.
A good asset for any company.

Signature of the Head of the Office / Organization (With Seal)




A.

SHANTHI ARULMURUGAN
REGISTERED ARCHITECT-CA/2016/76458
No. 76, G1, Sarvaam Flats,
Second Main Road, VGP Layout Part-II,
Palavakkam, Chennai-600 041.

TABLE OF CONTENTS

CHAPTER NO	TITLE	PAGE NO
1.1	ABOUT THE FIRM	01
1.2	PROJECT 1- Mr.RAMESH BUNGALOW	02
1.2.1	Mr.RAMESH BUNGALOW – WORKING DRAWINGS	03
1.2.2	Mr.RAMESH BUNGALOW – FRONT ELEVATIONS	04
1.2.3	Mr.RAMESH BUNGALOW – OTHER ELEVATIONS	05
1.2.4	Mr.RAMESH BUNGALOW – ELECTRICAL DRAWINGS	06
1.3	PROJECT 2- Mr.BASHA FARM HOUSE – SCHEME	07
1.4	PROJECT 3- Mr.SATHISH BUNGALOW – SCHEME	08
1.5	PROJECT 4- RAM LAXMAN FLATS	
1.5.1	RAM LAXMAN FLATS – TYPICAL FLOOR PLAN (1 & 2) WORKING DWG	09
1.5.2	RAM LAXMAN FLATS – THIRD FLOOR WORKING DRAWING	10
1.5.3	RAM LAXMAN FLATS – FOURTH FLOOR WORKING DRAWING	11
1.5.4	RAM LAXMAN FLATS – FIFTH FLOOR WORKING DRAWING	12
1.6	PROJECT 5- AERO FLATS – SCHEME	13
1.7	PROJECT 6- POORNIMA FLATS – SCHEME	14
1.8	PROJECT 7- SABARI FLATS – SCHEME	15
1.9	MODELS	16
1.10	OVERVIEW	24



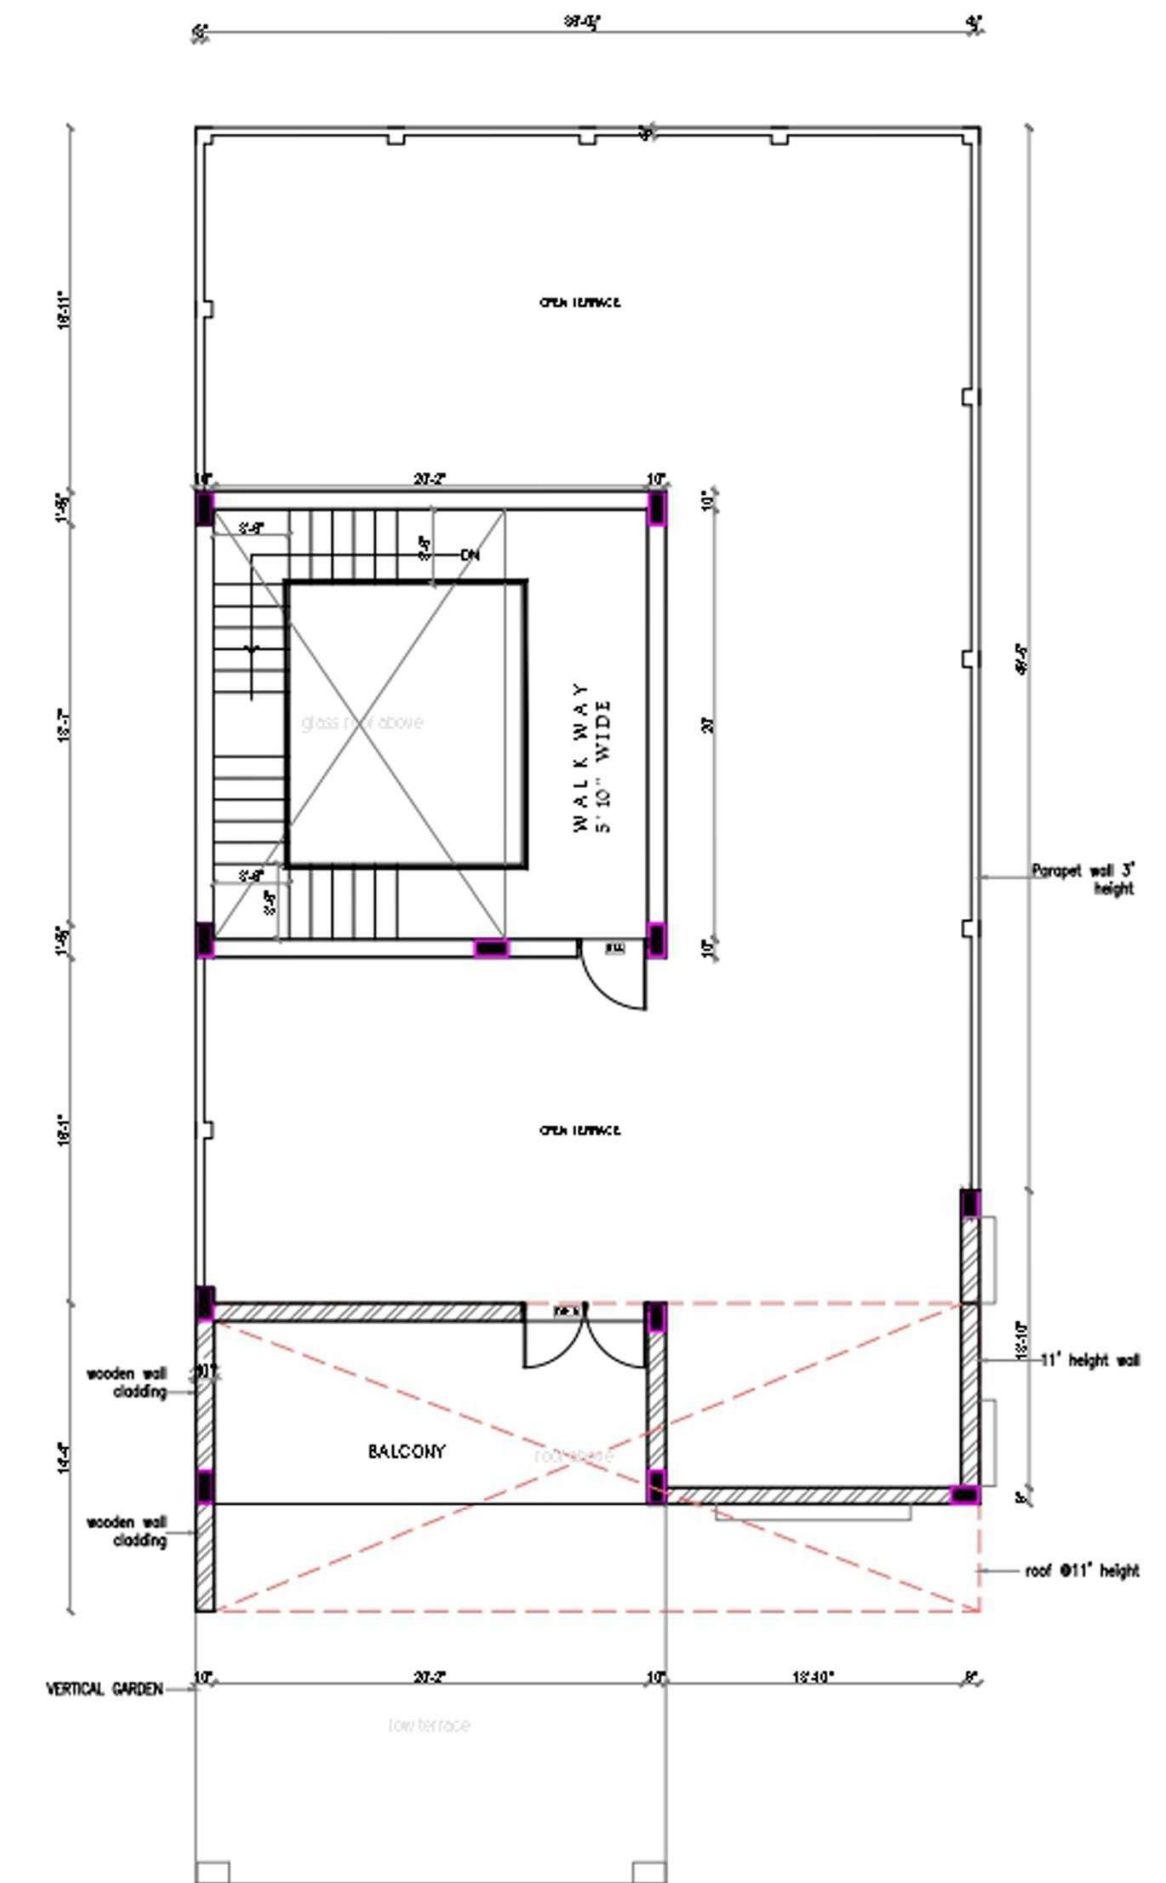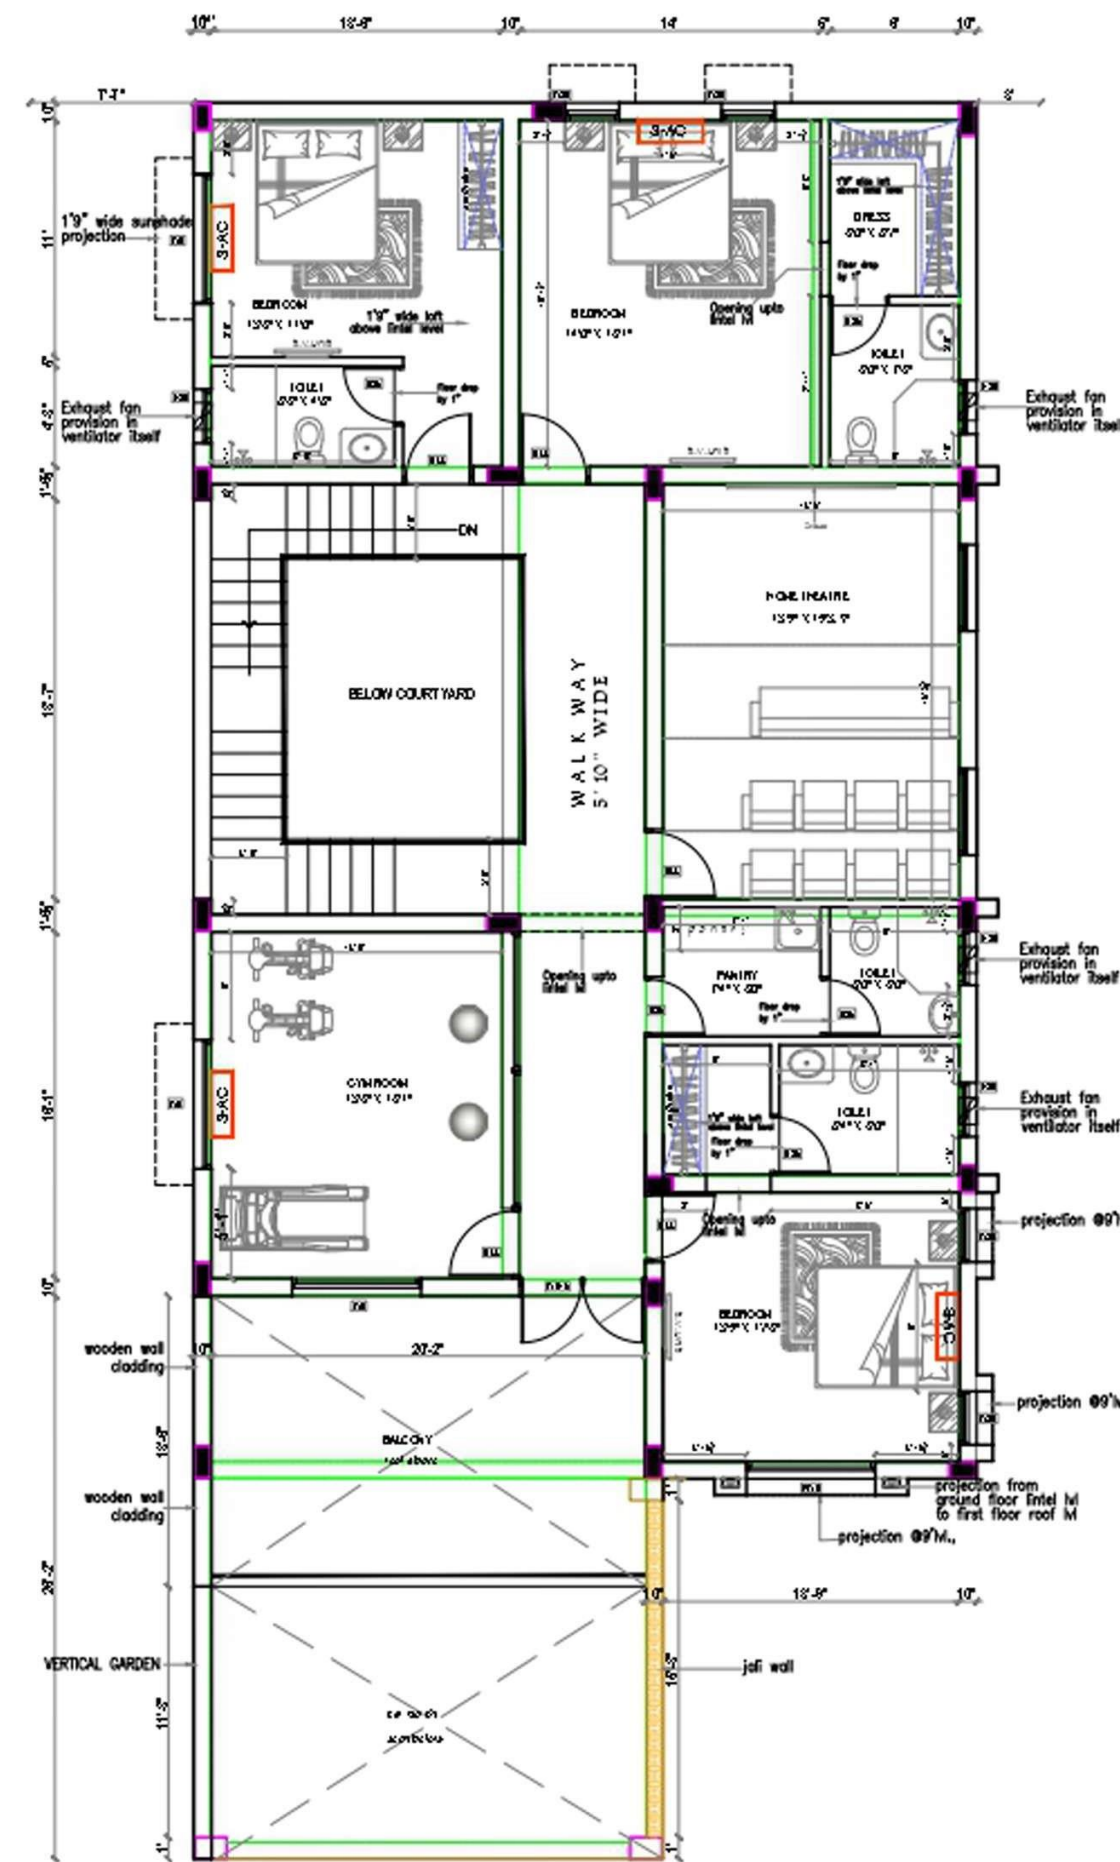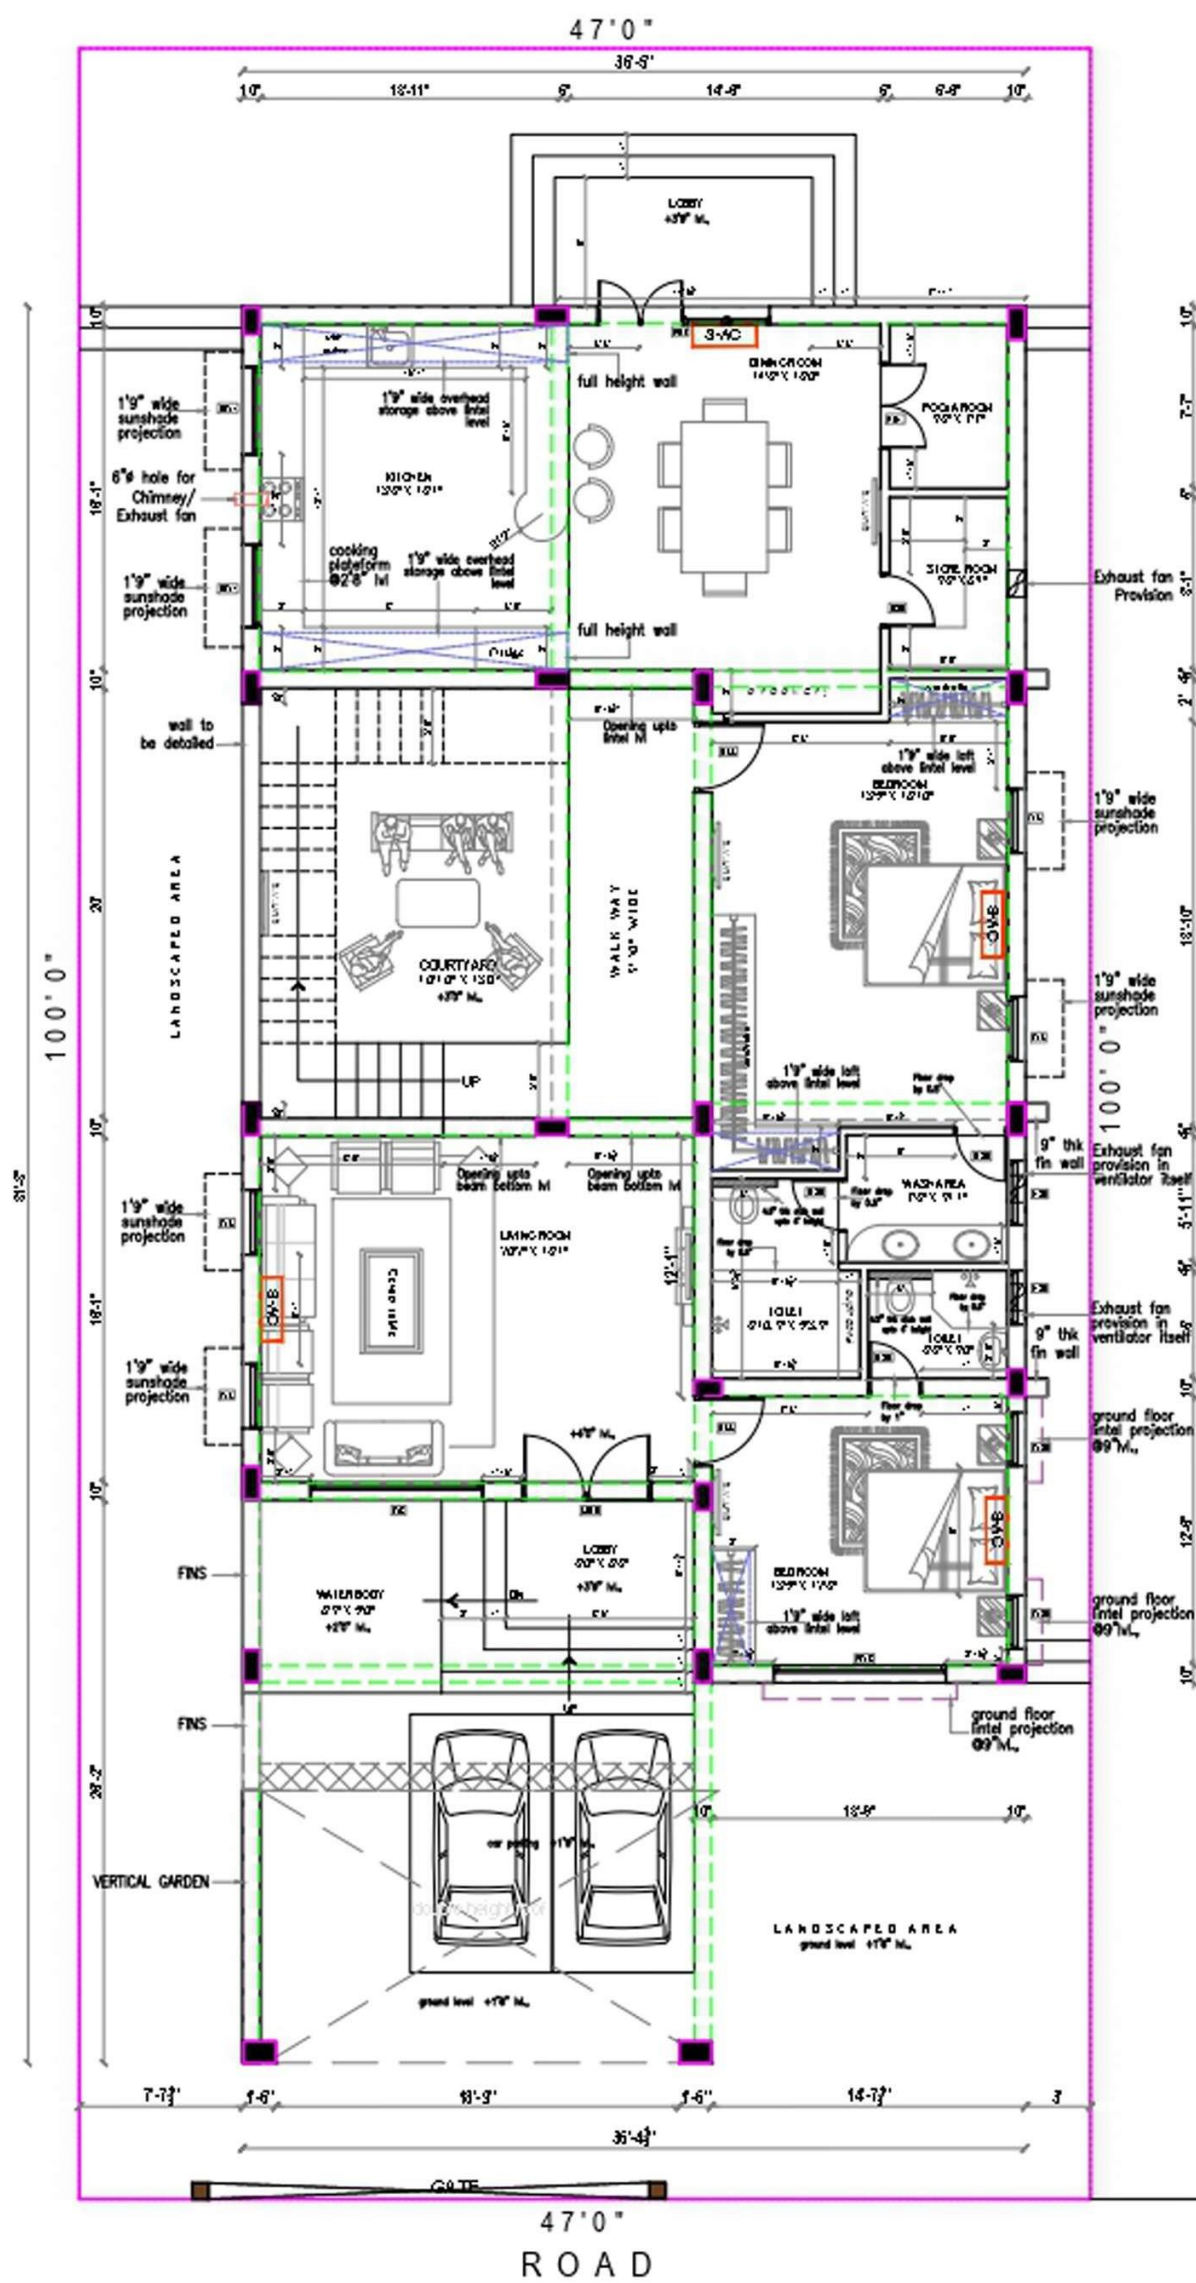


PROJECT TITLE :

**PROPOSED RESIDENTIAL BUNGALOW
FOR Mr. RAMESH & FAMILY
AT MAHABALIPURAM.**

DRAWING TITLE:

**WORKING DRAWING 1ST, 2ND
AND TERRACE FLOOR**

NORTH :

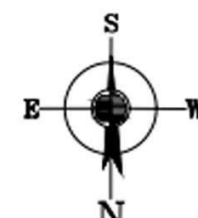

DATE : 24/03/2023



ARCHITECTS :



AYAN DESIGN STUDIO
G1, SARVAAM FLATS,
No: 76, SECOND MAIN ROAD, VGP LAYOUT,
PALAVAKKAM, CHENNAI.
PH : 98412 69172, 98403 64165.



**G1, SARVAAM FLATS,
No: 76, SECOND MAIN ROAD, VGP LAYOUT,
PALAVAKKAM, CHENNAI.
PH : 98412 69172, 98403 64165.**

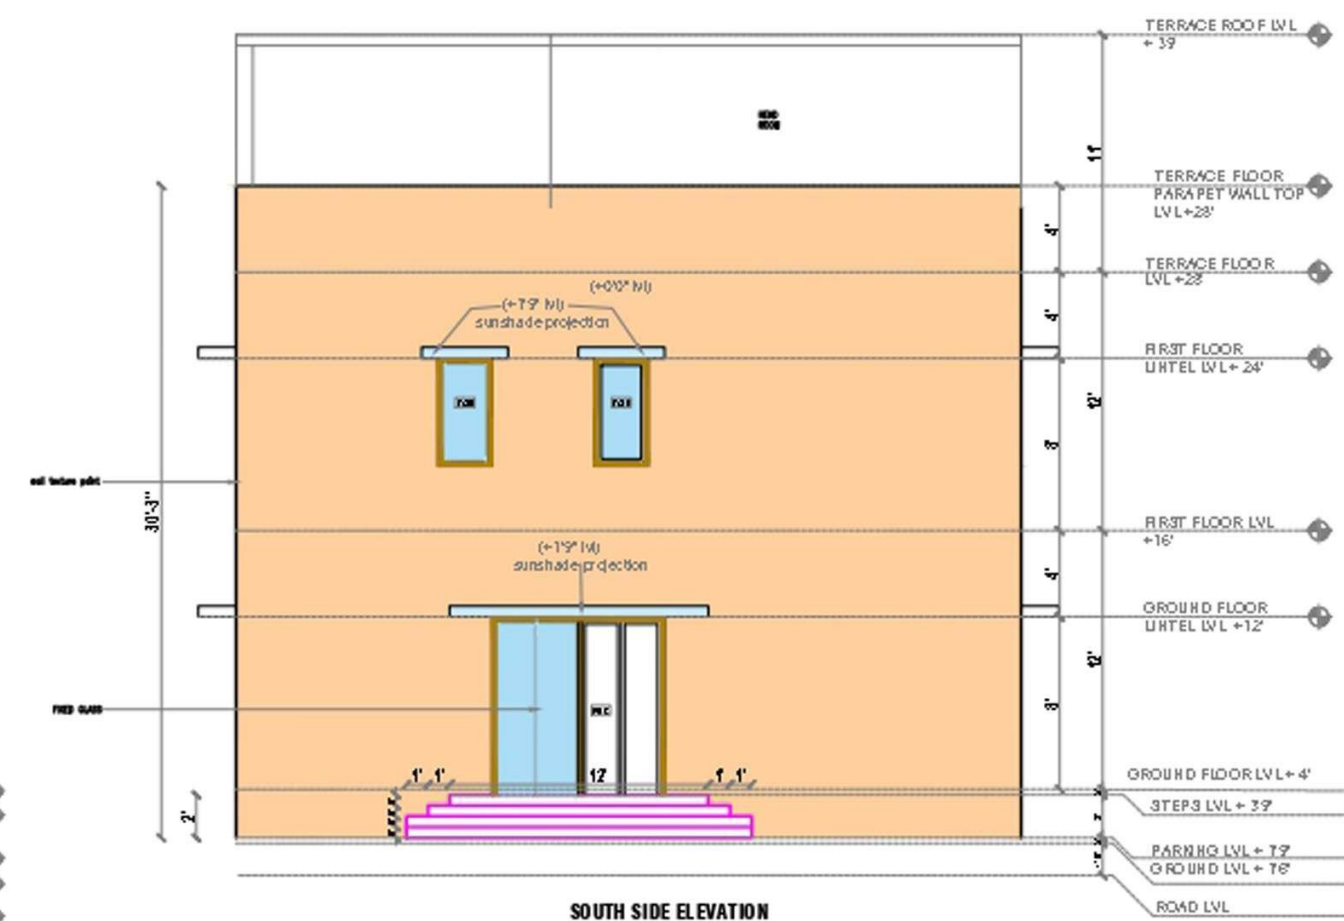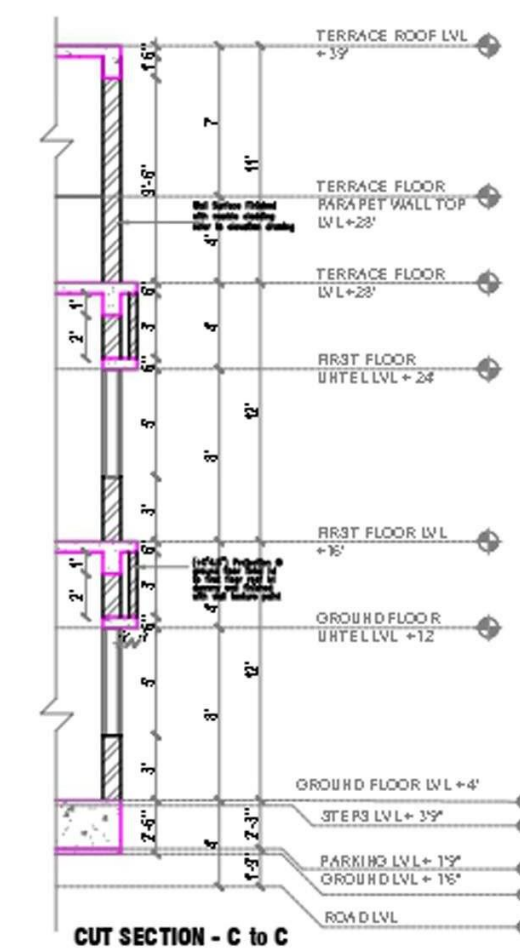

ARCHITECTS :



**G1, SARVAAM FLATS,
No: 76, SECOND MAIN ROAD, VGP LAYOUT,
PALAVAKKAM, CHENNAI.
PH : 98412 69172, 98403 64165.**

PROJECT TITLE :

**PROPOSED RESIDENTIAL BUNGALOW
FOR Mr. RAMESH & FAMILY
AT MAHABALIPURAM.**


REFERENCE FOR ELECTRICAL BLOCKS
(ALL LEVELS ARE FROM FINISHED FLOOR LEVEL)

- CALLING BELL - @ 5'6" HT.
- 1. 5 AMPS SWITCH + SOCKET FOR T.V. AT P. @ 2'6" HT.
(T.P. Sleeps bed room)
- 2. FOR KITCHEN 44" (or) 1120mm TOP OF SWITCH FROM
FINISHED FLOOR LVL FOR DESK @ 4'6" HT. (or) 1370mm
- 3. FOR CHIMNEY SOCKET @ 5'6" LVL. (or) 2890mm + SWITCH @
3'5" (or) 1120mm LVL.
- 1. 15 AMPS SWITCH + SOCKET FOR W.M. @ 4'6" HT. (or) 1370mm
- 2. 15 AMPS SWITCH + SOCKET FOR FRIDGE @ 4'6" HT. (or)
1370mm
- 3. FOR GEYSER @ 5'6" HT.
- 4. FOR KITCHEN 44" - TOP OF SWITCH FROM FINISHED
FLOOR LVL.
- FOR SPLIT A/C 20 AMPS SOCKET SHOULD ON INNER SIDE
@ 5'0" HT. (or) 2440mm + SWITCH ON 4'6" HT. (or) 1370mm.
- ALL SWITCH BOARDS ARE @ 4'6" HT / 20' HT.
- MAIN DISTRIBUTOR BOARD - @ 7'0" HT. TOP OF DB FROM F.F.L.
- CALLING BELL SWITCH - @ 4'6" HT. (or) 1370mm.
- 1. WALL LIGHT - @ 5'6" HT. (or) 2890mm.
- 2. MIRROR LIGHT FOR WASH BASIN @ 6'0" HT. FROM F.F.L.
- CEILING LIGHT
- CHANDLER
- CEILING FAN
- EXHAUST FAN
- T.V. ANTENNA - @ 2'6" HT.
- TELEPHONE - @ 2'6" HT. WITH ONE SAMP.
- INTERCOM FACILITY @ 2'6" HT. WITH ONE SAMP.
- FOOT LAMP @ 5' HT. (or) 230mm.
- SPEAKER POINT @ 5'6" HT.
- SPLIT A/C INDOOR UNIT
- BULK HEAD FITTING
- WALL WASHER LIGHT

DRAWING TITLE:

**ELECTRICAL DRAWING
1ST AND 2ND FLOOR**

NORTH :


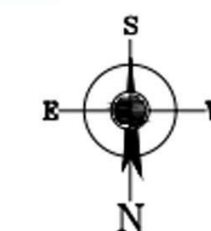


DATE : 24/03/2023

ARCHITECTS :




AYAN DESIGN STUDIO
G1, SARVAAM FLATS,
No: 76, SECOND MAIN ROAD, VGP LAYOUT,
PALAVAKKAM, CHENNAI.
PH : 98412 69172, 98403 64165.

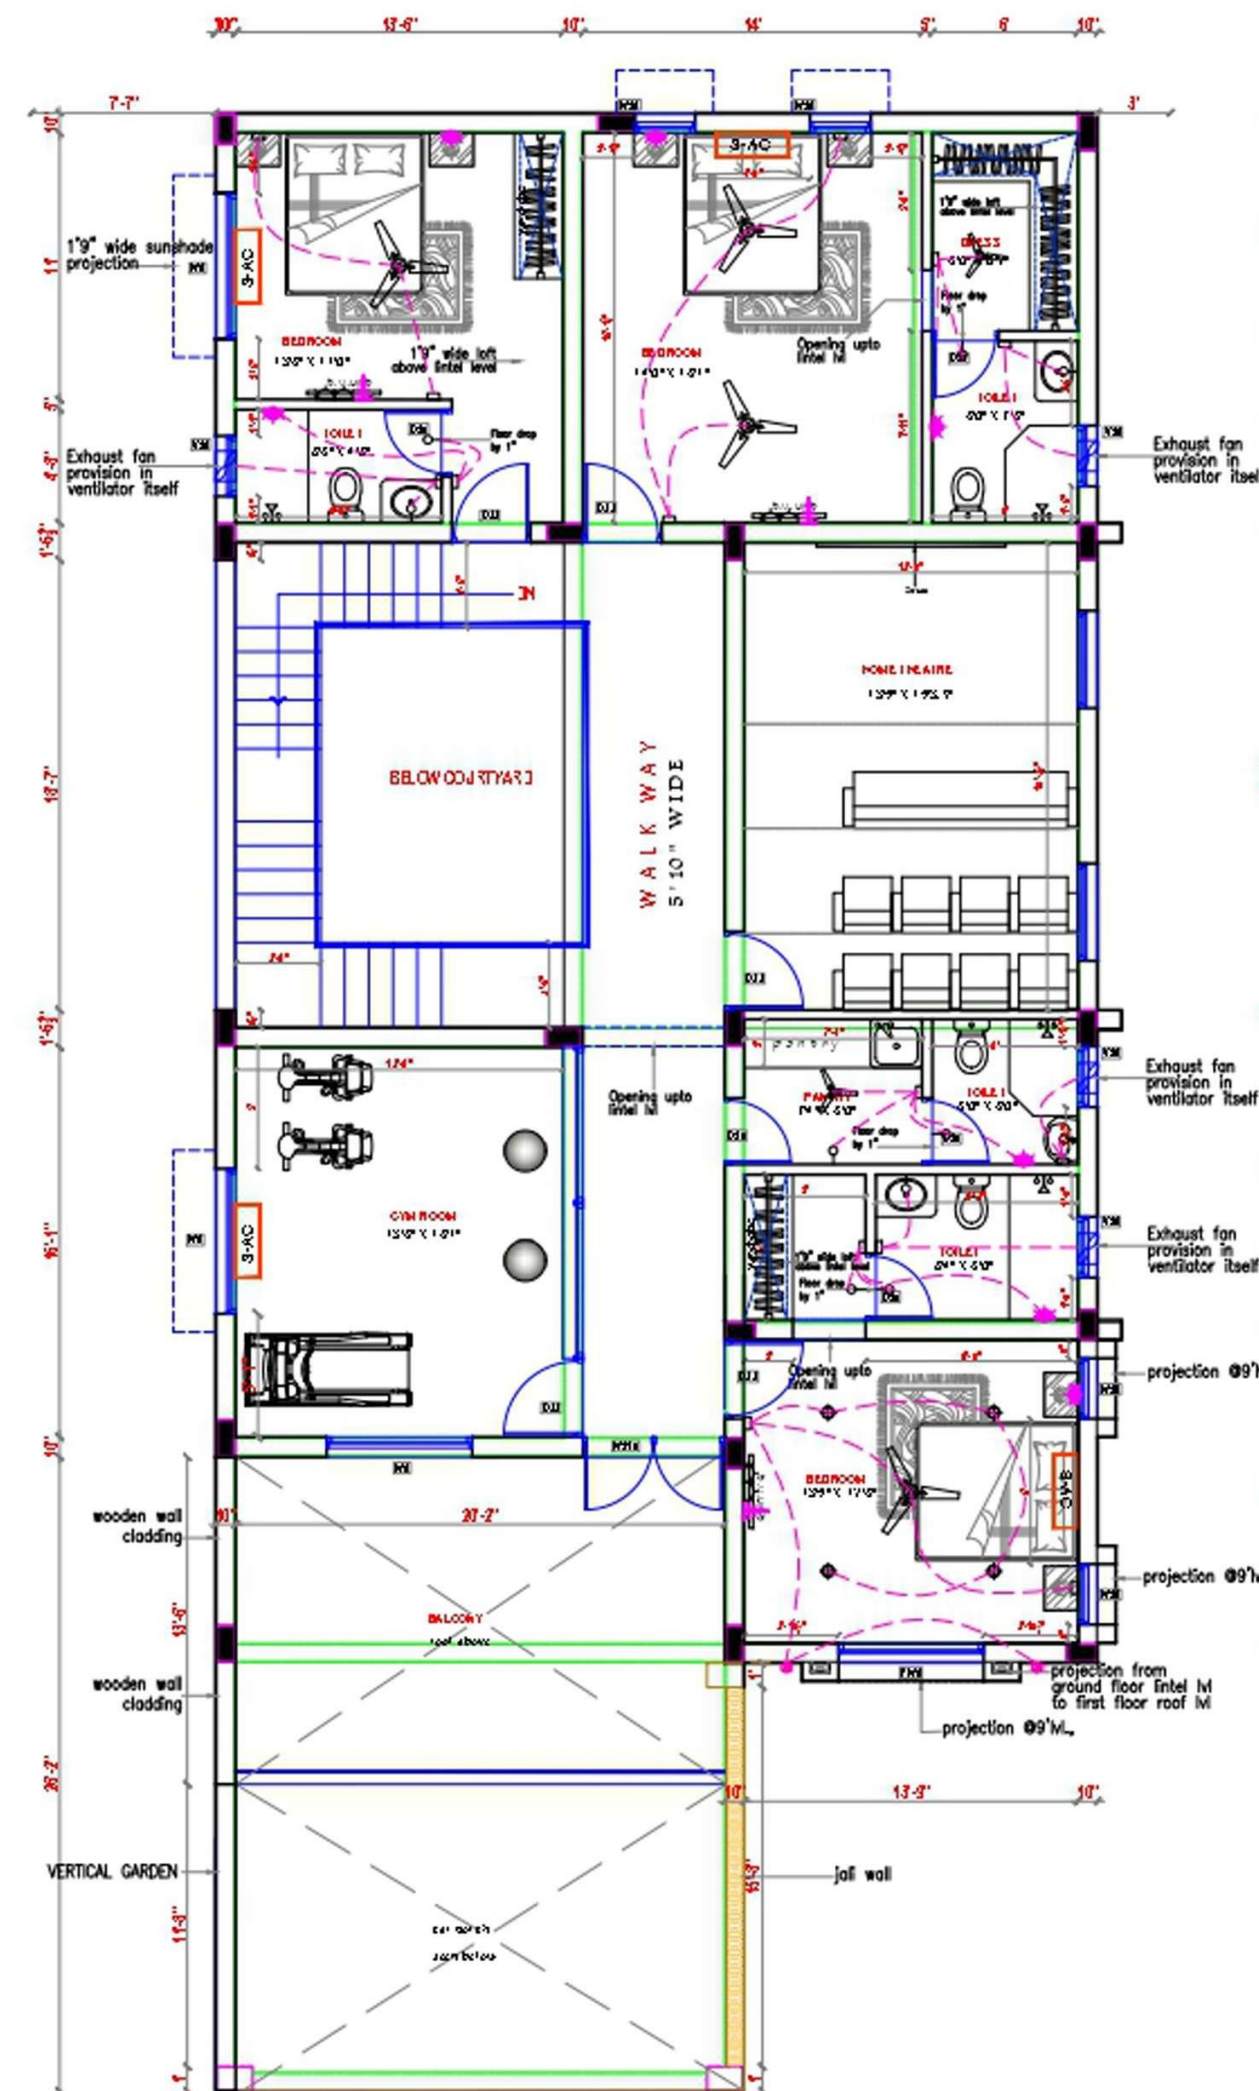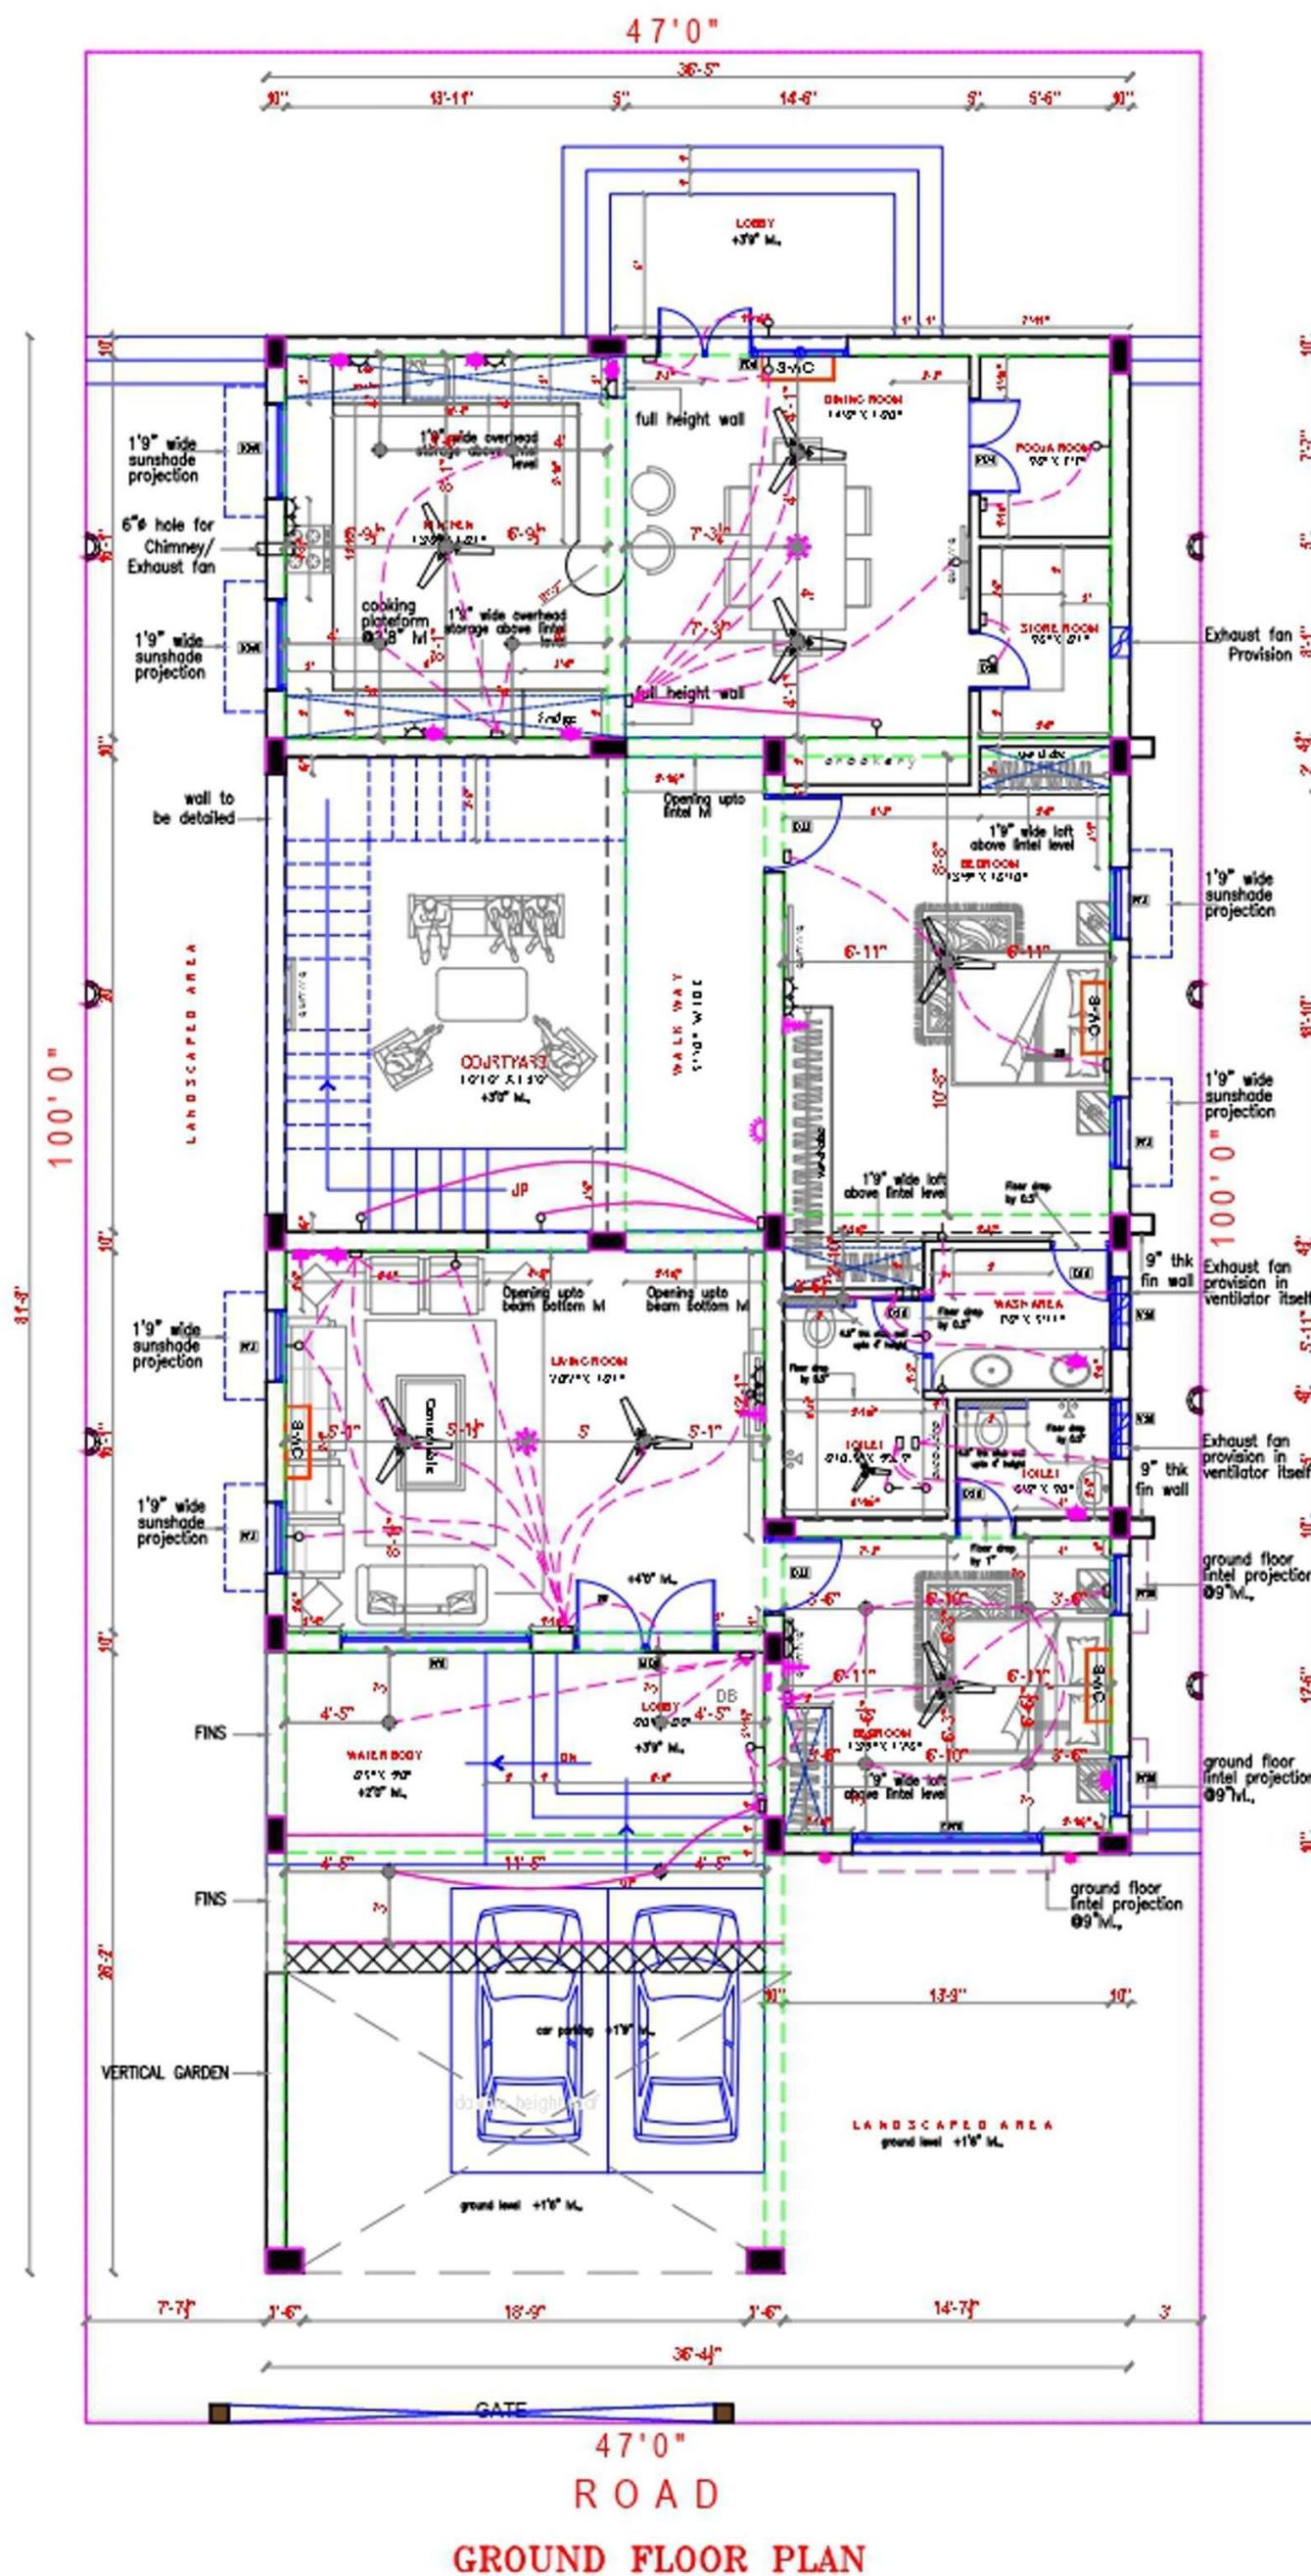

FIRST FLOOR PLAN

GROUND FLOOR PLAN

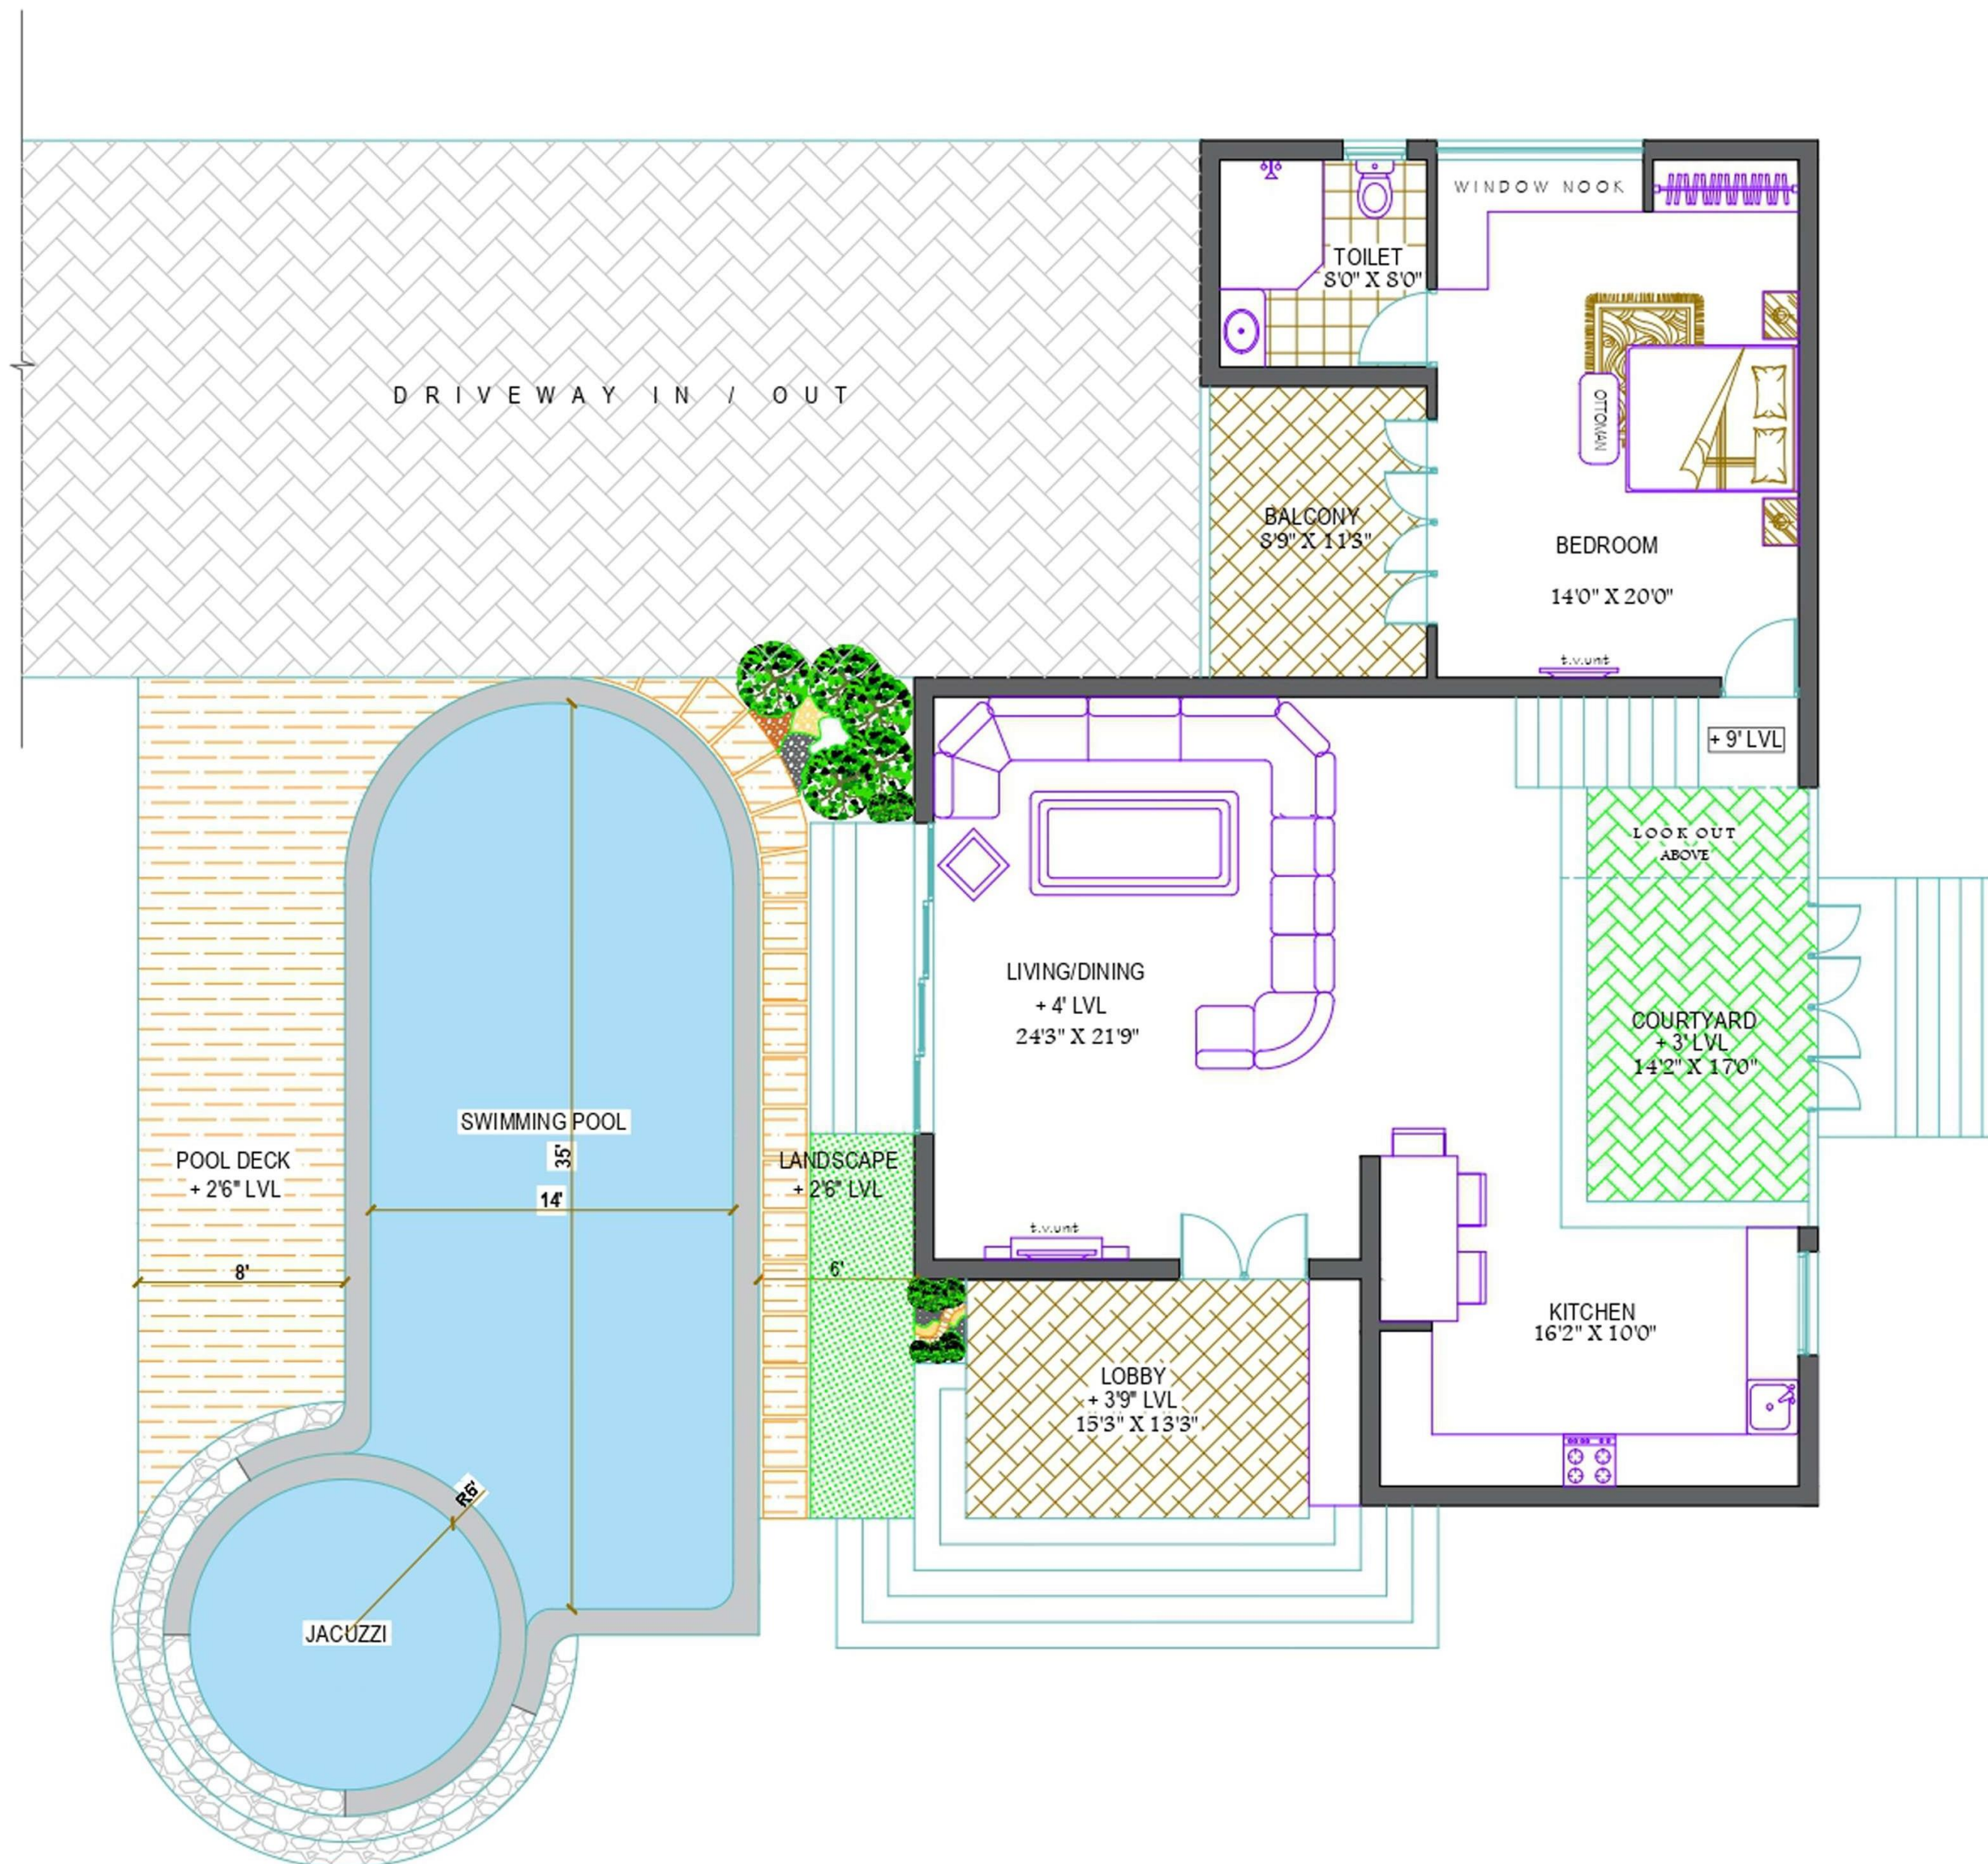


PROJECT TITLE :

PROPOSED FARM HOUSE
FOR Mr. BASHA & FAMILY
AT ECR, CHENNAI.

DRAWING TITLE:

SCHEME

NORTH :

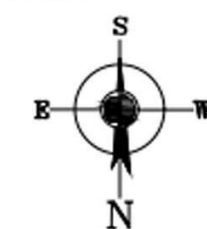




DATE : 22.04.2023

ARCHITECTS :



AYAN DESIGN STUDIO

G1, SARVAAM FLATS,
No: 76, SECOND MAIN ROAD, VGP LAYOUT,
PALAVAKKAM, CHENNAI.
PH : 98412 69172, 98403 64165.

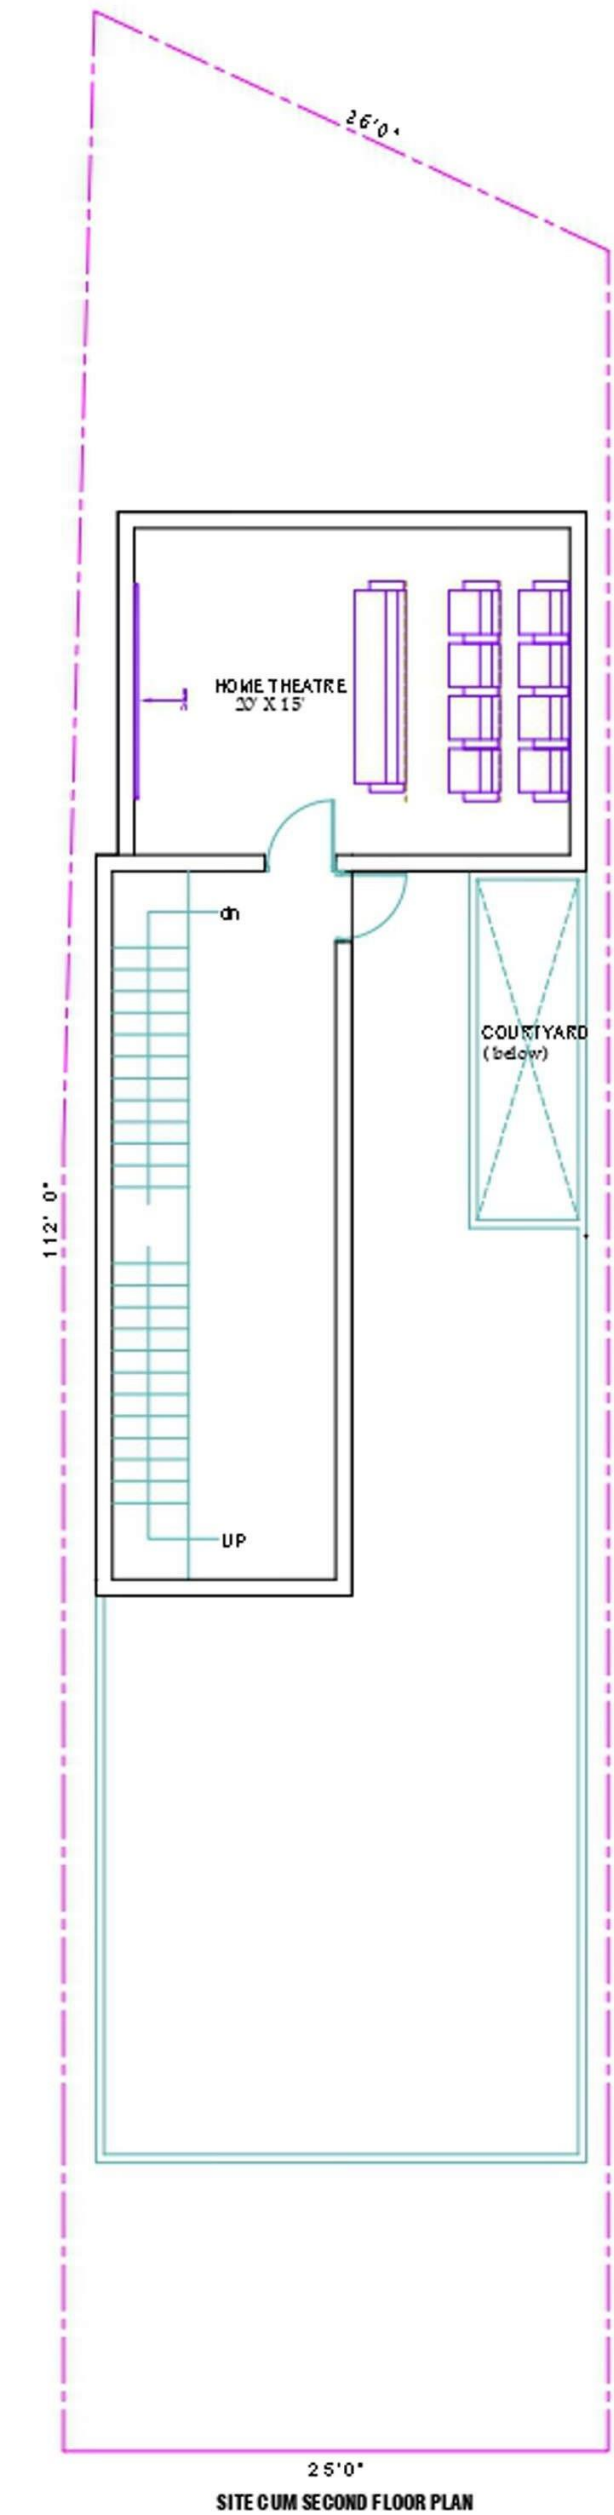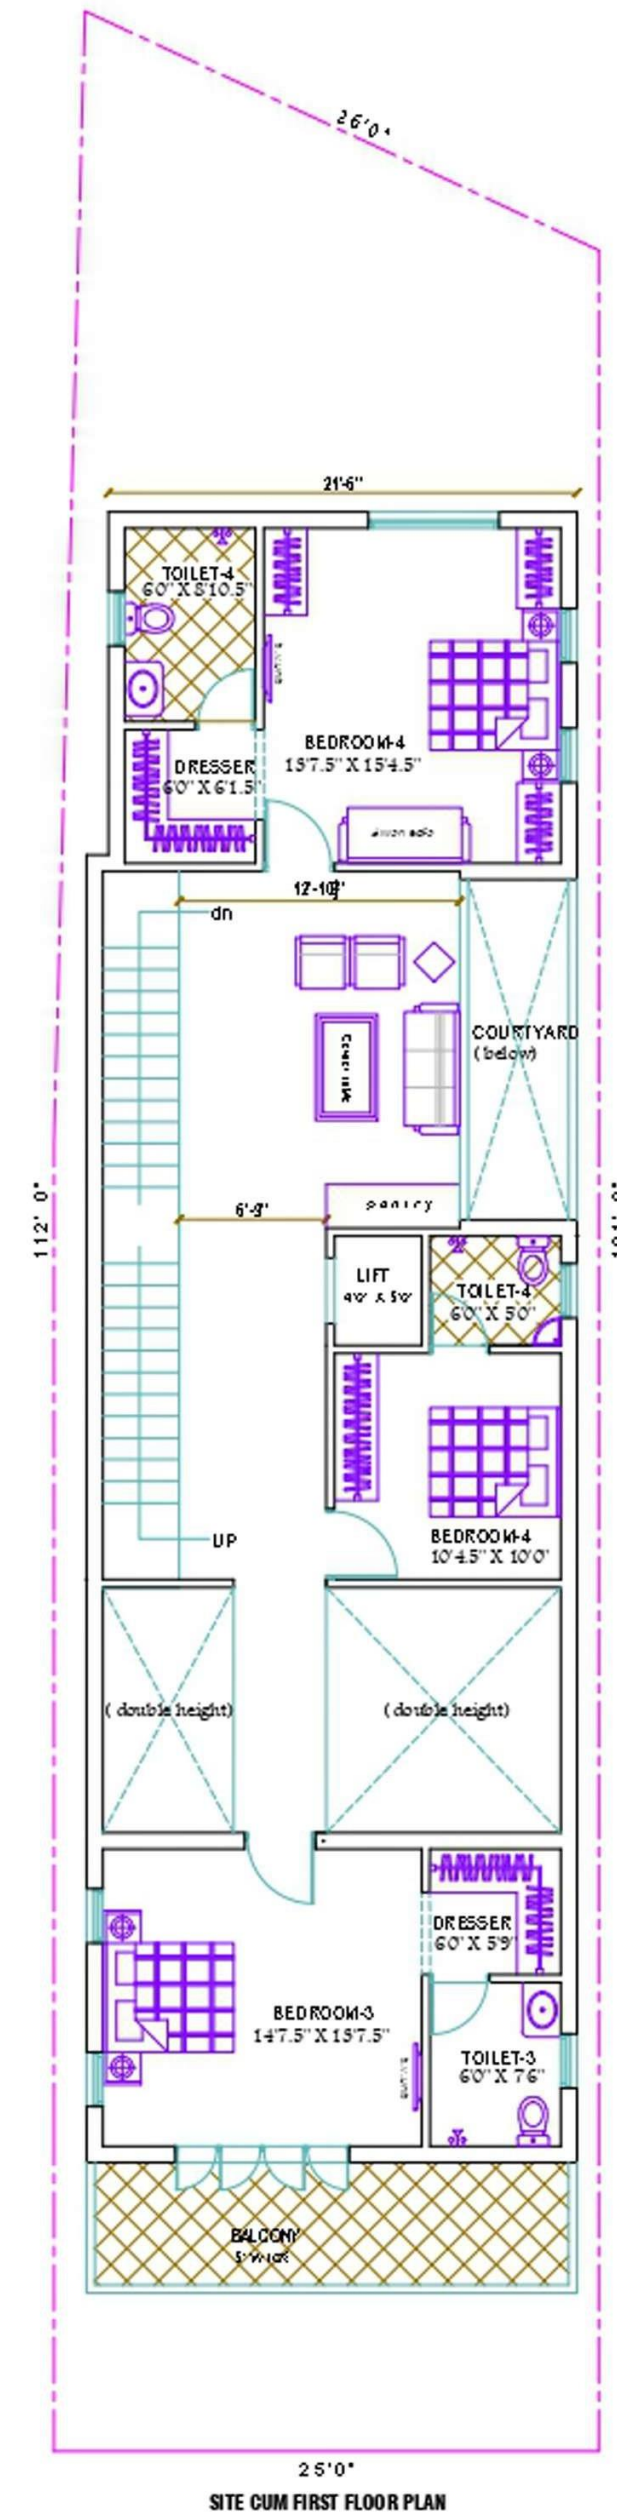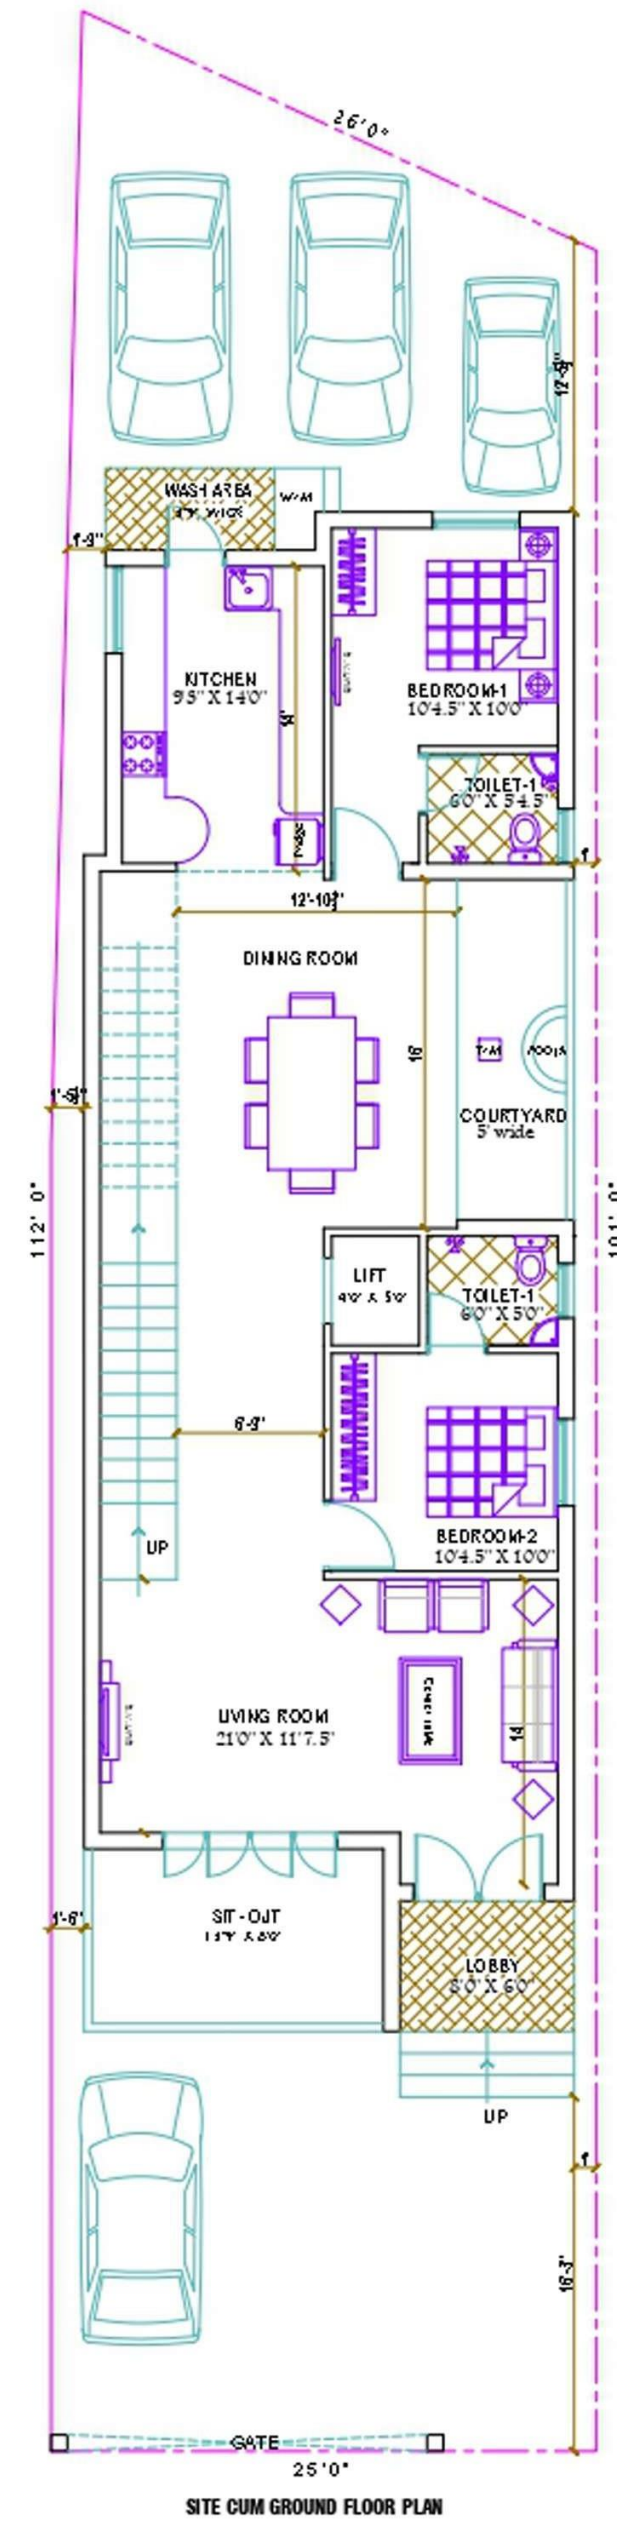

PROJECT TITLE :

**PROPOSED RESIDENTIAL BUNGALOW
FOR MR.SATISH, CHINNA SALEM**

DRAWING TITLE:

SCHEME

NORTH :




DATE : 24/03/2023

ARCHITECTS :



AYAN DESIGN STUDIO

G1, SARVAAM FLATS,
No: 76, SECOND MAIN ROAD, VGP LAYOUT,
PALAVAKKAM, CHENNAI.
PH : 98412 69172, 98403 64165.

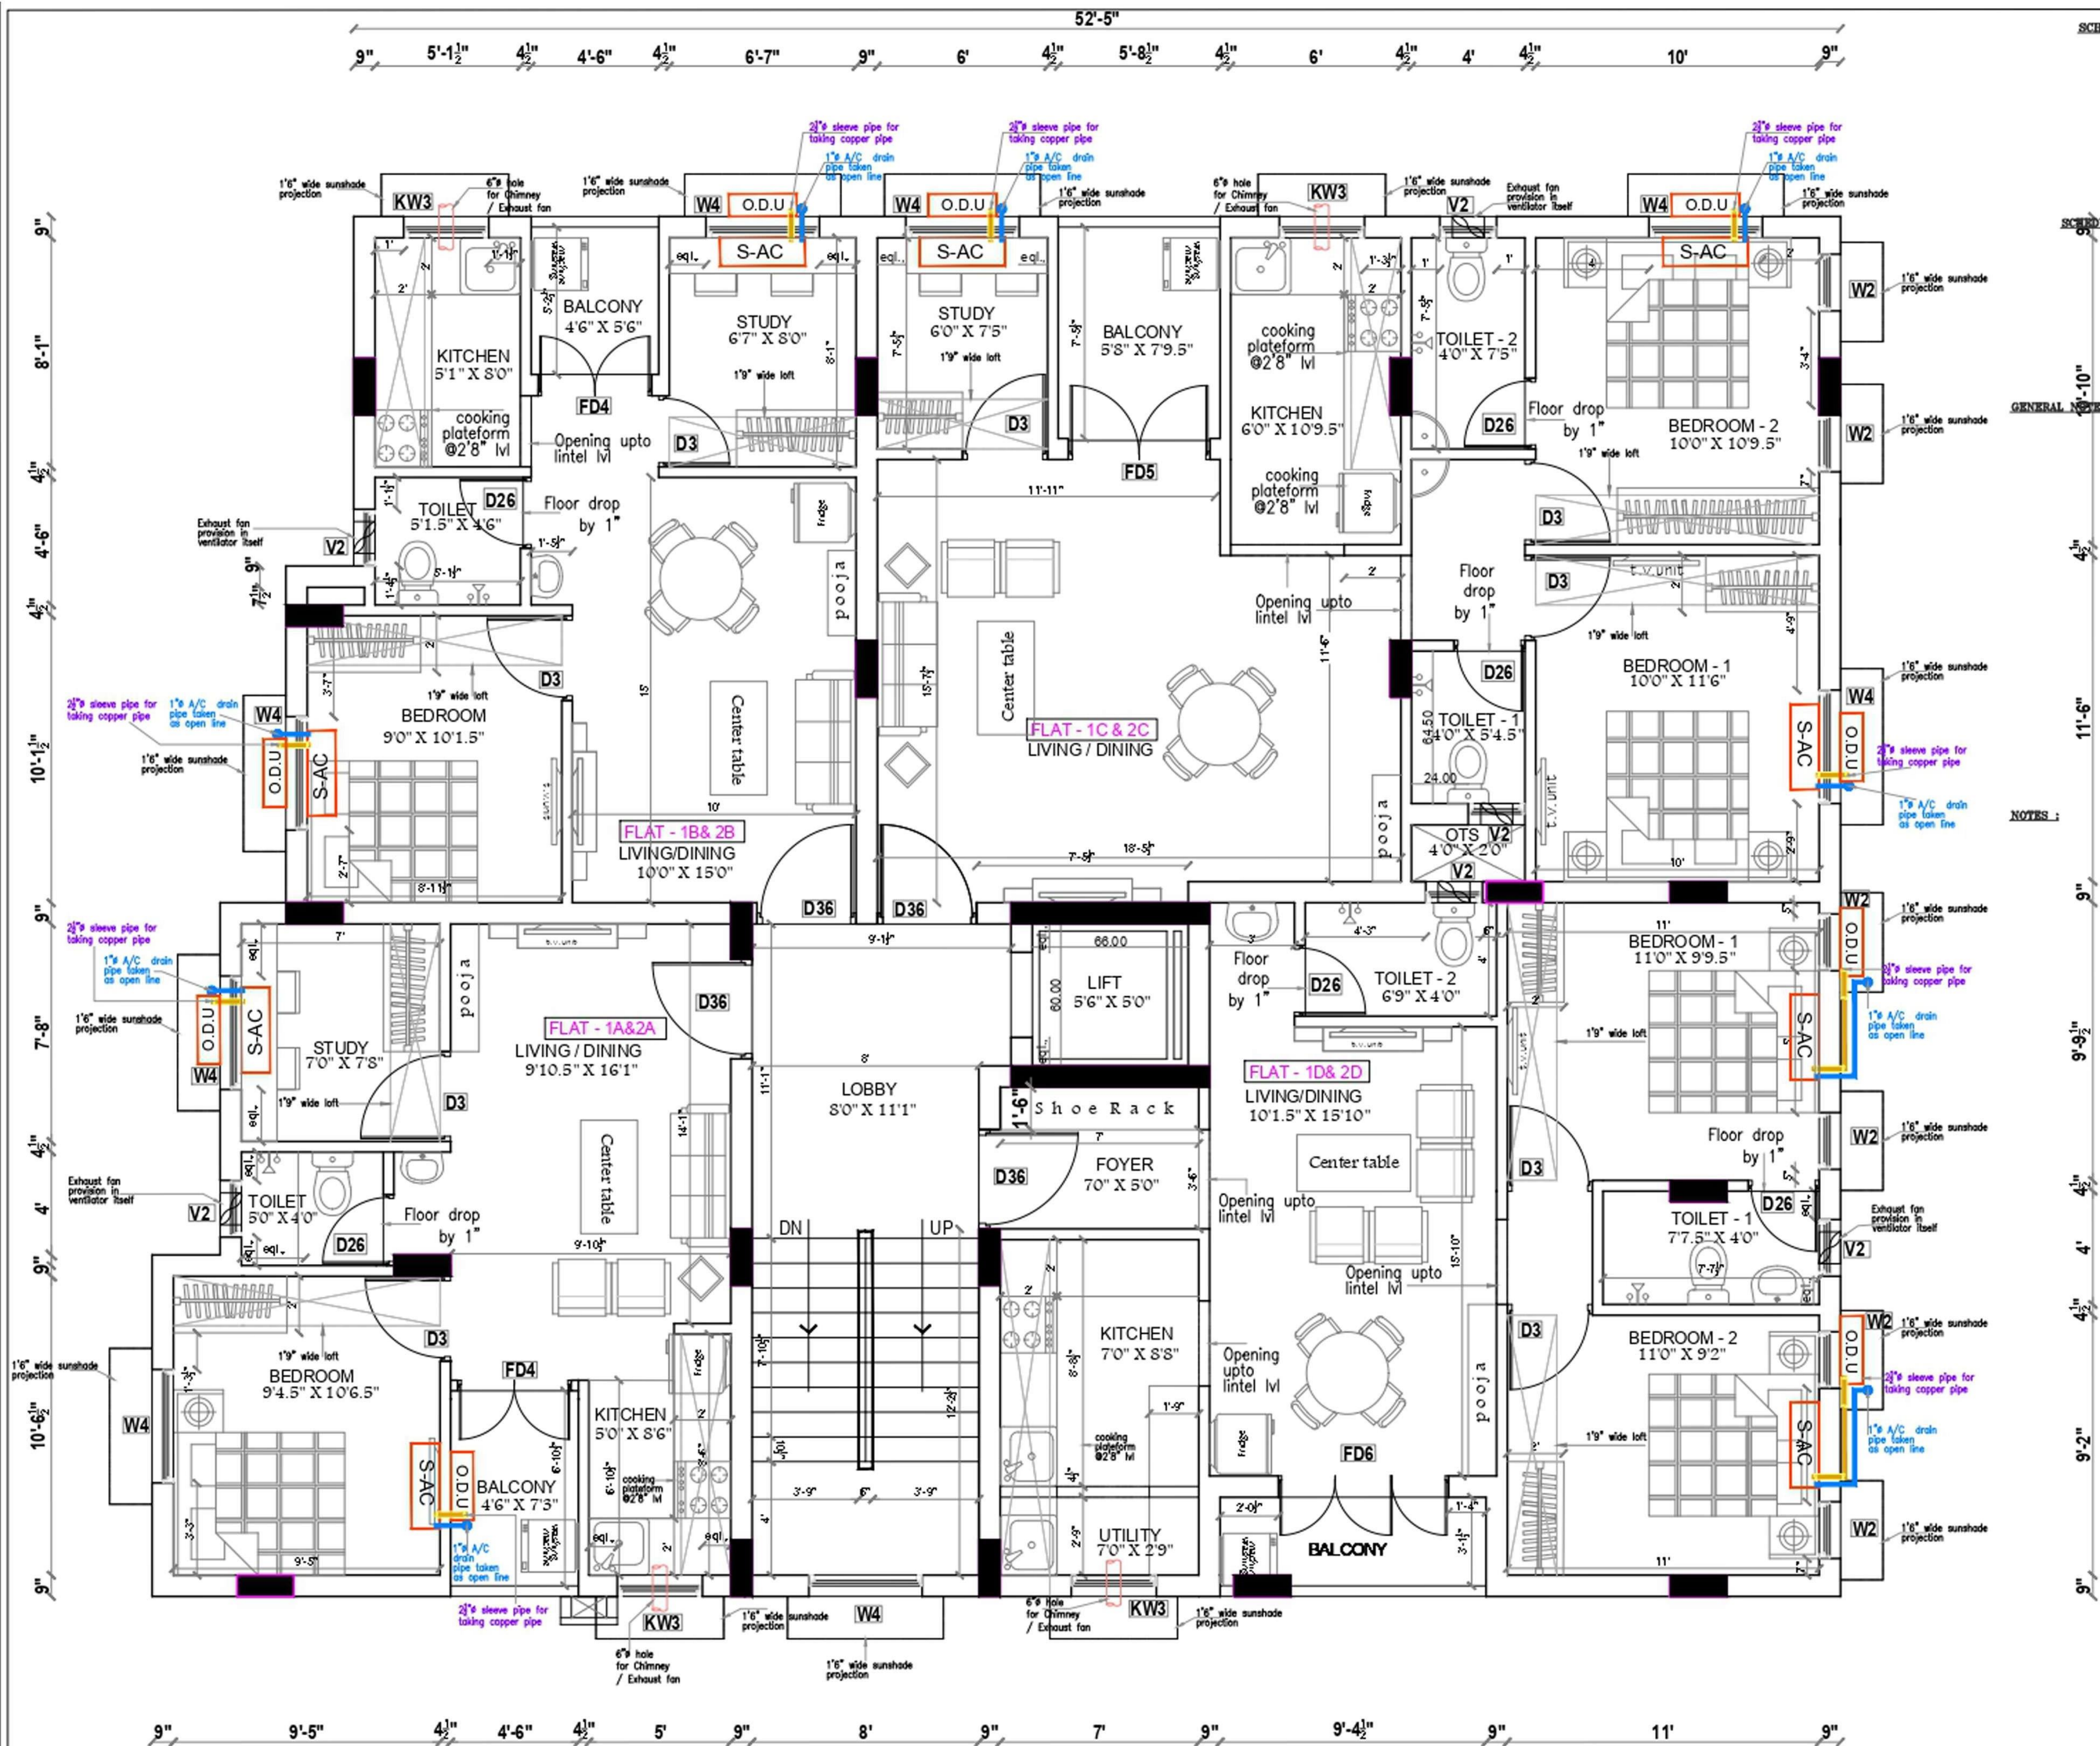

SCHEDULE OF DOOR JOINTERY:

NO	TYPE	DESCRIPTION	SIZE
1	MDR	MAIN DOOR	3'0" x 7'0"
2	MD	WRENCH DOOR	4'0" x 7'0"
3	D3	FLUSH DOOR	3'0" x 7'0"
4	D26	FLUSH DOOR	2'0" x 7'0"
5	L3	LIFT OPENING	3'0" x 7'0"
6	MD	WRENCH DOOR	4'0" x 7'0"

SCHEDULE OF WINDOW JOINTERY:

NO	TYPE	DESCRIPTION	SIZE
1	W4	WINDOW	4'0" x 6'0"
2	W2	WINDOW	2'0" x 6'0"
3	W13	KITCHEN WINDOW	4'0" x 3'0"
4	W14	KITCHEN WINDOW	4'0" x 3'0"
5	V2	VENTILATOR	2'0" x 3'0"

GENERAL NOTES:

- FOR ALL DETAILING, SEE THE DETAIL DRAWING.
- FOR ARCHITECTURAL FEATURES, SEE THE DETAIL DRAWING.
- FOR ELECTRICAL DETAILING, SEE THE DETAIL DRAWING.
- PROVIDE 1" THICK CHIT CONCRETE WITH REINFORCED CHIT AT ALL LEVELS. PROVIDE 1" THICK CHIT AT ALL LEVELS.
- PROVIDE REINFORCED CHIT FOR EVERY TWO LAYERS ON THE STRUCTURE. PROVIDE 1" THICK CHIT AT ALL LEVELS.
- ALL CHIMNEY'S SHOULD BE PROVIDED WITH REINFORCED CHIT AT ALL LEVELS. PROVIDE 1" THICK CHIT AT ALL LEVELS.
- IF THERE IS NO WALL OUTLET FOR 1" THICK CHIT, PROVIDE 1" THICK CHIT AT ALL LEVELS. PROVIDE 1" THICK CHIT AT ALL LEVELS.
- IF THERE IS NO WALL OUTLET FOR 1" THICK CHIT, PROVIDE 1" THICK CHIT AT ALL LEVELS. PROVIDE 1" THICK CHIT AT ALL LEVELS.

ADVANCE COPY

- Chimney / Balcony floor drop by 2"
- Toilet floor drop by 1"
- Utility floor drop by 1/2"
- Corridor to Living room raised by 1"
- Open terrace floor drop by 6"
- Roof slabs over stairs and utility to be sunk by 10" min.

- Health fixture
 - Exhaust fan
 - Split A/C indoor unit
- 9" & 4 1/2" thk. brick wall


DESIGNED BY:	M. S. KANTH
CHECKED BY:	M. S. KANTH
SCALE:	1:100
DATE:	11.12.2022

NORTH

TYPICAL FLOOR PLAN (1 & 2)
WORKING DRAWING

PROJECT TITLE :
PROPOSED RESIDENTIAL BUILDING FOR " RAM LAXMAN " FOR M/S. AANIRUDH FOUNDATION PVT. LTD., AT 22nd STREET, THILLAI GANGA NAGAR, NANGANALLUR, CHENNAI.

ARCHITECTS :
AYAN DESIGN STUDIO
G1, SARVAAM FLATS,
No: 76, SECOND MAIN ROAD, VGP LAYOUT,
PALAVAKKAM, CHENNAI.

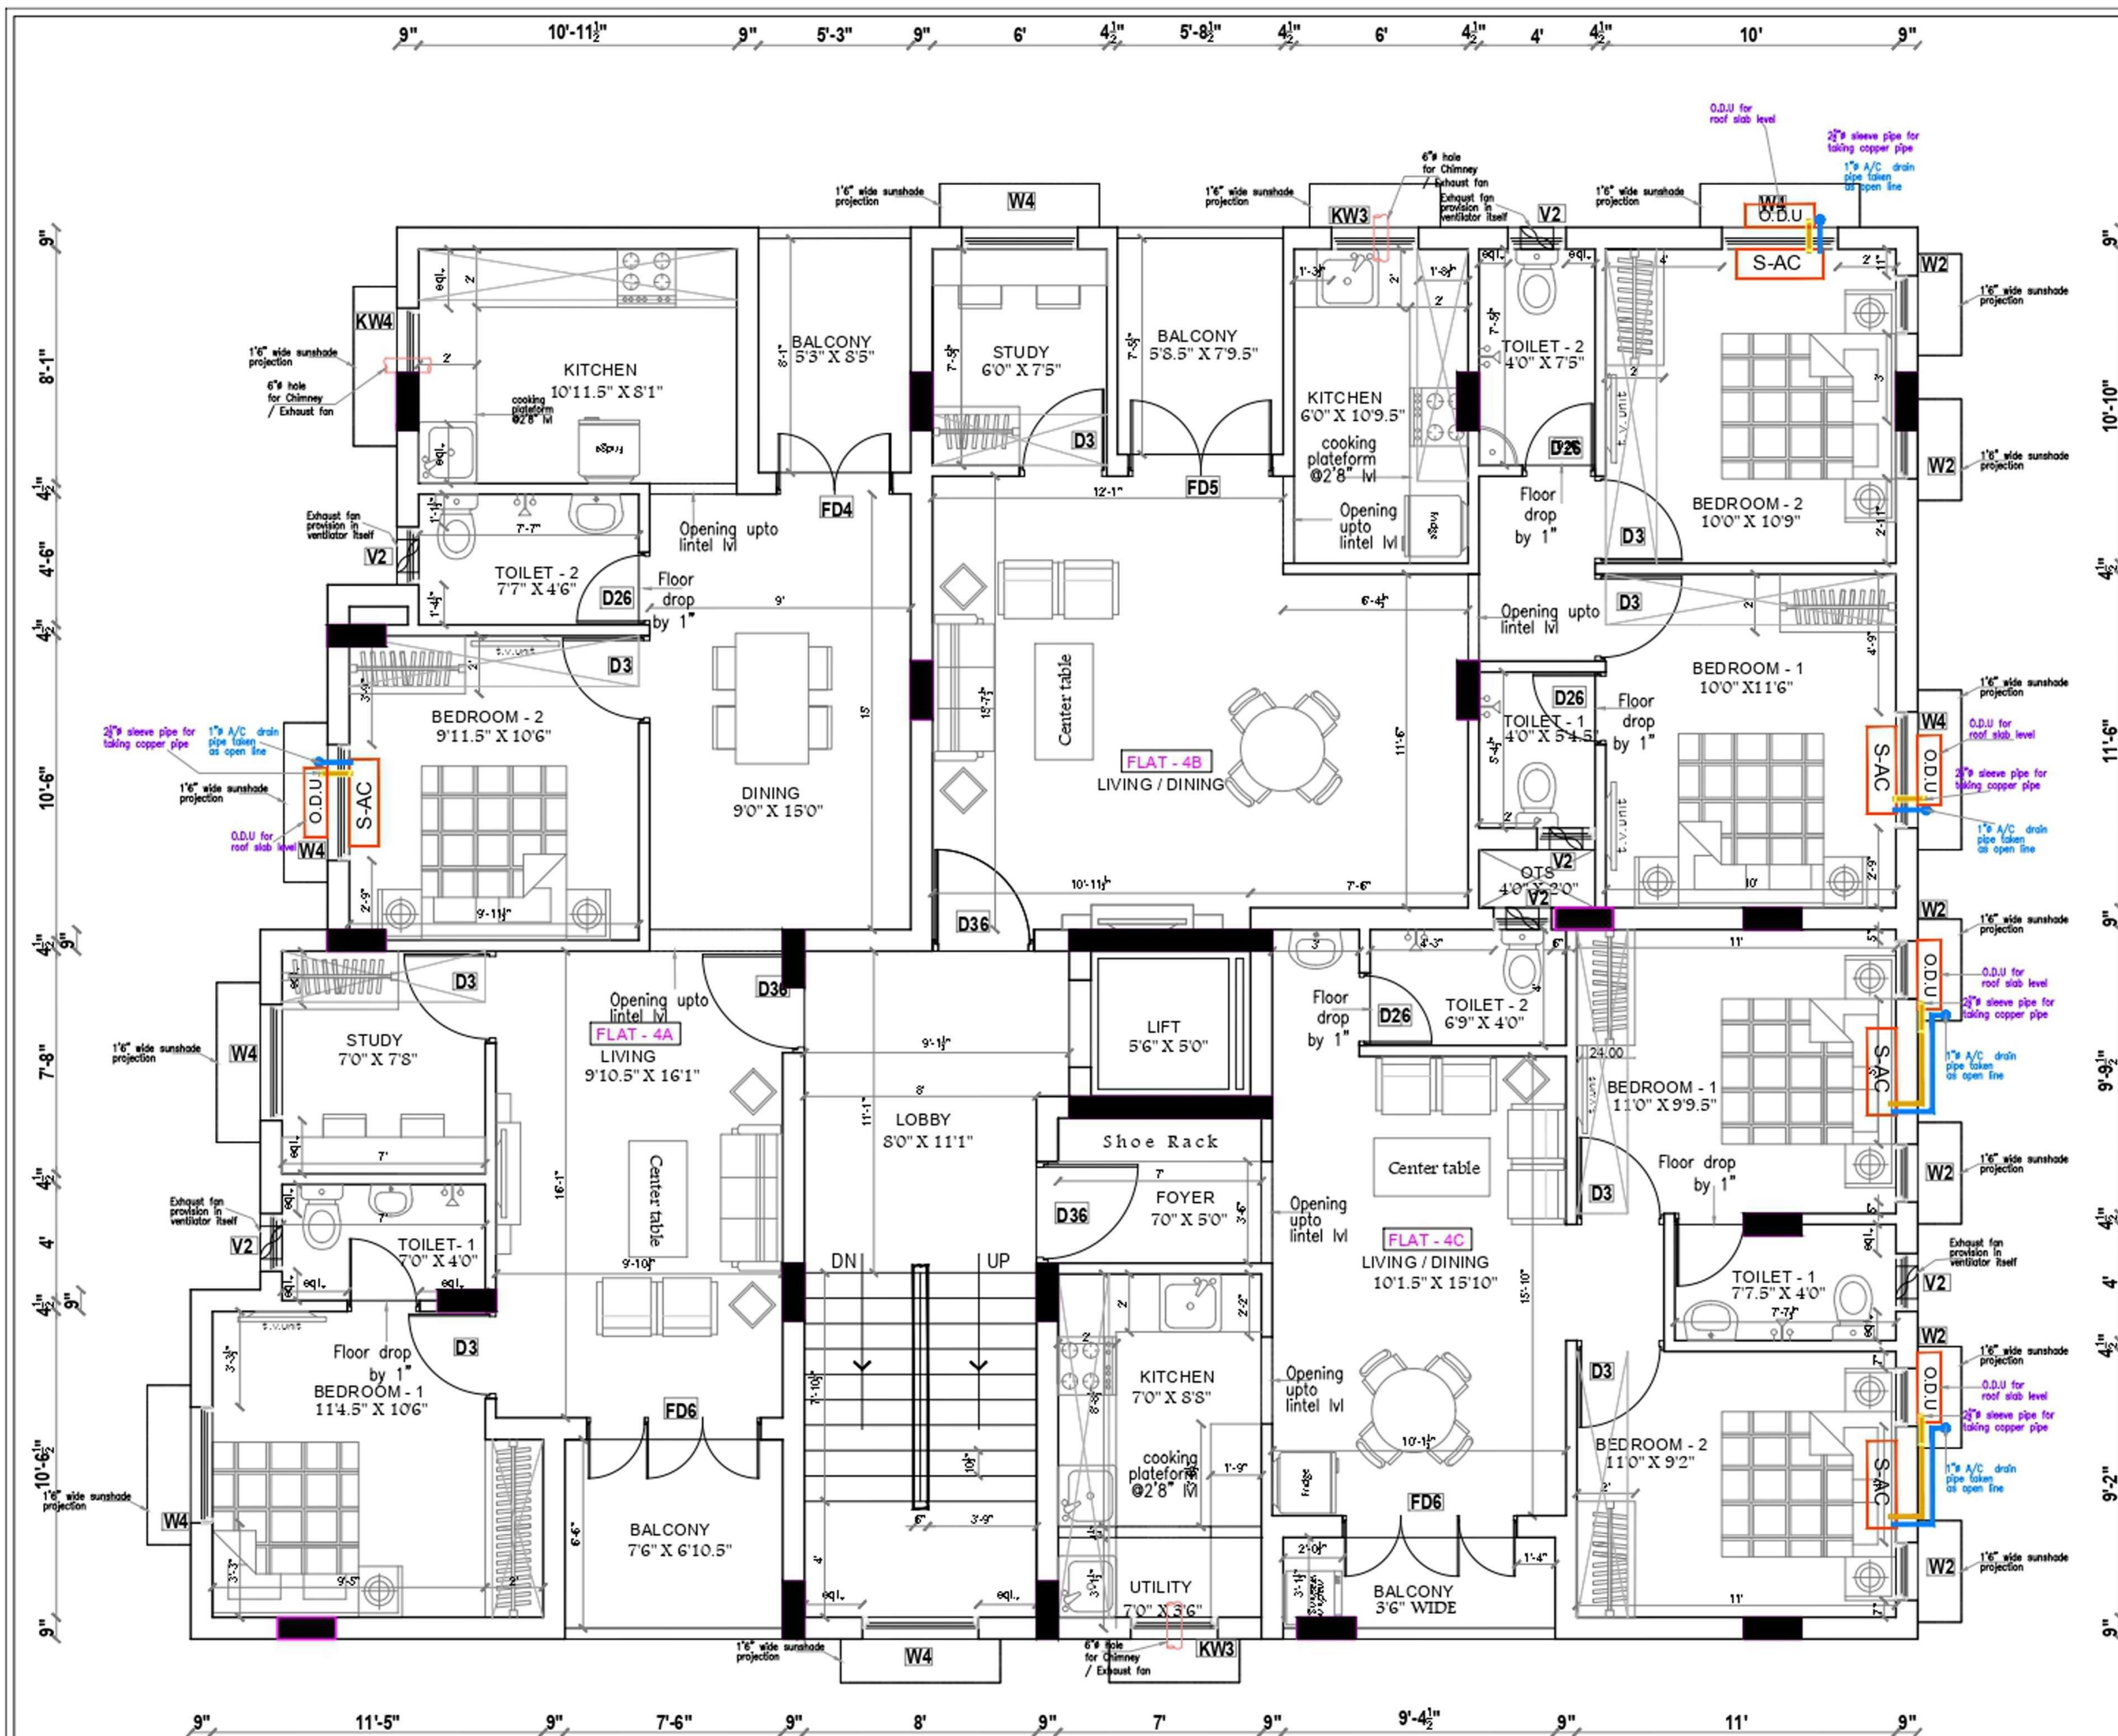

SCHEDULE OF DOOR JOINTS:

S.NO	TYPE	DESCRIPTION	SIZE
1	MDR	MAIN DOOR	3'6" X 7'0"
2	W4	WINDOOR	4'0" X 7'0"
3	D3	DOOR	3'0" X 7'0"
4	D3	DOOR	3'0" X 7'0"
5	D3	DOOR	3'0" X 7'0"
6	D3	DOOR	3'0" X 7'0"
7	D3	DOOR	3'0" X 7'0"

SCHEDULE OF WINDOW JOINTS:

S.NO	TYPE	DESCRIPTION	SIZE
1	W4	WINDOOR	4'0" X 7'0"
2	W2	WINDOOR	2'0" X 6'0"
3	W3	KITCHEN WINDOW	4'0" X 3'0"
4	W4	KITCHEN WINDOW	4'0" X 3'0"
5	V2	VENTILATOR	2'0" X 3'0"

GENERAL NOTES:

- FOR TOILET IT IS SUGGESTED TO USE CERAMIC TILES.
- FOR ARCHITECTURAL FEATURES: BALCONY ONE I.I.C. DUNGRIDGE DETAIL. OTHER DETAIL TO BE RE-DESIGNED DRAWING.
- FOR STAIRCASE DETAIL: RE-DESIGNED DRAWING.
- PROVIDE 2" THICK CONCRETE WITH REINFORCED IRON AT 150mm C/C IN THE LEVEL PORTING 4-5 THICK WALLS.
- PROVIDE 1" THICK CONCRETE WITH REINFORCED IRON AT 150mm C/C IN THE LEVEL PORTING 4-5 THICK WALLS.
- ALL CHIMNEY & GROUND FLOOR DETAIL ONE Y.I.C. DETAIL TO BE AT 50mm C/C IN THE CENTRAL I.I.C.
- 100mm DETAIL TO BE PROVIDED ONE Y.I.C. DETAIL IN THE DETAILING DETAIL TO BE AT 50mm C/C IN THE CENTRAL I.I.C.
- 100mm DETAIL TO BE PROVIDED ONE Y.I.C. DETAIL IN THE DETAILING DETAIL TO BE AT 50mm C/C IN THE CENTRAL I.I.C.
- IF THERE IS NO WALL DETAIL DETAIL TO BE AT 50mm C/C IN THE DETAILING DETAIL TO BE AT 50mm C/C IN THE CENTRAL I.I.C.
- IF THERE IS NO WALL DETAIL DETAIL TO BE AT 50mm C/C IN THE DETAILING DETAIL TO BE AT 50mm C/C IN THE CENTRAL I.I.C.

REMARKS: FOR ALL INTERNAL DETAILING:

- ALL EXTERNAL DETAILING DETAIL TO BE AT 50mm C/C IN THE DETAILING DETAIL TO BE AT 50mm C/C IN THE CENTRAL I.I.C.
- ALL EXTERNAL DETAILING DETAIL TO BE AT 50mm C/C IN THE DETAILING DETAIL TO BE AT 50mm C/C IN THE CENTRAL I.I.C.
- ALL EXTERNAL DETAILING DETAIL TO BE AT 50mm C/C IN THE DETAILING DETAIL TO BE AT 50mm C/C IN THE CENTRAL I.I.C.

ADVANCE COPY

NOTES:

1. Stair / Balcony Floor drop by 2"
2. Toilet Floor drop by 1"
3. Utility Floor drop by 1/2"
4. Corridor to Living room Raised by 1"
5. Open terrace Floor drop by 6"
6. Roof slabs over terrace and utility to be sunk by 10 mm.

1	Health floor
2	Exhaust fan
3	Split A/C indoor unit

9" & 4 1/2" thk. brick wall

DRAWING TITLE:

FOURTH FLOOR PLAN

WORKING DRAWING

PROJECT TITLE:


PROPOSED RESIDENTIAL BUILDING FOR
"RAM LAXMAN"
FOR M/S., AANIRUDH FOUNDATION PVT. LTD.,
AT 22nd STREET, THILLAI GANGA NAGAR,
NANGANALLUR, CHENNAI.

ARCHITECTS:



AYAN DESIGN STUDIO

G1, SARVAM FLATS,
No: 76, SECOND MAIN ROAD, VGP LAYOUT,
PALAVANKAM, CHENNAI.
PH : 98403 64165, 98412 60172.

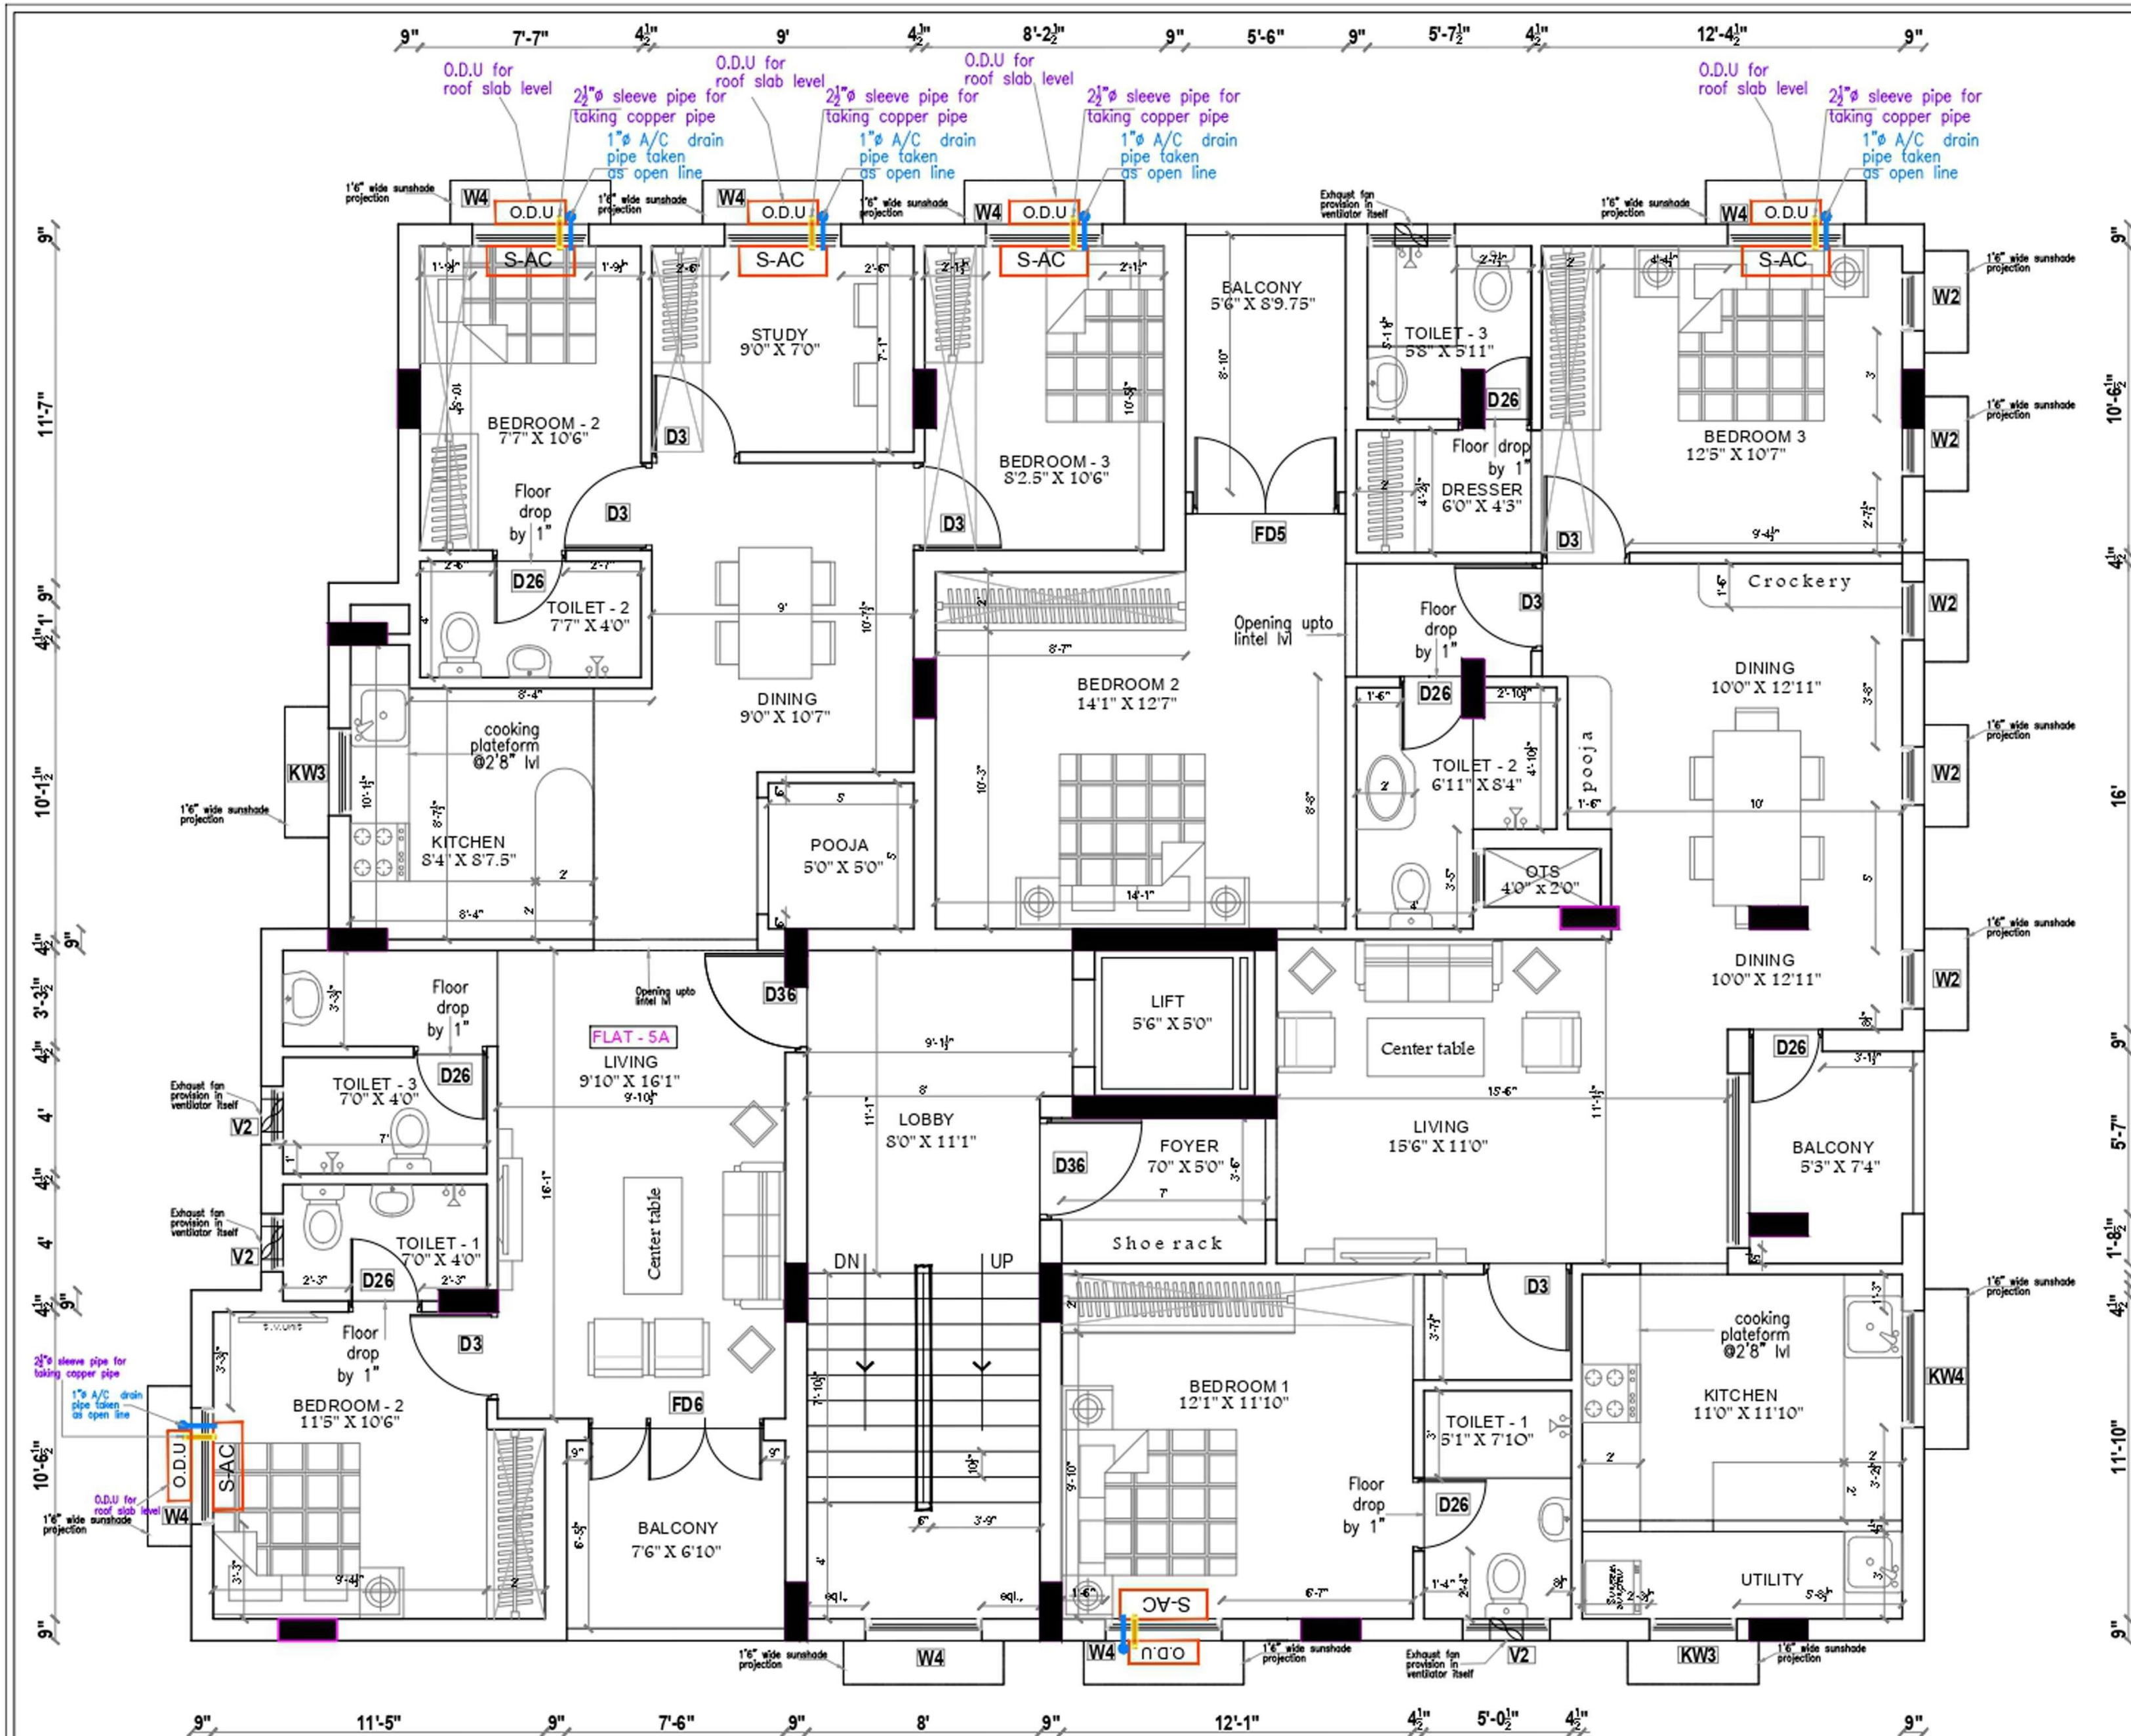

SCHEDULE OF DOOR JOINTERY:

S.NO	TYPE	DESCRIPTION	SIZE
1	MDR	MAIN DOOR	3'6" X 7'0"
2	W4	WRENCH DOOR	4'0" X 7'0"
3	D3	FLUSH DOOR	3'6" X 7'0"
4	D26	FLUSH DOOR	3'6" X 7'0"
5	LQ3	LIFT OPENING	3'6" X 7'0"
6	W4	WRENCH DOOR	4'0" X 7'0"
7	W4	WRENCH DOOR	4'0" X 7'0"

SCHEDULE OF WINDOW JOINTERY:

S.NO	TYPE	DESCRIPTION	SIZE
1	W4	WINDOW	4'0" X 6'0"
2	W2	WINDOW	2'0" X 6'0"
3	W4	KITCHEN WINDOW	4'0" X 3'0"
4	W4	KITCHEN WINDOW	4'0" X 3'0"
5	V2	VENTILATOR	2'0" X 3'0"

GENERAL NOTES:

1. FOR TOILET IT IS UNUSING DETAIL AS PER INTERIOR DRAWING.
2. FOR ARCHITECTURAL FEATURES: BALCONY ONE I.E. DUNGEON DETAIL AS PER INTERIOR DRAWING.
3. FOR STAIRCASE DETAIL AS PER INTERIOR DRAWING.
4. PROVIDE 1" THICK CHISEL CONCRETE WITH REINFORCED IRON AT 1" LEVEL & 1" LEVEL FOR THE 4" THICK WALL.
5. PROVIDE 1" THICK CHISEL CONCRETE WITH REINFORCED IRON AT 1" LEVEL & 1" LEVEL FOR THE 4" THICK WALL.
6. ALL CHIMNEY & SHOE S POSITION ON ONE Y & IT SHOULD BE AT 5'0" LEVEL. (NOT CENTRE Y).
7. 1" THICK CHISEL CONCRETE WITH REINFORCED IRON AT 1" LEVEL & 1" LEVEL FOR THE 4" THICK WALL.
REMARKS: FOR ALL INTERNAL DOOR JOINTERY:

ALL INTERNAL DOOR JOINTERY SHOULD BE DETAIL AS PER INTERIOR DRAWING. DETAIL AS PER INTERIOR DRAWING. DETAIL AS PER INTERIOR DRAWING.

ADVANCE COPY

NOTES:

1. Stair / Balcony Floor drop by 2"
2. Toilet Floor drop by 1"
3. Utility Floor drop by 1/2"
4. Corridor to Living room Raised by 1"
5. Open terrace Floor drop by 6"
6. Roof slabs over terrace and utility to be sunk by 10" min.

1. Health floor
2. Exhaust fan
3. Split a/c indoor unit

9" & 4 1/2" thk. brick wall

9" & 4 1/2" thk. brick wall

DRAWING TITLE:

FIFTH FLOOR PLAN

WORKING DRAWING

PROJECT TITLE:

PROPOSED RESIDENTIAL BUILDING FOR

"RAM LAXMAN"

FOR M/S., AANIRUDH FOUNDATION PVT. LTD.,

AT 22nd STREET, THILLAI GANGA NAGAR,

NANGANALLUR, CHENNAI.

ARCHITECTS:



AYAN DESIGN STUDIO

G1, SARVAAM FLATS,

No: 76, SECOND MAIN ROAD, VGP LAYOUT,

PALAVANKAM, CHENNAI.

PH : 98403 64165, 98412 60172.

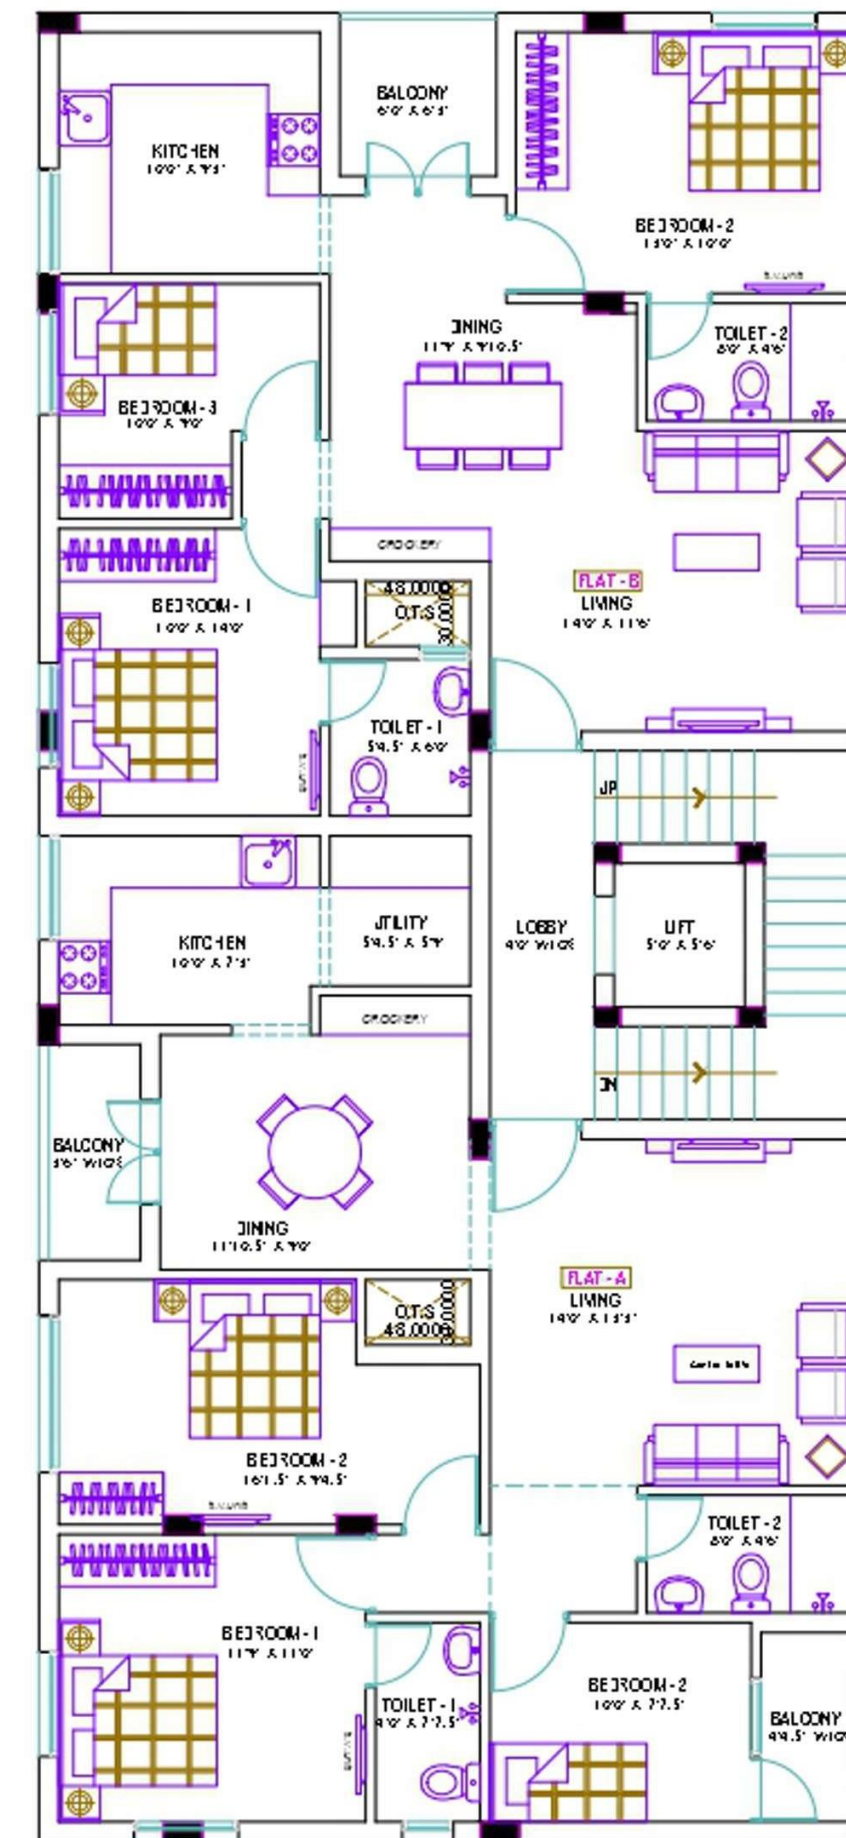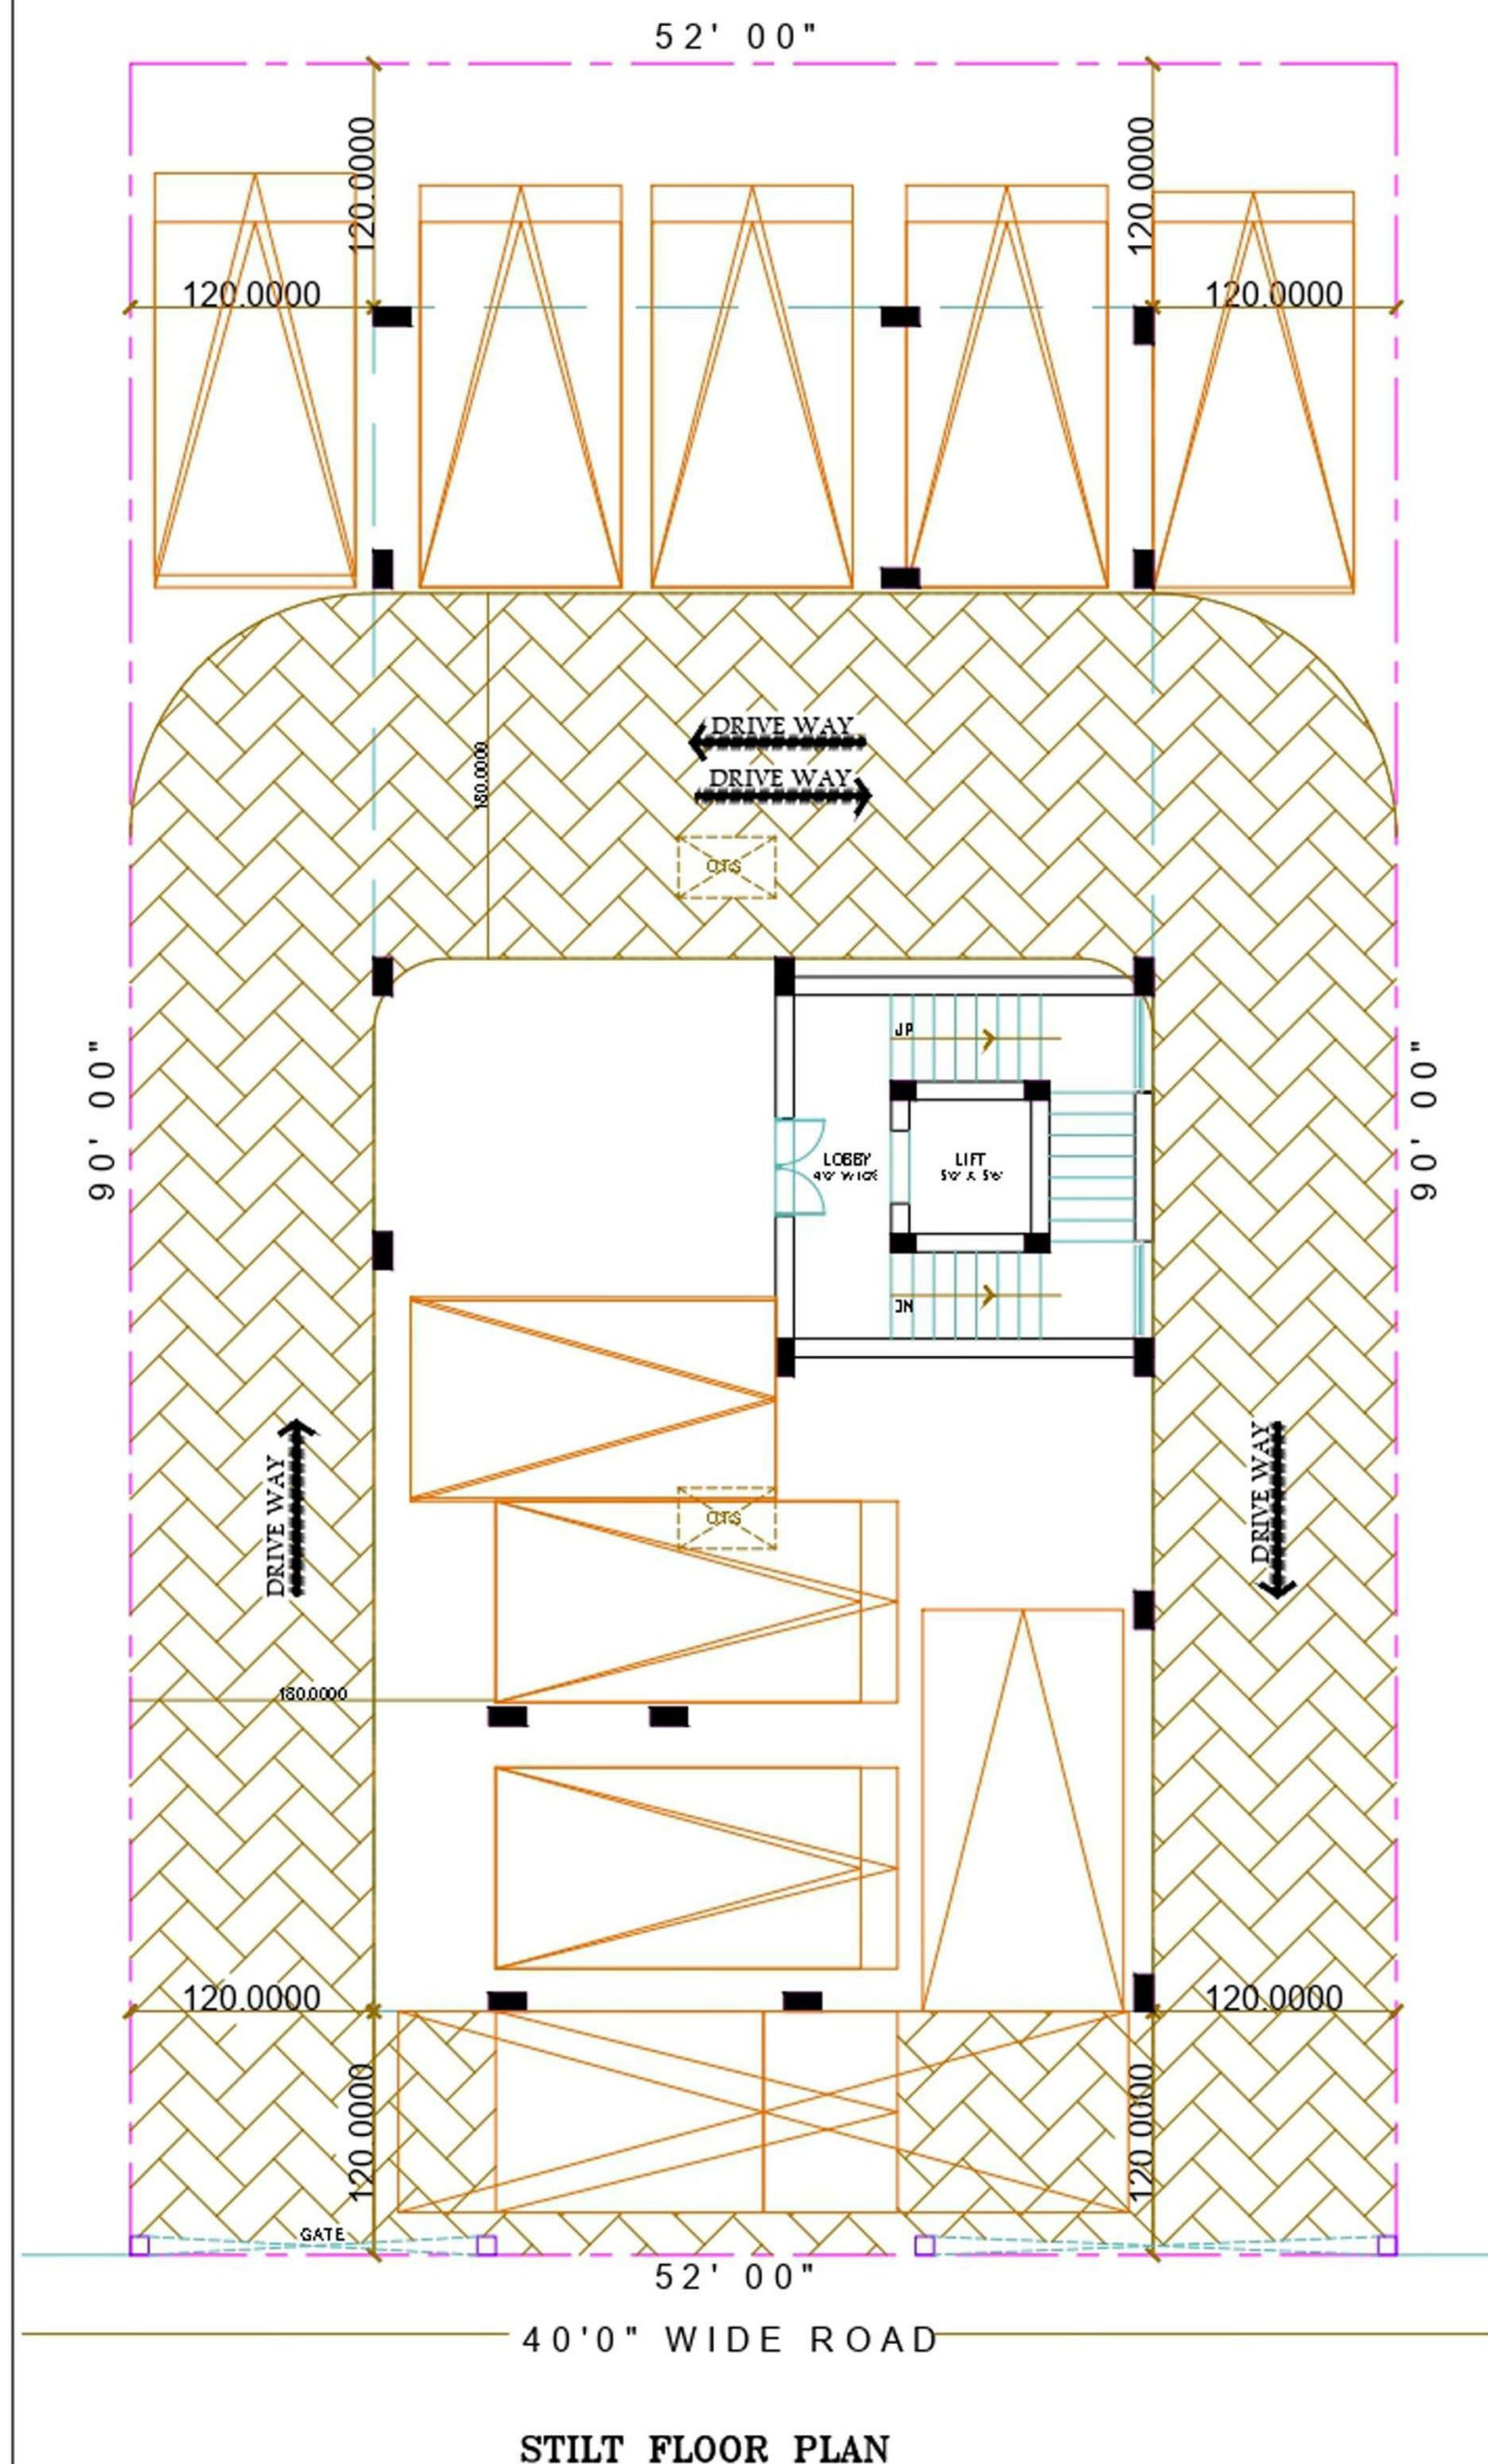


PROJECT TITLE :

PROPOSED RESIDENTIAL BUILDING
'AERO FLATS'
FOR M/S., AANIRUDH FOUNDATION
PVT. LTD., AT NANGANALLUR,
CHENNAI.

DRAWING TITLE:

SCHEME

NORTH :

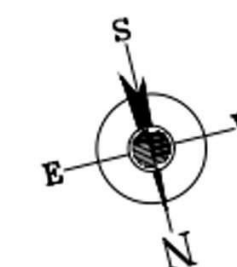

DATE : 24/03/2023

ARCHITECTS :



AYAN DESIGN STUDIO

G1, SARVAAM FLATS,
No: 76, SECOND MAIN ROAD, VGP LAYOUT,
PALAVAKKAM, CHENNAI.
PH : 98412 69172, 98403 64165.

PROJECT TITLE :

PROPOSED RESIDENTIAL BUILDING
'SRI JAISHANTHI - POORNIMA'
AT MANDAVELI, CHENNAI.

DRAWING TITLE:

SCHEME

NORTH :




DATE : 24/03/2023

ARCHITECTS :




AYAN DESIGN STUDIO


G1, SARVAAM FLATS,
No: 76, SECOND MAIN ROAD, VGP LAYOUT,
PALAVAKKAM, CHENNAI.
PH : 98412 69172, 98403 64165.

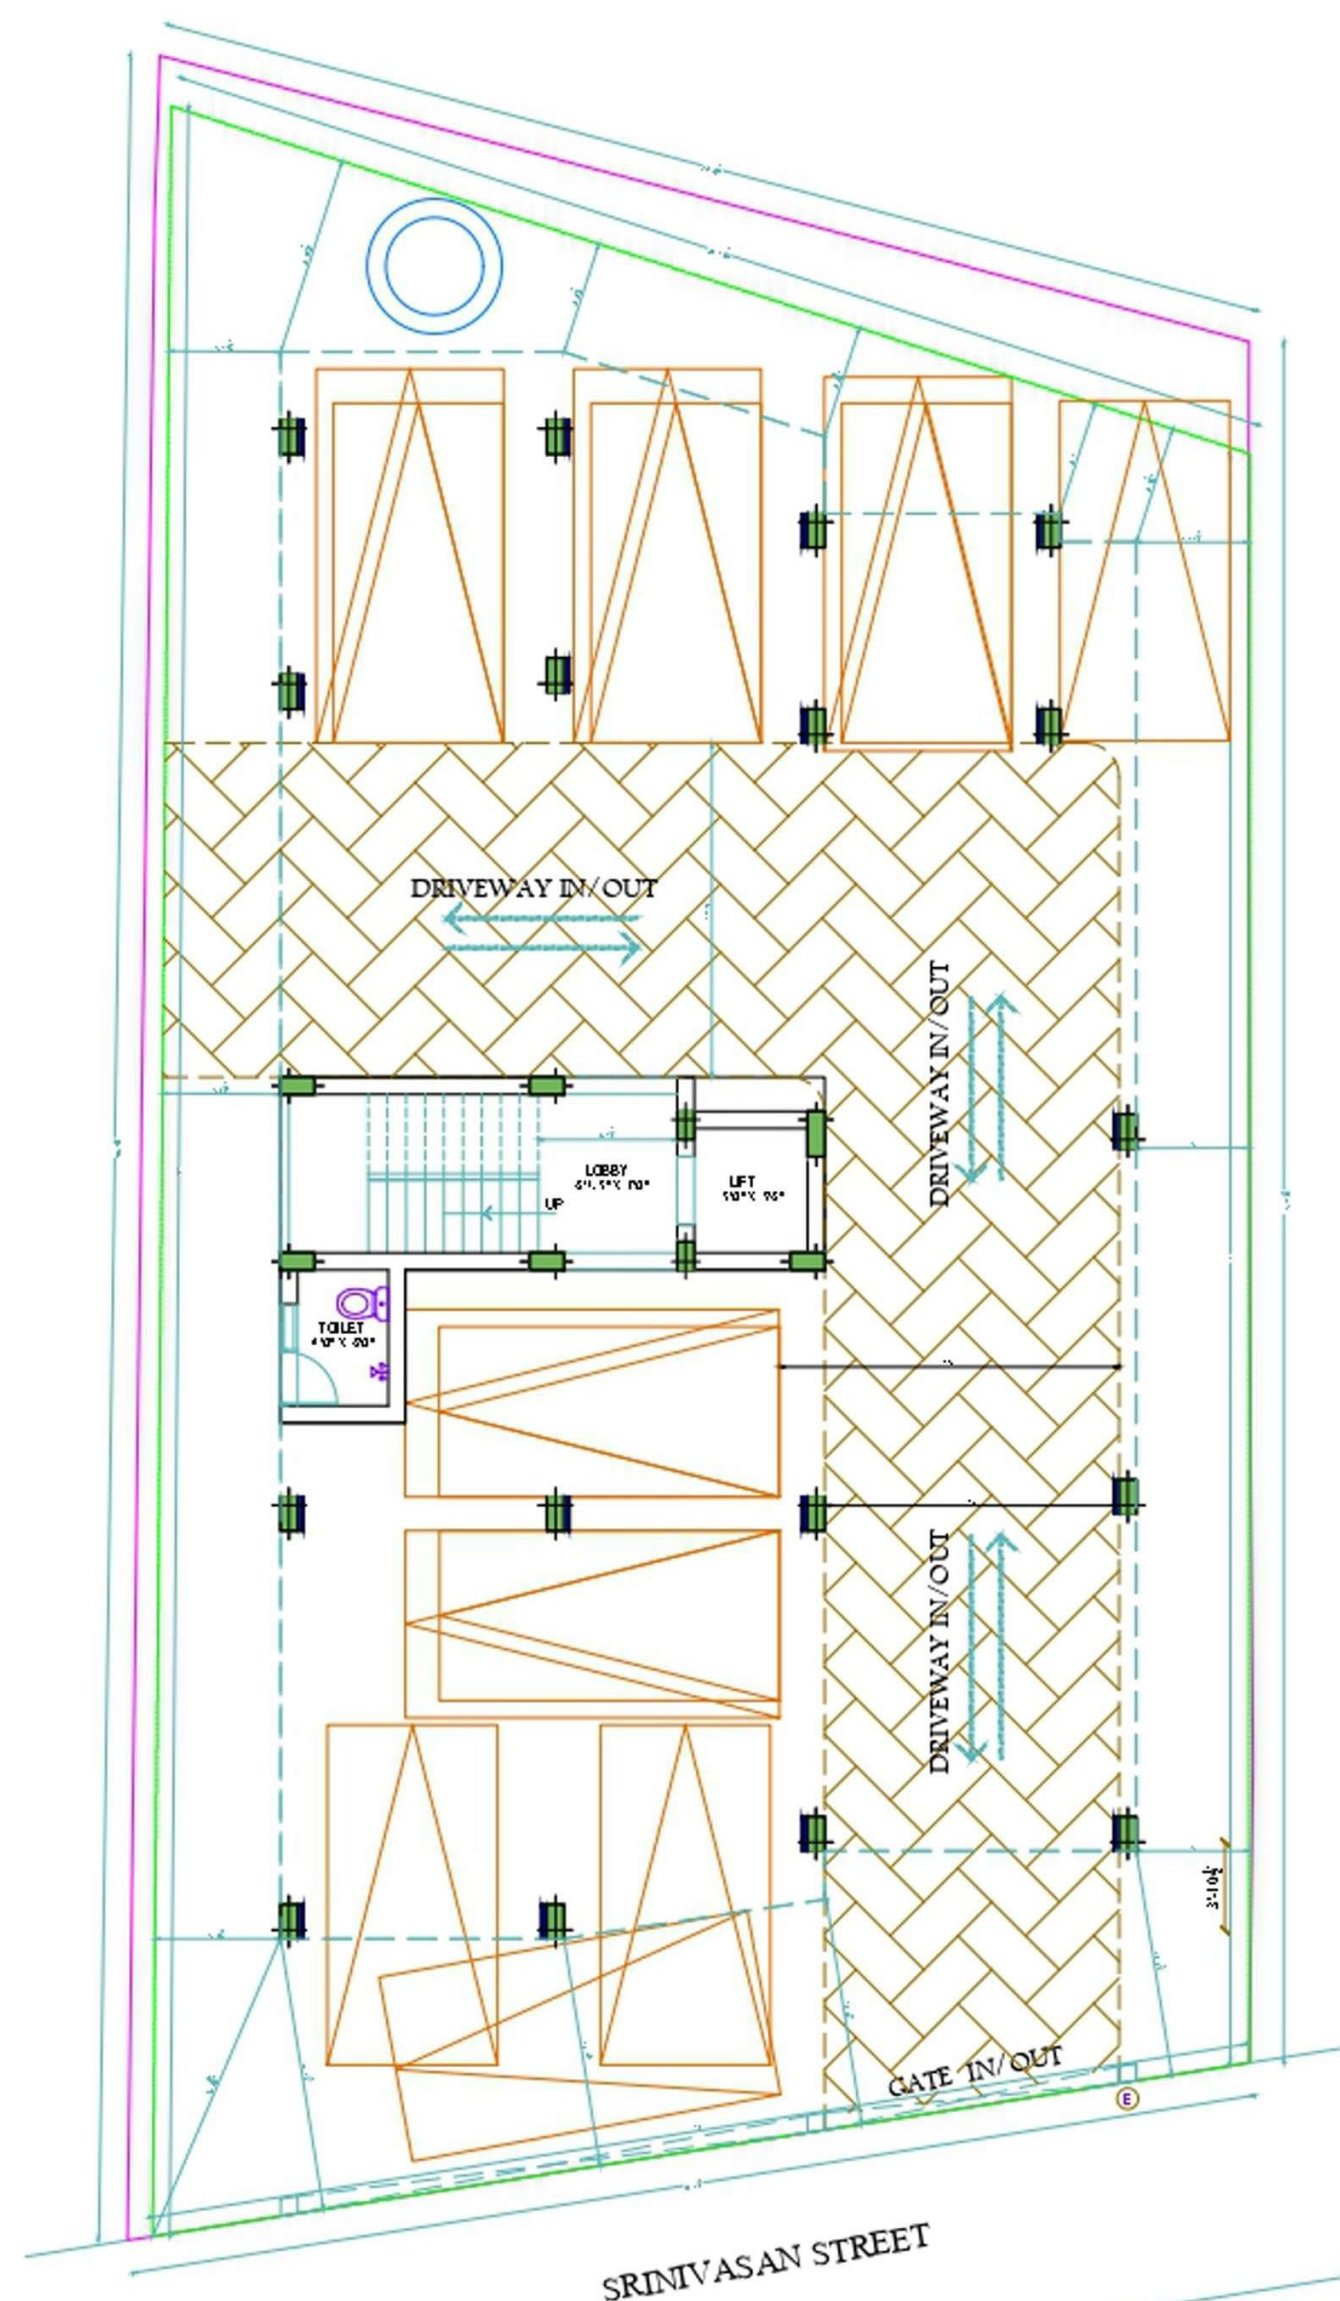

STILT FLOOR PLAN

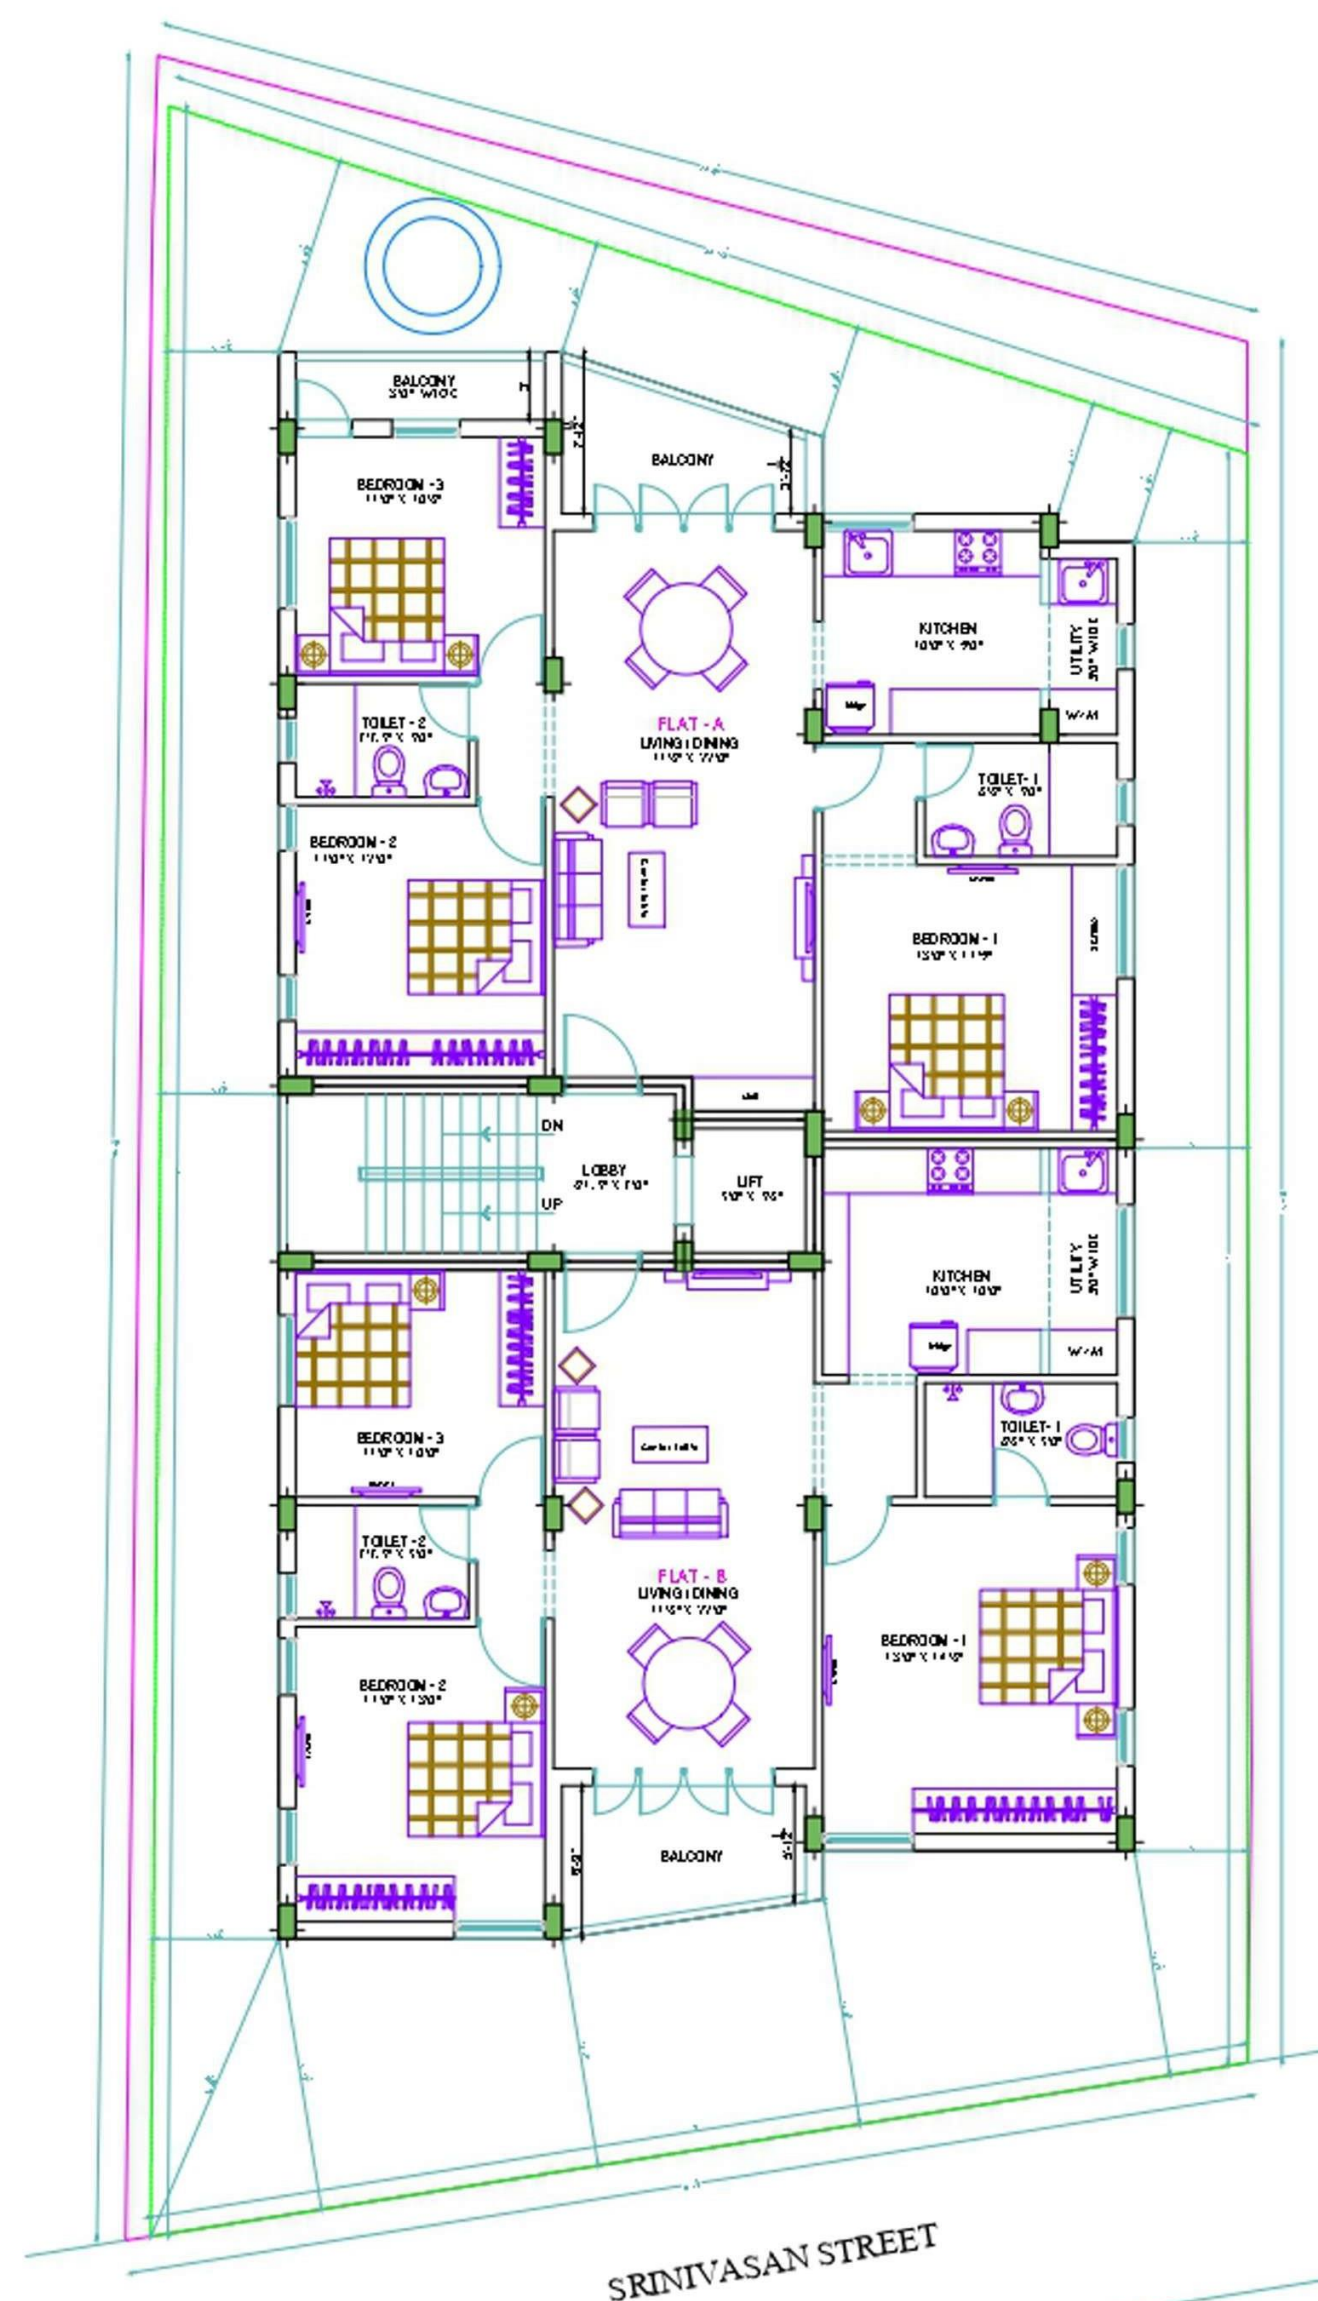

TYPICAL FLOOR PLAN (1ST, 2ND, 3RD)

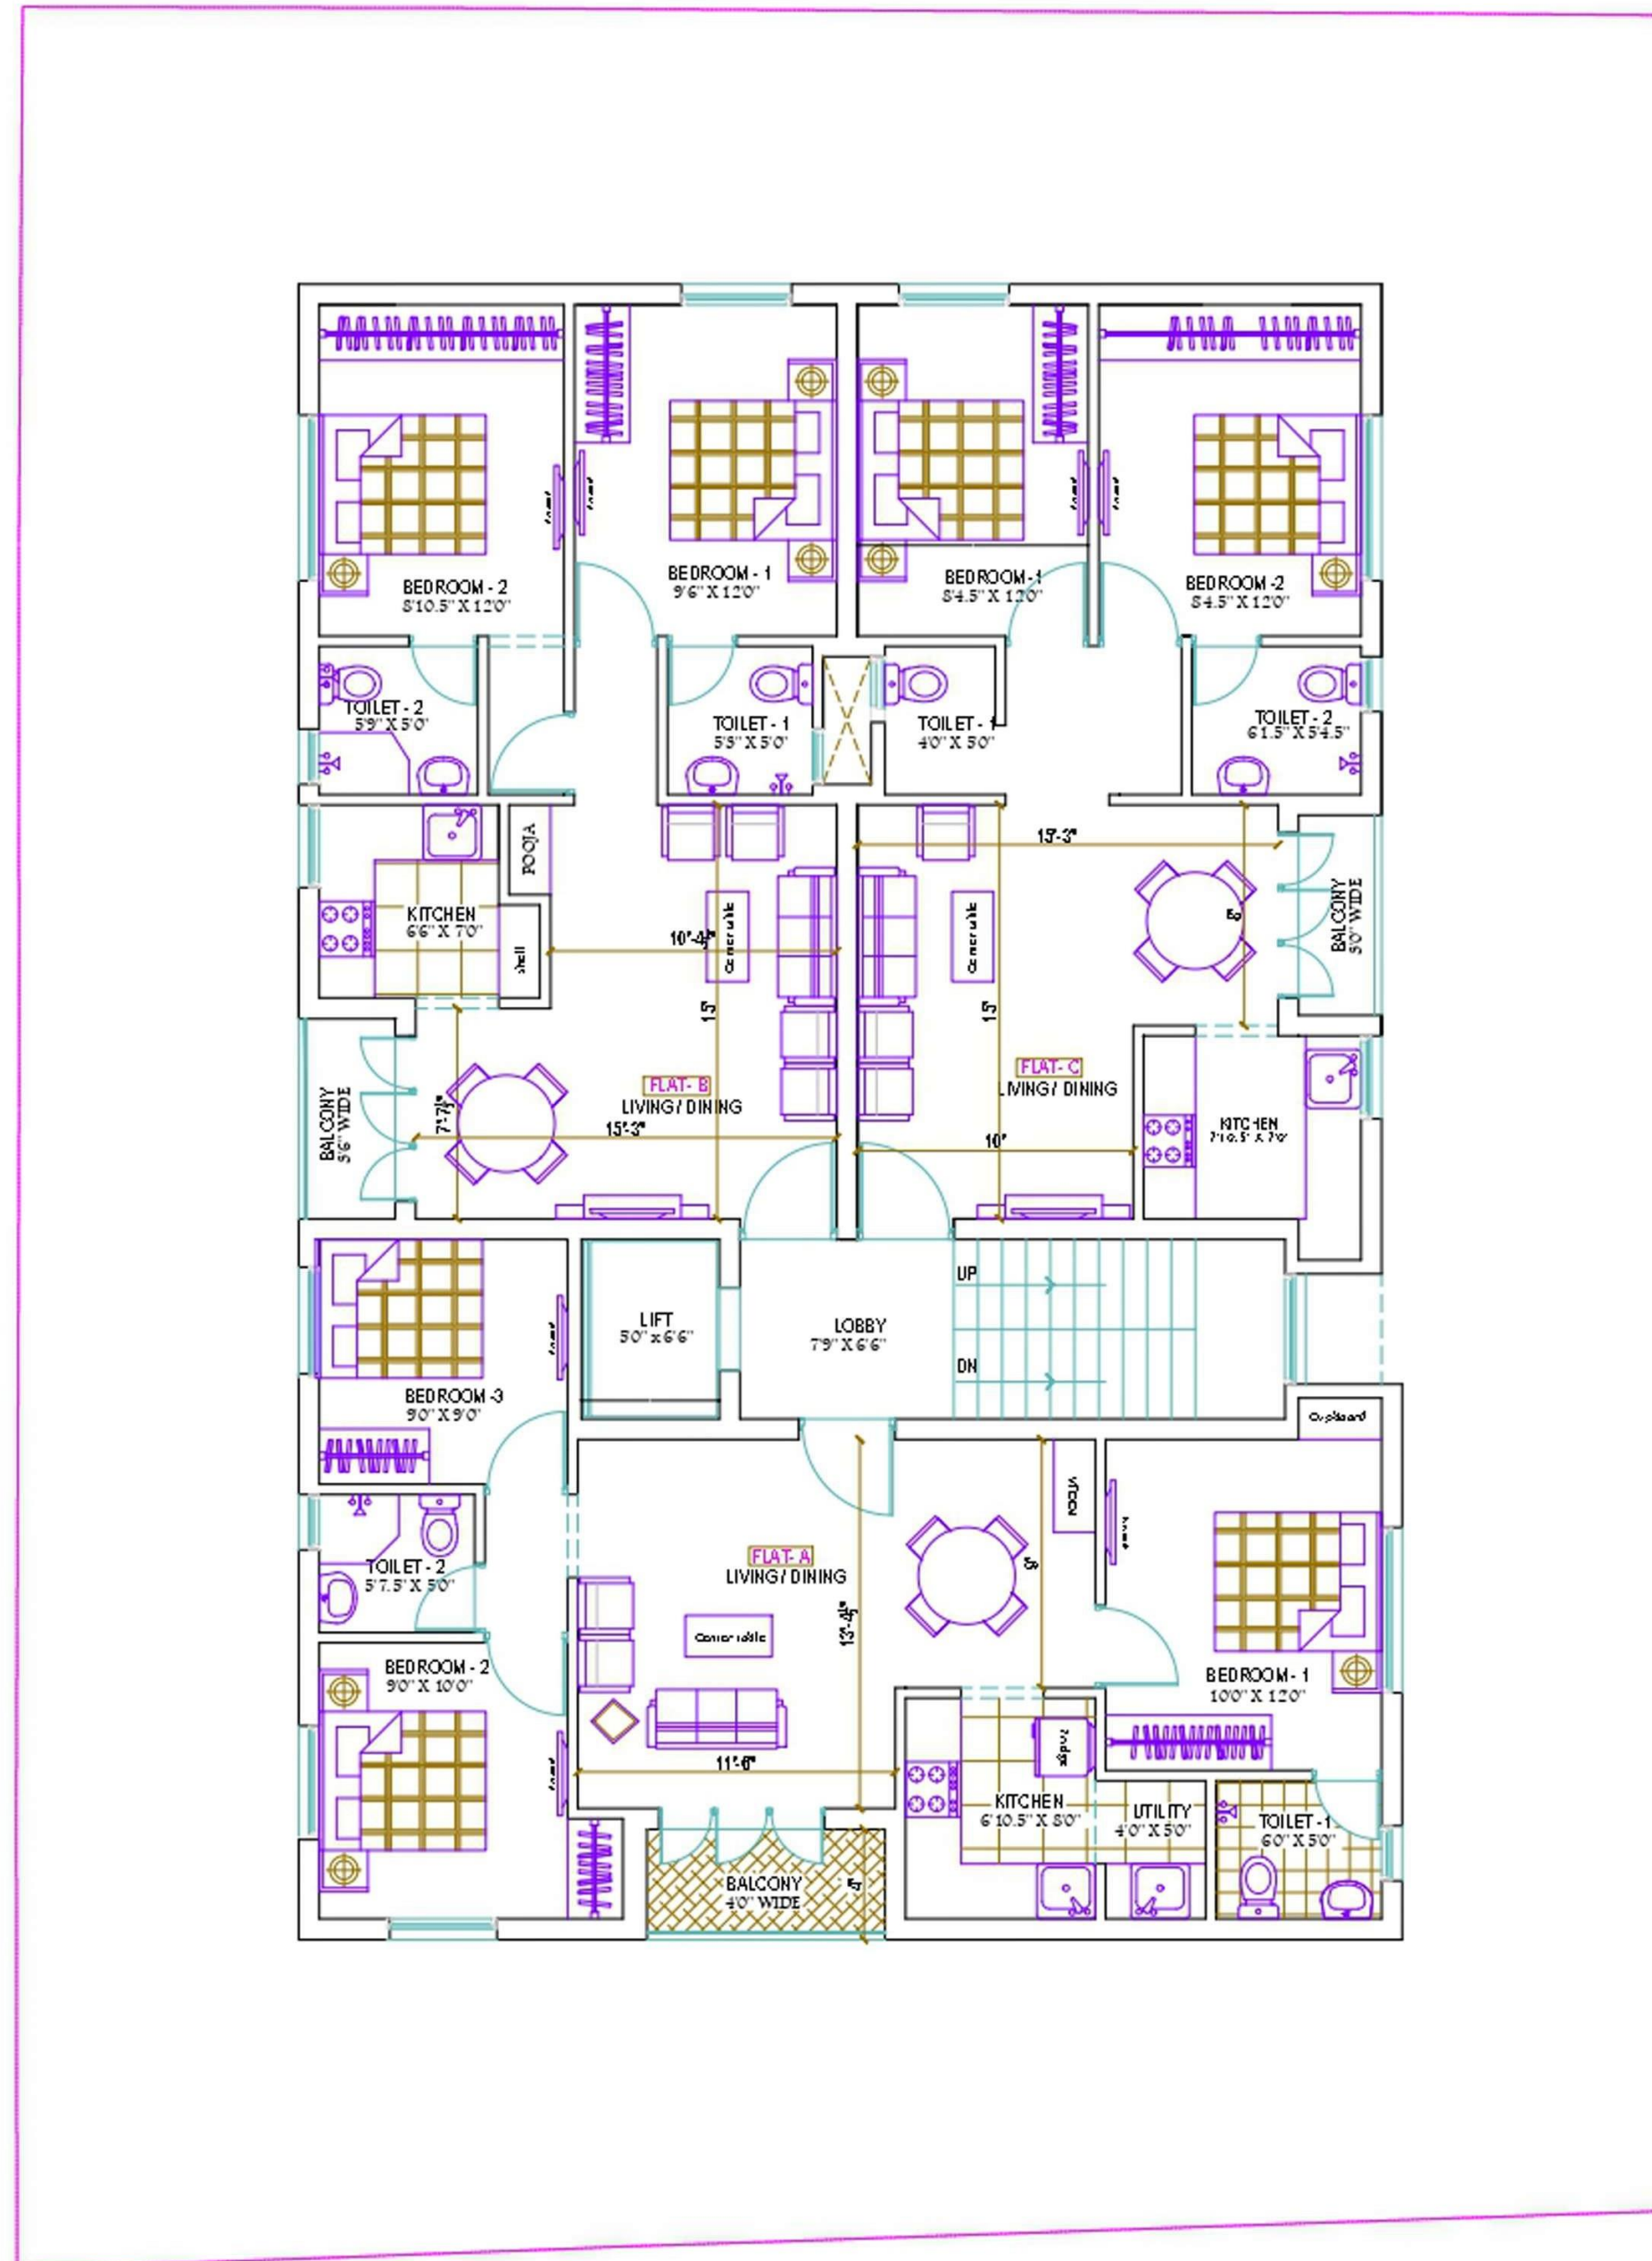


PROJECT TITLE :

PROPOSED RESIDENTIAL BUILDING
'SABARI FLATS'
FOR WEST MAMBALAM, CHENNAI

DRAWING TITLE:

SCHEME

NORTH :

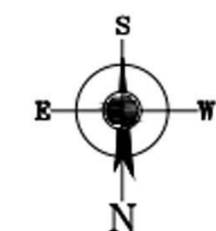

DATE : 24/03/2023

ARCHITECTS :



AYAN DESIGN STUDIO

G1, SARVAAM FLATS,
No: 76, SECOND MAIN ROAD, VGP LAYOUT,
PALAVAKKAM, CHENNAI.
PH : 98412 69172, 98403 64165.

