



SATHYABAMA

**INSTITUTE OF SCIENCE AND TECHNOLOGY
(DEEMED TO BE UNIVERSITY)**

Accredited with “A” grade by NAAC | 12B Status by UGC | Approved by AICTE

Jeppiaar Nagar, Rajiv Gandhi Salai, Chennai – 600 119

www.sathyabama.ac.in

**SCHOOL OF BUILDING AND ENVIRONMENT
DEPARTMENT OF ARCHITECTURE
PRACTICAL TRAINING PORTFOLIO (SAR4063)
JAN 2023**

Name of the Student : S.ARUNA

Batch : 2018-2023

Reg No. : 38210010

Semester : X



SATHYABAMA

INSTITUTE OF SCIENCE AND TECHNOLOGY
(DEEMED TO BE UNIVERSITY)

Accredited with "A" grade by NAAC | 12B Status by UGC | Approved by AICTE

Jeppiaar Nagar, Rajiv Gandhi Salai, Chennai – 600 119

www.sathyabama.ac.in

SCHOOL OF BUILDING AND ENVIRONMENT

DEPARTMENT OF ARCHITECTURE

VIVA-VOCE EXAMINATION

This is to certify that the practical training SAR 4063 is the work of **S.ARUNA** who had undergone training in **ZIONARCH ARCHITECTS** (Name of the Firm) has been monitored by the continuous assessment during **JANUARY 2023 TO MAY 2023**

Dr. Devyani Gangopadhyay
DEAN

Submitted for Viva voce Examination held on 07-06-2023

Internal Examiner

External Examiner



SATHYABAMA

INSTITUTE OF SCIENCE AND TECHNOLOGY
(DEEMED TO BE UNIVERSITY)

Accredited with “A” grade by NAAC | 12B Status by UGC | Approved by AICTE

Jeppiaar Nagar, Rajiv Gandhi Salai, Chennai – 600 119

www.sathyabama.ac.in

DECLARATION

I, **S.ARUNA** hereby declare that the Training Report **JANUARY 2023 TO MAY 2023** done by me under the guidance of **Ar. Karunakara Pandian** is submitted in partial fulfillment of the requirements for the completion of practical training session.

DATE : 07-06-2023

PLACE : CHENNAI

S. Aruna.

SIGNATURE OF CANDIDATE

ACKNOWLEDGEMENT

I am pleased to acknowledge my sincere thanks to **Board of Management of SATHYABAMA** for their kind encouragement in doing this practical training and for completing it successfully. I am grateful to them.

I convey my thanks to **Dr. Devyani Gangopadhyay**, Dean, School of Building and Environment and **Ar.Sarath Chandra Kanth**, Design Chair, Department of Architecture for having been a constant source of support and encouragement.

I wish to express my thanks to all Teaching and Non-teaching staff members of the Department of who were helpful in many ways for the completion of the project.

I also wish to thank **Ar. Karunakara Pandian** for the experience of interning at their firm.

JOINING LETTER



Ph: +91 869 547 8788
Email: info@zionarch.com

11.02.2023

To
The Head of the Department,
Department of Architecture,
Sathyabama Institute of science and technology,
Chennai-600 119.

Dear Sir

Sub: Internship Programme , Joining letter reg.

This is to certify that the student **Miss.ARUNA.S, (Reg. No:18SAR5056)** from your college has joined our firm for internship on 10.01.2023 . She will continue the internship till the stipulated period specified by your college.

Thanking You,

For **ZIONARCH ARCHITECTS**

(A.Karunakara Pandian)
Chief Architect

A.KARUNAKARA PANDIAN

Founder & Chief Architect,

ZIONARCH ARCHITECTS

COA Reg.No. CA/1999/24297

No.1, 1st Floor, 2nd Main Road, Parasakthi Nagar,
Camp Road, Selaiyur, Chennai - 600073

CONFIRMATION LETTER



Ph: +91 869 547 8788
Email: info@zionarch.com

11.02.2023

To
The Head of the Department,
Department of Architecture,
Sathyabama Institute of science and technology,
Chennai-600 119.

Dear Sir

Sub: Internship Programme , Conformation letter reg.

This is to conform that the student **Miss.ARUNA.S, (Reg. No:18SAR5056)** from your college has joined our firm for internship from JAN 2023 till the stipulated period specified by your college.

Thanking You,

For **ZIONARCH ARCHITECTS**

(A.Karunakara Pandian)
Chief Architect

A.KARUNAKARA PANDIAN

Founder & Chief Architect,

ZIONARCH ARCHITECTS

COA Reg.No. CA/1999/24297

No.1, 1st Floor, 2nd Main Road, Parasakthi Nagar,
Camp Road, Selaiyur, Chennai - 600073

MONTHLY REPORT - JANUARY



Accredited "A" Grade by NAAC | 12B Status by UGC | Approved by AICTE
www.sathyabama.ac.in

PROFESSIONAL PRACTICAL TRAINING REPORT 2023

(Monthly Progress to be documented and submitted to the HOD by the Architect in charge of Trainee of the Organization)

- Name of the Office / Organization : Zionarch Architects
- Address & Contact Number : No:1, 1st floor, 2nd main road, parasakthi Nagar, camp road, ch-43
044-42865452
- Name of the Student : S. Aruna
- Duration : From 10 JAN To 31 JAN
- Total No. of days : 15
- Evaluation of Performance Criteria shall be on

Description of works	Excellent	Good	Fair	Poor	NA
Office Culture Comprehension	✓				
Participation in the Office	✓				
Reading of Drawings	✓				
Presentation Techniques	✓				
Model Making	✓				
Understanding of Construction Details	✓				
Drafting Skills (Manual/Computer)	✓				
Site Supervision / Client Interaction Skills	✓				
Time Schedule Adherence	✓				
Other Computer Skills	✓				
Files and Office Maintenance	✓				
Coordination with other Consultants	Yet to be given chance.				
Overall Grading*	Excellent - ✓				

* Note: Kindly grade the student as per his/her overall performance in the office during the assessment month*

7. Any other Remarks:

Handwritten: Finding the student adaptive & interested to work in a team.

Signature of the Head of the Office / Organization (With Seal)

A.KARUNAKARA P.

Founder & Chief Architect

ZIONARCH ARCHITECTS

CL. Reg.No. CA/1999/24297

1st Floor, 2nd Main Road, Parasakthi Nagar,
Camp Road, Selayur, Chennai - 600073

MONTHLY REPORT - FEBRUARY



Accredited "A" Grade by NAAC | 12B Status by UGC | Approved by AICTE
www.sathyabama.ac.in

PROFESSIONAL PRACTICAL TRAINING REPORT 2023

(Monthly Progress to be documented and submitted to the HOD by the Architect in charge of Trainee of the Organization)

- Name of the Office / Organization : Zionarch Architects
- Address & Contact Number : No:1, 1st floor, 2nd main road, parasakthi Nagar, camp road, ch-43
044-42865452
- Name of the Student : S. Aruna
- Duration : From 1 FEB To 28 FEB
- Total No. of days : 21
- Evaluation of Performance Criteria shall be on

Description of works	Excellent	Good	Fair	Poor	NA
Office Culture Comprehension	✓				
Participation in the Office	✓				
Reading of Drawings	✓				
Presentation Techniques	✓				
Model Making	✓				
Understanding of Construction Details	✓				
Drafting Skills (Manual/Computer)	✓				
Site Supervision / Client Interaction Skills	✓				
Time Schedule Adherence	✓				
Other Computer Skills	✓				
Files and Office Maintenance	✓				
Coordination with other Consultants	✓				
Overall Grading*	Excellent - ✓				

* Note: Kindly grade the student as per his/her overall performance in the office during the assessment month*

7. Any other Remarks:

Handwritten: Good going.

Signature of the Head of the Office / Organization (With Seal)

A.KARUNAKARA PANDIAN

Founder & Chief Architect

ZIONARCH ARCHITECTS

COA Reg.No. CA/1999/24297

No.1, 1st Floor, 2nd Main Road, Parasakthi Nagar,
Camp Road, Selayur, Chennai - 600073

MONTHLY REPORT -MARCH



SATHYABAMA
INSTITUTE OF SCIENCE AND TECHNOLOGY
(DEEMED TO BE UNIVERSITY)

Accredited "A" Grade by NAAC | 12B Status by UGC | Approved by AICTE
www.sathyabama.ac.in

PROFESSIONAL PRACTICAL TRAINING REPORT 2023

(Monthly Progress to be documented and submitted to the HOD by the Architect in charge of Trainee of the Organization)

1. Name of the Office / Organization : Zionarch Architects
2. Address & Contact Number : No:1, 1st floor, 2nd main road, parasakthi nagar, camp road ch-43 CH-42865752
3. Name of the Student : S. ARUNA
4. Duration : From 1 March To 31 March
5. Total No. of days : 27
6. Evaluation of Performance Criteria shall be on

Description of works	Excellent	Good	Fair	Poor	NA
Office Culture Comprehension	✓				
Participation in the Office	✓				
Reading of Drawings	✓				
Presentation Techniques	✓				
Model Making	✓				
Understanding of Construction Details	✓				
Drafting Skills (Manual/Computer)	✓				
Site Supervision / Client Interaction Skills	✓				
Time Schedule Adherence	✓				
Other Computer Skills	✓				
Files and Office Maintenance	✓				
Coordination with other Consultants	✓				
Overall Grading*	Excellent - *				

* Note: Kindly grade the student as per his/her overall performance in the office during the assessment month*

7. Any other Remarks:

- appreciate the efforts to learn and adapt with current projects.

Signature of the Head of the Office / Organization (With Seal)

[Signature]

A.KARUNAKARA PANDIAN

Founder & Chief Architect,

ZIONARCH ARCHITECTS

COA Reg.No. CA/1999/24297

No.1, 1st Floor, 2nd Main Road, Parasakthi Nagar,
Camp Road, Selayur, Chennai - 600073

MONTHLY REPORT -APRIL



SATHYABAMA
INSTITUTE OF SCIENCE AND TECHNOLOGY
(DEEMED TO BE UNIVERSITY)

Accredited "A" Grade by NAAC | 12B Status by UGC | Approved by AICTE
www.sathyabama.ac.in

PROFESSIONAL PRACTICAL TRAINING REPORT 2023

(Monthly Progress to be documented and submitted to the HOD by the Architect in charge of Trainee of the Organization)

1. Name of the Office / Organization : Zionarch Architects
2. Address & Contact Number : No:1, 1st floor, 2nd main road, parasakthi nagar, ch-43 CH-42865752
3. Name of the Student : S. Aruna
4. Duration : From 1 APRIL To 13 MAY
5. Total No. of days : 33
6. Evaluation of Performance Criteria shall be on

Description of works	Excellent	Good	Fair	Poor	NA
Office Culture Comprehension	✓				
Participation in the Office	✓				
Reading of Drawings	✓				
Presentation Techniques	✓				
Model Making	✓				
Understanding of Construction Details	✓				
Drafting Skills (Manual/Computer)	✓				
Site Supervision / Client Interaction Skills	✓				
Time Schedule Adherence	✓				
Other Computer Skills	✓				
Files and Office Maintenance	✓				
Coordination with other Consultants	✓				
Overall Grading*	Excellent.				

* Note: Kindly grade the student as per his/her overall performance in the office during the assessment month*

7. Any other Remarks:

- she has been great support to our team.
we appreciate her commitment.

Signature of the Head of the Office / Organization (With Seal)

[Signature]

A.KARUNAKARA PANDIAN

Founder & Chief Architect,

ZIONARCH ARCHITECTS

COA Reg.No. CA/1999/24297

No.1, 1st Floor, 2nd Main Road, Parasakthi Nagar,
Camp Road, Selayur, Chennai - 600073

WEEKLY REPORT

WEEK 1:	Mr. Dinesh perambur plan correction	WEEK 10:	St. Xavier's building 3D Model
WEEK 2:	Electrical layout for Mr. Prabhakaran Section for Siva Electrical layout for Mr. Saravana Bavan	WEEK 11:	Mr. Murugesh Babu – CA room Model 3D Mr. Murugesh Babu –Study room Model 3D Mr. Murugesh Babu –Senior discussion Model 3D
WEEK 3:	Electrical layout for Mr. Sujith Kumar Section for Sujith	WEEK 12:	Mr. Murugesh Babu – MD room interior layout Mr. Murugesh Babu – CA room interior layout Mr. Murugesh Babu –Study room interior layout Mr. Murugesh Babu –Senior discussion 2D
WEEK 4:	Plumbing details for Mr. Thirunavukarasu Electrical layout for Mr. Thirunavukarasu Sujith Plumbing details Dinesh perambur sections.	WEEK 13:	Mr. Siva interior room layout
WEEK 5:	Plumbing layout for Mrs. Aishwarya Karthik Selva Kumar compound wall Ashok scheme	WEEK 14:	Mrs. Aishwarya Karthik tile layout Mrs. Aishwarya karthik Main door detail Mr. Gunaseelan furniture layout
WEEK 6:	Plumbing layout for Mr. Ajit Ground floor electrical layout for Mr.Thirunavukarasu	WEEK 15:	Asha ground floor plan Plumbing layout for Mr. Saravana Bavan
WEEK 7:	Interior Layout for IMSC Guest room Interior layout for Murugesh Babu	WEEK 16:	Mr. Siva compound wall Mr. Sujith working drawing Asha first floor plan
WEEK 8:	First floor electrical layout for Mr. Thirunavukarasu Plumbing layout for Mr. Venakatesan.	WEEK 17:	Ramakrishnan Scheme Mr. Ashok Staircase section Mr. Hemanth Elevation
WEEK 9:	Plumbing layout for Mr. Siddarth Electrical layout for Mr.Venkatesan		

CONSOLIDATED CERTIFICATE

13.05.2023

To Whomsoever It May Concern

This is to certify that **Miss. ARUNA S** Student (**Reg.No: 38210010**) from **SATHYABAMA INSTITUTE OF SCIENCE AND TECHNOLOGY**., has completed her Internship program in our firm for the period of 94 days from 10.01.2023 to 13.05.2023.


Her major assignments in our office included presentation drawings / 3D views / sketches, working drawings, Interior design works and detailing for our various projects ranging from Commercial, Hospitality, Residential buildings and etc. She has developed her practical knowledge in architectural field and her contribution was a great support for the organization.

We have found her to be a self-starter who is motivated, duty bound, and committed to any assigned works. She is capable of working as a team and has shown a great interest in learning and developing both Architectural and interior designs. She will be an asset to any organization to which she belongs to.

The drawings /documents carried by her with our official seal & signature are bonafide work of **Miss. ARUNA S** who carried out the training under our supervision.

We at ZIONARCH Architects wish her all success in her future endeavors.

For ZIONARCH ARCHITECTS

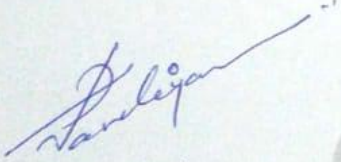
(A.Karunakara Pandian)
Founder & Chief Architect

A.KARUNAKARA PANDIAN
Founder & Chief Architect,
ZIONARCH ARCHITECTS
COA Reg.No. CA/1999/24297

No.1, 1st Floor, 2nd Main Road, Parasakthi Nagar,
Camp Road, Selaiyur, Chennai - 600073



No.1, 1st Floor, 2nd Main Road, Parasakthi Nagar, Camp Road, Selaiyur, Chennai - 73.

www.zionarch.com

TABLE OF CONTENTS

CHAPTER NO	TITLE	PAGE NO
1.1	ABOUT THE FIRM	01
1.2	PROJECT 1 – ASHA RESIDENCE	02
1.3	PROJECT 2 –ASHOK RESIDENCE	05
1.4	PROJECT 3–RAMAKRISHNAN RESIDENCE	09
1.5	PROJECT 4 – DINESH PERAMBUR	13
1.6	PROJECT 5 –SUJITH KUMAR	15
1.7	PROJECT- 6 –HEMANTH KUMAR RESIDENCE	25
1.8	PROJECT – 7 –SIVA RESIDENCE	27
1.9	PROJECT – 8 –PRABHAKARAN RESIDENCE	35
1.10	PROJECT – 9 –THIRUNAVUKARASU RESIDENCE	38
1.11	PROJECT – 10 –VENKATESAN RESIDENCE	40
1.12	PROJECT – 11 –AJIT GUEST HOUSE	45
1.13	PROJECT – 12 –AISHWARYA KARTHIK RESIDENCE	48
1.14	PROJECT – 13 –SIDDARTH RESIDENCE	52
1.15	PROJECT – 14 –IMSC INSTITUTE	54
1.16	PROJECT – 15 –MURUGESH BABU- AUDITOR OFFICE	55
1.17	PROJECT – 16 –SARAVANA BHAVAN RESIDENCE	60
1.18	PROJECT – 17 –St. XAVIER GUEST HOUSE	64
1.19	PROJECT – 18 – SELVA KUMAR RESIDENCE	65
1.20	PROJECT – 19 – SITE VISIT	66
2.1	CRITICAL OVERVIEW	69

1.1 ABOUT THE FIRM:


Zionarch Architects is founded in 2010, they have transformed from a start up firm to one of the leading firm in the field of Architecture and Interior design. They work in practical and progressive manner with knowing the importance of being responsive to a demanding and difficult market conditions upfront and throughout the process.

They work in residential, institutional and corporate design involves not just layouts and arrangement of furniture but also the need for a design, which yields Positive Energy and leads to a prosperous Lifestyle. With years of experience in the industry and having expertise in the field of

Institutional
Commercial,
Residential,
Industrial,
Healthcare,
Hospitality and
Interiors

ASHA RESIDENCE

10.05.2023_R-01

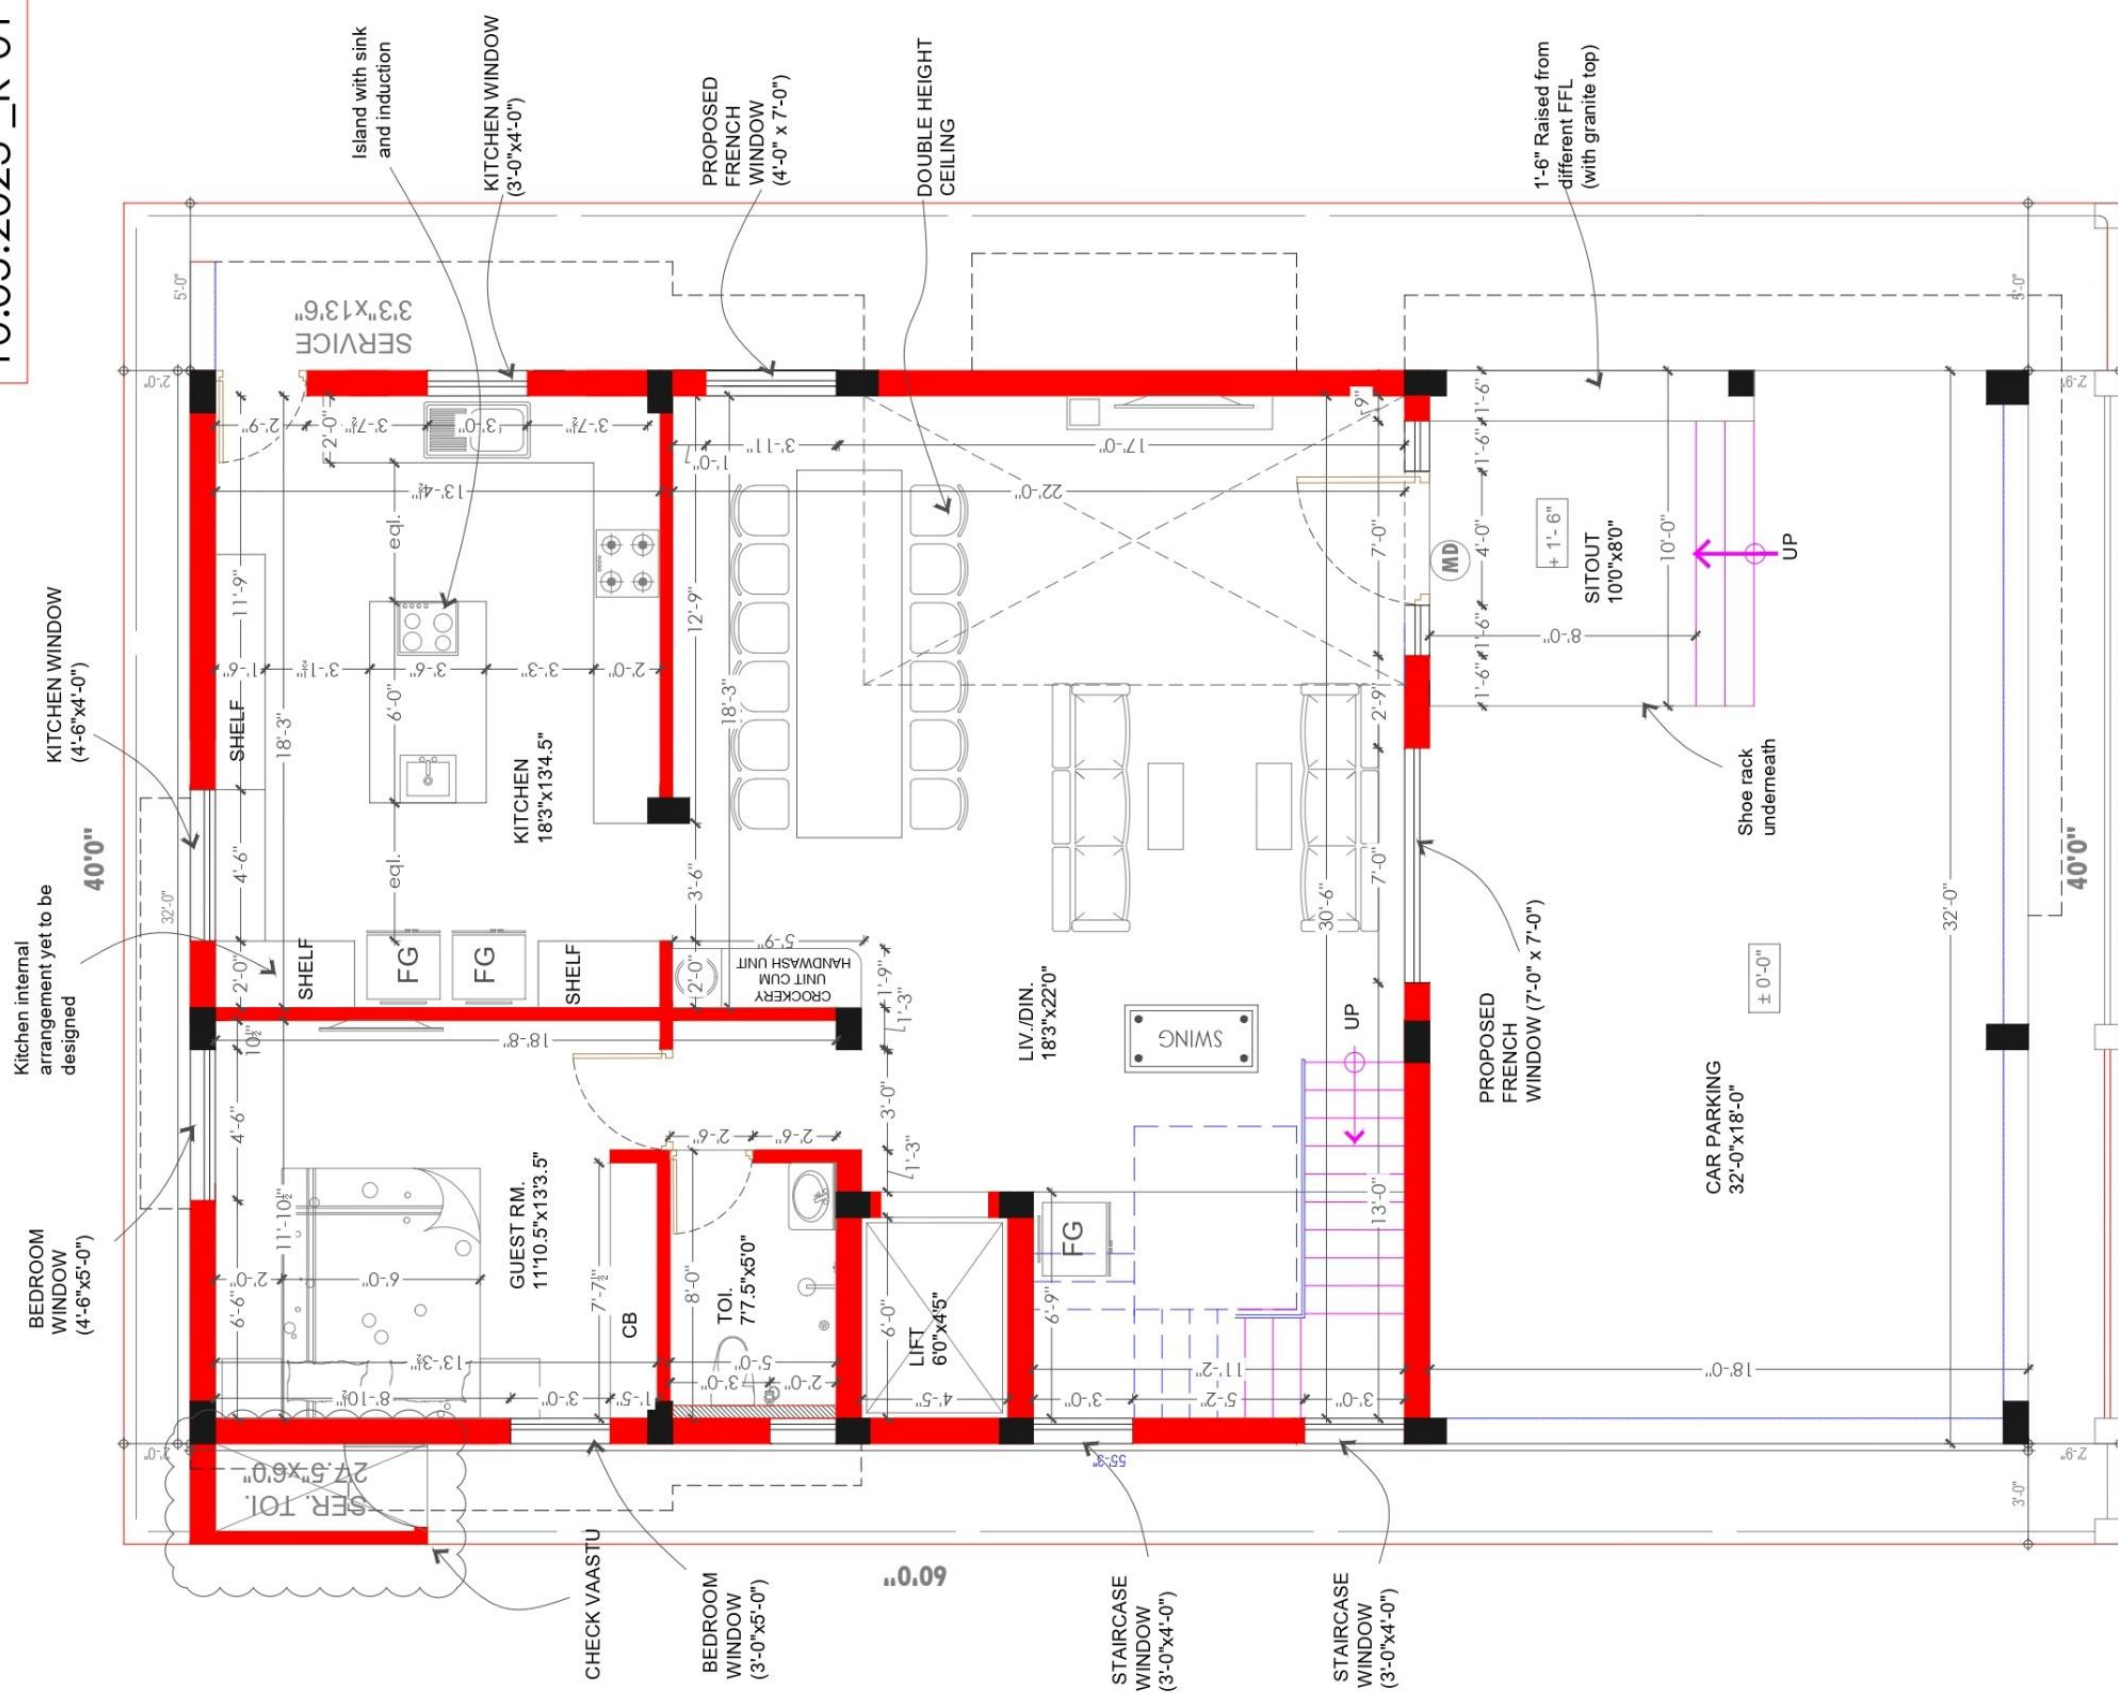

GROUND FLOOR PLAN

ROAD LEVEL
(according to site conditions)

NOTE:
ALL DIMENSIONS TO BE CHECKED & CONFIRMED @ SITE

PROJECT:

North Point :

RESIDENCE FOR Mrs.ASHA AT
INJAMBAKKAM, CHENNAI.

DRAWING TITLE:

WORKING DRAWING


DATE: 10.05.2023	DEALT: SHINY	SCALE:
------------------	--------------	--------



ARCHITECTURE * INTERIORS :

ZIONARCH
ARCHITECTS

No.1.1st floor | 2nd main road
Parasakthi Nagar | Camp Road | Selaiyur
Chennai - 600073. Ph: +91-44-49865772
E: info@nionarech.com | W: www.nionarech.com

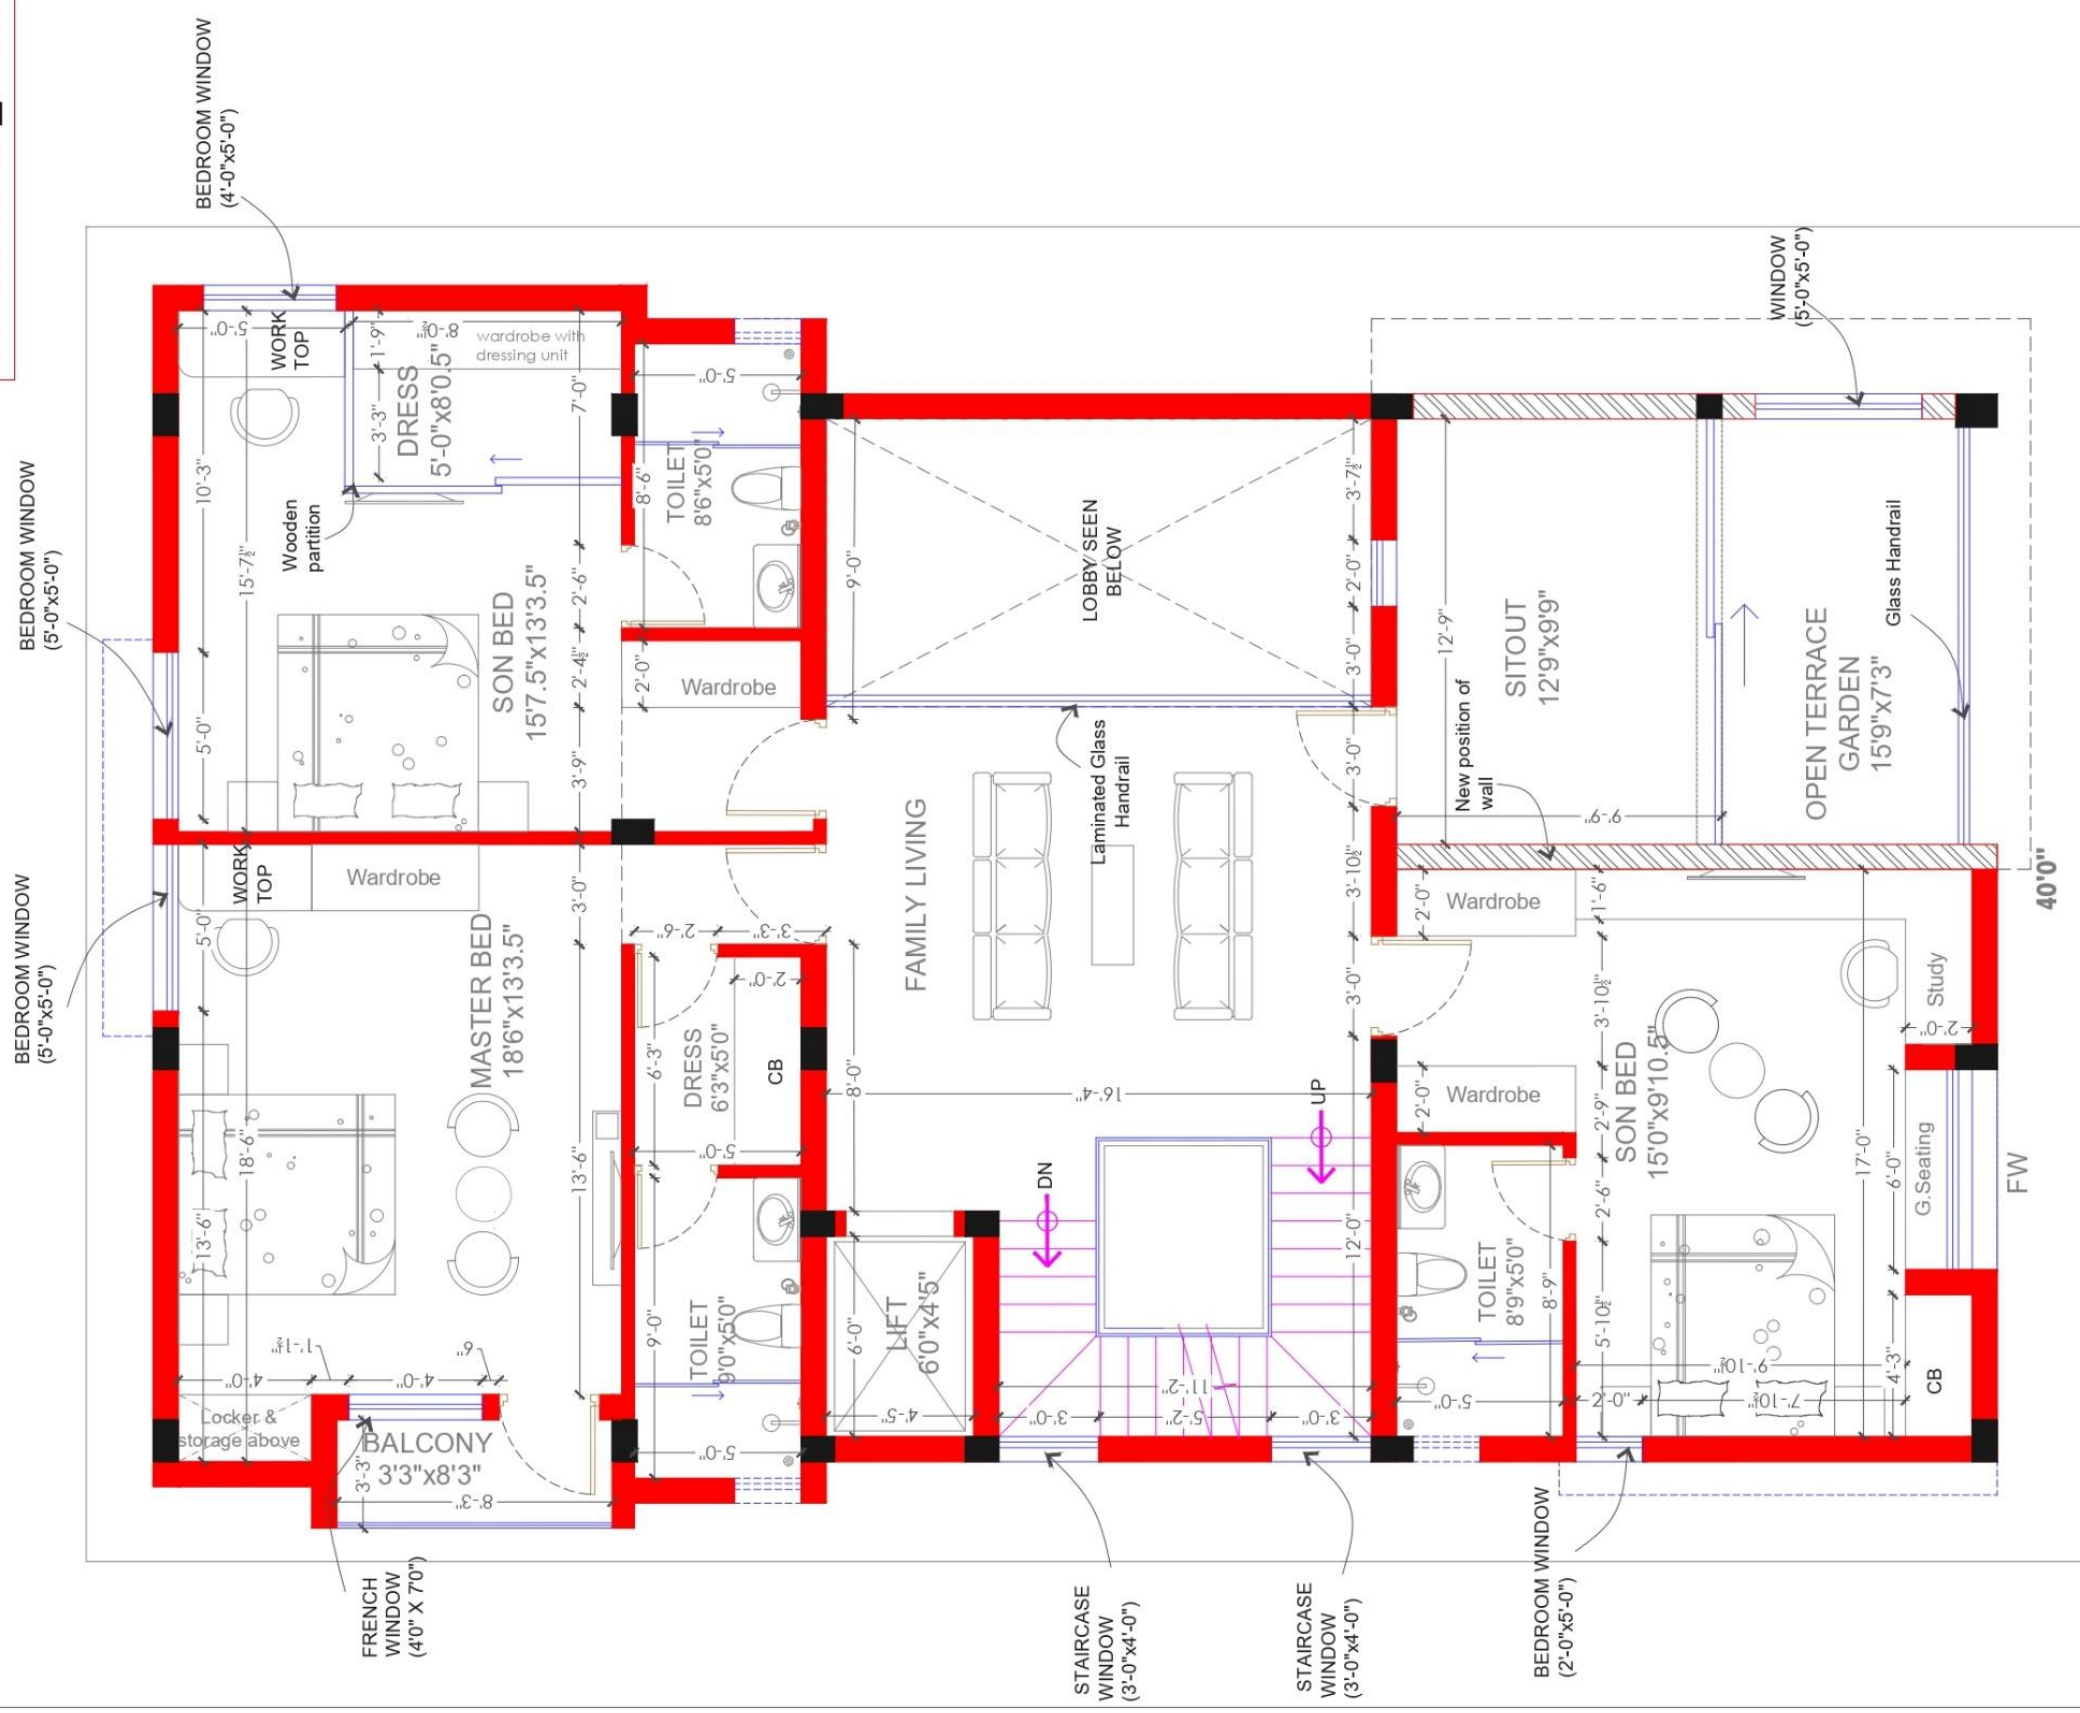

FIRST FLOOR PLAN

NOTE:
All dimensions to be checked
and confirmed at site

PROJECT :

RESIDENCE FOR Mrs.ASHA AT
INJAMBAKKAM, CHENNAI.

North Point :



DRAWING TITLE:

WORKING DRAWING

DATE: 11.05.2023	DEALT: ARUNA	SCALE:
------------------	--------------	--------


DESIGN : A.K	CHECKED : A.K
--------------	---------------

PR.NO: ASHA_RES_FL_1041_R-03

ARCHITECTURE * INTERIORS :




No.1,1st floor | 2nd main road
Parasakthi Nagar | Camp Road | Selayur
Chennai - 600078. Ph.+91-44-2865772
Einfo@zionarch.com | W:www.zionarch.com

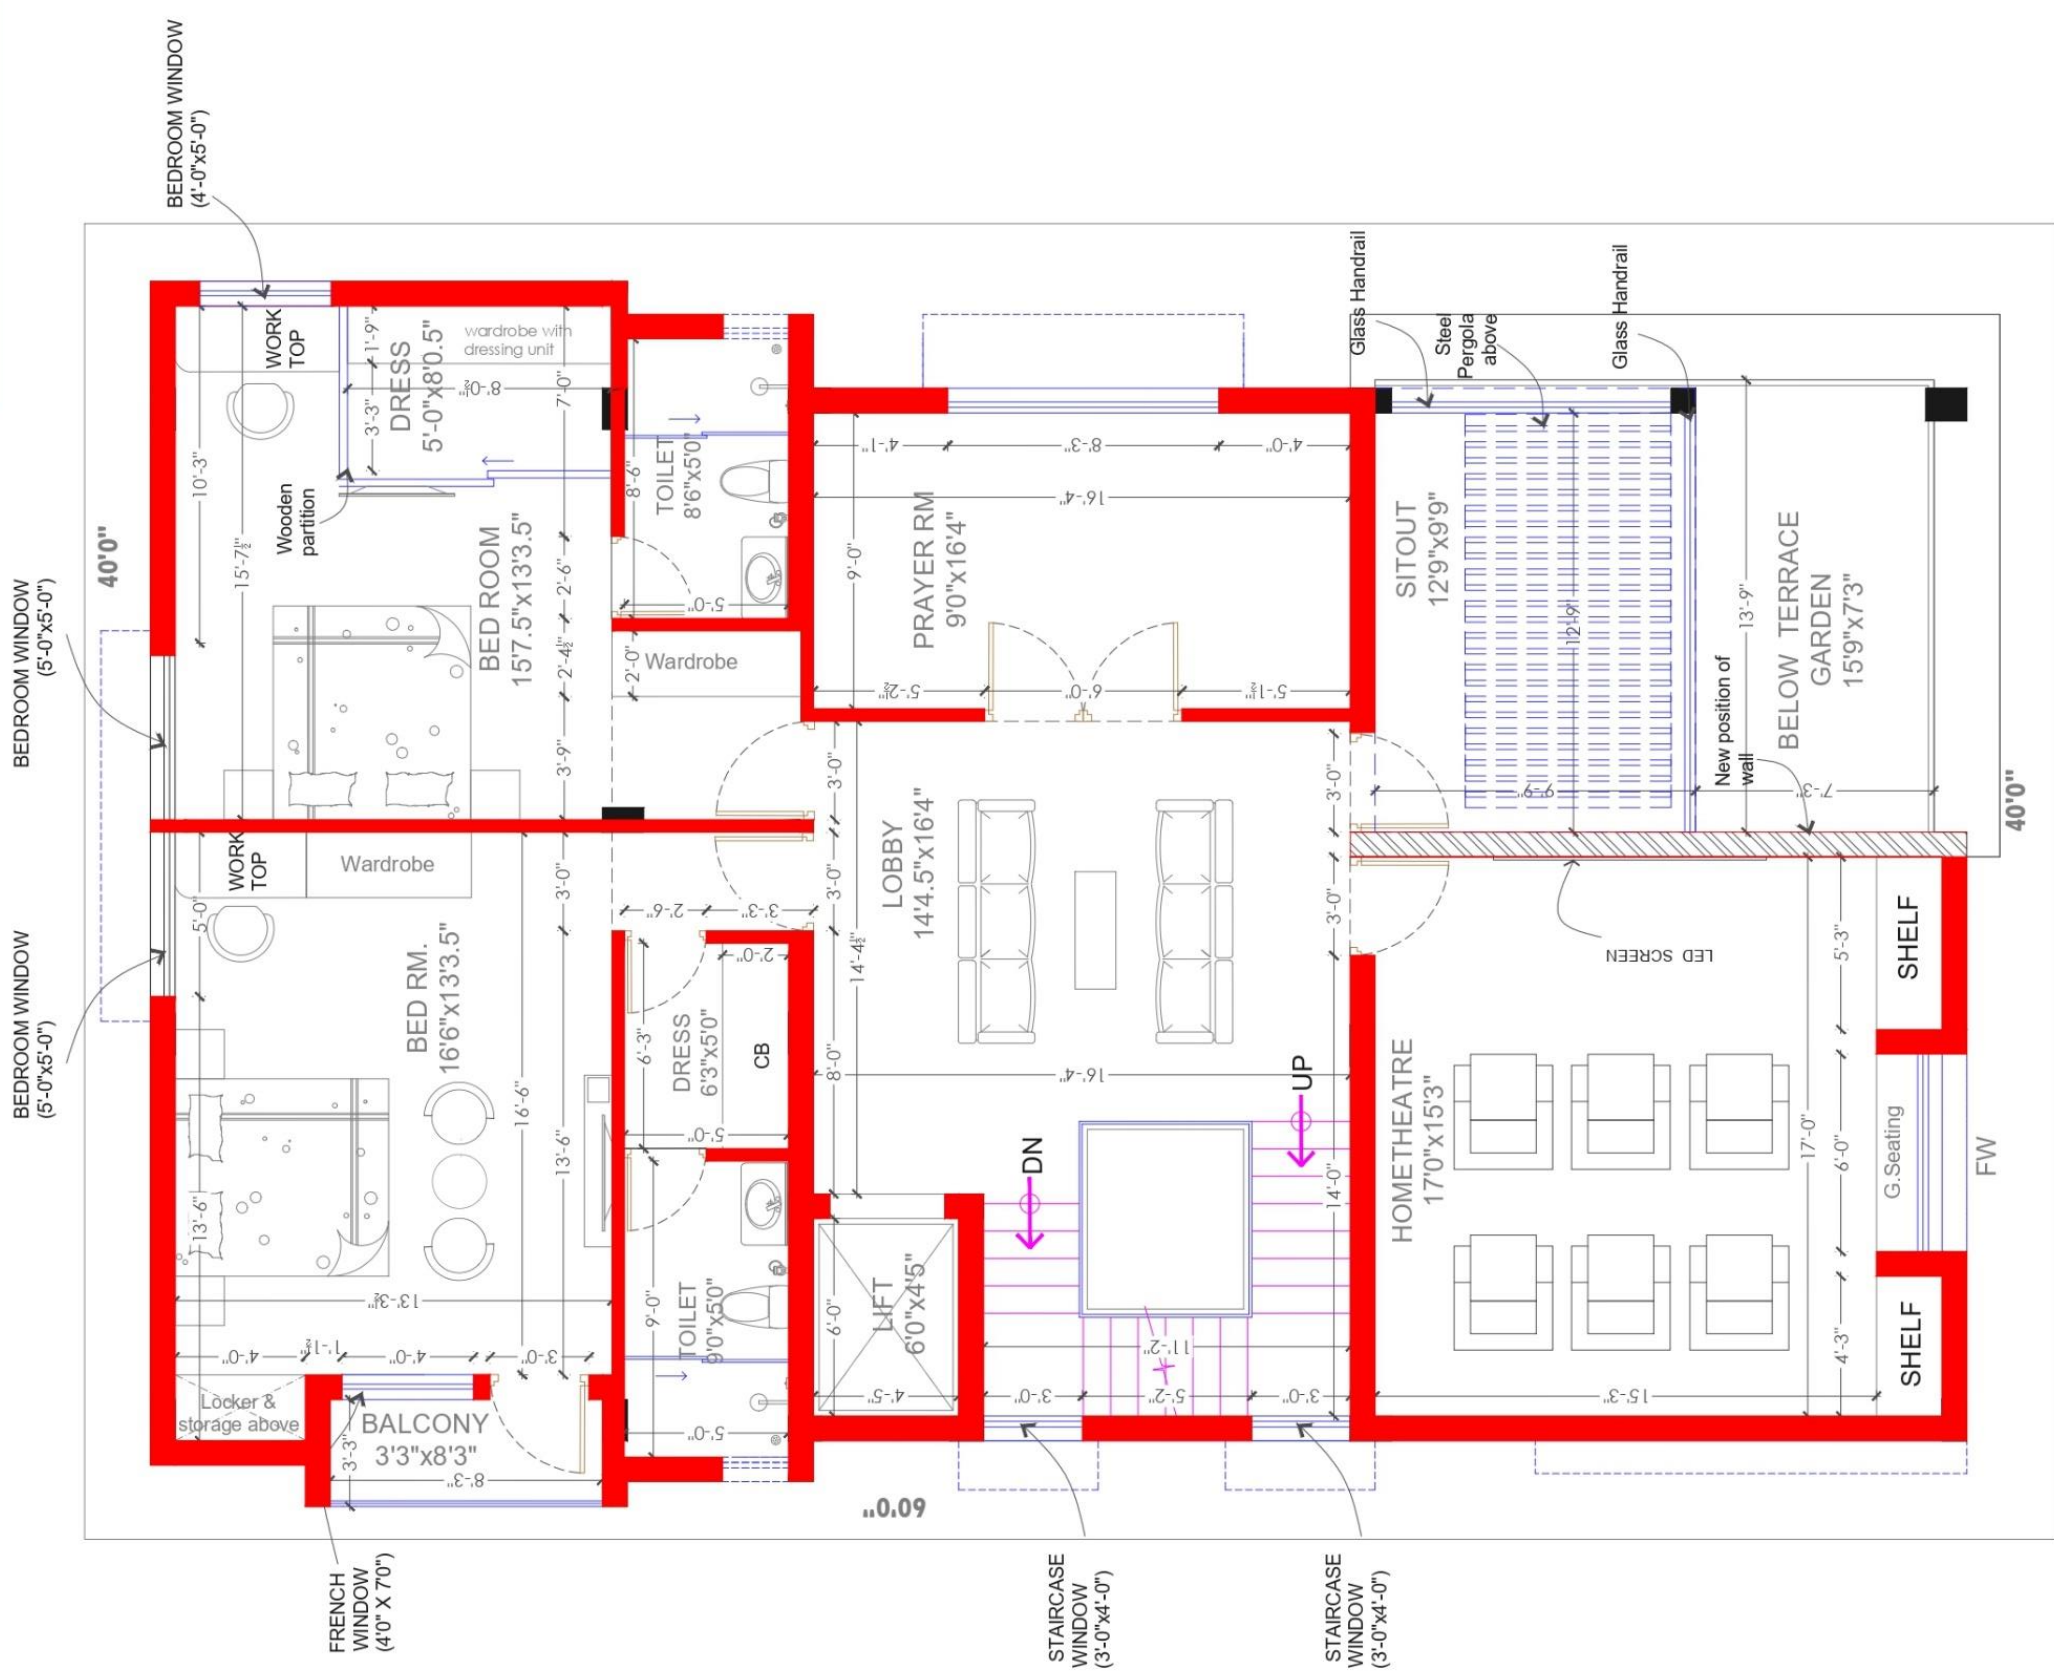

SECOND FLOOR PLAN

PROJECT :		North Point : W		DRAWING TITLE :		ARCHITECTURE * INTERIORS :	
RESIDENCE FOR Mrs.ASHA AT INJAMBAKKAM, CHENNAI.				WORKING DRAWING		ZIONARCH ARCHITECTS	
				DATE : 11.05.2023		No.1.1st floor 6nd main road Selayur Parakkathi Nagar Camp Road Selayur Chennai - 600073 Ph:+91-44-4865772 E:info@zionarch.com W:www.zionarch.com	
				DESIGN : A.K		SCALE :	
						CHECKED : A.K	
						PR.NO : ASHA_RES_FL_1041_R-00	

NOTE: ALL DIMENSIONS TO BE CHECKED & CONFIRMED @ SITE

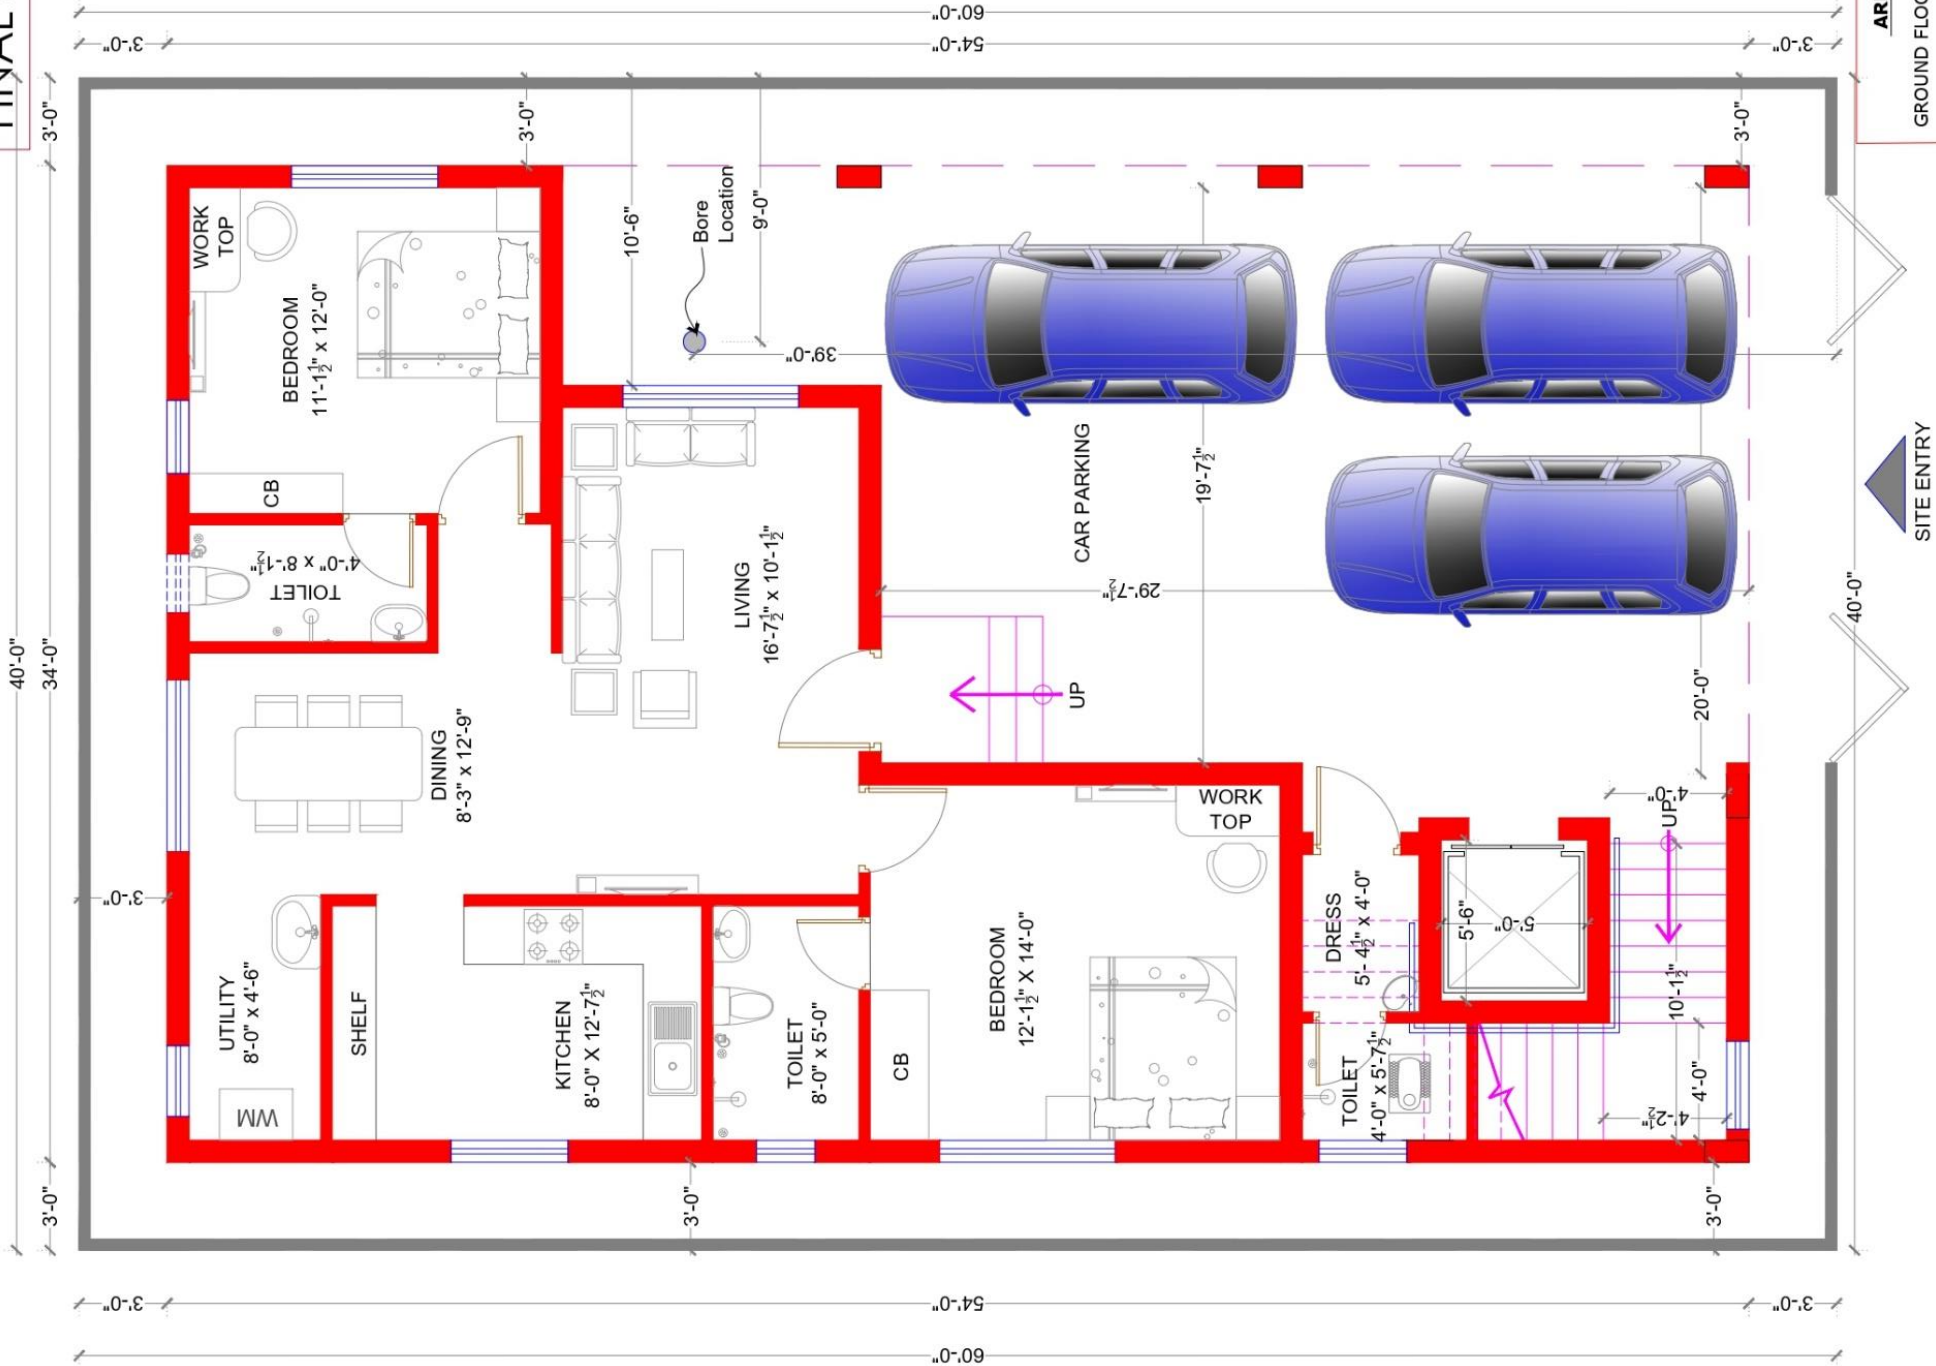


AREA STATEMENT	
GROUND FLOOR AREA :	1151 Sq.Ft.
FIRST FLOOR AREA :	1836 Sq.Ft.
TERRACE FLOOR AREA :	292 Sq.Ft.
CAR PARKING AREA :	685 Sq.Ft.
TOTAL AREA :	3964 Sq.Ft.

PROJECT :	DRAWING TITLE :			
	SCHEME DRAWING			
RESIDENCE FOR MR.ASHOK @SELAIYUR	North Point :		ARCHITECTURE * INTERIORS :	
			 No.11st floor 2nd main road Parasakthi Nagar Camp Road Selaiyur Chennai - 600075 Ph: +91-44-4865772 Email: @zionarch.com W: www.zionarch.com	
		DATE : 22.02.2023	DEALT: ARUNA	SCALE :
		DESIGN : A.K	CHECKED : A.K	PR.NO : A\$H_RES_SCH_1022_R-03

22.02.2023_R-03

FINAL SCHEME

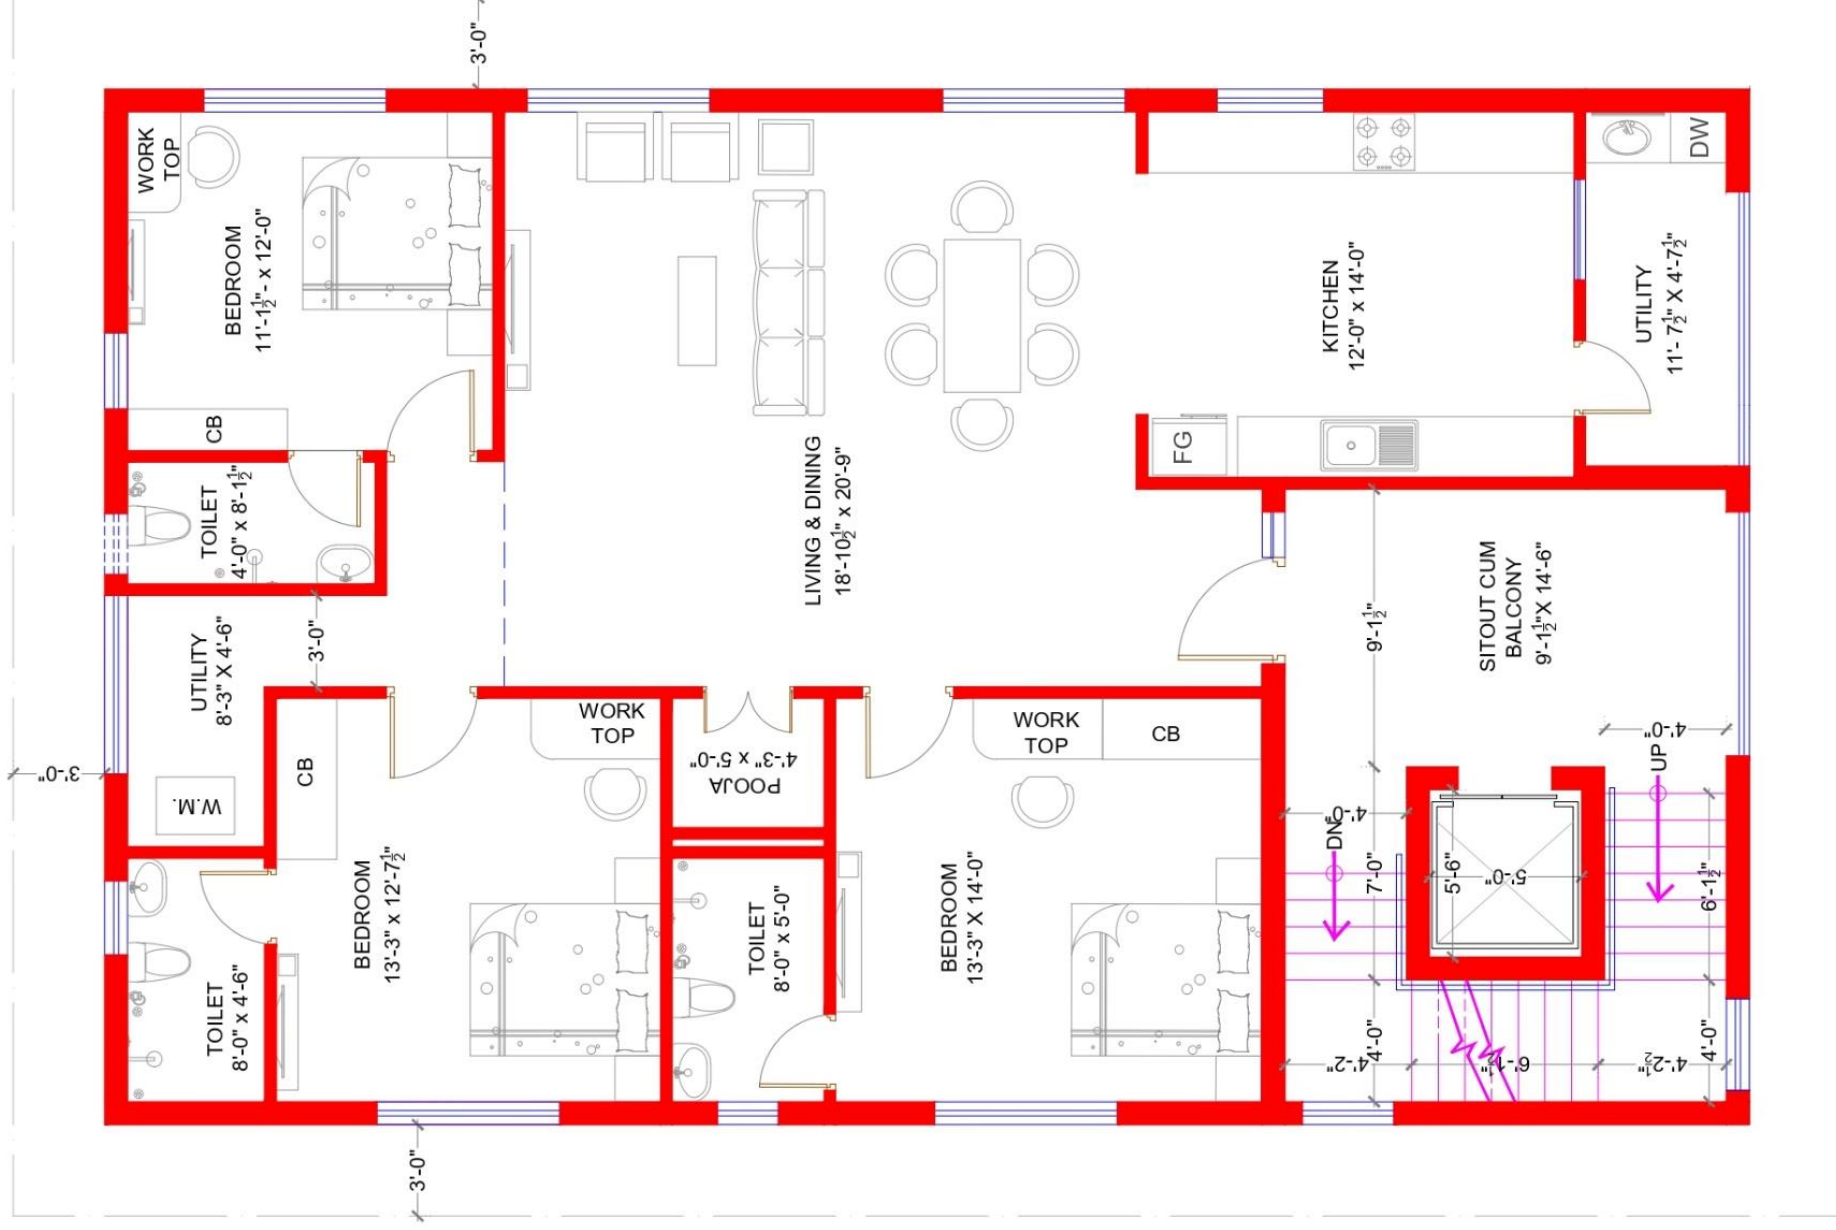

FIRST FLOOR PLAN

AREA STATEMENT

GROUND FLOOR AREA :	1151 Sq.Ft.
FIRST FLOOR AREA :	1836 Sq.Ft.
TERRACE FLOOR AREA :	292 Sq.Ft.
CAR PARKING AREA :	685 Sq.Ft.
TOTAL AREA :	3964 Sq.Ft.

PROJECT :

RESIDENCE FOR MR.ASHOK
@SELAIYUR

North Point :



DRAWING TITLE :

SCHEME DRAWING

DATE :22.02.2023

DEALT: ARUNA

SCALE :

DESIGN : A.K

CHECKED : A.K

PR.NO : ASH.RES.SCH. 1022_R-03

ARCHITECTURE * INTERIORS :

ZIONARCH
ARCHITECTSNo.1,1st floor | 2nd main road
Parasakthi Nagar | Camp Road | Selaiyur
Chennai - 600078 | Ph:+91-44-42869772
Email:zionarch.com | W:www.zionarch.com


22.02.2023_R-03
FINAL SCHEME




2ND FLOOR PLAN

AREA STATEMENT GROUND FLOOR AREA : 1151 Sq. Ft. FIRST FLOOR AREA : 1836 Sq. Ft. TERRACE FLOOR AREA : 292 Sq. Ft. CAR PARKING AREA : 685 Sq. Ft. TOTAL AREA : 3964 Sq. Ft.		ARCHITECTURE * INTERIORS : ZIONARCH No.11st floor 2nd main road Parasakthi Nagar Camp Road Selayur Chennai - 600073 Ph. +91-44-42865773 E:info@zionarch.com W:www.zionarch.com	
PROJECT : RESIDENCE FOR MR.ASHOK @SELAIYUR	North Point : 	DRAWING TITLE : SCHEME DRAWING	
		DATE :22.02.2023 DESIGN : A.K	DEALT: ARUNA CHECKED : A.K PR.NO : ASH_RES_SCH_1022_R-03


SECTION

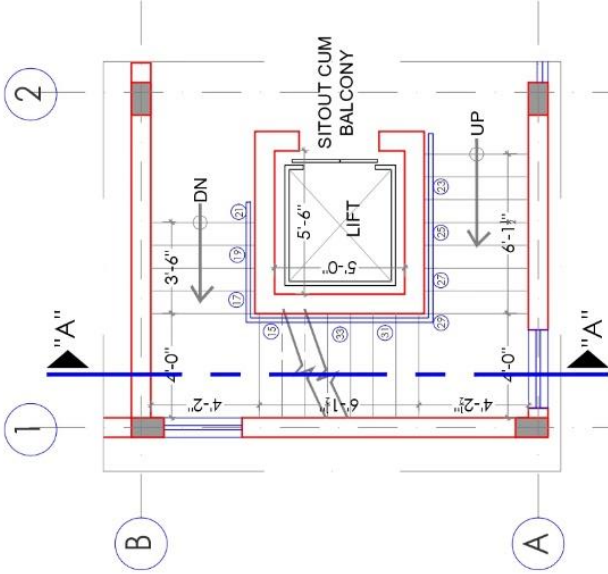


STAIRCASE PLAN @
FIRST FLOOR PLAN

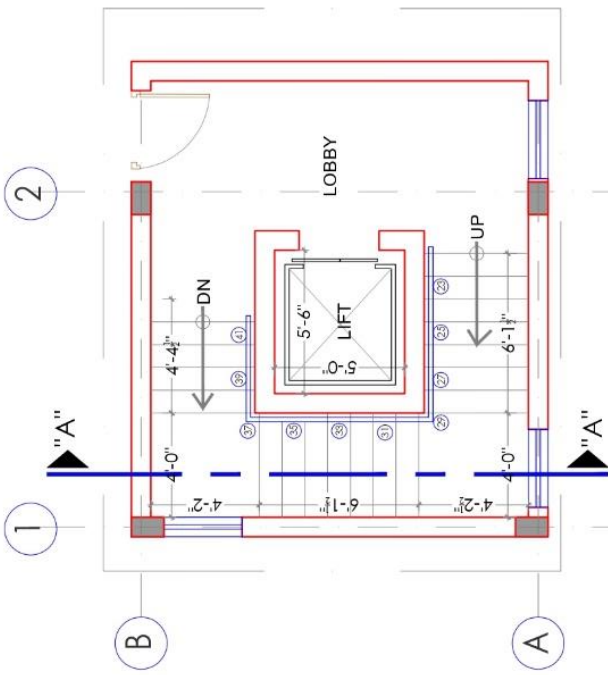

STAIRCASE PLAN @
TERRACE FLOOR PLAN

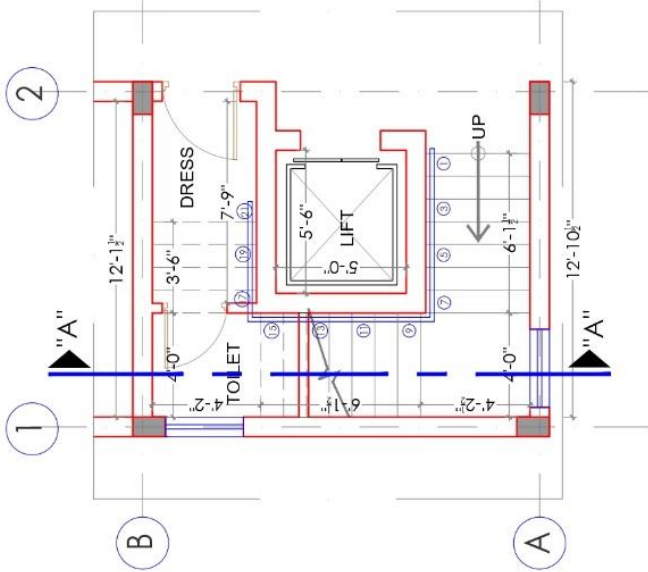

STAIRCASE PLAN @
GROUND FLOOR PLAN

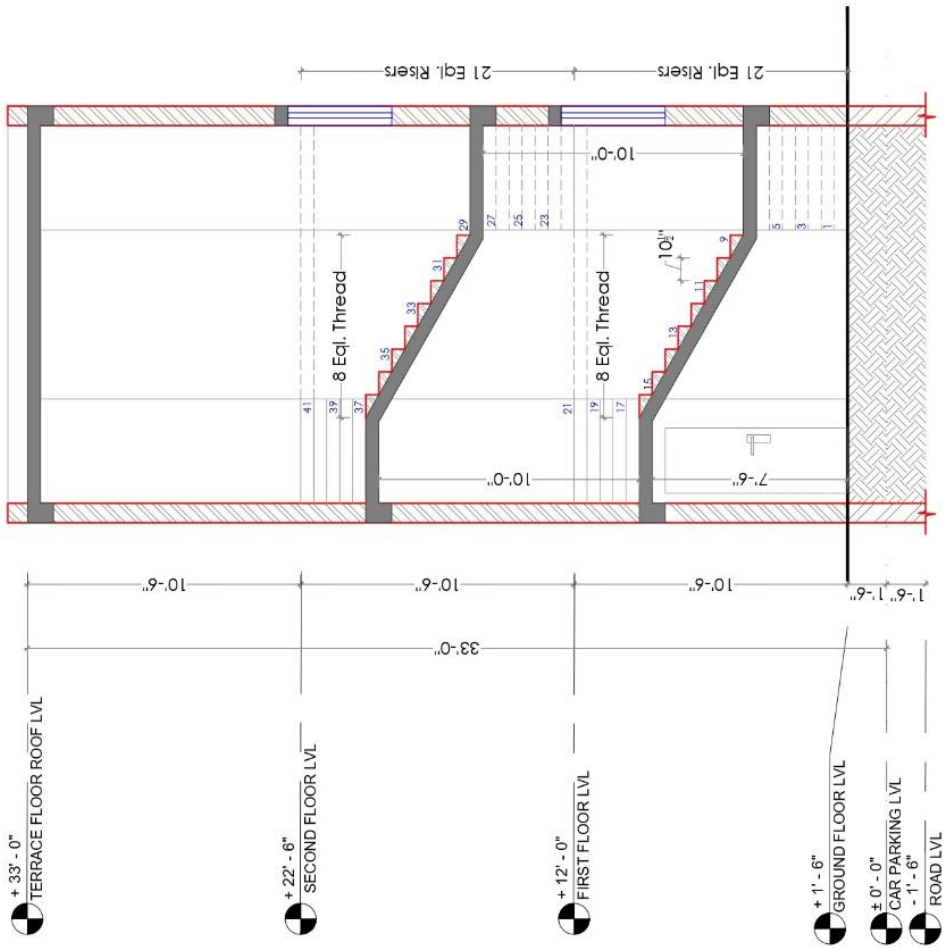

SECTION AA

For CLIENT's approval
purpose only

Title :
RESIDENCE FOR MR.ASHOK
@SELAIYUR
MR.ASHOK AT SELAIYUR

Drawing Title :

STAIRCASE DETAIL

North Point :




Date	09-05-2023
Drawn	ARUNA
Checked	A.K
Sheet size	A3
Scale	
Architect	ZIONARCH ARCHITECTS No.114 Bore 2nd main road, Chennai-600073. Ph:9944448772 Email:z@zionarch.com W:www.zionarch.com

PR.NO : ASH.RES.SCH_1022_R-03

TOTAL AREA : 8920 Sq.Ft.

DESIGN : A.K	CHECKED : A.K	PR.NO : RAM RES SCH 1013 R-02
--------------	---------------	-------------------------------

No.1,1st floor | 2nd main road
Parasakthi Nagar | Camp Road | Selaiyur
Chennai - 600073. Ph.+91-44-42865772
E:info@zionarch.com | W:www.zionarch.com

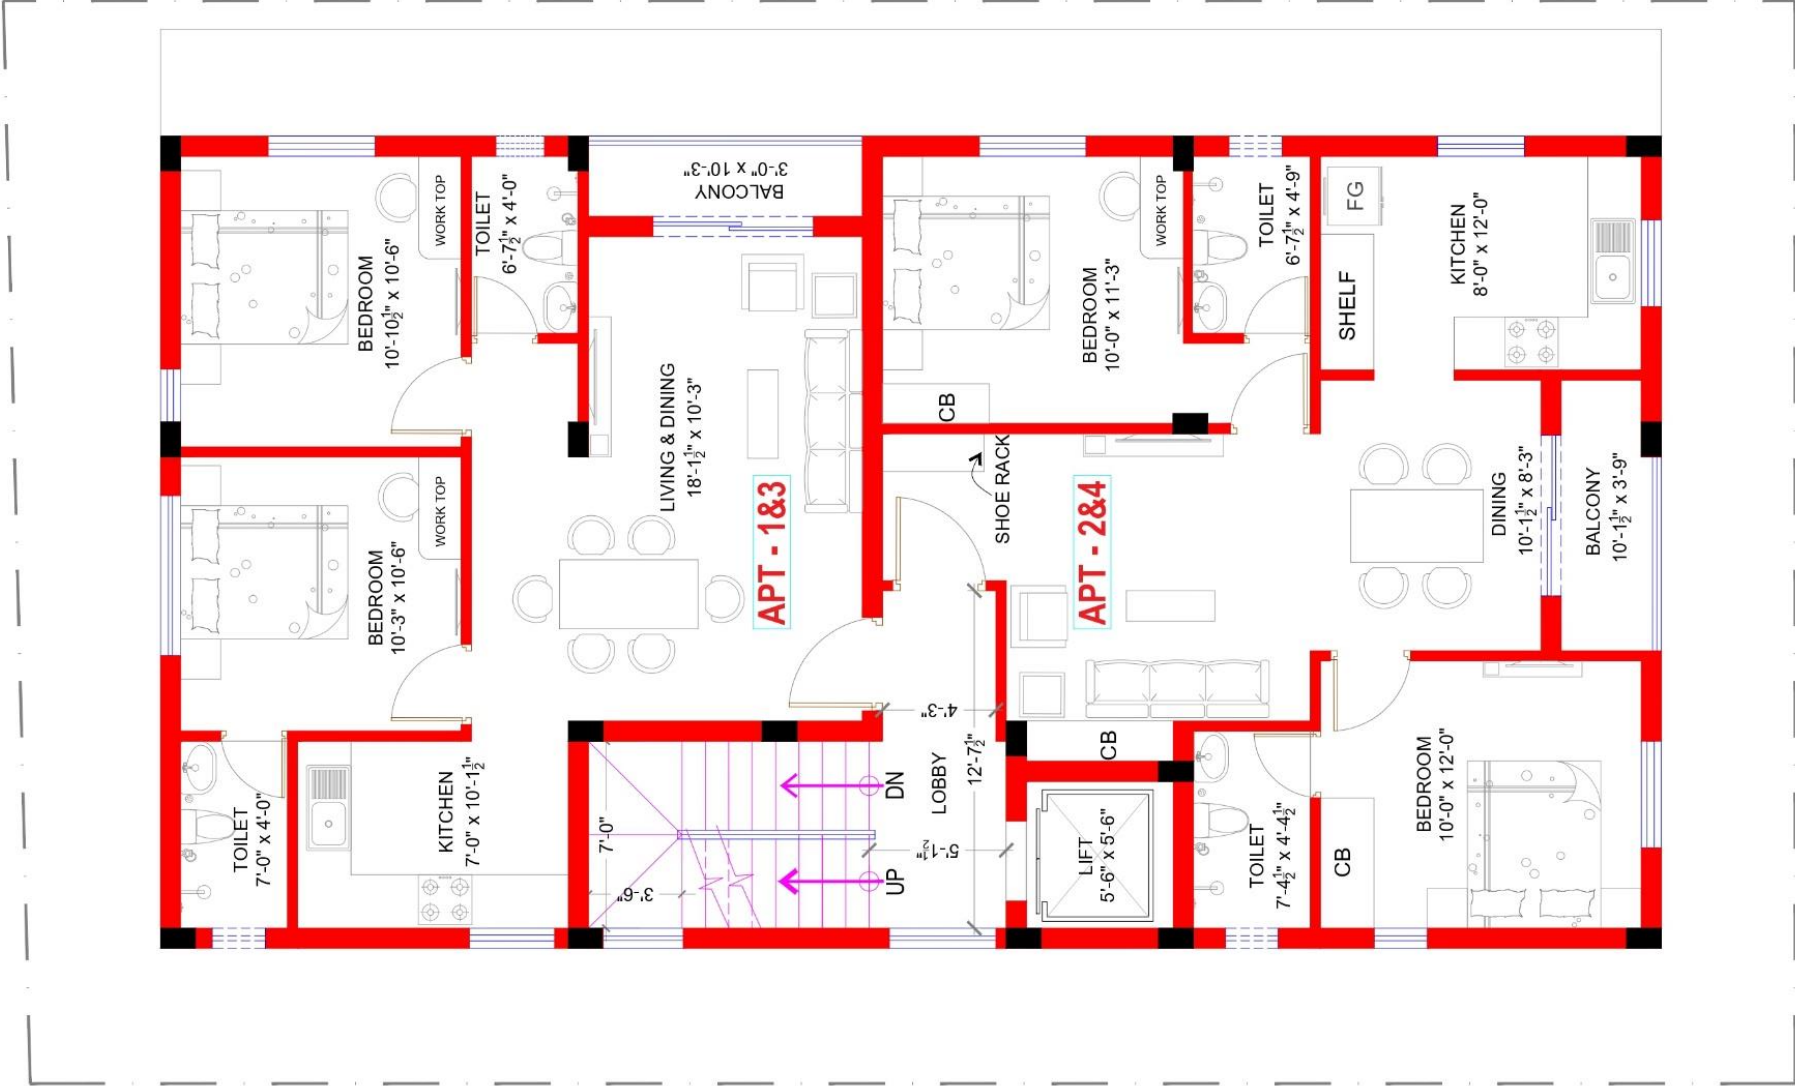

TYPICAL PLAN FOR 1ST & 2ND FLOOR LEVELS

AREA STATEMENT
APARTMENT 1 : 726 Sq.Ft.
APARTMENT 2 : 793 Sq.Ft.
APARTMENT 3 : 726 Sq.Ft.
APARTMENT 4 : 793 Sq.Ft.

AREA STATEMENT
GROUND FLOOR AREA : 306 Sq.Ft.
CAR PARKING AREA : 1627 Sq.Ft.
FIRST FLOOR AREA : 1705 Sq.Ft.
SECOND FLOOR AREA : 1705 Sq.Ft.
THIRD FLOOR AREA : 1855 Sq.Ft.
FOURTH FLOOR AREA : 1524 Sq.Ft.
HEADROOM : 198 Sq.Ft.
TOTAL AREA : 8920 Sq.Ft.


ARCHITECTURE * INTERIORS :

ZIONARCH
ARCHITECTS
106/1st floor | and main road
Parakkathi Nagar | Chembur Road | Salayur
Chennai - 600073 | Phone : +91 9606712
Email: zionarch.com | W: www.zionarch.com

DRAWING TITLE :

FLOOR PLANS

North Point :

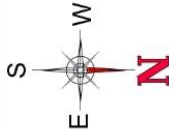

PROJECT :

RESIDENCE FOR
Mr. RAMAKRISHNAN
@ ADAMBAKKAM

DATE :05.05.2023


DEALT: ARUNVA

SCALE :

DESIGN : A.K

CHECKED : A.K

PR.NO : RAM_RES_SCH_1013_R 02

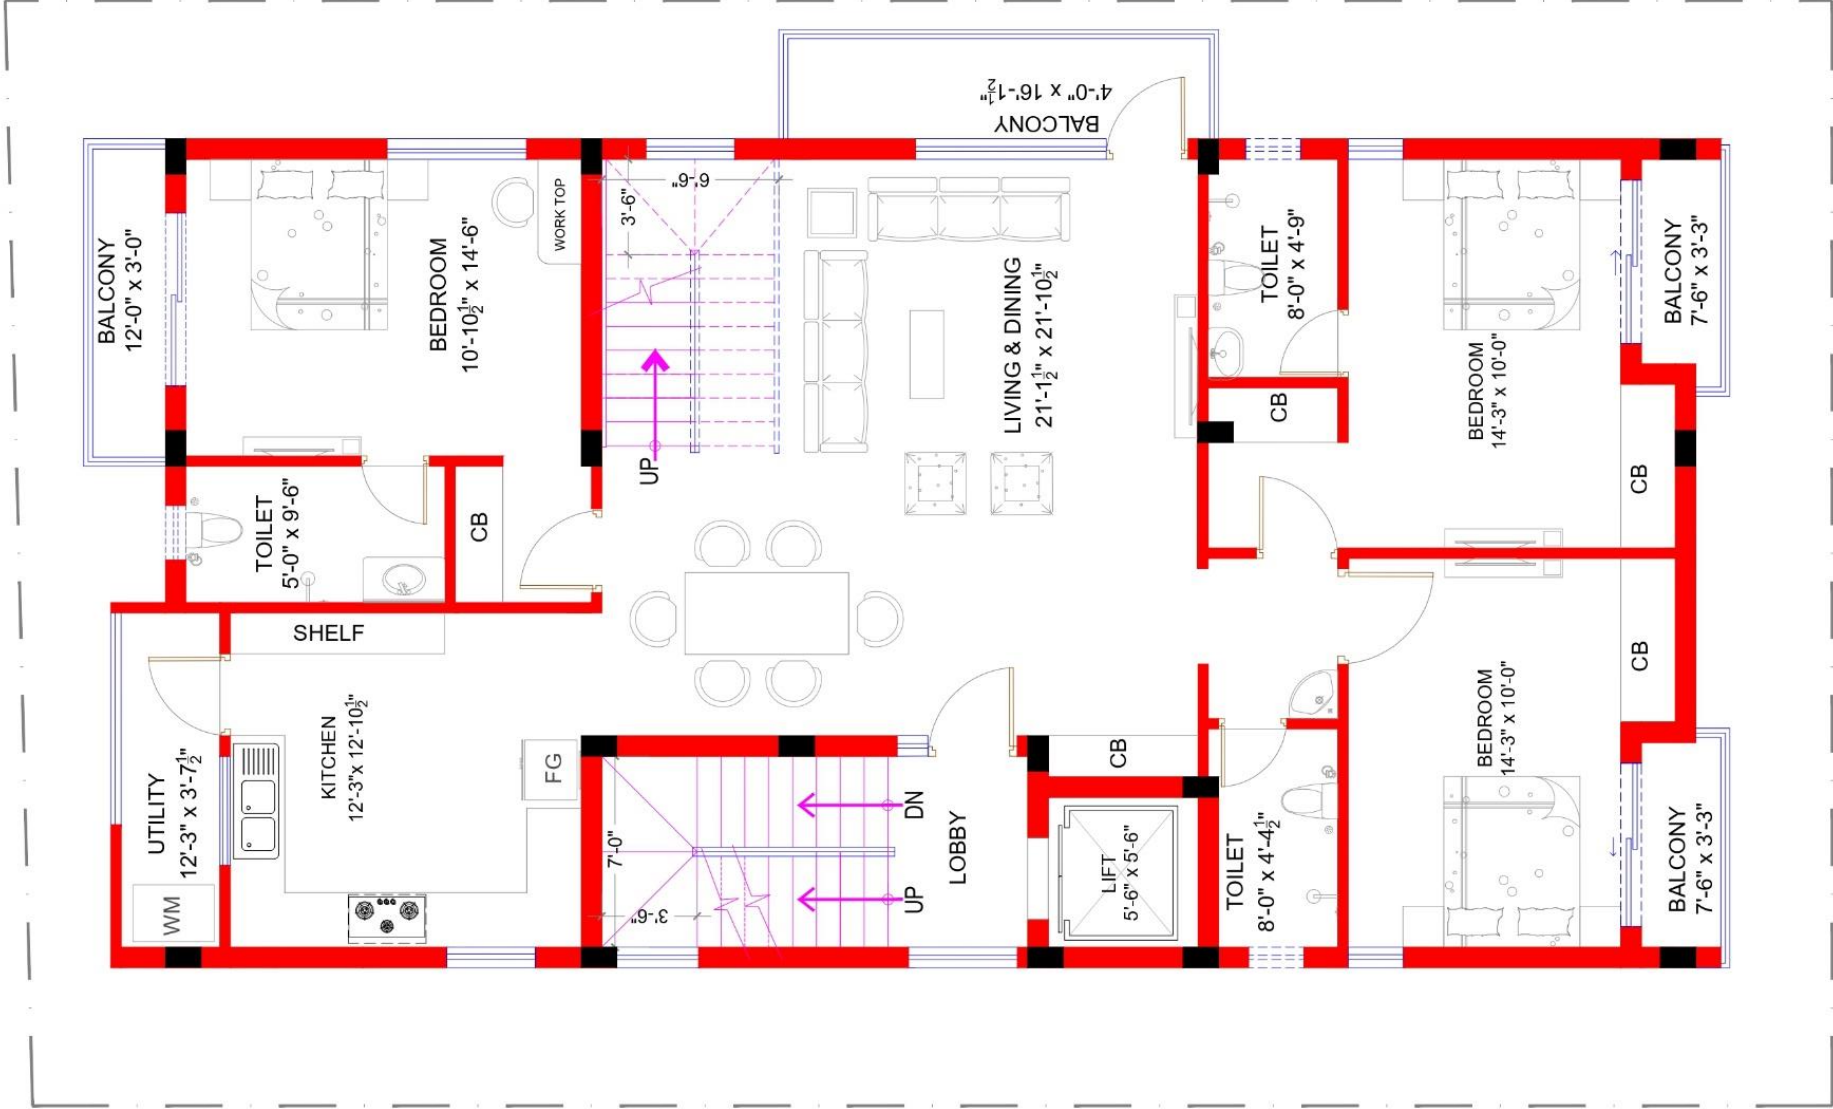


THIRD FLOOR PLAN

AREA STATEMENT
APARTMENT 1 : 726 Sq.Ft.
APARTMENT 2 : 793 Sq.Ft.
APARTMENT 3 : 726 Sq.Ft.
APARTMENT 4 : 793 Sq.Ft.

AREA STATEMENT
GROUND FLOOR AREA : 306 Sq.Ft.
CAR PARKING AREA : 1627 Sq.Ft.
FIRST FLOOR AREA : 1705 Sq.Ft.
SECOND FLOOR AREA : 1705 Sq.Ft.
THIRD FLOOR AREA : 1855 Sq.Ft.
FOURTH FLOOR AREA : 1524 Sq.Ft.
HEADROOM : 198 Sq.Ft.
TOTAL AREA : 8920 Sq.Ft.

PROJECT :
RESIDENCE FOR
Mr. RAMAKRISHNAN
@ ADAMBAKKAM

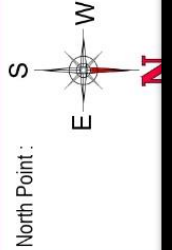

DRAWING TITLE :
FLOOR PLANS

DATE :05.05.2023 DEALT: ARUNA SCALE :

ARCHITECTURE * INTERIORS :

ZIONARCH
ARCHITECTS
No.1,1st floor | 2nd main road
Parasakthi Nagar | Camp Road | Selayur
Chennai - 600073. | Ph:+91-44-42869772
Email: zionarch.com | www.zionarch.com



FOURTH FLOOR PLAN

AREA STATEMENT

APARTMENT 1 : 726 Sq.Ft.
APARTMENT 2 : 793 Sq.Ft.
APARTMENT 3 : 726 Sq.Ft.
APARTMENT 4 : 793 Sq.Ft.


AREA STATEMENT

GROUND FLOOR AREA : 306 Sq.Ft.
CAR PARKING AREA : 1627 Sq.Ft.
FIRST FLOOR AREA : 1705 Sq.Ft.
SECOND FLOOR AREA : 1705 Sq.Ft.
THIRD FLOOR AREA : 1855 Sq.Ft.
FOURTH FLOOR AREA : 1524 Sq.Ft.
HEADROOM : 198 Sq.Ft.
TOTAL AREA : 8920 Sq.Ft.

PROJECT :

RESIDENCE FOR
Mr. RAMAKRISHNAN
@ ADAMBAKKAM

North Point :

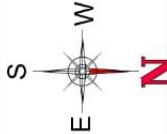

DRAWING TITLE :

FLOOR PLANS

DATE :05.05.2023

DEALT: SHINY

SCALE :


CHECKED : A.K

PR.NO : RAM RES SCH 1013 R-02

ARCHITECTURE * INTERIORS :



No.11st floor | and main road
Parasakthi Nagar | Camp Road | Selaiyur
Chennai - 600073. | Ph:+91 -44-42865772
E:info@zionarch.com | W:www.zionarch.com

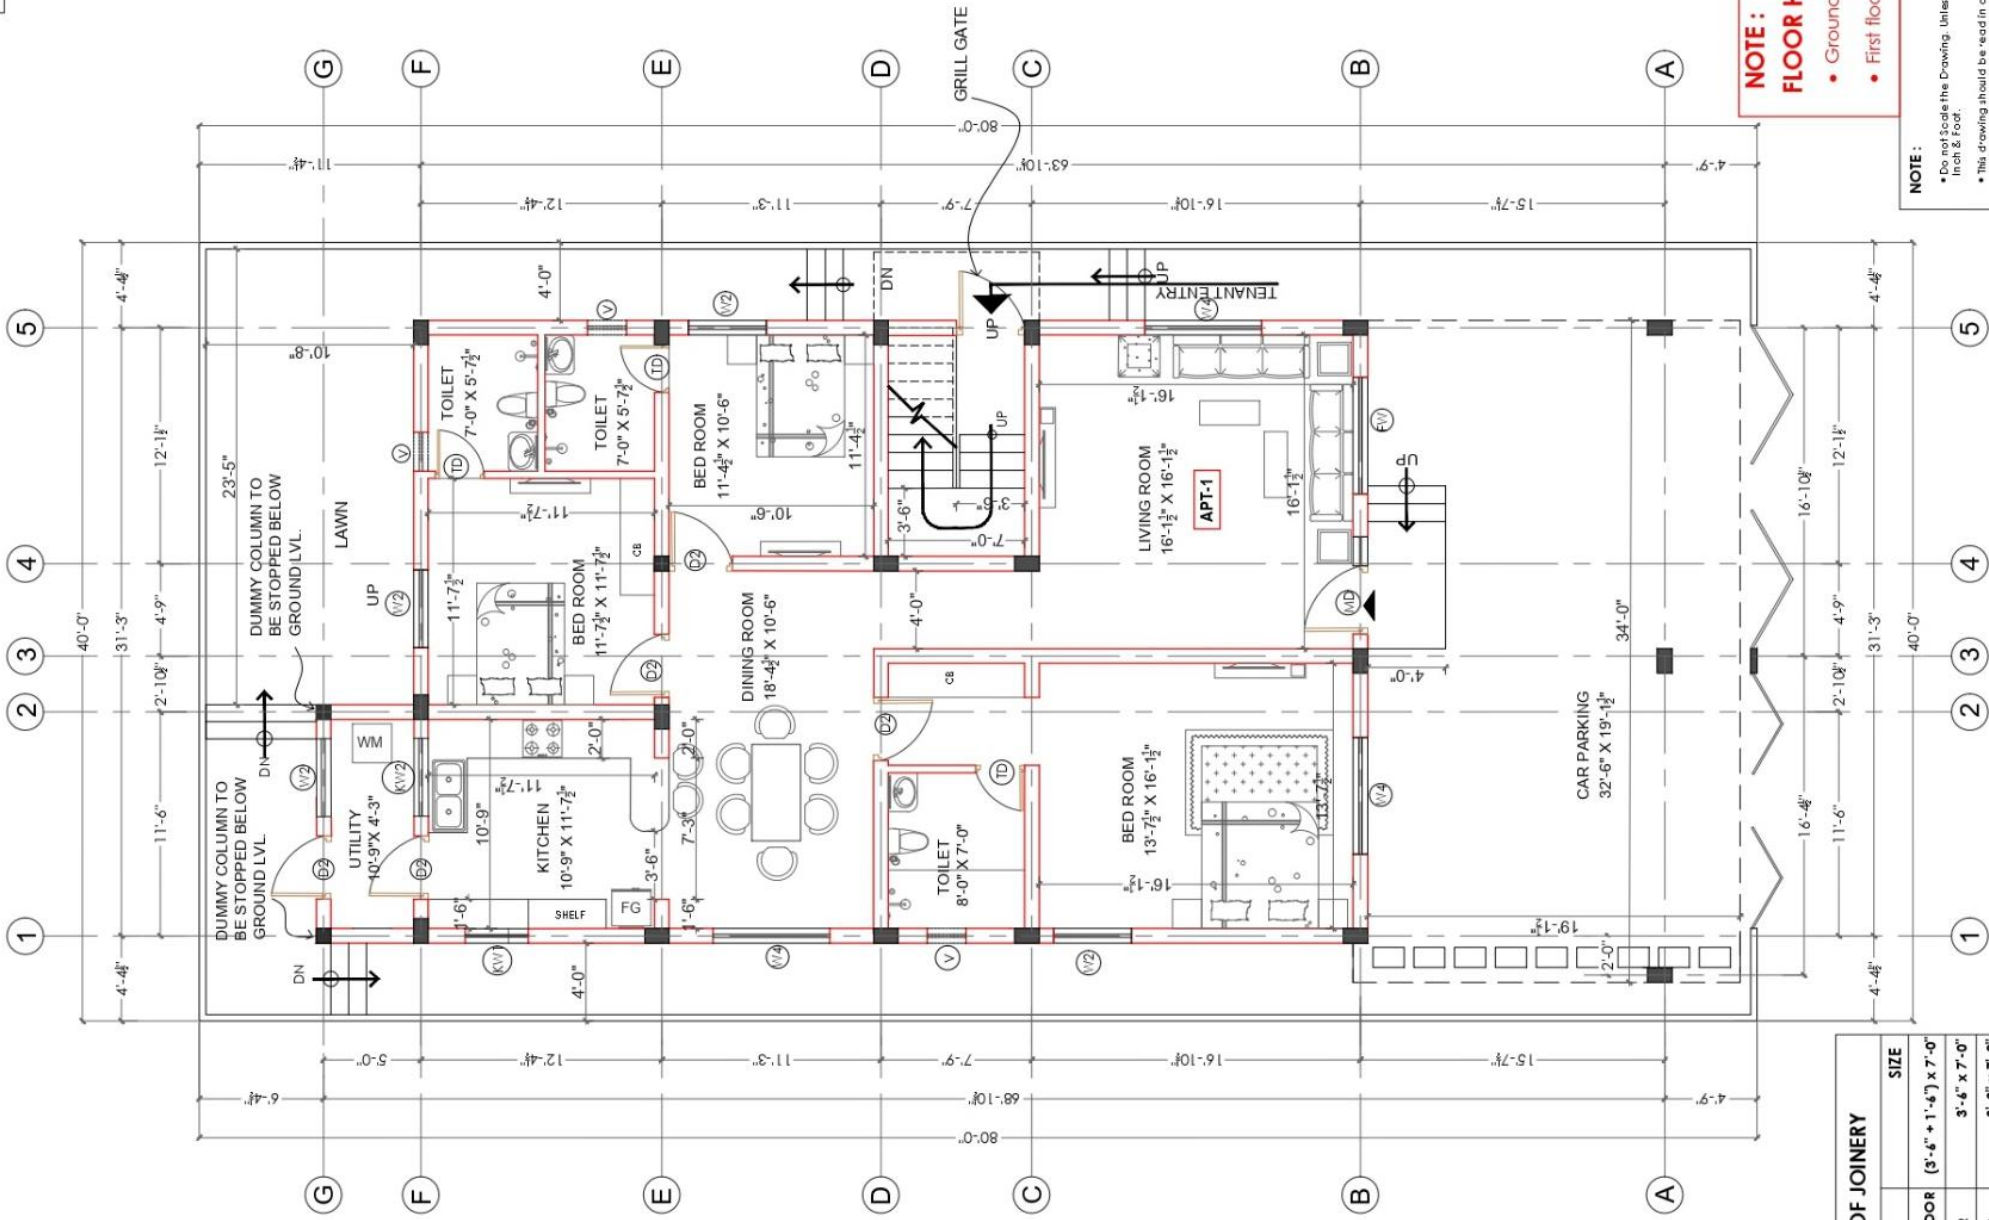

NOTE :
FLOOR HEIGHT:

- Ground floor - FFL to FFL - 12'-0"
- First floor - FFL to FFL - 10'-0"

NOTE :

- Do not Scale the Drawing. Unless otherwise specified all dimensions are in Inch & Foot.
- This Drawing should be read in conjunction with relevant structural, plumbing and electrical Drawings.
- All Masonry wall dimensions are Nominal dimensions.
- All Doors and Windows dimensions are finish dimensions.
- Any discrepancies found in this dwg should be brought to the Architect's knowledge, prior to the execution of site.
- Refer separate Drawings for sections, Toilet Details, Staircase Details, Doors, Windows, Ventilators and Other Architectural Details.
- All Dimensions are in feet and inches.

North Point :

DATE: 01 FEB 2023

Drawn: ARUNA

Checked: A.L.

Sheet size: A3

Scale:

Architect: ZONARCH

www.zonarch.com e: info@zonarch.com

Project Title :

PROPOSED RESIDENCE FOR
MR.DINESH AT
PERAMBUR, CHENNAI.

Drawing Title :


FLOOR PLAN

Client :

MR.DINESH AT CHENNAI

PR.NO: DIN_PEL_BS_SCH_0029_R-05

SCHEDULE OF JOINERY		
TYPE	DESCRIPTION	SIZE
MD	TK.W PANEL MAIN DOOR	(3'-6" + 1'-6") x 7'-0"
D1	TK.W PANELED DOOR	3'-6" x 7'-0"
D2	TK.W PANELED DOOR	3'-3" x 7'-0"
D5	TK.W PANELED DOOR WITH GRILL GATE	3'-3" x 7'-0" + SS. GATE
TD	TOILET DOOR	2'-6" x 7'-0"
FW	FRENCH WINDOW	6'-0" x 6'-0"
W1	TK.W GLAZED OPENABLE WINDOW	2'-0" x 4'-0"
W2	TK.W GLAZED OPENABLE WINDOW	4'-0" x 4'-0"
W4	TK.W GLAZED OPENABLE WINDOW	6'-0" x 4'-0"
KW 1	TK.W GLAZED OPENABLE KITCHEN WINDOW	3'-3" x 3'-0"
KW 2	TK.W GLAZED OPENABLE KITCHEN WINDOW	4'-0" x 3'-0"
SW	STAIRCASE WINDOW	3'-0" x 4'-0"
V	VENTILATOR (above lintel)	2'-0" x 2'-0"

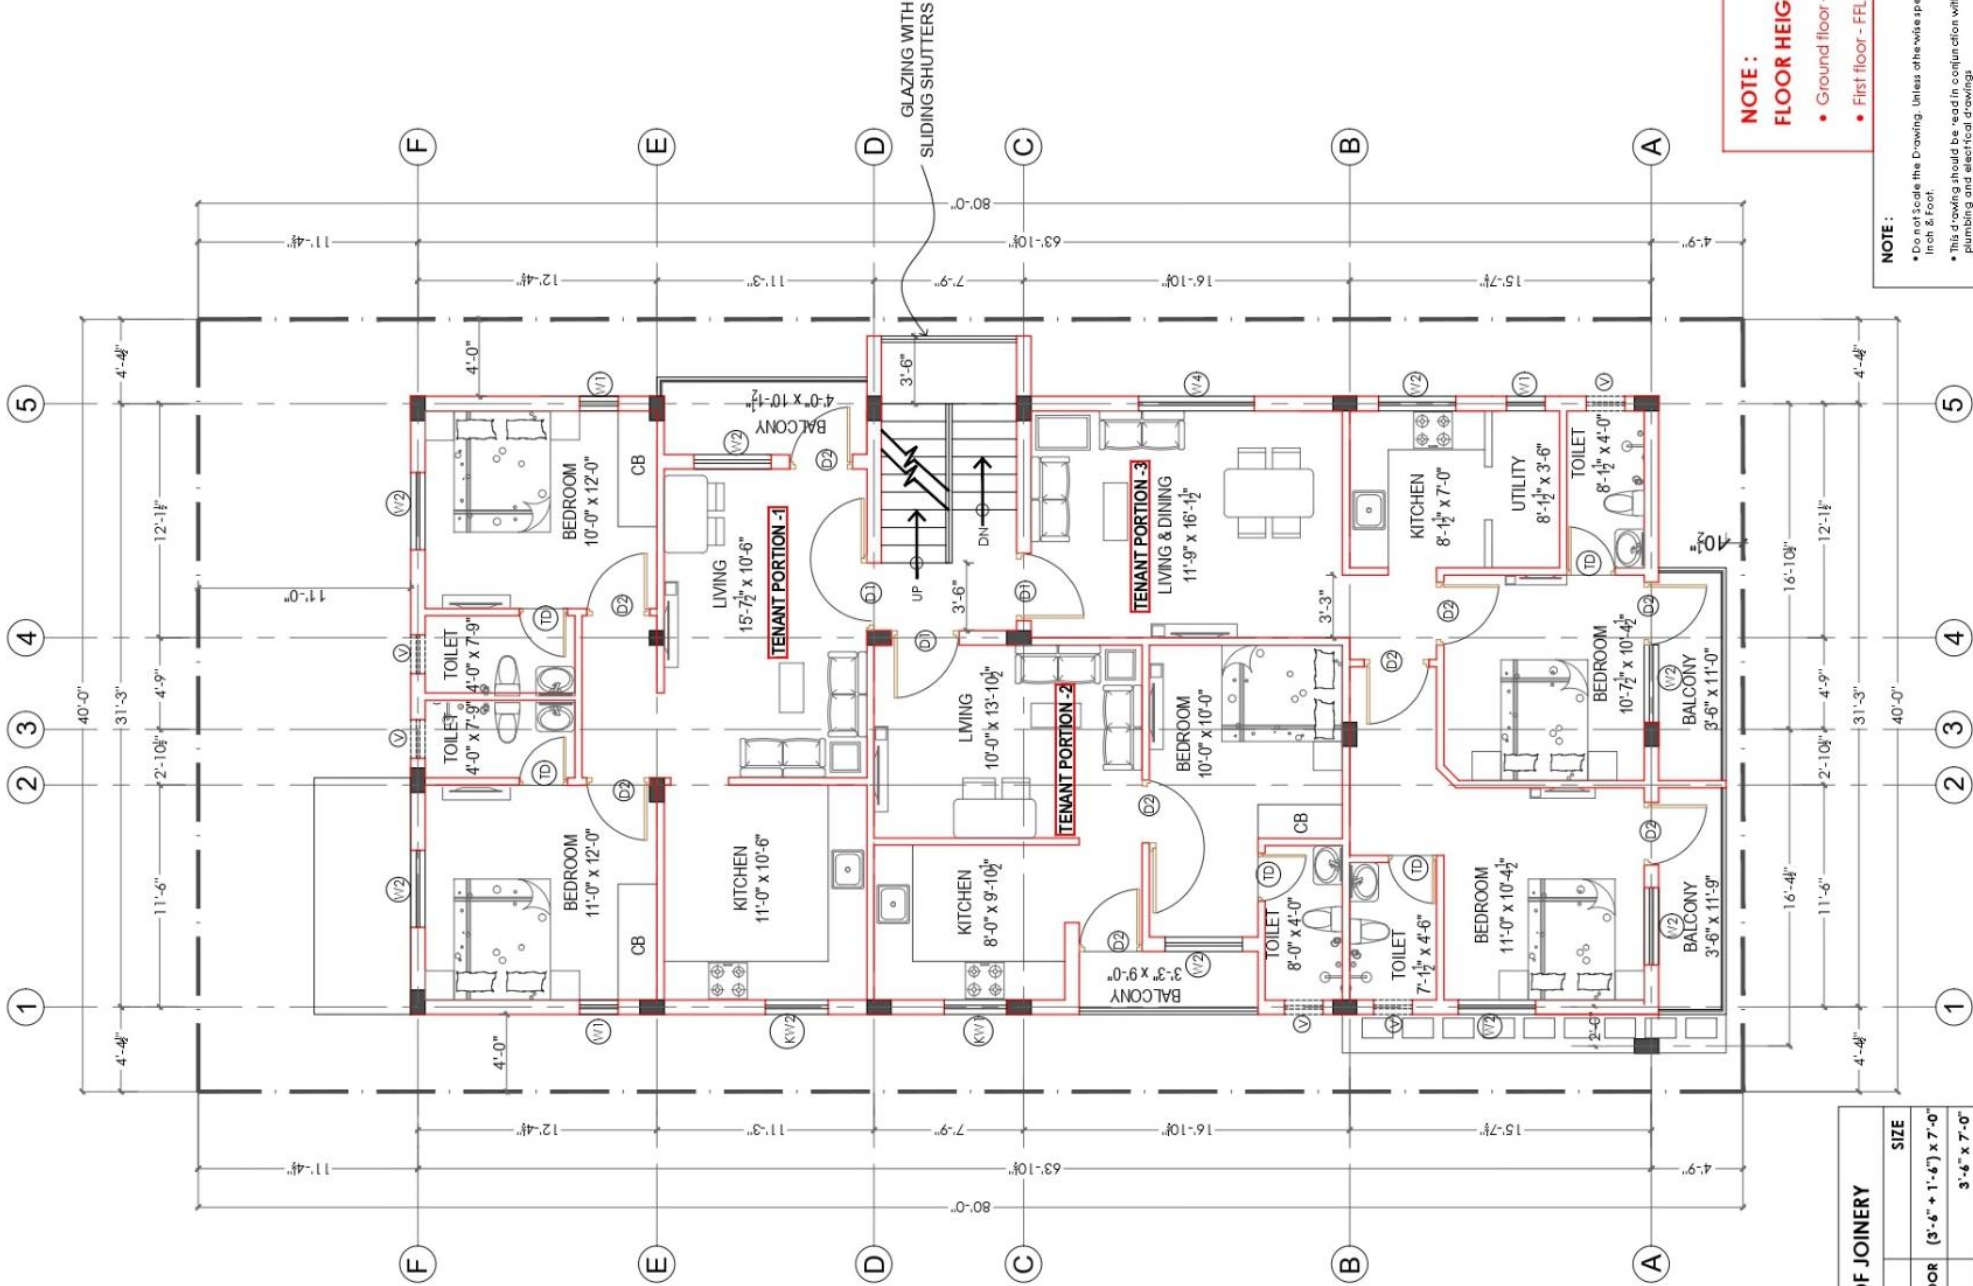

NOTE :
FLOOR HEIGHT:
• Ground floor - FFL to FFL - 12'-0"
• First floor - FFL to FFL - 10'-0"

NOTE :

- Do not Scale the Drawing. Unless otherwise specified all dimensions are in Inch & Foot.
- This drawing should be read in conjunction with relevant structural, plumbing and electrical drawings.
- All Masonry wall dimensions are Nominal dimensions.
- All Doors and Windows dimensions are Finish dimensions.
- Any discrepancies found in this dwg should be brought to the Architect's knowledge, prior to the execution at site.
- Refer separate Drawings for sections, Toilet Details, Window Details, Doors, Windows, Ventilators and Other Architectural Details.
- All Dimensions are in Feet and inches.




Drawing Title :
FLOOR PLAN

Project Title :
PROPOSED RESIDENCE FOR
MR.DINESH AT
PERAMBUR, CHENNAI.

Client :
MR.DINESH AT CHENNAI

PRJNO : DN_PBR_RES_SCH_1029_R-05

SCHEDULE OF JOINERY		
TYPE	DESCRIPTION	SIZE
MD	TK.W PANEL MAIN DOOR	(3'-6" + 1'-6") x 7'-0"
D1	TK.W paneled DOOR	3'-6" x 7'-0"
D2	TK.W paneled DOOR	3'-3" x 7'-0"
D5	TK.W paneled DOOR WITH GRILL GATE	3'-3" x 7'-0" + SS. GATE
TD	TOILET DOOR	2'-6" x 7'-0"
FW	FRENCH WINDOW	6'-0" x 6'-0"
W1	TK.W GLAZED OPENABLE WINDOW	2'-0" x 4'-0"
W2	TK.W GLAZED OPENABLE WINDOW	4'-0" x 4'-0"
W4	TK.W GLAZED OPENABLE WINDOW	6'-0" x 4'-0"
KW 1	TK.W GLAZED OPENABLE KITCHEN WINDOW	3'-3" x 3'-0"
KW 2	TK.W GLAZED OPENABLE KITCHEN WINDOW	4'-0" x 3'-0"
SW	STAIRCASE WINDOW	3'-0" x 4'-0"

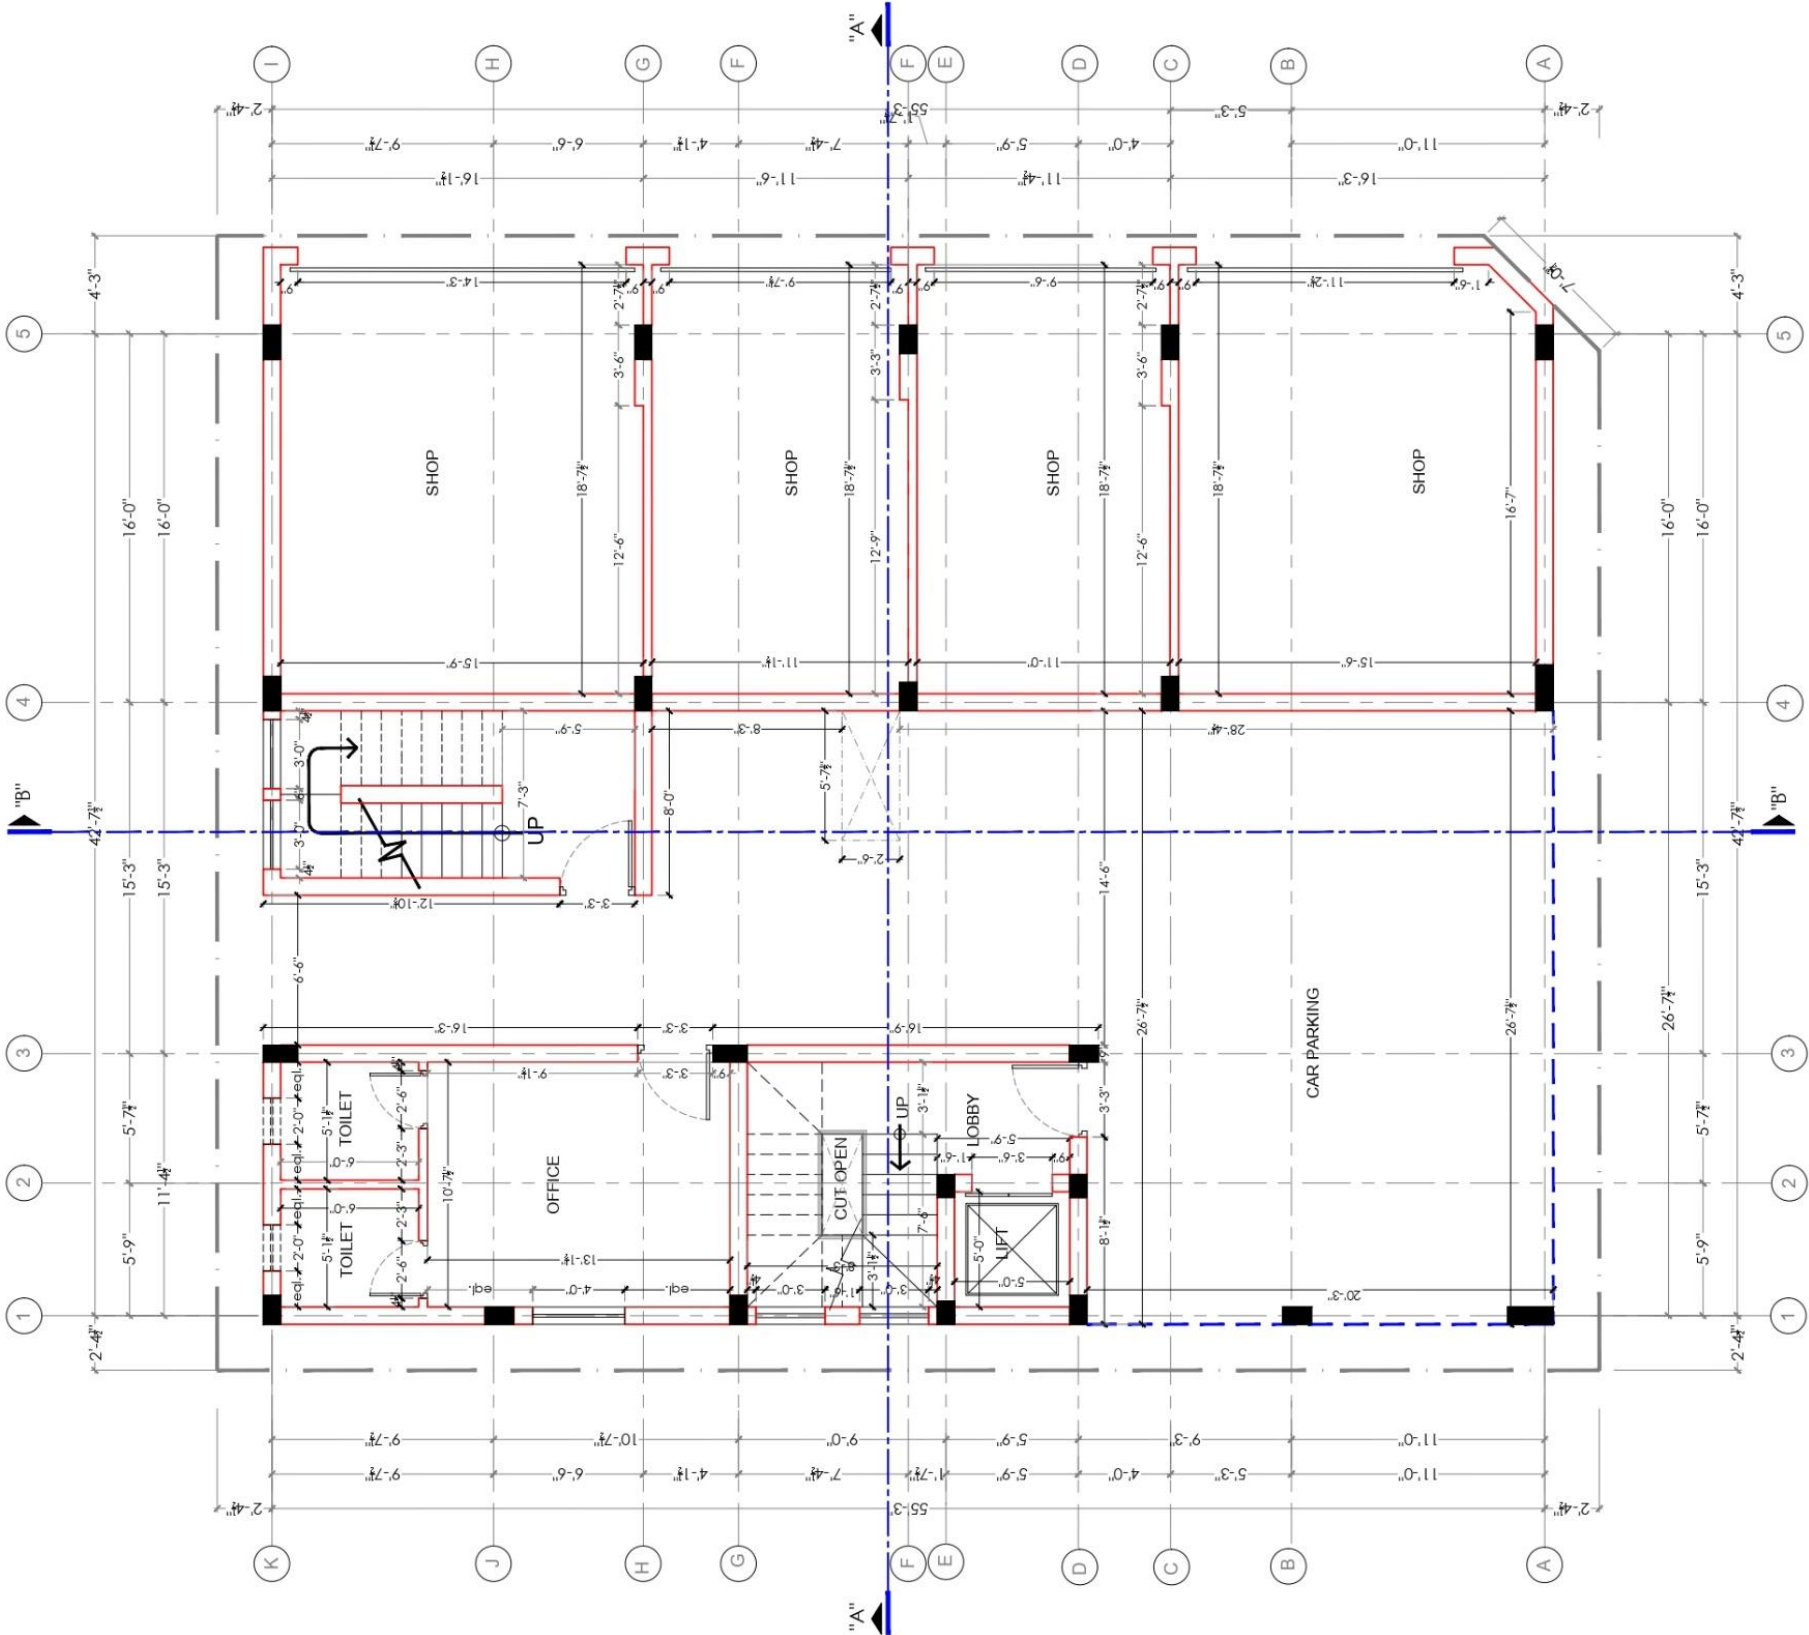

GROUND FLOOR PLAN

AREA STATEMENT GROUND FLOOR AREA : 1713 Sq.Ft. CAR PARKING AREA : 943 Sq.Ft. FIRST FLOOR AREA : 2675 Sq.Ft. SECOND FLOOR AREA : 2660 Sq.Ft. HEAD ROOM AREA : 188 Sq.Ft. TOTAL AREA : 8,179 Sq.Ft.		AREA STATEMENT APARTMENT 1 : 1697 Sq.Ft. APARTMENT 2 : 1628 Sq.Ft. APARTMENT 3 : 819 Sq.Ft. APARTMENT 4 : 819 Sq.Ft.	
PROJECT : PROPOSED RESIDENCE FOR Mr.SUJITH KUMAR AT NOLAMBUR, CHENNAI.		DRAWING TITLE : WORKING DRAWING	
North Point : S		ARCHITECTURE * INTERIORS :	
DATE:18.01.2023		ZIONARCH No.11st floor 2nd main road Parasakthi Nagar Camp Road Selayur Chennai - 600073 Ph: +91 44 2865712 Email: zionarch.com W: www.zionarch.com	
DESIGN : A.K		SCALE:	
		PR.NO :SUJITH_RES_SCH_1004_R-01	
		CHECKED : A.K	
		DEALT: ARUNA	



PROJECT :

PROPOSED RESIDENCE FOR

Mr.SUJITH KUMAR AT

NOLAMBUR, CHENNAI.

North Point : S



DRAWING TITLE :

WORKING DRAWING

DATE : 18.01.2023

DEALT: ARUNA

SCALE :

DESIGN : A.K

CHECKED : A.K

PR.NO : SUJITH_RES_SCH_1004_R-01

AREA STATEMENT

APARTMENT 1 : 1697 Sq.Ft.

APARTMENT 2 : 1628 Sq.Ft.

APARTMENT 3 : 819 Sq.Ft.

APARTMENT 4 : 819 Sq.Ft.

AREA STATEMENT

GROUND FLOOR AREA : 1713 Sq.Ft.

CAR PARKING AREA : 943 Sq.Ft.

FIRST FLOOR AREA : 2675 Sq.Ft.

SECOND FLOOR AREA : 2660 Sq.Ft.


HEAD ROOM AREA : 188 Sq.Ft.

TOTAL AREA : 8,179 Sq.Ft.

ARCHITECTURE * INTERIORS :

 ZIONARCH
ARCHITECTS

No.1st floor | 2nd main road
Parasakthi Nagar | Camp Road | Selayur
Chennai - 600073 | Ph.+91-9865779
Email@zionarch.com | W. www.zionarch.com

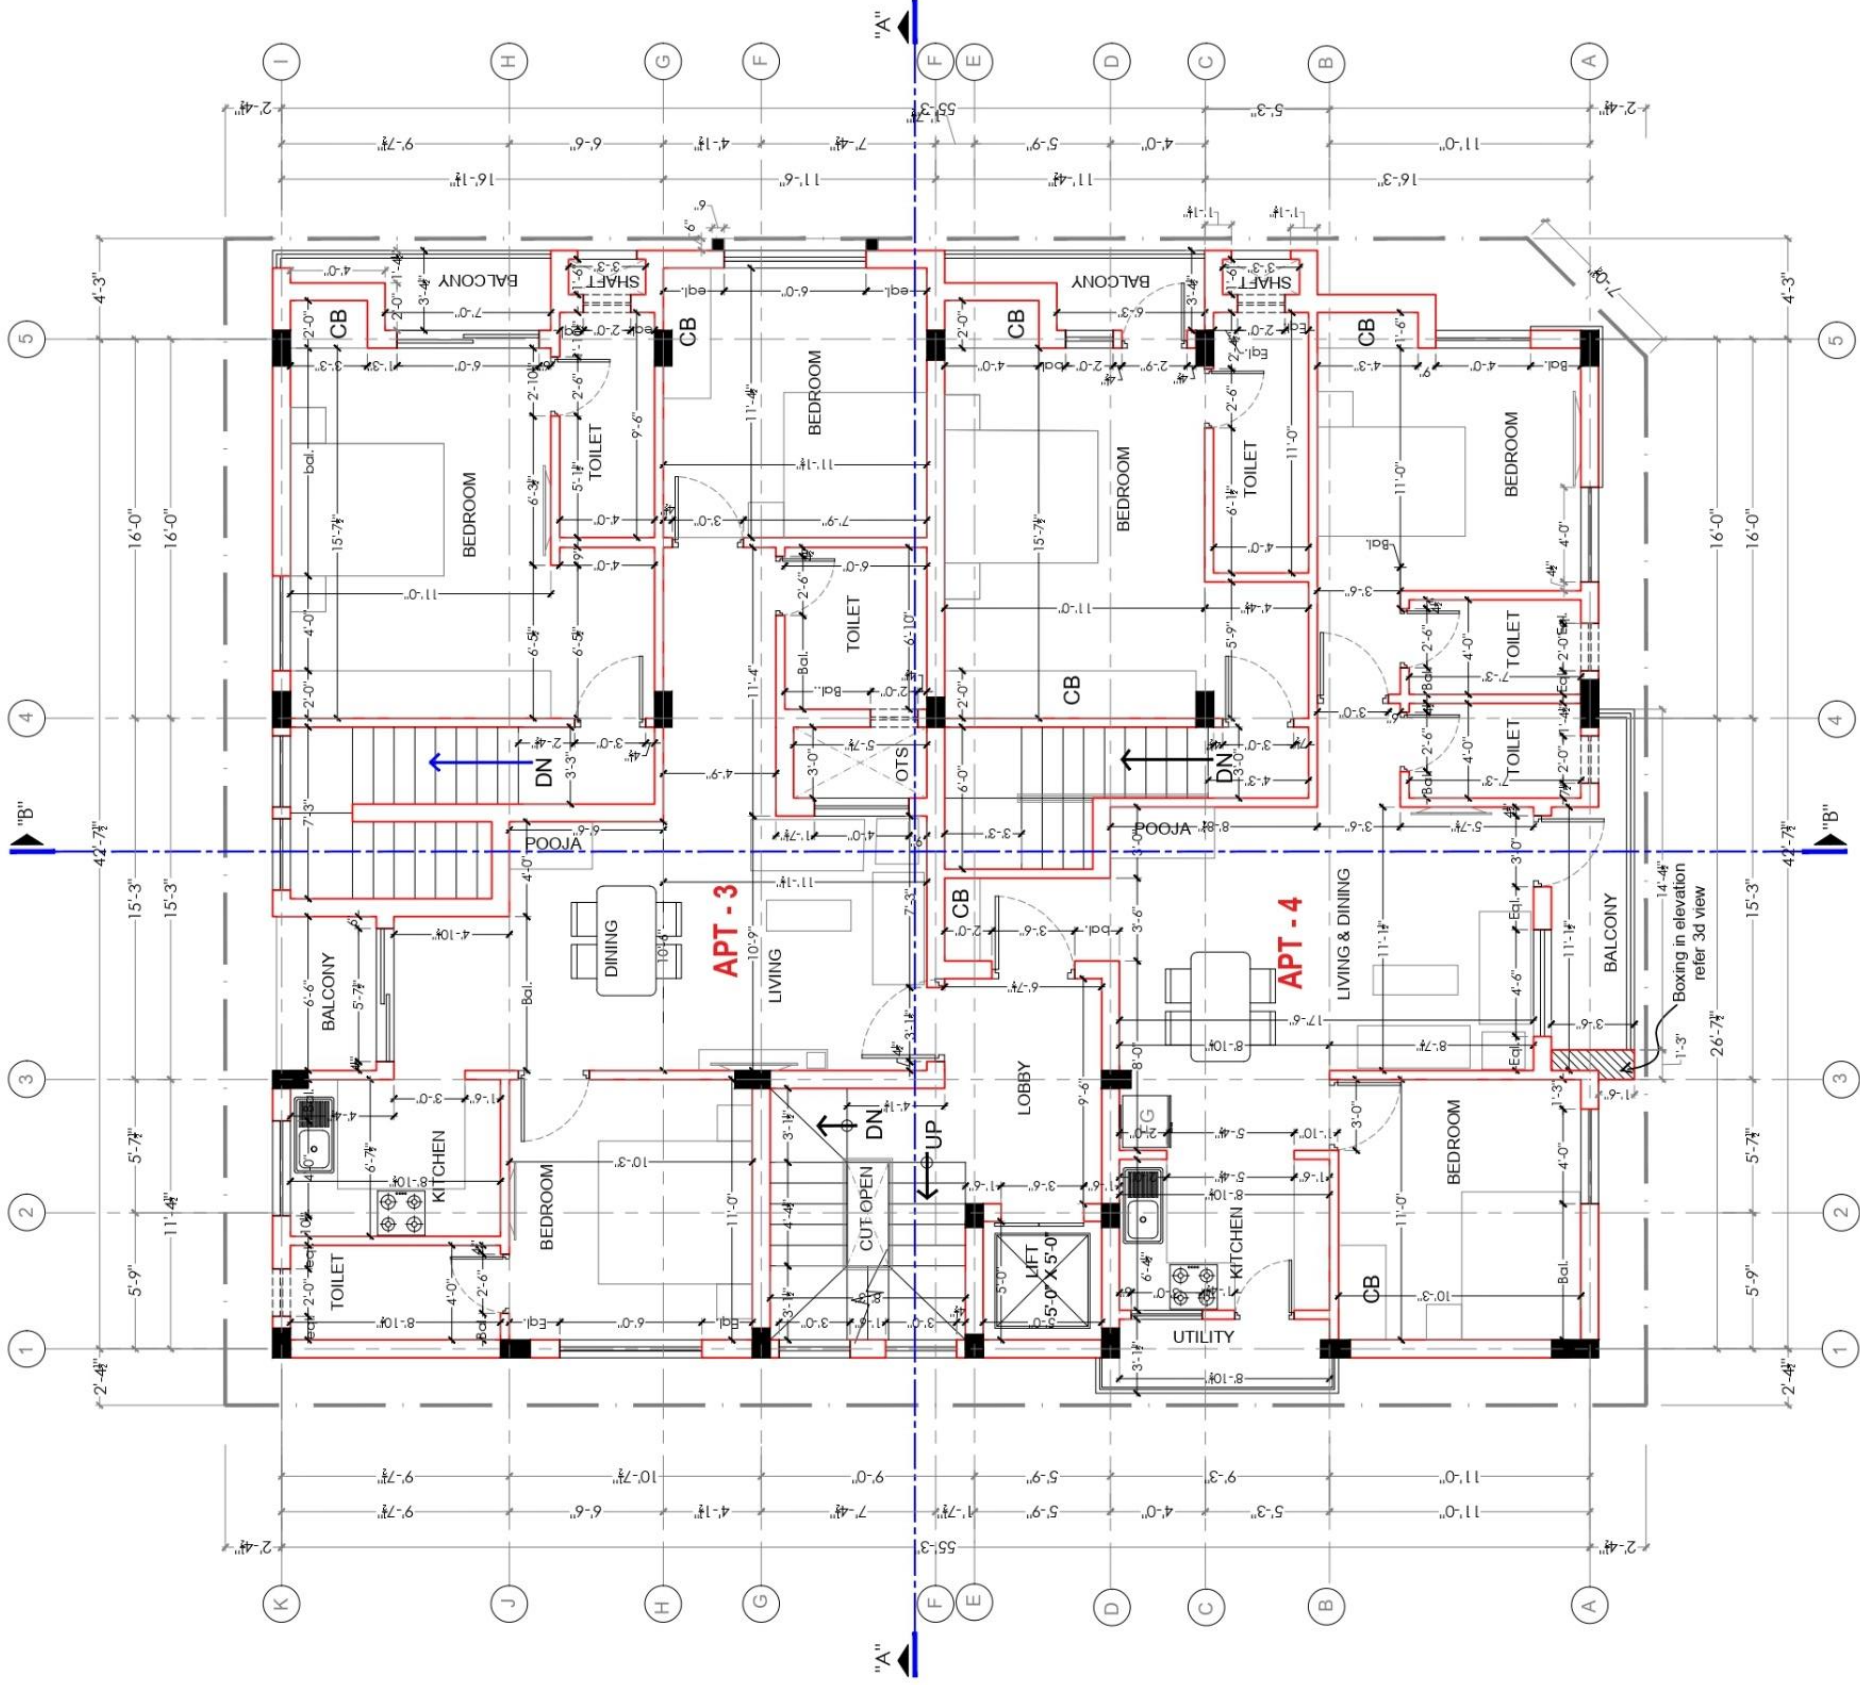

SECOND FLOOR PLAN

AREA STATEMENT	
APARTMENT 1 :	1697 Sq.Ft.
APARTMENT 2 :	1628 Sq.Ft.
APARTMENT 3 :	819 Sq.Ft.
APARTMENT 4 :	819 Sq.Ft.

AREA STATEMENT	
GROUND FLOOR AREA :	1713 Sq.Ft.
CAR PARKING AREA :	943 Sq.Ft.
FIRST FLOOR AREA :	2675 Sq.Ft.
SECOND FLOOR AREA :	2660 Sq.Ft.
HEAD ROOM AREA :	188 Sq.Ft.
TOTAL AREA :	8,179 Sq.Ft.

PROJECT : PROPOSED RESIDENCE FOR Mr.SUJITH KUMAR AT NOLAMBUR, CHENNAI.	North Point : S 	DRAWING TITLE :		ARCHITECTURE * INTERIORS :  No.1st floor 2nd main road Parsaakthi Nagar Camp Road Selayur Chennai - 600078 Ph:+91-44-43865772 E.info@zionarch.com W:www.zionarch.com	
		WORKING DRAWING			
		DATE:18.01.2023	DEALT: ARUNA		SCALE :
		DESIGN: A.K	CHECKED : A.K		PR.NO:SUJITH RES SCH 1004 R-01

29 SEP 2022, R-00

- Do not Scale the Drawing. Unless otherwise specified all dimensions are in Inch & Foot.
- This drawing should be read in conjunction with relevant structural, plumbing and electrical drawings
- All Masonry wall dimensions are Nominal dimensions.
- All Doors and Windows dimensions are finish dimensions.
- Any discrepancies found in this dwg should be brought to the Architect's knowledge, prior to the execution at site.
- Refer separate Drawings for sections, Toilets Details, Staircase Details, Doors, Windows, Ventilators and Other Architectural Details.
- All Dimensions are in Feet and Inches.

SECTION DETAIL

S.NO	REVISION

DESIGN	: AK
DEALT	: ARUNA
CHECKED	: A.K
SHEET SIZE	: A3
DATE	: 02 - 02 - 2023

DRAWING NO : _____


ISSUED FOR ☐ SCHEME ☐ TENDER

ARCHITECTURE * INTERIORS * ENGINEERING

ZIONARCH
Architecture & Interiors



STAIRCASE SECTION

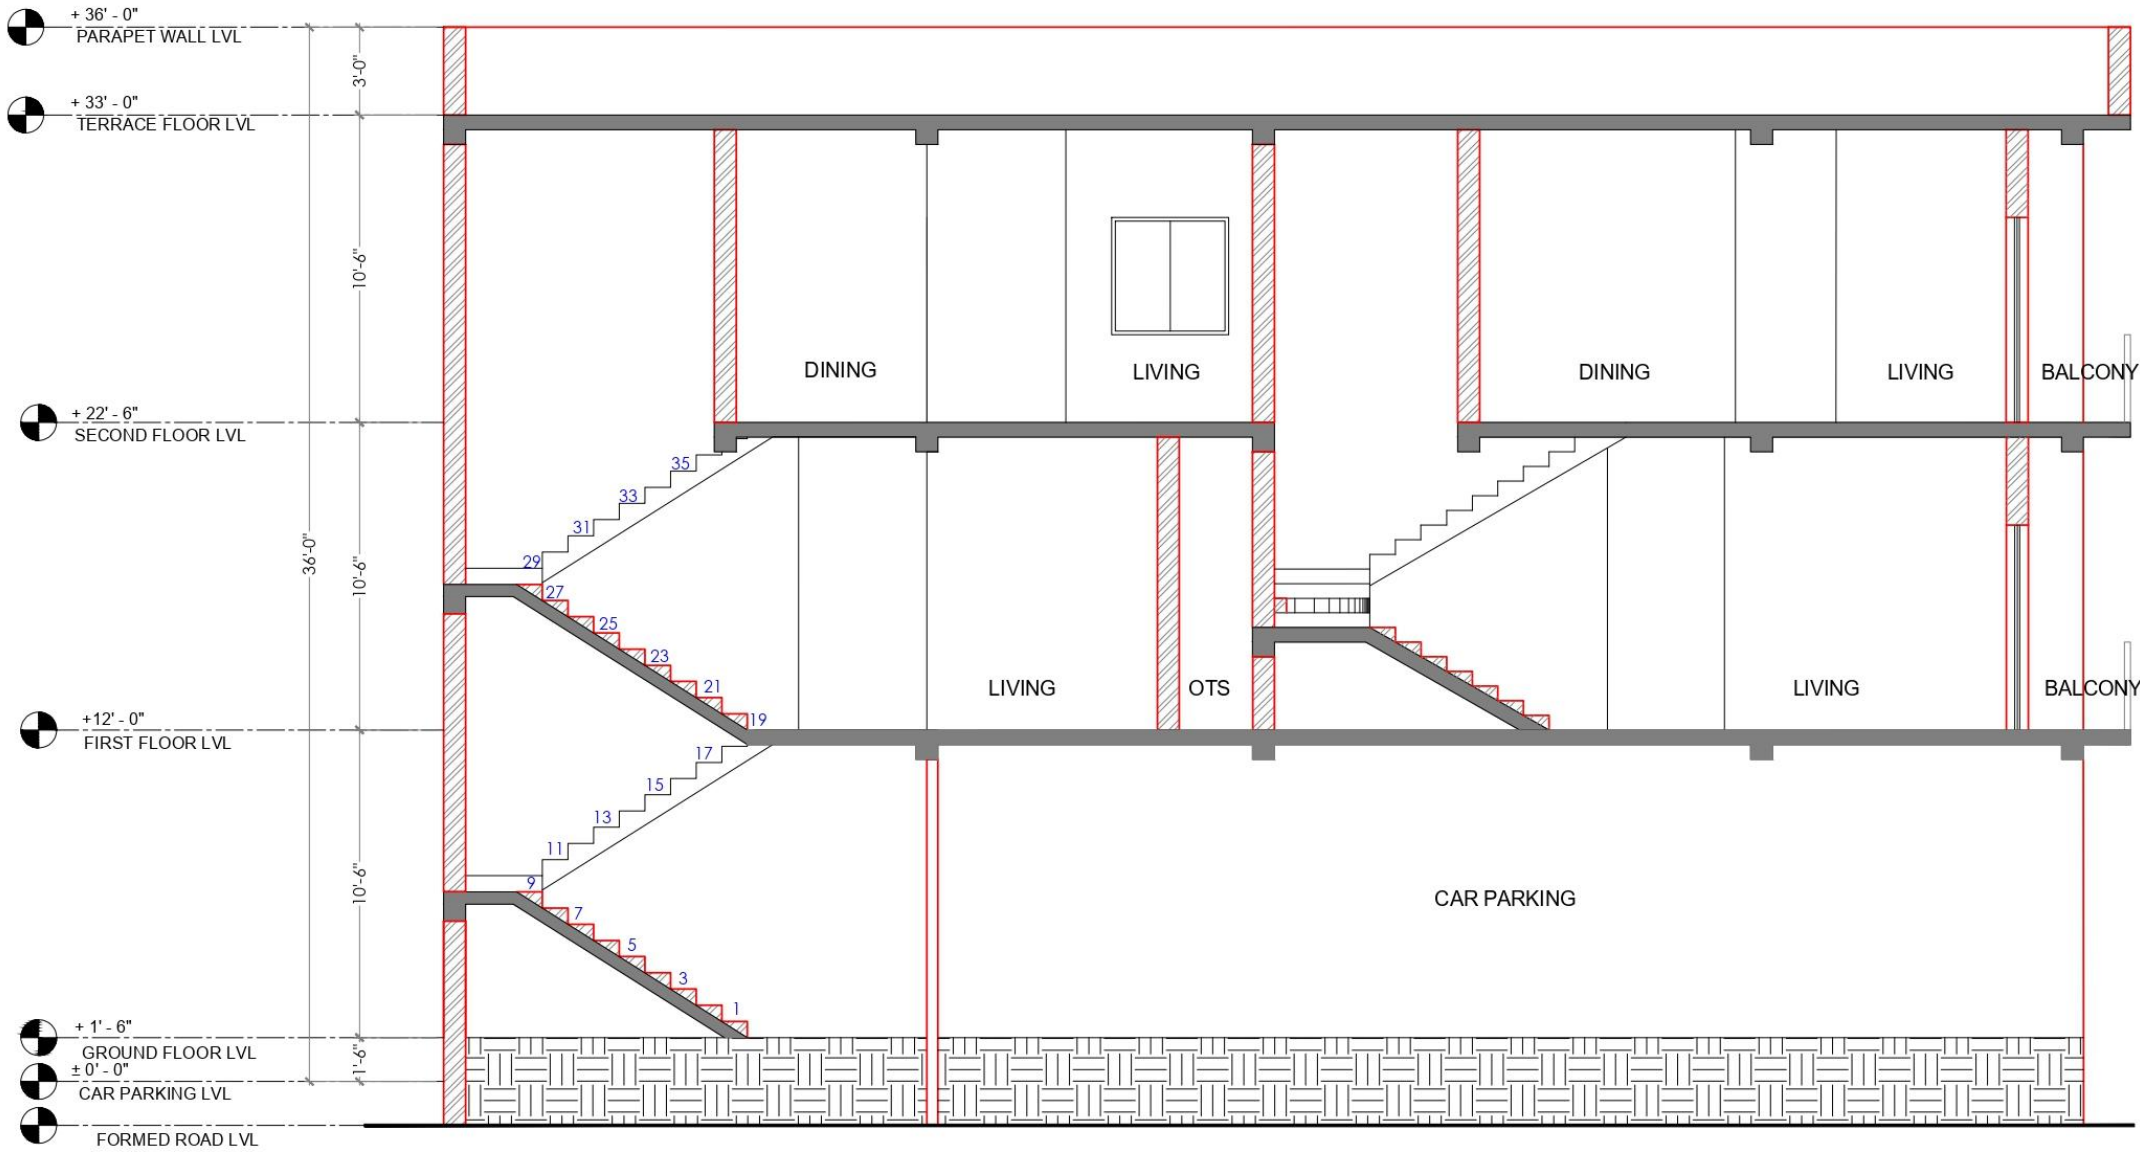

29 SEP 2022, R-00

- NOTES:
- Do not Scale the Drawing, Unless otherwise specified all dimensions are in Inch & Foot.
 - This drawing should be read in conjunction with relevant structural, plumbing and electrical drawings
 - All Masonry wall dimensions are Nominal dimensions.
 - All Doors and Windows dimensions are finish dimensions.
 - Any discrepancies found in this dwg should be brought to the Architect's knowledge, prior to the execution at site.
 - Refer separate Drawings for sections, Toilets Details, Staircase Details, Doors, Windows, Ventilators and Other Architectural Details.
 - All Dimensions are in Feet and Inches.

CLIENT:

PROJECT TITLE:

DRAWING TITLE:

SECTION DETAIL


S.NO REVITON

DESIGN	: AK
DEALT	: ARUNA
CHECKED	: A.K
SHEET SIZE	: A3
DATE	: 02 - 02 - 2023
DRAWING NO	:
ISSUED FOR	☐ SCHEME ☐ TENDER


ARCHITECTURE * INTERIORS * ENGINEERING

ZIONARCH


STAIRCASE SECTION

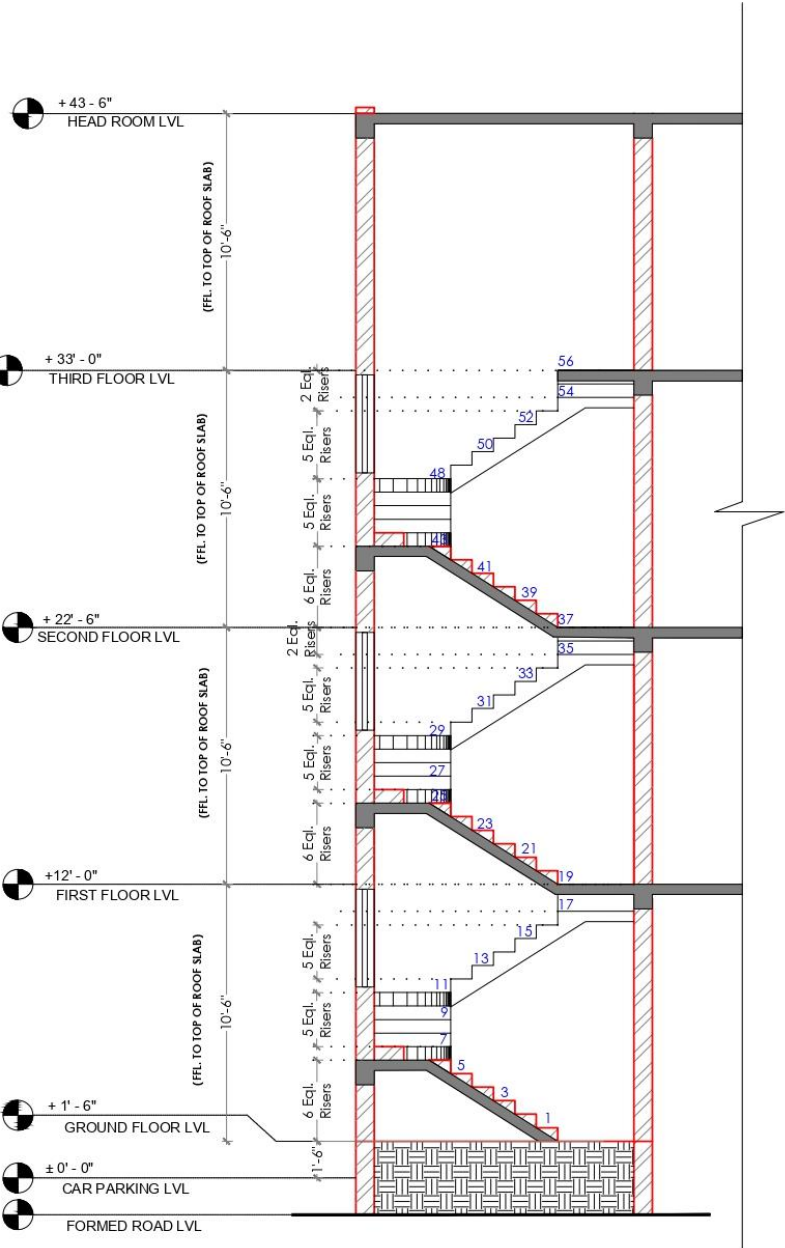


SECTION - 'XX'

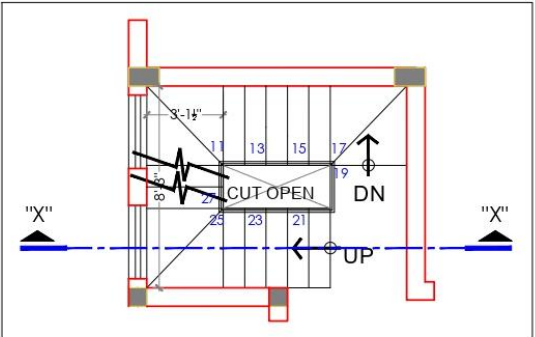


FIRST FLOOR

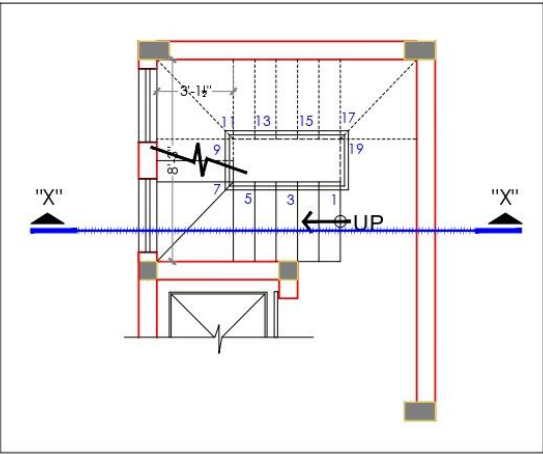

GROUND FLOOR

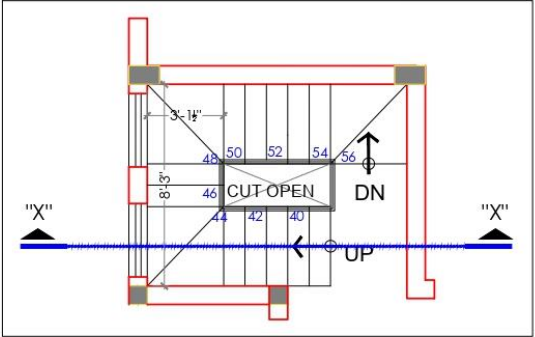

TERRACE FLOOR

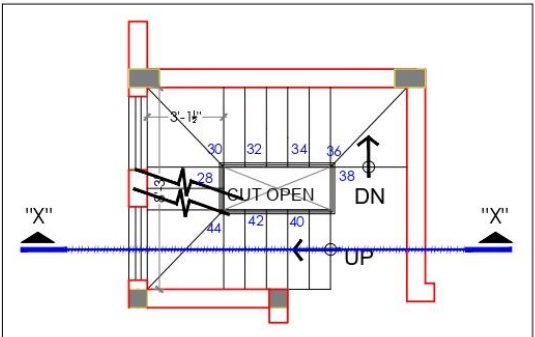

SECOND FLOOR

25 JAN 2023, R-00

NOTES:

- Do not Scale the Drawing, Unless otherwise specified all dimensions are in Inch & Foot.
- This drawing should be read in conjunction with relevant structural, plumbing and electrical drawings.
- All Masonry wall dimensions are Nominal dimensions.
- All Doors and Windows dimensions are finish dimensions.
- Any discrepancies found in this dwg should be brought to the Architect's knowledge, prior to the execution at site.
- Refer separate Drawings for sections, Toilets Details, Staircase Details, Doors, Windows, Ventilators and Other Architectural Details.
- All Dimensions are in Feet and Inches.

CLIENT:

PROJECT TITLE:

DRAWING TITLE:

STAIRCASE DETAIL


S.NO	REVISION
DESIGN	: AK
DEALT	: ARUNA
CHECKED	: A.K
SHEET SIZE	: A3
DATE	: 25 - 01 - 2023
DRAWING NO	:
ISSUED FOR	☐ SCHMAY ☐ TENDER

ARCHITECTURE * INTERIORS * ENGINEERING

ZIONARCH

1.com

NOTE :	
Angle of Inclination	- 32°
Riser	-
Tread	- 10½"

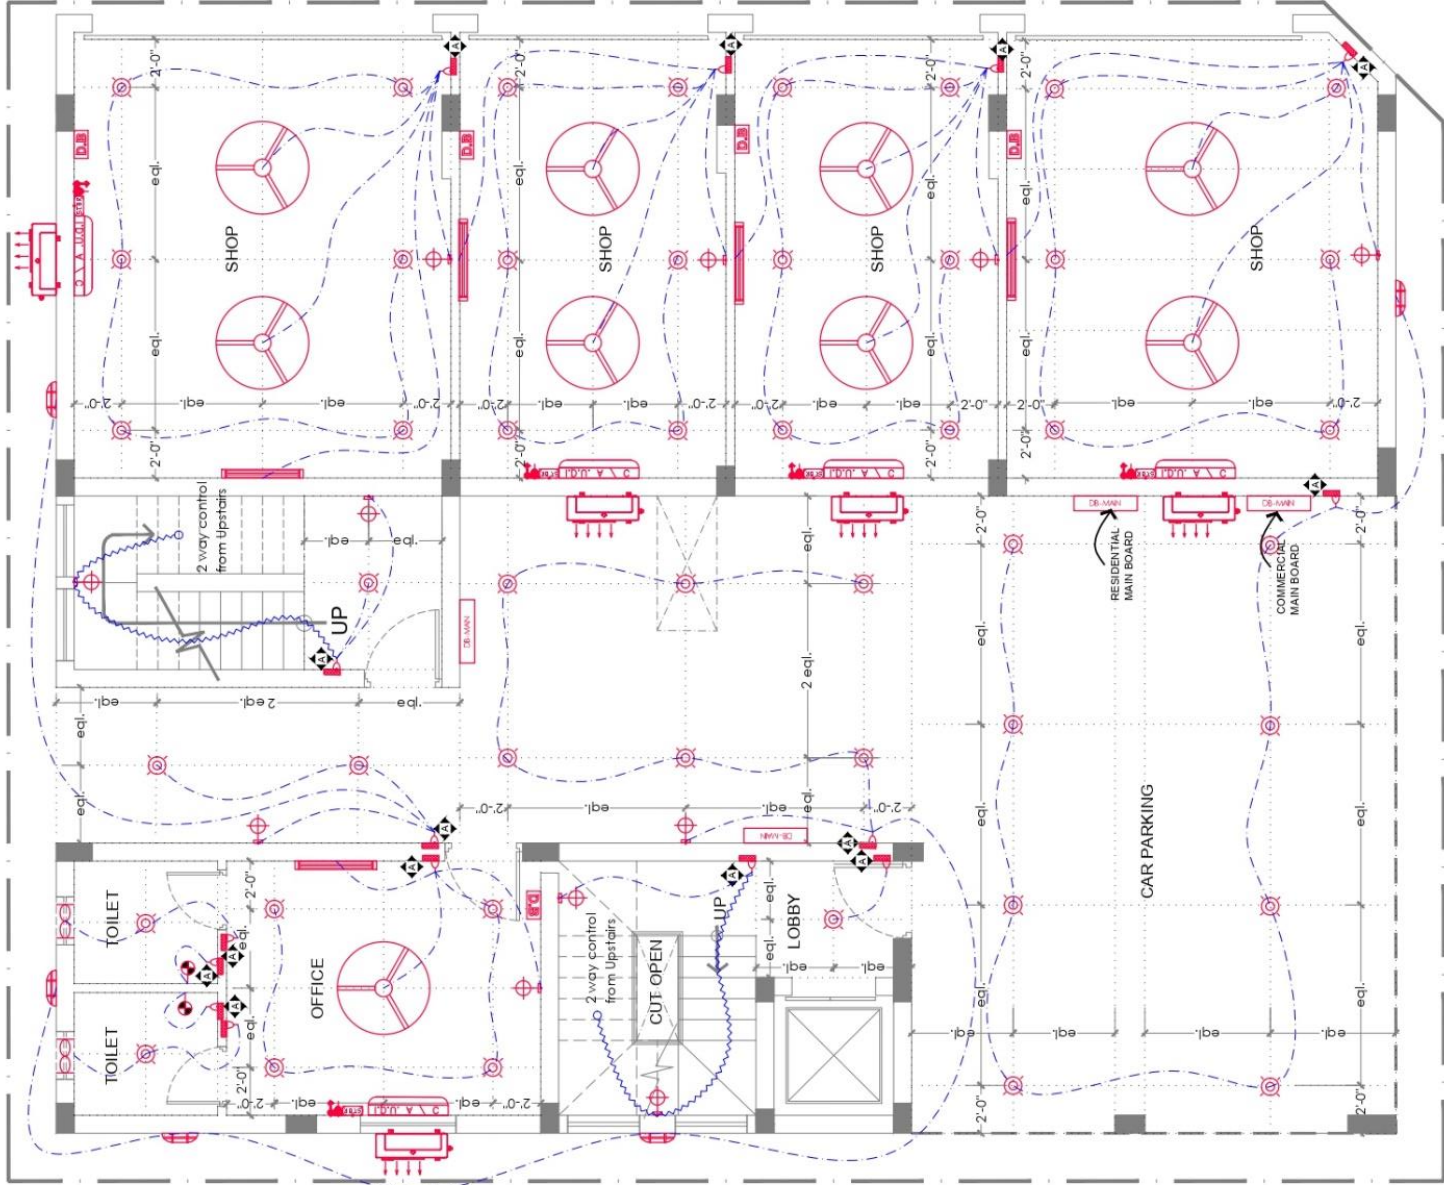


NOTE:

1. INVERTER CAN BE PLANNED UNDER THE STAIRCASE @ GROUND FLOOR LEVEL

- All wall lights are fixed at 8'-0" ht from the respective Finished floor level
- ALL LIGHT FIXTURES are to be selected and approved by Client / Architect
- EXTERIOR LIGHTS / GARDEN LIGHTS TO BE DECIDED BASED ON SITE CONDITION
- NECESSARY PROVISION TO BE MADE FOR INVERTER LINES

- Switch Box @ 4'-6" Ht.
- Switch Box @ 2'-6" Ht.
- Switch Box @ 2'-0" Ht.
- Switch Box @ 3'-6" Ht.

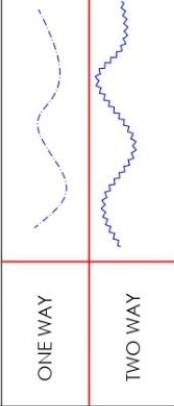

ELECTRICAL LEGEND

LATEST ELECTRICAL RULES TO BE FOLLOWED.

S No	SYMBOL	DESCRIPTION
1		CEILING FAN 4'-0" SWEEP
2		CEILING FAN 3'-0" SWEEP
3		WALL MOUNTED FLUORESCENT LIGHT
4		CEILING MOUNTED FLUORESCENT LIGHT
5		5 amps SOCKET POINTS
6		15 amps SOCKET POINTS
7		DISTRIBUTION BOARD
8		SWITCH BOARD
9		15 amps SOCKET WITH SWITCH FOR HEATER
10		MAIN DISTRIBUTION BOARD
11		MIRROR LIGHT
12		CEILING MOUNTED LIGHT
13		WALL MOUNTED LIGHT
14		TELEPHONE SOCKET
15		CALL BELL BUZZER
16		BELL PUSH BUTION
17		EXHAUST FAN POINT
18		FOOT LAMP
19		INTERNET JACK POINT
20		TV LOCATION
21		WATER PROOF LAMP POINTS
22		AC INDOOR UNIT
23		AC OUTDOOR UNIT
24		SINGLE PHASE STABILISER FOR AC
25		25A DOUBLE POLE SWITCH WITH INDICATOR AND 25A 3 PIN SOCKET FOR STABILISER
26		TV CABLE SOCKET WITH SWITCH
27		GEYSER LOCATION
28		GATE LIGHT
29		SPEAKER POINTS ABOVE INTELL LEVEL
30		WALL FIXED FAN

PROJECT :

RESIDENCE FOR MR.SUJITH KUMAR
NOLAMBUR @CHENNAI.

North Point : S



DRAWING TITLE :

ELECTRICAL DRAWING

DATE :02.03.2023

DEALT: ARUNA

SCALE :

DESIGN : A.K

CHECKED : A.K


PR.NO : SUJITH_RES_SCH_1004_R-00

ARCHITECTURE * INTERIORS :



No.1,1st floor | 2nd main road
Parasakthi Nagar | Camp Road | Selayur
Chennai - 600073 | Ph:+91-44-49865779
E:info@zionarch.com | W:www.zionarch.com

ELECTRICAL

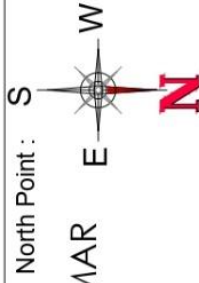

RESIDENCE FOR MR.SUJIT
NOLAMBUR @CHENNAI.

ELECTRICAL DRAWING

DATE :02.03.2023	DEALT: ARUNA	SCALE: :
DESIGN : A.K	CHECKED : A.K	PR.NO : SUJITH_RES_SCH_1004_R-00

1, INVERTER CAN BE PLANNED
UNDER THE STAIRCASE @ GROUND
FLOOR LEVEL

- * All wall lights are fixed at 8'-0" ht from the respective Finished floor level
- * All LIGHT FIXTURES are to be selected and approved by Client / Architect
- * EXTERIOR LIGHTS / GARDEN LIGHTS TO BE DECIDED BASED ON SITE CONDITION
- * NECESSARY PROVISION TO BE MADE FOR INVERTER LINES



ONE WAY

TWO WAY

ELECTRICAL LEGEND


LATEST ELECTRICAL RULES TO BE FOLLOWED.

S.No	SYMBOL	DESCRIPTION
1		CEILING FAN 4-0' SWEEP
2		CEILING FAN 3-0' SWEEP
3		WALL MOUNTED FLUORESCENT LIGHT
4		CEILING MOUNTED FLUORESCENT LIGHT
5		5 amps SOCKET POINTS
6		15 amps SOCKET POINTS
7		DISTRIBUTION BOARD
8		SWITCH BOARD
9		15 amps SOCKET WITH SWITCH FOR HEATER
10		MAIN DISTRIBUTION BOARD
11		MIRROR LIGHT
12		CEILING MOUNTED LIGHT
13		WALL MOUNTED LIGHT
14		TELEPHONE SOCKET
15		CALL BELL BUZZER
16		BELL PUSH BUTTON
17		EXHAUST FAN POINT
18		FOOT LAMP
19		INTERNET JACK POINT
20		TV LOCATION
21		WATER PROOF LAMP POINTS
22		AC INDOOR UNIT
23		AC OUTDOOR UNIT
24		SINGLE PHASE STABILISER FOR AC
25		25A DOUBLE POLE SWITCH WITH INDICATOR AND 25A 3 PIN SOCKET FOR STABILIZER
26		TV CABLE SOCKET WITH SWITCH
27		GEYSER LOCATION
28		GATE LIGHT
29		SPEAKER POINTS ABOVE LINTEL LEVEL
30		WALL FIXED FAN

ARCHITECTURE * INTERIORS :



No.1,1st floor | 2nd main road
Parasakthi Nagar | Camp Road | Selaiyur
Chennai - 600078 | Ph.+91-44-2865772
E:info@zionarch.com | W:www.zionarch.com

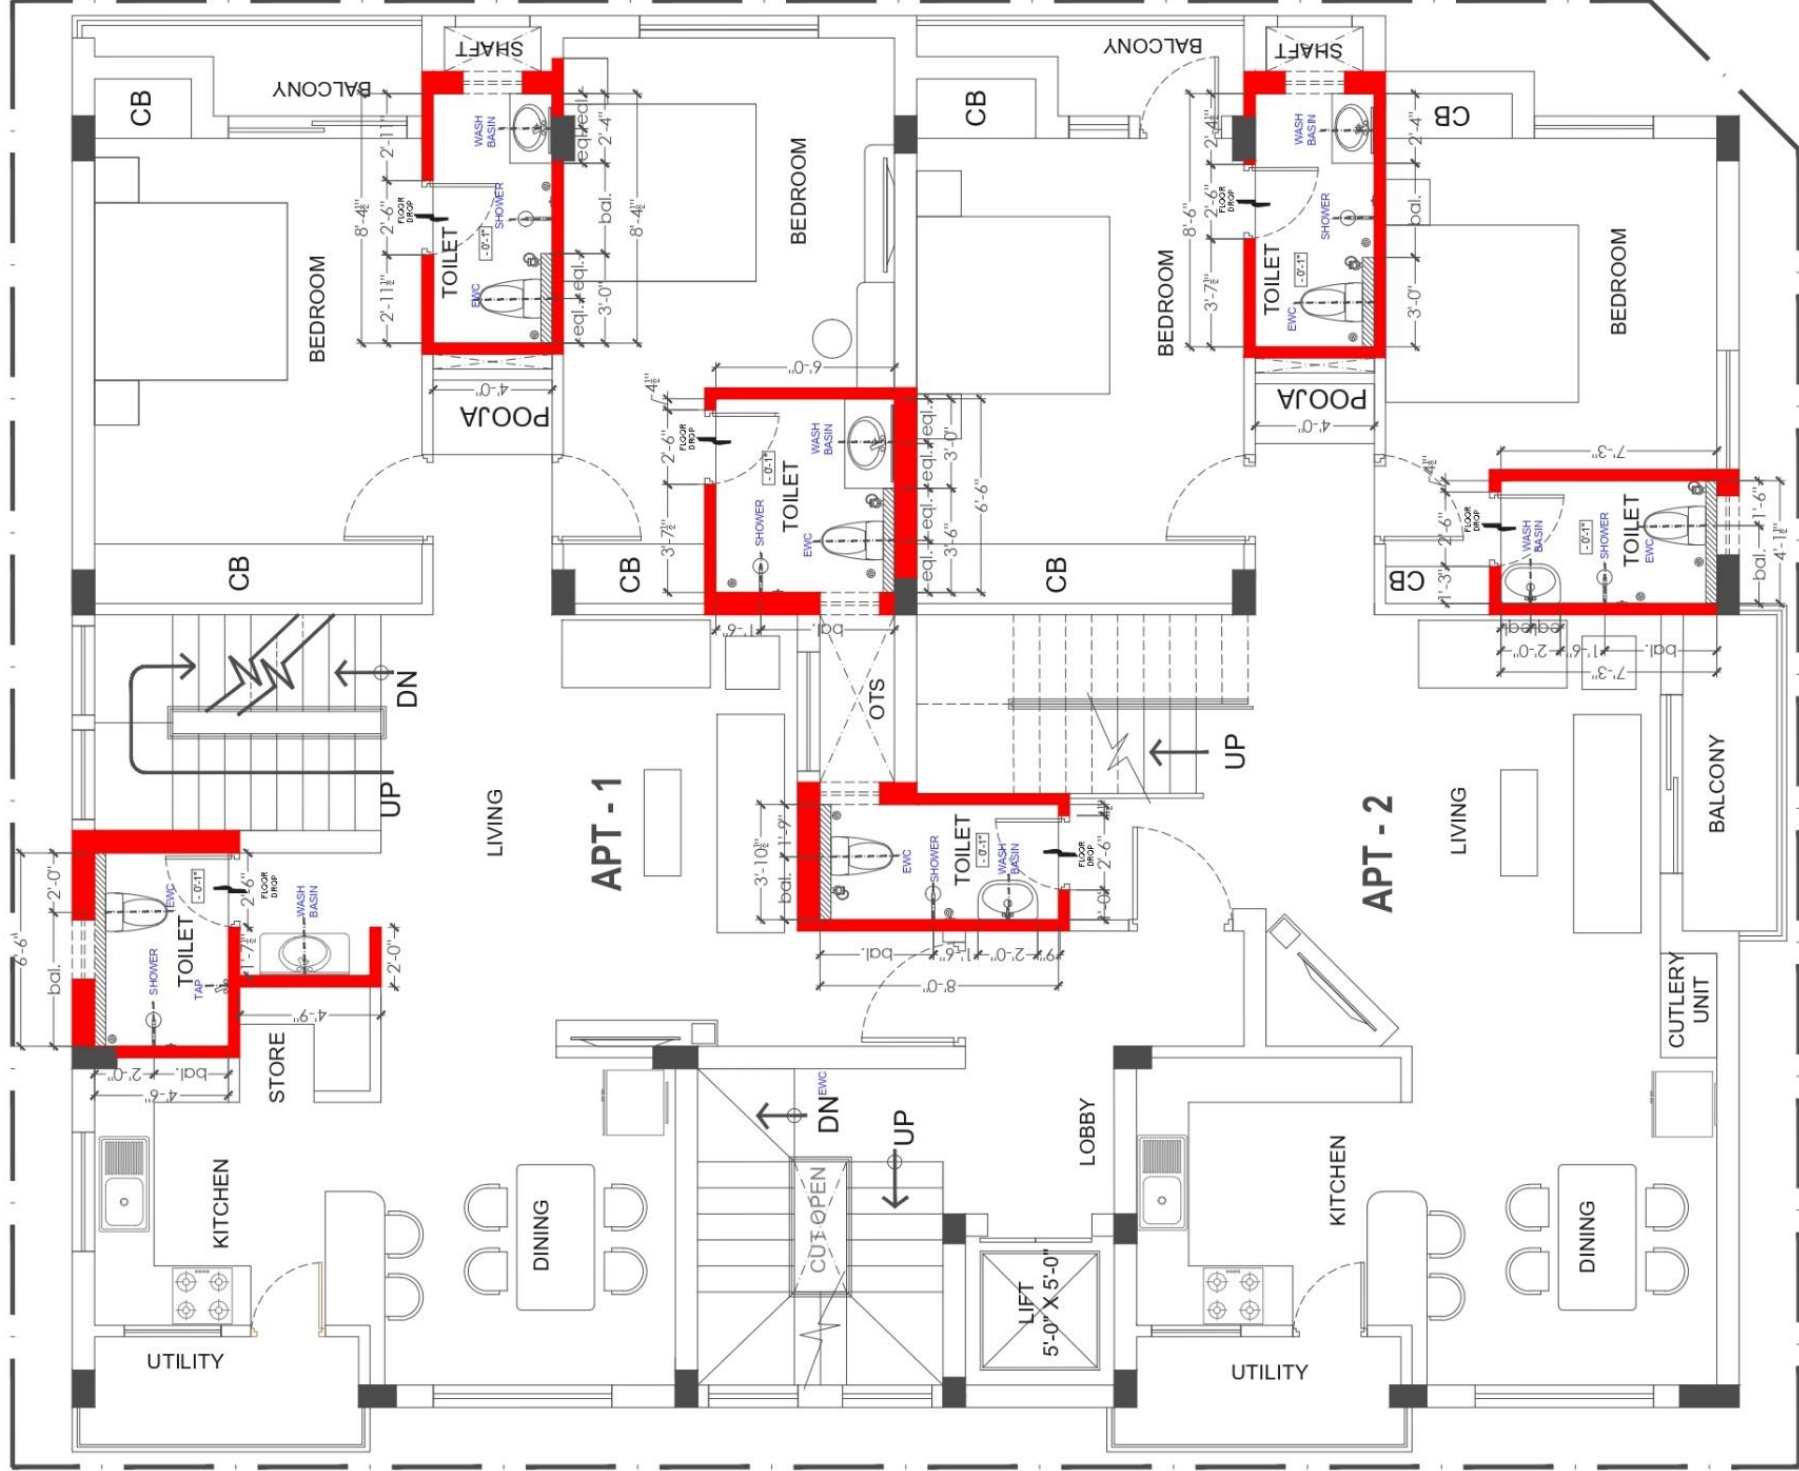

- Do not Scale the Drawing. Unless otherwise specified all dimensions are in Inch & Foot.
- This drawing should be read in conjunction with relevant structural, plumbing and electrical drawings
- All Masonry wall dimensions are Nominal dimensions.
- All Doors and Windows dimensions are finish dimensions.
- Any discrepancies found in this drawing should be brought to the Architect's knowledge, prior to the execution of the work.
- Refer separate Drawings for sections, Toilet Details, Staircase Details, Doors, Windows, Ventilators and Other Architectural Details.
- All Dimensions are in Feet and Inches.


Project Title :

RESIDENCE FOR MR.SUJITH KUMAR
NOLAMBUR @CHENNAI.

Drawing Title :


PLUMBING

North Point :

 

Date	13-02-2023
Drawn	ARUNA
Checked	A.K
Sheet size	A3
Scale	
Architect	ZIONARCH

ZIONARCH
Architects
Plot No. 10, 11, 12, 211

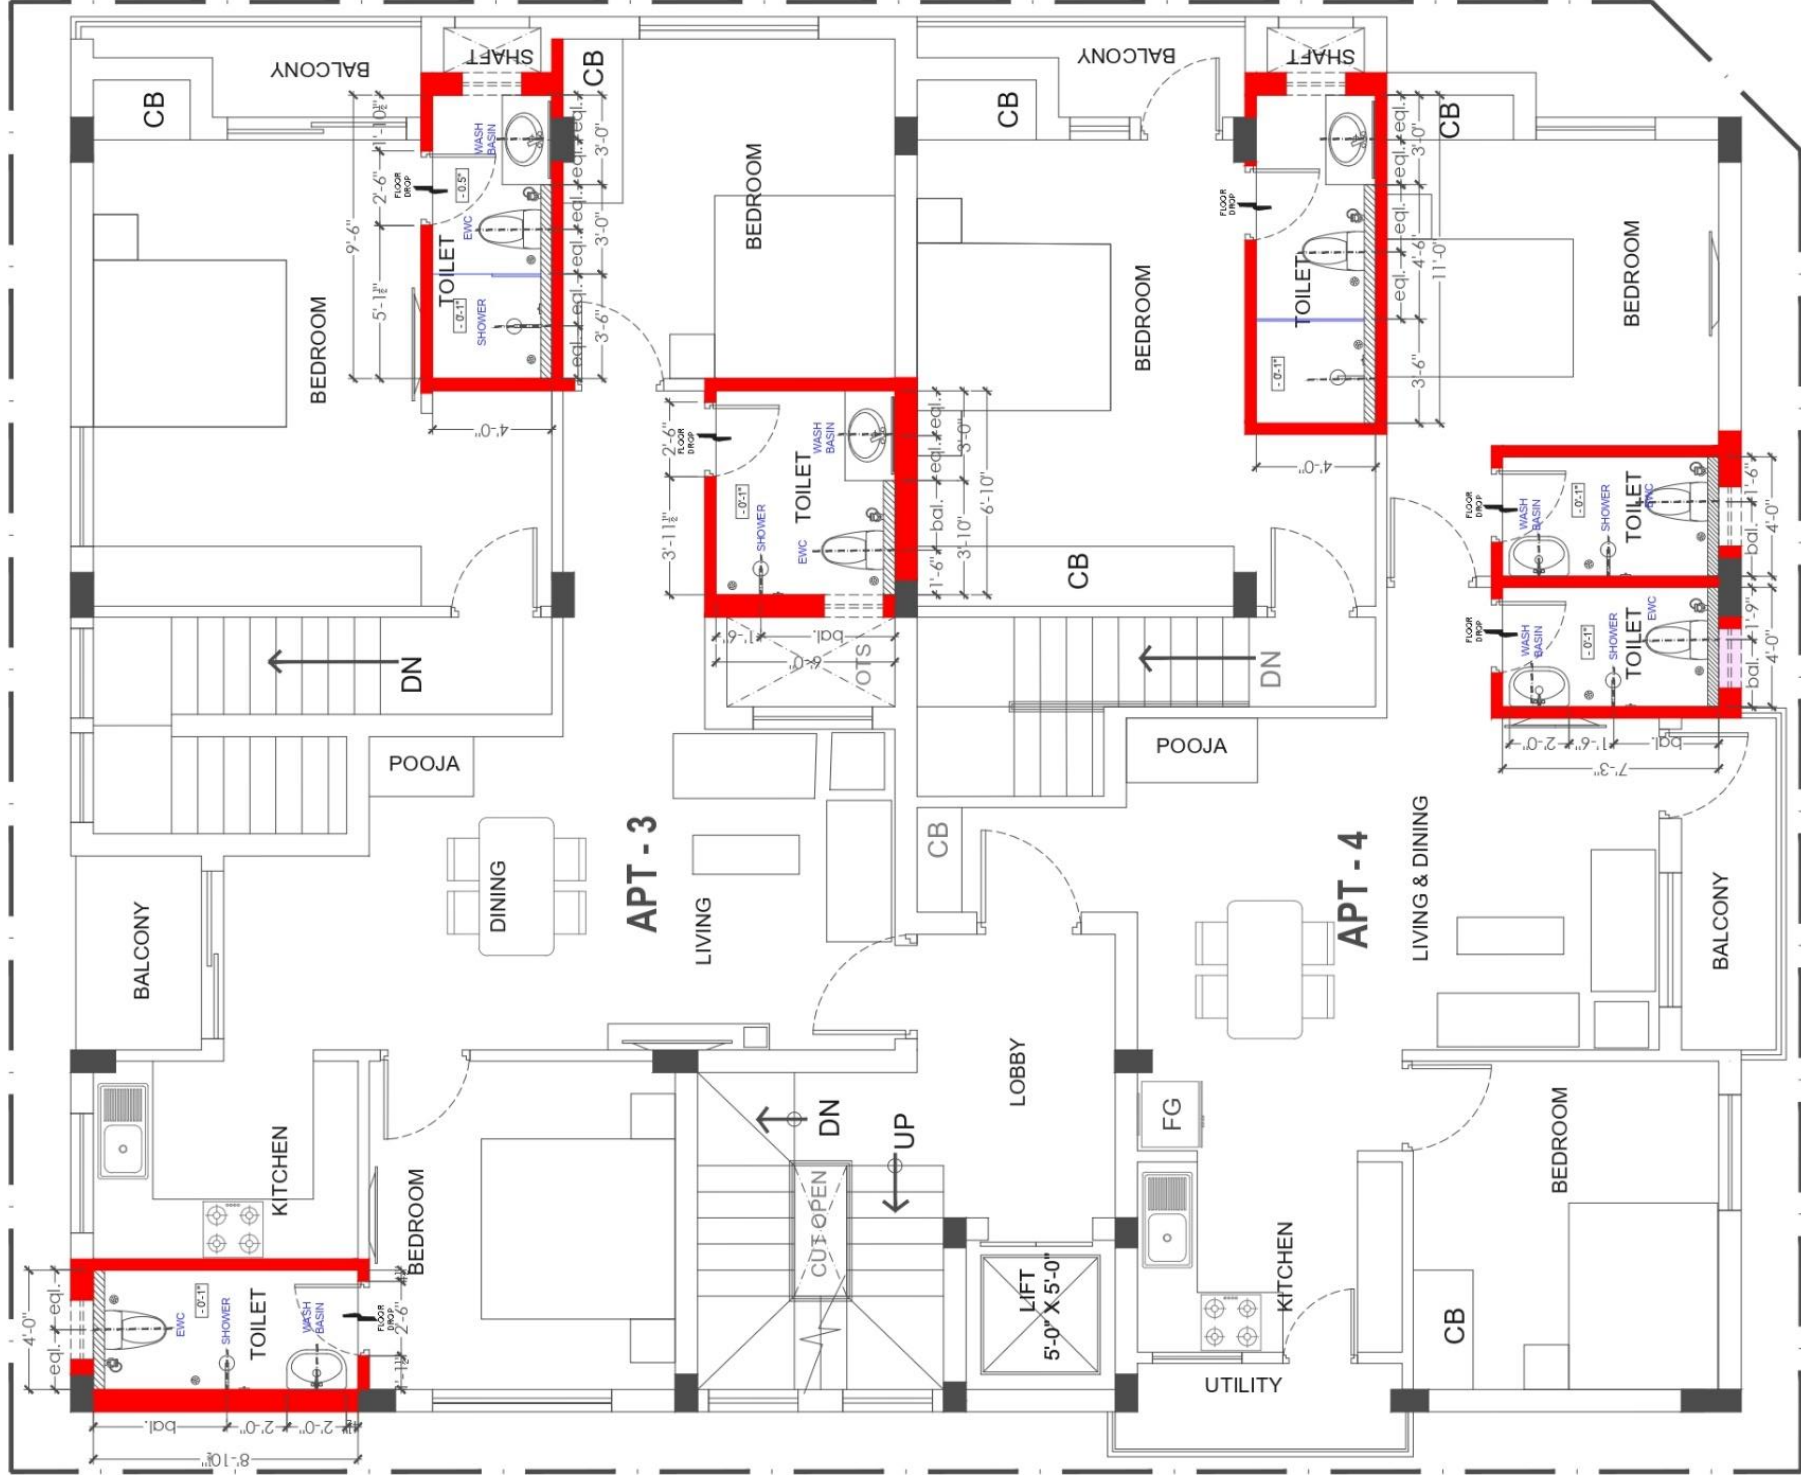

SECOND FLOOR PLAN

- Do not Scale the Drawing. Unless otherwise specified all dimensions are in Inch & Foot.
- This drawing should be read in conjunction with relevant structural, plumbing and electrical drawings
- All Masonry wall dimensions are Nominal dimensions.
- All Doors and Windows dimensions are finish dimensions.
- Any discrepancies found in this drawing should be brought to the Architect's knowledge, prior to the execution at site.
- Refer separate Drawings for sections, Toilet Details, Staircase Details, Doors, Windows, Ventilators and Other Architectural Details.
- All Dimensions are in Feet and Inches.

Project Title :

RESIDENCE FOR MR.SUJITH KUMAR
NOLAMBUR @CHENNAI.

Drawing Title :

PLUMBING

North Point :



Date : 13-02-2023

Drawn : ARUNA

Checked : A.K

Sheet Size : A3

Scale :

Architect :



PR.NO : SUJITH_RES_SCH_1004_R-00




HEMANATH KUMAR RESIDENCE

ELEVATION



HEMANATH KUMAR

ZIONARCH ARCHITECTS

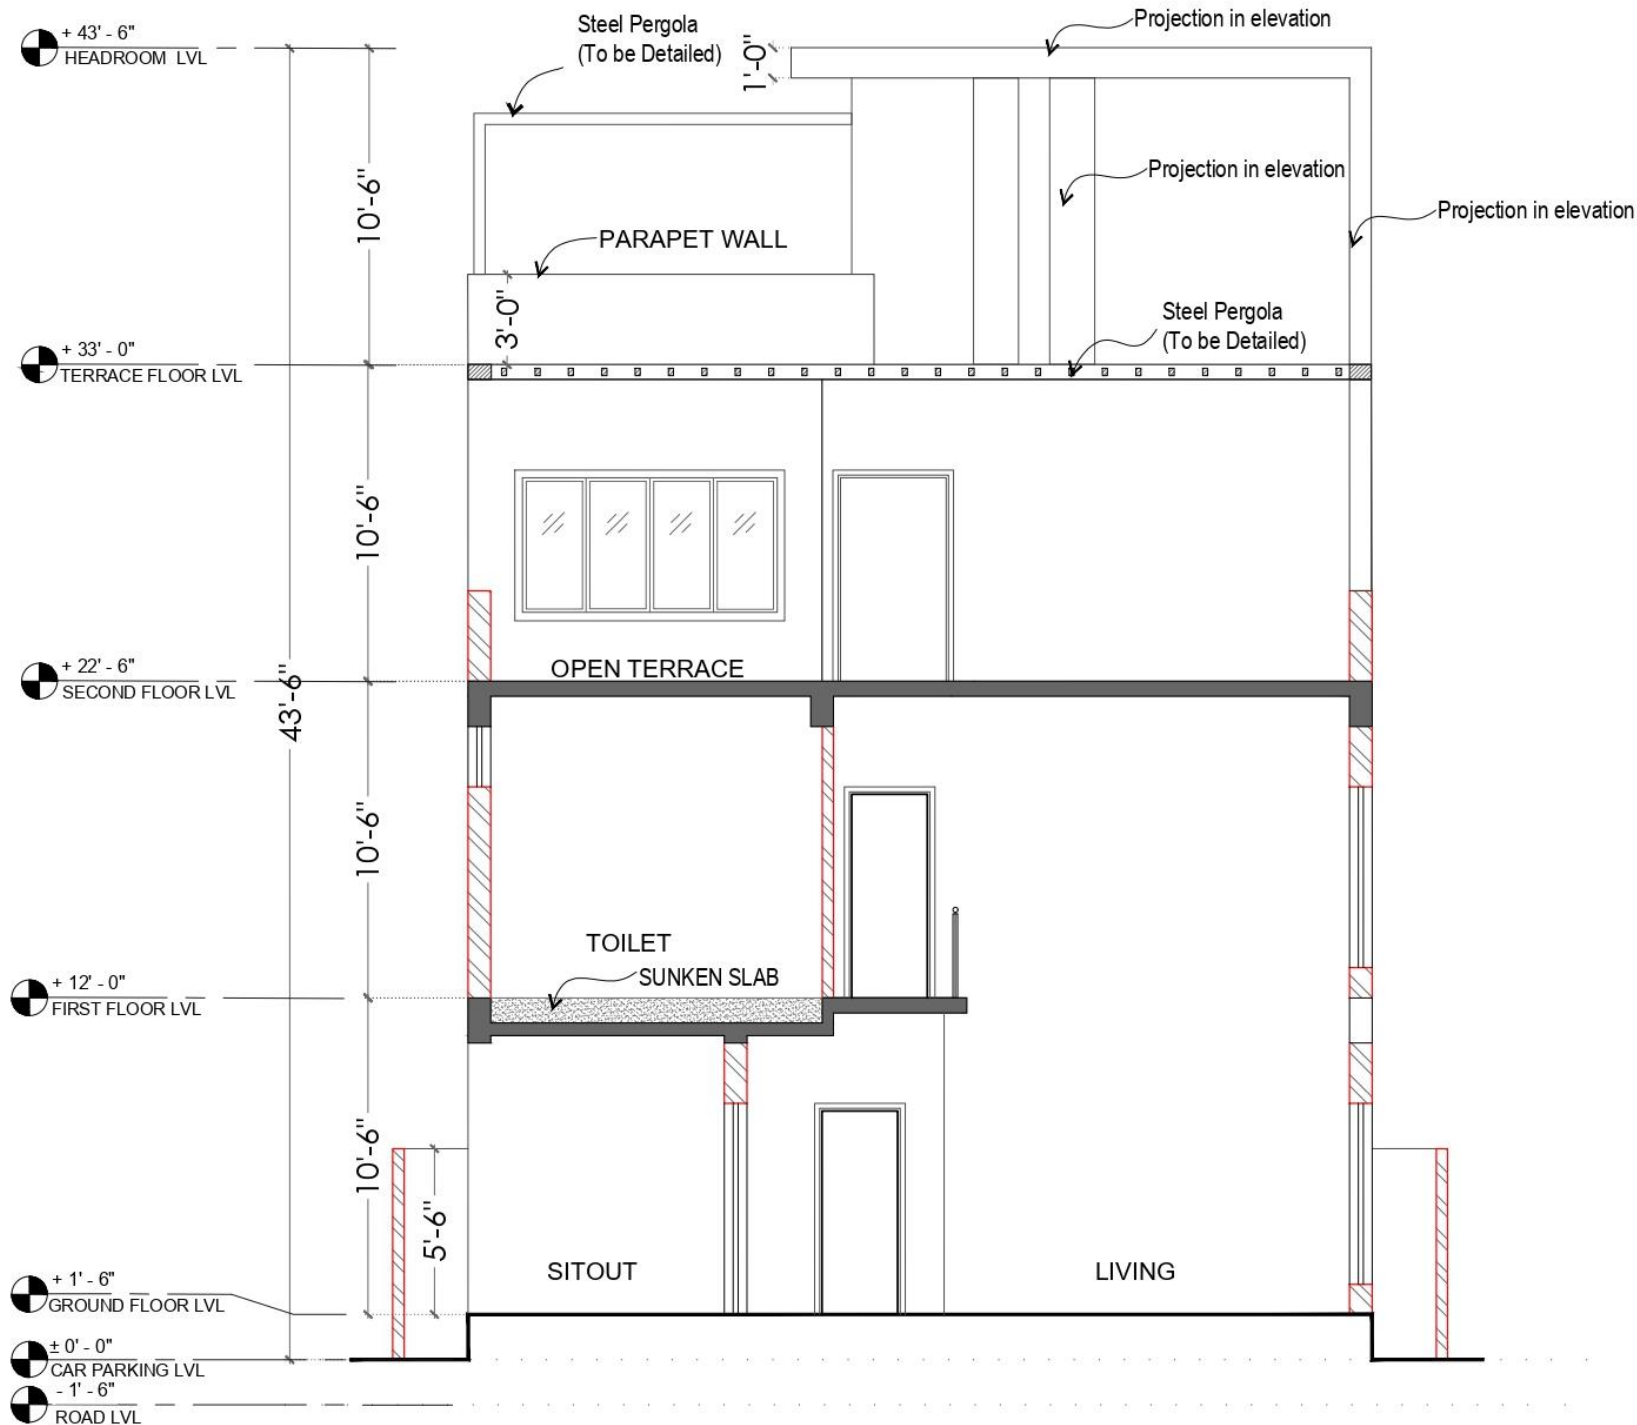

SECTION BB

Project Title :
RESIDENCE FOR MR.SIVA
@ MADURAI.

Client :

Drawing Title :
SECTION
- SECTION BB


Drawing NO : SIVA_RES_WD_1019_R-04

- NOTE :**
- Do not Scale the Drawing. Unless otherwise specified all dimensions are in Inch & Foot.
 - This drawing should be read in conjunction with relevant structural, plumbing and electrical drawings.
 - All Masonry wall dimensions are Nominal dimensions.
 - All Doors and Windows dimensions are finish dimensions.
 - Any discrepancies found in this dwg should be brought to knowledge, prior to the execution at site.
 - Refer separate Drawings for sections, Toilets Details, Staircase, Windows, Ventilators and Other Architectural Details.
 - All Dimensions are in feet and inches.

Date	26.01.2023
Drawn	ARUNA
Checked	A.K
Sheet size	A3
Architect:	ZIONARCH ARCHITECTS

FIRST FLOOR
DAUGHTER BEDROOM

DAUGHTER BEDROOM

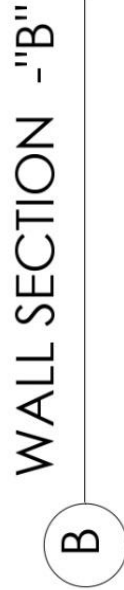

PROJECT :	RESIDENCE FOR MR.SIVA			
	@ MADURAI.			
TITLE :	DAUGHTER'S BEDROOM - DETAILING			
	DATE :04.04.2023	DEALT: ARUNA	SCALE :	
	DESIGN : A.K	CHECKED : A.K	PR.NO : SIVA_RES_INT_FL_1020_R-00	
ARCHITECTURE * INTERIORS :		 ZIONARCH ARCHITECTS No.11st floor 2nd main road Parasakthi Nagar Camp Road Selaiyur Chennai - 600078 Ph:-91-44-2865772 E.info@zionarch.com W.www.zionarch.com		

04.04.2023_R-00




(Showing DAUGHTER BEDROOM INTERIOR DETAILS)

PROJECT : RESIDENCE FOR MR.SIVA @ MADURAI.	North Point : 	TITLE :		ARCHITECTURE * INTERIORS :		
		DAUGHTER'S BEDROOM- DETAILING			No.1,1st floor 2nd main road Parasakthi Nagar Camp Road Selaiyur Chennai - 600073 Ph: +91-44-2865772 E:info@zionarch.com W:www.zionarch.com	
		DATE :04.04.2023	DEALT: ARUNA			SCALE :
		DESIGN : A.K	CHECKED : A.K			PR.NO : SIVA_RES_INT_FL_1020_R-00

Architectural floor plan of a room with dimensions and labels for various features. The plan shows a rectangular room with a total width of 16'-0" and a total depth of 7'-0". Key features and dimensions include:

- False ceiling:** +9'-3" from ffl (finished floor level).
- Loft seen in section:** Indicated by a dashed line and arrow.
- wardrobe seen in section:** Indicated by a dashed line and arrow.
- Internal shelving:** to be made according to user's specification.
- F.F.L:** Finished Floor Level.
- 4" SKIRTING:** Indicated by a dashed line and arrow.
- Dimensions:**
 - Overall width: 16'-0"
 - Overall depth: 7'-0"
 - Room width segments: 1'-0", 4'-0", 6'-0", 1'-0"
 - Room depth segments: 1'-0", 1'-0", 3'-0", 1'-6", 2'-6", 2'-0", 2'-0"
- Labels and Features:**
 - Gypsum false ceiling:** Indicated by a dashed line and arrow.
 - Plywood boxing with approved 1mm thk. laminates:** Indicated by a dashed line and arrow.
 - Approved charcoal panel from Europratik or equivalent:** Indicated by a dashed line and arrow.
 - False ceiling +9'-6" from ffl:** Indicated by a dashed line and arrow.
 - Existing column projection panelled with 12mm plywood & 1mm approved laminate:** Indicated by a dashed line and arrow.
 - Raised bed base with 18mm commercial ply with necessary support:** Indicated by a dashed line and arrow.
 - Open shelves:** Located on the left wall.
 - Study table:** Located in the center of the room.
 - wardrobe:** Located on the right wall.
 - Seating:** Located on the right wall.
 - Window:** Located on the right wall.
 - Overhead storage:** Located on the right wall.
 - 1/2" Ply Top:** Indicated by a dashed line and arrow.
 - Dimensions for room segments:**
 - Left wall: 1'-0", 1'-6", 2'-3"
 - Top wall: 1'-6", 1'-3", 1'-3", 4'-0", 3'-0"
 - Right wall: 4"
 - Bottom wall: 1'-0", 4'-0", 6'-0", 1'-0"

A

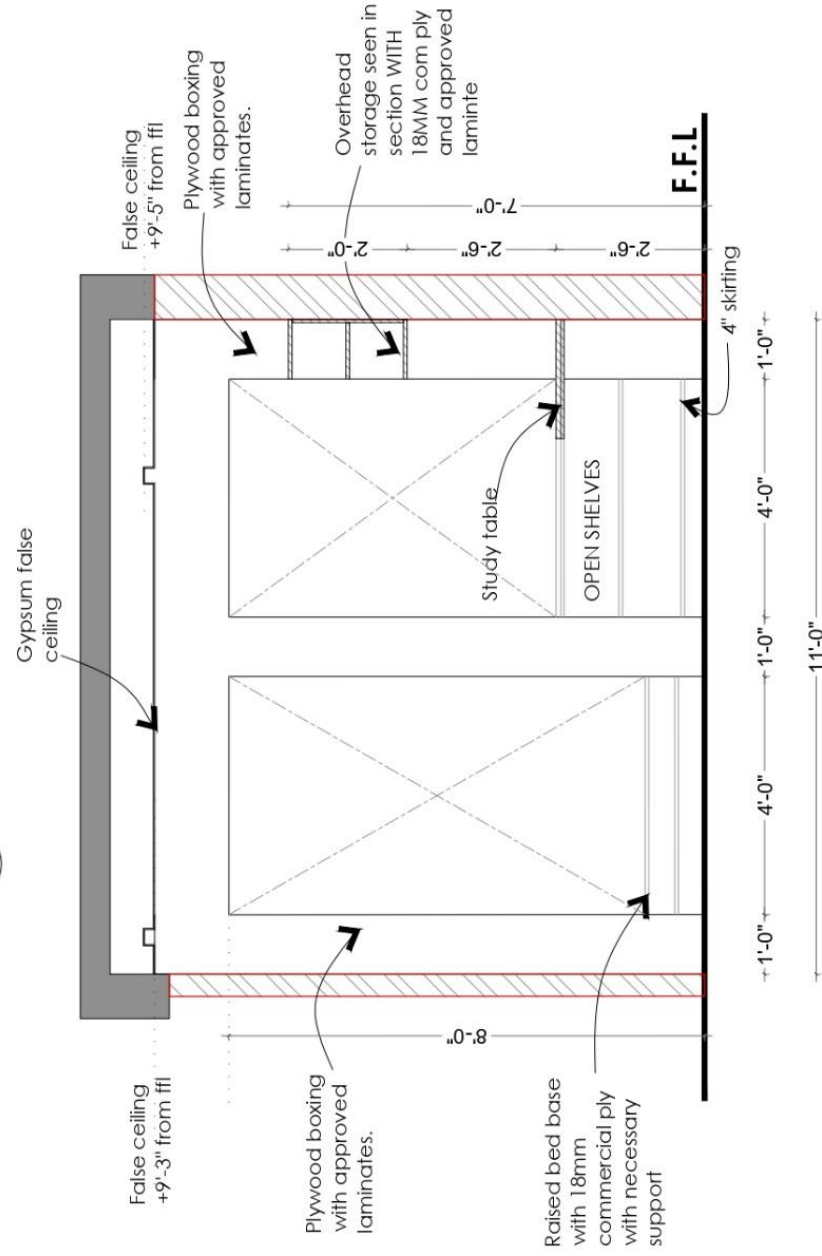


B

PROJECT :	RESIDENCE FOR MR.SIVA @ MADURAI.			
North Point :				
TITLE :	SON'S BEDROOM - DETAILING			
DATE :04.04.2023	DEALT: ARUNA	SCALE :		
DESIGN : A.K	CHECKED : A.K	PR.NO : SIVA_RES_INT_FL_1020_R-00		
ARCHITECTURE * INTERIORS :				
		No.1,1st floor 2nd main road Parasakthi Nagar Camp Road Selayur Chennai - 600073 Ph:+91-44-2865772 E:info@zionarch.com W:www.zionarch.com		

FIRST FLOOR
SON BEDROOM

04.04.2023 _R-00

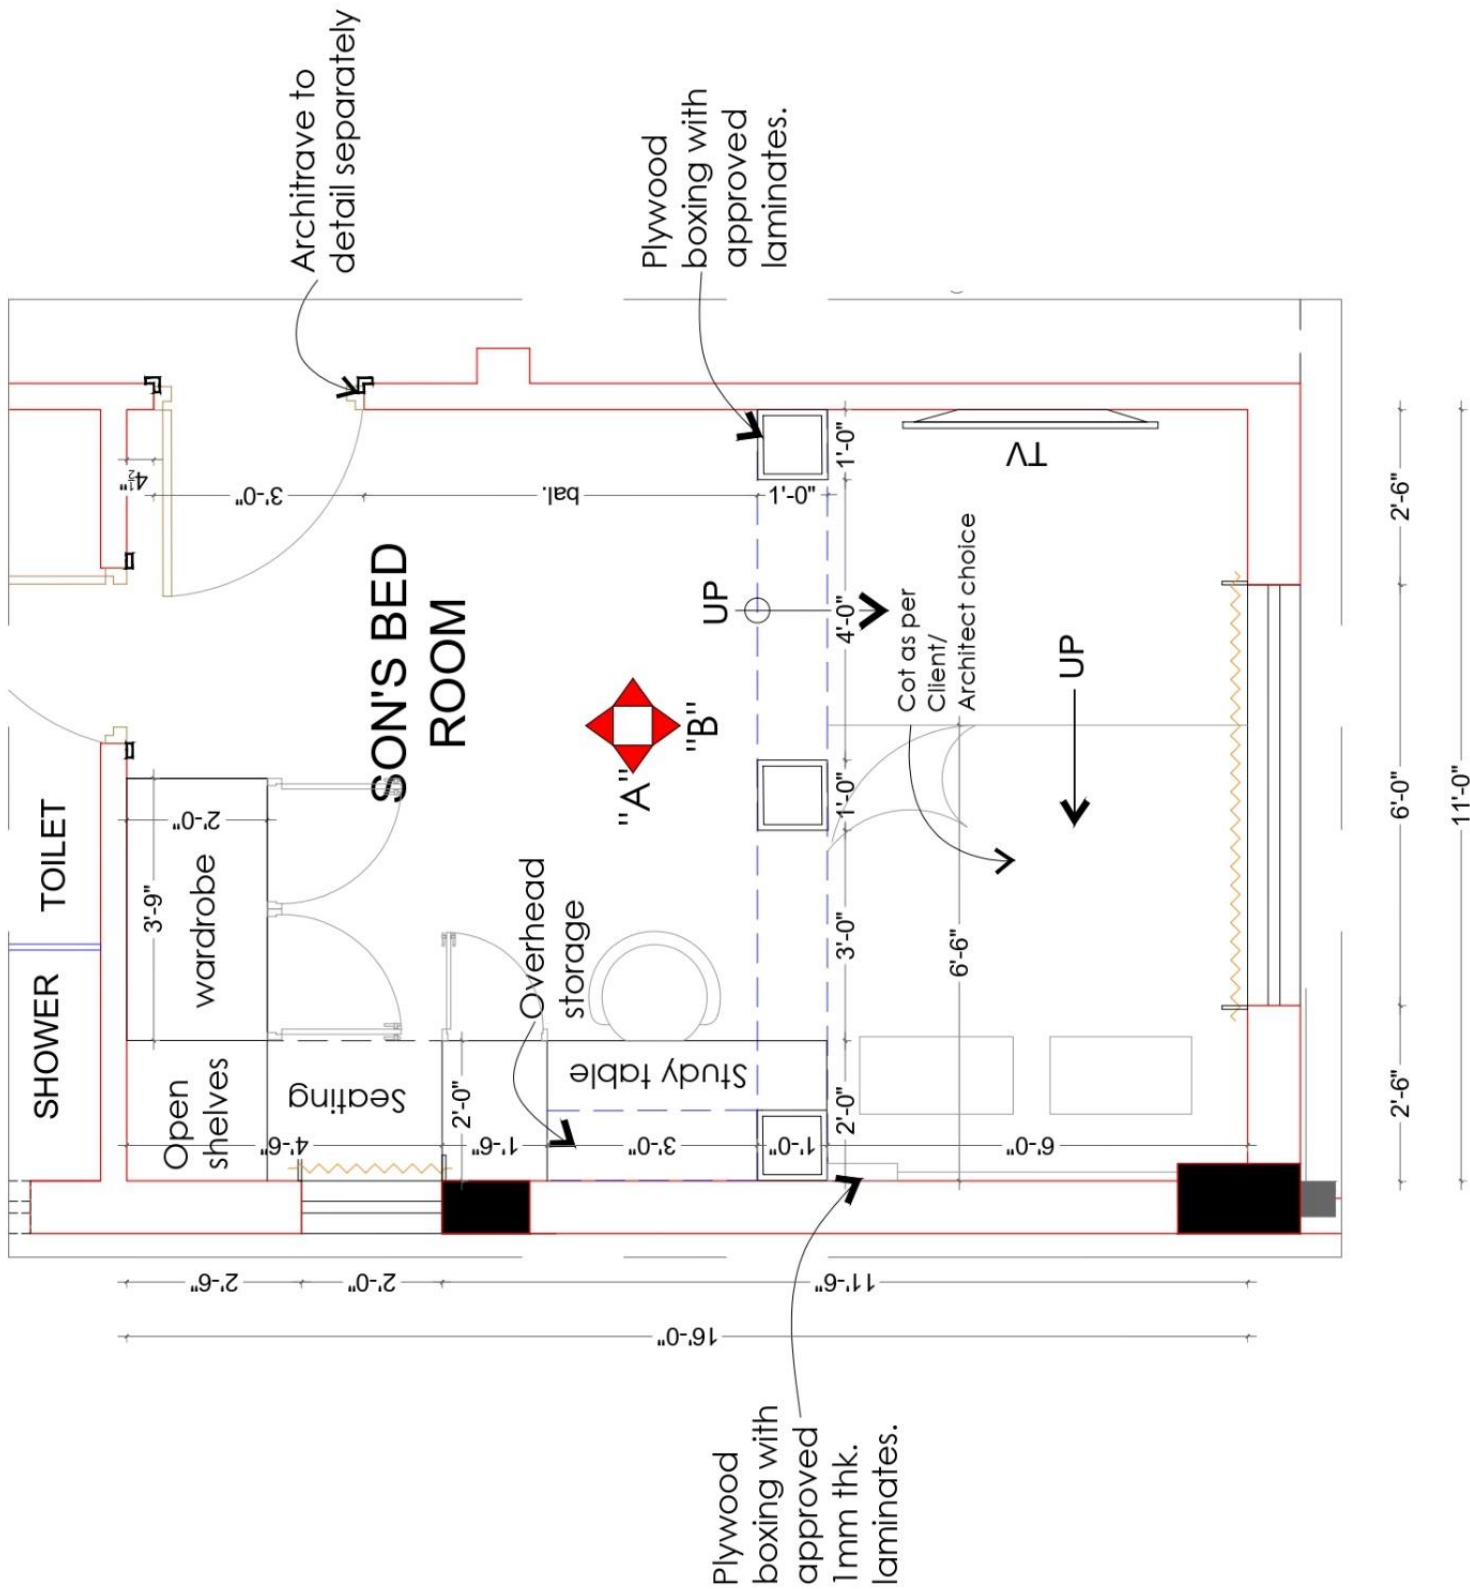

PART PLAN

(showing SON'S BEDROOM INTERIOR DETAILS)

PROJECT : RESIDENCE FOR MR.SIVA @ MADURAI.	North Point : 	TITLE : SON'S BEDROOM - DETAILING			ARCHITECTURE * INTERIORS :  ZIONARCH ARCHITECTS
		DATE:04.04.2023	DEALT: ARUNA	SCALE :	No.1,1st floor 2nd main road Parasakthi Nagar Camp Road Seliyur Chennai - 600073 Ph:-91-44-42563772 E.info@zionarch.com W:www.zionarch.com
		DESIGN : A.K	CHECKED : A.K	PR.NO : SIVA_RES_INT_FL_1020_R-00	



DAUGHTER’S BEDROOM




DAUGHTER’S BEDROOM




SON’S BEDROOM



SON’S BEDROOM

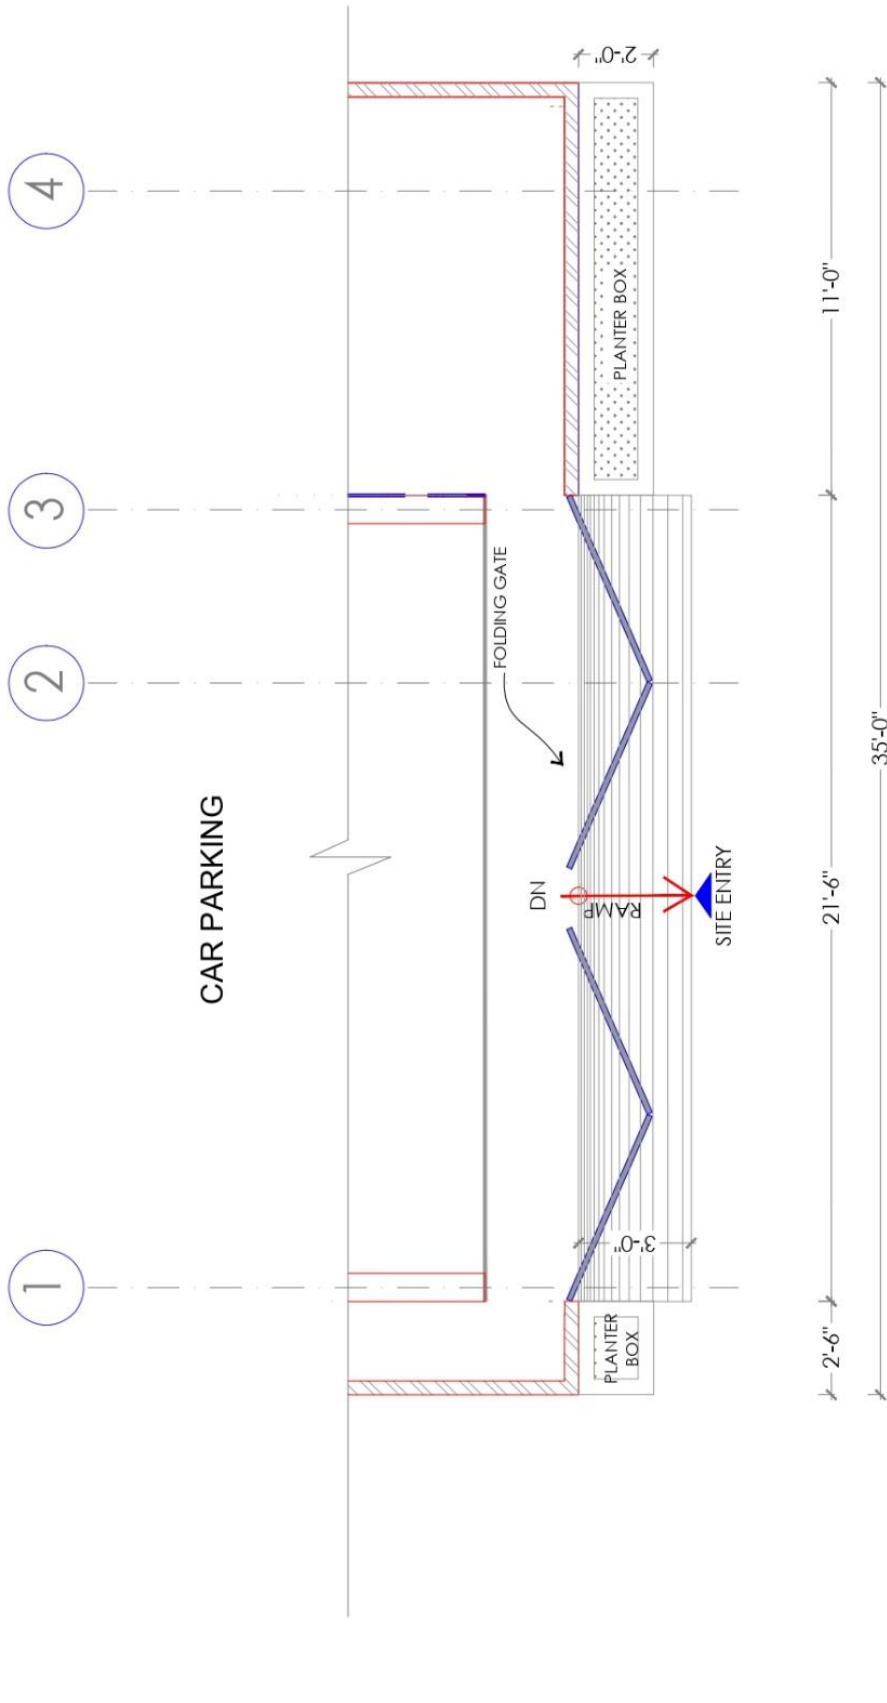


PART PLAN SHOWING COMPOUND WALL

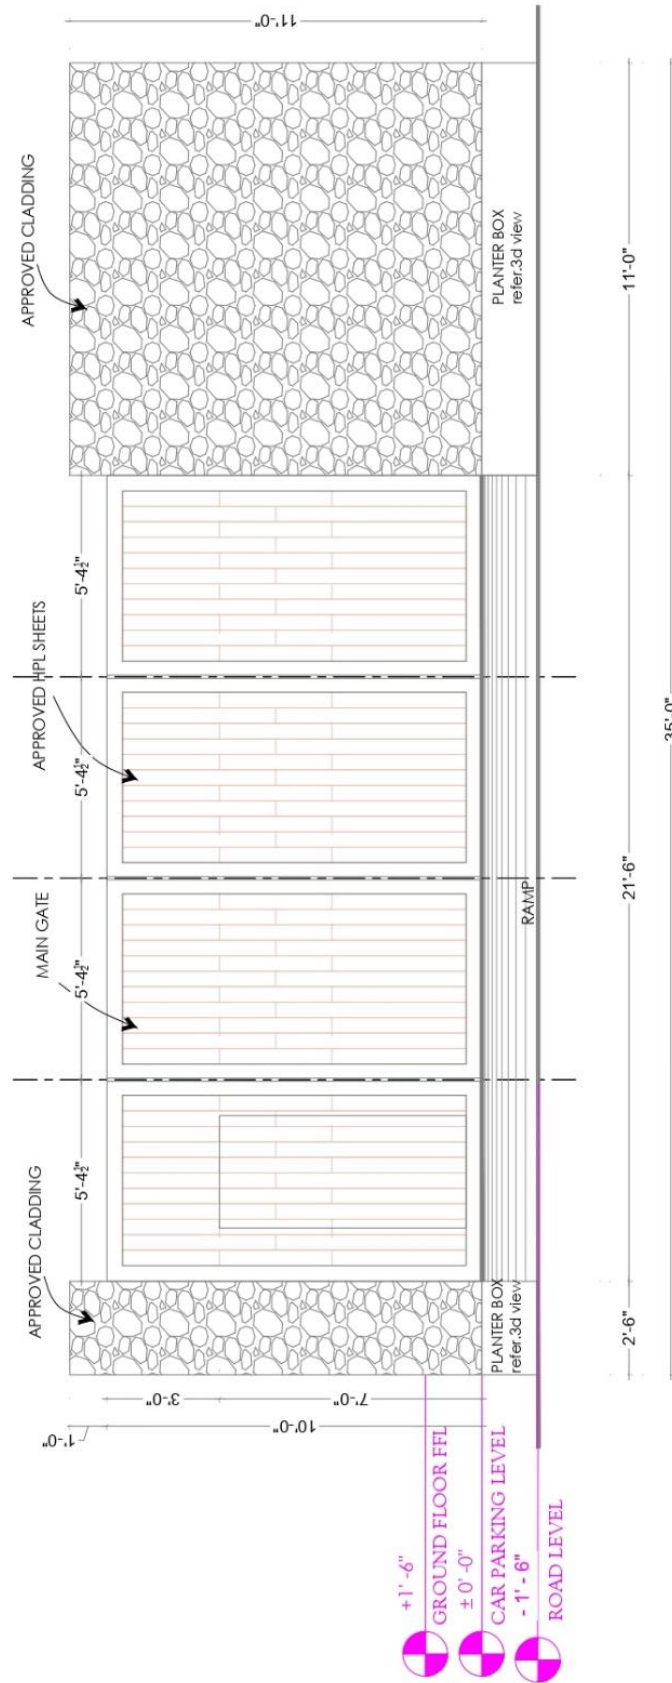


ELEVATION

GATE DETAIL

PROJECT : PROPOSED RESIDENCE FOR Mr. SIVA at MADURAI.	North Point : 	DRAWING TITLE : GATE DETAIL			ARCHITECTURE * INTERIORS :  ZIONARCH No.11st floor 2nd main road Parakkudi Nagar Camp Road Selayur Chennai - 600072 Ph:-91-44-2865772 E mail: @zionarch.com www. zionarch.com
		DATE :26.04.2023	DEALT: ARUNA	SCALE :	
		DESIGN BY :	CHECKED BY :	DATE :	

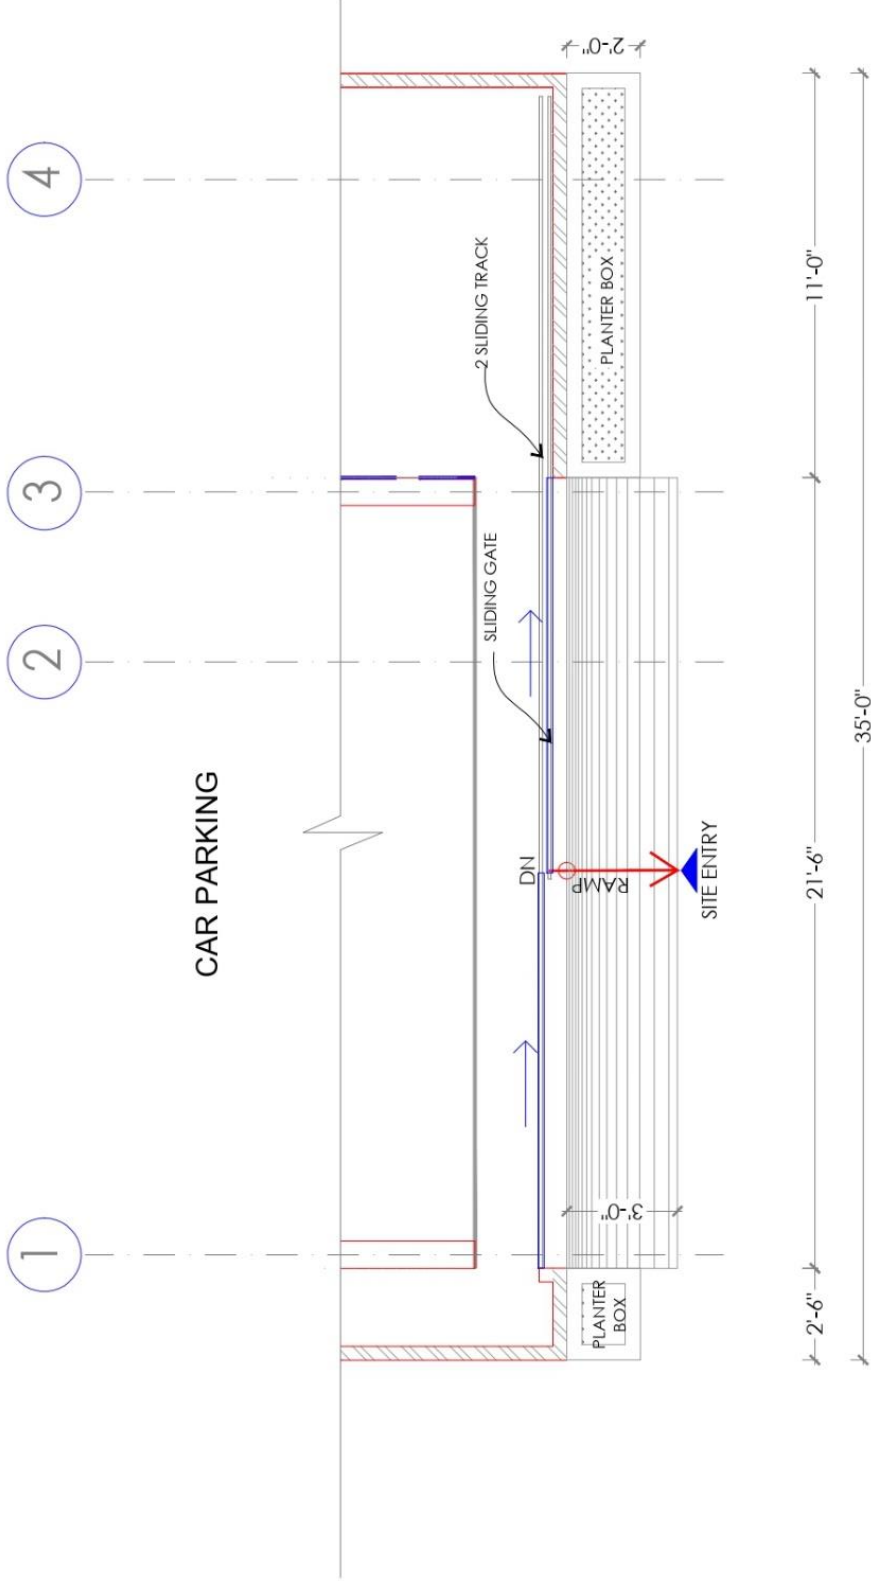


PART PLAN SHOWING COMPOUND WALL

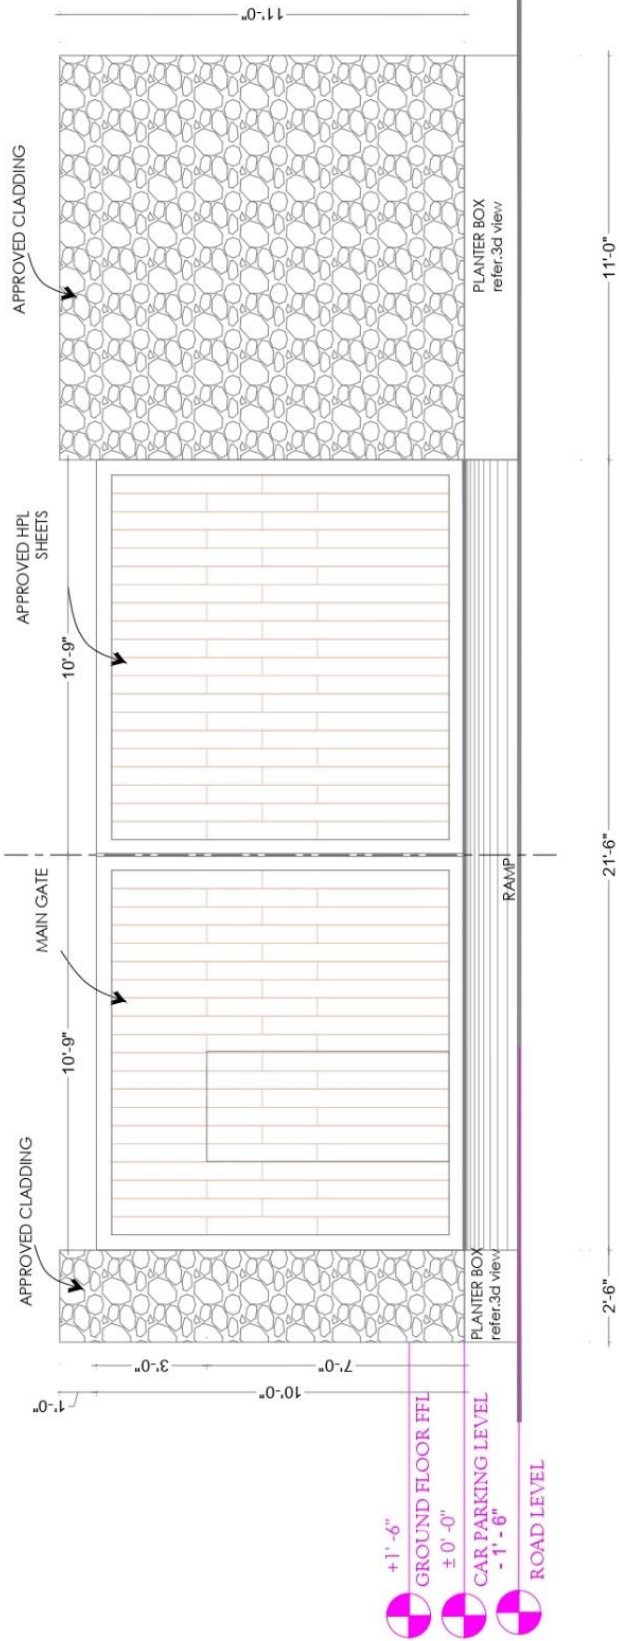

ELEVATION
GATE DETAIL

PROJECT :
PROPOSED RESIDENCE FOR
Mr. SIVA at MADURAI.

North Point : S

 

DRAWING TITLE :

GATE DETAIL


DATE :26.04.2023
DESIGN : A.K

DEALT: ARUNA
CHECKED : A.K

SCALE:
PR.NO :

ARCHITECTURE * INTERIORS :

ZIONARCH
ARCHITECTS
No.11,1st floor | 2nd main road
Pranathi Nagar (Crossing Madhav
Chowdhury Road) | Chennai - 600033 | Phone: 9840438637
Email: zionarch@gmail.com | www.zionarch.com

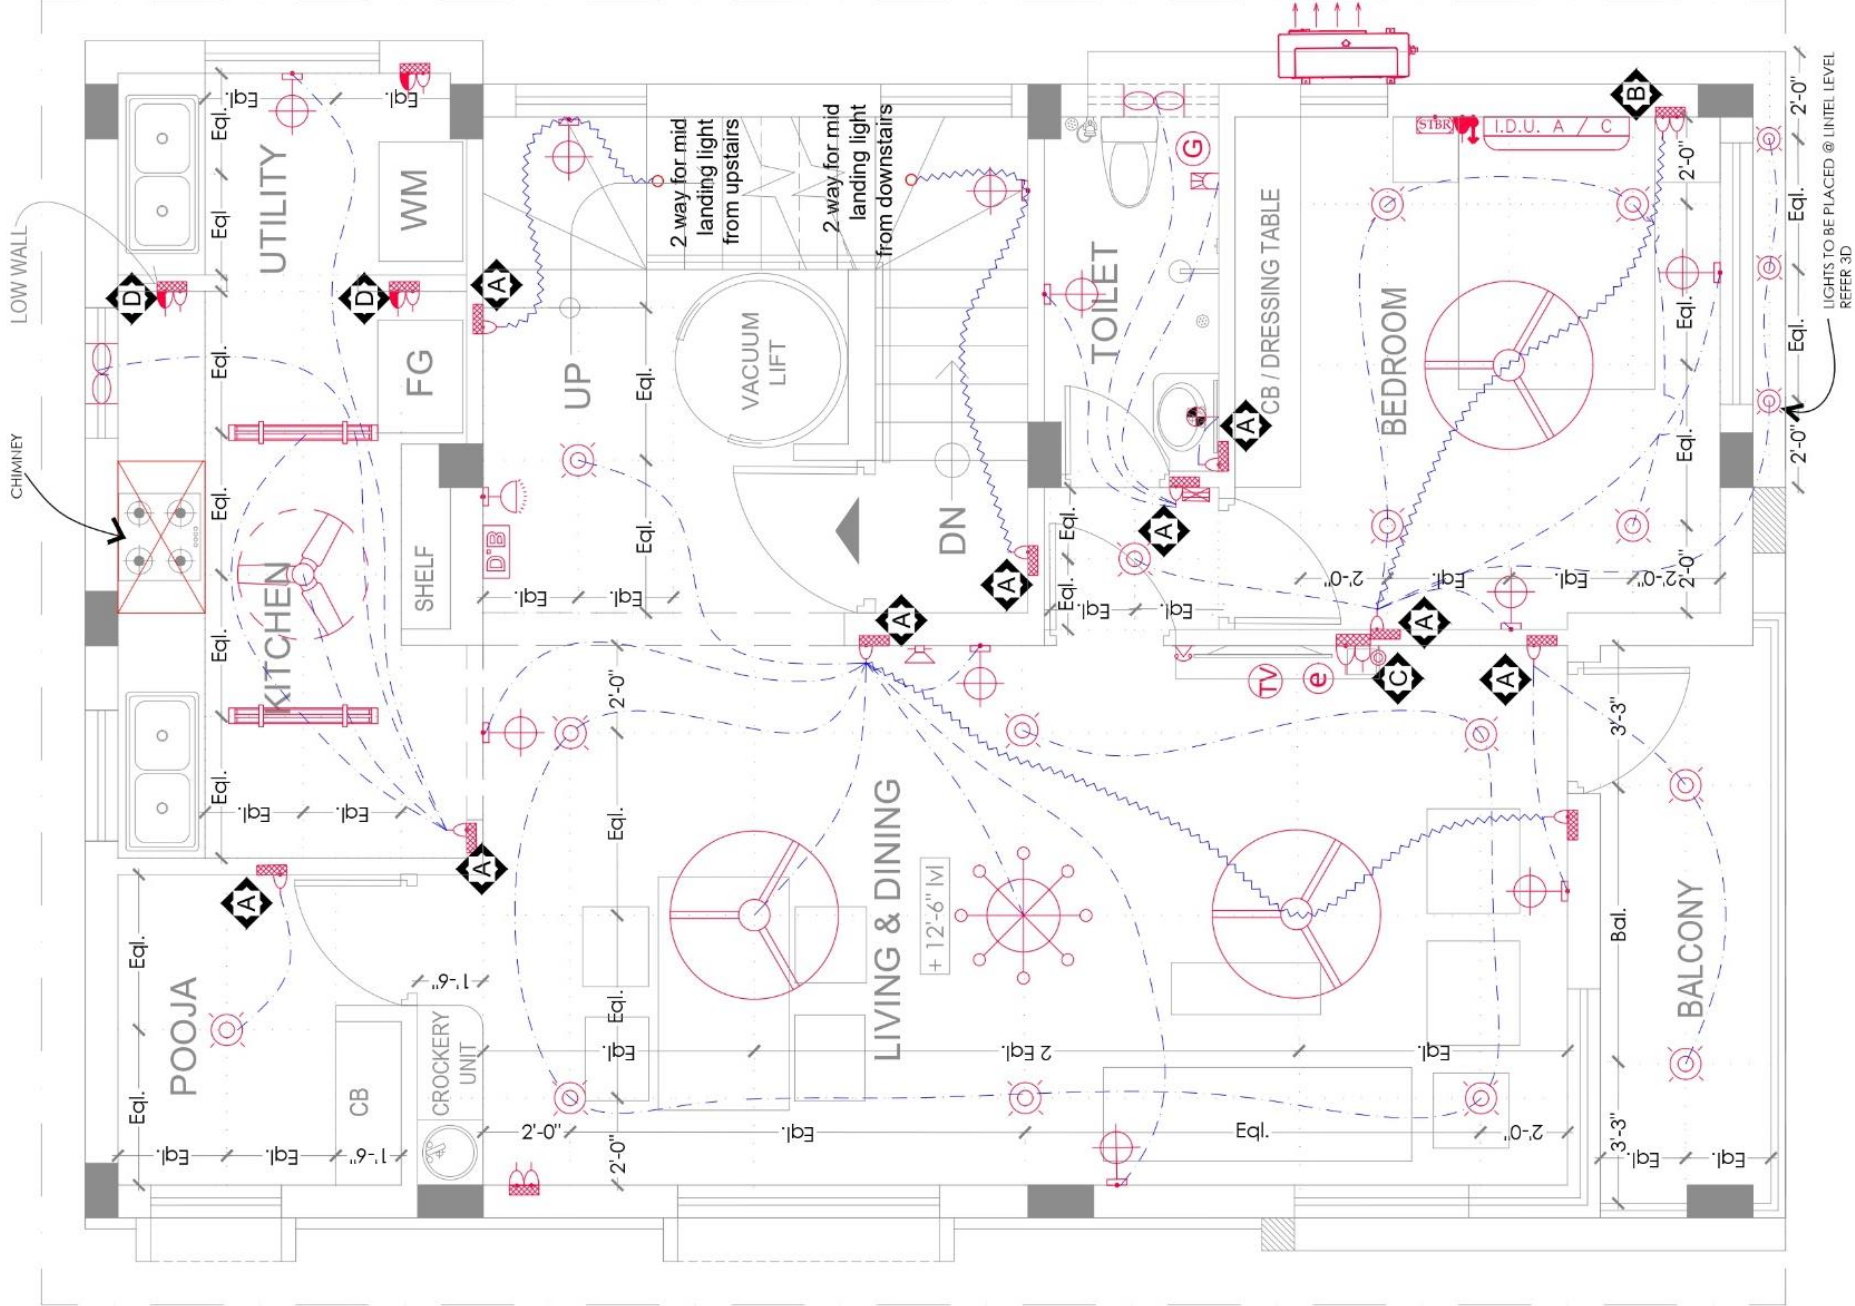

FIRST FLOOR ELECTRICAL

1. INVERTER CAN BE PLANNED UNDER THE STAIRCASE @ GROUND FLOOR LEVEL
- * All wall lights are fixed at 8'-0" ht from the respective Finished floor level
 - * All LIGHT FIXTURES are to be selected and approved by Client / Architect
 - * EXTERIOR LIGHTS / GARDEN LIGHTS TO BE DECIDED BASED ON SITE CONDITION
 - * NECESSARY PROVISION TO BE MADE FOR INVERTER LINES

SWITCH LEVELS

- Switch Box @ 4'-6" Ht.
- Switch Box @ 2'-6" Ht.
- Switch Box @ 2'-0" Ht.
- Switch Box @ 3'-6" Ht.

ONE WAY

TWO WAY

ELECTRICAL LEGEND
LATEST ELECTRICAL RULES TO BE FOLLOWED.

S.No	SYMBOL	DESCRIPTION
1		CEILING FAN 4-0" SWEEP
2		CEILING FAN 3-0" SWEEP
3		WALL MOUNTED FLUORESCENT LIGHT
4		CEILING MOUNTED FLUORESCENT LIGHT
5		5 amps SOCKET POINTS
6		15 amps SOCKET POINTS
7		DISTRIBUTION BOARD
8		SWITCH BOARD
9		15 amps SOCKET WITH SWITCH FOR HEATER
10		MAIN DISTRIBUTION BOARD
11		MIRROR LIGHT
12		CEILING MOUNTED LIGHT PROVISION
13		WALL MOUNTED LIGHT
14		DECORATIVE WALL WASH LIGHT
15		STRIP LIGHT
16		TELEPHONE SOCKET
17		CALL BELL BUTZER
18		BELL PUSH BUTTON
19		EXHAUST FAN POINT
20		FOOT LAMP
21		INTERNET JACK POINT
22		TV LOCATION
23		AC INDOOR UNIT
24		AC OUTDOOR UNIT
25		SINGLE PHASE STABILISER FOR AC
26		25A DOUBLE POLE SWITCH WITH INDICATOR AND 25A 3 PIN SOCKET FOR STABILIZER
27		TV CABLE SOCKET WITH SWITCH
29		GEYSER LOCATION
30		FOCUS LIGHT [WATER PROOF LAMP]
31		CCTV CAMERA PROVISION
32		COMPOUND WALL LIGHT [WATER PROOF LAMP]

PROJECT :
PROPOSED RESIDENCE FOR
Mr. Dr.U.PRABAHARAN AT
CHENNAI.

DRAWING TITLE :
ELECTRICAL DRAWING

North Point :


DATE : 10.05.2023
DESIGN : A.K

DEALT: ARUNA
CHECKED : A.K

SCALE :
PR.NO : PRA_RES_WD_1027_R-00

ARCHITECTURE * INTERIORS :

No.1,1st floor | 2nd main road
Purasakthi Nagar | Camp Road | Selaiyur
Chennai - 600073 | Ph:+91-44-42865772
E:info@zionarch.com | W:www.zionarch.com

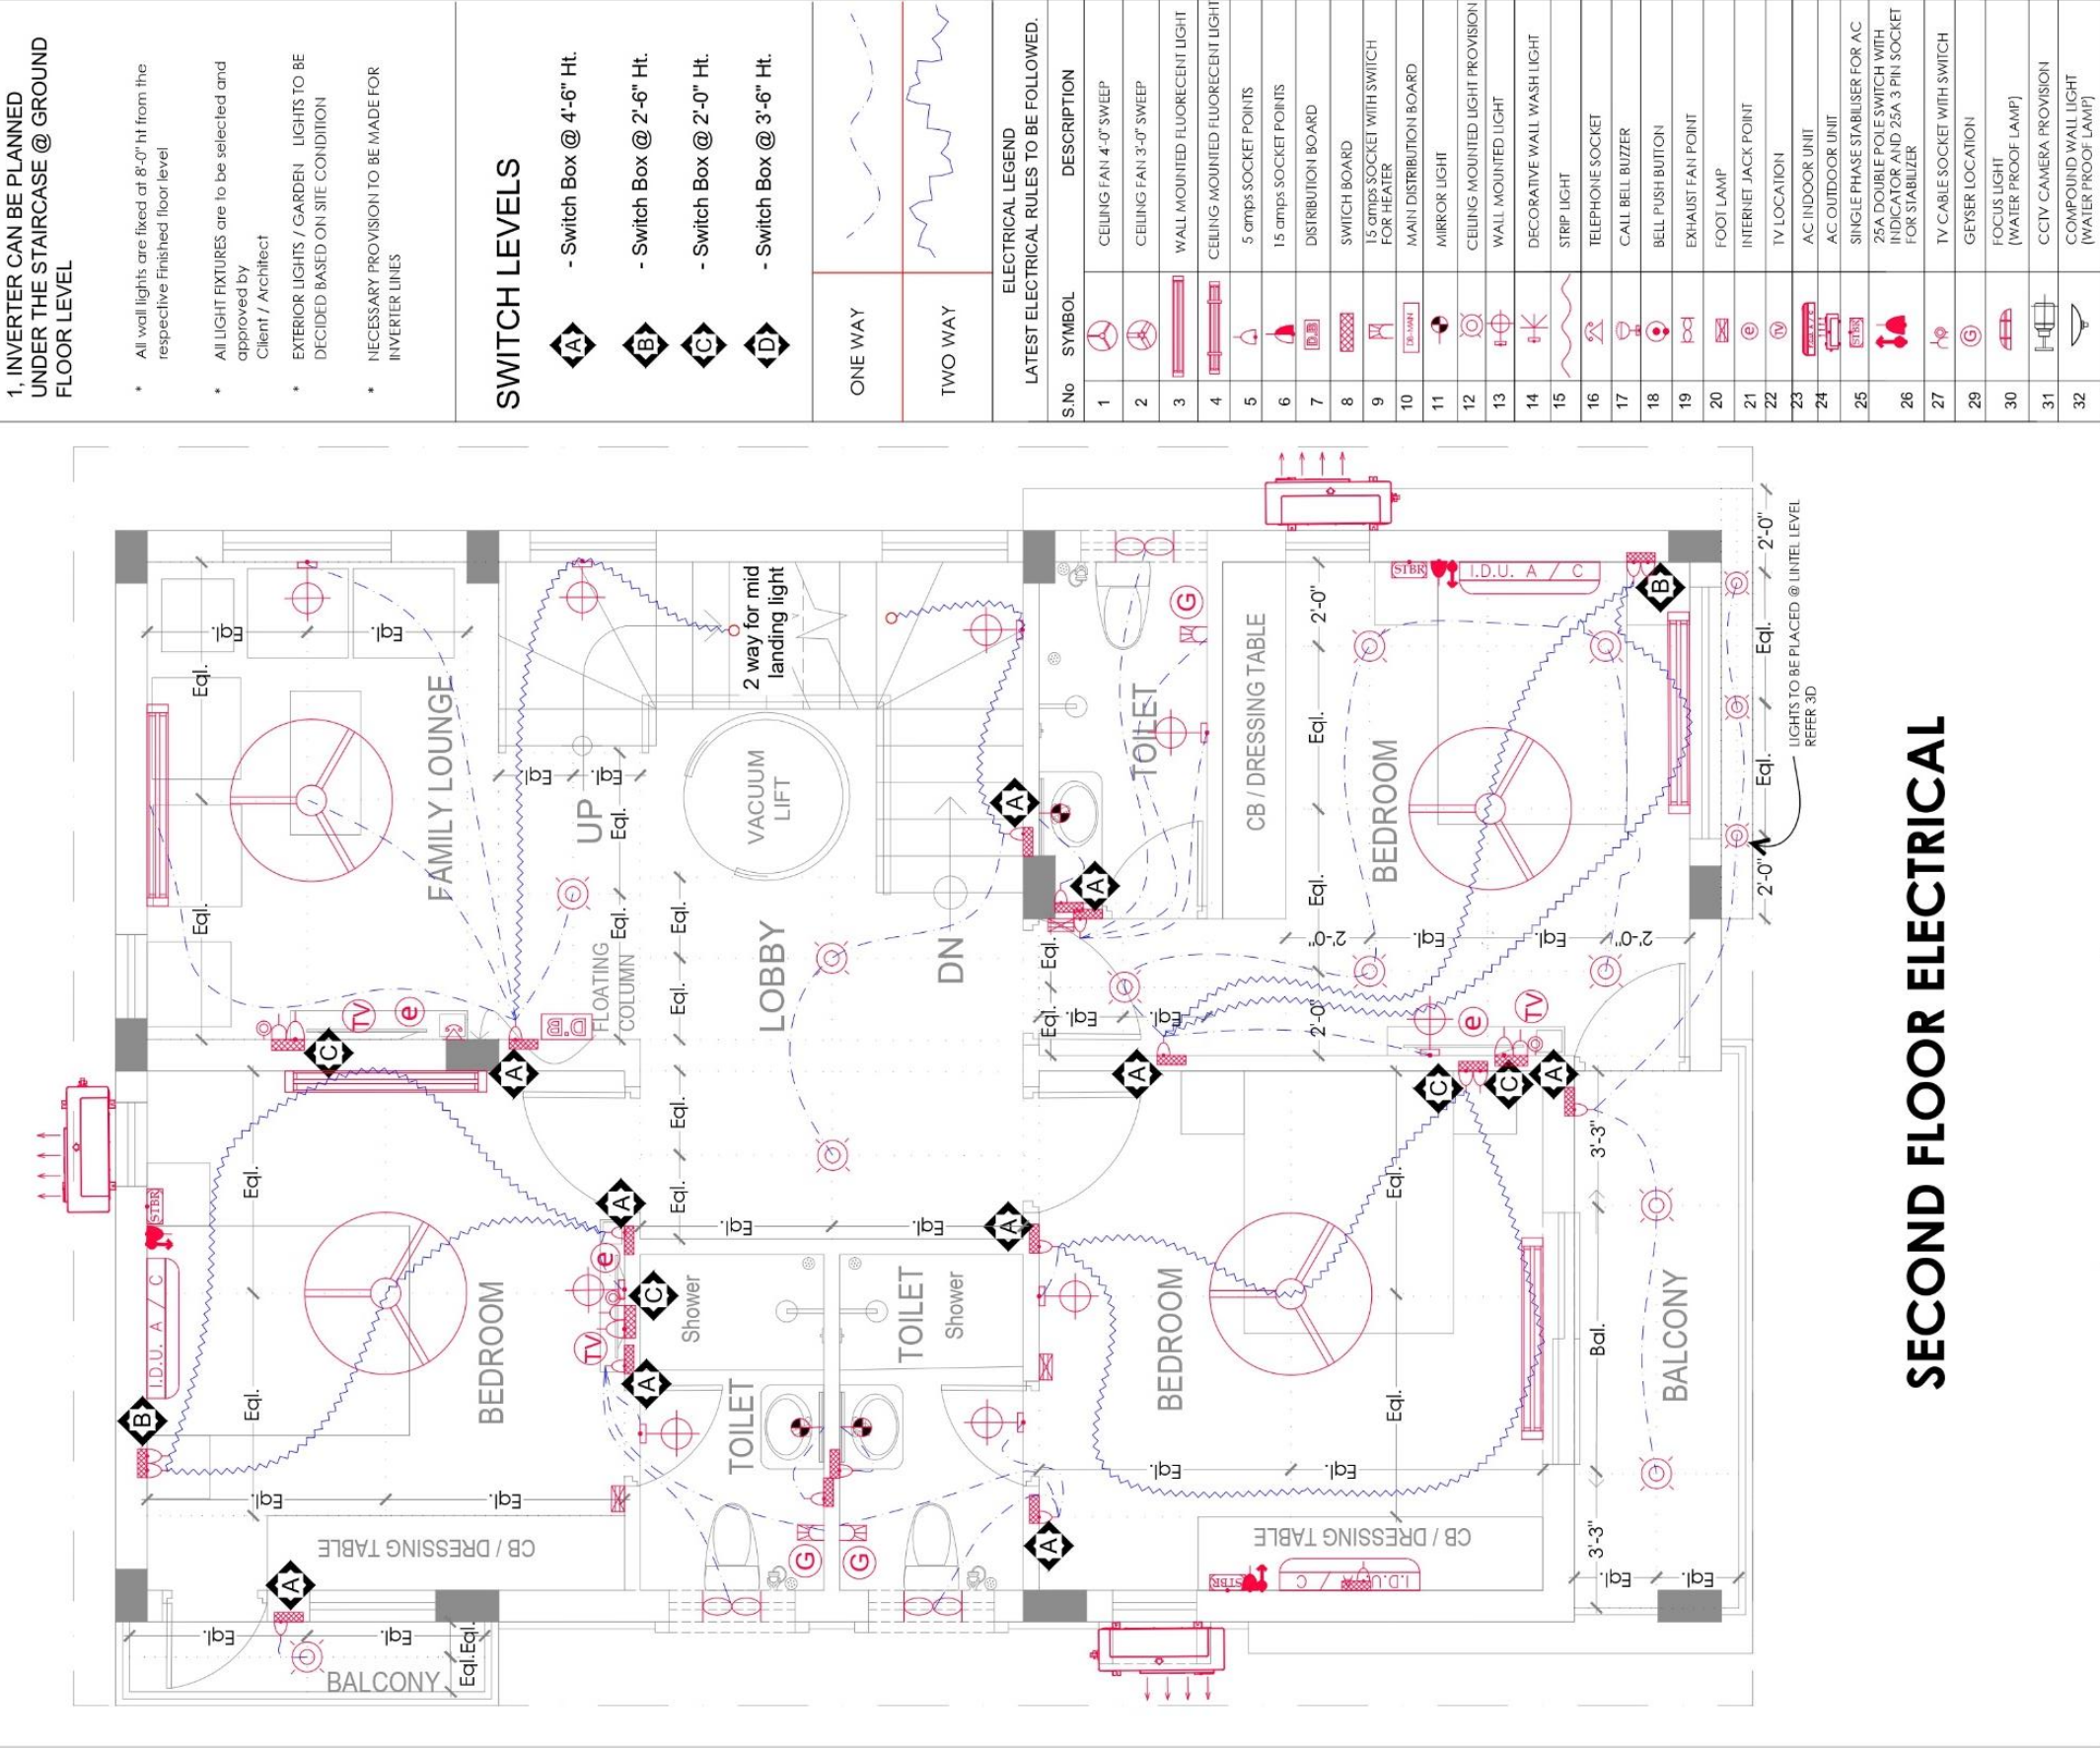

PROJECT :
PROPOSED RESIDENCE FOR
Mr. Dr.U.PRABAHARAN AT
CHENNAI.

North Point :

DRAWING TITLE :
ELECTRICAL DRAWING

DATE:10.05.2023

DEALT: ARUNA

DESIGN: A.K

SCALE :


CHECKED : A.K

PR.NO : PRA_RES_WD_1027_R-00

ARCHITECTURE * INTERIORS :

ZIONARCH
ARCHITECTS
3rd & 1st floor | and main road
Parakkathi Nagar | Camp Road | Shajapur
Chennai - 600073. | Ph: +91 44 42860772
Email: zionarch.com | Website: zionarch.com

SECOND FLOOR ELECTRICAL

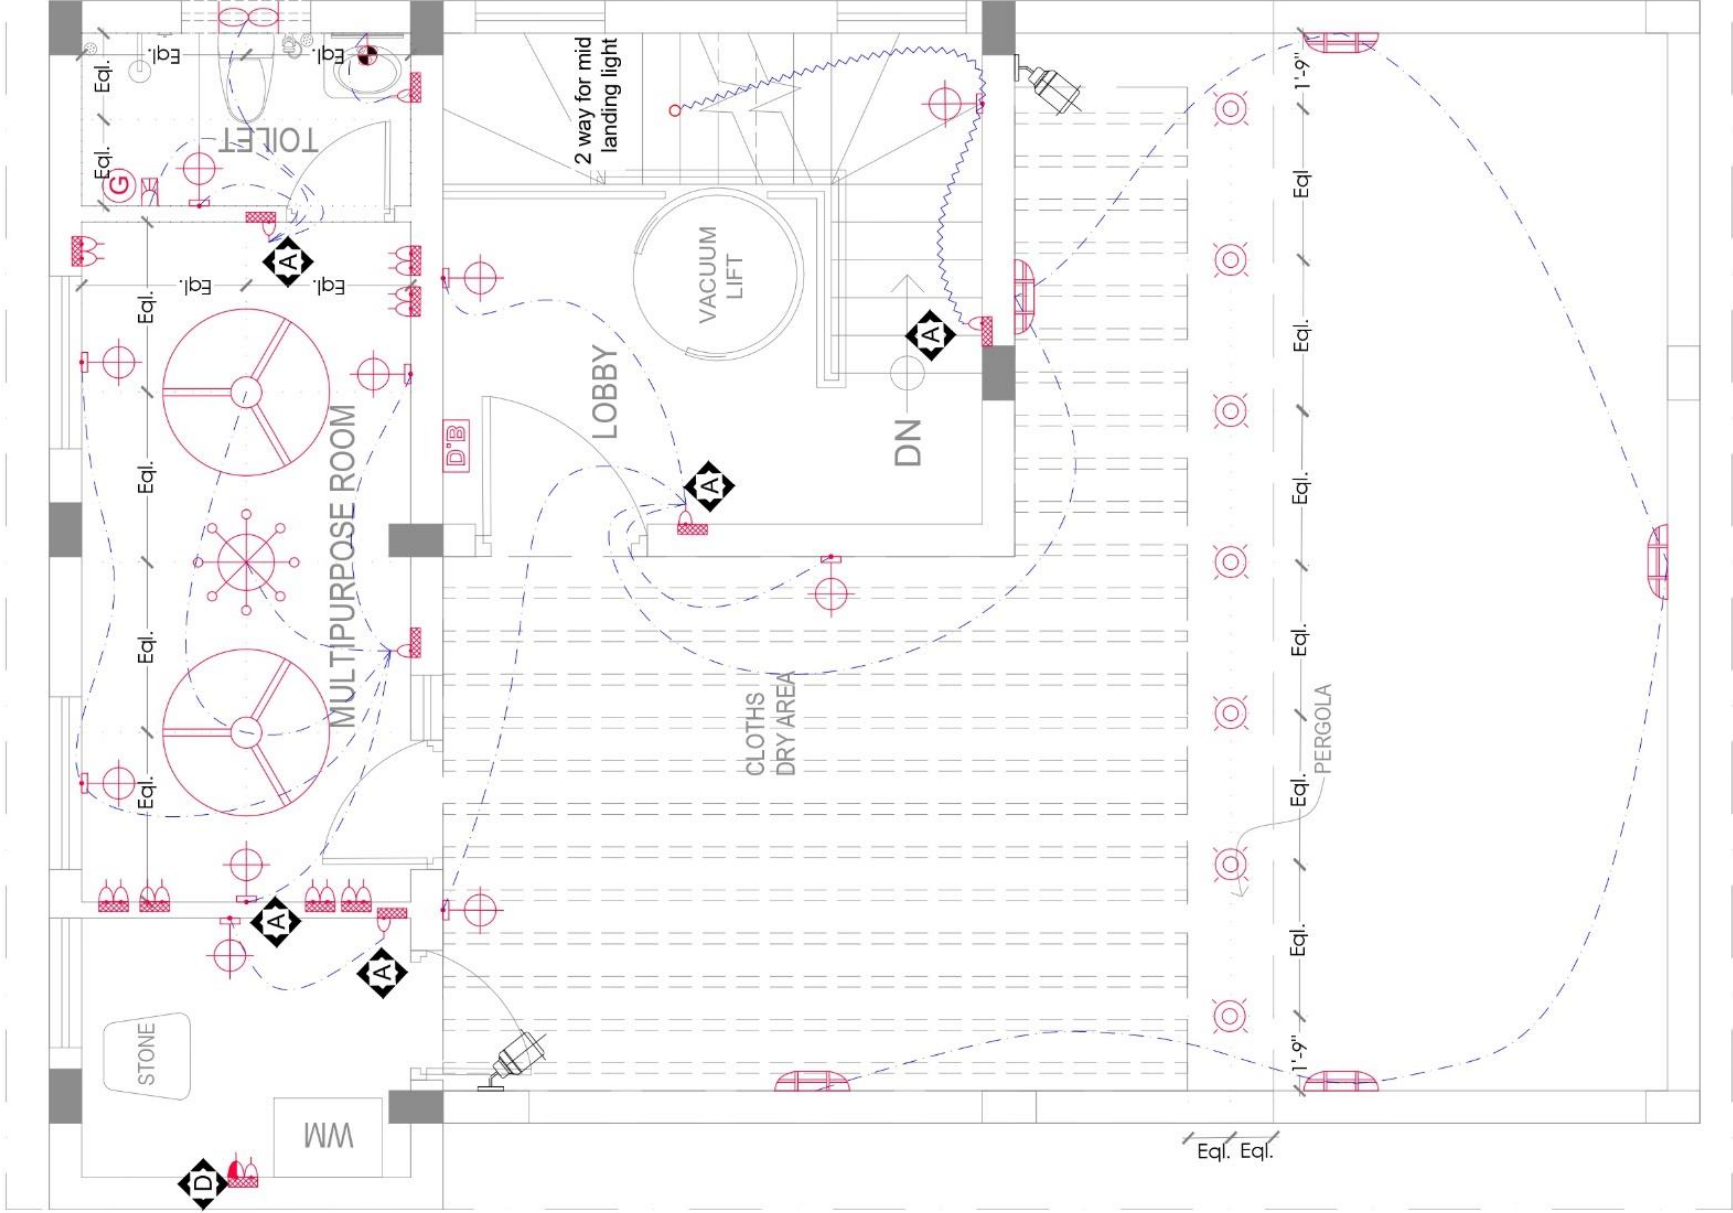

1. INVERTER CAN BE PLANNED UNDER THE STAIRCASE @ GROUND FLOOR LEVEL

- * All wall lights are fixed at 8'-0" ht from the respective Finished floor level
- * All LIGHT FIXTURES are to be selected and approved by Client / Architect
- * EXTERIOR LIGHTS / GARDEN LIGHTS TO BE DECIDED BASED ON SITE CONDITION
- * NECESSARY PROVISION TO BE MADE FOR INVERTER LINES

SWITCH LEVELS

- A** - Switch Box @ 4'-6" Ht.
- B** - Switch Box @ 2'-6" Ht.
- C** - Switch Box @ 2'-0" Ht.
- D** - Switch Box @ 3'-6" Ht.

ONE WAY

TWO WAY

ELECTRICAL LEGEND
LATEST ELECTRICAL RULES TO BE FOLLOWED.

S.No	SYMBOL	DESCRIPTION
1		CEILING FAN 4'-0" SWEEP
2		CEILING FAN 3'-0" SWEEP
3		WALL MOUNTED FLUORESCENT LIGHT
4		CEILING MOUNTED FLUORESCENT LIGHT
5		5 amps SOCKET POINTS
6		15 amps SOCKET POINTS
7		DISTRIBUTION BOARD
8		SWITCH BOARD
9		15 amps SOCKET WITH SWITCH FOR HEATER
10		MAIN DISTRIBUTION BOARD
11		MIRROR LIGHT
12		CEILING MOUNTED LIGHT PROVISION
13		WALL MOUNTED LIGHT
14		DECORATIVE WALL WASH LIGHT
15		STRIP LIGHT
16		TELEPHONE SOCKET
17		CALL BELL BUZZER
18		BELL PUSH BUTTON
19		EXHAUST FAN POINT
20		FOOT LAMP
21		INTERNET JACK POINT
22		TV LOCATION
23		AC INDOOR UNIT
24		AC OUTDOOR UNIT
25		SINGLE PHASE STABILISER FOR AC
26		25A DOUBLE POLE SWITCH WITH INDICATOR AND 25A 3 PIN SOCKET FOR STABILISER
27		TV CABLE SOCKET WITH SWITCH
29		GEYSER LOCATION
30		FOCUS LIGHT (WATER PROOF LAMP)
31		CCTV CAMERA PROVISION
32		COMPOUND WALL LIGHT (WATER PROOF LAMP)

THIRD FLOOR ELECTRICAL

PROJECT :

PROPOSED RESIDENCE FOR
Mr. Dr.U.PRABAHARAN AT
CHENNAI.

North Point :



DRAWING TITLE :

ELECTRICAL DRAWING

DATE :10.05.2023

SCALE :

DESIGN : A.K


CHECKED : A.K

PR.NO : PRA_RES_WD_1027_R-00

ARCHITECTURE * INTERIORS :



No.1,1st floor | 2nd main road
Parasakthi Nagar | Camp Road | Selayur
Chennai - 600073 | Ph:+91-44-42865772
E:info@zionarch.com | W:www.zionarch.com

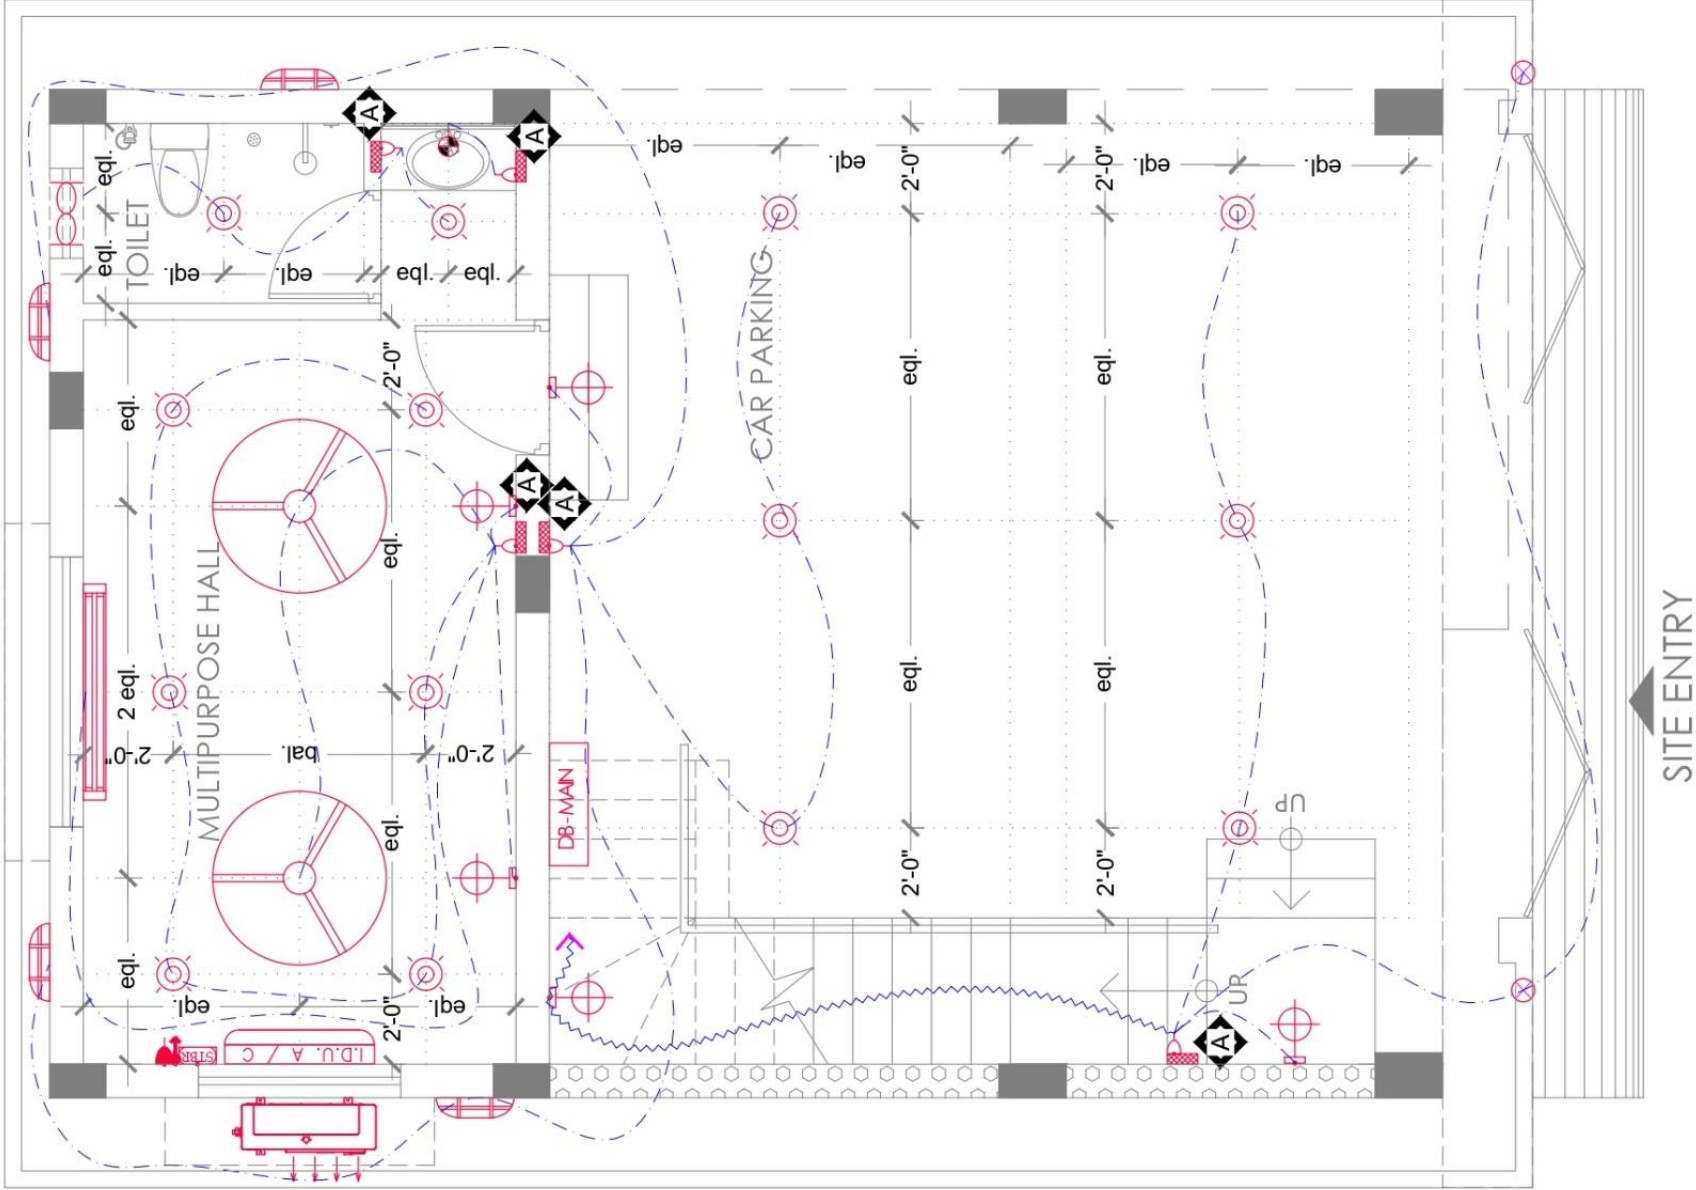

NOTE:

1, INVERTER CAN BE PLANNED UNDER THE STAIRCASE @ GROUND FLOOR LEVEL

- All wall lights are fixed at 8'-0" ht from the respective finished floor level
- All LIGHT FIXTURES are to be selected and approved by Client / Architect
- EXTERIOR LIGHTS / GARDEN LIGHTS TO BE DECIDED BASED ON SITE CONDITION
- NECESSARY PROVISION TO BE MADE FOR INVERTER LINES

- Switch Box @ 4'-6" Ht.
- Switch Box @ 2'-6" Ht.
- Switch Box @ 2'-0" Ht.
- Switch Box @ 3'-6" Ht.

ONE WAY

TWO WAY

ELECTRICAL LEGEND
LATEST ELECTRICAL RULES TO BE FOLLOWED.

S.No	SYMBOL	DESCRIPTION
1		CEILING FAN 4'-0" SWEEP
2		CEILING FAN 3'-0" SWEEP
3		WALL MOUNTED FLUORESCENT LIGHT
4		5 ampa SOCKET POINTS
5		15 ampa SOCKET POINTS
6		DISTRIBUTION BOARD
7		SWITCH BOARD
8		15 ampa SOCKET WITH SWITCH FOR HEATER
9		MAIN DISTRIBUTION BOARD
10		MIRROR LIGHT
11		CEILING MOUNTED LIGHT
12		WALL MOUNTED LIGHT
13		WALL SPOT LIGHT
14		DECORATIVE WALL WASH LIGHT
15		STRIP LIGHT
16		CHANDELER / HANGING LIGHT
17		TELEPHONE SOCKET
18		CALL BELL BUZZER
19		BELL PUSH BUTTON
20		EXHAUST FAN POINT
21		FOOT LAMP
22		INTERNET JACK POINT
23		TV LOCATION
24		WATER PROOF LAMP POINTS
25		AC INDOOR UNIT
26		AC OUTDOOR UNIT
27		SINGLE PHASE STABILISER FOR AC
29		25A DOUBLE POLE SWITCH WITH INDICATOR AND 25A 3 PIN SOCKET FOR STABILISER
30		TV CABLE SOCKET WITH SWITCH
31		GEYSER LOCATION

GROUND FLOOR PLAN

PROJECT :

PROPOSED RESIDENCE FOR
SWARNA LAKSHMI.S AT
CHROMPET.

North Point :



DRAWING TITLE :

ELECTRICAL DRAWING

DATE :24.02.2023

DEALT: ARUNA

SCALE :


CHECKED :A.K

PR.NO : THIRU_RES_ELE_1024_R-00

ARCHITECTURE * INTERIORS :

ZIONARCH

No.1 1st floor | 2nd main road
Paranathi Nagar | Camp Road | Selayur
Chennai - 600078 | Ph: +91-44-48865779
Email: zionarch.com | W: www.zionarch.com

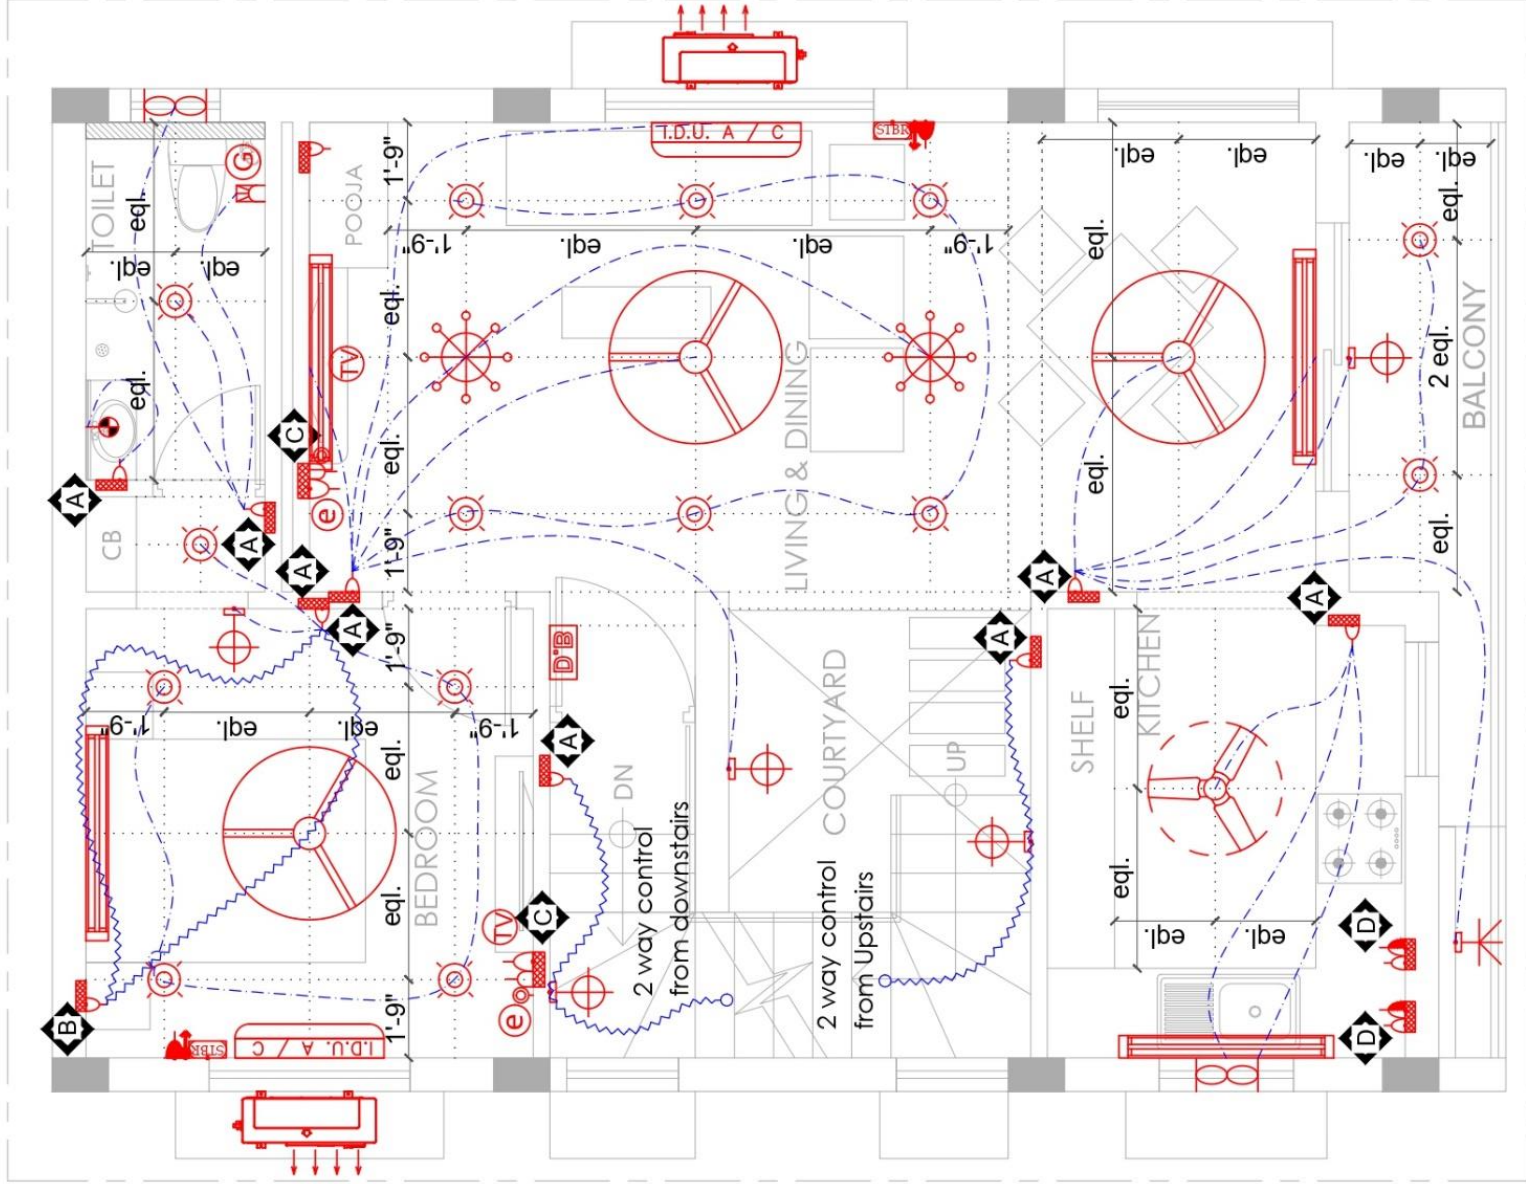

FIRST FLOOR PLAN

NOTE:

1. INVERTER CAN BE PLANNED UNDER THE STAIRCASE @ GROUND FLOOR LEVEL

- * All wall lights are fixed at 8'-0" ht from the respective finished floor level
- * All LIGHT FIXTURES are to be selected and approved by Client / Architect
- * EXTERIOR LIGHTS / GARDEN LIGHTS TO BE DECIDED BASED ON SITE CONDITION
- * NECESSARY PROVISION TO BE MADE FOR INVERTER LINES

- Switch Box @ 4'-6" Ht.
- Switch Box @ 2'-6" Ht.
- Switch Box @ 2'-0" Ht.
- Switch Box @ 3'-6" Ht.

ONE WAY

TWO WAY


ELECTRICAL LEGEND
LATEST ELECTRICAL RULES TO BE FOLLOWED.

S.No	SYMBOL	DESCRIPTION
1		CEILING FAN 4'-0" SWEEP
2		CEILING FAN 3'-0" SWEEP
3		WALL MOUNTED FLUORESCENT LIGHT
4		5 amps SOCKET POINTS
5		15 amps SOCKET POINTS
6		DISTRIBUTION BOARD
7		SWITCH BOARD
8		15 amps SOCKET WITH SWITCH FOR HEATER
9		MAIN DISTRIBUTION BOARD
10		MIRROR LIGHT
11		CEILING MOUNTED LIGHT
12		WALL MOUNTED LIGHT
13		WALL SPOT LIGHT
14		DECORATIVE WALL WASH LIGHT
15		STRIP LIGHT
16		CHANDELER / HANGING LIGHT
17		TELEPHONE SOCKET
18		CALL BELL BUZZER
19		BELL PUSH BUTION
20		EXHAUST FAN POINT
21		FOOT LAMP
22		INTERNET JACK POINT
23		TV LOCATION
24		WATER PROOF LAMP POINTS
25		AC INDOOR UNIT
26		AC OUTDOOR UNIT
27		SINGLE PHASE STABILISER FOR AC
29		25A DOUBLE POLE SWITCH WITH INDICATOR AND 25A 3 PIN SOCKET FOR STABILIZER
30		TV CABLE SOCKET WITH SWITCH
31		GEYSER LOCATION

PROJECT :

PROPOSED RESIDENCE FOR
SWARNA LAKSHMI.S AT
CHROMPET.

North Point :

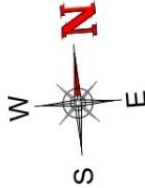

DRAWING TITLE :

ELECTRICAL DRAWING

DATE :24.02.2023

DESIGN : A.K

DEALT: ARUNA

SCALE :

CHECKED : A.K

PR.NO : THIRU_RES_ELE_1024_R-00

ARCHITECTURE * INTERIORS :



No.1 1st floor | 2nd main road
Parasakthi Nagar | Camp Road | Selayur
Chennai - 600078 | Ph: +91-44-4886773
Email: zionarch.com | W: www.zionarch.com

NOTE:

1, INVERTER CAN BE PLANNED UNDER THE STAIRCASE @ GROUND FLOOR LEVEL

- All wall lights are fixed at 8'-0" ht from the respective Finished floor level
- All LIGHT FIXTURES are to be selected and approved by Client / Architect
- EXTERIOR LIGHTS / GARDEN LIGHTS TO BE DECIDED BASED ON SITE CONDITION
- NECESSARY PROVISION TO BE MADE FOR INVERTER LINES

SWITCH LEVELS

- Switch Box @ 4'-6" Ht.
- Switch Box @ 2'-6" Ht.
- Switch Box @ 2'-0" Ht.
- Switch Box @ 3'-6" Ht.


ONE WAY

TWO WAY

ELECTRICAL LEGEND

LATEST ELECTRICAL RULES TO BE FOLLOWED.

S.No	SYMBOL	DESCRIPTION
1		CEILING FAN 4'-0" SWEEP
2		CEILING FAN 3'-0" SWEEP
3		WALL MOUNTED FLUORESCENT LIGHT
4		CEILING MOUNTED FLUORESCENT LIGHT
5		5 amps SOCKET POINTS
6		15 amps SOCKET POINTS
7		DISTRIBUTION BOARD
8		SWITCH BOARD
9		15 amps SOCKET WITH SWITCH FOR HEATER
10		MAIN DISTRIBUTION BOARD
11		MIRROR LIGHT
12		CEILING MOUNTED LIGHT
13		WALL MOUNTED LIGHT
14		DECORATIVE WALL WASH LIGHT
15		STRIP LIGHT
16		TELEPHONE SOCKET
17		CALL BELL BUZZER
18		BELL PUSH BUTTON
19		EXHAUST FAN POINT
20		FOOT LAMP
21		INTERNET JACK POINT
22		TV LOCATION
23		WATER PROOF LAMP POINTS
24		AC INDOOR UNIT
25		AC OUTDOOR UNIT
26		SINGLE PHASE STABILISER FOR AC
27		25A DOUBLE POLE SWITCH WITH INDICATOR AND 25A 3 PIN SOCKET FOR STABILISER
28		TV CABLE SOCKET WITH SWITCH
29		GEYSER LOCATION

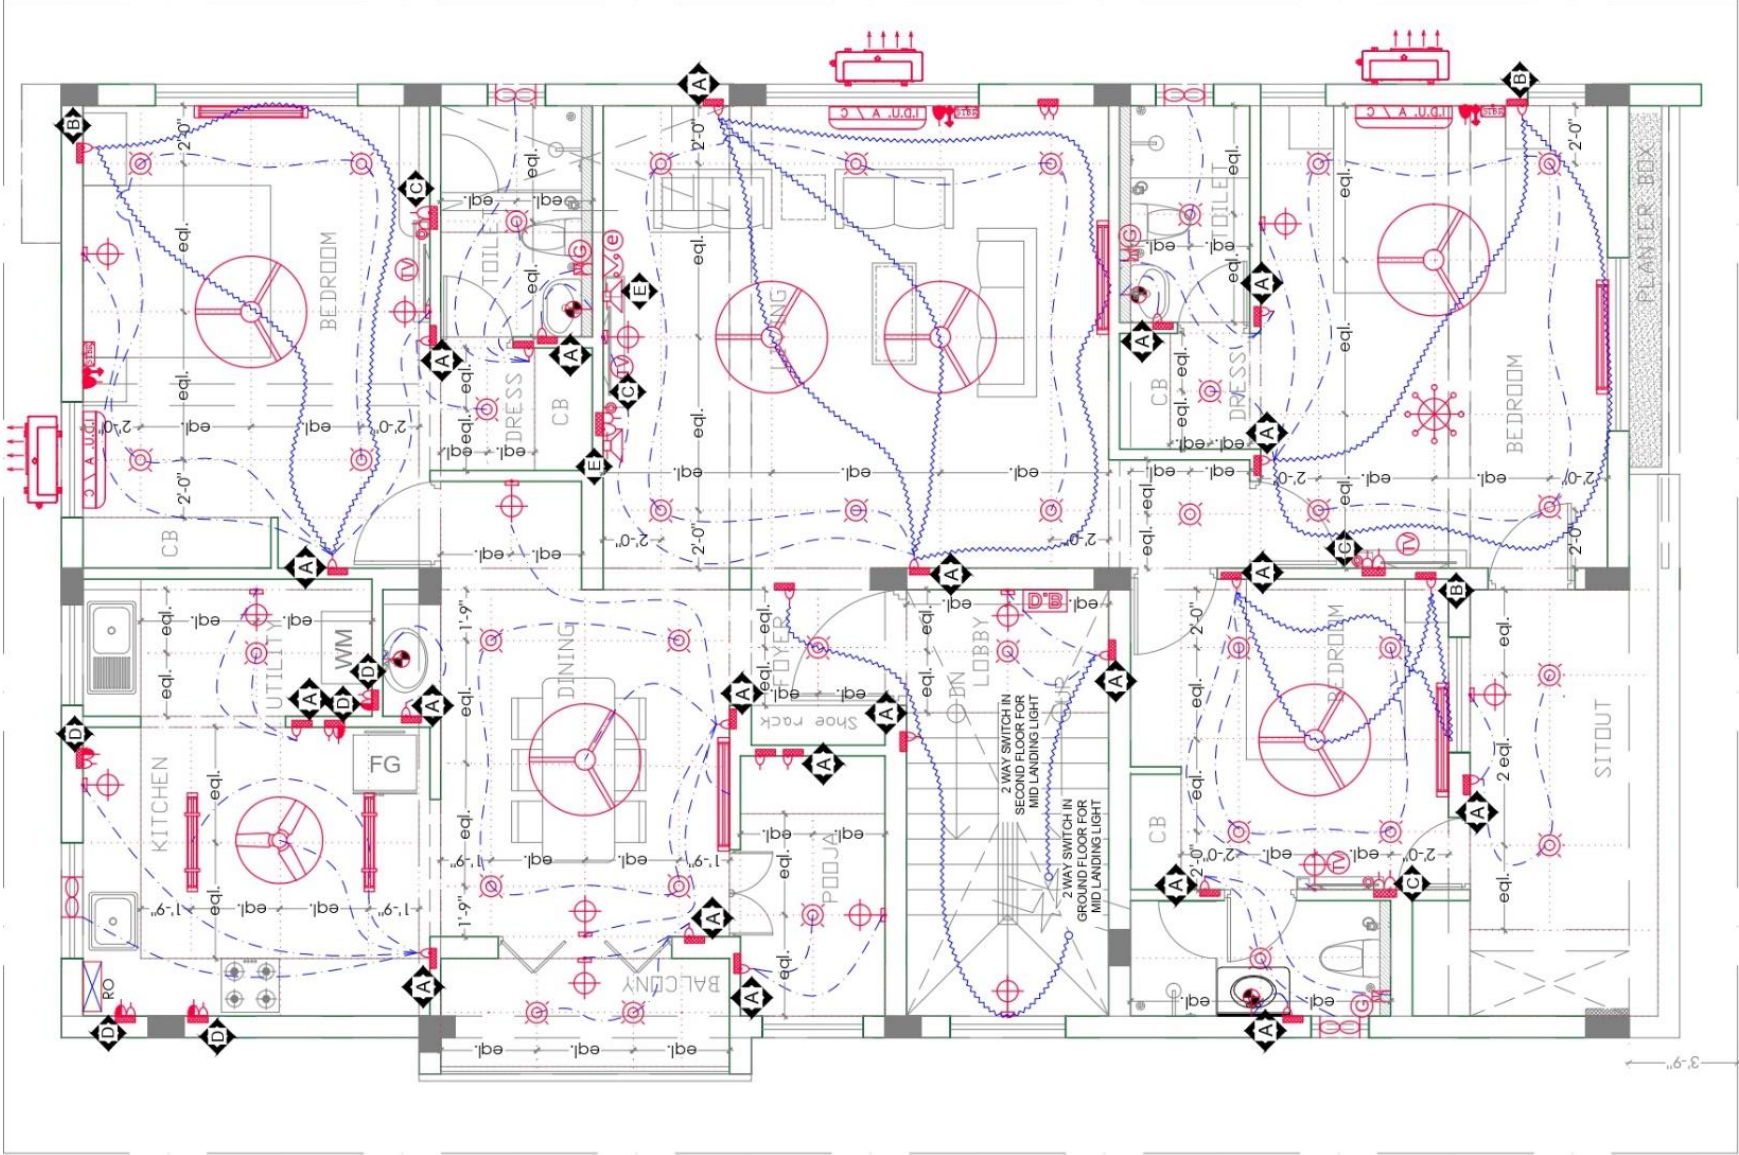


FIRST FLOOR PLAN

PROJECT :

PROPOSED RESIDENCE FOR
Mr. VENKATESA AT
HASTHINAPURAM.

North Point :

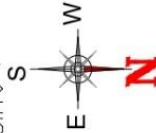

DRAWING TITLE :

ELECTRICAL DRAWING

DATE :03.05.2023

DEALT: ARUNA

SCALE :

DESIGN : A.K

CHECKED : A.K

PR.NO : VEN_RES_ELE_1020_R-00

ARCHITECTURE * INTERIORS :



No 11st floor | 2nd main road
Paruthi Nagar | Camp Road | Selayur
Chennai - 600073 | Ph: +91-44-962779
Email: zionarch.com | W: www.zionarch.com

ELECTRICAL

NOTE:

1, INVERTER CAN BE PLANNED UNDER THE STAIRCASE @ GROUND FLOOR LEVEL

- * All wall lights are fixed at 8'-0" ht from the respective Finished floor level
- * All LIGHT FIXTURES are to be selected and approved by Client / Architect
- * EXTERIOR LIGHTS / GARDEN LIGHTS TO BE DECIDED BASED ON SITE CONDITION
- * NECESSARY PROVISION TO BE MADE FOR INVERTED LINES.


- A** - Switch Box @ 4'-6" Ht.
- B** - Switch Box @ 2'-6" Ht.
- C** - Switch Box @ 2'-0" Ht.
- D** - Switch Box @ 3'-6" Ht.

ONE WAY

TWO WAY

ELECTRICAL LEGEND

S.No	SYMBOL	DESCRIPTION
1		CEILING FAN 4-0" SWEEP
2		CEILING FAN 3-0" SWEEP
3		WALL MOUNTED FLUORESCENT LIGHT
4		5 amps SOCKET POINTS
5		15 amps SOCKET POINTS
6		DISTRIBUTION BOARD
7		SWITCH BOARD
8		15 amps SOCKET WITH SWITCH FOR HEATER
9		MAIN DISTRIBUTION BOARD
10		MIRROR LIGHT
11		CEILING MOUNTED LIGHT
12		WALL MOUNTED LIGHT
13		WALL SPOT LIGHT
14		DECORATIVE WALL WASH LIGHT
15		STRIP LIGHT
16		CHANDELIER / HANGING LIGHT
17		TELEPHONE SOCKET
18		CALL BELL BUZZER
19		BELL PUSH BUTTON
20		EXHAUST FAN POINT
21		FOOT LAMP
22		INTERNET JACK POINT
23		TV LOCATION
24		WATER PROOF LAMP POINTS
25		AC INDOOR UNIT
26		AC OUTDOOR UNIT
27		SINGLE PHASE STABILISER FOR AC
29		25A DOUBLE POLE SWITCH WITH INDICATOR AND 25A 3 PIN SOCKET FOR STABILISER
30		TV CABLE SOCKET WITH SWITCH
31		GEYSER LOCATION

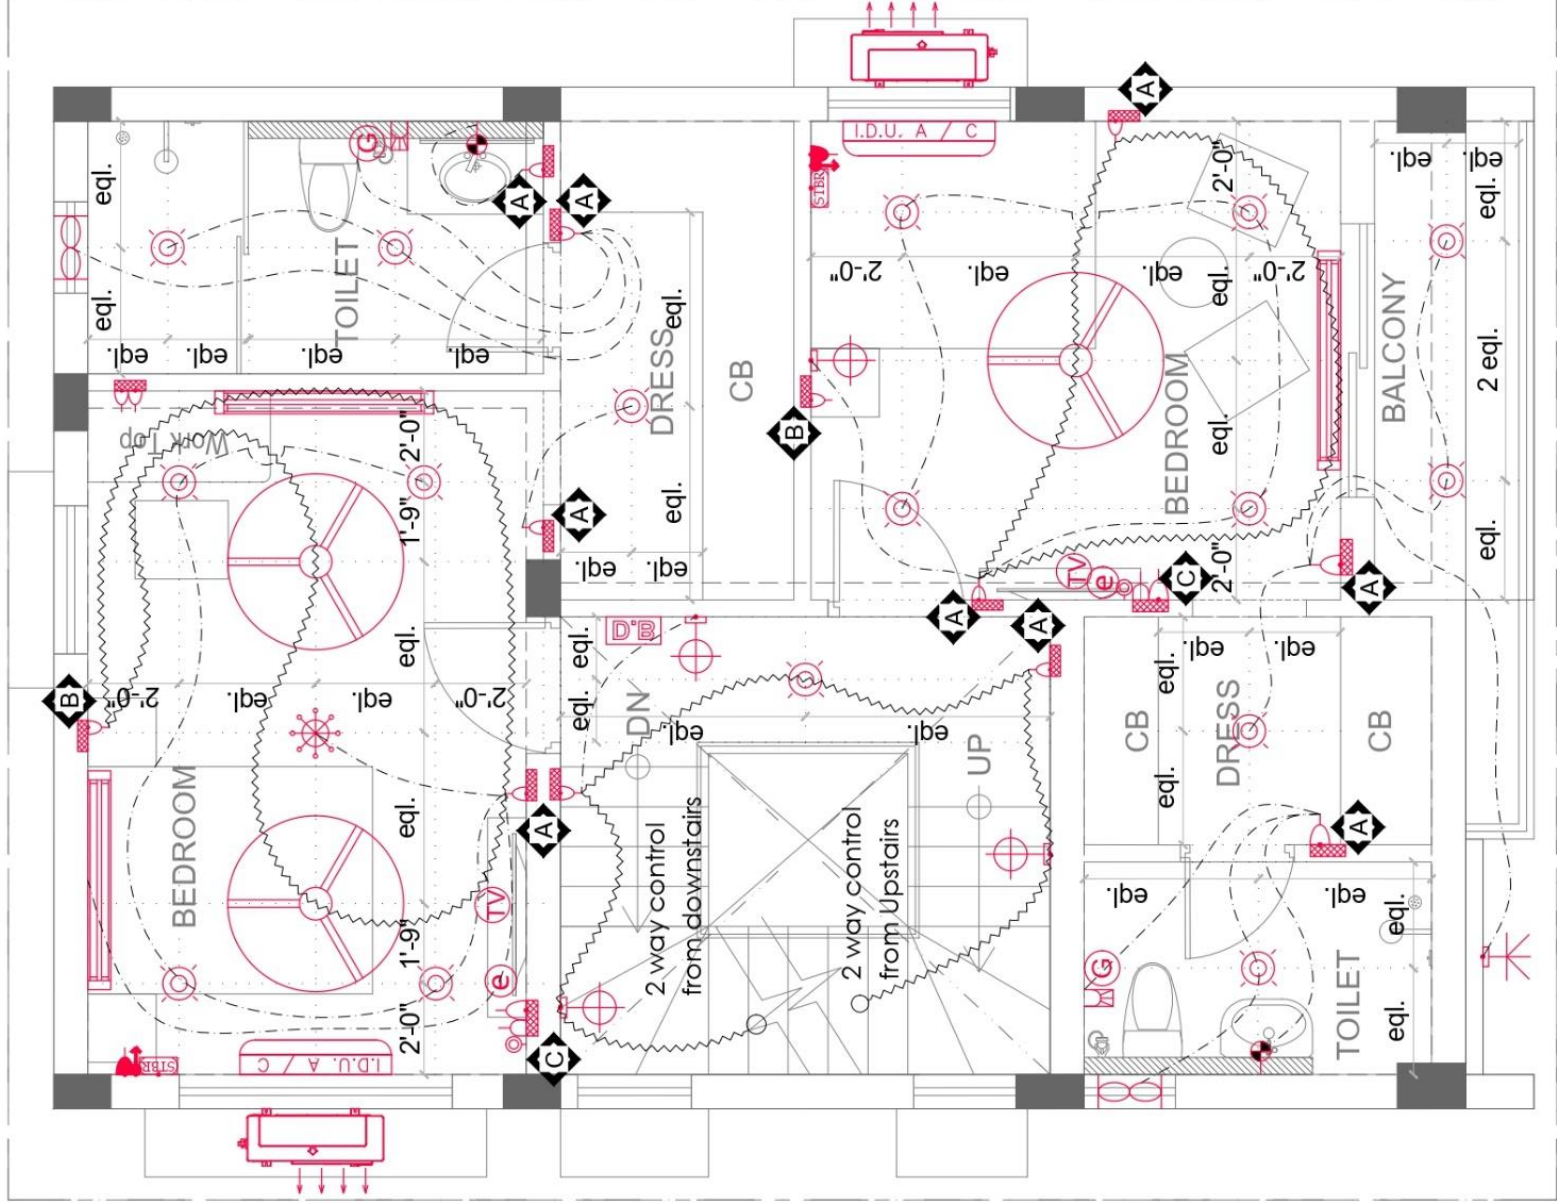

SECOND FLOOR PLAN

PROJECT:

PROJECT: PROPOSED RESIDENCE FOR SWARNA LAKSHMI.S AT CHROMPET.

North Point :



DRAWING TITLE:

ELECTRICAL DRAWING

DATE:17.04.2023	DEALT: ARUNA
-----------------	--------------

SCALE:

SCALE:


PR.NO : THIRU_RES_ELE_1024_R-00

ARCHITECTURE • INTERIORS:



No.1,1st floor | 2nd main road
Parasakthi Nagar | Camp Road | Selaiyur
Chennai - 600075. Ph:+91-44-42865772
E:info@zionarch.com | W:www.zionarch.com

ELECTRICAL

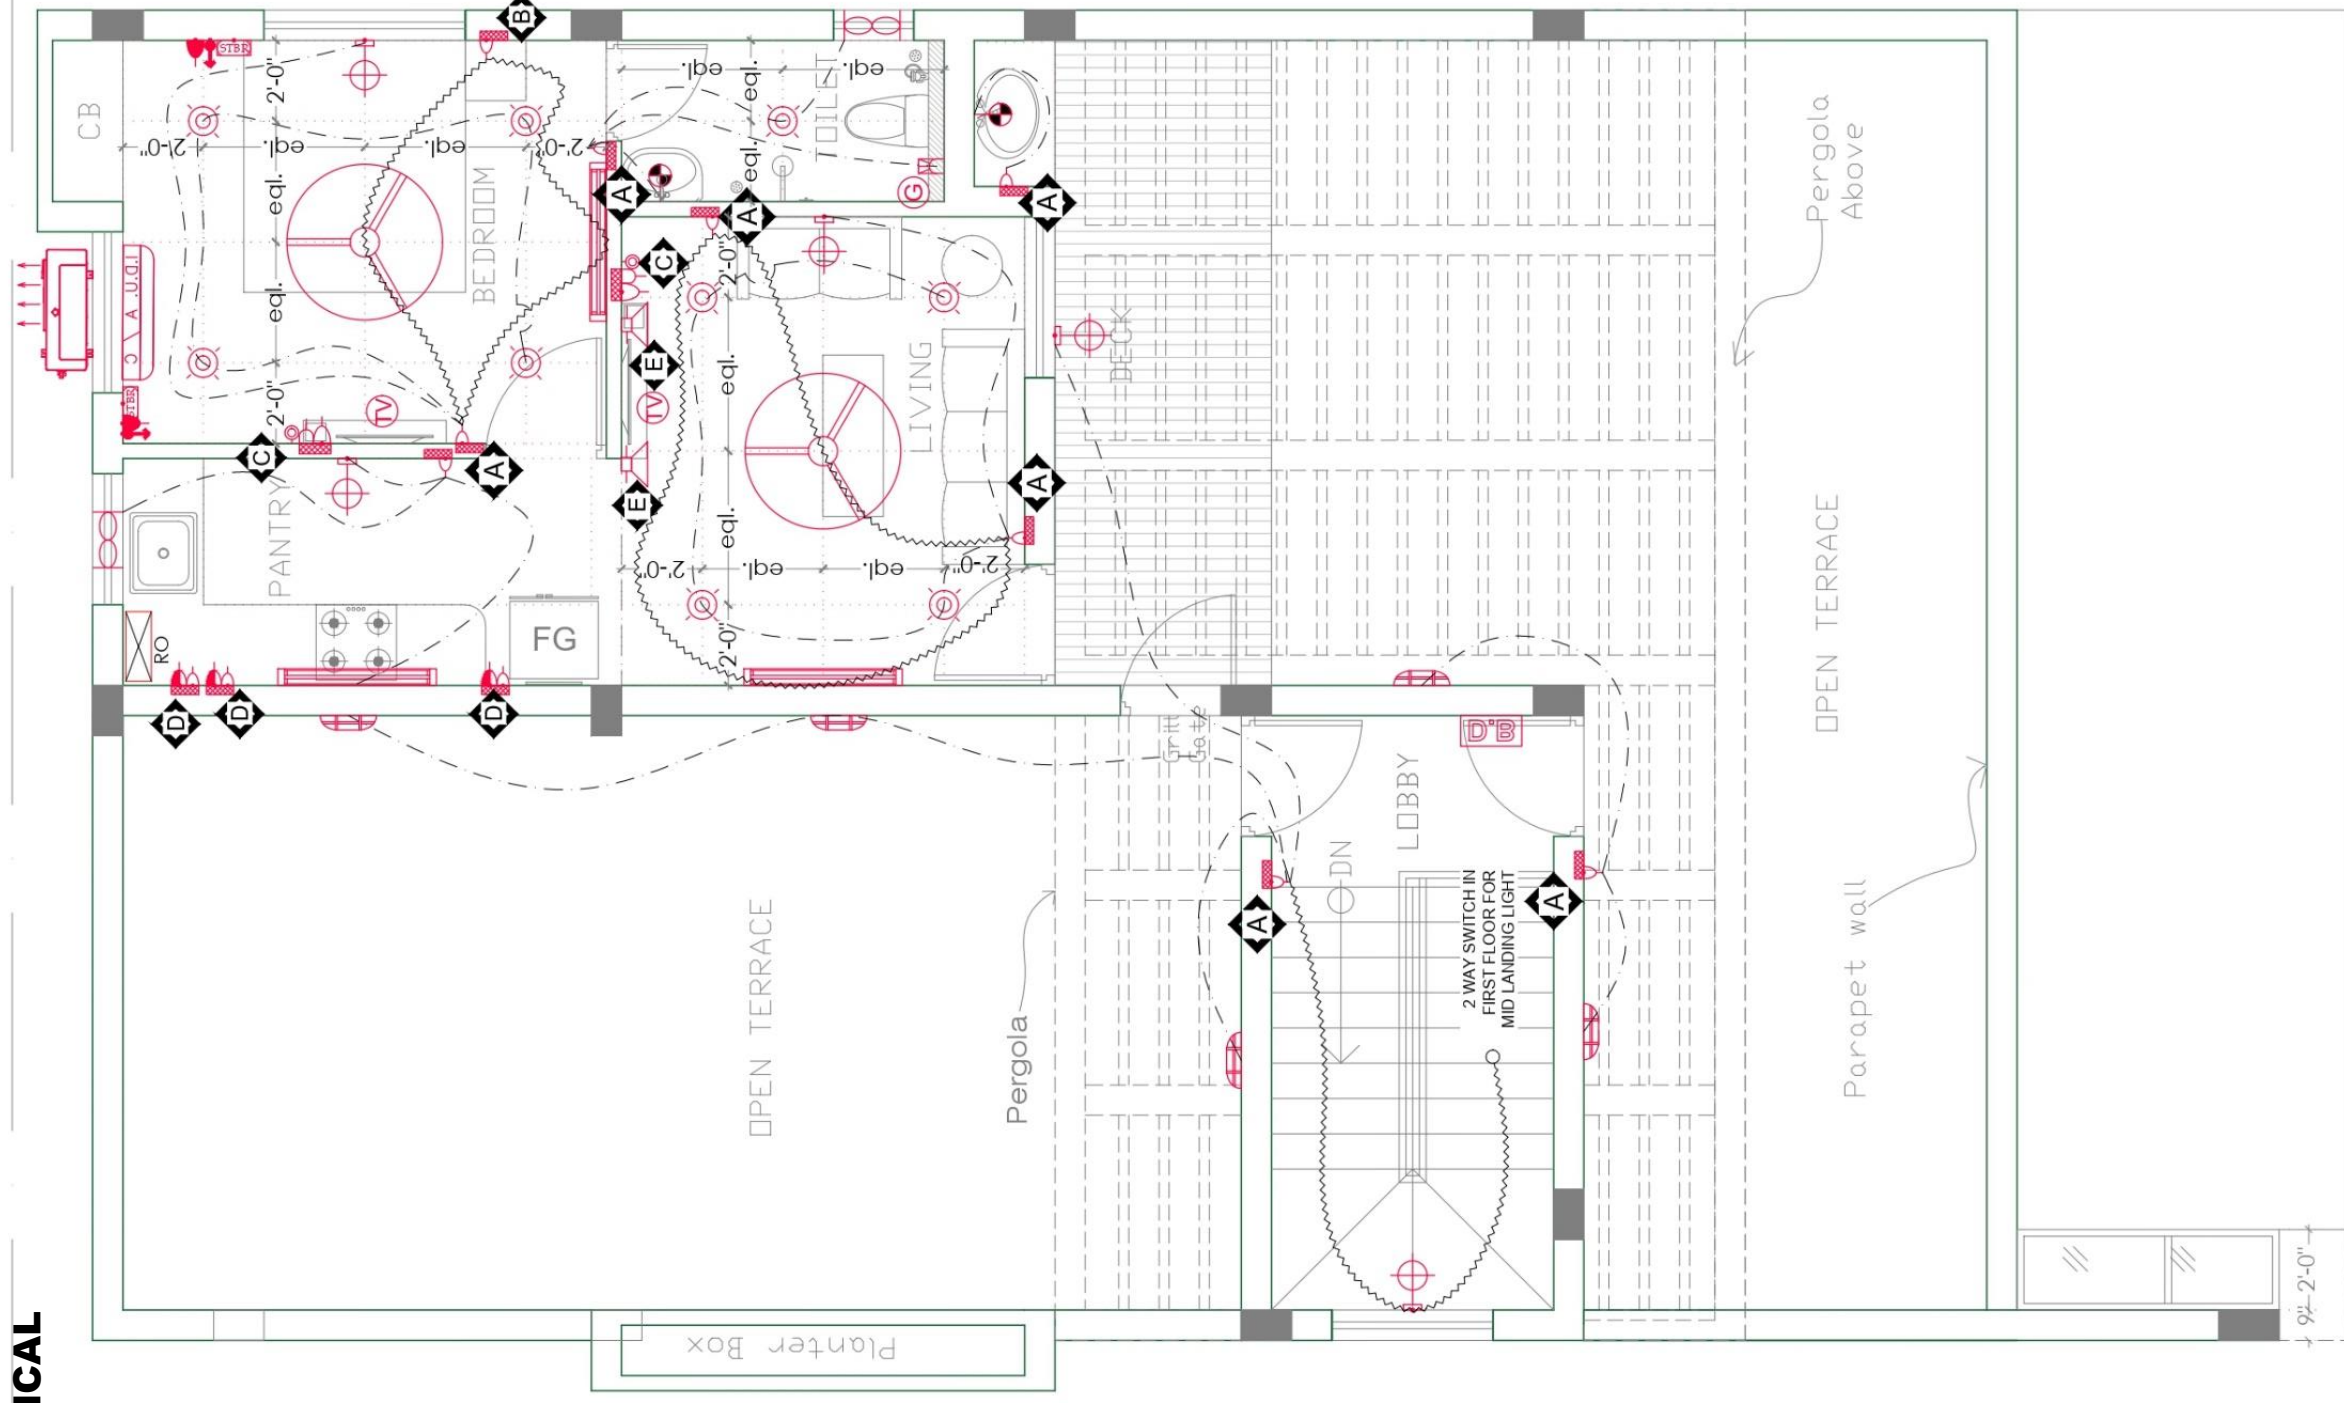


02.03.2023_R-00



ARCHITECTURE * INTERIORS :



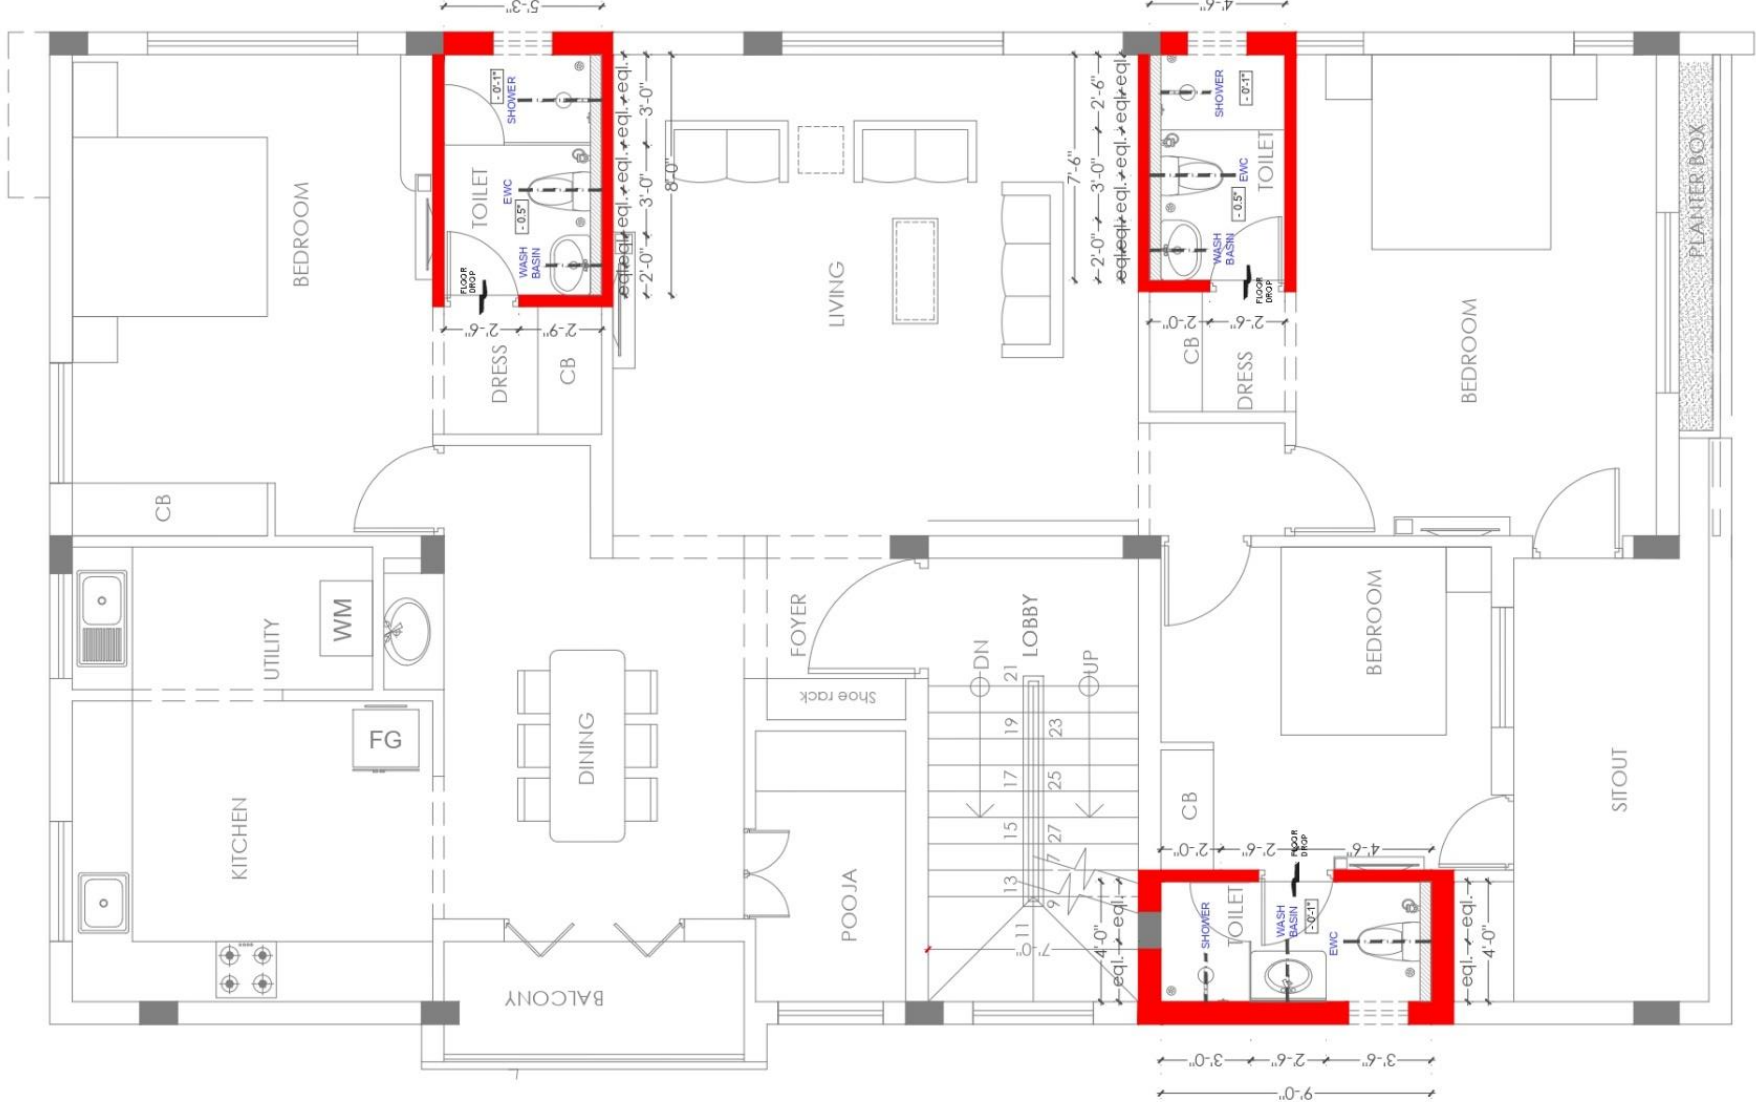

FIRST FLOOR PLAN

PROJECT :
PROPOSED RESIDENCE FOR
Mr.VENKATESA AT
HASTHINAPIRAM

North Point :
S
E W

DRAWING TITLE :

PLUMBING LAYOUT - FIRST FLOOR

DATE :02.03.2023


DEALT: ARUNA

SCALE :


ARCHITECTURE * INTERIORS :

ZIONARCH
ARCHITECTS

No.1,1st floor | 2nd main road
Purankuthi Nagar | Camp Road | Selayur
Chennai - 600073 | Ph: +91-44-4266772
E: info@zionarch.com | W: www.zionarch.com

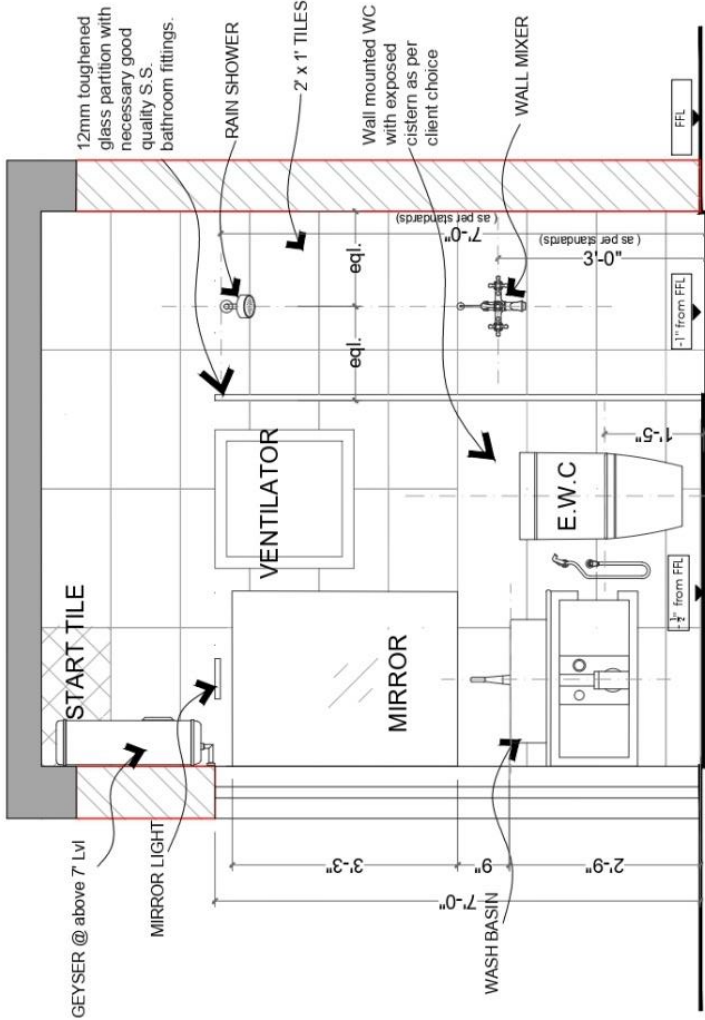

SECTION AND ELEVATION "AA"

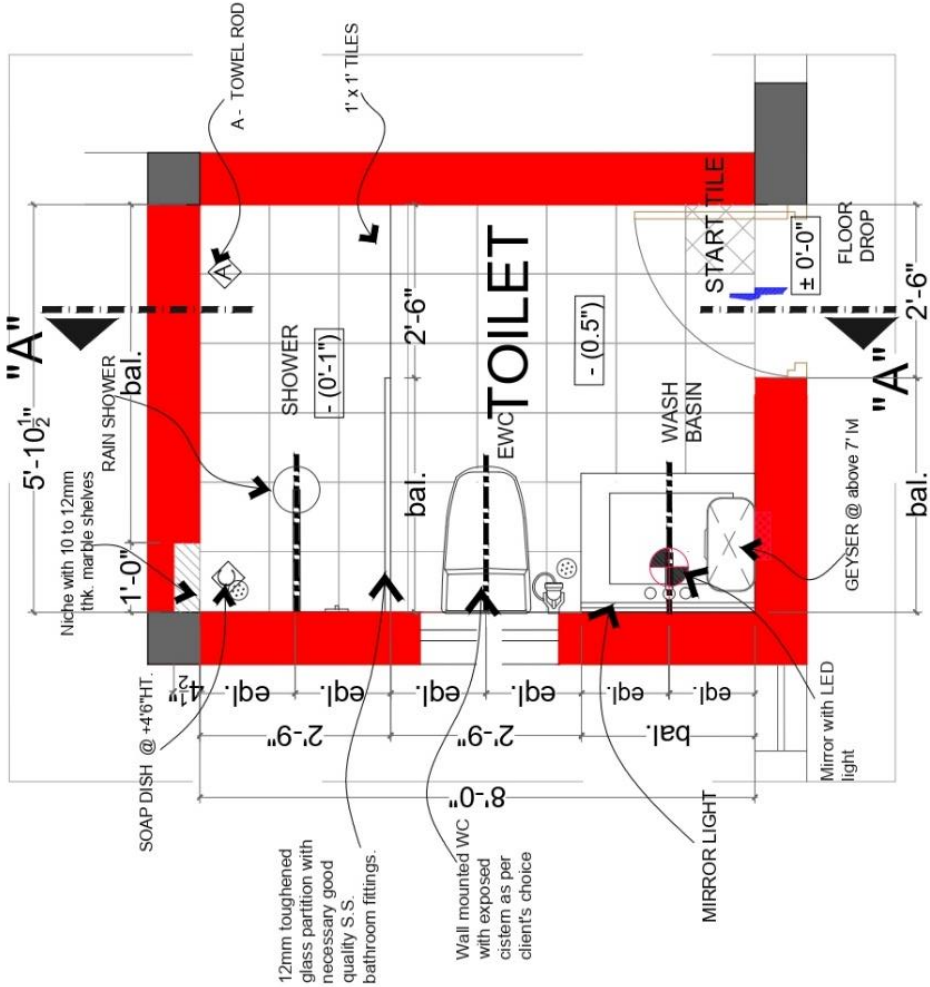


GROUND FLOOR SE BEDROOM TOILET


NOTE:
For NE Bedroom's toilet details may be mirror images
Ventilator to be placed @ roof bottom as short as possible (to be decided)
Mirror to have inbuilt LED Backlight with $\frac{3}{4}$ " band all around leaving 2" gaps from edge.

Project Title : PROPOSED WEEKEND HOME FOR Mr.AJIT @ MAHABALIPURAM <

MR. AJIT BEACH HOUSE

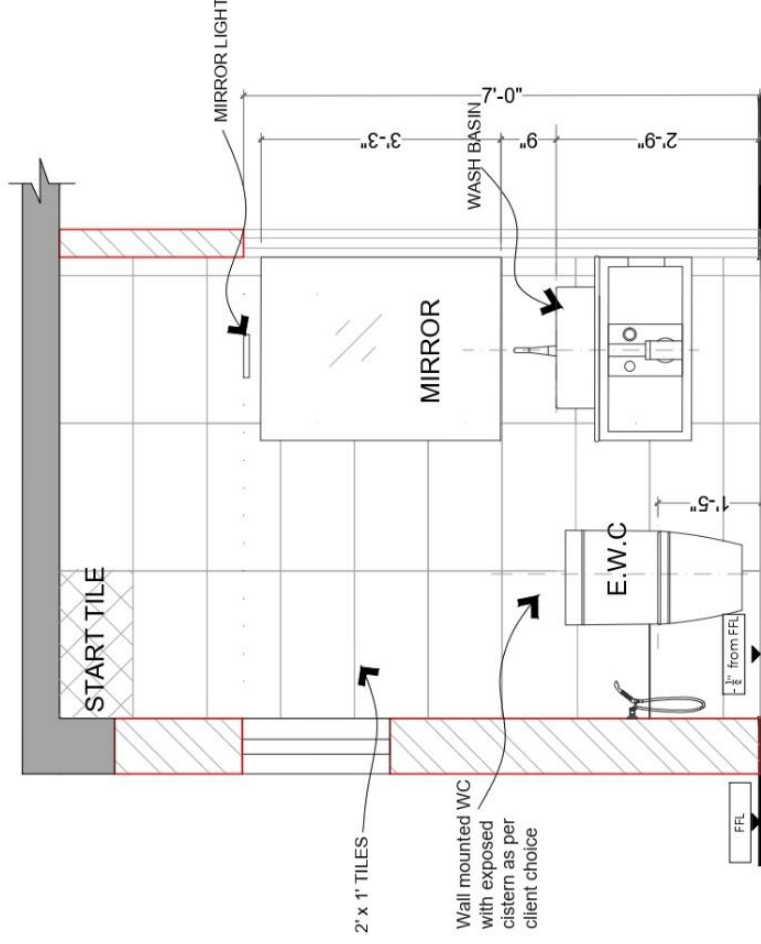


SECTION AND ELEVATION "AA"

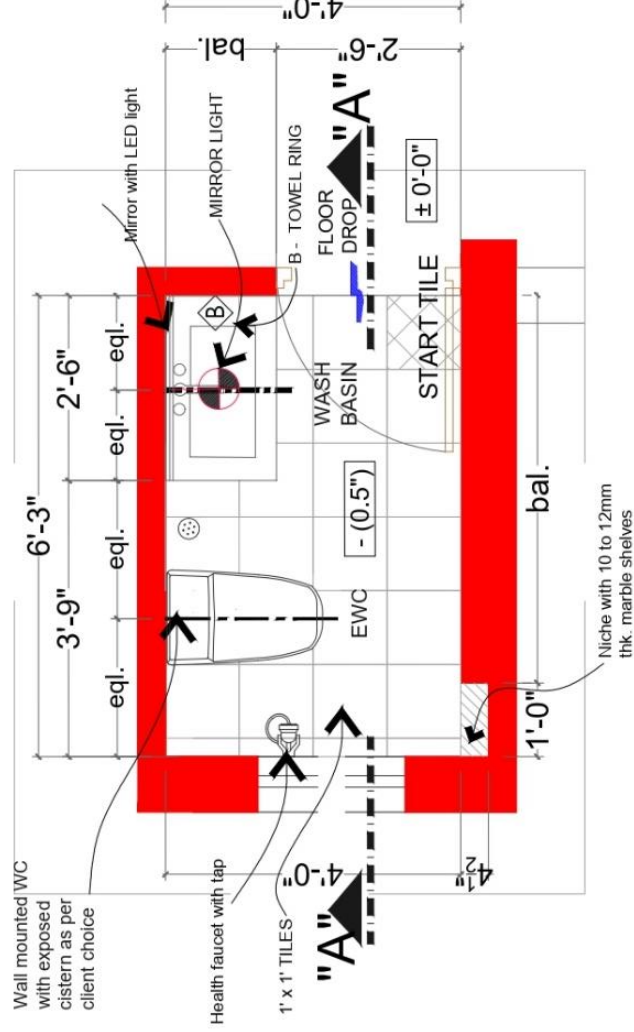

GROUND FLOOR POWDER ROOM

NOTE: Mirror to have inbuilt LED Backlighting with $\frac{3}{4}$ " band all around leaving 2" gaps from edge.

Project Title :	PROPOSED WEEKEND HOME FOR Mr.AJIT @ MAHABALIPURAM		
Client :	Mr.AJIT @ MAHABALIPURAM		
Drawing Title :	GROUND FLOOR POWDER ROOM	North point :	
Drawing No :	N_AR-2100 PL / 001 / R-01		
Project Title : PROPOSED WEEKEND HOME FOR Mr.AJIT @ MAHABALIPURAM		Note: - Do not Scale the Drawing. Unless otherwise specified all dimensions are in Inch & foot. - This drawing should be read in conjunction with relevant structural, plumbing and electrical drawings. - All Masonry wall dimensions are Nominal dimensions. - All Door and Windows dimensions are Finish dimensions. - Any discrepancies found in this drawing should be brought to the Architect's knowledge, prior to the execution of the work. - Refer separate Drawing for sections, Tolerances, Details, Store case Details, Doors, Windows, Ventilators and Other Architectural Details. - All Dimensions are in Feet and Inches.	
Date 15.03.2023		ARUNA AK A3 Scale Architect:	
Zionarch Architecture & Interiors W: www.zionarch.com E: info@zionarch.com		Zionarch Architecture & Interiors W: www.zionarch.com E: info@zionarch.com	

 


NOTE:


For NE Bedroom's toilet details may be mirror images

Mirror to have inbuilt LED Backlight with $\frac{3}{4}$ " band all around leaving 2" gaps from edge.


Project Title : PROPOSED WEEKEND HOME FOR MR.AJIT @ MAHABALIPURAM		Drawing Title : GROUND FLOOR SE BED ROOM TOILET		North point : 		Note: • Do not scale the Drawing. Unless otherwise specified all dimensions are in Inch & Foot. • This drawing should be read in conjunction with relevant structural, plumbing and electrical drawings • All Masonry wall dimensions are Nominal dimensions. • All Doors and Windows dimensions are finish dimensions. • Any discrepancies found in this draw should be brought to the Architect's knowledge prior to the execution of it. • Refer separate Drawings for sections, Tables, Details, Schedule Details, Doors, Windows, Ventilators and Other Architectural Details. • All Dimensions are in Feet and Inches.					
Client : Mr.AJIT @ MAHABALIPURAM		Drawing No : N_AR-2100 PL / 001 / R-01									
Date 15.03.2023		Drawn ARJUNA		Checked AK		Sheet size A3		Scale		Architect: ZIONARCH Architecture & Interiors www.zionarch.com info@zionarch.com	

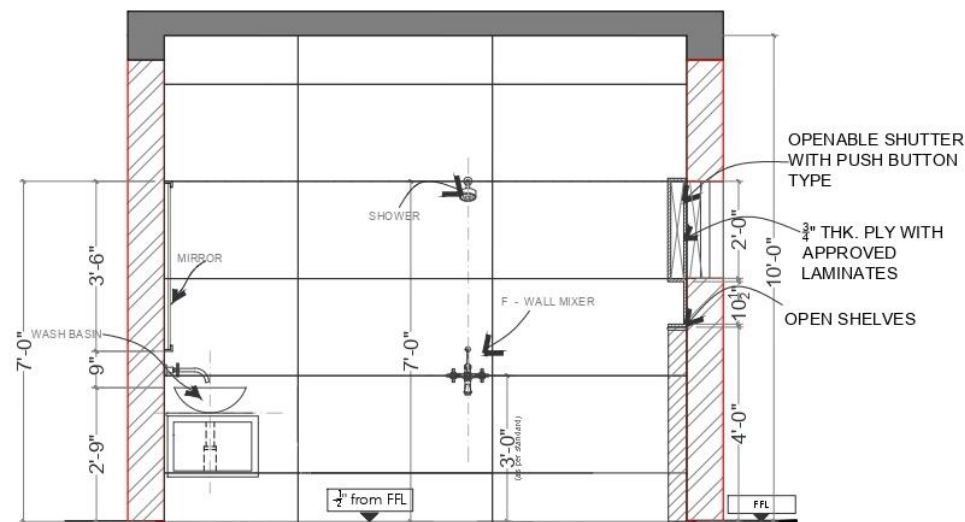


SECTION & ELEVATION "A-A"

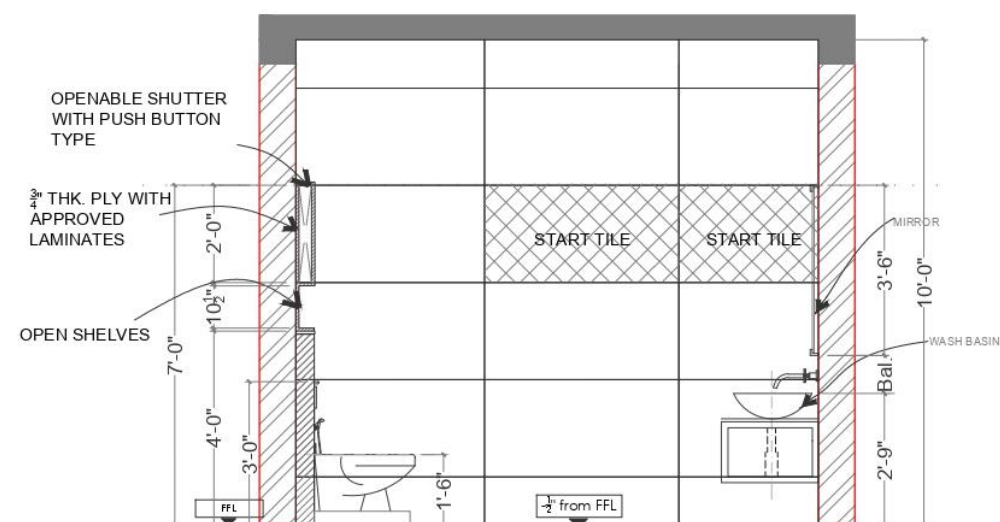


SECTION & ELEVATION "B-B"

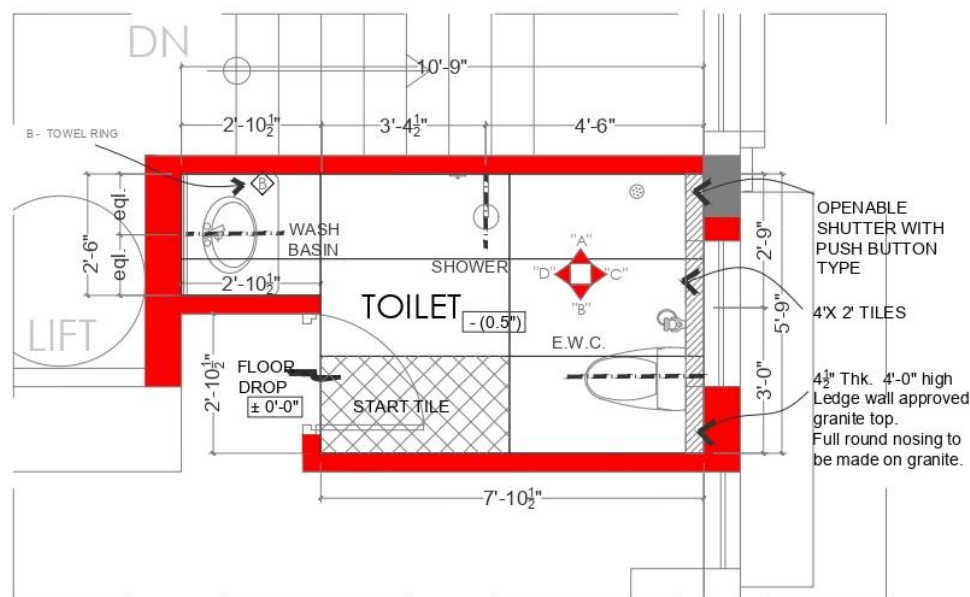

PLAN

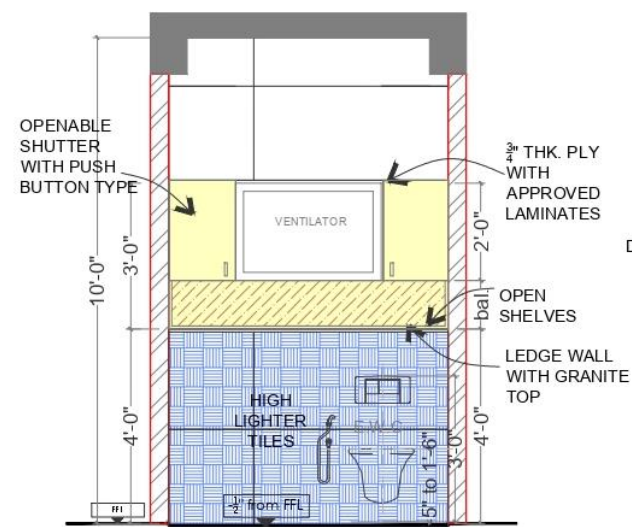

SECTION & ELEVATION "C-C"

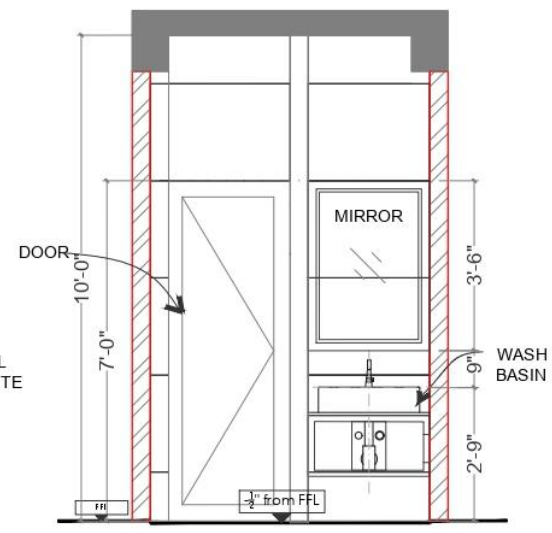

SECTION & ELEVATION "D-D"

FIRST FLOOR TILE DETAIL PARENT BEDROOM

- HIGHLIGHTER TILES
- WOOD WORK


NOTE:
ALL WOOD WORK IN THE TOILET TO BE OF WATER
PROOF WITH APPROVED LAMINATES

Project Title :
PROPOSED RESIDENCE FOR Mrs.AISHWARYA KARTHIK AT NEELANGARAI.


Client :
Mrs.AISHWARYA KARTHIK AT NEELANGARAI

Drawing Title :
TILE DETAIL
FIRST FLOOR



Drawing NO : AISH_RES_PL_1001_R-01

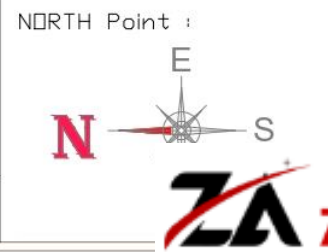


Date	10.04.2023
Dealt	ARUNA
Checked	A.K
Sheet size	A3
Architect:	ZIONARCH

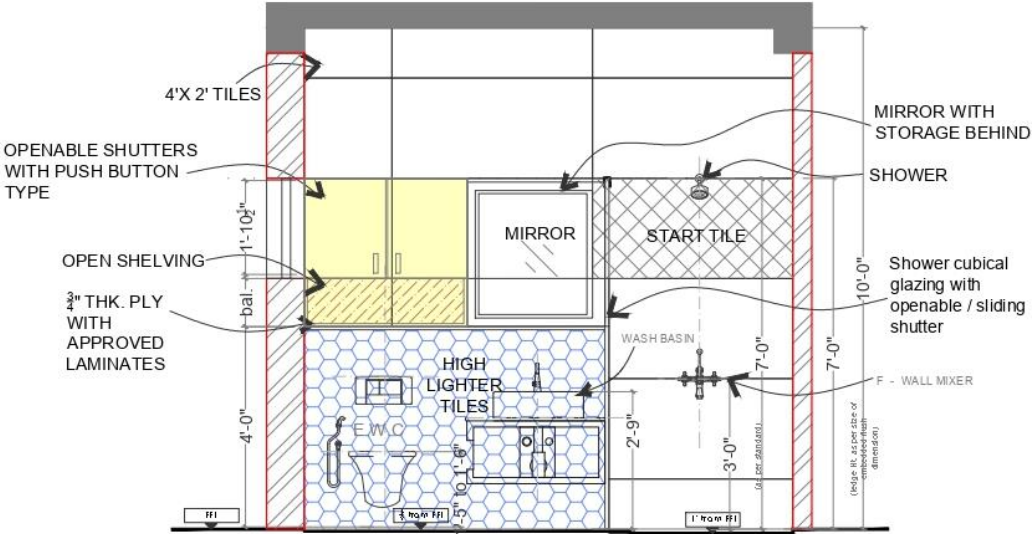


SECTION & ELEVATION "A-A"

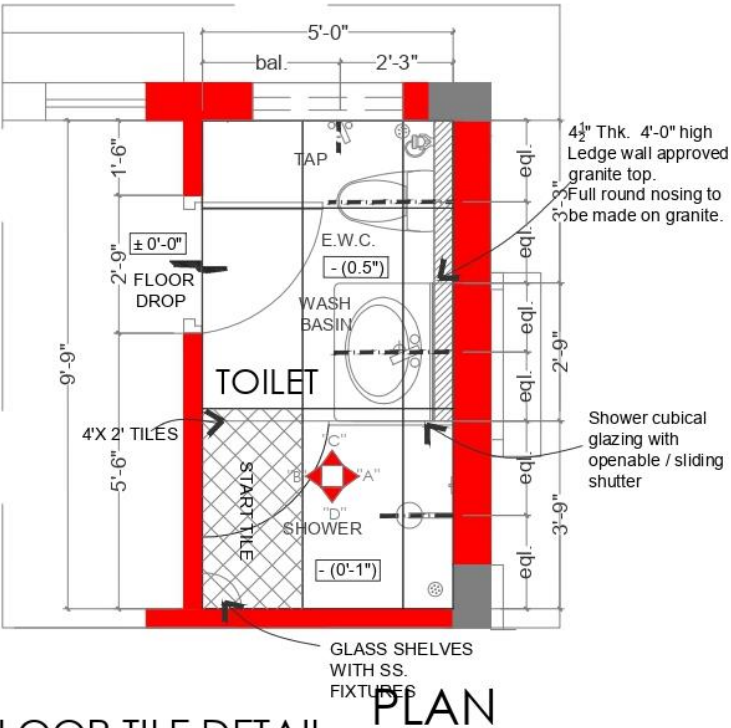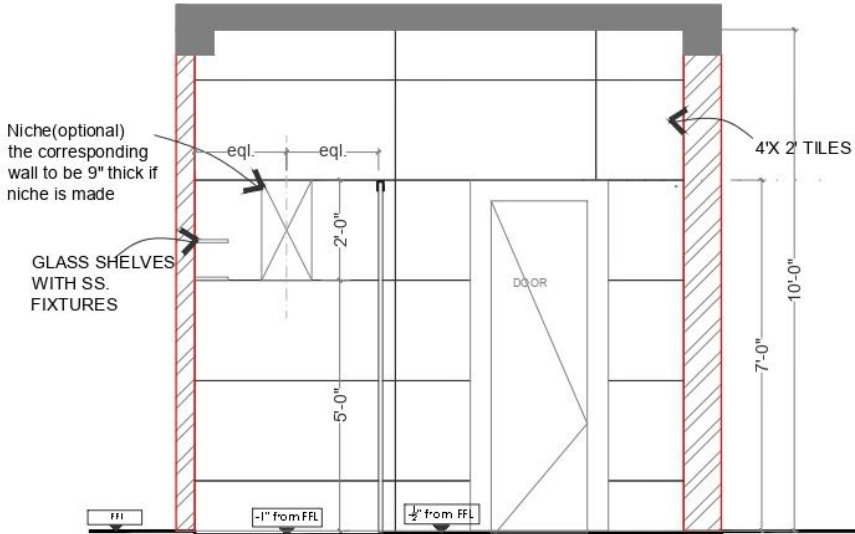

PLAN

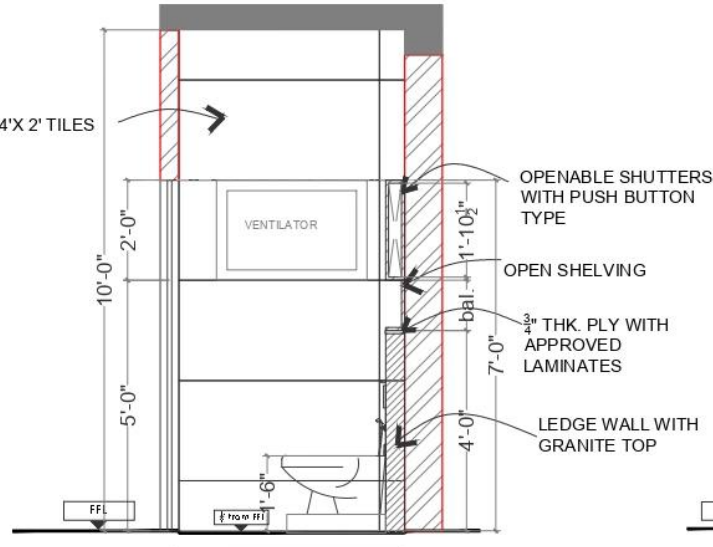

SECTION & ELEVATION "C-C"

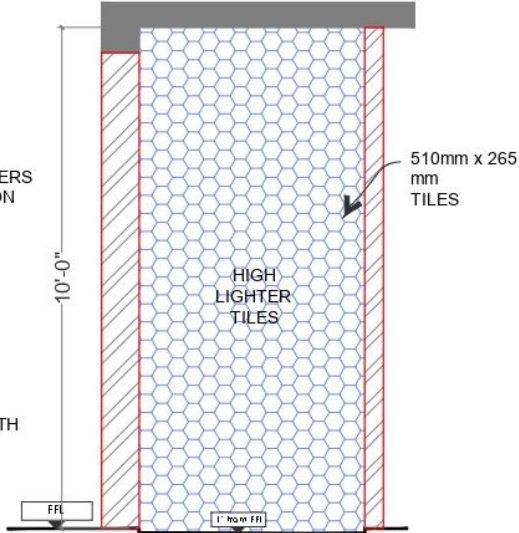

SECTION & ELEVATION "D-D"

SECOND FLOOR TILE DETAIL
CHILDREN'S BEDROOM

Project Title :

PROPOSED RESIDENCE FOR Mrs.AISHWARYA KARTHIK AT NEELANGARAI.

Client : Mrs.AISHWARYA KARTHIK AT NEELANGARAI

Drawing Title :

TILE DETAIL
SECOND FLOOR

Drawing NO : AISH_RES_PL_1001_R-01

NORTH Point :



NOTE:

ALL WOOD WORK IN THE TOILET TO BE OF WATER PROOF WITH APPROVED LAMINATES

Date	10.04.2023
Drawn	ARUNA
Checked	A.K
Sheet size	A3

Architect:

ZA ZIONARCH
ARCHITECTS

No.1,1st floor | 2nd main road
Parasakthi Nagar | Camp Road | Selayur
Chennai - 600073 | Ph:+91-44-2965772
E:info@zionarch.com | W:www.zionarch.com

[illegible]

NOTE:-

ALL WOOD WORK IN THE TOILET TO BE OF WATER PROOF WITH APPROVED LAMINATES

Project Title :

PROPOSED RESIDENCE FOR Mrs.AISHWARYA KARTHIK AT NEELANGARAI.

Drawing Title :

TILE DETAIL

SECOND FLOOR

Drawing NO : AISH_RES_PL_1001_R-01

NORTH Point :




Date	10.04.2023
Dealt	ARUNA
Checked	A.K
Sheet size	A3

Architect:



No.1,1st floor | 2nd main road
Parasakthi Nagar | Camp Road | Selaiyur
Chennai - 600073 | Ph:+91+44+2865772
E:info@zionarch.com | W:www.zionarch.com

11.04.2023 R-00

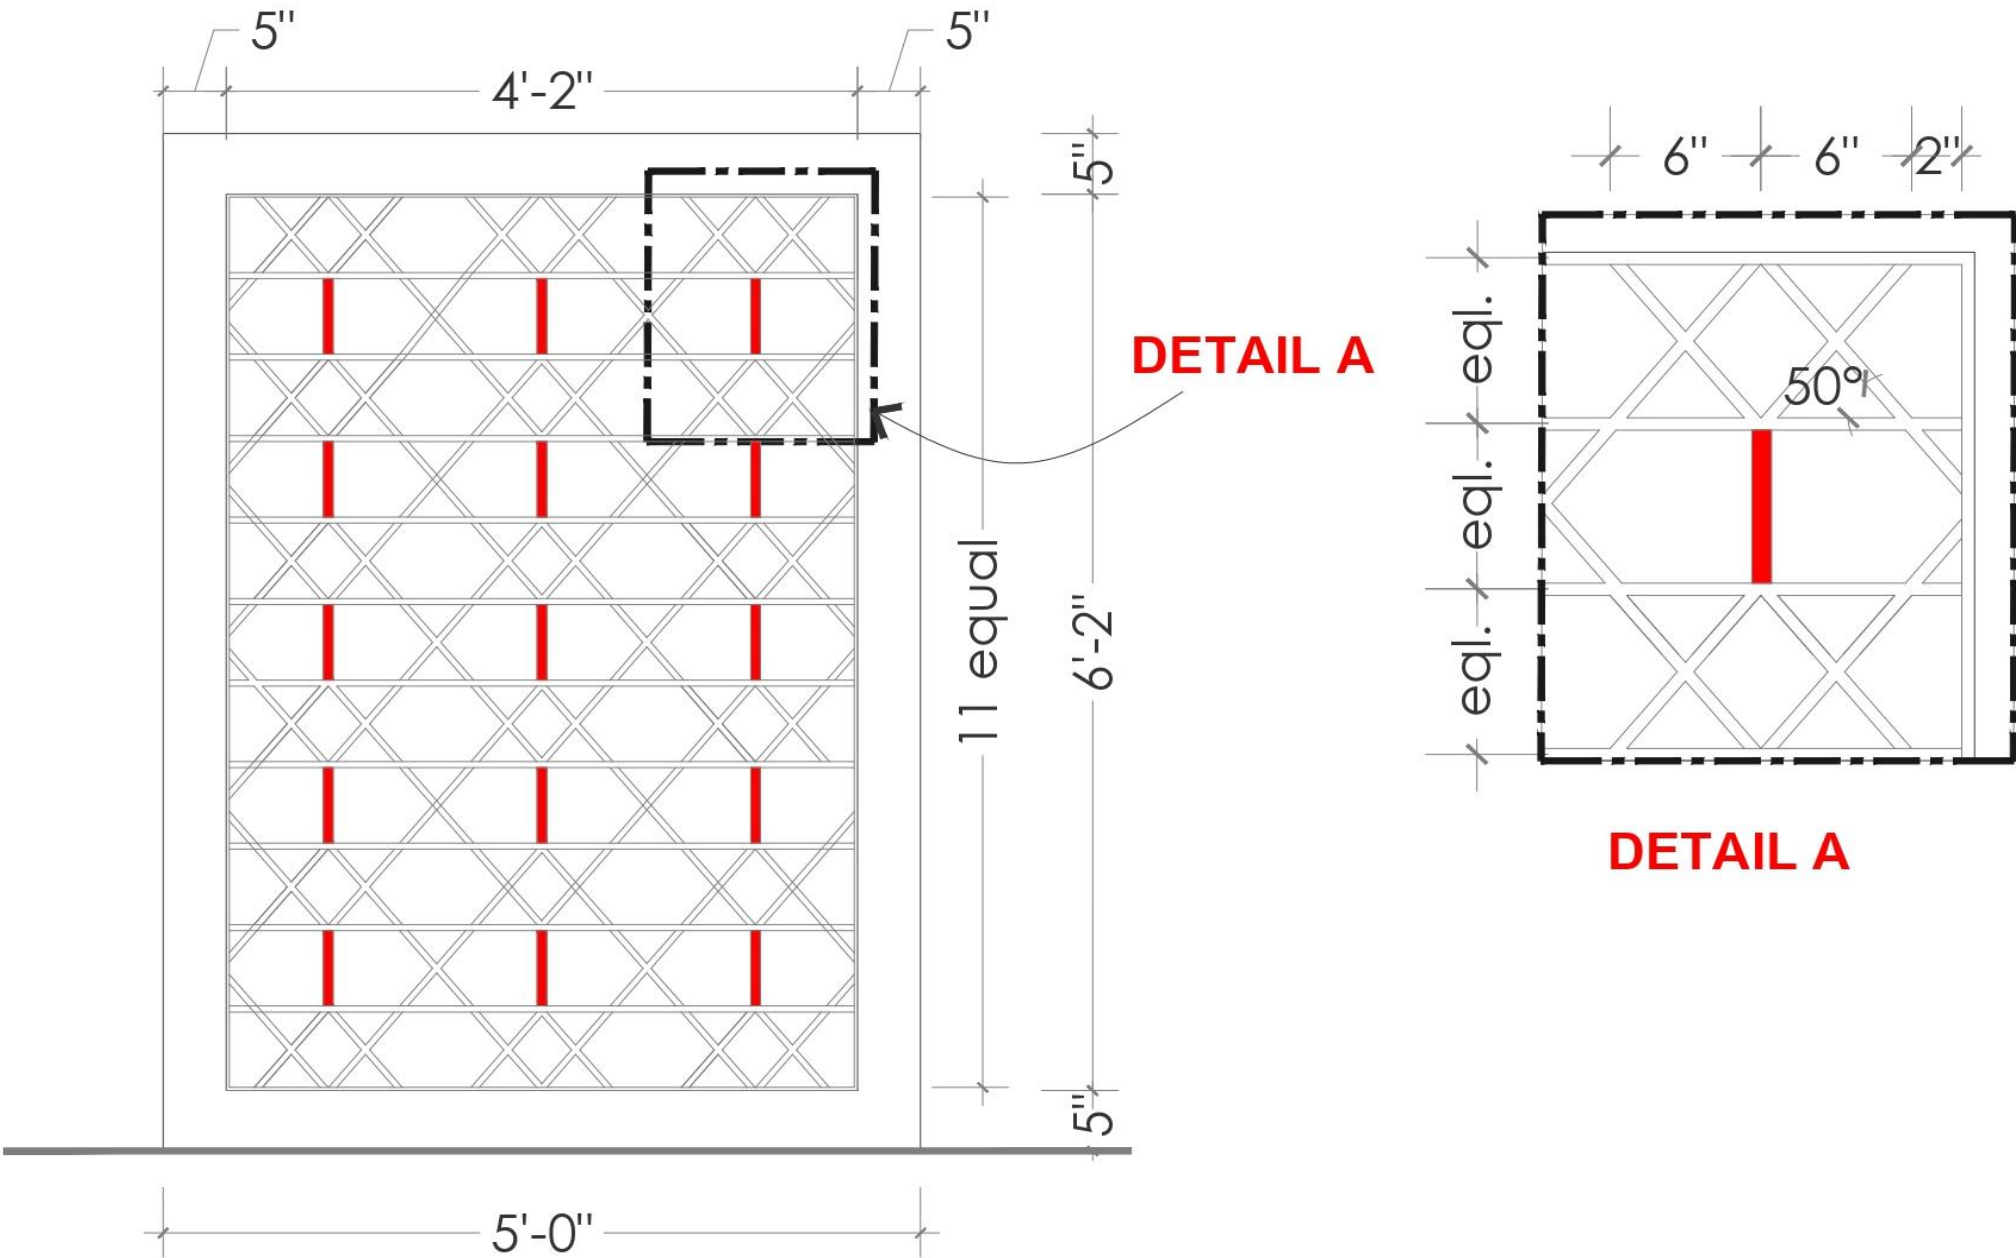

G
R
I
L
L

D
E
T
A
I
L

Project Title :
PROPOSED RESIDENCE FOR Mrs.AISHWARYA KARTHIK AT NEELANGARAI.


Client : Mrs.AISHWARYA KARTHIK AT NEELANGARAI

Drawing Title :
DOOR GRILL DETAIL

Drawing NO : AISH_RES_PL_1001_R-01

Date	11.04.2023
Dealt	ARUNA
Checked	A.K
Sheet size	A3
Architect:  ZIONARCH ARCHITECTS No.11st floor 2nd main road Parasakthi Nagar Camp Road Selaiyur Chennai - 600073 Ph:+91-44-42069772 E:info@zionarch.com W:www.zionarch.com	

MR. SIDDARTH RESIDENCE

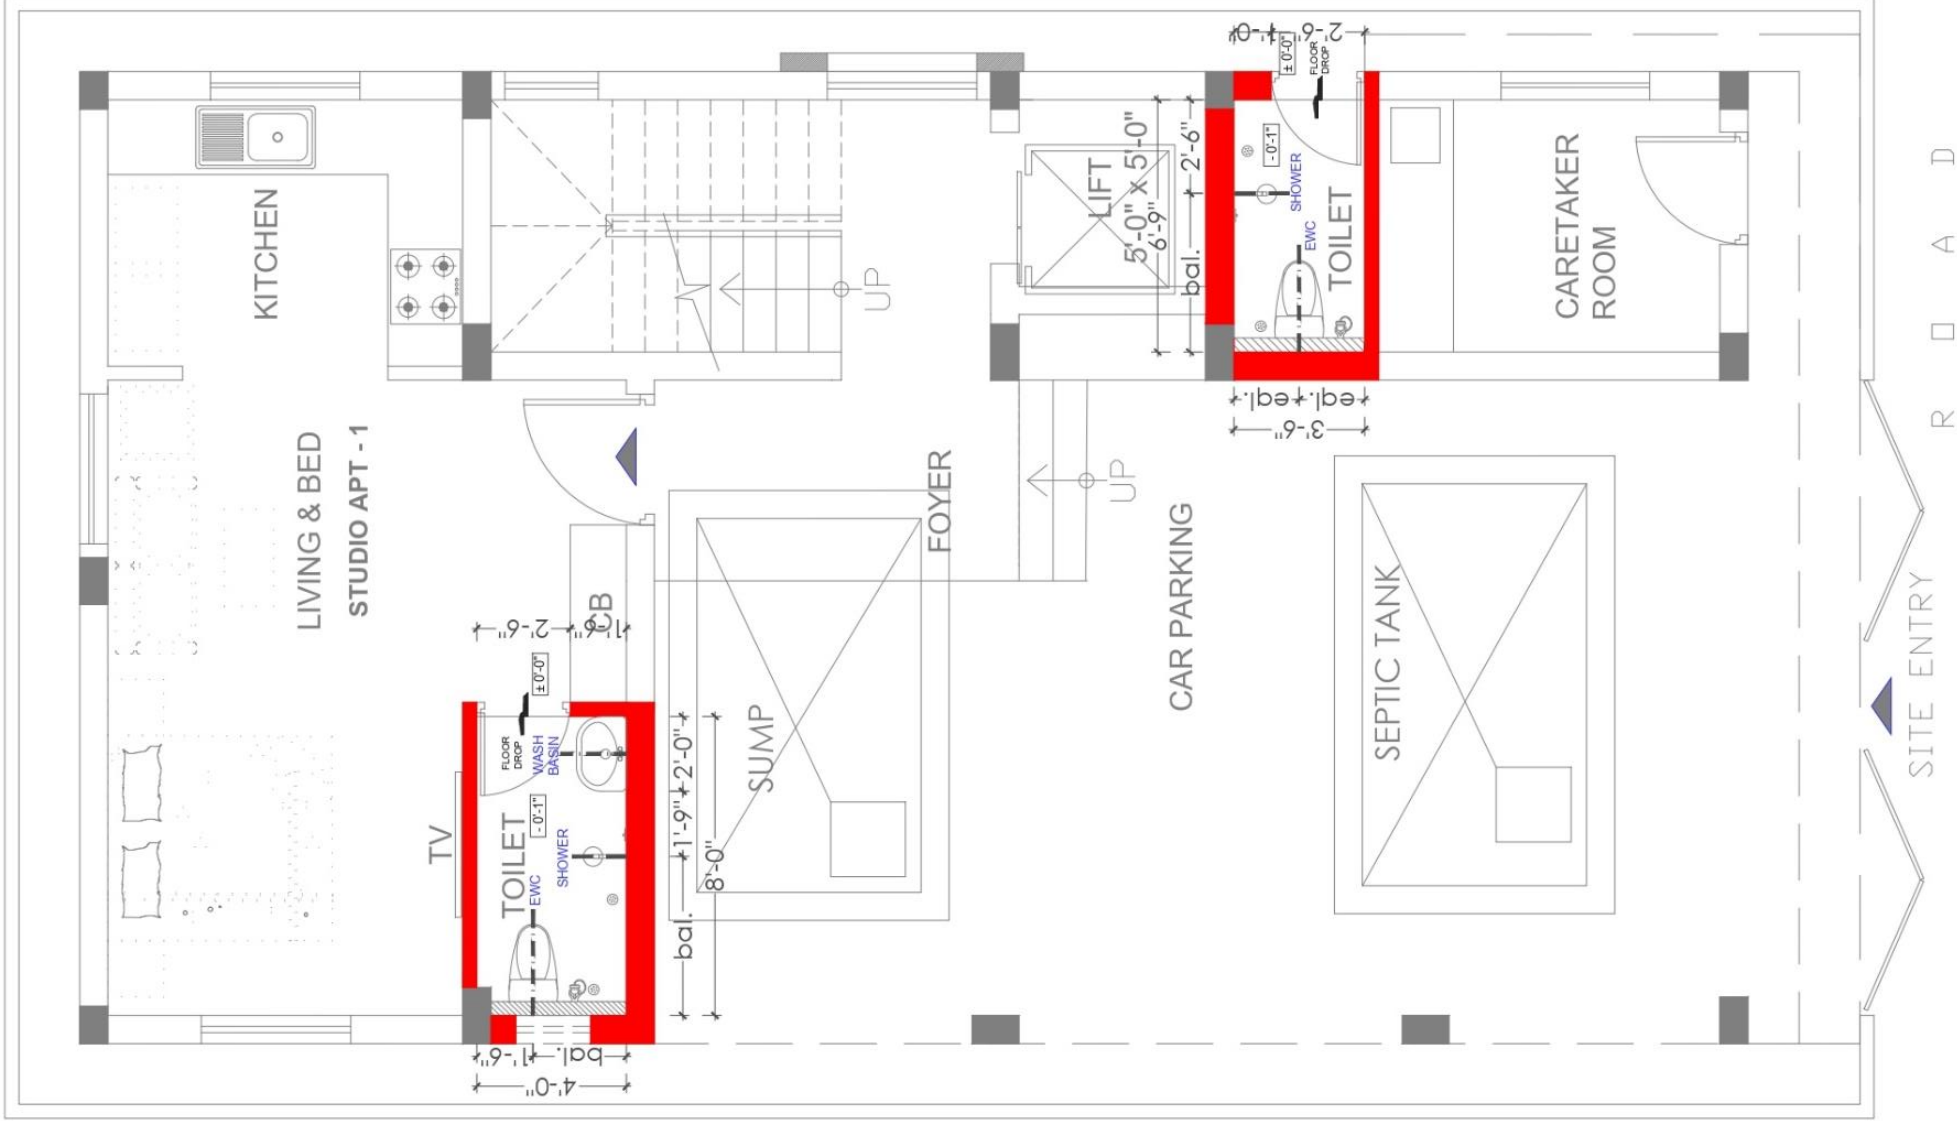


GROUND FLOOR PLAN

PROJECT :
PROPOSED RESIDENCE FOR
Mr.SIDDHARTH AT
BANGALORE.



DRAWING TITLE : PLUMBING LAYOUT			
DATE :04.03.2023	DEALT: ARUNA	SCALE :	
DESIGN : A.K	CHECKED : A.K	PR.NO : \$ID_WD_SCH_1001_R-00	

ARCHITECTURE * INTERIORS :
ZIONARCH
ARCHITECTS
No.1,1st floor | 2nd main road
Pansalkhi Nagar | Camp Road
Chennai - 600073 | Ph.+91-44-49865772
E.info@zionarch.com | W.www.zionarch.com

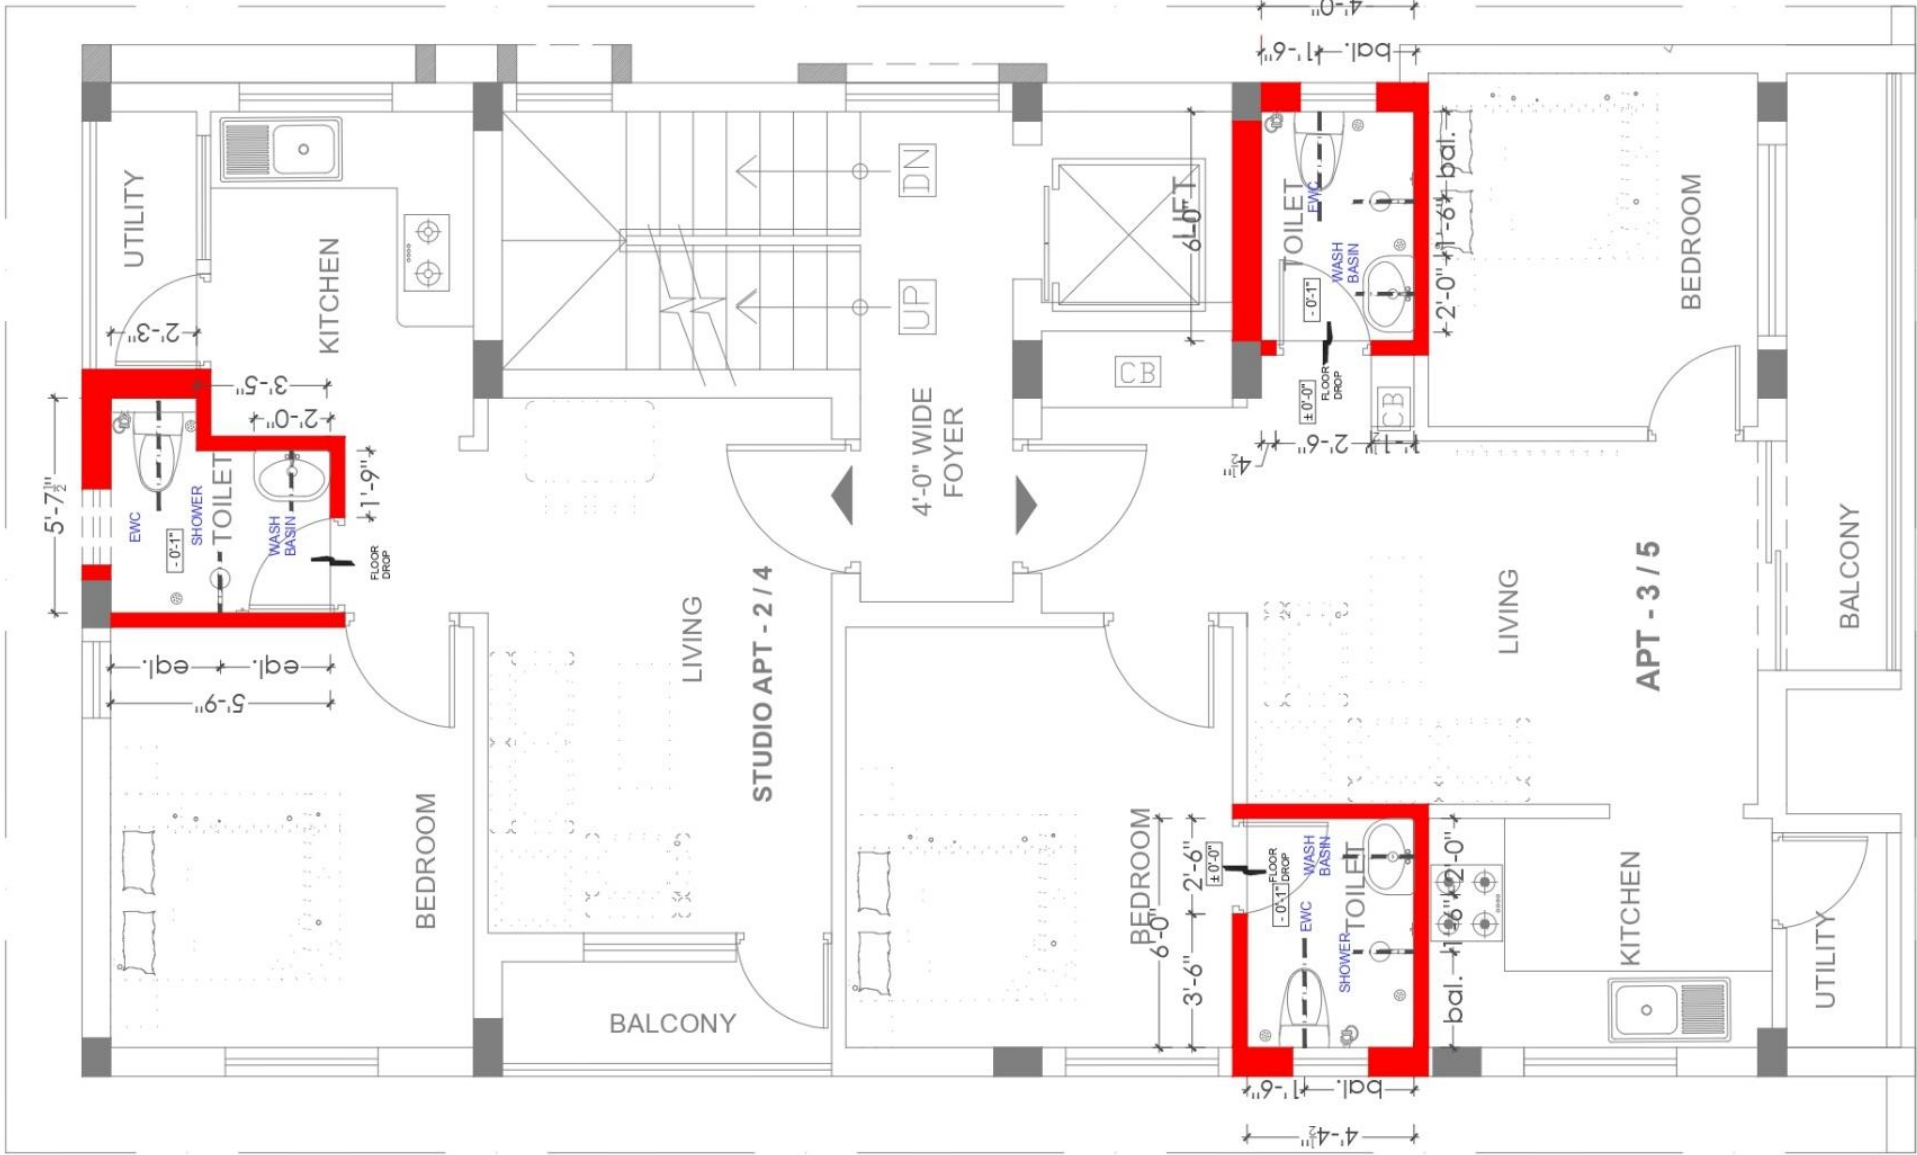

FIRST & SECOND FLOOR PLAN





PROJECT :
PROPOSED RESIDENCE FOR
Mr.SIDDHARTH AT
BANGALORE.



DRAWING TITLE :			
PLUMBING LAYOUT			
DATE :04.03.2023	DEALT: ARUNA	SCALE :	
DESIGN : A.K	CHECKED : A.K	PR.NO : SID_WD_SCH_1001_R-00	

ARCHITECTURE * INTERIORS :
ZIONARCH
No.1,1st floor | 2nd main road
Purasakthi Nagar | Camp Road | Selaiyur
Chennai - 600073 | Ph:+91-44-42665772
E:info@zionarch.com | W: www.zionarch.com

28.02.2023

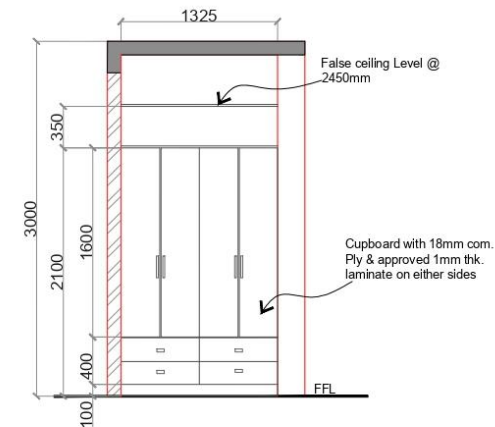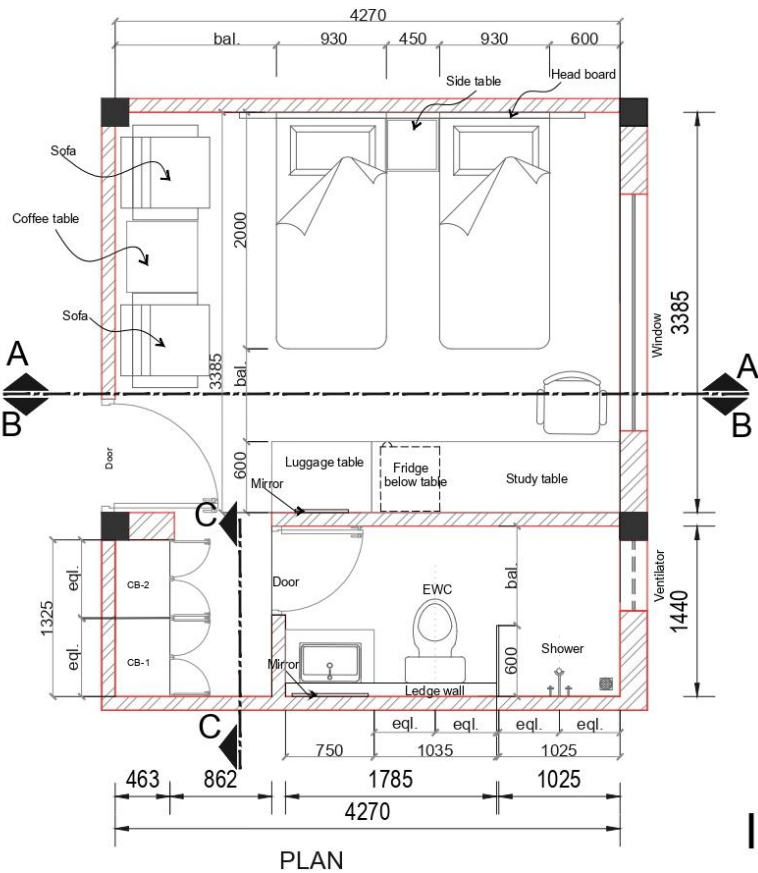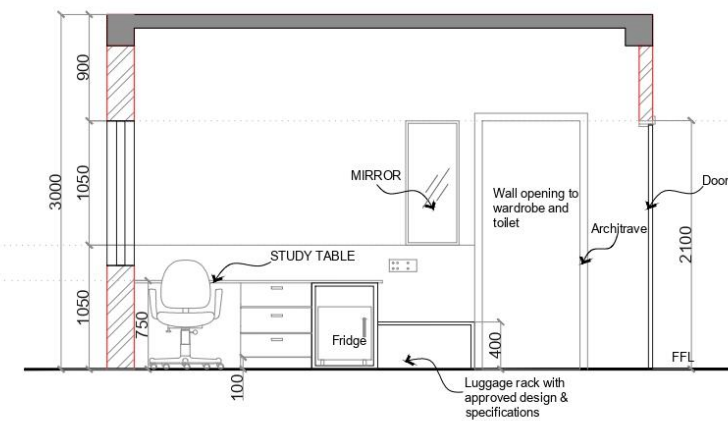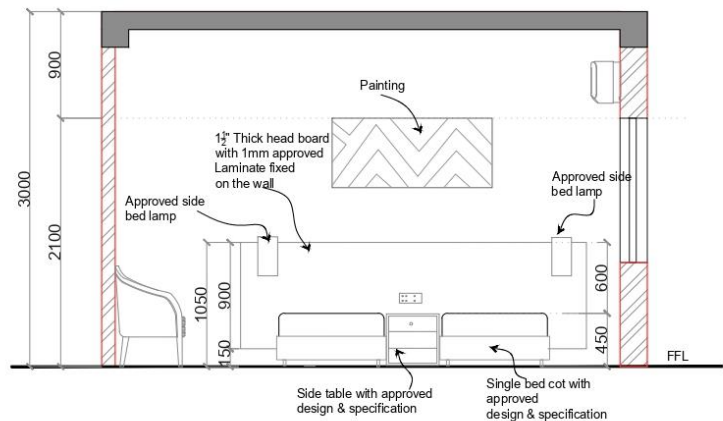

IMSC GUEST HOUSE- ROOM INTERIOR LAYOUT & DETAILS

PROJECT TITLE:

IMSC GUEST HOUSE

DRAWING TITLE:

SECTIONAL WALL ELEVATION

NOTE :

- * All Dimensions are in mm
- * All Dimensions to be marked and measured at site. Any discrepancies shall be brought to the notice of Architect.
- * The drawings are not to scale and do not measure the drawings. The dimensions on the drawings only to be counted.

DESIGN : AK

DEALT : ARUNA

CHECKED :

SHEET SIZE : A3

DATE : 28 - 02 - 2023


DRAWING NO :

SCALE :


ARCHITECTURE * INTERIORS * ENGINEERING

ZIONARCH
ARCHITECTS


No.1,1st floor | 2nd main road
Parasakthi Nagar | Camp Road | Selaiyur
Chennai - 600073. | Ph: +91-44-42865772
E: info@zionarch.com | W: www.zionarch.com

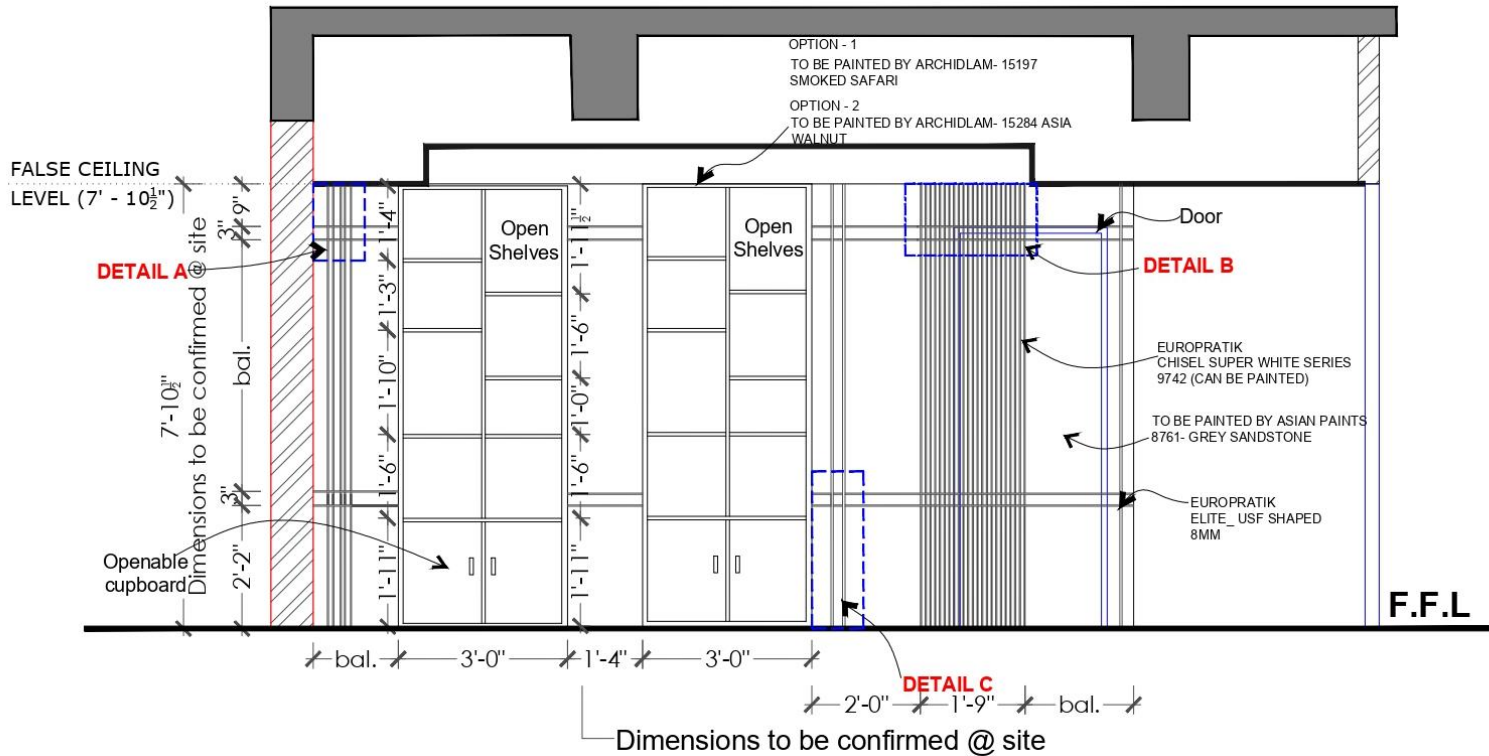

THIRD FLOOR MD ROOM WALL ELEVATION FINISHES

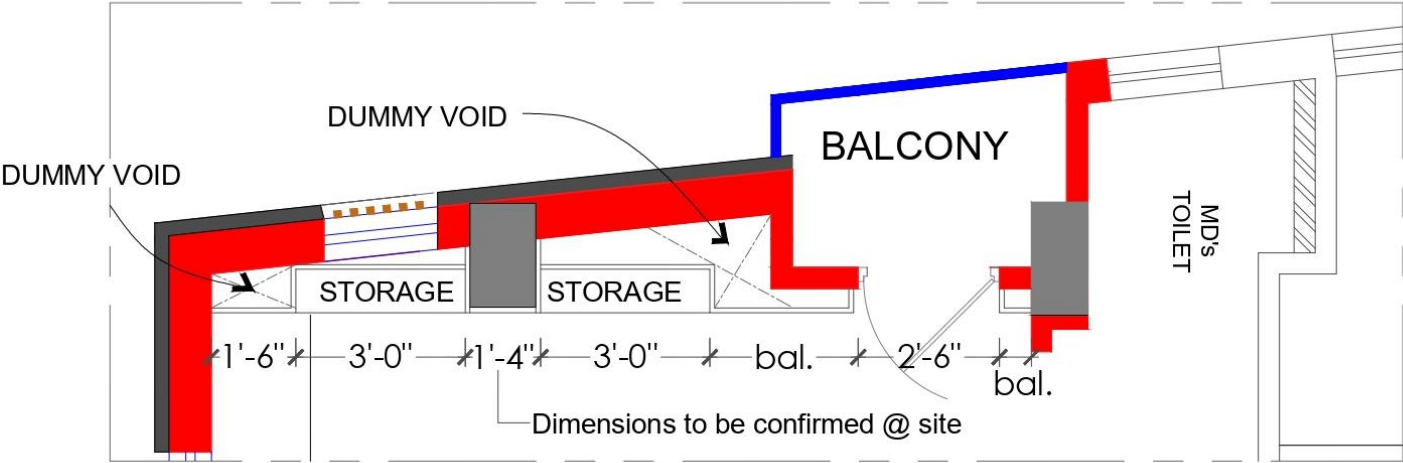

PART PLAN THIRD FLOOR MD ROOM

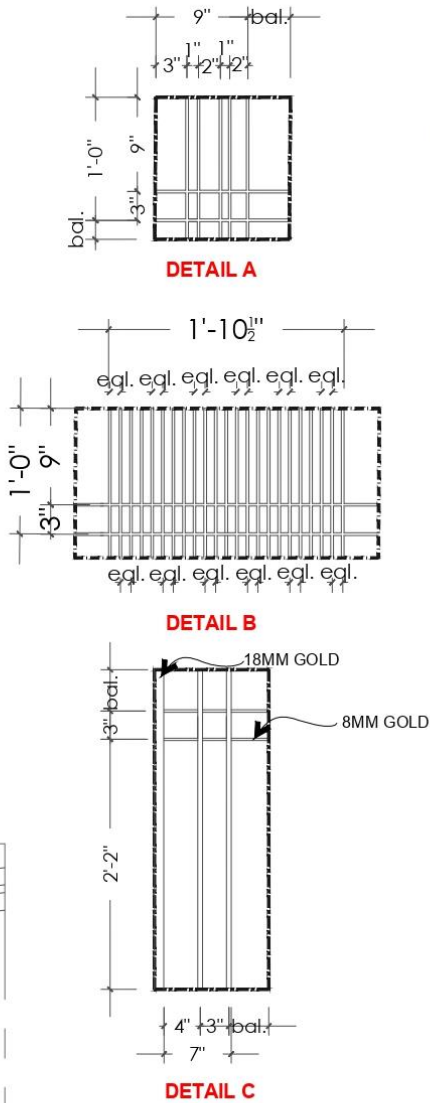

28.03.2023/ R-00

- NOTE:
- Do not Scale the Drawing. Unless otherwise specified all dimensions are in Inch & Foot.
 - All Masonry wall dimensions are Nominal dimensions.
 - All Doors and Windows dimensions are finish dimensions.
 - Any discrepancies found in this dwg should be brought to the Architect's knowledge, prior to the execution at site.
 - Refer separate Drawings for sections, Toilets Details, Staircase Details, Doors, Windows, Ventilators and Other Architectural Details.
 - All Dimensions are in Feet and Inches.

PROJECT TITLE:
PROPOSED OFFICE BUILDING FOR
Mr.MURUGESH BABU AT KOTTUR , CHENNAI.


DRAWING TITLE:
MD ROOM DETAIL
- THIRD FLOOR LEVEL

DATE	: 28.03.2023
DEALT	: ARUNA
CHECKED	: AK
SHEET SIZE	: A3
SCALE	:



DRAWING NO : ZA/COM_MUR_WD_1003

ARCHITECTURE * INTERIORS :
ZIONARCH ARCHITECTS
No.1,1st floor | 2nd main road
Parasakthi Nagar | Camp Road | Selaiyur
Chennai - 600073. | Ph:+91-44-42865772
E:info@zionarch.com | W:www.zionarch.com

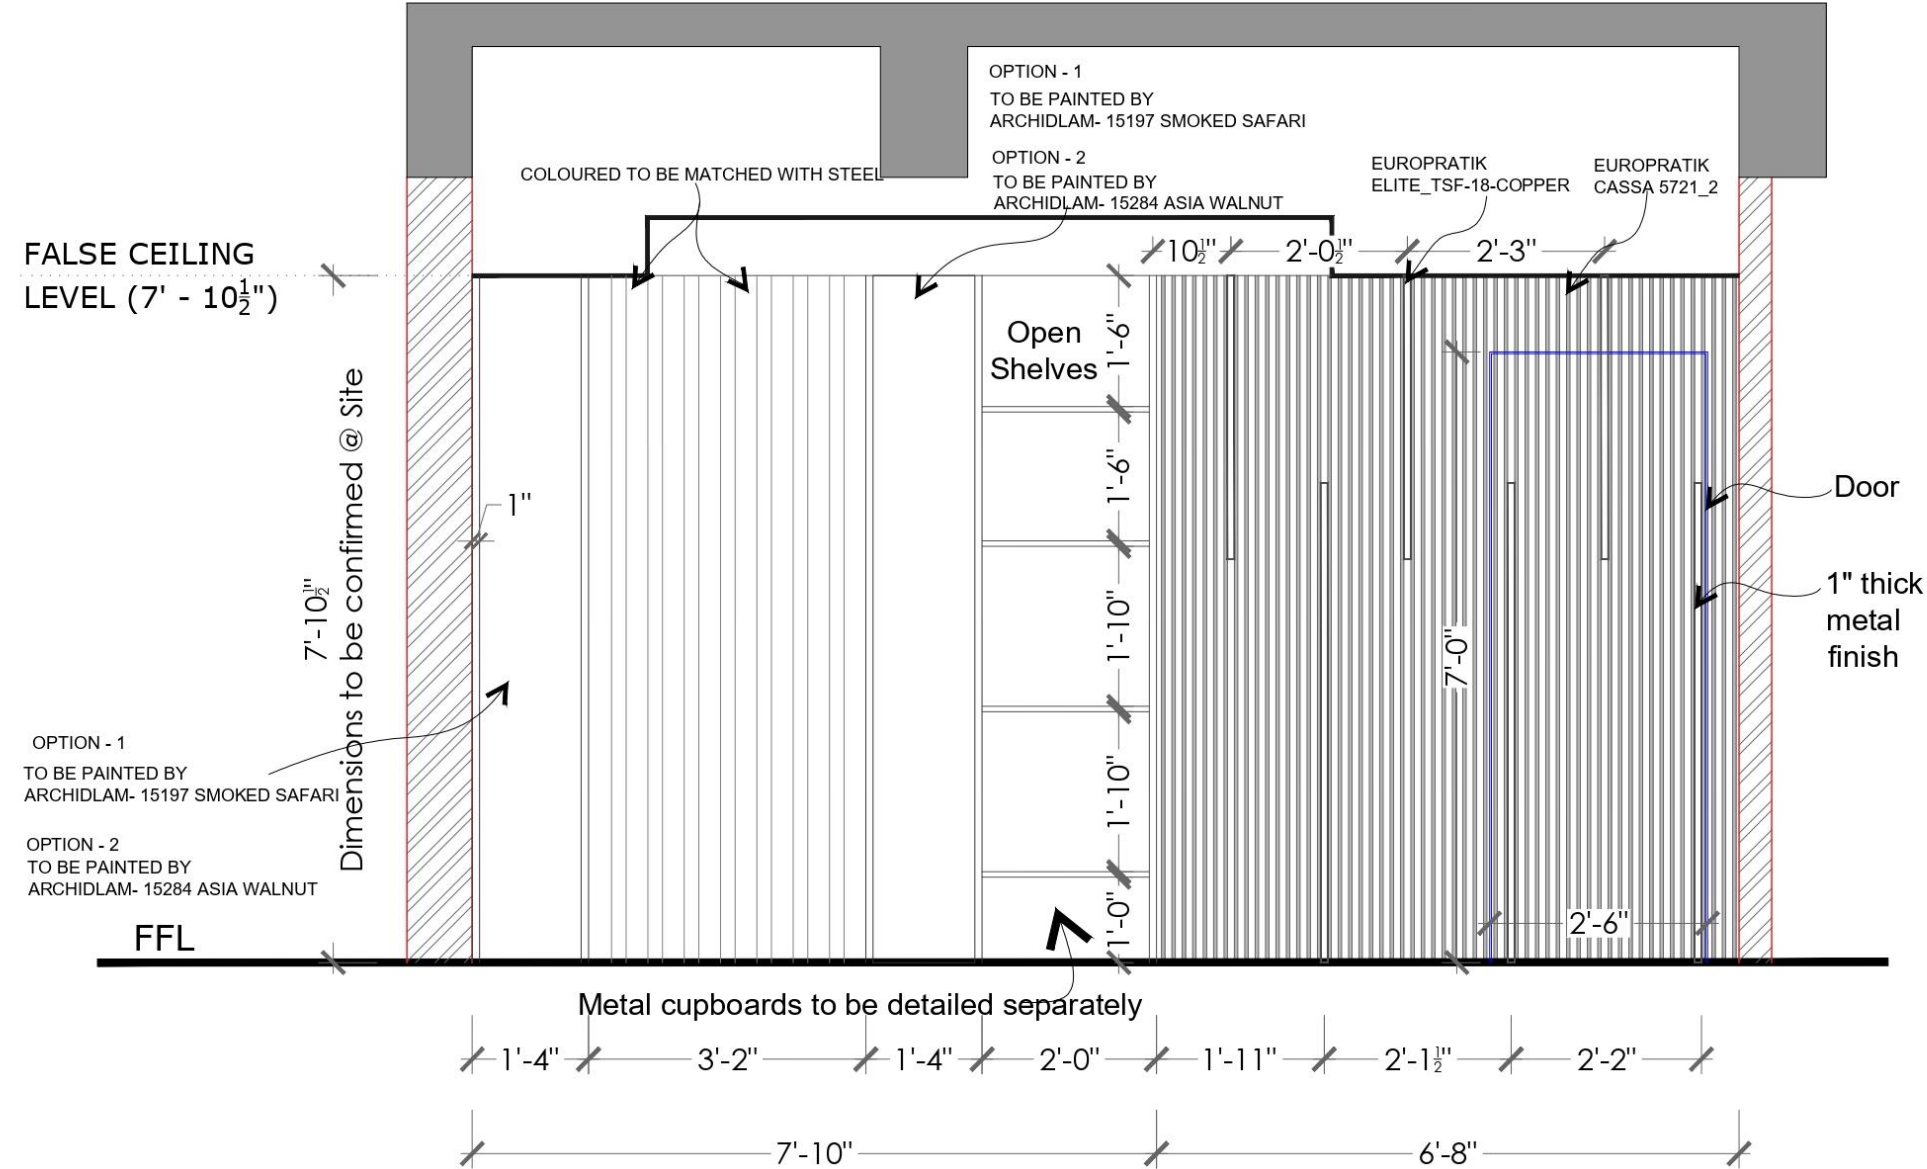

2nd FLOOR MD ROOM
WALL ELEVATION FINISHES

28.03.2023/ R-00

- NOTE:
- Do not Scale the Drawing. Unless otherwise specified all dimensions are in Inch & Foot.
 - All Masonry wall dimensions are Nominal dimensions.
 - All Doors and Windows dimensions are finish dimensions.
 - Any discrepancies found in this dwg should be brought to the Architect's knowledge, prior to the execution at site.
 - Refer separate Drawings for sections, Toilets Details, Staircase Details, Doors, Windows, Ventilators and Other Architectural Details.
 - All Dimensions are in Feet and Inches.

PROJECT TITLE:
PROPOSED OFFICE BUILDING FOR
Mr.MURUGESH BABU AT KOTTUR , CHENNAI.

DRAWING TITLE:
MD ROOM DETAIL
SECOND FLOOR LEVEL

DATE : 28.03.2023
DEALT : ARUNA
CHECKED : AK
SHEET SIZE : A3
SCALE :



DRAWING NO : ZA/COM_MUR_WD_1003

ARCHITECTURE * INTERIORS :



No.1,1st floor | 2nd main road
Parasakthi Nagar | Camp Road | Selaiyur
Chennai - 600073. | Ph:+91-44-42865772
E:info@zionarch.com | W:www.zionarch.com

INTERIOR DETAIL

28.03.2023 _R-00



ARCHITECTURE * INTERIORS :


ZA ZIONARCH ARCHITECTS

No.1,1st floor | 2nd main road
Parasakthi Nagar | Camp Road | Selaiyur
Chennai - 600075 | Ph +91-11-82663772
E:info@zionarch.com | W:www.zionarch.com

MR. MURUGESH BABU OFFICE BUILDING

I
N
T
E
R
I
O
R


D
E
T
A
I
L

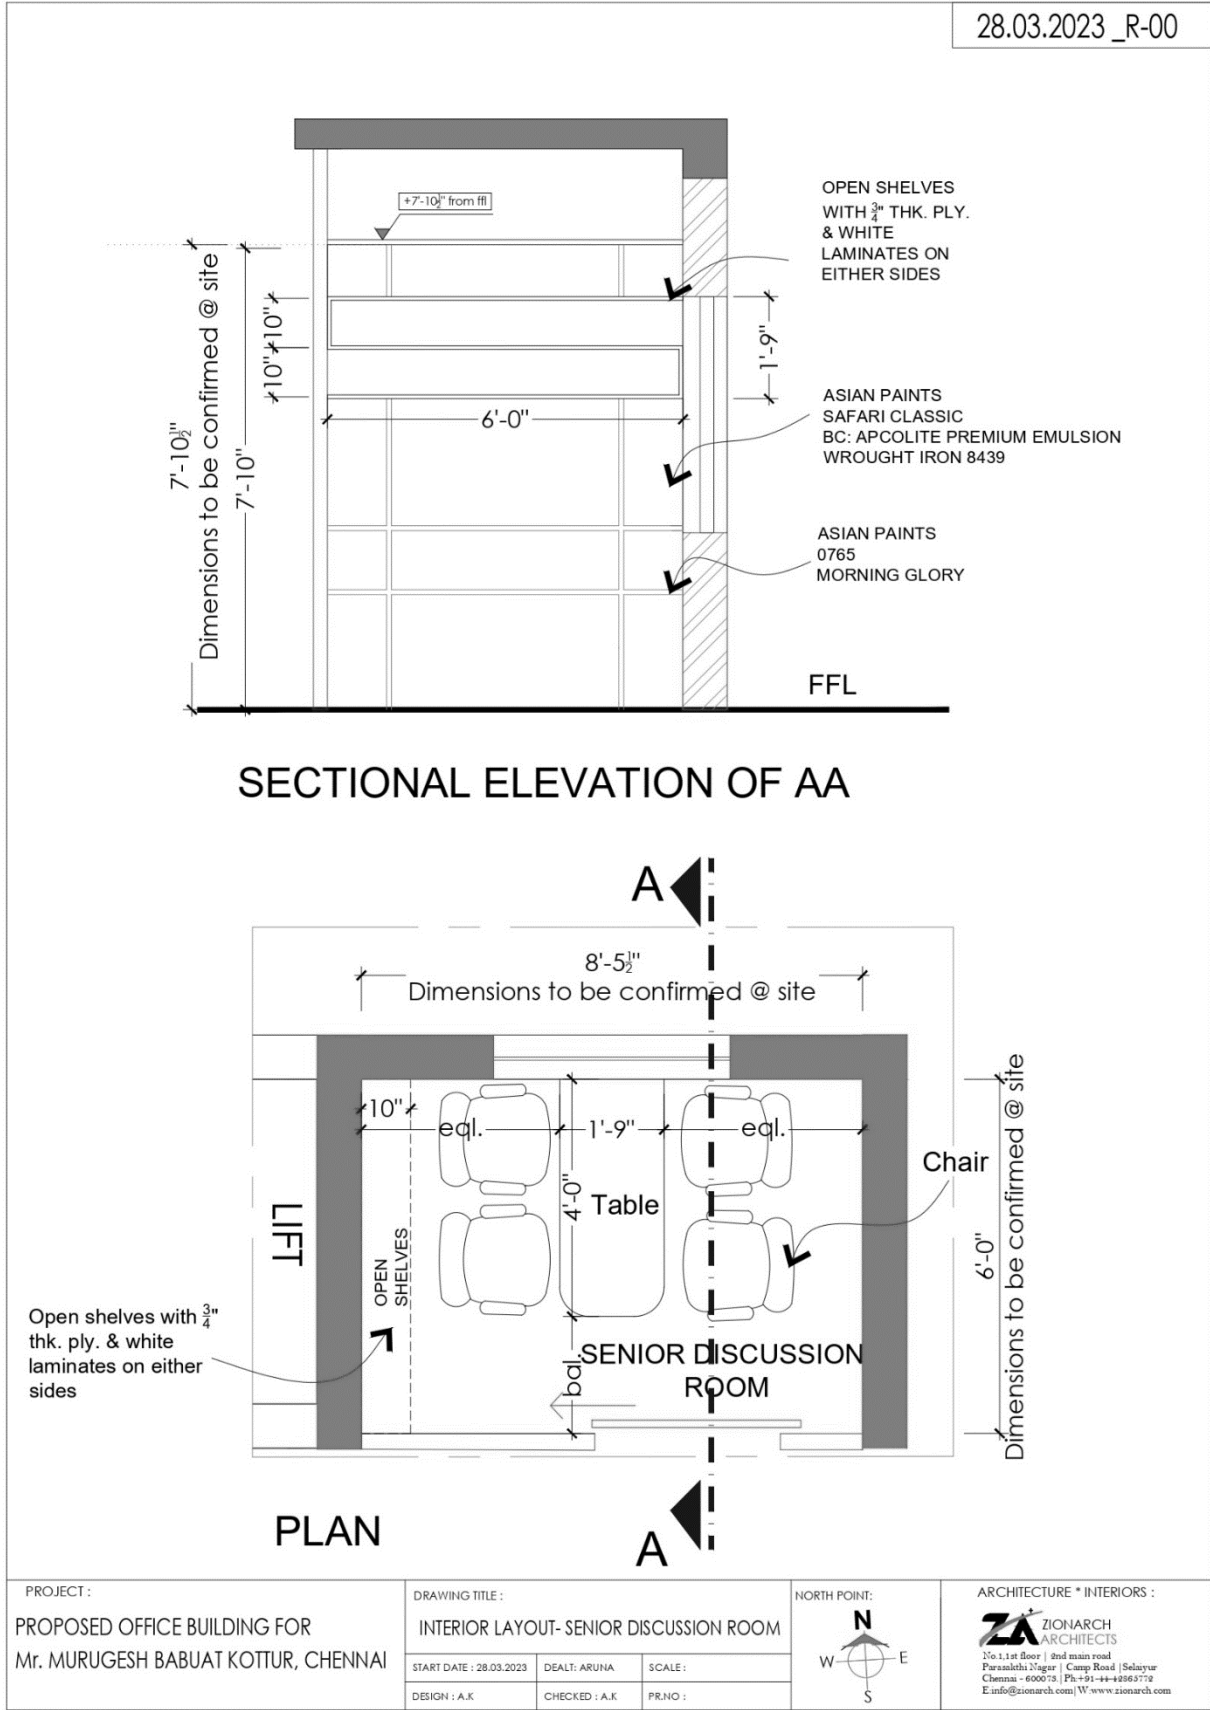

SENIOR DISCUSSION ROOM – 2nd Floor



16.02.2023 _R-00

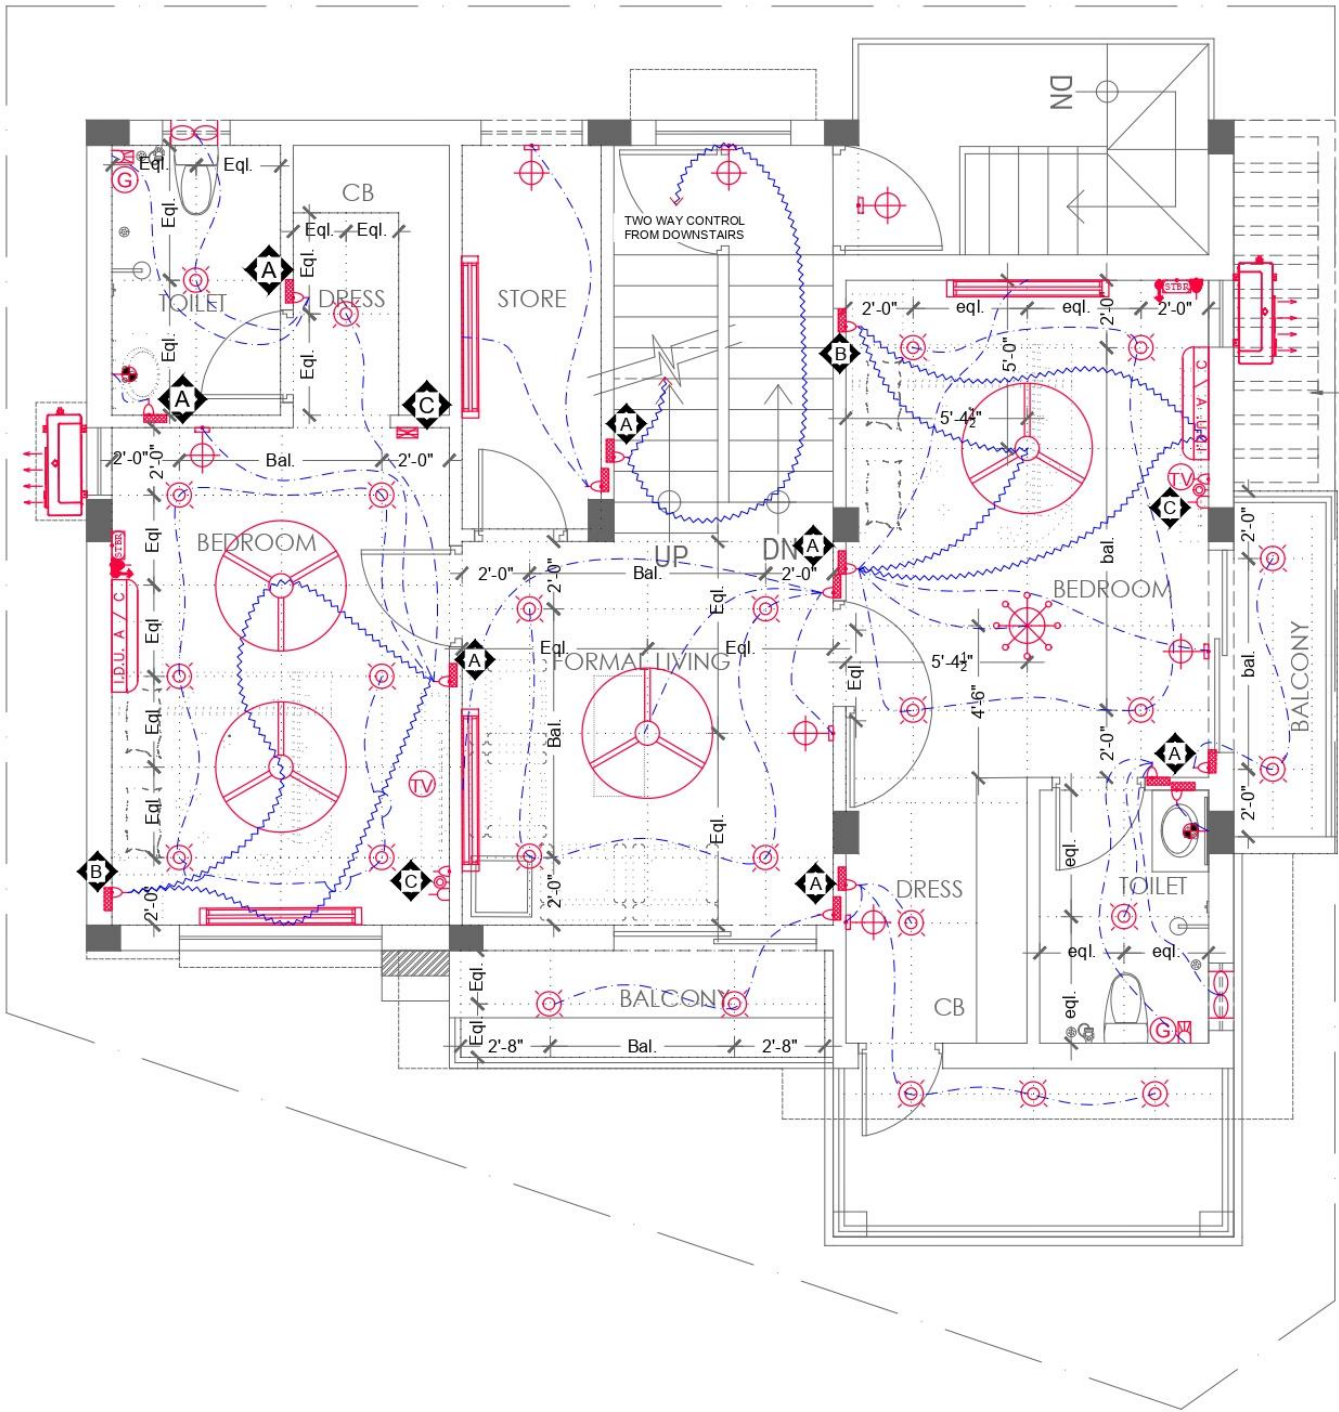

PERGOLA

CONTROL CONNECTION TYPE:

ONE WAY	
TWO WAY	

ELECTRICAL LEGEND
LATEST ELECTRICAL RULES TO BE FOLLOWED.

SWITCH BOX HEIGHTS :

- Switch Box @ 4'-6" Ht.
- Switch Box @ 2'-6" Ht.
- Switch Box @ 2'-0" Ht.
- Switch Box @ 3'-0" Ht.

NOTE:

- * All wall lights are fixed at 9'-0" ht from the respective finished floor level
- * All LIGHT FIXTURES are to be selected and approved by Client / Architect
- * EXTERIOR LIGHTS / GARDEN LIGHTS TO BE DECIDED BASED ON SITE CONDITION
- * NECESSARY PROVISION TO BE MADE FOR INVERTER LINES
- * MAIN DISTRIBUTION BOARD, INVERTER / DG / STABILIZERS DVR ETC TO BE PLANNED AWAY FROM MAIN BUILDING AS DECIDED BY CLIENT.
- * ALL A/C OUT DOOR UNITS TO BE PLANNED ON THE REAR SIDE OF THE BUILDING. ALL THE NECESSARY COPPER PIPE EXTENSIONS & ELECTRICAL PROVISIONS TO BE MADE.

S.No	SYMBOL	DESCRIPTION
1		CEILING FAN 4'-0" SWEEP
2		CEILING FAN 3'-0" SWEEP
3		WALL MOUNTED FLUORESCENT LIGHT
4		CEILING MOUNTED FLUORESCENT LIGHT
5		5 amps SOCKET POINTS
6		15 amps SOCKET POINTS
7		DISTRIBUTION BOARD
8		MAIN DISTRIBUTION BOARD
9		SWITCH BOARD
10		15 amps SOCKET WITH SWITCH FOR HEATER
11		MAIN DISTRIBUTION BOARD
12		MIRROR LIGHT
13		CEILING MOUNTED LIGHT
14		WALL MOUNTED LIGHT
15		CHANDELIER / HANGING LIGHT
16		TELEPHONE SOCKET
17		CALL BELL BUZZER
18		BELL PUSH BUTTON
19		EXHAUST FAN POINT
20		INTERNET JACK POINT
21		TV LOCATION
22		WATER PROOF LAMP POINTS
23		AC INDOOR UNIT
24		AC OUTDOOR UNIT
25		SINGLE PHASE STABILISER FOR AC
26		25A DOUBLE POLE SWITCH WITH INDICATOR AND 25A 3 PIN SOCKET FOR STABILIZER
27		TV CABLE SOCKET WITH SWITCH
28		GEYSER LOCATION
29		GATE LIGHT
30		SPEAKER POINTS ABOVE LINTEL LEVEL
31		FOOT LAMP

PROJECT :


PROPOSED RESIDENCE FOR
Mrs.SARAVANA BAVAN AT
NOLAMBUR, CHENNAI.

Drawing Title :

- ELECTRICAL LAYOUT
SECOND FLOOR

Drawing NO : SAR_RES_ELE_1012_R-00


NORTH Point :

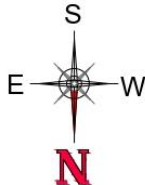

Date	16 FEB 2023
Drawn	SHINY
Checked	A.K
Sheet size	A3

Architect:

No 1, 1st floor | 2nd main road
Parasakthi Nagar | Camp Road | Selayur
Chennai - 600073 | Ph: +91-44-42865772
E: info@zionarch.com | W: www.zionarch.com

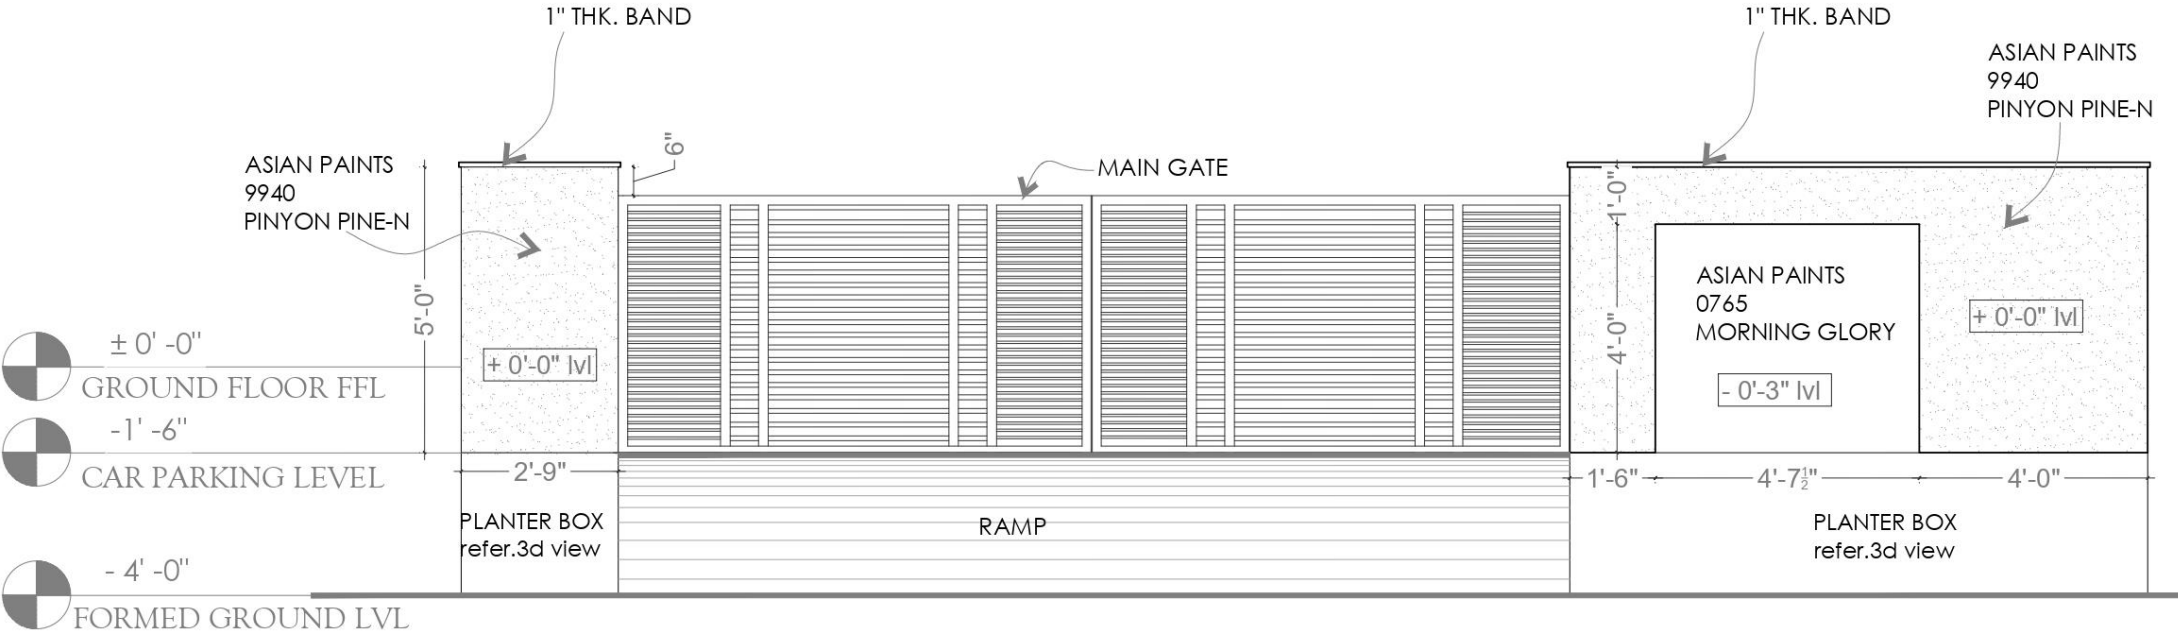

C
O
M
P
O
U
N
D


W
A
L
L

D
E
T
A
I
L

GATE DETAIL

PROPOSED RESIDENCE FOR Mr.SELVAKUMAR.@ SURAPET	Drawing Title : GATE DETAIL	Date	23.02 2023	Architect:  ZIONARCH ARCHITECTS No.1,1st floor 2nd main road Parasakthi Nagar Camp Road Selaiyur Chennai - 600073. Ph:+91-44-42865772 E:info@zionarch.com W:www.zionarch.com
		Dealt	ARUNA	
		Checked	A.K	
		Sheet size	A3	
CLIENT: Mr.SELVAKUMAR	Drawing NO :			

THE PALOMAR HOTEL

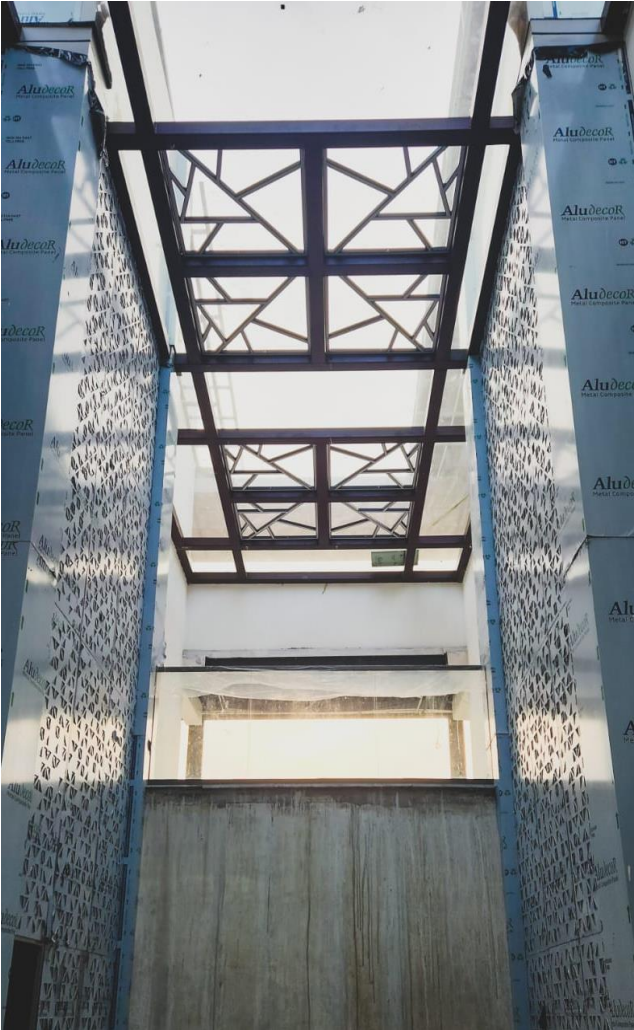



2.1 CRITICAL OVERVIEW:

My overall experience in the last 4 months working under the team of ZIONARCH ARCHITECTS has been very productive and much impressive. ZIONARCH ARCHITECTS's office is having a wonderful learning environment, where the people are permitted to do their work and correct their mistakes through guidance thus making a practical learning . A very cordial environment to grow along with peers. During this internship period, I could find out my strengths and weaknesses in the field of architecture there by able to discover and adopt new set of skills to excel as well complete the given tasks faster.

I significantly improved my skills in designing, planning, and modelling. I could comprehend and perceive the projects which were in progress before starting the new project works. This has helped to increase my pace of working.

My Chief architect and his team has given me a peaceful working space. This internship training gave me an insight on balance between working and interaction. We were given the freedom to interact between the office hours to do it effectively as well the opportunity was provided always to ask freely about the slightest doubts I had, Which helps to gain more knowledge in the field and they also explained how it actually works during Site visits

At the outset, I would like to thank the Chief architect Ar. A.K. Pandian and the entire ZIONARCH ARCHITECTS team for giving me an opportunity to learn and enhance my skills in all aspects of Architecture
