


SATHYABAMA

INSTITUTE OF SCIENCE AND TECHNOLOGY
(DEEMED TO BE UNIVERSITY)

Accredited with “A” grade by NAAC | 12B Status by UGC | Approved by AICTE
Jeppiaar Nagar, Rajiv Gandhi Salai, Chennai – 600 119
www.sathyabama.ac.in

SCHOOL OF BUILDING AND ENVIRONMENT
DEPARTMENT OF ARCHITECTURE
PRACTICAL TRAINING PORTFOLIO (S102PT1)
B.Des – Interior Design
DEC 2022

Name of the Student	: M.MOHAMMED.ABRAR	Batch	: 2019 - 2023
Reg No.	:39102005	Semester	: VII

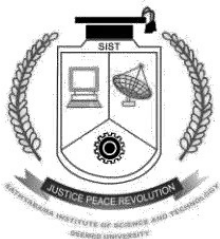

SATHYABAMA

INSTITUTE OF SCIENCE AND TECHNOLOGY
(DEEMED TO BE UNIVERSITY)

Accredited with “A” grade by NAAC | 12B Status by UGC | Approved by AICTE

Jeppiaar Nagar, Rajiv Gandhi Salai, Chennai – 600 119

www.sathyabama.ac.in


SCHOOL OF BUILDING AND ENVIRONMENT

DEPARTMENT OF ARCHITECTURE


B.Des – Interior Design

VIVA-VOCE EXAMINATION

This is to certify that the practical training S102PT1 is the work of M.ABRAR who had undergone training in PENCIL & MONK has been monitored by the continuous assessment during JUNE 2022 to NOVEMBER 2022.

 
Dr. Devyani Gangopadhyay
DEAN

Submitted for Viva voce Examination held on 13/12/2022

 
Internal Examiner


External Examiner



SATHYABAMA

INSTITUTE OF SCIENCE AND TECHNOLOGY
(DEEMED TO BE UNIVERSITY)

Accredited with “A” grade by NAAC | 12B Status by UGC | Approved by AICTE

Jeppiaar Nagar, Rajiv Gandhi Salai, Chennai – 600 119

www.sathyabama.ac.in

DECLARATION

I, M.ABRAR by declaring that the Training Report **JUNE 2022 to NOVEMBER 2022** done by me under the guidance of Tejaswini B is submitted in partial fulfillment of the requirements for the completion of a practical training session.

DATE :

PLACE :

A handwritten signature in black ink, appearing to be 'M. Abrar', is written on a light gray rectangular background.

SIGNATURE OF CANDIDATE

ACKNOWLEDGEMENT

I am pleased to acknowledge my sincere thanks to the Board of **Management of SATHYABAMA** for their kind encouragement in doing this practical training and for completing it successfully. I am grateful to them.

I convey my thanks to **Dr. Devyani Gangopadhyay**, Dean, School of Building and Environment and **Ar.Sarath Chandra Kanth**, Design Chair, Department of Architecture for having been a constant source of support and encouragement.

I wish to express my thanks to all Teaching and Non-teaching staff members of the Department who were helpful in many ways for the completion of the project.

I also wish to thank **Ar Siddharth Chandrasekhar** for the experience of interning at their firm.

JOINING LETTER



June 1, 2022

The HOD,
Department of Architecture
Sathyabama Institute of Science and Technology
Jepiar Nagar, Rajiv Gandhi Salai,
Chennai – 600 119

Sub: Confirmation of internship to Mohammed Abrar

Dear Sir / Madam,

This is to confirm that Mohammed Abrar (Reg. No. : 39102005), a student of B.Des in your college has been offered internship as an Interior Designer with effect from Jun 1, 2022 at our office at Park View, 4th floor, No. 94 G.N.Chetty Road, T.Nagar, Chennai 600017.

The internship will be for a minimum period of 90 days.

For Pencil and Monk Design Services LLP


Authorized Signatory



pencilandmonk.com



Scanned with CamScanner

85/94, 4th Floor, Park View Complex,
G. N. Chetty Road, T. Nagar, Chennai - 17.

+91 94440 66759

info@pencilandmonk.com

MONTHLY REPORT



DEEMED TO BE UNIVERSITY

www.sathyabama.ac.in

**SCHOOL OF BUILDING AND ENVIRONMENT
DEPARTMENT OF ARCHITECTURE**

PROFESSIONAL TRAINING REPORT (DD/MM/YY 01-06-22)

(Continuous progress report of the interior designer trainee for the period of one month in the office to be submitted to HOD by the trainee in charge of the organization)

1. Name of the office / organization : Pencil And Monk.
2. Address & Contact Number : Park View Apartments, 85/94, 4th floor,
GN Chetty Road, T. Nagar
3. Name of the student : Mohamed Abrar. M.
4. Duration : From 1-6-22 To 30-6-22
5. Total No. of days :

6. Evaluation of Performance criteria shall be on

* **Note:** Kindly grade the student as per his/her overall performance in the office during the assessment month; which will be converted to the allotted 20 marks by the department.

DESCRIPTION	EXCELLENT	GOOD	FAIR	POOR	N/A
Understanding of office culture		✓			
Participation in the office			✓		
Reading of drawings		✓			
Presentation Techniques		✓			
Understanding of construction details	✓				
Drafting Skills (Manual / Computer)	✓				
Site Supervision / Discussion with clients		✓			
Adherence to Time schedule		✓			
Other computer skills		✓			
Coordination with other consultants			✓		
OVERALL GRADING		A ✓			

(A - 9.0, B - 8.0, C - 7.0, D - 6.0, E - 5.0)

7. Any other Remarks :

8. Signature of the:

Head of the Office /
Organization (With Seal)



DEEMED TO BE UNIVERSITY

www.sathyabama.ac.in

**SCHOOL OF BUILDING AND ENVIRONMENT
DEPARTMENT OF ARCHITECTURE**

PROFESSIONAL TRAINING REPORT (DD/MM/YY 1-07-22)

(Continuous progress report of the interior designer trainee for the period of one month in the office to be submitted to HOD by the trainee in charge of the organization)

1. Name of the office / organization: Penal And Monk
2. Address & Contact Number : Park View Apartments ; 85/94, 4th floor, T. Nagar.
3. Name of the student : M. Mohamed Ahar
4. Duration : From 1-7-22 To 30-7-22
5. Total No. of days :

6. Evaluation of Performance criteria shall be on

* **Note:** Kindly grade the student as per his/her overall performance in the office during the assessment month; which will be converted to the allotted 20 marks by the department.


DESCRIPTION	EXCELLENT	GOOD	FAIR	POOR	N/A
Understanding of office culture		✓			
Participation in the office	✓				
Reading of drawings		✓			
Presentation Techniques	✓				
Understanding of construction details	✓				
Drafting Skills (Manual / Computer)	✓				
Site Supervision / Discussion with clients	✓				
Adherence to Time schedule		✓			
Other computer skills	✓				
Coordination with other consultants		✓			
OVERALL GRADING	9.				

(A - 9.0, B - 8.0, C - 7.0, D - 6.0, E - 5.0)

7. Any other Remarks :-

8. Signature of the:

**Head of the Office /
Organization (With Seal)**

 

MONTHLY REPORT



Accredited "A" Grade by NAAC | 12B Status by UGC | Approved by AICTE
www.sathyabama.ac.in

PROFESSIONAL TRAINING REPORT (DD/MM/YY 1.8.22)

Accredited "A" Grade by NAAC | 12B Status by UGC | Approved by AICTE
www.sathyabama.ac.in

PROFESSIONAL TRAINING REPORT (DD/MM/YY 1.9.2022)



CONSOLIDATED CERTIFICATE



Nov 1, 2022

TO WHOMSOEVER IT MAY CONCERN

This is to certify that Mohammed Abrar (Reg. No. : 39102005), a student of B.Des in Sathyabama Institute of Science and Technology, Jepiar Nagar, Rajiv Gandhi Salai, Chennai – 600 119 has successfully completed 150 days of internship program at this company from Jun 1, 2022 to Oct 31, 2022.


During this period, he interned as an Interior Designer.

We wish him every success in his future endeavours.

For PENCIL AND MONK DESIGN SERVICES LLP



pencilandmonk.com

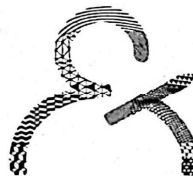

85/94, 4th Floor, Park View Complex,
G. N. Chetty Road, T. Nagar, Chennai - 17.

+91 94440 66759

info@pencilandmonk.com

WORK DIARY

Practical Training-Log Sheet cum Work Dairy			
Name of Intern: M.Muhamed.Abrar			Register Number: 39102005
Office Name: Pencil & Monk			
Training Period - 01/06/2022 TO 29/10/2022			
Practical Training - 7th Semester - Sathyabama Institute Of Science And technology			
S.No	Date & Day	Project Name	Nature of Work Done
1	01-06-2022 (Wednesday)	Kitchen Cabinet Design	2D(Auto CAD)
2	02/06/2022(Thursday)	Gym room ceiling	2D(Auto CAD)
3	03/06/2022(Friday)	Gym room partition concept	2D(Auto CAD)
4	04/06/2022(Saturday)	Pantry storage and Wall panelling	2D(Auto CAD)
5	06/06/2022(Monday)	Master shower partition	2D(Auto CAD)
6	07/06/2022(Tuesday)	Master shower partition	3D Model (Sketchup)
7	08/06/2022(Wednesday)	Ceiling Details	2D(Auto CAD)
8	09/06/2022(Thursday)	Site Visit	Site Visit
9	10/06/2022(Friday)	Cabinets Concept	2D(Auto CAD)
10	11/06/2022(Saturday)	Holiday	Holiday
11	13/06/2022(Monday)	Toilet Shower Partition	2D(Auto CAD)
12	14/06/2022(Tuesday)	Toilet Shower Partition	3D Model (Sketchup)
13	15/06/2022(Wednesday)	Toilet Shower Partition (opt 2&3)	3D Model (Sketchup)
14	16-06-2022(Thursday)	Site Visit	Site Visit
15	17-06-2022(Friday)	Door Jamb for Home theatre room	2D & 3D
16	18-06-2022(Saturday)	Prayer room Cabinets concept	2D & 3D
17	20-06-2022(Monday)	Prayer Room Wall Panelling	2D & 3D
18	21-06-2022(Tuesday)	Car Parking wall Partition	2D(Auto CAD)
19	22-06-2022(Wednesday)	Car Parking wall Partition	3D Model (Sketchup)
20	23-06-2022(Thursday)	Site Visit	Site Visit
21	24-06-2022(Friday)	Modern Door Design	2D & 3D
22	25-06-2022(Saturday)	Holiday	Holiday
23	27-06-2022(Monday)	Shower Partition corrections	2D & 3D
24	28-06-2022(Tuesday)	Toilet Shower Partition (opt 4&5)	2D & 3D
25	29-06-2022(Wednesday)	Door Jamb Concepts	2D & 3D
26	30-06-2022(Thursday)	Site Visit	Site Visit
27	01-07-2022(Friday)	Wash Area Room	2D(Auto CAD)
28	02/07/2022(Saturday)	Wash Area Section & Material Concept	2D(Auto CAD)
29	04/07/2022(Monday)	Stretch Ceiling & Parking partition concept	2D & 3D
30	05/07/2022(Tuesday)	Resort Basement Concept	3D Model (Sketchup)
31	06-07-2022(Wednesday)	Modern Door and Handles Concept	2D & 3D
32	07-07-2022(Thursday)	Site Visit	Site Visit
33	08-07-2022(Friday)	Shower Partition Corrections	2D & 3D
34	09-07-2022(Saturday)	Holiday	Holiday
35	11-07-2022(Monday)	Sons Shower Partition	2D(Auto CAD)
36	12-07-2022(Tuesday)	Sons Shower Partition	3D Model (Sketchup)
37	13-07-2022(Wednesday)	Daughters Shower Partition	2D(Auto CAD)
38	14-07-2022(Thursday)	Site Visit	Site Visit
39	15-07-2022(Friday)	Daughters Shower Partition	3D Model (Sketchup)
40	16-07-2022(Saturday)	Master shower partition 2	2D & 3D
41	18-07-2022(Monday)	Party Panel (opt 1&2)	2D & 3D
42	19-07-2022(Tuesday)	Kennel Partition	2D(Auto CAD)

S.No	Date & Day	Project Name	Nature of Work Done
43	20-07-2022(Wednesday)	Kennel Partition	3D Model (Sketchup)
44	21-07-2022(Thursday)	Site Visit	Site Visit
45	22-07-2022(Friday)	Gym Shower Partition	2D(Auto CAD)
46	23-07-2022(Saturday)	Holiday	
47	25-07-2022(Monday)	Ground Floor Lobby	2D & 3D
48	26-07-2022(Tuesday)	PA room	2D & 3D
49	27-07-2022(Wednesday)	Party partition (opt 1&2)	2D & 3D
50	28-07-2022(Thursday)	Site Visit	Site Visit
51	29-07-2022(Friday)	Ground Floor Flooring	2D(Auto CAD)
52	30-07-2022(Saturday)	Mothers Wardrobe	2D & 3D
53	01-08-2022(Monday)	Party Toilet Elevation	2D(Auto CAD)
54	02-08-2022(Tuesday)	Gym Toilet	2D(Auto CAD)
55	03-08-2022(Wednesday)	Kitchen Passage	3D Model (Sketchup)
56	04-08-2022(Thursday)	Site Visit	Site Visit
57	05-08-2022(Friday)	Staircase Railing	2D(Auto CAD)
58	06-08-2022(Saturday)	Doors Design Concept	2D & 3D
59	08-08-2022(Monday)	Prayer Room Correction	2D & 3D
60	09-08-2022(Tuesday)	Gym Room Section	2D(Auto CAD)
61	10-08-2022(Wednesday)	Marble Cladding	2D & 3D
62	11-08-2022(Thursday)	Site Visit	Site Visit
63	12-08-2022(Friday)	Foyer Dining	2D(Auto CAD)
64	13-08-2022(Saturday)	Holiday	
65	15-08-2022(Monday)	Holiday	
66	16-08-2022(Tuesday)	Leave Taken	Leave Taken
67	17-08-2022(Wednesday)	Leave Taken	Leave Taken
68	18-08-2022(Thursday)	Leave Taken	Leave Taken
69	19-08-2022(Friday)	Leave Taken	Leave Taken
70	20-08-2022(Saturday)	Leave Taken	Leave Taken
71	22-08-2022(Monday)	Home Theatre Wall Cladding	2D & 3D
72	23-08-2022(Tuesday)	TV set	2D & 3D
73	24-08-2022(Wednesday)	Pillar Cladding	2D & 3D
74	25-08-2022(Thursday)	Site Visit	Site Visit
75	26-08-2022(Friday)	Wall Cladding	2D & 3D
76	27-08-2022(Saturday)	Holiday	
77	29-08-2022(Monday)	Mothers Shower Partition	2D(Auto CAD)
78	30-08-2022(Tuesday)	Mothers Shower Partition	3D Model (Sketchup)
79	31-08-2022(Wednesday)	Holiday	
80	01-09-2022(Thursday)	Site Visit	Site Visit
81	02-09-2022(Friday)	Guest Shower Partition	2D(Auto CAD)
82	03-09-2022(Saturday)	Guest Shower Partition	3D Model (Sketchup)
83	05-09-2022(Monday)	North Wall Elevation	2D & 3D
84	06-09-2022(Tuesday)	Guest Door Jamb	2D & 3D
85	07-09-2022(Wednesday)	Great Hall Ceiling Design	2D(Auto CAD)
86	08-09-2022(Thursday)	Site Visit	Site Visit
87	09-09-2022(Friday)	Great Hall Ceiling Design	3D Model (Sketchup)
88	10-09-2022(Saturday)	Holiday	
89	12-09-2022(Monday)	Home Theatre	2D(Auto CAD)

S.No	Date & Day	Project Name	Nature of Work Done
90	13-09-2022(Tuesday)	Home Theatre	3D Model (Sketchup)
91	14-09-2022(Wednesday)	Home Theatre	3D Model (Sketchup)
92	15-09-2022(Thursday)	Site Visit	Site Visit
93	16-09-2022(Friday)	North Wall Elevation(correction)	2D & 3D
94	17-09-2022(Saturday)	Leave Taken	Leave Taken
95	19-09-2022(Monday)	Modern Door Design (opt 2)	2D & 3D
96	20-09-2022(Tuesday)	Water Body Flooring	2D(Auto CAD)
97	21-09-2022(Wednesday)	Powder Toilet Shelf	2D(Auto CAD)
98	22-09-2022(Thursday)	Site Visit	Site Visit
99	23-09-2022(Friday)	Powder Toilet Shelf	3D Model (Sketchup)
100	24-09-2022(Saturday)	Holiday	Holiday
101	26-09-2022(Monday)	Bathroom Unit	3D Model (Sketchup)
102	27-09-2022(Tuesday)	Master Toilet	2D(Auto CAD)
103	28-09-2022(Wednesday)	Master Toilet	3D Model (Sketchup)
104	29-09-2022(Thursday)	Site Visit	Site Visit
105	30-09-2022(Friday)	Master Toilet	3D Model (Sketchup)
106	01-10-2022(Saturday)	Prayer Room Shelf opt 2	3D Model (Sketchup)
107	03-10-2022(Monday)	Prayer Panel opt 2	3D Model (Sketchup)
108	04-10-2022(Tuesday)	Holiday	Holiday
109	05-10-2022(Wednesday)	Holiday	Holiday
110	06-10-2022(Thursday)	Site Visit	Site Visit
111	07-10-2022(Friday)	Lobby Entrance Door	2D & 3D
112	08-10-2022(Saturday)	Holiday	Holiday
113	10-10-2022(Monday)	Powder Toilet	2D(Auto CAD)
114	11-10-2022(Tuesday)	Floor Plan	2D(Auto CAD)
115	12-10-2022(Wednesday)	Doors with grooves and mirrors	2D & 3D
116	13-10-2022(Thursday)	Site Visit	Site Visit
117	14-10-2022(Friday)	Powder Room	2D(Auto CAD)
118	15-10-2022(Saturday)	Gym Room	3D Model (Sketchup)
119	17-10-2022(Monday)	Gym Room	3D Model (Sketchup)
120	18-10-2022(Tuesday)	Party Toilet Elevation	3D Model (Sketchup)
121	19-10-2022(Wednesday)	Party Toilet Elevation	3D Model (Sketchup)
122	20-10-2022(Thursday)	Site Visit	Site Visit
123	21-10-2022(Friday)	Master Toilet Elevation	3D Model (Sketchup)
124	22-10-2022(Saturday)	Master Toilet Elevation	3D Model (Sketchup)
125	24-10-2022(Monday)	Holiday	Holiday
126	25-10-2022(Tuesday)	Holiday	Holiday
127	26-10-2022(Wednesday)	Groove Details	2D & 3D
128	27-10-2022(Thursday)	Site Visit	Site Visit
129	28-10-2022(Friday)	Master Part	2D & 3D
130	29-10-2022(Saturday)	Holiday	Holiday


TABLE OF CONTENTS

CHAPTER NO	TITLE	PAGE NO
1.1	ABOUT THE FIRM	1
1.2	PROJECT 1- NORTH ELEVATION AND PILLAR CLADDING	2-3
1.3	PROJECT 2- HOME THEATRE ELEVATIONS	4-5
1.4	PROJECT 3- MODERN DOOR DESIGNS OPT 1&2	6-7
1.5	PROJECT 4- PARTY TOILET ELEVATIONS AND SECTIONS	8-13
1.6	PROJECT 5- KITCHEN PASSAGE ELEVATION AND PLAN	14-16
1.7	PROJECT 6- GYM TOILET ELEVATIONS AND SECTIONS	17-24
1.8	PROJECT 7- GYM ROOM MIRROR SLIDING DOOR	25
1.9	PROJECT 8- SONS SHOWER PARTITION	26-27
1.10	PROJECT 9- DAUGHTERS SHOWER PARTITION	28-29
1.11	PROJECT 10- GUEST SHOWER PARTITION	30-31
1.12	PROJECT 11- PRAYER HALL PLAN AND ELEVATIONS	32-35
1.13	PROJECT 12- MASTER TOILET ELEVATIONS AND GROOVE DETAILS	36 -40


1.14	PROJECT 13- POWDER TOILET SHELF	41-42
1.15	PROJECT-14-MOTHER’S TOILET SECTION	43
1.16	PROJECT-15-WASH AREA VANITY UNIT	44
1.17	PROJECT-16-GREAT HALL CEILING DESIGN	45
1.18	PROJECT-17-WATER BODY FLOORING	46
1.19	PROJECT-18-KITCHEN PLAN CORRECTIONS	47
1.20	PROJECT-19-PANTRY SECTIONS	48

1.1 ABOUT THE FIRM:

PENCIL & MONK

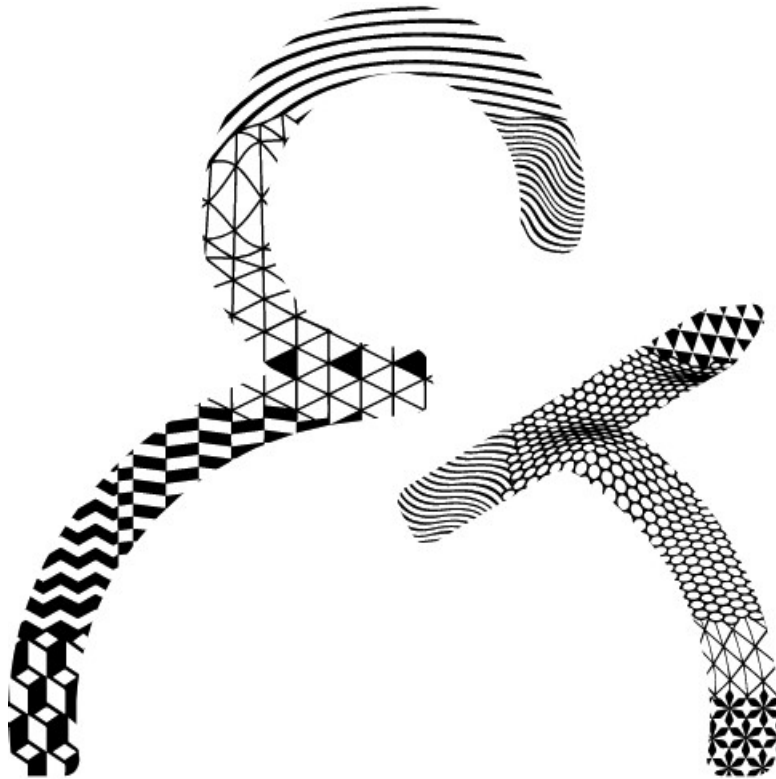

- Pencil & Monk is an Interior Architecture firm.
- The firm specializes in customising personal spaces through a combination of design and client collaboration.
- The key factor that piqued my interest was their residential and commercial projects, one of which I had the opportunity to work on.

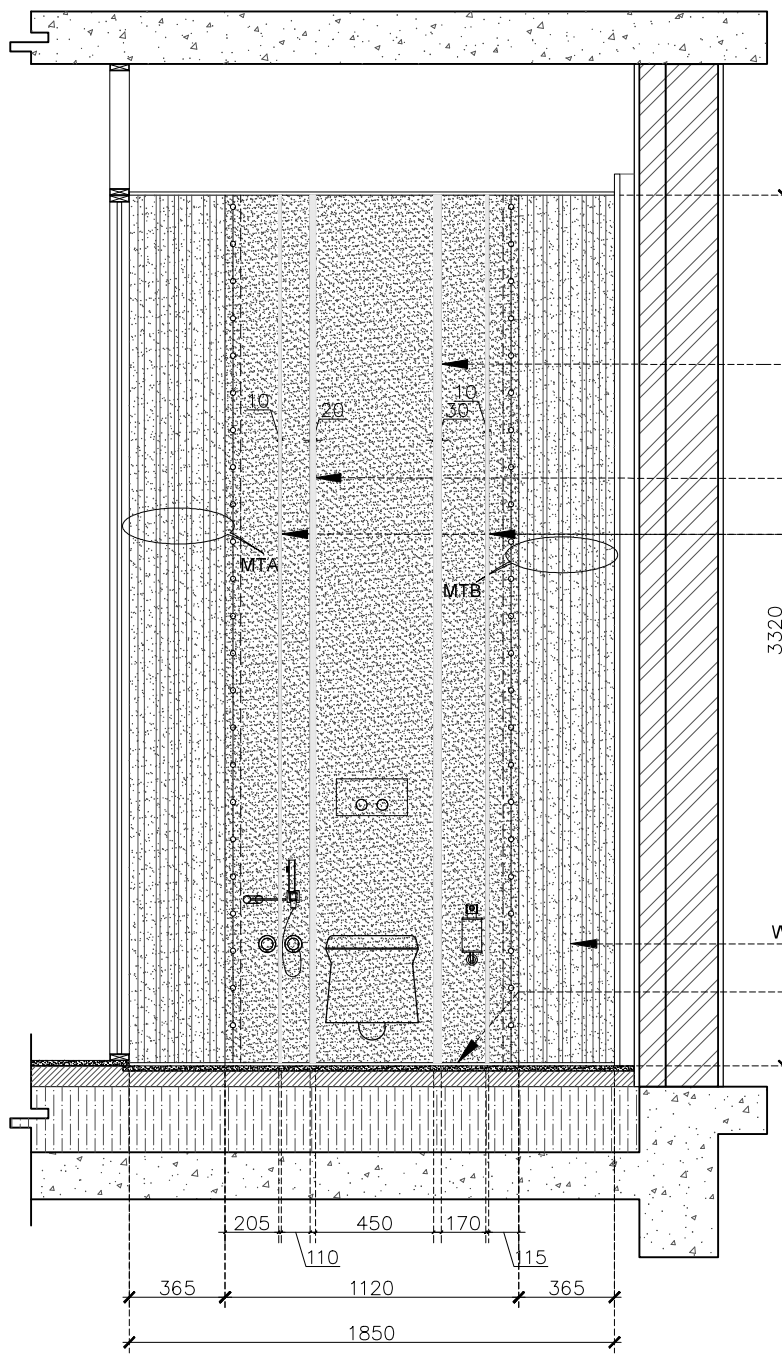

WC AREA
NORTH WALL

30 BRASS INLAY

20 BRASS INLAY

10 BRASS INLAY


3320

NICHE - AS PER
ALSORG DETAIL

WEB GREY MARBLE FLUTES

12 MM HEIGHT X 12 MM
DEPTH GROOVE

205 450 170 110 1120 115 365 365 1850

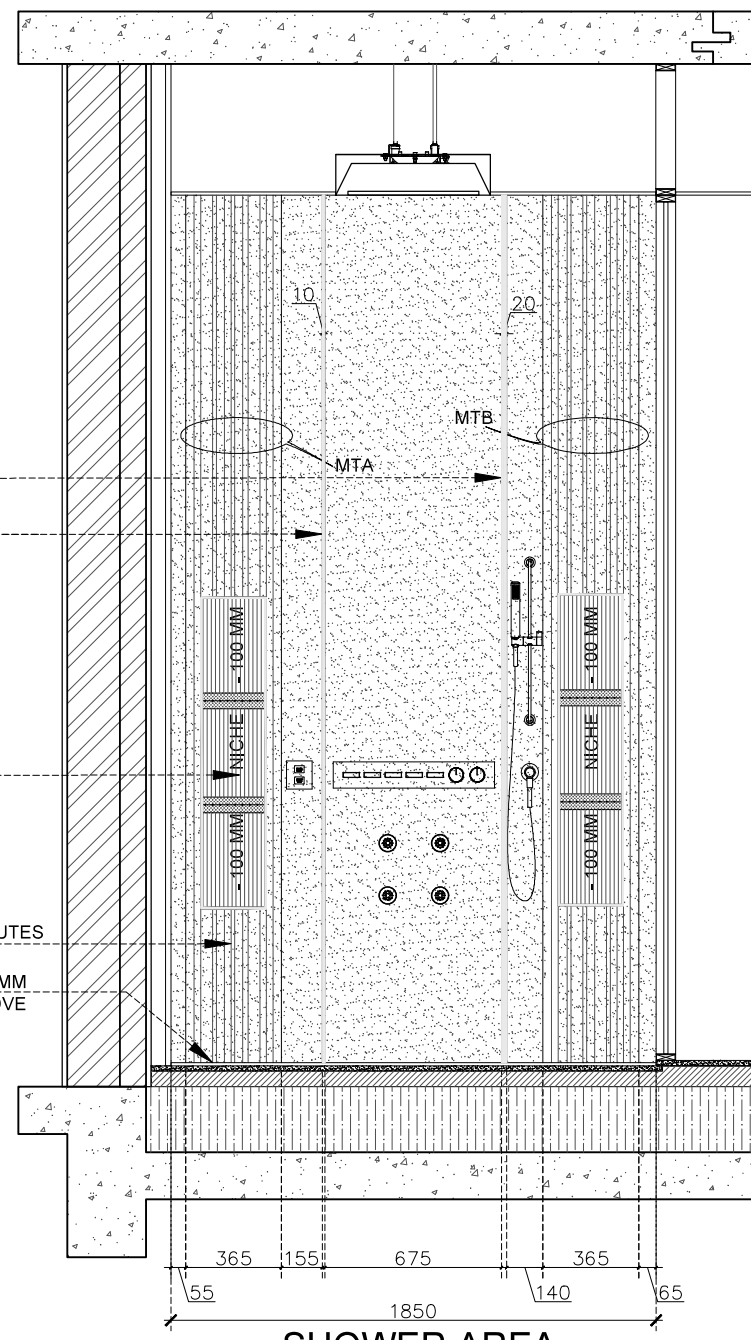

SHOWER AREA
SOUTH WALL

WALL CLADDING LEGEND :-

	WEB GREY
	WHITE ONYX

SIGNATURE AND SEAL:

CONTRIBUTION : DRAFTING

© & ® THIS DRAWING IS THE PROPERTY OF THE DESIGNERS AND IS NOT TO BE COPIED OR REPRODUCED WITHOUT PERMISSION

INTERIOR CONSULTANT :

pencil & monk

84, GN Chetty Road, T Nagar,
Chennai - 600017
Phone : +91 7550203202, +91 9444086759
E-mail : rahul@pencilandmonk.com
www.pencilandmonk.com

REV.NO DATE REVISION CHECKED

PROJECT NAME :

ECR BEACH VILLA, CHENNAI

DRAWING TITLE

SHOWER AREA - NORTH & SOUTH WALL
MASTER TOILET

DRAWN : ABRAR

CHKD : RAVI

SCALE : 1:30

WALL CLADDING LEGEND :-



WEB GREY



WHITE ONYX

SIGNATURE AND SEAL:

CONTRIBUTION: DRAFTING

© & ® THIS DRAWING IS THE PROPERTY OF THE DESIGNERS AND IS NOT TO BE COPIED OR REPRODUCED WITHOUT PERMISSION

INTERIOR CONSULTANT :

pencil & monk

84, GN Chetty road, T Nagar,
Chennai - 600017
Phone : +91 7550203202, +91 944406759
E-mail : balashini@pencilandmonk.com
www.pencilandmonk.com

REV.NO	DATE	REVISION	CHECKED

PROJECT NAME :

ECR BEACH VILLA, CHENNAI

DRAWING TITLE

FLUTING DETAIL - MTA & MTB
MASTER TOILET

DRAWN : ABRAR

CHKD : RAVI

SCALE : 1:30

365

18 mm thick
Web Grey Marble

Adhesive


GROOVE DETAIL - MTA

365

18 mm thick
Web Grey Marble

Adhesive

GROOVE DETAIL - MTB

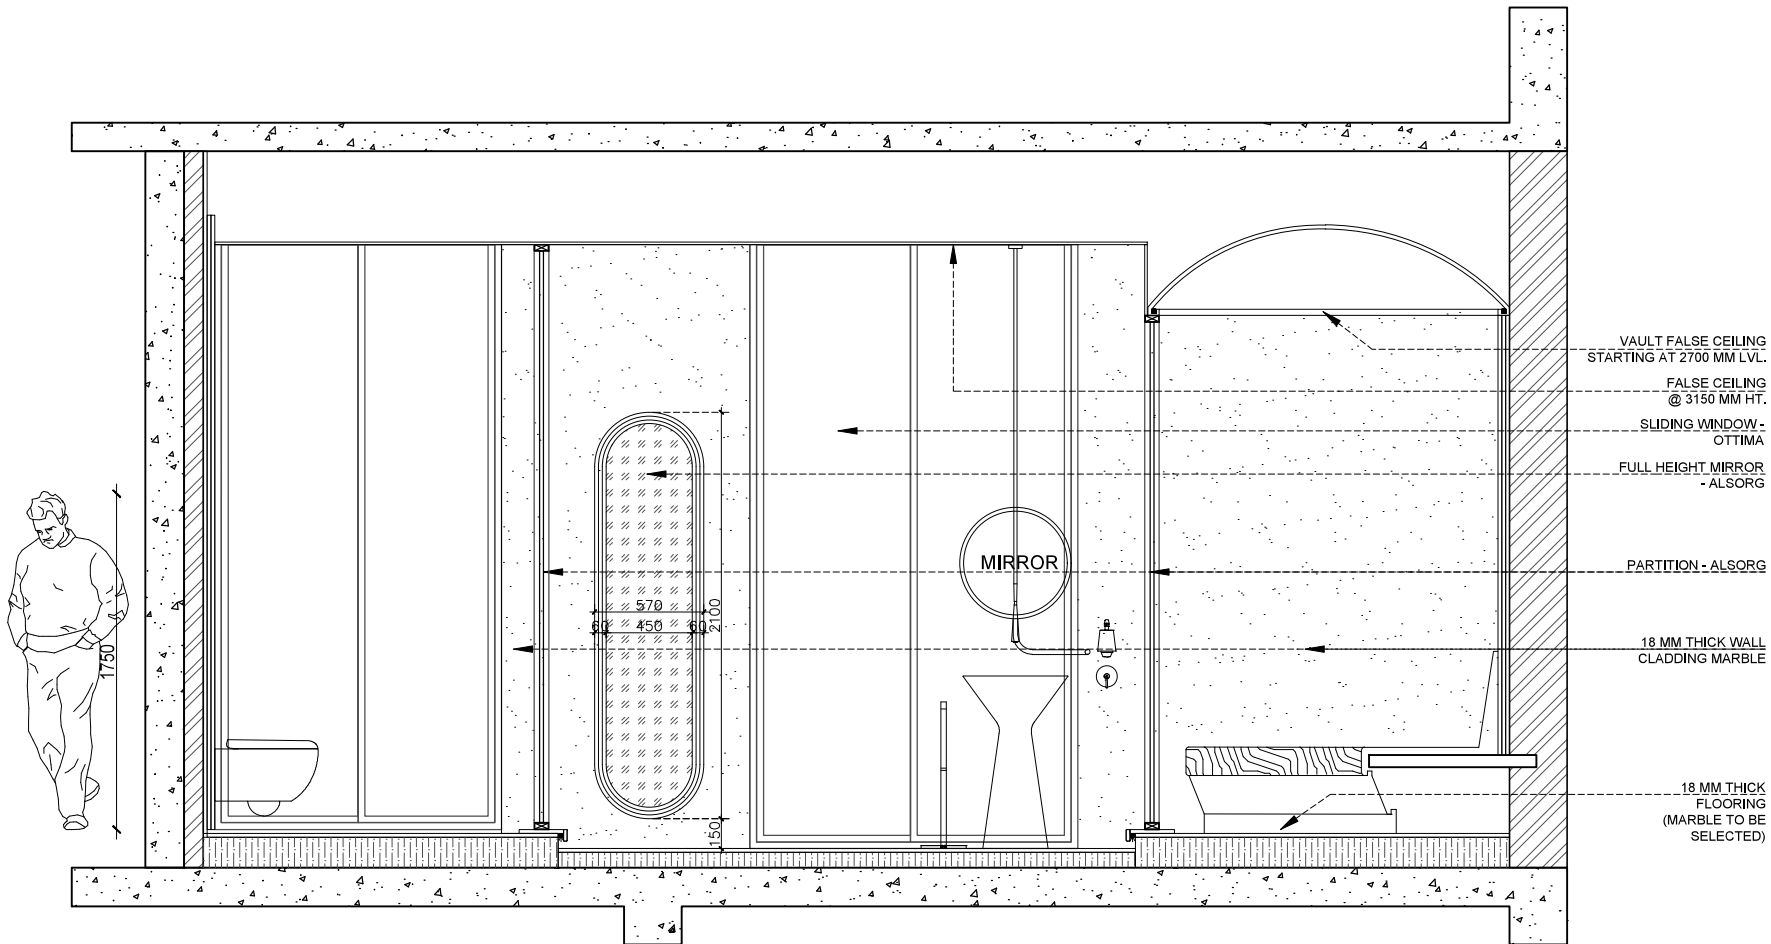

WEST SIDE SECTION - F

SIGNATURE AND SEAL:

CONTRIBUTION : DRAFTING

INTERIOR CONSULTANT : -

pencil & monk

94, GN Chetty road, T Nagar,
Chennai - 600017
Phone : +91 7550203202, +91 9444056759
www.pencilandmonk.com

REV.NO	DATE	REVISION	CHECKED

BUILDING TYPE

ECR BEACH VILLA , CHENNAI

DRAWING TITLE


SECTION F - GYM TOILET

DRAWN : ABRAR

CHKD : RAVI

SCALE : 1:30

SHEET SIZE : A3
DRG NO: ECR-GYT-006

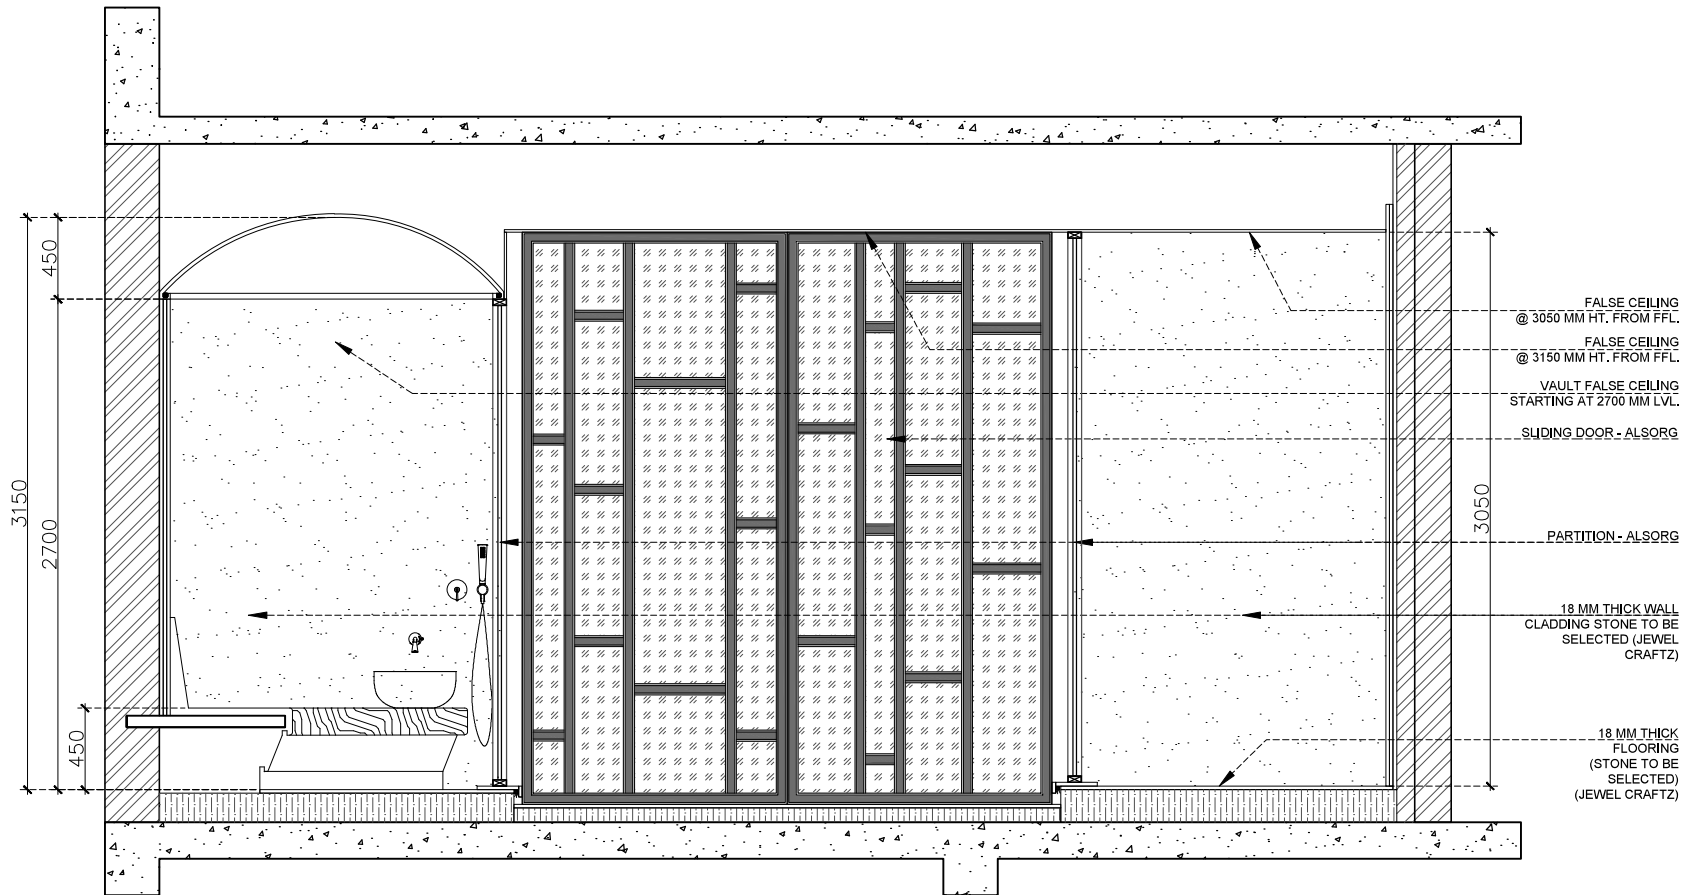

EAST SIDE SECTION - E

SIGNATURE AND SEAL:

CONTRIBUTION : DRAFTING

INTERIOR CONSULTANT : -

**pencil
& monk**

94, GN Chetty road, T Nagar,
Chennai - 600017
Phone : +91 7550203202, +91 9444056759
www.pencilandmonk.com


REV.NO	DATE	REVISION	CHECKED

BUILDING TYPE
ECR BEACH VILLA , CHENNAI

DRAWING TITLE
SECTION E - GYM TOILET

DRAWN : ABRAR
CHKD : RAVI
SCALE : 1:30

SHEET SIZE : A3
DRG NO: ECR-GYT-006

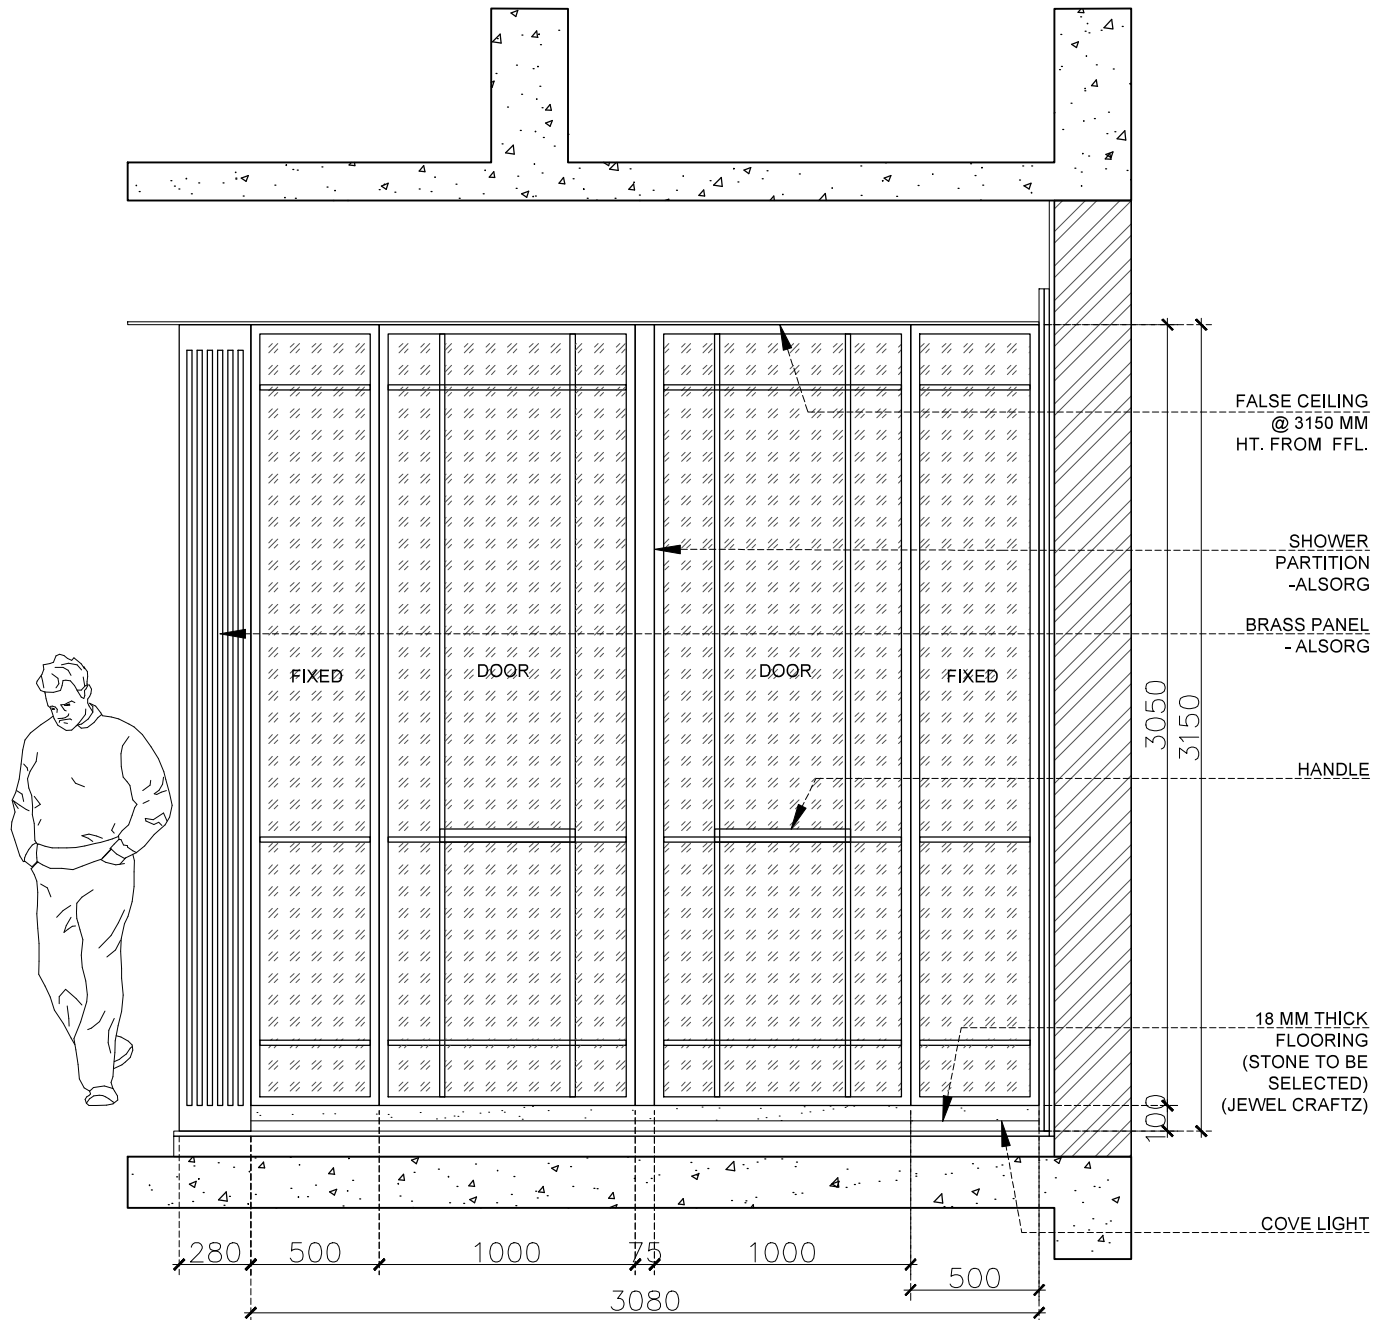

SIGNATURE AND SEAL:

CONTRIBUTION : DRAFTING

INTERIOR CONSULTANT : -

**pencil
& monk**

94, GN Chetty road, T Nagar,
Chennai - 600017
Phone : +91 7552033202, +91 9444056759
www.pencilandmonk.com

REV.NO	DATE	REVISION	CHECKED

BUILDING TYPE

ECR BEACH VILLA , CHENNAI

DRAWING TITLE


SECTION B - GYM TOILET

DRAWN : ABRAR

CHKD : RAVI

SCALE : 1:30

SHEET SIZE : A3
DRG NO: ECR-GYT-006

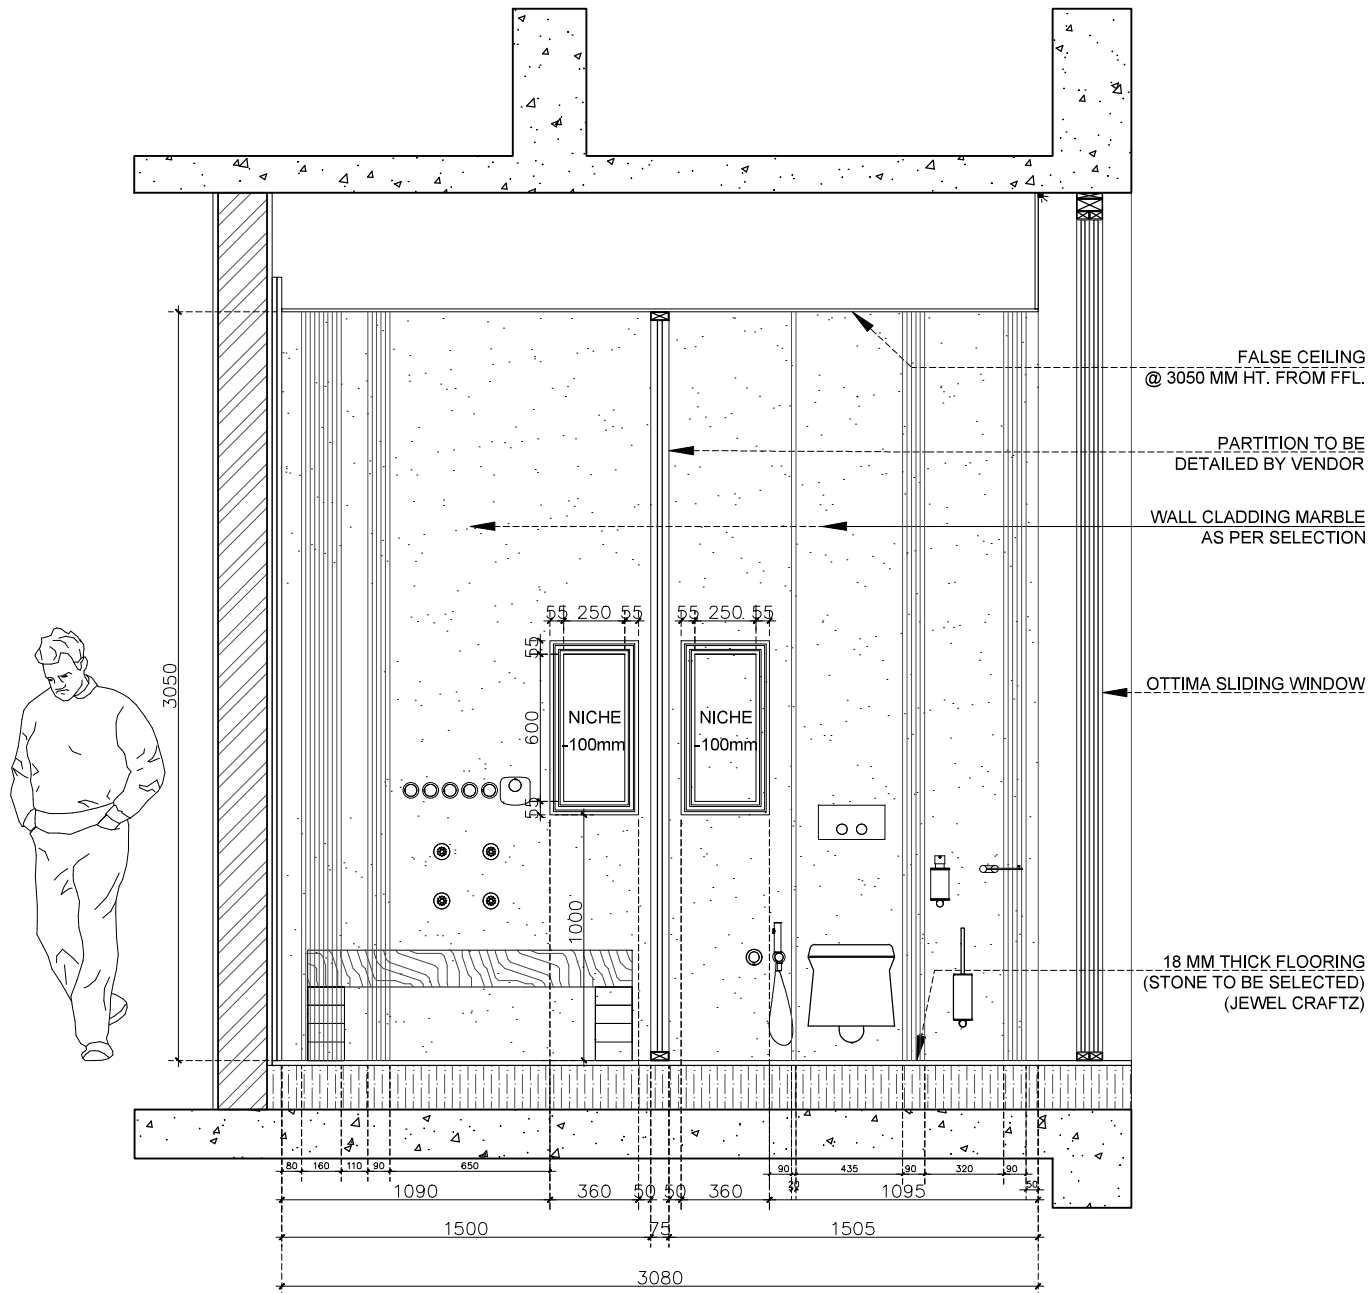

SOUTH SIDE SECTION - A

SIGNATURE AND SEAL:

CONTRIBUTION : DRAFTING

INTERIOR CONSULTANT : -

**pencil
& monk**

94, GN Chetty road, T Nagar,
Chennai - 600017
Phone : +91 7550203202, +91 9444056759
www.pencilandmonk.com

REV.NO	DATE	REVISION	CHECKED

BUILDING TYPE

ECR BEACH VILLA , CHENNAI

DRAWING TITLE


SECTION A - GYM TOILET

DRAWN : ABRAR

CHKD : RAVI

SCALE : 1:30

SHEET SIZE : A3
DRG NO: ECR-GYT-006

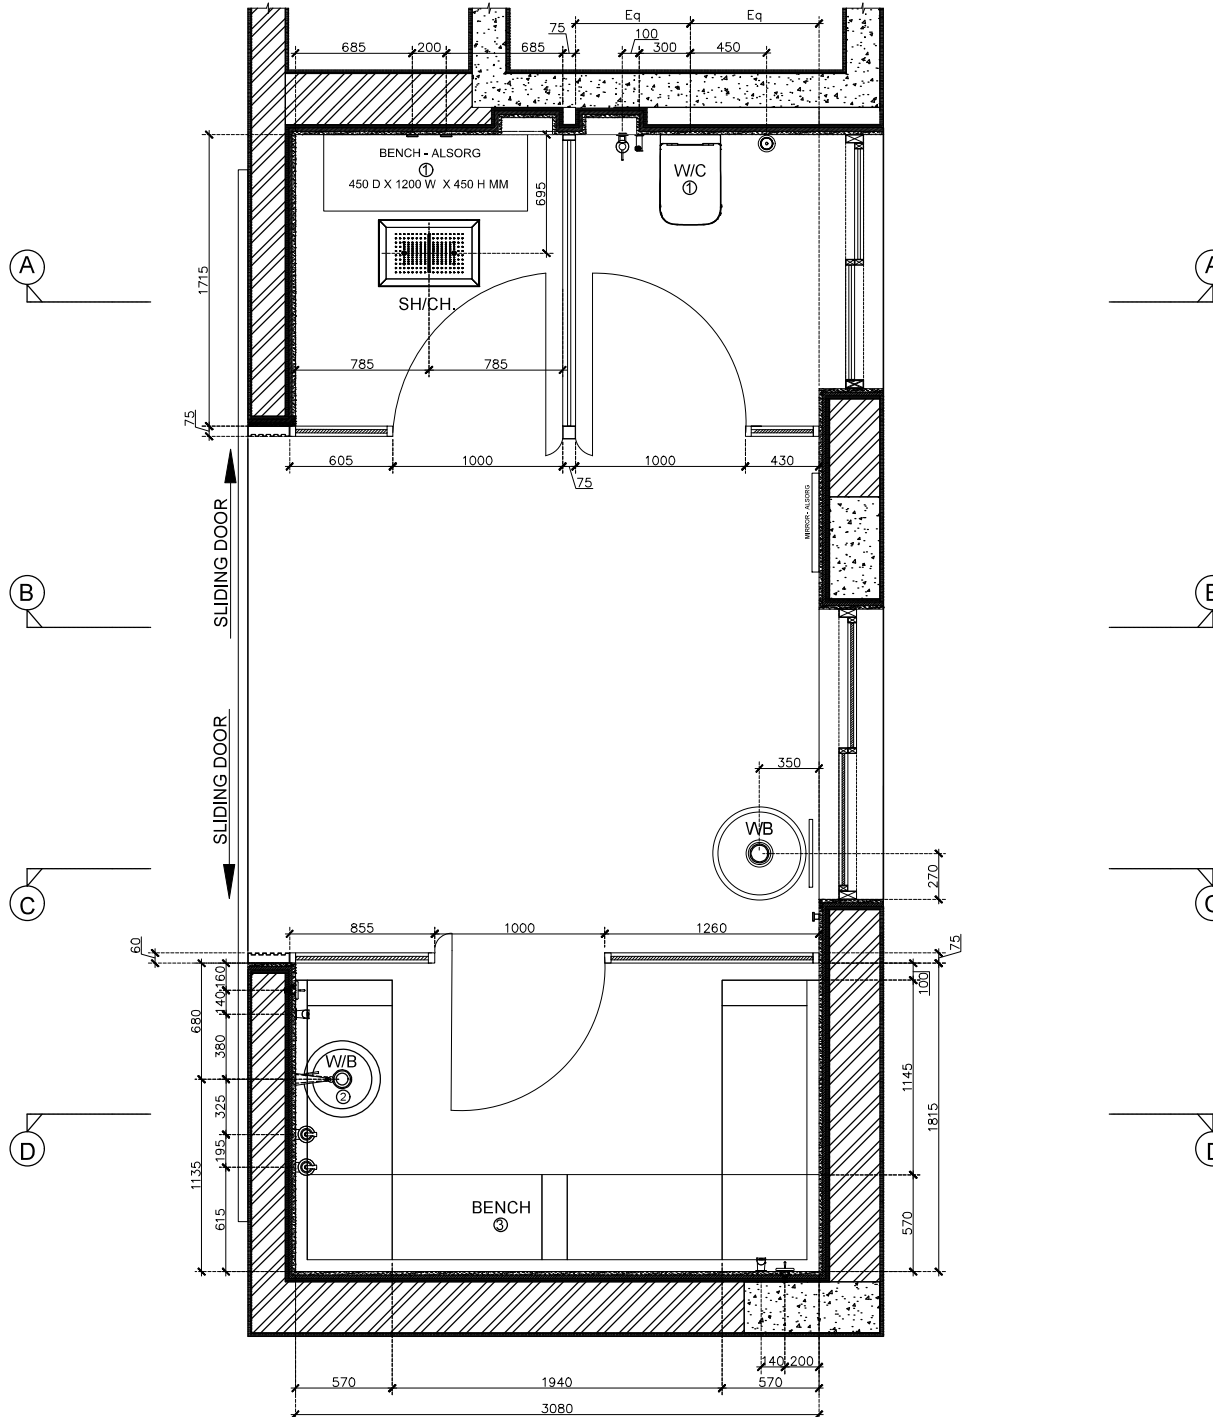

SIGNATURE AND SEAL:

CONTRIBUTION : DRAFTING

INTERIOR CONSULTANT : -

pencil & monk

94, GN Chetty road, T Nagar,
Chennai - 600017
Phone : +91 7550203202, +91 9444056759
www.pencilandmonk.com

REV.NO	DATE	REVISION	CHECKED
--------	------	----------	---------

BUILDING TYPE

ECR BEACH VILLA , CHENNAI

DRAWING TITLE

SANITARY FIXTURE LAYOUT - GYM TOILET

DRAWN : ABRAR


CHKD : RAVI

SCALE : 1:30

NORTH



SHEET SIZE : A3
DRG NO: ECR-PRT-001

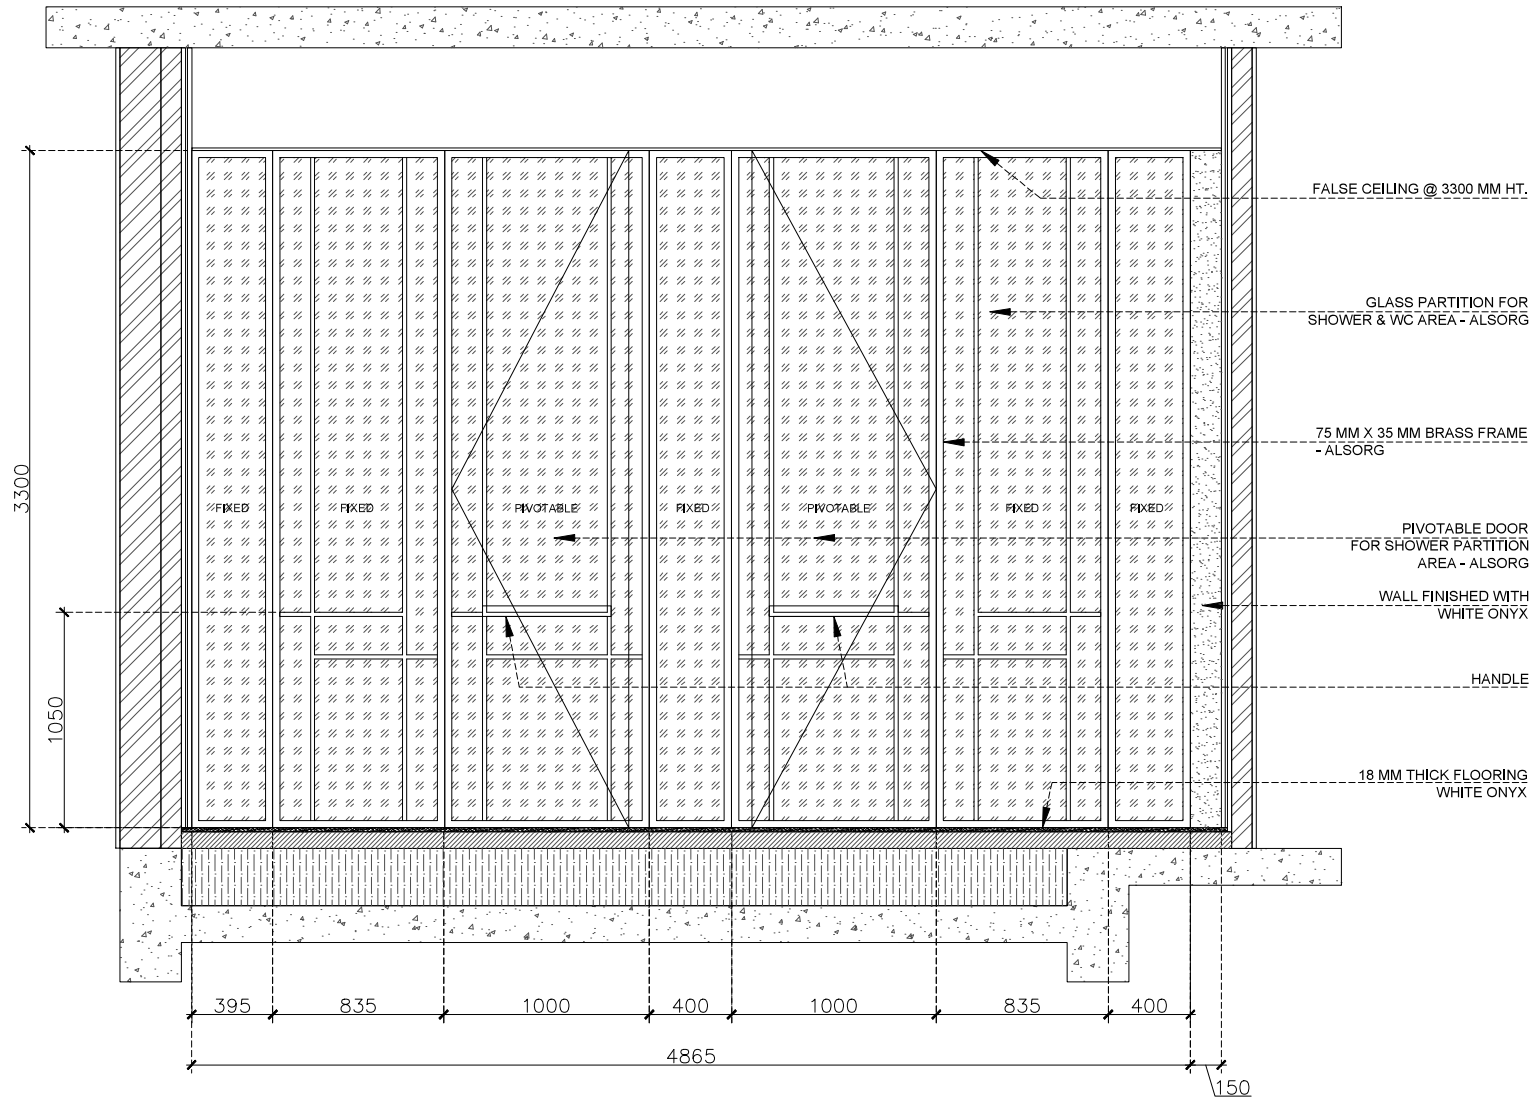

SECTION F

SIGNATURE AND SEAL :

CONTRIBUTION : DRAFTING

© & ® THIS DRAWING IS THE PROPERTY OF THE DESIGNERS AND IS NOT TO BE COPIED OR REPRODUCED WITHOUT PERMISSION

INTERIOR CONSULTANT :

pencil & monk

84, GN Chetty road, T Nagar,
Chennai - 600017
Phone : +91 7550203202, +91 9444086759
E-mail : kashim@pencilandmonk.com
www.pencilandmonk.com

REV.NO	DATE	REVISION	CHECKED

PROJECT NAME :

ECR BEACH VILLA, CHENNAI


DRAWING TITLE

SECTION - F
MASTER TOILET

DRAWN : ABRAR

CHKD : RAVI

SCALE : 1:25

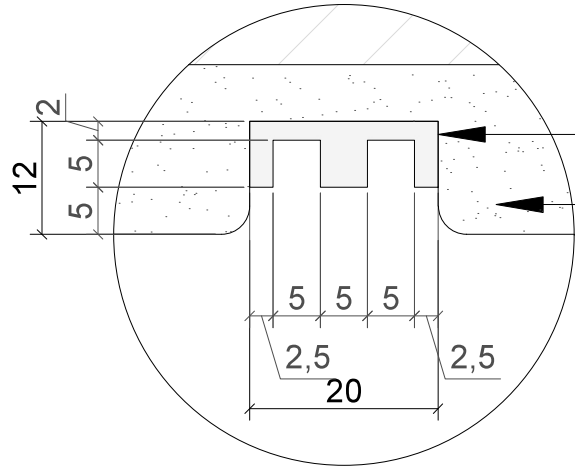


Brass inlay

18 mm thick
Web Grey
Marble

20 mm

Brass Inlay in Wall cladding

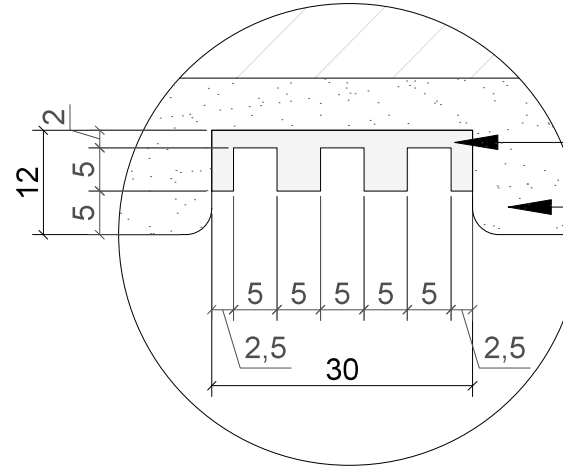


Brass inlay

18 mm thick
Web Grey
Marble

30 mm

Brass inlay in wall cladding

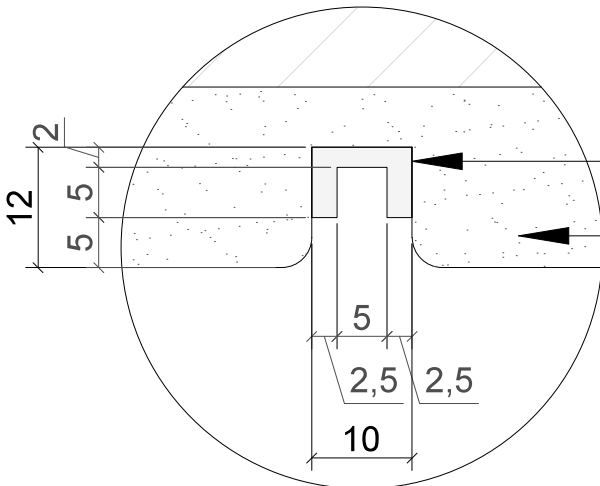


Brass inlay

18 mm thick
Web Grey
Marble

10 mm

Brass inlay in wall cladding

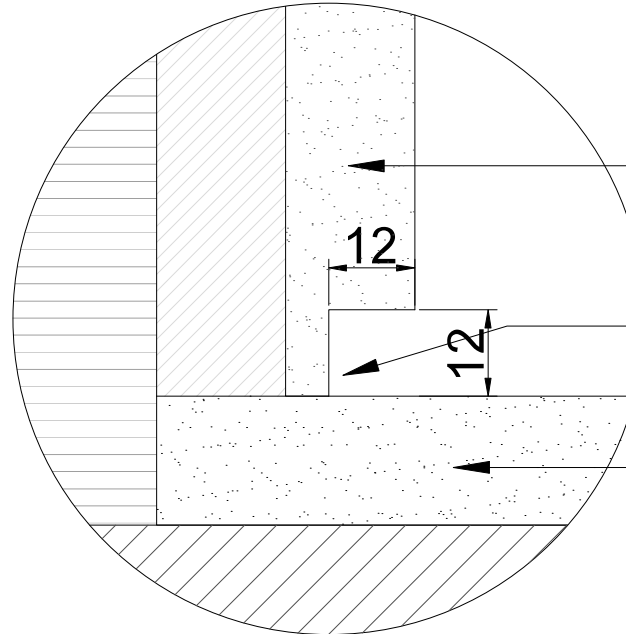

18 mm thick
Web Grey
Marble

12 mm height
x 10 mm depth
Groove

18 mm thick
Web Grey
Flooring

MASTER SHOWER AREA -
SKIRTING GROOVE DETAIL

WALL CLADDING LEGEND :-



WEB GREY



WHITE ONYX

SIGNATURE AND SEAL :

CONTRIBUTION : DRAFTING

© & ® THIS DRAWING IS THE PROPERTY OF THE DESIGNERS AND IS NOT TO BE COPIED OR REPRODUCED WITHOUT PERMISSION

INTERIOR CONSULTANT :

pencil & monk

84, GN Chetty road, T Nagar,
Chennai - 600017
Phone : +91 7550203202, +91 944406759
E-mail : balashini@pencilandmonk.com
www.pencilandmonk.com

REV.NO	DATE	REVISION	CHECKED

PROJECT NAME :

ECR BEACH VILLA, CHENNAI


DRAWING TITLE

BRASS INLAY & SKIRTING GROOVE DETAIL
MASTER TOILET

DRAWN : ABRAR

CHKD : RAVI

SCALE : 1:25

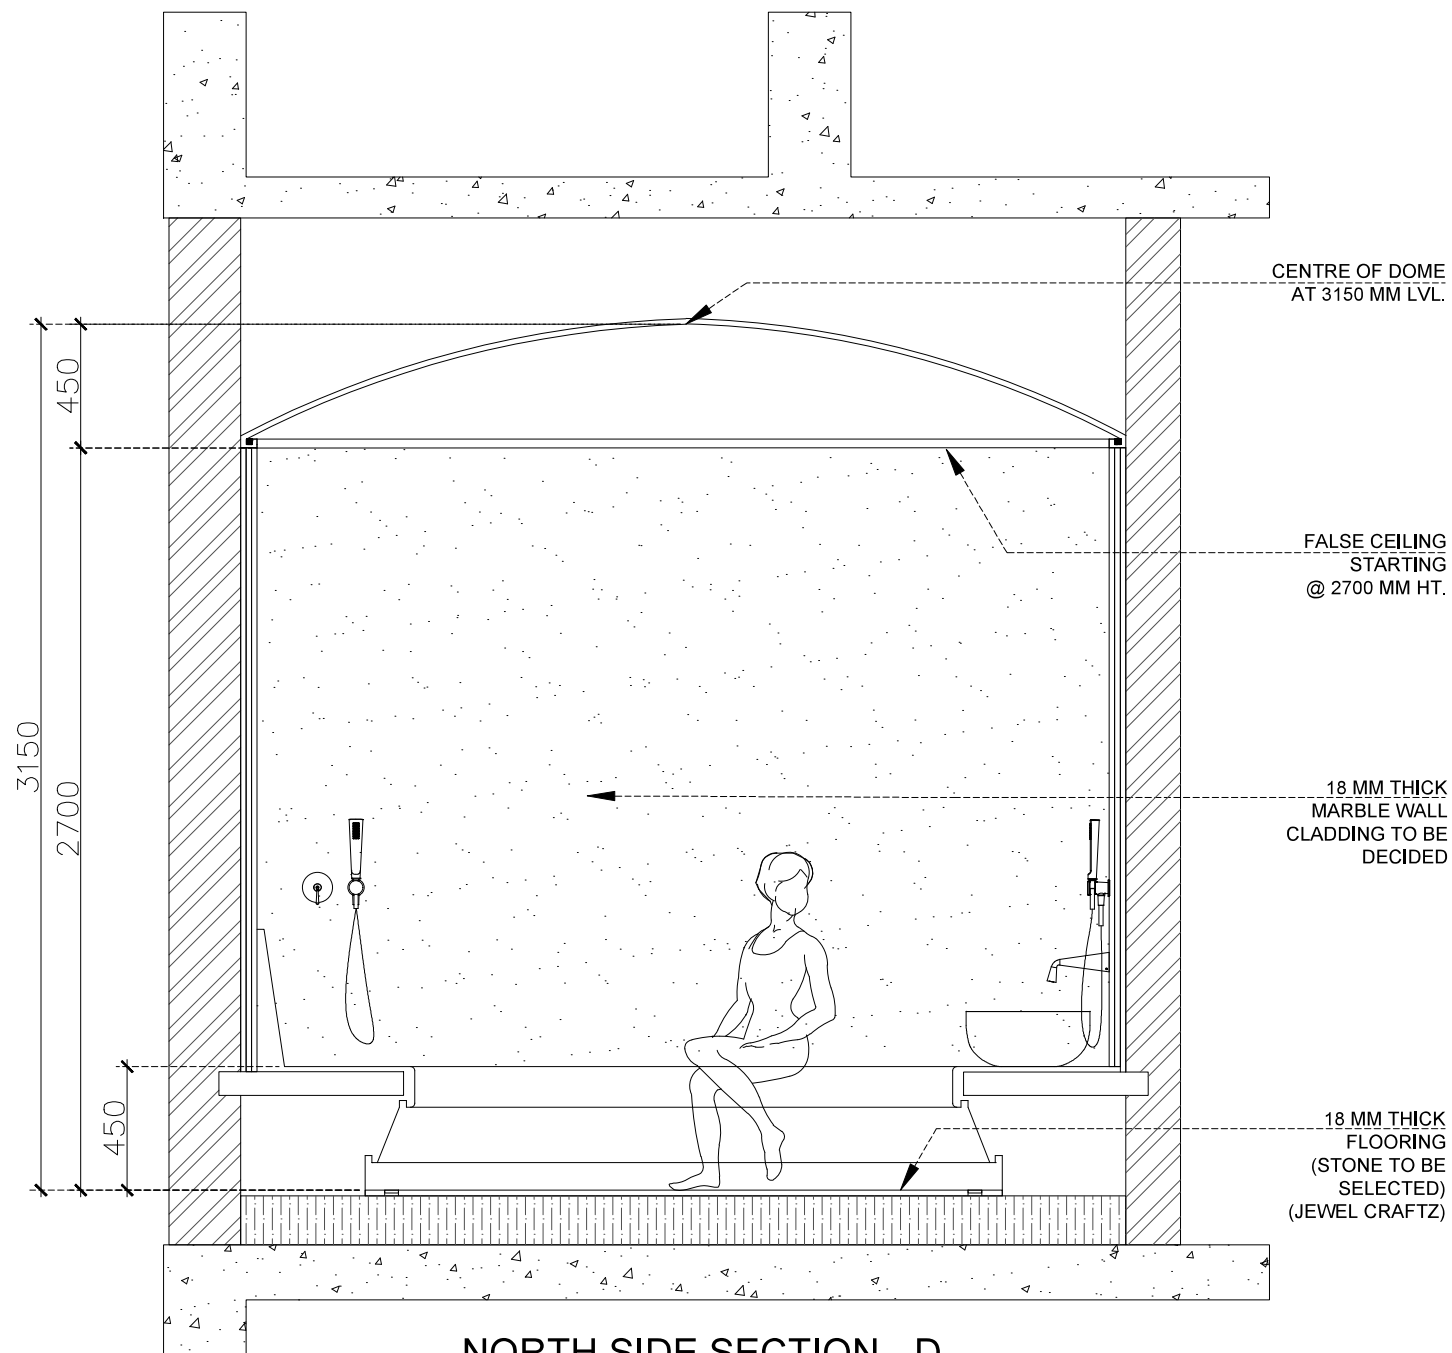

NORTH SIDE SECTION - D

SIGNATURE AND SEAL :

CONTRIBUTION: DRAFTING

INTERIOR CONSULTANT : -

**pencil
& monk**

94, GN Chetty road, T Nagar,
Chennai - 600017
Phone : +91 7550203202, +91 9444056759
www.pencilandmonk.com

REV.NO	DATE	REVISION	CHECKED

BUILDING TYPE

ECR BEACH VILLA , CHENNAI

DRAWING TITLE



SECTION D - GYM TOILET

DRAWN : ABRAR

CHKD : RAVI

SCALE : 1:30

SHEET SIZE : A3
DRG NO: ECR-GYT-006

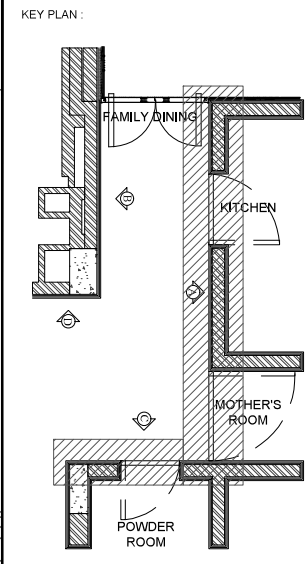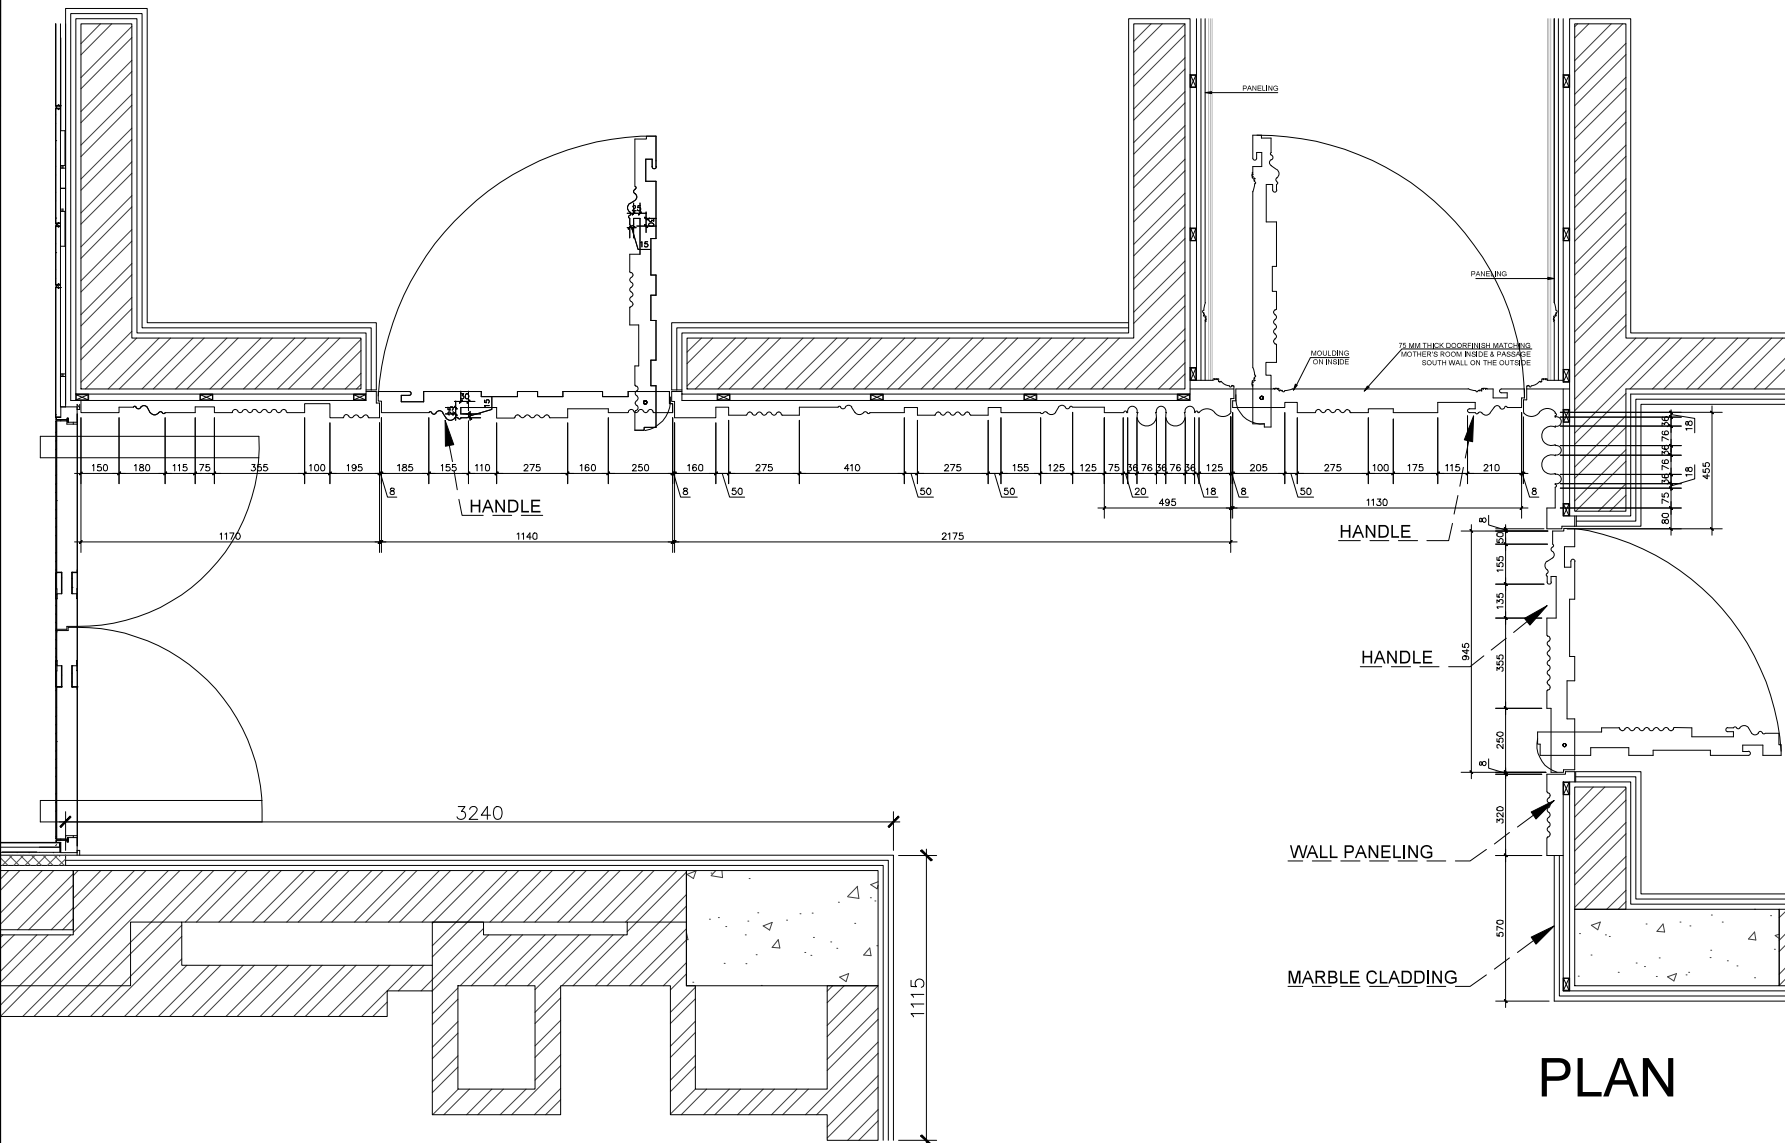

SIGNATURE AND SEAL :

CONTRIBUTION : DRAFTING

© & © THIS DRAWING IS THE PROPERTY OF THE DESIGNERS AND IS NOT TO BE COPIED OR REPRODUCED WITHOUT PERMISSION

DESIGN
pencil & monk
94, GN Chetty road, T Nagar,
Chennai - 600017
Phone : +91 7550203202, +91 9444066759
www.pencilandmonk.com




REV.NO	DATE	REVISION	CHECKED
--------	------	----------	---------

PROJECT NAME
ECR BEACH HOUSE ,CHENNAI


DRAWING TITLE
PLAN - PASSAGE AREA

DRAWN : ABRAR
CHKD : RAVI
SCALE :
NORTH
SHEET SIZE : A3
DRG NO: ECR-PASS-001

PLAN

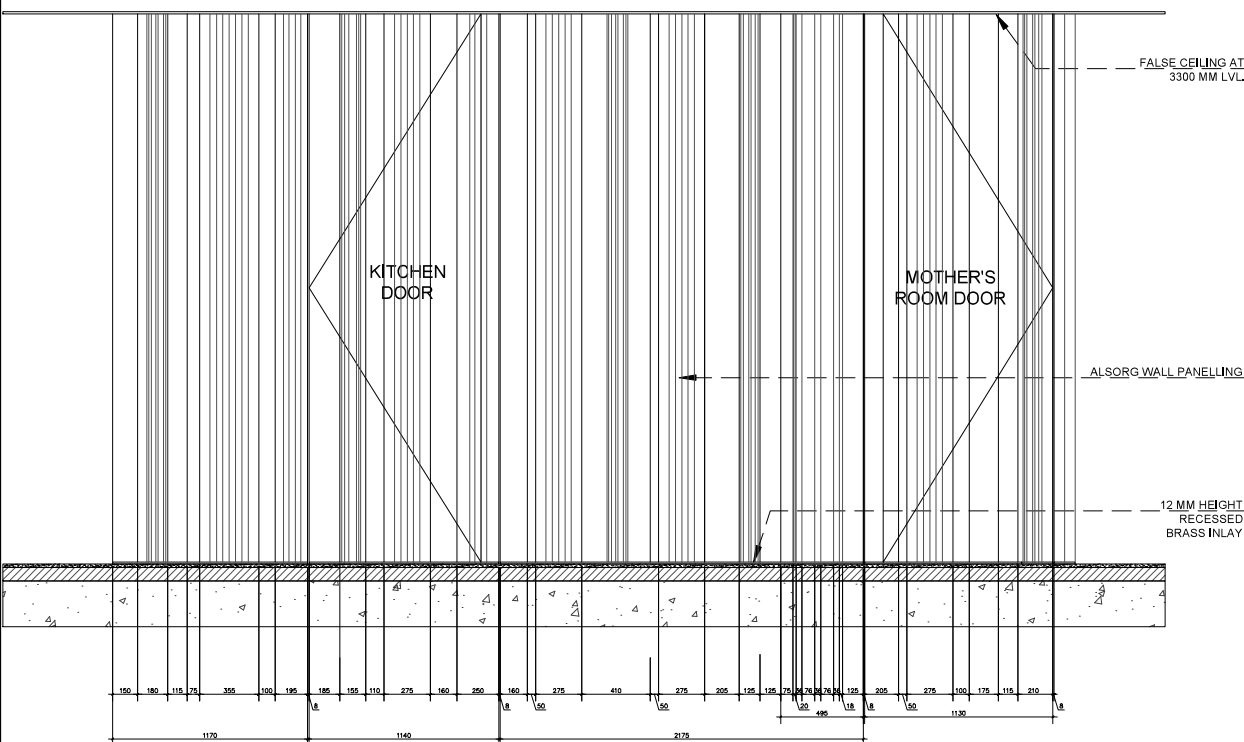  

KICHEN PASSAGE
- SOUTH WALL

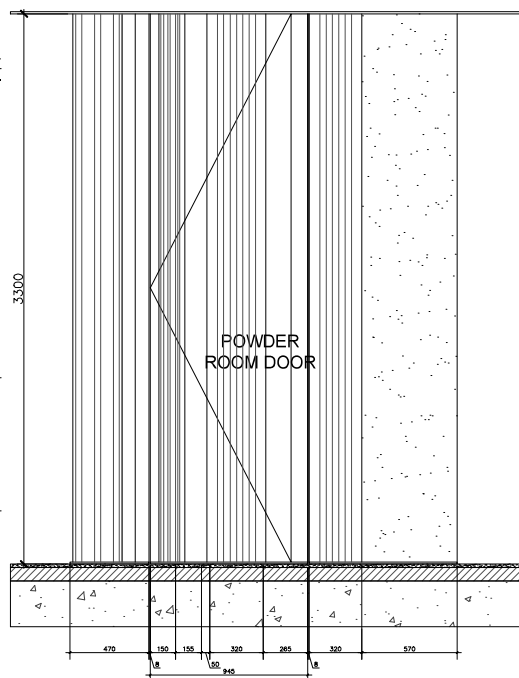

KICHEN PASSAGE
- WEST WALL

SIGNATURE AND SEAL :

CONTRIBUTION : DRAFTING

© & © THIS DRAWING IS THE PROPERTY OF THE DESIGNERS AND IS NOT TO BE COPIED OR REPRODUCED WITHOUT PERMISSION

DESIGN

**pencil
& monk**

94, GN Chetty road, T Nagar,
Chennai - 600017
Phone : +91 7550203202, +91 9444066759
www.pencilandmonk.com

REV.NO	DATE	REVISION	CHECKED

PROJECT NAME

ECR BEACH HOUSE ,CHENNAI

DRAWING TITLE

PLAN - PASSAGE AREA


DRAWN : ABRAR

CHKD : RAVI

SCALE :



SHEET SIZE : A3
DRG NO: ECR-PASS-001

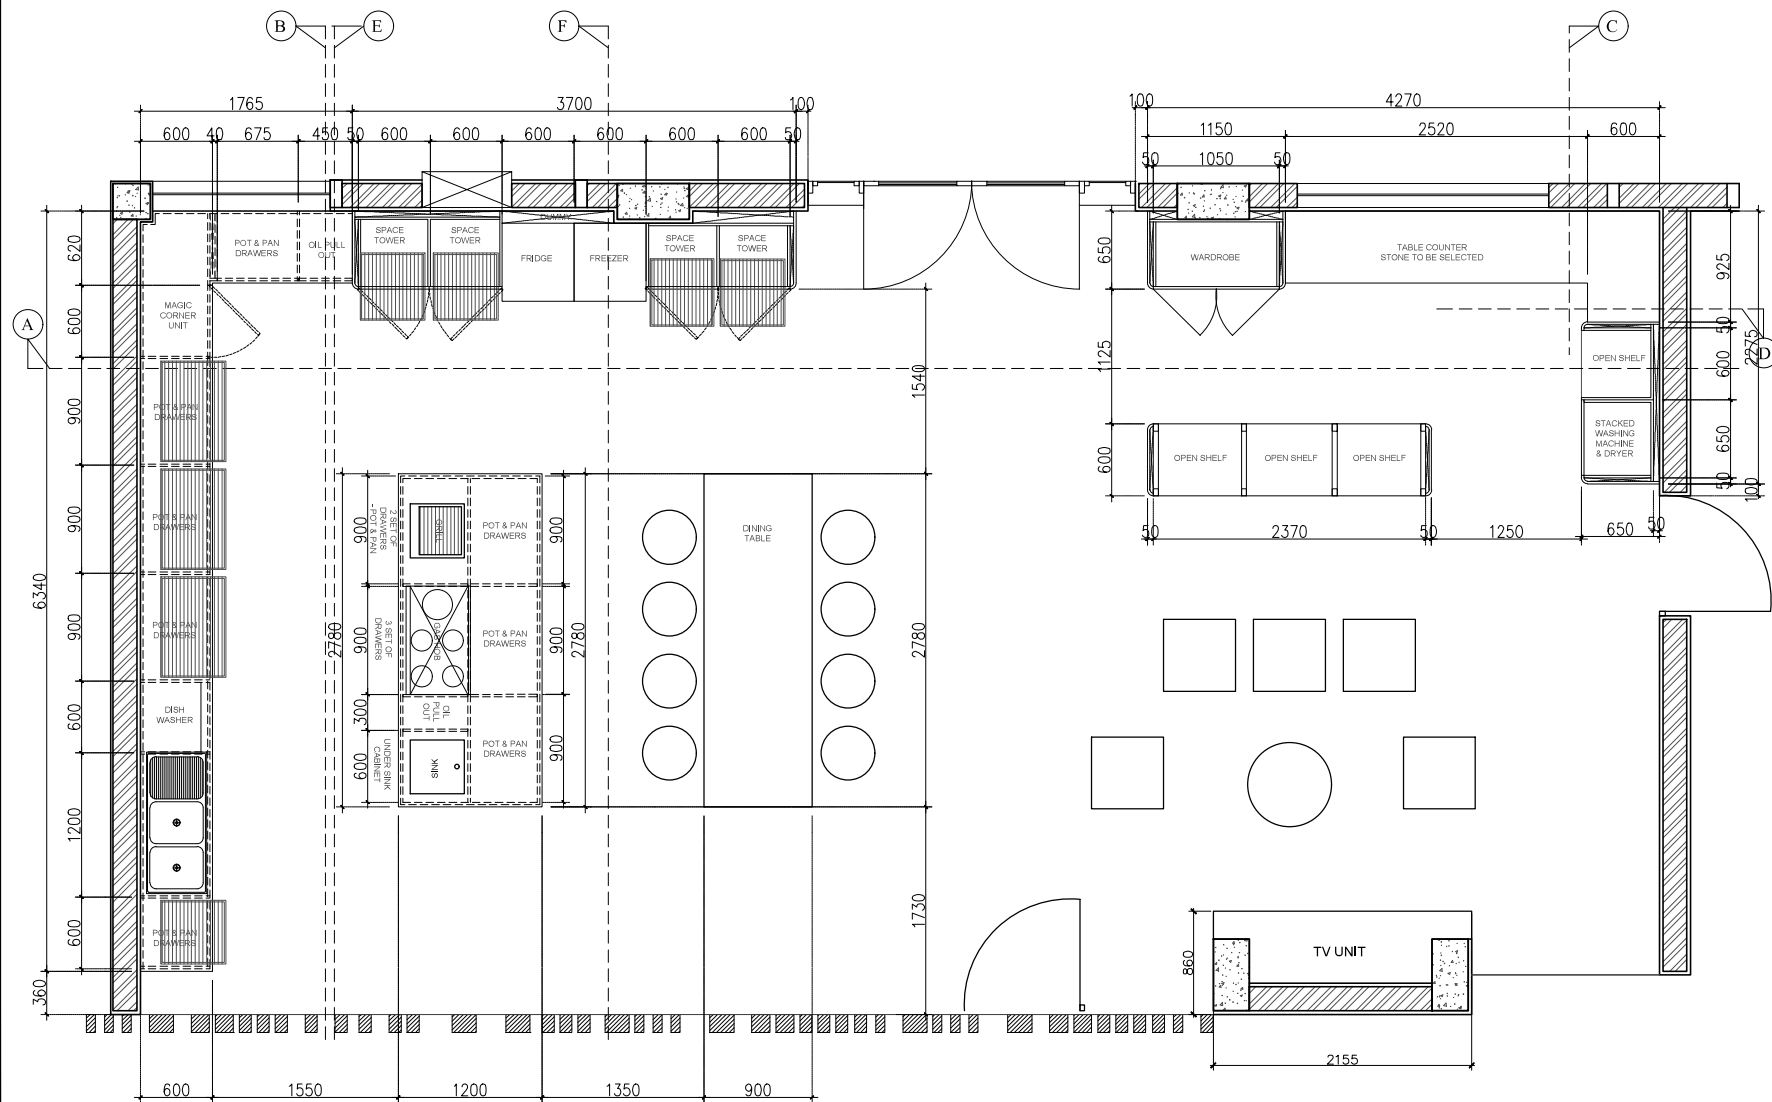

SIGNATURE AND SEAL:

CONTRIBUTION : DRAFTING

© & ® THIS DRAWING IS THE PROPERTY OF THE DESIGNERS AND IS NOT TO BE COPIED OR REPRODUCED WITHOUT PERMISSION

INTERIOR CONSULTANT :

pencil & monk

84, GN Chetty road, T Nagar,
Chennai - 600017
Phone : +91 7550203202, +91 9444086759
E-mail : akashini@pencilandmonk.com
www.pencilandmonk.com

REV.NO DATE REVISION CHECKED

PROJECT NAME :

ECR BEACH VILLA, CHENNAI

DRAWING TITLE :


PLAN @ 1050 MM LVL - KITCHEN

DRAWN : ABRAR

CHKD : RAVI

SCALE : 1: 30

SHEET SIZE : A3
DRG NO: ECR-KIT-000

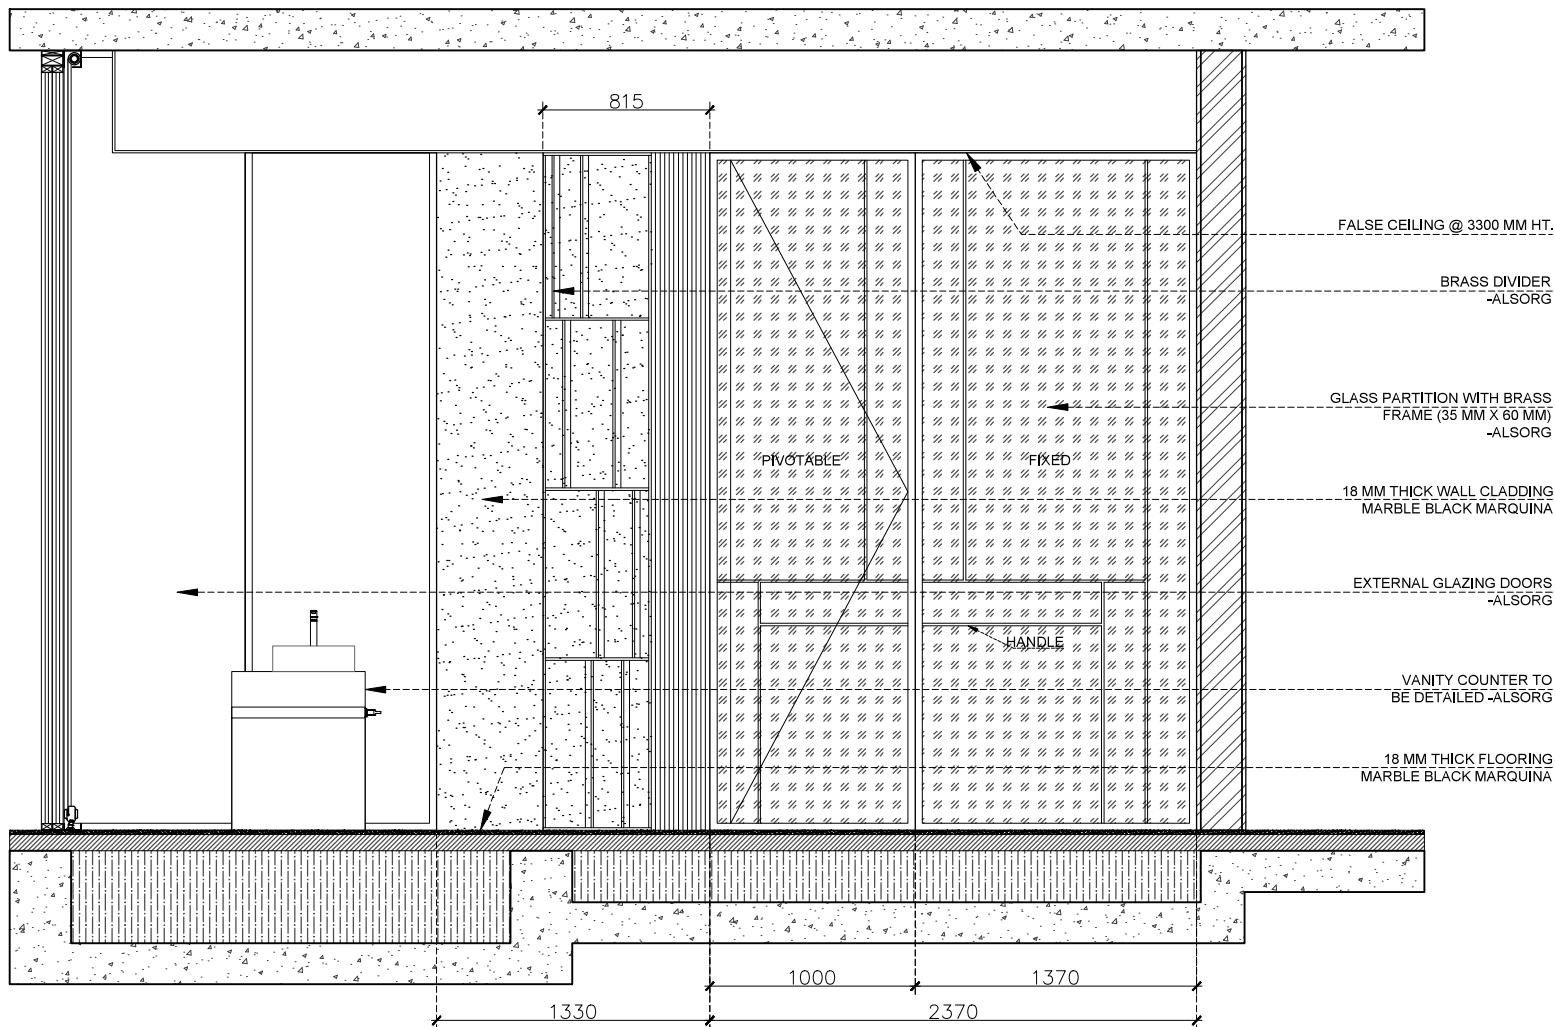

SECTION E

WALL CLADDING LEGEND :-



BLACK MARQUINA
MARBLE



COLOCASSIA
QUARTZITE

SIGNATURE AND SEAL:

CONTRIBUTION : DRAFTING

© & ® THIS DRAWING IS THE PROPERTY OF THE DESIGNERS AND
IS NOT TO BE COPIED OR REPRODUCED WITHOUT PERMISSION

INTERIOR CONSULTANT :

**pencil
& monk**

94, GN Chetty road, T Nagar,
Chennai - 600017
Phone : +91 7550203202, +91 9444067579
E-mail : balashim@pencilandmonk.com
www.pencilandmonk.com


REV.NO	DATE	REVISION	CHECKED


PROJECT NAME :
ECR BEACH VILLA, CHENNAI

DRAWING TITLE :
SECTION - E
SON'S TOILET


DRAWN : ABRAR
CHKD : RAVI
SCALE : 1:30



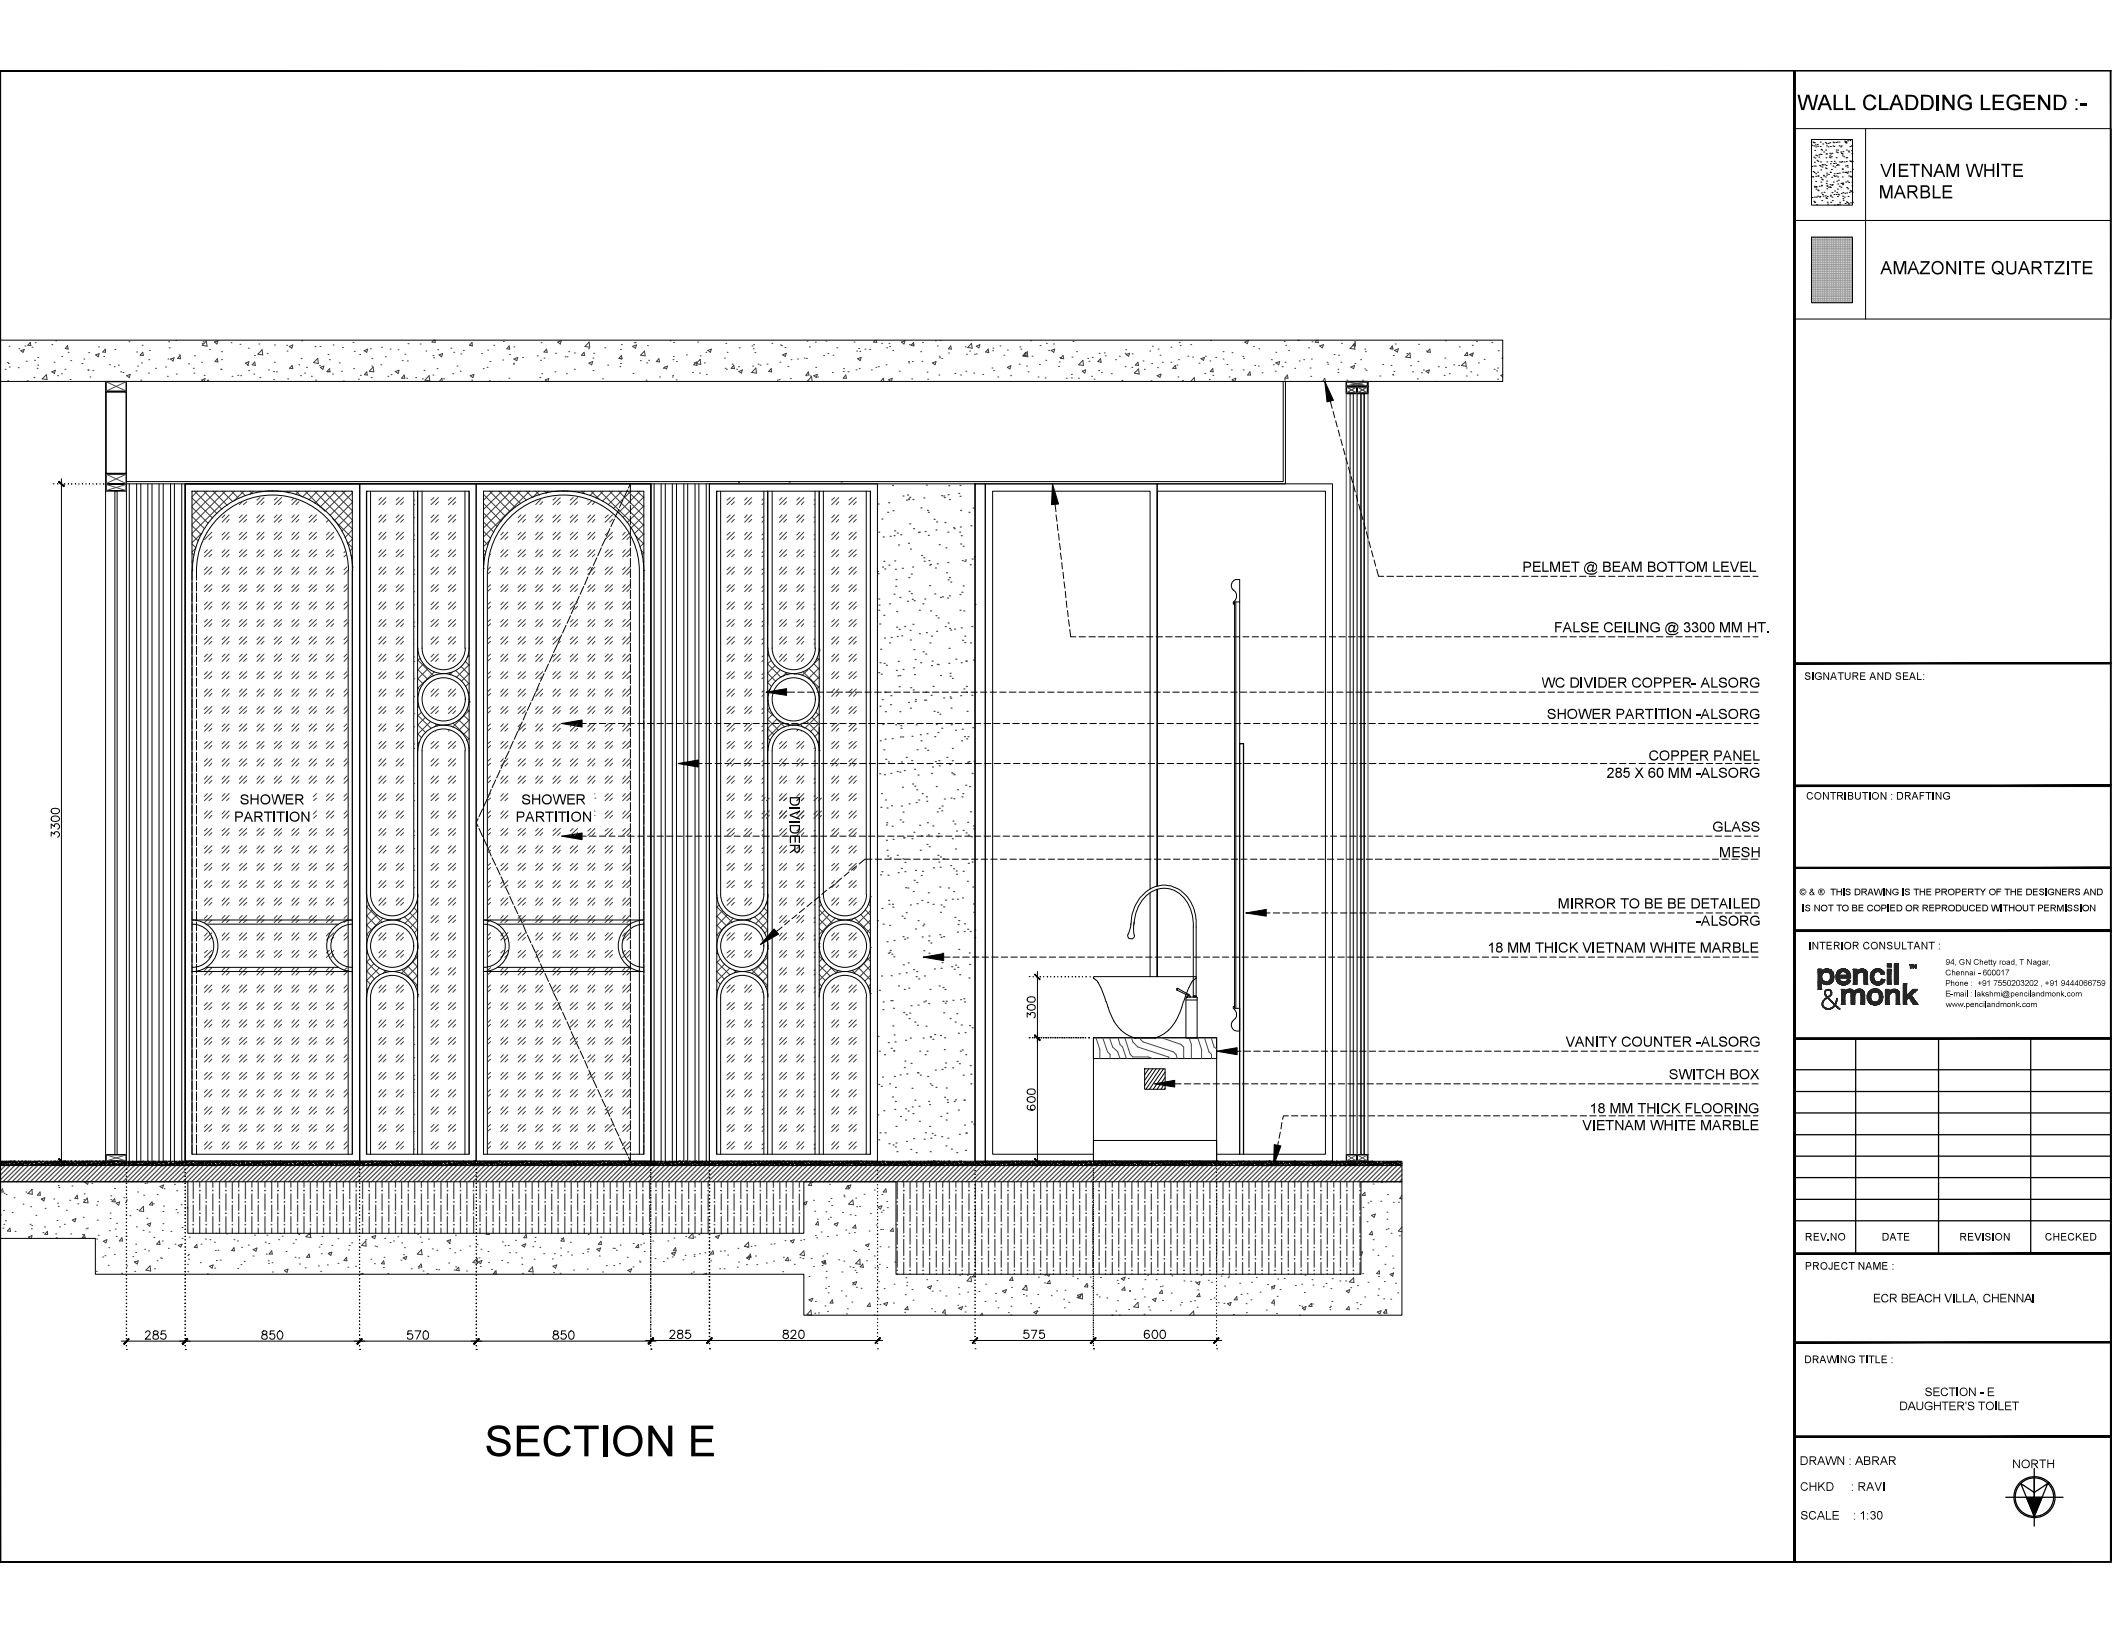

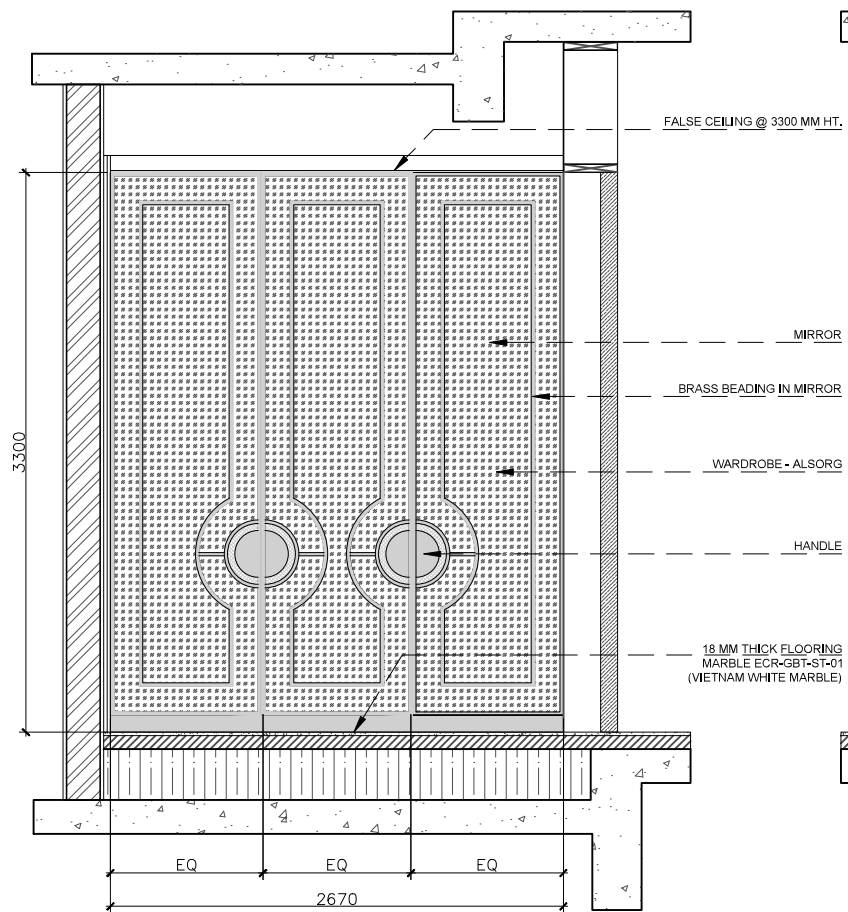

SECTION C

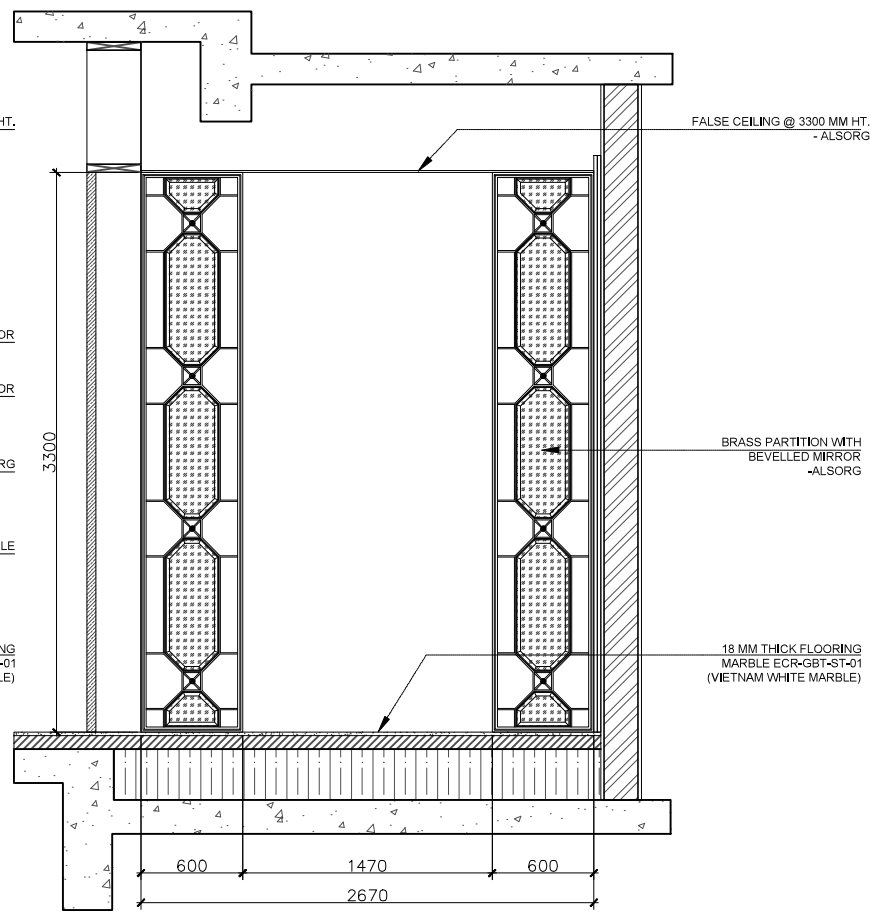

SECTION D

SIGNATURE AND SEAL:

CONTRIBUTION : DRAFTING

© & ® THIS DRAWING IS THE PROPERTY OF THE DESIGNERS AND IS NOT TO BE COPIED OR REPRODUCED WITHOUT PERMISSION

INTERIOR CONSULTANT :

pencil & monk

64, GN Chetty road, T Nagar,
Chennai - 600017
Phone : +91 7550203202, +91 8444066759
www.pencilandmonk.com

REV.NO	DATE	REVISION	CHECKED

PROJECT

ECR BEACH HOUSE ,CHENNAI

DRAWING TITLE








WALL ELEVATION C & D
- MOTHER'S BEDROOM TOILET

DRAWN : ABRAR

CHKD : RAVI

SCALE : 1:30

SHEET SIZE : A3
DRG NO: ECR-MBD-015

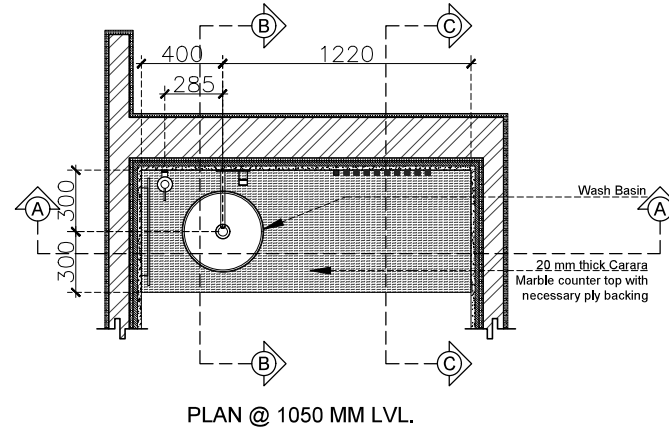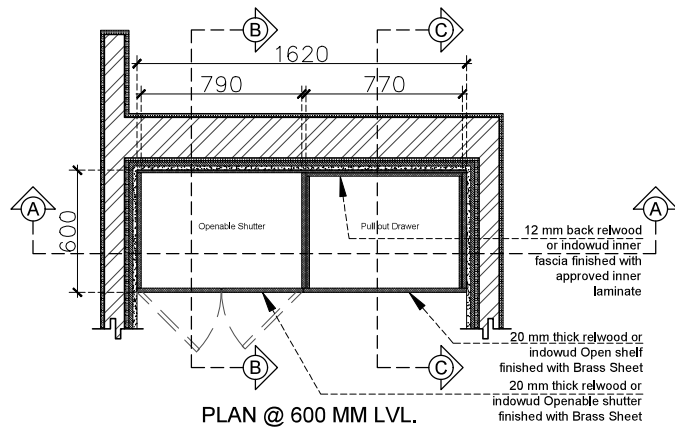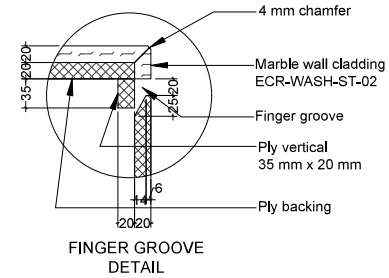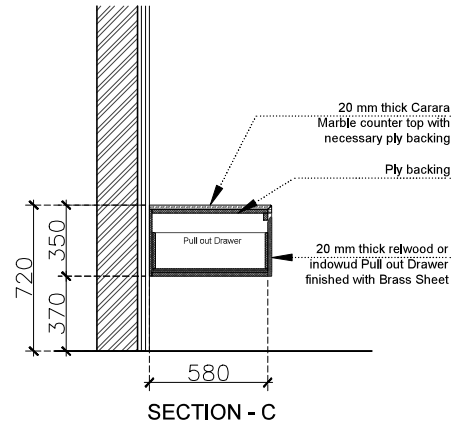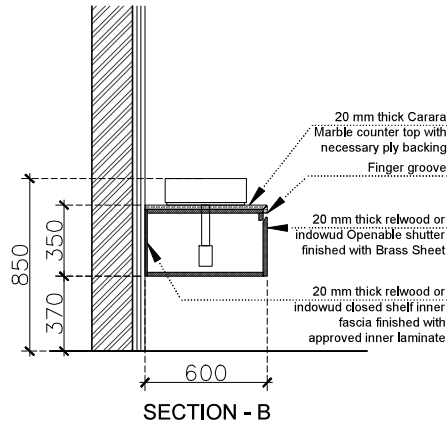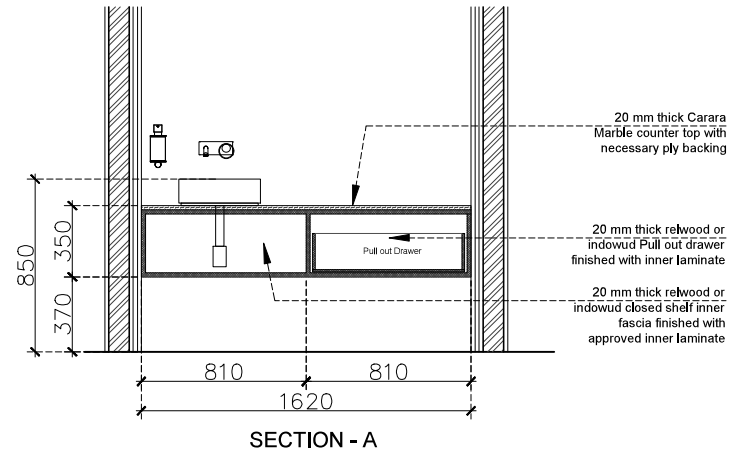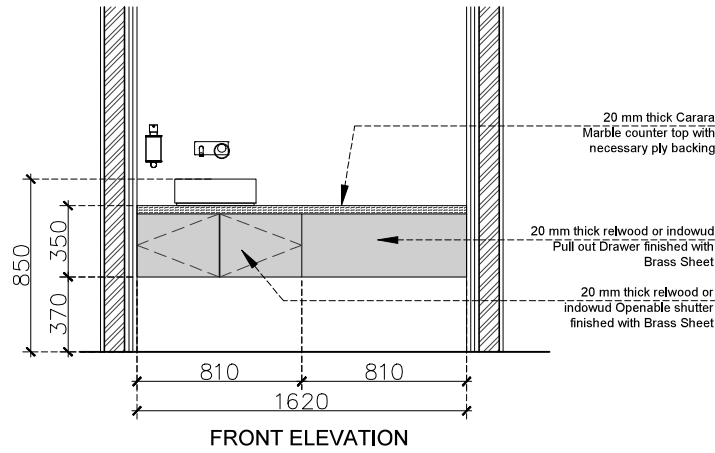

SIGNATURE AND SEAL:

CONTRIBUTION : DRAFTING

© & ® THIS DRAWING IS THE PROPERTY OF THE DESIGNERS AND IS NOT TO BE COPIED OR REPRODUCED WITHOUT PERMISSION

DESIGN

pencil & monk

64, GN Chetty road, T Nagar,
Chennai - 600017
Phone : +91 755020202, +91 9444066759
www.pencilandmonk.com

REV.NO	DATE	REVISION	CHECKED

PROJECT

ECR BEACH VILLA, CHENNAI

DRAWING TITLE

VANITY UNIT - WASH AREA

DRAWN : ABRAR

CHKD : RAVI


SCALE : 1 : 25

NORTH




SHEET SIZE : A3

DRG NO: ECR-WASH-014

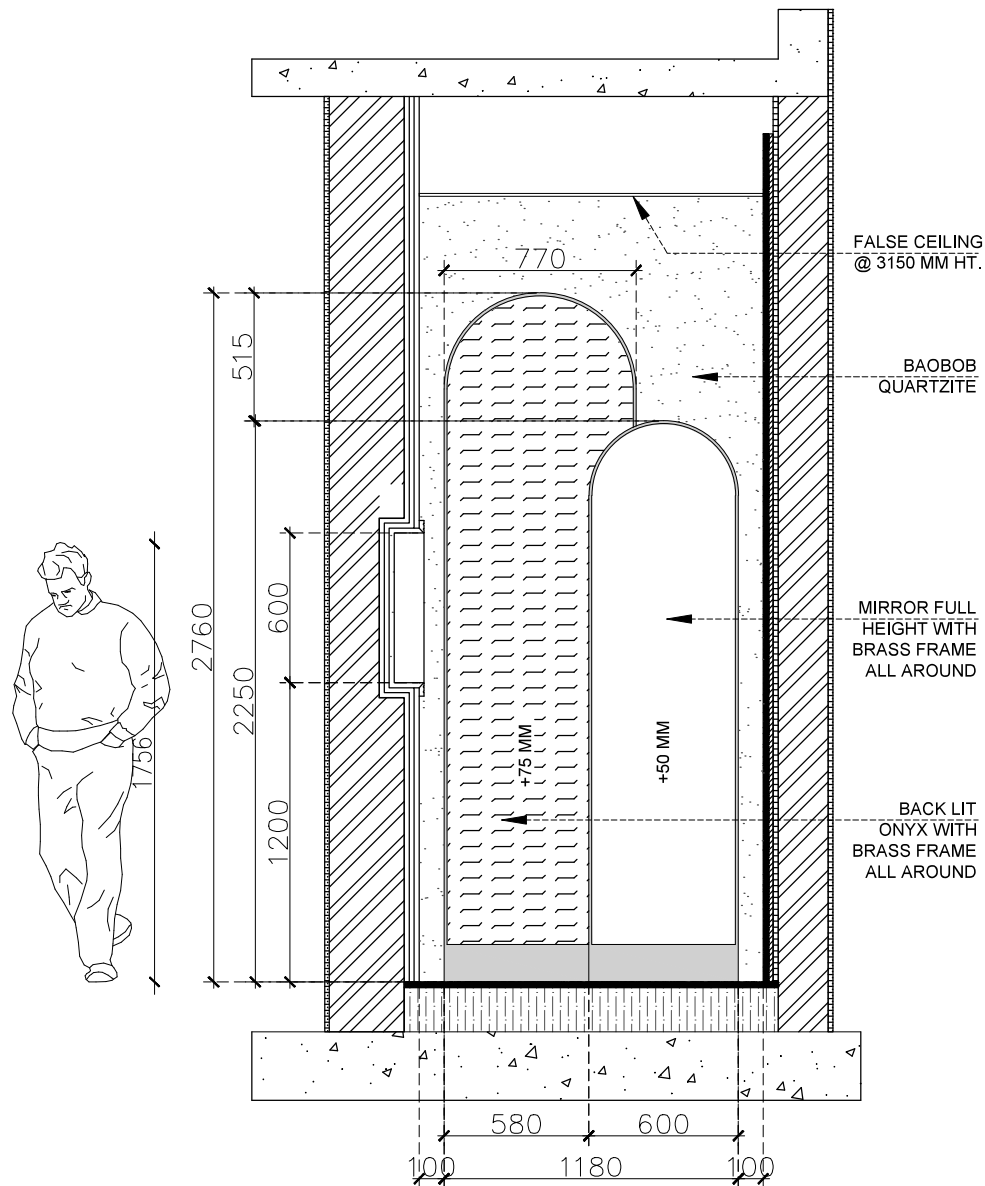

SECTION D - EAST

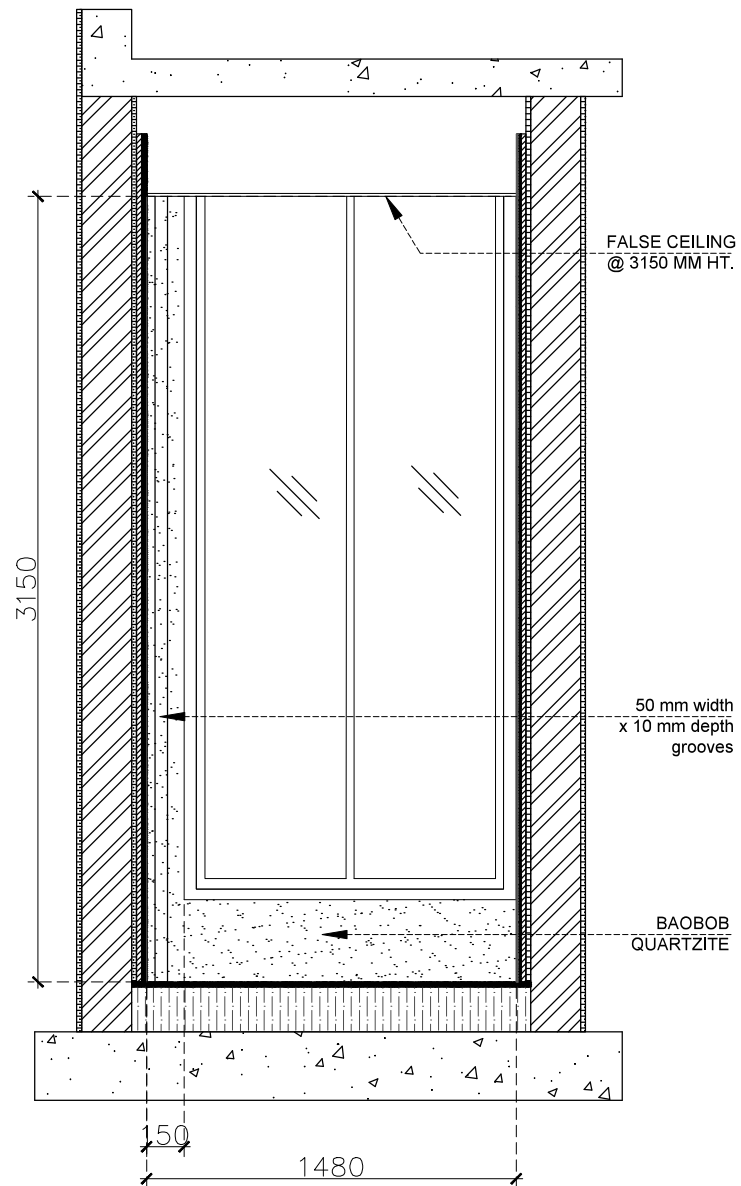

SECTION C - WEST

REFERENCE IMAGE FOR EAST WITH ONYX AND MIRROR:

C:\Users\MM_00\Downloads\EAST WALL - ONYX & MIRROR 01.jpg

SIGNATURE AND SEAL:

CONTRIBUTION: DRAFTING

INTERIOR CONSULTANT :-

pencil & monk 94, GN Chetty road, T Nagar, Chennai - 600017
Phone : +91 7552232322 +91 944026759
www.pencilandmonk.com

REV.NO	DATE	REVISION	CHECKED

BUILDING TYPE

ECR BEACH VILLA , CHENNAI

DRAWING TITLE



ELEVATION C & D - PARTY HALL TOILET

DRAWN : ABRAR

CHKD : RAVI

SCALE : 1:40

SHEET SIZE : A3
DRG NO: ECR-PRT-001

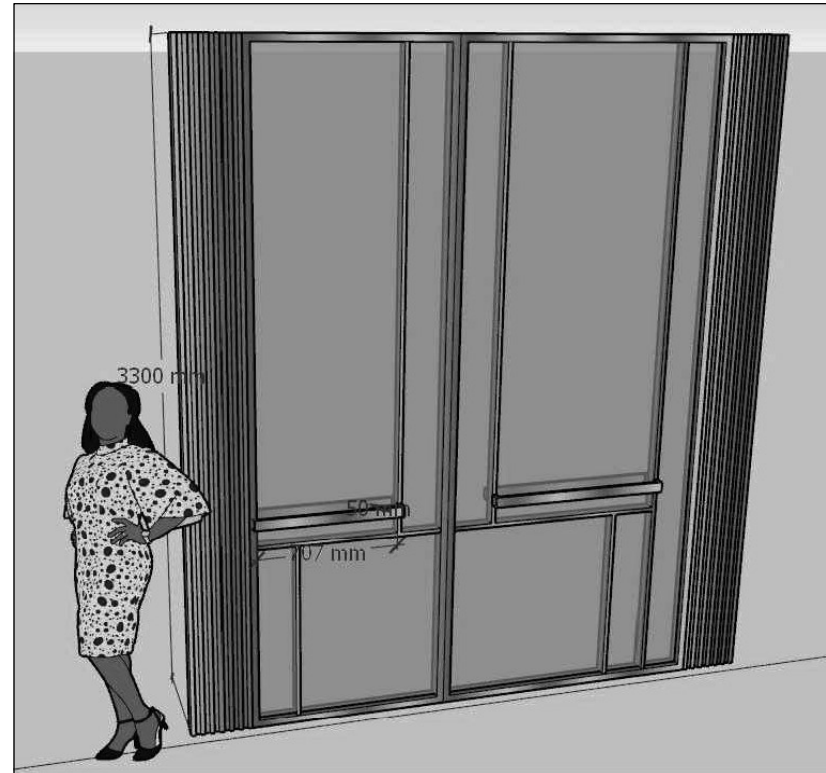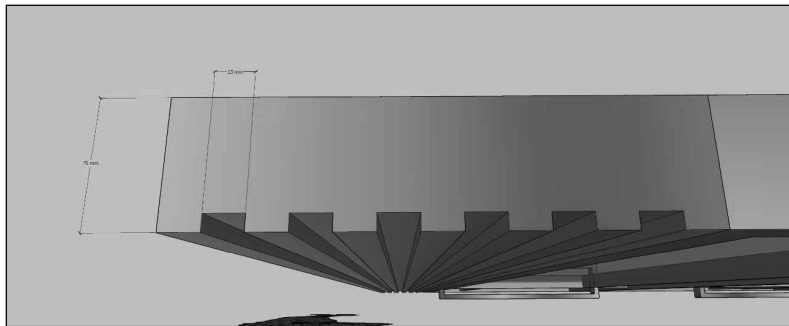

SIGNATURE AND SEAL:

CONTRIBUTION: RENDERING

© & © THIS DRAWING IS THE PROPERTY OF THE DESIGNERS AND IS NOT TO BE COPIED OR REPRODUCED WITHOUT PERMISSION

INTERIOR CONSULTANT :

**pencil[™]
& monk**

94, GN Chetty road, T Nagar,
Chennai - 600017
Phone : +91 7550203202 , +91 9444066759
www.pencilandmonk.com

[illegible]

REV.NO	DATE	REVISION	CHECKED
--------	------	----------	---------

PROJECT

BEACH VILLA ,CHENNAI

DRAWING TITLE

SONS SHOWER PARTITION



DRAWN : ABRAR

CHKD : RAVI

SCALE : 1:30







SHEET SIZE : A3

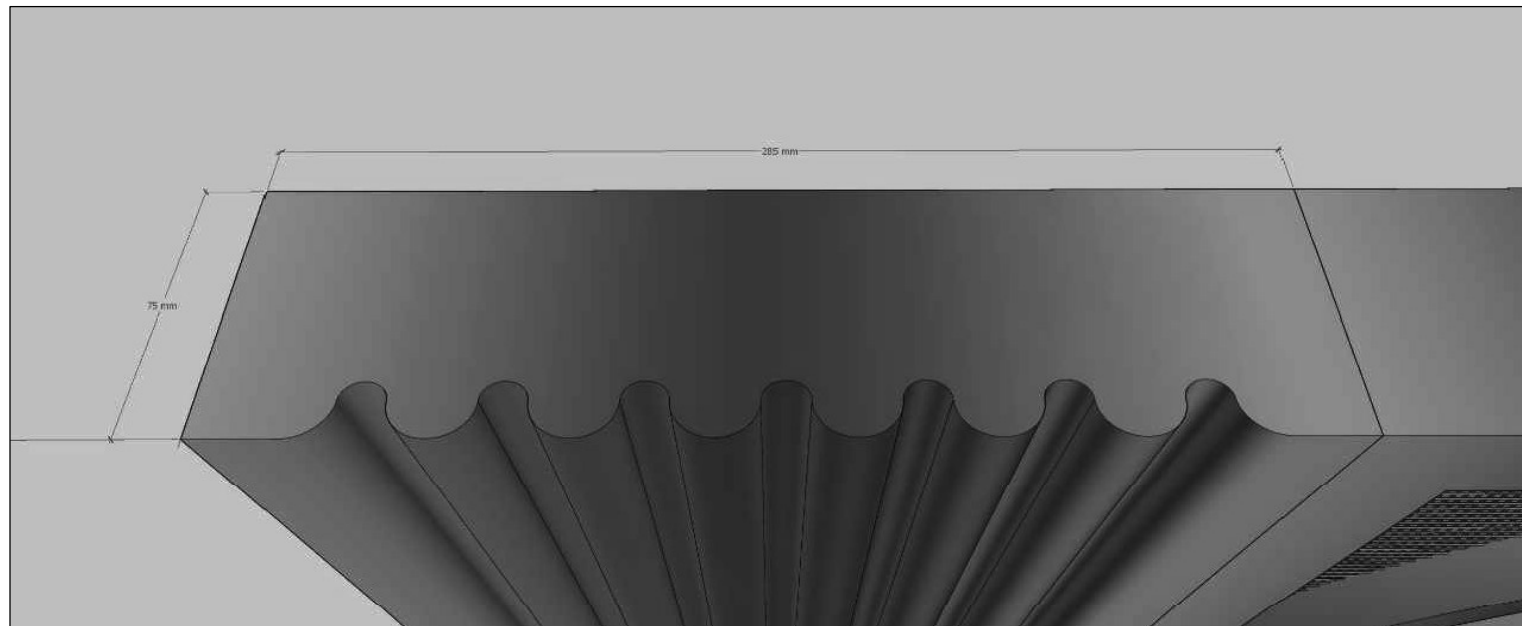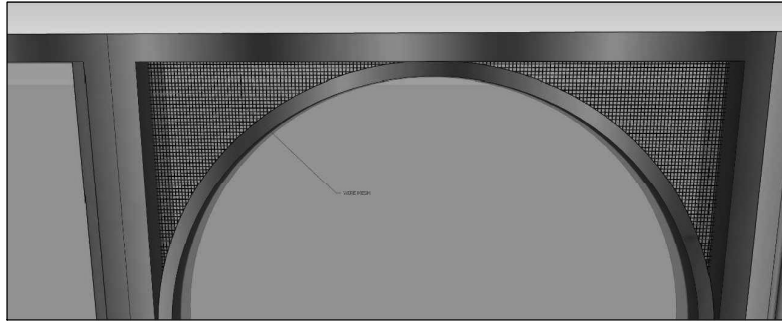

94, GN Chetty road, T Nagar,
Chennai - 600017
Phone : +91 7550203202 , +91 9444066759
www.pencilandmonk.com

[illegible]

SHEET SIZE : A3

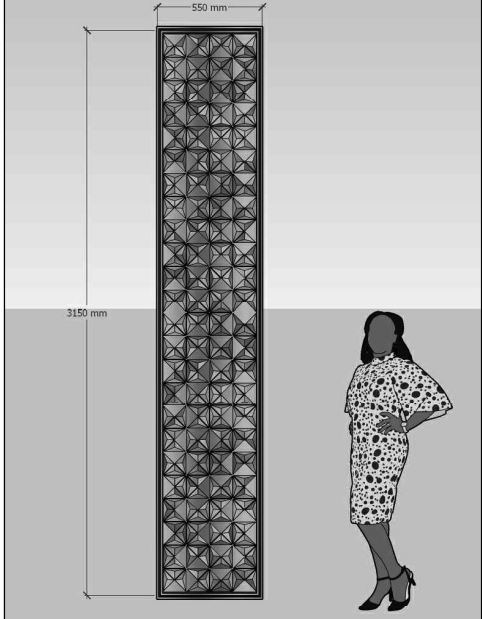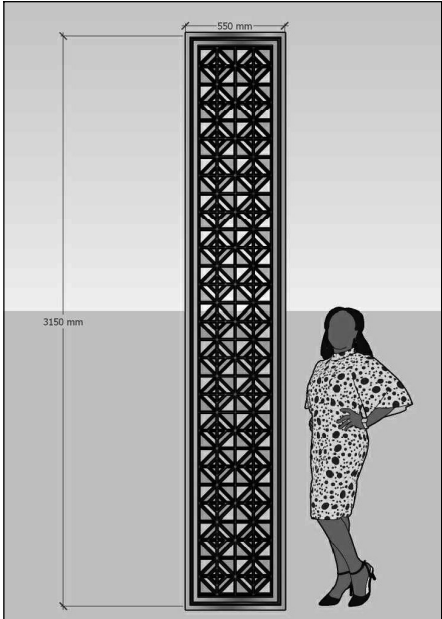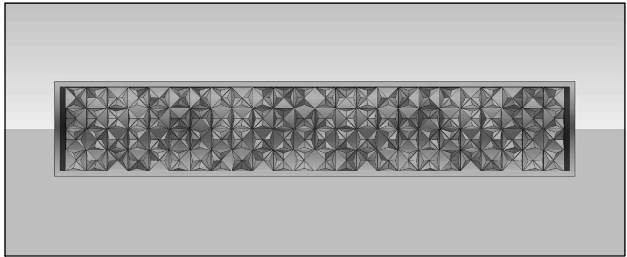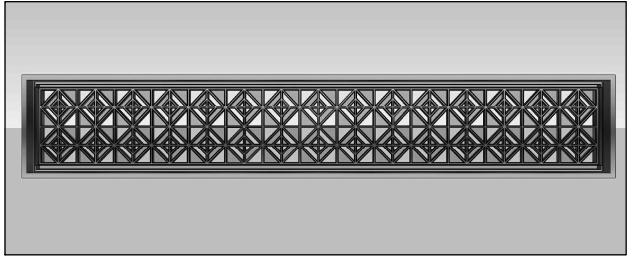

SIGNATURE AND SEAL

CONTRIBUTION: RENDERING

© & ® THIS DRAWING IS THE PROPERTY OF THE DESIGNERS AND IS NOT TO BE COPIED OR REPRODUCED WITHOUT PERMISSION

INTERIOR CONSULTANT :

pencil & monk
94, GN Chetty road, T Nagar,
Chennai - 600017
Phone : +91 7550202022, +91 9440266759
www.pencilandmonk.com

REV.NO	DATE	REVISION	CHECKED





PROJECT
BEACH VILLA ,CHENNAI

DRAWING TITLE
PARTY PARTITION OPT 1 & 2

DRAWN : ABRAR
CHKD : RAVI
SCALE : 1:30

NORTH

SHEET SIZE : A3
DRG NO: ECR-PWD-016

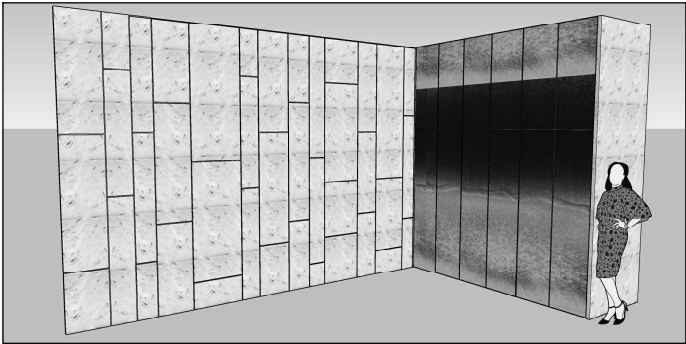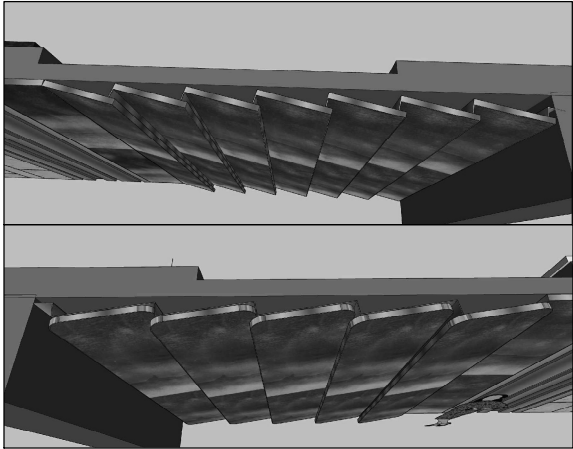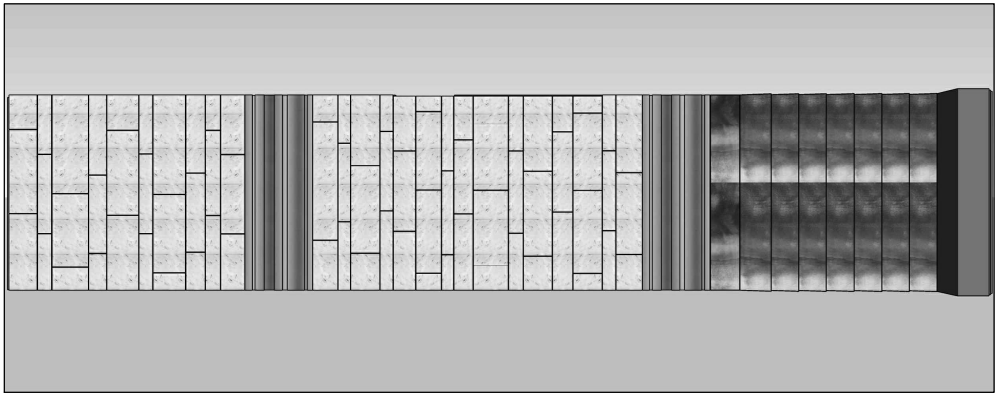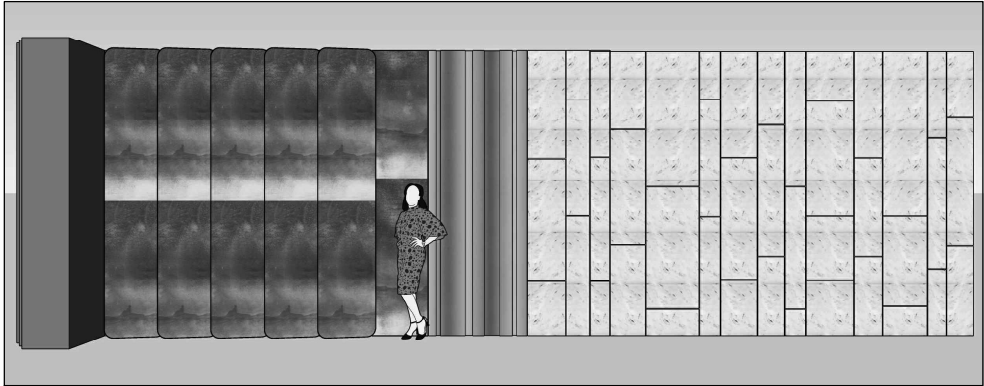

SIGNATURE AND SEAL:

CONTRIBUTION: RENDERING

© & ® THIS DRAWING IS THE PROPERTY OF THE DESIGNERS AND IS NOT TO BE COPIED OR REPRODUCED WITHOUT PERMISSION

INTERIOR CONSULTANT :

**pencil
& monk**

94, GN Chetty road, T Nagar,
Chennai - 600017
Phone : +91 7550203202, +91 9444266759
www.pencilandmonk.com

REV.NO	DATE	REVISION	CHECKED





PROJECT
BEACH VILLA ,CHENNAI

DRAWING TITLE
PRAYER HALL-ELEVATIONS

DRAWN : ABRAR
CHKD : RAVI
SCALE : 1:30

NORTH

SHEET SIZE : A3
DRG NO: ECR-PWD-016

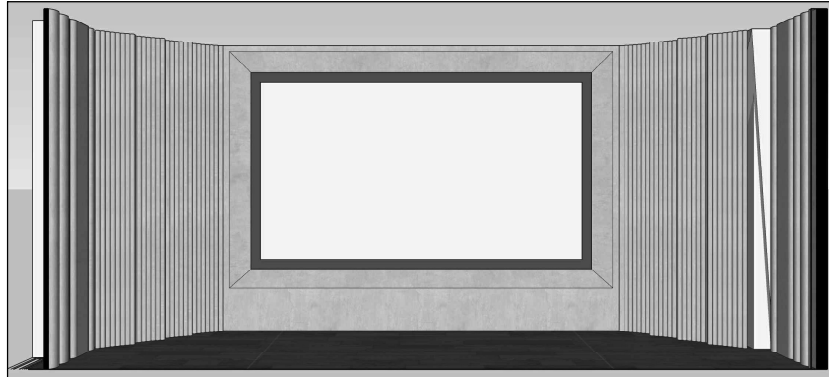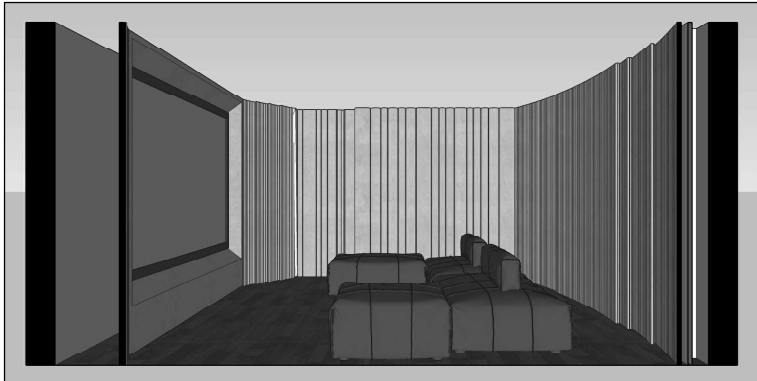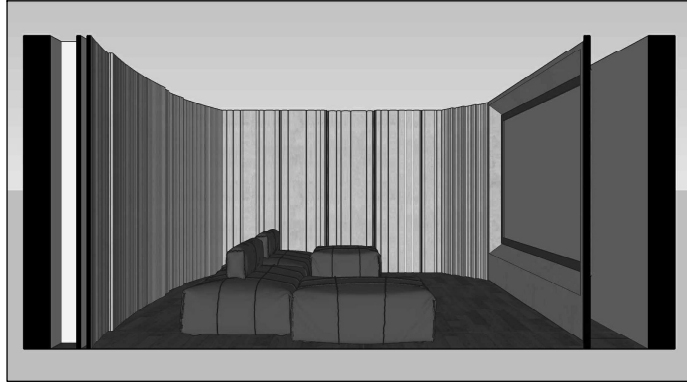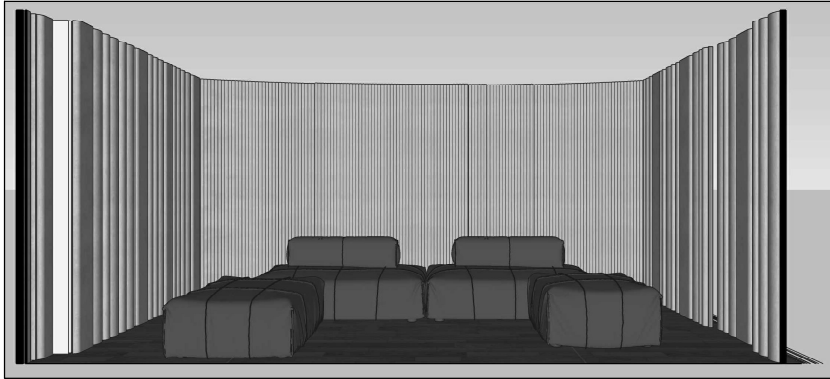

SIGNATURE AND SEAL:

CONTRIBUTION: RENDERING

© & ® THIS DRAWING IS THE PROPERTY OF THE DESIGNERS AND IS NOT TO BE COPIED OR REPRODUCED WITHOUT PERMISSION

INTERIOR CONSULTANT :

**pencil
& monk**

94, GN Chetty road, T Nagar,
Chennai - 600017
Phone : +91 7550202022, +91 9440266759
www.pencilandmonk.com

REV.NO	DATE	REVISION	CHECKED


PROJECT
BEACH VILLA ,CHENNAI

DRAWING TITLE
HOME THEATRE - ELEVATIONS

DRAWN : ABRAR
CHKD : RAVI
SCALE : 1:30

NORTH

SHEET SIZE : A3
DRG NO: ECR-PWD-016

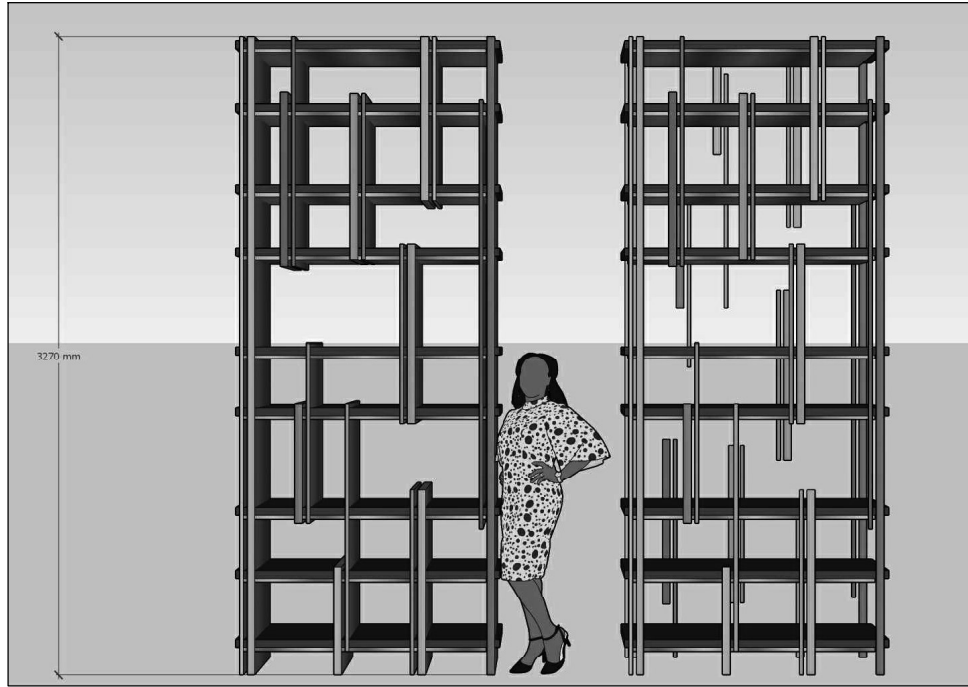

SIGNATURE AND SEAL:

CONTRIBUTION: RENDERING

© & ® THIS DRAWING IS THE PROPERTY OF THE DESIGNERS AND IS NOT TO BE COPIED OR REPRODUCED WITHOUT PERMISSION

INTERIOR CONSULTANT :

**pencil
& monk**

94, GN Chetty road, T Nagar,
Chennai - 600017
Phone : +91 7550203202, +91 9440266759
www.pencilandmonk.com

REV.NO	DATE	REVISION	CHECKED

PROJECT

BEACH VILLA ,CHENNAI

DRAWING TITLE

POWDER TOILET SHELF

DRAWN : ABRAR

CHKD : RAVI





SCALE : 1:30

NORTH



SHEET SIZE : A3

DRG NO: ECR-PWD-016

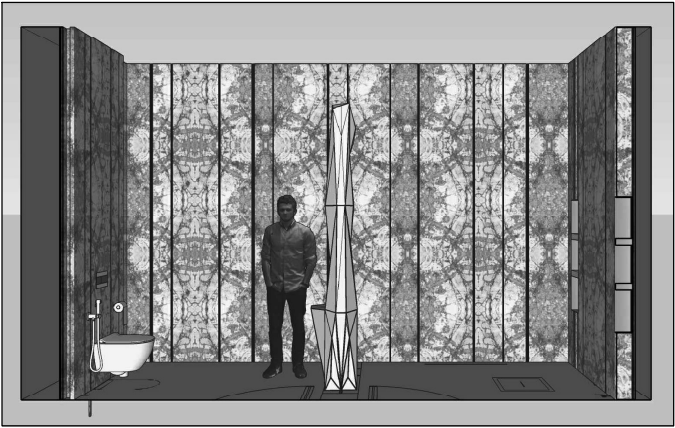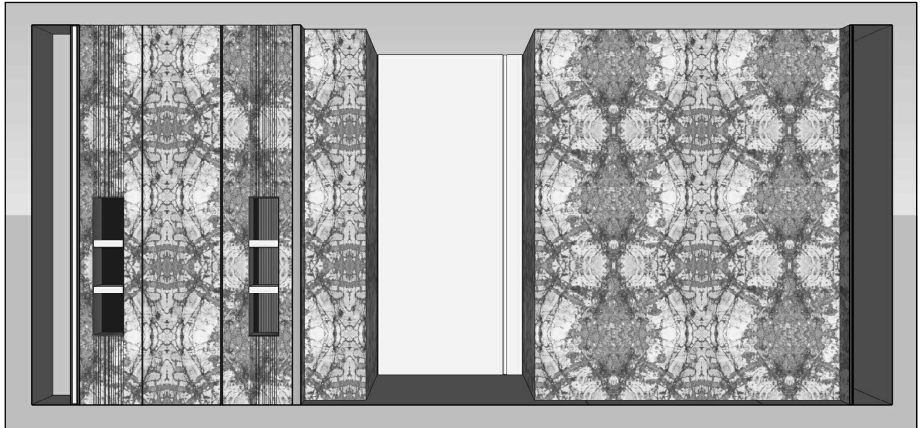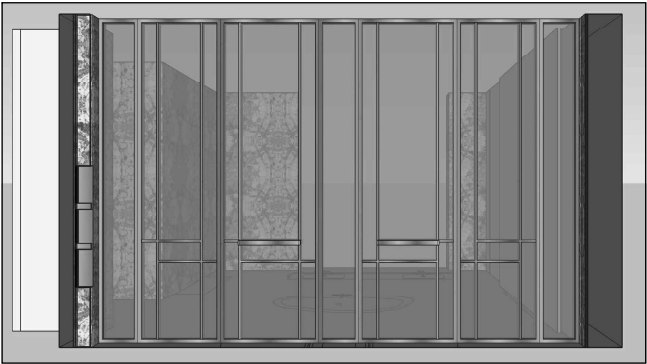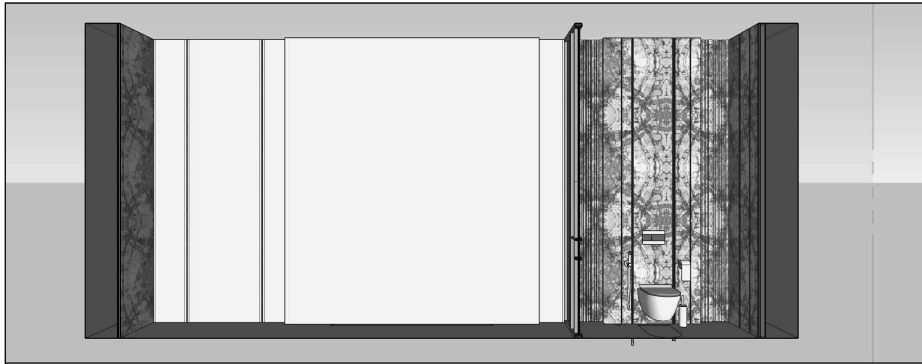

SIGNATURE AND SEAL:

CONTRIBUTION: RENDERING

© & © THIS DRAWING IS THE PROPERTY OF THE DESIGNERS AND IS NOT TO BE COPIED OR REPRODUCED WITHOUT PERMISSION

INTERIOR CONSULTANT :

pencil & monk




94, GN Chetty road, T Nagar,
Chennai - 600017
Phone : +91 7550203202, +91 9444266759
www.pencilandmonk.com

REV.NO	DATE	REVISION	CHECKED

PROJECT
BEACH VILLA ,CHENNAI

DRAWING TITLE
MASTER TOILET - ELEVATIONS

DRAWN : ABRAR CHKD : RAVI SCALE : 1:30	NORTH SHEET SIZE : A3 DRG NO: ECR-PWD-016
--	---

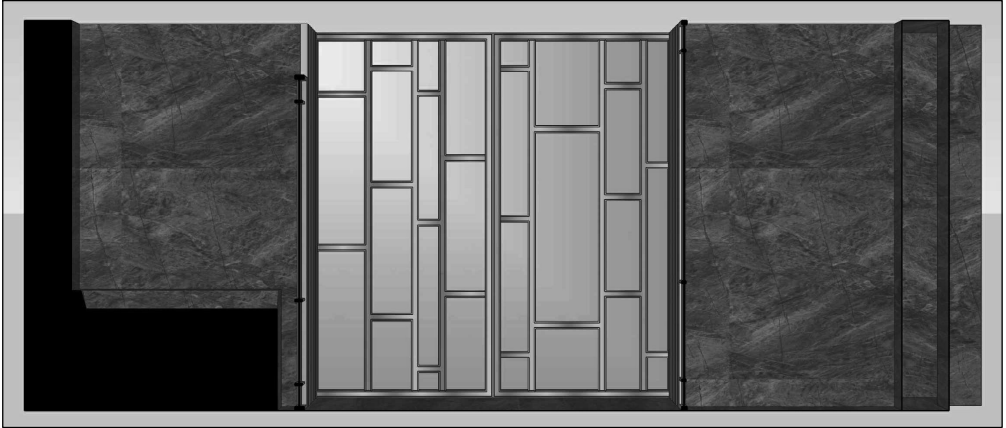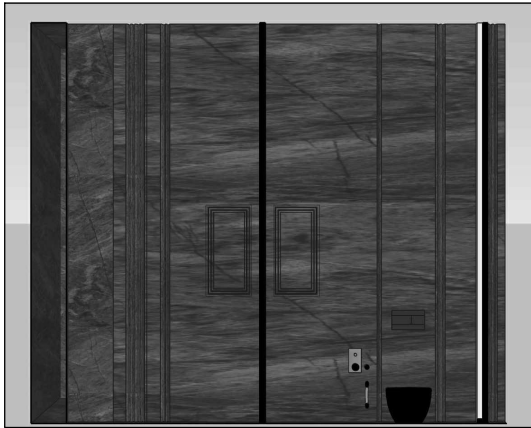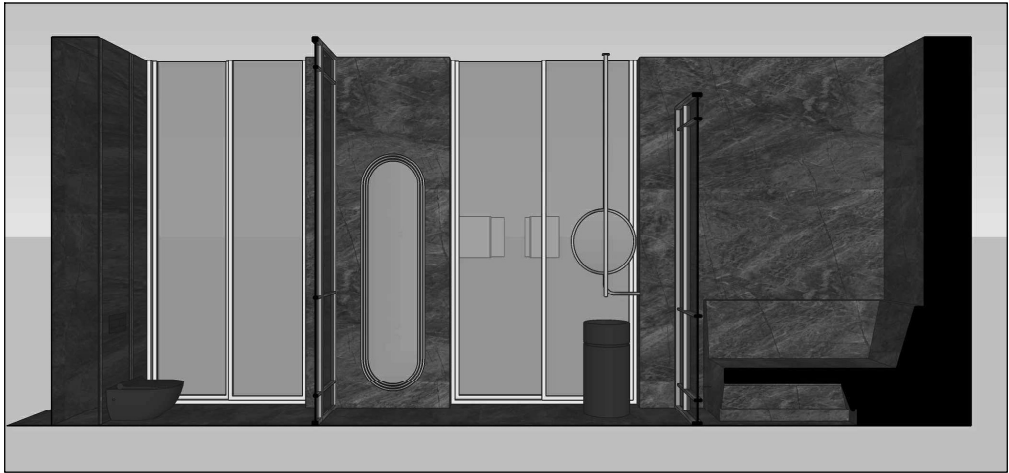

SIGNATURE AND SEAL

CONTRIBUTION: RENDERING

© & ® THIS DRAWING IS THE PROPERTY OF THE DESIGNERS AND IS NOT TO BE COPIED OR REPRODUCED WITHOUT PERMISSION

INTERIOR CONSULTANT :

pencil & monk
94, GN Chetty road, T Nagar,
Chennai - 600017
Phone : +91 7550202022, +91 9444266759
www.pencilandmonk.com

REV.NO	DATE	REVISION	CHECKED





PROJECT
BEACH VILLA ,CHENNAI

DRAWING TITLE
GYM TOILET-ELEVATIONS

DRAWN : ABRAR
CHKD : RAVI
SCALE : 1:30

NORTH

SHEET SIZE : A3
DRG NO: ECR-PWD-016

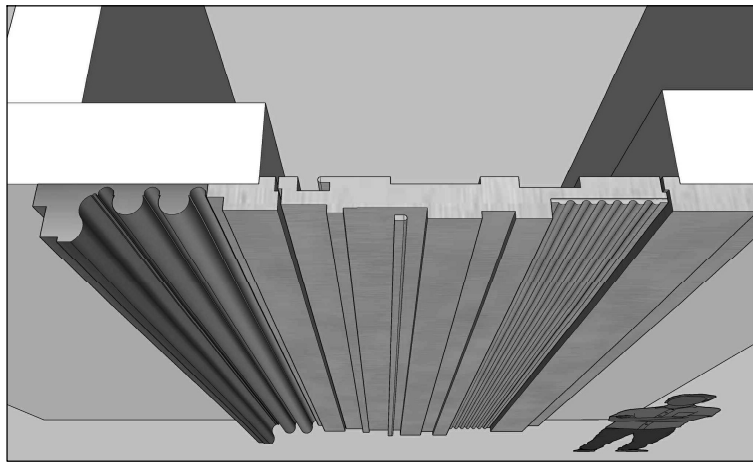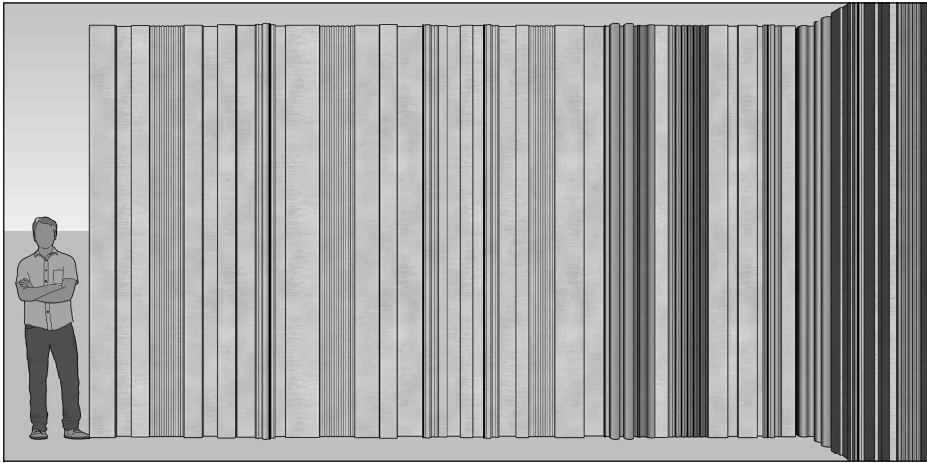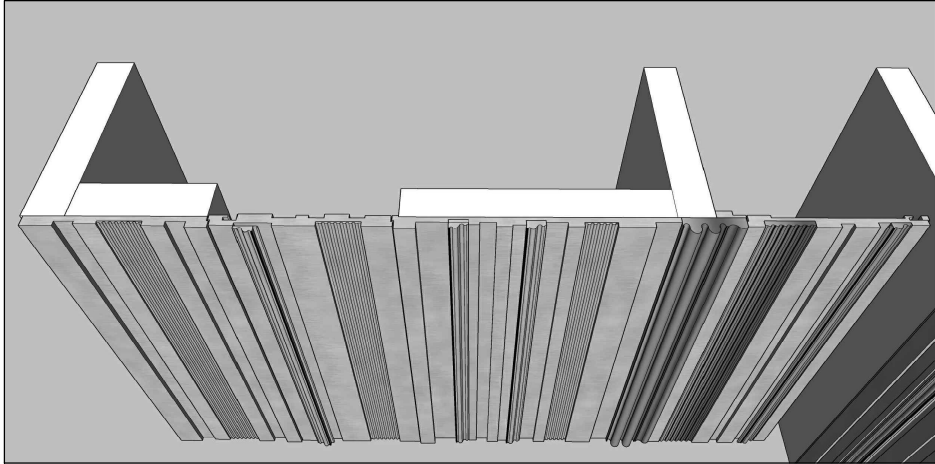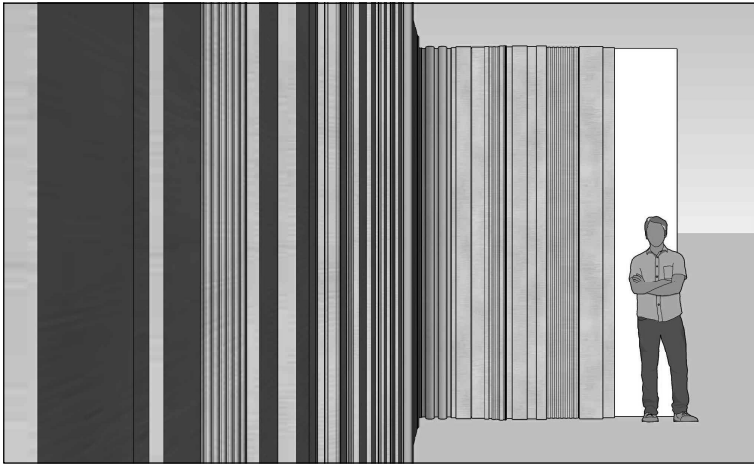

SIGNATURE AND SEAL:

CONTRIBUTION: RENDERING

© & ® THIS DRAWING IS THE PROPERTY OF THE DESIGNERS AND IS NOT TO BE COPIED OR REPRODUCED WITHOUT PERMISSION

INTERIOR CONSULTANT :

**pencil
& monk**

94, GN Chetty road, T Nagar,
Chennai - 600017
Phone : +91 7550203202, +91 9444266759
www.pencilandmonk.com

REV.NO	DATE	REVISION	CHECKED








PROJECT
BEACH VILLA ,CHENNAI

DRAWING TITLE
KITCHEN PASSAGE - ELEVATIONS

DRAWN : ABRAR
CHKD : RAVI
SCALE : 1:30

NORTH

SHEET SIZE : A3
DRG NO: ECR-PWD-016

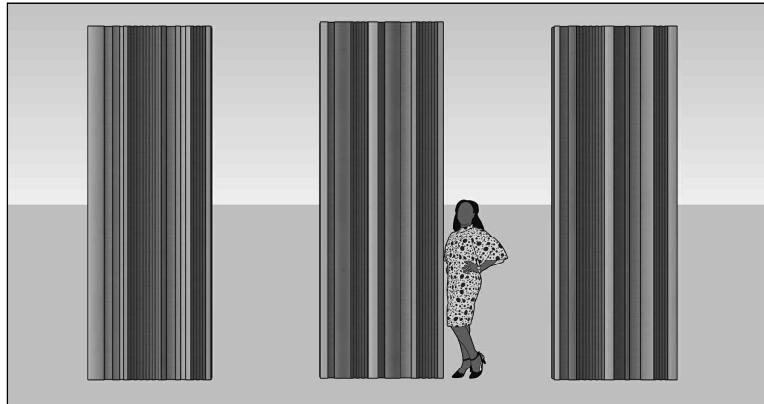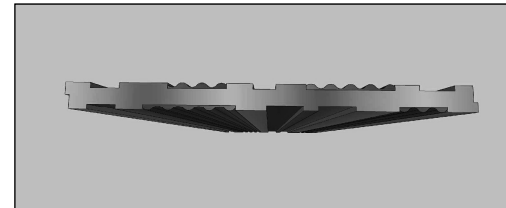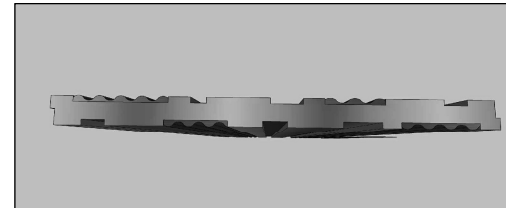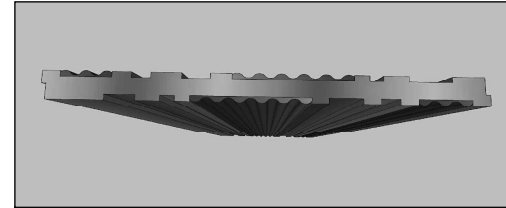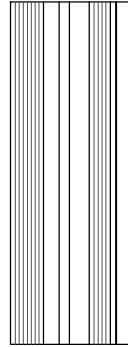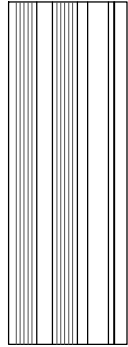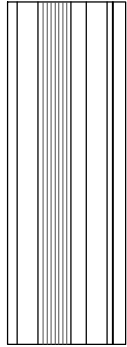

SIGNATURE AND SEAL

CONTRIBUTION: DRAFTING & RENDERING

© & ® THIS DRAWING IS THE PROPERTY OF THE DESIGNERS AND IS NOT TO BE COPIED OR REPRODUCED WITHOUT PERMISSION

INTERIOR CONSULTANT :

**pencil
& monk**

94, GN Chetty road, T Nagar,
Chennai - 600017
Phone : +91 7550202022, +91 9440266759
www.pencilandmonk.com

REV.NO	DATE	REVISION	CHECKED

PROJECT

BEACH VILLA ,CHENNAI

DRAWING TITLE

MODERN DOOR OPTS 1

DRAWN : ABRAR

CHKD : RAVI






SCALE : 1:30

NORTH



SHEET SIZE : A3

DRG NO: ECR-PWD-016

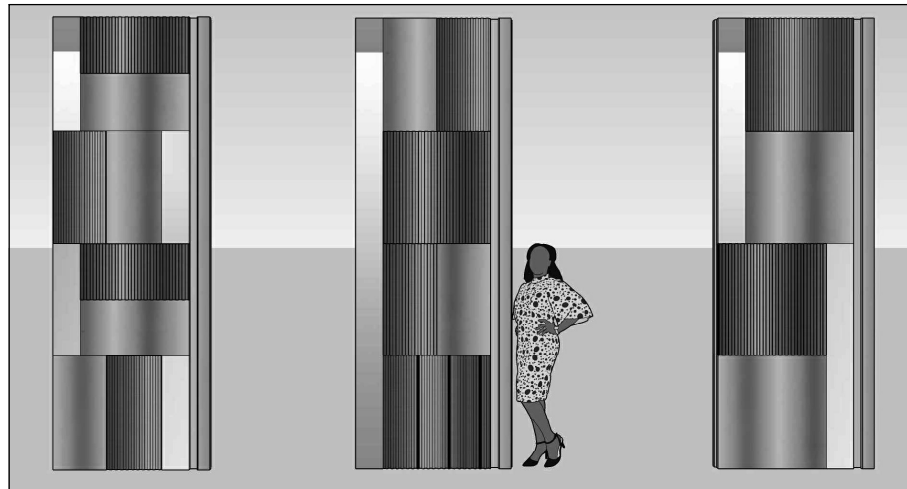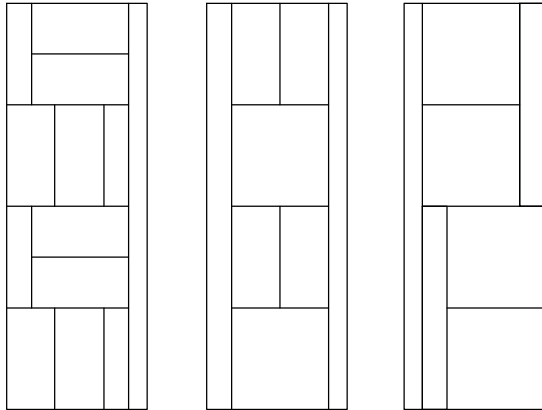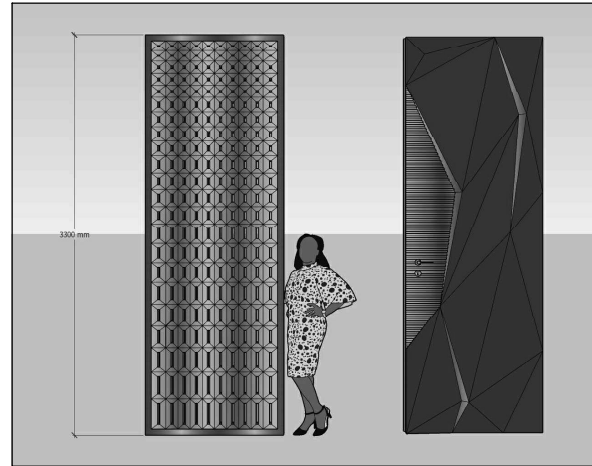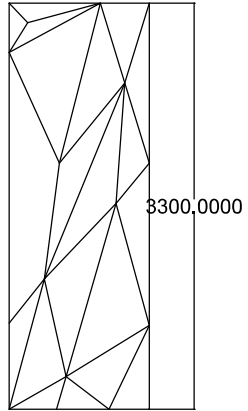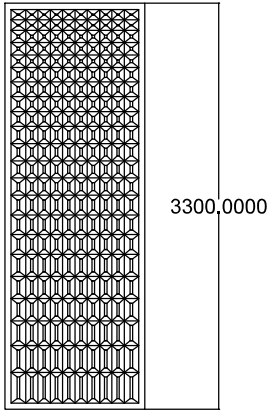

SIGNATURE AND SEAL

CONTRIBUTION: DRAFTING & RENDERING

© & ® THIS DRAWING IS THE PROPERTY OF THE DESIGNERS AND IS NOT TO BE COPIED OR REPRODUCED WITHOUT PERMISSION

INTERIOR CONSULTANT :

**pencil
& monk**

94, GN Chetty road, T Nagar,
Chennai - 600017
Phone : +91 7550202022, +91 9444026759
www.pencilandmonk.com

REV.NO	DATE	REVISION	CHECKED

PROJECT

BEACH VILLA ,CHENNAI

DRAWING TITLE

MODERN DOOR OPTS 2

DRAWN : ABRAR

CHKD : RAVI

SCALE : 1:30

NORTH



SHEET SIZE : A3

DRG NO: ECR-PWD-016