



SATHYABAMA

INSTITUTE OF SCIENCE AND TECHNOLOGY
(DEEMED TO BE UNIVERSITY)

Accredited with “A” grade by NAAC | 12B Status by UGC | Approved by AICTE

Jeppiaar Nagar, Rajiv Gandhi Salai, Chennai – 600 119

www.sathyabama.ac.in

SCHOOL OF BUILDING AND ENVIRONMENT

DEPARTMENT OF ARCHITECTURE

PRACTICAL TRAINING PORTFOLIO (S102APT1)

B.Des – Interior Design

DEC 2022

Name of the Student : **E.S.PUTHIN**

Batch : **2019 - 2023**

Reg No. : **39102007**

Semester : **VII**



SATHYABAMA

INSTITUTE OF SCIENCE AND TECHNOLOGY
(DEEMED TO BE UNIVERSITY)

Accredited with “A” grade by NAAC | 12B Status by UGC | Approved by AICTE

Jeppiaar Nagar, Rajiv Gandhi Salai, Chennai – 600 119

www.sathyabama.ac.in

SCHOOL OF BUILDING AND ENVIRONMENT

DEPARTMENT OF ARCHITECTURE


B.Des – Interior Design

VIVA-VOCE EXAMINATION

This is to certify that the practical training S102APT1 is the work of **E.S.PUTHIN** who had undergone training in **DESTYLUS DESIGNERS** has been monitored by the continuous assessment during JUNE 2022 to NOVEMBER 2022.


Dr. Devyani Gangopadhyay
DEAN

Submitted for Viva voce Examination held on 13/12/2022

 
Internal Examiner


External Examiner



SATHYABAMA

INSTITUTE OF SCIENCE AND TECHNOLOGY
(DEEMED TO BE UNIVERSITY)

Accredited with “A” grade by NAAC | 12B Status by UGC | Approved by AICTE

Jeppiaar Nagar, Rajiv Gandhi Salai, Chennai – 600 119

www.sathyabama.ac.in

DECLARATION

I, **E.S.PUTHIN** by declaring that the Training Report **JUNE 2022 to NOVEMBER 2022** done by me under the guidance of Mr./Ms. **SRIDHAR.K** is submitted in partial fulfillment of the requirements for the completion of a practical training session.

DATE :

PLACE :

SIGNATURE OF CANDIDATE

ACKNOWLEDGEMENT

I am pleased to acknowledge my sincere thanks to the Board of **Management of SATHYABAMA** for their kind encouragement in doing this practical training and for completing it successfully. I am grateful to them.

I convey my thanks to **Dr. Devyani Gangopadhyay**, Dean, School of Building and Environment and **Ar.Sarath Chandra Kanth**, Design Chair, Department of Architecture for having been a constant source of support and encouragement.

I wish to express my thanks to all Teaching and Non-teaching staff members of the Department who were helpful in many ways for the completion of the project.

I also wish to thank **Ar.Sridhar.K** , for the experience of interning at their firm.



SATHYABAMA
INSTITUTE OF SCIENCE AND TECHNOLOGY
(DEEMED TO BE UNIVERSITY)
Accredited "A" Grade by NAAC | 12B Status by UGC | Approved by AICTE
www.sathyabama.ac.in

School of Building and Environment
Department of Architecture

Date: 02.05.2022

BONAFIDE CERTIFICATE

TO WHOMSOEVER IT MAY CONCERN

This is to certify that the candidate E.S.Puthin with Register Number: 39102007 is a bonafide student of our Institution. He belongs to the Batch 2019-2023, and is studying in III Year Interior Design, under Department of Architecture, School of Building & Environment. This certificate is issued to apply for his internship during his VII Semester (June 2022).

DEAN

Dr. Devyani Gangopadhyay

DEAN
SCHOOL OF BUILDING & ENVIRONMENT
SATHYABAMA
INSTITUTE OF SCIENCE AND TECHNOLOGY
(DEEMED TO BE UNIVERSITY)
Jeyaraj Nagar, Rajiv Gandhi Salai,
Chennai - 600 119.

DESTYLUS DESIGNERS (P) LTD.,

CONSTRUCTION & INTERIORS



Date : 30.05.2022
Place : Chennai

To

Dean,
School of Building and Environment,
Department of Architecture,
Sathyabama Institute of Science and Technology,
Rajiv Gandhi Salai,
Chennai - 600119.

We are willing to offer internship to Mr.E.S.PUTHIN (Register Number : 39102007), studying III year Interior Design at Sathyabama Institute of Science and Technology, to pursue his practical training in our company "DESTYLUS DESIGNERS PVT LTD", Chennai, from 6th June 2022 for a period of 120 days. The monthly progress report will be sent to you directly in the prescribed format.

Thanking you,

For DESTYLUS DESIGNERS PVT LTD.,

K. SRIDHAR
Managing Director





SATHYABAMA

INSTITUTE OF SCIENCE AND TECHNOLOGY
(DEEMED TO BE UNIVERSITY)

Accredited "A" Grade by NAAC | 12B Status by UGC | Approved by AICTE

www.sathyabama.ac.in

SCHOOL OF BUILDING AND ENVIRONMENT DEPARTMENT OF ARCHITECTURE

PROFESSIONAL TRAINING REPORT (DD/MM/YY 06/07/2022)

(Continuous progress report of the interior designer trainee for the period of one month in the office to be submitted to HOD by the trainee in charge of the organization)

1. Name of the office / organization: DESTYLUS DESIGNERS PRIVATE LIMITED
2. Address & Contact Number : RT TOWER , 12/23 , JOSIER STREET, NUNGAMBAKKAM
CHENNAI - 600034.
3. Name of the student : E. S. PUTHIN
4. Duration : From 06/06/2022 To 06/07/2022
5. Total No. of days : 26

6. Evaluation of Performance criteria shall be on

* Note: Kindly grade the student as per his/her overall performance in the office during the assessment month; which will be converted to the allotted 20 marks by the department.

DESCRIPTION	EXCELLENT	GOOD	FAIR	POOR	N/A
Understanding of office culture		✓			
Participation in the office		✓			
Reading of drawings			✓		
Presentation Techniques		✓			
Understanding of construction details			✓		
Drafting Skills (Manual / Computer)		✓			
Site Supervision / Discussion with clients		✓			
Adherence to Time schedule		✓			
Other computer skills		✓			
Coordination with other consultants			✓		
OVERALL GRADING	<u>B-8.0</u>				

(A - 9.0, B - 8.0, C - 7.0, D - 6.0, E - 5.0)

7. Any other Remarks : _____

8. Signature of the:

Head of the Office /
Organization (With Seal)



SATHYABAMA

INSTITUTE OF SCIENCE AND TECHNOLOGY
(DEEMED TO BE UNIVERSITY)

Accredited "A" Grade by NAAC | 12B Status by UGC | Approved by AICTE

www.sathyabama.ac.in

SCHOOL OF BUILDING AND ENVIRONMENT DEPARTMENT OF ARCHITECTURE

PROFESSIONAL TRAINING REPORT (DD/MM/YY 06/08/2022)

(Continuous progress report of the interior designer trainee for the period of one month in the office to be submitted to HOD by the trainee in charge of the organization)

1. Name of the office / organization: DESTYLUS DESIGNERS PRIVATE LIMITED
2. Address & Contact Number : RT TOWER , 12/23 , JOSIER STREET, NUNGAMBAKKAM,
CHENNAI - 600034.
3. Name of the student : E. S. PUTHIN
4. Duration : From 06/07/2022 To 06/08/2022
5. Total No. of days : 27

6. Evaluation of Performance criteria shall be on

* Note: Kindly grade the student as per his/her overall performance in the office during the assessment month; which will be converted to the allotted 20 marks by the department.

DESCRIPTION	EXCELLENT	GOOD	FAIR	POOR	N/A
Understanding of office culture		✓			
Participation in the office		✓			
Reading of drawings		✓			
Presentation Techniques		✓			
Understanding of construction details		✓			
Drafting Skills (Manual / Computer)		✓			
Site Supervision / Discussion with clients	✓				
Adherence to Time schedule		✓			
Other computer skills		✓			
Coordination with other consultants		✓			
OVERALL GRADING	<u>B-8.0</u>				

(A - 9.0, B - 8.0, C - 7.0, D - 6.0, E - 5.0)

7. Any other Remarks : _____

8. Signature of the:

Head of the Office /
Organization (With Seal)





SATHYABAMA
INSTITUTE OF SCIENCE AND TECHNOLOGY
(DEEMED TO BE UNIVERSITY)
Accredited "A" Grade by NAAC | 12B Status by UGC | Approved by AICTE
www.sathyabama.ac.in

**SCHOOL OF BUILDING AND ENVIRONMENT
DEPARTMENT OF ARCHITECTURE**

PROFESSIONAL TRAINING REPORT (DD/MM/YY -----06/09/2022-----)

(Continuous progress report of the interior designer trainee for the period of one month in the office to be submitted to HOD by the trainee in charge of the organization)

1. Name of the office / organization: **DESTYLUS DESIGNERS PRIVATE LIMITED**
2. Address & Contact Number : **RT TOWER, 12/23, JOSIER STREET, MUNGAMBAKKAM, CHENNAI - 600034.**
3. Name of the student : **E. S. PUTHIN**
4. Duration : From **06/08/2022** To **06/09/2022**
5. Total No. of days : **27**

6. Evaluation of Performance criteria shall be on

* Note: Kindly grade the student as per his/her overall performance in the office during the assessment month; which will be converted to the allotted 20 marks by the department.

DESCRIPTION	EXCELLENT	GOOD	FAIR	POOR	N/A
Understanding of office culture	✓				
Participation in the office	✓				
Reading of drawings		✓			
Presentation Techniques			✓		
Understanding of construction details		✓			
Drafting Skills (Manual / Computer)		✓			
Site Supervision / Discussion with clients		✓			
Adherence to Time schedule		✓			
Other computer skills		✓			
Coordination with other consultants		✓			
OVERALL GRADING					

(A-9.0, B-8.0, C-7.0, D-6.0, E-5.0)

7. Any other Remarks : **B-8**

8. Signature of the:

Head of the Office /
Organization (With Seal)



SATHYABAMA
INSTITUTE OF SCIENCE AND TECHNOLOGY
(DEEMED TO BE UNIVERSITY)

Accredited "A" Grade by NAAC | 12B Status by UGC | Approved by AICTE
www.sathyabama.ac.in

**SCHOOL OF BUILDING AND ENVIRONMENT
DEPARTMENT OF ARCHITECTURE**

PROFESSIONAL TRAINING REPORT (DD/MM/YY -----06/10/2022-----)

(Continuous progress report of the interior designer trainee for the period of one month in the office to be submitted to HOD by the trainee in charge of the organization)

1. Name of the office / organization: **DESTYLUS DESIGNERS PRIVATE LIMITED**
2. Address & Contact Number : **RT TOWER, 12/23, JOSIER STREET, MUNGAMBAKKAM, CHENNAI - 600034.**
3. Name of the student : **E. S. PUTHIN**
4. Duration : From **06/09/2022** To **06/10/2022**
5. Total No. of days : **26**

6. Evaluation of Performance criteria shall be on

* Note: Kindly grade the student as per his/her overall performance in the office during the assessment month; which will be converted to the allotted 20 marks by the department.

DESCRIPTION	EXCELLENT	GOOD	FAIR	POOR	N/A
Understanding of office culture	✓				
Participation in the office	✓				
Reading of drawings		✓			
Presentation Techniques		✓			
Understanding of construction details		✓			
Drafting Skills (Manual / Computer)		✓			
Site Supervision / Discussion with clients	✓				
Adherence to Time schedule		✓			
Other computer skills		✓			
Coordination with other consultants	✓				
OVERALL GRADING					

(A-9.0, B-8.0, C-7.0, D-6.0, E-5.0)

7. Any other Remarks : **B-8**

8. Signature of the:

Head of the Office /
Organization (With Seal)





SATHYABAMA

INSTITUTE OF SCIENCE AND TECHNOLOGY
(DEEMED TO BE UNIVERSITY)

Accredited "A" Grade by NAAC | 12B Status by UGC | Approved by AICTE
www.sathyabama.ac.in

SCHOOL OF BUILDING AND ENVIRONMENT DEPARTMENT OF ARCHITECTURE

PROFESSIONAL TRAINING REPORT (DD/MM/YY 22/10/2022)

(Continuous progress report of the interior designer trainee for the period of one month in the office to be submitted to HOD by the trainee in charge of the organization)

1. Name of the office / organization: DESTYLUS DESIGNERS PRIVATE LIMITED
2. Address & Contact Number : RT TOWER, 12/23, JOSIER STREET, MUNGAMBAKKAM, CHE NNAI - 600034.
3. Name of the student : E.S. PUTHI
4. Duration : From 06/10/2022 To 22/10/2022
5. Total No. of days : 15

6. Evaluation of Performance criteria shall be on

* Note: Kindly grade the student as per his/her overall performance in the office during the assessment month; which will be converted to the allotted 20 marks by the department.

DESCRIPTION	EXCELLENT	GOOD	FAIR	POOR	N/A
Understanding of office culture	✓				
Participation in the office	✓				
Reading of drawings		✓			
Presentation Techniques		✓			
Understanding of construction details	✓				
Drafting Skills (Manual / Computer)		✓			
Site Supervision / Discussion with clients	✓				
Adherence to Time schedule	✓				
Other computer skills		✓			
Coordination with other consultants	✓				
OVERALL GRADING	A-9.0				

(A - 9.0, B - 8.0, C - 7.0, D - 6.0, E - 5.0)

7. Any other Remarks :-----

8. Signature of the: 

Head of the Office /
Organization (With Seal)



Practical Training-Log Sheet cum Work Dairy

Name of Intern: Puthin.E.S **Register Number:** 39102007


Office Name: Destylus designers

Training Period - 06/06/2022 TO 21/10/2022

Practical Training - 7th Semester - Sathyabama Institute Of Science And technology

S.No	Date & Day	S	Nature of Work Done
1	06/06/2022(Monday)	Nandanam Apartment	3D Model (Sketchup)
2	07/06/2022(Tuesday)	Nandanam Apartment	3D Model (Sketchup)
3	08/06/2022(Wednesday)	Nandanam Apartment	Rendering
4	09/06/2022(Thursday)	Nandanam Apartment	Site Visit
5	10/06/2022(Friday)	Nandanam Apartment	Site Visit
6	11/06/2022(Saturday)	Nandanam Apartment	2D(Auto CAD)
7	13/06/2022(Monday)	Nandanam Apartment	2D(Auto CAD)
8	14/06/2022(Tuesday)	Nandanam Apartment	2D(Auto CAD)
9	15/06/2022(Wednesday)	Nandanam Apartment	Site Visit
10	16/06/2022(Thursday)	Nandanam Apartment	Site Visit
11	17/06/2022(Friday)	Nandanam Apartment	Site Visit
12	18/06/2022(Saturday)	Nandanam Apartment	Site Visit
13	20/06/2022(Monday)	Mr.veerakumar Residence	3D Model (Sketchup)
14	21/06/2022(Tuesday)	Mr.veerakumar Residence	3D Model (Sketchup)
15	22/06/2022(Wednesday)	Mr.veerakumar Residence	3D Model (Sketchup)
16	23/06/2022(Thursday)	Mr.veerakumar Residence	Site Visit
17	24/06/2022(Friday)	Mr.veerakumar Residence	Site Visit
18	25/06/2022(Saturday)	Mr.veerakumar Residence	Site Visit
19	27/06/2022(Monday)	Deen Hospital	2D(Auto CAD)
20	28/06/2022(Tuesday)	Deen Hospital	2D(Auto CAD)
21	29/06/2022(Wednesday)	Mr.veerakumar Residence	3D Model (Sketchup)
22	30/06/2022(Thursday)	Mr.veerakumar Residence	Rendering & photoshop
23	01/07/2022(Friday)	Nandanam Apartment	Site Visit
24	02/07/2022(saturday)	Nandanam Apartment	Site Visit
25	04/07/2022(Monday)	Mr.veerakumar Residence	3D Model (Sketchup)
26	05/07/2022(Tuesday)	Mr.veerakumar Residence	Rendering & photoshop
27	06/07/2022(Wednesday)	Deen Hospital	Site Visit
28	07/07/2022(Thursday)	Deen Hospital	2D(Auto CAD)
29	08/07/2022(Friday)	Deen Hospital	2D(Auto CAD)
30	09/07/2022(saturday)	Deen Hospital	2D(Auto CAD)
31	11/07/2022(Monday)	Mr.veerakumar Residence	3D Model (Sketchup)
32	12/07/2022(Tuesday)	Mr.veerakumar Residence	3D Model (Sketchup)
33	13/07/2022(Wednesday)	Mr.veerakumar Residence	3D Model (Sketchup)
34	14/07/2022(Thursday)	Mr.veerakumar Residence	3D Model (Sketchup)
35	15/07/2022(Friday)	Mr.veerakumar Residence	Rendering
36	16/07/2022(saturday)	Mr.veerakumar Residence	Rendering & photoshop
37	18/07/2022(Monday)	Mr.Manivannan Apartment	2D(Auto CAD)
38	19/07/2022(Tuesday)	Mr.Manivannan Apartment	3D Model (Sketchup)
39	20/07/2022(Wednesday)	Mr.Manivannan Apartment	3D Model (Sketchup)
40	21/07/2022(Thursday)	Mr.Manivannan Apartment	3D Model (Sketchup)
41	22/07/2022(Friday)	Nandanam Apartment	Site Visit
42	23/07/2022(saturday)	Nandanam Apartment	Site Visit
43	25/07/2022(Monday)	Kalpana Velachery	2D(Auto CAD)
44	26/07/2022(Tuesday)	Kalpana Velachery	2D(Auto CAD)
45	27/07/2022(Wednesday)	Mr.Manivannan Apartment	3D Model (Sketchup)
46	28/07/2022(Thursday)	Mr.Manivannan Apartment	3D Model (Sketchup)
47	29/07/2022(Friday)	Mr.veerakumar Residence	Site Visit
48	30/07/2022(saturday)	Mr.veerakumar Residence	Site Visit
49	01/08/2022(Monday)	Mr.Manivannan Apartment	3D Model (Sketchup)
50	02/08/2022(Tuesday)	Mr.Manivannan Apartment	3D Model (Sketchup)
51	03/08/2022(Wednesday)	Mr.Manivannan Apartment	3D Model (Sketchup)
52	04/08/2022(Thursday)	Mr.Manivannan Apartment	Rendering
53	05/08/2022(Friday)	Mr.Manivannan Apartment	Rendering & photoshop
54	06/08/2022(saturday)	Nandanam Apartment	Site Visit
55	08/08/2022(Monday)	MCB Developers office	3D Model (Sketchup)

56	09/08/2022(Tuesday)	MCB Developers office	3D Model (Sketchup)
57	10/08/2022(Wednesday)	MCB Developers office	Rendering
58	11/08/2022(Thursday)	Nandanam Apartment	Site Visit
59	12/08/2022(Friday)	Mr.veerakumar Residence	2D(Auto CAD)
60	13/08/2022(saturday)	Mr.veerakumar Residence	3D Model (Sketchup)&Rendering
61	15/08/2022(Monday)	Mr.Manivannan Apartment	3D Model (Sketchup)
62	16/08/2022(Tuesday)	Mr.Manivannan Apartment	3D Model (Sketchup)
63	17/08/2022(Wednesday)	Mr.veerakumar Residence	2D(Auto CAD)
64	18/08/2022(Thursday)	Mr.veerakumar Residence	2D(Auto CAD)
65	19/08/2022(Friday)	Mr.veerakumar Residence	Site Visit
66	20/08/2022(saturday)	Mr.veerakumar Residence	2D(Auto CAD)
67	22/08/2022(Monday)	Mr.veerakumar Residence	2D(Auto CAD)
68	23/08/2022(Tuesday)	Mr.veerakumar Residence	2D(Auto CAD)
69	24/08/2022(Wednesday)	Mr.veerakumar Residence	2D(Auto CAD)
70	25/08/2022(Thursday)	Mr.veerakumar Residence	2D(Auto CAD)
71	26/08/2022(Friday)	Adyar residence building	2D(Auto CAD)
72	27/08/2022(saturday)	Adyar residence building	2D(Auto CAD)
73	28/08/2022(sunday)	Mr.veerakumar Residence	Site Visit
74	29/08/2022(Monday)	Mr.veerakumar Residence	3D Model (Sketchup)&Rendering
75	30/08/2022(Tuesday)	Adyar residence building	2D(Auto CAD)
76	31/08/2022(Wednesday)	Mr.veerakumar Residence	2D(Auto CAD)
77	01/09/2022(Thursday)	Mr.veerakumar Residence	2D(Auto CAD)
78	02/09/2022(Friday)	Mr.veerakumar Residence	2D(Auto CAD)
79	03/09/2022(saturday)	Mr.veerakumar Residence	2D(Auto CAD)
80	05/09/2022(Monday)	MCB Developers office	3D Model (Sketchup)
81	06/09/2022(Tuesday)	MCB Developers office	3D Model (Sketchup)
82	07/09/2022(Wednesday)	MCB Developers office	Rendering
83	08/09/2022(Thursday)	Mr.Manivannan Apartment	3D Model (Sketchup)
84	09/09/2022(Friday)	Mr.veerakumar Residence	Site Visit
85	10/09/2022(saturday)	Mr.veerakumar Residence	Site Visit
86	12/09/2022(Monday)	Dharma Prakash	3D Model (Sketchup)
87	13/09/2022(Tuesday)	Dharma Prakash	3D Model (Sketchup)
88	14/09/2022(Wednesday)	Dharma Prakash	3D Model (Sketchup)&Rendering
89	15/09/2022(Thursday)	MCB Developers office	3D Model (Sketchup)
90	16/09/2022(Friday)	Dharma Prakash	3D Model (Sketchup)
91	17/09/2022(saturday)	Mr.veerakumar Residence	Site Visit
92	19/09/2022(Monday)	BJP Trichy	3D Model (Sketchup)
93	20/09/2022(Tuesday)	BJP Trichy	3D Model (Sketchup)
94	21/09/2022(Wednesday)	BJP Trichy	Rendering
95	22/09/2022(Thursday)	Mr.Manivannan Apartment	3D Model (Sketchup)&Rendering
96	23/09/2022(Friday)	MCB Developers office	2D(Auto CAD)
97	24/09/2022(saturday)	MCB Developers office	2D(Auto CAD)
98	26/09/2022(Monday)	MCB Developers office	2D(Auto CAD)
99	27/09/2022(Tuesday)	MCB Developers office	2D(Auto CAD)
100	28/09/2022(Wednesday)	Mr.Manivannan Apartment	2D(Auto CAD)
101	29/09/2022(Thursday)	Mr.Manivannan Apartment	2D(Auto CAD)
102	30/09/2022(Friday)	MCB Developers office	2D(Auto CAD)
103	01/10/2022(saturday)	Mr.Manivannan Apartment	2D(Auto CAD)
104	03/10/2022(Monday)	Mr.Manivannan Apartment	2D(Auto CAD)
105	04/10/2022(Tuesday)	Mr.Manivannan Apartment	2D(Auto CAD)
106	05/10/2022(Wednesday)	Mr.Manivannan Apartment	2D(Auto CAD)
107	06/10/2022(Thursday)	Mr.Manivannan Apartment	2D(Auto CAD)
108	07/10/2022(Friday)	Mr.Manivannan Apartment	Site Visit
109	08/10/2022(saturday)	Mr.Manivannan Apartment	Site Visit
110	10/10/2022(Monday)	Mr.Manivannan Apartment	Site Visit
111	11/10/2022(Tuesday)	Mr.Manivannan Apartment	Site Visit
112	12/10/2022(Wednesday)	BJP Trichy	3D Model (Sketchup)
113	13/10/2022(Thursday)	BJP Trichy	3D Model (Sketchup)&Rendering
114	14/10/2022(Friday)	Mr.veerakumar Residence	Site Visit
115	15/10/2022(saturday)	Mr.veerakumar Residence	Site Visit
116	17/10/2022(Monday)	Adyar residence building	3D Model (Sketchup)
117	18/10/2022(Tuesday)	Adyar residence building	3D Model (Sketchup)
118	19/10/2022(Wednesday)	Adyar residence building	Rendering & photoshop
119	20/10/2022(Thursday)	Adyar residence building	2D(Auto CAD)
120	21/10/2022(Friday)	BJP Trichy	3D Model (Sketchup)&Rendering

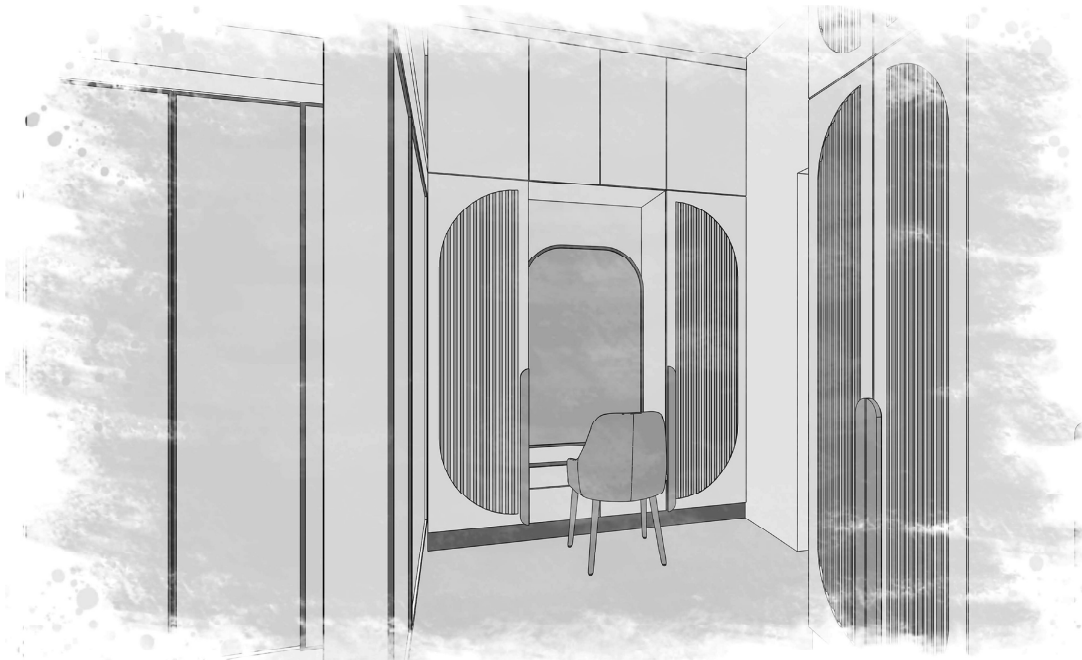

INTERNSHIP PORTFOLIO

PUTHIN.E.S
19102007-19S102509

SATHYABAMA
INSTITUTE OF SCIENCE AND TECHNOLOGY

TABLE OF CONTENTS

CHAPTER NO	TITLE	PAGE NO
1.1	ABOUT THE FIRM	01
1.2	MR.VEERAKUMAR RESIDENCE	02-20
1.3	MR.MANIVANNAN RESIDENTIAL APARTMENT	21-29
1.4	NANDANAM APARTMENT,DR.MALLIGA	30-33
1.5	MCB DEVELOPERS OFFICE	34-39
1.6	DEEN HOSPITAL	40
1.7	MR.AT ADYAR RESIDENCE	41
1.8	CRITICAL OVERVIEW	42

About the firm




D E S T Y L U S

An Destylus designers is a firm which is located in Nungambakkam, Chennai - 600034. It was established in the year 1998, a pioneer total solution of Construction company in the domain of Residential, Commercial, Industrial as well as a comprehensive Interior design Execution Contractors. They have started their career executing small residences, Apartment Interior. Today they build School, Hotels, Auditorium, Corporate Interiors, Bank Interior, Mixed use complex structures etc.,


01

FIRST FLOOR PLAN

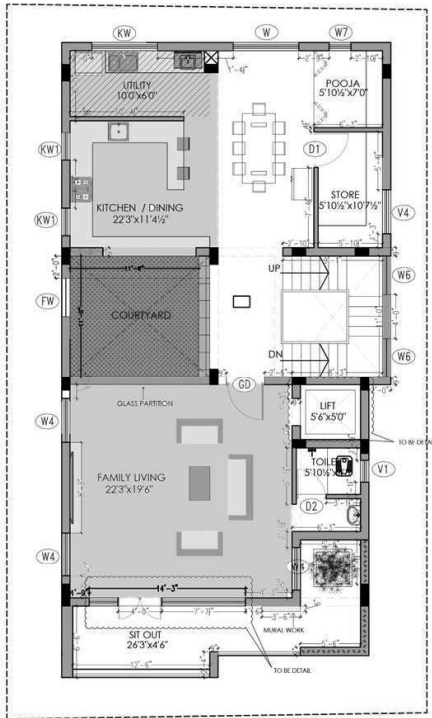


02

SECOND FLOOR PLAN

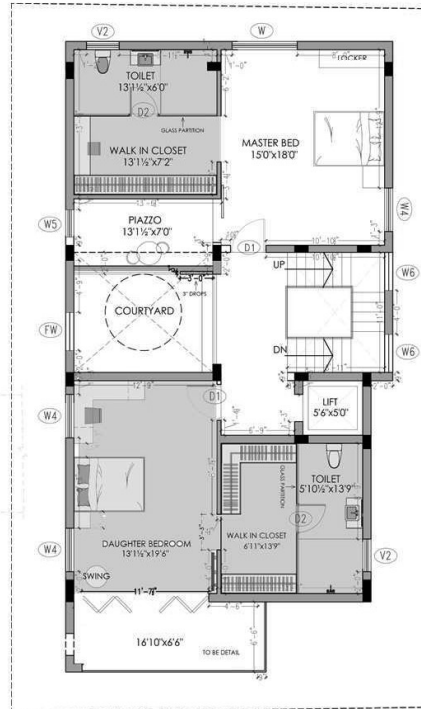

03

THIRD FLOOR PLAN

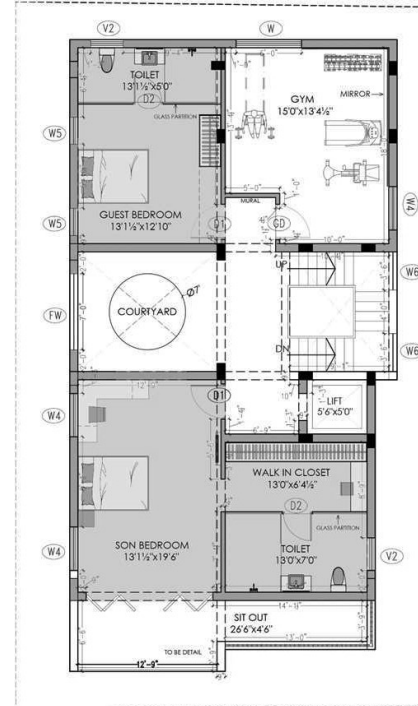


VEERA KUMAR

LOCATION – GILL NAGAR,
CHENNAI.


TYPE – RESIDENCE.

CLIENT – MR.VEERAKUMAR.


This residential building is located in Chennai. My first work was to do first floor kitchen designs and living room working drawings. Second work was to design daughter bedroom along with master bedroom's walking closet design in second floor. And in third floor I designed son bedroom design and guest bedroom design.

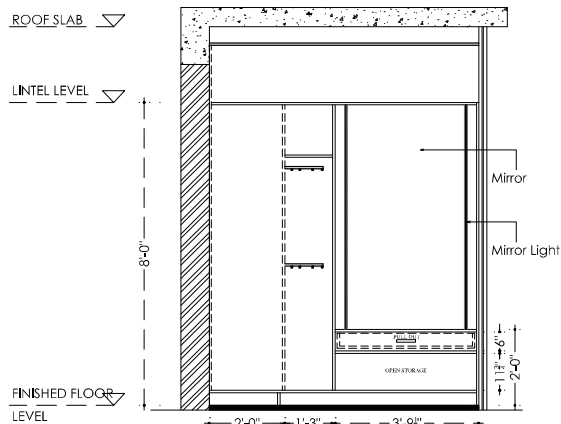


MASTER BEDROOM - DRESSING TABLE
FRONT ELEVATION

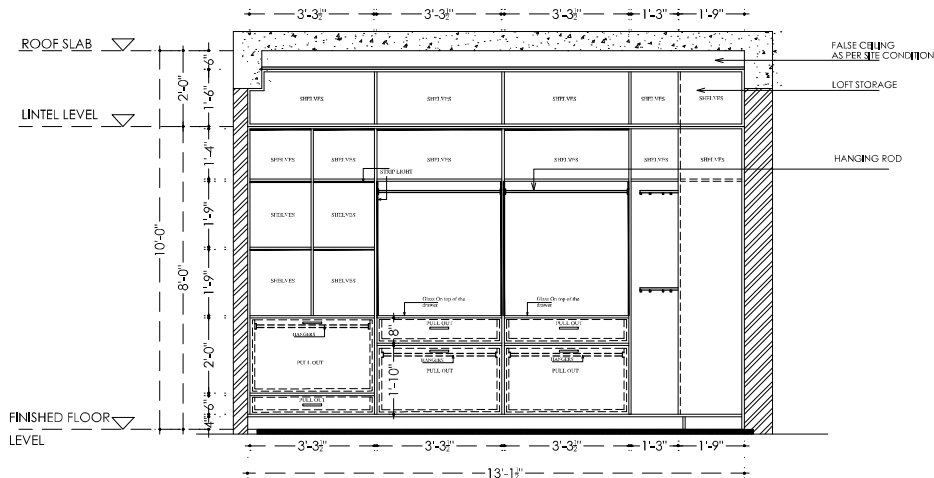


MASTER BEDROOM -
WALK IN WARDROBE INNER ELEVATION

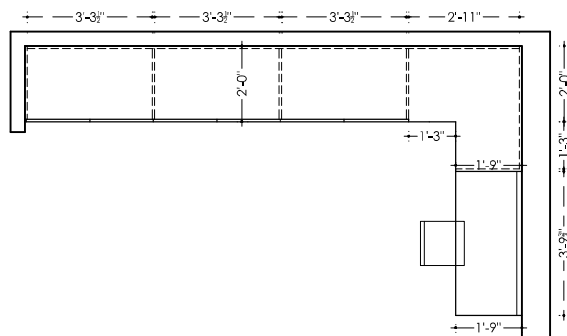

MASTER BEDROOM - WARDROBE PART PLAN

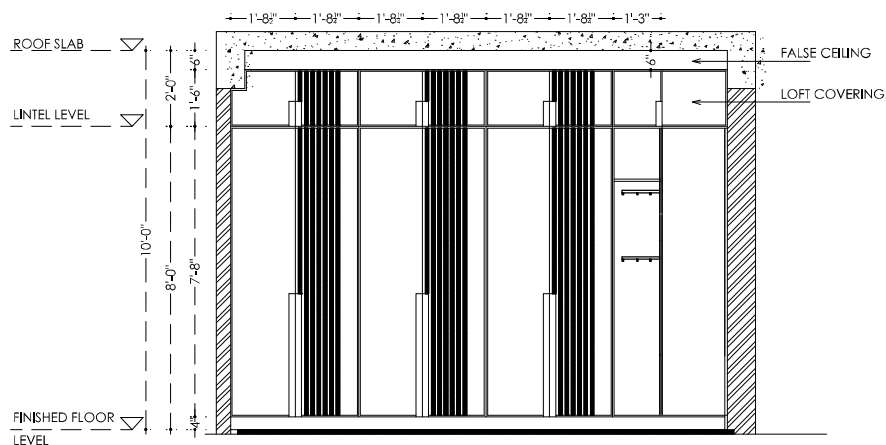

MASTER BEDROOM -
WALK IN WARDROBE FRONT ELEVATION

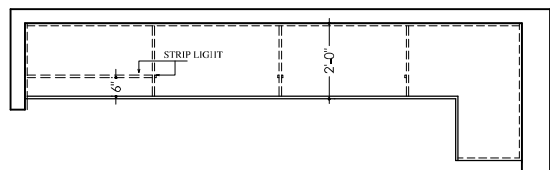

MASTER BEDROOM - WARDROBE STRIP LIGHT ON PART PLAN

COPYRIGHT
THIS DRAWING IS A COPYRIGHT. IT IS NOT TO BE REPRODUCED, COPIED, HANDED OVER TO A THIRD PARTY OR USED FOR ANY OTHER PURPOSE OTHER THAN FOR THE PROJECT INVOLVED. WITHOUT THE KNOWLEDGE OF THE ARCHITECT.

NOTE:
ALL DIMENSIONS TO BE CHECKED AT SITE. DO NOT SCALE THE DRAWING. IN THE EVENT OF ANY DISCREPANCIES OR DIFFERENCES BETWEEN ARCHITECTURAL DRAWINGS, STRUCTURAL DRAWINGS AND SITE CONDITIONS, IMMEDIATE REFERENCE IS TO BE MADE TO THE ARCHITECT PRIOR TO THE EXECUTION OF WORK AT THE SITE.

06.		
05.		
04.		
03.		
02.		
01.		

REV	REVISION DESCRIPTION	DATE
-----	----------------------	------

ENGINEER
DE-STYLUS designers (P) Ltd.,
ENGINEERS AND INTERIOR DESIGNERS
35/1, VEERABADRAN STREET, NUNGAMBAKKAM,
CHENNAI-34. PHONE : 28202177, 28202166.
E-mail : destylusdesigners@gmail.com

PROJECT:
PROPOSED RESIDENCE BUILDING FOR Mr. VEERAKUMAR
AT GILL NAGAR, IN CHENNAI.

DRAWING TITLE:
**MASTER BEDROOM WARDROBE DETAIL
SECOND FLOOR
(SCHEMATIC DRAWING)**

	Initials:	Signed by:	Date:
Drawn by:	PUTHIN		12.08.2022
Checked by:	MSM		12.08.2022
Approved by:	PVR		

CAD file:

Scale: 1"=8'-0"
Job No: 001

Drawing number: REV

R E S - W R K - G - 2 0 1 00


01

WALKIN WARDROBE









02


TOILET VIEWS

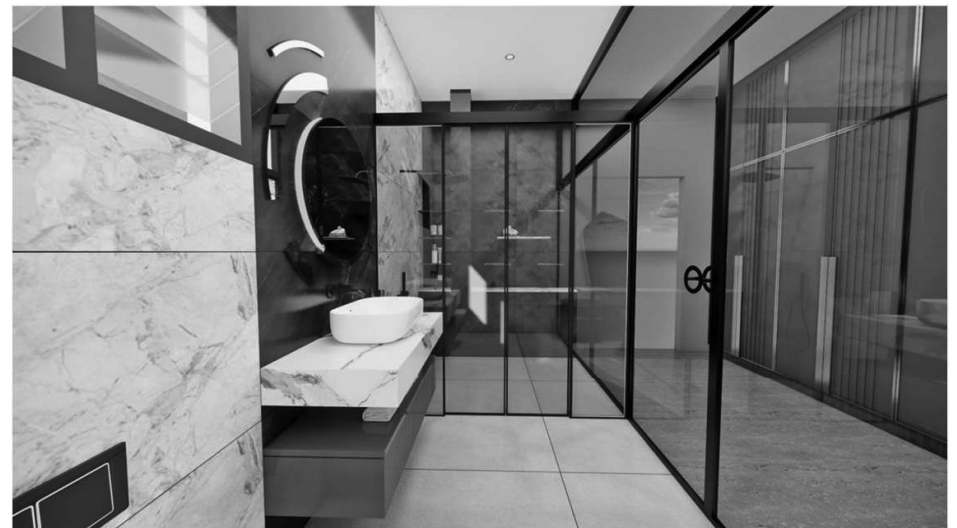

MASTER BEDROOM WALK IN CLOSET RENDERS

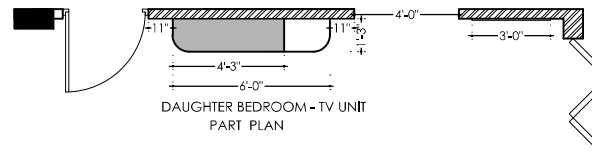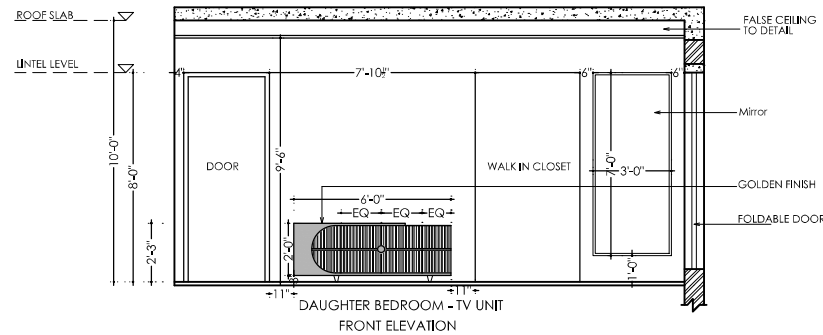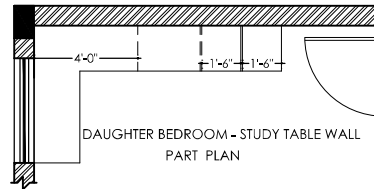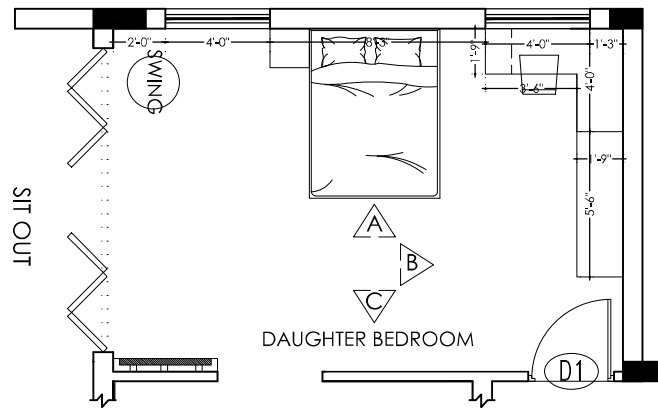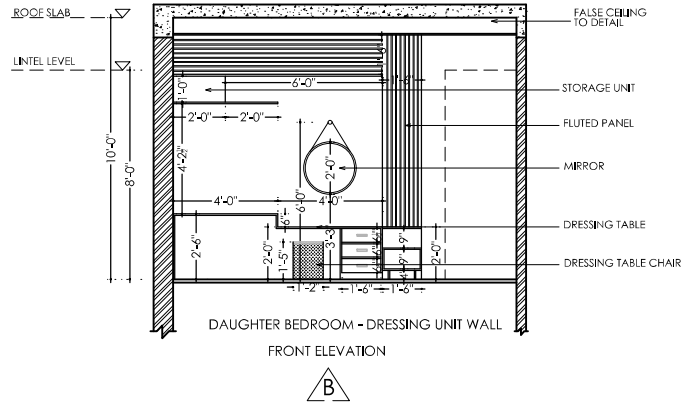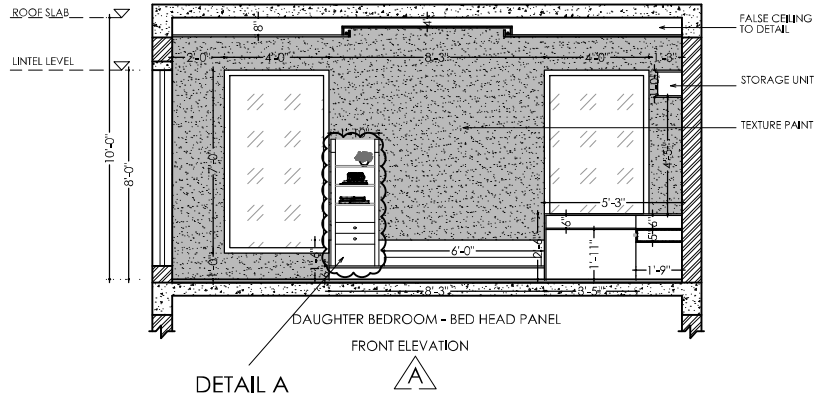

DAUGHTER BEDROOM -BED HEAD PANEL

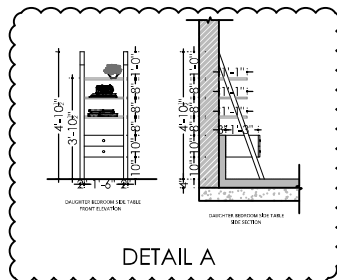

DAUGHTER BEDROOM - TV UNIT

COPYRIGHT
THIS DRAWING IS A COPYRIGHT. IT IS NOT TO BE REPRODUCED, COPIED, HANDED OVER TO A THIRD PARTY OR USED FOR ANY OTHER PURPOSE OTHER THAN FOR THE PROJECT INVOLVED. WITHOUT THE KNOWLEDGE OF THE ARCHITECT.

NOTE:
ALL DIMENSIONS TO BE CHECKED AT SITE. DO NOT SCALE THE DRAWING.
IN THE EVENT OF ANY DISCREPANCIES OR DIFFERENCES BETWEEN ARCHITECTURAL DRAWINGS, STRUCTURAL DRAWINGS AND SITE CONDITIONS, IMMEDIATE REFERENCE IS TO BE MADE TO THE ARCHITECT PRIOR TO THE EXECUTION OF WORK AT THE SITE.

06.		
05.		
04.		
03.		
02.		
01.		
REV	REVISION DESCRIPTION	DATE

ENGINEER
DESTYLUS designers (P) Ltd.,
ENGINEERS AND INTERIOR DESIGNERS
35/1, VEERABADRAN STREET, NUNGAMBAKKAM,
CHENNAI-34, PHONE : 28202177, 28202166.
E-mail : destylusdesigners@gmail.com

PROJECT:
PROPOSED RESIDENCE BUILDING FOR Mr. VEERAKUMAR
AT GILL NAGAR, IN CHENNAI.



DRAWING TITLE:
DAUGHTER BEDROOM INTERIOR DETAIL
(WORKING DRAWING)

	Initials:	Signed by:	Date:
Drawn by:	PUTHIN		03.09.2022
Checked by:	MSM		03.09.2022
Approved by:	PVR		


Scale: 1"=8'-0"
Job No: 001

Drawing number: REV

R E S - W R K - G - 2 0 1 00

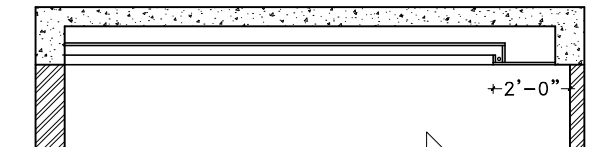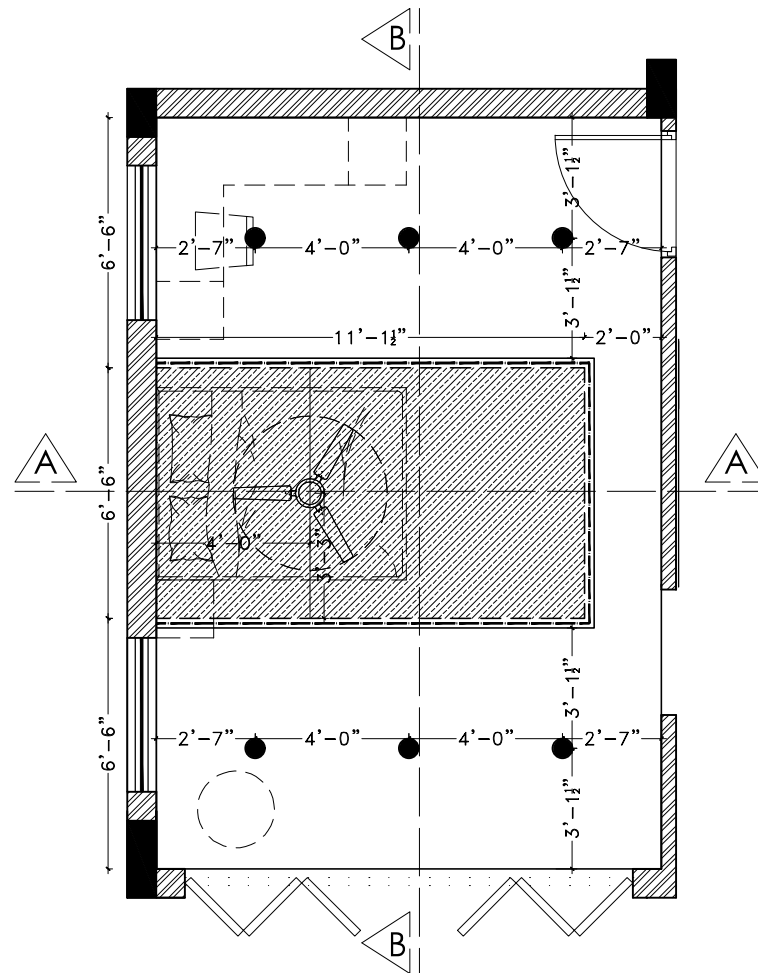

SECTION - AA

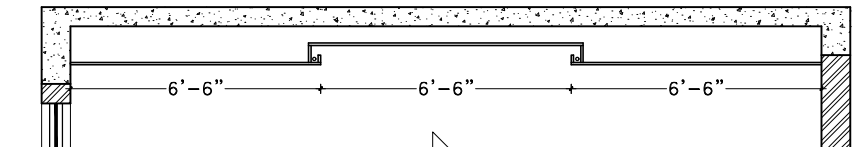

SECTION - BB

COPYRIGHT
THIS DRAWING IS A COPYRIGHT. IT IS NOT TO BE REPRODUCED, COPIED, HANDED OVER TO A THIRD PARTY OR USED FOR ANY OTHER PURPOSE OTHER THAN FOR THE PROJECT INVOLVED. WITHOUT THE KNOWLEDGE OF THE ARCHITECT.

NOTE:
ALL DIMENSIONS TO BE CHECKED AT SITE. DO NOT SCALE THE DRAWING. IN THE EVENT OF ANY DISCREPANCIES OR DIFFERENCES BETWEEN ARCHITECTURAL DRAWINGS, STRUCTURAL DRAWINGS AND SITE CONDITIONS, IMMEDIATE REFERENCE IS TO BE MADE TO THE ARCHITECT PRIOR TO THE EXECUTION OF WORK AT THE SITE.




06.		
05.		
04.		
03.		
02		
01		
REV	REVISION DESCRIPTION	DATE

ENGINEER
DE-STYLUS designers (P) Ltd.,
ENGINEERS AND INTERIOR DESIGNERS
35/1, VEERABADRAN STREET, NUNGAMBAKKAM,
CHENNAI-34, PHONE : 28202177, 28202166.
E-mail : destylusdesigners@gmail.com

PROJECT:
PROPOSED RESIDENCE BUILDING FOR Mr. VEERAKUMAR
AT GILL NAGAR, IN CHENNAI.

DRAWING TITLE:
DAUGHTER BEDROOM FALSE CEILING
SECOND FLOOR
(SCHEMATIC DRAWING)

	Initials	Signed by:	Date:
Drawn by:	PUTHIN		18/08/2022
Checked by:	MSM		18/08/2022
Approved by:	PVR		
Scale:	1"=8'-0"		
Job No:	001		
Drawing number:	REV		
R E S - W R K - G - 2 0 1			00

   

NOTE:
ALL DIMENSIONS TO BE CHECKED AT SITE.
DO NOT SCALE THE DRAWING.
IN THE EVENT OF ANY DISCREPANCIES OR
DIFFERENCES BETWEEN ARCHITECTURAL
DRAWINGS, STRUCTURAL DRAWINGS AND SITE
CONDITIONS, IMMEDIATE REFERENCE IS TO BE MADE
TO THE ARCHITECT PRIOR TO THE EXECUTION OF
WORK AT THE SITE.

[illegible]

01

WALKIN WARDROBE



02


TOILET VIEWS



DAUGHTER BEDROOM WALK IN CLOSET RENDERS

Architectural drawing of the front elevation of the SON Bedroom - Bed Head Panel. The drawing shows a headboard with two large rectangular panels, each 3'-0" high and 2'-0" wide, separated by a 2'-0" gap. The headboard is 8'-0" high and 10'-0" wide. The wall is textured paint. The ceiling is a false ceiling to detail. The floor is a cushion bed panel. Dimensions are given in feet and inches.

SON BEDROOM - BED HEAD PANEL
FRONT ELEVATION

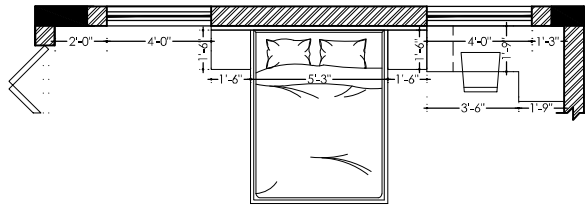

SON BEDROOM


WALK IN CLOSET

D1


A, B, C

Architectural drawing of the front elevation of the Son Bedroom - Study Table Wall. The drawing shows a wall with a honeycomb texture, a false ceiling, and a study table. Dimensions include a total height of 10'-0" (8'-0" for the wall and 2'-0" for the ceiling), a table width of 4'-10", and a table height of 3'-0". The table has a 1'-9" base and a 3'-1" top. The wall is labeled "TEXTURE PAINT" and the ceiling is labeled "FALSE CEILING TO DETAIL". The drawing is titled "SON BEDROOM - STUDY TABLE WALL" and "FRONT ELEVATION".

B

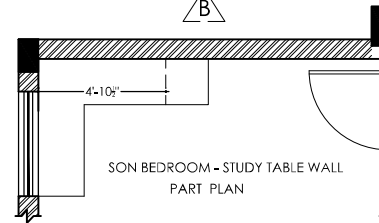

SON BEDROOM - TV UNIT

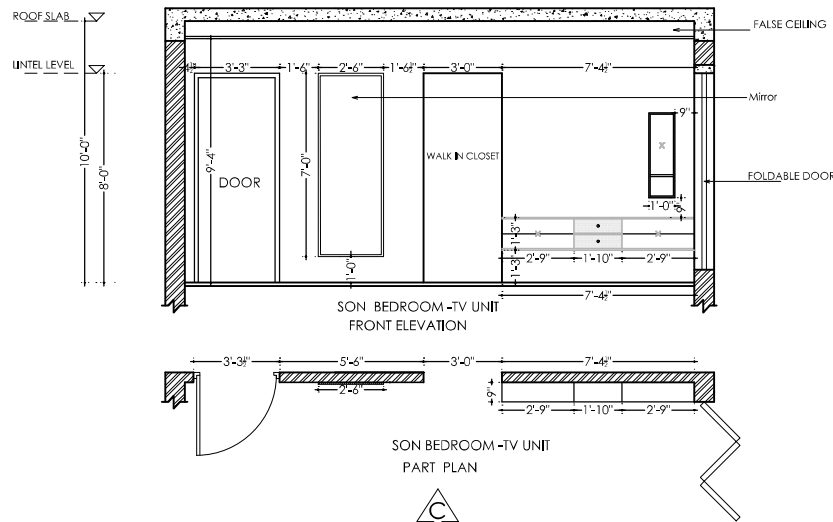




06.		
05.		
04.		
03.		
02		
01		
REV	REVISION DESCRIPTION	DATE

PROJECT:
PROPOSED RESIDENCE BUILDING FOR Mr,VEERAKUMAR
AT GILL NAGAR,IN CHENNAI.

	Initials:	Signed by:	Date:
Drawn by:	PUTHIN		03/09/2022
Checked by:	MSM		03/09/2022
Approved by:	PVR		

Drawing number: REV

E	S	-	W	R	K	-	G	-	2	0	1					00
---	---	---	---	---	---	---	---	---	---	---	---	--	--	--	--	----

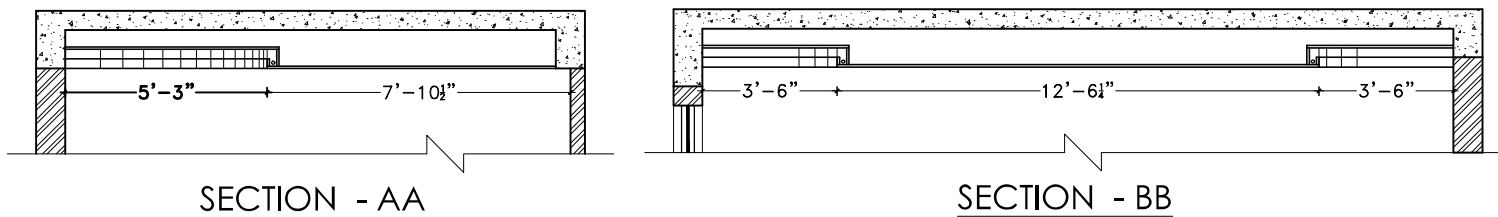

NOTE:
ALL DIMENSIONS TO BE CHECKED AT SITE.
DO NOT SCALE THE DRAWING.
IN THE EVENT OF ANY DISCREPANCIES OR
DIFFERENCES BETWEEN ARCHITECTURAL
DRAWINGS, STRUCTURAL DRAWINGS AND SITE
CONDITIONS, IMMEDIATE REFERENCE IS TO BE MADE
TO THE ARCHITECT PRIOR TO THE EXECUTION OF
WORK AT THE SITE.

[illegible]

01


SON BEDROOM VIEWS




02

WALK IN CLOSET AND TOILET VIEWS




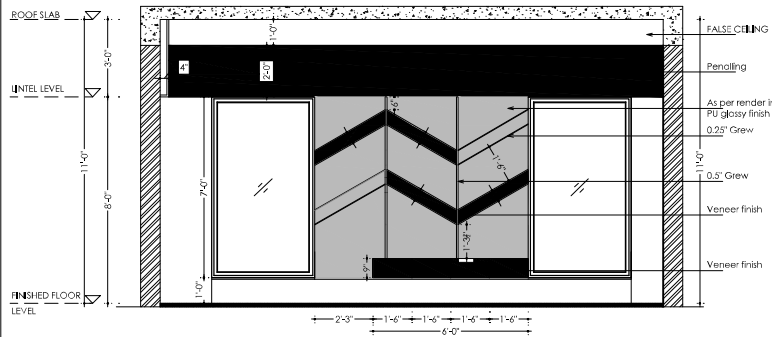


FAMILY LIVING - INNER ELEVATION - A

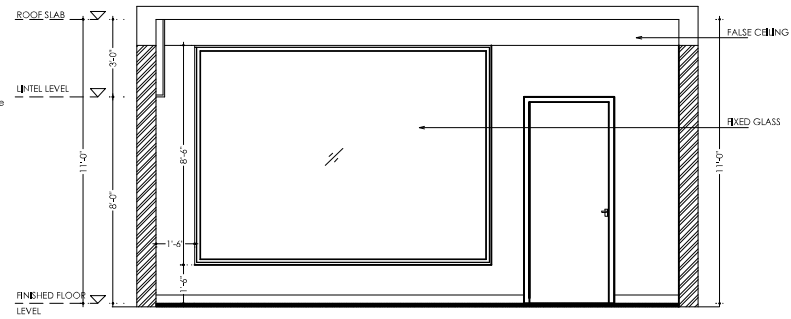


FAMILY LIVING - INNER ELEVATION - B

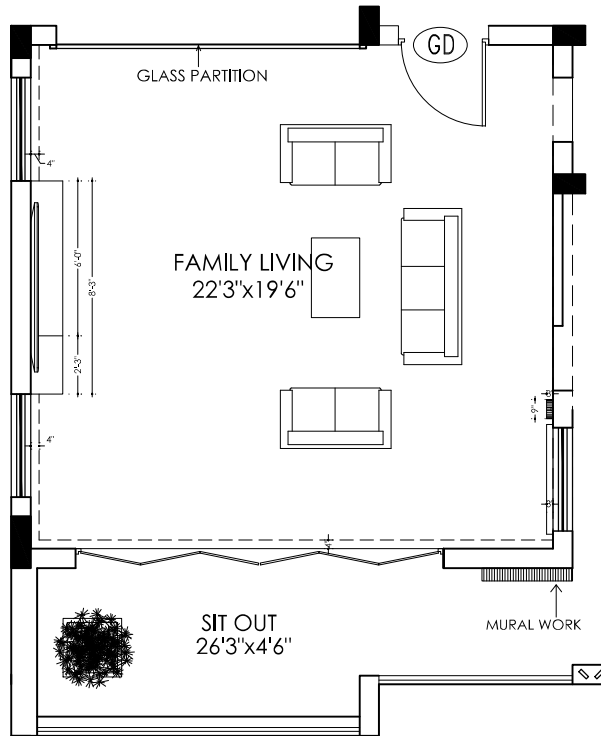

FAMILY LIVING

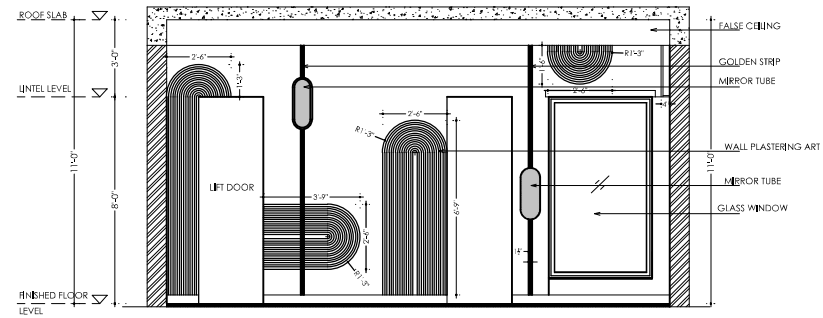

FAMILY LIVING - INNER ELEVATION - C

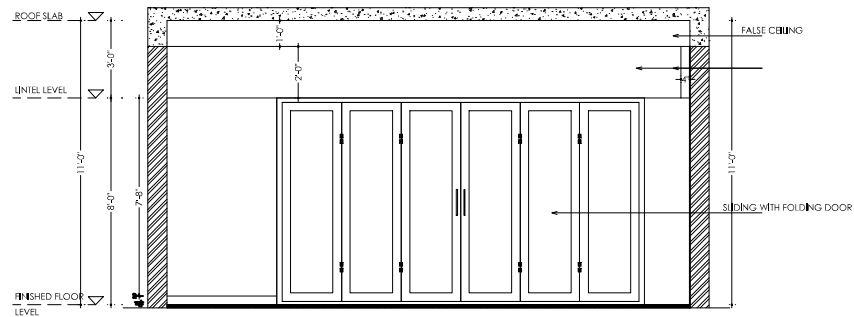

FAMILY LIVING - FRONT ELEVATION - B

COPYRIGHT
THIS DRAWING IS A COPYRIGHT. IT IS NOT TO BE REPRODUCED, COPIED, HANDED OVER TO A THIRD PARTY OR USED FOR ANY OTHER PURPOSE OTHER THAN FOR THE PROJECT INVOLVED. WITHOUT THE KNOWLEDGE OF THE ARCHITECT.

NOTE:
ALL DIMENSIONS TO BE CHECKED AT SITE. DO NOT SCALE THE DRAWING. IN THE EVENT OF ANY DISCREPANCIES OR DIFFERENCES BETWEEN ARCHITECTURAL DRAWINGS, STRUCTURAL DRAWINGS AND SITE CONDITIONS, IMMEDIATE REFERENCE IS TO BE MADE TO THE ARCHITECT PRIOR TO THE EXECUTION OF WORK AT THE SITE.

REV	REVISION DESCRIPTION	DATE

NOTE:

ENGINEER
DESTYLUS designers (P) Ltd.,
ENGINEERS AND INTERIOR DESIGNERS
35/1, VEERABADRAN STREET, NUNGAMBAKKAM,
CHENNAI-34. PHONE : 28202177, 28202166.
E-mail : destylusdesigners@gmail.com



PROJECT:
PROPOSED RESIDENCE BUILDING FOR Mr. VEERAKUMAR
AT GILL NAGAR, IN CHENNAI.

DRAWING TITLE:
FAMILY LIVING FIRST FLOOR
(WORKING DRAWING)


Drawn by:	Initials:	Signed by:	Date:
			17.08.2022
Checked by:	Initials:	Signed by:	Date:
			17.08.2022
Approved by:	Initials:	Signed by:	Date:

CAD file:	
Scale:	1"=8'4"
Job No:	001
Drawing number:	REV
R E S - W R K - C - 2 0 1	00



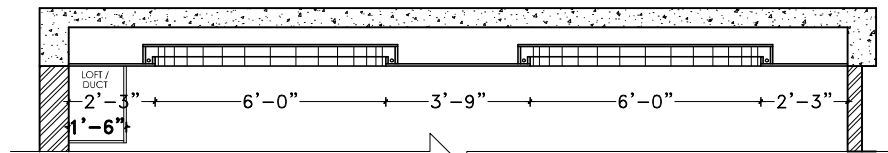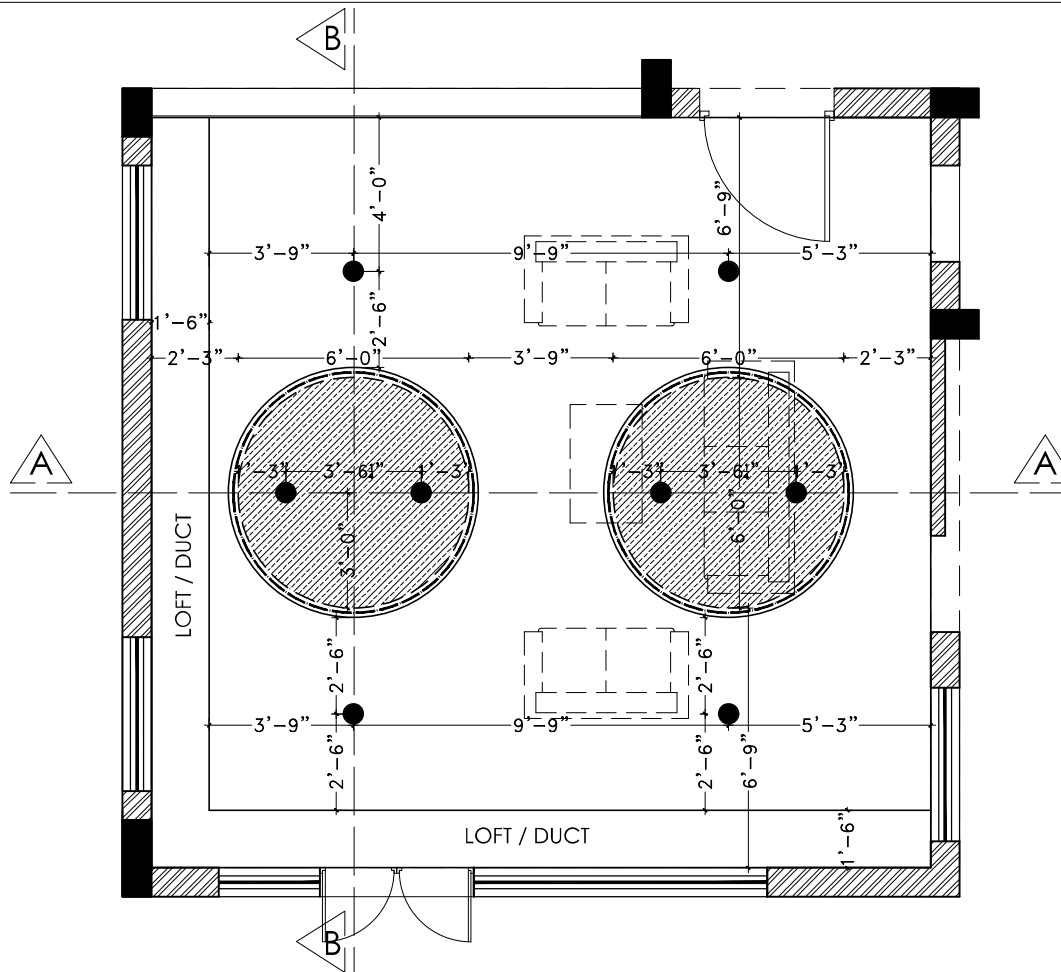

SECTION - AA

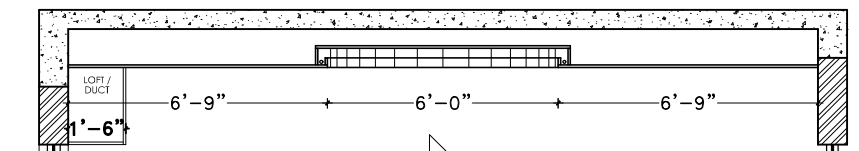

SECTION - BB

COPYRIGHT
THIS DRAWING IS A COPYRIGHT. IT IS NOT TO BE
REPRODUCED, COPIED, HANDED OVER TO A THIRD
PARTY OR USED FOR ANY OTHER PURPOSE OTHER
THAN FOR THE PROJECT INVOLVED. WITHOUT THE
KNOWLEDGE OF THE ARCHITECT.

NOTE:
ALL DIMENSIONS TO BE CHECKED AT SITE.
DO NOT SCALE THE DRAWING.
IN THE EVENT OF ANY DISCREPANCIES OR
DIFFERENCES BETWEEN ARCHITECTURAL
DRAWINGS, STRUCTURAL DRAWINGS AND SITE
CONDITIONS, IMMEDIATE REFERENCE IS TO BE MADE
TO THE ARCHITECT PRIOR TO THE EXECUTION OF
WORK AT THE SITE.

06.		
05.		
04.		
03.		
02		
01		

REV	REVISION DESCRIPTION	DATE
-----	----------------------	------

ENGINEER
DE-STYLUS designers (P) Ltd.,
ENGINEERS AND INTERIOR DESIGNERS
35/1, VEERABADRAN STREET, NUNGAMBAKKAM,
CHENNAI-34. PHONE : 28202177, 28202166.
E-mail : destylusdesigners@gmail.com




PROJECT:
PROPOSED RESIDENCE BUILDING FOR Mr. VEERAKUMAR
AT GILL NAGAR, IN CHENNAI.

DRAWING TITLE:
**LIVING ROOM FALSE CEILING
FIRST FLOOR**
(SCHEMATIC DRAWING)

Drawn by:	Initials:	Signed by:	Date:
Checked by:	PUTHIN		22.08.2022
Approved by:	MSM		22.08.2022
	PVR		

Scale:	1"=6'-0"
Job No:	001
Drawing number:	REV

R	E	S	-	W	R	K	-	G	-	2	0	1					00
---	---	---	---	---	---	---	---	---	---	---	---	---	--	--	--	--	----

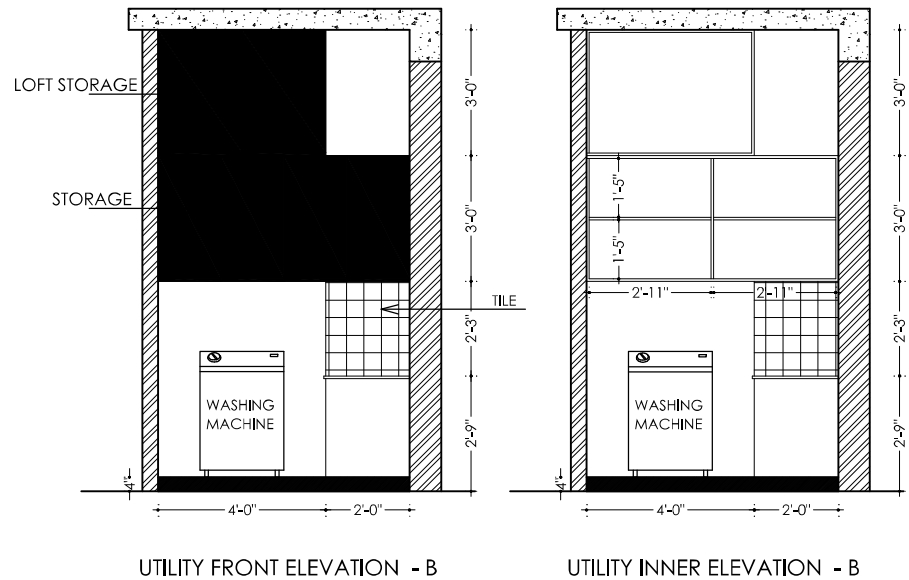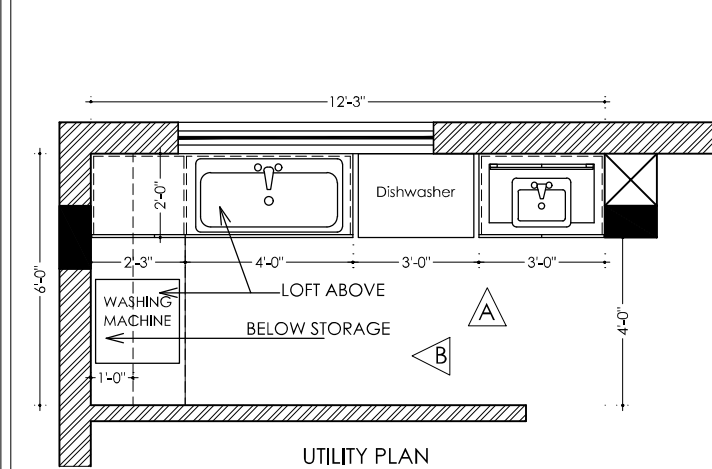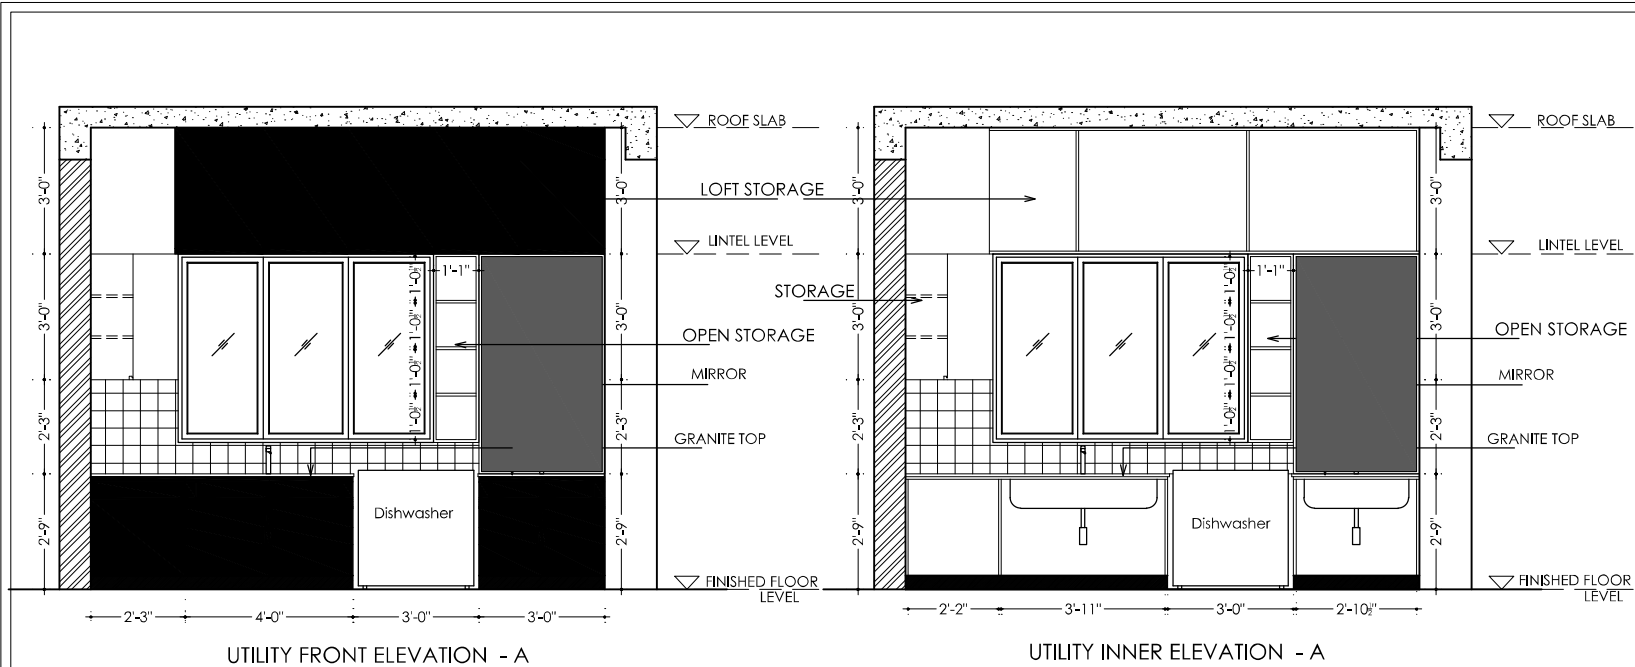

COPYRIGHT
THIS DRAWING IS A COPYRIGHT. IT IS NOT TO BE REPRODUCED, COPIED, HANDED OVER TO A THIRD PARTY OR USED FOR ANY OTHER PURPOSE OTHER THAN FOR THE PROJECT INVOLVED. WITHOUT THE KNOWLEDGE OF THE ARCHITECT.

NOTE:
ALL DIMENSIONS TO BE CHECKED AT SITE. DO NOT SCALE THE DRAWING. IN THE EVENT OF ANY DISCREPANCIES OR DIFFERENCES BETWEEN ARCHITECTURAL DRAWINGS, STRUCTURAL DRAWINGS AND SITE CONDITIONS, IMMEDIATE REFERENCE IS TO BE MADE TO THE ARCHITECT PRIOR TO THE EXECUTION OF WORK AT THE SITE.



06.		
05.		
04.		
03.		
02.		
01.		
REV	REVISION DESCRIPTION	DATE

ENGINEER
DE-STYLUS designers (P) Ltd.,
ENGINEERS AND INTERIOR DESIGNERS
35/1, VEERABADRAN STREET, NUNGAMBAKKAM,
CHENNAI-34. PHONE : 28202177, 28202166.
E-mail : destylusdesigners@gmail.com

PROJECT:
PROPOSED RESIDENCE BUILDING FOR Mr. VEERAKUMAR
AT GILL NAGAR, IN CHENNAI.

DRAWING TITLE:
**UTILITY PLAN
FIRST FLOOR**
(SCHEMATIC DRAWING)

Drawn by:	Initials:	Signed by:	Date:
Checked by:	PUTHIN		20/08/2022
Approved by:	MSM		20/08/2022
	PVR		
CAD file: D:\Destylus\ad drawing\VEERAKUMAR INTERIOR\01\11\2022\Interior WARDROBE 30_10_2022.dwg			
Scale: 1"=8'-0"			
Job No: 001			
Drawing number: REV			
R	E	S	-
W	R	K	-
G	-	2	0
1			
			00

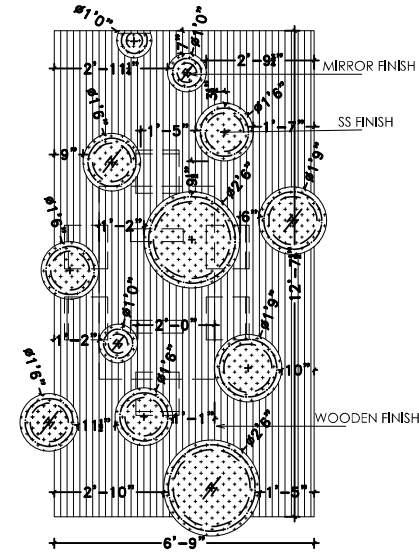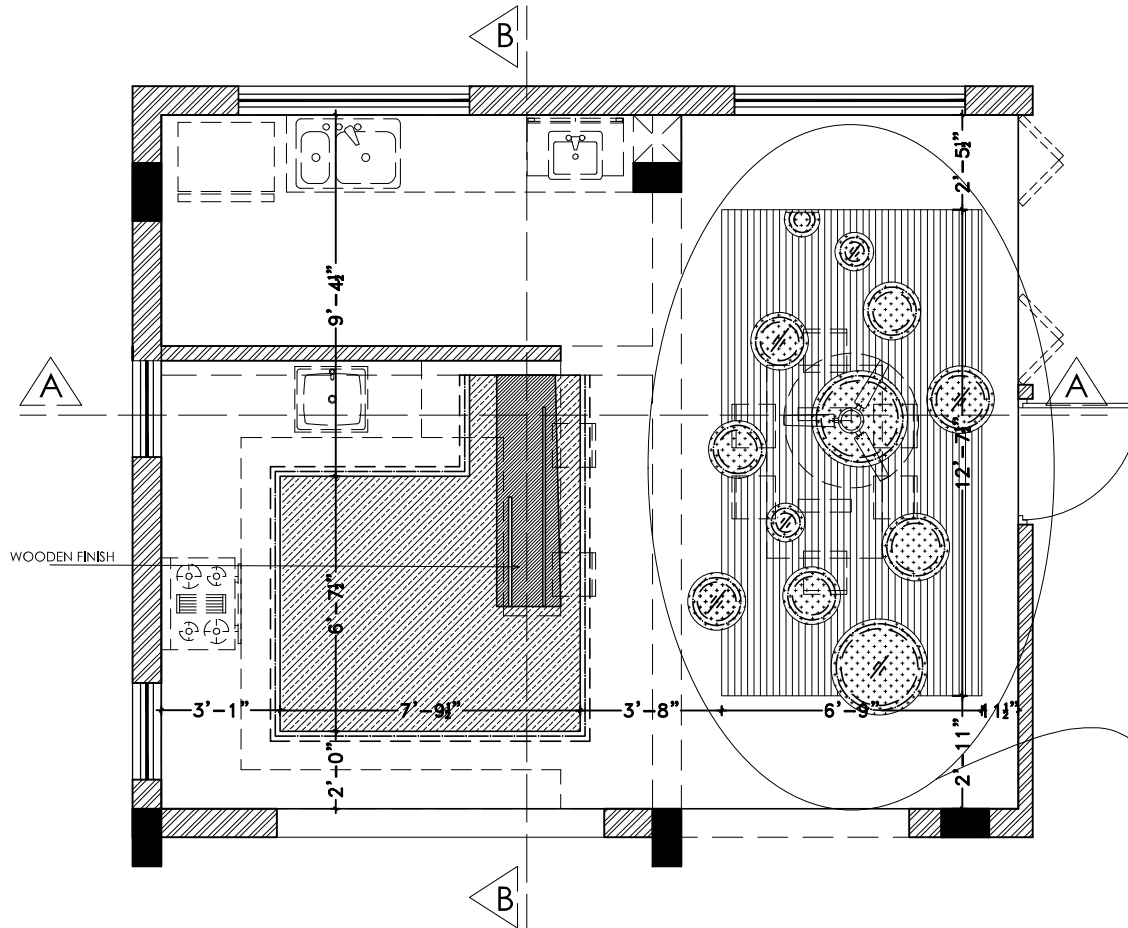

COPYRIGHT
THIS DRAWING IS A COPYRIGHT. IT IS NOT TO BE REPRODUCED, COPIED, HANDED OVER TO A THIRD PARTY OR USED FOR ANY OTHER PURPOSE OTHER THAN FOR THE PROJECT INVOLVED. WITHOUT THE KNOWLEDGE OF THE ARCHITECT.

NOTE:
ALL DIMENSIONS TO BE CHECKED AT SITE. DO NOT SCALE THE DRAWING.
IN THE EVENT OF ANY DISCREPANCIES OR DIFFERENCES BETWEEN ARCHITECTURAL DRAWINGS, STRUCTURAL DRAWINGS AND SITE CONDITIONS, IMMEDIATE REFERENCE IS TO BE MADE TO THE ARCHITECT PRIOR TO THE EXECUTION OF WORK AT THE SITE.

NOTE :-

FALSE CEILING LEVELS :

	+6" LVL
	PAINT FINISH
	+12" LVL
	PAINT FINISH
	+15" LVL
	WOODEN FINISH
	+14" LVL
	WOODEN FINISH
	+17" LVL
	MIRROR / SS FINISH

06.		
05.		
04.		
03.		
02.		
01.		
REV	REVISION DESCRIPTION	DATE

ENGINEER
DE-STYLUS designers (P) Ltd.,
ENGINEERS AND INTERIOR DESIGNERS
35/1, VEERABADRAN STREET, NUNGAMBAKKAM,
CHENNAI-34, PHONE : 28202177, 28202166.
E-mail : destylusdesigners@gmail.com


PROJECT:
PROPOSED RESIDENCE BUILDING FOR Mr. VEERAKUMAR
AT GILL NAGAR, IN CHENNAI.

DRAWING TITLE:
**DINING / KITCHEN FALSE CEILING
FIRST FLOOR**
(SCHEMATIC DRAWING)


Initials	Signed by:	Date:
Drawn by: PUTHIN		23/08/2022
Checked by: MSM		23/08/2022
Approved by: PVR		

Scale: 1"=8'-0"	
Job No: 001	
Drawing number: REV	

R	E	S	-	W	R	K	-	G	-	2	0	1				00
---	---	---	---	---	---	---	---	---	---	---	---	---	--	--	--	----

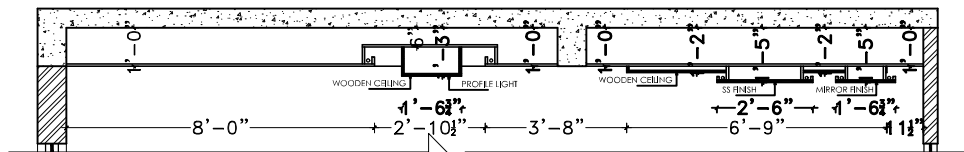

SECTION - AA

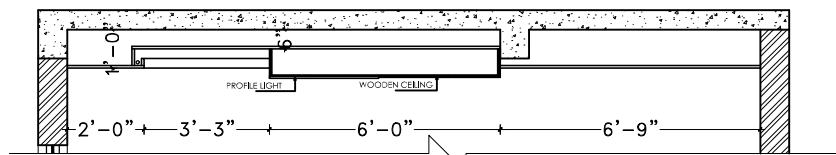

SECTION - BB



COPYRIGHT
THIS DRAWING IS A COPYRIGHT. IT IS NOT TO BE REPRODUCED, COPIED, HANDED OVER TO A THIRD PARTY OR USED FOR ANY OTHER PURPOSE OTHER THAN FOR THE PROJECT INVOLVED. WITHOUT THE KNOWLEDGE OF THE ARCHITECT.

NOTE:
ALL DIMENSIONS TO BE CHECKED AT SITE.
DO NOT SCALE THE DRAWING.
IN THE EVENT OF ANY DISCREPANCIES OR DIFFERENCES BETWEEN ARCHITECTURAL DRAWINGS, STRUCTURAL DRAWINGS AND SITE CONDITIONS, IMMEDIATE REFERENCE IS TO BE MADE TO THE ARCHITECT PRIOR TO THE EXECUTION OF WORK AT THE SITE.

06.		
05.		
04.		
03.		
02		
01		
REV	REVISION DESCRIPTION	DATE


ENGINEER
DE-STYLUS designers (P) Ltd.,
ENGINEERS AND INTERIOR DESIGNERS
35/1, VEERABADRAN STREET, NUNGAKKAM,
CHENNAI-34, PHONE: 28202177, 28202166,
E-mail: destylusdesigners@gmail.com

PROJECT:
PROPOSED RESIDENCE BUILDING FOR Mr.VEERAKUMAR
AT GILL NAGAR,IN CHENNAI.


DRAWING TITLE:

POOJA DETAIL
FIRST FLOOR
(SCHEMATIC DRAWING)


		Initials:		Signed by:		Date:											
Drawn by:		PUITHIN				24.08.2022											
Checked by:		MSM				24.08.2022											
Approved by:		PVR															
CAD file:																	
Scale: 1"=8'-0"																	
Job No:		001															
Drawing number:		REV															
R	E	S	-	W	R	K	-	G	-	2	0	1					00

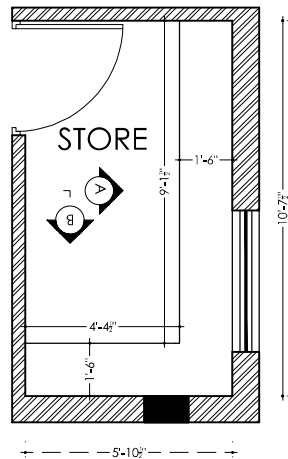


STORE - PART PLAN

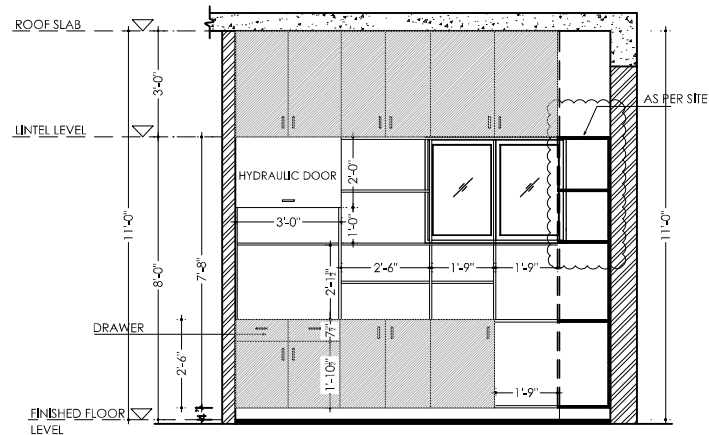


STORE - ELEVATION A

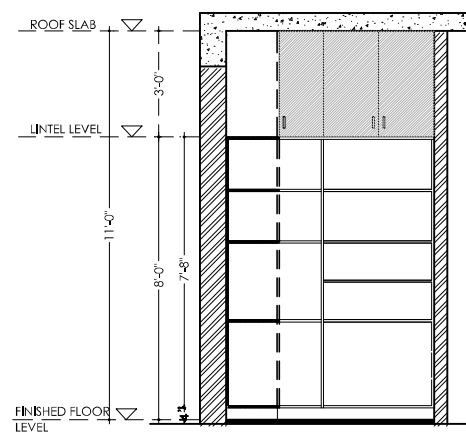

STORE - ELEVATION B

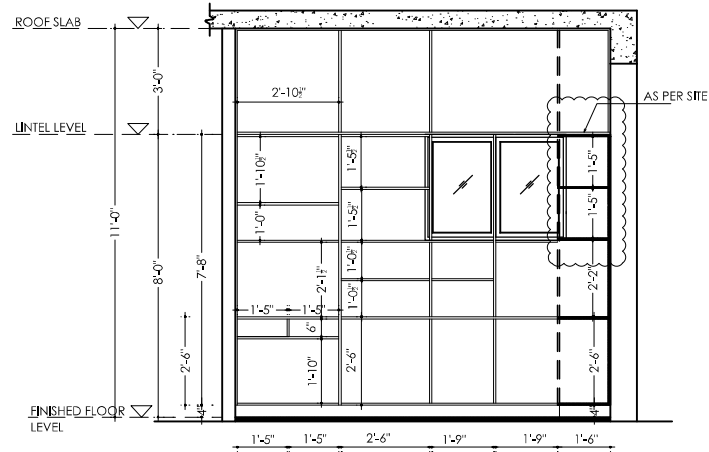

STORE - ELEVATION A

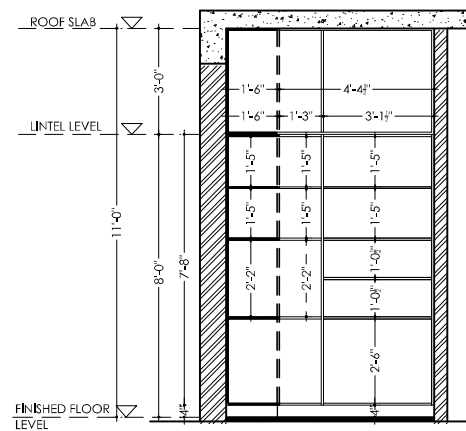

STORE - ELEVATION B

COPYRIGHT
THIS DRAWING IS A COPYRIGHT. IT IS NOT TO BE REPRODUCED, COPIED, HANDED OVER TO A THIRD PARTY OR USED FOR ANY OTHER PURPOSE OTHER THAN FOR THE PROJECT INVOLVED. WITHOUT THE KNOWLEDGE OF THE ARCHITECT.

NOTE:
ALL DIMENSIONS TO BE CHECKED AT SITE. DO NOT SCALE THE DRAWING. IN THE EVENT OF ANY DISCREPANCIES OR DIFFERENCES BETWEEN ARCHITECTURAL DRAWINGS, STRUCTURAL DRAWINGS AND SITE CONDITIONS, IMMEDIATE REFERENCE IS TO BE MADE TO THE ARCHITECT PRIOR TO THE EXECUTION OF WORK AT THE SITE.



06.		
05.		
04.		
03.		
02.		
01.		


REV	REVISION DESCRIPTION	DATE
-----	----------------------	------

ENGINEER
DE-STYLUS designers (P) Ltd.,
ENGINEERS AND INTERIOR DESIGNERS
35/1, VEERABADRAN STREET, NUNGAMBAKKAM,
CHENNAI-34. PHONE : 28202177, 28202166.
E-mail : destylusdesigners@gmail.com


PROJECT:
PROPOSED RESIDENCE BUILDING FOR Mr. VEERAKUMAR
AT GILL NAGAR, IN CHENNAI.

DRAWING TITLE:
STORE ROOM DETAIL
FIRST FLOOR
(SCHEMATIC DRAWING)


	Initials:	Signed by:	Date:													
Drawn by:	PUTHN		20/02/2022													
Checked by:	MSM		20/02/2022													
Approved by:	PVR															
CAD file:																
Scale:				1"=8'-0"												
Job No:				001												
Drawing number:				REV												
R	E	S	-	W	R	K	-	G	-	2	0	1				00

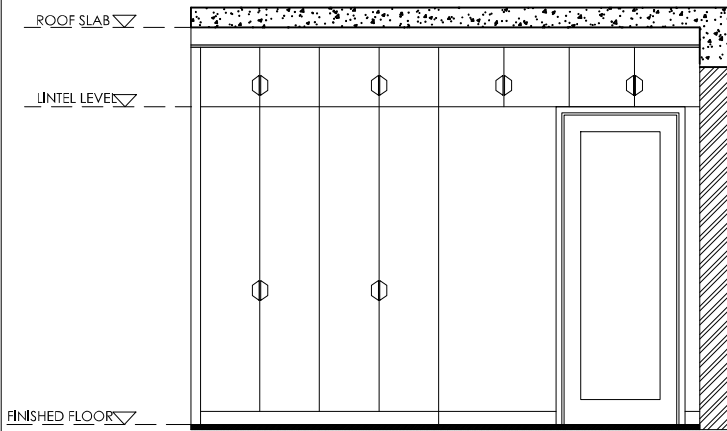

GUEST BEDROOM - WARDROBE FRONT ELEVATION

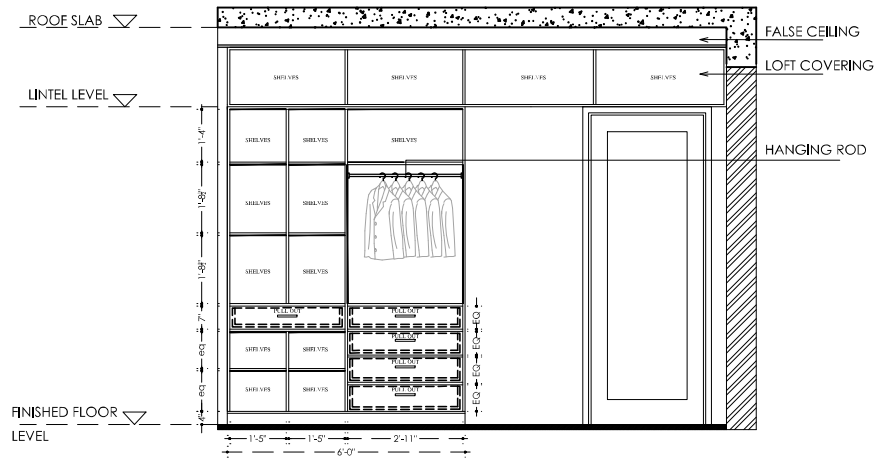

GUEST BEDROOM - WARDROBE INNER ELEVATION

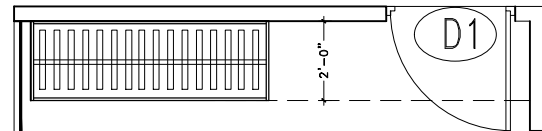

GUEST BEDROOM - WARDROBE PART PLAN

COPYRIGHT
THIS DRAWING IS A COPYRIGHT. IT IS NOT TO BE REPRODUCED, COPIED, HANDED OVER TO A THIRD PARTY OR USED FOR ANY OTHER PURPOSE OTHER THAN FOR THE PROJECT INVOLVED. WITHOUT THE KNOWLEDGE OF THE ARCHITECT.

NOTE:
ALL DIMENSIONS TO BE CHECKED AT SITE. DO NOT SCALE THE DRAWING. IN THE EVENT OF ANY DISCREPANCIES OR DIFFERENCES BETWEEN ARCHITECTURAL DRAWINGS, STRUCTURAL DRAWINGS AND SITE CONDITIONS, IMMEDIATE REFERENCE IS TO BE MADE TO THE ARCHITECT PRIOR TO THE EXECUTION OF WORK AT THE SITE.

06.		
05.		
04.		
03.		
02.		
01.		

REV	REVISION DESCRIPTION	DATE
-----	----------------------	------


ENGINEER
DE-STYLUS designers (P) Ltd.,
ENGINEERS AND INTERIOR DESIGNERS
35/1, VEERABADRAN STREET, NUNGAMBAKKAM,
CHENNAI-34, PHONE : 28202177, 28202166.
E-mail : destylusdesigners@gmail.com

PROJECT:
PROPOSED RESIDENCE BUILDING FOR Mr. VEERAKUMAR
AT GILL NAGAR, IN CHENNAI.

DRAWING TITLE:
GUEST BEDROOM WARDROBE DETAIL
THIRD FLOOR
(SCHEMATIC DRAWING)

	Initials:	Signed by:	Date:
Drawn by:	PUTHI		12.08.2022
Checked by:	MSM		12.08.2022
Approved by:	PVR		

CAD file: D:\Design\Interior drawing\VEERAKUMAR INTERIOR\12.2022\Interior WARDROBE 3D.10.2022.dwg		
Scale:	1"=8'-0"	
Job No:	001	
Drawing number:	REV	
R E S - W R K - G - 2 0 1		00

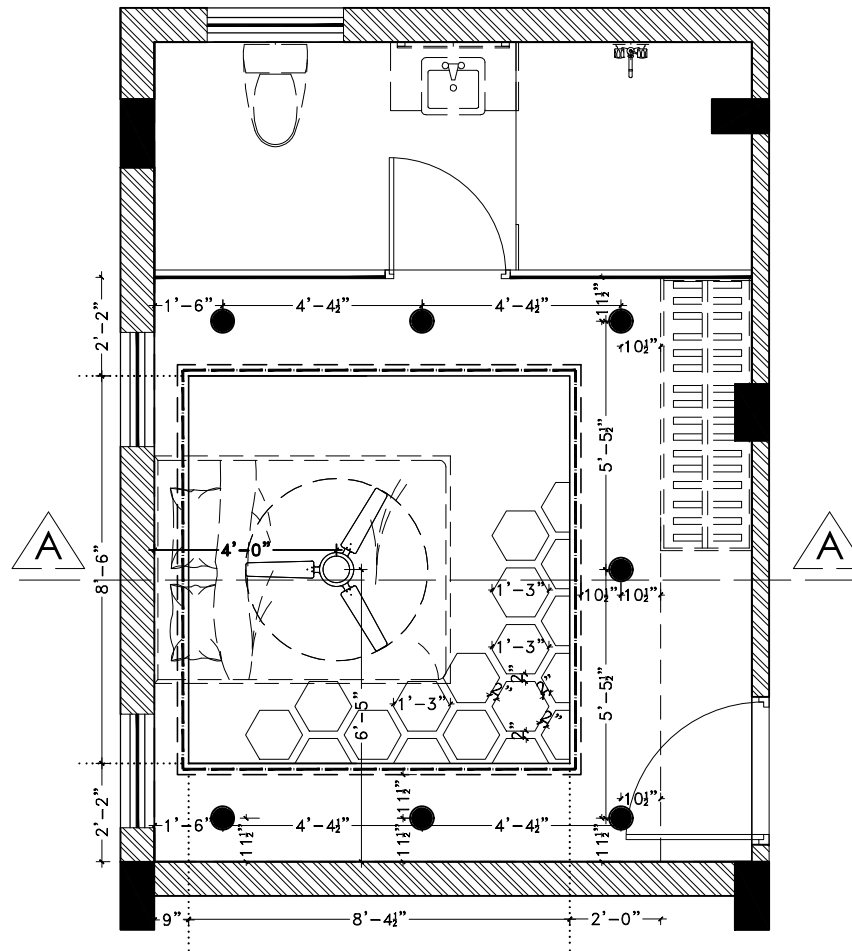

SECTION - AA

COPYRIGHT
THIS DRAWING IS A COPYRIGHT. IT IS NOT TO BE REPRODUCED, COPIED, HANDED OVER TO A THIRD PARTY OR USED FOR ANY OTHER PURPOSE OTHER THAN FOR THE PROJECT INVOLVED. WITHOUT THE KNOWLEDGE OF THE ARCHITECT.

NOTE:
ALL DIMENSIONS TO BE CHECKED AT SITE. DO NOT SCALE THE DRAWING. IN THE EVENT OF ANY DISCREPANCIES OR DIFFERENCES BETWEEN ARCHITECTURAL DRAWINGS, STRUCTURAL DRAWINGS AND SITE CONDITIONS, IMMEDIATE REFERENCE IS TO BE MADE TO THE ARCHITECT PRIOR TO THE EXECUTION OF WORK AT THE SITE.

06.		
05.		
04.		
03.		
02		
01		
REV	REVISION DESCRIPTION	DATE

ENGINEER
DE-STYLUS designers (P) Ltd.,
ENGINEERS AND INTERIOR DESIGNERS
35/1, VEERABADRAN STREET, NUNGAMBAKKAM,
CHENNAI-34, PHONE : 28202177, 28202166.
E-mail : destylusdesigners@gmail.com

PROJECT:
PROPOSED RESIDENCE BUILDING FOR Mr. VEERAKUMAR
AT GILL NAGAR, IN CHENNAI.

DRAWING TITLE:
**GUEST BEDROOM FALSE CEILING
THIRD FLOOR**
(SCHEMATIC DRAWING)

	Initials	Signed by:	Date:
Drawn by:	PUTHIN		22.08.2022
Checked by:	MSM		22.08.2022
Approved by:	PVR		

Scale:	1"=8'-0"
Job No:	001
Drawing number:	REV

R	E	S	-	W	R	K	-	G	-	2	0	1				00
---	---	---	---	---	---	---	---	---	---	---	---	---	--	--	--	----






MANI VANNAN


LOCATION – NUNGAGAKKAM,
CHENNAI.

TYPE – RESIDENTIAL
APARTMENT
BUILDING.


CLIENT – MR.MANIVANNAN.

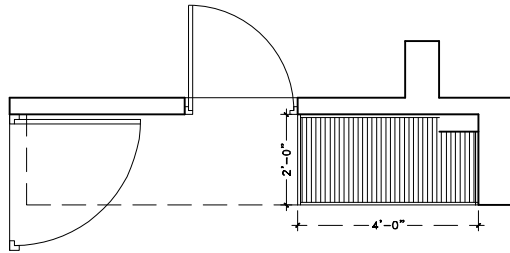

GUEST BEDROOM - WARDROBE PART PLAN
(THIRD FLOOR)

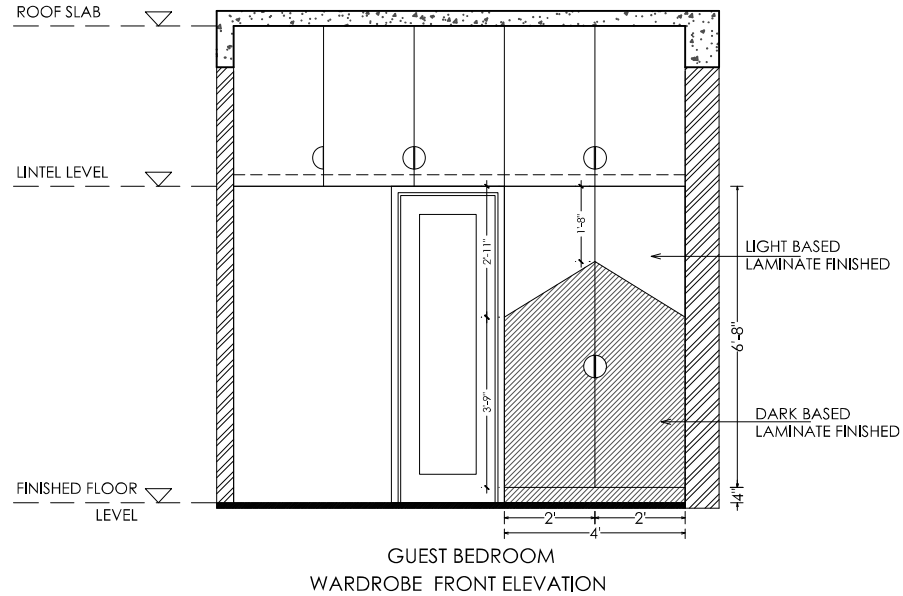

GUEST BEDROOM
WARDROBE FRONT ELEVATION

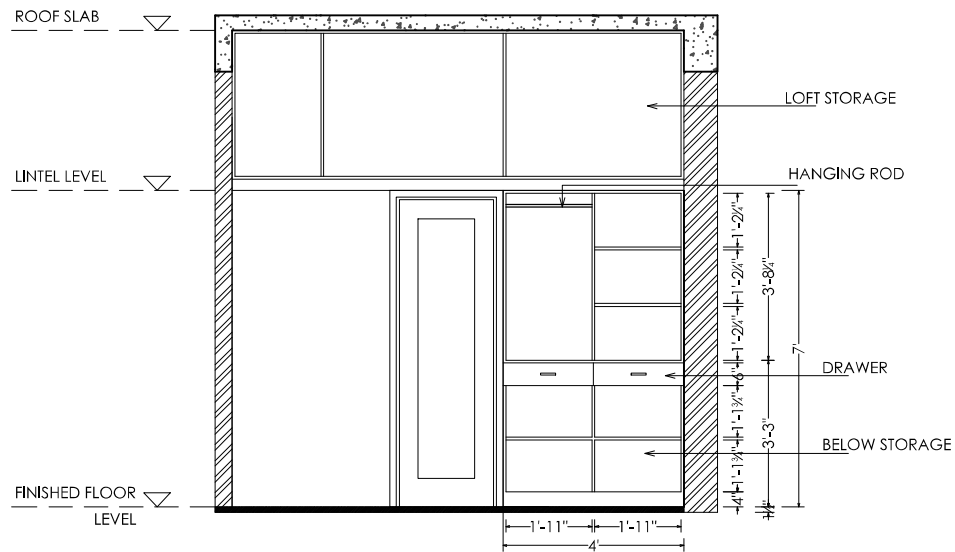

GUEST BEDROOM
WARDROBE INNER ELEVATION

COPYRIGHT
THIS DRAWING IS A COPYRIGHT. IT IS NOT TO BE REPRODUCED, COPIED, HANDED OVER TO A THIRD PARTY OR USED FOR ANY OTHER PURPOSE OTHER THAN FOR THE PROJECT INVOLVED. WITHOUT THE KNOWLEDGE OF THE ARCHITECT.
NOTE:
ALL DIMENSIONS TO BE CHECKED AT SITE. DO NOT SCALE THE DRAWING. IN THE EVENT OF ANY DISCREPANCIES OR DIFFERENCES BETWEEN ARCHITECTURAL DRAWINGS, STRUCTURAL DRAWINGS AND SITE CONDITIONS, IMMEDIATE REFERENCE IS TO BE MADE TO THE ARCHITECT PRIOR TO THE EXECUTION OF WORK AT THE SITE.

02	ISSUED FOR CONSTRUCTION	16.02.2022
01	AS PER SITE CONDITION TO BE REVISED LAYOUT	09.02.2022
REV	REVISION DESCRIPTION	DATE

NOTE:
ALL DIMENSIONS TO BE CHECKED AT SITE. DO NOT SCALE THE DRAWING. IN THE EVENT OF ANY DISCREPANCIES OR DIFFERENCES BETWEEN ARCHITECT DRAWINGS, STRUCTURAL DRAWING AND SITE CONDITIONS, IMMEDIATE REFERENCE IS TO BE MADE TO THE ARCHITECT PRIOR TO THE EXECUTION OF WORK AT THE SITE. REFER STRUCTURAL DRAWING FOR FOUNDATION, BEAM LAYOUT, ROOF SLAB, STAIRCASE DETAILS & LINTEL BEAM ETC.


ENGINEER
DE-STYLUS designers (P) Ltd.,
ENGINEERS AND INTERIOR DESIGNERS
35/1, VEERABADRAN STREET, NUNGABAKKAM,
CHENNAI-34, PHONE : 28202177, 28202166
E-mail : destylusdesigners@gmail.com

PROJECT:
PROPOSED RESIDENTIAL APARTMENT BUILDING FOR
MR. MANIVANNAN BROTHER'S AT NUNGABAKKAM, IN CHENNAI.


DRAWING TITLE:
GUEST BEDROOM - WARDROBE DETAIL
THIRD FLOOR
(WORKING DRAWING)

Initials	Signed by	Date:
Drawn by: PUTHIN		01-04-2022
Checked by: MSM		01-09-2022
Approved by: PVR		


Scale: 1"=8'-0"	
Job No: 001	
Drawing number: REV	
R E S - W R K - G - 2 0 1	
00	

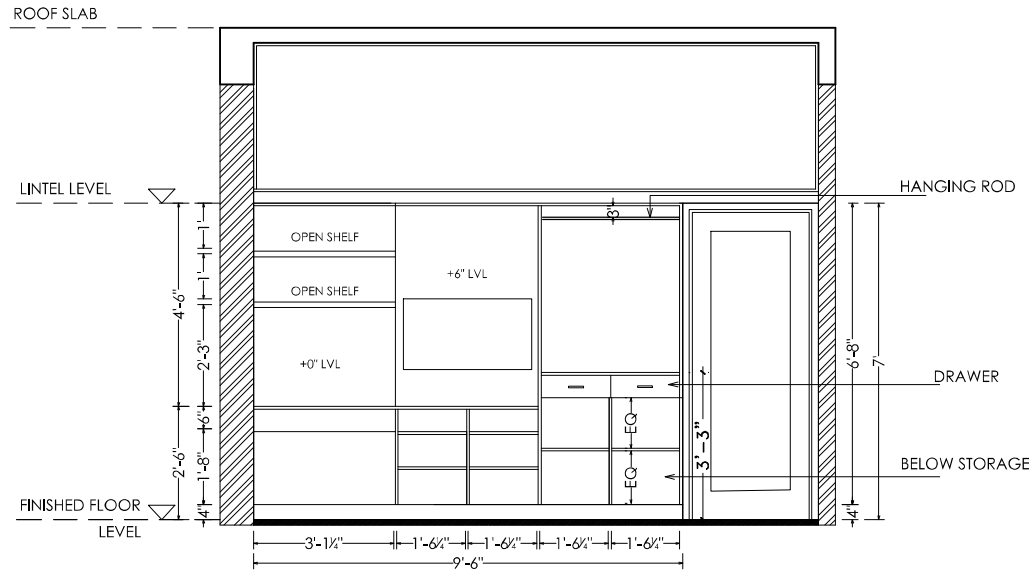

KIDS BEDROOM
WARDROBE INNER ELEVATION (A)

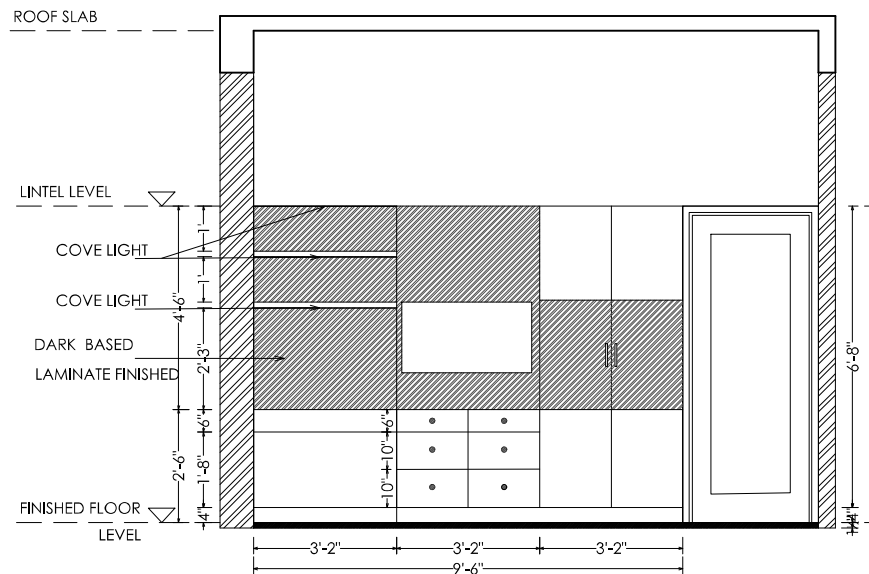

KIDS BEDROOM
WARDROBE FRONT ELEVATION (A)

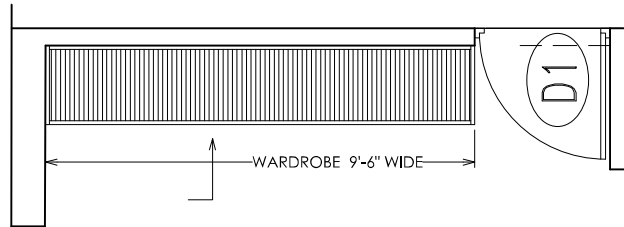

KIDS BEDROOM - WARDROBE PART PLAN
(THIRD FLOOR)

COPYRIGHT
THIS DRAWING IS A COPYRIGHT. IT IS NOT TO BE REPRODUCED, COPIED, HANDED OVER TO A THIRD PARTY OR USED FOR ANY OTHER PURPOSE OTHER THAN FOR THE PROJECT INVOLVED. WITHOUT THE KNOWLEDGE OF THE ARCHITECT.

NOTE:
ALL DIMENSIONS TO BE CHECKED AT SITE. DO NOT SCALE THE DRAWING. IN THE EVENT OF ANY DISCREPANCIES OR DIFFERENCES BETWEEN ARCHITECTURAL DRAWINGS, STRUCTURAL DRAWINGS AND SITE CONDITIONS, IMMEDIATE REFERENCE IS TO BE MADE TO THE ARCHITECT PRIOR TO THE EXECUTION OF WORK AT THE SITE.

02	ISSUED FOR CONSTRUCTION	16.02.2022
01	AS PER SITE CONDITION TO BE REVISED LAYOUT	09.02.2022
REV	REVISION DESCRIPTION	DATE

NOTE:
ALL DIMENSIONS TO BE CHECKED AT SITE. DO NOT SCALE THE DRAWING. IN THE EVENT OF ANY DISCREPANCIES OR DIFFERENCES BETWEEN ARCHITECT DRAWINGS, STRUCTURAL DRAWING AND SITE CONDITIONS, IMMEDIATE REFERENCE IS TO BE MADE TO THE ARCHITECT PRIOR TO THE EXECUTION OF WORK AT THE SITE. REFER STRUCTURAL DRAWING FOR FOUNDATION, BEAM LAYOUT, ROOF SLAB, STAIRCASE DETAILS & LINTEL BEAM ETC.




ENGINEER
DE-STYLUS designers (P) Ltd.,
ENGINEERS AND INTERIOR DESIGNERS
35/1, VEERABADRAN STREET, NUNGAMBAKKAM,
CHENNAI-34, PHONE : 28202177, 28202166
E-mail : destylusdesigners@gmail.com

PROJECT:
PROPOSED RESIDENTIAL APARTMENT BUILDING FOR
MR. MANIVANNAN BROTHER'S AT NUNGAMBAKKAM, IN CHENNAI.

DRAWING TITLE:
KIDS BEDROOM - WARDROBE DETAIL
THIRD FLOOR
(WORKING DRAWING)

Initials	Signed by	Date:
Drawn by: PUTHIN		03.11.2022
Checked by: MSM		03.11.2022
Approved by: PVR		

Scale: 1"=8'-0"	
Job No: 001	
Drawing number: REV	
R E S - W R K - G - 2 0 1	00

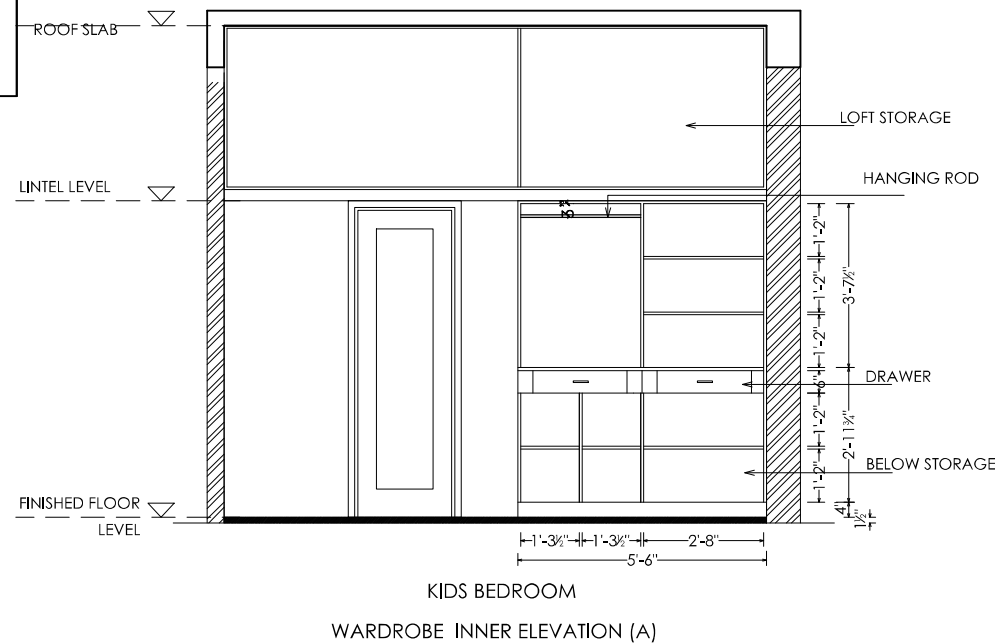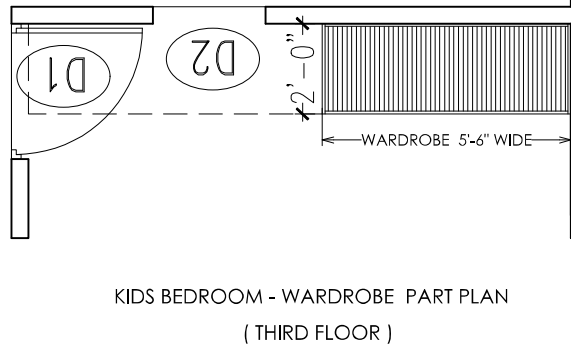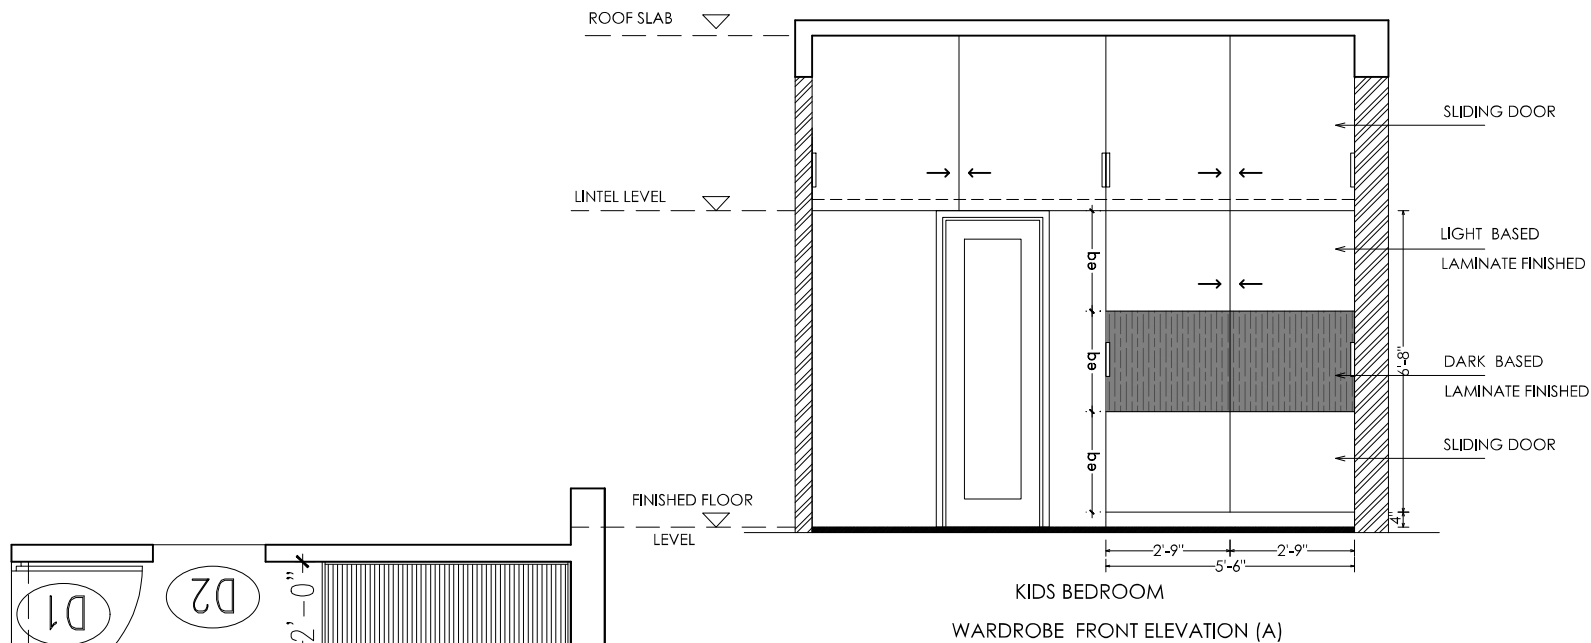

COPYRIGHT
THIS DRAWING IS A COPYRIGHT. IT IS NOT TO BE REPRODUCED, COPIED, HANDED OVER TO A THIRD PARTY OR USED FOR ANY OTHER PURPOSE OTHER THAN FOR THE PROJECT INVOLVED. WITHOUT THE KNOWLEDGE OF THE ARCHITECT.

NOTE:
ALL DIMENSIONS TO BE CHECKED AT SITE. DO NOT SCALE THE DRAWING. IN THE EVENT OF ANY DISCREPANCIES OR DIFFERENCES BETWEEN ARCHITECTURAL DRAWINGS, STRUCTURAL DRAWINGS AND SITE CONDITIONS, IMMEDIATE REFERENCE IS TO BE MADE TO THE ARCHITECT PRIOR TO THE EXECUTION OF WORK AT THE SITE.

REV	REVISION DESCRIPTION	DATE
02	ISSUED FOR CONSTRUCTION	16.02.2022
01	AS PER SITE CONDITION TO BE REVISED LAYOUT	09.02.2022

NOTE:
ALL DIMENSIONS TO BE CHECKED AT SITE. DO NOT SCALE THE DRAWING. IN THE EVENT OF ANY DISCREPANCIES OR DIFFERENCES BETWEEN ARCHITECT DRAWINGS, STRUCTURAL DRAWING AND SITE CONDITIONS, IMMEDIATE REFERENCE IS TO BE MADE TO THE ARCHITECT PRIOR TO THE EXECUTION OF WORK AT THE SITE. REFER STRUCTURAL DRAWING FOR FOUNDATION, BEAM LAYOUT, ROOF SLAB, STAIRCASE DETAILS & LINTEL BEAM ETC.

ENGINEER
DESTYLUS designers (P) Ltd.,
ENGINEERS AND INTERIOR DESIGNERS
35/1, VEERABADRAN STREET, NUNGABAKKAM,
CHENNAI-34, PHONE : 28202177, 28202166
E-mail : destylusdesigners@gmail.com

PROJECT:
PROPOSED RESIDENTIAL APARTMENT BUILDING FOR
MR. MANIVANNAN BROTHER'S AT NUNGABAKKAM, IN CHENNAI.

DRAWING TITLE:
**KIDS BEDROOM - WARDROBE DETAIL
THIRD FLOOR
(WORKING DRAWING)**

Drawn by:	Checked by:	Approved by:
PUTHIN	MSM	PVR

Scale: 1"=8'-0"	Job No: 001	Drawing number: REV
R E S - W R K - G - 2 0 1		



00

01


GUEST BEDROOM VIEWS




02

KIDS BEDROOM VIEWS




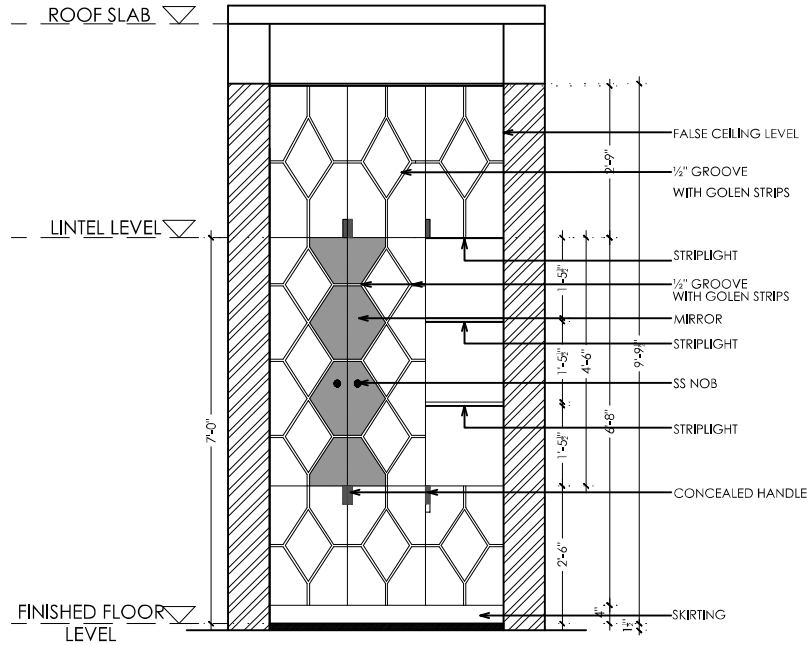

FOYER ELEVATION

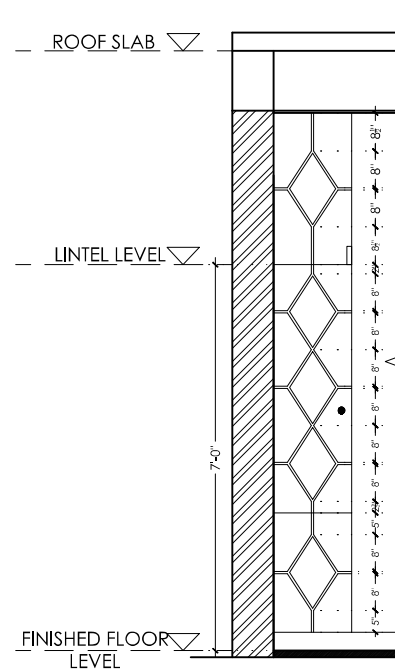

FOYER ELEVATION

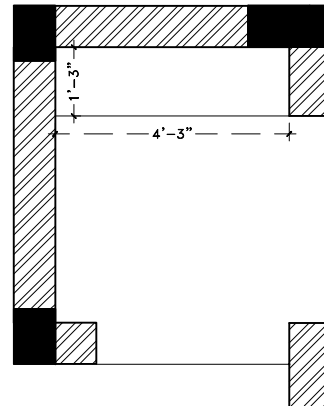

FOYER PLAN

COPYRIGHT
THIS DRAWING IS A COPYRIGHT. IT IS NOT TO BE REPRODUCED, COPIED, HANDED OVER TO A THIRD PARTY OR USED FOR ANY OTHER PURPOSE OTHER THAN FOR THE PROJECT INVOLVED. WITHOUT THE KNOWLEDGE OF THE ARCHITECT.

NOTE:
ALL DIMENSIONS TO BE CHECKED AT SITE. DO NOT SCALE THE DRAWING. IN THE EVENT OF ANY DISCREPANCIES OR DIFFERENCES BETWEEN ARCHITECTURAL DRAWINGS, STRUCTURAL DRAWINGS AND SITE CONDITIONS, IMMEDIATE REFERENCE IS TO BE MADE TO THE ARCHITECT PRIOR TO THE EXECUTION OF WORK AT THE SITE.

02		
01		
REV	REVISION DESCRIPTION	DATE

NOTE:
ALL DIMENSIONS TO BE CHECKED AT SITE. DO NOT SCALE THE DRAWING. IN THE EVENT OF ANY DISCREPANCIES OR DIFFERENCES BETWEEN ARCHITECT DRAWINGS, STRUCTURAL DRAWING AND SITE CONDITIONS, IMMEDIATE REFERENCE IS TO BE MADE TO THE ARCHITECT PRIOR TO THE EXECUTION OF WORK AT THE SITE. REFER STRUCTURAL DRAWING FOR FOUNDATION, BEAM LAYOUT, ROOF SLAB, STAIRCASE DETAILS & LINTEL BEAM ETC.

ENGINEER
DE-STYLUS designers (P) Ltd.,
ENGINEERS AND INTERIOR DESIGNERS
35/1, VEERABADRAN STREET, NUNGAMBAKKAM,
CHENNAI-34. PHONE : 28202177, 28202166
E-mail : destylusdesigners@gmail.com

PROJECT:
PROPOSED RESIDENTIAL APARTMENT BUILDING FOR
MR. MANIVANNAN BROTHER'S AT NUNGABAKKAM, IN CHENNAI.


DRAWING TITLE:
SITE CUM SECOND FLOOR PLAN
(1807.00 Sq.ft.,)
(WORKING DRAWING)

Initials:	Signed by:	Date:
Drawn by: PUTHIN		05/11/2022
Checked by: MSM		05/11/2022
Approved by: PVR		


Scale: 1"=8'-0"	
Job No: 001	
Drawing number: REV	
R E S - W R K - G - 2 0 1	00




MR.MANIVANNAN APARTMENT SITE VISIT

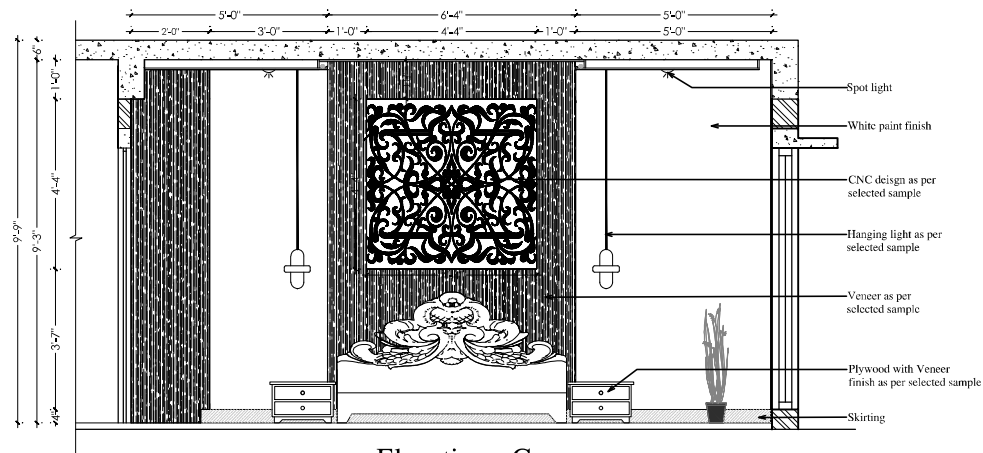

Elevation - C

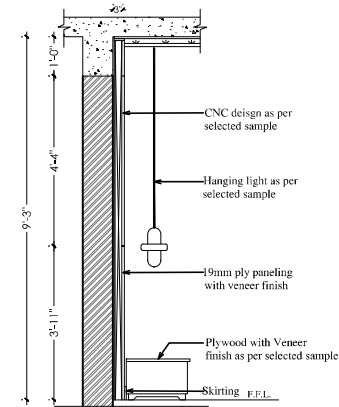

Section 2-2

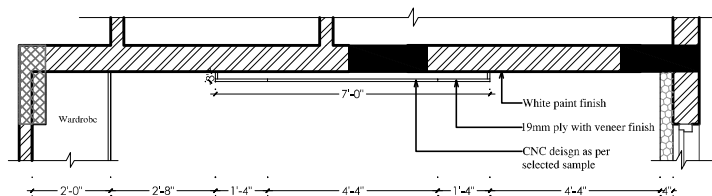

COPYRIGHT
THIS DRAWING IS A COPYRIGHT. IT IS NOT TO BE REPRODUCED, COPIED, HANDED OVER TO A THIRD PARTY OR USED FOR ANY OTHER PURPOSE OTHER THAN FOR THE PROJECT INVOLVED. WITHOUT THE KNOWLEDGE OF THE ARCHITECT.

NOTE:
ALL DIMENSIONS TO BE CHECKED AT SITE. DO NOT SCALE THE DRAWING. IN THE EVENT OF ANY DISCREPANCIES OR DIFFERENCES BETWEEN ARCHITECTURAL DRAWINGS, STRUCTURAL DRAWINGS AND SITE CONDITIONS, IMMEDIATE REFERENCE IS TO BE MADE TO THE ARCHITECT PRIOR TO THE EXECUTION OF WORK AT THE SITE.


06.		
05.		
04.		
03.		
02.		
01.		
REV	REVISION DESCRIPTION	DATE

ENGINEER
DE-STYLUS designers (P) Ltd.,
ENGINEERS AND INTERIOR DESIGNERS
35/1, VEERABADRAN STREET, NUNGAMBAKKAM,
CHENNAI-34, PHONE : 28202177, 28202166,
E-mail : destylusdesigners@gmail.com


PROJECT:
PROPOSED FLAT INTERIOR LAYOUT FOR Mrs. MALLIGA
AT ADYAR IN CHENNAI.

DRAWING TITLE:
MASTER BEDROOM
(WORKING DRAWING)


	Initials:	Signed by:	Date:
Drawn by:	PUTHIN		11/06/2022
Checked by:	MSM		11/06/2022
Approved by:	PVR		
CAD file: D:\Destylus\cad drawing\VEERAKUMAR INTERIOR\DR26-16-2022\Interior Layout 14-11-2022.dwg			
Scale: 1"=8'-0" Job No: 001			
Drawing number: REV			
R	E	S	00
W	R	K	
-	G	-	
2	0	1	

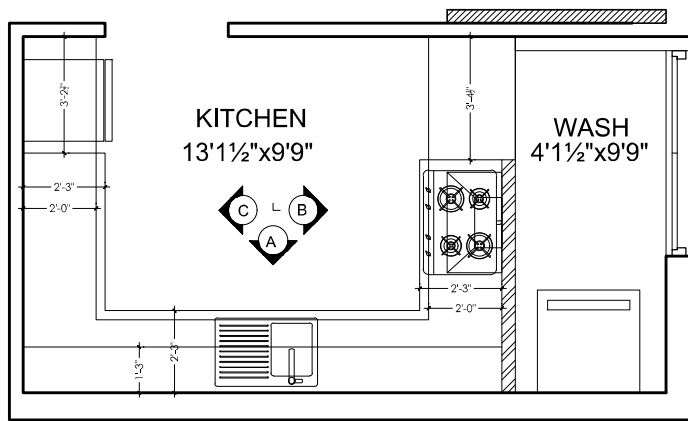


KITCHEN - PART PLAN

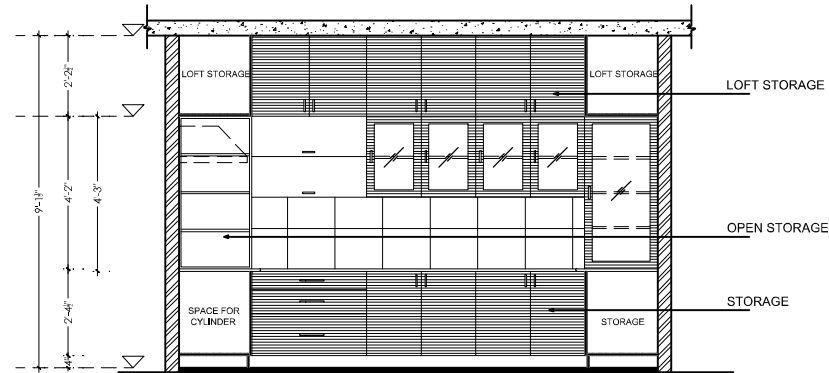

KITCHEN WALL ELEVATION - A

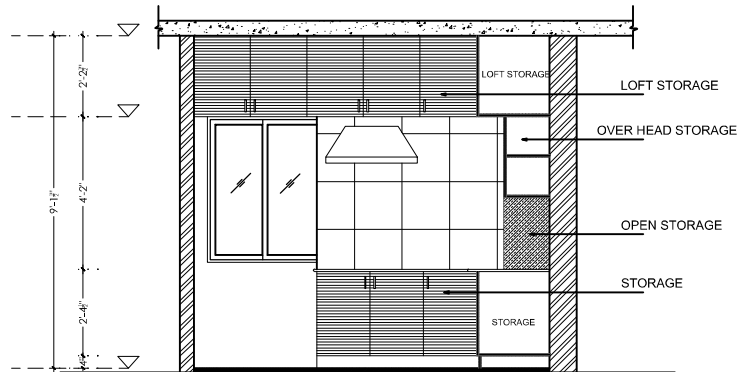

KITCHEN WALL ELEVATION - B

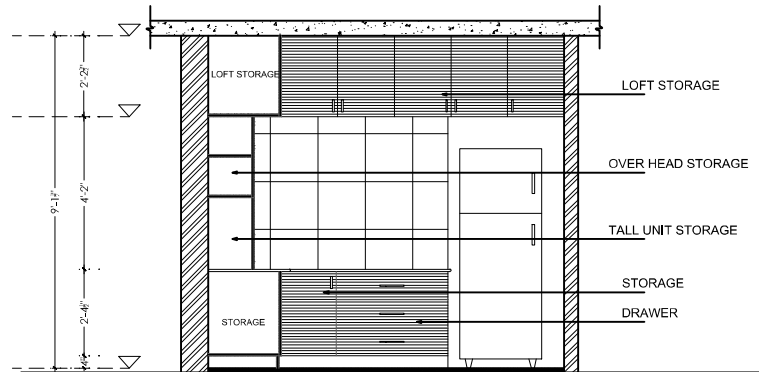

KITCHEN WALL ELEVATION - C

COPYRIGHT
THIS DRAWING IS A COPYRIGHT. IT IS NOT TO BE REPRODUCED, COPIED, HANDED OVER TO A THIRD PARTY OR USED FOR ANY OTHER PURPOSE OTHER THAN FOR THE PROJECT INVOLVED. WITHOUT THE KNOWLEDGE OF THE ARCHITECT.

NOTE:
ALL DIMENSIONS TO BE CHECKED AT SITE.
DO NOT SCALE THE DRAWING.
IN THE EVENT OF ANY DISCREPANCIES OR DIFFERENCES BETWEEN ARCHITECTURAL DRAWINGS, STRUCTURAL DRAWINGS AND SITE CONDITIONS, IMMEDIATE REFERENCE IS TO BE MADE TO THE ARCHITECT PRIOR TO THE EXECUTION OF WORK AT THE SITE.

06.		
05.		
04.		
03.		
02		
01		
REV	REVISION DESCRIPTION	DATE

ENGINEER
DE-STYLUS designers (P) Ltd.,
ENGINEERS AND INTERIOR DESIGNERS
35/1, VEERABADRAN STREET, NUNGAMBAKKAM,
CHENNAI-34. PHONE : 28202177, 28202166.
E-mail : destylusdesigners@gmail.com

PROJECT:
PROPOSED FLAT INTERIOR LAYOUT FOR MRS. MALLIGA
AT ADYAR IN CHENNAI.

DRAWING TITLE:
KITCHEN INTERIOR LAYOUT

Drawn by:	Initials:	Signed by:	Date:
PUTHIN			13/06/2022
Checked by:	MSM		13/06/2022
Approved by:	PvR		

CAD file:
D:\Destylus\cad drawing\VEERABADRAN INTERIOR\21-13-2022\Kitchen Layout
14.10.2022.dwg

Scale:
1"=8'-0"
Job No:
001

Drawing number: REV

R E S - W R K - G - 2 0 1 **00**



KITCHEN HDHMR BOARD BELOW STORAGE



ACRYLIC LAMINATE AND DOOR FITTING



KITCHEN BACKSPLASH FINISH



POOJA DOOR CUTTING



WALL PANELING



VENEER MELAMINE POLISHING



POOJA DOOR FITTING



TV UNIT WALL CLADDING



ALUMINIUM CHENNAL
FRAM WORK



PU PAINT FINISHING



TRACK LIGHT FITTING



SOFT CLOSE METALLA HINGE



BALL BEARING SLIDES
SIDE(SOFT CLOSE)



PROFILE LIGHT



BALL BEARING
SLIDES SIDE



RAUVISIO BRILLIANT
LAMINATE



DUSKY WENGE VENEER



TRACK LIGHT



JIGSAW MACHINE



LEGRABOX PURE PULL-OUT



OIL PULL-OUT



WHITE CEMENT



LAMINATE



HDHMR BOARD



INTERIOR MATERIALS



COPYRIGHT
THIS DRAWING IS A COPYRIGHT. IT IS NOT TO BE REPRODUCED, COPIED, HANDED OVER TO A THIRD PARTY OR USED FOR ANY OTHER PURPOSE OTHER THAN FOR THE PROJECT INVOLVED. WITHOUT THE KNOWLEDGE OF THE ARCHITECT.

NOTE:
ALL DIMENSIONS TO BE CHECKED AT SITE. DO NOT SCALE THE DRAWING.
IN THE EVENT OF ANY DISCREPANCIES OR DIFFERENCES BETWEEN ARCHITECTURAL DRAWINGS, STRUCTURAL DRAWINGS AND SITE CONDITIONS, IMMEDIATE REFERENCE IS TO BE MADE TO THE ARCHITECT PRIOR TO THE EXECUTION OF WORK AT THE SITE.

06.		
05.		
04.		
03.		
02.		
01.		

REV	REVISION DESCRIPTION	DATE
-----	----------------------	------

ENGINEER
DE-STYLUS designers (P) Ltd.,
ENGINEERS AND INTERIOR DESIGNERS
35/1, VEERABADRAN STREET, NUNGAMBAKKAM,
CHENNAI-34, PHONE : 28202177, 28202166.
E-mail : destylusdesigners@gmail.com








PROJECT:
PROPOSED OFFICE INTERIOR LAYOUT FOR
M/s.MCB DEVELOPERS AT ANNA NAGAR IN CHENNAI.

DRAWING TITLE:

MD ROOM WALL DETAIL
(WORKING DRAWING)

	Initials:	Signed by:	Date:
Drawn by:	PUTHIN		30/09/2021
Checked by:	MSM		30/09/2021
Approved by:	PVR		

Scale: 1"=5'-0"															
Job No: 001															
Drawing number: REV															
R	E	S	-	W	R	K	-	G	-	2	0	1			00

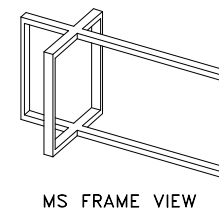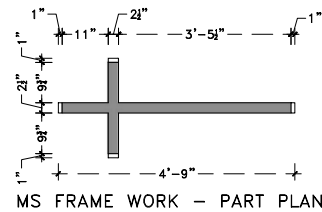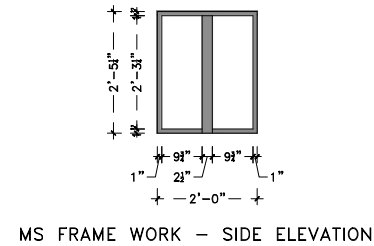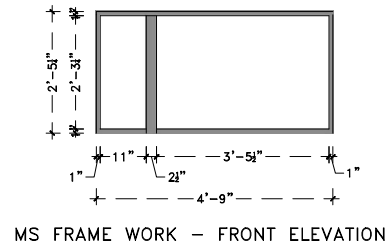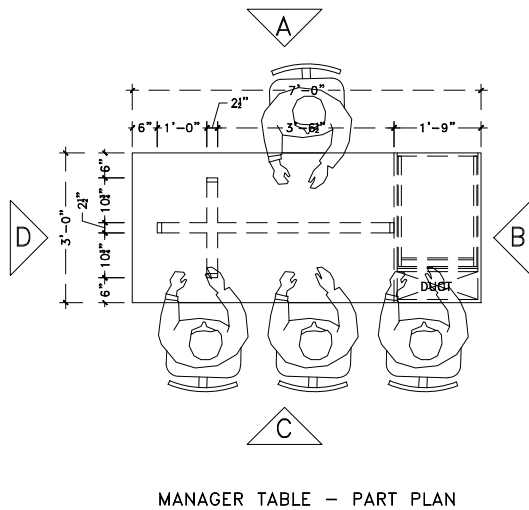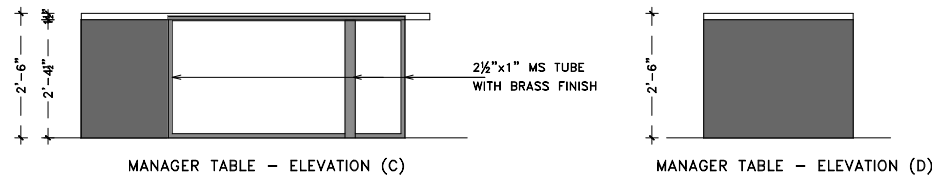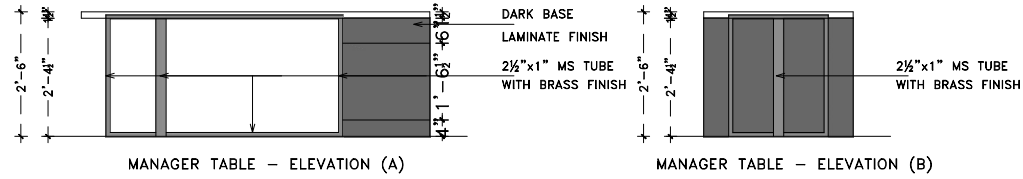

COPYRIGHT
THIS DRAWING IS A COPYRIGHT. IT IS NOT TO BE REPRODUCED, COPIED, HANDED OVER TO A THIRD PARTY OR USED FOR ANY OTHER PURPOSE OTHER THAN FOR THE PROJECT INVOLVED. WITHOUT THE KNOWLEDGE OF THE ARCHITECT.

NOTE:
ALL DIMENSIONS TO BE CHECKED AT SITE. DO NOT SCALE THE DRAWING. IN THE EVENT OF ANY DISCREPANCIES OR DIFFERENCES BETWEEN ARCHITECTURAL DRAWINGS, STRUCTURAL DRAWINGS AND SITE CONDITIONS, IMMEDIATE REFERENCE IS TO BE MADE TO THE ARCHITECT PRIOR TO THE EXECUTION OF WORK AT THE SITE.

06.		
05.		
04.		
03.		
02.		
01.		
REV	REVISION DESCRIPTION	DATE


ENGINEER
DE-STYLUS designers (P) Ltd.,
ENGINEERS AND INTERIOR DESIGNERS
35/1, VEERABADRAN STREET, NUNGAMBAKKAM,
CHENNAI-34, PHONE : 28202177, 28202166.
E-mail : destylusdesigners@gmail.com

PROJECT:
PROPOSED OFFICE INTERIOR LAYOUT FOR
M/s.MCB DEVELOPERS AT ANNA NAGAR IN CHENNAI.


DRAWING TITLE:
MANAGER TABLE DETAIL
(WORKING DRAWING)

Drawn by:	Initials:	Signed by:	Date:
PUTHIN			26/09/2021
Checked by:	Initials:	Signed by:	Date:
MSM			26/09/2021
Approved by:	Initials:	Signed by:	Date:
PVR			

Scale:	1"=8'-0"
Job No:	001
Drawing number:	REV
R E S - W R K - G - 2 0 1	00

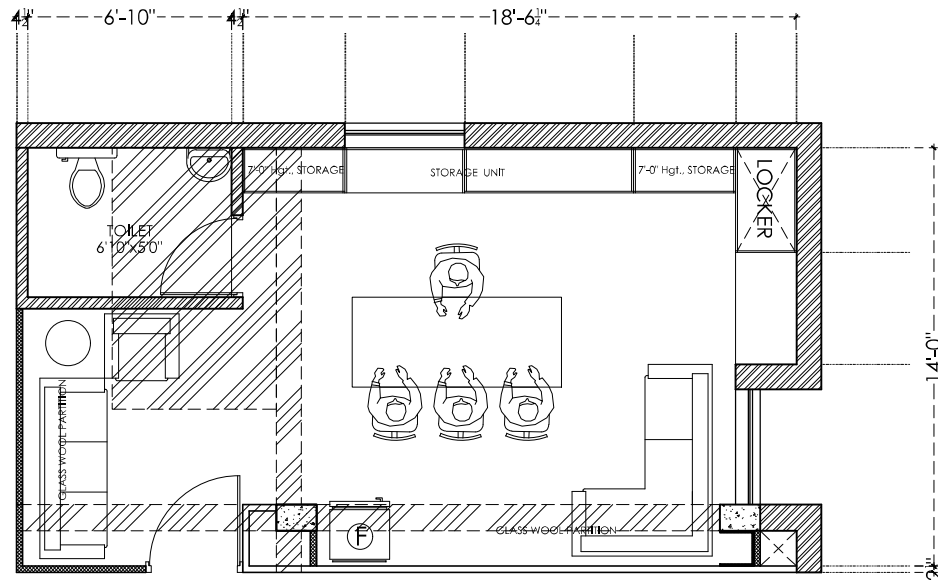

MD ROOM - PART PLAN
ARRANGEMENT PLAN

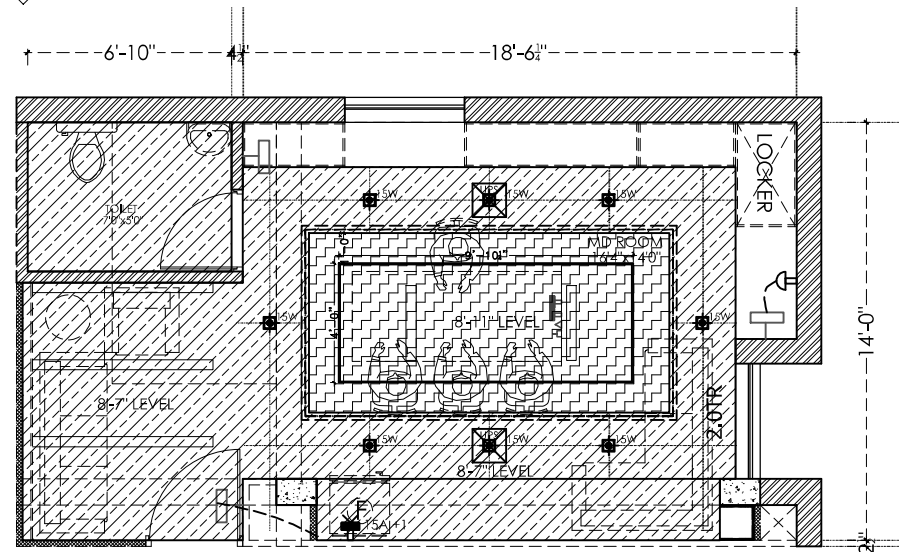

MD ROOM - PART PLAN
FALSE CEILING LAYOUT

COPYRIGHT
THIS DRAWING IS A COPYRIGHT. IT IS NOT TO BE REPRODUCED, COPIED, HANDED OVER TO A THIRD PARTY OR USED FOR ANY OTHER PURPOSE OTHER THAN FOR THE PROJECT INVOLVED. WITHOUT THE KNOWLEDGE OF THE ARCHITECT.

NOTE:
ALL DIMENSIONS TO BE CHECKED AT SITE. DO NOT SCALE THE DRAWING. IN THE EVENT OF ANY DISCREPANCIES OR DIFFERENCES BETWEEN ARCHITECTURAL DRAWINGS, STRUCTURAL DRAWINGS AND SITE CONDITIONS, IMMEDIATE REFERENCE IS TO BE MADE TO THE ARCHITECT PRIOR TO THE EXECUTION OF WORK AT THE SITE.

06.		
05.		
04.		
03.		
02.		
01.		
REV	REVISION DESCRIPTION	DATE

ENGINEER
DE-STYLUS designers (P) Ltd.,
ENGINEERS AND INTERIOR DESIGNERS
35/1, VEERABADRAN STREET, NUNGAMBAKKAM,
CHENNAI-34. PHONE : 28202177, 28202166.
E-mail : destylusdesigners@gmail.com


PROJECT:
PROPOSED OFFICE INTERIOR LAYOUT FOR
M/s.MCB DEVELOPERS AT ANNA NAGAR IN CHENNAI.

DRAWING TITLE:
MD ROOM INTERIOR DETAIL
(WORKING DRAWING)


Drawn by:	Initials:	Signed by:	Date:
PUTHN			26/09/2021
Checked by:	Initials:	Signed by:	Date:
MSM			26/09/2021
Approved by:	Initials:	Signed by:	Date:
PVR			

Scale:	1"=8'-0"
Job No:	001
Drawing number:	REV


R E S - W R K - G - 2 0 1 00

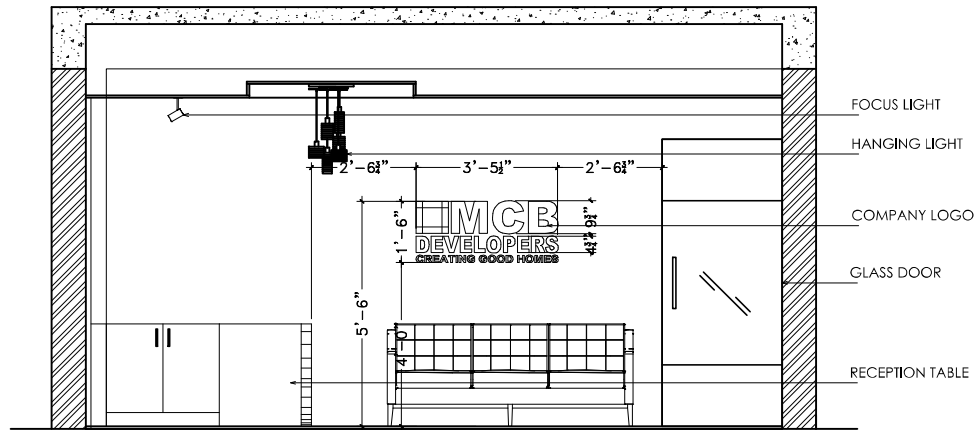


RECEPTION - WALL ELEVATION A

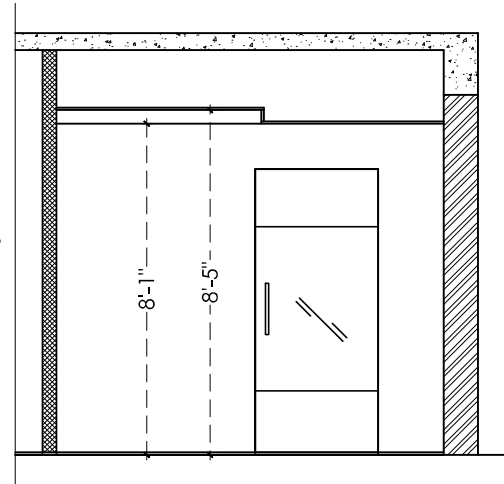

RECEPTION - WALL ELEVATION B

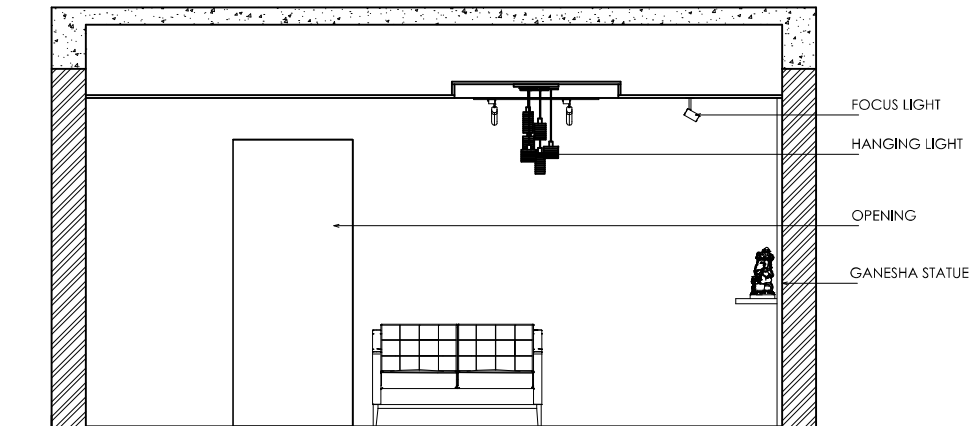

RECEPTION - WALL ELEVATION C

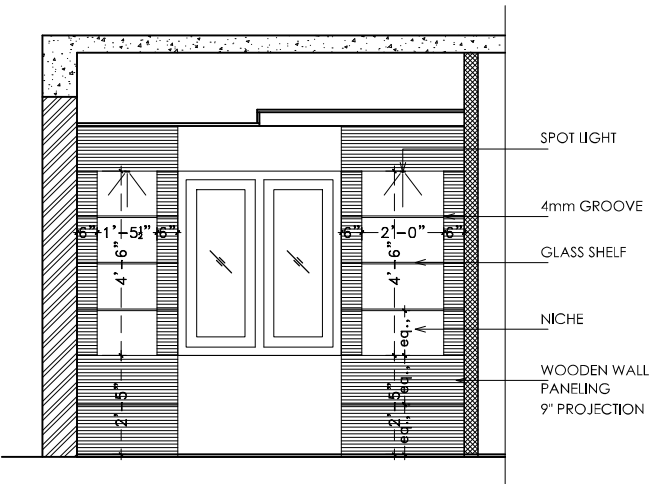

RECEPTION - WALL ELEVATION D

COPYRIGHT
THIS DRAWING IS A COPYRIGHT. IT IS NOT TO BE REPRODUCED, COPIED, HANDED OVER TO A THIRD PARTY OR USED FOR ANY OTHER PURPOSE OTHER THAN FOR THE PROJECT INVOLVED. WITHOUT THE KNOWLEDGE OF THE ARCHITECT.

NOTE:
ALL DIMENSIONS TO BE CHECKED AT SITE. DO NOT SCALE THE DRAWING. IN THE EVENT OF ANY DISCREPANCIES OR DIFFERENCES BETWEEN ARCHITECTURAL DRAWINGS, STRUCTURAL DRAWINGS AND SITE CONDITIONS, IMMEDIATE REFERENCE IS TO BE MADE TO THE ARCHITECT PRIOR TO THE EXECUTION OF WORK AT THE SITE.

06.		
05.		
04.		
03.		
02.		
01.		

REV	REVISION DESCRIPTION	DATE
-----	----------------------	------

ENGINEER
DE-STYLUS designers (P) Ltd.,
ENGINEERS AND INTERIOR DESIGNERS
35/1, VEERABADRAN STREET, NUNGAMBAKKAM,
CHENNAI-34, PHONE : 28202177, 28202166.
E-mail : destylusdesigners@gmail.com

PROJECT:
PROPOSED OFFICE INTERIOR LAYOUT FOR
M/s.MCB DEVELOPERS AT ANNA NAGAR IN CHENNAI.


DRAWING TITLE:
RECEPTION WALL DETAIL
(WORKING DRAWING)

Drawn by:	Initials:	Signed by:	Date:
Checked by:	MSM		26/09/2021
Approved by:	PVR		26/09/2021

Scale: 1"=5'-0"															
Job No: 001															
Drawing number: REV															
R	E	S	-	W	R	K	-	G	-	2	0	1			00


COPYRIGHT
THIS DRAWING IS A COPYRIGHT. IT IS NOT TO BE REPRODUCED, COPIED, HANDED OVER TO A THIRD PARTY OR USED FOR ANY OTHER PURPOSE OTHER THAN FOR THE PROJECT INVOLVED. WITHOUT THE KNOWLEDGE OF THE ARCHITECT.

NOTE:
ALL DIMENSIONS TO BE CHECKED AT SITE. DO NOT SCALE THE DRAWING. IN THE EVENT OF ANY DISCREPANCIES OR DIFFERENCES BETWEEN ARCHITECTURAL DRAWINGS, STRUCTURAL DRAWINGS AND SITE CONDITIONS, IMMEDIATE REFERENCE IS TO BE MADE TO THE ARCHITECT PRIOR TO THE EXECUTION OF WORK AT THE SITE.

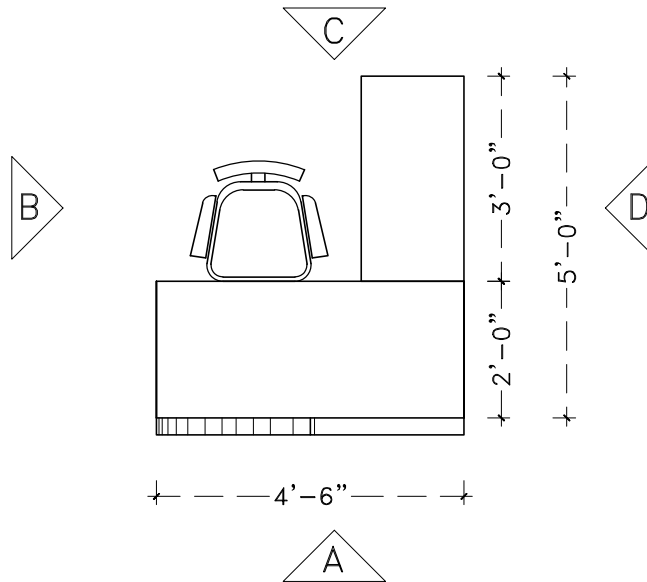


4'-6"


2'-0"
3'-0"
5'-0"

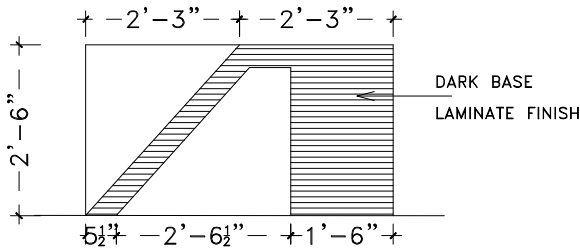


RECEPTION TABLE - ELEVATION (A)

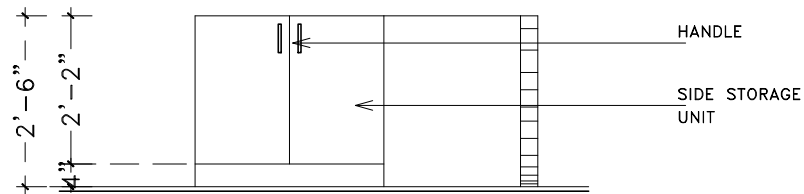

RECEPTION TABLE - ELEVATION (B)

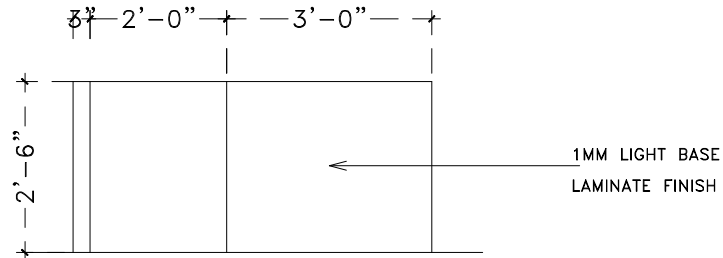

RECEPTION TABLE - ELEVATION (D)

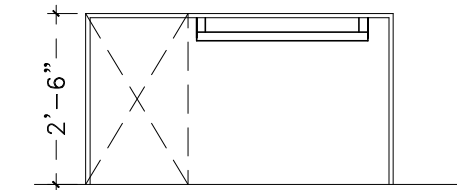

RECEPTION TABLE - ELEVATION (C)

REV	REVISION DESCRIPTION	DATE
06.		
05.		
04.		
03.		
02		
01		

ENGINEER
DE-STYLUS designers (P) Ltd.,
ENGINEERS AND INTERIOR DESIGNERS
35/1, VEERABADRAN STREET, NUNGAMBAKKAM,
CHENNAI-34, PHONE : 28202177, 28202166.
E-mail : destylusdesigners@gmail.com

PROJECT:
PROPOSED OFFICE INTERIOR LAYOUT FOR
M/s.MCB DEVELOPERS AT ANNA NAGAR IN CHENNAI.

DRAWING TITLE:
RECEPTION TABLE DETAIL
(WORKING DRAWING)

Drawn by:	Initials:	Signed by:	Date:
Checked by:	MSM		26/09/2021
Approved by:	PVR		26/09/2021

Scale:	1"=8'4"
Job No:	001
Drawing number:	REV

R	E	S	-	W	R	K	-	G	-	2	0	1				00
---	---	---	---	---	---	---	---	---	---	---	---	---	--	--	--	----

01


RECEPTION VIEWS



02

MD ROOM VIEWS



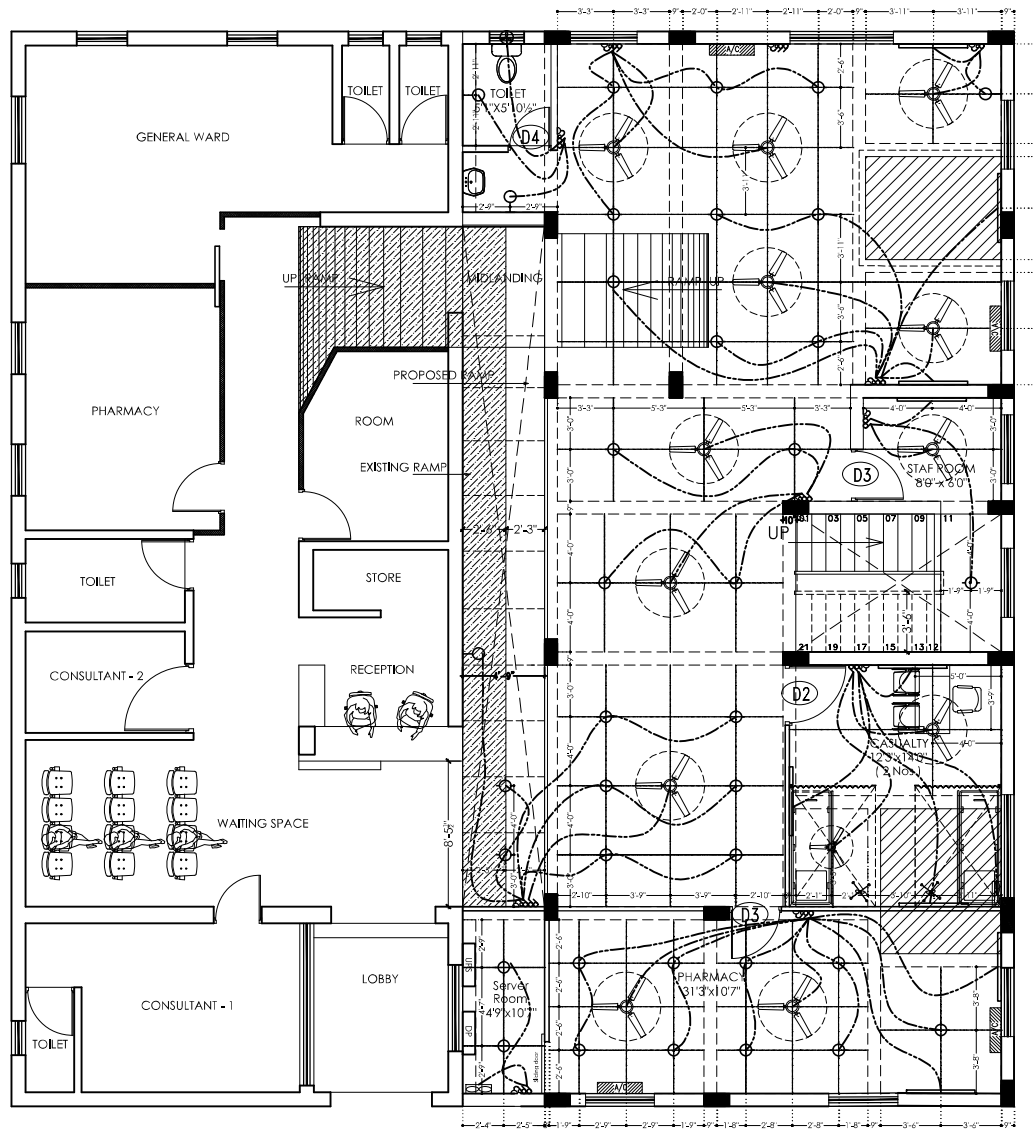

EXISTING LAYOUT

GROUND FLOOR PLAN
PROPOSED LAYOUT

COPYRIGHT
THIS DRAWING IS A COPYRIGHT. IT IS NOT TO BE REPRODUCED, COPIED, HANDLED OVER TO A THIRD PARTY OR USED FOR ANY OTHER PURPOSE OTHER THAN FOR THE PROJECT INVOLVED. WITHOUT THE KNOWLEDGE OF THE ARCHITECT.

NOTE:
ALL DIMENSIONS TO BE CHECKED AT SITE.
DO NOT SCALE THE DRAWING.
IN THE EVENT OF ANY DISCREPANCIES OR DIFFERENCES BETWEEN ARCHITECTURAL DRAWINGS, STRUCTURAL DRAWINGS AND SITE CONDITIONS, IMMEDIATE REFERENCE IS TO BE MADE TO THE ARCHITECT PRIOR TO THE EXECUTION OF WORK AT THE SITE.

SYMBOL	LEGEND	SOFFIT LVL
⚡	SINGLE WAY SWITCH	4'-0"
⚡	SINGLE WAY SWITCH	2'-0"
⚡	DOUBLE WAY SWITCH	4'-0"
⚡	DOUBLE WAY SWITCH	2'-0"
⚡	5A SOCKET	4'-0"
⚡	5A SOCKET	3'-0"
⚡	FAN REGULATOR AND SWITCH	4'-0"
⚡	FAN REGULATOR AND SWITCH	2'-0"
⚡	15A SOCKET	4'-0"
⚡	15A SOCKET	2'-0"
⚡	AC SOCKET	2'-0"
⚡	MIRROR LIGHT	7'-0"
⚡	WALL BRACKET	8'-0"
⚡	BULBHEAD LIGHT	8'-0"
⚡	EXHAUST FAN	8'-0"
⚡	FAN POINT	ROOF
⚡	T.V. CABLE SOCKET	4'-0"
⚡	DISTRIBUTION BOARDS	----
⚡	TELEPHONE - INTERCOM	2'-0"
⚡	GEYSER SOCKET	8'-0"
⚡	CALL BELL	8'-0"
⚡	CALL PUSH	4'-0"
⚡	CEILING LIGHT	ROOF
⚡	CHANDELIER	ROOF
Aqu	WATER PURIFIER POINT (1'-4" FROM COUNTER SLAB)	
Ref	REFRIGERATOR POINT	4'-0"
G	GEYSER	8'-0"
EX	EXHAUST FAN POINT	8'-0"
W/M	WASHING MACHINE	4'-0"
N	NIGHT LAMP	6'-0"
T	TUBE LIGHT	ROOF
W	WALL MOUNTED FAN	8'-0"
⚡	COMPOUND WALL LIGHT	----
⚡	MAIN ELECTRICITY BOARD	----


04.		
03.		
02.		
01.		
REV	REVISION DESCRIPTION	DATE

ENGINEER
DE-STYLUS designers (P) Ltd.,
ENGINEERS AND INTERIOR DESIGNERS
35/1, VEERABADRAN STREET, NUNGAMBAKKAM,
CHENNAI-34. PHONE : 28202177, 28202166.
E-mail : destylusdesigners@gmail.com

PROJECT:
PROPOSED ADDITIONAL ALTERATION INTERIOR LAYOUT
FOR M/s. DEEN HOSPITAL AT MANGADU IN CHENNAI.

DRAWING TITLE:
SITE CUM GROUND FLOOR PLAN
(ELECTRICAL DRAWING)

	Initials:	Signed by:	Date:
Drawn by:	PUTHIRI		08/07/2022
Checked by:	MSM		08/07/2022
Approved by:	PVR		
			
Scale: 1"=8'-0"			
Job No: 001			
Drawing number: REV			
R E S - W R K - G - 2 0 1			00

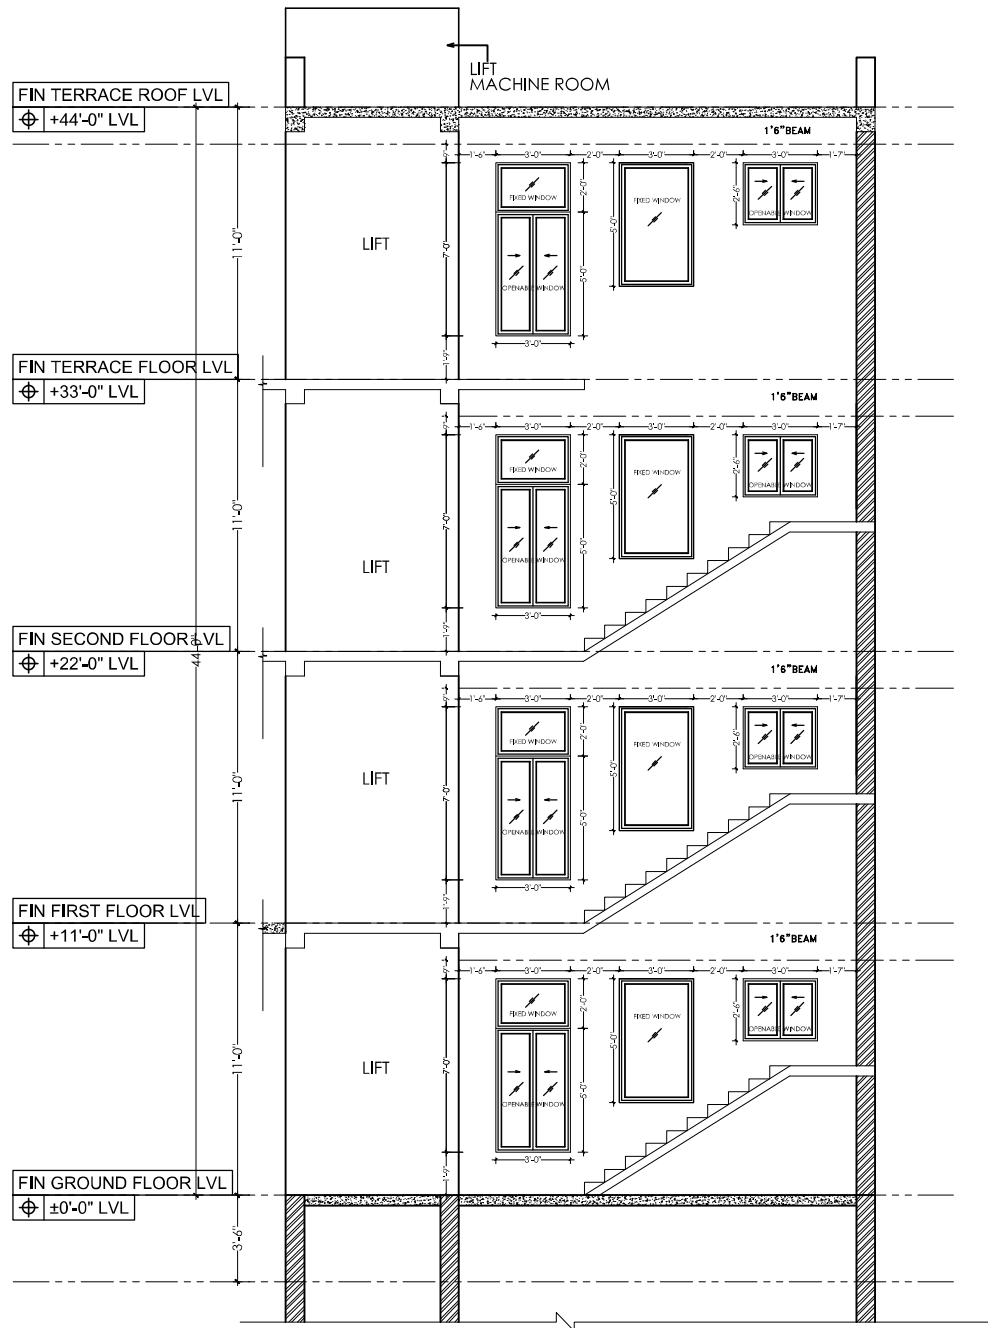

SECTION - AA

COPYRIGHT
THIS DRAWING IS A COPYRIGHT. IT IS NOT TO BE REPRODUCED, COPIED, HANDED OVER TO A THIRD PARTY OR USED FOR ANY OTHER PURPOSE OTHER THAN FOR THE PROJECT INVOLVED. WITHOUT THE KNOWLEDGE OF THE ARCHITECT.

NOTE:
ALL DIMENSIONS TO BE CHECKED AT SITE. DO NOT SCALE THE DRAWING.
IN THE EVENT OF ANY DISCREPANCIES OR DIFFERENCES BETWEEN ARCHITECTURAL DRAWINGS, STRUCTURAL DRAWINGS AND SITE CONDITIONS, IMMEDIATE REFERENCE IS TO BE MADE TO THE ARCHITECT PRIOR TO THE EXECUTION OF WORK AT THE SITE.

02		
01		
REV	REVISION DESCRIPTION	DATE

NOTE:

ENGINEER
DE-STYLUS designers (P) Ltd.,
ENGINEERS AND INTERIOR DESIGNERS
35/1, VEERABADRAN STREET, NUNGAMBAKKAM,
CHENNAI-34. PHONE : 28202177, 28202166.
E-mail : destylusdesigners@gmail.com

PROJECT:
PROPOSED RESIDENCE BUILDING FOR Mr.
AT ADYAR, IN CHENNAI.

DRAWING TITLE:
INTERNAL STAIR CASE DETAIL
(WORKING DRAWING)

Drawn by:	Initials:	Signed by:	Date:
Checked by:	RAJASEKAR		27.08.2022
Approved by:	PVR		27.08.2022
CAD file: D:\Destylus\cad drawing\ADYAR\ADYAR_L1\DWG_03.10.2022.dwg			
Scale: 1"=8'-0"			
Job No: 001			
Drawing number: REV			
R E S - W R K - G - 2 0 1			
00			



Critical Overview of the firm



Our philosophy - Quality and Trust. We known to be professionally managed organization with a stable and confident business model. To specify, we go beyond the budget evaluation to satisfy the customers and deliver more than what is agreed upon. We serve what is essential without compromising quality standards. We are responsive, cost effective, fast, and provide creative value added solution to our clients benefits and their critical needs, We value the relationship with our clients and accord importance to HSE. Providing architecture solution and employing the best resources and latest technique is our uniqueness.