

SATHYABAMA

INSTITUTE OF SCIENCE AND TECHNOLOGY
(DEEMED TO BE UNIVERSITY)

Accredited with “A” grade by NAAC | 12B Status by UGC | Approved by AICTE
Jeppiaar Nagar, Rajiv Gandhi Salai, Chennai – 600 119
www.sathyabama.ac.in

SCHOOL OF BUILDING AND ENVIRONMENT
DEPARTMENT OF ARCHITECTURE
PRACTICAL TRAINING PORTFOLIO (S102PT1)
B.Des – Interior Design
DEC 2022

Name of the Student	: TEJASWINI.A	Batch	: 2019 - 2023
Reg No.	: 39102010	Semester	: VII



SATHYABAMA

INSTITUTE OF SCIENCE AND TECHNOLOGY
(DEEMED TO BE UNIVERSITY)

Accredited with “A” grade by NAAC | 12B Status by UGC | Approved by AICTE

Jeppiaar Nagar, Rajiv Gandhi Salai, Chennai – 600 119

www.sathyabama.ac.in


SCHOOL OF BUILDING AND ENVIRONMENT

DEPARTMENT OF ARCHITECTURE


B.Des – Interior Design

VIVA-VOCE EXAMINATION

This is to certify that the practical training S102PT1 is the work of TEJASWINI who had undergone training in ENDLEZ INTERIORS (Name of the Firm) has been monitored by the continuous assessment during JUNE 2022 to NOVEMBER 2022.

 
Dr. Devyani Gangopadhyay
DEAN

Submitted for Viva voce Examination held on 13/12/2022

 
Internal Examiner


External Examiner



SATHYABAMA

INSTITUTE OF SCIENCE AND TECHNOLOGY
(DEEMED TO BE UNIVERSITY)

Accredited with “A” grade by NAAC | 12B Status by UGC | Approved by AICTE

Jeppiaar Nagar, Rajiv Gandhi Salai, Chennai – 600 119

www.sathyabama.ac.in

DECLARATION

I, TEJASWINI by declaring that the Training Report **JUNE 2022 to NOVEMBER 2022** done by me under the guidance of Mr./Ms. AR MOHAMED AFZAL is submitted in partial fulfillment of the requirements for the completion of a practical training session.

DATE :

PLACE :

SIGNATURE OF CANDIDATE

ACKNOWLEDGEMENT

I am pleased to acknowledge my sincere thanks to the Board of **Management of SATHYABAMA** for their kind encouragement in doing this practical training and for completing it successfully. I am grateful to them.

I convey my thanks to **Dr. Devyani Gangopadhyay**, Dean, School of Building and Environment and **Ar.Sarath Chandra Kanth**, Design Chair, Department of Architecture for having been a constant source of support and encouragement.

I wish to express my thanks to all Teaching and Non-teaching staff members of the Department who were helpful in many ways for the completion of the project.

I also wish to thank **Ar.MOHAMED AFZAL** , for the experience of interning at their firm.

JOINING LETTER




ENDLEZ INTERIORS
START LIVING

26TH JUNE 2022

INTERNSHIP OFFER LETTER

This letter is to confirm the acceptance of internship Miss. TEJASWINI. A for the post of interior designer at our company (ENDLEZ INTERIORS). As discussed in telephone conversation your joining date from 22nd June 2022 for a period of 120 days.

Congratulation and welcome to the team.

 
Sincerely



projects@endlezinteriors.com +91-7708876008, +91-9443222750.
E-309, Emami Tejomaya, 1/4 A, Rajiv Gandhi Salai, OMR, Egattur, Chennai 603-103.



MODERN
INTERIORS
...redefining life space

INTERNSHIP OFFER LETTER

DATE:02/06/2022

This letter is to confirm the acceptance of internship Miss. TEJASWINI. A for the post of interior designer at our company (MODERN INTERIOR). As discussed in telephone conversation your joining date from June 6th 2022 for a period of 120 days and salary will be paid for the internship Rs 15,000 per month. Working hours will be 10 a.m. to 6.30 p.m.

Please review, sign and return via email to confirm acceptance. Send it before 4/06/2022

Congratulation and welcome to the team.

sincerely


I accept the above offer and will begin on

Signature-----/Date-----

NOTE: KINDLY BRING YOUR LAPTOP

Showroom :
116/582, Anna Salai, Teynampet,
Chennai - 600 006, (Near Kamarajar Arangam),
Phone : 044-42057017

Head Showroom / Factory :
New # 3/935, Kundrathur Main Road,
Porur, Chennai - 600 125.
Tel : 044-2482 7687

info@moderninteriorconcepts.com | moderninterior1972@gmail.com | kitcheninterior1972@gmail.com

MONTHLY REPORT



Accredited "A" Grade by NAAC | 12B Status by UGC | Approved by AICTE
www.sathyabama.ac.in

SCHOOL OF BUILDING AND ENVIRONMENT DEPARTMENT OF ARCHITECTURE

PROFESSIONAL TRAINING REPORT (DD/MM/YY -----)

(Continuous progress report of the interior designer trainee for the period of one month in the office to be submitted to HOD by the trainee in charge of the organization)

1. Name of the office / organization: MODERN INTERIOR
2. Address & Contact Number : NO 3/935 KUNDRATHUR MAIN ROAD PORUR CH-125
3. Name of the student : TEJASWINI
4. Duration : From 06/06/2022 To 22/06/2022
5. Total No. of days : 14

6. Evaluation of Performance criteria shall be on

* Note: Kindly grade the student as per his/her overall performance in the office during the assessment month; which will be converted to the allotted 20 marks by the department.

DESCRIPTION	EXCELLENT	GOOD	FAIR	POOR	N/A
Understanding of office culture		✓			
Participation in the office		✓			
Reading of drawings	✓				
Presentation Techniques	✓				
Understanding of construction details	✓				
Drafting Skills (Manual / Computer)	✓				
Site Supervision / Discussion with clients	✓				
Adherence to Time schedule	✓				
Other computer skills	✓				
Coordination with other consultants	✓				
OVERALL GRADING	<u>A</u>				

(A - 9.0, B - 8.0, C - 7.0, D - 6.0, E - 5.0)

7. Any other Remarks : _____

8. Signature of the:

Head of the Office /
Organization (With Seal)

[Signature]
GOLDEN OAK INTERIOR
No. 3/935, Kundrathur Main Road,
Madhanandapuram, Porur,
Chennai - 600 125
GSTIN : 33AEIP12562E321



Accredited "A" Grade by NAAC | 12B Status by UGC | Approved by AICTE
www.sathyabama.ac.in

SCHOOL OF BUILDING AND ENVIRONMENT DEPARTMENT OF ARCHITECTURE

PROFESSIONAL TRAINING REPORT (DD/MM/YY 27/07/2022 -----)

(Continuous progress report of the interior designer trainee for the period of one month in the office to be submitted to HOD by the trainee in charge of the organization)

1. Name of the office / organization: ENDLZ INTERIORS
2. Address & Contact Number : 9360721021
3. Name of the student : A. TEJASWINI
4. Duration : From 22/06/2022 To 30/06/2022
5. Total No. of days : 8

6. Evaluation of Performance criteria shall be on

* Note: Kindly grade the student as per his/her overall performance in the office during the assessment month; which will be converted to the allotted 20 marks by the department.

DESCRIPTION	EXCELLENT	GOOD	FAIR	POOR	N/A
Understanding of office culture		✓			
Participation in the office		✓			
Reading of drawings		✓			
Presentation Techniques		✓			
Understanding of construction details					
Drafting Skills (Manual / Computer)		✓			
Site Supervision / Discussion with clients		✓			
Adherence to Time schedule			✓		
Other computer skills		✓			
Coordination with other consultants					✓
OVERALL GRADING	<u>B-8.0</u>				

(A - 9.0, B - 8.0, C - 7.0, D - 6.0, E - 5.0)


7. Any other Remarks : _____

8. Signature of the:

Head of the Office /
Organization (With Seal)

[Signature]
ENDLZ INTERIORS LTD
CHENNAI

MONTHLY REPORT

 

SATHYABAMA
INSTITUTE OF SCIENCE AND TECHNOLOGY
(DEEMED TO BE UNIVERSITY)

Accredited "A" Grade by NAAC | 12B Status by UGC | Approved by AICTE
www.sathyabama.ac.in

**SCHOOL OF BUILDING AND ENVIRONMENT
DEPARTMENT OF ARCHITECTURE**

PROFESSIONAL TRAINING REPORT (DD/MM/YY 04/08/2022)

(Continuous progress report of the interior designer trainee for the period of one month in the office to be submitted to HOD by the trainee in charge of the organization)

1. Name of the office / organization: **ENDLZ INTERIORS**

2. Address & Contact Number : 9360721021

3. Name of the student : **A. TEJASWINI**

4. Duration : From 1/07/2022 To 04/08/2022

5. Total No. of days : 30

6. Evaluation of Performance criteria shall be on

* Note: Kindly grade the student as per his/her overall performance in the office during the assessment month; which will be converted to the allotted 20 marks by the department.

DESCRIPTION	EXCELLENT	GOOD	FAIR	POOR	N/A
Understanding of office culture		✓			
Participation in the office			✓		
Reading of drawings		✓			
Presentation Techniques		✓			
Understanding of construction details		✓			
Drafting Skills (Manual / Computer)					
Site Supervision / Discussion with clients		✓			
Adherence to Time schedule			✓		
Other computer skills		✓			
Coordination with other consultants		✓			
OVERALL GRADING					

(A - 9.0, B - 8.0, C - 7.0, D - 6.0, E - 5.0) **B - 8.0**

7. Any other Remarks : _____

8. Signature of the:

Head of the Office /
Organization (With Seal)



SATHYABAMA
INSTITUTE OF SCIENCE AND TECHNOLOGY
(DEEMED TO BE UNIVERSITY)

Accredited "A" Grade by NAAC | 12B Status by UGC | Approved by AICTE
www.sathyabama.ac.in

**SCHOOL OF BUILDING AND ENVIRONMENT
DEPARTMENT OF ARCHITECTURE**

PROFESSIONAL TRAINING REPORT (DD/MM/YY 09/09/2022)

(Continuous progress report of the interior designer trainee for the period of one month in the office to be submitted to HOD by the trainee in charge of the organization)

1. Name of the office / organization: **ENDLZ INTERIORS**

2. Address & Contact Number : 9360721021

3. Name of the student : **A. TEJASWINI**

4. Duration : From 05/08/2022 To 09/09/2022

5. Total No. of days : 30

6. Evaluation of Performance criteria shall be on

* Note: Kindly grade the student as per his/her overall performance in the office during the assessment month; which will be converted to the allotted 20 marks by the department.

DESCRIPTION	EXCELLENT	GOOD	FAIR	POOR	N/A
Understanding of office culture			✓		
Participation in the office			✓		
Reading of drawings		✓			
Presentation Techniques		✓			
Understanding of construction details			✓		
Drafting Skills (Manual / Computer)		✓			
Site Supervision / Discussion with clients	✓				
Adherence to Time schedule		✓			
Other computer skills		✓			
Coordination with other consultants			✓		
OVERALL GRADING					

(A - 9.0, B - 8.0, C - 7.0, D - 6.0, E - 5.0) **B - 8.0**

7. Any other Remarks : _____

8. Signature of the:

Head of the Office /
Organization (With Seal)



MONTHLY REPORT



Accredited "A" Grade by NAAC | 12B Status by UGC | Approved by AICTE
www.sathyabama.ac.in

SCHOOL OF BUILDING AND ENVIRONMENT DEPARTMENT OF ARCHITECTURE

PROFESSIONAL TRAINING REPORT (DD/MM/YY 11/10/2022)

(Continuous progress report of the interior designer trainee for the period of one month in the office to be submitted to HOD by the trainee in charge of the organization)

1. Name of the office / organization: ENDLEZ INTERIORS
2. Address & Contact Number : 9860721021
3. Name of the student : A. TEJASWINI
4. Duration : From 10/09/2022 To 11/10/2022
5. Total No. of days : 23 DAYS

6. Evaluation of Performance criteria shall be on

* Note: Kindly grade the student as per his/her overall performance in the office during the assessment month; which will be converted to the allotted 20 marks by the department.

DESCRIPTION	EXCELLENT	GOOD	FAIR	POOR	N/A
Understanding of office culture			✓		
Participation in the office			✓		
Reading of drawings					
Presentation Techniques		✓			
Understanding of construction details			✓		
Drafting Skills (Manual / Computer)		✓			
Site Supervision / Discussion with clients		✓			
Adherence to Time schedule			✓		
Other computer skills			✓		
Coordination with other consultants					✓
OVERALL GRADING	C				

(A - 9.0, B - 8.0, C - 7.0, D - 6.0, E - 5.0)

7. Any other Remarks : _____

8. Signature of the: _____

Head of the Office /
Organization (With Seal)



Accredited "A" Grade by NAAC | 12B Status by UGC | Approved by AICTE
www.sathyabama.ac.in

SCHOOL OF BUILDING AND ENVIRONMENT DEPARTMENT OF ARCHITECTURE

PROFESSIONAL TRAINING REPORT (DD/MM/YY 6/10/2022)

(Continuous progress report of the interior designer trainee for the period of one month in the office to be submitted to HOD by the trainee in charge of the organization)

1. Name of the office / organization: ENDLEZ INTERIORS
2. Address & Contact Number : 9860721021
3. Name of the student : A. TEJASWINI
4. Duration : From 12/10/2022 To 30/10/2022
5. Total No. of days : 16 DAYS

6. Evaluation of Performance criteria shall be on

* Note: Kindly grade the student as per his/her overall performance in the office during the assessment month; which will be converted to the allotted 20 marks by the department.

DESCRIPTION	EXCELLENT	GOOD	FAIR	POOR	N/A
Understanding of office culture		✓			
Participation in the office		✓			
Reading of drawings		✓			
Presentation Techniques		✓			
Understanding of construction details			✓		
Drafting Skills (Manual / Computer)		✓			
Site Supervision / Discussion with clients	✓				
Adherence to Time schedule			✓		
Other computer skills		✓			
Coordination with other consultants		✓			
OVERALL GRADING	B				

(A - 9.0, B - 8.0, C - 7.0, D - 6.0, E - 5.0)

7. Any other Remarks : Good - B

8. Signature of the: _____

Head of the Office /
Organization (With Seal)



CONSOLIDATED CERTIFICATE



06th November 2022

TO WHOMSOEVER IT MAY CONCERN

This is to certify that Ms Tejaswini A, Reg.No.39102010, student of 4th year of Bachelor of Design, Sathyabama Institute of Science and Technology, Jeppiaar Nagar, Sholinganallur, Chennai - 600 119, has completed professional training at our firm from 22/06/2022 till date.

During her office tenure with us, she handled drawings, designs, presentations and site visits well. The nature of projects handled includes interior design. She was working hard.

We wish her well in her career.



AR MOHAMED AFZAL
CA/2015/68275

projects@endlezinteriors.com

+91-7708876008 . +91-9443222750

E-309, Emami Tejomaya, 1/4 A, Rajiv Gandhi Salai, OMR, Egattur, Chennai 603-103

Practical Training-Log Sheet cum Work Dairy			
Name of Intern: Tejaswini. A		Register Number: 39102010	
Office Name: Endlex Interiors			
Training Period - 22/07/2022 TO 19/10/2022			
Practical Training - 7th Semester - Sathyabama Institute Of Science And technology			
S.No	Date & Day	Project Name	Nature of Work Done
1	06/06/2022(Monday)	Understanding office Environment	-
2	07/06/2022(Tuesday)	Site Visit	Site Visit
3	08/06/2022(Wednesday)	Mr.RAKESH CEILING	2D(Auto CAD)
4	09/06/2022(Thursday)	Mr.RAKESH CEILING	2D(Auto CAD)
5	10/06/2022(Friday)	Site VISIT	-
6	11/06/2022(Saturday)	Mr.RAGU	3D Model (Sketchup)
7	13/06/2022(Monday)	Mr.ARUN KITCHEN	2D(Auto CAD)
8	14/06/2022(Tuesday)	MRS YUTHRA Site MEASUREMENT	-
9	15/06/2022(Wednesday)	Mrs. Usha ELEVATIONS	2D(Auto CAD)
10	16/06/2022(Thursday)	Mr.ARUN RENDERING	VRAY
11	17/06/2022(Friday)	Understanding Standards of Furniture	Canvas
12	18/06/2022(Saturday)	Mr.ARUN 2D DETAILING OF INTERIORS	2D(Auto CAD)
13	20/06/2022(Monday)	Mr.ARUN	3D Model (Sketchup)
14	21/06/2022(Tuesday)	Mr.ARUN	VRAY
15	22/06/2022(Wednesday)	Mr.RAKESH FALSE CEILING PLAN	2D(Auto CAD)
16	23/06/2022(Thursday)	CONTINUES OF FALSE CEILING PLAN, POOJA UNIT AND RENDER	VRAY
17	24/06/2022(Friday)	MR RAKESH LIVSPACE CANVAS ONLINE SOFTWARE PRACTICING	Canvas
18	25/06/2022(Saturday)	DONE ONE B.O.Q FOR NALAN CLIENT BY USING LIVSPACE CANVAS ONLINE SOFTWARE	Canvas
19	26/06/2022(Sunday)	DONE ONE B.O.Q FOR AKALYA CLIENT BY USING LIVSPACE CANVAS ONLINE SOFTWARE	Canvas
20	28/06/2022(Tuesday)	DONE CUSTOMIZED FURINTURE MODEL AND POOJA UNIT	2D(Auto CAD)
21	29/06/2022(Wednesday)	MR ARUN CLIENT TV UNIT MODEL AND RENDER	VRAY
22	30/06/2022(Thursday)	MR ARUN KITCHEN MODEL EDIT AND KITCHEN RENDER	VRAY
23	01/07/2022(Friday)	MR ARUN	3D Model (Sketchup)
24	02/07/2022(Saturday)	LIVSPACE CANVAS ONLINE SOFTWARE WORK FOR MR BASKAR	Canvas
25	03/07/2022(Sunday)	LIVSPACE CANVAS ONLINE SOFTWARE WORK FOR MR GOWRI KRISHNAN	Canvas
26	06/07/2022(Wednesday)	BOQ WORK FOR CLIENT MR BASHA	Canvas
27	07/07/2022(Thursday)	BOQ WORK FOR CLIENT MR BASKAR	Canvas
28	08/07/2022(Friday)	BOQ WORK FOR CLIENT MR VINOTH	Canvas
29	09/07/2022(Saturday)	BOQ WORK FOR CLIENT MR SENTHIL	Canvas
30	12/07/2022(Tuesday)	LIVSPACE TTK SHOWROOM FOR CLIENT MEETING	-
31	13/07/2022(Wednesday)	MR SENTHIL	3D Model (Sketchup)
32	14/07/2022(Thursday)	MRS YUTHRA SITE VISIT	-
33	15/07/2022(Friday)	MRS YUTHRA	2D(Auto CAD)
34	16/07/2022(Saturday)	MADHVARAM CASAGRANDE SITE MEASUREMENT	-
35	19/07/2022(Tuesday)	MR ARUN CAD EDIT WORK	2D(Auto CAD)
36	20/07/2022(Wednesday)	BOQ WORK FOR CLIENT KUMUTHAVALLI	Canvas
37	21/07/2022(Thursday)	ALLIANCE PALAVARAM SITE MEASUREMENT	-
38	22/07/2022(Friday)	MR BHUVANESH	2D(Auto CAD)
39	23/07/2022(Saturday)	MR BASHA SIGHT MEASUREMENT IN MP CONSTRUCTION KUNDRATHUR	-
40	27/07/2022(Wednesday)	MR BASHA	2D(Auto CAD)
41	28/07/2022(Thursday)	MR BASHA 2D	2D(Auto CAD)
42	29/07/2022(Friday)	NAVINS STARWOOD REDWOOD 206 SITE MEASUREMENT	-
43	30/07/2022(Saturday)	MR KARTHICK MEDAVAKKAM	2D(Auto CAD)
44	31/07/2022(Sunday)	CONTINUES OF MR KARTHICK ELEVATION WORK	2D(Auto CAD)
45	02/08/2022(Tuesday)	NAVINS STARWOOD OAKWOOD 201 SITE MEASUREMENT	-
46	03/08/2022(Wednesday)	MR KARTHICK WARDROBE , TV UNIT 2D WORKING DRAWING	2D(Auto CAD)
47	04/08/2022(Thursday)	MR KARTHICK CROCKERY , POOJA 2D WORKING DRAWING	2D(Auto CAD)
48	05/08/2022(Friday)	MR KARTHICK	3D Model (Sketchup)
49	06/08/2022(Saturday)	CONTINUES MR KARTHICK 3D DRAWING	3D Model (Sketchup)
50	07/08/2022(Sunday)	MR KARTHICK	2D(Auto CAD)
51	09/08/2022(Tuesday)	MR SURYA	3D Model (Sketchup)
52	10/08/2022(Wednesday)	CONTINUES MR SURYA 3D MODELING	3D Model (Sketchup)
53	11/08/2022(Thursday)	MRS JANANI BALAN	3D Model (Sketchup)
54	12/08/2022(Friday)	CONTINUES MRS JANANI BALAN	3D Model (Sketchup)
55	13/08/2022(Saturday)	MRS JANANI BALAN 2D DETAILING IN AUTOCAD	2D(Auto CAD)
56	14/08/2022(Sunday)	CONTINUES MRS JANANI BALAN 2D DETAILING IN AUTOCAD	2D(Auto CAD)
57	16/08/2022(Tuesday)	NAVILUR Site MEASUREMENT	-
58	17/08/2022(Wednesday)	VALIDATION DRAWING FOR NAVILUR SIGHT	2D(Auto CAD)
59	18/08/2022(Thursday)	MR GURUPATHAS 2D DRAWINGS	2D(Auto CAD)
60	19/08/2022(Friday)	MR GURUPATHAS	2D(Auto CAD)
61	20/08/2022(Saturday)	MR KARTHICK	3D Model (Sketchup)

62	21/08/2022(Sunday)	MR KARTHICK	3D Model (Sketchup)
63	23/08/2022(Tuesday)	MR GURUPATHAS	3D Model (Sketchup)
64	24/08/2022(Wednesday)	MR GURUPATHAS	3D Model (Sketchup)
65	25/08/2022(Thursday)	MR GURUPATHAS	3D Model (Sketchup)
66	26/08/2022(Friday)	MRS REKHA KITCHEN	2D(Auto CAD)
67	27/08/2022(Saturday)	CLIENT MEETING IN TTK LIVSPACE	-
68	28/08/2022(Sunday)	Site Measurement	-
69	30/08/2022(Tuesday)	2D DETAILING FOR INTERIOR	2D(Auto CAD)
70	31/08/2022(Wednesday)	MRS SRI LATHA MODEL INTERIOR DESIGN	3D Model (Sketchup)
71	01/09/2022(Thursday)	MRS SRI LATHA MODEL INTERIOR DESIGN	3D Model (Sketchup)
72	02/09/2022(Friday)	MRS SRI LATHA 2D TV UNIT , PARTITION DETAILING	2D(Auto CAD)
73	03/09/2022(Saturday)	PADUR Site MEASUREMENT	-
74	04/09/2022(Sunday)	MR KARTHICK 2D DETAILING FOR INTERIOR	2D(Auto CAD)
75	06/09/2022(Tuesday)	MR KARTHICK	2D(Auto CAD)
76	07/09/2022(Wednesday)	MRS RAJESHWARI	2D(Auto CAD)
77	08/09/2022(Thursday)	MRS RAJESHWARI	3D Model (Sketchup)
78	09/09/2022(Friday)	MRS AARTHI VALIDATION 2D DRAWINGS	2D(Auto CAD)
79	10/09/2022(Saturday)	MRS AARTHI VALIDATION	2D(Auto CAD)
80	11/09/2022(Sunday)	MRS AARTHI VALIDATION 2D DRAWINGS CORRECTIONS	2D(Auto CAD)
81	13/09/2022(Tuesday)	MR PARTHASARATHI SITE MEASUREMENTS	-
82	14/09/2022(Wednesday)	MR PARTHASARATHI MOODBOARD	Photoshop
83	15/09/2022(Thursday)	MR PARTHASARATHI	Photoshop
84	16/09/2022(Friday)	MR PARTHASARATHI CASE STUDY	Photoshop
85	17/09/2022(Saturday)	MR PARTHASARATHI	Photoshop
86	18/09/2022(Sunday)	MR PARTHASARATHI 2D PLAN DRAWING	2D(Auto CAD)
87	20/09/2022(Tuesday)	MR PARTHASARATHI	2D(Auto CAD)
88	21/09/2022(Wednesday)	MR GEORGE LIVSPACE CANVAS WORKING	Canvas
89	22/09/2022(Thursday)	MR PARTHASARATHI	3D Model (Sketchup)
90	23/09/2022(Friday)	MR PARTHASARATHI KITCHEN	3D Model (Sketchup)
91	24/09/2022(Saturday)	MR PARTHASARATHI	3D Model (Sketchup)
92	25/09/2022(Sunday)	MR PARTHASARATHI	3D Model (Sketchup)
93	27/09/2022(Tuesday)	MR PARTHASARATHI	3D Model (Sketchup)
94	28/09/2022(Wednesday)	MR PARTHASARATHI	3D Model (Sketchup)
95	29/09/2022(Thursday)	MR PARTHASARATHI	3D Model (Sketchup)
96	30/09/2022(Friday)	MR GEORGE	2D(Auto CAD)
97	01/10/2022(Saturday)	MR GEORGE	2D(Auto CAD)
98	04/10/2022(Tuesday)	MR GEORGE	2D(Auto CAD)
99	05/10/2022(Wednesday)	MR GEORGE	3D Model (Sketchup)
100	06/10/2022(Thursday)	MR GEORGE	3D Model (Sketchup)
101	07/10/2022(Friday)	MR GEORGE	3D Model (Sketchup)
102	11/10/2022(Tuesday)	MRS PADMA	3D Model (Sketchup)
103	12/10/2022(Wednesday)	MRS AMUTHA BHARATHI	3D Model (Sketchup)
104	13/10/2022(Thursday)	MRS AMUTHA BHARATHI	3D Model (Sketchup)
105	14/10/2022(Friday)	MRS AMUTHA BHARATHI	3D Model (Sketchup)
106	15/10/2022(Saturday)	MRS AMUTHA BHARATHI 3D MODEL CORRECTIONS	3D Model (Sketchup)
107	16/10/2022(Sunday)	MRS BRINDHA	2D(Auto CAD)
108	18/10/2022(Tuesday)	MR RAJA	2D(Auto CAD)
109	19/10/2022(Wednesday)	MR RAJA 2D KITCHEN	2D(Auto CAD)
110	20/10/2022(Thursday)	MRS BRINDHA	2D(Auto CAD)
111	21/10/2022(Friday)	MR RAJA	2D(Auto CAD)
112	22/10/2022(Saturday)	MRS BRINDHA	Canvas
113	23/10/2022(Sunday)	MRS BRINDHA	Canvas
114	24/10/2022(Tuesday)	MRS BRINDHA	Canvas
115	25/10/2022(Wednesday)	MRS BRINDHA	Canvas
116	26/10/2022(Thursday)	MRS BRINDHA	Canvas
117	27/10/2022(Friday)	MR RAJA	Canvas
118	28/10/2022(Saturday)	MR RAJA	Canvas
119	29/10/2022(Sunday)	MR RAJA	Canvas
120	30/10/2022(Tuesday)	MR RAJA	Canvas

ABOUT THE FIRM



ENDLEZ INTERIORS IS A PRIVATE COMPANY
BASED ON CHENNAI LOCATED IN NAVULUR UNDER
THE GUIDANCE OF ARCHITECT MOHAMED AFZAL.
ENDLEZ INTERIORS OPERATE WITHA TEAM OF
HIGHLY QUALIFIED AND PROFESSIONAL JUNIOR
AND SENIOR ARCHITECTS,THE COMPANY HAS BEEN
TAKING UP RESIDENTIAL PROJECTS , INDUSTRIAL
PROJECTS , INTERIOR PROJECTS AND
COMMERICAL INTERIORS PROJECTS.

ENDLEZ INTERIORS PVT

CONTENTS

1 PROJECT MR ARUN - VELACHERY

1a) FLOOR PLAN	02
1b) MASTER BEDROOM WARDROBE DETAIL	03
1c) KITCHEN - PLAN , ELEVATIONS	04
1d) LIVING FALSE CEILING WITH SECTION	05
1e) MASTER BEDROOM FALSE CEILING	06
1f) RENDER AND 3D ISOMETRIC VIEW	07-08

2 PROJECT MR KATHICK- MEDAVAKKAM

2a) MASTER BEDROOM WARDROBE DETAIL	10
2b) STUDY & CROCKERY UNIT ELEVATION	11
2c) POOJA UNIT DETAILING	12
2d) TV UNIT DETAILING	13
2e) 3D VIEWS	14

3 PROJECT MRS AMUTHA BHARATHI - PADUR

3a) 3D MODEL- ISOMETRIV VIEW	16
------------------------------	----

4 PROJECT MR GURUPATHAS - TAMBARAM

4a) PARTITION PLAN AND ELEVATION	18
4b) VANITY PLAN AMD ELEVATION	19
4c) CROCKERY PLAN ELEVATION	20
4d) 3D MODEL- ISOMETRIC VIEW	21

5 PROJECT MR PARTHASARATHY - NAVULUR


5a) FIRST & SECOND FLOOR PLAN	23
5b) SECOND FLOOR SPECIFICATIONS	24
5c) MASTER BEDROOM PLAN & ELEVATION	25
5d) MASTER BEDROOM PLAN & ELEVATION	26
5e) STUDY UNIT PLAN AND ELEVATION	27
5f) RENDERS & 3D - ISOMETRIC VIEW	28-29

ADDITIONAL WORKS

1) RENDERS CEILING OPTIONS	30
2) RENDERS	31
3) RENDERS WITH COLOUR OPTIONS	32

ISOMETRIC VIEW



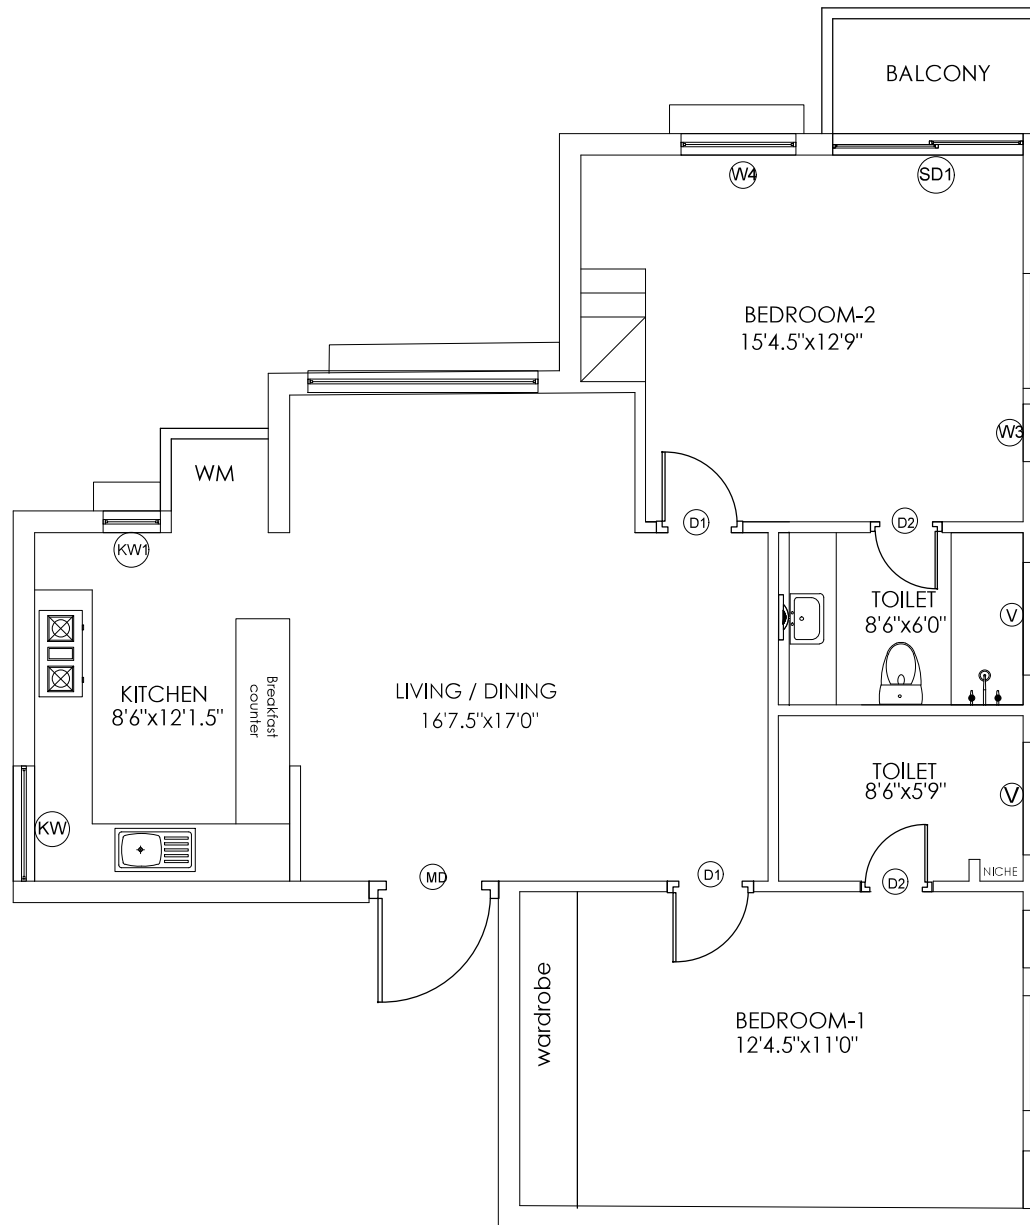

SIGNATURE



ENDLEZ INTERIOR Pvt.Ltd
1, E308, Emami Tejomaya, 4A,
Old Mahabalipuram Rd, Egattur,
Tamil Nadu 600130

PROJECT NAME :
Mr. Arun Prasath
SITE ADDRESS:
268, Velachery road, Selaiyur,
Chennai - 600 073.

PROJECT ID:
DRAWING NO:
01
SCALE :
NTS


REVISD
0

DRAWING NAME:
PLAN
DATE :
20/07/2022


DESIGN BY:
R.MOHAMED AFZAL
APPROVED BY:
R.MOHAMED AFZAL

DRAWN BY:
TEJASWINI.A
CHECKED BY:
R.MOHAMED AFZAL


PAGE
NUMBER:
02

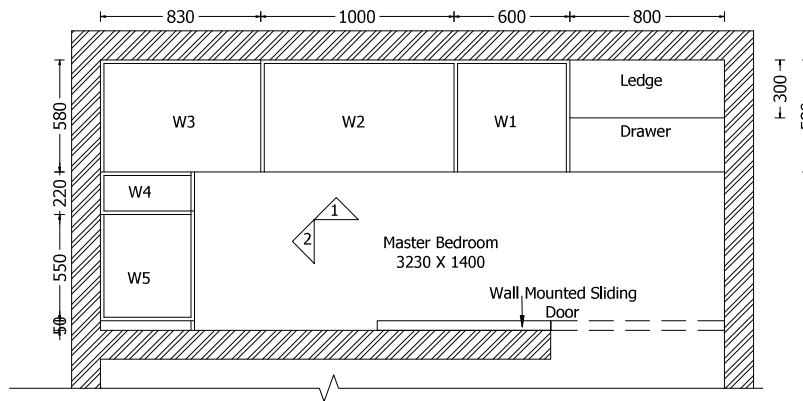


MASTER BEDROOM WARDROBE PLAN

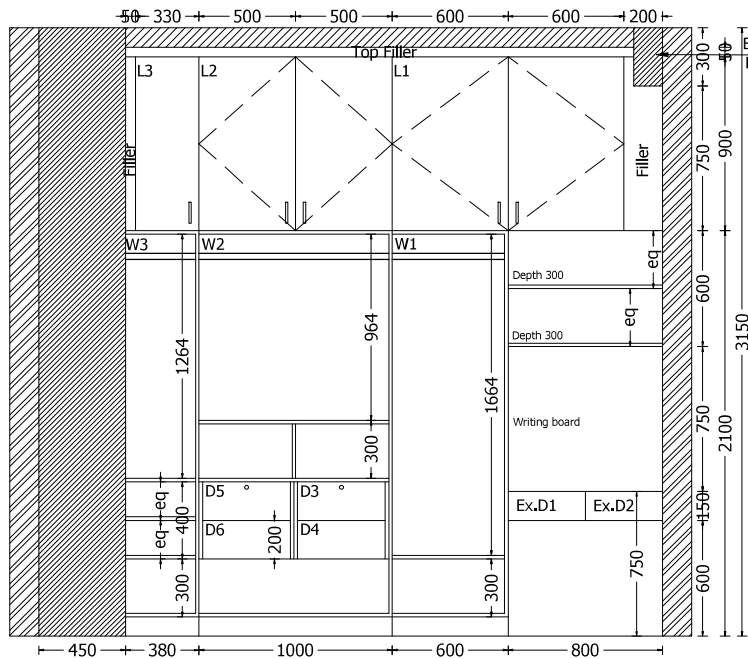

EXTERIOR ELEVATION 1

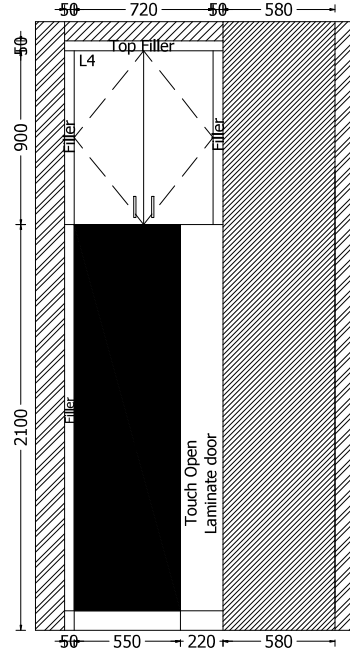

EXTERIOR ELEVATION 2

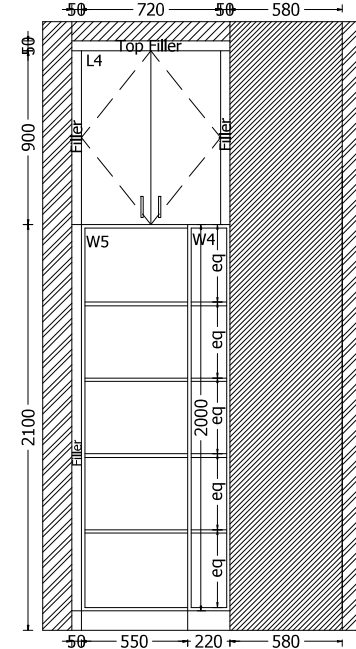

INNER ELEVATION 2

NOTES

Carcass Material Specifications

Carcass	13026 SF LAPTEV WALNUT
---------	------------------------

Shutter Material Specifications

Shutter Laminate Loft	crystal-1123
-----------------------	--------------

Shutter Laminate wardrobe and study	crystal-1123
-------------------------------------	--------------

Handles

Wardrobe	Touch open
----------	------------

Loft	4"
------	----

Others

Loose Shelf
Hanging Rod

SIGNATURE



ENDLEZ INTERIOR Pvt.Ltd
1, E308, Emami Tejomaya, 4A,
Old Mahabalipuram Rd, Egattur,
Tamil Nadu 600130

PROJECT NAME :
Mr. Arun Prasath

SITE ADDRESS:
268, Velachery road, Selaiyur,
Chennai - 600 073.

PROJECT ID:

SCALE :
NTS

DRAWING NO:

02

REVISED
0

DRAWING NAME:

MASTER BEDROOM
WARDROBE & LOFT

DATE :

19/07/2022

DESIGN BY:

R.MOHAMED AFZAL

APPROVED BY:

R.MOHAMED AFZAL




DRAWN BY:

TEJASWINI.A


CHECKED BY:

R.MOHAMED AFZAL


PAGE
NUMBER:
03

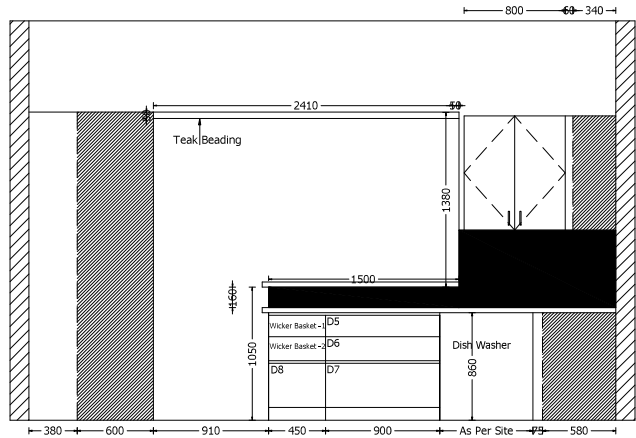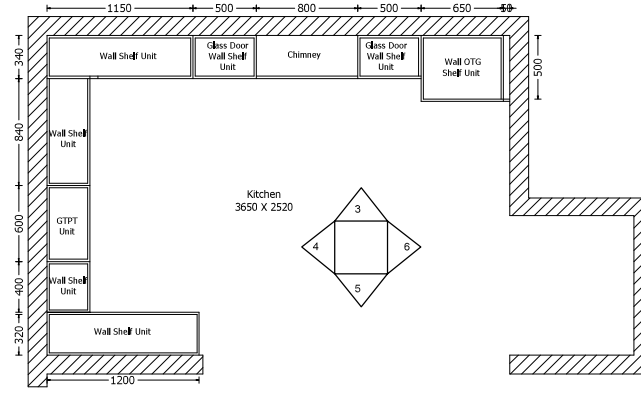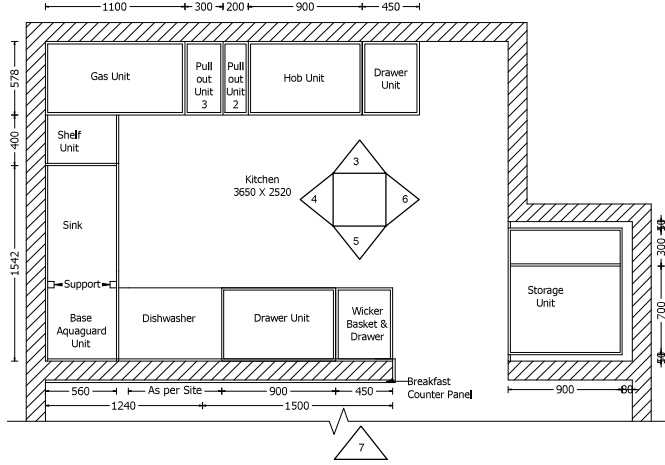

5 ELEVATION - Outer KITCHEN

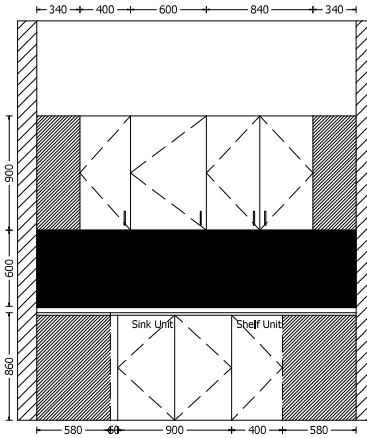

4 ELEVATION - Outer KITCHEN

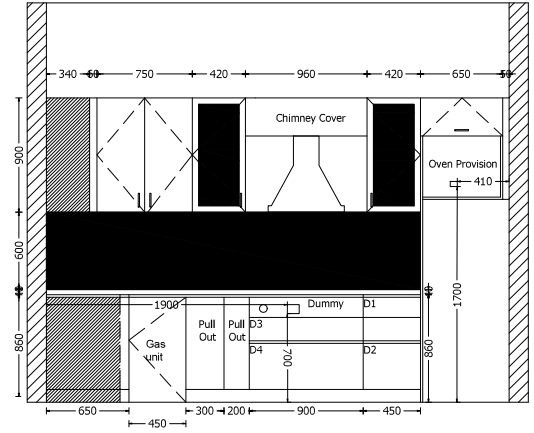

3 ELEVATION - Outer KITCHEN

NOTES

Carcass Material Specifications

Carcass

Off White

Shutter Material Specifications

Laminate Brand

Shutter Laminate

Crystal - 1174

Handles

Base Unit

Gola Profile

Wall Unit

4"

Others



Loose Shelf

Hanging Rod

SIGNATURE



ENDLEZ INTERIOR Pvt.Ltd
1, E308, Emami Tejomaya, 4A,
Old Mahabalipuram Rd, Egattur,
Tamil Nadu 600130

PROJECT NAME :

Mr. Arun Prasath

SITE ADDRESS:

268, Velachery road, Selaiyur,
Chennai - 600 073.

PROJECT ID:

SCALE :
NTS

DRAWING NO:

03

REVISED

0

DRAWING NAME:

MASTER BEDROOM
WARDROBE & LOFT

DATE :

19/07/2022

DESIGN BY:

R.MOHAMED AFZAL

APPROVED BY:

R.MOHAMED AFZAL

DRAWN BY:



TEJASWINI.A

CHECKED BY:


R.MOHAMED AFZAL

PAGE

NUMBER:
04

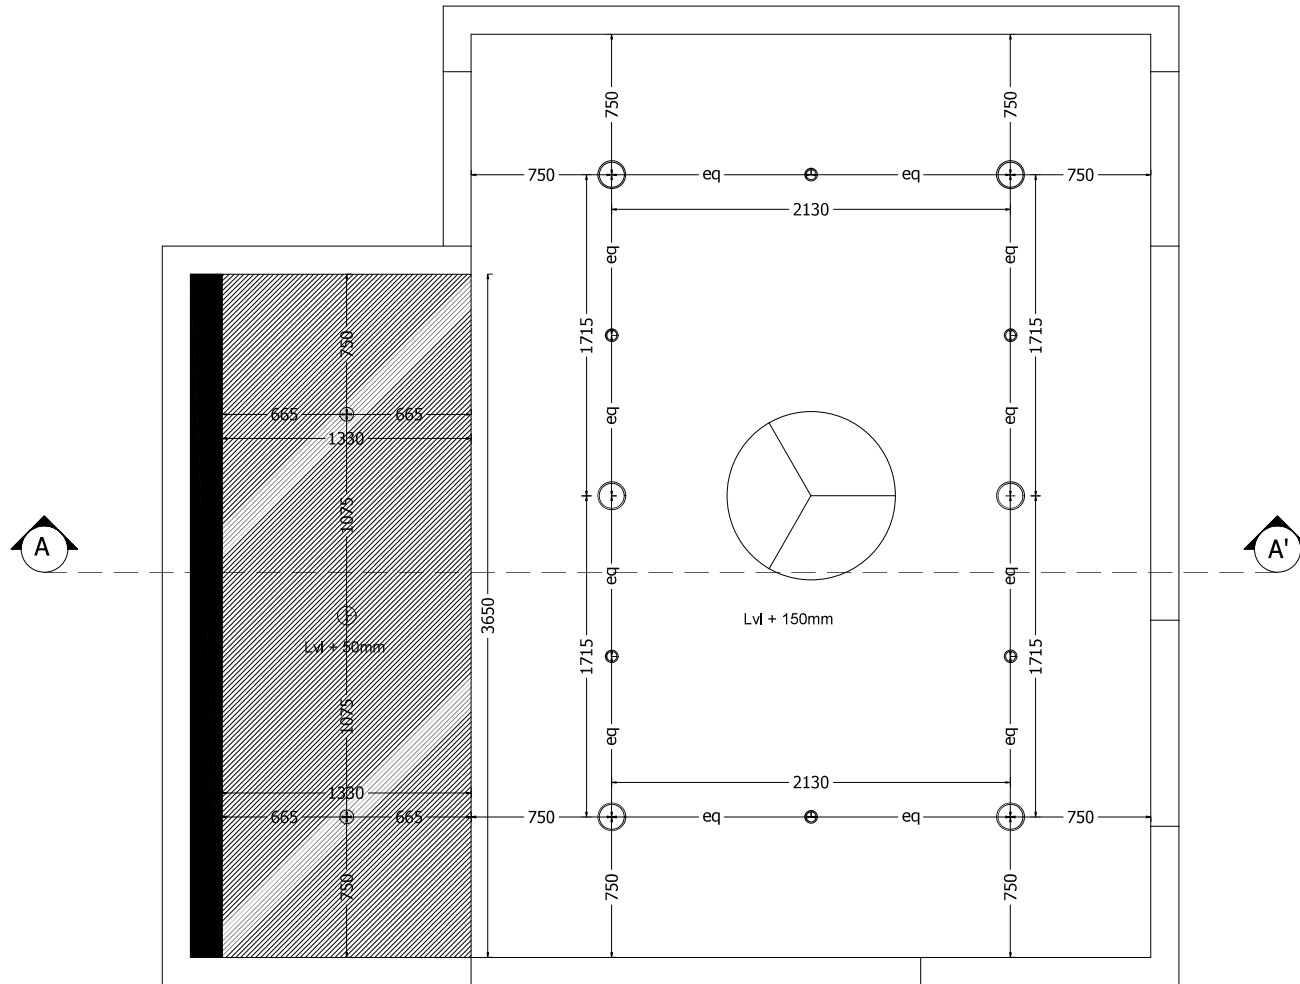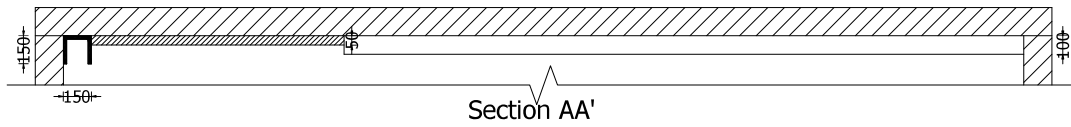

KEY PLAN

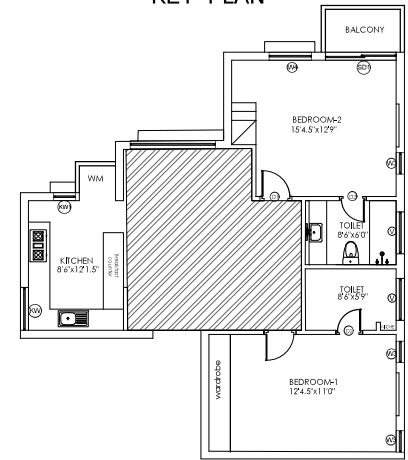

- Window Pelmet
- ▨ Wooden Ceiling
- 16W - 6" Dia (1 Switch)
- 16W - 6" Dia (2 Switch)
- 16W - 6" Dia (4 Switch)
- 3W - 3" Dia (3 Switch)
- Track Light (5 Switch)
- Hanging Light (6 Switch)

SIGNATURE



ENDLEZ INTERIOR Pvt.Ltd
1, E308, Emami Tejomaya, 4A,
Old Mahabalipuram Rd, Egattur,
Tamil Nadu 600130

PROJECT NAME :
Mr. Arun Prasath

SITE ADDRESS:
268, Velachery road, Selaiyur,
Chennai - 600 073.

PROJECT ID:

SCALE :
NTS

DRAWING NO:

04

REVISED
0

DRAWING NAME:

LIVING & DINING CEILING

DATE :

19/07/2022

DESIGN BY:

R.MOHAMED AFZAL

APPROVED BY:

R.MOHAMED AFZAL

DRAWN BY:

TEJASWINI.A

CHECKED BY:


R.MOHAMED AFZAL

PAGE
NUMBER:

05


NOTES

KEY PLAN

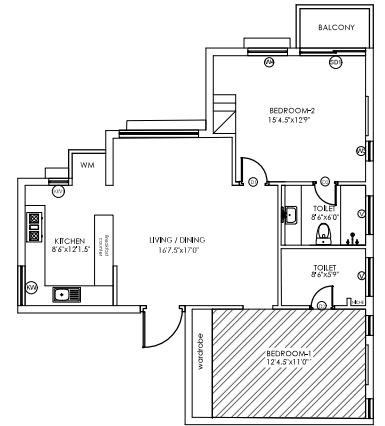

- 16W - 6" Dia (1 Switch)
- 16W - 6" Dia (2 Switch)
- 3W - 3" Dia (3 Switch)
- 16W - 6" Dia (4 Switch)

SIGNATURE

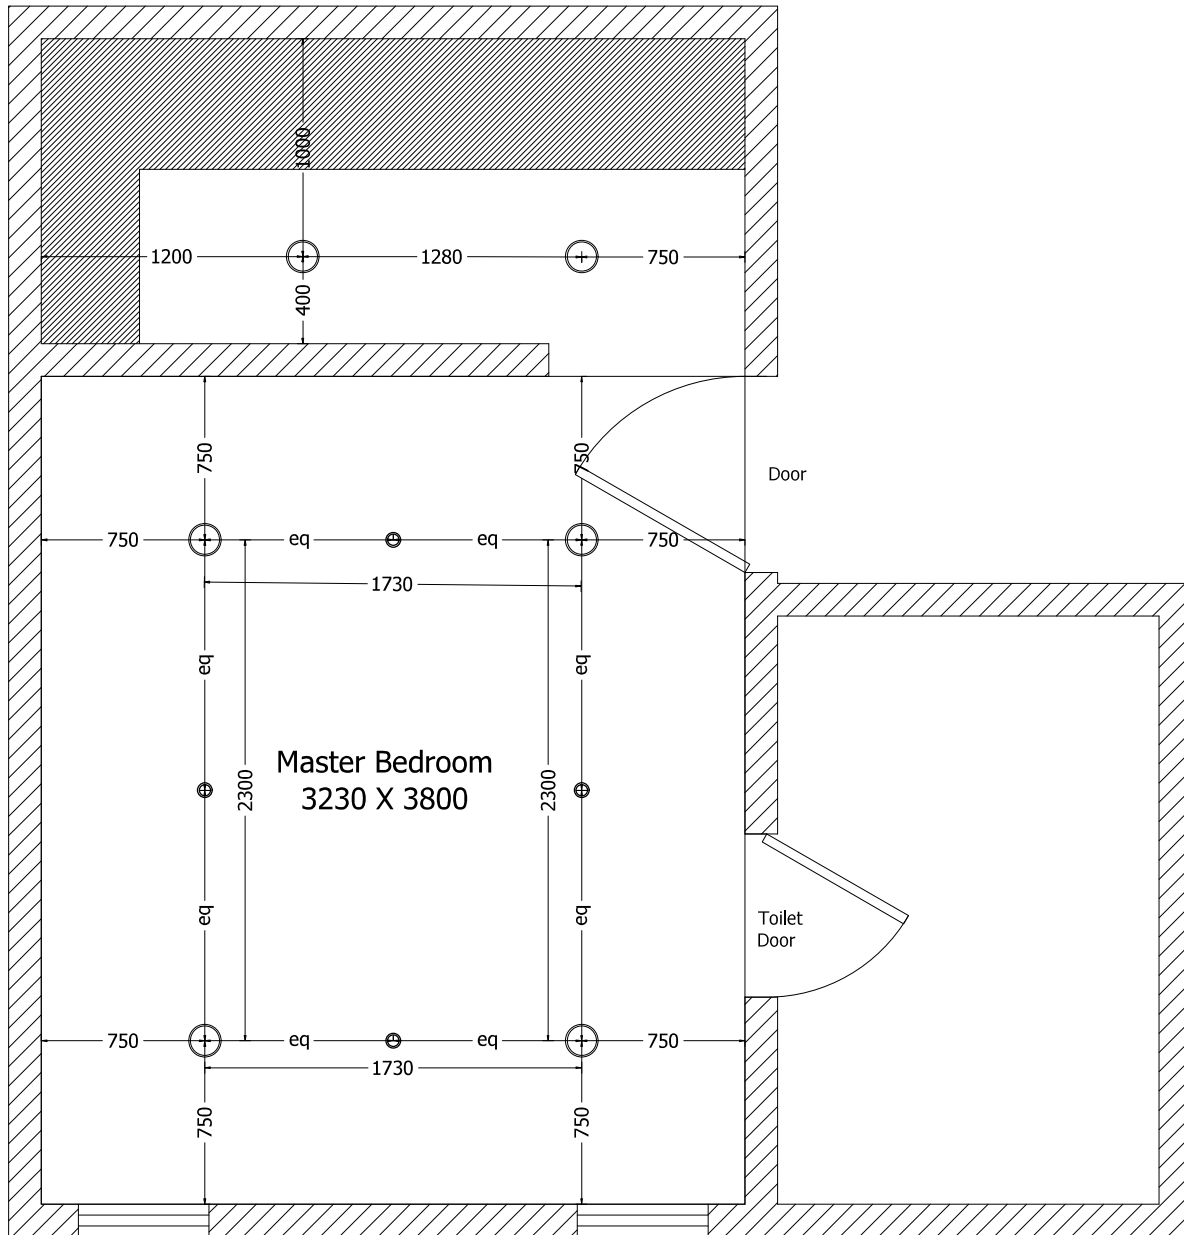

False Ceiling Layout



ENDLEZ INTERIOR Pvt.Ltd

1, E308, Emami Tejomaya, 4A,
Old Mahabalipuram Rd, Egattur,
Tamil Nadu 600130

PROJECT NAME :

Mr. Arun Prasath

PROJECT ID:

DRAWING NO:

05

DRAWING NAME:

Master bedroom Ceiling

DESIGN BY:

R.MOHAMED AFZAL

DRAWN BY:

TEJASWINI.A

PAGE
NUMBER:

06

SITE ADDRESS:

268, Velachery road, Selaiyur,
Chennai - 600 073.

SCALE :

NTS

REVISED

0

DATE :

20/07/2022

APPROVED BY:

R.MOHAMED AFZAL

CHECKED BY:

R.MOHAMED AFZAL

RENDERS OF MR ARUN PRASAD

HERE, WE SATISFIED
CLIENTS REQUIREMENTS
BY DESIGNING IT.
THEY MAINLY FOCUSED
ON KITCHEN, BEDROOMS
KITCHENS - WITH HIGH
GLOSSY OCEAN BLUE
ACRYLIC FINISH






THEY WANT TRADITIONAL
PATTERN FLOORING
TO GEL WITH KITCHEN
CABINETS.


GOLDEN STRIP LIGHTS
UNDER WALL CABINETS
GLOSSY BRICK TILE
TEXTURE IN DADOS.

3D VIEWS OF MR KARTHICK


HERE, WE SATISFIED
CLIENTS REQUIREMENTS
BY DESIGNING IT.
THEY MAINLY FOCUSED
ON KITCHEN , BEDROOMS
KITCHENS - WITH SF
LAMINATES

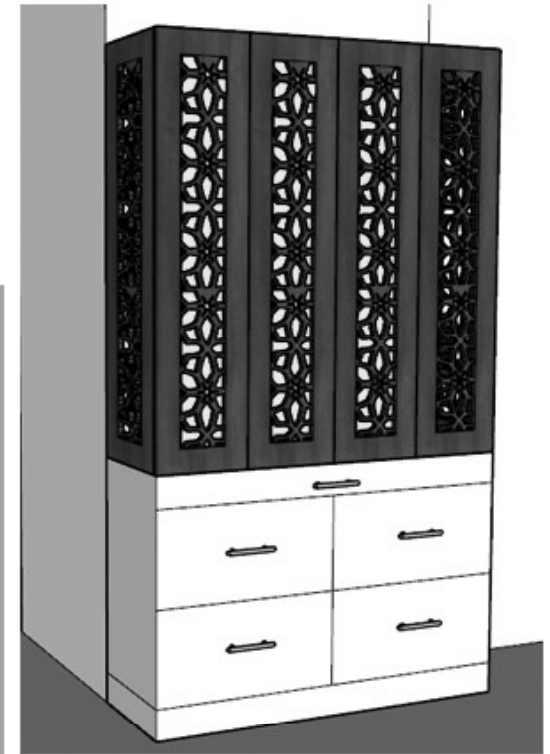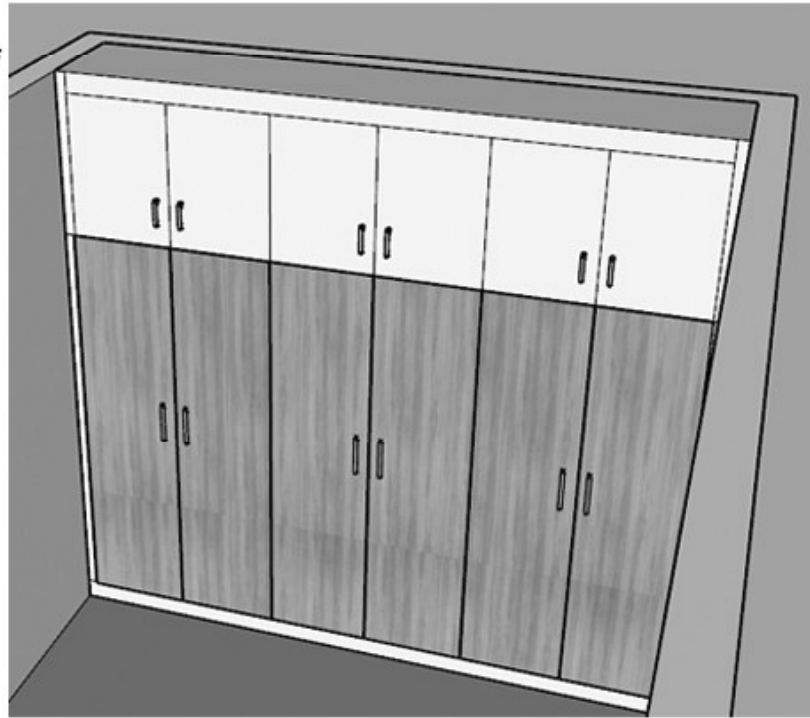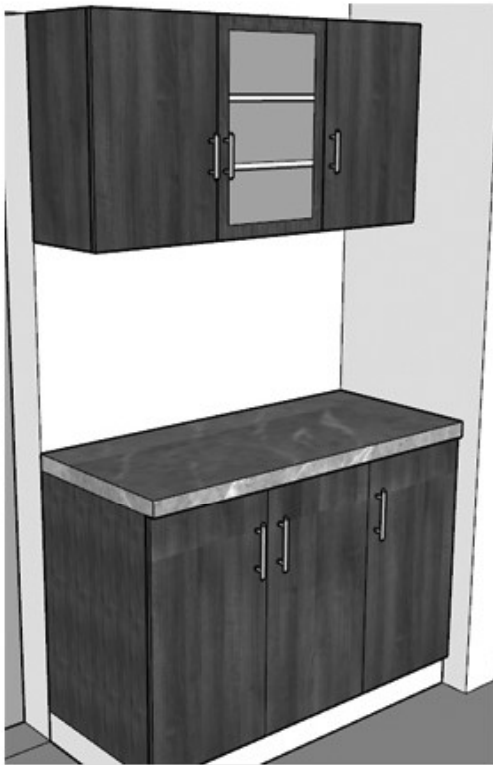

THEY WANT TRADITIONAL
WITH MODERN LOOK IN
POOJA ROOM AND THE
CROCKERY AND WARDROBE
DONE WITH ELEGANT
WOODEN NATURAL FINISH

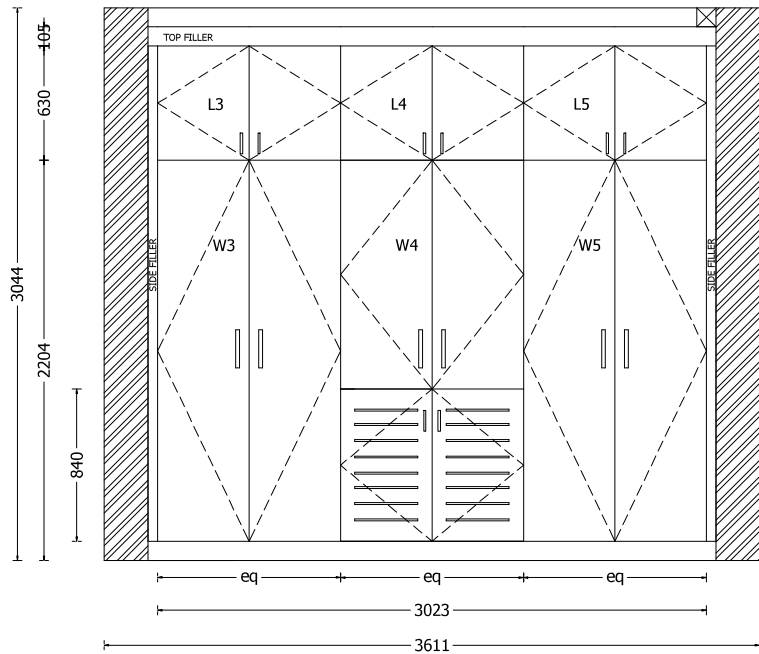

MASTER BEDROOM EXTERIOR
ELEVATION

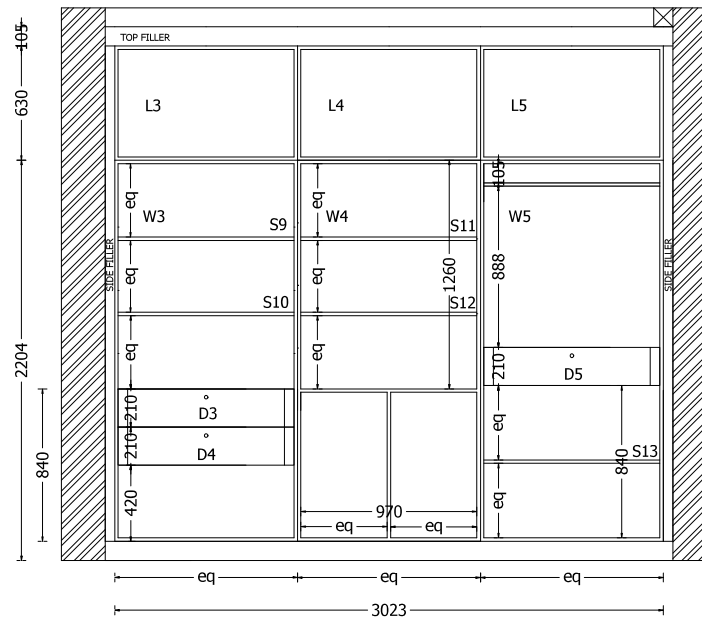

MASTER BEDROOM INTERIOR
ELEVATION

NOTES

Carcass Material Specifications

Carcass Off White

Shutter Material Specifications

False ceiling finish White paint finish

Handles

Wardrobe 8"


Loft 4"

Others

Loose Shelf

Hanging Rod

KEY PLAN

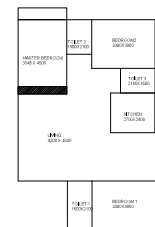

SIGNATURE



ENDLEZ INTERIOR Pvt.Ltd

1, E308, Emami Tejomaya, 4A,
Old Mahabalipuram Rd, Egattur,
Tamil Nadu 600130

PROJECT NAME :
Mr. Karthick

SITE ADDRESS:
kamatchi hospital road
Chennai - 600 073.

PROJECT ID:

SCALE :
NTS

DRAWING NO:
06

REVISED
0

DRAWING NAME:
Master Bedroom

DATE :
03/08/2022


DESIGN BY:
R.MOHAMED AFZAL

APPROVED BY:
R.MOHAMED AFZAL


DRAWN BY:
TEJASWINI.A

CHECKED BY:
R.MOHAMED AFZAL


PAGE
NUMBER:

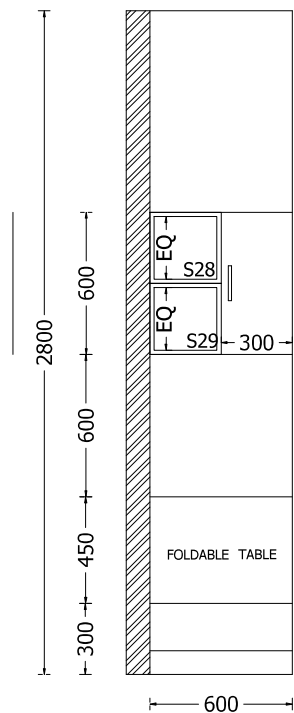


STUDY UNIT

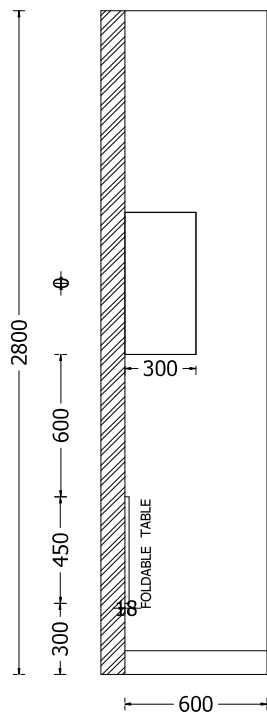

SIDE STUDY UNIT

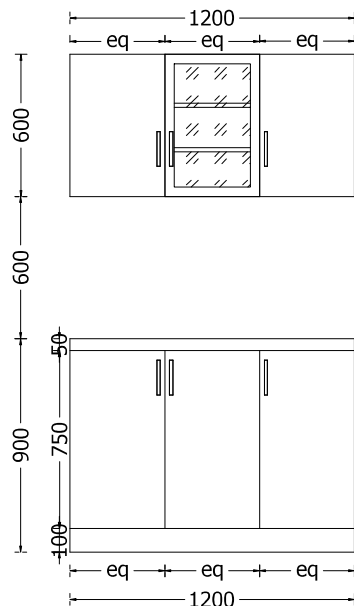

CROCKERY EXTERIOR

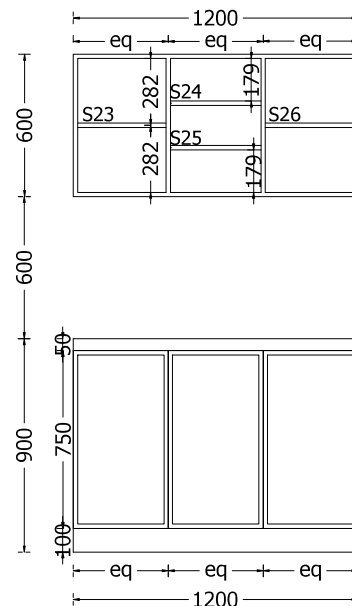

CROCKERY INTERIOR

NOTES

Carcass Material Specifications

Carcass

Off White


Shutter Material Specifications Acadia_exodus

Handles

Loft

4"

KEY PLAN

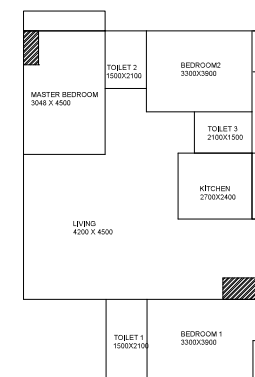

SIGNATURE



ENDLEZ INTERIOR Pvt.Ltd

1, E308, Emami Tejomaya, 4A,
Old Mahabalipuram Rd, Egattur,
Tamil Nadu 600130

PROJECT NAME :

Mr. Karthick

SITE ADDRESS:

kamatchi hospital road
Chennai - 600 073.

PROJECT ID:

SCALE :
NTS

DRAWING NO:

07

REVISED

0

DRAWING NAME:

Study&Crockery Unit

DATE :

03/08/2022

DESIGN BY:

R.MOHAMED AFZAL

APPROVED BY:

R.MOHAMED AFZAL


DRAWN BY:

TEJASWINI.A


CHECKED BY:

R.MOHAMED AFZAL


PAGE
NUMBER:

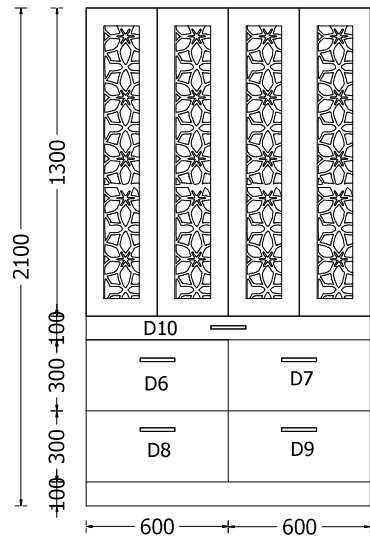


POOJA UNIT EXTERIOR

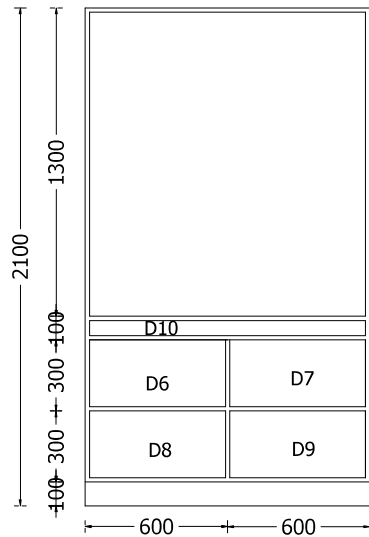

POOJA UNIT INTERIOR

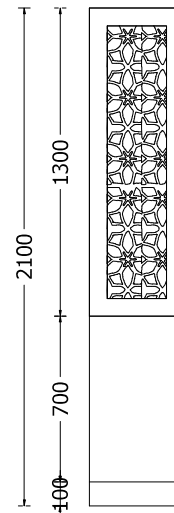

SIDE EXTERIOR

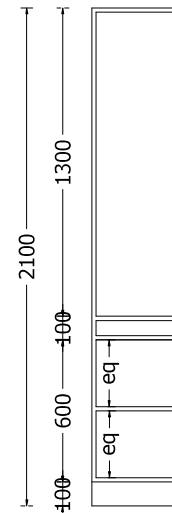

SIDE INTERIOR

NOTES

Carcass Material Specifications

Carcass

Off White


Shutter Material Specifications Acadia_ exodus

Handles

Loft

4"

KEY PLAN

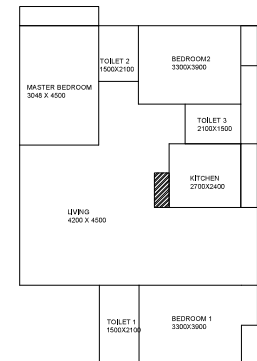

SIGNATURE



ENDLEZ INTERIOR Pvt.Ltd
1, E308, Emami Tejomaya, 4A,
Old Mahabalipuram Rd, Egattur,
Tamil Nadu 600130

PROJECT NAME :

Mr. Karthick

SITE ADDRESS:

kamatchi hospital road
Chennai - 600 073.

PROJECT ID:

SCALE :
NTS

DRAWING NO:

08

REVISED

0

DRAWING NAME:

Pooja Unit

DATE :

03/08/2022

DESIGN BY:

R.MOHAMED AFZAL

APPROVED BY:

R.MOHAMED AFZAL


DRAWN BY:

TEJASWINI.A


CHECKED BY:

R.MOHAMED AFZAL

PAGE
NUMBER:

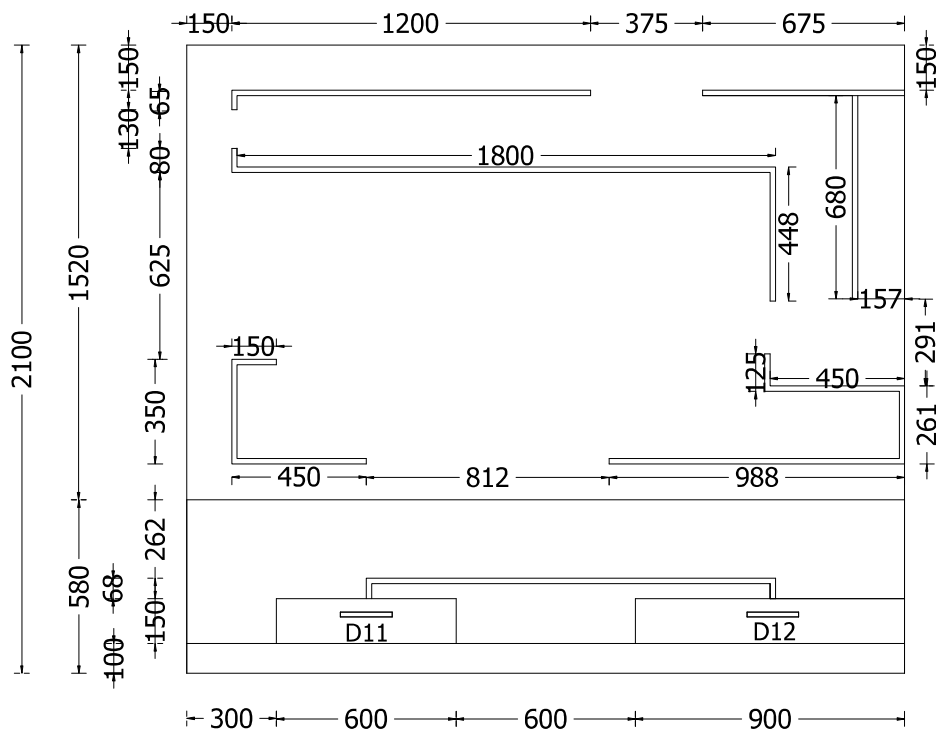

TV UNIT FRONT

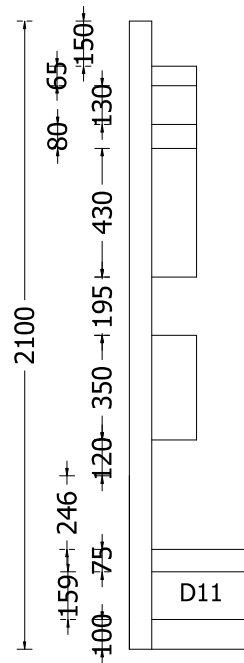

TV UNIT SIDE

NOTES

Carcass Material Specifications

Carcass

Off White


Shutter Material Specifications Acadia_exodus

Handles

Loft

4"

KEY PLAN

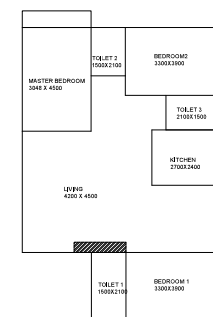

SIGNATURE



ENDLEZ INTERIOR Pvt.Ltd

1, E308, Emami Tejomaya, 4A,
Old Mahabalipuram Rd, Egattur,
Tamil Nadu 600130

PROJECT NAME :

Mr. Karthick

PROJECT ID:

DRAWING NO:

09

DRAWING NAME:

TV Unit

DESIGN BY:

R.MOHAMED AFZAL

DRAWN BY:

TEJASWINI.A

PAGE
NUMBER:

SITE ADDRESS:

kamatchi hospital road
Chennai - 600 073.

SCALE :

NTS

REVISED

0

DATE :

03/08/2022


APPROVED BY:

R.MOHAMED AFZAL


CHECKED BY:


R.MOHAMED AFZAL

ISOMETRIC VIEW

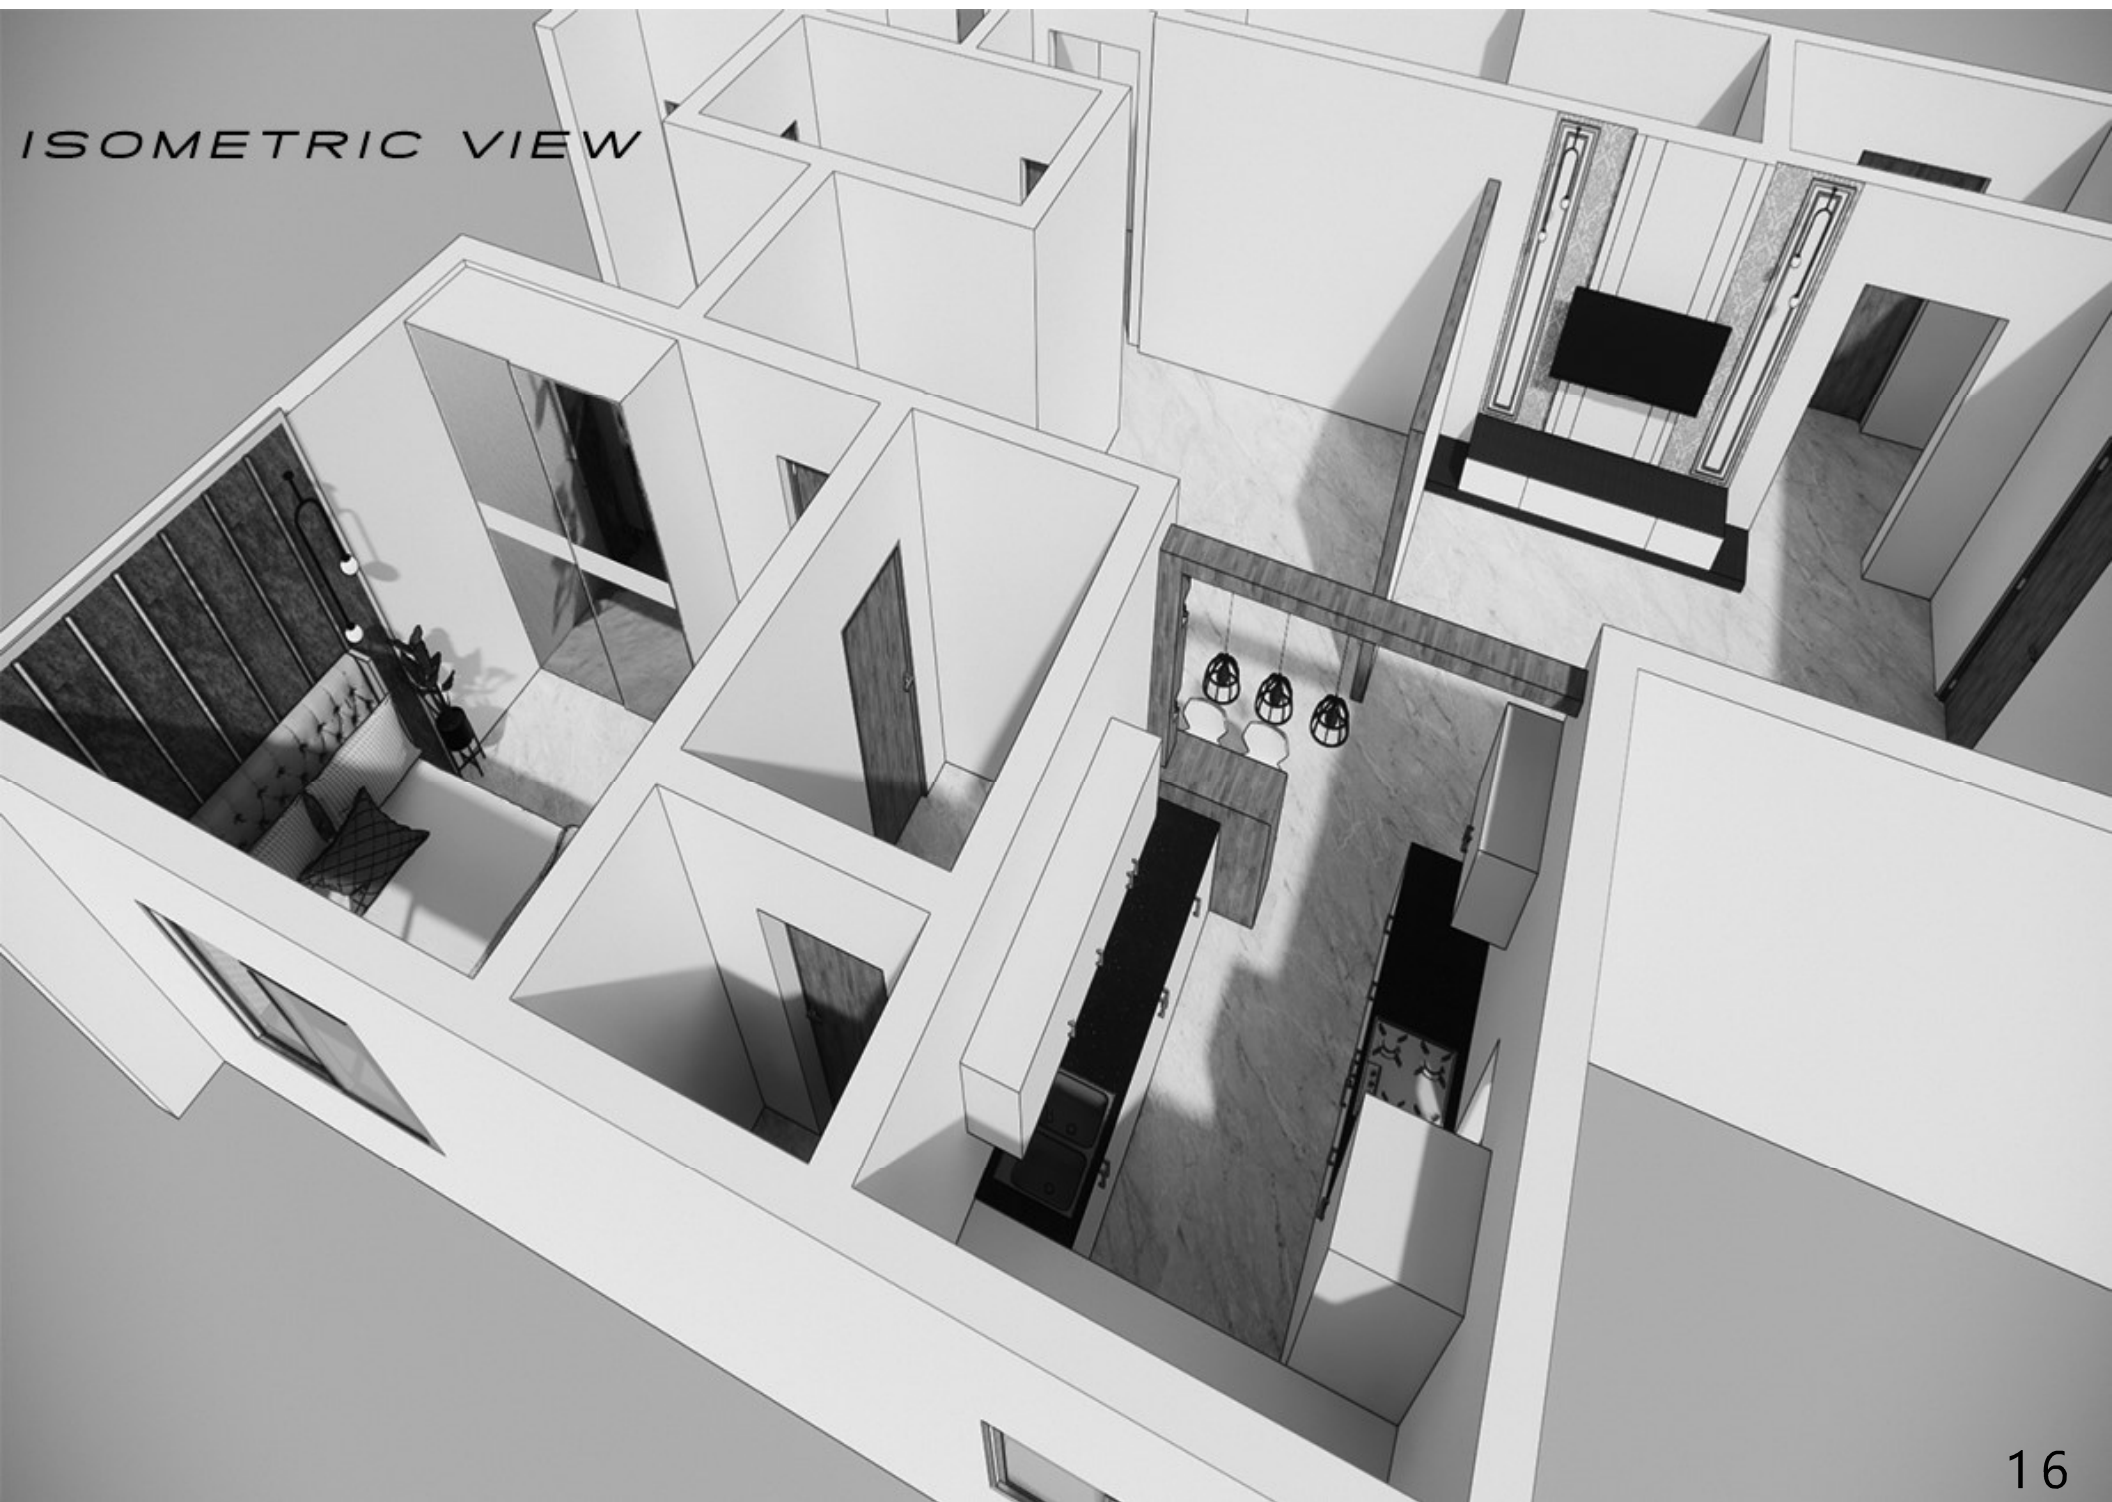

ISOMETRIC VIEW

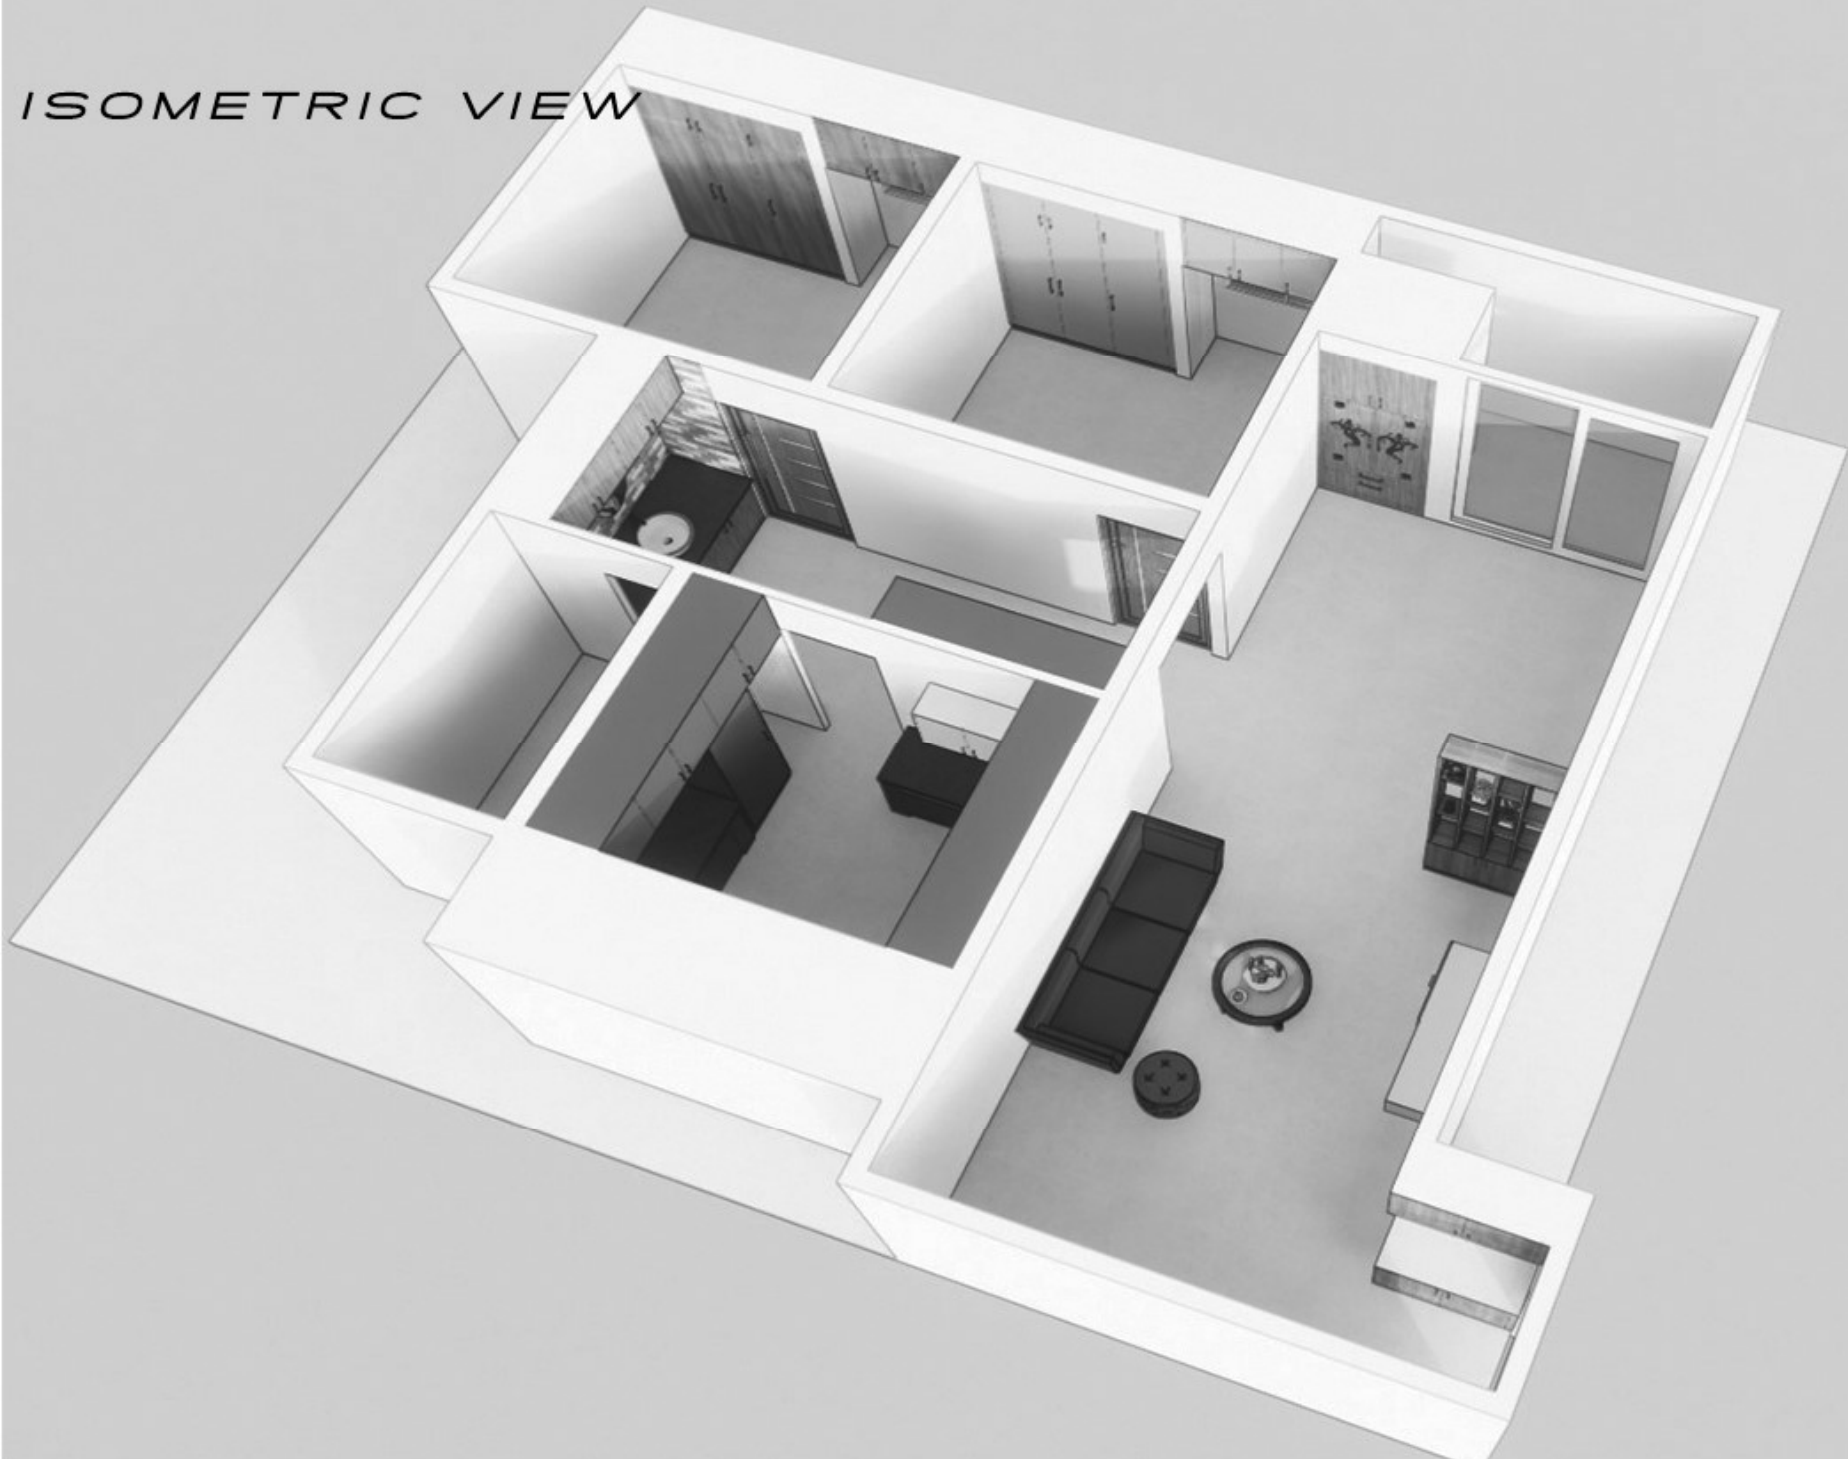


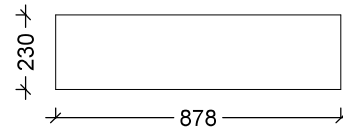

Partition Unit Plan



Partition Side Elevation

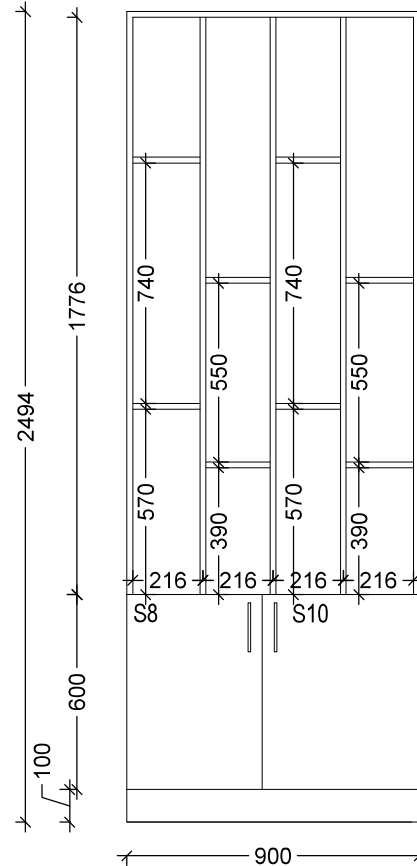

Partition Elevation


NOTES

Carcass Material Specifications

Carcass

Off White

Shutter Material Specifications
Acadia_exodus

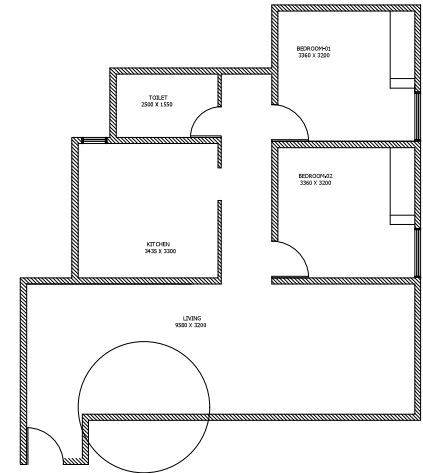

SIGNATURE



ENDLEZ INTERIOR Pvt.Ltd
1, E308, Emami Tejomaya, 4A,
Old Mahabalipuram Rd, Egattur,
Tamil Nadu 600130

PROJECT NAME :
Mr. Gurupathas

SITE ADDRESS:
Tambaram
Chennai - 600 073.

PROJECT ID:

SCALE :
NTS

DRAWING NO:
11

REVISED
0

DRAWING NAME:
Partition Layout

DATE :
18/08/2022


DESIGN BY:
R.MOHAMED AFZAL

APPROVED BY:
R.MOHAMED AFZAL


DRAWN BY:
TEJASWINI.A

CHECKED BY:
R.MOHAMED AFZAL


PAGE
NUMBER:

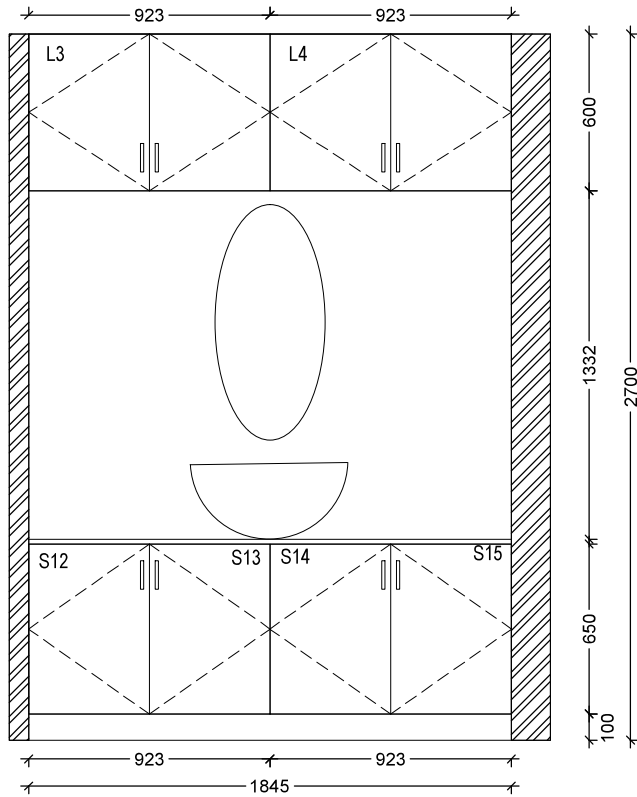

Vanity Elevation

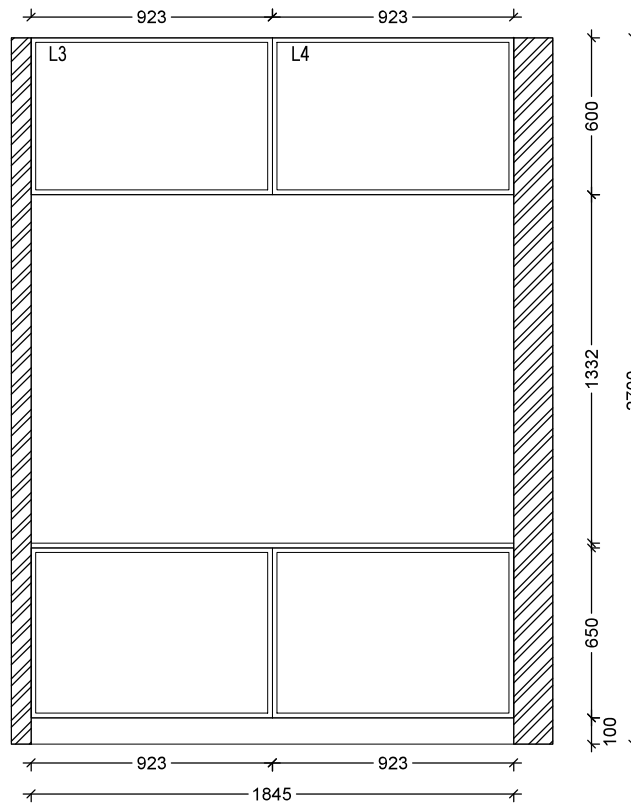

Vanity Inner Elevation

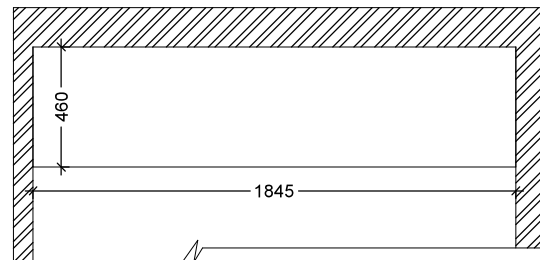

Vanity Plan


NOTES

Carcass Material Specifications

Carcass

Off White

Shutter Material Specifications Acadia_exodus

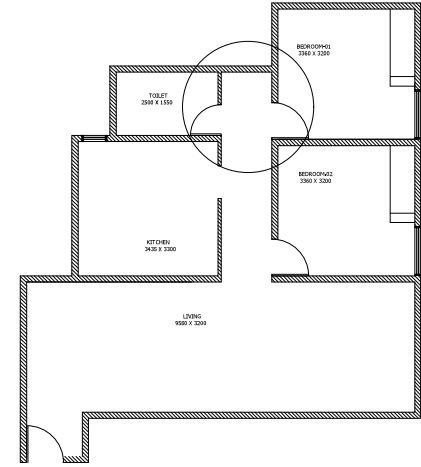

SIGNATURE



ENDLEZ INTERIOR Pvt.Ltd
1, E308, Emami Tejomaya, 4A,
Old Mahabalipuram Rd, Egattur,
Tamil Nadu 600130

PROJECT NAME :
Mr. Gurupathas

SITE ADDRESS:
Tambaram
Chennai - 600 073.

PROJECT ID:

SCALE :
NTS

DRAWING NO:
12

REVISED
0

DRAWING NAME:
Vanity unit

DATE :
18/08/2022

DESIGN BY:
R.MOHAMED AFZAL



APPROVED BY:
R.MOHAMED AFZAL

DRAWN BY:
TEJASWINI.A

CHECKED BY:
R.MOHAMED AFZAL


PAGE
NUMBER:

RENDERS OF MR PARATHASARATHY

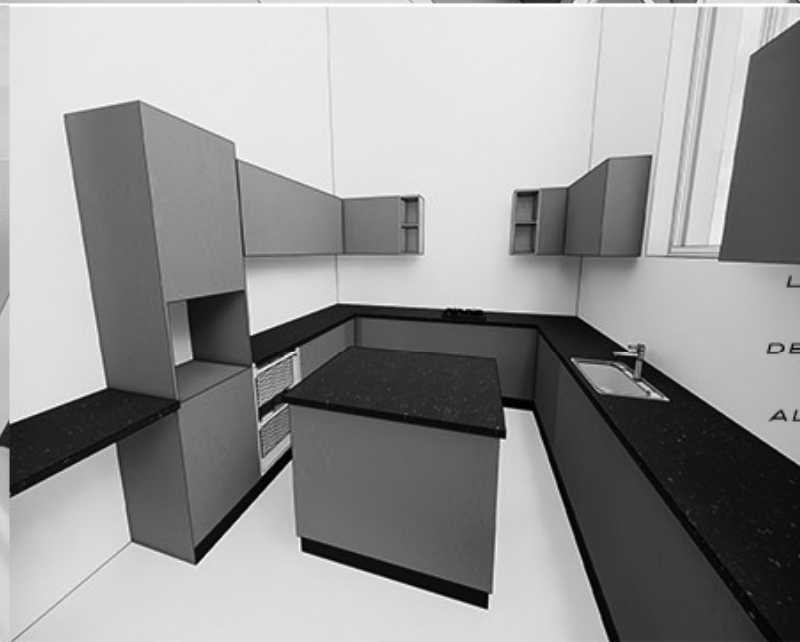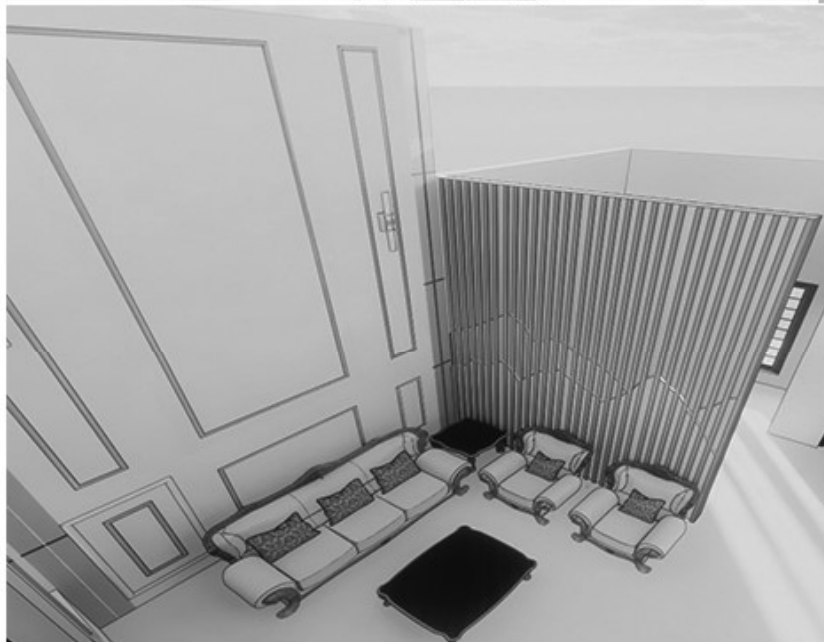


THEY ASKED FOR ROYAL
GREEN FOR KITCHENS
AS THEY ASKED FOR
LUXURY TOUCH I DECIDED
DESIGN CLASSICAL THEME
ALSO I TRIED MUSIC WAVE
PARTITION WHICH GETS
SOME PRIVACY FROM

FOMAL HALL

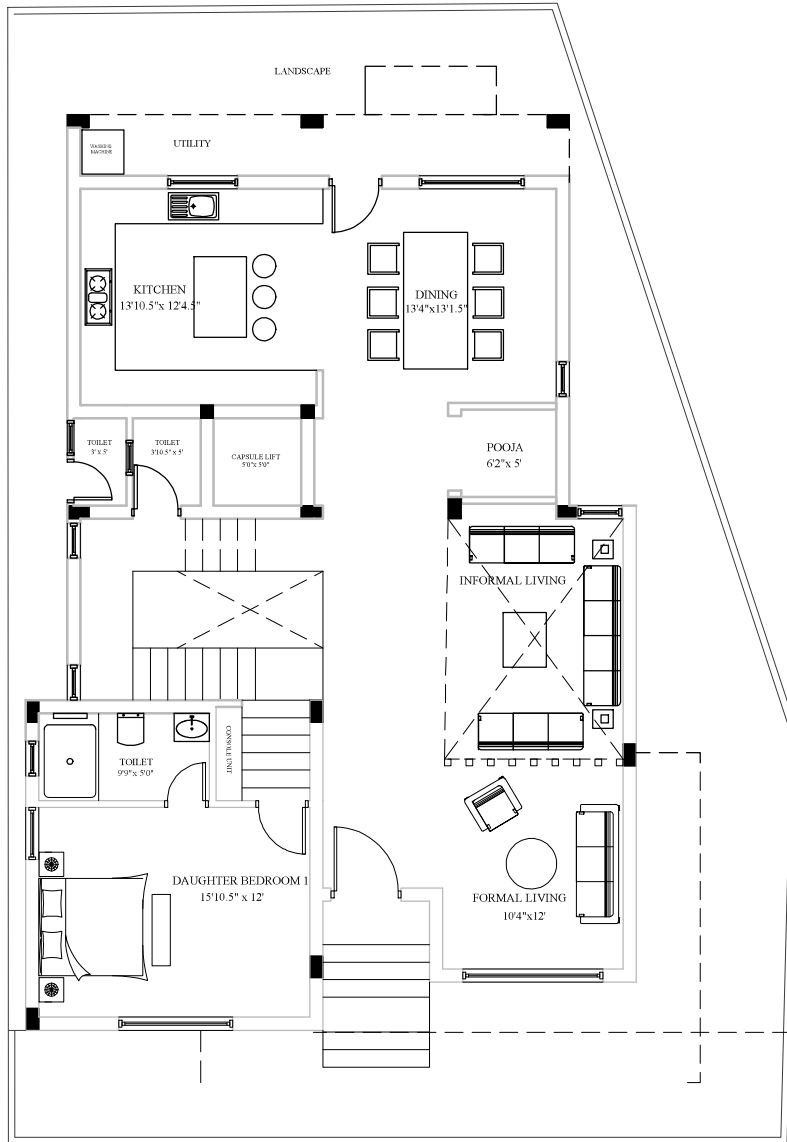

FIRST FLOOR PLAN

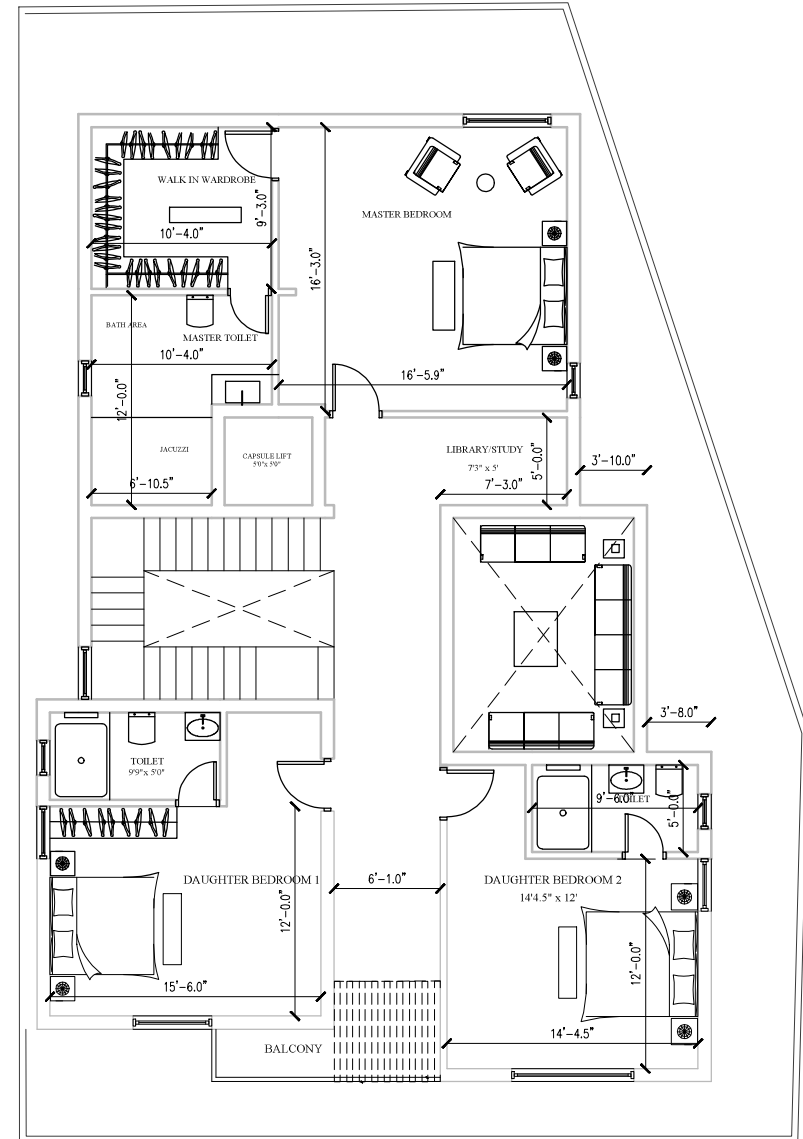

GROUND FLOOR PLAN



ENDLEZ INTERIOR Pvt.Ltd
1, E308, Emami Tejomaya, 4A,
Old Mahabalipuram Rd, Egattur,
Tamil Nadu 600130

PROJECT NAME :
Mr.Parthasarathy

SITE ADDRESS:
Navalur Chennai - 600 073.

PROJECT ID:

SCALE :
NTS

DRAWING NO:
13

REVISED
0

DRAWING NAME:
Plan

DATE :
22/09/2022


DESIGN BY:
R.MOHAMED AFZAL

APPROVED BY:
R.MOHAMED AFZAL

DRAWN BY:
TEJASWINI.A

CHECKED BY:
R.MOHAMED AFZAL

PAGE
NUMBER:

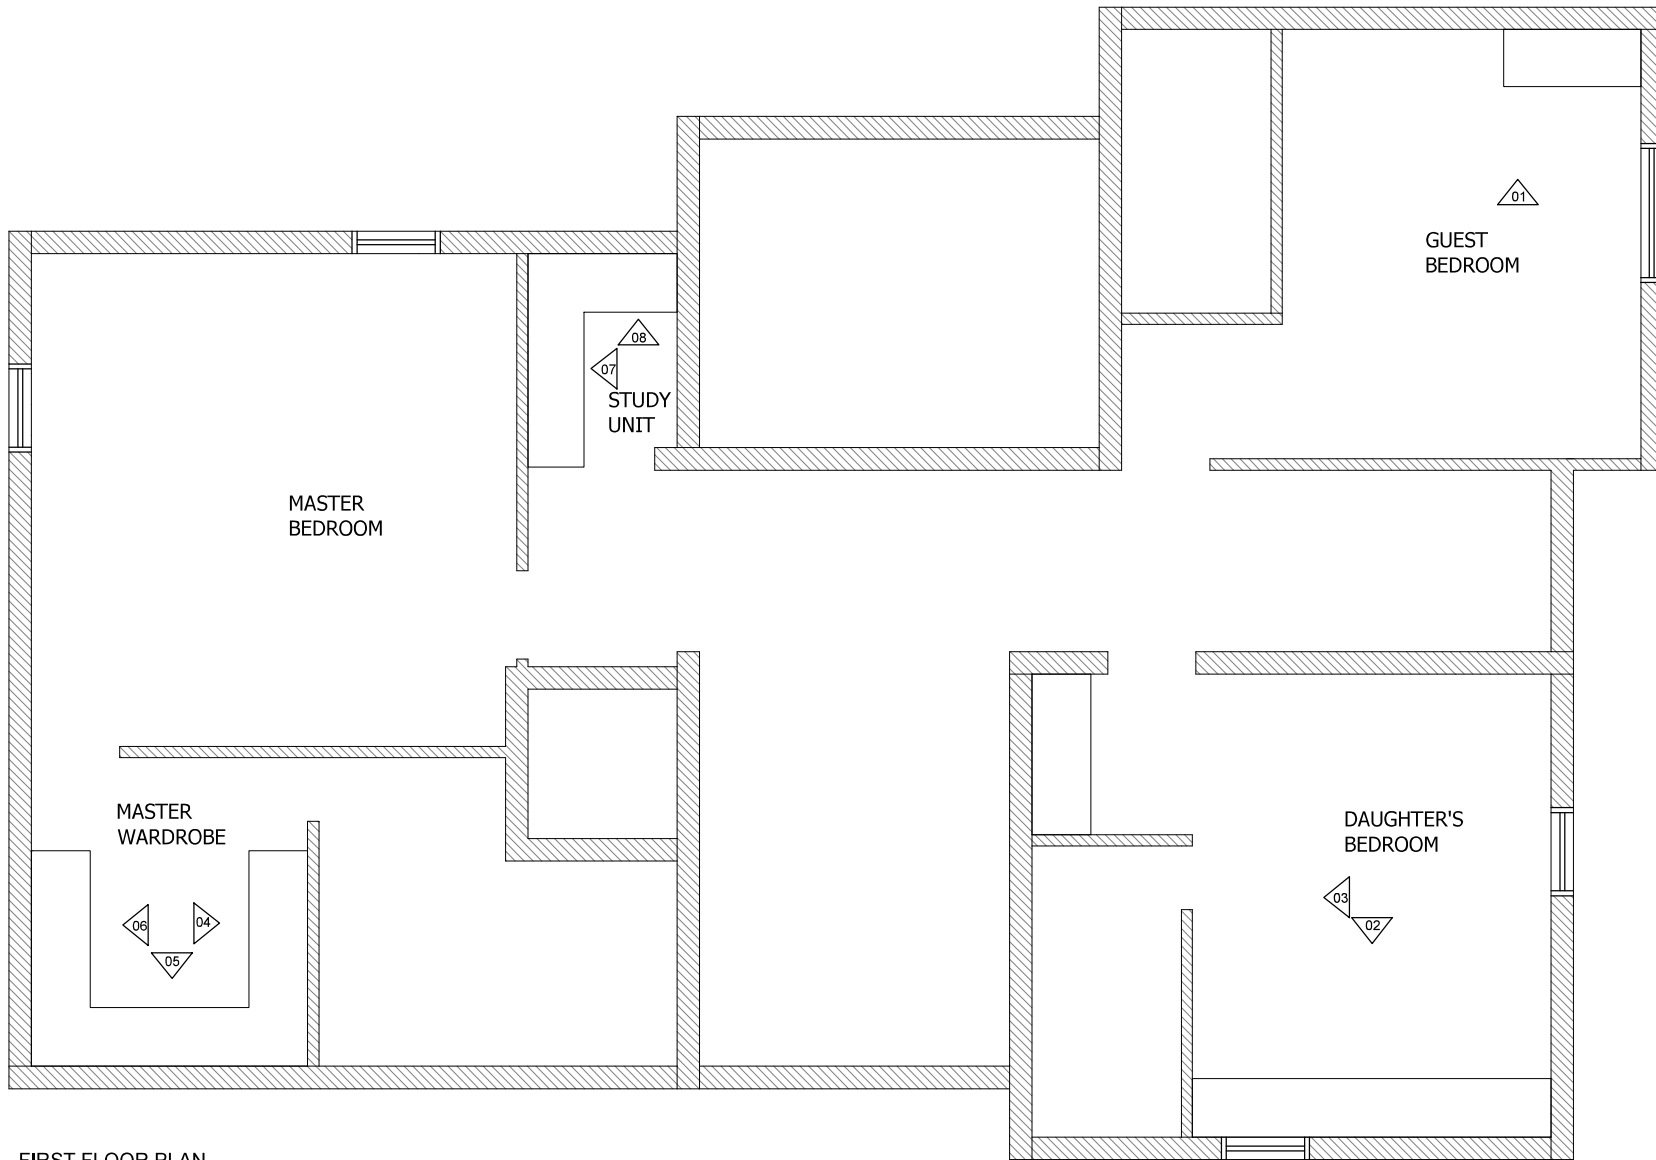


FIRST FLOOR PLAN




ENDLEZ INTERIOR Pvt.Ltd
 1, E308, Emami Tejomaya, 4A,
 Old Mahabalipuram Rd, Egattur,
 Tamil Nadu 600130

PROJECT NAME : Mr. Parthasarathy	PROJECT ID:	DRAWING NO: 14	DRAWING NAME: Speciafications in plan	DESIGN BY: R.MOHAMED AFZAL	DRAWN BY: TEJASWINI.A	PAGE NUMBER:
SITE ADDRESS: Navulur Chennai - 600 073.	SCALE : NTS	REVISED 0	DATE : 22/09/2022	APPROVED BY: R.MOHAMED AFZAL	CHECKED BY: R.MOHAMED AFZAL	

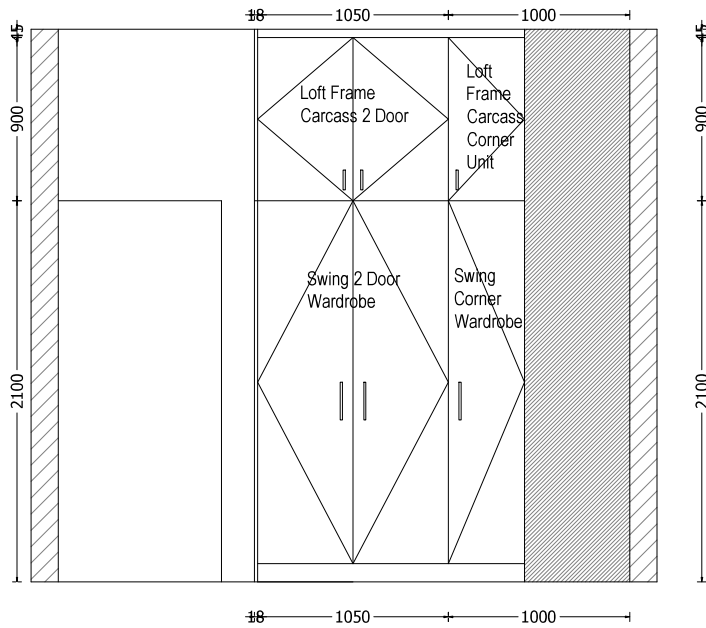

4 INTERIOR ELEVATION
MASTER WARDROBE

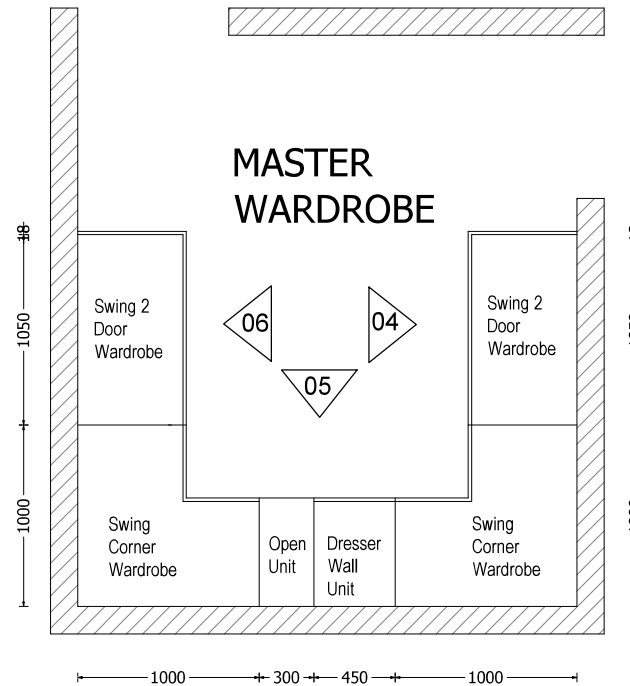

NOTES

Carcass Material Specifications

Carcass Off White

Shutter Material Specifications

Acadia_exodus

Handles

Wardrobe 8"
Loft 4"

SIGNATURE



ENDLEZ INTERIOR Pvt.Ltd
1, E308, Emami Tejomaya, 4A,
Old Mahabalipuram Rd, Egattur,
Tamil Nadu 600130

PROJECT NAME :
Mr. Parathasarathy

SITE ADDRESS:
Navalur
Chennai - 600 073.

PROJECT ID:

SCALE :
NTS

DRAWING NO:
15

REVISED
0

DRAWING NAME:
Master Bedroom

DATE :
30/09/2022


DESIGN BY:
R.MOHAMED AFZAL

APPROVED BY:
R.MOHAMED AFZAL


DRAWN BY:
TEJASWINI.A

CHECKED BY:
R.MOHAMED AFZAL

PAGE
NUMBER:

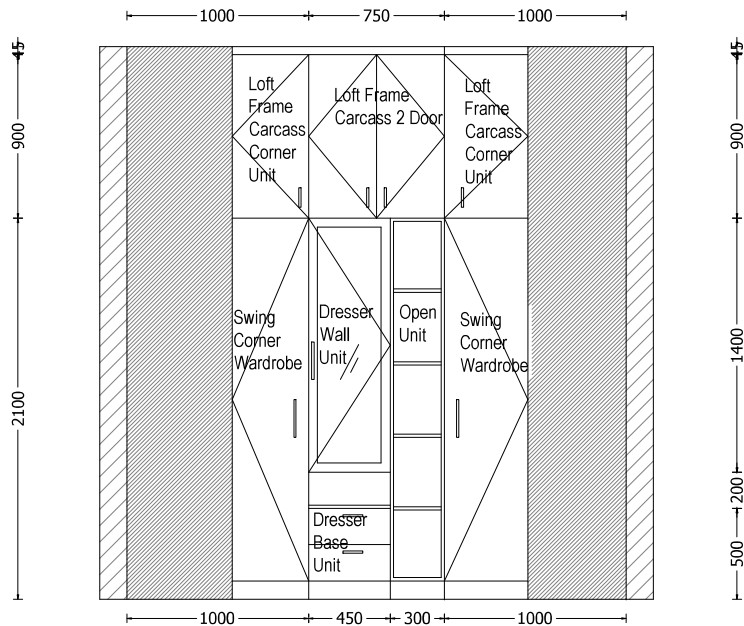

5 INTERIOR ELEVATION
MASTER WARDROBE

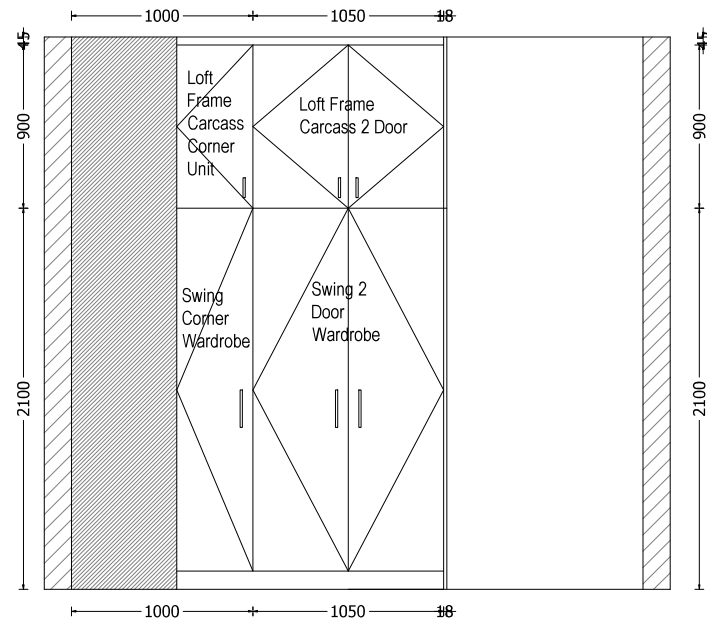

6 INTERIOR ELEVATION
MASTER WARDROBE

NOTES

Carcass Material Specifications

Carcass Off White

Shutter Material Specifications

Acadia_exodus

Handles

Wardrobe 8"

Loft 4"

SIGNATURE



ENDLEZ INTERIOR Pvt.Ltd
1, E308, Emami Tejomaya, 4A,
Old Mahabalipuram Rd, Egattur,
Tamil Nadu 600130

PROJECT NAME :
Mr. Parathasarathy

SITE ADDRESS:
Navulur
Chennai - 600 073.

PROJECT ID:

SCALE :
NTS

DRAWING NO:
16

REVISED
0

DRAWING NAME:
Master Bedroom

DATE :
30/09/2022


DESIGN BY:
R.MOHAMED AFZAL

APPROVED BY:
R.MOHAMED AFZAL


DRAWN BY:
TEJASWINI.A

CHECKED BY:
R.MOHAMED AFZAL


PAGE
NUMBER:

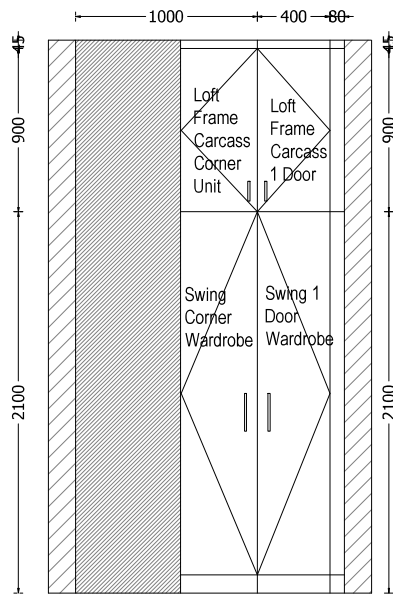

8 INTERIOR ELEVATION
STUDY UNIT

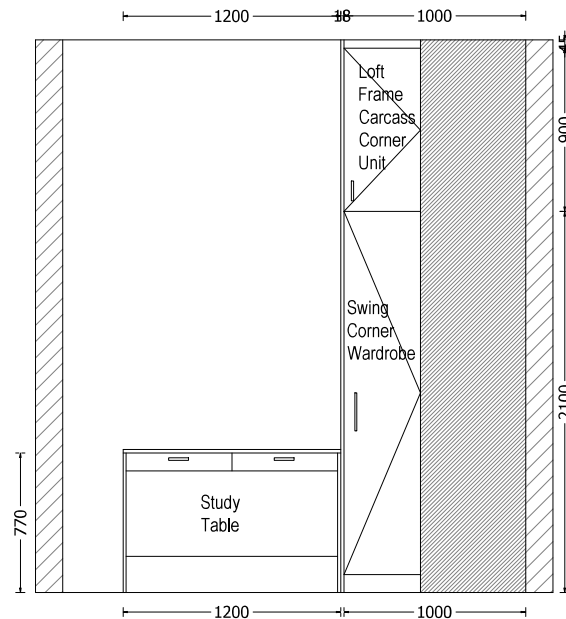

7 INTERIOR ELEVATION
STUDY UNIT

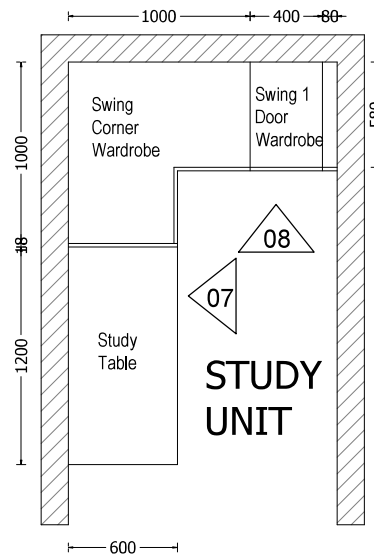

STUDY UNIT

NOTES

Carcass Material Specifications

Carcass Off White

Shutter Material Specifications

Acadia_exodus

Handles

Wardrobe 8"
Loft 4"

SIGNATURE



ENDLEZ INTERIOR Pvt.Ltd
1, E308, Emami Tejomaya, 4A,
Old Mahabalipuram Rd, Egattur,
Tamil Nadu 600130

PROJECT NAME :
Mr. Parathasarathy

SITE ADDRESS:
Navulur
Chennai - 600 073.

PROJECT ID:

SCALE :
NTS

DRAWING NO:
17

REVISED
0

DRAWING NAME:
Study unit

DATE :
30/09/2022

DESIGN BY:
R.MOHAMED AFZAL

APPROVED BY:
R.MOHAMED AFZAL

DRAWN BY:
TEJASWINI.A


CHECKED BY:
R.MOHAMED AFZAL

PAGE
NUMBER:

RENDERS OF MR PARATHASARATHY



THEY ASKED FOR ROYAL
GREEN FOR KITCHENS
AS THEY ASKED FOR
LUXURY TOUCH I DECIDED
DESIGN CLASSICAL THEME
ALSO I TRIED MUSIC WAVE
PARTITION WHICH GETS
SOME PRIVACY FROM
FOMAL HALL

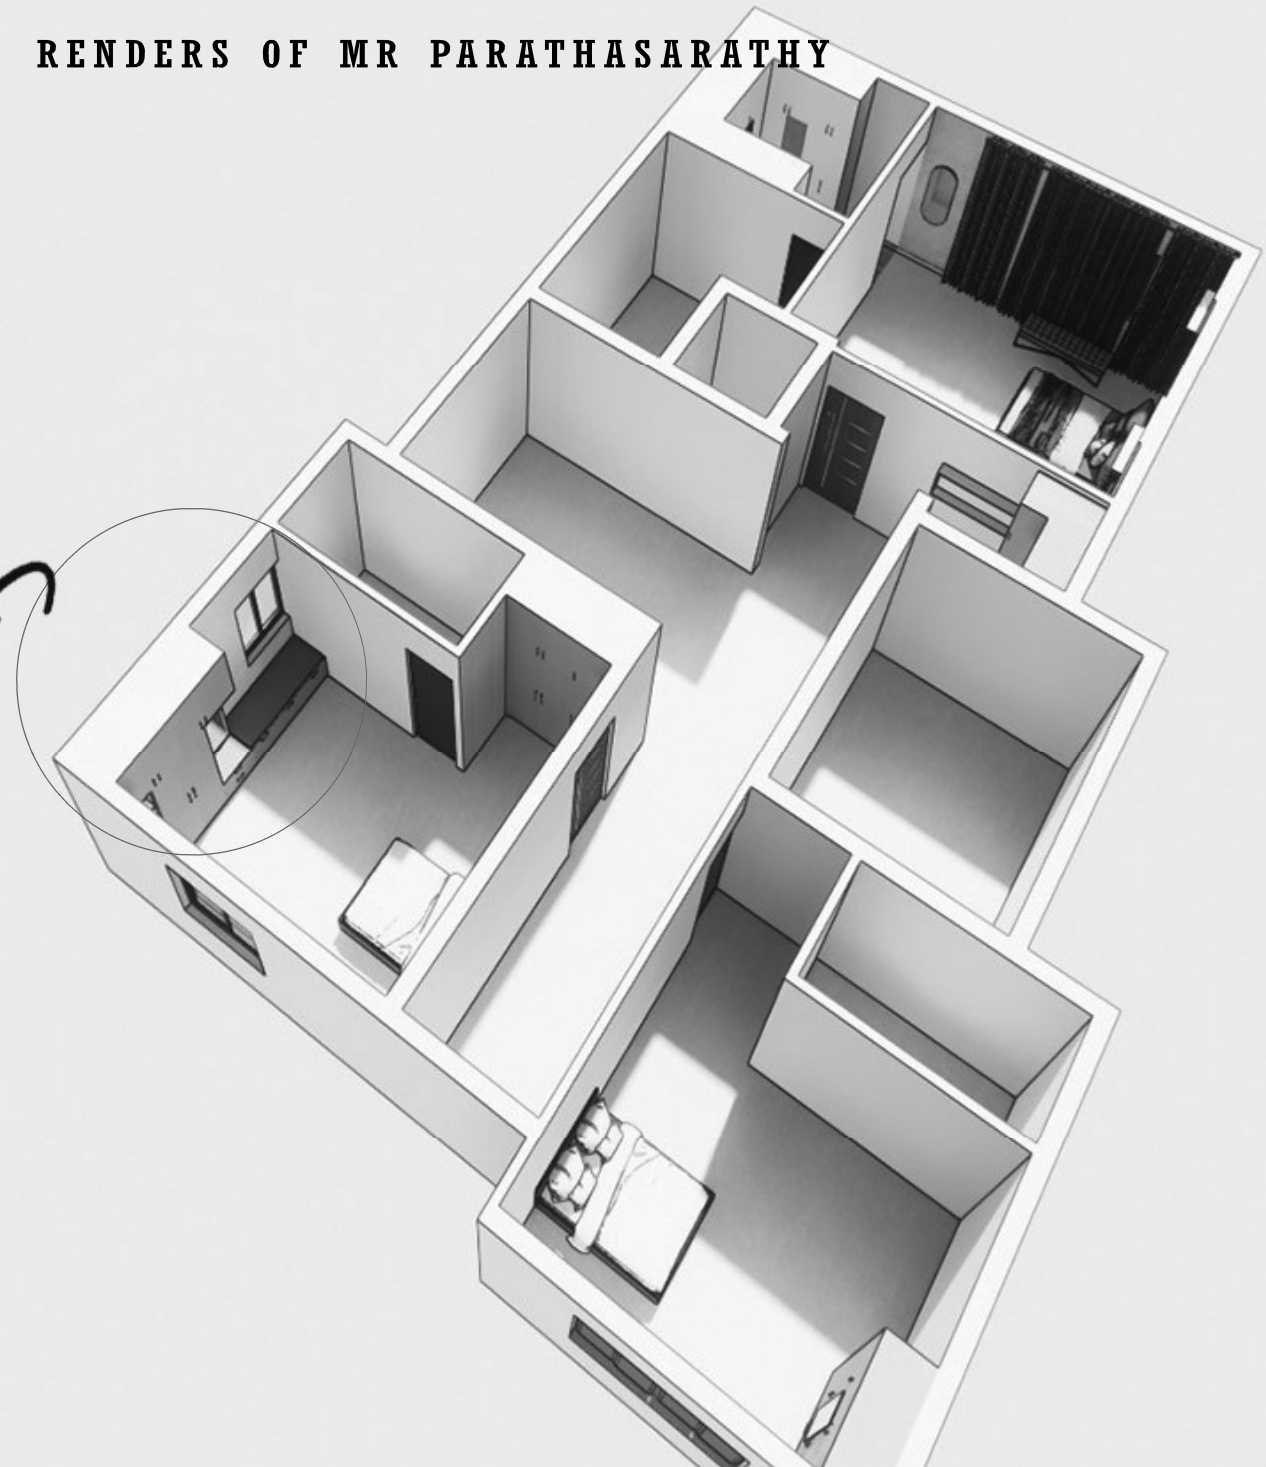

RENDERS COLOUR OPTIONS FOR CLIENTS

MR RAKESH
BEDROOM 1ST
THEY SELECTED
SF GREEN
LAMINATE



MR RAKESH
BEDROOM
FINALY
THEY FREEZED
THIS SKY BLUE
LAMINATE




MR ARUN
KITCHEN THEY 1ST
SELECTED GREEN
HGL



MR ARUN
KITCHEN THEY
DECIDED HGL
BLUE LAMINATE



MR RAKESH
BEDROOM
1ST THEY DECIDED
LAMINATE FOR
WARDROBE ITS
LOOKS DARKER
THEN T

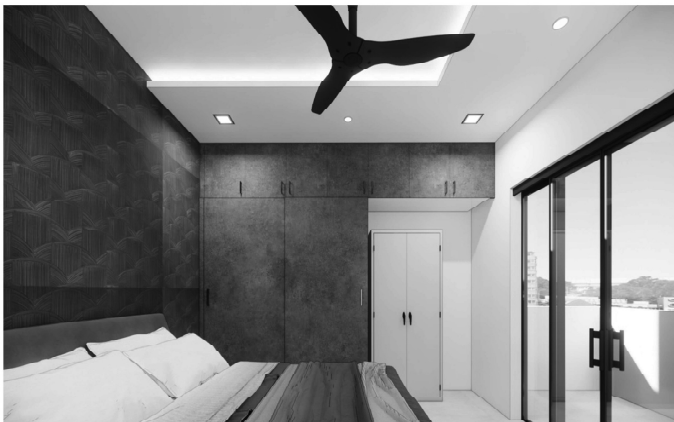

MR RAKESH
BEDROOM 01
THEY FINALY DE
DECIDED WHITE
HGL LAMINATES



RENDERS


MRS DVIYA
PARTITION
SHE WANTS
WITH SEMI-
ABRACT AND
WITH WOOD
LAMINATES
WITH STORAGE



MR ARUN
WANTS
SIMPLE
BREAKFAST
COUNTER
WITH WOOD
FINISH




MRS AMUTHA
HER TV UNIT
WANTS TO
HAVE IN GOLD
FINISH WITH
ROYAL
WALLPAPER

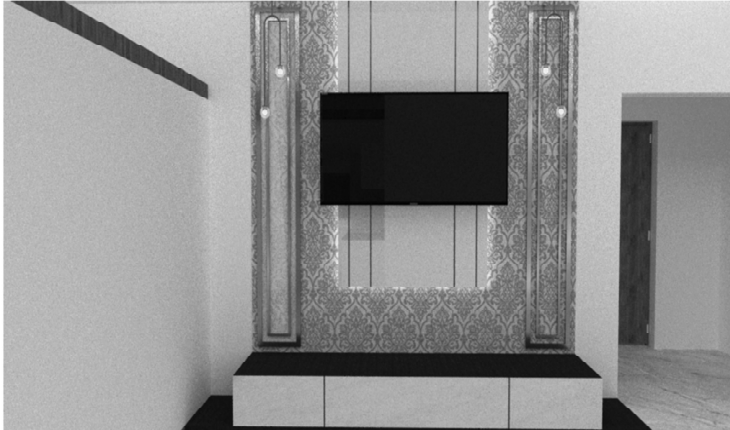


MRS ACHARY
WANTS HER
KIDS
BEDROOM
WITH UNIQUE
PATTERN



MRS KUMUTHA
WHITE ROYAL
FINISH WITH
HIGH GLOSSY
LAMINATES.

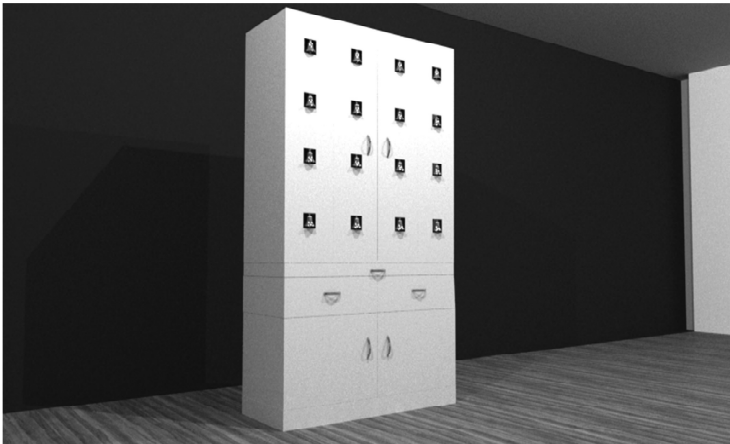

MRS SUJATHA
WANTS POOJA
WITH EXTRA
SPOTLIGHTS
WITH DARK
WOODEN
MATERIAL

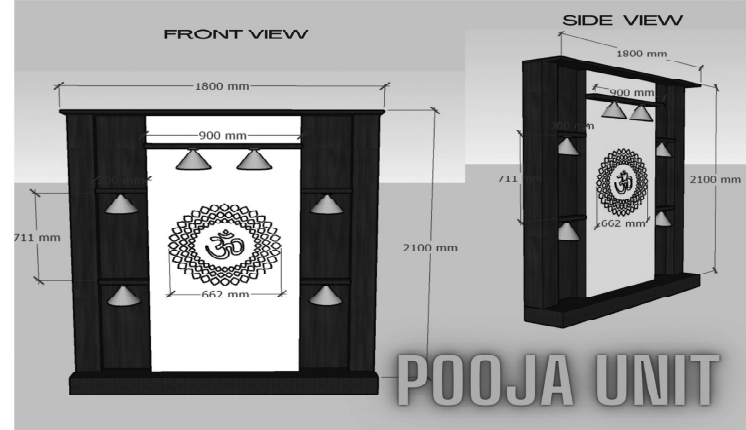

CEILING OPTIONS WITH RENDERS



CRITICAL OVERVIEW:

My experience in center of design excellence was great and very productive . it was my pleasure to be a part of their family and to work with their team. In this opportunity of my internship , I have learnt many new things . I have got to understand the Practical knowledge of the project , how the firm works and how things are coordinated between different departments . Working with different people , I got to learn many new cad skills , also by working in different projects , I was great platform for learning