



SATHYABAMA

INSTITUTE OF SCIENCE AND TECHNOLOGY
(DEEMED TO BE UNIVERSITY)

Accredited with “A” grade by NAAC I 12B Status by UGC I Approved by AICTE

Jeppiaar Nagar, Rajiv Gandhi Salai, Chennai – 600 119

www.sathyabama.ac.in

SCHOOL OF BUILDING AND ENVIRONMENT
DEPARTMENT OF ARCHITECTURE
PRACTICAL TRAINING PORTFOLIO (SAR4063)
DEC 2022

Name of the Student : **BRIAN GEORGE CHARLIN**

Batch : **2019 - 2024**

Reg No. : **39210016**

Semester : **VII**



SATHYABAMA

INSTITUTE OF SCIENCE AND TECHNOLOGY
(DEEMED TO BE UNIVERSITY)

Accredited with "A" grade by NAAC | 12B Status by UGC | Approved by AICTE

Jeppiaar Nagar, Rajiv Gandhi Salai, Chennai – 600 119

www.sathyabama.ac.in

SCHOOL OF BUILDING AND ENVIRONMENT

DEPARTMENT OF ARCHITECTURE

VIVA-VOCE EXAMINATION

This is to certify that the practical training SAR 4063 is the work of **BRIAN GEORGE CHARLIN** who had undergone training in **VARSHA AND PRADEEP ARCHITECTS** and has been monitored by the continuous assessment during JUNE 2022 to SEPTEMBER 2022.

Dr. Devyani Gangopadhyay
DEAN

Submitted for Viva voce Examination held on 13.12.2022

Internal Examiner

External Examiner





SATHYABAMA

INSTITUTE OF SCIENCE AND TECHNOLOGY
(DEEMED TO BE UNIVERSITY)

Accredited with "A" grade by NAAC | 12B Status by UGC | Approved by AICTE

Jeppiaar Nagar, Rajiv Gandhi Salai, Chennai – 600 119

www.sathyabama.ac.in

DECLARATION

I, **BRIAN GEORGE CHARLIN**, by declaring that the Training Report **JUNE 2022 to SEPTEMBER 2022** done by me under the guidance of **Ar.PRADEEP VARMA** is submitted in partial fulfillment of the requirements for the completion of a practical training session.

DATE : 13.12.2022

PLACE : CHENNAI

A handwritten signature in blue ink, appearing to be 'Brian George Charlin', is written over a horizontal line.

SIGNATURE OF CANDIDATE

ACKNOWLEDGEMENT

I am pleased to acknowledge my sincere thanks to the Board **of Management of SATHYABAMA** for their kind encouragement in doing this practical training and for completing it successfully. I am grateful to them.

I convey my thanks to **Dr. Devyani Gangopadhyay**, Dean, School of Building and Environment and **Ar.Sarath Chandra Kanth**, Design Chair, Department of Architecture for having been a constant source of support and encouragement.

I wish to express my thanks to all Teaching and Non-teaching staff members of the Department who were helpful in many ways for the completion of the project.

I also wish to thank **Ar.PRADEEP VARMA**, for the experience of interning at their firm.

JOINING LETTER

Varsha & Pradeep
Architects

No. 1/427, K.C.G. College Road, Karapakkam, Chennai: 600 097.
E-mail: vparchitects@yahoo.co.in Website: www.vparchitects.in

Date: 16.05.2022

To,
Head of the Department,
Sathyabama Institute of Science
And Technology,
Jeppesar Nagar, Rajiv Gandhi Salai,
Chennai- 600119

Dear Sir/Madam,

Sub: Practical Training for 7th Semester (4th Year) B. Arch Student

This is to inform you that **Mr. Brian George Charlin (390016)** has been appointed as a Trainee in our organization, from 1st June 2022 to 7th October 2022 (Tentative).

Thanks & Regards

For Varsha & Pradeep



Pradeep Varma

(Principal Architect)

COA Reg No: CA/91/13637



MONTHLY REPORT - JUNE



SATHYABAMA

INSTITUTE OF SCIENCE AND TECHNOLOGY

(DEEMED TO BE UNIVERSITY)

Accredited "A" Grade by NAAC | 12B Status by UGC | Approved by AICTE

www.sathyabama.ac.in

DEPARTMENT OF ARCHITECTURE

PROFESSIONAL PRACTICAL TRAINING REPORT 2022

(Continuous progress report of the trainee architect for the period of One month in the office to submitted to HOD by the Trainee in Charge of the Organization)

1. Name of the office / organization : VARSHA & PRADEEP ARCHITECTS
2. Address & Contact Number : 1/427, KCG COLLEGE ROAD, KARAPAKAM, CHENNAI-600097. PH: 6382278644
3. Name of the student : BRIAN GEORGE CHARLIN
4. Duration : From JUNE-1ST To JUNE-30TH
5. Total No. of days : 23 WORKING DAYS

6. Evaluation of Performance criteria shall be on

* Note: Kindly grade the student as per his/her overall performance in the office during the assessment month which will be converted to the allotted 90 marks by the department.

Description of works	Excellent	Good	Fair	Poor	NA
Understanding of office culture		✓			
Participation in the office		✓			
Reading of drawings			✓		
Presentation Techniques			✓		
Model making works		NA			
Understanding of construction details			✓		
Drafting Skills (Manual / Computer)		✓			
Site Supervision / Discussion with clients		NA			
Adherence to Time schedule		✓			
Other computer skills		✓			
File and Office Maintenance			✓		
Coordination with other consultants		NA			
Overall Grading*	7.8				

(A - 9.0, B - 8.0, C - 7.0, D - 6.0, E - 5.0)



SATHYABAMA

INSTITUTE OF SCIENCE AND TECHNOLOGY

(DEEMED TO BE UNIVERSITY)


Accredited "A" Grade by NAAC | 12B Status by UGC | Approved by AICTE

www.sathyabama.ac.in

7. Any other Remarks :

8. Signature of the:
Head of the Office
/ Organization
(With Seal)

[Handwritten Signature]

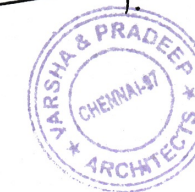

PRADEEP KUMAR VARMA
ARCHITECT - CA/91/13637
CMDA - RA/Gr.I/19/12/410
No.1/428, KCG College Road,
Karapakkam, Chennai - 600 097.

MONTHLY REPORT - JULY



SATHYABAMA

INSTITUTE OF SCIENCE AND TECHNOLOGY

(DEEMED TO BE UNIVERSITY)

Accredited "A" Grade by NAAC | 12B Status by UGC | Approved by AICTE

www.sathyabama.ac.in

DEPARTMENT OF ARCHITECTURE

PROFESSIONAL PRACTICAL TRAINING REPORT 2022

(Continuous progress report of the trainee architect for the period of One month in the office to submitted to HOD by the Trainee in Charge of the Organization)

1. Name of the office / organization : VARSHA & PRADEEP ARCHITECTS
2. Address & Contact Number : NO-1/427, K.C.G. COLLEGE ROAD, KARAPAKKAM, CHENNAI - 97
3. Name of the student : BRIAN GEORGE CHARLIN
4. Duration : From JULY-1ST To JULY-31ST
5. Total No. of days : 22 WORKING DAYS

6. Evaluation of Performance criteria shall be on

* Note: Kindly grade the student as per his/her overall performance in the office during the assessment month which will be converted to the allotted 90 marks by the department.

Description of works	Excellent	Good	Fair	Poor	NA
Understanding of office culture		✓			
Participation in the office			✓		
Reading of drawings			✓		
Presentation Techniques			✓		
Model making works					✓
Understanding of construction details			✓		
Drafting Skills (Manual/Computer)		✓			
Site Supervision / Discussion with clients					✓
Adherence to Time schedule		✓			
Other computer skills					✓
File and Office Maintenance			✓		
Coordination with other consultants					✓
Overall Grading*	C+				

(A-9.0, B-8.0, C-7.0, D-6.0, E-5.0)



SATHYABAMA

INSTITUTE OF SCIENCE AND TECHNOLOGY

(DEEMED TO BE UNIVERSITY)

Accredited "A" Grade by NAAC | 12B Status by UGC | Approved by AICTE


www.sathyabama.ac.in

7. Any other Remarks :


8. Signature of the:
Head of the Office
/ Organization
(With Seal)

[Handwritten Signature]

PRADEEP KUMAR VARMA
ARCHITECT - CA/91/13637
CMDA - RA/Gr.I/19/12/410
No.1/428, KCG College Road,
Karapakkam, Chennai - 600 097.

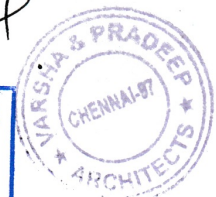

MONTHLY REPORT - AUGUST

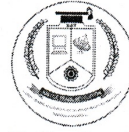

SATHYABAMA

INSTITUTE OF SCIENCE AND TECHNOLOGY
(DEEMED TO BE UNIVERSITY)

Accredited "A" Grade by NAAC | 12B Status by UGC | Approved by AICTE

www.sathyabama.ac.in

DEPARTMENT OF ARCHITECTURE

PROFESSIONAL PRACTICAL TRAINING REPORT 2022

(Continuous progress report of the trainee architect for the period of One month in the office to submitted to HOD by the Trainee in Charge of the Organization)


1. Name of the office / organization : VARSHA AND PRADEEP ARCHITECTS
2. Address & Contact Number : NO-1/427, KCG COLLEGE ROAD, KARAPAKKAM, CHENNAI-97
6382278644
3. Name of the student : BRIAN GEORGE CHARLIN
4. Duration : From AUGUST 1ST To AUGUST 31ST
5. Total No. of days : 20 WORKING DAYS

6. Evaluation of Performance criteria shall be on

* Note: Kindly grade the student as per his/her overall performance in the office during the assessment month which will be converted to the allotted 90 marks by the department.

Description of works	Excellent	Good	Fair	Poor	NA
Understanding of office culture		✓			
Participation in the office		✓			
Reading of drawings			✓		
Presentation Techniques			✓		
Model making works					✓
Understanding of construction details			✓		
Drafting Skills (Manual / Computer)		✓			
Site Supervision / Discussion with clients					✓
Adherence to Time schedule		✓			
Other computer skills		✓			
File and Office Maintenance			✓		
Coordination with other consultants					✓
Overall Grading*	<u>B.</u>				

(A - 9.0, B - 8.0, C - 7.0, D - 6.0, E - 5.0)

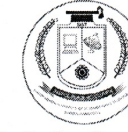

SATHYABAMA

INSTITUTE OF SCIENCE AND TECHNOLOGY
(DEEMED TO BE UNIVERSITY)

Accredited "A" Grade by NAAC | 12B Status by UGC | Approved by AICTE

www.sathyabama.ac.in


7. Any other Remarks :

8. Signature of the:
Head of the Office
/ Organization
(With Seal)

PRADEEP KUMAR VARMA
ARCHITECT - CA/91/13637
CMDA - RA/Gr.I/19/12/410
No.1/428, KCG College Road,
Karapakkam, Chennai - 600 097.

PRADEEP KUMAR VARMA
ARCHITECT - CA/91/13637
CMDA - RA/Gr.I/19/12/410
No.1/428, KCG College Road,
Karapakkam, Chennai - 600 097.

MONTHLY REPORT - SEPTEMBER

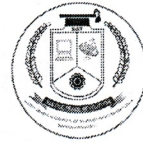

SATHYABAMA

INSTITUTE OF SCIENCE AND TECHNOLOGY
(DEEMED TO BE UNIVERSITY)

Accredited "A" Grade by NAAC | 12B Status by UGC | Approved by AICTE

www.sathyabama.ac.in

DEPARTMENT OF ARCHITECTURE

PROFESSIONAL PRACTICAL TRAINING REPORT 2022

(Continuous progress report of the trainee architect for the period of One month in the office to submitted to HOD by the Trainee in Charge of the Organization)


1. Name of the office / organization : VARSHA & PRADEEP ARCHITECTS CHENNAI
2. Address & Contact Number : 1427, KCG COLLEGE ROAD, KARAPAKKAM, CHENNAI 600097
3. Name of the student : BRIAN GEORGE CHARLIN
4. Duration : From SEPT 1st To SEPT 26th
5. Total No. of days : 90 WORKING DAYS

6. Evaluation of Performance criteria shall be on

* Note: Kindly grade the student as per his/her overall performance in the office during the assessment month which will be converted to the allotted 90 marks by the department.

Description of works	Excellent	Good	Fair	Poor	NA
Understanding of office culture		✓			
Participation in the office	✓				
Reading of drawings		✓			
Presentation Techniques		✓			
Model making works					✓
Understanding of construction details		✓			
Drafting Skills (Manual / Computer)	✓				
Site Supervision / Discussion with clients					✓
Adherence to Time schedule	✓				
Other computer skills	✓				
File and Office Maintenance		✓			
Coordination with other consultants					✓
Overall Grading*	A				

(A - 9.0, B - 8.0, C - 7.0, D - 6.0, E - 5.0)

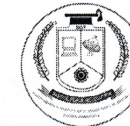

SATHYABAMA

INSTITUTE OF SCIENCE AND TECHNOLOGY
(DEEMED TO BE UNIVERSITY)

Accredited "A" Grade by NAAC | 12B Status by UGC | Approved by AICTE

www.sathyabama.ac.in

7. Any other Remarks :

8. Signature of the:
Head of the Office
/ Organization
(With Seal)

[Signature]



PRADEEP KUMAR VARMA
ARCHITECT - CA/91/13637
CMDA - RA/Gr.I/19/12/410
No.1/428, KCG College Road,
Karapakkam, Chennai - 600 097.

WORK DIARY			
		TYPE OF WORK	PROJECT NAME
		INTRODUCTION TO ON-GOING PROJECTS	IIT MADRAS RESEARCH PARK , DNT, DHAVANI , PINNACLE, KAMALESHWARI FERTILITY CLINIC,
		MODULE 1 CABIN WORKING DRAWING - DRAFTING	IITM RESEARCH PARK - PHASE 2 D - BLOCK - 4TH FLOOR
		MODULE 1 WORKSTATION WORKING DRAWING - DRAFTING	IITM RESEARCH PARK - PHASE 2 D - BLOCK - 4TH FLOOR
		MODULE 1 MEETING ROOM WORKING DRAWING - DRAFTING	IITM RESEARCH PARK - PHASE 2 D - BLOCK - 4TH FLOOR
	JUNE	TEAM VISIT TO BUILD CRAFT INTERIOR PRIVATE LIMITED EXPERIENCE CENTER	CHETPET, CHENNAI
		MODULE 2 MEETING ROOM WORKING DRAWING -DRAFTING	IITM RESEARCH PARK - PHASE 2 D - BLOCK - 4TH FLOOR
		MODULE 9 CABIN WORKING DRAWING - DRAFTING	IITM RESEARCH PARK - PHASE 2 D - BLOCK - 4TH FLOOR
		MODULE 9 MEETING ROOM- WORKING DRAWING -DRAFTING	IITM RESEARCH PARK - PHASE 2 D - BLOCK - 4TH FLOOR
		MODULE 9 WORKSTATION- WORKING DRAWING -DRAFTING	IITM RESEARCH PARK - PHASE 2 D - BLOCK - 4TH FLOOR
		TYPE OF WORK	PROJECT NAME
		SITE VISIT - PILE FOUNDATION	DHAVANI RESEARCH , PERUNGUDI , CHENNAI
		MODULE 2 CABIN WORKING DRAWING - DRAFTING	IITM RESEARCH PARK - PHASE 2 D - BLOCK - 4TH FLOOR
		MODULE 2 CABIN WORKING DRAWING - DRAFTING	IITM RESEARCH PARK - PHASE 2 D - BLOCK - 4TH FLOOR
	JULY	MODULE 2 MEETING ROOM WORKING DRAWING -DRAFTING	IITM RESEARCH PARK - PHASE 2 D - BLOCK - 4TH FLOOR
		DNT OFFICE VIEW RENDER - LUMION	PROPOSED DNT OFFICE- MADIPAKKAM
		SITE PLAN - DRAFTING	IITM OUTREACH
		MODULE 3 CABIN WORKING DRAWING - DRAFTING	IITM RESEARCH PARK - PHASE 2 D - BLOCK - 4TH FLOOR
		MODULE 3 MEETING WORKING DRAWING- DRAFTING	IITM RESEARCH PARK - PHASE 2 D - BLOCK - 4TH FLOOR
		CORRIDOR INTERNAL ELEVATIONS WORKING DRAWING DRAFTING	IITM RESEARCH PARK - PHASE 2 D - BLOCK - 4TH FLOOR
		STORAGE UNITS - WORKING DRAWING - DRAFTING	IITM RESEARCH PARK - ENARKA - C BLOCK - 6th FLOOR
		MODULE 2 WORKSTATION - WORKING DRAWING - DRAFTING	IITM RESEARCH PARK - PHASE 2 D - BLOCK - 4TH FLOOR
		TYPE OF WORK	PROJECT NAME
		HAND RAILING MODEL - BALUSTER DETAIL - SKETCHUP MODEL	PROPOSED PHASE-1 ADDITION OF THE CENTENARY BLOCK AT TRIPPLICANE - HINDU SCHOOL
		FRONT ELEVATION - WORKING DRAWING - DRAFTING	KAMALESHWARI FERTILITY CLINIC
		TOILET DETAILS - WORKING DRAWING - DRAFTING	KAMALESHWARI FERTILITY CLINIC
		REVISED MODULE 10.1 CABIN - WORKING DRAWING - DRAFTING	IITM RESEARCH PARK - PHASE 2 D - BLOCK - 4TH FLOOR
	AUGUST	REVISED MODULE 10.1 MEETING ROOM - WORKING DRAWING - DRAFTING	IITM RESEARCH PARK - PHASE 2 D - BLOCK - 4TH FLOOR
		REVISED MODULE 10.1 WORKSTATION - WORKING DRAWING - DRAFTING	IITM RESEARCH PARK - PHASE 2 D - BLOCK - 4TH FLOOR
		REVISED MODULE 10.2 MEETING ROOM - WORKING DRAWING - DRAFTING	IITM RESEARCH PARK - PHASE 2 D - BLOCK - 4TH FLOOR
		REVISED MODULE 10.2 WORKSTATION - WORKING DRAWING - DRAFTING	IITM RESEARCH PARK - PHASE 2 D - BLOCK - 4TH FLOOR
		SITE VISIT - GFC ISSUED	IITM RESEARCH PARK - PHASE 2 D - BLOCK - 4TH FLOOR
		TYPE OF WORK	PROJECT NAME
		SECOND FLOOR GRADE 6 CLASSROOM ELEVATION	NEST INTERNATIONAL SCHOOL,KODAMBAKKAM CHENNAI
		FIRE EVACUATION PLAN CHANGES BY CONSULTANTS	NEST INTERNATIONAL SCHOOL,KODAMBAKKAM CHENNAI
		MULTIPURPOSE HALL 3D MODEL - SKETCHUP	NEST INTERNATIONAL SCHOOL,KODAMBAKKAM CHENNAI
	SEPTEMBER	CLASSROOM 3D MODEL - SKETCHUP	NEST INTERNATIONAL SCHOOL,KODAMBAKKAM CHENNAI
		CLASSROOM VIEW RENDER - LUMION	NEST INTERNATIONAL SCHOOL,KODAMBAKKAM CHENNAI
		MULTIPURPOSE HALL VIEWS - LUMION	NEST INTERNATIONAL SCHOOL,KODAMBAKKAM CHENNAI
		CLASSROOM CORRIDOR VIEWS - SLETCUP & LUMION	NEST INTERNATIONAL SCHOOL,KODAMBAKKAM CHENNAI
		OAT RENDER VIEWS - SKETCHUP & LUMION	NEST INTERNATIONAL SCHOOL,KODAMBAKKAM CHENNAI
		COLUMN NAMING LAYOUT CHANGES DRAFTING	PINNACLE APPARTMENTS , TNAGAR CHENNAI

COMPLETION LETTER

Varsha & Pradeep
Architects

No. 1/427, K.C.G. College Road, Karapakkam, Chennai: 600 097.
E-mail: vparchitects@yahoo.co.in Website: www.vparchitects.in

Date: 22.09.2022

INTERNSHIP COMPLETION CERTIFICATE

TO WHOM SO EVER IT MAY CONCERN

This is to certify that **Mr. Brian George Charlin** 7th Semester B.Arch. Student of **Sathyabama Institute of Science and Technology Chennai** has worked as an intern at our firm from **1st June 2022** to **26th September 2022 (90 days)**.

During his tenure, he has worked on a wide range of projects and has been exposed to presentation & working drawings.


He has been sincere & diligent in all works

We wish him the very best in all his future endeavors.

For Varsha and Pradeep
Architects



Pradeep Kumar Varma
(Principal Architect)

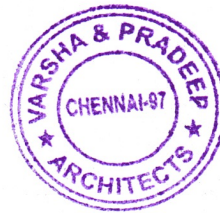

PRADEEP KUMAR VARMA
ARCHITECT - CA/91/13637
CMDA - RA/Gr.I/19/12/410
No.1/428, KCG College Road,
Karapakkam, Chennai - 600 097.

TABLE OF CONTENTS

CHAPTER NO	TITLE	PAGE NO
1.1	ABOUT THE FIRM	14
1.2	WORKING DRAWINGS - IIT MADRAS RESEARCH PARK	16
1.3	ELEVATIONS	32
1.4	WORKING DRAWING CLASSROOM NEST INTERNATIONAL SCHOOL	34
1.5	MULTIPURPOSE HALL - NEST INTER- NATIONAL SCHOOL	35
1.6	SITE VISITS	38



Portfolio




Varsha and Pradeep Architects
Karapakkam, Chennai

I N T E R N S H I P

1.1 ABOUT THE FIRM

Varsha & Pradeep is a passionate and value driven mid-size design studio with an experience of 27 years in the field of Architecture and Interiors.

Here at Varsha & Pradeep , we LOVE being designers, LOVE our work and revel in the joy of creation. For us, a new project is not just another “infrastructure”, “building” or “fit-out” but an opportunity for creating a conducive and beautiful living environment where people can live and work in joy.

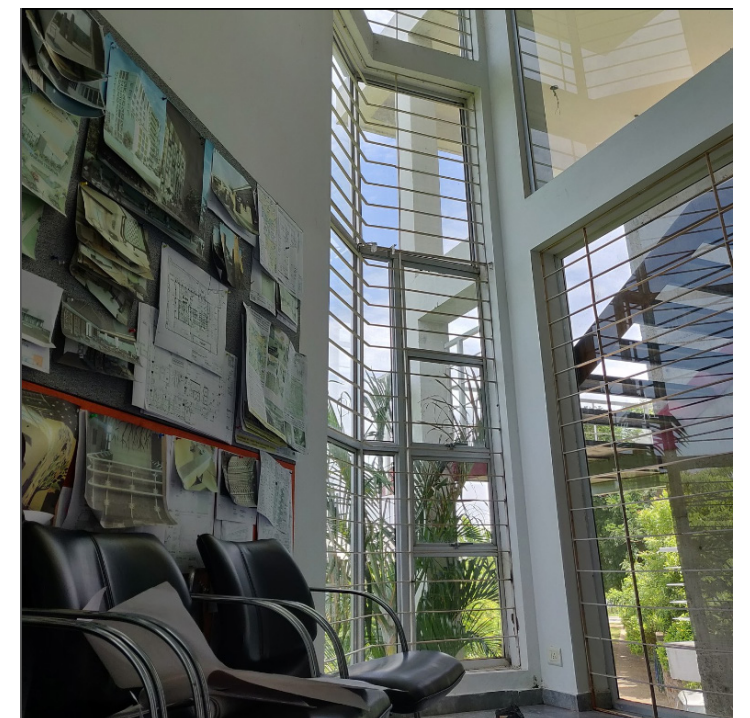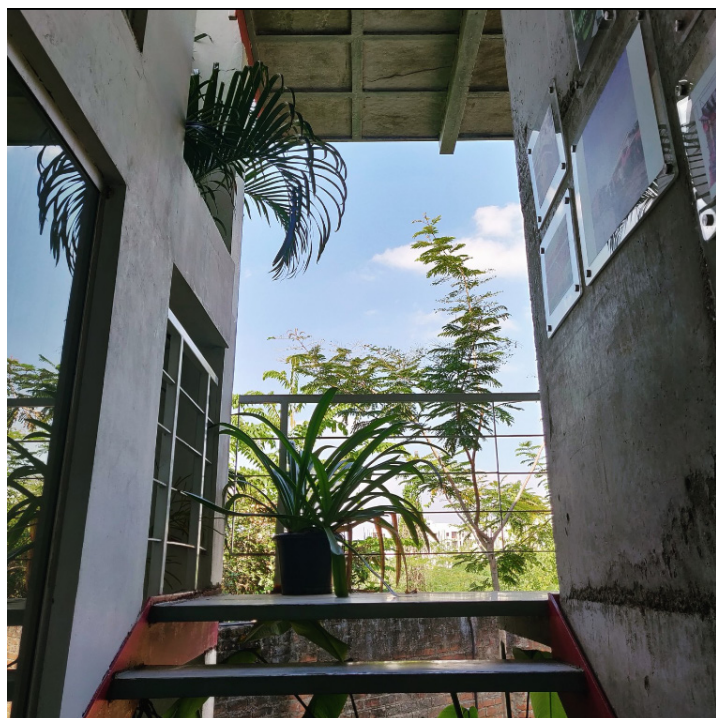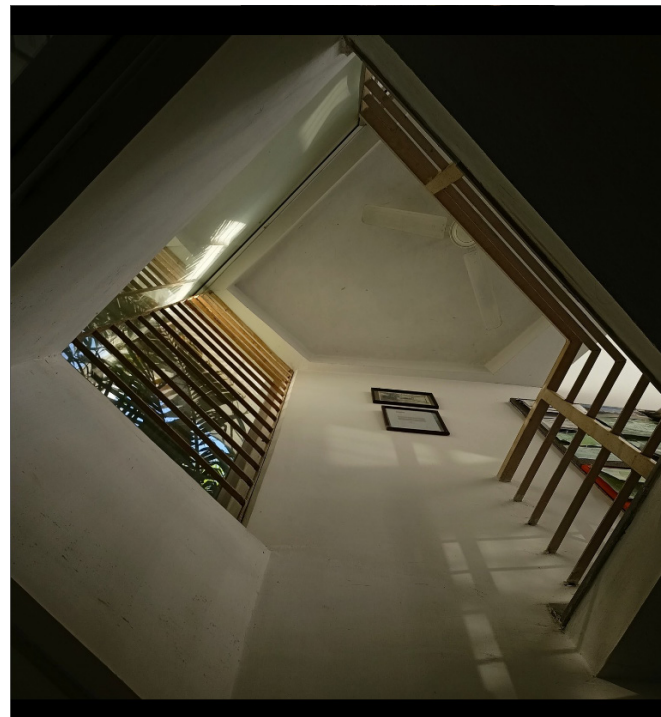




PROJECT TYPE - OFFICE








CLIENT - IIT MADRAS RESEARCH PARK

LOCATION - THARAMANI CHENNAI

D-BLOCK ON FOURTH FLOOR IIT MADRAS RESEARCH PARK COMPLEX FOLLOWS THE CONCEPT OF INCLUSIVITY IN THE FORM OF COLOURS DEPICTING 'PRIDE' AND ACCOMMODATES MULTIPLE MODULES DIVIDED INTO WORKSTATIONS, CABINS AND MEETING ROOMS FOR STARTUPS TO THRIVE IN.

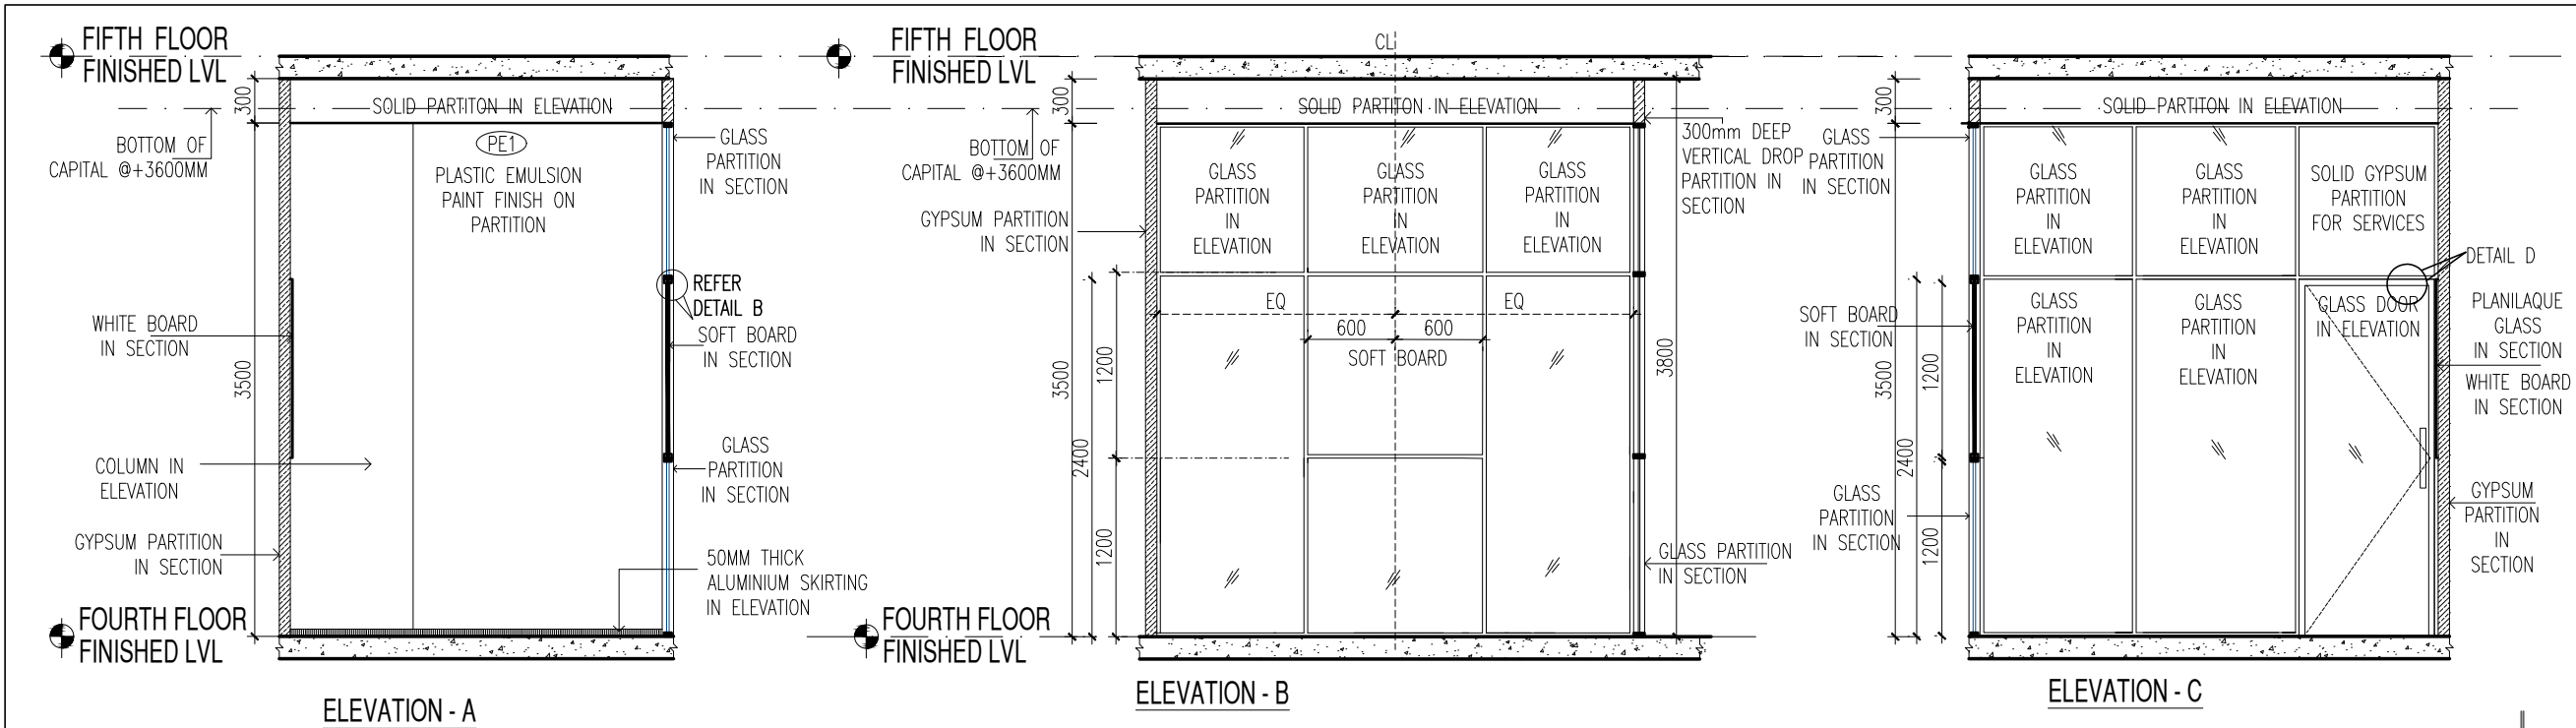

- NOTES:**
- ALL DIMENSIONS IN THE DRAWING ARE IN MM.
- SWB - SWITCH BOARD AT +900 LVL
- WB - WHITE BOARD (SIZE: 1200X1200 MM)
- SB - SOFT BOARD (SIZE : 1200X1200 MM)
- LEGEND :**
- CL - CENTER LINE
- SWB SWITCH BOARD
- TGD1 900*2400MM TOUGHENED GLASS DOOR
- GYPSUM PARTITION
- AEROCON 75MM PARTITION

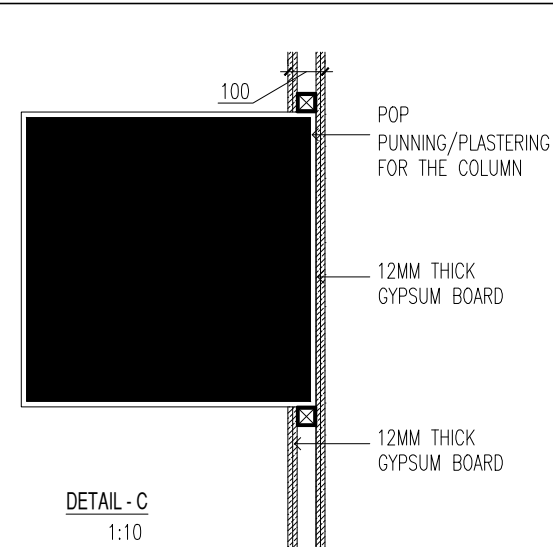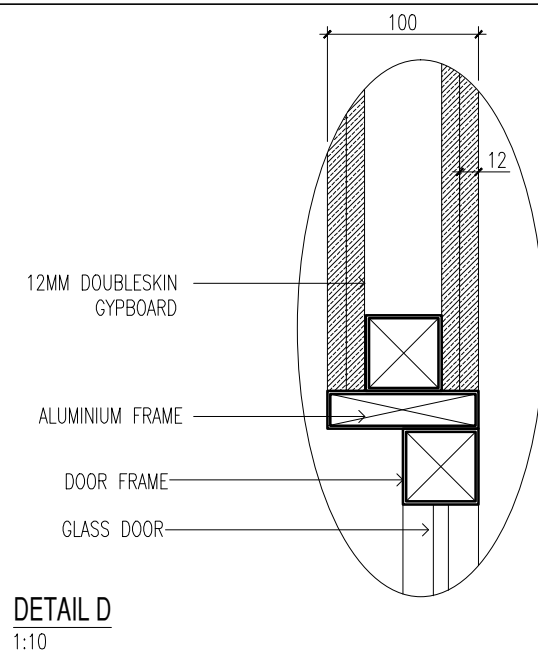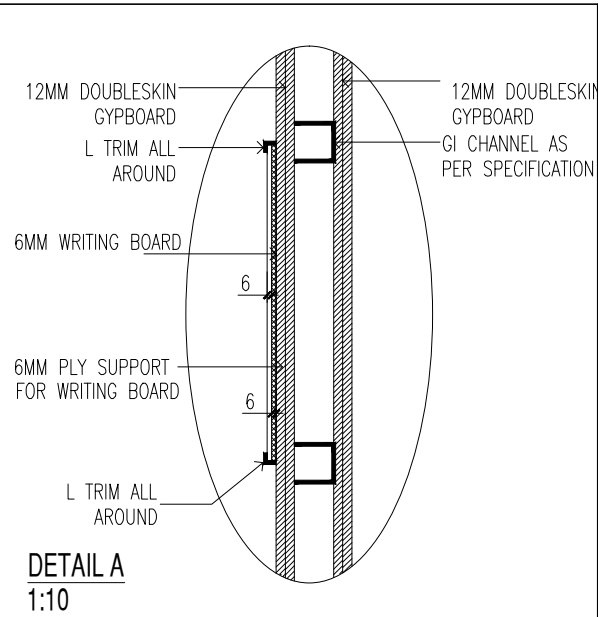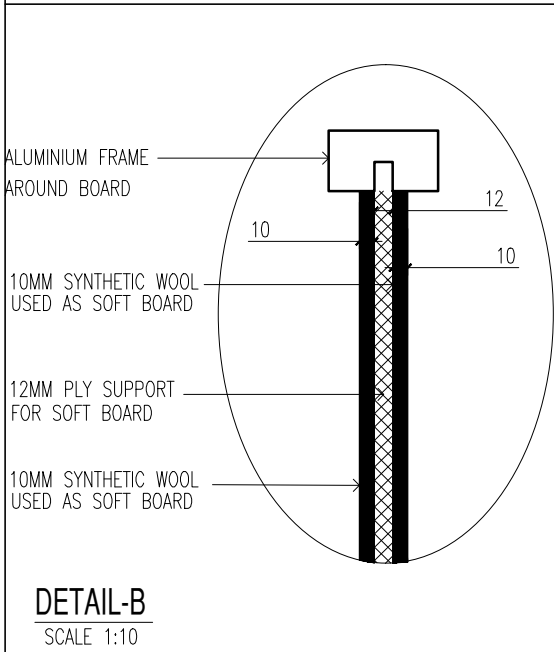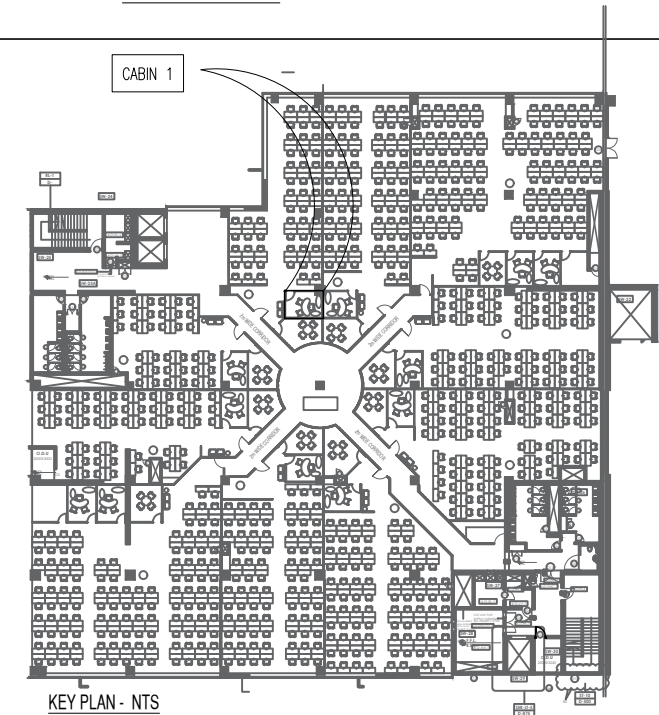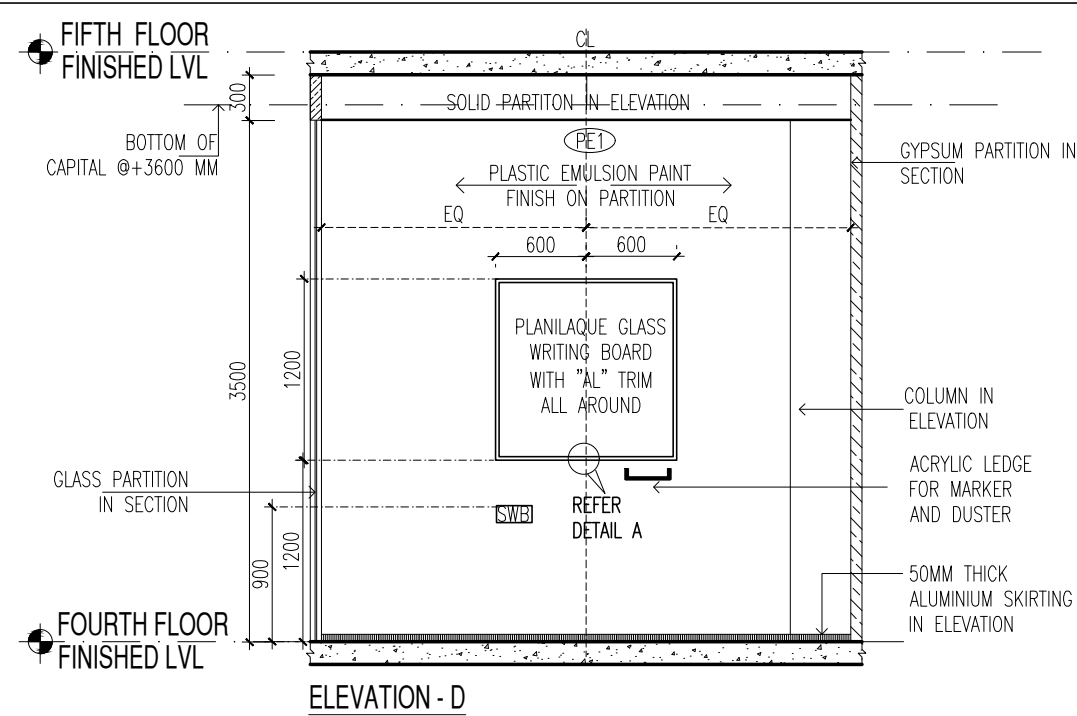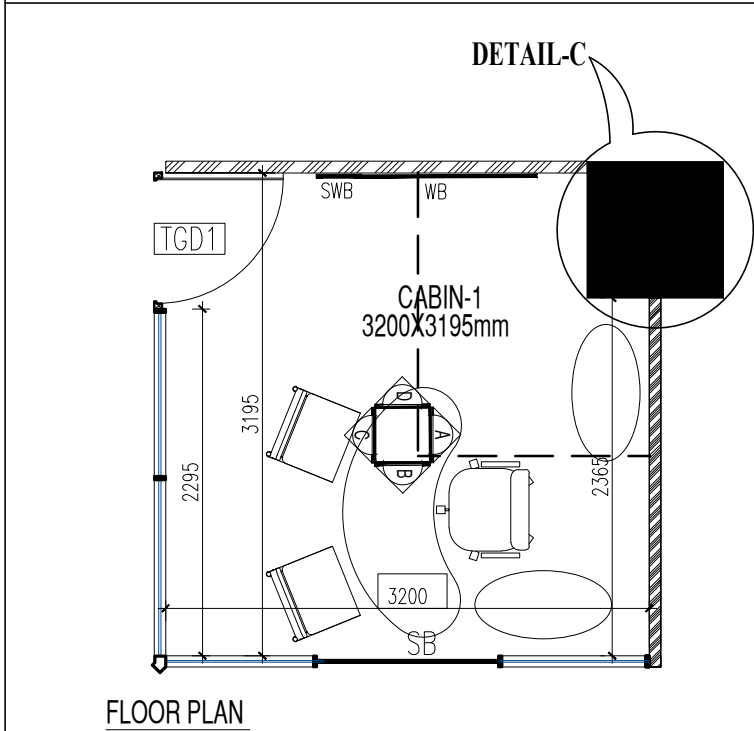

Rev.	Summary of Changes Made	Date	By
------	-------------------------	------	----

PROJECT:

IIT MRP RESEARCH PARK - PHASE 2

D - BLOCK - 4TH FLOOR

CLIENTS:

IIT MRP

ARCHITECTS:

Varsha & Pradeep

No 1/427,K.C.G College Road,
Karapakkam,Chennai-97
: 044-28389015
: office@vparchitects.in

CONSULTANTS:			
Structure		HVAC	
Electrical		Networking	
Plumbing		XOOXIXO	


DRAWING TITLE:

WORKING DRAWING

INTERNAL ELEVATIONS

MODULE 1 CABIN

Scale	1:50	
Date	JULY 21, 2022	
Drawn by	BRIAN	
Checked by	AVINASH	
DRAWING NO.:		REVISION NO.:
EL - 161		0
Drawing File Name: IITMRP_D4_EL-161_R0_25.07.22_BR_VP14		

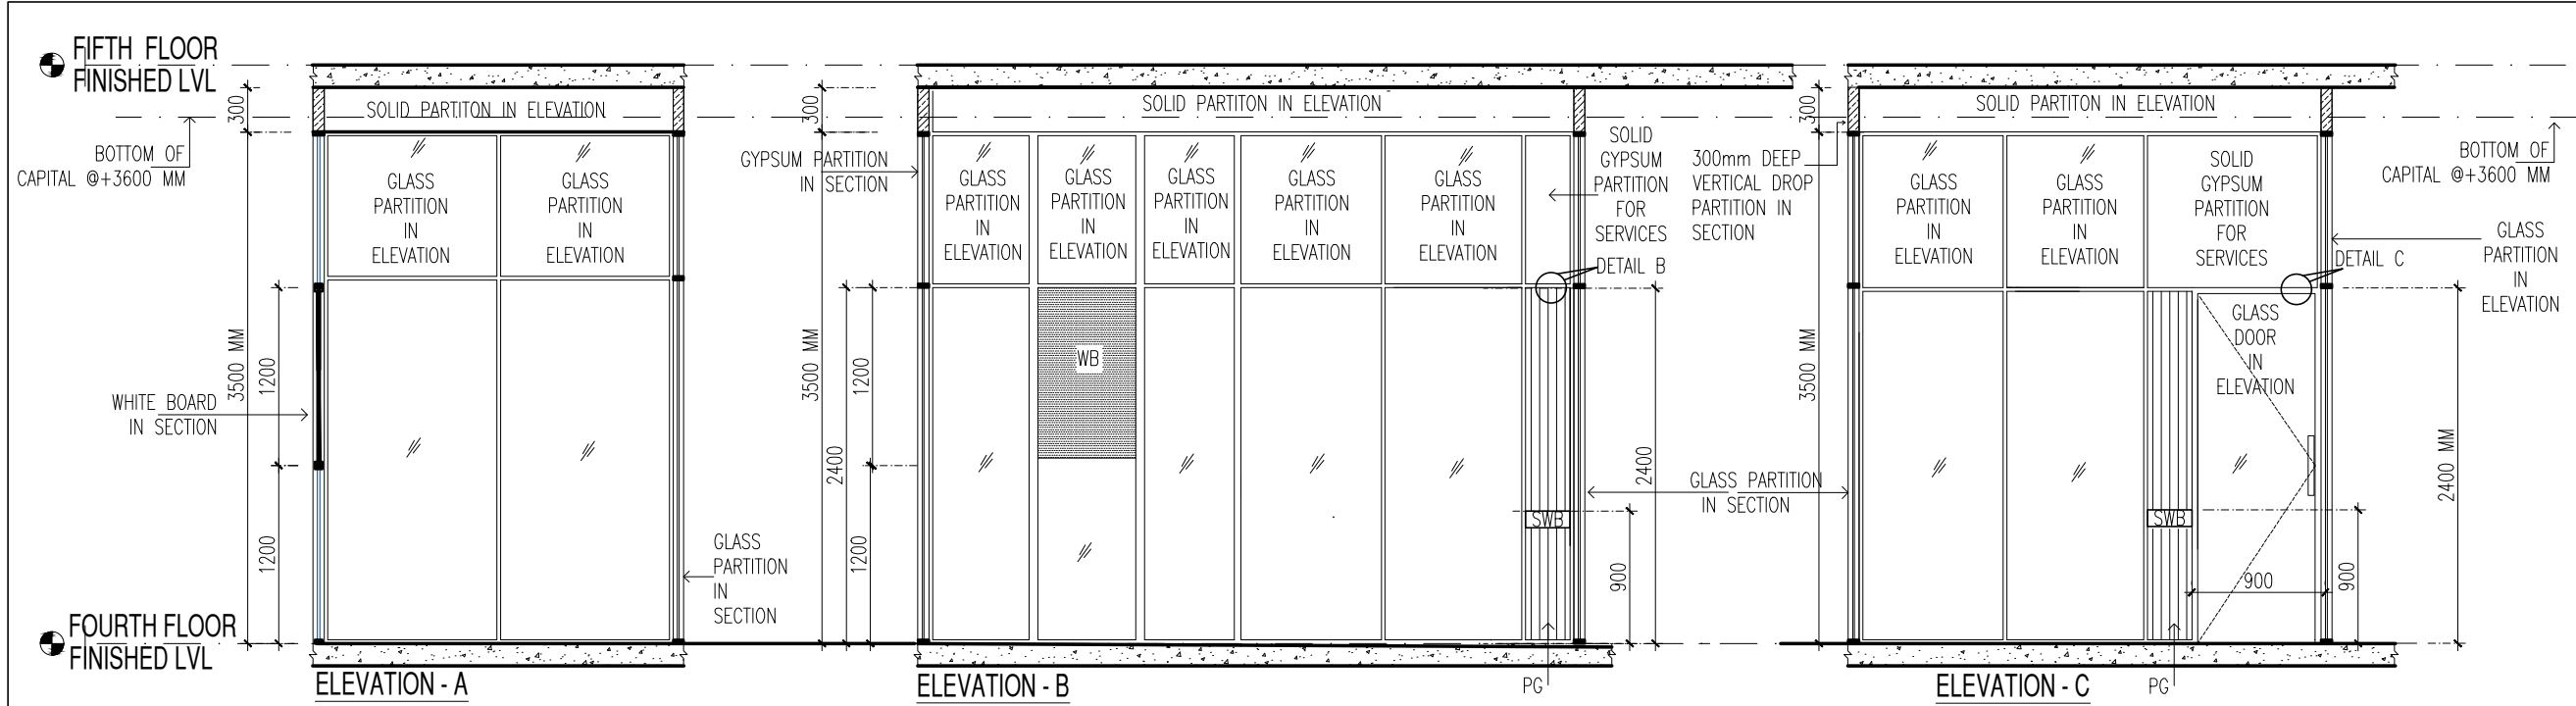

NOTES:

ALL MEASUREMENTS ARE IN MM

Rev. Summary of Changes Made Date By

PROJECT:

IIT MRP RESEARCH PARK - PHASE 2
D - BLOCK - 4TH FLOOR

CLIENTS:

IIT MRP

ARCHITECTS:

Varsha & Pradeep
No 1/427,K.C.G College Road,
Karapakkam,Chennai-97
: 044-28389015
: office@vparchitects.in

CONSULTANTS:

Structure		HVAC	
Electrical		Networking	
Plumbing		XOOXIXO	

DRAWING TITLE:




WORKING DRAWING
INTERNAL ELEVATIONS
MODULE 1 MEETING ROOM


Scale	1:50	REVISION NO.:
Date	JULY 25, 2022	
Drawn by	BRIAN	
Checked by	AVINASH	

DRAWING NO.: EL - 162

REVISION NO.: 0

Drawing File Name: IITMRP_D4_EL-162_R0_25.07.22_BR_VP14

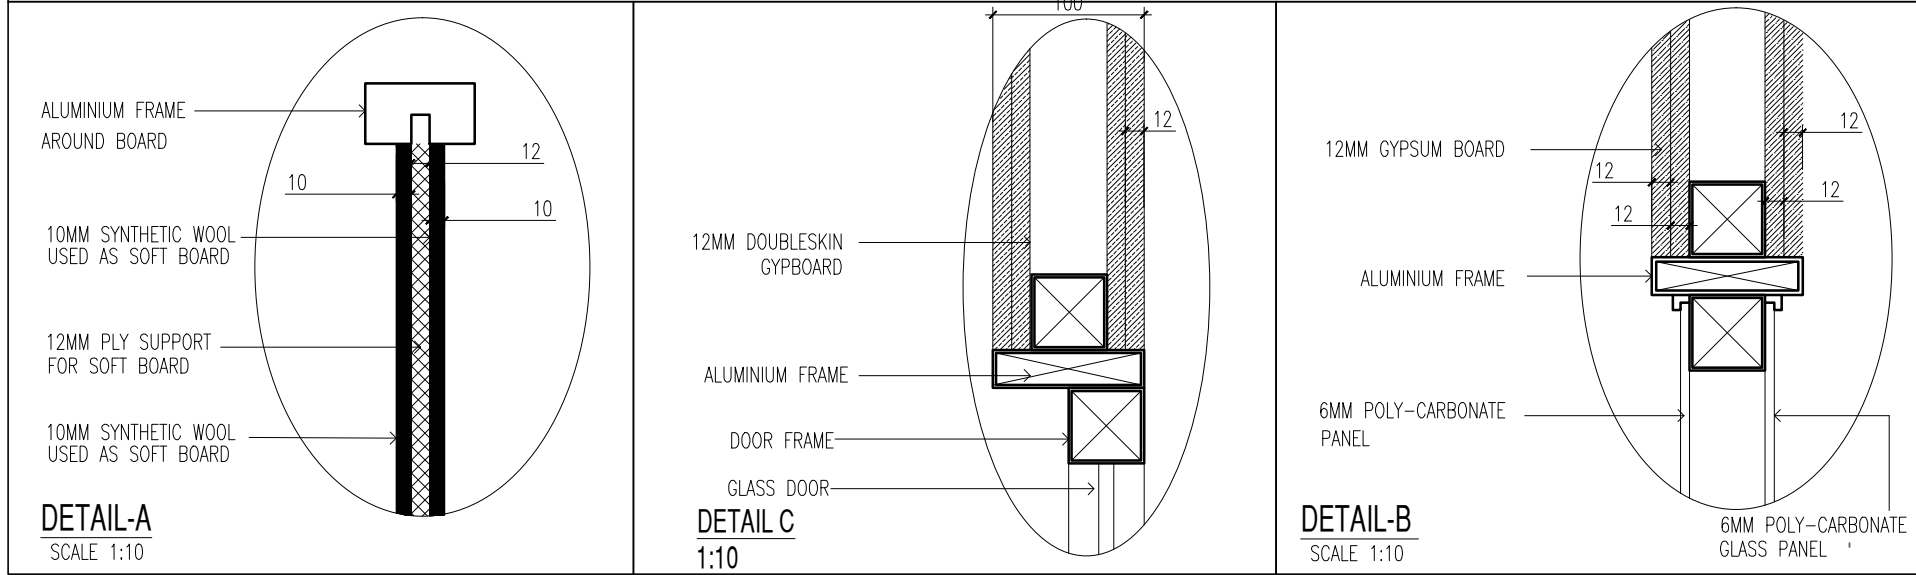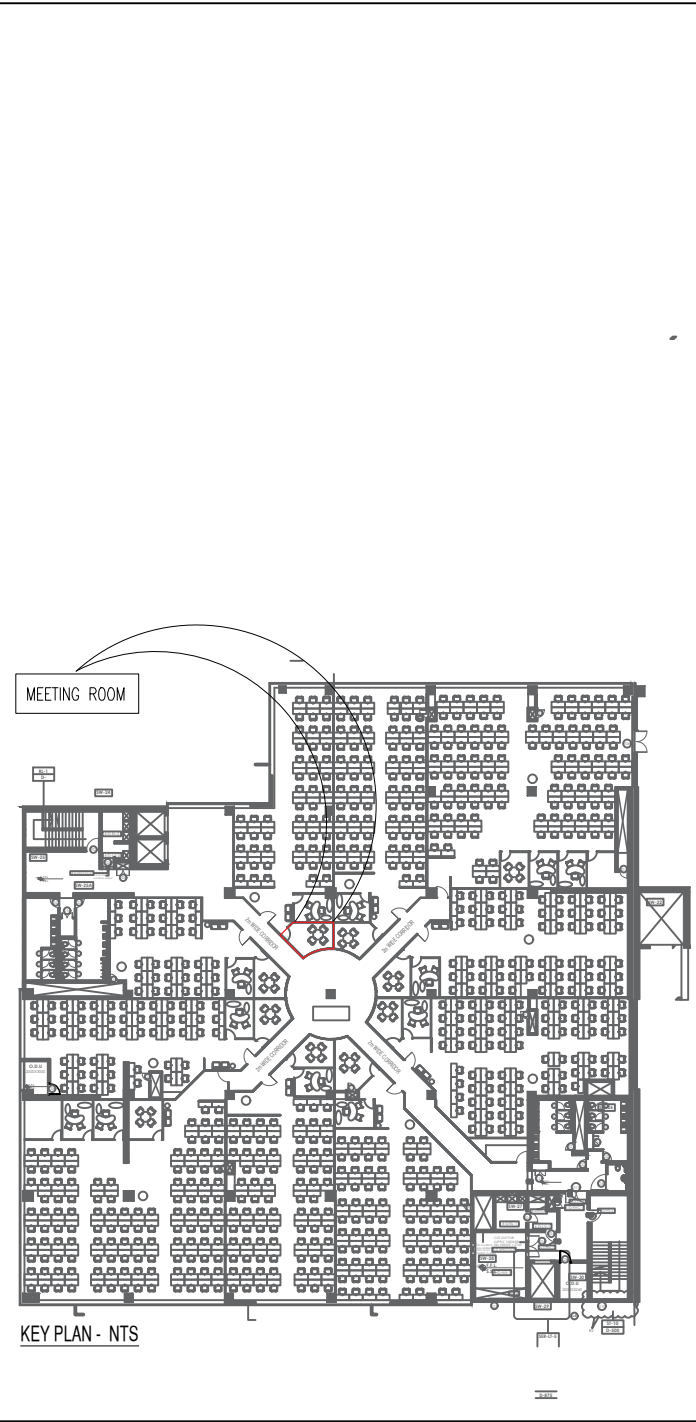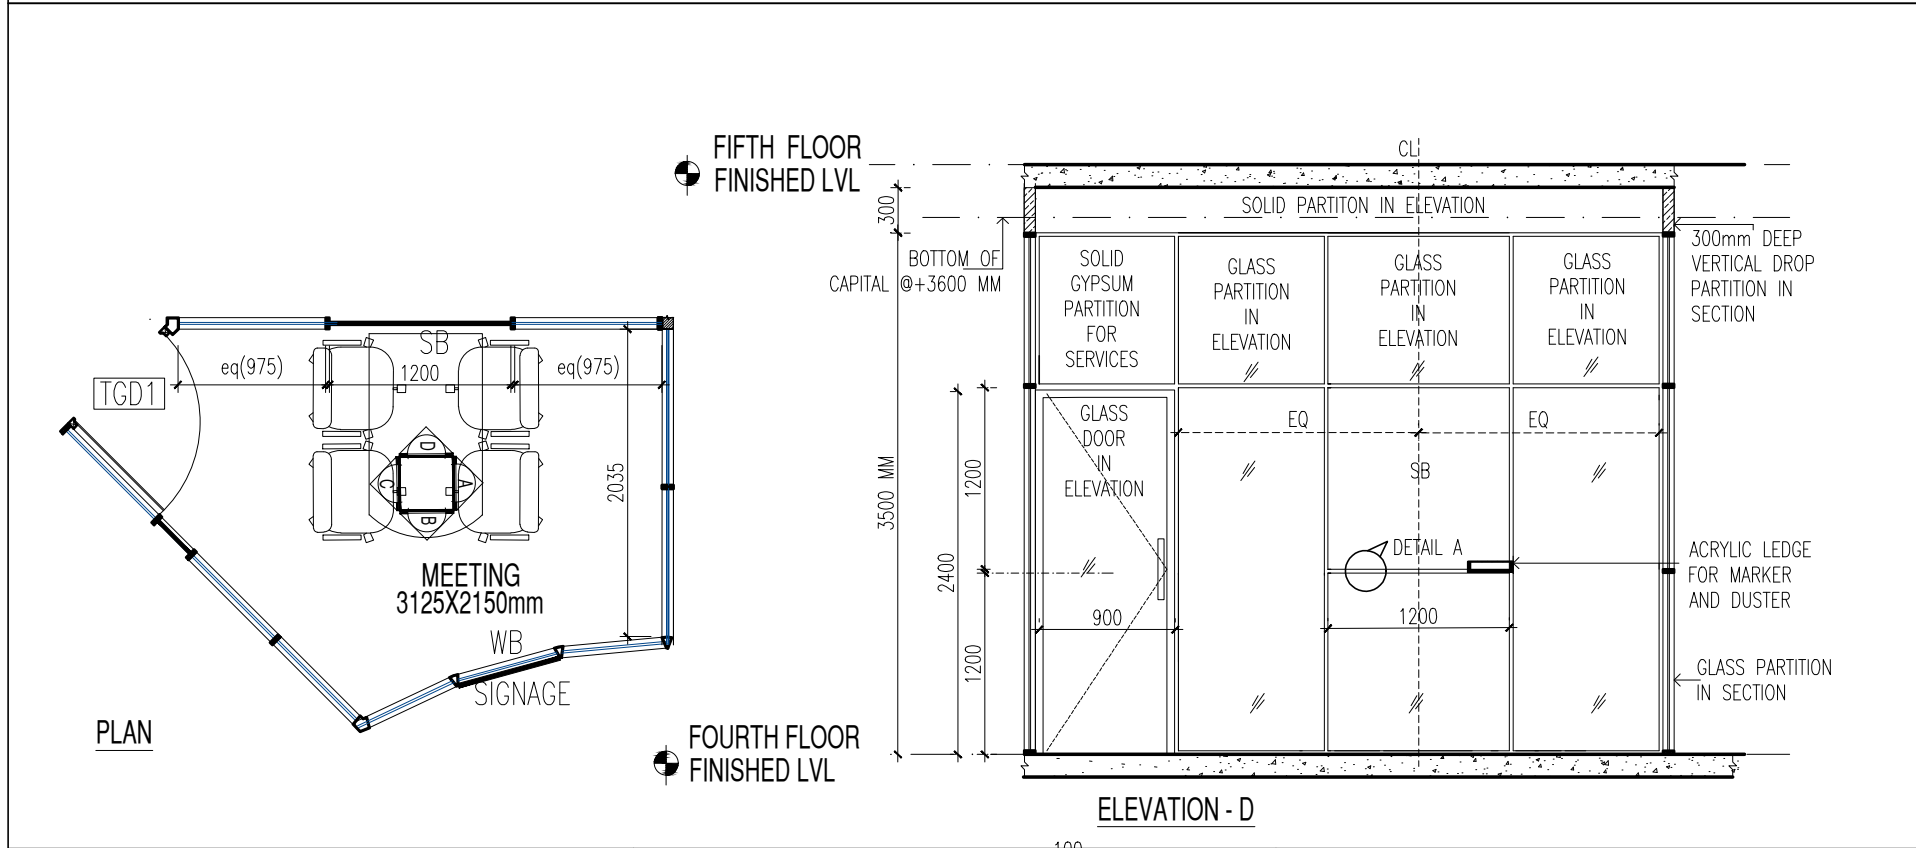

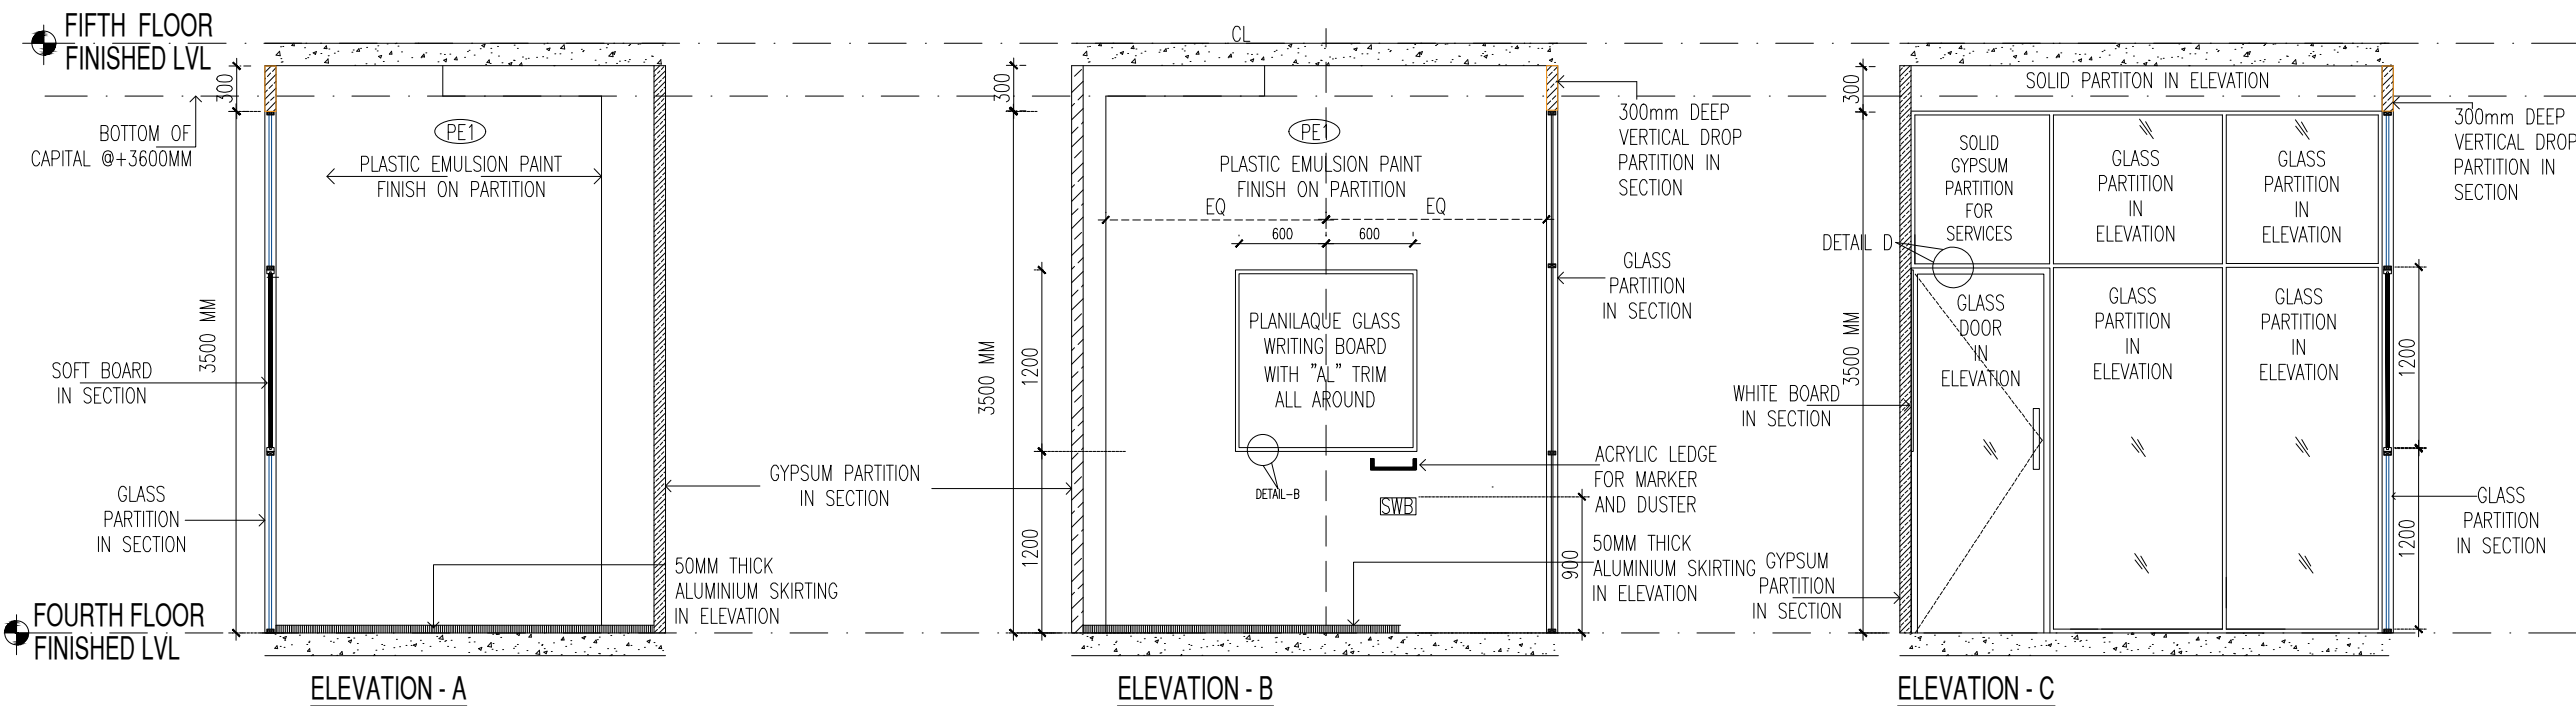

NOTES:

ALL DIMENSIONS IN THE DRAWING ARE IN MM.
SWB - SWITCH BOARD AT +900 LVL
WB - WHITE BOARD (SIZE: 1200X1200 MM)
SB - SOFT BOARD (SIZE : 1200X1200 MM)

LEGEND :




CL - CENTER LINE

SWB SWITCH BOARD





TGD1 900*2400MM TOUGHENED GLASS DOOR

 GYPSUM PARTITION

AEROCON 75MM PARTITION

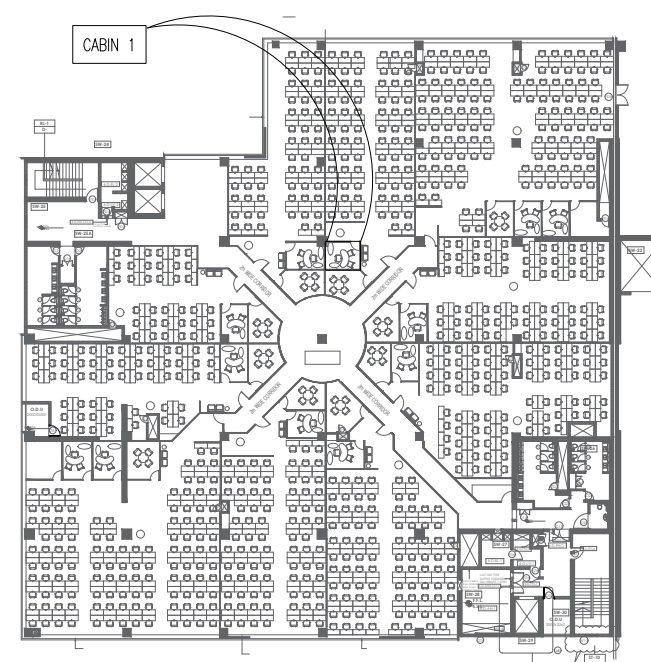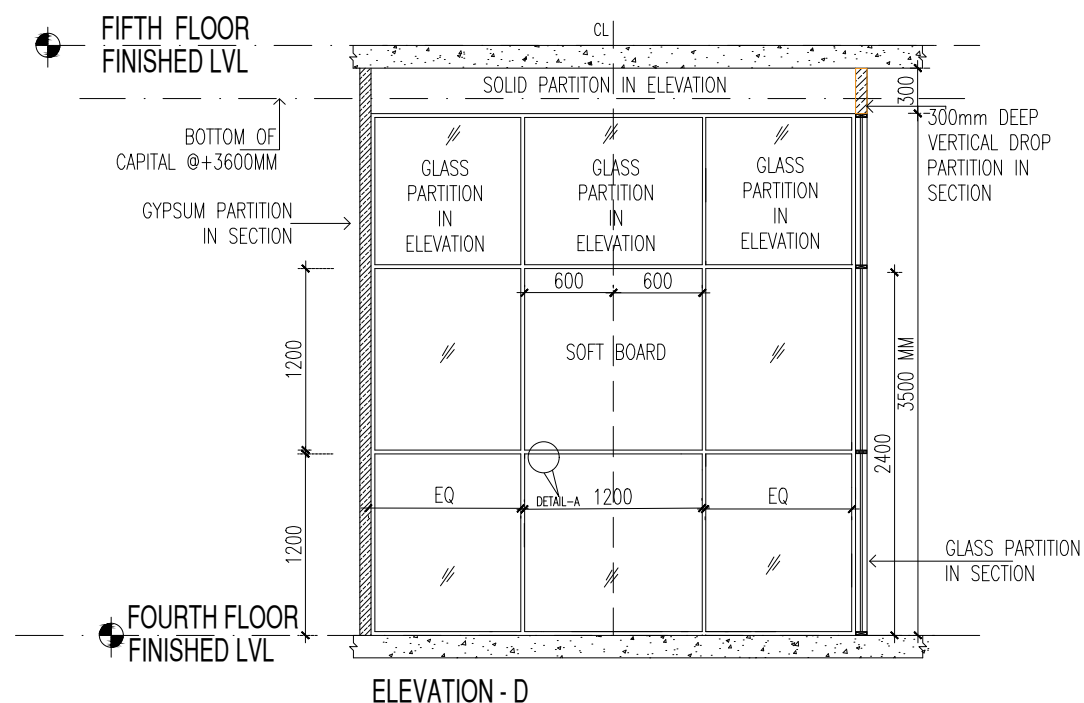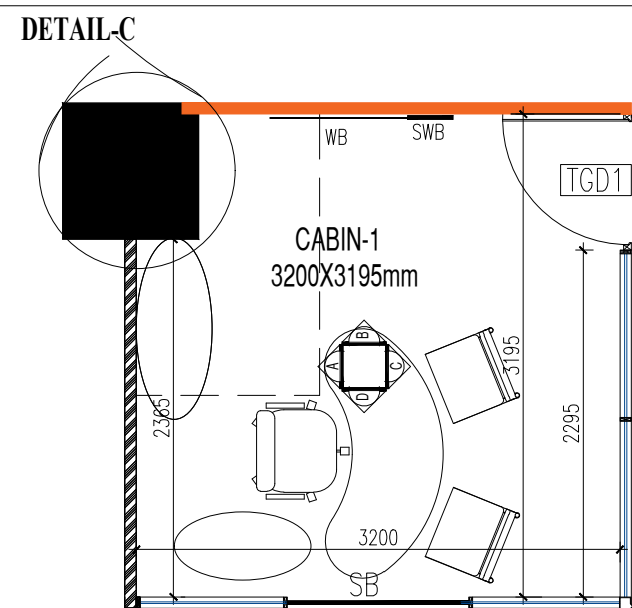

FLOOR PLAN

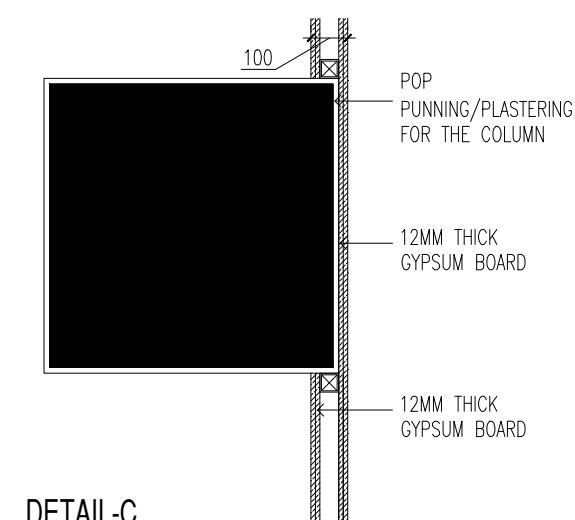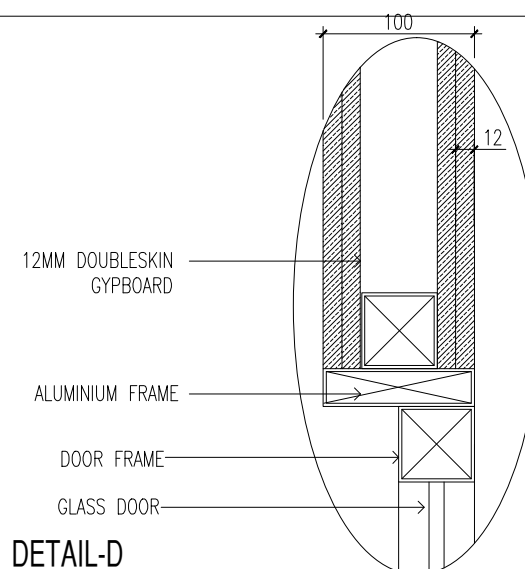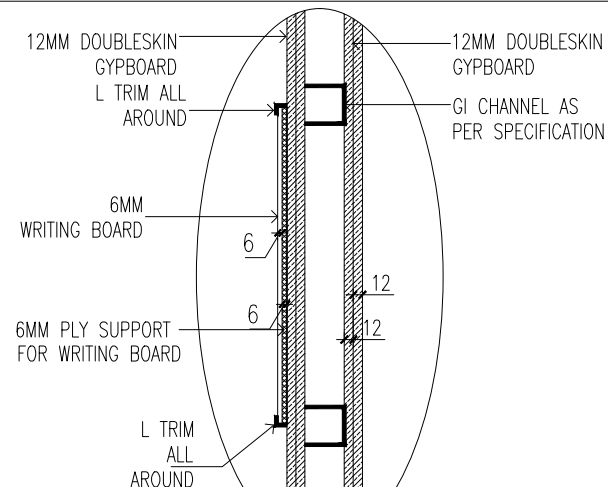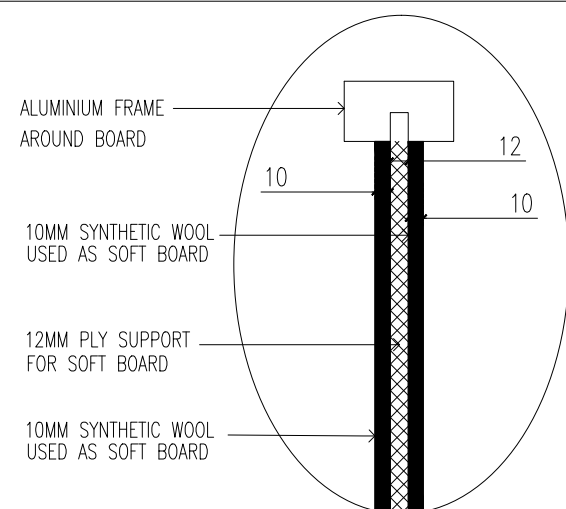

Rev.	Summary of Changes Made	Date	By

PROJECT:

IIT MRP RESEARCH PARK - PHASE 2
D - BLOCK - 4TH FLOOR

CLIENTS:

IIT MRP

ARCHITECTS:

Varsha & Pradeep

No 1/427, K.C.G College Road,
Karapakkam, Chennai-97
: 044-28389015
: office@vparchitects.in

CONSULTANTS:


Structure		HVAC	
Electrical		Networking	
Plumbing		XOOXIXO	

DRAWING TITLE:

WORKING DRAWING
INTERNAL ELEVATIONS
MODULE 2 CABIN

Scale	1:50	
Date	JULY 15, 2022	
Drawn by	BRIAN	
Checked by	AVINASH	
DRAWING NO.: EL - 164		REVISION NO.: 0

Drawing File Name: IITMRP_D4_EL-164_R0_17.06.22_BR_VP14

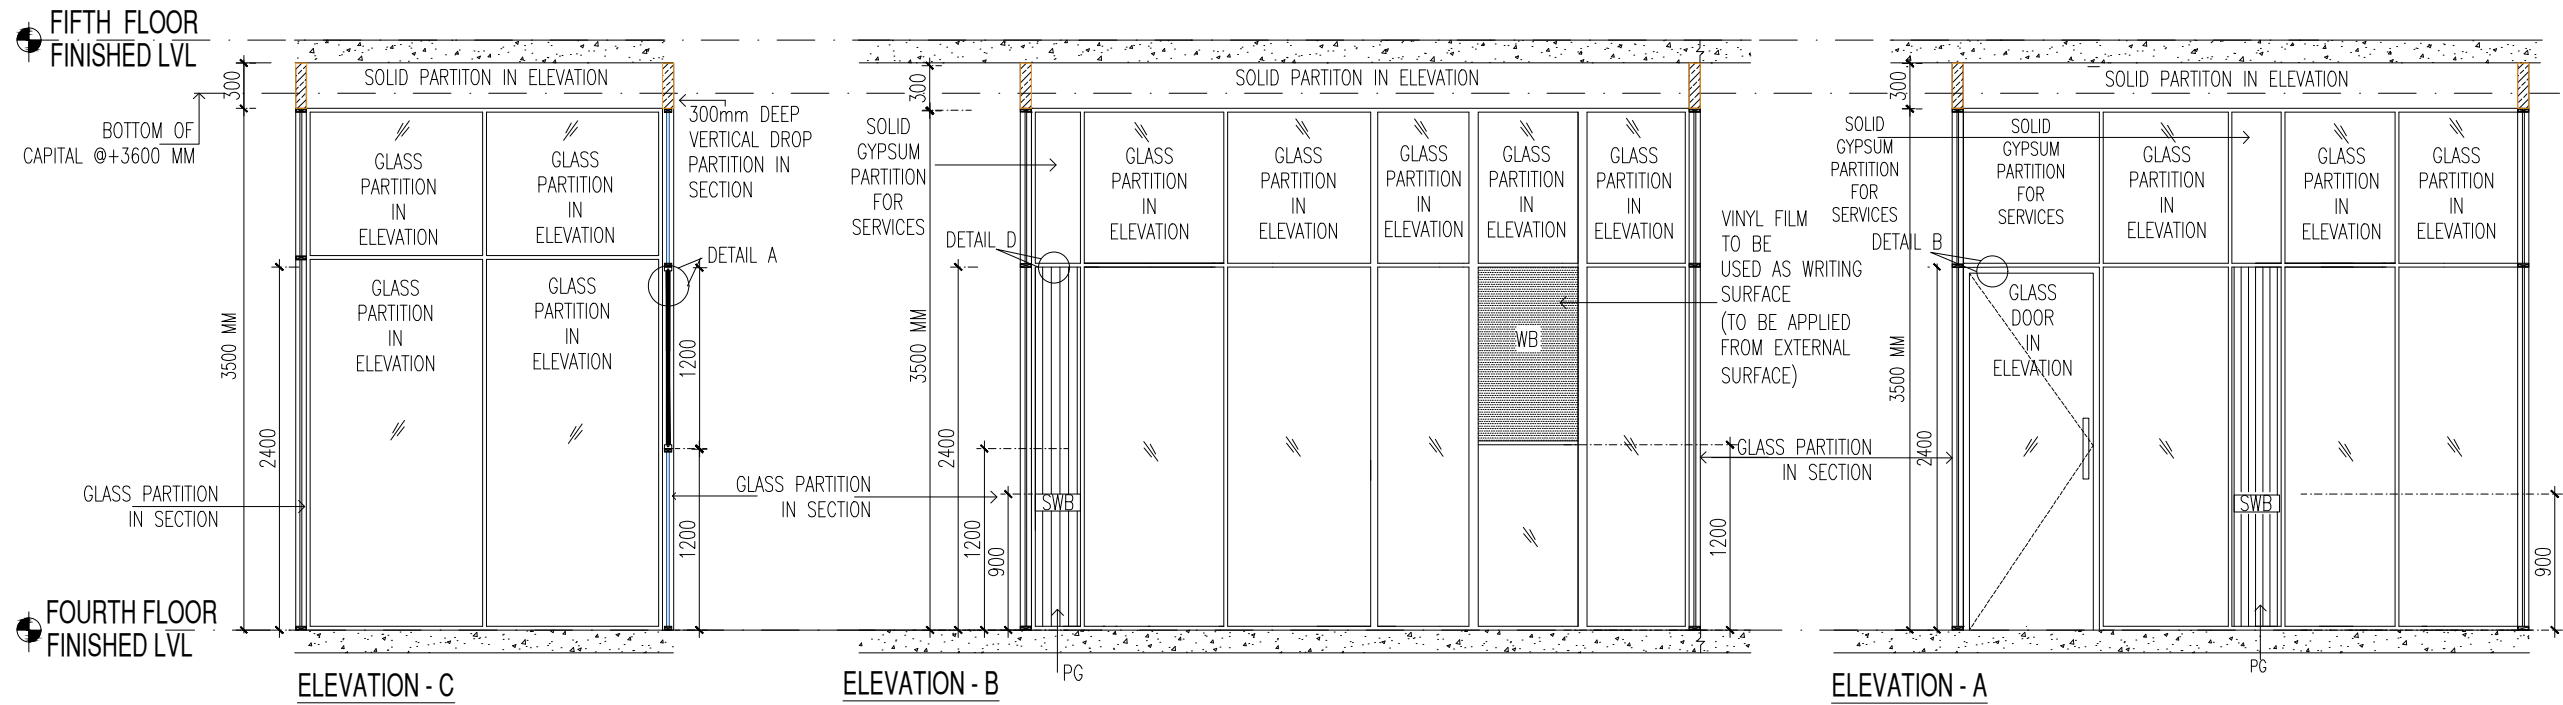

NOTES:

ALL MEASUREMENTS ARE IN MM

LEGEND

CL -	CENTER LINE
[SWB]	SWITCH BOARD
[TGD2]	1000*2400MM TOUGHENED GLASS DOOR
[TGD1]	900*2400MM TOUGHENED GLASS DOOR
[POLYCARBONATE GLASS]	POLYCARBONATE GLASS
[GLASS PARTITION WITH MULLION AT 2400MM LVL RUNNING UPTO BOTTOM OF CEILING]	GLASS PARTITION WITH MULLION AT 2400MM LVL RUNNING UPTO BOTTOM OF CEILING
[GYPSUM PARTITION]	GYPSUM PARTITION
[AEROCON 75MM PARTITION]	AEROCON 75MM PARTITION
[VINYL FILM ON GLASS]	VINYL FILM ON GLASS

Rev.	Summary of Changes Made	Date	By
------	-------------------------	------	----

PROJECT:

IIT MRP RESEARCH PARK - PHASE 2
D - BLOCK - 4TH FLOOR

CLIENTS:

IIT MRP

ARCHITECTS:

Varsha & PradeepNo 1/427,K.C.G College Road,
Karapakkam, Chennai-97
: 044-28389015
: office@vparchitects.in

CONSULTANTS:

Structure		HVAC	
Electrical		Networking	
Plumbing		XOOXIXO	

DRAWING TITLE:

WORKING DRAWING
INTERNAL ELEVATIONS
MODULE 2 MEETING ROOM

Scale	1:50	REVISION NO.:
Date	JULY 17, 2022	
Drawn by	BRIAN	
Checked by	AVINASH	







DRAWING NO.:


EL - 165

REVISION NO.:

0








Drawing File Name: IITMRP_D4_EL-165_R0_17.06.22_BR_VP14

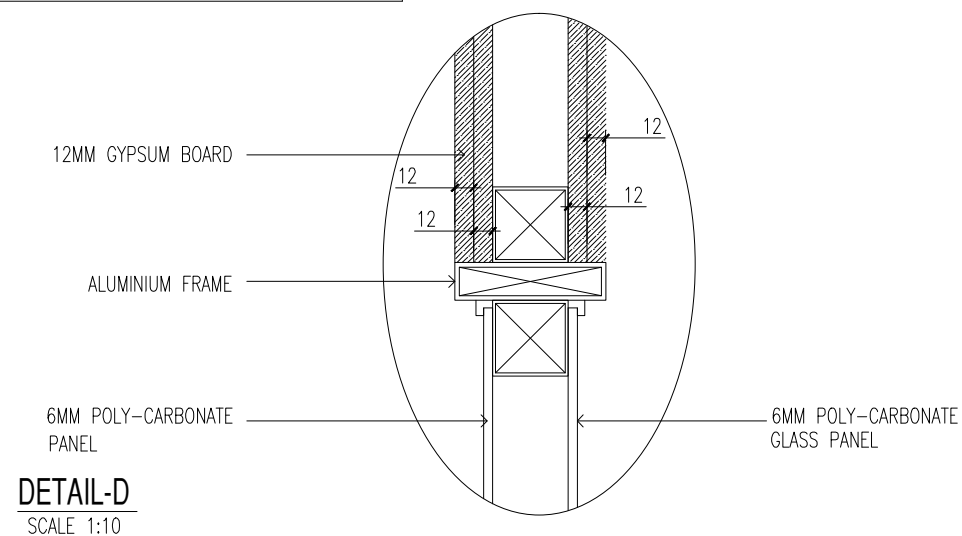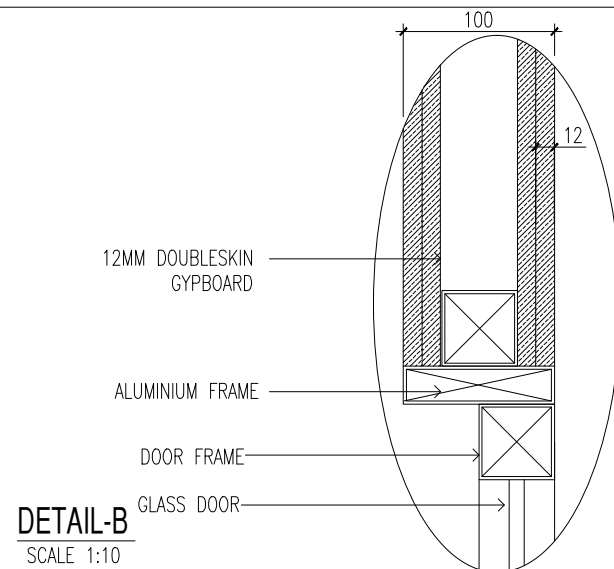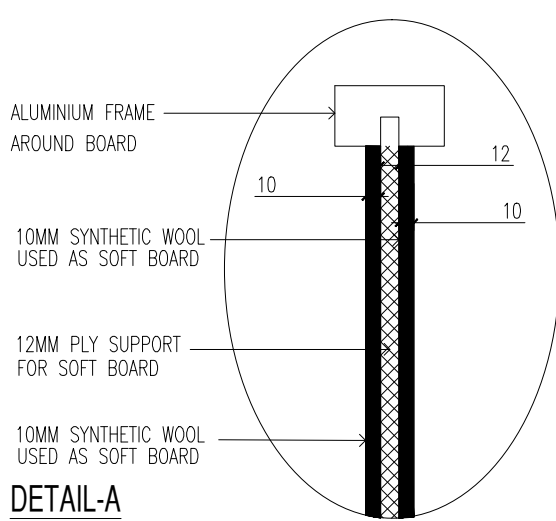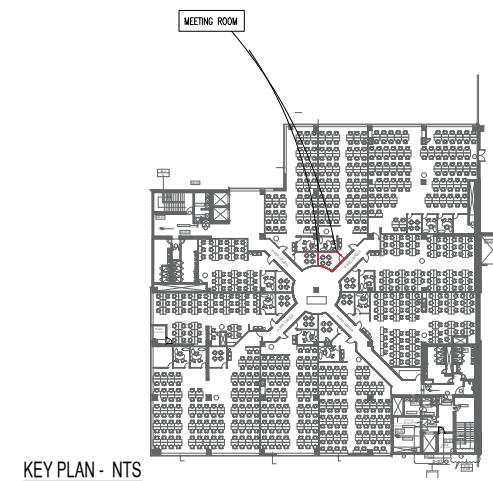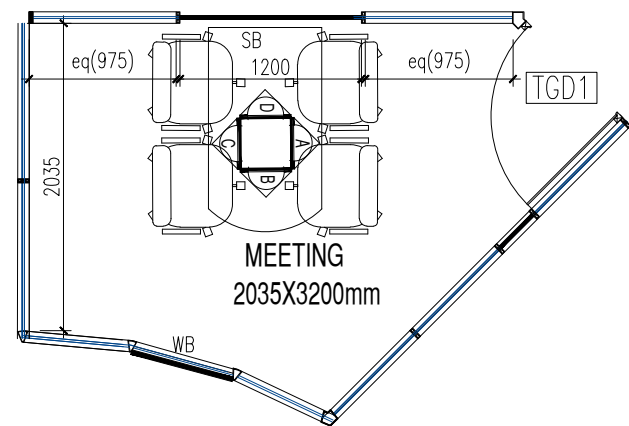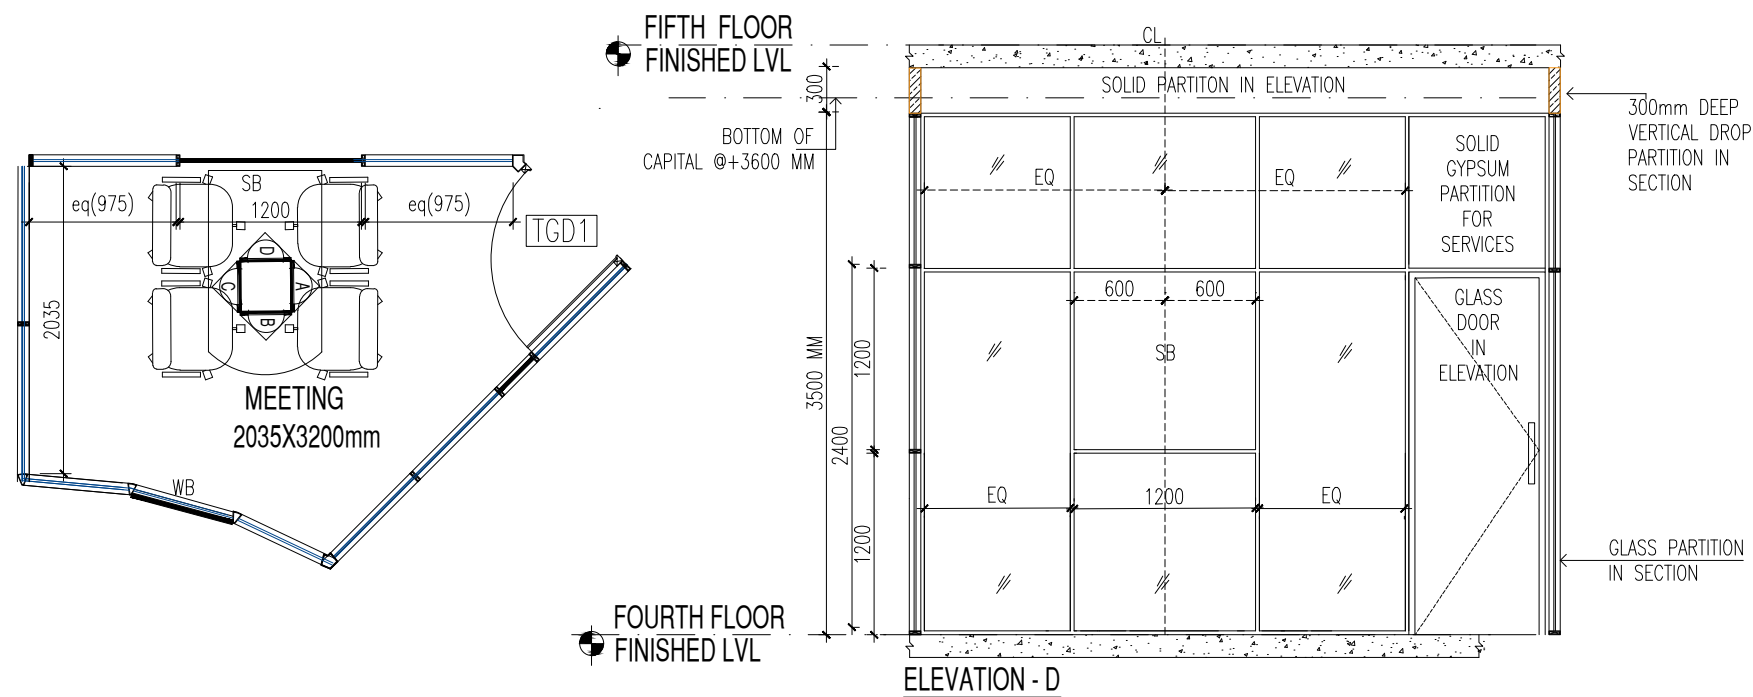

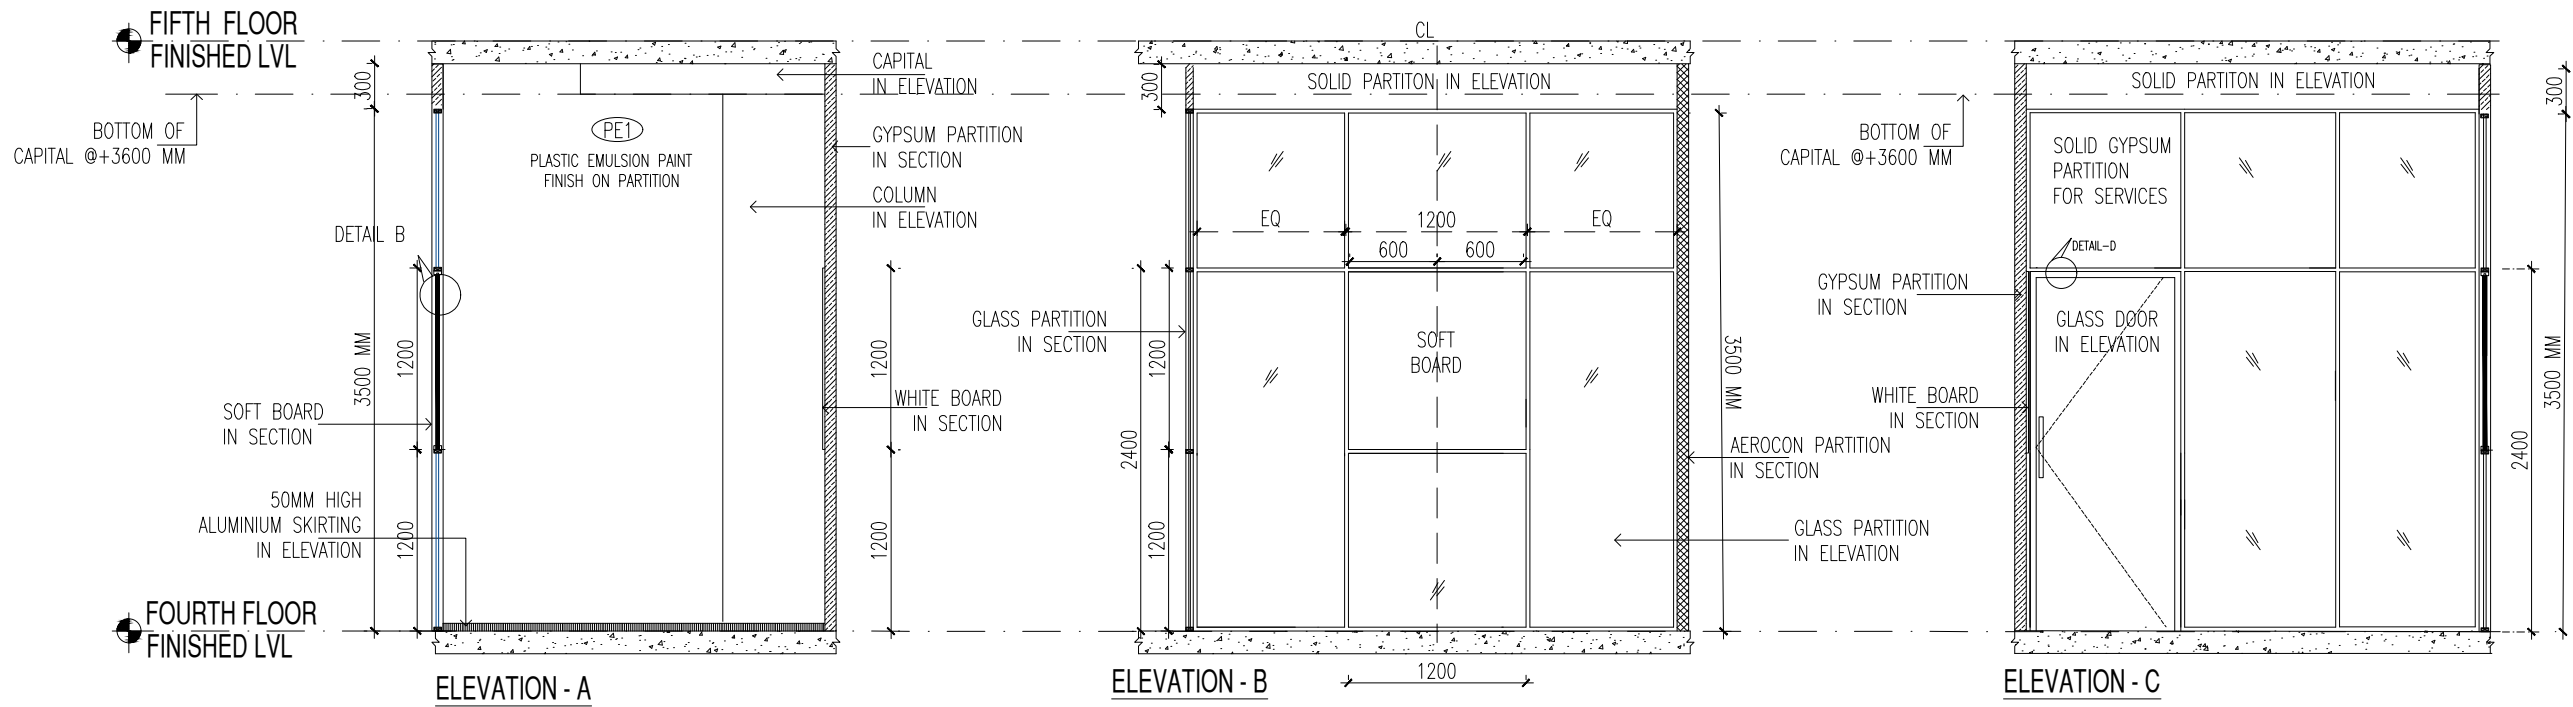

- NOTES:
ALL MEASUREMENTS ARE IN MM
- LEGEND
[SWB] SWITCH BOARD
CL - CENTER LINE
[TGD1] 900*2400MM TOUGHENED GLASS DOOR

- [Hatched Box] GYPSUM PARTITION
[Cross-hatched Box] AEROCON 75MM PARTITION

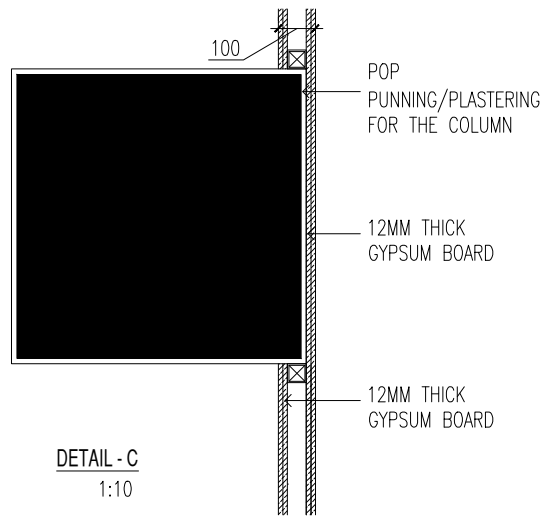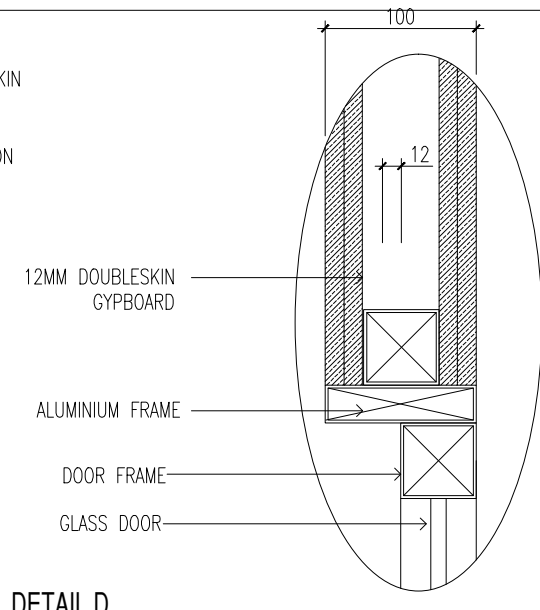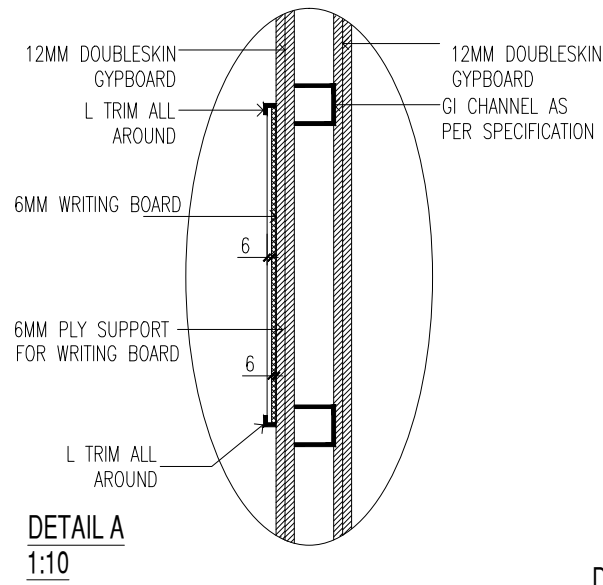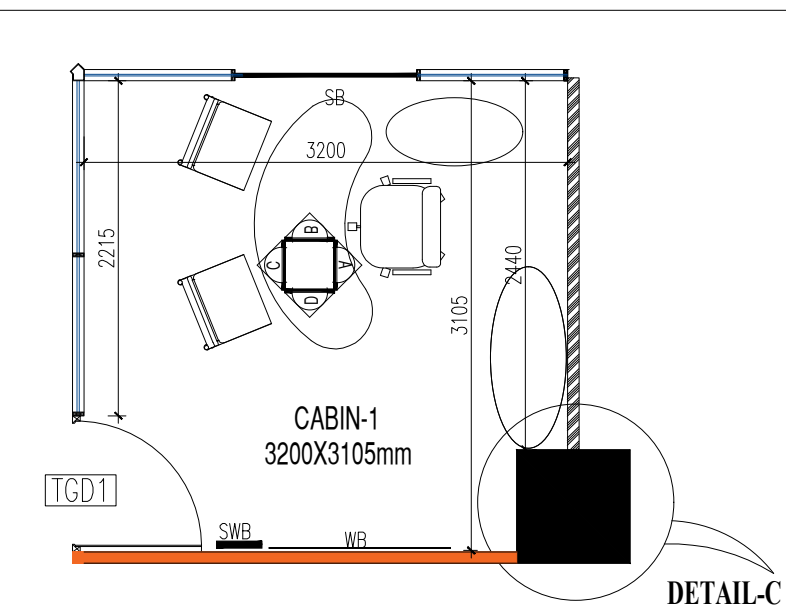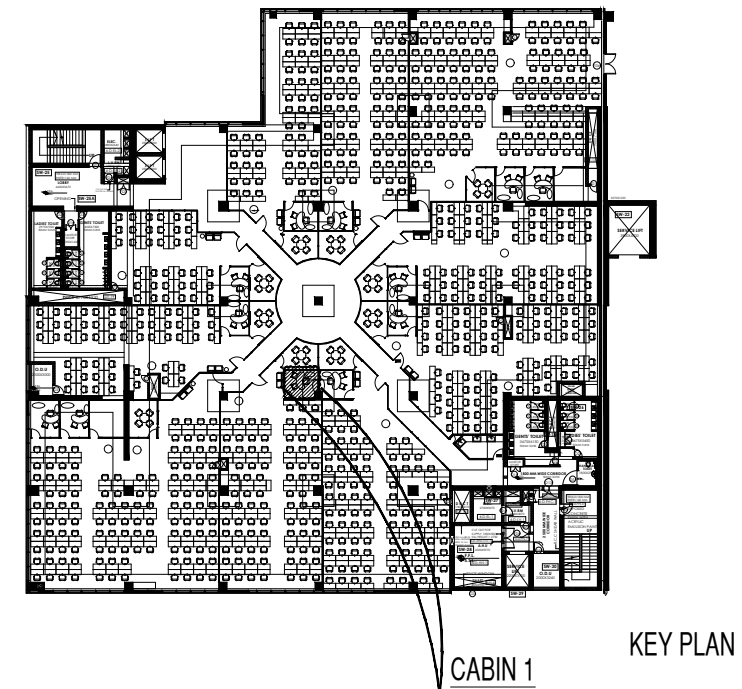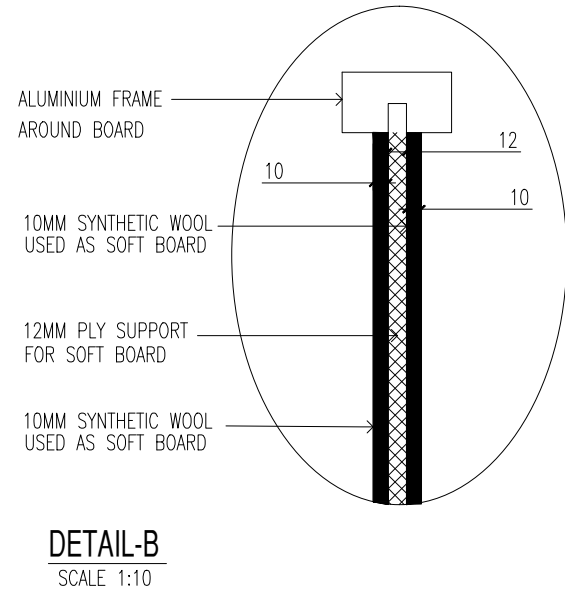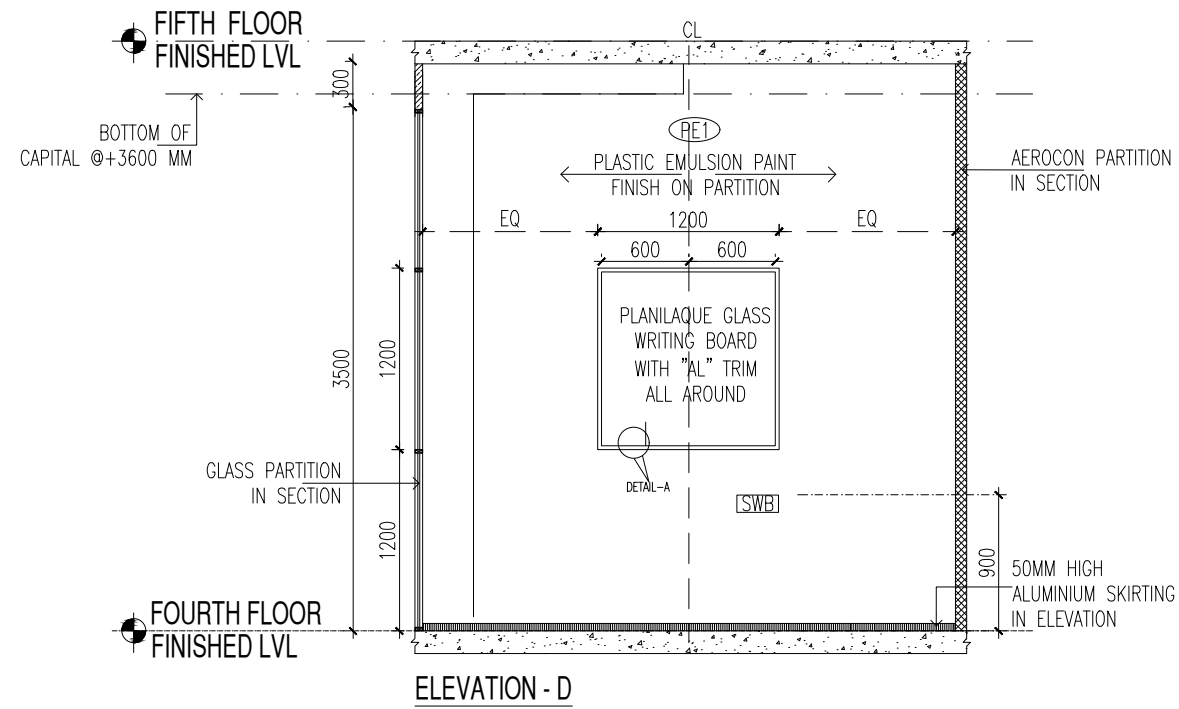

Rev.	Summary of Changes Made	Date	By

PROJECT:
**IIT MRP RESEARCH PARK - PHASE 2
D - BLOCK - 4TH FLOOR**

CLIENTS:
IIT MRP

ARCHITECTS:
Varsha & Pradeep
No 1/427,K.C.G College Road,
Karapakkam,Chennai-97
: 044-28389015
: office@vparchitects.in


CONSULTANTS:			
Structure		HVAC	
Electrical		Networking	
Plumbing			

DRAWING TITLE:
**WORKING DRAWING
INTERNAL ELEVATIONS
MODULE 9 CABIN ROOM**

Scale	1:50, 1:10
Date	JULY, 17, 2022
Drawn by	BRIAN
Checked by	AVINASH

DRAWING NO.:	REVISION NO.:
EL 189	R0

Drawing File Name: IITMRP_D4_EL-189_R0_17.06.22_BR_VP14



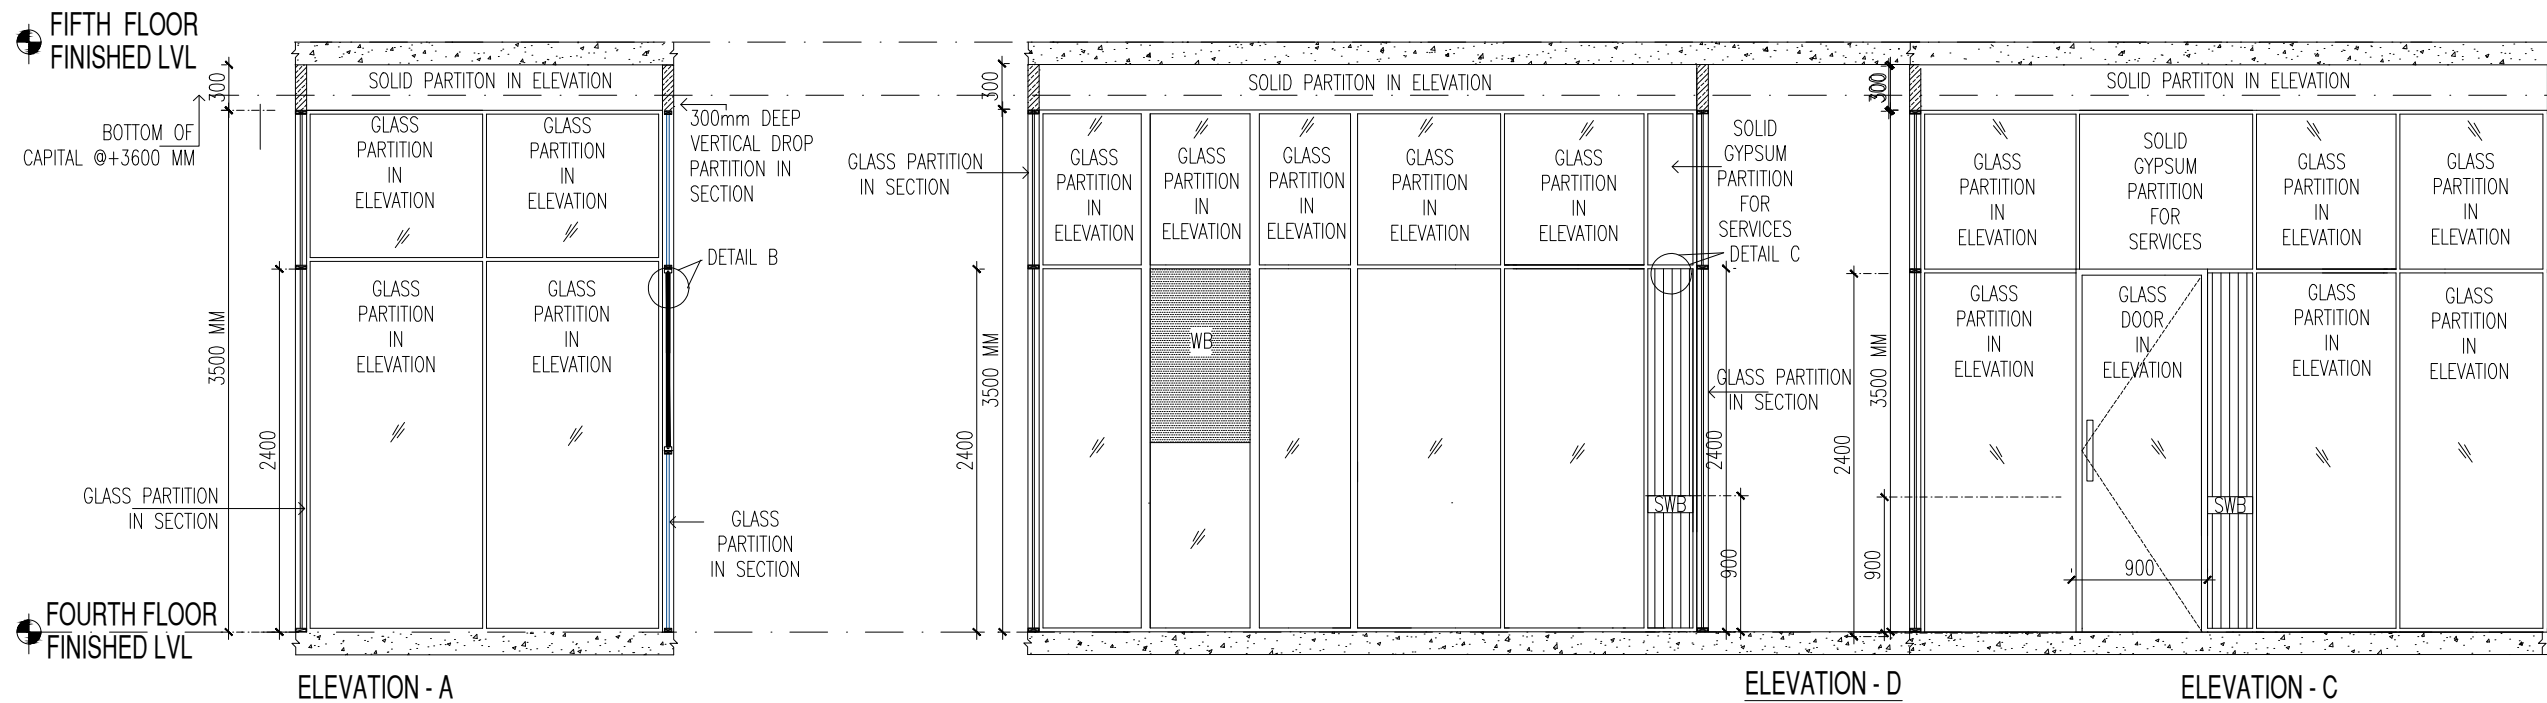


NOTES:

ALL MEASUREMENTS ARE IN MM

LEGEND

CL -	CENTER LINE
	SWITCH BOARD
	900*2400MM TOUGHENED GLASS DOOR
	POLYCARBONATE GLASS
	GYPSUM PARTITION
	AEROCON 75MM PARTITION
	VINYL FILM ON GLASS

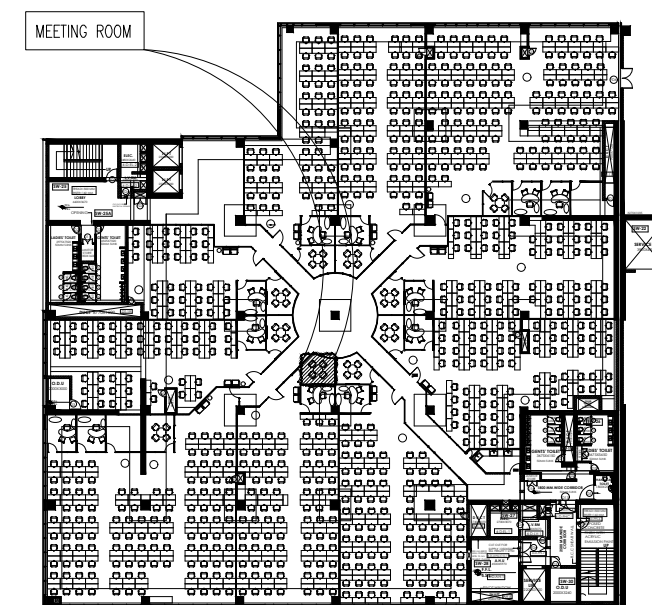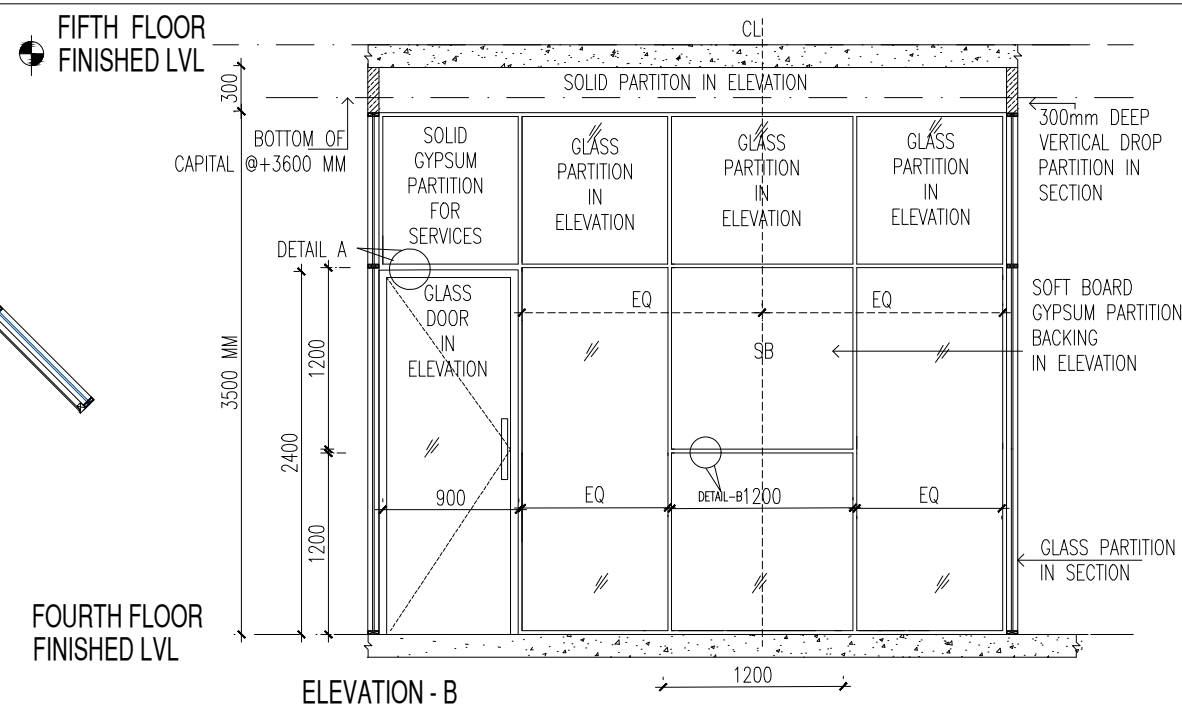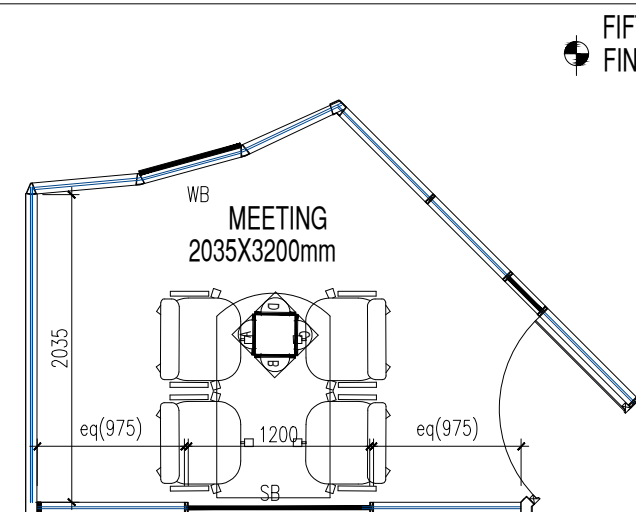

Rev.	Summary of Changes Made	Date	By
------	-------------------------	------	----

PROJECT:

IIT MRP RESEARCH PARK - PHASE 2
D - BLOCK - 4TH FLOOR

CLIENTS:

IIT MRP

ARCHITECTS:

Varsha & Pradeep

No 1/427,K.C.G College Road,
Karapakkam,Chennai-97
: 044-28389015
: office@vparchitects.in

CONSULTANTS:




Structure		HVAC	
Electrical		Networking	
Plumbing		XOOXIXO	

DRAWING TITLE:



WORKING DRAWING
INTERNAL ELEVATIONS
MODULE 10 MEETING ROOM

Scale	1:50	-	-
Date	JULY 26, 2022		
Drawn by	BRIAN		
Checked by	AVINASH		
DRAWING NO.:		REVISION NO.:	
EL - 190		0	

Drawing File Name: IITMRP_D4_EL-190_R0_17.06.22_BR_VP14

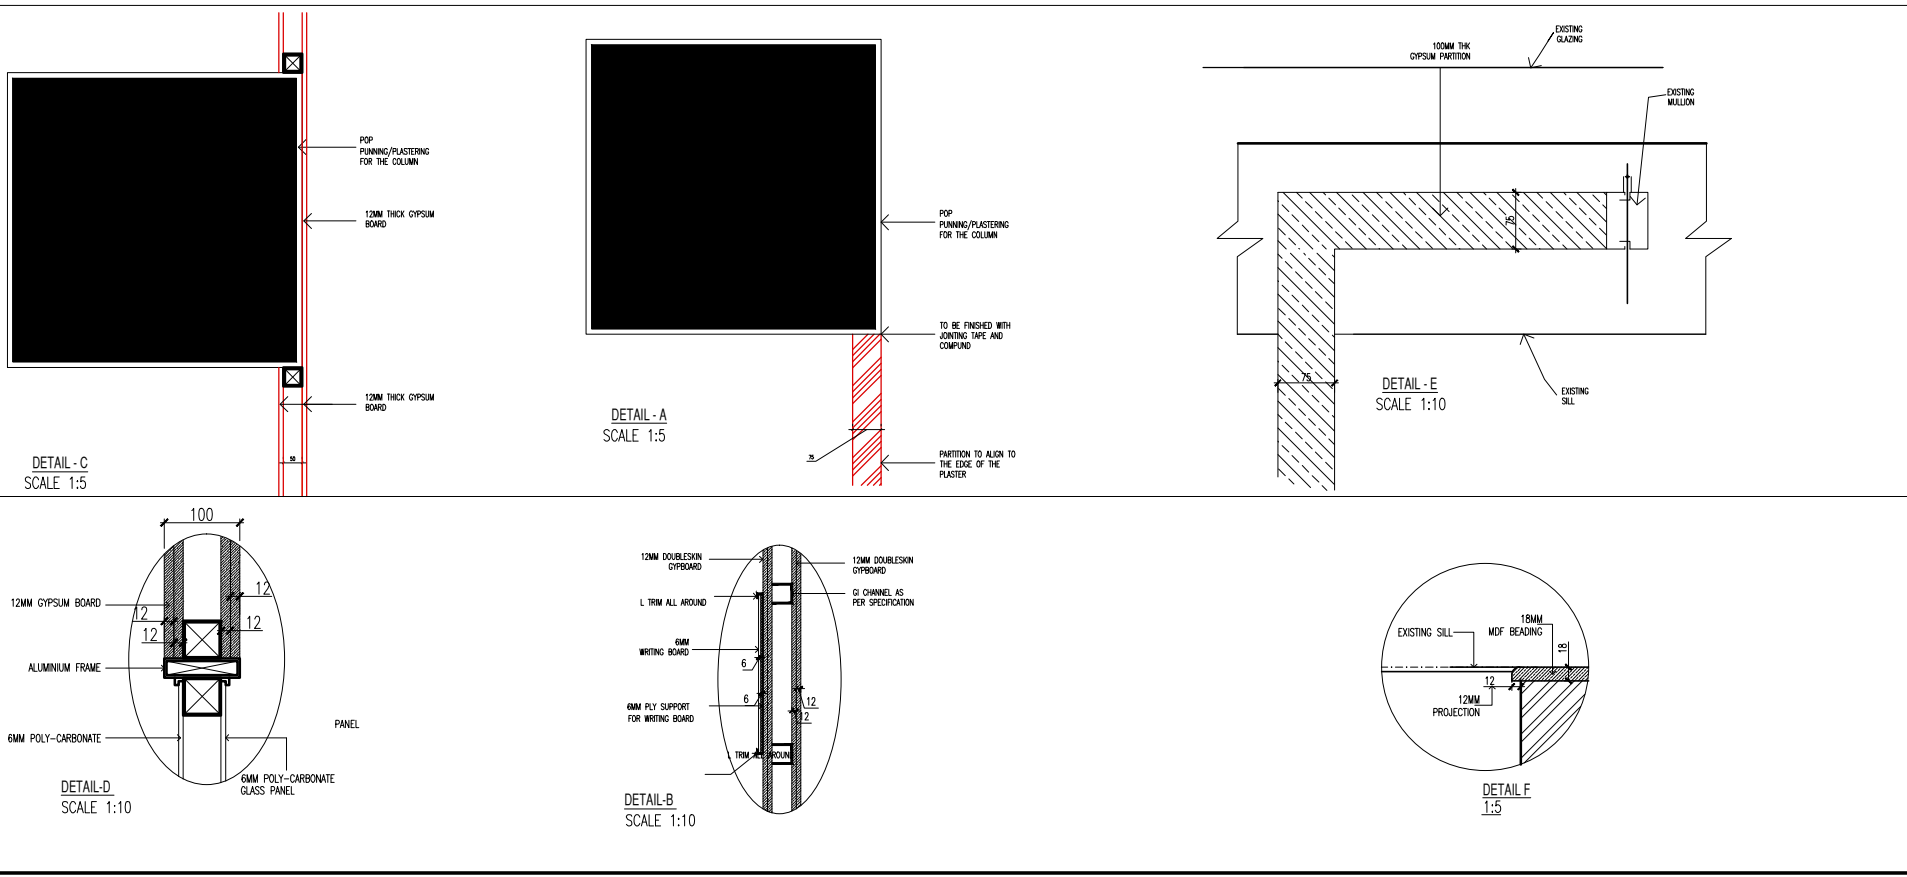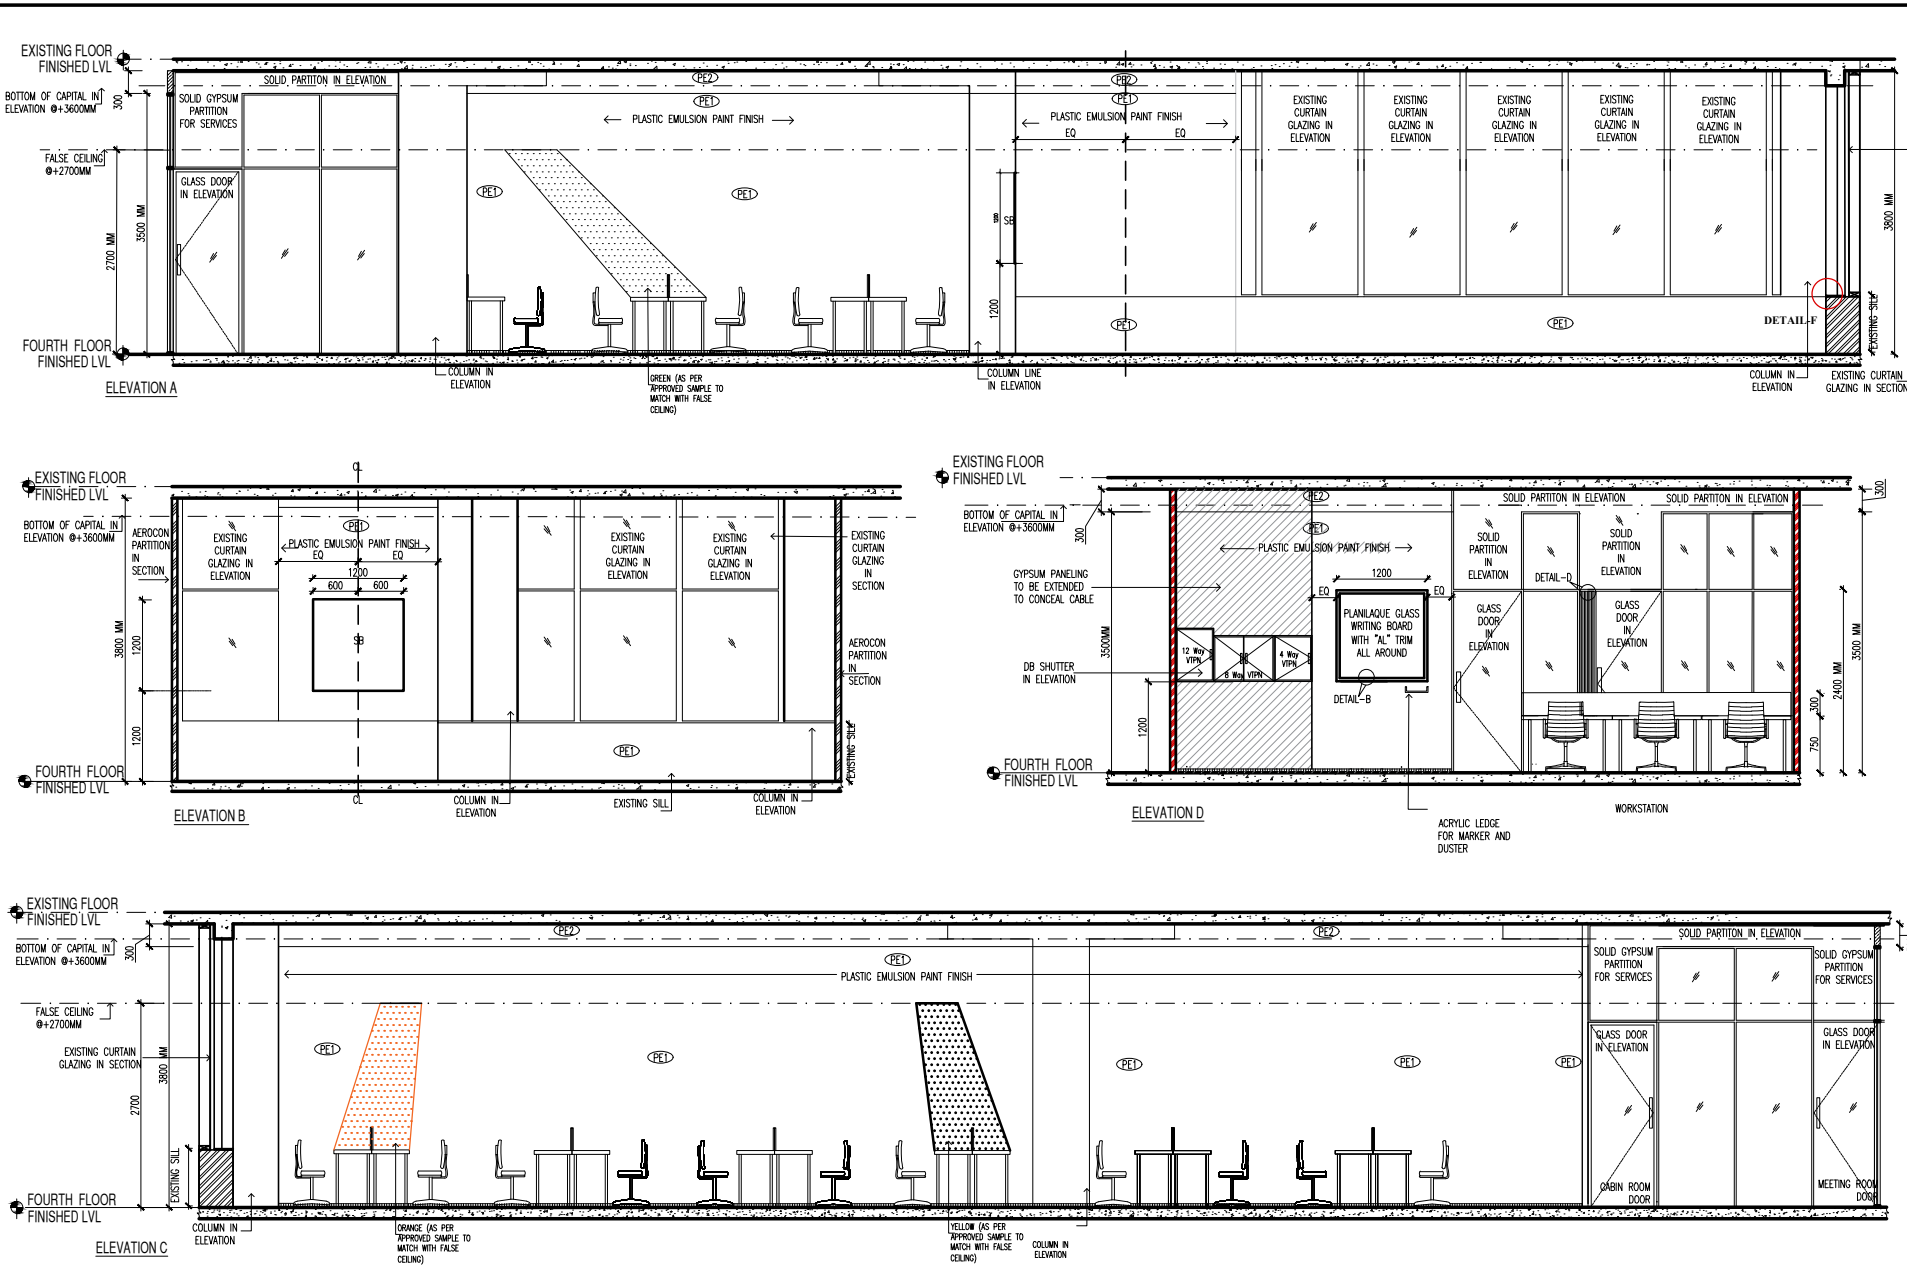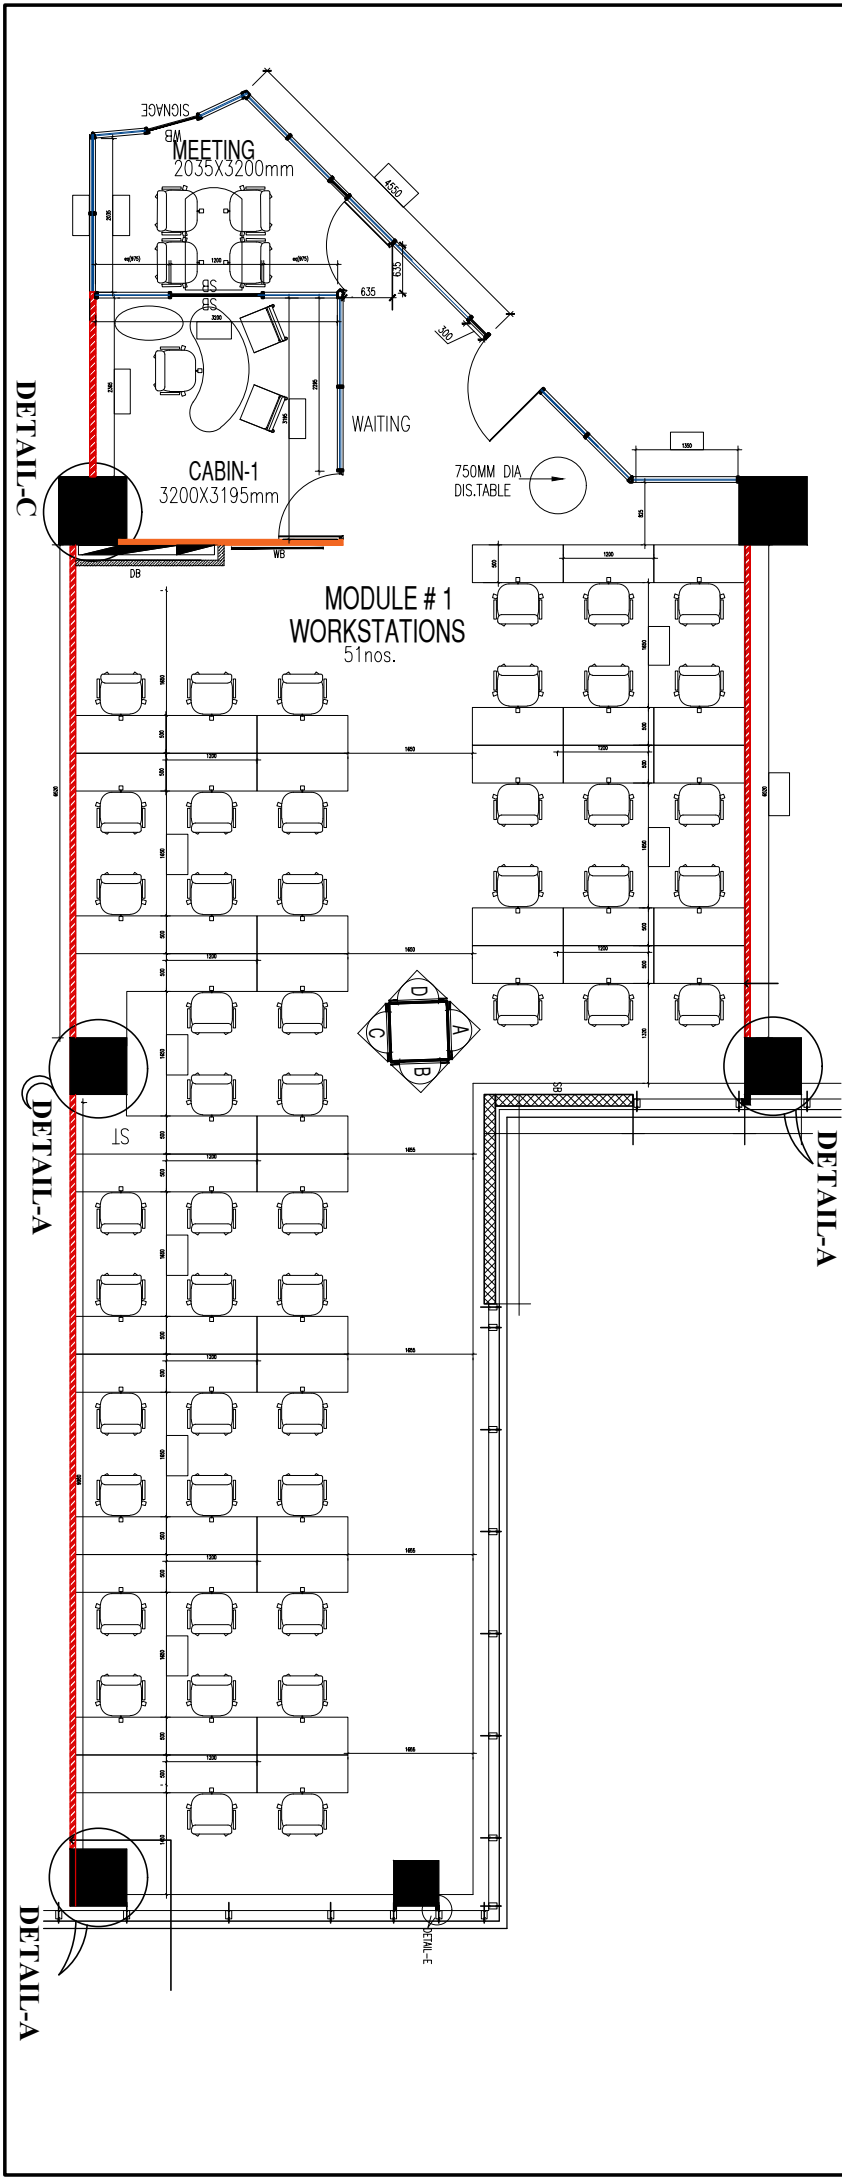

NOTES:	
ALL DIMENSIONS IN THE DRAWING ARE IN MM.	
WB - WHITE BOARD (SIZE: 1200X1200 MM)	
CL - CENTER LINE	
SB - SOFT BOARD (SIZE- 1200X1200MM)	
LEGEND:	
1000x2400mm TOUGHENED GLASS DOOR	
900x2400mm TOUGHENED GLASS DOOR	
POLYCARBONATE GLASS	
GYPSUM PARTITION	
AEROCORE 75MM PARTITION	
EXISTING WALL	
COLOR TO MATCH WITH TRUE CEILING	
GYPSUM BOXING FOR DB	
Revised by	
Date	
Summary of Changes Made	
Rev. No.	
PROJECT:	
D BLOCK 4TH FLOOR	
CLIENTS:	
IITMRP	
ARCHITECTS:	
Varsha & Pradeep	
No 1/427,K.C.G College Road,	
Karapakkam,Chennai-97	
Tel : 044-28389015	
e-mail : office@vparchitects.in	
CONSULTANTS:	
Structure	HVAC
Electrical	Networking
Plumbing	
DRAWING TITLE:	
MODULE-1 WORKING DRAWING	
WORKSTATION INTERNAL ELEVATION	
Scale	1:100, A3
Date	AUG, 02, 2022
Drawn by	BRIAN CHARLIN
Checked by	AVINASH
DRAWING NO.:	REVISION NO.:
EL 177	R0
Drawing File Name: IITMRP_D4_EL177_R0_27.07.22_BR_VP14	

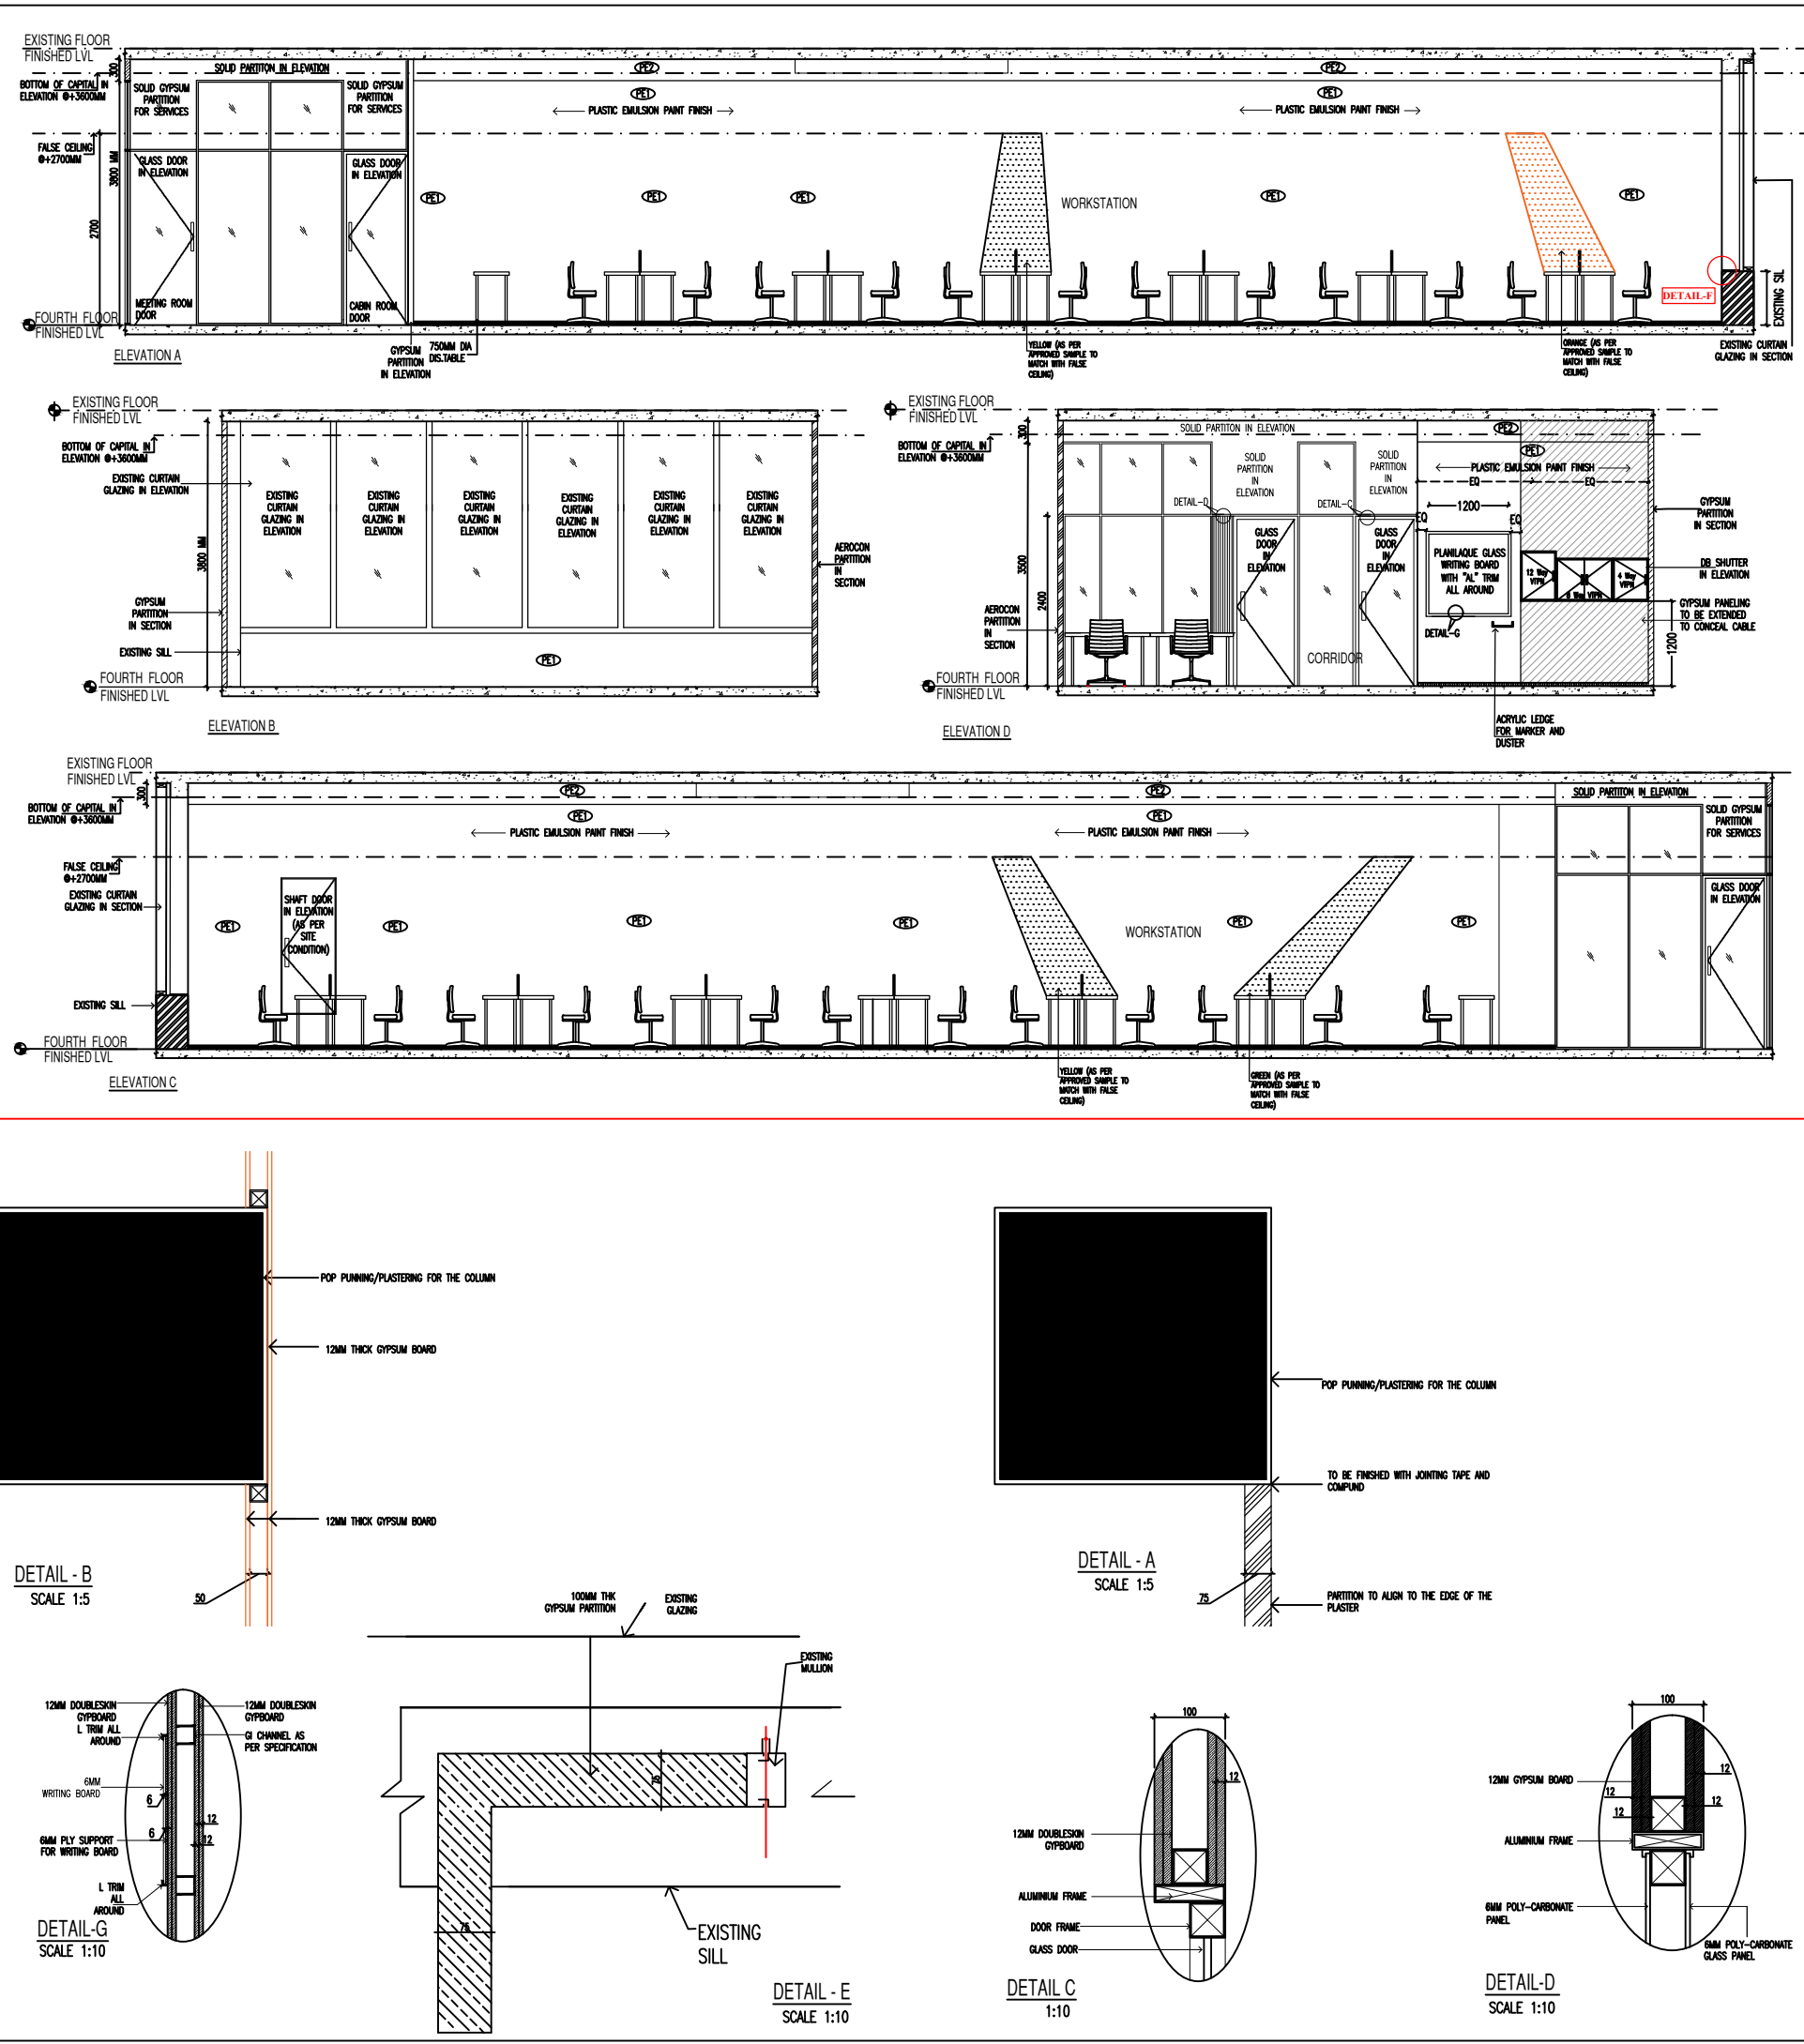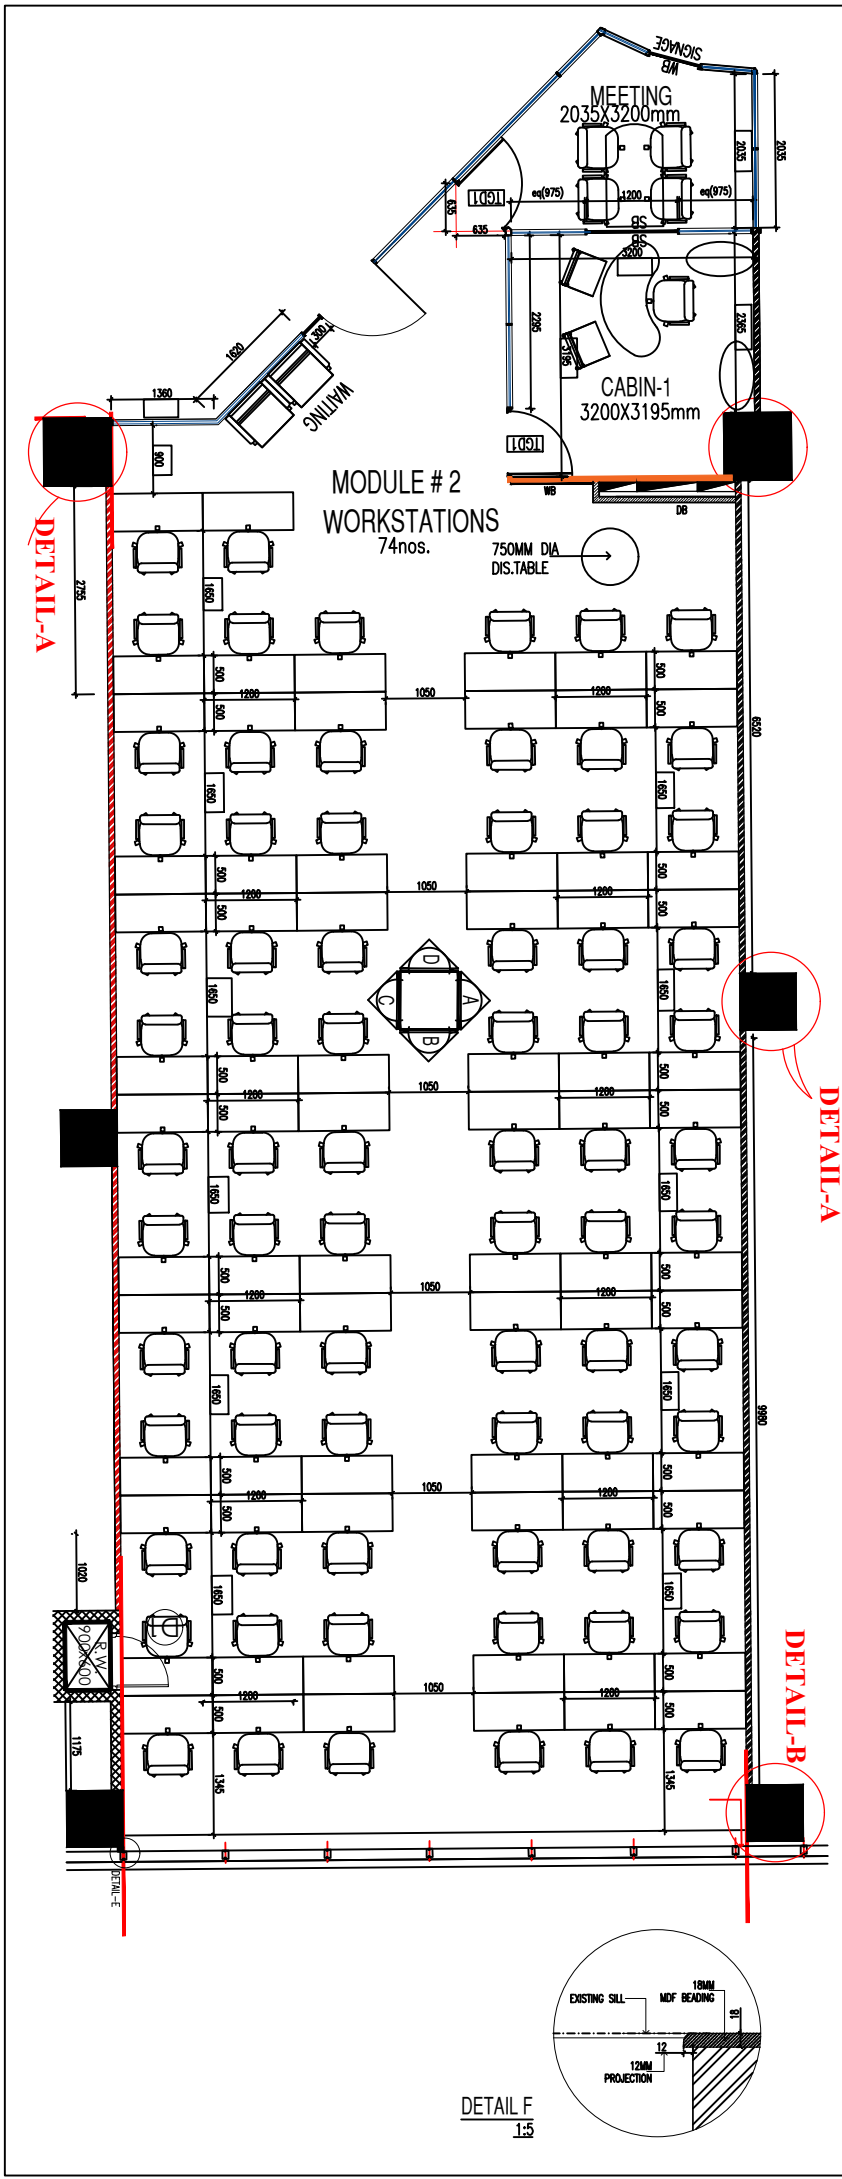

NOTES:

ALL DIMENSIONS IN THE DRAWING ARE IN MM.
WB - WHITE BOARD (SIZE: 1200X1200MM)
CL - CENTER LINE
SB - SOFT BOARD (SIZE: 1200X1200MM)

LEGEND:

- 1000x2400mm TOUGHENED GLASS DOOR
- 900x2400mm TOUGHENED GLASS DOOR
- POLYCARBONATE GLASS
- GYPSUM PARTITION
- AEROCOON 75MM PARTITION
- EXISTING WALL
- COLOR TO MATCH WITH TRUE CEILING
- GYPSUM BOXING FOR DB

Revised by	Date	Summary of Changes Made	Rev. No.

PROJECT:
ITMRP
D BLOCK 4TH FLOOR

CLIENTS:
ITMRP

ARCHITECTS:
Varsha & Pradeep
No 1/427,K.C.G College Road,
Karapakkam,Chennai-97
Tel : 044-28389015
e-mail : office@vparchitects.in



CONSULTANTS:

Structure	HVAC
Electrical	Networking
Plumbing	


DRAWING TITLE:
MODULE-2 WORKING DRAWING
WORKSTATION INTERNAL ELEVATION

Scale	Date	Drawn by	Checked by	DRAWING NO.:	REVISION NO.:
1:50, A2	JULY, 28, 2022	BRIAN CHARLIN	AVINASH	EL 177	R0


Drawing File Name: ITMRP_D4_EL177_R0_28.07.22_BR_VP14

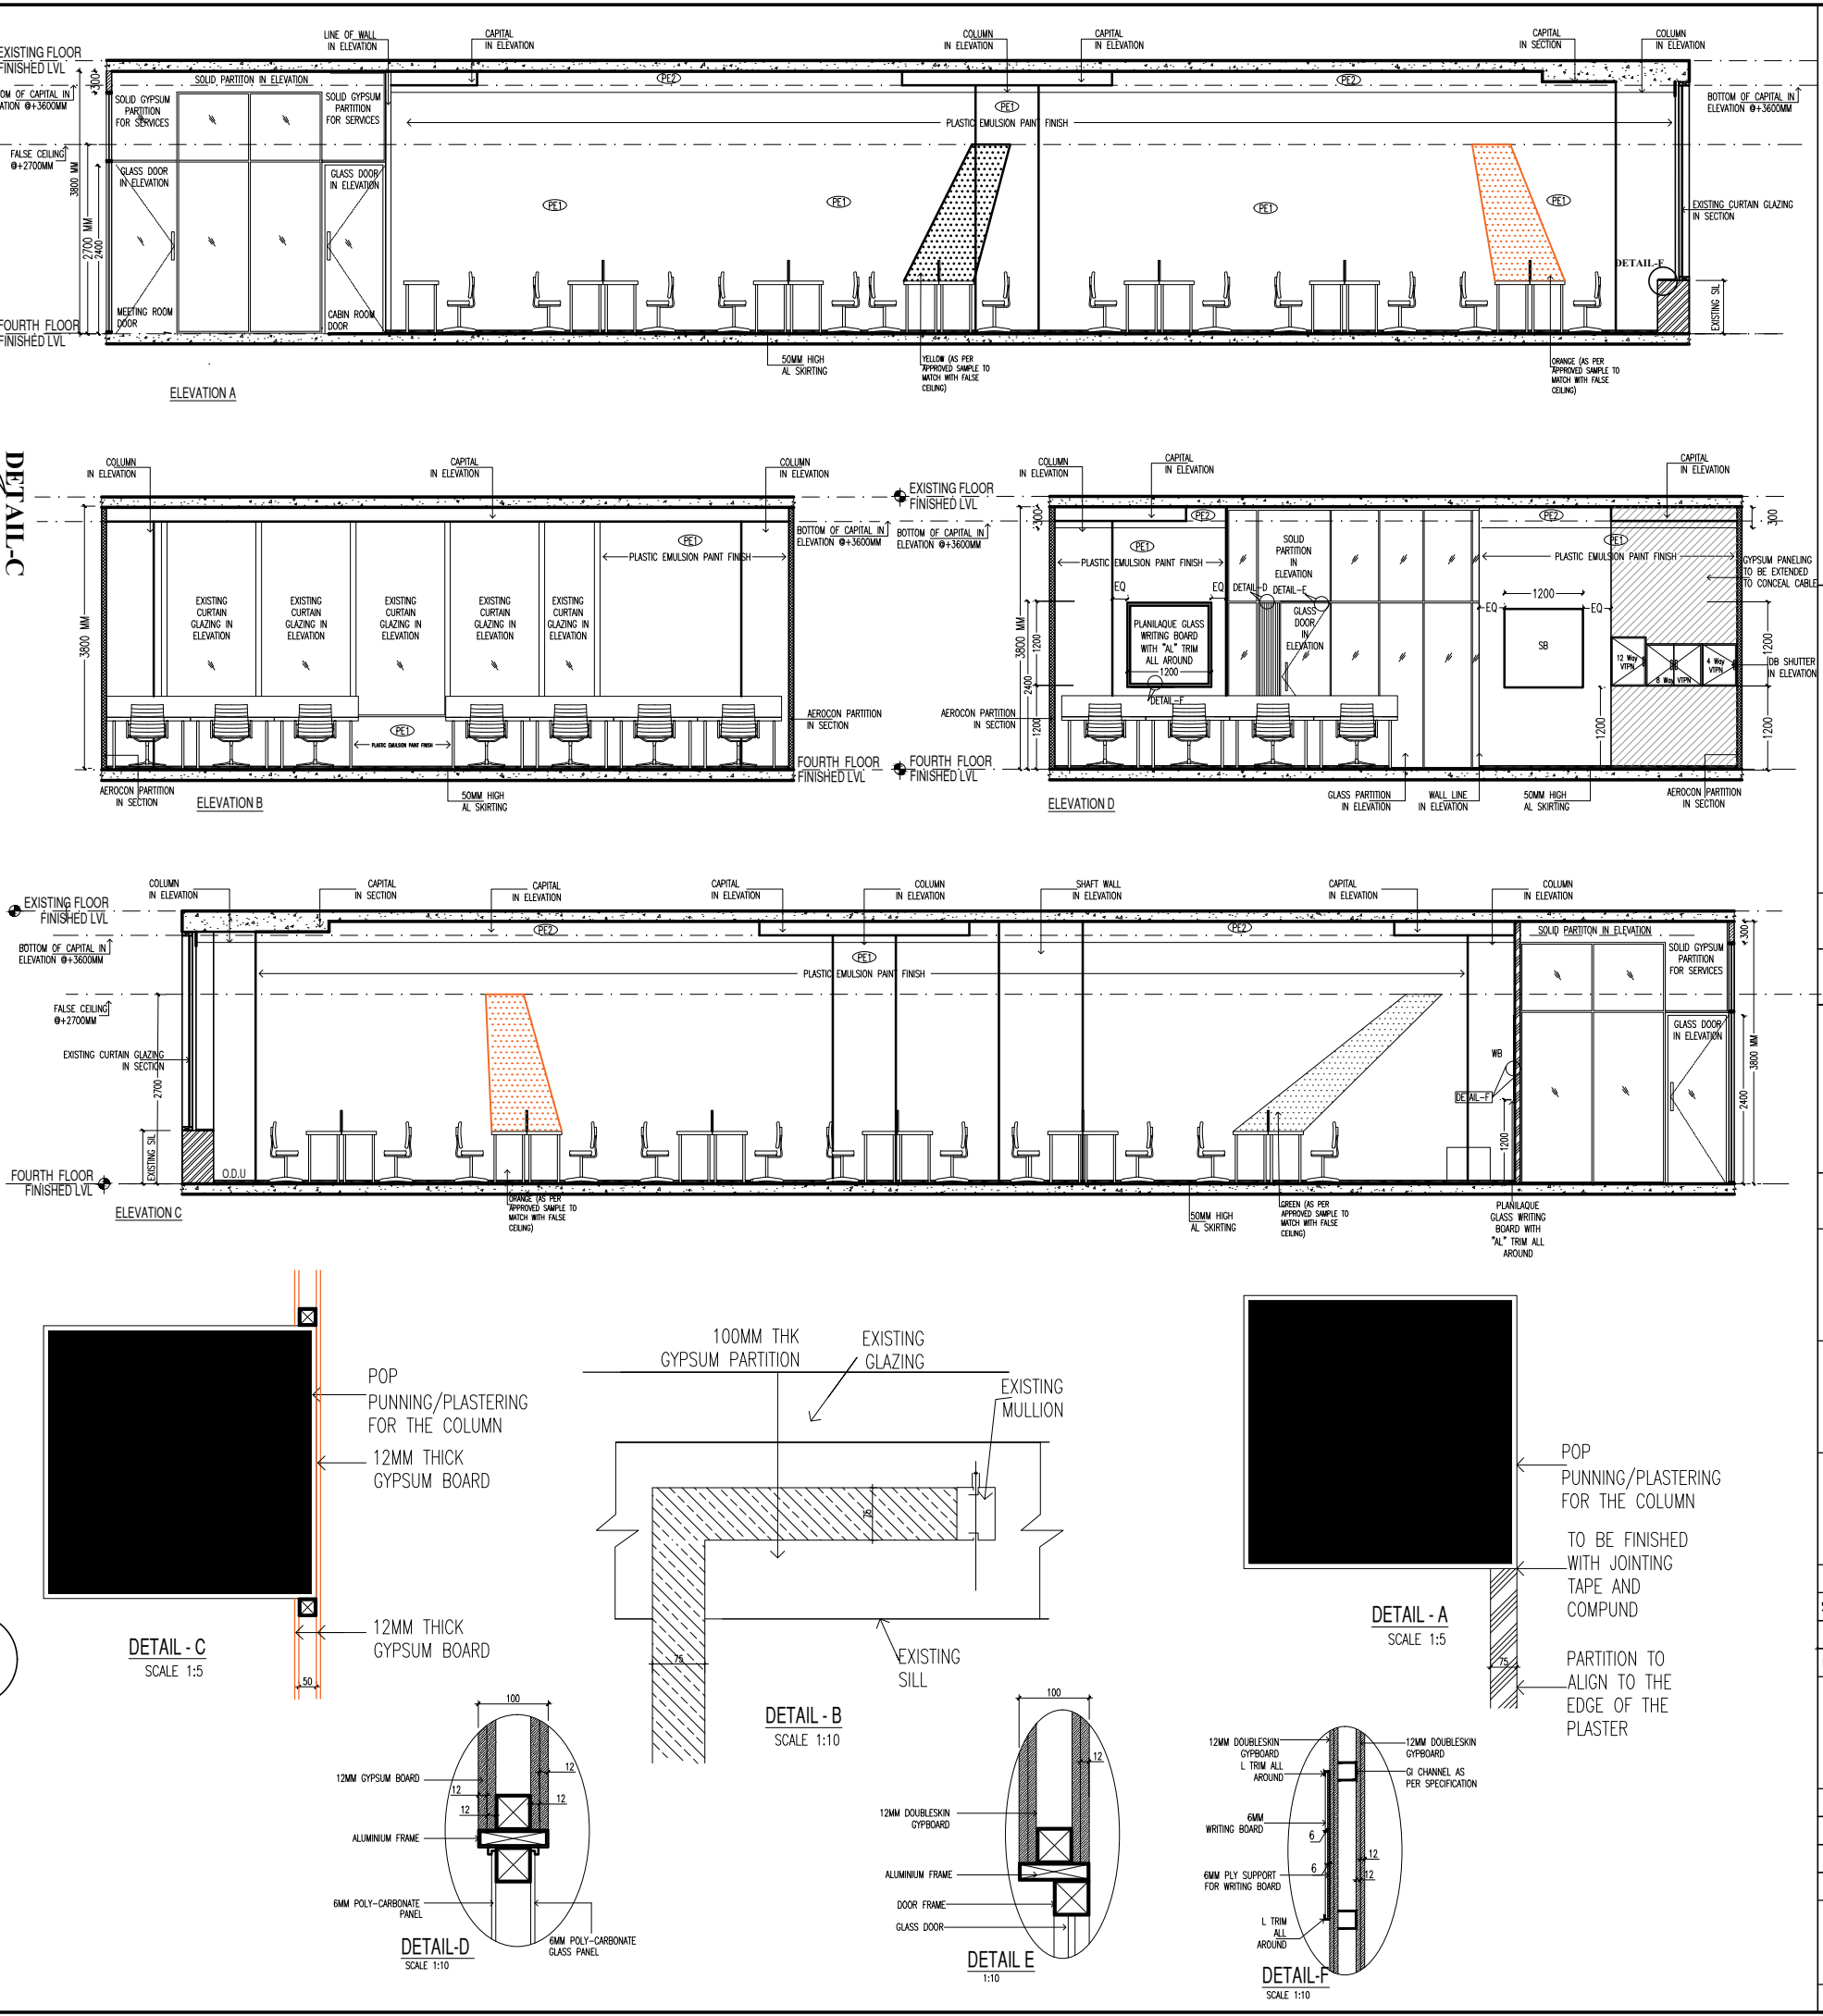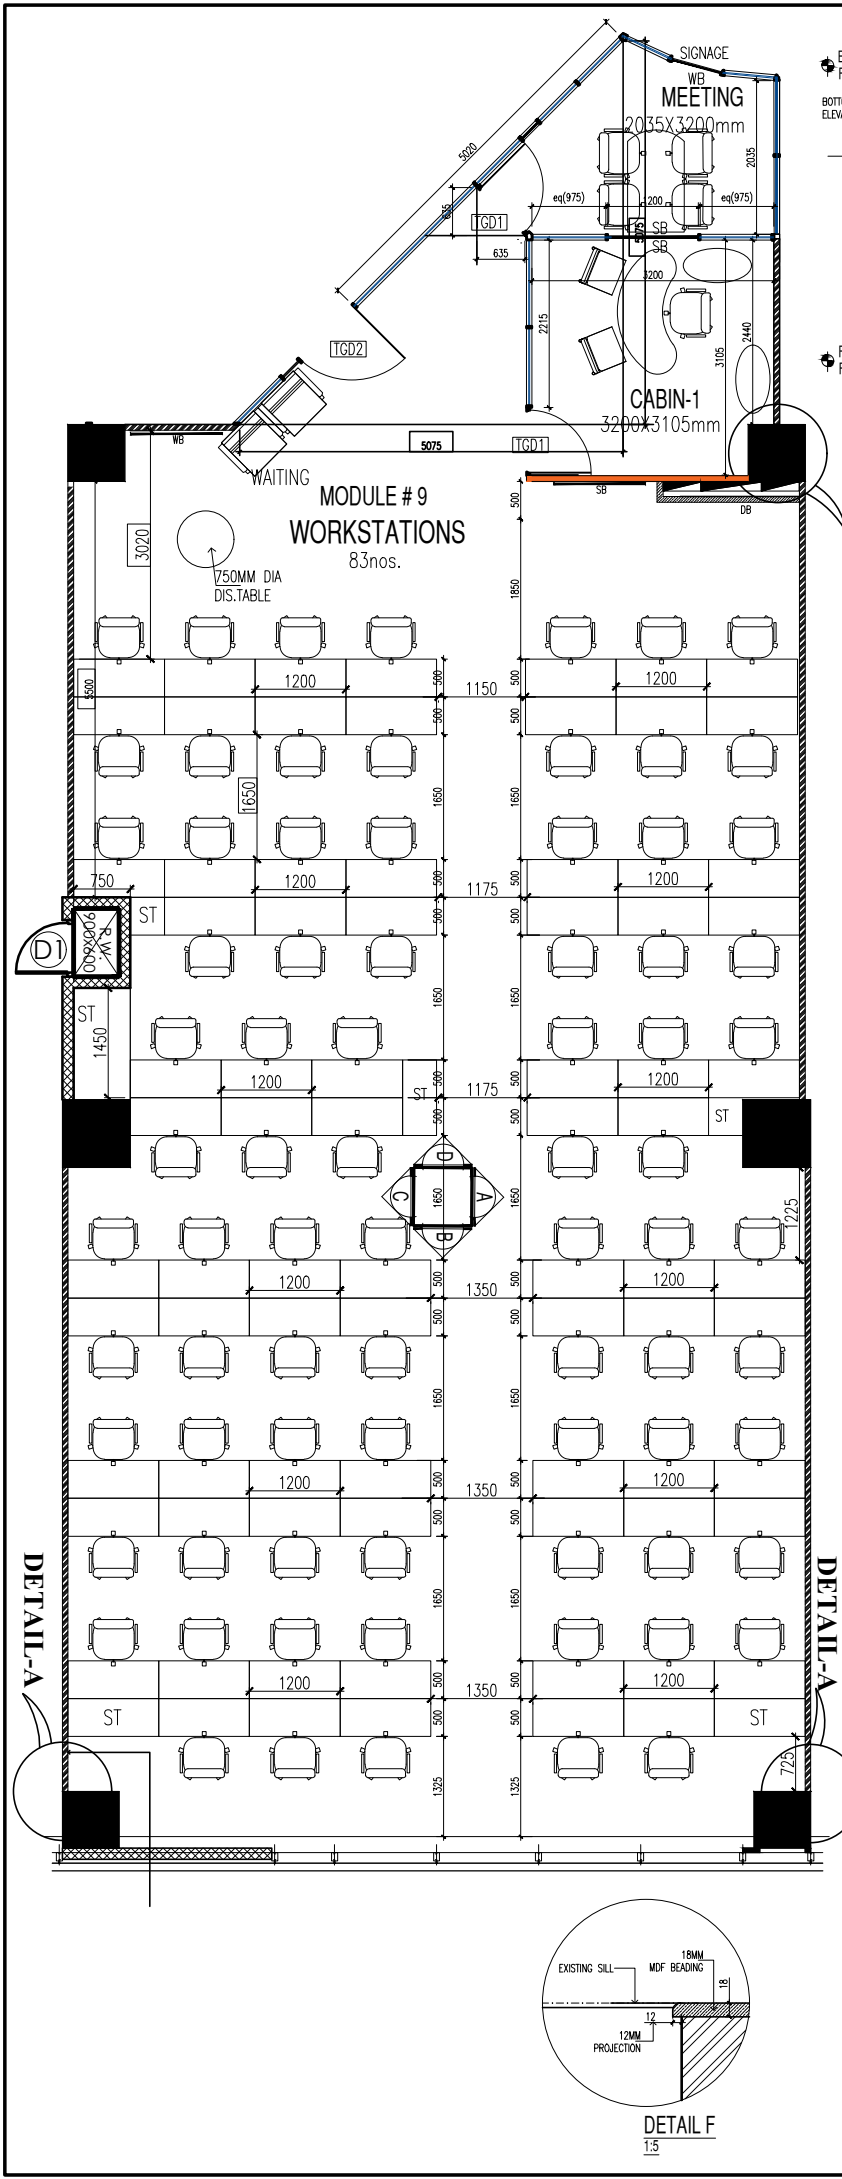


NOTES:	
ALL DIMENSIONS IN THE DRAWING ARE IN MM.	
WB - WHITE BOARD (SIZE: 1200X1200 MM)	
CL - CENTER LINE	
SB - SOFT BOARD (SIZE- 1200X1200MM)	
LEGEND:	
1000*2400MM TOUCHED GLASS DOOR	
900*2400MM TOUCHED GLASS DOOR	
POLYCARBONATE GLASS	
GYPSUM PARTITION	
AEROCOON 75MM PARTITION	
EXISTING WALL	
COLOR TO MATCH WITH TRUE CEILING	
GYPSUM BOXING FOR DB	
Revised by	
Date	
Summary of Changes Made	
Rev. No.	
PROJECT:	
D BLOCK 4TH FLOOR	
CLIENTS:	
IITMRP	
ARCHITECTS:	
Varsha & Pradeep	
No 1/427,K.C.G College Road,	
Karapakkam,Chennai-97	
Tel : 044-28389015	
e-mail : office@varshapradeep.in	
CONSULTANTS:	
Structure	HVAC
Electrical	Networking
Plumbing	
DRAWING TITLE:	
MODULE-9 WORKING DRAWING	
WORKSTATION INTERNAL ELEVATION	
Scale	1:100, A3
Date	JULY, 28, 2022
Drawn by	BRIAN CHARLIN
Checked by	AVINASH
DRAWING NO.:	REVISION NO.:
EL 177	R0
Drawing File Name: IITMRP_D4_EL177_R0_28.07.22_BR_VP14	

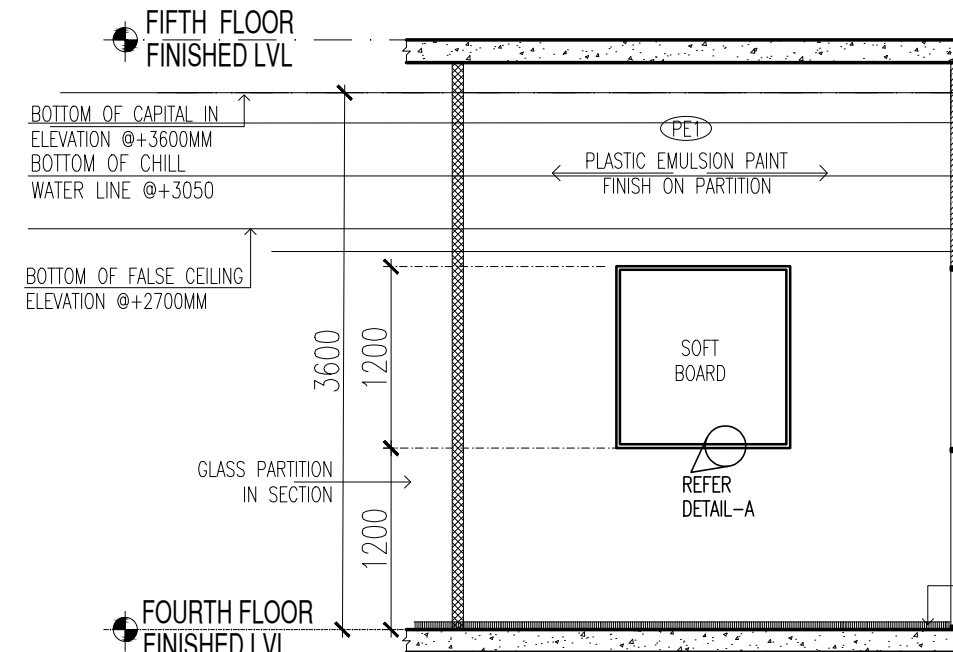


ELEVATION - A

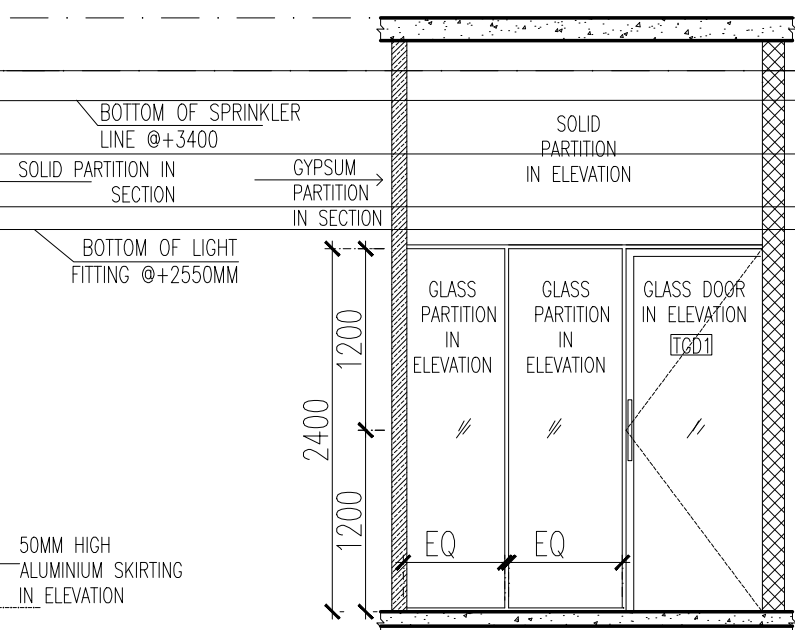


ELEVATION - B

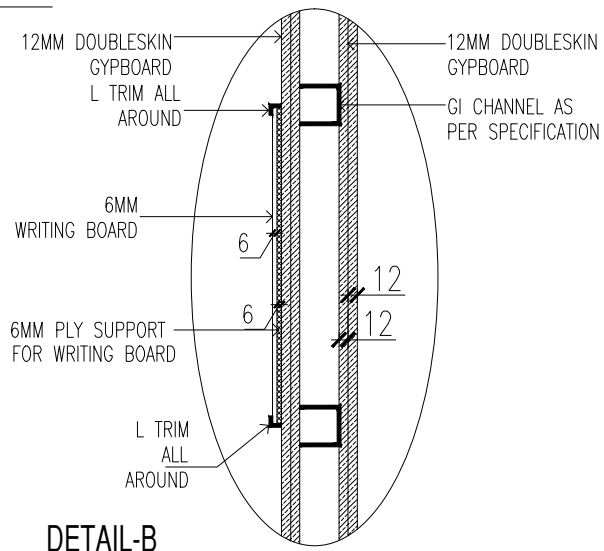


DETAIL-B
SCALE 1:10

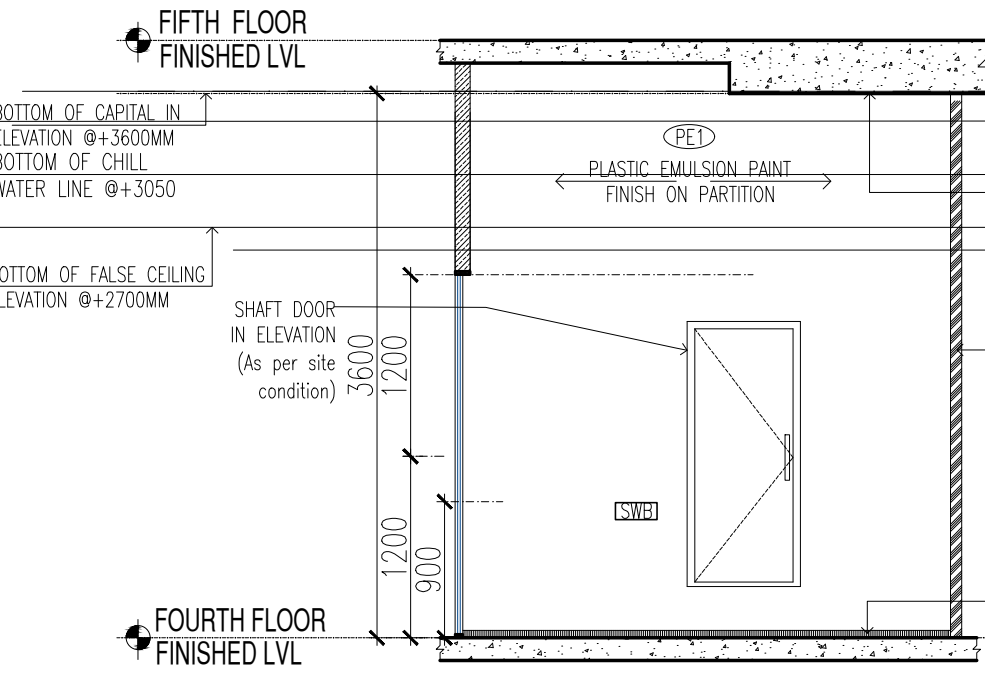

ELEVATION - C

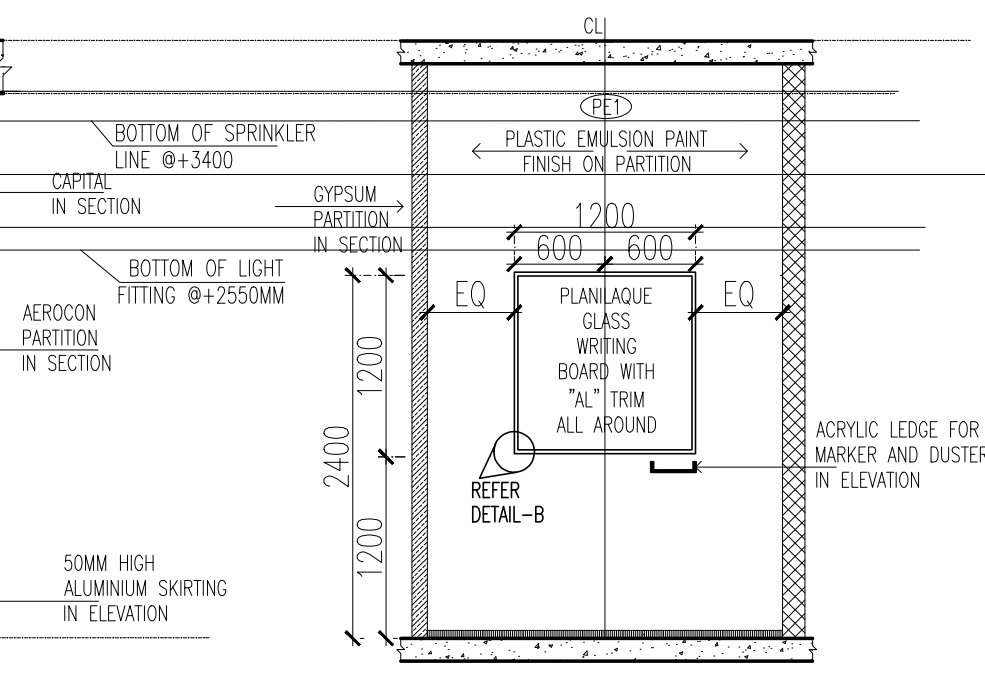



ELEVATION - D

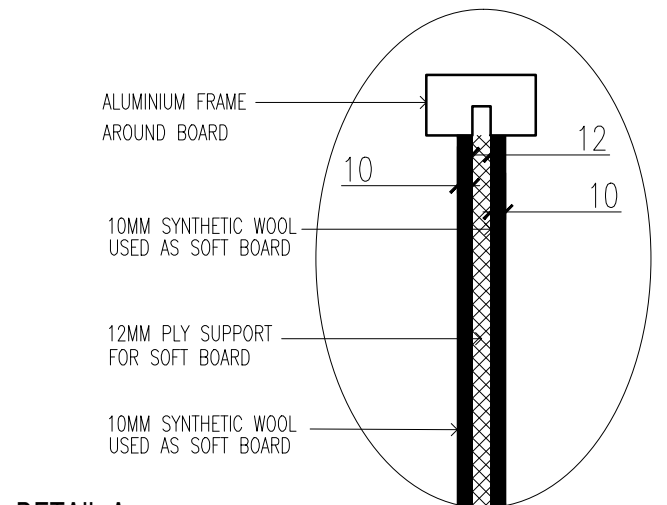

DETAIL-A
SCALE 1:10

CABIN-1
3125X2440mm

PLAN

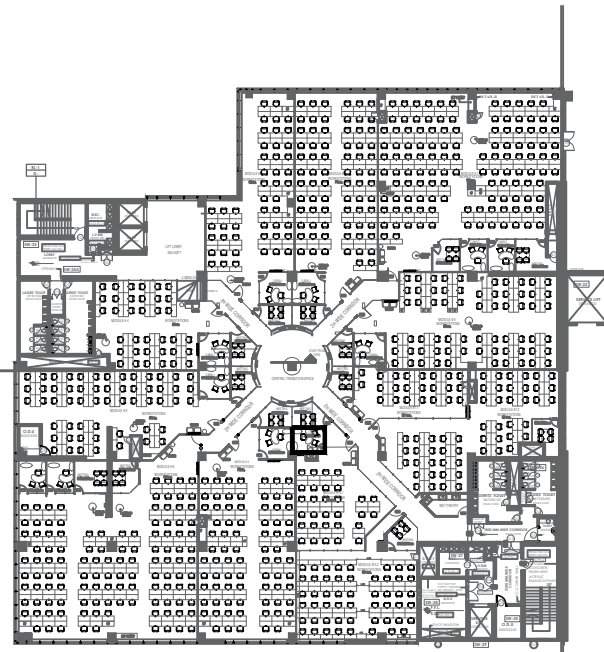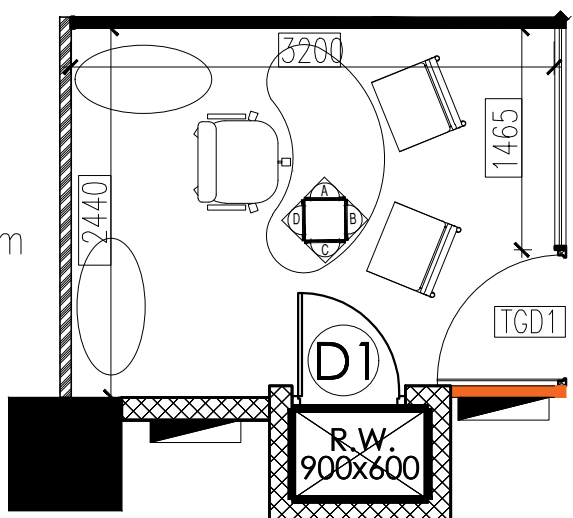

KEY PLAN

NOTES:

ALL MEASUREMENTS ARE IN MM

LEGEND

- CL - CENTER LINE
- SWB - SWITCH BOARD
- TGD1 - 900*2400MM TOUGHENED GLASS DOOR

- Gypsum Partition
- AEROCON 75MM PARTITION
- VINYL FILM ON GLASS

Rev.	Summary of Changes Made	Date	By
------	-------------------------	------	----

PROJECT:
IIT MRP RESEARCH PARK - PHASE 2
D - BLOCK - 4TH FLOOR

CLIENTS:
IIT MRP

ARCHITECTS:
Varsha & Pradeep
No 1/427,K.C.G College Road,
Karapakkam, Chennai-97
: 044-28389015
: office@vparchitects.in


CONSULTANTS:			
Structure		HVAC	
Electrical		Networking	
Plumbing		XOOXIXO	

DRAWING TITLE:
WORKING DRAWING
INTERNAL ELEVATIONS
MODULE 10.1 CABIN ROOM

Scale	1:50
Date	SEPT 01, 2022
Drawn by	BRIAN
Checked by	AVINASH


DRAWING NO.:	REVISION NO.:
EL - 194	R1

Drawing File Name: IITMRP_D4_EL-194_R1.01.09.22_BR_VP14

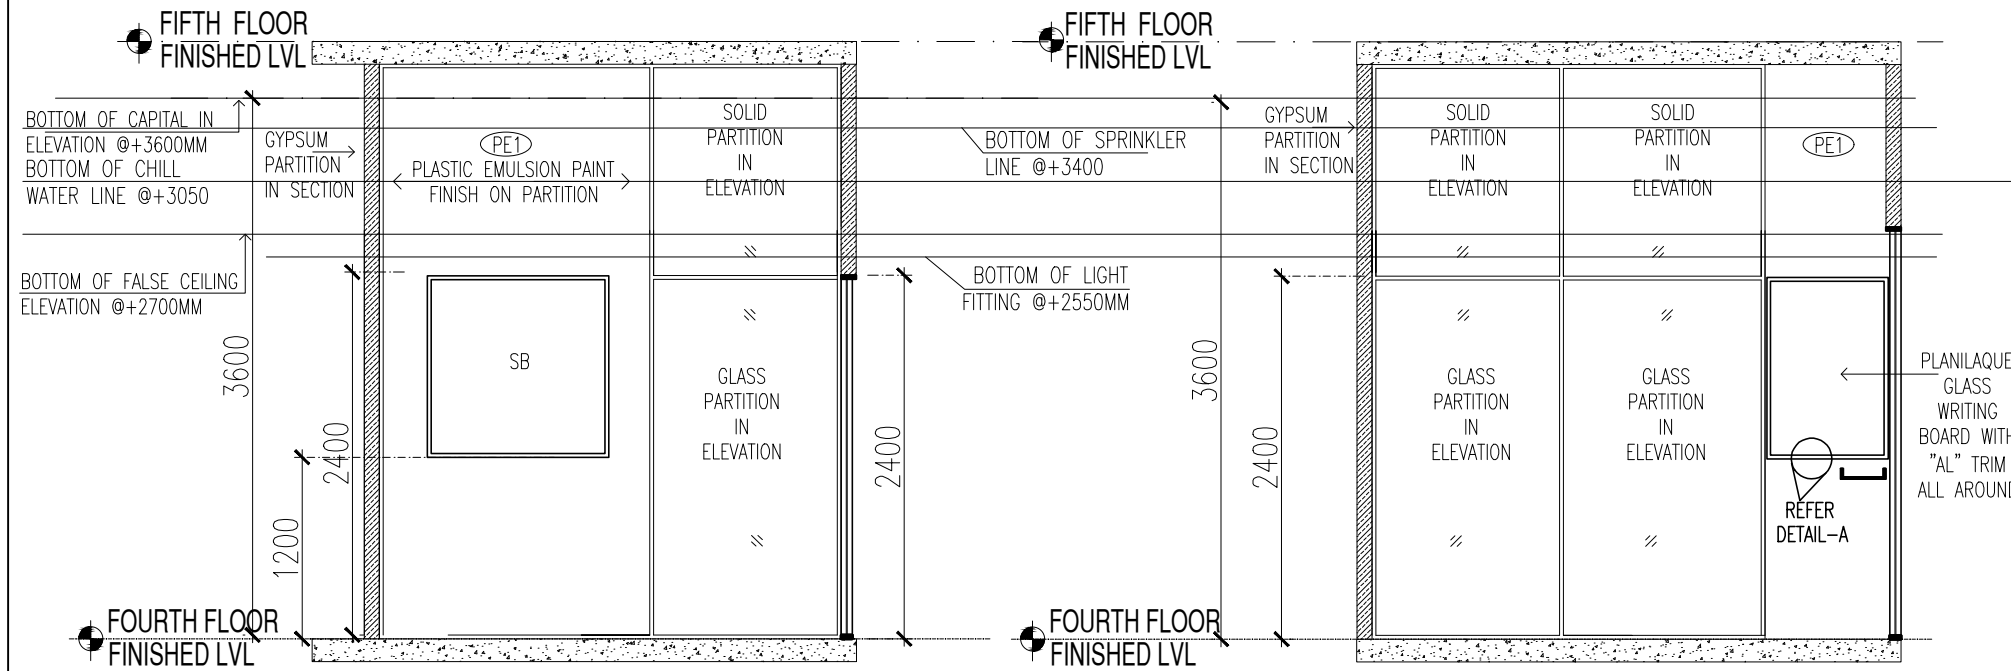


ELEVATION - A

ELEVATION - B

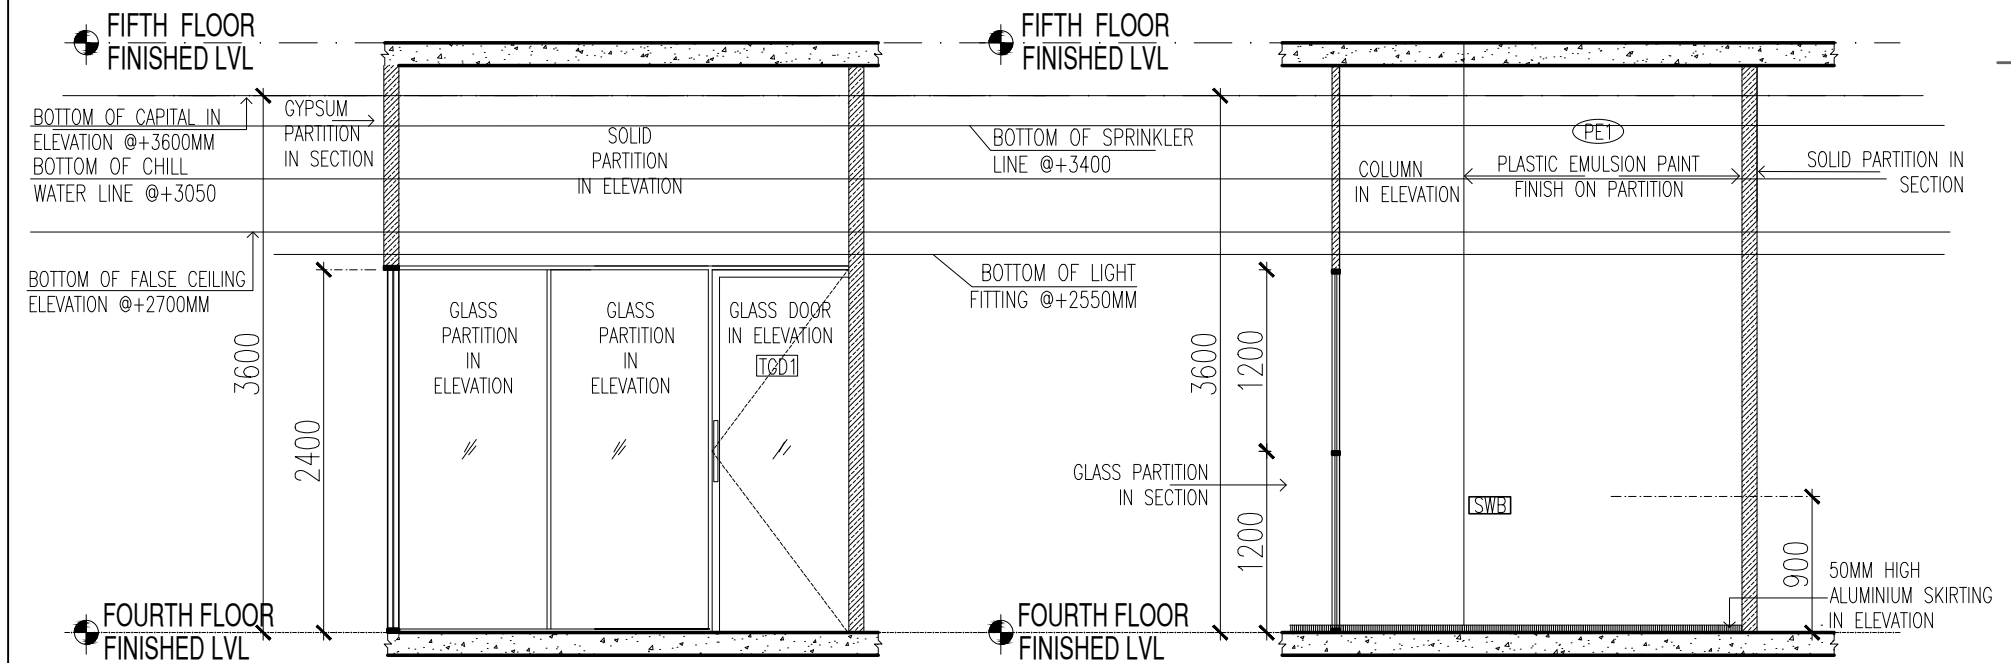


ELEVATION - C


ELEVATION - D

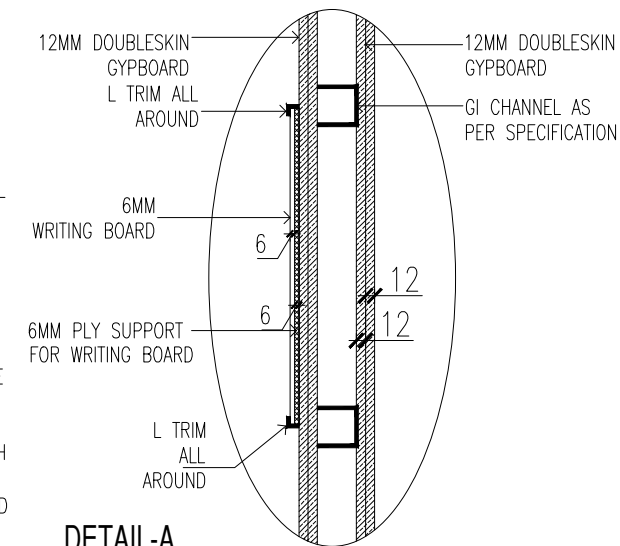

DETAIL-A
SCALE 1:10

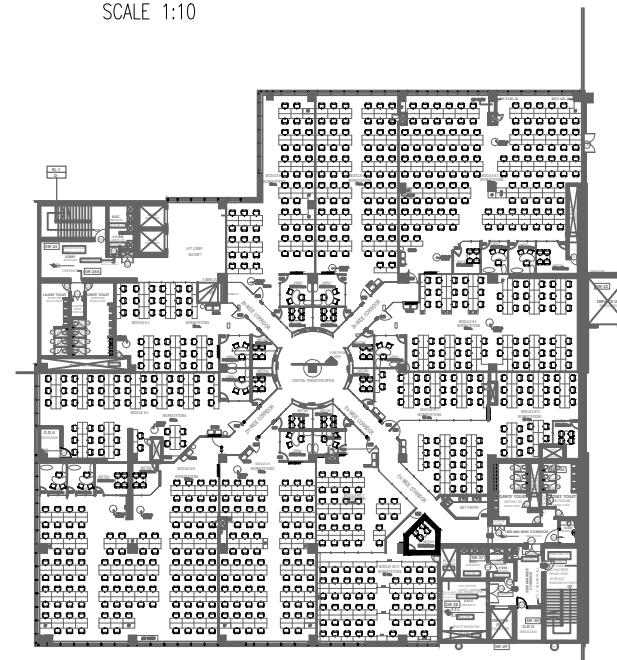

KEY PLAN

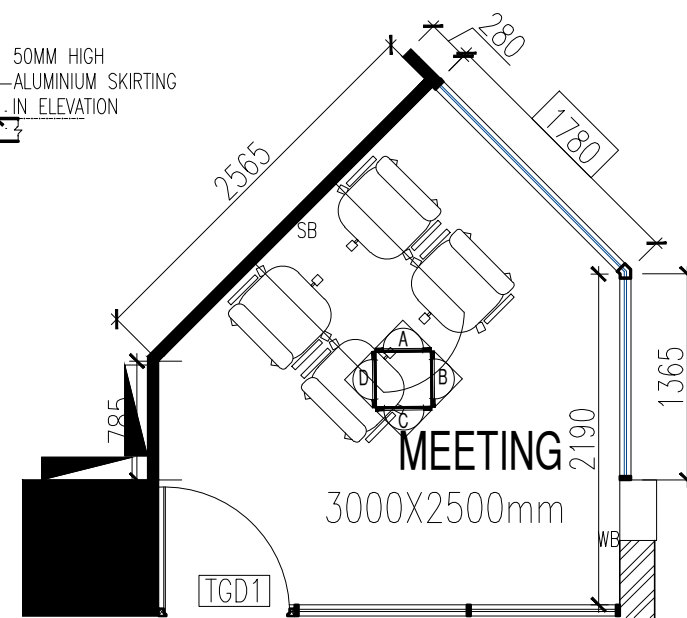

PLAN

NOTES:

ALL MEASUREMENTS ARE IN MM

LEGEND

CL - CENTER LINE
SWB - SWITCH BOARD
TGD1 - 900*2400MM TOUGHENED GLASS DOOR
DB - DISTRIBUTION BOX

GYPSUM PARTITION
AEROCON 75MM PARTITION
VINYL FILM ON GLASS

Rev. Summary of Changes Made Date By

PROJECT:
IIT MRP RESEARCH PARK - PHASE 2
D - BLOCK - 4TH FLOOR

CLIENTS:
IIT MRP

ARCHITECTS:
Varsha & Pradeep
No 1/427,K.C.G College Road,
Karapakkam,Chennai-97
: 044-28389015
: office@vparchitects.in

CONSULTANTS:

Structure		HVAC	
Electrical		Networking	
Plumbing		XOOXIXO	


DRAWING TITLE:
WORKING DRAWING
INTERNAL ELEVATIONS
MODULE 10.2 MEETING ROOM

Scale	1:50	
Date	SEPT 01, 2022	
Drawn by	BRIAN	
Checked by	AVINASH	




DRAWING NO.:
EL - 204

REVISION NO.:
R1

Drawing File Name: IITMRP_D4_EL-204_R1_01.09.22_BR_VP14

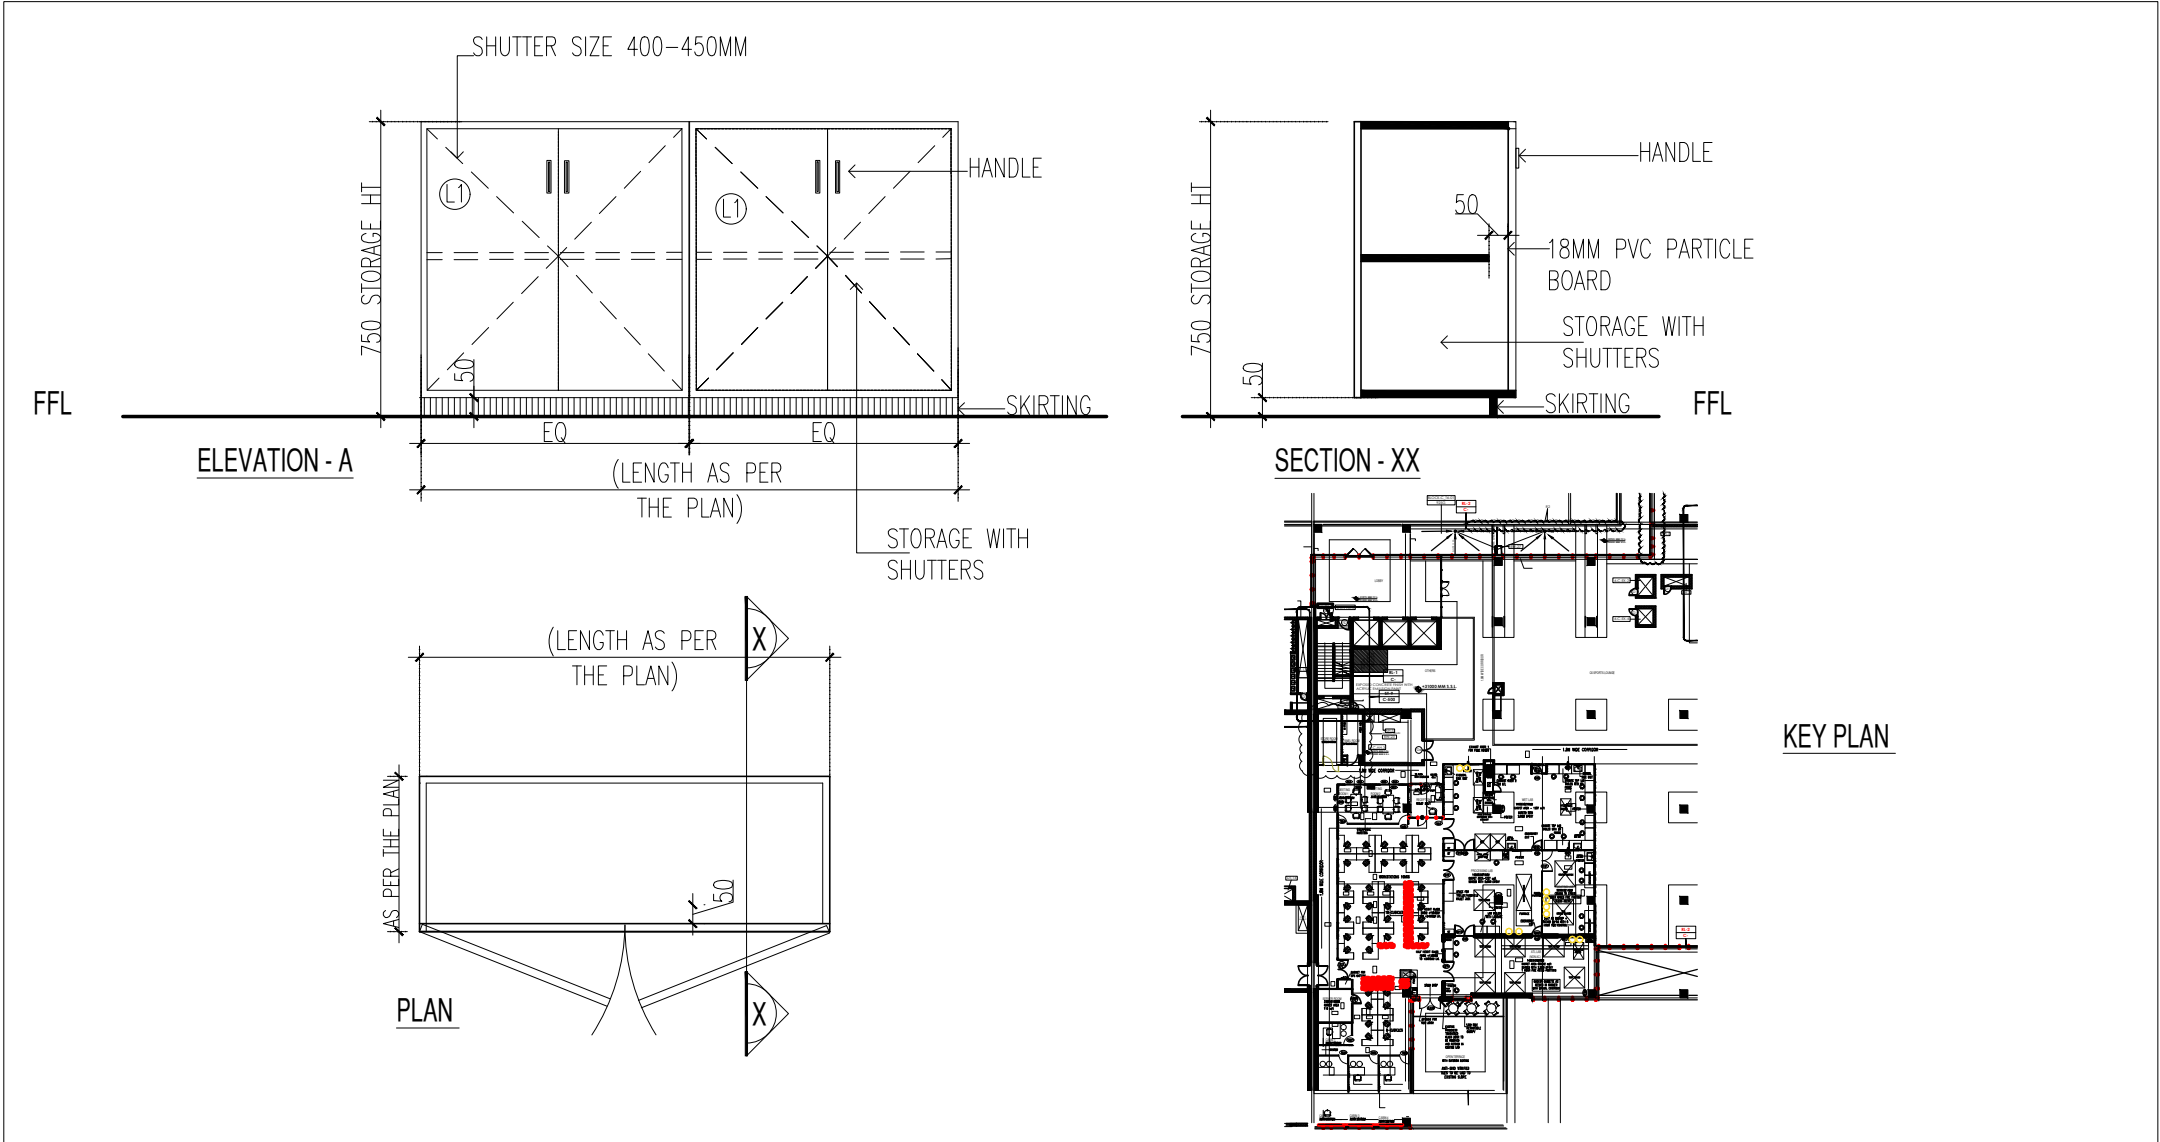


NOTES: <u>LEGEND FOR LAMINATES:</u> ① - LAMINATE FINISH	ARCHITECTS: Varsha & Pradeep NO:1/427, K.C.G College Road Karapakkam, Chennai-600 097. Tel: +91-44-2978 2637&48&49 e-mail: office@vparchitects.in			PROJECT: IITM RESEARCH PARK - ENARKA C BLOCK - 6th FLOOR							
				Rev. No.	Summary of Changes Made			Date	Revised by		
CLIENTS:	CONSULTANTS:			DRAWING TITLE: WORKING DRAWING - STORAGE UNITS			Scale	1:20	DRAWING NO.: DE 184		REVISION NO.: R0
	Structure		HVAC				Date	JULY 07, 2022			
	Electrical		Networking				Drawn by	BRIAN			
	Plumbing		XOOXIXO				Checked by	PRADEEP			
							Drawing File Name: IITMRP_C6_DE184_R0_14.7.2022_BR_VP14				

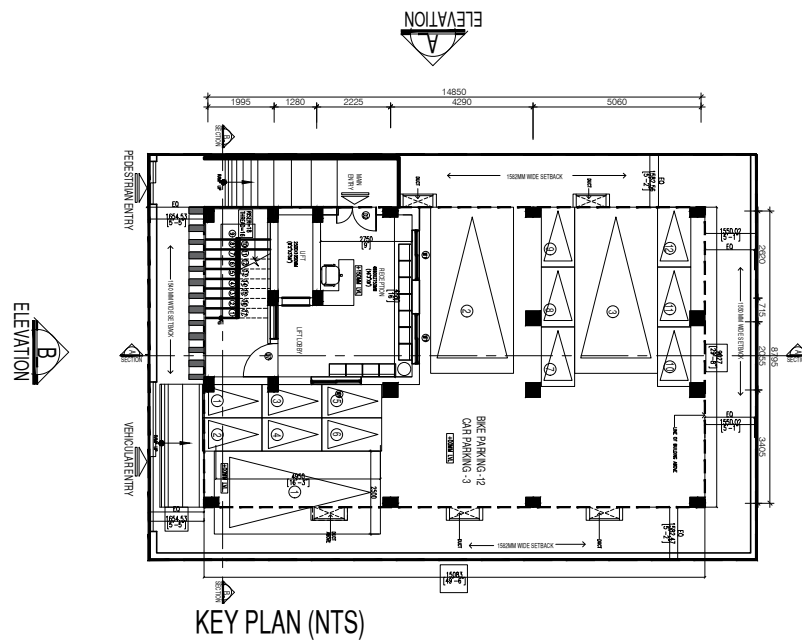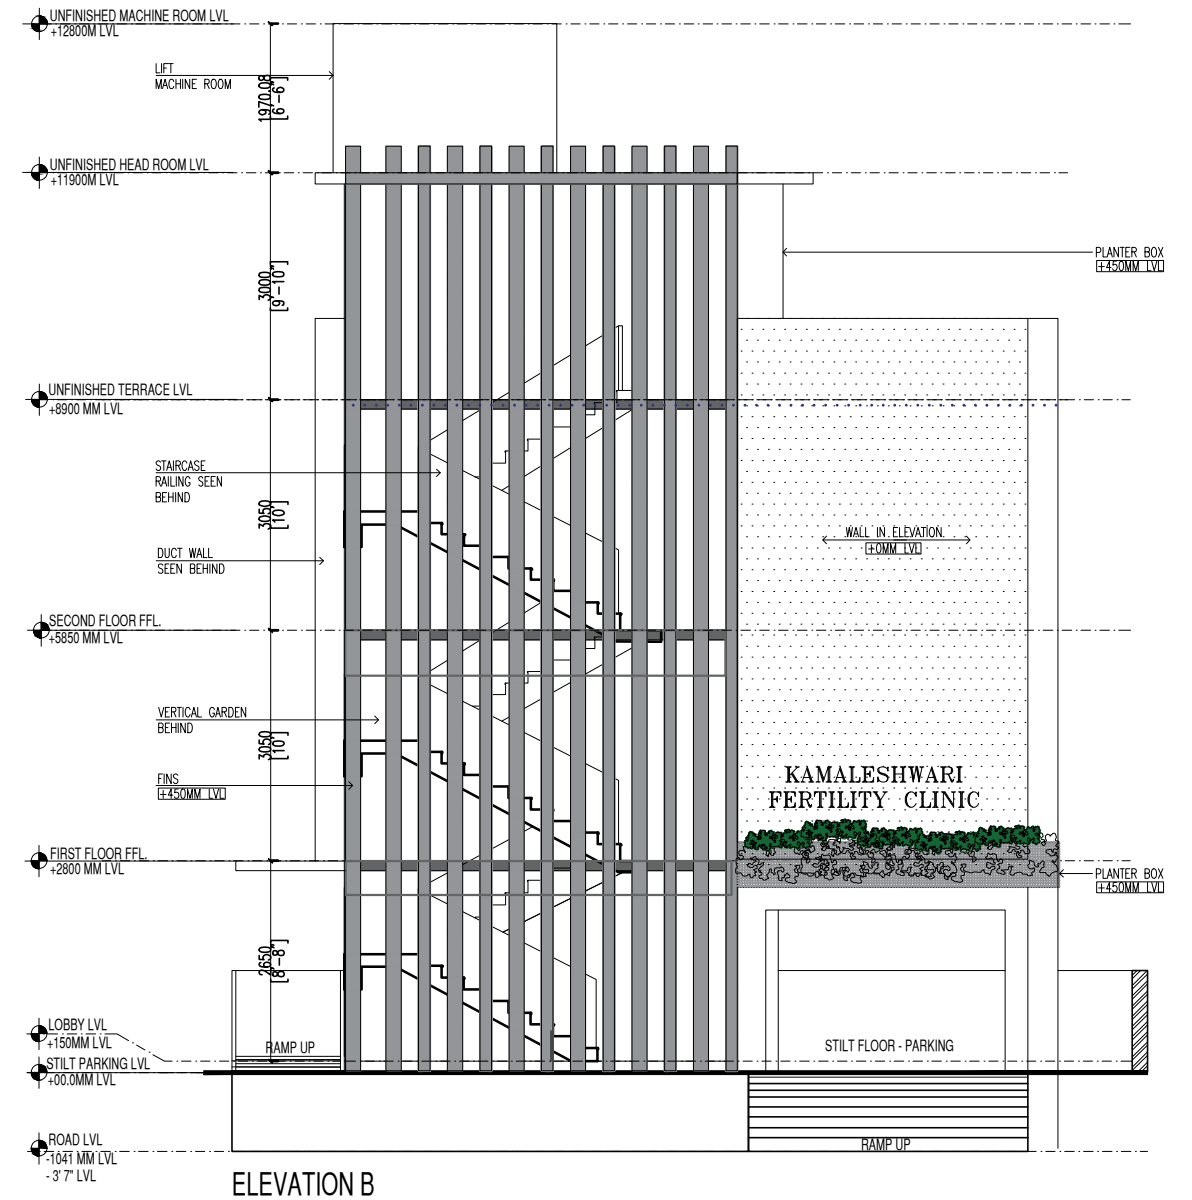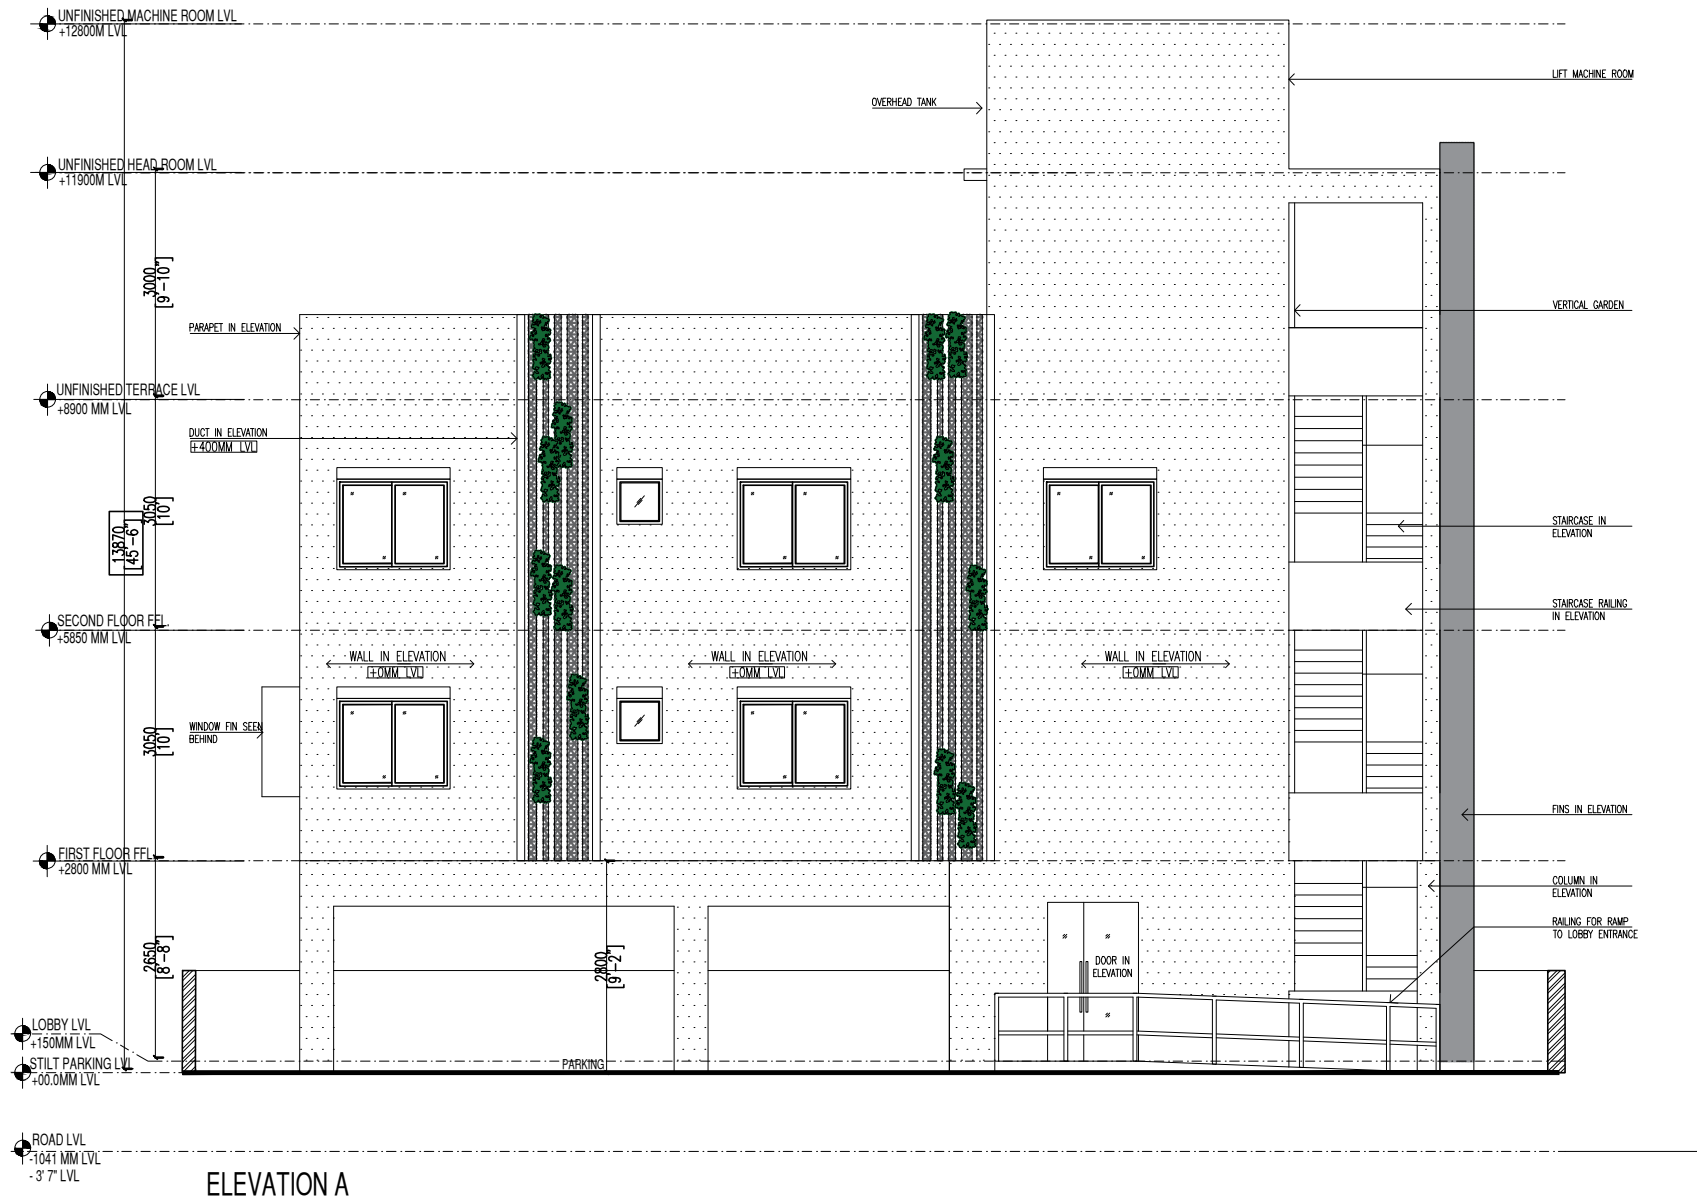

CLIENTS: KAMALESHWARI FERTILITY CLINIC	PROJECT: KAMALESHWARI FERTILITY CLINIC				ADVANCE COPY									
									Rev. No.	Summary of Changes Made				Date
ARCHITECTS: <i>Varsha & Pradeep</i> NO:147,K.C.G. College Road, Karapakkam, Chennai-600 097. Tel:+91-44-2978 2637&48&49 e-mail: office@vparchitects.in	CONSULTANTS:				DRAWING TITLE: WORKING DRAWING- ELEVATIONS				Scale	1:100/A3	DRAWING NO.: E126			REVISION NO.: R0
	Structure	—	HVAC	—					Date	AUGUST 20 2022				
	Electrical	—	Project Coordinator	—					Drawn by	BRIAN CHARLIN				
	Plumbing	—	XOOXIXO	—					Checked by	PRADEEP	Drawing File Name: KFC E126 R0 20.08.22 BR(ELEVATIONS) VP14			



PROJECT - NEST INTERNATIONAL SCHOOL
TYPE - INSTITUTION
CLIENT - MEENAKSHI COLLEGE TRUST
LOCATION - KODAMBAKKAM , CHENNAI

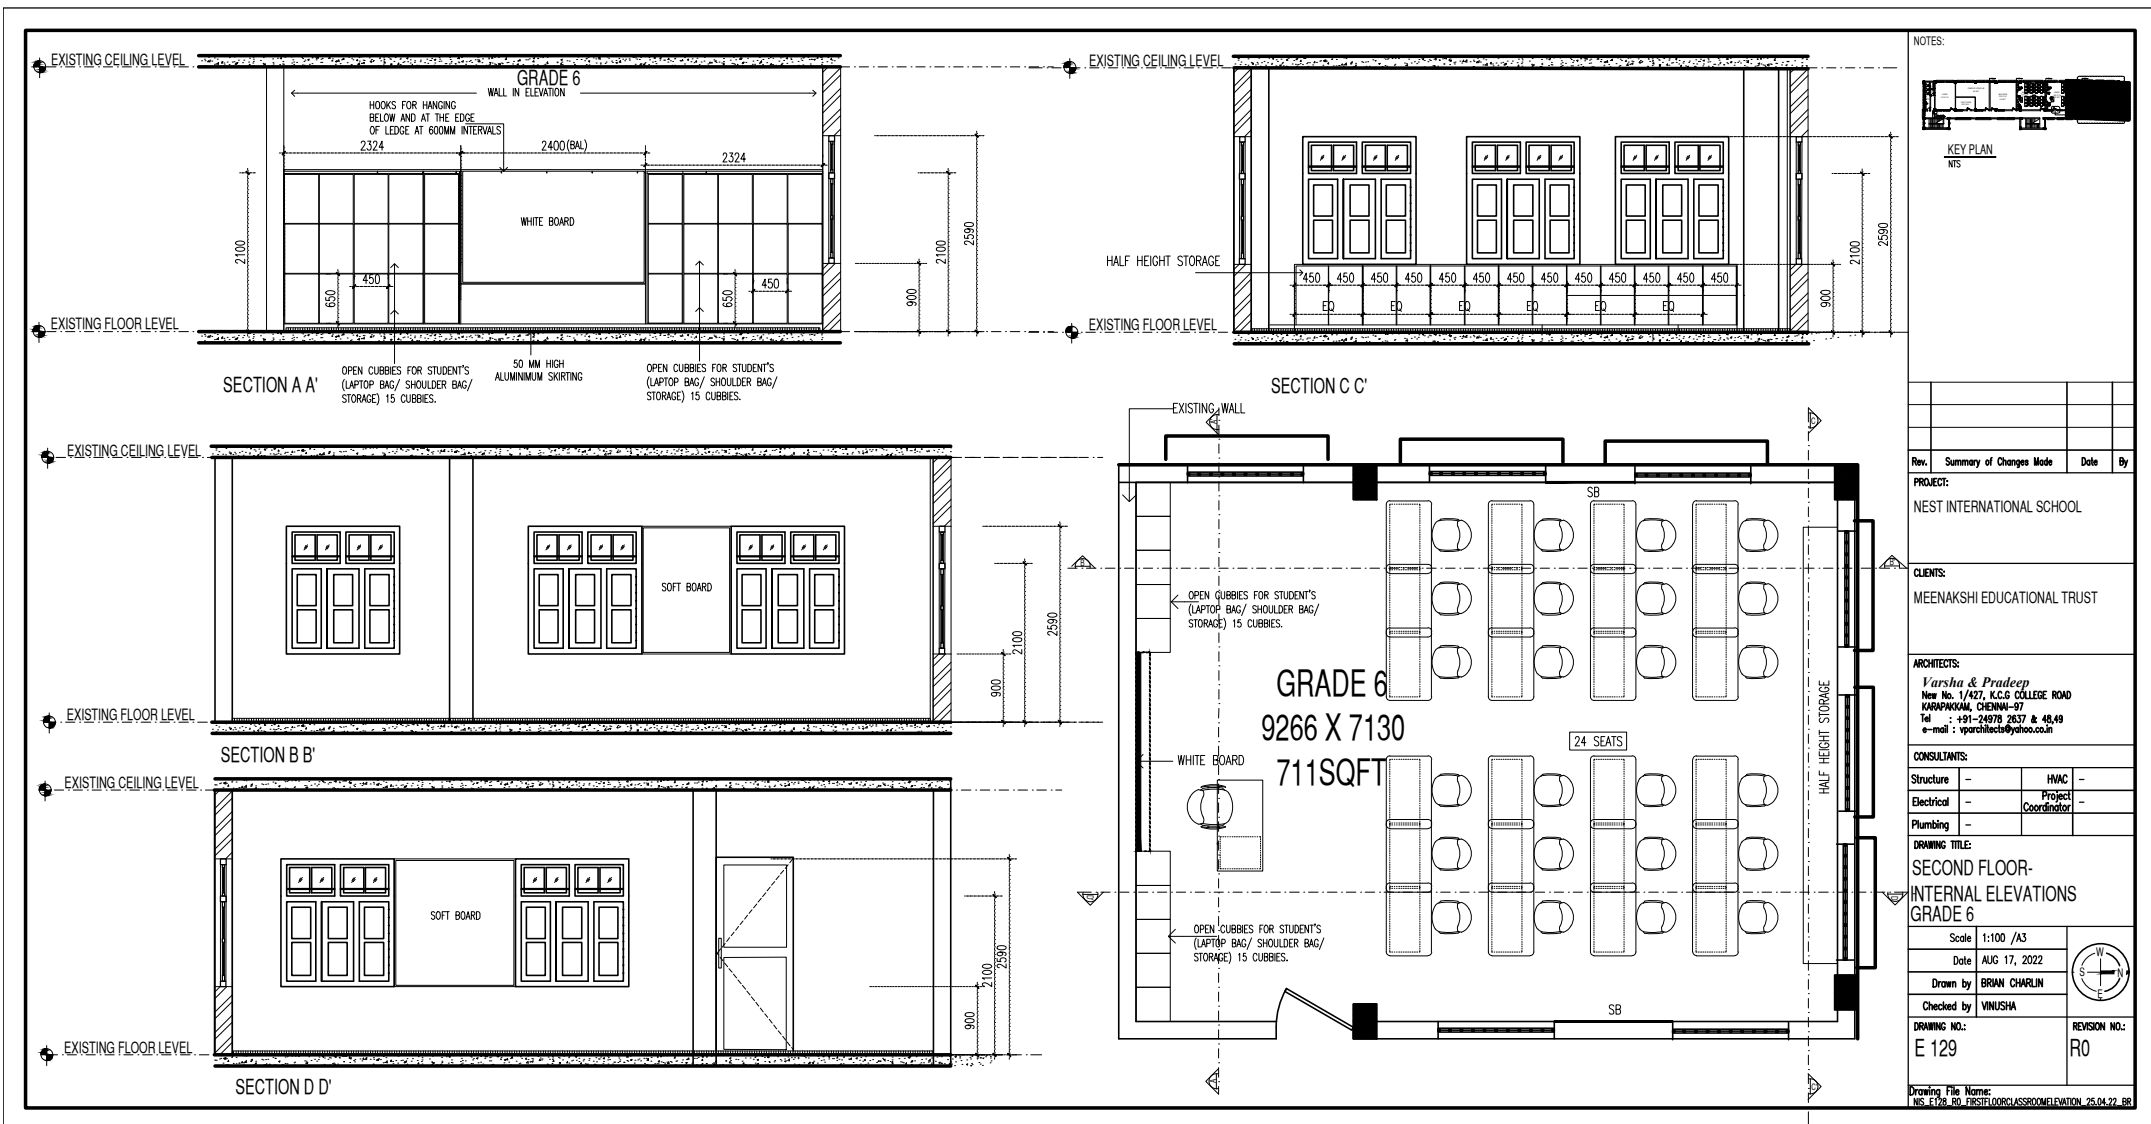



MULTIPURPOSE HALL DESIGN VIEWS





CLASSROOM VIEWS







GOOD FOR CONSTRUCTION DRAWINGS




SITE MEETING WITH CONSULTANTS



**GROUP PICTURE WITH
AR.PRADEEP VARMA ,
SENIOR ARCHITECTS , JUNIOR
ARCHITECTS AND OTHER OFFICE
STAFF**



**INITIAL STAGE SITE VISITS AT
IIT MADRAS RESEARCH PARK ,
THARAMANI , CHENNAI**

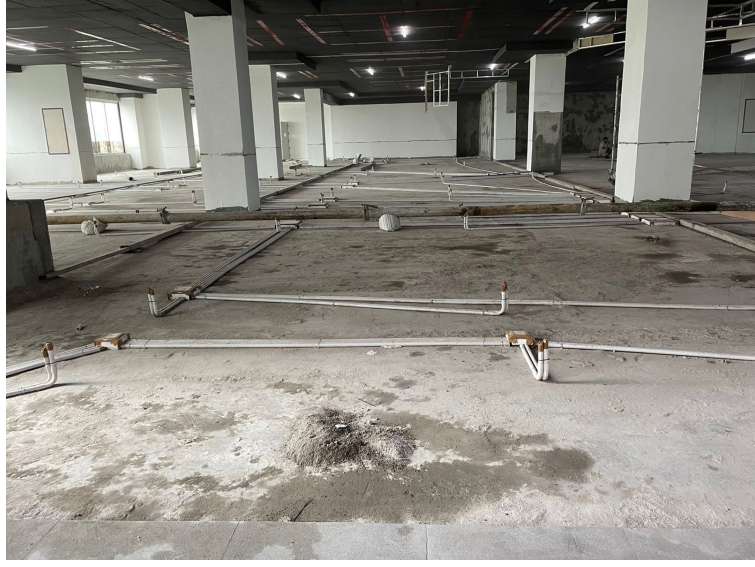

POLISHED CEMENT CONCRETE FINISH

ELECTRICAL PIPE LAYOUT

WORK IN PROGRESS



