



SATHYABAMA

INSTITUTE OF SCIENCE AND TECHNOLOGY
(DEEMED TO BE UNIVERSITY)

Accredited with “A” grade by NAAC | 12B Status by UGC | Approved by AICTE

Jeppiaar Nagar, Rajiv Gandhi Salai, Chennai – 600 119

www.sathyabama.ac.in

SCHOOL OF BUILDING AND ENVIRONMENT
DEPARTMENT OF ARCHITECTURE
PRACTICAL TRAINING PORTFOLIO (SAR4063)
DEC 2022

Name of the Student : **D BALAKOTESWARARAO**

Batch : **2019 - 2024**

Reg No. : **39210019**

Semester : **VII**



SATHYABAMA

INSTITUTE OF SCIENCE AND TECHNOLOGY
(DEEMED TO BE UNIVERSITY)

Accredited with "A" grade by NAAC | 12B Status by UGC | Approved by AICTE

Jeppiaar Nagar, Rajiv Gandhi Salai, Chennai – 600 119

www.sathyabama.ac.in

SCHOOL OF BUILDING AND
ENVIRONMENT DEPARTMENT OF
ARCHITECTURE

VIVA-VOCE EXAMINATION

This is to certify that the practical training SAR 4063 is the work of **D BALA KOTESWARARAO** who had undergone training in **Design Eye Architects** and has been monitored by the continuous assessment during JUNE 2022 to NOVEMBER 2022.

A handwritten signature in green ink, reading 'Devyani Gangopadhyay'.

Dr. Devyani Gangopadhyay
DEAN

Submitted for Viva voce Examination held on 13-12-22

A handwritten signature in blue ink, likely belonging to the Internal Examiner.

Internal Examiner

A handwritten signature in blue ink, likely belonging to the External Examiner.

External Examiner



SATHYABAMA

INSTITUTE OF SCIENCE AND TECHNOLOGY
(DEEMED TO BE UNIVERSITY)

Accredited with "A" grade by NAAC I 12B Status by UGC I Approved by AICTE

Jeppiaar Nagar, Rajiv Gandhi Salai, Chennai – 600 119

www.sathyabama.ac.in

DECLARATION

I, **D BALAKOTESWARARAO**, by declaring that the Training Report **JUNE 2022 to NOVEMBER 2022** done by me under the guidance of

Ar. SAI KRISHNA REDDY B is submitted in partial fulfillment of the requirements for the completion of a practical training session.

DATE : 13-12-22

PLACE : HYDERABAD


SIGNATURE OF CANDIDATE

ACKNOWLEDGEMENT

I am pleased to acknowledge my sincere thanks to the Board **of Management of SATHYABAMA** for their kind encouragement in doing this practical training and for completing it successfully. I am grateful to them.

I convey my thanks to **Dr. Devyani Gangopadhyay**, Dean, School of Building and Environment and **Ar. Sarath Chandra Kanth**, Design Chair, Department of Architecture for having been a constant source of support and encouragement.

I wish to express my thanks to all Teaching and Non-teaching staff members of the Department who were helpful in many ways for the completion of the project.

I also wish to thank **Ar. SAI KRISHNA REDDY B**, for the experience of interning at their firm.



Date: 13, June, 2022.
No-1347, Rd Number 68, Jubilee Hills,
Hyderabad, Telangana-500033.

CONFIRMATION LETTER

TO
Dr.Devyani Gangopadhyay
Dean, School of Building and Environment,
Sathyabama Institute of Science and Technology,
Chennai, Tamilnadu.

We from **Design Eye Architects** are confirming the internship offer for **MR. DHULIPALA BALAKOTESWARA RAO (39210019)**, Student of **4th Year (7th Semester)**, B.Arch Programme from **SATHYABAMA INSTITUTE OF SCIENCE & TECHNOLOGY, CHENNAI**. from **14th June 2022**. We have recieved the Bonafide letter.

Thanks & Regards,


Ar. Sai Krishna Bommarreddy
COA No. CA/2013/62247,
Design Eye Architects, Hyderabad.



Date: 14, June, 2022.

No-1347, Rd Number 68, Jubilee Hills,
Hyderabad, Telangana-500033.

CERTIFICATE OF JOINING

This is to certify that **Mr. DHULIPALA BALAKOTESWARA RAO (39210019)**, **STUDENT OF 4TH YEAR (7TH SEMESTER) B.ARCH PROGRAMME** from **SATHYABAMA INSTITUTE OF SCIENCE & TECHNOLOGY, CHENNAI**. Has joined this office for internship as part of academic curriculum on **14/06/2022**. He will continue to work for a minimum span of **90 working days**. He will be permitted to work towards satisfactory completion of the training requirements which he has shown to us. He will be allowed to use the copies of drawings for purely academic purpose of his report and Viva-Voce.


Ar. Sai Krishna Bommarreddy
COA No. CA/2013/62247,
(Principal Architect),
Design Eye Architects, Hyderabad.



WORK DAIRY


S.NO	DATE	WORK DONE
1.	14-06-2022	WEST FACING MOKHILA SHEET PLOTTING
2.	15-06-2022	TILE LAYOUT FOR APSUJA HEIGHTS
3.	16-06-2022	TILE LAYOUT FOR APSUJA HEIGHTS
4.	17-06-2022	COLLOBORATIVE COUNTY SITE VISIT
5.	18-06-2022	LEAVE
6.	19-06-2022	SUNDAY
7.	20-06-2022	COLLOBORATIVE COUNTY CONCEPT DESIGN
8.	21-06-2022	COLLOBORATIVE COUNTY CONCEPT DESIGN
9.	22-06-2022	COLLABORATIVE COUNTY LANDSCAPE DESIGN.
10.	23-06-2022	COLLOBORATIVE COUNTY RENDER.
11.	24-06-2022	3D BEDROOM & PUJA ROOM DESIGN NARASIMHA REDDY VILLA.
12.	25-06-2022	PRESENTATION FOR COLLOBORATIVE COUNTY.
13.	26-06-2022	SUNDAY
14.	27-06-2022	3D BEDROOM DESIGN NARASIMHA REDDY
15.	28-06-2022	3D BEDROOM DESIGN PRASAD REDDY
16.	29-06-2022	3D BEDROOM-2 DESIGN PRASAD REDDY
17.	30-06-2022	PROJECT'S DATA COLLECTION FOR FIRM WEBSITE

FROM: 14-06-2022 to 30-06-2022,

MONTH: JUNE.


Student Name: DHULIPALA BALAKOTESWARA RAO,

REG NO: 39210019.

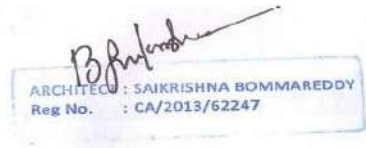

Design Eye Architects.

S.NO	DATE	WORK DONE
1.	01-07-2022	Content creation work, Completed Landscape detailing for Satyanarayana Reddy terrace floor.
2.	02-07-2022	Started Interior Working Drawings for West Facing Mokhila. Content Creation for Firm Anniversary.
3.	03-07-2022	SUNDAY
4.	04-07-2022	Started and Completed West Facing Mokhila Interior Working Drawings for Living,Drawing & Started Dining Area
5.	05-07-2022	Started West Facing Mokhila Interior Working Drawings for Dining & Kitchen Area.
6.	06-07-2022	Corrected & Updated West Facing Mokhila Second floors. Corrected West Facing Mokhila Interior Working Drawings for Living,Drawing & Started Dining Area
7.	07-07-2022	Completed West Facing Mokhila Interior Working Drawings for Dining & Kitchen Area.
8.	08-07-2022	Worked on Subishi project for bedroom design & Corrected, Updated West Facing Mokhila Interior Working Drawings
9.	09-07-2022	Corrected West Facing Mokhila First Floor & Completed Kitchen.
10.	10-07-2022	SUNDAY
11.	11-07-2022	Completed West Facing Mokhila All Interior Working Drawings
12.	12-07-2022	Started Subishi Forest Edge Project
13.	13-07-2022	Started Subishi Forest Edge Project
14.	14-07-2022	SUBISHI INTERIOR UPDATION, JEEVAN REDDY ELECTRICAL POINT MARKING,UPDATION.
15.	15-07-2022	JEEVAN REDDY ELECTRICAL POINT MARKING,UPDATION. Started Sanjeev reddy Electrical Correction.
16.	16-07-2022	LEAVE
17.	17-07-2022	SUNDAY
18.	18-07-2022	Sanjeev reddy WALL ELECTRICAL CHECKING AND CORRECTION Sanjeev reddy THEATER ELECTRICAL
19.	19-07-2022	WEST FACING MOKILA LANDSCAPE DESIGNING
20.	20-07-2022	WEST FACING MOKILA LANDSCAPE DESIGNING OPTION-1
21.	21-07-2022	WEST FACING MOKILA LANDSCAPE DESIGNING OPTION-2
22.	22-07-2022	HOSPITAL ESTIMATION WESTFACING MOKILA LANDSCAPE DESIGN
23.	23-07-2022	WESTFACING MOKILA LANDSCAPE DESIGN UPDATION & RENDER
24.	24-07-2022	SUNDAY
25.	25-07-2022	SENTINI HOSPITAL BOQ.
26.	26-07-2022	SENTINI HOSPITAL BOQ.
27.	27-07-2022	MAYURI NAGAR 3D INTERIOR BOY BEDROOM
28.	28-07-2022	SUBISHI MASTER BEDROOM DESIGNING
29.	29-07-2022	MAYURI NAGAR 3D INTERIOR BEDROOM 1 3D DESIGNING & RENDER
30.	30-07-2022	MAYURI NAGAR 3D INTERIOR BEDROOM 1 COMPLETED 3D DESIGNING, RENDER & STARTED MASTER BEDROOM 3D DESIGNING.
31.	31-07-2022	SUNDAY

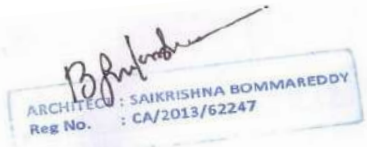

S.NO	DATE	WORK DONE
1.	01-08-2022	MAYURI NAGAR MASTER BEDROOM 3D DESIGNING & RENDER COMPLETED.
2.	02-08-2022	PRASAD REDDY-2 INTERIOR WORKING DRAWINGS STARTED & COMPLETED DINING, POOJA AREA.
3.	03-08-2022	PRASAD REDDY-2 INTERIOR WORKING DRAWINGS STARTED & COMPLETED FF FAMILY LOUNGE & STARTED BEDROOM-4.
4.	04-08-2022	PRASAD REDDY-2 INTERIOR WORKING DRAWINGS STARTED GF LIVING AREA.
5.	05-08-2022	PRASAD REDDY-2 INTERIOR WORKING DRAWINGS COMPLETED GF LIVING AREA. SUBISHI TV UNIT 3D DESIGNING FOR BOY & GIRL BEDROOM.
6.	06-08-2022	
7.	07-08-2022	SUNDAY
8.	08-08-2022	SANJEEV REDDY STAIRCASE 3D DESIGN
9.	09-08-2022	SANJEEV REDDY DINING AREA 3D DESIGN
10.	10-08-2022	SANJEEV REDDY BEDROOM-3 3D DESIGN
11.	11-08-2022	SANJEEV REDDY BEDROOM-3 3D DESIGN & RENDERING
12.	12-08-2022	SANJEEV REDDY LIVING AREA 3D DESIGN
13.	13-08-2022	SANJEEV REDDY MASTER BEDROOM 3D DESIGN
14.	14-08-2022	SUNDAY
15.	15-08-2022	HOLIDAY
16.	16-08-2022	SANJEEV REDDY MASTER BEDROOM 3D DESIGN
17.	17-08-2022	SANJEEV CORRECTION & PRAFUL DOOR DESIGNS
18.	18-08-2022	SANJEEV REDDY 3D DESIGN & LIVING AREA UPDATE
19.	19-08-2022	COMPLETED SANJEEV REDDY 3D SKP UPDATION & RENDER
20.	20-08-2022	SANJEEV REDDY LIVING AREA UPDATE
21.	21-08-2022	SUNDAY
22.	22-08-2022	COMPLETED PRASAD REDDY-2 CORRECTIONS & SHEET FORMATTING
23.	23-08-2022	STARTED & COMPLETED PRASAD REDDY-2 SHEET PLOTTING CONSTRUCTION SET OF DWGS & INT WRK DWGS.
24.	24-08-2022	COMPLETED WEST MAREDPALLY FLOOR PLANS CORRECTIONS, UPDATION & OPTIONS FOR STAIRCASE.
25.	25-08-2022	STARTED 3D GATE DESIGN OPTIONS FOR SANJEEV REDDY
26.	26-08-2022	COMPLETED 3D GATE DESIGN & RENDERS FOR SANJEEV REDDY.
27.	27-08-2022	STARTED SANJEEV REDDY GATE DESIGN & COMPOUND WALL WORKING DRAWINGS.
28.	28-08-2022	MYTHRI NAGAR SITE VISIT
29.	29-08-2022	COMPLETED WEST MAREDPALLY FLOOR PLANS UPDATION & CORRECTION
30.	30-08-2022	LEAVE
31.	31-08-2022	HOLIDAY

B. B. Bommareddy
 ARCHITECT : SAIKRISHNA BOMMAREDDY
 Reg No. : CA/2013/62247

S.NO	DATE	WORK DONE
1.	01-09-2022	REFERENCES FOR WEST MAREDPALLY COURTYARD DESIGN MYSTIC VILLA WALKTHROUGH EDIT & UPLOAD, HIRING AD DESIGN & BOARD DESIGN FOR SITE, BANK DETAILS DATA COLLECTION.
2.	02-09-2022	WEST MAREDPALLY COURTYARD DESIGN
3.	03-09-2022	WEST MAREDPALLY COURTYARD DESIGN & MS STAIR CASE DESIGN
4.	04-09-2022	SUNDAY
5.	05-09-2022	WEST MAREDPALLY PRESENTATION
6.	06-09-2022	WEST MAREDPALLY PRESENTATION, CONSTRUCTION BOARD DESIGN & UPDATION, WEST MAREDPALLY LIVING AREA CONSOLE DESIGN
7.	07-09-2022	WEST MAREDPALLY 3RD FLOOR M BEDROOM & MAIN ENTRY DESIGN
8.	08-09-2022	WEST MAREDPALLY 3RD FLOOR M BEDROOM & MAIN ENTRY DESIGN
9.	09-09-2022	WEST MAREDPALLY RENDERS & PRESENTATION
10.	10-09-2022	HOLIDAY
11.	11-09-2022	SUNDAY
12.	12-09-2022	WEST MAREDPALLY POOJA SPACE DESIGN & RENDER
13.	13-09-2022	WEST MAREDPALLY 2ND FLOOR CORRECTION'S, STAIRCASE AREA & COURTYARD DESIGN, INTERNAL DOOR DESIGN.
14.	14-09-2022	WEST MAREDPALLY DUPLEX, COMPLETED RENDER'S.
15.	15-09-2022	P43 VASANTHA VALLEY FIRST FLOOR, BLOCK MODEL & BEDROOM-2 DESIGN 3D.
16.	16-09-2022	P43 VASANTHA VALLEY FIRST FLOOR, COMPLETED BEDROOM-2 & 3 DESIGN STARTED RENDER'S.
17.	17-09-2022	P43 VASANTHA VALLEY FIRST FLOOR, CHILDREN BEDROOM DESIGN & BEDROOM-2 RENDER.
18.	18-09-2022	P43 VASANTHA VALLEY FIRST FLOOR, COMPLETED BEDROOM RENDERS.
19.	19-09-2022	P43 RENDER'S UPDATION & STARTED STAIRCASE & COURTYARD DESIGN
20.	20-09-2022	BANJARA HILL'S, ZAHEERABAD & SRI VISHNU ELITE SITE PHOTO'S & VIDEO'S EDIT & UPLOAD.
21.	21-09-2022	MAYURI NAGAR-2 BOY BEDROOM DESIGN, P43 VASANTHA VALLEY FINAL RENDER'S.
22.	22-09-2022	MAYURI NAGAR-2 FF LIVING AREA DESIGN.
23.	23-09-2022	MAYURI NAGAR-II PUJA ROOM DESIGN & RENDER
24.	24-09-2022	MAYURI NAGAR-II LIVING & BOY BEDROOM RENDER
25.	25-09-2022	SUNDAY
26.	26-09-2022	VILLA'S DESIGNING FOR SIDDIPET GATED COMMUNITY.
27.	27-09-2022	VILLA'S WALKTHROUGH FOR SIDDIPET GATED COMMUNITY.
28.	28-09-2022	PHANINDRA GF LIVING AREA 3D CORRECTION & UPDATION.
29.	29-09-2022	PHANINDRA GF RENDER
30.	30-09-2022	PHANINDRA FF RENDER

B. B. Bommareddy
 ARCHITECT : SAIKRISHNA BOMMAREDDY
 Reg No. : CA/2013/62247

①



SATHYABAMA

INSTITUTE OF SCIENCE AND TECHNOLOGY
(DEEMED TO BE UNIVERSITY)

Accredited "A" Grade by NAAC | 12B Status by UGC | Approved by AICTE

www.sathyabama.ac.in

DEPARTMENT OF ARCHITECTURE

PROFESSIONAL PRACTICAL TRAINING REPORT 2022

(Continuous progress report of the trainee architect for the period of One month in the office to submitted to HOD by the Trainee in Charge of the Organization)

1. Name of the office / organization : DESIGN EYE ARCHITECTS
2. Address & Contact Number : No-1347, Rd No-68, Jubilee Hills, Hyderabad, 500033, 8297434434.
3. Name of the student : OHULIPALA . BALAKOTESWARARAO (39210019)
4. Duration : From 14/06/2022 To 14/07/2022
5. Total No. of days : 26 (working days)

6. Evaluation of Performance criteria shall be on

* Note: Kindly grade the student as per his/her overall performance in the office during the assessment month which will be converted to the allotted 90 marks by the department.

Description of works	Excellent	Good	Fair	Poor	NA
Understanding of office culture		✓			
Participation in the office		✓			
Reading of drawings		✓			
Presentation Techniques			✓		
Model making works					✓
Understanding of construction details			✓		
Drafting Skills (Manual / Computer)			✓		
Site Supervision / Discussion with clients					✓
Adherence to Time schedule			✓		
Other computer skills			✓		
File and Office Maintenance		✓			
Coordination with other consultants					✓
Overall Grading*	7.5				

(A - 9.0, B - 8.0, C - 7.0, D - 6.0, E - 5.0)



SATHYABAMA

INSTITUTE OF SCIENCE AND TECHNOLOGY
(DEEMED TO BE UNIVERSITY)

Accredited "A" Grade by NAAC | 12B Status by UGC | Approved by AICTE


www.sathyabama.ac.in

7. Any other Remarks : NA

8. Signature of the:
Head of the Office
/ Organization
(With Seal)



2

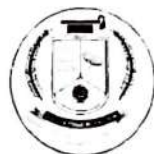

SATHYABAMA

INSTITUTE OF SCIENCE AND TECHNOLOGY

(DEEMED TO BE UNIVERSITY)

Accredited "A" Grade by NAAC | 12B Status by UGC | Approved by AICTE

www.sathyabama.ac.in

DEPARTMENT OF ARCHITECTURE

PROFESSIONAL PRACTICAL TRAINING REPORT 2022

(Continuous progress report of the trainee architect for the period of One month in the office to submitted to HOD by the Trainee in Charge of the Organization)

1. Name of the office / organization : DESIGN EYE ARCHITECTS
2. Address & Contact Number : NO-1347, Rd. NO-68, JUBILEE HILLS, HYDERABAD, 500033, 8297434434.
3. Name of the student : DHULIPALA BALA KOTESWARARAO. (39210019)
4. Duration : From 15/07/2022 To 11/08/2022
5. Total No. of days : 23 (working day's)

6. Evaluation of Performance criteria shall be on

* Note: Kindly grade the student as per his/her overall performance in the office during the assessment month which will be converted to the allotted 90 marks by the department.

Description of works	Excellent	Good	Fair	Poor	NA
Understanding of office culture	✓				
Participation in the office		✓			
Reading of drawings		✓			
Presentation Techniques			✓		
Model making works					✓
Understanding of construction details			✓		
Drafting Skills (Manual / Computer)			✓		
Site Supervision / Discussion with clients					✓
Adherence to Time schedule			✓		
Other computer skills			✓		
File and Office Maintenance		✓			
Coordination with other consultants					✓
Overall Grading*	7.6				

(A - 9.0, B - 8.0, C - 7.0, D - 6.0, E - 5.0)



SATHYABAMA

INSTITUTE OF SCIENCE AND TECHNOLOGY

(DEEMED TO BE UNIVERSITY)

Accredited "A" Grade by NAAC | 12B Status by UGC | Approved by AICTE

www.sathyabama.ac.in

7. Any other Remarks :

8. Signature of the:
Head of the Office
/ Organization
(With Seal)





SATHYABAMA

INSTITUTE OF SCIENCE AND TECHNOLOGY

(DEEMED TO BE UNIVERSITY)

Accredited "A" Grade by NAAC | 12B Status by UGC | Approved by AICTE

www.sathyabama.ac.in

DEPARTMENT OF ARCHITECTURE

PROFESSIONAL PRACTICAL TRAINING REPORT 2022

(Continuous progress report of the trainee architect for the period of One month in the office to submitted to HOD by the Trainee in Charge of the Organization)

1. Name of the office / organization : *DESIGN EYE ARCHITECT'S.*
2. Address & Contact Number : *No-1347, Rd NO68, Jubilee Hills, Hyderabad 500033.*
3. Name of the student : *DHULIPALA . BALAKOTESWARARAO*
4. Duration : From *12/08/2022* To *12/09/2022*
5. Total No. of days : *24 (working day's)*

6. Evaluation of Performance criteria shall be on

* Note: Kindly grade the student as per his/her overall performance in the office during the assessment month which will be converted to the allotted 90 marks by the department.

Description of works	Excellent	Good	Fair	Poor	NA
Understanding of office culture		✓			
Participation in the office		✓			
Reading of drawings	✓				
Presentation Techniques	✓				✓
Model making works					✓
Understanding of construction details		✓			
Drafting Skills (Manual / Computer)			✓		
Site Supervision / Discussion with clients		✓			
Adherence to Time schedule		✓			
Other computer skills		✓			
File and Office Maintenance		✓			
Coordination with other consultants					✓
Overall Grading*	8.5				

(A - 9.0, B - 8.0, C - 7.0, D - 6.0, E - 5.0)



SATHYABAMA

INSTITUTE OF SCIENCE AND TECHNOLOGY

(DEEMED TO BE UNIVERSITY)

Accredited "A" Grade by NAAC | 12B Status by UGC | Approved by AICTE

www.sathyabama.ac.in

7. Any other Remarks : _____

8. Signature of the:
Head of the Office
/ Organization
(With Seal)





SATHYABAMA

INSTITUTE OF SCIENCE AND TECHNOLOGY

(DEEMED TO BE UNIVERSITY)

Accredited "A" Grade by NAAC | 12B Status by UGC | Approved by AICTE

www.sathyabama.ac.in

DEPARTMENT OF ARCHITECTURE

PROFESSIONAL PRACTICAL TRAINING REPORT 2022

(Continuous progress report of the trainee architect for the period of One month in the office to submitted to HOD by the Trainee in Charge of the Organization)

1. Name of the office / organization : DESIGN EYE ARCHITECT'S
2. Address & Contact Number : NO-1347, Rd no: 68, Jubilee Hills, Hyderabad, 500033.
3. Name of the student : DHULIPALA BALAKOTESWARARAO
4. Duration : From 12/09/2022 To 30/09/2022
5. Total No. of days : 17 (working days).

6. Evaluation of Performance criteria shall be on

* Note: Kindly grade the student as per his/her overall performance in the office during the assessment month which will be converted to the allotted 90 marks by the department.

Description of works	Excellent	Good	Fair	Poor	NA
Understanding of office culture	✓				
Participation in the office	✓				
Reading of drawings	✓				
Presentation Techniques	✓				
Model making works					✓
Understanding of construction details	✓				
Drafting Skills (Manual / Computer)		✓			
Site Supervision / Discussion with clients		✓			
Adherence to Time schedule	✓				
Other computer skills	✓				
File and Office Maintenance		✓			
Coordination with other consultants			✓		
Overall Grading*	A				

(A - 9.0, B - 8.0, C - 7.0, D - 6.0, E - 5.0)



SATHYABAMA

INSTITUTE OF SCIENCE AND TECHNOLOGY

(DEEMED TO BE UNIVERSITY)

Accredited "A" Grade by NAAC | 12B Status by UGC | Approved by AICTE

www.sathyabama.ac.in

7. Any other Remarks :

8. Signature of the:
Head of the Office
/ Organization
(With Seal)





COMPLETION CERTIFICATE


This is to Certify **Mr. DHULIPALA BALAKOTESWARA RAO** having reg no. **(39210019)**, Student of **4th Year (7th Semester)**, B.Arch Programme from **SATHYABAMA INSTITUTE OF SCIENCE & TECHNOLOGY, CHENNAI**. Joined this Office as an Architectural Trainee on **14th JUNE 2022**. He has worked with us for a period of **14th JUNE 2022 to 30th SEPTEMBER 2022, (90 working days)** & has worked towards excellent completion of the training requirements which he has shown to us. His work's Include's Designing, Working Drawing's, 3d Modelling, 3d Rendering, 3d Walkthrough's, Planning, Presentation, Documentation and Site Visit's. He will be allowed to use the copies of drawing for purely academic purpose of his report and viva-voce.


Ar. Sai Krishna Bommarreddy
COA No: CA/2013/62247,
(Principal Architect),
Designeye Architects, Hyderabad.

TABLE OF CONTENTS

CHAPTER NO.	TITLE	PAGE NO
1.1	ABOUT THE FIRM	1
1.2	Mr. Srikanth Residence	2-11
1.3	Mr. Sanjeev Reddy Residence	12-27
1.4	Mr. Sharath Residence	28-32
1.5	Apsuja Heights Apartment	33-34
1.6	Sentini Hospital	35
1.7	Colloborate County	36-41

ABOUT THE FIRM

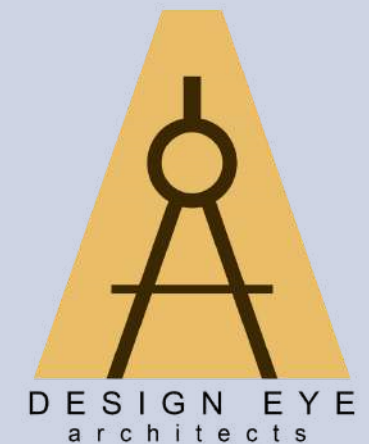


DESIGN EYE ARCHITECTS is a team lead by the Principal Architect, Ar. Sai Krishna Reddy, who is a post-graduate from SPA, Vijayawada, holding a master's degree in M. Planning (Urban) and has graduated from JNAFAU (B.Arch), Hyderabad.

Located in Jubille hills, Hyderabad,
& has worked on 150+ multi-disciplinary projects keeping his clients content with his creative ideologies.

Established in 2013 by Ar. Sai Krishna Reddy.

This Firm offers Planning, Interior Designing, Urban Design, Renovation & Project Management.

“Interior designing is the art and science which enhances

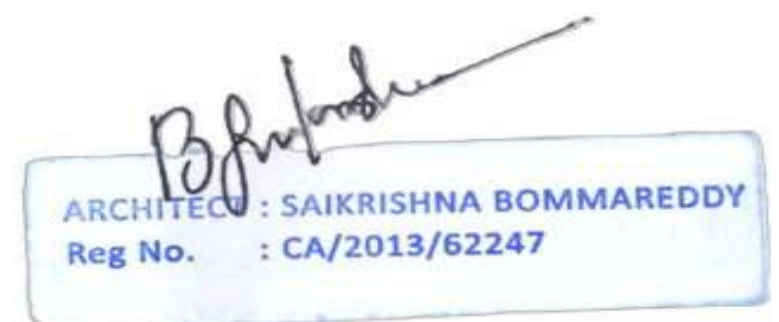



INTERIORS, LANDSCAPING.


WORKING
DRAWINGS,
DESIGN &
RENDER.


SRIKANTH RESIDENCE

1,750 Sft Built up Area


A 4 BHK Residence,
With Home Theatre &
Private Bar Counter.

This a Duplex
residence,
located in Hyderabad.

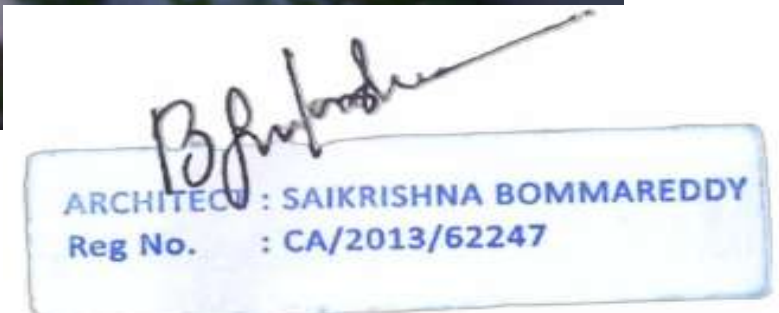

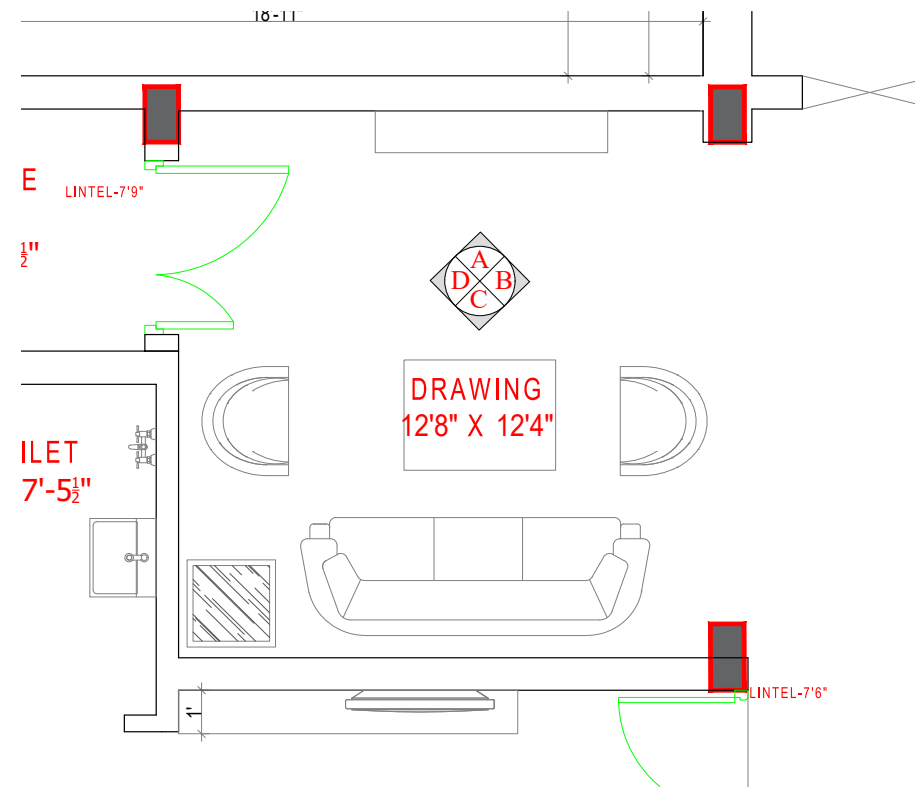


KEY PLAN


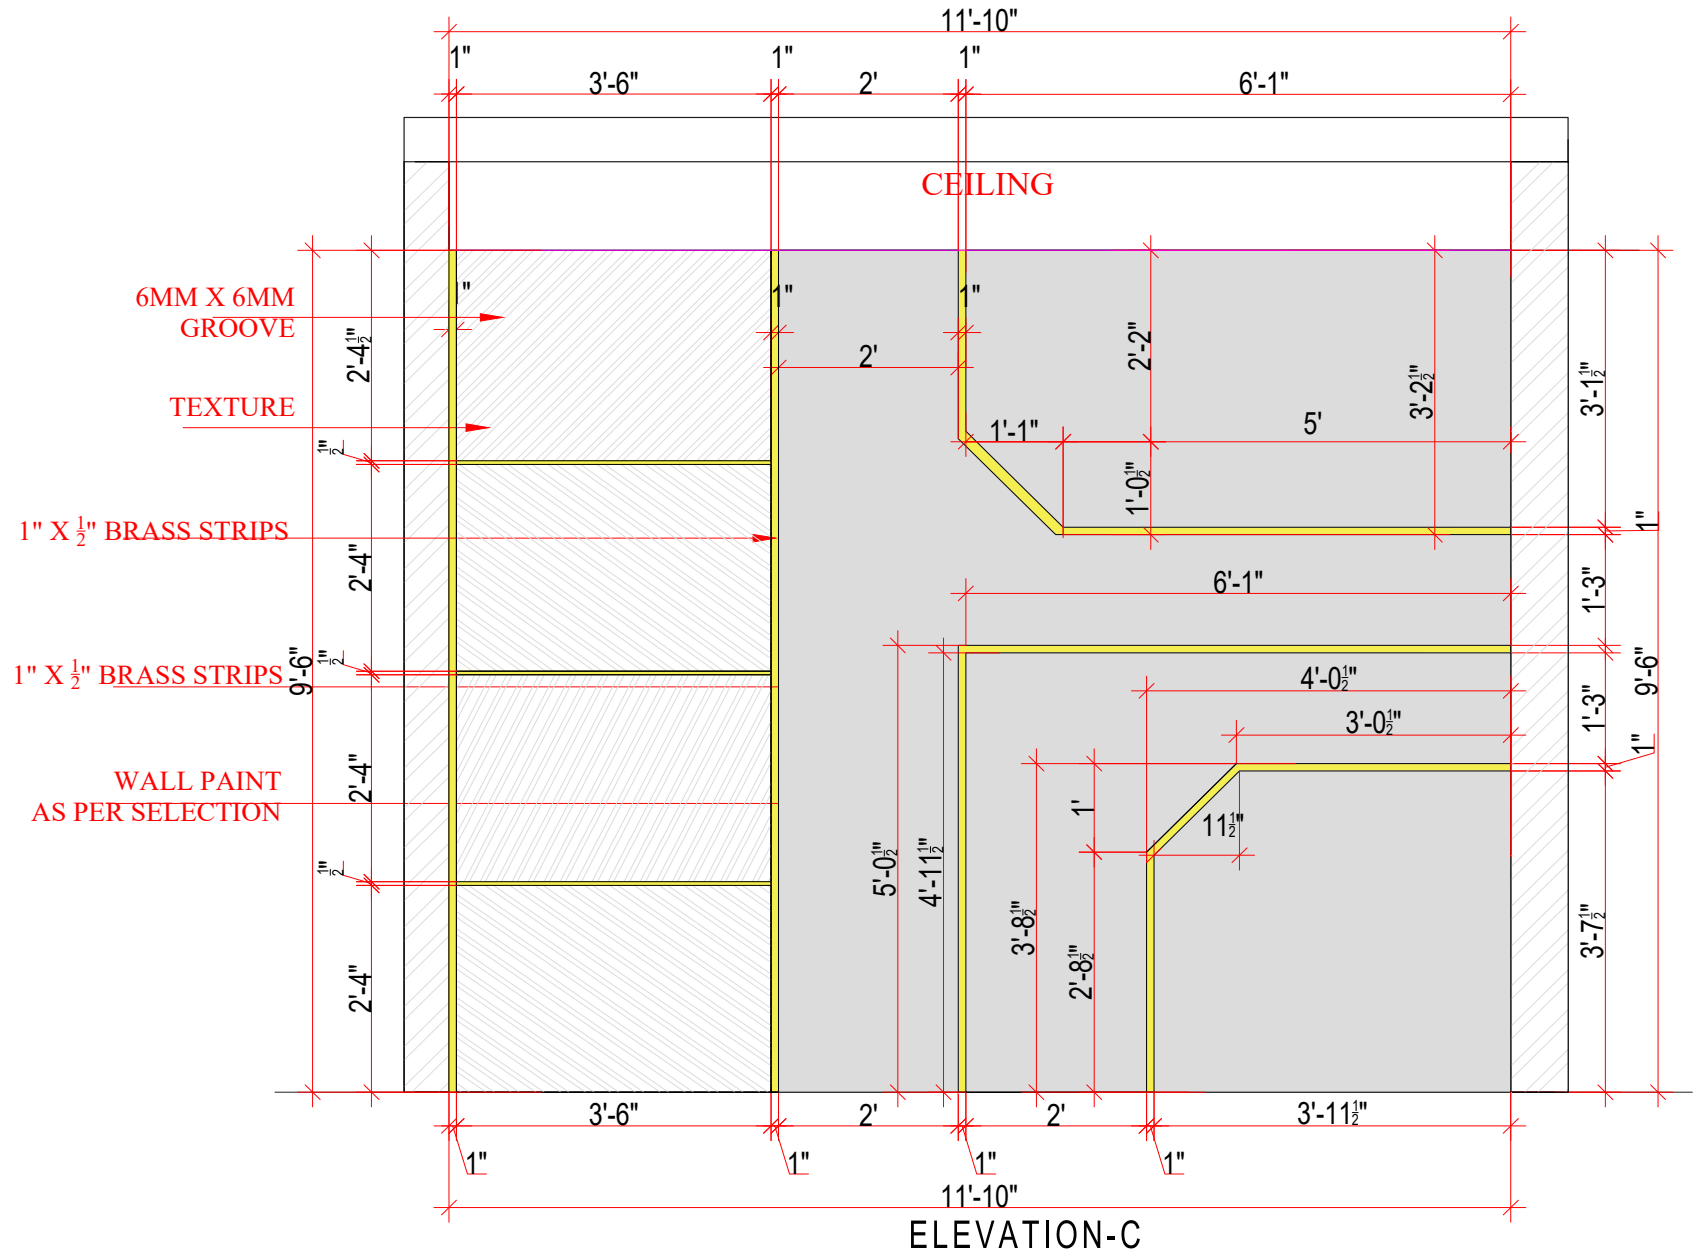


B. S. Srikanth
ARCHITECT : SAIKRISHNA BOMMAREDDY
Reg No. : CA/2013/62247

PROJECT TITLE: RESIDENTIAL PROJECT WEST FACING MOKILA		THIS DRAWING IS THE PROPERTY OF DESIGN EYE ARCHITECTS. NO PART OF THE DRAWING MAY BE REPRODUCED IN ANY MANNER WHAT SO EVER WITHOUT WRITTEN PERMISSION FROM DESIGN EYE ARCHITECTS.				SIGNATURES : PROJECT ARCHITECT		ARCHITECTS: DESIGN EYE ARCHITECTS & INTERIOR DESIGNERS		DRAWING TITLE : GF DRAWING ROOM		ORIENTATION: N ↑
CLIENT Mr.Srikanth		NOTES : 1. ALL DIMENSIONS ARE IN FEET UNLESS OTHERWISE SPECIFIED. 2. DO NOT SCALE THE DRAWING REFER TO DIMENSIONS AS INDICATED. 3. IF ANY DESCRIPENCY FOUND, CONTRACTOR TO BRING TO THE NOTICE OF THE CONSULTANTS BEFORE EXECUTION. 4. THIS DRAWING TO BE READ IN CONJUNCTION WITH RELEVANT ARCHITECTURAL, STRUCTURAL AND OTHER SERVICES GFC DRAWINGS.				PROJECT CO-ORDINATOR		PLOT NO. 1347, ROAD NO. 68, JUBILEE HILLS, HYD. info@designeyestudio.in 8297434434		FILE NAME:SF_25042022_AR_WEST FACING MOKILA_FF PLAN		REV
										DRAWN : BALU DHULIPALA CHECKED BY : AR.SRIKANTH APPROVED : AR. SAIKRISHNA JOB No : N.A.		DATE : 17-Jul-22 SCALE : N.T.S. SHEET : 01 OF 21 DRAWING No : N.A.
												R-4

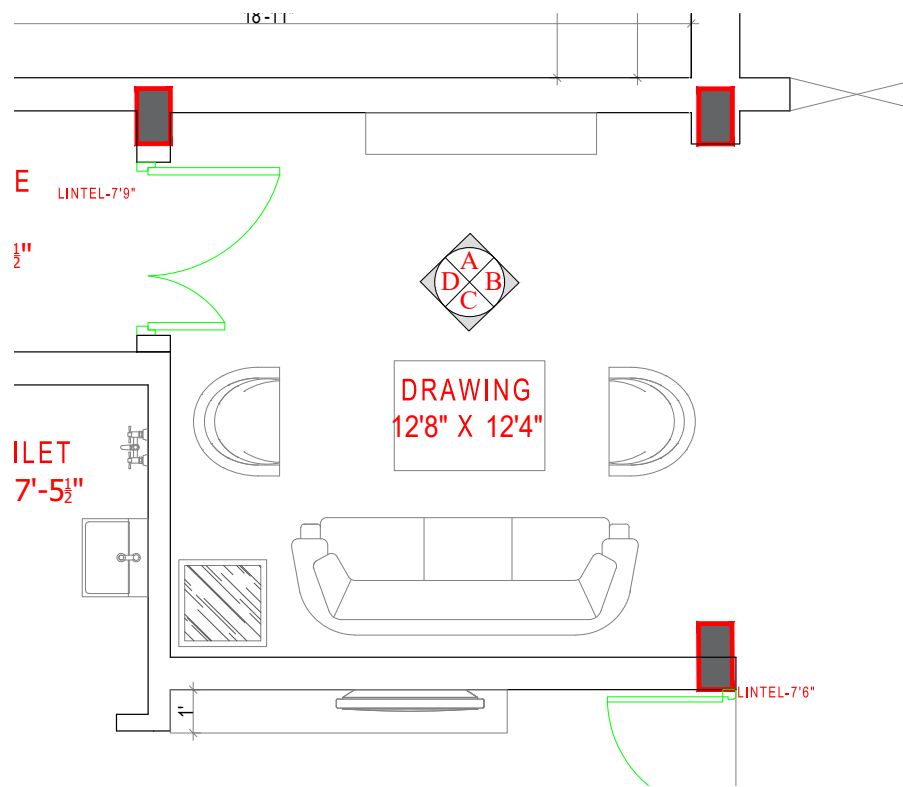

KEY PLAN

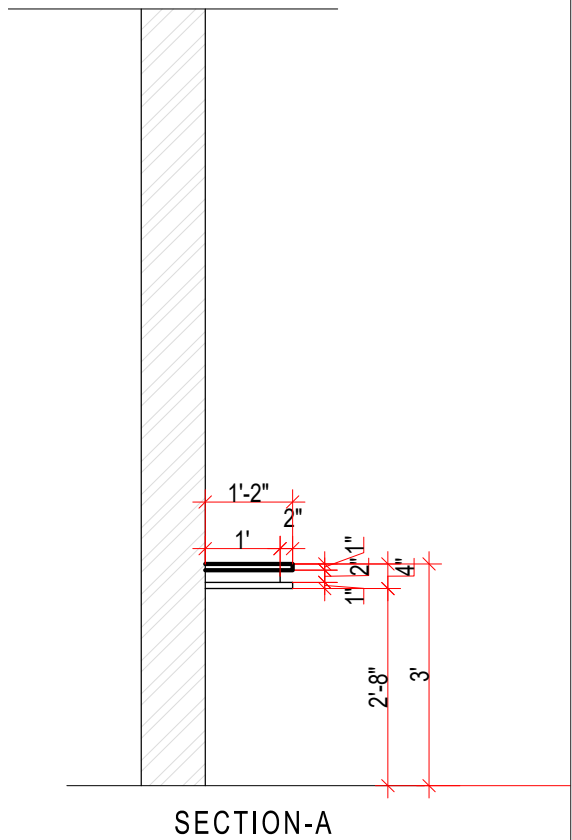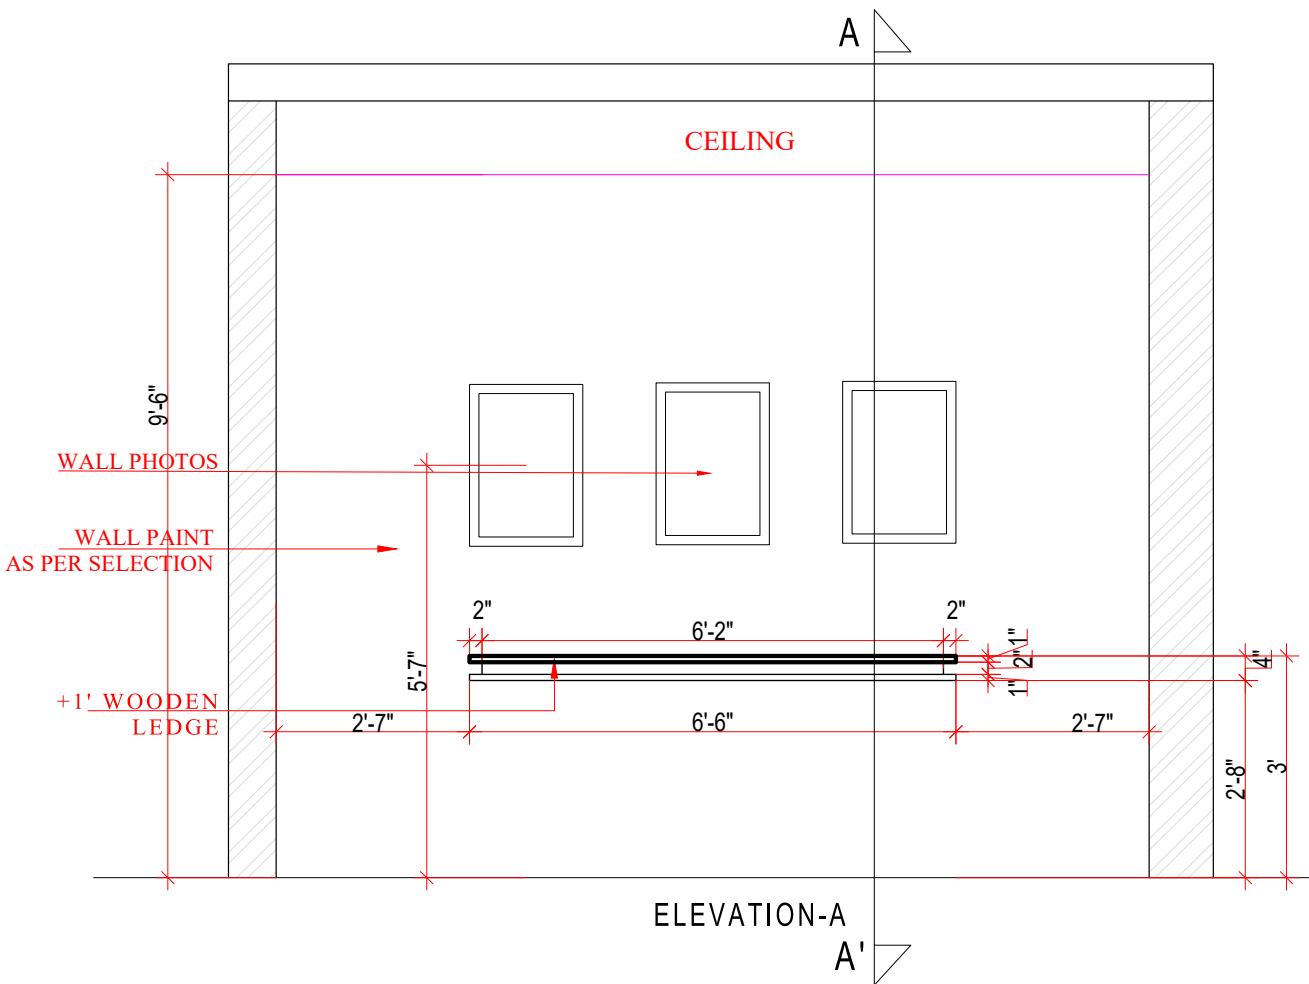

ARCHITECT : SAIKRISHNA BOMMAREDDY
Reg No. : CA/2013/62247

PROJECT TITLE:
**RESIDENTIAL PROJECT
WEST FACING MOKILA**

CLIENT
Mr.Srikanth

THIS DRAWING IS THE PROPERTY OF DESIGN EYE ARCHITECTS. NO PART OF THE DRAWING MAY BE REPRODUCED IN ANY MANNER WHAT SO EVER. WITHOUT WRITTEN PERMISSION FROM DESIGN EYE ARCHITECTS.

- NOTES :
1. ALL DIMENSIONS ARE IN FEET UNLESS OTHERWISE SPECIFIED.
 2. DO NOT SCALE THE DRAWING REFER TO DIMENSIONS AS INDICATED.
 3. IF ANY DESCRIPENCY FOUND, CONTRACTOR TO BRING TO THE NOTICE OF THE CONSULTANTS BEFORE EXECUTION.
 4. THIS DRAWING TO BE READ IN CONJUNCTION WITH RELEVANT ARCHITECTURAL, STRUCTURAL AND OTHER SERVICES GFC DRAWINGS.

REVISIONS

S.no	DATE	DESCRIPTION	DRAWN	APP.

SIGNATURES :

PROJECT ARCHITECT

PROJECT CO-ORDINATOR

ARCHITECTS:



DESIGN EYE
ARCHITECTS & INTERIOR DESIGNERS

PLOT NO. 1347, ROAD NO. 68, JUBILEE HILLS, HYD.
info@designeyestudio.in
8297434434


DRAWING TITLE :
GF DRAWING ROOM

ORIENTATION:




FILE NAME:SF_25042022_AR_WEST FACING MOKILA_FF PLAN

DRAWN : BALU DHULIPALA	DATE : 17-Jul-22	REV
CHECKED BY : AR.SRIKANTH	SCALE : N.T.S.	R-4
APPROVED : AR. SAIKRISHNA	SHEET : 02 OF 21	
JOB No : N.A.	DRAWING No : N.A.	



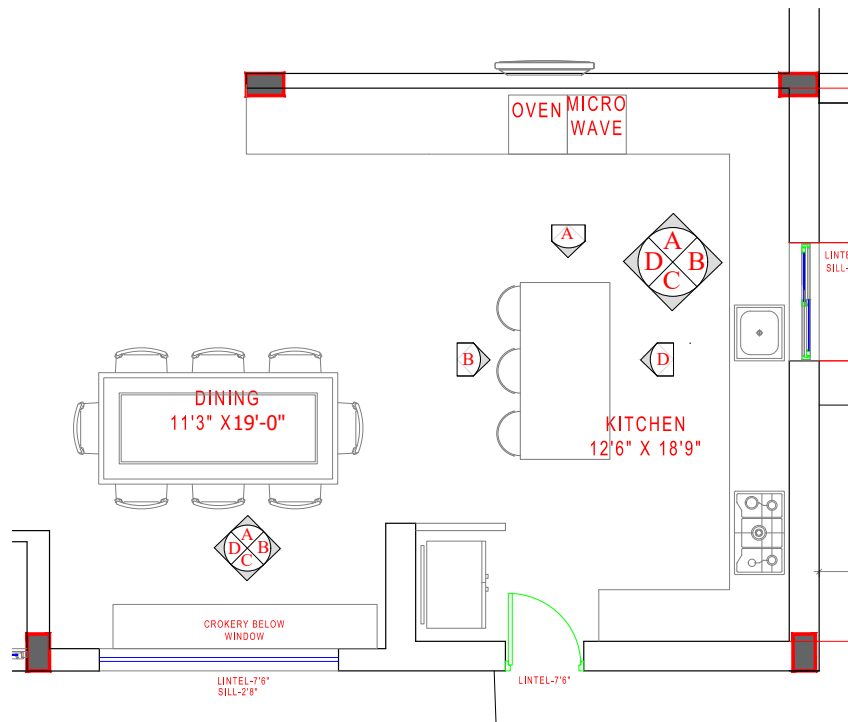


KEY PLAN

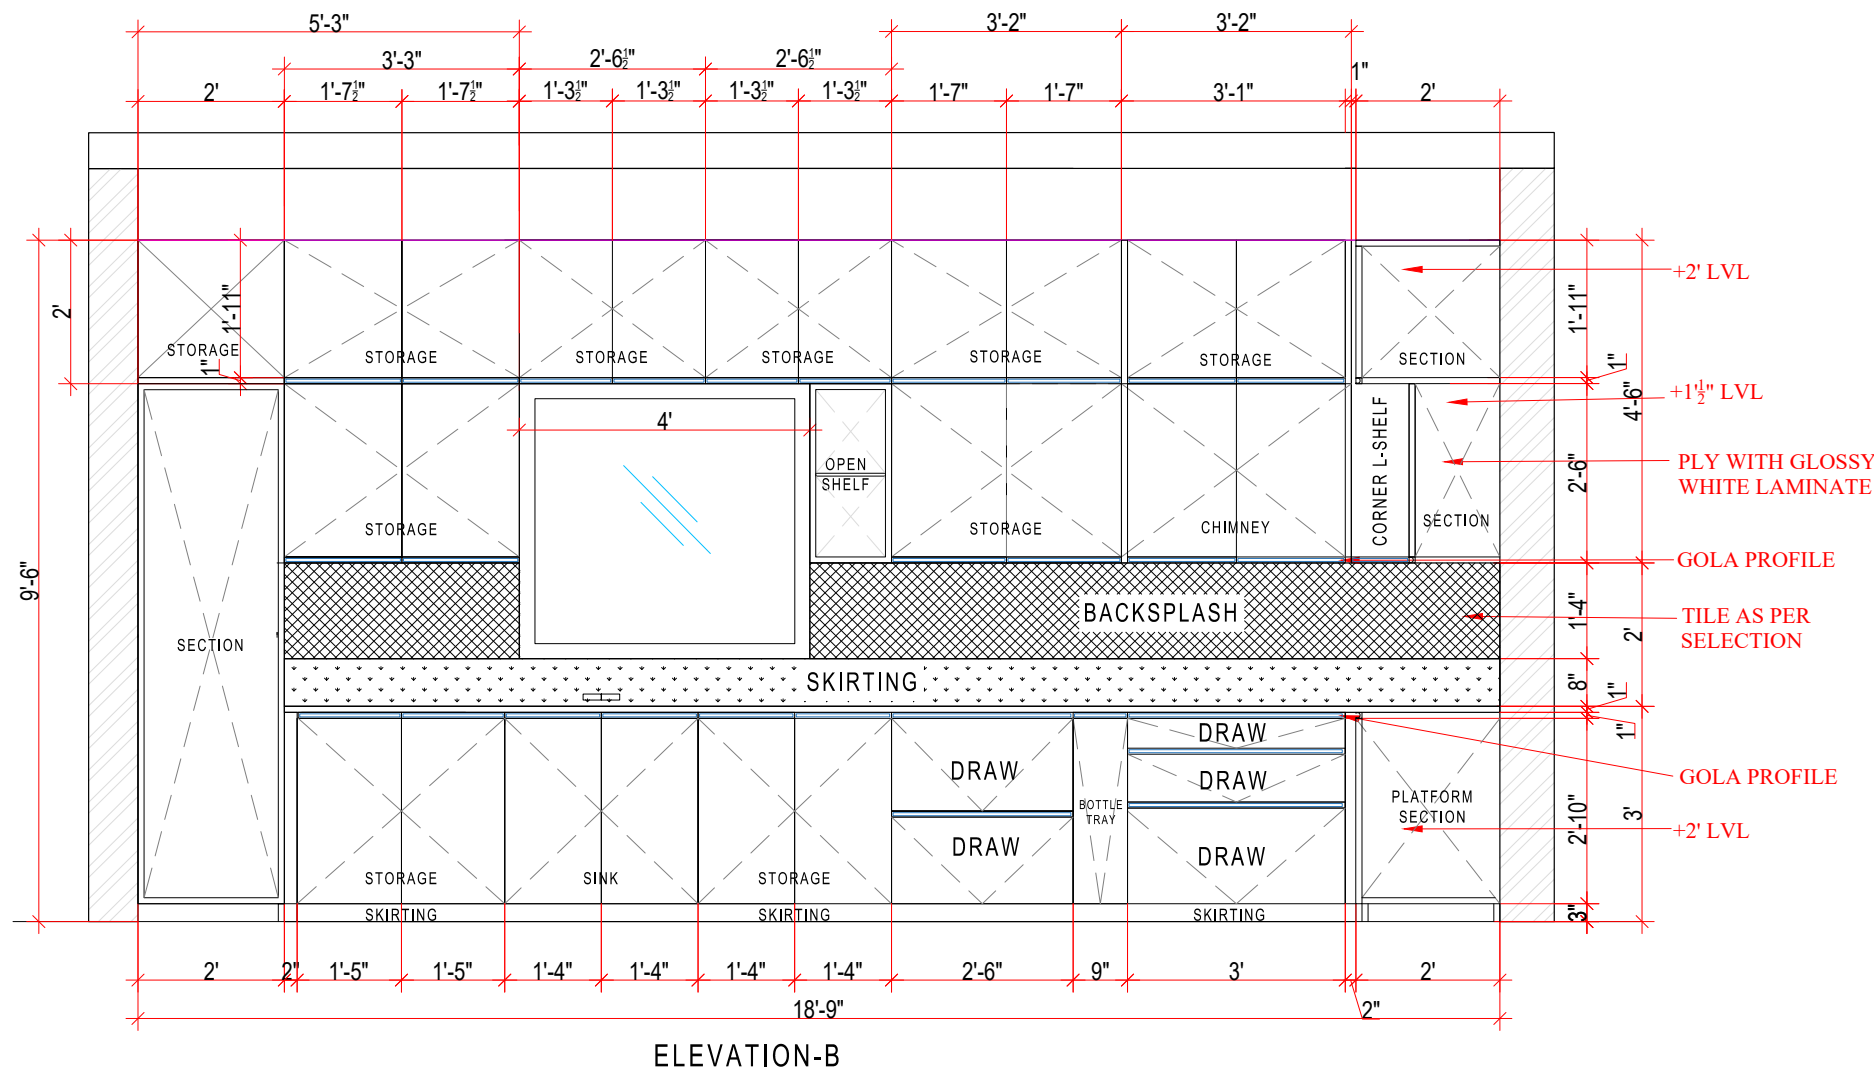


ELEVATION-B


PROJECT TITLE: RESIDENTIAL PROJECT WEST FACING MOKILA	THIS DRAWING IS THE PROPERTY OF DESIGN EYE ARCHITECTS. NO PART OF THE DRAWING MAY BE REPRODUCED IN ANY MANNER WHAT SO EVER. WITHOUT WRITTEN PERMISSION FROM DESIGN EYE ARCHITECTS.	REVISIONS				SIGNATURES :		ARCHITECTS:  DESIGN EYE ARCHITECTS & INTERIOR DESIGNERS PLOT NO. 1347, ROAD NO. 68, JUBILEE HILLS, HYD. info@designeyestudio.in 8297434434	DRAWING TITLE : GF KITCHEN DETAILS		ORIENTATION: 	
						PROJECT ARCHITECT						
CLIENT Mr.Srikanth	NOTES : 1. ALL DIMENSIONS ARE IN FEET UNLESS OTHERWISE SPECIFIED. 2. DO NOT SCALE THE DRAWING REFER TO DIMENSIONS AS INDICATED. 3. IF ANY DESCRIPENCY FOUND, CONTRACTOR TO BRING TO THE NOTICE OF THE CONSULTANTS BEFORE EXECUTION. 4. THIS DRAWING TO BE READ IN CONJUNCTION WITH RELEVANT ARCHITECTURAL, STRUCTURAL AND OTHER SERVICES GFC DRAWINGS.	S.no	DATE	DESCRIPTION	DRAWN	APP.	PROJECT CO-ORDINATOR	FILE NAME:SF_25042022_AR_WEST FACING MOKILA_FF PLAN				
									DRAWN : BALU DHULIPALA		DATE : 17-Jul-22	REV
									CHECKED BY : AR.SRIKANTH		SCALE : N.T.S.	R-4
									APPROVED : AR. SAIKRISHNA		SHEET : 06 OF 21	
									JOB No : N.A.			
									DRAWING No : N.A.			

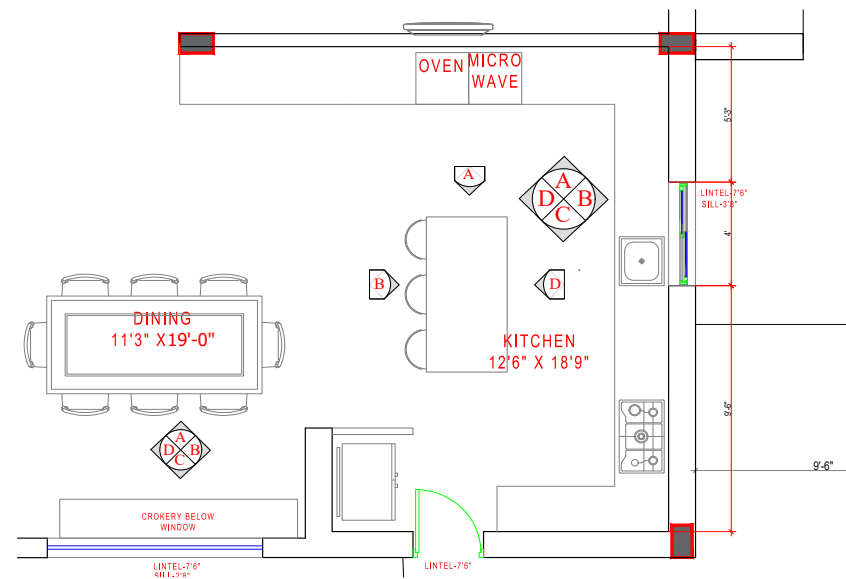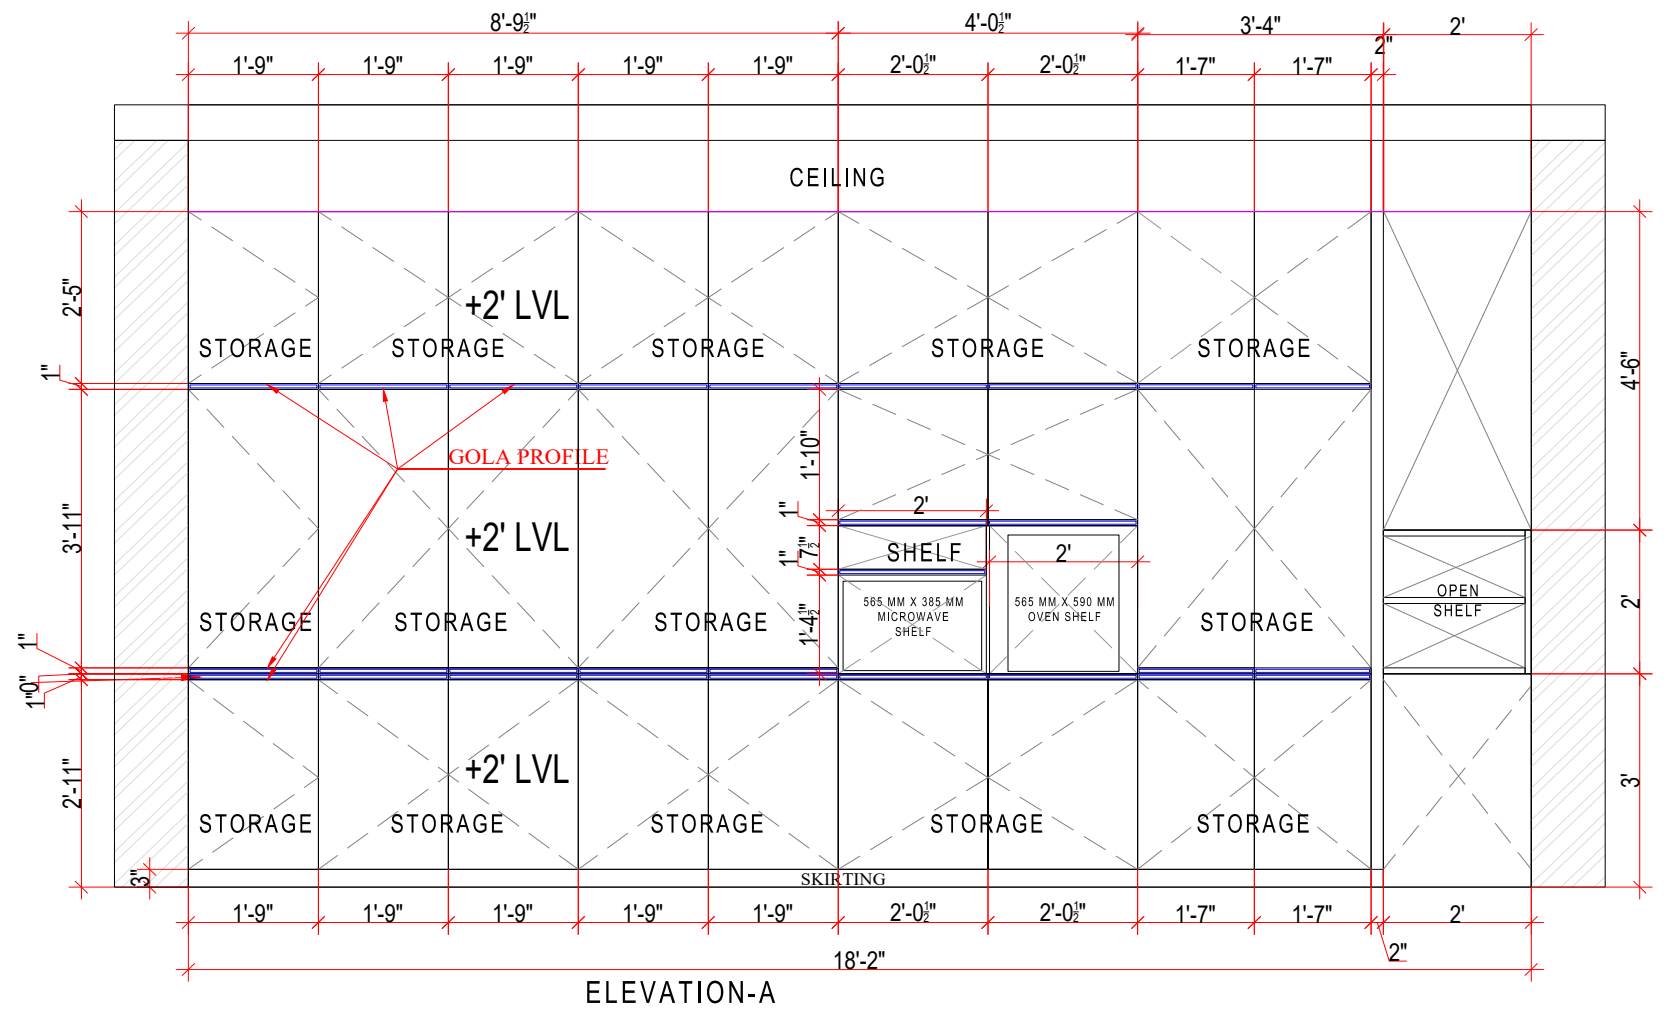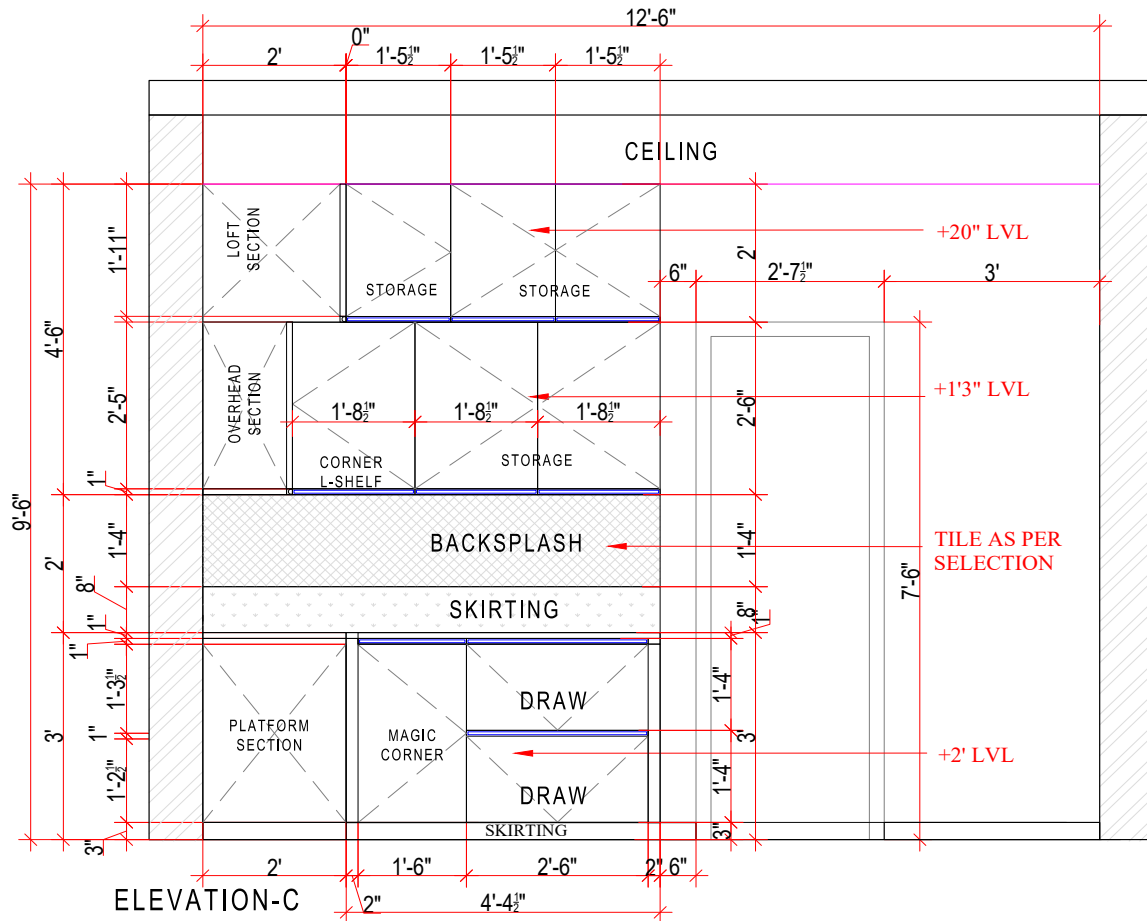



PROJECT TITLE: RESIDENTIAL PROJECT WEST FACING MOKILA		THIS DRAWING IS THE PROPERTY OF DESIGN EYE ARCHITECTS. NO PART OF THE DRAWING MAY BE REPRODUCED IN ANY MANNER WHAT SO EVER. WITHOUT WRITTEN PERMISSION FROM DESIGN EYE ARCHITECTS.					REVISIONS <table><thead><tr><th>S.no</th><th>DATE</th><th>DESCRIPTION</th><th>DRAWN</th><th>APP.</th></tr></thead><tbody><tr><td></td><td></td><td></td><td></td><td></td></tr><tr><td></td><td></td><td></td><td></td><td></td></tr><tr><td></td><td></td><td></td><td></td><td></td></tr><tr><td></td><td></td><td></td><td></td><td></td></tr><tr><td></td><td></td><td></td><td></td><td></td></tr><tr><td></td><td></td><td></td><td></td><td></td></tr><tr><td></td><td></td><td></td><td></td><td></td></tr></tbody></table>					S.no	DATE	DESCRIPTION	DRAWN	APP.																																				SIGNATURES : PROJECT ARCHITECT		ARCHITECTS:  DESIGN EYE ARCHITECTS & INTERIOR DESIGNERS PLOT NO. 1347, ROAD NO. 68, JUBILEE HILLS, HYD. info@designeyestudio.in 8297434434			DRAWING TITLE : GF KITCHEN DETAILS			ORIENTATION: 	
S.no	DATE	DESCRIPTION	DRAWN	APP.	
CLIENT Mr.Srikanth		NOTES : 1. ALL DIMENSIONS ARE IN FEET UNLESS OTHERWISE SPECIFIED. 2. DO NOT SCALE THE DRAWING REFER TO DIMENSIONS AS INDICATED. 3. IF ANY DESCRIPENCY FOUND, CONTRACTOR TO BRING TO THE NOTICE OF THE CONSULTANTS BEFORE EXECUTION. 4. THIS DRAWING TO BE READ IN CONJUNCTION WITH RELEVANT ARCHITECTURAL, STRUCTURAL AND OTHER SERVICES GFC DRAWINGS.					PROJECT CO-ORDINATOR					FILE NAME:SF_25042022_AR_WEST FACING MOKILA_FF PLAN <table><tr><td>DRAWN : BALU DHULIPALA</td><td>DATE : 17-Jul-22</td><td>REV</td></tr><tr><td>CHECKED BY : AR.SRIKANTH</td><td>SCALE : N.T.S.</td><td rowspan="2">R-4</td></tr><tr><td>APPROVED : AR. SAIKRISHNA</td><td>SHEET : 7 of 21</td></tr><tr><td>JOB No : N.A.</td><td colspan="2">DRAWING No : N.A.</td></tr></table>			DRAWN : BALU DHULIPALA	DATE : 17-Jul-22	REV	CHECKED BY : AR.SRIKANTH	SCALE : N.T.S.	R-4	APPROVED : AR. SAIKRISHNA	SHEET : 7 of 21	JOB No : N.A.	DRAWING No : N.A.																																					
DRAWN : BALU DHULIPALA	DATE : 17-Jul-22	REV	
CHECKED BY : AR.SRIKANTH	SCALE : N.T.S.	R-4	
APPROVED : AR. SAIKRISHNA	SHEET : 7 of 21	
JOB No : N.A.	DRAWING No : N.A.	

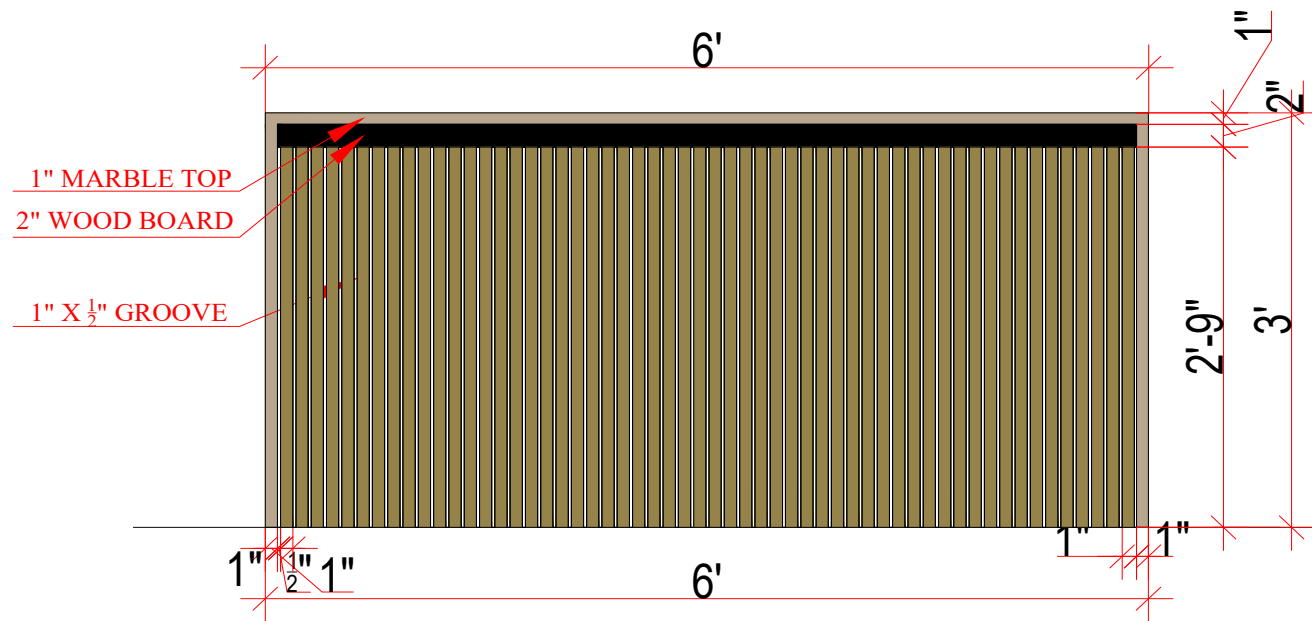

KITCHEN ISLAND
ELEVATION-B

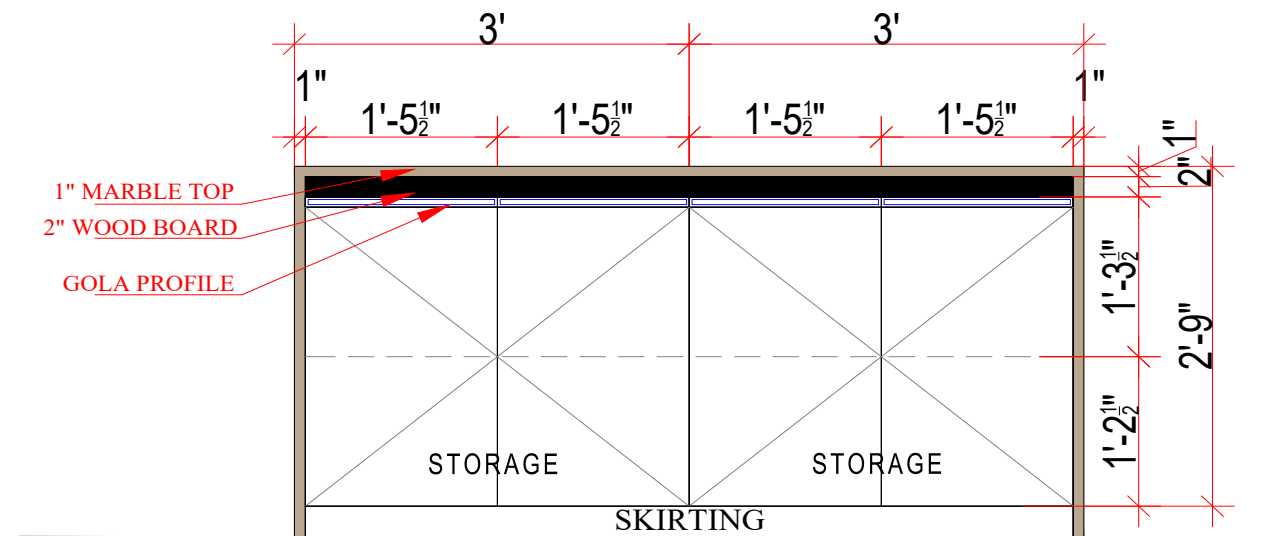

KITCHEN ISLAND
ELEVATION-D

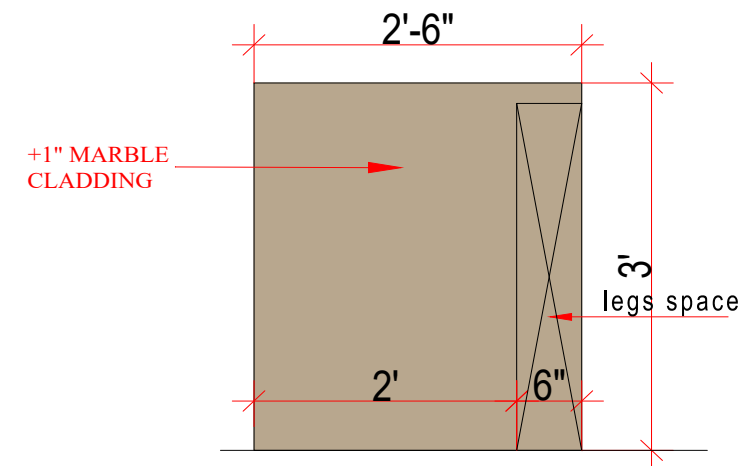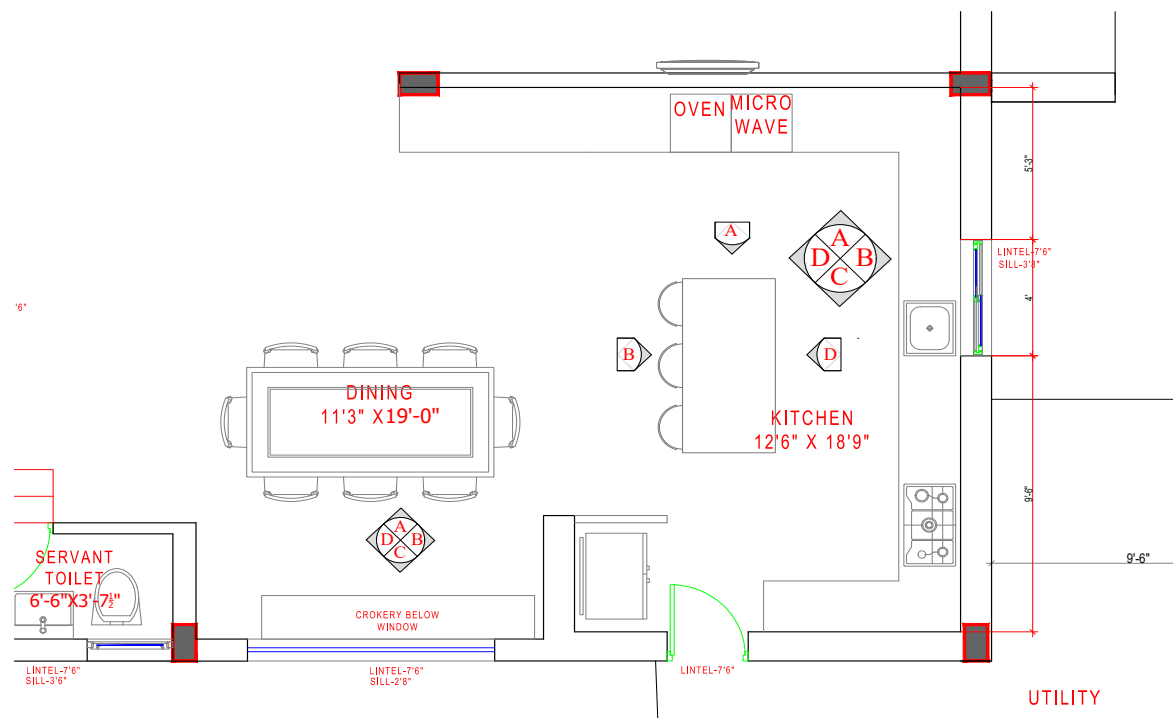

KITCHEN ISLAND
ELEVATION-A

PROJECT TITLE: RESIDENTIAL PROJECT WEST FACING MOKILA		THIS DRAWING IS THE PROPERTY OF DESIGN EYE ARCHITECTS. NO PART OF THE DRAWING MAY BE REPRODUCED IN ANY MANNER WHAT SO EVER WITHOUT WRITTEN PERMISSION FROM DESIGN EYE ARCHITECTS.					REVISIONS					SIGNATURES : PROJECT ARCHITECT		ARCHITECTS: DESIGN EYE ARCHITECTS & INTERIOR DESIGNERS PLOT NO. 1347, ROAD NO. 68, JUBILEE HILLS, HYD. info@designeyestudio.in 8297434434		DRAWING TITLE : GF KITCHEN		ORIENTATION: N	
CLIENT Mr.Srikanth							NOTES : 1. ALL DIMENSIONS ARE IN FEET UNLESS OTHERWISE SPECIFIED. 2. DO NOT SCALE THE DRAWING REFER TO DIMENSIONS AS INDICATED. 3. IF ANY DESCRIPENCY FOUND, CONTRACTOR TO BRING TO THE NOTICE OF THE CONSULTANTS BEFORE EXECUTION. 4. THIS DRAWING TO BE READ IN CONJUNCTION WITH RELEVANT ARCHITECTURAL, STRUCTURAL AND OTHER SERVICES GFC DRAWINGS.					S.no DATE DESCRIPTION DRAWN APP.					PROJECT CO-ORDINATOR		<div>FILE NAME:SF_25042022_AR_WEST FACING MOKILA_FF PLAN</div> <div><div><div>DRAWN : BALU DHULIPALA</div><div>DATE : 17-Jul-22</div><div>REV</div></div><div><div>CHECKED BY : AR.SRIKANTH</div><div>SCALE : N.T.S.</div><div rowspan="2">R-4</div></div><div><div>APPROVED : AR. SAIKRISHNA</div><div>SHEET : 08 OF 21</div></div><div><div>JOB No : N.A.</div><div>DRAWING No : N.A.</div></div></div>
FILE PATH: D:\OFFICEMOKILA WEST FACING INTERIOR DWGS\INTERIOR WORKING DWGS\HN_ WEST FACING MOKHILA GROUND FLOOR INTERIOR WORKING DAWINGS.DWG																			
SAVE : Sunday, July 17, 2022 7:56:36 AM PLOT : Sunday, July 17, 2022 8:00:38 AM LAST SAVED BY: smett																			



LANDSCAPE



DESIGN & RENDER




PROJECT TITLE: PROPOSED RESIDENCE		THIS DRAWING IS THE PROPERTY OF DESIGN EYE ARCHITECTS NO PART OF THE DRAWING MAY BE REPRODUCED IN ANY MANNER WHAT SO EVER WITHOUT WRITTEN PERMISSION FROM DESIGN EYE ARCHITECTS.		REVISIONS		SIGNATURES: PROJECT ARCHITECT		ARCHITECTS:		DRAWING TITLE : WEST FACING MOKHILA LANDSCAPE		ORIENTATION: 					
CLIENT		NOTES : 1. ALL DIMENSIONS ARE IN FEET UNLESS OTHERWISE SPECIFIED. 2. DO NOT SCALE THE DRAWING REFER TO DIMENSIONS AS INDICATED. 3. IF ANY DESCRIPENCY FOUND, CONTRACTOR TO BRING TO THE NOTICE OF THE CONSULTANTS BEFORE EXECUTION. 4. THIS DRAWING TO BE READ IN CONJUNCTION WITH RELEVANT ARCHITECTURAL, STRUCTURAL AND OTHER SERVICES GFC DRAWINGS.		S.no	DATE	DESCRIPTION	DRAWN	APP.	PROJECT CO-ORDINATOR	 DESIGN EYE ARCHITECTS & INTERIOR DESIGNERS PLOT NO. 1347, ROAD NO. 68, JUBILEE HILLS, HYD. info@designeyestudio.in 8297434434	FILE NAME :		ORIENTATION:				
												DRAWN : D BALA		DATE :28-Jun-22		REV	
												SCALE :N.T.S.		APPROVED :AR. SAIKRISHNA		R-0	
												SHEET :01 OF 03					
												JOB No :DRAWING No :N.A.					
N.A.																	



INTERIORS, ELECTRICAL LAYOUT, GATE DESIGN.

**SANJEEV REDDY
RESIDENCE**

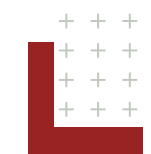

**WORKING
DRAWINGS,
DESIGN & RENDER**

Sanjeev reddy residence is a 5 BHK residence filled with amenities, such as Home Theatre, Court Yard, Suana room, Open Terrace.





ENTRANCE



DRAWING ROOM



LIVING AREA



PROJECT TITLE: RESIDANCE @ ZAHEERABAD		THIS DRAWING IS THE PROPERTY OF DESIGN EYE ARCHITECTS NO PART OF THE DRAWING MAY BE REPRODUCED IN ANY MANNER WHAT SO EVER WITHOUT WRITTEN PERMISSION FROM DESIGN EYE ARCHITECTS.		SIGNATURES : PROJECT ARCHITECT		ARCHITECTS:  DESIGN EYE ARCHITECTS & INTERIOR DESIGNERS		DRAWING TITLE : INTERIORS		ORIENTATION: 						
CLIENT Mr. SANJEEV REDDY	NOTES : 1. ALL DIMENSIONS ARE IN FEET UNLESS OTHERWISE SPECIFIED.		REVISIONS		PROJECT CO-ORDINATOR		FILE NAME: SANJEEV REDDY INTERIORS									
	2. DO NOT SCALE THE DRAWING REFER TO DIMENSIONS AS INDICATED.		S.no				DATE	DESCRIPTION	DRAWN	APP.	DRAWN : NIMISHA		DATE : 11-Oct-22		REV	
	3.IF ANY DESCRIPENCY FOUND, CONTRACTOR TO BRING TO THE NOTICE OF THE CONSULTANTS BEFORE EXECUTION.										APPROVED : AR. SAIKRISHNA		SCALE : N.T.S.		R-4	
	4. THIS DRAWING TO BE READ IN CONJUNCTION WITH RELEVANT ARCHITECTURAL, STRUCTURAL AND OTHER SERVICES GFC DRAWINGS.										SHEET : 1 OF 1					
											JOB No : N.A.		DRAWING No : N.A.			



COURTYARD



DINING AREA



DINING AREA



KITCHEN

PROJECT TITLE: RESIDANCE @ ZAHEERABAD		THIS DRAWING IS THE PROPERTY OF DESIGN EYE ARCHITECTS NO PART OF THE DRAWING MAY BE REPRODUCED IN ANY MANNER WHAT SO EVER WITHOUT WRITTEN PERMISSION FROM DESIGN EYE ARCHITECTS.			SIGNATURES : PROJECT ARCHITECT		ARCHITECTS: DESIGN EYE ARCHITECTS & INTERIOR DESIGNERS		DRAWING TITLE : INTERIORS		ORIENTATION:
CLIENT Mr. SANJEEV REDDY		NOTES: 1. ALL DIMENSIONS ARE IN FEET UNLESS OTHERWISE SPECIFIED. 2. DO NOT SCALE THE DRAWING REFER TO DIMENSIONS AS INDICATED. 3. IF ANY DESCRIPENCY FOUND, CONTRACTOR TO BRING TO THE NOTICE OF THE CONSULTANTS BEFORE EXECUTION. 4. THIS DRAWING TO BE READ IN CONJUNCTION WITH RELEVANT ARCHITECTURAL, STRUCTURAL AND OTHER SERVICES GFC DRAWINGS.			PROJECT CO-ORDINATOR		PLOT NO. 1347, ROAD NO. 68, JUBILEE HILLS, HYD. info@designeyestudio.in 8297434434		FILE NAME: SANJEEV REDDY INTERIORS		
									DRAWN : NIMISHA		DATE : 11-Oct-22
									APPROVED : AR. SAIKRISHNA		SCALE : N.T.S.
									JOB No : N.A.		REV R-4
									DRAWING No : N.A.		



POOJA ROOM



FAMILY LIVING



FAMILY LIVING



PROJECT TITLE: RESIDANCE @ ZAHEERABAD	THIS DRAWING IS THE PROPERTY OF DESIGN EYE ARCHITECTS NO PART OF THE DRAWING MAY BE REPRODUCED IN ANY MANNER WHAT SO EVER WITHOUT WRITTEN PERMISSION FROM DESIGN EYE ARCHITECTS. NOTES : 1. ALL DIMENSIONS ARE IN FEET UNLESS OTHERWISE SPECIFIED. 2. DO NOT SCALE THE DRAWING REFER TO DIMENSIONS AS INDICATED. 3. IF ANY DESCRIPENCY FOUND, CONTRACTOR TO BRING TO THE NOTICE OF THE CONSULTANTS BEFORE EXECUTION. 4. THIS DRAWING TO BE READ IN CONJUNCTION WITH RELEVANT ARCHITECTURAL, STRUCTURAL AND OTHER SERVICES GFC DRAWINGS.	<table><tr><th colspan="5">REVISIONS</th></tr><tr><th>S.no</th><th>DATE</th><th>DESCRIPTION</th><th>DRAWN</th><th>APP.</th></tr><tr><td> </td><td> </td><td> </td><td> </td><td> </td></tr><tr><td> </td><td> </td><td> </td><td> </td><td> </td></tr><tr><td> </td><td> </td><td> </td><td> </td><td> </td></tr><tr><td> </td><td> </td><td> </td><td> </td><td> </td></tr><tr><td> </td><td> </td><td> </td><td> </td><td> </td></tr><tr><td> </td><td> </td><td> </td><td> </td><td> </td></tr></table>	REVISIONS					S.no	DATE	DESCRIPTION	DRAWN	APP.																															<table><tr><td colspan="2">SIGNATURES :</td></tr><tr><td colspan="2">PROJECT ARCHITECT</td></tr><tr><td colspan="2"> </td></tr><tr><td colspan="2">PROJECT CO-ORDINATOR</td></tr></table>	SIGNATURES :		PROJECT ARCHITECT				PROJECT CO-ORDINATOR		ARCHITECTS:  DESIGN EYE ARCHITECTS & INTERIOR DESIGNERS PLOT NO. 1347, ROAD NO. 68, JUBILEE HILLS, HYD. info@designeyestudio.in n 8297434434	<table><tr><td colspan="3">DRAWING TITLE :</td></tr><tr><td colspan="3">INTERIORS</td></tr><tr><td colspan="3">ORIENTATION: </td></tr><tr><td colspan="3">FILE NAME: SANJEEV REDDY INTERIORS</td></tr><tr><td>DRAWN : NIMISHA</td><td>DATE : 11-Oct-22</td><td>REV</td></tr><tr><td colspan="2">APPROVED : AR. SAIKRISHNA</td><td>SCALE : N.T.S.</td></tr><tr><td colspan="2">JOB No : N.A.</td><td>SHEET : 1 OF 1</td></tr><tr><td colspan="2">DRAWING No : N.A.</td><td>R-4</td></tr></table>	DRAWING TITLE :			INTERIORS			ORIENTATION: 			FILE NAME: SANJEEV REDDY INTERIORS			DRAWN : NIMISHA	DATE : 11-Oct-22	REV	APPROVED : AR. SAIKRISHNA		SCALE : N.T.S.	JOB No : N.A.		SHEET : 1 OF 1	DRAWING No : N.A.		R-4
REVISIONS	
S.no	DATE	DESCRIPTION	DRAWN	APP.	
SIGNATURES :	
PROJECT ARCHITECT	
PROJECT CO-ORDINATOR	
DRAWING TITLE :	
INTERIORS	
ORIENTATION: 	
FILE NAME: SANJEEV REDDY INTERIORS	
DRAWN : NIMISHA	DATE : 11-Oct-22	REV	
APPROVED : AR. SAIKRISHNA		SCALE : N.T.S.	
JOB No : N.A.		SHEET : 1 OF 1	
DRAWING No : N.A.		R-4	



GF_MASTER BED ROOM



FF_MASTER BED ROOM

PROJECT TITLE: RESIDANCE @ ZAHEERABAD	THIS DRAWING IS THE PROPERTY OF DESIGN EYE ARCHITECTS NO PART OF THE DRAWING MAY BE REPRODUCED IN ANY MANNER WHAT SO EVER WITHOUT WRITTEN PERMISSION FROM DESIGN EYE ARCHITECTS. NOTES : 1. ALL DIMENSIONS ARE IN FEET UNLESS OTHERWISE SPECIFIED. 2. DO NOT SCALE THE DRAWING REFER TO DIMENSIONS AS INDICATED. 3. IF ANY DESCRIENCY FOUND, CONTRACTOR TO BRING TO THE NOTICE OF THE CONSULTANTS BEFORE EXECUTION. 4. THIS DRAWING TO BE READ IN CONJUNCTION WITH RELEVANT ARCHITECTURAL, STRUCTURAL AND OTHER SERVICES GFC DRAWINGS.	REVISIONS <table><thead><tr><th>S.no</th><th>DATE</th><th>DESCRIPTION</th><th>DRAWN</th><th>APP.</th></tr></thead><tbody><tr><td> </td><td> </td><td> </td><td> </td><td> </td></tr><tr><td> </td><td> </td><td> </td><td> </td><td> </td></tr><tr><td> </td><td> </td><td> </td><td> </td><td> </td></tr><tr><td> </td><td> </td><td> </td><td> </td><td> </td></tr><tr><td> </td><td> </td><td> </td><td> </td><td> </td></tr><tr><td> </td><td> </td><td> </td><td> </td><td> </td></tr></tbody></table>	S.no	DATE	DESCRIPTION	DRAWN	APP.																															SIGNATURES : PROJECT ARCHITECT PROJECT CO-ORDINATOR	ARCHITECTS:  DESIGN EYE ARCHITECTS & INTERIOR DESIGNERS PLOT NO. 1347, ROAD NO. 68, JUBILEE HILLS, HYD. info@designeyestudio.in 8297434434	DRAWING TITLE : INTERIORS FILE NAME: SANJEEV REDDY INTERIORS <table><tr><td>DRAWN : NIMISHA</td><td>DATE : 11-Oct-22</td><td>REV</td></tr><tr><td>APPROVED : AR. SAIKRISHNA</td><td>SCALE : N.T.S.</td><td>R-4</td></tr><tr><td>JOB No : N.A.</td><td>DRAWING No : N.A.</td><td> </td></tr></table>	DRAWN : NIMISHA	DATE : 11-Oct-22	REV	APPROVED : AR. SAIKRISHNA	SCALE : N.T.S.	R-4	JOB No : N.A.	DRAWING No : N.A.		ORIENTATION: 
S.no	DATE	DESCRIPTION	DRAWN	APP.	
DRAWN : NIMISHA	DATE : 11-Oct-22	REV	
APPROVED : AR. SAIKRISHNA	SCALE : N.T.S.	R-4	
JOB No : N.A.	DRAWING No : N.A.	




BED ROOM-3




GUEST BED ROOM


PROJECT TITLE: RESIDANCE @ ZAHEERABAD		THIS DRAWING IS THE PROPERTY OF DESIGN EYE ARCHITECTS NO PART OF THE DRAWING MAY BE REPRODUCED IN ANY MANNER WHAT SO EVER WITHOUT WRITTEN PERMISSION FROM DESIGN EYE ARCHITECTS.		REVISIONS		SIGNATURES :		ARCHITECTS:		DRAWING TITLE :		ORIENTATION:																																							
CLIENT Mr. SANJEEV REDDY		NOTES : 1. ALL DIMENSIONS ARE IN FEET UNLESS OTHERWISE SPECIFIED. 2. DO NOT SCALE THE DRAWING REFER TO DIMENSIONS AS INDICATED. 3. IF ANY DESCRIPTENCY FOUND, CONTRACTOR TO BRING TO THE NOTICE OF THE CONSULTANTS BEFORE EXECUTION. 4. THIS DRAWING TO BE READ IN CONJUNCTION WITH RELEVANT ARCHITECTURAL, STRUCTURAL AND OTHER SERVICES GFC DRAWINGS.		<table><thead><tr><th>S.no</th><th>DATE</th><th>DESCRIPTION</th><th>DRAWN</th><th>APP.</th></tr></thead><tbody><tr><td> </td><td> </td><td> </td><td> </td><td> </td></tr><tr><td> </td><td> </td><td> </td><td> </td><td> </td></tr><tr><td> </td><td> </td><td> </td><td> </td><td> </td></tr><tr><td> </td><td> </td><td> </td><td> </td><td> </td></tr><tr><td> </td><td> </td><td> </td><td> </td><td> </td></tr><tr><td> </td><td> </td><td> </td><td> </td><td> </td></tr></tbody></table>		S.no	DATE	DESCRIPTION	DRAWN	APP.																															<table><tr><td>PROJECT ARCHITECT</td></tr><tr><td> </td></tr><tr><td>PROJECT CO-ORDINATOR</td></tr></table>		PROJECT ARCHITECT		PROJECT CO-ORDINATOR	 DESIGN EYE ARCHITECTS & INTERIOR DESIGNERS PLOT NO. 1347, ROAD NO. 68, JUBILEE HILLS, HYD. info@designeyestudio.in 8297434434		INTERIORS			
S.no	DATE	DESCRIPTION	DRAWN	APP.	
PROJECT ARCHITECT	
PROJECT CO-ORDINATOR	
								FILE NAME: SANJEEV REDDY INTERIORS	
										DRAWN : NIMISHA		DATE : 11-Oct-22																																							
										APPROVED : AR. SAIKRISHNA		SCALE : N.T.S.																																							
										JOB No : N.A.		SHEET : 1 OF 1																																							
										DRAWING No : N.A.		REV																																							
												R-4																																							

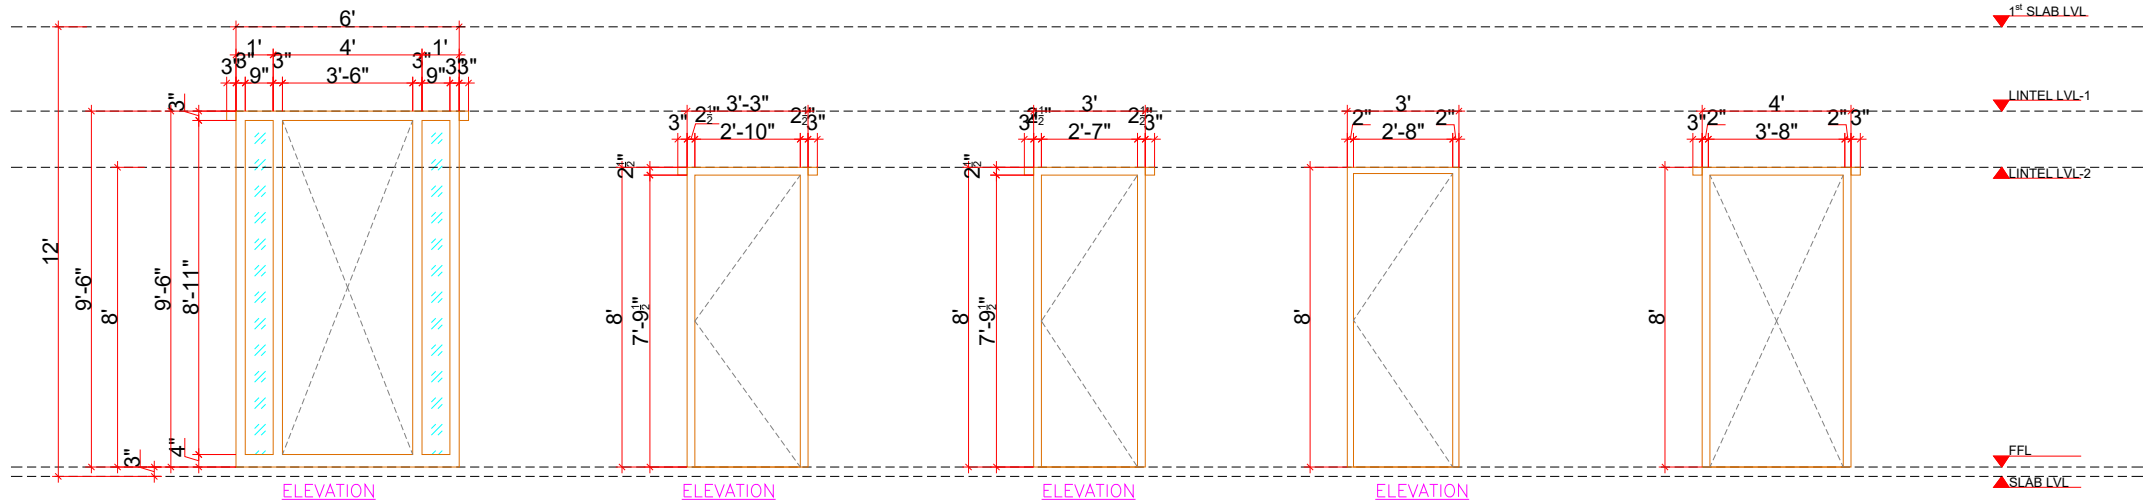


DOOR'S SCHEDULE					
S.NO.	DOOR NAME	SIZE	GROUND	FIRST	TER
01	MD	6' X 9'6"	1	-	
02	D1	3'3" X 8'0"	1	3	
03	D2	3'0" X 8'0"	4	1	
04	D3	3'0" X 8'0"	3	3	
05	D4	4' X 8'0"	-	1	
06	PD	4'0" X 8'0"	1	-	
07	SD	14'0" X 8'0"	-	-	
GRAND TOTAL			10	08	

 


PLAN
MD SIZE: 6'0" X 9'6"
WOODEN SECTION SIZE:
3" X 5"

 

PLAN
D1 SIZE: 3'3" X 8'0"
WOODEN SECTION SIZE:
2½" X 4"

 

PLAN
D2 SIZE: 3'0" X 8'0"
WOODEN SECTION SIZE:
2½" X 4"

 


PLAN
D3 SIZE: 3'0" X 8'0"
GRANITE SECTION SIZE:
2" X 4"



PLAN
PD SIZE: 4'0" X 8'0"
WOODEN SECTION SIZE:
2½" X 4"

WINDOW'S SCHEDULE					
S.NO.	WINDOW NAME	SIZE	GROUND	FIRST	TER
01	W1	11'6" X 6'0"	2	-	
02	W2	10'0" X 6'0"	2	1	
03	W3	4'6" X 6'0"	1	1	
04	W4	1'3" X 7'6"	2	-	
05	W5	6'0" X 6'0"	-	1	
06	KW	6'0" X 3'6"	1	-	
07	V	1'8" X 3'0"	3	3	
08	FV	2'7½" X 1'8"	1	-	
GRAND TOTAL			11	06	

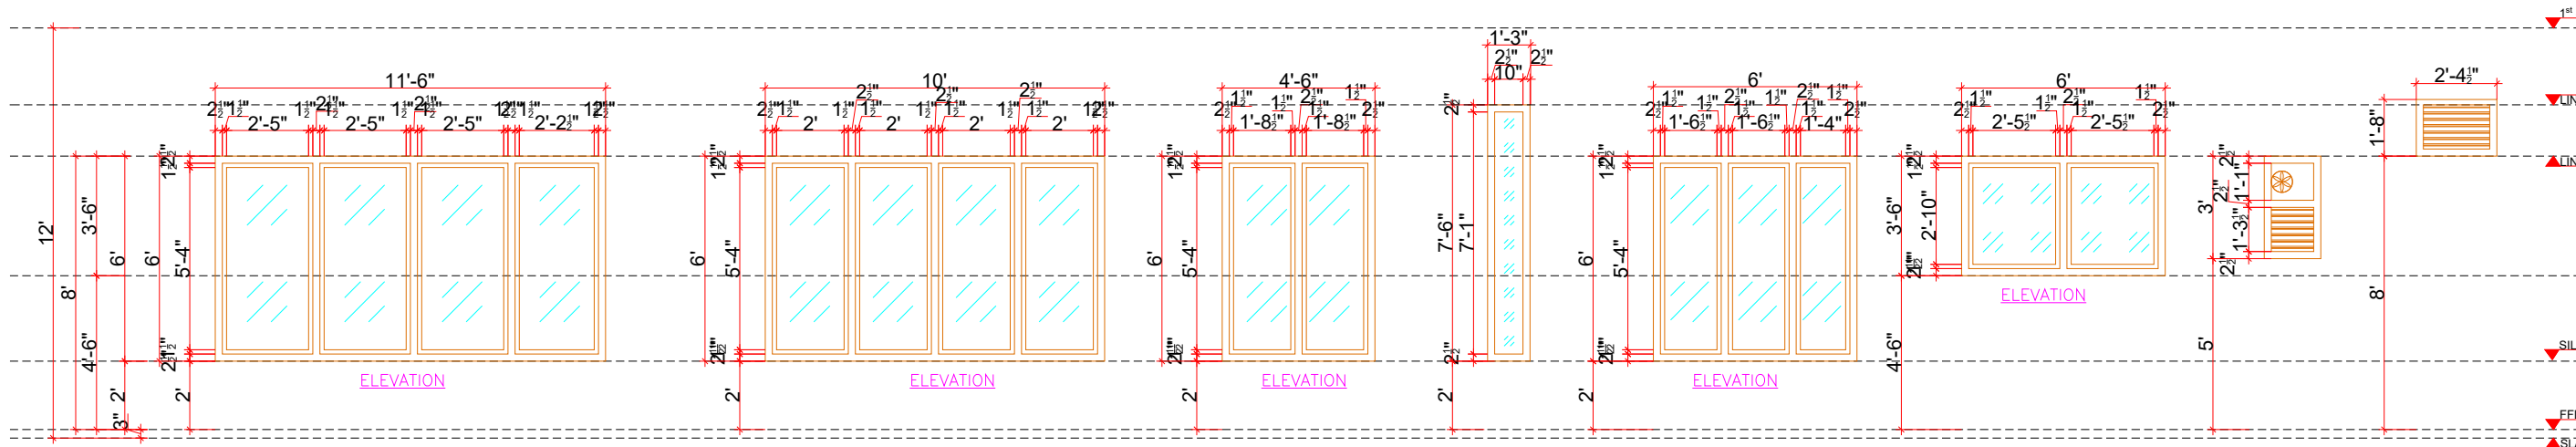

PLAN
W1 SIZE: 11'6"X6'0"



PLAN
W2 SIZE: 10'0"X6'0"



PLAN
W3 SIZE: 4'6"X6'0"



PLAN
W4 SIZE: 1'3"X7'6"



PLAN
W5 SIZE: 6'0"X6'0"



PLAN
KW SIZE: 6'0"X3'6"



PLAN
V SIZE:
1'8" X 3'0"



PLAN
FV SIZE:
2'4½" X 1'8"

PROJECT TITLE:
RESIDANCE
@ ZAHEERABAD

CLIENT
Mr.SANJEEV REDDY

THIS DRAWING IS THE PROPERTY OF DESIGN EYE ARCHITECTS. NO PART OF THE DRAWING MAY BE REPRODUCED IN ANY MANNER WHAT SO EVER WITHOUT WRITTEN PERMISSION FROM DESIGN EYE ARCHITECTS.

- NOTES :
1. ALL DIMENSIONS ARE IN FEET UNLESS OTHERWISE SPECIFIED.
 2. DO NOT SCALE THE DRAWING REFER TO DIMENSIONS AS INDICATED.
 3. IF ANY DESCRIPENCY FOUND, CONTRACTOR TO BRING TO THE NOTICE OF THE CONSULTANTS BEFORE EXECUTION.
 4. THIS DRAWING TO BE READ IN CONJUNCTION WITH RELEVANT ARCHITECTURAL, STRUCTURAL AND OTHER SERVICES GFC DRAWINGS.

REVISIONS

S.no	DATE	DESCRIPTION	DRAWN	APP.

SIGNATURES :

PROJECT ARCHITECT

PROJECT CO-ORDINATOR

ARCHITECTS:



DESIGN EYE
ARCHITECTS & INTERIOR DESIGNERS

PLOT NO. 1347, ROAD NO. 68, JUBILEE HILLS, HYD.
info@designeyestudio.in
8297434434

DRAWING TITLE :


G.FLOOR JOINARY SCHEDULE

ORIENTATION:




FILE NAME: SANJEEV REDDY_SET OF DWGS


DRAWN : D BALA	DATE : 17-Nov-22	REV
APPROVED : AR. SAIKRISHNA	SCALE : N.T.S.	R-0
JOB No : N.A.	SHEET : 1 OF 3	
DRAWING No : N.A.		

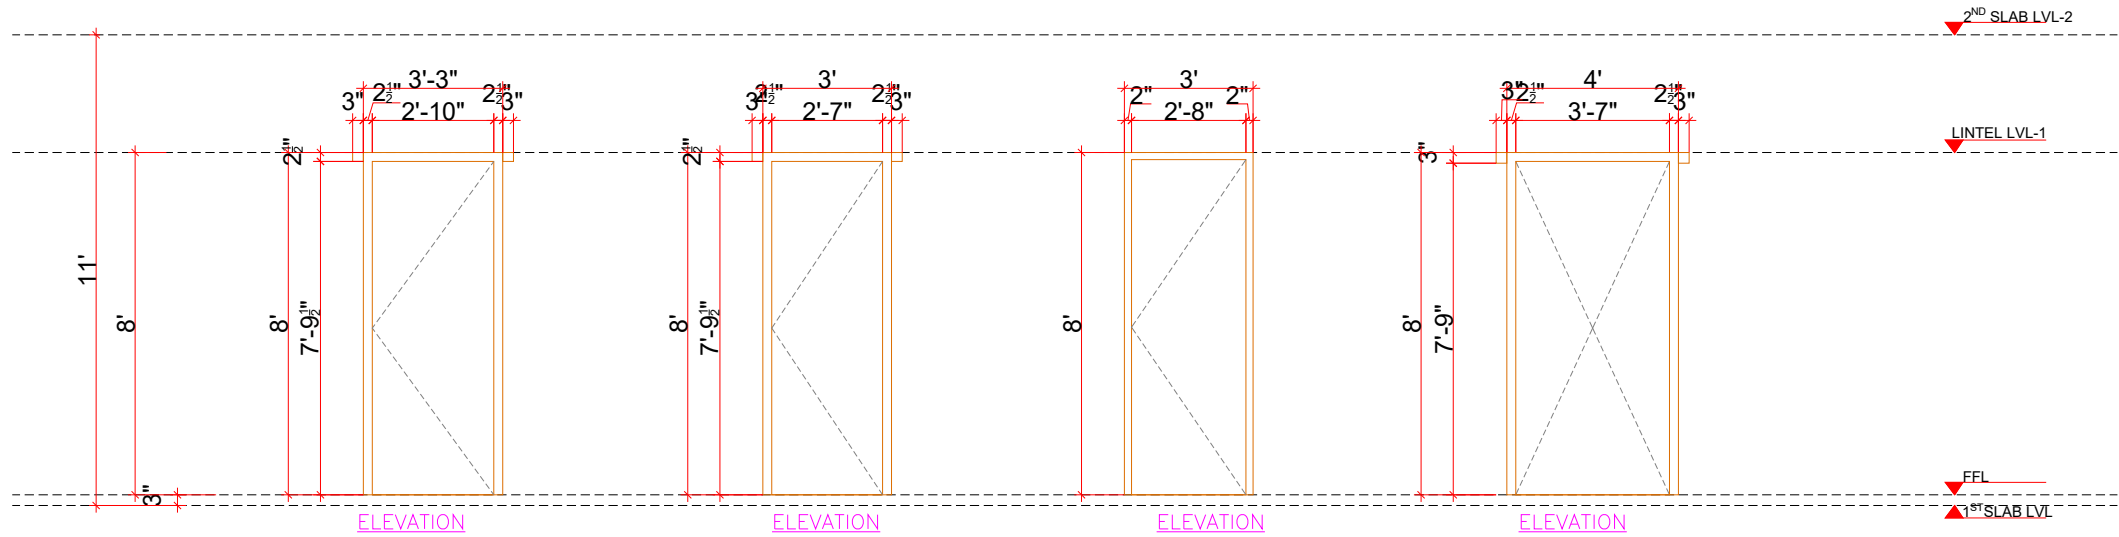




DOOR'S SCHEDULE				
S.NO.	DOOR NAME	SIZE		TOTAL
01	D1	3'3" X 8'0"	3	3
02	D2	3'0" X 8'0"	1	1
03	D3	3'0" X 8'0"	3	3
04	D4	4' X 8'0"	1	1
GRAND TOTAL				8

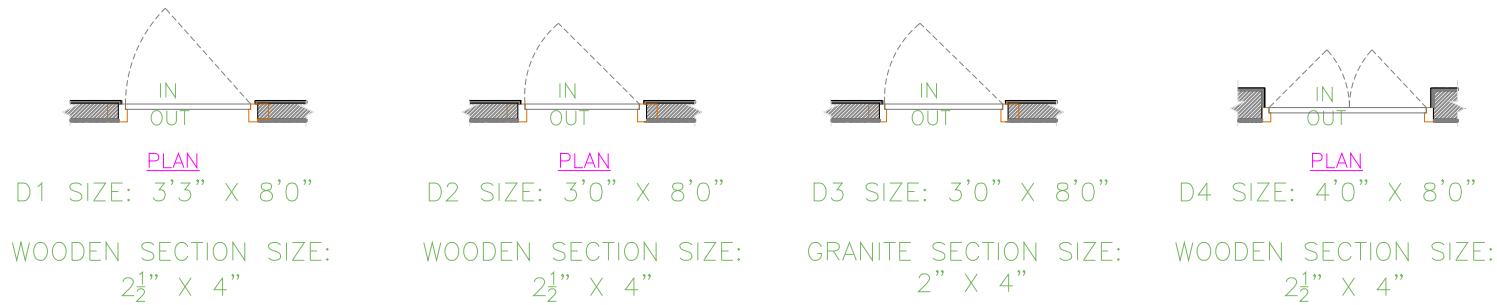

WINDOW'S SCHEDULE				
S.NO.	WINDOW NAME	SIZE	FIRST	TOTAL
01	W1	11'6" X 6'	0	0
02	W2	10'1½" X 6'0"	1	1
03	W3	10'0" X 6'0"	1	1
04	W5	6'0" X 6'0"	1	1
05	V	1'8" X 3'0"	3	3
GRAND TOTAL				6

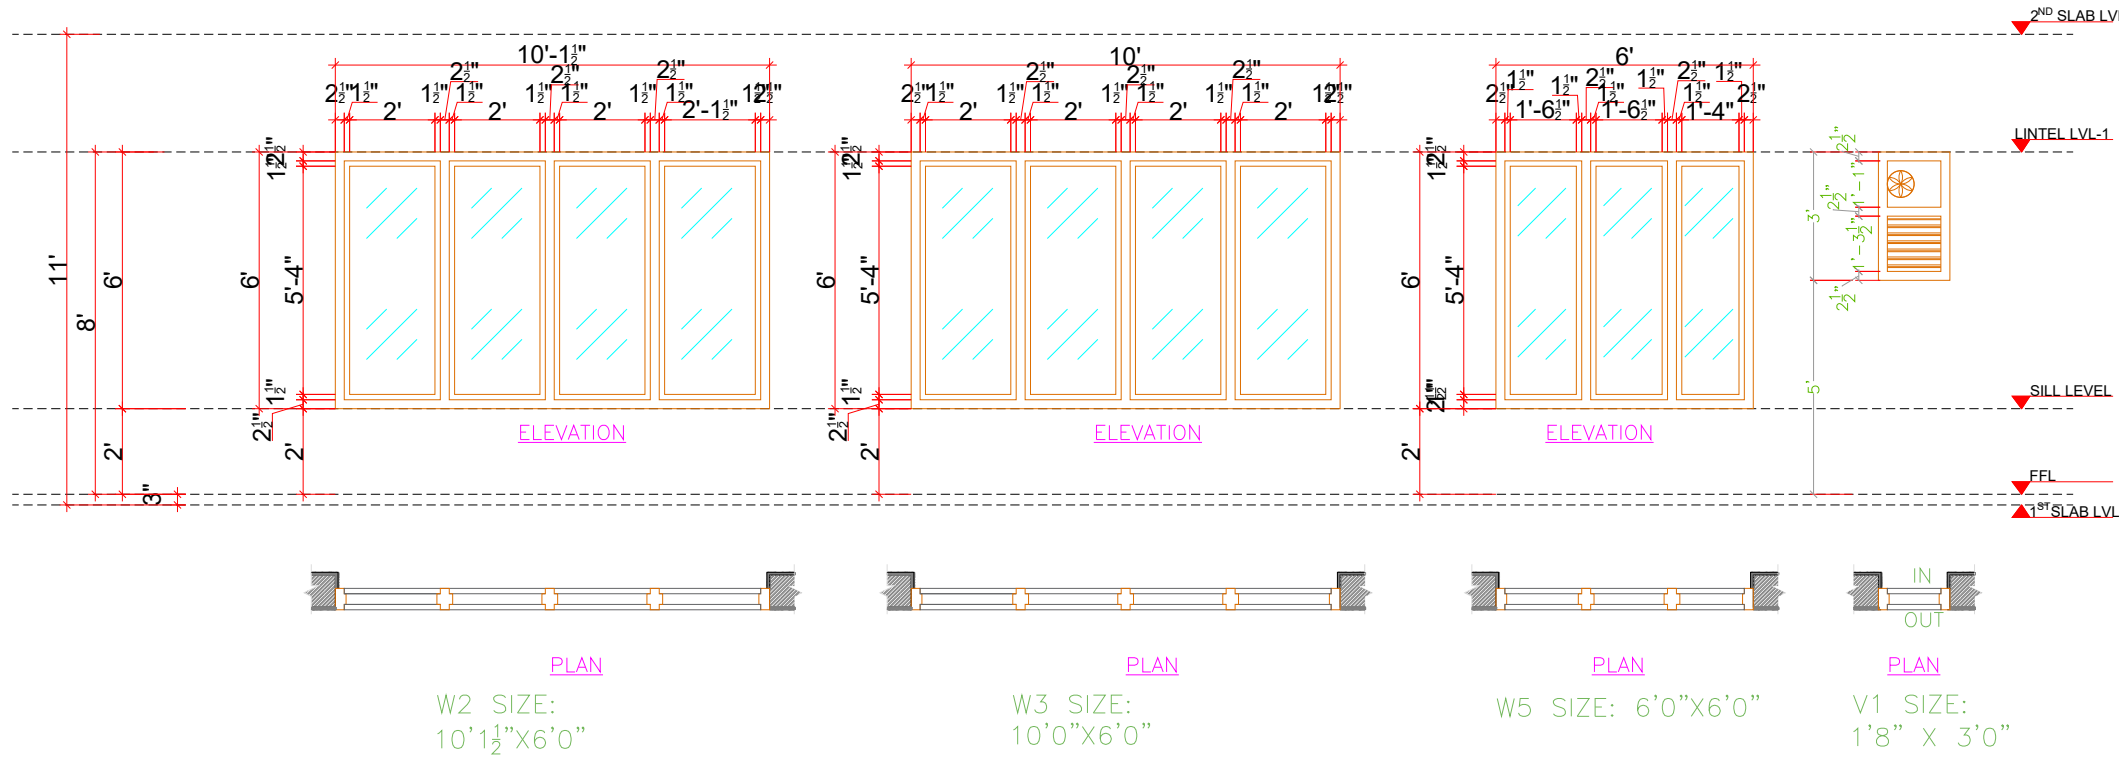


PROJECT TITLE: RESIDANCE @ ZAHEERABAD	NOTES : 1. ALL DIMENSIONS ARE IN FEET UNLESS OTHERWISE SPECIFIED. 2. DO NOT SCALE THE DRAWING REFER TO DIMENSIONS AS INDICATED. 3. IF ANY DESCRIPENCY FOUND, CONTRACTOR TO BRING TO THE NOTICE OF THE CONSULTANTS BEFORE EXECUTION. 4. THIS DRAWING TO BE READ IN CONJUNCTION WITH RELEVANT ARCHITECTURAL, STRUCTURAL AND OTHER SERVICES GFC DRAWINGS.	REVISIONS <table><thead><tr><th>S.no</th><th>DATE</th><th>DESCRIPTION</th><th>DRAWN</th><th>APP.</th></tr></thead><tbody><tr><td> </td><td> </td><td> </td><td> </td><td> </td></tr><tr><td> </td><td> </td><td> </td><td> </td><td> </td></tr><tr><td> </td><td> </td><td> </td><td> </td><td> </td></tr><tr><td> </td><td> </td><td> </td><td> </td><td> </td></tr><tr><td> </td><td> </td><td> </td><td> </td><td> </td></tr></tbody></table>	S.no	DATE	DESCRIPTION	DRAWN	APP.																										SIGNATURES : PROJECT ARCHITECT PROJECT CO-ORDINATOR	ARCHITECTS: PLOT NO. 1347, ROAD NO. 68, JUBILEE HILLS, HYD. info@designeyestudio.in 8297434434	DRAWING TITLE : F.FLOOR JOINARY SCHEDULE	ORIENTATION:
S.no			DATE	DESCRIPTION	DRAWN	APP.																														
CLIENT Mr.SANJEEV REDDY	FILE NAME: SANJEEV REDDY _SET OF_DWGS <table><tr><td>DRAWN : D BALA</td><td>DATE : 17-Nov-22</td><td>REV</td></tr><tr><td>APPROVED : AR. SAIKRISHNA</td><td>SCALE : N.T.S.</td><td rowspan="2">R-0</td></tr><tr><td>JOB No : N.A.</td><td>SHEET : 1 OF 3</td></tr><tr><td colspan="2">DRAWING No : N.A.</td><td></td></tr></table>	DRAWN : D BALA	DATE : 17-Nov-22	REV	APPROVED : AR. SAIKRISHNA	SCALE : N.T.S.	R-0	JOB No : N.A.	SHEET : 1 OF 3	DRAWING No : N.A.																										
DRAWN : D BALA	DATE : 17-Nov-22	REV																																		
APPROVED : AR. SAIKRISHNA	SCALE : N.T.S.	R-0																																		
JOB No : N.A.	SHEET : 1 OF 3																																			
DRAWING No : N.A.																																				

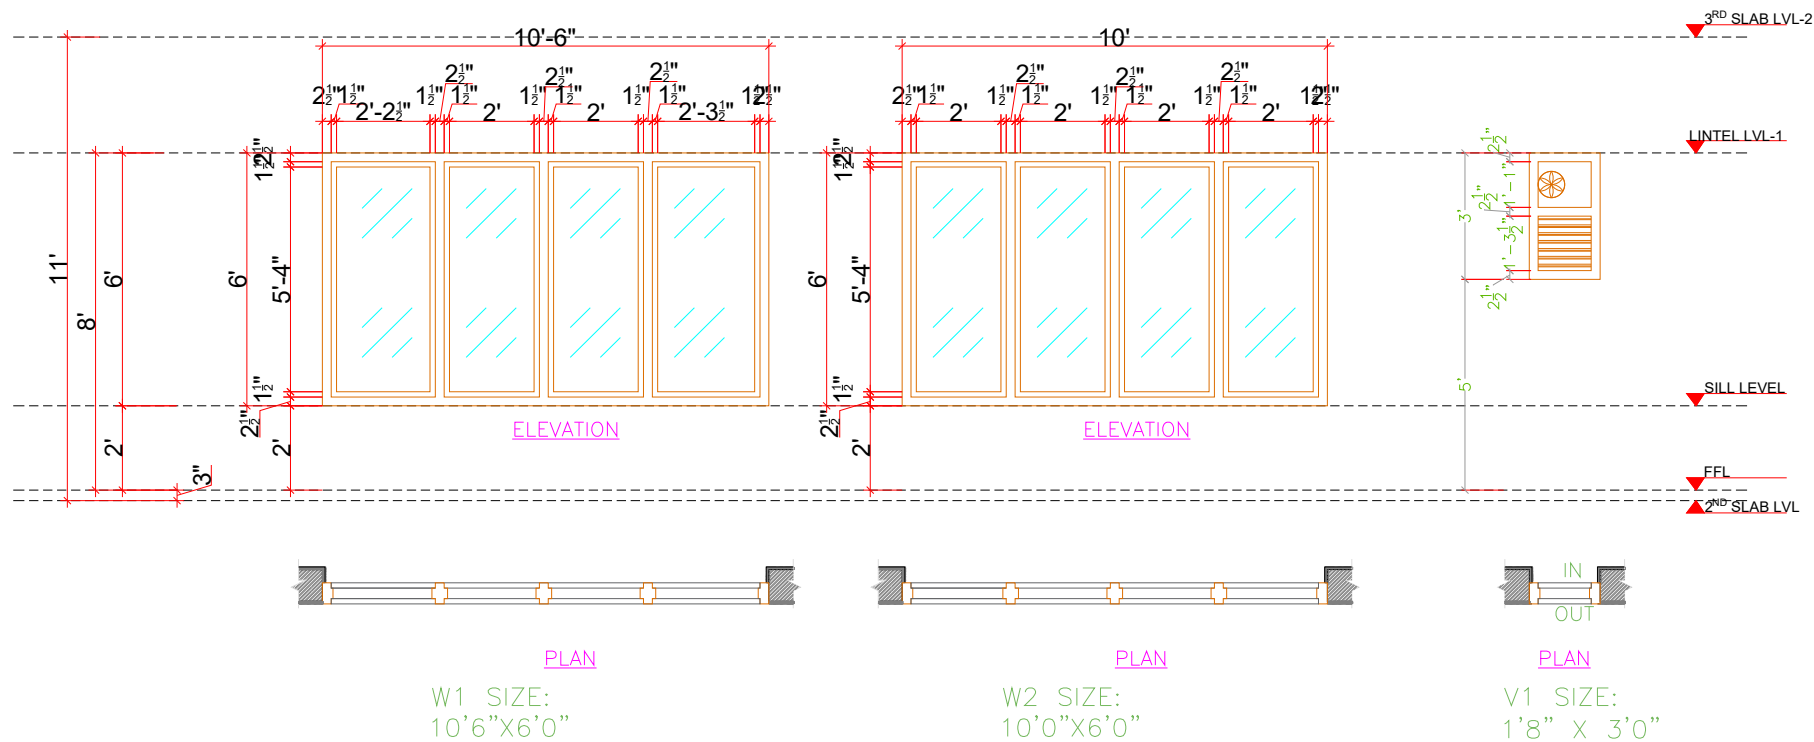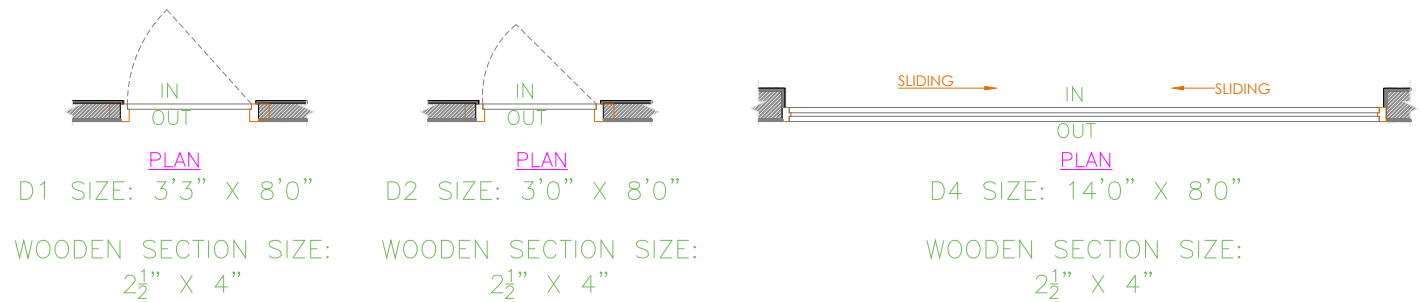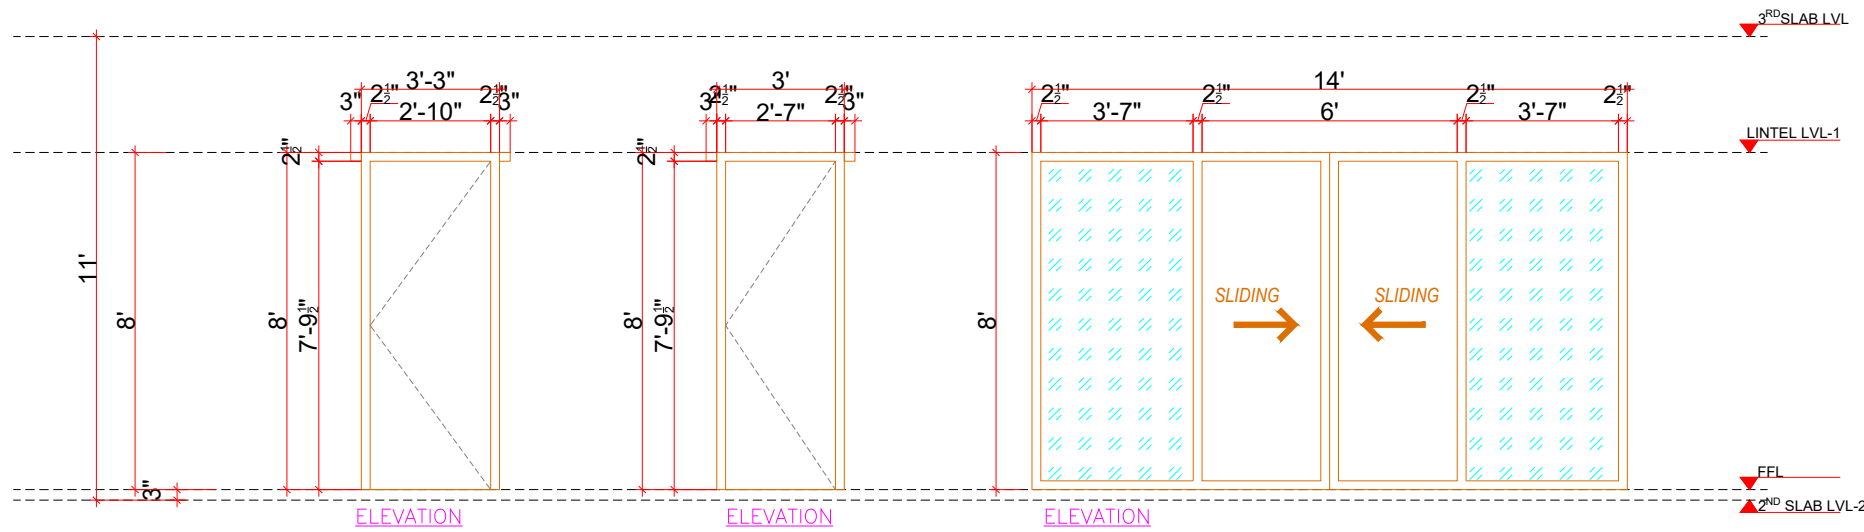


DOOR'S SCHEDULE				
S.NO.	DOOR NAME	SIZE	SECOND	TOTAL
01	D1	3'3" X 8'0"	2	2
02	D3	3'0" X 8'0"	1	1
03	SD	14'0" X 8'0"	1	1
GRAND TOTAL				4

WINDOW'S SCHEDULE				
S.NO.	WINDOW NAME	SIZE	SECOND	TOTAL
01	W1	10'6" X 6'	1	1
02	W2	10'0" X 6'	1	1
03	V	1'8" X 3'0"	1	1
GRAND TOTAL				3

PROJECT TITLE: RESIDANCE @ ZAHEERABAD		THIS DRAWING IS THE PROPERTY OF DESIGN EYE ARCHITECTS. NO PART OF THE DRAWING MAY BE REPRODUCED IN ANY MANNER WHAT SO EVER WITHOUT WRITTEN PERMISSION FROM DESIGN EYE ARCHITECTS.					REVISIONS <table><thead><tr><th>S.no</th><th>DATE</th><th>DESCRIPTION</th><th>DRAWN</th><th>APP.</th></tr></thead><tbody><tr><td> </td><td> </td><td> </td><td> </td><td> </td></tr><tr><td> </td><td> </td><td> </td><td> </td><td> </td></tr><tr><td> </td><td> </td><td> </td><td> </td><td> </td></tr><tr><td> </td><td> </td><td> </td><td> </td><td> </td></tr><tr><td> </td><td> </td><td> </td><td> </td><td> </td></tr><tr><td> </td><td> </td><td> </td><td> </td><td> </td></tr><tr><td> </td><td> </td><td> </td><td> </td><td> </td></tr></tbody></table>				S.no	DATE	DESCRIPTION	DRAWN	APP.																																				SIGNATURES : PROJECT ARCHITECT		ARCHITECTS:  DESIGN EYE ARCHITECTS & INTERIOR DESIGNERS		DRAWING TITLE : TER.FLOOR JOINARY SCHEDULE		ORIENTATION: 	
S.no	DATE	DESCRIPTION	DRAWN	APP.	
CLIENT Mr.SANJEEV REDDY		NOTES : 1. ALL DIMENSIONS ARE IN FEET UNLESS OTHERWISE SPECIFIED. 2. DO NOT SCALE THE DRAWING REFER TO DIMENSIONS AS INDICATED. 3. IF ANY DESCRIPENCY FOUND, CONTRACTOR TO BRING TO THE NOTICE OF THE CONSULTANTS BEFORE EXECUTION. 4. THIS DRAWING TO BE READ IN CONJUNCTION WITH RELEVANT ARCHITECTURAL, STRUCTURAL AND OTHER SERVICES GFC DRAWINGS.					PROJECT CO-ORDINATOR		PLOT NO. 1347, ROAD NO. 68, JUBILEE HILLS, HYD. info@designeyestudio.in 8297434434		FILE NAME: SANJEEV REDDY _SET OF_DWGS <table><tr><td colspan="2">DRAWN : D BALA</td><td>DATE : 17-Nov-22</td><td>REV</td></tr><tr><td colspan="2">APPROVED : AR. SAIKRISHNA</td><td>SCALE : N.T.S.</td><td rowspan="2">R-0</td></tr><tr><td colspan="2"></td><td>SHEET : 1 OF 3</td></tr><tr><td>JOB No : N.A.</td><td colspan="3">DRAWING No : N.A.</td></tr></table>		DRAWN : D BALA		DATE : 17-Nov-22	REV	APPROVED : AR. SAIKRISHNA		SCALE : N.T.S.	R-0			SHEET : 1 OF 3	JOB No : N.A.	DRAWING No : N.A.																																	
DRAWN : D BALA		DATE : 17-Nov-22	REV	
APPROVED : AR. SAIKRISHNA		SCALE : N.T.S.	R-0	
		SHEET : 1 OF 3	
JOB No : N.A.	DRAWING No : N.A.	

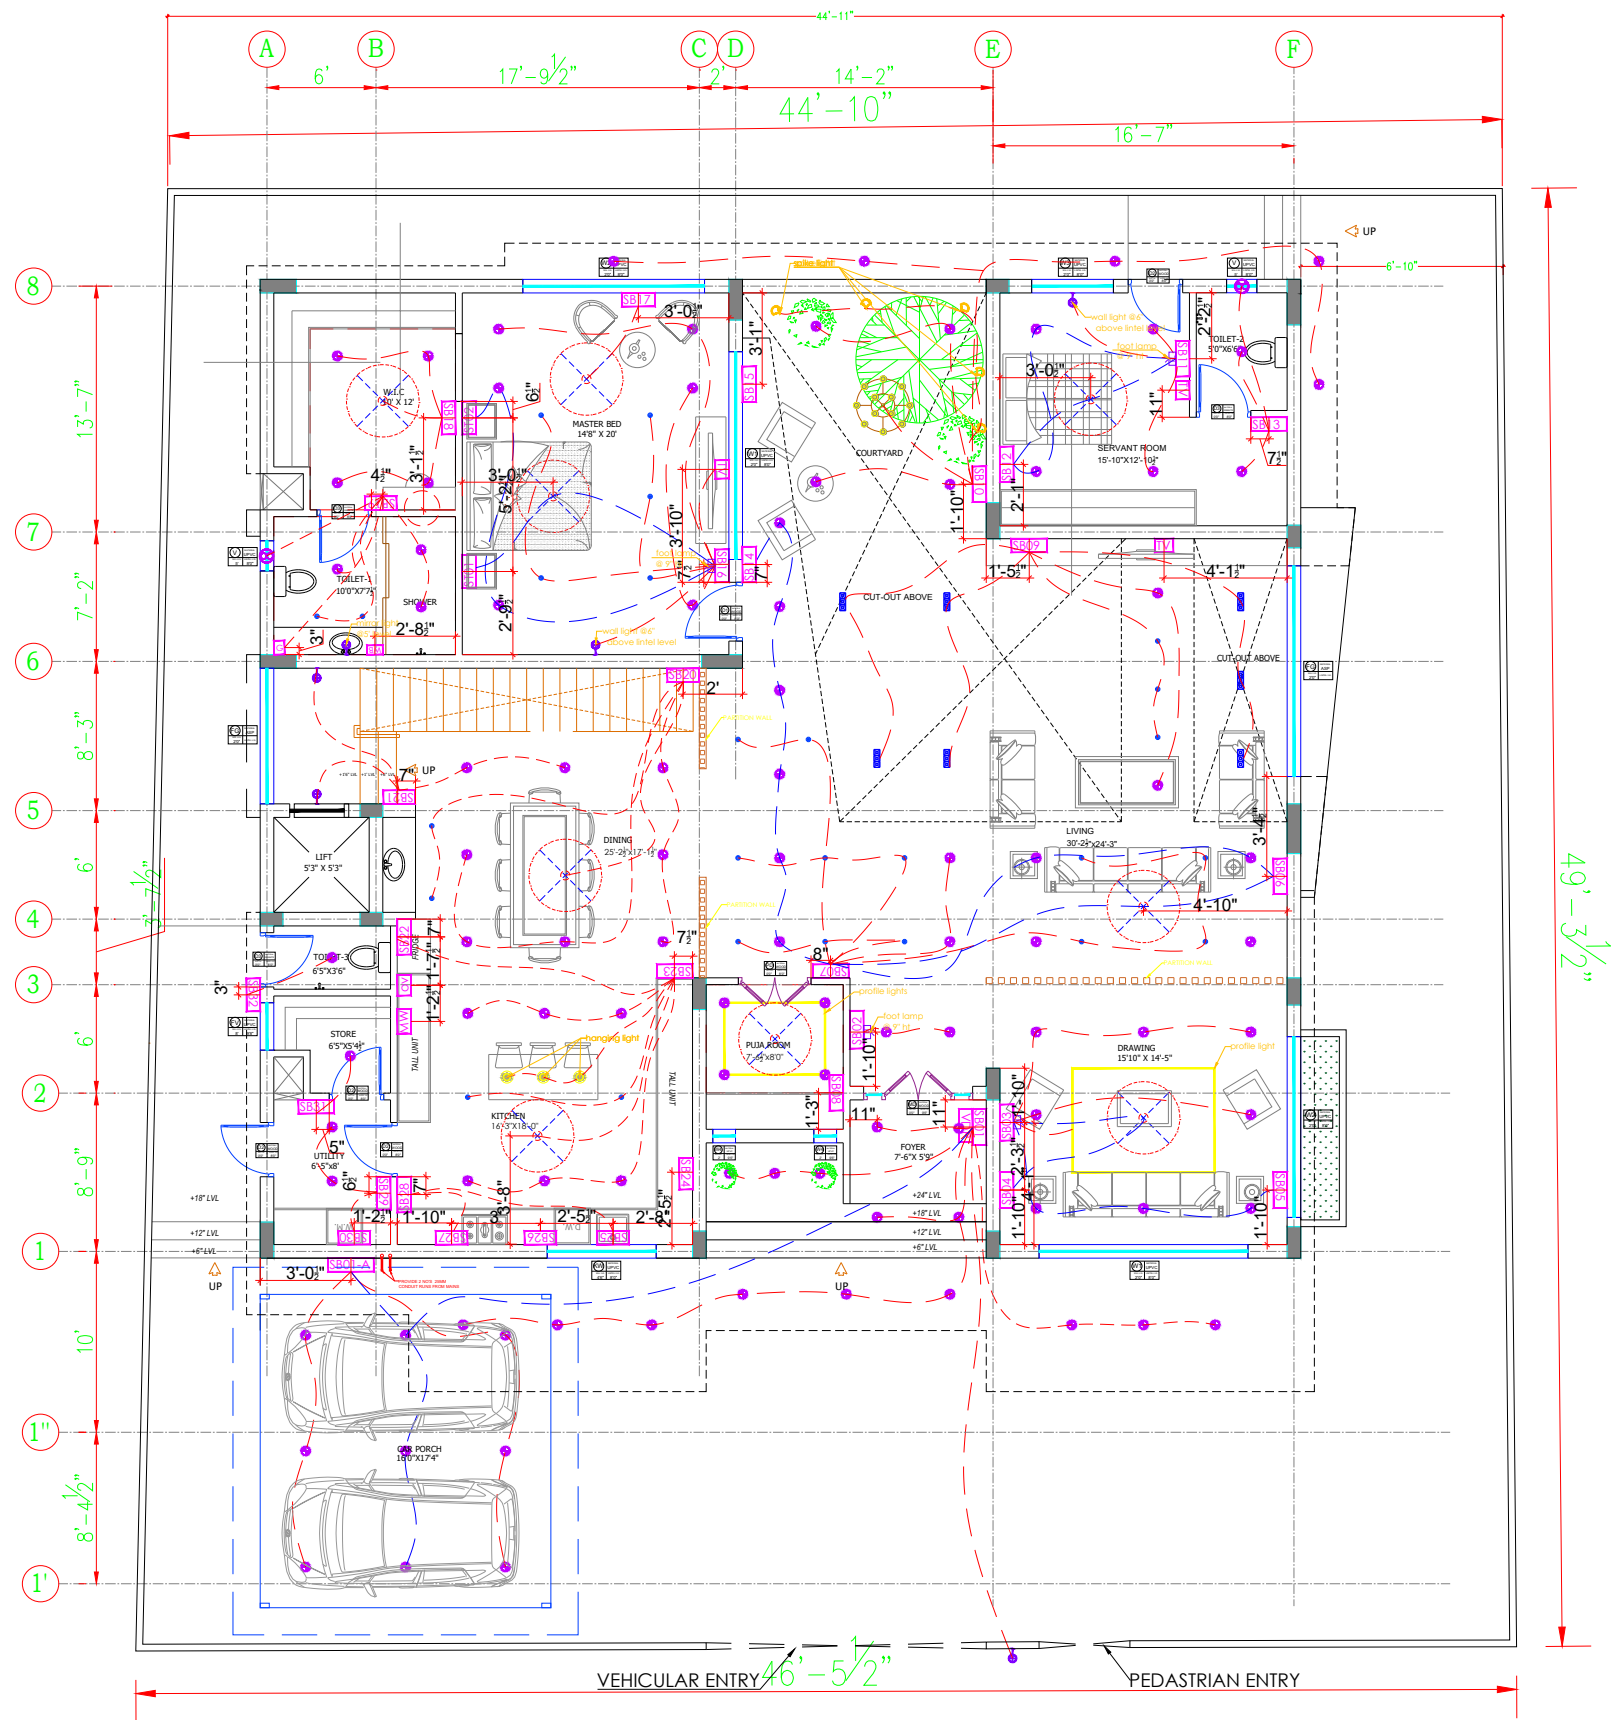

PROJECT TITLE: 17-JUL-22 @ ZAHEERABAD	THIS DRAWING IS THE PROPERTY OF DESIGN EYE ARCHITECTS. NO PART OF THE DRAWING MAY BE REPRODUCED IN ANY MANNER WHATSOEVER WITHOUT WRITTEN PERMISSION FROM DESIGN EYE ARCHITECTS. NOTES : 1. ALL DIMENSIONS ARE IN FEET UNLESS OTHERWISE SPECIFIED. 2. DO NOT SCALE THE DRAWING REFER TO DIMENSIONS AS INDICATED. 3. IF ANY DESCRIPENCY FOUND, CONTRACTOR TO BRING TO THE NOTICE OF THE CONSULTANTS BEFORE EXECUTION. 4. THIS DRAWING TO BE READ IN CONJUNCTION WITH RELEVANT ARCHITECTURAL, STRUCTURAL AND OTHER SERVICES GFC DRAWINGS.	<table><tr><th colspan="5">REVISIONS</th></tr><tr><th>S.no</th><th>DATE</th><th>DESCRIPTION</th><th>DRAWN</th><th>APP.</th></tr><tr><td> </td><td> </td><td> </td><td> </td><td> </td></tr><tr><td> </td><td> </td><td> </td><td> </td><td> </td></tr><tr><td> </td><td> </td><td> </td><td> </td><td> </td></tr><tr><td> </td><td> </td><td> </td><td> </td><td> </td></tr></table>	REVISIONS					S.no	DATE	DESCRIPTION	DRAWN	APP.																					SIGNATURES : PROJECT ARCHITECT PROJECT CO-ORDINATOR	ARCHITECTS:  DESIGN EYE ARCHITECTS & INTERIOR DESIGNERS PLOT NO. 1347, ROAD NO. 68, JUBILEE HILLS, HYD. info@designeyestudio.in 8297434434	<table><tr><td colspan="3">DRAWING TITLE :</td><td>ORIENTATION:</td></tr><tr><td colspan="3">GROUND FLOOR ELECTRICAL LAYOUT</td><td></td></tr><tr><td colspan="4">FILE NAME: SANJEEV REDDY _SET OF DWGS</td></tr><tr><td>DRAWN : D BALA</td><td>DATE : 17-Nov-22</td><td colspan="2">REV</td></tr><tr><td colspan="2">APPROVED : AR. SAIKRISHNA</td><td colspan="2">SCALE : N.T.S.</td></tr><tr><td colspan="2">JOB No : N.A.</td><td colspan="2">SHEET : 1 OF 3</td></tr><tr><td colspan="2">DRAWING No : N.A.</td><td colspan="2"> </td></tr></table>	DRAWING TITLE :			ORIENTATION:	GROUND FLOOR ELECTRICAL LAYOUT				FILE NAME: SANJEEV REDDY _SET OF DWGS				DRAWN : D BALA	DATE : 17-Nov-22	REV		APPROVED : AR. SAIKRISHNA		SCALE : N.T.S.		JOB No : N.A.		SHEET : 1 OF 3		DRAWING No : N.A.			
REVISIONS	
S.no	DATE	DESCRIPTION	DRAWN	APP.	
DRAWING TITLE :			ORIENTATION:	
GROUND FLOOR ELECTRICAL LAYOUT	
FILE NAME: SANJEEV REDDY _SET OF DWGS	
DRAWN : D BALA	DATE : 17-Nov-22	REV	
APPROVED : AR. SAIKRISHNA		SCALE : N.T.S.	
JOB No : N.A.		SHEET : 1 OF 3	
DRAWING No : N.A.	

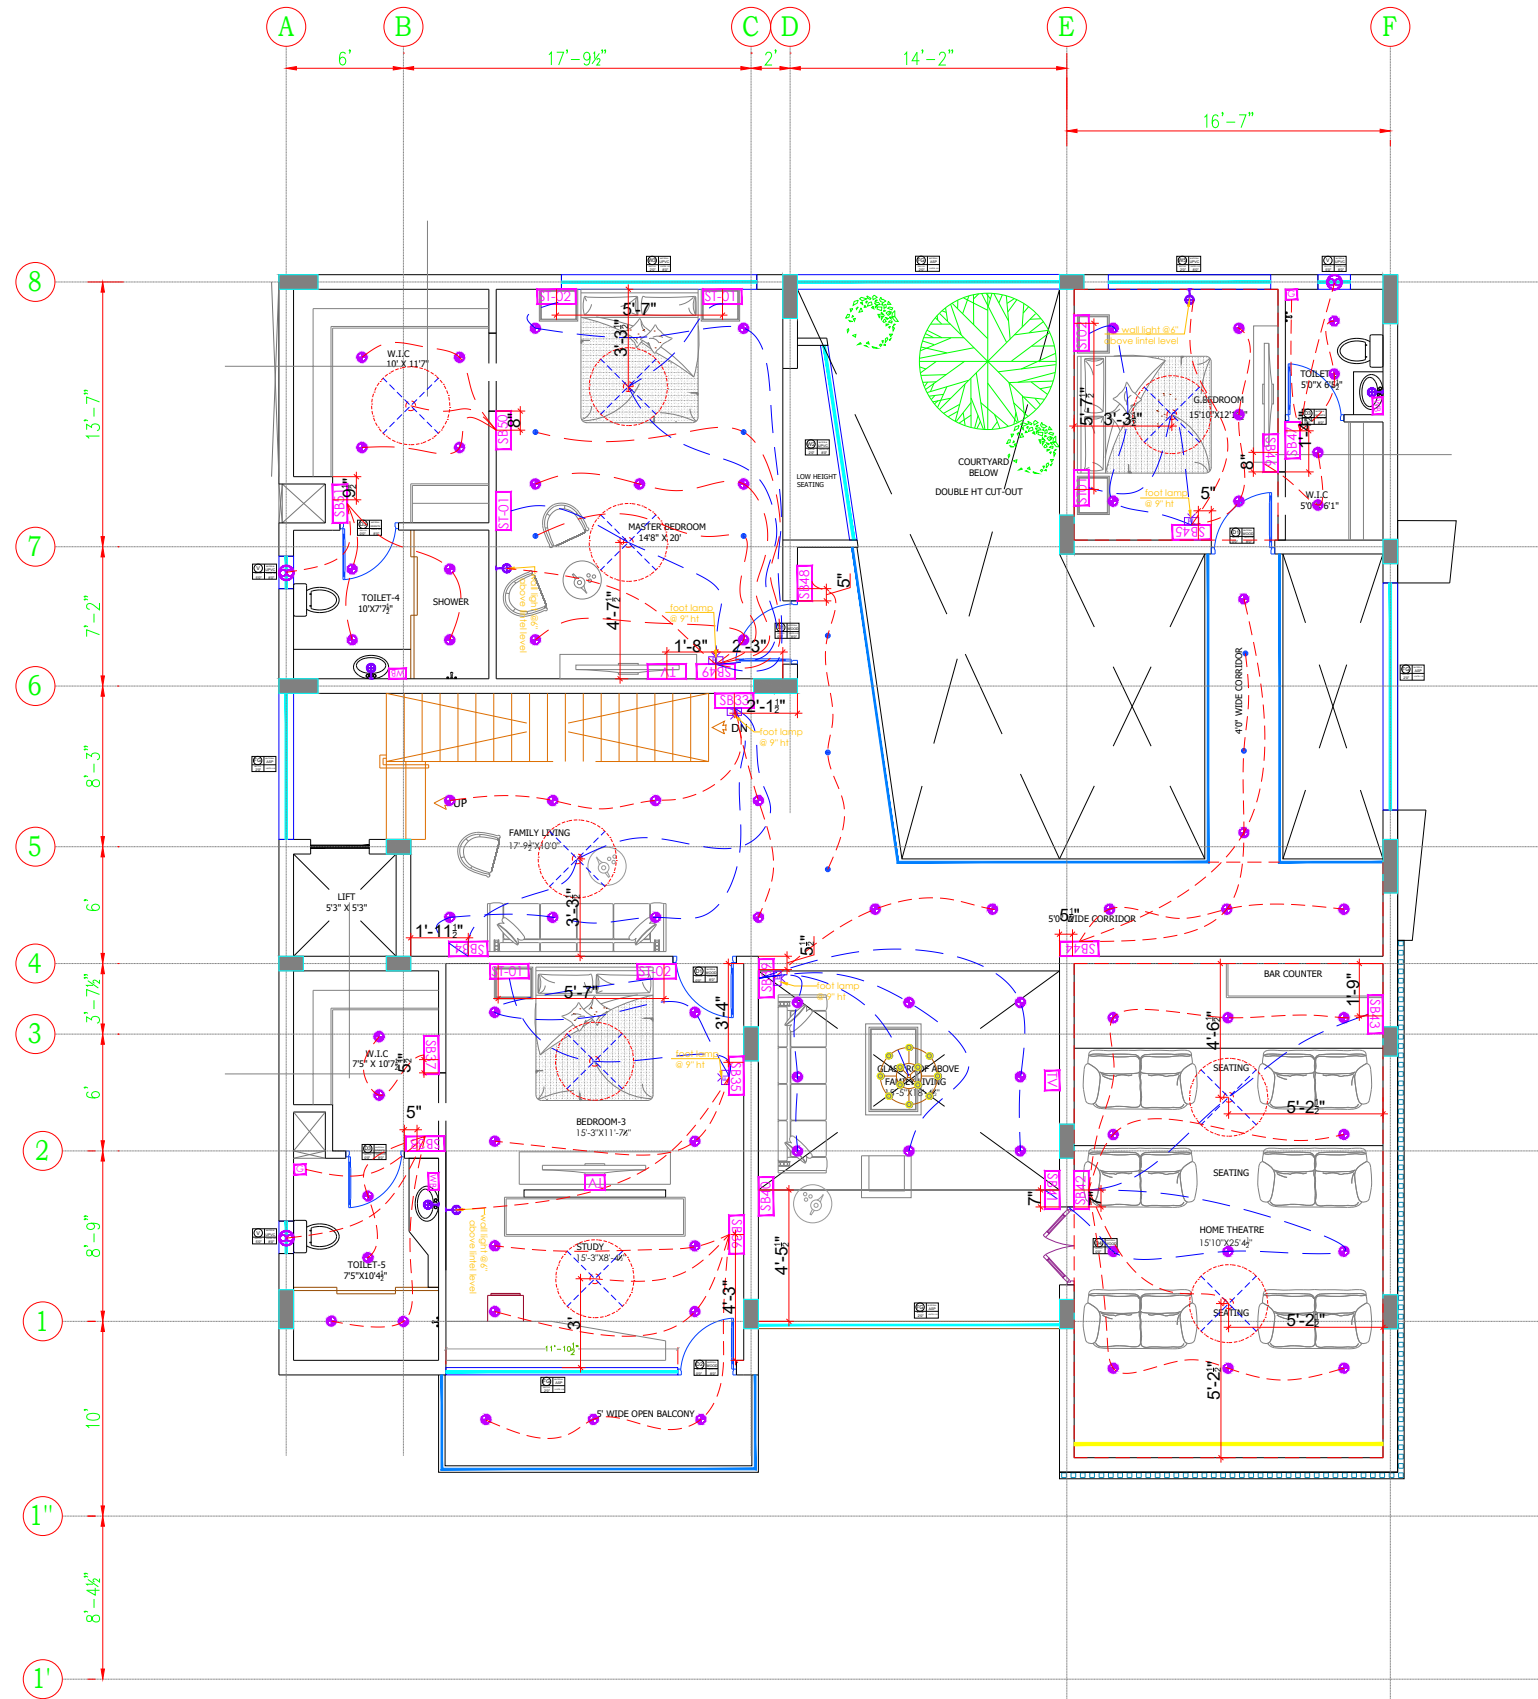

FIRST FLOOR

PROJECT TITLE:
RESIDANCE
@ ZAHEERABAD

CLIENT
Mr.SANJEEV REDDY

THIS DRAWING IS THE PROPERTY OF DESIGN EYE ARCHITECTS NO PART OF THE DRAWING MAY BE REPRODUCED IN ANY MANNER WHAT SO EVER WITHOUT WRITTEN PERMISSION FROM DESIGN EYE ARCHITECTS.

- NOTES :
1. ALL DIMENSIONS ARE IN FEET UNLESS OTHERWISE SPECIFIED.
 2. DO NOT SCALE THE DRAWING REFER TO DIMENSIONS AS INDICATED.
 3. IF ANY DESCRIENCY FOUND, CONTRACTOR TO BRING TO THE NOTICE OF THE CONSULTANTS BEFORE EXECUTION.
 4. THIS DRAWING TO BE READ IN CONJUNCTION WITH RELEVANT ARCHITECTURAL, STRUCTURAL AND OTHER SERVICES GFC DRAWINGS.

REVISIONS

S.no	DATE	DESCRIPTION	DRAWN	APP.

SIGNATURES :
PROJECT ARCHITECT

PROJECT CO-ORDINATOR

ARCHITECTS:



DESIGN EYE
ARCHITECTS & INTERIOR DESIGNERS

PLOT NO. 1347, ROAD NO. 68, JUBILEE HILLS, HYD.
info@designeyestudio.in
8297434434


DRAWING TITLE :
FIRST FLOOR ELECTRICAL LAYOUT

ORIENTATION:



FILE NAME: SANJEEV REDDY _SET OF DWGS

DRAWN : D BALA	DATE : 17-Nov-22	REV
APPROVED : AR. SAIKRISHNA	SCALE : N.T.S.	R-0
JOB No : N.A.	DRAWING No : N.A.	

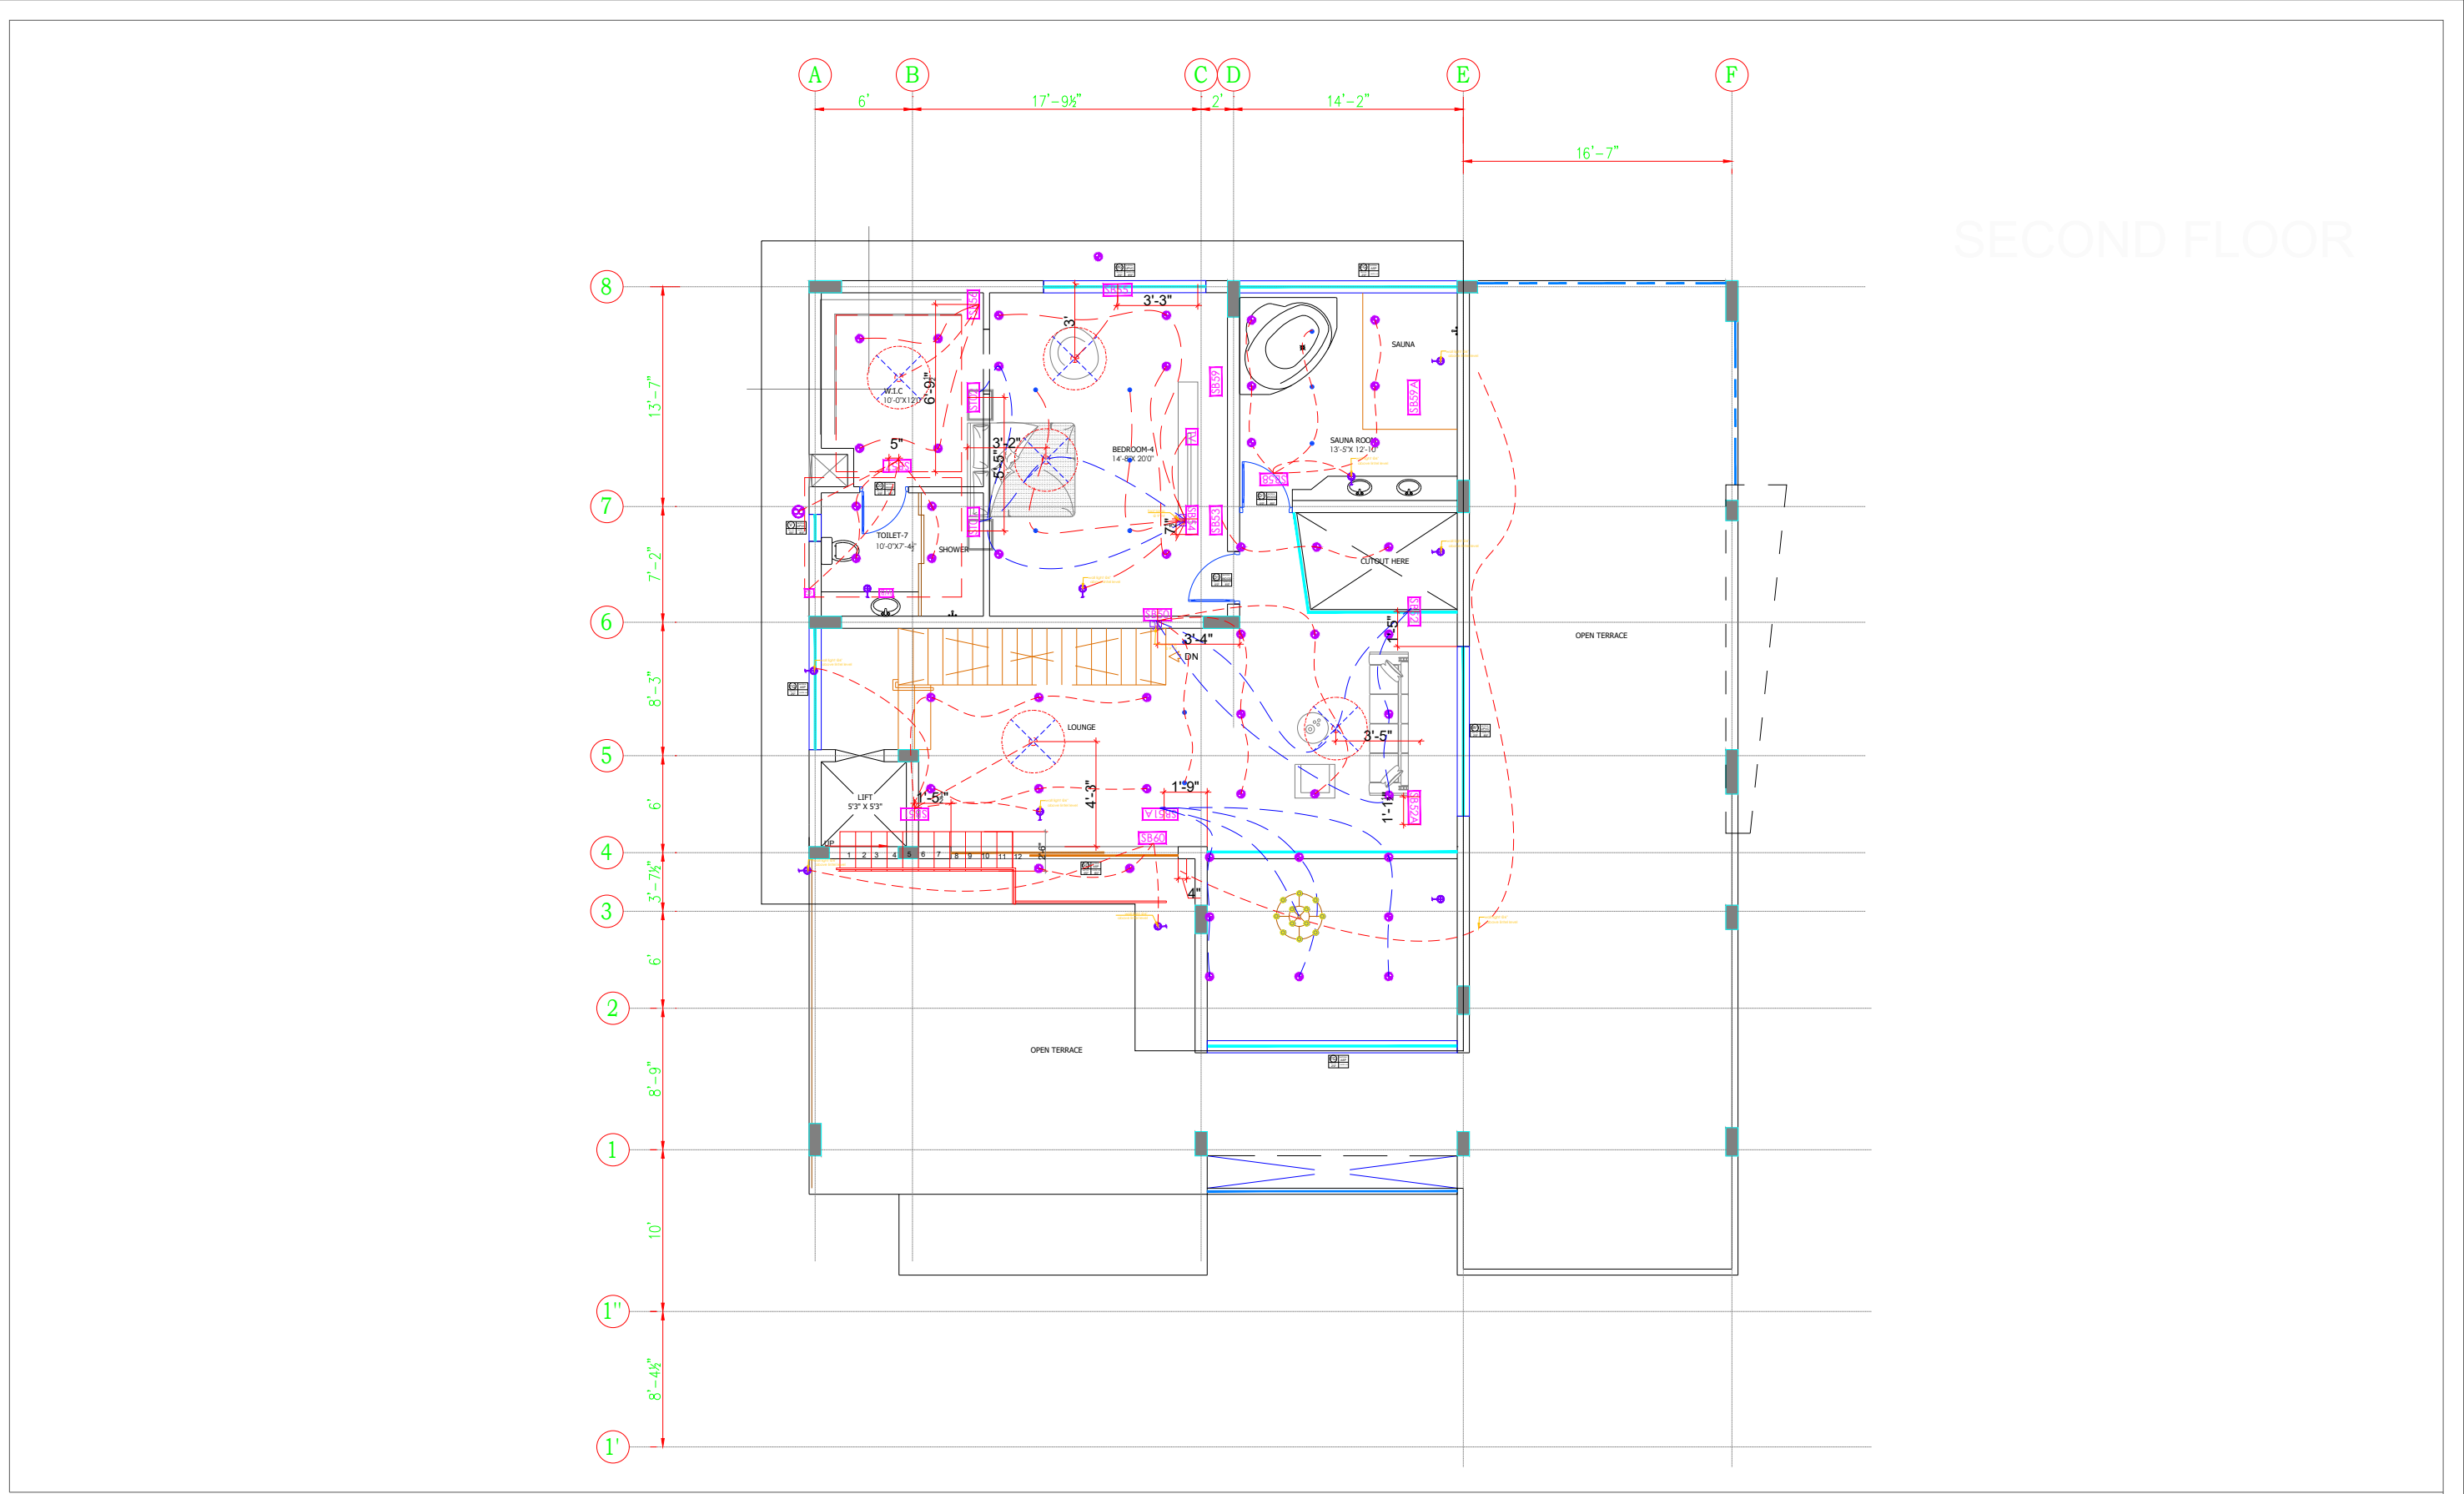

SECOND FLOOR

PROJECT TITLE:
RESIDANCE
@ ZAHEERABAD

CLIENT
Mr.SANJEEV REDDY

THIS DRAWING IS THE PROPERTY OF DESIGN EYE ARCHITECTS NO PART OF THE DRAWING MAY BE REPRODUCED IN ANY MANNER WHAT SO EVER WITHOUT WRITTEN PERMISSION FROM DESIGN EYE ARCHITECTS.

NOTES :
1. ALL DIMENSIONS ARE IN FEET UNLESS OTHERWISE SPECIFIED.
2. DO NOT SCALE THE DRAWING REFER TO DIMENSIONS AS INDICATED.
3. IF ANY DESCRIPENCY FOUND, CONTRACTOR TO BRING TO THE NOTICE OF THE CONSULTANTS BEFORE EXECUTION.
4. THIS DRAWING TO BE READ IN CONJUNCTION WITH RELEVANT ARCHITECTURAL, STRUCTURAL AND OTHER SERVICES GFC DRAWINGS.

REVISIONS				
S.no	DATE	DESCRIPTION	DRAWN	APP.

SIGNATURES :
PROJECT ARCHITECT

PROJECT CO-ORDINATOR

ARCHITECTS:

**DESIGN EYE**
ARCHITECTS & INTERIOR DESIGNERS

PLOT NO. 1347, ROAD NO. 68, JUBILEE HILLS, HYD.
info@designeyestudio.in
8297434434

DRAWING TITLE :
SECOND FLOOR ELECTRICAL LAYOUT

ORIENTATION:


FILE NAME: SANJEEV REDDY _SET OF DWGS

DRAWN : D BALA	DATE : 17-Nov-22	REV
APPROVED : AR. SAIKRISHNA	SCALE : N.T.S.	R-0
SHEET : 1 OF 3		

JOB No : N.A.	DRAWING No : N.A.
---------------	-------------------

SAVE : 17 November 2022 21:59:14

PLOT : 17 November 2022 22:00:52

LAST SAVED BY: kotid

GROUND FLOOR ELECTRICAL SCHEDULE

SNO	SB NO	ROOM	DESCRIPTION	HEIGHT	MODULE
	T.V	T.V UNIT	2 5A Sockets with Switch & T.V Point,1 LAN point 1 13 A socket with switch 1 13A Socket	1'6"	8M+4M
				4'0"	2M
	ST01	BEDSIDE TABLE-1	2 way - 1 Fan, 1 16A Single pole switch, 1 Fan regulator, 1 5A Socket with switch	2'0"	8M
	ST02	BEDSIDE TABLE-2	1 2way for 2 Ceiling Lights, 1 TV, 1 Lan point, 1 5A Socket with switch	2'0"	6M
	ST03	BEDSIDE TABLE-3	1 2way for 2 Ceiling Lights, 1 for 2 Reading Lights 1 TV, 1 Lan point, 1 13A Socket with switch	2'0"	6M
	OV	OVEN	16A Socket(oven)	4'6"	2M
	MW	MICROWAVE	16A Socket(Microwave)	4'6"	2M
	DS	DRESSER	1 Mirror Light, 1 13A Socket with switch	2'0"	4M
	WB	WASH BASIN	1 Mirror Light, 1 13A Socket with switch	4'0"	4M
	AC	AC	1 16A socket	8'6"	2M
	WS	WORK STATION	1 wall light	4'0"	2M
			2 16A socket with switch, LAN POINT	2'0"	8M
	VDP	VIDEO DOOR PHONE	VIDEO DOOR PHONE	4'0"	2M
01	SB01-A	CAR PORCH	2 for 6 Ceiling Lights, 1 2way for 3 Ceiling Lights,	4'0"	2M
			2 20A Sockets with Switches	2'0"	
02	SB01	ENTRANCE	1 for Bell Buzzer , 5 for 16 Ceiling Lights, 1 2way for 3 Ceiling Lights, 1 for Compound Wall Lights	4'0"	8M
03	SB02	ENTRANCE FOYER	1 for 2 Ceiling Lights 1 for Foot Lamp	4'0"	2M
04	SB03	DRAWING ROOM	2 for 5 Ceiling Lights, 1 2way for 3 Ceiling Lights, 1 for 1 fan 1 for Profile Light, 1 2way for Ceiling Fan, 1 for Wall Light, 1 for foot Lamp	4'0"	8M
05	SB04	DRAWING ROOM	1 2way for Ceiling Fan with Rergulator, 1 for LAN, 1 for Telecom,	2'0"	8M
06	SB05	DRAWING ROOM	1 for LAN, 1 for Telecom, 1 13A Socket with Switch,	2'0"	4M

07	SB06	DRAWING ROOM	1 2way for 3 Ceiling Lights, 1 13A Socket with Switch, 1 fan with regulator	2'0"	8M
8	SB07	LIVING	2 for 4 Ceiling Lights 3 2way for 8 Ceiling Lights, 4 for 12 Spot Lights 1 2way for Ceiling fan, 1 for Foot Lamp.	4'0"	6M+6M
	SB08	LIVING	1 13A socket with switch	2'0"	6M+3M
	SB09	LIVING	3 for 7 Laser Blade Lights, 1 for 2 Ceiling Lights, 1 for 3 Spot Lights.	2'0"	6M+3M
	SB10	COURT YARD	2 for 4 Ceiling Light, 1 for Chandelier, 2 for 5 Landscape Spikes Lights 2 for 5 Exterior Lights	4'0"	6M
	SB11	SERVANT ROOM	1 for 2 Ceiling Lights, 1 2way for 2 Ceiling Lights, 1 2way for Ceiling Fan 1 for Wall Light 1 for TV 1 for Foot Lamp	4'0"	6M
	SB12	SERVANT ROOM	1 2way for 2 Ceiling Lights, 1 2way for Fan with Regulator 1 13A Socket with Switch.	2'0"	8M
13	SB13	SERVANT ROOM	2 for 2 Ceiling Lights, 1 for Exhaust, 1 13A Socket with Switch.	4'0"	4M
14	SB14	COURTYARD	2 2ways for 6 Ceiling Lights,	4'0"	2M
15	SB15	COURTYARD	2 13A Sockets with Switches, 1 for LAN 1 for Telecom.	2'0"	8M
16	SB16	MASTER BEDROOM [MB]	2 for 4 Ceiling Lights. 1 2way for 2 Ceiling Lights, 1 for 4 Spot Lights 1 2way for Fan 1 for Foot Lamp 1 fot TV 1 for Wall Light	4'0"	8M
17	SB17	MASTER BEDROOM	1 13A Sockets with Switches, 1 for Fan with Regulator.	2'0"	6M
18	SB18	MASTER BEDROOM	2 for 4 Ceiling Lights, 1 for Fan with Regulator.	4'0"	6M
19	SB19	MASTER BEDROOM	2 for 3 Ceiling Lights, 1 for 2 Spot Lights, 1 for Geyser, 1 for Exhaust.	4'0"	6M
13	SB13	SERVANT ROOM	2 for 2 Ceiling Lights, 1 for Exhaust, 1 13A Socket with Switch.	4'0"	4M

SNO	SB NO	ROOM	DESCRIPTION	HEIGHT	MODULE
14	SB14	COURTYARD	2 2ways for 6 Ceiling Lights,	4'0"	2M
15	SB15	COURTYARD	2 13A Sockets with Switches, 1 for LAN 1 for Telecom.	2'0"	8M
16	SB16	MASTER BEDROOM [MB]	2 for 4 Ceiling Lights. 1 2way for 2 Ceiling Lights, 1 for 4 Spot Lights 1 2way for Fan 1 for Foot Lamp 1 fot TV 1 for Wall Light	4'0"	8M
17	SB17	MASTER BEDROOM	1 13A Sockets with Switches, 1 for Fan with Regulator.	2'0"	6M
18	SB18	MASTER BEDROOM	2 for 4 Ceiling Lights, 1 for Fan with Regulator.	4'0"	6M
19	SB19	MASTER BEDROOM	2 for 3 Ceiling Lights, 1 for 2 Spot Lights, 1 for Geyser, 1 for Exhaust.	4'0"	6M
20	SB20	DINNING	1 for 2 Spot Lights, 2 for 6 Ceiling Lights, 1 for Fan with Regulator.	4'0"	6M
21	SB21	DINNING	2 for 2 wall Lights, 1 for 2 Ceiling Lights.	4'0"	4M
22	SB22	KITCHEN	1 16A Socket (for Refrigerator)	5'0"	2M
23	SB23	KITCHEN	1 for 2 Spot Lights, 2 for 6 Ceiling Lights, 3 for Fan with regulator 3 Switches for oven, micro wave,Refrigerator.	4'0"	6M+4M
24	SB24	KITCHEN	2 16A Sockets with switchs	3'6"	6M
25	SB25	KITCHEN	2 16A Sockets for R.O & Dish Washer.	2'0"	4M
26	SB26	KITCHEN	2 16A Sockets with switchs	3'6"	6M
27	SB27	KITCHEN	1 16A Socket(HOB) 1 16A Socket(chimney)	2'0"	2M
28	SB28	KITCHEN	3 for 4 kitchen utilities,	4'0"	2M
28	SB29	UTILITY	1 for 2 ceiling Lights.	4'0"	2M
29	SB30	UTILITY	1 13A Sockets with Switches.	3'6"	3M
30	SB31	UTILITY	1 for 1 ceiling Lights.	4'0"	2M
31	SB32	TOILET-03	1 for 1 ceiling Lights.	4'0"	2M

PROJECT TITLE:
RESIDANCE
@ ZAHEERABAD

CLIENT
Mr.SANJEEV REDDY

THIS DRAWING IS THE PROPERTY OF DESIGN EYE ARCHITECTS. NO PART OF THE DRAWING MAY BE REPRODUCED IN ANY MANNER WHAT SO EVER WITHOUT WRITTEN PERMISSION FROM DESIGN EYE ARCHITECTS.

- NOTES :
- ALL DIMENSIONS ARE IN FEETS UNLESS OTHERWISE SPECIFIED.
 - DO NOT SCALE THE DRAWING REFER TO DIMENSIONS AS INDICATED.
 - IF ANY DESCRIENCY FOUND, CONTRACTOR TO BRING TO THE NOTICE OF THE CONSULTANTS BEFORE EXECUTION.
 - THIS DRAWING TO BE READ IN CONJUNCTION WITH RELEVANT ARCHITECTURAL, STRUCTURAL AND OTHER SERVICES GFC DRAWINGS.

REVISIONS

S.no	DATE	DESCRIPTION	DRAWN	APP.

SIGNATURES :

PROJECT ARCHITECT

PROJECT CO-ORDINATOR

ARCHITECTS:



DESIGN EYE
ARCHITECTS & INTERIOR DESIGNERS

PLOT NO. 1 347, ROAD NO. 68, JUBILEE HILLS, HYD.
info@designeyestudio.in
8297434434

DRAWING TITLE :

ELECTRICAL SCHEDULE

ORIENTATION:



FILE NAME: SANJEEV REDDY _SET OF_DWGS

DRAWN : D BALA

DATE : 17-Nov-22

REV

APPROVED : AR. SAIKRISHNA

SCALE : N.T.S.

SHEET : 1 OF 3

R-0

JOB No :
N.A.DRAWING No :
N.A.



FIRST FLOOR ELECTRICAL SCHEDULE

SNO	SB NO	ROOM	DESCRIPTION	HEIGHT	MODULE
	T.V	T.V UNIT	2 5A Sockets with Switch & T.V Point,1 LAN point 1 13A socket with switch 1 13A Socket	1'6"	8M+4M
	ST01	BEDSIDE TABLE-1	2 way - 1 Fan, 1 16A Single pole switch, 1 Fan regulator, 1 5A Socket with switch	4'0"	2M
	ST02	BEDSIDE TABLE-2	1 2way for 2 Ceiling Lights, 1 TV, 1Lan point, 1 5A Socket with switch	2'0"	8M
	ST03	BEDSIDE TABLE-3	1 2way for 2 Ceiling Lights, 1 for 2 Reading Lights 1 TV, 1Lan point, 1 13A Socket with switch	1'10"	6M
	OV	OVEN	16A Socket(oven)	1'10"	6M
	MW	MICROWAVE	16A Socket(Microwave)	4'6"	2M
	DS	DRESSER	1 Mirror Light, 1 13A Socket with switch	4'6"	2M
	WB	WASH BASIN	1 Mirror Light, 1 13A Socket with switch	2'0"	4M
	AC	AC	1 16A socket	4'0"	2M
	WS	WORK STATION	1 wall light 2 16A socket with switch, LAN POINT	2'0"	8M
	VDP	VIDEO DOOR PHONE	VIDEO DOOR PHONE	4'0"	2M
01	SB33	FAMILY LOUNGE	2 for 5 Ceiling Lights, 1 2way for 3 Ceiling Lights, 1 For Fan, 1 for Foot Lamp.	8'6"	2M

02	SB34	FAMILY LOUNGE	1 2way for Ceiling Fan with Regulator, 1 2way for 3 Ceiling Lights.	4'0"	2M
03	SB35	BEDROOM-03 [MB]	1 for 2 Ceiling Lights, 1 2Way For 2 ceiling lights, 1 2Way For Fan, 1 for Wall Light, 1 for Foot Lamp.	4'0"	6M
04	SB36	BEDROOM-03	3 for 7 Ceiling Lights, 1 for Ceiling Fan with Regulator, 1 13A Socket with Switch.	4'0"	6M+3M

05	SB37	BEDROOM-03 W.I.C	1 For 2 Ceiling Lights.	4'0"	2M
06	SB38	BEDROOM-03 W.I.C	2 for 4 Ceiling Lights, 1 for Geyser, 1 for Exhaust.	4'0"	4M
07	SB39	FAMILY LIVING [MB]	1 for 2 Ceiling Lights 3 2way for 8 Ceiling Lights, 1 2way for chandilier 1 for Foot Lamp.	4'0"	8M
08	SB40	FAMILY LIVING	1 13A Socket with Switch, 1 for LANPOINT, 1 for telecom.	2'0"	6M
09	SB41	FAMILY LIVING	1 2way for 3 Ceiling Lights, 1 13A Socket with Switch.	4'0"	4M
10	SB42	HOME THEATRE	3 for 8 Ceiling Lights, 1 2way for 3 Ceiling Lights, 1 For Fan with Regulator, 1 2Way For Fan.	4'0"	8M
11	SB43	HOME THEATRE	1 for 3 Ceiling Lights, 1 2way for 3 Ceiling Lights, 1 2Way For Fan with Regulator, 1 13A Socket with Switch.	4'0"	8M
12	SB44	CORRIDOR	2 for 5 Ceiling Lights, 1 for 2 Spot Lights,	4'0"	4M
13	SB45	G.BEDROOM [MB]	1 2way for 2 Ceiling Lights, 1 For 2 Ceiling Lights, 1 2way for Fan, 1 For Wall Light, 1 For Foot Lamp.	4'0"	6M
14	SB46	G.BEDROOM	1 For 2 Ceiling Lights.	4'0"	2M
15	SB47	G.BEDROOM W.I.C	1 for 2 Ceiling Lights, 1 for Geyser, 1 for Exhaust.	4'0"	3M
16	SB48	CORRIDOR	1 for 3 Spot Lights.	4'0"	2M
17	SB49	MASTER BEDROOM [MB]	4 for 9 Ceiling Lights, 1 2Way For 2 ceiling lights, 2 2Way For Fan, 1 for Wall Light, 1 for Foot Lamp.	4'0"	6M+3M
18	SB50	MASTER BEDROOM	2 for 4 Ceiling Lights, 1 For Fan with Regulator.	4'0"	3M
19	SB51	MASTER BEDROOM W.I.C	1 for 2 Ceiling Lights, 1 for Geyser, 1 for Exhaust.	4'0"	3M

LEGEND & ABBREVIATIONS	
	BUZZER
	3W WALL MOUNTED LIGHT FIXTURE
	5W SPOT LIGHT FIXTURE
	3W LED FOOT LIGHT FIXTURE
	12W LED LIGHT FIXTURE
	16W LED LIGHT FIXTURE
	1200MM SWEEP CEILING FAN POINT
	EXHAUST FAN
	DISTRIBUTION BOARD
	25mmø PVC CONDUIT FOR LIGHTING
	25mmø PVC CONDUIT FOR RUN OF MAINS
	25mmø PVC CONDUIT FOR SOLAR POWER (IN CEILING) – FOR ALL TV'S
	32mmø PVC CONDUIT FOR RUN OF MAINS

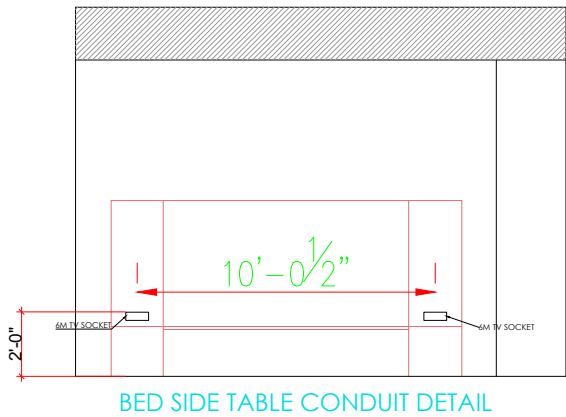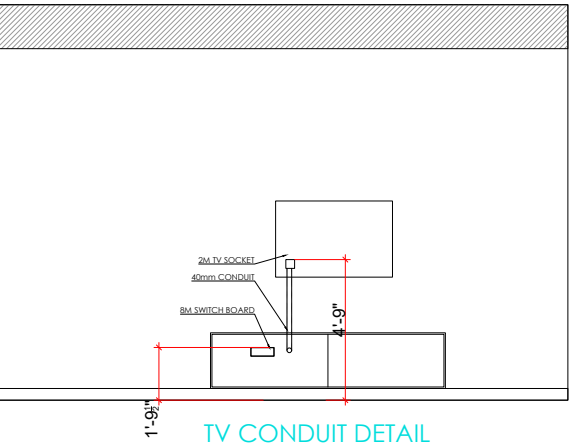

PROJECT TITLE:
RESIDANCE
@ ZAHEERABAD

CLIENT
Mr.SANJEEV REDDY

THIS DRAWING IS THE PROPERTY OF DESIGN EYE ARCHITECTS. NO PART OF THE DRAWING MAY BE REPRODUCED IN ANY MANNER WHAT SO EVER. WITHOUT WRITTEN PERMISSION FROM DESIGN EYE ARCHITECTS.

- NOTES :
- ALL DIMENSIONS ARE IN FEET UNLESS OTHERWISE SPECIFIED.
 - DO NOT SCALE THE DRAWING REFER TO DIMENSIONS AS INDICATED.
 - IF ANY DISCREPANCY FOUND, CONTRACTOR TO BRING TO THE NOTICE OF THE CONSULTANTS BEFORE EXECUTION.
 - THIS DRAWING TO BE READ IN CONJUNCTION WITH RELEVANT ARCHITECTURAL, STRUCTURAL AND OTHER SERVICES GFC DRAWINGS.

REVISIONS

S.no	DATE	DESCRIPTION	DRAWN	APP.

SIGNATURES :

PROJECT ARCHITECT

PROJECT CO-ORDINATOR

ARCHITECTS:



DESIGN EYE
ARCHITECTS & INTERIOR DESIGNERS

PLOT NO. 1347, ROAD NO. 68, JUBILEE HILLS, HYD.
info@designeyestudio.in
8297434434

DRAWING TITLE :
ELECTRICAL SCHEDULE

ORIENTATION:




FILE NAME: SANJEEV REDDY _SET OF_DWGS		
DRAWN : D BALA	DATE : 17-Nov-22	REV
APPROVED : AR. SAIKRISHNA	SCALE : N.T.S.	R-0
JOB No : N.A.	DRAWING No : N.A.	

SECOND FLOOR ELECTRICAL SCHEDULE

SNO	SB NO	ROOM	DESCRIPTION	HEIGHT	MODULE
	T.V	T.V UNIT	2 5A Sockets with Switch & T.V Point,1 LAN point 1 13 A socket with switch 1 13A Socket	1'6"	8M+4M
				4'0"	2M
	ST01	BEDSIDE TABLE-1	2 way - 1 Fan, 1 16A Single pole switch, 1 Fan regulator, 1 5A Socket with switch	2'0"	8M
	ST02	BEDSIDE TABLE-2	1 2way for 2 Ceiling Lights, 1 TV, 1Lan point, 1 5A Socket with switch	1'10"	6M
	ST03	BEDSIDE TABLE-3	1 2way for 2 Ceiling Lights, 1 for 2 Reading Lights 1 TV, 1Lan point, 1 13A Socket with switch	1'10"	6M
	OV	OVEN	16A Socket(oven)	4'6"	2M
	MW	MICROWAVE	16A Socket(Microwave)	4'6"	2M
	DS	DRESSER	1Mirror Light, 1 13A Socket with switch	2'0"	4M
	WB	WASH BASIN	1Mirror Light, 1 13A Socket with switch	4'0"	4M
	AC	AC	1 16A socket	8'6"	2M
	WS	WORK STATION	1 wall light 2 16A socket with switch, LAN POINT	4'0" 2'0"	2M 8M
	VDP	VIDEO DOOR PHONE	VIDEO DOOR PHONE	4'0"	2M
01	SB50	LOUNGE [MB]	1 2way for Ceiling Fan 2 for 5ceiling lights, 1 for 3 spot lights, 1 foot lamp	4'0"	6M
02	SB51	LOUNGE	1 for Ceiling Fan with Regulator, 2 for 6 Ceiling lights, 2 For Wall Lights.	4'0"	8M
03	SB51A	LOUNGE	3 for 8 Ceiling lights, 1 for Chandelier.	4'0"	6M

03	SB52	LOUNGE	1 2way for Ceiling Fan with Regulator, 1 2way for 3ceiling lights 1 13A Socket with Switch	2'0"	8M
04	SB52A	LOUNGE	1 For LAN, 1 For Telecom, 1 13A Socket with Switch.	2'0"	6M
05	SB53	LOUNGE	2 for 3 Ceiling Lights,	4'0"	2M
06	SB54	BEDROOM-04 [MB]	2 for 4 Ceiling Lights. 1 2way for 2 Ceiling Lights, 1 for 4 Spot Lights, 1 2way for Fan, 1 for Foot Lamp, 1 for TV, 1 for Wall Light.	4'0"	8M
07	SB55	BEDROOM-04	1 13A Sockets with Switches, 1 for Fan with Regulator.	1'6"	6M
08	SB56	BEDROOM-04	1 13A Sockets with Switches, 2 for 4 Ceiling Lights, 1 for Fan with Regulator.	4'0"	8M
09	SB57	BEDROOM-04 W.I.C	2 for 4Ceiling Lights, 1 for Geyser, 1 for Exhaust.	4'0"	4M
10	SB58	SAUNA	3 for 6 Ceiling Lights. 1 For 3 spot lights, 1 For Wall Light, 2 16A Switches.	4'0"	8M
11	SB59	SAUNA	1 16A Socket.	4'0"	2M
12	SB59A	SAUNA	1 16A Socket.	4'0"	2M
13	SB60	OPEN TERRACE	1 For 2 Ceiling Lights, 3 for 5 Wall Lights.	4'0"	4M

LEGEND & ABBREVIATIONS	
	BUZZER
	3W WALL MOUNTED LIGHT FIXTURE
	5W SPOT LIGHT FIXTURE
	3W LED FOOT LIGHT FIXTURE
	12W LED LIGHT FIXTURE
	16W LED LIGHT FIXTURE
	1200MM SWEEP CEILING FAN POINT
	EXHAUST FAN
	DISTRIBUTION BOARD
	25mmØ PVC CONDUIT FOR LIGHTING
	25mmØ PVC CONDUIT FOR RUN OF MAINS
	25mmØ PVC CONDUIT FOR SOLAR POWER (IN CEILING) – FOR ALL TV'S
	32mmØ PVC CONDUIT FOR RUN OF MAINS

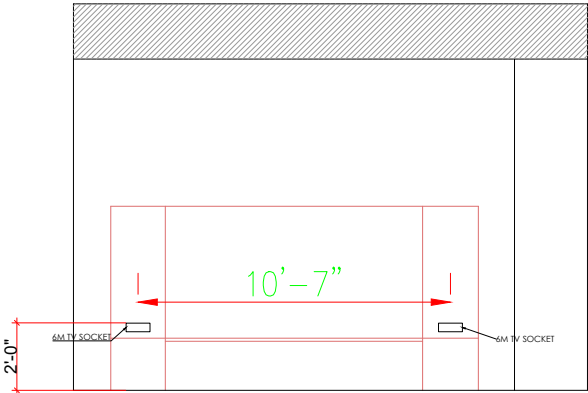

BED SIDE TABLE CONDUIT DETAIL

	2MODULE
	3MODULE
	4MODULE
	6MODULE
	8MODULE
	12MODULE
	8 WAY TPN DISTRIBUTION BOARD

PROJECT TITLE:
RESIDANCE
@ ZAHEERABAD

CLIENT
Mr.SANJEEV REDDY

THIS DRAWING IS THE PROPERTY OF DESIGN EYE ARCHITECTS. NO PART OF THE DRAWING MAY BE REPRODUCED IN ANY MANNER WHAT SO EVER WITHOUT WRITTEN PERMISSION FROM DESIGN EYE ARCHITECTS.

NOTES :
1. ALL DIMENSIONS ARE IN FEET UNLESS OTHERWISE SPECIFIED.
2. DO NOT SCALE THE DRAWING REFER TO DIMENSIONS AS INDICATED.
3. IF ANY DESCRIPENCY FOUND, CONTRACTOR TO BRING TO THE NOTICE OF THE CONSULTANTS BEFORE EXECUTION.
4. THIS DRAWING TO BE READ IN CONJUNCTION WITH RELEVANT ARCHITECTURAL, STRUCTURAL AND OTHER SERVICES GFC DRAWINGS.

REVISIONS				
S.no	DATE	DESCRIPTION	DRAWN	APP.

SIGNATURES :
PROJECT ARCHITECT

PROJECT CO-ORDINATOR

ARCHITECTS:
 DESIGN EYE
ARCHITECTS & INTERIOR DESIGNERS

PLOT NO. 1347, ROAD NO. 68, JUBILEE HILLS, HYD.
info@designeyestudio.in
8297434434

DRAWING TITLE :
ELECTRICAL SCHEDULE

FILE NAME: SANJEEV REDDY _SET OF DWGS

DRAWN : D BALA

DATE : 17-Nov-22

REV

APPROVED : AR. SAIKRISHNA

SCALE : N.T.S.

SHEET : 1 OF 3


JOB No :
N.A.

DRAWING No :
N.A.


ORIENTATION:

FILE PATH: D:\OFFICE DAILY DRAFTING\CAD\SANJEEV REDDY\CAD\RK_24012022_AR_SANJEEV REDDY_SET OF DRAWINGS.DWG


SAVE : 17 November 2022 22:19:42 PLOT : 17 November 2022 22:21:30 LAST SAVED BY: kolid

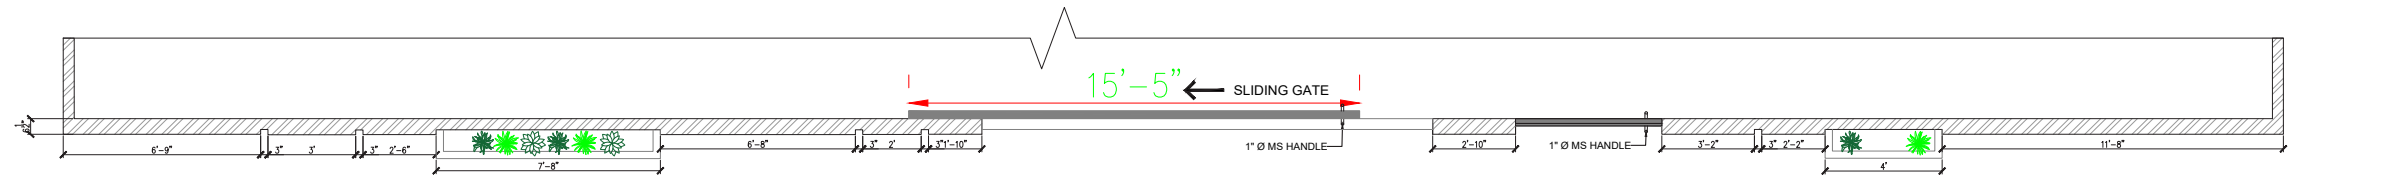

COMPOUND WALL SECTIONAL DETAIL-'A-A'

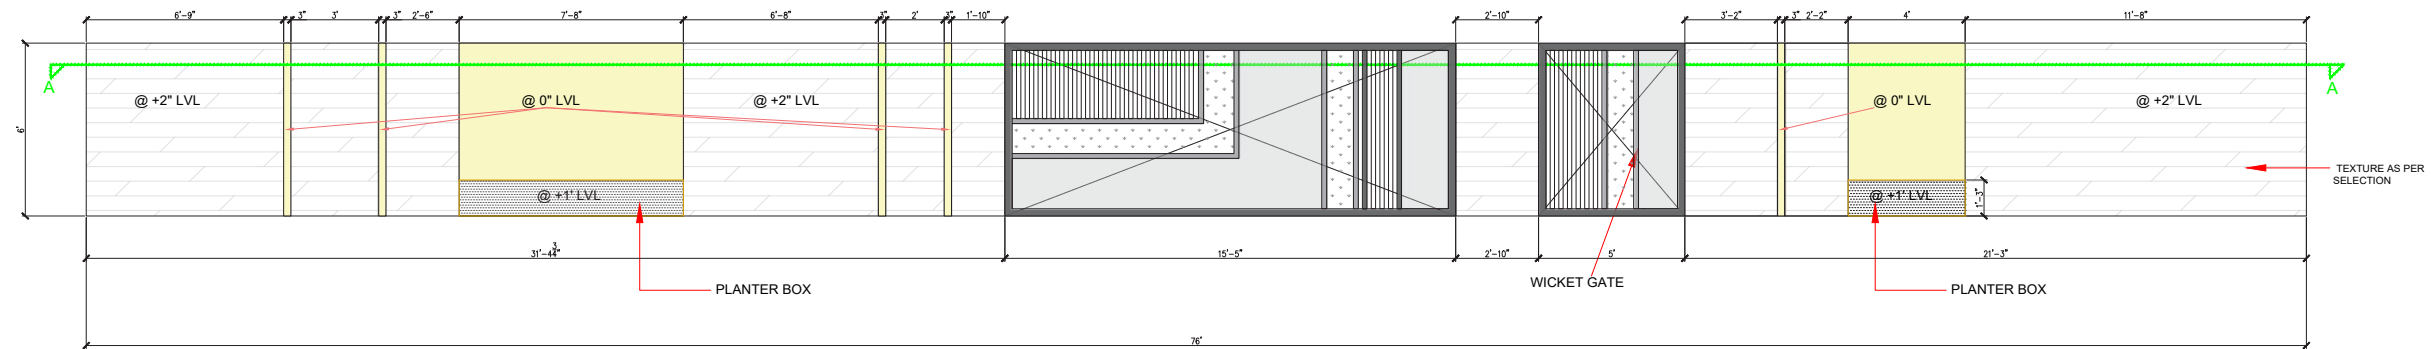

COMPOUND WALL ELEVATION

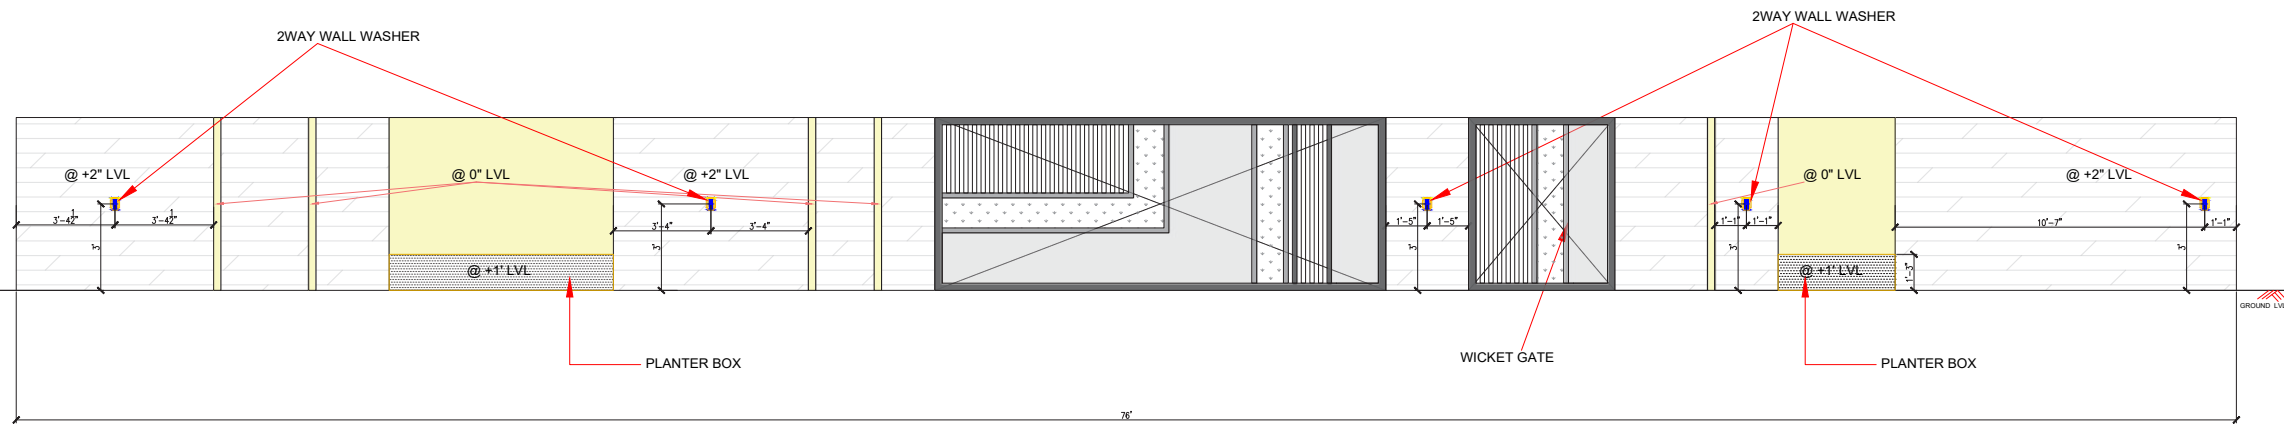

COMPOUND WALL ELEVATION ELECTRICAL

PROJECT TITLE:
**RESIDENTIAL @
ZAHEERABAD**

CLIENT
Mr.NARASIMHA REDDY

THIS DRAWING IS THE PROPERTY OF DESIGN EYE ARCHITECTS NO PART OF THE DRAWING MAY BE REPRODUCED IN ANY MANNER WHAT SO EVER WITHOUT WRITTEN PERMISSION FROM DESIGN EYE ARCHITECTS.

- NOTES :
1. ALL DIMENSIONS ARE IN FEET UNLESS OTHERWISE SPECIFIED.
 2. DO NOT SCALE THE DRAWING REFER TO DIMENSIONS AS INDICATED.
 3. IF ANY DESCRIPENCY FOUND, CONTRACTOR TO BRING TO THE NOTICE OF THE CONSULTANTS BEFORE EXECUTION.
 4. THIS DRAWING TO BE READ IN CONJUNCTION WITH RELEVANT ARCHITECTURAL, STRUCTURAL AND OTHER SERVICES GFC DRAWINGS.

REVISIONS

S.no	DATE	DESCRIPTION	DRAWN	APP.

SIGNATURES :
PROJECT ARCHITECT

PROJECT CO-ORDINATOR

ARCHITECTS:



DESIGN EYE
ARCHITECTS & INTERIOR DESIGNERS


PLOT NO. 1347, ROAD NO. 68, JUBILEE HILLS, HYD.
info@designeyestudio.in
8297434434

DRAWING TITLE :
COMPOUND WALL DETAIL

ORIENTATION:
N
↑

FILE NAME:SANJEEV REDDY_COMPOUND WALL.

DRAWN : BALU	DATE : 27-Aug-22	REV
APPROVED : AR. SAIKRISHNA	SCALE : N.T.S.	R-0
JOB No : N.A.	DRAWING No : N.A.	

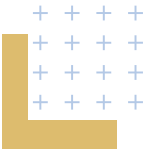

PLANNING,
DESIGN &
RENDER

INTERIORS

SHARATH RESIDENCE

This a Duplex residence,
located in Hyderabad.

The Client asked for
Contemporary look
Interiors, So first i started
with Developing of Internal
Staircase Area.

With a waterbody and MS
staircase.

Materials used are
Patterened Tiles, Italian
Marble & Pale Color for
Walls





PROJECT TITLE:
**RESIDENTIAL @
WEST MARREDPALLY**

CLIENT
SHARATH

THIS DRAWING IS THE PROPERTY OF DESIGN EYE ARCHITECTS. NO PART OF THE DRAWING MAY BE REPRODUCED IN ANY MANNER WHAT SO EVER WITHOUT WRITTEN PERMISSION FROM DESIGN EYE ARCHITECTS.

- NOTES :
1. ALL DIMENSIONS ARE IN FEET UNLESS OTHERWISE SPECIFIED.
 2. DO NOT SCALE THE DRAWING REFER TO DIMENSIONS AS INDICATED.
 3. IF ANY DESCRIPENCY FOUND, CONTRACTOR TO BRING TO THE NOTICE OF THE CONSULTANTS BEFORE EXECUTION.
 4. THIS DRAWING TO BE READ IN CONJUNCTION WITH RELEVANT ARCHITECTURAL, STRUCTURAL AND OTHER SERVICES GFC DRAWINGS.

REVISIONS				
S.no	DATE	DESCRIPTION	DRAWN	APP.

SIGNATURES :
PROJECT ARCHITECT

PROJECT CO-ORDINATOR

ARCHITECTS:
**DESIGN EYE**
ARCHITECTS & INTERIOR DESIGNERS
PLOT NO. 1347, ROAD NO. 68, JUBILEE HILLS, HYD.
info@designeyestudio.in
8297434434

DRAWING TITLE : 2ND FLOOR		ORIENTATION: 	
FILE NAME:Mr.SHARATH_FLOOR PLANS			
DRAWN : D BALA		DATE : 5-Sep-22	REV
APPROVED : AR. SAIKRISHNA		SCALE : N.T.S.	R-0
		SHEET : AR003	
JOB No : N.A.	DRAWING No : N.A.		



LIVING AREA



LIVING AREA



LIVING AREA



PUJA ROOM



PROJECT TITLE:
PROPOSED RESIDENCE

CLIENT

THIS DRAWING IS THE PROPERTY OF DESIGN EYE ARCHITECTS NO PART OF THE DRAWING MAY BE REPRODUCED IN ANY MANNER WHAT SO EVER WITHOUT WRITTEN PERMISSION FROM DESIGN EYE ARCHITECTS.

- NOTES:
- 1. ALL DIMENSIONS ARE IN FEET UNLESS OTHERWISE SPECIFIED.
 - 2. DO NOT SCALE THE DRAWING REFER TO DIMENSIONS AS INDICATED.
 - 3. IF ANY DESCRIPTENCY FOUND, CONTRACTOR TO BRING TO THE NOTICE OF THE CONSULTANTS BEFORE EXECUTION.
 - 4. THIS DRAWING TO BE READ IN CONJUNCTION WITH RELEVANT ARCHITECTURAL, STRUCTURAL AND OTHER SERVICES GFC DRAWINGS.

REVISIONS				
S.no	DATE	DESCRIPTION	DRAWN	APP.

SIGNATURES:
PROJECT ARCHITECT

PROJECT CO-ORDINATOR

ARCHITECTS:

DESIGN EYE
ARCHITECTS & INTERIOR DESIGNERS

PLOT NO. 1347, ROAD NO. 68, JUBILEE HILLS, HYD.
info@designeyestudio.in
8297434434

DRAWING TITLE : INTERIORS		ORIENTATION: 	
FILE NAME : PRASAD REDDY FLOOR PLANS			
DRAWN : D BALA		DATE :28-Jun-22	REV
SCALE :N.T.S. APPROVED :AR. SAIKRISHNA			R-0
		SHEET :01 OF 03	
JOB No :D	DRAWING No :N.A.		
N.A.			



COURT YARD



COURT YARD



COURT YARD & DINING



COURT YARD

PROJECT TITLE: PROPOSED RESIDENCE		THIS DRAWING IS THE PROPERTY OF DESIGN EYE ARCHITECTS NO PART OF THE DRAWING MAY BE REPRODUCED IN ANY MANNER WHAT SO EVER WITHOUT WRITTEN PERMISSION FROM DESIGN EYE ARCHITECTS.					REVISIONS					SIGNATURES : PROJECT ARCHITECT		ARCHITECTS: DESIGN EYE ARCHITECTS & INTERIOR DESIGNERS PLOT NO. 1347, ROAD NO. 68, JUBILEE HILLS, HYD. info@designeyestudio.in 8297434434			DRAWING TITLE : INTERIORS			ORIENTATION:
CLIENT												NOTES : 1. ALL DIMENSIONS ARE IN FEET UNLESS OTHERWISE SPECIFIED. 2. DO NOT SCALE THE DRAWING REFER TO DIMENSIONS AS INDICATED. 3. IF ANY DESCRIPENCY FOUND, CONTRACTOR TO BRING TO THE NOTICE OF THE CONSULTANTS BEFORE EXECUTION. 4. THIS DRAWING TO BE READ IN CONJUNCTION WITH RELEVANT ARCHITECTURAL, STRUCTURAL AND OTHER SERVICES GFC DRAWINGS.					PROJECT CO-ORDINATOR		FILE NAME : PRASAD REDDY FLOOR PLANS	
														DRAWN : D BALA		DATE :28-Jun-22		REV	R-0	
														SCALE :N.T.S. APPROVED :AR. SAIKRISHNA		SHEET :01 OF 03				
														JOB No :N.A.		DRAWING No :N.A.				



MASTER BEDROOM



MASTER BEDROOM




CHILDRENS BEDROOM




CHILDRENS BEDROOM

PROJECT TITLE: PROPOSED RESIDENCE		THIS DRAWING IS THE PROPERTY OF DESIGN EYE ARCHITECTS NO PART OF THE DRAWING MAY BE REPRODUCED IN ANY MANNER WHAT SO EVER WITHOUT WRITTEN PERMISSION FROM DESIGN EYE ARCHITECTS.		REVISIONS			SIGNATURES : PROJECT ARCHITECT		ARCHITECTS:  DESIGN EYE ARCHITECTS & INTERIOR DESIGNERS PLOT NO. 1347, ROAD NO. 68, JUBILEE HILLS, HYD. info@designeyestudio.in 8297434434		DRAWING TITLE : INTERIORS		ORIENTATION: 	
CLIENT		NOTES : 1. ALL DIMENSIONS ARE IN FEET UNLESS OTHERWISE SPECIFIED. 2. DO NOT SCALE THE DRAWING REFER TO DIMENSIONS AS INDICATED. 3. IF ANY DESCRIPENCY FOUND, CONTRACTOR TO BRING TO THE NOTICE OF THE CONSULTANTS BEFORE EXECUTION. 4. THIS DRAWING TO BE READ IN CONJUNCTION WITH RELEVANT ARCHITECTURAL, STRUCTURAL AND OTHER SERVICES GFC DRAWINGS.					PROJECT CO-ORDINATOR				FILE NAME : PRASAD REDDY FLOOR PLANS		DRAWN : D BALA	
											SCALE :N.T.S.		R-0	
											APPROVED :AR. SAIKRISHNA			
											JOB No :DRAWING No :N.A.			
											N.A.			

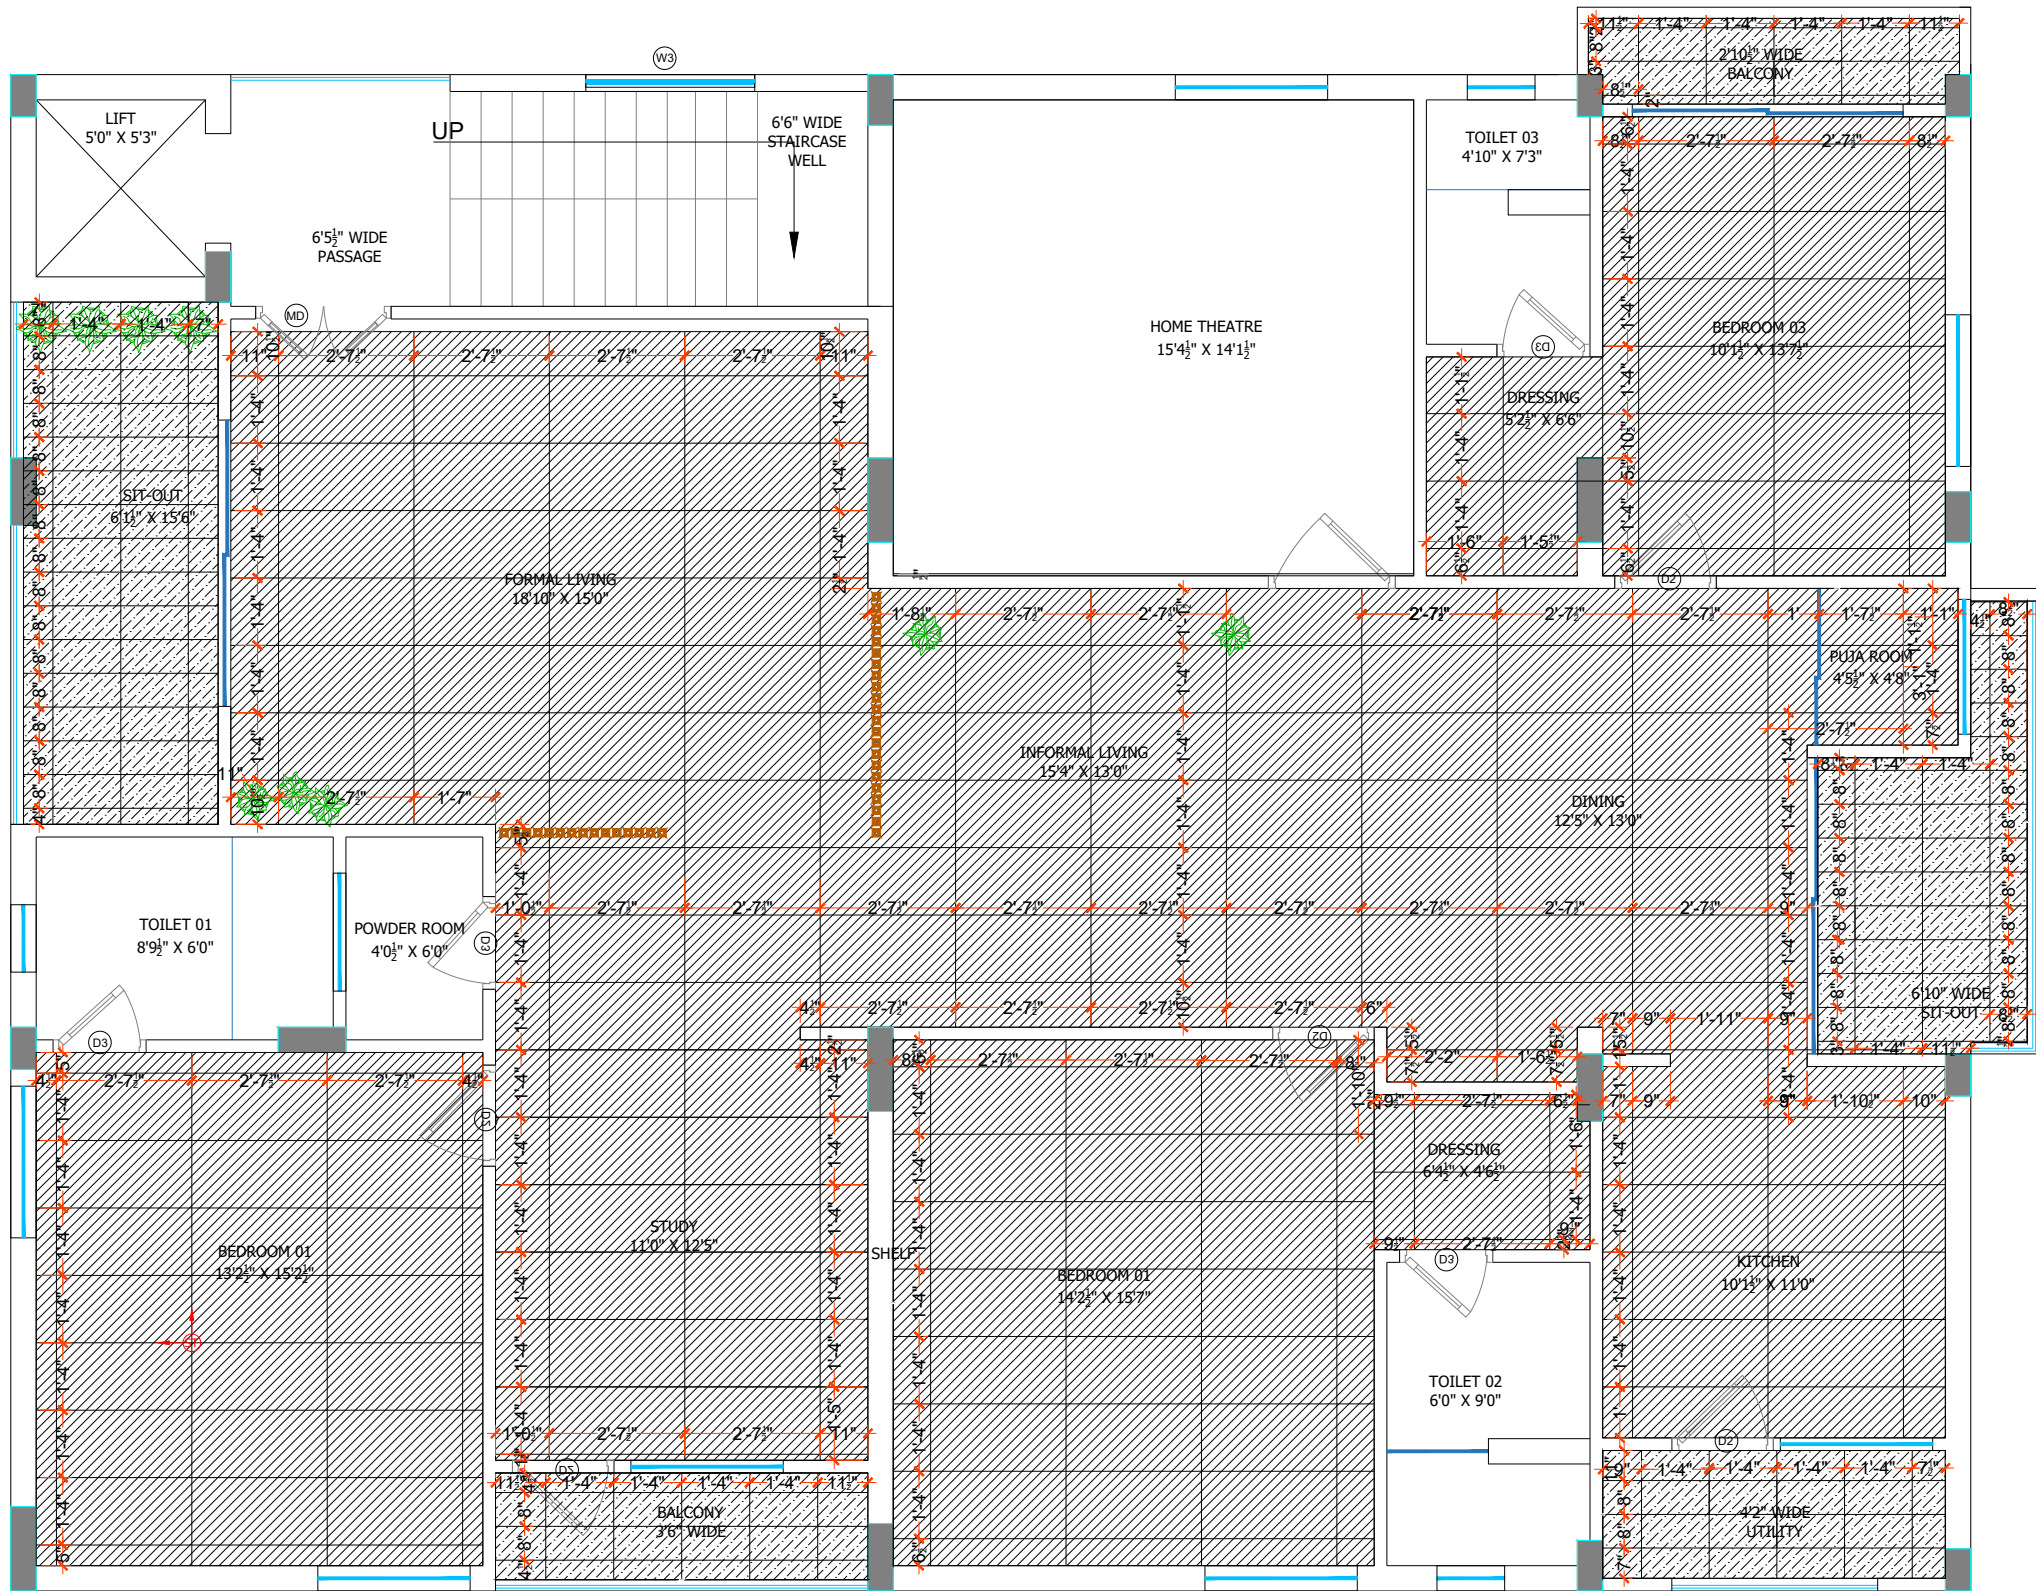


PROJECT TITLE: 	
--	--


3BHK TOI 1

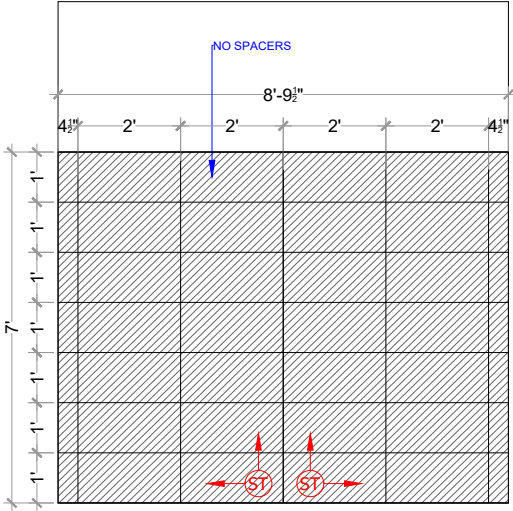


Elevation D

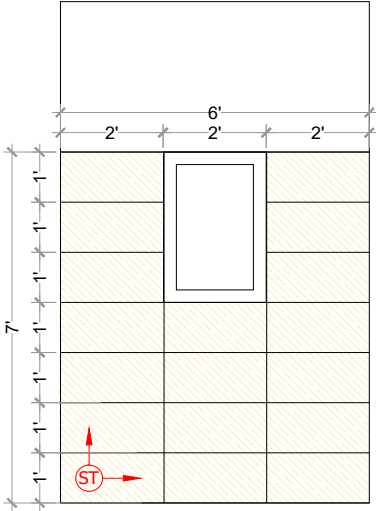



Elevation C

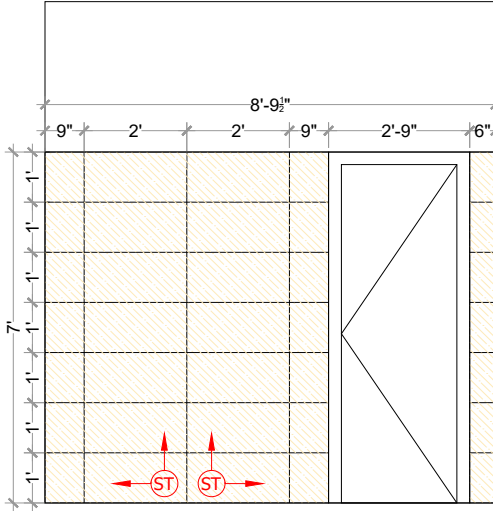

Elevation B

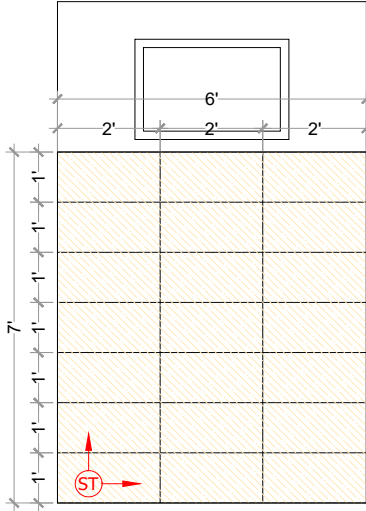

Elevation A

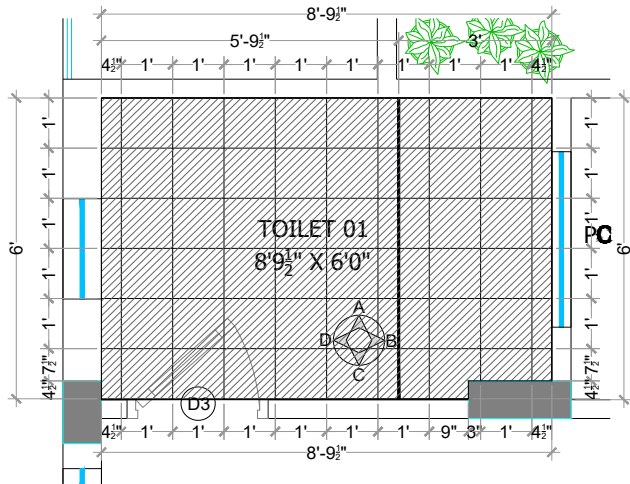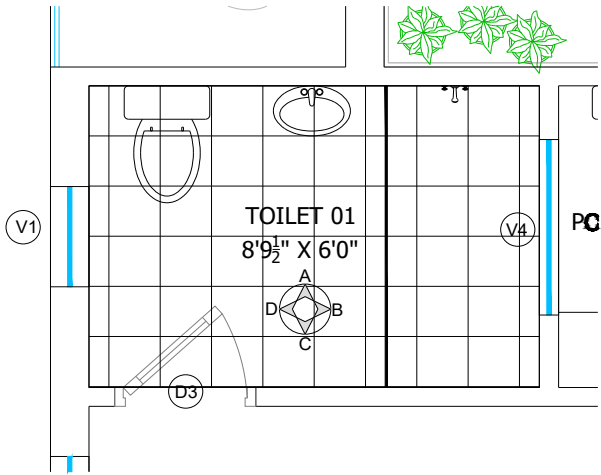

High-lighter Tile	: 61.42sft
Plain Tile	: 120.39sft
Floor Tile	: 52.20sft


PROJECT TITLE:		THIS DRAWING IS THE PROPERTY OF DESIGN EYE ARCHITECTS. NO PART OF THE DRAWING MAY BE REPRODUCED IN ANY MANNER WHAT SO EVER WITHOUT WRITTEN PERMISSION FROM DESIGN EYE ARCHITECTS.		REVISIONS		SIGNATURES :		ARCHITECTS:		DRAWING TITLE :		ORIENTATION:	
GADWAL						PROJECT ARCHITECT		 DESIGN EYE ARCHITECTS & INTERIOR DESIGNERS		MACHABOLARAM TILE LAYOUT			
CLIENT								PROJECT CO-ORDINATOR		PLOT NO. I 347, ROAD NO.68, JUBILEE HILLS, HYD. info@designeyestudio.in 8297434434			
Mr.JEEVAN REDDY										FILE NAME: RP_120121_IN_AR			
						DATE				DRAWN		APP.	

Project: Hospital
Package: INTERIOR BOQ

PRELIMINARY BILL OF QUANTITY


SL. NO.	DESCRIPTION	UNIT	QTY	RATE	AMOUNT
A	CIVIL WORKS				
1.00	Ground Floor				
	Dismantling of unrequired wall etc. Construction of emergency dept., Day care, Pharmacy & lobby for 40-50 no's.				65,00,000.00
2.00	First Floor				
	Construction of 6 no's. OPD consultaion rooms, Creating infrastructure for Laboratory & Radiology, Creating rooms of all diagnostic modalities, Nursing stations.				70,00,000.00
3.00	Second Floor				
	Removing odd floorings, Building 3 no's. Operation theatres, Cath Lab, ICU with 25 beds & CSSD dept. & Nursing stations				1,75,00,000.00
4.00	Third Floor				
	Removing the partition walls & making 24 genel beds, one side & 12 Twin sharing beds other side. Needed to create Bathrooms, Toilets , Water connections & Nursing stations as required.				60,00,000.00
5.00	Forth Floor				
	Removing the partition walls & making 24 genel beds, one side & 12 Twin sharing beds other side. Needed to create Bathrooms, Toilets , Water connections & Nursing stations as required.				60,00,000.00
6.00	Fifth Floor				
	To modify (1 suit room & 11 super deluxe rooms) to be suitable for Patient stay. To provide more water connections & Nursing stations as required				50,00,000.00
					-
7.00	Terrace Floor				
	To construct Adminisstration block, General & Pharmacy stores, Canteen & one more water storage tank with 1 lakh ltr. Capacity				1,00,00,000.00
B	PLUMBING WORKS				
	Need extra Plumbing work/ Modification to suit the requirements of hospital				30,00,000.00
C	ELECTRICAL WORKS				

SL. NO.	DESCRIPTION	UNIT	QTY	RATE	AMOUNT
	Power load needs to be increased by 100 KVA. Needs to do more works as more no. of connections, Lighting needs to be done				30,00,000.00
D	AIR CONDITIONING/HVAV				
	Need to double the capacity of air conditioning as many service areas & Patient areas to be increased.				25,00,000.00
E	MEDICAL GASES				
	Need to create provision for Medical gas supply to all Patient beds.				35,00,000.00
F	RO PLANT & SOFTNER PLANT				
	Need to create RO & Softner Plant for hospital requirements				15,00,000.00
	TOTAL				7,15,00,000.00

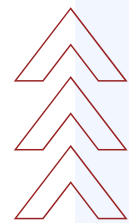

CONCEPT, RENDER & PRESENTATION

COLLOBORATE
COUNTY

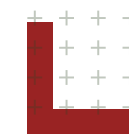

WORKING
DRAWINGS,
& RENDER

Sanjeev reddy residence is a 5 BHK residence filled with amenities, such as Home Theatre, Court Yard, Suana room, Open Terrace.



Site Visit


SITE SURROUNDINGS & CONTEXT.

TOTAL AREA 94492.45 SQ.MT'S

TOTAL PLOT'S NO'S : 296 NO'S



MEGALITHIC
STONES
Mahbubnagar

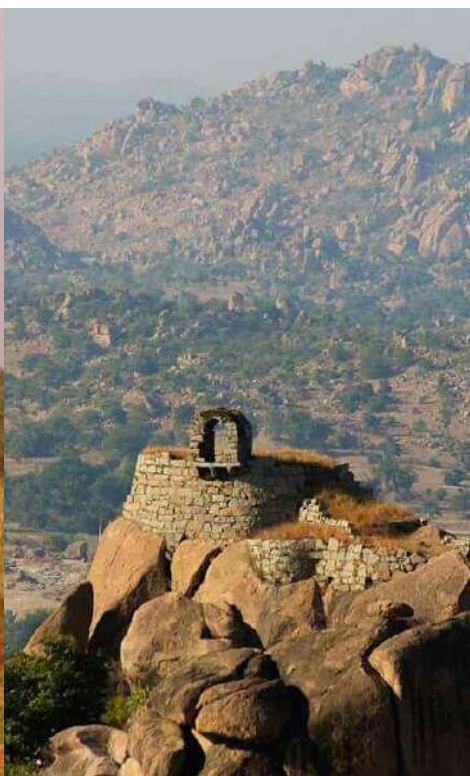

KOILKONDA
FORT
Mahbubnagar



AMMAPALLE
JANAKIRAMA
TEMPLES
Shamshabad,
Mahbubnagar




Site aerial view

Evolution




TEMPLE POND

From the two Ammapalle and Janaki rama temples we took the temple pond structure to as design element for concept evaluation.

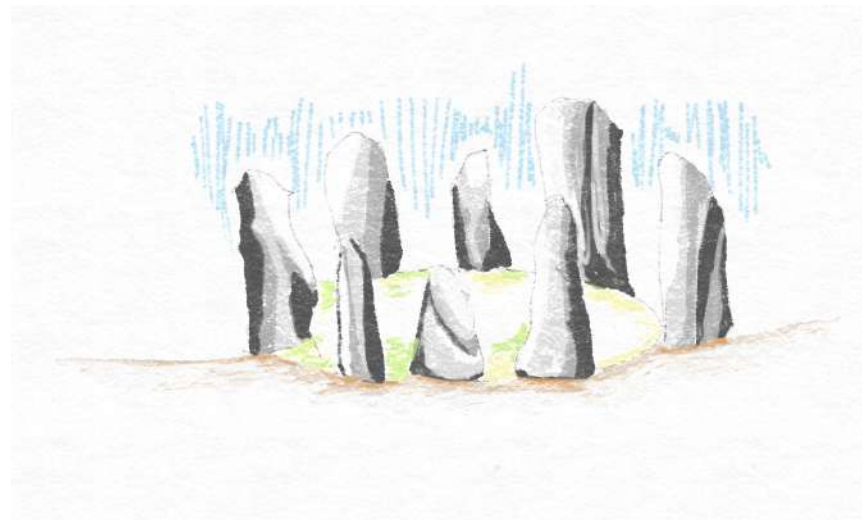

MEGALITHIC STONES

The megaliths were found in Mudumal HYDERABAD: In a significant discovery, historians and archeologists have found what they describe as the only megalithic site in Telangana.

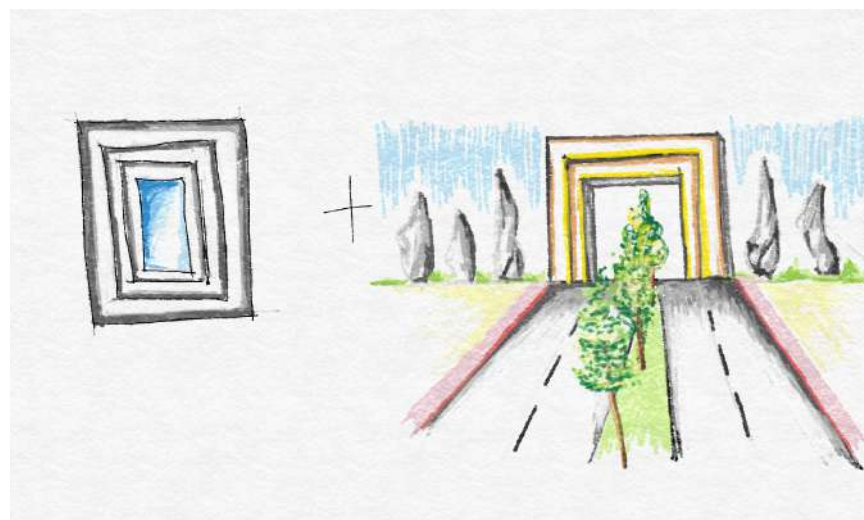

CONCLUSION

By integration of both structure which are culturally rich we evolve the concept for design approach.



ENTRANCE ARCH

THE ARCH CREATES AN ILLUSION OF A WELL WHEN COMING INSIDE.

THE PLAY OF CURVES SUPPORTS THE MASSIVE STRUCTURE AND LOOKS AESTHETICALLY APPEALING WITH THE INTEGRATION OF STONE SHOWS THE COLLABORATION OF DIFFERENT ELEMENTS TOGETHER.



STREET SCAPE


BEAUTIFYING THE STREETS WITH A
COMBINATION OF MURALS & STREET LAMPS.

TREE IS THE ABSTRACT FORM OF STREET
LAMP DESIGN WE HAVE TWO DESIGNS FOR
THAT ONE FOR ROW LIGHTS AND ONE FOR
JUNCTIONS





PEDESTRIAN BRIDGE

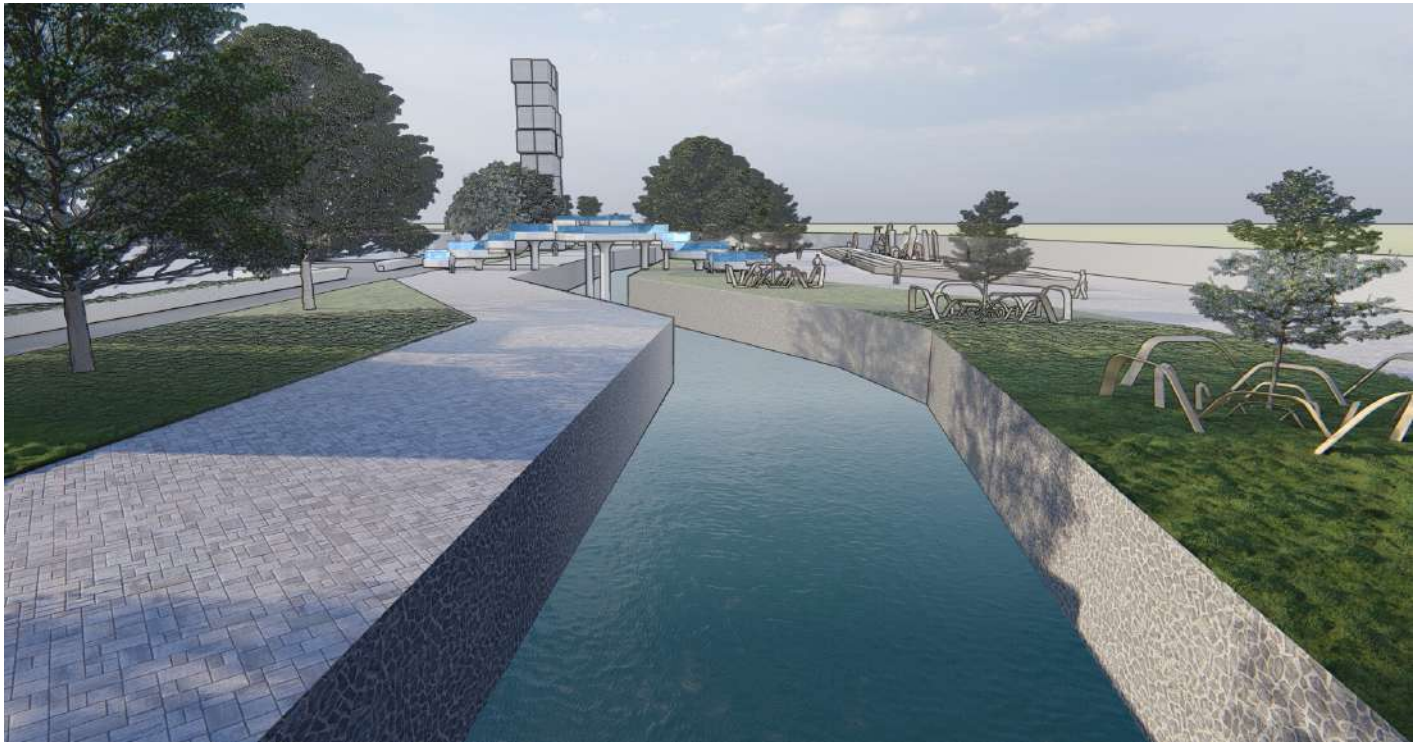

PARK AREA



PARK AREA



STREET SCAPE

PROJECT TITLE: PROPOSED RESIDENCE		THIS DRAWING IS THE PROPERTY OF DESIGN EYE ARCHITECTS NO PART OF THE DRAWING MAY BE REPRODUCED IN ANY MANNER WHAT SO EVER WITHOUT WRITTEN PERMISSION FROM DESIGN EYE ARCHITECTS. NOTES : 1. ALL DIMENSIONS ARE IN FEET UNLESS OTHERWISE SPECIFIED. 2. DO NOT SCALE THE DRAWING REFER TO DIMENSIONS AS INDICATED. 3. IF ANY DESCRIPENY FOUND, CONTRACTOR TO BRING TO THE NOTICE OF THE CONSULTANTS BEFORE EXECUTION. 4. THIS DRAWING TO BE READ IN CONJUNCTION WITH RELEVANT ARCHITECTURAL, STRUCTURAL AND OTHER SERVICES GFC DRAWINGS.	REVISIONS				SIGNATURES : PROJECT ARCHITECT		ARCHITECTS:  DESIGN EYE ARCHITECTS & INTERIOR DESIGNERS		DRAWING TITLE : EXTERIOR RENDERS		ORIENTATION: 		
CLIENT			S.no	DATE	DESCRIPTION	DRAWN	APP.	PROJECT CO-ORDINATOR		PLOT NO. 1347, ROAD NO. 68, JUBILEE HILLS, HYD. info@designeyestudio.in 8297434434					
													DRAWN : D BALA	DATE :28-Jun-22	REV
													SCALE :N.T.S. APPROVED :AR. SAIKRISHNA	SHEET :01 OF 03	R-0
									JOB No :DRAWING No :N.A. N.A.						



ARCHITECT : SAIKRISHNA BOMMAREDDY
Reg No. : CA/2013/62247