



SATHYABAMA

INSTITUTE OF SCIENCE AND TECHNOLOGY
(DEEMED TO BE UNIVERSITY)

Accredited with "A" grade by NAAC | 12B Status by UGC | Approved by AICTE

Jeppiaar Nagar, Rajiv Gandhi Salai, Chennai – 600 119

www.sathyabama.ac.in

SCHOOL OF BUILDING AND ENVIRONMENT
DEPARTMENT OF ARCHITECTURE
PRACTICAL TRAINING PORTFOLIO (SAR4063)
DEC 2022

Name of the Student : AKAASH .S

Batch : 2019 - 2024

Reg No. : 39210002

Semester : VII

Handwritten signature of Akhman Baig





SATHYABAMA

INSTITUTE OF SCIENCE AND TECHNOLOGY
(DEEMED TO BE UNIVERSITY)

Accredited with "A" grade by NAAC | 12B Status by UGC | Approved by AICTE

Jeppiaar Nagar, Rajiv Gandhi Salai, Chennai – 600 119

www.sathyabama.ac.in

SCHOOL OF BUILDING AND ENVIRONMENT

DEPARTMENT OF ARCHITECTURE

VIVA-VOCE EXAMINATION

This is to certify that the practical training SAR 4063 is the work of **AKAASH S** who had undergone training in **EVOLVE ARCHITECTS** and has been monitored by the continuous assessment during JUNE 2022 to OCTOBER 2022.

Dr. Devyani Gangopadhyay
DEAN

Submitted for Viva voce Examination held on 13-12-2022

Internal Examiner

External Examiner



SATHYABAMA

INSTITUTE OF SCIENCE AND TECHNOLOGY
(DEEMED TO BE UNIVERSITY)

Accredited with "A" grade by NAAC | 12B Status by UGC | Approved by AICTE
Jeppiaar Nagar, Rajiv Gandhi Salai, Chennai – 600 119
www.sathyabama.ac.in

DECLARATION

I, **AKAASH S**, by declaring that the Training Report **JUNE 2022 to OCTOBER 2022** done by me under the guidance of **Ar. MOHAMMED RAHMAN BAIG** is submitted in partial fulfillment of the requirements for the completion of a practical training session.

DATE : 13.12.22

PLACE : CHENNAI



SIGNATURE OF CANDIDATE

ACKNOWLEDGEMENT

I am pleased to acknowledge my sincere thanks to the Board of **Management of SATHYABAMA** for their kind encouragement in doing this practical training and for completing it successfully. I am grateful to them.

I convey my thanks to **Dr. Devyani Gangopadhyay**, Dean, School of Building and Environment and **Ar.Sarath Chandra Kanth**, Design Chair, Department of Architecture for having been a constant source of support and encouragement.

I wish to express my thanks to all Teaching and Non-teaching staff members of the Department who were helpful in many ways for the completion of the project.

I also wish to thank **AR. MOHAMMED RAHMAN BAIG**, for the experience of interning at their firm.

Letter of Appointment

07/06/2022

To,

HOD - Architecture


Sathyabama Institute of Science & technology

Dear Sir

We are glad to Inform you that Mr.Aakash S (39210002) is appointed as an intern at our firm from June 15th 2022.

Yours Sincerely,

M.Rahman Baig

 
Authorized Signature

Name and Title of Signatory : Mohammed Rahman Baig (Principal Architect)

Name of Firm : Evolve Architects

Address : Sg 06 Manipal centre Dickenson Road

Bengaluru - 560041 , INDIA .

GSTIN : 29ATCPB6782F2ZL

Council of Architecture Reg. no : CA/13/60012



SATHYABAMA

INSTITUTE OF SCIENCE AND TECHNOLOGY
(DEEMED TO BE UNIVERSITY)

Accredited "A" Grade by NAAC | 12B Status by UGC | Approved by AICTE
www.sathyabama.ac.in

DEPARTMENT OF ARCHITECTURE

PROFESSIONAL PRACTICAL TRAINING REPORT 2022

(Continuous progress report of the trainee architect for the period of One month in the office to submitted to HOD by the Trainee in Charge of the Organization)

1. Name of the office / organization : EVOLVE ARCHITECTURE STUDIO

2. Address & Contact Number : MANIPAL CENTER, BANGALORE

3. Name of the student : AKASH S

4. Duration : From 15-06-2022 To 30-06-2022

5. Total No. of days : 12

6. Evaluation of Performance criteria shall be on

* Note: Kindly grade the student as per his/her overall performance in the office during the assessment month which will be converted to the allotted 90 marks by the department.

Description of works	Excellent	Good	Fair	Poor	NA
Understanding of office culture		✓			
Participation in the office		✓			
Reading of drawings		✓			
Presentation Techniques			✓		
Model making works		✓			
Understanding of construction details			✓		
Drafting Skills (Manual / Computer)		✓			
Site Supervision / Discussion with clients		✓			
Adherence to Time schedule	✓				
Other computer skills			✓		
File and Office Maintenance		✓			
Coordination with other consultants			✓		
Overall Grading*	80				

(A-90, B-80, C-70, D-60, E-50)



SATHYABAMA

INSTITUTE OF SCIENCE AND TECHNOLOGY
(DEEMED TO BE UNIVERSITY)

Accredited "A" Grade by NAAC | 12B Status by UGC | Approved by AICTE
www.sathyabama.ac.in

7. Any other Remarks : COLLEGE NEEDS TO TEACH SOFTWARES TO STUDENTS

8. Signature of the:
Head of the Office
/ Organization
(With Seal)





SATHYABAMA

INSTITUTE OF SCIENCE AND TECHNOLOGY
(DEEMED TO BE UNIVERSITY)

Accredited "A" Grade by NAAC | 12B Status by UGC | Approved by AICTE

www.sathyabama.ac.in

DEPARTMENT OF ARCHITECTURE

PROFESSIONAL PRACTICAL TRAINING REPORT 2022

(Continuous progress report of the trainee architect for the period of One month in the office to submitted to HOD by the Trainee in Charge of the Organization)

1. Name of the office / organization : EVOLVE ARCHITECTURE STUDIO
2. Address & Contact Number : 89, 06 MANIPAL CENTER, BANGALORE
3. Name of the student : AKASH S
4. Duration : From 01-07-2022 To 31-07-2022
5. Total No. of days : 23

6. Evaluation of Performance criteria shall be on

* Note: Kindly grade the student as per his/her overall performance in the office during the assessment month which will be converted to the allotted 90 marks by the department.

Description of works	Excellent	Good	Fair	Poor	NA
Understanding of office culture		✓			
Participation in the office		✓			
Reading of drawings		✓			
Presentation Techniques			✓		
Model making works		✓			
Understanding of construction details			✓		
Drafting Skills (Manual / Computer)		✓			
Site Supervision / Discussion with clients		✓			
Adherence to Time schedule	✓				
Other computer skills			✓		
File and Office Maintenance		✓			
Coordination with other consultants			✓		
Overall Grading*	B.O				

(A-90, B-80, C-70, D-60, E-50)



SATHYABAMA

INSTITUTE OF SCIENCE AND TECHNOLOGY
(DEEMED TO BE UNIVERSITY)

Accredited "A" Grade by NAAC | 12B Status by UGC | Approved by AICTE

www.sathyabama.ac.in

7. Any other Remarks : N/A

8. Signature of the:
Head of the Office
/ Organization
(With Seal)





SATHYABAMA

INSTITUTE OF SCIENCE AND TECHNOLOGY
(DEEMED TO BE UNIVERSITY)

Accredited "A" Grade by NAAC | 12B Status by UGC | Approved by AICTE

www.sathyabama.ac.in

DEPARTMENT OF ARCHITECTURE

PROFESSIONAL PRACTICAL TRAINING REPORT 2022

(Continuous progress report of the trainee architect for the period of One month in the office to submitted to MOD by the Trainee in Charge of the Organization)

1. Name of the office / organization : EVOLVE ARCHITECTURE STUDIO
2. Address & Contact Number : MANIPALCENTER, BANGALORE
3. Name of the student : AKAASH-S
4. Duration : From 1-08-2022 To 31-08-2022
5. Total No. of days : 25

6. Evaluation of Performance criteria shall be on

* Note: Kindly grade the student as per his/her overall performance in the office during the assessment month which will be converted to the allotted 90 marks by the department.

Description of works	Excellent	Good	Fair	Poor	NA
Understanding of office culture		✓			
Participation in the office		✓			
Reading of drawings		✓			
Presentation Techniques		✓			
Model making works		✓			
Understanding of construction details			✓		
Drafting Skills (Manual / Computer)		✓			
Site Supervision / Discussion with clients		✓			
Adherence to Time schedule	✓				
Other computer skills			✓		
File and Office Maintenance		✓			
Coordination with other consultants		✓			
Overall Grading*	8.0				

[A - 9.0, B - 8.0, C - 7.0, D - 6.0, E - 5.0]



SATHYABAMA

INSTITUTE OF SCIENCE AND TECHNOLOGY
(DEEMED TO BE UNIVERSITY)

Accredited "A" Grade by NAAC | 12B Status by UGC | Approved by AICTE

www.sathyabama.ac.in

7. Any other Remarks : N/A

8. Signature of the:
Head of the Office
/ Organization
(With Seal)





SATHYABAMA

INSTITUTE OF SCIENCE AND TECHNOLOGY
(DEEMED TO BE UNIVERSITY)

Accredited "A" Grade by NAAC | 12B Status by UGC | Approved by AICTE

www.sathyabama.ac.in

DEPARTMENT OF ARCHITECTURE

PROFESSIONAL PRACTICAL TRAINING REPORT 2022

(Continuous progress report of the trainee architect for the period of One month in the office to submitted to HOD by the Trainee in Charge of the Organization)

1. Name of the office / organization : EVOLVE ARCHITECTURE STUDIO
2. Address & Contact Number : SGT, 06 MANIPAL CENTER, BANAGALORE
3. Name of the student : AKAASH S
4. Duration : From 01.09.2022 To 30.09.2022
5. Total No. of days : 25

6. Evaluation of Performance criteria shall be on

* Note: Kindly grade the student as per his/her overall performance in the office during the assessment month which will be converted to the allotted 90 marks by the department.

Description of works	Excellent	Good	Fair	Poor	NA
Understanding of office culture		✓			
Participation in the office		✓			
Reading of drawings			✓		
Presentation Techniques			✓		
Model making works			✓		
Understanding of construction details			✓		
Drafting Skills (Manual / Computer)		✓			
Site Supervision / Discussion with clients			✓		
Adherence to Time schedule	✓				
Other computer skills		✓			
File and Office Maintenance	✓				
Coordination with other consultants			✓		
Overall Grading*	B				

(A - 90, B - 80, C - 70, D - 60, E - 50)



SATHYABAMA

INSTITUTE OF SCIENCE AND TECHNOLOGY
(DEEMED TO BE UNIVERSITY)

Accredited "A" Grade by NAAC | 12B Status by UGC | Approved by AICTE

www.sathyabama.ac.in

7. Any other Remarks : N/A

8. Signature of the:
Head of the Office
/ Organization
(With Seal)



SATHYABAMA

INSTITUTE OF SCIENCE AND TECHNOLOGY
(DEEMED TO BE UNIVERSITY)

Accredited "A" Grade by NAAC | 12B Status by UGC | Approved by AICTE
www.sathyabama.ac.in

DEPARTMENT OF ARCHITECTURE

PROFESSIONAL PRACTICAL TRAINING REPORT 2022

(Continuous progress report of the trainee architect for the period of One month in the office to submitted to HOD by the Trainee in Charge of the Organization)

1. Name of the office / organization : EVOLVE ARCHITECTURE STUDIO
2. Address & Contact Number : S01.06 MANIPAL CENTER, BANULPLORE
3. Name of the student : AKAASH . S
4. Duration : From 01.10.2022 To 20.10.2022
5. Total No. of days : 13

6. Evaluation of Performance criteria shall be on

* Note: Kindly grade the student as per his/her overall performance in the office during the assessment month which will be converted to the allotted 90 marks by the department.

Description of works	Excellent	Good	Fair	Poor	NA
Understanding of office culture		✓			
Participation in the office		✓			
Reading of drawings			✓		
Presentation Techniques			✓		
Model making works		✓			
Understanding of construction details		✓			
Drafting Skills (Manual / Computer)		✓			
Site Supervision / Discussion with clients		✓			
Adherence to Time schedule	✓				
Other computer skills	✓				
File and Office Maintenance	✓				
Coordination with other consultants		✓			
Overall Grading*	B				

[A - 90, B - 80, C - 70, D - 60, E - 50]



SATHYABAMA

INSTITUTE OF SCIENCE AND TECHNOLOGY
(DEEMED TO BE UNIVERSITY)

Accredited "A" Grade by NAAC | 12B Status by UGC | Approved by AICTE
www.sathyabama.ac.in

7. Any other Remarks : N/A

8. Signature of the:
Head of the Office
/ Organization
(With Seal)



WEEKS	PROJECT NAME	WORK DONE
WEEK 1 (15.06.2022 -18.06.2022)	KARTHIK VILLA,NALAPAD RESIDENCE	-FOOTING , COLUMN ,BEAM
WEEK 2 (20.06.2022 - 25.06.2022)	NALAPAD RESIDENCE	FLOOR PLANS DETAIL,SITE VISIT
WEEK 3 (27.06.2022 -02.07.2022)	PREMIER S SQUARE MALL	SECTION,PLAN DETAIL,PHOTOSHOP RENDER
WEEK 4 (04.07.2022 -09.07.2022)	ZOHAIB VILLA,TALIB APARTMENT	FLOOR PLANS,WORKING DRAWING
WEEK 5 (11.07.2022 -16.07.2022)	EAST POINT COLLAGE	DOOR OETAIL,FLOOR PLANS DETAIL
WEEK 6 (18.07.2022 -23.07.2022)	EAST POINT COLLAGE	MODEL CORRECTION,DETAIL DRAWING
WEEK 7 (25.07.2022 -30.07.2022)	PASHA APARTMENT	DETAIL DRAWING,WORKING DETAIL
WEEK 8 (01.08.2022 -06.08.2022)	NEOM	3D MODELING , RENDER
WEEK 9 (08.08.2022 -13.08.2022)	NALAPAD RESIDENCE,ASIF APARTMENT	DETAIL DRAWING
WEEK 10 (15.08.2022 -20.08.2022)	FARAN RESIDENCE,OWAIS APARTMENT	INTERIOR RENOERING , DETAIL DRAWING
WEEK 11 (22.08.2022 -27.08.2022)	PREMIER S SQUARE MALL,ZOHAIB VILLA	FRONT ELEVATION RENDERING,PRESANTATION
WEEK 12 (29.08.2022 -03.09.2022)	SALEM POLYCLINIC	3D MODELING , RENDERING
WEEK 13 (05.09.2022 -10.09.2022)	SALEM POLYCLINIC	3D MODELING , RENDERING
WEEK 14 (12.09.2022 -17.09.2022)	SALEM POLYCLINIC	3D MODELING , RENDERING
WEEK 15 (19.09.2022 -24.09.2022)	SALEM POLYCLINIC	SECTION ,3D MODELING
WEEK 16 (26.09.2022 -01.10.2022)	KARTHIK VILLA	INTERIOR RENOERING



11th November 2022

Completion Certificate

This is to certify that Mr. S Akaash (39210002) has completed his internship at our firm from June 16th 2022 to October 10th 2022 .

During the course of his tenure he has worked on Architectural planning and Construction details. He has improvised his drafting skills. We wish him all the best for his future endeavours.

Thanks

Mohammed Rahman Baig
Principal Architect
COA reg. No- CA/13/60012

A handwritten signature in black ink, appearing to read "M. Rahman Baig", with a stylized flourish at the end.



TABLE OF CONTENTS

CHAPTER NO	TITLE	PAGE NO
1.1	ABOUT THE FIRM	
1.2	PROJECT 1- KIRTHIK VILLA	
1.3	PROJECT 2- ASIF APARTMENT	
1.4	PROJECT 3 - EAST POINT	
1.5	PROJECT 4 - FARAN RESIDENCE	
1.6	PROJECT 5 - NALAPAD RESIDENCE	
1.7	PROJECT 6 - OWAIS APARTMENT	
1.8	PROJECT 7 – TALIB APARTMENT	
1.9	PROJECT 8 – PREMIER S SQUARE MALL	
1.10	PROJECT 9 – SALEM POLYCLINIC	
1.11	PROJECT 10 – ZOHAIB VILLA	



M. Rahman Baig
Principal Architect
mdrb@evolvearchitects.com
+91 9845807255




About us

Evolve Architecture Studio is a Bengaluru based firm providing Architecture ,Interior design and landscape design services

Design is a process oriented, innovative adaption at evolve, Through this there is an attempt to explore the unknown and transcend to higher levels of design territories.

Evolve architects comprises of a dedicated team of professionals, driving an intense backend research and practical methodologies, resulting in value based innovative designs. We strongly believe in partnering with our client to provide the right design solution with a rigorous process and cost effective execution protocols.

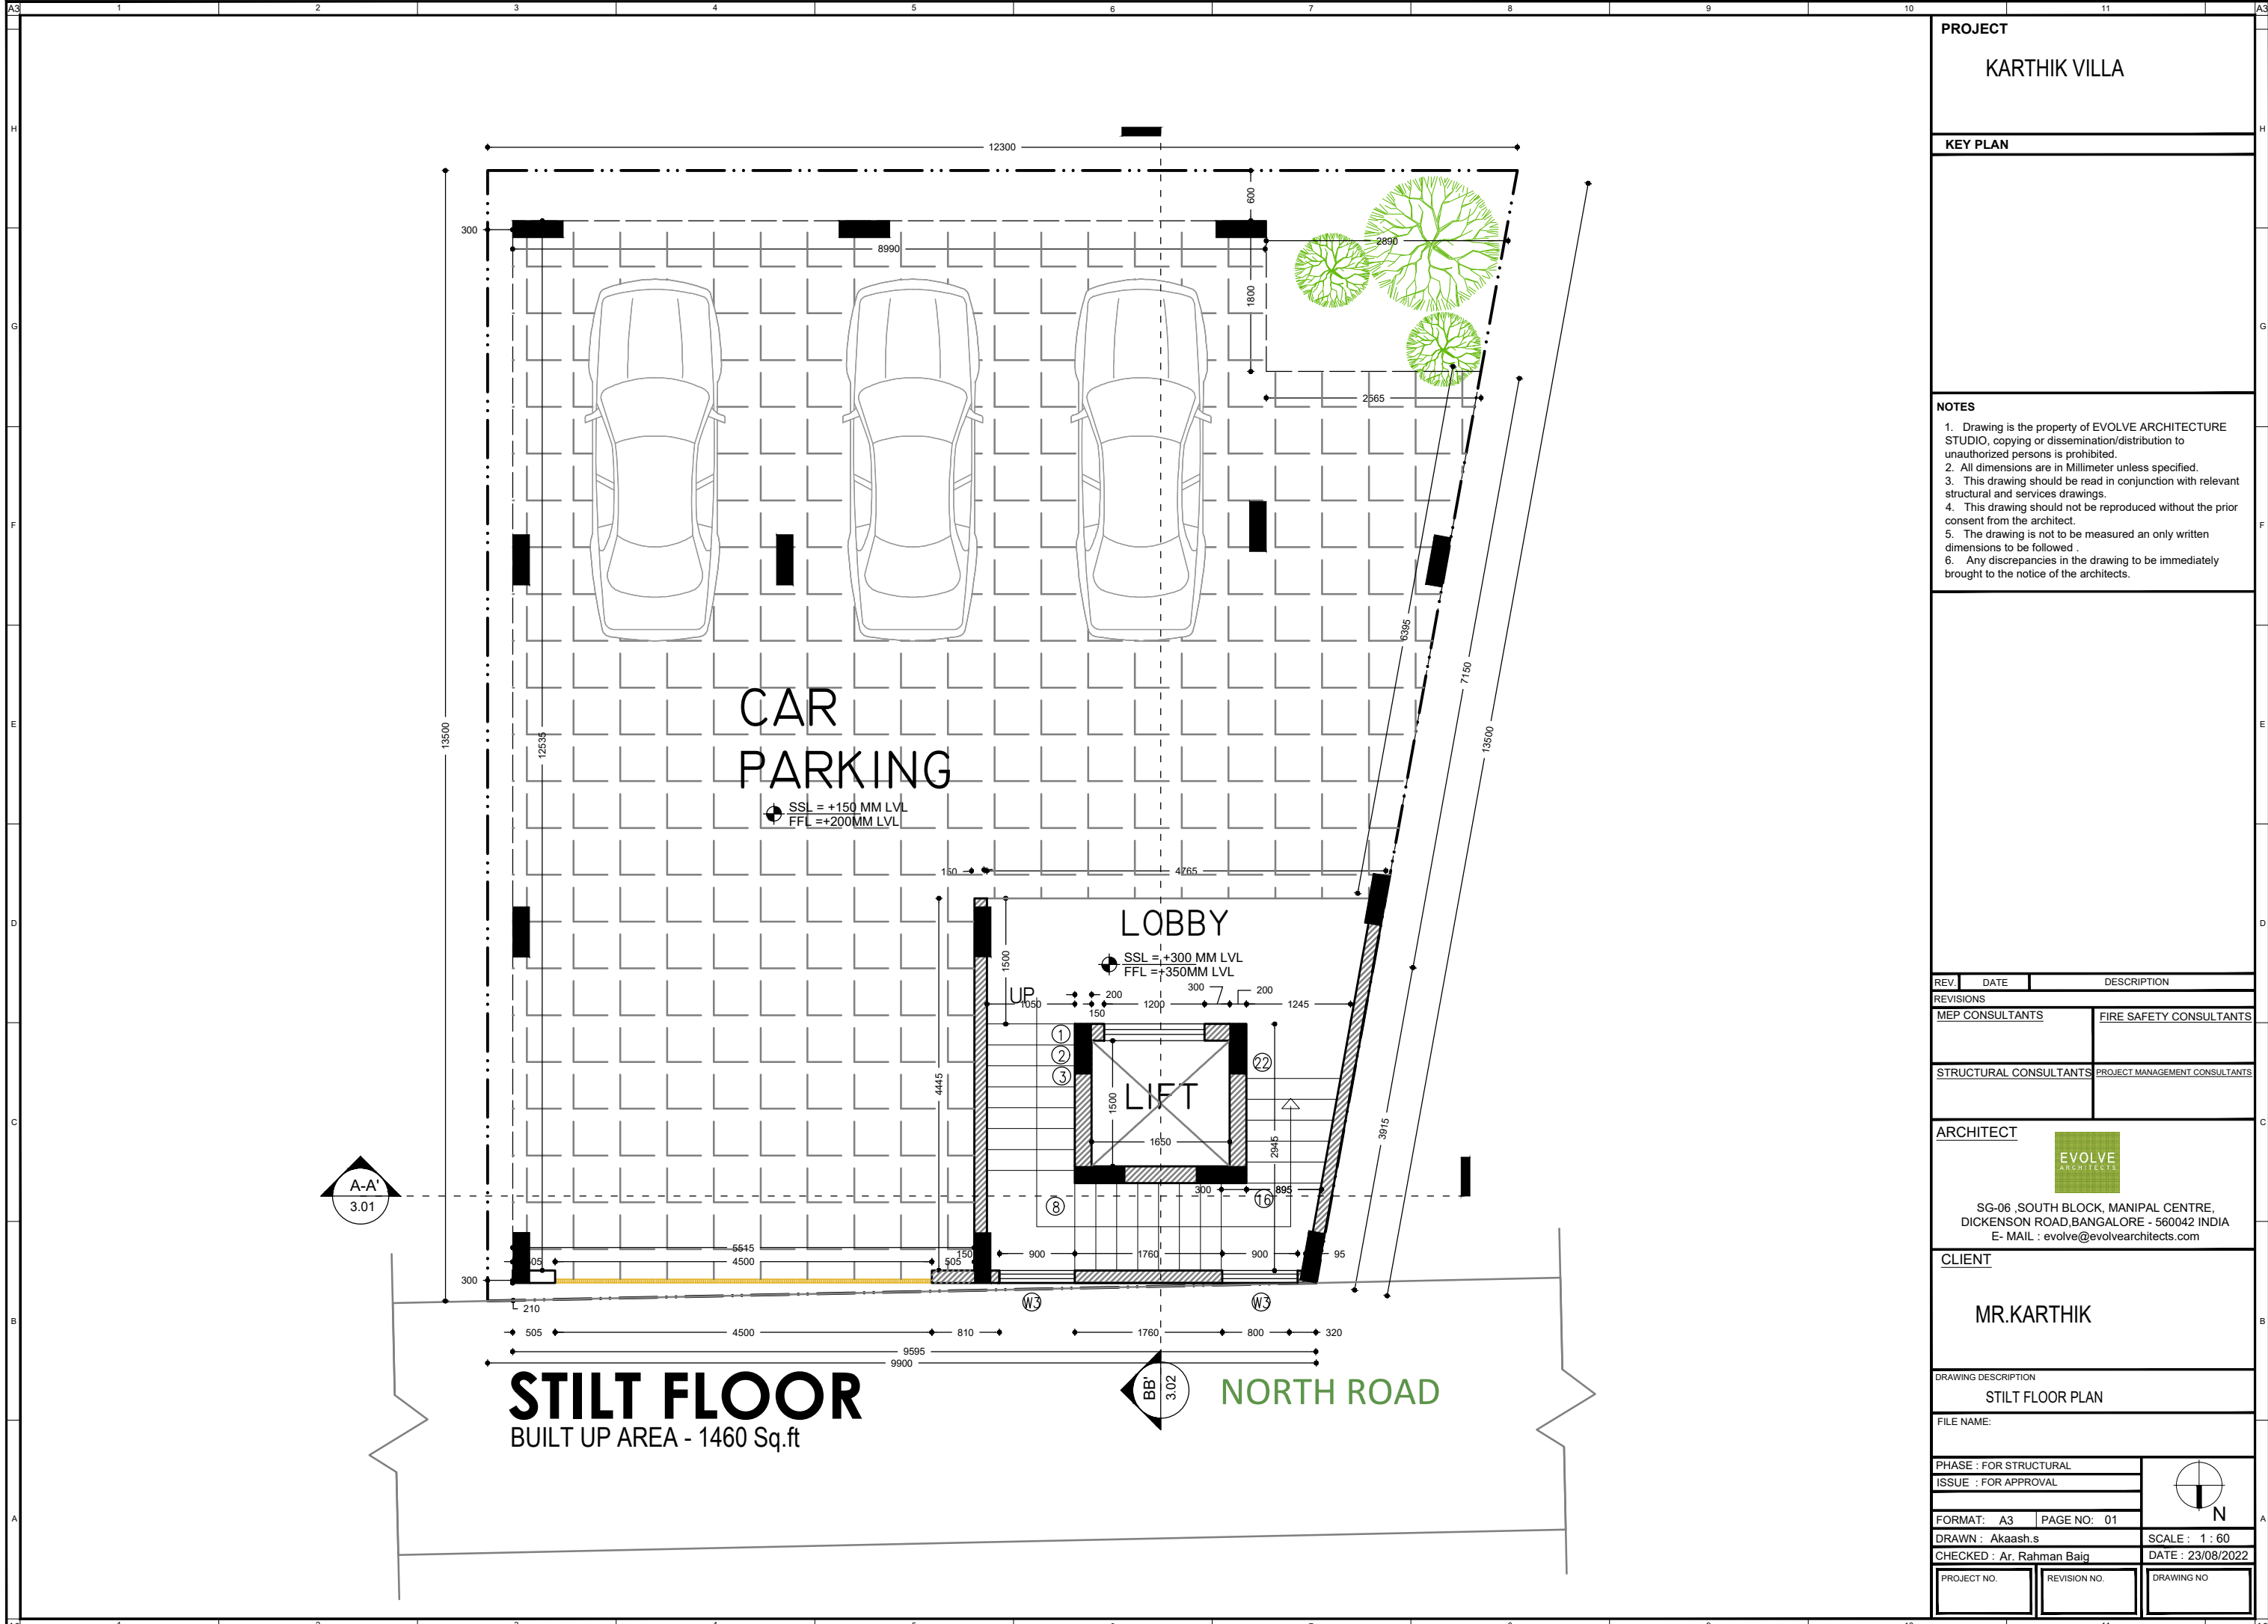

PROJECT

KARTHIK VILLA

KEY PLAN

NOTES

1. Drawing is the property of EVOLVE ARCHITECTURE STUDIO, copying or dissemination/distribution to unauthorized persons is prohibited.

2. All dimensions are in Millimeter unless specified.

3. This drawing should be read in conjunction with relevant structural and services drawings.

4. This drawing should not be reproduced without the prior consent from the architect.

5. The drawing is not to be measured an only written dimensions to be followed .

6. Any discrepancies in the drawing to be immediately brought to the notice of the architects.

REV.	DATE	DESCRIPTION
REVISIONS		
MEP CONSULTANTS		FIRE SAFETY CONSULTANTS
STRUCTURAL CONSULTANTS		PROJECT MANAGEMENT CONSULTANTS

ARCHITECT

EVOLVE
ARCHITECTS

SG-06 ,SOUTH BLOCK, MANIPAL CENTRE,
DICKENSON ROAD,BANGALORE - 560042 INDIA
E- MAIL : evolve@evolvearchitects.com

CLIENT


MR.KARTHIK

DRAWING DESCRIPTION

STILT FLOOR PLAN

FILE NAME:

PHASE : FOR STRUCTURAL		
SSSUE : FOR APPROVAL		
FORMAT: A3	PAGE NO: 01	
DRAWN : Akaash.s		SCALE : 1 : 60
CHECKED : Ar. Rahman Baig		DATE : 23/08/2022
PROJECT NO.	REVISION NO.	DRAWING NO

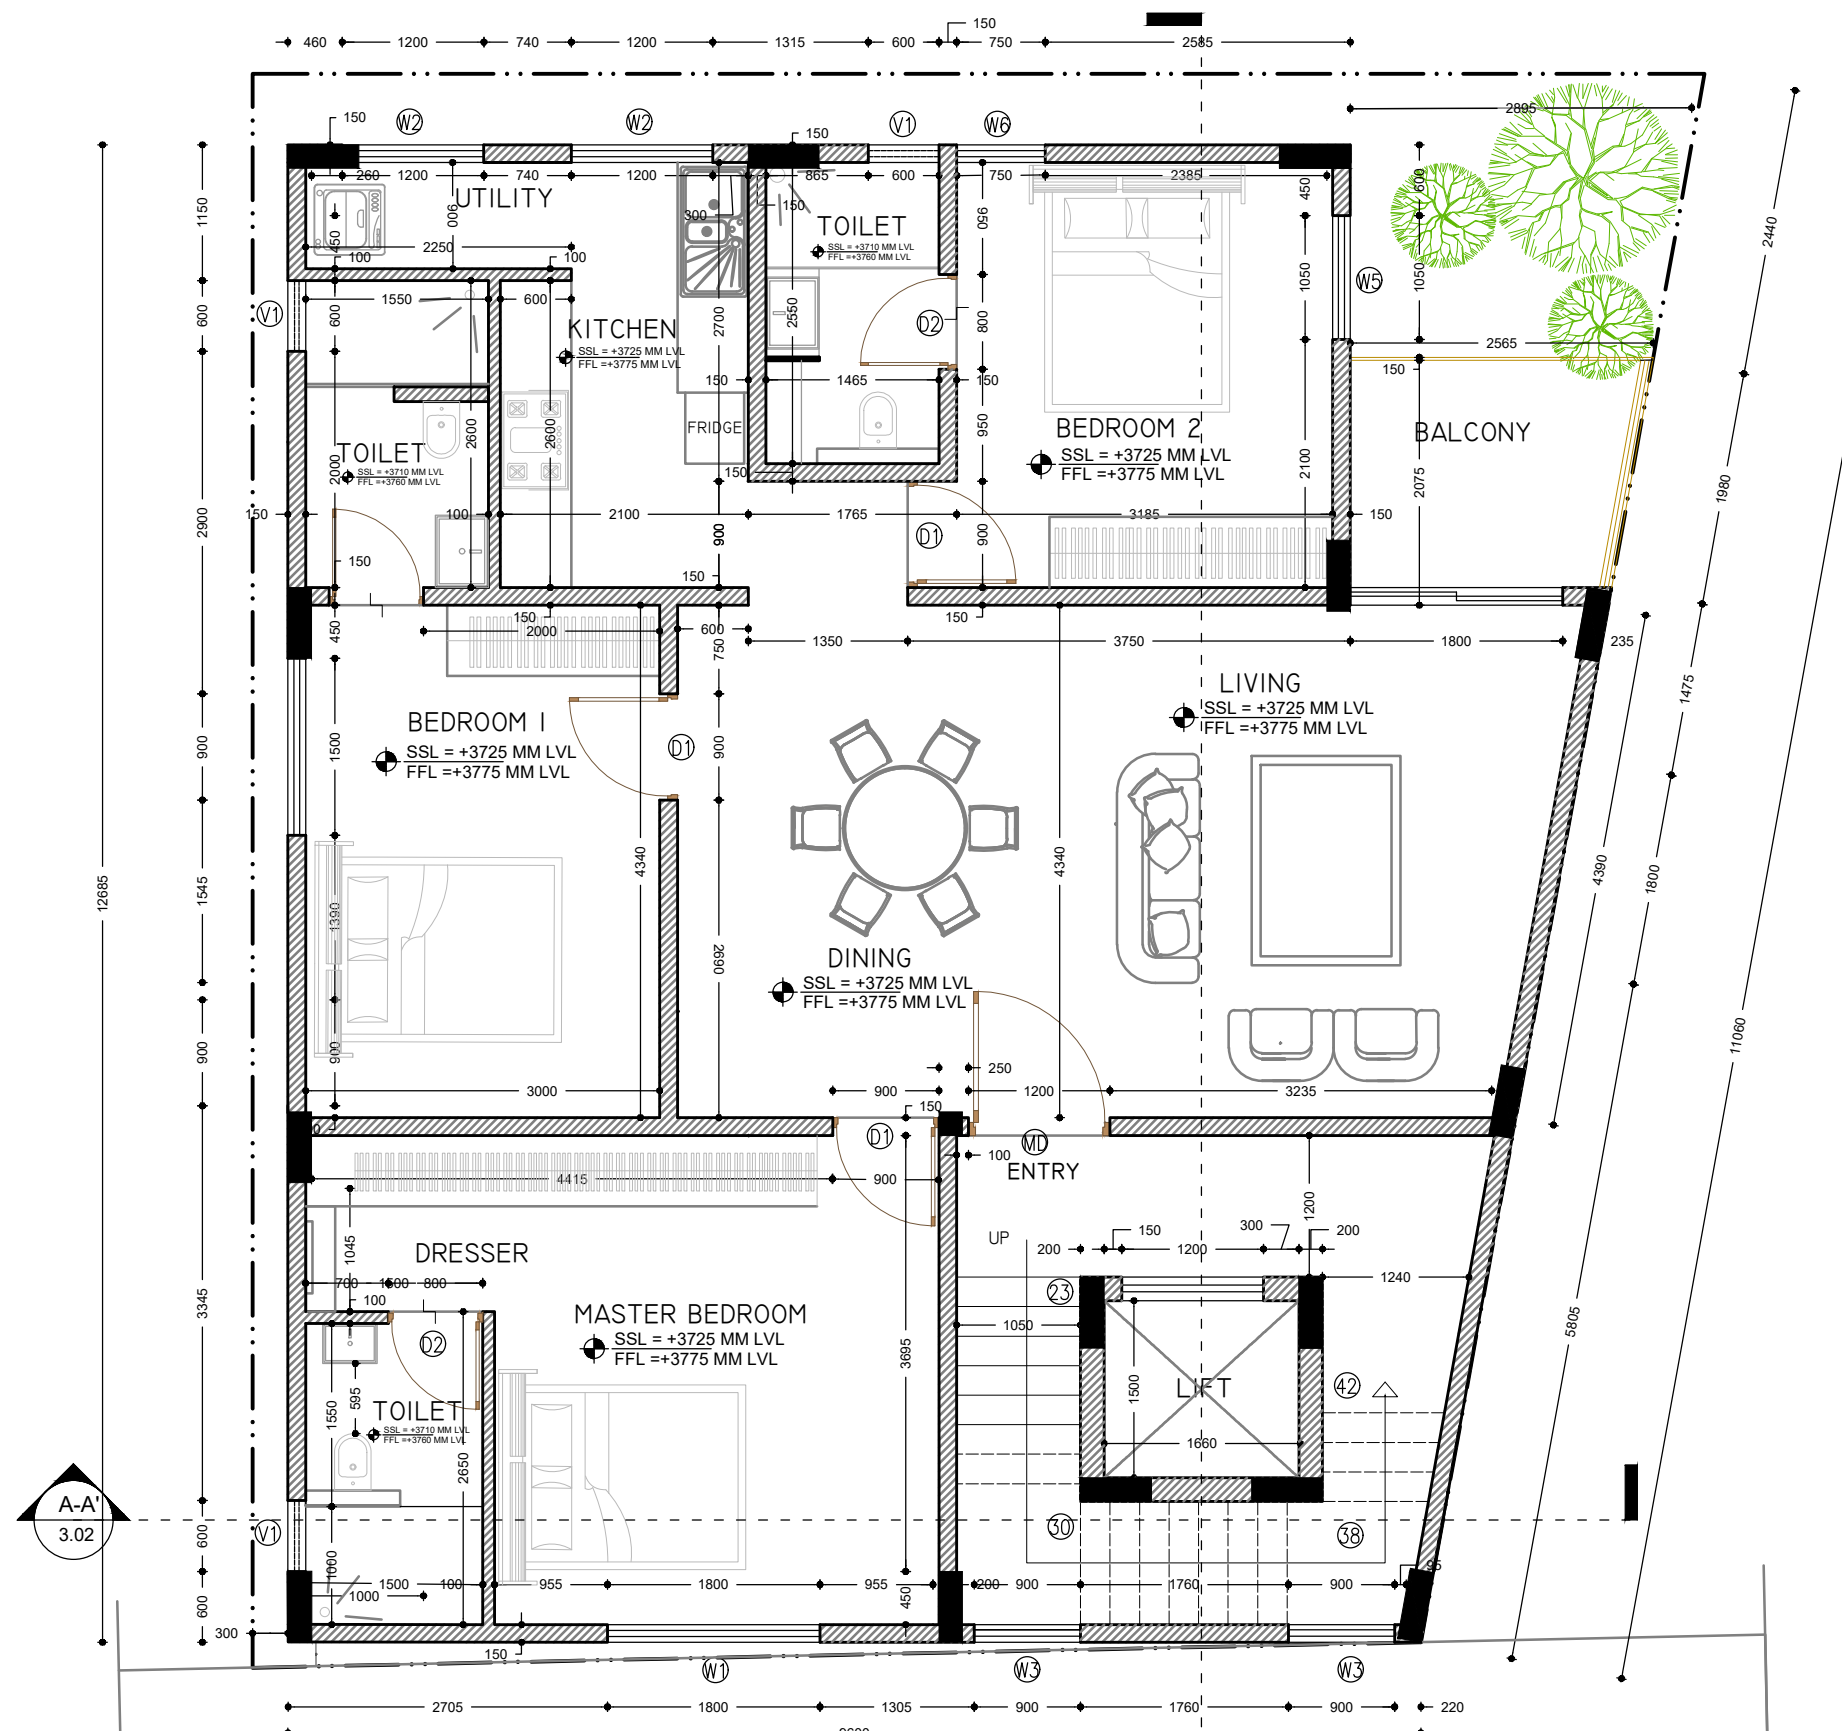

FIRST FLOOR
BUILT UP AREA - 1460 Sq.ft

NORTH ROAD

PROJECT

KARTHIK VILLA

KEY PLAN

NOTES

1. Drawing is the property of EVOLVE ARCHITECTURE STUDIO, copying or dissemination/distribution to unauthorized persons is prohibited.

2. All dimensions are in Millimeter unless specified.

3. This drawing should be read in conjunction with relevant structural and services drawings.

4. This drawing should not be reproduced without the prior consent from the architect.

5. The drawing is not to be measured an only written dimensions to be followed .

6. Any discrepancies in the drawing to be immediately brought to the notice of the architects.

REV.	DATE	DESCRIPTION
REVISIONS		
MEP CONSULTANTS		FIRE SAFETY CONSULTANTS
STRUCTURAL CONSULTANTS		PROJECT MANAGEMENT CONSULTANTS

ARCHITECT

EVOLVE

ARCHITECTS

SG-06, SOUTH BLOCK, MANIPAL CENTRE,
DICKENSON ROAD, BANGALORE - 560042 INDIA
E- MAIL : evolve@evolvearchitects.com

CLIENT


MR.KARTHIK

DRAWING DESCRIPTION

FIRST FLOOR PLAN

FILE NAME:

PHASE : FOR STRUCTURAL		N
ISSUE : FOR APPROVAL		
FORMAT: A3	PAGE NO: 02	
DRAWN : Akaash.s	SCALE : 1 : 60	
CHECKED : Ar. Rahman Baig	DATE : 23/08/2022	
PROJECT NO.	REVISION NO.	DRAWING NO

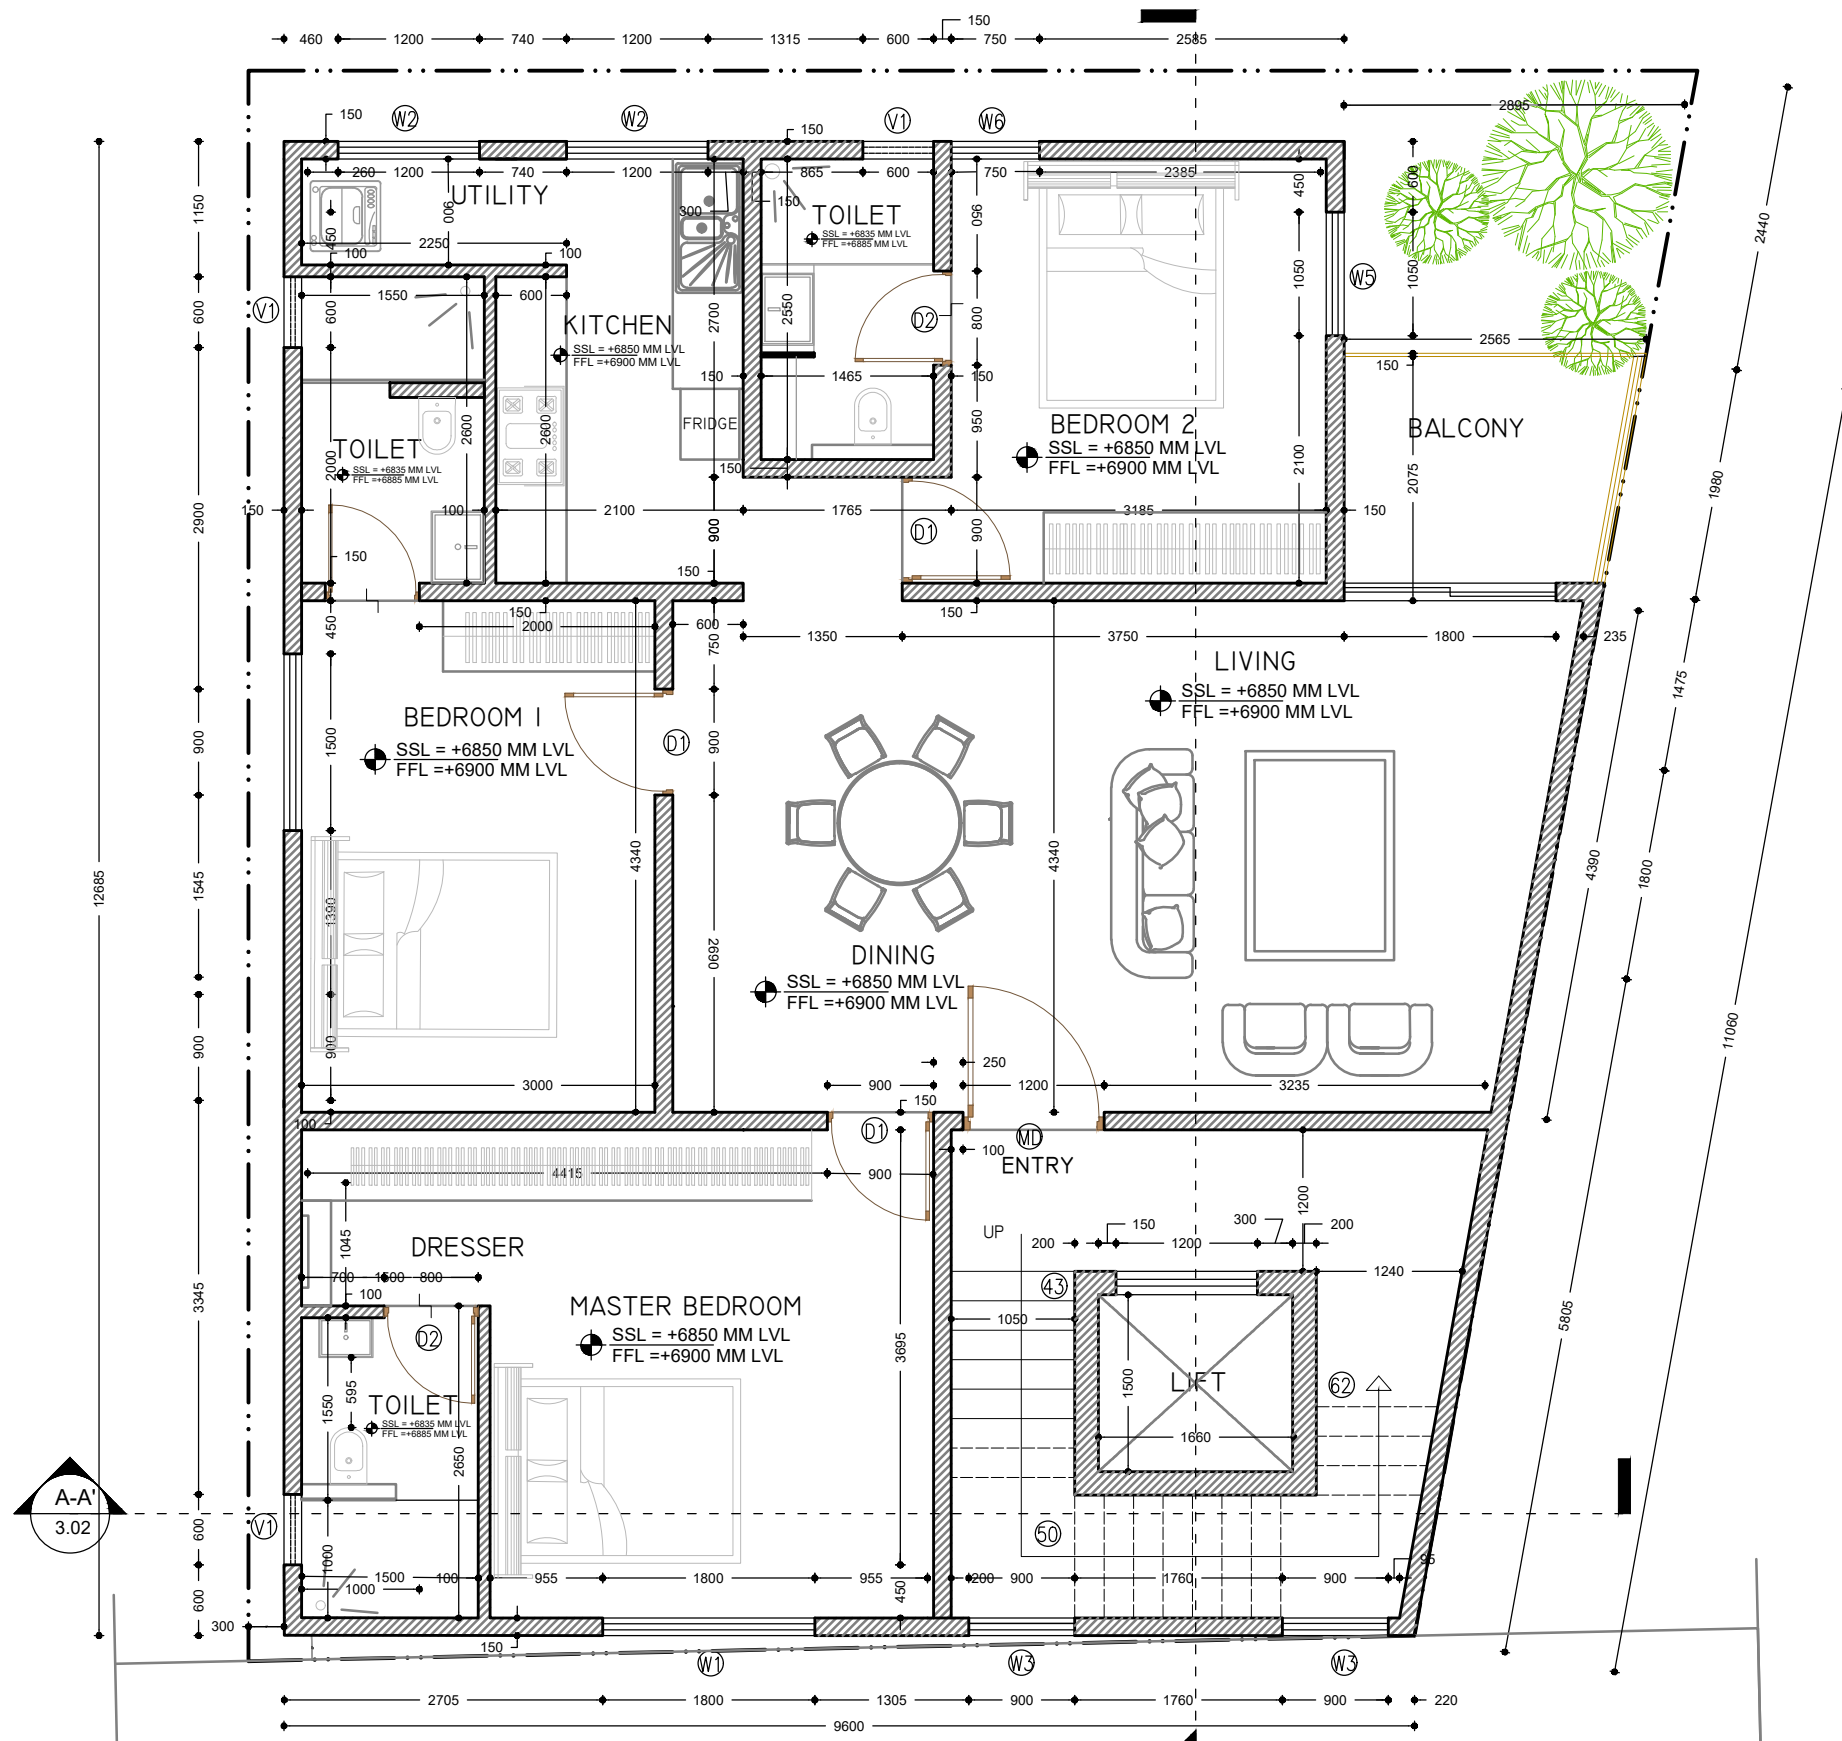

PROJECT

KARTHIK VILLA

KEY PLAN

NOTES

1. Drawing is the property of EVOLVE ARCHITECTURE STUDIO, copying or dissemination/distribution to unauthorized persons is prohibited.
2. All dimensions are in Millimeter unless specified.
3. This drawing should be read in conjunction with relevant structural and services drawings.
4. This drawing should not be reproduced without the prior consent from the architect.
5. The drawing is not to be measured an only written dimensions to be followed .
6. Any discrepancies in the drawing to be immediately brought to the notice of the architects.

REV.	DATE	DESCRIPTION
REVISIONS		
MEP CONSULTANTS		FIRE SAFETY CONSULTANTS
STRUCTURAL CONSULTANTS		PROJECT MANAGEMENT CONSULTANTS

ARCHITECT

SG-06, SOUTH BLOCK, MANIPAL CENTRE,
 DICKENSON ROAD, BANGALORE - 560042 INDIA
 E-MAIL : evolve@evolvearchitects.com

CLIENT


MR.KARTHIK

DRAWING DESCRIPTION

SECOND FLOOR PLAN

FILE NAME:

PHASE : FOR STRUCTURAL		
ISSUE : FOR APPROVAL		
FORMAT: A3	PAGE NO: 03	
DRAWN : Akaash.s		SCALE : 1 : 60
CHECKED : Ar. Rahman Baig		DATE : 23/08/2022
PROJECT NO.	REVISION NO.	DRAWING NO

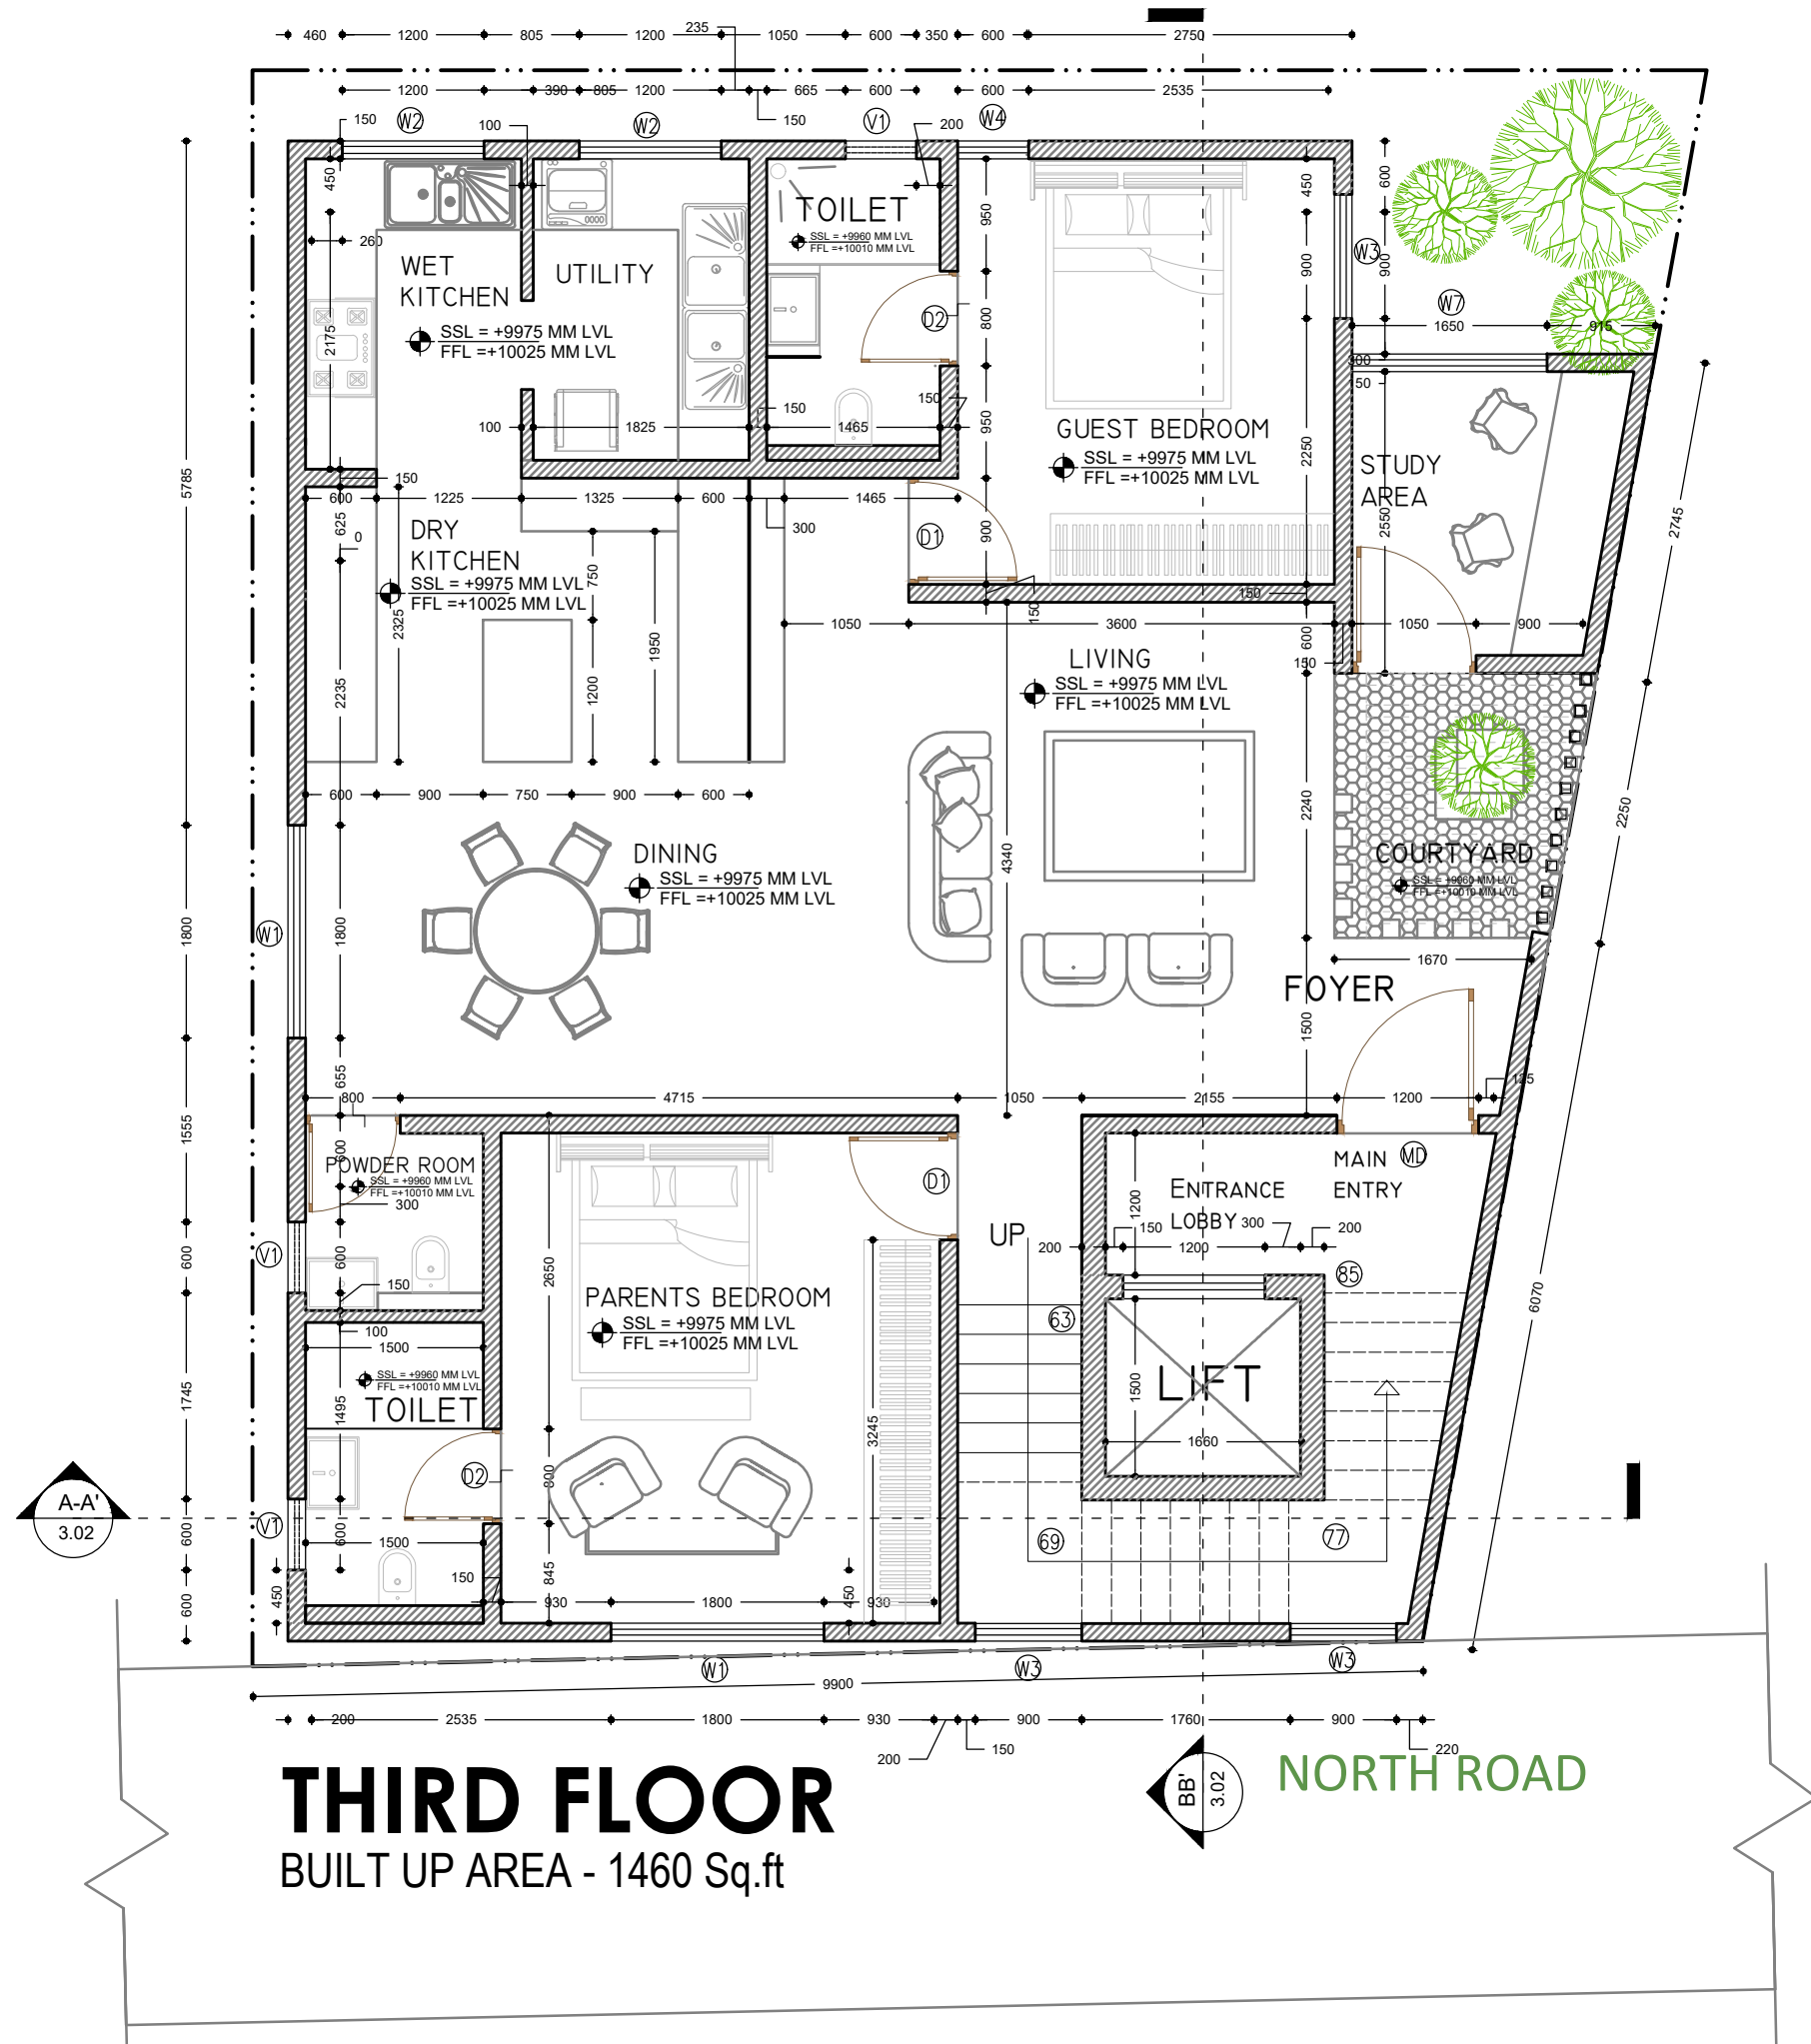

THIRD FLOOR

BUILT UP AREA - 1460 Sq.ft

PROJECT

KARTHIK VILLA

KEY PLAN

NOTES

1. Drawing is the property of EVOLVE ARCHITECTURE STUDIO, copying or dissemination/distribution to unauthorized persons is prohibited.

2. All dimensions are in Millimeter unless specified.

3. This drawing should be read in conjunction with relevant structural and services drawings.

4. This drawing should not be reproduced without the prior consent from the architect.

5. The drawing is not to be measured an only written dimensions to be followed .

6. Any discrepancies in the drawing to be immediately brought to the notice of the architects.

REV.	DATE	DESCRIPTION
REVISIONS		
MEP CONSULTANTS		FIRE SAFETY CONSULTANTS
STRUCTURAL CONSULTANTS		PROJECT MANAGEMENT CONSULTANTS

ARCHITECT

EVOLVE ARCHITECTS

SG-06, SOUTH BLOCK, MANIPAL CENTRE,
DICKENSON ROAD, BANGALORE - 560042 INDIA
E- MAIL : evolve@evolvearchitects.com

CLIENT


MR.KARTHIK

DRAWING DESCRIPTION

THIRD FLOOR PLAN

FILE NAME:


PHASE : FOR STRUCTURAL		N
ISSUE : FOR APPROVAL		
FORMAT: A3	PAGE NO: 04	
DRAWN : Akaash.s		SCALE : 1 : 60
CHECKED : Ar. Rahman Baig		DATE : 23/08/2022
PROJECT NO.	REVISION NO.	DRAWING NO

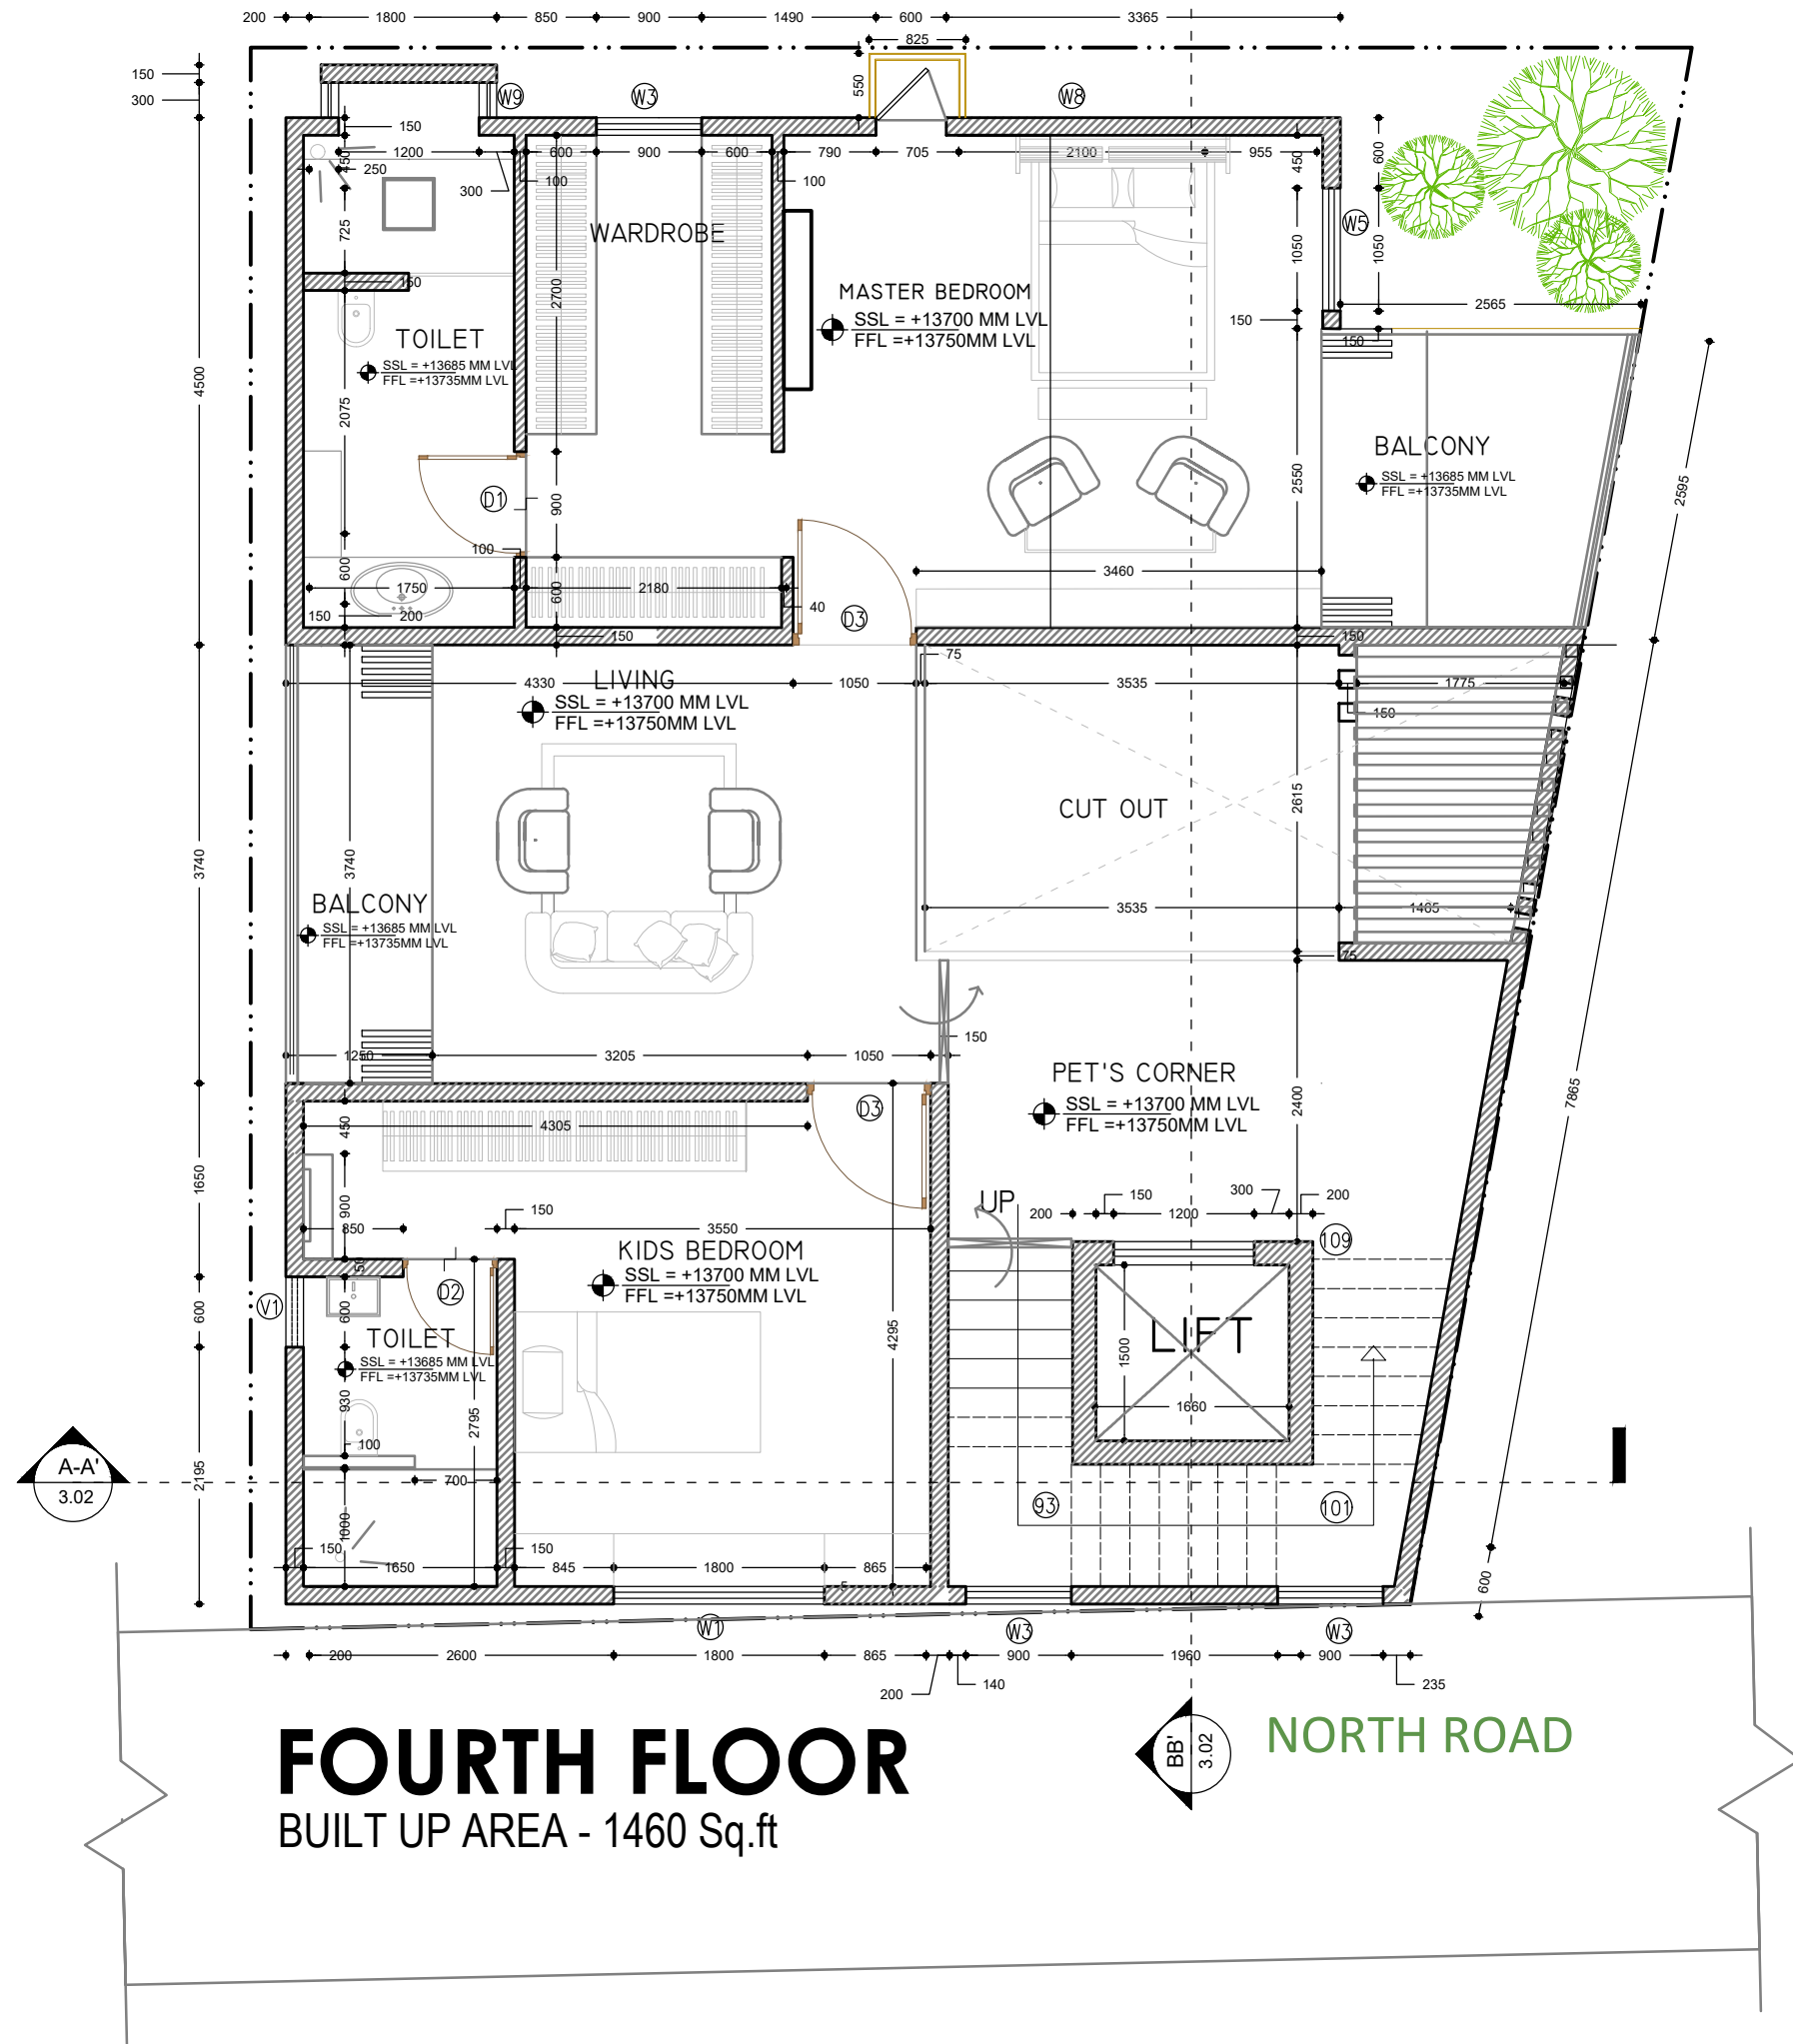

FOURTH FLOOR

BUILT UP AREA - 1460 Sq.ft

PROJECT		
KARTHIK VILLA		
KEY PLAN		
NOTES		
1. Drawing is the property of EVOLVE ARCHITECTURE STUDIO, copying or dissemination/distribution to unauthorized persons is prohibited. 2. All dimensions are in Millimeter unless specified. 3. This drawing should be read in conjunction with relevant structural and services drawings. 4. This drawing should not be reproduced without the prior consent from the architect. 5. The drawing is not to be measured an only written dimensions to be followed . 6. Any discrepancies in the drawing to be immediately brought to the notice of the architects.		

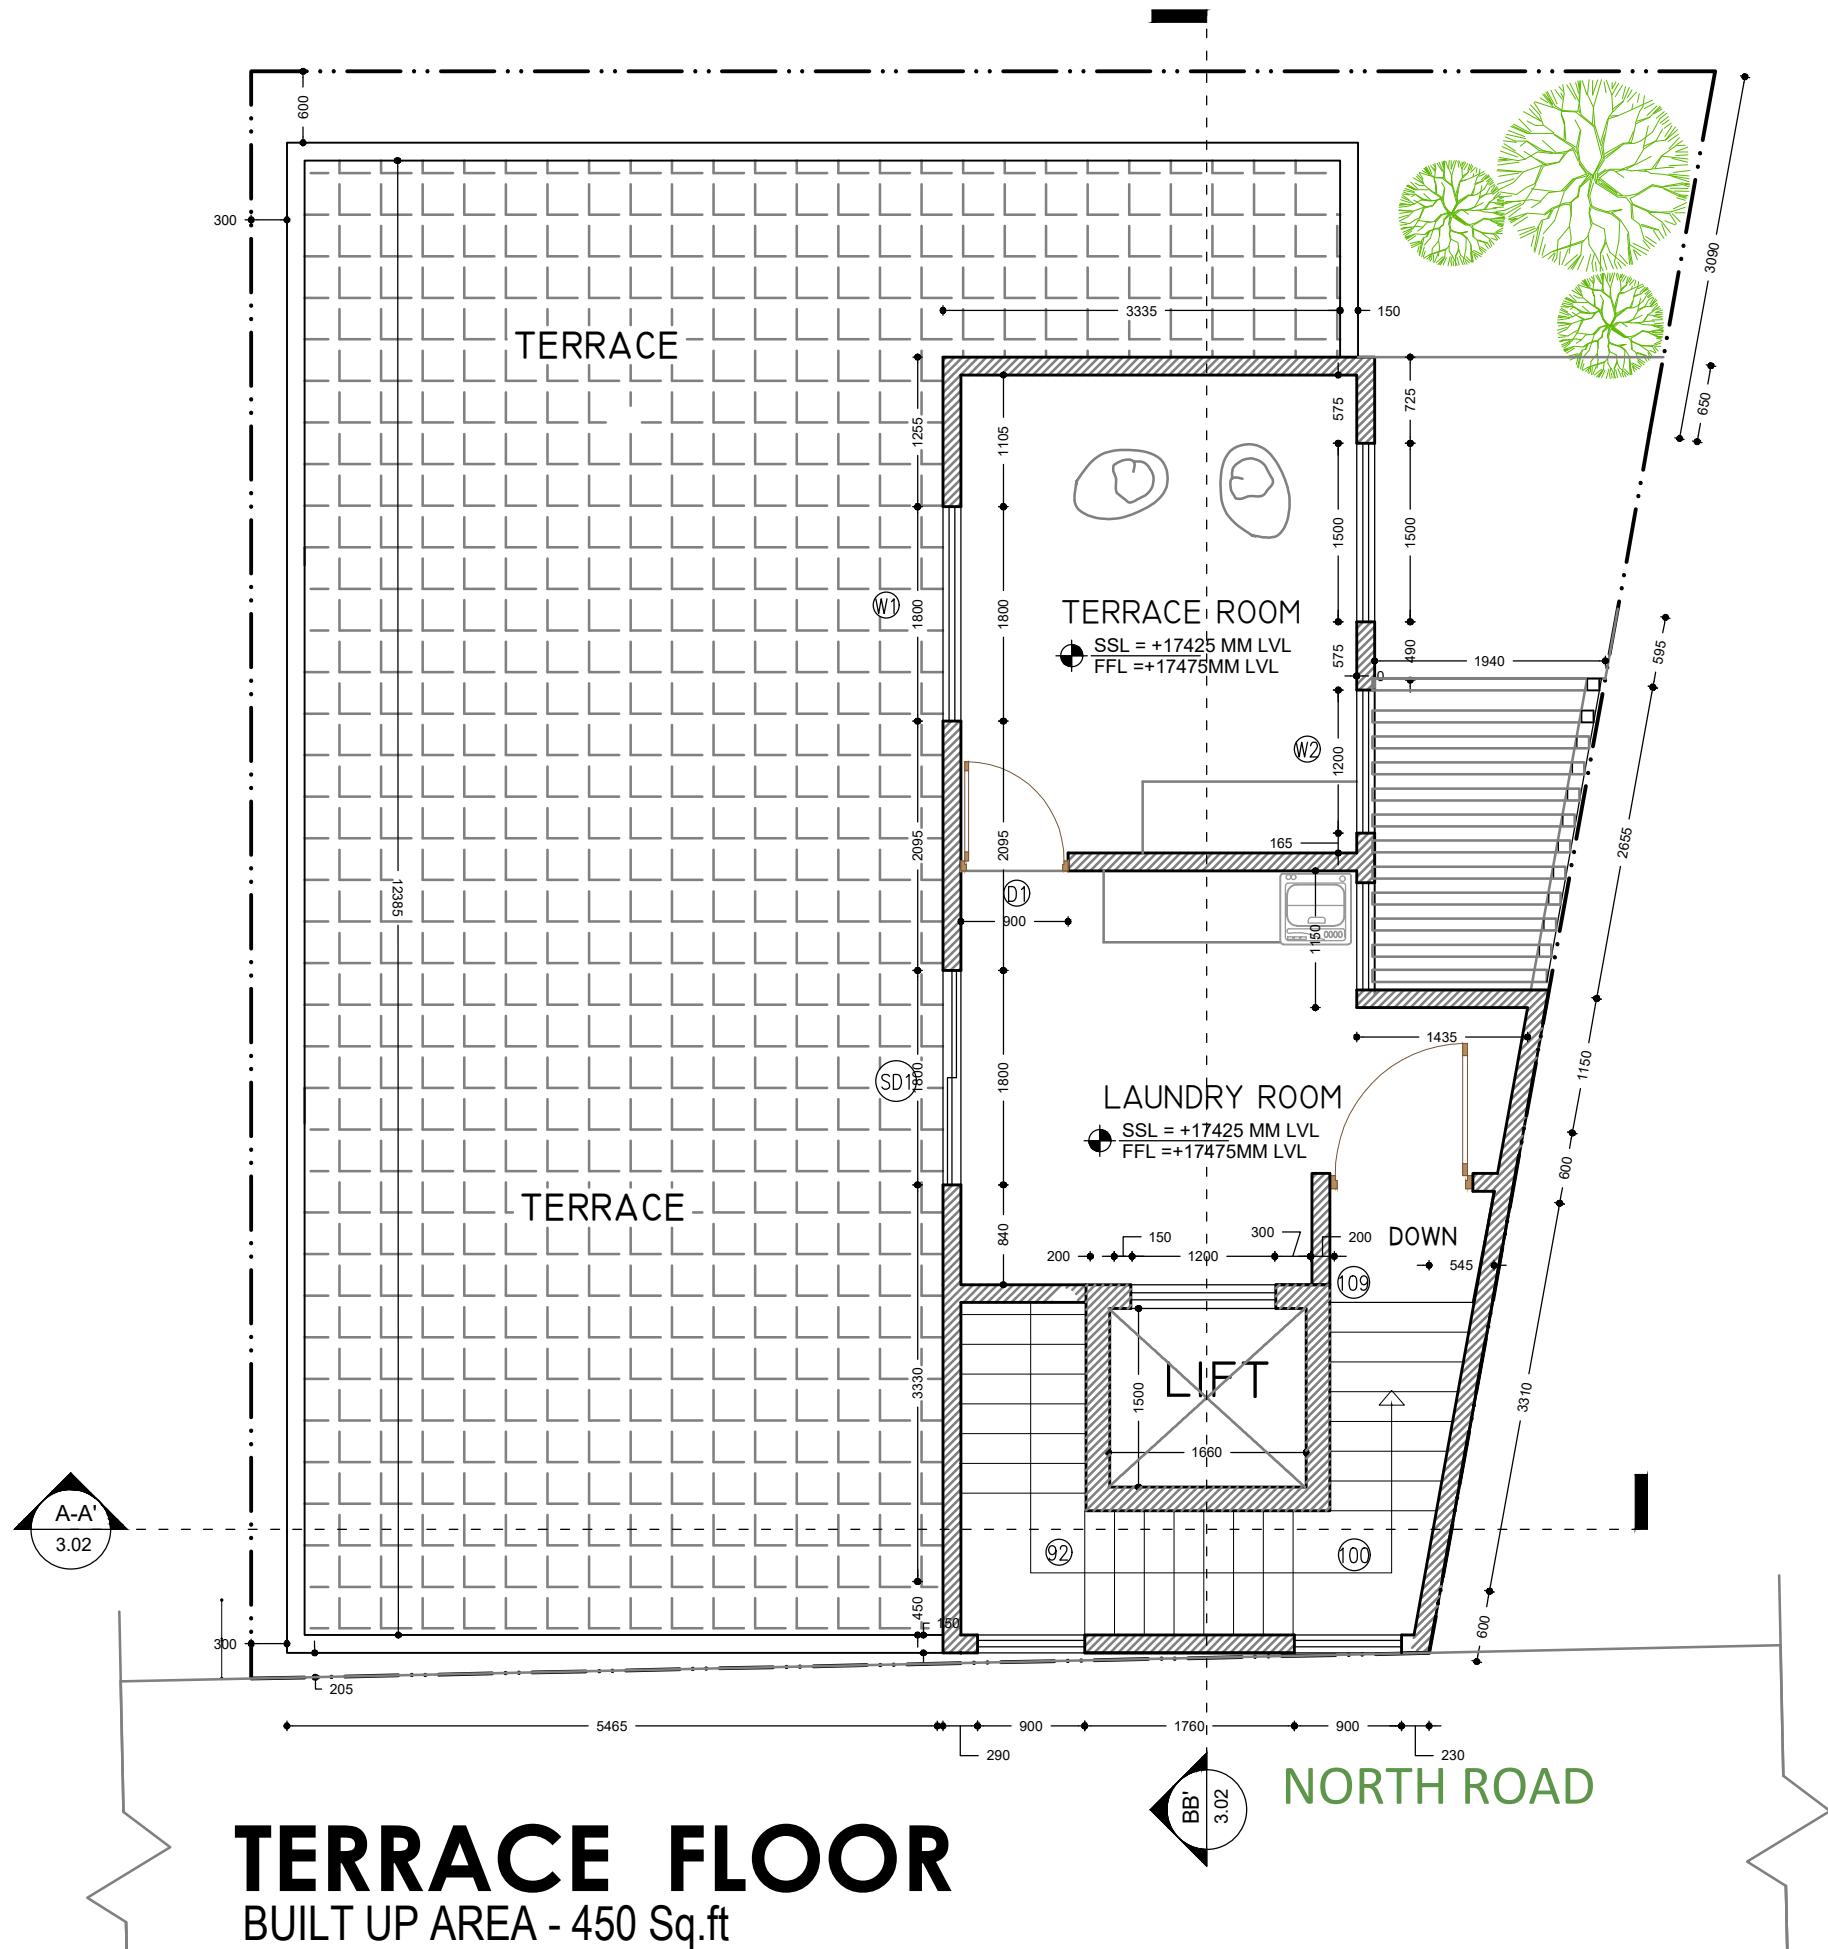

PROJECT
KARTHIK VILLA

KEY PLAN

- NOTES
1. Drawing is the property of EVOLVE ARCHITECTURE STUDIO, copying or dissemination/distribution to unauthorized persons is prohibited.
 2. All dimensions are in Millimeter unless specified.
 3. This drawing should be read in conjunction with relevant structural and services drawings.
 4. This drawing should not be reproduced without the prior consent from the architect.
 5. The drawing is not to be measured an only written dimensions to be followed .
 6. Any discrepancies in the drawing to be immediately brought to the notice of the architects.

REV.	DATE	DESCRIPTION
------	------	-------------

REVISIONS

MEP CONSULTANTS	FIRE SAFETY CONSULTANTS
-----------------	-------------------------

STRUCTURAL CONSULTANTS	PROJECT MANAGEMENT CONSULTANTS
------------------------	--------------------------------

ARCHITECT



SG-06, SOUTH BLOCK, MANIPAL CENTRE,
DICKENSON ROAD, BANGALORE - 560042 INDIA
E-MAIL : evolve@evolvearchitects.com

CLIENT

MR. KARTHIK

DRAWING DESCRIPTION
TERRACE FLOOR PLAN

FILE NAME:


PHASE : FOR STRUCTURAL	N
ISSUE : FOR APPROVAL	

FORMAT: A3	PAGE NO: 05	SCALE: 1 : 60
------------	-------------	---------------

DRAWN : Akaash.s	DATE : 23/08/2022
------------------	-------------------

CHECKED : Ar. Rahman Baig	
---------------------------	--

PROJECT NO.	REVISION NO.	DRAWING NO
-------------	--------------	------------

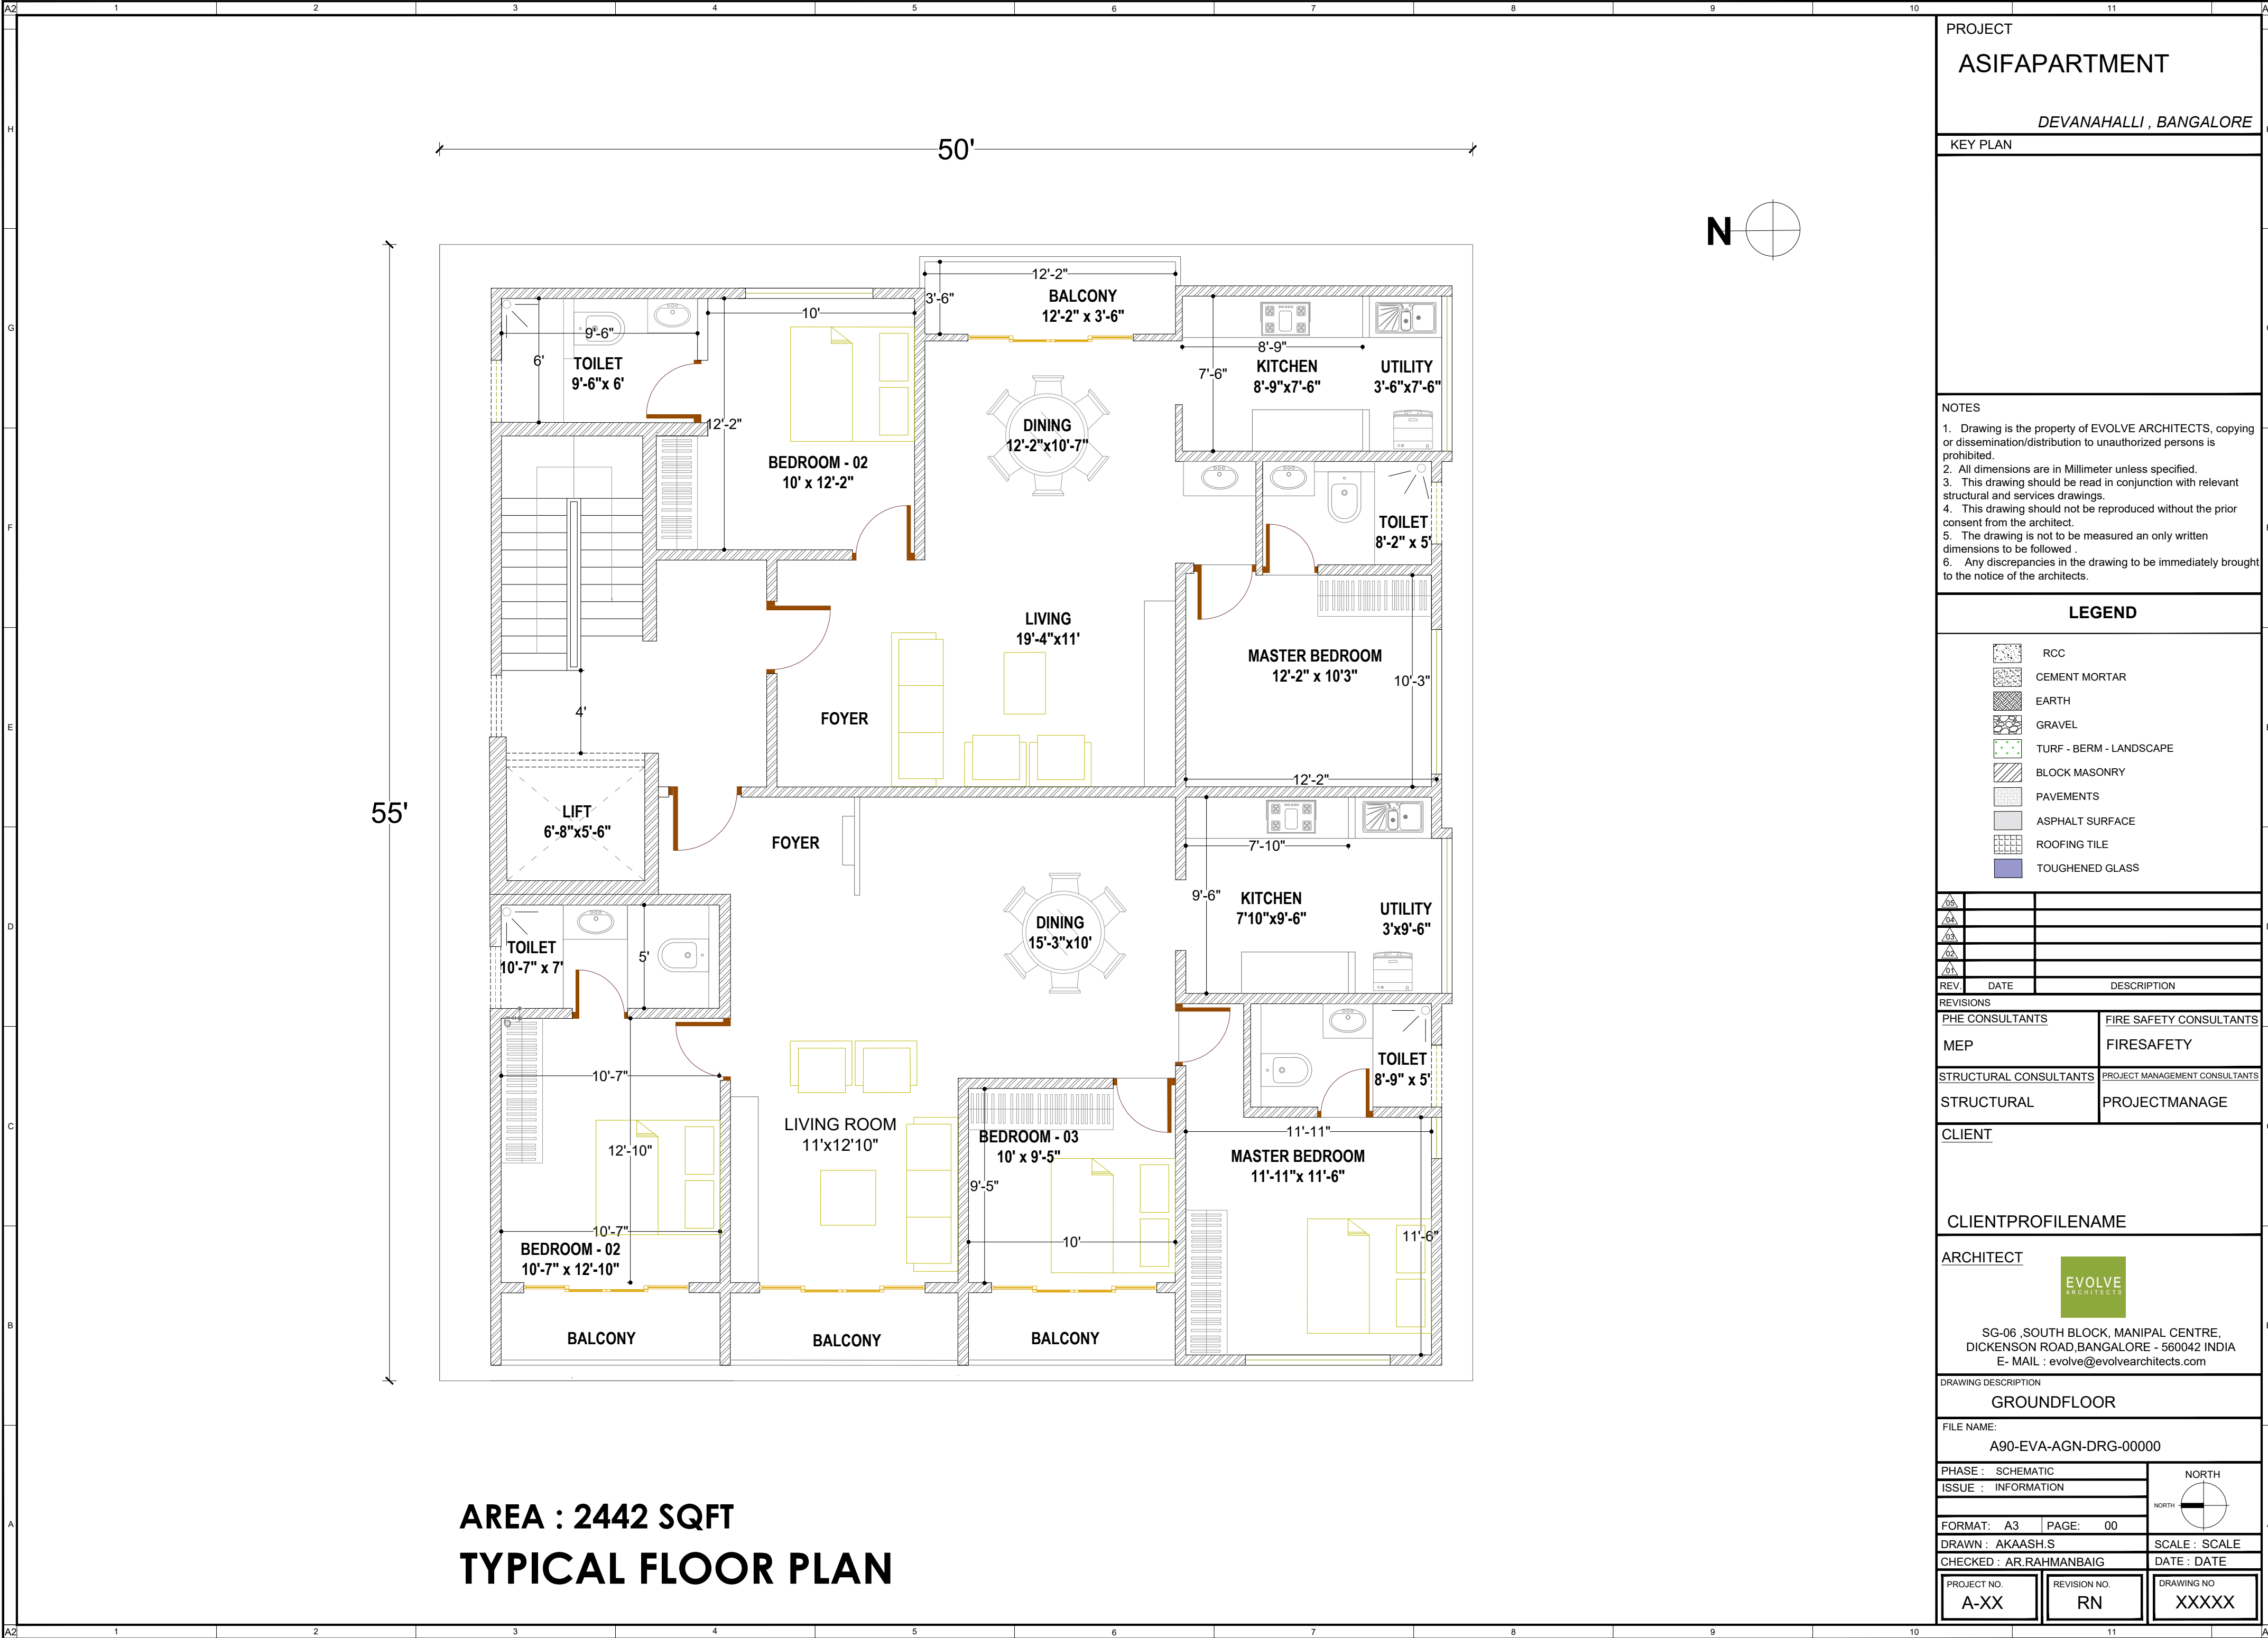

AREA : 2442 SQFT
TYPICAL FLOOR PLAN

PROJECT
ASIFAPARTMENT

DEVANAHALLI , BANGALORE

KEY PLAN

NOTES

1. Drawing is the property of EVOLVE ARCHITECTS, copying or dissemination/distribution to unauthorized persons is prohibited.
2. All dimensions are in Millimeter unless specified.
3. This drawing should be read in conjunction with relevant structural and services drawings.
4. This drawing should not be reproduced without the prior consent from the architect.
5. The drawing is not to be measured an only written dimensions to be followed .
6. Any discrepancies in the drawing to be immediately brought to the notice of the architects.

LEGEND

- RCC
- CEMENT MORTAR
- EARTH
- GRAVEL
- TURF - BERM - LANDSCAPE
- BLOCK MASONRY
- PAVEMENTS
- ASPHALT SURFACE
- ROOFING TILE
- TOUGHENED GLASS

△		
△		
△		
△		

REV.	DATE	DESCRIPTION
------	------	-------------

REVISIONS

PHE CONSULTANTS		FIRE SAFETY CONSULTANTS
MEP		FIRESAFETY
STRUCTURAL CONSULTANTS		PROJECT MANAGEMENT CONSULTANTS
STRUCTURAL		PROJECTMANAGE

CLIENT

CLIENTPROFILENAME

ARCHITECT




SG-06 ,SOUTH BLOCK, MANIPAL CENTRE,
DICKENSON ROAD,BANGALORE - 560042 INDIA
E- MAIL : evolve@evolvearchitects.com

DRAWING DESCRIPTION

GROUND FLOOR

FILE NAME:
A90-EVA-AGN-DRG-00000


PHASE : SCHEMATIC
ISSUE : INFORMATION

 

FORMAT: A3 PAGE: 00
DRAWN : AKAASH.S
CHECKED : AR.RAHMANBAIG

SCALE : SCALE
DATE : DATE

PROJECT NO. A-XX
REVISION NO. RN
DRAWING NO. XXXXX

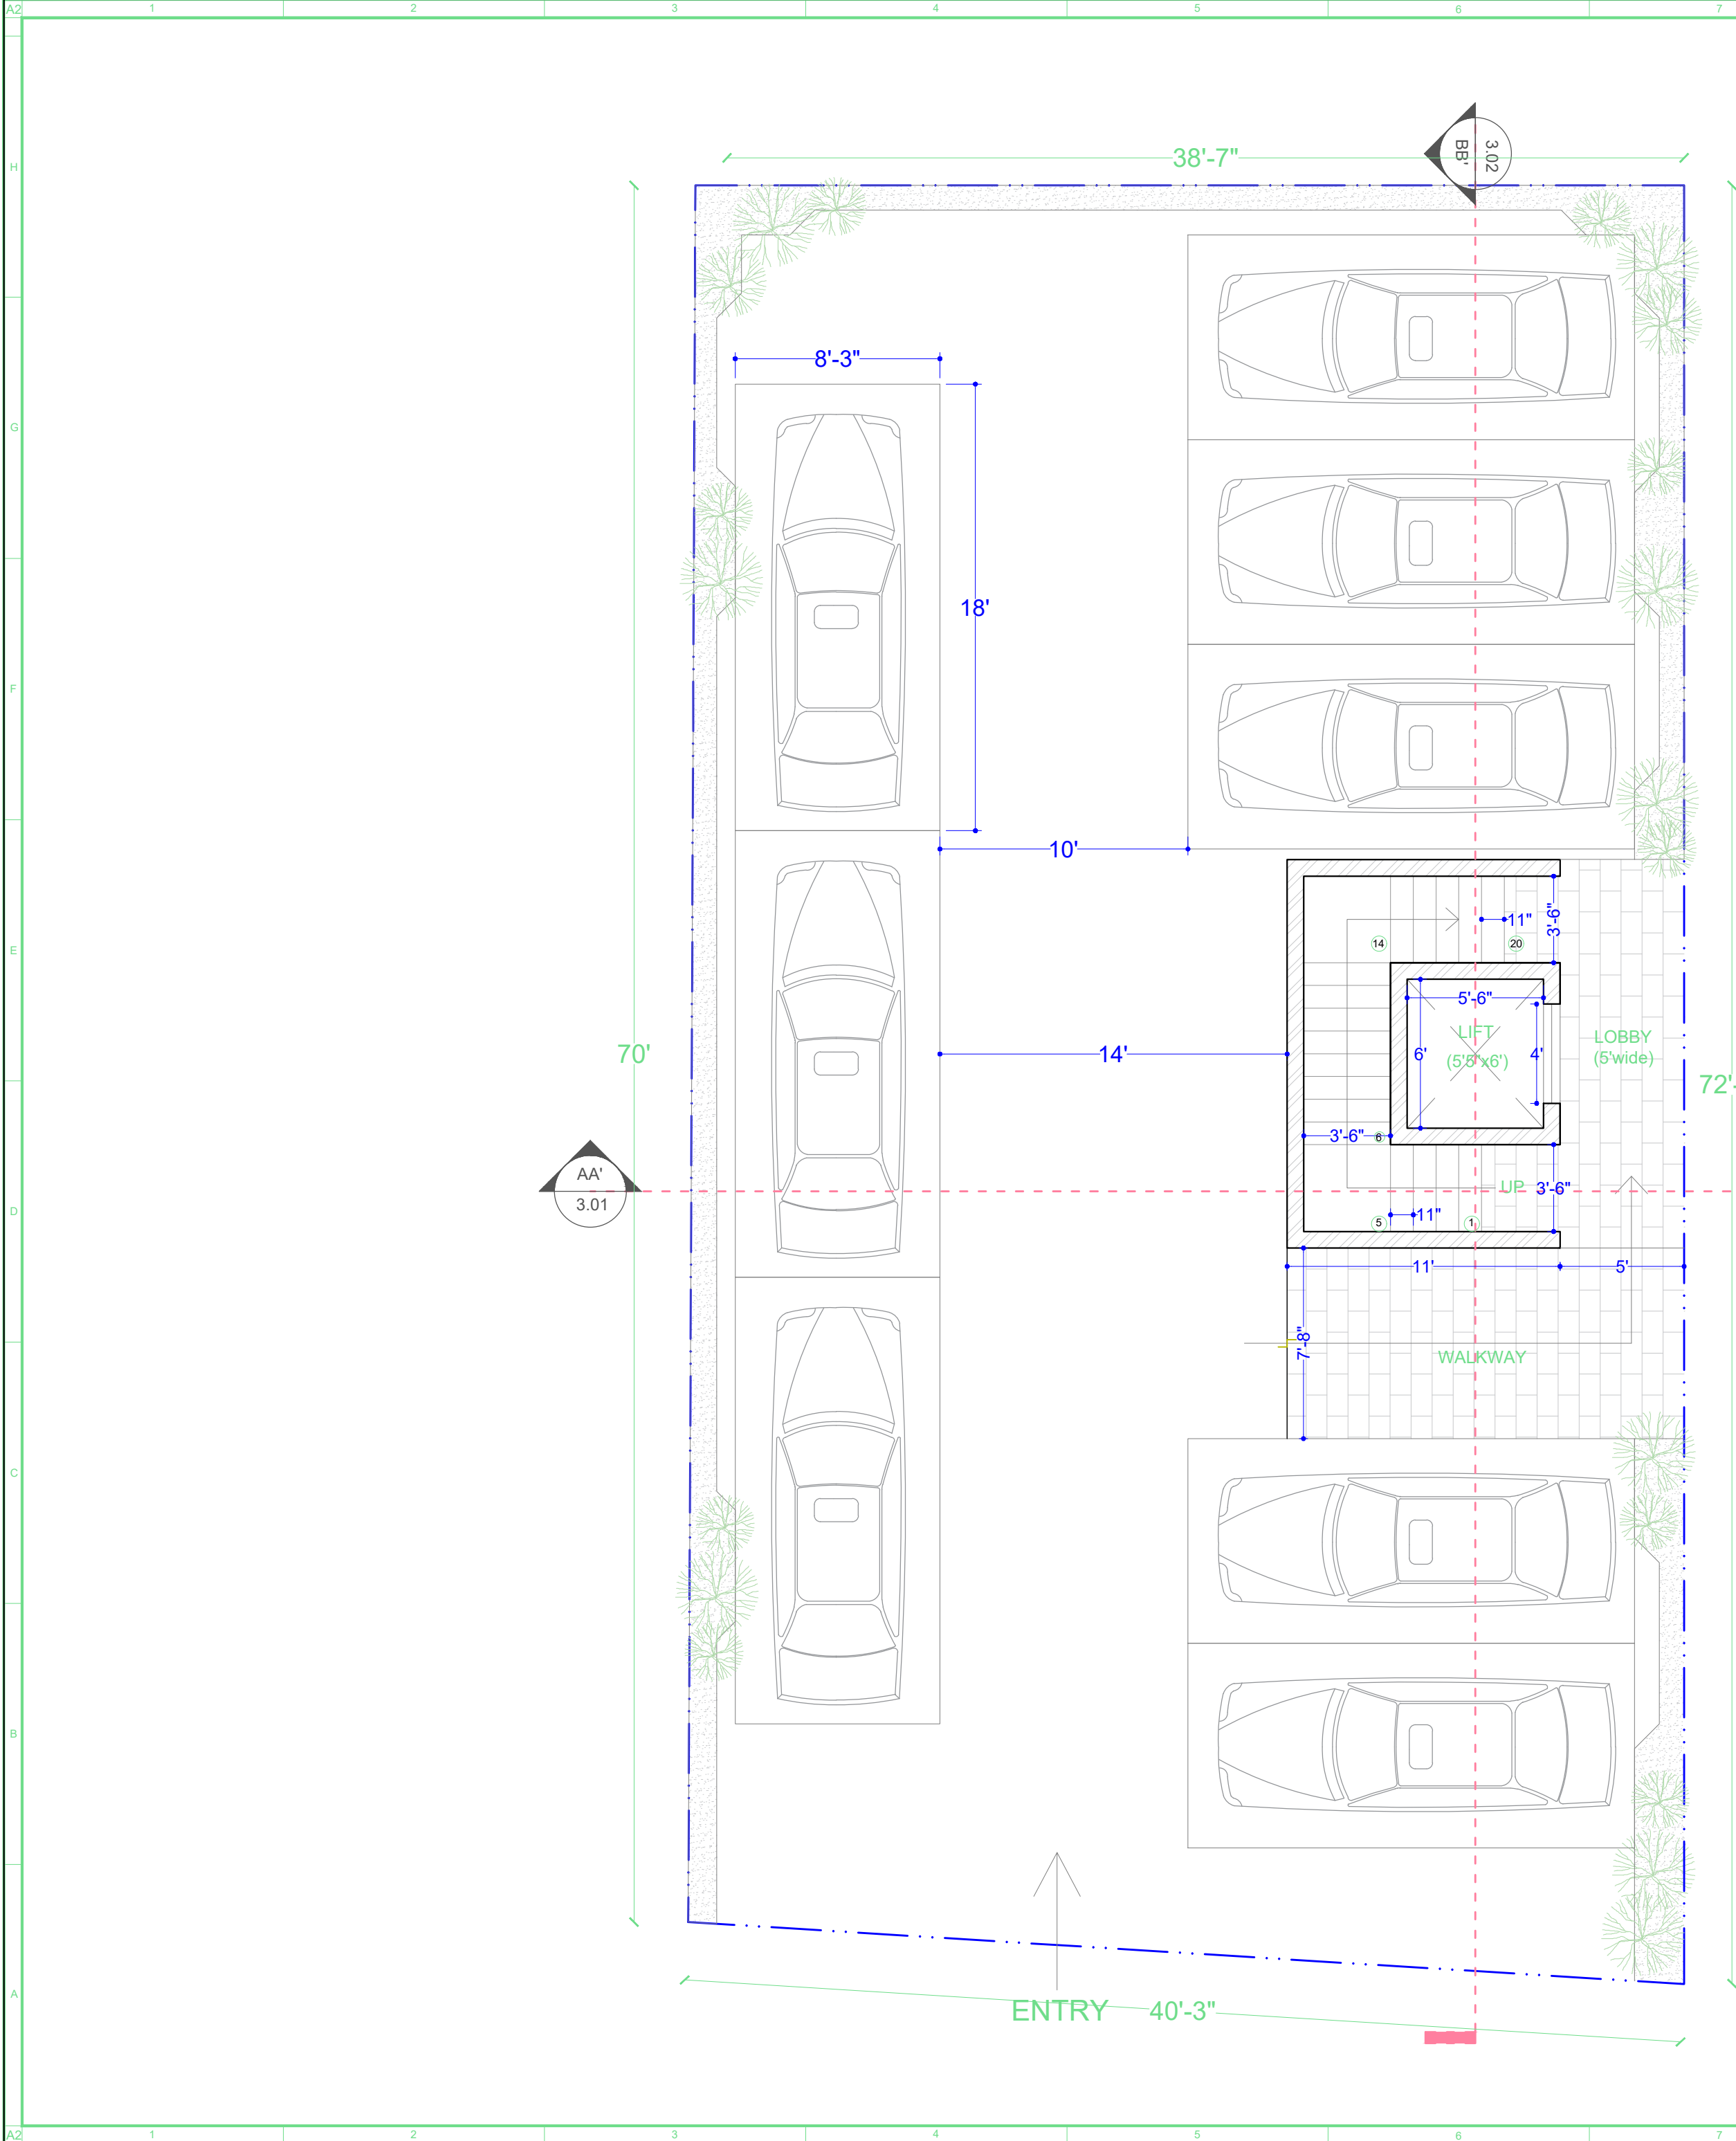


PROJECT

PASHA APARTMENT

KEY PLAN

- NOTES
1. Drawing is the property of EVOLVE ARCHITECTURE STUDIO, copying or dissemination/distribution to unauthorized persons is prohibited.
 2. All dimensions are in Feet & inches unless specified.
 3. This drawing should be read in conjunction with relevant structural and services drawings.
 4. This drawing should not be reproduced without the prior consent from the architect.
 5. The drawing is not to be measured an only written dimensions to be followed .
 6. Any discrepancies in the drawing to be immediately brought to the notice of the architects.

REV. NO.		DATE	DESCRIPTION
REVISIONS			
MEP CONSULTANTS		FIRE SAFETY CONSULTANTS	
STRUCTURAL CONSULTANTS		PROJECT MANAGEMENT CONSULTANTS	
RS CONSULTANTS			
ARCHITECT			
EVOLVE ARCHITECTS SG-06 ,SOUTH BLOCK, MANIPAL CENTRE, DICKENSON ROAD,BANGALORE - 560042 INDIA E- MAIL : evolve@evolvearchitects.com			
CLIENT			
MR. PASHA			
DRAWING DESCRIPTION			
STILT FLOOR PLAN			
FILE NAME:			
PA-EVA-AGN-DRG-00101			
PHASE : CONSTRUCTION			
ISSUE : FOR COMMENT			
FORMAT: A2	PAGE NO: 02	SCALE : 1:60 DATE : 02/08/2021	
DRAWN : Akaash.s			
CHECKED : Ar. Rahman Baig			
PROJECT NO.	REVISION NO.	DRAWING NO	
A-XX	0A	00101	

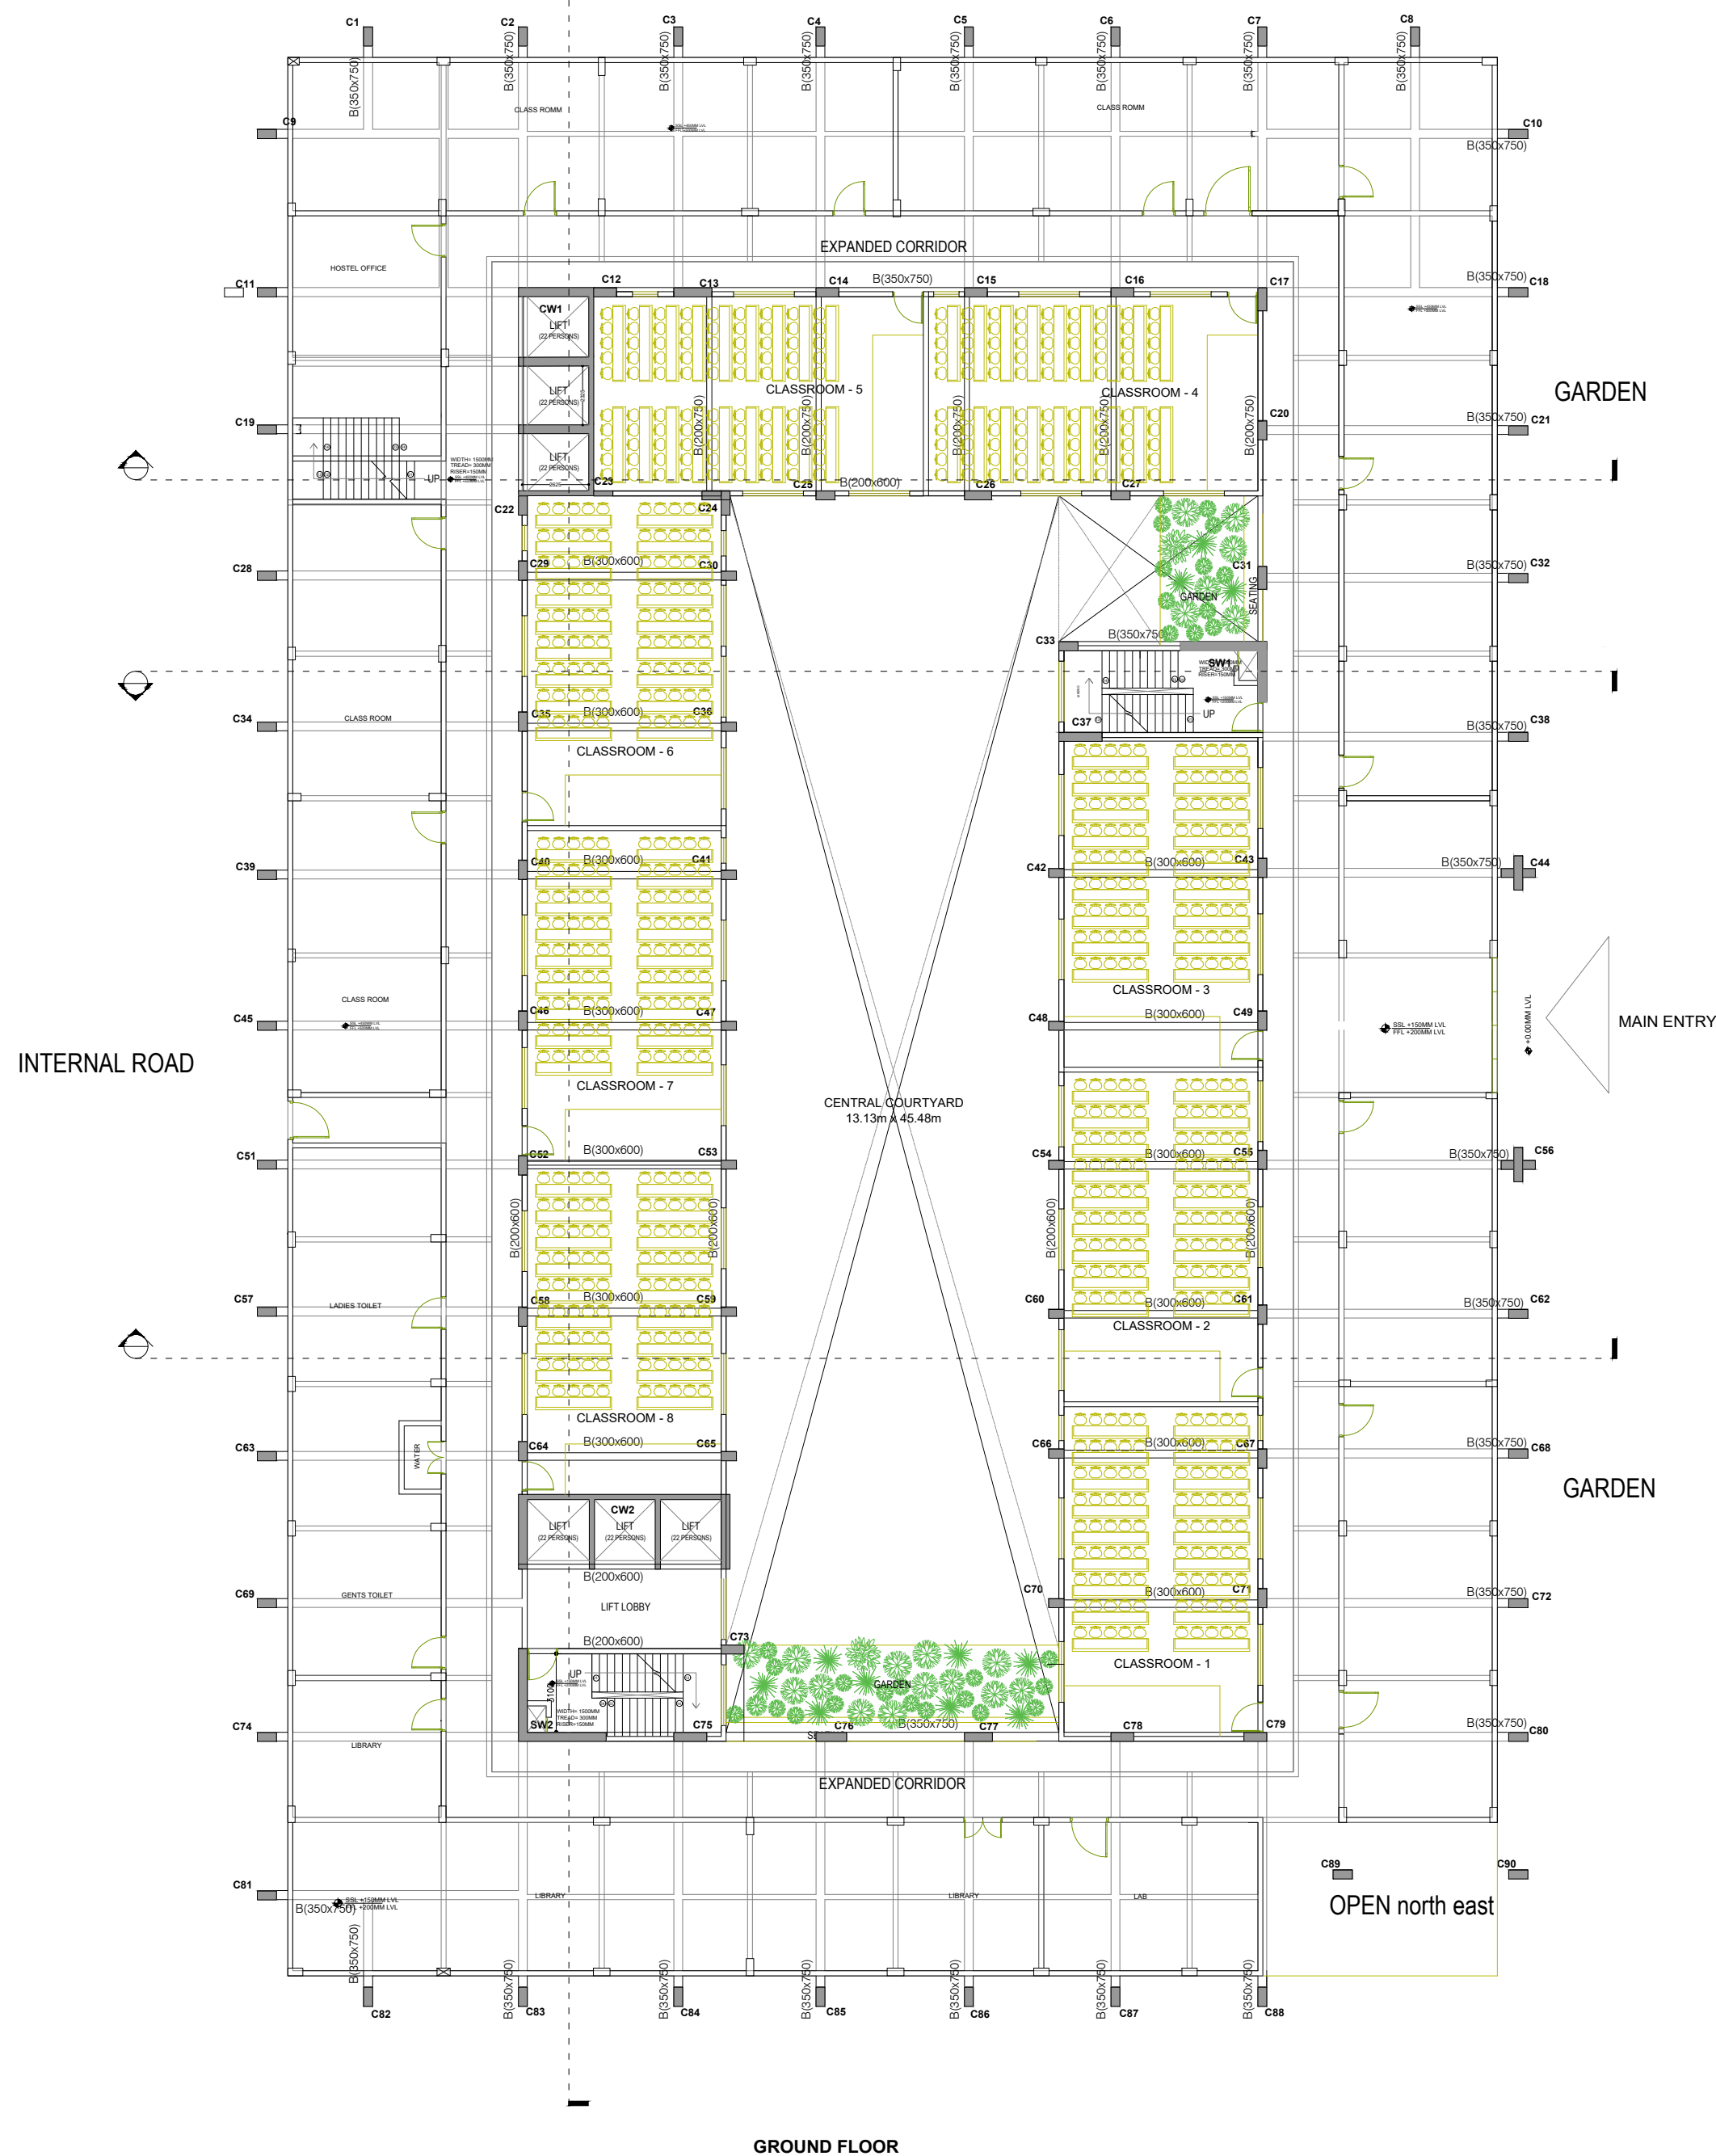

PROJECT

EASTPOINT

DEVANAHALLI , BANGALORE

KEY PLAN

NOTES

1. Drawing is the property of EVOLVE ARCHITECTS, copying or dissemination/distribution to unauthorized persons is prohibited.
2. All dimensions are in Millimeter unless specified.
3. This drawing should be read in conjunction with relevant structural and services drawings.
4. This drawing should not be reproduced without the prior consent from the architect.
5. The drawing is not to be measured an only written dimensions to be followed .
6. Any discrepancies in the drawing to be immediately brought to the notice of the architects.

LEGEND

	ROCC
	CEMENT MORTAR
	EARTH
	GRAVEL
	TURF - BERM - LANDSCAPE
	BLOCK MASONRY
	PAVEMENTS
	ASPHALT SURFACE
	ROOFING TILE
	TOUGHENED GLASS

05		
04		
03		
02		
01		

REV.	DATE	DESCRIPTION
------	------	-------------

REVISIONS

PHE CONSULTANTS	FIRE SAFETY CONSULTANTS
MEP	FIRESAFETY
STRUCTURAL CONSULTANTS	PROJECT MANAGEMENT CONSULTANTS
STRUCTURAL	PROJECTMANAGE

CLIENT

CLIENTPROFILENAME

ARCHITECT



SG-06 ,SOUTH BLOCK, MANIPAL CENTRE,
DICKENSON ROAD,BANGALORE - 560042 INDIA
E- MAIL : evolve@evolvearchitects.com

DRAWING DESCRIPTION

GROUND FLOOR

FILE NAME:


A90-EVA-AGN-DRG-00000

PHASE : SCHEMATIC	NORTH
ISSUE : INFORMATION	

FORMAT: A3		PAGE: 00	
------------	--	----------	---

DRAWN : AKAASH.S	SCALE : SCALE
CHECKED : AR. RAHMANBAIG	DATE : DATE

PROJECT NO. A-XX	REVISION NO. RN	DRAWING NO XXXXXX
---------------------	--------------------	----------------------

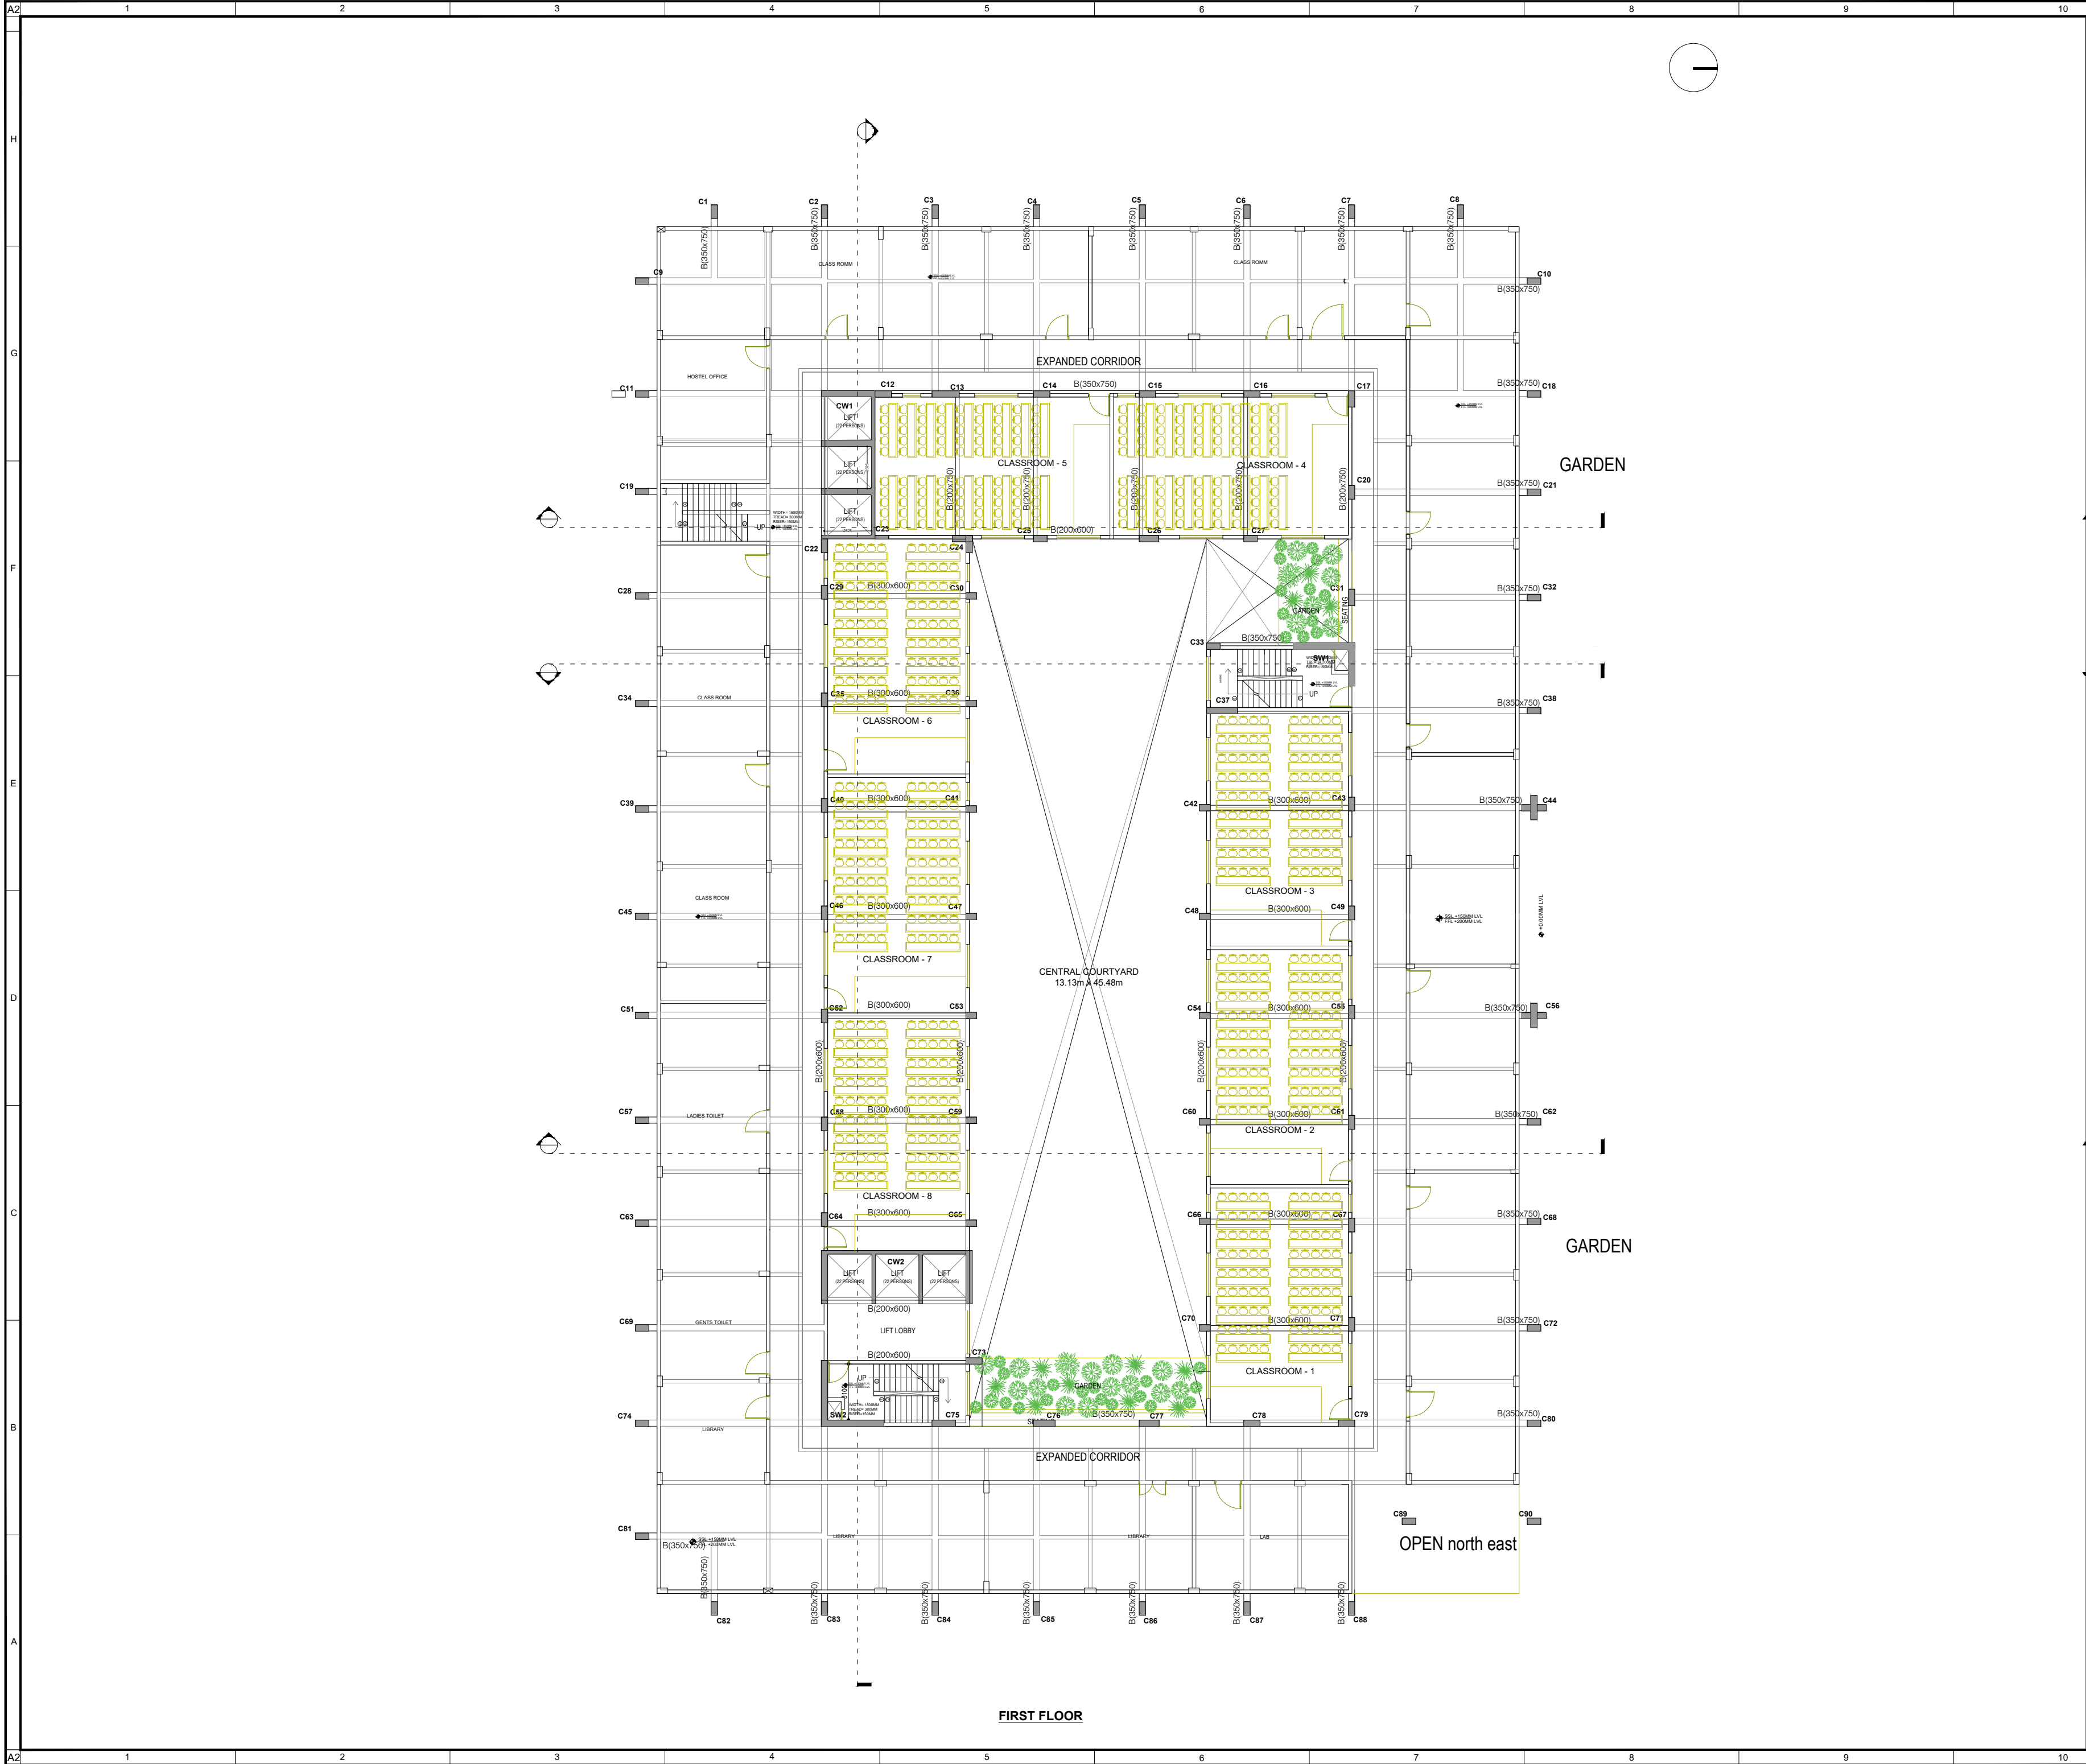

PROJECT

EASTPOINT

DEVANAHALLI , BANGALORE

KEY PLAN

NOTES

1. Drawing is the property of EVOLVE ARCHITECTS, copying or dissemination/distribution to unauthorized persons is prohibited.

2. All dimensions are in Millimeter unless specified.

3. This drawing should be read in conjunction with relevant structural and services drawings.

4. This drawing should not be reproduced without the prior consent from the architect.

5. The drawing is not to be measured an only written dimensions to be followed .

6. Any discrepancies in the drawing to be immediately brought to the notice of the architects.

LEGEND

RCC

CEMENT MORTAR

EARTH

GRAVEL

TURF - BERM - LANDSCAPE

BLOCK MASONRY

PAVEMENTS

ASPHALT SURFACE

ROOFING TILE

TOUGHENED GLASS

REV.

DATE

DESCRIPTION

REVISIONS

PHE CONSULTANTS

FIRE SAFETY CONSULTANTS

MEP

FIRESAFETY

STRUCTURAL CONSULTANTS

PROJECT MANAGEMENT CONSULTANTS

STRUCTURAL

PROJECTMANAGE

CLIENT

CLIENTPROFILENAME

ARCHITECT

EVOLVE

ARCHITECTS

SG-06 ,SOUTH BLOCK, MANIPAL CENTRE,
DICKENSON ROAD,BANGALORE - 560042 INDIA
E- MAIL : evolve@evolvearchitects.com

DRAWING DESCRIPTION

FIRSTFLOOR

FILE NAME:

A90-EVA-AGN-DRG-00000

PHASE : SCHEMATIC

ISSUE : INFORMATION

FORMAT: A3

PAGE: 00

DRAWN : AKAASH.S

CHECKED : AR.RAHMANBAIG

PROJECT NO.

REVISION NO.

DRAWING NO

A-XX


RN

XXXXX

NORTH

SCALE : SCALE

DATE : DATE

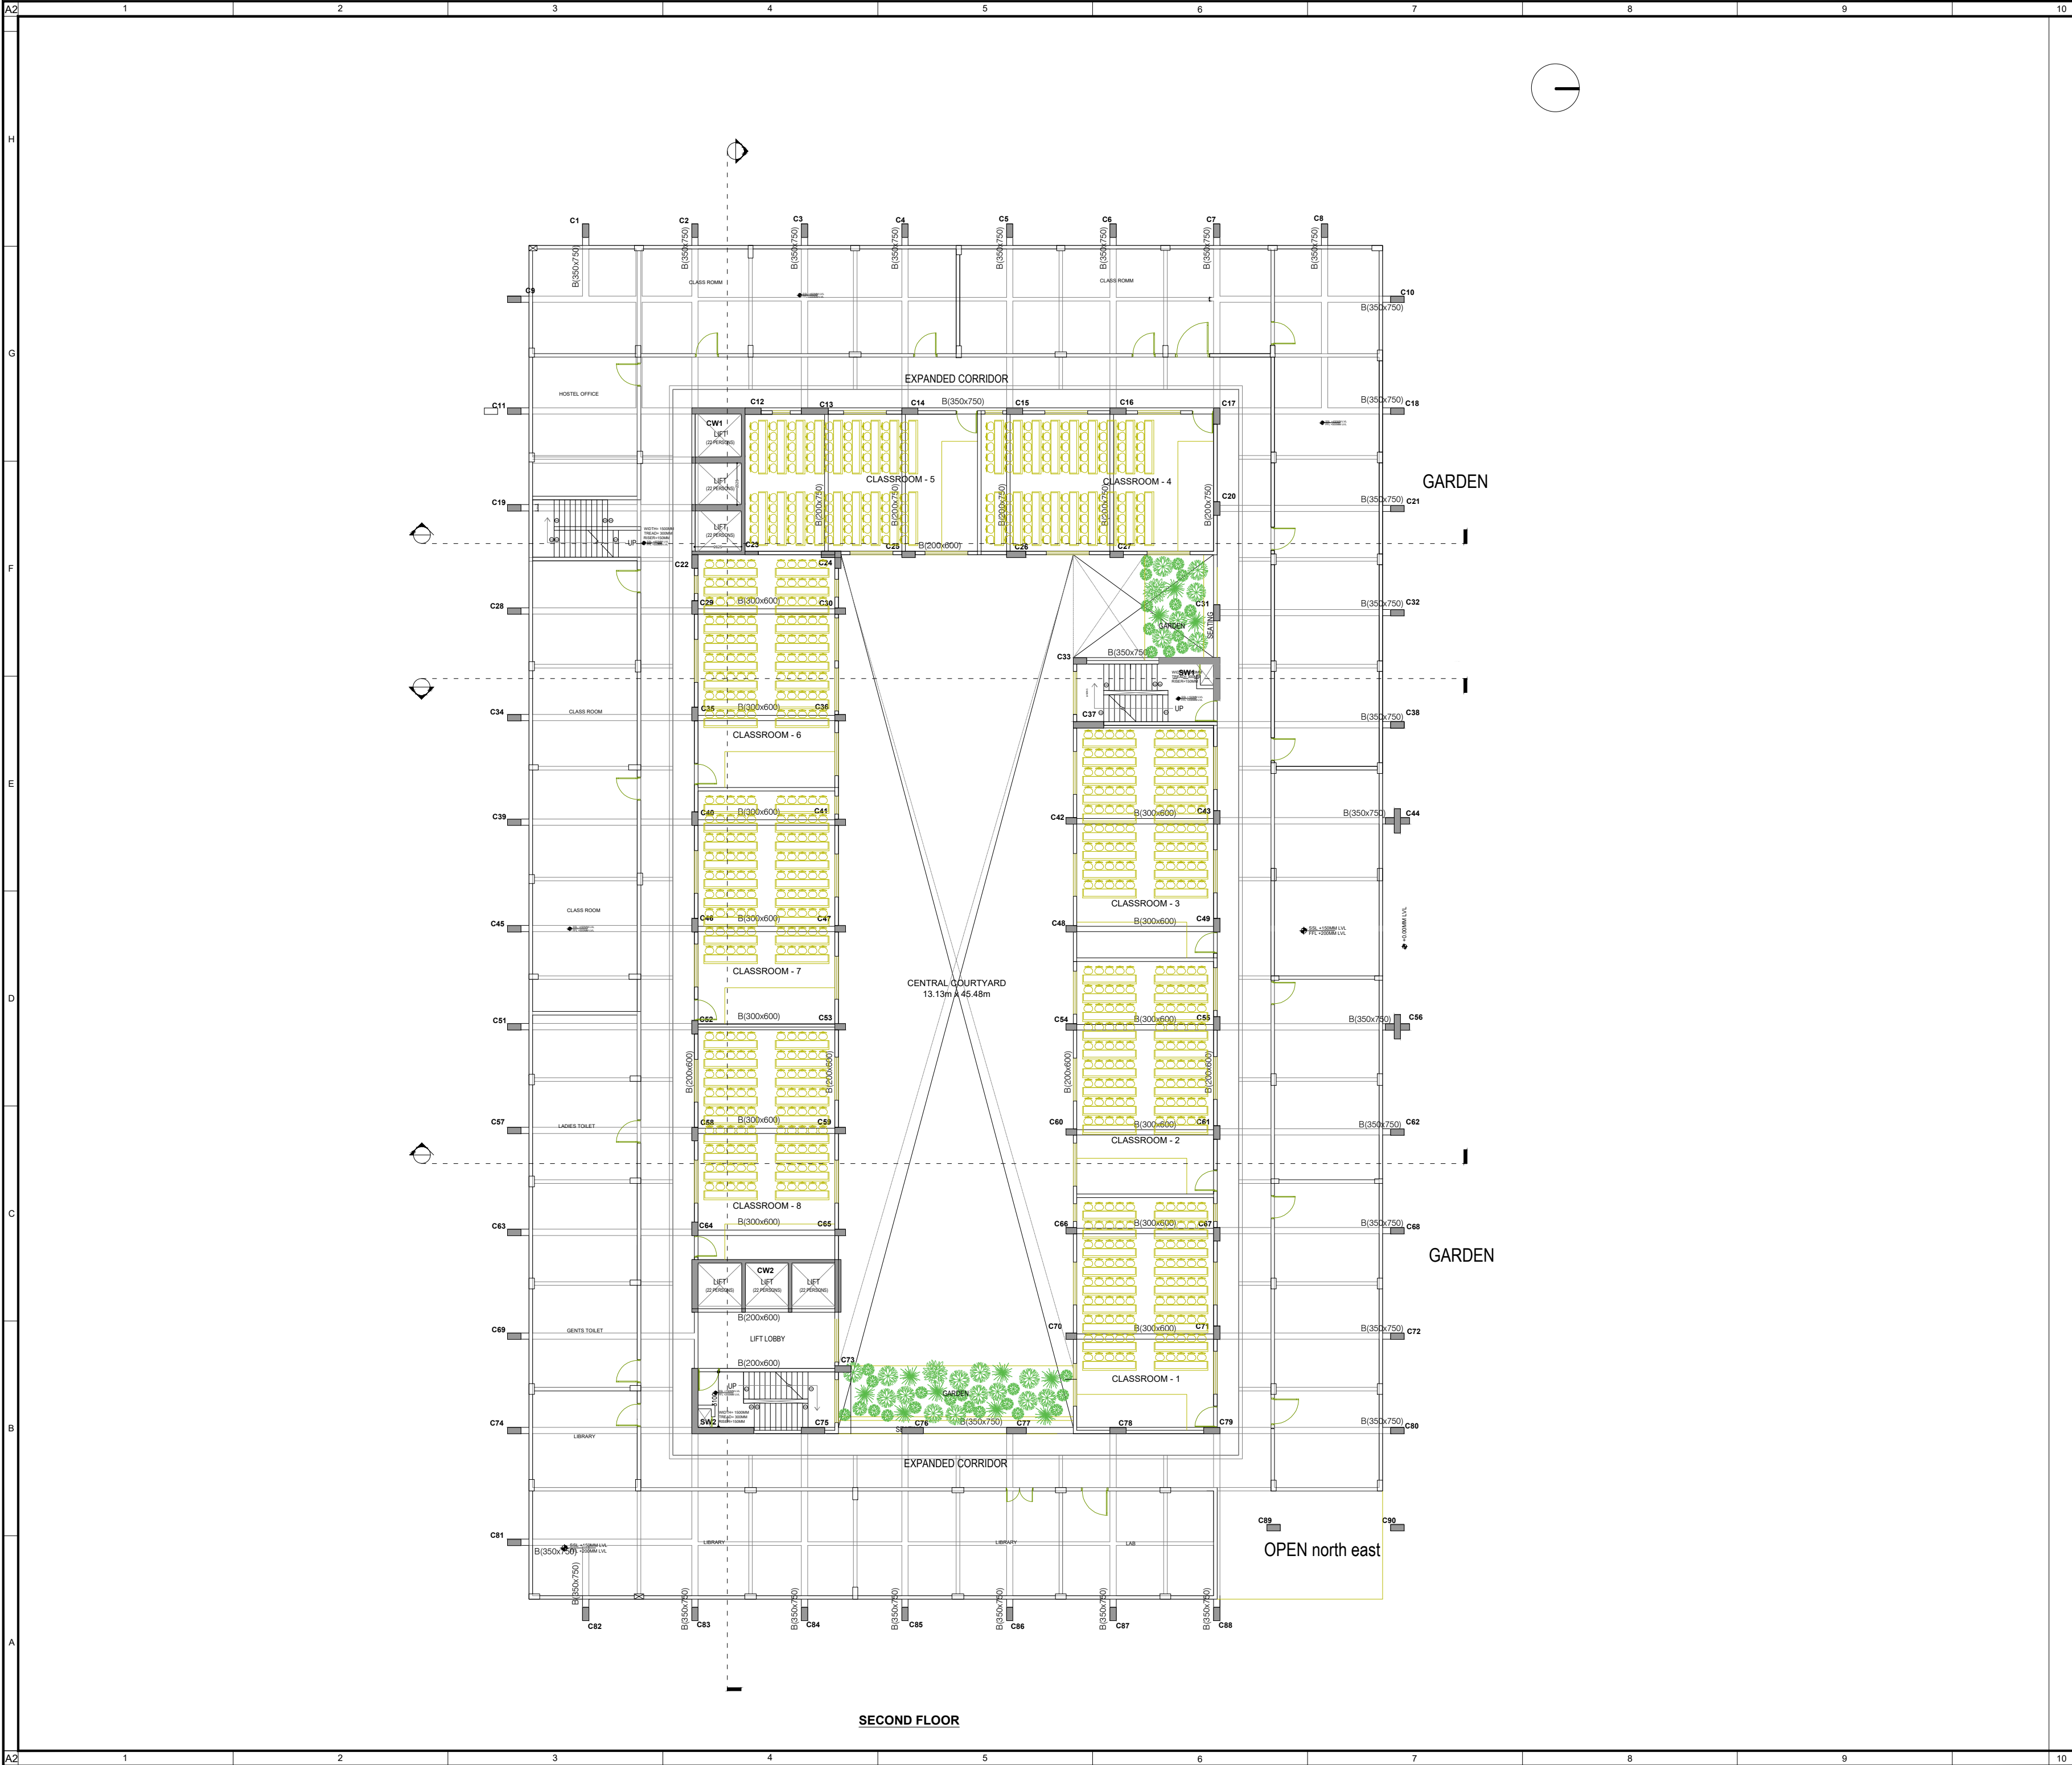

PROJECT

EASTPOINT

DEVANAHALLI , BANGALORE

KEY PLAN

NOTES

1. Drawing is the property of EVOLVE ARCHITECTS, copying or dissemination/distribution to unauthorized persons is prohibited.

2. All dimensions are in Millimeter unless specified.

3. This drawing should be read in conjunction with relevant structural and services drawings.

4. This drawing should not be reproduced without the prior consent from the architect.

5. The drawing is not to be measured an only written dimensions to be followed .

6. Any discrepancies in the drawing to be immediately brought to the notice of the architects.

LEGEND

RCC

CEMENT MORTAR

EARTH

GRAVEL

TURF - BERM - LANDSCAPE

BLOCK MASONRY

PAVEMENTS

ASPHALT SURFACE

ROOFING TILE

TOUGHENED GLASS

REV.

DATE

DESCRIPTION

REVISIONS

PHE CONSULTANTS

MEP

STRUCTURAL CONSULTANTS

STRUCTURAL

FIRE SAFETY CONSULTANTS

FIRE SAFETY

PROJECT MANAGEMENT CONSULTANTS

PROJECTMANAGE

CLIENT

CLIENTPROFILENAME

ARCHITECT

EVOLVE

ARCHITECTS

SG-06 ,SOUTH BLOCK, MANIPAL CENTRE,
DICKENSON ROAD,BANGALORE - 560042 INDIA
E - MAIL : evolve@evolvearchitects.com

DRAWING DESCRIPTION

SECONDFLOOR

FILE NAME:

A90-EVA-AGN-DRG-00000

PHASE : SCHEMATIC

ISSUE : INFORMATION

FORMAT: A3

PAGE: 00

DRAWN : AKAASH.S

CHECKED : AR.RAHMANBAIG

PROJECT NO.

A-XX

REVISION NO.

RN


DRAWING NO

XXXXX

NORTH

SCALE : SCALE

DATE : DATE

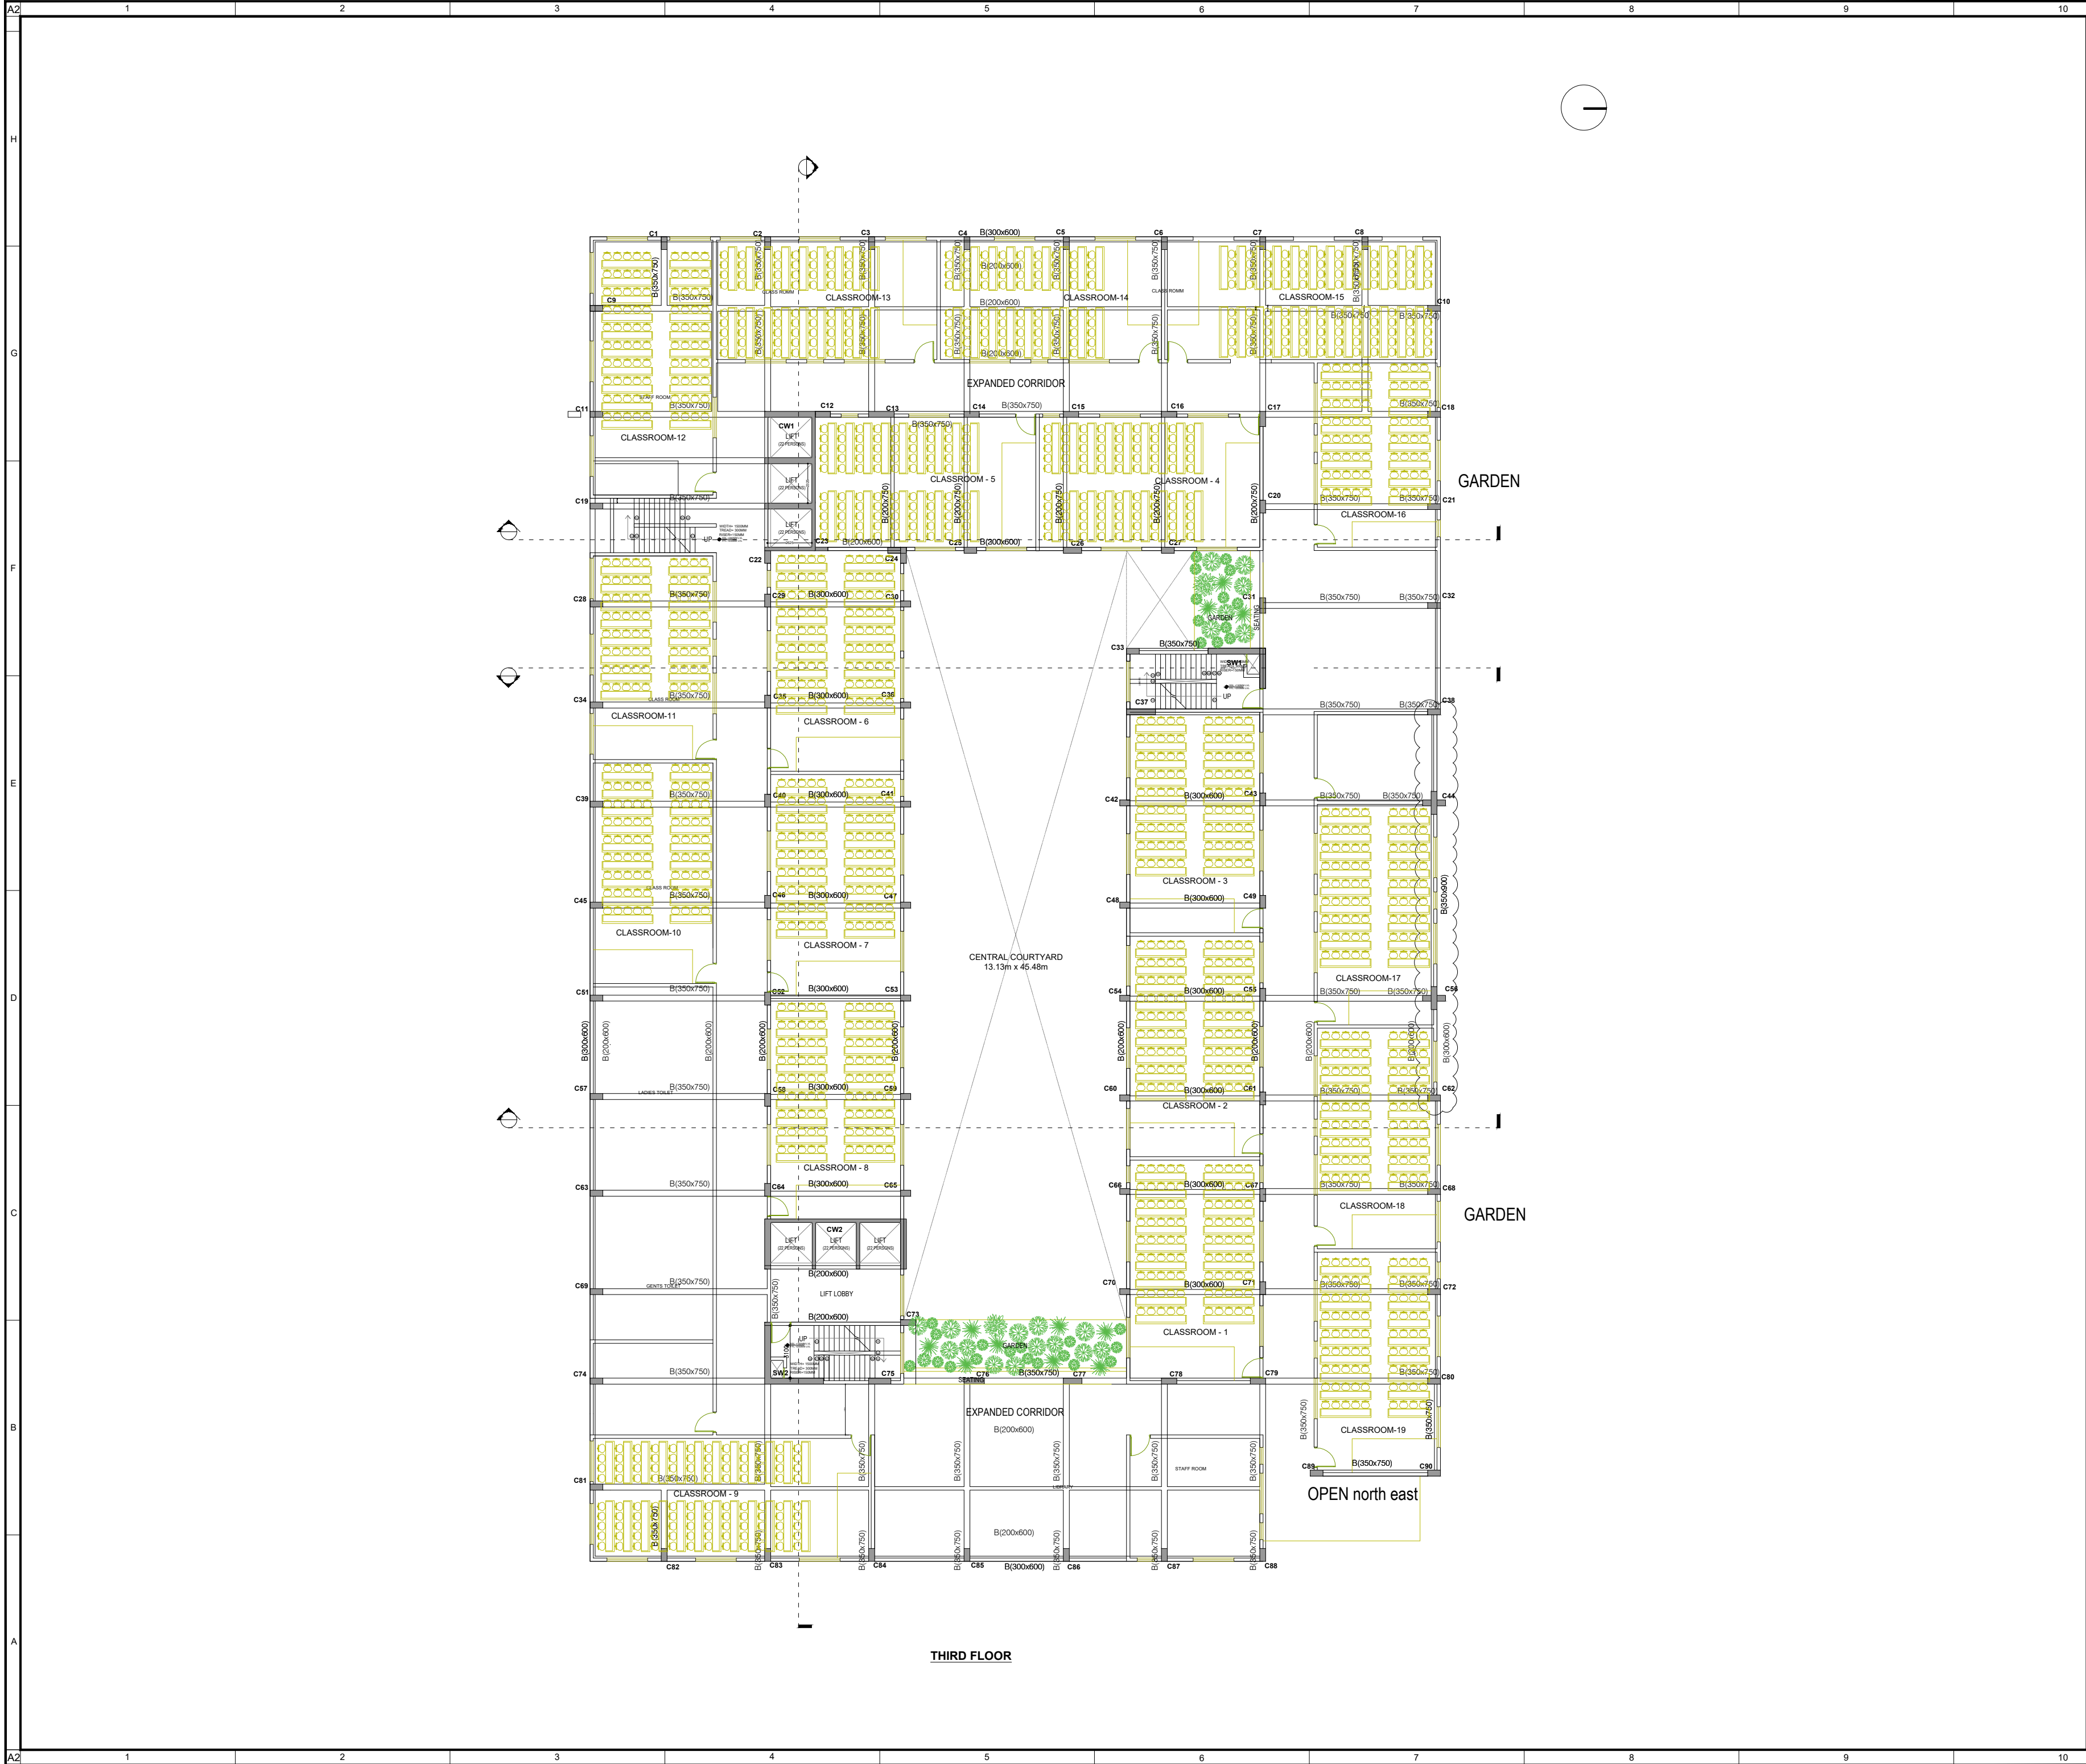

PROJECT

EASTPOINT

DEVANAHALLI , BANGALORE

KEY PLAN

NOTES

1. Drawing is the property of EVOLVE ARCHITECTS, copying or dissemination/distribution to unauthorized persons is prohibited.

2. All dimensions are in Millimeter unless specified.

3. This drawing should be read in conjunction with relevant structural and services drawings.

4. This drawing should not be reproduced without the prior consent from the architect.

5. The drawing is not to be measured an only written dimensions to be followed .

6. Any discrepancies in the drawing to be immediately brought to the notice of the architects.

LEGEND

RCC

CEMENT MORTAR

EARTH

GRAVEL

TURF - BERM - LANDSCAPE

BLOCK MASONRY

PAVEMENTS

ASPHALT SURFACE

ROOFING TILE

TOUGHENED GLASS

REV.

DATE

DESCRIPTION

REVISIONS

PHE CONSULTANTS

MEP

STRUCTURAL CONSULTANTS

STRUCTURAL

FIRE SAFETY CONSULTANTS

FIRESAFETY

PROJECT MANAGEMENT CONSULTANTS

PROJECTMANAGE

CLIENT

CLIENTPROFILENAME

ARCHITECT

EVOLVE ARCHITECTS

SG-06 ,SOUTH BLOCK, MANIPAL CENTRE,
DICKENSON ROAD,BANGALORE - 560042 INDIA
E- MAIL : evolve@evolvearchitects.com

DRAWING DESCRIPTION

THIRDFLOOR

FILE NAME:
A90-EVA-AGN-DRG-00000

PHASE : SCHEMATIC

ISSUE : INFORMATION

FORMAT: A3 PAGE: 00

DRAWN : AKAASH.S

CHECKED : AR.RAHMANBAIG

NORTH

SCALE : SCALE

DATE : DATE

PROJECT NO.
A-XX

REVISION NO.
RN

DRAWING NO
XXXXX



PROJECT

EASTPOINT

DEVANAHALLI , BANGALORE

KEY PLAN

NOTES

1. Drawing is the property of EVOLVE ARCHITECTS, copying or dissemination/distribution to unauthorized persons is prohibited.

2. All dimensions are in Millimeter unless specified.

3. This drawing should be read in conjunction with relevant structural and services drawings.

4. This drawing should not be reproduced without the prior consent from the architect.

5. The drawing is not to be measured an only written dimensions to be followed .

6. Any discrepancies in the drawing to be immediately brought to the notice of the architects.

LEGEND

RCC

CEMENT MORTAR

EARTH

GRAVEL

TURF - BERM - LANDSCAPE

BLOCK MASONRY

PAVEMENTS

ASPHALT SURFACE

ROOFING TILE

TOUGHENED GLASS

REV.

DATE

DESCRIPTION

REVISIONS

PHE CONSULTANTS

MEP

STRUCTURAL CONSULTANTS

STRUCTURAL

FIRE SAFETY CONSULTANTS

FIRESAFETY

PROJECT MANAGEMENT CONSULTANTS

PROJECTMANAGE

CLIENT

CLIENTPROFILENAME

ARCHITECT

EVOLVE

ARCHITECTS

SG-06 ,SOUTH BLOCK, MANIPAL CENTRE,
DICKENSON ROAD,BANGALORE - 560042 INDIA
E- MAIL : evolve@evolvearchitects.com

DRAWING DESCRIPTION

FOURTHFLOOR

FILE NAME:

A90-EVA-AGN-DRG-00000

PHASE : SCHEMATIC

ISSUE : INFORMATION

FORMAT: A3

PAGE: 00

DRAWN : AKAASH.S

CHECKED : AR.RAHMANBAIG

PROJECT NO.

A-XX

REVISION NO.

RN


DRAWING NO

XXXXX

NORTH

SCALE : SCALE

DATE : DATE

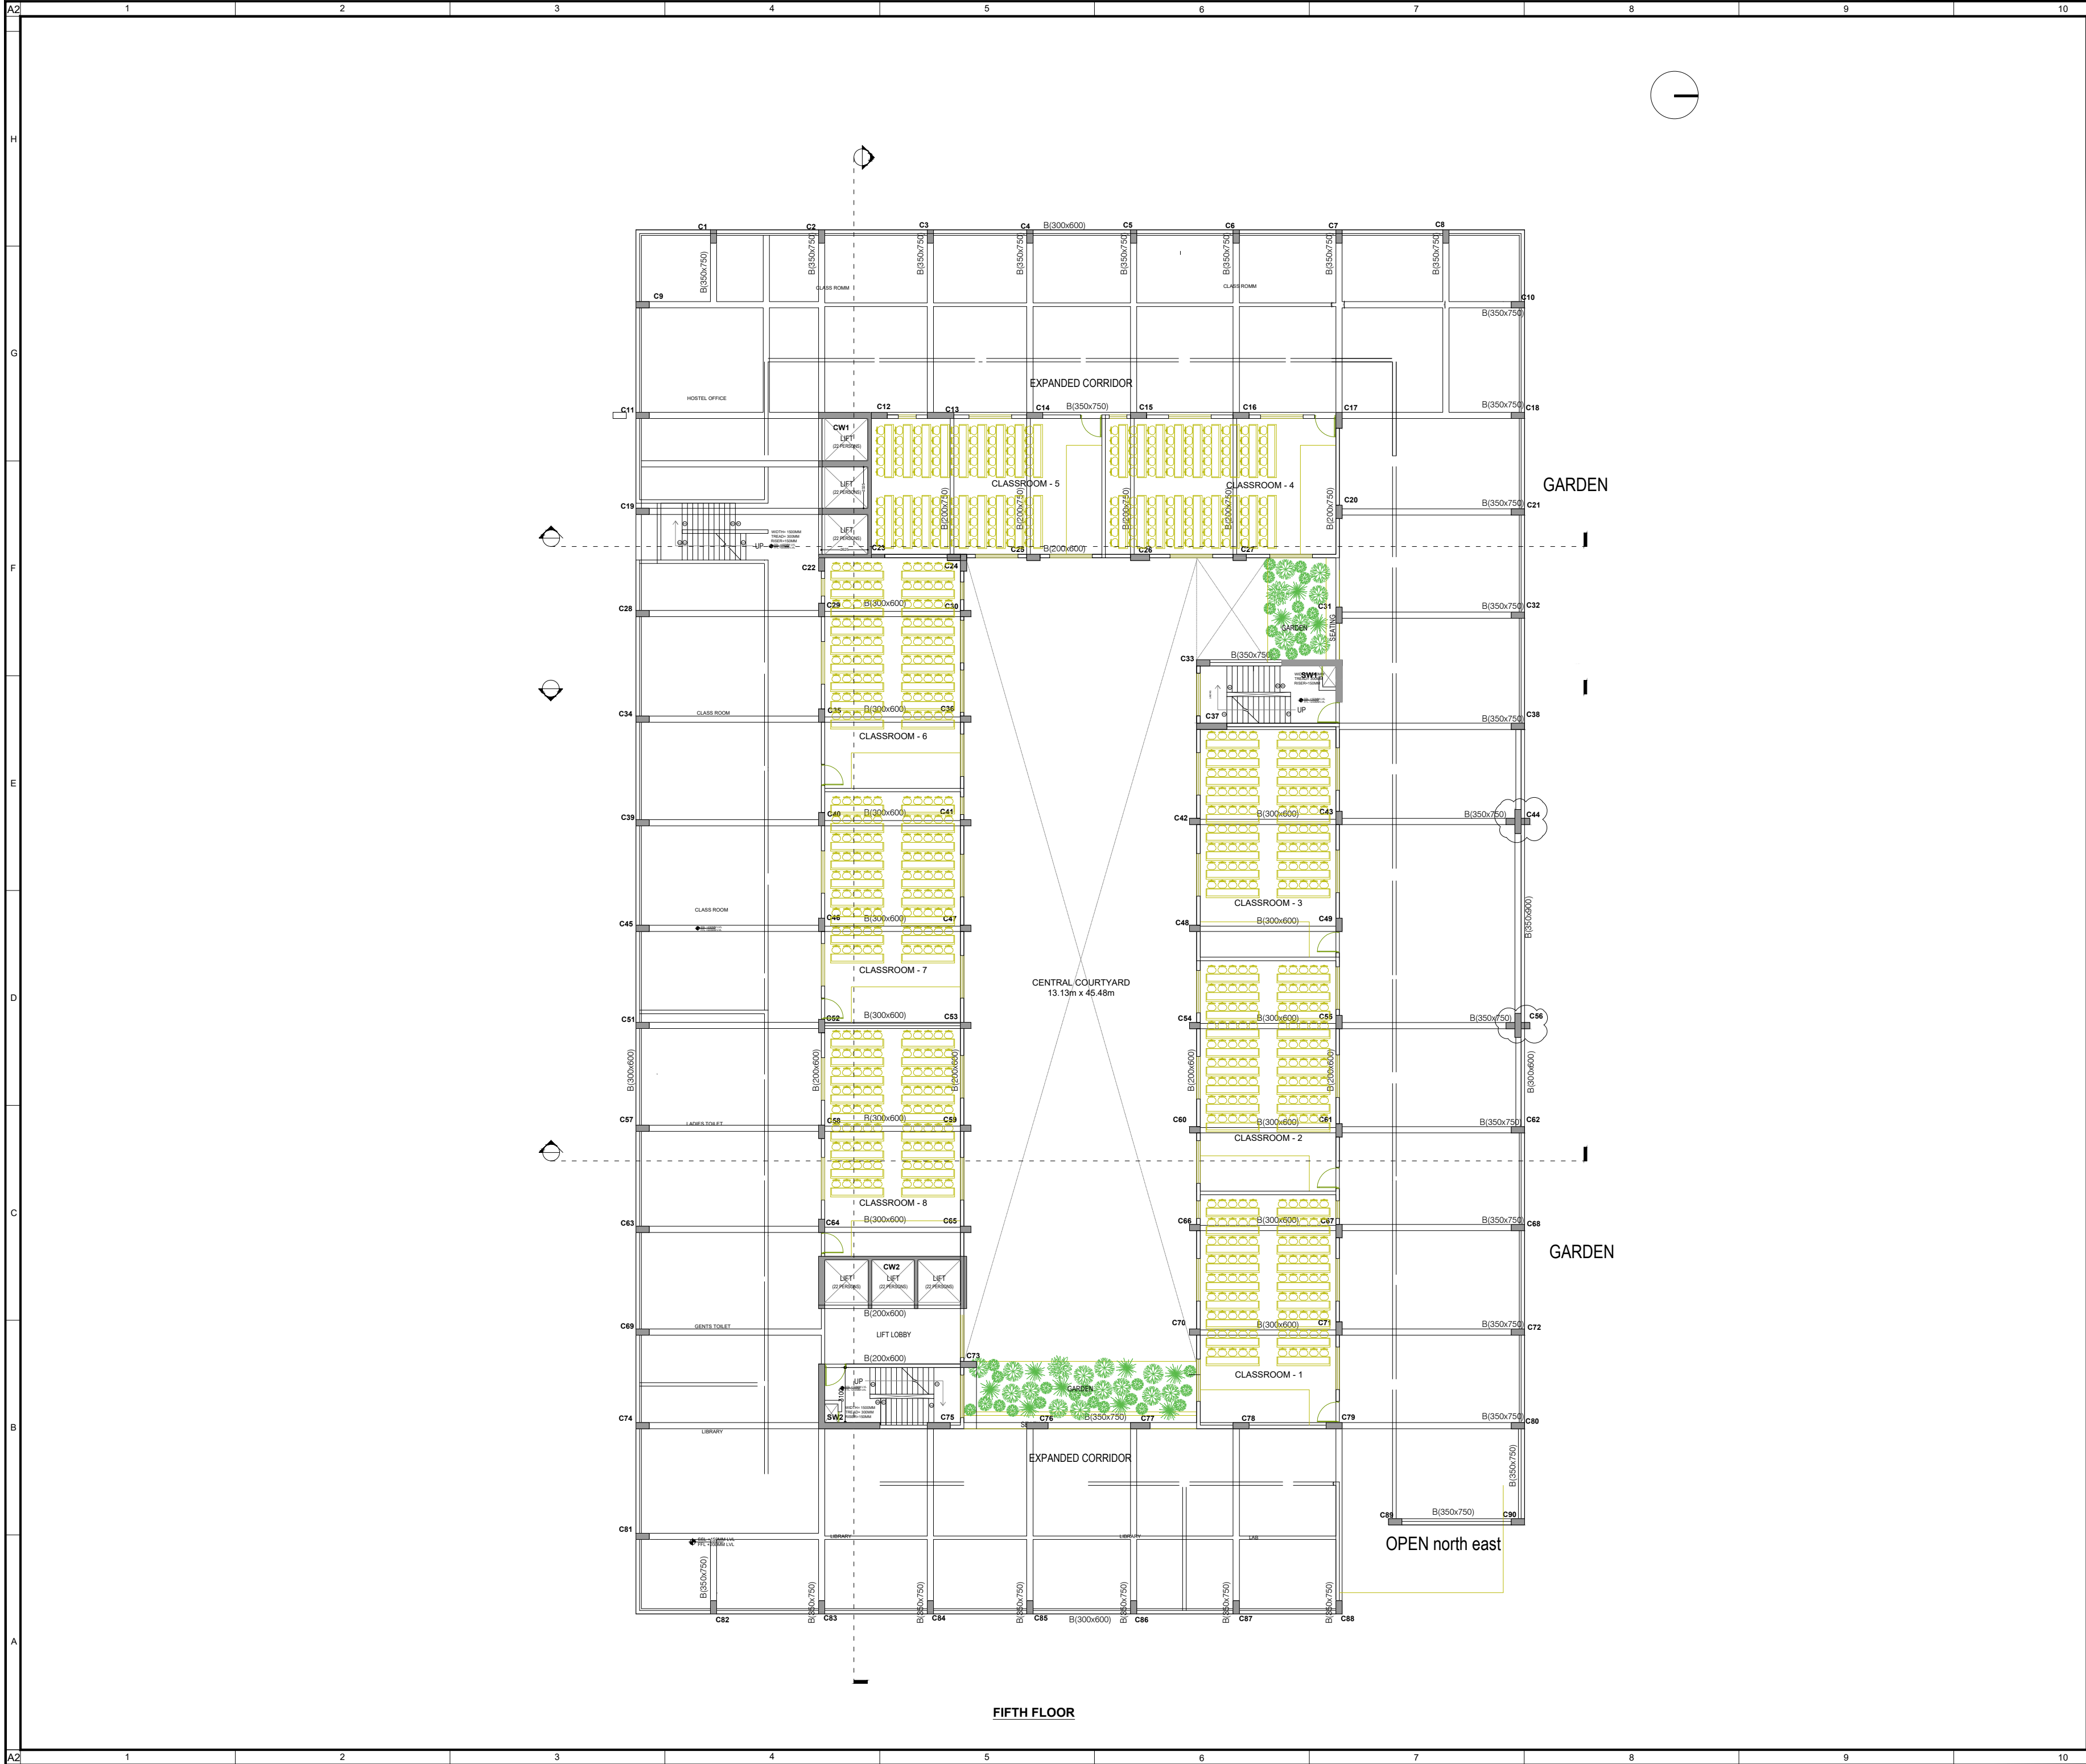

PROJECT

EASTPOINT

DEVANAHALLI , BANGALORE

KEY PLAN

NOTES

1. Drawing is the property of EVOLVE ARCHITECTS, copying or dissemination/distribution to unauthorized persons is prohibited.

2. All dimensions are in Millimeter unless specified.

3. This drawing should be read in conjunction with relevant structural and services drawings.

4. This drawing should not be reproduced without the prior consent from the architect.

5. The drawing is not to be measured an only written dimensions to be followed .

6. Any discrepancies in the drawing to be immediately brought to the notice of the architects.

LEGEND

RCC

CEMENT MORTAR

EARTH

GRAVEL

TURF - BERM - LANDSCAPE

BLOCK MASONRY

PAVEMENTS

ASPHALT SURFACE

ROOFING TILE

TOUGHENED GLASS

REV.

DATE

DESCRIPTION

REVISIONS

PHE CONSULTANTS

MEP

FIRE SAFETY CONSULTANTS

FIRESAFETY

STRUCTURAL CONSULTANTS

STRUCTURAL

PROJECT MANAGEMENT CONSULTANTS

PROJECTMANAGE

CLIENT

CLIENTPROFILENAME

ARCHITECT

EVOLVE

ARCHITECTS

SG-06 ,SOUTH BLOCK, MANIPAL CENTRE,
DICKENSON ROAD,BANGALORE - 560042 INDIA
E - MAIL : evolve@evolvearchitects.com

DRAWING DESCRIPTION

FIFTHFLOOR

FILE NAME:

A90-EVA-AGN-DRG-00000

PHASE : SCHEMATIC

ISSUE : INFORMATION

FORMAT: A3

PAGE: 00

DRAWN : AKAASH.S

CHECKED : AR.RAHMANBAIG

REVISION NO.

RN

DRAWING NO

XXXXX


PROJECT NO.

A-XX

SCALE : SCALE

DATE : DATE

NORTH

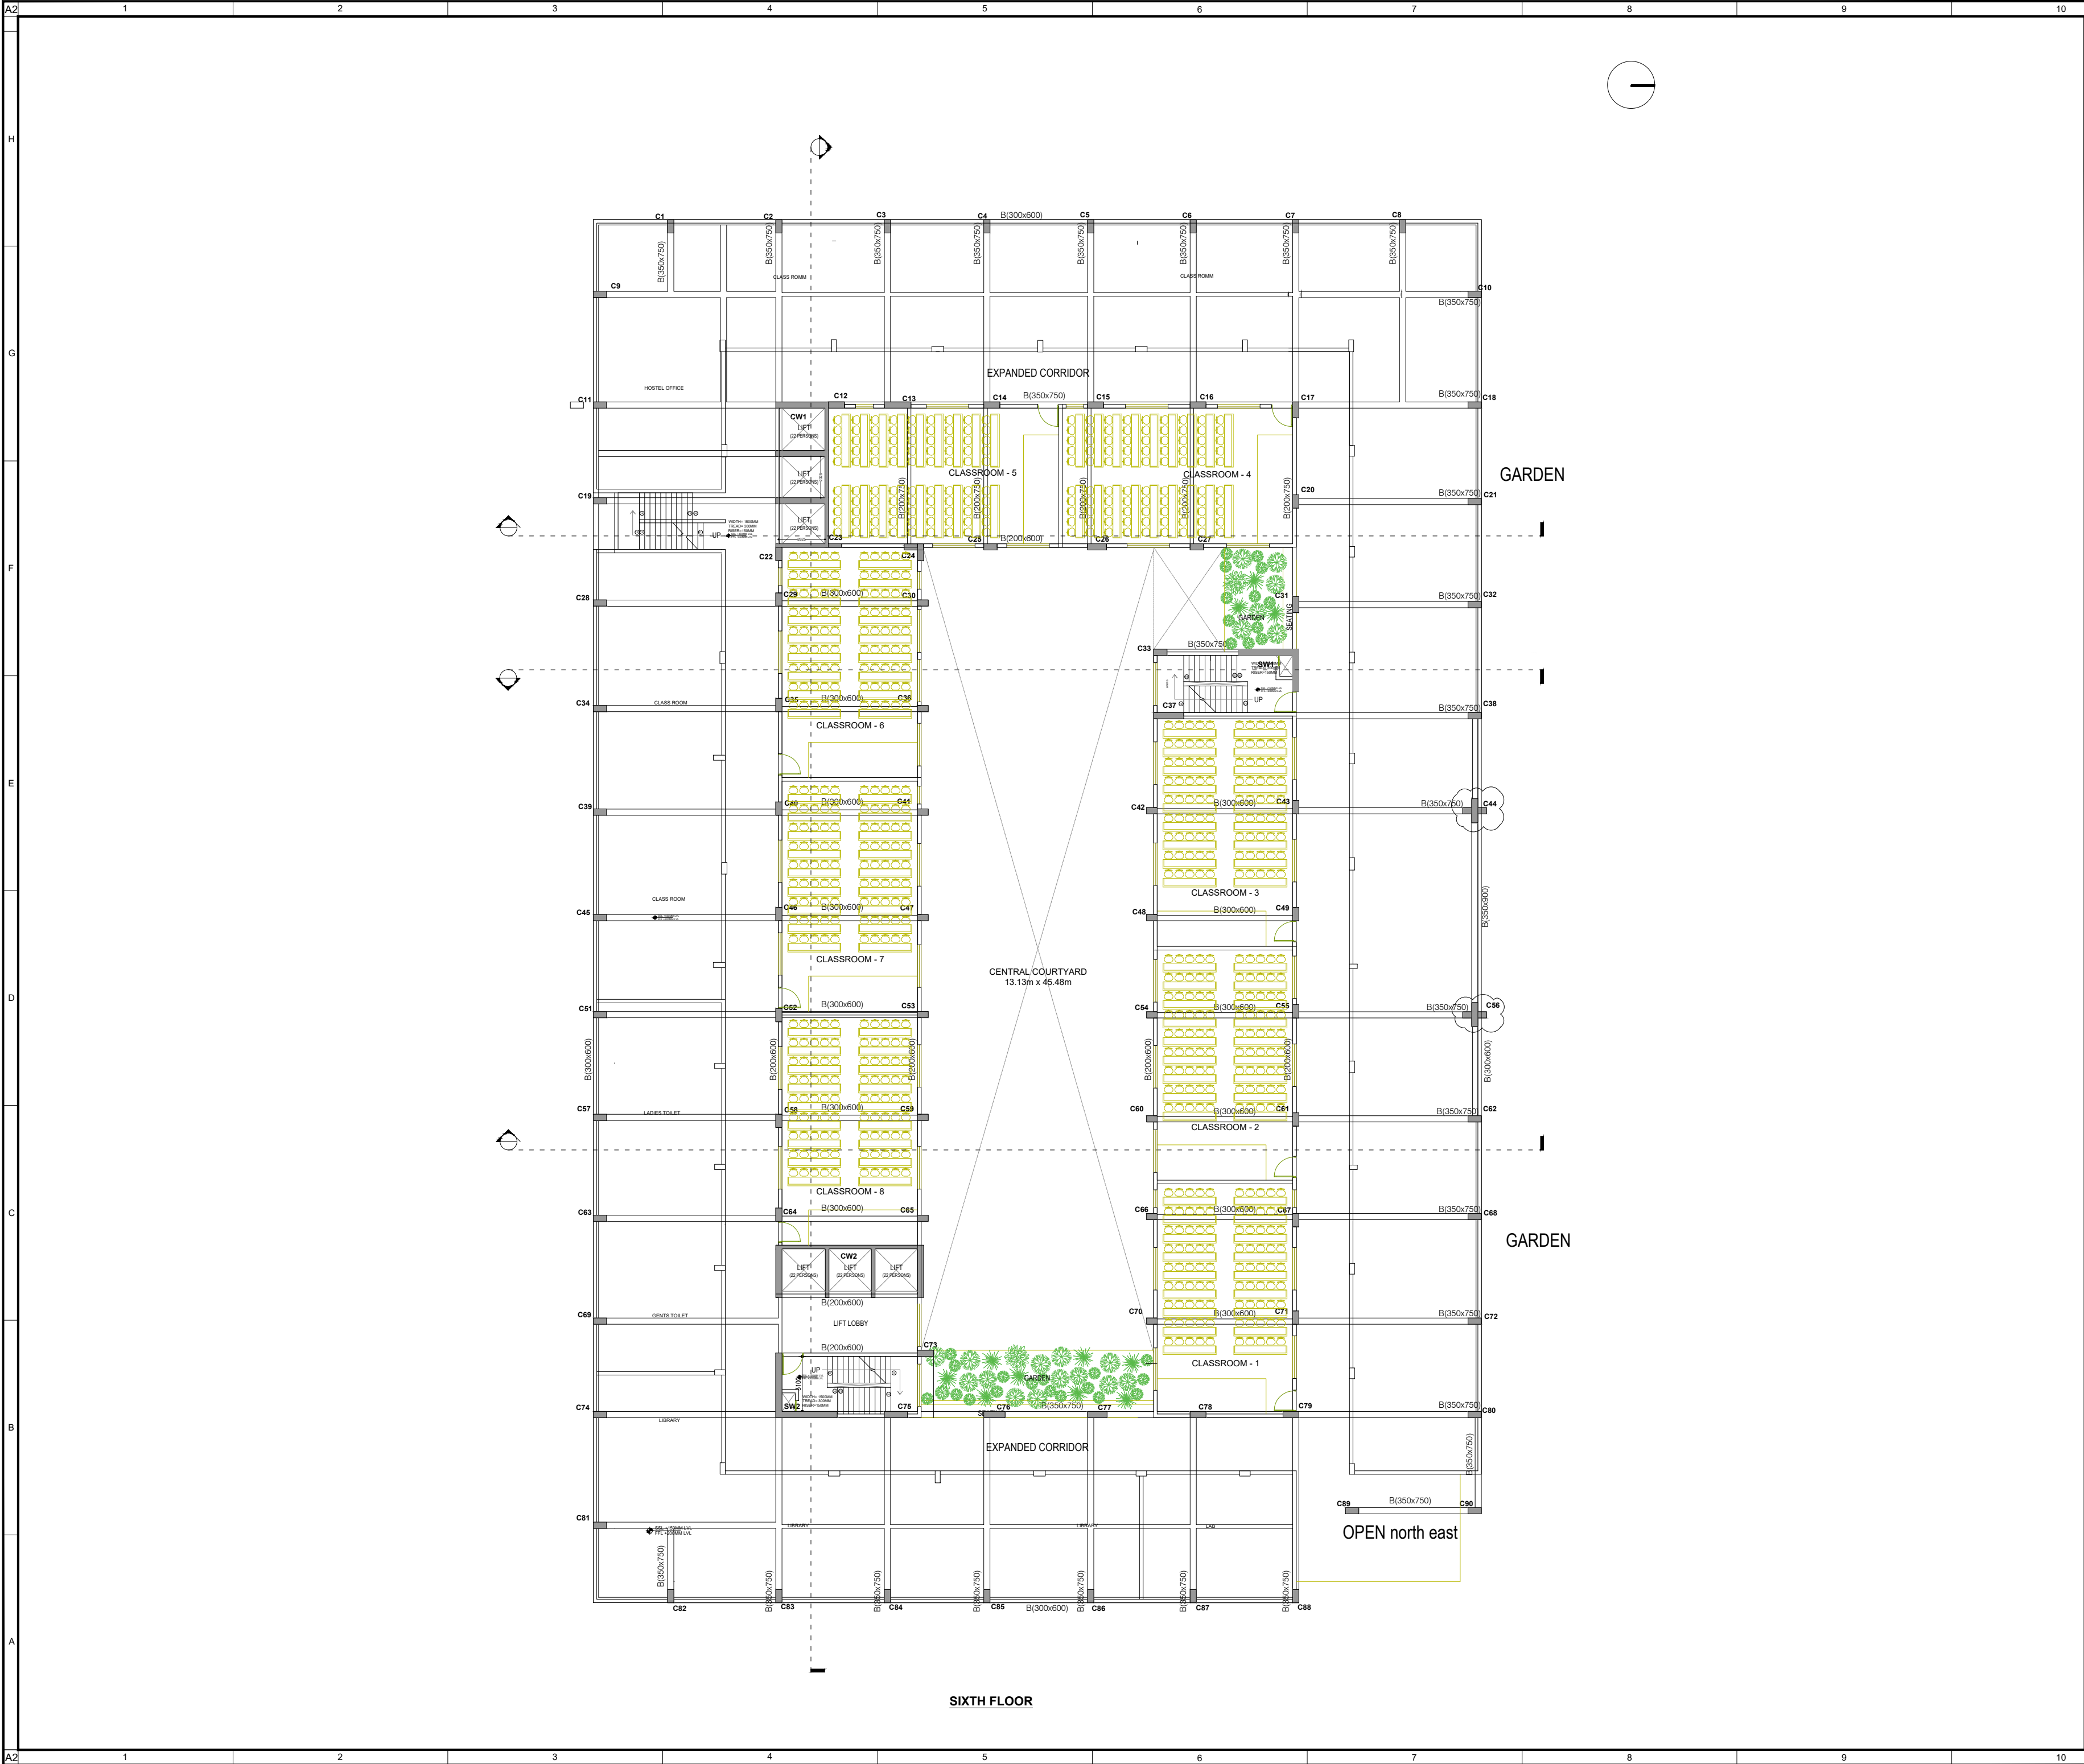

PROJECT

EASTPOINT

DEVANAHALLI , BANGALORE

KEY PLAN

NOTES

LEGEND

REVISIONS

CLIENT

CLIENTPROFILENAME

ARCHITECT

DRAWING DESCRIPTION

FILE NAME:

PHASE : SCHEMATIC

ISSUE : INFORMATION

FORMAT: A3

PAGE: 00

DRAWN : AKAASH.S

CHECKED : AR.RAHMANBAIG

PROJECT NO.

A-XX

REVISION NO.

RN

DRAWING NO

XXXXX

RCC

CEMENT MORTAR

EARTH

GRAVEL

TURF - BERM - LANDSCAPE

BLOCK MASONRY

PAVEMENTS

ASPHALT SURFACE

ROOFING TILE

TOUGHENED GLASS

05

04

03

02

01

DATE

DESCRIPTION

PHASE CONSULTANTS

MEP

STRUCTURAL CONSULTANTS

STRUCTURAL

FIRE SAFETY CONSULTANTS

FIRESAFETY

PROJECT MANAGEMENT CONSULTANTS

PROJECTMANAGE

SG-06 ,SOUTH BLOCK, MANIPAL CENTRE,
DICKENSON ROAD,BANGALORE - 560042 INDIA
E- MAIL : evolve@evolvearchitects.com

EVOLVE
ARCHITECTS

SIXTHFLOOR

A90-EVA-AGN-DRG-00000

NORTH

05

04


03

02

01


SCALE : SCALE

DATE : DATE

 

DEVANAHALLI , BANGALORE

OPEN north east

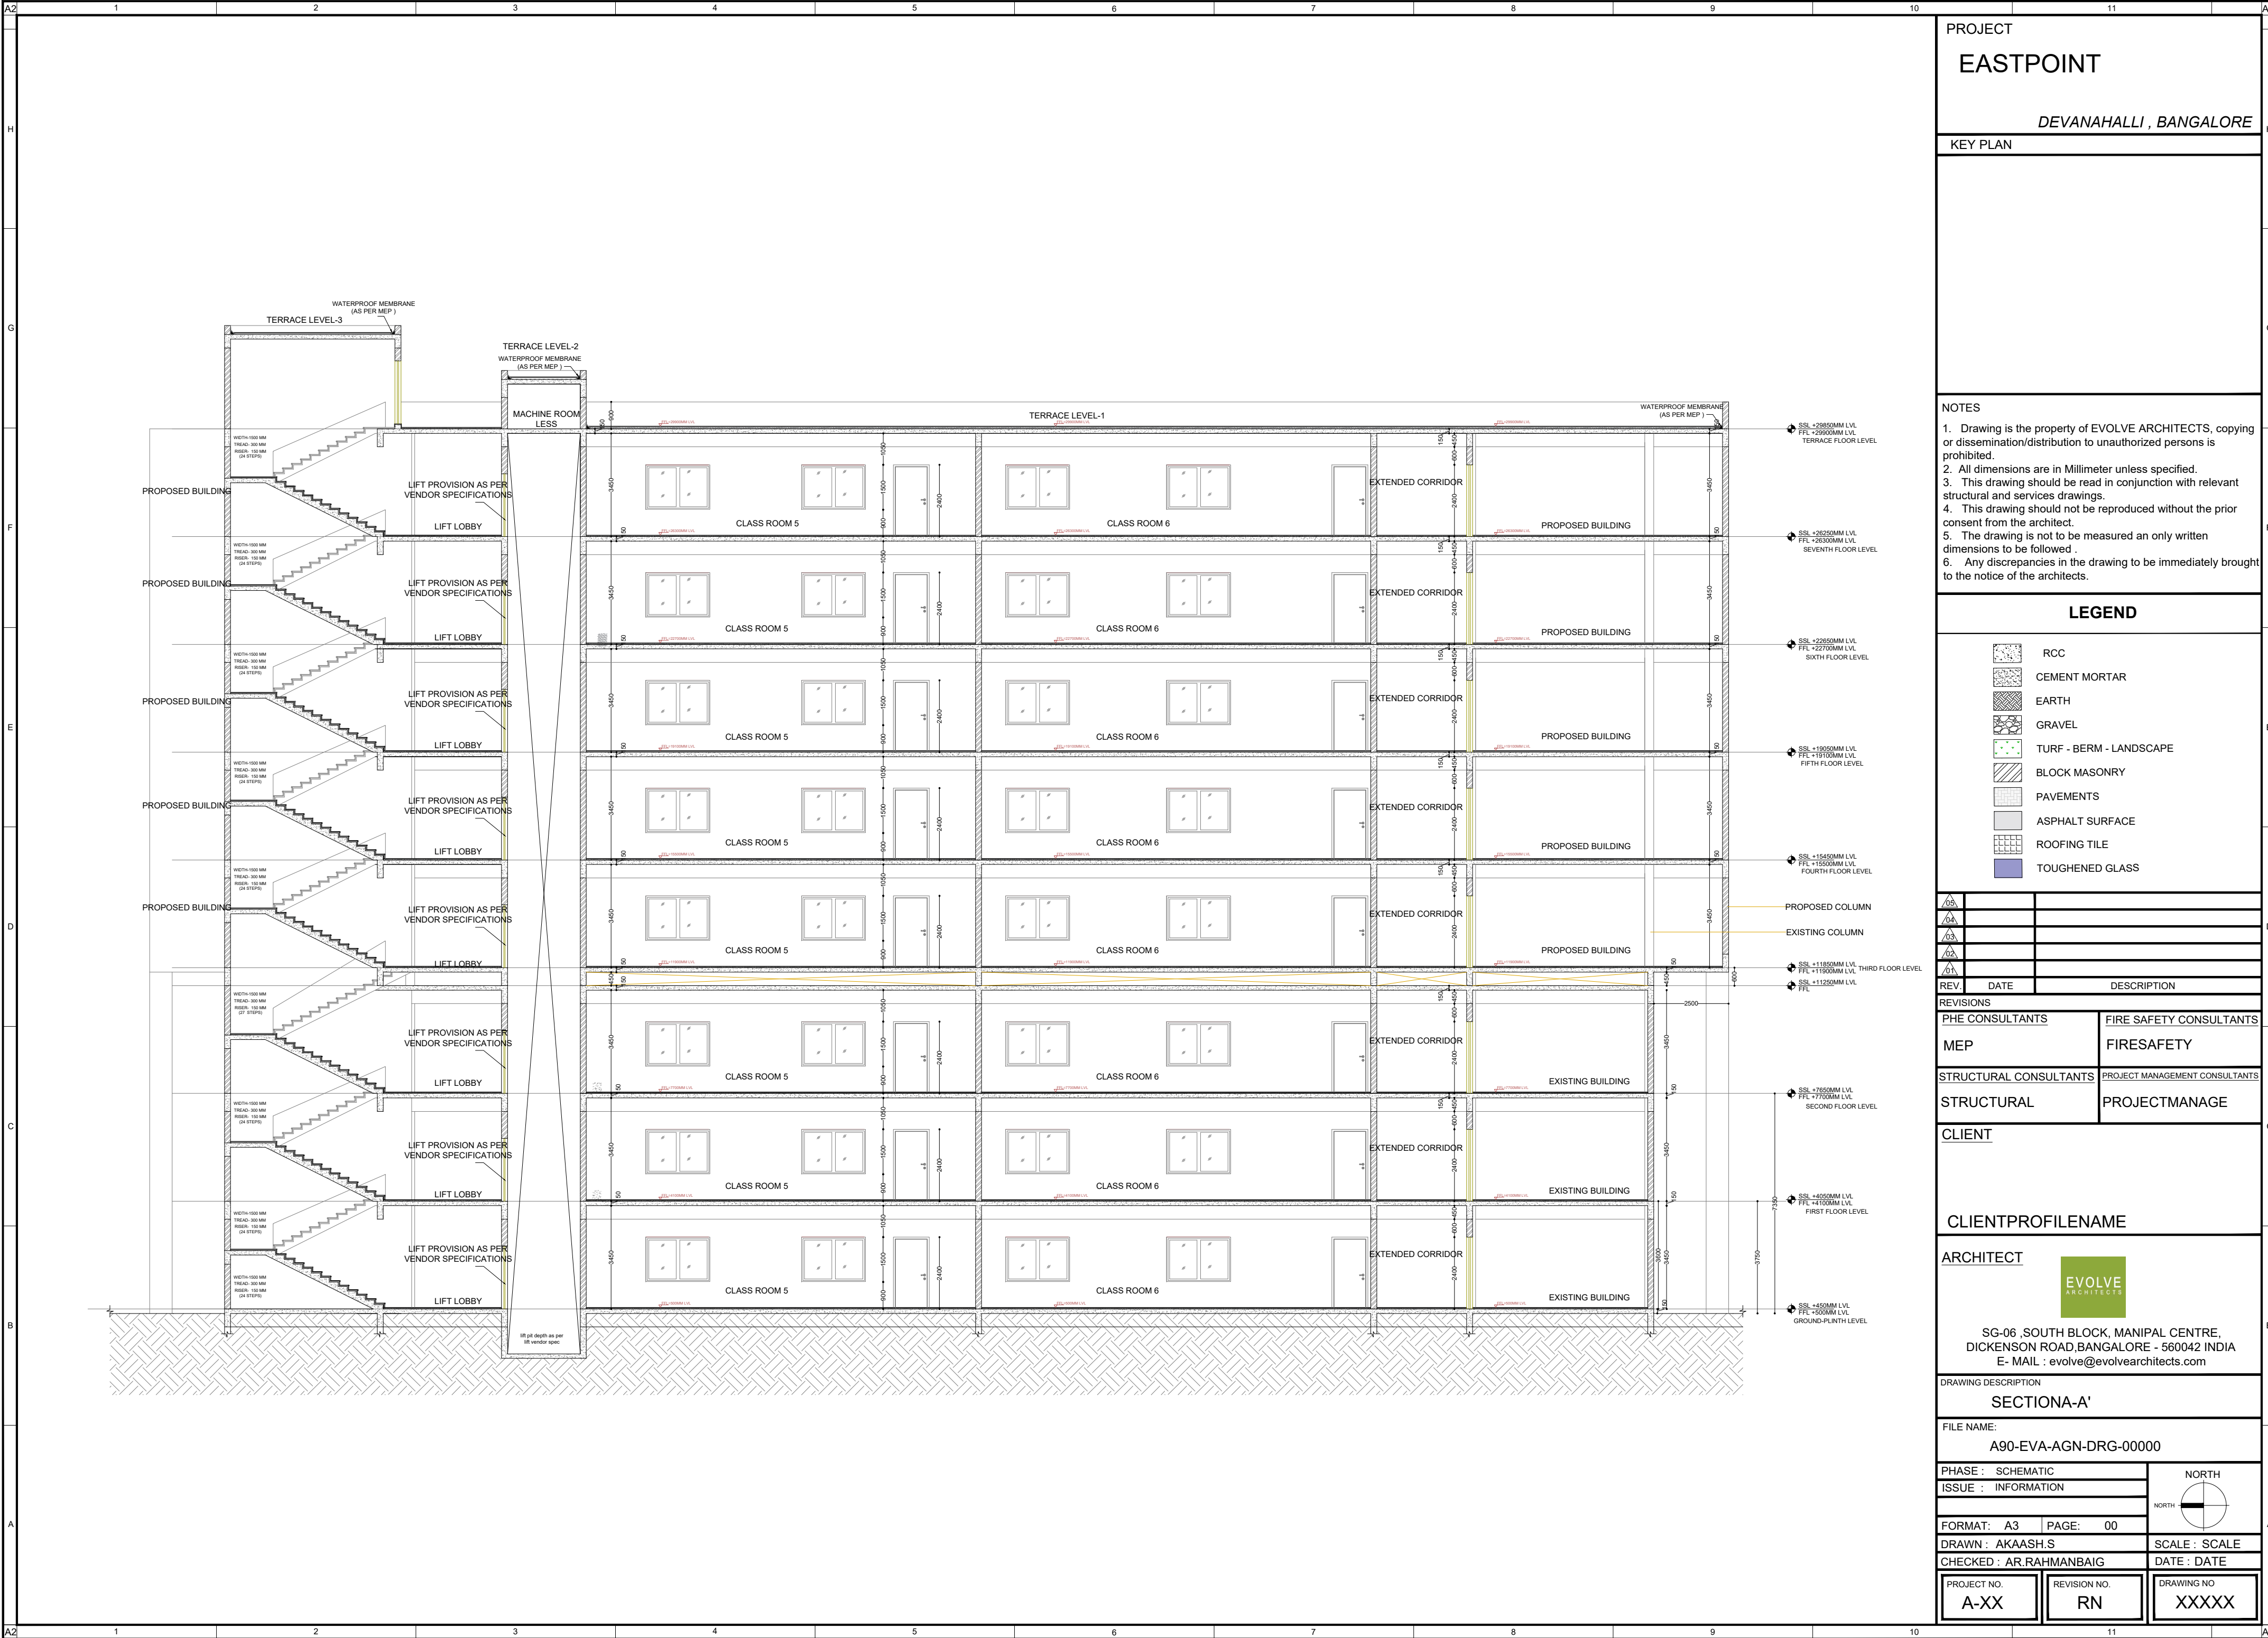

KEY PLAN

- NOTES
1. Drawing is the property of EVOLVE ARCHITECTS, copying or dissemination/distribution to unauthorized persons is prohibited.

2. All dimensions are in Millimeter unless specified.

3. This drawing should be read in conjunction with relevant structural and services drawings.

4. This drawing should not be reproduced without the prior consent from the architect.

5. The drawing is not to be measured an only written dimensions to be followed .

6. Any discrepancies in the drawing to be immediately brought to the notice of the architects.

05		
04		
03		
02		
01		
REV.	DATE	DESCRIPTION
REVISIONS		
PHE CONSULTANT		ELECTRICAL CONSULTANT
STRUCTURAL CONSULTANTS		PROJECT MANAGEMENT CONSULTANTS

CLIENT

EAST POINT GROUP


ARCHITECT

EVOLVE


ARCHITECTS

SG-06, SOUTH BLOCK, MANIPAL CENTRE,
DICKENSON ROAD,BANGALORE - 560042 INDIA
E- MAIL : evolve@evolvearchitects.com


DRAWING DESCRIPTION		
SECTION		
FILE NAME:		
PHASE : CONSTRUCTION		NORTH 
ISSUE : FOR CONSTRUCTION		
FORMAT: A2	PAGE: 05	
DRAWN : Akaash.s		
CHECKED : Ar. Rahman Baig		SCALE :
		DATE : 19/05/2022
PROJECT NO. A-91	REVISION NO. 0A	DRAWING NO 00101

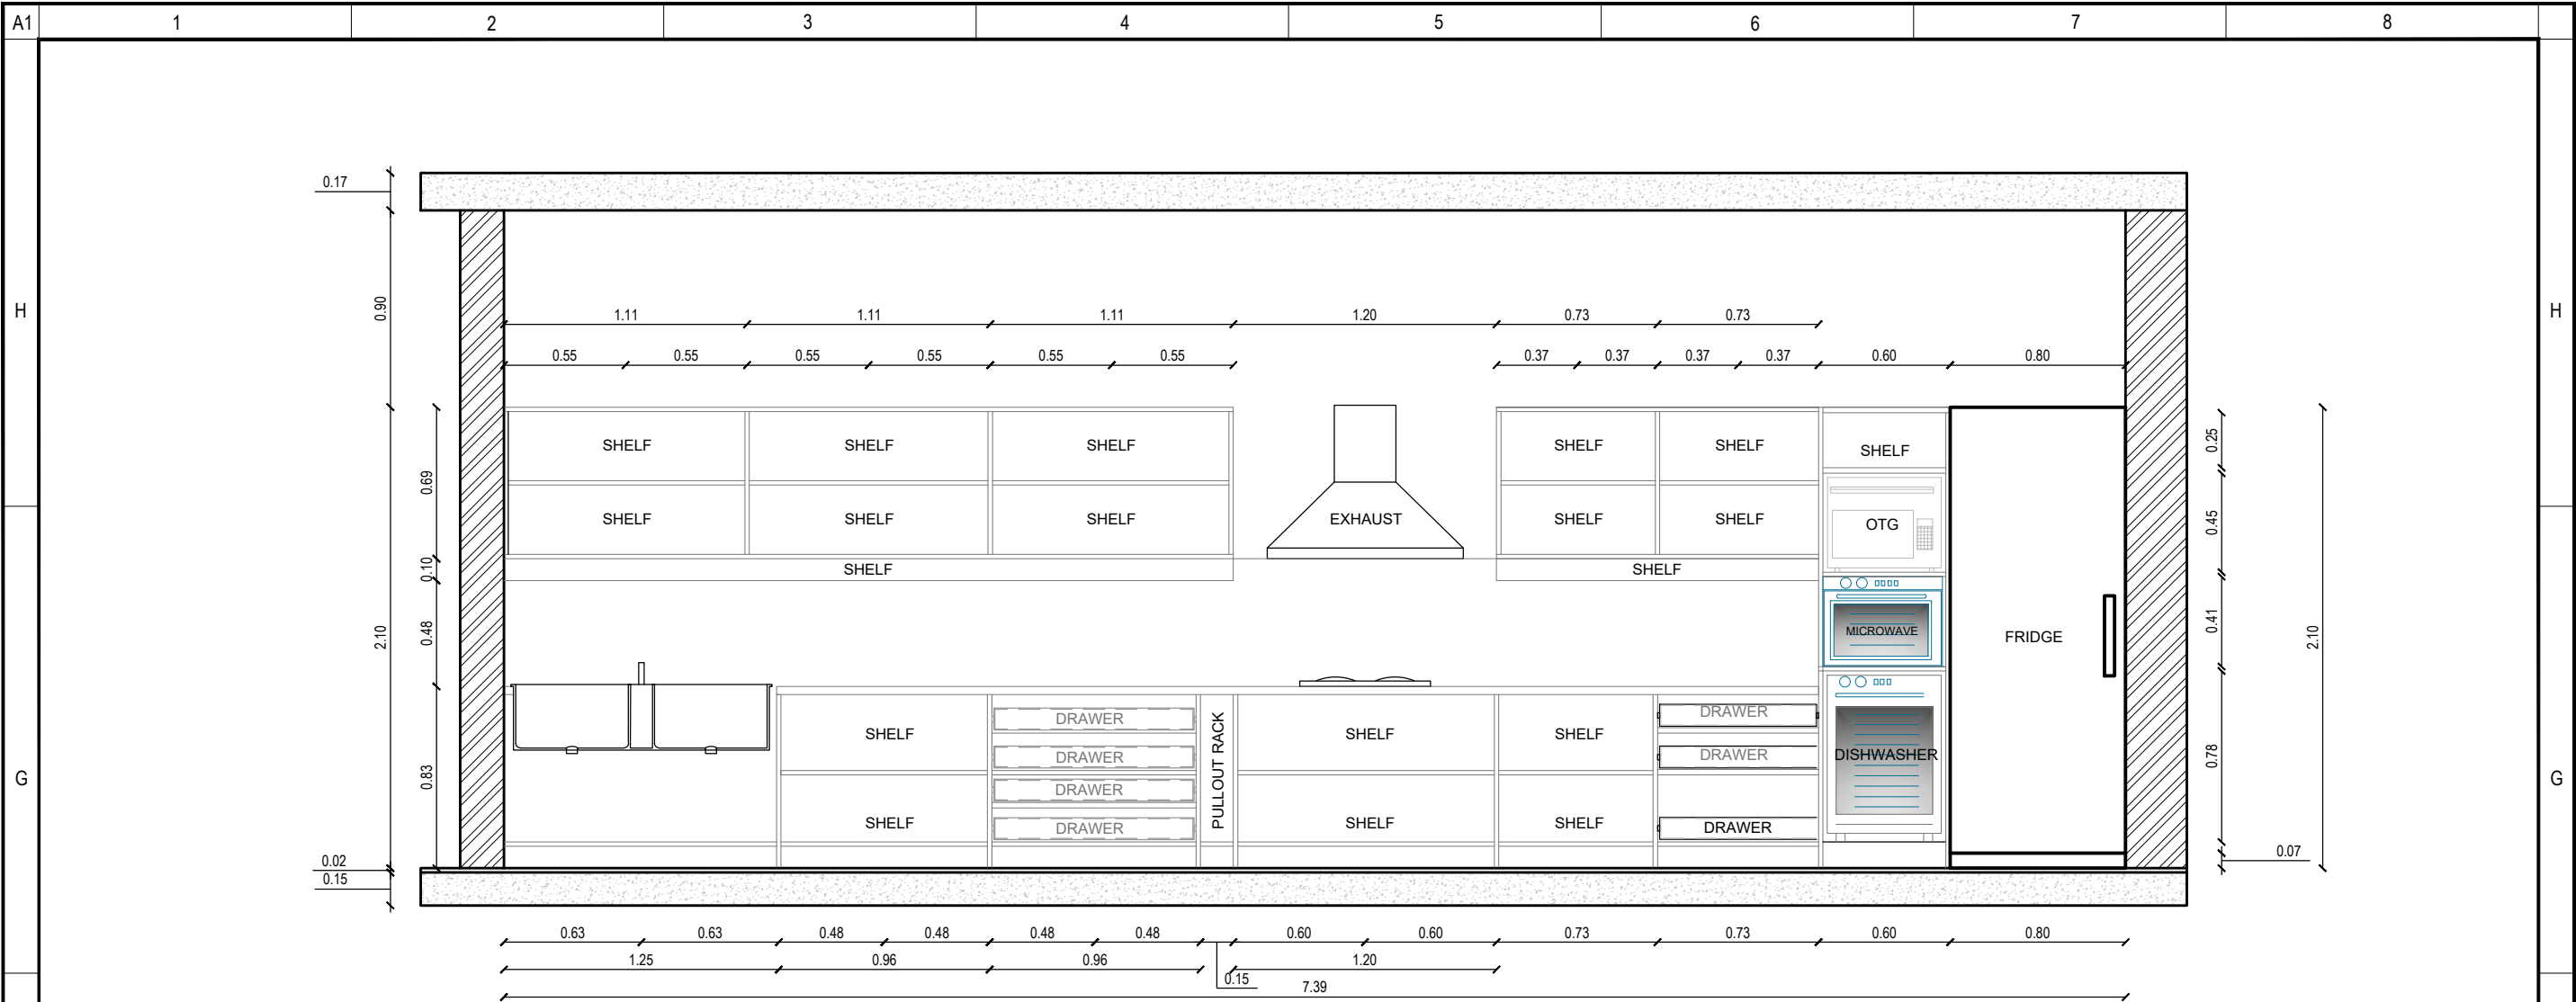

KITCHEN SECTION-A

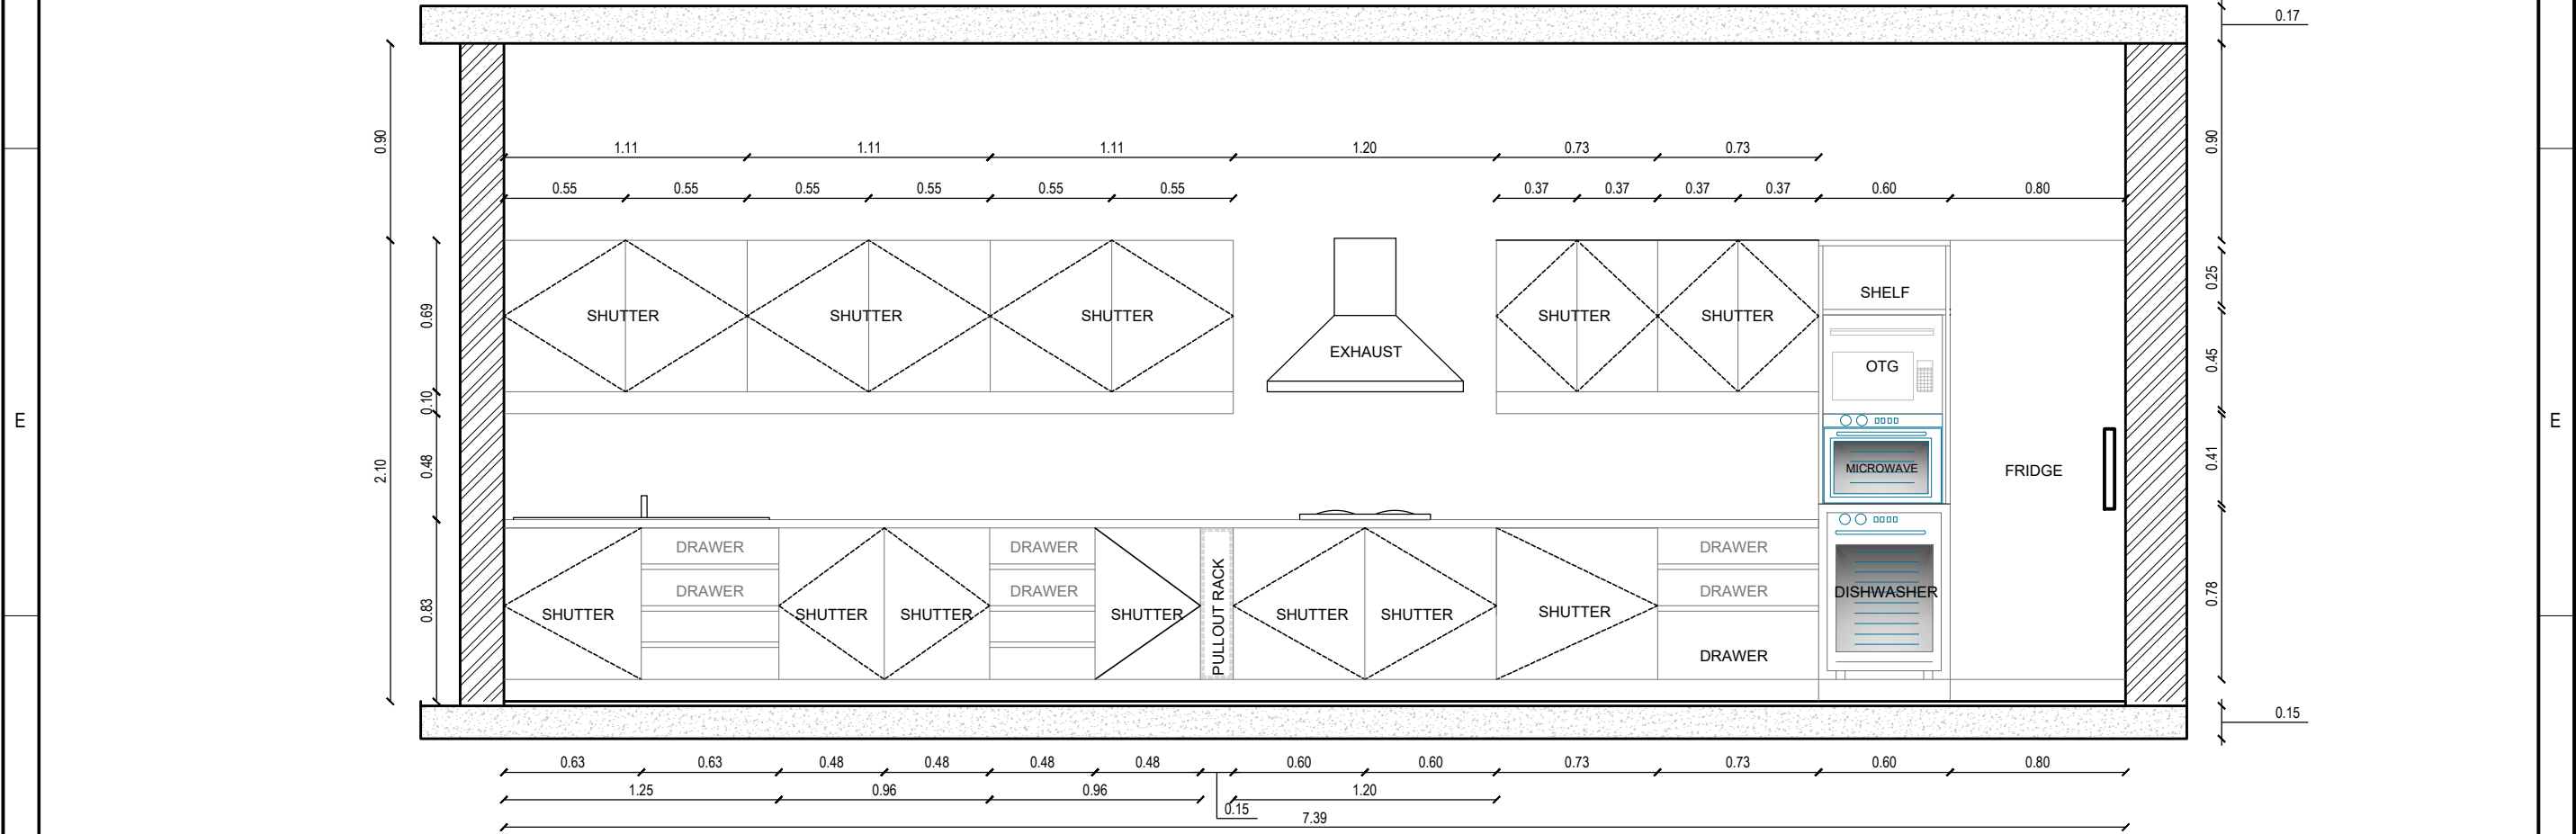


KITCHEN ELEVATION-A

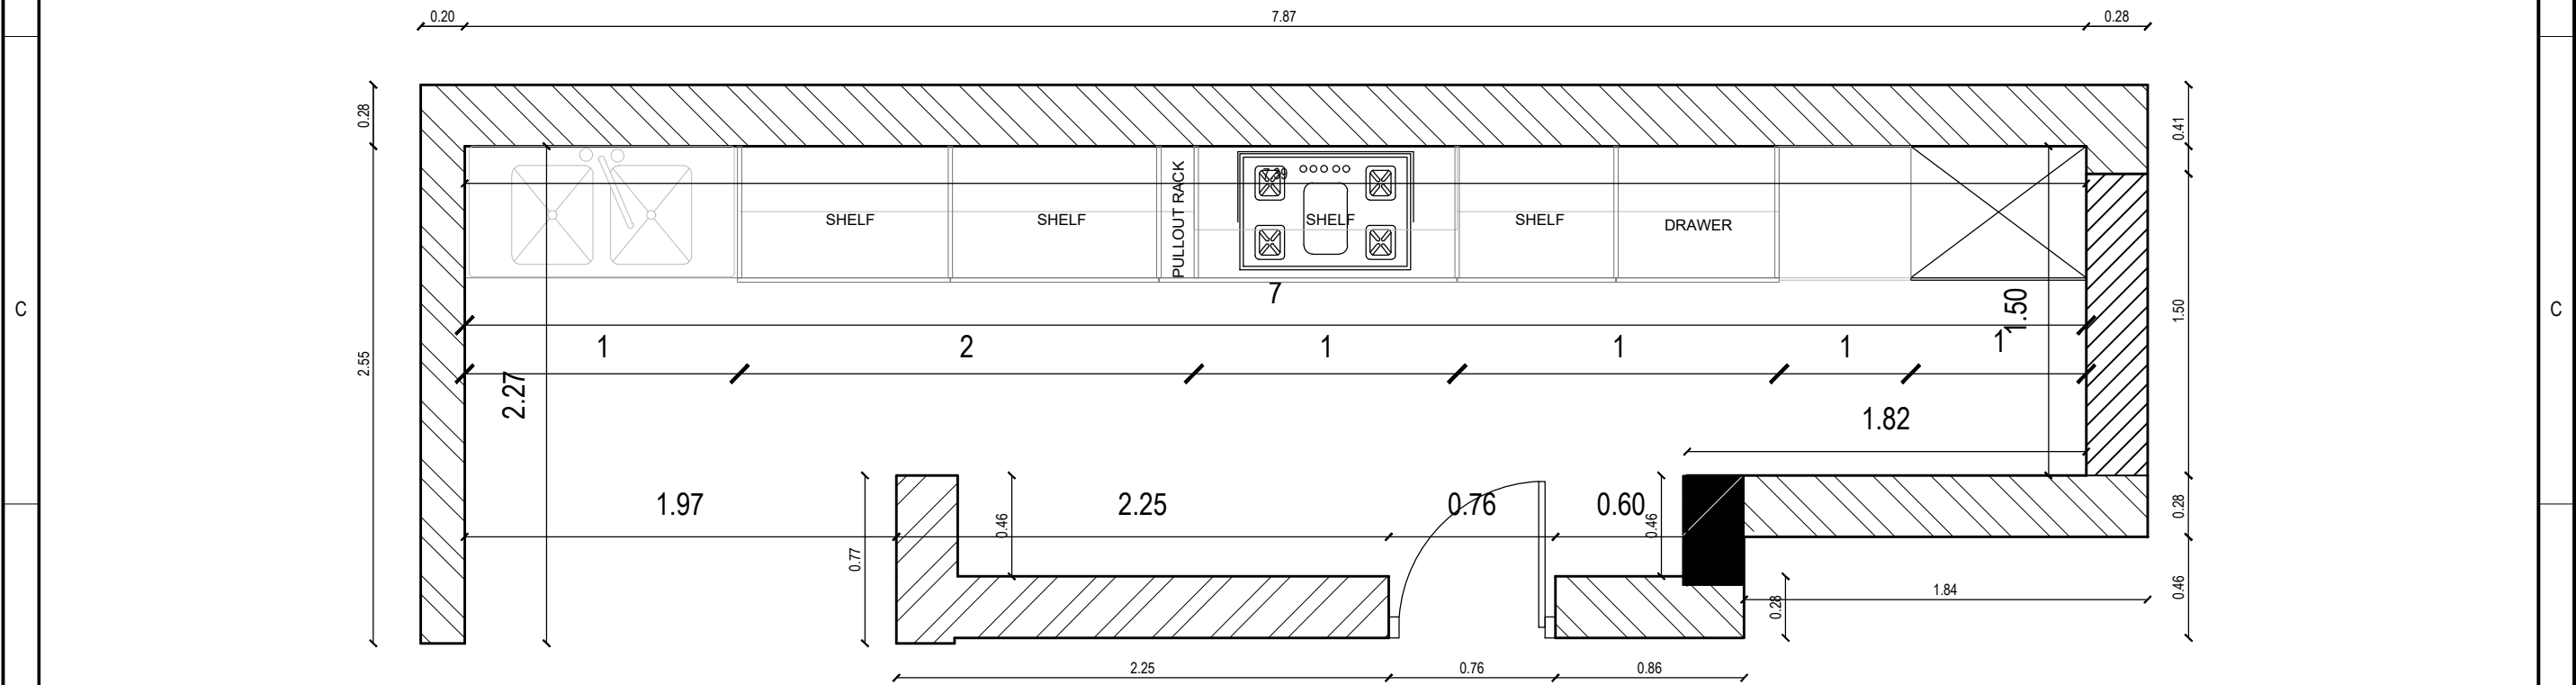

KITCHEN PLAN

PROPOSED KITCHEN DETAILS

PROPERTY OF EVOLVE ARCHITECTURE STUDIO COPYING OR DISSEMINATION/DISTRIBUTION TO UNAUTHORIZED PERSONS IS PROHIBITED							
KEY PLAN	NOTE	PROJECT MANAGEMENT CONSULTANTS		ARCHITECTS		PROJECT DESCRIPTION	
A	1. All dimensions are in Meters unless specified. 2. This drawing should be read in conjunction with relevant structural and services drawings. 3. This drawing should not be reproduced without the prior consent from the architect. 4. The drawing is not to be measured an only written dimensions to be followed . 5. Any discrepancies in the drawing to be immediately brought to the notice of the architects.	06	DD-MM-YYYY	XXXXXXXXXXXX	XXXXXXXXXX	EVOLVE ARCHITECTURE STUDIO SG-06 ,SOUTH BLOCK, MANIPAL CENTRE, DICKENSON ROAD,BANGALORE - 560080 E- MAIL : evolve@evolvearchstudio.com, PHONE : 91-80- 6583 0370	All drawings and related written material appearing herein constitute original work of the Architect. No part of these materials may be utilized, referenced, disclosed or reproduced, in any and all manner or by any and all means, for design, construction or related purposes, or any other purposes, without prior written consent of the Architect.
		05	DD-MM-YYYY	XXXXXXXXXXXX	XXXXXXXXXX		
		04	DD-MM-YYYY	XXXXXXXXXXXX	XXXXXXXXXX		
		03	DD-MM-YYYY	XXXXXXXXXXXX	XXXXXXXXXX		
		02	DD-MM-YYYY	XXXXXXXXXXXX	XXXXXXXXXX		
		01	DD-MM-YYYY	XXXXXXXXXXXX	XXXXXXXXXX		
		REV.	DATE	DESCRIPTION	ELECTRICAL CONSULTANTS	DRAWING DESCRIPTION wardrobe details ISSUE :XXXXXXXXXXXXXX DRAWN : AKAASH.S CHECKED :AR. Rehman	NORTH  SCALE : XXXXXX PROJECT NO. XXX REVISION NO. XX DRAWING NO XX.01
		REVISIONS			XXXXXXXXXX		
		AREA CALCULATIONS			XXXXXXXXXX		
		Basement floor -Sq Ft.			PHE & FIRE CONSULTANTS		
		First floor -Sq Ft.			XXXXXXXXXX		
		Total Built up - Sq Ft.			XXXXXXXXXX		
					XXXXXXXXXX		
					XXXXXXXXXX		
					XXXXXXXXXX		
					XXXXXXXXXX		
1	2	3	4	5	6	7	8

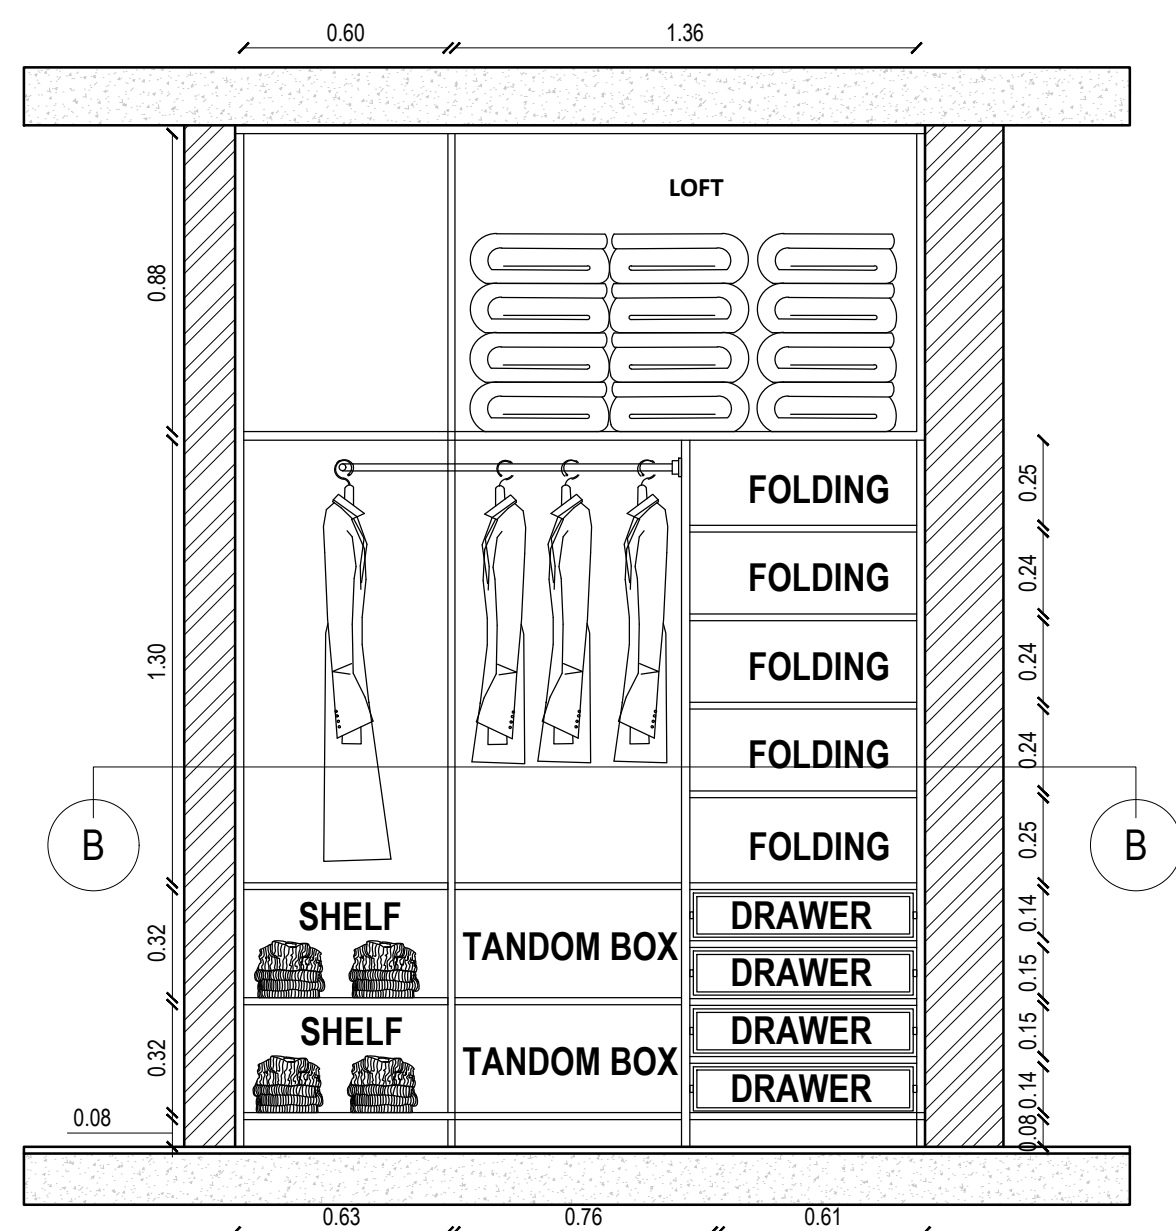

Technical drawing of a wardrobe layout (Fig. 10) showing a 3x3 grid of compartments. The top row has three 'LOFT' compartments with folded clothes. The middle row has four 'FOLDING' compartments and one hanging compartment with coats. The bottom row has a 'DRAWER' and a 'LOCKER' on the left, and four 'SHELF' compartments with folded clothes on the right. Dimensions are provided for compartments and overall sections.


Section	Compartment	Content	Width (m)	Height (m)
Top Section	LOFT	Folded clothes	0.58	0.93
	LOFT	Folded clothes	0.56	0.93
	LOFT	Folded clothes	0.56	0.93
Middle Section	FOLDING	Folded clothes	0.42	0.00
	FOLDING	Folded clothes	0.42	0.00
	FOLDING	Folded clothes	0.42	0.00
	FOLDING	Folded clothes	0.42	0.00
Bottom Section	DRAWER	Drawer	0.42	0.17
	LOCKER	Locker	0.42	0.36
	SHELF	Folded clothes	0.88	0.34
	SHELF	Folded clothes	0.60	0.34

ELEVATION-B

PROPOSED WARDROBE DETAILS

PROPERTY OF EVOLVE ARCHITECTURE STUDIO COPYING OR DISSEMINATION/DISTRIBUTION TO UNAUTHORIZED PERSONS IS PROHIBITED

KEY PLAN		NOTE		06 DD-MM-YYYY XXXXXXXXXXXX 05 DD-MM-YYYY XXXXXXXXXXXX 04 DD-MM-YYYY XXXXXXXXXXXX 03 DD-MM-YYYY XXXXXXXXXXXX 02 DD-MM-YYYY XXXXXXXXXXXX 01 DD-MM-YYYY XXXXXXXXXXXX REV. DATE DESCRIPTION REVISIONS AREA CALCULATIONS Basement floor -Sq Ft. Ground floor - Sq Ft. First floor -Sq Ft. Terrace floor -Sq Ft. Total Built up - Sq Ft.		PROJECT MANAGEMENT CONSULTANTS XXXXXXXXXX ADDRESS-XXXXXXXXXXXXXXXXXX PH:XXXXXXXXXX, Email:xxxxxxxxxxx@xxxxxxxxxx STRUCTURAL CONSULTANTS XXXXXXXXXX ADDRESS-XXXXXXXXXXXXXXX PH:XXXXXXXXXX, Email:xxxxxxxxxxx@xxxxxxxxxx ELECTRICAL CONSULTANTS XXXXXXXXXX ADDRESS-XXXXXXXXXXXXXXX PH:XXXXXXXXXX, Email:xxxxxxxxxxx@xxxxxxxxxx PHE & FIRE CONSULTANTS XXXXXXXXXX ADDRESS-XXXXXXXXXXXXXXX PH:XXXXXXXXXX, Email:xxxxxxxxxxx@xxxxxxxxxx		ARCHITECTS EVOLVE ARCHITECTURE STUDIO SG-06, SOUTH BLOCK, MANIPAL CENTRE, DICKENSON ROAD, BANGALORE - 560080 E- MAIL : evolve@evolvearchstudio.com, PHONE : 91-80- 6583 0370 All drawings and related written material appearing herein constitute original work of the Architect. No part of these materials may be utilized, referenced, disclosed or reproduced, in any and all manner or by any and all means, for design, construction or related purposes, or any other purposes, without prior written consent of the Architect.		PROJECT DESCRIPTION FARAN RESIDENCE DRAWING DESCRIPTION wardrobe details ISSUE :XXXXXXXXXXXXXXXXXX DRAWN : Akaash.s CHECKED :AR. Rehman PROJECT NO. XXX REVISION NO. XX DRAWING NO. XX.01 NORTH  SCALE : XXXXXX DATE : 28-01-2022	
----------	--	------	--	--	--	--	--	---	--	---	--

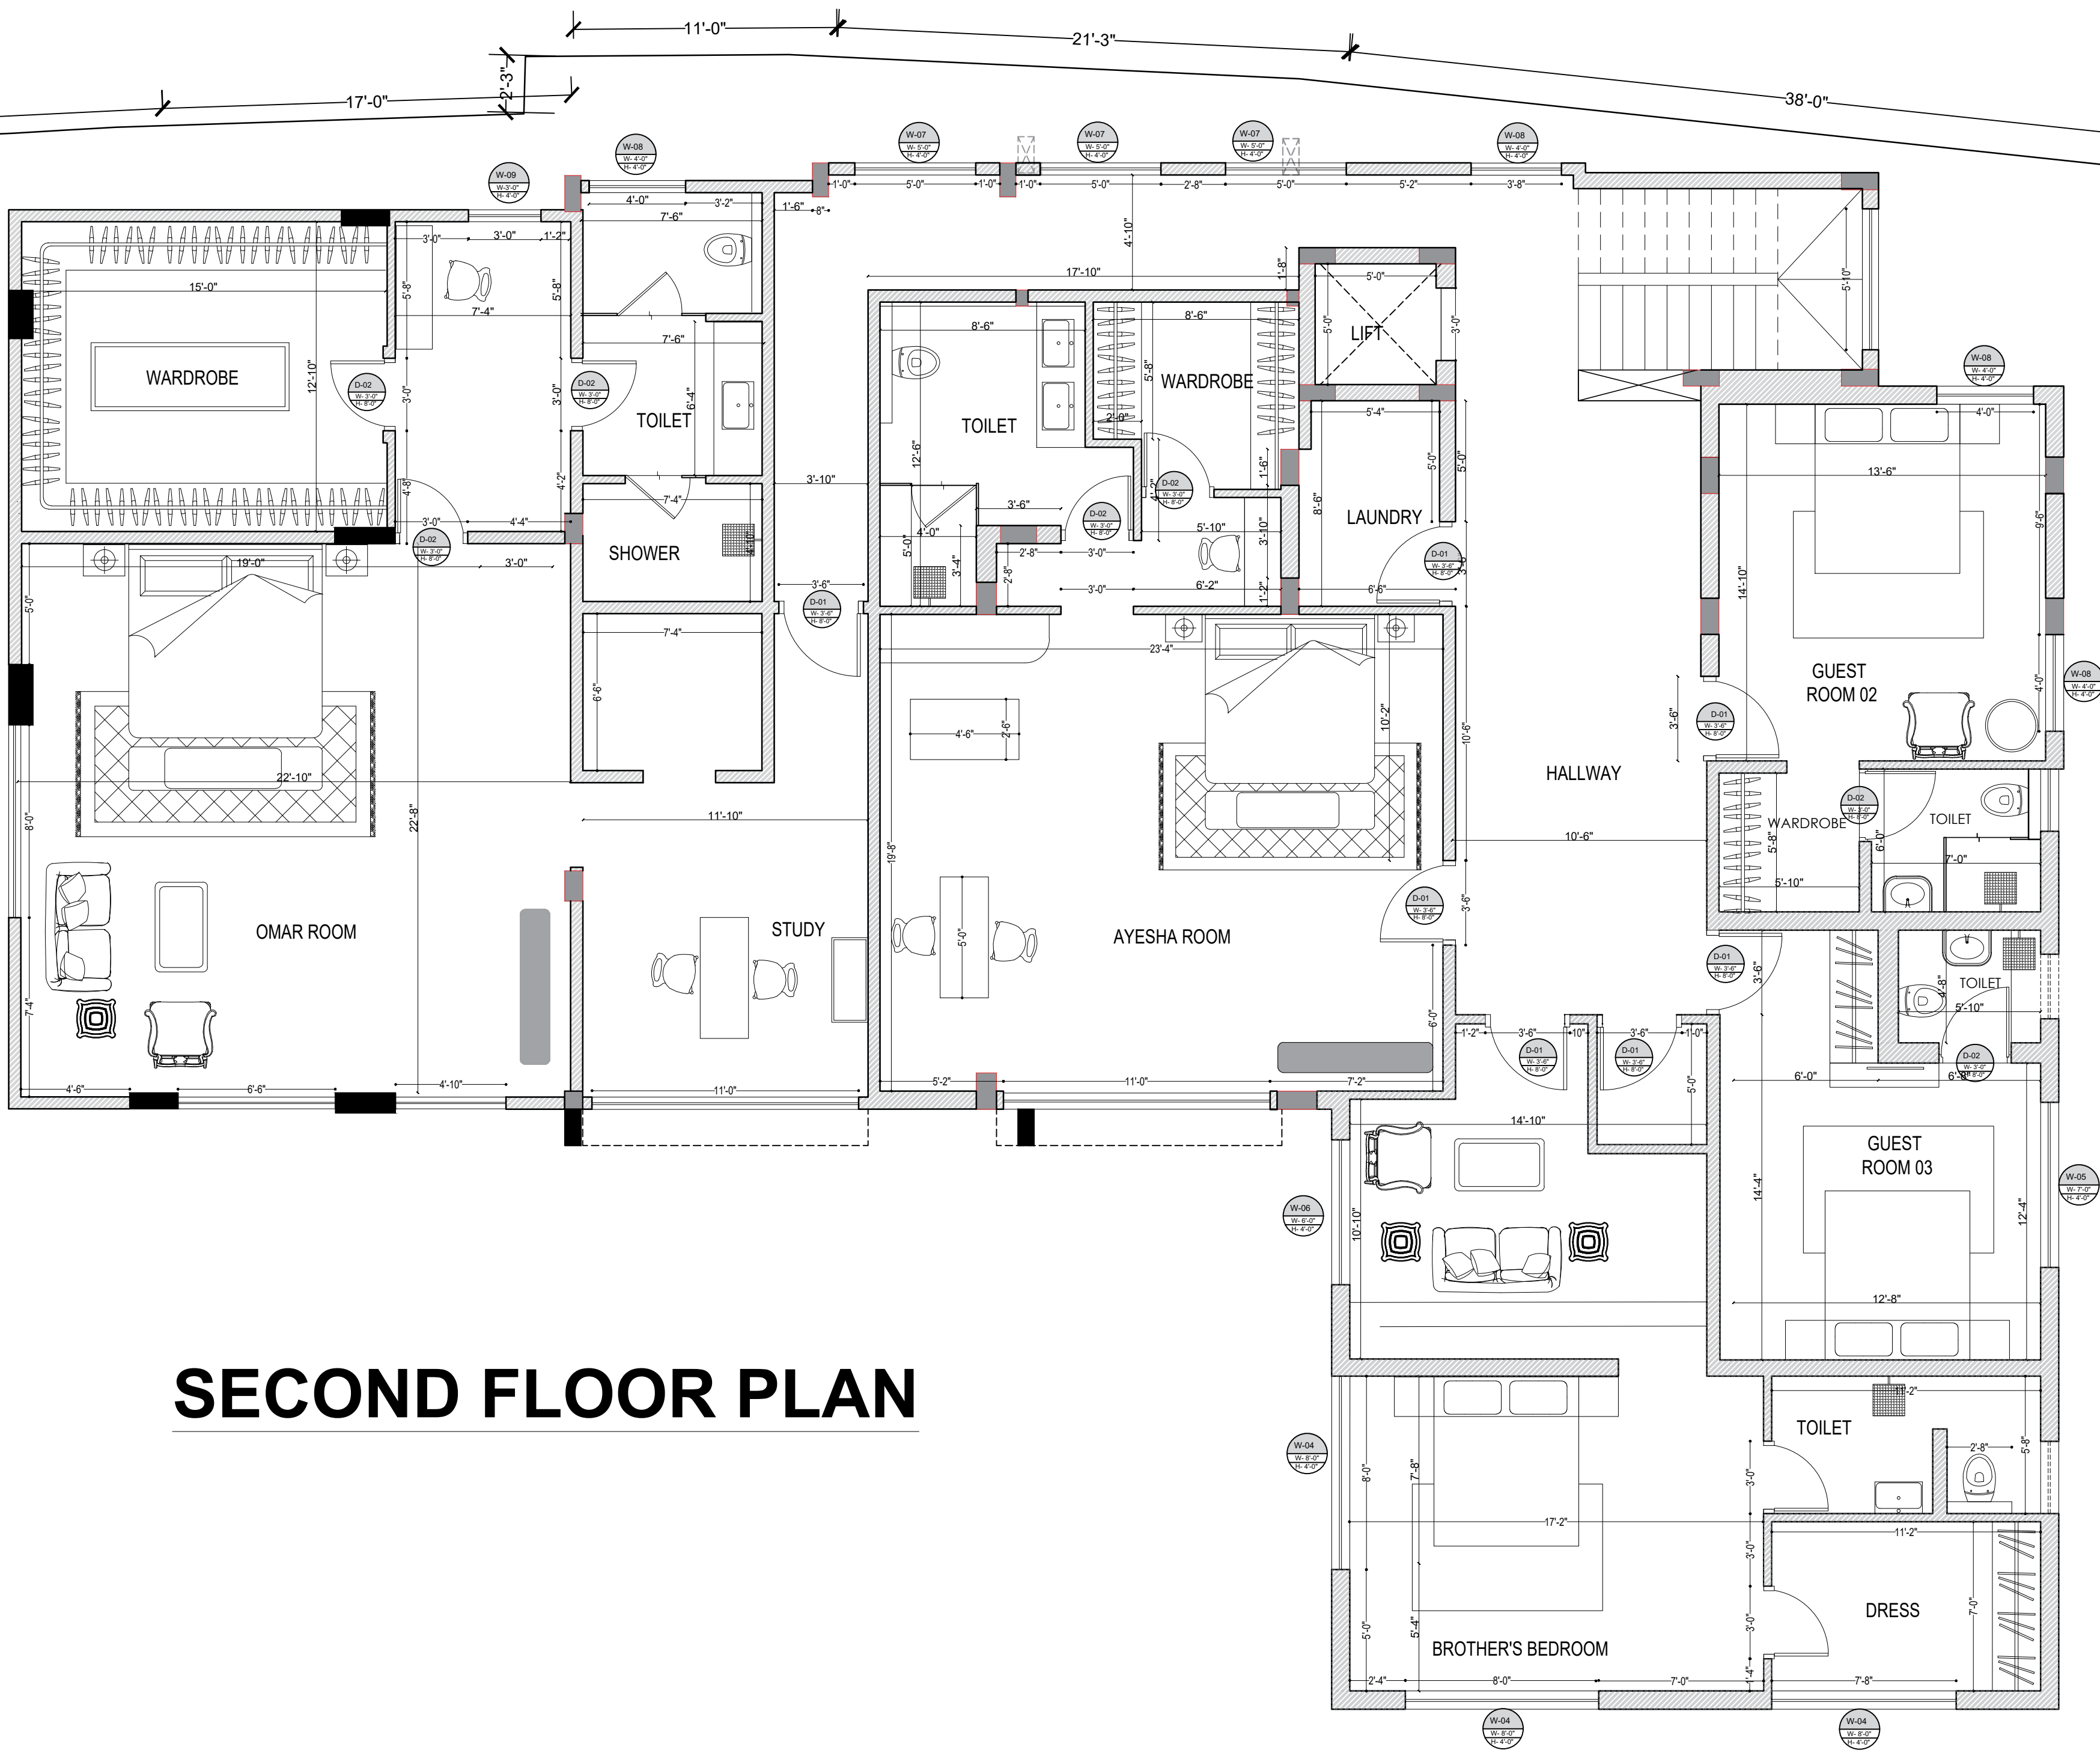

SECOND FLOOR PLAN

KEY PLAN

1. All dimensions are in Meters unless specified.

2. This drawing should be read in conjunction with relevant structural and services drawings.

3. This drawing should not be reproduced without the prior consent from the architect.

4. The drawing is not to be measured an only written dimensions to be followed .

5. Any discrepancies in the drawing to be immediately brought to the notice of the architects.

08	DD-MM-YYYY	XXXXXXXXXXXX
05	DD-MM-YYYY	XXXXXXXXXXXX
04	DD-MM-YYYY	XXXXXXXXXXXX
03	DD-MM-YYYY	XXXXXXXXXXXX
02	DD-MM-YYYY	XXXXXXXXXXXX
01	DD-MM-YYYY	XXXXXXXXXXXX
REV	DATE	DESCRIPTION

STRUCTURAL CONSULTANT

R.S. CONSULTANTS

191 , Illrd main, 4th block , rajajinagar. bangalore-10.

Email: skstructuralconsultant@gmail.com

ARCHITECTS

Missing or invalid reference
File: D:\01-anirudha\01-office\00-standards\00-Sheet: 1

EVOLVE ARCHITECTURE STUDIO
SG-06 ,SOUTH BLOCK, MANIPAL CENTRE,
DICKENSON ROAD,BANGALORE - 560080
E- MAIL : evolve@evolvearchstudio.com,
evolve.arch@gmail.com

All drawings and related written material appearing herein constitute original work of the Architect. No part of these materials may be utilized, referenced, disclosed or reproduced, in any and all manner or by any and all means, for design, construction or related purposes, or any other purposes, without prior written consent of the Architect.


PROJECT DESCRIPTION

NALAPAD RESIDENCE

DRAWING DESCRIPTION		NORTH
SECOND FLOOR PLAN		
ISSUE :FOR APPROVAL		
DRAWN : AKAASH.S		
CHECKED :AR.RAHMAN BAIG		SCALE :
		DATE :

PROJECT NO.	REVISION NO.	DRAWING NO
A-73	R-2	A00200

PROPERTY OF EVOLVE ARCHITECTURE STUDIO COPYING OR DISSEMINATION/DISTRIBUTION TO UNAUTHORIZED PERSONS IS PROHIBITED

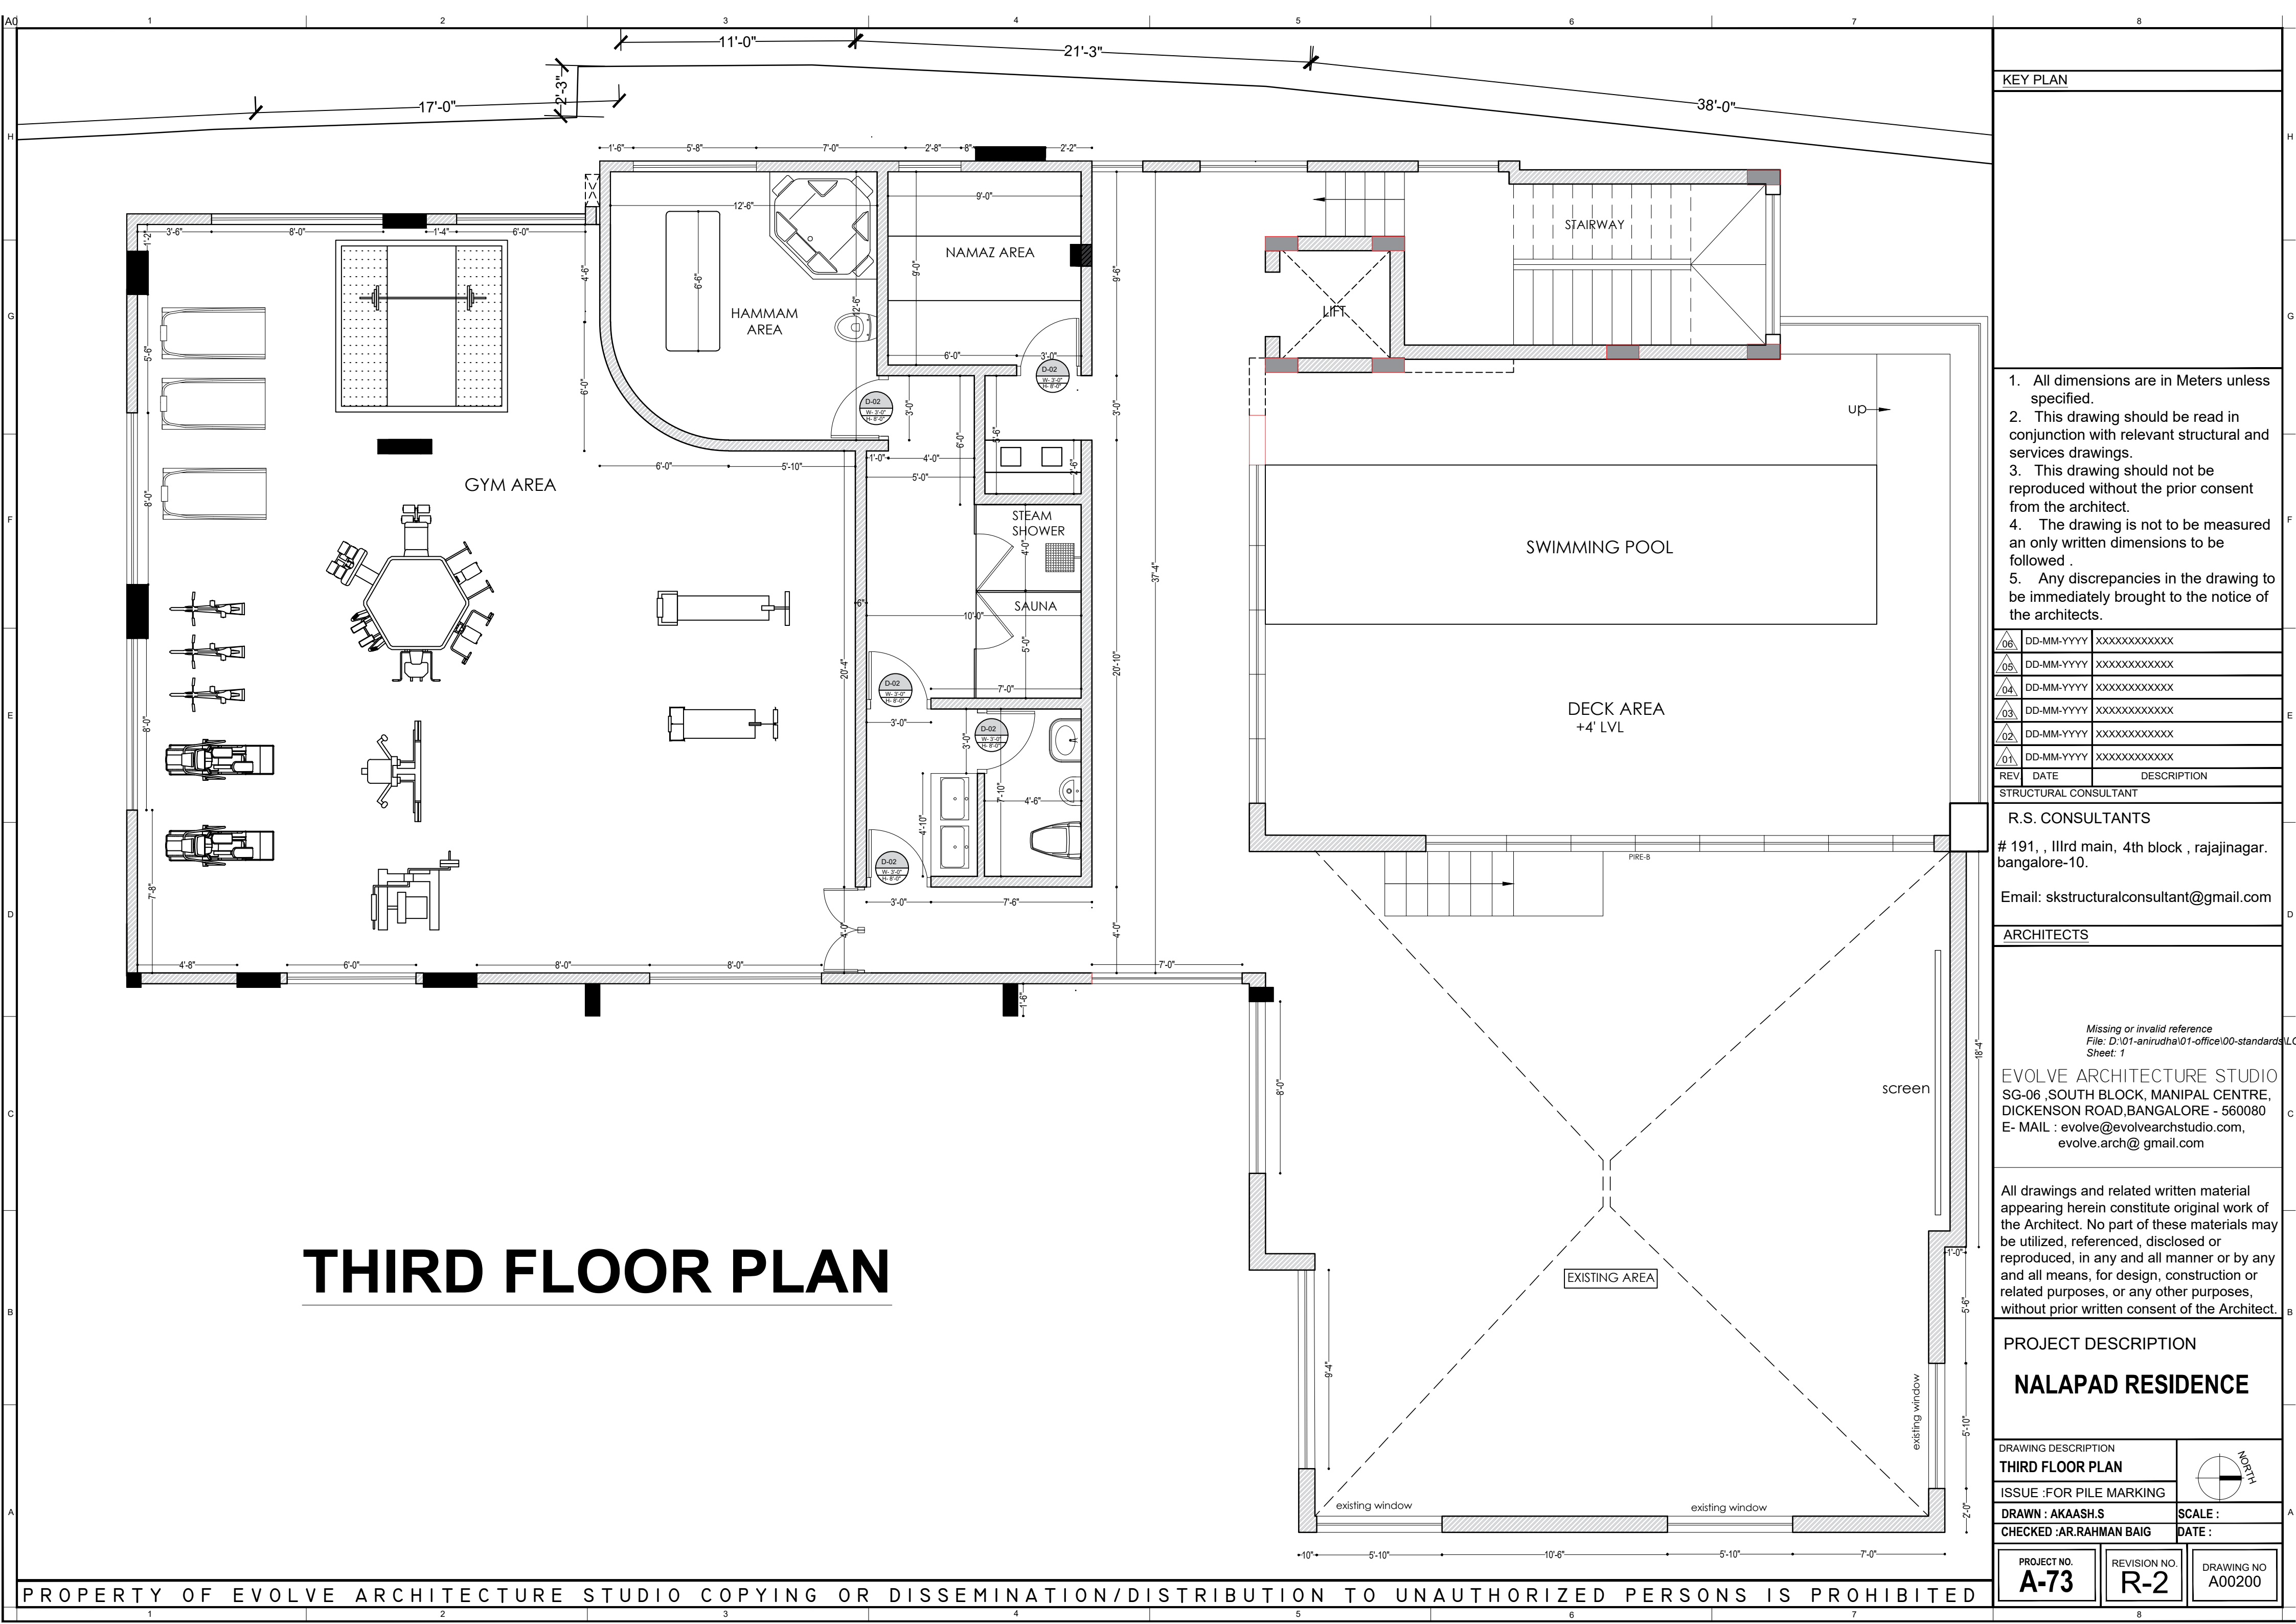

THIRD FLOOR PLAN

KEY PLAN

1. All dimensions are in Meters unless specified.
2. This drawing should be read in conjunction with relevant structural and services drawings.
3. This drawing should not be reproduced without the prior consent from the architect.
4. The drawing is not to be measured an only written dimensions to be followed .
5. Any discrepancies in the drawing to be immediately brought to the notice of the architects.

08	DD-MM-YYYY	XXXXXXXXXXXX
05	DD-MM-YYYY	XXXXXXXXXXXX
04	DD-MM-YYYY	XXXXXXXXXXXX
03	DD-MM-YYYY	XXXXXXXXXXXX
02	DD-MM-YYYY	XXXXXXXXXXXX
01	DD-MM-YYYY	XXXXXXXXXXXX

REV	DATE	DESCRIPTION
-----	------	-------------

STRUCTURAL CONSULTANT

R.S. CONSULTANTS

191 , 11rd main, 4th block , rajajinagar. bangalore-10.

Email: skstructuralconsultant@gmail.com

ARCHITECTS

Missing or invalid reference
File: D:\01-anirudha\01-office\00-standards\00-standards.L
Sheet: 1

EVOLVE ARCHITECTURE STUDIO
SG-06 ,SOUTH BLOCK, MANIPAL CENTRE,
DICKENSON ROAD,BANGALORE - 560080
E- MAIL : evolve@evolvearchstudio.com,
evolve.arch@ gmail.com

All drawings and related written material appearing herein constitute original work of the Architect. No part of these materials may be utilized, referenced, disclosed or reproduced, in any and all manner or by any and all means, for design, construction or related purposes, or any other purposes, without prior written consent of the Architect.

PROJECT DESCRIPTION


NALAPAD RESIDENCE

DRAWING DESCRIPTION THIRD FLOOR PLAN	
ISSUE :FOR PILE MARKING	
DRAWN : AKAASH.S	
CHECKED :AR.RAHMAN BAIG	SCALE : DATE :

PROJECT NO.
A-73

REVISION NO.
R-2

DRAWING NO
A00200

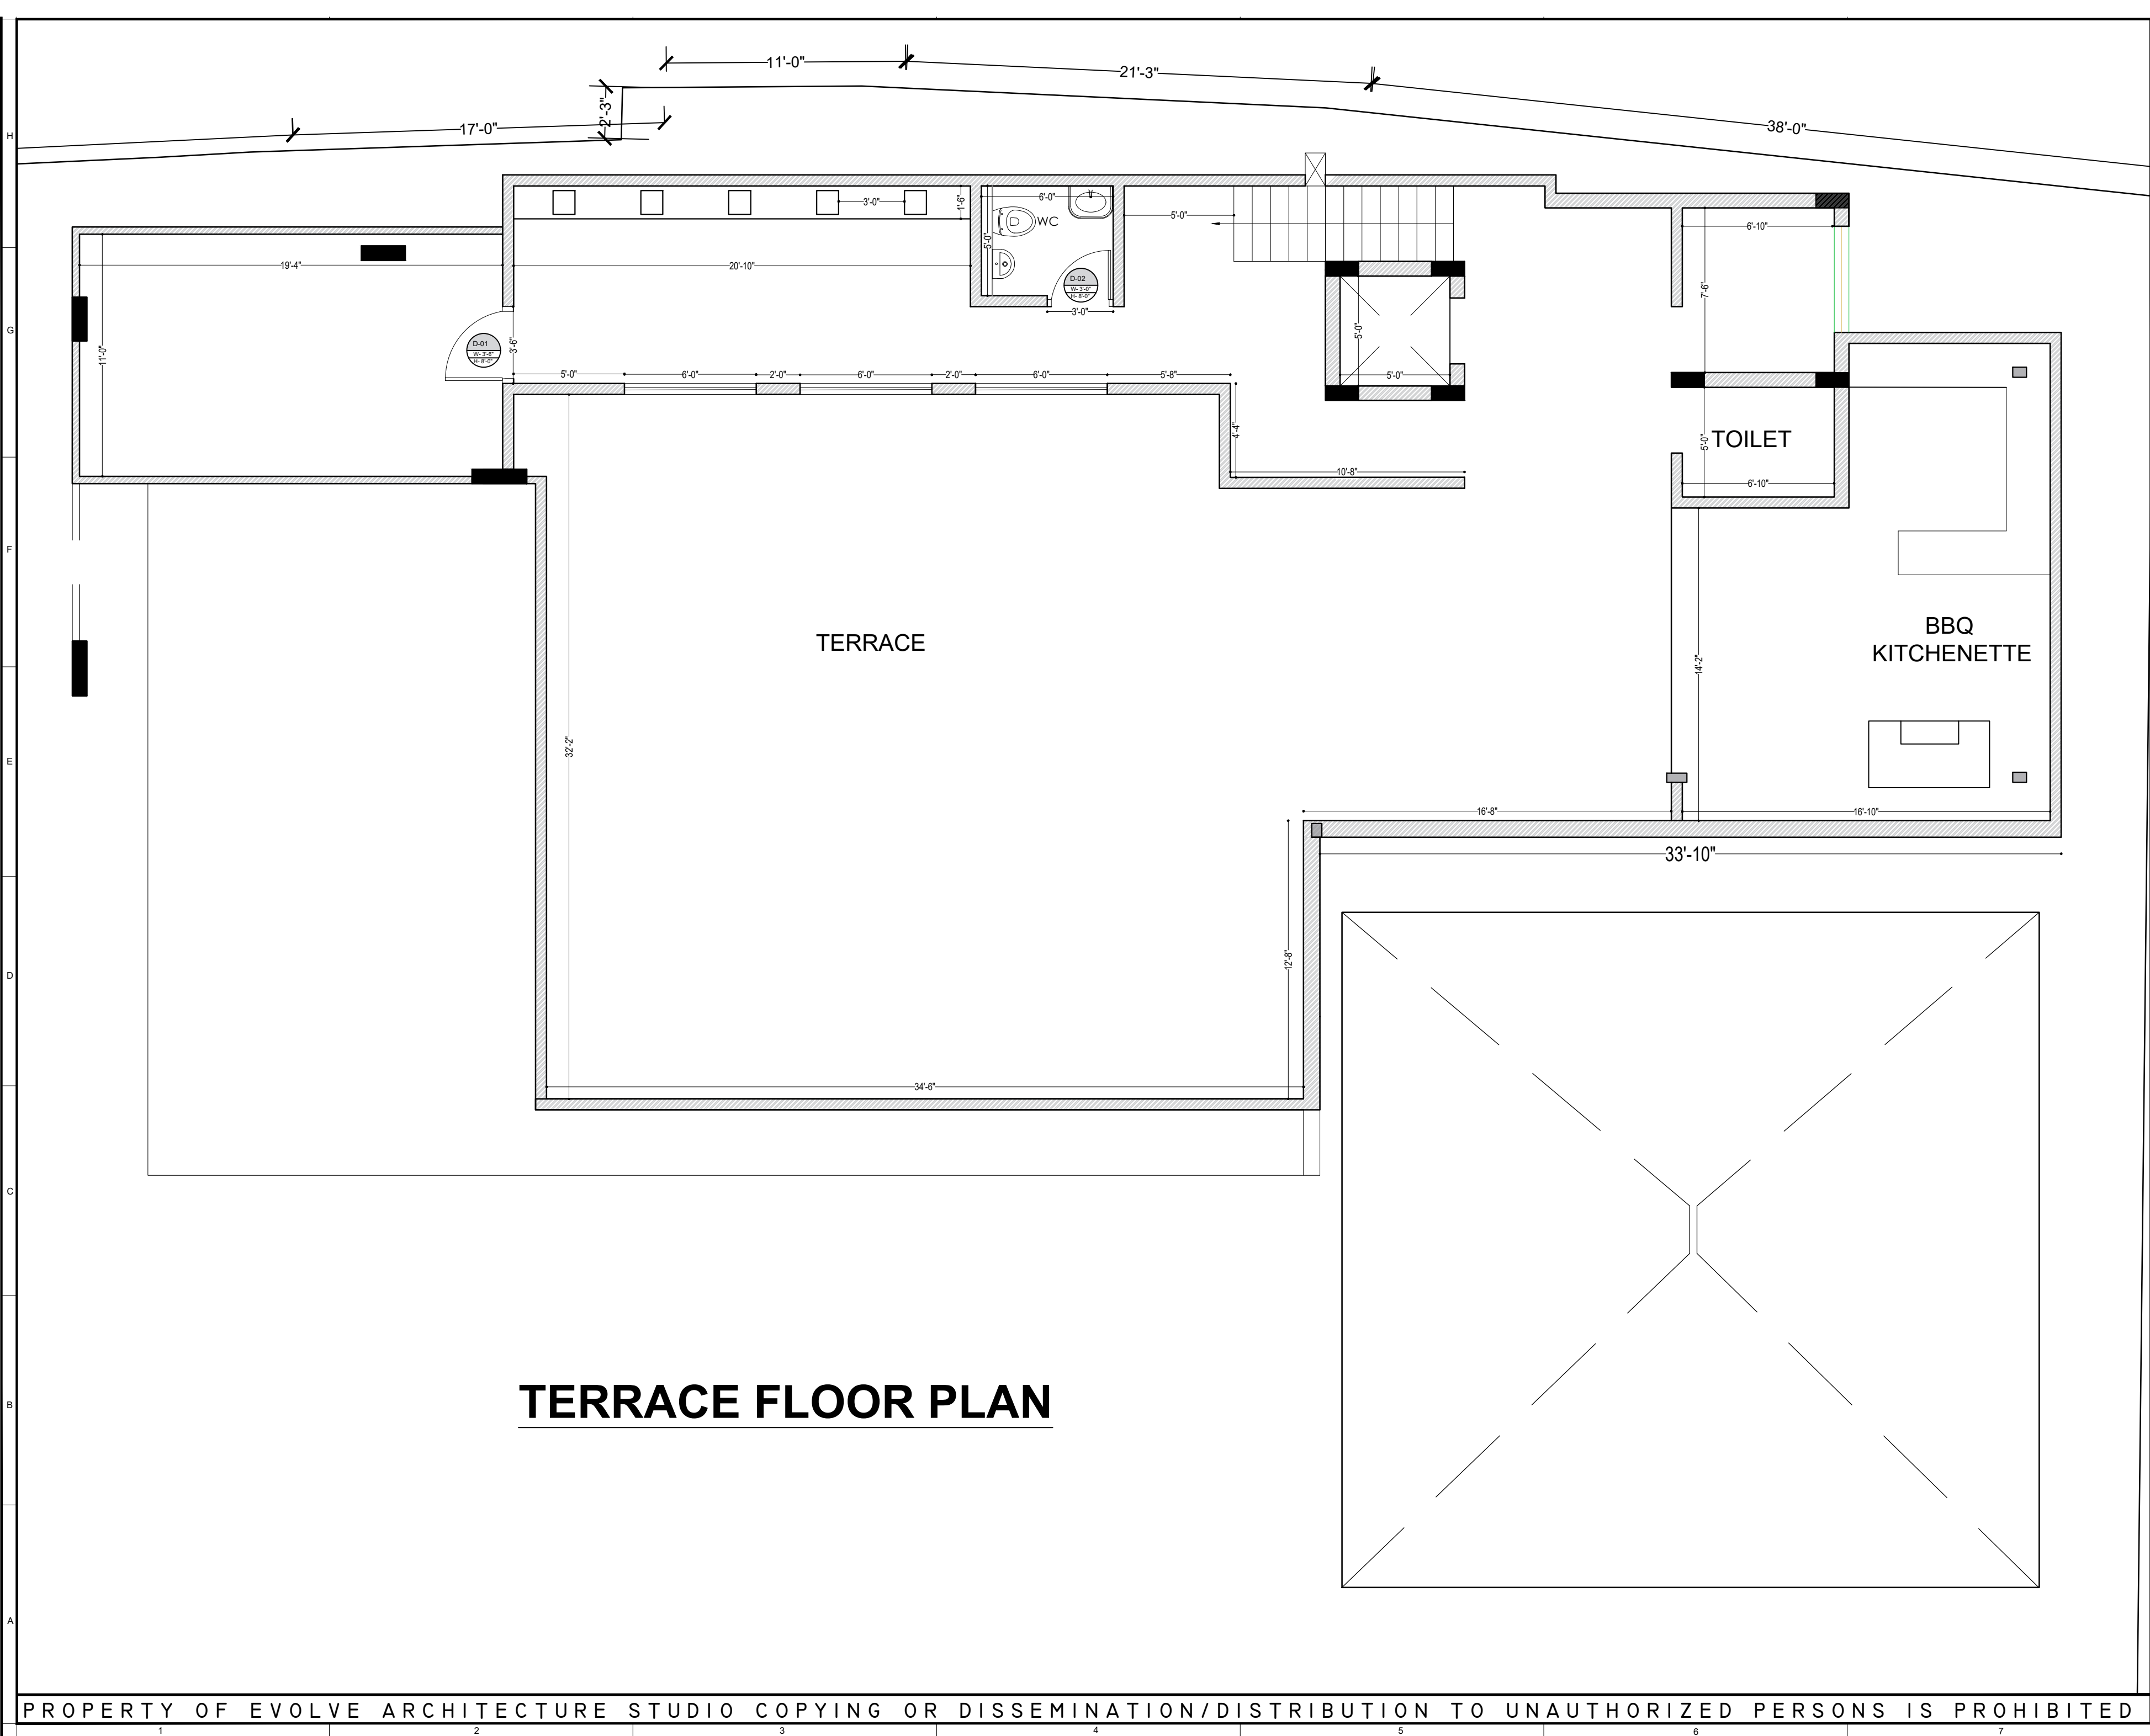

KEY PLAN

1. All dimensions are in Meters unless specified.

2. This drawing should be read in conjunction with relevant structural and services drawings.

3. This drawing should not be reproduced without the prior consent from the architect.

4. The drawing is not to be followed an only written dimensions to be followed .

5. Any discrepancies in the drawing to be immediately brought to the notice of the architects.

06

DD-MM-YYYY

XXXXXXXXXX

05

DD-MM-YYYY

XXXXXXXXXX

04

DD-MM-YYYY

XXXXXXXXXX

03

DD-MM-YYYY

XXXXXXXXXX

02

DD-MM-YYYY

XXXXXXXXXX

01

DD-MM-YYYY

XXXXXXXXXX

REV

DATE

DESCRIPTION

STRUCTURAL CONSULTANT

R.S. CONSULTANTS

191, , Illrd main, 4th block , rajajinagar. bangalore-10.

Email: skstructuralconsultant@gmail.com

ARCHITECTS

Missing or invalid reference

File: D:\01-anirudha\01-office\00-standards\01-sheet: 1

EVOLVE ARCHITECTURE STUDIO

SG-06 ,SOUTH BLOCK, MANIPAL CENTRE, DICKENSON ROAD,BANGALORE - 560080

E- MAIL : evolve@evolvearchstudio.com, evolve.arch@ gmail.com

All drawings and related written material appearing herein constitute original work of the Architect. No part of these materials may be utilized, referenced, disclosed or reproduced, in any and all manner or by any and all means, for design, construction or related purposes, or any other purposes, without prior written consent of the Architect.

PROJECT DESCRIPTION

NALAPAD RESIDENCE

DRAWING DESCRIPTION

TERRACE FLOOR PLAN

ISSUE :FOR APPROVAL

DRAWN : AKAASH.S

CHECKED :AR.RAHMAN BAIG

North

SCALE :

DATE :

PROJECT NO.

A-73


REVISION NO.

R-2

DRAWING NO

A00200

PROPERTY OF EVOLVE ARCHITECTURE STUDIO COPYING OR DISSEMINATION/DISTRIBUTION TO UNAUTHORIZED PERSONS IS PROHIBITED

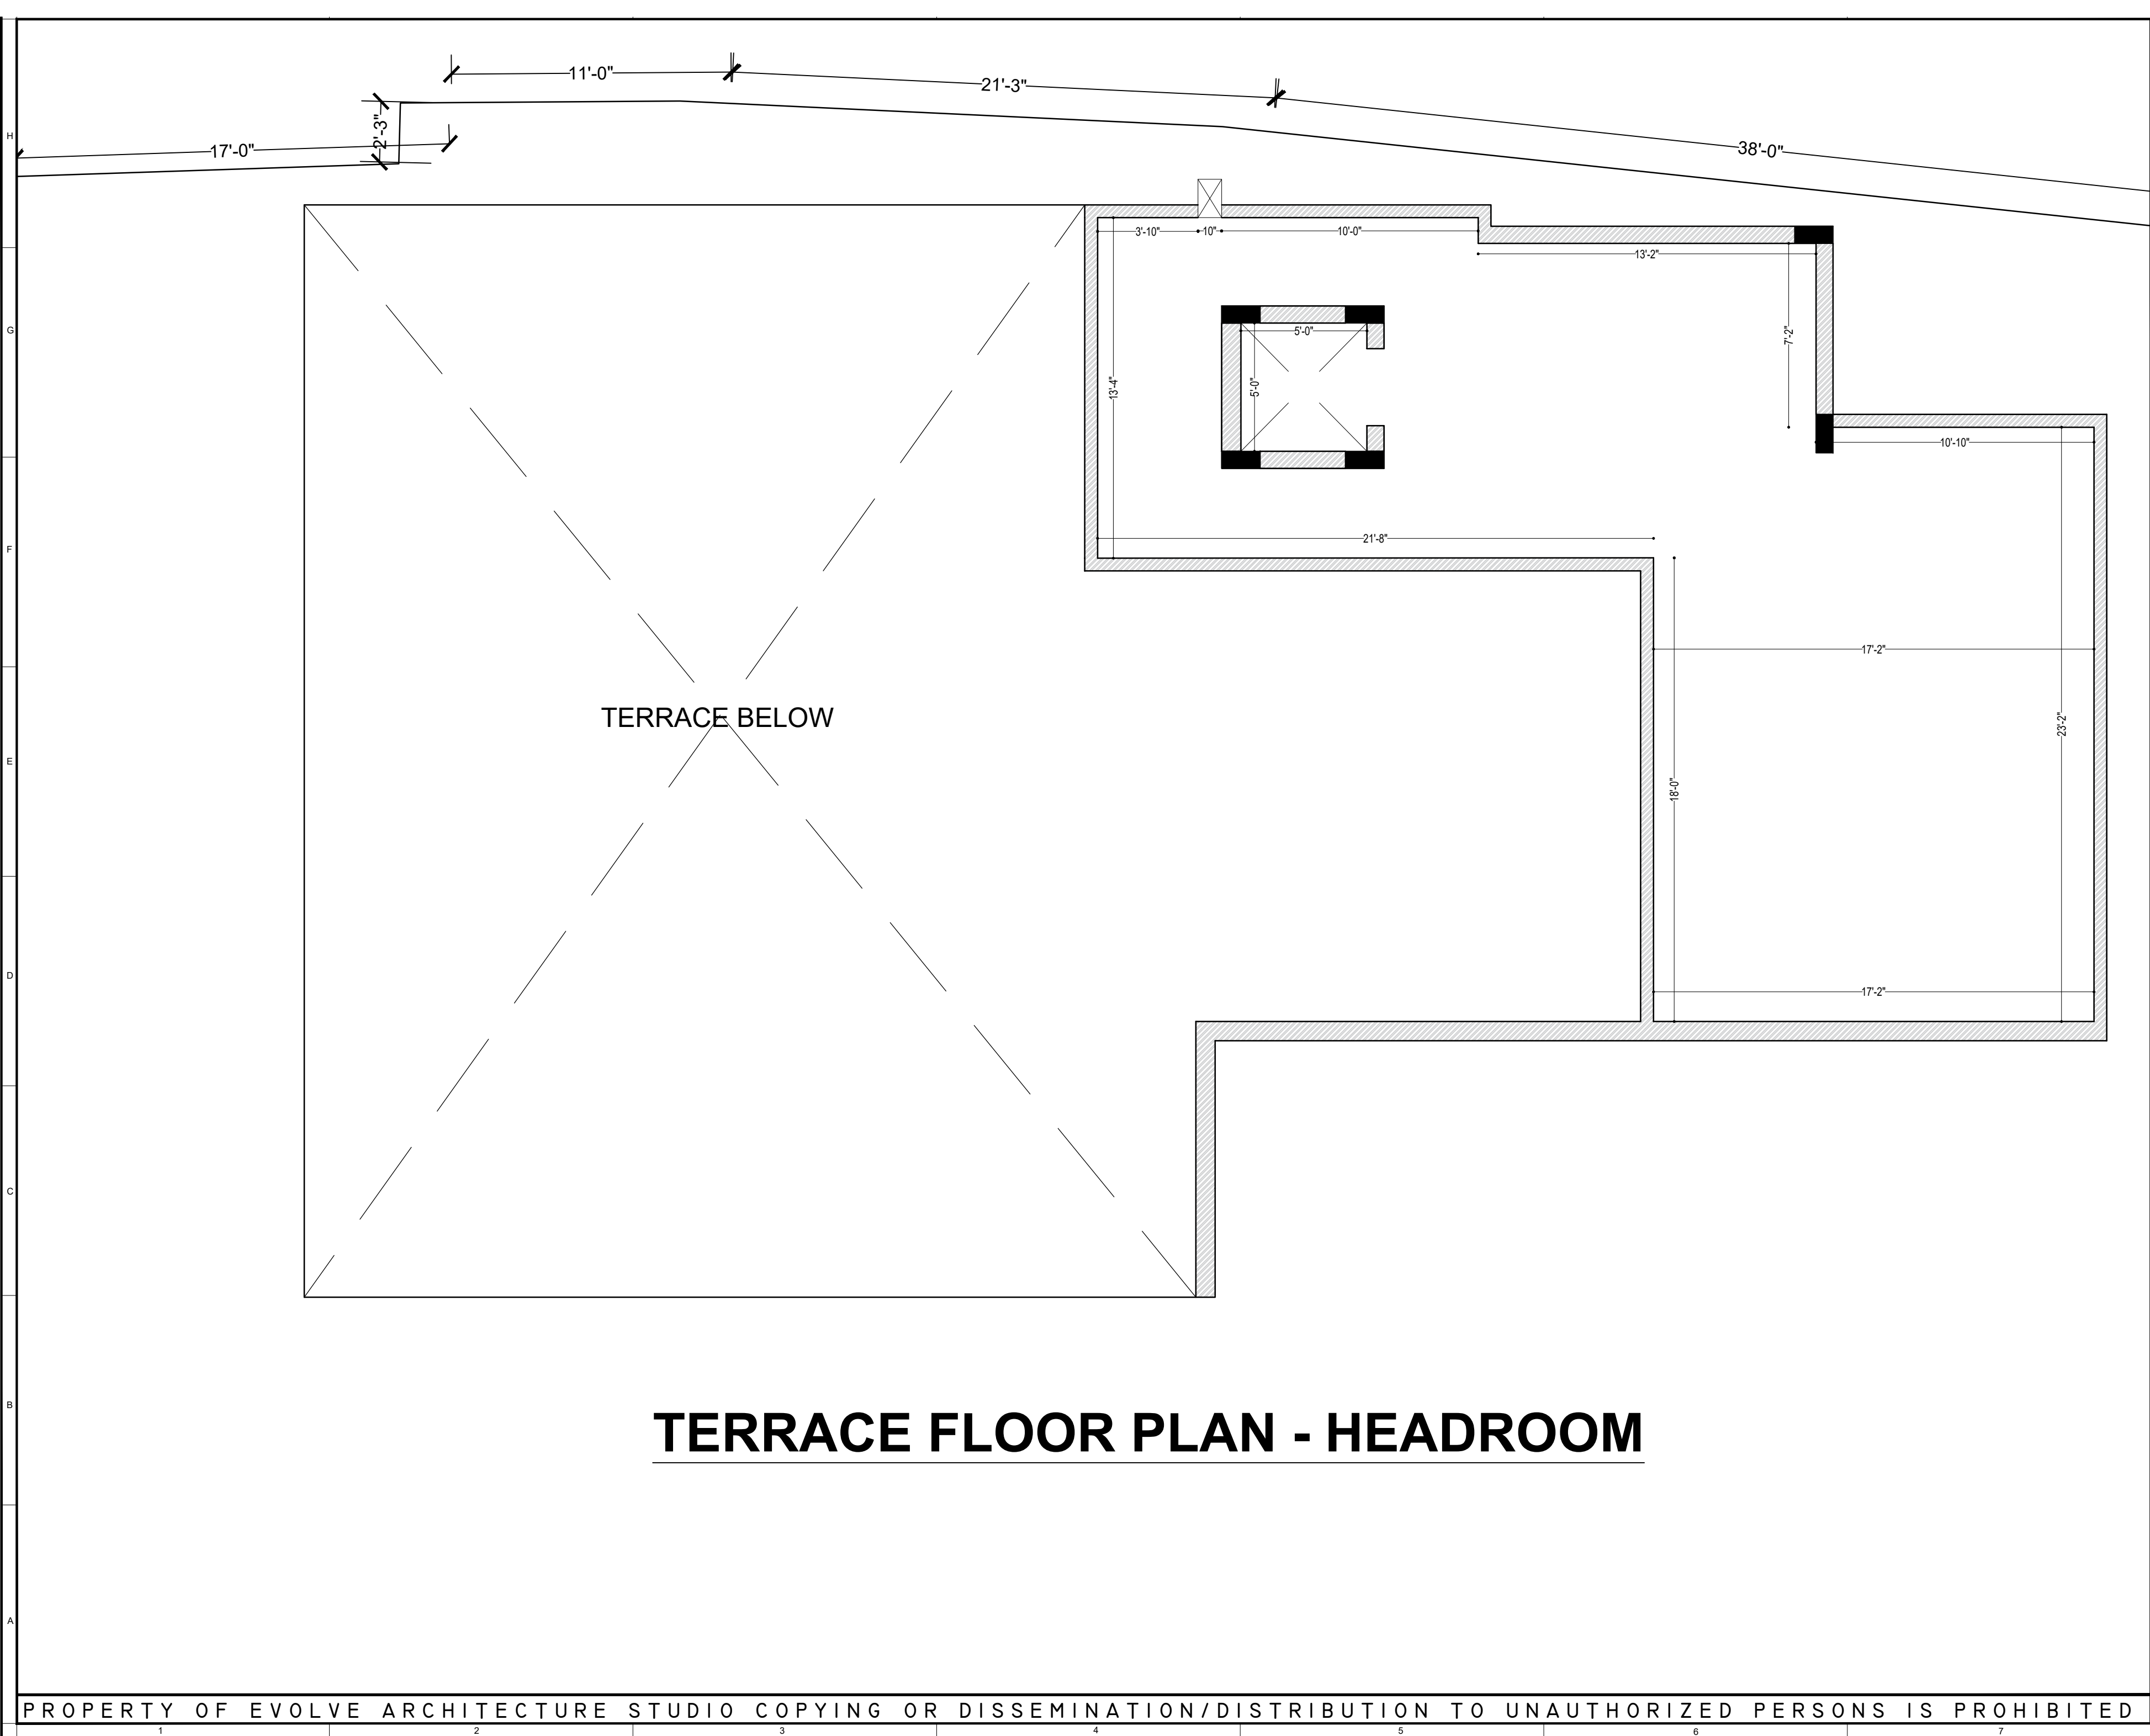

KEY PLAN

1. All dimensions are in Meters unless specified.

2. This drawing should be read in conjunction with relevant structural and services drawings.


3. This drawing should not be reproduced without the prior consent from the architect.

4. The drawing is not to be measured an only written dimensions to be followed .

5. Any discrepancies in the drawing to be immediately brought to the notice of the architects.

06	DD-MM-YYYY	XXXXXXXXXX
05	DD-MM-YYYY	XXXXXXXXXX
04	DD-MM-YYYY	XXXXXXXXXX
03	DD-MM-YYYY	XXXXXXXXXX
02	DD-MM-YYYY	XXXXXXXXXX
01	DD-MM-YYYY	XXXXXXXXXX

REV	DATE	DESCRIPTION
STRUCTURAL CONSULTANT		
R.S. CONSULTANTS		
# 191 , , Illrd main, 4th block , rajajinagar. bangalore-10.		
Email: skstructuralconsultant@gmail.com		
ARCHITECTS		
Missing or invalid reference File: D:\01-anirudha\01-office\00-standards\LD Sheet: 1 EVOLVE ARCHITECTURE STUDIO SG-06 ,SOUTH BLOCK, MANIPAL CENTRE, DICKENSON ROAD,BANGALORE - 560080 E- MAIL : evolve@evolvearchstudio.com, evolve.arch@ gmail.com		
All drawings and related written material appearing herein constitute original work of the Architect. No part of these materials may be utilized, referenced, disclosed or reproduced, in any and all manner or by any and all means, for design, construction or related purposes, or any other purposes, without prior written consent of the Architect. PROJECT DESCRIPTION NALPAD RESIDENCE		
DRAWING DESCRIPTION		North
TERRACE FLOOR PLAN -HEADROOM		
ISSUE :FOR APPROVAL		
DRAWN : AKAASH.S		SCALE :
CHECKED :AR.RAHMAN BAIG		DATE :
PROJECT NO. A-73	REVISION NO. R-2	DRAWING NO A00200

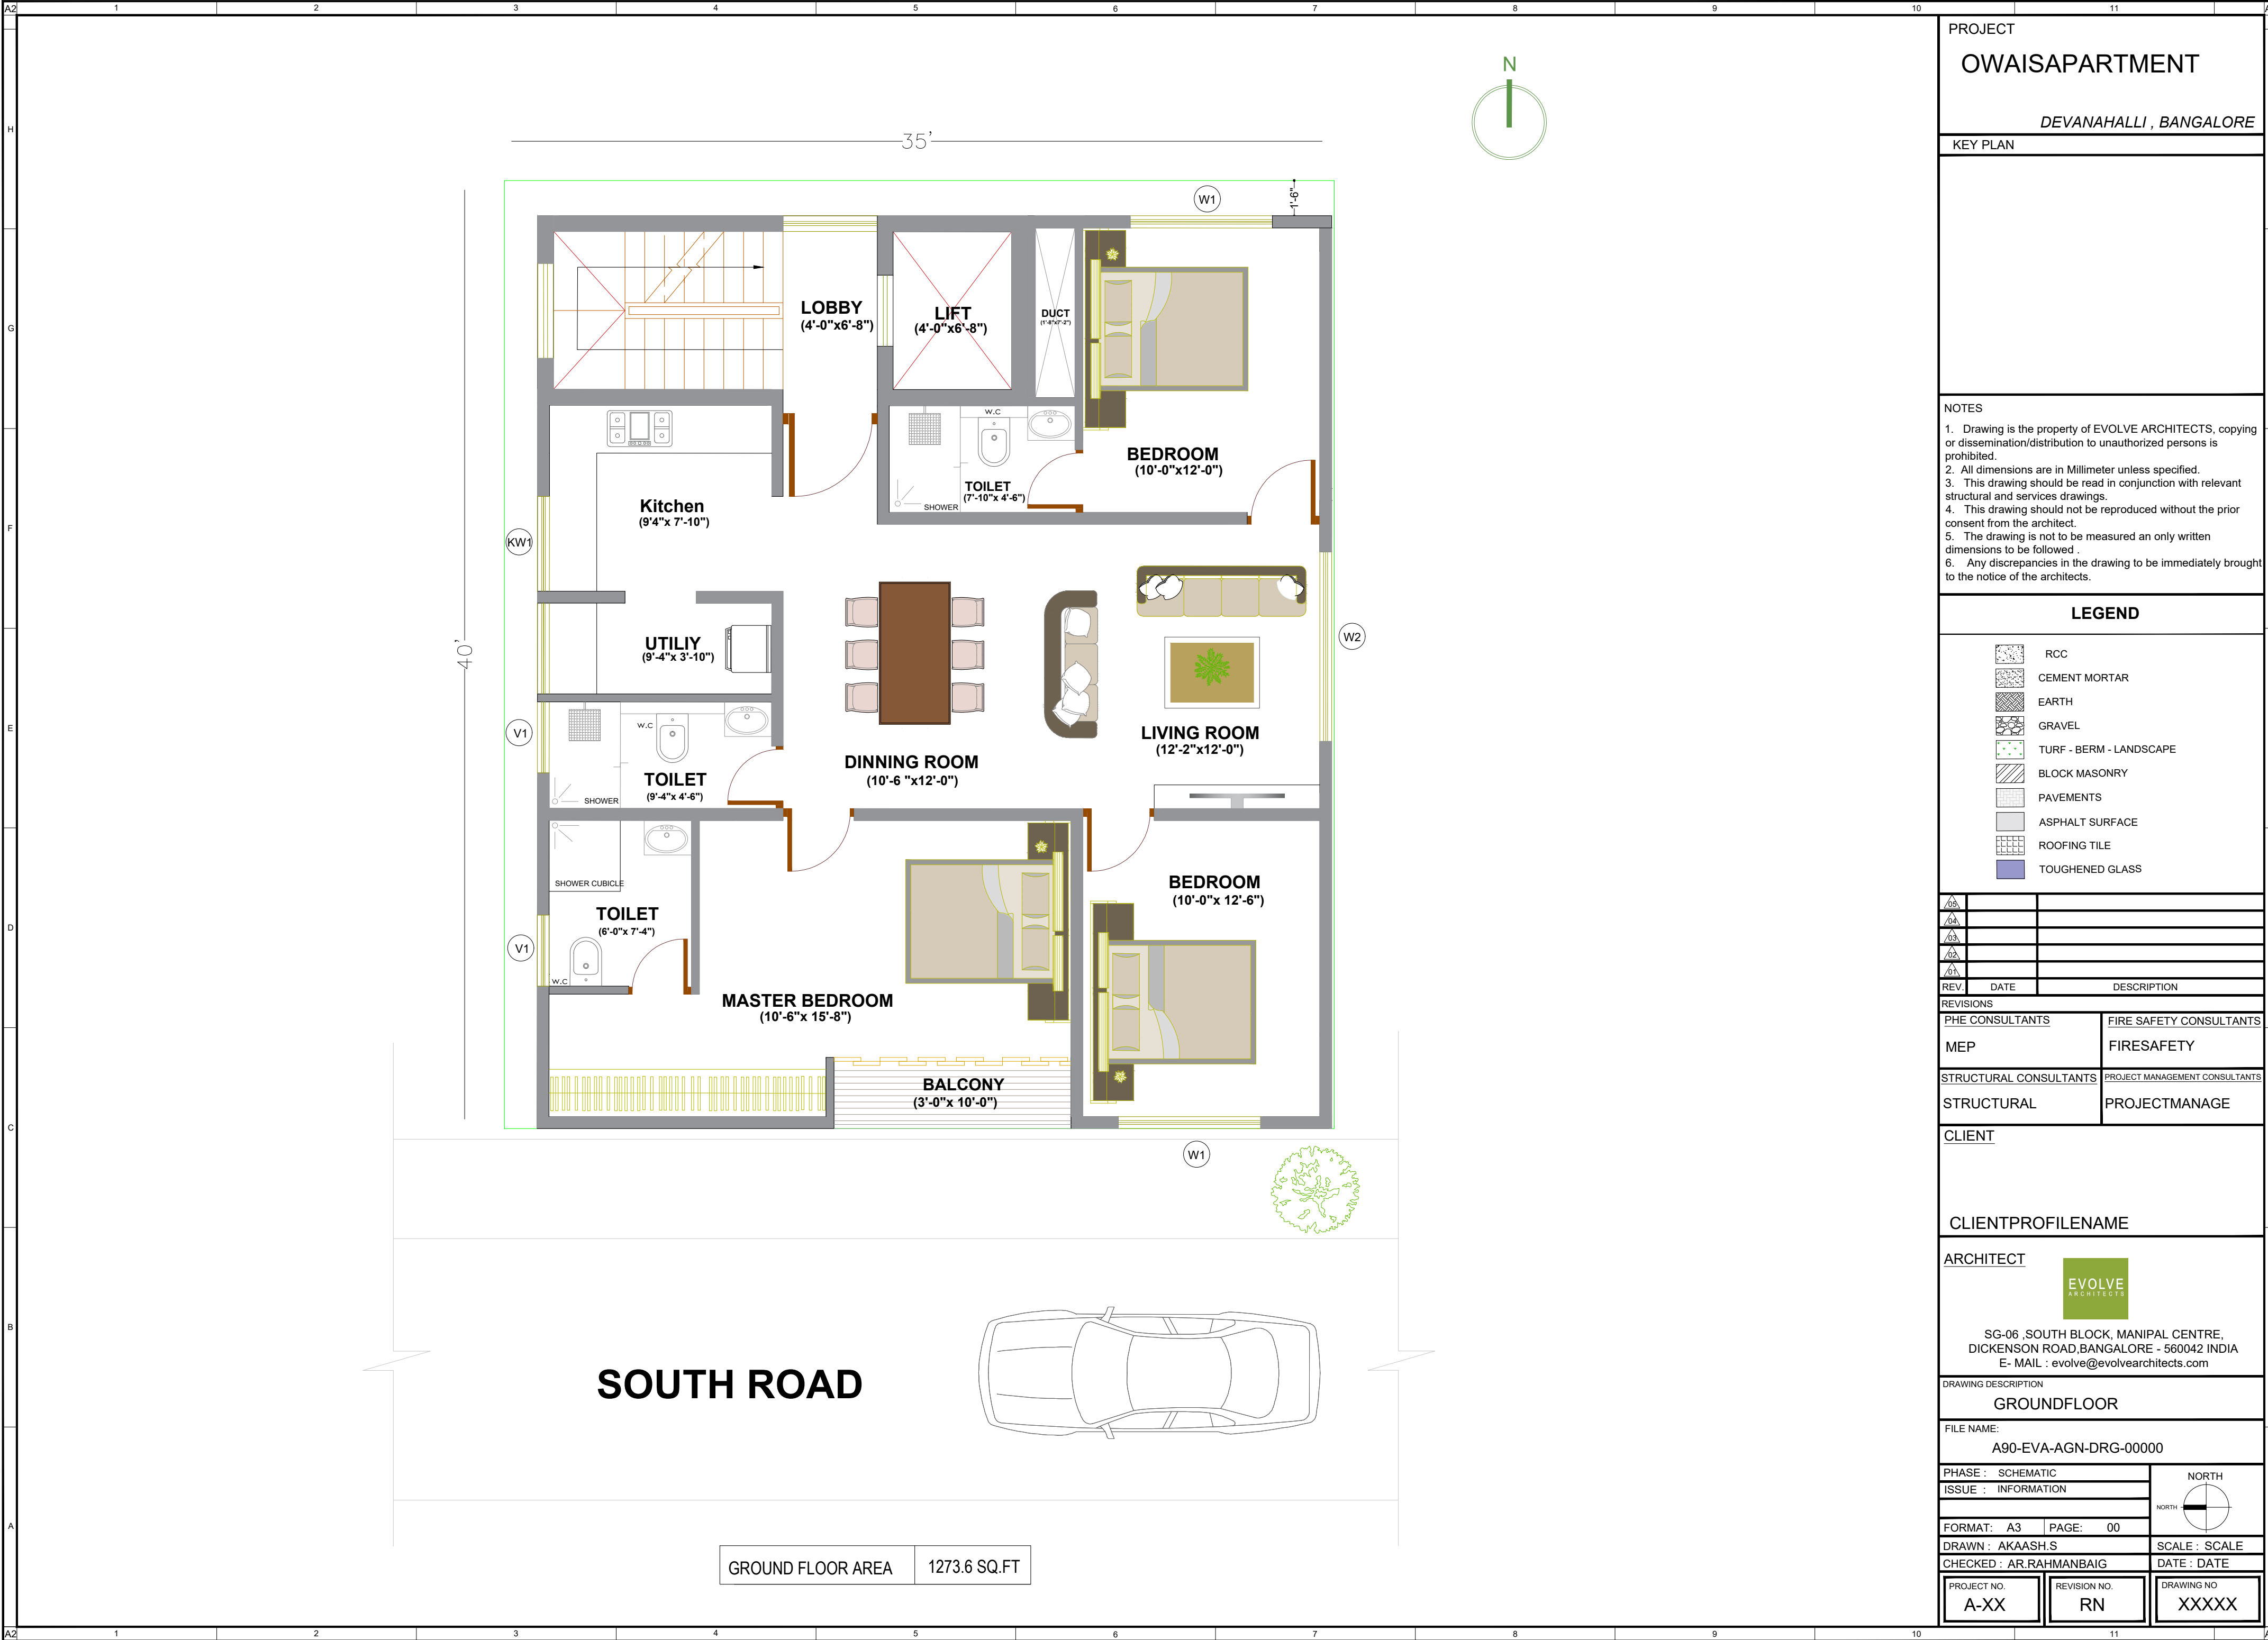

PROJECT

OWAISAPARTMENT

DEVANAHALLI , BANGALORE

KEY PLAN

- NOTES
1. Drawing is the property of EVOLVE ARCHITECTS, copying or dissemination/distribution to unauthorized persons is prohibited.
 2. All dimensions are in Millimeter unless specified.
 3. This drawing should be read in conjunction with relevant structural and services drawings.
 4. This drawing should not be reproduced without the prior consent from the architect.
 5. The drawing is not to be measured an only written dimensions to be followed .
 6. Any discrepancies in the drawing to be immediately brought to the notice of the architects.

LEGEND

- RCC
- CEMENT MORTAR
- EARTH
- GRAVEL
- TURF - BERM - LANDSCAPE
- BLOCK MASONRY
- PAVEMENTS
- ASPHALT SURFACE
- ROOFING TILE
- TOUGHENED GLASS

△		
△		
△		
△		

REV.	DATE	DESCRIPTION
------	------	-------------

REVISIONS

PHE CONSULTANTS		FIRE SAFETY CONSULTANTS	
MEP		FIRESAFETY	
STRUCTURAL CONSULTANTS		PROJECT MANAGEMENT CONSULTANTS	
STRUCTURAL		PROJECTMANAGE	

CLIENT

CLIENTPROFILENAME

ARCHITECT




SG-06 ,SOUTH BLOCK, MANIPAL CENTRE,
DICKENSON ROAD,BANGALORE - 560042 INDIA
E- MAIL : evolve@evolvearchitects.com

DRAWING DESCRIPTION

GROUND FLOOR

FILE NAME:
A90-EVA-AGN-DRG-00000

PHASE : SCHEMATIC
ISSUE : INFORMATION

 

FORMAT: A3

PAGE: 00

DRAWN : AKAASH.S

SCALE : SCALE

CHECKED : AR.RAHMANBAIG


DATE : DATE


PROJECT NO.
A-XX

REVISION NO.
RN

DRAWING NO
XXXXX

GROUND FLOOR AREA 1273.6 SQ.FT

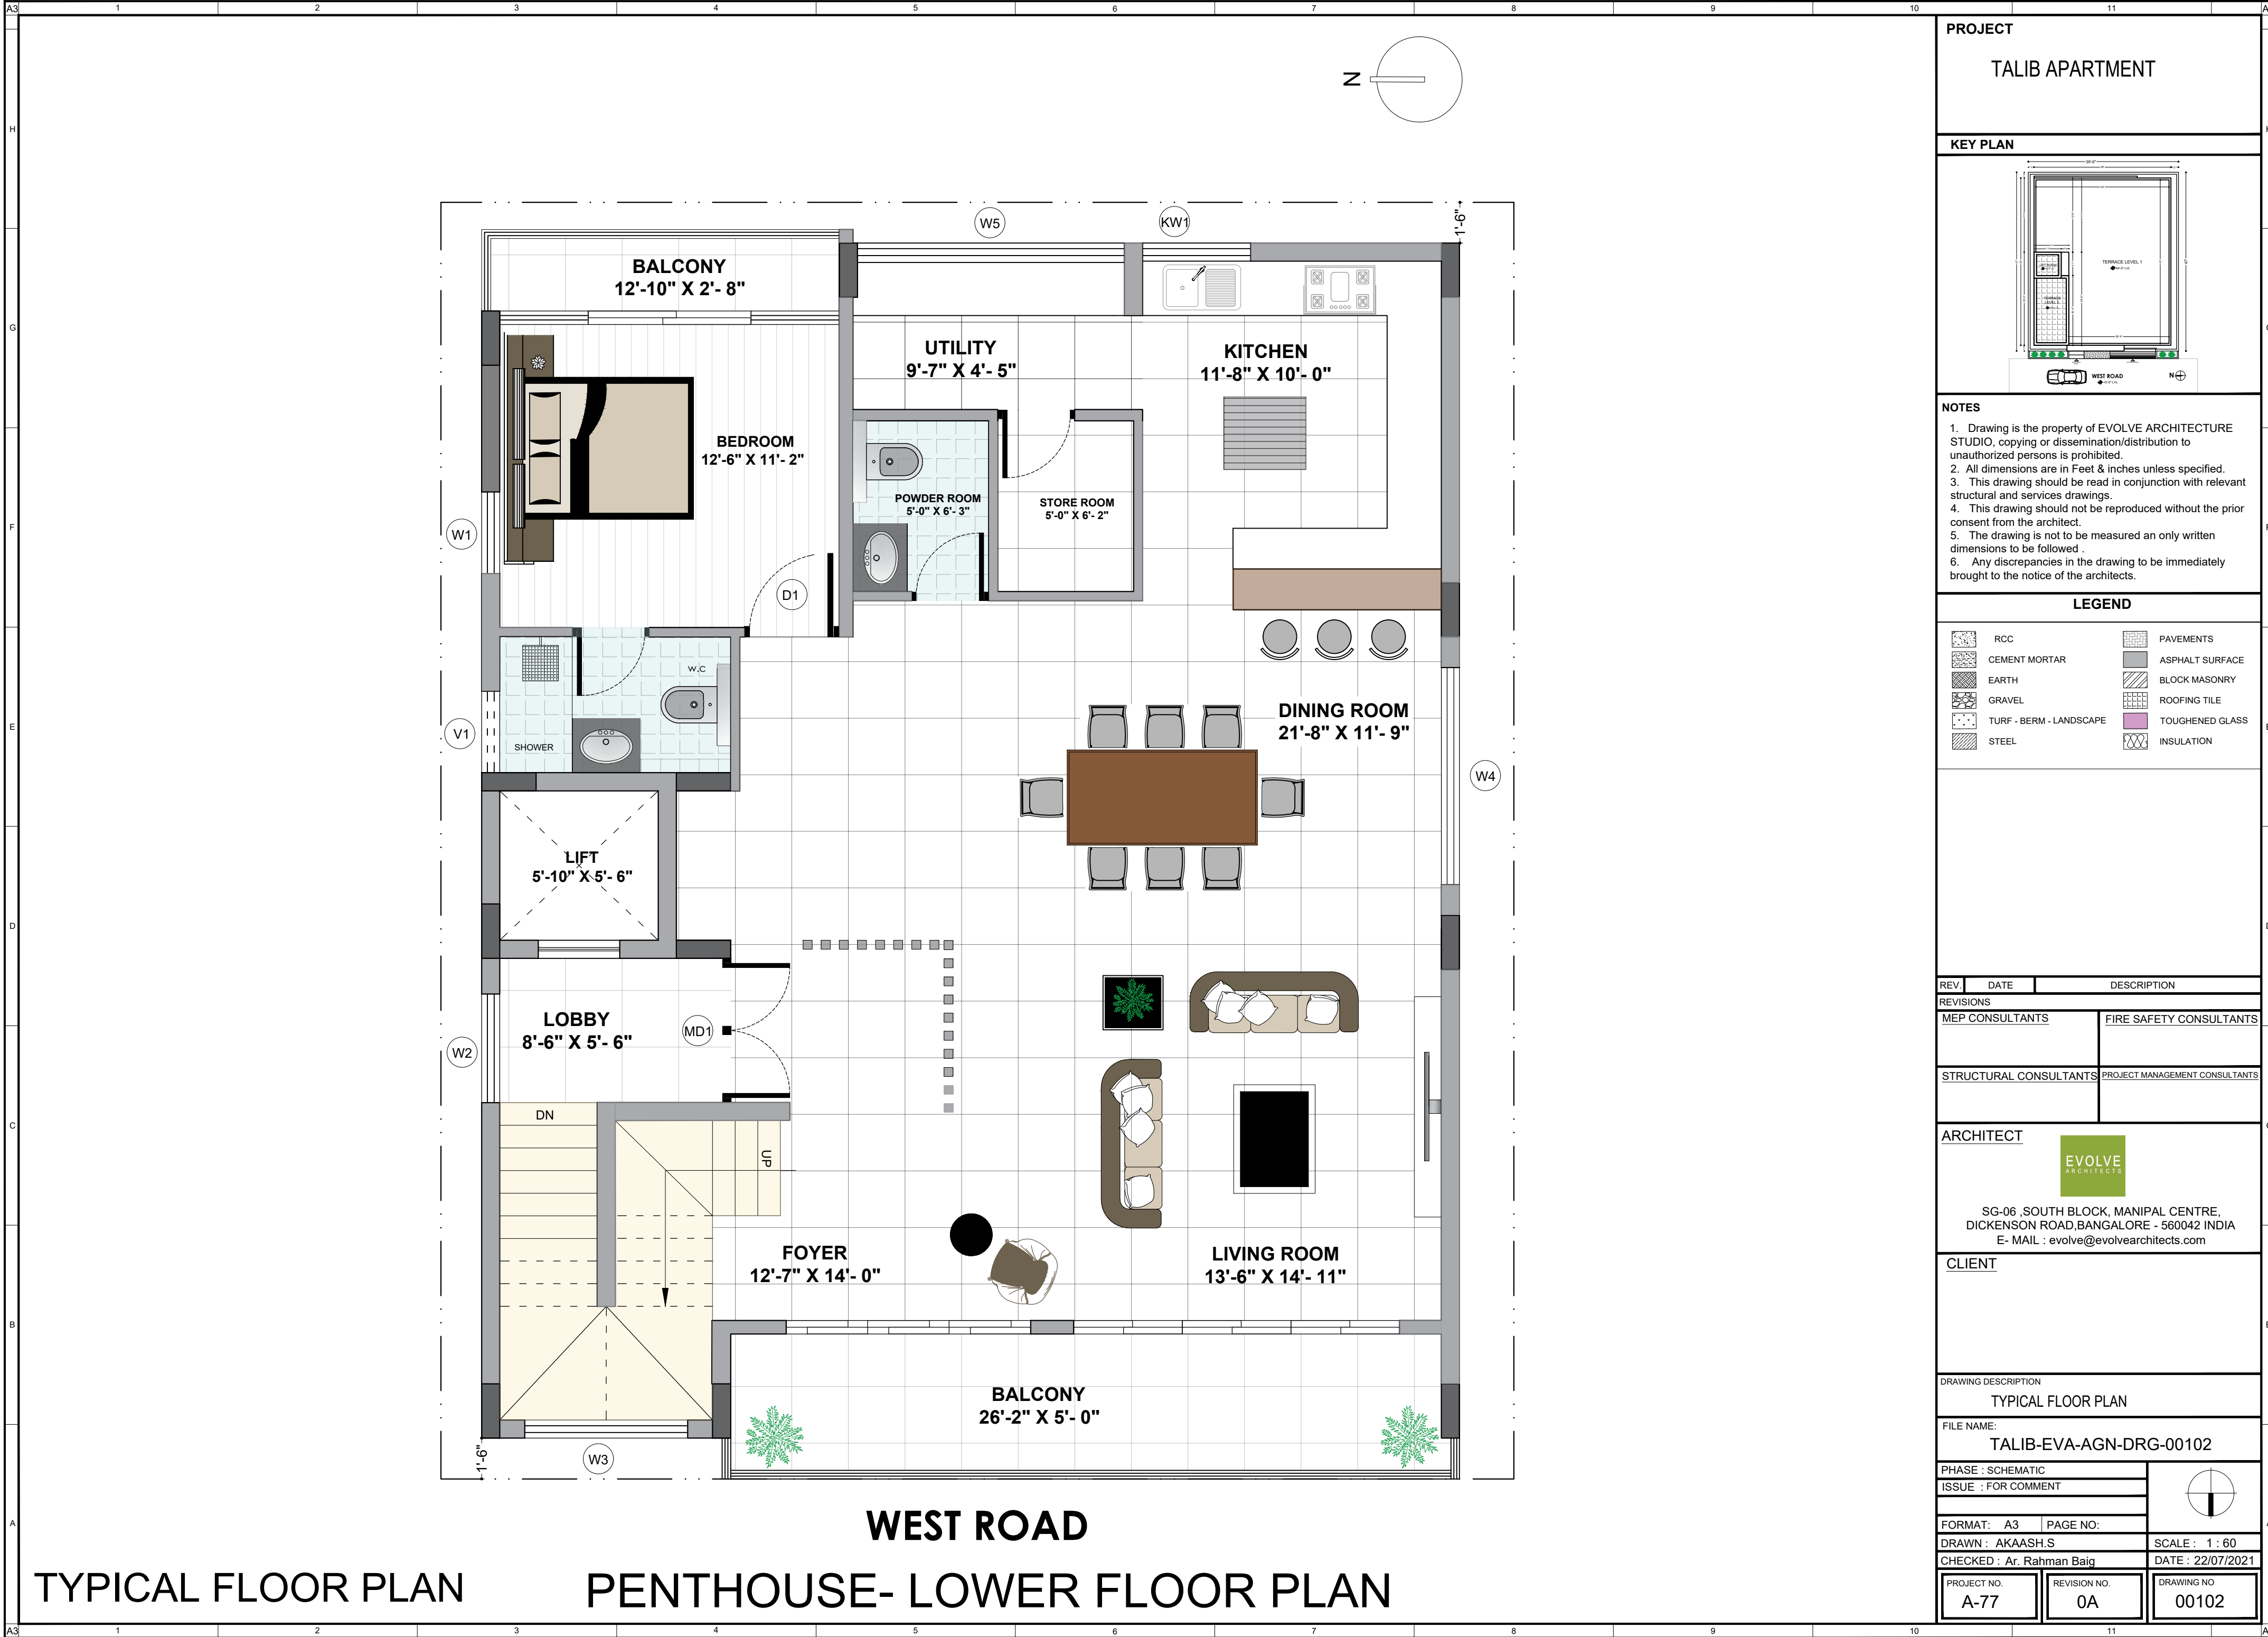

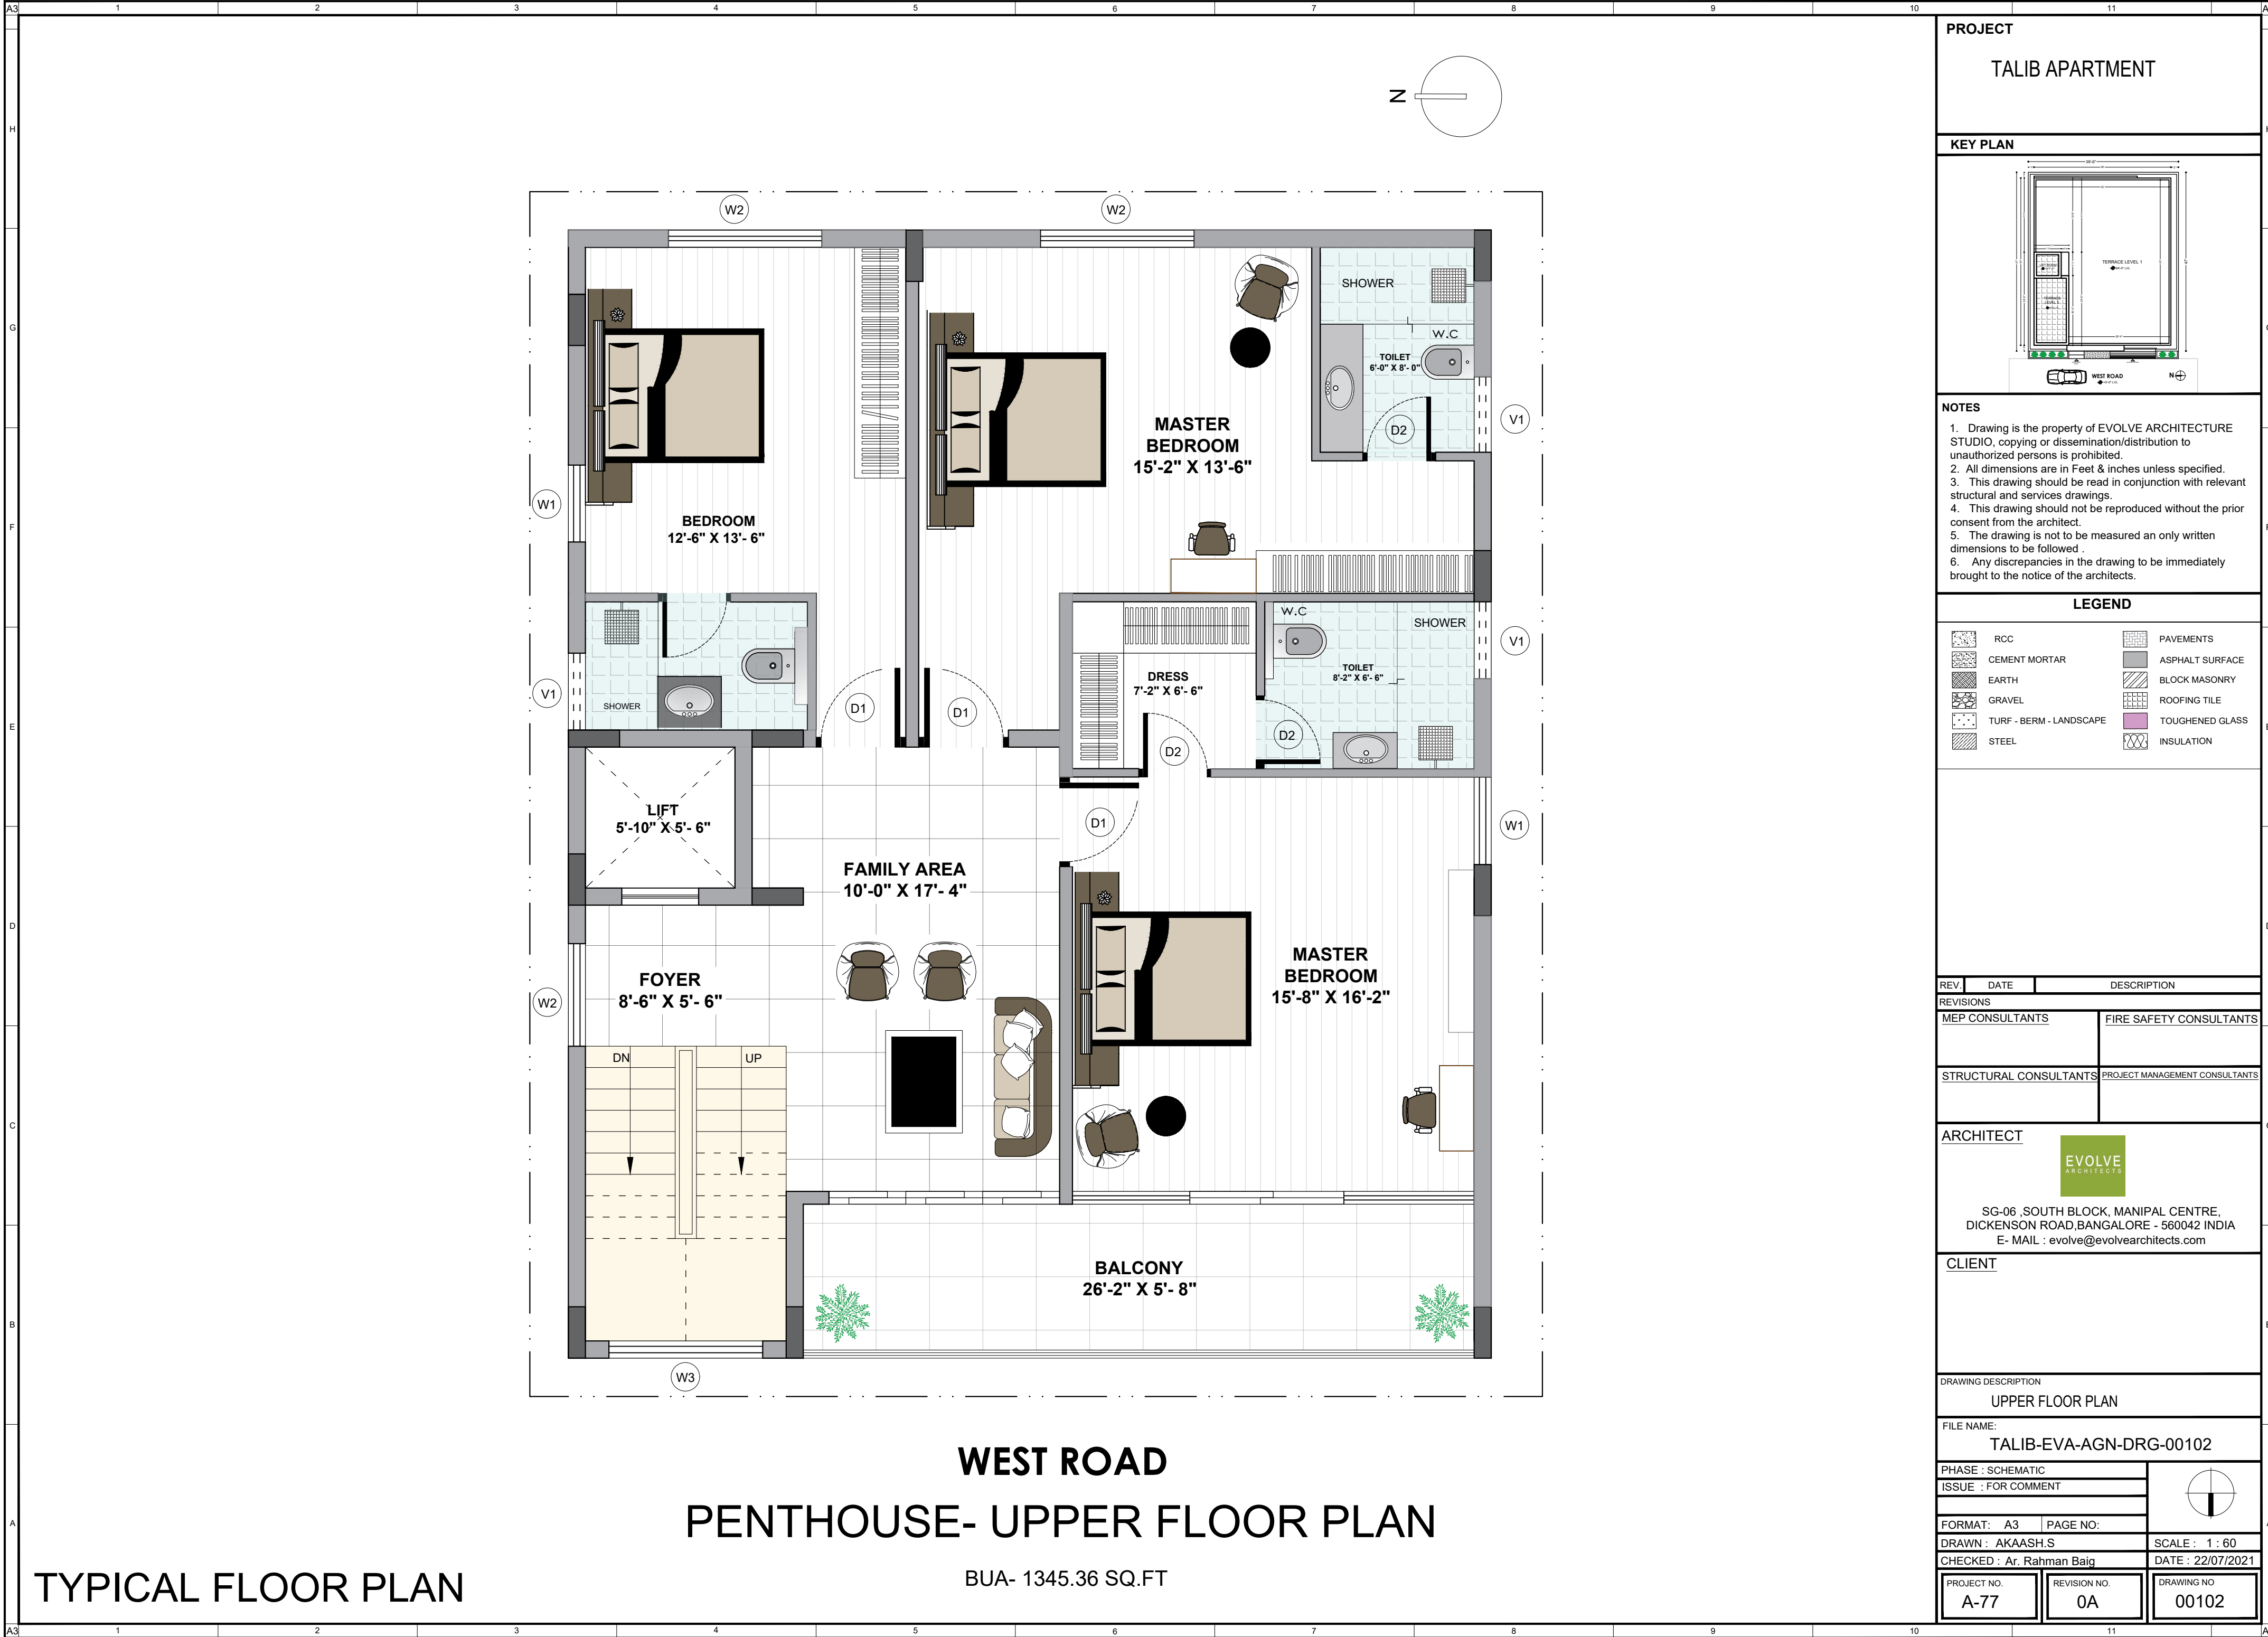

TYPICAL FLOOR PLAN

WEST ROAD
PENTHOUSE- UPPER FLOOR PLAN

BUA- 1345.36 SQ.FT

PROJECT

TALIB APARTMENT

KEY PLAN

NOTES

1. Drawing is the property of EVOLVE ARCHITECTURE STUDIO, copying or dissemination/distribution to unauthorized persons is prohibited.
2. All dimensions are in Feet & inches unless specified.
3. This drawing should be read in conjunction with relevant structural and services drawings.
4. This drawing should not be reproduced without the prior consent from the architect.
5. The drawing is not to be measured an only written dimensions to be followed .
6. Any discrepancies in the drawing to be immediately brought to the notice of the architects.

LEGEND	
	RCC
	CEMENT MORTAR
	EARTH
	GRAVEL
	TURF - BERM - LANDSCAPE
	STEEL
	PAVEMENTS
	ASPHALT SURFACE
	BLOCK MASONRY
	ROOFING TILE
	TOUGHENED GLASS
	INSULATION


REV.	DATE	DESCRIPTION
REVISIONS		
MEP CONSULTANTS		FIRE SAFETY CONSULTANTS
STRUCTURAL CONSULTANTS		PROJECT MANAGEMENT CONSULTANTS

ARCHITECT


SG-06, SOUTH BLOCK, MANIPAL CENTRE,
DICKENSON ROAD,BANGALORE - 560042 INDIA
E- MAIL : evolve@evolvearchitects.com

CLIENT

DRAWING DESCRIPTION	
UPPER FLOOR PLAN	
FILE NAME: TALIB-EVA-AGN-DRG-00102	
PHASE : SCHEMATIC ISSUE : FOR COMMENT	
FORMAT: A3	PAGE NO:
DRAWN : AKAASH.S	SCALE : 1 : 60
CHECKED : Ar. Rahman Baig	DATE : 22/07/2021
PROJECT NO. A-77	REVISION NO. 0A
DRAWING NO 00102	

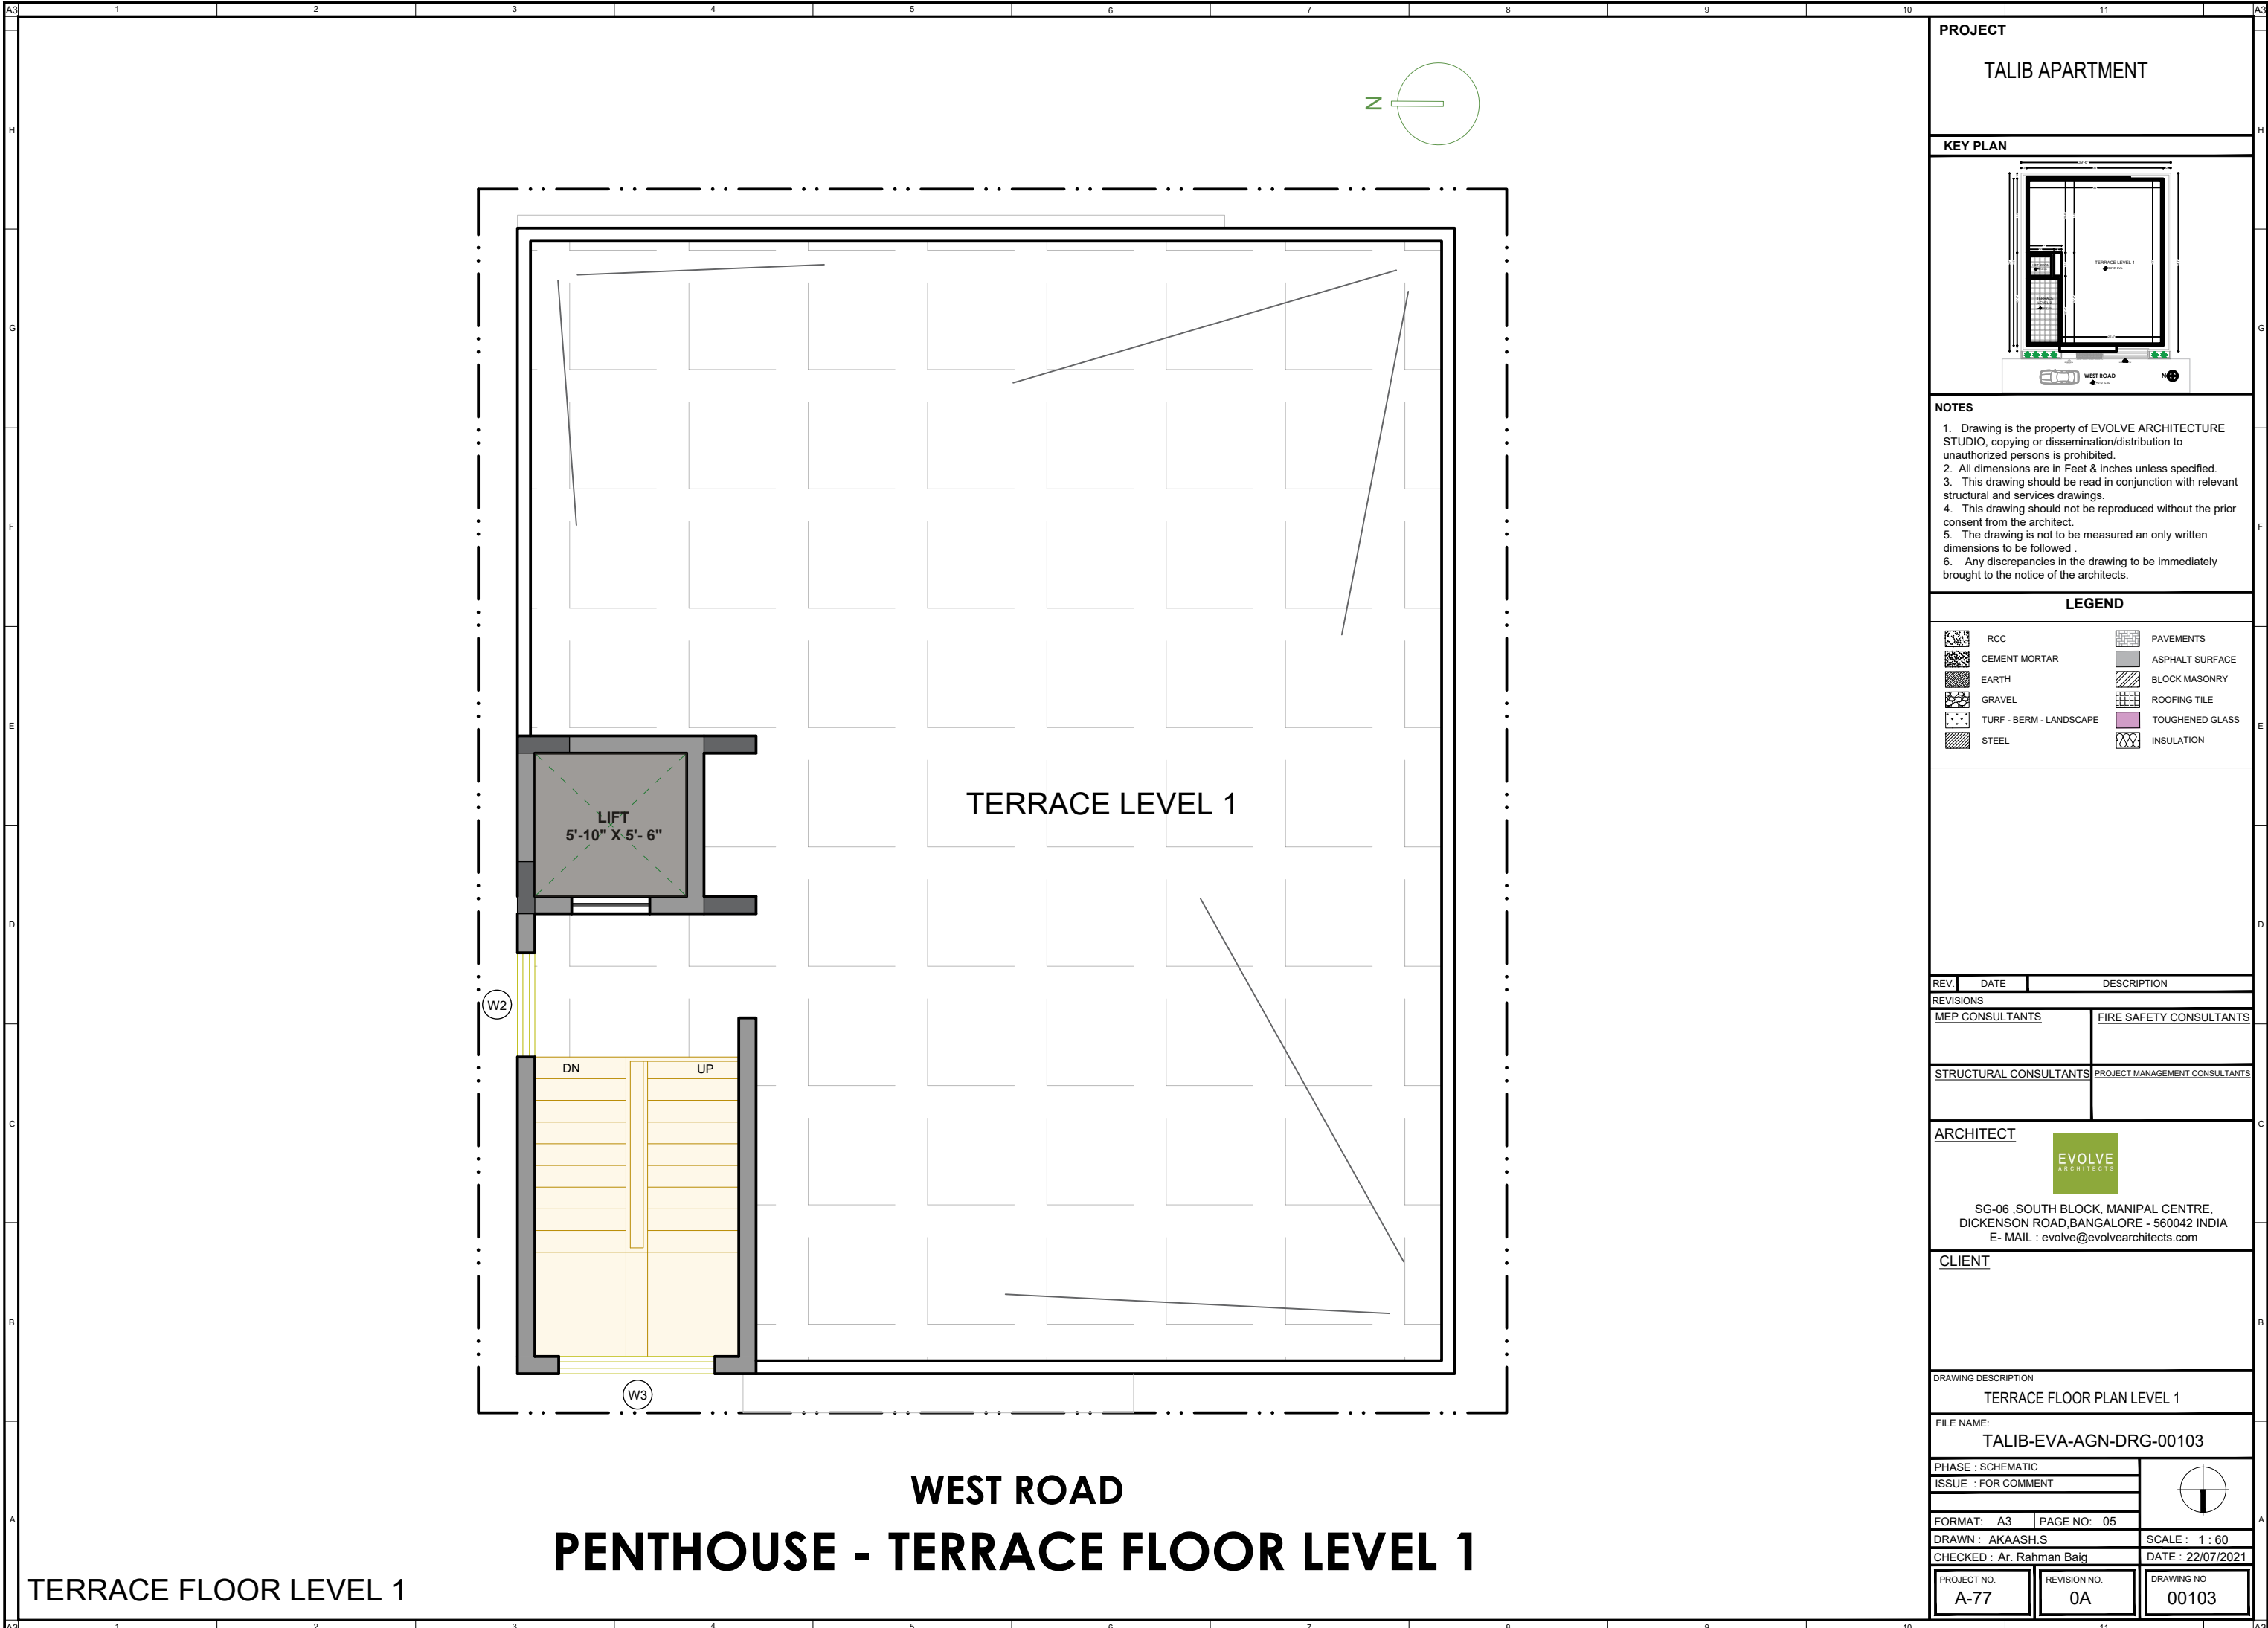

PROJECT
TALIB APARTMENT

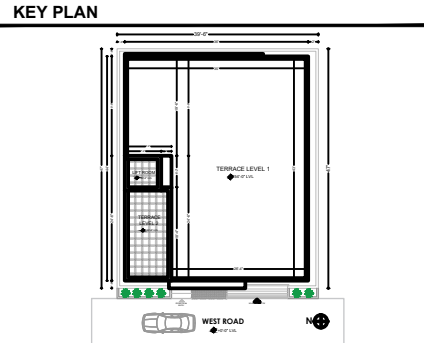

- NOTES
1. Drawing is the property of EVOLVE ARCHITECTURE STUDIO, copying or dissemination/distribution to unauthorized persons is prohibited.
 2. All dimensions are in Feet & inches unless specified.
 3. This drawing should be read in conjunction with relevant structural and services drawings.
 4. This drawing should not be reproduced without the prior consent from the architect.
 5. The drawing is not to be measured an only written dimensions to be followed.
 6. Any discrepancies in the drawing to be immediately brought to the notice of the architects.

LEGEND

	RCC		PAVEMENTS
	CEMENT MORTAR		ASPHALT SURFACE
	EARTH		BLOCK MASONRY
	GRAVEL		ROOFING TILE
	TURF - BERM - LANDSCAPE		TOUGHENED GLASS
	STEEL		INSULATION


REV.	DATE	DESCRIPTION
REVISIONS		
MEP CONSULTANTS		FIRE SAFETY CONSULTANTS
STRUCTURAL CONSULTANTS		PROJECT MANAGEMENT CONSULTANTS

ARCHITECT


SG-06 ,SOUTH BLOCK, MANIPAL CENTRE,
DICKENSON ROAD,BANGALORE - 560042 INDIA
E- MAIL : evolve@evolvearchitects.com

CLIENT

DRAWING DESCRIPTION	
TERRACE FLOOR PLAN LEVEL 1	
FILE NAME:	
TALIB-EVA-AGN-DRG-00103	
PHASE : SCHEMATIC	
ISSUE : FOR COMMENT	
FORMAT: A3 PAGE NO: 05	
DRAWN : AKAASH.S	
CHECKED : Ar. Rahman Baig	
SCALE : 1 : 60	
DATE : 22/07/2021	
PROJECT NO.	REVISION NO.
A-77	0A
DRAWING NO	00103

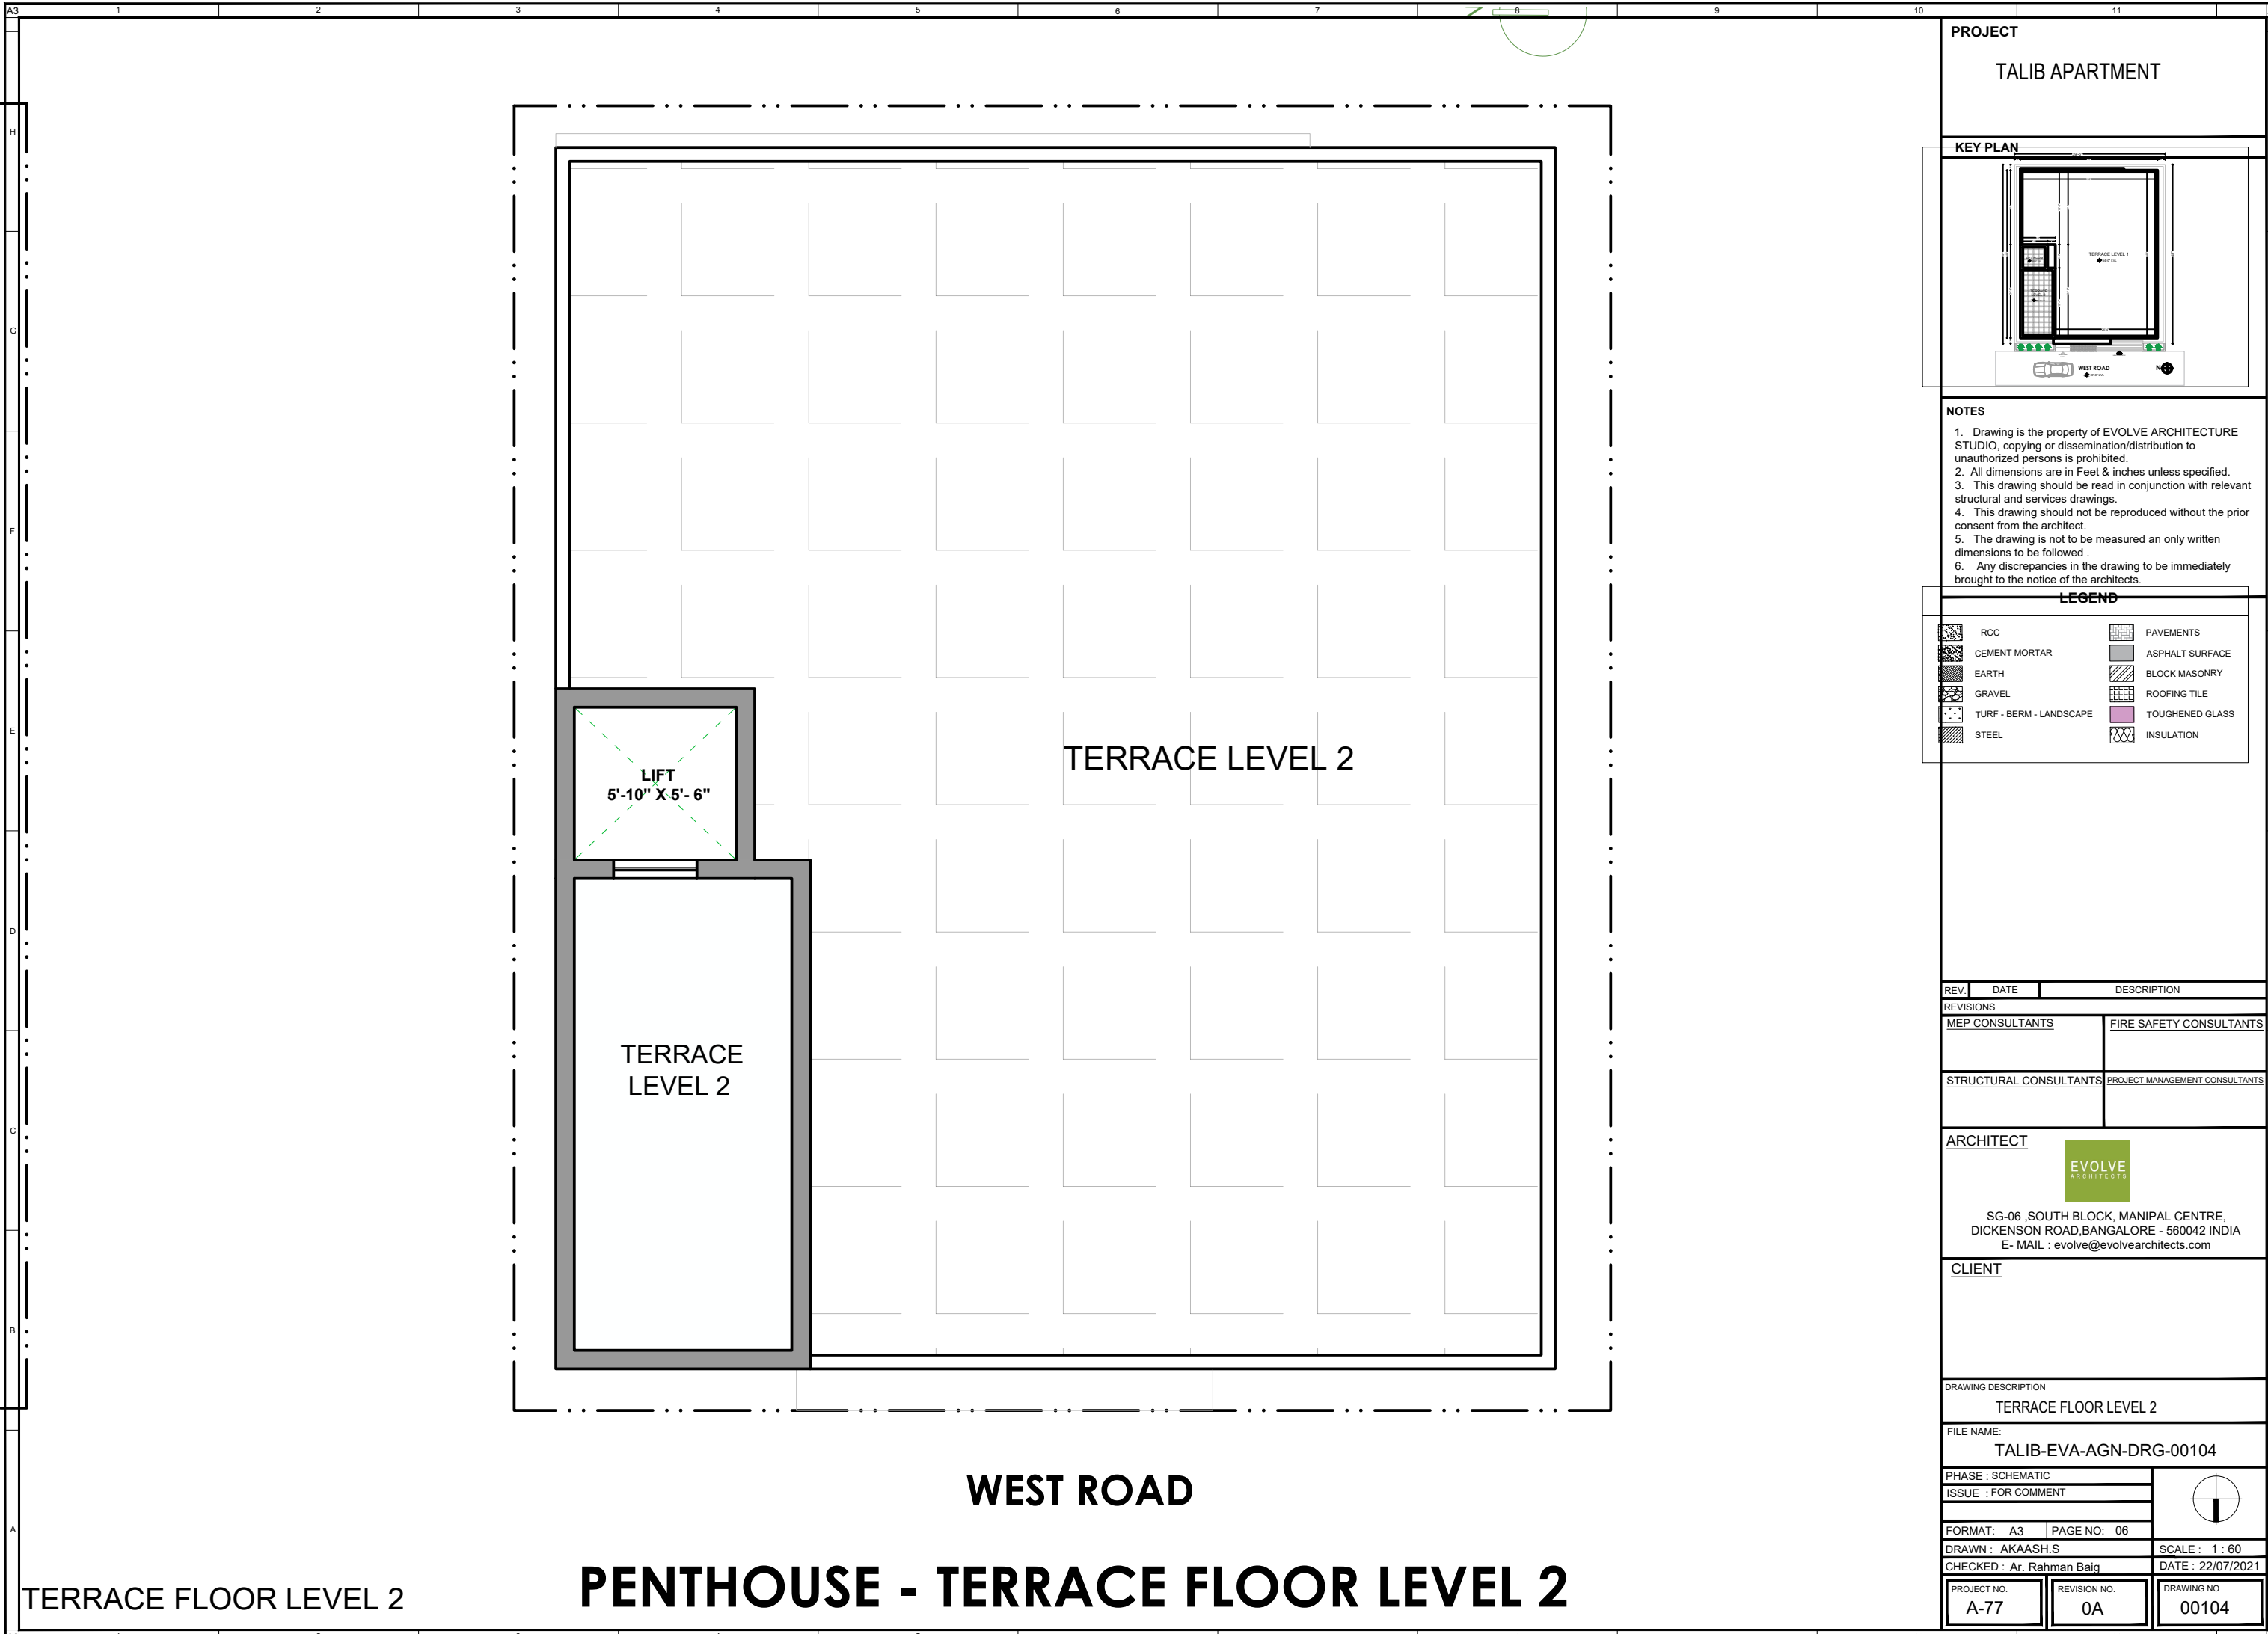

PROJECT
TALIB APARTMENT

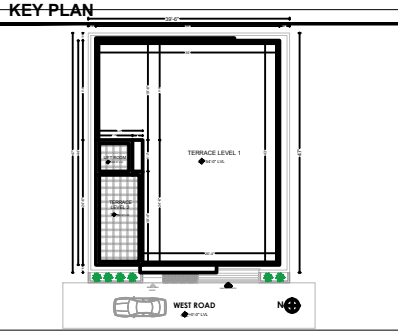

- NOTES
1. Drawing is the property of EVOLVE ARCHITECTURE STUDIO, copying or dissemination/distribution to unauthorized persons is prohibited.
 2. All dimensions are in Feet & inches unless specified.
 3. This drawing should be read in conjunction with relevant structural and services drawings.
 4. This drawing should not be reproduced without the prior consent from the architect.
 5. The drawing is not to be measured an only written dimensions to be followed .
 6. Any discrepancies in the drawing to be immediately brought to the notice of the architects.

LEGEND

	RCC		PAVEMENTS
	CEMENT MORTAR		ASPHALT SURFACE
	EARTH		BLOCK MASONRY
	GRAVEL		ROOFING TILE
	TURF - BERM - LANDSCAPE		TOUGHENED GLASS
	STEEL		INSULATION


REV.	DATE	DESCRIPTION
REVISIONS		
MEP CONSULTANTS		FIRE SAFETY CONSULTANTS
STRUCTURAL CONSULTANTS		PROJECT MANAGEMENT CONSULTANTS

ARCHITECT

SG-06 ,SOUTH BLOCK, MANIPAL CENTRE,
DICKENSON ROAD,BANGALORE - 560042 INDIA
E- MAIL : evolve@evolvearchitects.com


CLIENT

DRAWING DESCRIPTION		
TERRACE FLOOR LEVEL 2		
FILE NAME: TALIB-EVA-AGN-DRG-00104		
PHASE : SCHEMATIC		
ISSUE : FOR COMMENT		
FORMAT: A3	PAGE NO: 06	
DRAWN: AKAASH.S		
CHECKED: Ar. Rahman Baig		SCALE : 1 : 60
PROJECT NO. A-77		DATE : 22/07/2020
REVISION NO. 0A		DRAWING NO 00104

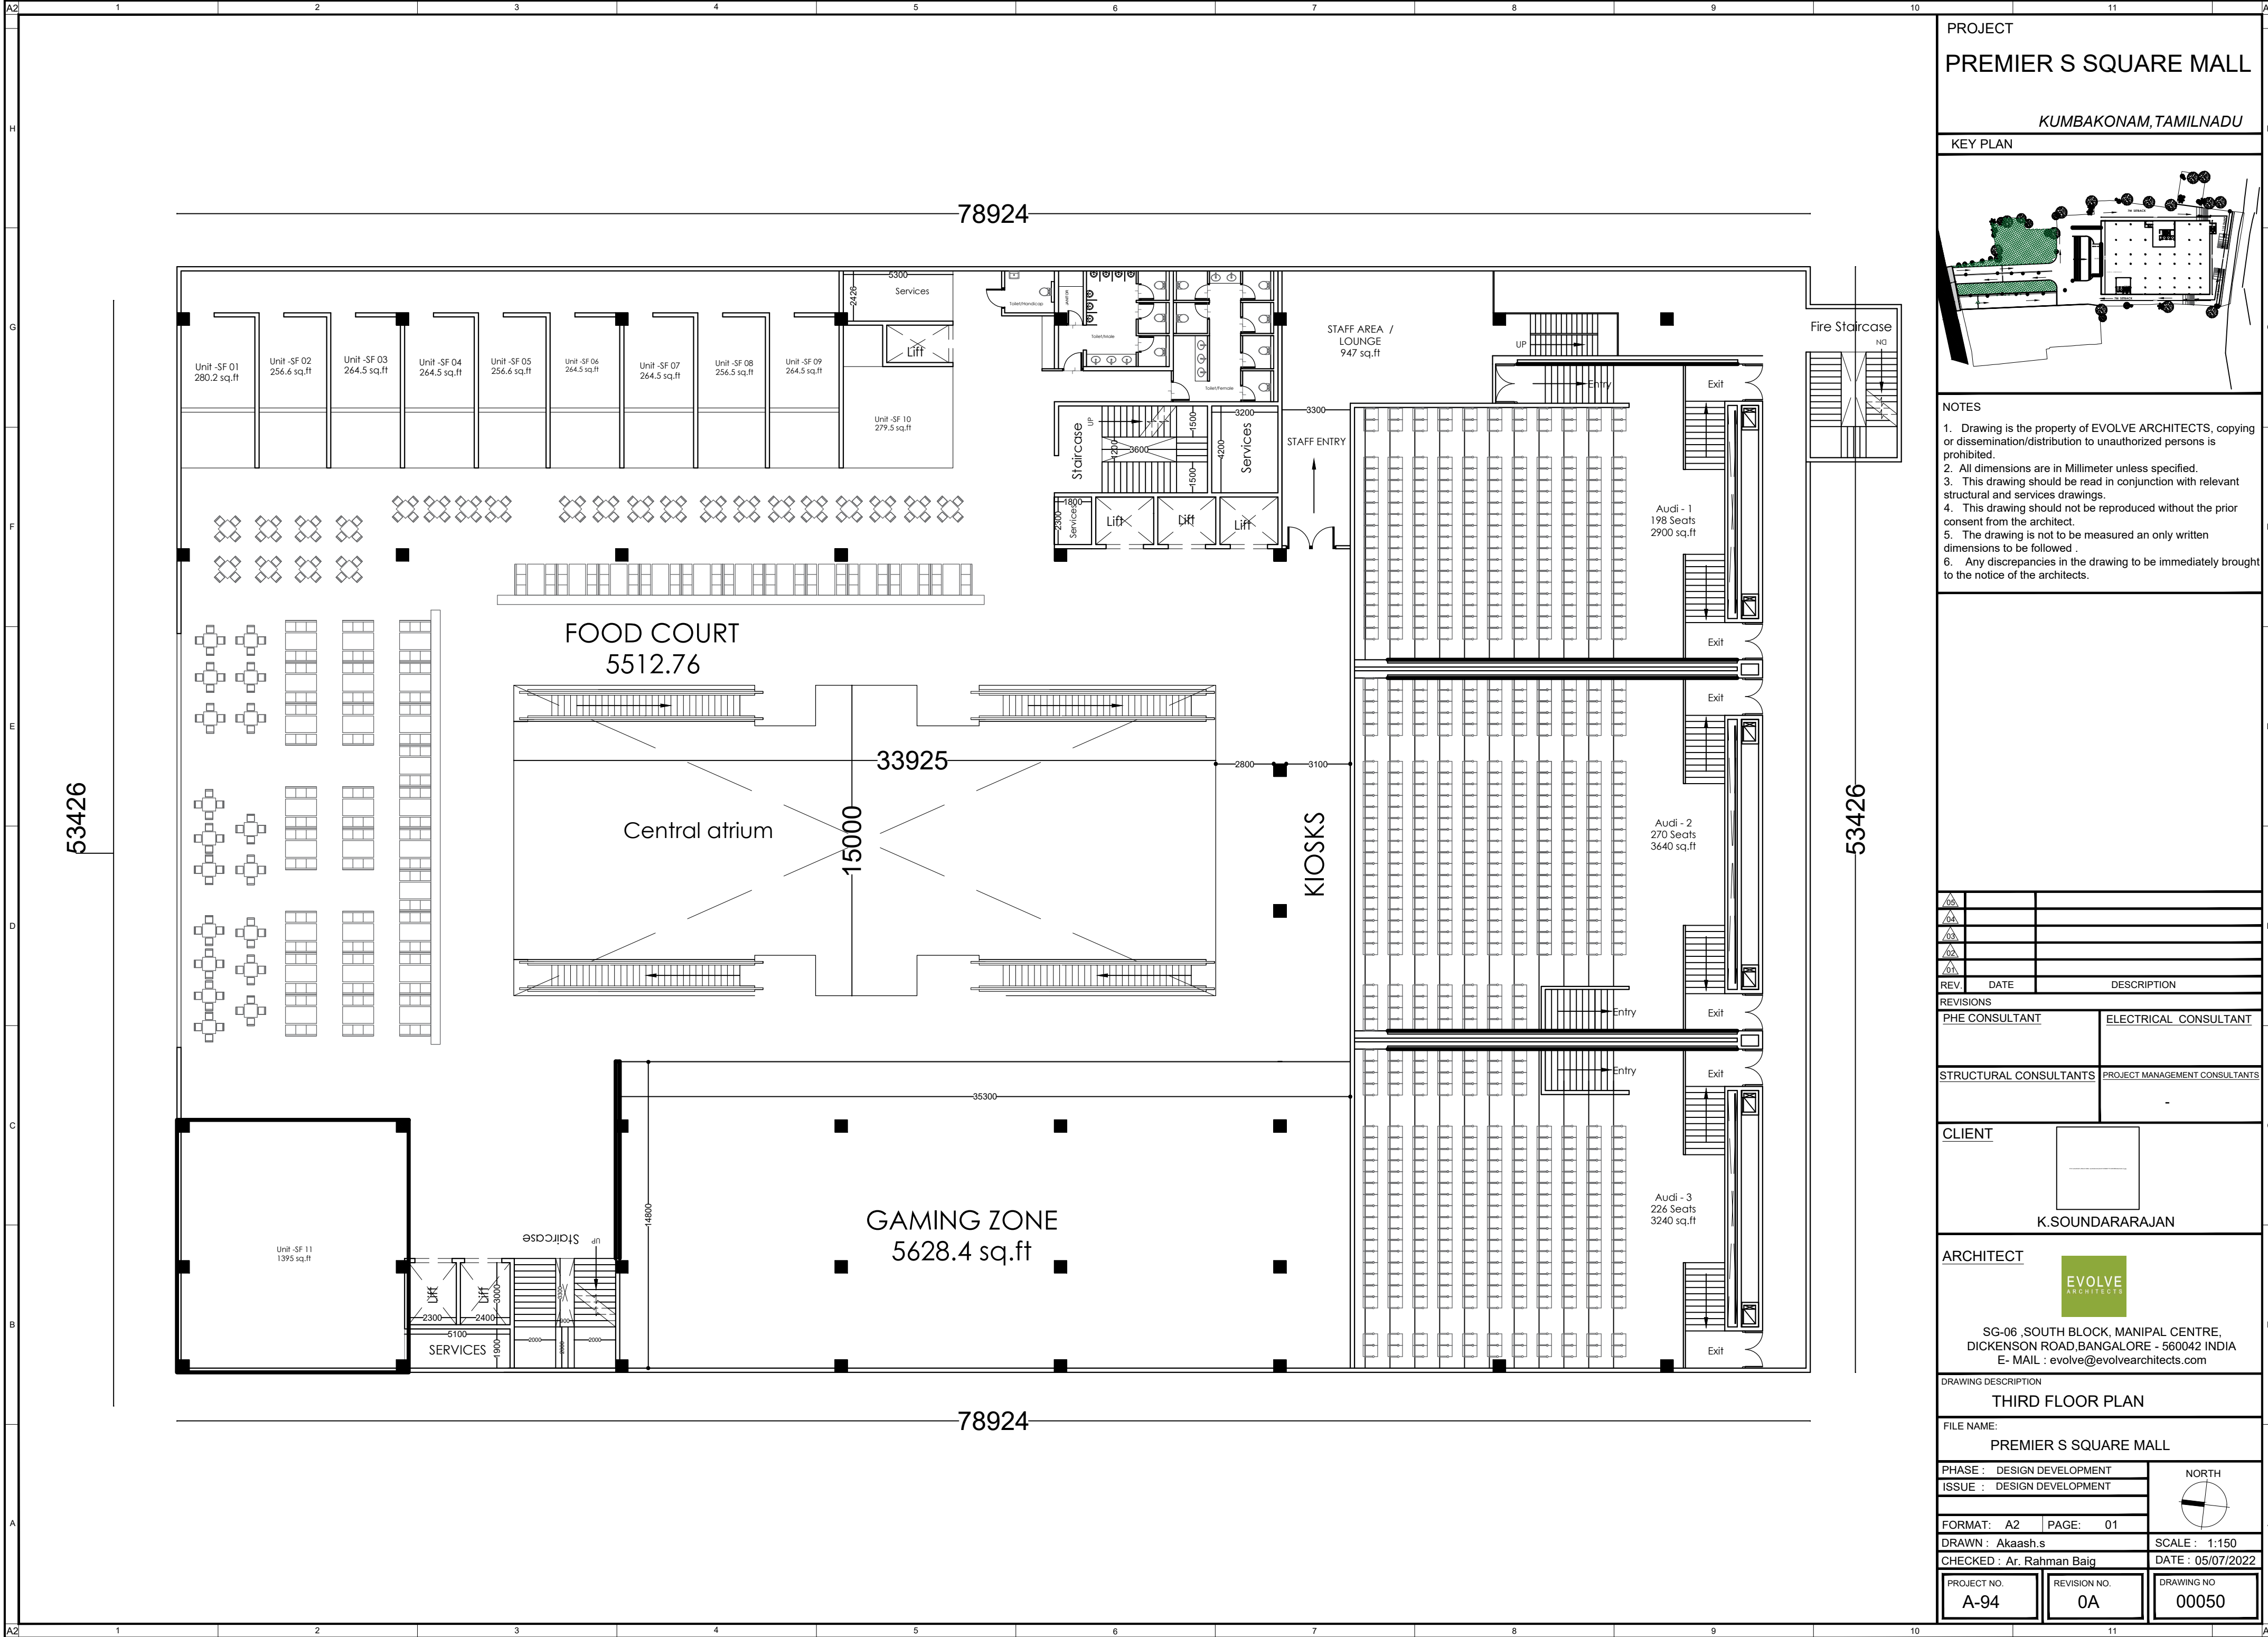

PROJECT
PREMIER S SQUARE MALL

KEY PLAN

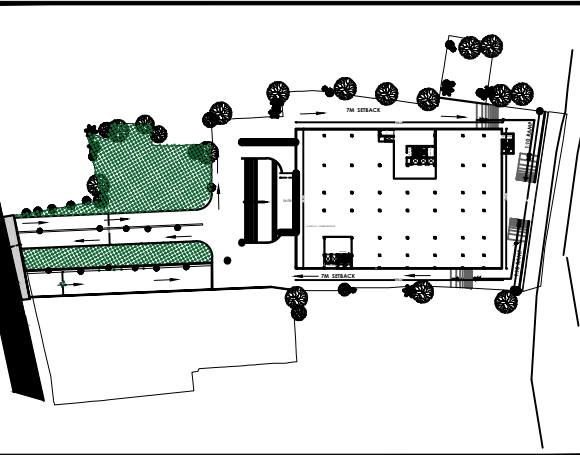

- NOTES
1. Drawing is the property of EVOLVE ARCHITECTS, copying or dissemination/distribution to unauthorized persons is prohibited.
 2. All dimensions are in Millimeter unless specified.
 3. This drawing should be read in conjunction with relevant structural and services drawings.
 4. This drawing should not be reproduced without the prior consent from the architect.
 5. The drawing is not to be measured an only written dimensions to be followed .
 6. Any discrepancies in the drawing to be immediately brought to the notice of the architects.

REV.	DATE	DESCRIPTION

REVISIONS	
PHE CONSULTANT	ELECTRICAL CONSULTANT
STRUCTURAL CONSULTANTS	PROJECT MANAGEMENT CONSULTANTS

CLIENT
K.SOUNDARARAJAN

ARCHITECT
EVOLVE ARCHITECTS
SG-06 ,SOUTH BLOCK, MANIPAL CENTRE,
DICKENSON ROAD,BANGALORE - 560042 INDIA
E- MAIL : evolve@evolvearchitects.com

DRAWING DESCRIPTION
THIRD FLOOR PLAN


FILE NAME:
PREMIER S SQUARE MALL

PHASE : DESIGN DEVELOPMENT
ISSUE : DESIGN DEVELOPMENT

FORMAT: A2 PAGE: 01
DRAWN : Akaash.s
CHECKED : Ar. Rahman Baig

SCALE: 1:150
DATE: 05/07/2022

PROJECT NO. A-94	REVISION NO. 0A	DRAWING NO 00050
---------------------	--------------------	---------------------

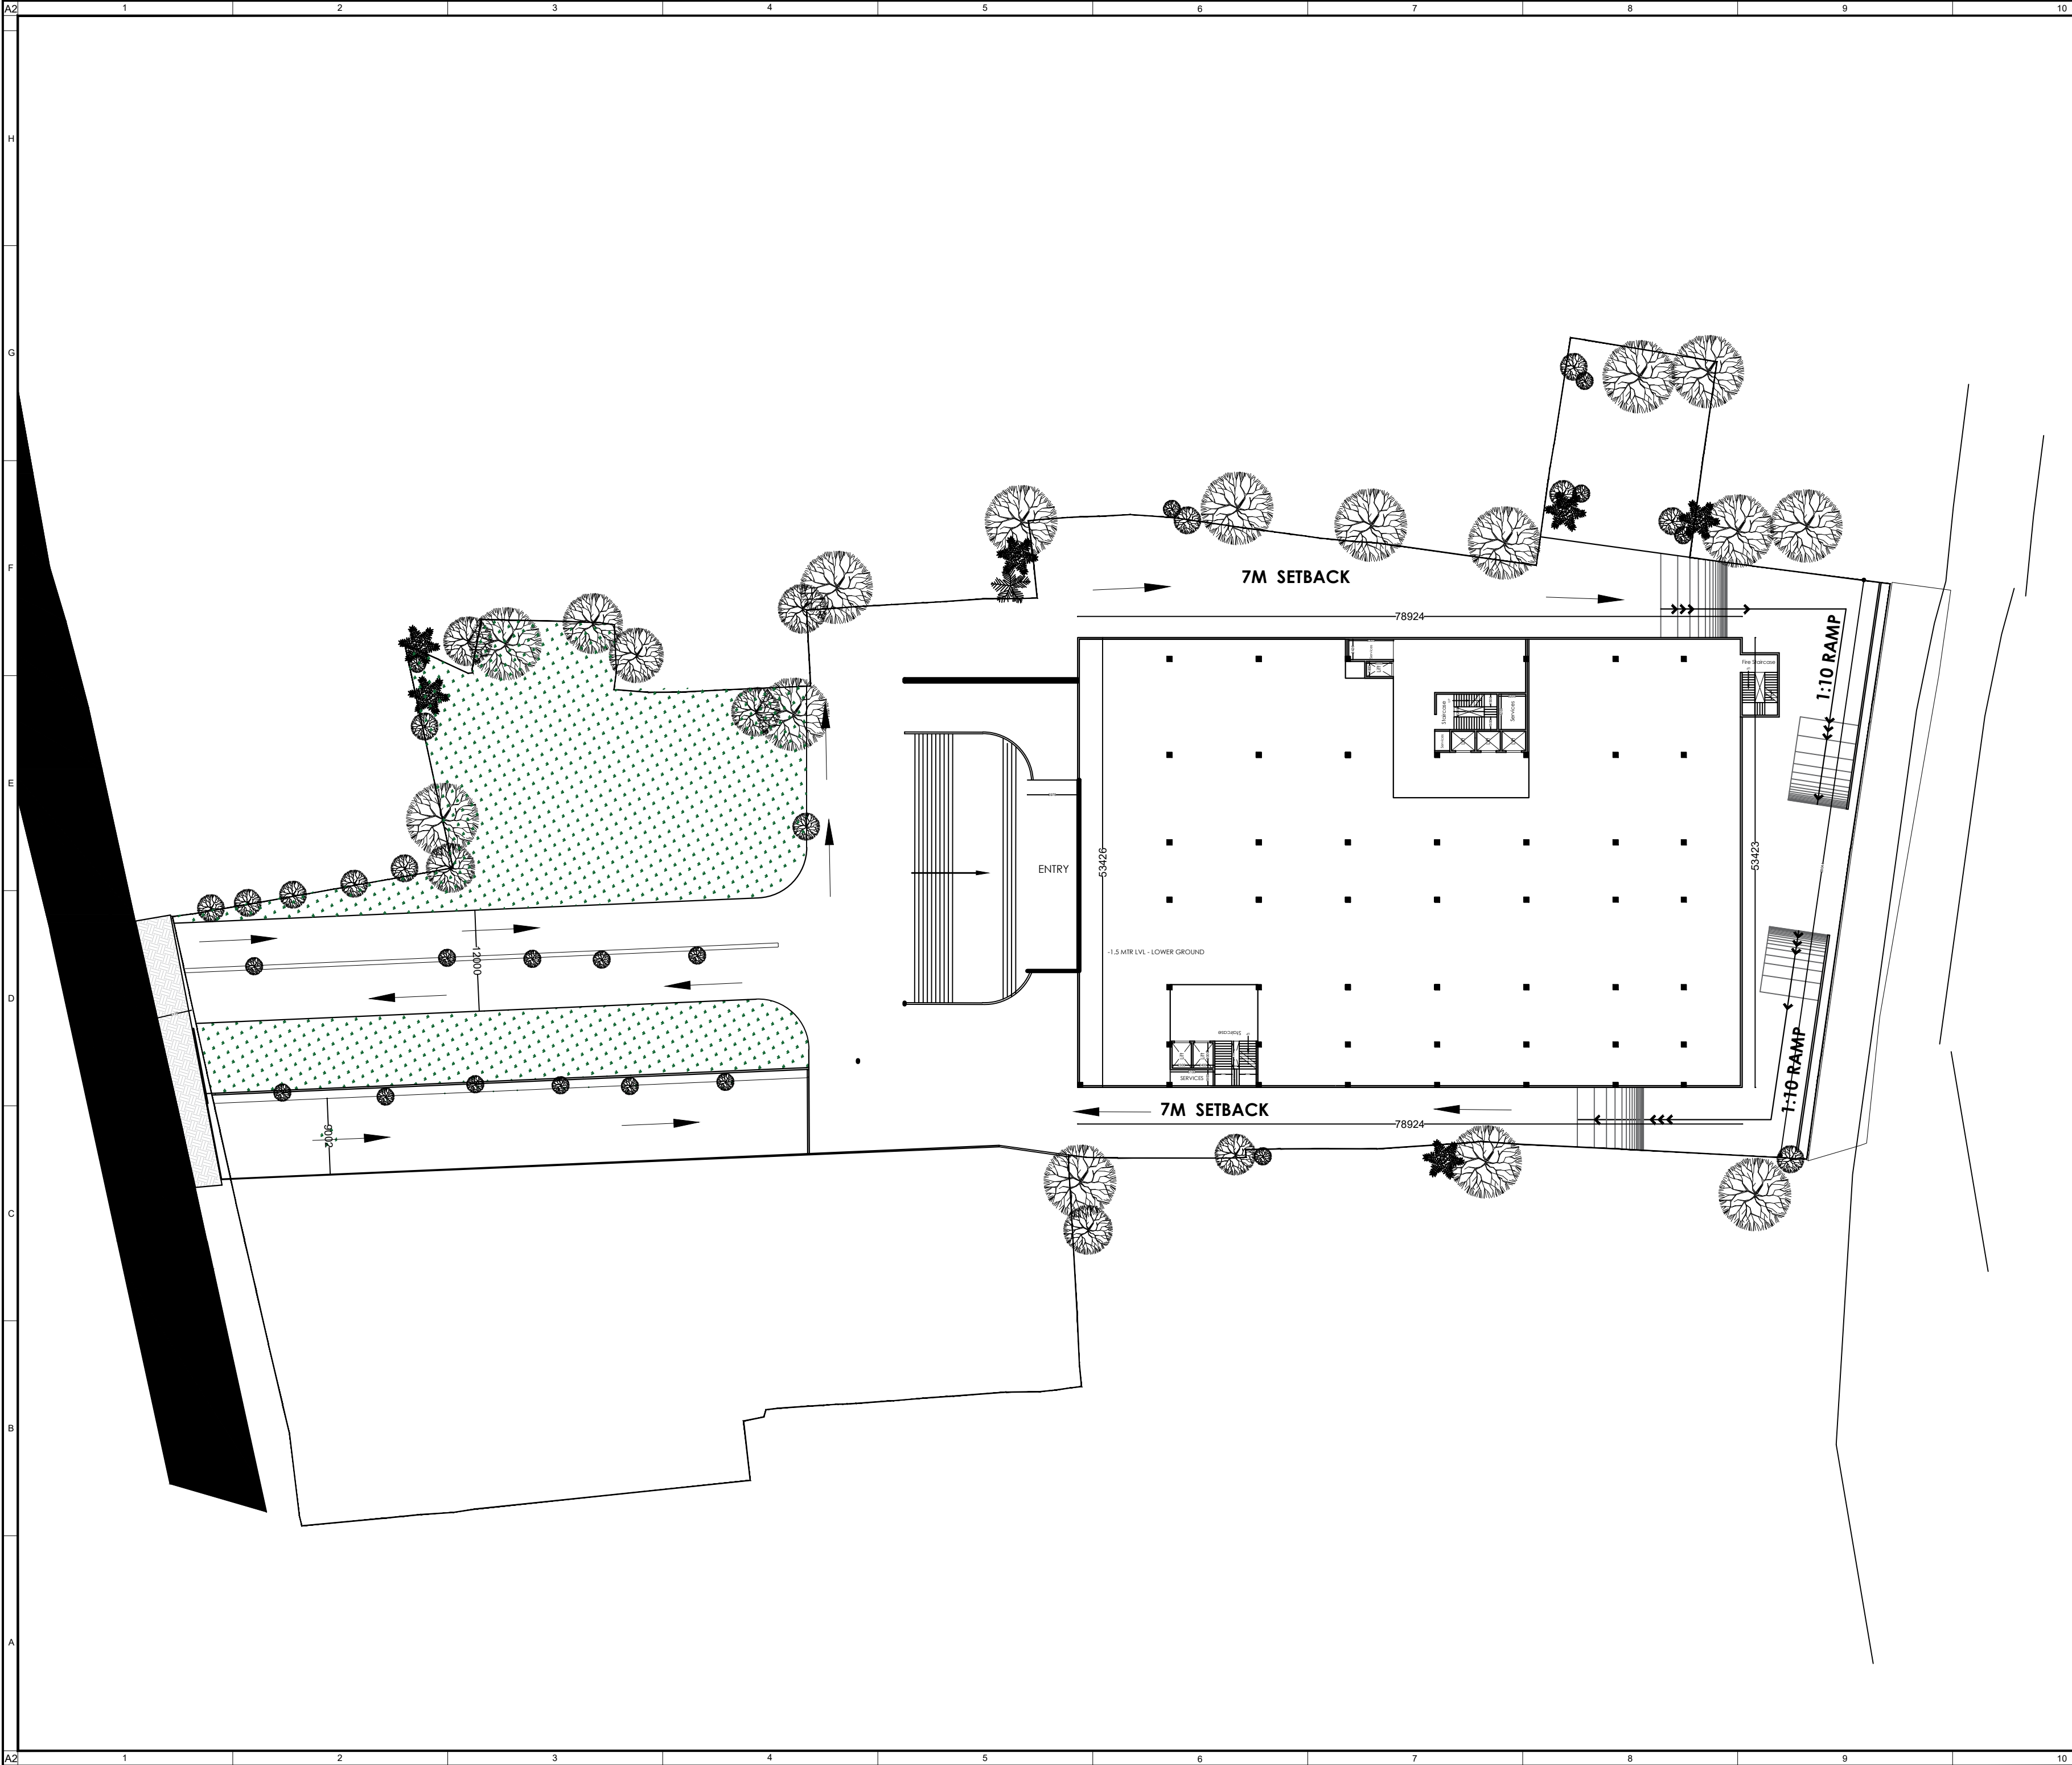


PROJECT

PREMIER S SQUARE MALL

KUMBAKONAM, TAMILNADU

KEY PLAN

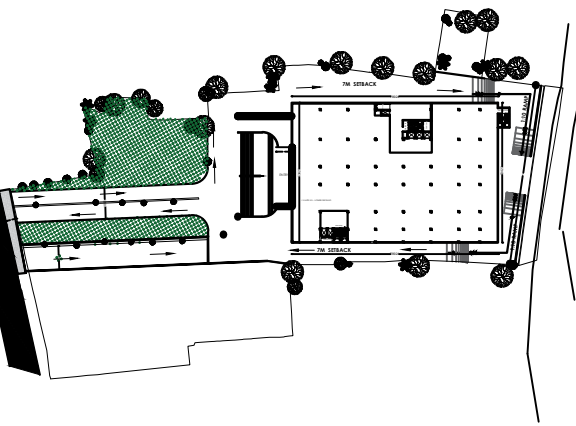

- NOTES
1. Drawing is the property of EVOLVE ARCHITECTS, copying or dissemination/distribution to unauthorized persons is prohibited.
 2. All dimensions are in Millimeter unless specified.
 3. This drawing should be read in conjunction with relevant structural and services drawings.
 4. This drawing should not be reproduced without the prior consent from the architect.
 5. The drawing is not to be measured an only written dimensions to be followed .
 6. Any discrepancies in the drawing to be immediately brought to the notice of the architects.

△/A		
△/A		
△/A		
△/A		
REV.	DATE	DESCRIPTION

REVISIONS	
PHE CONSULTANT	ELECTRICAL CONSULTANT
STRUCTURAL CONSULTANTS	PROJECT MANAGEMENT CONSULTANTS
	-

CLIENT



PREMIER TRAVELS

K.SOUNDARARAJAN


ARCHITECT



EVOLVE ARCHITECTS

SG-06 ,SOUTH BLOCK, MANIPAL CENTRE,
DICKENSON ROAD,BANGALORE - 560042 INDIA
E- MAIL : evolve@evolvearchitects.com

DRAWING DESCRIPTION		
MASTER PLAN		
FILE NAME:		
PREMIER S SQUARE MALL		
PHASE : DESIGN DEVELOPMENT	NORTH 	SCALE : 1:150
ISSUE : DESIGN DEVELOPMENT		
FORMAT: A2	PAGE: 01	
DRAWN : Akaash.s	DATE : 05/07/2022	
CHECKED : Ar. Rahman Baig		
PROJECT NO.	REVISION NO.	DRAWING NO
A-94	0A	00050

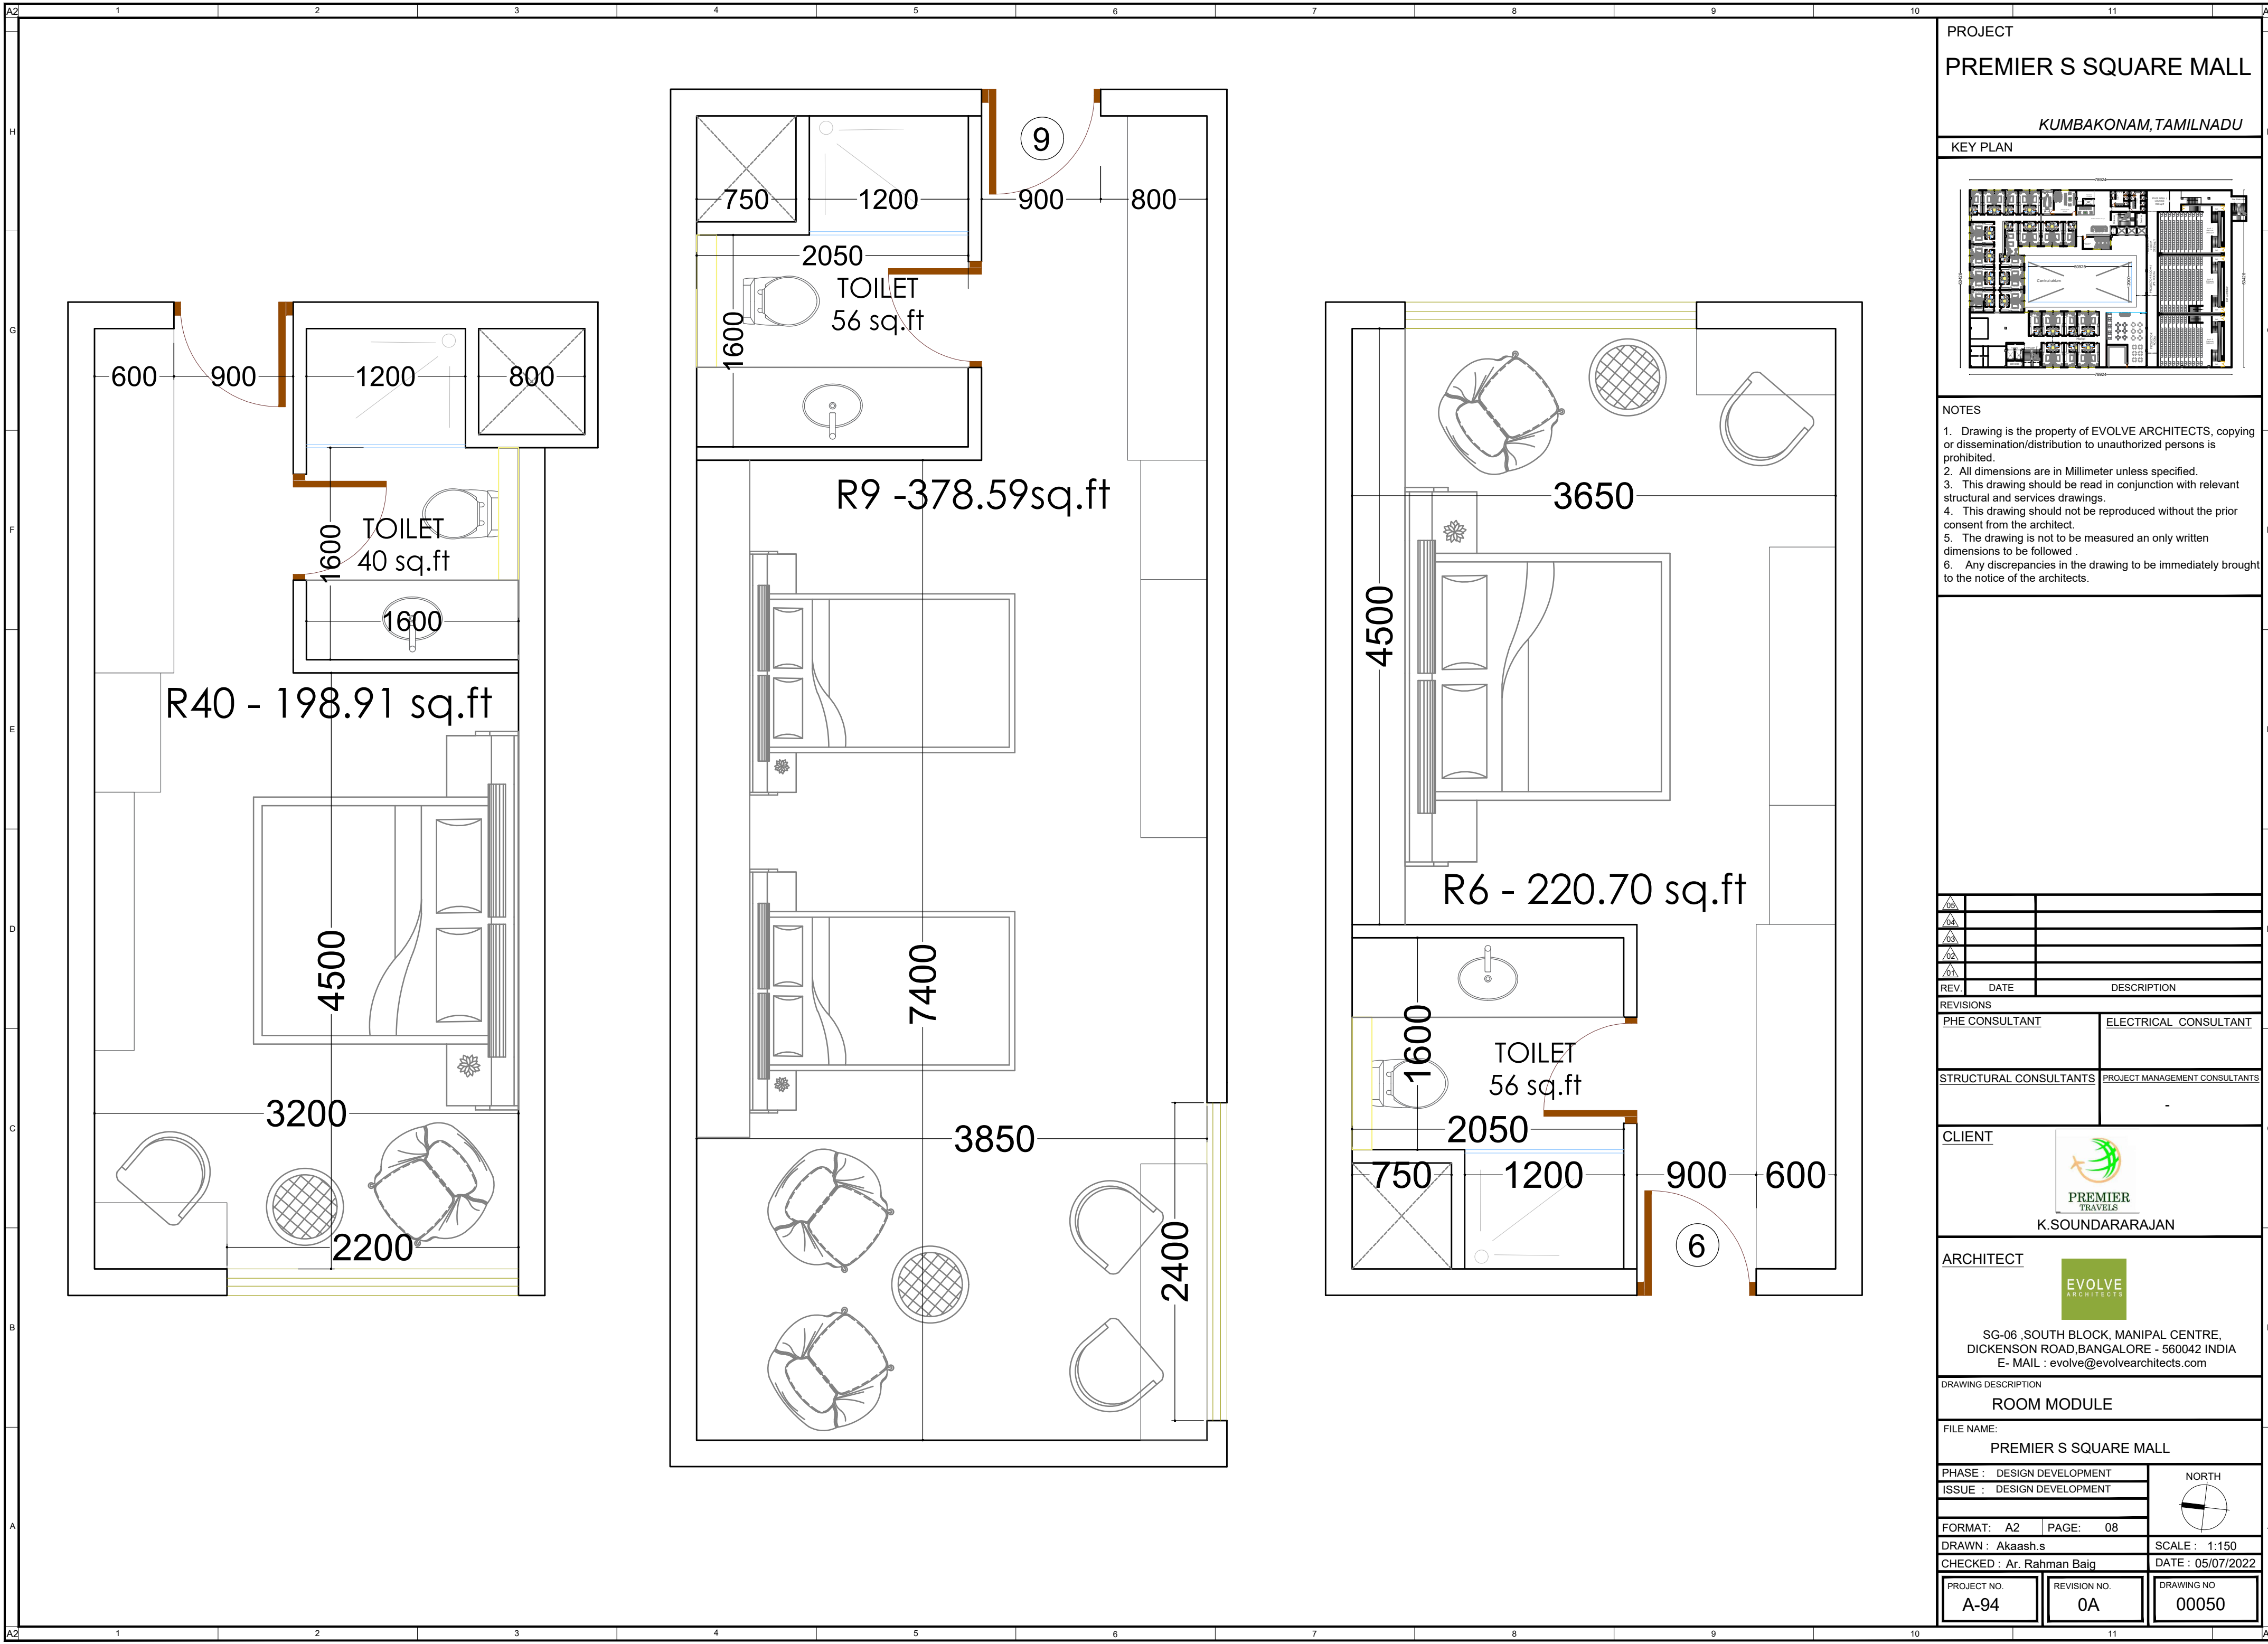

PROJECT
PREMIER S SQUARE MALL

KUMBAKONAM, TAMILNADU

KEY PLAN



- NOTES
1. Drawing is the property of EVOLVE ARCHITECTS, copying or dissemination/distribution to unauthorized persons is prohibited.
 2. All dimensions are in Millimeter unless specified.
 3. This drawing should be read in conjunction with relevant structural and services drawings.
 4. This drawing should not be reproduced without the prior consent from the architect.
 5. The drawing is not to be measured an only written dimensions to be followed .
 6. Any discrepancies in the drawing to be immediately brought to the notice of the architects.

REV.	DATE	DESCRIPTION


REVISIONS	
PHE CONSULTANT	ELECTRICAL CONSULTANT
STRUCTURAL CONSULTANTS	PROJECT MANAGEMENT CONSULTANTS

CLIENT	 K.SOUNDARARAJAN
--------	--

ARCHITECT	 SG-06 ,SOUTH BLOCK, MANIPAL CENTRE, DICKENSON ROAD,BANGALORE - 560042 INDIA E- MAIL : evolve@evolvearchitects.com
-----------	--


DRAWING DESCRIPTION
ROOM MODULE

FILE NAME:
PREMIER S SQUARE MALL

 PHASE : DESIGN DEVELOPMENT	NORTH 
ISSUE : DESIGN DEVELOPMENT	

FORMAT: A2	PAGE: 08	SCALE: 1:150
DRAWN : Akaash.s		
CHECKED : Ar. Rahman Baig		

PROJECT NO. A-94	REVISION NO. 0A	DRAWING NO 00050
---------------------	--------------------	---------------------

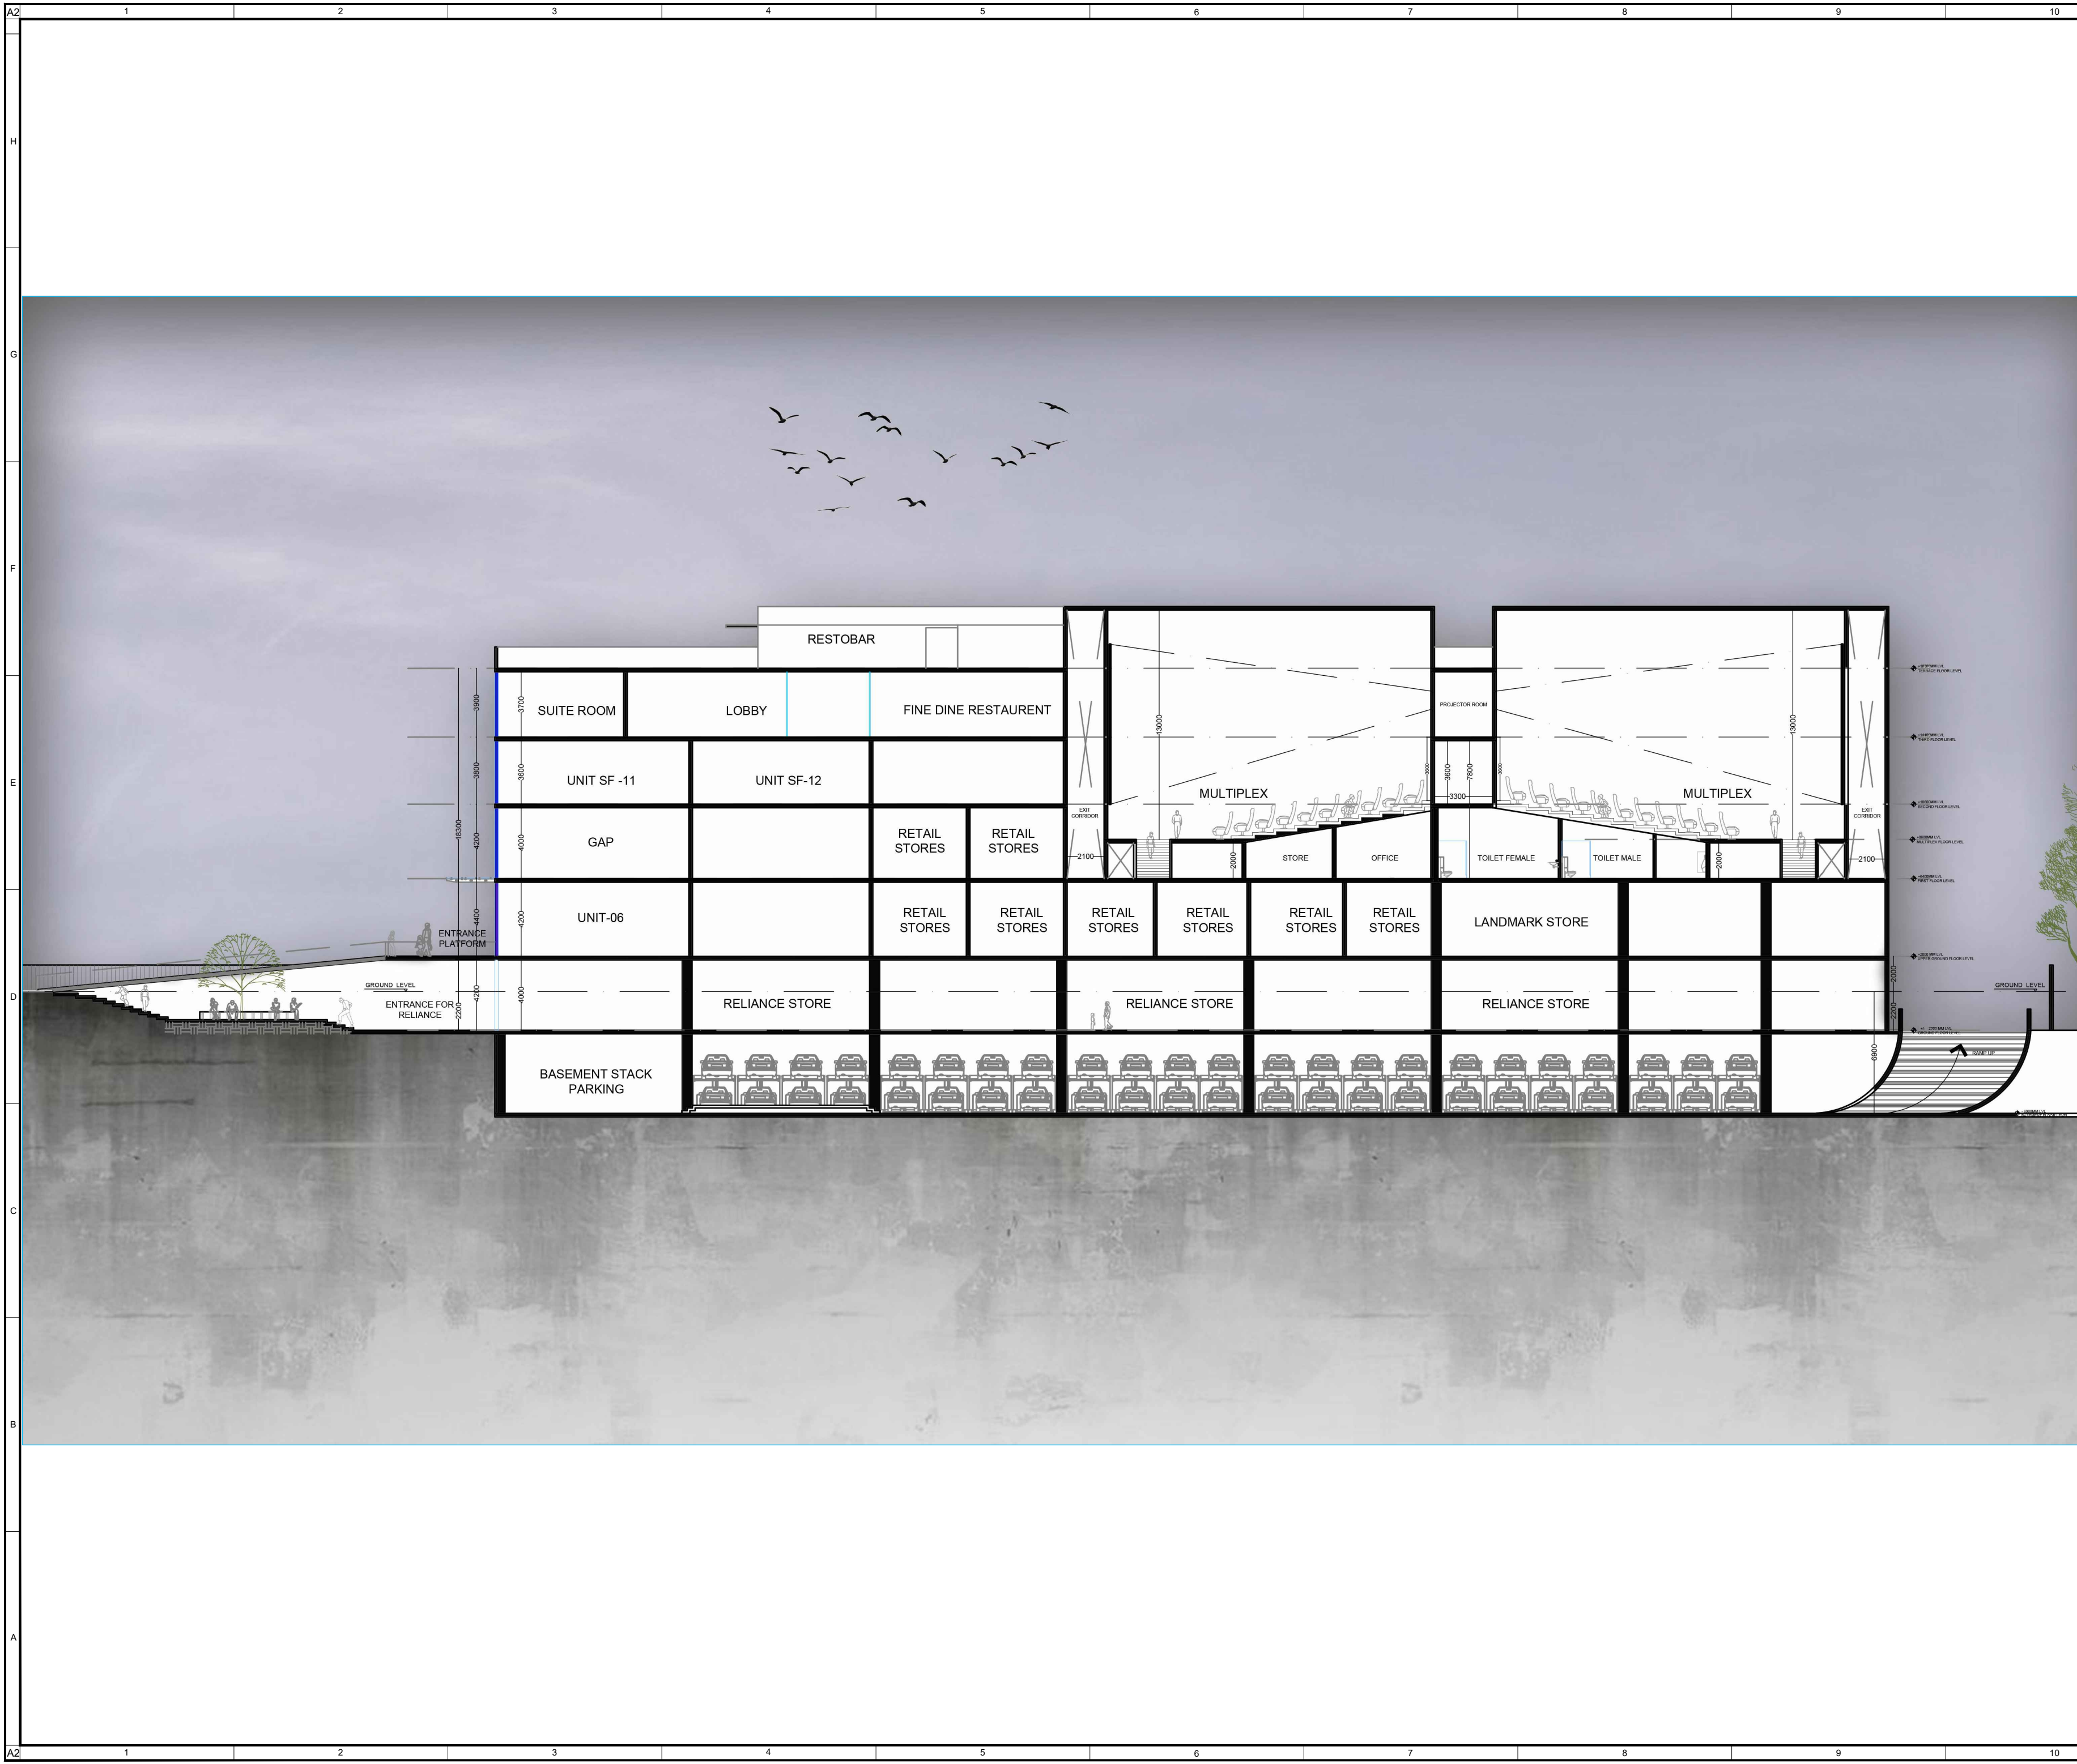


PROJECT

PREMIER S SQUARE MALL

KUMBAKONAM, TAMILNADU

KEY PLAN

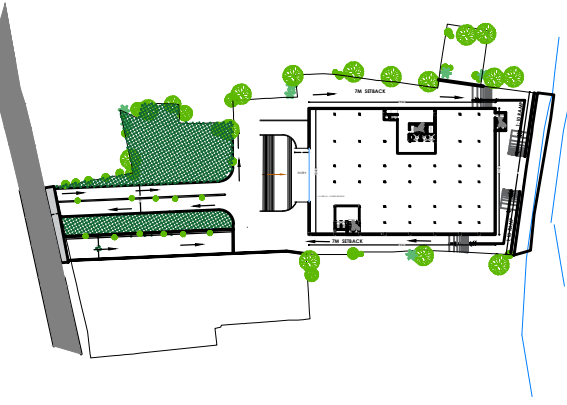

- NOTES
1. Drawing is the property of EVOLVE ARCHITECTS, copying or dissemination/distribution to unauthorized persons is prohibited.
 2. All dimensions are in Millimeter unless specified.
 3. This drawing should be read in conjunction with relevant structural and services drawings.
 4. This drawing should not be reproduced without the prior consent from the architect.
 5. The drawing is not to be measured an only written dimensions to be followed .
 6. Any discrepancies in the drawing to be immediately brought to the notice of the architects.

REV.	DATE	DESCRIPTION
01		
02		
03		
04		

REVISIONS	
PHE CONSULTANT	ELECTRICAL CONSULTANT
STRUCTURAL CONSULTANTS	PROJECT MANAGEMENT CONSULTANTS
	-

CLIENT



PREMIER TRAVELS

K.SOUNDARARAJAN

ARCHITECT



EVOLVE ARCHITECTS

SG-06 ,SOUTH BLOCK, MANIPAL CENTRE,
DICKENSON ROAD,BANGALORE - 560042 INDIA
E - MAIL : evolve@evolvearchitects.com


DRAWING DESCRIPTION		
SECTION		
FILE NAME: PREMIER S SQUARE MALL		
PHASE : DESIGN DEVELOPMENT		NORTH 
ISSUE : DESIGN DEVELOPMENT		
FORMAT: A2	PAGE: 09	
DRAWN : Akaash.s		
CHECKED : Ar. Rahman Baig		
		SCALE : 1:150
		DATE : 05/07/2022
PROJECT NO. A-94	REVISION NO. 0A	DRAWING NO 00050



PROJECT
PREMIER S SQUARE MALL

KUMBAKONAM, TAMILNADU

KEY PLAN

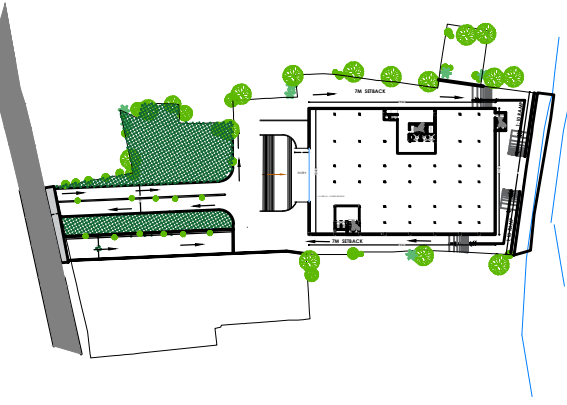

- NOTES
1. Drawing is the property of EVOLVE ARCHITECTS, copying or dissemination/distribution to unauthorized persons is prohibited.
 2. All dimensions are in Millimeter unless specified.
 3. This drawing should be read in conjunction with relevant structural and services drawings.
 4. This drawing should not be reproduced without the prior consent from the architect.
 5. The drawing is not to be measured an only written dimensions to be followed .
 6. Any discrepancies in the drawing to be immediately brought to the notice of the architects.

REV.	DATE	DESCRIPTION
01		
02		
03		
04		

REVISIONS	
PHE CONSULTANT	ELECTRICAL CONSULTANT
STRUCTURAL CONSULTANTS	PROJECT MANAGEMENT CONSULTANTS
	-

CLIENT





PREMIER TRAVELS
K.SOUNDARARAJAN

ARCHITECT



EVOLVE ARCHITECTS
SG-06 ,SOUTH BLOCK, MANIPAL CENTRE,
DICKENSON ROAD,BANGALORE - 560042 INDIA
E - MAIL : evolve@evolvearchitects.com

 DRAWING DESCRIPTION		
SECTION		
FILE NAME: PREMIER S SQUARE MALL		
PHASE : DESIGN DEVELOPMENT		NORTH 
ISSUE : DESIGN DEVELOPMENT		
FORMAT: A2	PAGE: 09	
DRAWN : Akaash.s		SCALE : 1:150
CHECKED : Ar. Rahman Baig		DATE : 05/07/2022
PROJECT NO. A-94	REVISION NO. 0A	DRAWING NO 00050

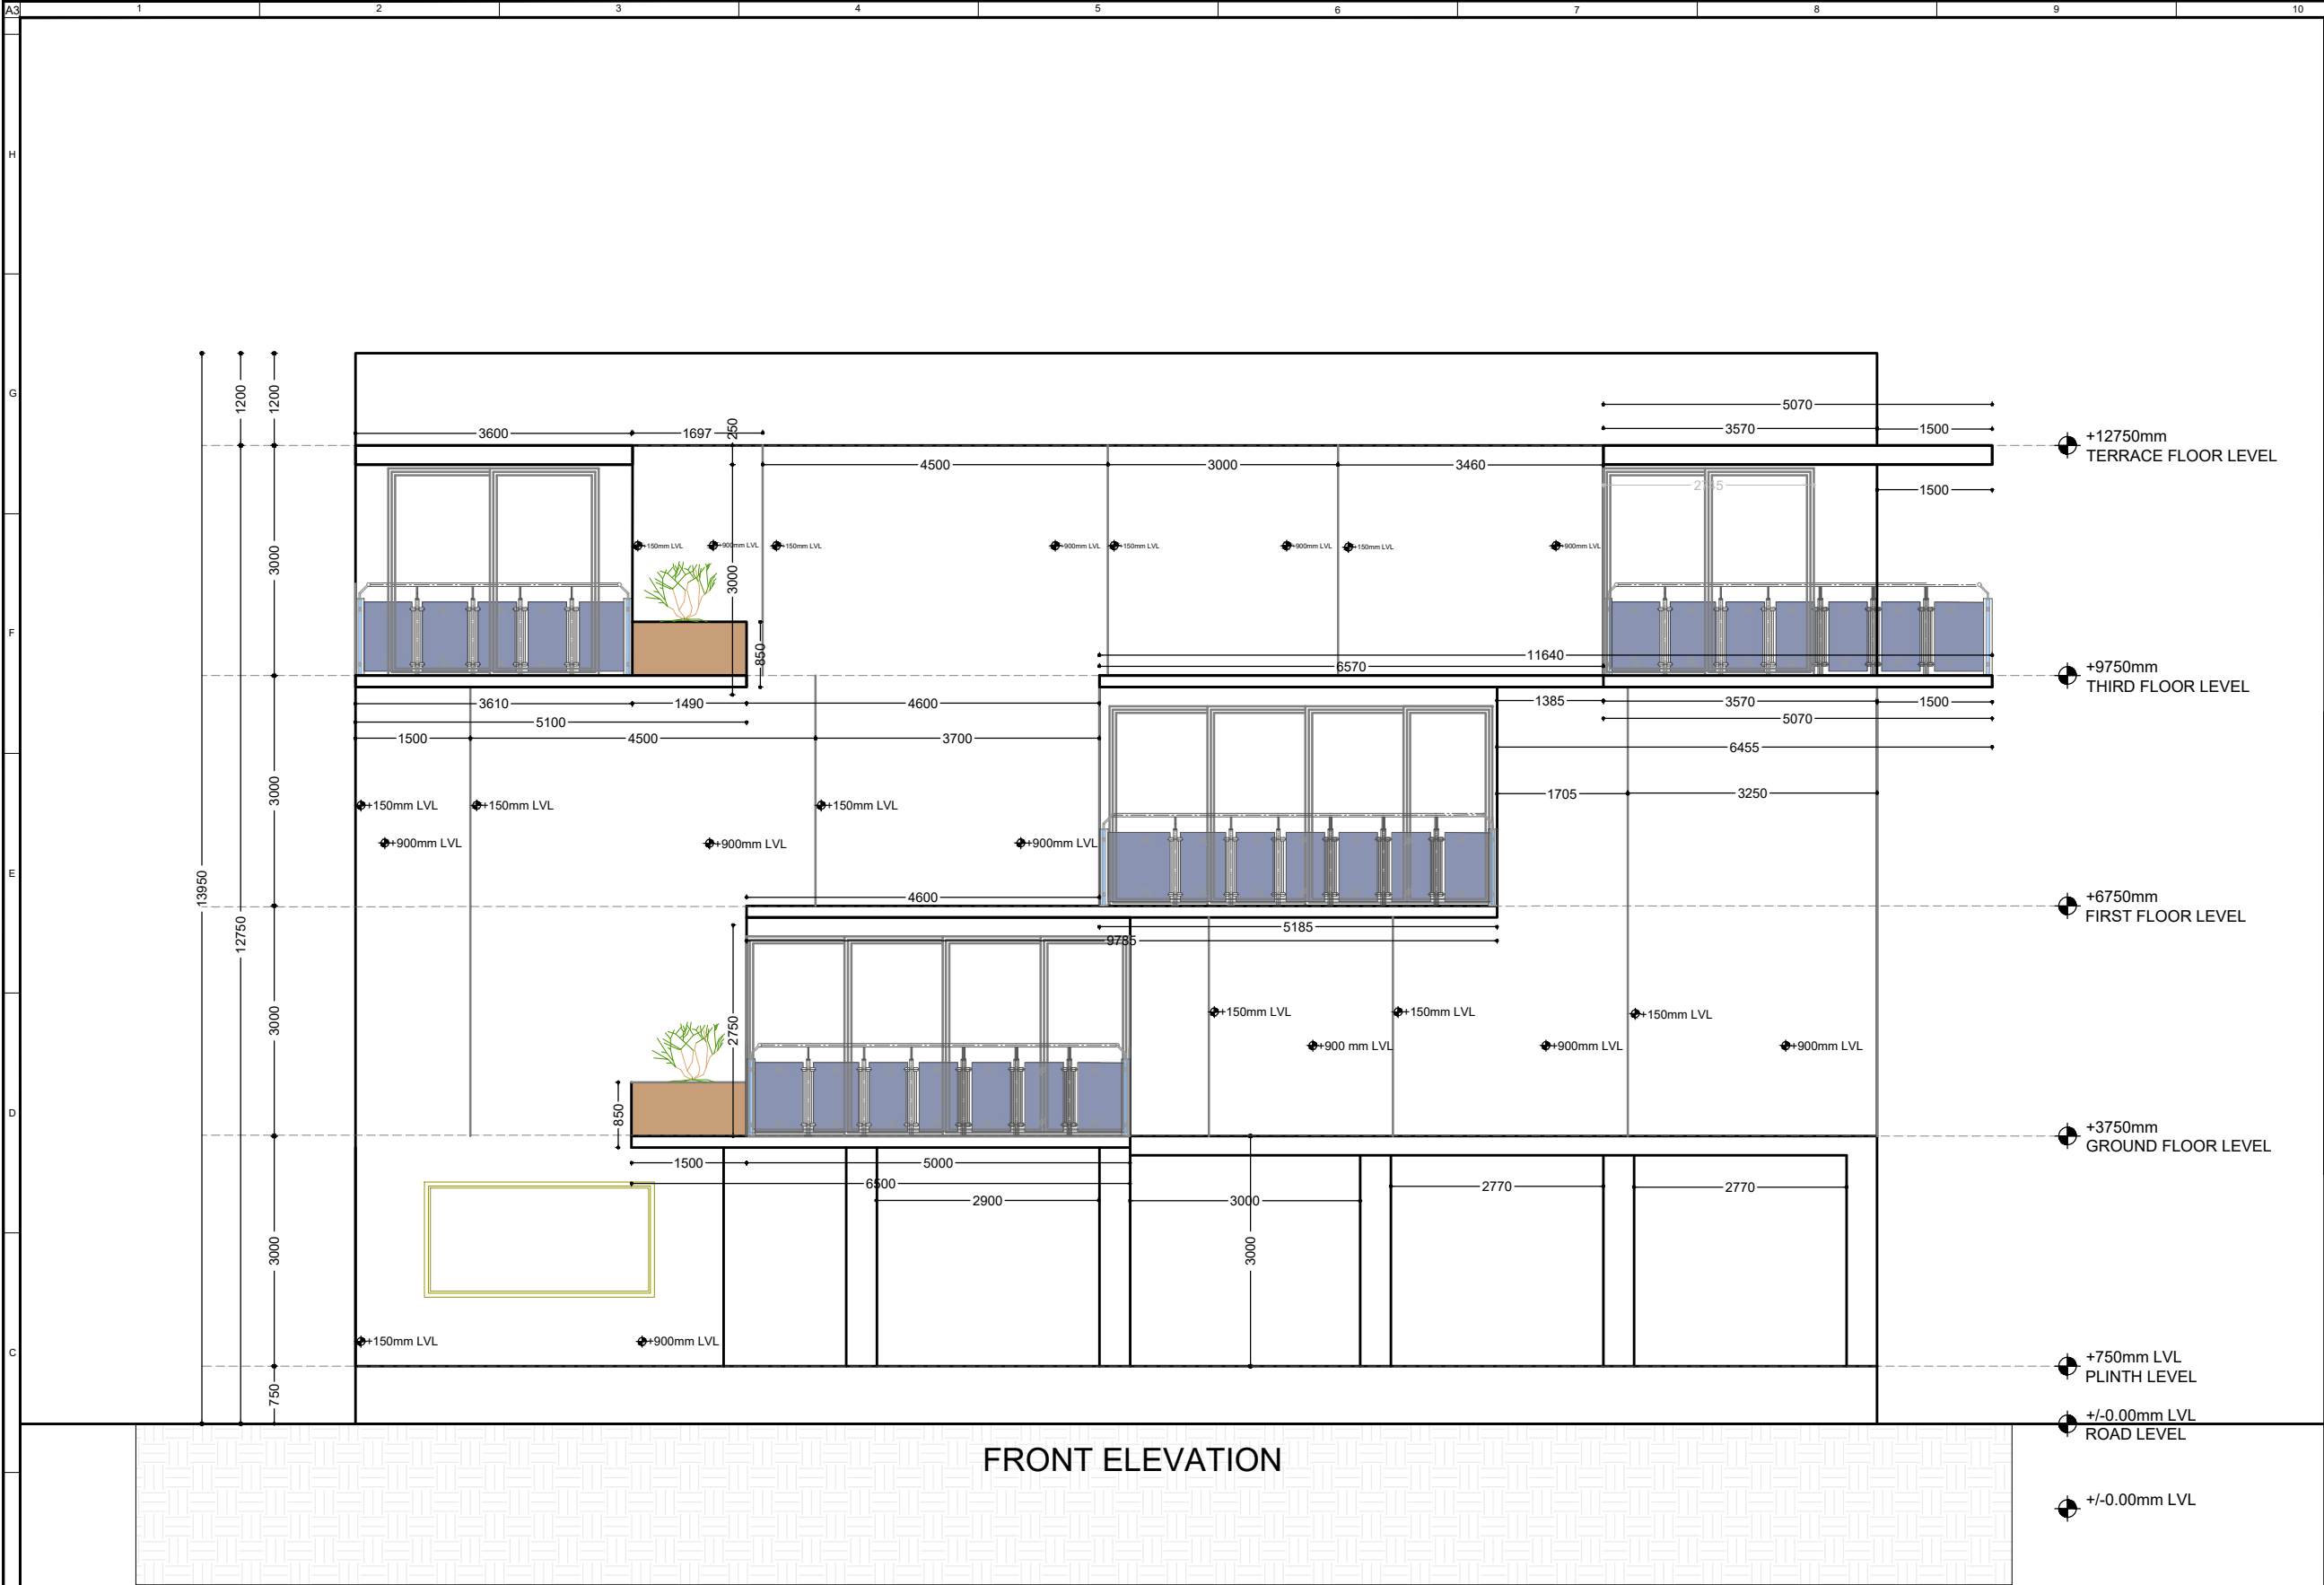

PROJECT

SALEM_POLYCLINIC

KEY PLAN

NOTES

1. Drawing is the property of EVOLVE ARCHITECTURE STUDIO, copying or dissemination/distribution to unauthorized persons is prohibited.

2. All dimensions are in Millimeter unless specified.

3. This drawing should be read in conjunction with relevant structural and services drawings.

4. This drawing should not be reproduced without the prior consent from the architect.

5. The drawing is not to be measured an only written dimensions to be followed .

6. Any discrepancies in the drawing to be immediately brought to the notice of the architects.

REV.	DATE	DESCRIPTION
REVISIONS		
MEP CONSULTANTS		FIRE SAFETY CONSULTANTS
MEP		FIRESAFETY
STRUCTURAL CONSULTANTS		PROJECT MANAGEMENT CONSULTANTS
STRUCTURAL		PROJECTMANAGE

ARCHITECT

EVOLVE
ARCHITECTS

SG-06, SOUTH BLOCK, MANIPAL CENTRE,
DICKENSON ROAD,BANGALORE - 560042 INDIA
E- MAIL : evolve@evolvearchitects.com

CLIENT

DRAWING DESCRIPTION

FRONT_EVEATION

FILE NAME:

KM-EVA-SD-DRG-00000

PHASE : SCHEMATIC

ISSUE : INFORMATION

FORMAT: AX

PAGE NO: P.NO

DRAWN : AKAASH.S

CHECKED : AR,RAHMANBAIG

PROJECT NO.

A-XX

REVISION NO.

RN


DRAWING NO

XXXXX



N

SCALE : SCALE


DATE : DATE

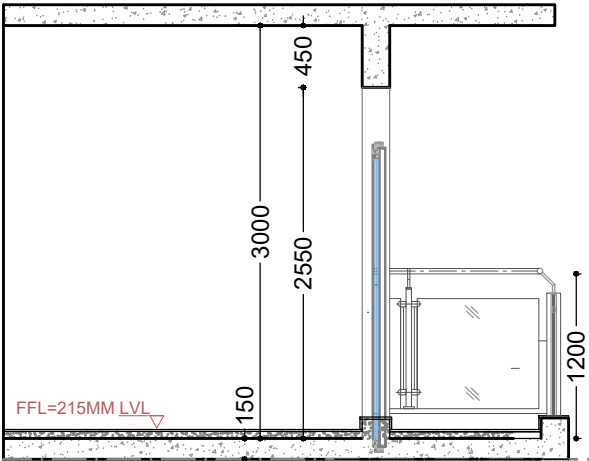

FRIST FLOOR LEVEL

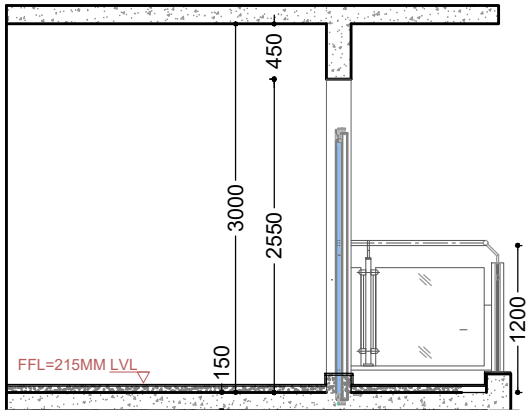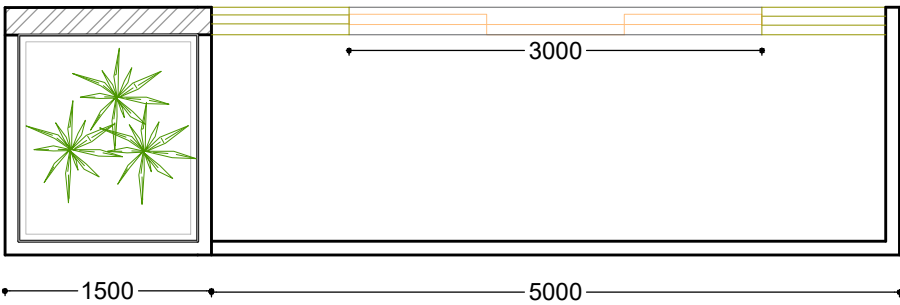

SECOND FLOOR LEVEL

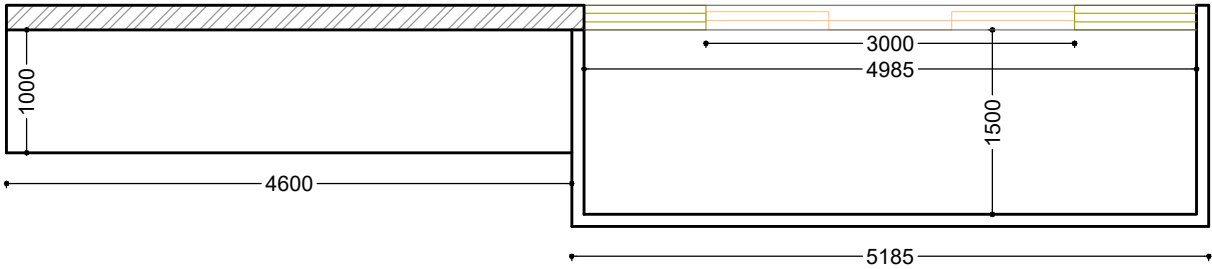

PROJECT
SALEM_POLYCLINIC

KEY PLAN

- NOTES
1. Drawing is the property of EVOLVE ARCHITECTURE STUDIO, copying or dissemination/distribution to unauthorized persons is prohibited.
 2. All dimensions are in Millimeter unless specified.
 3. This drawing should be read in conjunction with relevant structural and services drawings.
 4. This drawing should not be reproduced without the prior consent from the architect.
 5. The drawing is not to be measured an only written dimensions to be followed .
 6. Any discrepancies in the drawing to be immediately brought to the notice of the architects.

REV.	DATE	DESCRIPTION
REVISIONS		
MEP CONSULTANTS		FIRE SAFETY CONSULTANTS
MEP		FIRESAFETY
STRUCTURAL CONSULTANTS		PROJECT MANAGEMENT CONSULTANTS
STRUCTURAL		PROJECTMANAGE

ARCHITECT

SG-06, SOUTH BLOCK, MANIPAL CENTRE,
DICKENSON ROAD,BANGALORE - 560042 INDIA
E- MAIL : evolve@evolvearchitects.com

CLIENT
CLIENTPROFILENAME

DRAWING DESCRIPTION
BALCONY_SECTION_DETAIL

FILE NAME:
KM-EVA-SD-DRG-00000


PHASE : SCHEMATIC
ISSUE : INFORMATION

FORMAT: AX
DRAWN : AKAASH.S
CHECKED : AR,RAHMAN BAIG


PROJECT NO.
A-XX

REVISION NO.
RN

DRAWING NO
XXXXX

 

SCALE : SCALE
DATE : DATE

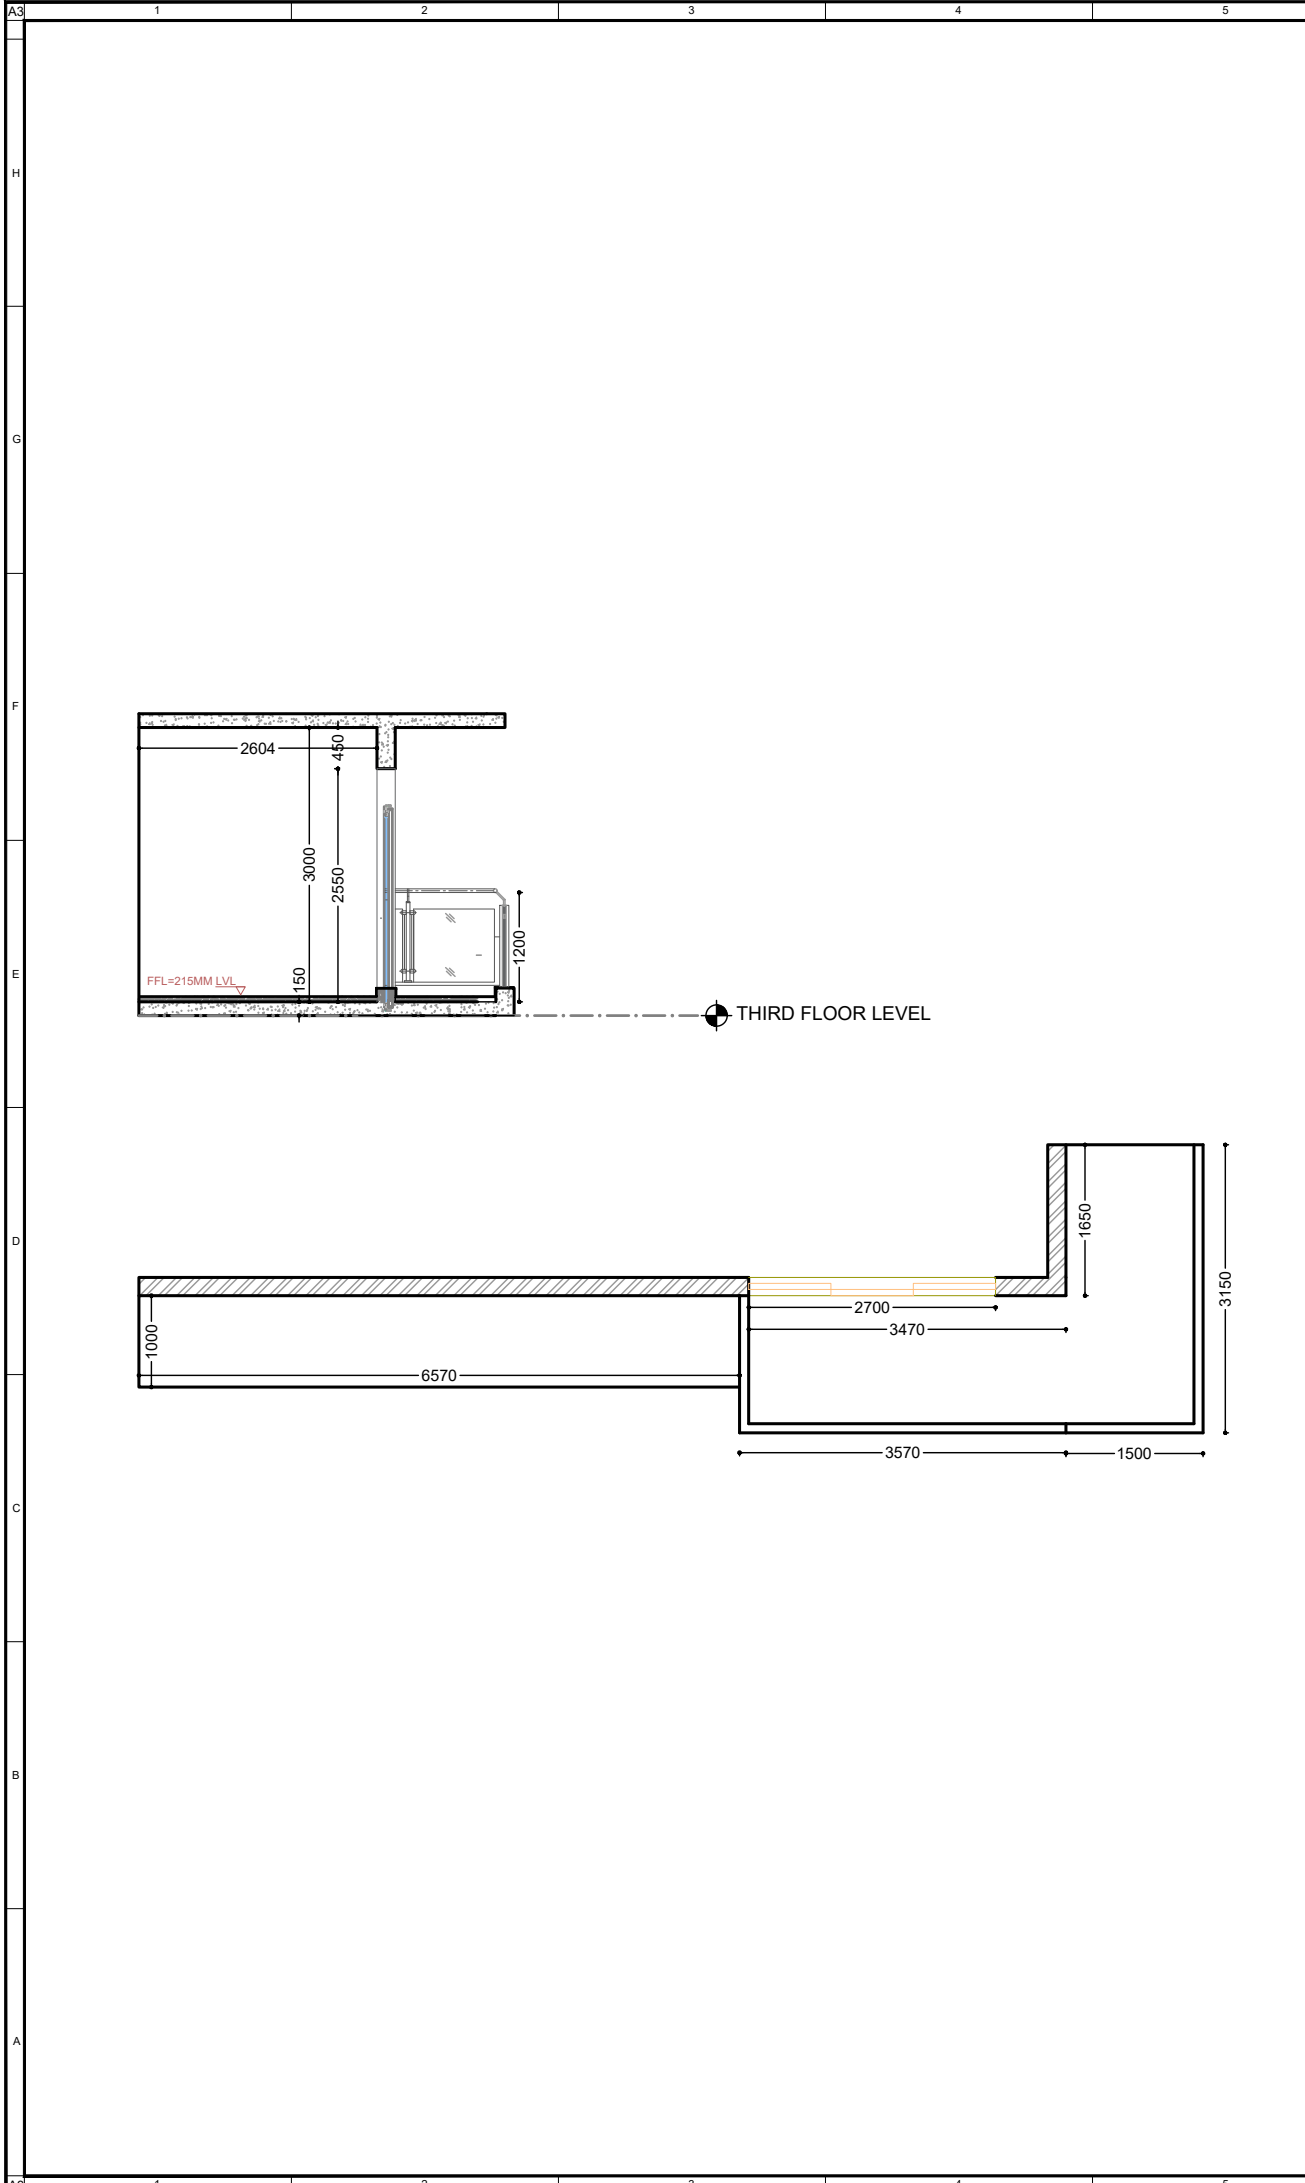


PROJECT
SALEM_POLYCLINIC

KEY PLAN

NOTES

1. Drawing is the property of EVOLVE ARCHITECTURE STUDIO, copying or dissemination/distribution to unauthorized persons is prohibited.
2. All dimensions are in Millimeter unless specified.
3. This drawing should be read in conjunction with relevant structural and services drawings.
4. This drawing should not be reproduced without the prior consent from the architect.
5. The drawing is not to be measured an only written dimensions to be followed.
6. Any discrepancies in the drawing to be immediately brought to the notice of the architects.

REV.	DATE	DESCRIPTION
REVISIONS		
MEP CONSULTANTS		FIRE SAFETY CONSULTANTS
MEP		FIRESAFETY
STRUCTURAL CONSULTANTS		PROJECT MANAGEMENT CONSULTANTS
STRUCTURAL		PROJECTMANAGE
ARCHITECT		
EVOLVE ARCHITECTS SG-06 ,SOUTH BLOCK, MANIPAL CENTRE, DICKENSON ROAD,BANGALORE - 560042 INDIA E- MAIL : evolve@evolvearchitects.com		
CLIENT		
CLIENTPROFILENAME		
DRAWING DESCRIPTION		
BALCONY_SECTION_DETAIL		
FILE NAME:		
KM-EVA-SD-DRG-00000		
PHASE : SCHEMATIC		N 
ISSUE : INFORMATION		
FORMAT: AX	PAGE NO: P.NO	SCALE : SCALE
DRAWN : AKAASH.S		
CHECKED : AR.RAHMAN BAIG		
		DATE : DATE
PROJECT NO.	REVISION NO.	DRAWING NO
A-XX	RN	XXXXXX

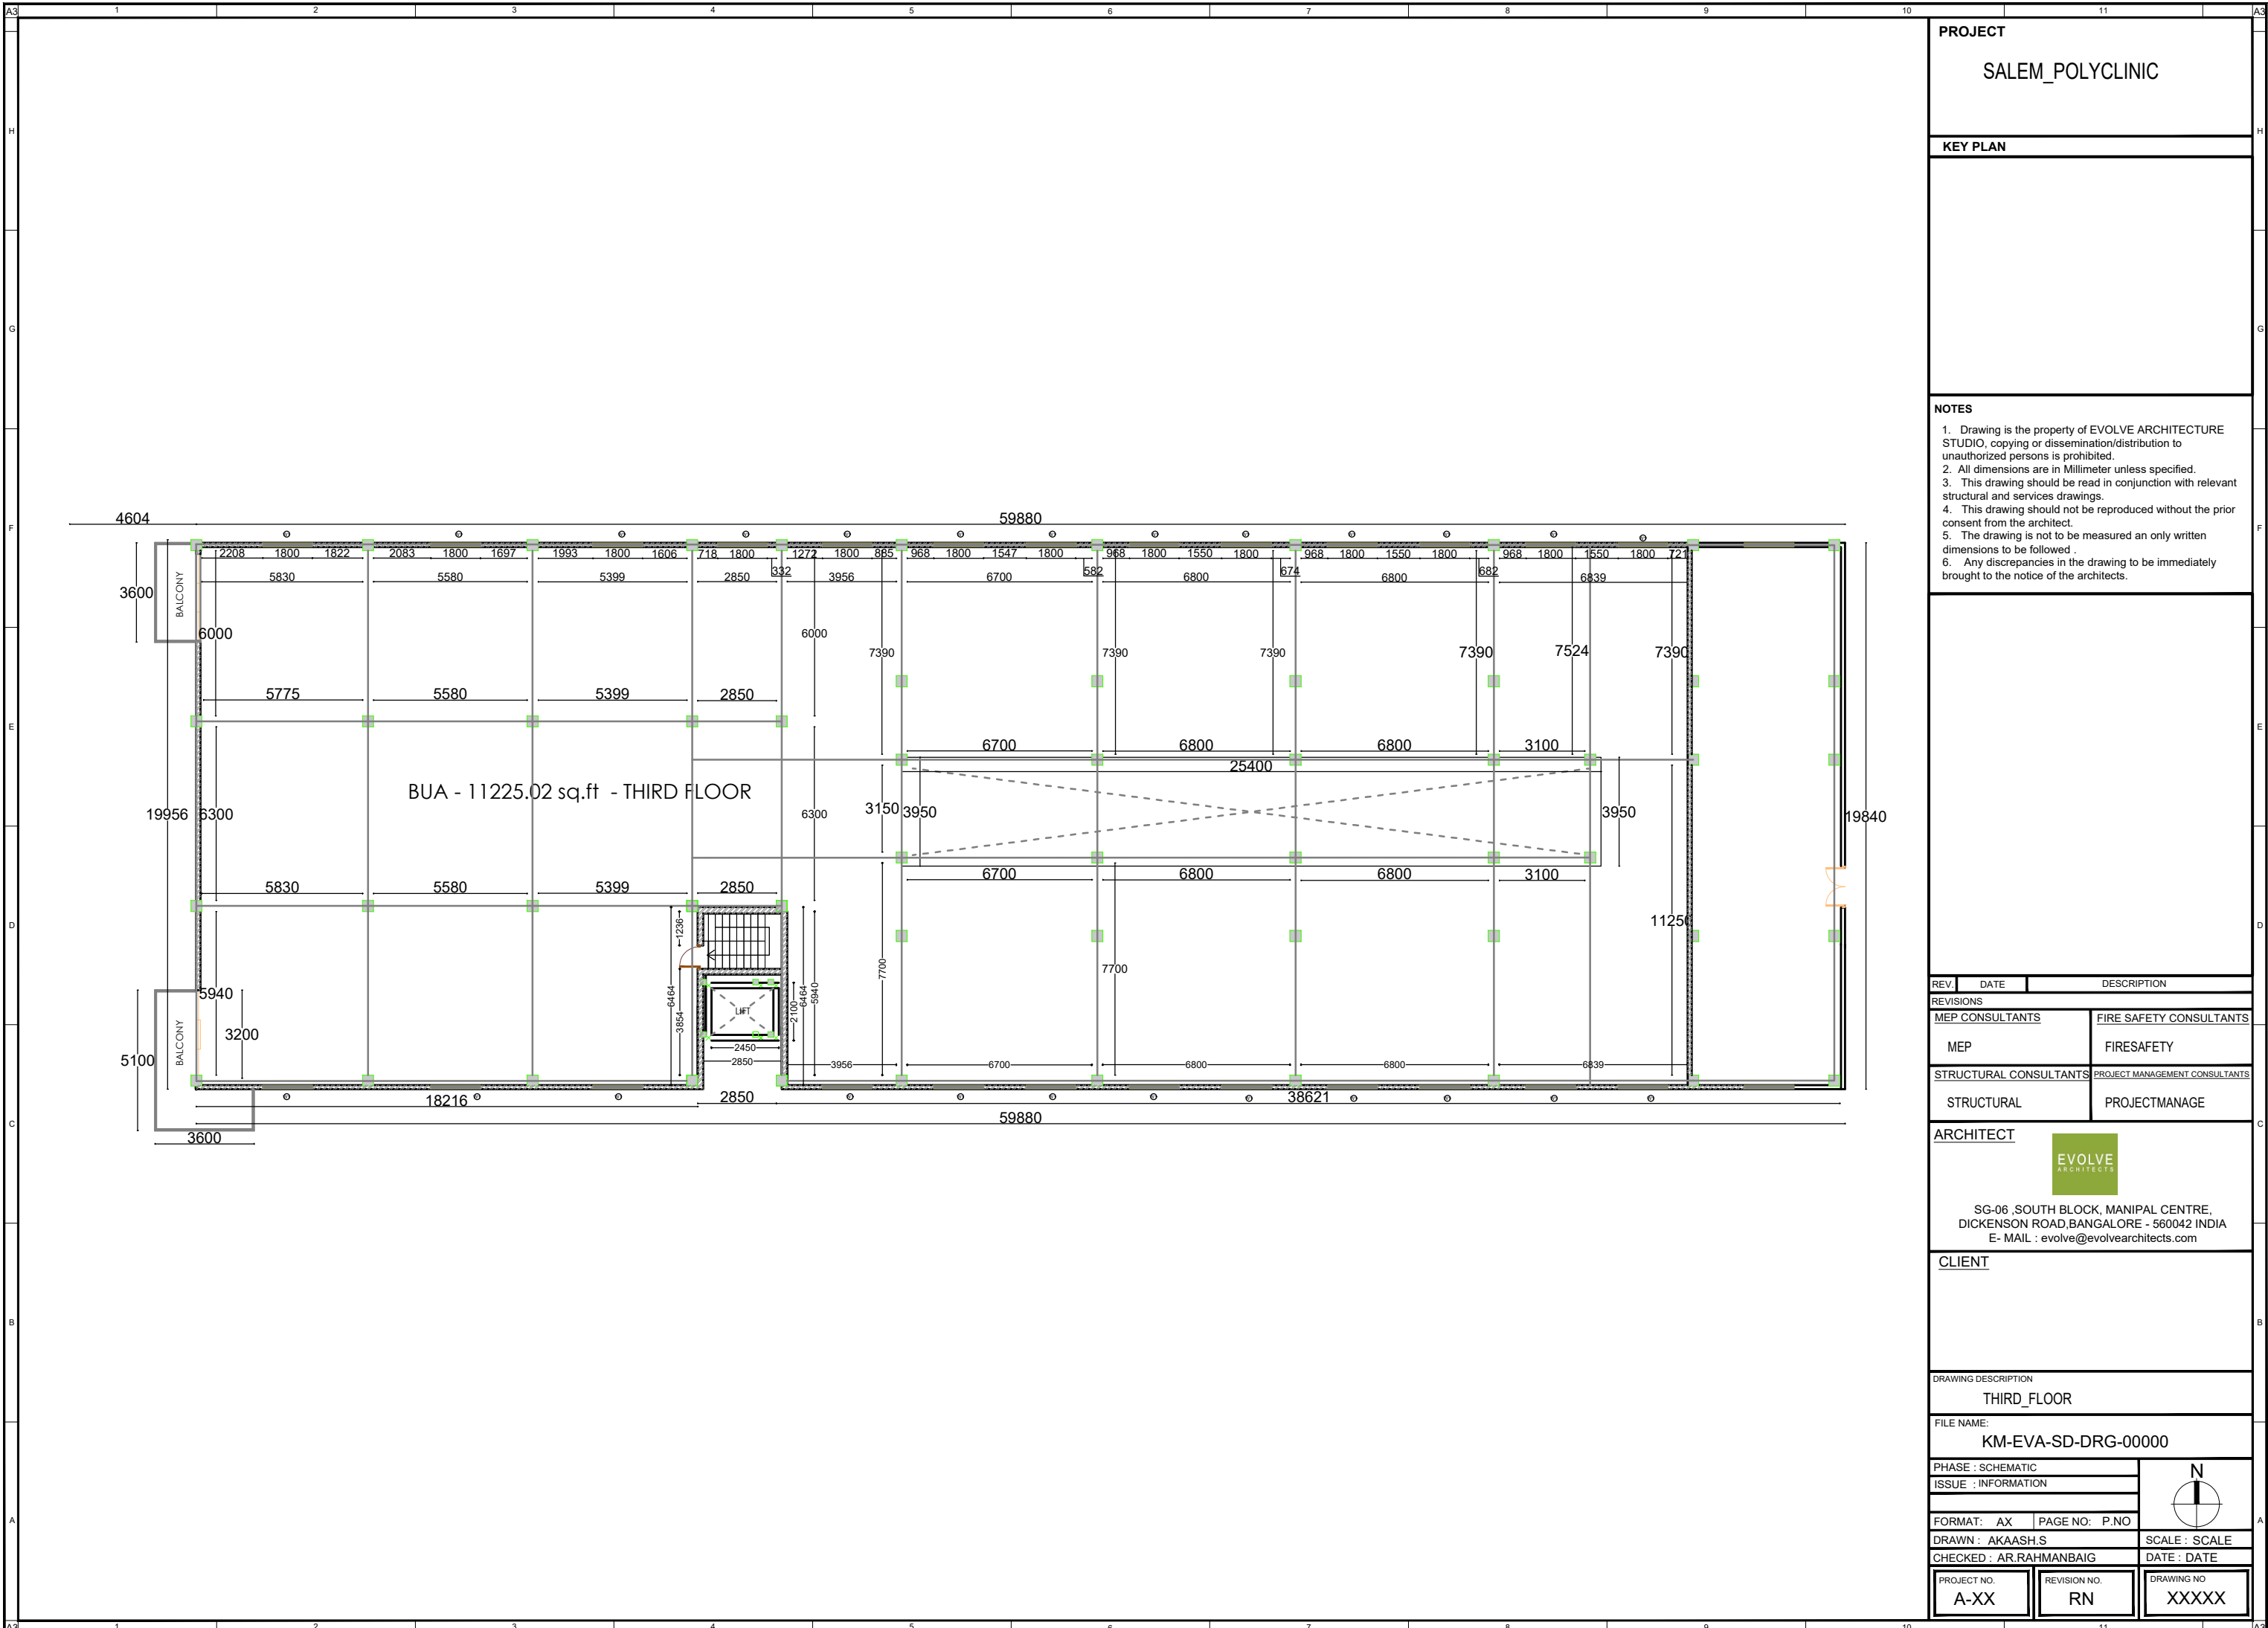

PROJECT

SALEM_POLYCLINIC

KEY PLAN

NOTES

1. Drawing is the property of EVOLVE ARCHITECTURE STUDIO, copying or dissemination/distribution to unauthorized persons is prohibited.
2. All dimensions are in Millimeter unless specified.
3. This drawing should be read in conjunction with relevant structural and services drawings.
4. This drawing should not be reproduced without the prior consent from the architect.
5. The drawing is not to be measured an only written dimensions to be followed .
6. Any discrepancies in the drawing to be immediately brought to the notice of the architects.

REV: DATE DESCRIPTION

REVISIONS

MEP CONSULTANTS		FIRE SAFETY CONSULTANTS	
MEP		FIRESAFETY	
STRUCTURAL CONSULTANTS		PROJECT MANAGEMENT CONSULTANTS	
STRUCTURAL		PROJECTMANGE	

ARCHITECT



SG-06 ,SOUTH BLOCK, MANIPAL CENTRE,
DICKENSON ROAD,BANGALORE - 560042 INDIA
E- MAIL : evolve@evolvearchitects.com

CLIENT

DRAWING DESCRIPTION

THIRD_FLOOR

FILE NAME:

KM-EVA-SD-DRG-00000

PHASE : SCHEMATIC

ISSUE : INFORMATION

FORMAT: AX PAGE NO: P.NO

DRAWN : AKAASH.S

CHECKED : AR.RAHMANBAIG

PROJECT NO.

A-XX

REVISION NO.

RN

DRAWING NO

XXXXX



SCALE : SCALE

DATE : DATE

KITCHEN OPP.
BEDROOM TOILET

PLAN

WASH BASIN

SHOWER AREA

WC

W.C

LEDGE WALL

WINDOW

ELEVATION 1

ELEVATION 2

PROJECT

KEY PLAN

NOTES

1. Drawing is the property of EVOLVE ARCHITECTS, copying or dissemination/distribution to unauthorized persons is prohibited.

2. All dimensions are in Millimeter unless specified.

3. This drawing should be read in conjunction with relevant structural and services drawings.

4. This drawing should not be reproduced without the prior consent from the architect.

5. The drawing is not to be measured an only written dimensions to be followed.

6. Any discrepancies in the drawing to be immediately brought to the notice of the architects.

REV	DATE	DESCRIPTION
1		
2		
REVISIONS

PHE CONSULTANTS

FIRE SAFETY CONSULTANTS

STRUCTURAL CONSULTANTS

PROJECT MANAGEMENT CONSULTANTS

XXXX

CLIENT

ARCHITECT

EVOLVE ARCHITECTS

SG-06, SOUTH BLOCK, MANIPAL CENTRE,
DICKENSON ROAD, BANGALORE - 560042 INDIA
E-MAIL : evolve@evolvearchitects.com

DRAWING DESCRIPTION

FILE NAME:

KITCHEN OPP. BEDROOM TOILET

PHASE : DESIGN DEVELOPMENT

ISSUE : FOR DESIGN DEVELOPMENT

FORMAT: A3 PAGE: 02

DRAWN : AKAASH S

CHECKED : Ar. Rahman Baig

SCALE : 1:60

DATE : 20-07-2022


PROJECT NO. XX

REVISION NO. 0-00


DRAWING NO. XXXXX

[illegible][illegible]


TOILET NEAR STAIRS IN GL RIGHT SIDE

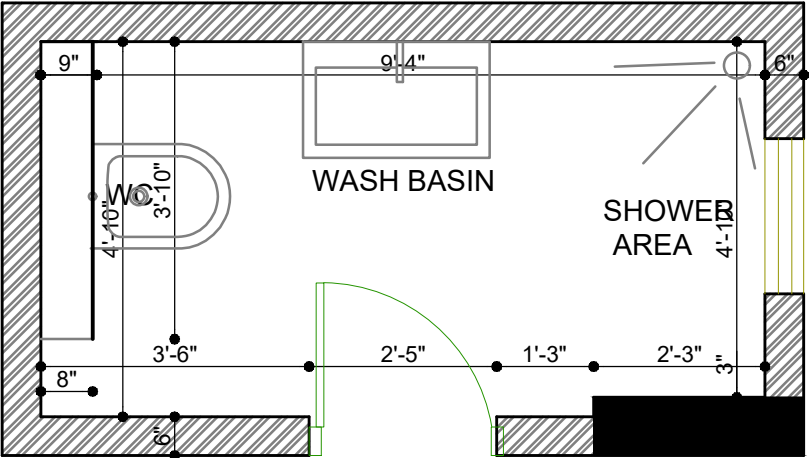

PLAN

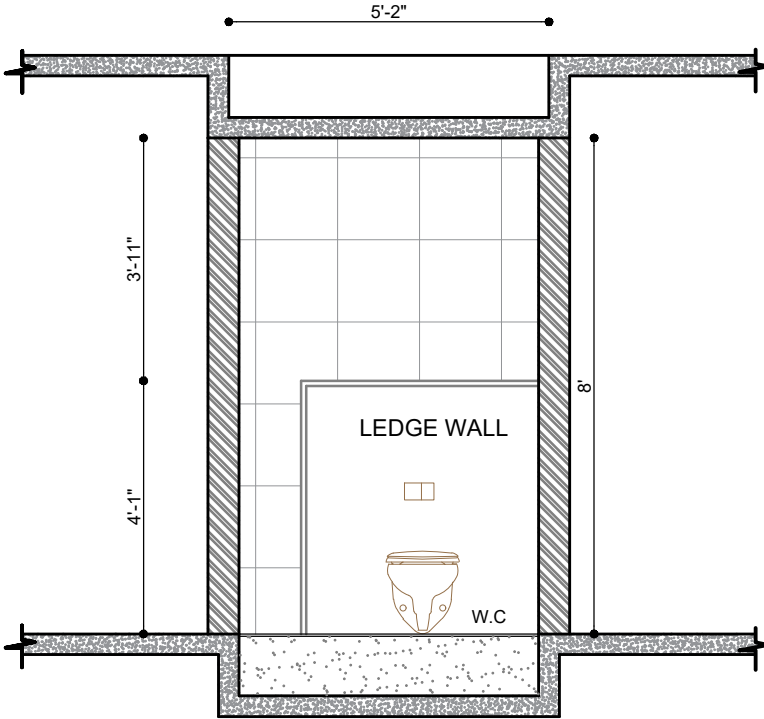

ELEVATION 1

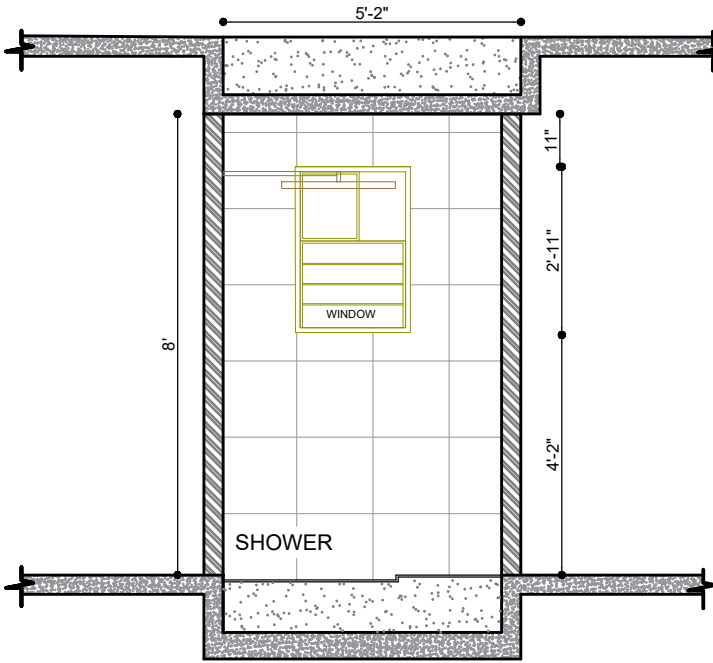

ELEVATION 2

PROJECT		
KEY PLAN		
NOTES		
1. Drawing is the property of EVOLVE ARCHITECTS, copying or dissemination/distribution to unauthorized persons is prohibited.		
2. All dimensions are in Millimeter unless specified.		
3. This drawing should be read in conjunction with relevant structural and services drawings.		
4. This drawing should not be reproduced without the prior consent from the architect.		
5. The drawing is not to be measured an only written dimensions to be followed.		
6. Any discrepancies in the drawing to be immediately brought to the notice of the architects.		
REVISIONS		
REV	DATE	DESCRIPTION
PHE CONSULTANTS		FIRE SAFETY CONSULTANTS
STRUCTURAL CONSULTANTS		PROJECT MANAGEMENT CONSULTANTS
CLIENT		XXXX
ARCHITECT		EVOLVE ARCHITECTS
SG-06, SOUTH BLOCK, MANIPAL CENTRE, DICKENSON ROAD, BANGALORE - 560042 INDIA		E-MAIL : evolve@evolvearchitects.com
DRAWING DESCRIPTION		TOILET NEAR STAIRS GL RIGHT SIDE
FILE NAME:		TOILET NEAR STAIRS GL RIGHT SIDE
PHASE : DESIGN DEVELOPMENT		ISSUE : FOR DESIGN DEVELOPMENT
FORMAT : A3		PAGE : 03
DRAWN : AKAASH S		SCALE : 1:60
CHECKED : Ar. Rahman Baig		DATE : 20-07-2022
PROJECT NO. XX	REVISION NO. 0-00	DRAWING NO. XXXXX


[illegible]

Architectural floor plan of a room. The room is a square with a side length of 9'-4". The top and bottom walls are 7'-9" wide. The left and right walls are 9'-4" high. The room contains a window labeled "WINDOW" on the right wall. The window is 3'-11" high and 1'-6" wide. The window is located 11" from the top of the right wall and 3' from the bottom of the right wall. The room is divided into a grid of 12 squares by 11 vertical lines and 11 horizontal lines. The window is located in the 12th square from the left and the 11th square from the bottom. The window is labeled "WINDOW" in the center of the square.


Floor plan of a bathroom. The overall dimensions are 8'-6" wide by 9'-4" deep. The shower area is 7'-10" deep and 1'-6" wide. The ledge wall is 3'-10" high and 4' wide. The toilet is located in the corner. The shower area is labeled "SHOWER" and the ledge wall is labeled "LEDGE WALL". The toilet is labeled "W.C.". The floor is covered in a speckled pattern, and the walls are shown with hatching. The shower area is separated from the rest of the room by a glass partition. The ledge wall is a built-in structure. The toilet is a standard floor-mounted toilet.

PROJECT																																					
KEY PLAN																																					
NOTES																																					
1. Drawing is the property of EVOLVE ARCHITECTS, copying or dissemination/distribution to unauthorized persons is prohibited. 2. All dimensions are in Millimeter unless specified. 3. This drawing should be read in conjunction with relevant structural and services drawings. 4. This drawing should not be reproduced without the prior consent from the architect. 5. The drawing is not to be measured an only written dimensions to be followed . 6. Any discrepancies in the drawing to be immediately brought to the notice of the architects.																																					
<table border="1" style="width: 100%; border-collapse: collapse;"> <tr> <td style="width: 5%;">△</td> <td style="width: 15%;"></td> <td style="width: 15%;"></td> <td style="width: 75%;"></td> </tr> <tr> <td>△</td> <td></td> <td></td> <td></td> </tr> <tr> <td>REV</td> <td>DATE</td> <td></td> <td>DESCRIPTION</td> </tr> </table>				△				△				△				△				△				△				REV	DATE		DESCRIPTION						
△																																					
△																																					
REV	DATE		DESCRIPTION																																		
<table border="1" style="width: 100%; border-collapse: collapse;"> <tr> <td colspan="2">REVISIONS</td> </tr> <tr> <td style="width: 50%;">PHE CONSULTANTS</td> <td>FIRE SAFETY CONSULTANTS</td> </tr> <tr> <td colspan="2" style="text-align: center;">-</td> </tr> <tr> <td>STRUCTURAL CONSULTANTS</td> <td>PROJECT MANAGEMENT CONSULTANTS</td> </tr> <tr> <td></td> <td style="text-align: center;">XXXX</td> </tr> <tr> <td colspan="2">CLIENT</td> </tr> <tr> <td colspan="2" style="height: 50px;"></td> </tr> </table>				REVISIONS		PHE CONSULTANTS	FIRE SAFETY CONSULTANTS	-		STRUCTURAL CONSULTANTS	PROJECT MANAGEMENT CONSULTANTS		XXXX	CLIENT																							
REVISIONS																																					
PHE CONSULTANTS	FIRE SAFETY CONSULTANTS																																				
-																																					
STRUCTURAL CONSULTANTS	PROJECT MANAGEMENT CONSULTANTS																																				
	XXXX																																				
CLIENT																																					
<table border="1" style="width: 100%; border-collapse: collapse;"> <tr> <td colspan="2" style="height: 50px; vertical-align: top;"> ARCHITECT </td> <td colspan="2" style="vertical-align: top;"> SG-06, SOUTH BLOCK, MANIPAL CENTRE, DICKENSON ROAD BANGALORE - 560042 INDIA E- MAIL : evolve@evolvearchitects.com </td> </tr> <tr> <td colspan="4" style="height: 50px; vertical-align: top;">DRAWING DESCRIPTION</td> </tr> </table>				ARCHITECT 		SG-06, SOUTH BLOCK, MANIPAL CENTRE, DICKENSON ROAD BANGALORE - 560042 INDIA E- MAIL : evolve@evolvearchitects.com		DRAWING DESCRIPTION																													
ARCHITECT 		SG-06, SOUTH BLOCK, MANIPAL CENTRE, DICKENSON ROAD BANGALORE - 560042 INDIA E- MAIL : evolve@evolvearchitects.com																																			
DRAWING DESCRIPTION																																					
<table border="1" style="width: 100%; border-collapse: collapse;"> <tr> <td colspan="4" style="height: 20px; vertical-align: top;">FILE NAME:</td> </tr> <tr> <td colspan="4" style="text-align: center; height: 20px;">TOILET NEAR STAIRS IN MEZZANINE</td> </tr> <tr> <td colspan="2" style="height: 20px; vertical-align: top;">PHASE : DESIGN DEVELOPMENT</td> <td colspan="2" rowspan="3" style="text-align: center; vertical-align: middle;"> </td> </tr> <tr> <td colspan="2" style="height: 20px; vertical-align: top;">ISSUE : FOR DESIGN DEVELOPMENT</td> </tr> <tr> <td colspan="2" style="height: 20px;"></td> </tr> <tr> <td style="height: 20px; vertical-align: top;">FORMAT: A3</td> <td style="height: 20px; vertical-align: top;">PAGE: 04</td> <td colspan="2" rowspan="3" style="text-align: center; vertical-align: middle;"> </td> </tr> <tr> <td colspan="2" style="height: 20px; vertical-align: top;">DRAWN : AKAASH S</td> </tr> <tr> <td colspan="2" style="height: 20px; vertical-align: top;">CHECKED : Ar. Rahman Baig</td> </tr> <tr> <td colspan="2" style="height: 20px; vertical-align: top;">PROJECT NO.</td> <td style="height: 20px; vertical-align: top;">REVISION NO.</td> <td colspan="2" style="height: 20px; vertical-align: top;">DRAWING NO.</td> </tr> <tr> <td colspan="2" style="text-align: center; height: 20px;">XX</td> <td colspan="2" style="text-align: center; height: 20px;">0-00</td> <td style="text-align: center; height: 20px;">XXXXXX</td> </tr> </table>				FILE NAME:				TOILET NEAR STAIRS IN MEZZANINE				PHASE : DESIGN DEVELOPMENT				ISSUE : FOR DESIGN DEVELOPMENT				FORMAT: A3	PAGE: 04			DRAWN : AKAASH S		CHECKED : Ar. Rahman Baig		PROJECT NO.		REVISION NO.	DRAWING NO.		XX		0-00		XXXXXX
FILE NAME:																																					
TOILET NEAR STAIRS IN MEZZANINE																																					
PHASE : DESIGN DEVELOPMENT																																					
ISSUE : FOR DESIGN DEVELOPMENT																																					
FORMAT: A3	PAGE: 04																																				
DRAWN : AKAASH S																																					
CHECKED : Ar. Rahman Baig																																					
PROJECT NO.		REVISION NO.	DRAWING NO.																																		
XX		0-00		XXXXXX																																	


MASTER BEDROOM TOILET

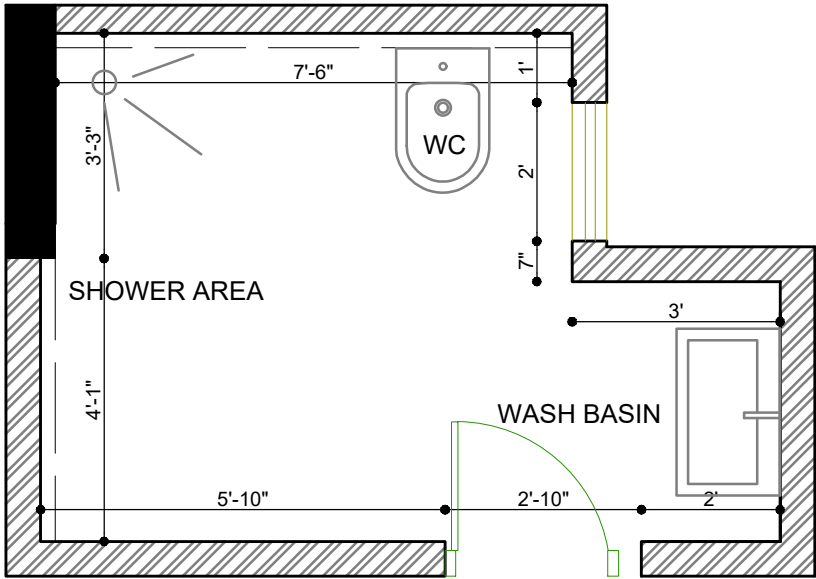

PLAN

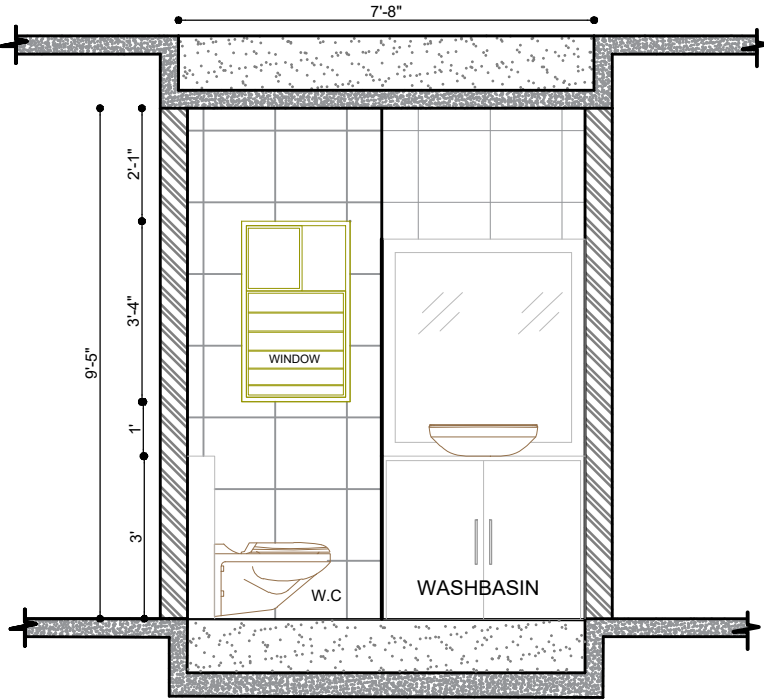

ELEVATION 1

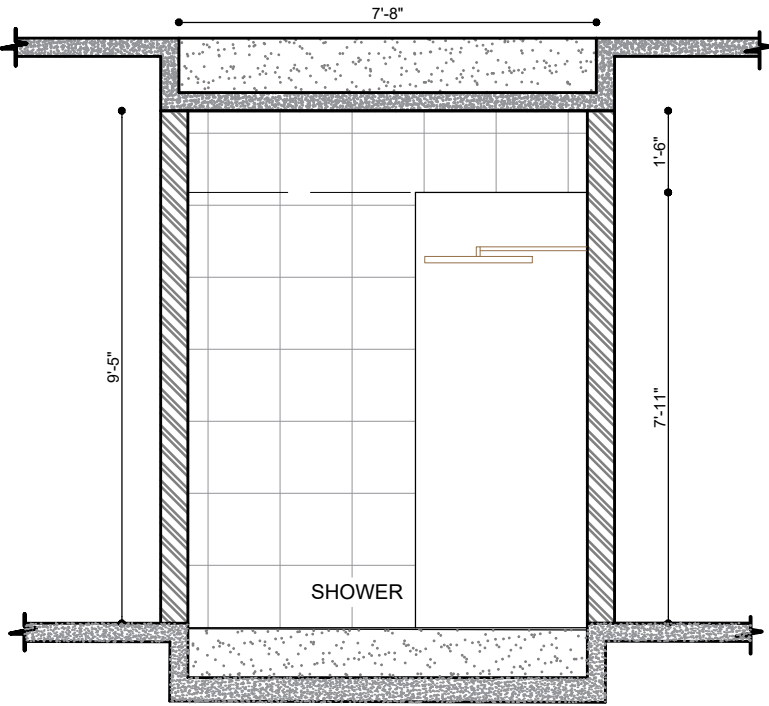

ELEVATION 2

PROJECT

KEY PLAN

NOTES

1. Drawing is the property of EVOLVE ARCHITECTS, copying or dissemination/distribution to unauthorized persons is prohibited.

2. All dimensions are in Millimeter unless specified.

3. This drawing should be read in conjunction with relevant structural and services drawings.

4. This drawing should not be reproduced without the prior consent from the architect.

5. The drawing is not to be measured an only written dimensions to be followed.

6. Any discrepancies in the drawing to be immediately brought to the notice of the architects.

REVISIONS

REV	DATE	DESCRIPTION
△		
△		
△		
△		
△		

REVISIONS	DESCRIPTION
PHE CONSULTANTS	FIRE SAFETY CONSULTANTS
STRUCTURAL CONSULTANTS	PROJECT MANAGEMENT CONSULTANTS
	XXXX

CLIENT

ARCHITECT

EVOLVE ARCHITECTS

SG-06 ,SOUTH BLOCK, MANIPAL CENTRE,
DICKENSON ROAD,BANGALORE - 560042 INDIA
E- MAIL : evolve@evolvearchitects.com

DRAWING DESCRIPTION


FILE NAME:
MASTER BEDROOM TOILET

PHASE : DESIGN DEVELOPMENT
ISSUE : FOR DESIGN DEVELOPMENT

FORMAT : A3 PAGE : 04
DRAWN : AKAASH S
CHECKED : Ar. Rahman Balgi

SCALE : 1:60
DATE : 20-07-2022

PROJECT NO.	REVISION NO.	DRAWING NO.
XX	0-00	XXXXXX

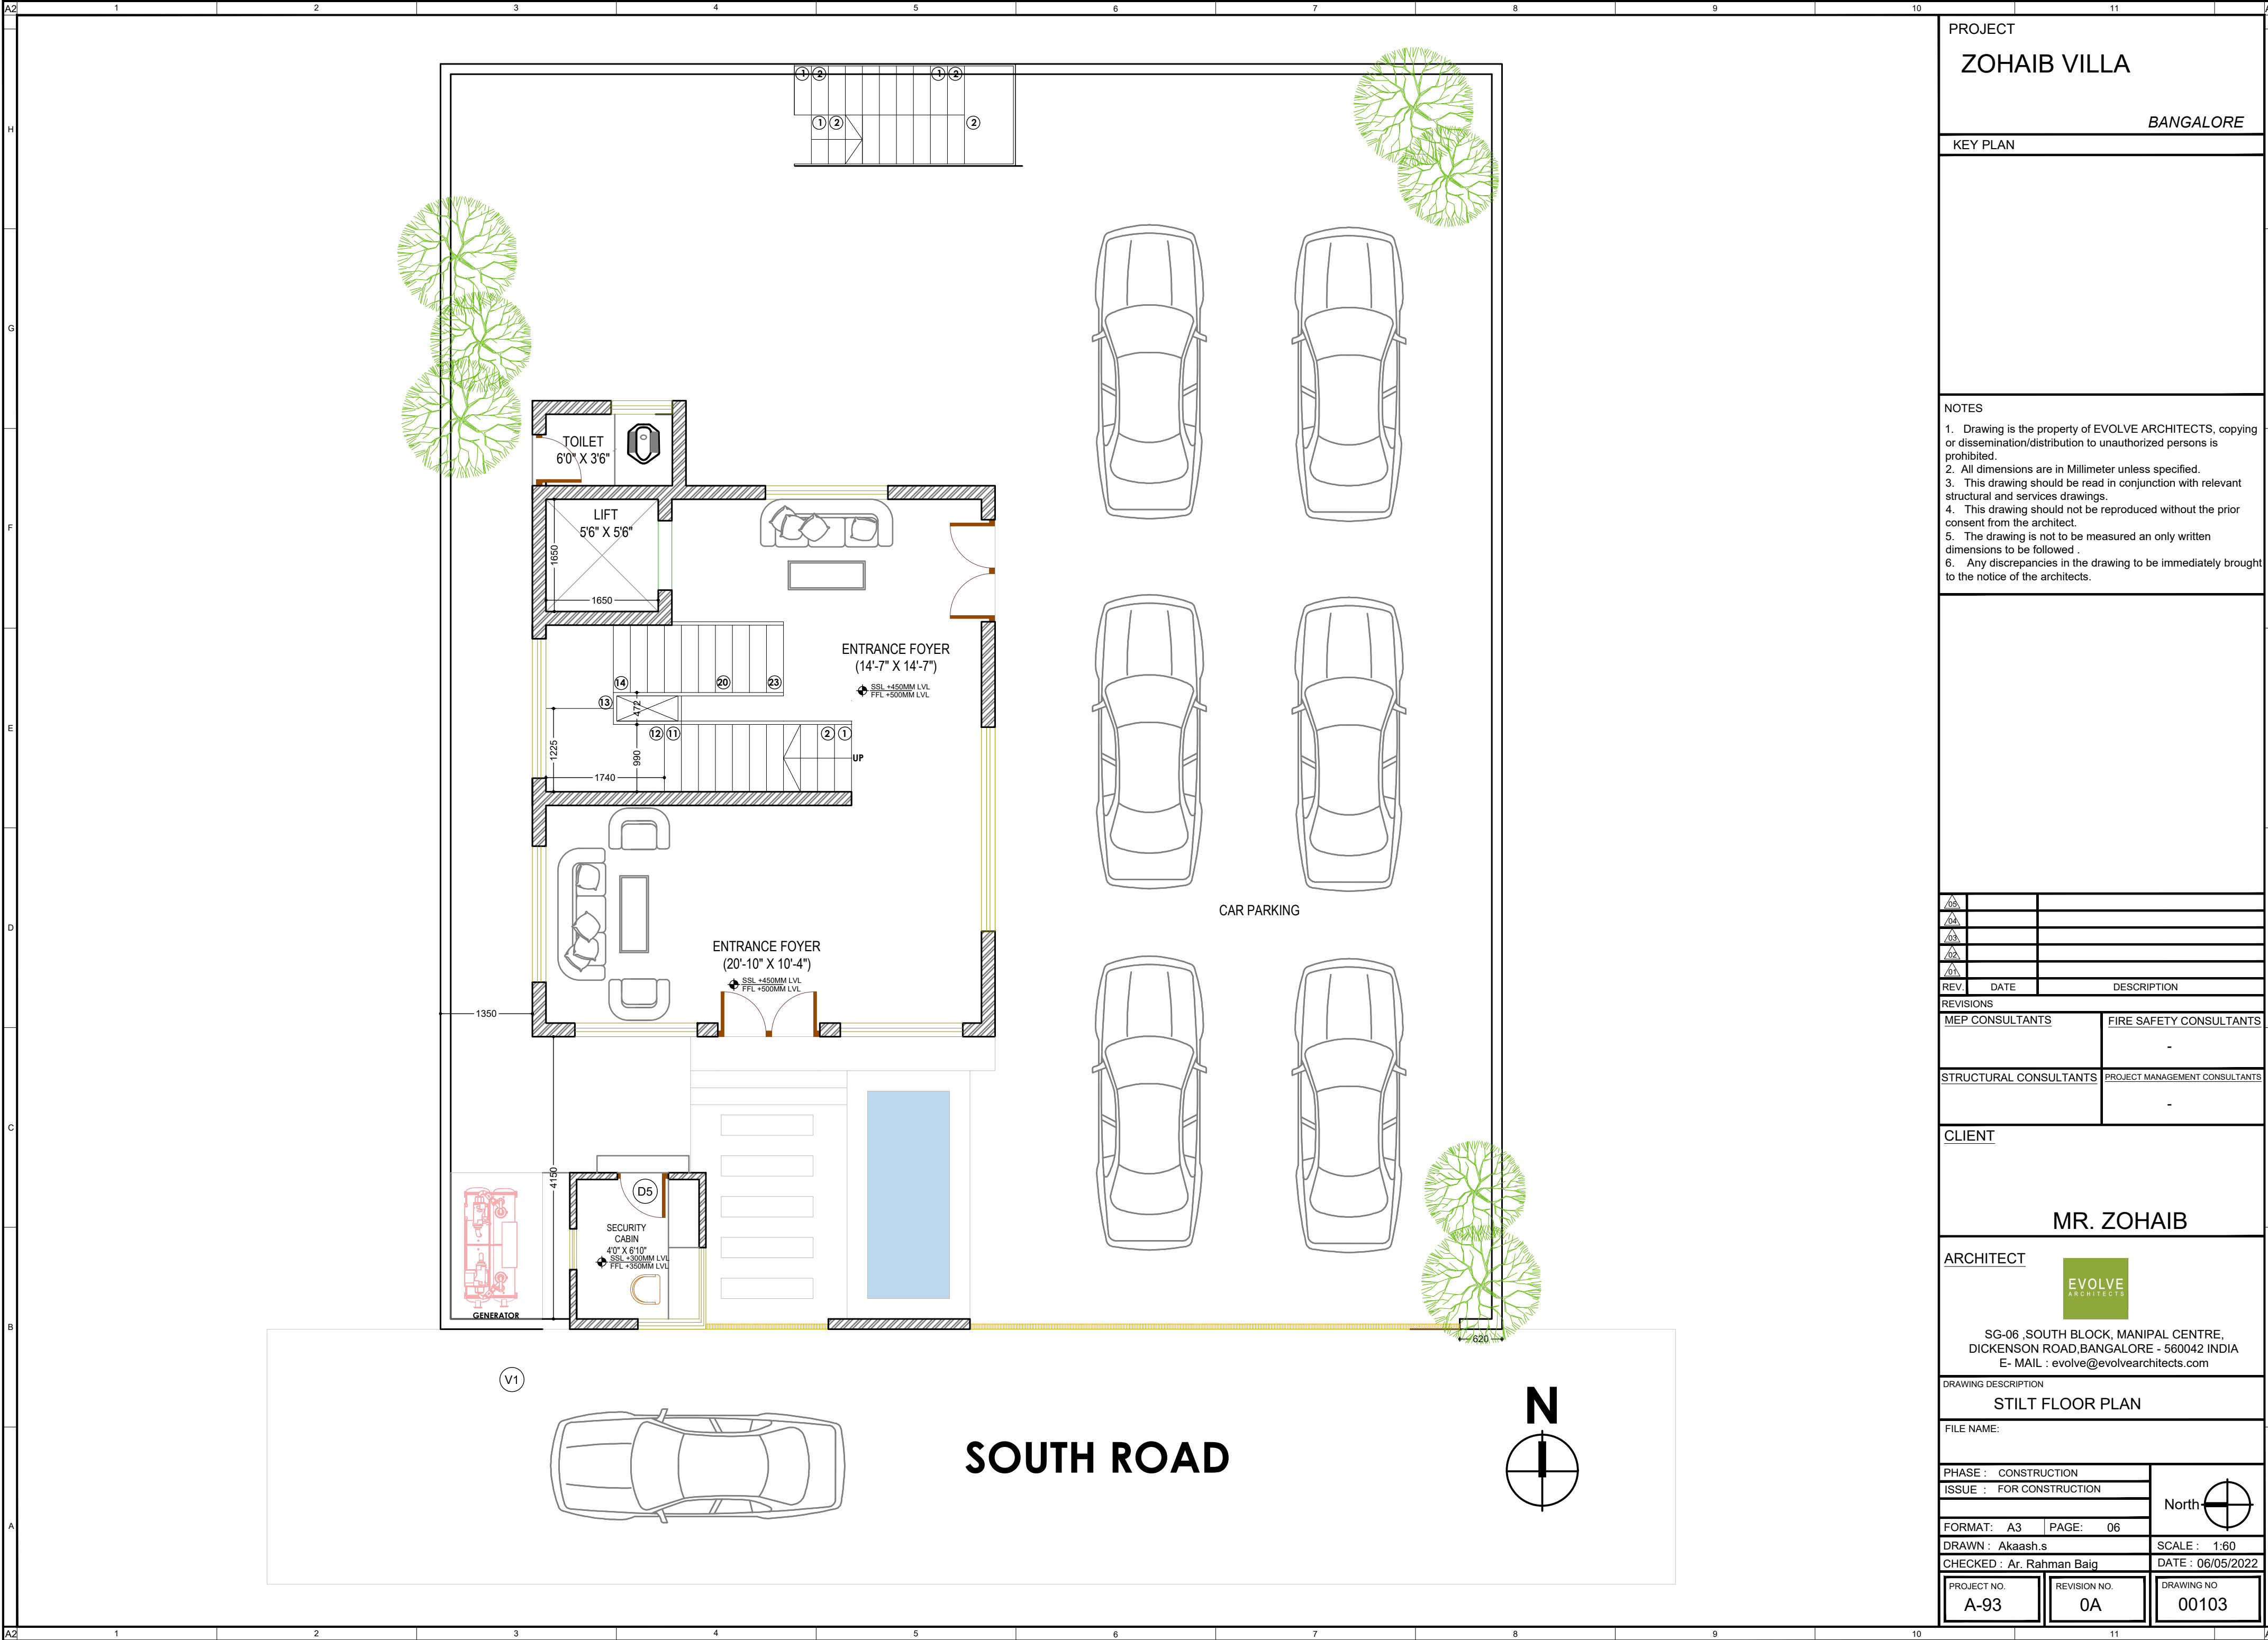

PROJECT
ZOHAIB VILLA

BANGALORE

KEY PLAN

- NOTES
1. Drawing is the property of EVOLVE ARCHITECTS, copying or dissemination/distribution to unauthorized persons is prohibited.
 2. All dimensions are in Millimeter unless specified.
 3. This drawing should be read in conjunction with relevant structural and services drawings.
 4. This drawing should not be reproduced without the prior consent from the architect.
 5. The drawing is not to be measured an only written dimensions to be followed .
 6. Any discrepancies in the drawing to be immediately brought to the notice of the architects.

△/05		
△/05		
△/05		
△/05		

REV.	DATE	DESCRIPTION
------	------	-------------

REVISIONS

MEP CONSULTANTS	FIRE SAFETY CONSULTANTS
-----------------	-------------------------

	-
--	---

STRUCTURAL CONSULTANTS	PROJECT MANAGEMENT CONSULTANTS
------------------------	--------------------------------

	-
--	---

CLIENT

MR. ZOHAIB

ARCHITECT



SG-06 ,SOUTH BLOCK, MANIPAL CENTRE,
DICKENSON ROAD,BANGALORE - 560042 INDIA
E- MAIL : evolve@evolvearchitects.com


DRAWING DESCRIPTION

STILT FLOOR PLAN

FILE NAME:

PHASE : CONSTRUCTION	North
ISSUE : FOR CONSTRUCTION	
FORMAT: A3 PAGE: 06	
DRAWN : Akaash.s	SCALE : 1:60
CHECKED : Ar. Rahman Baig	DATE : 06/05/2022

PROJECT NO. A-93	REVISION NO. 0A	DRAWING NO 00103
---------------------	--------------------	---------------------

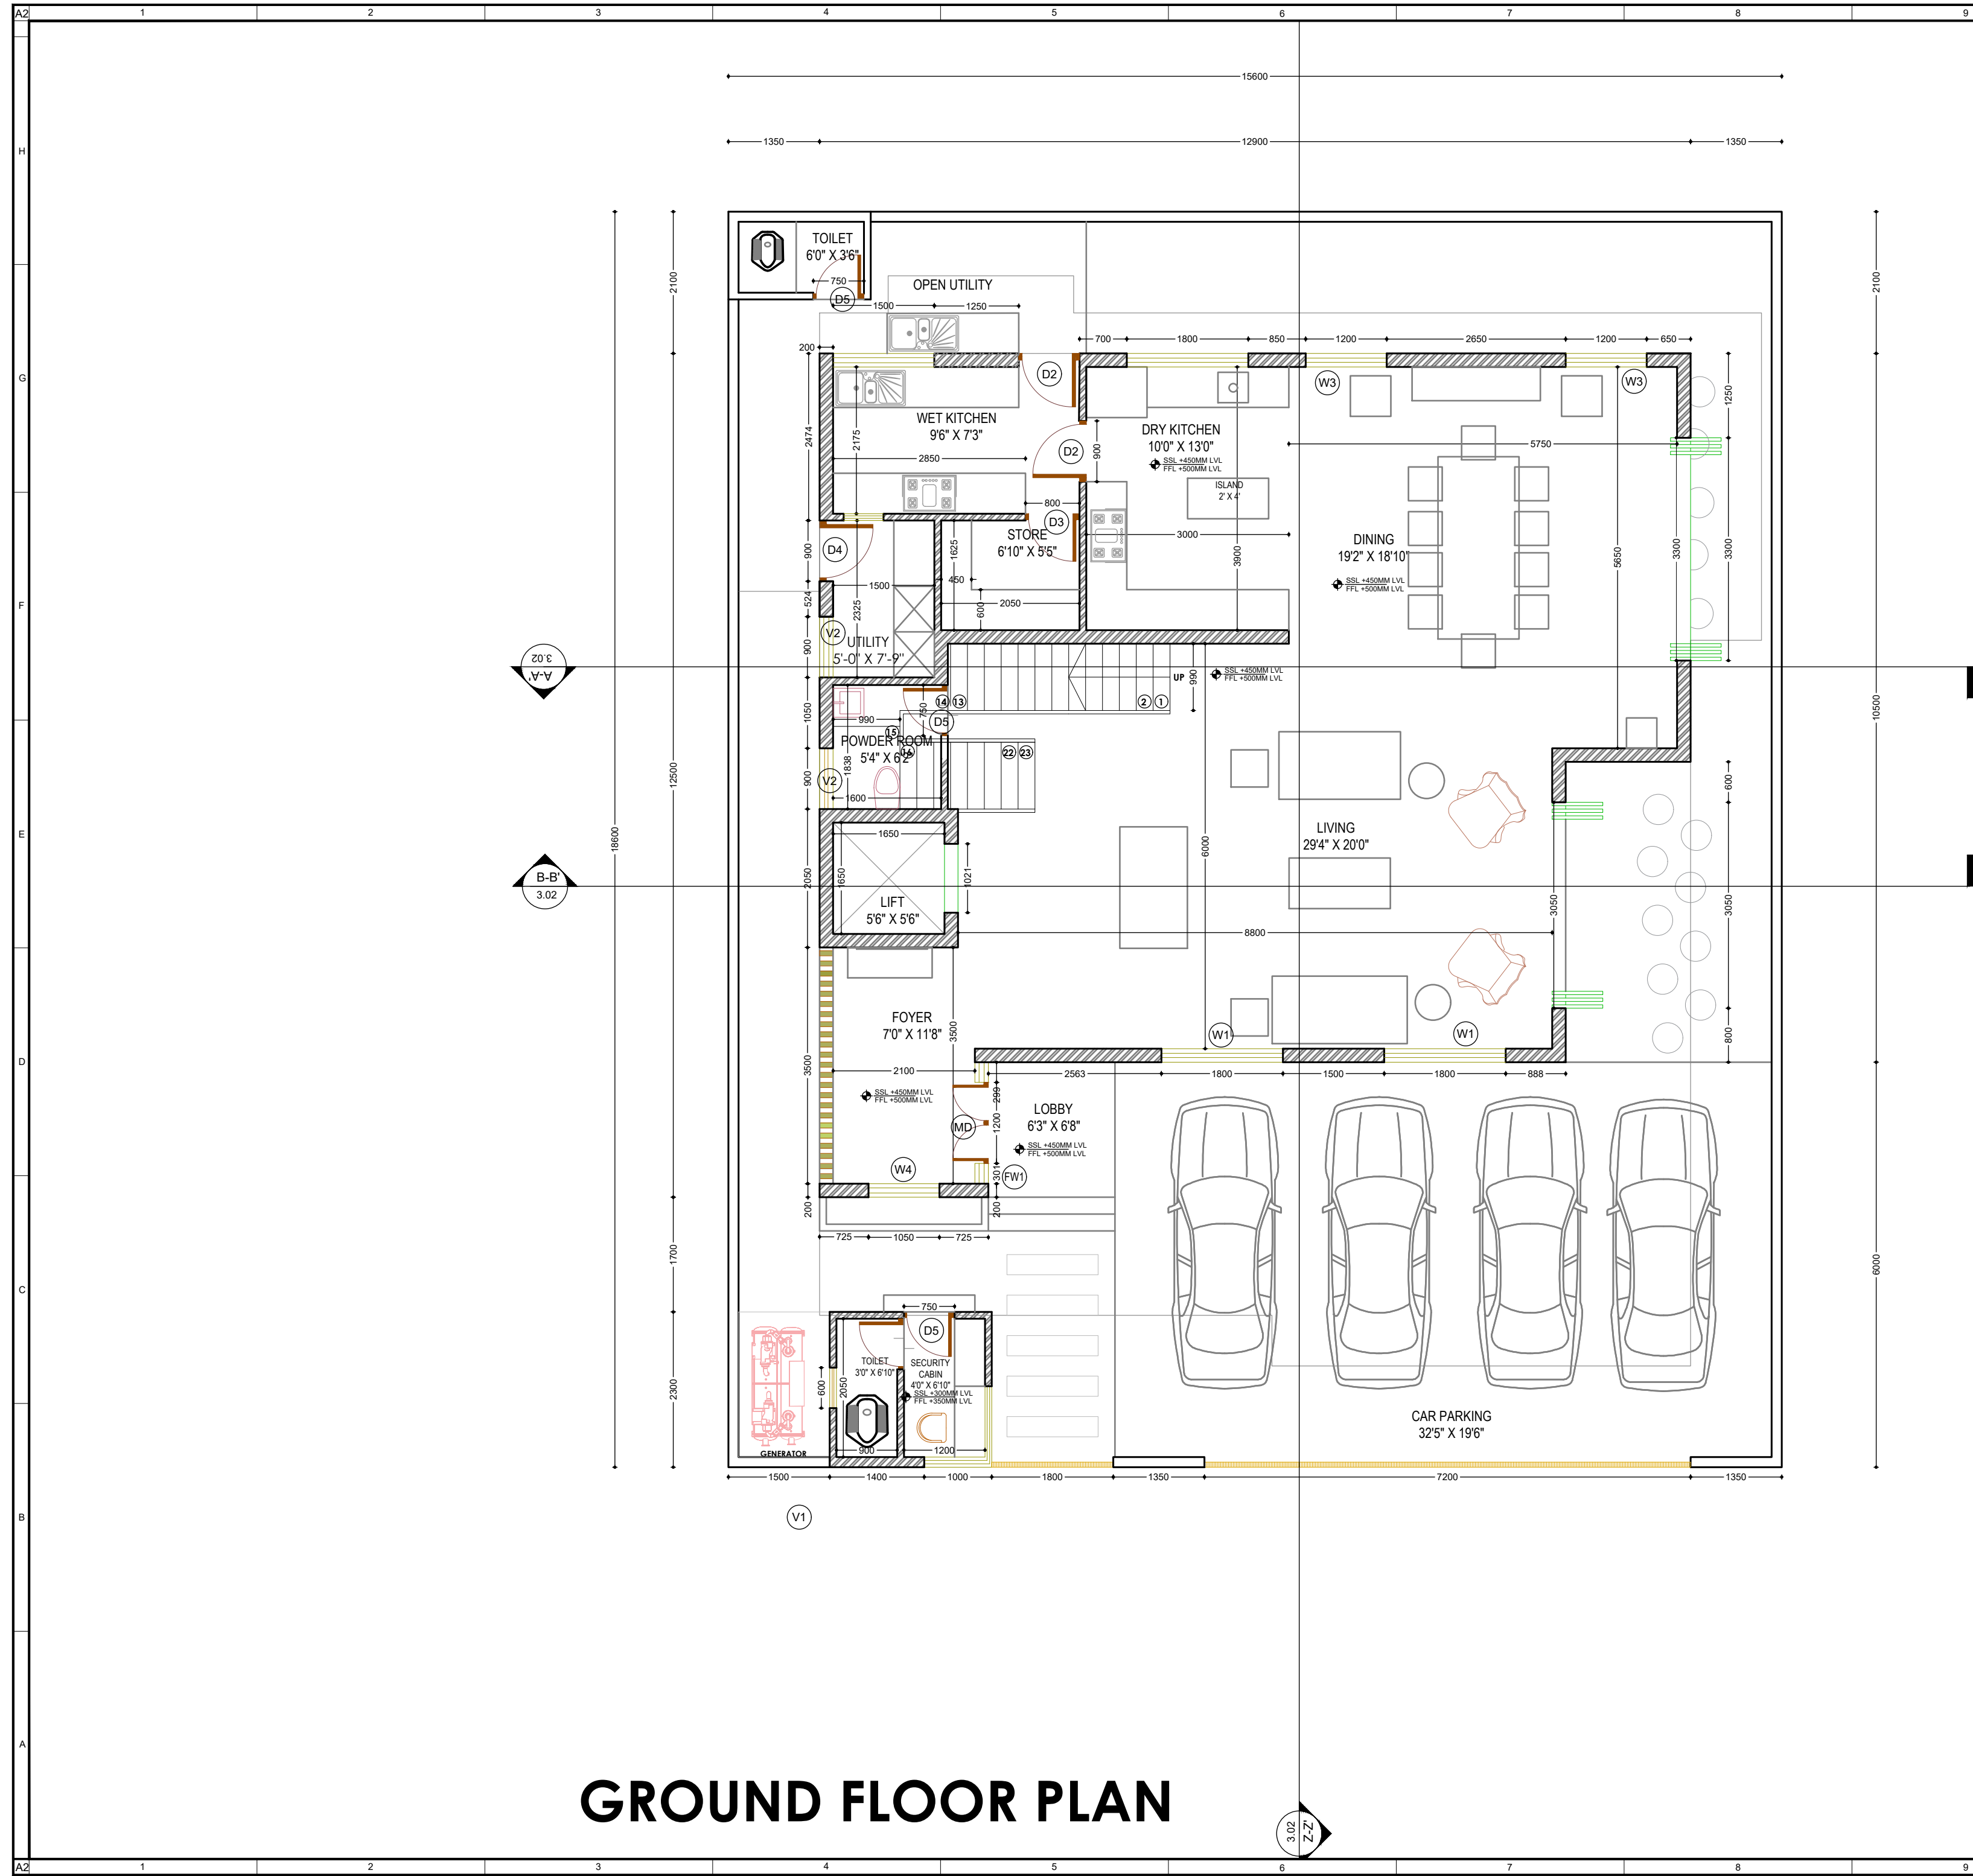

GROUND FLOOR PLAN

PROJECT ZOHAIB VILLA

BANGALORE

KEY PLAN

NOTES

1. Drawing is the property of EVOLVE ARCHITECTS, copying or dissemination/distribution to unauthorized persons is prohibited.
2. All dimensions are in Millimeter unless specified.
3. This drawing should be read in conjunction with relevant structural and services drawings.
4. This drawing should not be reproduced without the prior consent from the architect.
5. The drawing is not to be measured an only written dimensions to be followed .
6. Any discrepancies in the drawing to be immediately brought to the notice of the architects.

REV.	DATE	DESCRIPTION

REVISIONS	
MEP CONSULTANTS	FIRE SAFETY CONSULTANTS
	-
STRUCTURAL CONSULTANTS	PROJECT MANAGEMENT CONSULTANTS
	-

CLIENT

MR. ZOHAIB

ARCHITECT




SG-06 ,SOUTH BLOCK, MANIPAL CENTRE,
DICKENSON ROAD,BANGALORE - 560042 INDIA
E - MAIL : evolve@evolvearchitects.com

DRAWING DESCRIPTION GROUND FLOOR PLAN

FILE NAME:

PHASE : CONSTRUCTION		North 
ISSUE : FOR CONSTRUCTION		
FORMAT: A3	PAGE: 06	
DRAWN : Akaash.s		SCALE : 1:60
CHECKED : Ar. Rahman Baig		DATE : 06/05/2022
PROJECT NO. A-93	REVISION NO. 0A	DRAWING NO 00103

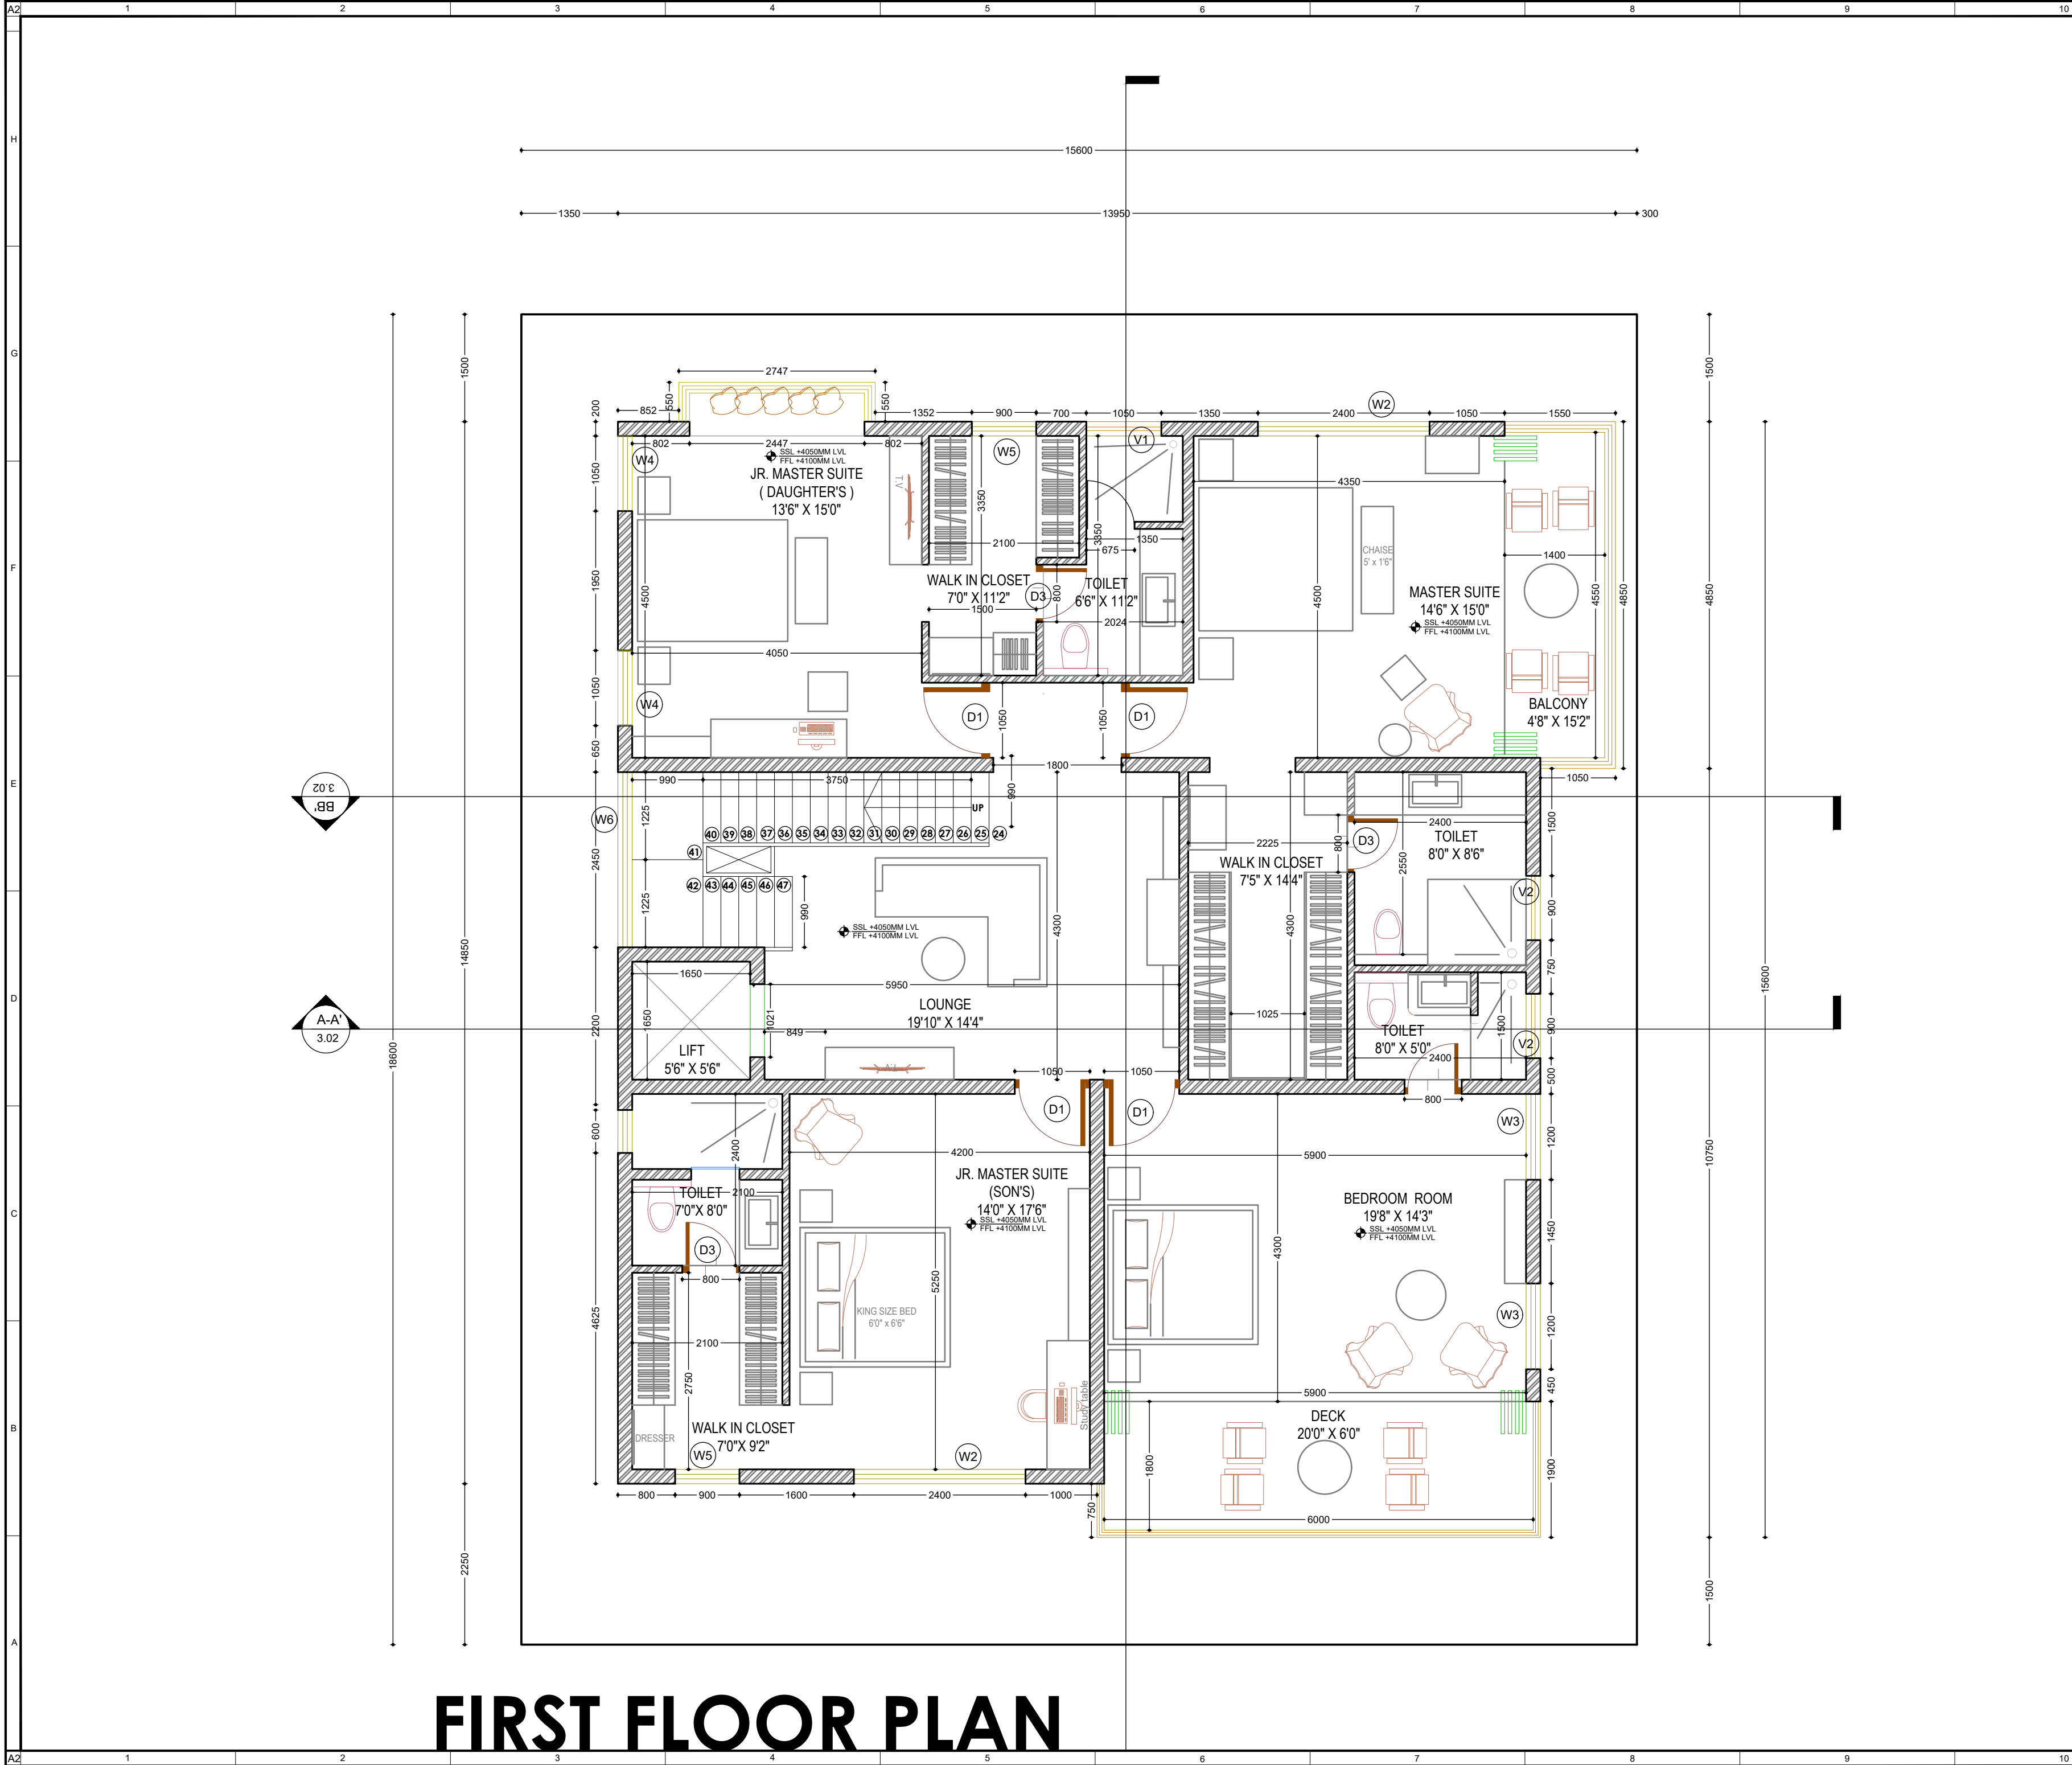

FIRST FLOOR PLAN

PROJECT

ZOHAIB VILLA

BANGALORE

KEY PLAN

NOTES

1. Drawing is the property of EVOLVE ARCHITECTS, copying or dissemination/distribution to unauthorized persons is prohibited.

2. All dimensions are in Millimeter unless specified.

3. This drawing should be read in conjunction with relevant structural and services drawings.

4. This drawing should not be reproduced without the prior consent from the architect.

5. The drawing is not to be measured an only written dimensions to be followed .

6. Any discrepancies in the drawing to be immediately brought to the notice of the architects.

REV.	DATE	DESCRIPTION
REVISIONS		
MEP CONSULTANTS		FIRE SAFETY CONSULTANTS
		-
STRUCTURAL CONSULTANTS		PROJECT MANAGEMENT CONSULTANTS
		-

CLIENT

MR. ZOHAIB

ARCHITECT

EVOLVE

ARCHITECTS

SG-06 ,SOUTH BLOCK, MANIPAL CENTRE,
DICKENSON ROAD,BANGALORE - 560042 INDIA
E- MAIL : evolve@evolvearchitects.com

DRAWING DESCRIPTION

FIRST FLOOR PLAN

FILE NAME:

PHASE : CONSTRUCTION

ISSUE : FOR CONSTRUCTION

FORMAT: A3 PAGE: 06

DRAWN : Akaash.s

CHECKED : Ar. Rahman Baig

North

SCALE : 1:60


DATE : 06/05/2022

PROJECT NO.
A-93

REVISION NO.
0A

DRAWING NO
00103

TERRACE FLOOR PLAN

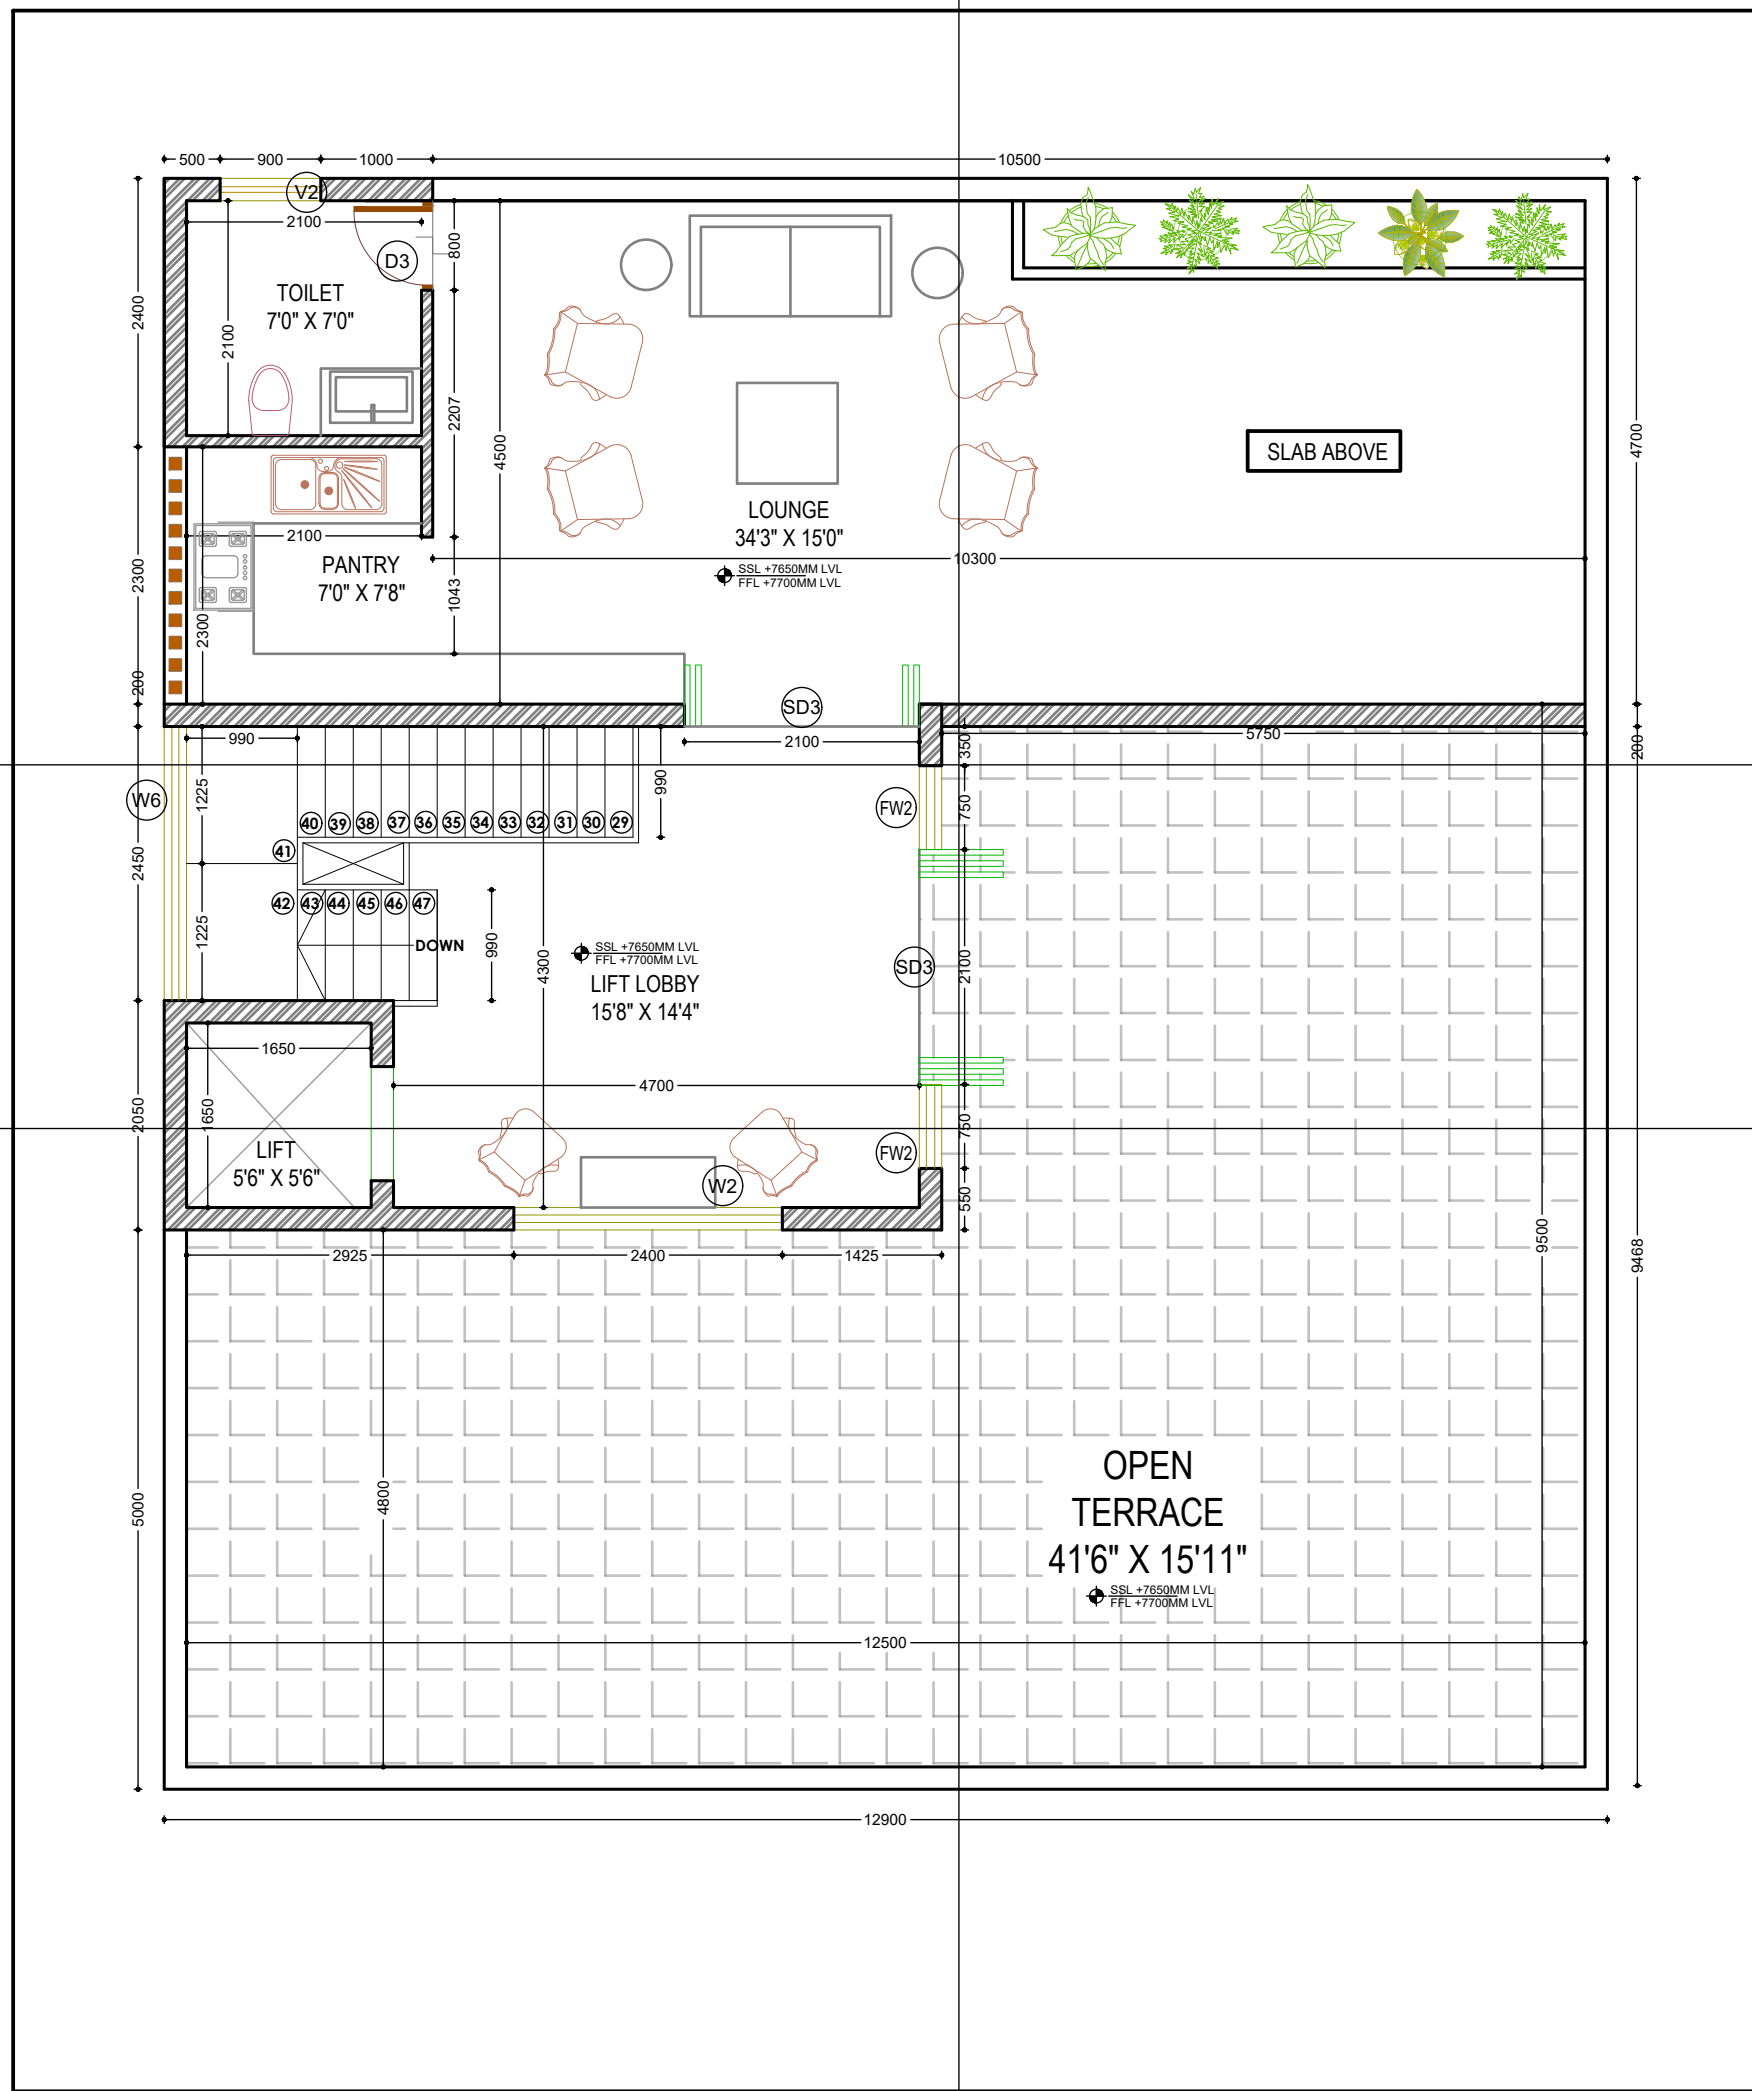

PROJECT ZOHAI B VILLA

BANGALORE

KEY PLAN

NOTES

1. Drawing is the property of EVOLVE ARCHITECTS, copying or dissemination/distribution to unauthorized persons is prohibited.
2. All dimensions are in Millimeter unless specified.
3. This drawing should be read in conjunction with relevant structural and services drawings.
4. This drawing should not be reproduced without the prior consent from the architect.
5. The drawing is not to be measured an only written dimensions to be followed .
6. Any discrepancies in the drawing to be immediately brought to the notice of the architects.

03		
03		
03		
03		
03		

REV.	DATE	DESCRIPTION
------	------	-------------

REVISIONS

MEP CONSULTANTS	FIRE SAFETY CONSULTANTS
-----------------	-------------------------

	-
--	---

STRUCTURAL CONSULTANTS	PROJECT MANAGEMENT CONSULTANTS
------------------------	--------------------------------

	-
--	---

CLIENT

MR. ZOHAI B

ARCHITECT



SG-06 ,SOUTH BLOCK, MANIPAL CENTRE,
DICKENSON ROAD,BANGALORE - 560042 INDIA
E- MAIL : evolve@evolvearchitects.com

DRAWING DESCRIPTION

TERRACE FLOOR PLAN

FILE NAME:

PHASE : CONSTRUCTION	North
ISSUE : FOR CONSTRUCTION	
FORMAT: A3 PAGE: 06	
DRAWN : Akaash.s	SCALE : 1:60
CHECKED : Ar. Rahman Baig	DATE : 06/05/2022

PROJECT NO.	REVISION NO.	DRAWING NO
A-93	0A	00103

78924

53426

78924

PROJECT

PREMIER S SQUARE

DEVANAHALLI , BANGALORE

KEY PLAN

NOTES

1. Drawing is the property of EVOLVE ARCHITECTS, copying or dissemination/distribution to unauthorized persons is prohibited.
2. All dimensions are in Millimeter unless specified.
3. This drawing should be read in conjunction with relevant structural and services drawings.
4. This drawing should not be reproduced without the prior consent from the architect.
5. The drawing is not to be measured an only written dimensions to be followed .
6. Any discrepancies in the drawing to be immediately brought to the notice of the architects.

REV.	DATE	DESCRIPTION

REVISIONS

PHE CONSULTANT		ELECTRICAL CONSULTANT
SRAVANA CONSULTANT		BRAINWAVE
STRUCTURAL CONSULTANTS		PROJECT MANAGEMENT CONSULTANTS
SPECSONLINE		-

CLIENT



SAMMY'S DREAMLAND PVT LIMITED

ARCHITECT



SG-06, SOUTH BLOCK, MANIPAL CENTRE,
DICKENSON ROAD, BANGALORE - 560042 INDIA
E- MAIL : evolve@evolvearchitects.com

DRAWING DESCRIPTION

THIRD FLOOR PLAN

FILE NAME:

A91-EVA-AGN-DRG-00050

PHASE : CONSTRUCTION
ISSUE : FOR CONSTRUCTION


FORMAT: A2 PAGE: 02

DRAWN : Akaash.s

CHECKED : Ar. Rahman Baig

PROJECT NO. A-91

REVISION NO. 0A

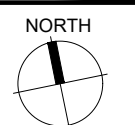

SCALE : 1:125

DATE : 19/05/2022

DRAWING NO. 00050



PROJECT

SALEM POLYCLINIC

KEY PLAN

NOTES

1. Drawing is the property of EVOLVE ARCHITECTURE STUDIO, copying or dissemination/distribution to unauthorized persons is prohibited.
2. All dimensions are in Millimeter unless specified.
3. This drawing should be read in conjunction with relevant structural and services drawings.
4. This drawing should not be reproduced without the prior consent from the architect.
5. The drawing is not to be measured an only written dimensions to be followed.
6. Any discrepancies in the drawing to be immediately brought to the notice of the architects.

REV. DATE DESCRIPTION

REVISIONS

MEP CONSULTANTS FIRE SAFETY CONSULTANTS

STRUCTURAL CONSULTANTS PROJECT MANAGEMENT CONSULTANTS

ARCHITECT



SG-06 ,SOUTH BLOCK, MANIPAL CENTRE,
DICKENSON ROAD,BANGALORE - 560042 INDIA
E- MAIL : evolve@evolvearchitects.com

CLIENT

DRAWING DESCRIPTION

FILE NAME:

PHASE :
ISSUE :
FORMAT: PAGE NO: 03
DRAWN : Akaash.s SCALE : 1 : 60
CHECKED : Ar. Rahman Baig DATE : 18/08/2022

PROJECT NO. REVISION NO. DRAWING NO



PROJECT

SALEM POLYCLINIC

KEY PLAN

NOTES

1. Drawing is the property of EVOLVE ARCHITECTURE STUDIO, copying or dissemination/distribution to unauthorized persons is prohibited.
2. All dimensions are in Millimeter unless specified.
3. This drawing should be read in conjunction with relevant structural and services drawings.
4. This drawing should not be reproduced without the prior consent from the architect.
5. The drawing is not to be measured an only written dimensions to be followed.
6. Any discrepancies in the drawing to be immediately brought to the notice of the architects.

REV. DATE DESCRIPTION

REVISIONS

MEP CONSULTANTS FIRE SAFETY CONSULTANTS

STRUCTURAL CONSULTANTS PROJECT MANAGEMENT CONSULTANTS

ARCHITECT



SG-06 ,SOUTH BLOCK, MANIPAL CENTRE,
DICKENSON ROAD,BANGALORE - 560042 INDIA
E- MAIL : evolve@evolvearchitects.com

CLIENT

DRAWING DESCRIPTION

FILE NAME:

PHASE :
ISSUE :
FORMAT: PAGE NO: 03
DRAWN : Akaash.s SCALE : 1 : 60
CHECKED : Ar. Rahman Baig DATE : 18/08/2022



PROJECT NO. REVISION NO. DRAWING NO



PROJECT

SALEM POLYCLINIC

KEY PLAN

NOTES

1. Drawing is the property of EVOLVE ARCHITECTURE STUDIO, copying or dissemination/distribution to unauthorized persons is prohibited.
2. All dimensions are in Millimeter unless specified.
3. This drawing should be read in conjunction with relevant structural and services drawings.
4. This drawing should not be reproduced without the prior consent from the architect.
5. The drawing is not to be measured an only written dimensions to be followed.
6. Any discrepancies in the drawing to be immediately brought to the notice of the architects.

REV: DATE DESCRIPTION

REVISIONS

MEP CONSULTANTS FIRE SAFETY CONSULTANTS

STRUCTURAL CONSULTANTS PROJECT MANAGEMENT CONSULTANTS

ARCHITECT



SG-06 ,SOUTH BLOCK, MANIPAL CENTRE,
DICKENSON ROAD,BANGALORE - 560042 INDIA
E- MAIL : evolve@evolvearchitects.com

CLIENT

DRAWING DESCRIPTION

FILE NAME:

PHASE :
ISSUE :
FORMAT: PAGE NO: 03
DRAWN : Akaash.s SCALE : 1 : 60
CHECKED : Ar. Rahman Baig DATE : 18/08/2022



PROJECT NO. REVISION NO. DRAWING NO



PROJECT
EAST POINT COLLEGE

KEY PLAN

- NOTES
1. Drawing is the property of EVOLVE ARCHITECTS, copying or dissemination/distribution to unauthorized persons is prohibited.
 2. All dimensions are in Millimeter unless specified.
 3. This drawing should be read in conjunction with relevant structural and services drawings.
 4. This drawing should not be reproduced without the prior consent from the architect.
 5. The drawing is not to be measured an only written dimensions to be followed .
 6. Any discrepancies in the drawing to be immediately brought to the notice of the architects.

05		
04		
03		
02		
01		

REV.	DATE	DESCRIPTION
------	------	-------------

REVISIONS	
PHE CONSULTANT	ELECTRICAL CONSULTANT
STRUCTURAL CONSULTANTS	PROJECT MANAGEMENT CONSULTANTS
	-

CLIENT

EAST POINT GROUP

ARCHITECT



SG-06 , SOUTH BLOCK, MANIPAL CENTRE,
DICKENSON ROAD,BANGALORE - 560042 INDIA
E- MAIL : evolve@evolvearchitects.com


DRAWING DESCRIPTION

OFFICE ROOM INTERIOR

FILE NAME:

PHASE : CONSTRUCTION	NORTH
ISSUE : FOR CONSTRUCTION	
FORMAT: A2	PAGE: 05
DRAWN : Akaash.s	SCALE :
CHECKED : Ar. Rahman Baig	DATE : 19/05/2022

PROJECT NO. A-91	REVISION NO. 0A	DRAWING NO 00101
---------------------	--------------------	---------------------

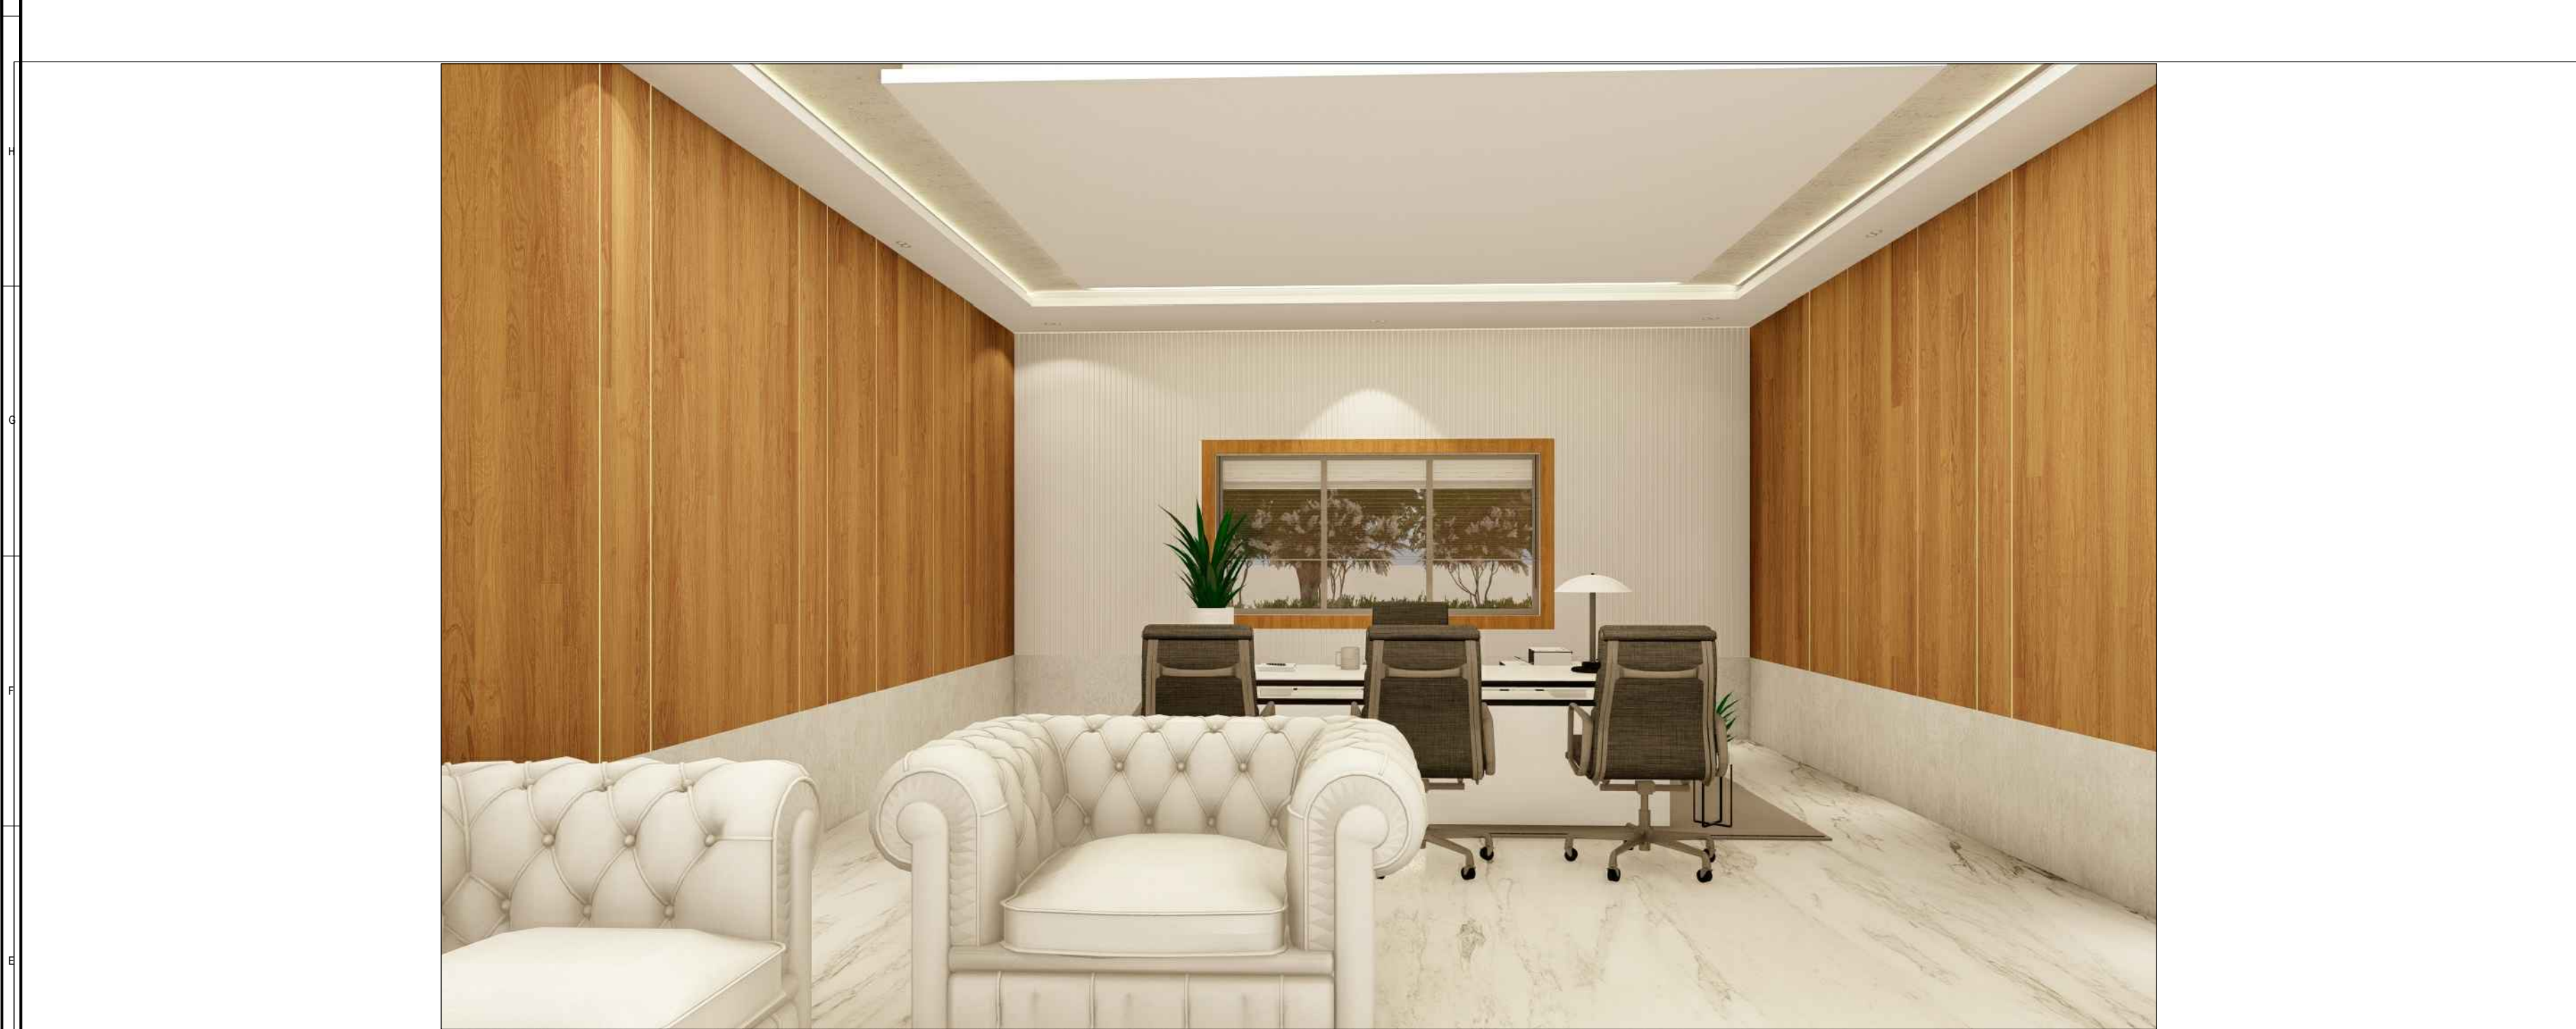

PROJECT
EAST POINT COLLEGE

KEY PLAN

- NOTES
1. Drawing is the property of EVOLVE ARCHITECTS, copying or dissemination/distribution to unauthorized persons is prohibited.
 2. All dimensions are in Millimeter unless specified.
 3. This drawing should be read in conjunction with relevant structural and services drawings.
 4. This drawing should not be reproduced without the prior consent from the architect.
 5. The drawing is not to be measured an only written dimensions to be followed .
 6. Any discrepancies in the drawing to be immediately brought to the notice of the architects.

05		
04		
03		
02		
01		
REV.	DATE	DESCRIPTION
REVISIONS		
PHE CONSULTANT		ELECTRICAL CONSULTANT
STRUCTURAL CONSULTANTS		PROJECT MANAGEMENT CONSULTANTS
		-

CLIENT

EAST POINT GROUP

ARCHITECT

EVOLVE
ARCHITECTS

SG-06 , SOUTH BLOCK, MANIPAL CENTRE,
DICKENSON ROAD,BANGALORE - 560042 INDIA
E- MAIL : evolve@evolvearchitects.com

DRAWING DESCRIPTION

OFFICE ROOM INTERIOR

FILE NAME:

PHASE :	CONSTRUCTION	NORTH 	
ISSUE :	FOR CONSTRUCTION		
FORMAT:	A2	PAGE:	05
DRAWN :	Akaash.s	SCALE :	
CHECKED :	Ar. Rahman Baig	DATE :	19/05/2022
PROJECT NO.	REVISION NO.	DRAWING NO	
A-91	0A	00101	