



SATHYABAMA

INSTITUTE OF SCIENCE AND TECHNOLOGY
(DEEMED TO BE UNIVERSITY)

Accredited with "A" grade by NAAC I 12B Status by UGC I Approved by AICTE
Jeppiaar Nagar, Rajiv Gandhi Salai, Chennai – 600 119
www.sathyabama.ac.in

SCHOOL OF BUILDING AND
ENVIRONMENT DEPARTMENT OF
ARCHITECTURE

VIVA-VOCE EXAMINATION

This is to certify that the practical training SAR 4063 is the work of **IJIN JOSE I J** who had undergone training in **IM DZIN CENTRE LLP** and has been monitored by the continuous assessment during JUNE 2022 to OCTOBER 2022.

Dr. Devyani Gangopadhyay
DEAN

Submitted for Viva voce Examination held on 13/12/2022

Internal Examiner



External Examiner



SATHYABAMA

INSTITUTE OF SCIENCE AND TECHNOLOGY
(DEEMED TO BE UNIVERSITY)

Accredited with "A" grade by NAAC I 12B Status by UGC I Approved by AICTE

Jeppiaar Nagar, Rajiv Gandhi Salai, Chennai – 600 119

www.sathyabama.ac.in

DECLARATION

I, **IJIN JOSE I J**, by declaring that the Training Report **JUNE 2022 to OCTOBER 2022** done by me under the guidance of **Ar.ANITA.P.S** is submitted in partial fulfillment of the requirements for the completion of a practical training session.

ANITA.P.S

Reg.No. CA/2006/38190

DATE : 13/12/2022

PLACE : CHENNAI

SIGNATURE OF CANDIDATE



SATHYABAMA

INSTITUTE OF SCIENCE AND TECHNOLOGY
(DEEMED TO BE UNIVERSITY)

Accredited "A" Grade by NAAC | 12B Status by UGC | Approved by AICTE

www.sathyabama.ac.in

Date: 13th May 2022

To whomsoever it may concern

As a part of the Academic requirement and the regulations of Sathyabama Institute of Science and Technology and the Council of Architecture, our student **IJIN JOSE. I. J (39210024)** is required to undergo professional training from the month of June 2022, for a minimum span of 90 working days in his VII semester. The training has to be done under a senior registered architect with a minimum of 5 years of professional experience.

The student will have to submit a documentation report (supported with copies of work done by him, duly attested by the architect) of all the drawings and site related activities undertaken under the supervision of Principal architect at the end of training period to the institution. It is requested that **IJIN JOSE. I. J (39210024)** may be given an opportunity to undergo training in your Architectural firm.

Kindly send an appointment letter to the undersigned stating that the student has been selected as a trainee in your esteemed office.

Thanking you

Dr. Devyani Gangopadhyay

Dean, School of Building and Environment



IJIN JOSE <ijinjoseij@gmail.com>

Confirmation of internship in IM Dzincentre LLP

IM Dzincentre <imdzincentreacct@gmail.com>

To: ijinjoseij@gmail.com

Cc: anitaimdzincentre <anitaimdzincentre@gmail.com>, IM DZINCENTRE <imdzincentre@gmail.com>

Dear Ijin ,

This mail is regarding confirmation of your internship in our firm **IM Dzincentre LLP**. Your joining can start from the date you mentioned earlier. Please send the following details as soon as possible.

Kindly send the details required for the internship.

1. Full name
2. College name and address
3. Residential address
4. Mobile no and mail ID
5. Start date of Internship and completion date (Period)
6. Bonafide certificate from your college with its seal & signature.

General Instructions:

1. **Office timings:** 9:00 am to 6:30pm (Monday-Saturday)
2. **Holidays** will be as per office calendar
3. **Dress code:** Formals on Monday and Tuesday and informals on the following days of the week
4. You are requested to carry your laptop for internship with **ZWCAD** & other necessary softwares installed except for **Autodesk softwares**.

The following are the Architects who will be guiding you during your term of internship

Gauarv S Sonawane - Managing Director

Anita PS - Principal Architect

Kumuda MP - Senior Landscape Architect

1. Vinod Kumar Sharma - Senior Interior Designer
2. Rufus A - Associate principal Architect
3. Anusha K A - Associate Architect
4. Divya Dass - Architect
5. Abisek.K.C - Interior designer
6. Digvijay - Architect
7. Mukesh - Architect
8. Fyas - Architect

Regards,

Triveni.C

IM DZINCENTRE LLP



IM DZINCENTRE
ARCHITECTURE | INTERIOR | LANDSCAPE

giving life to ideas!

JOINING LETTER

06.06.2022

This is to confirm that Mr. Ijin Jose I J, (Reg. 39210024) 7th semester student of "Sathyabama Institute of Science and Technology" Chennai, Tamil Nadu, has joined as a "Professional Trainee" at our firm **IM DzinCentre LLP** from 06 JUNE 2022 and he will continue his professional training period till the completion of 5 months.

Thank you,

Anita P S 
Principal Architect
IM DzinCentre LLP

IM DZINCENTRE LLP
ARCHITECTURE | INTERIOR | LANDSCAPE
No. 4M.413, 3rd Block, Kammanahalli Main Road,
Bangalore - 560043

COA # CA/2006/38190

www.imdzincentre.com

No. 4 M.413 3rd Block, Second floor Kammanahalli
Main Road Bangalore-560043
imdzincentre@gmail.com www.imdzincentre.com
GPG: 837 8254F 734958044



SATHYABAMA

INSTITUTE OF SCIENCE AND TECHNOLOGY
(DEEMED TO BE UNIVERSITY)

Accredited "A" Grade by NAAC | 12B Status by UGC | Approved by AICTE

www.sathyabama.ac.in

DEPARTMENT OF ARCHITECTURE

PROFESSIONAL PRACTICAL TRAINING REPORT 2022

(Continuous progress report of the trainee architect for the period of One month in the office to submitted to HOD by the Trainee in Charge of the Organization)

1. Name of the office / organization : IM DZIN CENTRE LLP
2. Address & Contact Number : 4M, 413, Kammanahalli Main Road, HRBR Layout
Kalyan Nagar, Bengaluru
3. Name of the student : IJIN JOSE. I-J.
4. Duration : From 06/06/2022 To 05/07/2022
5. Total No. of days : 26 (JUNE-JULY)

6. Evaluation of Performance criteria shall be on

* Note: Kindly grade the student as per his/her overall performance in the office during the assessment month which will be converted to the allotted 90 marks by the department.

Description of works	Excellent	Good	Fair	Poor	NA
Understanding of office culture	✓				
Participation in the office		✓			
Reading of drawings	✓				
Presentation Techniques	✓				
Model making works		✓			
Understanding of construction details		✓			
Drafting Skills (Manual / Computer)	✓				
Site Supervision / Discussion with clients		✓			
Adherence to Time schedule	✓				
Other computer skills	✓				
File and Office Maintenance		✓			
Coordination with other consultants		✓			
Overall Grading*	A				

(A - 9.0, B - 8.0, C - 7.0, D - 6.0, E - 5.0)



SATHYABAMA

INSTITUTE OF SCIENCE AND TECHNOLOGY
(DEEMED TO BE UNIVERSITY)

Accredited "A" Grade by NAAC | 12B Status by UGC | Approved by AICTE

www.sathyabama.ac.in

7. Any other Remarks :

8. Signature of the:
Head of the Office
/ Organization
(With Seal)





SATHYABAMA

INSTITUTE OF SCIENCE AND TECHNOLOGY

(DEEMED TO BE UNIVERSITY)

Accredited "A" Grade by NAAC | 12B Status by UGC | Approved by AICTE

www.sathyabama.ac.in

DEPARTMENT OF ARCHITECTURE

PROFESSIONAL PRACTICAL TRAINING REPORT 2022

(Continuous progress report of the trainee architect for the period of One month in the office to submitted to HOD by the Trainee in Charge of the Organization)

1. Name of the office / organization : IM DZIN CENTRE LLP
2. Address & Contact Number : 4M, 413, Kammanahalli; Main Road, HBR layout, Kalyan Nagar, Bengaluru.
3. Name of the student : ITIN JOSE. I.J
4. Duration : From 06/07/2022 To 05/08/2022
5. Total No. of days : 25 days.

6. Evaluation of Performance criteria shall be on

* Note: Kindly grade the student as per his/her overall performance in the office during the assessment month which will be converted to the allotted 90 marks by the department.

Description of works	Excellent	Good	Fair	Poor	NA
Understanding of office culture	✓				
Participation in the office	✓				
Reading of drawings	✓				
Presentation Techniques		✓			
Model making works		✓			
Understanding of construction details	✓				
Drafting Skills (Manual / Computer)		✓			
Site Supervision / Discussion with clients		✓			
Adherence to Time schedule	✓				
Other computer skills	✓				
File and Office Maintenance		✓			
Coordination with other consultants	✓				
Overall Grading*	A				

(A - 9.0, B - 8.0, C - 7.0, D - 6.0, E - 5.0)



SATHYABAMA

INSTITUTE OF SCIENCE AND TECHNOLOGY
(DEEMED TO BE UNIVERSITY)

Accredited "A" Grade by NAAC | 12B Status by UGC | Approved by AICTE

www.sathyabama.ac.in

7. Any other Remarks : - Nil -

8. Signature of the:
Head of the Office
/ Organization
(With Seal)

IM DZINCENTRE LLP

ARCHITECTURE | INTERIOR | LANDSCAPE

No. 4M.413, 3rd Block, Kammanahalli Main Road,
Bangalore - 560043



SATHYABAMA

INSTITUTE OF SCIENCE AND TECHNOLOGY
(DEEMED TO BE UNIVERSITY)

Accredited "A" Grade by NAAC | 12B Status by UGC | Approved by AICTE

www.sathyabama.ac.in

DEPARTMENT OF ARCHITECTURE

PROFESSIONAL PRACTICAL TRAINING REPORT 2022

(Continuous progress report of the trainee architect for the period of One month in the office to submitted to HOD by the Trainee in Charge of the Organization)

1. Name of the office / organization : IM DZIN CENTER LLP
2. Address & Contact Number : 4M, 413, Kammanahalli Main Road, HRBE layout
3rd block, Katyan Nagar, Bengaluru, 560043.
Ph. No: 8088661578
3. Name of the student : JIN JOSE. I. J.
4. Duration : From 06/08/2022 To 05/09/2022
5. Total No. of days : 26 days.

6. Evaluation of Performance criteria shall be on

* Note: Kindly grade the student as per his/her overall performance in the office during the assessment month which will be converted to the allotted 90 marks by the department.

Description of works	Excellent	Good	Fair	Poor	NA
Understanding of office culture	✓				
Participation in the office		✓			
Reading of drawings		✓			
Presentation Techniques	✓				
Model making works	✓				
Understanding of construction details		✓			
Drafting Skills (Manual / Computer)	✓				
Site Supervision / Discussion with clients		✓			
Adherence to Time schedule		✓			
Other computer skills	✓				
File and Office Maintenance	✓				
Coordination with other consultants		✓			
Overall Grading*	A				

(A - 9.0, B - 8.0, C - 7.0, D - 6.0, E - 5.0)



SATHYABAMA

INSTITUTE OF SCIENCE AND TECHNOLOGY
(DEEMED TO BE UNIVERSITY)

Accredited "A" Grade by NAAC | 12B Status by UGC | Approved by AICTE

www.sathyabama.ac.in


7. Any other Remarks :

8. Signature of the:
Head of the Office
/ Organization
(With Seal)

IM DZINCENTRE LLP

ARCHITECTURE | INTERIOR | LANDSCAPE

No. 4M.413, 3rd Block, Kammanahalli Main Road,
Bangalore - 560043

 
06/09/22.



SATHYABAMA

INSTITUTE OF SCIENCE AND TECHNOLOGY
(DEEMED TO BE UNIVERSITY)

Accredited with “A” grade by NAAC | 12B Status by UGC | Approved by AICTE

Jeppiaar Nagar, Rajiv Gandhi Salai, Chennai – 600 119

www.sathyabama.ac.in

SCHOOL OF BUILDING AND ENVIRONMENT
DEPARTMENT OF ARCHITECTURE
PRACTICAL TRAINING PORTFOLIO (SAR4063)
DEC 2022

Name of the Student	: IJIN JOSE I J	Batch	: 2019 - 2024
Reg No.	: 39210024	Semester	: VII

ABOUT THE FIRM

NAME: IM DZIN CENTRE LLP

LOCATION: Kalyan nager, Bangalore

YEARS IN SERVICE: 15

COMPLETED PROJECTS: 730

NO OF EMPLOYEES: 19

FOUNDER/MANAGING DIRECTOR: MR. Gaurav Sonawane

Gaurav Sonawane did his education from CANS college of Architecture, Nasik. He began his professional career with SVS Consultants in Bangalore, where he gained exposure to projects in various scale.

PRINCIPLE ARCHITECT: MRS. Anita P. S

Anita P.S graduated from MS Ramaiah institute of Technology, Bangalore in 2002 with a 4th Rank in Architecture. A period of constant exploration followed as she worked with architects in Bangalore such as Muralidhar Rao at first and then Brackbury Dicker Group in Melbourne, Australia. She has been honoured with M.S Ramaiah Founder's award for Excellence in Architecture Studies. In 2018 she has cleared her IGBC – AP certification from Indian Green Building Council and is a member of IGBC AP family.

LANDSCAPE ARCHITECT: MRS. Kumuda MP

A versatile, high-energy professional with the distinction of executing prestigious projects of large magnitude within strict time schedules, cost & quality. After completing the Graduate Degree in Architecture in 2002, Kumuda started working as Landscape Architect with Dhruva Associates. Post this she has been in the role of Senior Landscape Architect with Site Concepts International, Bangalore. This was followed by VIA+ Signature Pvt Ltd (Peridian India Pvt Ltd), CPG Consultant Singapore.



PROJECTS:

- 01 **RESIDENCE**
FOR MR.RAJU
- 02 **COMMERCIAL APARTMENT**
FOR AKRUTHI DEVELOPERS
- 03 **APARTMENT**
FOR MR.VENKADESH
- 04 **RESIDENCE**
FOR MR.ANSHUMAN
- 05 **FARMHOUSE**
FOR MR.KIRAN
- 06 **RESIDENCE**
FOR MR. ARJUN
- 07 **RESIDENCE**
FOR MRS.MEGHNA
- 08 **CLUB HOUSE**
FOR AKRUTHI DEVELOPERS
- 09 **RESIDENCE**
FOR MR.RAMESH

RESIDENCE FOR MR.RAJU

LOCATION: shanjay nager ,Banglore
13°02'21.4"N 77°34'30.2"E

SITE AREA: 1368.609 sq ft

GROUND FLOOR AREA: 581.180 sq ft


FIRST FLOOR AREA: 1213.692 sq ft

SECOND FLOOR AREA: 1187.250 sq ft

THIRD FLOOR AREA: 1187.373 sq ft

TERRACE FLOOR AREA: 823.000 sq ft

WORK BY ME IN
THIS PROJECT: ELEVATION DETAIL
TOILET TILE LAYOUT
PLUMBING LAYOUT

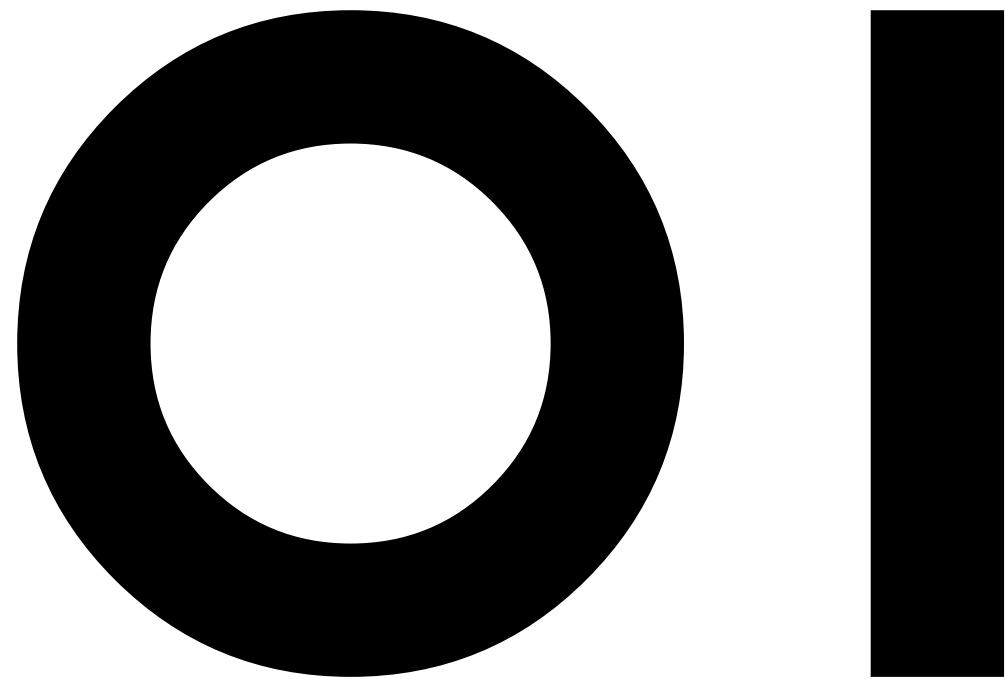




PROJECT:
RESIDENCE FOR
MR RAJU
@ SANJAYNAGAR

ISSUE PURPOSE:

SCHEME

APPROVAL

CONSTRUCTION

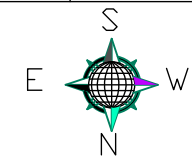

PROJECT NO: 22_005

DRG NO: A3_03

DATE: 13.06.22

SCALE: 1"=5'

DRAWN BY: IJIN

CHECKED BY: ANITA

TITLE :
NORTH ELEVATION

NOTES :

- ALL DIMENSIONS ARE IN FEET AND INCHES.
- THIS DRAWING IS TO BE READ AND NOT SCALED.


GENERAL NOTES :

1. ALL THE DETAILS HAS TO BE DONE AS PER GIVEN DRAWING.
2. ALL DIMENSIONS SHALL BE VERIFIED ON SITE PRIOR TO START OF WORK.
3. THE CONTRACTOR MUST CHECK ALL DIMENSIONS AND DETAILS AND BE RESPONSIBLE FOR THE SAME. ANY DISCREPANCY SHALL BE BROUGHT TO THE NOTICE OF THE ARCHITECT.
4. DRAWING APPROVAL IS FOR THE CONFIRMITY WITH OUTLINE DESIGN INTENT AND DOES NOT RELIEVE THE CONTRACTOR/SUBCONTRACTOR FROM FULL RESPONSIBILITY FOR THE ACCURACY, INTEGRATION AND FITNESS FOR PURPOSE OF DESIGN.
5. THIS DRAWING IS A COPYRIGHT AND PROPERTY OF IM DZINCENTRE LLP & IS NOT TO BE PRODUCED, COPIED, HANDED OVER TO THIRD PARTY OR USED FOR ANY OTHER PURPOSE OTHER THAN FOR WHICH IT IS INTENDED WITHOUT THE WRITTEN CONCERN. ANY MISUSE OF THE SAME IS LEGAL FOR ACTION AS PER THE ARCHITECTS ACT 1972.

REVISION	DATE	NOTE
REV01		
REV02		
REV03		
REV04		
REV05		



No-4, M-413, 3rd Block,
Kammanahalli Main Road,
Bangalore-560043
Tel : 9844098380,
08043770058
Email : imdzincentre@gmail.com

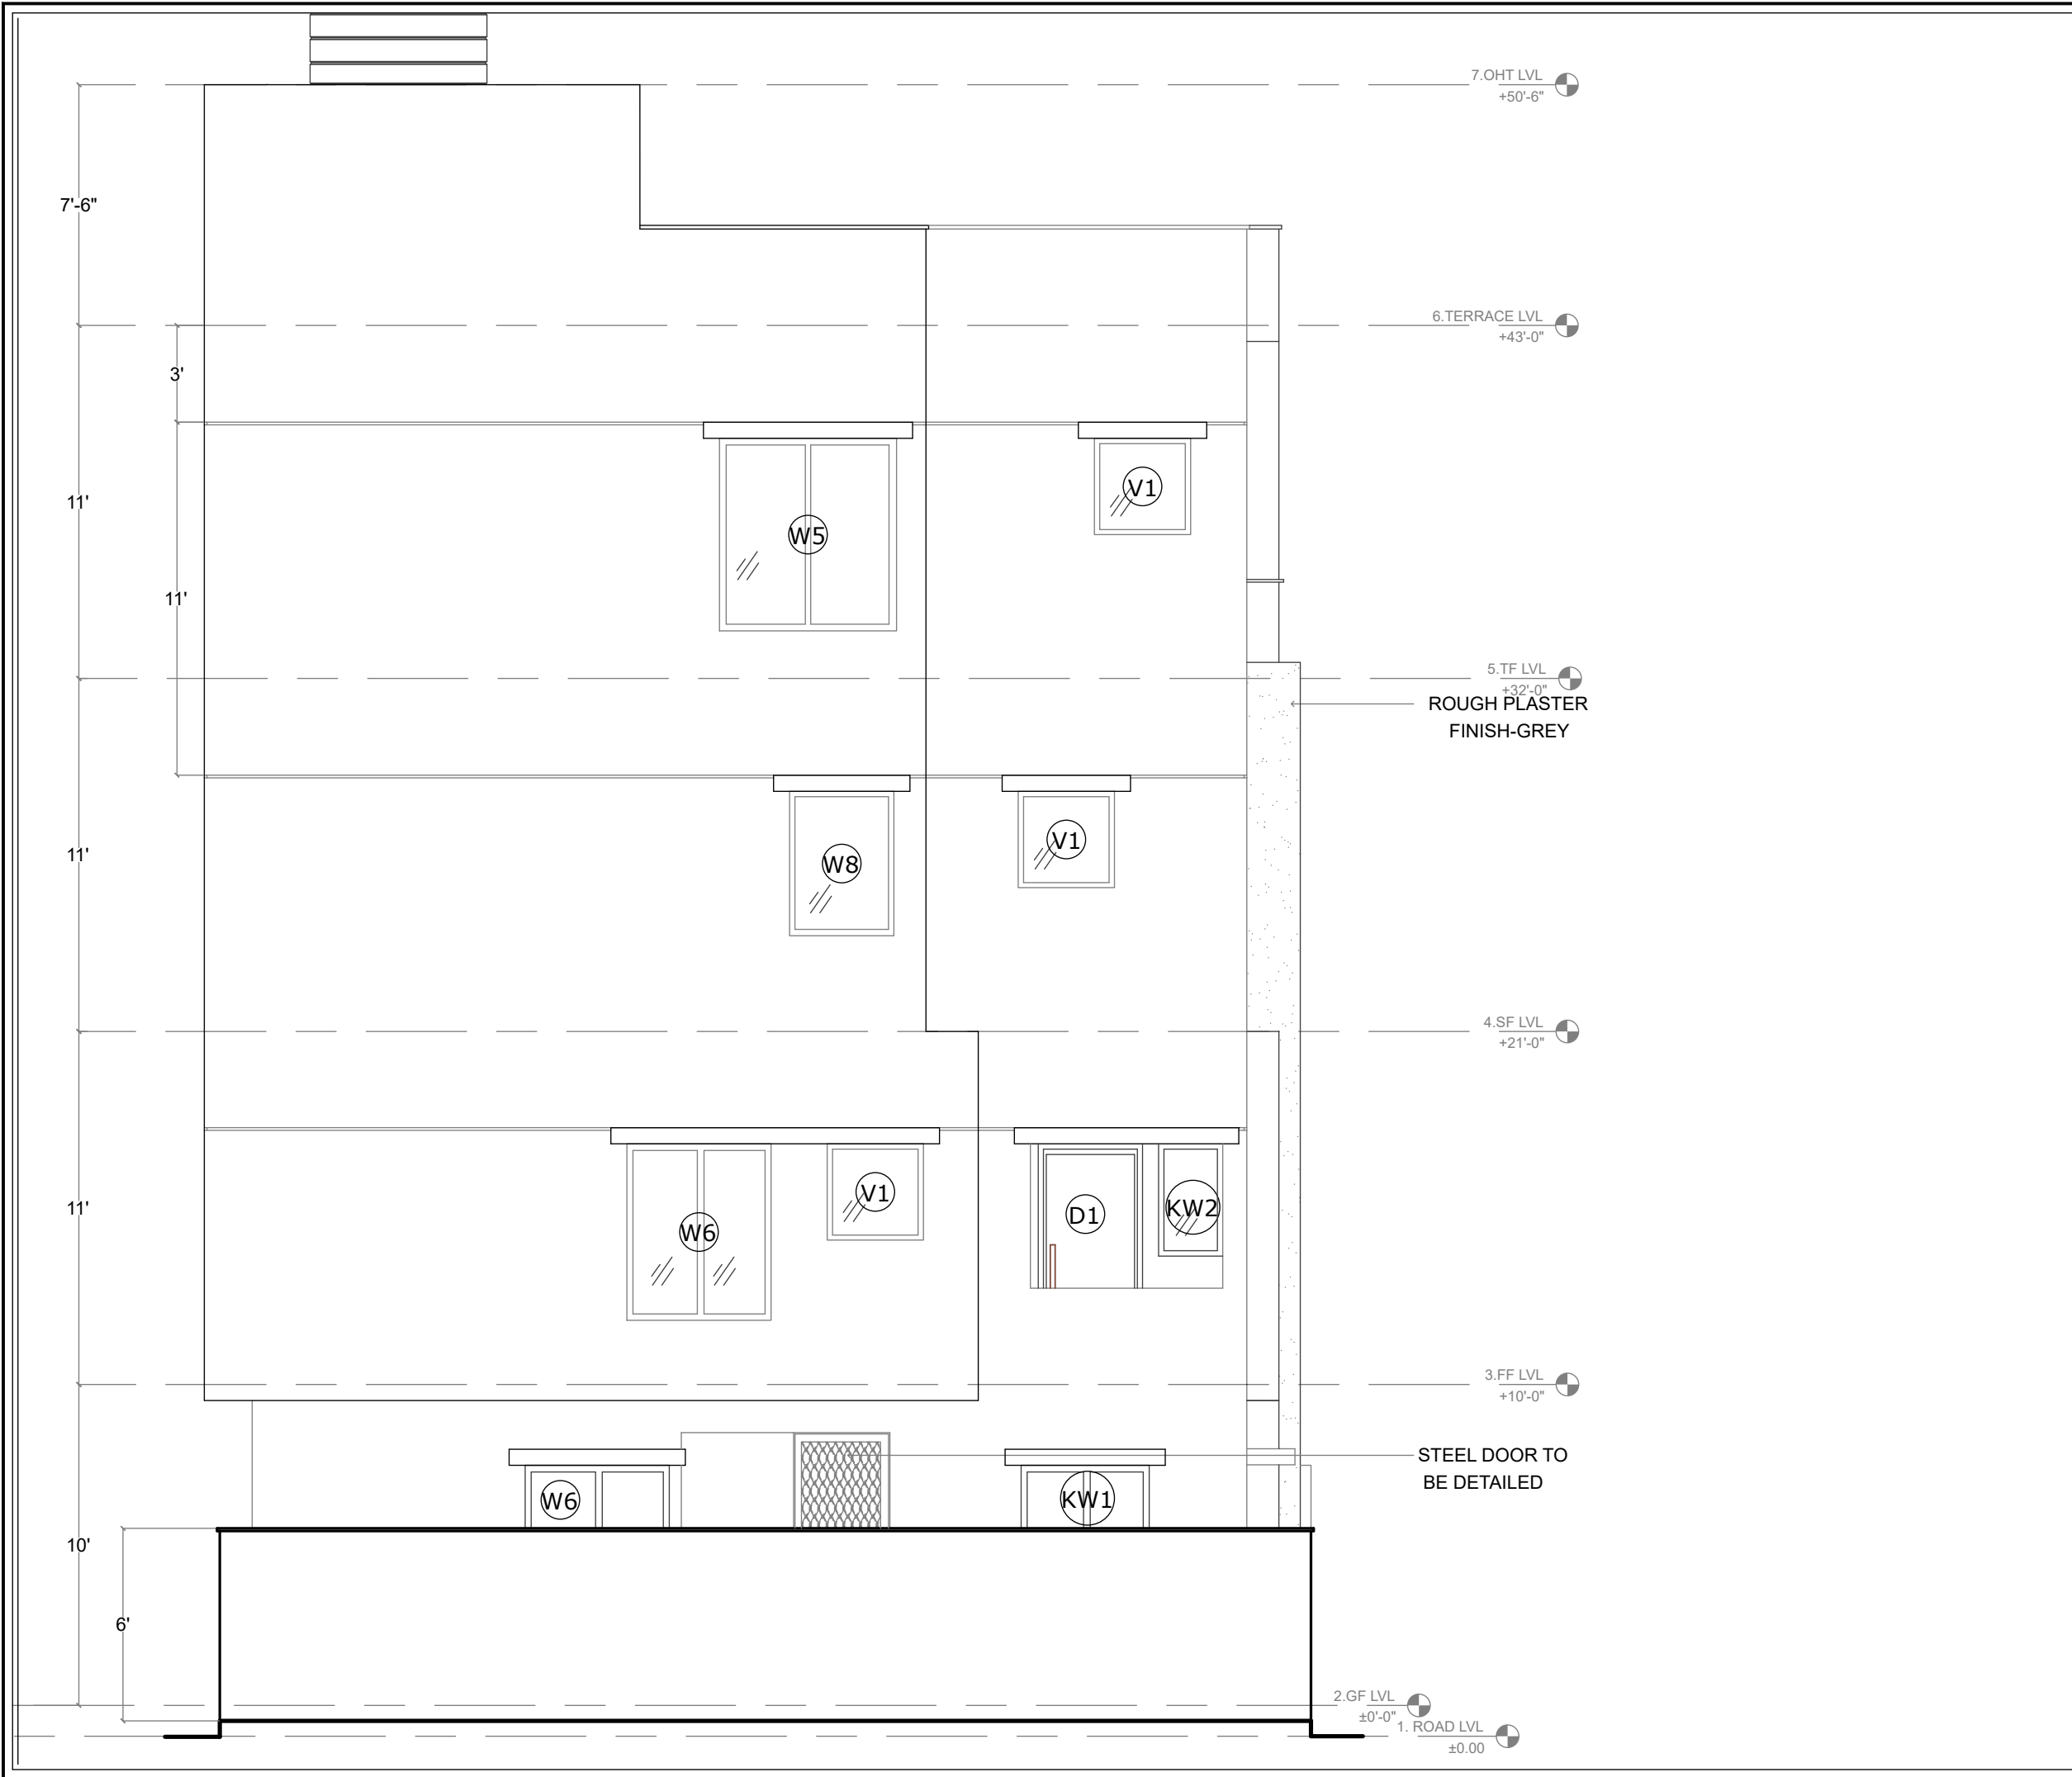

PROJECT :

RESIDENCE FOR
MR RAJU
@ SANJAYNAGAR

ISSUE PURPOSE:

SCHEME

APPROVAL

CONSTRUCTION

N

W

E

S

PROJECT NO:

22_005

DRG NO:

A3_05

DATE:

13.06.22

SCALE:

1''=5'

DRAWN BY:

IJIN

CHECKED BY:

ANITA

TITLE :

SOUTH ELEVATION

NOTES :

- ALL DIMENSIONS ARE IN FEET AND INCHES.
- THIS DRAWING IS TO BE READ AND NOT SCALED.


GENERAL NOTES :

1. ALL THE DETAILS HAS TO BE DONE AS PER GIVEN DRAWING.
2. ALL DIMENSIONS SHALL BE VERIFIED ON SITE PRIOR TO START OF WORK.
3. THE CONTRACTOR MUST CHECK ALL DIMENSIONS AND DETAILS AND BE RESPONSIBLE FOR THE SAME. ANY DISCREPANCY SHALL BE BROUGHT TO THE NOTICE OF THE ARCHITECT.
4. DRAWING APPROVAL IS FOR THE CONFIRMITY WITH OUTLINE DESIGN INTENT AND DOES NOT RELIEVE THE CONTRACTOR/SUBCONTRACTOR FROM FULL RESPONSIBILITY FOR THE ACCURACY, INTEGRATION AND FITNESS FOR PURPOSE OF DESIGN.
5. THIS DRAWING IS A COPYRIGHT AND PROPERTY OF IM DZINCENTRE LLP & IS NOT TO BE PRODUCED, COPIED, HANDED OVER TO THIRD PARTY OR USED FOR ANY OTHER PURPOSE OTHER THAN FOR WHICH IT IS INTENDED WITHOUT THE WRITTEN CONCERN. ANY MISUSE OF THE SAME IS LEGAL FOR ACTION AS PER THE ARCHITECTS ACT 1972.

REVISION	DATE	NOTE
REV01		
REV02		
REV03		
REV04		
REV05		

IM DzinCentre
Architecture | Interior
| Landscape
giving life to ideas

No-4, M-413, 3rd Block,
Kammanahalli Main Road,
Bangalore-560043
Tel : 9844098380,
08043770058
Email : imdzincentre@gmail.com

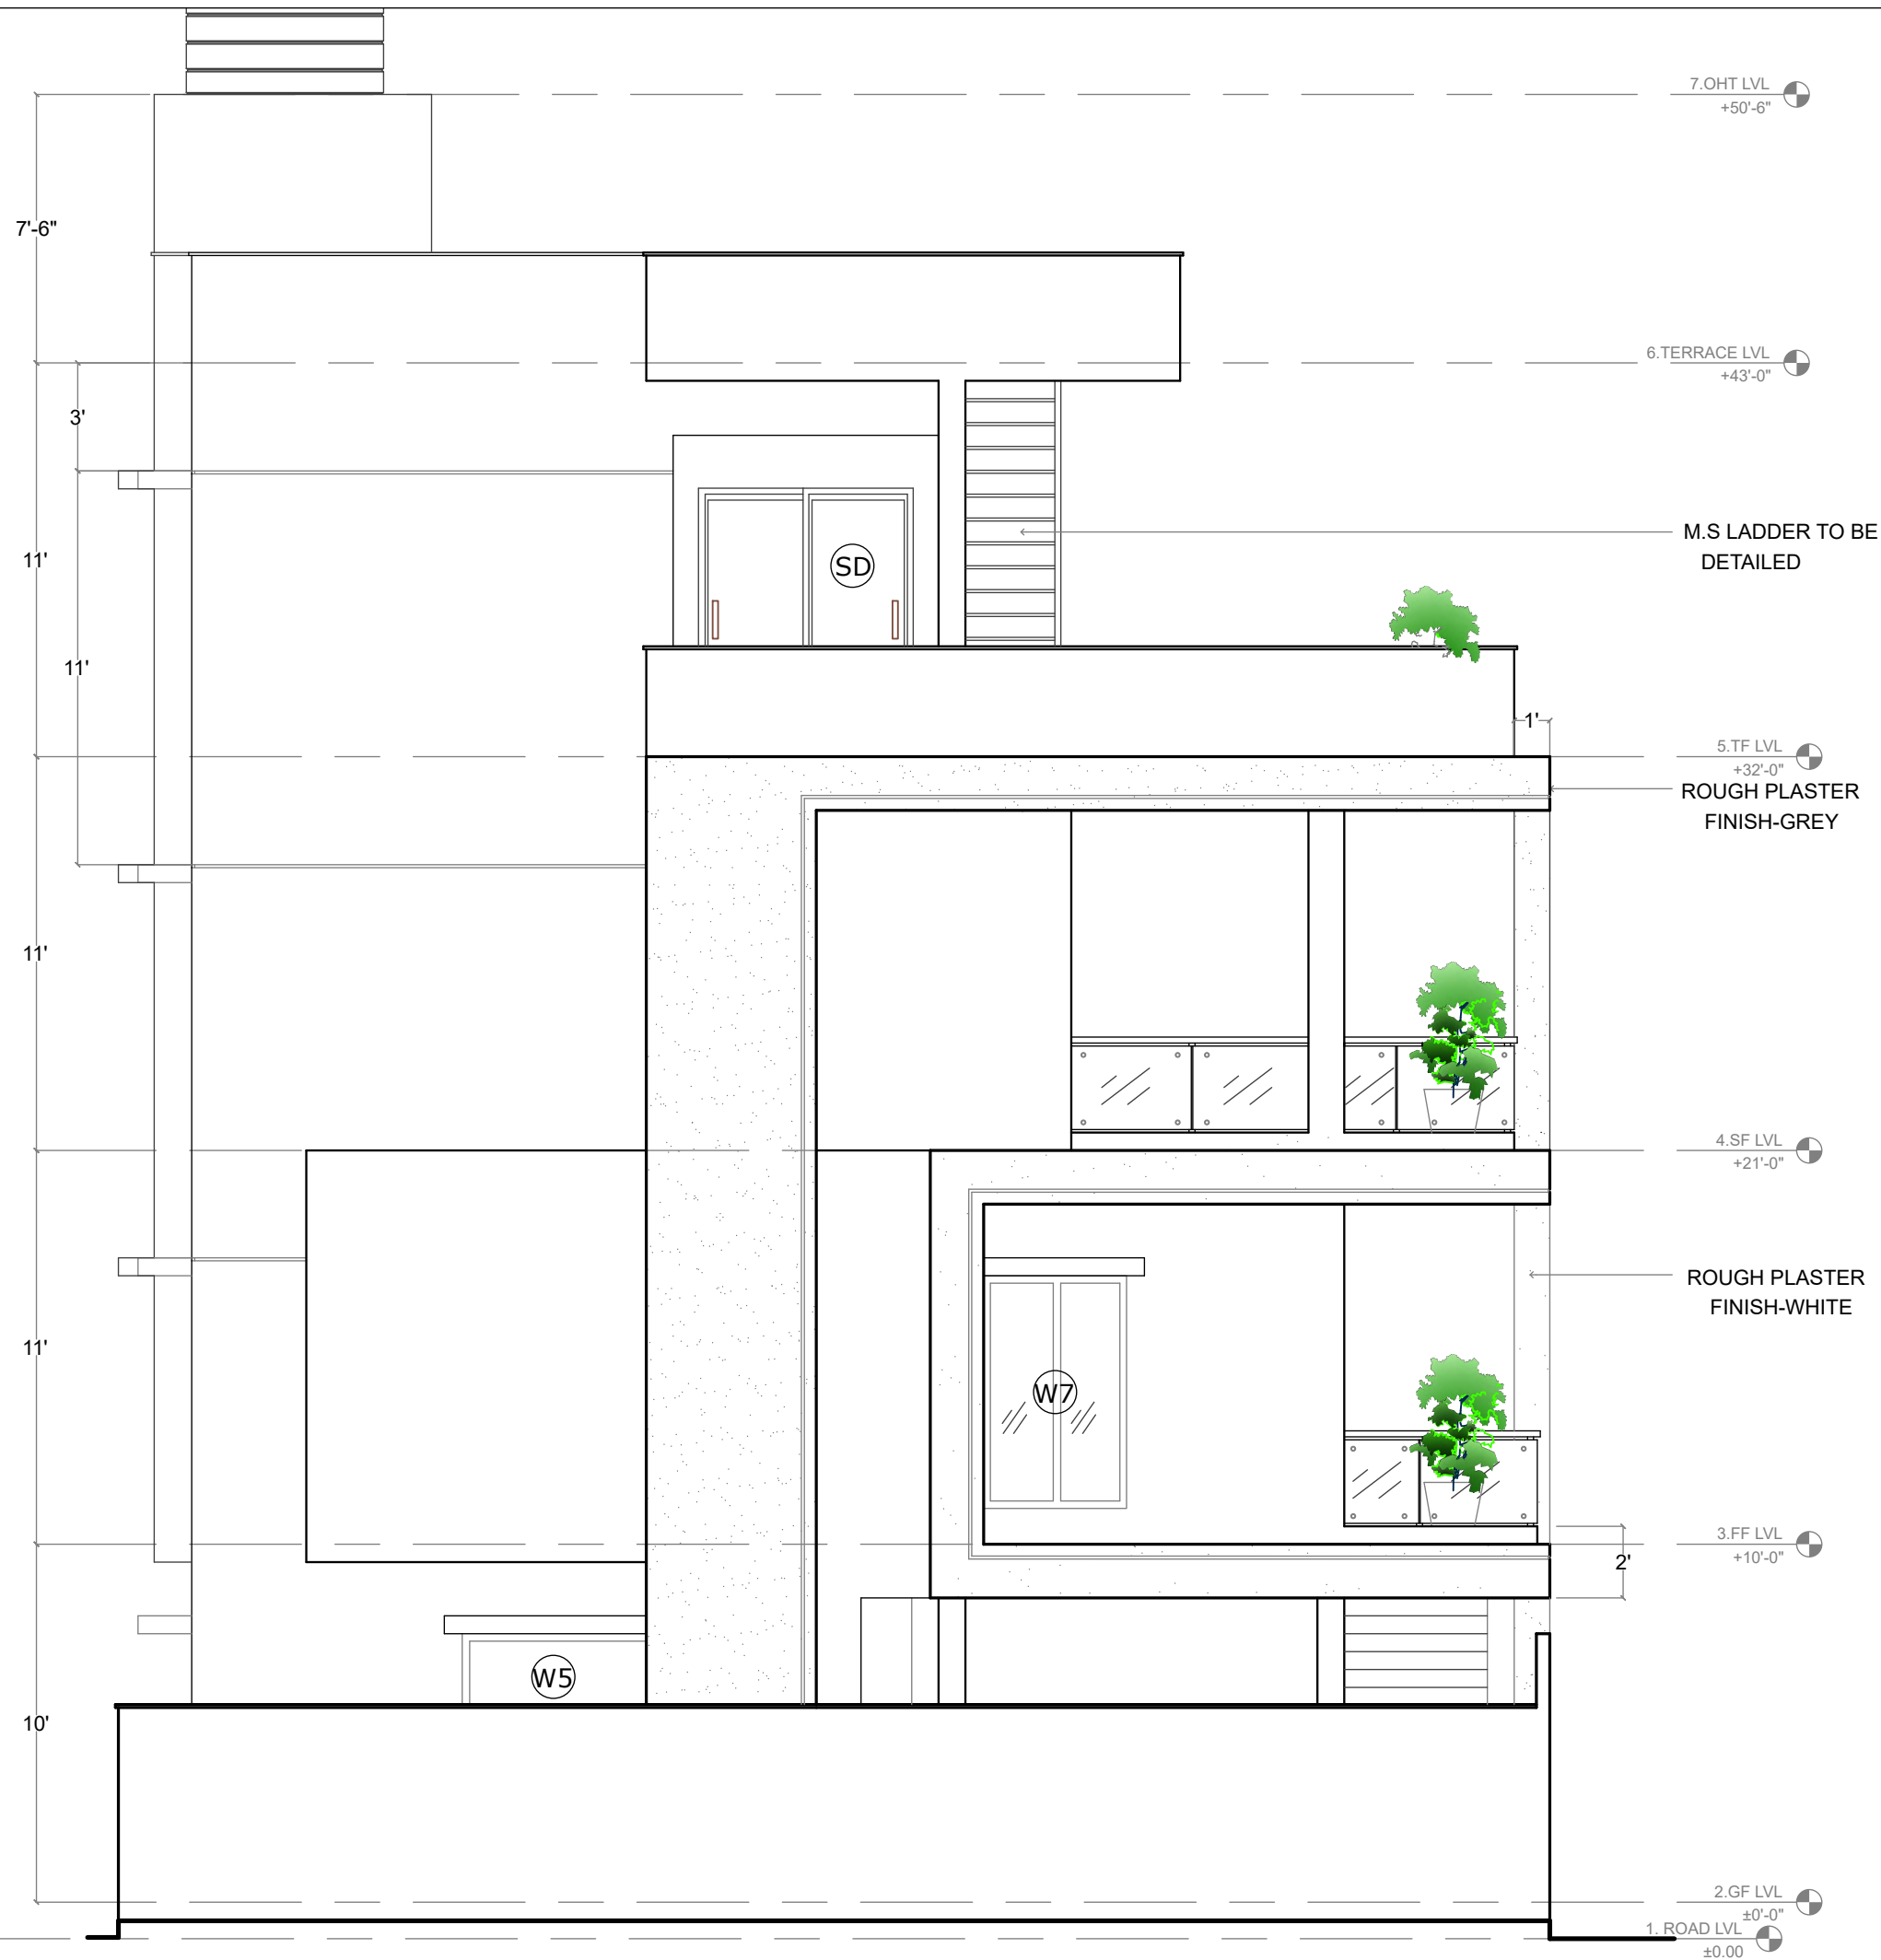

PROJECT :

RESIDENCE FOR
MR RAJU
@ SANJAYNAGAR

ISSUE PURPOSE:

SCHEME

APPROVAL

CONSTRUCTION

S

W

N

E

PROJECT NO:

22_005

DRG NO:

A3_04

DATE:

13.06.22

SCALE:

1''=5'

DRAWN BY:

IJIN

CHECKED BY:

ANITA

TITLE :

EAST ELEVATION

NOTES :

- ALL DIMENSIONS ARE IN FEET AND INCHES.
- THIS DRAWING IS TO BE READ AND NOT SCALED.


GENERAL NOTES :

1. ALL THE DETAILS HAS TO BE DONE AS PER GIVEN DRAWING.
2. ALL DIMENSIONS SHALL BE VERIFIED ON SITE PRIOR TO START OF WORK.
3. THE CONTRACTOR MUST CHECK ALL DIMENSIONS AND DETAILS AND BE RESPONSIBLE FOR THE SAME. ANY DISCREPANCY SHALL BE BROUGHT TO THE NOTICE OF THE ARCHITECT.
4. DRAWING APPROVAL IS FOR THE CONFIRMITY WITH OUTLINE DESIGN INTENT AND DOES NOT RELIEVE THE CONTRACTOR/SUBCONTRACTOR FROM FULL RESPONSIBILITY FOR THE ACCURACY, INTEGRATION AND FITNESS FOR PURPOSE OF DESIGN.
5. THIS DRAWING IS A COPYRIGHT AND PROPERTY OF IM DZINCENTRE LLP & IS NOT TO BE PRODUCED, COPIED, HANDED OVER TO THIRD PARTY OR USED FOR ANY OTHER PURPOSE OTHER THAN FOR WHICH IT IS INTENDED WITHOUT THE WRITTEN CONCERN. ANY MISUSE OF THE SAME IS LEGAL FOR ACTION AS PER THE ARCHITECTS ACT 1972.

REVISION	DATE	NOTE
REV01		
REV02		
REV03		
REV04		
REV05		

IM DzinCentre
Architecture | Interior
| Landscape
giving life to ideas

No-4, M-413, 3rd Block,
Kammanahalli Main Road,
Bangalore-560043
Tel : 9844098380,
08043770058
Email : imdzincentre@gmail.com

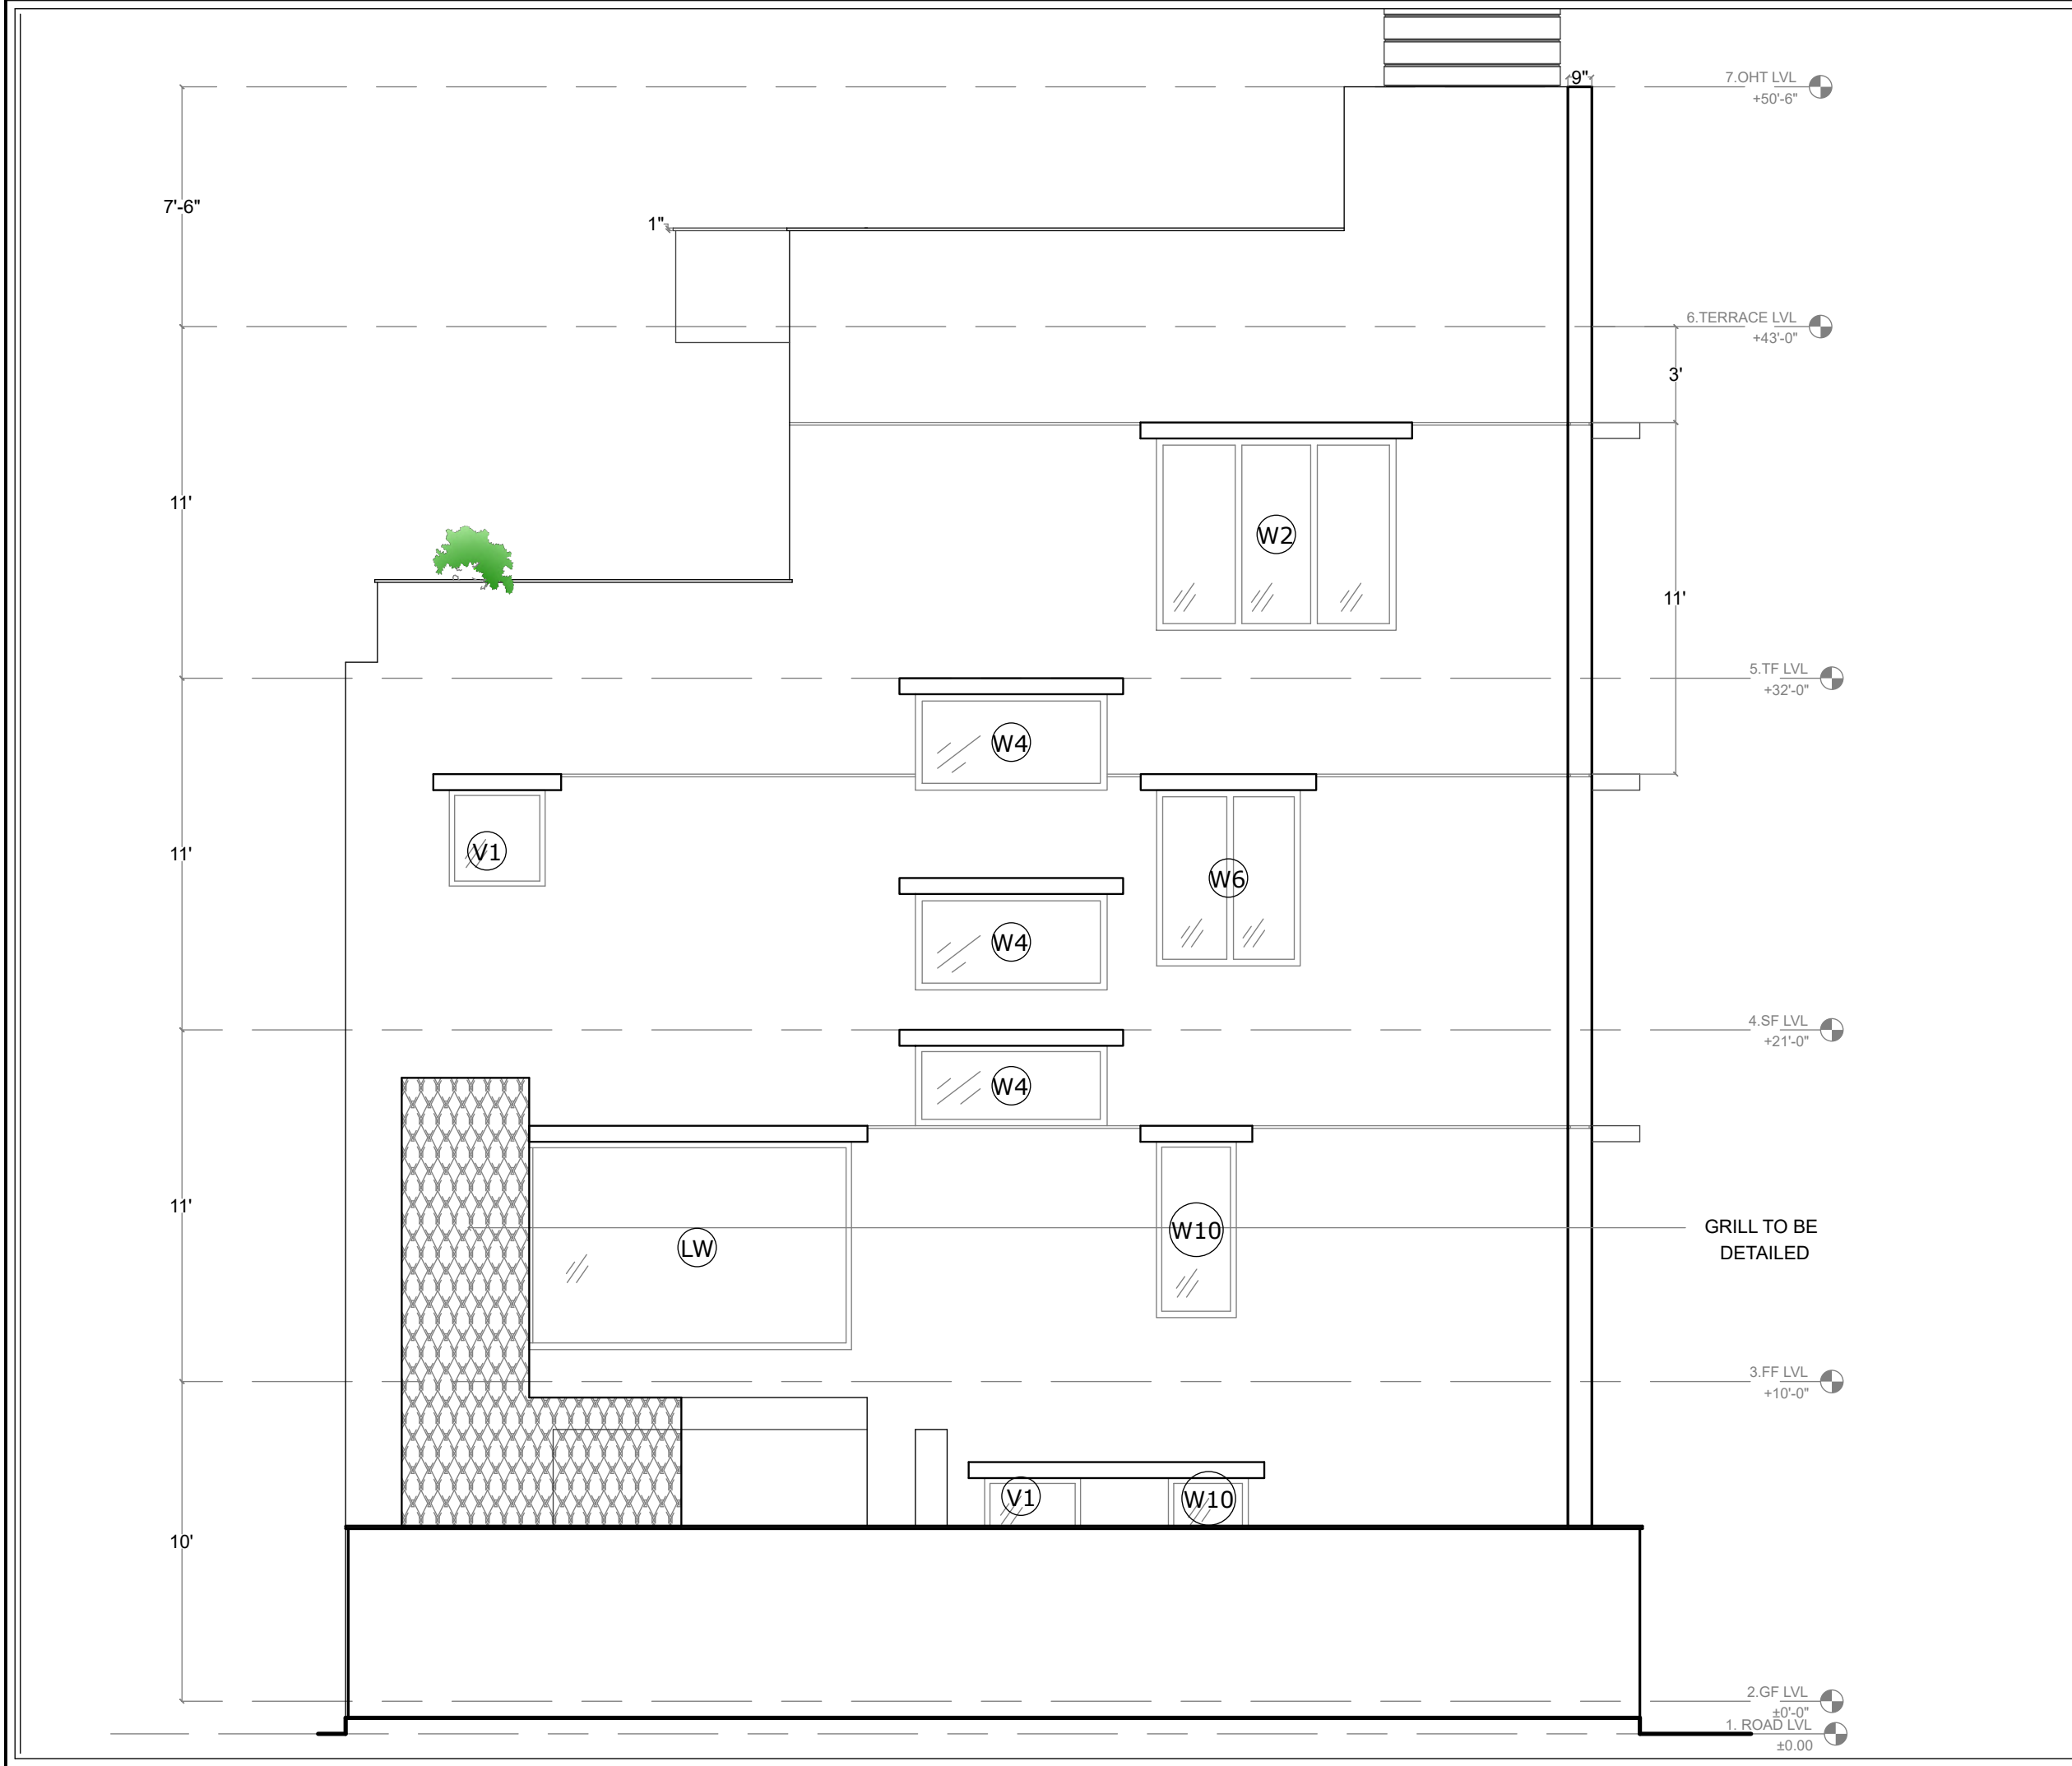

PROJECT :

RESIDENCE FOR
MR RAJU
@ SANJAYNAGAR

ISSUE PURPOSE:

SCHEME

APPROVAL

CONSTRUCTION

N

E

S

W

PROJECT NO:

22_005

DRG NO:

A3_06

DATE:

13.06.22

SCALE:

1''=5'

DRAWN BY:

IJIN

CHECKED BY:

ANITA

TITLE :

WEST ELEVATION

NOTES :

- ALL DIMENSIONS ARE IN FEET AND INCHES.
- THIS DRAWING IS TO BE READ AND NOT SCALED.

GENERAL NOTES :

1. ALL THE DETAILS HAS TO BE DONE AS PER GIVEN DRAWING.
2. ALL DIMENSIONS SHALL BE VERIFIED ON SITE PRIOR TO START OF WORK.
3. THE CONTRACTOR MUST CHECK ALL DIMENSIONS AND DETAILS AND BE RESPONSIBLE FOR THE SAME. ANY DISCREPANCY SHALL BE BROUGHT TO THE NOTICE OF THE ARCHITECT.
4. DRAWING APPROVAL IS FOR THE CONFIRMITY WITH OUTLINE DESIGN INTENT AND DOES NOT RELIEVE THE CONTRACTOR/SUBCONTRACTOR FROM FULL RESPONSIBILITY FOR THE ACCURACY, INTEGRATION AND FITNESS FOR PURPOSE OF DESIGN.
5. THIS DRAWING IS A COPYRIGHT AND PROPERTY OF IM DZINCENTRE LLP & IS NOT TO BE PRODUCED, COPIED, HANDED OVER TO THIRD PARTY OR USED FOR ANY OTHER PURPOSE OTHER THAN FOR WHICH IT IS INTENDED WITHOUT THE WRITTEN CONCERN. ANY MISUSE OF THE SAME IS LEGAL FOR ACTION AS PER THE ARCHITECTS ACT 1972.

REVISION	DATE	NOTE
REV01		
REV02		
REV03		
REV04		
REV05		

IM DzinCentre
Architecture | Interior
| Landscape
giving life to ideas

No-4, M-413, 3rd Block,
Kammanahalli Main Road,
Bangalore-560043
Tel : 9844098380,
08043770058
Email : imdzincentre@gmail.com


PROJECT :
RESIDENCE FOR
MR RAJU
@ SANJAYNAGAR

ISSUE PURPOSE:

SCHEME

APPROVAL

CONSTRUCTION

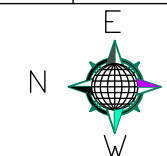

<u>PROJECT NO:</u>	22_005
--------------------	--------

DRG NO:	A3 07
---------	-------

<u>DATE:</u>	13.06.22
--------------	----------

SCALE: 1"=5'

DRAWN BY: IJIN

<u>CHECKED BY:</u>	ANITA
--------------------	-------

TITLE : ELEVATION

NOTES :

- ALL DIMENSIONS ARE IN FEET AND INCHES.
- THIS DRAWING IS TO BE READ AND NOT SCALED.

GENERAL NOTES :

1. ALL THE DETAILS HAS TO BE DONE AS PER GIVEN DRAWING
2. ALL DIMENSIONS SHALL BE VERIFIED ON SITE PRIOR TO START OF WORK
3. THE CONTRACTOR MUST CHECK ALL DIMENSIONS AND DETAILS AND BE RESPONSIBLE FOR THE SAME, ANY DISCREPANCY SHALL BE BROUGHT TO THE NOTICE OF THE ARCHITECT.
4. DRAWING APPROVAL IS FOR THE CONFORMITY WITH OUTLINE DESIGN INTENT AND DOES NOT RELIEVE THE CONTRACTOR/SUBCONTRACTOR FROM FULL RESPONSIBILITY FOR THE ACCURACY, INTEGRATION AND FIT OF THE WORK FOR PURPOSES OF CONSTRUCTION.
5. THIS DRAWING IS A COPYRIGHT AND PROPERTY OF IM DINCENTER LLP & IS NOT TO BE PRODUCED, COPIED, HANDED OVER TO THIRD PARTY OR USED FOR ANY OTHER PURPOSE OTHER THAN FOR WHICH IT IS INTENDED WITHOUT THE WRITTEN CONCERN, ANY MISUSE OF THIS IS LEGAL GROUNDS FOR ACTION AS PER THE ARTIST'S ACT, 1972.


REVISION	DATE	NOTE
REV01		
REV02		
REV03		
REV04		
REV05		




IM DzinCentre
Architecture | Interior
| Landscape
giving life to ideas

No-4, M-413, 3rd Block,
Kammanahalli Main Road,
Bangalore-560043
Tel : 9844098380,
08043770058
Email : imdzincentre@gmail.com


GROUND FLOOR-TOILET

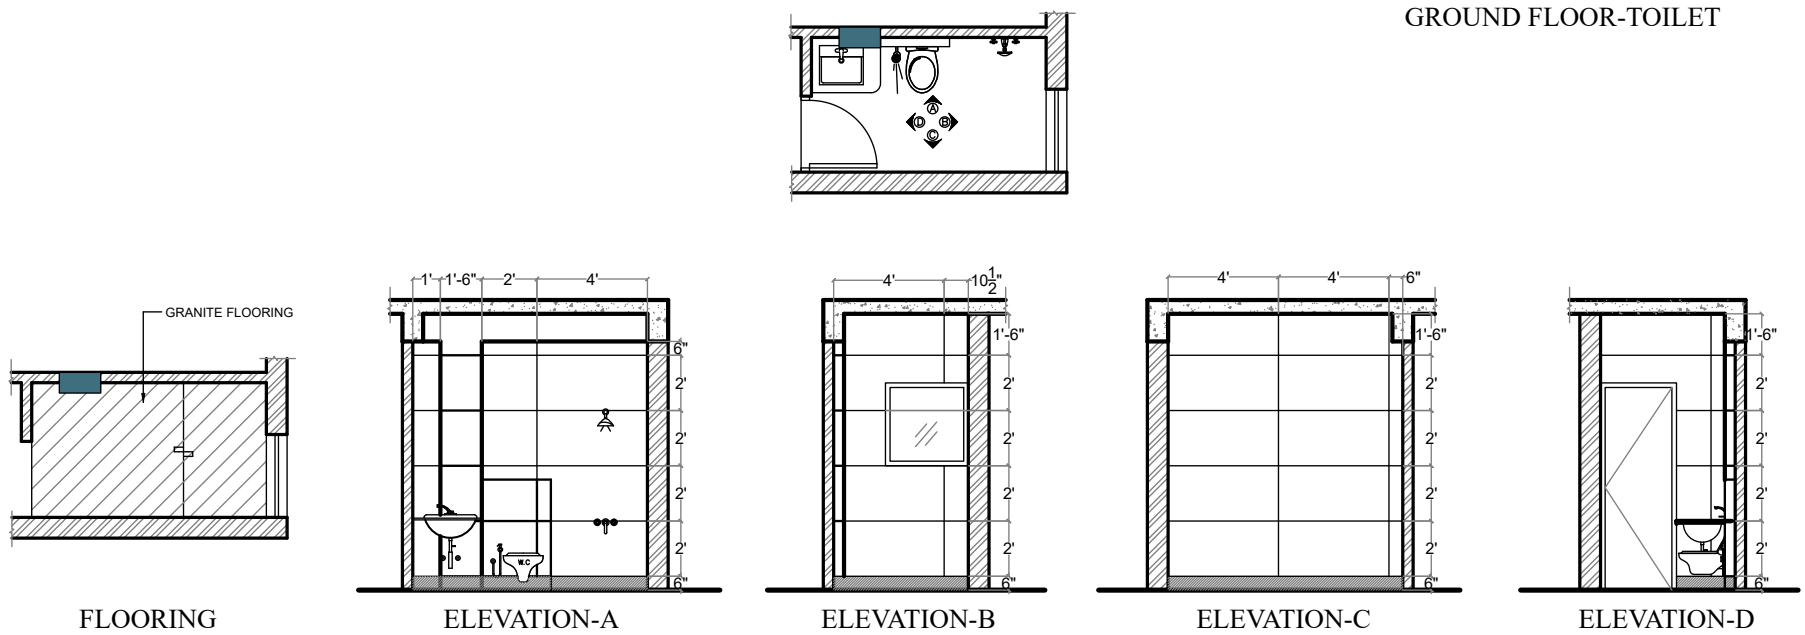

FIRST FLOOR-TOILET

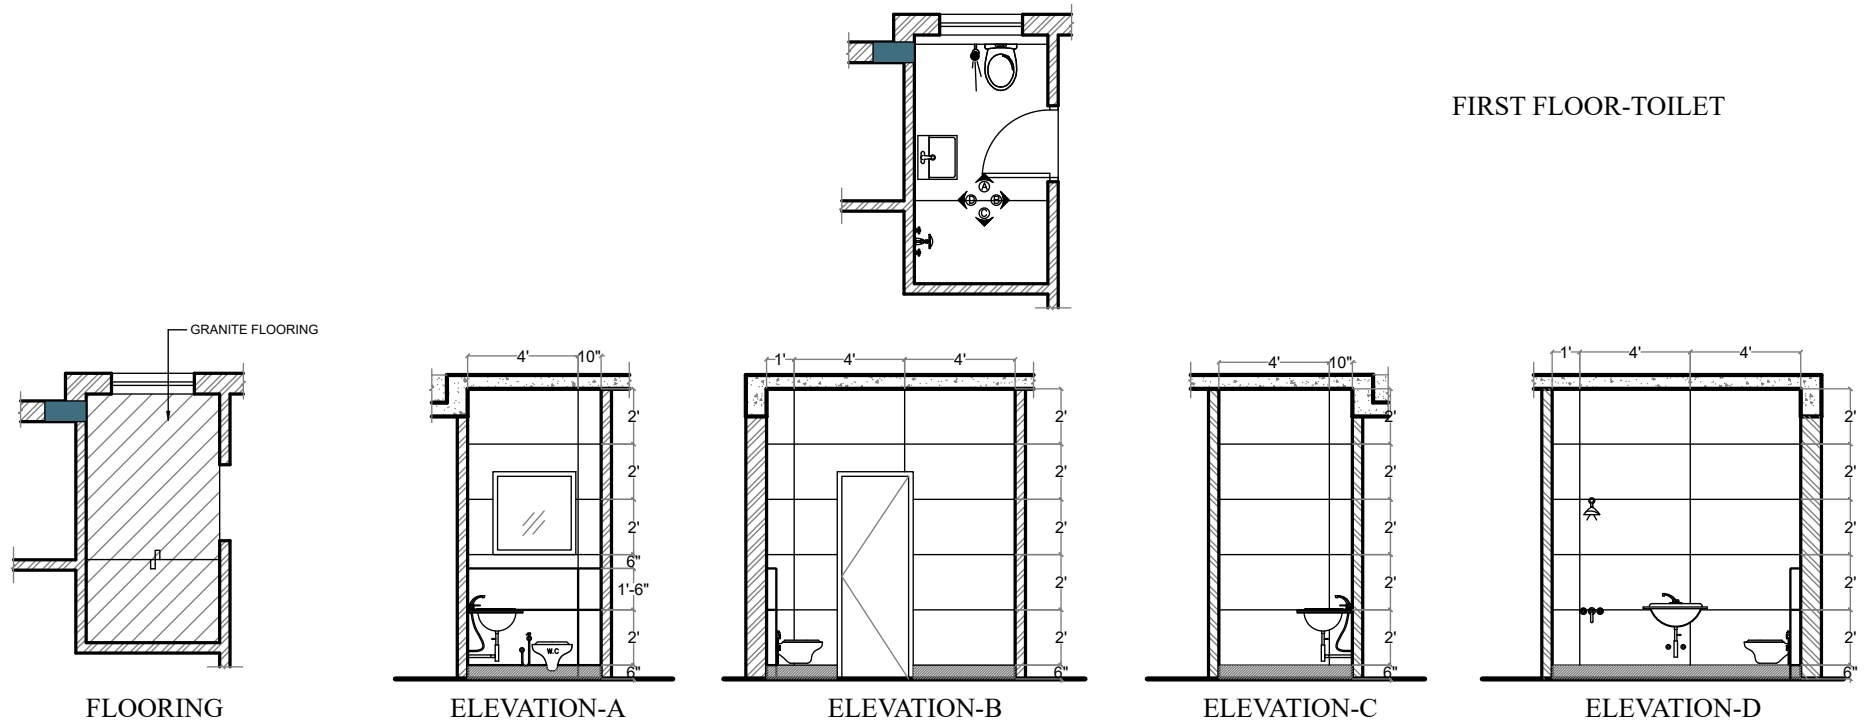

SECOND FLOOR-TOILET_2

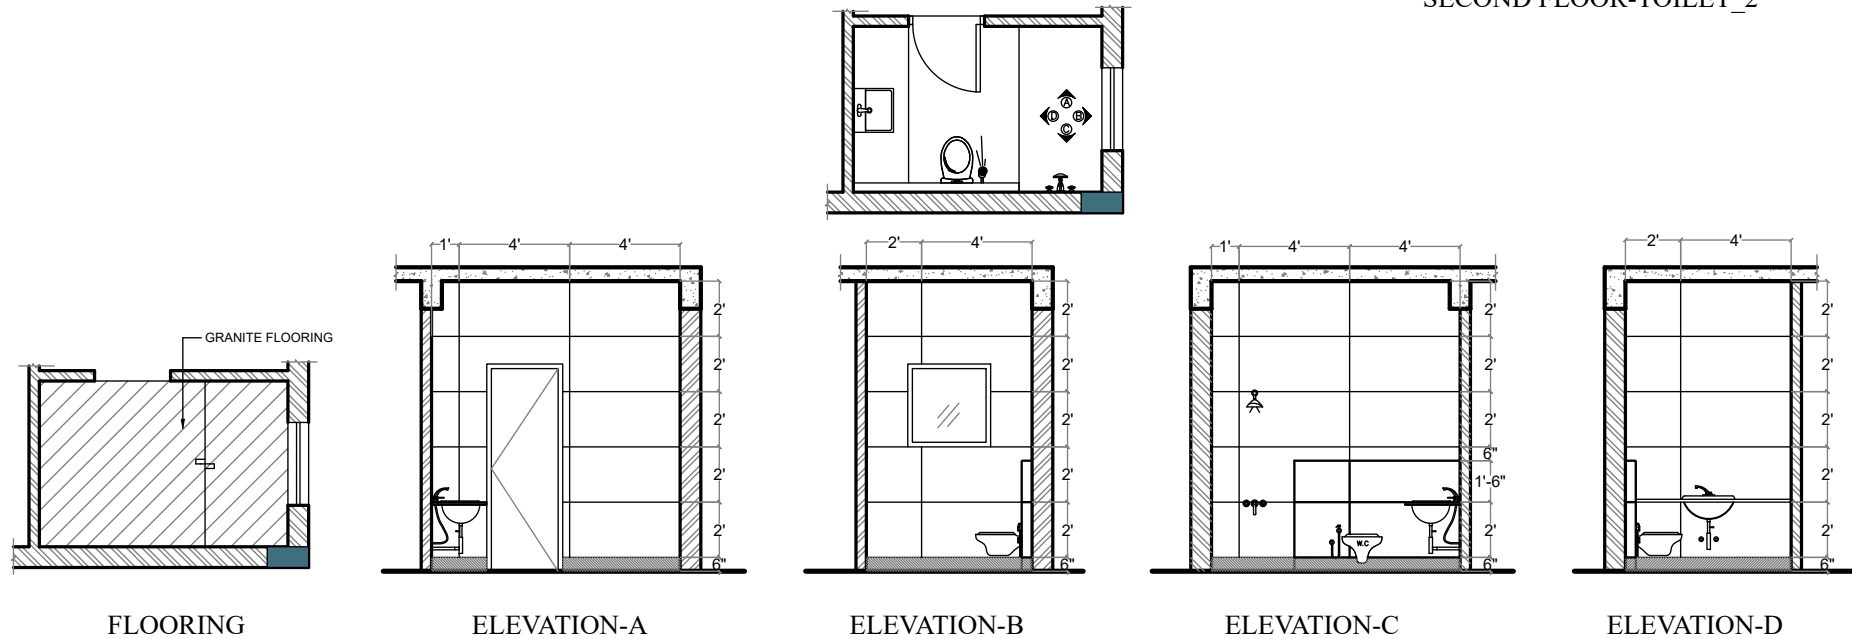

PROJECT:
RESIDENCE FOR
MR RAJU
@ SANJAYNAGAR

ISSUE PURPOSE:

SCHEME

APPROVAL

CONSTRUCTION



PROJECT NO: 22_005

DRG NO: A5_01

DATE: 11.07.22

SCALE: FTS

DRAWN BY: IJIN

CHECKED BY: ANITA

TITLE :
TOILET TILE LAYOUT

NOTES :

- ALL DIMENSIONS ARE IN FEET AND INCHES.
- THIS DRAWING IS TO BE READ AND NOT SCALED.


GENERAL NOTES:

1. ALL THE DETAILS HAS TO BE DONE AS PER GIVEN DRAWING.
2. ALL DIMENSIONS SHALL BE VERIFIED ON SITE PRIOR TO START OF WORK.
3. THE CONTRACTOR MUST CHECK ALL DIMENSIONS AND DETAILS AND BE RESPONSIBLE FOR THE SAME. ANY DISCREPANCY SHALL BE BROUGHT TO THE NOTICE OF THE ARCHITECT.
4. DRAWING APPROVAL IS FOR THE CONFIRMITY WITH OUTLINE DESIGN INTENT AND DOES NOT RELIEVE THE CONTRACTOR/SUBCONTRACTOR FROM FULL RESPONSIBILITY FOR THE ACCURACY, INTEGRATION AND FITNESS FOR PURPOSE OF DESIGN.
5. THIS DRAWING IS A COPYRIGHT AND PROPERTY OF IM DZINCENRE LLP & IS NOT TO BE PRODUCED, COPIED, HANDED OVER TO THIRD PARTY OR USED FOR ANY OTHER PURPOSE OTHER THAN FOR WHICH IT IS INTENDED WITHOUT THE WRITTEN CONCERN. ANY MISUSE OF THE SAME IS LEGAL FOR ACTION AS PER THE ARCHITECTS ACT 1972.

REVISION	DATE	NOTE
REV01		
REV02		
REV03		
REV04		
REV05		



No-4, M-413, 3rd Block,
Kammanahalli Main Road,
Bangalore-560043
Tel : 9844098380,
08043770058
Email : imdzincentre@gmail.com

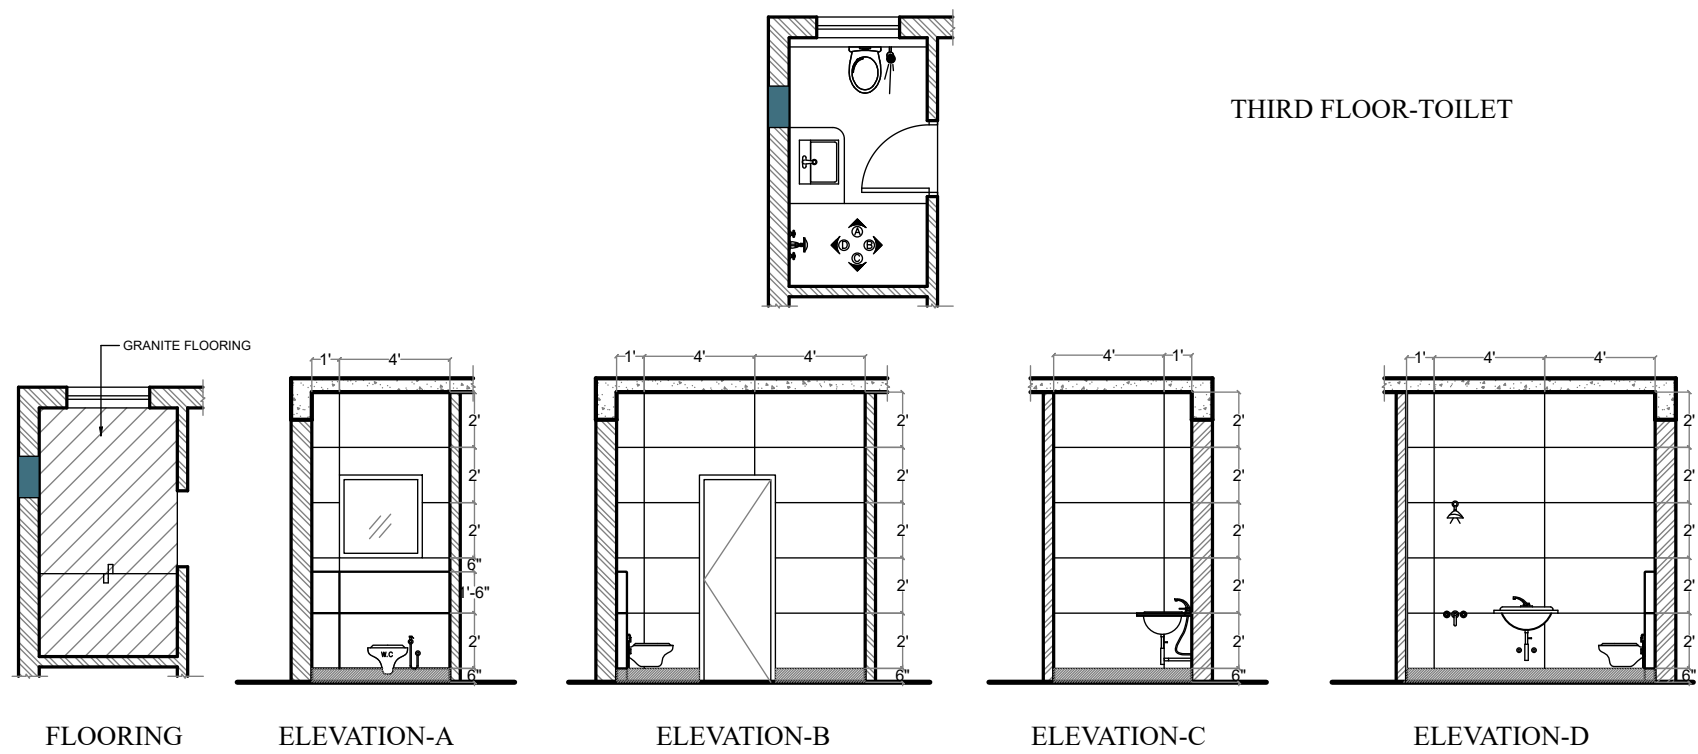

PROJECT:
RESIDENCE FOR
MR RAJU
@ SANJAYNAGAR

ISSUE PURPOSE:

SCHEME

APPROVAL

CONSTRUCTION

PROJECT NO: 22_005

DRG NO: A5_01

DATE: 11.07.22

SCALE: FTS

DRAWN BY: IJIN

CHECKED BY: ANITA

TITLE :
TOILET TILE LAYOUT

NOTES :

- ALL DIMENSIONS ARE IN FEET AND INCHES.
- THIS DRAWING IS TO BE READ AND NOT SCALED.


GENERAL NOTES:

1. ALL THE DETAILS HAS TO BE DONE AS PER GIVEN DRAWING.
2. ALL DIMENSIONS SHALL BE VERIFIED ON SITE PRIOR TO START OF WORK.
3. THE CONTRACTOR MUST CHECK ALL DIMENSIONS AND DETAILS AND BE RESPONSIBLE FOR THE SAME. ANY DISCREPANCY SHALL BE BROUGHT TO THE NOTICE OF THE ARCHITECT.
4. DRAWING APPROVAL IS FOR THE CONFIRMITY WITH OUTLINE DESIGN INTENT AND DOES NOT RELIEVE THE CONTRACTOR/SUBCONTRACTOR FROM FULL RESPONSIBILITY FOR THE ACCURACY, INTEGRATION AND FITNESS FOR PURPOSE OF DESIGN.
5. THIS DRAWING IS A COPYRIGHT AND PROPERTY OF IM DZINCENTRE LLP & IS NOT TO BE PRODUCED, COPIED, HANDED OVER TO THIRD PARTY OR USED FOR ANY OTHER PURPOSE OTHER THAN FOR WHICH IT IS INTENDED WITHOUT THE WRITTEN CONCERN. ANY MISUSE OF THE SAME IS LEGAL FOR ACTION AS PER THE ARCHITECTS ACT 1972.

REVISION	DATE	NOTE
REV01		
REV02		
REV03		
REV04		
REV05		


IM DzinCentre
Architecture | Interior
I Landscape
giving life to ideas

No-4, M-413, 3rd Block,
Kammanahalli Main Road,
Bangalore-560043
Tel : 9844098380,
08043770058
Email : imdzincentre@gmail.com

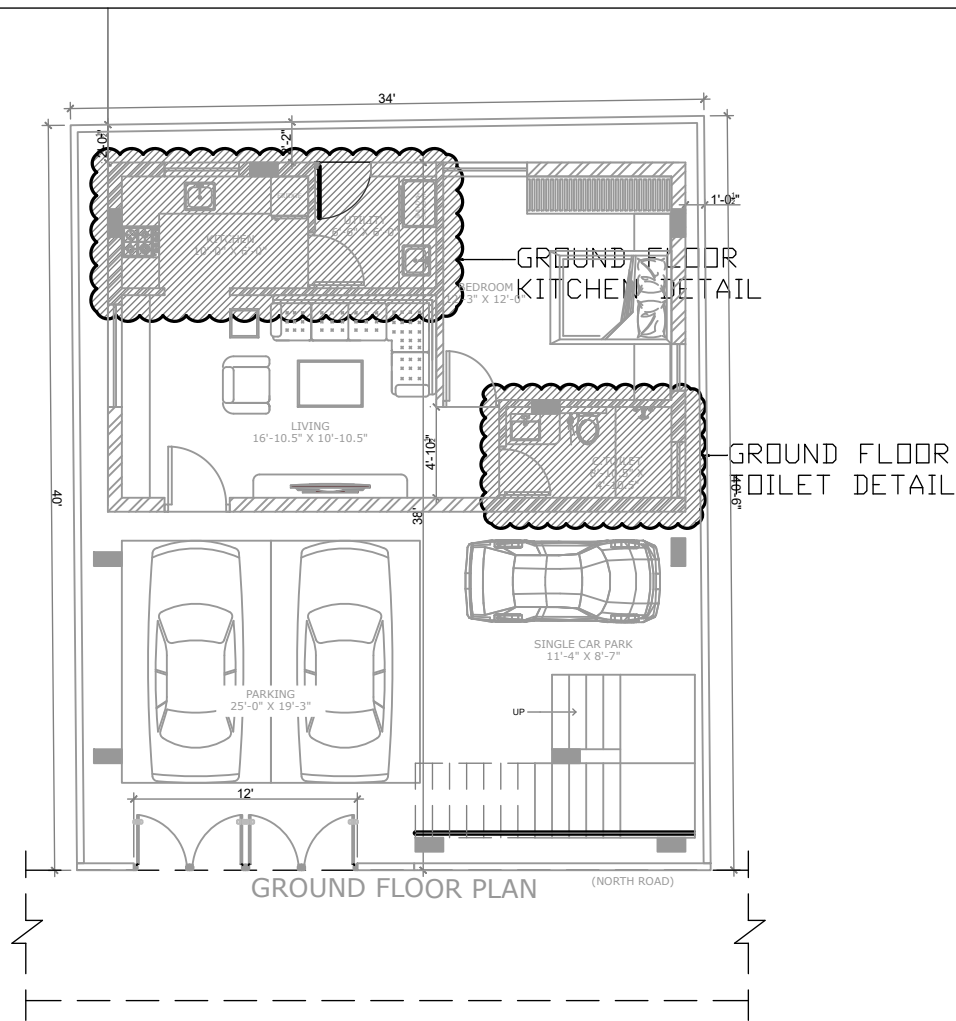


GROUND FLOOR KITCHEN DETAIL


GROUND FLOOR TOILET DETAIL

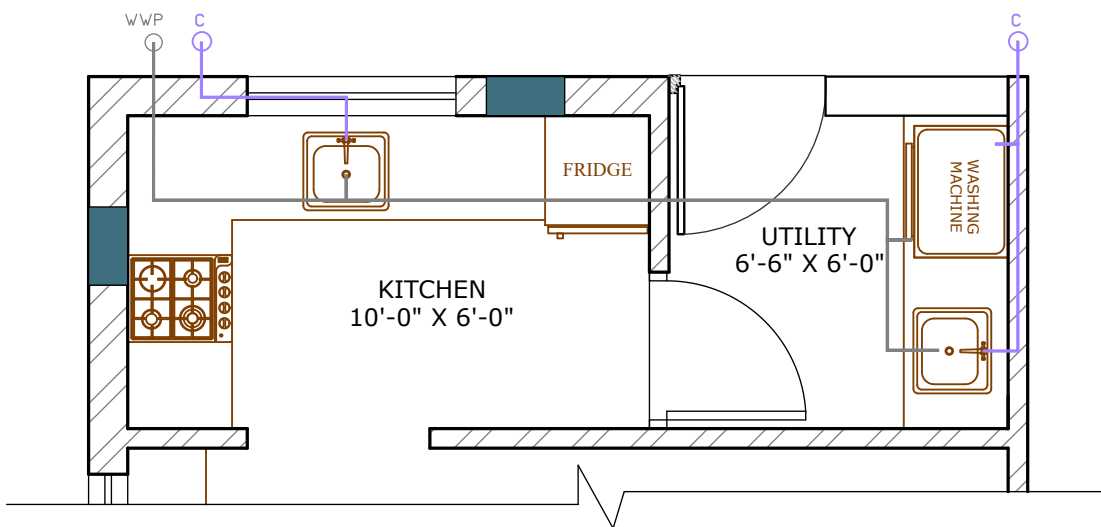

Sink @ 2'8" with Single lever Basin tap and BT @ 1'6"

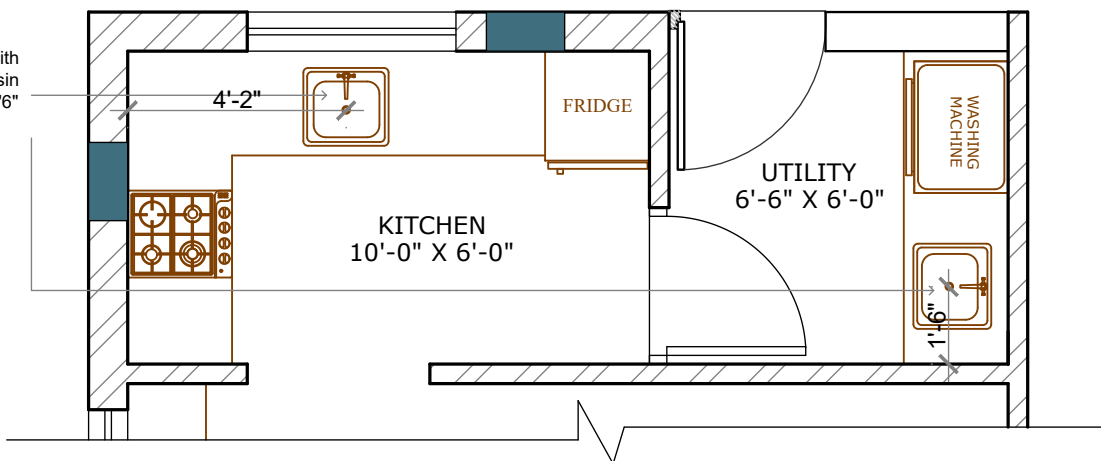


GROUND FLOOR KITCHEN PLUMBING DETAIL

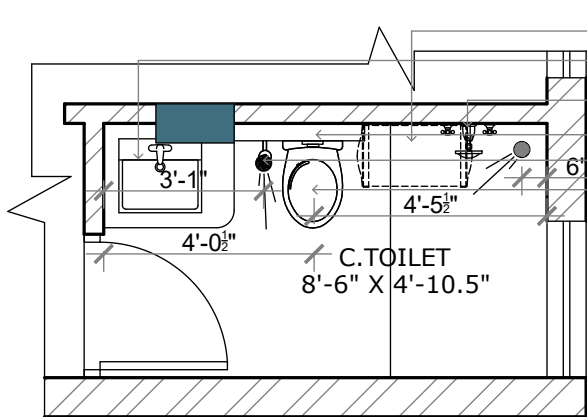

GROUND FLOOR TOILET PLUMBING DETAIL

Geyser @ ht 8'0"
wash basin @ HT 2' 8"
with single lever BT @
HT 1' 8"
spout @ 2'0" single lever mixer 3'6"
with shower @ HT 6'6"
ledge wall @ HT 4'
health faucet @ HT 1'6"
wall mount EWC @ HT 1'6"
concealed flush tank @ HT 3'6"

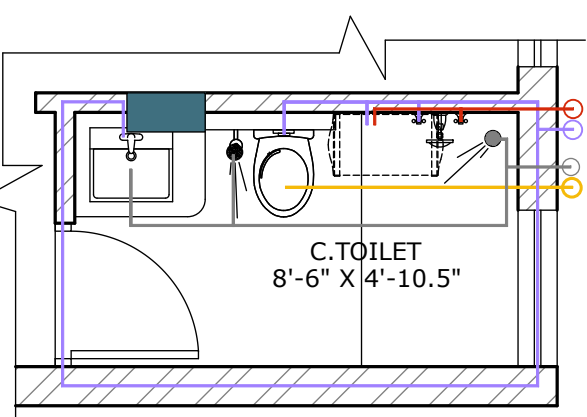

GROUND FLOOR TOILET PLUMBING DETAIL

PROJECT :


RESIDENCE FOR
MR. RAJU
@ SANJAYNAGAR

ISSUE PURPOSE:

SCHEME

APPROVAL

CONSTRUCTION

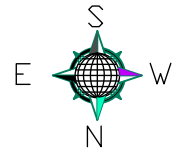

PROJECT NO: 22_005

DRG NO: PU_01

DATE: 15.06.2022

SCALE: 1"=5'

DRAWN BY: IJIN

CHECKED BY: ANITA

TITLE :

GROUND FLOOR
PLUMBING DETAILS

NOTES :

- ALL DIMENSIONS ARE IN FEET AND INCHES.
- THIS DRAWING IS TO BE READ AND NOT SCALED.


GENERAL NOTES :

1. ALL THE DETAILS HAS TO BE DONE AS PER GIVEN DRAWING.
2. ALL DIMENSIONS SHALL BE VERIFIED ON SITE PRIOR TO START OF WORK.
3. THE CONTRACTOR MUST CHECK ALL DIMENSIONS AND DETAILS AND BE RESPONSIBLE FOR THE SAME. ANY DISCREPANCY SHALL BE BROUGHT TO THE NOTICE OF THE ARCHITECT.
4. DRAWING APPROVAL IS FOR THE CONFIRMITY WITH OUTLINE DESIGN INTENT AND DOES NOT RELIEVE THE CONTRACTOR/SUBCONTRACTOR FROM FULL RESPONSIBILITY FOR THE ACCURACY, INTEGRATION AND FITNESS FOR PURPOSE OF DESIGN.
5. THIS DRAWING IS A COPYRIGHT AND PROPERTY OF IM DZINCENTRE LLP & IS NOT TO BE PRODUCED, COPIED, HANDED OVER TO THIRD PARTY OR USED FOR ANY OTHER PURPOSE OTHER THAN FOR WHICH IT IS INTENDED WITHOUT THE WRITTEN CONCERN. ANY MISUSE OF THE SAME IS LEGAL FOR ACTION AS PER THE ARCHITECTS ACT 1972.

REVISION	DATE	NOTE
REV01		
REV02		
REV03		
REV04		
REV05		



No :4th, M -413, 3rd Block
Kammanahalli Main Road
Bangalore, 560043.
Tel : 9844098380, 08043770058
Email : imdzincentre@gmail.com

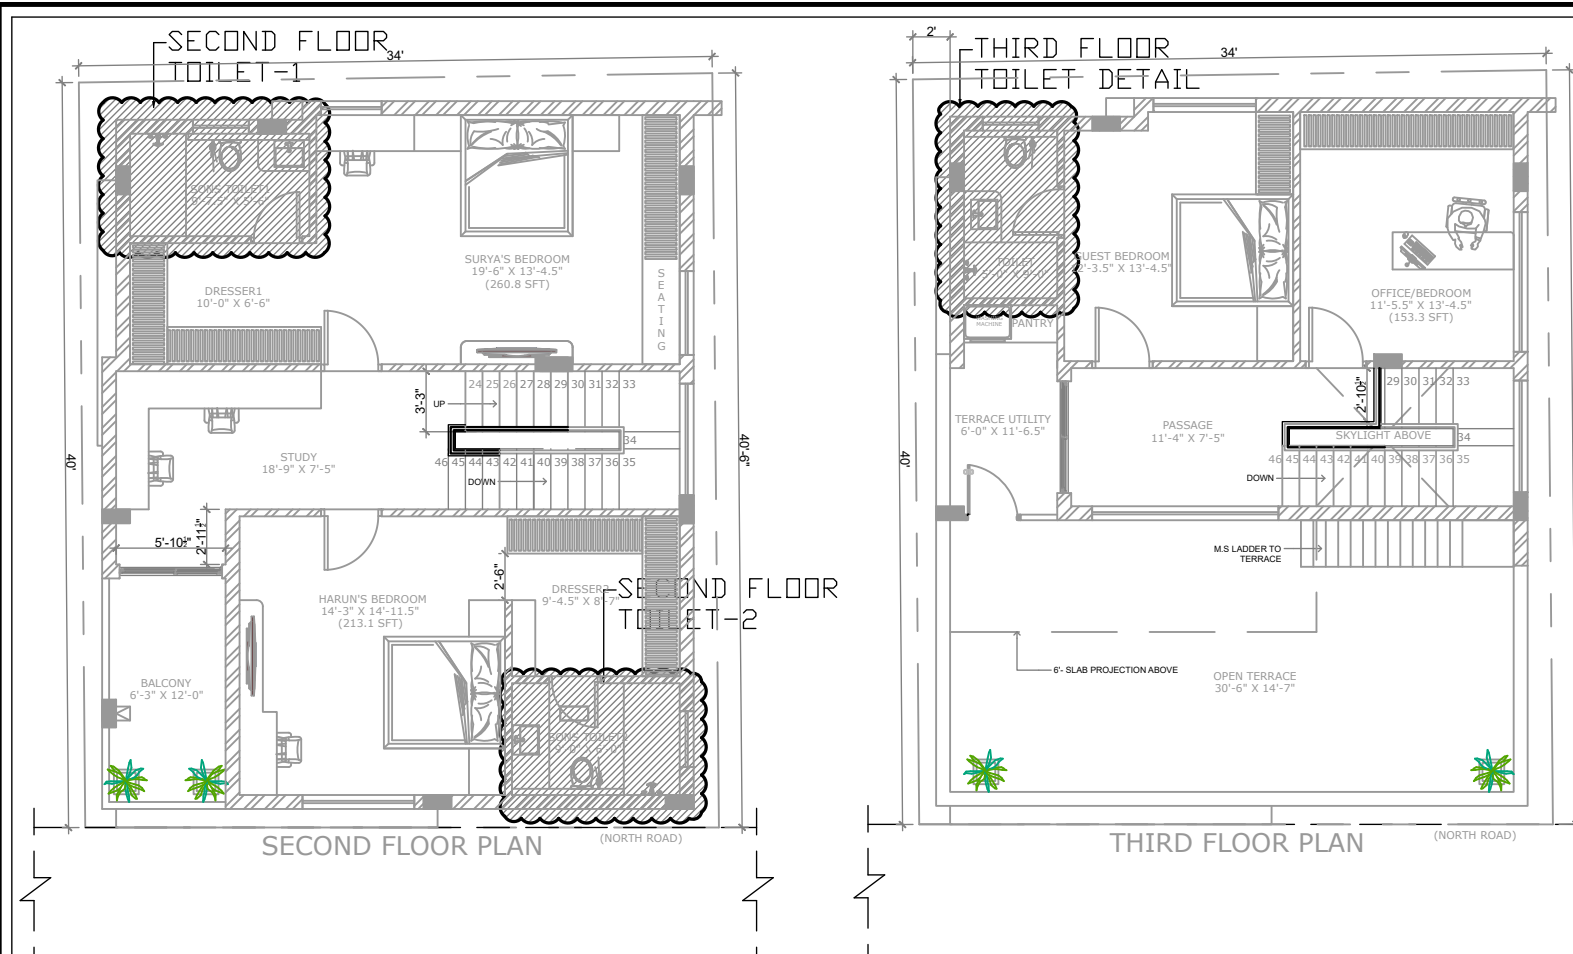

PROJECT :
RESIDENCE FOR
MR.RAJU
@SANJAYNAGAR

ISSUE PURPOSE:

SCHEME

APPROVAL

CONSTRUCTION

S
E
W
N

PROJECT NO: 22_005

DRG NO: PU_03

DATE: 15.06.2022

SCALE: 1"=5'

DRAWN BY: IJIN


CHECKED BY: ANITA

TITLE :
SECOND & THIRD FLOOR
PLUMBING DETAILS

NOTES :
- ALL DIMENSIONS ARE IN FEET AND INCHES.
- THIS DRAWING IS TO BE READ AND NOT SCALED.


- GENERAL NOTES :
- ALL THE DETAILS HAS TO BE DONE AS PER GIVEN DRAWING.
 - ALL DIMENSIONS SHALL BE VERIFIED ON SITE PRIOR TO START OF WORK.
 - THE CONTRACTOR MUST CHECK ALL DIMENSIONS AND DETAILS AND BE RESPONSIBLE FOR THE SAME. ANY DISCREPANCY SHALL BE BROUGHT TO THE NOTICE OF THE ARCHITECT.
 - DRAWING APPROVAL IS FOR THE CONFIRMITY WITH OUTLINE DESIGN INTENT AND DOES NOT RELIEVE THE CONTRACTOR/SUBCONTRACTOR FROM FULL RESPONSIBILITY FOR THE ACCURACY, INTEGRATION AND FITNESS FOR PURPOSE OF DESIGN.
 - THIS DRAWING IS A COPYRIGHT AND PROPERTY OF IM DZINCENTRE LLP & IS NOT TO BE PRODUCED, COPIED, HANDED OVER TO THIRD PARTY OR USED FOR ANY OTHER PURPOSE OTHER THAN FOR WHICH IT IS INTENDED WITHOUT THE WRITTEN CONCERN. ANY MISUSE OF THE SAME IS LEGAL FOR ACTION AS PER THE ARCHITECTS ACT 1972.

REVISION	DATE	NOTE
REV01		
REV02		
REV03		
REV04		
REV05		

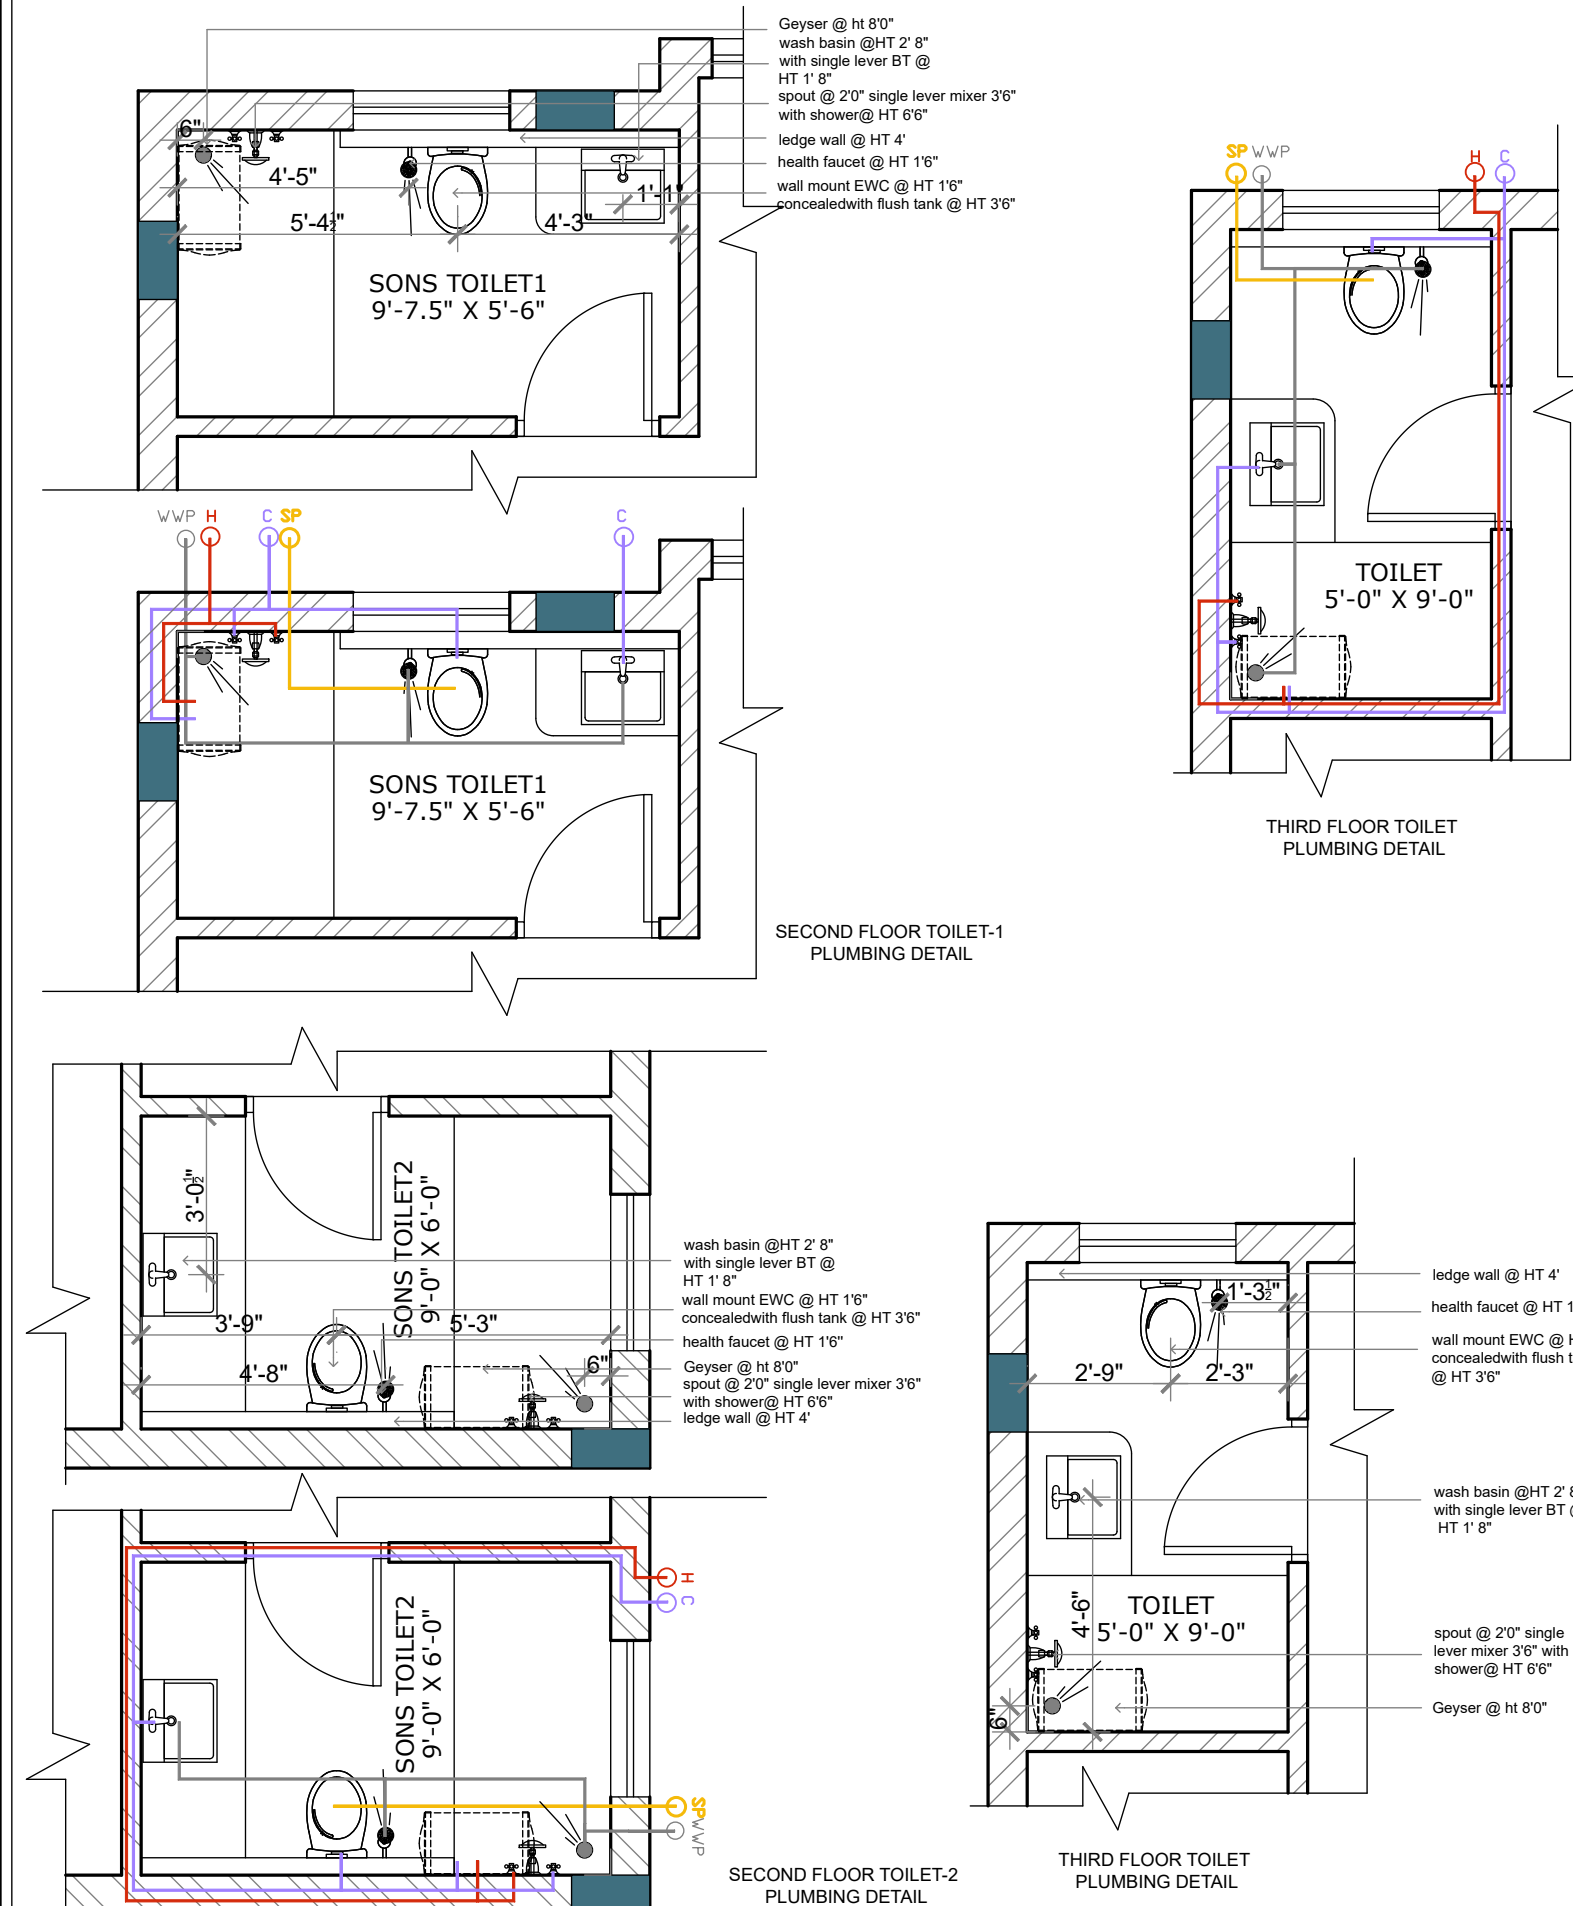

IM DzinCentre LLP
Architecture | Interior | Landscape
giving life to ideas

No :4th, M -413, 3rd Block
Kammanahalli Main Road
Bangalore,560043.
Tel : 9844098380, 08043770058
Email : imdzincentre@gmail.com

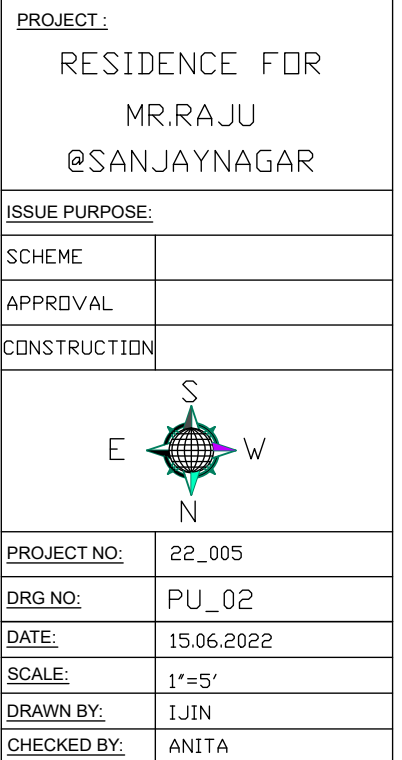


TITLE :
FIRST FLOOR
PLUMBING DETAILS

NOTES : - ALL DIMENSIONS ARE IN FEET AND INCHES. - THIS DRAWING IS TO BE READ AND NOT SCALED.
--

GENERAL NOTES :

1. ALL THE DETAILS HAS TO BE DONE AS PER GIVEN DRAWING.
2. ALL DIMENSIONS SHALL BE VERIFIED ON SITE PRIOR TO START OF WORK.
3. THE CONTRACTOR MUST CHECK ALL DIMENSIONS AND DETAILS AND BE RESPONSIBLE FOR THE SAME. ANY DISCREPANCY SHALL BE BROUGHT TO THE NOTICE OF THE ARCHITECT.
4. DRAWING APPROVAL IS FOR THE CONFIRMITY WITH OUTLINE DESIGN INTENT AND DOES NOT RELIEVE THE CONTRACTOR/SUBCONTRACTOR FROM FULL RESPONSIBILITY FOR THE ACCURACY, INTEGRATION AND FITNESS FOR PURPOSE OF DESIGN.
5. THIS DRAWING IS A COPYRIGHT AND PROPERTY OF IM DZINCENTER LLP & IS NOT TO BE PRODUCED, COPIED, HANDED OVER TO THIRD PARTY OR USED FOR ANY OTHER PURPOSE OTHER THAN FOR WHICH IT IS INTENDED WITHOUT THE WRITTEN CONCERN. ANY MISUSE OF THE SAME IS LEGAL FOR ACTION AS PER THE ARCHITECTS ACT 1972.

REVISION	DATE	NOTE
REV01		
REV02		
REV03		
REV04		
REV05		

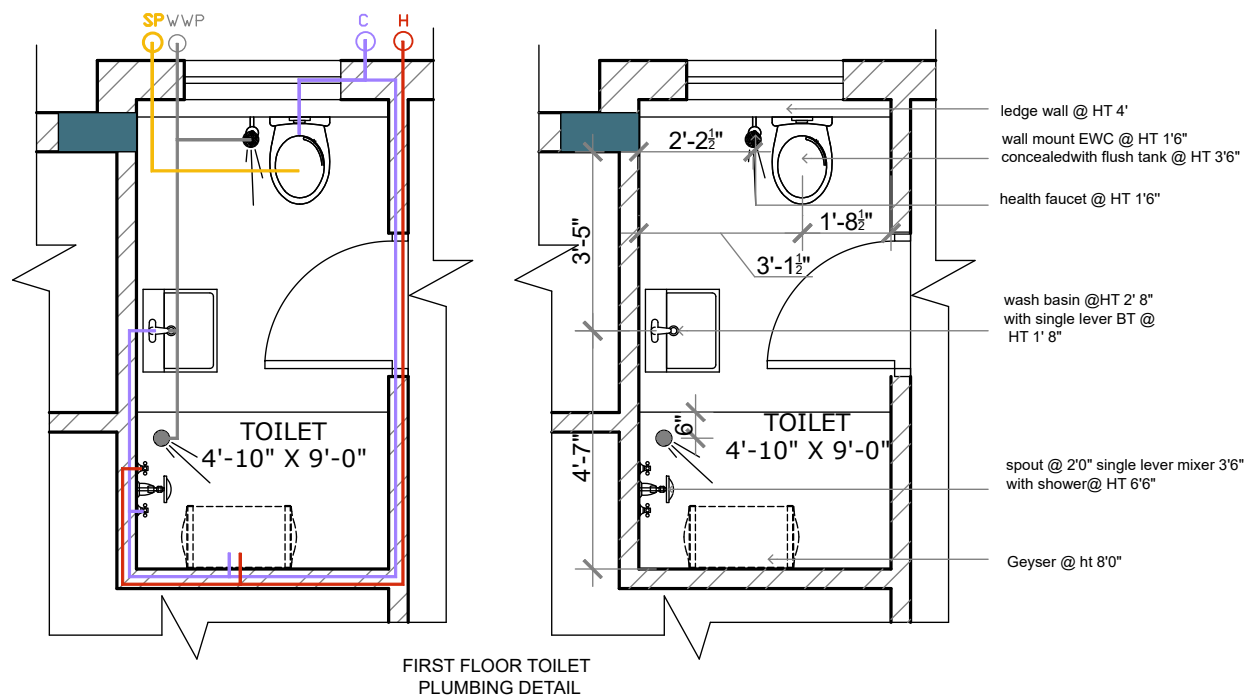

COMMERCIAL APPARTMENT

LOCATION: HSR Layout ,Banglore

SITE AREA: 2400.000 sq ft

GROUND FLOOR AREA: 148.625 sq ft

FIRST FLOOR AREA: 2038.500 sq ft


SECOND FLOOR AREA: 1188.005 sq ft


THIRD FLOOR AREA: 1188.005 sq f

FOURTH FLOOR AREA: 1188.005 sq f

TERRACE FLOOR AREA: 231.000 sq ft

WORK BY ME IN
THIS PROJECT: ELEVATION DETAIL
WALL ELECTRIAL LAYOUT

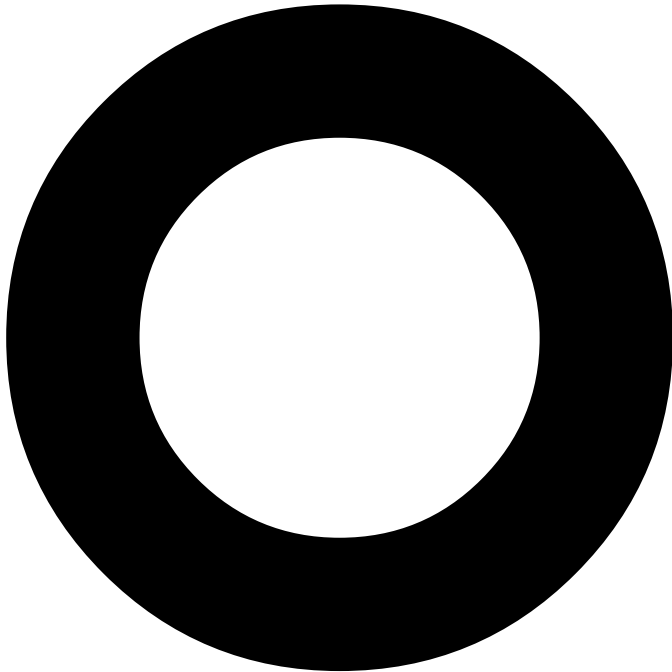

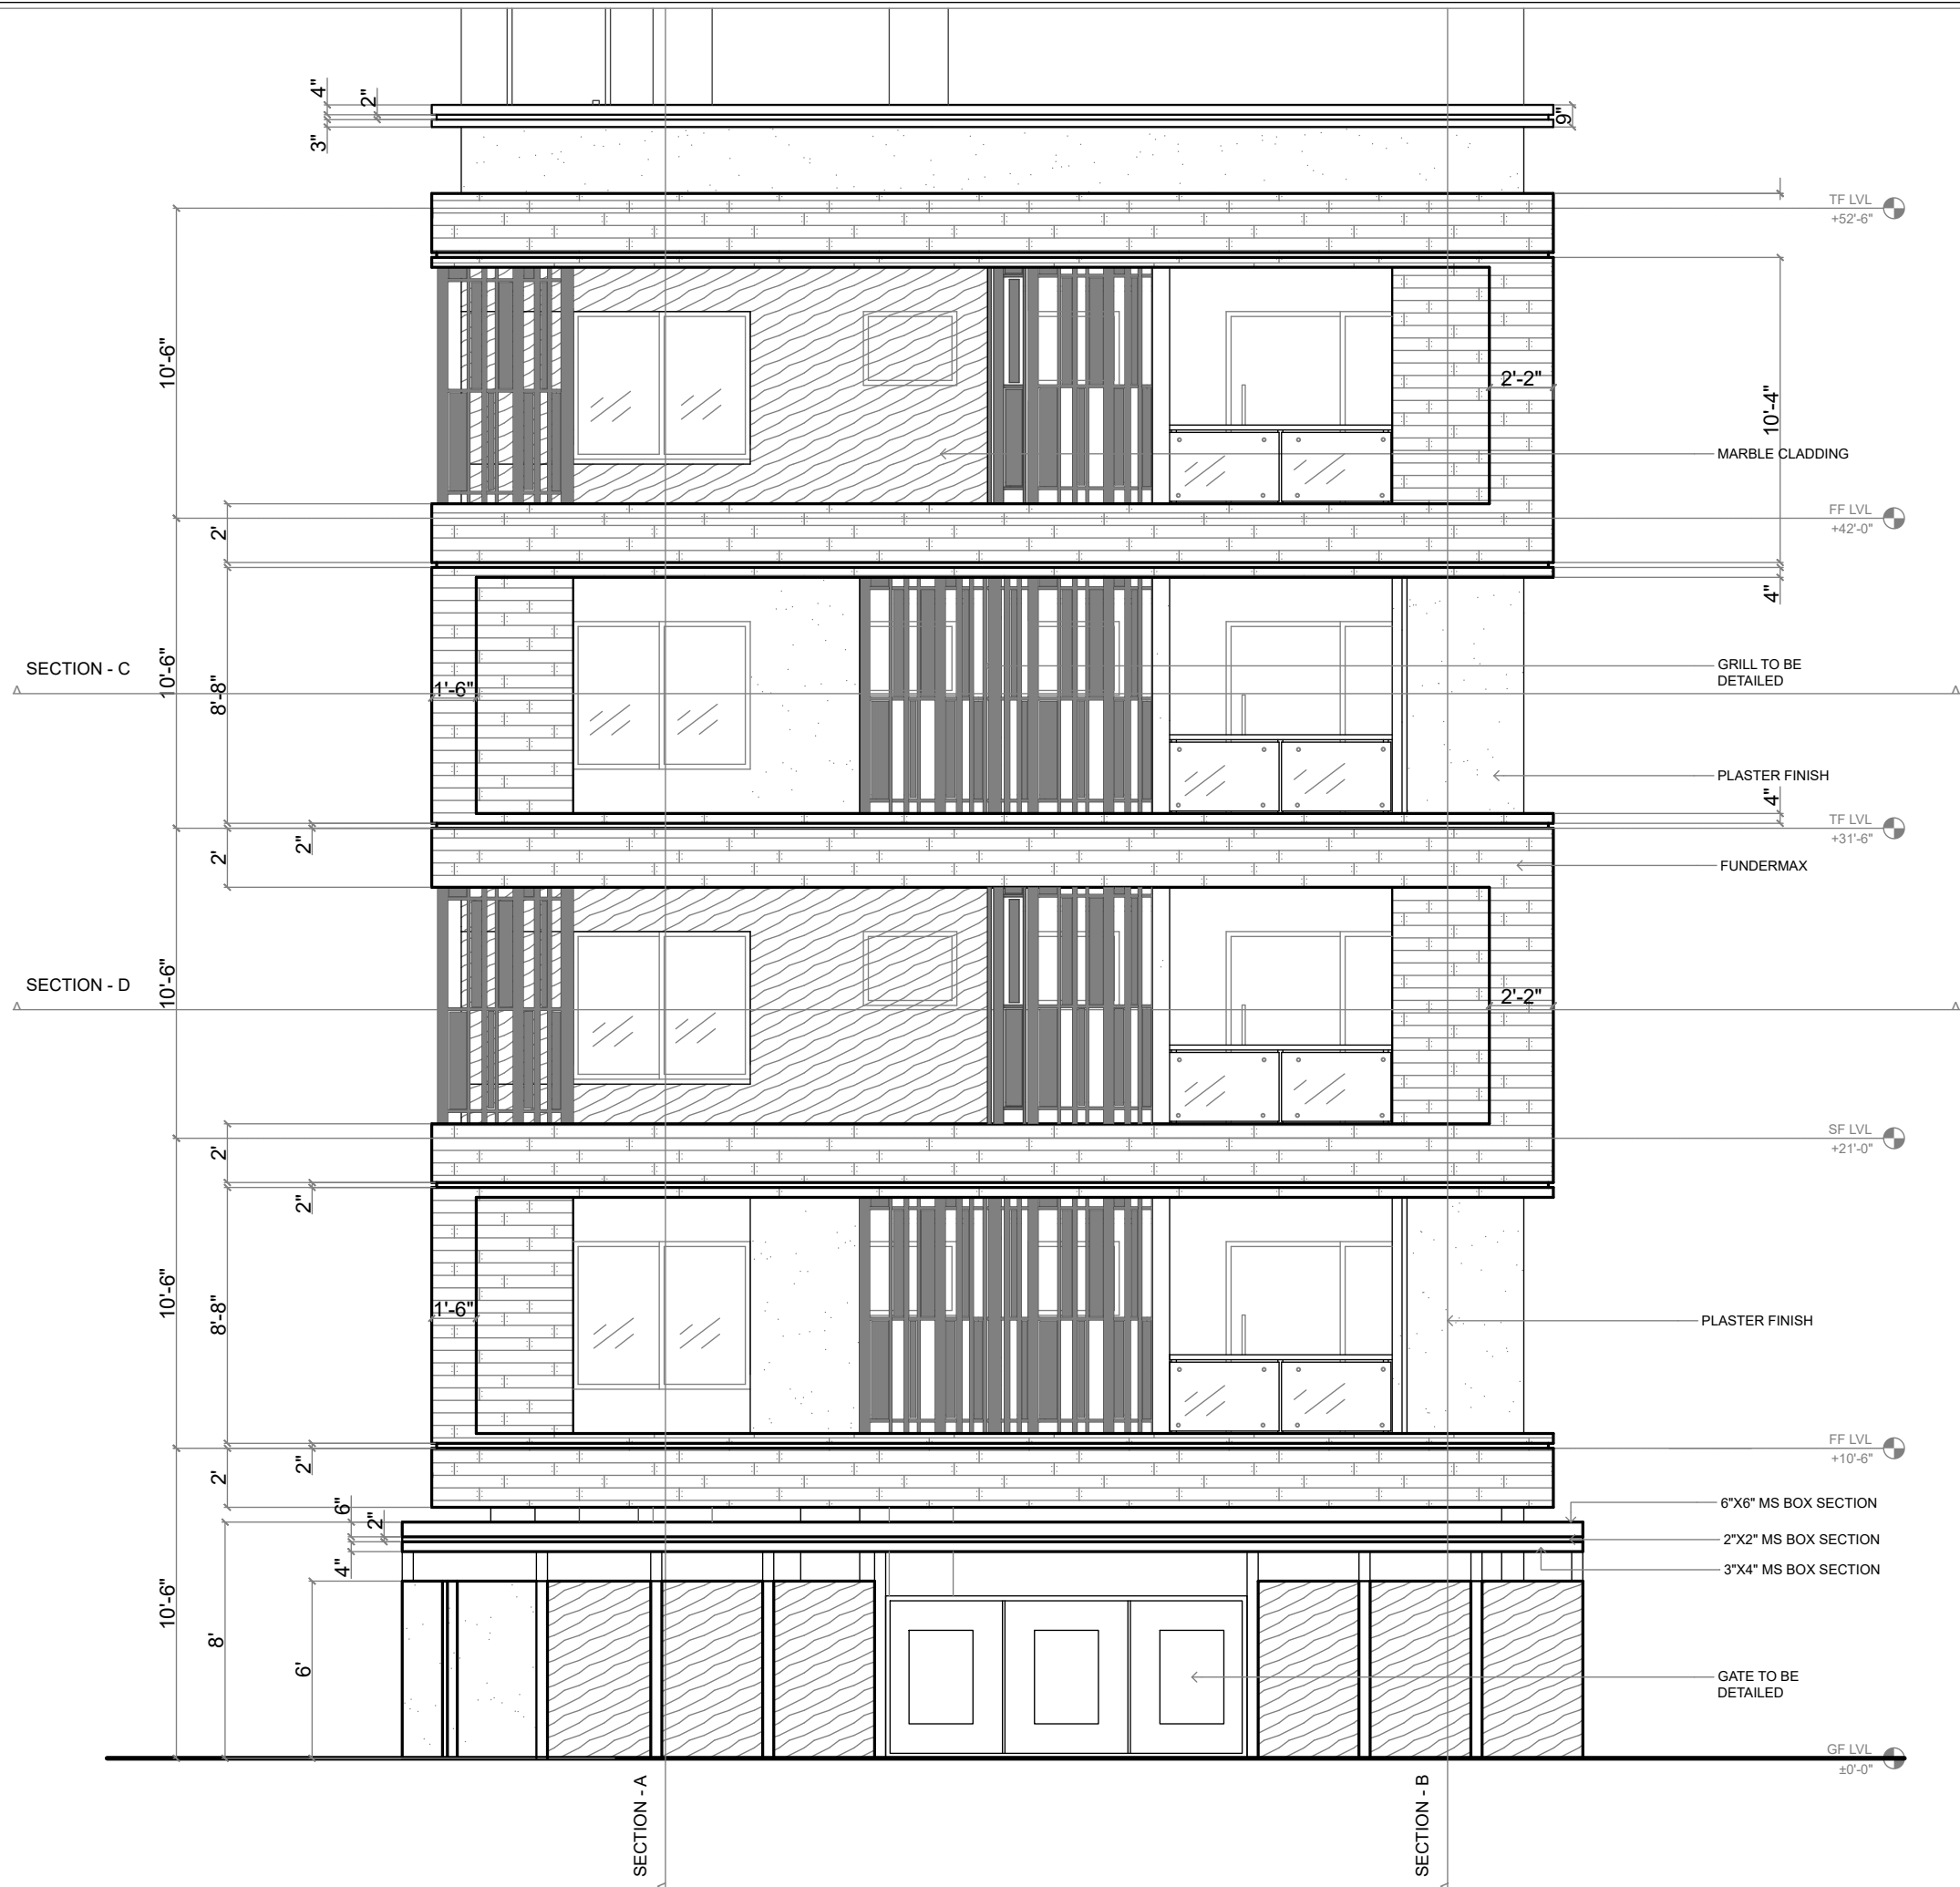

PROJECT :

COMMERCIAL
APARTMENT
@ HSR

ISSUE PURPOSE:

SCHEME

APPROVAL

CONSTRUCTION

S

E

W

N

PROJECT NO:

22_037

DRG NO:

A3_01

DATE:

12.09.22

SCALE:

1"=6'

DRAWN BY:

IJIN

CHECKED BY:

ANITA

TITLE :

ELEVATION

NOTES :

- ALL DIMENSIONS ARE IN FEET AND INCHES.

- THIS DRAWING IS TO BE READ AND NOT SCALED.

GENERAL NOTES :

1. ALL THE DETAILS HAS TO BE DONE AS PER GIVEN DRAWING.

2. ALL DIMENSIONS SHALL BE VERIFIED ON SITE PRIOR TO START OF WORK.

3. THE CONTRACTOR MUST CHECK ALL DIMENSIONS AND DETAILS AND BE RESPONSIBLE FOR THE SAME. ANY DISCREPANCY SHALL BE BROUGHT TO THE NOTICE OF THE ARCHITECT.

4. DRAWING APPROVAL IS FOR THE CONFIRMITY WITH OUTLINE DESIGN INTENT AND DOES NOT RELIEVE THE CONTRACTOR/SUBCONTRACTOR FROM FULL RESPONSIBILITY FOR THE ACCURACY, INTEGRATION AND FITNESS FOR PURPOSE OF DESIGN.

5. THIS DRAWING IS A COPYRIGHT AND PROPERTY OF IM DZINCENTRE LLP & IS NOT TO BE PRODUCED, COPIED, HANDED OVER TO THIRD PARTY OR USED FOR ANY OTHER PURPOSE OTHER THAN FOR WHICH IT IS INTENDED WITHOUT THE WRITTEN CONCERN. ANY MISUSE OF THE SAME IS LEGAL FOR ACTION AS PER THE ARCHITECTS ACT 1972.


REVISION	DATE	NOTE
REV01		
REV02		
REV03		
REV04		
REV05		

IM DzinCentre^{LLP}

Architecture | Interior | Landscape

giving life to ideas


No-4, M-413, 3rd Block,
Kammanahalli Main Road,
Bangalore-560043
Tel : 9844098380, 08043770058
Email : imdzincentre@gmail.com

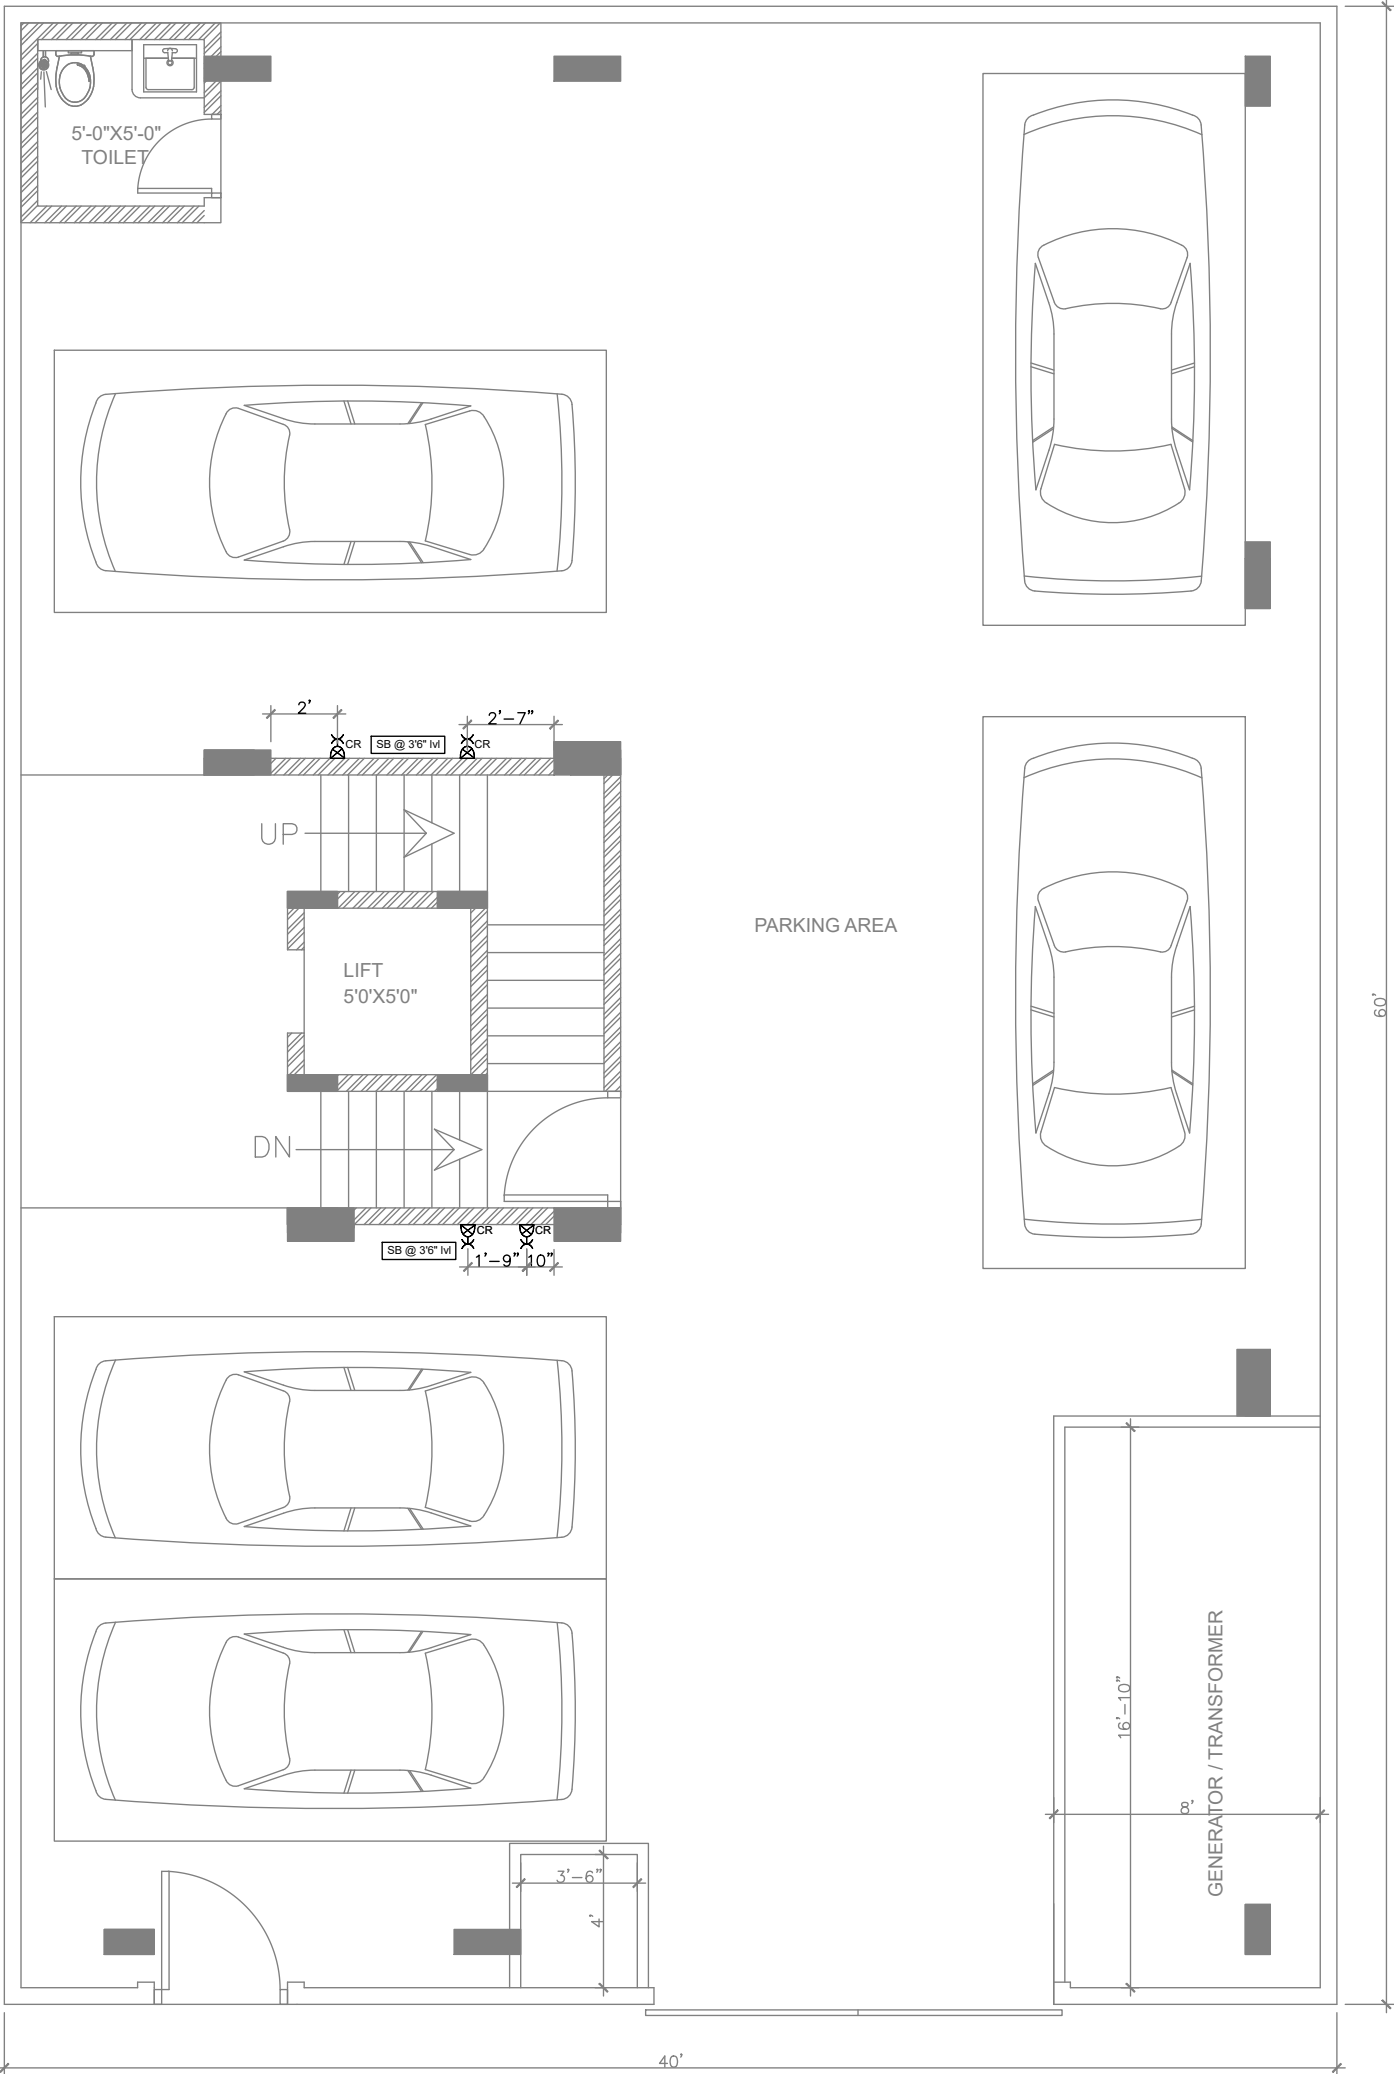

PARKING FLOOR PLAN

PROJECT :	
INTERIORS FOR	
MR.GANESH	

ISSUE PURPOSE:	
SCHEME	
APPROVAL	
CONSTRUCTION	

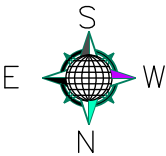

PROJECT NO:	22_037
DRG NO:	ELC-01
DATE:	13-10-2022
SCALE:	FTS
DRAWN BY:	VINOD
CHECKED BY:	ANITA

TITLE :	
PARKING FLOOR	
WALL/ELC LAYOUT PLAN	

NOTES :	
- ALL DIMENSIONS ARE IN FEET AND INCHES.	
- THIS DRAWING IS TO BE READ AND NOT SCALED.	

GENERAL NOTES :	
1. ALL THE DETAILS HAS TO BE DONE AS PER GIVEN DRAWING.	
2. ALL DIMENSIONS SHALL BE VERIFIED ON SITE PRIOR TO START OF WORK.	
3. THE CONTRACTOR MUST CHECK ALL DIMENSIONS AND DETAILS AND BE RESPONSIBLE FOR THE SAME. ANY DISCREPANCY SHALL BE BROUGHT TO THE NOTICE OF THE ARCHITECT.	
4. DRAWING APPROVAL IS FOR THE CONFIRMITY WITH OUTLINE DESIGN INTENT AND DOES NOT RELIEVE THE CONTRACTOR/SUBCONTRACTOR FROM FULL RESPONSIBILITY FOR THE ACCURACY, INTEGRATION AND FITNESS FOR PURPOSE OF DESIGN.	
5. THIS DRAWING IS A COPYRIGHT AND PROPERTY OF IM DZINCENTRE LLP & IS NOT TO BE PRODUCED, COPIED, HANDED OVER TO THIRD PARTY OR USED FOR ANY OTHER PURPOSE OTHER THAN FOR WHICH IT IS INTENDED WITHOUT THE WRITTEN CONCERN. ANY MISUSE OF THE SAME IS LEGAL FOR ACTION AS PER THE ARCHITECTS ACT 1972.	

REVISION	DATE	NOTE
REV01		
REV02		
REV04		
REV05		

--	--



IM DzinCentre

Architecture | Interior | Landscape


giving life to ideas

No-4, M-413, 3rd Block,
Kammanahalli Main Road,
Bangalore-560043

Tel : 9844098380, 08043770058
Email : imdzincentre@gmail.com

PROJECT :
INTERIORS FOR
MR.GANESH

ISSUE PURPOSE:
SCHEME
APPROVAL
CONSTRUCTION

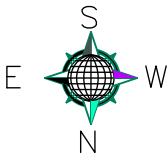


PROJECT NO: 22_037
DRG NO: ELC-03
DATE: 13-10-2022
SCALE: FTS
DRAWN BY: VINOD
CHECKED BY: ANITA

TITLE :
TYPICAL FLOOR
WALL/ELC LAYOUT PLAN

NOTES :
- ALL DIMENSIONS ARE IN FEET AND INCHES.
- THIS DRAWING IS TO BE READ AND NOT SCALED.

GENERAL NOTES :
1. ALL THE DETAILS HAS TO BE DONE AS PER GIVEN DRAWING.
2. ALL DIMENSIONS SHALL BE VERIFIED ON SITE PRIOR TO START OF WORK.
3. THE CONTRACTOR MUST CHECK ALL DIMENSIONS AND DETAILS AND BE RESPONSIBLE FOR THE SAME. ANY DISCREPANCY SHALL BE BROUGHT TO THE NOTICE OF THE ARCHITECT.
4. DRAWING APPROVAL IS FOR THE CONFIRMITY WITH OUTLINE DESIGN INTENT AND DOES NOT RELIEVE THE CONTRACTOR/SUBCONTRACTOR FROM FULL RESPONSIBILITY FOR THE ACCURACY, INTEGRATION AND FITNESS FOR PURPOSE OF DESIGN.
5. THIS DRAWING IS A COPYRIGHT AND PROPERTY OF IM DZINCENTRE LLP & IS NOT TO BE PRODUCED, COPIED, HANDED OVER TO THIRD PARTY OR USED FOR ANY OTHER PURPOSE OTHER THAN FOR WHICH IT IS INTENDED WITHOUT THE WRITTEN CONCERN. ANY MISUSE OF THE SAME IS LEGAL FOR ACTION AS PER THE ARCHITECTS ACT 1972.

REVISION	DATE	NOTE
REV01		
REV02		
REV04		
REV05		

 


12		SINGLE POLE SWITCH FOR LIGHTING
13		TWO WAY SINGLE POLE SWITCH FOR LIGHTING
14		FAN REGULATOR
15		CALL BELL PUSH
16		CALL BELL BUZZER
POWER LEGEND & ABBREVIATIONS		
17		TELEPHONE OUTLET
18		INTERCOM OUTLET
19		TV OUTLET
20		6A 5PIN SOCKET WITH SWITCH FOR AQUA GUARD
21		6A 5PIN SOCKET WITH SWITCH FOR ELECTRIC CHIMNEY. (SWITCH WILL BE MOUNTED SEPARATELY)
22		6A 5PIN SOCKET WITH SWITCH FOR ELECTRIC HOB. (SWITCH WILL BE MOUNTED SEPARATELY)
23		6/16A UNIVERSAL SWITCHED SOCKET OUTLET FOR MIXER / GRINDER
24		6/16A UNIVERSAL SWITCHED SOCKET OUTLET FOR MICROWAVE OVEN
25		6/16A ROUND PIN RAW POWER SOCKET CONTROLLED BY 1No-16A DP SWITCH
26		6/16A UNIVERSAL SWITCHED SOCKET OUTLET FOR FRIDGE
27		6/16A UNIVERSAL SWITCHED SOCKET OUTLET FOR DISH WASHER
28		6/16A UNIVERSAL SWITCHED SOCKET OUTLET FOR INSTANT GEYSER
29		6/16A UNIVERSAL SWITCHED SOCKET OUTLET FOR WASHING MACHINE
30		6/16A UNIVERSAL SWITCHED SOCKET OUTLET FOR DRYER
31		6/16A UNIVERSAL SWITCHED SOCKET OUTLET FOR IRONING
32		16A ROUND PIN RAW POWER SOCKET CONTROLLED BY 1No-16A DP SWITCH FOR AC UNIT
33		16A ROUND PIN RAW POWER SOCKET CONTROLLED BY 1No-16A DP SWITCH FOR GEYSER UNIT
34		AC/GEYSER DP SWITCH WITH INDICATOR
35		6/16A UNIVERSAL SWITCHED SOCKET OUTLET FOR LIFT WELL
36		6A 5PIN TRIPEL SOCKET CONTROLLED BY 3NO. 6A SWITCH FOR TV
37		6A 5PIN DOUBLE SOCKET CONTROLLED BY 2NO. 6A SWITCH FOR TV
38		6A 5PIN TRIPEL SOCKET CONTROLLED BY 1NO. 16A SWITCH FOR DATA
39		6A SOCKET 5PIN SWITCHED SOCKET OUTLET GENERAL PURPOSE
40		6A SOCKET 5PIN SWITCHED SOCKET OUTLET WITH SWITCH IN WEATHER PROOF ENCLOSURE.
41		6/16A UNIVERSAL SWITCHED SOCKET OUTLET FOR HAND DRYER
42		20A HEAVY DUTY SOCKET CONTROLLED BY 20A SWITCH IN WATER PROOF ENCLOSURE FOR WASHING MACHINE
43		20A HEAVY DUTY SOCKET CONTROLLED BY 20A SWITCH IN WATER PROOF ENCLOSURE FOR SOLAR WATER HEATER
44		DATA OUTLET.
45		6A SHAVER SWITCHED SOCKET OUTLET.
46		6A SOCKET FOR EXHAUST FAN POINT
47		EXHAUST FAN
48		VIDEO DOOR PHONE DISPLAY UNIT
49		VIDEO DOOR PHONE CAMERA
50		32A UNIVERSAL SWITCHED SOCKET OUTLET FOR CAR CHARGING

SL.NO.	SYMBOLS	LIGHTING LEGEND & ABBREVIATIONS
1		DISTRIBUTION BOARD (DB)
2		TV / TELEPHONE JUNCTION BOX
3		1 X 18W OUTLET FOR CEILING MOUNTED LIGHT FIXTURE
4		1 X 28W OUTLET FOR WALL MOUNTED LIGHT FIXTURE
5		X 28W OUTLET FOR WALL MOUNTED WARD ROBE LIGHT FIXTURE
6		11W CFL FIXTURE(WALL MOUNTED)
7		9W CFL FIXTURE(WALL MOUNTED) IN LIFT WELL
8		1 X 20W WALL MOUNTED LIGHT FIXTURE AT THE TOP OF MIRROR
9		1x28W SURFACE MOUNTED T-5 LIGHT FIXTURE
10		OUTLET FOR CHANDLIER
11		OUTLET FOR CEILING FAN
11		INDOOR AC UNIT

SL.NO.	DESCRIPTION	HEIGHT IN MM ABOVE FFL
1	TOP OF DISTRIBUTION BOARD (DB)	2150
2	TOP OF TV & TELEPHONE JUNCTION BOX	2400
3	HEIGHT OF WALL MOUNTED LIGHT FIXTURE	2400
4	BOTTOM OF SWITCH PLATE – (Not the Switch Box)	–
	6 AMPS POWER POINT	300
	OUTLETS FOR DATA POINT & POWER RECEPTICALS	300
	OUTLETS FOR TELEPHONE & POWER RECEPTICALS	300
	OUTLETS FOR TELEPHONE & POWER RECEPTICALS AT COT SIDE	600
	OUTLETS FOR TV & POWER RECEPTICALS	300
	OUTLETS FOR VIDEO DOOR PHONE CAMERA POWER RECEPTICALS	1400
5	BOTTOM OF SWITCH PLATE IN DIFFERENT AREAS	–
	a) BED ROOMS:	–
	AT ENTRANCE (Lighting & Dependent Sockets)	1200
	OUTLETS ON COTSIDE	600
	AT COT SIDE – 6A RECEPTACLE	600
	– HORIZONTAL DISTANCE FROM COT SIDE	150
	b) LIVING & DINING ROOMS:	–
	AT ENTRANCE (Lighting & Dependent Sockets)	1200
	OUTLETS IN LIVING & DINING (Independent Sockets)	300
6	BOTTOM OF SWITCH PLATE IN KITCHEN	–
	6A SOCKET OUTLET FOR CHIMNEY	2100
	6A SOCKET OUTLET FOR HOB	450
	SWITCH CONTROL FOR CHIMNEY / HOB	1200 FFL
	6A SWITCHED SOCKET OUTLET FOR AQUA GUARD (BESIDE AQUA GUARD)	1800 FFL
	6/16A SWITCHED SOCKET OUTLET FOR GRINDER	1200 FFL
	6/16A SWITCHED SOCKET OUTLET FOR FRIDGE	1200 FFL
	6/16A SWITCHED SOCKET OUTLET FOR WASHING M/C	1200 FFL
	6/16A SWITCHED SOCKET OUTLET FOR MICROWAVE OVEN	1200 FFL
	6/16A SWITCHED SOCKET OUTLET FOR DISH WASHER	450
7	BOTTOM OF 16A SOCKET OUTLET FOR GEYSER	2400 / AFC
8	BOTTOM OF 16A SOCKET OUTLET FOR A/C UNIT	2400
9	BOTTOM OF 6A SOCKET FOR EXHAUST FAN POINT	2000 FFL
10	BOTTOM OF VIDEO DOOR PHONE UNIT	1500
11	BOTTOM OF VIDEO DOOR PHONE CAMERA	1500
12	BOTTOM OF LIGHT & FAN CONTROL SWITCH	1200
13	BOTTOM OF WI-FI & 6A SWITCHED SOCKET	1800
14	BOTTOM OF CALL BELL	1200
	OUTLET IN TERRACE	
	20A HEAVY DUTY SOCKET CONTROLLED BY 20A SWITCH IN WATER PROOF ENCLOSURE FOR WASHING MACHINE	1200
	20A HEAVY DUTY SOCKET CONTROLLED BY 20A SWITCH IN WATER PROOF ENCLOSURE FOR SOLAR WATER HEATER	450
	6A SOCKET 5PIN SWITCHED SOCKET IN FIRST FLOOR BALCONY	1200
	FINISHED FLOOR LEVEL	FFL
	ABOVE COUNTER	ABC
	ABOVE FALSE CEILING	AFC
	NOTE : 1.SWITCH BOXES SHOULD BE FIXED 150MM AWAY FROM THE EDGE OF THE DOOR OPENING.	
	2. ALL TV AND DATA OUTLET & SOCKET POINTS SHOULD BE FIXED CENTRE OF THE TV/STUDY TABLE.	

—————	40mm dia PVC CONDUIT FOR DB
—————	19mm dia PVC CONDUIT FOR LIGHTING CIRCUIT
—————	25mm dia PVC CONDUIT FOR POWER CIRCUIT
—————	25mm dia PVC CONDUIT FOR TELEPHONE
—————	19mm dia PVC CONDUIT FOR INTRCOM
—————	
—————	25mm dia PVC CONDUIT FOR TV
—————	
—————	25mm dia PVC CONDUIT FOR VDP

NOTES :
1. CIRCUIT BELONGING TO THE DIFFERENT PHASES SHALL NOT BE DRAWN IN THE SAME CONDUIT.
2. COLOUR CODING SHALL BE ADAPTED AS RED, YELLOW, BLUE FOR PHASE, BLACK FOR NEUTRAL AND GREEN FOR EARTHING.
3. EXACT LOCATION OF RP SOCKETS TO BE CO-ORDINATED WITH RESPECTIVE CONTRACTOR.
4. ALL THE POWER SOCKETS TO BE CONSIDERED WITH BACK BOX.
5. ALL THE POWER SOCKETS SHALL BE PROVIDED WITH BACK BOX WHEREVER FEASIBLE. THIS SHALL INCLUDE THE NECESSARY ACCESSORIES REQUIRED TO MOUNT SOCKETS/ SWITCHES.
6. THE BACK BOX FOR VOICE OUTLETS SHALL BE PROVIDED BY NETWORK VENDOR.
7. IF ANY ADDITIONAL ITEMS ARE REQUIRED(IN ADDITION TO THOSE SHOWN IN THE DRAWING) TO COMPLETE THE WORK AS PER SCOPE & SPECIFICATIONS, SHALL BE SUPPLIED, INSTALLED & COMMISSIONED WITHOUT CLAIMING EXTRA COST.
8. THE LIGHT POINTS WHICH ARE EXECUTED SHOULD BE COORDINATED WITH THE LATEST ARCHITECTURAL DRAWING.
MOUNTING HEIGHT OF SOCKET OUTLET DETAILS
(MOUNTING HEIGHT IS FROM FFL TO BOTTOM OF SWITCH PLATE)

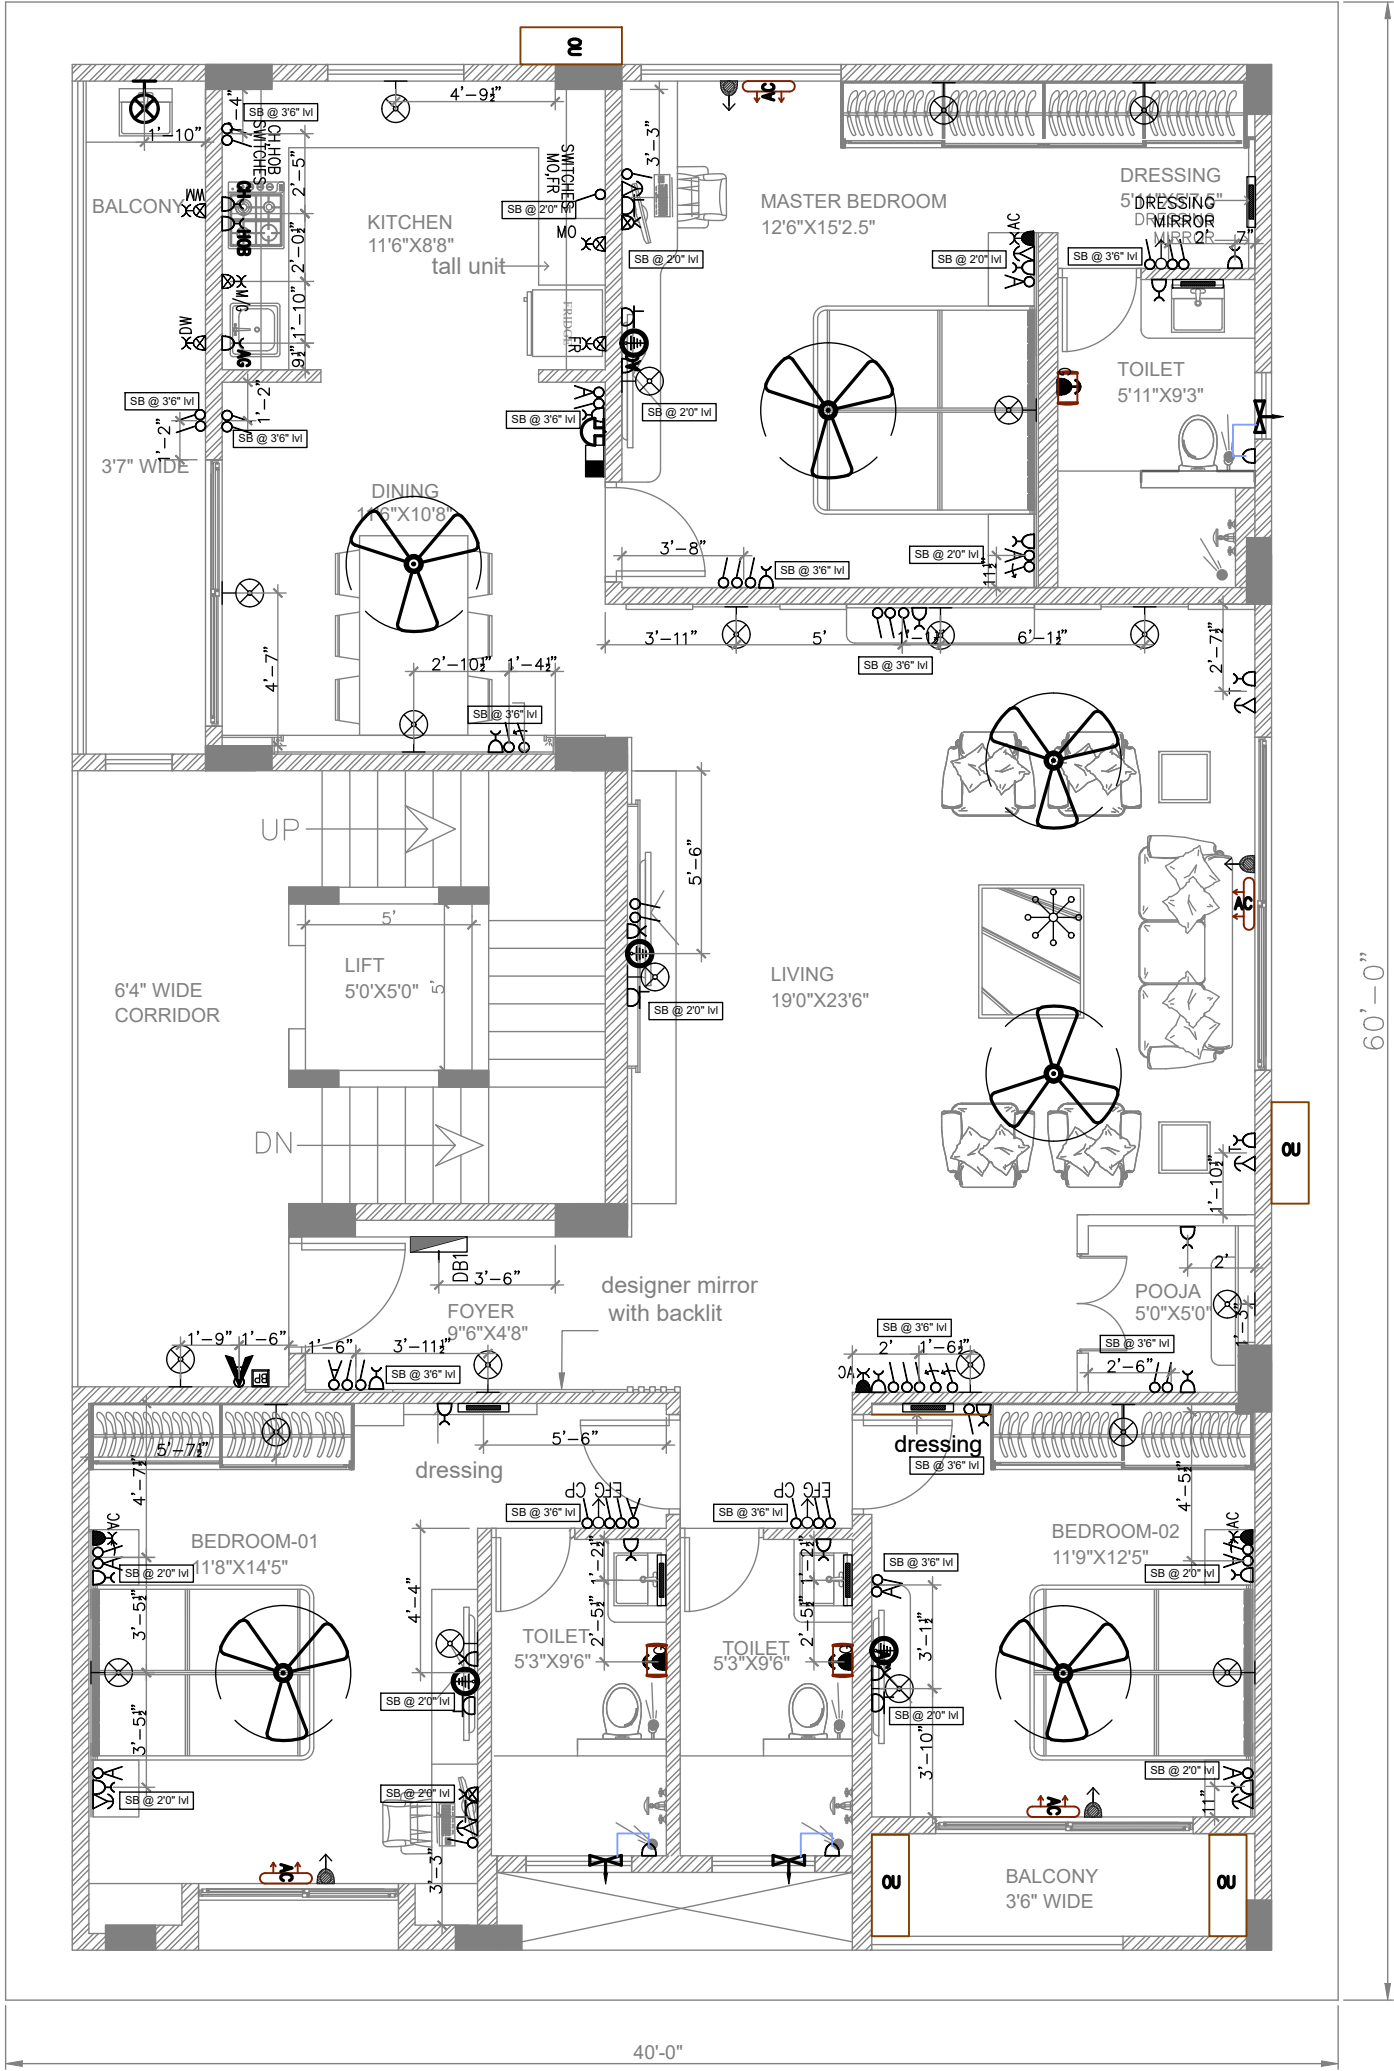

FIRST FLOOR PLAN

PROJECT :
INTERIORS FOR
MR.GANESH

ISSUE PURPOSE:

SCHEME

APPROVAL

CONSTRUCTION

S
N
E
W

PROJECT NO:

22_037

DRG NO:

ELC-02

DATE:

13-10-2022

SCALE:

FTS

DRAWN BY:

VINOD

CHECKED BY:

ANITA

TITLE :

FLOOR
WALL/ELC LAYOUT PLAN

NOTES :

- ALL DIMENSIONS ARE IN FEET AND INCHES.
- THIS DRAWING IS TO BE READ AND NOT SCALED.

GENERAL NOTES :

1. ALL THE DETAILS HAS TO BE DONE AS PER GIVEN DRAWING.
2. ALL DIMENSIONS SHALL BE VERIFIED ON SITE PRIOR TO START OF WORK.
3. THE CONTRACTOR MUST CHECK ALL DIMENSIONS AND DETAILS AND BE RESPONSIBLE FOR THE SAME. ANY DISCREPANCY SHALL BE BROUGHT TO THE NOTICE OF THE ARCHITECT.
4. DRAWING APPROVAL IS FOR THE CONFIRMITY WITH OUTLINE DESIGN INTENT AND DOES NOT RELIEVE THE CONTRACTOR/SUBCONTRACTOR FROM FULL RESPONSIBILITY FOR THE ACCURACY, INTEGRATION AND FITNESS FOR PURPOSE OF DESIGN.
5. THIS DRAWING IS A COPYRIGHT AND PROPERTY OF IM DZINCENTRE LLP & IS NOT TO BE PRODUCED, COPIED, HANDED OVER TO THIRD PARTY OR USED FOR ANY OTHER PURPOSE OTHER THAN FOR WHICH IT IS INTENDED WITHOUT THE WRITTEN CONCERN. ANY MISUSE OF THE SAME IS LEGAL FOR ACTION AS PER THE ARCHITECTS ACT 1972.

REVISION	DATE	NOTE
REV01		
REV02		
REV04		
REV05		

IM DzinCentre
Architecture | Interior |
Landscape
giving life to ideas

No-4, M-413, 3rd Block,
Kammanahalli Main Road,
Bangalore-560043
Tel : 9844098380, 08043770058
Email : imdzincentre@gmail.com

APARTMENT FOR MR.VENKADESH

LOCATION: Hebbal,Banglore

SITE AREA: 2780.0062 sq ft

GROUND FLOOR AREA: 1172.9782 sq f

FIRST FLOOR AREA: 2450.8466 sq ft



SECOND FLOOR AREA: 2450.8466 sq ft


THIRD FLOOR AREA: 2450.8466 sq ft

FOURTH FLOOR AREA: 2450.8466 sq ft

TERRACE FLOOR AREA: 262.1344 sq ft


WORK BY ME IN
THIS PROJECT: SLAB ELECTRICAL LAYOUT

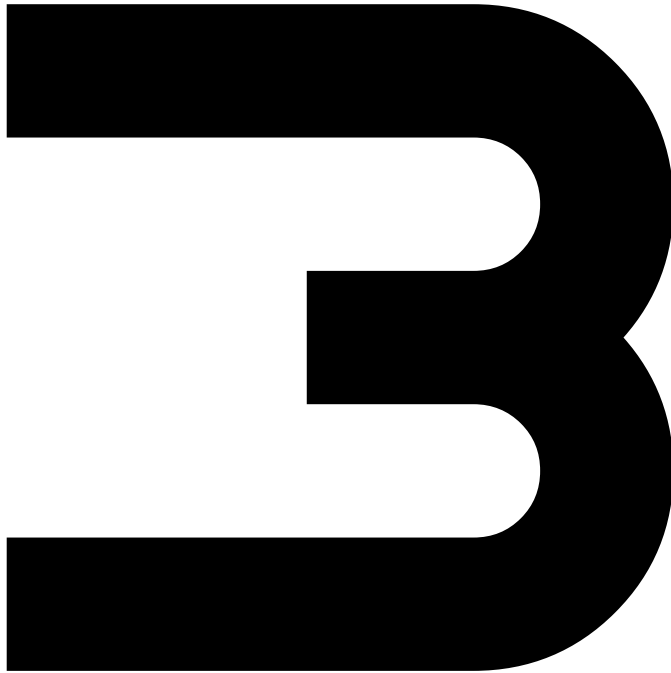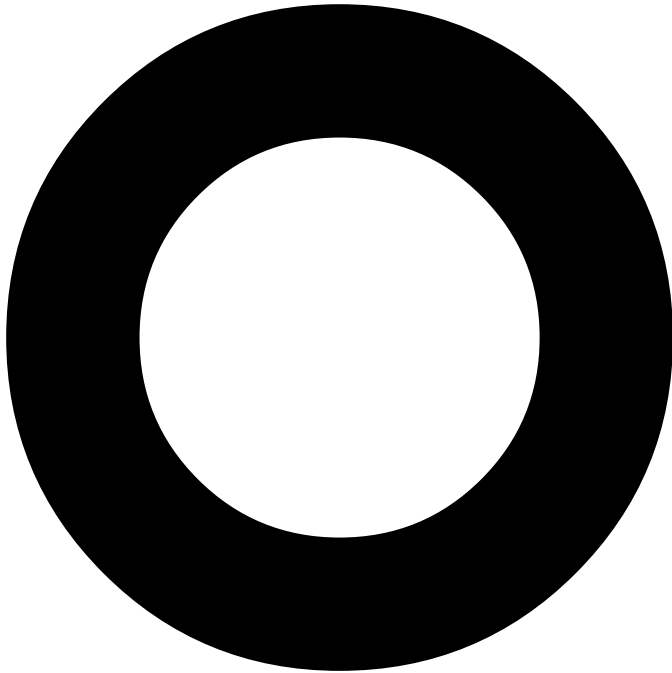

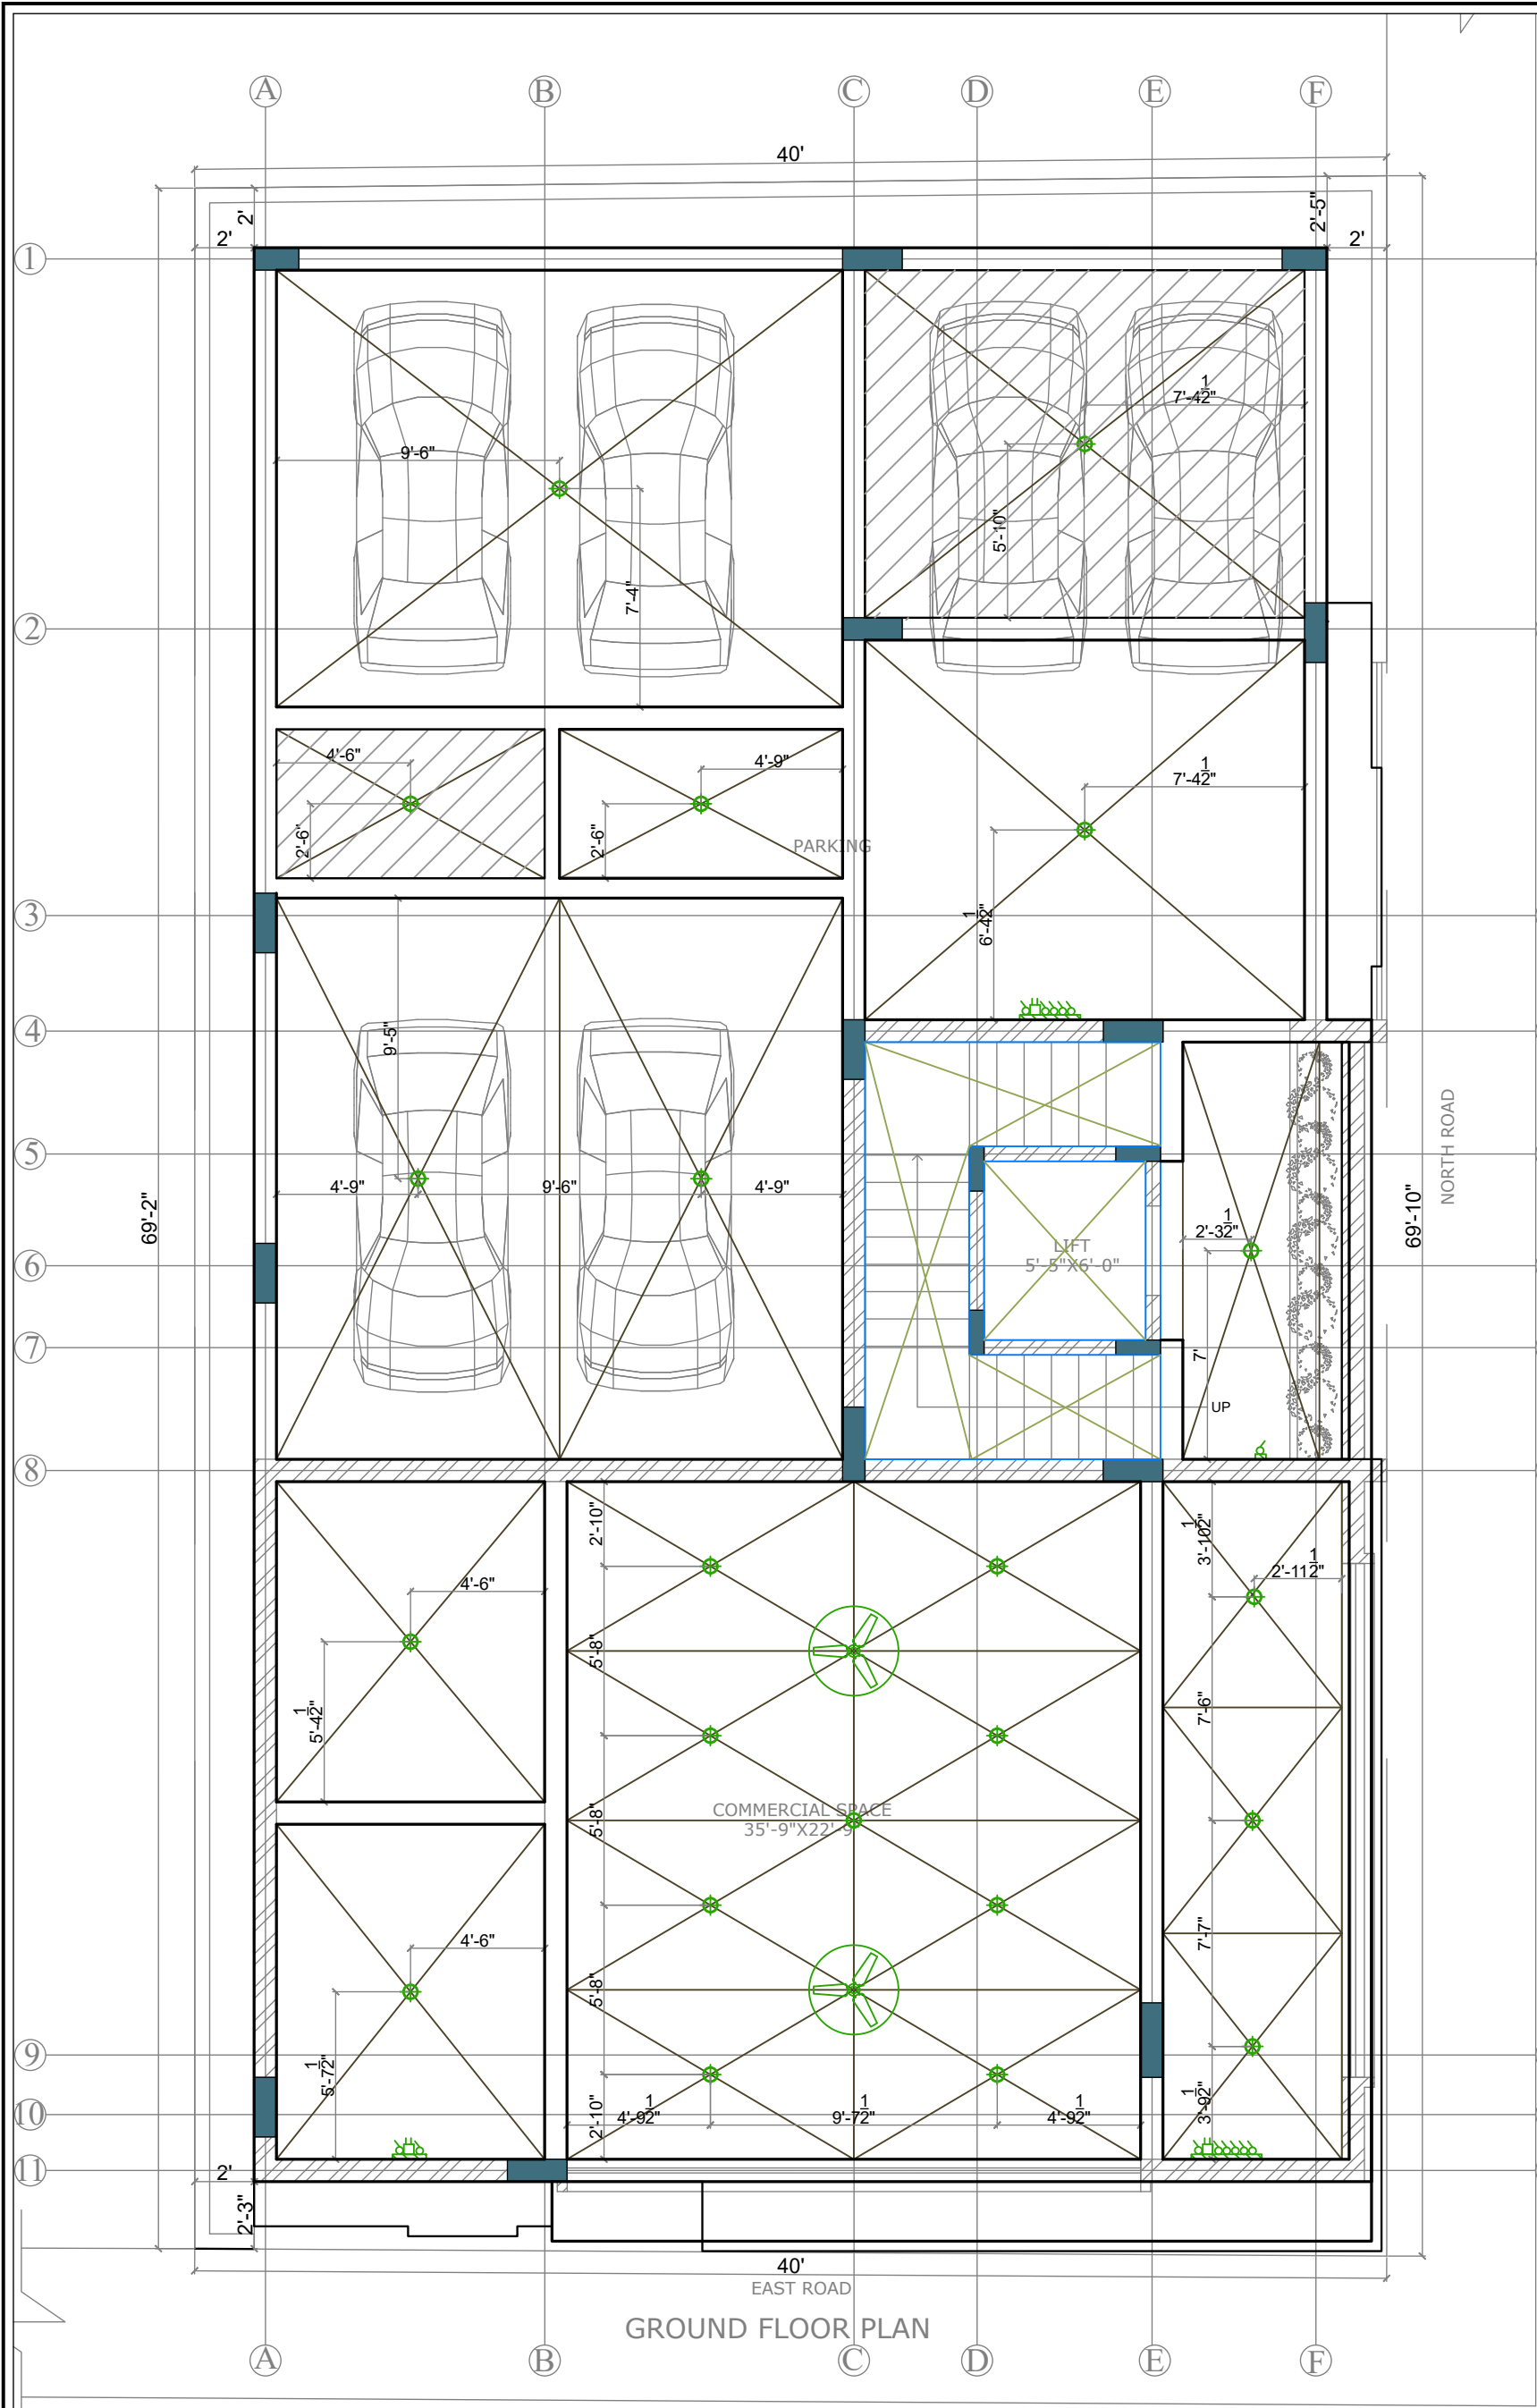

PROJECT :
APARTMENT FOR
MR. VENKATESH
AT HEBBAL

ISSUE PURPOSE:
SCHEME
APPROVAL
CONSTRUCTION

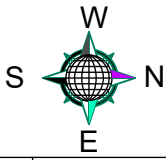


PROJECT NO.: 22_004
DRG NO.: ELE_02
DATE: 03-08-2022
SCALE: NTS
DRAWN BY: IJIN
CHECKED BY: ANITA

TITLE :
GROUND FLOOR
SLAB ELECTRICAL LAYOUT

NOTES :
- ALL DIMENSIONS ARE IN FEET AND INCHES.
- THIS DRAWING IS TO BE READ AND NOT SCALED.

GENERAL NOTES :
1. ALL THE DETAILS HAS TO BE DONE AS PER GIVEN DRAWING.
2. ALL DIMENSIONS SHALL BE VERIFIED ON SITE PRIOR TO START OF WORK.
3. THE CONTRACTOR MUST CHECK ALL DIMENSIONS AND DETAILS AND BE RESPONSIBLE FOR THE SAME. ANY DISCREPANCY SHALL BE BROUGHT TO THE NOTICE OF THE ARCHITECT.
4. DRAWING APPROVAL IS FOR THE CONFIRMITY WITH OUTLINE DESIGN INTENT AND DOES NOT RELIEVE THE CONTRACTOR/SUBCONTRACTOR FROM FULL RESPONSIBILITY FOR THE ACCURACY, INTEGRATION AND FITNESS FOR PURPOSE OF DESIGN.
5. THIS DRAWING IS A COPYRIGHT AND PROPERTY OF IM DZINCENTRE LLP & IS NOT TO BE PRODUCED, COPIED, HANDED OVER TO THIRD PARTY OR USED FOR ANY OTHER PURPOSE OTHER THAN FOR WHICH IT IS INTENDED WITHOUT THE WRITTEN CONCERN. ANY MISUSE OF THE SAME IS LEGAL FOR ACTION AS PER THE ARCHITECTS ACT 1972.

REVISION	DATE	NOTE
REV01		
REV02		
REV03		
REV04		
REV05		

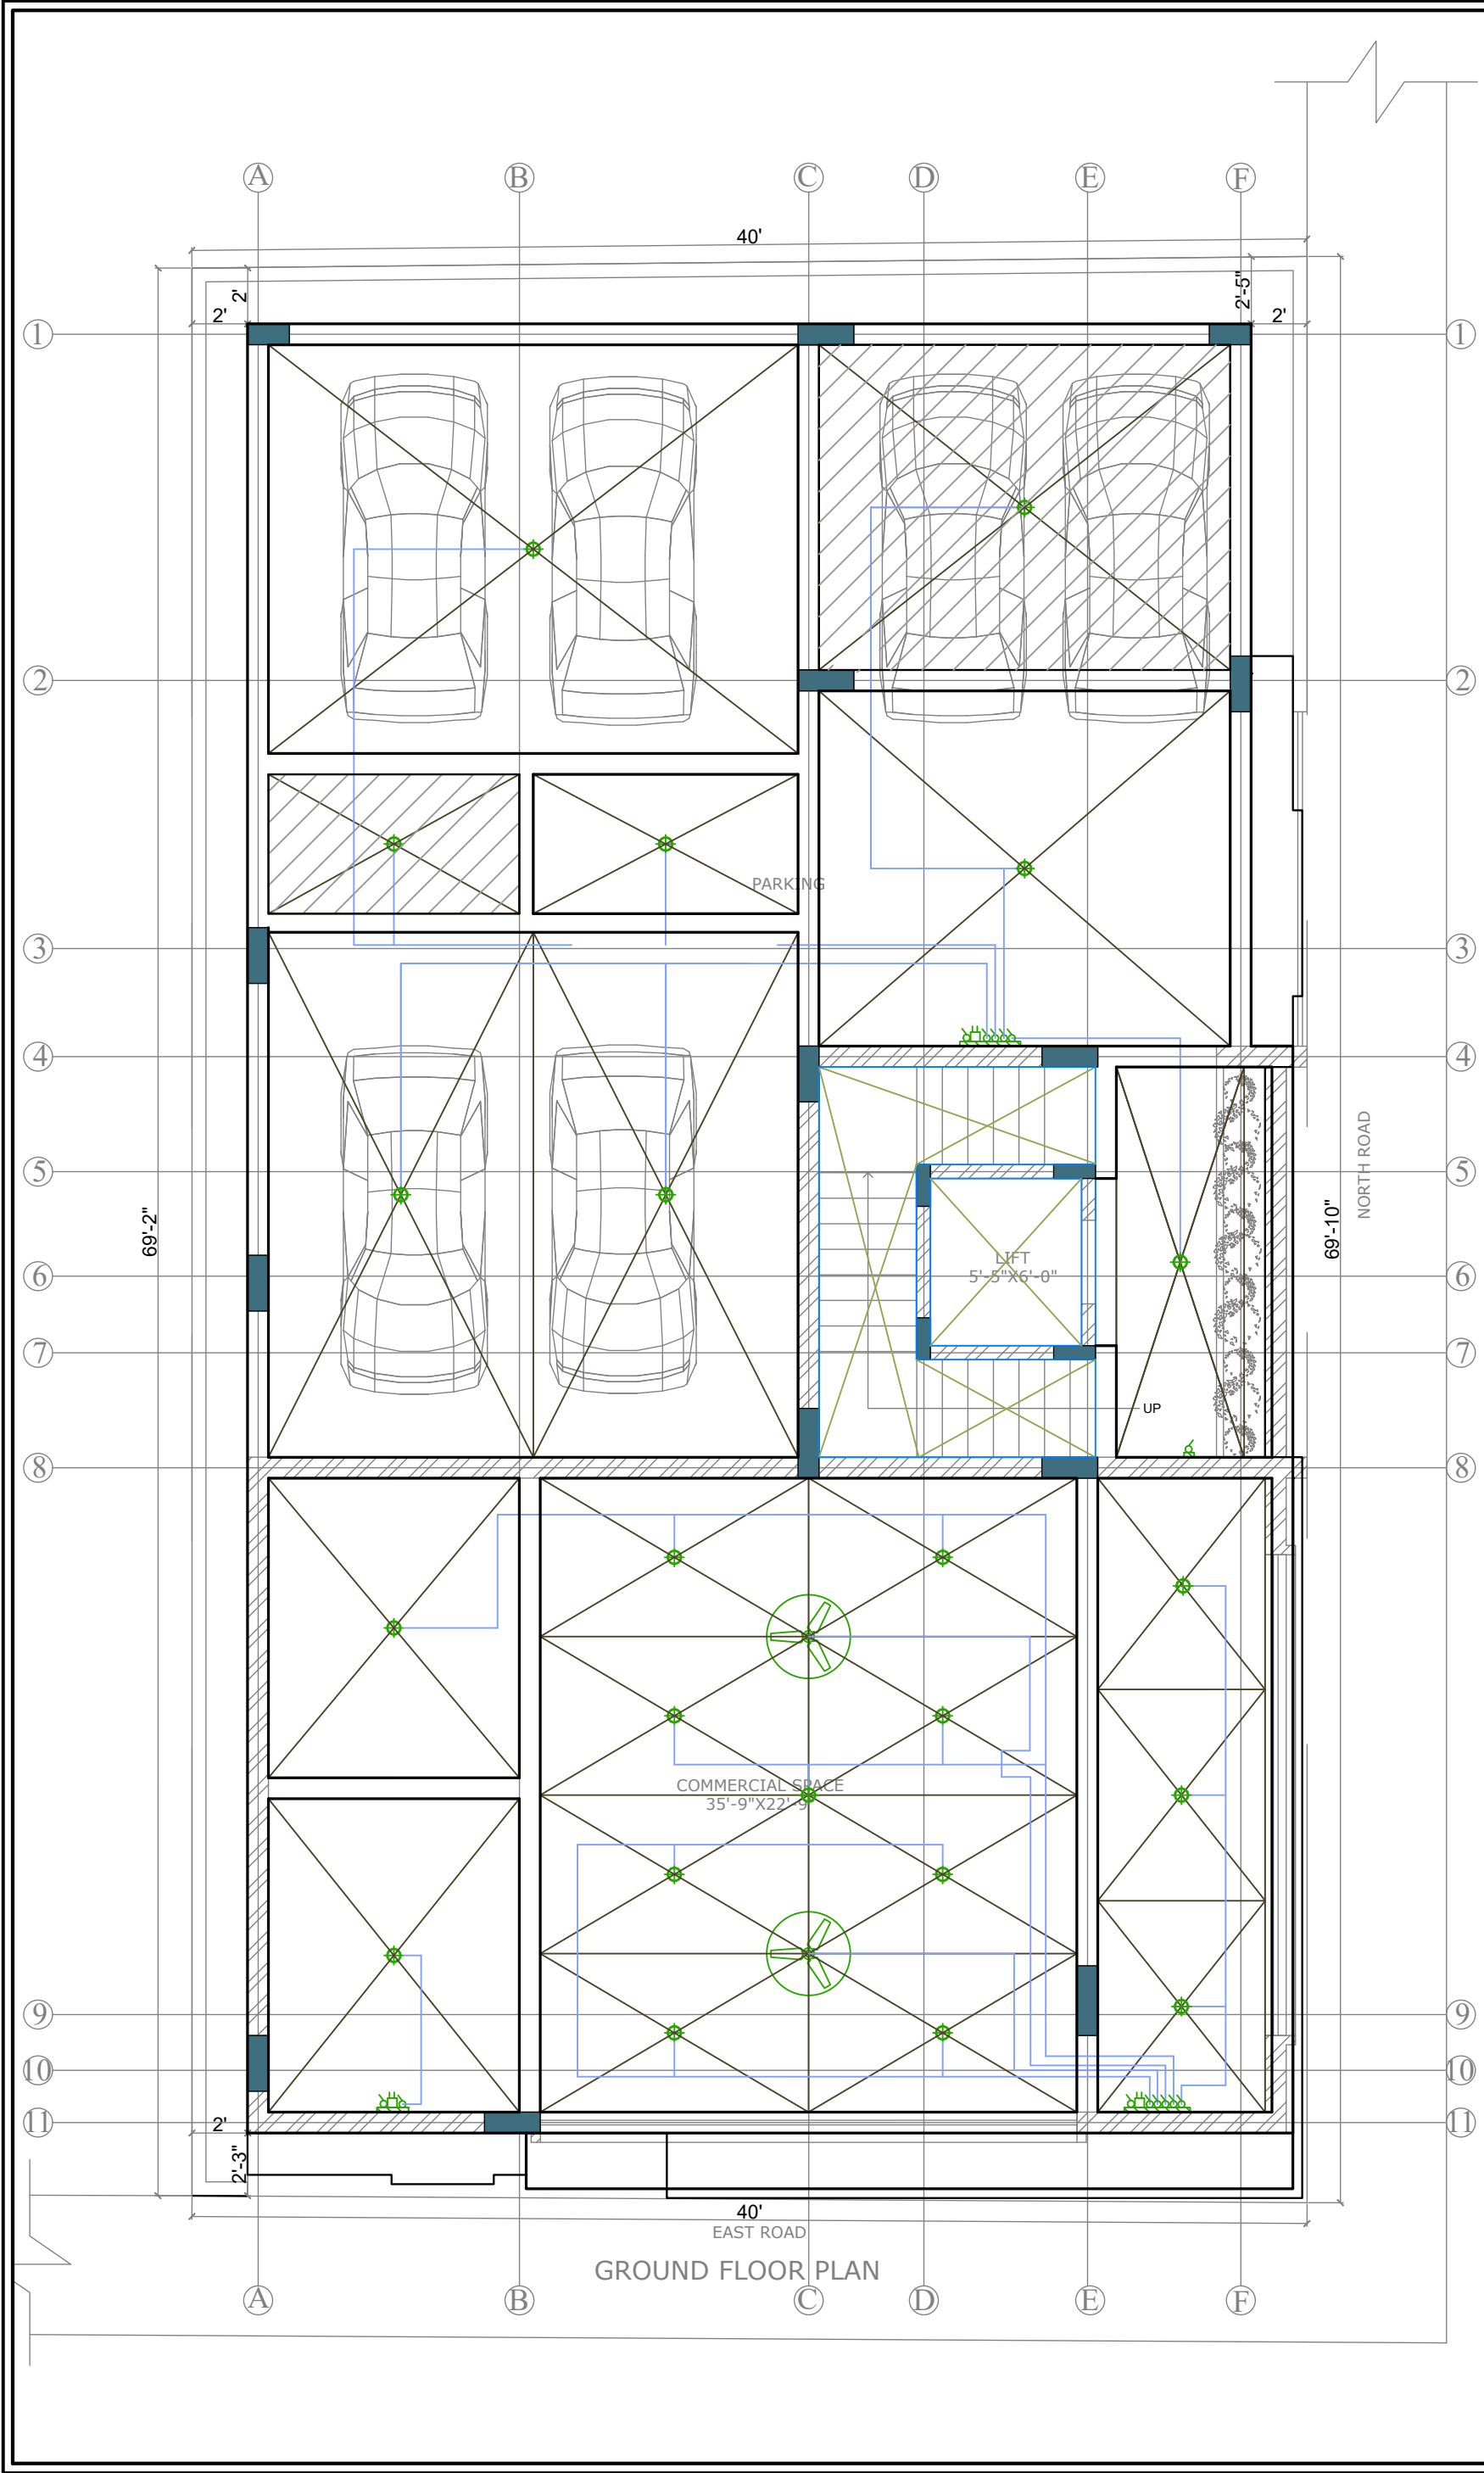

PROJECT :
APARTMENT FOR
MR. VENKATESH
AT HEBBAL

ISSUE PURPOSE:
SCHEME
APPROVAL
CONSTRUCTION

PROJECT NO: 22_004
DRG NO: ELE_02
DATE: 03-08-2022
SCALE: NTS
DRAWN BY: IJIN
CHECKED BY: ANITA

TITLE :
GROUND FLOOR
SLAB ELECTRICAL - WIRING

NOTES :
- ALL DIMENSIONS ARE IN FEET AND INCHES.
- THIS DRAWING IS TO BE READ AND NOT SCALED.

GENERAL NOTES :
1. ALL THE DETAILS HAS TO BE DONE AS PER GIVEN DRAWING.
2. ALL DIMENSIONS SHALL BE VERIFIED ON SITE PRIOR TO START OF WORK.
3. THE CONTRACTOR MUST CHECK ALL DIMENSIONS AND DETAILS AND BE RESPONSIBLE FOR THE SAME. ANY DISCREPANCY SHALL BE BROUGHT TO THE NOTICE OF THE ARCHITECT.
4. DRAWING APPROVAL IS FOR THE CONFIRMITY WITH OUTLINE DESIGN INTENT AND DOES NOT RELIEVE THE CONTRACTOR/SUBCONTRACTOR FROM FULL RESPONSIBILITY FOR THE ACCURACY, INTEGRATION AND FITNESS FOR PURPOSE OF DESIGN.
5. THIS DRAWING IS A COPYRIGHT AND PROPERTY OF IM DZINCENTRE LLP & IS NOT TO BE PRODUCED, COPIED, HANDED OVER TO THIRD PARTY OR USED FOR ANY OTHER PURPOSE OTHER THAN FOR WHICH IT IS INTENDED WITHOUT THE WRITTEN CONCERN. ANY MISUSE OF THE SAME IS LEGAL FOR ACTION AS PER THE ARCHITECTS ACT 1972.


REVISION	DATE	NOTE
REV01		
REV02		
REV03		
REV04		
REV05		



IM DzinCentre LLP
Architecture | Interior | Landscape

giving life to ideas

No-4, M-413, 3rd Block,
Kammanahalli Main Road,
Bangalore-560043
Tel : 9844098380, 08043770058
Email : imdzincentre@gmail.com

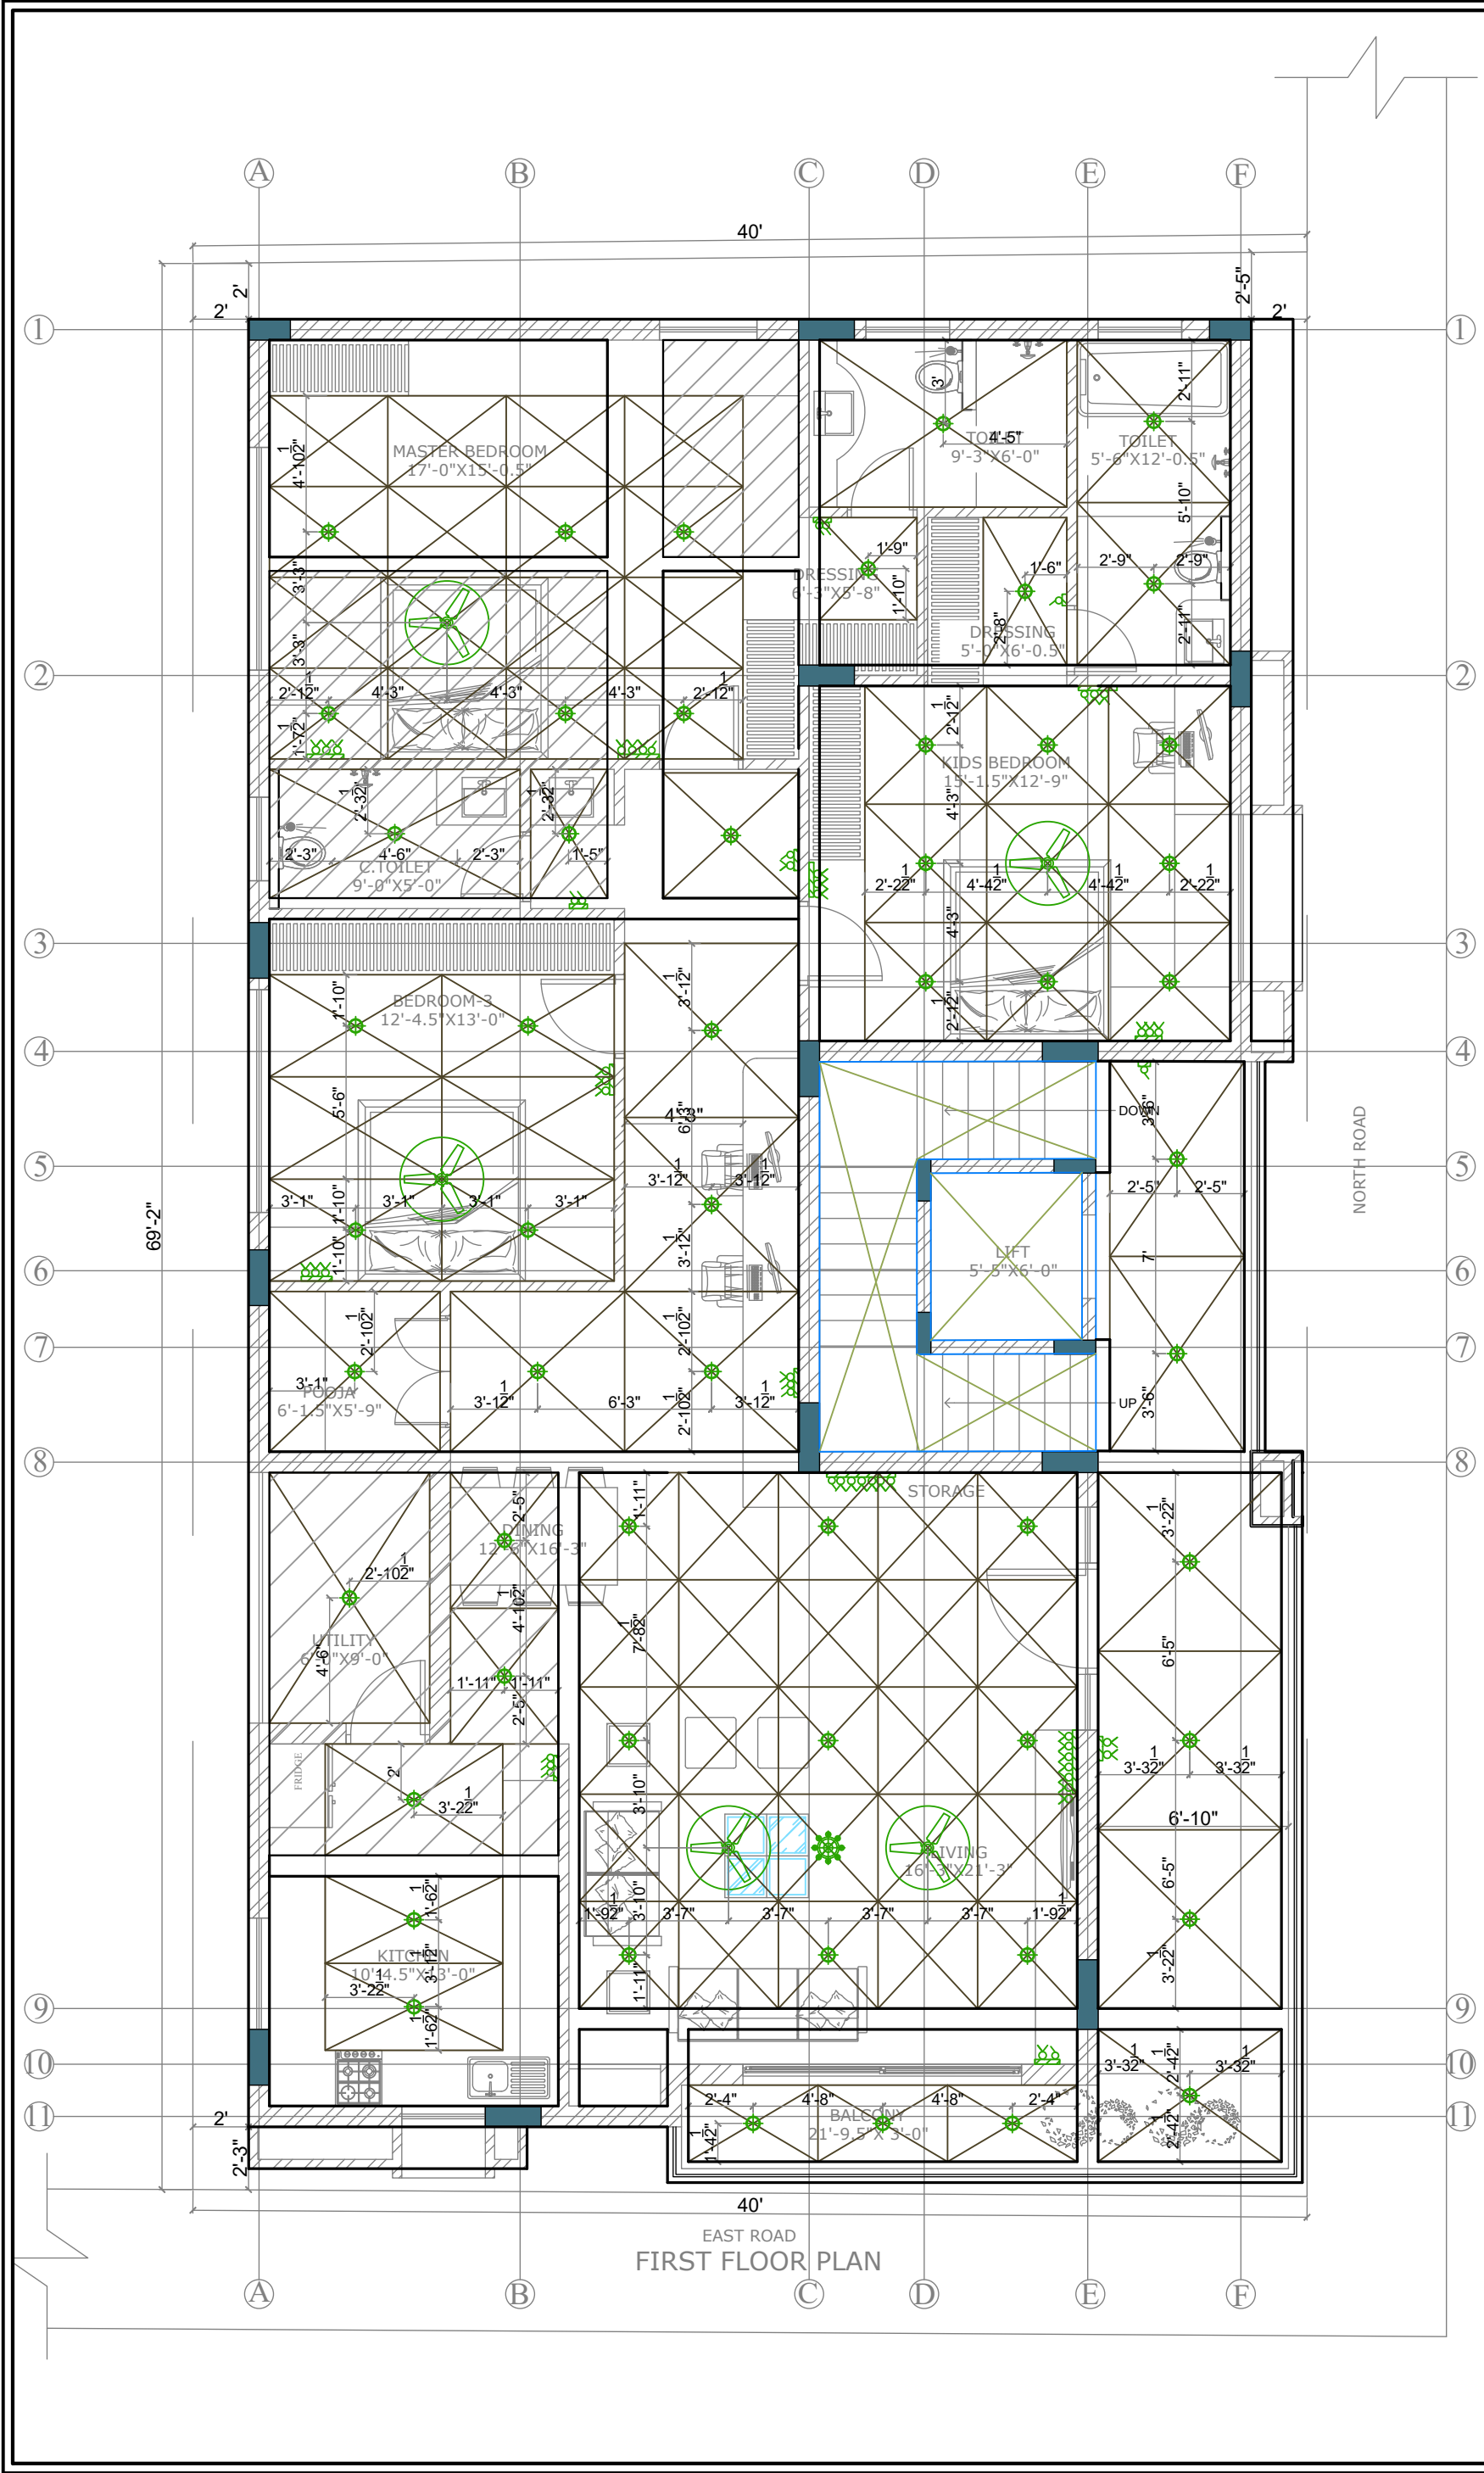

PROJECT :
APARTMENT FOR
MR. VENKATESH
AT HEBBAL

ISSUE PURPOSE:

SCHEME

APPROVAL

CONSTRUCTION

W

S

N

E

PROJECT NO:

22_004

DRG NO:

ELE_01A

DATE:

04-08-2022

SCALE:

NTS

DRAWN BY:

IJIN

CHECKED BY:

ANITA

TITLE :

FIRST FLOOR
SLAB ELECTRICAL LAYOUT

NOTES :

- ALL DIMENSIONS ARE IN FEET AND INCHES.
- THIS DRAWING IS TO BE READ AND NOT SCALED.

GENERAL NOTES :

1. ALL THE DETAILS HAS TO BE DONE AS PER GIVEN DRAWING.
2. ALL DIMENSIONS SHALL BE VERIFIED ON SITE PRIOR TO START OF WORK.
3. THE CONTRACTOR MUST CHECK ALL DIMENSIONS AND DETAILS AND BE RESPONSIBLE FOR THE SAME. ANY DISCREPANCY SHALL BE BROUGHT TO THE NOTICE OF THE ARCHITECT.
4. DRAWING APPROVAL IS FOR THE CONFIRMITY WITH OUTLINE DESIGN INTENT AND DOES NOT RELIEVE THE CONTRACTOR/SUBCONTRACTOR FROM FULL RESPONSIBILITY FOR THE ACCURACY, INTEGRATION AND FITNESS FOR PURPOSE OF DESIGN.
5. THIS DRAWING IS A COPYRIGHT AND PROPERTY OF IM DZINCENTRE LLP & IS NOT TO BE PRODUCED, COPIED, HANDED OVER TO THIRD PARTY OR USED FOR ANY OTHER PURPOSE OTHER THAN FOR WHICH IT IS INTENDED WITHOUT THE WRITTEN CONCERN. ANY MISUSE OF THE SAME IS LEGAL FOR ACTION AS PER THE ARCHITECTS ACT 1972.


REVISION	DATE	NOTE
REV01		
REV02		
REV03		
REV04		
REV05		

IM DzinCentre LLP

Architecture | Interior | Landscape

giving life to ideas

No-4, M-413, 3rd Block,
Kammanahalli Main Road,
Bangalore-560043
Tel : 9844098380, 08043770058
Email : imdzincentre@gmail.com

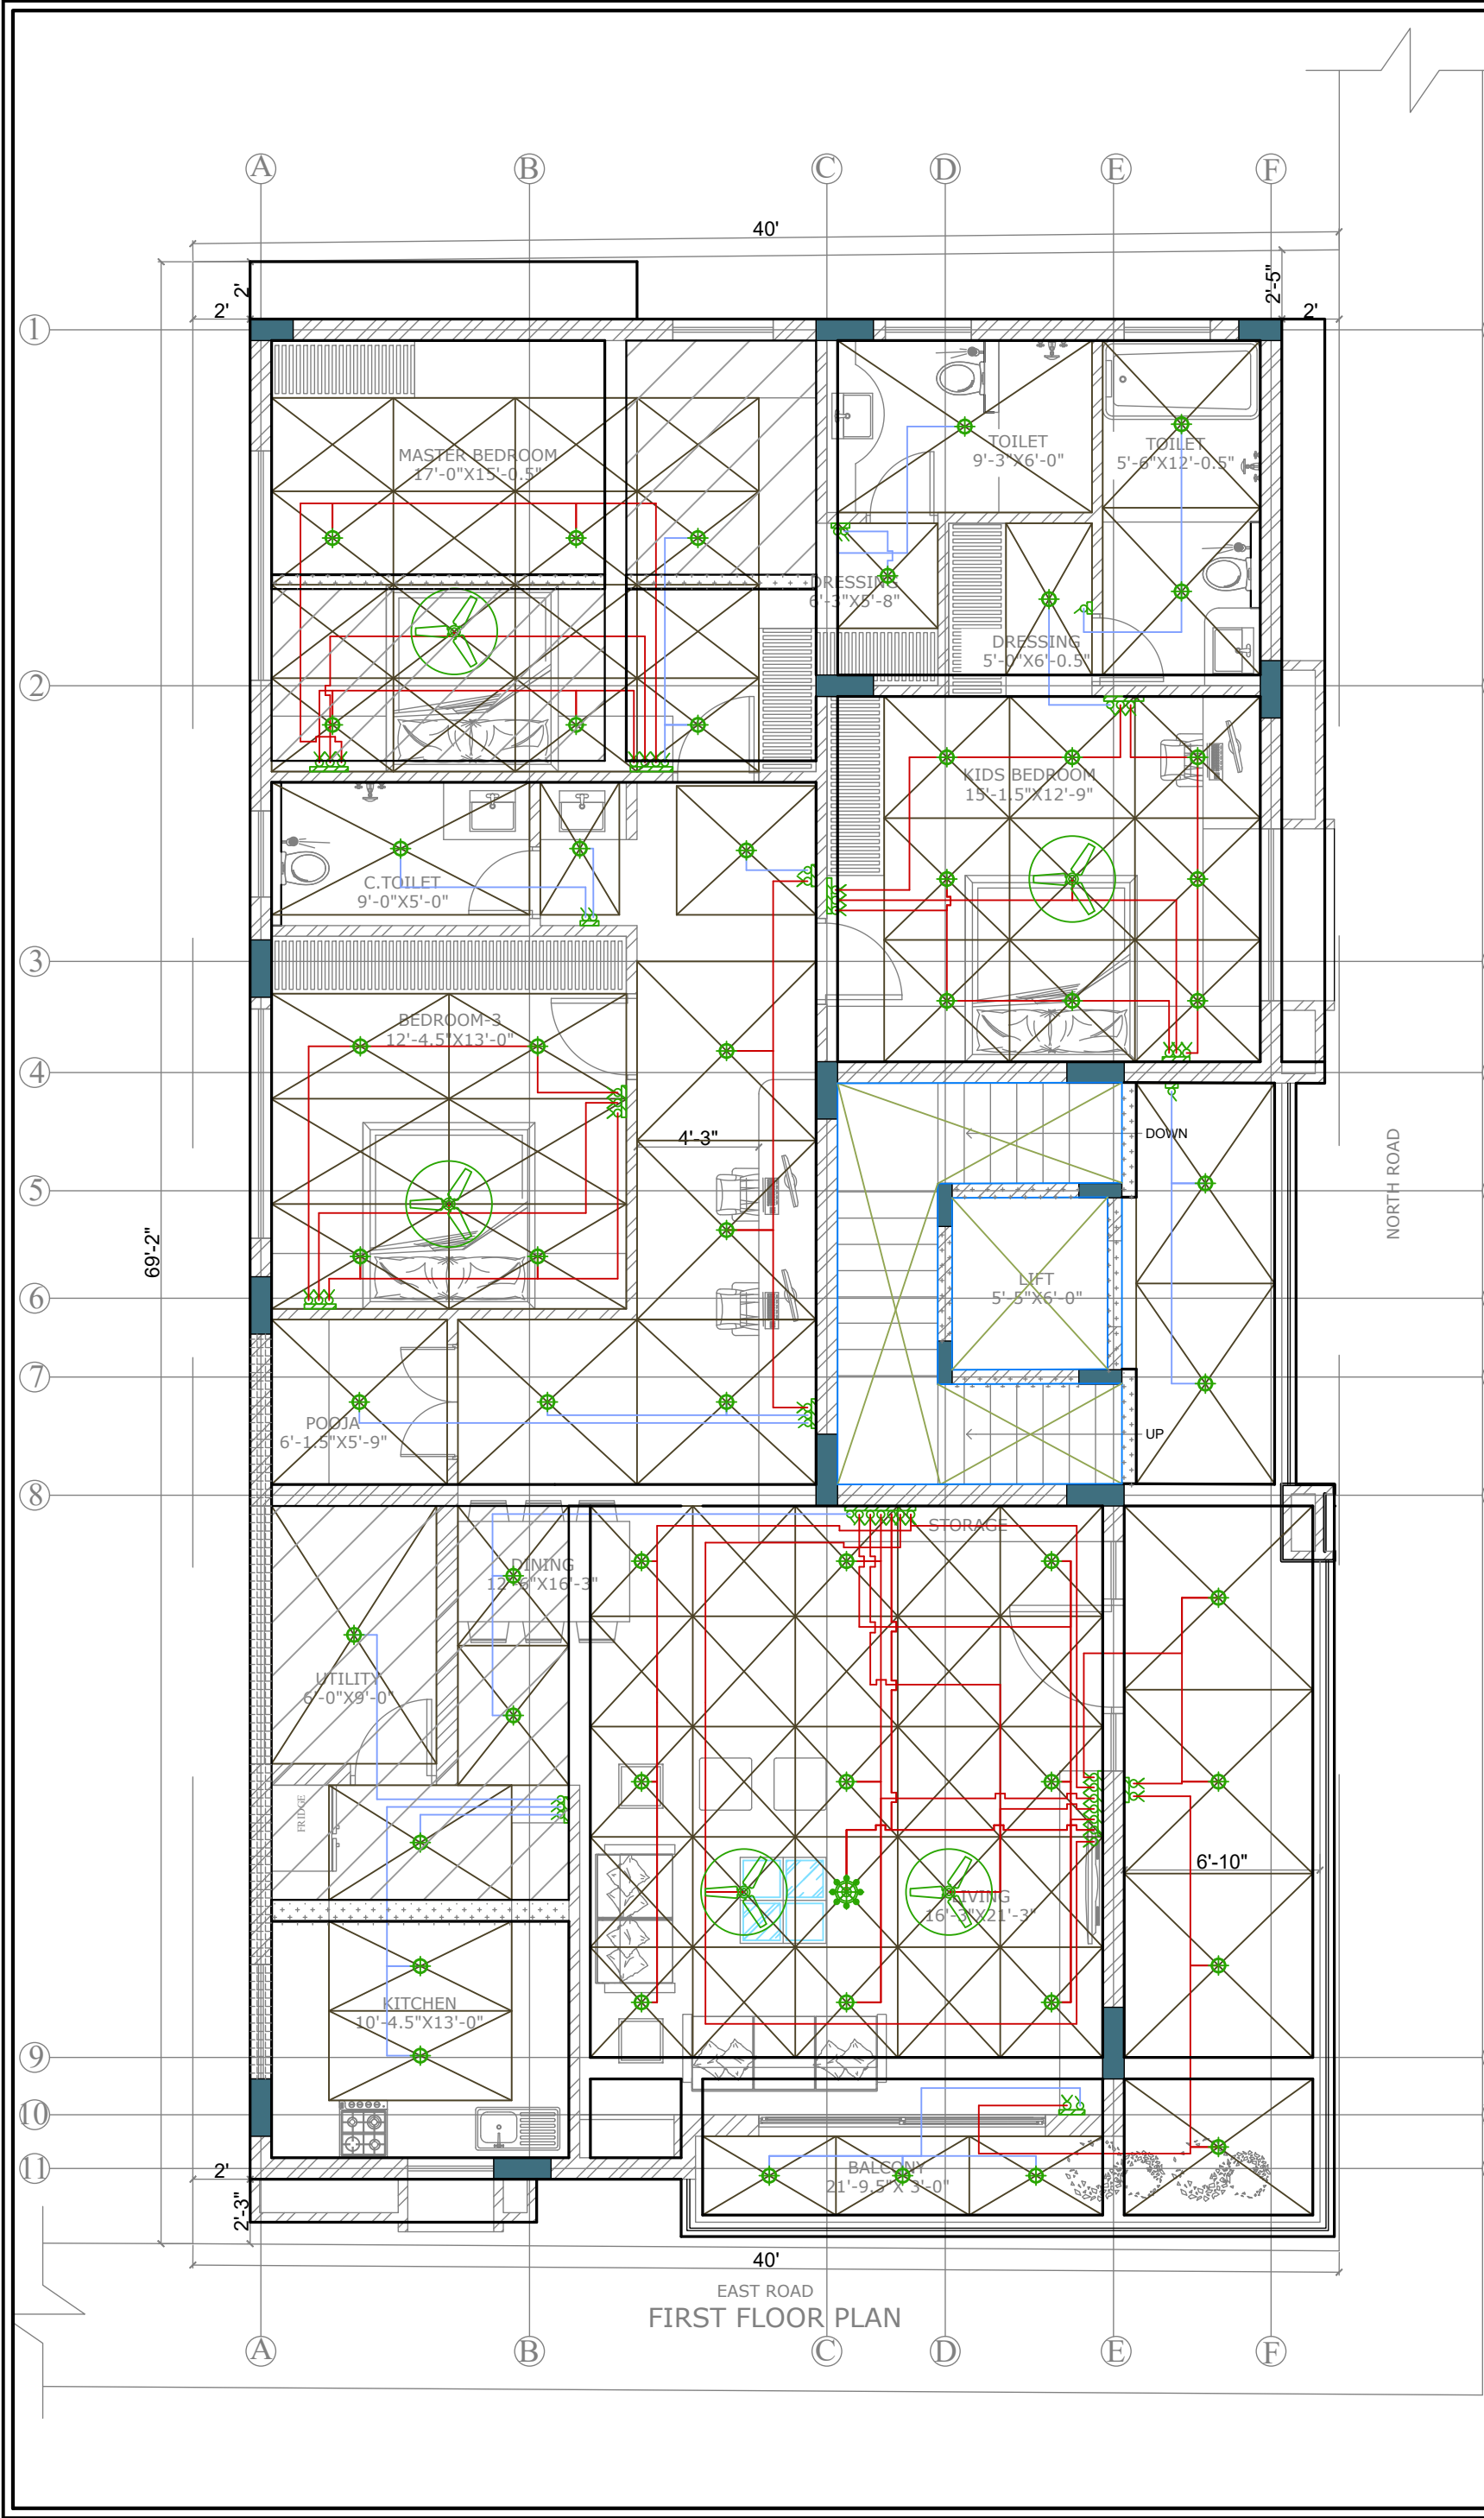


PROJECT :	
APARTMENT FOR MR. VENKATESH AT HEBBAL	
ISSUE PURPOSE:	
SCHEME	
APPROVAL	
CONSTRUCTION	
W S N E	
PROJECT NO:	22_004
DRG NO:	ELE_01B
DATE:	04-08-2022
SCALE:	NTS
DRAWN BY:	IJIN
CHECKED BY:	ANITA

TITLE :
FIRST FLOOR
SLAB ELECTRICAL - WIRING

- NOTES :
- ALL DIMENSIONS ARE IN FEET AND INCHES.
 - THIS DRAWING IS TO BE READ AND NOT SCALED.
- GENERAL NOTES :
1. ALL THE DETAILS HAS TO BE DONE AS PER GIVEN DRAWING.
 2. ALL DIMENSIONS SHALL BE VERIFIED ON SITE PRIOR TO START OF WORK.
 3. THE CONTRACTOR MUST CHECK ALL DIMENSIONS AND DETAILS AND BE RESPONSIBLE FOR THE SAME. ANY DISCREPANCY SHALL BE BROUGHT TO THE NOTICE OF THE ARCHITECT.
 4. DRAWING APPROVAL IS FOR THE CONFIRMITY WITH OUTLINE DESIGN INTENT AND DOES NOT RELIEVE THE CONTRACTOR/SUBCONTRACTOR FROM FULL RESPONSIBILITY FOR THE ACCURACY, INTEGRATION AND FITNESS FOR PURPOSE OF DESIGN.
 5. THIS DRAWING IS A COPYRIGHT AND PROPERTY OF IM DZINCENTRE LLP & IS NOT TO BE PRODUCED, COPIED, HANDED OVER TO THIRD PARTY OR USED FOR ANY OTHER PURPOSE OTHER THAN FOR WHICH IT IS INTENDED WITHOUT THE WRITTEN CONCERN. ANY MISUSE OF THE SAME IS LEGAL FOR ACTION AS PER THE ARCHITECTS ACT 1972.

REVISION	DATE	NOTE
REV01		
REV02		
REV03		
REV04		
REV05		

 




IM DzinCentre LLP

Architecture | Interior | Landscape

giving life to ideas

No-4, M-413, 3rd Block,
Kammanahalli Main Road,
Bangalore-560043

Tel : 9844098380, 08043770058
Email : imdzincentre@gmail.com

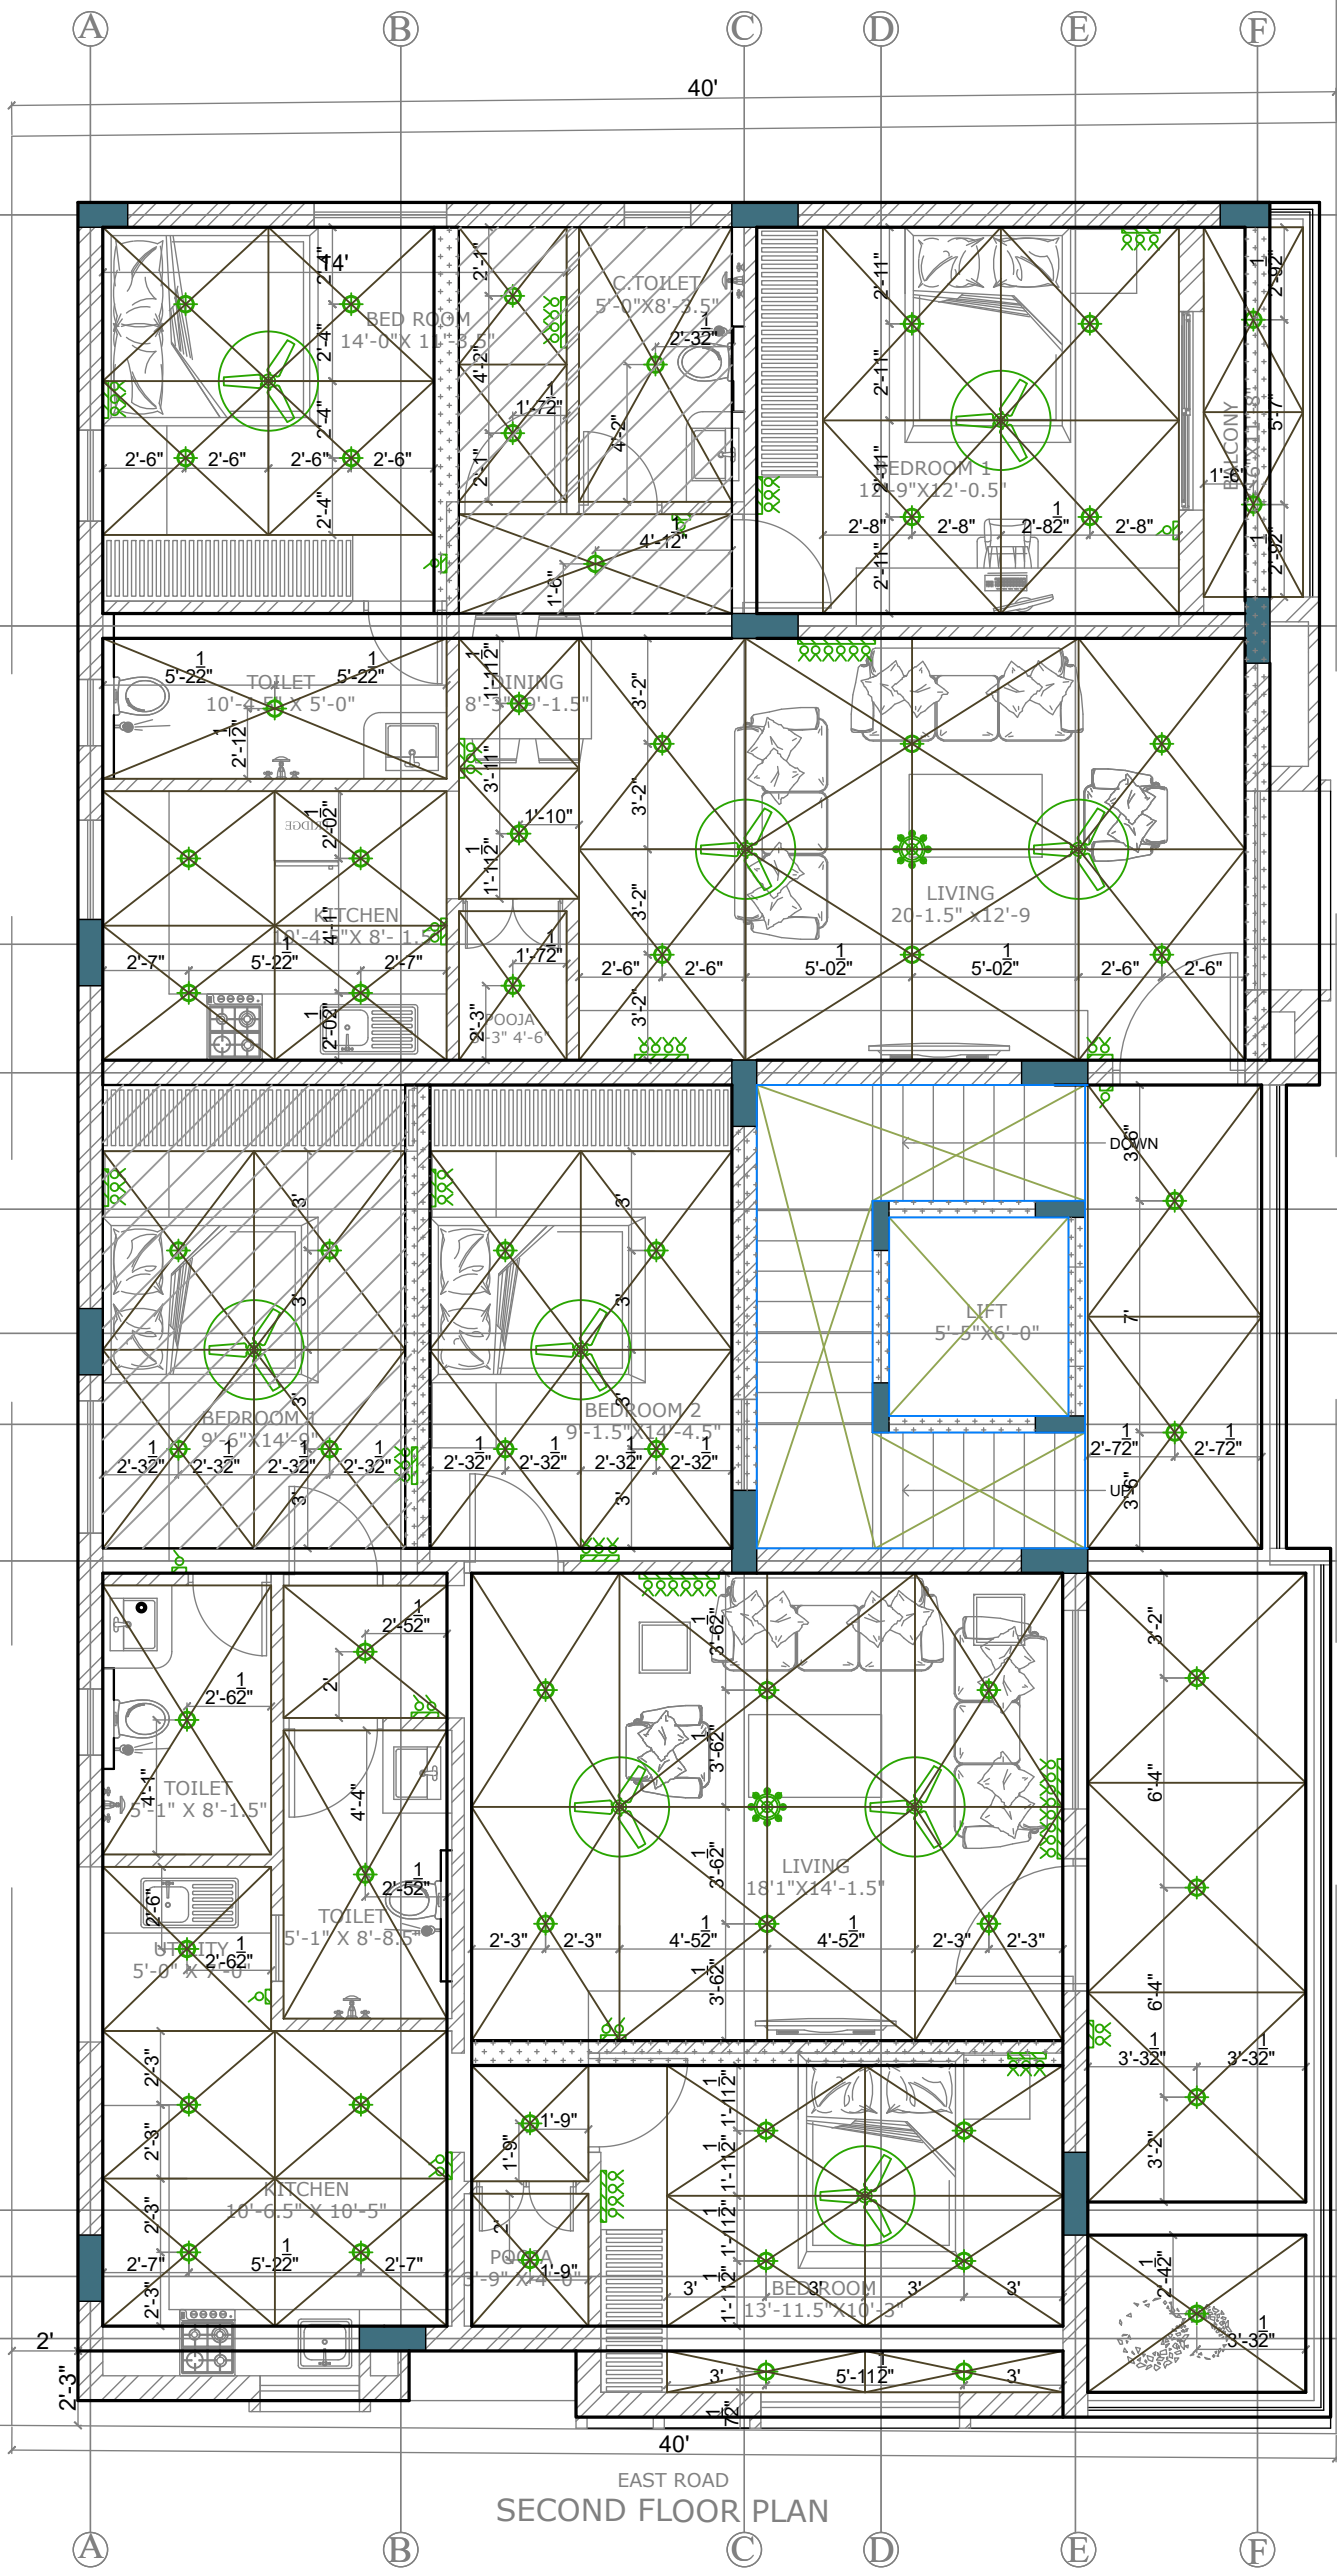

EAST ROAD
SECOND FLOOR PLAN

PROJECT :	
APARTMENT FOR MR. VENKATESH AT HEBBAL	
ISSUE PURPOSE:	
SCHEME	
APPROVAL	
CONSTRUCTION	
PROJECT NO:	22_004
DRG NO:	ELE_02B
DATE:	06.08.2022
SCALE:	NTS
DRAWN BY:	IJIN
CHECKED BY:	ANITA

TITLE :	
SECOND FLOOR SLAB ELECTRICAL LAYOUT	
NOTES :	
- ALL DIMENSIONS ARE IN FEET AND INCHES. - THIS DRAWING IS TO BE READ AND NOT SCALED.	
GENERAL NOTES :	


1. ALL THE DETAILS HAS TO BE DONE AS PER GIVEN DRAWING.
2. ALL DIMENSIONS SHALL BE VERIFIED ON SITE PRIOR TO START OF WORK.
3. THE CONTRACTOR MUST CHECK ALL DIMENSIONS AND DETAILS AND BE RESPONSIBLE FOR THE SAME. ANY DISCREPANCY SHALL BE BROUGHT TO THE NOTICE OF THE ARCHITECT.
4. DRAWING APPROVAL IS FOR THE CONFIRMITY WITH OUTLINE DESIGN INTENT AND DOES NOT RELIEVE THE CONTRACTOR/SUBCONTRACTOR FROM FULL RESPONSIBILITY FOR THE ACCURACY, INTEGRATION AND FITNESS FOR PURPOSE OF DESIGN.
5. THIS DRAWING IS A COPYRIGHT AND PROPERTY OF IM DZINCENTRE LLP & IS NOT TO BE PRODUCED, COPIED, HANDED OVER TO THIRD PARTY OR USED FOR ANY OTHER PURPOSE OTHER THAN FOR WHICH IT IS INTENDED WITHOUT THE WRITTEN CONCERN. ANY MISUSE OF THE SAME IS LEGAL FOR ACTION AS PER THE ARCHITECTS ACT 1972.

REVISION	DATE	NOTE
REV01		
REV02		
REV03		
REV04		
REV05		



IM DzinCentre
Architecture | Interior | Landscape
giving life to ideas


No-4, M-413, 3rd Block,
Kammanahalli Main Road,
Bangalore-560043
Tel : 9844098380, 08043770058
Email : imdzincentre@gmail.com

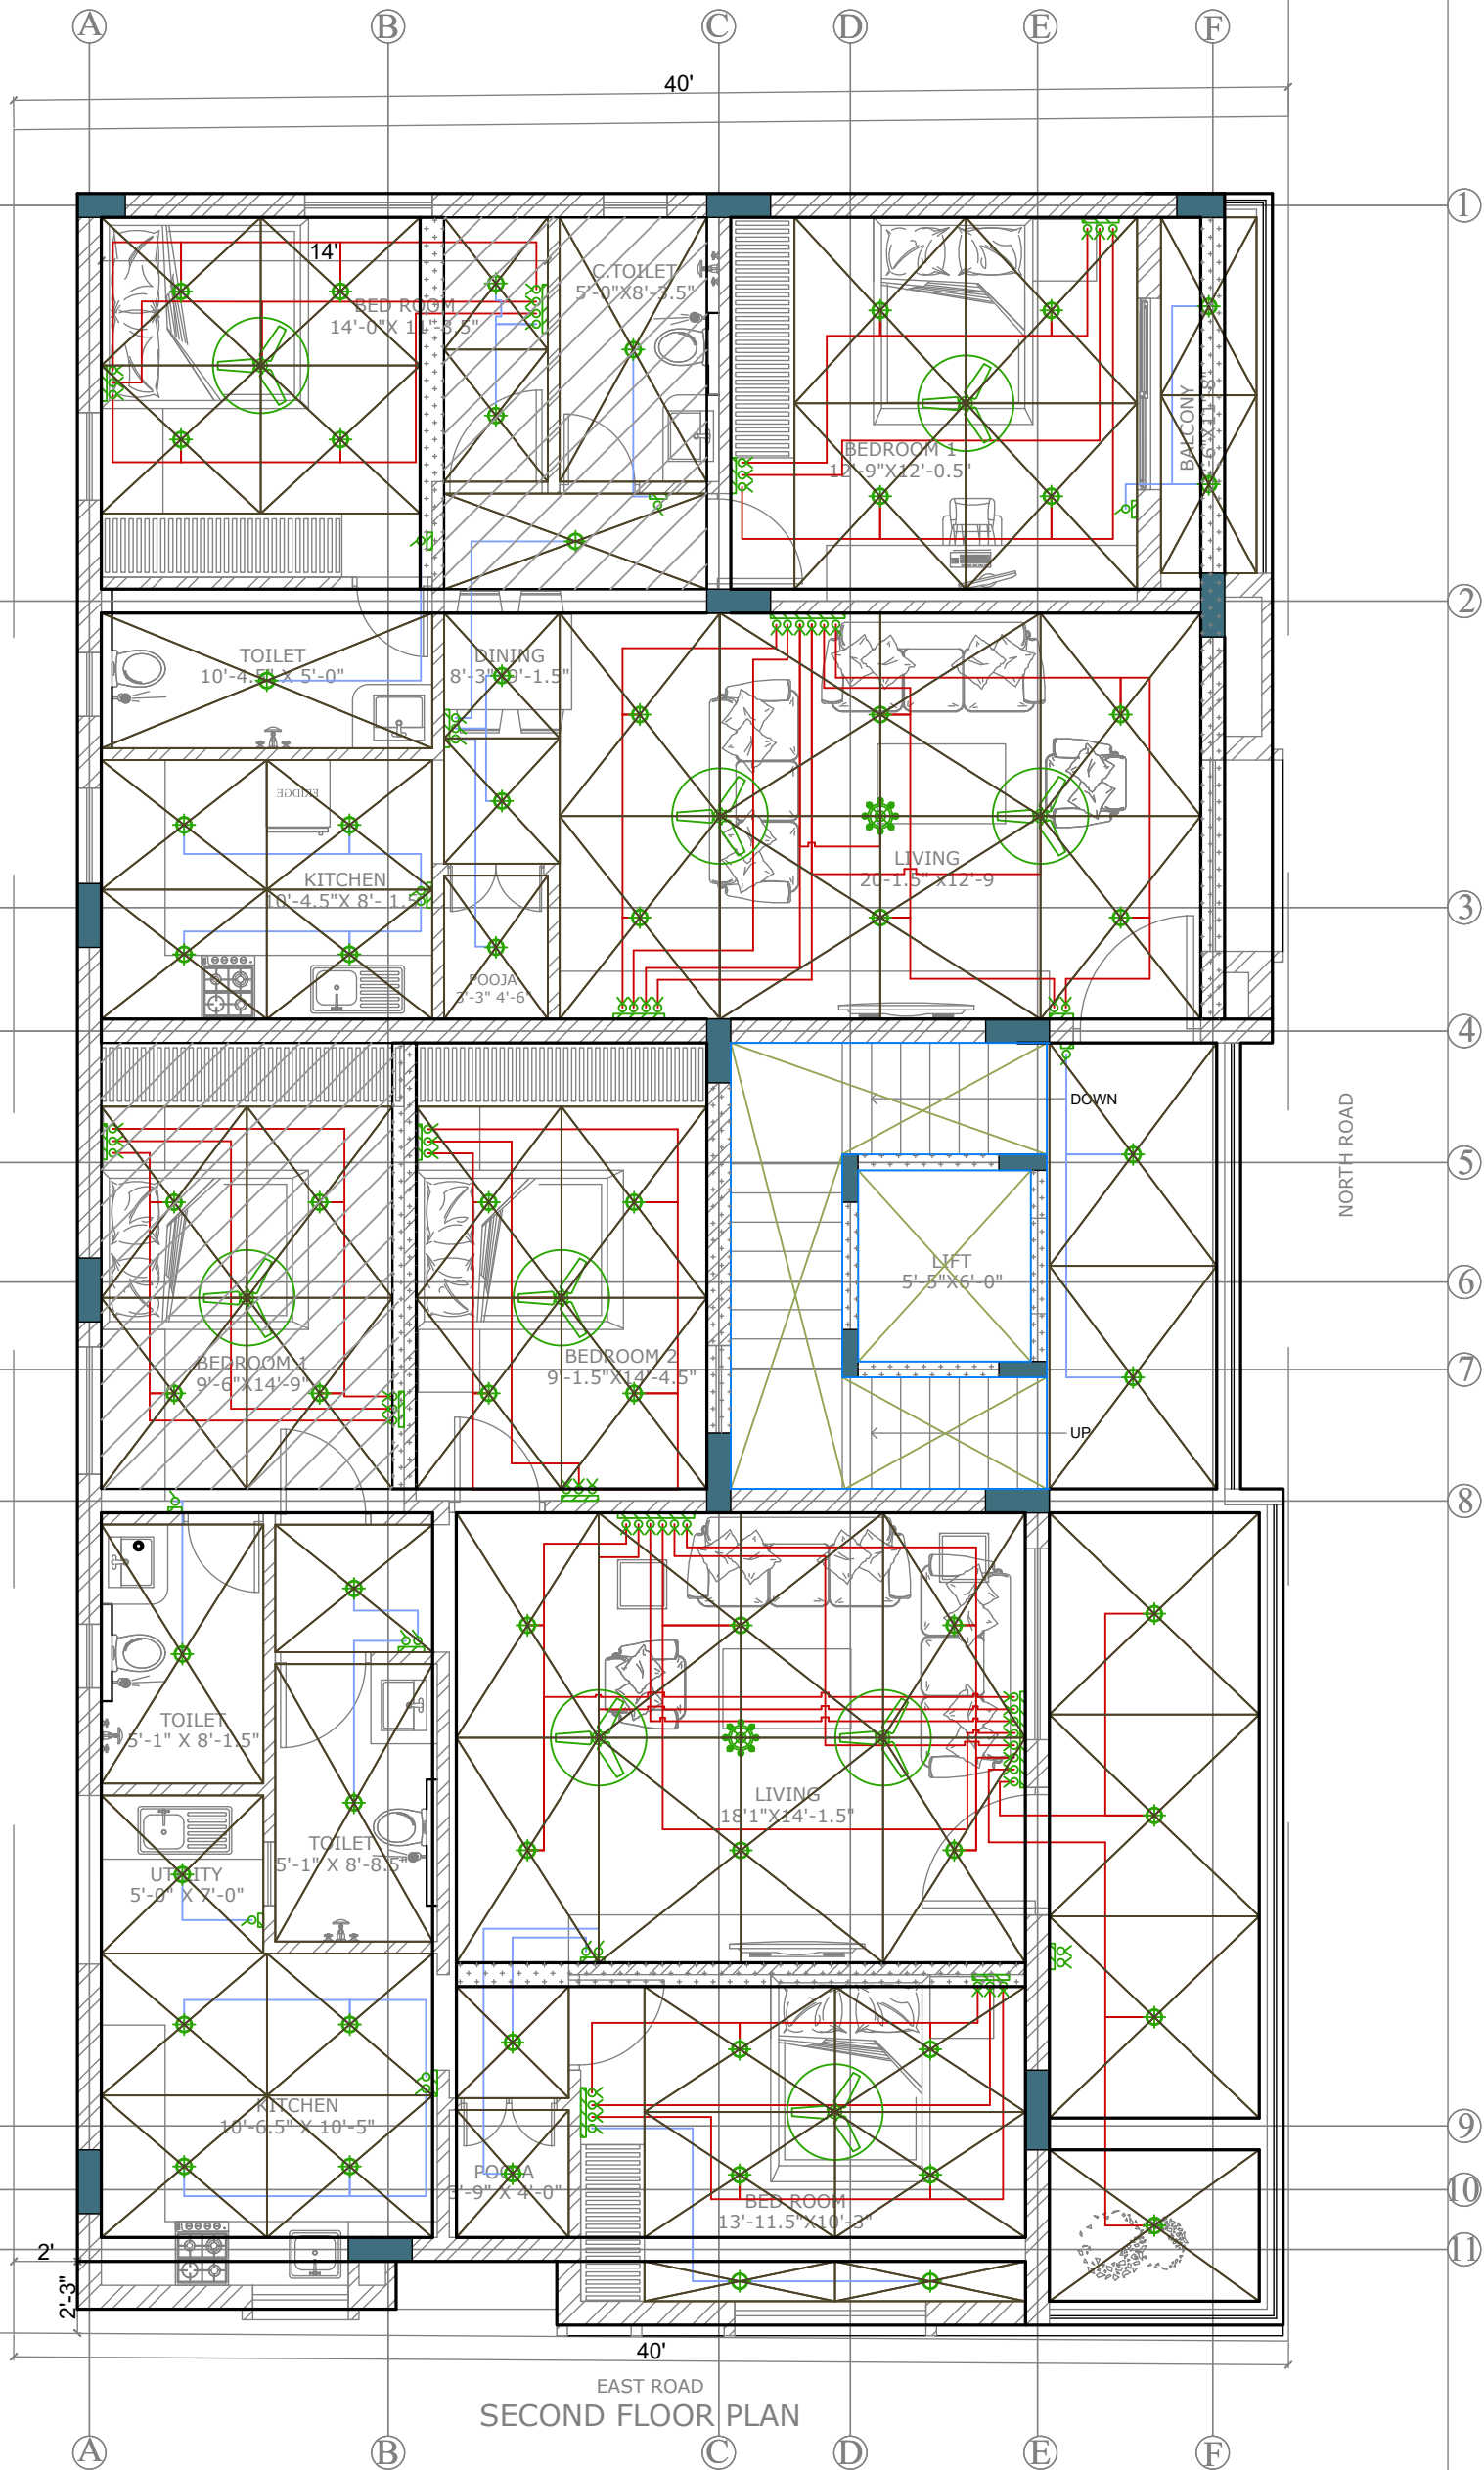

EAST ROAD
SECOND FLOOR PLAN

PROJECT :
APARTMENT FOR
MR. VENKATESH
AT HEBBAL

ISSUE PURPOSE:
SCHEME
APPROVAL
CONSTRUCTION

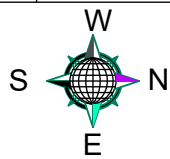

PROJECT NO.: 22_004
DRG NO.: ELE_02B
DATE: 06.08.2022
SCALE: NTS
DRAWN BY: IJIN
CHECKED BY: ANITA

TITLE :
SECOND FLOOR
SLAB ELECTRICAL - WIRING

NOTES :
- ALL DIMENSIONS ARE IN FEET AND INCHES.
- THIS DRAWING IS TO BE READ AND NOT SCALED.

GENERAL NOTES :
1. ALL THE DETAILS HAS TO BE DONE AS PER GIVEN DRAWING.
2. ALL DIMENSIONS SHALL BE VERIFIED ON SITE PRIOR TO START OF WORK.
3. THE CONTRACTOR MUST CHECK ALL DIMENSIONS AND DETAILS AND BE RESPONSIBLE FOR THE SAME. ANY DISCREPANCY SHALL BE BROUGHT TO THE NOTICE OF THE ARCHITECT.
4. DRAWING APPROVAL IS FOR THE CONFIRMITY WITH OUTLINE DESIGN INTENT AND DOES NOT RELIEVE THE CONTRACTOR/SUBCONTRACTOR FROM FULL RESPONSIBILITY FOR THE ACCURACY, INTEGRATION AND FITNESS FOR PURPOSE OF DESIGN.
5. THIS DRAWING IS A COPYRIGHT AND PROPERTY OF IM DZINCENTRE LLP & IS NOT TO BE PRODUCED, COPIED, HANDED OVER TO THIRD PARTY OR USED FOR ANY OTHER PURPOSE OTHER THAN FOR WHICH IT IS INTENDED WITHOUT THE WRITTEN CONCERN. ANY MISUSE OF THE SAME IS LEGAL FOR ACTION AS PER THE ARCHITECTS ACT 1972.

REVISION	DATE	NOTE
REV01		
REV02		
REV03		
REV04		
REV05		



No-4, M-413, 3rd Block,
Kammanahalli Main Road,
Bangalore-560043
Tel : 9844098380, 08043770058
Email : imdzincentre@gmail.com



PROJECT :

APARTMENT FOR
MR. VENKATESH
AT HEBBAL

ISSUE PURPOSE:

SCHEME

APPROVAL

CONSTRUCTION

PROJECT NO:

22_004

DRG NO:

ELE_03A

DATE:

16-09-2022

SCALE:

NTS

DRAWN BY:

IJIN

CHECKED BY:

ANITA

TITLE :

THIRD FLOOR
SLAB ELECTRICAL LAYOUT

NOTES :

- ALL DIMENSIONS ARE IN FEET AND INCHES.
- THIS DRAWING IS TO BE READ AND NOT SCALED.

GENERAL NOTES :

1. ALL THE DETAILS HAS TO BE DONE AS PER GIVEN DRAWING.
2. ALL DIMENSIONS SHALL BE VERIFIED ON SITE PRIOR TO START OF WORK.
3. THE CONTRACTOR MUST CHECK ALL DIMENSIONS AND DETAILS AND BE RESPONSIBLE FOR THE SAME. ANY DISCREPANCY SHALL BE BROUGHT TO THE NOTICE OF THE ARCHITECT.
4. DRAWING APPROVAL IS FOR THE CONFIRMITY WITH OUTLINE DESIGN INTENT AND DOES NOT RELIEVE THE CONTRACTOR/SUBCONTRACTOR FROM FULL RESPONSIBILITY FOR THE ACCURACY, INTEGRATION AND FITNESS FOR PURPOSE OF DESIGN.
5. THIS DRAWING IS A COPYRIGHT AND PROPERTY OF IM DZINCENTRE LLP & IS NOT TO BE PRODUCED, COPIED, HANDED OVER TO THIRD PARTY OR USED FOR ANY OTHER PURPOSE OTHER THAN FOR WHICH IT IS INTENDED WITHOUT THE WRITTEN CONCERN. ANY MISUSE OF THE SAME IS LEGAL FOR ACTION AS PER THE ARCHITECTS ACT 1972.


REVISION	DATE	NOTE
REV01		
REV02		
REV03		
REV04		
REV05		

IM DzinCentre LLP

Architecture | Interior | Landscape

giving life to ideas

No-4, M-413, 3rd Block,
Kammanahalli Main Road,
Bangalore-560043
Tel : 9844098380, 08043770058
Email : imdzincentre@gmail.com

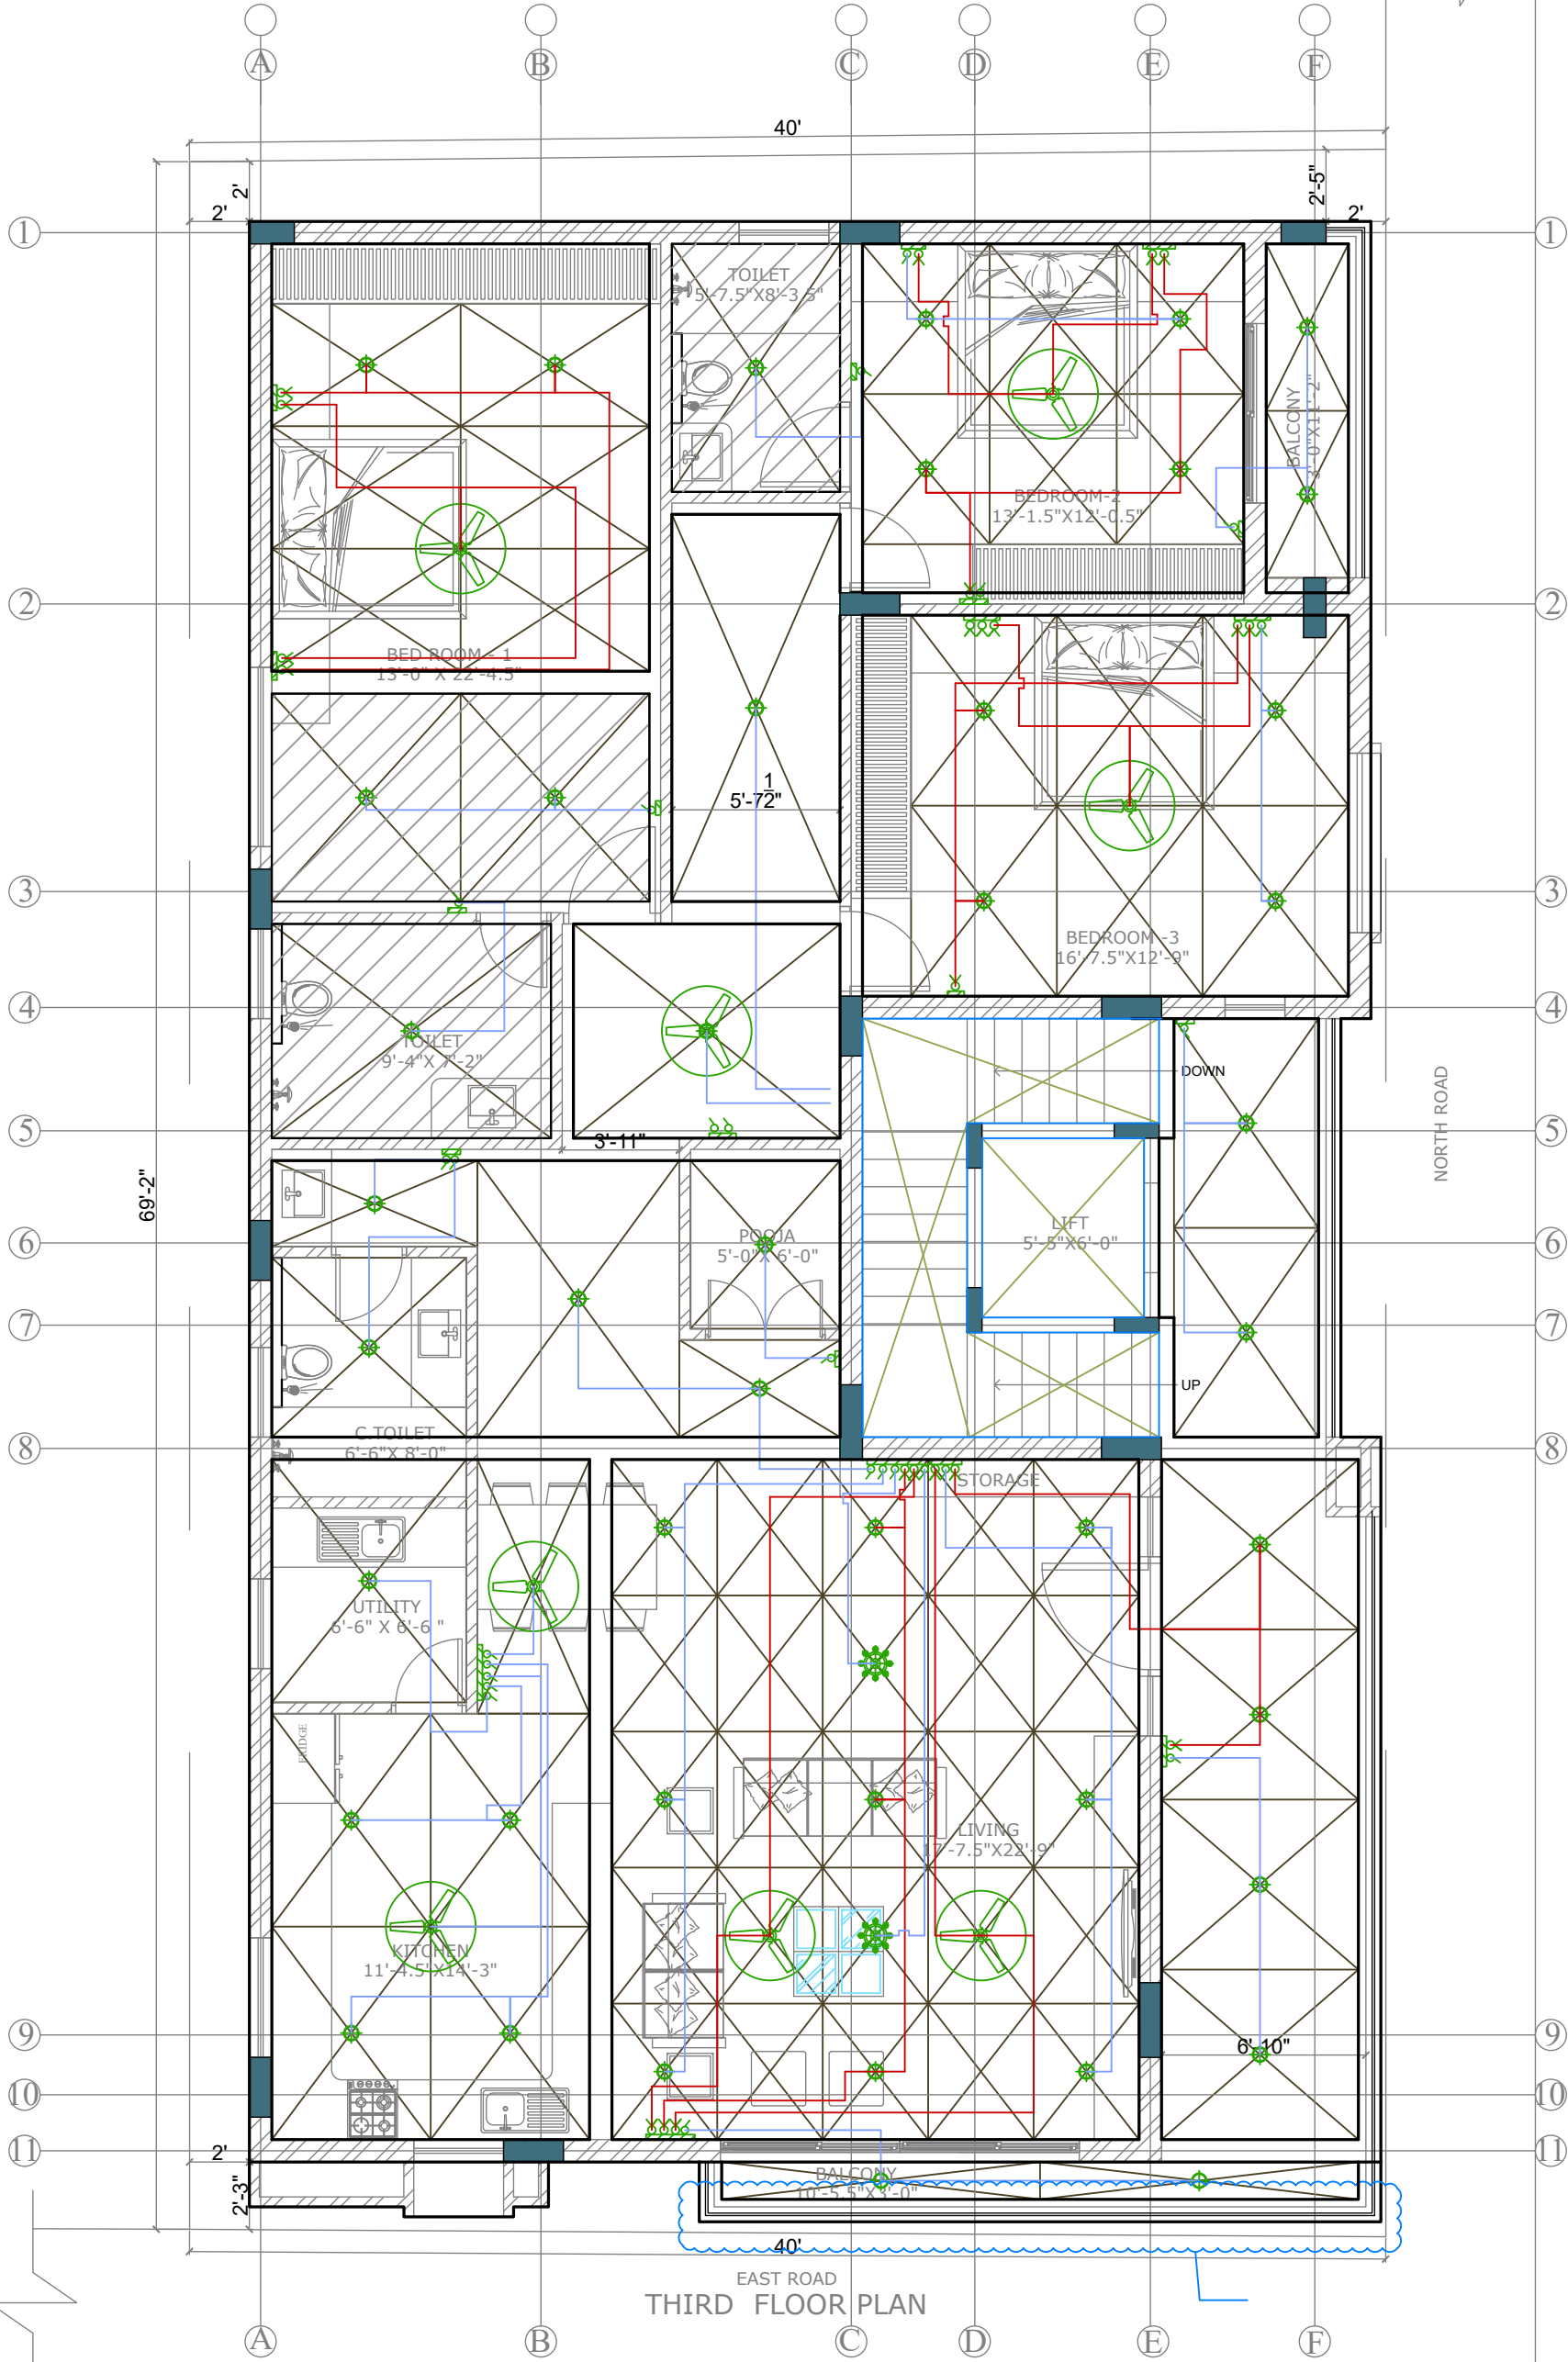

EAST ROAD
THIRD FLOOR PLAN

PROJECT :	
APARTMENT FOR MR. VENKATESH AT HEBBAL	
ISSUE PURPOSE:	
SCHEME	
APPROVAL	
CONSTRUCTION	
W S N E	
PROJECT NO:	22_004
DRG NO:	ELE_03B
DATE:	16-09-2022
SCALE:	NTS
DRAWN BY:	IJIN
CHECKED BY:	ANITA

TITLE :
THIRD FLOOR
SLAB ELECTRICAL - WIRING

NOTES :
- ALL DIMENSIONS ARE IN FEET AND INCHES.
- THIS DRAWING IS TO BE READ AND NOT SCALED.

- GENERAL NOTES :
1. ALL THE DETAILS HAS TO BE DONE AS PER GIVEN DRAWING.
 2. ALL DIMENSIONS SHALL BE VERIFIED ON SITE PRIOR TO START OF WORK.
 3. THE CONTRACTOR MUST CHECK ALL DIMENSIONS AND DETAILS AND BE RESPONSIBLE FOR THE SAME. ANY DISCREPANCY SHALL BE BROUGHT TO THE NOTICE OF THE ARCHITECT.
 4. DRAWING APPROVAL IS FOR THE CONFIRMITY WITH OUTLINE DESIGN INTENT AND DOES NOT RELIEVE THE CONTRACTOR/SUBCONTRACTOR FROM FULL RESPONSIBILITY FOR THE ACCURACY, INTEGRATION AND FITNESS FOR PURPOSE OF DESIGN.
 5. THIS DRAWING IS A COPYRIGHT AND PROPERTY OF IM DZINCENTRE LLP & IS NOT TO BE PRODUCED, COPIED, HANDED OVER TO THIRD PARTY OR USED FOR ANY OTHER PURPOSE OTHER THAN FOR WHICH IT IS INTENDED WITHOUT THE WRITTEN CONCERN. ANY MISUSE OF THE SAME IS LEGAL FOR ACTION AS PER THE ARCHITECTS ACT 1972.

REVISION	DATE	NOTE
REV01		
REV02		
REV03		
REV04		
REV05		



IM DzinCentre LLP

Architecture | Interior | Landscape

giving life to ideas

No-4, M-413, 3rd Block,
Kammanahalli Main Road,
Bangalore-560043
Tel : 9844098380, 08043770058
Email : imdzincentre@gmail.com

RESIDENCE FOR MR.ANSHUMAN

LOCATION: Hindupur ,Banglore

SITE AREA: 3478.750 sq ft



GROUND FLOOR AREA: 2193.500 sq ft


FIRST FLOOR AREA: 2193.500 sq ft

SECOND FLOOR AREA: 604.390 sq ft

TERRACE FLOOR AREA: 161.167

WORK BY ME IN
THIS PROJECT: STAIRCASE DETAIL
DOOR DETAIL

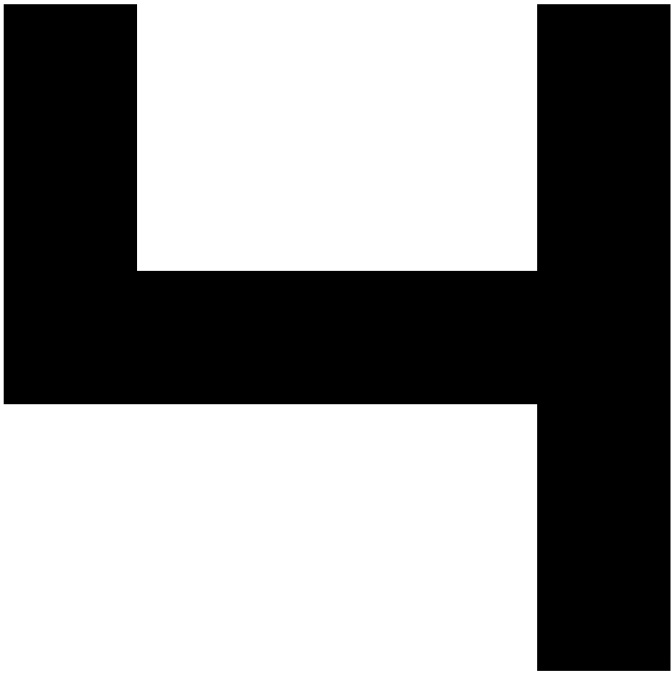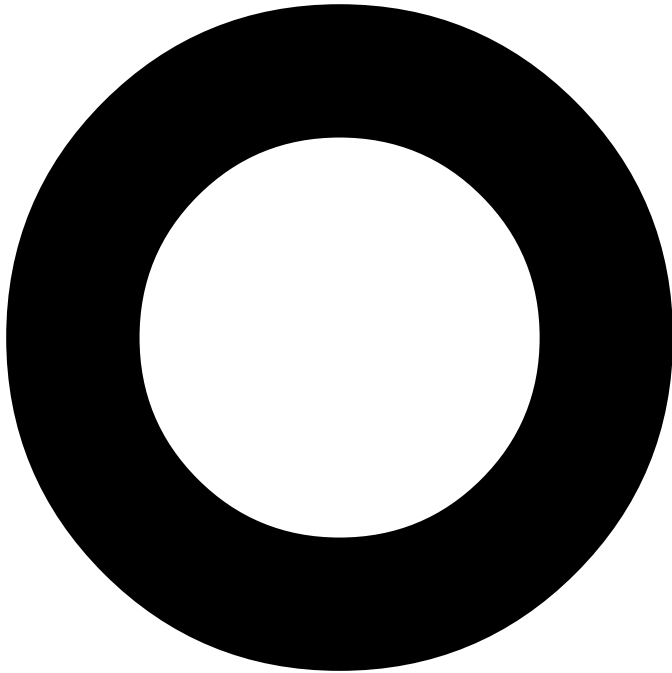

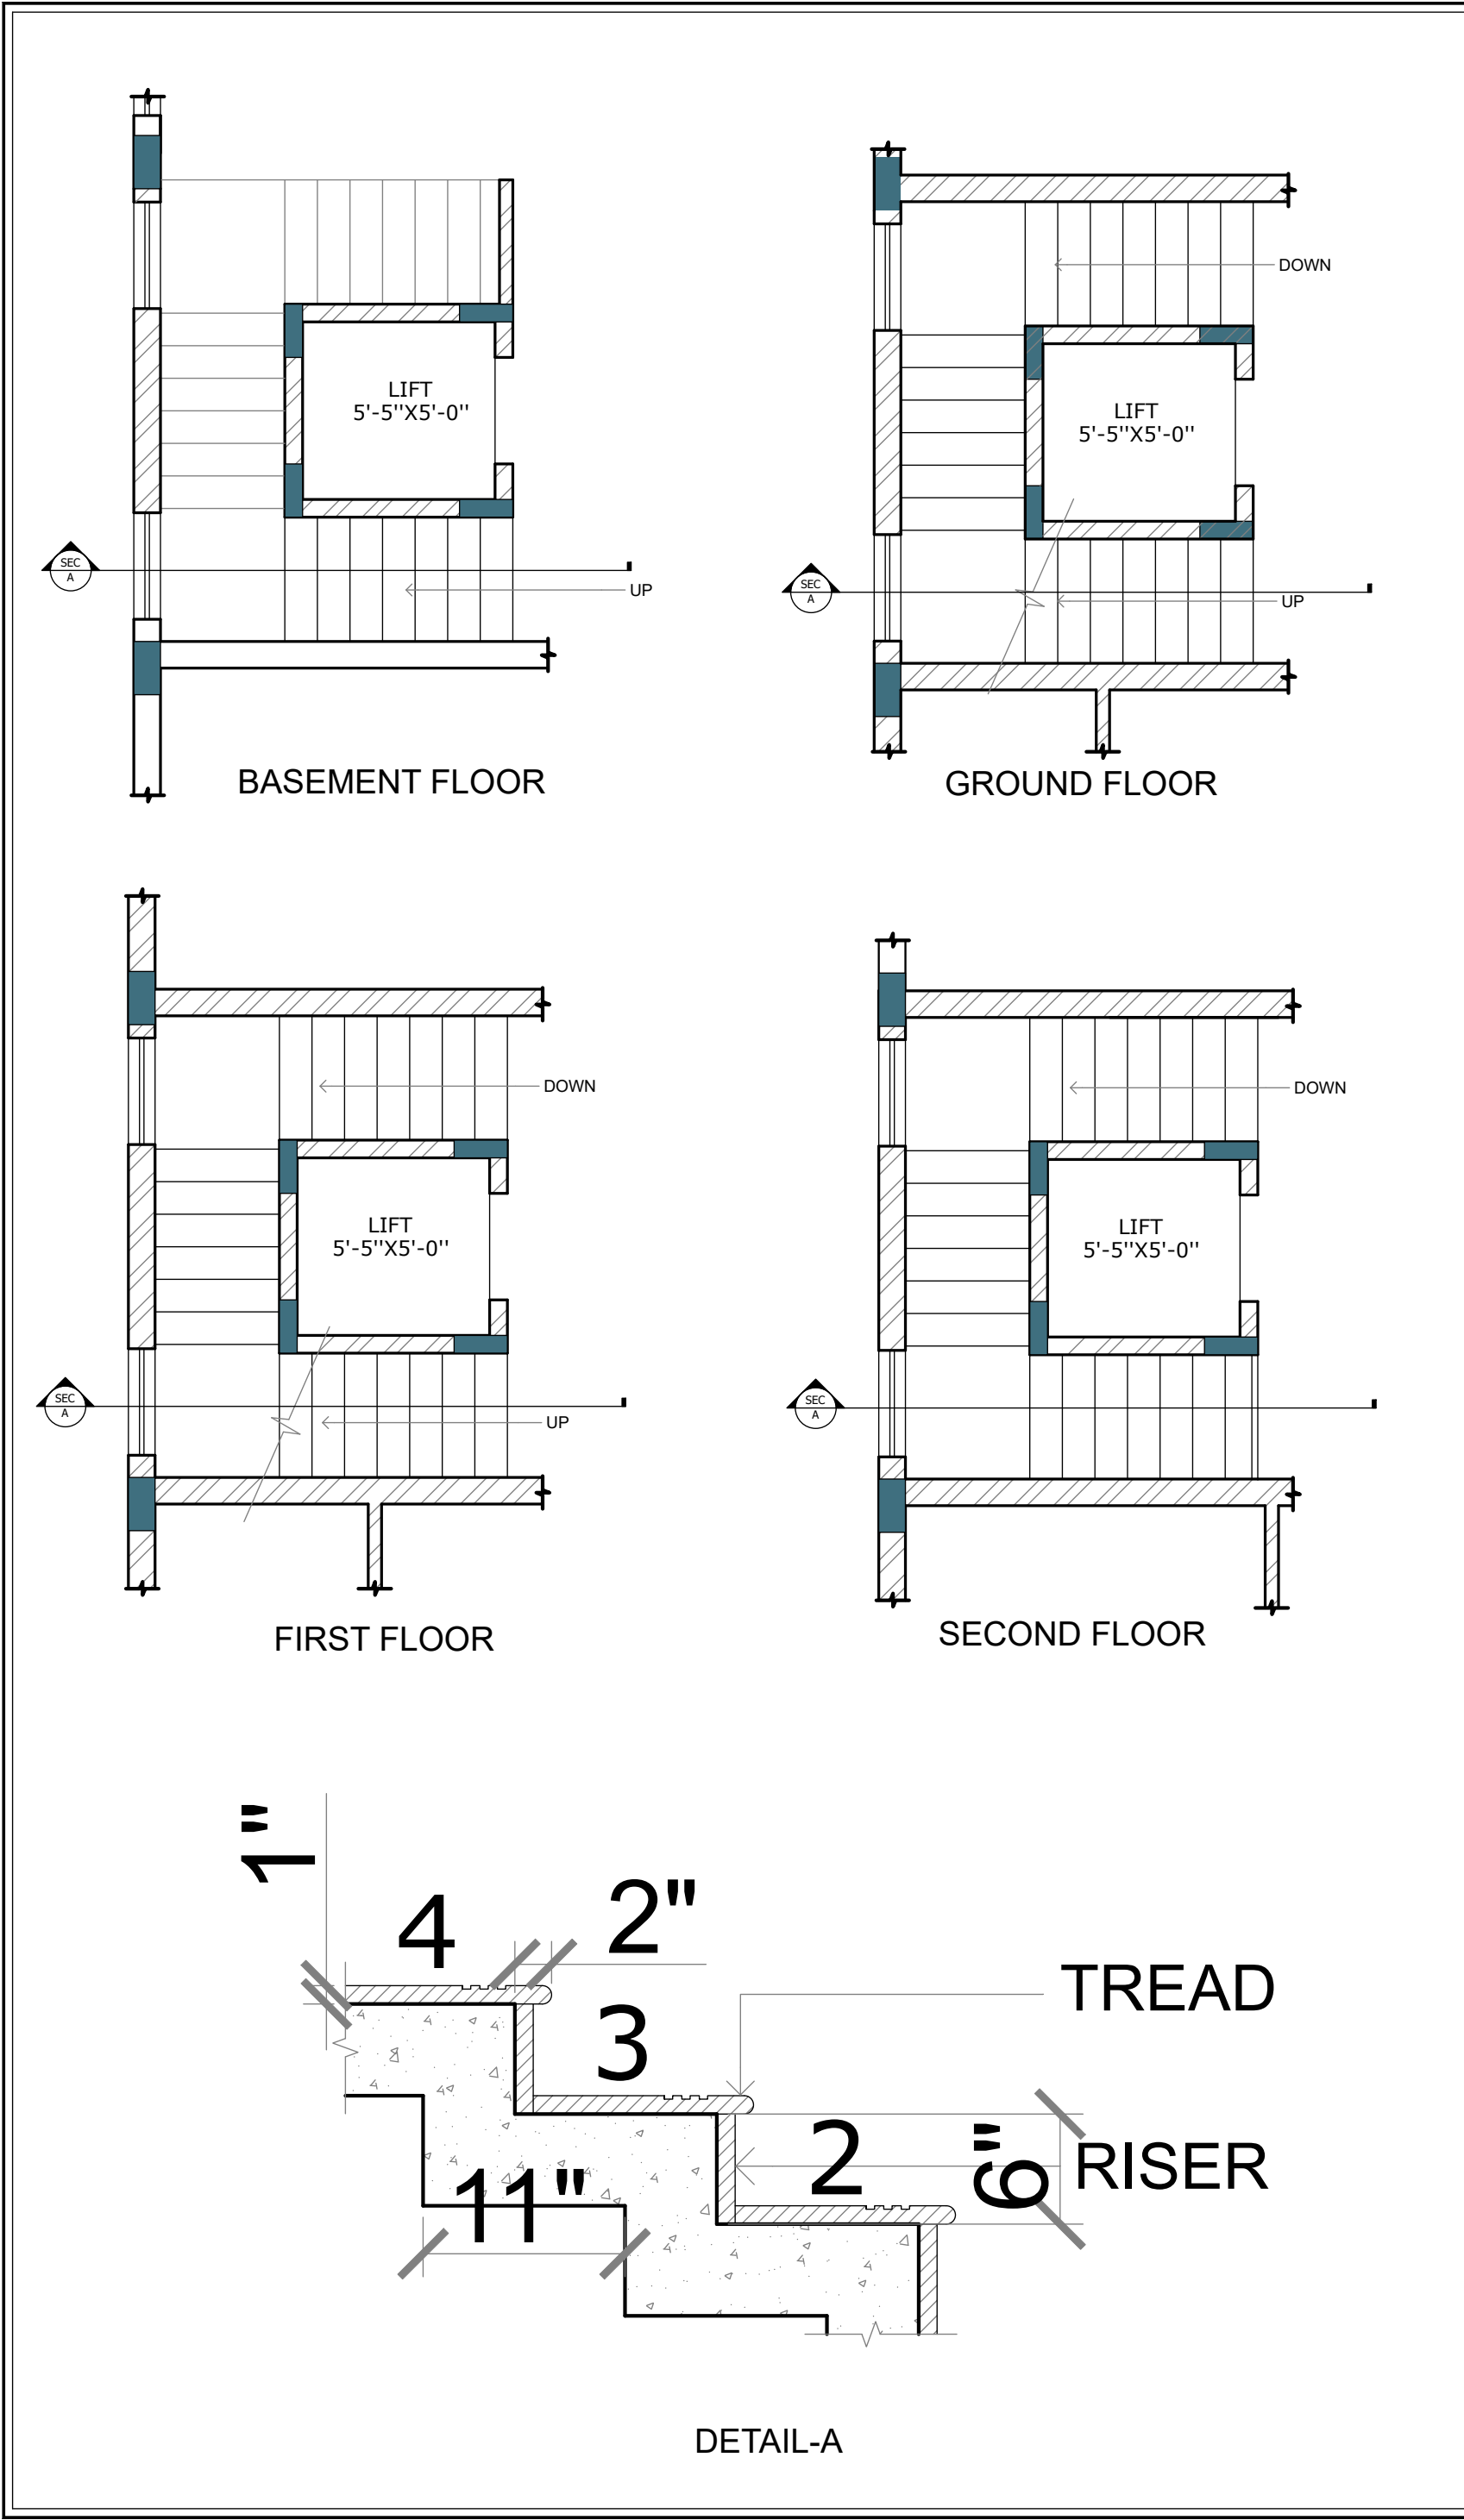

PROJECT :
RESIDENCE FOR
MR.ANSHUMAN

ISSUE PURPOSE:

SCHEME

APPROVAL

CONSTRUCTION

N
W
E
S

PROJECT NO:

22_022

DRG NO:

A4_02

DATE:

25-08-2022

SCALE:

FTS

DRAWN BY:

IJIN

CHECKED BY:

ANITA

TITLE :

STAIRCASE DETAIL

NOTES :

- ALL DIMENSIONS ARE IN FEET AND INCHES.
- THIS DRAWING IS TO BE READ AND NOT SCALED.


GENERAL NOTES :

1. ALL THE DETAILS HAS TO BE DONE AS PER GIVEN DRAWING.
2. ALL DIMENSIONS SHALL BE VERIFIED ON SITE PRIOR TO START OF WORK.
3. THE CONTRACTOR MUST CHECK ALL DIMENSIONS AND DETAILS AND BE RESPONSIBLE FOR THE SAME. ANY DISCREPANCY SHALL BE BROUGHT TO THE NOTICE OF THE ARCHITECT.
4. DRAWING APPROVAL IS FOR THE CONFIRMITY WITH OUTLINE DESIGN INTENT AND DOES NOT RELIEVE THE CONTRACTOR/SUBCONTRACTOR FROM FULL RESPONSIBILITY FOR THE ACCURACY, INTEGRATION AND FITNESS FOR PURPOSE OF DESIGN.
5. THIS DRAWING IS A COPYRIGHT AND PROPERTY OF IM DZINCENTRE LLP & IS NOT TO BE PRODUCED, COPIED, HANDED OVER TO THIRD PARTY OR USED FOR ANY OTHER PURPOSE OTHER THAN FOR WHICH IT IS INTENDED WITHOUT THE WRITTEN CONCERN. ANY MISUSE OF THE SAME IS LEGAL FOR ACTION AS PER THE ARCHITECTS ACT 1972.

REVISION	DATE	NOTE
REV01		
REV02		
REV03		
REV04		
REV05		

IM DzinCentre^{LLP}
Architecture | Interior | Landscape
giving life to ideas

No-4, M-413, 3rd Block,
Kammanahalli Main Road,
Bangalore-560043
Tel : 9844098380, 08043770058
Email : imdzincentre@gmail.com

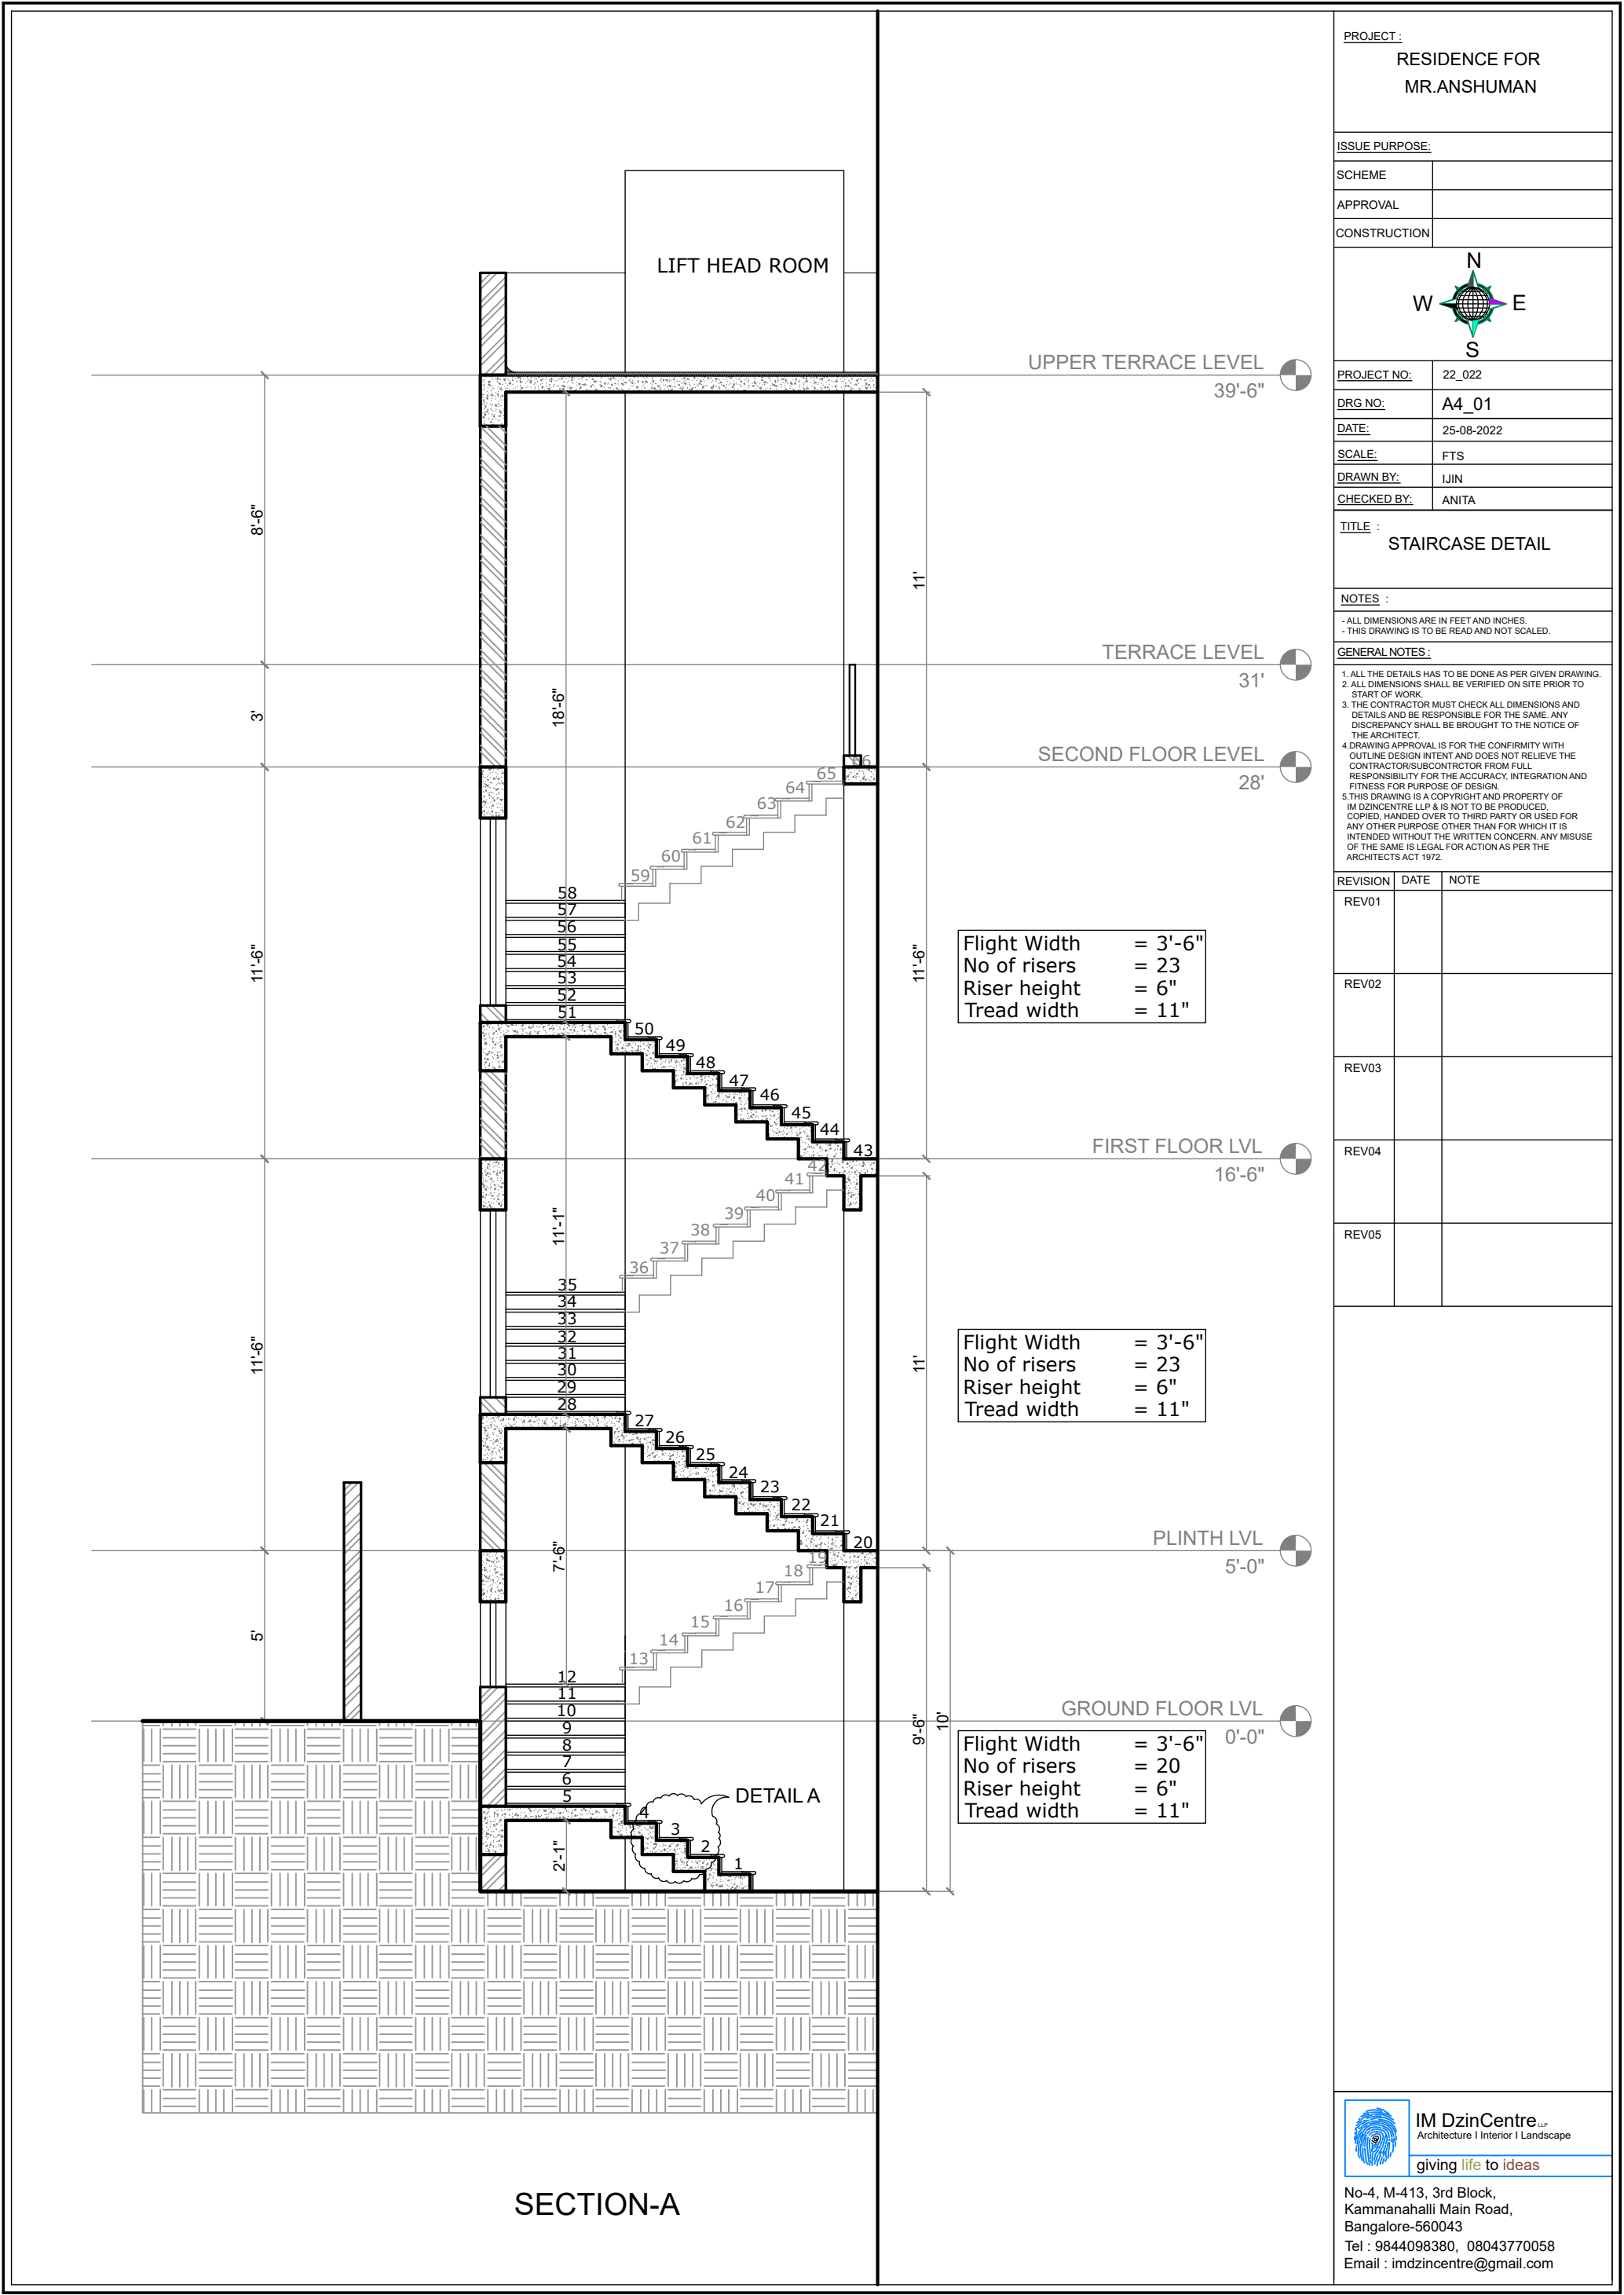

PROJECT :
RESIDENCE FOR
MR.ANSHUMAN

ISSUE PURPOSE:

SCHEME

APPROVAL

CONSTRUCTION

N

W

E

S

PROJECT NO:

22_022

DRG NO:

A4_01

DATE:

25-08-2022

SCALE:

FTS

DRAWN BY:

IJIN

CHECKED BY:

ANITA

TITLE :

STAIRCASE DETAIL

NOTES :

- ALL DIMENSIONS ARE IN FEET AND INCHES.
- THIS DRAWING IS TO BE READ AND NOT SCALED.


GENERAL NOTES :

1. ALL THE DETAILS HAS TO BE DONE AS PER GIVEN DRAWING.
2. ALL DIMENSIONS SHALL BE VERIFIED ON SITE PRIOR TO START OF WORK.
3. THE CONTRACTOR MUST CHECK ALL DIMENSIONS AND DETAILS AND BE RESPONSIBLE FOR THE SAME. ANY DISCREPANCY SHALL BE BROUGHT TO THE NOTICE OF THE ARCHITECT.
4. DRAWING APPROVAL IS FOR THE CONFIRMITY WITH OUTLINE DESIGN INTENT AND DOES NOT RELIEVE THE CONTRACTOR/SUBCONTRACTOR FROM FULL RESPONSIBILITY FOR THE ACCURACY, INTEGRATION AND FITNESS FOR PURPOSE OF DESIGN.
5. THIS DRAWING IS A COPYRIGHT AND PROPERTY OF IM DZINCENTRE LLP & IS NOT TO BE PRODUCED, COPIED, HANDED OVER TO THIRD PARTY OR USED FOR ANY OTHER PURPOSE OTHER THAN FOR WHICH IT IS INTENDED WITHOUT THE WRITTEN CONCERN. ANY MISUSE OF THE SAME IS LEGAL FOR ACTION AS PER THE ARCHITECTS ACT 1972.


REVISION	DATE	NOTE
REV01		
REV02		
REV03		
REV04		
REV05		

IM DzinCentre^{LLP}
Architecture | Interior | Landscape
giving life to ideas


No-4, M-413, 3rd Block,
Kammanahalli Main Road,
Bangalore-560043
Tel : 9844098380, 08043770058
Email : imdzincentre@gmail.com

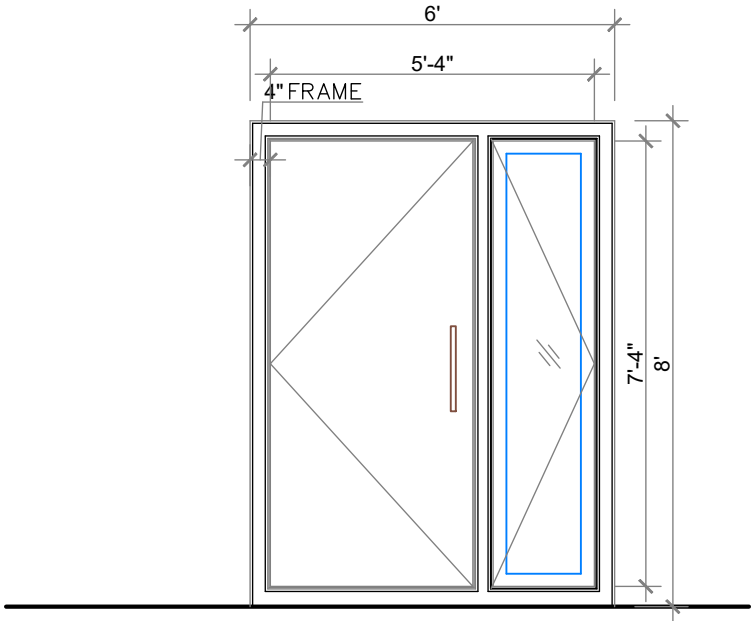


ELEVATION -MD
(6'-0"x8'-0")

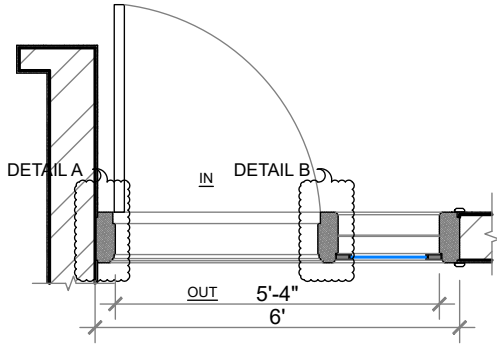


PLAN - MD

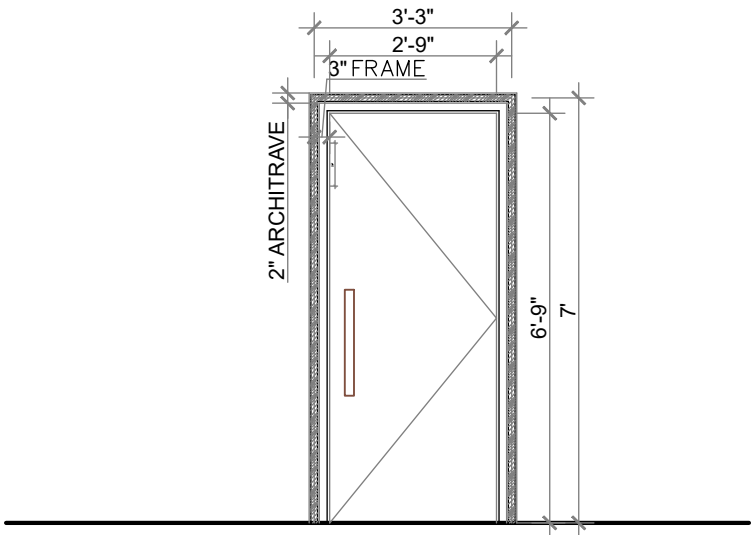


ELEVATION -D1
(3'-3"x7'-0")

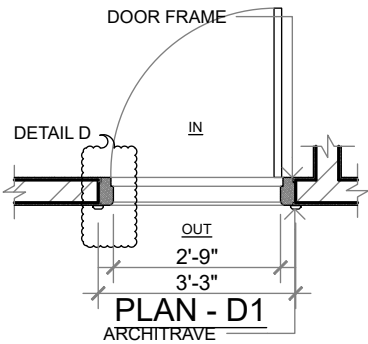


PLAN - D1

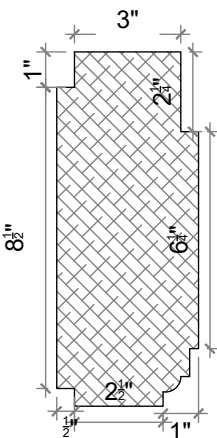


DETAIL A

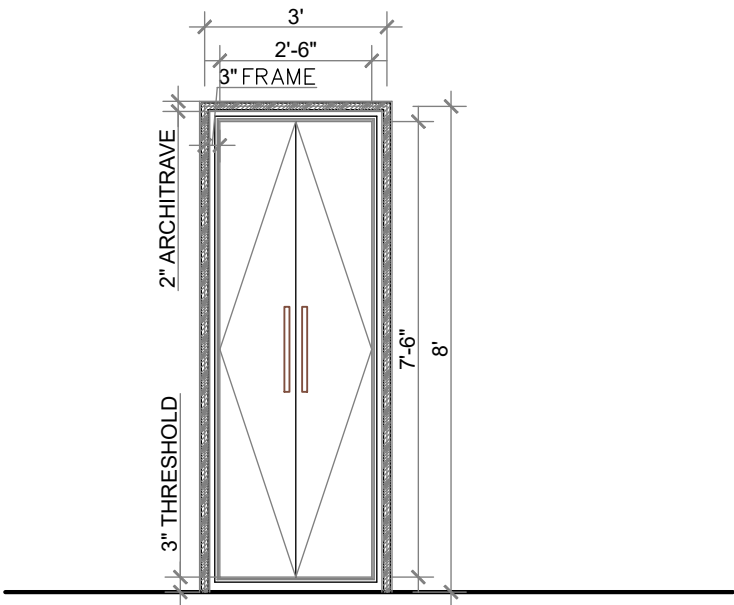


ELEVATION -PD
(3'-0"x8'-0")

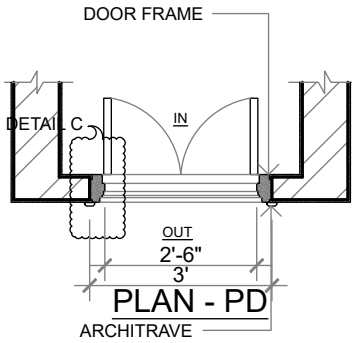


PLAN - PD

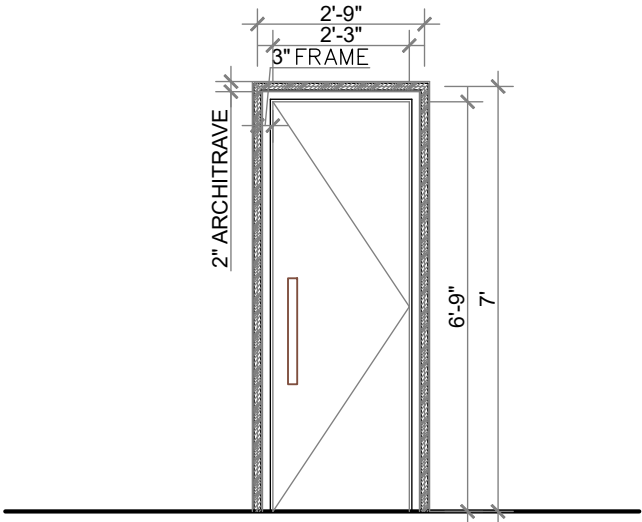

ELEVATION -D2
(2'-9"x7'-0")

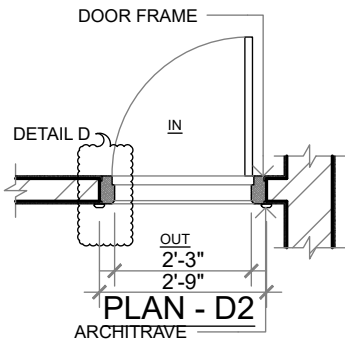

PLAN - D2

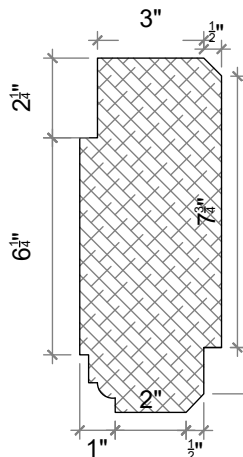

DETAIL B


PROJECT :
PROPOSED RESIDENCE
FOR MR. ANSHUMAN

ISSUE PURPOSE:

SCHEME

APPROVAL

CONSTRUCTION

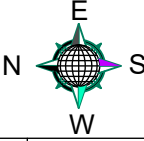

PROJECT NO: 22_022

DRG NO: A7_01

DATE: 06-10-2022

SCALE: FTS

DRAWN BY: IJIN

CHECKED BY: ANITA

TITLE :
DOOR FRAME DETAIL - 1

NOTES :

- ALL DIMENSIONS ARE IN FEET AND INCHES.
- THIS DRAWING IS TO BE READ AND NOT SCALED.

GENERAL NOTES :

1. ALL THE DETAILS HAS TO BE DONE AS PER GIVEN DRAWING.
2. ALL DIMENSIONS SHALL BE VERIFIED ON SITE PRIOR TO START OF WORK.
3. THE CONTRACTOR MUST CHECK ALL DIMENSIONS AND DETAILS AND BE RESPONSIBLE FOR THE SAME. ANY DISCREPANCY SHALL BE BROUGHT TO THE NOTICE OF THE ARCHITECT.
4. DRAWING APPROVAL IS FOR THE CONFIRMITY WITH OUTLINE DESIGN INTENT AND DOES NOT RELIEVE THE CONTRACTOR/SUBCONTRACTOR FROM FULL RESPONSIBILITY FOR THE ACCURACY, INTEGRATION AND FITNESS FOR PURPOSE OF DESIGN.
5. THIS DRAWING IS A COPYRIGHT AND PROPERTY OF IM DZINCENTRE LLP & IS NOT TO BE PRODUCED, COPIED, HANDED OVER TO THIRD PARTY OR USED FOR ANY OTHER PURPOSE OTHER THAN FOR WHICH IT IS INTENDED WITHOUT THE WRITTEN CONCERN. ANY MISUSE OF THE SAME IS LEGAL FOR ACTION AS PER THE ARCHITECTS ACT 1972.

REVISION DATE NOTE

REV01

REV02

REV03


REV04

REV05




IM DzinCentre^{LLP}
Architecture | Interior | Landscape
giving life to ideas


No-4, M-413, 3rd Block,
Kammanahalli Main Road,
Bangalore-560043
Tel : 9844098380, 08043770058
Email : imdzincentre@gmail.com

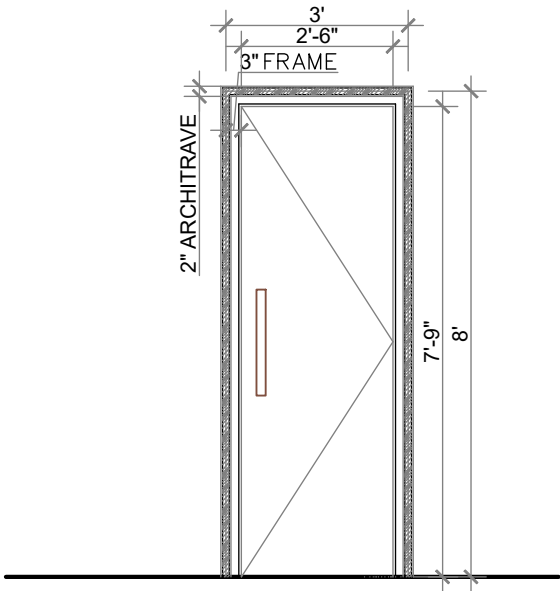


ELEVATION -D3
(3'-0"x8'-0")

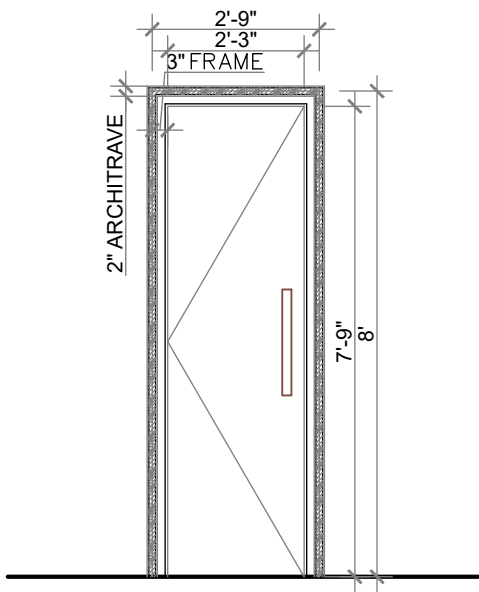


ELEVATION -D4
(2'-9"x8'-0")

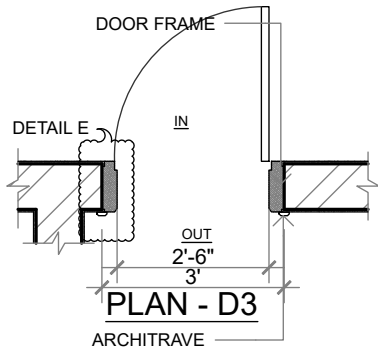


PLAN - D3

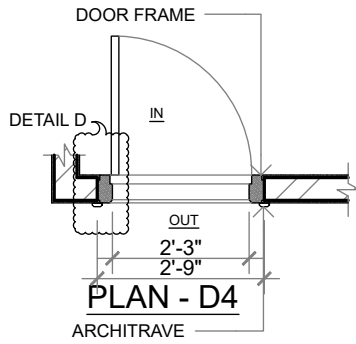


PLAN - D4

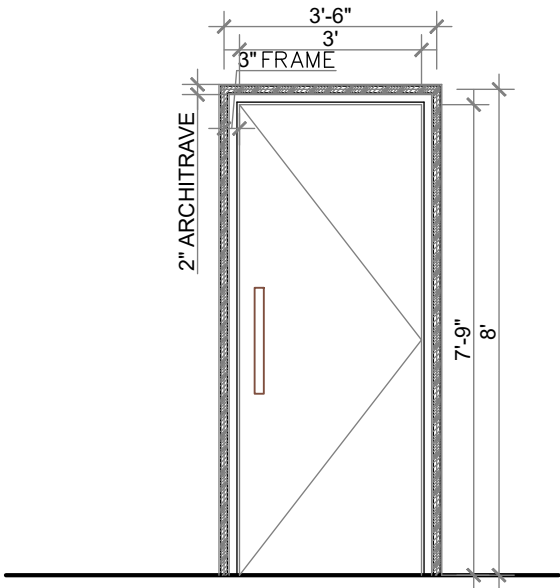


ELEVATION -D5
(3'-6"x8'-0")

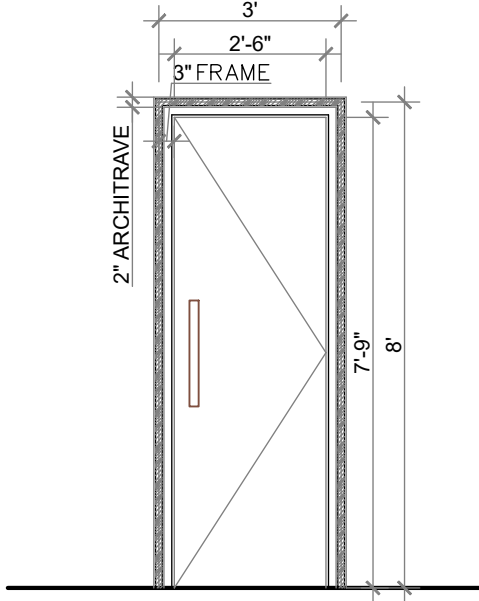


ELEVATION -D6
(3'-0"x8'-0")

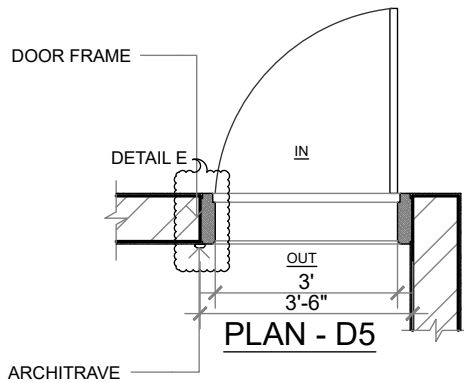


PLAN - D5

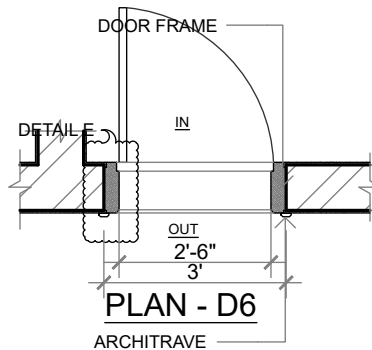


PLAN - D6

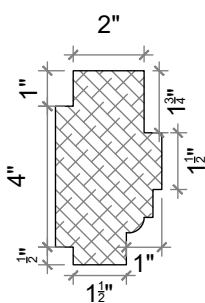

DETAIL C

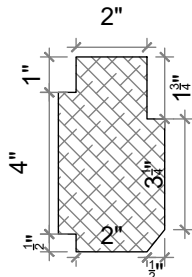

DETAIL D

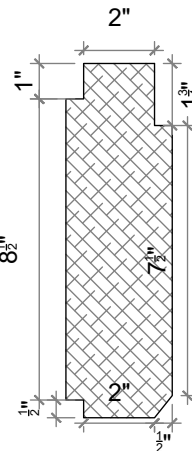

DETAIL E

PROJECT :
PROPOSED RESIDENCE
FOR MR. ANSHUMAN

ISSUE PURPOSE:

SCHEME

APPROVAL

CONSTRUCTION

E

N

S

W

PROJECT NO:

22_022

DRG NO:

A7_02

DATE:

06-10-2022

SCALE:

FTS

DRAWN BY:

IJIN

CHECKED BY:

ANITA

TITLE :

DOOR FRAME DETAIL - 2

NOTES :

- ALL DIMENSIONS ARE IN FEET AND INCHES.

- THIS DRAWING IS TO BE READ AND NOT SCALED.

GENERAL NOTES :

1. ALL THE DETAILS HAS TO BE DONE AS PER GIVEN DRAWING.

2. ALL DIMENSIONS SHALL BE VERIFIED ON SITE PRIOR TO START OF WORK.

3. THE CONTRACTOR MUST CHECK ALL DIMENSIONS AND DETAILS AND BE RESPONSIBLE FOR THE SAME. ANY DISCREPANCY SHALL BE BROUGHT TO THE NOTICE OF THE ARCHITECT.

4. DRAWING APPROVAL IS FOR THE CONFIRMITY WITH OUTLINE DESIGN INTENT AND DOES NOT RELIEVE THE CONTRACTOR/SUBCONTRACTOR FROM FULL RESPONSIBILITY FOR THE ACCURACY, INTEGRATION AND FITNESS FOR PURPOSE OF DESIGN.

5. THIS DRAWING IS A COPYRIGHT AND PROPERTY OF IM DZINCENTRE LLP & IS NOT TO BE PRODUCED, COPIED, HANDED OVER TO THIRD PARTY OR USED FOR ANY OTHER PURPOSE OTHER THAN FOR WHICH IT IS INTENDED WITHOUT THE WRITTEN CONCERN. ANY MISUSE OF THE SAME IS LEGAL FOR ACTION AS PER THE ARCHITECTS ACT 1972.

REVISION	DATE	NOTE
REV01		
REV02		
REV03		
REV04		
REV05		

IM DzinCentre

Architecture | Interior | Landscape

giving life to ideas

No-4, M-413, 3rd Block,
Kammanahalli Main Road,
Bangalore-560043
Tel : 9844098380, 08043770058
Email : imdzincentre@gmail.com


FARMHOUSE FOR MR.KIRAN

LOCATION:Banglore


SITE AREA: 4198.9543 sq ft

WORK BY ME IN
THIS PROJECT: 2-Plan Options
2-elevation Detail
2-Section detail




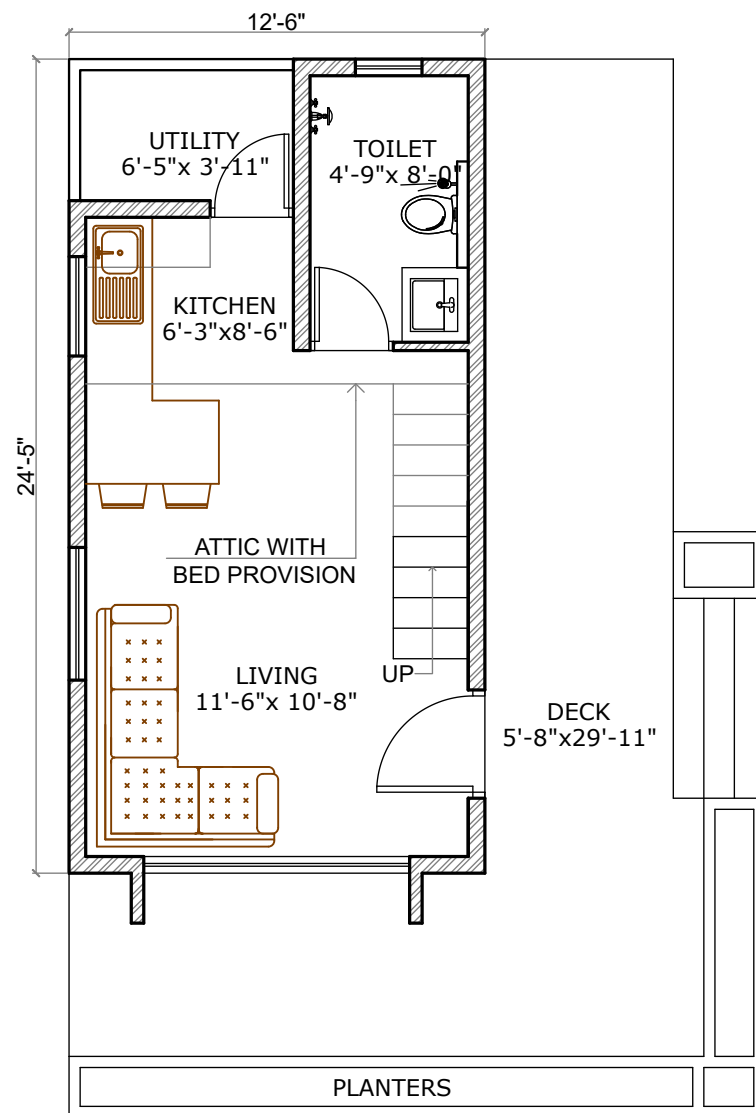

GROUND FLOOR PLAN

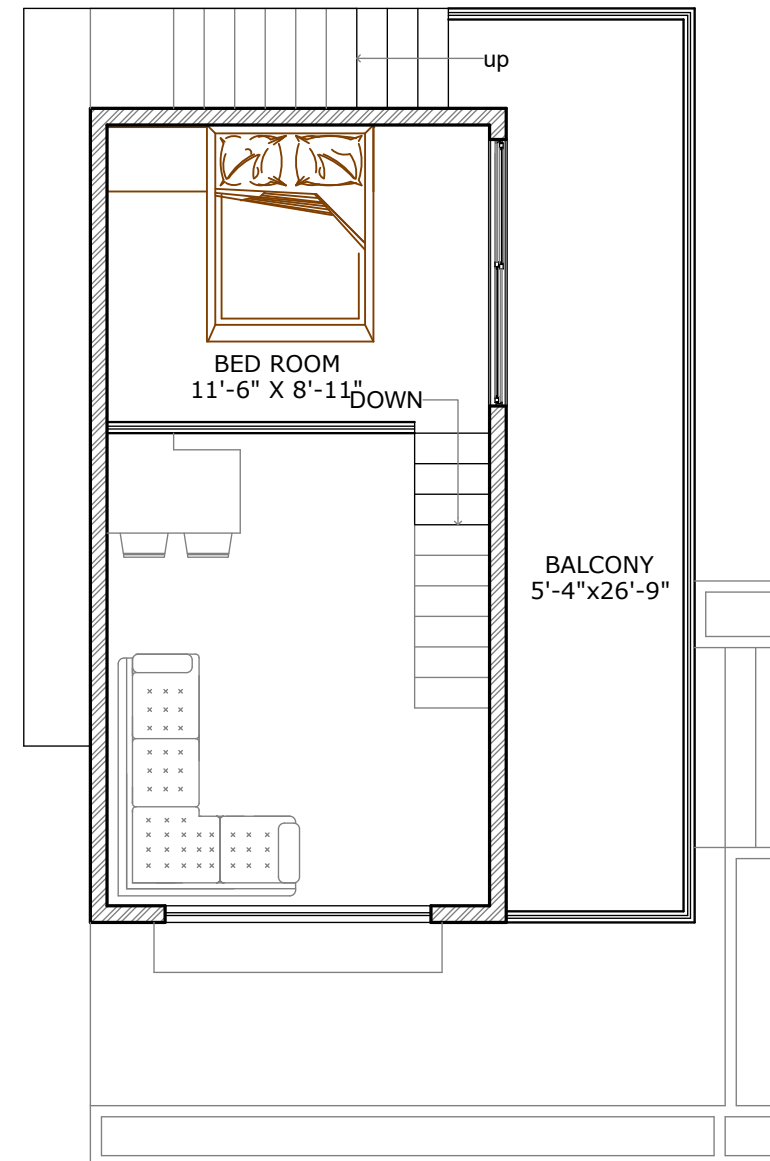

MEZZANINE FLOOR PLAN

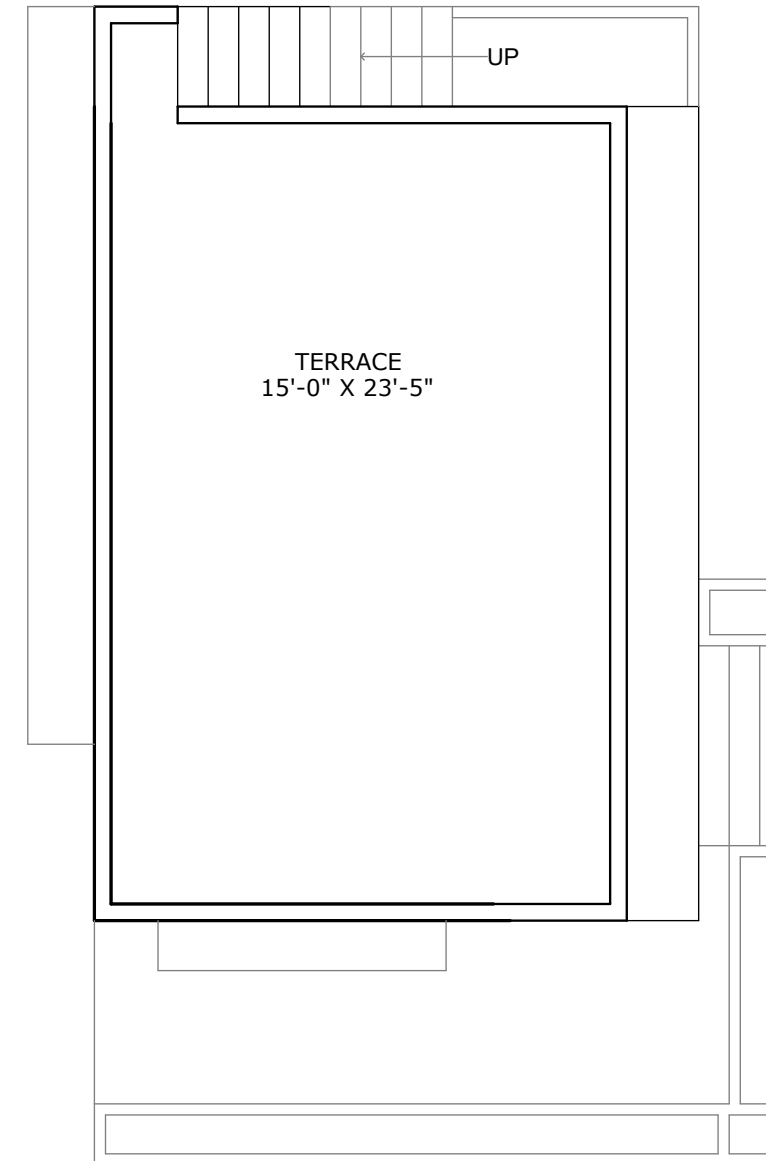

TERRACE FLOOR PLAN

PROJECT :
KIRAN
FARMHOUSE

ISSUE PURPOSE:

SCHEME

APPROVAL

CONSTRUCTION



PROJECT NO: 22_038

DRG NO: A3_01

DATE: 27.09.22

SCALE: FTS

DRAWN BY: IJIN

CHECKED BY: ANITA

TITLE :
PLAN

NOTES :

- ALL DIMENSIONS ARE IN FEET AND INCHES.
- THIS DRAWING IS TO BE READ AND NOT SCALED.

GENERAL NOTES :

1. ALL THE DETAILS HAS TO BE DONE AS PER GIVEN DRAWING.
2. ALL DIMENSIONS SHALL BE VERIFIED ON SITE PRIOR TO START OF WORK.
3. THE CONTRACTOR MUST CHECK ALL DIMENSIONS AND DETAILS AND BE RESPONSIBLE FOR THE SAME. ANY DISCREPANCY SHALL BE BROUGHT TO THE NOTICE OF THE ARCHITECT.
4. DRAWING APPROVAL IS FOR THE CONFIRMITY WITH OUTLINE DESIGN INTENT AND DOES NOT RELIEVE THE CONTRACTOR/SUBCONTRACTOR FROM FULL RESPONSIBILITY FOR THE ACCURACY, INTEGRATION AND FITNESS FOR PURPOSE OF DESIGN.
5. THIS DRAWING IS A COPYRIGHT AND PROPERTY OF IM DZINCENTRE LLP & IS NOT TO BE PRODUCED, COPIED, HANDED OVER TO THIRD PARTY OR USED FOR ANY OTHER PURPOSE OTHER THAN FOR WHICH IT IS INTENDED WITHOUT THE WRITTEN CONCERN. ANY MISUSE OF THE SAME IS LEGAL FOR ACTION AS PER THE ARCHITECTS ACT 1972.

REVISION	DATE	NOTE
REV01		
REV02		
REV03		
REV04		
REV05		




IM DzinCentre^{LLP}
Architecture | Interior | Landscape

giving life to ideas

No-4, M-413, 3rd Block,
Kammanahalli Main Road,
Bangalore-560043
Tel : 9844098380, 08043770058
Email : imdzincentre@gmail.com

PROJECT :
**KIRAN
FARMHOUSE**

ISSUE PURPOSE:
SCHEME
APPROVAL
CONSTRUCTION

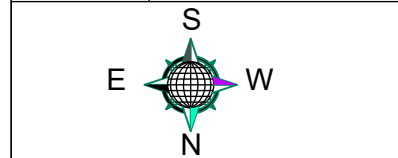

PROJECT NO: 22_038
DRG NO: A3_02
DATE: 27.09.22
SCALE: FTS
DRAWN BY: IJIN
CHECKED BY: ANITA

TITLE :
ELEVATION





NOTES :
- ALL DIMENSIONS ARE IN FEET AND INCHES.
- THIS DRAWING IS TO BE READ AND NOT SCALED.


GENERAL NOTES :
1. ALL THE DETAILS HAS TO BE DONE AS PER GIVEN DRAWING.
2. ALL DIMENSIONS SHALL BE VERIFIED ON SITE PRIOR TO START OF WORK.
3. THE CONTRACTOR MUST CHECK ALL DIMENSIONS AND DETAILS AND BE RESPONSIBLE FOR THE SAME. ANY DISCREPANCY SHALL BE BROUGHT TO THE NOTICE OF THE ARCHITECT.
4. DRAWING APPROVAL IS FOR THE CONFIRMITY WITH OUTLINE DESIGN INTENT AND DOES NOT RELIEVE THE CONTRACTOR/SUBCONTRACTOR FROM FULL RESPONSIBILITY FOR THE ACCURACY, INTEGRATION AND FITNESS FOR PURPOSE OF DESIGN.
5. THIS DRAWING IS A COPYRIGHT AND PROPERTY OF IM DZINCENTRE LLP & IS NOT TO BE PRODUCED, COPIED, HANDED OVER TO THIRD PARTY OR USED FOR ANY OTHER PURPOSE OTHER THAN FOR WHICH IT IS INTENDED WITHOUT THE WRITTEN CONCERN. ANY MISUSE OF THE SAME IS LEGAL FOR ACTION AS PER THE ARCHITECTS ACT 1972.

REVISION	DATE	NOTE
REV01		
REV02		
REV03		
REV04		
REV05		




No-4, M-413, 3rd Block,
Kammanahalli Main Road,
Bangalore-560043
Tel : 9844098380, 08043770058
Email : imdzincentre@gmail.com

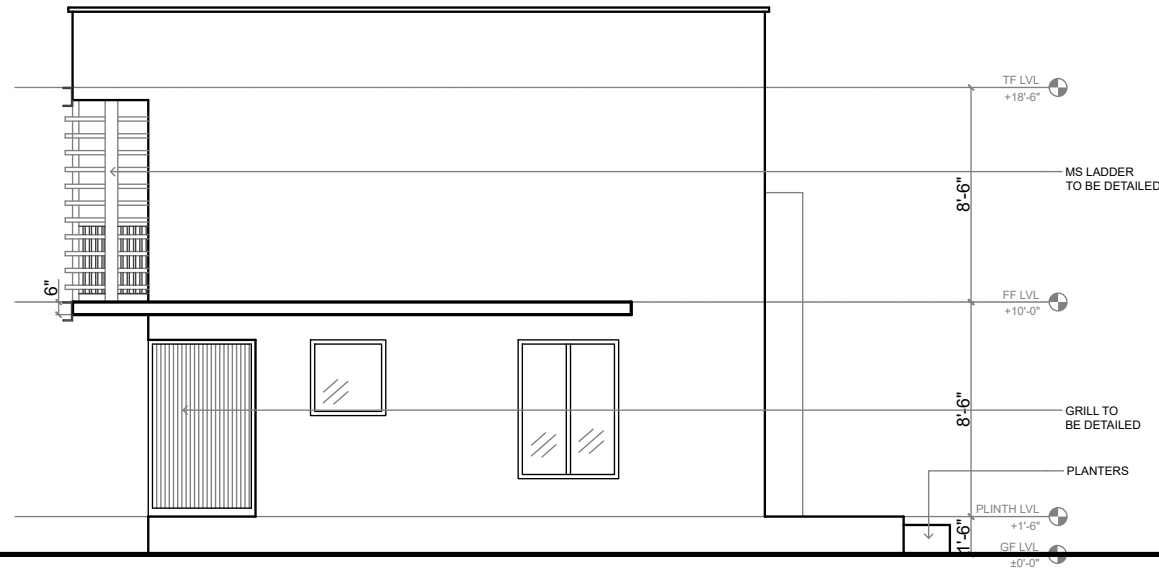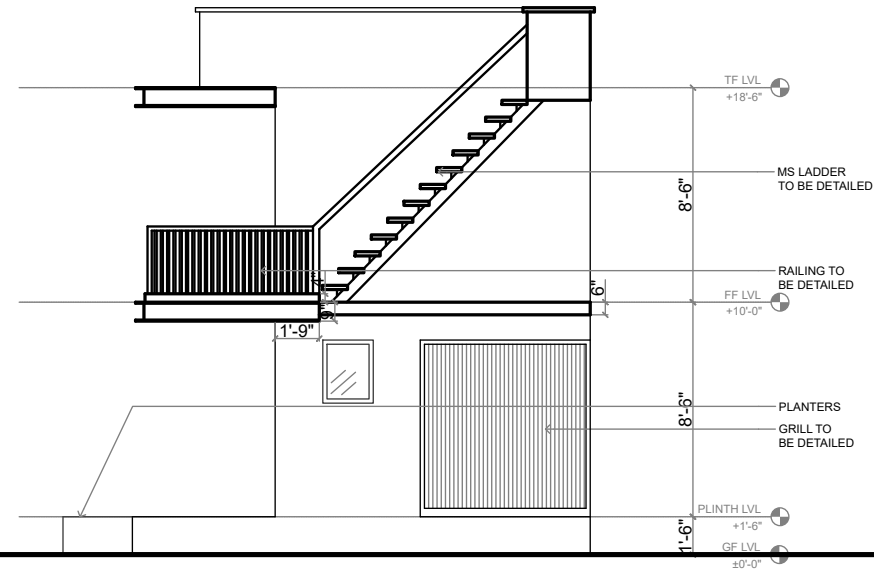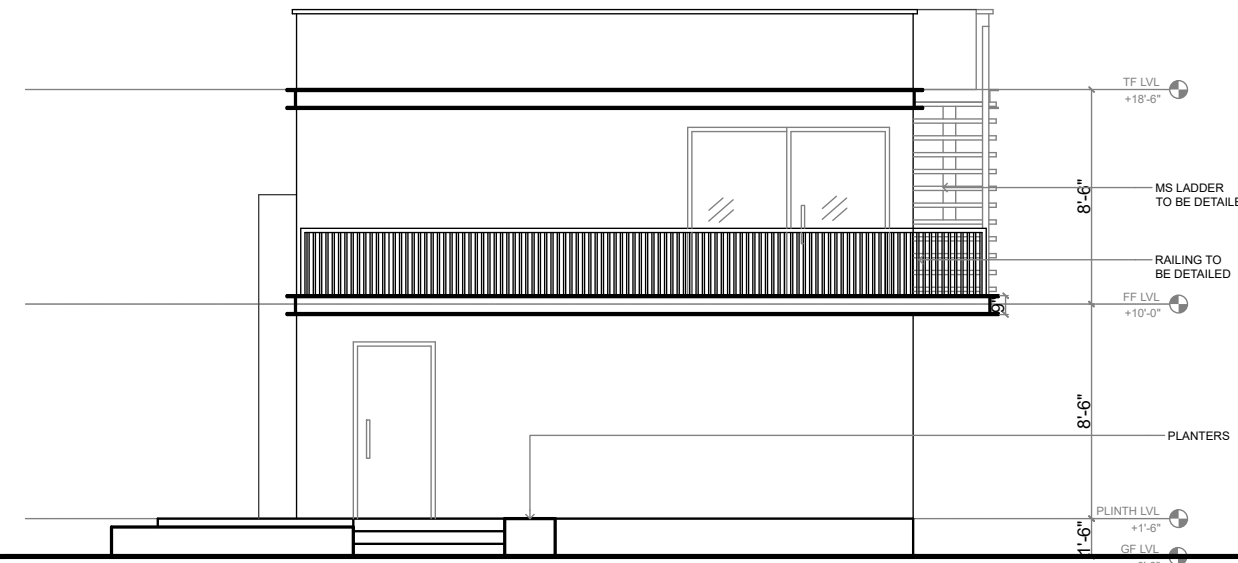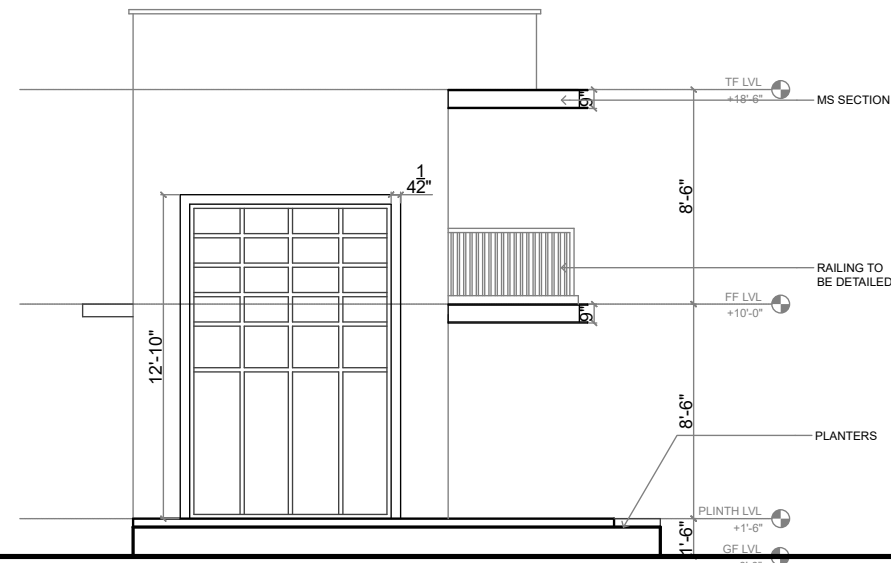


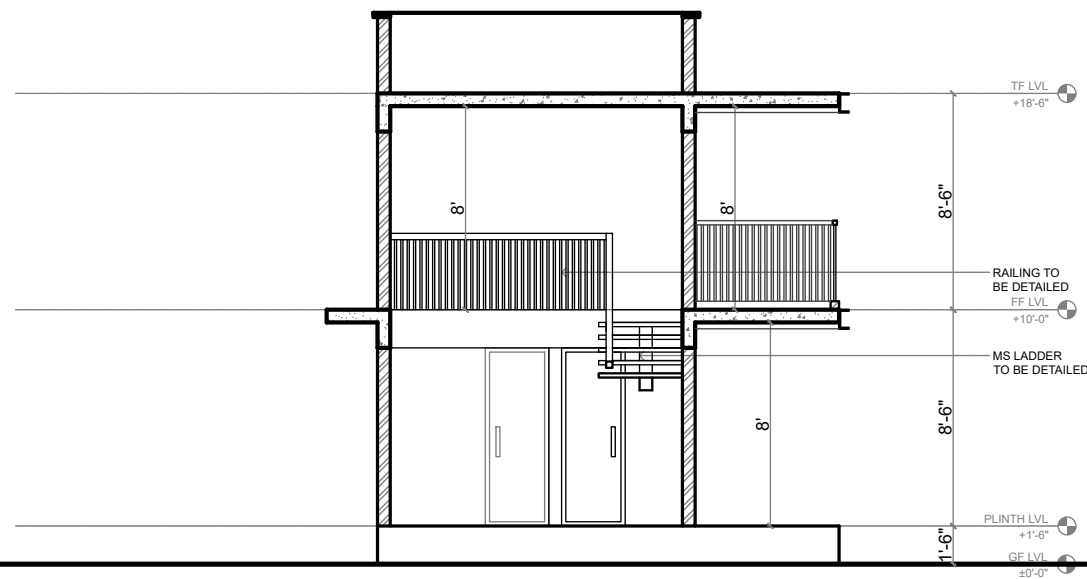


SECTION-A

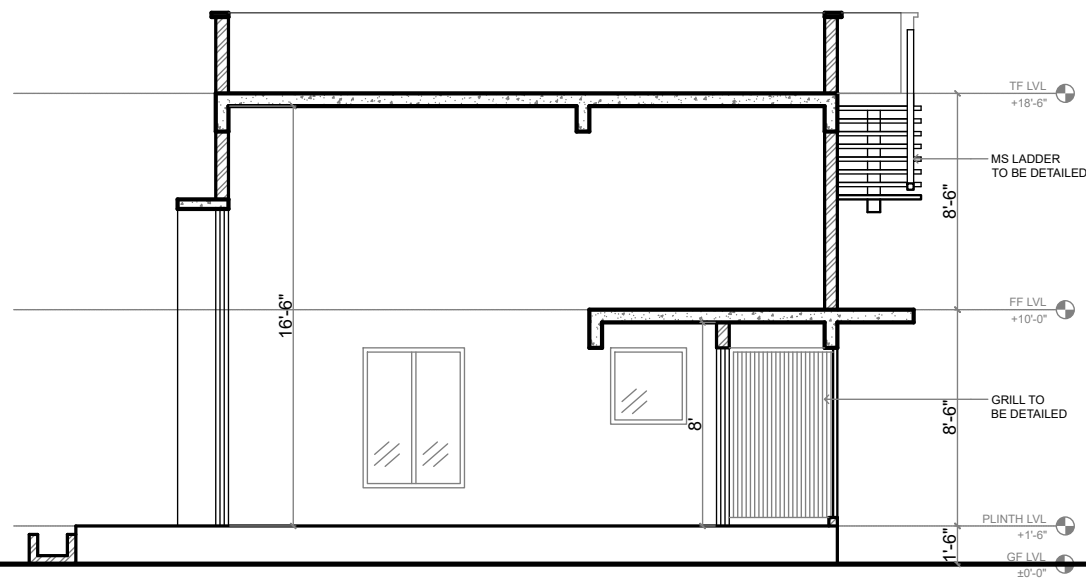

SECTION-B

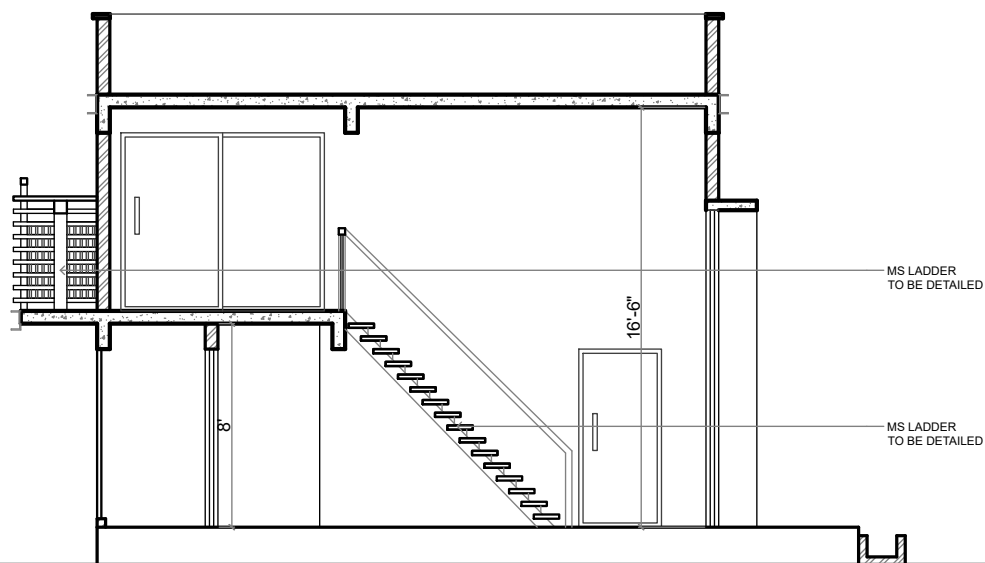

SECTION-C

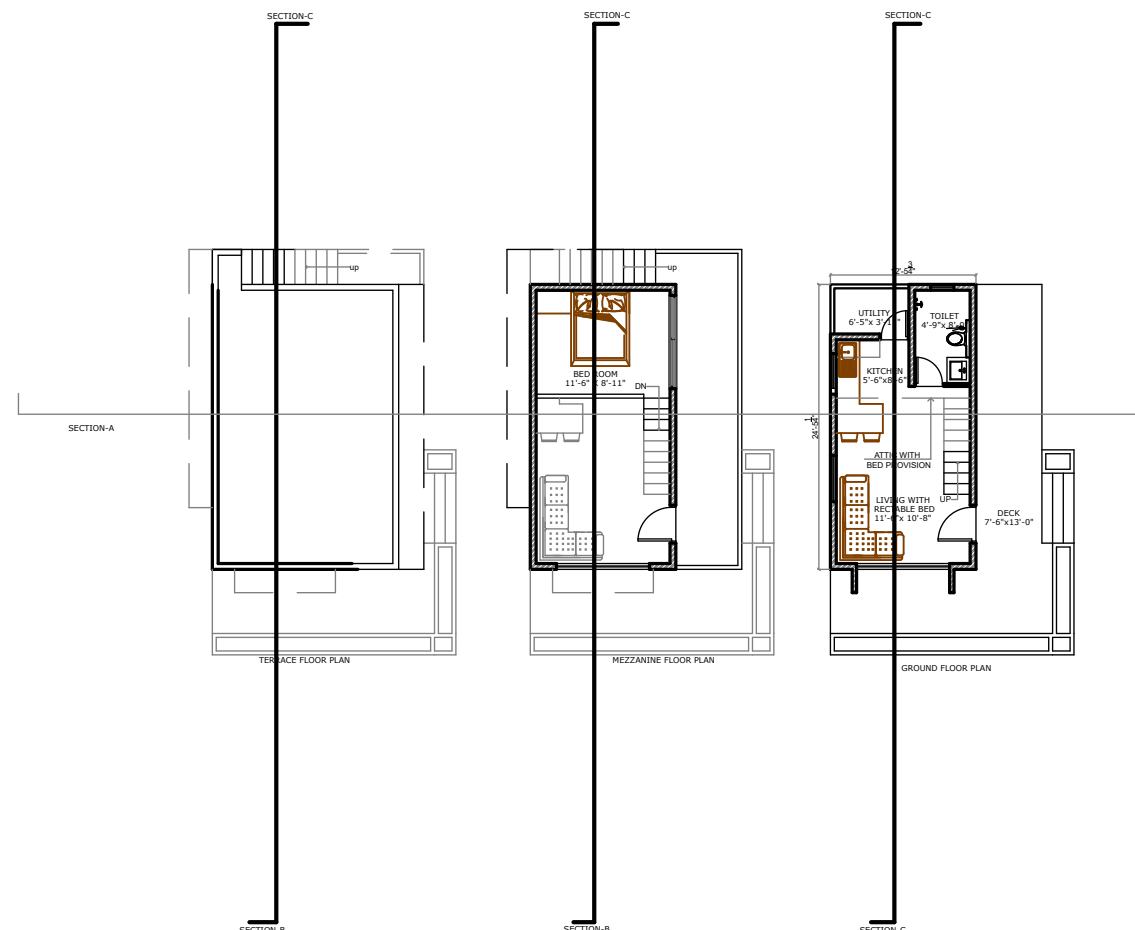


PROJECT :
KIRAN
FARMHOUSE

ISSUE PURPOSE:

SCHEME

APPROVAL

CONSTRUCTION

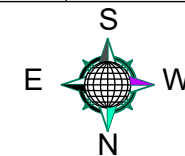

PROJECT NO: 22_038

DRG NO: A3_03

DATE: 27.09.22

SCALE: NTS

DRAWN BY: IJIN

CHECKED BY: ANITA

TITLE :
SECTION

NOTES :

- ALL DIMENSIONS ARE IN FEET AND INCHES.
- THIS DRAWING IS TO BE READ AND NOT SCALED.

GENERAL NOTES :

1. ALL THE DETAILS HAS TO BE DONE AS PER GIVEN DRAWING.
2. ALL DIMENSIONS SHALL BE VERIFIED ON SITE PRIOR TO START OF WORK.
3. THE CONTRACTOR MUST CHECK ALL DIMENSIONS AND DETAILS AND BE RESPONSIBLE FOR THE SAME. ANY DISCREPANCY SHALL BE BROUGHT TO THE NOTICE OF THE ARCHITECT.
4. DRAWING APPROVAL IS FOR THE CONFIRMITY WITH OUTLINE DESIGN INTENT AND DOES NOT RELIEVE THE CONTRACTOR/SUBCONTRACTOR FROM FULL RESPONSIBILITY FOR THE ACCURACY, INTEGRATION AND FITNESS FOR PURPOSE OF DESIGN.
5. THIS DRAWING IS A COPYRIGHT AND PROPERTY OF IM DZINCENTRE LLP & IS NOT TO BE PRODUCED, COPIED, HANDED OVER TO THIRD PARTY OR USED FOR ANY OTHER PURPOSE OTHER THAN FOR WHICH IT IS INTENDED WITHOUT THE WRITTEN CONCERN. ANY MISUSE OF THE SAME IS LEGAL FOR ACTION AS PER THE ARCHITECTS ACT 1972.

REVISION DATE NOTE

REV01

REV02

REV03

REV04

REV05




IM DzinCentre ^{LLP}
Architecture | Interior | Landscape

giving life to ideas

No-4, M-413, 3rd Block,
Kammanahalli Main Road,
Bangalore-560043
Tel : 9844098380, 08043770058
Email : imdzincentre@gmail.com

PROJECT :
**KIRAN
FARMHOUSE**

ISSUE PURPOSE:	
SCHEME	
APPROVAL	
CONSTRUCTION	

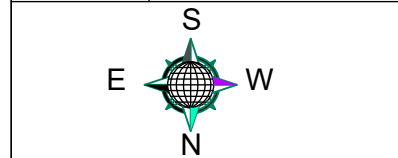

PROJECT NO:	22_038
DRG NO:	A3_04
DATE:	30.09.22
SCALE:	FTS
DRAWN BY:	IJIN
CHECKED BY:	ANITA

TITLE :
ELEVATION

NOTES :
- ALL DIMENSIONS ARE IN FEET AND INCHES.
- THIS DRAWING IS TO BE READ AND NOT SCALED.





GENERAL NOTES :
1. ALL THE DETAILS HAS TO BE DONE AS PER GIVEN DRAWING.
2. ALL DIMENSIONS SHALL BE VERIFIED ON SITE PRIOR TO START OF WORK.
3. THE CONTRACTOR MUST CHECK ALL DIMENSIONS AND DETAILS AND BE RESPONSIBLE FOR THE SAME. ANY DISCREPANCY SHALL BE BROUGHT TO THE NOTICE OF THE ARCHITECT.
4. DRAWING APPROVAL IS FOR THE CONFIRMITY WITH OUTLINE DESIGN INTENT AND DOES NOT RELIEVE THE CONTRACTOR/SUBCONTRACTOR FROM FULL RESPONSIBILITY FOR THE ACCURACY, INTEGRATION AND FITNESS FOR PURPOSE OF DESIGN.
5. THIS DRAWING IS A COPYRIGHT AND PROPERTY OF IM DZINCENTRE LLP & IS NOT TO BE PRODUCED, COPIED, HANDED OVER TO THIRD PARTY OR USED FOR ANY OTHER PURPOSE OTHER THAN FOR WHICH IT IS INTENDED WITHOUT THE WRITTEN CONCERN. ANY MISUSE OF THE SAME IS LEGAL FOR ACTION AS PER THE ARCHITECTS ACT 1972.

REVISION	DATE	NOTE
REV01		
REV02		
REV03		
REV04		
REV05		



IM DzinCentre_{LLP}
Architecture | Interior | Landscape
giving life to ideas

No-4, M-413, 3rd Block,
Kammanahalli Main Road,
Bangalore-560043
Tel : 9844098380, 08043770058
Email : imdzincentre@gmail.com

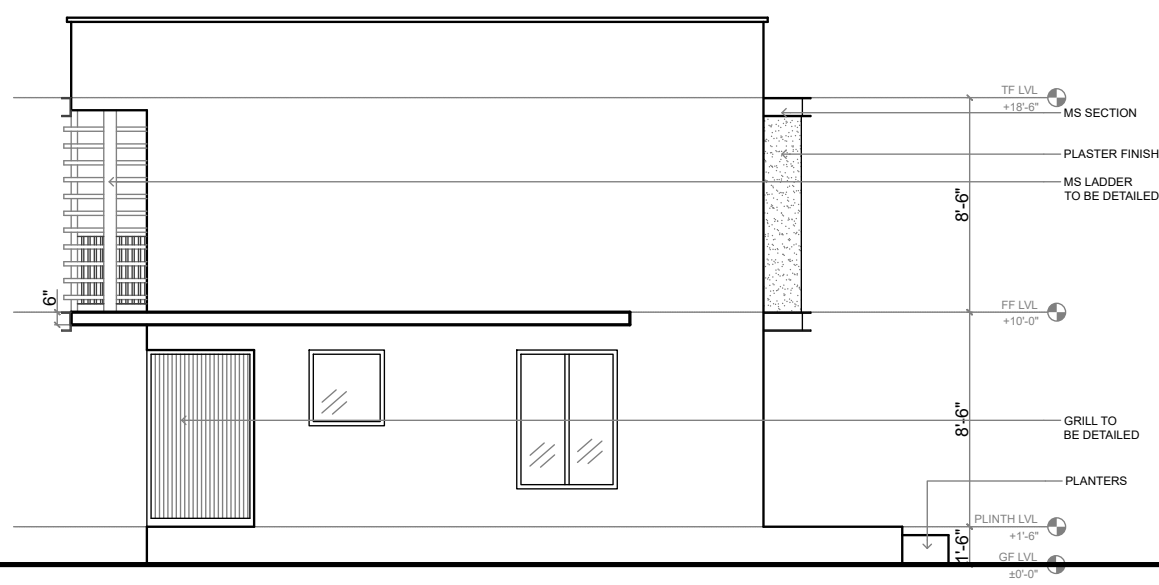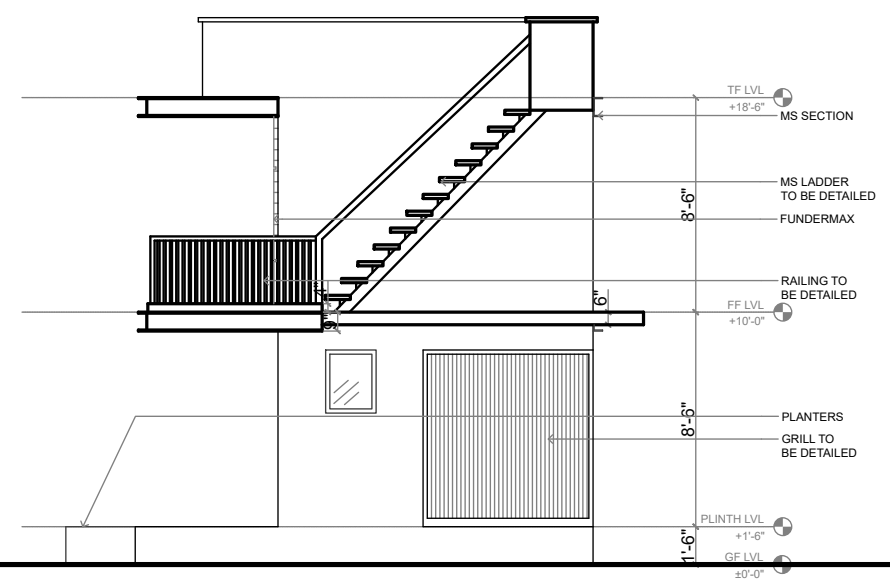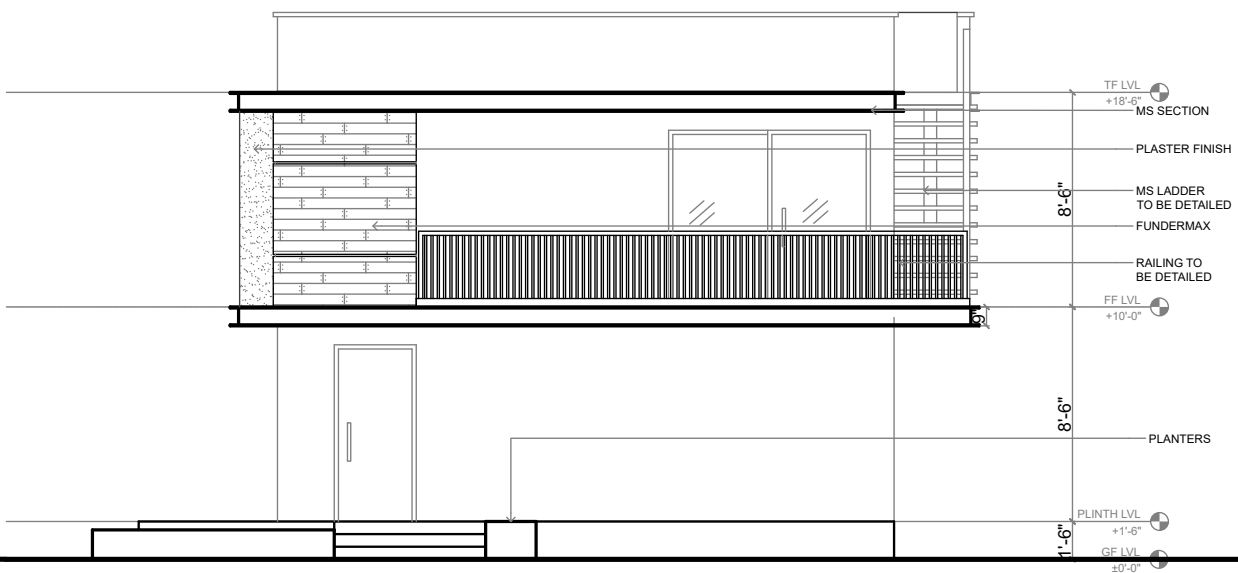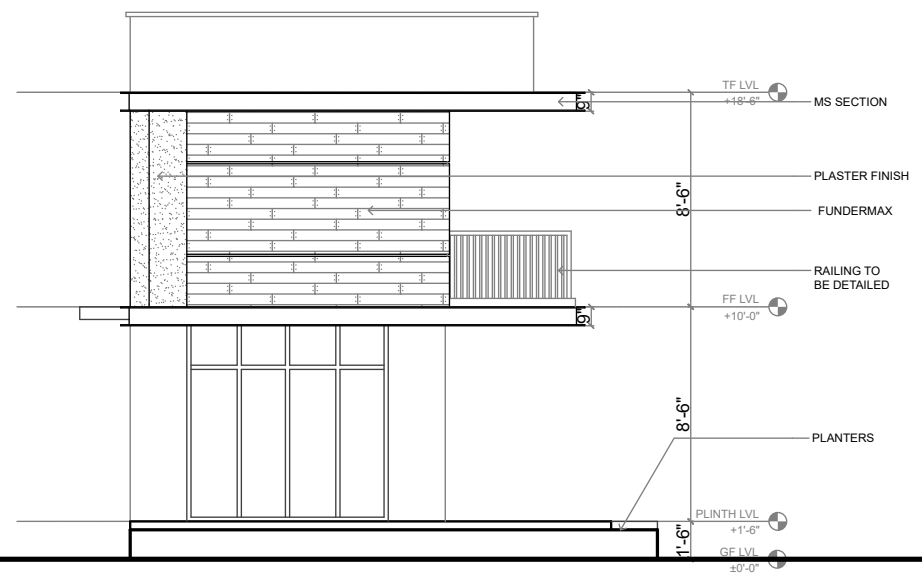

PROJECT :
**KIRAN
FARMHOUSE**

ISSUE PURPOSE:

SCHEME

APPROVAL

CONSTRUCTION

S

E

W

N

PROJECT NO:

22_038

DRG NO:

A3_05

DATE:

01.10.22

SCALE:

NTS

DRAWN BY:

IJIN

CHECKED BY:

ANITA

TITLE :
SECTION

NOTES :
- ALL DIMENSIONS ARE IN FEET AND INCHES.
- THIS DRAWING IS TO BE READ AND NOT SCALED.


GENERAL NOTES :
1. ALL THE DETAILS HAS TO BE DONE AS PER GIVEN DRAWING.
2. ALL DIMENSIONS SHALL BE VERIFIED ON SITE PRIOR TO START OF WORK.
3. THE CONTRACTOR MUST CHECK ALL DIMENSIONS AND DETAILS AND BE RESPONSIBLE FOR THE SAME. ANY DISCREPANCY SHALL BE BROUGHT TO THE NOTICE OF THE ARCHITECT.
4. DRAWING APPROVAL IS FOR THE CONFIRMITY WITH OUTLINE DESIGN INTENT AND DOES NOT RELIEVE THE CONTRACTOR/SUBCONTRACTOR FROM FULL RESPONSIBILITY FOR THE ACCURACY, INTEGRATION AND FITNESS FOR PURPOSE OF DESIGN.
5. THIS DRAWING IS A COPYRIGHT AND PROPERTY OF IM DZINCENTRE LLP & IS NOT TO BE PRODUCED, COPIED, HANDED OVER TO THIRD PARTY OR USED FOR ANY OTHER PURPOSE OTHER THAN FOR WHICH IT IS INTENDED WITHOUT THE WRITTEN CONCERN. ANY MISUSE OF THE SAME IS LEGAL FOR ACTION AS PER THE ARCHITECTS ACT 1972.

REVISION	DATE	NOTE
REV01		
REV02		
REV03		
REV04		
REV05		




IM DzinCentre_{LLP}
Architecture | Interior | Landscape
giving life to ideas

No-4, M-413, 3rd Block,
Kammanahalli Main Road,
Bangalore-560043
Tel : 9844098380, 08043770058
Email : imdzincentre@gmail.com

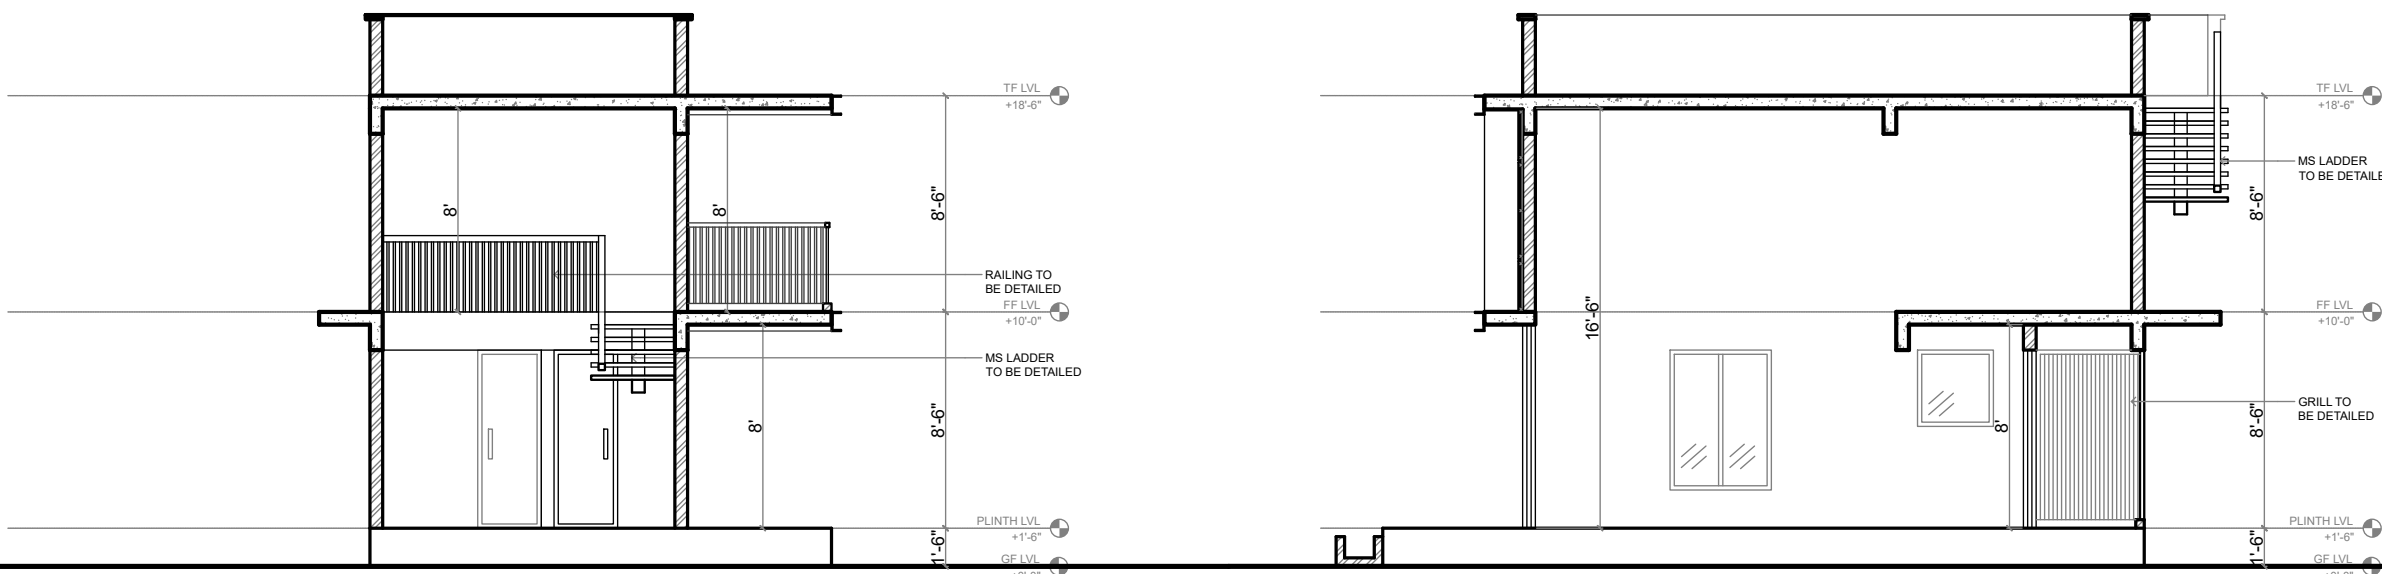


SECTION-A

SECTION-B

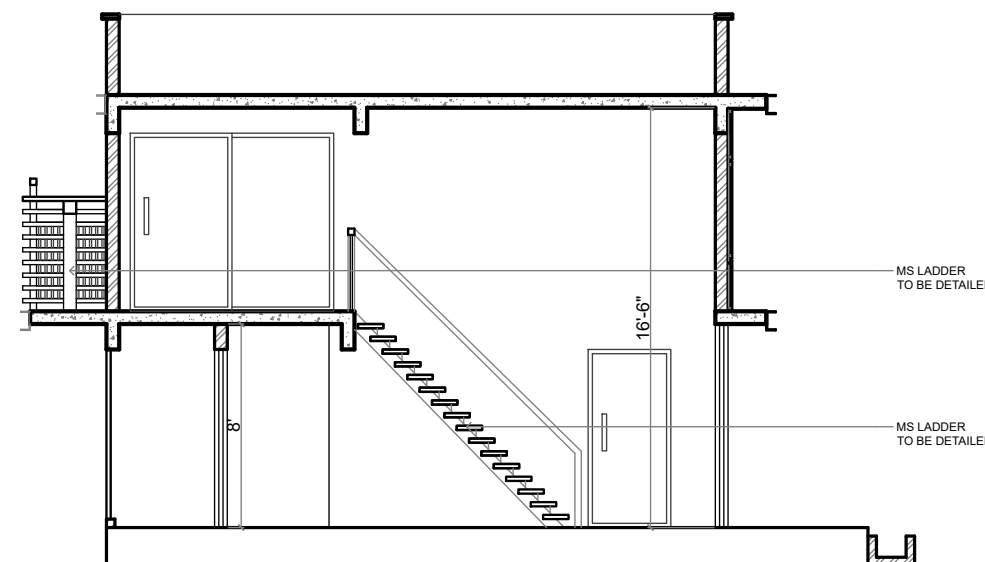


SECTION-C

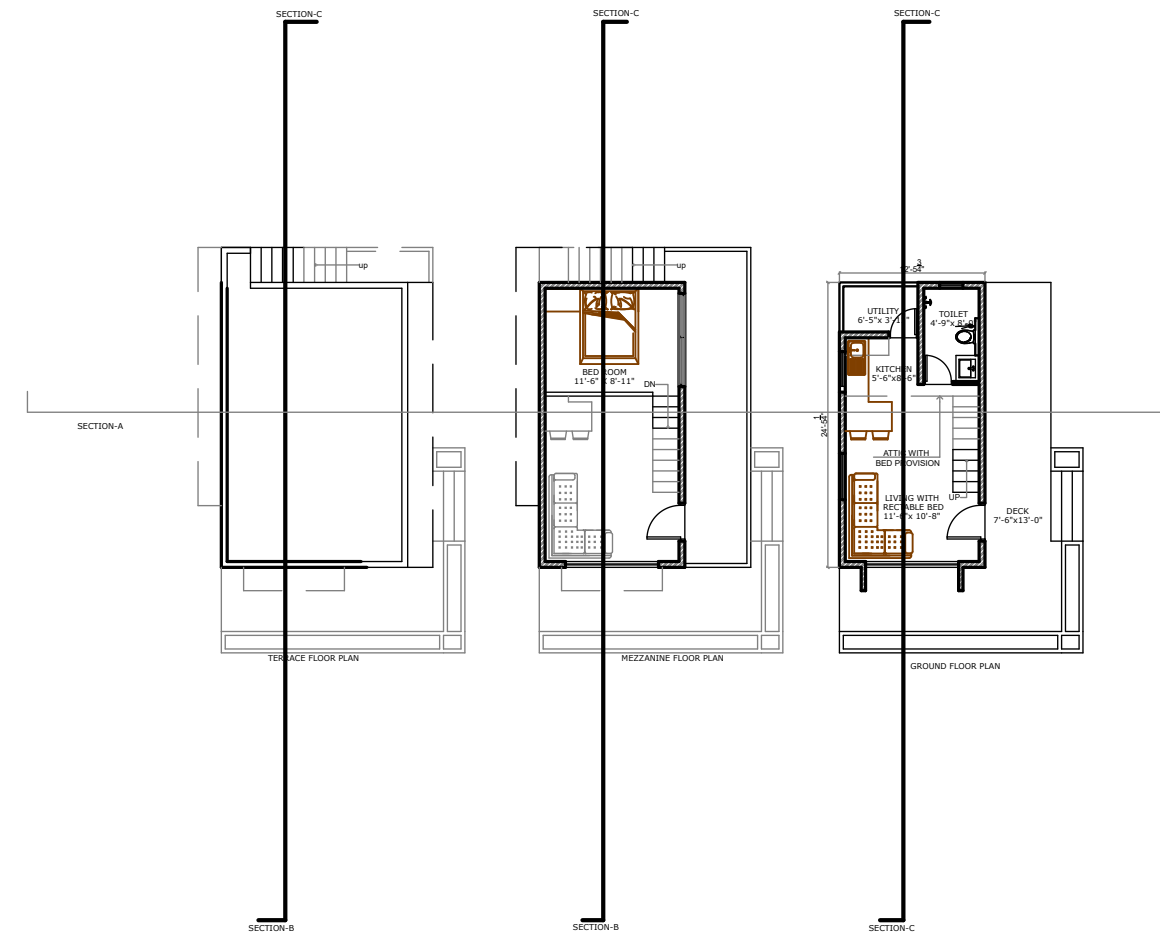


SECTION-B

SECTION-B


SECTION-C

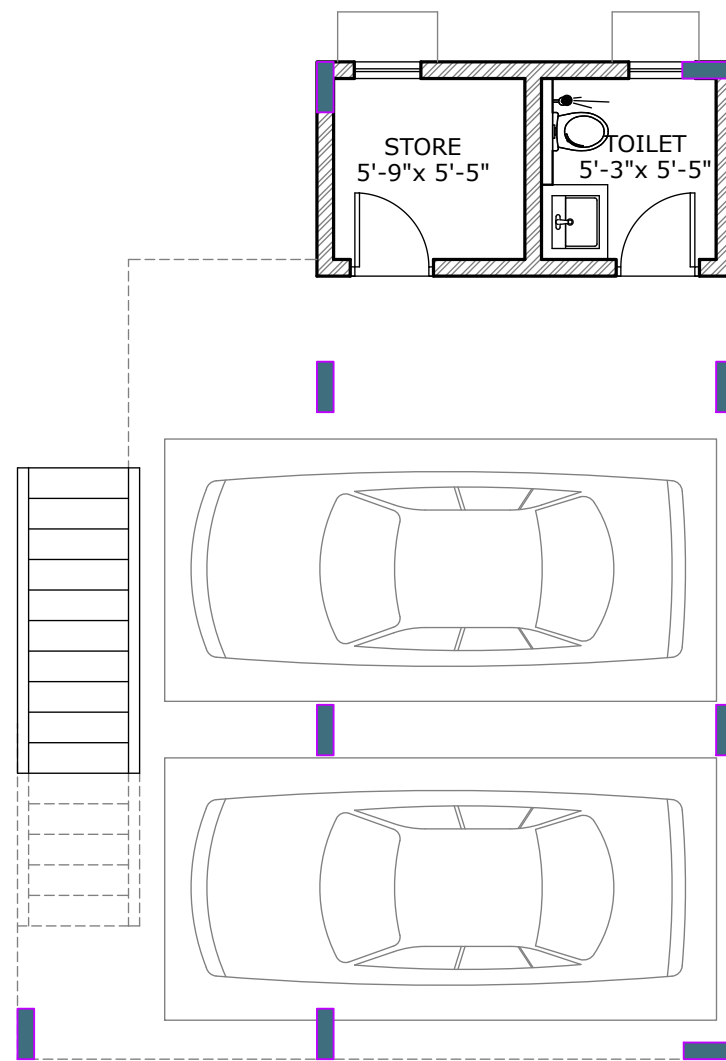

GROUND FLOOR PLAN

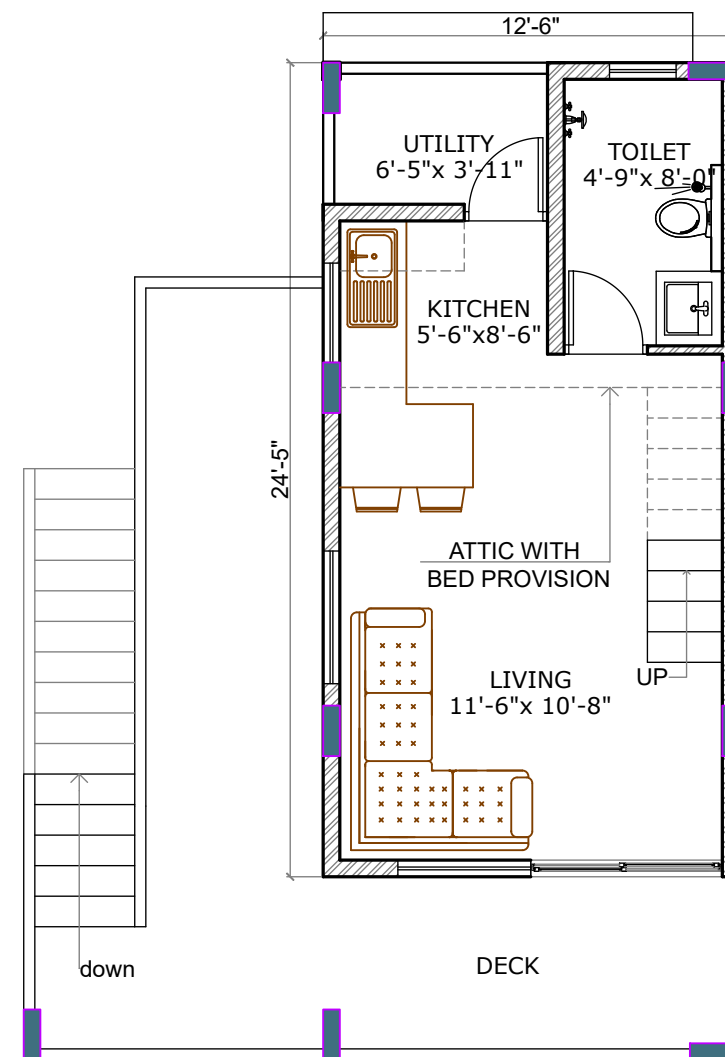

FIRST FLOOR PLAN

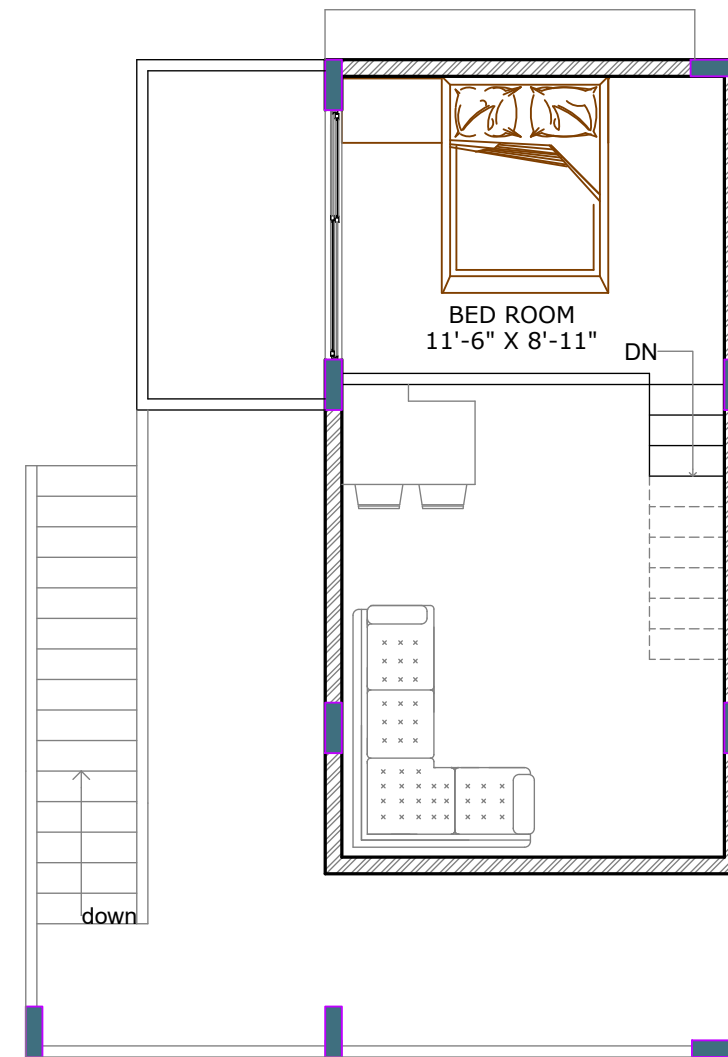

MEZZANINE FLOOR PLAN


PROJECT :
KIRAN
FARMHOUSE

ISSUE PURPOSE:

SCHEME

APPROVAL

CONSTRUCTION

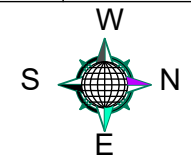

PROJECT NO: 22_038

DRG NO: A3_01

DATE: 03.10.22

SCALE: FTS

DRAWN BY: IJIN

CHECKED BY: ANITA

TITLE :
PLAN

NOTES :

- ALL DIMENSIONS ARE IN FEET AND INCHES.
- THIS DRAWING IS TO BE READ AND NOT SCALED.

GENERAL NOTES :

1. ALL THE DETAILS HAS TO BE DONE AS PER GIVEN DRAWING.
2. ALL DIMENSIONS SHALL BE VERIFIED ON SITE PRIOR TO START OF WORK.
3. THE CONTRACTOR MUST CHECK ALL DIMENSIONS AND DETAILS AND BE RESPONSIBLE FOR THE SAME. ANY DISCREPANCY SHALL BE BROUGHT TO THE NOTICE OF THE ARCHITECT.
4. DRAWING APPROVAL IS FOR THE CONFIRMITY WITH OUTLINE DESIGN INTENT AND DOES NOT RELIEVE THE CONTRACTOR/SUBCONTRACTOR FROM FULL RESPONSIBILITY FOR THE ACCURACY, INTEGRATION AND FITNESS FOR PURPOSE OF DESIGN.
5. THIS DRAWING IS A COPYRIGHT AND PROPERTY OF IM DZINCENTRE LLP & IS NOT TO BE PRODUCED, COPIED, HANDED OVER TO THIRD PARTY OR USED FOR ANY OTHER PURPOSE OTHER THAN FOR WHICH IT IS INTENDED WITHOUT THE WRITTEN CONCERN. ANY MISUSE OF THE SAME IS LEGAL FOR ACTION AS PER THE ARCHITECTS ACT 1972.

REVISION	DATE	NOTE
REV01		
REV02		
REV03		
REV04		
REV05		

 **IM DzinCentre** LLP
Architecture | Interior | Landscape
giving life to ideas

No-4, M-413, 3rd Block,
Kammanahalli Main Road,
Bangalore-560043
Tel : 9844098380, 08043770058
Email : imdzincentre@gmail.com

RESIDENCE FOR MR.ARJUN

LOCATION: Hindupur ,Banglore

SITE AREA: 4260.750 sq ft


GROUND FLOOR AREA: 2969.073 sq ft


FIRST FLOOR AREA: 3591.504 sq ft

SECOND FLOOR AREA: 3591.504 sq ft

TERRACE FLOOR AREA: 162.728 sq ft

WORK BY ME IN
THIS PROJECT: WALL MARKING
UNDER GROUND SUMP DETAIL

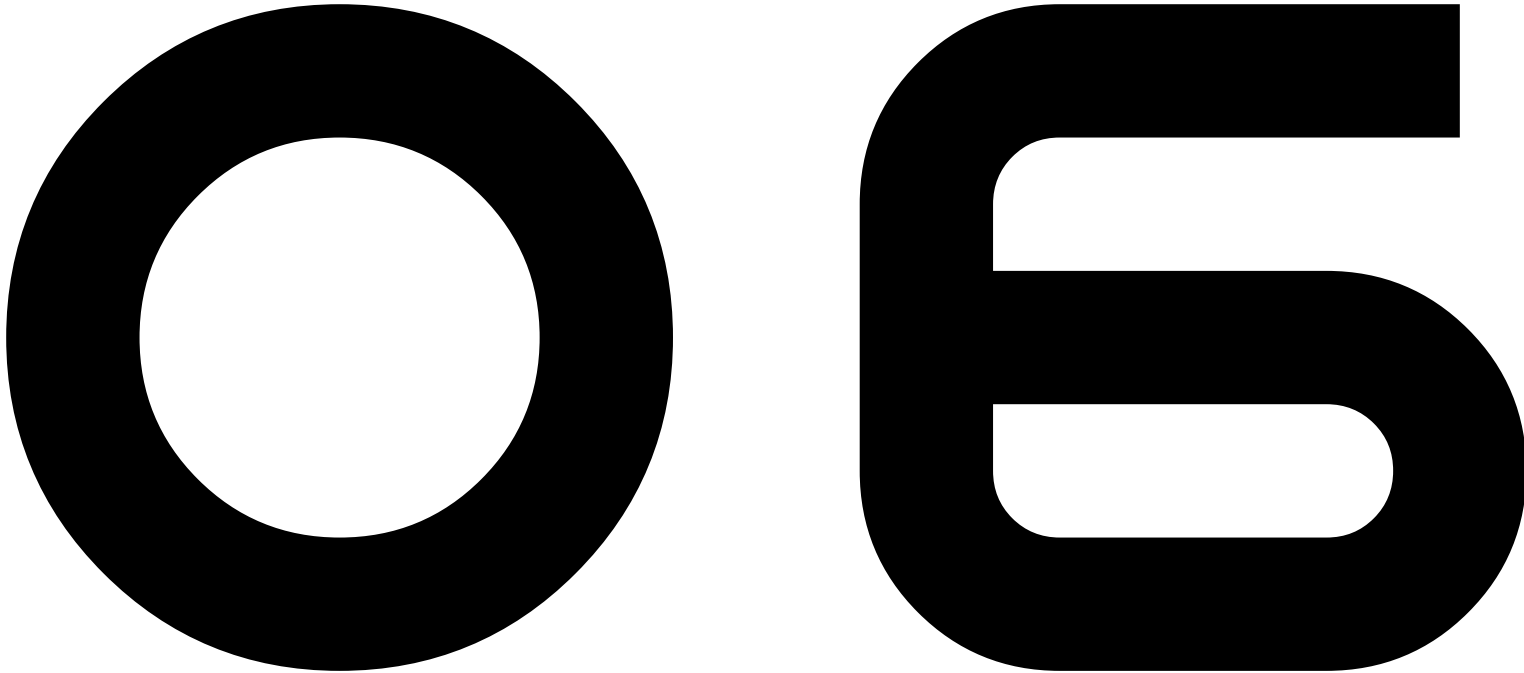

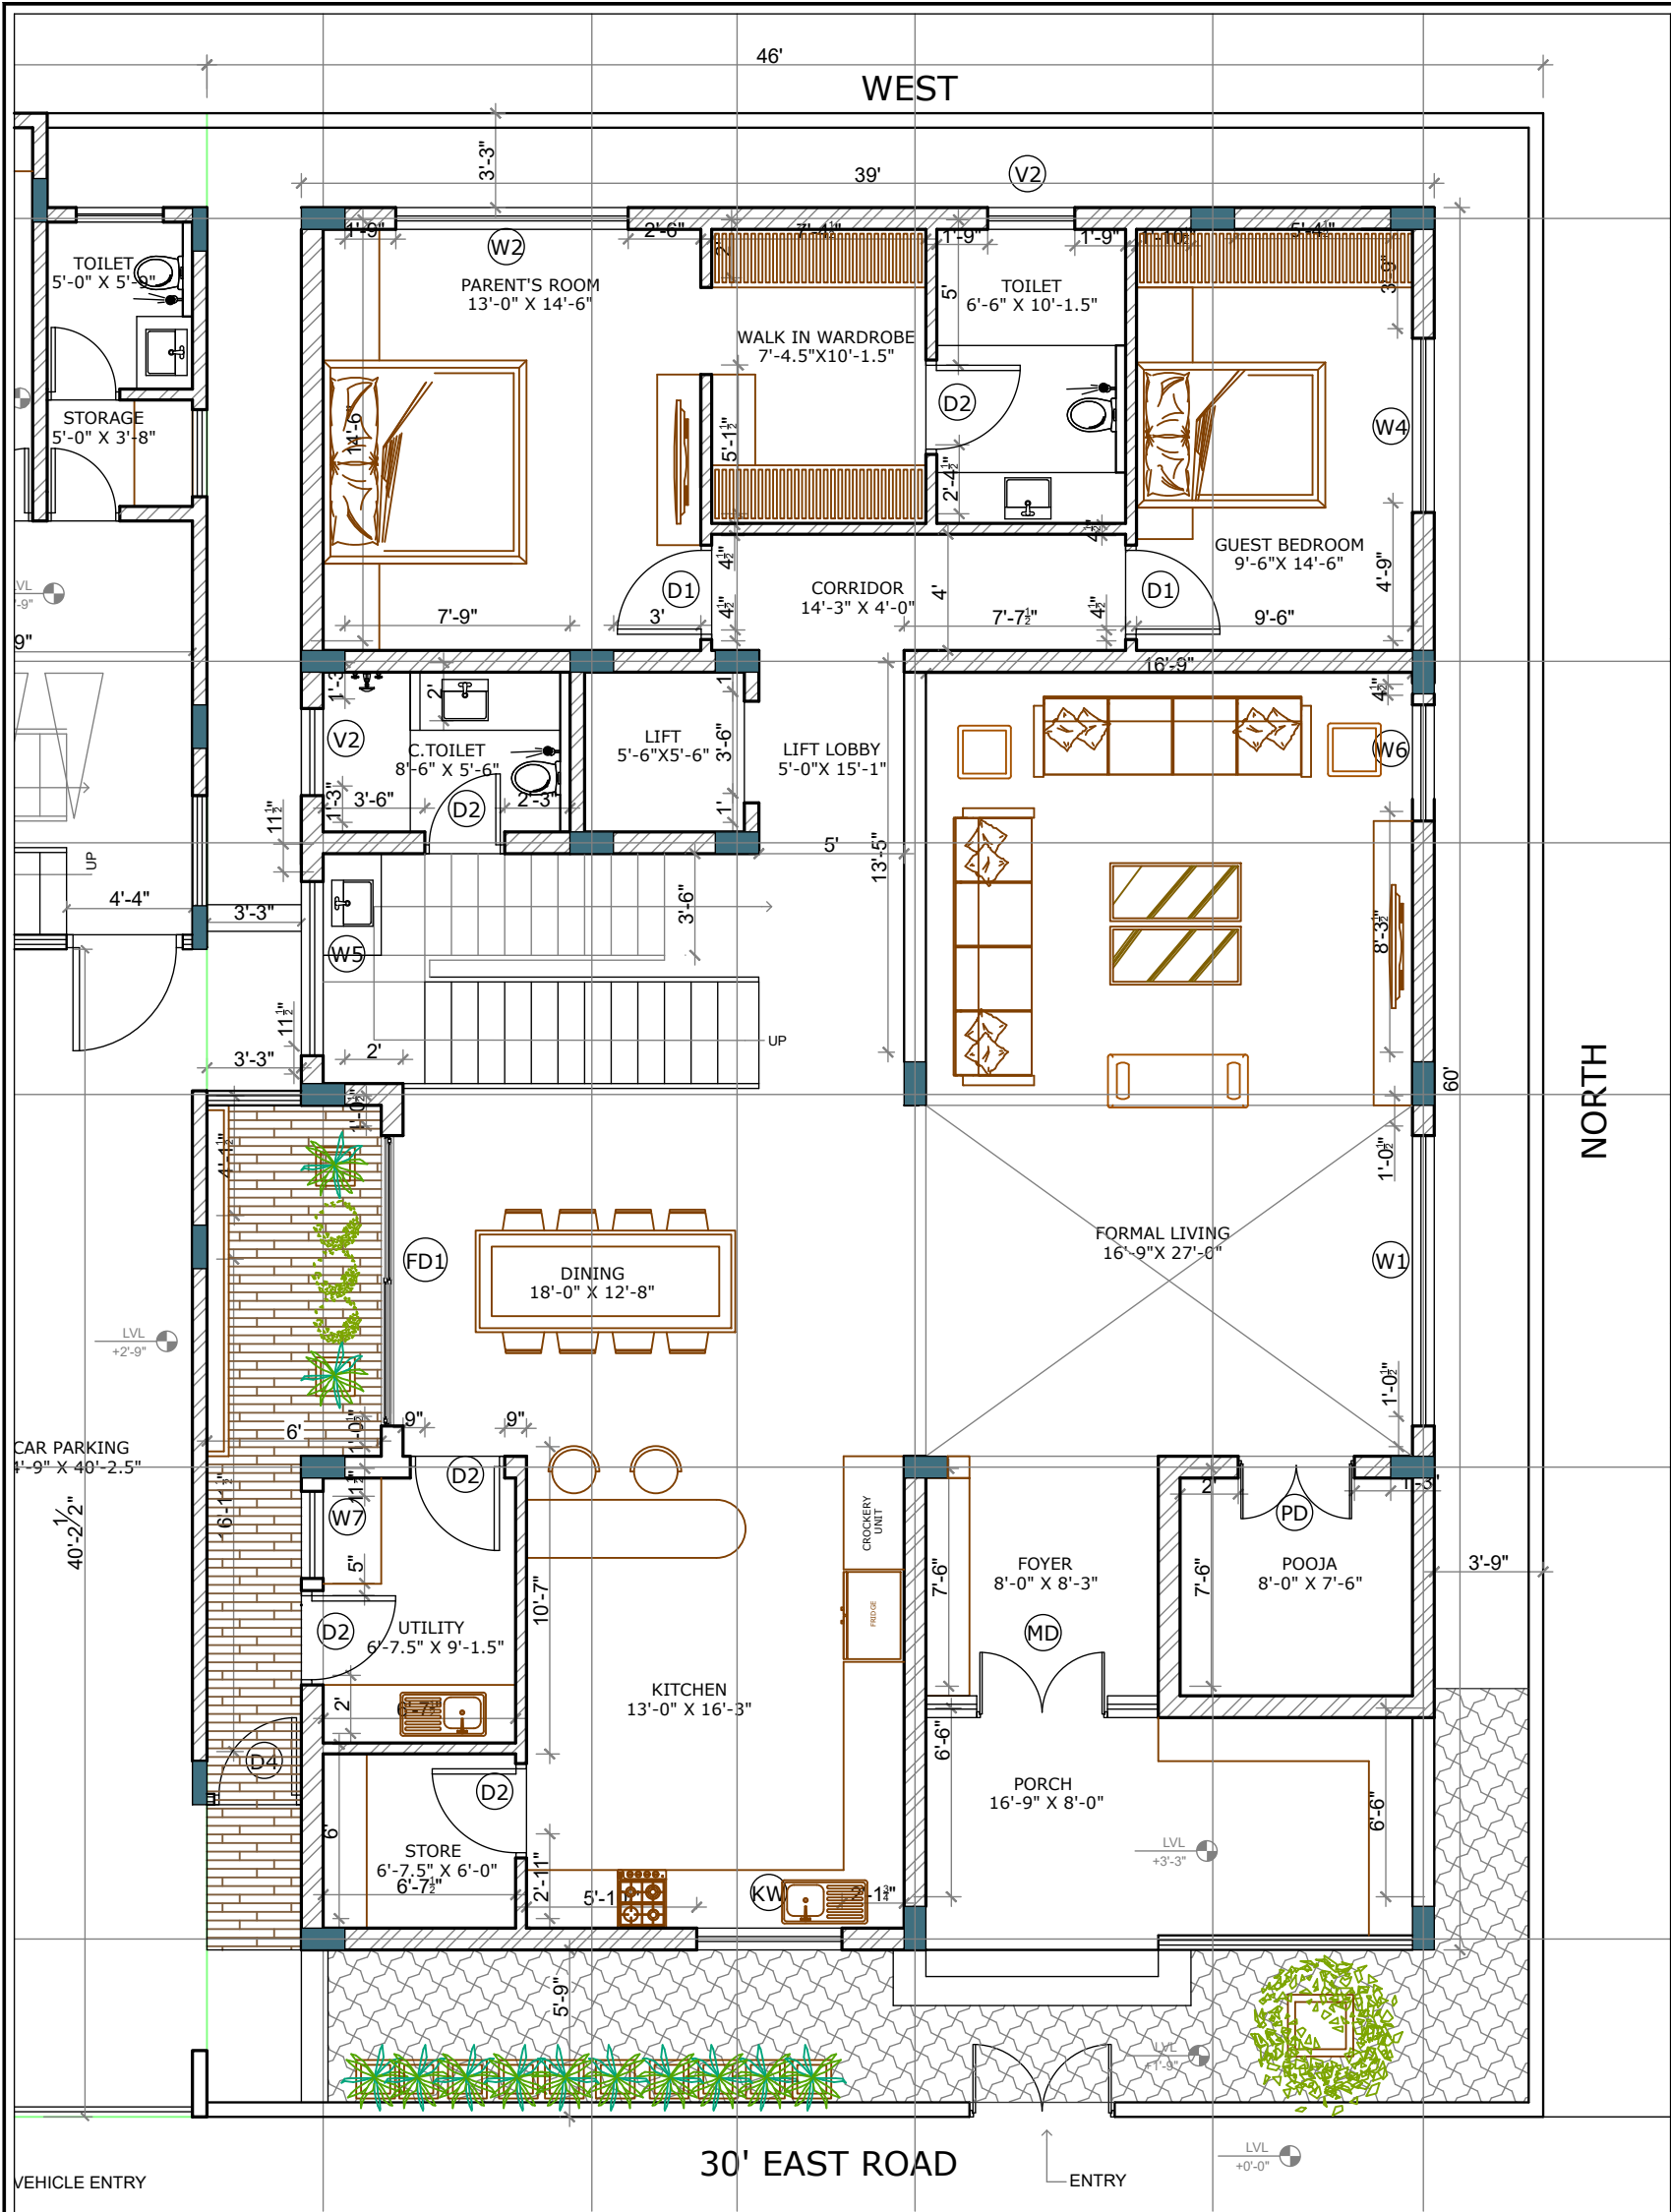

PROJECT :	
RESIDENCE FOR MR. ARJUN AT HINDUPUR	
ISSUE PURPOSE:	
SCHEME	
APPROVAL	
CONSTRUCTION	
PROJECT NO:	22_024
DRG NO:	A2_01
DATE:	16.08.2022
SCALE:	1:72
DRAWN BY:	IJIN
CHECKED BY:	ANITA

TITLE :
**GROUND FLOOR
WALL MARKING**

NOTES :
- ALL DIMENSIONS ARE IN FEET AND INCHES.
- THIS DRAWING IS TO BE READ AND NOT SCALED.

GENERAL NOTES :
1. ALL THE DETAILS HAS TO BE DONE AS PER GIVEN DRAWING.
2. ALL DIMENSIONS SHALL BE VERIFIED ON SITE PRIOR TO START OF WORK.
3. THE CONTRACTOR MUST CHECK ALL DIMENSIONS AND DETAILS AND BE RESPONSIBLE FOR THE SAME. ANY DISCREPANCY SHALL BE BROUGHT TO THE NOTICE OF THE ARCHITECT.
4. DRAWING APPROVAL IS FOR THE CONFIRMITY WITH OUTLINE DESIGN INTENT AND DOES NOT RELIEVE THE CONTRACTOR/SUBCONTRACTOR FROM FULL RESPONSIBILITY FOR THE ACCURACY, INTEGRATION AND FITNESS FOR PURPOSE OF DESIGN.
5. THIS DRAWING IS A COPYRIGHT AND PROPERTY OF IM DZINCENTRE LLP & IS NOT TO BE PRODUCED, COPIED, HANDED OVER TO THIRD PARTY OR USED FOR ANY OTHER PURPOSE OTHER THAN FOR WHICH IT IS INTENDED WITHOUT THE WRITTEN CONCERN. ANY MISUSE OF THE SAME IS LEGAL FOR ACTION AS PER THE ARCHITECTS ACT 1972.


REVISION	DATE	NOTE
REV01		
REV02		
REV03		
REV04		
REV05		

DOORS						
TYPE	SIZE	SILL	LINTEL	GF	MATERIAL	TOTAL
				SPACES	NOS	
MD	8'-0" X 8'-0"	-	8'-0"	FOYER	1	DOUBLE LEAF DOOR 1
PD	4'-0" X 8'-0"	-	8'-0"	POOJA ROOM	1	DOUBLE LEAF DOOR 1
D1	3'-3" X 8'-0"	-	8'-0"	PARENT'S ROOM	1	SINGLE LEAF DOOR 2
				GUEST BED ROOM	1	
D2	2'-9" X 8'-0"	-	8'-0"	-	-	SINGLE LEAF DOOR 5
				PARENT'S BEDROOM TOILET	1	
				COMMON TOILET	1	
				UTILITY	2	
D4	3'-0" X 8'-0"	-	8'-0"	STORE ROOM	1	GRILL DOOR 1
				SERVICE ENTRY	1	
FD 1	10'-0" X 8'-0"	-	8'-0"	DINING	1	SLIDING DOOR 1
				TOTAL		11

WINDOWS							
TYPE	SIZE	SILL	LINTEL	GF	MATERIAL	TYPE	TOTAL
W1	10'-0" X 6'-6"	1'-6"	8'-0"	FORMAL LIVING	1	-	1
W2	8'-0" X 6'-0"	2'-0"	8'-0"	PARENTS BEDROOM	1	-	1
W5	6'-0"X2'-9"	7'-9"	10'-6"	STAIRCASE	1	-	1
W6	4'-0" X 6'-6"	1'-6"	8'-0"	FORMAL LIVING	1	-	1
W7	3'-0" X 4'-0"	4'-0"	8'-0"	UTILITY	1	-	1
KW	4'-0" X 4'-0"	4'-0"	8'-0"	KITCHEN	1	-	1
VENTILATOR							
V2	3'-0" X 3'-0"	5'-0"	8'-0"	PARENT'S ROOM TOILET	1	-	2
				GUEST BEDROOM TOILET	1	-	
TOTAL							8



No-4, M-413, 3rd Block,
Kammanahalli Main Road,
Bangalore-560043
Tel : 9844098380, 08043770058
Email : imdzincentre@gmail.com

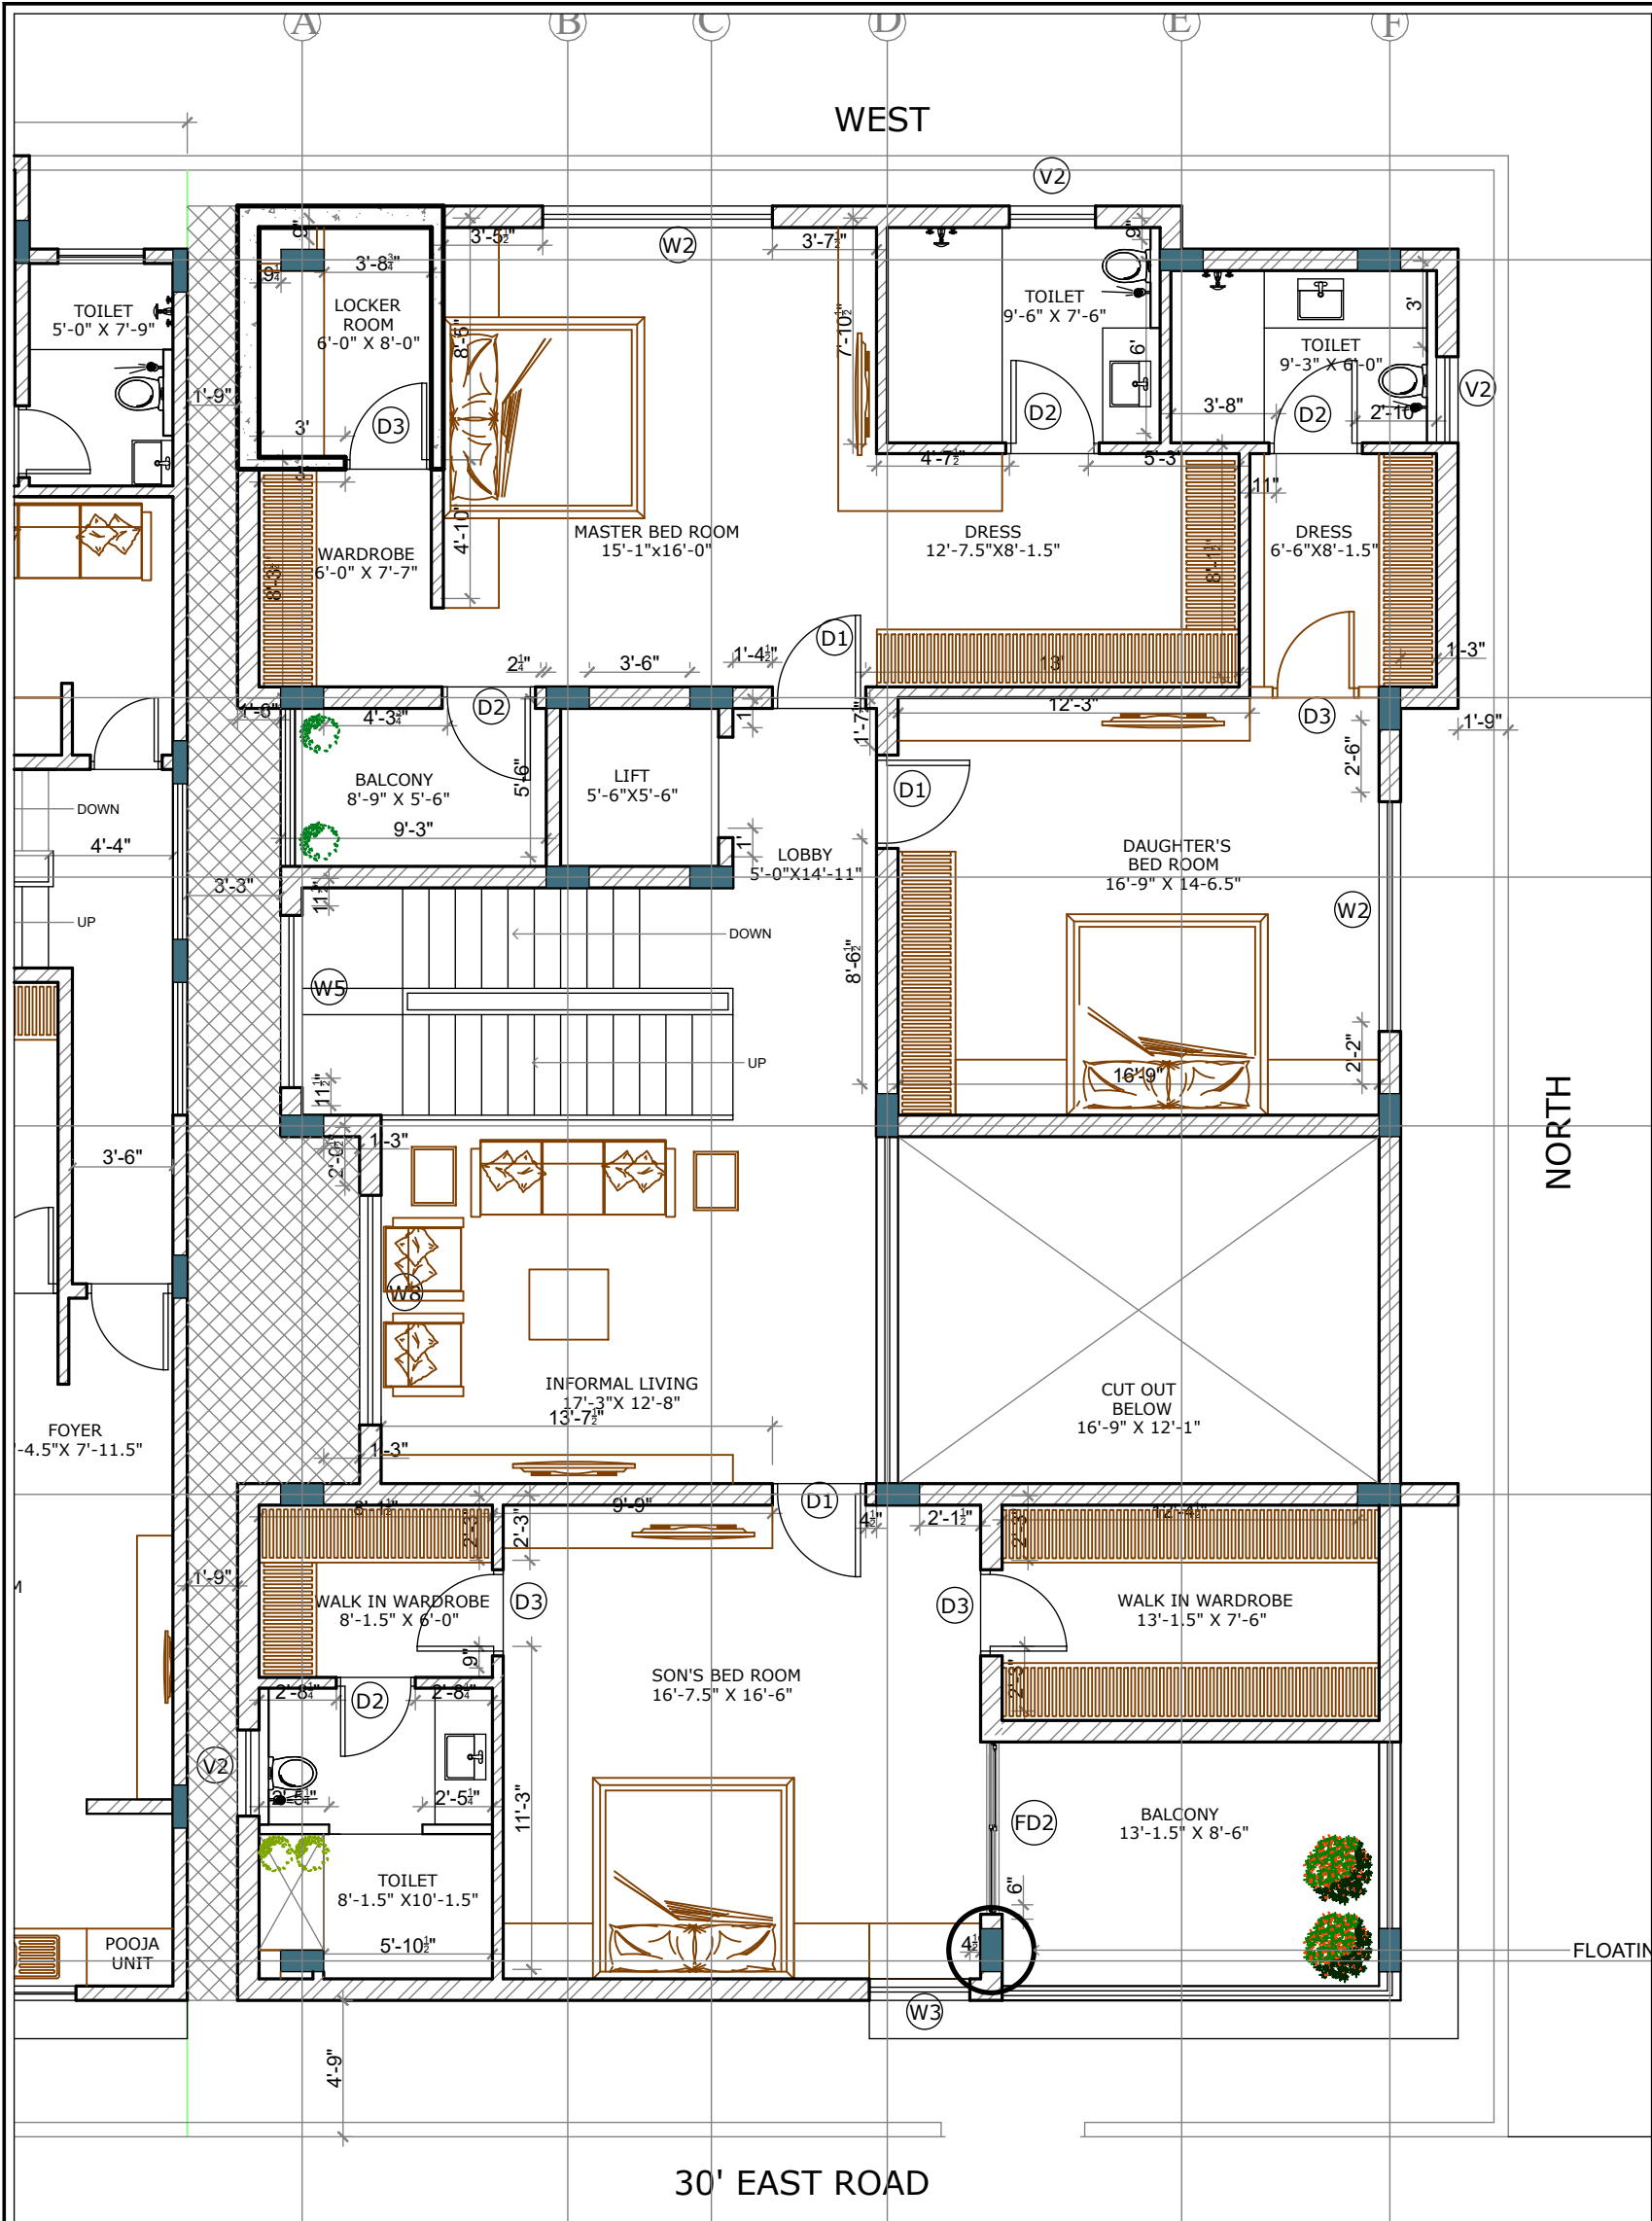

PROJECT :
RESIDENCE
FOR MR. ARJUN
AT HINDUPUR

ISSUE PURPOSE:

SCHEME

APPROVAL

CONSTRUCTION

E

N

S

W

PROJECT NO:

22_024

DRG NO:

A2_01

DATE:

16.08.2022

SCALE:

1:72

DRAWN BY:

IJIN

CHECKED BY:

ANITA

TITLE :
FIRST FLOOR
WALL MARKING

NOTES :

- ALL DIMENSIONS ARE IN FEET AND INCHES.

- THIS DRAWING IS TO BE READ AND NOT SCALED.

GENERAL NOTES :

1. ALL THE DETAILS HAS TO BE DONE AS PER GIVEN DRAWING.

2. ALL DIMENSIONS SHALL BE VERIFIED ON SITE PRIOR TO START OF WORK.

3. THE CONTRACTOR MUST CHECK ALL DIMENSIONS AND DETAILS AND BE RESPONSIBLE FOR THE SAME. ANY DISCREPANCY SHALL BE BROUGHT TO THE NOTICE OF THE ARCHITECT.

4. DRAWING APPROVAL IS FOR THE CONFIRMITY WITH OUTLINE DESIGN INTENT AND DOES NOT RELIEVE THE CONTRACTOR/SUBCONTRACTOR FROM FULL RESPONSIBILITY FOR THE ACCURACY, INTEGRATION AND FITNESS FOR PURPOSE OF DESIGN.

5. THIS DRAWING IS A COPYRIGHT AND PROPERTY OF IM DZINCENTRE LLP & IS NOT TO BE PRODUCED, COPIED, HANDED OVER TO THIRD PARTY OR USED FOR ANY OTHER PURPOSE OTHER THAN FOR WHICH IT IS INTENDED WITHOUT THE WRITTEN CONCERN. ANY MISUSE OF THE SAME IS LEGAL FOR ACTION AS PER THE ARCHITECTS ACT 1972.

REVISION	DATE	NOTE
REV01		
REV02		
REV03		
REV04		
REV05		

IM DzinCentre^{LLP}


Architecture | Interior | Landscape

giving life to ideas

No-4, M-413, 3rd Block,
Kammanahalli Main Road,
Bangalore-560043
Tel : 9844098380, 08043770058
Email : imdzincentre@gmail.com

DOORS								
TYPE	SIZE	SILL	LINTEL	FF		MATERIAL	TYPE	TOTAL
				SPACES	NOS			
D1	3'-3" X 8'-0"	-	8'-0"	MASTER BEDROOM	1		SINGLE LEAF DOOR	3
				SON'S BEDROOM	1			
				DAUGHTER'S BEDROOM	1			
				MASTER BEDROOM TOILET	1			
D2	2'-9" X 8'-0"	-	8'-0"	MASTER BEDROOM BALCONY	1		SINGLE LEAF DOOR	4
				DAUGHTER'S BEDROOM TOILET	1			
				SON'S BEDROOM TOILET	1			
				3'-9.25"				
D3	3'-0" X 8'-0"	-	8'-0"	LOCKER ROOM	1		SINGLE LEAF DOOR	3
				SON'S BEDROOM	2			
FD 2	6'-0" X 8'-0"	-	8'-0"	SON'S BEDROOM BALCONY	1	UPVC	SLIDING DOOR	1
TOTAL					9			11

WINDOWS								
TYPE	SIZE	SILL	LINTEL	FF		MATERIAL	TYPE	TOTAL
W2	8'-0" X 6'-0"	2'-0"	8'-0"	MASTER BED ROOM	1		-	2
				DAUGHTER'S BED ROOM	1		-	
W3	3'-6" X 8'-0"	2'-0"	8'-0"	SON'S BEDROOM	1		-	1
W5	6'-0"X2'-9"	7'-9"	10'-6"	STAIRCASE	1		-	1
W8	8'-0" X 6'-6"	1'-6"	8'-0"	INFORMAL LIVING	1		-	1
VENTILATOR								
V2	3'-0" X 3'-0"	5'-0"	8'-0"	MASTER BEDROOM TOILET	1		-	3
				SON'S BEDROOM TOILET	1		-	
				DAUGHTER'S BEDROOM TOILET	1		-	
TOTAL								8

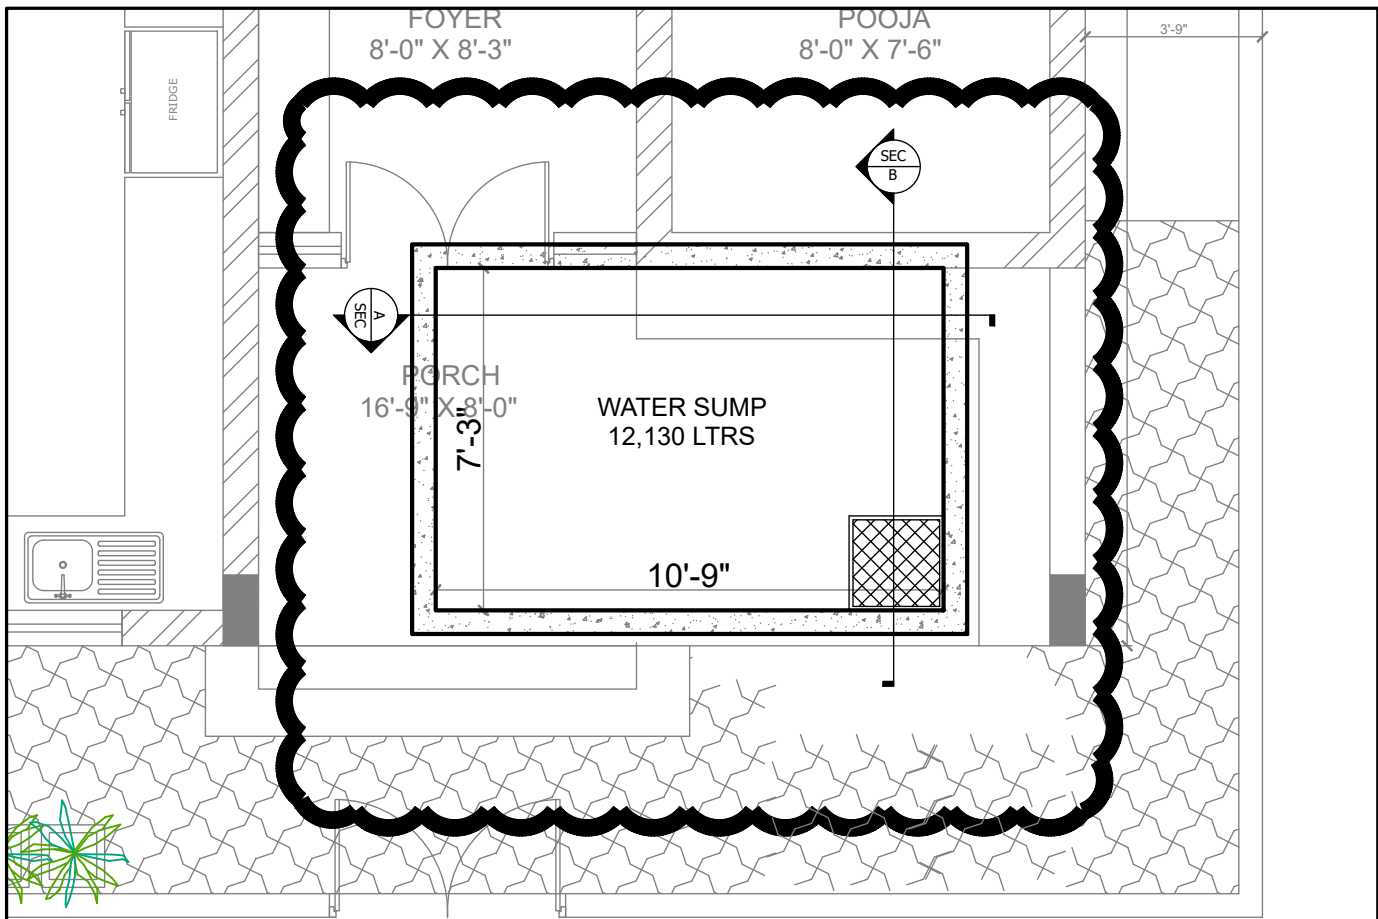

PLAN


PROJECT :
RESIDENCE
FOR MR. ARJUN
AT HINDUPUR

ISSUE PURPOSE:

SCHEME

APPROVAL

CONSTRUCTION

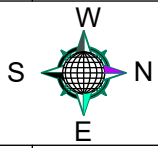

PROJECT NO: 22_024

DRG NO: A2_04

DATE: 01-09-2022

SCALE: FTS

DRAWN BY: IJIN

CHECKED BY: ANITA

TITLE :
UG SUMP DETAIL


NOTES :

- ALL DIMENSIONS ARE IN FEET AND INCHES.
- THIS DRAWING IS TO BE READ AND NOT SCALED.


GENERAL NOTES :

1. ALL THE DETAILS HAS TO BE DONE AS PER GIVEN DRAWING.
2. ALL DIMENSIONS SHALL BE VERIFIED ON SITE PRIOR TO START OF WORK.
3. THE CONTRACTOR MUST CHECK ALL DIMENSIONS AND DETAILS AND BE RESPONSIBLE FOR THE SAME. ANY DISCREPANCY SHALL BE BROUGHT TO THE NOTICE OF THE ARCHITECT.
4. DRAWING APPROVAL IS FOR THE CONFIRMITY WITH OUTLINE DESIGN INTENT AND DOES NOT RELIEVE THE CONTRACTOR/SUBCONTRACTOR FROM FULL RESPONSIBILITY FOR THE ACCURACY, INTEGRATION AND FITNESS FOR PURPOSE OF DESIGN.
5. THIS DRAWING IS A COPYRIGHT AND PROPERTY OF IM DZINCENTRE LLP & IS NOT TO BE PRODUCED, COPIED, HANDED OVER TO THIRD PARTY OR USED FOR ANY OTHER PURPOSE OTHER THAN FOR WHICH IT IS INTENDED WITHOUT THE WRITTEN CONCERN. ANY MISUSE OF THE SAME IS LEGAL FOR ACTION AS PER THE ARCHITECTS ACT 1972.

REVISION	DATE	NOTE
REV01		
REV02		
REV03		
REV04		
REV05		

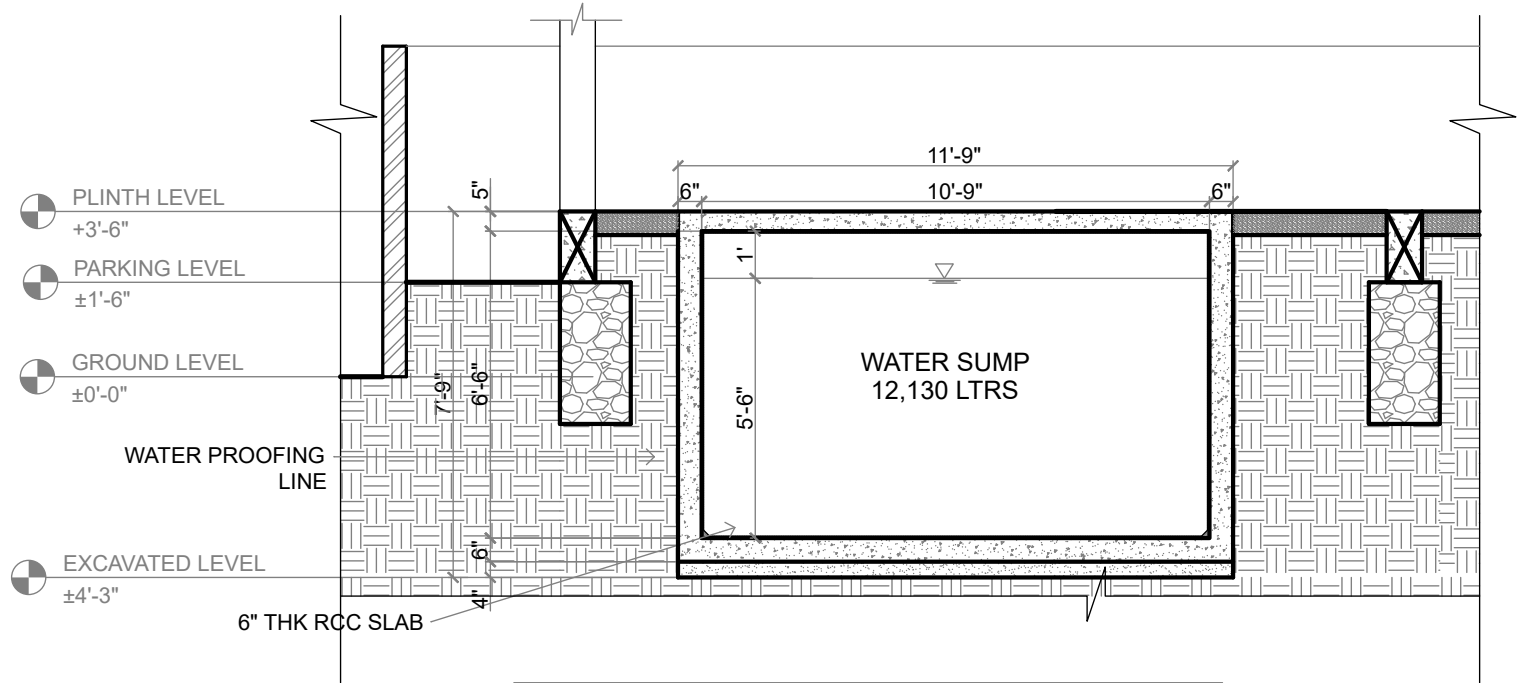

SECTION - A

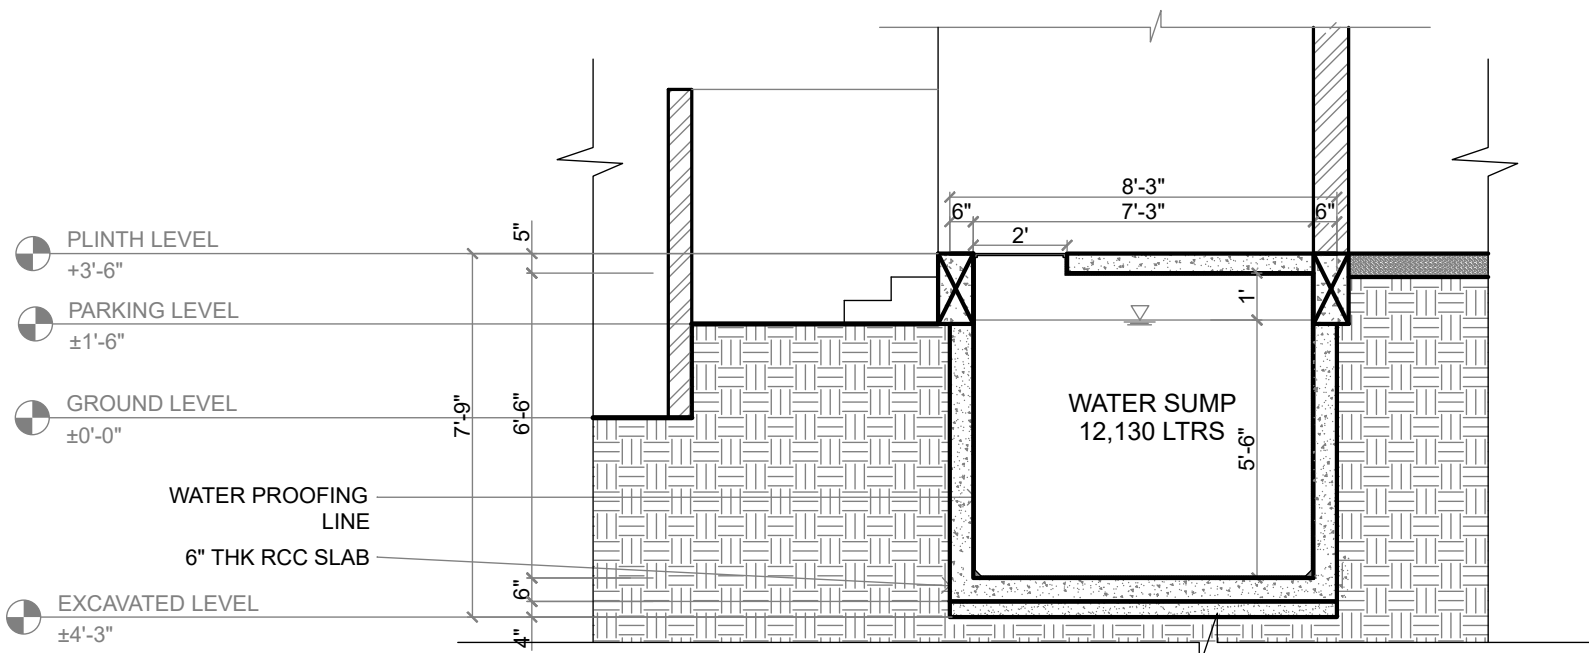

SECTION - B



No-4, M-413, 3rd Block,
Kammanahalli Main Road,
Bangalore-560043
Tel : 9844098380, 08043770058
Email : imdzincentre@gmail.com

RESIDENCE FOR MRS.MEGHNA

LOCATION: Hindupur ,Banglore


SITE AREA: 4500.000 sq ft




GROUND FLOOR AREA: 2193.500 sq ft

FIRST FLOOR AREA: 1836.500 sq ft


SECOND FLOOR AREA: 450.197 sq ft

WORK BY ME IN
THIS PROJECT: ELEVATION DETAIL
SECTION DETAIL

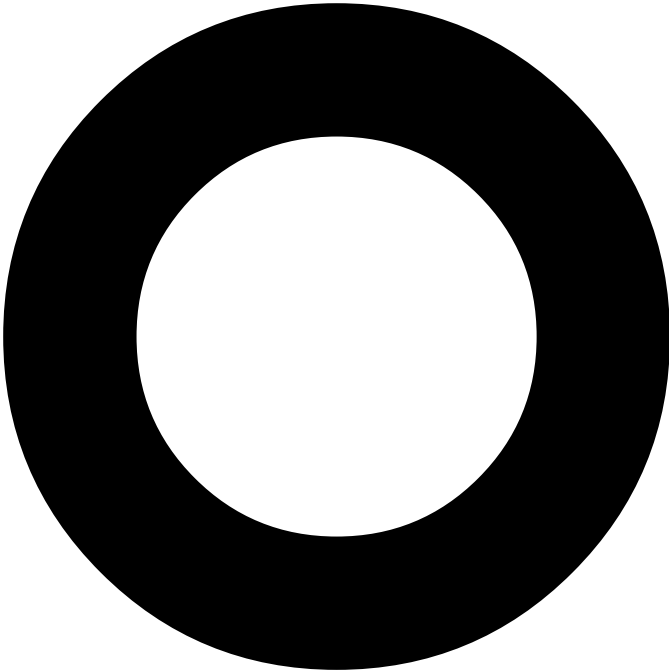


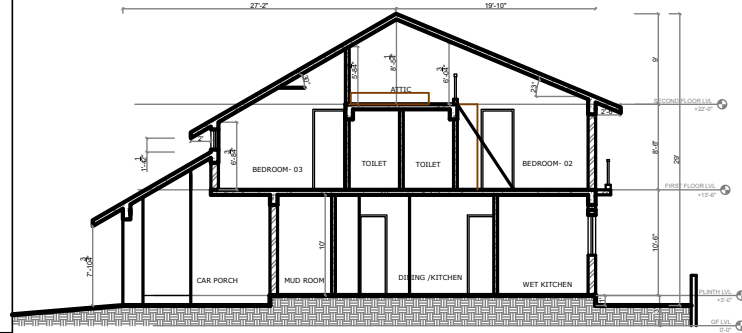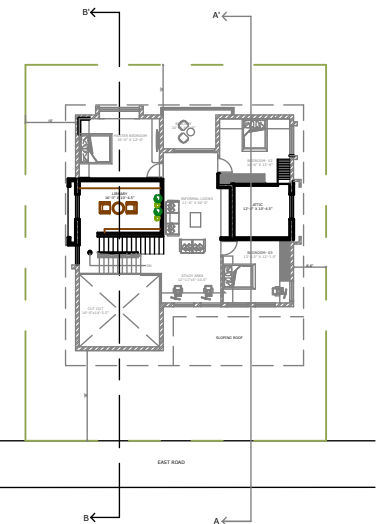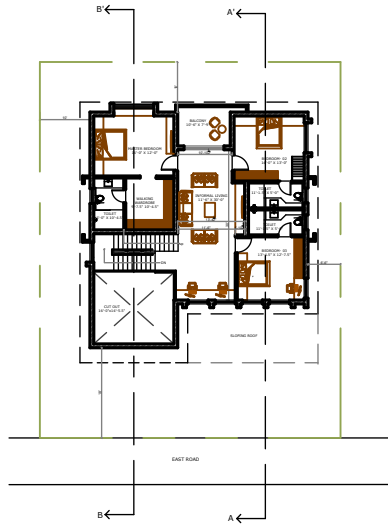


SECTION A-A'

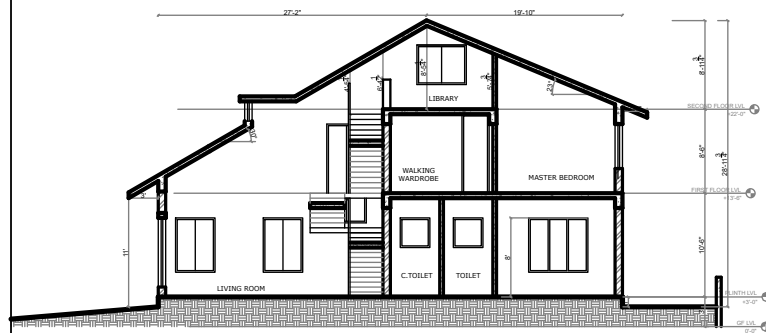

SECTION B-B'

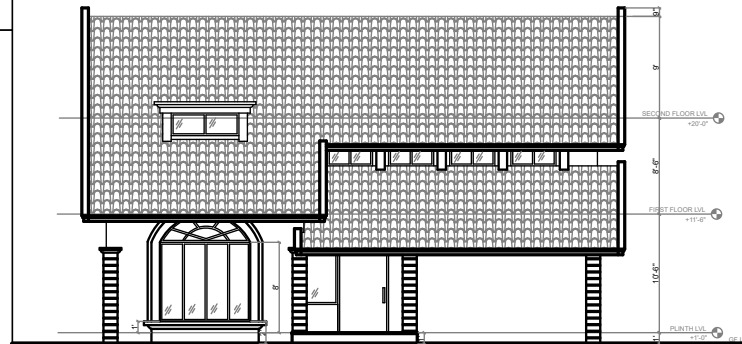

ELEVATION-A

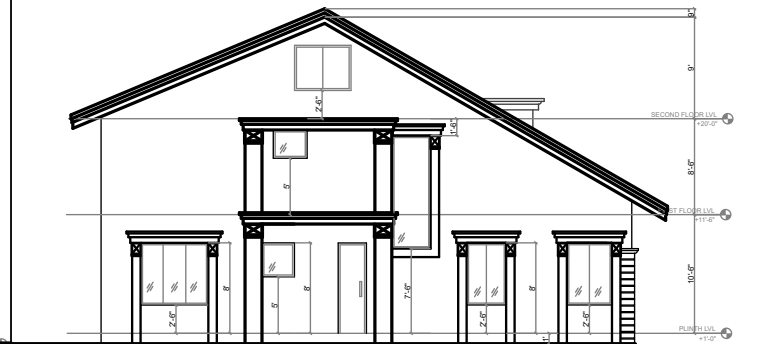

ELEVATION-B

PROJECT :

RESIDENCE FOR
MRS.MEGHNA

ISSUE PURPOSE:

SCHEME

APPROVAL

CONSTRUCTION



PROJECT NO: 22_034

DRG NO: A3_01

DATE: 12.09.22

SCALE: FTS

DRAWN BY: IJIN

CHECKED BY: ANITA

TITLE :

PLAN

NOTES :

- ALL DIMENSIONS ARE IN FEET AND INCHES.
- THIS DRAWING IS TO BE READ AND NOT SCALED.

GENERAL NOTES :

1. ALL THE DETAILS HAS TO BE DONE AS PER GIVEN DRAWING.
2. ALL DIMENSIONS SHALL BE VERIFIED ON SITE PRIOR TO START OF WORK.
3. THE CONTRACTOR MUST CHECK ALL DIMENSIONS AND DETAILS AND BE RESPONSIBLE FOR THE SAME. ANY DISCREPANCY SHALL BE BROUGHT TO THE NOTICE OF THE ARCHITECT.
4. DRAWING APPROVAL IS FOR THE CONFIRMITY WITH OUTLINE DESIGN INTENT AND DOES NOT RELIEVE THE CONTRACTOR/SUBCONTRACTOR FROM FULL RESPONSIBILITY FOR THE ACCURACY, INTEGRATION AND FITNESS FOR PURPOSE OF DESIGN.
5. THIS DRAWING IS A COPYRIGHT AND PROPERTY OF IM DZINCENTRE LLP & IS NOT TO BE PRODUCED, COPIED, HANDED OVER TO THIRD PARTY OR USED FOR ANY OTHER PURPOSE OTHER THAN FOR WHICH IT IS INTENDED WITHOUT THE WRITTEN CONCERN. ANY MISUSE OF THE SAME IS LEGAL FOR ACTION AS PER THE ARCHITECTS ACT 1972.

REVISION DATE NOTE

REV01

REV02

REV03

REV04

REV05



No-4, M-413, 3rd Block,
Kammanahalli Main Road,
Bangalore-560043
Tel : 9844098380, 08043770058
Email : imdzincentre@gmail.com

CLUBHOUSE FOR AKRUTHI DEVELOPERS



LOCATION: HSR layout ,Banglore

SITE AREA: 23091.765 sq ft

GROUND FLOOR AREA: 11185.753 sq ft

FIRST FLOOR AREA: 5583.889 sq ft

WORK BY ME IN
THIS PROJECT: ELEVATION DETAIL

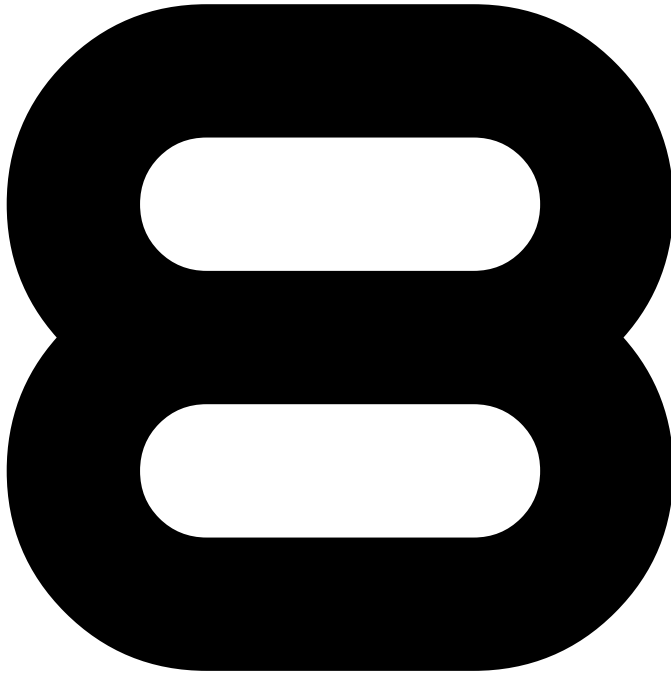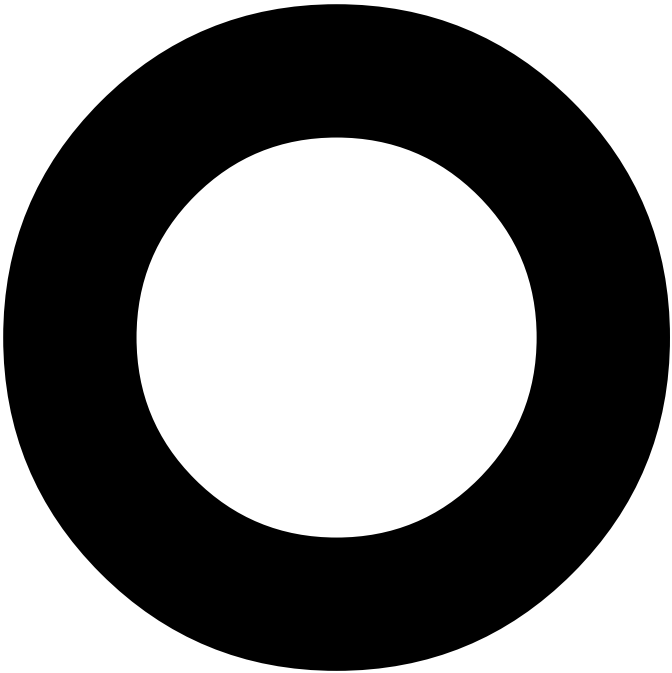

PROJECT :
AKRUTHI DEVELOPERS
NATURE VILLE

ISSUE PURPOSE:

SCHEME

APPROVAL

CONSTRUCTION



PROJECT NO.: 21_0030

DRG NO.:

DATE: 14-10-2022

SCALE:

FTS

DRAWN BY:

IJIN

CHECKED BY:

ANITA

TITLE :
ELEVATION DETAIL

NOTES :

- ALL DIMENSIONS ARE IN FEET AND INCHES.
- THIS DRAWING IS TO BE READ AND NOT SCALED.

GENERAL NOTES :

1. ALL THE DETAILS HAS TO BE DONE AS PER GIVEN DRAWING.
2. ALL DIMENSIONS SHALL BE VERIFIED ON SITE PRIOR TO START OF WORK.
3. THE CONTRACTOR MUST CHECK ALL DIMENSIONS AND DETAILS AND BE RESPONSIBLE FOR THE SAME. ANY DISCREPANCY SHALL BE BROUGHT TO THE NOTICE OF THE ARCHITECT.
4. DRAWING APPROVAL IS FOR THE CONFIRMITY WITH OUTLINE DESIGN INTENT AND DOES NOT RELIEVE THE CONTRACTOR/SUBCONTRACTOR FROM FULL RESPONSIBILITY FOR THE ACCURACY, INTEGRATION AND FITNESS FOR PURPOSE OF DESIGN.
5. THIS DRAWING IS A COPYRIGHT AND PROPERTY OF IM DZINCENTRE LLP & IS NOT TO BE PRODUCED, COPIED, HANDED OVER TO THIRD PARTY OR USED FOR ANY OTHER PURPOSE OTHER THAN FOR WHICH IT IS INTENDED WITHOUT THE WRITTEN CONCERN. ANY MISUSE OF THE SAME IS LEGAL FOR ACTION AS PER THE ARCHITECTS ACT 1972.

REVISION DATE NOTE

REV01

REV02


REV03

REV04

REV05



No-4, M-413, 3rd Block,
Kammanahalli Main Road,
Bangalore-560043
Tel : 9844098380, 08043770058
Email : imdzincentre@gmail.com

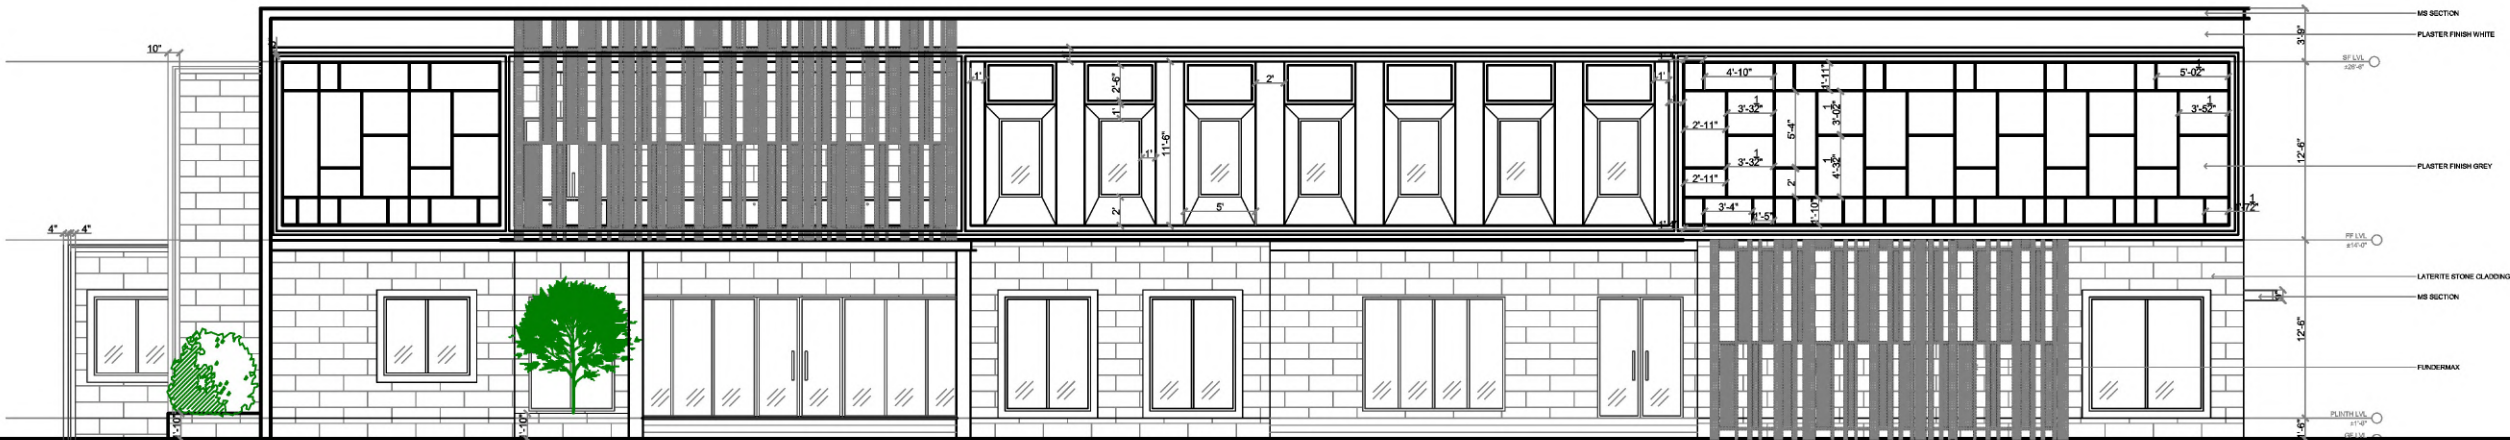

RESIDENCE FOR MR.RAMESH

LOCATION: shanjay nager ,Banglore
13.039560354906932, 77.57626579085876

SITE AREA: 1358.974 sq ft

GROUND FLOOR AREA: 298.188 sq ft

FIRST FLOOR AREA: 1188.005 sq ft


SECOND FLOOR AREA: 1188.005 sq ft


THIRD FLOOR AREA: 1188.005 sq ft

FOURTH FLOOR AREA: 1188.005 sq ft


FIFTH FLOOR AREA: 635.016 sq ft

WORK BY ME IN
THIS PROJECT: TOILET TILE LAYOUT
PLUMBING LAYOUT

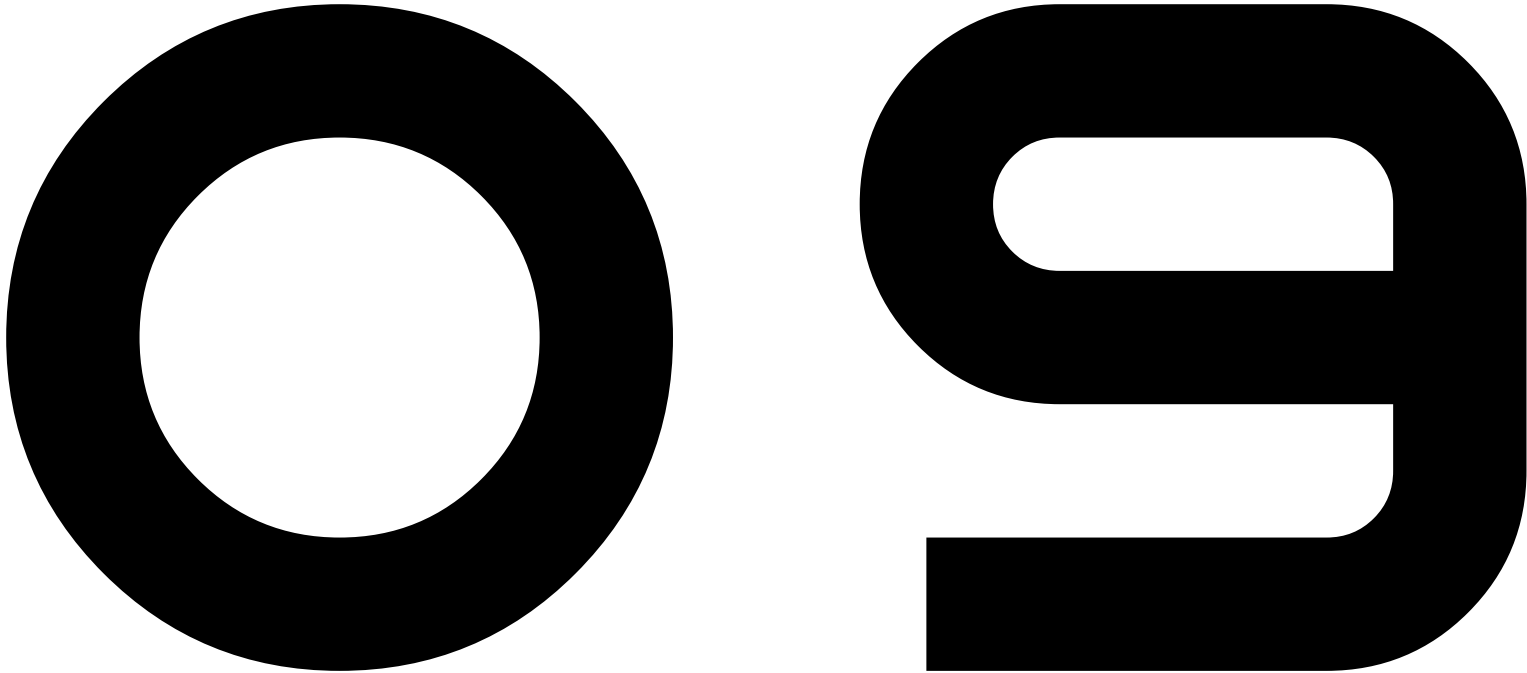


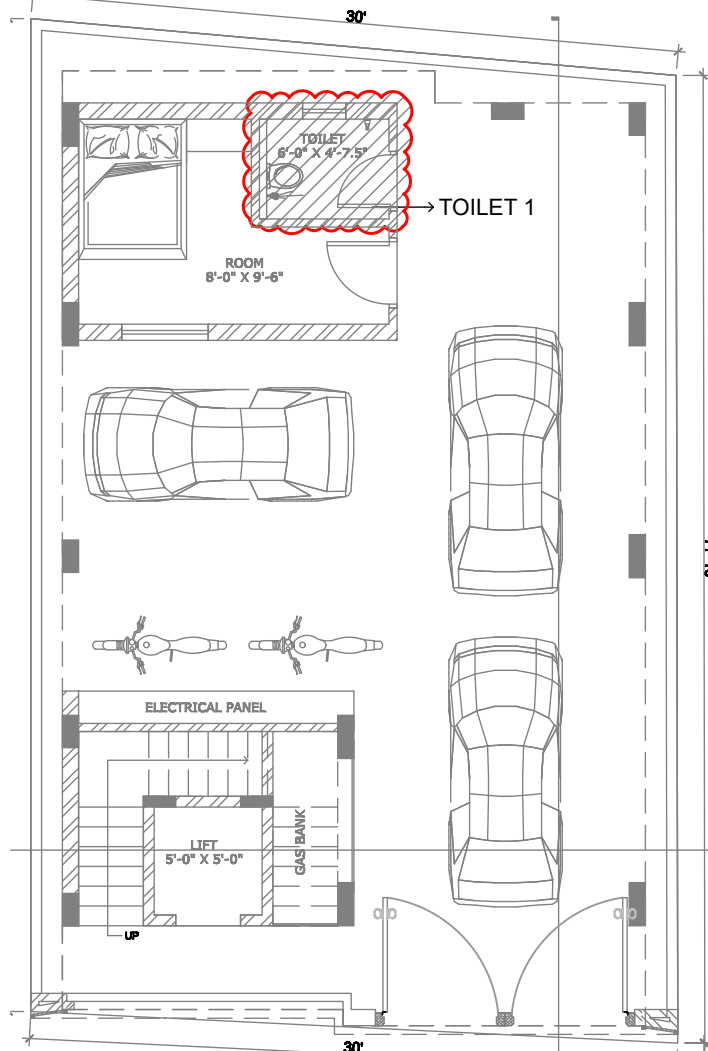


GROUND FLOOR PLAN (1"=9'-0")

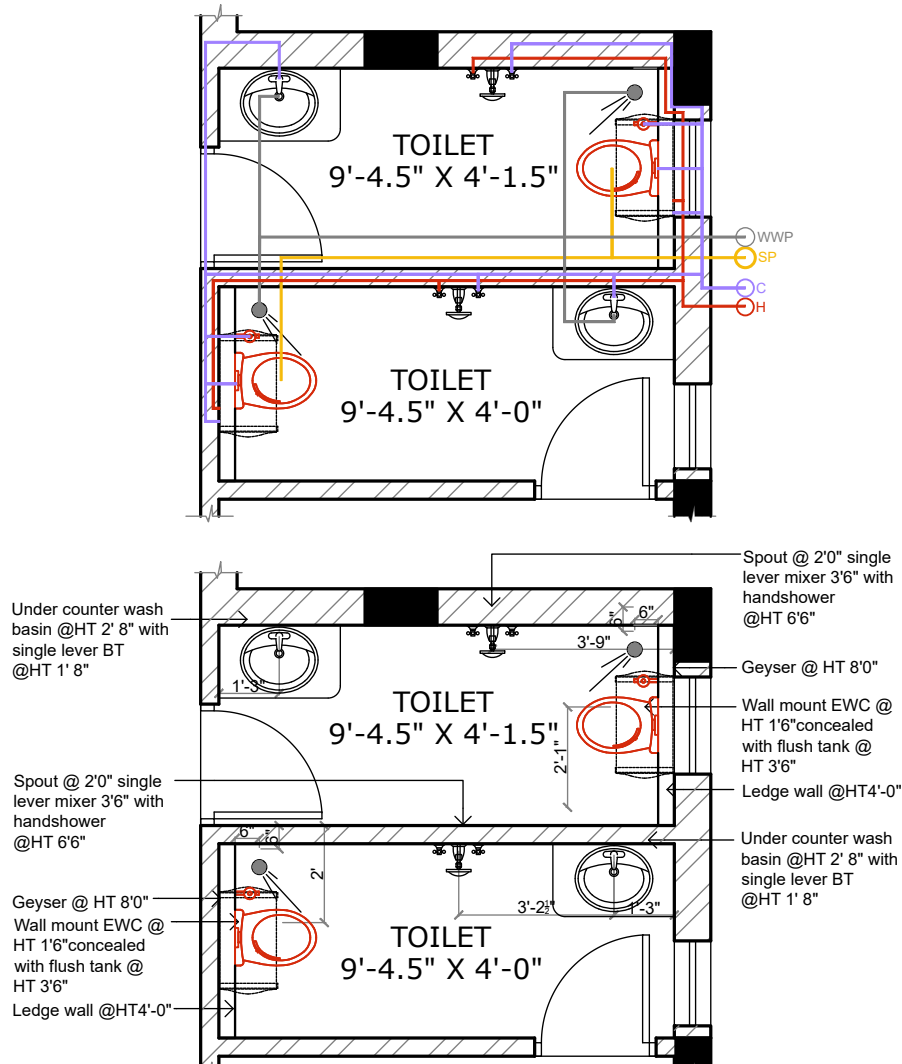



M-BEDROOM TOILET AND BEDROOM-2 TOILET

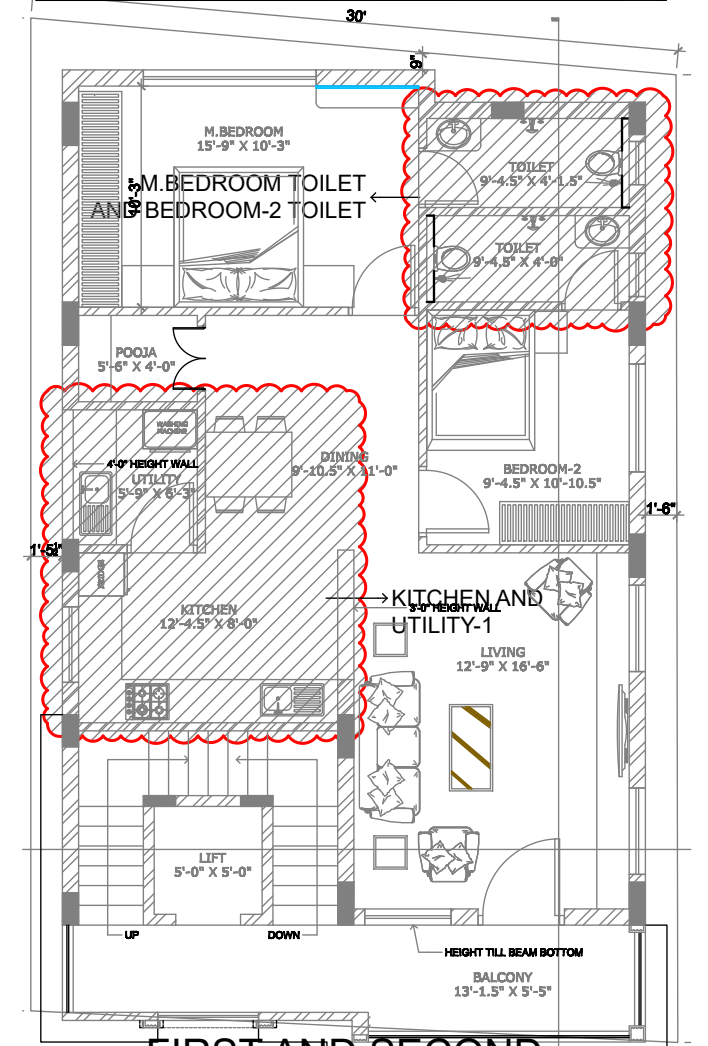

FIRST AND SECOND FLOOR PLAN (1"=9'-0")

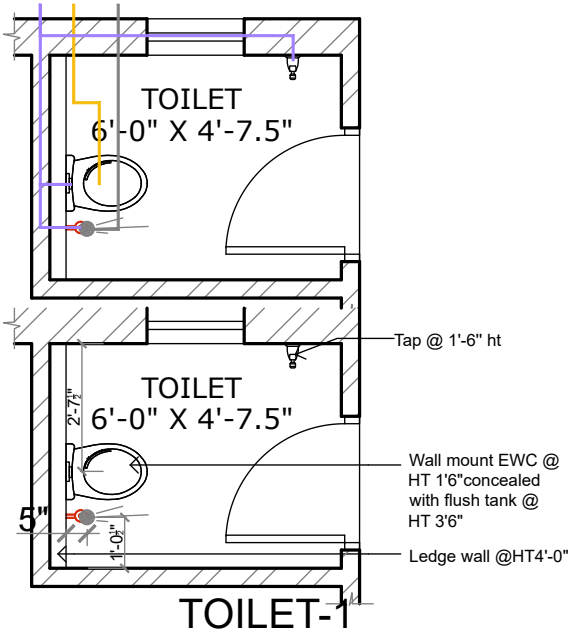

TOILET-1

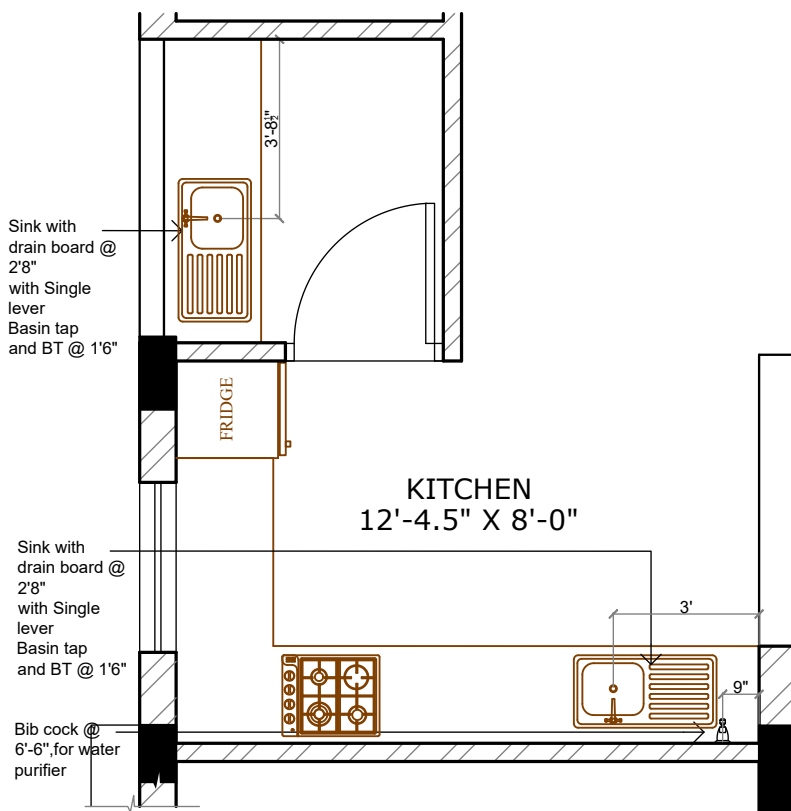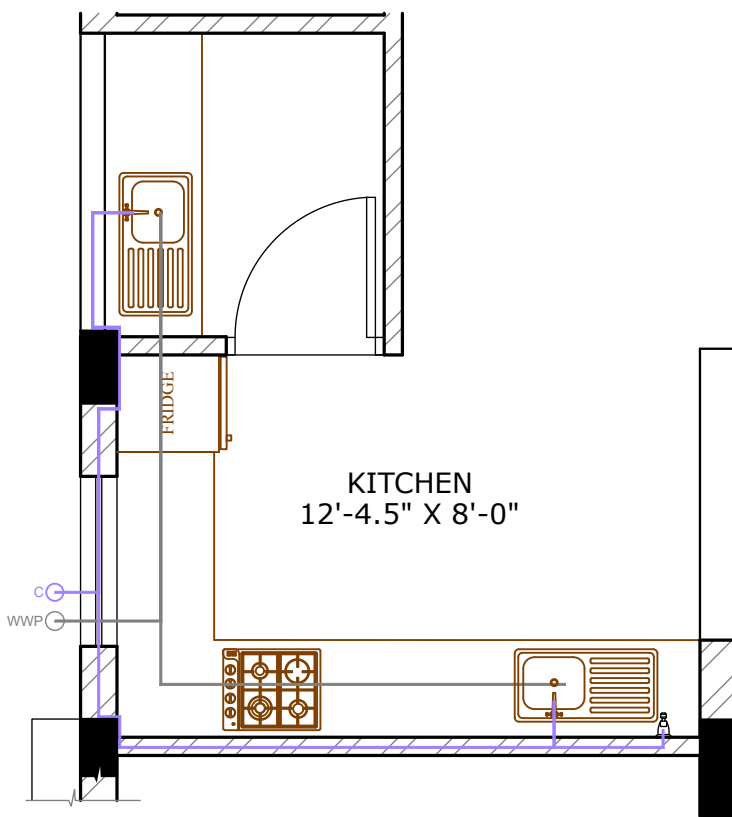

KITCHEN AND UTILITY-1

PROJECT :
**RESIDENCE FOR
MR. RAMESH
AT SANJAY NAGAR**

ISSUE PURPOSE:

SCHEME

APPROVAL

CONSTRUCTION

PROJECT NO.: 21_011

DRG NO.: PLU_01

DATE: 12.09.2022

SCALE: 1"=4'-0"

DRAWN BY: IJIN

CHECKED BY: ANITA

TITLE :
**GROUND, FIRST AND SECOND
FLOOR PLUMBING LAYOUT**

NOTES :

- ALL DIMENSIONS ARE IN FEET AND INCHES.
- THIS DRAWING IS TO BE READ AND NOT SCALED.


GENERAL NOTES :

1. ALL THE DETAILS HAS TO BE DONE AS PER GIVEN DRAWING.
2. ALL DIMENSIONS SHALL BE VERIFIED ON SITE PRIOR TO START OF WORK.
3. THE CONTRACTOR MUST CHECK ALL DIMENSIONS AND DETAILS AND BE RESPONSIBLE FOR THE SAME. ANY DISCREPANCY SHALL BE BROUGHT TO THE NOTICE OF THE ARCHITECT.
4. DRAWING APPROVAL IS FOR THE CONFIRMITY WITH OUTLINE DESIGN INTENT AND DOES NOT RELIEVE THE CONTRACTOR/SUBCONTRACTOR FROM FULL RESPONSIBILITY FOR THE ACCURACY, INTEGRATION AND FITNESS FOR PURPOSE OF DESIGN.
5. THIS DRAWING IS A COPYRIGHT AND PROPERTY OF IM DZINCENTRE LLP & IS NOT TO BE PRODUCED, COPIED, HANDED OVER TO THIRD PARTY OR USED FOR ANY OTHER PURPOSE OTHER THAN FOR WHICH IT IS INTENDED WITHOUT THE WRITTEN CONCERN. ANY MISUSE OF THE SAME IS LEGAL FOR ACTION AS PER THE ARCHITECTS ACT 1972.

REVISION	DATE	NOTE
REV01		
REV02		
REV03		
REV04		
REV05		

 **IM DzinCentre LLP**
Architecture | Interior | Landscape
giving life to ideas

No-4, M-413, 3rd Block,
Kammanahalli Main Road,
Bangalore-560043
Tel : 9844098380, 08043770058
Email : imdzincentre@gmail.com

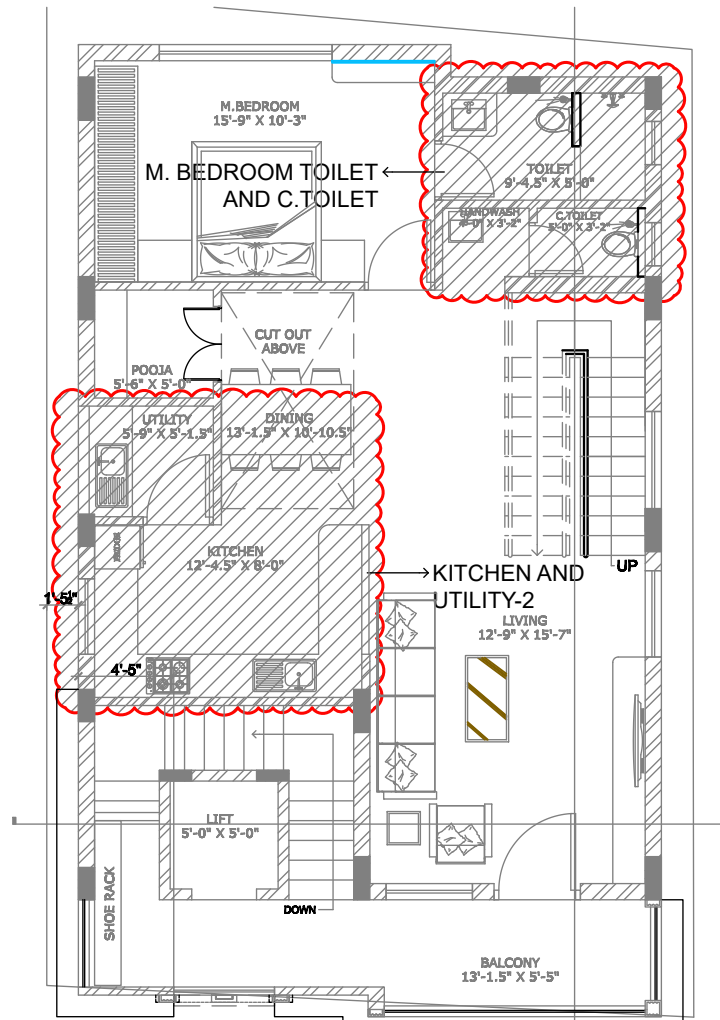

THIRD FLOOR PLAN (1"=9'-0")


PROJECT :	
RESIDENCE FOR MR. RAMESH AT SANJAY NAGAR	
ISSUE PURPOSE:	
SCHEME	
APPROVAL	
CONSTRUCTION	
W S N E	
PROJECT NO:	21_011
DRG NO:	PLU_02
DATE:	12.09.2022
SCALE:	1"=4'-0"
DRAWN BY:	IJIN
CHECKED BY:	ANITA

TITLE :
THIRD FLOOR
PLUMBING LAYOUT


NOTES :
- ALL DIMENSIONS ARE IN FEET AND INCHES.
- THIS DRAWING IS TO BE READ AND NOT SCALED.

GENERAL NOTES :
1. ALL THE DETAILS HAS TO BE DONE AS PER GIVEN DRAWING.
2. ALL DIMENSIONS SHALL BE VERIFIED ON SITE PRIOR TO START OF WORK.
3. THE CONTRACTOR MUST CHECK ALL DIMENSIONS AND DETAILS AND BE RESPONSIBLE FOR THE SAME. ANY DISCREPANCY SHALL BE BROUGHT TO THE NOTICE OF THE ARCHITECT.
4. DRAWING APPROVAL IS FOR THE CONFIRMITY WITH OUTLINE DESIGN INTENT AND DOES NOT RELIEVE THE CONTRACTOR/SUBCONTRACTOR FROM FULL RESPONSIBILITY FOR THE ACCURACY, INTEGRATION AND FITNESS FOR PURPOSE OF DESIGN.
5. THIS DRAWING IS A COPYRIGHT AND PROPERTY OF IM DZINCENTRE LLP & IS NOT TO BE PRODUCED, COPIED, HANDED OVER TO THIRD PARTY OR USED FOR ANY OTHER PURPOSE OTHER THAN FOR WHICH IT IS INTENDED WITHOUT THE WRITTEN CONCERN. ANY MISUSE OF THE SAME IS LEGAL FOR ACTION AS PER THE ARCHITECTS ACT 1972.

REVISION	DATE	NOTE
REV01		
REV02		
REV03		
REV04		
REV05		

 


No-4, M-413, 3rd Block,
Kammanahalli Main Road,
Bangalore-560043
Tel : 9844098380, 08043770058
Email : imdzincentre@gmail.com

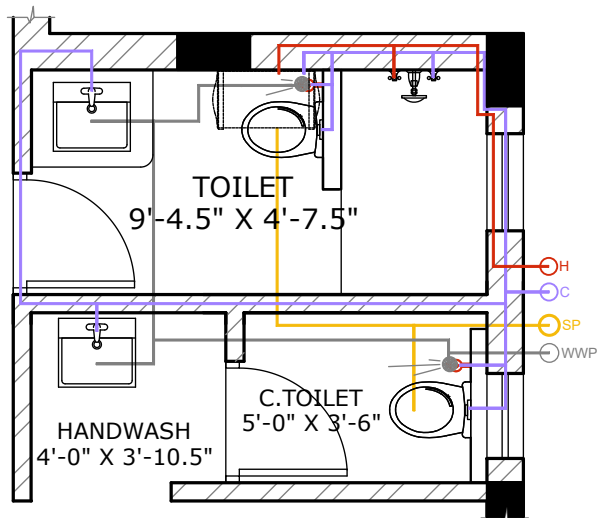

Under counter wash
basin @HT 2' 8" with
single lever BT
@HT 1' 8"

Under counter wash
basin @HT 2' 8" with
single lever BT
@HT 1' 8"

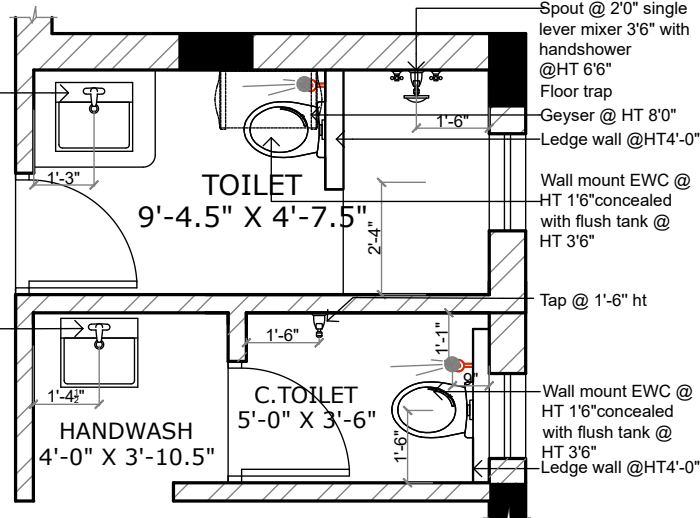


Spout @ 2'0" single
lever mixer 3'6" with
handshower
@HT 6'6"
Floor trap
Geyser @ HT 8'0"
Ledge wall @HT4'-0"

Wall mount EWC @
HT 1'6"concealed
with flush tank @
HT 3'6"

Tap @ 1'-6" ht

Wall mount EWC @
HT 1'6"concealed
with flush tank @
HT 3'6"
Ledge wall @HT4'-0"


M.BEDROOM TOILET AND C. TOILET

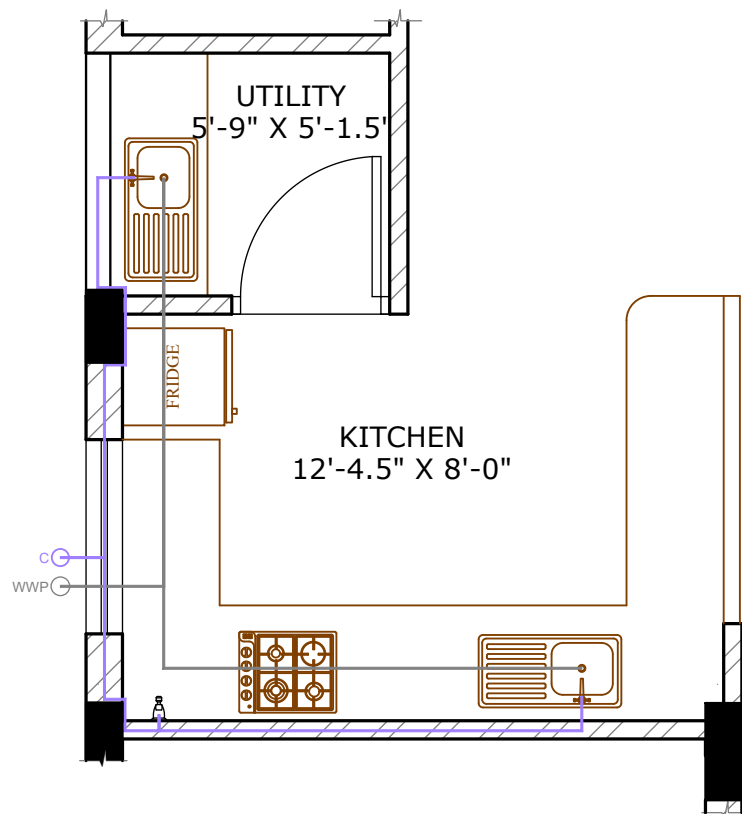


Sink with
drain board @
2'8"
with Single
lever
Basin tap
and BT @ 1'6"

Sink with
drain board @
2'8"
with Single
lever
Basin tap
and BT @ 1'6"


Bib cock @
6'-6",for water
purifier

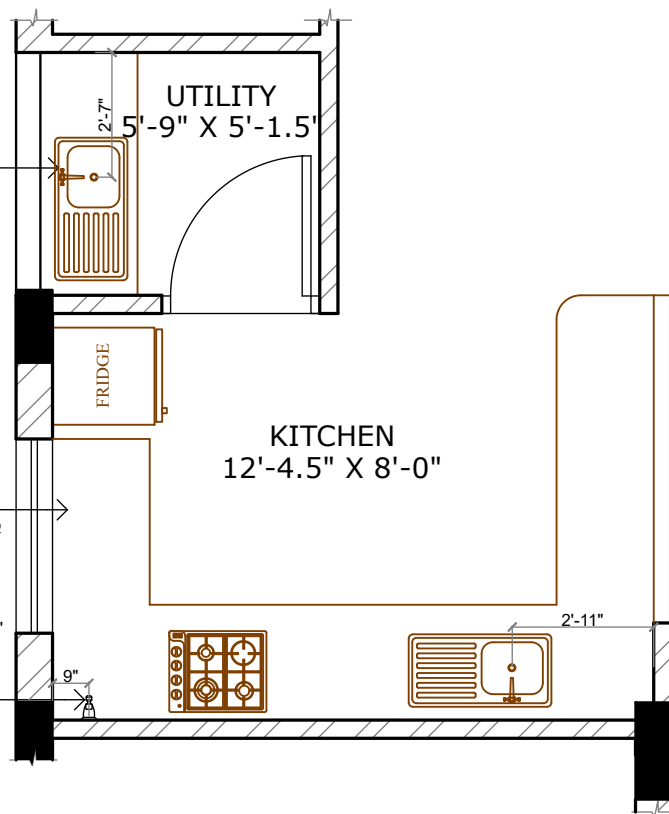


KITCHEN AND UTILITY-2

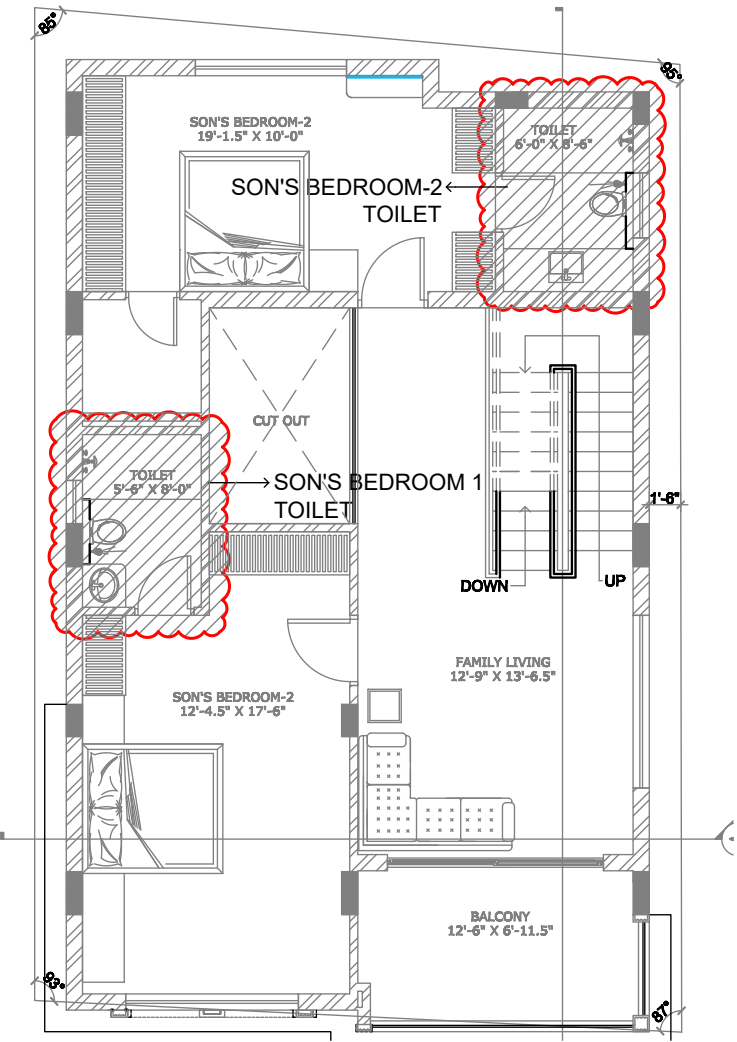




FOURTH FLOOR PLAN (1"=9'-0")

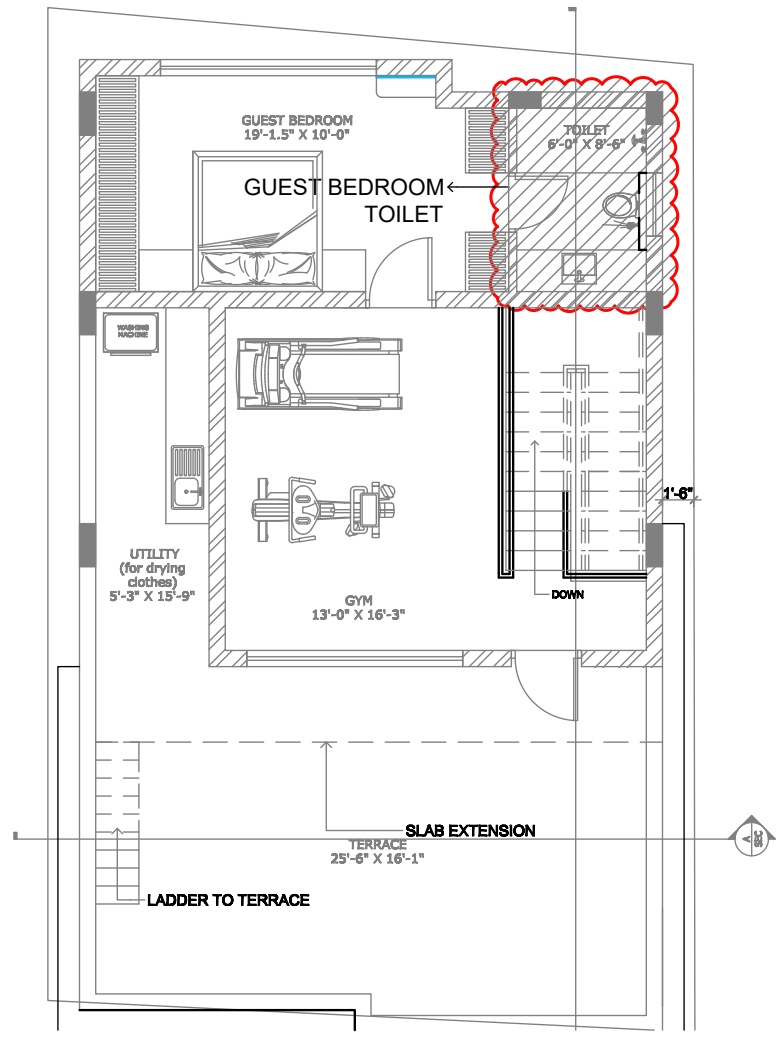

FIFTH FLOOR PLAN (1"=9'-0")

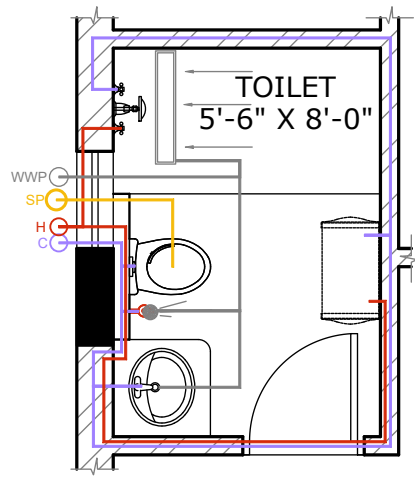

SON'S BEDROOM-1 TOILET

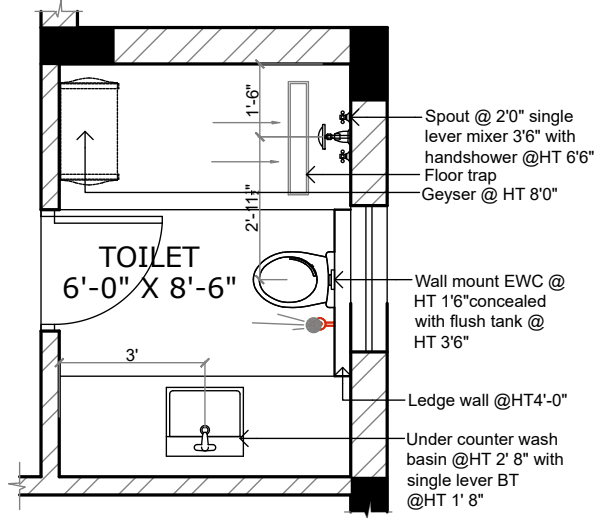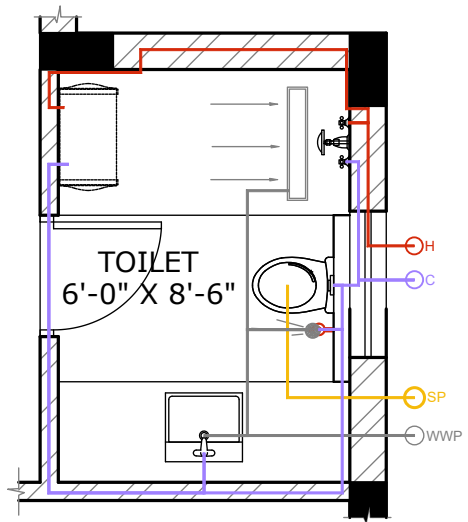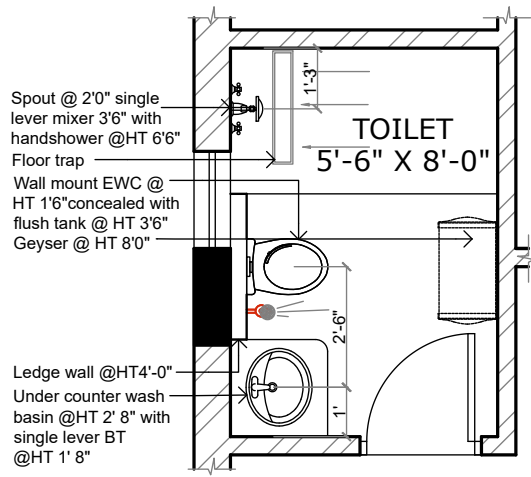

SON'S BEDROOM-2 TOILET AND GUEST BEDROOM TOILET

PROJECT :
RESIDENCE FOR
MR. RAMESH
AT SANJAY NAGAR

ISSUE PURPOSE:

SCHEME

APPROVAL

CONSTRUCTION

W
S
N
E

PROJECT NO: 21_011

DRG NO: PLU_03

DATE: 12.09.2022

SCALE: 1"=4'-0"

DRAWN BY: IJIN

CHECKED BY: ANITA

TITLE :
FOURTH AND FIFTH FLOOR
PLUMBING LAYOUT

NOTES :
- ALL DIMENSIONS ARE IN FEET AND INCHES.
- THIS DRAWING IS TO BE READ AND NOT SCALED.

GENERAL NOTES :
1. ALL THE DETAILS HAS TO BE DONE AS PER GIVEN DRAWING.
2. ALL DIMENSIONS SHALL BE VERIFIED ON SITE PRIOR TO START OF WORK.
3. THE CONTRACTOR MUST CHECK ALL DIMENSIONS AND DETAILS AND BE RESPONSIBLE FOR THE SAME. ANY DISCREPANCY SHALL BE BROUGHT TO THE NOTICE OF THE ARCHITECT.
4. DRAWING APPROVAL IS FOR THE CONFIRMITY WITH OUTLINE DESIGN INTENT AND DOES NOT RELIEVE THE CONTRACTOR/SUBCONTRACTOR FROM FULL RESPONSIBILITY FOR THE ACCURACY, INTEGRATION AND FITNESS FOR PURPOSE OF DESIGN.
5. THIS DRAWING IS A COPYRIGHT AND PROPERTY OF IM DZINCENTRE LLP & IS NOT TO BE PRODUCED, COPIED, HANDED OVER TO THIRD PARTY OR USED FOR ANY OTHER PURPOSE OTHER THAN FOR WHICH IT IS INTENDED WITHOUT THE WRITTEN CONCERN. ANY MISUSE OF THE SAME IS LEGAL FOR ACTION AS PER THE ARCHITECTS ACT 1972.

REVISION	DATE	NOTE
REV01		
REV02		
REV03		
REV04		
REV05		

IM DzinCentre
Architecture | Interior | Landscape

giving life to ideas

No-4, M-413, 3rd Block,
Kammanahalli Main Road,
Bangalore-560043
Tel : 9844098380, 08043770058
Email : imdzincentre@gmail.com












































GROUND FLOOR TOILET

FIRST & SECOND FLOOR PLAN

THIRD FLOOR PLAN

FOURTH FLOOR PLAN

FIFTH FLOOR PLAN TOILET

 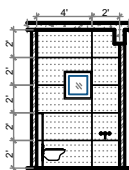    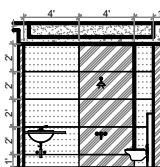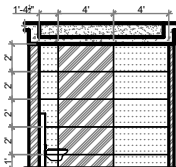   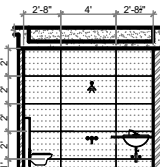 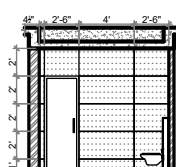   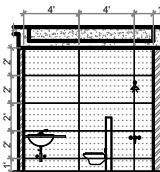 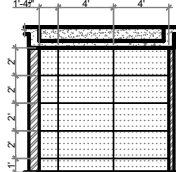  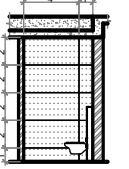     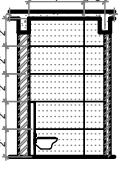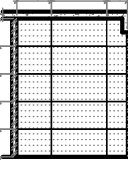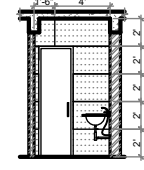 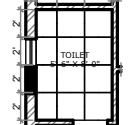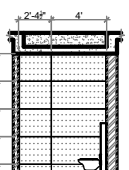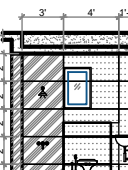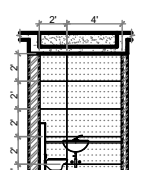 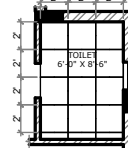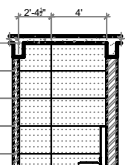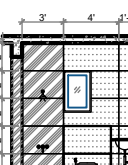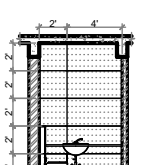 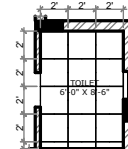	A	B	C	D	FLOOR LAYOUT	TABLE	AREA CALCULATION																		
						<table><tr><th colspan="3">GROUND FLOOR TOILET TILE LAYOUT</th></tr><tr><th>SPACE</th><th>FLOOR</th><th>WALL</th></tr><tr><td>TOILET</td><td>27.75</td><td>121.84</td></tr><tr><td>10% WASTAGE (SQ.FT)</td><td>2.77</td><td>12.18</td></tr><tr><td>GRAND TOTAL</td><td>30.52</td><td>134.02</td></tr></table>	GROUND FLOOR TOILET TILE LAYOUT			SPACE	FLOOR	WALL	TOILET	27.75	121.84	10% WASTAGE (SQ.FT)	2.77	12.18	GRAND TOTAL	30.52	134.02	27.750 36.176 62.375 40.167 13.125 TOTAL = 121.843			
GROUND FLOOR TOILET TILE LAYOUT																									
SPACE	FLOOR	WALL																							
TOILET	27.75	121.84																							
10% WASTAGE (SQ.FT)	2.77	12.18																							
GRAND TOTAL	30.52	134.02																							
						<table><tr><th colspan="3">FIRST FLOOR TOILET TILE LAYOUT</th></tr><tr><th>SPACE</th><th>FLOOR</th><th>WALL</th></tr><tr><td>TOILET</td><td>38.67</td><td>163.83</td></tr><tr><td>TOILET</td><td>37.50</td><td>162.58</td></tr><tr><td>10% WASTAGE (SQ.FT)</td><td>7.62</td><td>32.64</td></tr><tr><td>GRAND TOTAL</td><td>83.79</td><td>359.05</td></tr></table>	FIRST FLOOR TOILET TILE LAYOUT			SPACE	FLOOR	WALL	TOILET	38.67	163.83	TOILET	37.50	162.58	10% WASTAGE (SQ.FT)	7.62	32.64	GRAND TOTAL	83.79	359.05	38.672 63.792 24.875 63.792 11.375 TOTAL = 163.834
FIRST FLOOR TOILET TILE LAYOUT																									
SPACE	FLOOR	WALL																							
TOILET	38.67	163.83																							
TOILET	37.50	162.58																							
10% WASTAGE (SQ.FT)	7.62	32.64																							
GRAND TOTAL	83.79	359.05																							
						<table><tr><th colspan="3">SECOND FLOOR TOILET TILE LAYOUT</th></tr><tr><th>SPACE</th><th>FLOOR</th><th>WALL</th></tr><tr><td>TOILET</td><td>38.67</td><td>163.83</td></tr><tr><td>TOILET</td><td>37.50</td><td>162.58</td></tr><tr><td>10% WASTAGE (SQ.FT)</td><td>7.62</td><td>32.64</td></tr><tr><td>GRAND TOTAL</td><td>83.79</td><td>359.05</td></tr></table>	SECOND FLOOR TOILET TILE LAYOUT			SPACE	FLOOR	WALL	TOILET	38.67	163.83	TOILET	37.50	162.58	10% WASTAGE (SQ.FT)	7.62	32.64	GRAND TOTAL	83.79	359.05	37.50 63.78 24.50 46.301 28.00 TOTAL = 162.580
SECOND FLOOR TOILET TILE LAYOUT																									
SPACE	FLOOR	WALL																							
TOILET	38.67	163.83																							
TOILET	37.50	162.58																							
10% WASTAGE (SQ.FT)	7.62	32.64																							
GRAND TOTAL	83.79	359.05																							
						<table><tr><th colspan="3">THIRD FLOOR TOILET TILE LAYOUT</th></tr><tr><th>SPACE</th><th>FLOOR</th><th>WALL</th></tr><tr><td>TOILET</td><td>43.48</td><td>189.16</td></tr><tr><td>TOILET</td><td>15.83</td><td>101.00</td></tr><tr><td>10% WASTAGE (SQ.FT)</td><td>6.98</td><td>30.61</td></tr><tr><td>GRAND TOTAL</td><td>66.95</td><td>320.77</td></tr></table>	THIRD FLOOR TOILET TILE LAYOUT			SPACE	FLOOR	WALL	TOILET	43.48	189.16	TOILET	15.83	101.00	10% WASTAGE (SQ.FT)	6.98	30.61	GRAND TOTAL	66.95	320.77	46.484 73.167 34.000 75.000 17.000 TOTAL = 199.167
THIRD FLOOR TOILET TILE LAYOUT																									
SPACE	FLOOR	WALL																							
TOILET	43.48	189.16																							
TOILET	15.83	101.00																							
10% WASTAGE (SQ.FT)	6.98	30.61																							
GRAND TOTAL	66.95	320.77																							
						<table><tr><th colspan="3">FOURTH FLOOR TOILET TILE LAYOUT</th></tr><tr><th>SPACE</th><th>FLOOR</th><th>WALL</th></tr><tr><td>TOILET</td><td>43.48</td><td>189.16</td></tr><tr><td>TOILET</td><td>15.83</td><td>101.00</td></tr><tr><td>10% WASTAGE (SQ.FT)</td><td>6.98</td><td>30.61</td></tr><tr><td>GRAND TOTAL</td><td>66.95</td><td>320.77</td></tr></table>	FOURTH FLOOR TOILET TILE LAYOUT			SPACE	FLOOR	WALL	TOILET	43.48	189.16	TOILET	15.83	101.00	10% WASTAGE (SQ.FT)	6.98	30.61	GRAND TOTAL	66.95	320.77	15.833 38.166 19.334 58.176 5.533 TOTAL = 101.009
FOURTH FLOOR TOILET TILE LAYOUT																									
SPACE	FLOOR	WALL																							
TOILET	43.48	189.16																							
TOILET	15.83	101.00																							
10% WASTAGE (SQ.FT)	6.98	30.61																							
GRAND TOTAL	66.95	320.77																							
						<table><tr><th colspan="3">FIFTH FLOOR TOILET TILE LAYOUT</th></tr><tr><th>SPACE</th><th>FLOOR</th><th>WALL</th></tr><tr><td>TOILET</td><td>44.00</td><td>189.00</td></tr><tr><td>TOILET</td><td>51.00</td><td>206.00</td></tr><tr><td>10% WASTAGE (SQ.FT)</td><td>9.00</td><td>39.60</td></tr><tr><td>GRAND TOTAL</td><td>104.50</td><td>435.6</td></tr></table>	FIFTH FLOOR TOILET TILE LAYOUT			SPACE	FLOOR	WALL	TOILET	44.00	189.00	TOILET	51.00	206.00	10% WASTAGE (SQ.FT)	9.00	39.60	GRAND TOTAL	104.50	435.6	44.00 44.00 64.00 23.997 58.00 TOTAL = 189.997
FIFTH FLOOR TOILET TILE LAYOUT																									
SPACE	FLOOR	WALL																							
TOILET	44.00	189.00																							
TOILET	51.00	206.00																							
10% WASTAGE (SQ.FT)	9.00	39.60																							
GRAND TOTAL	104.50	435.6																							
						<table><tr><th colspan="3">FOURTH FLOOR TOILET TILE LAYOUT</th></tr><tr><th>SPACE</th><th>FLOOR</th><th>WALL</th></tr><tr><td>TOILET</td><td>44.00</td><td>189.00</td></tr><tr><td>TOILET</td><td>51.00</td><td>206.00</td></tr><tr><td>10% WASTAGE (SQ.FT)</td><td>9.00</td><td>39.60</td></tr><tr><td>GRAND TOTAL</td><td>104.50</td><td>435.6</td></tr></table>	FOURTH FLOOR TOILET TILE LAYOUT			SPACE	FLOOR	WALL	TOILET	44.00	189.00	TOILET	51.00	206.00	10% WASTAGE (SQ.FT)	9.00	39.60	GRAND TOTAL	104.50	435.6	51.00 48.00 62.00 48.00 48.00 TOTAL = 206.00
FOURTH FLOOR TOILET TILE LAYOUT																									
SPACE	FLOOR	WALL																							
TOILET	44.00	189.00																							
TOILET	51.00	206.00																							
10% WASTAGE (SQ.FT)	9.00	39.60																							
GRAND TOTAL	104.50	435.6																							
						<table><tr><th colspan="3">FIFTH FLOOR TOILET TILE LAYOUT</th></tr><tr><th>SPACE</th><th>FLOOR</th><th>WALL</th></tr><tr><td>TOILET</td><td>51.00</td><td>206.00</td></tr><tr><td>10% WASTAGE (SQ.FT)</td><td>5.10</td><td>20.60</td></tr><tr><td>GRAND TOTAL</td><td>56.10</td><td>226.60</td></tr></table>	FIFTH FLOOR TOILET TILE LAYOUT			SPACE	FLOOR	WALL	TOILET	51.00	206.00	10% WASTAGE (SQ.FT)	5.10	20.60	GRAND TOTAL	56.10	226.60	51.00 48.00 62.00 48.00 48.00 TOTAL = 206.00			
FIFTH FLOOR TOILET TILE LAYOUT																									
SPACE	FLOOR	WALL																							
TOILET	51.00	206.00																							
10% WASTAGE (SQ.FT)	5.10	20.60																							
GRAND TOTAL	56.10	226.60																							

ALL FLOORS	TOTAL
FLOOR TILE (1'X1')	425.6592 FT
WALL TILE (4'X2')	1880.49 SQ.FT

PROJECT :
RESIDENCE FOR
MR. RAMESH
AT SANJAY NAGAR

ISSUE PURPOSE:

SCHEME

APPROVAL

CONSTRUCTION



PROJECT NO: 20_011

DRG NO: 04_MODEL

DATE: 21-10-2021

SCALE: FTS

DRAWN BY: IJIN

CHECKED BY: ANITA

TITLE :
TOILET TILE
QUANTITY

NOTES :

- ALL DIMENSIONS ARE IN FEET AND INCHES.
- THIS DRAWING IS TO BE READ AND NOT SCALED.

GENERAL NOTES :

1. ALL THE DETAILS HAS TO BE DONE AS PER GIVEN DRAWING.
2. ALL DIMENSIONS SHALL BE VERIFIED ON SITE PRIOR TO START OF WORK.
3. THE CONTRACTOR MUST CHECK ALL DIMENSIONS AND DETAILS AND BE RESPONSIBLE FOR THE SAME. ANY DISCREPANCY SHALL BE BROUGHT TO THE NOTICE OF THE ARCHITECT.
4. DRAWING APPROVAL IS FOR THE CONFIRMITY WITH OUTLINE DESIGN INTENT AND DOES NOT RELIEVE THE CONTRACTOR/SUBCONTRACTOR FROM FULL RESPONSIBILITY FOR THE ACCURACY, INTEGRATION AND FITNESS FOR PURPOSE OF DESIGN.
5. THIS DRAWING IS A COPYRIGHT AND PROPERTY OF IM DZINCENTRE LLP & IS NOT TO BE PRODUCED, COPIED, HANDLED OVER TO THIRD PARTY OR USED FOR ANY OTHER PURPOSE OTHER THAN FOR WHICH IT IS INTENDED WITHOUT THE WRITTEN CONCERN. ANY MISSUSE OF THE SAME IS LEGAL FOR ACTION AS PER THE ARCHITECTS ACT 1972.

REVISION DATE NOTE

REV01

REV02

REV03

REV04

REV05



IM DzinCentre LLP
Architecture | Interior | Landscape

giving life to ideas

No-4, M-413, 3rd Block,
Kammanahalli Main Road,
Bangalore-560043
Tel : 9844098380, 08043770058
Email : imdzincentre@gmail.com

S.NO	DATE	WORK	FOR	STATUS
1	06-06-2022	REFERENCE FILES	BASIC UNDERSTANDING	COMPLETED
2	07-06-2022	ELEVATION DETAIL	MR.RAJU	WORK ON PROGRESS
3	08-06-2022	ELEVATION DETAIL	MR.RAJU	WORK ON PROGRESS
4	09-06-2022	ELEVATION DETAIL	MR.RAJU	WORK ON PROGRESS
5	10-06-2022	ELEVATION DETAIL	MR.RAJU	WORK ON PROGRESS
6	11-06-2022	ELEVATION DETAIL	MR.RAJU	WORK ON PROGRESS
7	13-06-2022	ELEVATION DETAIL	MR.RAJU	COMPLETED
8	14-06-2022	PLUMBING LAYOUT	MR.RAJU	WORK ON PROGRESS
9	15-06-2022	PLUMBING LAYOUT	MR.RAJU	WORK ON PROGRESS
10	16-06-2022	PLUMBING LAYOUT	MR.RAJU	COMPLETED
11	17-06-2022	ELEVATION -3D	MR.KARTHIK BALAJI	WORK ON PROGRESS
12	18-06-2022	ELEVATION -3D	MR.KARTHIK BALAJI	WORK ON PROGRESS
13	20-06-2022	ELEVATION -3D	MR.KARTHIK BALAJI	WORK ON PROGRESS
14	21-06-2022	ELEVATION -3D	MR.KARTHIK BALAJI	WORK ON PROGRESS
15	22-06-2022	ELEVATION -3D	MR.KARTHIK BALAJI	WORK ON PROGRESS
16	23-06-2022	ELEVATION -3D	MR.KARTHIK BALAJI	WORK ON PROGRESS
17	24-06-2022	ELEVATION -3D	MR.KARTHIK BALAJI	WORK ON PROGRESS
18	25-06-2022	ELEVATION -3D	MR.KARTHIK BALAJI	WORK ON PROGRESS
19	27-06-2022	ELEVATION -3D	MR.KARTHIK BALAJI	COMPLETED
20	28-06-2022	PLAN	NASIK CIVIL HOSPITAL	COMPLETED
21	29-06-2022	PLAN-CHANGES	AKRUTHI	WORK ON PROGRESS
22	30-06-2022	PLAN-CHANGES	AKRUTHI	WORK ON PROGRESS
23	01-07-2022	PLAN-CHANGES	AKRUTHI	WORK ON PROGRESS
24	02-07-2022	PLAN-CHANGES	AKRUTHI	WORK ON PROGRESS
25	04-07-2022	PLAN-CHANGES	AKRUTHI	COMPLETED
26	05-07-2022	3D-MODEL	ANUBHAVA MANTAPA	COMPLETED
27	06-07-2022	ELECTRICAL LAYOUT	MR.PADMANAB	COMPLETED
28	07-07-2022	ELEVATION DETAIL	MR.RAJU	WORK ON PROGRESS
29	08-07-2022	ELEVATION DETAIL	MR.RAJU	COMPLETED
30	09-07-2022	SITE VISIT	-----	-----
31	11-07-2022	TOILET TILE LYOUT	MR.RAJU	COMPLETED
32	12-07-2022	COURTYARD DESIGN	MR.VINAY	WORK ON PROGRESS
33	13-07-2022	COURTYARD DESIGN	MR.VINAY	WORK ON PROGRESS
34	14-07-2022	ELEVATION DETAIL	MR.RAJU	WORK ON PROGRESS
35	18-07-2022	ELEVATION DETAIL	MR.RAJU	COMPLETED
36	19-07-2022	COURTYARD DESIGN	MR.VINAY	WORK ON PROGRESS
37	20-07-2022	COURTYARD DESIGN	MR.VINAY	WORK ON PROGRESS
38	21-07-2022	COURTYARD DESIGN	MR.VINAY	WORK ON PROGRESS
39	22-07-2022	COURTYARD DESIGN	MR.VINAY	WORK ON PROGRESS
40	23-07-2022	COURTYARD DESIGN	MR.VINAY	COMPLETED
41	25-07-2022	PLAN	MR.SAURAB MITTAL	COMPLETED
42	26-07-2022	WINDOW/DOOR-SEHEDULE	MR.MANJUNATH	COMPLETED
43	27-07-2022	ELEVATION-3D	MR.KARTHIK BALAJI	COMPLETED
44	28-07-2022	SLAB ELECTRICAL	DOLPHINE SCHOOL	WORK ON PROGRESS
45	29-07-2022	SLAB ELECTRICAL	DOLPHINE SCHOOL	COMPLETED
46	30-07-2022	CHAJJA MARKING	TVS SERVICE CENTER	COMPLETED
47	01-08-2022	PLAN-CHANGES	MR.VENKADESH	WORK ON PROGRESS

48	02-08-2022	PLAN-CHANGES	MR.VENKADESH	COMPLETED
49	03-08-2022	SLAB ELECTRICAL	MR.VENKADESH	WORK ON PROGRESS
50	04-08-2022	SLAB ELECTRICAL	MR.VENKADESH	COMPLETED
51	05-08-2022	SUMP-PLAN/SECTION	MR.ARJUN	COMPLETED
52	06-08-2022	SITE VISIT	-----	-----
53	08-08-2022	LOGO ANIMATION	IM DZIN CENTER	WORK ON PROGRESS
54	09-08-2022	PLAN	MR.DEVARAJ	WORK ON PROGRESS
55	10-08-2022	PLAN	MR.DEVARAJ	COMPLETED
56	11-08-2022	CUT 3D	AKRUTHI	WORK ON PROGRESS
57	12-08-2022	CUT 3D	AKRUTHI	COMPLETED
58	13-08-2022	SITE VISIT		
59	16-08-2022	WALL MARKING	MR.ARJUN	COMPLETED
60	17-08-2022	LOGO ANIMATION	IM DZIN CENTER	WORK ON PROGRESS
61	18-08-2022	LOGO ANIMATION	IM DZIN CENTER	WORK ON PROGRESS
62	19-08-2022	LOGO ANIMATION	IM DZIN CENTER	WORK ON PROGRESS
63	20-08-2022	SITE VISIT	-----	-----
64	22-08-2022	LOGO ANIMATION	IM DZIN CENTER	COMPLETED
65	23-08-2022	SECTION	MR.ANSHUMAN	COMPLETED
66	24-08-2022	3D-MODEL	ANUBHAVA MANTAPA	COMPLETED
67	25-08-2022	STAIRCASE DETAIL	MR.ANUSHMAN	COMPLETED
68	26-08-2022	ELEVATION-3D	MR.ARAM&MR.PREM	WORK ON PROGRESS
69	27-08-2022	SITE VISIT	-----	-----
70	29-08-2022	ELEVATION-3D	MR.ARAM&MR.PREM	WORK ON PROGRESS
71	30-08-2022	ELEVATION-3D	MR.ARAM&MR.PREM	WORK ON PROGRESS
72	31-08-2022	ELEVATION-3D	MR.ARAM&MR.PREM	WORK ON PROGRESS
73	01-09-2022	ELEVATION-3D	MR.ARAM&MR.PREM	WORK ON PROGRESS
74	02-09-2022	ELEVATION-3D	MR.ARAM&MR.PREM	WORK ON PROGRESS
75	03-09-2022	SITE VISIT	-----	-----
76	05-09-2022	ELEVATION-3D	MR.ARAM&MR.PREM	COMPLETED
77	06-09-2022	ELEVATION DETAIL	COMMERCIAL APATMENT@HSR	WORK ON PROGRESS
78	07-09-2022	ELEVATION DETAIL	COMMERCIAL APATMENT@HSR	WORK ON PROGRESS
79	08-09-2022	ELEVATION DETAIL	COMMERCIAL APATMENT@HSR	WORK ON PROGRESS
80	09-09-2022	LIFT DETAIL	ANUBHAVA MANTAPA	WORK ON PROGRESS
81	10-09-2022	SITE VISIT	-----	-----
82	12-09-2022	LIFT DETAIL	ANUBHAVA MANTAPA	COMPLETED
83	13-09-2022	ELEVATION DETAIL	COMMERCIAL APATMENT@HSR	COMPLETED
84	14-09-2022	ELEVATION-3D	KIRAN FARM HOUSE	WORK ON PROGRESS
85	15-09-2022	ELEVATION-3D	KIRAN FARM HOUSE	COMPLETED
86	16-09-2022	ELECTRICAL LAYOUT	MR.VENKADESH	COMPLETED
87	17-09-2022	PAVEMENT PATTERN	DOLPHINE SCHOOL	WORK ON PROGRESS
88	20-09-2022	PRESENTAION	NIDUM	WORK ON PROGRESS
89	21-09-2022	PRESENTAION	NIDUM	COMPLETED
90	22-09-2022	PAVEMENT PATTERN	DOLPHINE SCHOOL	COMPLETED
91	23-09-2022	ELEVATION-3D	KIRAN FARM HOUSE	COMPLETED
92	24-09-2022	ELEVATION DETAIL	KIRAN FARM HOUSE	COMPLETED
93	26-09-2022	ELEVATION-3D	KIRAN FARM HOUSE	COMPLETED
94	27-09-2022	ELEVATION DETAIL	KIRAN FARM HOUSE	COMPLETED
95	28-09-2022	ELEVATION-3D	AKRUTHI(club house)	WORK ON PROGRESS

96	29-09-2022	ELEVATION-3D	AKRUTHI(club house)	COMPLETED
97	30-09-2022	PLAN	KIRAN FARM HOUSE	COMPLETED
98	01-10-2022	ELEVATION-3D	KIRAN FARM HOUSE	WORK ON PROGRESS
99	03-10-2022	ELEVATION-3D	KIRAN FARM HOUSE	COMPLETED
100	04-10-2022	PAVILLIAN-3D	SHOORYAM	COMPLETED
101	06-10-2022	DOOR DETAIL	MR.ANUSHMAN	COMPLETED
102	07-10-2022	WALL ELECTRICAL	COMMERCIAL APATMENT@HSR	COMPLETED
103	08-10-2022	PLAN	NASIK CIVIL HOSPITAL	COMPLETED
104	12-10-2022	PRESENTAION	COMMERCIAL APATMENT@HSR	COMPLETED
105	13-10-2022	WALL ELECTRICAL	COMMERCIAL APATMENT@HSR	COMPLETED
106	14-10-2022	ELEVATION DETAIL	AKRUTHI(club house)	COMPLETED
107	15-10-2022	SITE VISIT	----	----
108	17-10-2022	WORKING ON PORTFOLIO	----	----
109	18-10-2022	WORKING ON PORTFOLIO	----	----
110	19-10-2022	WORKING ON PORTFOLIO	----	----
111	20-10-2022	WORKING ON PORTFOLIO	----	----
112	21-10-2022	WORKING ON PORTFOLIO	----	----
113	22-10-2022	WORKING ON PORTFOLIO	----	----



IM DZINCENTRE LLP
ARCHITECTURE | INTERIOR | LANDSCAPE

giving life to ideas!

COMPLETION LETTER

22.10.2022

This is to confirm that Mr. Ijin Jose I J, (Reg. 39210024) 7th semester student of "Sathyabama Institute of Science and Technology" Chennai, Tamil Nadu, has joined as a "Professional Trainee" has successfully completed 18 weeks from 06th June 2022 to 22nd October 2022, Internship program at our firm **IM DzinCentre LLP**. During the period of his internship program with us he was found punctual, hardworking and inquisitive.

We wish him every success in his life.

Thank you,

Anita P. S. 
Principal Architect
IM DzinCentre LLP



COA # CA/2006/38190

www.imdzincentre.com

NO.4 M.413 3rd Block Second floor Kammanahalli
Main Road Bangalore-560043
imdzincentre@gmail.com www.imdzincentre.com
080-43770058, 7349588884