



SATHYABAMA

INSTITUTE OF SCIENCE AND TECHNOLOGY
(DEEMED TO BE UNIVERSITY)

Accredited with “A” grade by NAAC | 12B Status by UGC | Approved by AICTE

Jeppiaar Nagar, Rajiv Gandhi Salai, Chennai – 600 119

www.sathyabama.ac.in

SCHOOL OF BUILDING AND ENVIRONMENT
DEPARTMENT OF ARCHITECTURE
PRACTICAL TRAINING PORTFOLIO (SAR4063)
DEC 2022

Name of the Student : **JANARDHAN**

Batch : **2019 - 2024**

Reg No. : **39210025**

Semester : **VII**



SATHYABAMA

INSTITUTE OF SCIENCE AND TECHNOLOGY
(DEEMED TO BE UNIVERSITY)

Accredited with "A" grade by NAAC | 12B Status by UGC | Approved by AICTE

Jeppiaar Nagar, Rajiv Gandhi Salai, Chennai – 600 119

www.sathyabama.ac.in

SCHOOL OF BUILDING AND
ENVIRONMENT DEPARTMENT OF
ARCHITECTURE

VIVA-VOCE EXAMINATION

This is to certify that the practical training SAR 4063 is the work of **JANARDHAN** who had undergone training in **STUDIO44 ARCHITECTS** and has been monitored by the continuous assessment during JUNE 2022 to OCTOBER 2022.

Dr. Devyani Gangopadhyay
DEAN

Submitted for Viva voce Examination held on 13/12/2022

Internal Examiner

External Examiner





SATHYABAMA

INSTITUTE OF SCIENCE AND TECHNOLOGY
(DEEMED TO BE UNIVERSITY)

Accredited with "A" grade by NAAC | 12B Status by UGC | Approved by AICTE
Jeppiaar Nagar, Rajiv Gandhi Salai, Chennai – 600 119
www.sathyabama.ac.in

DECLARATION

I, **JANARDHAN**, by declaring that the Training Report **JUNE 2022 to OCTOBER 2022** done by me under the guidance of **Ar.RAJKUMAR** is submitted in partial fulfillment of the requirements for the completion of a practical training session.

DATE : 13/12/2022

PLACE : CHENNAI

A handwritten signature in black ink, appearing to be 'J. Janardhan', written over a horizontal line.

SIGNATURE OF CANDIDATE

ACKNOWLEDGEMENT

I am pleased to acknowledge my sincere thanks to the Board **of Management of SATHYABAMA** for their kind encouragement in doing this practical training and for completing it successfully. I am grateful to them.

I convey my thanks to **Dr. Devyani Gangopadhyay**, Dean, School of Building and Environment and **Ar.Sarath Chandra Kanth**, Design Chair, Department of Architecture for having been a constant source of support and encouragement.

I wish to express my thanks to all Teaching and Non-teaching staff members of the Department who were helpful in many ways for the completion of the project.

I also wish to thank **Ar.RAJKUMAR**, for the experience of interning at their firm.

JOINING LETTER



June 28, 2022

Mr. Janardhan
Chennai

Sub: Letter of Offer and Terms of Employment

Dear Mr. Janardhan,

Congratulations! On successful completion of the initial selection process, we are pleased to make you an offer of Internship employment with "Studio44 Architects" for the position of **Intern Architect [C1]**.

We at **Studio44 Architects** believe in maintaining a transparent and conducive work environment for all, thereby enabling superior performance and collaboratively meeting the organization's' objectives. Our offerings are centered towards delivery excellence and greater customer experience, striving growth and market leadership.

In view of your credentials and performance during the selection process, we are confident that you will be able contribute significantly towards the organization's' goals and the complimenting effect of personal growth and career development.

Kindly note that the offer is subject to and conditional to the Terms of Employment mentioned in Annexure I.

Please confirm your acceptance of this offer by signing and returning a copy of this letter within 7 calendar days from date of issue. Failing which may lead to a presumption that you are no longer interested in the opportunity and the offer will stand revoked automatically at the sole discretion of the employer.

Looking forward to have you part of the **Studio44 Architects** family.

Best Regards,
For Studio44 Architects – Authorized Signatory


Rajkumar Sreenivasan
Founder & Principal Architect
(CA/2010/50562)

Registered Office: Studio44 Architects, No.64, Cathedral Road, Chennai 600086. Landline: +91 44 43565581.

Annexure I – Terms of Employment

1.0 Commencement of Employment

Subject to your acceptance of the offer, your period of continuous employment with Studio44 Architects will commence from June 06, 2021. No period of employment with a previous employer will count as part of your continuous period of employment with Studio44 Architects.

2.0 Job Title & Description

As stated on the offer letter, you will be designated as **Intern Architect** at grade **C1**.

Description of your role and responsibilities will be provided to you by your reporting manager.

Studio44 Architects has the right to transfer or second you or require you to undertake alternative duties and/or transfer you to an alternative role with commensurate duties and remuneration on a temporary or permanent basis, depending organization and business needs.

3.0 Probation

Your confirmation in the employment will be subject to successful completion of a probationary period of no less than three months from your joining date or such additional period as Studio44 Architects considers necessary in its absolute discretion. Your employment shall be deemed to be confirmed automatically unless communicated otherwise in writing. During the probationary period, your employment may be terminated by either party by giving **One Month** notice in writing or by paying Gross salary in lieu of such notice.

4.0 Hours of Work & Holidays

Per statutory regulations you will be required to work a maximum of 48 hours in a period of a week/ 7 days. However, given the nature of operations at Studio44 Architects and customer centricity being paramount, you are required to be flexible to operate on weekends or holidays depending business exigencies.

Registered Office: Studio44 Architects, No.64, Cathedral Road, Chennai 600086. Landline: +91 44 43565581.

MONTHLY REPORT



SATHYABAMA

INSTITUTE OF SCIENCE AND TECHNOLOGY
(DEEMED TO BE UNIVERSITY)

Accredited "A" Grade by NAAC | 12B Status by UGC | Approved by AICTE

www.sathyabama.ac.in

DEPARTMENT OF ARCHITECTURE

PROFESSIONAL PRACTICAL TRAINING REPORT 2022

(Continuous progress report of the trainee architect for the period of One month in the office to submitted to HOD by the Trainee in Charge of the Organization)

1. Name of the office / organization : *Studi4 Architects*
2. Address & Contact Number : *64, Cathedral Road, Chennai .*
3. Name of the student : *Janardhan . H*
4. Duration : From *06/06/22* To *06/07/22*
5. Total No. of days : *27*

6. Evaluation of Performance criteria shall be on

* Note: Kindly grade the student as per his/her overall performance in the office during the assessment month which will be converted to the allotted 90 marks by the department.

Description of works	Excellent	Good	Fair	Poor	NA
Understanding of office culture	✓				
Participation in the office	✓				
Reading of drawings			✓		
Presentation Techniques			✓		
Model making works					✓
Understanding of construction details		✓			
Drafting Skills (Manual / Computer)	✓				
Site Supervision / Discussion with clients	✓				
Adherence to Time schedule	✓				
Other computer skills	✓				
File and Office Maintenance	✓				
Coordination with other consultants	✓				
Overall Grading*	9.0 .				

(A - 9.0, B - 8.0, C - 7.0, D - 6.0, E - 5.0)



SATHYABAMA

INSTITUTE OF SCIENCE AND TECHNOLOGY
(DEEMED TO BE UNIVERSITY)

Accredited "A" Grade by NAAC | 12B Status by UGC | Approved by AICTE

www.sathyabama.ac.in

7. Any other Remarks : *Good Needs Improvement in drawings .*

8. Signature of the:
Head of the Office
/ Organization
(With Seal)





SATHYABAMA

INSTITUTE OF SCIENCE AND TECHNOLOGY

(DEEMED TO BE UNIVERSITY)

Accredited "A" Grade by NAAC | 12B Status by UGC | Approved by AICTE

www.sathyabama.ac.in

DEPARTMENT OF ARCHITECTURE

PROFESSIONAL PRACTICAL TRAINING REPORT 2022

(Continuous progress report of the trainee architect for the period of One month in the office to submitted to HOD by the Trainee in Charge of the Organization)

1. Name of the office / organization : Studio 44 Architects
2. Address & Contact Number : 64, 2nd floor, Cathedral Road, Gopalapuram, Chennai - 86.
3. Name of the student : Janardhan H
4. Duration : From 06/07/22 To 06/08/22
5. Total No. of days : 24

6. Evaluation of Performance criteria shall be on

* Note: Kindly grade the student as per his/her overall performance in the office during the assessment month which will be converted to the allotted 90 marks by the department.

Description of works	Excellent	Good	Fair	Poor	NA
Understanding of office culture	✓				
Participation in the office	✓				
Reading of drawings	✓				
Presentation Techniques		✓			
Model making works	✓				
Understanding of construction details	✓				
Drafting Skills (Manual / Computer)	✓				
Site Supervision / Discussion with clients	✓				
Adherence to Time schedule		✓			
Other computer skills	✓				
File and Office Maintenance	✓				
Coordination with other consultants		✓			
Overall Grading*	Good.				

(A - 9.0, B - 8.0, C - 7.0, D - 6.0, E - 5.0)



SATHYABAMA

INSTITUTE OF SCIENCE AND TECHNOLOGY

(DEEMED TO BE UNIVERSITY)

Accredited "A" Grade by NAAC | 12B Status by UGC | Approved by AICTE

www.sathyabama.ac.in

7. Any other Remarks : Good.

8. Signature of the:
Head of the Office
/ Organization
(With Seal)





SATHYABAMA

INSTITUTE OF SCIENCE AND TECHNOLOGY
(DEEMED TO BE UNIVERSITY)

Accredited "A" Grade by NAAC | 12B Status by UGC | Approved by AICTE
www.sathyabama.ac.in

DEPARTMENT OF ARCHITECTURE

PROFESSIONAL PRACTICAL TRAINING REPORT 2022

(Continuous progress report of the trainee architect for the period of One month in the office to submitted to HOD by the Trainee in Charge of the Organization)

1. Name of the office / organization : Studio 44 Architects
2. Address & Contact Number : 64, 2nd floor, Cathedral Road, Gopabpuraan
Chennai - 86
3. Name of the student : Janardhan. H
4. Duration : From 06/08/22 To 06/09/22
5. Total No. of days : 25.

6. Evaluation of Performance criteria shall be on

* Note: Kindly grade the student as per his/her overall performance in the office during the assessment month which will be converted to the allotted 90 marks by the department.

Description of works	Excellent	Good	Fair	Poor	NA
Understanding of office culture	✓				
Participation in the office	✓				
Reading of drawings		✓			
Presentation Techniques			✓		
Model making works	✓				
Understanding of construction details	✓				
Drafting Skills (Manual / Computer)	✓				
Site Supervision / Discussion with clients	✓				
Adherence to Time schedule		✓			
Other computer skills	✓				
File and Office Maintenance	✓				
Coordination with other consultants	✓				
Overall Grading*	Excellent.				

(A - 9.0, B - 8.0, C - 7.0, D - 6.0, E - 5.0)



SATHYABAMA

INSTITUTE OF SCIENCE AND TECHNOLOGY
(DEEMED TO BE UNIVERSITY)

Accredited "A" Grade by NAAC | 12B Status by UGC | Approved by AICTE
www.sathyabama.ac.in

7. Any other Remarks : Very Good & thorough professional.
Needs mentoring.

8. Signature of the:
Head of the Office
/ Organization
(With Seal)





SATHYABAMA

INSTITUTE OF SCIENCE AND TECHNOLOGY
(DEEMED TO BE UNIVERSITY)

Accredited "A" Grade by NAAC | 12B Status by UGC | Approved by AICTE
www.sathyabama.ac.in

DEPARTMENT OF ARCHITECTURE

PROFESSIONAL PRACTICAL TRAINING REPORT 2022

(Continuous progress report of the trainee architect for the period of One month in the office to submitted to HOD by the Trainee in Charge of the Organization)

1. Name of the office / organization : Studio44 Architects
2. Address & Contact Number : 64, 2nd floor Cathedral Road, Gopalapuram, Chennai-86.
3. Name of the student : Janardhan H
4. Duration : From 06/09/22 To 06/10/22
5. Total No. of days : 22 days.

6. Evaluation of Performance criteria shall be on

* Note: Kindly grade the student as per his/her overall performance in the office during the assessment month which will be converted to the allotted 90 marks by the department.

Description of works	Excellent	Good	Fair	Poor	NA
Understanding of office culture	/				
Participation in the office	/				
Reading of drawings	/				
Presentation Techniques	/				
Model making works	/				
Understanding of construction details	/				
Drafting Skills (Manual / Computer)	/				
Site Supervision / Discussion with clients		/			
Adherence to Time schedule	/				
Other computer skills	/				
File and Office Maintenance	/				
Coordination with other consultants	/				
Overall Grading*	Good.				

(A - 9.0, B - 8.0, C - 7.0, D - 6.0, E - 5.0)



SATHYABAMA

INSTITUTE OF SCIENCE AND TECHNOLOGY
(DEEMED TO BE UNIVERSITY)

Accredited "A" Grade by NAAC | 12B Status by UGC | Approved by AICTE
www.sathyabama.ac.in

7. Any other Remarks : Young, Enthusiastic and Committed Student looking forward to see him grow.

8. Signature of the:
Head of the Office
/ Organization
(With Seal)



WEEKLY LOG SHEET			
WEEK 1			
DATE	NATURE OF THE WORK	TYPE OF WORK	PROJECT NAME
06-06-2022	3D MODELLING	EXTERIORS	HOUSE RAMAKANNAN
07-06-2022	3D MODELLING	EXTERIORS	HOUSE RAMAKANNAN
08-06-2022	3D MODELLING	INTRODUCTION TO THE PROJECT & 2D PLAN	AMANKAREEM’S RESIDENCE
09-06-2022	2D DRAWING	INTERIORS	AMANKAREEM’S RESIDENCE
10-06-2022	2D DRAWING	INTERIORS	AMANKAREEM’S RESIDENCE
11-06-2022	2D DRAWING	INTERIORS	AMANKAREEM’S RESIDENCE
12-06-2022	SUNDAY		
WEEK 2			
DATE	NATURE OF THE WORK	TYPE OF WORK	PROJECT NAME
13-06-2022	2D DRAWING	INTERIORS	AMANKAREEM’S RESIDENCE
14-06-2022	3D MODELLING	EXTERIORS	HOUSE RAMAKANNAN
15-06-2022	3D MODELLING	EXTERIORS	SPACE G
16-06-2022	3D MODELLING	EXTERIORS	SPACE G
17-06-2022	3D MODELLING	EXTERIORS	SPACE G
18-06-2022	3D MODELLING	EXTERIORS	SPACE G
20-06-2022	SUNDAY		
WEEK 3			
DATE	NATURE OF THE WORK	TYPE OF WORK	PROJECT NAME
21-06-2022	2D DRAWING	2D PLAN	VBTbm
22-06-2022	2D DRAWING	2D PLAN	VBTbm
23-06-2022	2D DRAWING	2D PLAN	VBTbm
24-06-2022	2D DRAWING	2D PLAN	AMANKAREEM’S RESIDENCE
25-06-2022	2D DRAWING	2D PLAN	AMANKAREEM’S RESIDENCE
26-06-2022	SITE VISIT	2D PLAN	AMANKAREEM’S RESIDENCE
27-06-2022	SUNDAY		
WEEK 4			
DATE	NATURE OF THE WORK	TYPE OF WORK	PROJECT NAME
28-06-2022	3D MODELLING	INTERIORS	RESTAURANT PUDUKOTTAI
29-06-2022	3D MODELLING	INTERIORS	RESTAURANT PUDUKOTTAI
30-06-2022	3D MODELLING	INTERIORS	RESTAURANT PUDUKOTTAI
01-07-2022	3D MODELLING	INTERIORS	RESTAURANT PUDUKOTTAI
02-07-2022	2D DRAWING	INTERIORS	VILLA RAMAN
03-07-2022	SUNDAY		
WEEK 5			
DATE	NATURE OF THE WORK	TYPE OF WORK	PROJECT NAME
04-07-2022	2D DRAWING	INTERIORS	VILLA RAMAN
05-07-2022	SITE VISIT	SITE VISIT	APARTMENT BALAJI
06-07-2022	SITE VISIT	SITE VISIT	PHEONIX PRO BIKING
07-07-2022	3D MODELLING	EXTERIORS	CASA D
08-07-2022	3D MODELLING	EXTERIORS	CASA D
09-07-2022	3D MODELLING	EXTERIORS	CASA D
10-07-2022	SUNDAY		

WEEK 6			
DATE	NATURE OF THE WORK	TYPE OF WORK	PROJECT NAME
11-07-2022	SPECIFICATION	VENDORS	HOUSE RAMAKANNAN
12-07-2022	2D DRAWING	INTERIORS	HOUSE RAMAKANNAN
13-07-2022	2D DRAWING	INTERIORS	HOUSE RAMAKANNAN
14-07-2022	2D DRAWING	INTERIORS	HOUSE RAMAKANNAN
15-07-2022	3D MODELLING	INTERIORS	PHEONIX PRO BIKING
17-07-2022	SUNDAY		
WEEK 7			
DATE	NATURE OF THE WORK	TYPE OF WORK	PROJECT NAME
18-07-2022	2D DRAWING	INTERIORS	NH48 PLAZA
19-07-2022	2D DRAWING	INTERIORS	NH48 PLAZA
20-07-2022	2D DRAWING	INTERIORS	NH48 PLAZA
21-07-2022	3D MODELLING	EXTERIORS	NH48 PLAZA
22-07-2022	3D MODELLING	EXTERIORS	NH48 PLAZA
23-07-2022	3D MODELLING	EXTERIORS	NH48 PLAZA
24-07-2022	SUNDAY		
WEEK 8			
DATE	NATURE OF THE WORK	TYPE OF WORK	PROJECT NAME
25-07-2022	2D DRAWING	INTERIORS	HOUSE RAMAKANNAN
26-07-2022	2D DRAWING	INTERIORS	HOUSE RAMAKANNAN
27-07-2022	2D DRAWING	INTERIORS	HOUSE RAMAKANNAN
28-07-2022	3D MODELLING	INTERIORS	HOUSE RAMAKANNAN
29-07-2022	3D MODELLING	INTERIORS	HOUSE RAMAKANNAN
31-07-2022	SUNDAY		
WEEK 9			
DATE	NATURE OF THE WORK	TYPE OF WORK	PROJECT NAME
01-08-2022	3D MODELLING	INTERIORS	HOUSE RAMAKANNAN
02-08-2022	3D MODELLING	INTERIORS	HOUSE RG
03-08-2022	3D MODELLING	INTERIORS	HOUSE RG
04-08-2022	3D MODELLING	INTERIORS	HOUSE RG
05-08-2022	3D MODELLING	INTERIORS	HOUSE RG
06-08-2022	3D MODELLING	INTERIORS	HOUSE RG
07-08-2022	SUNDAY		
WEEK 10			
DATE	NATURE OF THE WORK	TYPE OF WORK	PROJECT NAME
08-08-2022	3D MODELLING	INTERIORS	HOUSE RG
09-08-2022	SPECIFICATION	VENDOR	HOUSE RG
10-08-2022	2D DRAWING	INTERIORS	VBTbm
11-07-2022	2D DRAWING	INTERIORS	VBTbm
12-08-2022	2D DRAWING	INTERIORS	VBTbm
14-08-2022	SUNDAY		

WEEK 11			
DATE	NATURE OF THE WORK	TYPE OF WORK	PROJECT NAME
15-08-2022	2D DRAWING	INTERIORS	VBTbm
16-08-2022	2D DRAWING	INTERIORS	VBTbm
17-08-2022	2D DRAWING	INTERIORS	VBTbm
18-08-2022	SITE VISIT	SITE VISIT	SHANTHI TALKIES
19-08-2022	2D DRAWING	INTERIORS	SHANTHI TALKIES
20-08-2022	2D DRAWING	INTERIORS	SHANTHI TALKIES
21-08-2022			
WEEK 12			
DATE	NATURE OF THE WORK	TYPE OF WORK	PROJECT NAME
22-08-2022	2D DRAWING	INTERIORS	CASA D
23-08-2022	2D DRAWING	INTERIORS	CASA D
24-08-2022	2D DRAWING	INTERIORS	CASA D
25-08-2022	SITE VISIT	SITE VISIT	APARTMENT RR
26-08-2022	MODELLING	MODELLING	CASA D
27-08-2022	MODELLING	MODELLING	CASA D
28-08-2022	SUNDAY		
WEEK 13			
DATE	NATURE OF THE WORK	TYPE OF WORK	PROJECT NAME
29-08-2022	MODELLING	MODELLING	CASA D
30-08-2022	MODELLING	MODELLING	CASA D
31-08-2022	MODELLING	MODELLING	CASA D
01-09-2022	MODELLING	MODELLING	CASA D
02-08-2022	SPECIFICATION	VENDOR	CASA D
04-08-2022			
WEEK 14			
DATE	NATURE OF THE WORK	TYPE OF WORK	PROJECT NAME
05-09-2022	2D DRAWING	INTERIORS	APARTMENT RR
06-09-2022	SITE VISIT	SITE VISIT	APARTMENT RR
07-09-2022	SITE VISIT	SITE VISIT	HOUSE GIRI
08-09-2022	2D DRAWING	INTERIORS	HOUSE GIRI
09-09-2022	2D DRAWING	INTERIORS	HOUSE GIRI
10-09-2022	2D DRAWING	INTERIORS	HOUSE GIRI
11-09-2022	SUNDAY		
WEEK 15			
DATE	NATURE OF THE WORK	TYPE OF WORK	PROJECT NAME
12-09-2022	SITE VISIT	SITE VISIT	SHANTHI TALKIES
13-09-2022	SITE VISIT	SITE VISIT	SHANTHI TALKIES
14-09-2022	SITE VISIT	SITE VISIT	SHANTHI TALKIES
15-09-2022	SITE VISIT	SITE VISIT	APARTMENT RR
16-09-2022	SITE VISIT	SITE VISIT	APARTMENT RR
18-09-2022	SUNDAY		

WEEK 16			
DATE	NATURE OF THE WORK	TYPE OF WORK	PROJECT NAME
19-09-2022	SITE VISIT	SITE VISIT	APARTMENT RR
20-09-2022	SITE VISIT	SITE VISIT	APARTMENT RR
21-09-2022	SITE VISIT	SITE VISIT	SHANTHI TALKIES
22-09-2022	SITE VISIT	SITE VISIT	SHANTHI TALKIES
23-09-2022	SITE VISIT	SITE VISIT	SHANTHI TALKIES
24-09-2022	MATERIAL PURCHASE	MATERIAL PURCHASE	SHANTHI TALKIES
25-09-2022	SUNDAY		
WEEK 17			
DATE	NATURE OF THE WORK	TYPE OF WORK	PROJECT NAME
26-09-2022	SITE VISIT	SITE VISIT	SHANTHI TALKIES
27-09-2022	SITE VISIT	SITE VISIT	SHANTHI TALKIES
28-09-2022	SITE VISIT	SITE VISIT	APARTMENT RR
29-09-2022	SITE VISIT	SITE VISIT	APARTMENT RR
30-09-2022	SITE VISIT	SITE VISIT	SHANTHI TALKIES
02-10-2022	SUNDAY		
WEEK 18			
DATE	NATURE OF THE WORK	TYPE OF WORK	PROJECT NAME
03-10-2022	SITE VISIT	SITE VISIT	SHANTHI TALKIES
04-10-2022	SITE VISIT	SITE VISIT	SHANTHI TALKIES
05-10-2022	SITE VISIT	SITE VISIT	SHANTHI TALKIES
06-10-2022	SITE VISIT	SITE VISIT	SHANTHI TALKIES

CONSOLIDATED CERTIFICATE



02 DECEMBER 2022

To,
Dean,
Faculty of architecture, Sathyabama University
Jeppiaar Nagar, Rajiv Gandhi Salai
Chennai – 6000119.

Sub: Completion of Training

Dear Sir/Mam,

This is to certify that Janardhan (Reg No:39210025) student of 4th year B.Arch., Department of Architecture, Sathyabama University, Chennai had undergone practical training in our firm "Studio44 Architects", has completed his/her training programme from 06 June 2022 to 06 October 2022.

No. of working days: 98 days

Date of completion: 06 October, 2022

Regards,

For Studio44 Architects

Authorized Signatory



TABLE OF CONTENTS

CHAPTER NO	TITLE	PAGE NO
1.1	ABOUT THE FIRM	14
1.2	AISWARYAA HOTEL	15
1.3	NH48 PLAZA	18
1.4	CASA D	22
1.5	HOUSE RAMAKANNAN	33
1.6	APARTMENT RR & SR	38
1.7	VBThm & AMANKAREEM'S RESIDENCE	42
1.8	HOUSE GIRI & SHANTHI TALKIES	53
1.9	CASA D – MODEL MAKING	58
1.10	SITE PHOTOS	59

1.1 ABOUT THE FIRM:


Studio44 Architecture & Interior Design comprises of a team of qualified, expert interior designers with the experience and training to ideate and create unique and quality installations which are followed by top class maintenance for your customized home interiors: Studio44 Architecture & Interior Design is contemporary and modern interior design firm and woodwork studio owned and run by a team of interior designers, architects and industry experts in Chennai, We can customize your dream homes into a reality. Our very own woodworks studio makes furnishings and fittings for your interiors, all the more, in your reach Our belief is that with the force of beautiful design couple with uncompromising quality and how, when it is done right together can present an astonishing result to one's abode We don't conform to the act of renovating rather we champion the art of reinventing Our academic backgrounds and years of experience have moulded our approach to each project reminding us to ensure that what we do should leave a lasting memorable impression on its dwellers. We have the capability to work on turnkey as well as ad-hoc projects contributing with ideas and expert advice on material till installation.



AISWARYAA HOTEL

LOCATION:PUDUKOTTAI

MINIMALISTIC DESIGN APPROACH WITH SIMPLE COLOR PALETTE AS PER
CLIENT'S REQUIREMENT

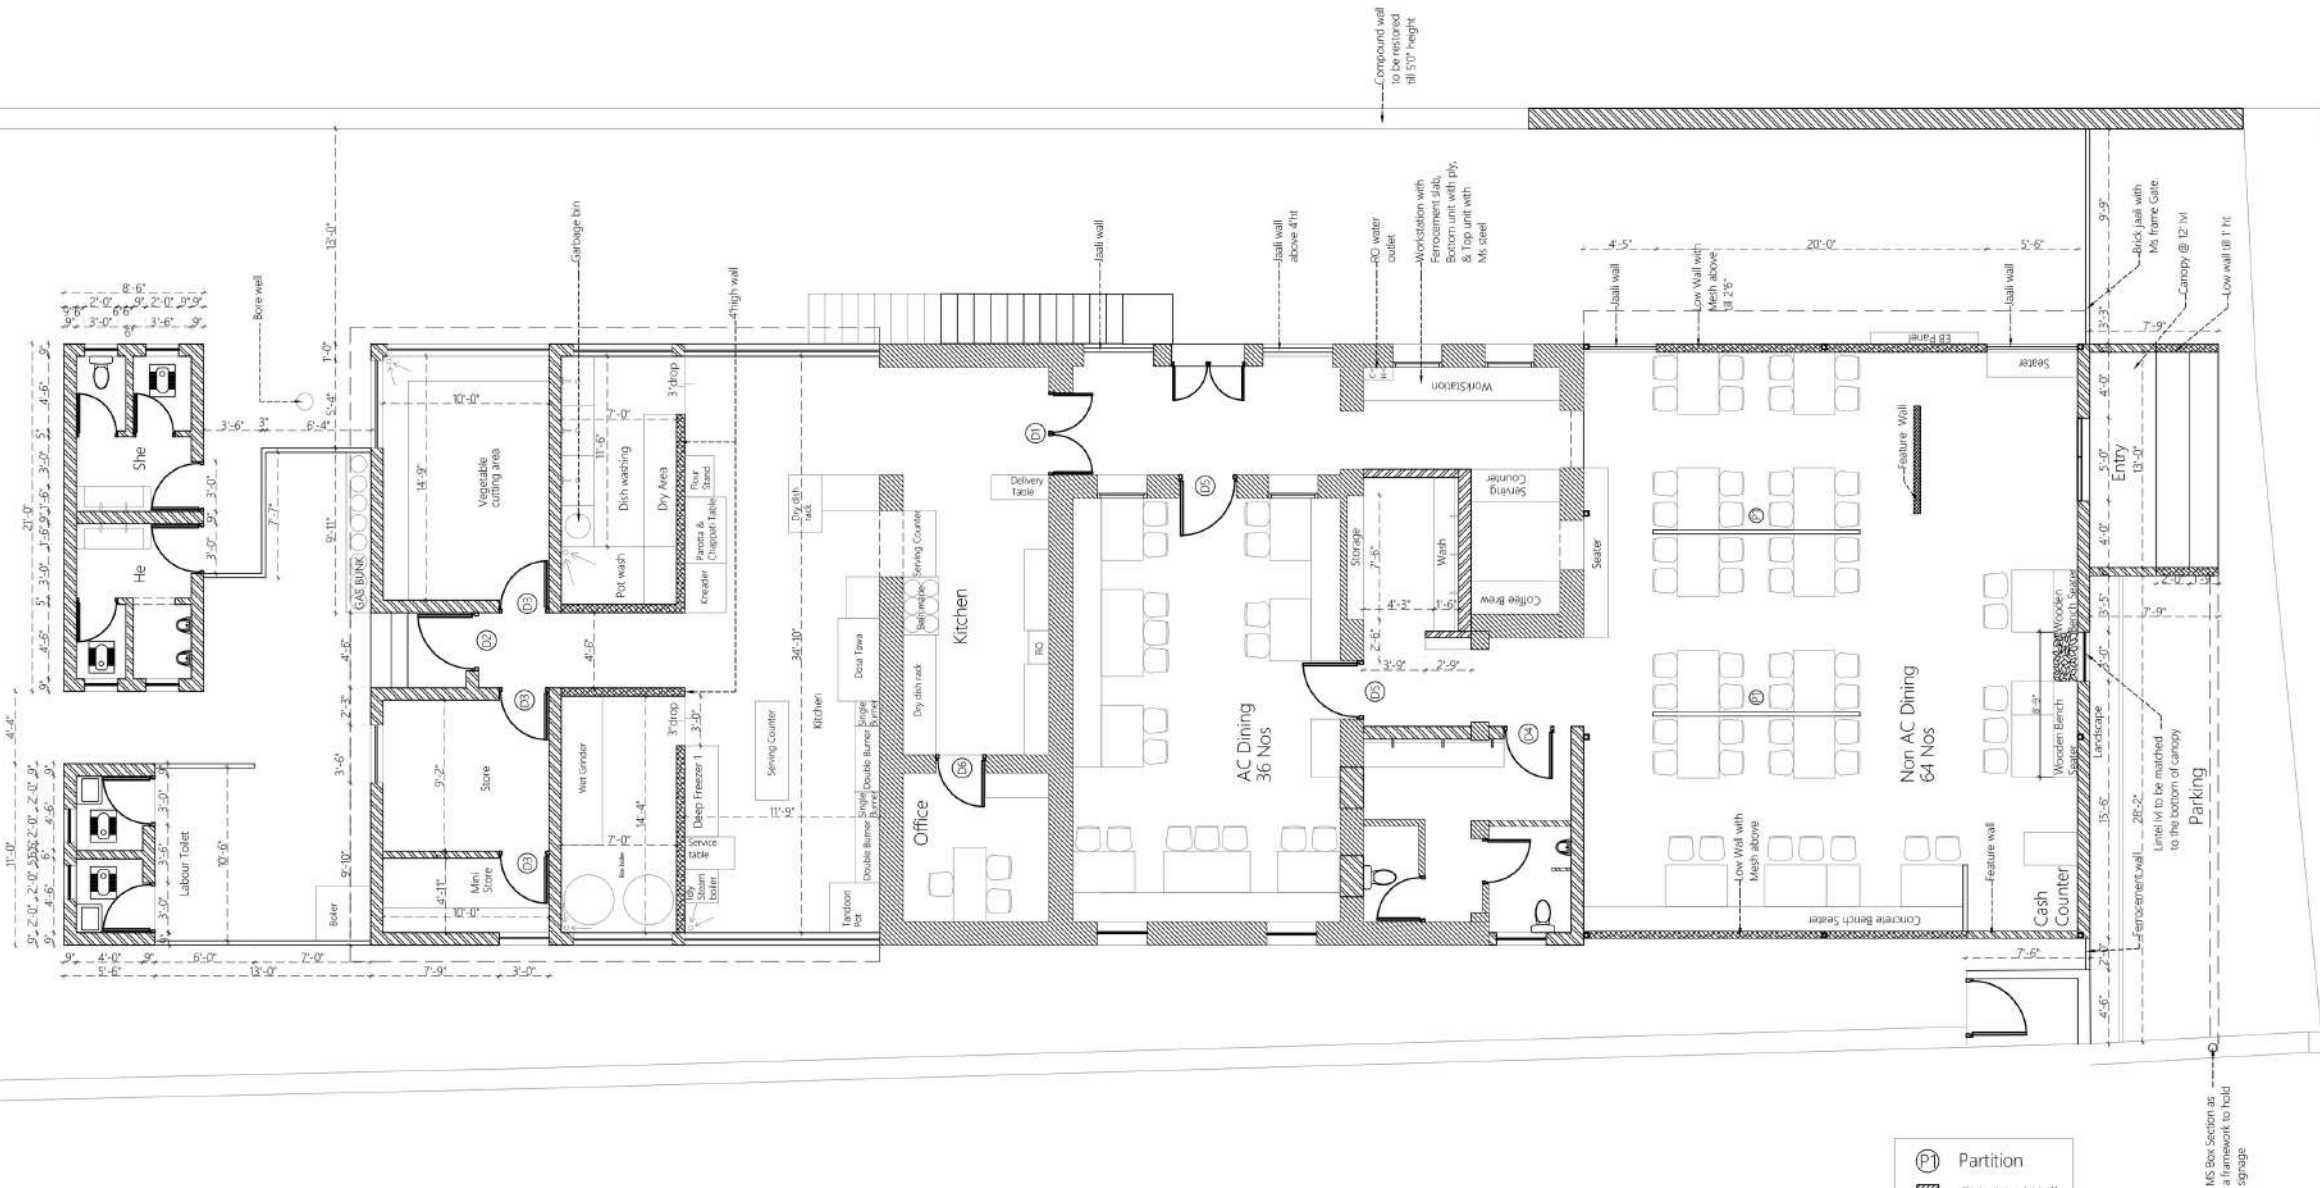

GENERAL NOTES

ALL DIMENSIONS ARE IN FEET N INCHES AND ARE UNFINISHED DIMENSIONS UNLESS OTHERWISE SPECIFIED. ALL LEVELS ARE IN FEET N INCHES AND ARE UNFINISHED LEVELS UNLESS OTHERWISE SPECIFIED. DO NOT SCALE DRAWINGS. ONLY WRITTEN DIMENSIONS SHALL BE FOLLOWED. ANY DISCREPANCIES NOTED SHALL BE BROUGHT TO THE NOTICE OF THE ARCHITECT PRIOR TO EXECUTION. FOR DETAILS SUCH AS DOORS, WINDOWS, GRILLS, GATES, SKYLIGHT, TOILETS, STAIRCASES, HANDRAIL, RAILING, ETC. REFER RESPECTIVE ARCHITECTURAL DWG. THIS DRAWING SHALL BE CORRELATED AND READ IN CONJUNCTION WITH RESPECTIVE CONSULTANTS. APPROVED DRAWINGS FOR STRUCTURAL MEMBERS, SERVICES SUCH AS PLUMBING, SANITARY, ELECTRICAL, AIR CONDITIONING, VENTILATION, RAINWATER DRAINAGE WATERPROOFING AND LANDSCAPING. ANY DISCREPANCIES NOTED SHALL BE BROUGHT TO THE NOTICE OF THE ARCHITECT PRIOR TO EXECUTION. ALL ROOF SLABS TO HAVE WATERPROOFING AND INSULATION TREATMENT AS PER SPECIFICATIONS. CUT OUTS / SLEEVES / SLAB & SERVICE SLABS TO BE PROVIDED SHOULD BE READ ALONG WITH SERVICES & R.C.C. DWG.

LEGENDS

CONSULTANTS

PROJECT DESCRIPTION

CLIENT : RESTAURANT @ PUDUKOTTAI

PROJECT NAME : RESTAURANT @ PUDUKOTTAI

LOCATION : PUDUKOTTAI

DRAWING TITLE : FLOOR PLAN

DRAWING TYP : CONSTRUCTION DRAWING / G.F.C.

JOB NO : 001

LEVEL DATUM : V0

ISSUE SHEET : V0

DRAWING NUMBER : 001

DRAWN : A. SARAVANA KUMAR

CHECKED : A. SARAVANA KUMAR

APPROVED : A. RAJAKUMAR

DATE : 15/05/2024

SCALE : NTS A3

REVISION

NO	DESCRIPTION	BY	DATE


ARCHITECTS

STUDIO 44
ARCHITECTS

FLOOR PLAN LAYOUT

0 1' 2' 3' 5' 8'


THIS DRAWING IS UNDER COPYRIGHT AND IS THE PROPERTY OF STUDIO 44. THIS DRAWING SHALL NOT BE REPRODUCED, COPIED IN WHOLE OR IN PART WITHOUT THE PRIOR WRITTEN CONSENT OF STUDIO 44. THIS DRAWING SHALL NOT BE HANDED OVER TO A THIRD PARTY OR USED FOR ANY PURPOSE, OTHER THAN THAT FOR WHICH IT HAS BEEN ISSUED.

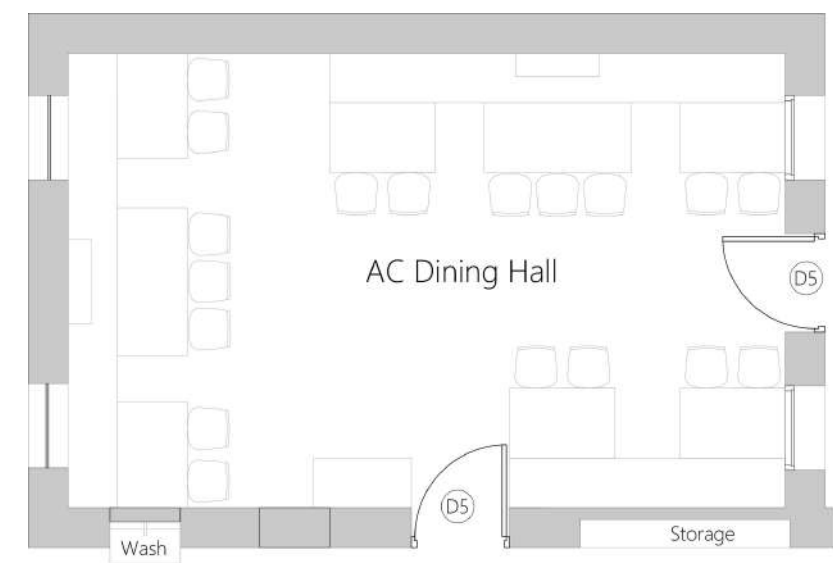



NH48 PLAZA
@KUTHAMBAKKAM

CONTEMPORARY DESIGN, WITH A TOUCH OF MODERNITY
AND PRACTICAL USAGE OF PUBLIC SPACE

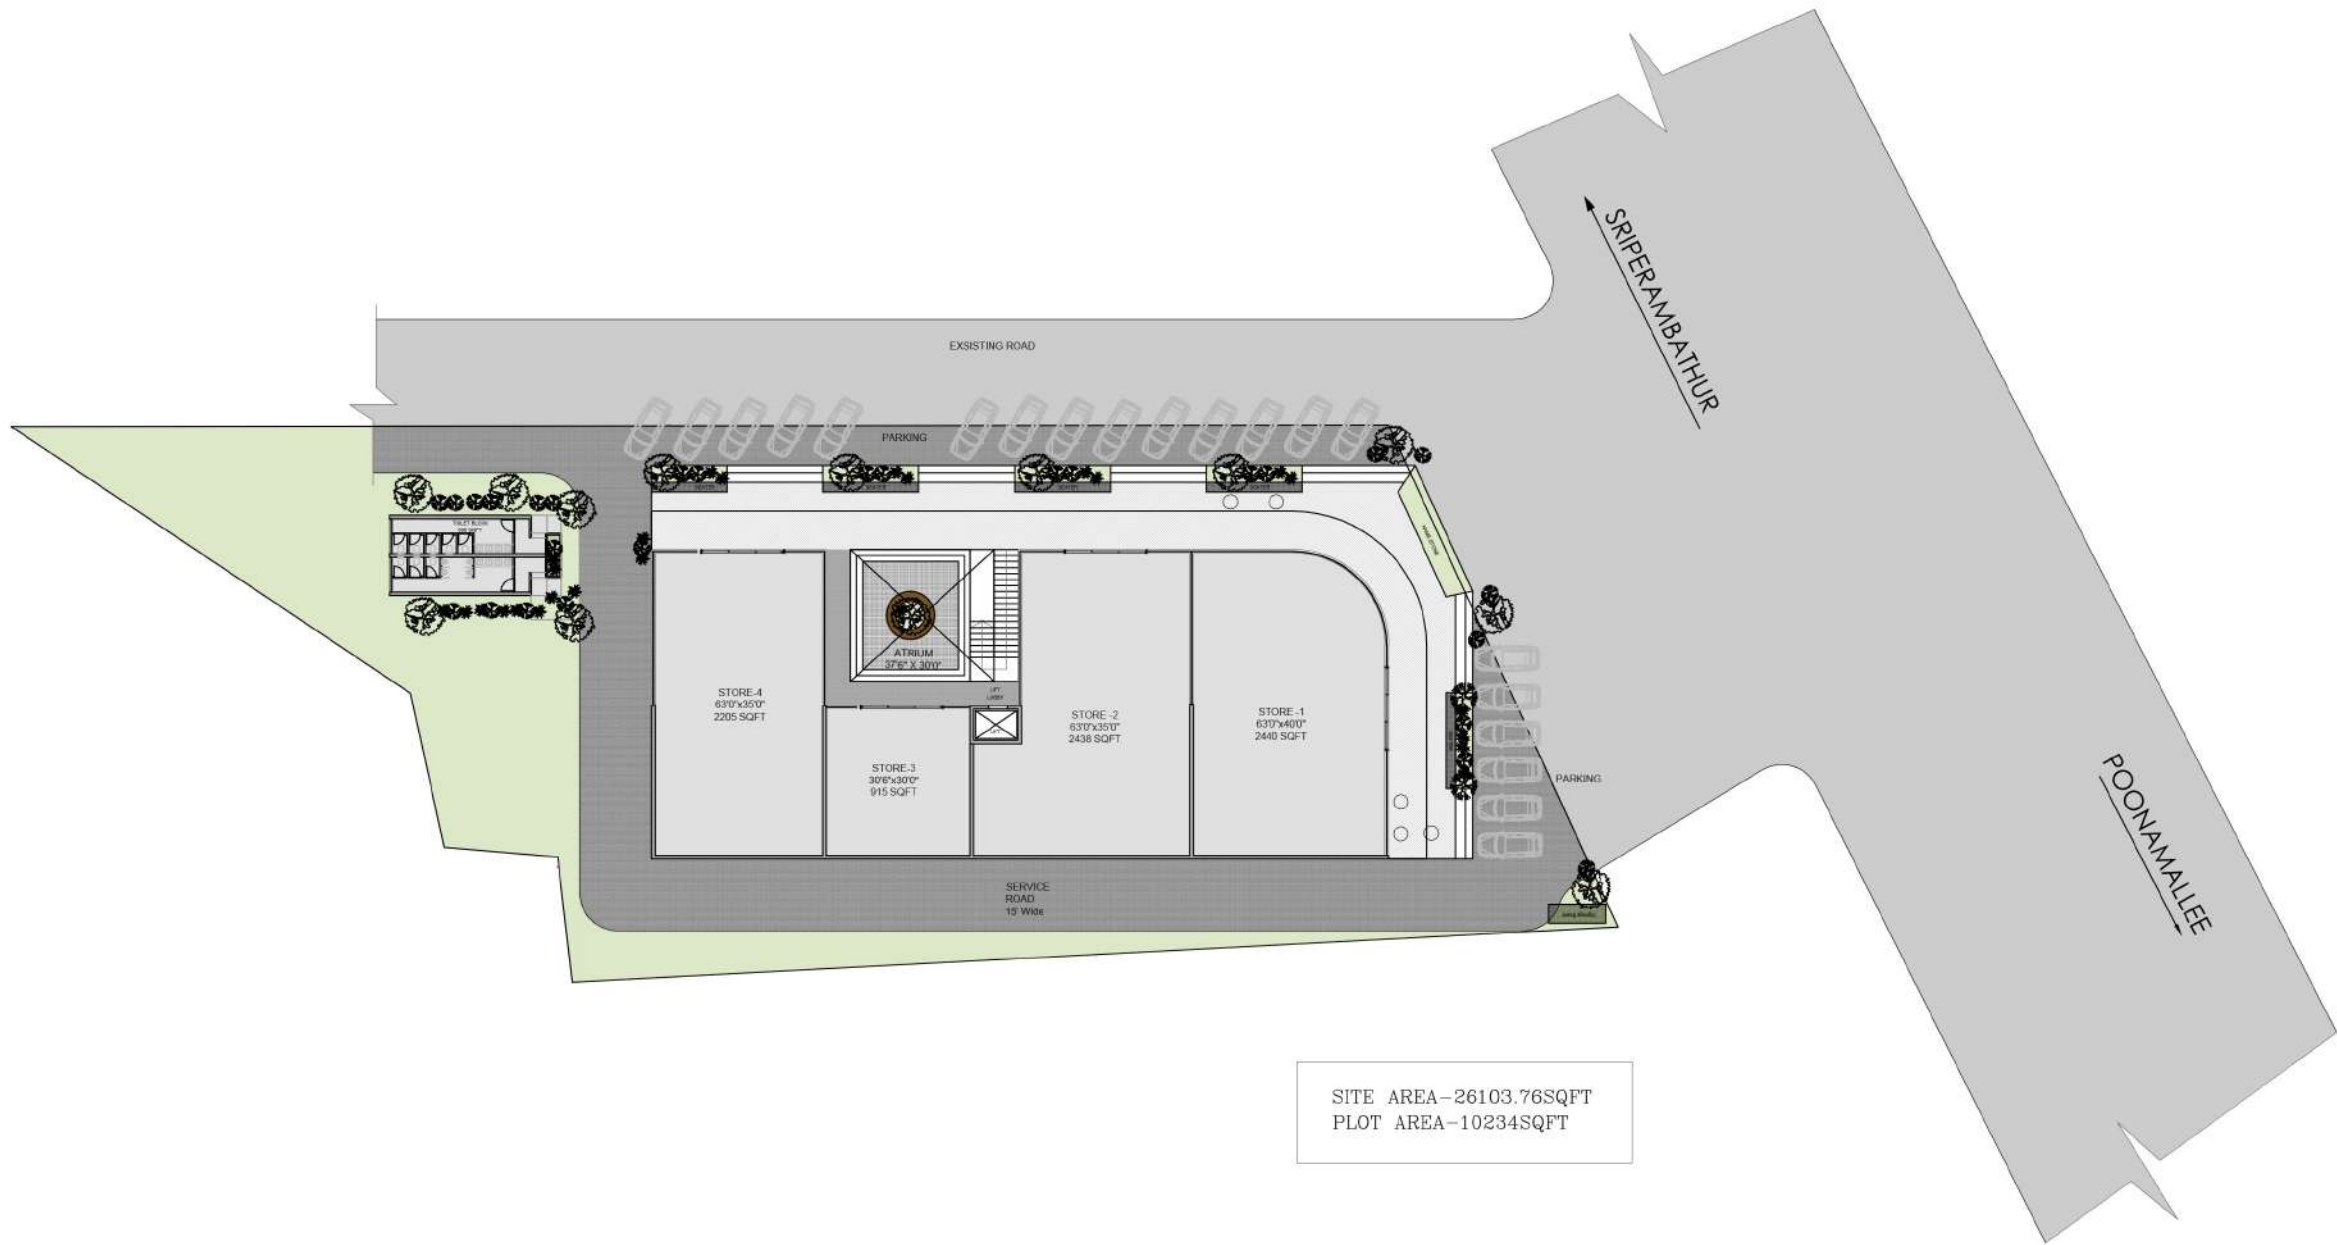

SITE AREA-26103.76SQFT
PLOT AREA-10234SQFT

GENERAL NOTES

ALL DIMENSIONS ARE IN FEET & INCHES AND ARE UNFINISHED DIMENSIONS UNLESS OTHERWISE SPECIFIED. ALL LEVELS ARE IN FEET & INCHES AND ARE UNFINISHED LEVELS UNLESS OTHERWISE SPECIFIED. DO NOT SCALE DRAWINGS. ONLY WRITTEN DIMENSIONS SHALL BE FOLLOWED. ANY DISCREPANCIES NOTED SHALL BE BROUGHT TO THE NOTICE OF THE ARCHITECT PRIOR TO EXECUTION. FOR DETAILS SUCH AS DOORS, WINDOWS, GRILLS, GATES, SKYLIGHT, TOILETS, STAIRCASES, HANDRAIL, RAILING, ETC. REFER RESPECTIVE ARCHITECTURAL DWG. THIS DRAWING SHALL BE CORRELATED AND READ IN CONJUNCTION WITH RESPECTIVE CONSULTANTS. APPROVED DRAWINGS FOR STRUCTURAL MEMBERS, SERVICES SUCH AS PLUMBING, SANITARY, ELECTRICAL, AIR CONDITIONING, VENTILATION, RAINWATER DRAINAGE, WATERPROOFING AND LANDSCAPING. ANY DISCREPANCIES NOTED SHALL BE BROUGHT TO THE NOTICE OF THE ARCHITECT PRIOR TO EXECUTION. ALL ROOF SLABS TO HAVE WATERPROOFING AND INSULATION TREATMENT AS PER SPECIFICATIONS. CUT CUTS / SLEEVES / SLAB & SERVICE SLABS TO BE PROVIDE SHOULD BE READ ALONG WITH SERVICES & R.C.C. DWG.

LEGENDS

CONSULTANTS

PROJECT DESCRIPTION	
CLIENT	
PROJECT NAME	RHB PLAZA
LOCATION	PUDUKOTTAI
DRAWING TITLE	FLOOR PLAN
DRAWING TYP	CONSTRUCTION DRAWING / G.F.C
JOB NO	
LEVEL DATUM	
ISSUE SHEET	VO
DRAWING NUMBER	

DRAWN	JANARDHAN
CHECKED	
APPROVED	
DATE	
SCALE	NTS A3



REVISION			
NO	DESCRIPTION	BY	DATE

ARCHITECTS

STUDIO
ARCHITECTS

SITE PLAN LAYOUT

0 1' 2' 3' 5' 8'


THIS DRAWING IS UNDER COPYRIGHT AND IS THE PROPERTY OF STUDIO 44. THIS DRAWING SHALL NOT BE REPRODUCED, COPIED IN WHOLE OR IN PART, WITHOUT THE PRIOR WRITTEN CONSENT OF STUDIO 44. THIS DRAWING SHALL NOT BE MAILED OVER TO A THIRD PARTY OR USED FOR ANY PURPOSE OTHER THAN THAT FOR WHICH IT HAS BEEN ISSUED.



CASA D

SECTION & ELEVATION



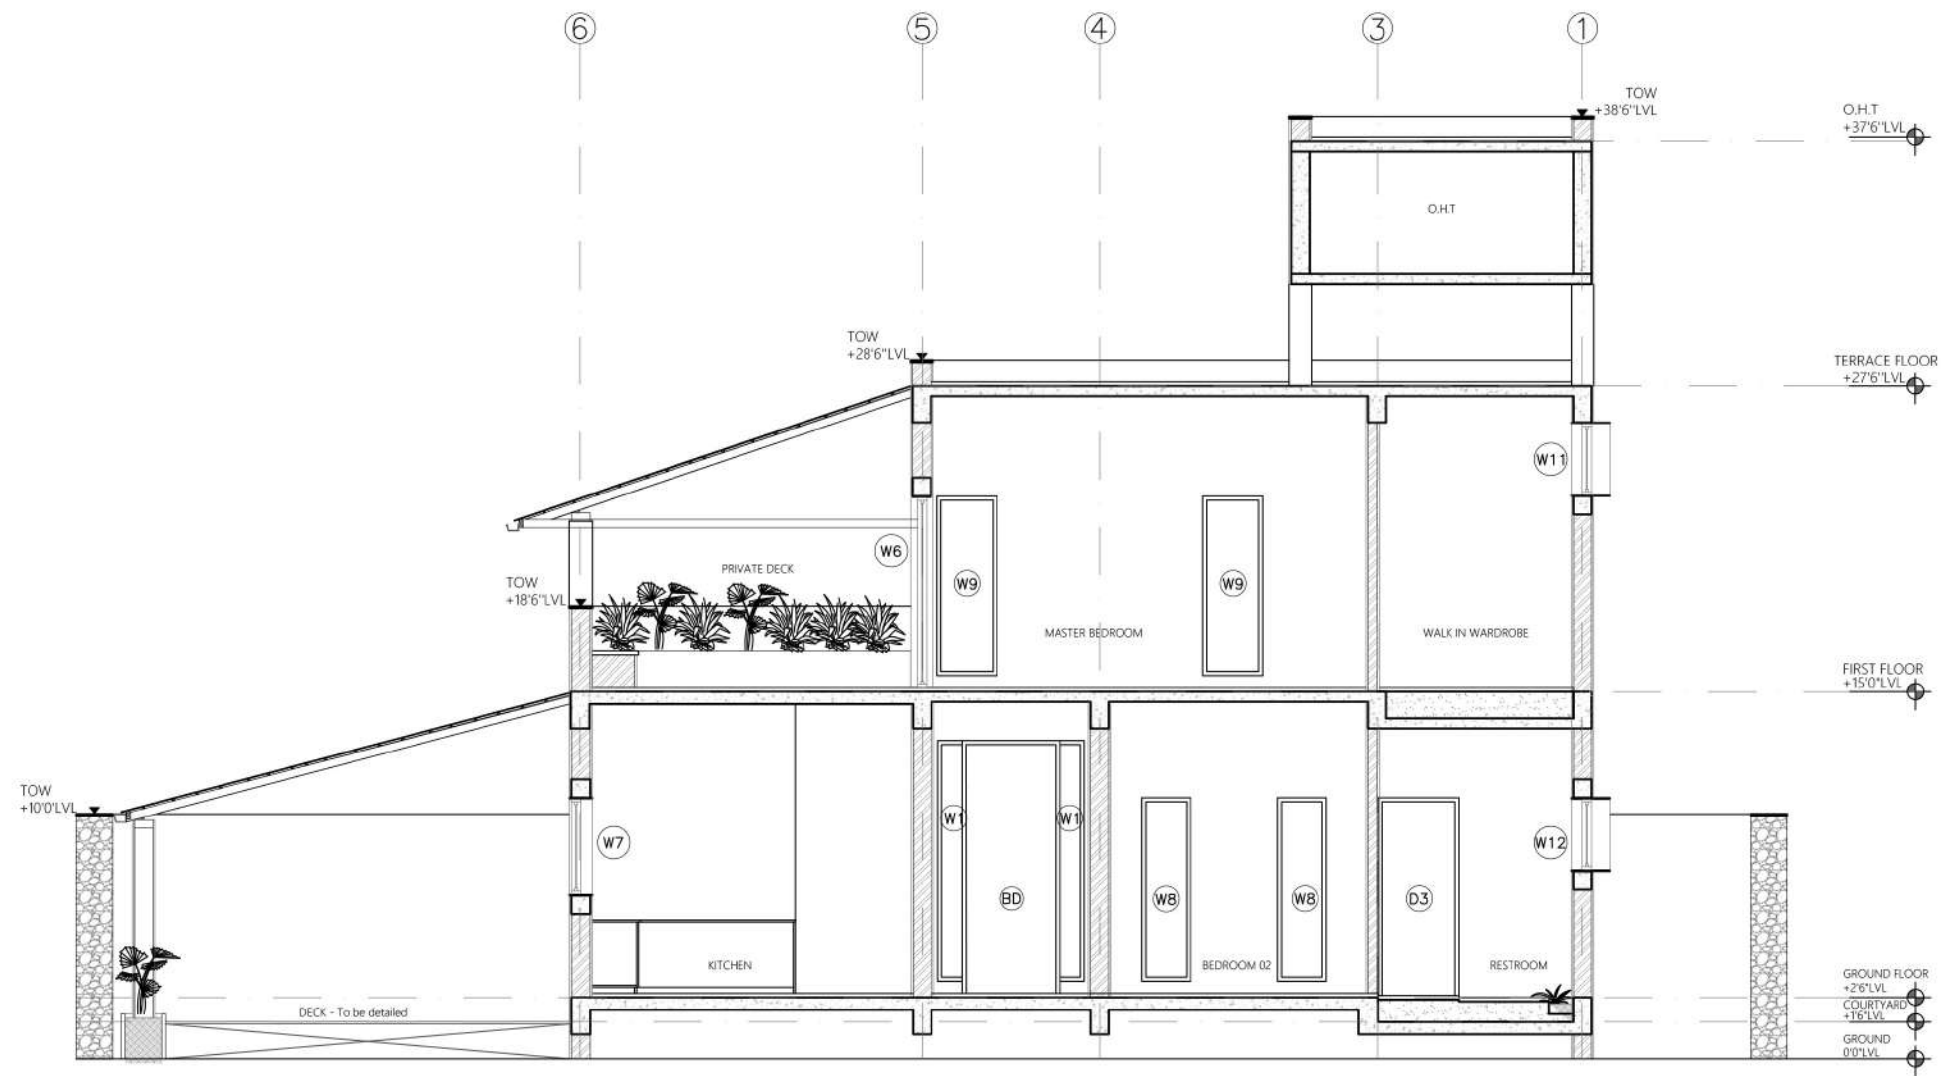

GENERAL NOTES

ALL DIMENSIONS ARE IN FEET N INCHES AND ARE UNFINISHED DIMENSIONS UNLESS OTHERWISE SPECIFIED. ALL LEVELS ARE IN FEET N INCHES AND ARE UNFINISHED LEVELS UNLESS OTHERWISE SPECIFIED. DO NOT SCALE DRAWINGS. ONLY WRITTEN DIMENSIONS SHALL BE FOLLOWED. ANY DISCREPANCIES NOTED SHALL BE BROUGHT TO THE NOTICE OF THE ARCHITECT PRIOR TO EXECUTION. FOR DETAILS SUCH AS DOORS, WINDOWS, GRILLS, GATES, SKYLIGHT, TOILETS, STAIRCASES, HANDRAIL RAILING, ETC. REFER RESPECTIVE ARCHITECTURAL DWG. THIS DRAWING SHALL BE CORRELATED AND READ IN CONJUNCTION WITH RESPECTIVE CONSULTANTS' APPROVED DRAWINGS FOR STRUCTURAL MEMBERS, SERVICES SUCH AS PLUMBING, SANITARY, ELECTRICAL, AIR CONDITIONING, VENTILATION, RAINWATER DRAINAGE, WATERPROOFING AND LANDSCAPING. ANY DISCREPANCIES NOTED SHALL BE BROUGHT TO THE NOTICE OF THE ARCHITECT PRIOR TO EXECUTION. ALL ROOF SLABS TO HAVE WATERPROOFING AND INSULATION TREATMENT AS PER SPECIFICATIONS. CUT OUTS / SLEEVES / SLAB & SERVICE SLABS TO BE PROVIDED SHOULD BE READ ALONG WITH SERVICES & R.C.C. DWG.

LEGENDS

CONSULTANTS

STRUCTURAL CONSULTANT:
M.S.VENKATESWAR
M.E. (Struct), CEng.,
Mail : venkateswar@21dc.in
Mobile : +91 9659439530

PROJECT DESCRIPTION

CLIENT	MRS. DEEPIKA
PROJECT NAME	CASA D
LOCATION	THENNANGUDI, THANJAVUR
DRAWING TITLE	SECTION AA'
DRAWING TYP	CONSTRUCTION DRAWING / S.F.C
JOB NO.	
LEVEL DATUM	
ISSUE SHEET	
DRAWING NUMBER	

DRAWN	AJANARAHAN
CHECKED	AJ SARAVANA
APPROVED	AJ RAJULMAR
DATE	
SCALE	A3

REVISION			
NO.	DESCRIPTION	BY	DATE


ARCHITECTS

STUDIO 44
ARCHITECTS

SECTION AA'

0 1' 2' 3' 5' 8'

THIS DRAWING IS UNDER COPYRIGHT AND IS THE PROPERTY OF STUDIO 44. THIS DRAWING SHALL NOT BE REPRODUCED, COPIED IN WHOLE OR IN PART WITHOUT THE PRIOR WRITTEN CONSENT OF STUDIO 44. THIS DRAWING SHALL NOT BE HANDED OVER TO A THIRD PARTY OR USED FOR ANY PURPOSE OTHER THAN THAT FOR WHICH IT HAS BEEN ISSUED.

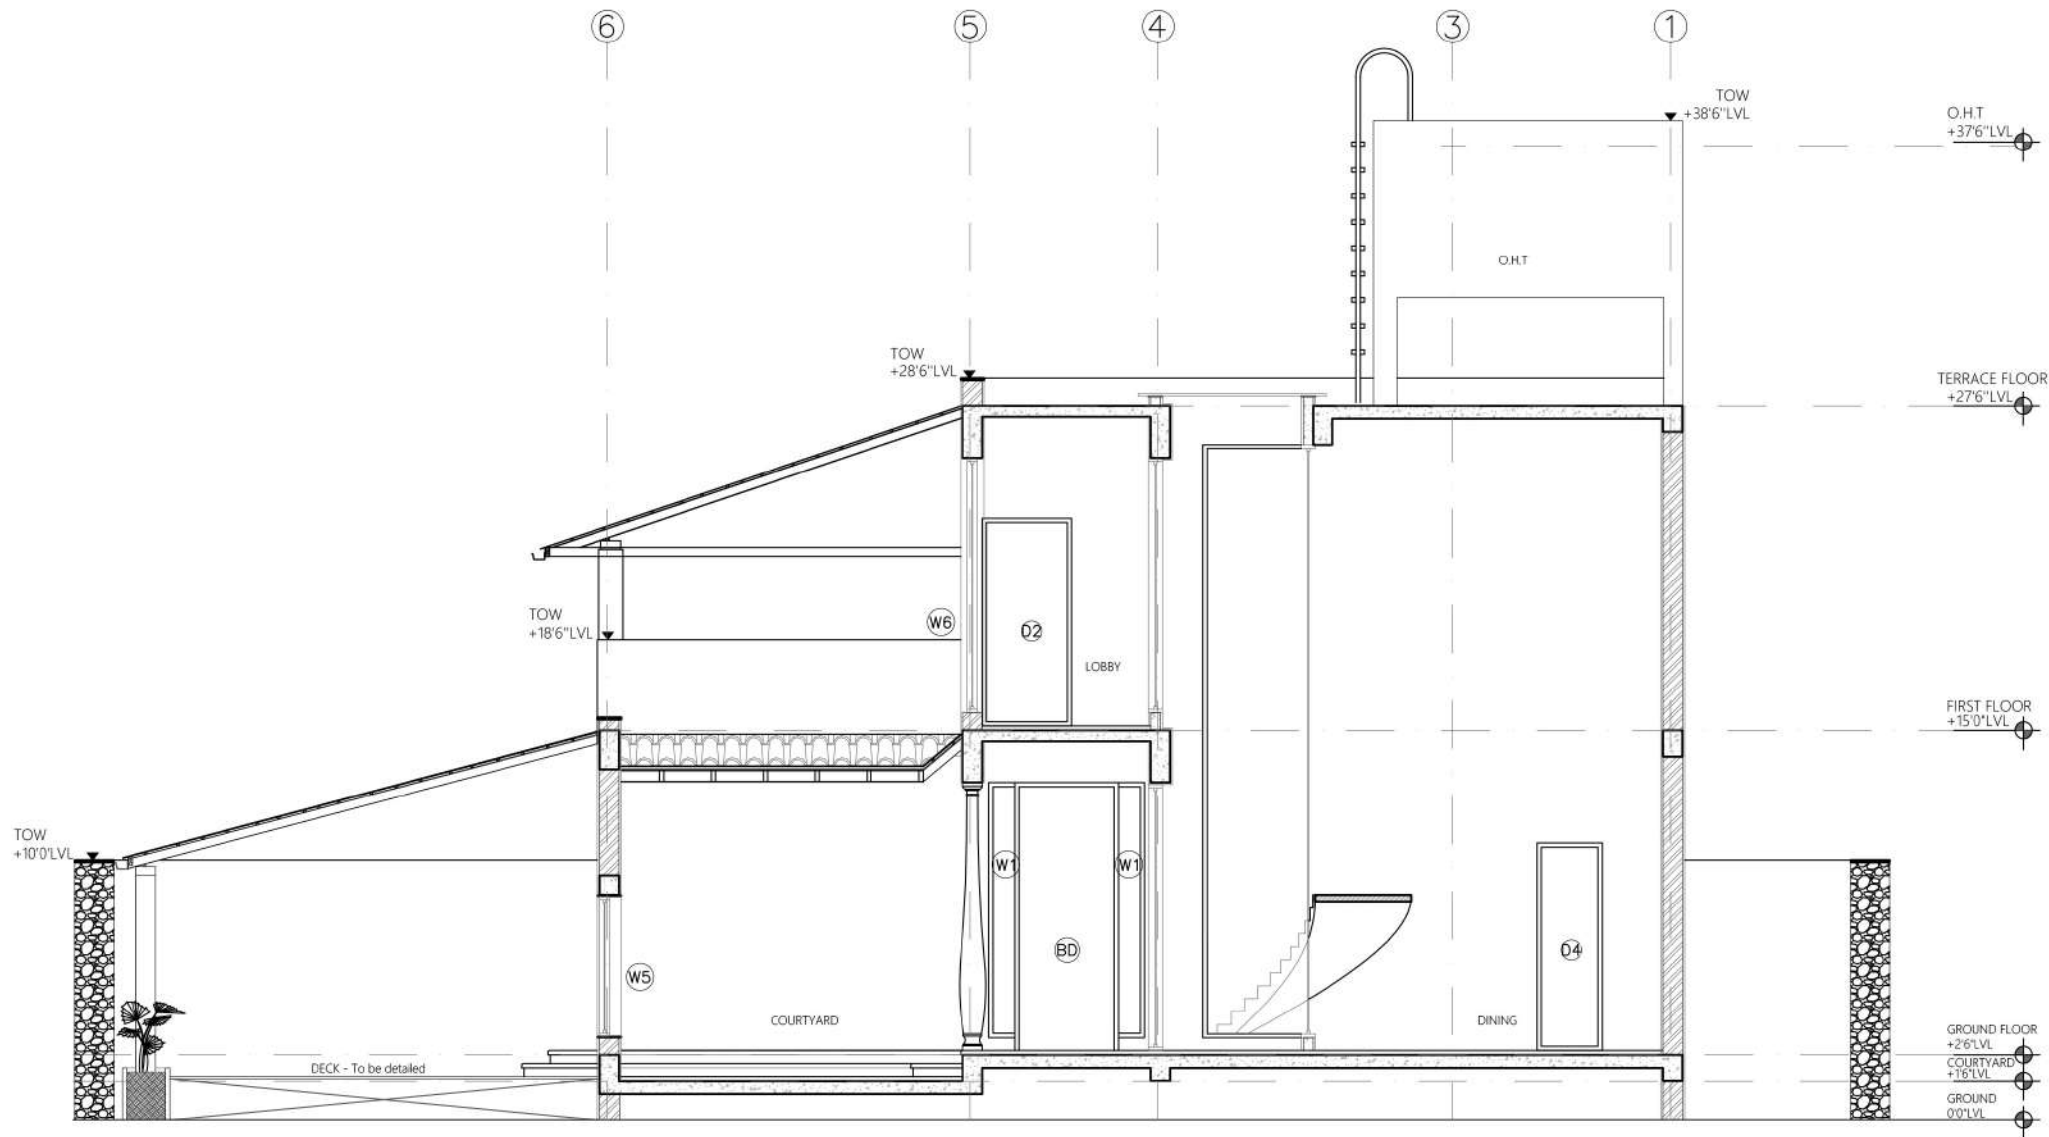

GENERAL NOTES

ALL DIMENSIONS ARE IN FEET N INCHES AND ARE UNFINISHED DIMENSIONS UNLESS OTHERWISE SPECIFIED. ALL LEVELS ARE IN FEET N INCHES AND ARE UNFINISHED LEVELS UNLESS OTHERWISE SPECIFIED. DO NOT SCALE DRAWINGS. ONLY WRITTEN DIMENSIONS SHALL BE FOLLOWED. ANY DISCREPANCIES NOTED SHALL BE BROUGHT TO THE NOTICE OF THE ARCHITECT PRIOR TO EXECUTION. FOR DETAILS SUCH AS DOORS, WINDOWS, GRILLS, GATES, SKYLIGHT, TOILETS, STAIRCASES, HANDRAIL RAILING, ETC. REFER RESPECTIVE ARCHITECTURAL DWG. THIS DRAWING SHALL BE CORRELATED AND READ IN CONJUNCTION WITH RESPECTIVE CONSULTANTS APPROVED DRAWINGS FOR STRUCTURAL MEMBERS, SERVICES SUCH AS PLUMBING, SANITARY, ELECTRICAL, AIR CONDITIONING, VENTILATION, RAINWATER DRAINAGE WATERPROOFING AND LANDSCAPING. ANY DISCREPANCIES NOTED SHALL BE BROUGHT TO THE NOTICE OF THE ARCHITECT PRIOR TO EXECUTION. ALL ROOF SLABS TO HAVE WATERPROOFING AND INSULATION TREATMENT AS PER SPECIFICATIONS. CUT OUTS / SLEEVES / SLAB & SERVICE SLABS TO BE PROVIDE SHOULD BE READ ALONG WITH SERVICES & R.C.C. DWG.

LEGENDS

CONSULTANTS

STRUCTURAL CONSULTANT :

M.S.VENKATESWAR

M.E. (Struct), CEng.,

Mail : venkateswar@21dc.in

Mobile : +91 9659439530



PROJECT DESCRIPTION

CLIENT : MRS. DEEPIKA

PROJECT NAME : CASA D

LOCATION : THENNANGUDI, THANJAVUR

DRAWING TITLE : SECTION BB'

DRAWING TYPE : CONSTRUCTION DRAWING / G.F.C

JOB NO : -

LEVEL DATUM : -

ISSUE SHEET : -

DRAWING NUMBER : -


DRAWN : JANARDHAN

CHECKED : Ar. SARAVANA

APPROVED : Ar. RAJAKUMAR

DATE : -

SCALE : A3

 

REVISION			
NO.	DESCRIPTION	BY	DATE

ARCHITECTS


STUDIO 44

ARCHITECTS

SECTION BB'



THIS DRAWING IS UNDER COPYRIGHT AND IS THE PROPERTY OF STUDIO 44. THIS DRAWING SHALL NOT BE REPRODUCED, COPIED IN WHOLE OR IN PART WITHOUT THE PRIOR WRITTEN CONSENT OF STUDIO 44. THIS DRAWING SHALL NOT BE HANDED OVER TO A THIRD PARTY OR USED FOR ANY PURPOSE OTHER THAN THAT FOR WHICH IT HAS BEEN ISSUED.

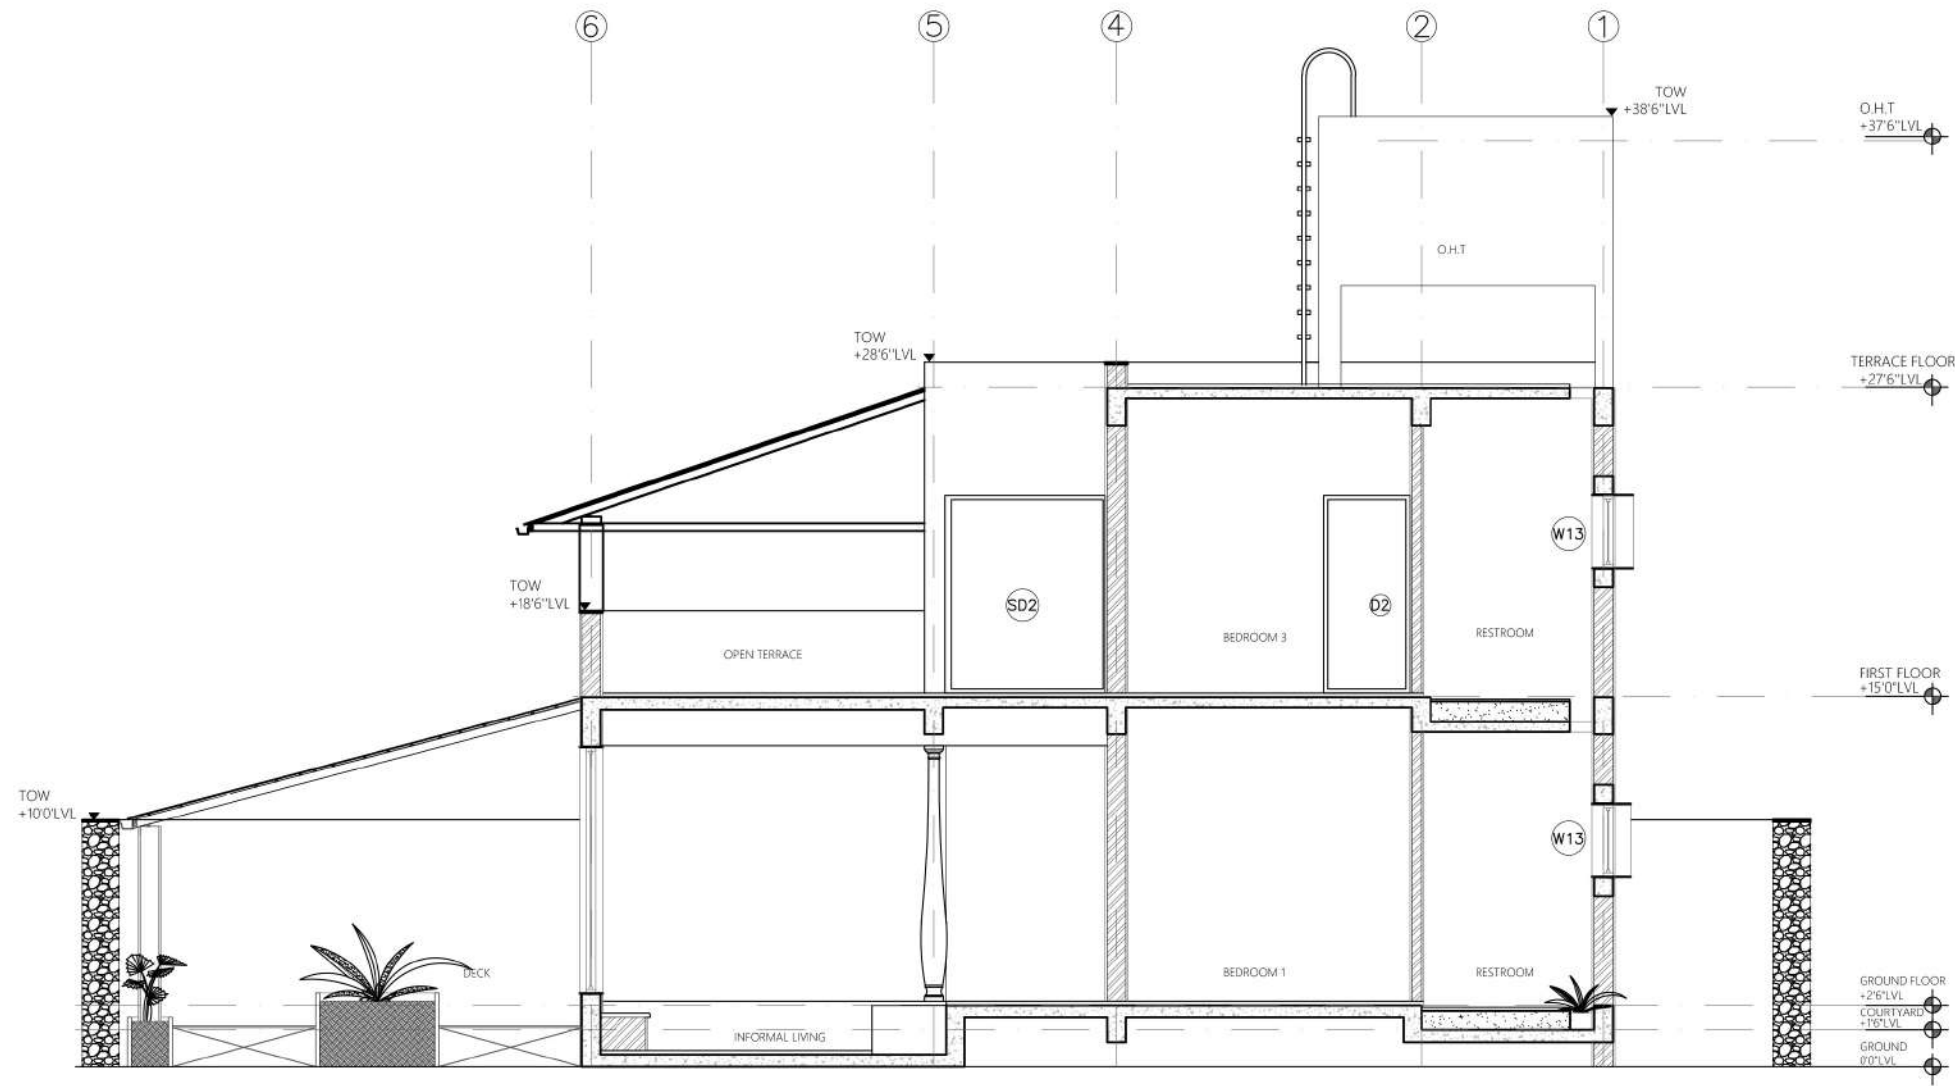

GENERAL NOTES

ALL DIMENSIONS ARE IN FEET & INCHES AND ARE UNFINISHED DIMENSIONS UNLESS OTHERWISE SPECIFIED. ALL LEVELS ARE IN FEET & INCHES AND ARE UNFINISHED LEVELS UNLESS OTHERWISE SPECIFIED. DO NOT SCALE DRAWINGS. ONLY WRITTEN DIMENSIONS SHALL BE FOLLOWED. ANY DISCREPANCIES NOTED SHALL BE BROUGHT TO THE NOTICE OF THE ARCHITECT PRIOR TO EXECUTION. FOR DETAILS SUCH AS DOORS, WINDOWS, GRILLS, GATES, SKYLIGHT, TOILETS, STAIRCASES, HANDRAIL, RAILING, ETC. REFER RESPECTIVE ARCHITECTURAL DWG. THIS DRAWING SHALL BE CORRELATED AND READ IN CONJUNCTION WITH RESPECTIVE CONSULTANTS' APPROVED DRAWINGS FOR STRUCTURAL MEMBERS, SERVICES SUCH AS PLUMBING, SANITARY, ELECTRICAL, AIR CONDITIONING, VENTILATION, RAINWATER DRAINAGE, WATERPROOFING AND LANDSCAPING. ANY DISCREPANCIES NOTED SHALL BE BROUGHT TO THE NOTICE OF THE ARCHITECT PRIOR TO EXECUTION. ALL ROOF SLABS TO HAVE WATERPROOFING AND INSULATION TREATMENT AS PER SPECIFICATIONS. CUT OUTS / SLEEVES / SLAB & SERVICE SLABS TO BE PROVIDED SHOULD BE READ ALONG WITH SERVICES & R.C.C. DWG.

LEGENDS

CONSULTANTS

STRUCTURAL CONSULTANT:

M.S.VENKATESWAR

M.E. (Struct), CEng.,

Mail : venkateswar@21dc.in

Mobile : +91 9659439530

PROJECT DESCRIPTION

CLIENT : MRS. DEEPIKA

PROJECT NAME : CASA D

LOCATION : THENNANGUDI, THANJAVUR

DRAWING TITLE : SECTION CC

DRAWING TYP : CONSTRUCTION DRAWING / S.F.C.

JOB NO :

LEVEL DATUM :

ISSUE SHEET :

DRAWING NUMBER :

DRAWN : JABARDHAN

CHECKED : A. SARAVANA

APPROVED : A. RAJAKUMAR

DATE :

SCALE : A3

NORTH

REVISION

NO	DESCRIPTION	BY	DATE

ARCHITECTS


STUDIO 4

ARCHITECTS

SECTION CC'

0 1' 2' 3' 5' 8'

THIS DRAWING IS UNDER COPYRIGHT AND IS THE PROPERTY OF STUDIO 44. THIS DRAWING SHALL NOT BE REPRODUCED, COPIED IN WHOLE OR IN PART WITHOUT THE PRIOR WRITTEN CONSENT OF STUDIO 44. THIS DRAWING SHALL NOT BE HANDED OVER TO A THIRD PARTY OR USED FOR ANY PURPOSE OTHER THAN THAT FOR WHICH IT HAS BEEN ISSUED.

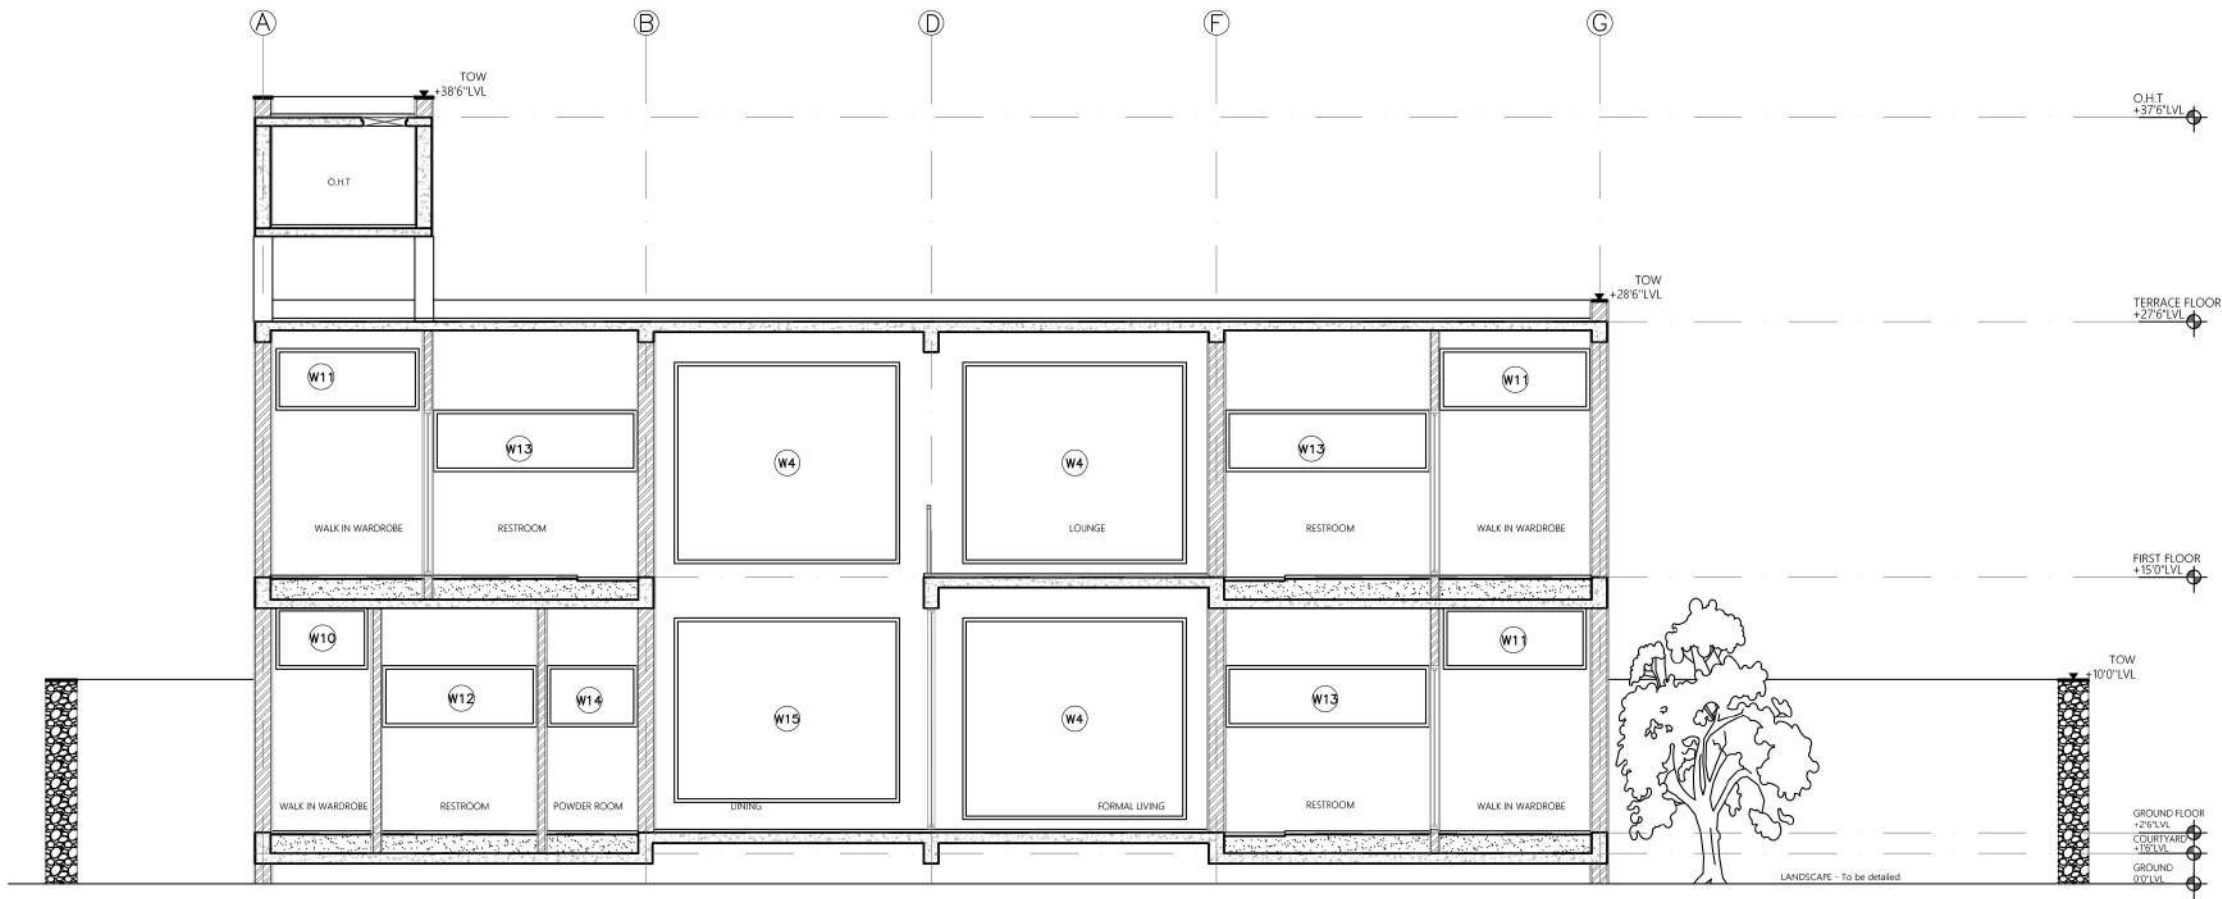

GENERAL NOTES

ALL DIMENSIONS ARE IN FEET & INCHES AND ARE UNFINISHED DIMENSIONS UNLESS OTHERWISE SPECIFIED. ALL LEVELS ARE IN FEET & INCHES AND ARE UNFINISHED LEVELS UNLESS OTHERWISE SPECIFIED. DO NOT SCALE DRAWINGS. ONLY WRITTEN DIMENSIONS SHALL BE FOLLOWED. ANY DISCREPANCIES NOTED SHALL BE BROUGHT TO THE NOTICE OF THE ARCHITECT PRIOR TO EXECUTION FOR DETAILS SUCH AS DOORS, WINDOWS, GRILLS, GATES, SKYLIGHT, TOILETS, STAIRCASES, HANDRAIL, RAILING, ETC. REFER RESPECTIVE ARCHITECTURAL DWG. THIS DRAWING SHALL BE CORRELATED AND READ IN CONJUNCTION WITH RESPECTIVE CONSULTANTS' APPROVED DRAWINGS FOR STRUCTURAL MEMBERS, SERVICES SUCH AS PLUMBING, SANITARY, ELECTRICAL, AIR CONDITIONING, VENTILATION, RAINWATER DRAINAGE, WATERPROOFING AND LANDSCAPING. ANY DISCREPANCIES NOTED SHALL BE BROUGHT TO THE NOTICE OF THE ARCHITECT PRIOR TO EXECUTION. ALL ROOF SLABS TO HAVE WATERPROOFING AND INSULATION TREATMENT AS PER SPECIFICATIONS. CUT OUTS / SLEEVES / SLAB & SERVICE SLABS TO BE PROVIDED SHOULD BE READ ALONG WITH SERVICES & R.C.C. DWG.

LEGENDS

CONSULTANTS

STRUCTURAL CONSULTANT:

M.S.VENKATESWAR

M.E. (Struct), CEng.,

Mail : venkateswar@21dc.in

Mobile : +91 9659439530



DESIGN & CONSTRUCTIONS

PROJECT DESCRIPTION

CLIENT : MRS. DEEPIKA

PROJECT NAME : CASA D

LOCATION : THENNANGUDI, THANJAVUR

DRAWING TITLE : SECTION DD'

DRAWING TYP : CONSTRUCTION DRAWING / G.F.G

JOB NO. :

LEVEL DATUM :

ISSUE SHEET :

DRAWING NUMBER :

DRAWN : JANARDHAN

CHECKED : A. SARAVANA

APPROVED : A. RAKUMAR

DATE :

SCALE : A3


REVISION

NO. DESCRIPTION BY DATE


ARCHITECTS

STUDIO 44
ARCHITECTS

SECTION DD'

 

THIS DRAWING IS UNDER COPYRIGHT AND IS THE PROPERTY OF STUDIO 44. THIS DRAWING SHALL NOT BE REPRODUCED, COPIED IN WHOLE OR IN PART WITHOUT THE PRIOR WRITTEN CONSENT OF STUDIO 44. THIS DRAWING SHALL NOT BE HANDLED OVER TO A THIRD PARTY OR USED FOR ANY PURPOSE OTHER THAN THAT FOR WHICH IT HAS BEEN ISSUED.

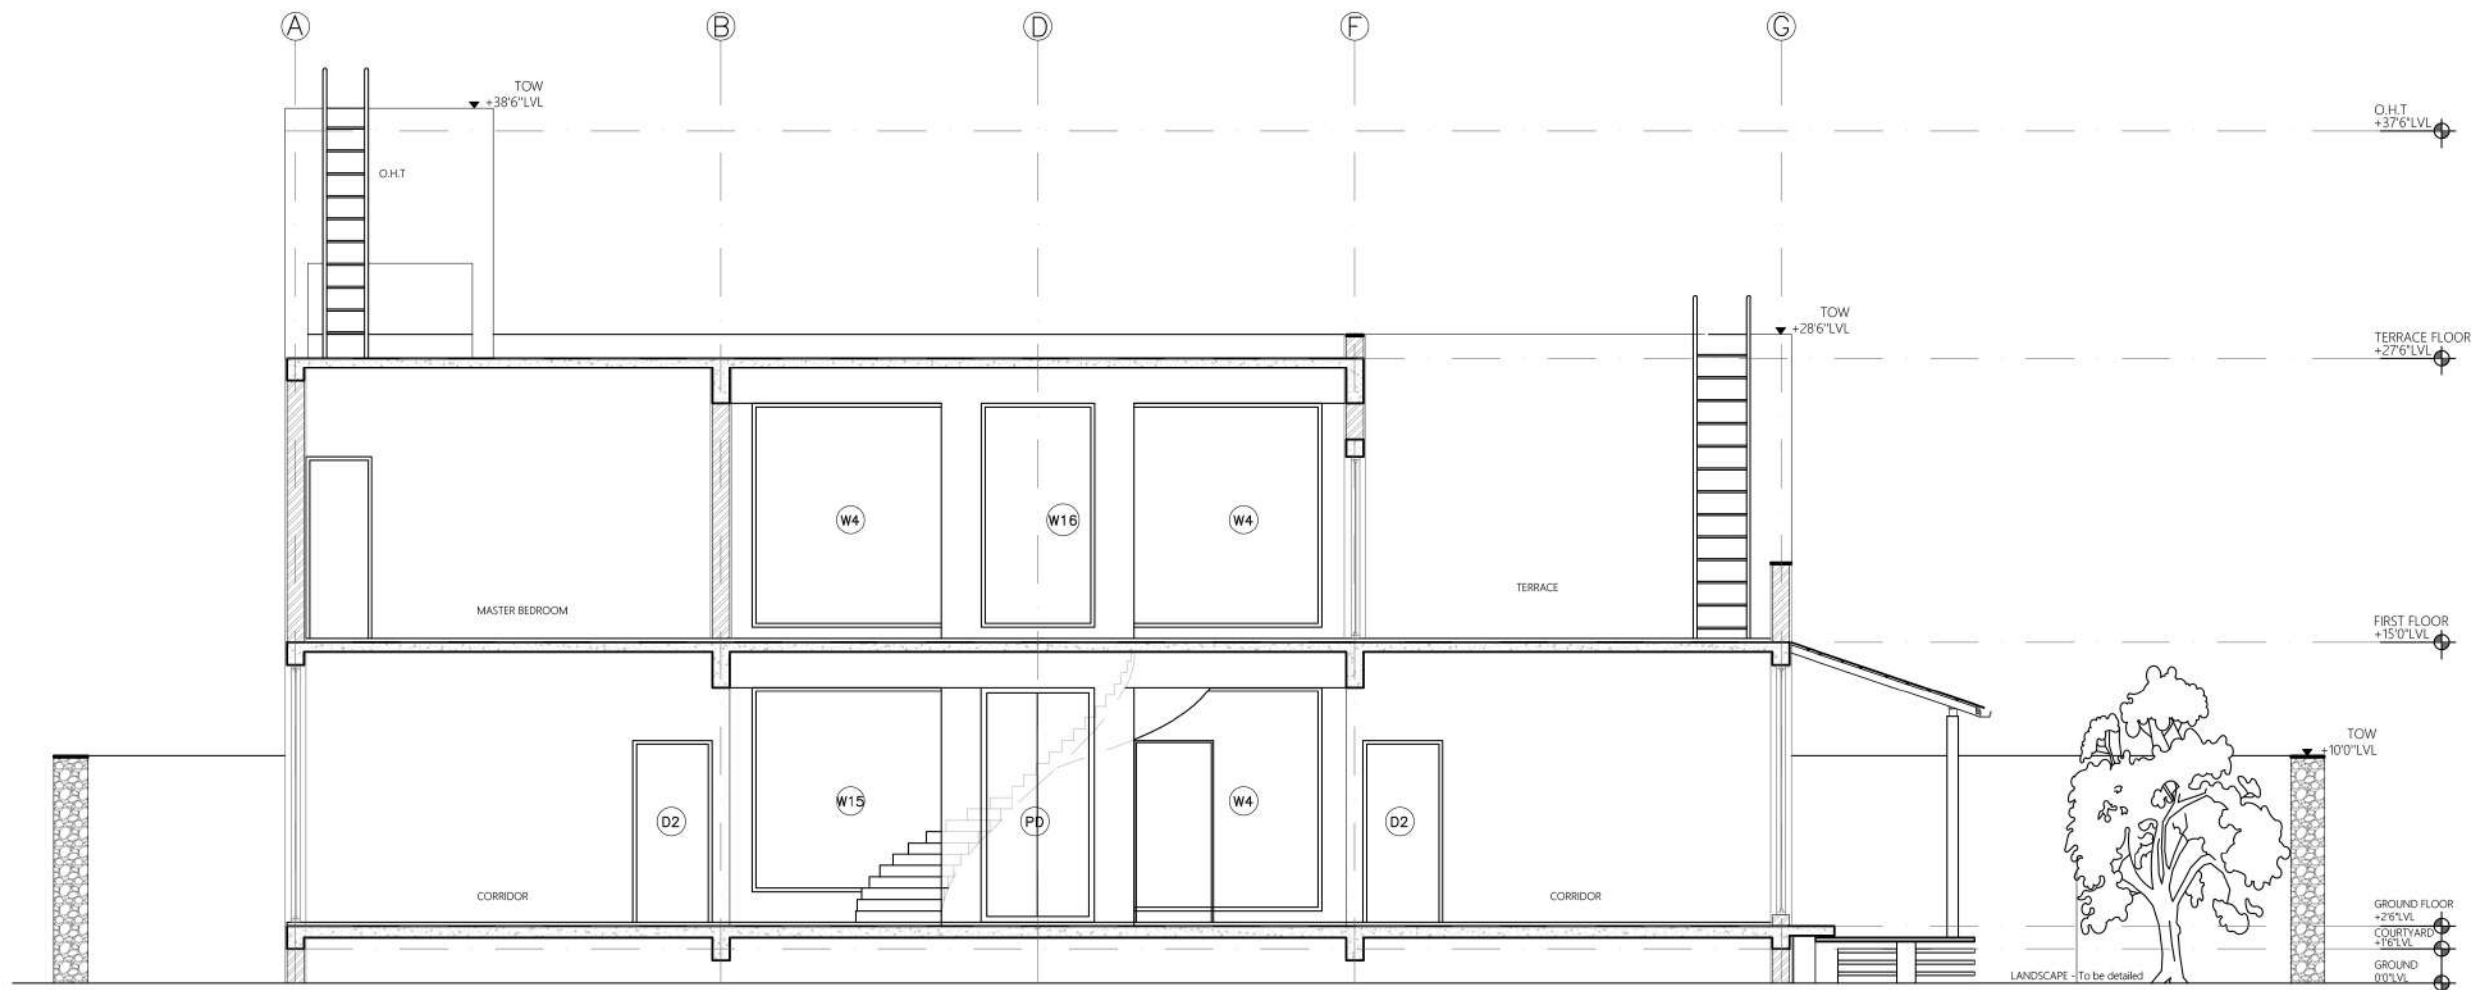

GENERAL NOTES

ALL DIMENSIONS ARE IN FEET N INCHES AND ARE UNFINISHED DIMENSIONS UNLESS OTHERWISE SPECIFIED. ALL LEVELS ARE IN FEET N INCHES AND ARE UNFINISHED LEVELS UNLESS OTHERWISE SPECIFIED. DO NOT SCALE DRAWINGS. ONLY WRITTEN DIMENSIONS SHALL BE FOLLOWED. ANY DISCREPANCIES NOTED SHALL BE BROUGHT TO THE NOTICE OF THE ARCHITECT PRIOR TO EXECUTION. FOR DETAILS SUCH AS DOORS, WINDOWS, GRILLS, GATES, SKYLIGHT, TOILETS, STAIRCASES, HANDRAIL RAILING, ETC. REFER RESPECTIVE ARCHITECTURAL DWG. THIS DRAWING SHALL BE CORRELATED AND READ IN CONJUNCTION WITH RESPECTIVE CONSULTANTS APPROVED DRAWINGS FOR STRUCTURAL MEMBERS, SERVICES SUCH AS PLUMBING, SANITARY, ELECTRICAL, AIR CONDITIONING, VENTILATION, RAINWATER DRAINAGE WATERPROOFING AND LANDSCAPING. ANY DISCREPANCIES NOTED SHALL BE BROUGHT TO THE NOTICE OF THE ARCHITECT PRIOR TO EXECUTION. ALL ROOF SLABS TO HAVE WATERPROOFING AND INSULATION TREATMENT AS PER SPECIFICATIONS. CUT OUTS / SLEEVES / SLAB & SERVICE SLABS TO BE PROVIDE SHOULD BE READ ALONG WITH SERVICES & R.C.C. DWG.

LEGENDS

CONSULTANTS

STRUCTURAL CONSULTANT :

M.S.VENKATESWAR

M.E. (Struct), CEng.,

Mail : venkateswar@21dc.in

Mobile : +91 9659439530

PROJECT DESCRIPTION

CLIENT : MRS. DEEPIKA

PROJECT NAME : CASA D

LOCATION : THENNANGUDI, THANJAVUR

DRAWING TITLE : SECTION EE'

DRAWING TYP : CONSTRUCTION DRAWING / G.F.C

JOB NO :

LEVEL DATUM :

ISSUE SHEET :

DRAWING NUMBER :

DRAWN : JANARDHAN

CHECKED : A. SARAVANA

APPROVED : A. RAJUMAR

DATE :

SCALE : A3

REVISION			
NO	DESCRIPTION	BY	DATE


ARCHITECTS

STUDIO 44
ARCHITECTS

SECTION EE'

0 1' 2' 3' 5' 8'

THIS DRAWING IS UNDER COPYRIGHT AND IS THE PROPERTY OF STUDIO 44. THIS DRAWING SHALL NOT BE REPRODUCED, COPIED IN WHOLE OR IN PART WITHOUT THE PRIOR WRITTEN CONSENT OF STUDIO 44. THIS DRAWING SHALL NOT BE HANDLED OVER TO A THIRD PARTY OR USED FOR ANY PURPOSE OTHER THAN THAT FOR WHICH IT HAS BEEN ISSUED.

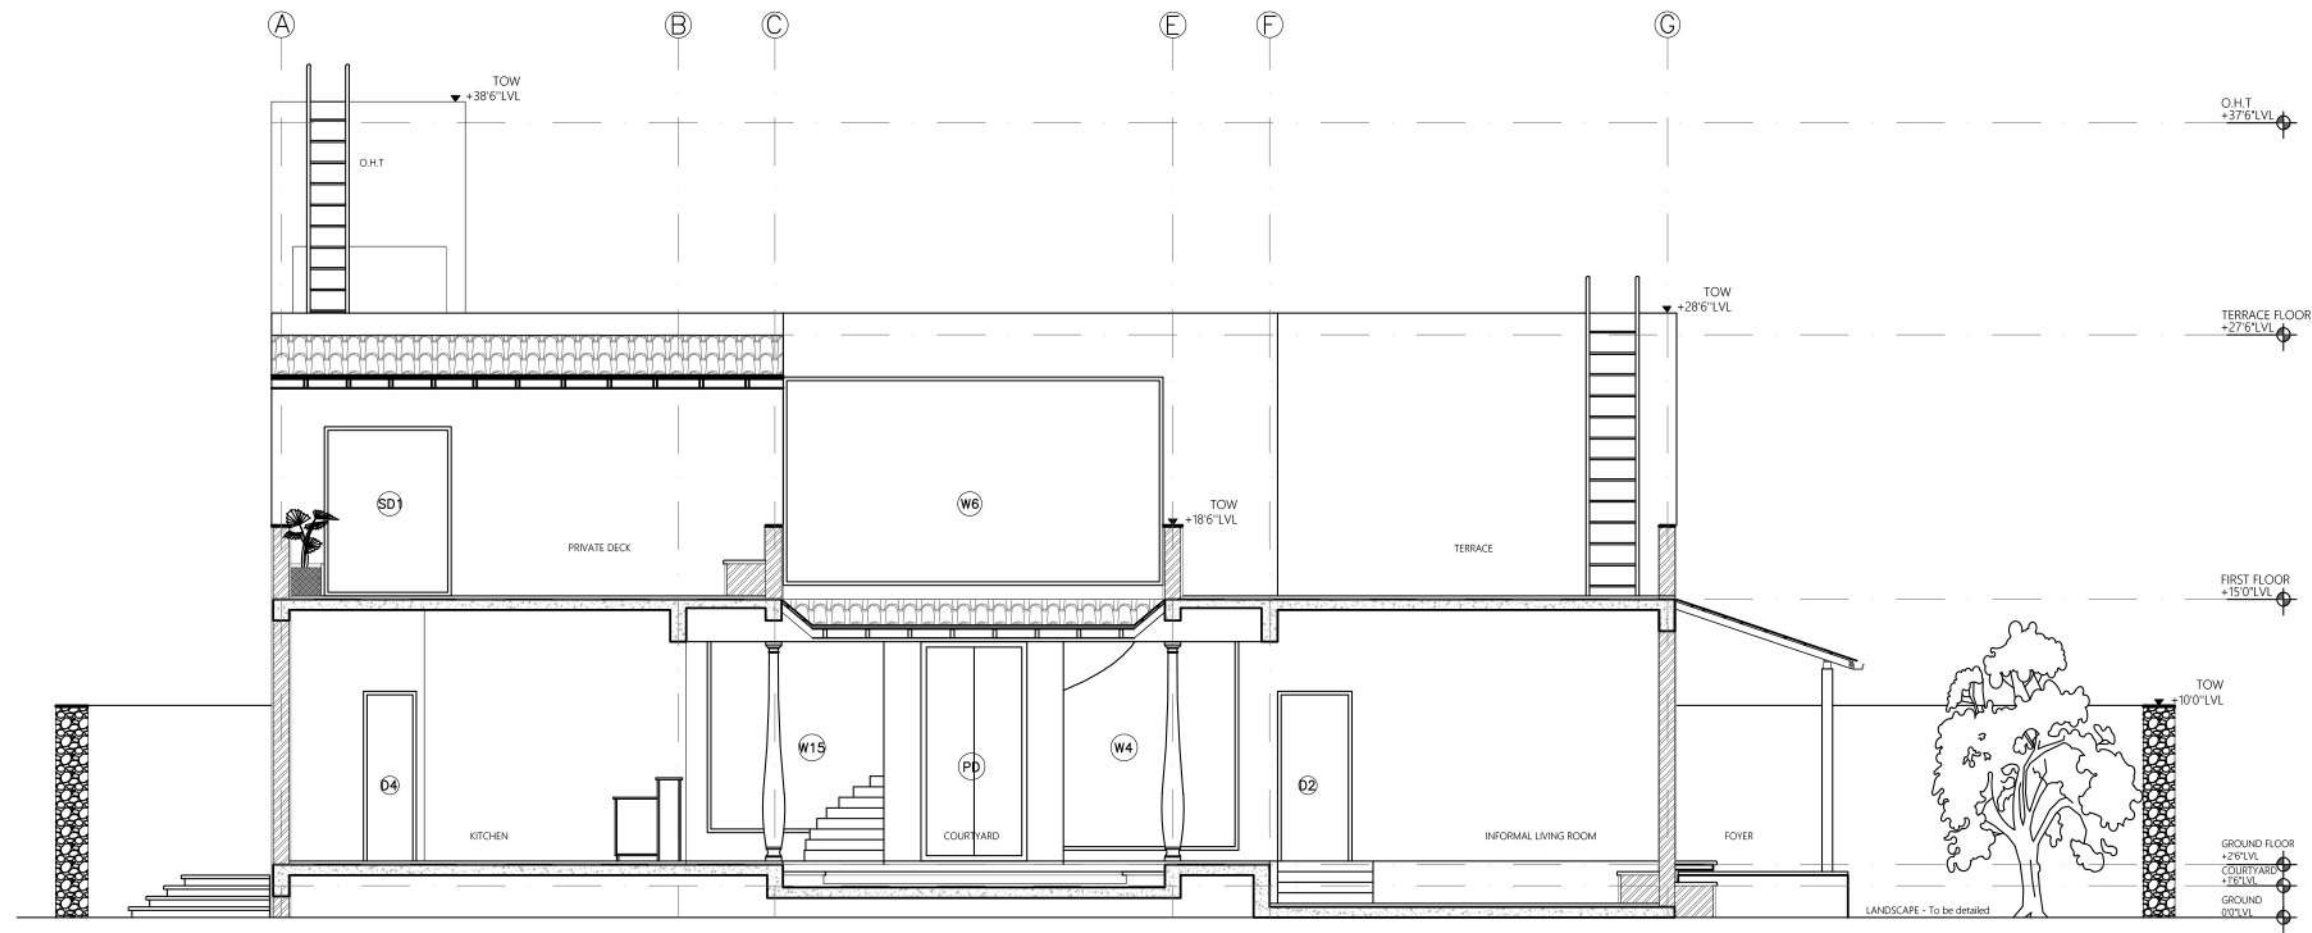

GENERAL NOTES

ALL DIMENSIONS ARE IN FEET & INCHES AND ARE UNFINISHED DIMENSIONS UNLESS OTHERWISE SPECIFIED. ALL LEVELS ARE IN FEET & INCHES AND ARE UNFINISHED LEVELS UNLESS OTHERWISE SPECIFIED. DO NOT SCALE DRAWINGS. ONLY WRITTEN DIMENSIONS SHALL BE FOLLOWED. ANY DISCREPANCIES NOTED SHALL BE BROUGHT TO THE NOTICE OF THE ARCHITECT PRIOR TO EXECUTION. FOR DETAILS SUCH AS DOORS, WINDOWS, GRILLS, GATES, SKYLIGHT, TOILETS, STAIRCASES, HANDRAIL, RAILING, ETC. REFER RESPECTIVE ARCHITECTURAL DWG. THIS DRAWING SHALL BE CORRELATED AND READ IN CONJUNCTION WITH RESPECTIVE CONSULTANTS' APPROVED DRAWINGS FOR STRUCTURAL, MEMBERS, SERVICES SUCH AS PLUMBING, SANITARY, ELECTRICAL, AIR CONDITIONING, VENTILATION, RAINWATER DRAINAGE, WATERPROOFING AND LANDSCAPING. ANY DISCREPANCIES NOTED SHALL BE BROUGHT TO THE NOTICE OF THE ARCHITECT PRIOR TO EXECUTION. ALL ROOF SLABS TO HAVE WATERPROOFING AND INSULATION TREATMENT AS PER SPECIFICATIONS. CUT OUTS / SLEEVES / SLAB & SERVICE SLABS TO BE PROVIDED SHOULD BE READ ALONG WITH SERVICES & R.C.C. DWG.

LEGENDS

CONSULTANTS

STRUCTURAL CONSULTANT :
M.S.VENKATESWAR
M.E. (Struct), CEng.,
Mail : venkateswar@21dc.in
Mobile : +91 9659439530



PROJECT DESCRIPTION

CLIENT	MRS. DEEPIKA
PROJECT NAME	CASA D
LOCATION	THENNANGUDI, THANJAVUR
DRAWING TITLE	SECTION FF
DRAWING TYPE	CONSTRUCTION DRAWING / G.F.C.
JOB NO	
LEVEL DATUM	-
ISSUE SHEET	
DRAWING NUMBER	

DRAWN	JANARDHAN
CHECKED	A. SARAVANA
APPROVED	A. RAJKUMAR
DATE	
SCALE	A3



REVISION

NO	DESCRIPTION	BY	DATE


ARCHITECTS

STUDIO 44
ARCHITECTS

SECTION FF



THIS DRAWING IS UNDER COPYRIGHT AND IS THE PROPERTY OF STUDIO 44. THIS DRAWING SHALL NOT BE REPRODUCED, COPIED IN WHOLE OR IN PART WITHOUT THE PRIOR WRITTEN CONSENT OF STUDIO 44. THE DRAWING SHALL NOT BE HANDLED OVER TO A THIRD PARTY OR USED FOR ANY PURPOSE OTHER THAN THAT FOR WHICH IT HAS BEEN ISSUED.

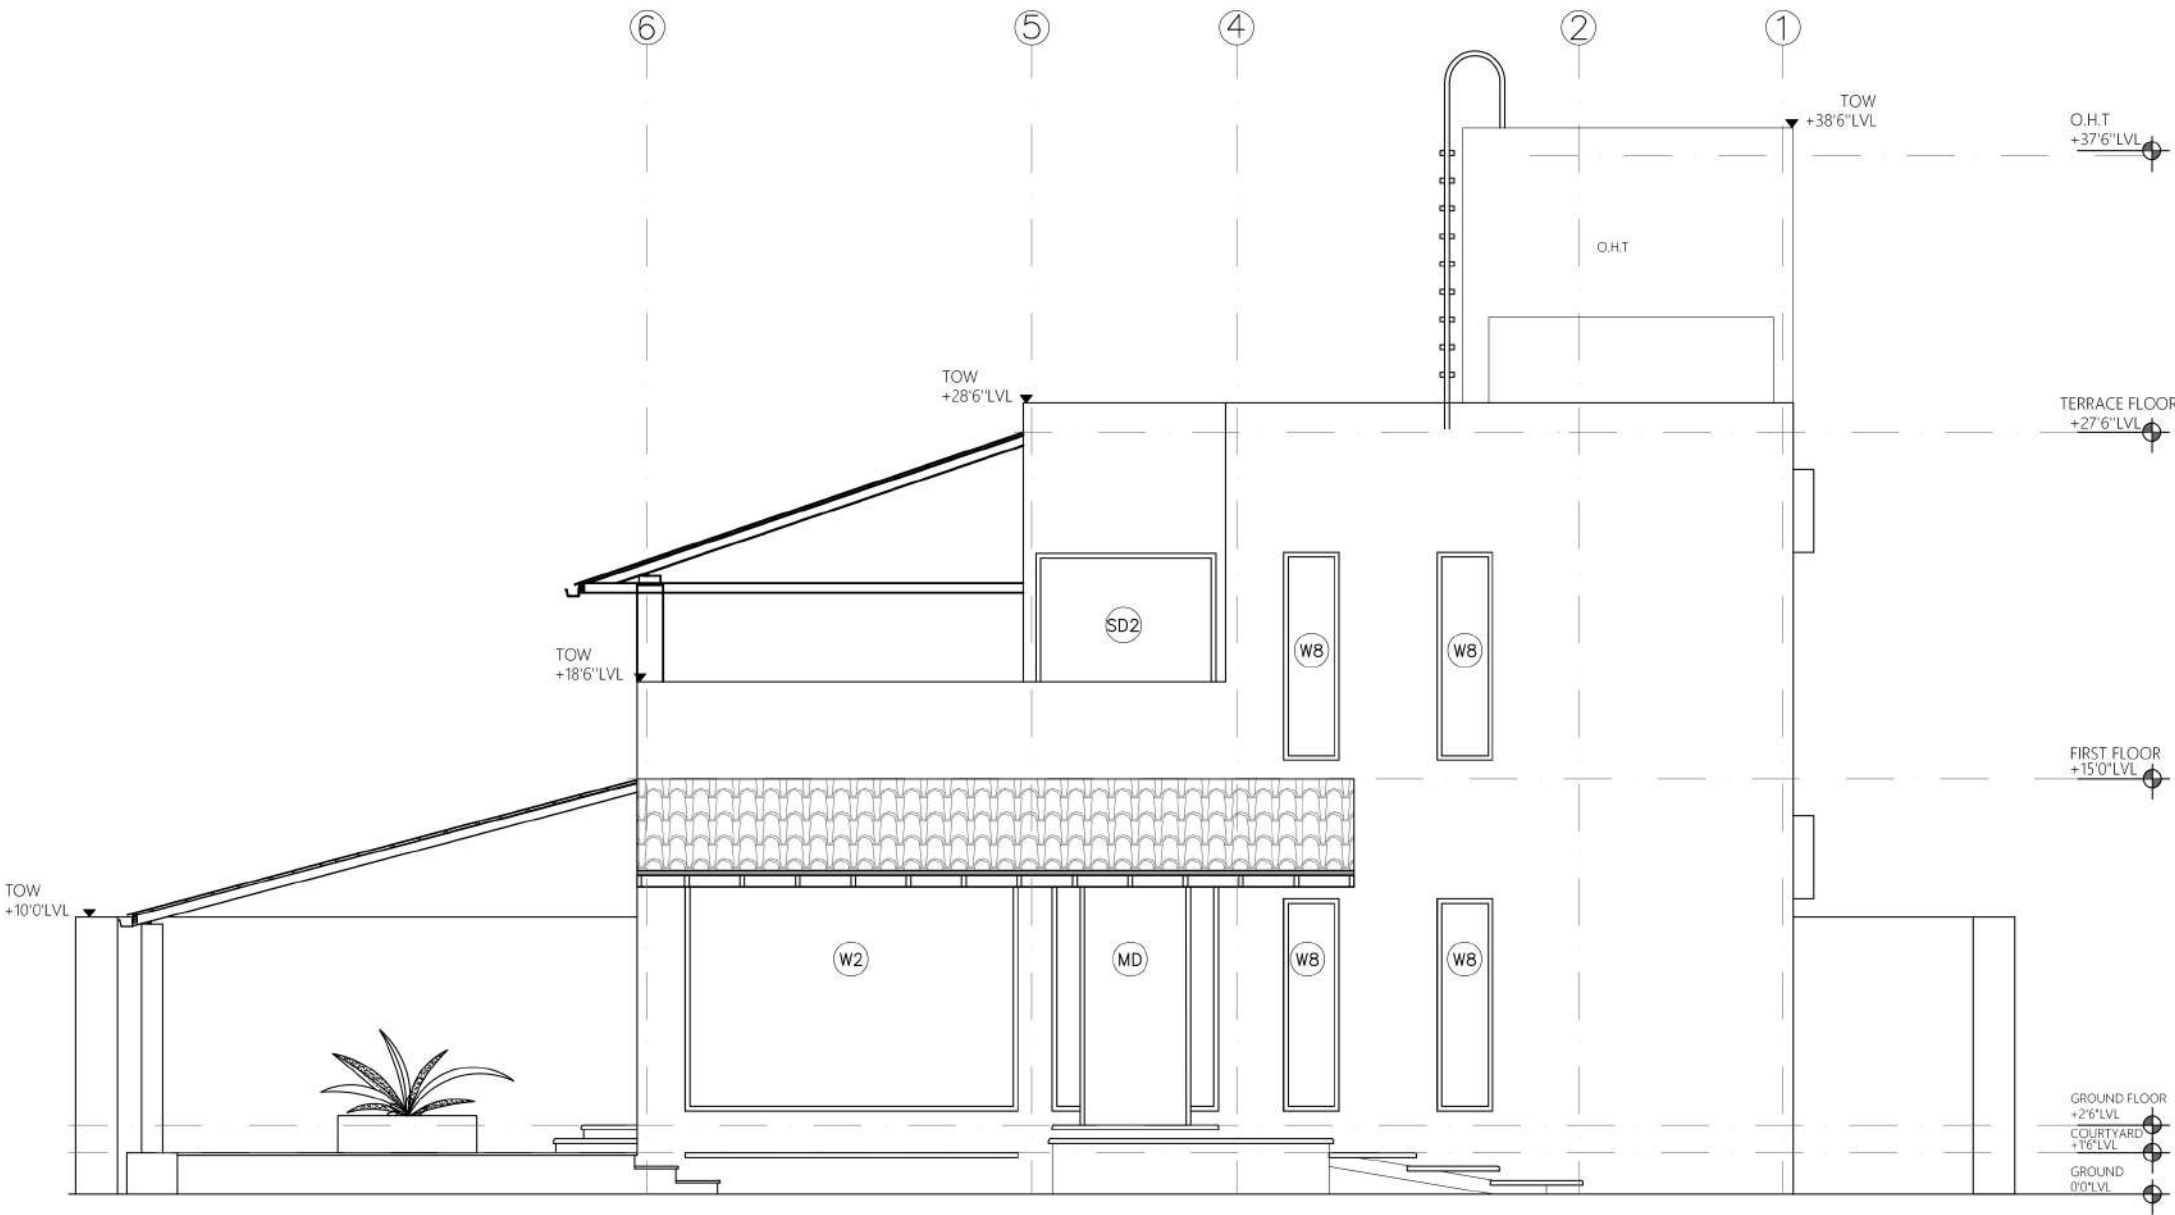

GENERAL NOTES

ALL DIMENSIONS ARE IN FEET N INCHES AND ARE UNFINISHED DIMENSIONS UNLESS OTHERWISE SPECIFIED. ALL LEVELS ARE IN FEET N INCHES AND ARE UNFINISHED LEVELS UNLESS OTHERWISE SPECIFIED. DO NOT SCALE DRAWINGS. ONLY WRITTEN DIMENSIONS SHALL BE FOLLOWED. ANY DISCREPANCIES NOTED SHALL BE BROUGHT TO THE NOTICE OF THE ARCHITECT PRIOR TO EXECUTION. FOR DETAILS SUCH AS DOORS, WINDOWS, GRILLS, GATES, SKYLIGHT, TOILETS, STAIRCASES, HANDRAIL RAILING, ETC. REFER RESPECTIVE ARCHITECTURAL DWG. THIS DRAWING SHALL BE CORRELATED AND READ IN CONJUNCTION WITH RESPECTIVE CONSULTANTS' APPROVED DRAWINGS FOR STRUCTURAL MEMBERS, SERVICES SUCH AS PLUMBING, SANITARY, ELECTRICAL, AIR CONDITIONING, VENTILATION, RAINWATER DRAINAGE, WATERPROOFING AND LANDSCAPING. ANY DISCREPANCIES NOTED SHALL BE BROUGHT TO THE NOTICE OF THE ARCHITECT PRIOR TO EXECUTION. ALL ROOF SLABS TO HAVE WATERPROOFING AND INSULATION TREATMENT AS PER SPECIFICATIONS. CUT OUTS / SLEEVES / SLAB & SERVICE SLABS TO BE PROVIDED SHOULD BE READ ALONG WITH SERVICES & R.C.C. DWG.

CONSULTANTS


STRUCTURAL CONSULTANT :
M. S. VENKATESWAR
M.E. (Struct), CEng.,
Mail : venkateswar@21dc.in
Mobile : +91 9859439530



PROJECT DESCRIPTION

CLIENT	MRS. DEEPIKA
PROJECT NAME	CASA D
LOCATION	THENNANGUDI, THANJAVUR
DRAWING TITLE	NORTH ELEVATION
DRAWING TYPE	CONSTRUCTION DRAWING / G.F.C.
JOB NO.	
LEVEL DATUM	
ISSUE SHEET	
DRAWING NUMBER	

DRAWN	JANARDHAN
CHECKED	AI. SANKARAN
APPROVED	AKHILKUMAR
DATE	
SCALE	A3

 

NORTH

REVISION

NO	DESCRIPTION	BY	DATE


ARCHITECTS

STUDIO 44
ARCHITECTS

NORTH ELEVATION



THIS DRAWING IS UNDER COPYRIGHT AND IS THE PROPERTY OF STUDIO 44. THIS DRAWING SHALL NOT BE REPRODUCED, COPIED IN WHOLE OR IN PART WITHOUT THE PRIOR WRITTEN CONSENT OF STUDIO 44. THIS DRAWING SHALL NOT BE HANDED OVER TO A THIRD PARTY OR USED FOR ANY PURPOSE, OTHER THAN THAT FOR WHICH IT HAS BEEN ISSUED.

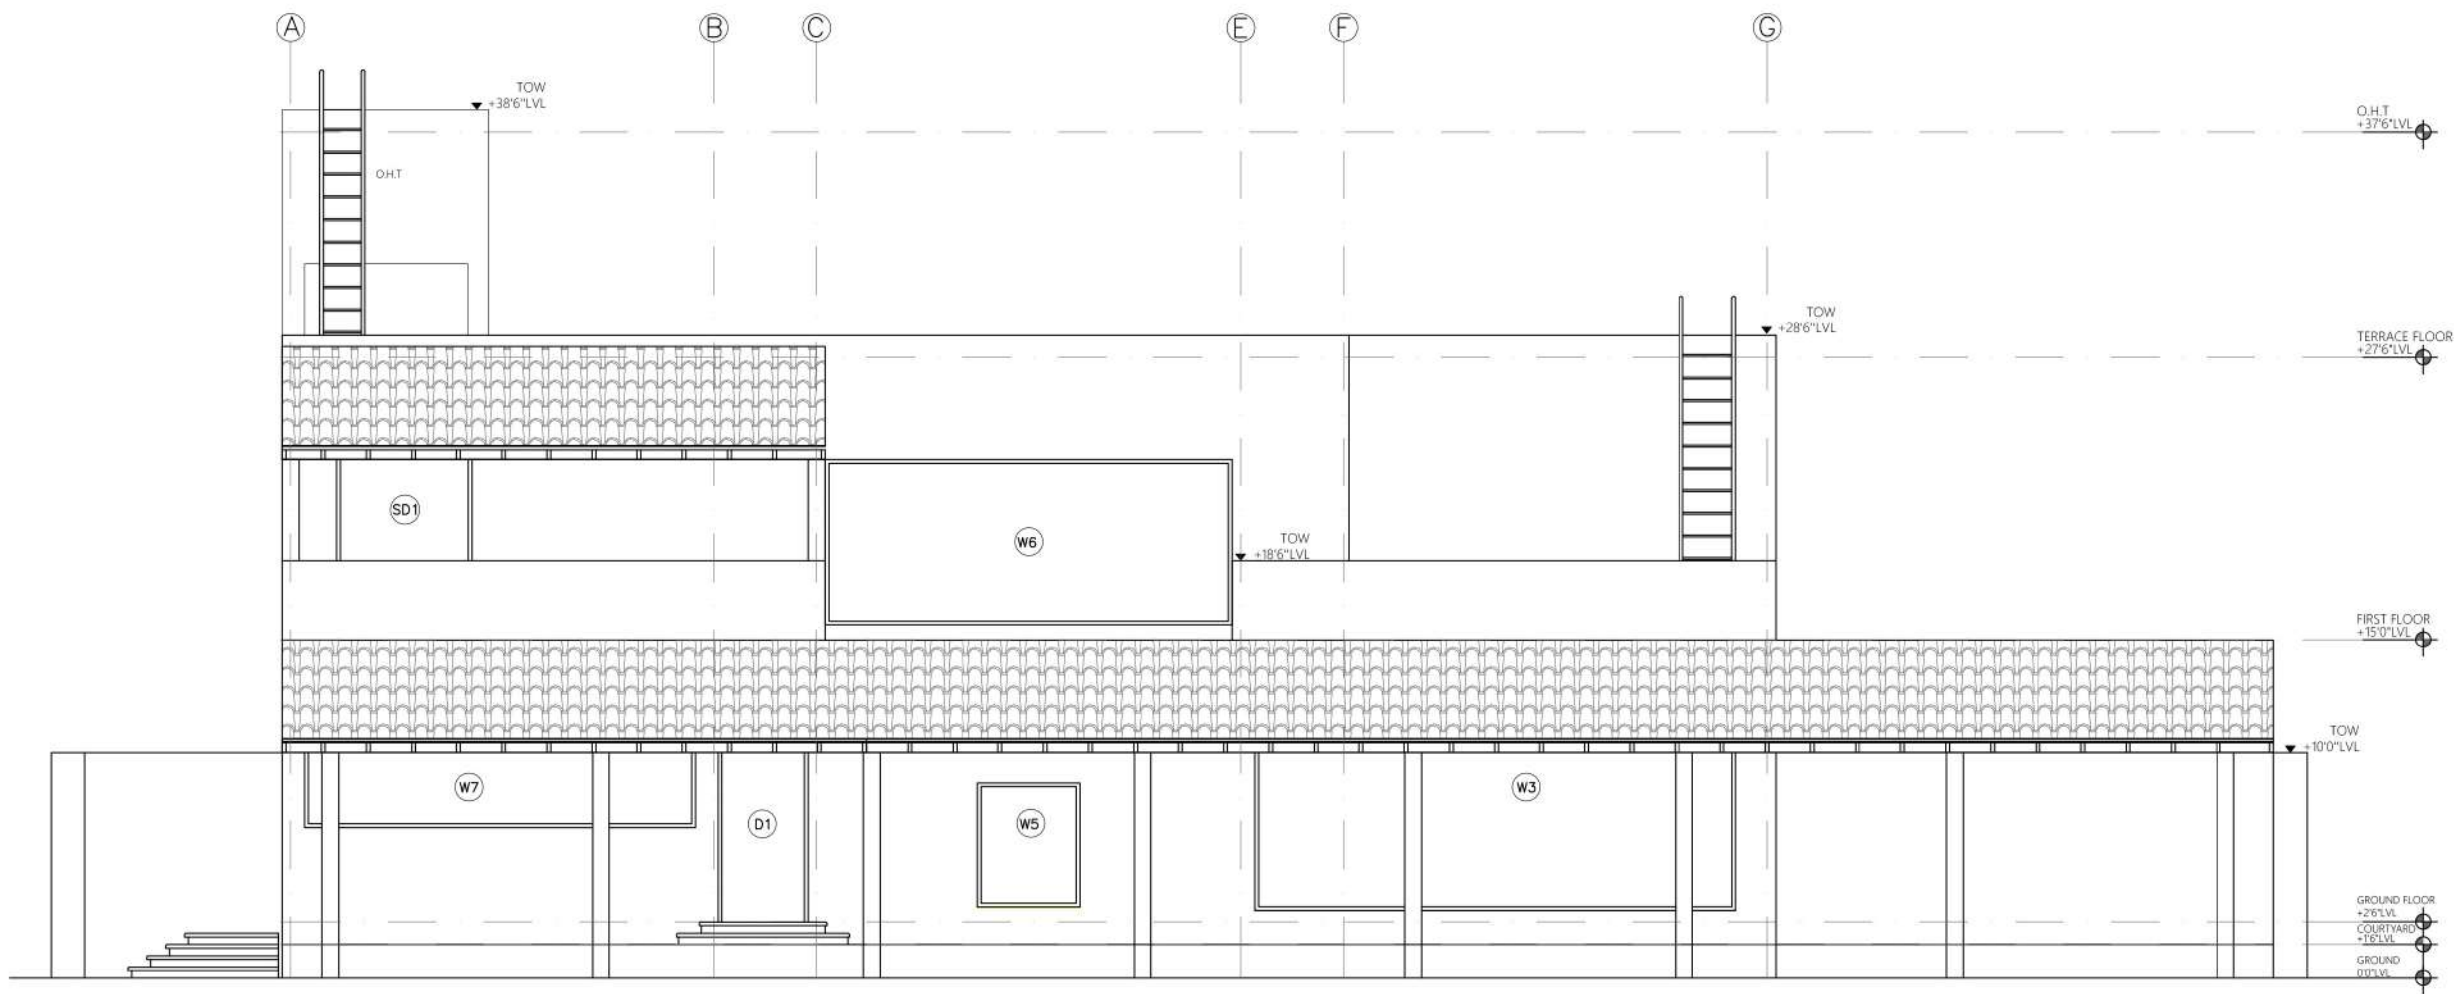

GENERAL NOTES

ALL DIMENSIONS ARE IN FEET N INCHES AND ARE UNFINISHED DIMENSIONS UNLESS OTHERWISE SPECIFIED. ALL LEVELS ARE IN FEET N INCHES AND ARE UNFINISHED LEVELS UNLESS OTHERWISE SPECIFIED. DO NOT SCALE DRAWINGS. ONLY WRITTEN DIMENSIONS SHALL BE FOLLOWED. ANY DISCREPANCIES NOTED SHALL BE BROUGHT TO THE NOTICE OF THE ARCHITECT PRIOR TO EXECUTION. FOR DETAILS SUCH AS DOORS, WINDOWS, GRILLS, GATES, SKYLIGHT, TOILETS, STAIRCASES, HANDRAIL RAILING, ETC. REFER RESPECTIVE ARCHITECTURAL DWG. THIS DRAWING SHALL BE CORRELATED AND READ IN CONJUNCTION WITH RESPECTIVE CONSULTANTS APPROVED DRAWINGS FOR STRUCTURAL MEMBERS, SERVICES SUCH AS PLUMBING, SANITARY, ELECTRICAL, AIR CONDITIONING, VENTILATION, RAINWATER DRAINAGE, WATERPROOFING AND LANDSCAPING. ANY DISCREPANCIES NOTED SHALL BE BROUGHT TO THE NOTICE OF THE ARCHITECT PRIOR TO EXECUTION. ALL ROOF SLABS TO HAVE WATERPROOFING AND INSULATION TREATMENT AS PER SPECIFICATIONS. CUT OUTS / SLEEVES / SLAB & SERVICE SLABS TO BE PROVIDE SHOULD BE READ ALONG WITH SERVICES & R.C.C. DWG.

LEGENDS

CONSULTANTS


STRUCTURAL CONSULTANT :
M.S.VENKATESWAR
M.E. (Struct), CEng.,
Mail : venkateswar@21dc.in
Mobile : +91 9659439530



PROJECT DESCRIPTION

CLIENT : MRS. DEEPIKA
PROJECT NAME : CASA D
LOCATION : THENNANGUDI, THANJAVUR
DRAWING TITLE : EAST ELEVATION
DRAWING TYP : CONSTRUCTION DRAWING / G.F.C
JOB NO :
LEVEL DATUM :
ISSUE SHEET :
DRAWING NUMBER :

DRAWN : JANARDHAN
CHECKED : A. SARAVANA
APPROVED : A. RAJANUMAR
DATE :
SCALE : A3

 

REVISION

NO	DESCRIPTION	BY	DATE


ARCHITECTS

STUDIO 44
ARCHITECTS

EAST ELEVATION



THIS DRAWING IS UNDER COPYRIGHT AND IS THE PROPERTY OF STUDIO 44. THIS DRAWING SHALL NOT BE REPRODUCED, COPIED IN WHOLE OR IN PART WITHOUT THE PRIOR WRITTEN CONSENT OF STUDIO 44. THIS DRAWING SHALL NOT BE HANDED OVER TO A THIRD PARTY OR USED FOR ANY PURPOSE OTHER THAN THAT FOR WHICH IT HAS BEEN ISSUED.

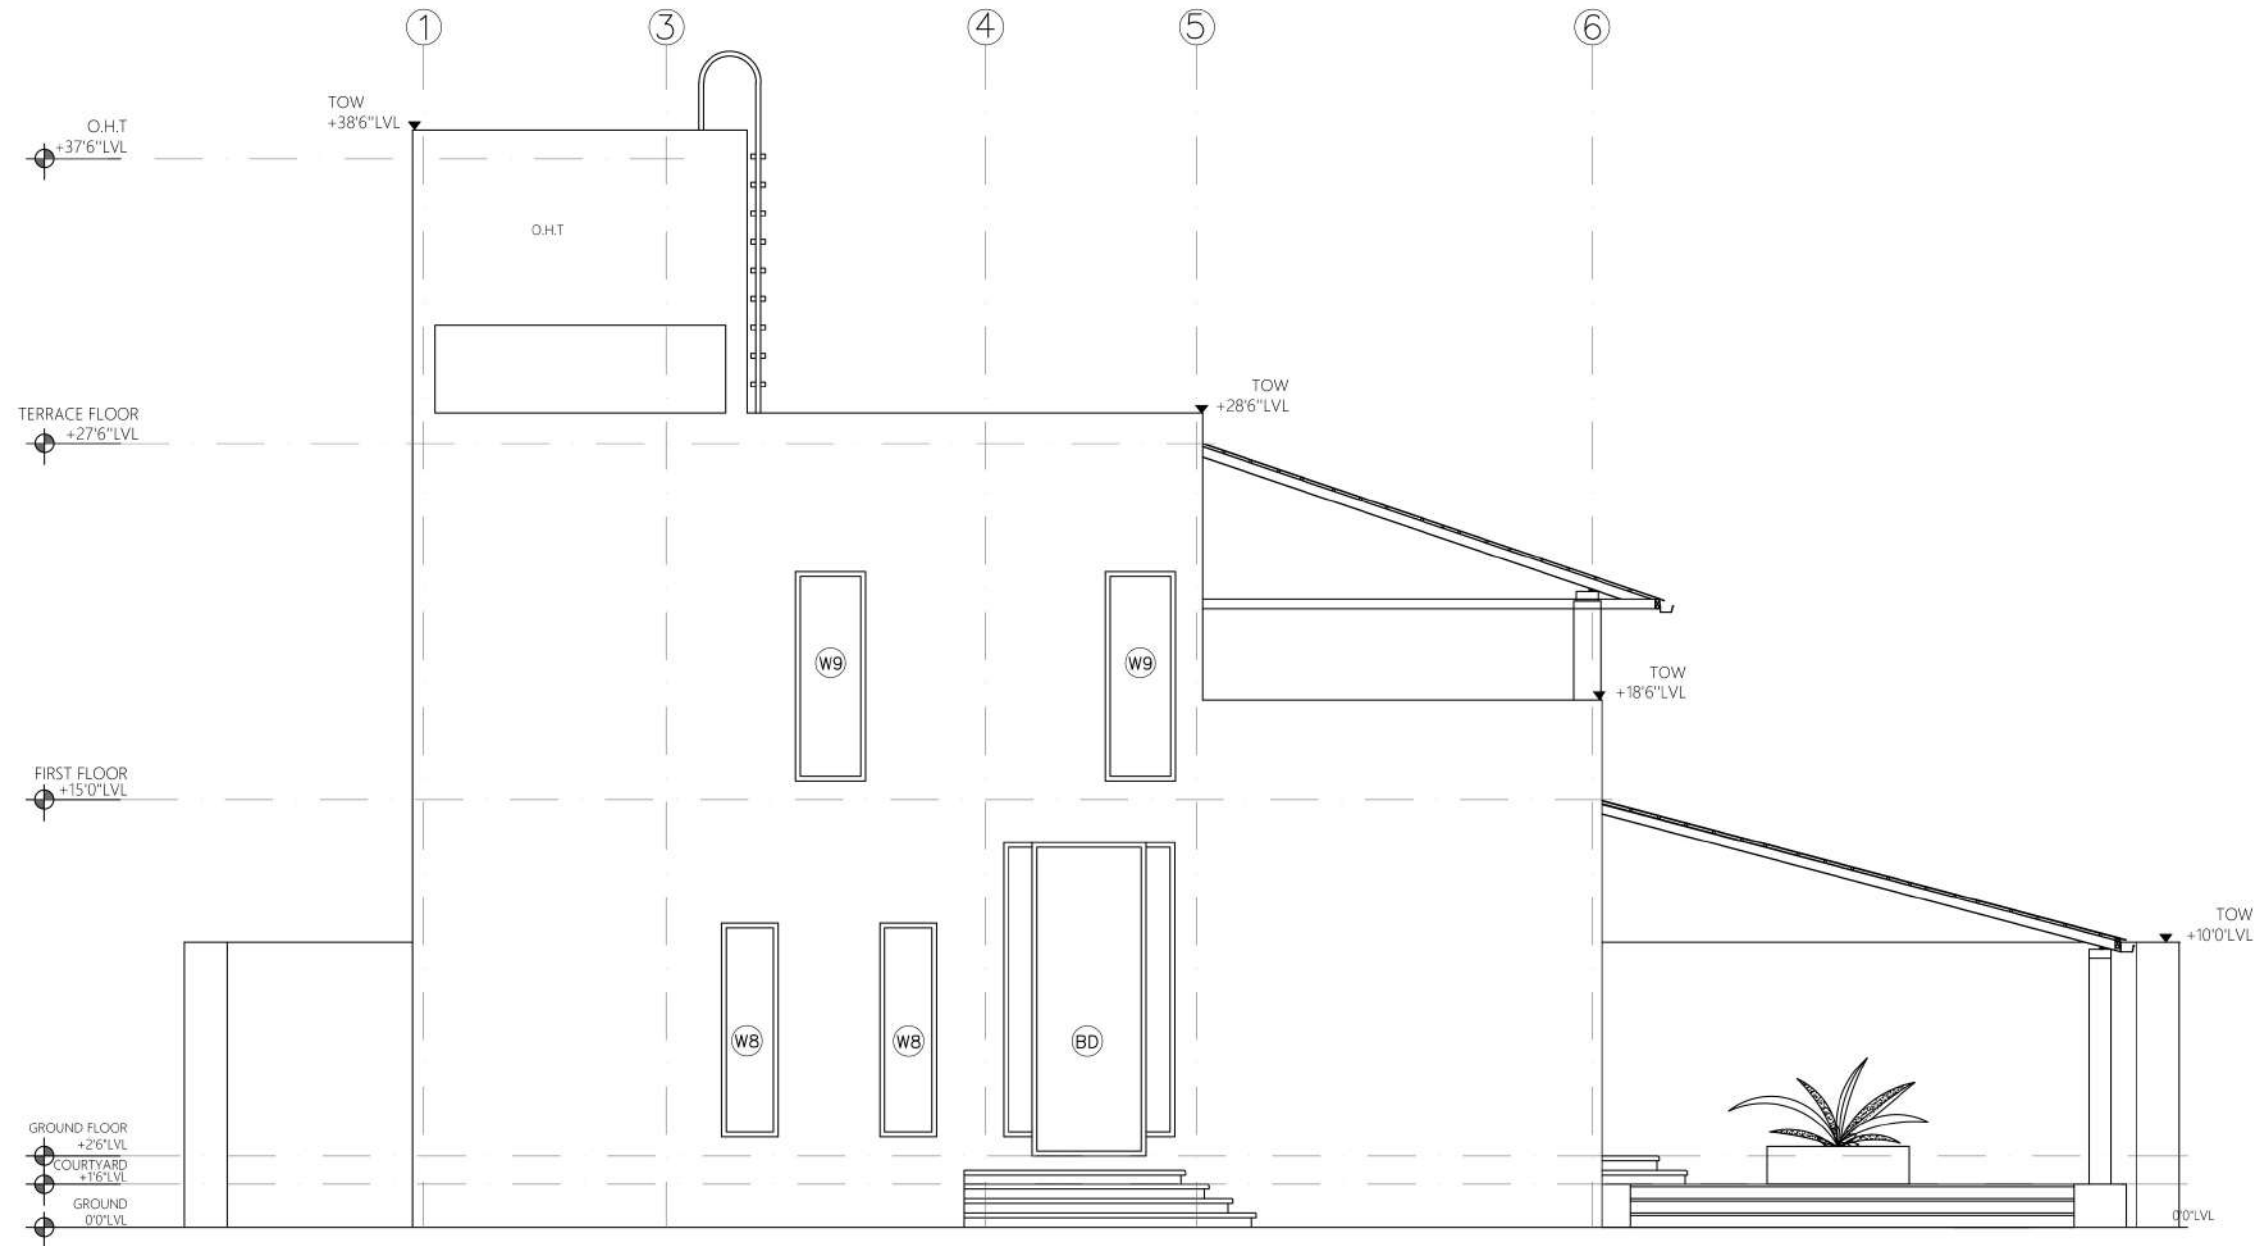

GENERAL NOTES

ALL DIMENSIONS ARE IN FEET N INCHES AND ARE UNFINISHED DIMENSIONS UNLESS OTHERWISE SPECIFIED. ALL LEVELS ARE IN FEET N INCHES AND ARE UNFINISHED LEVELS UNLESS OTHERWISE SPECIFIED. DO NOT SCALE DRAWINGS. ONLY WRITTEN DIMENSIONS SHALL BE FOLLOWED. ANY DISCREPANCIES NOTED SHALL BE BROUGHT TO THE NOTICE OF THE ARCHITECT PRIOR TO EXECUTION. FOR DETAILS SUCH AS DOORS, WINDOWS, GRILLS, GATES, SKYLIGHT, TOILETS, STAIRCASES, HANDRAIL RAILING, ETC. REFER RESPECTIVE ARCHITECTURAL DWG. THIS DRAWING SHALL BE CORRELATED AND READ IN CONJUNCTION WITH RESPECTIVE CONSULTANTS' APPROVED DRAWINGS FOR STRUCTURAL MEMBERS, SERVICES SUCH AS PLUMBING, SANITARY, ELECTRICAL, AIR CONDITIONING, VENTILATION, RAINWATER DRAINAGE, WATERPROOFING AND LANDSCAPING. ANY DISCREPANCIES NOTED SHALL BE BROUGHT TO THE NOTICE OF THE ARCHITECT PRIOR TO EXECUTION. ALL ROOF SLABS TO HAVE WATERPROOFING AND INSULATION TREATMENT AS PER SPECIFICATIONS. CUT OUTS / SLEEVES / SLAB & SERVICE SLABS TO BE PROVIDED SHOULD BE READ ALONG WITH SERVICES & R.C.C. DWG.

LEGENDS

CONSULTANTS


STRUCTURAL CONSULTANT:
M.S.VENKATESWAR
M.E. (Struct), CEng.,
Mail : venkateswar@21dc.in
Mobile : +91 9659439530



PROJECT DESCRIPTION

CLIENT	MRS. DEEPIKA
PROJECT NAME	CASA D
LOCATION	THENNANGUDI, THANJAVUR
DRAWING TITLE	SOUTH ELEVATION
DRAWING TYP	CONSTRUCTION DRAWING / G.F.C
JOB NO	
LEVEL DATUM	-
ISSUE SHEET	
DRAWING NUMBER	

DRAWN	JANARDHAN
CHECKED	Ar. SARAVANA
APPROVED	Ar. RAJAKUMAR
DATE	
SCALE	A3

 

REVISION

NO	DESCRIPTION	BY	DATE


ARCHITECTS

STUDIO 44
ARCHITECTS

SOUTH ELEVATION



THIS DRAWING IS UNDER COPYRIGHT AND IS THE PROPERTY OF STUDIO 44. THIS DRAWING SHALL NOT BE REPRODUCED, COPIED IN WHOLE OR IN PART WITHOUT THE PRIOR WRITTEN CONSENT OF STUDIO 44. THIS DRAWING SHALL NOT BE HANDED OVER TO A THIRD PARTY OR USED FOR ANY PURPOSE OTHER THAN THAT FOR WHICH IT HAS BEEN ISSUED.

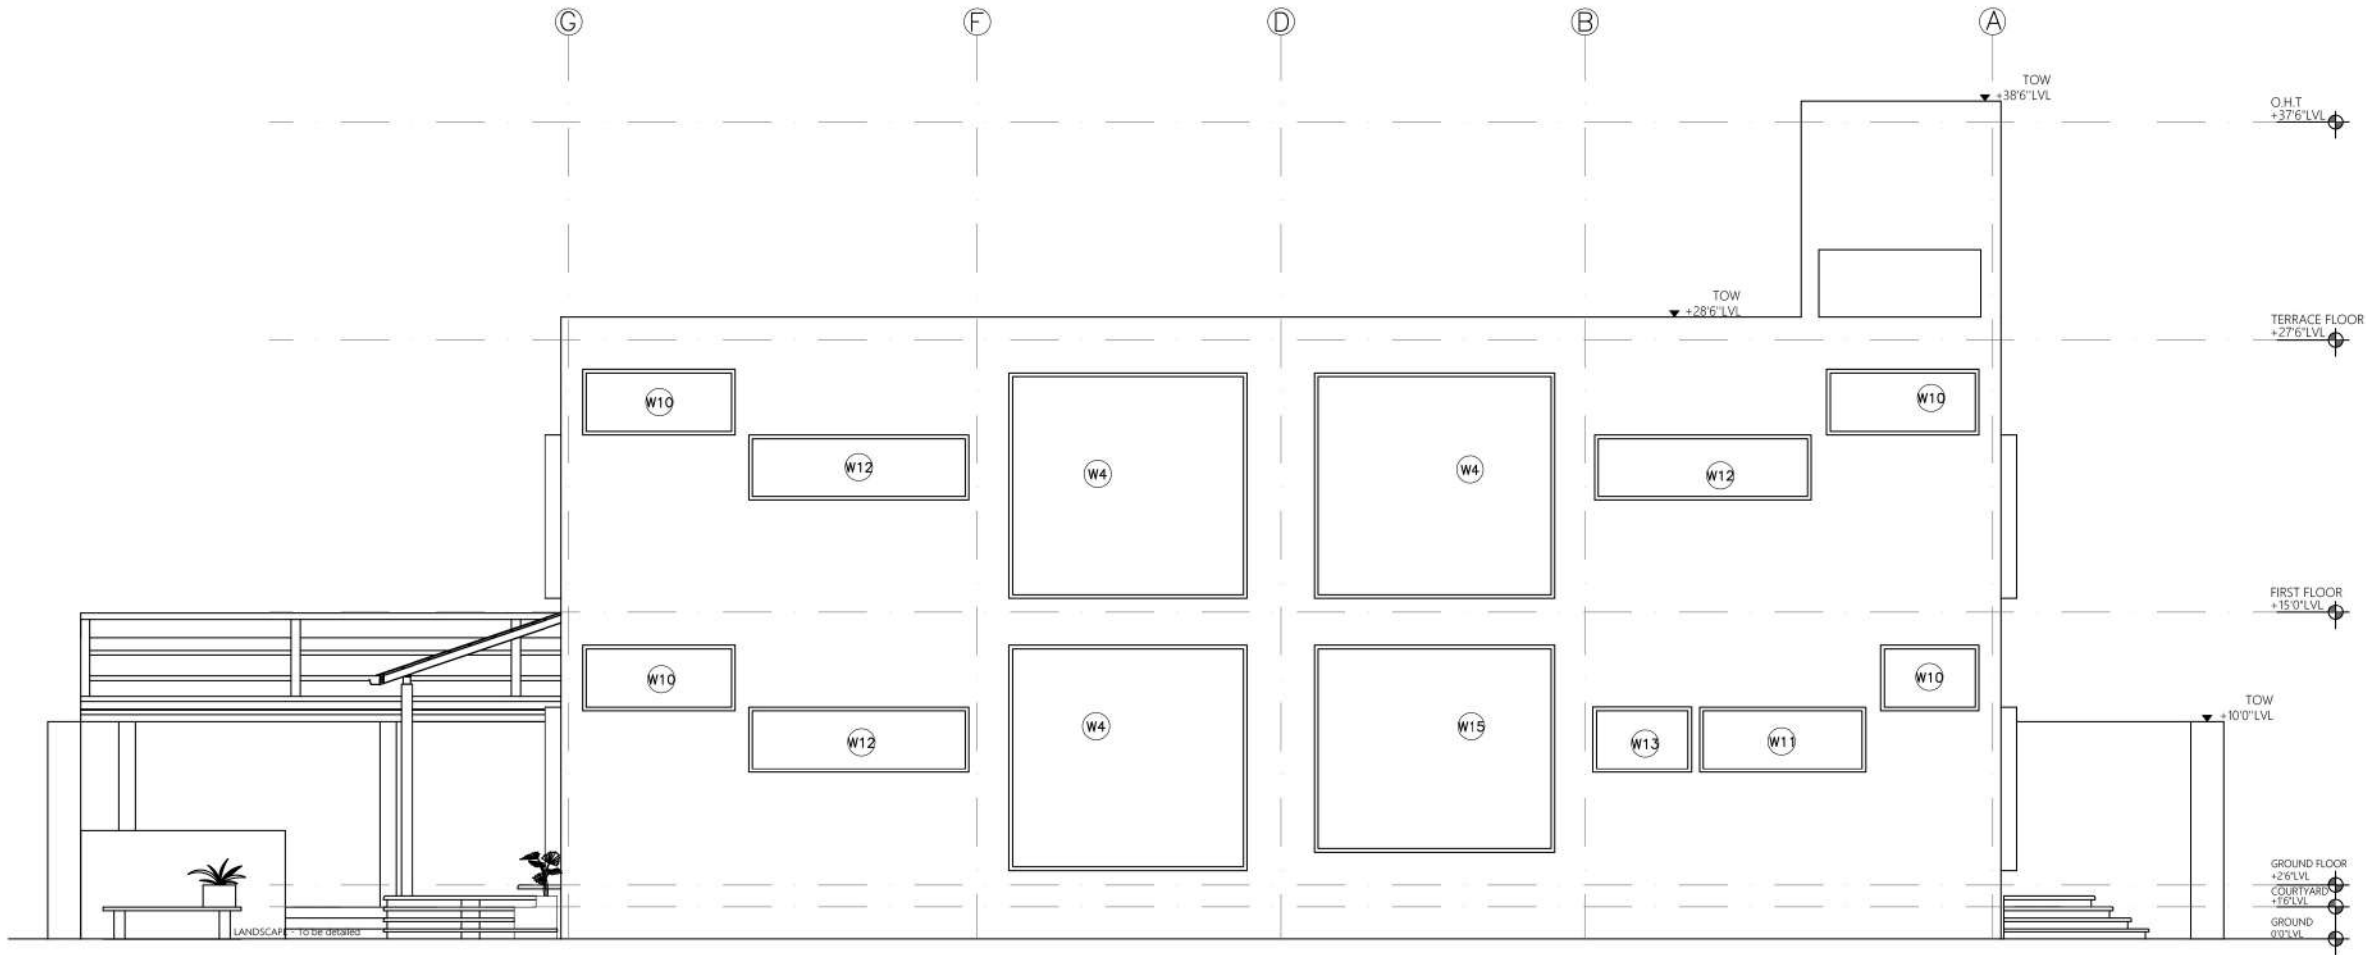

GENERAL NOTES

ALL DIMENSIONS ARE IN FEET & INCHES AND ARE UNFINISHED DIMENSIONS UNLESS OTHERWISE SPECIFIED. ALL LEVELS ARE IN FEET & INCHES AND ARE UNFINISHED LEVELS UNLESS OTHERWISE SPECIFIED. DO NOT SCALE DRAWINGS. ONLY WRITTEN DIMENSIONS SHALL BE FOLLOWED. ANY DISCREPANCIES NOTED SHALL BE BROUGHT TO THE NOTICE OF THE ARCHITECT PRIOR TO EXECUTION. FOR DETAILS SUCH AS DOORS, WINDOWS, GRILLS, GATES, SKYLIGHT, TOILETS, STAIRCASES, HANDRAIL RAILING, ETC. REFER RESPECTIVE ARCHITECTURAL DWG. THIS DRAWING SHALL BE CORRELATED AND READ IN CONJUNCTION WITH RESPECTIVE CONSULTANTS' APPROVED DRAWINGS FOR STRUCTURAL MEMBERS, SERVICES SUCH AS PLUMBING, SANITARY, ELECTRICAL, AIR CONDITIONING, VENTILATION, RAINWATER DRAINAGE, WATERPROOFING AND LANDSCAPING. ANY DISCREPANCIES NOTED SHALL BE BROUGHT TO THE NOTICE OF THE ARCHITECT PRIOR TO EXECUTION. ALL ROOF SLABS TO HAVE WATERPROOFING AND INSULATION TREATMENT AS PER SPECIFICATIONS. CUT OUTS / SLEEVES / SLAB & SERVICE SLABS TO BE PROVIDED SHOULD BE READ ALONG WITH SERVICES & R.C.C. DWG.

LEGENDS

CONSULTANTS


STRUCTURAL CONSULTANT :
M.S.VENKATESWAR
M.E. (Struct), CEng.,
Mail : venkateswar@21dc.in
Mobile : +91 9559439530



PROJECT DESCRIPTION

CLIENT : MRS. DEEPIKA
PROJECT NAME : CASA D
LOCATION : THENNANGUDI, THANJAVUR
DRAWING TITLE : WEST ELEVATION
DRAWING TYPE : CONSTRUCTION DRAWING / G.F.C.
JOB NO :
LEVEL DATUM :
ISSUE SHEET :
DRAWING NUMBER :

DRAWN : JANARDHAN
CHECKED : Ar. SARAVANA
APPROVED : Ar. RAJAKUMAR
DATE :
SCALE : A3

 

REVISION

NO	DESCRIPTION	BY	DATE

ARCHITECTS

STUDIO 44
ARCHITECTS

WEST ELEVATION




THIS DRAWING IS UNDER COPYRIGHT AND IS THE PROPERTY OF STUDIO 44. THIS DRAWING SHALL NOT BE REPRODUCED, COPIED IN WHOLE OR IN PART WITHOUT THE PRIOR WRITTEN CONSENT OF STUDIO 44. THIS DRAWING SHALL NOT BE HANDED OVER TO A THIRD PARTY OR USED FOR ANY PURPOSE OTHER THAN THAT FOR WHICH IT HAS BEEN ISSUED.

HOUSE RAMAKANNAN

ELECTRICAL DRAWING



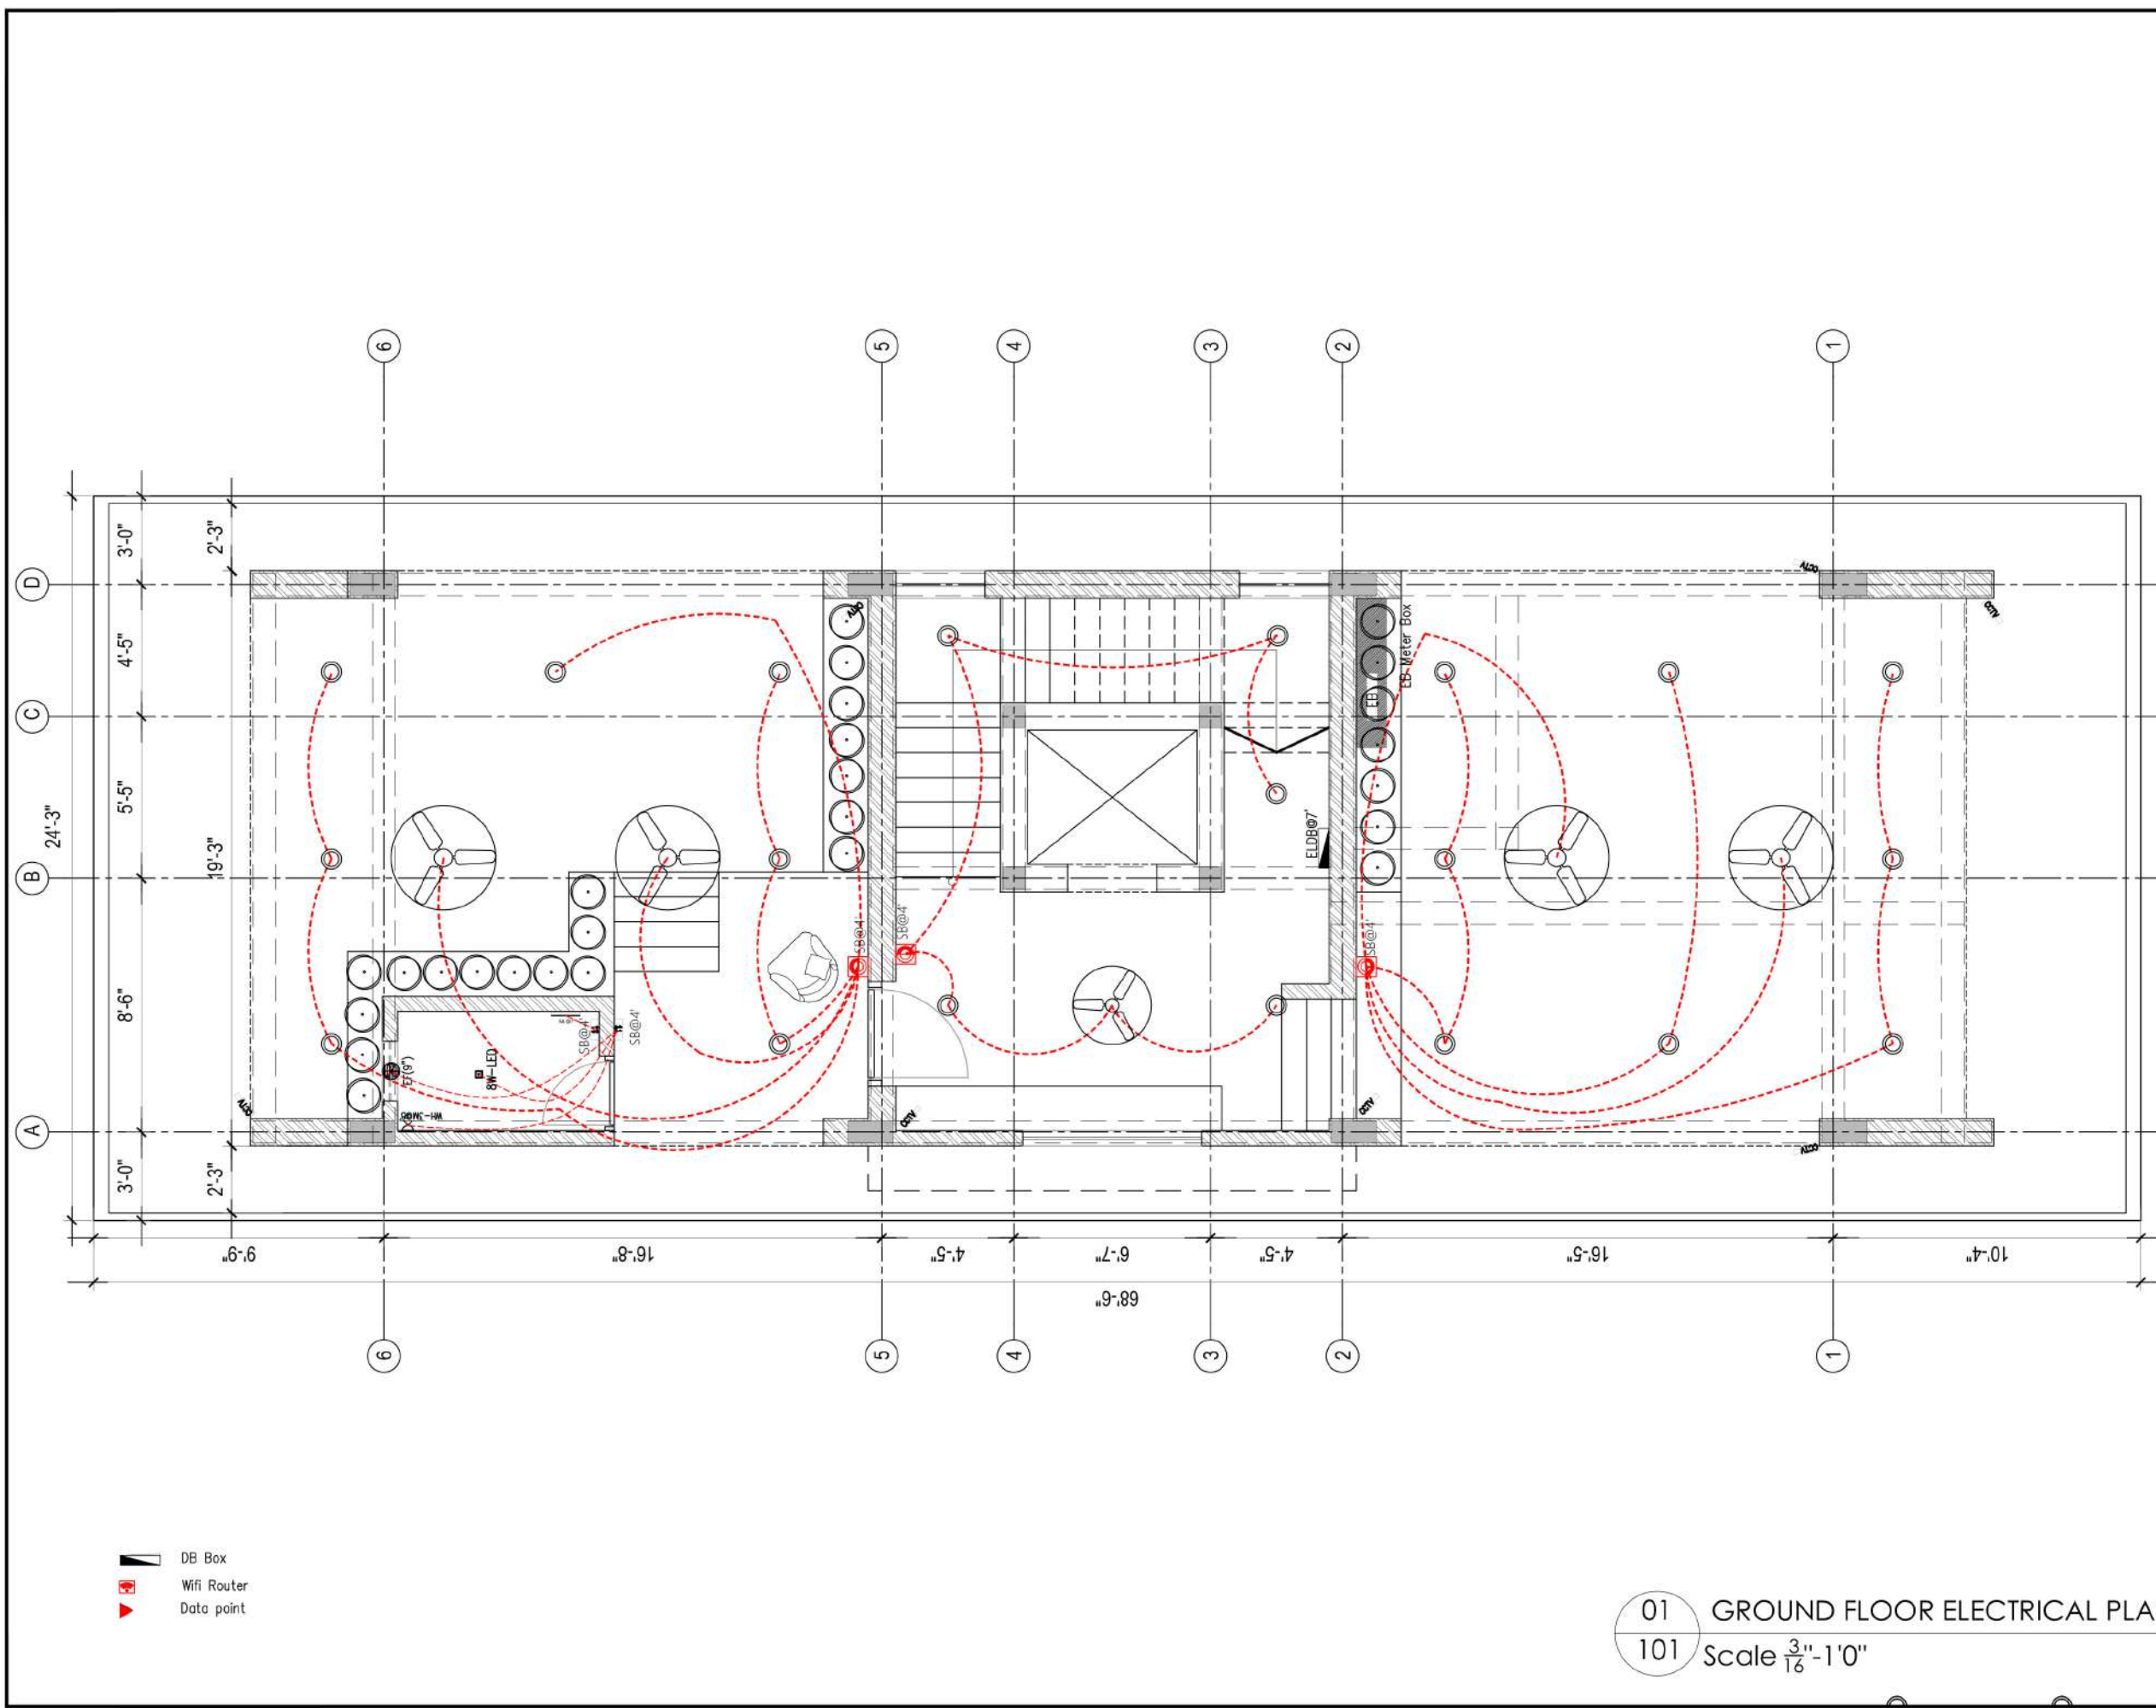

GENERAL NOTES

ALL DIMENSIONS ARE IN FEET & INCHES AND ARE UNFINISHED DIMENSIONS UNLESS OTHERWISE SPECIFIED. ALL LEVELS ARE IN FEET & INCHES AND ARE UNFINISHED LEVELS UNLESS OTHERWISE SPECIFIED. DO NOT SCALE DRAWINGS. ONLY WRITTEN DIMENSIONS SHALL BE FOLLOWED. ANY DISCREPANCIES NOTED SHALL BE BROUGHT TO THE NOTICE OF THE ARCHITECT PRIOR TO EXECUTION. FOR DETAILS SUCH AS DOORS, WINDOWS, GRILLS, GATES, SKYLIGHT, TOILETS, STAIRCASES, HANDRAIL, RAILING, ETC. REFER RESPECTIVE ARCHITECTURAL DWG. THIS DRAWING SHALL BE CORRELATED AND READ IN CONJUNCTION WITH RESPECTIVE CONSULTANTS. APPROVED DRAWINGS FOR STRUCTURAL MEMBERS, SERVICES SUCH AS PLUMBING, SANITARY, ELECTRICAL, AIR CONDITIONING, VENTILATION, RAINWATER DRAINAGE, WATERPROOFING AND LANDSCAPING. ANY DISCREPANCIES NOTED SHALL BE BROUGHT TO THE NOTICE OF THE ARCHITECT PRIOR TO EXECUTION. ALL ROOF SLABS TO HAVE WATERPROOFING AND INSULATION TREATMENT AS PER SPECIFICATIONS. CUT OUTS / SLEEVES / SLAB & SERVICE SLABS TO BE PROVIDED SHOULD BE READ ALONG WITH SERVICES & R.C.C. DWG.

LEGENDS

SYMBOL	DESCRIPTION	HEIGHT/POSITION
UP	UP LIGHT FITTING	8'-0" TTE
SW	SWITCH BOARD	4'-0" TTE
SW	SWITCH BOARD WITH 6A POWER OUTLET	4'-0" TTE
OP-3000A	6A POWER OUTLET-SEPARATE	1'-0" TTE
OPRI-40	6A POWER OUTLET-REFRIGERATOR	5'-0" TTE
DECO-20	6A POWER OUTLET-ELECTRIC CHIMNEY	7'-0" TTE
DOCO-30	6A POWER OUTLET-GARAGE CRUISER	2'-0" TTE
DOCO-40	6A POWER OUTLET-GRINDER & NOZI	4'-0" TTE
EF(9")	EXHAUST FAN	8'-0" TTE
TV	TELEVISION CO-AXIAL SOCKET-LIVING	4'-0" TTE
TV	TELEVISION CO-AXIAL SOCKET-BEDROOM	4'-0" TTE
JP-20	RJ-45 TELEPHONE JACK-LIVING	1'-0" TTE
JP-20	RJ-45 TELEPHONE JACK-BEDROOM	2'-0" TTE
TTE-TO TOP EDGE OF SWITCHBOARD FROM FFL		

LEGEND AND SYMBOLS

SYMBOL	DESCRIPTION	HEIGHT
CF	CEILING FAN	CEILING
12W-LED	12W LED DOWNLIGHT	CEILING
12W-DR	12W LED DR LIGHT	CEILING
8W-LED	8W LED DOWNLIGHT	CEILING
SP	SPIKE LIGHT	GROUND LEVEL

PROJECT DESCRIPTION

CLIENT : MR. RAMA KANNAN

PROJECT NAME : RAMA KANNAN HOUSE

LOCATION : ECR, CHENNAI

DRAWING TITLE : GROUND FLOOR ELECTRICAL

DRAWING TYPE : CONSTRUCTION DRAWING / G.F.C

JOB NO : STUDIO 44 / 010 / 2021

LEVEL DATUM : -

ISSUE SHEET : V0

DRAWING NUMBER : CD 101

DRAWN : JINARDHAN

CHECKED : A. SUBHAKAR

APPROVED : A. RAJAKUMAR

DATE : 19.07.2022

SCALE : 1/64" = 1'-0"

REVISION

NO	DESCRIPTION	BY	DATE


ARCHITECTS

STUDIO 44
ARCHITECTS

GROUND FLOOR ELECTRICAL PLAN

0 1' 2' 3' 4' 5' 6' 7' 8'

01 GROUND FLOOR ELECTRICAL PLAN
101 Scale 3/16" = 1'-0"

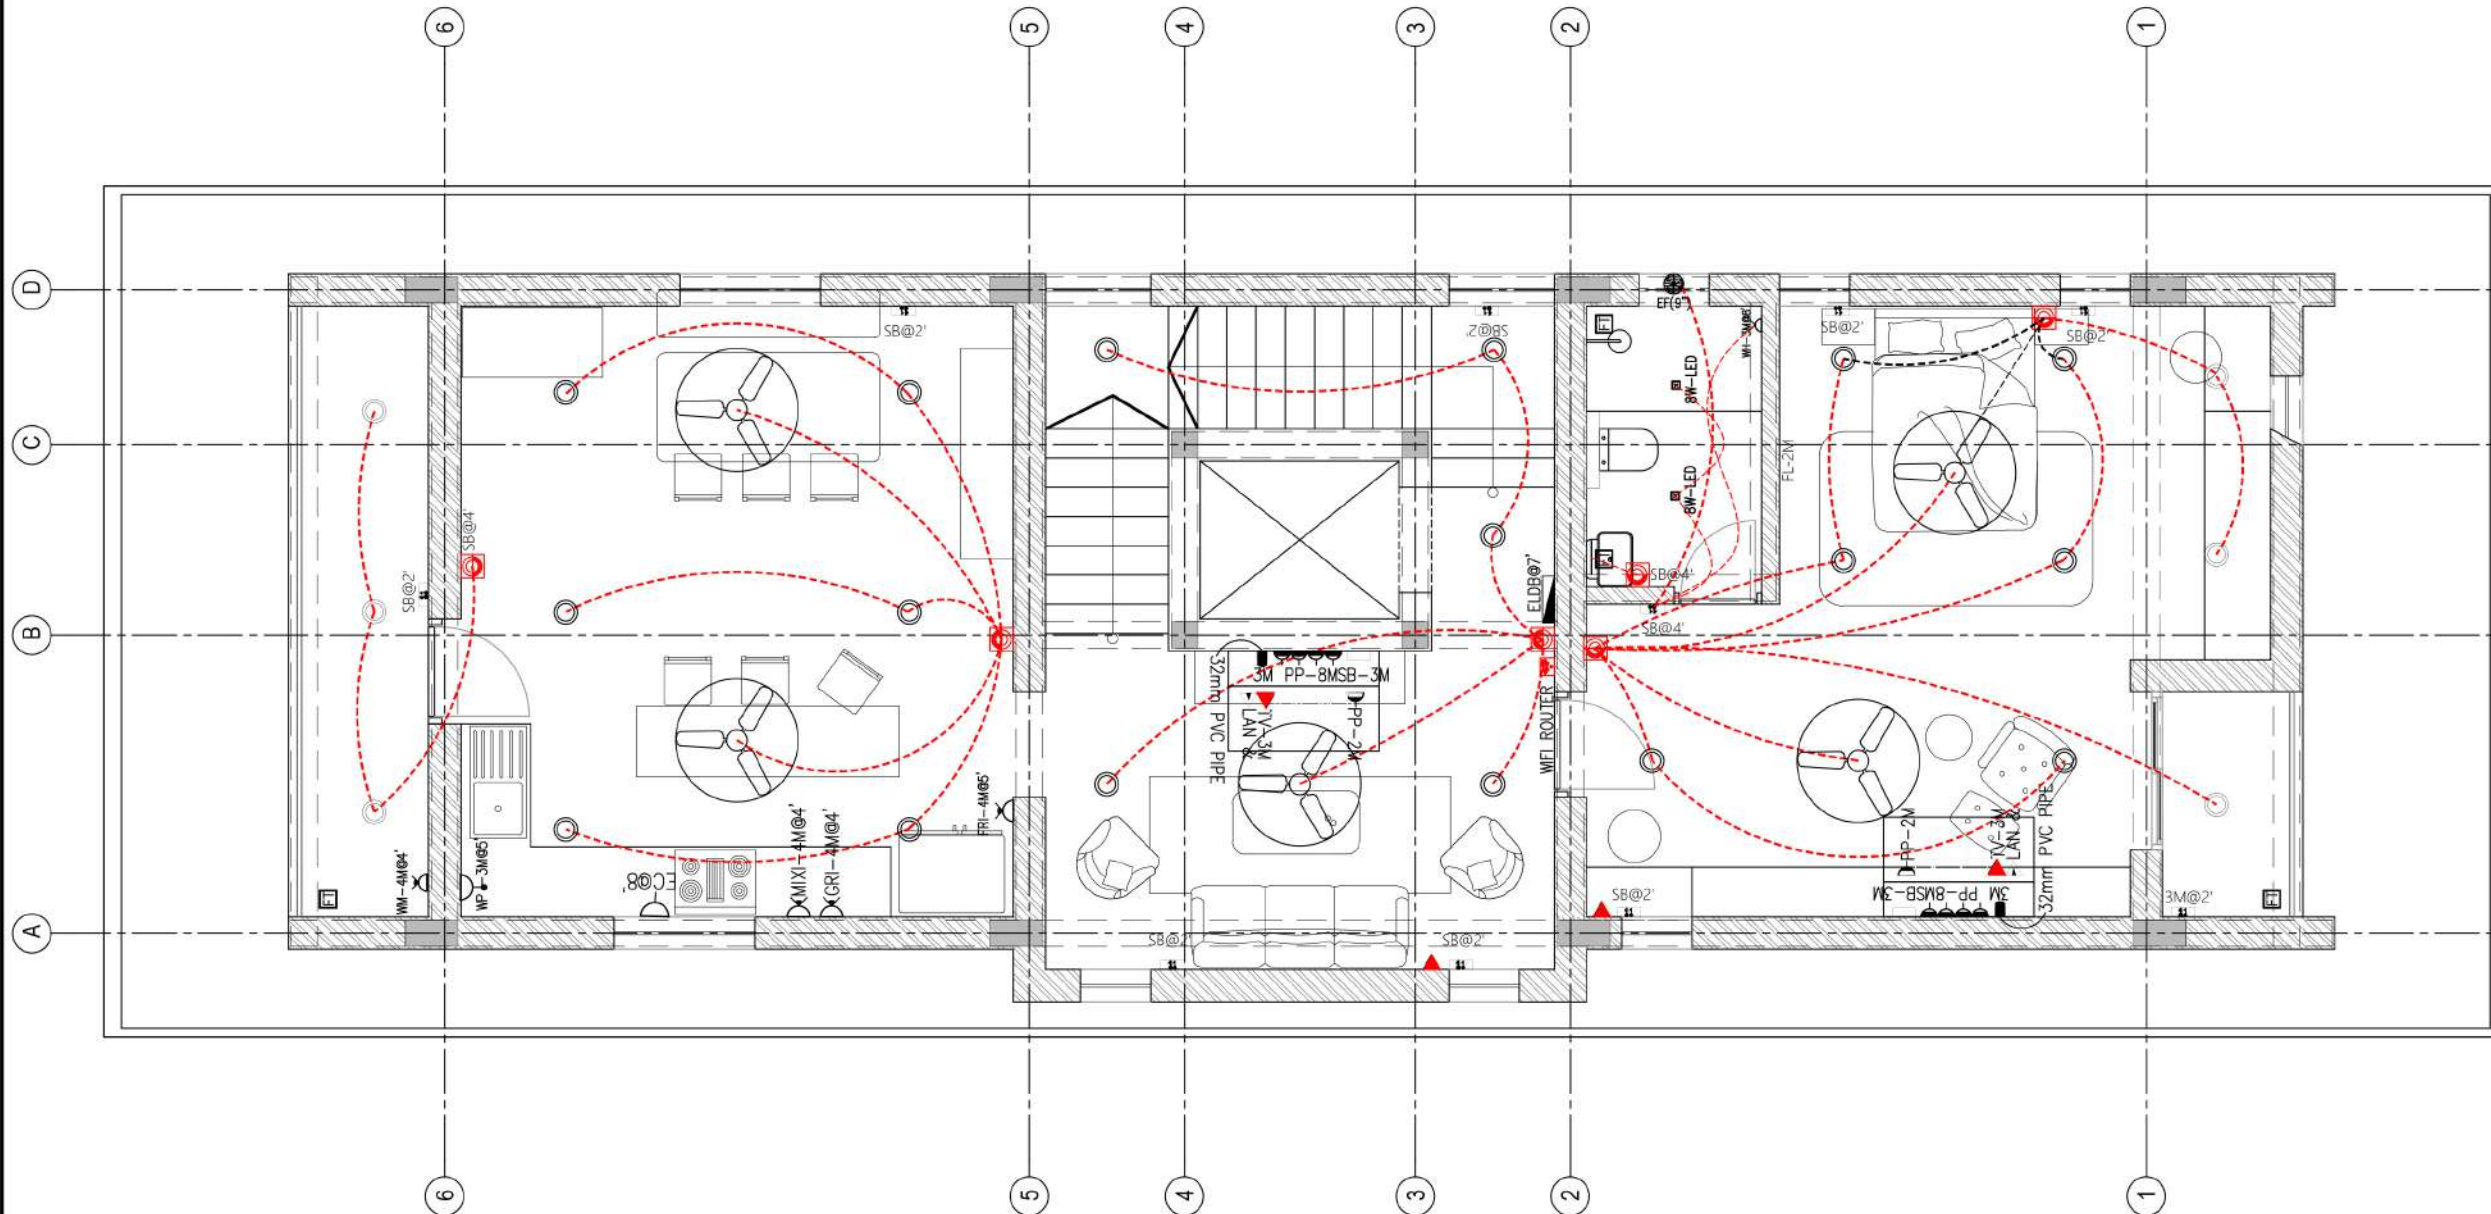

- DB Box
- Wifi Router
- Data point

01 FIRST FLOOR ELECTRICAL PLAN
102 Scale $\frac{3}{16}$ "-1'0"

GENERAL NOTES

ALL DIMENSIONS ARE IN FEET & INCHES AND ARE UNFINISHED DIMENSIONS UNLESS OTHERWISE SPECIFIED. ALL LEVELS ARE IN FEET & INCHES AND ARE UNFINISHED LEVELS UNLESS OTHERWISE SPECIFIED. DO NOT SCALE DRAWINGS. ONLY WRITTEN DIMENSIONS SHALL BE FOLLOWED. ANY DISCREPANCIES NOTED SHALL BE BROUGHT TO THE NOTICE OF THE ARCHITECT PRIOR TO EXECUTION. FOR DETAILS SUCH AS DOORS, WINDOWS, GRILLS, GATES, SKYLIGHT, TOILETS, STAIRCASES, HANDRAIL, RAILING, ETC. REFER RESPECTIVE ARCHITECTURAL DWG. THIS DRAWING SHALL BE CORRELATED AND READ IN CONJUNCTION WITH RESPECTIVE CONSULTANTS' APPROVED DRAWINGS FOR STRUCTURAL MEMBERS, SERVICES SUCH AS PLUMBING, SANITARY, ELECTRICAL, AIR CONDITIONING, VENTILATION, RAINWATER DRAINAGE, WATERPROOFING AND LANDSCAPING. ANY DISCREPANCIES NOTED SHALL BE BROUGHT TO THE NOTICE OF THE ARCHITECT PRIOR TO EXECUTION. ALL ROOF SLABS TO HAVE WATERPROOFING AND INSULATION TREATMENT AS PER SPECIFICATIONS. CUT OUTS / SLEEVES / SLAB & SERVICE SLABS TO BE PROVIDED SHOULD BE READ ALONG WITH SERVICES & R.C.C. DWG.

LEGENDS		
SYMBOL	DESCRIPTION	HEIGHT/POSITION
UP	UP LIGHT FITTING	8'-0" TIE
SW	SWITCH BOARD	4'-0" TIE
SW	SWITCH BOARD WITH 6A POWER OUTLET	4'-0" TIE
OP-3WMA	POWER OUTLET-SEPARATE	1'-0" TIE
DWTS-4W	16A POWER OUTLET-REFRIGERATOR	2'-0" TIE
DEC-3W	6A POWER OUTLET-ELECTRIC CHIMNEY	7'-0" TIE
DEC-3W	16A POWER OUTLET-GARAGE CRUSHER	2'-0" TIE
DEC-3W	16A POWER OUTLET-GRINDER & KDC	4'-0" TIE
EF(0)	EXHAUST FAN	8'-0" TIE
TV	TELEVISION CO-AXIAL SOCKET-LIVING	4'-0" TIE
TV	TELEVISION CO-AXIAL SOCKET-BEDROOM	4'-0" TIE
TP-2W	RJ-45 TELEPHONE JACK-LIVING	1'-0" TIE
TP-2W	RJ-45 TELEPHONE JACK-BEDROOM	2'-0" TIE
TTC TO TOP EDGE OF SWITCHBOARDS FROM FFL		

LEGEND AND SYMBOLS		
SYMBOL	DESCRIPTION	HEIGHT
CEILING FAN	CEILING FAN	CEILING
12W-LED	12W LED DOWNLIGHT	CEILING
12W-DR	12W LED DR LIGHT	CEILING
8W-LED	8W LED DOWNLIGHT	CEILING
SPA	SPIKE LIGHT	GROUND LEVEL

PROJECT DESCRIPTION	
CLIENT	MURAWA KANNAN
PROJECT NAME	RAMA KANNAN HOUSE
LOCATION	ECR, CHENNAI
DRAWING TITLE	FIRST FLOOR ELECTRICAL
DRAWING TYPE	CONSTRUCTION DRAWING / G.F.C
JOB NO	STUDIO 44 / 00 / 2021
LEVEL DATUM	-
ISSUE SHEET	V0
DRAWING NUMBER	CD 102

DRAWN	JANARDHAN
CHECKED	AN-SUDHAKAR
APPROVED	AN-RAJAKUMAR
DATE	19/07/2022
SCALE	1/64 A3

REVISION			
NO	DESCRIPTION	BY	DATE


ARCHITECTS

STUDIO 44
ARCHITECTS

FIRST FLOOR ELECTRICAL PLAN

0 1' 2' 3' 5' 8'

THIS DRAWING IS UNDER COPYRIGHT AND IS THE PROPERTY OF STUDIO 44. THIS DRAWING SHALL NOT BE REPRODUCED, COPIED IN WHOLE OR IN PART WITHOUT THE PRIOR WRITTEN CONSENT OF STUDIO 44. THIS DRAWING SHALL NOT BE HANDLED OVER TO A THIRD PARTY OR USED FOR ANY PURPOSE OTHER THAN THE ONE SPECIFIED IN THE TITLE BLOCK.

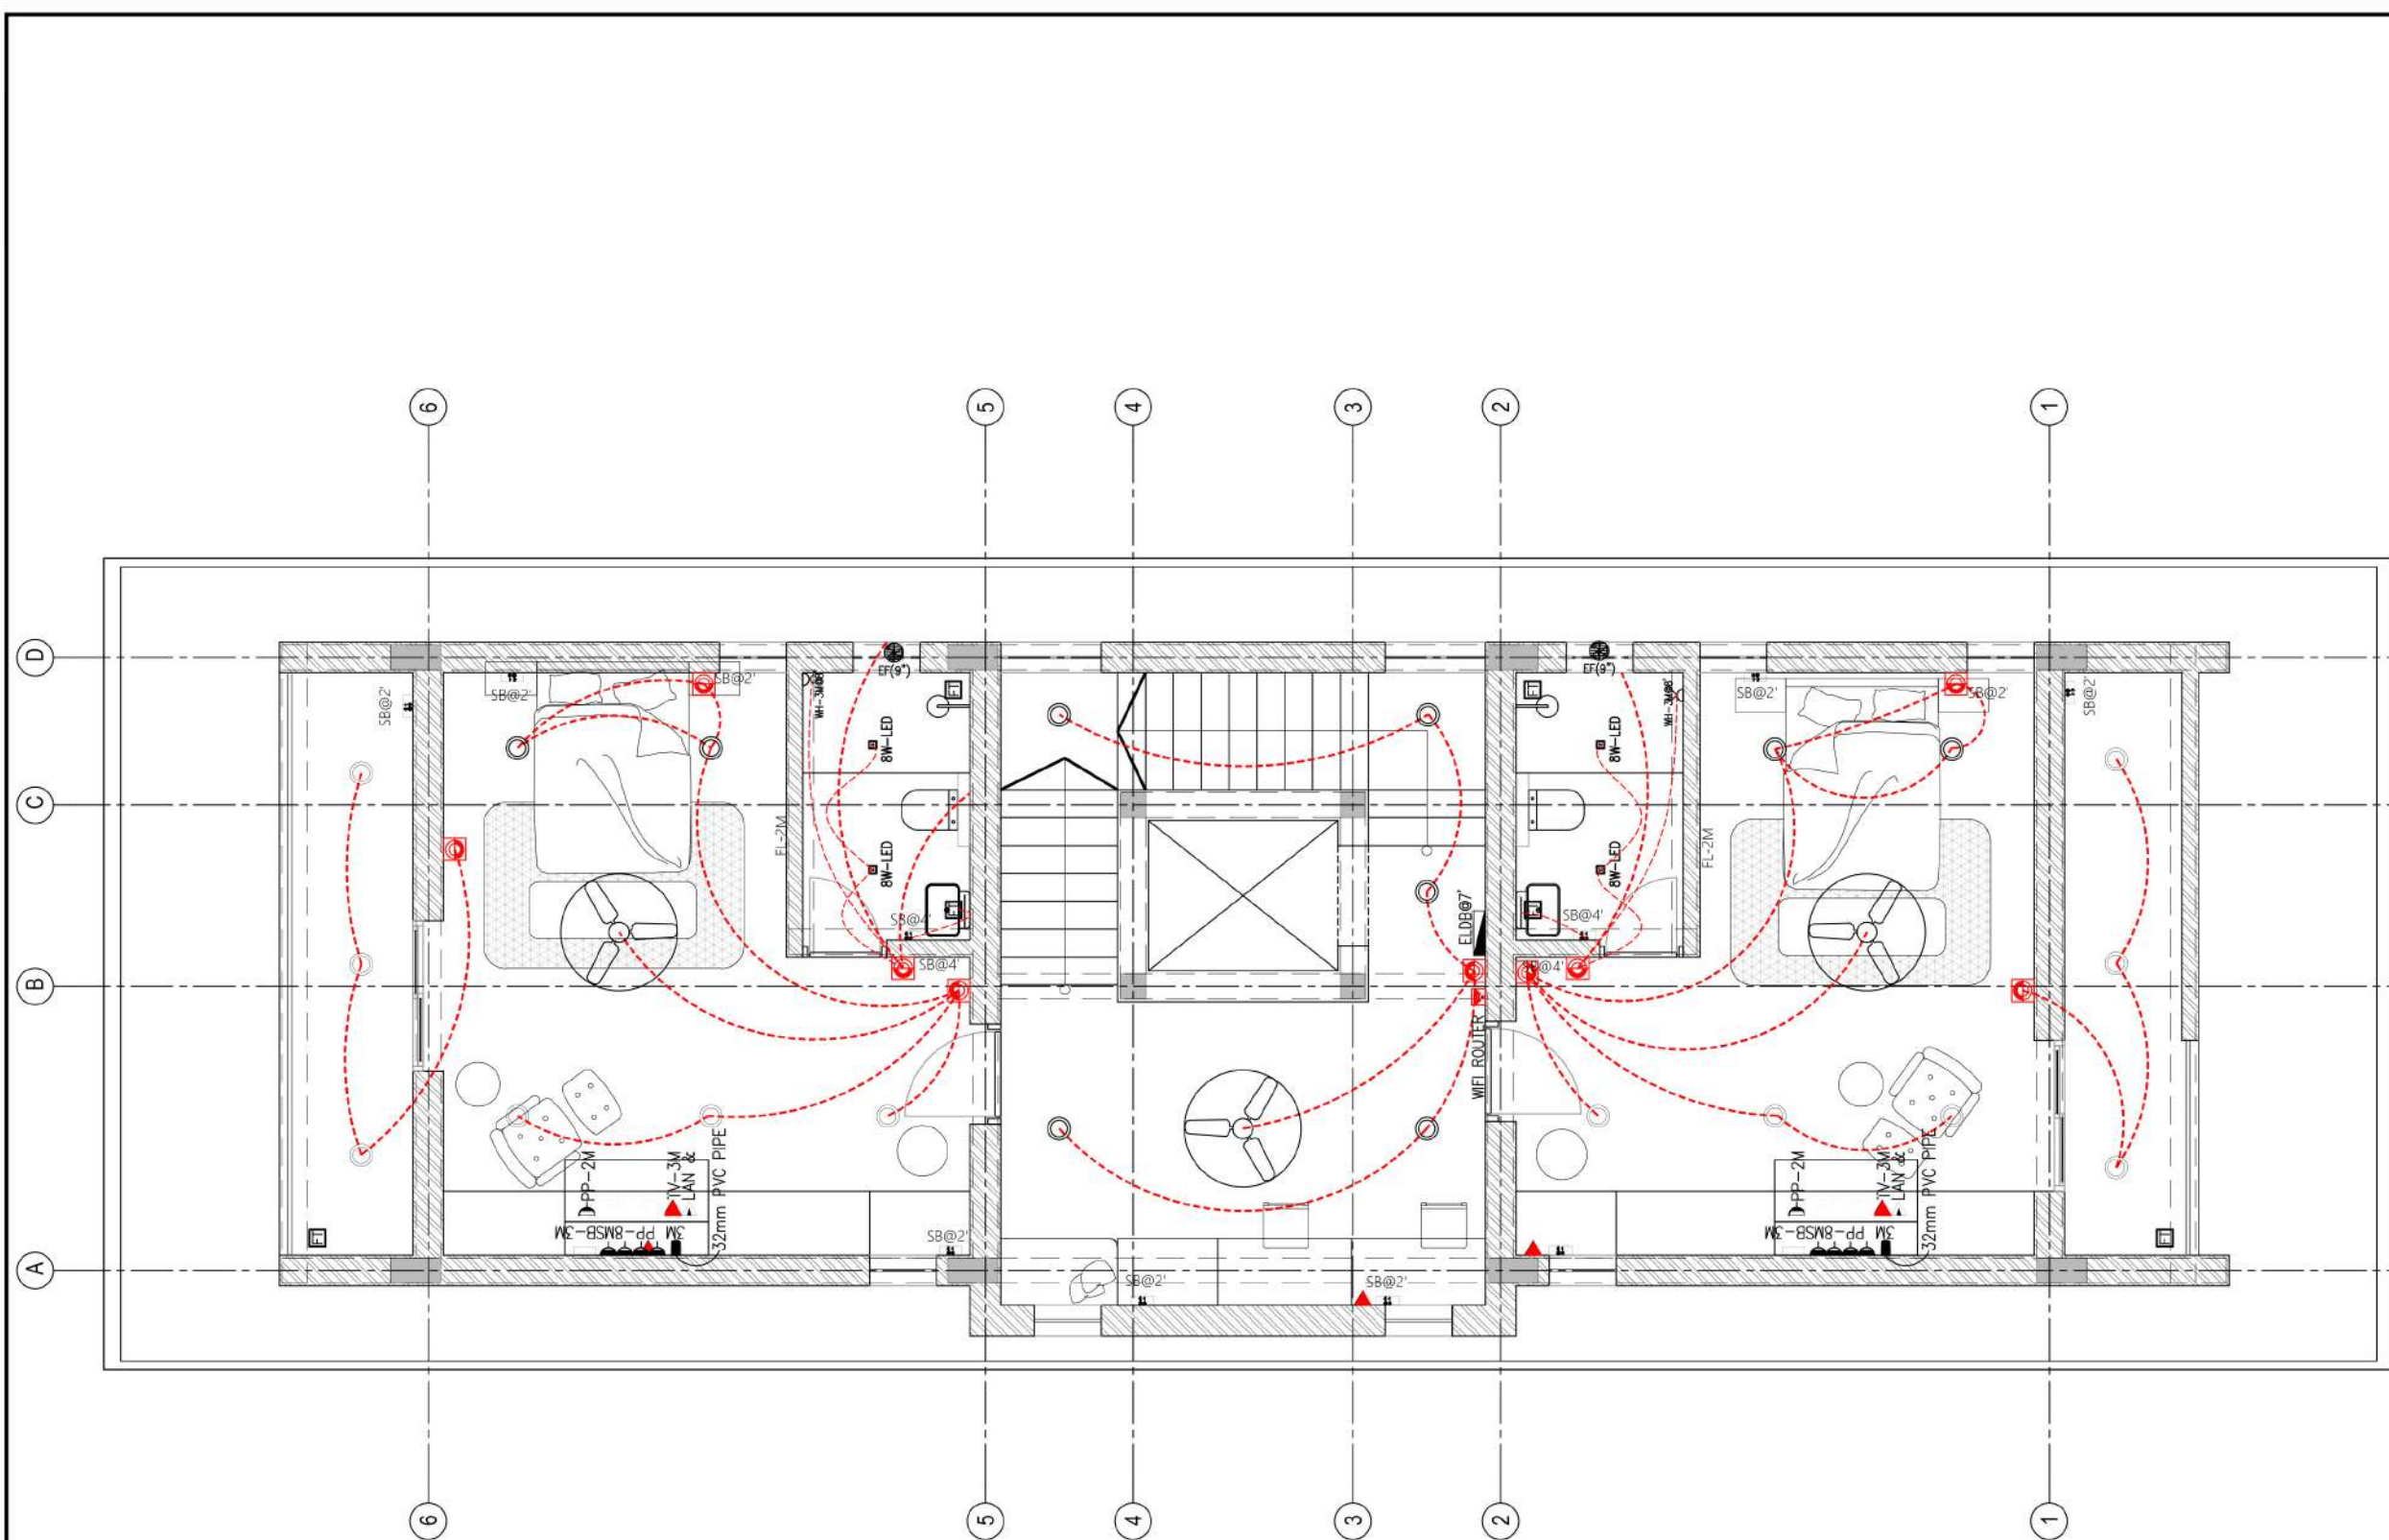

DB Box
Wifi Router
Data point

01 SECOND FLOOR ELECTRICAL PLAN
103 Scale $\frac{3}{16}$ "-1'0"

GENERAL NOTES
ALL DIMENSIONS ARE IN FEET & INCHES AND ARE UNFINISHED DIMENSIONS UNLESS OTHERWISE SPECIFIED. ALL LEVELS ARE IN FEET & INCHES AND ARE UNFINISHED LEVELS UNLESS OTHERWISE SPECIFIED. DO NOT SCALE DRAWINGS. ONLY WRITTEN DIMENSIONS SHALL BE FOLLOWED. ANY DISCREPANCIES NOTED SHALL BE BROUGHT TO THE NOTICE OF THE ARCHITECT PRIOR TO EXECUTION. FOR DETAILS SUCH AS DOORS, WINDOWS, GRILLS, GATES, SKYLIGHT, TOILETS, STAIRCASES, HANDRAIL, RAILING, ETC. REFER RESPECTIVE ARCHITECTURAL DWG. THIS DRAWING SHALL BE CORRELATED AND READ IN CONJUNCTION WITH RESPECTIVE CONSULTANTS' APPROVED DRAWINGS FOR STRUCTURAL MEMBERS, SERVICES SUCH AS PLUMBING, SANITARY, ELECTRICAL, AIR CONDITIONING, VENTILATION, RAINWATER DRAINAGE, WATERPROOFING AND LANDSCAPING. ANY DISCREPANCIES NOTED SHALL BE BROUGHT TO THE NOTICE OF THE ARCHITECT PRIOR TO EXECUTION. ALL ROOF SLABS TO HAVE WATERPROOFING AND INSULATION TREATMENT AS PER SPECIFICATIONS. CUT OUTS / SLEEVES / SLAB & SERVICE SLABS TO BE PROVIDED SHOULD BE READ ALONG WITH SERVICES & R.C.C. DWG.

LEGENDS		
SYMBOL	DESCRIPTION	HEIGHT/POSITION
UP	UP LIGHT FITTING	8'-0" TTE
SB	SWITCH BOARD	4'-0" TTE
SB	SWITCH BOARD WITH 6A POWER OUTLET	4'-0" TTE
SB-6A	6A POWER OUTLET-SEPARATE	1'-0" TTE
SB-6A	6A POWER OUTLET-REFRIGERATOR	5'-0" TTE
SB-6A	6A POWER OUTLET-ELECTRIC CHIMNEY	7'-0" TTE
SB-6A	6A POWER OUTLET-GARAGE CRUSHER	2'-0" TTE
SB-6A	6A POWER OUTLET-GARAGE & HOI	4'-0" TTE
EF(9")	CEILING FAN	8'-0" TTE
TV	TELEVISION CO-AXIAL SOCKET-LIVING	4'-0" TTE
TV	TELEVISION CO-AXIAL SOCKET-BEDROOM	4'-0" TTE
JP-2M	R-11 TELEPHONE JACK-LIVING	1'-0" TTE
JP-2M	R-11 TELEPHONE JACK-BEDROOM	2'-0" TTE
TTE-TO TOP EDGE OF SWITCHBOARD FROM FFL		


LEGEND AND SYMBOLS		
SYMBOL	DESCRIPTION	HEIGHT
CF	CEILING FAN	CEILING
12W-LED	12W LED DOWNLIGHT	CEILING
12W-DR	12W LED DR LIGHT	CEILING
8W-LED	8W LED DOWNLIGHT	CEILING
SPA	SPIKE LIGHT	GROUND LEVEL

PROJECT DESCRIPTION	
CLIENT	MR. RAMA KANNAN
PROJECT NAME	RAMA KANNAN HOUSE
LOCATION	ECR, CHENNAI
DRAWING TITLE	SECOND FLOOR ELECTRICAL
DRAWING TYPE	CONSTRUCTION DRAWING / G.F.C
JOB NO	STUDIO 44 / 010 / 2021
LEVEL DATUM	-
ISSUE SHEET	V0
DRAWING NUMBER	CD 103
DRAWN	JANARDHAN
CHECKED	Ar. SUDHAKAR
APPROVED	Ar. RAJAKUMAR
DATE	19.07.2022
SCALE	1:64 A3

REVISION			
NO	DESCRIPTION	BY	DATE

ARCHITECTS
STUDIO 44
ARCHITECTS

SECOND FLOOR
ELECTRICAL PLAN
0 1' 2' 3' 5' 8'

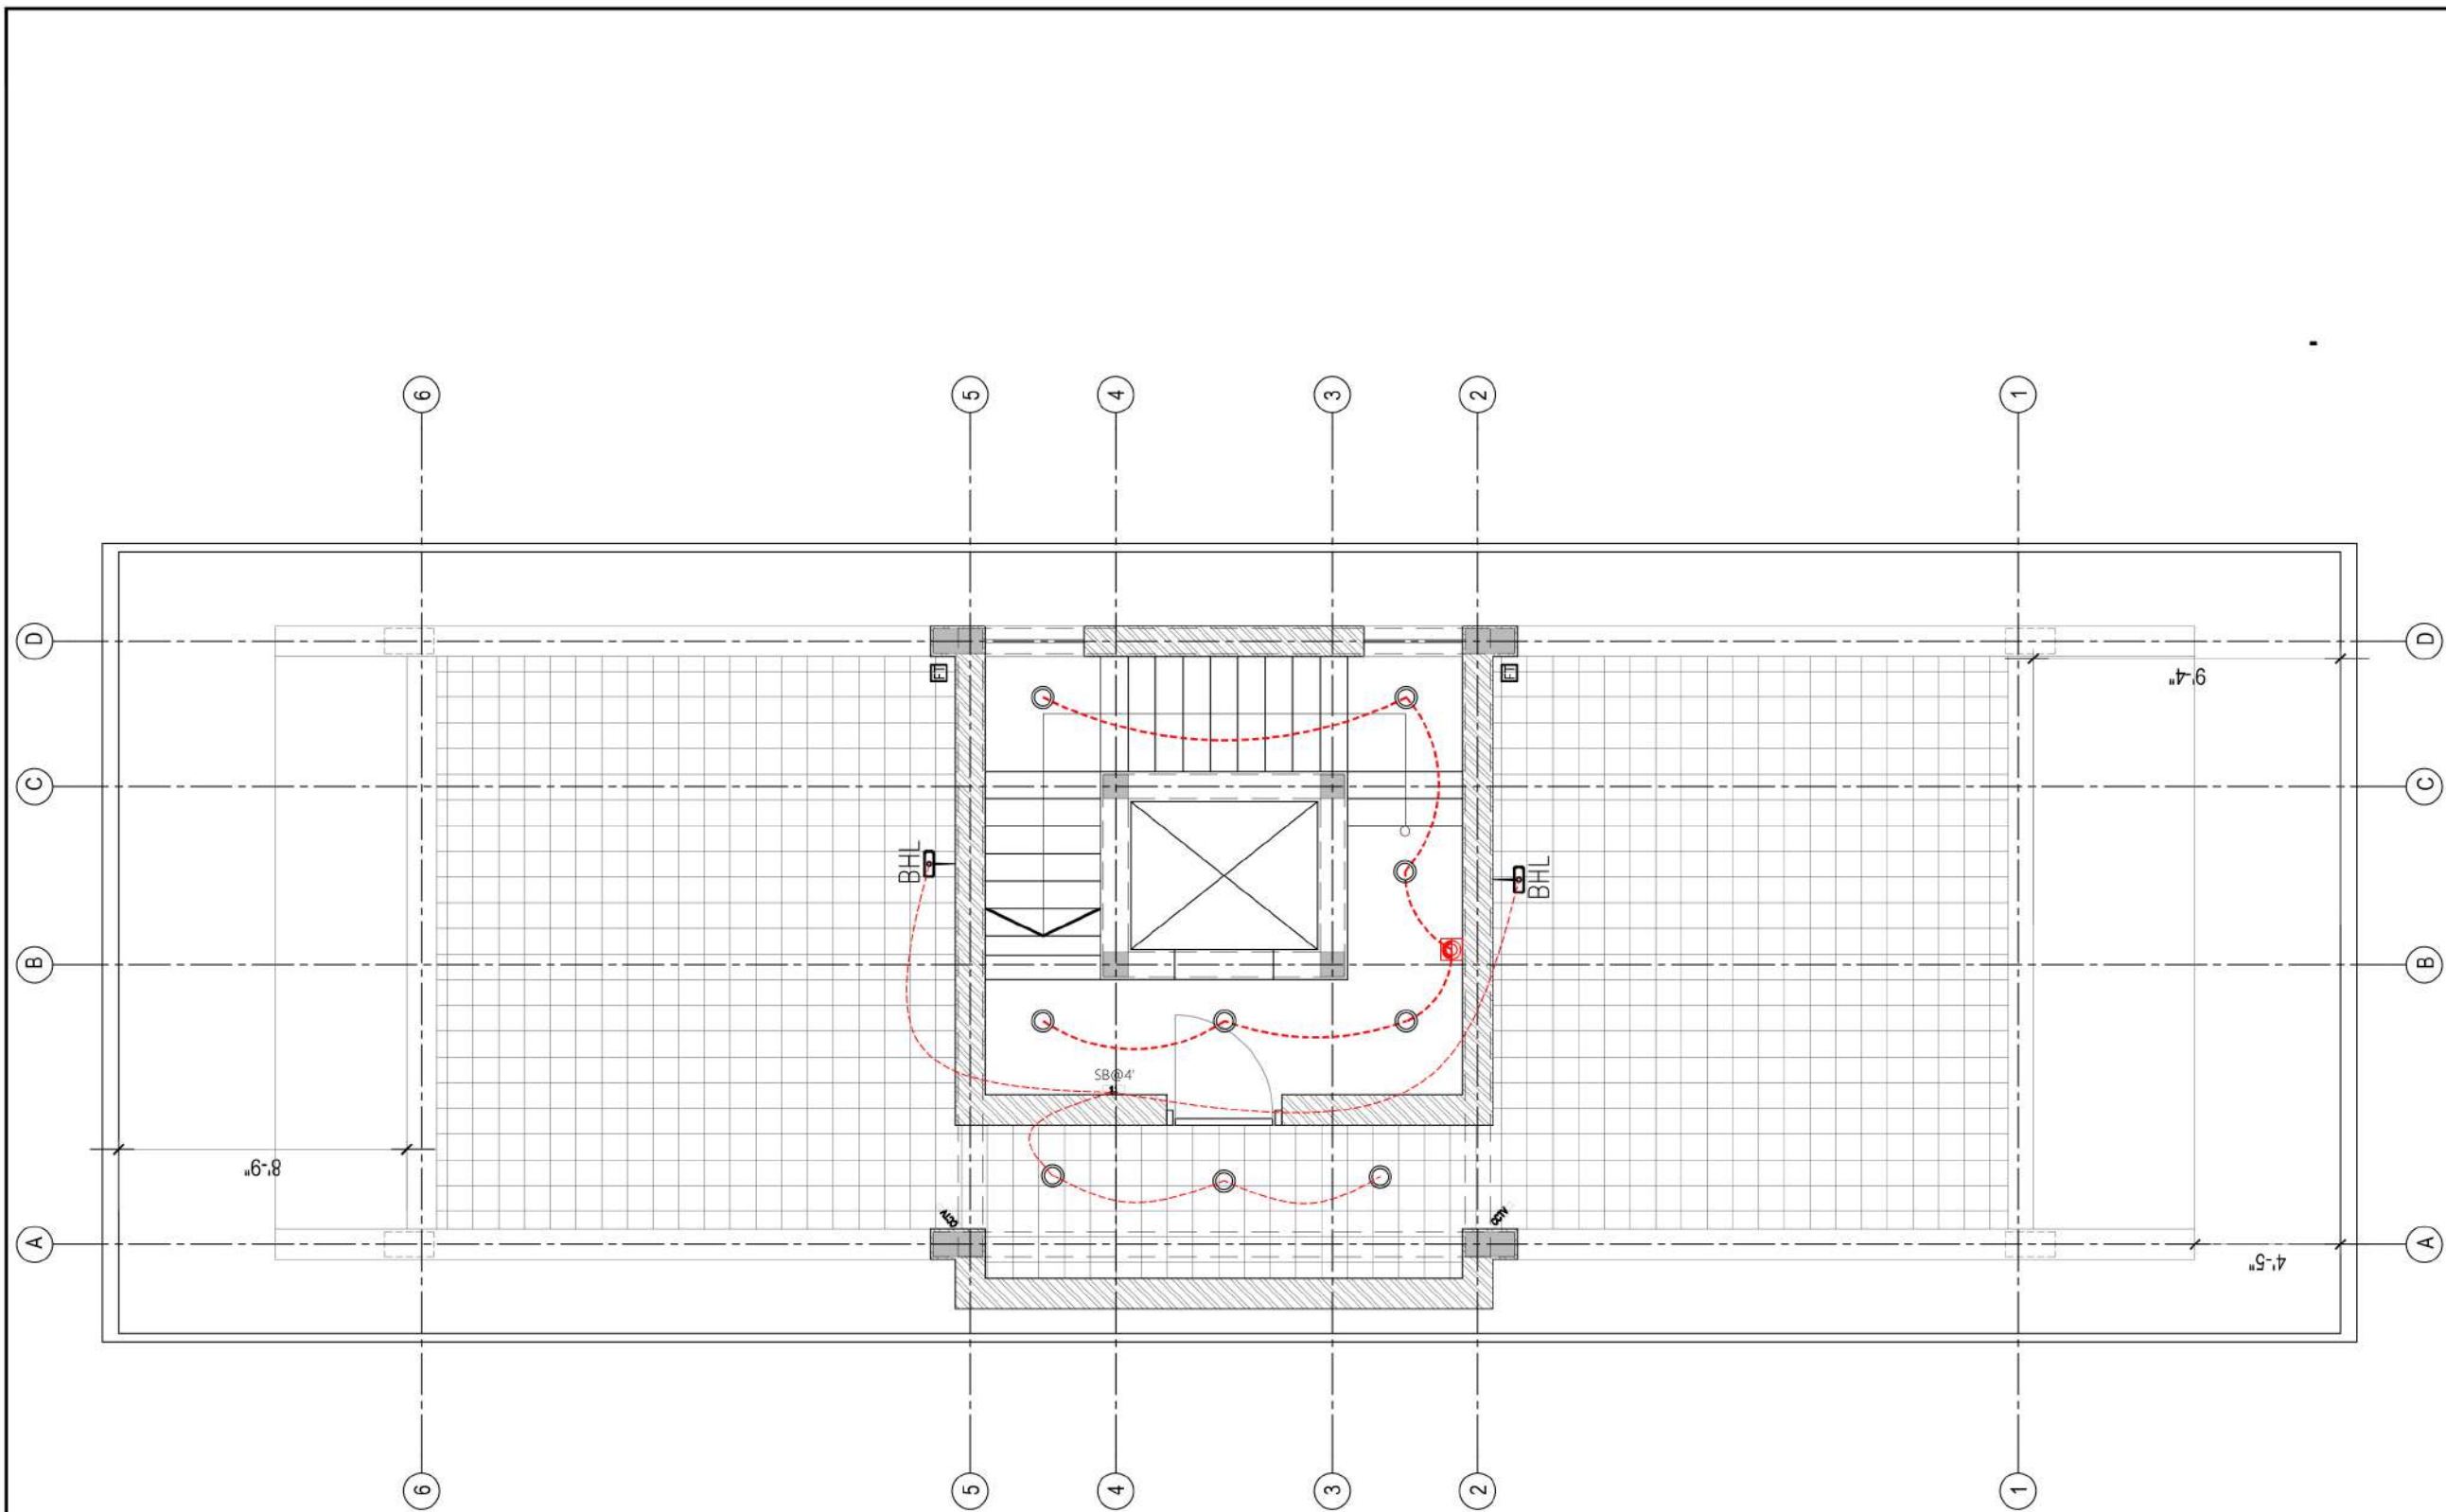

GENERAL NOTES

ALL DIMENSIONS ARE IN FEET N INCHES AND ARE UNFINISHED DIMENSIONS UNLESS OTHERWISE SPECIFIED. ALL LEVELS ARE IN FEET N INCHES AND ARE UNFINISHED LEVELS UNLESS OTHERWISE SPECIFIED. DO NOT SCALE DRAWINGS. ONLY WRITTEN DIMENSIONS SHALL BE FOLLOWED. ANY DISCREPANCIES NOTED SHALL BE BROUGHT TO THE NOTICE OF THE ARCHITECT PRIOR TO EXECUTION. FOR DETAILS SUCH AS DOORS, WINDOWS, GRILLS, GATES, SKYLIGHT, TOILETS, STAIRCASES, HANDRAIL, RAILING, ETC. REFER RESPECTIVE ARCHITECTURAL DWG. THIS DRAWING SHALL BE CORRELATED AND READ IN CONJUNCTION WITH RESPECTIVE CONSULTANTS' APPROVED DRAWINGS FOR STRUCTURAL MEMBERS, SERVICES SUCH AS PLUMBING, SANITARY, ELECTRICAL, AIR CONDITIONING, VENTILATION, RAINWATER DRAINAGE, WATERPROOFING AND LANDSCAPING. ANY DISCREPANCIES NOTED SHALL BE BROUGHT TO THE NOTICE OF THE ARCHITECT PRIOR TO EXECUTION. ALL ROOF SLABS TO HAVE WATERPROOFING AND INSULATION TREATMENT AS PER SPECIFICATIONS. CUT OUTS / SLEEVES / SLAB & SERVICE SLABS TO BE PROVIDED SHOULD BE READ ALONG WITH SERVICES & R.C.C. DWG.

LEGENDS		
SYMBOL	DESCRIPTION	HEIGHT/POSITION
UP	UP LIGHT FITTING	8'-0" T.T.E.
SW	SWITCH BOARD	4'-0" T.T.E.
SW	SWITCH BOARD WITH 6A POWER OUTLET	4'-0" T.T.E.
DOOR-3M	6A POWER OUTLET-SEPARATE	1'-0" T.T.E.
DOOR-4M	6A POWER OUTLET-REFRIGERATOR	5'-0" T.T.E.
DOOR-2M	6A POWER OUTLET-ELECTRIC CHIMNEY	7'-0" T.T.E.
DOOR-3M	6A POWER OUTLET-GARAGE CRUISER	2'-0" T.T.E.
DOOR-2M	6A POWER OUTLET-GRINDER & HDG	4'-0" T.T.E.
EX	EXHAUST FAN	8'-0" T.T.E.
TV	TELEVISION CO-AXIAL SOCKET-LIVING	4'-0" T.T.E.
TV	TELEVISION CO-AXIAL SOCKET-BEDROOM	4'-0" T.T.E.
TP-2M	RJ-45 TELEPHONE JACK-LIVING	1'-0" T.T.E.
TP-2M	RJ-45 TELEPHONE JACK-BEDROOM	2'-0" T.T.E.
T.T.E.-TO TOP EDGE(OF SWITCHBOARDS FROM P.F.L.)		

LEGEND AND SYMBOLS		
SYMBOL	DESCRIPTION	HEIGHT
CEILING FAN	CEILING FAN	CEILING
12W-LED	12W LED DOWNLIGHT	CEILING
12W-LED	12W LED DR LIGHT	CEILING
8W-LED	8W LED DOWNLIGHT	CEILING
SP	SPIKE LIGHT	GROUND LEVEL

PROJECT DESCRIPTION	
CLIENT	MR. RAMA KANNAN
PROJECT NAME	RAMA KANNAN HOUSE
LOCATION	ECR, CHENNAI
DRAWING TITLE	TERRACE FLOOR ELECTRICAL
DRAWING TYP	CONSTRUCTION DRAWING / G.F.C.
JOB NO	STUDIO 44 / 010 / 2021
LEVEL DATUM	-
ISSUE SHEET	V0
DRAWING NUMBER	CD 104

DRAWN	JANARDHAN
CHECKED	A. SUDHAKAR
APPROVED	A. RAJAKUMAR
DATE	19.07.2022
SCALE	1:64 A3

REVISION			
NO	DESCRIPTION	BY	DATE

ARCHITECTS


STUDIO 44
ARCHITECTS

TERRACE FLOOR ELECTRICAL PLAN

0 1' 2' 3' 5' 8'


01 TERRACE FLOOR ELECTRICAL PLAN
104 Scale $\frac{3}{16}$ "-1'0"

APARTMENT SR & RR
FALSE CEILING

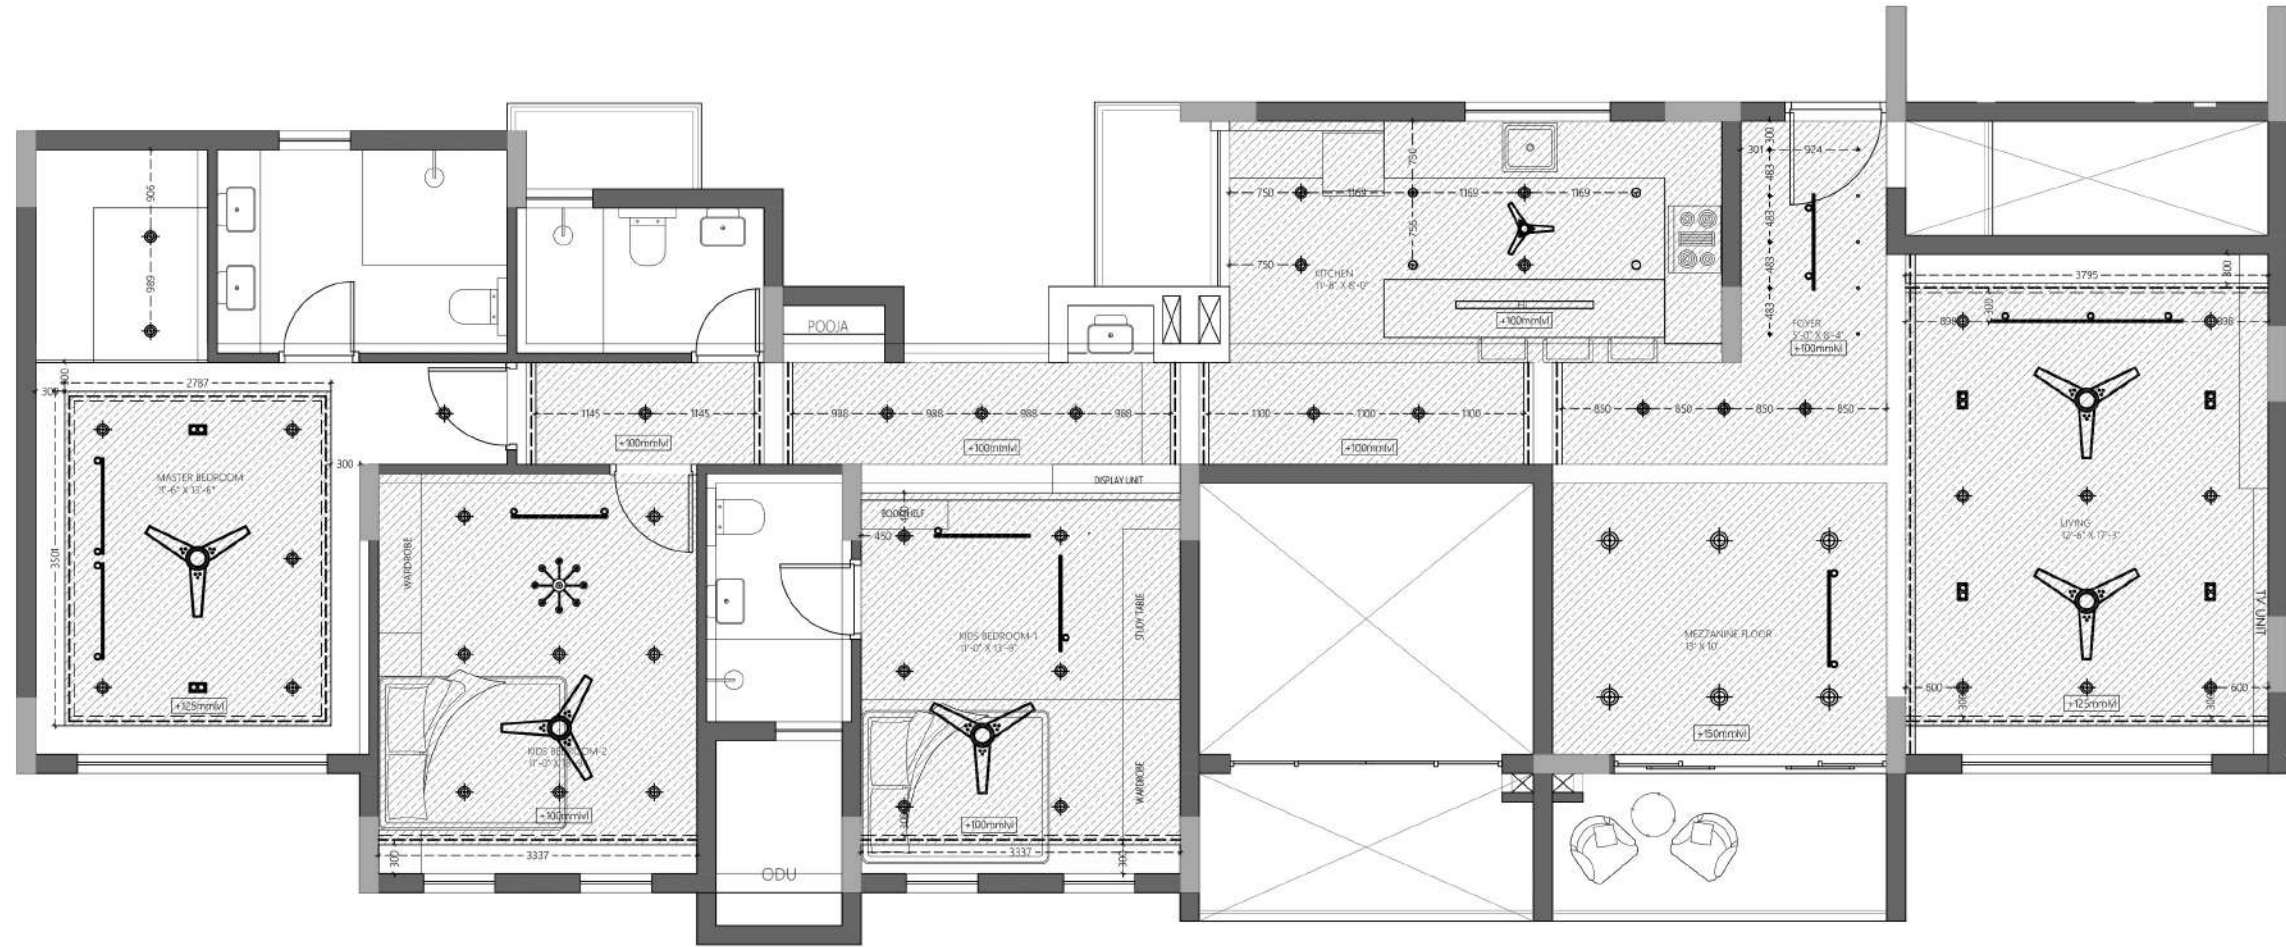

FALSE CEILING LAYOUT

LEGEND			
NO	SYMBOL	DESCRIPTION	Dimension
1		Single spot light	43 Dia 120mm(20W) 4 Dia 150mm(30W)
2		T5 tube light	24 L 1200mm
3		Fan	1 Dia 600mm 3 Dia 1200mm
4		Magnet track Channel	7 L 1000mm Magnet track Channel
5		Magnet track Light 01	13 Dia 45mm(L140mm (18W)
6		Magnet track Light 02	13 Dia 45mm(L140mm (18W)
7		Small spot light	10 Dia 20mm(20W)
8		Double Spot lighting	6 L 175mm x W98 (12W)
9		Panel lighting	4 Dia 120mm(15W)

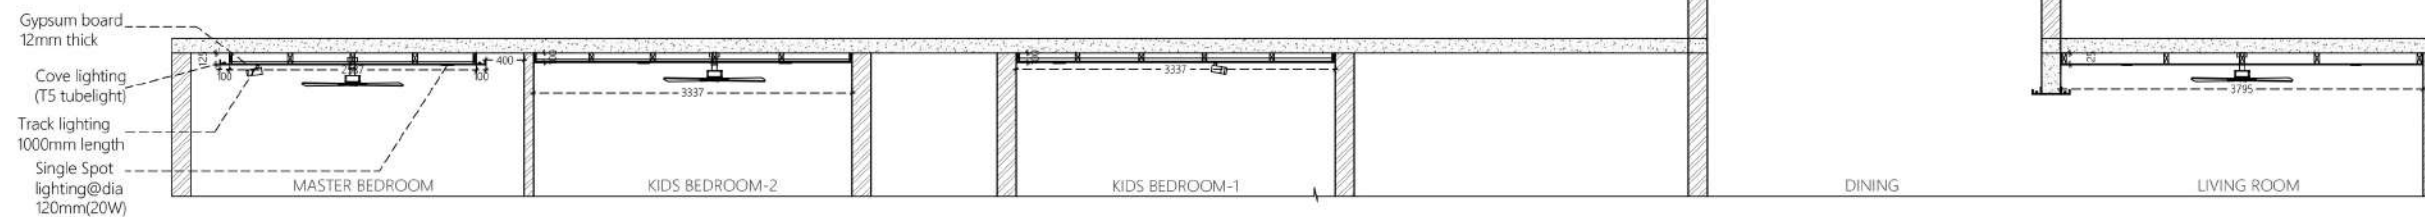

FALSE CEILING SECTION A-A1

GENERAL NOTES

ALL DIMENSIONS ARE IN MILLIMETERS AND ARE UNFINISHED DIMENSIONS UNLESS OTHERWISE SPECIFIED. ALL LEVELS ARE IN MILLIMETERS AND ARE UNFINISHED LEVELS UNLESS OTHERWISE SPECIFIED. DO NOT SCALE DRAWINGS. ONLY WRITTEN DIMENSIONS SHALL BE FOLLOWED. ANY DISCREPANCIES NOTED SHALL BE BROUGHT TO THE NOTICE OF THE ARCHITECT PRIOR TO EXECUTION. FOR DETAILS SUCH AS DOORS, WINDOWS, GRILLS, GATES, SKYLIGHT, TOILETS, STAIRCASES, HANDRAILRAILING, ETC. REFER RESPECTIVE ARCHITECTURAL DWG. THIS DRAWING SHALL BE CORRELATED AND READ IN CONJUNCTION WITH RESPECTIVE CONSULTANTS. APPROVED DRAWINGS FOR STRUCTURAL MEMBERS, SERVICES SUCH AS PLUMBING, SANITARY, ELECTRICAL, AIR CONDITIONING, VENTILATION, RAINWATER DRAINAGE, WATERPROOFING AND LANDSCAPING. ANY DISCREPANCIES NOTED SHALL BE BROUGHT TO THE NOTICE OF THE ARCHITECT PRIOR TO EXECUTION. ALL ROOF SLABS TO HAVE WATERPROOFING AND INSULATION TREATMENT AS PER SPECIFICATIONS. CUT OUTS / SLEEVES / SLAB & SERVICE SLABS TO BE PROVIDED SHOULD BE READ ALONG WITH SERVICES & R.C.C. DWGS.

LEGENDS

CONSULTANTS

PROJECT DESCRIPTION

CLIENT : Mrs. SASHI RAJGOPAL

PROJECT NAME : APARTMENT 3R

LOCATION : CHENNAI

DRAWING TITLE : WORKING DRAWING - REFLECTED CEILING PLAN

DRAWING TYP : PRELIMINARY SET

JOB NO : STUDIO44 / 001 / 2022

LEVEL DATUM : -

ISSUE SHEET : V0

DRAWING NUMBER :

DRAWN : ANANDHAN

CHECKED :

APPROVED : A. RAJANAR

DATE : 14-07-2022

SCALE : A3

REVISION


NO	DESCRIPTION	BY	DATE

ARCHITECTS

STUDIO 44
ARCHITECTS



THIS DRAWING IS UNDER COPYRIGHT AND IS THE PROPERTY OF STUDIO 44. THIS DRAWING SHALL NOT BE REPRODUCED, COPIED IN WHOLE OR IN PART, WITHOUT THE PRIOR WRITTEN CONSENT OF STUDIO 44. THIS DRAWING SHALL NOT BE HANDED OVER TO A THIRD PARTY OR USED FOR ANY PURPOSE, OTHER THAN THAT FOR WHICH IT HAS BEEN ISSUED.

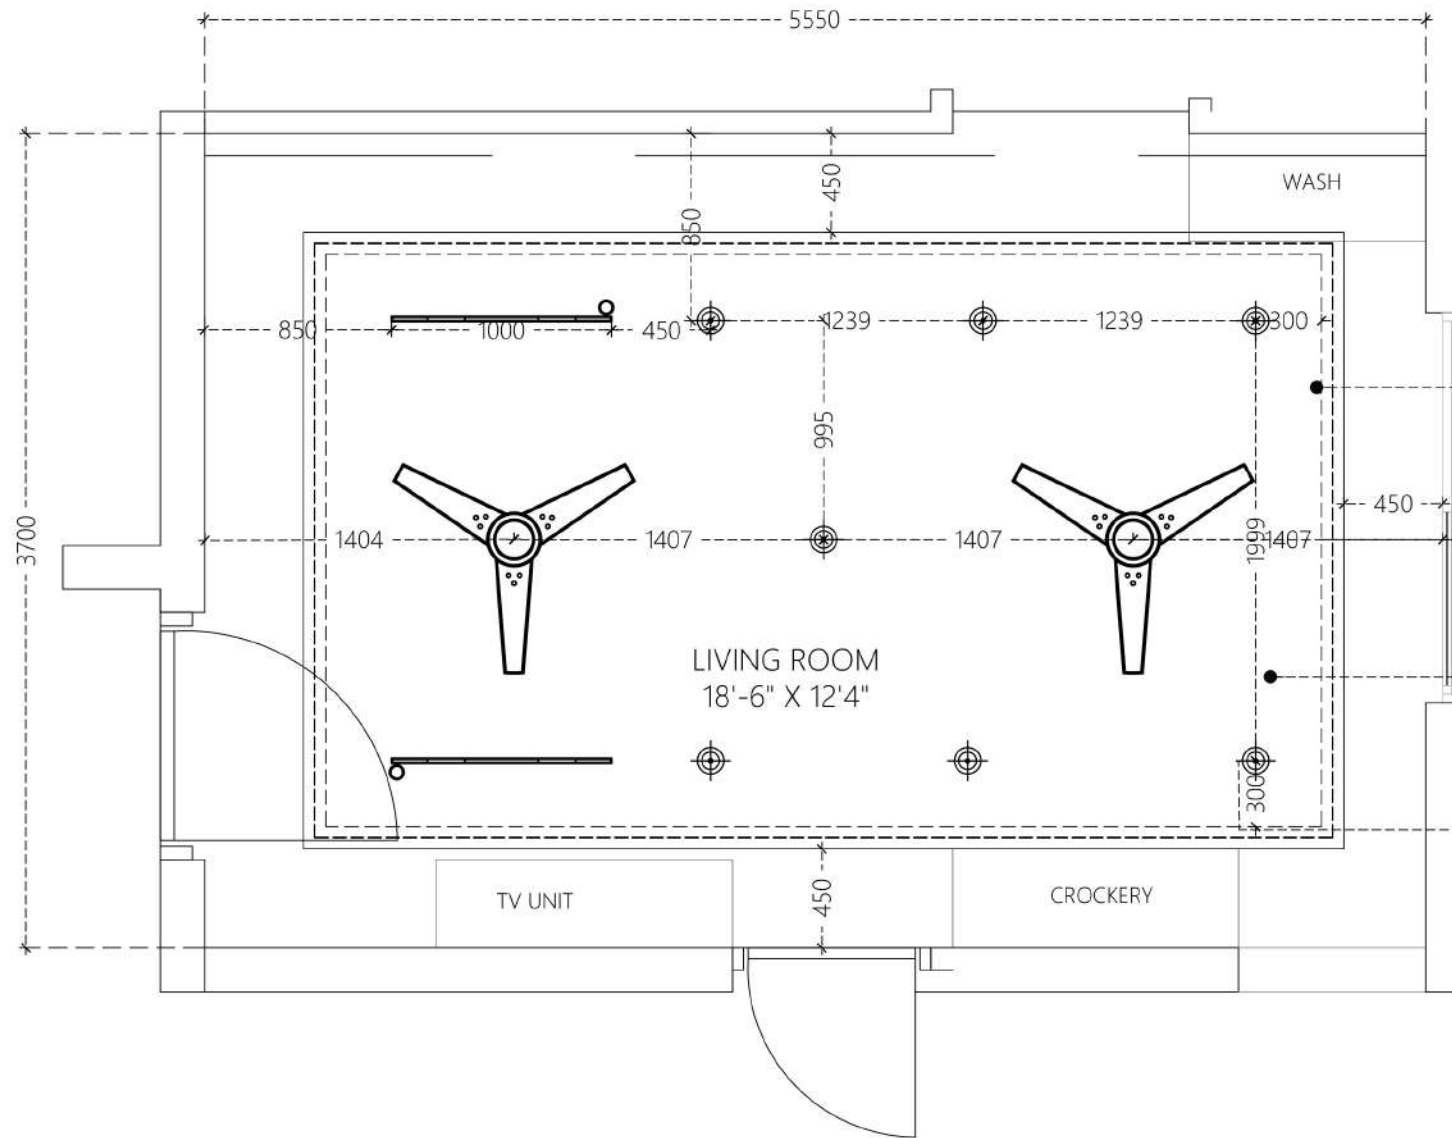


Cove lighting
(T5 Tubelight)

Fan
@dia 1200mm

False ceiling @
125mm lvl
From true ceiling

Single Spot lighting
@dia 120mm(20W)

LIVING ROOM -FALSE CEILING LAYOUT

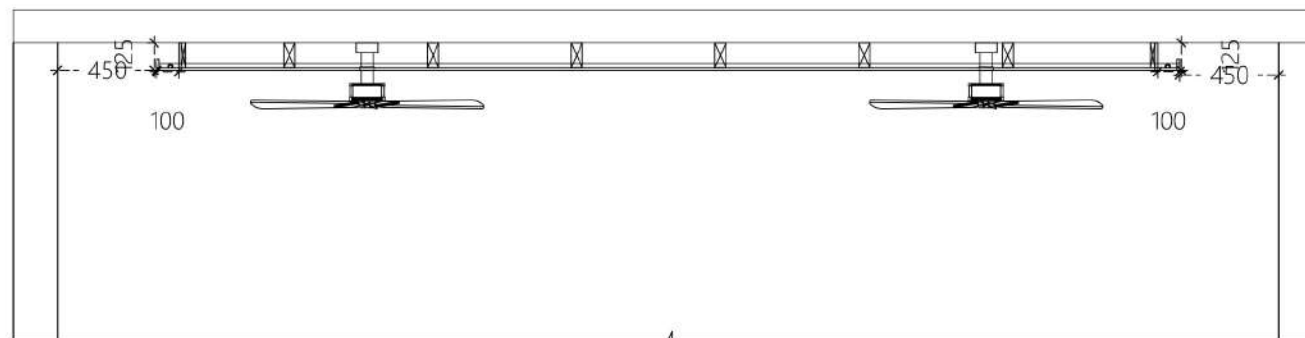

LEGEND				
NO	SYMBOL	DESCRIPTION	NOs	Dimension
1		Single spot light	9	Dia 120mm(20W)
2		T5 tube light	12	L 1230mm
3		Fan	2	Dia 1200mm

GENERAL NOTES

ALL DIMENSIONS ARE IN MILLIMETERS AND ARE UNFINISHED DIMENSIONS UNLESS OTHERWISE SPECIFIED. ALL LEVELS ARE IN MILLIMETERS AND ARE UNFINISHED LEVELS UNLESS OTHERWISE SPECIFIED. DO NOT SCALE DRAWINGS. ONLY WRITTEN DIMENSIONS SHALL BE FOLLOWED. ANY DISCREPANCIES NOTED SHALL BE BROUGHT TO THE NOTICE OF THE ARCHITECT PRIOR TO EXECUTION. FOR DETAILS SUCH AS DOORS, WINDOWS, GRILLS, GATES, SKYLIGHT, TOILETS, STAIRCASES, HANDRAILING, ETC. REFER RESPECTIVE ARCHITECTURAL DWG. THIS DRAWING SHALL BE CORRELATED AND READ IN CONJUNCTION WITH RESPECTIVE CONSULTANTS' APPROVED DRAWINGS FOR STRUCTURAL MEMBERS, SERVICES SUCH AS PLUMBING, SANITARY, ELECTRICAL, AIR CONDITIONING, VENTILATION, RAINWATER DRAINAGE, WATERPROOFING AND LANDSCAPING. ANY DISCREPANCIES NOTED SHALL BE BROUGHT TO THE NOTICE OF THE ARCHITECT PRIOR TO EXECUTION. ALL ROOF SLABS TO HAVE WATERPROOFING AND INSULATION TREATMENT AS PER SPECIFICATIONS. CUT OUTS / SLEEVES / SLAB & SERVICE SLABS TO BE PROVIDED SHOULD BE READ ALONG WITH SERVICES & R.C.C. DWG.

LEGENDS

CONSULTANTS

PROJECT DESCRIPTION

CLIENT : Mr. RAM

PROJECT NAME : APARTMENT RR

LOCATION : CHENNAI

DRAWING TITLE : WORKING DRAWING - REFLECTED CEILING PLAN

DRAWING TYP : PRELIMINARY SET

JOB NO : STUDIO44 / 001 / 2022

LEVEL DATUM : -

ISSUE SHEET : V0

DRAWING NUMBER : D-401


DRAWN : JANARDHAN

CHECKED : A. SARAVANAN

APPROVED : A. RAJAMURUGAN

DATE : 04-08-2022

SCALE : 1: A3

 

NORTH

REVISION


NO	DESCRIPTION	BY	DATE

ARCHITECTS


STUDIO 44
ARCHITECTS



THIS DRAWING IS UNDER COPYRIGHT AND IS THE PROPERTY OF STUDIO 44. THIS DRAWING SHALL NOT BE HANDED OVER TO A THIRD PARTY OR USED FOR ANY PURPOSE OTHER THAN THAT FOR WHICH IT HAS BEEN ISSUED.

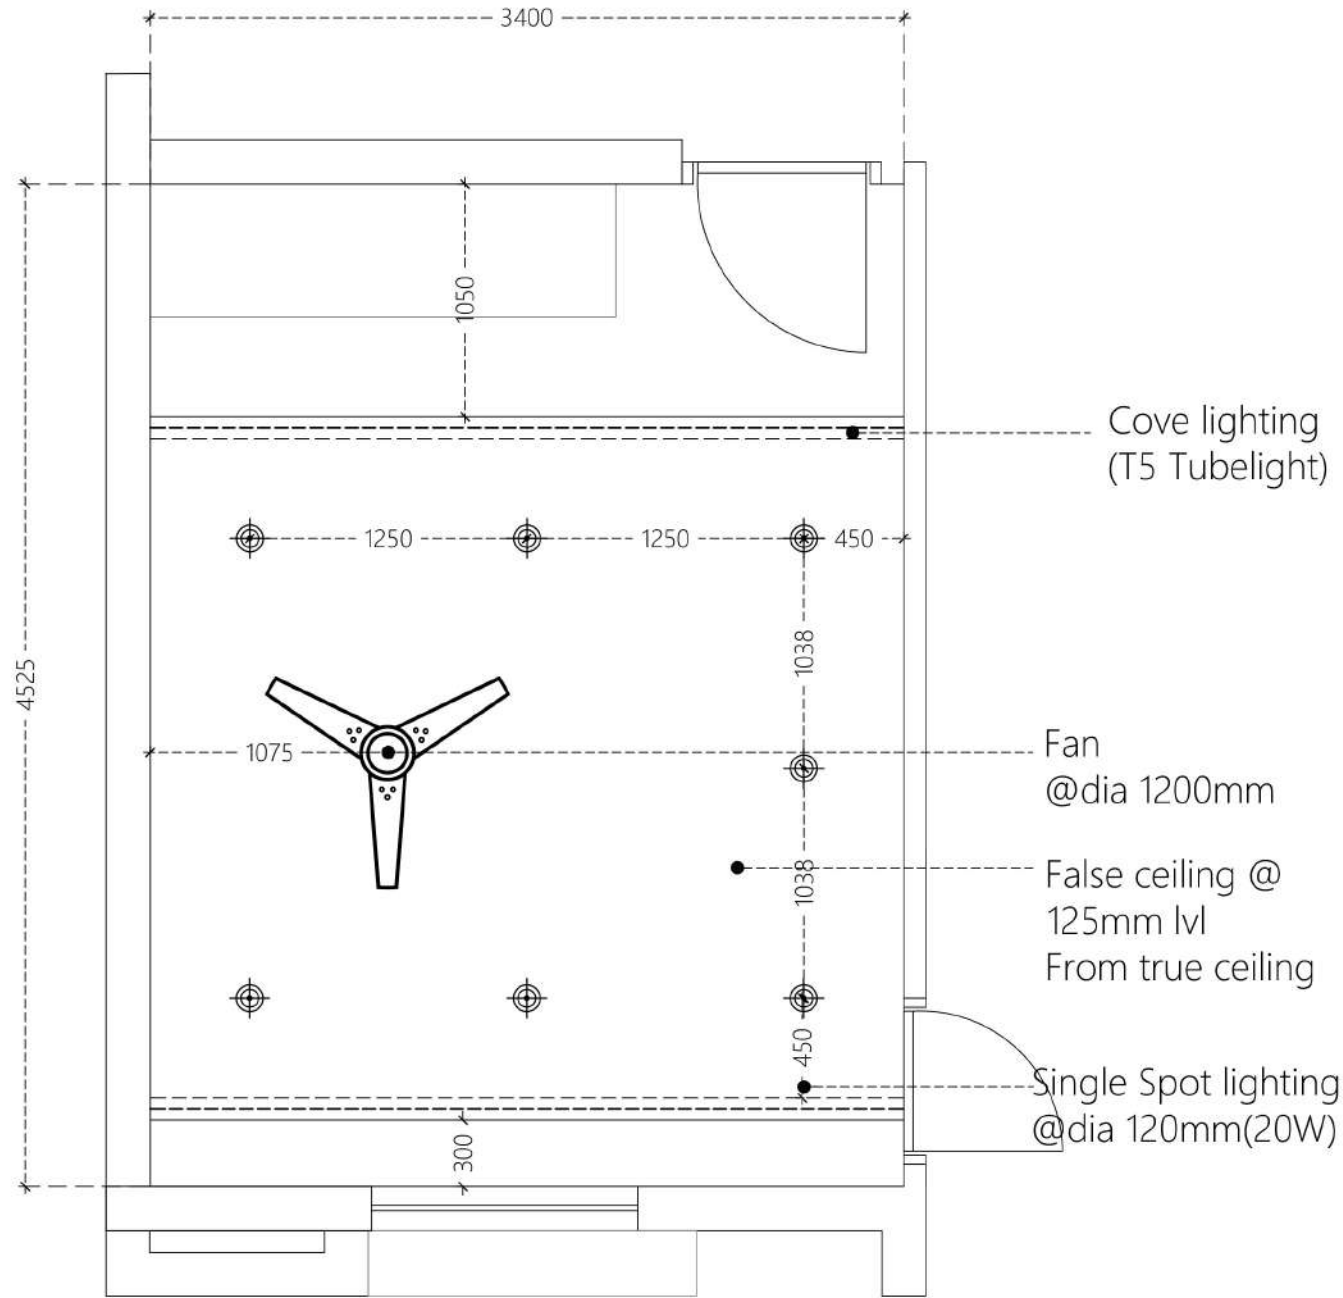

MASTER BEDROOM -FALSE CEILING LAYOUT

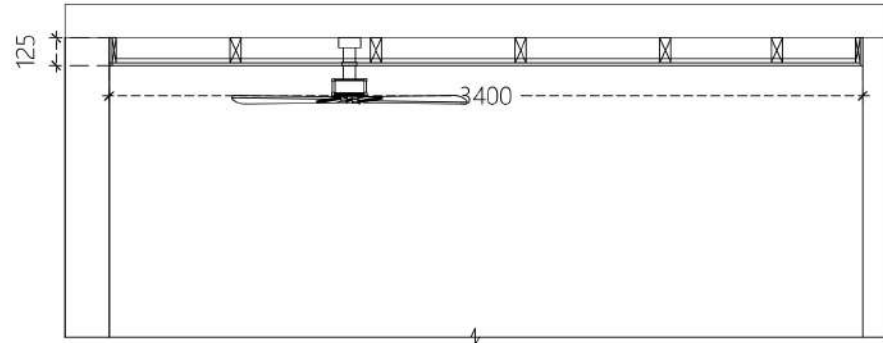

LEGEND				
NO	SYMBOL	DESCRIPTION	NOs	Dimension
1		Single spot light	7	Dia 120mm(20W)
2		T5 tube light	6	L 1230mm
3		Fan	1	Dia 1200mm

GENERAL NOTES

ALL DIMENSIONS ARE IN MILLIMETERS AND ARE UNFINISHED DIMENSIONS UNLESS OTHERWISE SPECIFIED. ALL LEVELS ARE IN MILLIMETERS AND ARE UNFINISHED LEVELS UNLESS OTHERWISE SPECIFIED. DO NOT SCALE DRAWINGS. ONLY WRITTEN DIMENSIONS SHALL BE FOLLOWED. ANY DISCREPANCIES NOTED SHALL BE BROUGHT TO THE NOTICE OF THE ARCHITECT PRIOR TO EXECUTION. FOR DETAILS SUCH AS DOORS, WINDOWS, GRILLS, GATES, SKYLIGHT, TOILETS, STAIRCASES, HANDRAIL, RAILING, ETC. REFER RESPECTIVE ARCHITECTURAL DWG. THIS DRAWING SHALL BE CORRELATED AND READ IN CONJUNCTION WITH RESPECTIVE CONSULTANTS. APPROVED DRAWINGS FOR STRUCTURAL MEMBERS SERVICES SUCH AS PLUMBING, SANITARY, ELECTRICAL, AIR CONDITIONING, VENTILATION, RAINWATER DRAINAGE, WATERPROOFING AND LANDSCAPING. ANY DISCREPANCIES NOTED SHALL BE BROUGHT TO THE NOTICE OF THE ARCHITECT PRIOR TO EXECUTION. ALL ROOF SLABS TO HAVE WATERPROOFING AND INSULATION TREATMENT AS PER SPECIFICATIONS. CUT OUTS / SLEEVES / SLAB & SERVICE SLABS TO BE PROVIDED SHOULD BE READ ALONG WITH SERVICES & R.C.C. DWG.

LEGENDS

CONSULTANTS

PROJECT DESCRIPTION

CLIENT : Mr. RAM

PROJECT NAME : APARTMENT RR

LOCATION : CHENNAI

DRAWING TITLE : WORKING DRAWING - REFLECTED CEILING PLAN

DRAWING TYP : PRELIMINARY SET

JOB NO : STUDIO44 / 001 / 2022

LEVEL DATUM : -

ISSUE SHEET : V0

DRAWING NUMBER : ID 401

DRAWN : ANARSHAN

CHECKED : A/SARAVANA KUMAR

APPROVED : M/RAJULAKSHI

DATE : 04-08-2022

SCALE : 1/8" = 1'-0"

REVISION

NO	DESCRIPTION	BY	DATE

ARCHITECTS

STUDIO 44 ARCHITECTS

0 1' 2' 3' 5' 8'

THIS DRAWING IS UNDER COPYRIGHT AND IS THE PROPERTY OF STUDIO 44. THIS DRAWING SHALL NOT BE REPRODUCED, COPIED IN WHOLE OR IN PART WITHOUT THE PRIOR WRITTEN CONSENT OF STUDIO 44. THIS DRAWING SHALL NOT BE HANDLED OVER TO A THIRD PARTY OR USED FOR ANY PURPOSE OTHER THAN THAT FOR WHICH IT HAS BEEN ISSUED.

VB Tbm & AMANKAREEM'S RESIDENCE

DETAIL DRAWING







STUDIO 4
ARCHITECTS

MEN'S BATHROOM WASH AREA

[illegible]

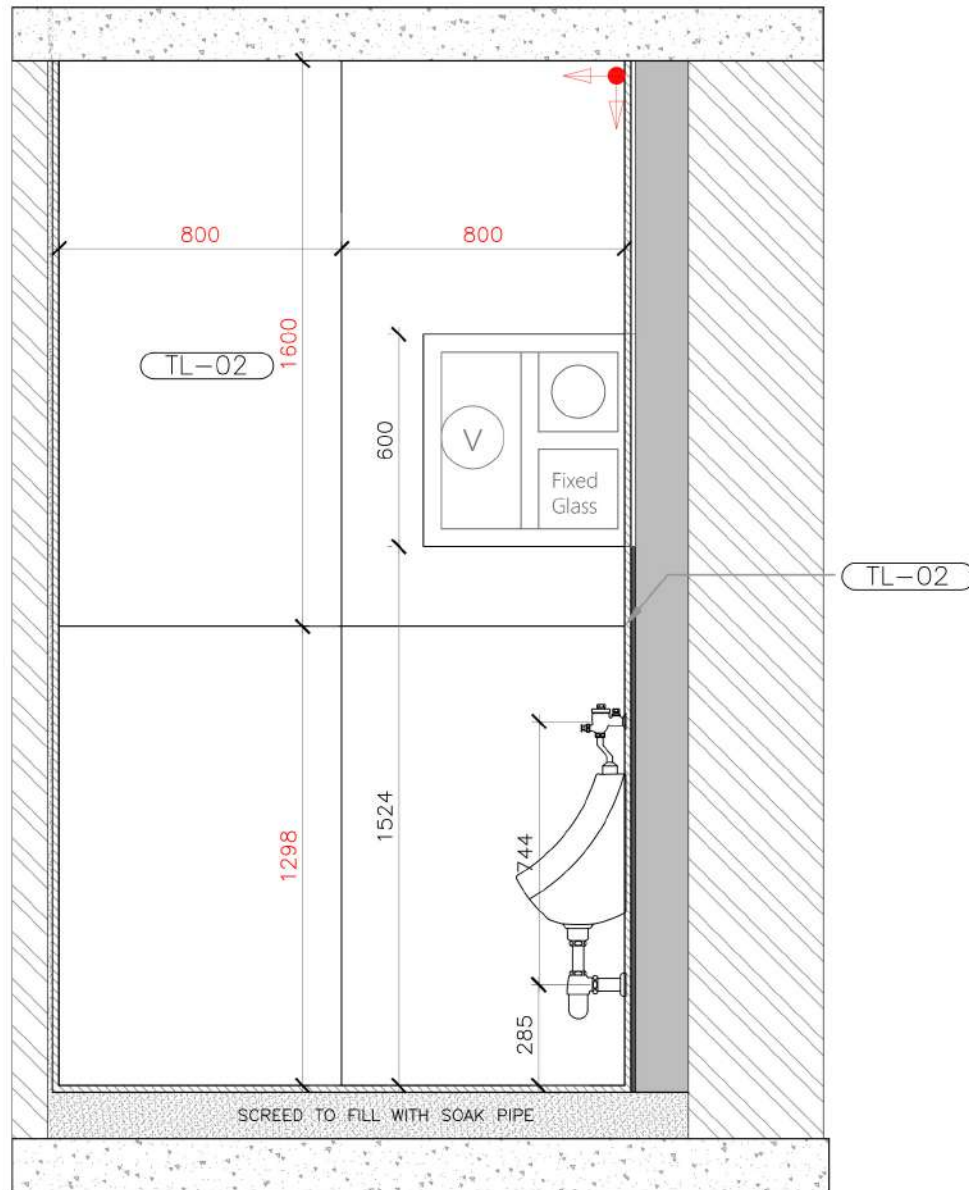

02 FF-MEN'S WASH AREA - ELEVATION A
Scale 1:20

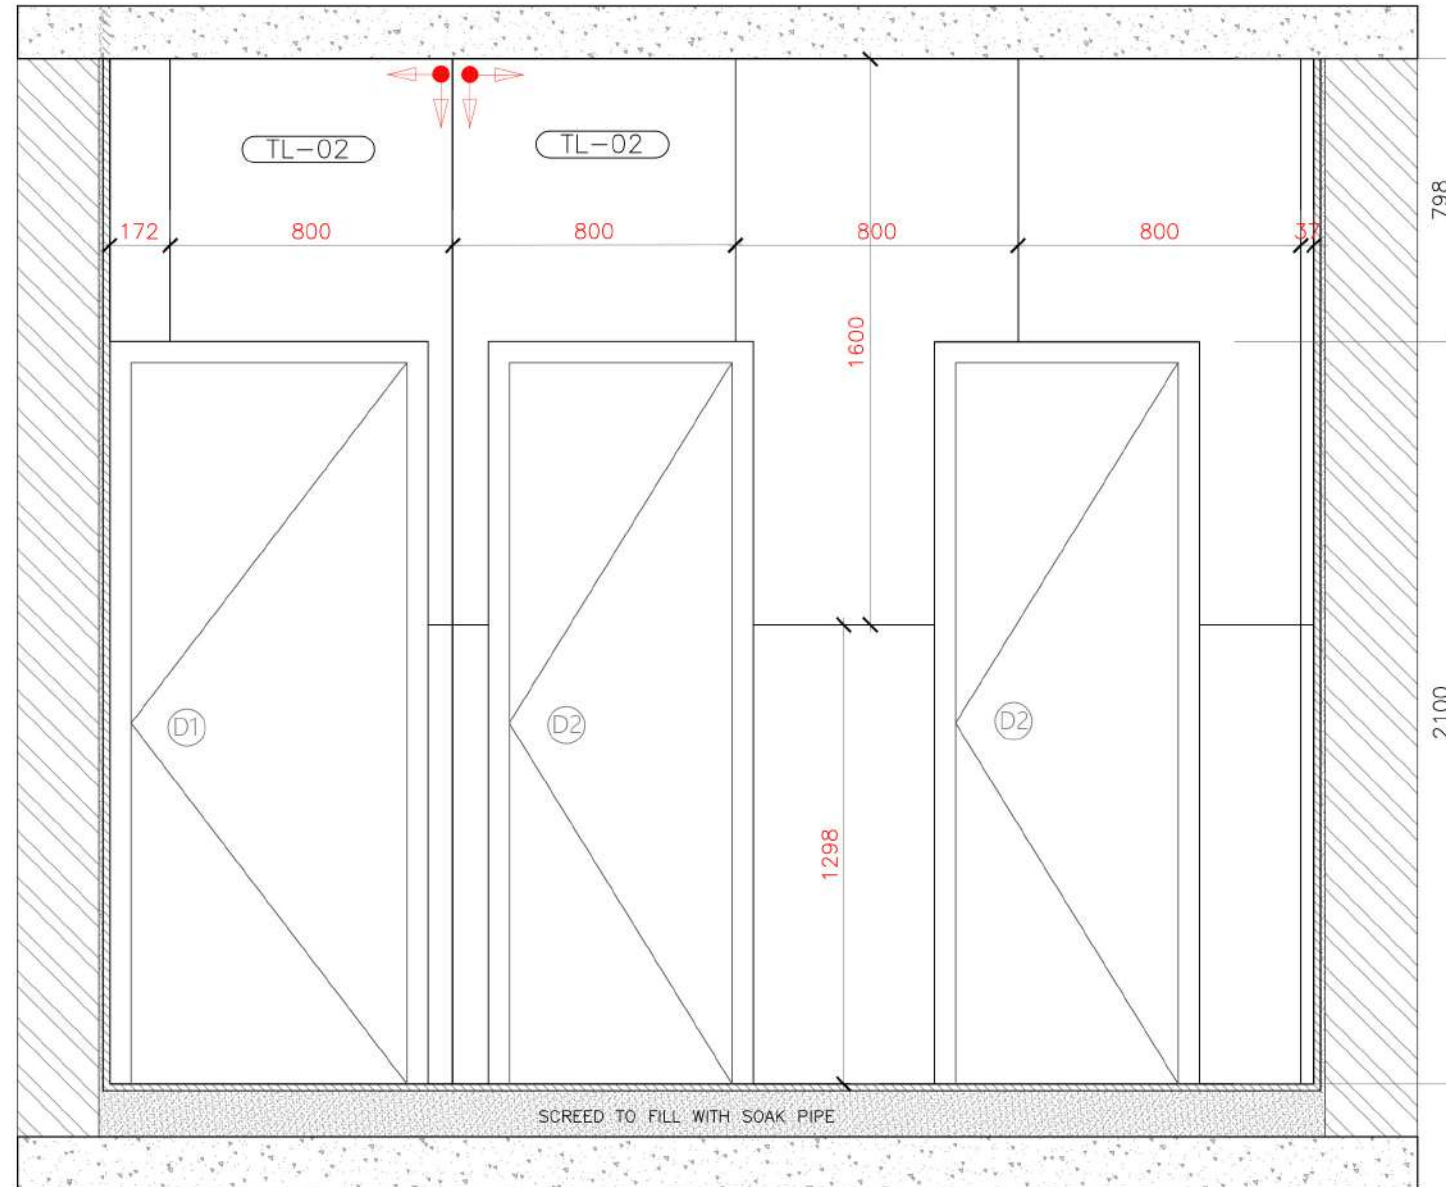

03 FF-MEN'S WASH AREA- ELEVATION B
Scale 1:20

GENERAL NOTES

ALL DIMENSIONS ARE IN MILLIMETERS AND ARE UNFINISHED DIMENSIONS UNLESS OTHERWISE SPECIFIED. ALL LEVELS ARE IN MILLIMETERS AND ARE UNFINISHED LEVELS UNLESS OTHERWISE SPECIFIED. DO NOT SCALE DRAWINGS. ONLY WRITTEN DIMENSIONS SHALL BE FOLLOWED. ANY DISCREPANCIES NOTED SHALL BE BROUGHT TO THE NOTICE OF THE ARCHITECT PRIOR TO EXECUTION. FOR DETAILS SUCH AS DOORS, WINDOWS, GRILLS, GATES, SKYLIGHT, TOILETS, STAIRCASES, HANDRAIL, RAILING, ETC. REFER RESPECTIVE ARCHITECTURAL DWG. THIS DRAWING SHALL BE CORRELATED AND READ IN CONJUNCTION WITH RESPECTIVE CONSULTANTS' APPROVED DRAWINGS FOR STRUCTURAL MEMBERS, SERVICES SUCH AS PLUMBING, SANITARY, ELECTRICAL, AIR CONDITIONING, VENTILATION, RAINWATER DRAINAGE, WATERPROOFING AND LANDSCAPING. ANY DISCREPANCIES NOTED SHALL BE BROUGHT TO THE NOTICE OF THE ARCHITECT PRIOR TO EXECUTION. ALL ROOF SLABS TO HAVE WATERPROOFING AND INSULATION TREATMENT AS PER SPECIFICATIONS. CUT OUTS / SLEEVES / SLAB & SERVICE SLABS TO BE PROVIDED SHOULD BE READ ALONG WITH SERVICES & R.C.C. DWG.

LEGENDS

CONSULTANTS

PROJECT DESCRIPTION

CLIENT :
PROJECT NAME : VASANTA BHAVAN
LOCATION : TAMBARAM
DRAWING TITLE : FIRST FLOOR
BATHROOM DETAIL

DRAWING TYP : PRELIMINARY SET
JOB NO : STUDIO44 / 001 / 2021

LEVEL DATUM :
ISSUE SHEET : V0

DRAWING NUMBER :
DRAWN : JANARDHAN
CHECKED : A. SARAVANNA
KUMAR
APPROVED : A. RAJKUMAR

DATE : 15.09.2022
SCALE : 1:20 A3

REVISION

NO DESCRIPTION BY DATE



ARCHITECTS

STUDIO 44
ARCHITECTS

MEN'S BATHROOM WASH AREA

0 1' 2' 3' 5' 8'

THIS DRAWING IS UNDER COPYRIGHT AND IS THE PROPERTY OF STUDIO 44. THIS DRAWING SHALL NOT BE REPRODUCED, COPIED IN WHOLE OR IN PART WITHOUT THE PRIOR WRITTEN CONSENT OF STUDIO 44. THIS DRAWING SHALL NOT BE HANDLED OVER TO A THIRD PARTY OR USED FOR ANY PURPOSE OTHER THAN THAT FOR WHICH IT HAS BEEN ISSUED.

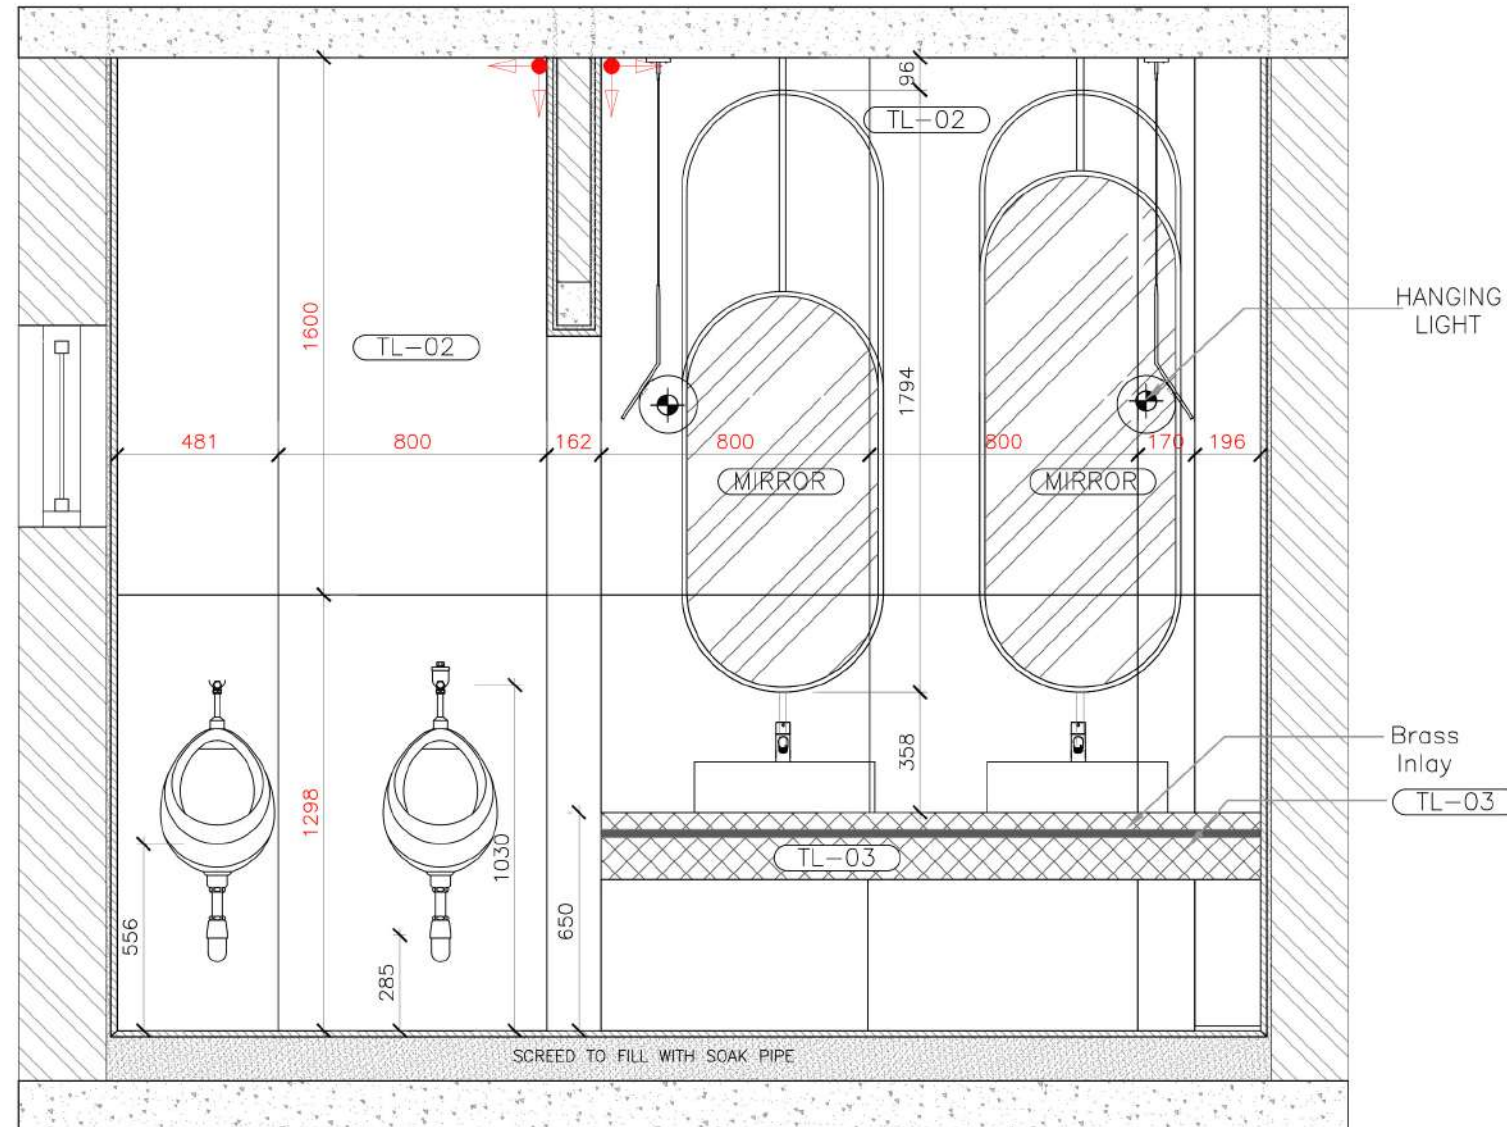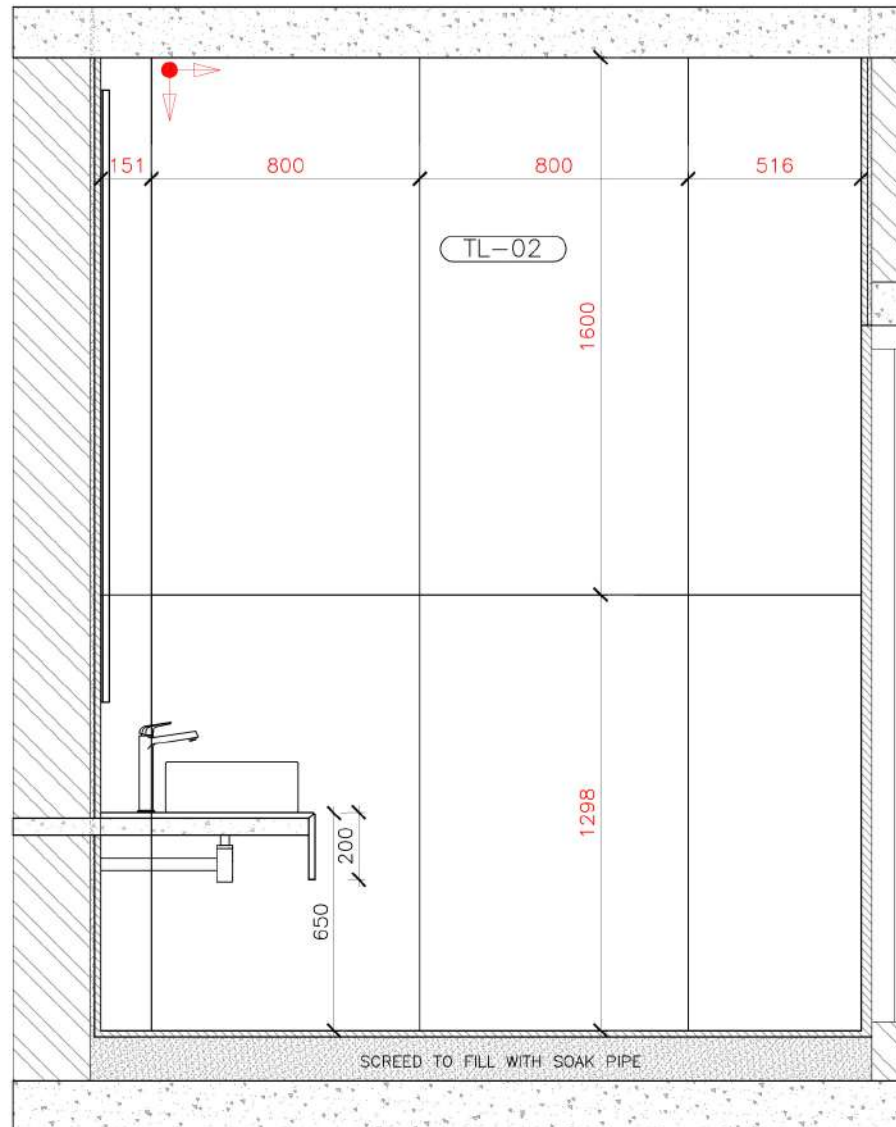

GENERAL NOTES

ALL DIMENSIONS ARE IN MILLIMETERS AND ARE UNFINISHED DIMENSIONS UNLESS OTHERWISE SPECIFIED. ALL LEVELS ARE IN MILLIMETERS AND ARE UNFINISHED LEVELS UNLESS OTHERWISE SPECIFIED. DO NOT SCALE DRAWINGS. ONLY WRITTEN DIMENSIONS SHALL BE FOLLOWED. ANY DISCREPANCIES NOTED SHALL BE BROUGHT TO THE NOTICE OF THE ARCHITECT PRIOR TO EXECUTION. THIS DRAWING IS FOR EXECUTION OF THE FOLLOWING: STAIRS, STAIRWAYS, GRILLS, GATES, SKYLIGHT, TOILET, STAIRCASES, HANDRAIL, RAILING, ETC REFER RESPECTIVE ARCHITECTURAL DWG. THIS DRAWING SHALL BE CORRELATED WITH THE DRAWING IN CONNECTION WITH RESPECTIVE CONSULTANTS' APPROVED DRAWINGS FOR STRUCTURAL MEMBERS, SERVICES SUCH AS PLUMBING, SANITARY, ELECTRICAL, AIR HANDLING, VENTILATION, MECHANICAL, DRAINAGE, WATERPROOFING AND LANDSCAPING. ANY DISCREPANCIES NOTED SHALL BE BROUGHT TO THE NOTICE OF THE ARCHITECT PRIOR TO EXECUTION. ALL SLABS TO HAVE WATERPROOFING AND VAPOR INSULATION TREATMENT AS PER SPECIFICATIONS. CUT / OUTS / SLEEVES / SLAB & SERVICE SLABS TO BE PROVIDED SHOULD BE READY ALONG WITH SERVICES & R.C.C. DWG.

LEGENDS

1

--	--

PROJECT DESCRIPTION	
---------------------	--

CLIENT	
PROJECT NAME	VASANTA BHAVAN
LOCATION	TAMBARAM
DRAWING TITLE	FIRST FLOOR BATHROOM DETAIL
DRAWING TYPE	PRELIMINARY SET
JOB NO	STUDIO44 / 001 / 2021
LEVEL DATUM	±0
ISSUE SHEET	VO
DRAWING NUMBER	

DRAWN	: JANARDHAN	
CHECKED	: <i>Ar</i> SARAVANA KUMAR	
APPROVED	: <i>Ar</i> RAJAKUMAR	
DATE	: 15.06.2022	
SCALE	: 1:20	A3



NORTH


REVISION			
NO	DESCRIPTION	BY	DATE

ARCHITECTS

STUDIO 4
ARCHITECTS

MEN'S BATHROOM WASH AREA



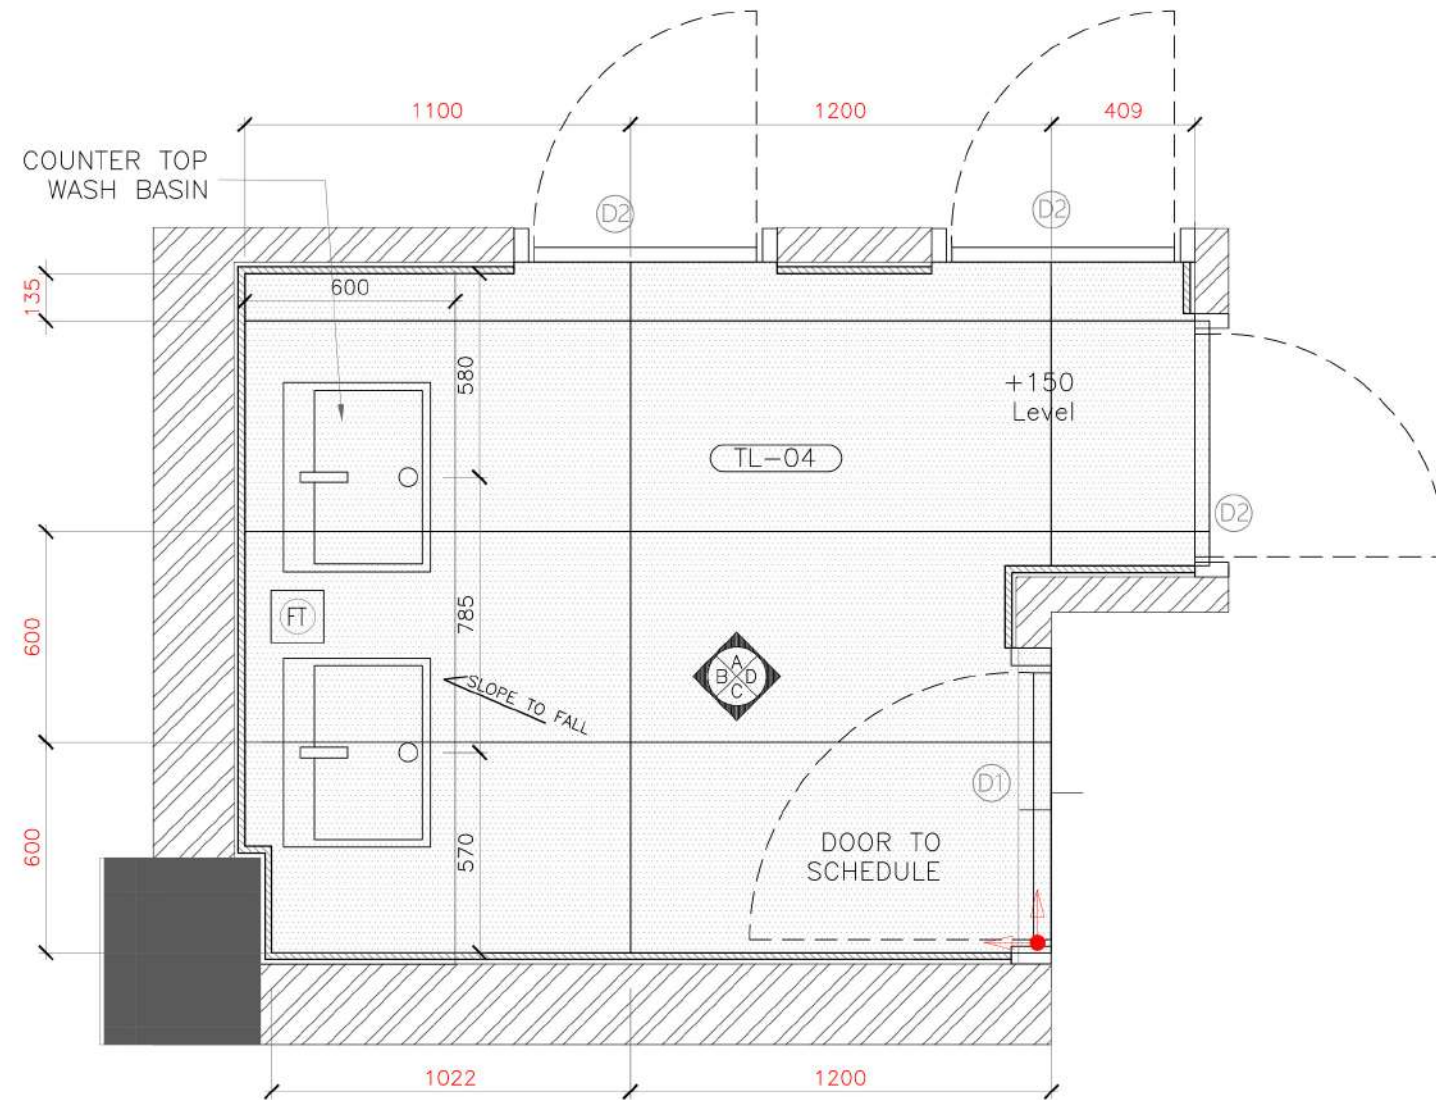


06 FF-WOMEN'S WASH AREA - PLAN
Scale 1:20

GENERAL NOTES

ALL DIMENSIONS ARE IN MILLIMETERS AND ARE UNFINISHED DIMENSIONS UNLESS OTHERWISE SPECIFIED. ALL LEVELS ARE IN MILLIMETERS AND ARE UNFINISHED LEVELS UNLESS OTHERWISE SPECIFIED. DO NOT SCALE DRAWINGS. ONLY WRITTEN DIMENSIONS SHALL BE FOLLOWED. ANY DISCREPANCIES NOTED SHALL BE BROUGHT TO THE NOTICE OF THE ARCHITECT PRIOR TO EXECUTION. FOR DETAILS SUCH AS DOORS, WINDOWS, GRILLS, GATES, SKYLIGHT, TOILETS, STAIRCASES, HANDRAIL, RAILING, ETC. REFER RESPECTIVE ARCHITECTURAL DWG. THIS DRAWING SHALL BE CORRELATED AND READ IN CONJUNCTION WITH RESPECTIVE CONSULTANTS. APPROVED DRAWINGS FOR STRUCTURAL MEMBERS, SERVICES SUCH AS PLUMBING, SANITARY, ELECTRICAL, AIR CONDITIONING, VENTILATION, RAINWATER DRAINAGE WATERPROOFING AND LANDSCAPING. ANY DISCREPANCIES NOTED SHALL BE BROUGHT TO THE NOTICE OF THE ARCHITECT PRIOR TO EXECUTION. ALL ROOF SLABS TO HAVE WATERPROOFING AND INSULATION TREATMENT AS PER SPECIFICATIONS. CUT OUTS / SLEEVES / SLAB & SERVICE SLABS TO BE PROVIDED SHOULD BE READ ALONG WITH SERVICES & R.C.C. DWG.

LEGENDS

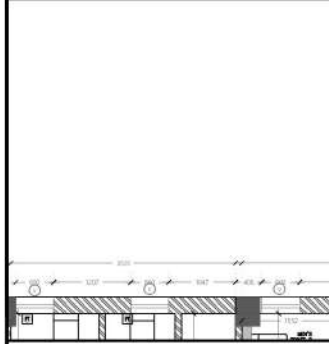

CONSULTANTS

PROJECT DESCRIPTION

CLIENT : VASANTA BHAVAN

PROJECT NAME : VASANTA BHAVAN

LOCATION : TAMBARAM

DRAWING TITLE : FIRST FLOOR PLAN

DRAWING TYP : PRELIMINARY SET

JOB NO : STUDIO44 / 001 / 2021

LEVEL DATUM : -

ISSUE SHEET : V0

DRAWING NUMBER

REVISION

NO	DESCRIPTION	BY	DATE


ARCHITECTS

STUDIO 44
ARCHITECTS


BATHROOM LAYOUT

0 1' 2' 3' 5' 8'

THIS DRAWING IS UNDER COPYRIGHT AND IS THE PROPERTY OF STUDIO 44. THIS DRAWING SHALL NOT BE REPRODUCED, COPIED IN WHOLE OR IN PART WITHOUT THE PRIOR WRITTEN CONSENT OF STUDIO 44. THIS DRAWING SHALL NOT BE LOANED OVER TO A THIRD PARTY OR USED FOR ANY PURPOSE OTHER THAN THAT FOR WHICH IT HAS BEEN ISSUED.

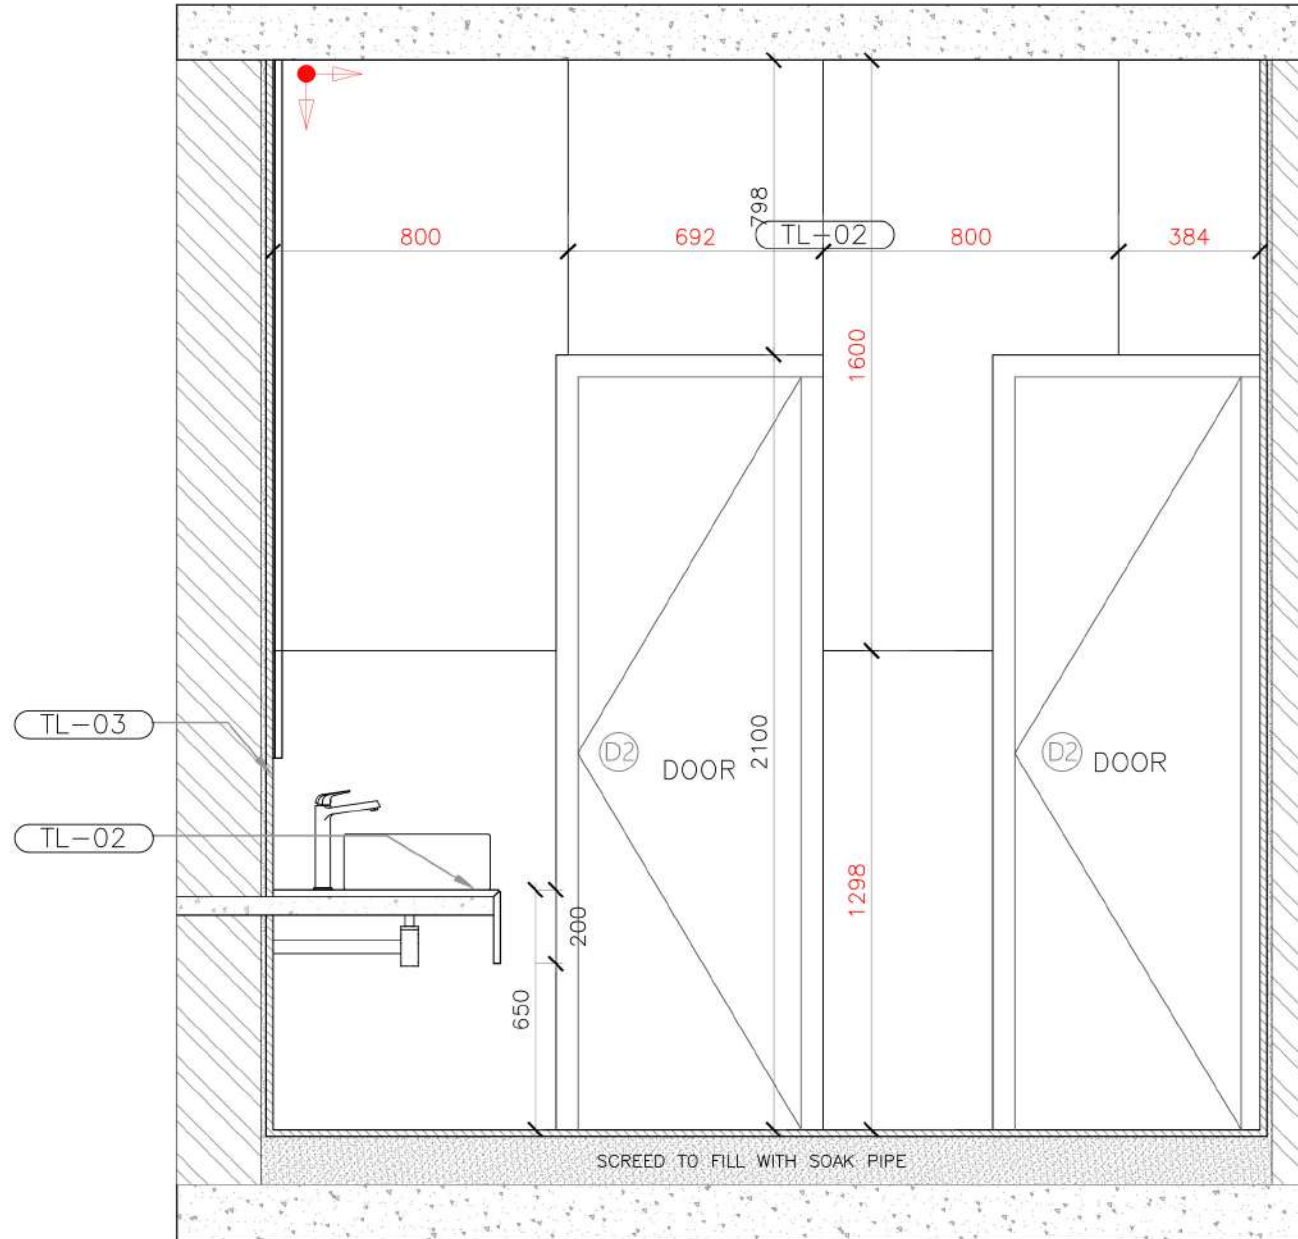

07 FF-WOMEN'S TOILET - ELEVATION A
Scale 1:20

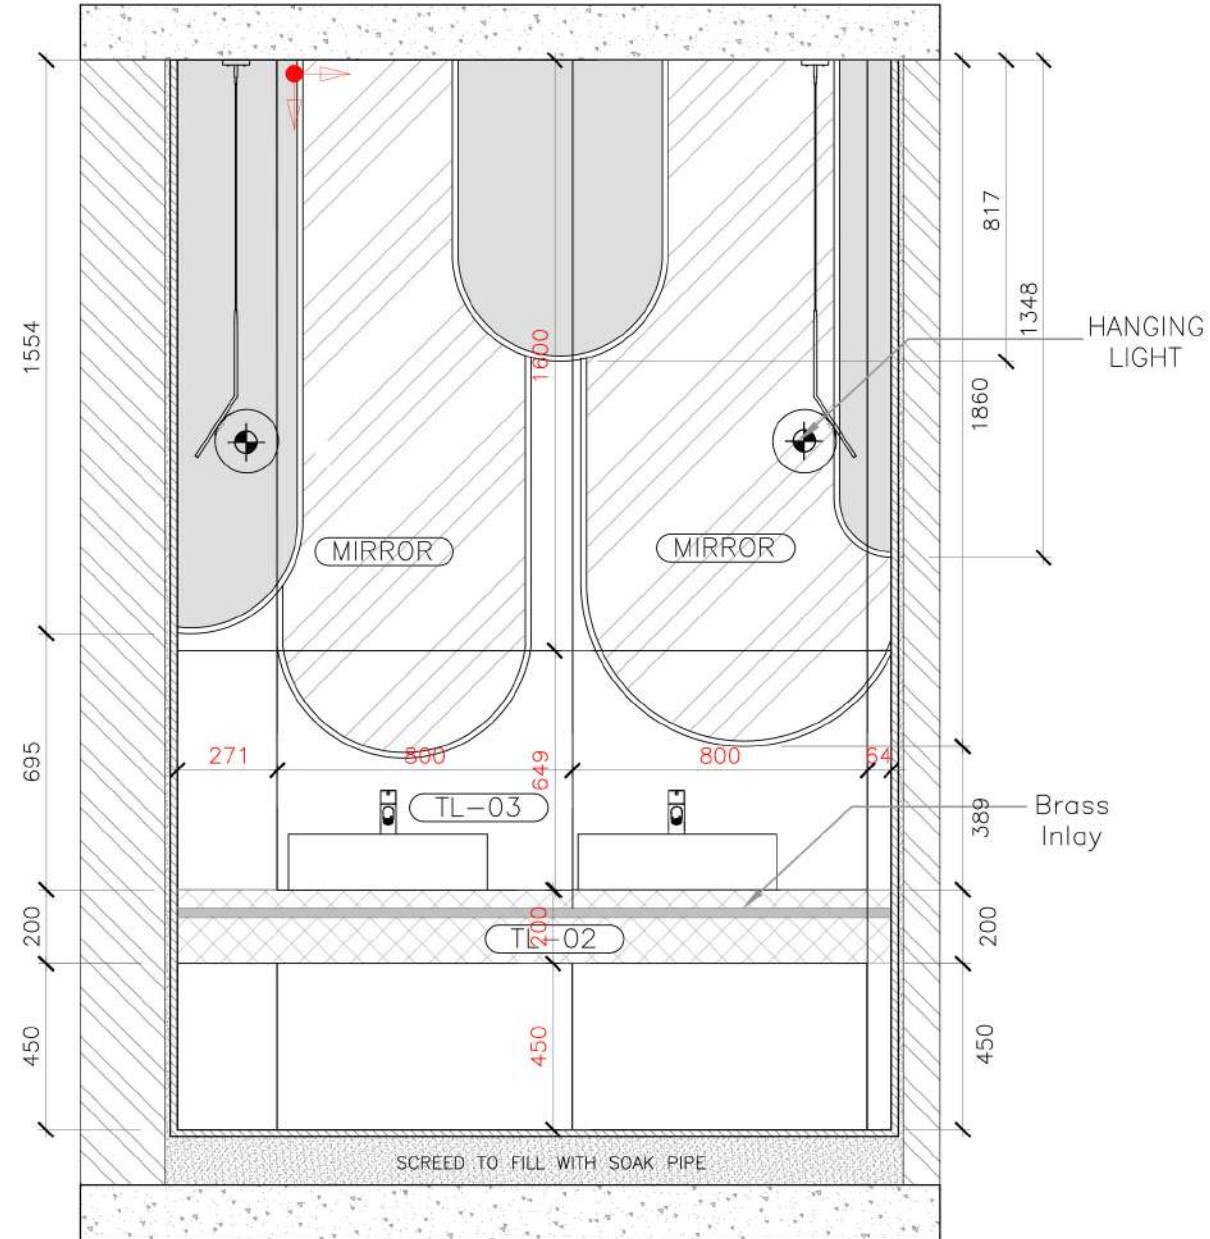


08 FF-WOMEN'S TOILET - ELEVATION B
Scale 1:20

GENERAL NOTES

ALL DIMENSIONS ARE IN MILLIMETERS AND ARE UNFINISHED DIMENSIONS UNLESS OTHERWISE SPECIFIED. ALL LEVELS ARE IN MILLIMETERS AND ARE UNFINISHED LEVELS UNLESS OTHERWISE SPECIFIED. DO NOT SCALE DRAWINGS. ONLY WRITTEN DIMENSIONS SHALL BE FOLLOWED. ANY DISCREPANCIES NOTED SHALL BE BROUGHT TO THE NOTICE OF THE ARCHITECT PRIOR TO EXECUTION. FOR DETAILS SUCH AS DOORS, WINDOWS, GRILLS, GATES, SKYLIGHT, TOILETS, STAIRCASES, HANDRAIL, RAILING, ETC. REFER RESPECTIVE ARCHITECTURAL DWG. THIS DRAWING SHALL BE CORRELATED AND READ IN CONJUNCTION WITH RESPECTIVE CONSULTANT'S APPROVED DRAWINGS FOR STRUCTURAL MEMBERS, SERVICES SUCH AS PLUMBING, SANITARY, ELECTRICAL, AIR CONDITIONING, VENTILATION, RAINWATER DRAINAGE, WATERPROOFING AND LANDSCAPING. ANY DISCREPANCIES NOTED SHALL BE BROUGHT TO THE NOTICE OF THE ARCHITECT PRIOR TO EXECUTION. ALL ROOF SLABS TO HAVE WATERPROOFING AND INSULATION TREATMENT AS PER SPECIFICATIONS. CUT OUTS / SLEEVES / SLAB & SERVICE SLABS TO BE PROVIDED SHOULD BE READ ALONG WITH SERVICES & R.C.C. DWG.

LEGENDS

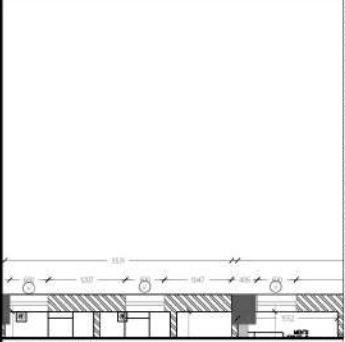

CONSULTANTS

PROJECT DESCRIPTION

CLIENT : VASANTA BHAVAN

PROJECT NAME : TAMBARAM

DRAWING TITLE : FIRST FLOOR PLAN

DRAWING TYPE : PRELIMINARY SET

JOB NO : STUDIO44 / 001 / 2021

LEVEL DATUM : -

ISSUE SHEET : V0

DRAWING NUMBER :

DRAWN : JANARDHAN

CHECKED :

APPROVED : A. RAJAKUMAR

DATE : 20.08.2022

SCALE : 1:20 A3

NORTH

NO	DESCRIPTION	BY	DATE


ARCHITECTS

STUDIO 44
ARCHITECTS


BATHROOM LAYOUT

0 1' 2' 3' 5' 8'

THIS DRAWING IS UNDER COPYRIGHT AND IS THE PROPERTY OF STUDIO 44. THIS DRAWING SHALL NOT BE REPRODUCED, COPIED IN WHOLE OR IN PART WITHOUT THE PRIOR WRITTEN CONSENT OF STUDIO 44. THIS DRAWING SHALL NOT BE HANDED OVER TO A THIRD PARTY OR USED FOR ANY PURPOSE OTHER THAN THAT FOR WHICH IT HAS BEEN ISSUED.

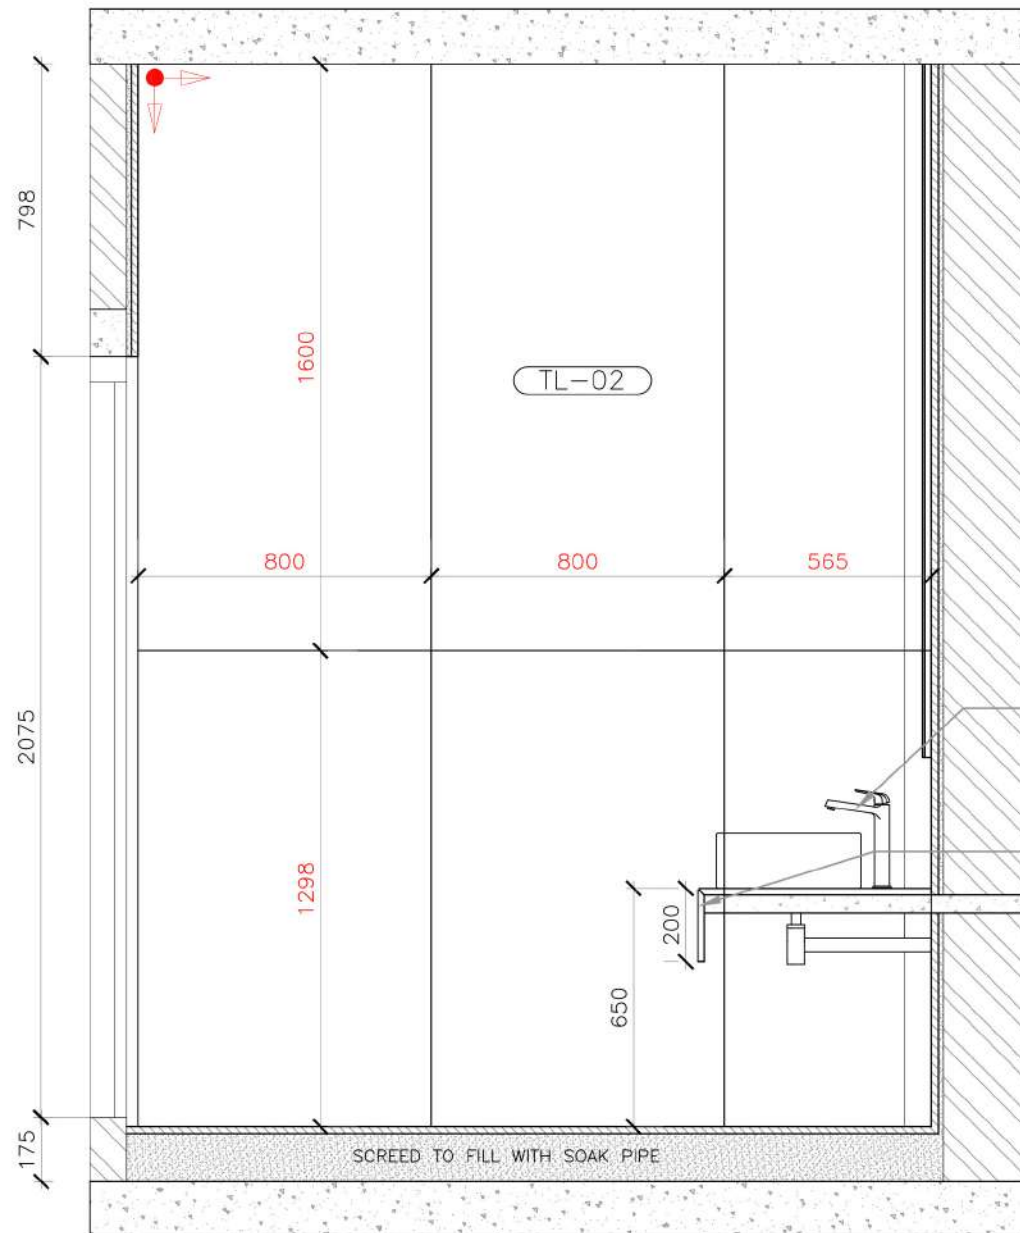


09 FF-WOMEN'S TOILET - ELEVATION C
Scale 1:20

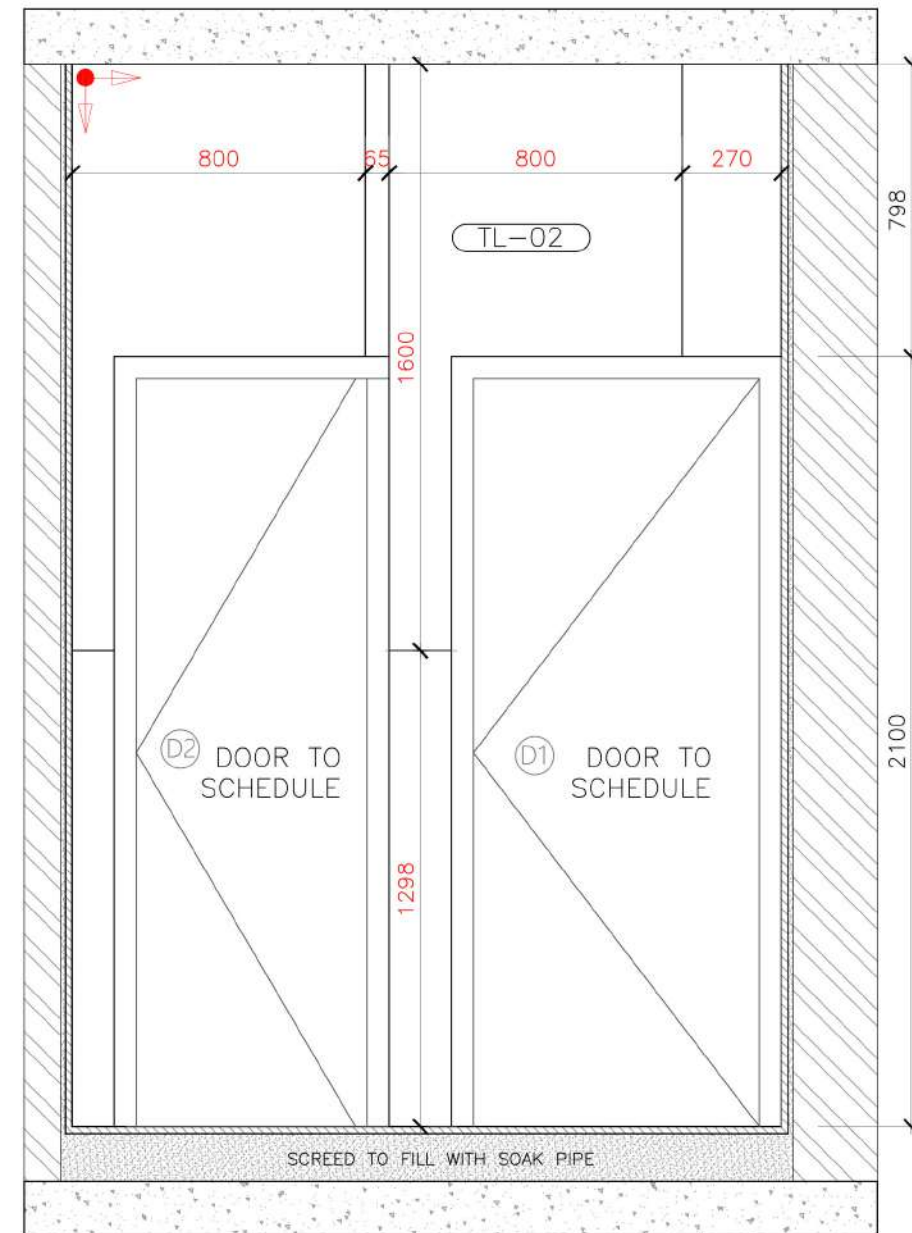

10 FF-WOMEN'S TOILET - ELEVATION D
Scale 1:20

GENERAL NOTES

ALL DIMENSIONS ARE IN MILLIMETERS AND ARE UNFINISHED DIMENSIONS UNLESS OTHERWISE SPECIFIED. ALL LEVELS ARE IN MILLIMETERS AND ARE UNFINISHED LEVELS UNLESS OTHERWISE SPECIFIED. DO NOT SCALE DRAWINGS. ONLY WRITTEN DIMENSIONS SHALL BE FOLLOWED. ANY DISCREPANCIES NOTED SHALL BE BROUGHT TO THE NOTICE OF THE ARCHITECT PRIOR TO EXECUTION. FOR DETAILS SUCH AS DOORS, WINDOWS, GRILLS, GATES, SKYLIGHT, TOILETS, STAIRCASES, HANDRAIL, RAILING, ETC. REFER RESPECTIVE ARCHITECTURAL DWG. THIS DRAWING SHALL BE CORRELATED AND READ IN CONJUNCTION WITH RESPECTIVE CONSULTANTS APPROVED DRAWINGS FOR STRUCTURAL MEMBERS, SERVICES SUCH AS PLUMBING, SANITARY, ELECTRICAL, AIR CONDITIONING, VENTILATION, RAINWATER DRAINAGE, WATERPROOFING AND LANDSCAPING. ANY DISCREPANCIES NOTED SHALL BE BROUGHT TO THE NOTICE OF THE ARCHITECT PRIOR TO EXECUTION. ALL ROOF SLABS TO HAVE WATERPROOFING AND INSULATION TREATMENT AS PER SPECIFICATIONS. CUT OUTS / SLEEVES / SLAB & SERVICE SLABS TO BE PROVIDED SHOULD BE READ ALONG WITH SERVICES & R.C.C. DWG.

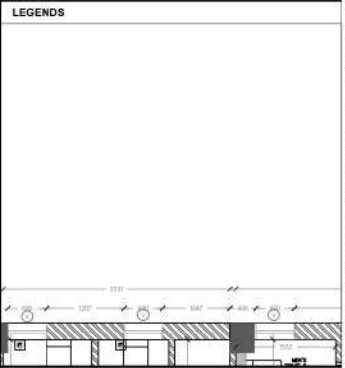

CONSULTANTS

PROJECT DESCRIPTION

CLIENT

PROJECT NAME : VASANTA BHAVAN

LOCATION : TAMBARAM

DRAWING TITLE : FIRST FLOOR PLAN

DRAWING TYP : PRELIMINARY SET

JOB NO : STUDIO44 / 001 / 2021

LEVEL DATUM : -

ISSUE SHEET : V0

DRAWING NUMBER

REVISION


NO	DESCRIPTION	BY	DATE

ARCHITECTS


STUDIO 44
ARCHITECTS

BATHROOM LAYOUT


THIS DRAWING IS UNDER COPYRIGHT AND IS THE PROPERTY OF STUDIO 44. THIS DRAWING SHALL NOT BE REPRODUCED, COPIED IN WHOLE OR IN PART WITHOUT THE PRIOR WRITTEN CONSENT OF STUDIO 44. THIS DRAWING SHALL NOT BE HANDED OVER TO A THIRD PARTY OR USED FOR ANY PURPOSE OTHER THAN THAT FOR WHICH IT HAS BEEN ISSUED.

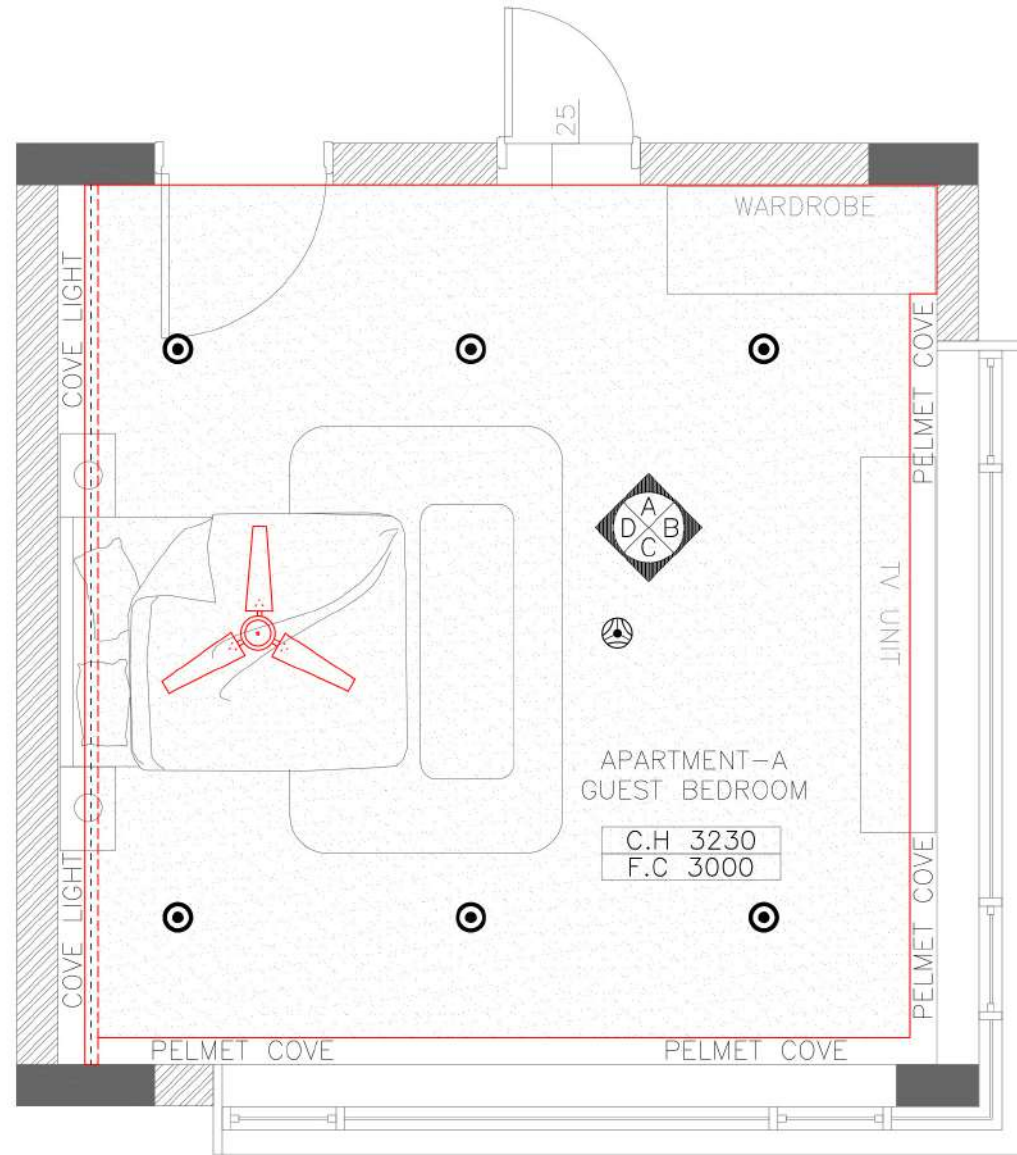

01 ID-FF-A-GUEST BEDROOM- RCP
281

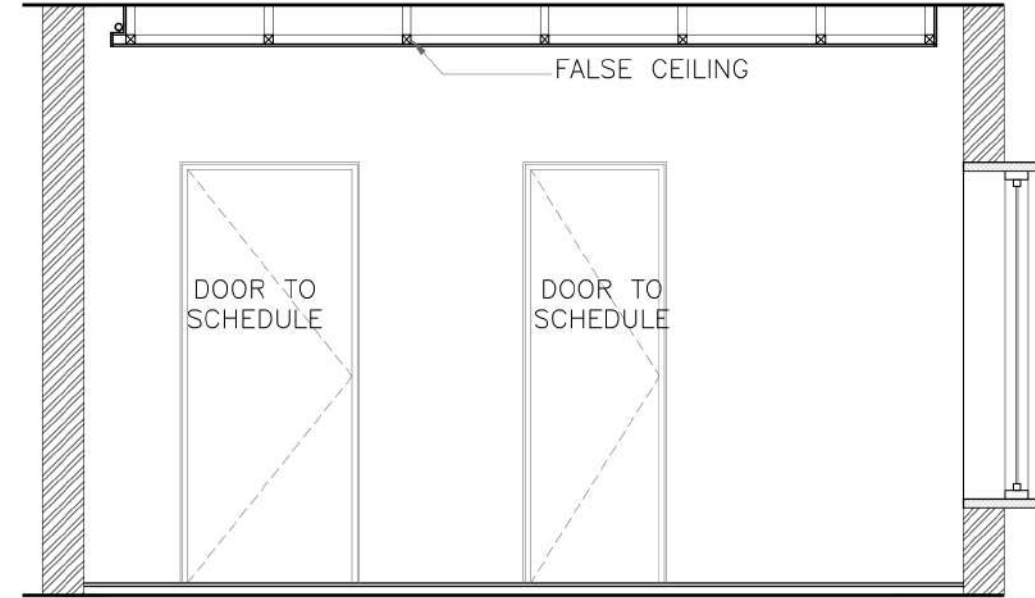

01 ID-FF-A-G.B - ELEVATION A
282

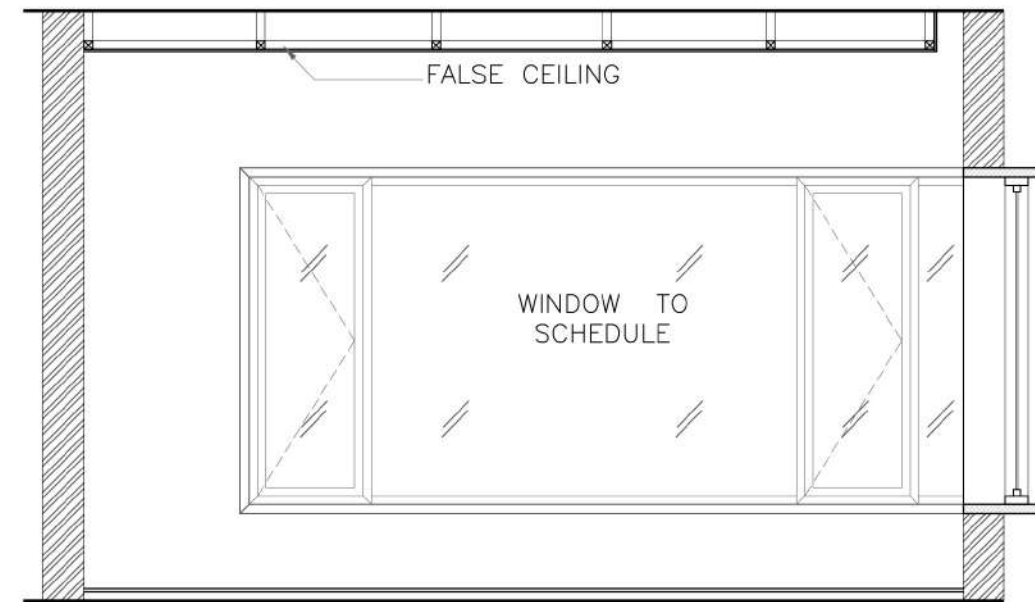

02 ID-FF-A-G.B - ELEVATION B
282

GENERAL NOTES

ALL DIMENSIONS ARE IN MILLIMETERS AND ARE UNFINISHED DIMENSIONS UNLESS OTHERWISE SPECIFIED. ALL LEVELS ARE IN MILLIMETERS AND ARE UNFINISHED LEVELS UNLESS OTHERWISE SPECIFIED. DO NOT SCALE DRAWINGS. ONLY WRITTEN DIMENSIONS SHALL BE FOLLOWED. ANY DISCREPANCIES NOTED SHALL BE BROUGHT TO THE NOTICE OF THE ARCHITECT PRIOR TO EXECUTION. FOR DETAILS SUCH AS DOORS, WINDOWS, GRILLS, GATES, SKYLIGHT, TOILETS, STAIRCASES, HANDRAIL RAILING, ETC. REFER RESPECTIVE ARCHITECTURAL DWG. THIS DRAWING SHALL BE CORRELATED AND READ IN CONJUNCTION WITH RESPECTIVE CONSULTANTS. APPROVED DRAWINGS FOR STRUCTURAL MEMBERS, SERVICES SUCH AS PLUMBING, SANITARY, ELECTRICAL, AIR CONDITIONING, VENTILATION, RAINWATER DRAINAGE, WATERPROOFING AND LANDSCAPING. ANY DISCREPANCIES NOTED SHALL BE BROUGHT TO THE NOTICE OF THE ARCHITECT PRIOR TO EXECUTION. ALL ROOF SLABS TO HAVE WATERPROOFING AND INSULATION TREATMENT AS PER SPECIFICATIONS. CUT CUTS / SLEEVES / SLAB & SERVICE SLABS TO BE PROVIDED SHOULD BE READ ALONG WITH SERVICES & R.C.C. DWG.

LEGENDS

CONSULTANTS

PROJECT DESCRIPTION

CLIENT	
PROJECT NAME	AMAN KAREEM
LOCATION	COIMBATORE
DRAWING TITLE	ID-FF-A- GUEST BEDROOM RCP & CIRCUIT
DRAWING TYPE	PRELIMINARY SET
JOB NO	STUDIO44 / 001 / 2021
LEVEL DATUM	-
ISSUE SHEET	V0
DRAWING NUMBER	

DRAWN	JANARDHAN
CHECKED	A/ SARAVANA KUNDEL
APPROVED	A/ RAJUMAR
DATE	24.06.2022
SCALE	A3

NO	DESCRIPTION	BY	DATE


ARCHITECTS

STUDIO 44
ARCHITECTS


ID-FF- A-GUEST BEDROOM

0 1' 2' 3' 5' 8'

THIS DRAWING IS UNDER COPYRIGHT AND IS THE PROPERTY OF STUDIO 44. THIS DRAWING SHALL NOT BE REPRODUCED, COPIED IN WHOLE OR IN PART WITHOUT THE PRIOR WRITTEN CONSENT OF STUDIO 44. THIS DRAWING SHALL NOT BE HANDLED OVER TO A THIRD PARTY OR USED FOR ANY PURPOSE OTHER THAN THAT FOR WHICH IT HAS BEEN ISSUED.

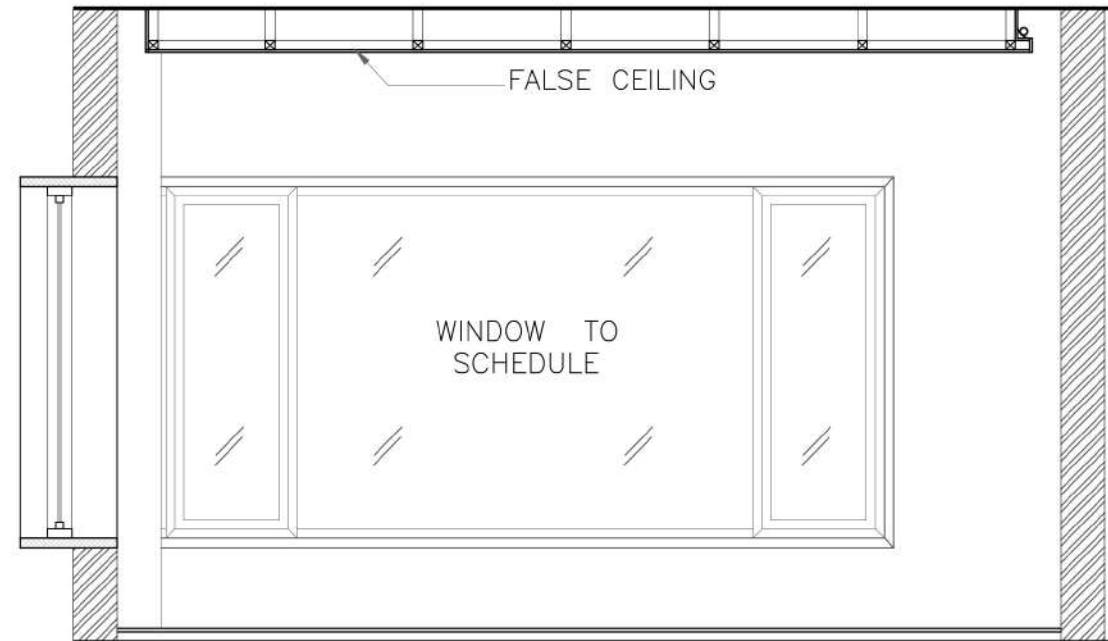

03 ID-FF-A-G.B - ELEVATION C
282

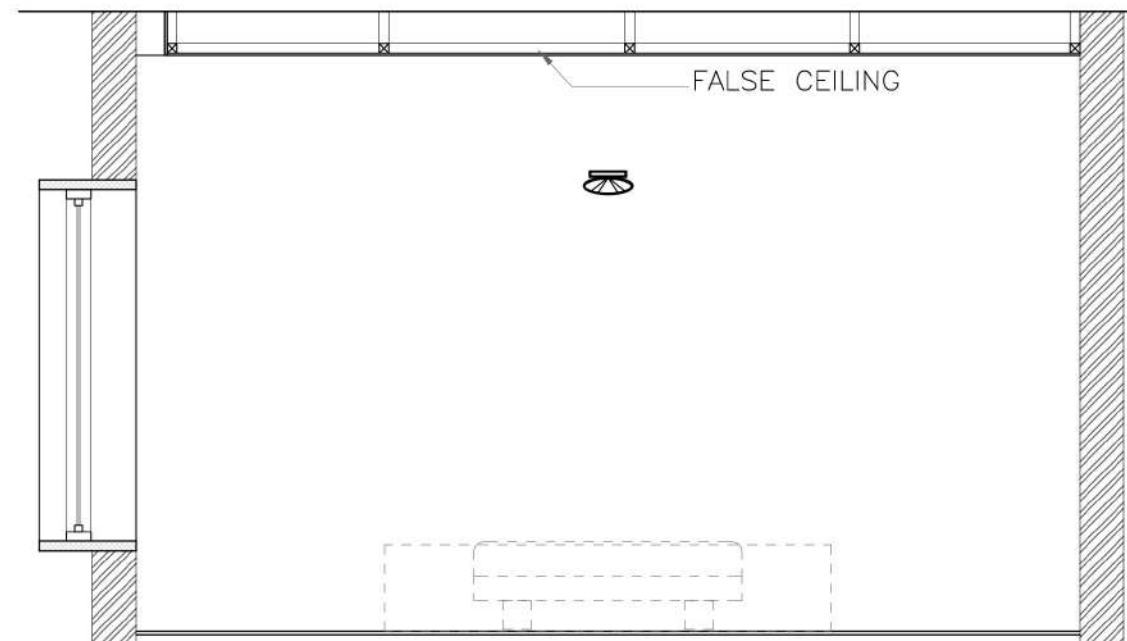

04 ID-FF-A-G.B - ELEVATION D
282

GENERAL NOTES

ALL DIMENSIONS ARE IN MILLIMETERS AND ARE UNFINISHED DIMENSIONS UNLESS OTHERWISE SPECIFIED. ALL LEVELS ARE IN MILLIMETERS AND ARE UNFINISHED LEVELS UNLESS OTHERWISE SPECIFIED. DO NOT SCALE DRAWINGS. ONLY WRITTEN DIMENSIONS SHALL BE FOLLOWED. ANY DISCREPANCIES NOTED SHALL BE BROUGHT TO THE NOTICE OF THE ARCHITECT PRIOR TO EXECUTION. FOR DETAILS SUCH AS DOORS, WINDOWS, GRILLS, GATES, SKYLIGHT, TOILETS, STAIRCASES, HANDRAIL, RAILING, ETC. REFER RESPECTIVE ARCHITECTURAL DWG. THIS DRAWING SHALL BE CORRELATED AND READ IN CONJUNCTION WITH RESPECTIVE CONSULTANTS' APPROVED DRAWINGS FOR STRUCTURAL MEMBERS, SERVICES SUCH AS PLUMBING, SANITARY, ELECTRICAL, AIR CONDITIONING, VENTILATION, RAINWATER DRAINAGE, WATERPROOFING AND LANDSCAPING. ANY DISCREPANCIES NOTED SHALL BE BROUGHT TO THE NOTICE OF THE ARCHITECT PRIOR TO EXECUTION. ALL ROOF SLABS TO HAVE WATERPROOFING AND INSULATION TREATMENT AS PER SPECIFICATIONS. CUT OUTS / SLEEVES / SLAB & SERVICE SLABS TO BE PROVIDE SHOULD BE READ ALONG WITH SERVICES & R.C.C. DWG.

LEGENDS

CONSULTANTS

PROJECT DESCRIPTION

CLIENT	
PROJECT NAME	AMAN KAREEM
LOCATION	COIMBATORE
DRAWING TITLE	ID-FF-A- GUEST BEDROOM RCP & CIRCUIT
DRAWING TYP	PRELIMINARY SET
JOB NO	STUDIO44 / 001 / 2021
LEVEL DATUM	-
ISSUE SHEET	V01
DRAWING NUMBER	

DRAWN	: JANARDHAN
CHECKED	: A. SARAVANA KUMAR
APPROVED	: A. RAJAKUMAR
DATE	: 24.06.2022
SCALE	: A3

NORTH


NO	DESCRIPTION	BY	DATE

ARCHITECTS


STUDIO 44
ARCHITECTS

ID-FF- A-GUEST BEDROOM WALL ELEVATION


THIS DRAWING IS UNDER COPYRIGHT AND IS THE PROPERTY OF STUDIO 44. THIS DRAWING SHALL NOT BE REPRODUCED, COPIED IN WHOLE OR IN PART WITHOUT THE PRIOR WRITTEN CONSENT OF STUDIO 44. THIS DRAWING SHALL NOT BE LAMCED OVER TO A THIRD PARTY OR USED FOR ANY PURPOSE OTHER THAN THAT FOR WHICH IT HAS BEEN ISSUED.

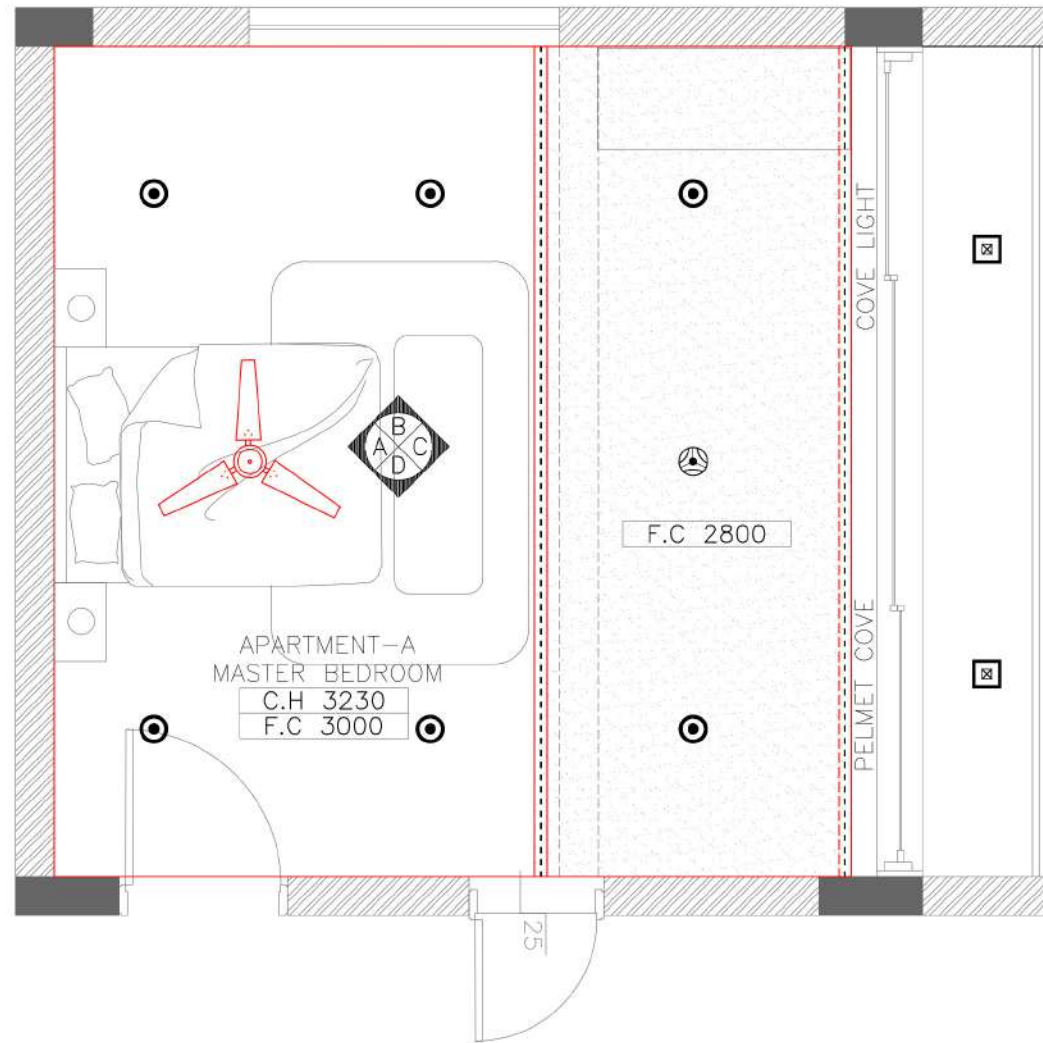

01 ID-FF-A-MASTER BEDROOM- RCP
271

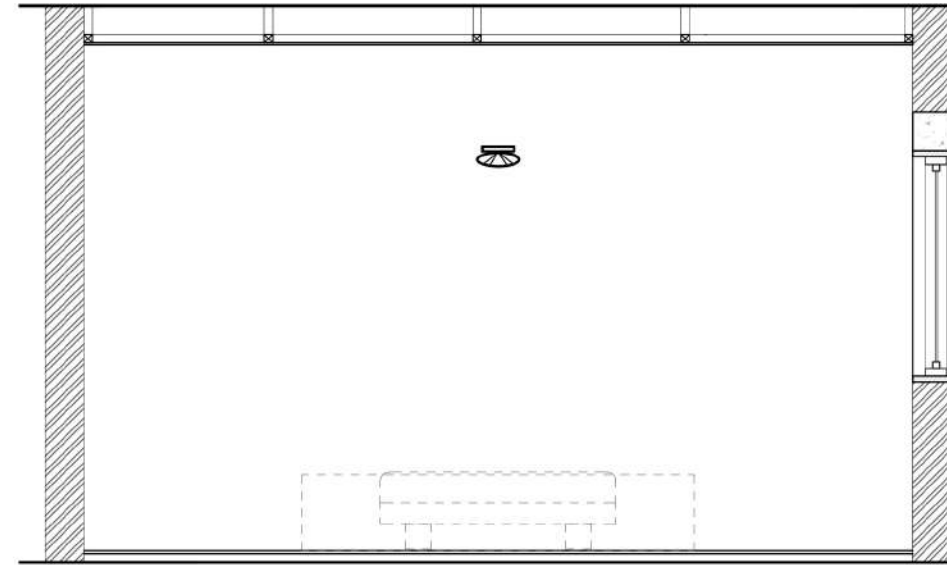

01 ID-FF-A-M.B - ELEVATION A
272

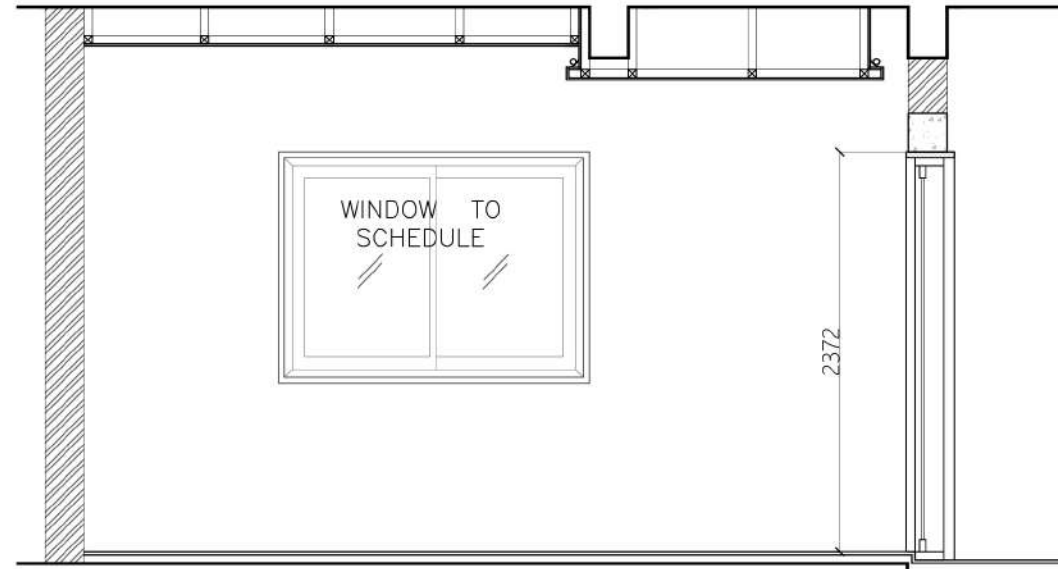

02 ID-FF-A-M.B - ELEVATION B
272

GENERAL NOTES

ALL DIMENSIONS ARE IN MILLIMETERS AND ARE UNFINISHED DIMENSIONS UNLESS OTHERWISE SPECIFIED. ALL LEVELS ARE IN MILLIMETERS AND ARE UNFINISHED LEVELS UNLESS OTHERWISE SPECIFIED. DO NOT SCALE DRAWINGS. ONLY WRITTEN DIMENSIONS SHALL BE FOLLOWED. ANY DISCREPANCIES NOTED SHALL BE BROUGHT TO THE NOTICE OF THE ARCHITECT PRIOR TO EXECUTION. FOR DETAILS SUCH AS DOORS, WINDOWS, GRILLS, GATES, SKYLIGHT, TOILETS, STAIRCASES, HANDRAIL, RAILING, ETC. REFER RESPECTIVE ARCHITECTURAL DWG. THIS DRAWING SHALL BE CORRELATED AND READ IN CONJUNCTION WITH RESPECTIVE CONSULTANTS' APPROVED DRAWINGS FOR STRUCTURAL MEMBERS, SERVICES SUCH AS PLUMBING, SANITARY, ELECTRICAL, AIR CONDITIONING, VENTILATION, RAINWATER DRAINAGE, WATERPROOFING AND LANDSCAPING. ANY DISCREPANCIES NOTED SHALL BE BROUGHT TO THE NOTICE OF THE ARCHITECT PRIOR TO EXECUTION. ALL ROOF SLABS TO HAVE WATERPROOFING AND INSULATION TREATMENT AS PER SPECIFICATIONS. CUT OUTS / SLEEVES / SLAB & SERVICE SLABS TO BE PROVIDED SHOULD BE READ ALONG WITH SERVICES & R.C.C. DWG.

LEGENDS

CONSULTANTS

PROJECT DESCRIPTION

CLIENT :

PROJECT NAME : AMAN KAREEM

LOCATION : COIMBATORE

DRAWING TITLE : ID-FF-A- MASTER BEDROOM RCP & CIRCUIT

DRAWING TYPE : PRELIMINARY SET

JOB NO : STUDIO44 / 001 / 2021

LEVEL DATUM : -

ISSUE SHEET : V0

DRAWING NUMBER :

DRAWN : JAWAHEEDHAN

CHECKED : A/ SARAYANA KUMAR

APPROVED : A/ RAJAKUMAR

DATE : 24.06.2022

SCALE : A3

REVISION

NO DESCRIPTION BY DATE


ARCHITECTS

STUDIO 44
ARCHITECTS


ID-FF- A-MASTER BEDROOM

0 1' 2' 3' 5' 8'

THIS DRAWING IS UNDER COPYRIGHT AND IS THE PROPERTY OF STUDIO 44. THIS DRAWING SHALL NOT BE REPRODUCED, COPIED IN WHOLE OR IN PART WITHOUT THE PRIOR WRITTEN CONSENT OF STUDIO 44. THIS DRAWING SHALL NOT BE HANDLED OVER TO A THIRD PARTY OR USED FOR ANY PURPOSE OTHER THAN THAT FOR WHICH IT WAS ISSUED.

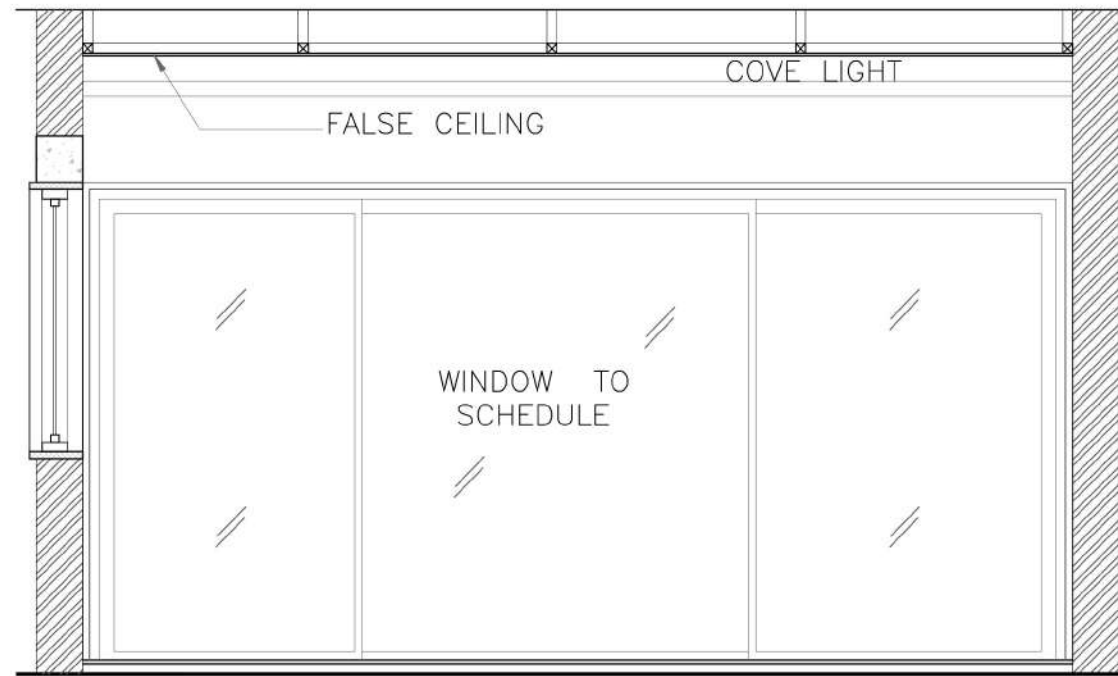

03 ID-FF-A-M.B - ELEVATION C
272

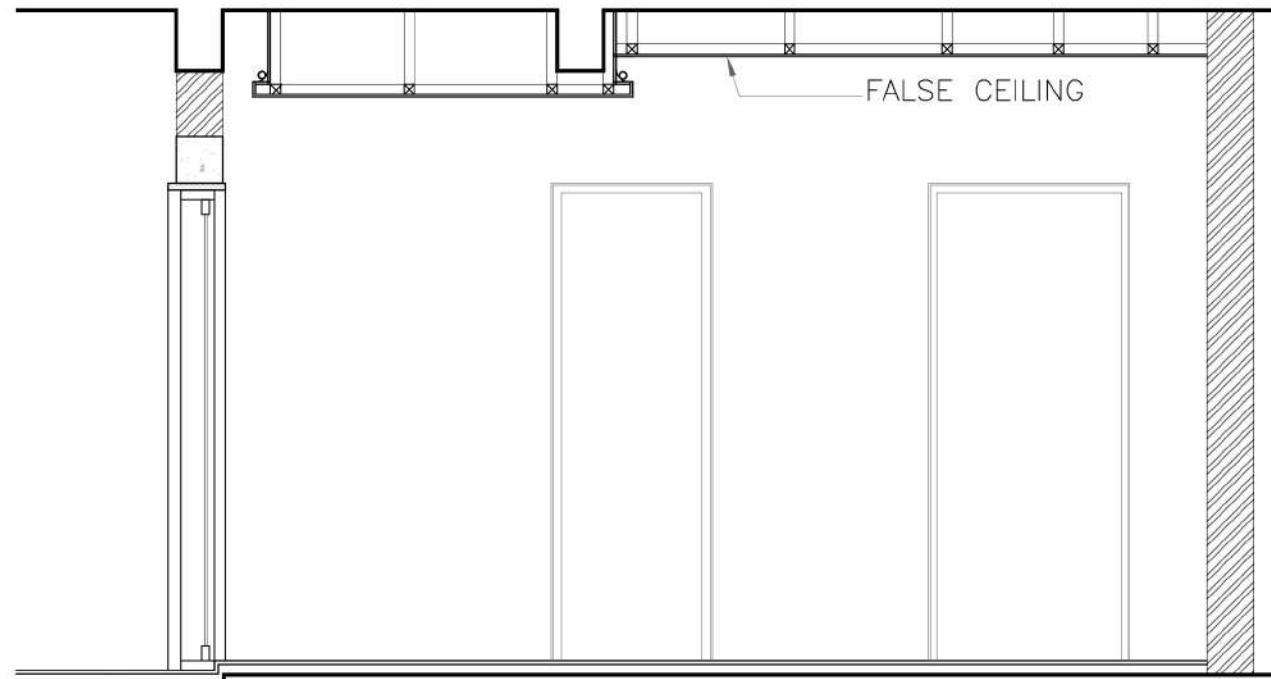

04 ID-FF-A-M.B - ELEVATION D
272

GENERAL NOTES

ALL DIMENSIONS ARE IN MILLIMETERS AND ARE UNFINISHED DIMENSIONS UNLESS OTHERWISE SPECIFIED. ALL LEVELS ARE IN MILLIMETERS AND ARE UNFINISHED LEVELS UNLESS OTHERWISE SPECIFIED. DO NOT SCALE DRAWINGS. ONLY WRITTEN DIMENSIONS SHALL BE FOLLOWED. ANY DISCREPANCIES NOTED SHALL BE BROUGHT TO THE NOTICE OF THE ARCHITECT PRIOR TO EXECUTION. FOR DETAILS SUCH AS DOORS, WINDOWS, GRILLS, GATES, SKYLIGHT, TOILETS, STAIRCASES, HANDRAIL, RAILING, ETC. REFER RESPECTIVE ARCHITECTURAL DWG. THIS DRAWING SHALL BE CORRELATED AND READ IN CONJUNCTION WITH RESPECTIVE CONSULTANTS' APPROVED DRAWINGS FOR STRUCTURAL MEMBERS, SERVICES SUCH AS PLUMBING, SANITARY, ELECTRICAL, AIR CONDITIONING, VENTILATION, RAINWATER DRAINAGE, WATERPROOFING AND LANDSCAPING. ANY DISCREPANCIES NOTED SHALL BE BROUGHT TO THE NOTICE OF THE ARCHITECT PRIOR TO EXECUTION. ALL ROOF SLABS TO HAVE WATERPROOFING AND INSULATION TREATMENT AS PER SPECIFICATIONS. CUT OUTS / SLEEVES / SLAB & SERVICE SLABS TO BE PROVIDE SHOULD BE READ ALONG WITH SERVICES & R.C.C. DWG.

LEGENDS

CONSULTANTS

PROJECT DESCRIPTION

CLIENT : AMAN KAREEM

PROJECT NAME : AMAN KAREEM

LOCATION : COMBATORE

DRAWING TITLE : ID-FF-A- MASTER BEDROOM RCP & CIRCUIT

DRAWING TYP : PRELIMINARY SET

JOB NO : STUDIO44 / 001 / 2021

LEVEL DATUM : -

ISSUE SHEET : V0

DRAWING NUMBER :

DRAWN : JANARDHAN

CHECKED : A. SARAVANA KUMAR

APPROVED : AJRAJUMAR

DATE : 24.05.2022

SCALE : A3

REVISION

NO	DESCRIPTION	BY	DATE

ARCHITECTS

STUDIO 44
ARCHITECTS

ID-FF- A-MASTER BEDROOM WALL ELEVATION


0 1' 2' 3' 5' 8'

THIS DRAWING IS UNDER COPYRIGHT AND IS THE PROPERTY OF STUDIO 44. THIS DRAWING SHALL NOT BE REPRODUCED, COPIED IN WHOLE OR IN PART WITHOUT THE PRIOR WRITTEN CONSENT OF STUDIO 44. THIS DRAWING SHALL NOT BE HANDED OVER TO A THIRD PARTY OR USED FOR ANY PURPOSE OTHER THAN THAT FOR WHICH IT HAS BEEN ISSUED.



HOUSE GIRI & SHANTHI TALKIES MEASURE DRAWING



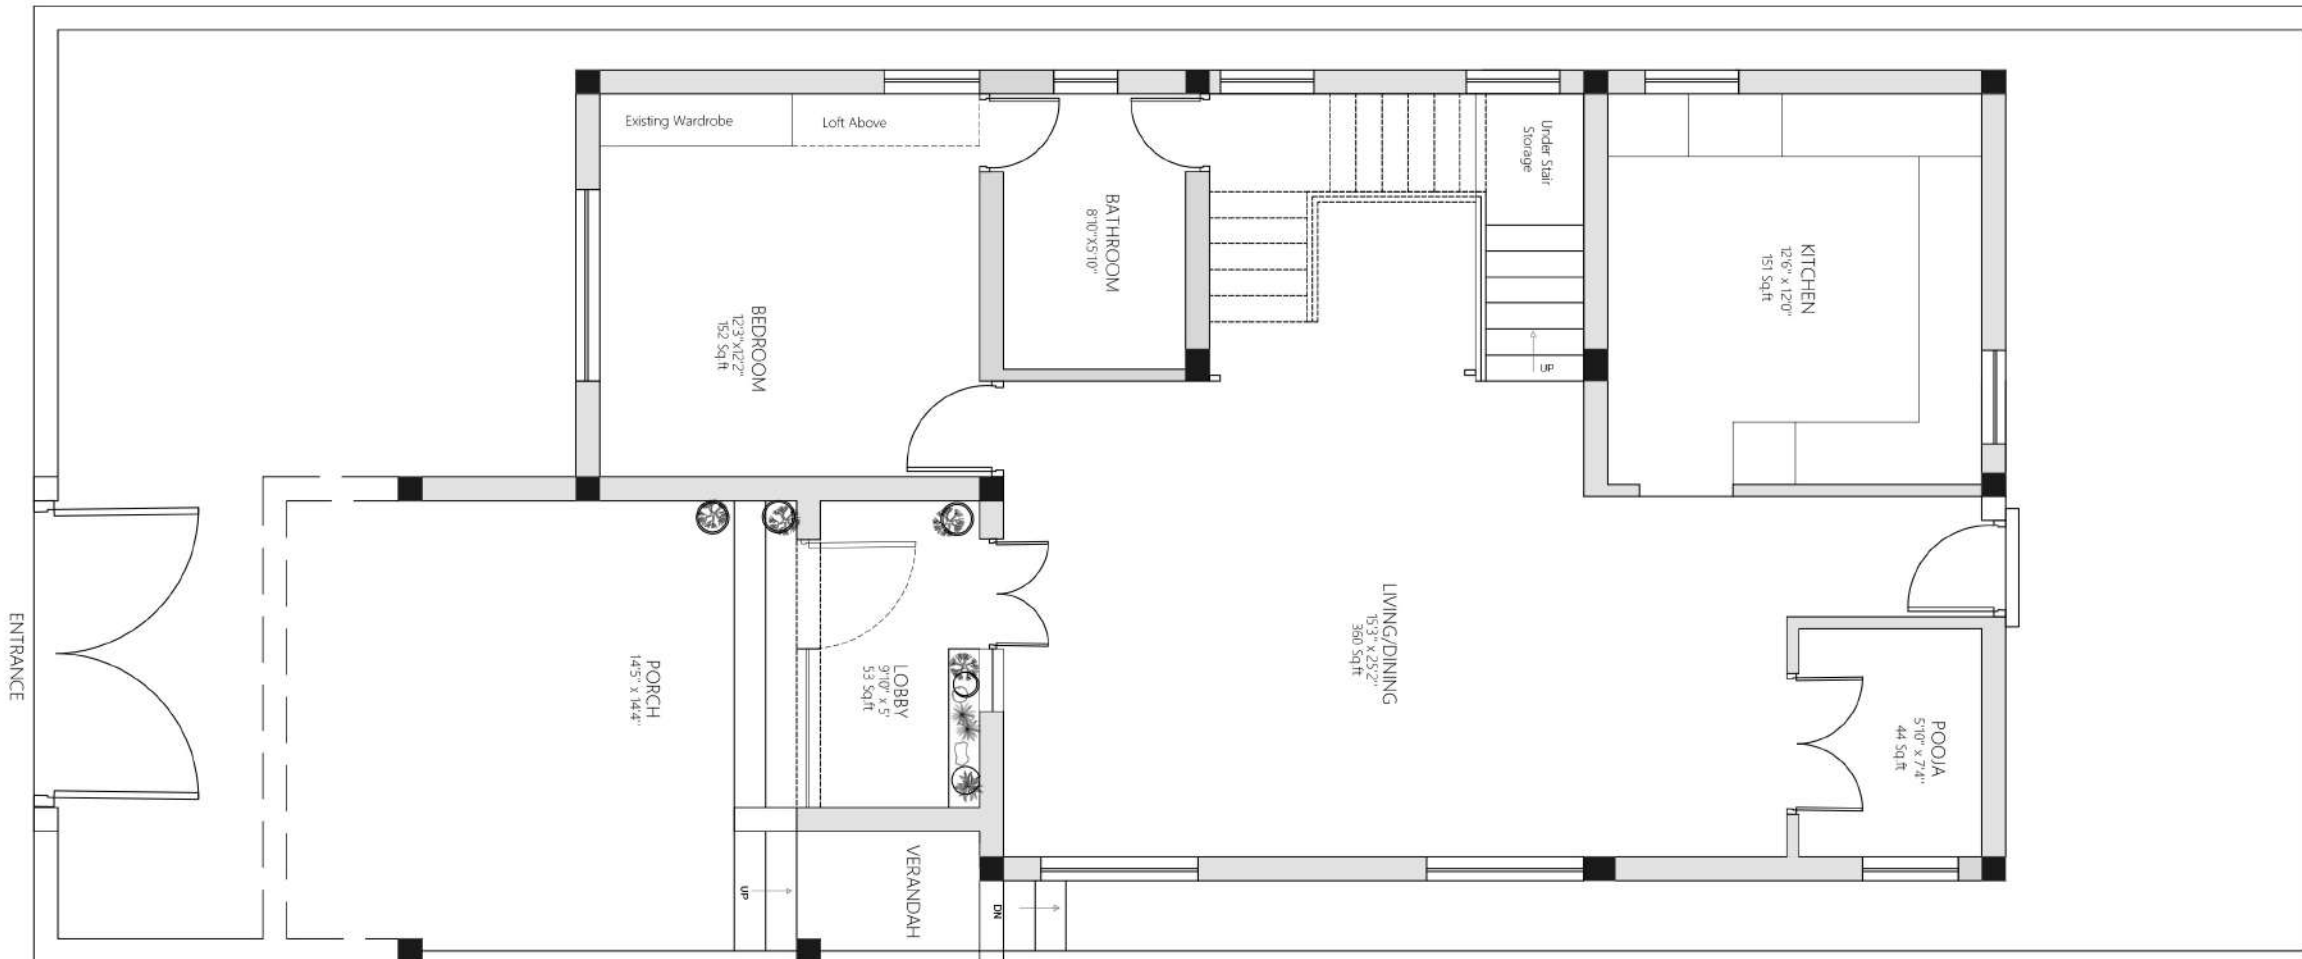

01 GROUND FLOOR - PLAN

GENERAL NOTES

ALL DIMENSIONS ARE IN MILLIMETERS AND ARE UNFINISHED DIMENSIONS UNLESS OTHERWISE SPECIFIED. ALL LEVELS ARE IN MILLIMETERS AND ARE UNFINISHED LEVELS UNLESS OTHERWISE SPECIFIED. DO NOT SCALE DRAWINGS. ONLY WRITTEN DIMENSIONS SHALL BE FOLLOWED. ANY DISCREPANCIES NOTED SHALL BE BROUGHT TO THE NOTICE OF THE ARCHITECT PRIOR TO EXECUTION. FOR DETAILS SUCH AS DOORS, WINDOWS, GRILLS, GATES, SKYLIGHT, TOILETS, STAIRCASES, HANDRAIL, RAILING, ETC. REFER RESPECTIVE ARCHITECTURAL DWG. THIS DRAWING SHALL BE CORRELATED AND READ IN CONJUNCTION WITH RESPECTIVE CONSULTANTS. APPROVED DRAWINGS FOR STRUCTURAL, MEMBERS, SERVICES SUCH AS PLUMBING, SANITARY, ELECTRICAL, AIR CONDITIONING, VENTILATION, RAINWATER DRAINAGE, WATERPROOFING AND LANDSCAPING. ANY DISCREPANCIES NOTED SHALL BE BROUGHT TO THE NOTICE OF THE ARCHITECT PRIOR TO EXECUTION. ALL ROOF SLABS TO HAVE WATERPROOFING AND INSULATION TREATMENT AS PER SPECIFICATIONS. CUT OUTS / SLEEVES / SLAB & SERVICE SLABS TO BE PROVIDED SHOULD BE READ ALONG WITH SERVICES & R.C.C. DWG.

LEGENDS


CONSULTANTS



PROJECT DESCRIPTION

CLIENT	GRI
PROJECT NAME	HOUSE GRI
LOCATION	KORATHUR
DRAWING TITLE	GROUND FLOOR PLAN
DRAWING TYP	PRELIMINARY SET
JOB NO	STUDIO44 / 001 / 2021
LEVEL DATUM	-
ISSUE SHEET	V0
DRAWING NUMBER	

DRAWN	: ANANDHARAN
CHECKED	: A. RAJAKUMAR
APPROVED	: A. RAJAKUMAR
DATE	: 21.09.2022
SCALE	: A3

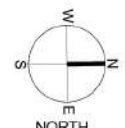

REVISION

NO	DESCRIPTION	BY	DATE


ARCHITECTS



GROUND FLOOR PLAN



THIS DRAWING IS UNDER COPYRIGHT AND IS THE PROPERTY OF STUDIO 44. THIS DRAWING SHALL NOT BE REPRODUCED, COPIED IN WHOLE OR IN PART WITHOUT THE PRIOR WRITTEN CONSENT OF STUDIO 44. THIS DRAWING SHALL NOT BE HANDED OVER TO A THIRD PARTY OR USED FOR ANY PURPOSE, OTHER THAN THAT FOR WHICH IT HAS BEEN ISSUED.

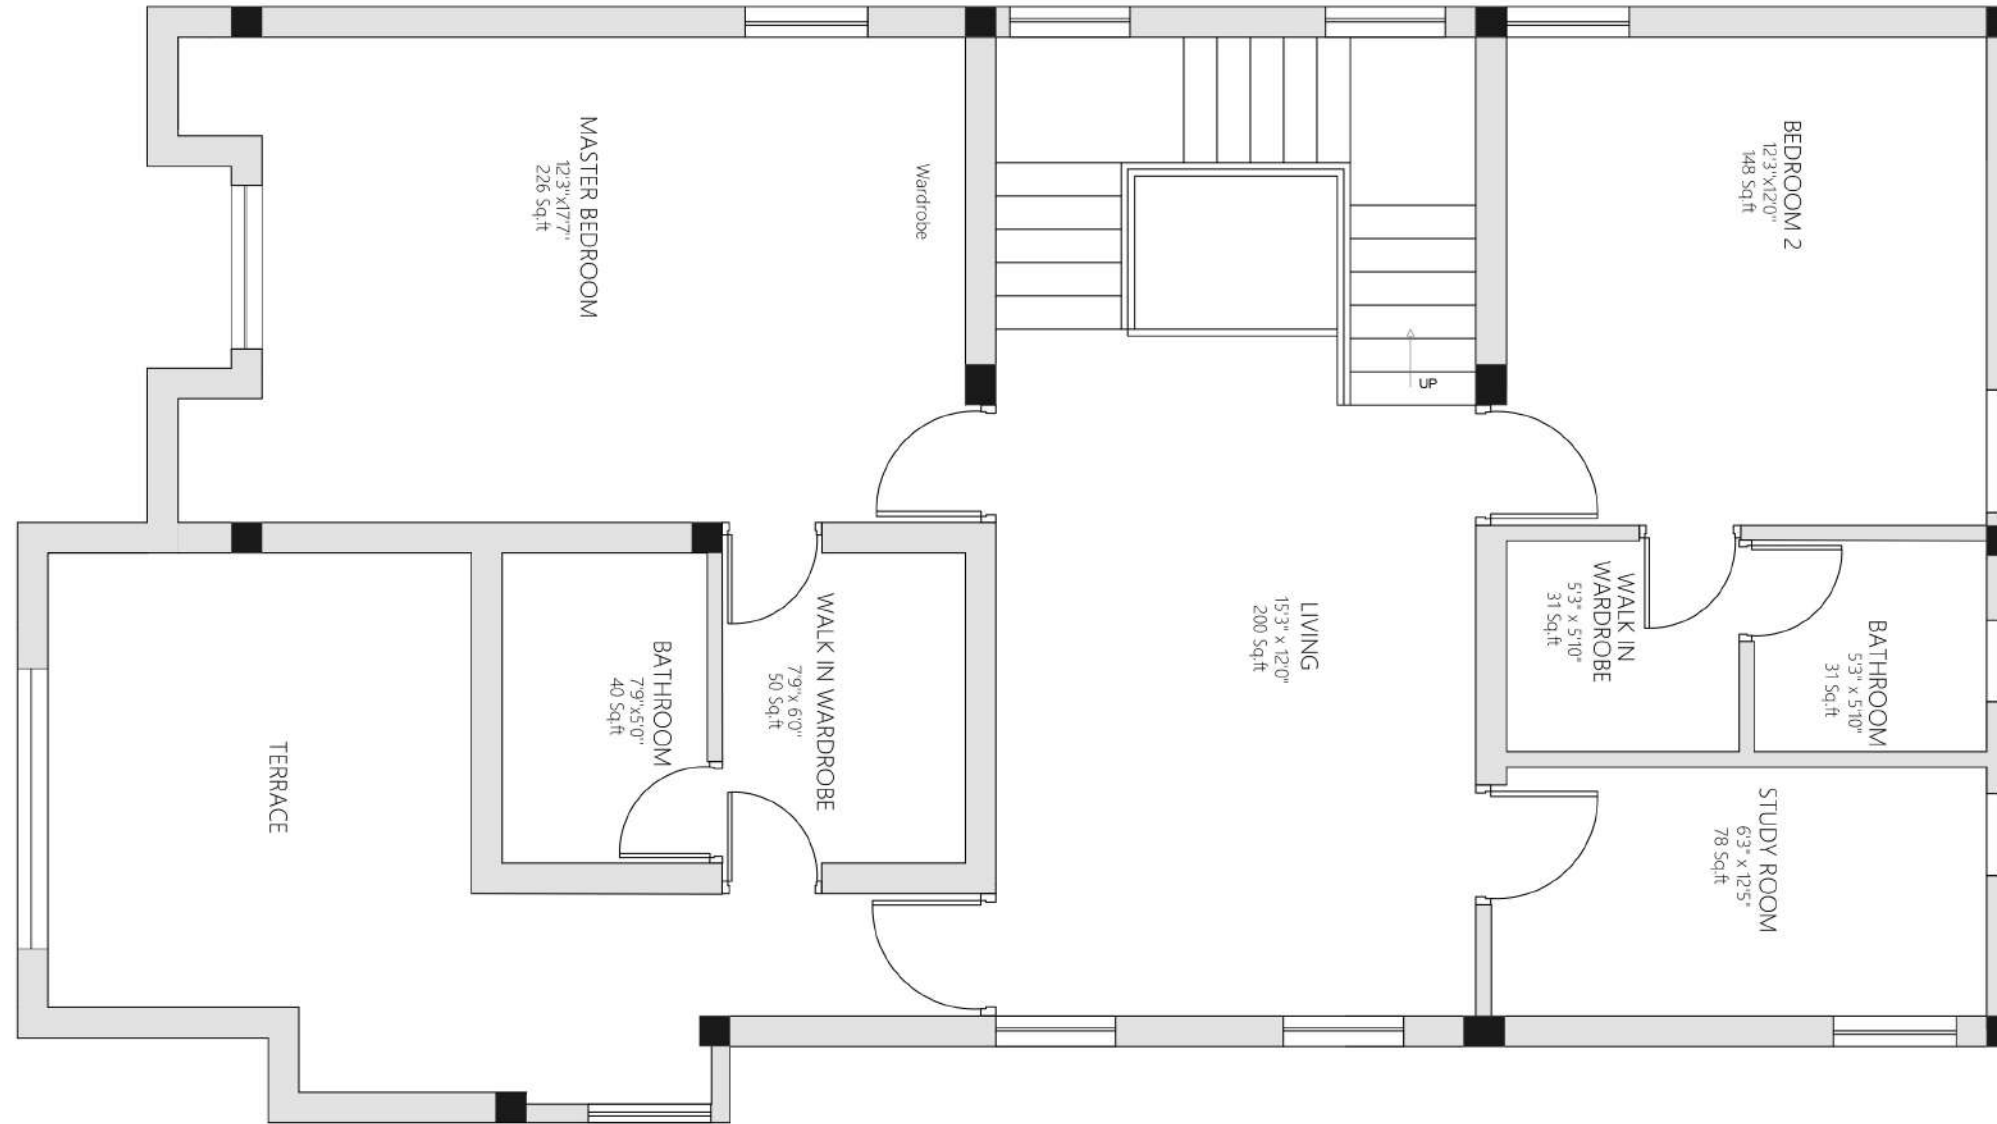

02 FIRST FLOOR PLAN

GENERAL NOTES

ALL DIMENSIONS ARE IN MILLIMETERS AND ARE UNFINISHED DIMENSIONS UNLESS OTHERWISE SPECIFIED. ALL LEVELS ARE IN MILLIMETERS AND ARE UNFINISHED LEVELS UNLESS OTHERWISE SPECIFIED. DO NOT SCALE DRAWINGS. ONLY WRITTEN DIMENSIONS SHALL BE FOLLOWED. ANY DISCREPANCIES NOTED SHALL BE BROUGHT TO THE NOTICE OF THE ARCHITECT PRIOR TO EXECUTION. FOR DETAILS SUCH AS DOORS, WINDOWS, GRILLS, GATES, SKYLIGHT, TOILETS, STAIRCASES, HANDRAIL, RAILING, ETC. REFER RESPECTIVE ARCHITECTURAL DWG. THIS DRAWING SHALL BE CORRELATED AND READ IN CONJUNCTION WITH RESPECTIVE CONSULTANTS APPROVED DRAWINGS FOR STRUCTURAL MEMBERS, SERVICES SUCH AS PLUMBING, SANITARY, ELECTRICAL, AIR CONDITIONING, VENTILATION, RAINWATER DRAINAGE, WATERPROOFING AND LANDSCAPING. ANY DISCREPANCIES NOTED SHALL BE BROUGHT TO THE NOTICE OF THE ARCHITECT PRIOR TO EXECUTION. ALL ROOF SLABS TO HAVE WATERPROOFING AND INSULATION TREATMENT AS PER SPECIFICATIONS. CUT OUTS / SLEEVES / SLAB & SERVICE SLABS TO BE PROVIDED SHOULD BE READ ALONG WITH SERVICES & R.C.C. DWG.

LEGENDS

CONSULTANTS

PROJECT DESCRIPTION

CLIENT	GRI
PROJECT NAME	HOUSE GRI
LOCATION	KORATHUR
DRAWING TITLE	FIRST FLOOR PLAN
DRAWING TYP	PRELIMINARY SET
JOB NO	STUDIO044 / 001 / 2021
LEVEL DATUM	-
ISSUE SHEET	V0
DRAWING NUMBER	

DRAWN	: JANARDHAN
CHECKED	: A. RAJAKUMAR
APPROVED	: A. RAJAKUMAR
DATE	: 21.09.2022
SCALE	: A3

0 1' 2' 3' 5' 8'


REVISION

NO	DESCRIPTION	BY	DATE

ARCHITECTS

FIRST FLOOR PLAN

THIS DRAWING IS UNDER COPYRIGHT AND IS THE PROPERTY OF STUDIO 44. THIS DRAWING SHALL NOT BE REPRODUCED, COPIED IN WHOLE OR IN PART WITHOUT THE PRIOR WRITTEN CONSENT OF STUDIO 44. THIS DRAWING SHALL NOT BE HANDED OVER TO A THIRD PARTY OR USED FOR ANY PURPOSE OTHER THAN THAT FOR WHICH IT HAS BEEN ISSUED.

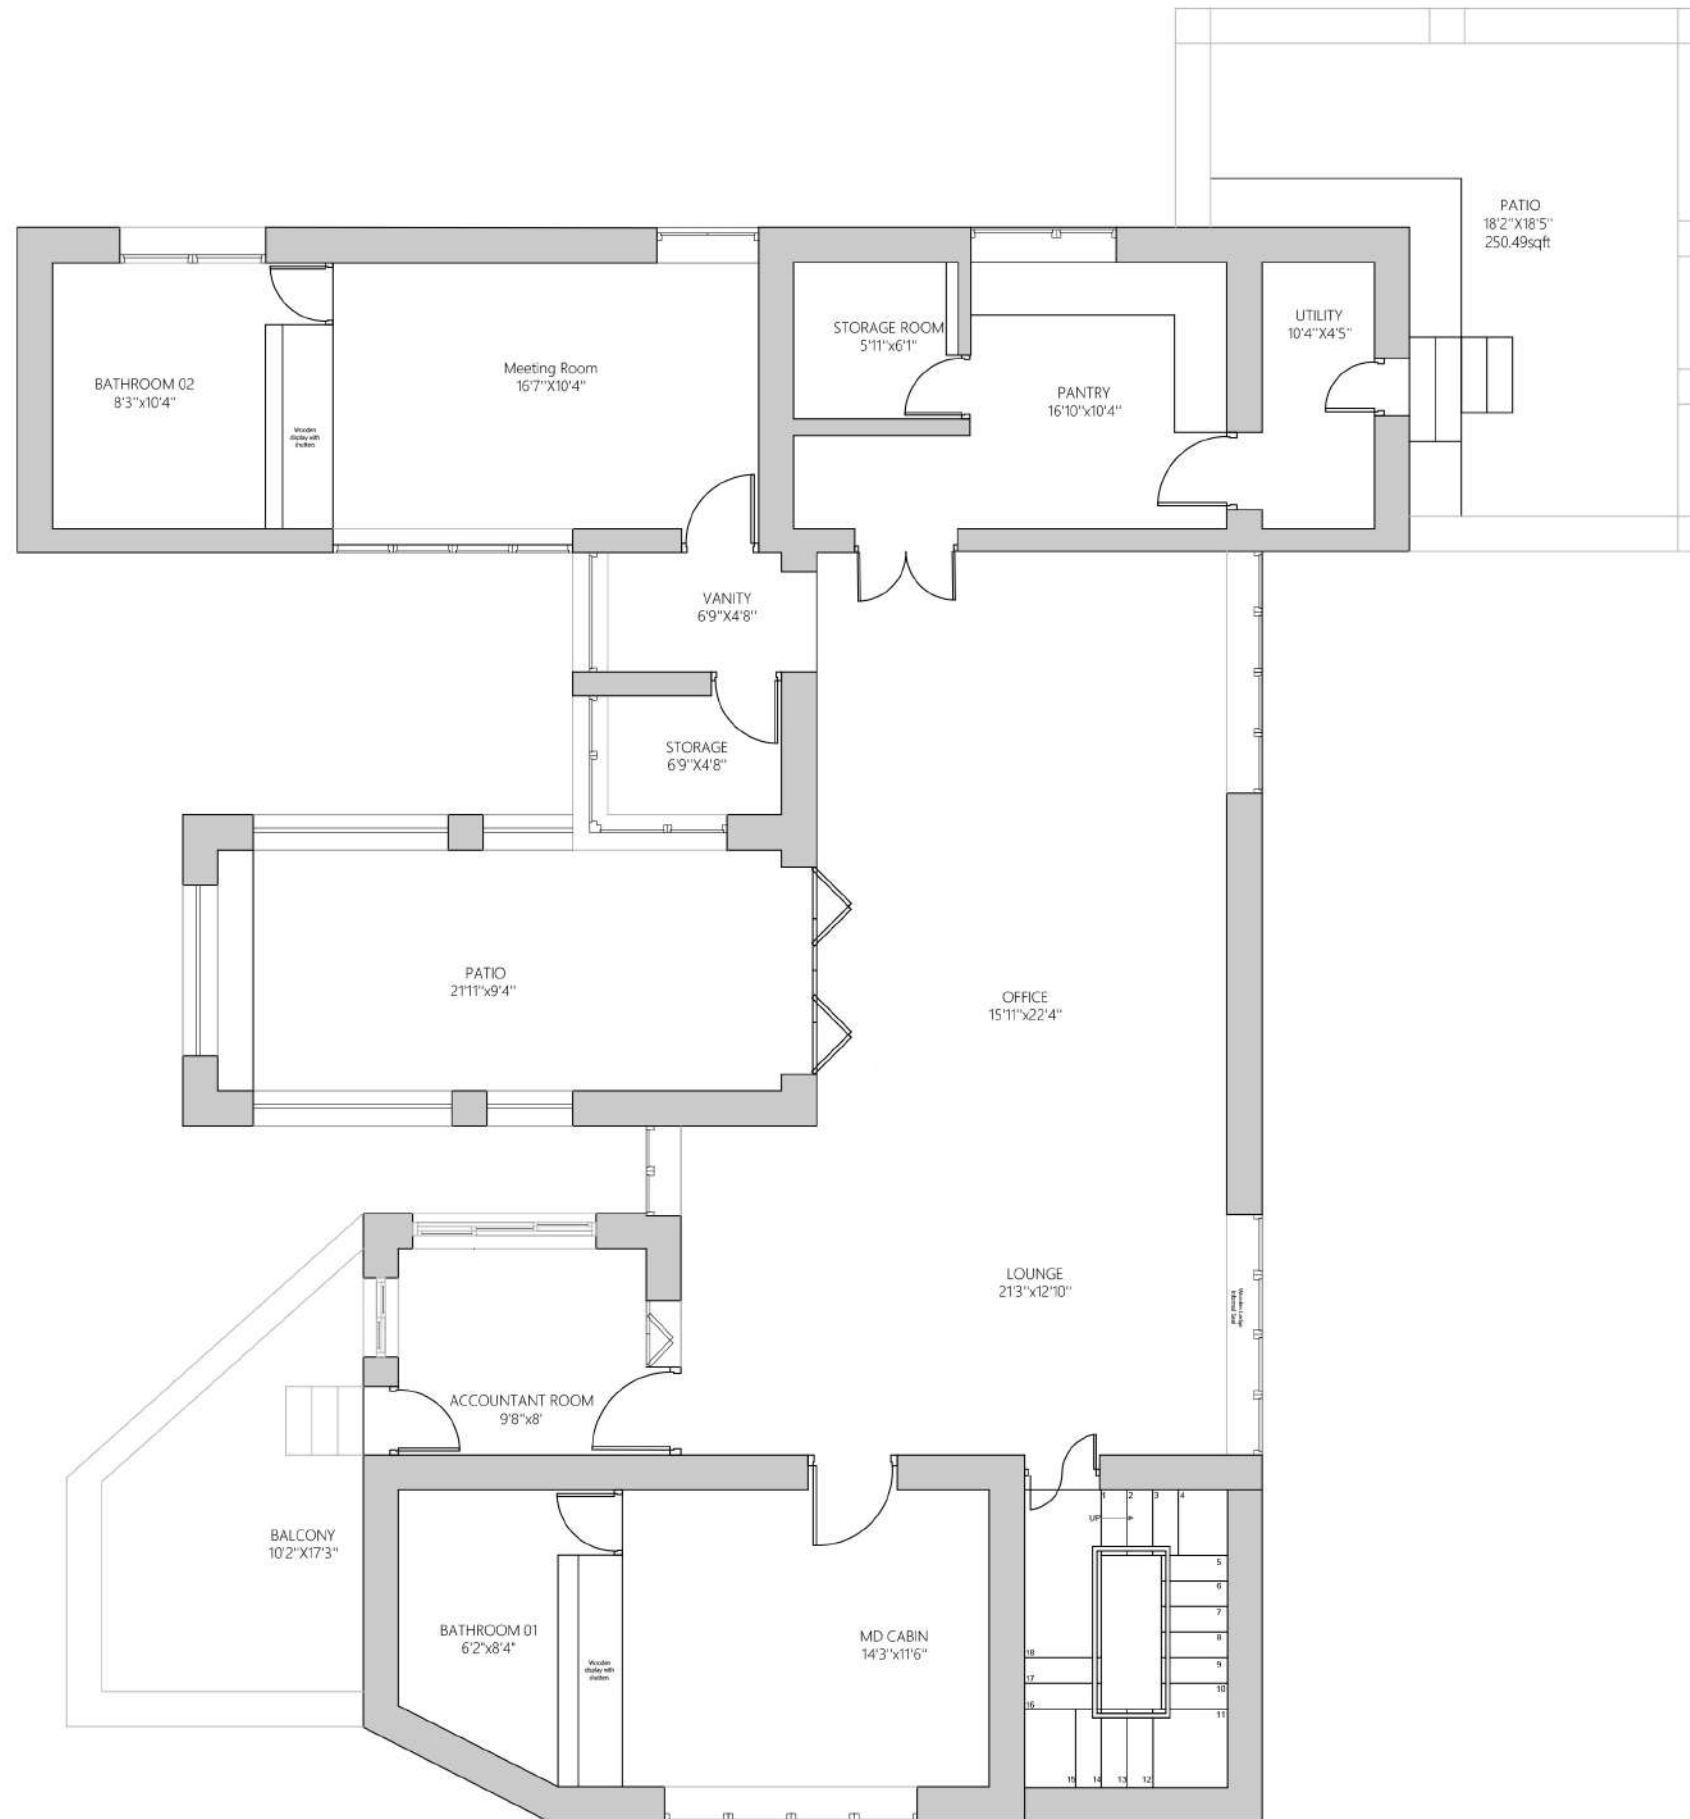

GENERAL NOTES

ALL DIMENSIONS ARE IN MILLIMETERS AND ARE UNFINISHED DIMENSIONS UNLESS OTHERWISE SPECIFIED. ALL LEVELS ARE IN MILLIMETERS AND ARE UNFINISHED LEVELS UNLESS OTHERWISE SPECIFIED. DO NOT SCALE DRAWINGS. ONLY WRITTEN DIMENSIONS SHALL BE FOLLOWED. ANY DISCREPANCIES NOTED SHALL BE BROUGHT TO THE NOTICE OF THE ARCHITECT PRIOR TO EXECUTION. FOR DETAILS SUCH AS DOORS, WINDOWS, GRILLS, GATES, SKYLIGHT, TOILETS, STAIRCASES, HANDRAIL, RAILING, ETC. REFER RESPECTIVE ARCHITECTURAL DWG. THIS DRAWING SHALL BE CORRELATED AND READ IN CONJUNCTION WITH RESPECTIVE CONSULTANTS APPROVED DRAWINGS FOR STRUCTURAL MEMBERS, SERVICES SUCH AS PLUMBING, SANITARY, ELECTRICAL, AIR CONDITIONING, VENTILATION, RAINWATER DRAINAGE WATERPROOFING AND LANDSCAPING. ANY DISCREPANCIES NOTED SHALL BE BROUGHT TO THE NOTICE OF THE ARCHITECT PRIOR TO EXECUTION. ALL ROOF SLABS TO HAVE WATERPROOFING AND INSULATION TREATMENT AS PER SPECIFICATIONS. CUT OUTS / SLEEVES / SLAB & SERVICE SLABS TO BE PROVIDED SHOULD BE READ ALONG WITH SERVICES & R.C.C. DWG.

LEGENDS

CONSULTANTS

PROJECT DESCRIPTION

CLIENT	
PROJECT NAME	: SHANTHI TALKIES
LOCATION	: POES GARDEN
DRAWING TITLE	: FIRST FLOOR PLAN
DRAWING TYPE	: PRELIMINARY SET
JOB NO	: STUDIO44 / 001 / 2022
LEVEL DATUM	: -
ISSUE SHEET	: V0
DRAWING NUMBER	

DRAWN : JANARDHAN

CHECKED : -

APPROVED : AR.RAKULMAR

DATE : 20.08.2022

SCALE : 1:100 A3


REVISION

NO	DESCRIPTION	BY	DATE

ARCHITECTS

FIRST FLOOR PLAN

THIS DRAWING IS UNDER COPYRIGHT AND IS THE PROPERTY OF STUDIO 44. THIS DRAWING SHALL NOT BE REPRODUCED, COPIED IN WHOLE OR IN PART WITHOUT THE PRIOR WRITTEN CONSENT OF STUDIO 44. THIS DRAWING SHALL NOT BE MAILED OVER TO A THIRD PARTY OR USED FOR ANY PURPOSE, OTHER THAN THAT FOR WHICH IT HAS BEEN ISSUED.

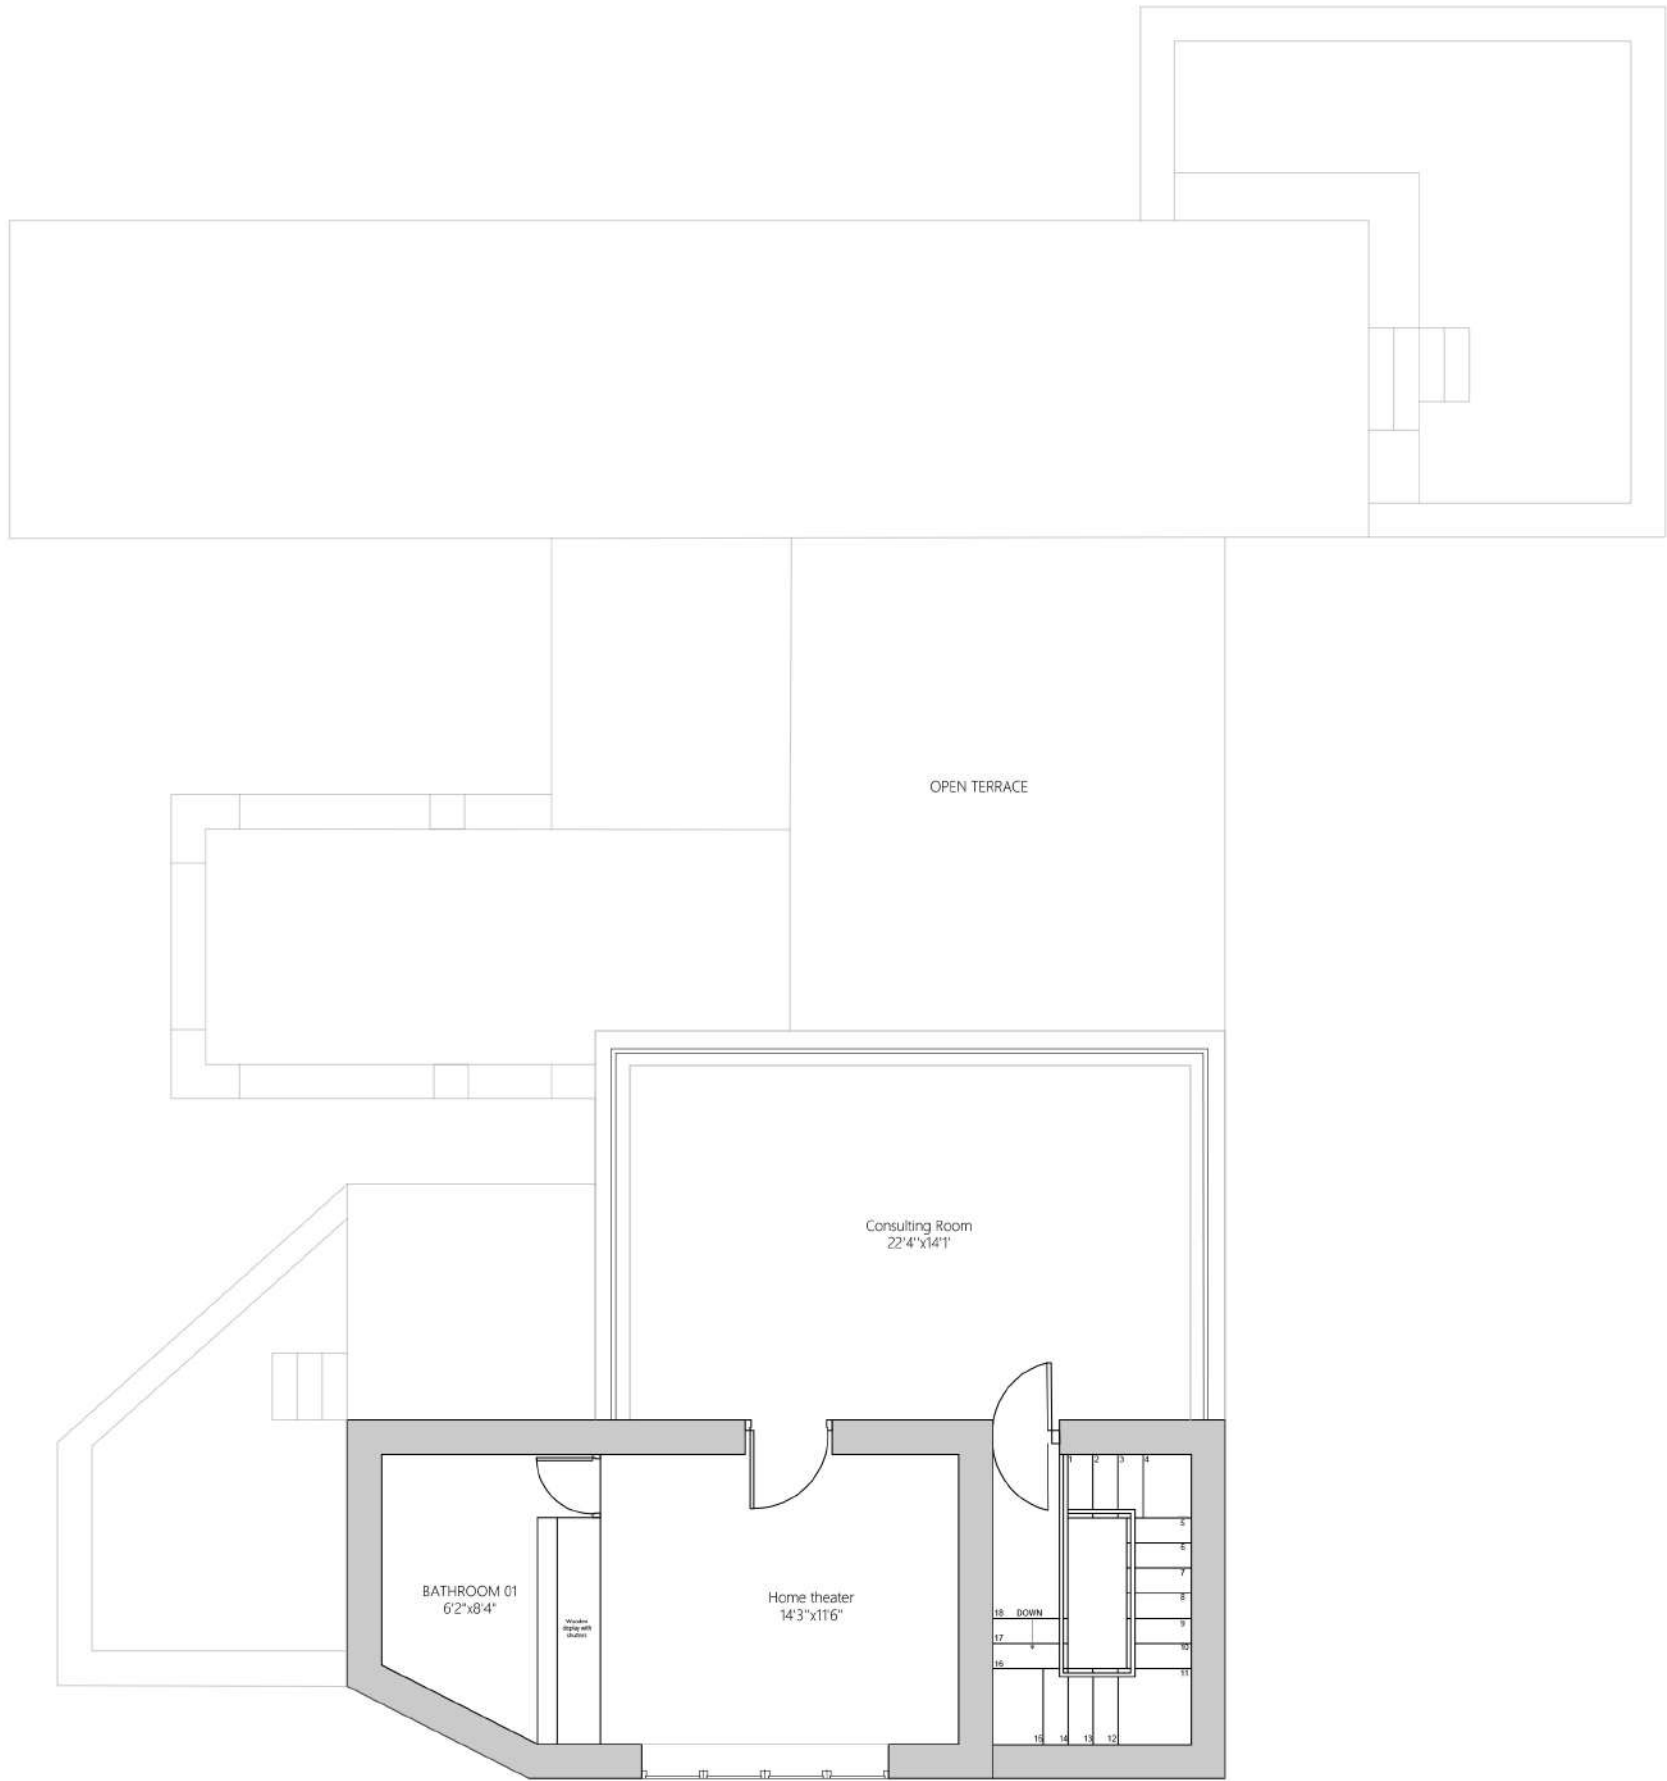

GENERAL NOTES

ALL DIMENSIONS ARE IN MILLIMETERS AND ARE UNFINISHED DIMENSIONS UNLESS OTHERWISE SPECIFIED. ALL LEVELS ARE IN MILLIMETERS AND ARE UNFINISHED LEVELS UNLESS OTHERWISE SPECIFIED. DO NOT SCALE DRAWINGS. ONLY WRITTEN DIMENSIONS SHALL BE FOLLOWED. ANY DISCREPANCIES NOTED SHALL BE BROUGHT TO THE NOTICE OF THE ARCHITECT PRIOR TO EXECUTION. FOR DETAILS SUCH AS DOORS, WINDOWS, GRILLS, GATES, SKYLIGHT, TOILETS, STAIRCASES, HANDRAIL, RAILING, ETC, REFER RESPECTIVE ARCHITECTURAL DWG. THIS DRAWING SHALL BE CORRELATED AND READ IN CONJUNCTION WITH RESPECTIVE CONSULTANTS APPROVED DRAWINGS FOR STRUCTURAL MEMBERS, SERVICES SUCH AS PLUMBING, SANITARY, ELECTRICAL, AIR CONDITIONING, VENTILATION, RAINWATER DRAINAGE, WATERPROOFING AND LANDSCAPING. ANY DISCREPANCIES NOTED, SHALL BE BROUGHT TO THE NOTICE OF THE ARCHITECT PRIOR TO EXECUTION. ALL ROOF SLABS TO HAVE WATERPROOFING AND INSULATION TREATMENT AS PER SPECIFICATIONS. CUT OUTS / SLEEVES / SLAB & SERVICE SLABS TO BE PROVIDED SHOULD BE READ ALONG WITH SERVICES & R.C.C. DWG.


LEGENDS

CONSULTANTS

PROJECT DESCRIPTION

CLIENT	
PROJECT NAME	: SHANTHI TALKIES
LOCATION	: CHENNAI
DRAWING TITLE	SECOND FLOOR PLAN
DRAWING TYP	: PRELIMINARY SET
JOB NO	: STUDIO44 / 001 / 2022
LEVEL DATUM	:
ISSUE SHEET	V0
DRAWING NUMBER	

DRAWN	: JANA
CHECKED	:
APPROVED	:
DATE	: 20.05.2022
SCALE	: 1:100 A3

 

REVISION

NO	DESCRIPTION	BY	DATE


ARCHITECTS

STUDIO 44
ARCHITECTS

SECOND FLOOR PLAN



THIS DRAWING IS UNDER COPYRIGHT AND IS THE PROPERTY OF STUDIO 44. THIS DRAWING SHALL NOT BE REPRODUCED, COPIED IN WHOLE OR IN PART WITHOUT THE PRIOR WRITTEN CONSENT OF STUDIO 44. THIS DRAWING SHALL NOT BE MAILED OVER TO A THIRD PARTY OR USED FOR ANY PURPOSE OTHER THAN THAT FOR WHICH IT HAS BEEN ISSUED.

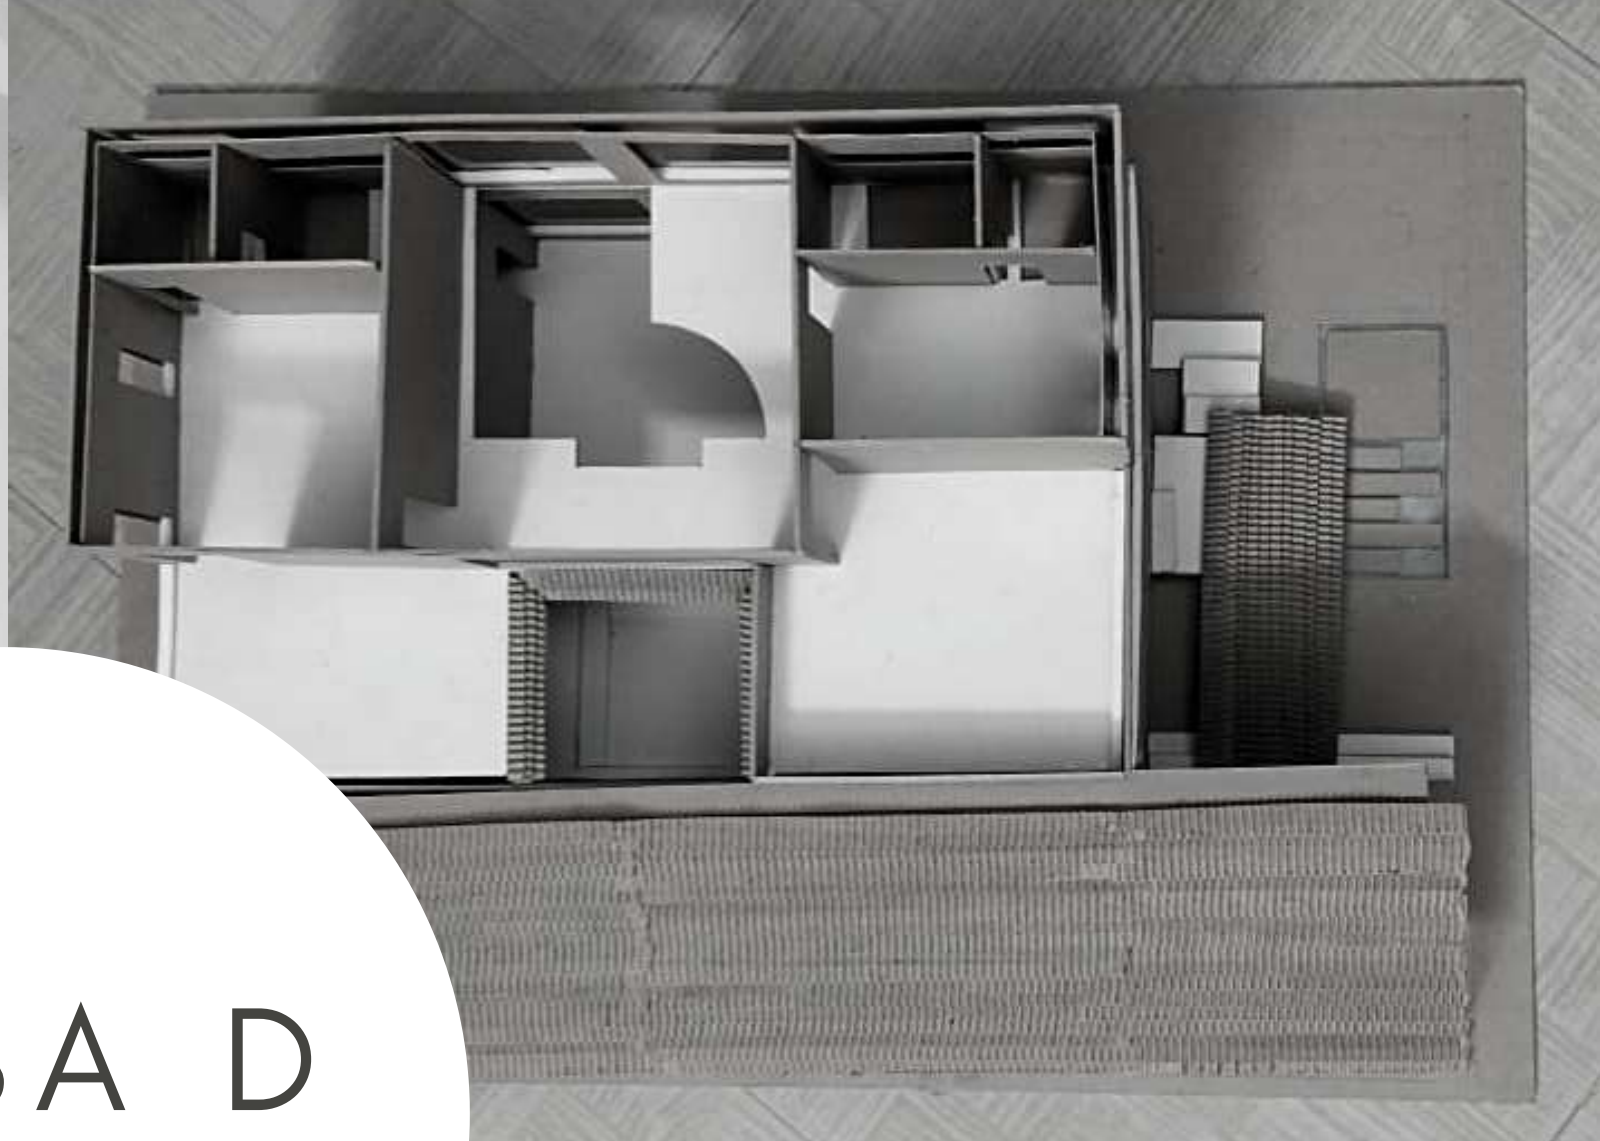

CASA D

MODEL MAKING





SHANTHI TALKIES

SITE PHOTOS

SITE LOCATION:POES GARDEN