



SATHYABAMA

INSTITUTE OF SCIENCE AND TECHNOLOGY
(DEEMED TO BE UNIVERSITY)

Accredited with "A" grade by NAAC | 12B Status by UGC | Approved by AICTE

Jeppiaar Nagar, Rajiv Gandhi Salai, Chennai – 600 119

www.sathyabama.ac.in

SCHOOL OF BUILDING AND ENVIRONMENT
DEPARTMENT OF ARCHITECTURE
PRACTICAL TRAINING PORTFOLIO (SAR4063)
DEC 2022

Name of the Student : Jennifer Angelina. J

Batch : 2019 - 2024

Reg No. : 39210029

Semester : VII



SATHYABAMA

INSTITUTE OF SCIENCE AND TECHNOLOGY
(DEEMED TO BE UNIVERSITY)

Accredited with "A" grade by NAAC | 12B Status by UGC | Approved by AICTE
Jeppiaar Nagar, Rajiv Gandhi Salai, Chennai – 600 119
www.sathyabama.ac.in

SCHOOL OF BUILDING AND ENVIRONMENT
DEPARTMENT OF ARCHITECTURE

VIVA-VOCE EXAMINATION

This is to certify that the practical training SAR 4063 is the work of Jennifer Angelina. J who had undergone training in Ranjan Daniel Architect – Chennai has been monitored by the continuous assessment during JUNE 2022 to NOVEMBER 2022.

Dr. Devyani Gangopadhyay
DEAN

Submitted for Viva voce Examination held on 13.12.22

Internal Examiner

External Examiner





SATHYABAMA

INSTITUTE OF SCIENCE AND TECHNOLOGY
(DEEMED TO BE UNIVERSITY)

Accredited with "A" grade by NAAC | 12B Status by UGC | Approved by AICTE

Jeppiaar Nagar, Rajiv Gandhi Salai, Chennai – 600 119

www.sathyabama.ac.in

DECLARATION

I, **Jennifer Angelina. J** by declaring that the Training Report **JUNE 2022 to OCTOBER 2022** done by me under the guidance of **Ar. Ranjan Daniel** is submitted in partial fulfillment of the requirements for the completion of a practical training session.

DATE : 13.12.22

PLACE : CHENNAI

A handwritten signature in black ink, appearing to read 'J. Angelina'.

SIGNATURE OF CANDIDATE

ACKNOWLEDGEMENT

I am pleased to acknowledge my sincere thanks to the Board of Management of SATHYABAMA for their kind encouragement in doing this practical training and for completing it successfully. I am grateful to them.

I convey my thanks to Dr. Devyani Gangopadhyay, Dean, School of Building and Environment and Ar.Sarath Chandra Kanth, Design Chair, Department of Architecture for having been a constant source of support and encouragement.

I wish to express my thanks to all Teaching and Non-teaching staff members of the Department who were helpful in many ways for the completion of the project.

I also wish to thank Ar. Ranjan Daniel, for the experience of interning at their firm.

Ranjan Daniel B.Arch. M.L.A
Architect Landscape Architect

O: +91 44 42134300

12/19 First Floor
3rd Main Road
United India Colony
Kodambakkam
Chennai - 600 024
E mail: ranjanarchitect@yahoo.co.in

Date: 31.05.2022


To

Dr. Devyani Gangopadhyay
Dean, School of Building & Environment,
Sathyabama Institute of Science and Technology,
Chennai - 600 119.

Dear Madam,

Sub: Practical Training of Miss. **JENNIFER ANGELINA. J**

This is to inform you that I have consented to have **Miss. JENNIFER ANGELINA. J** (Reg no: 39210029) student of your institution for practical training in my office for a period of 90 working days during her seventh semester. I hope the training, we give in the office will be useful to her.

 

RANJAN DANIEL

CA No-86/10216, R.A. No-192



Ranjan Daniel B.Arch. M.L.A
Architect Landscape Architect

O: +91 44 42134300

12/19 First Floor
3rd Main Road
United India Colony
Kodambakkam
Chennai - 600 024
E mail: ranjanarchitect@yahoo.co.in

Date: 31.05.2022


To

Dr. Devyani Gangopadhyay
Dean, School of Building & Environment,
Sathyabama Institute of Science and Technology,
Chennai - 600 119.

Dear Madam,

Sub: Practical Training of Miss. JENNIFER ANGELINA. J

This is to inform you that I have consented to have Miss. JENNIFER ANGELINA. J (Reg no: 39210029) student of your institution for practical training in my office for a period of 90 working days during her seventh semester. I hope the training, we give in the office will be useful to her.

 

RANJAN DANIEL

CA No-86/10216, R.A. No-192





SATHYABAMA

INSTITUTE OF SCIENCE AND TECHNOLOGY
(DEEMED TO BE UNIVERSITY)

Accredited "A" Grade by NAAC | 12B Status by UGC | Approved by AICTE
www.sathyabama.ac.in

7. Any other Remarks : Grossly lagging behind in terms of understanding drawings and drafting skills compared to other internship students we had in our office.

8. Signature of the:
Head of the Office
/ Organization
(With Seal)

P. Ranganathan
RANJAN DANIEL ARCH. MKA
REGISTERED ARCHITECT
CA No-86/10218, R.A.No-192,
3rd FLOOR, 12 OLD NO-181 FIERD MAIN ROAD
UNITED INDIA COLONY, KODAMBAKKAM,
CHENNAI-600 024. PH: 42114100



SATHYABAMA

INSTITUTE OF SCIENCE AND TECHNOLOGY
(DEEMED TO BE UNIVERSITY)

Accredited "A" Grade by NAAC | 12B Status by UGC | Approved by AICTE
www.sathyabama.ac.in

DEPARTMENT OF ARCHITECTURE

PROFESSIONAL PRACTICAL TRAINING REPORT 2022

(Continuous progress report of the trainee architect for the period of One month in the office to submitted to HOD by the Trainee in Charge of the Organization)

1. Name of the office / organization : M/S. RANJAN DANIEL ARCHITECT
2. Address & Contact Number : NO. 12/19, 3rd MAIN RD, UNITED INDIA COLONY, KODAMBAKKAM, CHENNAI - 600024
3. Name of the student : JENNIFER ANGELINA . J
4. Duration : From 09-06-2022 To 30-06-2022
5. Total No. of days : 15 + 5 Days

6. Evaluation of Performance criteria shall be on

* Note: Kindly grade the student as per his/her overall performance in the office during the assessment month which will be converted to the allotted 90 marks by the department.

Description of works	Excellent	Good	Fair	Poor	NA
Understanding of office culture			✓		
Participation in the office			✓		
Reading of drawings			✓		
Presentation Techniques			✓		
Model making works					✓
Understanding of construction details			✓		
Drafting Skills (Manual / Computer)			✓		
Site Supervision / Discussion with clients					✓
Adherence to Time schedule			✓		
Other computer skills			✓		
File and Office Maintenance					✓
Coordination with other consultants					✓
Overall Grading*	E				

(A-9.0, B-8.0, C-7.0, D-6.0, E-5.0)



SATHYABAMA

INSTITUTE OF SCIENCE AND TECHNOLOGY
(DEEMED TO BE UNIVERSITY)

Accredited "A" Grade by NAAC | 12B Status by UGC | Approved by AICTE
www.sathyabama.ac.in

7. Any other Remarks : *have improved*

8. Signature of the:
Head of the Office
/ Organization
(With Seal)

MONICA
(FOR RANJAN DANIEL)
RANJAN DANIEL BArch, M.A.
REGISTERED ARCHITECT
CA No-08/10218, P.A.No-182,
2nd FLOOR, 12 (OLD No-101) THIRD MAIN ROAD,
UNITED INDIA COLONY, KODAMBAKKAM,
CHENNAI-600 024. PH: 42134300



SATHYABAMA

INSTITUTE OF SCIENCE AND TECHNOLOGY
(DEEMED TO BE UNIVERSITY)

Accredited "A" Grade by NAAC | 12B Status by UGC | Approved by AICTE
www.sathyabama.ac.in

DEPARTMENT OF ARCHITECTURE

PROFESSIONAL PRACTICAL TRAINING REPORT 2022

(Continuous progress report of the trainee architect for the period of One month in the office to submitted to HOD by the Trainee in Charge of the Organization)

1. Name of the office / organization : M/S. RANJAN DANIEL ARCHITECT
2. Address & Contact Number : NO.12/19 3rd MAIN RD, UNITED INDIA COLONY, KODAMBAKKAM, CHENNAI 600024
3. Name of the student : J. JENNIFER ANGELINA
4. Duration : From 01-07-2022 To 31-07-2022
5. Total No. of days : 28.5 DAYS

6. Evaluation of Performance criteria shall be on

* Note: Kindly grade the student as per his/her overall performance in the office during the assessment month which will be converted to the allotted 90 marks by the department.

Description of works	Excellent	Good	Fair	Poor	NA
Understanding of office culture		✓			
Participation in the office		✓			
Reading of drawings		✓			
Presentation Techniques			✓		
Model making works					-
Understanding of construction details			✓		
Drafting Skills (Manual / Computer)		✓			
Site Supervision / Discussion with clients					-
Adherence to Time schedule			✓		
Other computer skills			✓		
File and Office Maintenance					-
Coordination with other consultants					-
Overall Grading*	D (6.5)				

(A - 9.0, B - 8.0, C - 7.0, D - 6.0, E - 5.0)



SATHYABAMA

INSTITUTE OF SCIENCE AND TECHNOLOGY
(DEEMED TO BE UNIVERSITY)

Accredited "A" Grade by NAAC | 12B Status by UGC | Approved by AICTE

www.sathyabama.ac.in

7. Any other Remarks: *Very poor in understanding and doing drawings. No enthusiasm to learn.*

8. Signature of the:
Head of the Office
/ Organization
(With Seal)

P. Panjani

PANJANI DANIEL ARCHITECT
REGISTERED ARCHITECT
CA No-84/10216, S.A. No-192,
1st FLOOR, 12 EOLD No-18 THIRD MAIN ROAD,
UNITED INDIA COLONY, KODAMBAKKAM,
CHENNAI-600 024. PH: 42134908



SATHYABAMA

INSTITUTE OF SCIENCE AND TECHNOLOGY
(DEEMED TO BE UNIVERSITY)

Accredited "A" Grade by NAAC | 12B Status by UGC | Approved by AICTE

www.sathyabama.ac.in

DEPARTMENT OF ARCHITECTURE

PROFESSIONAL PRACTICAL TRAINING REPORT 2022

(Continuous progress report of the trainee architect for the period of One month in the office to submitted to HOD by the Trainee in Charge of the Organization)

1. Name of the office / organization : *M/s PANJANI DANIEL ARCHITECT*
2. Address & Contact Number : *No. 12/19, 3rd MAIN RD, UNITED INDIA COLONY, KODAMBAKKAM, CH-600 024*
3. Name of the student : *J. JENNIFER ANGELINA*
4. Duration : *From 01-08-2022 To 31-08-2022*
5. Total No. of days : *30 DAYS*

6. Evaluation of Performance criteria shall be on

* Note: Kindly grade the student as per his/her overall performance in the office during the assessment month which will be converted to the allotted 90 marks by the department.

Description of works	Excellent	Good	Fair	Poor	NA
Understanding of office culture			✓		
Participation in the office			✓		
Reading of drawings				✓	
Presentation Techniques				✓	
Model making works					✓
Understanding of construction details				✓	
Drafting Skills (Manual / Computer)				✓	
Site Supervision / Discussion with clients					✓
Adherence to Time schedule				✓	
Other computer skills				✓	
File and Office Maintenance					✓
Coordination with other consultants					✓
Overall Grading*	D				

(A - 50.0 - 59.9 - 70.0 - 80.0 - 90.0)



SATHYABAMA

INSTITUTE OF SCIENCE AND TECHNOLOGY
(DEEMED TO BE UNIVERSITY)

Accredited "A" Grade by NAAC | 12B Status by UGC | Approved by AICTE
www.sathyabama.ac.in

7. Any other Remarks :

8. Signature of the:
Head of the Office
/ Organization
(With Seal)

P. Ranjan

RANJAN DANIEL BArch, M.A.
REGISTERED ARCHITECT
CA No-86/1021A, R.A.No-192,
3rd FLOOR, 12 KODYO-191 THIRD MAIN ROAD
UNITED INDIA COLONY, KODAMBAKKAM,
CHENNAI-600 024. PH: 42134309



SATHYABAMA

INSTITUTE OF SCIENCE AND TECHNOLOGY
(DEEMED TO BE UNIVERSITY)

Accredited "A" Grade by NAAC | 12B Status by UGC | Approved by AICTE
www.sathyabama.ac.in

DEPARTMENT OF ARCHITECTURE

PROFESSIONAL PRACTICAL TRAINING REPORT 2022

(Continuous progress report of the trainee architect for the period of One month in the office to submitted to HOD by the Trainee in Charge of the Organization)

1. Name of the office / organization : M/S. RANJAN DANIEL ARCHITECT
2. Address & Contact Number : NO. 12/19, 3rd MAIN RD, UNITED INDIA COLONY, KODAMBAKKAM, CHENNAI 600024
3. Name of the student : J. JENNIFER ANGELINA
4. Duration : From 01-09-2022 To 30-09-2022
5. Total No. of days : 12 DAYS

6. Evaluation of Performance criteria shall be on

* Note: Kindly grade the student as per his/her overall performance in the office during the assessment month which will be converted to the allotted 90 marks by the department.

Description of works	Excellent	Good	Fair	Poor	NA
Understanding of office culture		✓			
Participation in the office		✓			
Reading of drawings					
Presentation Techniques			✓		
Model making works			✓		
Understanding of construction details			✓		
Drafting Skills (Manual / Computer)		✓			
Site Supervision / Discussion with clients					
Adherence to Time schedule			✓		
Other computer skills			✓		
File and Office Maintenance					
Coordination with other consultants					
Overall Grading*	G.5				

(A - 9.0, B - 8.0, C - 7.0, D - 6.0, E - 5.0)

WORK REPORT												
NAME:		JENNIFER ANGELINA.J						MONTH: JUNE 2022				
Date	Day	Pre Lunch		Lunch		Post Lunch		Total working hours	Project		Workdone	
		In	Out	In	Out	In	Out					
09-06-2022	THURSDAY	10:10	00:00	00:00	00:00	00:00	17:46	07:36	Mayflower School At Nandhiyalayam	Detailed Study		
10-06-2022	FRIDAY	10:10	00:00	00:00	00:00	00:00	18:04	07:54	Joinery Schedule- Doors, Windows	Detailed Study		
11-06-2022	SATURDAY	WEEKLY OFF										
12-06-2022	SUNDAY											
13-06-2022	MONDAY	09:47	13:20	13:20	13:57	13:57	18:09	07:45	Residence For Mr.Gokul Raj At Vellore	Working Drawing		
14-06-2022	TUESDAY	09:56	13:53	13:53	14:15	14:15	18:33	08:15	Joinery Schedule- Ventilators	Detailed Study		
15-06-2022	WEDNESDAY	09:59	13:11	13:11	13:31	13:31	18:36	08:17	Boot Camp Resort At Mangadu Village	Scheme		
16-06-2022	THURSDAY	10:02	14:37	14:37	15:03	15:03	18:36	08:08	Boot Camp Resort At Mangadu Village	Working Drawing		
17-06-2022	FRIDAY	09:58	14:48	14:48	15:14	15:14	18:30	08:06	Mayflower School At Nandhiyalayam	Schedule Of Joinery		
18-06-2022	SATURDAY	09:58	13:19	13:19	13:38	13:38	17:51	07:34	Mayflower School At Nandhiyalayam	Joinery Details-Ventilators		
19-06-2022	SUNDAY	WEEKLY OFF										
20-06-2022	MONDAY											
21-06-2022	TUESDAY	ABSENT										
22-06-2022	WEDNESDAY											
23-06-2022	THURSDAY	10:05	14:08	14:08	14:38	14:38	18:34	07:59	Mayflower School At Nandhiyalayam	Joinery Details- Windows		
24-06-2022	FRIDAY	09:59	13:29	13:29	14:13	14:13	18:33	07:50	Mayflower School At Nandhiyalayam	Joinery Approval		
24-06-2022	FRIDAY	10:03	13:52	13:52	14:16	14:16	19:17	08:50	Mayflower School At Nandhiyalayam	Joinery Details- Doors		
25-06-2022	SATURDAY	WEEKLY OFF										
26-06-2022	SUNDAY											
27-06-2022	MONDAY	09:58	13:22	13:22	14:11	14:11	18:05	07:18	Mayflower School At Nandhiyalayam	Joinery-Approval		
28-06-2022	TUESDAY	09:55	13:43	13:43	14:03	14:03	18:31	08:16	Shopping Complex At Dharmapuri	Working Drawing		
29-06-2022	WEDNESDAY	10:16	13:03	13:03	13:28	13:28	17:59	07:18	Mayflower School At Nandhiyalayam	Pergola Detail		
30-06-2022	THURSDAY	09:55	13:25	13:25	14:02	14:02	18:03	07:31	Retirement Village- Plot 8	Working Drawing		
TOTAL WORKING HOURS -				133 hrs 0 min								
CURRENT MONTH LEAVE TAKEN -				1								
LEAVE TAKEN FROM- TO -		21-06-2022		to 21-06-2022								

WORK REPORT										
NAME:	JENNIFER ANGELINA.J							MONTH: JULY 2022		
Date	Day	Pre Lunch		Lunch		Post Lunch		Total working hours	Project	Workdone
		In	Out	In	Out	In	Out			
01-07-2022	FRIDAY	10:03	13:38	13:38	14:05	14:05	17:46	07:16	shopping Complex At Dharmapuri	Working Drawing
02-07-2022	SATURDAY	09:52	13:21	13:21	13:57	13:57	17:46	07:18	Retirement Village- Plot 8	Working Drawing
03-07-2022	SUNDAY	WEEKLY OFF								
04-07-2022	MONDAY	09:46	13:30	13:30	13:57	13:57	17:51	07:38	Resort At Yellagiri	Joinery Details
05-07-2022	TUESDAY	09:58	13:29	13:29	14:00	14:00	18:25	07:56	Hotel Block	Joinery Details
06-07-2022	WEDNESDAY	10:15	13:51	13:51	14:18	14:18	18:43	08:01	Resort At Yellagiri/ Hotel Block	Joinery- Approval
07-07-2022	THURSDAY	09:52	13:55	13:55	14:26	14:26	19:18	08:55	Mayflower School At Nandhiyalayam	Working Drawing
08-07-2022	FRIDAY	10:11	14:07	14:07	14:31	14:31	17:52	07:17	mayflower School At Nandhiyalayam	Working Drawing- Approval
09-07-2022	SATURDAY	WEEKLY OFF								
10-07-2022	SUNDAY	WEEKLY OFF								
11-07-2022	MONDAY	09:56	14:12	14:12	14:27	14:27	18:33	08:22	Retirement Village- Plot 8	Sketchup Model
12-07-2022	TUESDAY	09:54	13:21	13:21	13:45	13:45	18:48	08:30	Retirement Village- Plot 9	Sketchup Model-Approval
13-07-2022	WEDNESDAY	10:05	13:27	13:27	14:05	14:05	18:08	07:25	Mayflower 40	Working Drawing
14-07-2022	THURSDAY	09:43	13:30	13:30	13:59	13:59	18:40	08:28	Mayflower 40	Working Drawing
15-07-2022	FRIDAY	09:59	13:18	13:18	13:57	13:57	17:46	07:08	Mayflower 40	Approval
16-07-2022	SATURDAY	09:56	13:22	13:22	13:49	13:49	17:46	07:23	Mayflower 40	Working Drawing
17-07-2022	SUNDAY	WEEKLY OFF								
18-07-2022	MONDAY	09:48	13:59	13:59	14:10	14:10	18:51	08:52	Residence For Mr. Venkatesh	Working Drawing
19-07-2022	TUESDAY	10:08	13:09	13:09	13:53	13:53	18:33	07:41	B&B Head Office	Scheme
20-07-2022	WEDNESDAY	09:55	13:59	13:59	14:28	14:28	18:48	08:24	Shopping Complex At Dharmapuri	Working Drawing
21-07-2022	THURSDAY	10:07	13:59	13:59	14:18	14:18	19:01	08:35	Shopping Complex At Dharmapuri	Approval
22-07-2022	FRIDAY	09:47	14:13	14:13	14:15	14:15	17:45	08:29	Reception Table	Working Drawing
23-07-2022	SATURDAY	WEEKLY OFF								
24-07-2022	SUNDAY	WEEKLY OFF								
25-07-2022	MONDAY	09:41	13:48	13:48	14:26	14:26	18:50	07:39	Reception Table	Sketchup Model
26-07-2022	TUESDAY	09:52	13:52	13:52	14:26	14:26	18:20	07:54	Arapakkam Apartment	Sketchup Model

WORK REPORT											
NAME:	JENNIFER ANGELINA J								MONTH: AUGUST 2022		
Date	Day	Pre Lunch		Lunch		Post Lunch		Total working hours	Project	Workdone	
		In	Out	In	Out	In	Out				
01-07-2022	MONDAY	09:46	13:20	13:20	13:54	13:54	19:38	09:18	Pharmacy Block	Staircase Detail	
02-07-2022	TUESDAY	09:42	13:16	13:16	13:57	13:57	18:15	07:52	Mayflower Enclave Appartment	Sketchup Model	
03-07-2022	WEDNESDAY	10:00	13:13	13:13	14:04	14:04	17:50	06:59	Mayflower Enclave Appartment	Sketchup Model	
04-07-2022	THURSDAY	ABSENT									
05-07-2022	FRIDAY										
06-07-2022	SATURDAY										
07-07-2022	SUNDAY	WEEKLY OFF									
08-07-2022	MONDAY	09:48	13:10	13:10	14:04	14:04	17:52	07:10	Mayflower Enclave Appartment	Sketchup Model-Option 1	
09-07-2022	TUESDAY	09:45	13:26	13:26	14:12	14:12	17:53	07:22	Mayflower Enclave Appartment	Sketchup Model	
10-07-2022	WEDNESDAY	09:47	13:12	13:12	13:53	13:53	17:49	07:21	Mayflower Enclave Appartment	Sketchup Model-Option 2	
11-07-2022	THURSDAY	09:53	13:36	13:36	14:11	14:11	17:45	07:17	Mayflower Enclave Appartment	Sketchup Model	
12-07-2022	FRIDAY	09:45	13:34	13:34	14:12	14:12	17:50	07:27	Interior	Wardrobe Detail	
13-07-2022	SATURDAY	WEEKLY OFF									
14-07-2022	SUNDAY										
15-07-2022	MONDAY										
16-07-2022	TUESDAY	09:44	13:40	13:40	14:26	14:26	17:55	07:25	Interior	Wardrobe Detail	
17-07-2022	WEDNESDAY	09:50	13:38	13:38	14:24	14:24	17:56	07:20	Interior	Crockery /Side Table Detail	
18-07-2022	THURSDAY	09:50	13:43	13:43	14:21	14:21	17:51	07:23	Interior/Mayflower Enclave Appartment	Side Table/Working Drawing	
19-07-2022	FRIDAY	09:41	13:48	13:48	14:29	14:29	17:49	07:27	Mayflower Enclave Appartment	Working Drawing	
20-07-2022	SATURDAY	09:45	13:24	13:24	14:43	14:43	17:52	06:48	Alignment Center	Sketchup Model	
21-07-2022	SUNDAY	WEEKLY OFF									
22-07-2022	MONDAY	09:56	13:19	13:19	14:05	14:05	17:56	07:34	Alignment Center/Interior	Sketchup Model/Shoe Rack	
23-07-2022	TUESDAY	09:52	13:37	13:37	14:15	14:15	18:20	07:50	Spring Valley	Working Drawing	
24-07-2022	WEDNESDAY	09:49	13:23	13:23	14:11	14:11	18:02	07:28	Spring Valley	Working Drawing	
25-07-2022	THURSDAY	09:47	13:50	13:50	14:35	14:35	18:29	07:56	Spring Valley/Mayflower Enclave	Working Drawing	
26-07-2022	FRIDAY	09:51	13:55	13:55	14:37	14:37	17:45	07:12	Mayflower Enclave	Working Drawing	
27-07-2022	SATURDAY	SITE VISIT AT VELLORE/ WEEKLY OFF									
28-07-2022	SUNDAY	WEEKLY OFF									
29-07-2022	MONDAY	09:52	13:26	13:26	14:21	14:21	18:05	07:18	Mayflower Enclave	Working Drawing	
30-07-2022	TUESDAY	09:44	13:36	13:36	14:12	14:12	18:28	08:08	Shopping Complex At Dharmapuri	Working Drawing	
31-07-2022	WEDNESDAY	HOLIDAY									
Total Duration -165hrs 13min		Present Days-20		Leaves-0		Holiday-02		Absent Days-3		Weekly Off-6	

WORK REPORT											
NAME:	JENNIFER ANGELINA J								MONTH: SEPTEMBER 2022		
Date	Day	Pre Lunch		Lunch		Post Lunch		Total working hours	Project	Workdone	
		In	Out	In	Out	In	Out				
01-09-2022	THURSDAY	09:44	13:37	13:37	14:11	14:11	17:48	07:30	Rajadurai House/ Interior	Presentation/Kitchen Detail	
02-09-2022	FRIDAY	09:46	13:25	13:25	14:00	14:00	18:13	07:52	Interior/ Spring Valley	Kitchen Detail/Working Drawing	
03-09-2022	SATURDAY	09:53	13:47	13:47	14:20	14:20	17:53	07:27	Shopping Complex At Dharmapuri	Working Drawing	
04-09-2022	SUNDAY	WEEKLY OFF									
05-09-2022	MONDAY	09:44	13:30	13:30	14:14	14:14	18:01	07:33	Shopping Complex At Dharmapuri	Working Drawing	
06-09-2022	TUESDAY	09:45	13:05	13:05	13:46	13:46	17:56	07:30	Rajadurai House	Scheme	
07-09-2022	WEDNESDAY	09:50	15:15	15:15	15:36	15:36	17:46	07:35	Rajadurai House/Shopping Complex At Dharmapuri/ Interior	Scheme and sketchup/ Working Drawing	
08-09-2022	THURSDAY	09:50	14:13	14:13	14:31	14:31	18:27	08:19	Rajadurai House	Sketchup	
09-09-2022	FRIDAY	09:56	15:26	15:26	16:08	16:08	17:53	07:15	Rajadurai House/ Appartment For Saroj Leathers	Sketchup/ Toilet Detail	
10-09-2022	SATURDAY	WEEKLY OFF									
11-09-2022	SUNDAY										
12-09-2022	MONDAY	09:48	13:40	13:40	14:00	14:00	18:04	07:56	Appartment For Saroj Leathers	Toilet Detail	
13-09-2022	TUESDAY	09:54	13:53	13:53	14:36	14:36	17:56	07:19	Mayflower School At Nandhiyalayam	Wall Detail	
14-09-2022	WEDNESDAY	09:52	14:08	14:08	14:27	14:27	19:51	09:40	Mayflower School At Nandhiyalayam	Toilet Detail	
15-09-2022	THURSDAY	09:53	15:15	15:15	15:32	15:32	17:56	07:46	Mayflower School At Nandhiyalayam	Toilet Detail	
16-09-2022	FRIDAY	ABSENT									
17-09-2022	SATURDAY										
18-09-2022	SUNDAY	WEEKLY OFF									
19-09-2022	MONDAY	09:45	13:13	13:13	13:40	13:40	17:46	07:34	Rajadurai House	Sketchup	
20-09-2022	TUESDAY	09:52	00:00	00:00	00:00	00:00	17:47	07:55	Mayflower Enclave Appartment/ Mayflower Enclave	Render/ Working Drawing	
21-09-2022	WEDNESDAY	09:51	00:00	00:00	00:00	00:00	17:57	08:06	Mayflower Enclave/ VME/ Commercial Complex For Mr. Ponniah	Working Drawing	
22-09-2022	THURSDAY	09:47	14:12	14:12	14:57	14:57	17:53	07:19	VME	Working Drawing	
23-09-2022	FRIDAY	09:55	14:30	14:30	14:58	14:58	18:07	07:22	Rajadurai House	Working Drawing	
24-09-2022	SATURDAY	WEEKLY OFF									
25-09-2022	SUNDAY										
26-09-2022	MONDAY	09:51	14:53	14:53	14:53	14:53	17:48	07:57	Rajadurai House	Working Drawing	
27-09-2022	TUESDAY	09:50	14:58	14:58	15:33	15:33	17:51	07:26	Rajadurai House	Working Drawing	
28-09-2022	WEDNESDAY	09:51	14:29	14:29	15:11	15:11	17:45	07:12	Rajadurai House	Working Drawing	
29-09-2022	THURSDAY	09:50	14:15	14:15	14:50	14:50	17:46	07:21	Rajadurai House	Working Drawing	
30-09-2022	FRIDAY	09:54	13:42	13:42	14:23	14:23	17:47	07:12	Rajadurai House	Working Drawing	
Total Duration -179hrs 50min		Present Days-22		Leaves-0		Holiday-4		Absent Days-2		Weekly Off-6	

WORK REPORT										
NAME:	JENNIFER ANGELINA.J								MONTH: OCTOBER 2022	
Date	Day	Pre Lunch		Lunch		Post Lunch		Total working hours	Project	Workdone
		In	Out	In	Out	In	Out			
01-10-2022	SATURDAY	09:55	14:14	14:14	14:58	14:58	17:46	07:07	Rajadurai House	Working Drawing
02-10-2022	SUNDAY	WEEKLY OFF								
03-10-2022	MONDAY	09:51	13:48	13:48	14:19	14:19	17:55	07:33	Mayflower Enclave Appartment	Working Drawing
04-10-2022	TUESDAY	HOLIDAY								
05-10-2022	WEDNESDAY									
06-10-2022	THURSDAY	09:53	13:58	13:58	14:19	14:19	18:18	08:04	Mayflower Enclave Apartment	Render
07-10-2022	FRIDAY	09:52	13:16	13:16	13:57	13:57	17:48	07:15	Mayflower Enclave Apartment	Render
08-10-2022	SATURDAY	WEEKLY OFF								
09-10-2022	SUNDAY									
10-10-2022	MONDAY	09:51	14:11	14:11	14:25	14:25	17:49	07:44	Rajadurai House	Working Drawing
11-10-2022	TUESDAY	09:56	14:12	14:12	14:41	14:41	17:51	07:26	Arapakkam Apartent	Sketchup
12-10-2022	WEDNESDAY	09:56	14:07	14:07	14:44	14:44	18:50	08:17	Mayflower Enclave	Working Drawing
13-10-2022	THURSDAY	09:54	14:37	14:37	14:58	14:58	18:22	08:07	Mayflower School	Working Drawing
14-10-2022	FRIDAY	09:53	14:00	14:00	14:45	14:45	17:45	07:07	Arapakkam Apartent	Sketchup

Ranjan Daniel B.Arch. M.L.A
Architect Landscape Architect

O: +91 44 42134300

12/19 First Floor
3rd Main Road
United India Colony
Kodambakkam
Chennai - 600 024
E mail: ranjanarchitect@yahoo.co.in

Date: 14.10.2022

To

Dr. Devyani Gangopadhyay
Dean, School of Building & Environment,
Sathyabama Institute of Science and Technology,
Chennai - 600 119.


Dear Sir / Madam,

Sub: Completion certificate for practical training program -

Student: Miss. JENNIFER ANGELINA. J

Reg. no. - 39210029

This is to certify that Miss. JENNIFER ANGELINA. J, Reg. No. 39210029,
VII sem, B.arch Student of your Institution has completed her practical training period
successfully at my firm from 09.06.2022 to 14.10.2022 for a total of 90 working days.

 

RANJAN DANIEL

CA No-86/10216, R.A. No-192

RANJAN DANIEL B.Arch., M.L.A
REGISTERED ARCHITECT
CA No-86/10216, R.A. No-192,
1st FLOOR, 12 (OLD No-15) THIRD MAIN ROAD
UNITED INDIA COLONY, KODAMBAKKAM,
CHENNAI-600 024 PH: 42134300


CHAPTER NO	TITLE	PAGE NO
1.1	ABOUT THE FIRM	
1.2	PROJECT 1 - Proposed Residence For Mr.Venkatesh At Thirumalia Nagar	
1.3	PROJECT 2 - Proposed Residence For Mr.Selvam At Misty Heights, Vellore	
1.4	PROJECT 3 - Proposed Apartment At Mayflower Enclave	
1.5	PROJECT 4 - Proposed Residence For Dr.Vinu Mosses At Mayflower Enclave	
1.6	PROJECT 5 - Proposed Pharmacy College At Bargur	
1.7	PROJECT 6 - Proposed Spring Valley, Retirement Homes At Vellore	
1.8	PROJECT 7 - Proposed Residence For Mr.Sheronkoshy	
1.9	PROJECT 8 - Proposed Office Cum Apartment For MS Saroj Leathers	
1.10	PROJECT 9 - Mayflower School At Nandhiyalam	
1.11	PROJECT10- Proposed Smart Cubes For VME	
1.12	PROJECT11- Proposed Residence For Dr.Sukumaran	
1.13	SITE VISIT - Mayflower- School, Gated Community- Clubhouse, Mayflower Enclave	
1.14	RENDER - Mayflower Enclave Apartment	

1.1 ABOUT THE FIRM:

The Architect Ranjan Daniel, qualification statement includes some basic business information from the architectural firm, qualifications for the project, the types of services provided, a list of references, and information about the team that will be working with the owner. Architect Ranjan Daniel also took an active role in the design process to provide the design professionals with the information they require to develop the project design. The scale of the profession's focus on master planning, landscape design, project management, and implementation is extensive. A landscape architect will work with their client to meet the vision they have for their outdoor space.



No matter how big or small the project, landscape architects can turn a bland piece of land into something special. During those initial meetings with the client, the landscape architect gets a clear idea of what the space will be used for, as well as how it should look. Most clients will also have a budget, and the architect should keep this in mind during the design process. Once the designs are drawn up, architect will sometime go on to build a model of the space. These models are very detailed, and they include components such as trees, structures, walkways, and bodies of water. Building these models helps clients to better see how their space will look once it has been built. Ar. Ranjan Daniel can also make any last-minute design changes before the actual construction begins.

ELEVATION C

 

ELEVATION B

ELEVATION D

 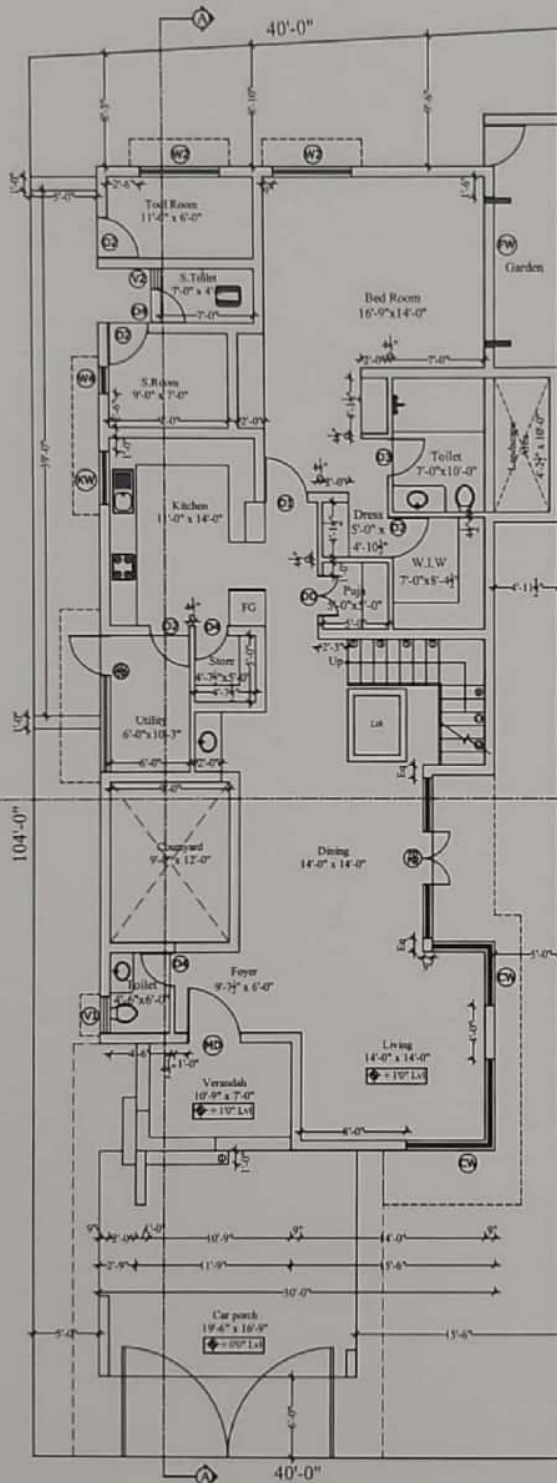

ELEVATION A

SCHEDULE OF JOINERY

NAME	DESCRIPTION	SIZE	SILL	LINTEL
M0	MAIN DOOR	4'-0" X 7'-0"	-	7'-0"
D1	DOOR	3'-3" X 7'-0"	-	7'-0"
D2	DOOR	3'-0" X 7'-0"	-	7'-0"
D3	DOOR	2'-8" X 7'-0"	-	7'-0"
D4	DOOR	2'-8" X 7'-0"	-	7'-0"
F0	FRENCH DOOR	4'-0" X 7'-0"	-	7'-0"
F1	FRENCH WINDOW	4'-0" X 6'-6"	0'-6"	7'-0"
F2	FRENCH DOOR	4'-0" X 7'-0"	-	7'-0"
F3	FRENCH WINDOW	2'-0" X 6'-6"	0'-6"	7'-0"
FW	FRENCH WINDOW	11'-0" X 6'-0"	1'-0"	7'-0"
FW1	FRENCH WINDOW	6'-0" X 6'-6"	0'-6"	7'-0"
W1	WINDOW	10'-0" X 4'-6"	2'-6"	7'-0"
W2	WINDOW	6'-0" X 4'-6"	2'-6"	7'-0"
W3	WINDOW	4'-0" X 4'-6"	2'-6"	7'-0"
W4	WINDOW	2'-0" X 4'-6"	2'-6"	7'-0"
KW1	KITCHEN WINDOW	4'-0" X 3'-6"	3'-6"	7'-0"
CW	CORNER WINDOW	6'-0" X 6'-6"	0'-6"	7'-0"
G0	GRILL DOOR	3'-0" X 7'-0"	-	7'-0"
G1	GRILL WINDOW	7'-3" X 4'-6"	2'-6"	7'-0"
V1	VENTILATOR	2'-0" X 2'-0"	5'-0"	7'-0"
V2	VENTILATOR	2'-0" X 2'-0"	5'-0"	7'-0"



REVISIONS:

Rev.	Date	Description
01.	07.07.22	JOINERY SCHEDULE REVISED

GENERAL NOTES

1. This Drawing is not to be scaled.
2. All dimensions shown are in millimeters, and do not take into account applied finishes, unless specifically indicated otherwise.
3. Any omissions or discrepancies found shall be reported to the Architect/Engineer immediately.
4. These drawings shall be correlated and read in conjunction with respective consultant's approved drawing for structural members, services such as plumbing, sanitary, electrical, air conditioning, ventilation, rainwater drainage, waterproofing & landscaping any discrepancies noted shall be brought to the notice of the Architect prior to execution.

CLIENT

Mr. VENKATESH

PROJECT

PROPOSED RESIDENCE FOR
Mr. VENKATESH AT THIRUMALIA NAGAR.

ARCHITECT

RANJAN DANIEL

16, Bird Main Road,
United India Colony,
Kodambakkam,
Chennai - 600 024.
Ph: (044) 4213 4300.
Email: dr@ranjandaniel.com
www.ranjandaniel.com

This drawing, the designs and details shown are the copyright of
RANJAN DANIEL, and shall not be copied or reproduced in any form
without his written consent.

DRAWING TITLE

GROUND FLOOR PLAN- WORKING DRAWING


Drawn	• JENNIFER	Date	• 28.07.2022
Checked	• PON ARCHANA	Approved	• RANJAN
Scale	•		
Project No	1187	Drawing No	A-101
		Rev.	R0



D. Fanjan



Drawn	JENNIFER ANGELINA J	Date	26.07.2022
Checked	PON ARCHANA	Approved	KAJIAN
Scale			
Project No.	Discipline	Drawing No.	Rev
1187		A-102	R0

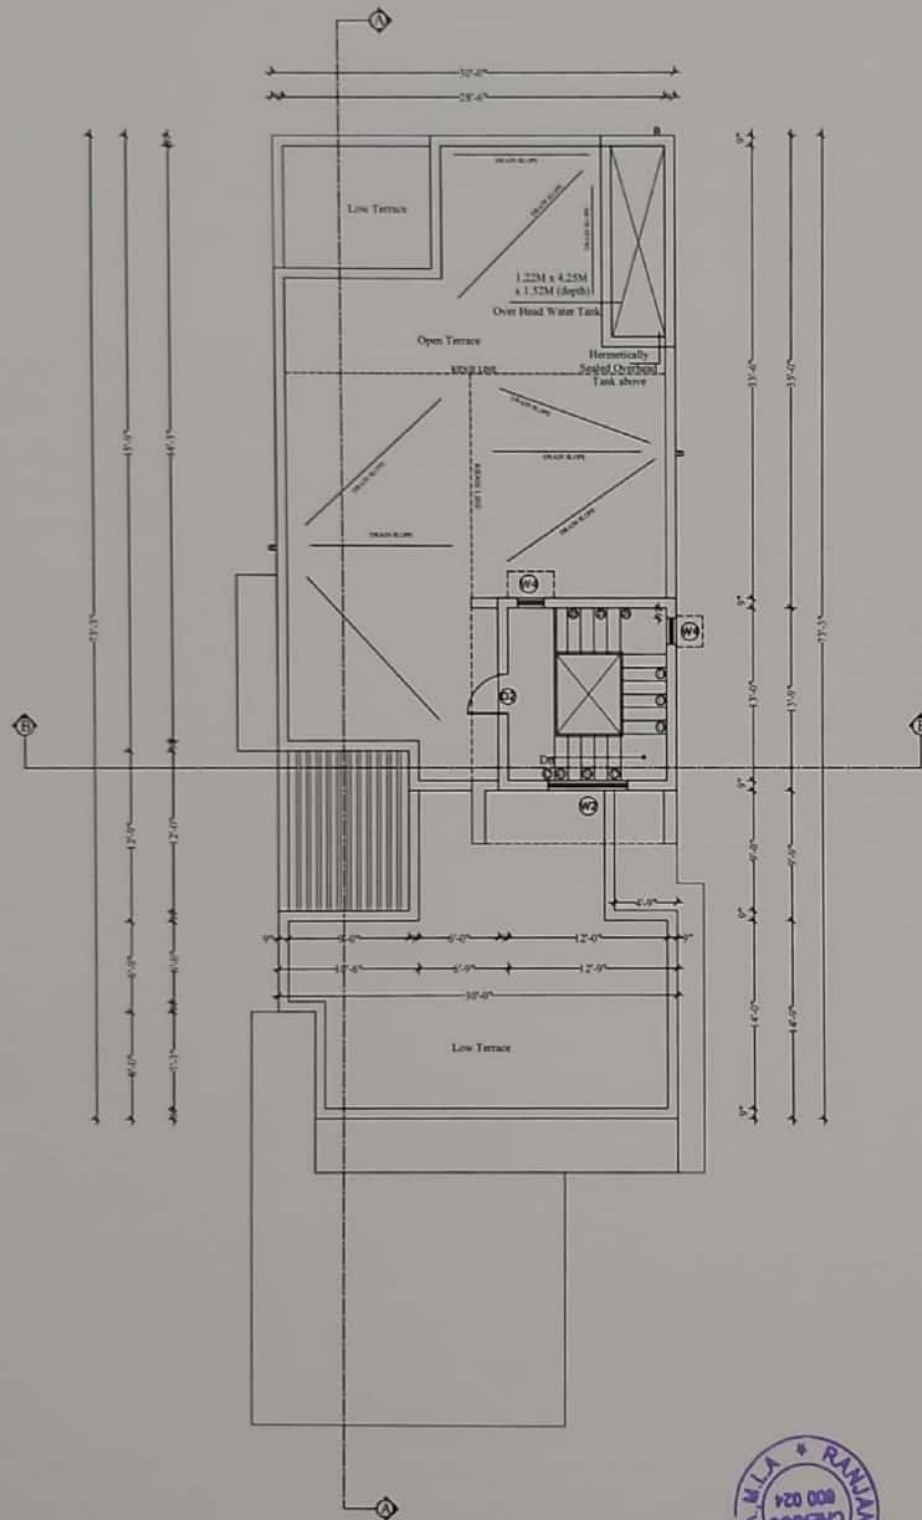

NAME	DESCRIPTION	SIZE	SILL	LINTEL
M1	MAIN DOOR	6'-0" X 7'-0"	-	7'-0"
D1	DOOR	3'-3" X 7'-0"	-	7'-0"
D2	DOOR	3'-0" X 7'-0"	-	7'-0"
D3	DOOR	2'-0" X 7'-0"	-	7'-0"
D4	DOOR	2'-0" X 7'-0"	-	7'-0"
FD	FRENCH DOOR	4'-0" X 7'-0"	-	7'-0"
FW	FRENCH WINDOW	4'-0" X 6'-0"	0'-0"	7'-0"
FD1	FRENCH DOOR	4'-0" X 7'-0"	-	7'-0"
FW1	FRENCH WINDOW	2'-0" X 6'-0"	0'-0"	7'-0"
FW	FRENCH WINDOW	11'-0" X 6'-0"	1'-0"	7'-0"
FW1	FRENCH WINDOW	6'-0" X 6'-0"	0'-0"	7'-0"
W1	WINDOW	10'-0" X 4'-0"	2'-0"	7'-0"
W2	WINDOW	6'-0" X 4'-0"	2'-0"	7'-0"
W3	WINDOW	4'-0" X 4'-0"	2'-0"	7'-0"
W4	WINDOW	2'-0" X 4'-0"	2'-0"	7'-0"
KW1	KITCHEN WINDOW	4'-0" X 3'-0"	0'-0"	7'-0"
CW	CORNER WINDOW	6'-0" X 6'-0"	0'-0"	7'-0"
GD	GRILL DOOR	3'-0" X 7'-0"	-	7'-0"
GW	GRILL WINDOW	7'-3" X 4'-0"	2'-0"	7'-0"
V1	VENTILATOR	2'-0" X 2'-0"	0'-0"	7'-0"
V2	VENTILATOR	2'-0" X 2'-0"	0'-0"	7'-0"



REVISIONS:

01.	07.07.22	JOINERY SCHEDULE REVISED
Rev	Date	Description

GENERAL NOTES

- This Drawing is not to be scaled.
- All dimensions shown are in millimeters, and do not take into account applied finishes, unless specifically indicated otherwise.
- Any omissions or discrepancies found shall be reported to the Architect/Engineer immediately.
- These drawings shall be completed and read in conjunction with respective consultant's approved drawing for structural members. Services such as plumbing, sanitary, electrical, air conditioning, ventilation, rainwater drainage, waterproofing & landscaping any discrepancies noted shall be brought to the notice of the Architect prior to execution.

CLIENT

Mr. VENKATESH

PROJECT

PROPOSED RESIDENCE FOR
Mr. VENKATESH AT THIRUMALIA NAGAR.

ARCHITECT

RANJAN DANIEL
79, 3rd Main Road,
United India Colony,
Kodambakkam,
Chennai - 600 024.
Ph: 044 - 4213 4300.
Email: dr@ranjandaniel.com
www.ranjandaniel.com

This drawing, the designs and details shown are the copyright of RANJAN DANIEL and shall not be copied or reproduced in any form without his written consent.


DRAWING TITLE

TERRACE FLOOR PLAN- WORKING DRAWING


Drawn	JENNIFER ANGELINA J	Date	28.07.2022
Checked	PON ARCHANA	Approved	RANJAN
Scale	1:1	Drawing No	A-102
Project No	1187	Discipline	R0



D. Ranjan

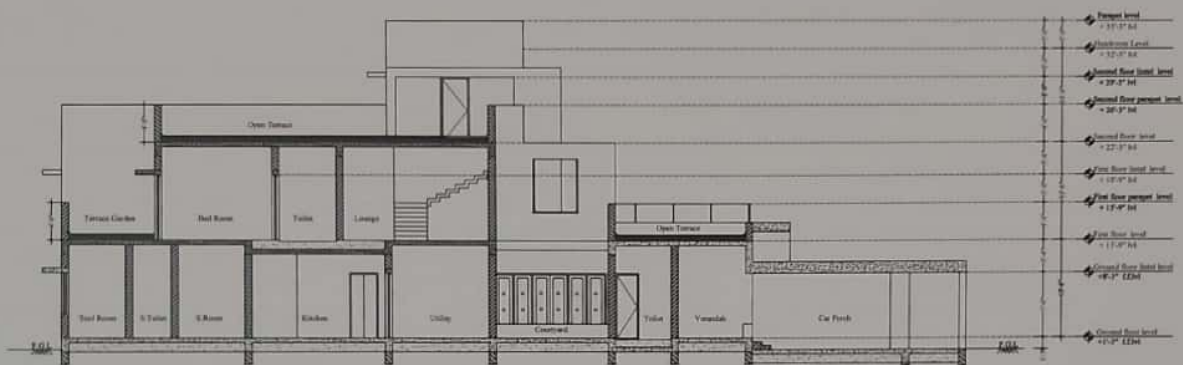

SECTION-AA

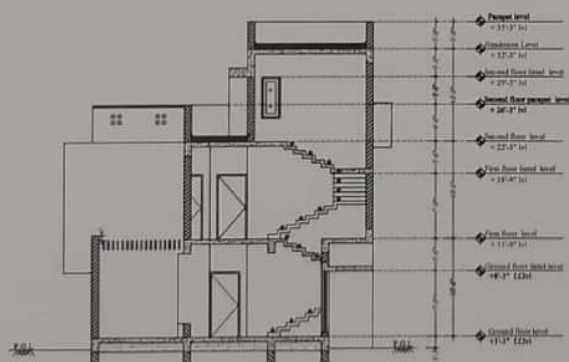

SECTION-BB



REVISIONS

Rev. Date Description

GENERAL NOTES

1. This Drawing is not to be scaled.
2. All dimensions shown are in millimeters, and do not take into account applied finishes, unless specifically indicated otherwise.
3. Any omission or discrepancy noted shall be reported to the Architect/Engineer immediately.
4. These drawings shall be completed and read in conjunction with respective submitted & approved drawings for structural, mechanical, electrical, plumbing, and other services and shall be submitted for approval to the relevant authorities.

CLIENT

MR. VENKATESH

PROJECT

PROPOSED RESIDENCE FOR MR. VENKATESH AT THIRUMALAI NAGAR

ARCHITECT


RAKSHAN DANIEL
16, Ling Main Road,
United India Colony,
Madhavaram,
Chennai - 600 034
Ph: 984-4271-4385
Email: daniel@rakshandaniel.com
www.rakshandaniel.com

This drawing, the design and details shown are the copyright of Rakshan Daniel, and shall not be copied or reproduced in any form without his written consent.

DRAWING TITLE

SECTION
WORKING DWG

Drawn	+	25/07/2022	Date	+	25/07/2022
Checked	+	FCB/MPC/Name	Approved	+	NAME/NAME
Scale	+				
Project No.	+	Designing No.			
1187		A-201			0

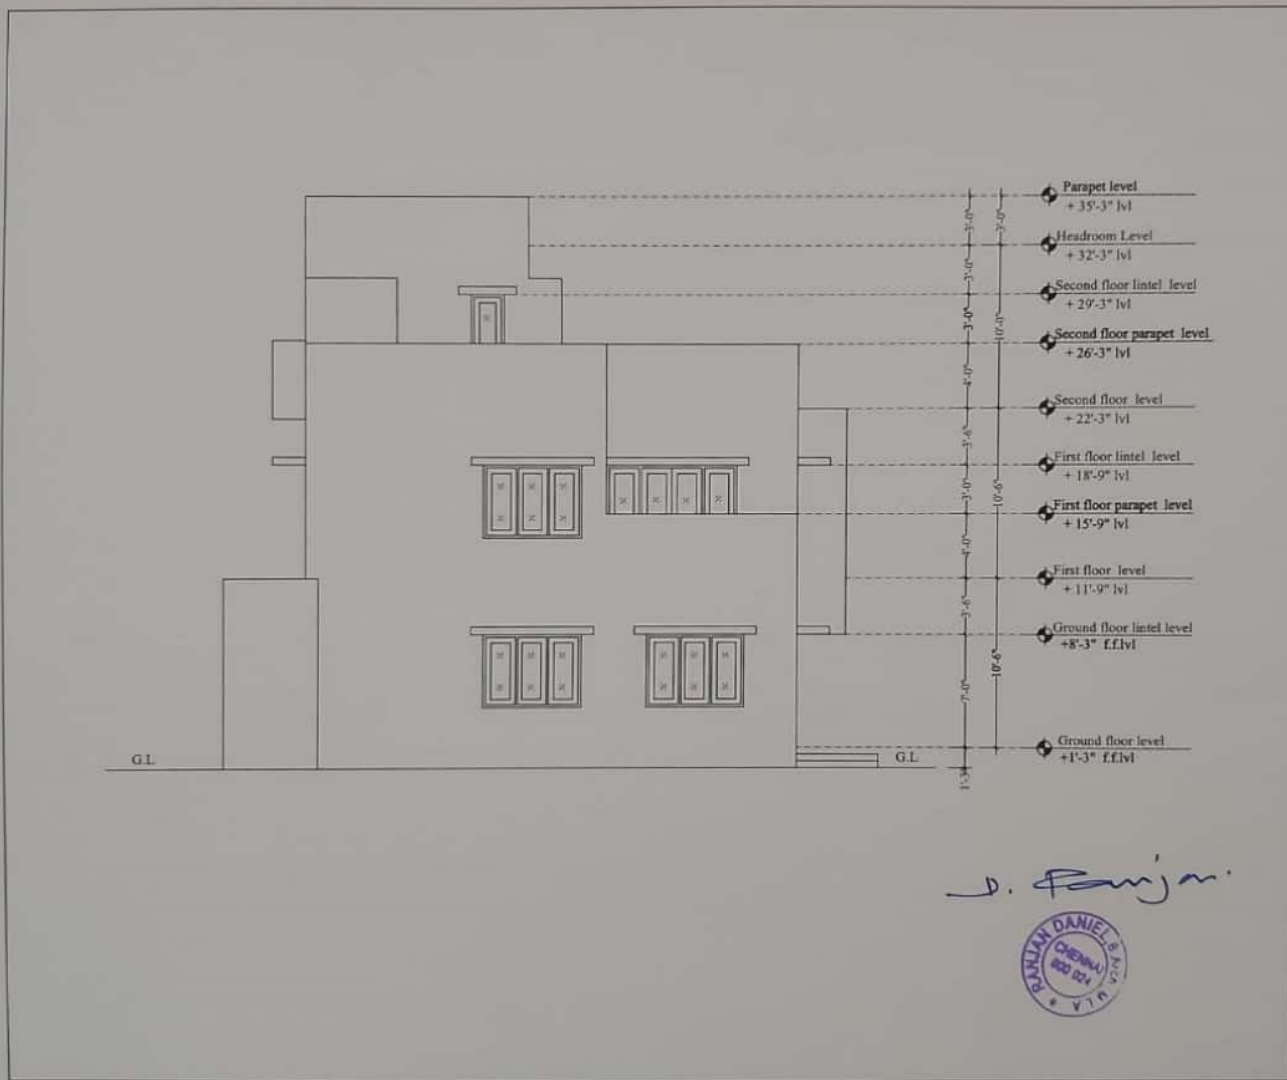

REVISIONS

Rev.	Date	Description

GENERAL NOTES

1. This Drawing is not to be scaled.
2. All dimensions shown are in millimeters, and do not take into account applied finishes, unless specifically indicated otherwise.
3. Any correction or discrepancy found shall be reported to the Architect/Engineer immediately.
4. These drawings shall be consulted and read in conjunction with respective consultant's approved drawings for structural, mechanical, electrical, plumbing, fire protection, landscape, and other services as applicable.

The drawings, designs and details shown are the copyright of RANJAN DANIEL & CO. and shall not be copied or reproduced in any form without the written consent.

CLIENT
DR. PAUL RUSSELL


PROJECT
PROPOSED RESIDENCE FOR
DR. PAUL RUSSELL

ARCHITECT
RANJAN DANIEL
No. 10, 11th Street,
United India Colony,
Kodambakkam,
Chennai - 600 024
Ph. No. +91-432-10000
Email: info@ranjandaniel.com
www.ranjandaniel.com


DRAWING TITLE
ELEVATION C
WORKING DWG

Drawn	Checked	Date
1181	1181	20.06.2022


Project No.	Revision	Drawing No.	Rev.
1181	A-202		0

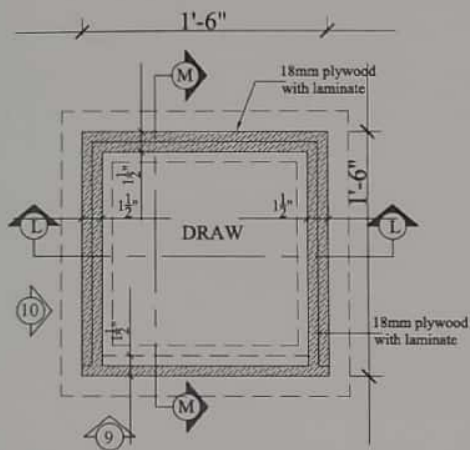


PLAN @ 1'-0"
SIDE TABLE

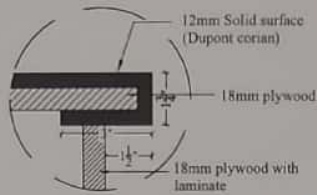


DETAIL-Q

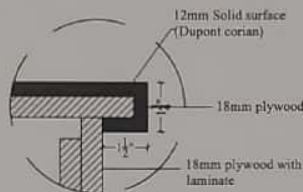


DETAIL-M

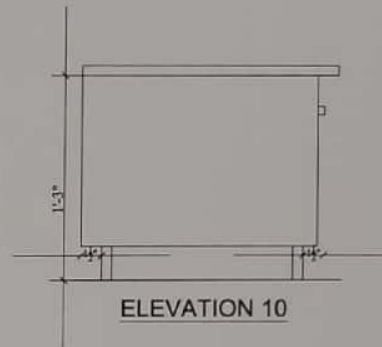


ELEVATION 10

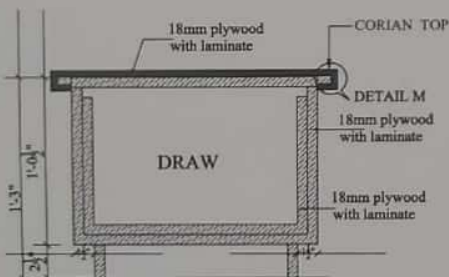

SECTION -LL

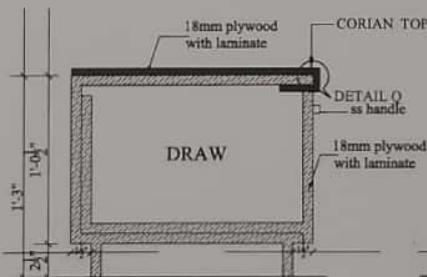

SECTION -MM

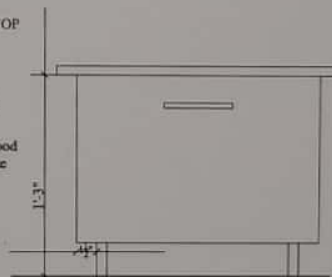

ELEVATION 9



R. Panja

Revisions:

Rev. Date Description

GENERAL NOTES

1. This Drawing is not to be scaled.
2. All dimensions shown are in millimeters, and do not take into account material thickness, unless specifically indicated otherwise.
3. Any reference to dimensions shown shall be reported to the Architect/Engine immediately.
4. These drawings shall be combined and used in conjunction with respective consultant's approved drawing for structural members, including but not limited to, plumbing, sanitary, electrical, mechanical, ventilation, and/or other systems, and shall be reported to the Architect/Engine immediately.

CLIENT
MR. SELVAM


PROJECT
PROPOSED RESIDENCE FOR MR. SELVAM AT
MISTY HEIGHTS, VILLORE

ARCHITECT
RANJAN DANIEL
16, 1st Main Road
United India Colony,
Hulluramangalam,
Chennai - 600 024.
Ph: 98404-4704-4705
Email: daniel@ranjandaniel.com
www.ranjandaniel.com

This drawing, the designs and details shown are the copyright of
RANJAN DANIEL, and shall not be copied or reproduced in any form
without his written consent.


DRAWING TITLE
SIDE TABLE
WORKING DRAWING

Drawn by	ARCHITECT	Date	17.08.2022
Checked by	ARCHITECT	Approved by	ARCHITECT
Scale	1:1		
Project No.	Disruptive	Drawing No.	1167
			A-INT/610
			00

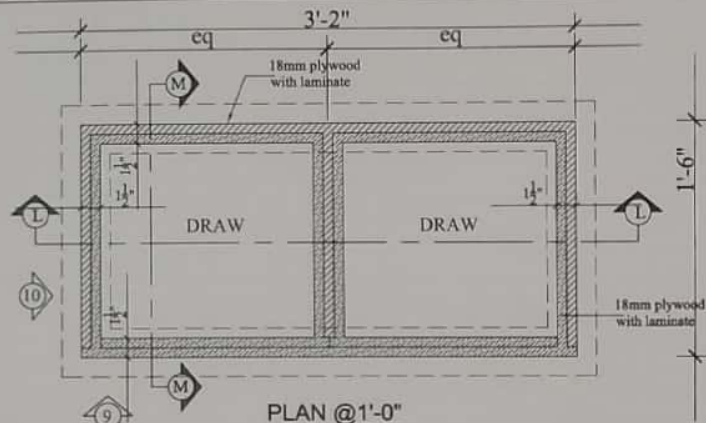


PLAN @ 1'-0"


DETAIL H

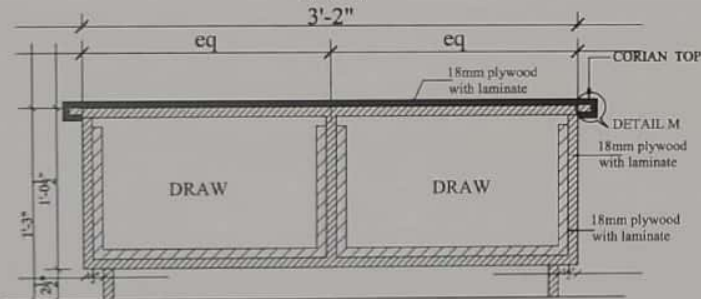


SECTION -LL

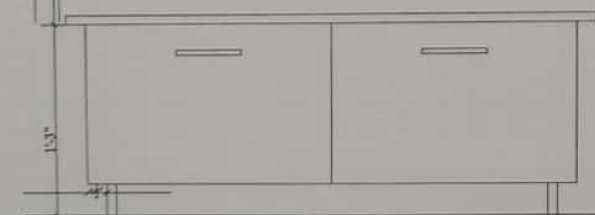


ELEVATION 9

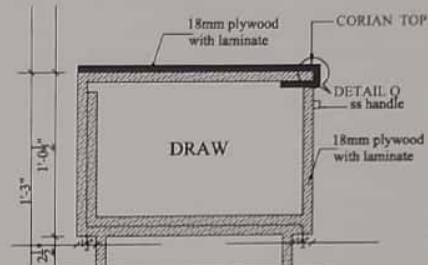


SECTION -MM

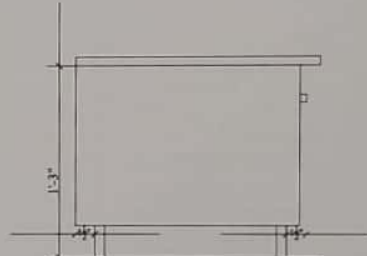

ELEVATION 10

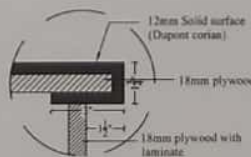

DETAIL-Q

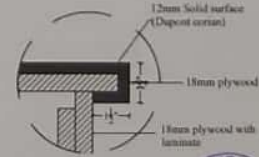

DETAIL-M

P. Panja



First Floor Key Plan
(N.T.S.)

REVISIONS:

Rev.	Date	Description

GENERAL NOTES:

1. This Drawing is not to be scaled.
2. All dimensions shown are to millimeters, and do not take into account apparent thickness, unless specifically indicated otherwise.
3. Any correction or discrepancy found shall be reported to the Architect/Engineer immediately.
4. These drawings shall be considered and read in conjunction with respective consultant's approved drawing for structural, mechanical, electrical, plumbing, sanitary, electrical, air conditioning, ventilation, low-voltage, landscape, lighting & waterproofing etc. (Discrepancies noted shall be brought to the notice of the Architect prior to execution).

CLIENT:
MR. SELVAM


PROJECT:
PROPOSED RESIDENCE FOR MR. SELVAM AT
MISTY HEIGHTS, VELLORE


ARCHITECT:
RANJAN DANIEL
"K", 11th Main Road,
Upper middle colony,
Kodambakkam,
Chennai - 600 024.
Ph. No. - 4273 6380.
Email - dr@ranjandaniel.com
www.ranjandaniel.com

This drawing, the designs and details shown are the copyright of
RANJAN DANIEL, and shall not be copied or reproduced in any form
without his written consent.


DRAWING TITLE:
SIDE TABLE - CHILDREN ROOM
WORKING DRAWING

Drawn	+	SHREYAS	Date	+	17-04-2022
Checked	+	Archit	Approved	+	RANJAN
Scale	+	1:1			
Project No.		1167	Sheet No.		A-INT811
					90

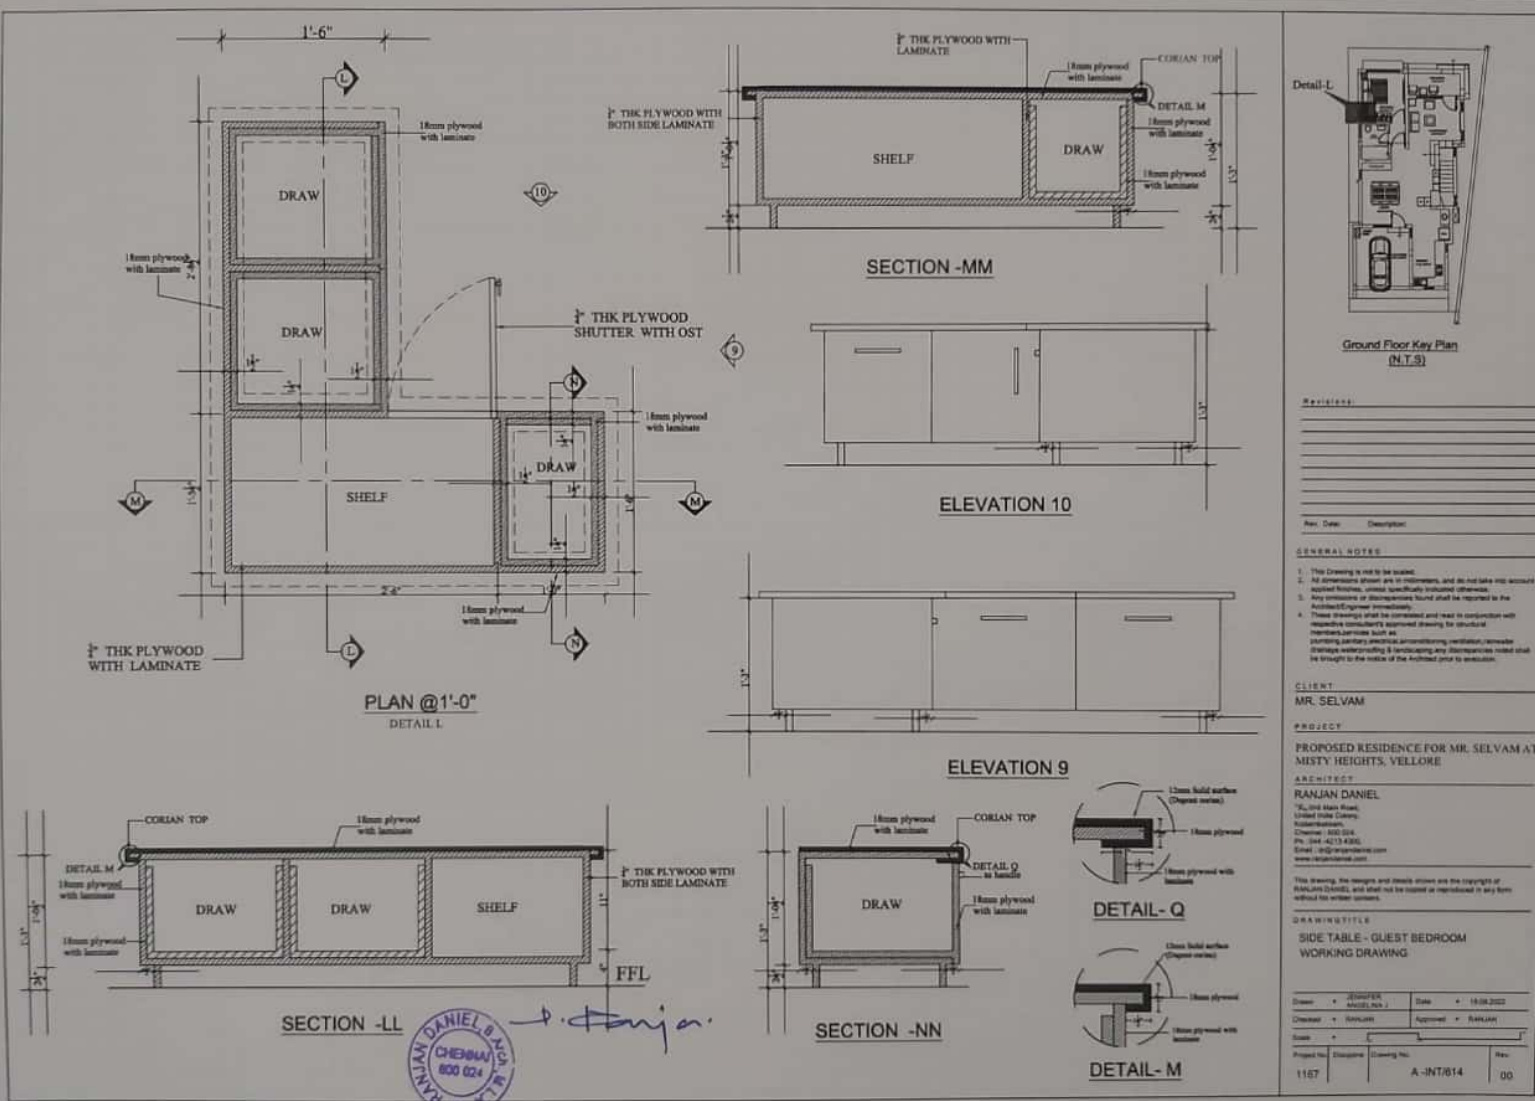

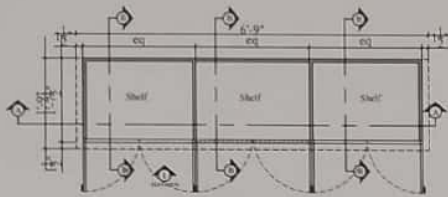


PLAN AT 1/32
DETAIL D

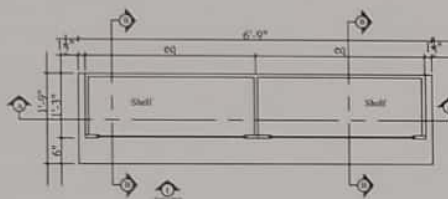


PLAN AT 1/32
DETAIL D




DETAIL - Q

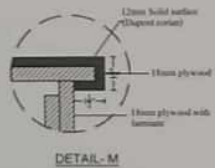


DETAIL - M

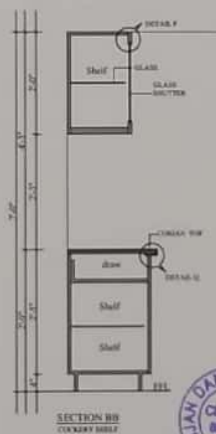

SECTION BB
CROCKERY SHELF

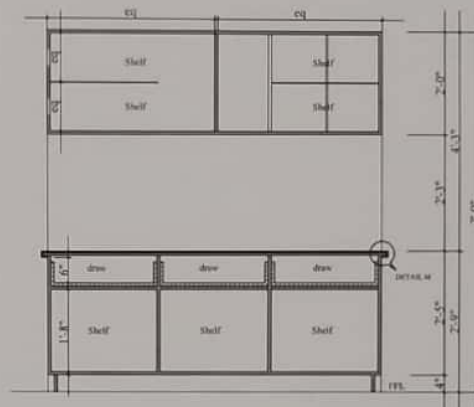

SECTION AA
CROCKERY SHELF

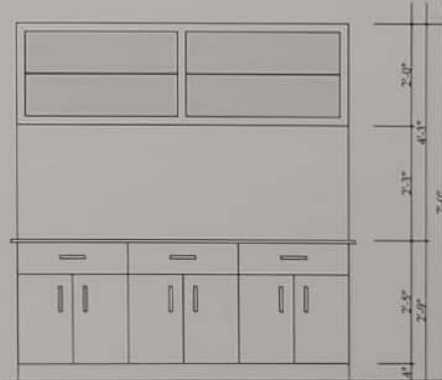

ELEVATION 1
CROCKERY SHELF



P. Fajun



Ground Floor Key Plan
(N.T.S.)

REVISIONS

Rev.	Date	Description

GENERAL NOTES

1. This drawing is not to be scaled.
2. All dimensions shown are in millimeters, and do not take into account material tolerances, unless specifically indicated otherwise.
3. Any measures or discrepancies found shall be reported to the Architect/Engineer immediately.
4. These drawings shall be submitted and used in conjunction with respective contractor's approved drawing for structural members, unless noted otherwise.

CLIENT

MR. SELVAM

PROJECT

PROPOSED RESIDENCE FOR MR. SELVAM AT
MISTY HEIGHTS, VELLORE

DESIGNER





RANJAN DANIEL
16, 1st Floor Road,
United States Colony,
Madurai,
Tamil Nadu - 625 024.
Ph: 94424 43143, 94424 43143
Email: ranjan.daniel@gmail.com
www.ranjan-daniel.com

This drawing, the design and details shown and the copyright of RANJAN DANIEL, shall not be copied or reproduced in any form without the written consent.

DRAWING TITLE

GROUND FLOOR
CROCKERY DETAIL

Drawn	+	20/06/2022	Date	+	17/06/2022
Checked	+	20/06/2022	Approved	+	20/06/2022
Scale	+	1/32	Sheet No.	+	1167
Project No.	+	1167	Revision No.	+	A-INT-809

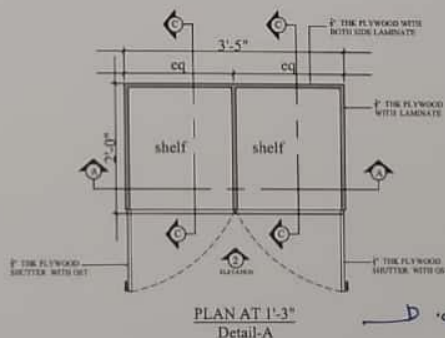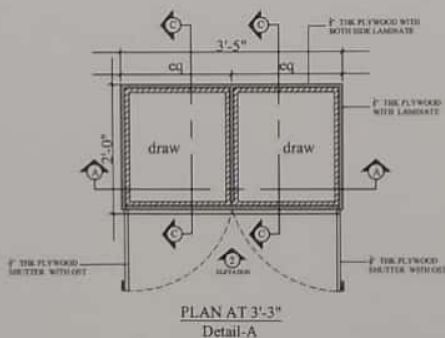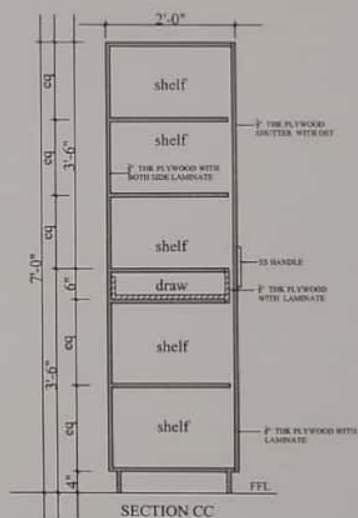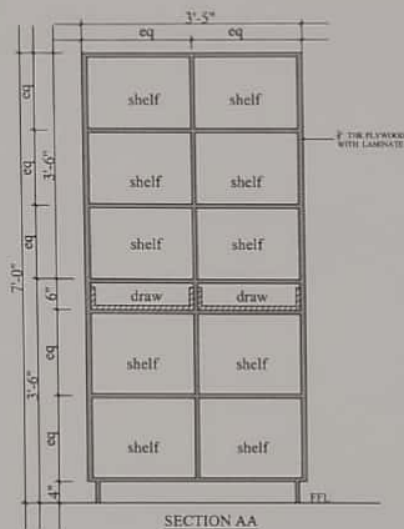

Rev.	Date	Description

- GENERAL NOTES**
- This Drawing is not to be scaled.
 - All dimensions shown are in millimeters, and do not take into account any tolerances, unless specifically indicated otherwise.
 - Any materials or components used shall be specified in the Architect's General Notes.
 - These drawings shall be consulted and read in conjunction with the respective contract documents, and shall be subject to the Architect's General Notes.

CLIENT
MR. SELVAM

PROJECT
PROPOSED RESIDENCE FOR MR. SELVAM AT
MISTY HEIGHTS, VELLORE







ARCHITECT
RANJAN DANIEL
10, 100 Main Road,
United India Colony,
Kumbakonam,
Tamil Nadu - 612 004,
IN - 944 4212 8360.
Email: ranjan@ranjan.co.in
www.ranjan.co.in



This drawing, the designs and details shown are the copyright of RANJAN DANIEL, and shall not be copied or reproduced in any form without his written consent.

DRAWING TITLE
GROUND FLOOR - OPTION 1
WARDROBE DETAIL

Drawn by	ARCHITECT	Date	12.08.2022
Checked by	ARCHITECT	Approved by	RANJAN
Scale	1:10	Project No.	1167
Sheet No.	1167	Drawing No.	A-INT/802

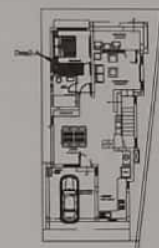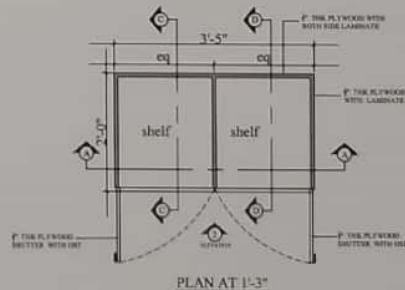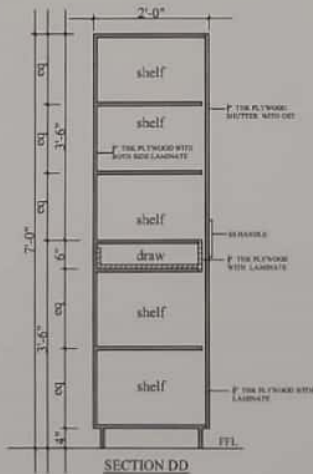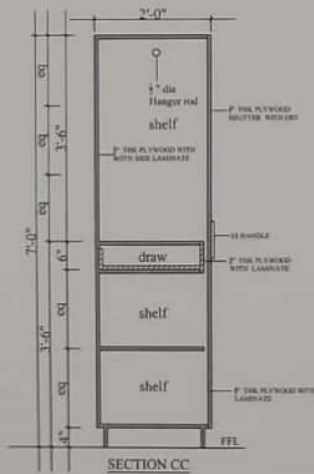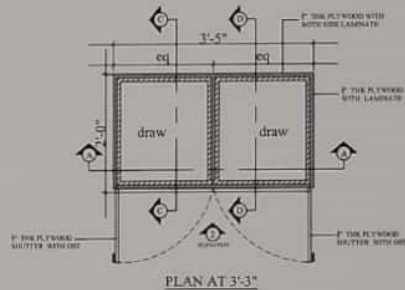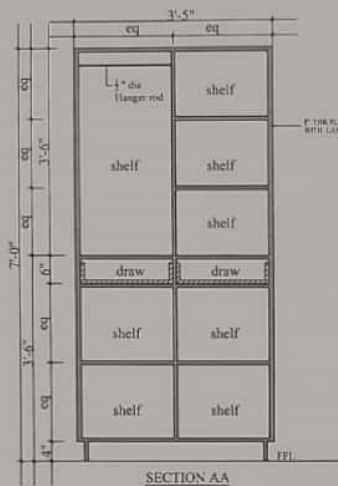

Rev.	Date	Description

- GENERAL NOTES**
1. This drawing is not to be scaled.
 2. All dimensions shown are in millimeters, and do not take into account apparent thickness, unless specifically indicated otherwise.
 3. Any discrepancy or discrepancy found shall be reported to the Architect/Engineer immediately.
 4. These drawings shall be submitted and read in conjunction with respective consultant's approved drawing for structural, mechanical, electrical, plumbing, sanitary, fire, and other services, and shall be brought to the notice of the Architect prior to construction.

CLIENT
MR. SELVAM

PROJECT
PROPOSED RESIDENCE FOR MR. SELVAM AT
MISTY HEIGHTS, VELLORE

ARCHITECT
RAJAN DANIEL
36, 37th Main Road,
United India Colony,
Kumbakonam,
Tamil Nadu - 605 001.
Ph: 944-4212-1000.
Email: dr@rajanandaniel.com
www.rajanandaniel.com





This drawing, the design and details shown are the copyright of RAJAN DANIEL, and shall not be copied or reproduced in any form without his written consent.

DRAWING TITLE
GROUND FLOOR - OPTION 2
WARDROBE DETAIL

Drawn by	ANANDAN	Date	10.08.2022
Checked by	ARCHANNA R.	Approved by	RAJAN
Scale	As per drawing	Project No.	1187
Sheet No.	1187	Drawing No.	A-INT-802
Rev.	00		

P. Tanja

RAJAN DANIEL ARCHITECT

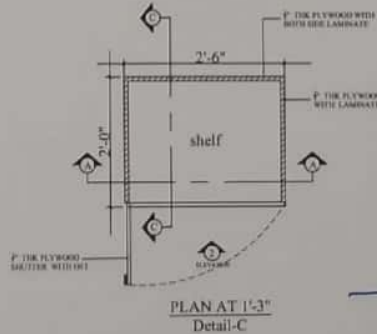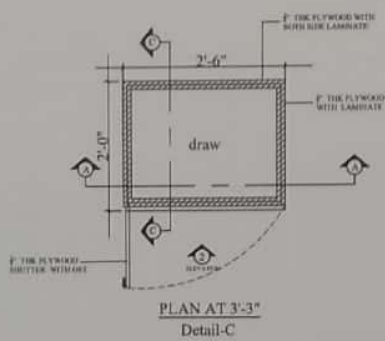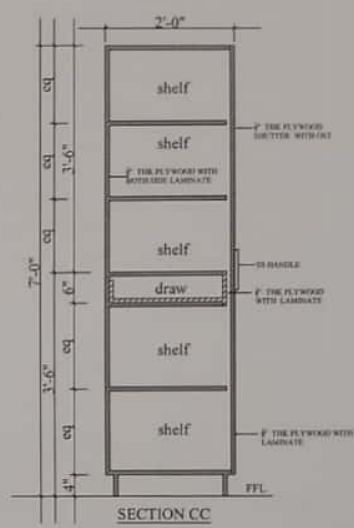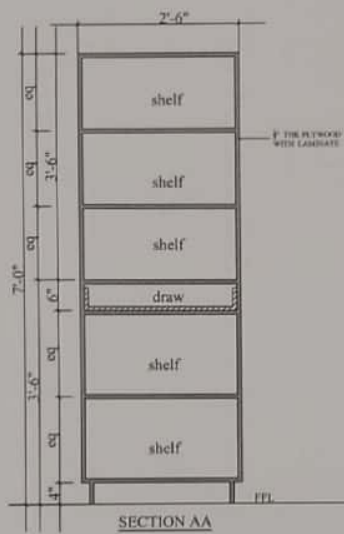

P. Faruq



Rev.	Date	Description

- GENERAL NOTES**
- The Drawing is not to be scaled.
 - All dimensions shown are in millimeters, and do not take into account applied finishing, unless specifically indicated otherwise.
 - Any omissions or discrepancies found shall be reported to the Architect/Engineer immediately.
 - These drawings shall be compared and read in conjunction with the respective contract & approved drawings for structural, mechanical, electrical, plumbing, and other related disciplines. Any discrepancies shall be brought to the notice of the Architect prior to execution.

CLIENT
MR. SELVAM






PROJECT
PROPOSED RESIDENCE FOR MR. SELVAM AT
MISTY HEIGHTS, VELLORE

ARCHITECT
RANJAN DANIEL
94, 101, 102, 103,1000.

This drawing, the designs and details shown are the copyright of RANJAN DANIEL, and shall not be copied or reproduced in any form without the written consent.

DRAWING TITLE
FIRST FLOOR
WARDROBE DETAIL

Sheet	1	REVISION	Date	18.08.2022
Checked	+	ARCHITECT	Approved	+
Scale	+			
Project No.	1167	Designer	Drawing No.	A-INT804
				00

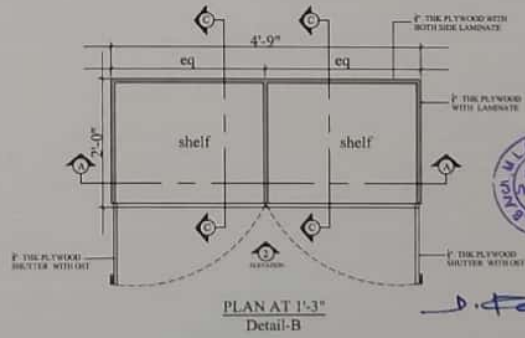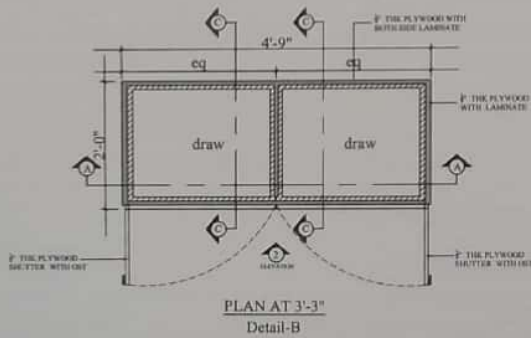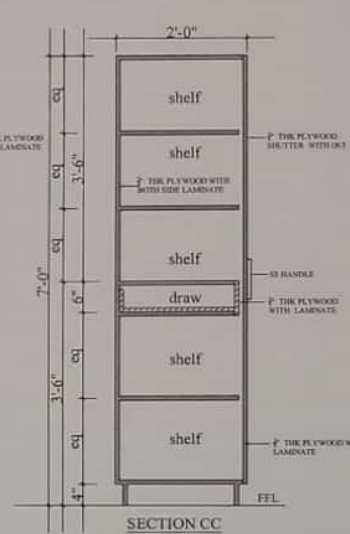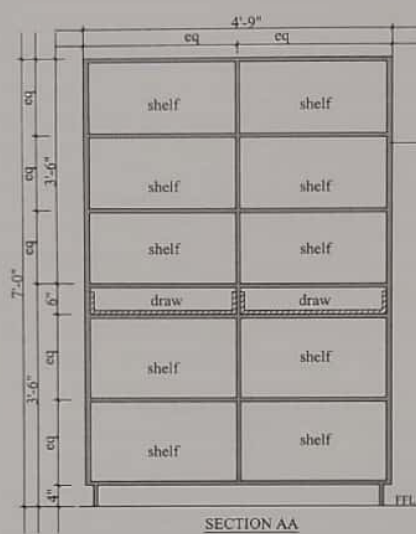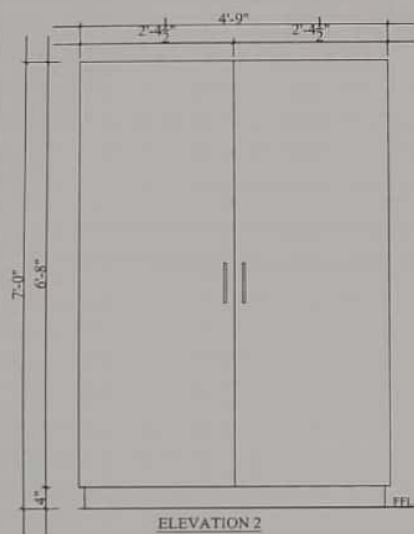

REVISIONS:

Rev.	Date	Description

GENERAL NOTES

- The drawing is not to be scaled.
- All dimensions shown are in millimeters, and do not take into account applied finishes, unless specifically indicated otherwise.
- Any omission or discrepancy found shall be reported to the Architect/Engineer immediately.
- These drawings shall be completed and read in conjunction with respective consultant's approved drawing for structural, mechanical, electrical, plumbing, sanitary, fire, and other services, and shall be brought to the notice of the Architect prior to execution.

CLIENT
MR. SELVAM







PROJECT
PROPOSED RESIDENCE FOR MR. SELVAM AT
MISTY HEIGHTS, VELLORE

ARCHITECT
RANJAN DANIEL
16/110 Main Road,
Uthiramerathi, Coimbatore,
Kerala, India.
Phone: 9744 4336
Email: ranjan.daniel@gmail.com
www.ranjan-daniel.com

This drawing, its design and details shown are the copyright of RANJAN DANIEL, and shall not be copied or reproduced in any form without his written consent.

DRAWING TITLE
FIRST FLOOR - OPTION 1
WARDROBE DETAIL

Drawn by	JOSEPH	Date	12.08.2022
Checked by	ARCHANA B	Approved by	RANJAN
Scale	1:1	Project No.	1157
Sheet No.	01	Drawing No.	A-INT/805
			00

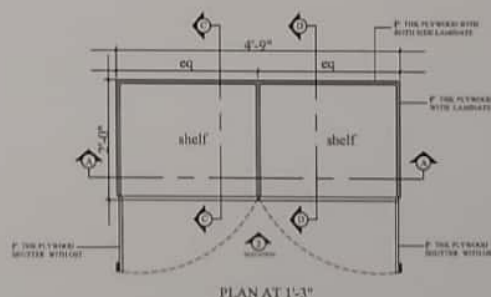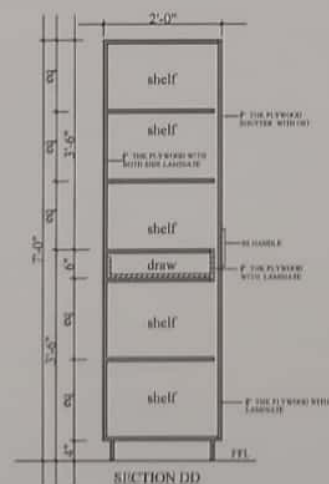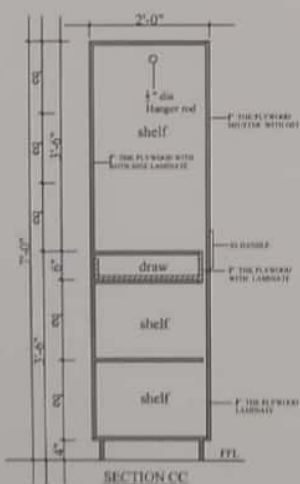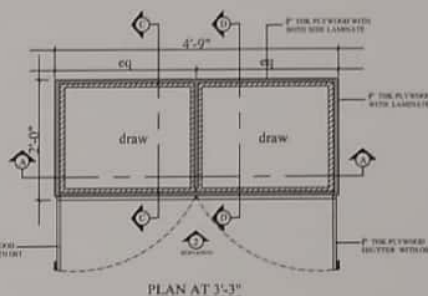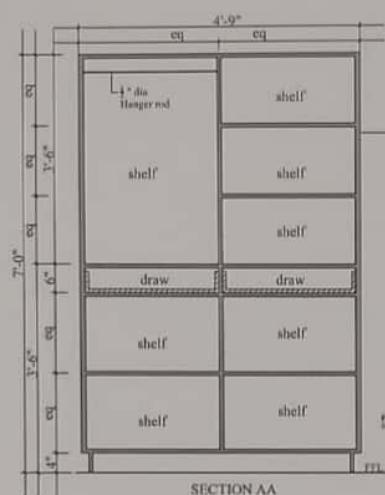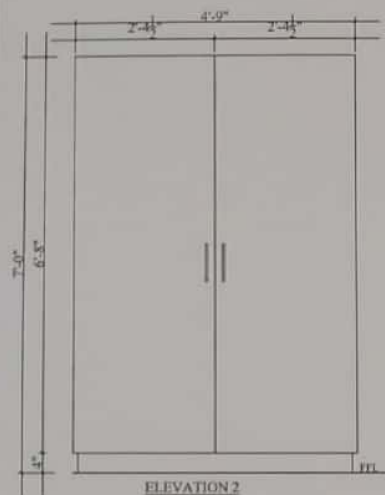

R. Daniel



First Floor Key Plan (S.T.B.)

Rev.	Date	Description

- GENERAL NOTES**
- This drawing is not to be copied.
 - All dimensions shown are in millimeters, and do not take into account applied finishes, unless specifically indicated otherwise.
 - Any materials or dimensions found shall be reported to the Architect/Engineer immediately.
 - These drawings shall be considered and used in conjunction with the respective contract's approved drawing for structural, mechanical, electrical, plumbing, and other related disciplines.

CLIENT
MR. SELVAM


PROJECT
PROPOSED RESIDENCE FOR MR. SELVAM AT MISTY HEIGHTS, VELLORE

ARCHITECT
RANJAN DANIEL
36, 3rd floor, Road,
Under the City Centre,
Indira Nagar,
Chennai - 600 033
PH: 944-4213 4330
Email: rd@ranjandaniel.com
www.ranjandaniel.com


The drawing, the designs and details shown are the copyright of Ranjan Daniel, and shall not be copied or reproduced in any form without his written consent.

DRAWN/TITLE
FIRST FLOOR - OPTION 2
WARDROBE DETAIL

Drawn	+	ANURAG	Date	+	10.08.2022
Checked	+	ANURAG R	Approved	+	RANJAN
Scale	+	1:3	Project No.	+	1107
Sheet No.	+	1107	Drawing No.	+	A-1047005
			Rev.	+	00

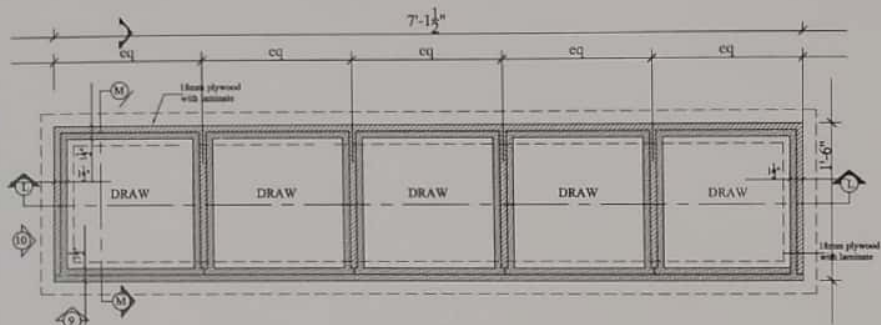

PLAN @ 1'-0"
DETAIL K

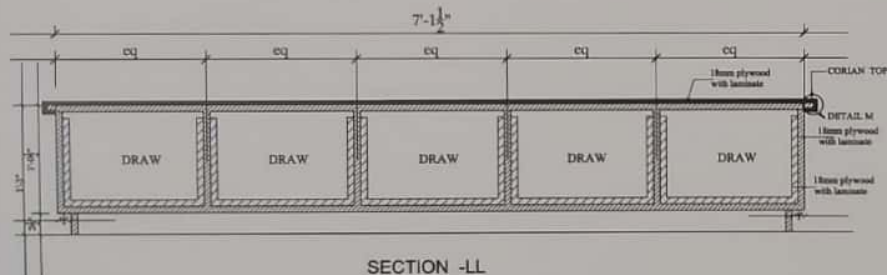


SECTION -LL




ELEVATION 9




D. Tanja

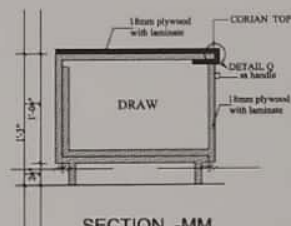


SECTION -MM

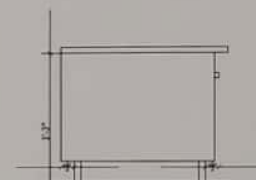

ELEVATION 10

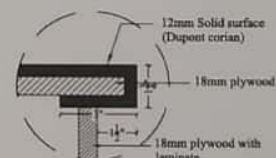

DETAIL - Q

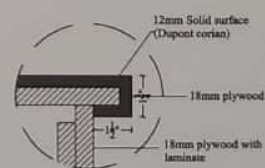

DETAIL - M



First Floor Key Plan
(N.T.S.)

Rev.	Date	Description

- GENERAL NOTES
1. This Drawing is not to be scaled.
 2. All dimensions given are in millimeters, and do not take into account actual finishes, unless specifically indicated otherwise.
 3. Any correction or discrepancy should be reported to the Architect/Engineer immediately.
 4. These drawings shall be considered and read in conjunction with respective consultant's approved drawing for structural, mechanical, electrical, plumbing, and other services.

CLIENT
MR. SELVAM








PROJECT
PROPOSED RESIDENCE FOR MR. SELVAM AT MISTY HEIGHTS, VELLORE

ARCHITECT
RANJAN DANIEL
(B-101, 1st Floor, Road,
Chennai - 600 024)
Ph: 944-4213-4300
Email: info@ranjandaniel.com
www.ranjandaniel.com

THE DRAWING, THE DESIGN AND DETAILS SHOWN ARE THE COPYRIGHT OF RANJAN DANIEL, AND SHALL NOT BE COPIED OR REPRODUCED IN ANY FORM WITHOUT HIS WRITTEN CONSENT.


DRAWING TITLE
SIDE TABLE - CHILDREN ROOM
WORKING DRAWING

Drawn	+ JENNIFER	Date	+ 17.09.2022
Checked	+ RANJAN	Approved	+ RANJAN
Scale	+ 1/4"		
Project No.	1167	Drawing No.	A - INT/813
		Rev.	00

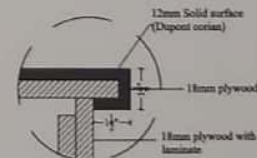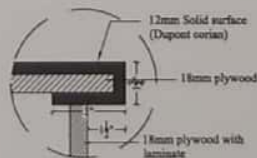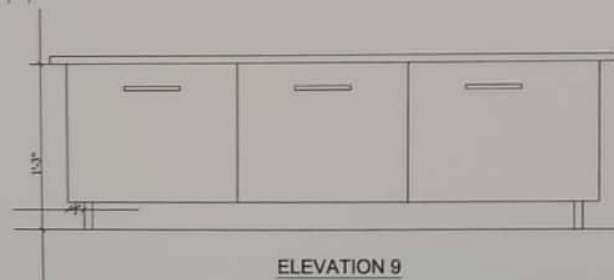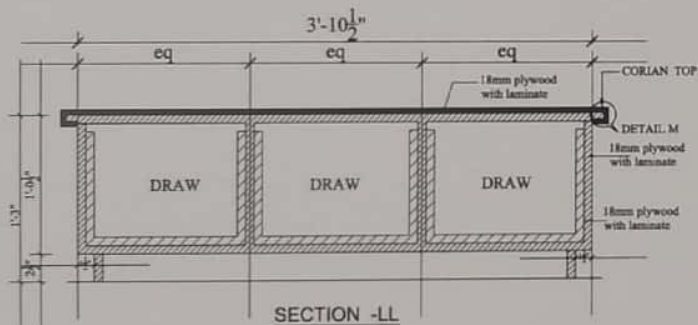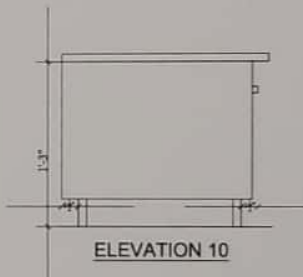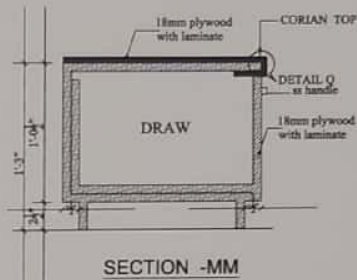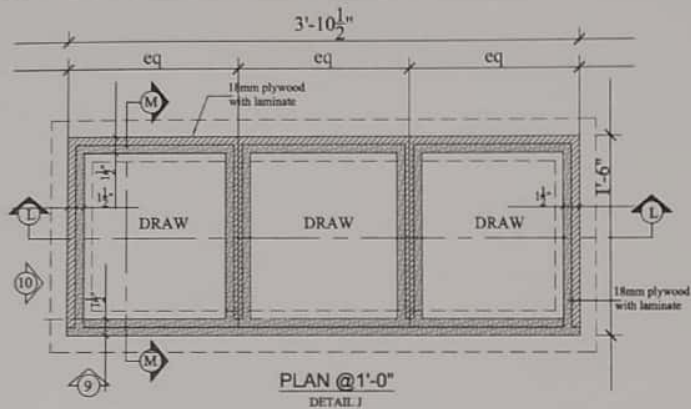

DETAIL-Q

DETAIL-M

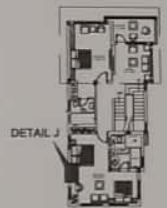

First Floor Key Plan (N.T.S.)

Revised:

Rev. Date Description

GENERAL NOTES

1. This Drawing is not to be scaled.
2. All dimensions shown are in millimeters, and do not take into account applied finishes, unless specifically indicated otherwise.
3. Any conditions or discrepancies found shall be reported to the Architect/Engineer immediately.
4. These drawings shall be corrected and read in conjunction with respective consultant's approved drawings for structural members, services, etc. as showning, and/or structural engineering consultant's drawings, and/or structural engineering & landscaping, any discrepancies noted shall be brought to the notice of the Architect prior to execution.

CLIENT

MR. SELVAM

PROJECT

PROPOSED RESIDENCE FOR MR. SELVAM AT MISTY HEIGHTS, VELLORE

ARCHITECT

RANJAN DANIEL

16, Red Sea Road,

Chennai - 600 024,

Tel: 984-4273 4300,

Email: ranjan.daniel@gmail.com

www.ranjan-daniel.com


This drawing, its design and details are the copyright of Ranjan Daniel, and shall not be copied or reproduced in any form without his written consent.

DRAWING TITLE


SIDE TABLE - MASTER BEDROOM WORKING DRAWING

Drawn	by Jeyaraj	Date	17.08.2022
Checked	by Arulselvi	Approved	by Ranjan
Scale		Project No.	1167
		Drawing No.	A-INT/612
		Rev.	00




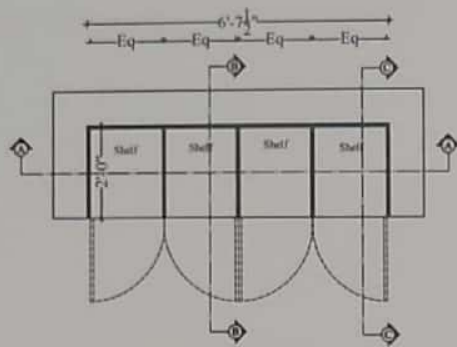

Plan@3'-6"
Detail-C

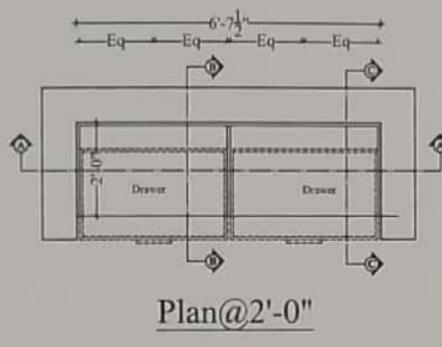

Plan@2'-0"
Detail-C

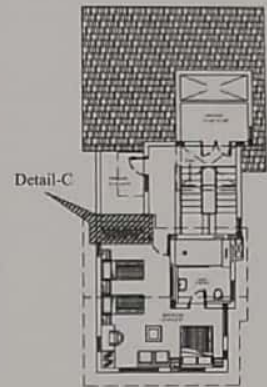

Second Floor Key Plan
(N.T.S)



R. Daniel

REVISIONS:

Rev.	Date	Description

GENERAL NOTES

1. This Drawing is not to be scaled.
2. All dimensions shown are in millimeters, and do not take into account applied finishes, unless specifically indicated otherwise.
3. Any omissions or discrepancies found shall be reported to the Architect/Engineer immediately.
4. These drawings shall be consulted and read in conjunction with respective consultant's approved drawing for structural, mechanical, electrical, plumbing, sanitary, ventilation, firewater, drainage, waterproofing & landscaping any discrepancies noted shall be brought to the notice of the Architect prior to execution.

CLIENT

MR.SELVAM

PROJECT

PROPOSED RESIDENCE FOR MR. SELVAM
AT MISTY HEIGHTS, VELLORE

ARCHITECT


RANJAN DANIEL

76, 8th Main Road,
United India Colony,
Kodambakkam,
Chennai - 600 024
Ph : 044-4213 4300
Email : dr@ranjandaniel.com
www.ranjandaniel.com


This drawing, the designs and details shown are the copyright of RANJAN DANIEL and shall not be copied or reproduced in any form without his written consent.

SECOND FLOOR BEDROOM WARDROBE DETAIL


Drawn	• JENNIFER ANGELOHA J	Date	• 17.08.2022
Checked	• PON ARCHANA	Approved	• RANJAN
Scale	• 1/4"		
Project No.	Discipline	Drawing No.	Rev.
1167		WD-INT-602	0

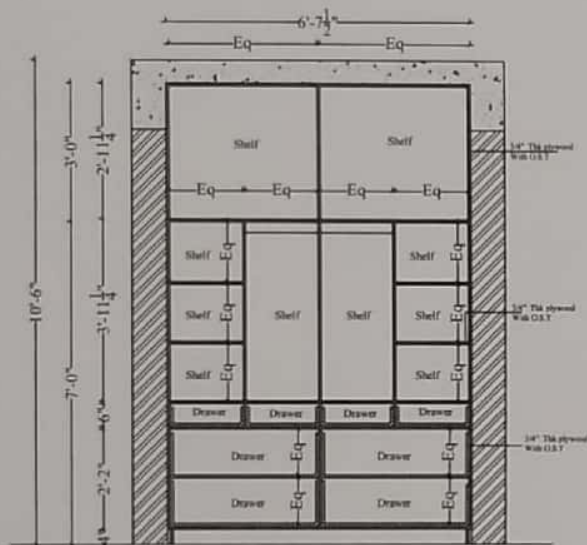


Section -AA

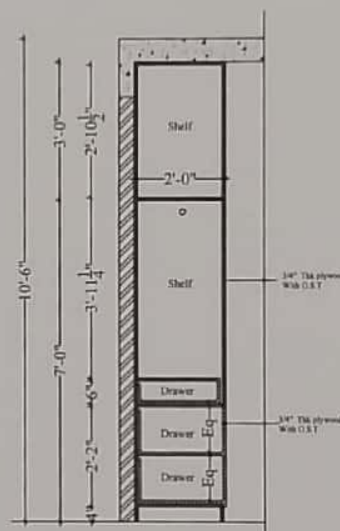


Section -BB

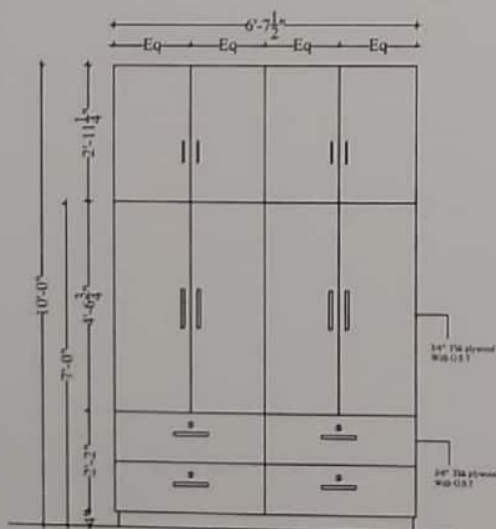


Elevation

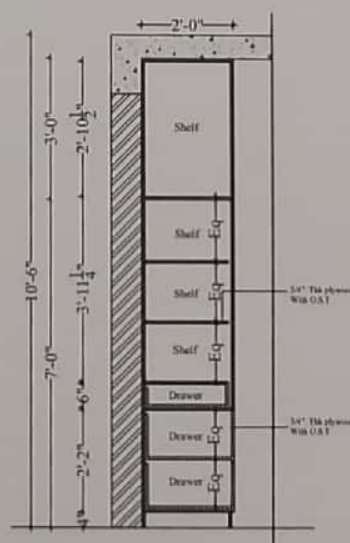


Section -CC

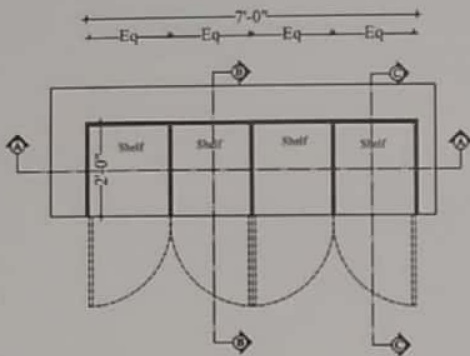


Plan@3'-6"
Detail-C

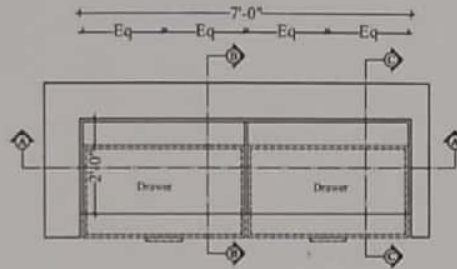


Plan@2'-0"
Detail-C

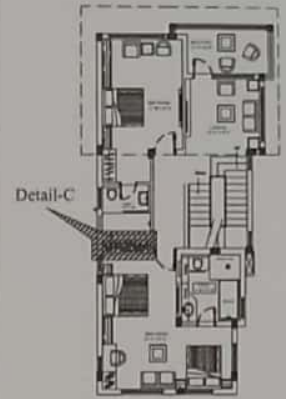


First Floor Key Plan
(N.T.S.)

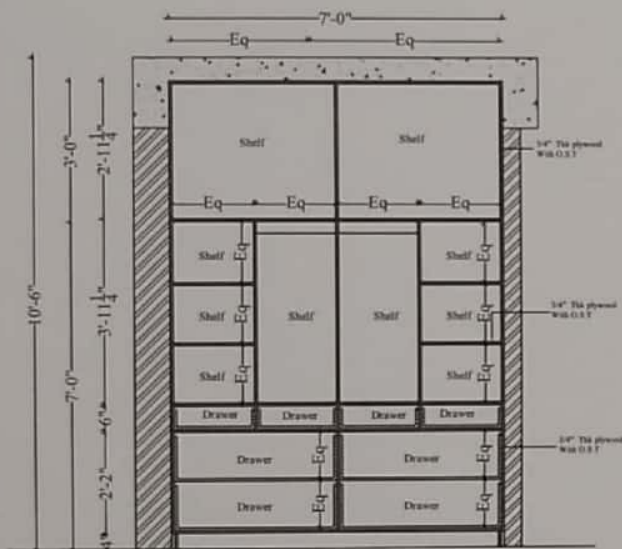


Section -AA

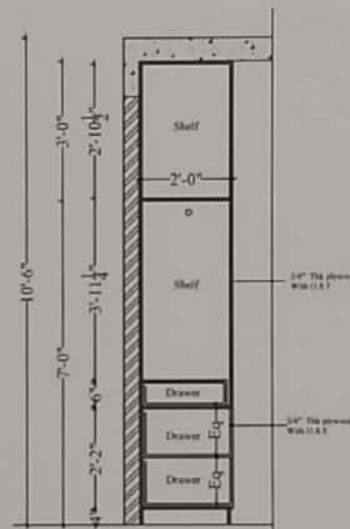

Section -BB

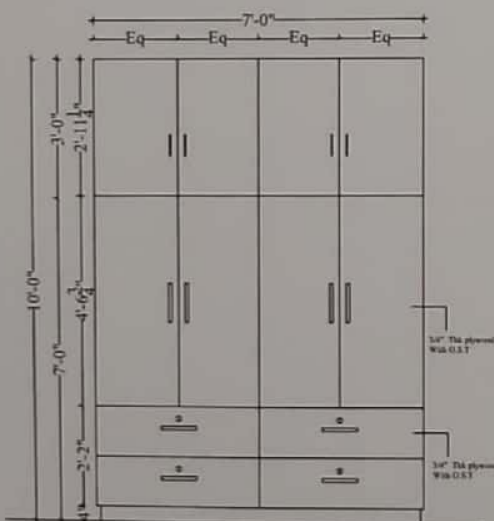

Elevation

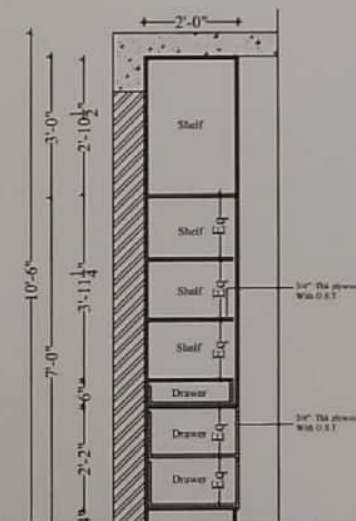

Section -CC



R. Ranjan

Revisions:

Rev.	Date	Description

GENERAL NOTES:

1. This Drawing is not to be scaled.
2. All dimensions shown are in millimeters, and do not take into account applied finishes, unless specifically indicated otherwise.
3. Any omissions or discrepancies found shall be reported to the Architect/Engineer immediately.
4. These drawings shall be considered and read in conjunction with respective consultant's approved drawing for structural, plumbing, sanitary, electrical, air conditioning, ventilation, rainwater drainage, waterproofing & landscaping any discrepancy noted shall be brought to the notice of the Architect prior to execution.

CLIENT

MR.SELVAM

PROJECT

PROPOSED RESIDENCE FOR MR. SELVAM
AT MISTY HEIGHTS, VELLORE

ARCHITECT


RANJAN DANIEL

19, 3rd Main Road,
United India Colony,
Kodambakkam,
Chennai - 600 024.
Ph: 044 -4213 4300.
Email: ranjan@ranjandaniel.com
www.ranjandaniel.com

This drawing, the designs and details shown are the copyright of RANJAN DANIEL and shall not be copied or reproduced in any form without his written consent.

MASTER BEDROOM WARDROBE DETAIL

Drawn	* JENNIFER * ANGELINA J	Date	* 17.09.2022
Checked	* POJA ANCHANA	Approved	* RANJAN
Scale	* 1/4"		
Project No.	WD-INT-601	Drawing No.	0

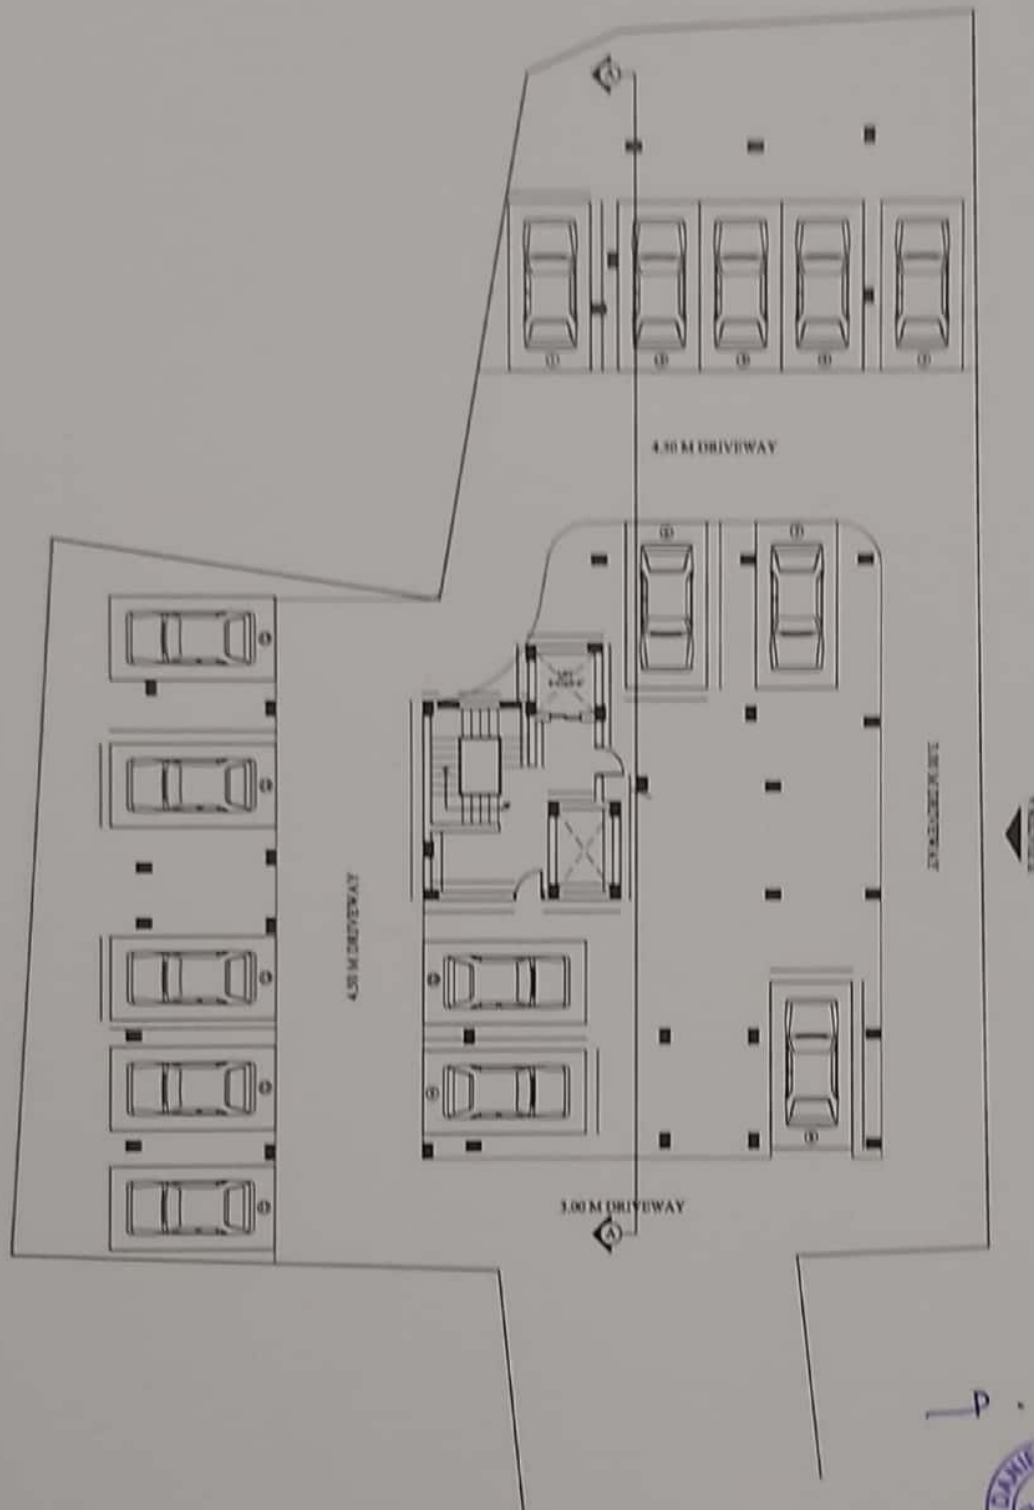

FOURTH FLOOR PLAN

STILT FLOOR PLAN

Date : 24.06.2022

PROPOSED APARTMENT AT
MAYFLOWER ENCLAVE




ARCHITECT
RANJAN DANIEL
12/19, 3rd MAIN ROAD,
UNITED INDIA COLONY,
KODAMBAKKAM
CHENNAI - 600 034
PH : 4213 4300



AREA STATEMENT	
PLOT AREA	9101 Sq.ft
TOTAL BUILT UP AREA	18,203.05 Sq.ft
F.S.I	2.00

AREA STATEMENT	
FLAT	PLINTH AREA
FLAT - A1	1301.10 Sq.ft
FLAT - B1	1189.94 Sq.ft
FLAT - C1	740.17 Sq.ft
FLAT - D1	1098.66 Sq.ft
FLAT - A2	1301.10 Sq.ft
FLAT - B2	1189.94 Sq.ft
FLAT - C2	740.17 Sq.ft
FLAT - D2	1098.66 Sq.ft
FLAT - A3	1301.10 Sq.ft
FLAT - B3	1189.94 Sq.ft
FLAT - C3	740.17 Sq.ft
FLAT - D3	1098.66 Sq.ft
FLAT - A4	1068.21 Sq.ft
FLAT - B4	1173.89 Sq.ft
FLAT - D4	1088.48 Sq.ft

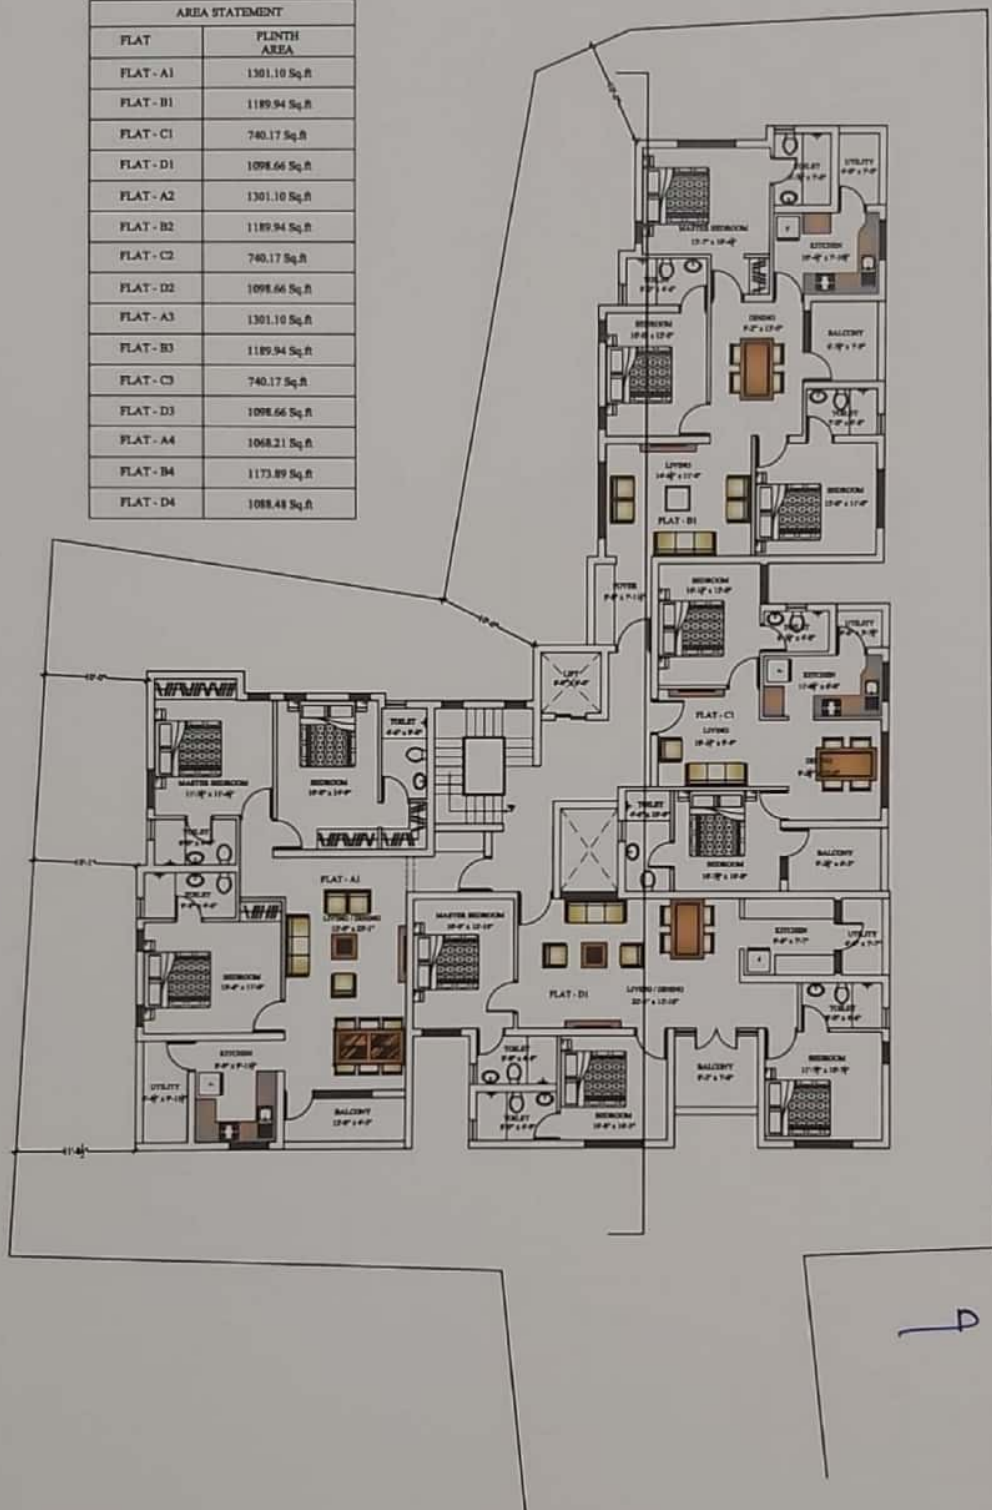


FIRST, SECOND AND THIRD FLOOR PLAN

Date : 24.06.2022

PROPOSED APARTMENT AT
MAYFLOWER ENCLAVE



ARCHITECT
RANJAN DANIEL
12/19, 3rd MAIN ROAD,
UNITED INDIA COLONY,
KODAMBAKKAM
CHENNAI - 600 024
PH : 4213 4300

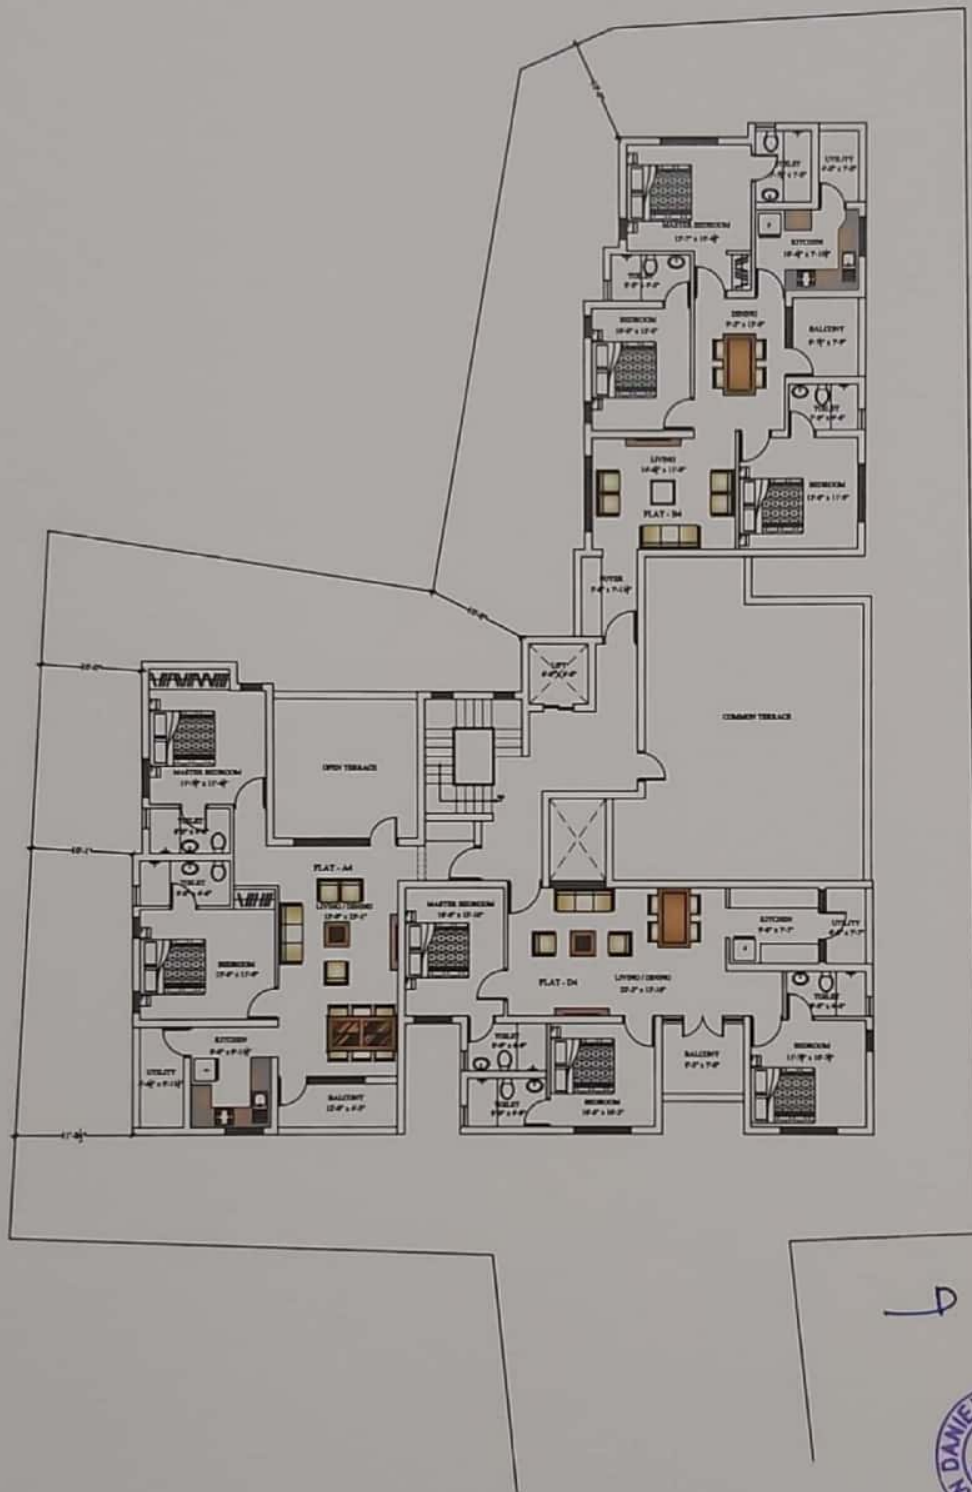


FOURTH FLOOR PLAN

Date : 24.06.2022

PROPOSED APARTMENT AT
MAYFLOWER ENCLAVE



ARCHITECT
RANJAN DANIEL
12/19, 3rd MAIN ROAD,
UNITED INDIA COLONY,
KODAMBAKKAM
CHENNAI - 600 024
PH : 4213 4300

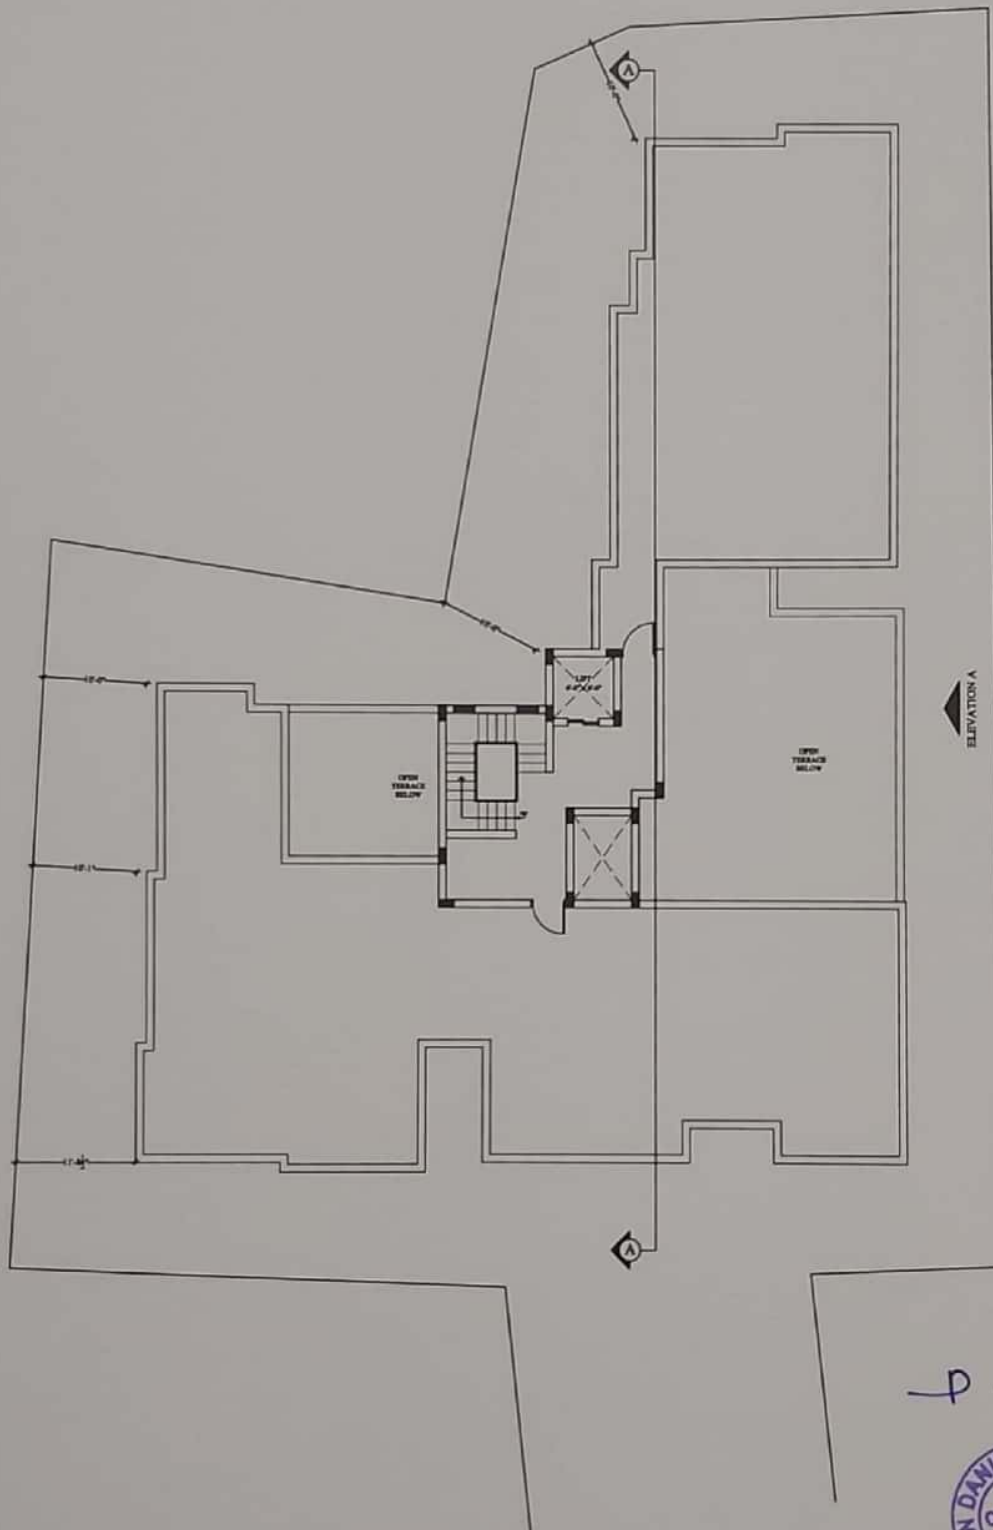

TERRACE FLOOR PLAN


Date : 24.06.2022

PROPOSED APARTMENT AT
MAYFLOWER ENCLAVE




ARCHITECT
RANJAN DANIEL
12/19, 3rd MAIN ROAD,
UNITED INDIA COLONY,
KODAMBAKKAM
CHENNAI - 600 024
PH : 4213 4300



 

P. Farjan



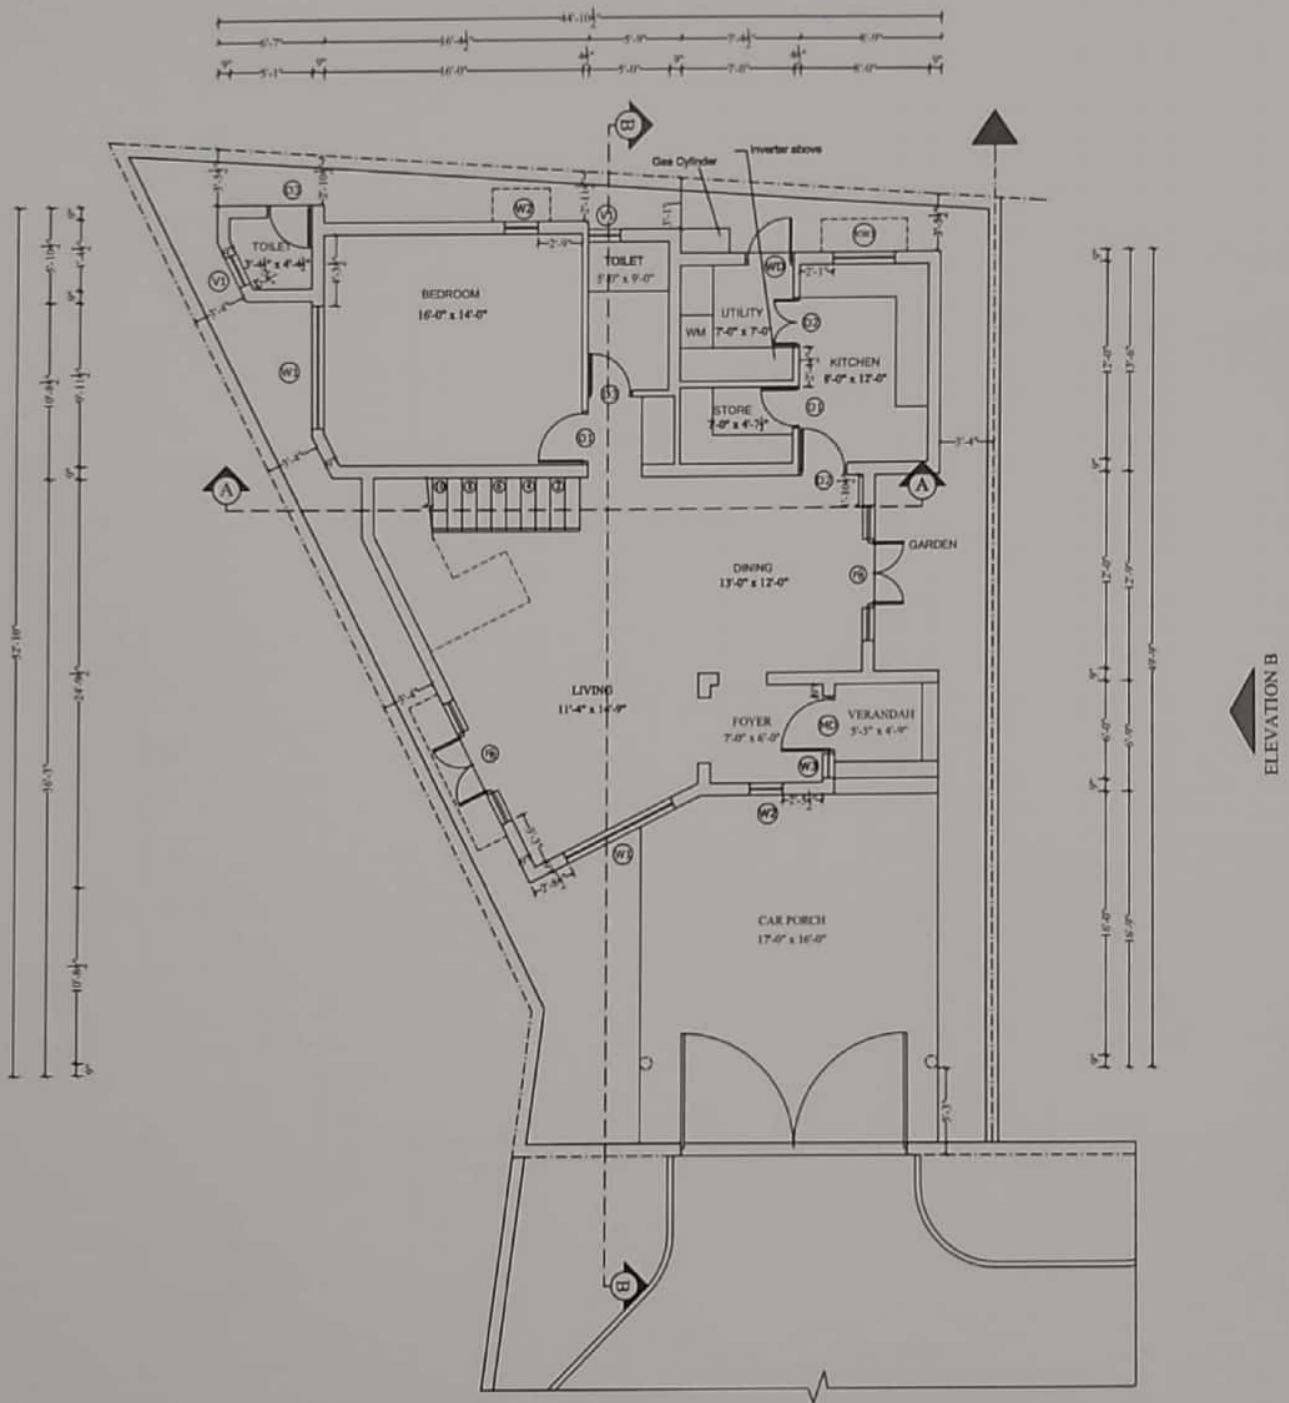

GROUND FLOOR PLAN

ELEVATION A

PROPOSED RESIDENCE FOR DR. VINU MOSSES at MAYFLOWER ENCLAVE PLOT No.61


Date : 04.08.2022


Scale - 1"=8'-0"



ARCHITECT
RANJAN DANIEL
 12/19, 3rd MAIN ROAD,
 UNITED INDIA COLONY,
 KODAMBAKKAM
 CHENNAI - 600 024
 PH : 4213 4300



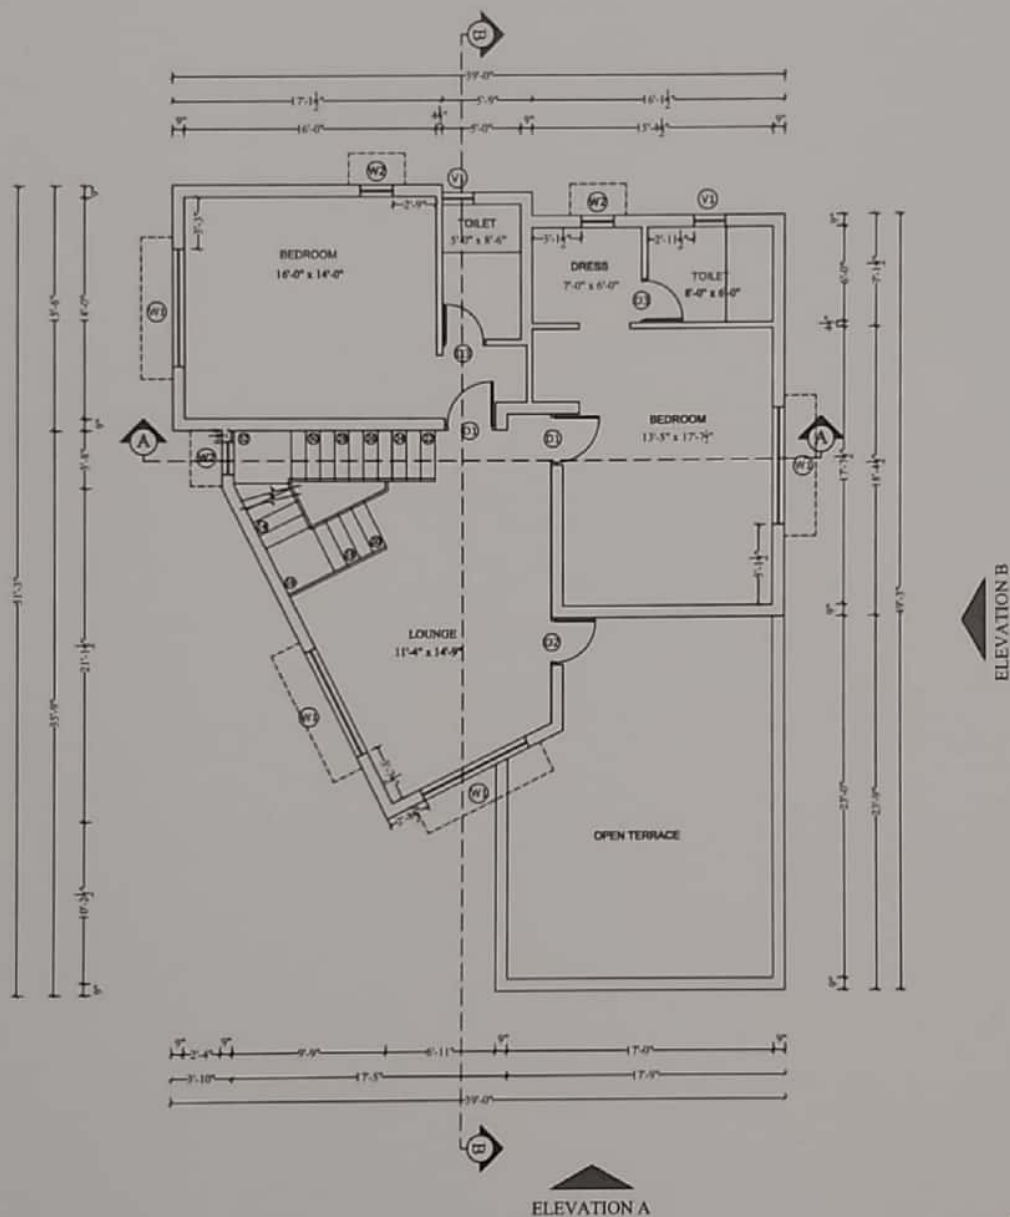

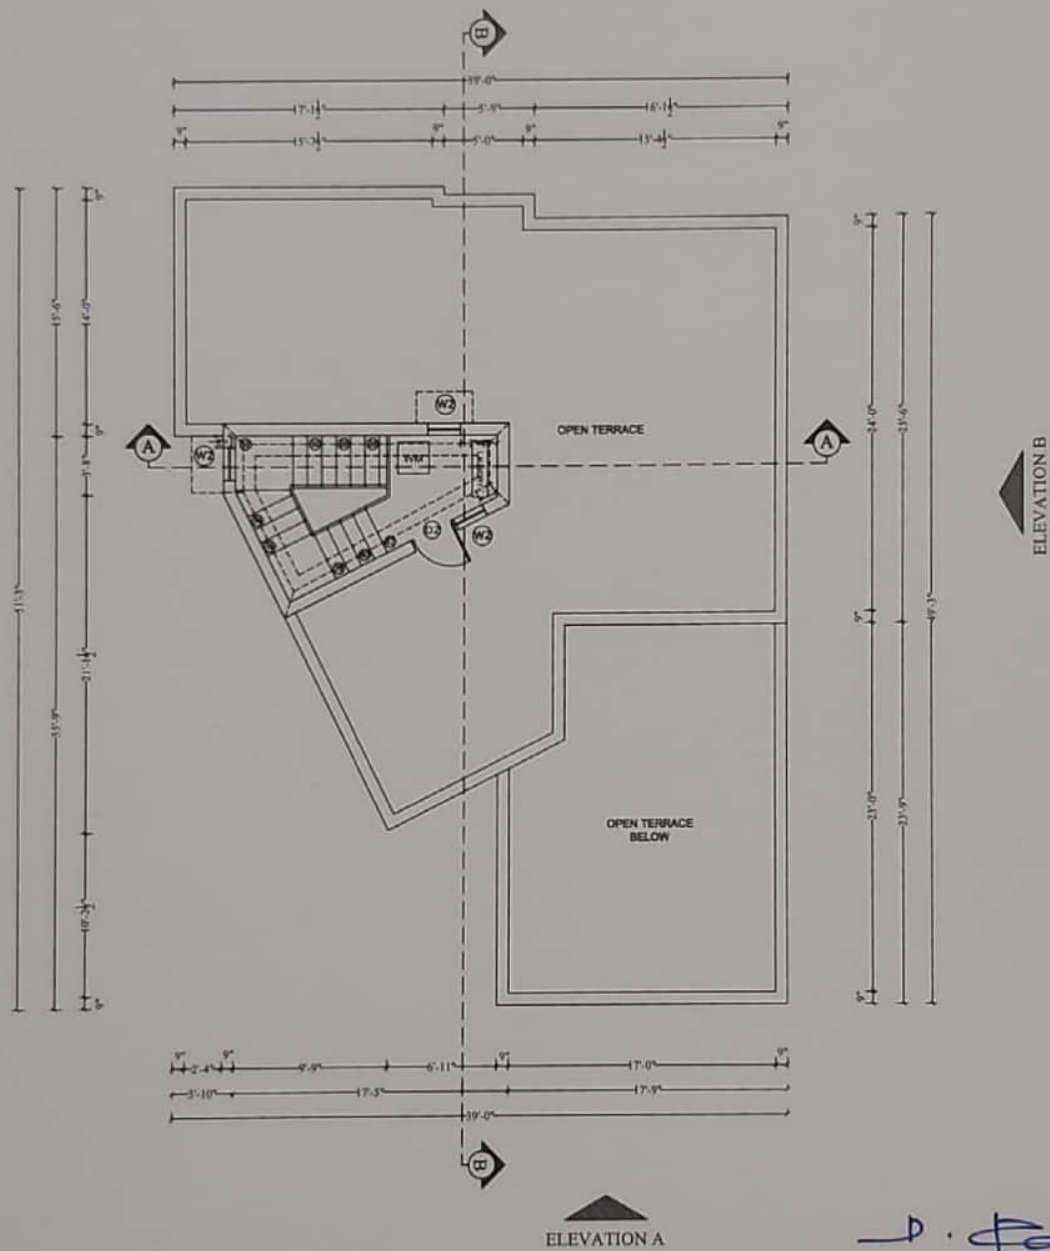

TERRACE FLOOR PLAN


PROPOSED RESIDENCE FOR DR. VINU MOSSES at MAYFLOWER ENCLAVE PLOT No.61

Date : 06.08.2022


Scale - 1"=8'-0"



ARCHITECT
 RANJAN DANIEL
 12/19, 3rd MAIN ROAD,
 UNITED INDIA COLONY,
 KODAMBAKKAM
 CHENNAI - 600 024
 PH : 4213 4300

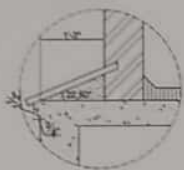

DETAIL A

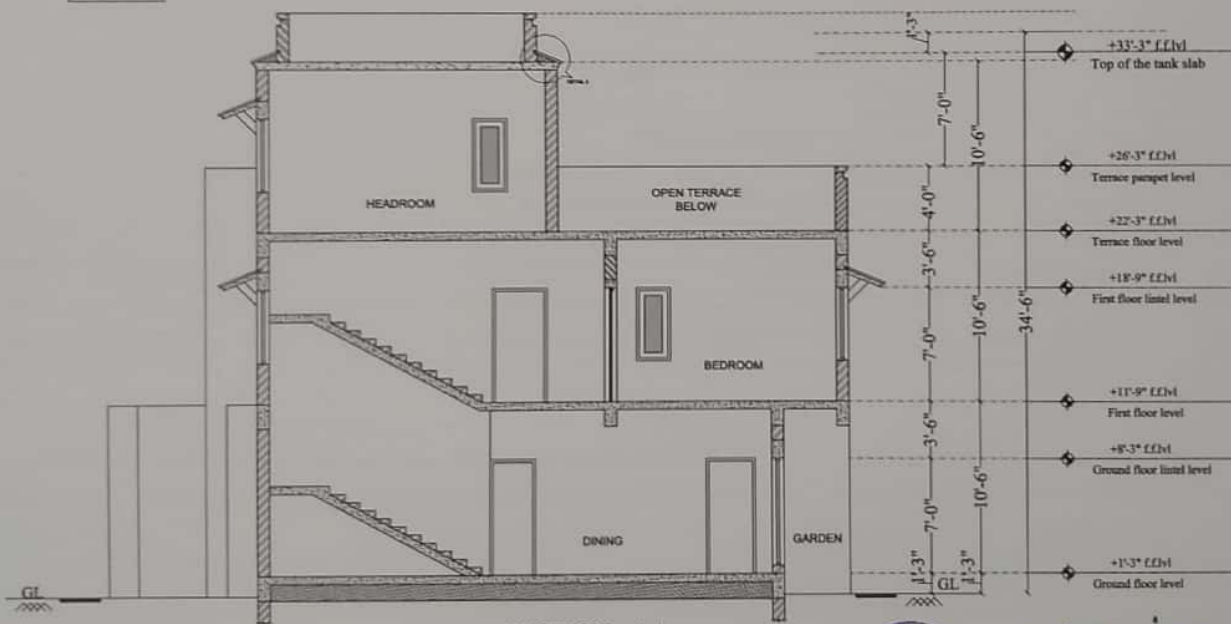

SECTION - AA



D. Ramin

SCHEDULE OF FINISHES				
NO	DESCRIPTION	QTY	UNIT	REMARKS
01	MAIN DOOR	2.00	S.F.T	7.00
02	DOOR	2.00	S.F.T	7.00
03	DOOR	2.00	S.F.T	7.00
04	DOOR	2.00	S.F.T	7.00
05	WINDOW	2.00	S.F.T	7.00
06	WINDOW	2.00	S.F.T	7.00
07	WINDOW	2.00	S.F.T	7.00
08	FRENCH DOOR	2.00	S.F.T	7.00
09	FRENCH WINDOW	2.00	S.F.T	7.00
10	VENTILATOR	2.00	S.F.T	7.00
11	KITCHEN WINDOW	2.00	S.F.T	7.00
12	WOODEN DOOR	2.00	S.F.T	7.00

Rev	Date	Description

GENERAL NOTES

- This Drawing is not to be scaled.
- All dimensions shown are in millimeters, and do not take into account applied finishes, unless specifically indicated otherwise.
- Any movement or displacement shown shall be reported to the Architect/Engineer immediately.
- These drawings shall be completed and read in conjunction with the existing conditions of the site and the approved drawings. The Architect/Engineer shall be responsible for the accuracy of the drawings and the site conditions.

CLIENT
DR. VINU MOSSES


PROJECT
PROPOSED RESIDENCE FOR DR. VINU MOSSES

ARCHITECT
RAKIAN DANIEL & ASSOCIATES
10, 11th Street, 11th Floor
Kuala Lumpur
Malaysia
Tel: +603-4111 1111
Fax: +603-4111 1111
Email: info@rakian.com
Web: www.rakian.com


DRAWING TITLE
SECTION - AA

Drawn by	Checked by	Approved by	Date
			10.08.2022

Project No. Drawing No. Rev. A-101 0

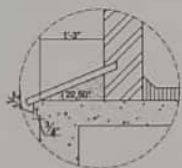

DETAIL A

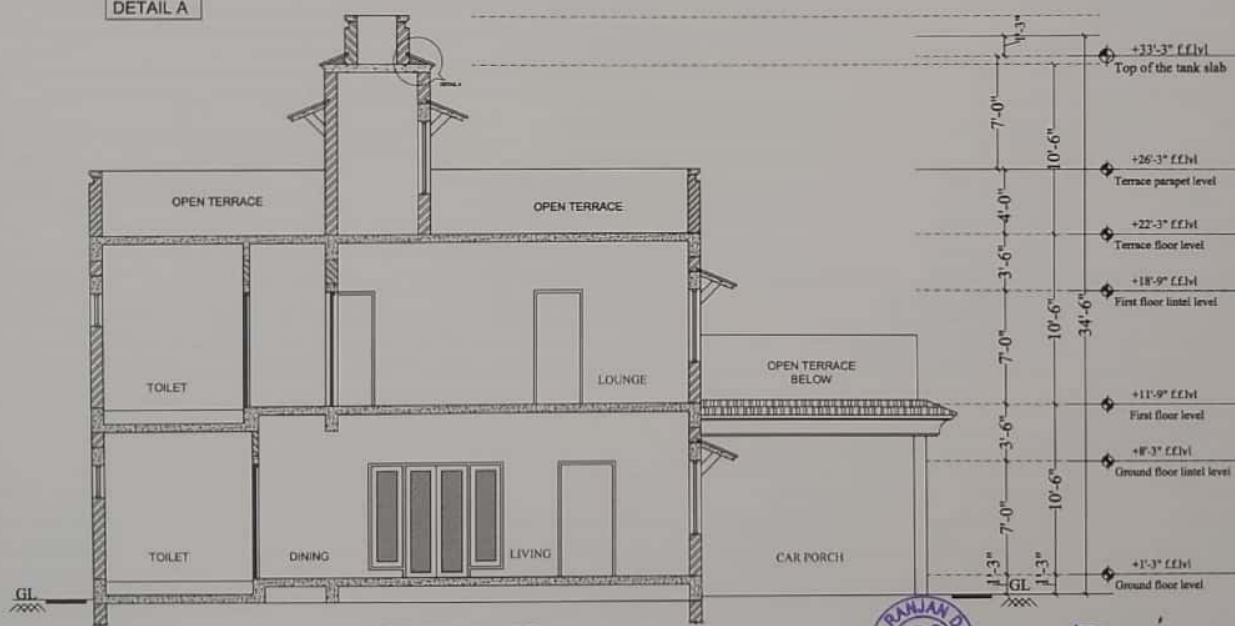

SECTION - BB



MEMORIAL OF EXHIBIT				
NAME	DESCRIPTION	QTY	UNIT	AMT.
MD	MAIN DOOR	1	7'0"	
D1	DOOR	1	7'0"	
D2	DOOR	1	7'0"	
D3	DOOR	1	7'0"	
D4	DOOR	1	7'0"	
W1	WINDOW	1	7'0"	
W2	WINDOW	1	7'0"	
REVISIONS

Rev. Date Description

GENERAL NOTES

1. This Drawing is not to be used.
2. All dimensions shown are in millimeters, and do not take into account applied finishes, unless specifically indicated otherwise.
3. Any materials or equipment listed shall be reported to the Architect/Engineer immediately.
4. These drawings shall be considered and used in conjunction with the contract documents, and shall not be used in any way without the written consent of the Architect/Engineer.

CLIENT

DR. VINU MOSES

PROJECT

PROPOSED RESIDENCE FOR DR. VINU MOSES

ARCHITECT

RANJAN DANIEL

10, 11th Floor, Tamil Nadu, India

Phone: +91 94421 11111

Email: info@ranjandaniel.com


Website: www.ranjandaniel.com

This drawing, the designs and details shown are the copyright of RANJAN DANIEL, and shall not be used or reproduced in any form without the written consent.


DATE OF ELEVATION

ELEVATION - A

Drawn	by	DATE	01.08.2022
Checked	by	APPROVED	01.08.2022
Scale	1:100	Project No.	A-101

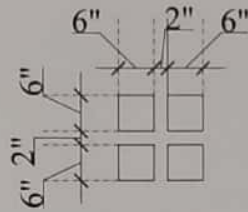

DETAIL B

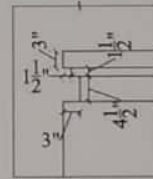

DETAIL C



ELEVATION - B

NAME	DESCRIPTION	SIZE	BL.	UNIT
MD	MAIN DOOR	9'0" X 7'0"	-	7'0"
D1	DOOR	3'0" X 7'0"	-	7'0"
D2	DOOR	3'0" X 7'0"	-	7'0"
D3	DOOR	3'0" X 7'0"	-	7'0"
D4	DOOR	3'0" X 7'0"	-	7'0"
W1	WINDOW	7'0" X 4'0"	7'0"	7'0"
W2	WINDOW	3'0" X 4'0"	7'0"	7'0"
W3	WINDOW	7'0" X 4'0"	7'0"	7'0"
FD	FRENCH DOOR	4'0" X 7'0"	-	7'0"
FW	FRENCH WINDOW	7'0" X 4'0"	7'0"	7'0"
V1	VENTILATOR	2'0" X 2'0"	7'0"	7'0"
EW	KITCHEN WINDOW	3'0" X 3'0"	7'0"	7'0"
WD	WOODEN DOOR	3'0" X 7'0"	-	7'0"

REVISIONS

Rev. Date Description

GENERAL NOTES

1. This Drawing is not to be used.
2. All dimensions shown are in millimeters, and do not take into account applied finishes, unless specifically indicated otherwise.
3. Any variation or discrepancy from what is specified in the drawing shall be reported to the Architect/Engineer immediately.
4. These drawings shall be coordinated and used in conjunction with, including but not limited to, structural drawings, mechanical, electrical, plumbing, and other drawings, and shall be used in conjunction with any discrepancy noted and brought to the notice of the Architect prior to construction.

CLIENT

DR. VINU MOSSES

PROJECT

PROPOSED RESIDENCE FOR DR. VINU MOSSES

ARCHITECT

DANIEL DANIEL DANIEL

10, 10th Street, Road

United States of America

Washington, D.C.

Phone: (202) 452-1234

Email: dd@unitedstates.com


Web: www.unitedstates.com

This drawing, its design and details shall be the property of DANIEL DANIEL DANIEL, and shall not be copied or reproduced in any form without the written consent.


DRAWING TITLE

ELEVATION - B


Drawn by	2020/01/01	Date	10.08.2020
Checked by	ANANDKARAN	Reviewed by	RAJESH
Scale	1:100	Project No.	A-101
Sheet No.	1	Page	0

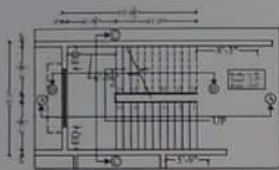


Ground Floor Plan Pharmacy Block
DETAIL-A

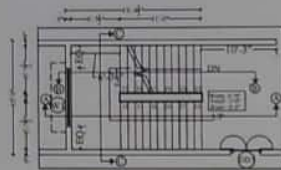



First Floor Plan Pharmacy Block
DETAIL-A

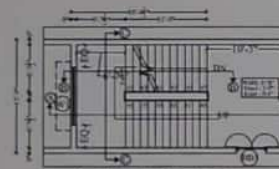


Second Floor Plan Pharmacy Block
DETAIL-A

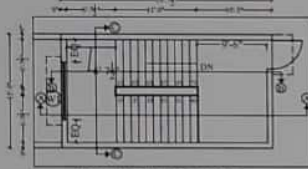


Terrace Floor Plan Pharmacy Block
DETAIL-A

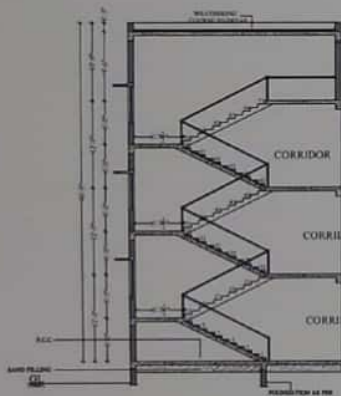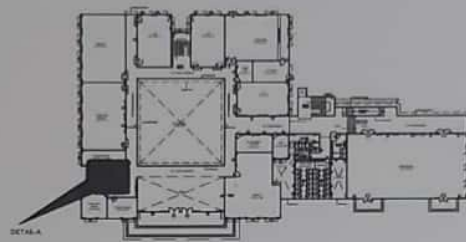

SECTION-AA

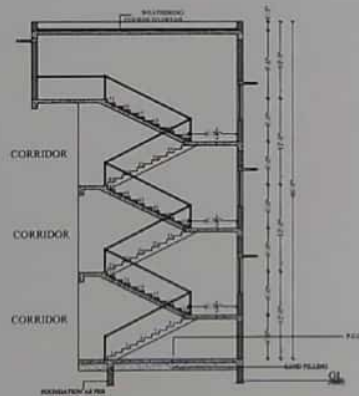

SECTION-BB

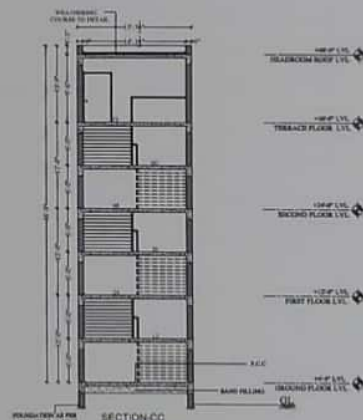

SECTION-CC

SCHEDULE OF JOINERY

ITEM	QTY	DESCRIPTION	UNIT	QTY
01	100	10' x 5' 6"	sq ft	540
02	100	4' 6" x 5' 6"	sq ft	540
03	100	4' 6" x 4' 6"	sq ft	540
04	100	4' 6" x 3' 6"	sq ft	540
05	100	4' 6" x 2' 6"	sq ft	540
06	100	4' 6" x 1' 6"	sq ft	540
07	100	4' 6" x 0' 6"	sq ft	540
08	100	4' 6" x 0' 6"	sq ft	540
WALL JOINTS 7' 6"

WALL JOINTS 6' 6"

REVISIONS

NO.	DATE	DESCRIPTION
1		
2		
3		
4		
5		
6		
7		
8		
9		
10		

GENERAL NOTES

- This Drawing is not to be copied.
- All dimensions shown are in millimeters, and do not take into account material thickness, unless specifically indicated otherwise.
- Any alterations or discrepancies found shall be reported to the Architect/Engineer immediately.
- These drawings shall be completed and read in conjunction with the project's contract documents, specifications, and schedule of materials, and shall be brought to the notice of the Architect prior to execution.

PROJECT

PROPOSED PHARMACY COLLEGE
@ BARGUR

ARCHITECT

RANJAN DANIEL

15, 11th Street Road,

United India Colony,

Kumbakonam,

Tamil Nadu - 605 004.

Ph: 944 4213 6380.

Email: rdn@ranjandaniel.com









www.ranjandaniel.com

This drawing, the design and details shown are the copyright of RANJAN DANIEL, and shall not be copied or reproduced in any form without his written consent.

DRAWING TITLE

PHARMACY BLOCK
STAIRCASE DETAIL-A

Order: +	DESIGNER	DATE: +	01.08.20
Checked: +	FORWARD	Approved: +	RANJAN
Scale: +		Project No: 1158	Discipline: A 401
		Drawing No: A 401	Rev: R0

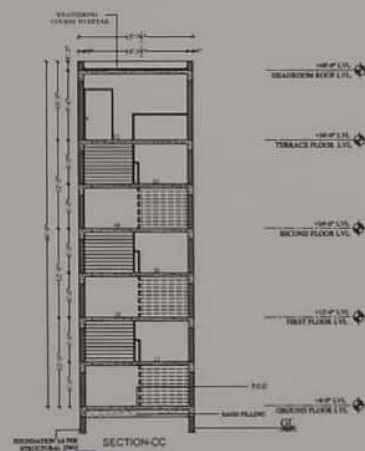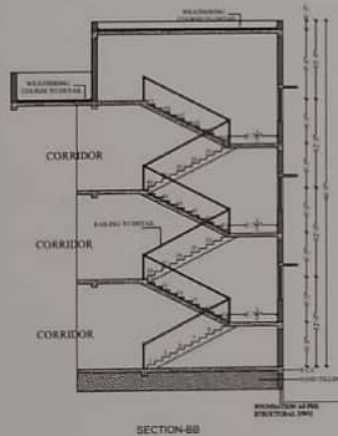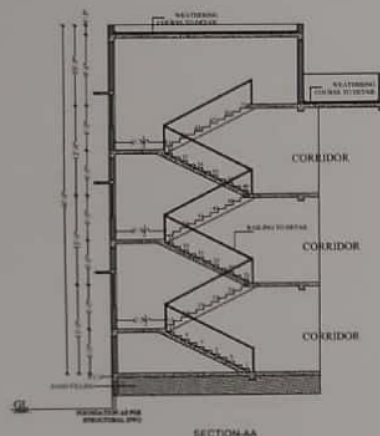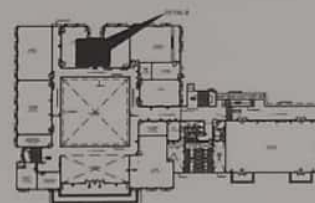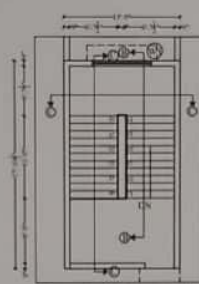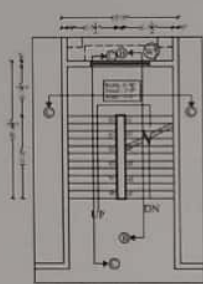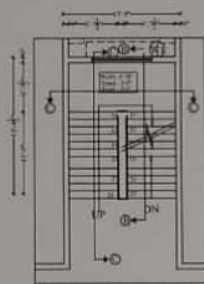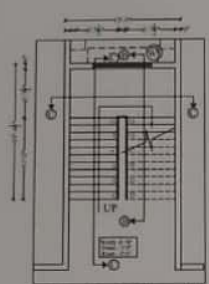

SCHEDULE OF JOINERY

TYPE	SUBSTRATE	DIPOLARITY	REL. STRENGTH	WAVELENGTH
100	1,1,1,1-TETRAFLUOROETHANE	1.00 D	0.00	0.00
101	1,1,1,2-TETRAFLUOROETHANE	0.00 D	0.00	0.00
102	1,1,2,2-TETRAFLUOROETHANE	0.00 D	0.00	0.00
103	1,1,2,3-TETRAFLUOROETHANE	0.00 D	0.00	0.00
104	1,1,3,3-TETRAFLUOROETHANE	0.00 D	0.00	0.00
105	1,2,3,3-TETRAFLUOROETHANE	1.00 D	0.00	0.00
106	1,2,3,4-TETRAFLUOROETHANE	1.00 D	0.00	0.00
107	1,2,3,5-TETRAFLUOROETHANE	1.00 D	0.00	0.00
108	1,2,4,4-TETRAFLUOROETHANE	1.00 D	0.00	0.00
109	1,2,4,5-TETRAFLUOROETHANE	1.00 D	0.00	0.00
110	1,2,5,5-TETRAFLUOROETHANE	1.00 D	0.00	0.00
111	1,3,3,4-TETRAFLUOROETHANE	1.00 D	0.00	0.00
112	1,3,4,4-TETRAFLUOROETHANE	1.00 D	0.00	0.00
113	1,3,4,5-TETRAFLUOROETHANE	1.00 D	0.00	0.00
114	1,3,5,5-TETRAFLUOROETHANE	1.00 D	0.00	0.00
115	1,4,4,5-TETRAFLUOROETHANE	1.00 D	0.00	0.00
116	1,4,5,5-TETRAFLUOROETHANE	1.00 D	0.00	0.00
117	1,5,5,5-TETRAFLUOROETHANE	1.00 D	0.00	0.00
118	1,1,1,1,2-PENTAFLUOROETHANE	0.00 D	0.00	0.00
119	1,1,1,2,2-PENTAFLUOROETHANE	0.00 D	0.00	0.00
120	1,1,1,2,3-PENTAFLUOROETHANE	0.00 D	0.00	0.00
121	1,1,1,3,3-PENTAFLUOROETHANE	0.00 D	0.00	0.00
122	1,1,1,3,4-PENTAFLUOROETHANE	0.00 D	0.00	0.00
123	1,1,1,4,4-PENTAFLUOROETHANE	0.00 D	0.00	0.00
124	1,1,2,2,3-PENTAFLUOROETHANE	0.00 D	0.00	0.00
125	1,1,2,2,4-PENTAFLUOROETHANE	0.00 D	0.00	0.00
126	1,1,2,3,3-PENTAFLUOROETHANE	0.00 D	0.00	0.00
127	1,1,2,3,4-PENTAFLUOROETHANE	0.00 D	0.00	0.00
128	1,1,2,4,4-PENTAFLUOROETHANE	0.00 D	0.00	0.00
129	1,1,3,3,4-PENTAFLUOROETHANE	0.00 D	0.00	0.00
130	1,1,3,4,4-PENTAFLUOROETHANE	0.00 D	0.00	0.00
131	1,1,4,4,5-PENTAFLUOROETHANE	0.00 D	0.00	0.00
132	1,1,4,5,5-PENTAFLUOROETHANE	0.00 D	0.00	0.00
150	1,1,1,2,3,3-HEXAFLUOROETHANE	0.00 D	0.00	0.00
151	1,1,1,2,3,4-HEXAFLUOROETHANE	0.00 D	0.00	0.00
152	1,1,1,2,4,4-HEXAFLUOROETHANE	0.00 D	0.00	0.00
153	1,1,1,3,3,4-HEXAFLUOROETHANE	0.00 D	0.00	0.00
154	1,1,1,3,4,4-HEXAFLUOROETHANE	0.00 D	0.00	0.00
155	1,1,1,4,4,5-HEXAFLUOROETHANE	0.00 D	0.00	0.00
156	1,1,1,4,5,5-HEXAFLUOROETHANE	0.00 D	0.00	0.00
157	1,1,2,2,2,3-HEXAFLUOROETHANE	0.00 D	0.00	0.00
158	1,1,2,2,2,4-HEXAFLUOROETHANE	0.00 D	0.00	0.00
159	1,1,2,2,3,3-HEXAFLUOROETHANE	0.00 D	0.00	0.00
160	1,1,2,2,3,4-HEXAFLUOROETHANE	0.00 D	0.00	0.00
161	1,1,2,2,4,4-HEXAFLUOROETHANE	0.00 D	0.00	0.00
162	1,1,2,3,3,3-HEXAFLUOROETHANE	0.00 D	0.00	0.00
163	1,1,2,3,			

WALL THICKNESS, μm

WALL HEIGHT 4'-0"

DECEMBER

1

Rev.	Date	Description
------	------	-------------

GENERAL NOTES

- 1 This Drawing is not to be sealed
- 2 All glass-ware shown are to be followed, and to not take into account actual fittings, unless specifically indicated otherwise.
- 3 Any omissions or discrepancies found shall be reported to the Architect/Engineer immediately.
- 4 These drawings shall be compared and read in conjunction with respective consultant's approved drawing for structural members, services such as plumbing, sanitary, electrical, conditioning, ventilation, sewerage drainage, water/gas/gas & landscaping any discrepancies noted shall be brought to the notice of the Architect prior to installation.

PROJECT

PROPOSED PHARMACY COLLEGE
@ BARGUR

ARCHITECT

RANJAN DANIEL

United India Cement

Chengdu, 610042

Chemical: 935-524
Ph: 344-4213/4300
Email: info@acis-chem.com

www.elsevier.com/locate/jbiotec
www.sciencedirect.com

This drawing, the design and

without his written consent.

THE UNIVERSITY OF CHICAGO

PHARMACY 310

DRAWING TITLE

PHARMACY BLO

STAIRCASE DET

Dress • JENNIFER
BATES, 204




Chavez • TUGAR

Page 10

Page No.	Description	Draw
----------	-------------	------

1158

1	2	
---	---	---	---	---	---	---	---	---	----	----	-----

   

TYPE	DEFINITION	NUMBER	PERCENT
100	100%	100	100%
90	90%	90	90%
80	80%	80	80%
70	70%	70	70%
60	60%	60	60%
50	50%	50	50%
40	40%	40	40%
30	30%	30	30%
20	20%	20	20%
10	10%	10	10%
0	0%	0	0%
95	95%	95	95%
90	90%	90	90%
85	85%	85	85%
80	80%	80	80%
75	75%	75	75%
70	70%	70	70%
65	65%	65	65%
60	60%	60	60%
55	55%	55	55%
50	50%	50	50%
45	45%	45	45%
40	40%	40	40%
35	35%	35	35%
30	30%	30	30%
25	25%	25	25%
20	20%	20	20%
15	15%	15	15%
10	10%	10	10%
5	5%	5	5%
0	0%	0	0%

WALL HEIGHT - 7'0"

WALL HEIGHT - 6'0"

● ● ● ● ●

Rev.	Date	Description
------	------	-------------

GENERAL NOTES

1. This Drawing is not to be scaled.
2. All dimensions shown are in millimeters, and do not take into account applied finishes, unless specifically indicated otherwise.
3. Any omissions or discrepancies found shall be reported to the Architect/Engineer immediately.
4. These drawings shall be compared and read in conjunction with respective consultant's approved drawing for structural, mechanical, services, etc. as follows:
 (a) plumbing, sanitary, electrical, storm/effluent, ventilation, mechanical, drainage waterproofing & landscaping; any discrepancies noted shall be brought to the notice of the Architect prior to execution.

PROJECT

PROPOSED PHARMACY COLLEGE
@ BARGUR

ARCHITECT

RANJAN DANIEL
 75, 1st Main Road,
 United India Colony,
 Kottumbam,
 Chennai - 600 024
 Ph: (944-4211) 4300
 Email: dr@repandaniel.com
 www.repandaniel.com

This drawing, the design, and details shown are the copyright of RANLJAN DANIEL, and shall not be copied or reproduced in any form without his written consent.

DATA AVAILABILITY STATEMENT

PHARMACY BLOCK
STAIRCASE DETAIL-C




Page	•	Example	Page	•	01.08.20
------	---	---------	------	---	----------

Checked	• V. J. K. B. A. J.	Approved	• S. J. K. B. A. J.
---------	---------------------	----------	---------------------


Timing diagram for the 74VHC125. The diagram shows a square wave for 'Data' and a pulse for 'Clock'. The 'Data' signal is high during the first clock pulse and low during the second. The 'Clock' signal is a single pulse. The output 'Q' is high during the first clock pulse and low during the second.

Project No.	Design	Training No.
-------------	--------	--------------

1158	A 401
------	-------

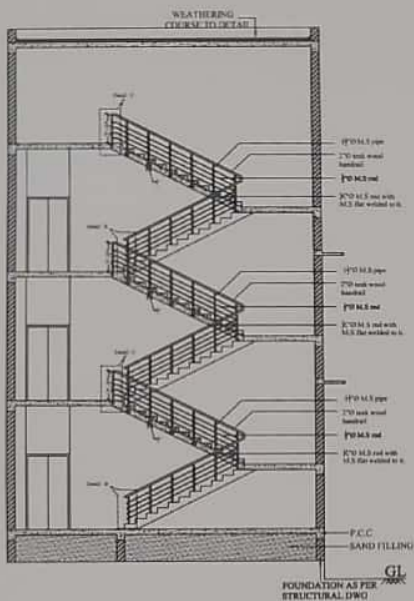


SECTION-AA

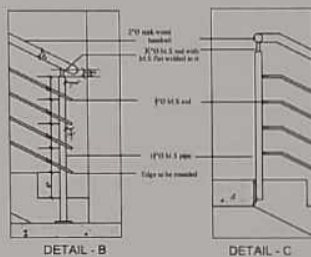


DETAIL - B


DETAIL - C

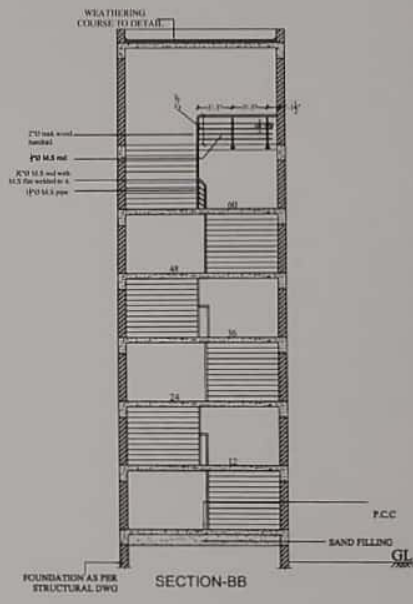

SECTION-BB

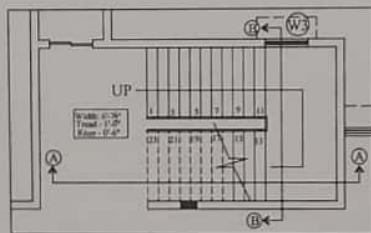

Ground Floor Plan Pharmacy Block
DETAIL-C

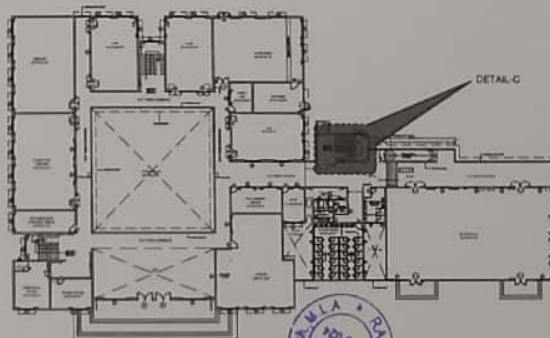

DETAIL-C

SCHEDULE OF JOINERY

Sl. No.	Item	Quantity	Unit	Rate
1	1" x 4" x 8" Ply	10.00	Sq. Mtr.	100.00
2	1" x 4" x 8" Ply	10.00	Sq. Mtr.	100.00
WALL HEIGHT - 7'0"

WALL HEIGHT - 4'0"

REVISIONS

No.	Date	Description
1		
2		
3		
4		
5		

GENERAL NOTES

- This drawing is not to be scaled.
- All dimensions shown are in millimeters, and do not take into account any tolerances, unless specifically indicated otherwise.
- Any variations or discrepancies found shall be reported to the Architect/Engineer immediately.
- These drawings shall be corrected and read in conjunction with respective consultant's approved drawing for structural members, certificate shall be obtained, particularly structural engineering verification, complete drawings, including all hand-drawn and photographic notes shall be brought to the notice of the Architect prior to execution.

PROJECT

PROPOSED PHARMACY COLLEGE
@ BARGUR

ARCHITECT

RAJAN DANIEL

Unit 101 Main Road,

Chennai - 600 024,

Tel: 044 4213 4300

Email: rajan@rajandaniel.com

www.rajandaniel.com

This drawing, the designs and details shown are the copyright of RAJAN DANIEL, and shall not be copied or reproduced in any form without his written consent.

DRAWING TITLE

PHARMACY BLOCK
HANDRAIL DETAIL-C

Drawn by	RAJAN DANIEL	Date	01.08.22
Checked by	YASIRAJ	Approved by	RAJAN DANIEL
Scale			
Project No.	Discipline	Drawing No.	Rev.
1158		A 111	0

ELEVATION D

ELEVATION C

ELEVATION B

ELEVATION A

NAME	DESCRIPTION	SIZE	REL.	LEVEL
M1	MAIN DOOR	4'0" x 7'0"	-	7'0"
D1	DOOR	3'0" x 7'0"	-	7'0"
D2	DOOR	3'0" x 7'0"	-	7'0"
D3	DOOR	3'0" x 7'0"	-	7'0"
D4	DOOR	3'0" x 7'0"	-	7'0"
W1	KITCHEN WINDOW	2'0" x 2'0"	2'0"	7'0"
W2	DOOR	3'0" x 7'0"	-	7'0"
W3	WINDOW	3'0" x 2'0"	2'0"	7'0"
M2	SLIDING DOOR	3'0" x 7'0"	-	7'0"
W4	FRENCH DOOR	4'0" x 7'0"	-	7'0"
W5	FRENCH WINDOW	2'0" x 2'0"	2'0"	7'0"
W6	WINDOW	4'0" x 4'0"	2'0"	7'0"
W7	WINDOW	4'0" x 4'0"	2'0"	7'0"
W8	WINDOW	4'0" x 4'0"	2'0"	7'0"
W9	WINDOW	4'0" x 4'0"	2'0"	7'0"
W10	WELL DOOR	4'0" x 7'0"	-	7'0"
W11	VENTILATION	2'0" x 2'0"	2'0"	7'0"
W12	VENTILATION	2'0" x 2'0"	2'0"	7'0"



DATE	DESCRIPTION
01.06.2022	Customer is moved up by 10"
01.06.2022	Customer is moved up by 10"

- GENERAL NOTES**
- This drawing is not to be scaled.
 - All dimensions shown are in millimeters, and do not take into account against frames, unless specifically indicated otherwise.
 - Any components or dimensions listed shall be reported to the architect/engineer immediately.
 - These drawings shall be submitted and used in conjunction with respective consultant's approved drawing for structural, mechanical, electrical, plumbing, sanitary, fire, and other services as required. Any discrepancies noted shall be brought to the notice of the architect prior to execution.

CLIENT
MR. NIRMAL CHARLES

PROJECT
PROPOSED SPRING VALLEY - RETIREMENT HOMES AT VELLORE

ARCHITECT
RANJAN DANIEL
10, 102 Lake Road
Chennai - 600 024
Ph: 944 4213 4300
Email: ranjan.daniel@gmail.com
www.ranjanindia.com


This drawing, the design and details shown are the copyright of Ranjan Daniel, and shall not be copied or reproduced in any form without his written consent.

DRAWING TITLE
WORKING DRAWING
GROUND FLOOR PLAN
PLOT - 08

Drawn	+	REVISOR	DATE	01.07.2022	
Checked	+	PGM ARCHITECTS	Approved	+	NABHAR
Scale	+				
Project No.		Discipline	Drawing No.		Rev.
1182			A-101		0



R. Ranjan

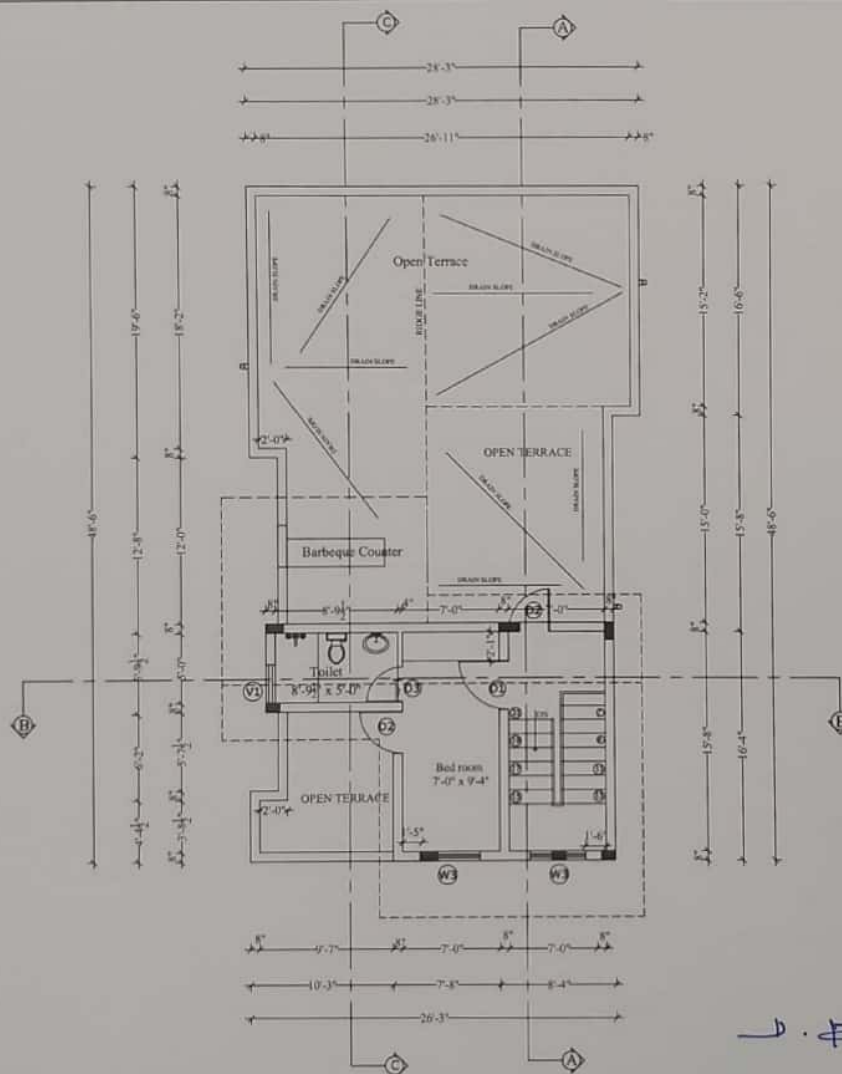

NAME	DESCRIPTION	SIZE	QTY	UNIT
W1	WALL DOOR	4'-0" x 7'-0"	1	7'-0"
D1	DOOR	3'-0" x 7'-0"	1	7'-0"
D2	DOOR	3'-0" x 7'-0"	1	7'-0"
D3	DOOR	3'-0" x 7'-0"	1	7'-0"
D4	DOOR	3'-0" x 7'-0"	1	7'-0"
W2	KITCHEN WINDOW	3'-0" x 3'-0"	3'-0"	7'-0"
W3	WINDOW	3'-0" x 7'-0"	1	7'-0"
W4	SLIDING DOOR	3'-0" x 4'-0"	1	7'-0"
W5	FRENCH DOOR	4'-0" x 7'-0"	1	7'-0"
W6	WINDOW	3'-0" x 4'-0"	1	7'-0"
W7	WINDOW	3'-0" x 4'-0"	1	7'-0"
Rev.	Date	Description
1		
2		
3		
4		
5		
6		
7		
8		
9		
10		

GENERAL NOTES

- The Drawing is not to be scaled.
- All dimensions shown are in feet and inches, and do not take into account applied finishes, unless specifically indicated otherwise.
- Any dimensions of materials shown shall be referred to the Architect/Engineer immediately.
- These drawings shall be prepared and used in accordance with the provisions of the approved drawing for structural members, services, etc., as shown, and shall be used in accordance with the provisions of the approved drawing for structural members, services, etc., as shown, and shall be used in accordance with the provisions of the approved drawing for structural members, services, etc., as shown.

CLIENT

MR. NIRMAL CHAKRA

PROJECT

PROPOSED SPRING VALLEY RETIREMENT HOMES AT VELLORE

ARCHITECT

RANJAN DANIEL

10, 11th Street, Road,

United India Colony,

Hyderabad,

Chennai - 600 024

Ph: 9840111111

Email: ranjan.daniel@gmail.com

Web: ranjan.daniel.com

The drawing, design and details shown are the property of Ranjan Daniel, and shall not be copied or reproduced in any form without his written consent.

DRAWING TITLE

WORKING DRAWING

FIRST FLOOR PLAN


PLOT - 08

Drawn by: **ARCHITECT** Date: **01.07.2022**


Checked by: **PROJ. MANAGER** Approved by: **RAJAN**

Scale: **1:100**

Project No: **1182** Drawing No: **A-102** Rev: **0**

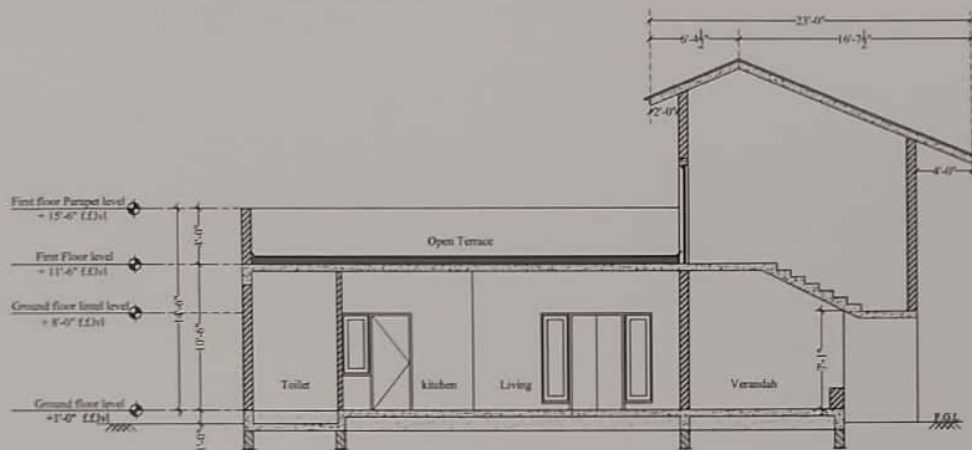

SECTION AA'

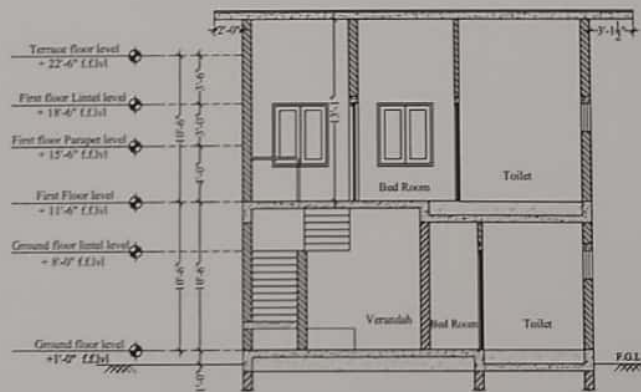

SECTION BB'



REVISIONS

Rev. Date Description

GENERAL NOTES

1. This Drawing is not to be scaled.
2. All dimensions shown are in millimeters, and all measurements are to be taken from the center of the lines, unless specifically indicated otherwise.
3. Any openings or discontinuities shall be shown to the Architect's approval.
4. These drawings shall be submitted and used in accordance with the Architect's approval. No alterations or modifications shall be made without the Architect's approval. No alterations or modifications shall be made without the Architect's approval.

CLIENT

MR. NIRMAL CHARLES

PROJECT

PROPOSED SPRING VALLEY - RETIREMENT HOMES AT VELLORE

ARCHITECT

RANJAN DANIEL


10, 1st Floor Road,
United India Colony,
Kumbakonam,
Tamil Nadu - 612 004,
India. Tel: 0435 4211 433.
Email: info@ranjandaniel.com
www.ranjandaniel.com

This drawing, the design and details shown are the copyright of Ranjan Daniel, and shall not be copied or reproduced in any form without the written consent.

DRAWING TITLE

SECTIONS
FIRST FLOOR PLAN
PLOT - 06

Drawn by	ANAND	Date	11.07.2022
Checked by	PRIN. ARCHITECT	Approved by	Architect
Scale	1:100		
Project No.	1182	Drawing No.	A-201
		Rev.	0

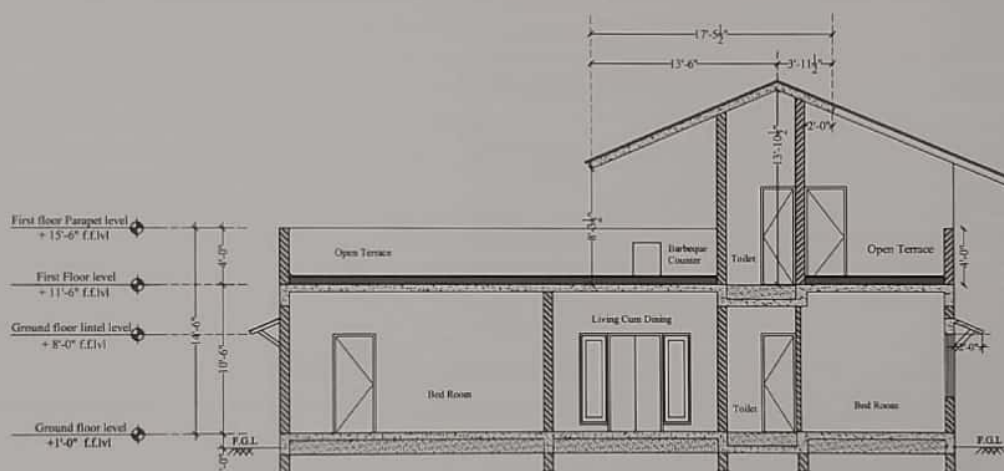

SECTION CC'



R. Ranjan



Rev.	Date	Description

GENERAL NOTES

1. This Drawing is not to be scaled.
2. All dimensions shown are in millimeters, and do not take into account applied finishes, unless specifically indicated otherwise.
3. Any omissions or discrepancies found shall be reported to the Architect/Engineer immediately.
4. These drawings shall be submitted and read in conjunction with respective contractor's approved drawings for structural members, services such as plumbing, sanitary, electrical, landscaping, ventilation, firewater, drainage, water supply, and landscaping, any discrepancies noted shall be brought to the notice of the architect prior to execution.

CLIENT

MR. NIRMAL CHARLES

PROJECT

PROPOSED SPRING VALLEY -
RETIREMENT HOMES AT VELLORE

ARCHITECT

RANJAN DANIEL


94, New Main Road,
United India Colony,
Madhavaram,
Chennai - 600 046.
Ph: 9444-4234-6000
Email: rd@ranjandaniel.com
RA.Ranjandaniel.com

This drawing, the designs and details shown are the copyright of Ranjan Daniel, and shall not be copied or reproduced in any form without his written consent.


DRAWING TITLE

SECTION CC
FIRST FLOOR PLAN
PLOT - 08

Drawn by	ANIL K	Date	12/07/2022
Checked by	PKM ANAND	Approved by	Publicity
Scale	1:100		
Project No.	1182	Drawing No.	A-201
		Rev.	0

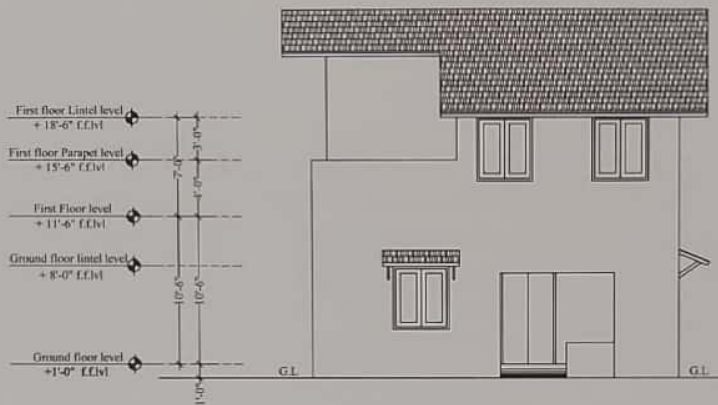

ELEVATION A

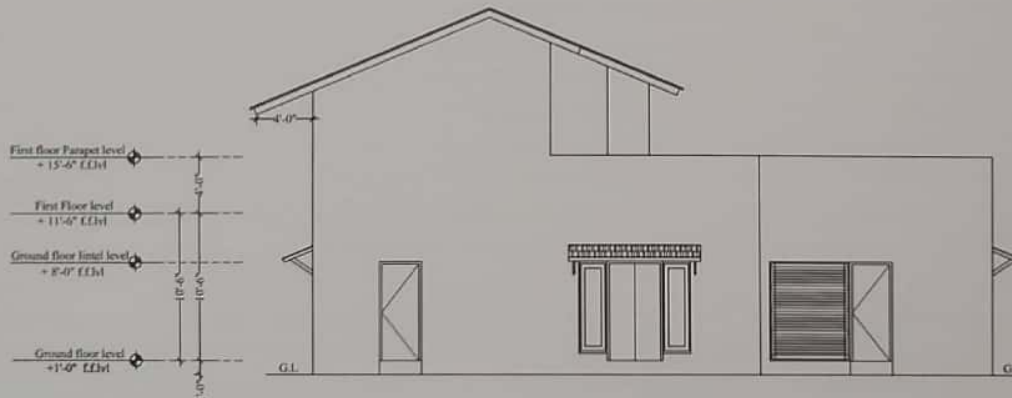

ELEVATION B



REVISIONS

Rev. Date Description

GENERAL NOTES

1. The Drawing is not to be scaled.
2. All dimensions shown are in millimeters, and do not take into account applied finishes, unless specifically indicated otherwise.
3. Any omissions or discrepancies found shall be reported to the Architect/Engineer immediately.
4. These drawings shall be submitted and read in conjunction with respective consultant's approved drawings for structural, mechanical, electrical, plumbing, sanitary, civil/traffic, landscaping, and site/landscape. Any discrepancies noted shall be brought to the notice of the Architect prior to execution.

CLIENT

MR. NIRMAL CHARLES

PROJECT

PROPOSED SPRING VALLEY -
RETIREMENT HOMES AT VELLORE

ARCHITECT

RANJAN DANIEL

16, 2nd Stage Road,

Madhavaram,

Chennai - 600 028.

Ph: 944 4213 4300.

Email: info@ranjandaniel.com

www.ranjandaniel.com

This drawing, the designs and details shown are the copyright of Ranjan Daniel, and shall not be copied or reproduced in any form without the written consent.

DRAWING TITLE

ELEVATIONS


FIRST FLOOR PLAN

PLOT - 08



Drawn	• Ranjan Daniel	Date	• 02.07.2022
Checked	• P. J. S. S. S.	Approved	• Ranjan Daniel
Scale	• 1:100		
Project No.	1182	Drawing No.	A-301
		Rev.	0



R. Ranjan

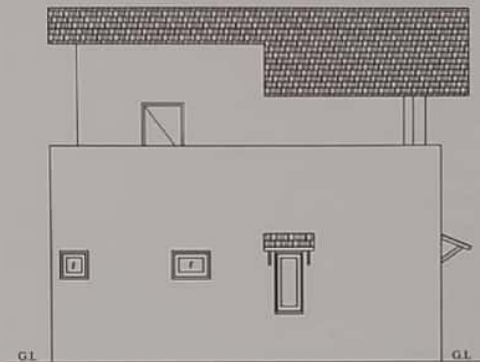

ELEVATION C

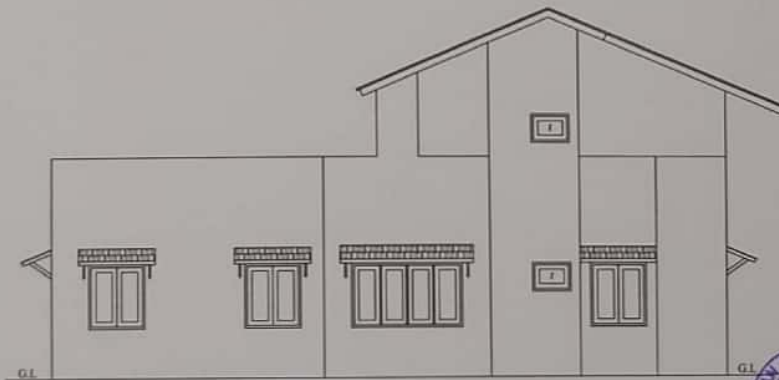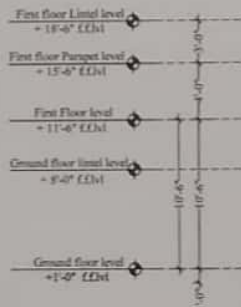

ELEVATION D



REVISIONS

Rev.	Date	Description

GENERAL NOTES

1. This drawing is not to be scaled.
2. All dimensions shown are in millimeters, and do not take into account applied finishes, unless specifically indicated otherwise.
3. Any correction or discontinuation must be reported to the Architect/Engineer immediately.
4. These drawings shall be prepared and read in conjunction with respective consultant's approved drawing for structural, mechanical, electrical, plumbing, sanitary, medical, and other services, and shall be brought to the notice of the Architect prior to execution.

CLIENT

MR. NIRMAL CHARLES

PROJECT

PROPOSED SPRING VALLEY -
RETIREMENT HOMES AT VELLORE

ARCHITECT

RANJAN DANIEL

79, 101 Main Road
Chennai - 600 024
Tamil Nadu, India
Ph: (91) 44-4213 4300
Email: ranjan@ranjandaniel.com
ranjandaniel.com


This drawing, the design and details shown are the copyright of Ranjan Daniel, and shall not be copied or reproduced in any form without the written consent.

DRAWING TITLE

ELEVATIONS
FIRST FLOOR PLAN
PLOT - 05


Drawn by	Reviewed by	Date	24.07.2022
Checked by	Project Manager	Approved by	Architect
Scale	1:100	Project No.	1152
Sheet No.	1152	Sheet No.	A-302
Rev.	0		

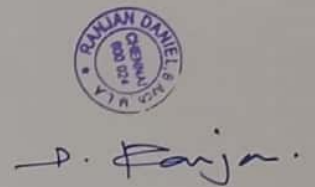

[illegible]

MAYFLOWER ENCLAVE @KARNAMPET

REVISION			DRAWING TITLE:	ARCHITECT:
REV. NO.	DATE	DRAWINGS	GROUND FLOOR PLAN ELECTRICAL DRAWING	
			DWG : JENNIFER ANGELINA .J	RANJAN DANIEL,
			Checked :	1218, 10th MAIN ROAD,
			Date : 05.06.2023	UNITED INDIA COLONY,
			Scale : 1/8" = 1'-0"	KUDAMBAKKAM,
				CHENNAI - 600 024.
			DRAWING.NO: DWG / P4043 -PG	

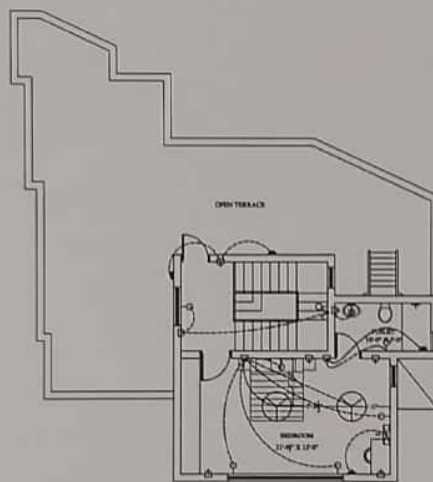

Ranjan Daniel


1	FOUNDATION	1/20
2	GROUND FLOOR	1/20
3	FIRST FLOOR	1/20
4	SECOND FLOOR	1/20
5	ROOF	1/20
6	SECTION A-A	1/20
7	SECTION B-B	1/20
8	SECTION C-C	1/20
9	SECTION D-D	1/20
10	SECTION E-E	1/20
11	SECTION F-F	1/20
12	SECTION G-G	1/20
13	SECTION H-H	1/20
14	SECTION I-I	1/20
15	SECTION J-J	1/20
16	SECTION K-K	1/20
17	SECTION L-L	1/20
18	SECTION M-M	1/20
19	SECTION N-N	1/20
20	SECTION O-O	1/20
21	SECTION P-P	1/20
22	SECTION Q-Q	1/20
23	SECTION R-R	1/20
24	SECTION S-S	1/20
25	SECTION T-T	1/20
26	SECTION U-U	1/20
27	SECTION V-V	1/20
28	SECTION W-W	1/20
29	SECTION X-X	1/20
30	SECTION Y-Y	1/20
31	SECTION Z-Z	1/20

PROJECT TITLE: PROPOSED RESIDENCE FOR Mr.SHERONKOSHY

RUBY-40

MAYFLOWER ENCLAVE @KARNAMPET

REVISION			DRAWING TITLE:	ARCHITECT:
REV. NO.	DATE	DRAWINGS		
			FIRST FLOOR PLAN ELECTRICAL DRAWING Drawn : JENAPPA RANGELIN 2 Checked : Date : 05.08.2022 Scale : 1/20	RANJAN DANIEL 13/15, 8th MAIN ROAD, UNITED INDIA COLONY, KUDAMBAKKAM, CHENNAI - 600 024.
			DRAWING NO: DWG / P42043-002	

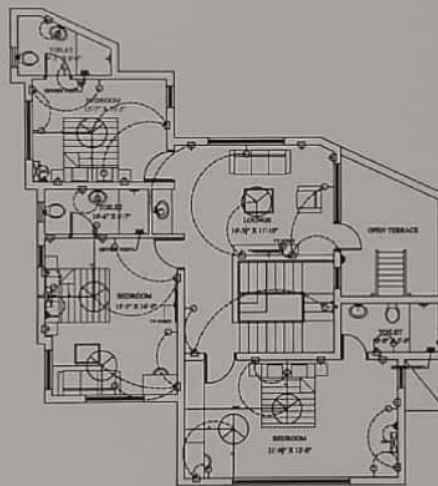

— P. Panja.



FIRST FLOOR PLAN

OPTION-2

PROJECT TITLE:

PROPOSED RESIDENCE FOR Mr.SHERONKOSHY AT RUBY PLOT 40

DATE - 10.06.2022


SCALE - 1"=8'-0"



ARCHITECT:

RANJAN DANIEL


12/19, IIIrd MAIN ROAD,
UNITED INDIA COLONY,
KODAMBAKKAM,
CHENNAI - 600 024.
PH: 4213 4300.

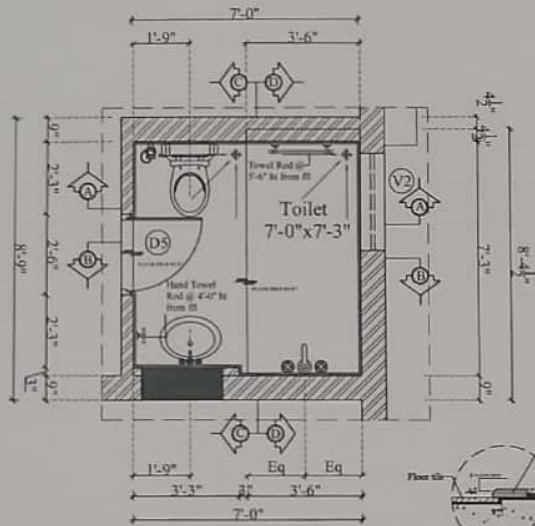

DETAIL-A
PLAN




DETAIL P

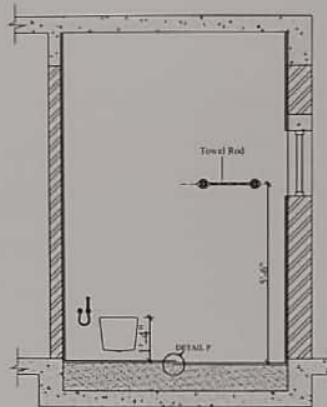


SECTION AA




DETAIL N

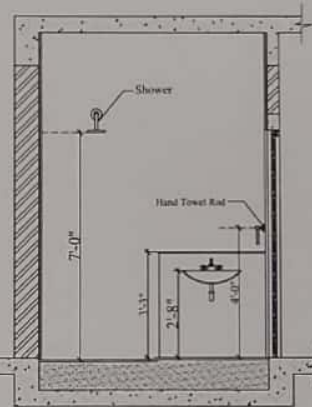


SECTION BB

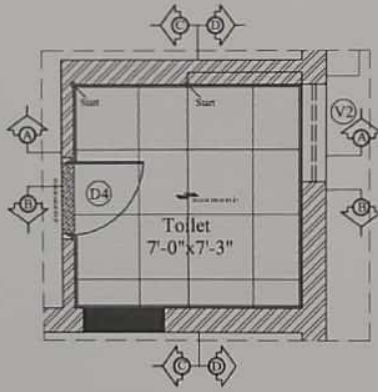


PLAN-DETAIL A
FLOOR TILE LAYOUT

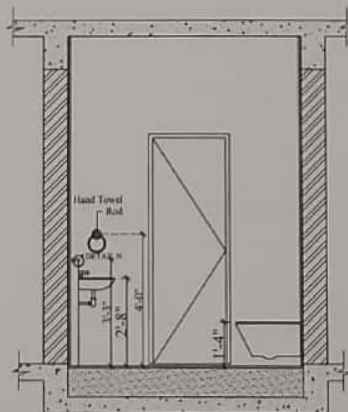

SECTION CC

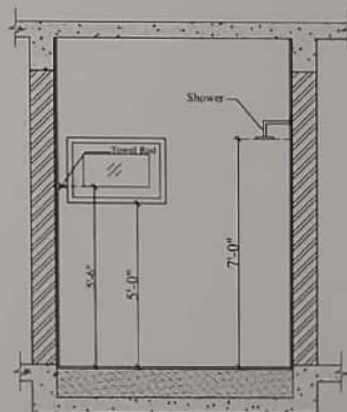

SECTION DD

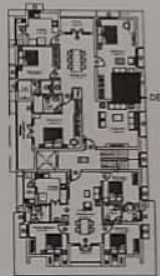

KEY PLAN
(N.T.S.)

Ranjan

GENERAL NOTES

- This Drawing is not to be scaled.
- All dimensions shown are in millimeters, and do not take into account material tolerances, unless specifically indicated otherwise.
- Any dimensions or descriptions found shall be referred to the Architect's General Comments.
- These drawings shall be interpreted and used in conjunction with respective contract documents and drawings for details.
- Members, materials and all construction shall be in accordance with the latest specifications and standards as published by the relevant authorities.

CLIENT
MS SAROJ LEATHERS

PROJECT
PROPOSED OFFICE CUM APARTMENT FOR MS SAROJ LEATHERS

DESIGNER
RANJAN DANIEL
RANJAN DANIEL
DATE
11/01/2023

PROJECT NO.
A-001

PROJECT NAME
PROPOSED OFFICE CUM APARTMENT FOR MS SAROJ LEATHERS


PROJECT ADDRESS
RANJAN DANIEL
RANJAN DANIEL
PROJECT NO.
A-001


PROJECT NAME
PROPOSED OFFICE CUM APARTMENT FOR MS SAROJ LEATHERS

PROJECT ADDRESS
RANJAN DANIEL
RANJAN DANIEL
PROJECT INFORMATION			
Item	Date	Description	
PROJECT NOTES			
1.		This Drawing is not to be scaled.	
2.		All dimensions shown are in centimeters, and are given first in metric units, followed by the equivalent in inches in parentheses. All dimensions are to face, unless otherwise indicated.	
3.		Architectural finish is indicated by the following abbreviations: (1) 01 - Acoustic tile, (2) 02 - Acoustic tile, (3) 290 - Acoustic tile, (	

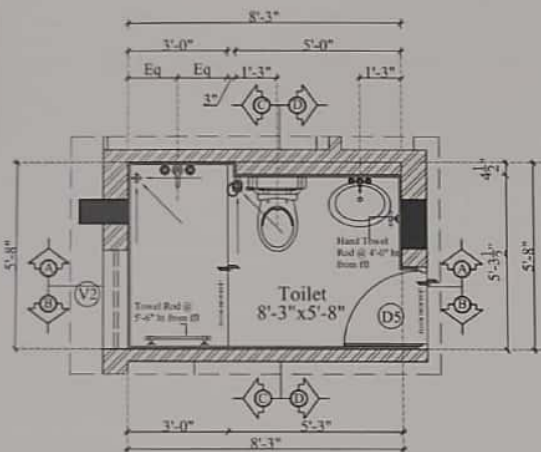

DETAIL-C
PLAN

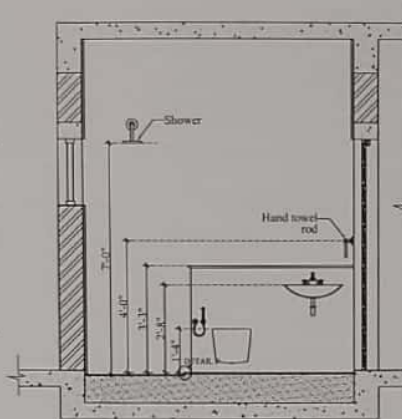

SECTION AA

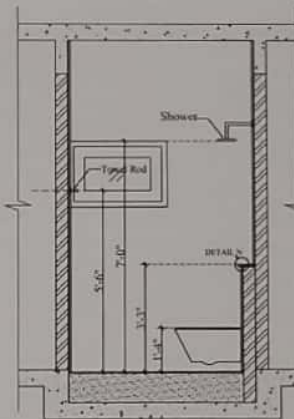


SECTION CC



DETAIL N




DETAIL P

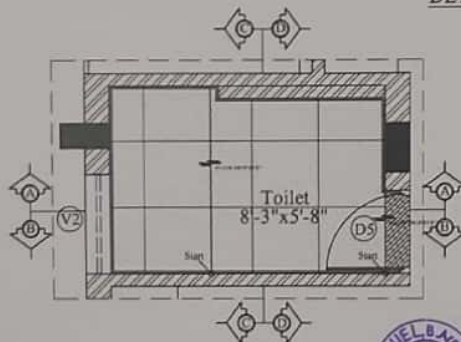


PLAN- DETAIL C
FLOOR TILE LAYOUT



P. Parthasarathy

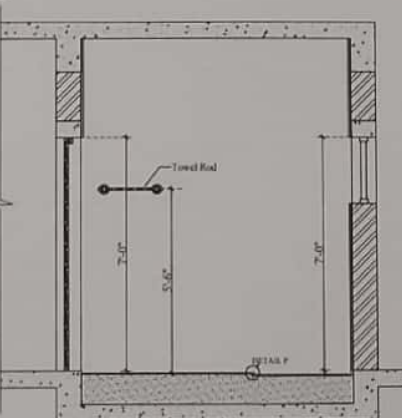

SECTION BB

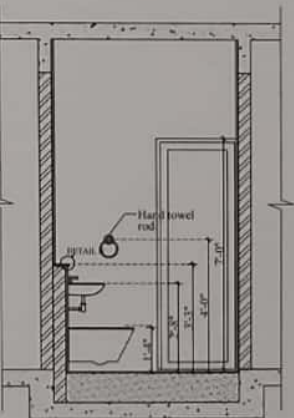

SECTION DD



KEY PLAN
(N.T.S.)

Rev.	Date	Description

GENERAL NOTES

- The Drawing is not to be used.
- All dimensions shown are in millimeters and in feet and inches.
- Any contractor or subcontractor must be aware of the dimensions and clearances.
- These drawings shall be interpreted and used in accordance with the specifications and standards of the Indian Standards Institution (ISI).
- Any contractor or subcontractor must be aware of the dimensions and clearances.

CLIENT
MS SAROJ LEATHERS



PROJECT
PROPOSED OFFICE CUM APARTMENT FOR MS SAROJ LEATHERS

ARCHITECT
DANIEL B. NERI
10, 11th Main Road,
Chennai 600 024
Ph: 944 211 1111
Email: daniel@danierbneri.com
www.danierbneri.com

DRAWING TITLE
NORTH SIDE APARTMENT
TOILET DETAIL - 3

Drawn by	Checked by	Date	12.05.2022
Project No.	Revision	Drawing No.	
1168		A-003	0

PERSONAL		
Room	Date	Description
GENERAL NOTES		
The Drawing is not to be executed. 1. The Drawing is intended to be a preliminary and illustrative only and should not be used for construction purposes. It is intended to be a preliminary and illustrative only and should not be used for construction purposes. 2. The Drawing is intended to be a preliminary and illustrative only and should not be used for construction purposes. It is intended to be a preliminary and illustrative only and should not be used for construction purposes. 3. The Drawing is intended to be a preliminary and illustrative only and should not be used for construction purposes. It is intended to be a preliminary and illustrative only and should not be used for construction purposes.		
CLIENT		
MS SAROJ LEATHERS		
PROJECT		
PROPOSED OFFICE CLIM APARTMENT FOR MS SAROJ LEATHERS		
ARCHITECT		
RAJAN DANIEL		
7, 8 and 9th Floor Crown City Building Chennai - 600 004 Phone : +91 44 233 33 33 Fax : +91 44 233 33 33 E-mail : rajan.daniel@rajandaniel.com		
This drawing, the design and design data are the copyright of RAJAN DANIEL and shall not be copied or reproduced in any form without the written permission of RAJAN DANIEL.		
PROJECT DETAILS		
SOUTH SIDE APARTMENT TOWER DETAIL - 4		
Scale	As per drawing	Date : 14.10.2023
Scale	As per drawing	Signature : Rajan Daniel
Drawn	Checked	Issued by
1/100		A-054

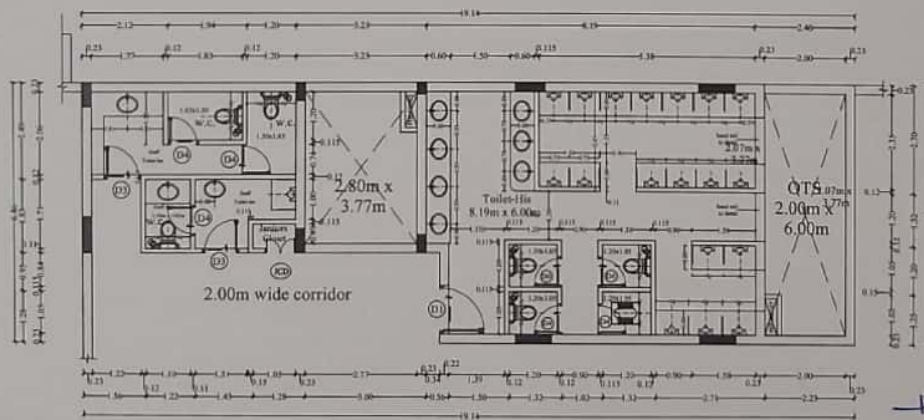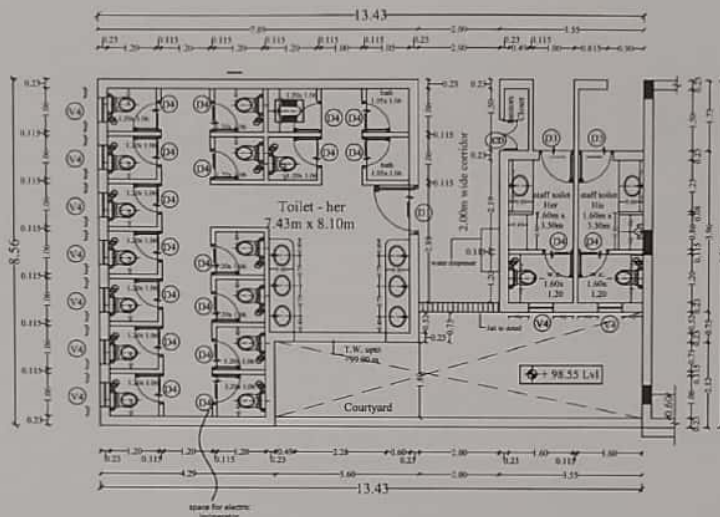

SCHEDULE OF JOINERY				
Item	Description	Unit	Qty	Value
101	Door	1.80m x 2.10m	1	1.80
102	Door	1.80m x 2.10m	1	1.80
103	Door	1.80m x 2.10m	1	1.80
104	Door	1.80m x 2.10m	1	1.80
105	Door	1.80m x 2.10m	1	1.80
106	Door	1.80m x 2.10m	1	1.80
107	Door	1.80m x 2.10m	1	1.80
108	Door	1.80m x 2.10m	1	1.80
109	Door	1.80m x 2.10m	1	1.80
110	Door	1.80m x 2.10m	1	1.80



Rev	Date	Description

- GENERAL NOTES**
- This drawing is not to be used.
 - All dimensions shown are in meters, and do not take into account applied finishes unless specifically indicated otherwise.
 - Any alterations or modifications should be approved in the Architect's office.
 - These drawings shall be completed and read in conjunction with the Architect's office's approved drawings for detailed construction.
 - Any alterations or modifications should be approved in the Architect's office's approved drawings for detailed construction.
P.R.O.J.E.C.T.
MAYFLOWER SCHOOL AT NARAYANAM

CLIENT
SBI


CONTRACTOR
SBI Developers and Builders Private Limited.

DESIGNER
RAJAN DANIEL
United India Colony
Kumbakonam
Tamil Nadu - 612 006
Email: ar@rajandaniel.com

This drawing, the designs and details shown are the copyright of RAJAN DANIEL, and shall not be copied or reproduced in any form without his written consent.

DRAWING TITLE
FIRST FLOOR PLAN - TOILET DETAIL

Sheet	of	Drawings	Date	of	Issue
1180	GFC	N	A-101	10	10

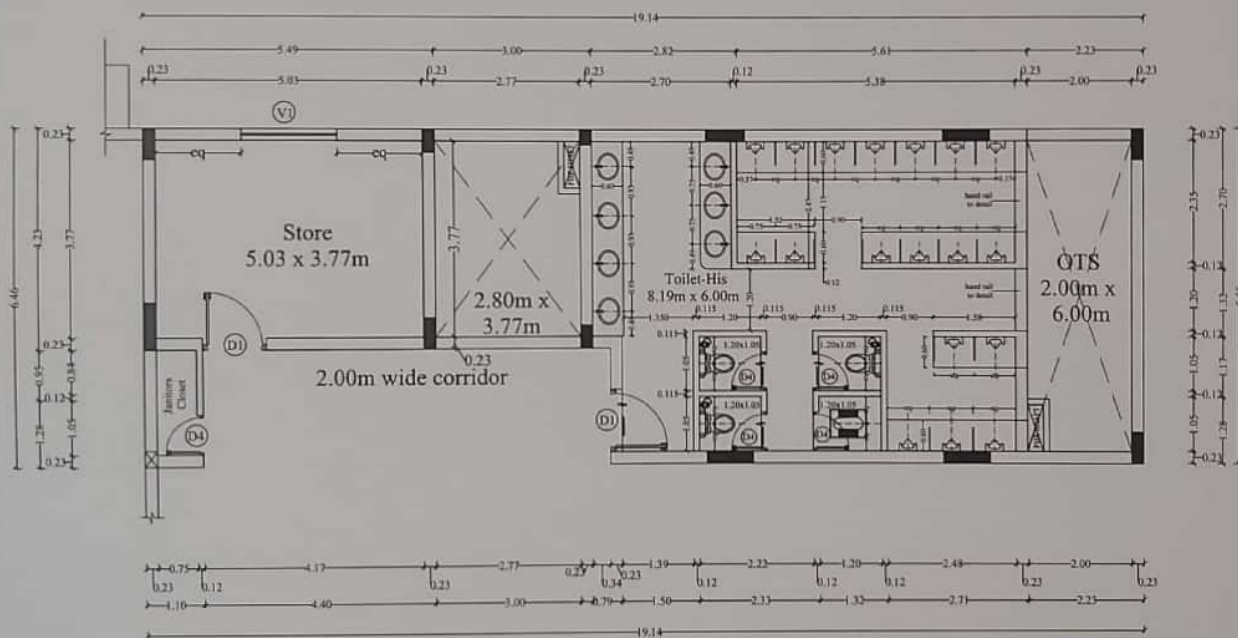

SCHEDULE OF JOINERY				
NO.	DESCRIPTION	UNIT	QTY	AMOUNT
001	DOOR	1.00m x 2.00m	1	1.00
002	DOOR	2.00m x 2.00m	1	2.00
003	DOOR	2.00m x 2.00m	1	2.00
004	DOOR	2.00m x 2.00m	1	2.00
005	DOOR	2.00m x 2.00m	1	2.00
006	DOOR	2.00m x 2.00m	1	2.00
007	DOOR	2.00m x 2.00m	1	2.00
008	DOOR	2.00m x 2.00m	1	2.00
009	DOOR	2.00m x 2.00m	1	2.00
010	DOOR	2.00m x 2.00m	1	2.00



REVISIONS	
NO.	DESCRIPTION
1	
2	
3	
4	
5	
6	
7	
8	
9	
10	

GENERAL NOTES

1. This drawing is to be used as a guide only.
2. All dimensions shown are in meters and do not take into account any tolerance or construction error.
3. Any reference to dimensions in this drawing shall be taken from the original drawing.
4. These drawings shall be submitted and used in conjunction with the specifications and other documents accompanying the tender.
5. The drawings shall be submitted and used in conjunction with the specifications and other documents accompanying the tender.
PROJECT
MAYFLOWER SCHOOL AT NARAYANAM

CLIENT
SAB

DESIGNER
SAB Designers and Builders Private Limited.
No. 1, 1st Floor, 1st Street,
Chennai - 600 008

ARCHITECT
RANJAN DANIEL
18, 1st Floor, 1st Street,
Chennai - 600 008
Phone: 98401 11111
Email: info@ranjandaniel.com


This drawing, the design and all documents are the property of SAB Designers and Builders Private Limited. It shall not be reproduced in any form without the written consent.

DRAWING TITLE			
TOILET DETAIL			
Sheet No.	1180	Scale	GFC
Project No.	1180	Drawing No.	A-101
Revision	1	Quantity	10


P. Ranjan



TOILET PLAN
Detail-A

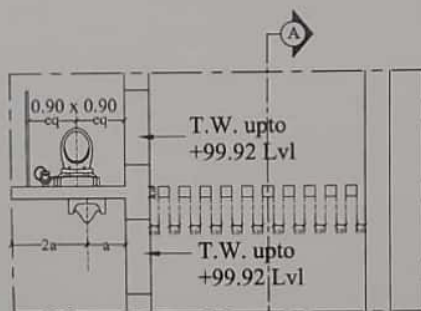

PLAN
Detail - A

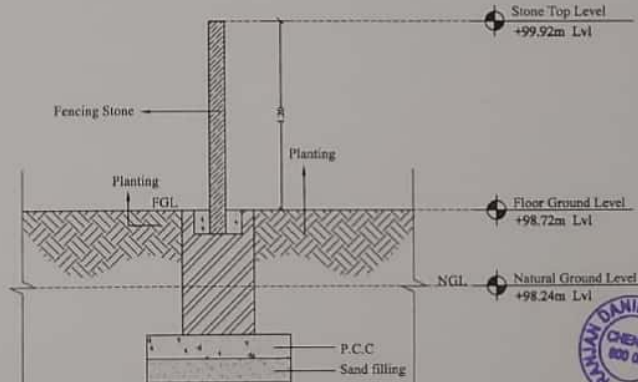

SECTION- AA

SCHEMATA OF JOINTS				
JOINT	EXPOSURE	DEPTH	TYPE	STATUS
101	100000	1.000000	1.000000	1.000000
102	100000	1.000000	1.000000	1.000000
Key plant (N.Y.S.)

Table 1		
Year	Population	GDP
1990	100	100
1991	105	110
1992	110	120
1993	115	130
1994	120	140
1995	125	150
1996	130	160
1997	135	170
1998	140	180
1999	145	190
2000	150	200
2001	155	210
2002	160	220
2003	165	230
2004	170	240
2005	175	250
2006	180	260
2007	185	270
2008	190	280
2009	195	290
2010	200	300

出處：《中國經濟史綱》

1. This drawing is not to be copied.
2. All dimensions shown are in centimeters, and do not take into account assumed tolerances, unless specifically indicated otherwise.
3. Any dimensions in parentheses should only be reported if the dimension is critical.
4. These drawings shall be reviewed and used in conjunction with respective controller's approved drawing for electronic assembly services only as shown.

参考文献

MAYFLOWER SCHOOL AT NAWCHHIALAM

◎ 俗文化語彙

840

CONCLUSIONS

B&B Developers and Builders Private Limited
No. 2, 11th Cross Street Road
Guruthoppa
Tel: 437 300

本報之宗旨在於


RAJIAN DANIEL
 12,116 Aveen Road
 United States District
 Southern District,
 Chicago - 60655-5216
 Tel: 312-421-4355
 Email: rd@argonne.net

This journal, the designs and layout thereof are the copyright of John van der Wal, and shall not be copied or reproduced in any form without the author's consent.

1998年12月15日

CHILDRENS TOILET DETAIL

Drawn by	JOHN R. GARCIA	Date	10-06-2002
Checked by	JOHN R. GARCIA	Approved by	JOHN R. GARCIA
Scale	1" = 1'		
Project No.	1180	Sheet No.	1
Client	GFC	Contract No.	A-623

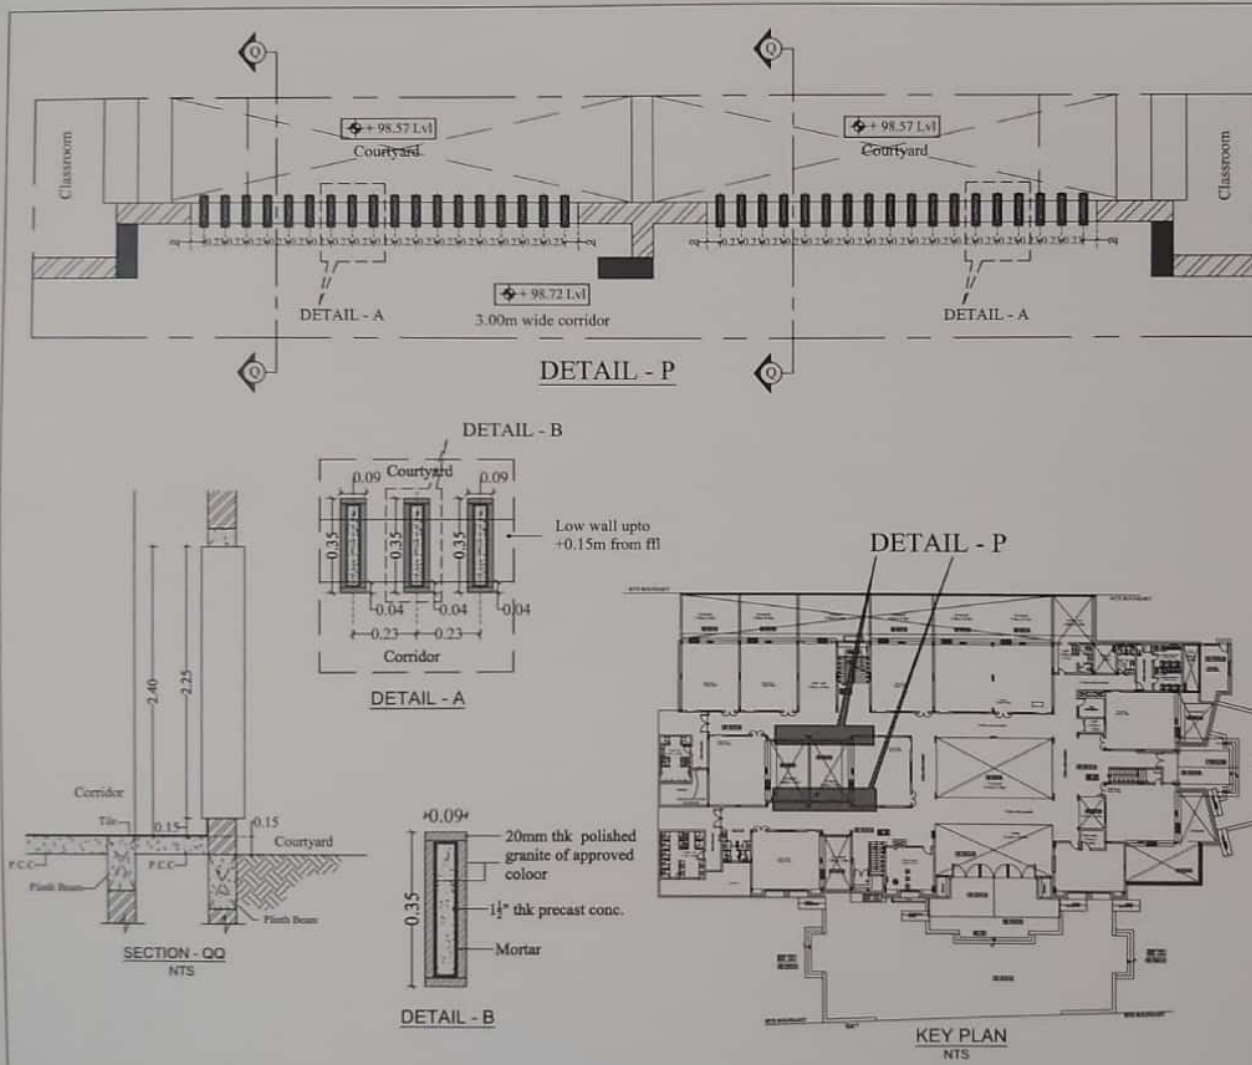

P. Panjuri

REVISION	NO.	DESCRIPTION

- GENERAL NOTES**
1. This Drawing is not to be scaled.
 2. All dimensions are given in meters, and all materials are to be of standard Indian quality.
 3. Any discrepancy between the Drawing and the Specification shall be referred to the Architect.
 4. The Contractor shall be responsible for obtaining all necessary permissions, licenses, and approvals from the relevant authorities.
 5. The Contractor shall be responsible for obtaining all necessary permissions, licenses, and approvals from the relevant authorities.
 6. The Contractor shall be responsible for obtaining all necessary permissions, licenses, and approvals from the relevant authorities.

PROJECT

MAYFLOWER SCHOOL AT NANCHIYALAM

CLIENT

BAB

CONTRACTOR

BAB Developers and Builders Private Limited.

ARCHITECT

RANJAN DANIEL

Architect

10, 11th Floor, 10th Cross Road,

Chennai - 600 024

Ph: 98401 98401

Email: info@ranjandaniel.com

This drawing, the design and details are the copyright of RANJAN DANIEL ARCHITECTS, and shall not be copied or reproduced in any form without the written consent.

DRAWING TITLE

Courtyard

Drawn: 11/07/2022

Checked: 11/07/2022

Scale: 1:100









Project No: 1180

Client: GFC

Version: N

Sheet No: A-003

Total: 0

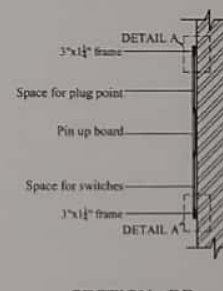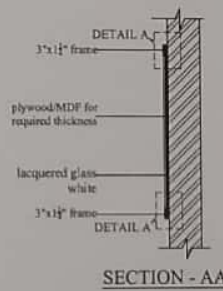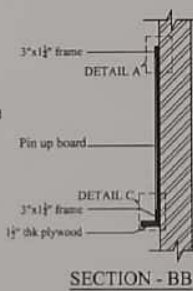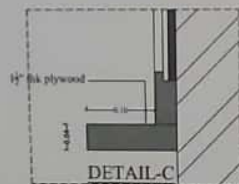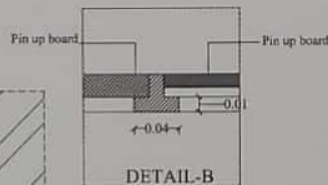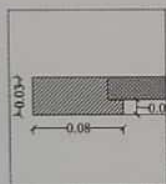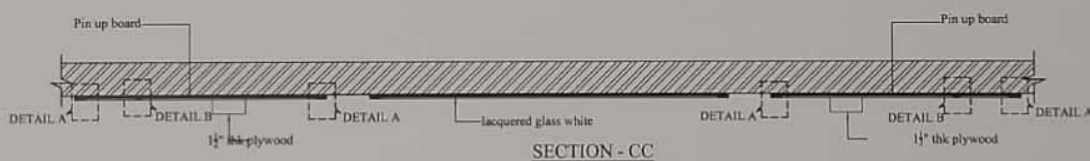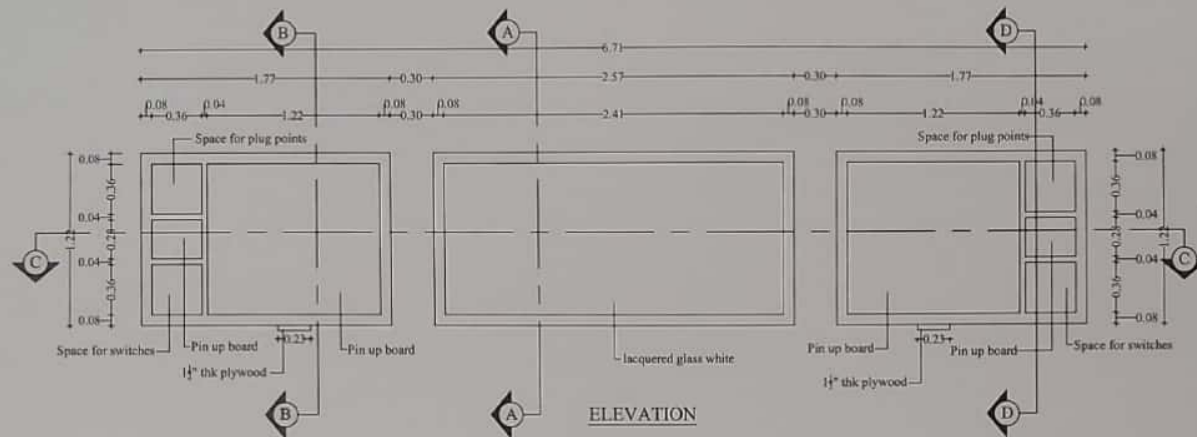

V. Panjara

Rev	Date	Description

GENERAL NOTES

- This drawing is not to be copied.
- All dimensions shown are in meters, and to include the amount of material required, unless specifically indicated otherwise.
- Any omissions or discrepancies found shall be reported to the architect immediately.
- These drawings shall be completed and used in conjunction with the specifications and bill of materials to be submitted by the contractor.
- Any alterations or changes to the drawings shall be made by the architect only.

PROJECT
MAYFLOWER SCHOOL AT NARAYANAM

CLIENT
SAB


CONTRACTOR
SAB Developers and Builders Private Limited.

ARCHITECT
RANJAN DANIEL
30, 2nd Floor Road,
Chennai - 600 006
Phone: 98400 4880
Email: info@ranjanarchitects.com


This drawing, the design and details are the property of Ranjan Daniel Architects and shall not be copied or reproduced in any form without the written consent.

CLASSROOM BOARD DETAIL


Drawn: 12/05/2022	Date: 12/05/2022
Checked: 12/05/2022	Approved: 12/05/2022
Scale: 1:10	Sheet No: 1180

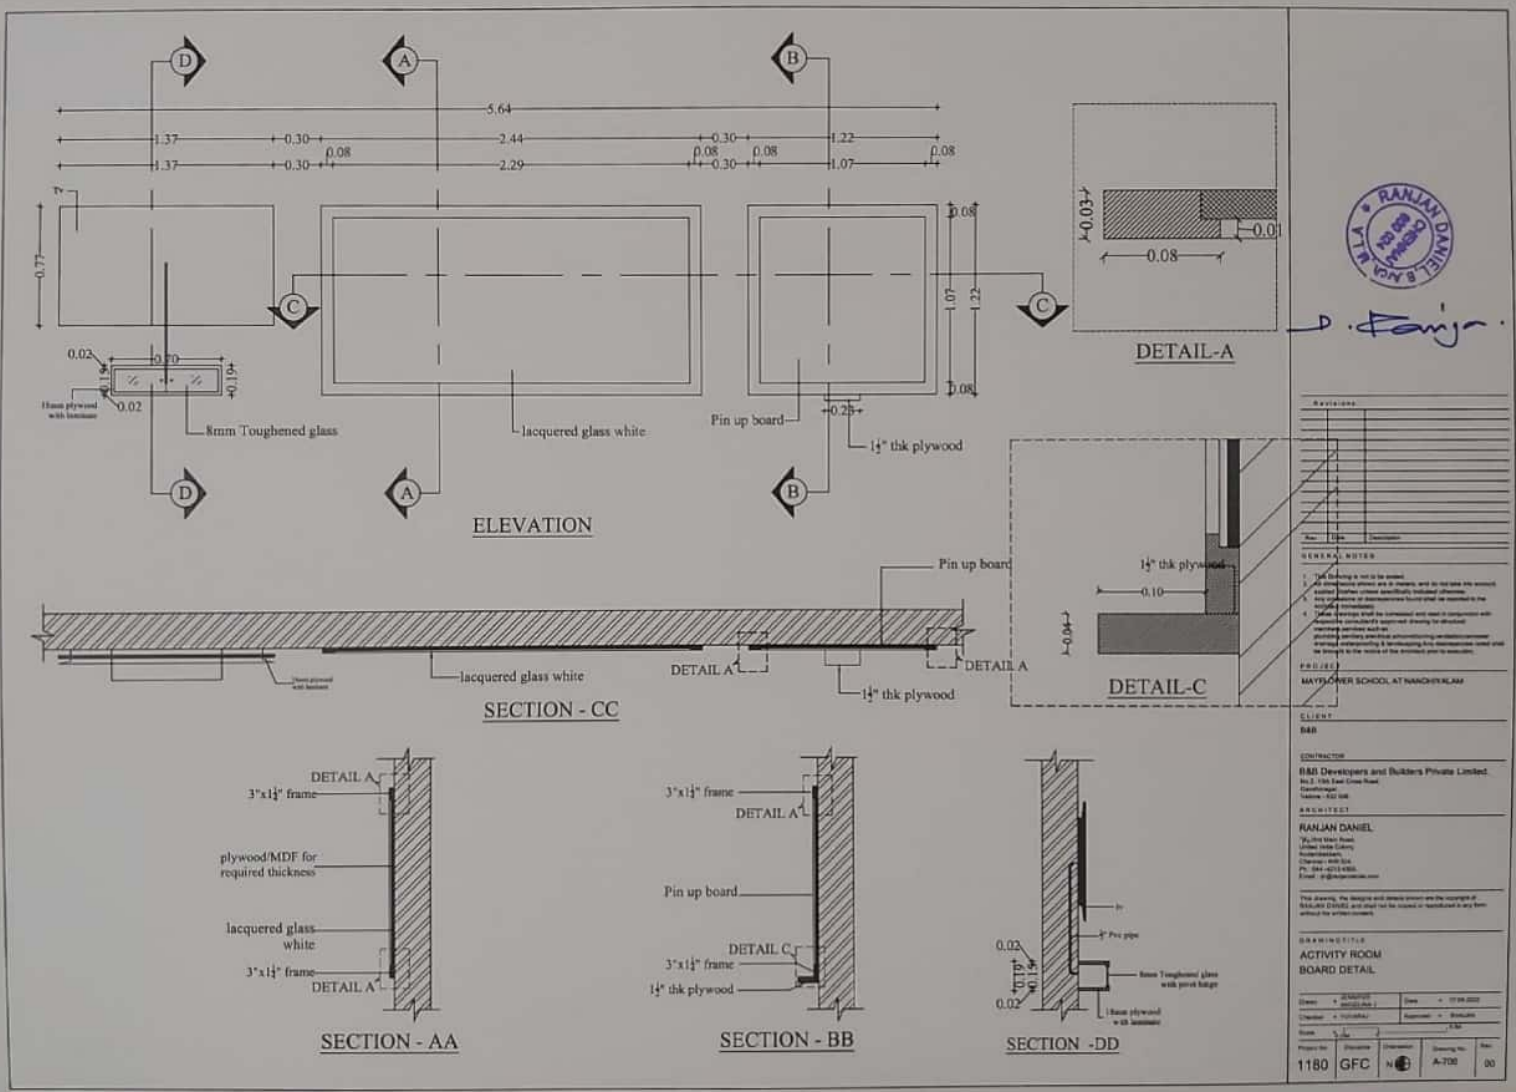


DD1: 1.20m X 2.40m

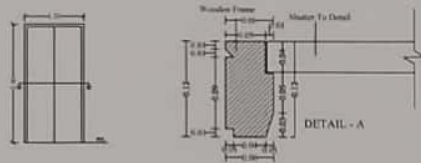


D1: 1.20m X 2.40m

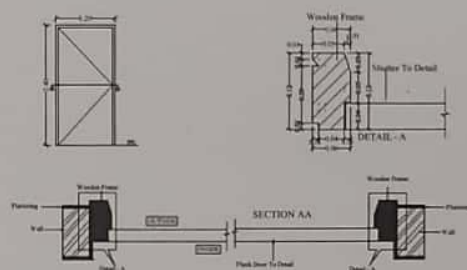


D2: 1.05m X 2.40m

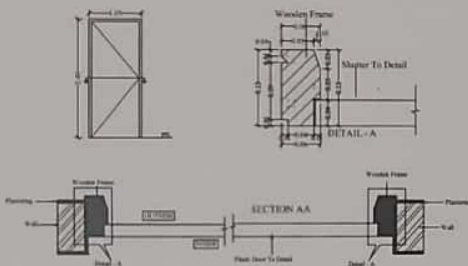


D3: 0.90m X 2.40m

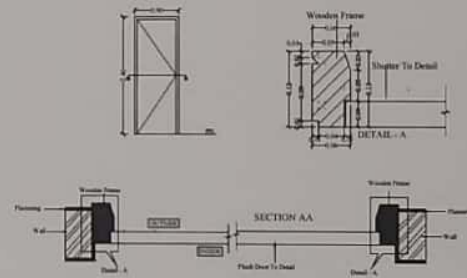

D4: 0.75m X 2.40m

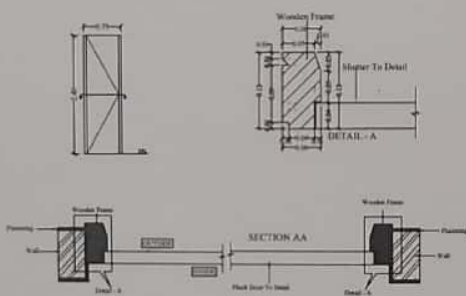

DD2: 1.20m X 2.40m

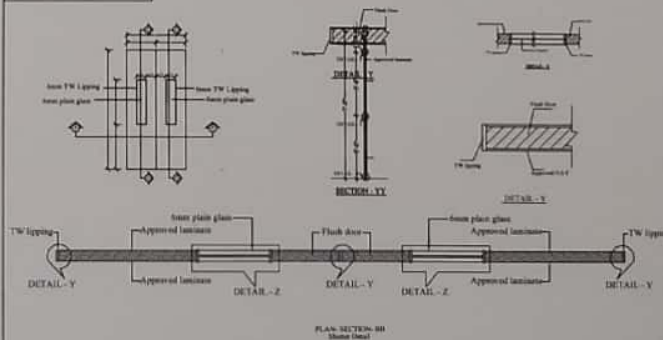

NAME	DESCRIPTION	SIZE	QTY	UNIT
M01	WOODEN DOOR	1.20m x 2.40m	1	EA
M02	WOODEN DOOR	1.05m x 2.40m	1	EA
M03	WOODEN DOOR	0.90m x 2.40m	1	EA
M04	WOODEN DOOR	0.75m x 2.40m	1	EA
D01	DOUBLE DOOR	1.20m x 2.40m	1	EA
D02	DOUBLE DOOR	1.05m x 2.40m	1	EA
D03	DOUBLE DOOR	0.90m x 2.40m	1	EA
D04	DOUBLE DOOR	0.75m x 2.40m	1	EA
D05	DOOR	1.20m x 2.40m	1	EA
D06	DOOR	1.05m x 2.40m	1	EA
D07	DOOR	0.90m x 2.40m	1	EA
D08	DOOR	0.75m x 2.40m	1	EA
D09	DOUBLE DOOR	0.90m x 2.40m	1	EA
F01	FIXED GLASS	1.20m x 2.40m	1	EA
F02	FIXED GLASS	1.05m x 2.40m	1	EA
F03	FIXED GLASS	0.90m x 2.40m	1	EA
F04	FIXED GLASS	0.75m x 2.40m	1	EA
F05	FIXED GLASS	0.90m x 2.40m	1	EA
F06	FIXED GLASS	0.90m x 2.40m	1	EA
2. All dimensions shall be in meters and in whole numbers only.
3. All materials shall be of standard quality and shall be approved by the Engineer.
4. The drawing is not to be used for construction without the approval of the Engineer.
GENERAL NOTES

1. The drawing is not to be used.
2. All dimensions shall be in meters and in whole numbers only.
3. All materials shall be of standard quality and shall be approved by the Engineer.
4. The drawing is not to be used for construction without the approval of the Engineer.
PROJECT

MAYFLOWER SCHOOL AT NINERHILL

CLIENT

MR

CONTRACTOR

B&B Developers and Builders Private Limited.

No. 2, 10th Lane, Cross Road,
Gandhinagar,
Chennai - 600 008

ARCHITECT

RANJAN DANIEL

10, 10th Lane, Cross Road,
Gandhinagar,
Chennai - 600 008

Ph: 9840141000
E-mail: ranjan.daniel@gmail.com

This drawing, the design and details shown are the copyright of Ranjan Daniel and shall not be copied or reproduced in any form without his written consent.

REVISIONS






JOINERY - DOORS

Drawn: R. Daniel Date: 10.08.2022

Checked: R. Daniel Date: 10.08.2022

Scale: 1:100

Project No: 1180 Drawing No: A-421 Rev: 00

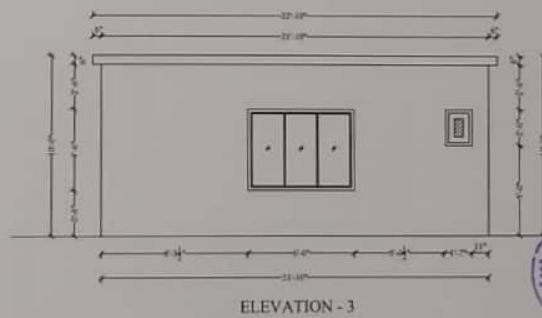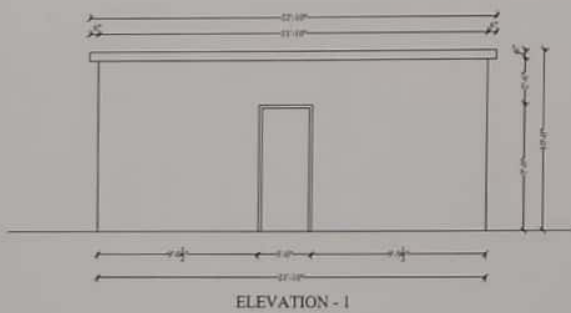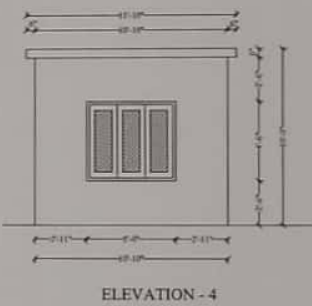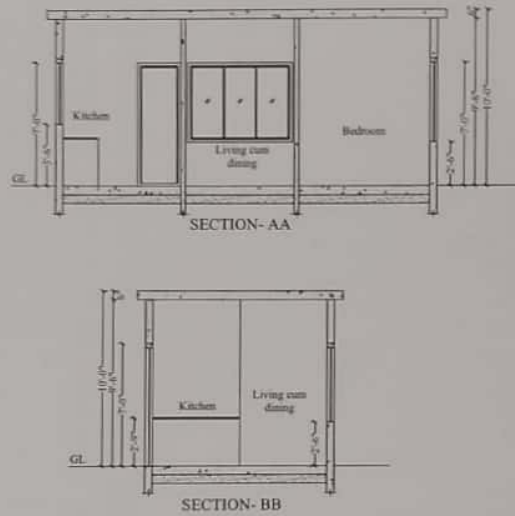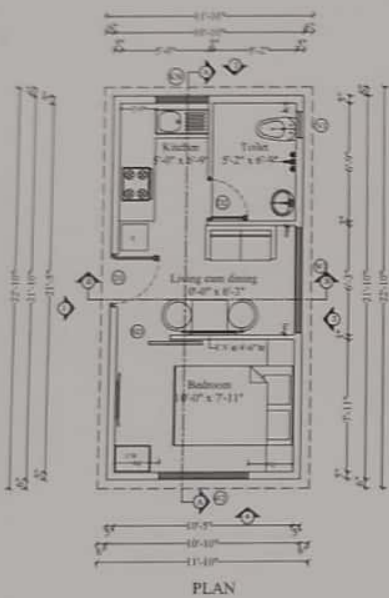

NAME	DESCRIPTION	SIZE	WALL	CEILING
D1	DOOR	3'4" x 7'4"	-	7'4"
D2	DOOR	3'4" x 7'4"	-	7'4"
D3	SLIDING DOOR	3'4" x 7'4"	-	7'4"
KW	KITCHEN WINDOW	3'4" x 3'4"	3'4"	7'4"
W1	WINDOW	6'4" x 6'4"	2'4"	7'4"
W2	WINDOW	6'4" x 6'4"	2'4"	7'4"
V1	VENTILATOR	1'4" x 2'4"	6'4"	7'4"

GENERAL NOTES
1. This drawing is not to be scaled.
2. All dimensions shown are in millimeters, and do not take into account plaster thickness, unless specifically indicated otherwise.
3. Any contents or discrepancies found shall be reported to the Architect/Engineer immediately.
4. These drawings shall be corrected and read in conjunction with the existing drawings and specifications for the structure.
5. The drawings shall be corrected and read in conjunction with the existing drawings and specifications for the structure.

CLIENT
VME
PROJECT
PROPOSED SMART CUBES FOR VME

ARCHITECT
RANJAN DANIEL
10, 10th Main Road,
United India Colony,
Kodambakkam,
Chennai - 600 024
PH: 044-4213 4380
Email: info@ranjandaniel.com
www.ranjandaniel.com

DATE
21/05/2022
BY
ARCHITECT

PROJECT TITLE
PLAN, SECTIONS AND ELEVATIONS

PROJECT NO.
A-101
DATE
21/05/2022
BY
ARCHITECT





FIRST FLOOR PLAN


PROJECT TITLE:
 PROPOSED RESIDENCE FOR DR. SUKUMARAN
 DATE: 06.09.2022
 SCALE: 1"=5'-0"

N
 I



OPTION-I

ARCHITECT:
 ROMAN DANIEL
 1079, SUBBANA ROAD,
 UNITED PINK CIRCLE,
 EGGMOORHALL
 CHENNAI - 600 024
 PH: 8322 4300

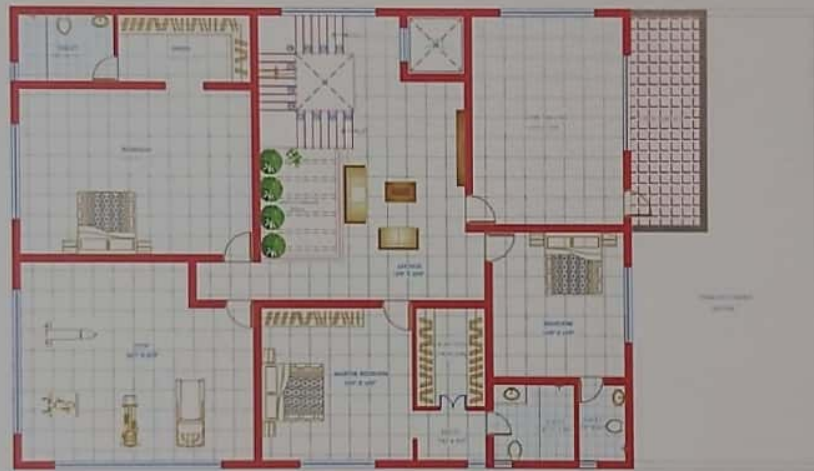

P. Panja.



OPTION-I

SECOND FLOOR PLAN

PROJECT TITLE:
PROPOSED RESIDENCE FOR DR. SUKUMARAN
DATE: 09/09/2022
SCALE: 1"=8'-0"

N
I

ARCHITECT:
RANJAN DANIEL
12/1A, 10th MAIN ROAD,
UNITED NAGRA COLONY,
KUDAMBAKAM,
CHENNAI - 600 024
PH: +91 432 6100.



TERRACE FLOOR PLAN

PROJECT TITLE:
 PROPOSED RESIDENCE FOR DR. SUKUMARAN
 DATE: 08/08/2022
 SCALE: 1"=8'-0"




R. Ranjan

OPTION-1

N
1

ARCHITECT:
 RANJAN DANIEL,
 12/19, 10th MAIN ROAD,
 UNITED INDIA COLONY,
 KUDAMBRAM,
 CHENNAI - 600 024.
 PH: 4213 4300.

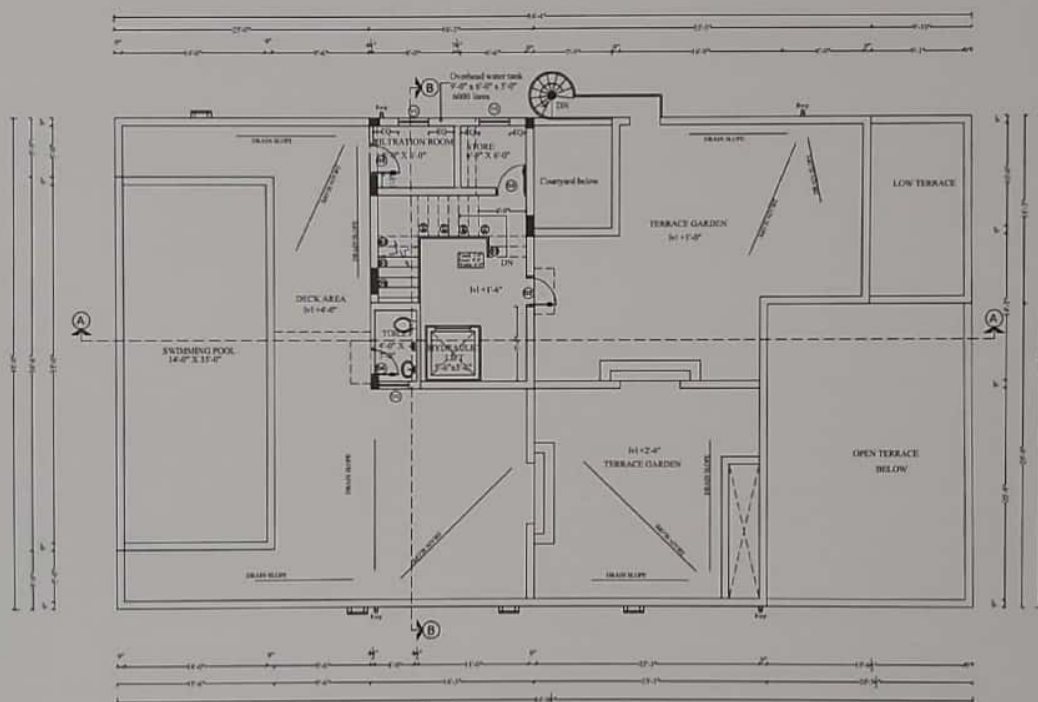

TERRACE FLOOR PLAN



Handwritten signature of the architect.

Note** This drawing will be suitably revised after finalizing the elevation.

ADVANCE COPY

SCHEDULE OF JOINTS		
NO.	DESCRIPTION	SIZE
101	JOINT	2.0" x 2.0"
102	JOINT	2.0" x 2.0"
NO.	DATE	REVISION
1		
2		
3		
4		
5		
6		
7		
8		
9		
10		

GENERAL NOTES

- This drawing is not to be used for construction.
- All dimensions shall be in meters, and all other dimensions shall be in millimeters.
- Any dimensions not shown shall be as shown in the drawing.
- These drawings shall be submitted and used in accordance with the relevant code of practice.
- Any dimensions not shown shall be as shown in the drawing.

PROJECT

Mr. Suburman (A.S. Residence)

CLIENT

Dr. Rakesh

ARCHITECT


RANUM DANIEL

100, 101, 102, 130

This drawing, the design and details shown are the property of RANUM DANIEL, and shall not be copied or reproduced in any form without the written consent.

TERRACE FLOOR PLAN		
NO.	DATE	REVISION
1		
2		
3		
4		
5		
6		
7		
8		
9		
10		

1189

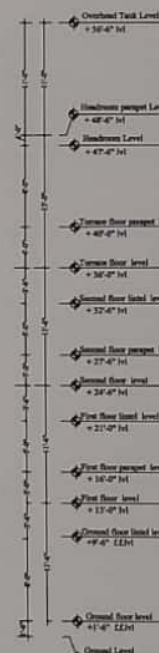

P. Fanger

Map 11.0000		
Index	Circle	Center position


1. The drawing is not to be scaled.
2. All dimensions shown are in inches, unless the unit has been specified. Dimensions are given in fractional increments of inches.
3. Any dimension or dimension line that is not shown to the nearest 0.001 inch shall be rounded to the nearest 0.001 inch.
4. These drawings shall be prepared and read in accordance with the following:
 - a. Dimensions shall be given in inches, unless the unit has been specified.
 - b. Dimensions shall be given in fractional increments of inches.
 - c. Dimensions shall be given in decimal increments of inches.
 - d. Dimensions shall be given in decimal increments of inches.
Dr. Halesbury

For more information, contact:

ADVANCE COPY

SECTION AA					
Drawn by: J. M. S. / S. J. M.		Date: 07-10-2008			
Checked by: A. M. S.		Approved by: B. M. S.			
Scale:					
Project No:	Description:	Drawing No:	Rev:		
1189		A-100	00		

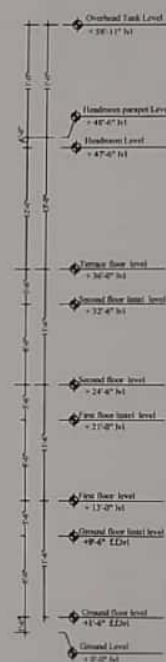

D. Fomin.

1189		NSF	100
------	---	-----	-----

ADVANCE COPY

PROJECT NAME : MAYFLOWER SCHOOL
CLIENT : B&B
LOCATION : NANDIALAM,VELLORE.

MAYFLOWER SCHOOL



THE WIDE CORRIDOR



SUNSHADE :
EACH AREA
CONTAINS A
SUNSHADE WITH
A LENGTH OF 3
FEET IN ORDER
TO PROTECT THE
OPEN
CLASSROOM



D. Panj

OPEN CLASSROOM WITH COURTYARD



ENTRANCE CUM CENTRAL
COURTYARD



THE OPEN LIBRARY WITH COURTYARD



PROJECT NAME : MAYFLOWER
CLIENT : B&B
LOCATION : KARNAMPET,VELLORE.

MAYFLOWER



ONSITE CONSTRUCTION



INTERIORS



D. Panjani

LANDSCAPE : IT HAS A WELL DESIGNED LANDSCAPE



PROJECT NAME : MAYFLOWER

CLIENT : B&B

LOCATION : KARNAMPET,VELLORE.

CLUBHOUSE

CLUBHOUSE PROVIDES VARIOUS FACILITIES
FOR THE USERS SUCH AS SWIMMINGPOOL,
LIBRARY, TABLE TENNIS, CONFERENCE ROOM
ETC....



D. Raju



PROJECT NAME : MAYFLOWER ENCLAVE
CLIENT : B&B
LOCATION : KARNAMPET,VELLORE.

MAYFLOWER ENCLAVE



STAIRCASE : STAIRCASE RAILINGS ARE
DONE WITH STRINGS AND RODS



EXTERIORS



P. Panja

INTERIORS



ONSITE CONSTRUCTION



PROJECT NAME : MAYFLOWER ENCLAVE
APARTMENT
CLIENT : B&B
LOCATION : KARNAMPET, VELLORE.

APARTMENT



Ranjan Daniel



CRITICAL OVERVIEW:

The internship is ideal for students majoring in Landscape Architecture who are looking forward to a career in a public or private design organization. The internship was offered as hybrid opportunity to assist the Landscape Architects with various projects that develop out of current design needs or multi-year projects. Intern's projects typically involve the development of designs, presentations, and planning reports. All assignments require effective project management skills.

Interns participate in all aspects of the planning, design, and construction process, from review of master plans, to site visits, detailed exhibit design, preparation of illustrative plans, renderings, and planting plans, product research, construction observation, and meetings with architects, engineers, museum representatives, and approving agencies that give a sense of the breadth and depth of landscape architecture