



SATHYABAMA

**INSTITUTE OF SCIENCE AND TECHNOLOGY
(DEEMED TO BE UNIVERSITY)**

Accredited with "A" grade by NAAC I 12B Status by UGC I Approved by AICTE
Jeppiaar Nagar, Rajiv Gandhi Salai, Chennai – 600 119
www.sathyabama.ac.in

**SCHOOL OF BUILDING AND ENVIRONMENT
DEPARTMENT OF ARCHITECTURE
PRACTICAL TRAINING PORTFOLIO (SAR4063)
DEC 2022**

Name of the Student : LIFNIN G ALEX

Batch : 2019 - 2024

Reg No. : 39210042

Semester : VII



SATHYABAMA

INSTITUTE OF SCIENCE AND TECHNOLOGY
(DEEMED TO BE UNIVERSITY)

Accredited with "A" grade by NAAC I 12B Status by UGC I Approved by AICTE

Jeppiaar Nagar, Rajiv Gandhi Salai, Chennai – 600 119

www.sathyabama.ac.in

SCHOOL OF BUILDING AND ENVIRONMENT
DEPARTMENT OF ARCHITECTURE

VIVA-VOCE EXAMINATION

This is to certify that the practical training SAR 4063 is the work of **LIFNIN G ALEX** who had undergone training in **SQUARETREE ARCHITECTS** and has been monitored by the continuous assessment during JUNE 2022 to NOVEMBER 2022.

Dr. Devyani Gangopadhyay
DEAN

Submitted for Viva voce Examination held on 13.12.2022



Internal Examiner

External Examiner

SATHYABAMA

INSTITUTE OF SCIENCE AND TECHNOLOGY
(DEEMED TO BE UNIVERSITY)

Accredited with "A" grade by NAAC I 12B Status by UGC I Approved by AICTE
Jeppiaar Nagar, Rajiv Gandhi Salai, Chennai – 600 119
www.sathyabama.ac.in


DECLARATION

I, **LIFNIN G ALEX**, here by declaring that the Training Report **JUNE 2022 to NOVEMBER 2022** done by me under the guidance of **Ar.ASHISH RANKA** is submitted in partial fulfillment of the requirements for the completion of a practical training session.

DATE : 13.12.2022

PLACE : COIMBATORE

SIGNATURE OF CANDIDATE

 

ACKNOWLEDGEMENT

I am pleased to acknowledge my sincere thanks to the Board of Management of **SATHYABAMA** for their kind encouragement in doing this practical training and for completing it successfully. I am grateful to them.

I convey my thanks to **Dr. Devyani Gangopadhyay**, Dean, School of Building and Environment and **Ar.Sarath Chandra Kanth**, Design Chair, Department of Architecture for having been a constant source of support and encouragement.

I wish to express my thanks to all Teaching and Non-teaching staff members of the Department who were helpful in many ways for the completion of the project.

I also wish to thank **Ar. ASHISH RANKA**, for the experience of interning at their firm.

Date - June 1st 2022

To,

Dr. Devyani Gangopadhyay
Sathyabama Institute of Science and Technology,
Chennai

Sub: Confirmation letter for student internship

This is to certify that **Mr. Linin G. Alex** (39210042) (4th year of architecture) student of Sathyabama Institute of Science and Technology, Chennai has been appointed as an intern in our Architectural firm for a duration of 90 days as a part of B.ARCH degree (Bachelor of Architecture).

Regards,

G. Aashish Ranka
G. Aashish Ranka

Principal Architect
Square Tree Architects,
73, Ramachandra Rd, R S Puram West,
Coimbatore, Tamil Nadu 641002

COA REG: CA/2011/53923

June 27, 2022

To

The Internship Coordinator,
Sathyabama Institute of science and technology.
Semmancheri, Chennai,
TamilNadu 600119

Sub.: Joining Certificate for Internship.

This is to certify that **LIFNIN.G.ALEX** (Reg. No.39210042) a VII semester(4th year of architecture) student of Sathyabama Institute of science and technology, has been appointed as an intern in our Architectural firm and started his internship program in our office from 06.06.2022 for a period of 90 days as a part of B.ARCH degree (Bachelor of Architecture).

Regards,

G. Aashish Ranka
G. Aashish Ranka

Principal Architect
Square Tree Architects,
73, Ramachandra Rd, R S Puram West,
Coimbatore, Tamil Nadu 641002

COA REG: CA/2011/53923

SATHYABAMA

INSTITUTE OF SCIENCE AND TECHNOLOGY
DEEMED TO BE UNIVERSITY
Accredited "A" Grade by NAAC | 12B Status by UGC | Approved by AICTE
www.sathyabama.ac.in

DEPARTMENT OF ARCHITECTURE

PROFESSIONAL PRACTICAL TRAINING REPORT 2022

Continuous progress report of the trainee submitted for the period of One month in the office to be submitted to HOD by the Trainee in Charge of the Organization

1. Name of the office / organization : **SQUARE TREE ARCHITECTS**
2. Address & Contact Number : **73, RAJACHANDRA ROAD, CBE - 641002, TN-641002**
3. Name of the student : **LENNIN. G. ANEX**
4. Duration : **From 6.6.2022 to 9.7.2022**
5. Total No. of days : **30 days**

6. Evaluation of Performance criteria shall be on the basis of the student's performance in the office during the assessment month which will be converted to the allotted 50 marks by the department.

Description of works	Excellent	Good	Fair	Poor	NA
Participation in the office	✓	✓			
Reading of drawings	✓	✓			
Presentation Techniques	✓	✓			
Model making works	✓	✓			
Understanding of construction details	✓	✓			
Drafting Skills (Manual / Computer)	✓	✓			
Site Supervision / Discussion with clients	✓	✓			
Other computer skills	✓	✓			
Attendance to Time schedule	✓	✓			
Office Maintenance	✓	✓			
Coordination with other consultants	✓	✓			
Overall Grading	B				

SATHYABAMA

INSTITUTE OF SCIENCE AND TECHNOLOGY
DEEMED TO BE UNIVERSITY
Accredited "A" Grade by NAAC | 12B Status by UGC | Approved by AICTE
www.sathyabama.ac.in

Any other Remarks : **Need to work fast**

Signature of the Head of the Office / Organization (With Seal) : **G. Anusha Ravi**

Squaretree

ARCHITECTS INTERIORS LANDSCAPE
AASHTISH RANVA G
CA/2011/53023
R.S. Pravin Reddy, Chennai-600041

SATHYABAMA

INSTITUTE OF SCIENCE AND TECHNOLOGY
DEEMED TO BE UNIVERSITY
Accredited "A" Grade by NAAC | 12B Status by UGC | Approved by AICTE
www.sathyabama.ac.in

DEPARTMENT OF ARCHITECTURE

PROFESSIONAL PRACTICAL TRAINING REPORT 2022

Continuous progress report of the trainee submitted for the period of One month in the office to be submitted to HOD by the Trainee in Charge of the Organization

1. Name of the office / organization : **SQUARE TREE ARCHITECTS**
2. Address & Contact Number : **73, RAJACHANDRA ROAD, CBE - 641002, TN-641002**
3. Name of the student : **LENNIN. G. ANEX**
4. Duration : **From 11.07.2022 to 10.08.2022**
5. Total No. of days : **34**

6. Evaluation of Performance criteria shall be on the basis of the student's performance in the office during the assessment month which will be converted to the allotted 50 marks by the department.

Description of works	Excellent	Good	Fair	Poor	NA
Participation in the office	✓	✓			
Reading of drawings	✓	✓			
Presentation Techniques	✓	✓			
Model making works	✓	✓			
Understanding of construction details	✓	✓			
Drafting Skills (Manual / Computer)	✓	✓			
Site Supervision / Discussion with clients	✓	✓			
Other computer skills	✓	✓			
Attendance to Time schedule	✓	✓			
Office Maintenance	✓	✓			
Coordination with other consultants	✓	✓			
Overall Grading	B - B +				



SATHYABAMA

INSTITUTE OF SCIENCE AND TECHNOLOGY
DEEMED TO BE UNIVERSITY
Accredited "A" Grade by NAAC | 12B Status by UGC | Approved by AICTE
www.sathyabama.ac.in

Any other Remarks : **Keep above learning new things**

Signature of the Head of the Office / Organization (With Seal) : **G. Anusha Ravi**

Squaretree

ARCHITECTS INTERIORS LANDSCAPE
AASHTISH RANVA G
CA/2011/53023
R.S. Pravin Reddy, Chennai-600041

SATHYABAMA

INSTITUTE OF SCIENCE AND TECHNOLOGY
DEEMED TO BE UNIVERSITY
Accredited "A" Grade by NAAC | 12B Status by UGC | Approved by AICTE
www.sathyabama.ac.in

DEPARTMENT OF ARCHITECTURE

PROFESSIONAL PRACTICAL TRAINING REPORT 2022

Continuous progress report of the trainee submitted for the period of One month in the office to be submitted to HOD by the Trainee in Charge of the Organization

1. Name of the office / organization : **SQUARE TREE ARCHITECTS**
2. Address & Contact Number : **73, RAJACHANDRA ROAD, CBE - 641002, TN-641002**
3. Name of the student : **LENNIN. G. ANEX**
4. Duration : **From 11.08.2022 to 28.9.2022**
5. Total No. of days : **40**

6. Evaluation of Performance criteria shall be on the basis of the student's performance in the office during the assessment month which will be converted to the allotted 50 marks by the department.

Description of works	Excellent	Good	Fair	Poor	NA
Participation in the office	✓	✓			
Reading of drawings	✓	✓			
Presentation Techniques	✓	✓			
Model making works	✓	✓			
Understanding of construction details	✓	✓			
Drafting Skills (Manual / Computer)	✓	✓			
Site Supervision / Discussion with clients	✓	✓			
Other computer skills	✓	✓			
Attendance to Time schedule	✓	✓			
Office Maintenance	✓	✓			
Coordination with other consultants	✓	✓			
Overall Grading	A - A +				



SATHYABAMA

INSTITUTE OF SCIENCE AND TECHNOLOGY
DEEMED TO BE UNIVERSITY
Accredited "A" Grade by NAAC | 12B Status by UGC | Approved by AICTE
www.sathyabama.ac.in

Any other Remarks : **-**

Signature of the Head of the Office / Organization (With Seal) : **G. Anusha Ravi**

Squaretree

ARCHITECTS INTERIORS LANDSCAPE
AASHTISH RANVA G
CA/2011/53023
R.S. Pravin Reddy, Chennai-600041

A		B	C		D
Month	Week	PROJECT	WORK		
1 JUNE	1st WEEK	LEELA CHAND	BALCONY DRAWING		
2 JUNE	2nd WEEK	GANESH EXTENSION	SITE VISIT AND PLAN		
3 JUNE	3rd WEEK	DR. SUDAKAR RESIDENCE	TILE LAYOUT		
4 JUNE	4th WEEK	BALAJI RESIDENCE	2D CORRECTION		
5 JULY	1st WEEK	AJAY RESIDENCE	ELECTRICAL LAYOUT		
6 JULY	2nd WEEK	GULABJI MEHTA	KITCHEN		
7 JULY	3rd WEEK	LEELA CHAND	LIVING AND TOILET DESIGN		
8 JULY	4th WEEK	GANESH EXTENSION	SKETCHUP MODEL		
9 AUGUST	1st WEEK	902 PRAKASH	BEDROOM 2 DESIGN		
10 AUGUST	2nd WEEK	GULABJI MEHTA	DINING MODEL		
11 AUGUST	3rd WEEK	SANDEEP SINGHVI	BEDROOM MODEL		
12 AUGUST	4th WEEK	LEELA CHAND	FALSE CEILING		
13 SEPTEMBER	1st WEEK	RADIANCE SPENDOR	BAR CORRECTION		
14 SEPTEMBER	2nd WEEK	HAKKIM RESIDENCE	BEDROOM ELEVATION		
15 SEPTEMBER	3rd WEEK	GLOBUS 1503	KID'S ROOM DESIGN		
16 SEPTEMBER	4th WEEK	GULABJI MEHTA	BEDROOM, DINING AND KITCHEN 3 RENDER		

Date - November 14th 2022

SUB: INTERNSHIP COMPLETION LETTER

This is to certify that Mr. LIFININGALEX(RollNo:39210042), a student of Bachelor of Architecture at SATHYABAMA INSTITUTE OF SCIENCE AND TECHNOLOGY, worked under my supervision during his 3 month internship period from 06/06/2022 to 30/09/2022.

We are glad to state that during the period of his internship programme, he was sincere, punctual and particularly strong in his analytical skills. His conduct was found to be satisfactory. We found him extremely inquisitive and hardworking.

His association with us was very fruitful and we wish him all the best in his future endeavors.

G. Aashish Ranka

Regards,


G. Aashish Ranka
Principal Architect

Square Tree Architects,
73, Ramachandra Rd, R S Puram West,
Coimbatore, Tamil Nadu 641002


COA REG: CA/2011/53923

ABOUT THE FIRM

- SquaretreeArchitect was established in the year 2012 by Aashish Ranka, Prashanth, and SarvanPrabooto serve as a full-fledged architectural design firm. And office is located in Coimbatore
- The firm combines architecture, interiors, landscape, residential, commercial, and 3d visualization to create spaces both aesthetically pleasing and functionally sound.
- Squaretreeis headed by a team of dedicated professionals with core competence in the development of spaces to suit human needs.
- Squaretreehandles eight to ten ongoing projects which include residential interiors, residential planningcommercial, school, and so on.
- Mostly Squaretreefocus on interior renovations projectsand 3D visualization projects

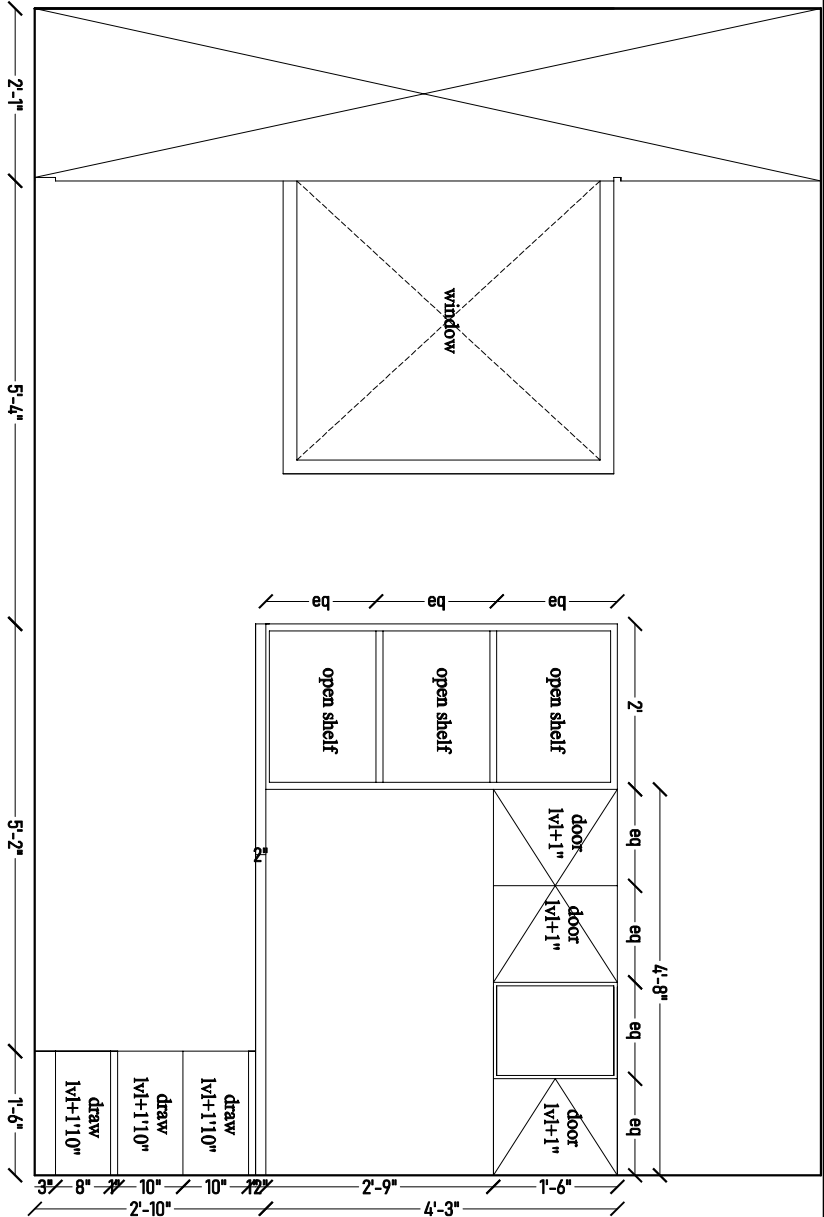





Elevation A

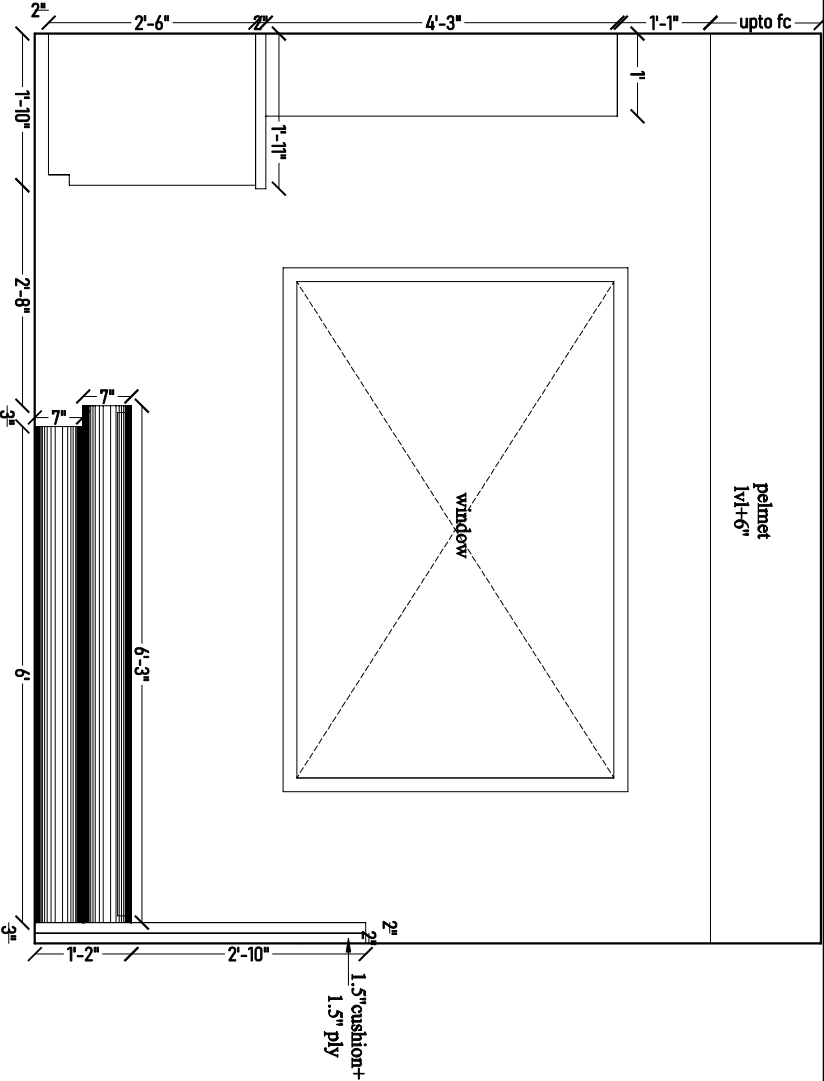




Elevation B

 

No.	Date	Description	Special Notes:		Square Tree Architects		Project Title :	Globus-902		Date :
							Client :			Scale :
							Drawing Title :			
							Project Code :		Approved :	Drawn : lifin
									G Ashish Ranka	

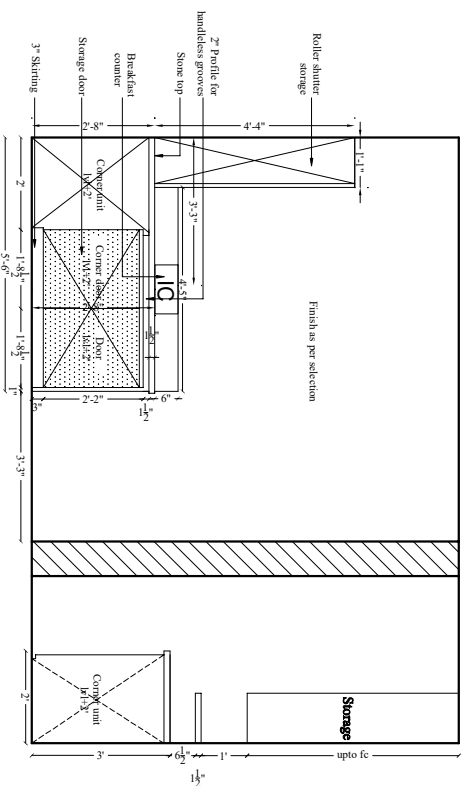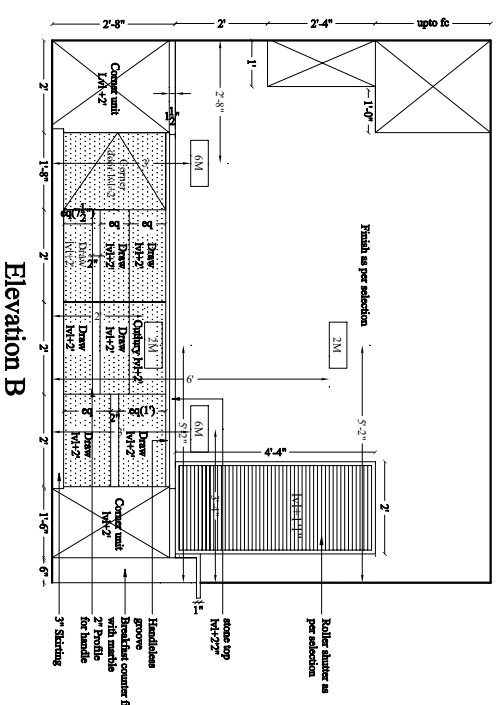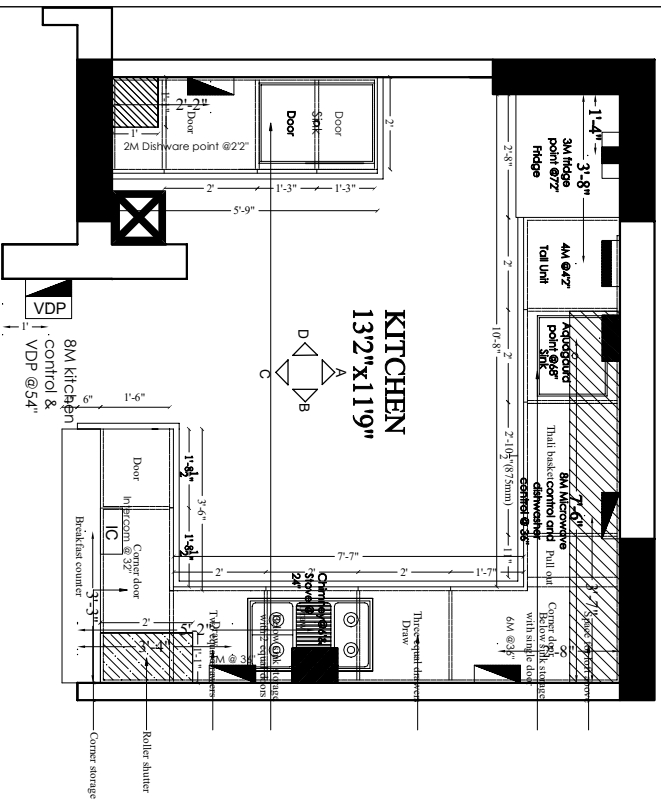

No	Date	Description

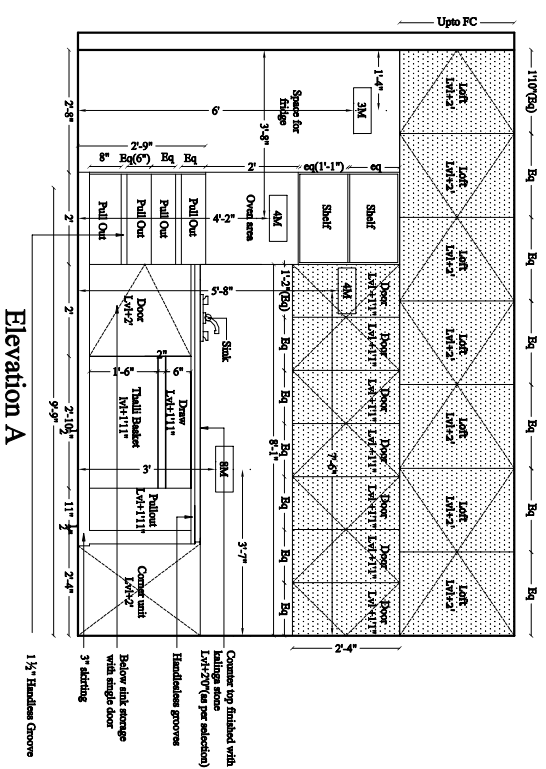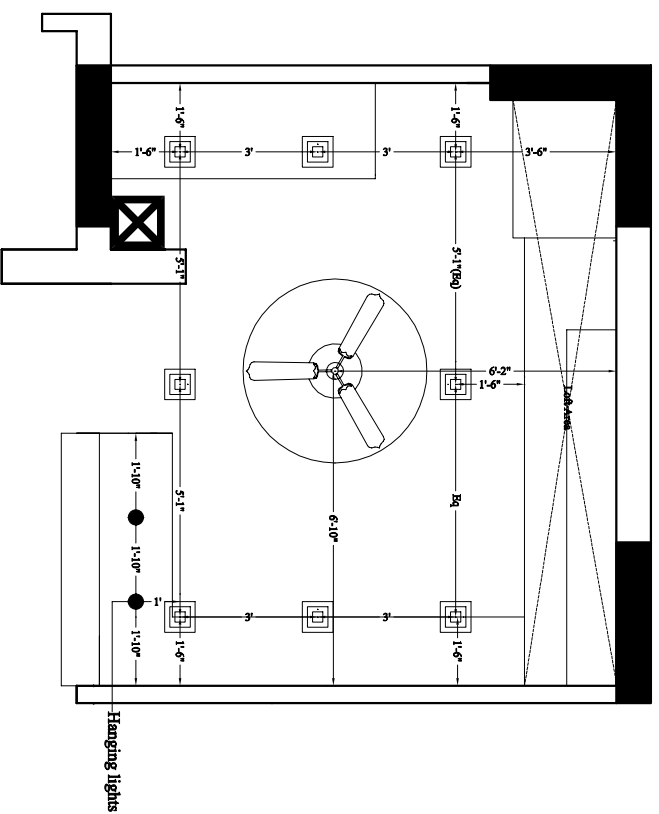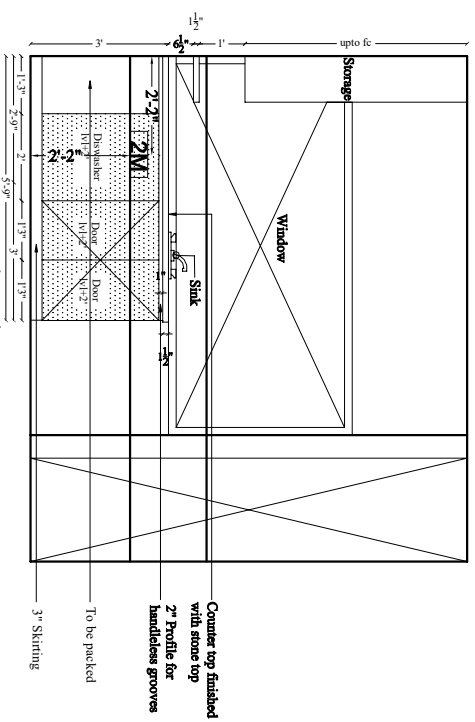

No	Date	Description

Special Notes:

Square Tree Architects
#73, Ramachandaran Road,
RS Puram, Coimbatore 641002
Ph : 09894639455,
www.squaretree.in

Project title : - Globus 902 Prakash

Client : - Prakash

Drawing Title :

Project Code:




Approved :
G Ashish Ranka


Date :
9/27//2022

Scale :

Drawn & I/min

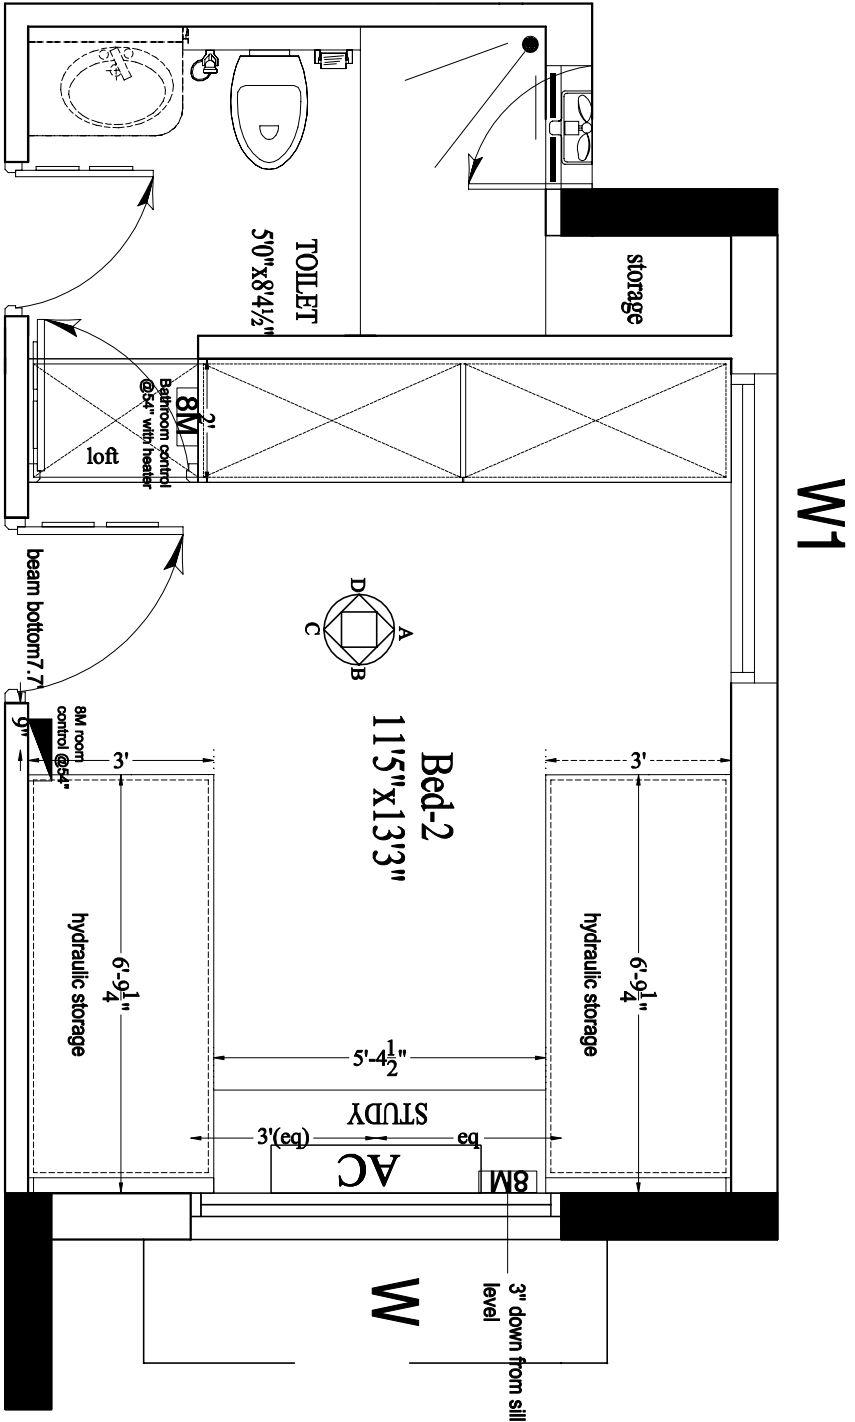

PLAN

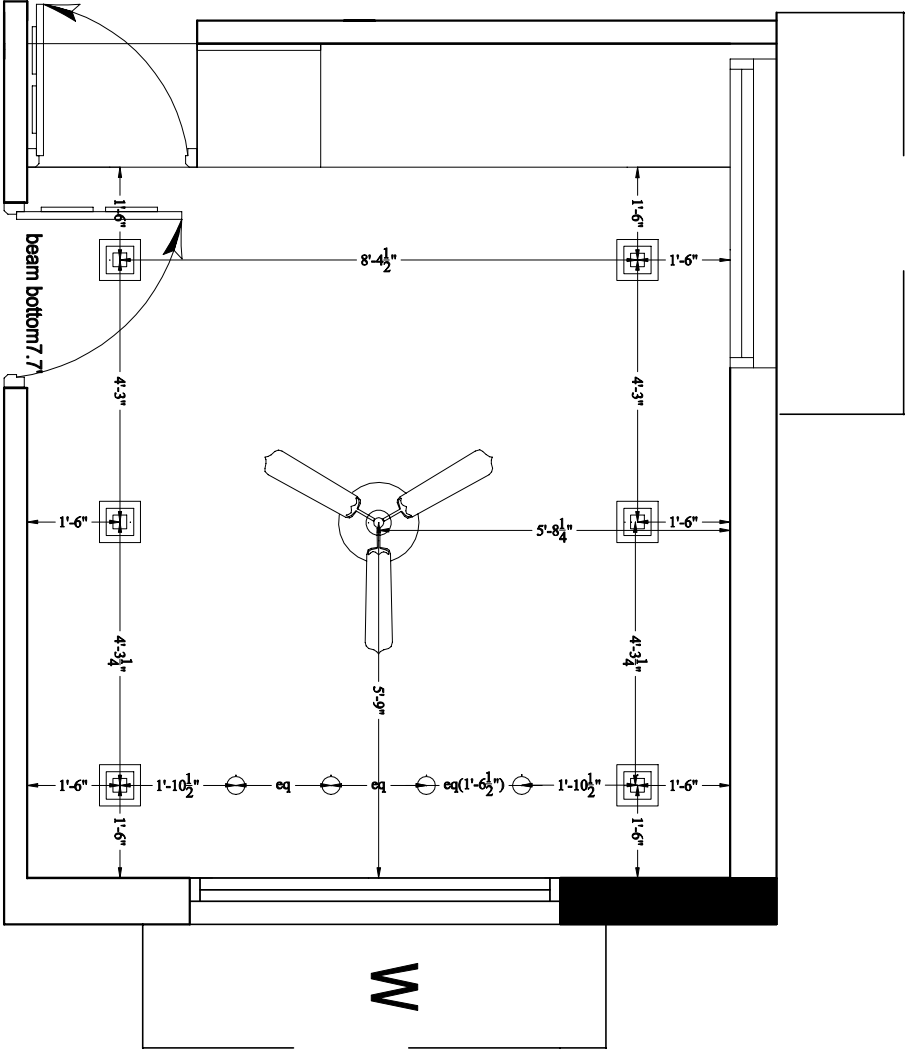

FALSECCEILING




No.	Date	Description

Special Notes:





Square Tree Architects

No.	Date	Description	Special Notes:	Square Tree Architects	Project Title :	1503		Date :
					Client :			Scale :
					Drawing Title :	KIDS ROOM fc		
					Project Code :		Approved :	Drawn : Lifthin
							G Ashish Ranka	


Elevation B

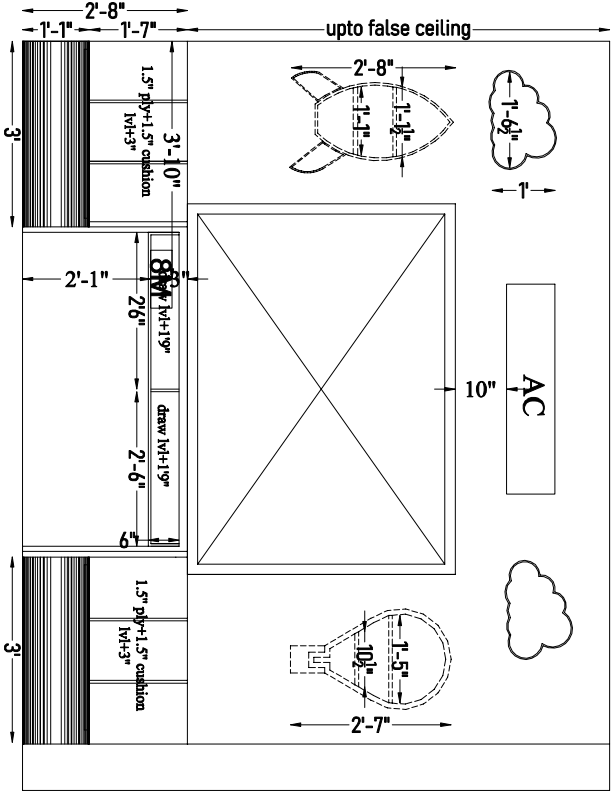




TOILET 1-
master
bedroom

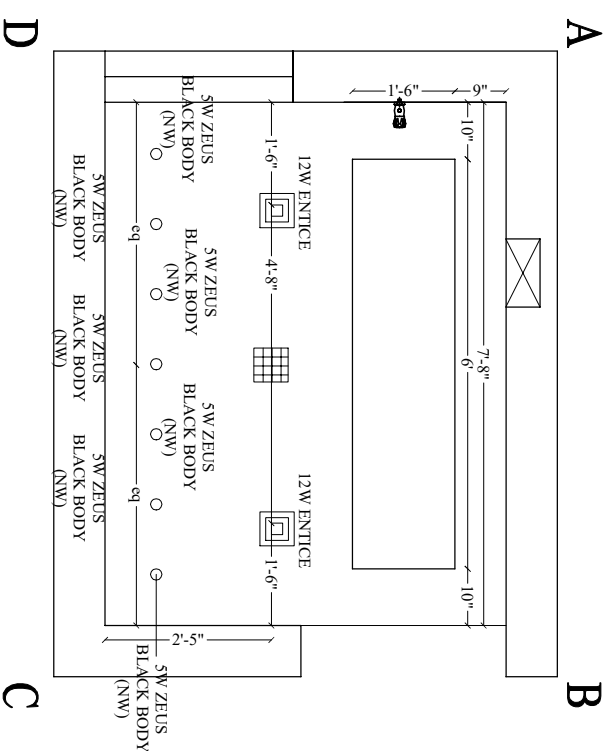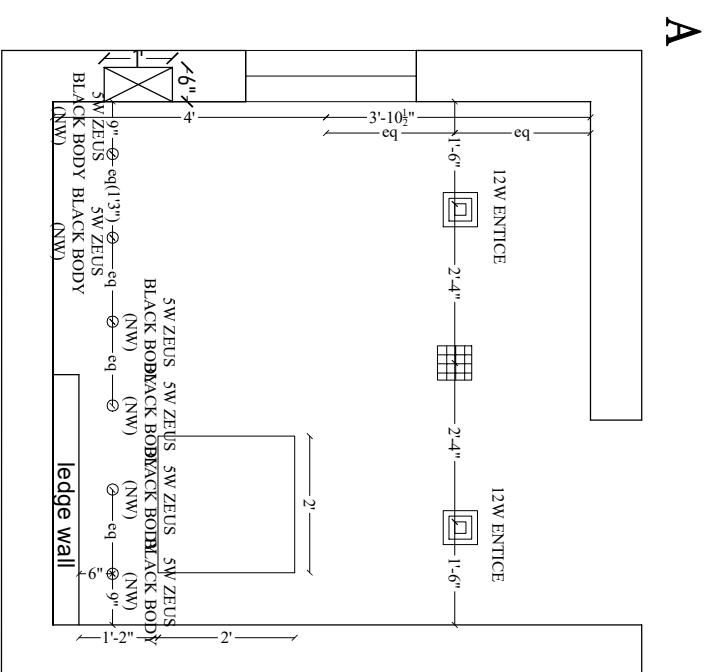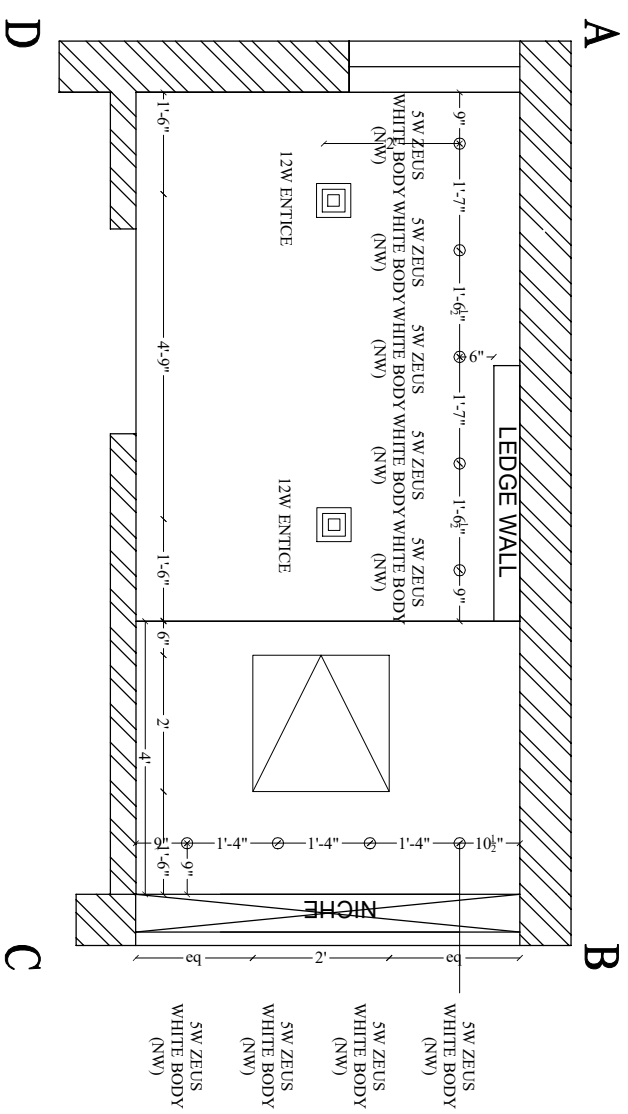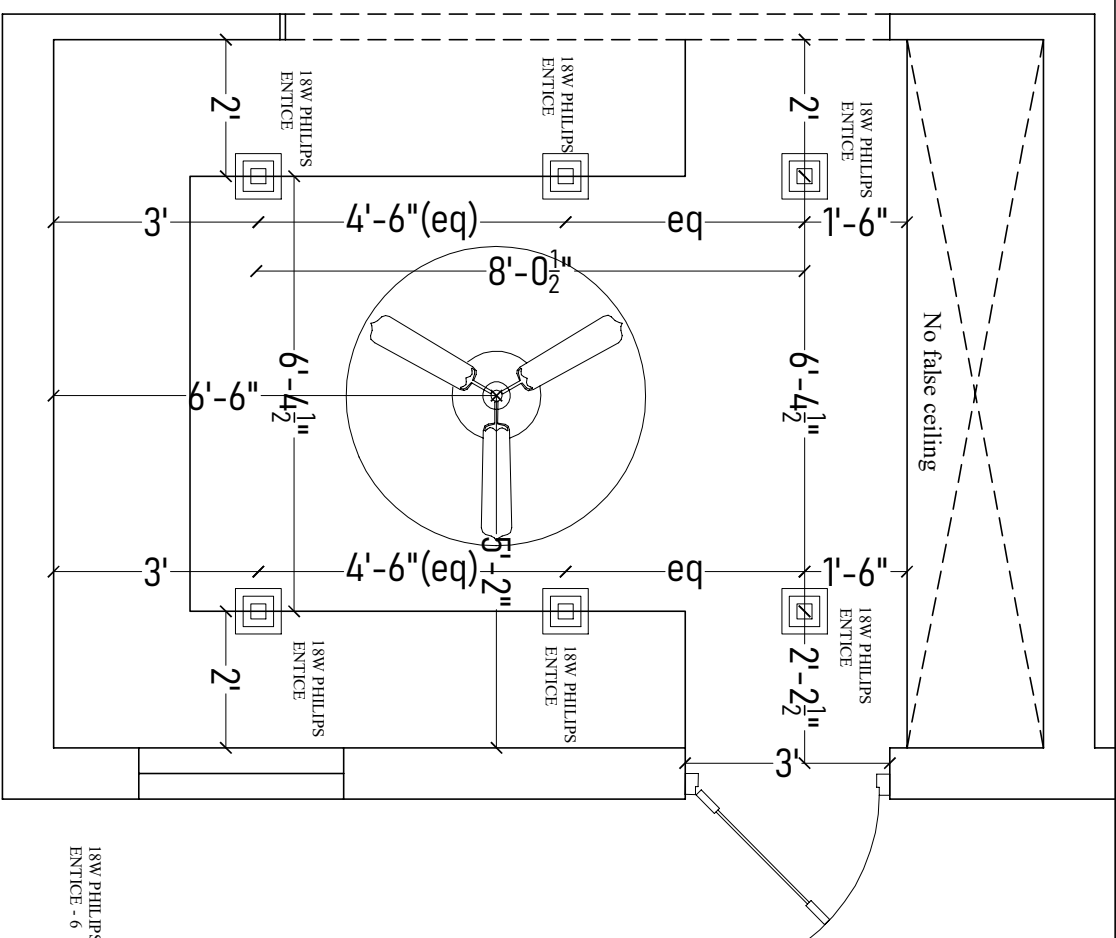

No.	Date	Description
Special Notes:		
Square Tree Architects #73, Ramachandaran Road, RS Puram, Coimbatore 641002 Ph : 09894639455, www.squaretree.in		
Project Title : AJAY RESIDENCE		Date :
Client :		22.112021
Project Code :		Scale :
Approved : G Aashish Ranka		Drawn :



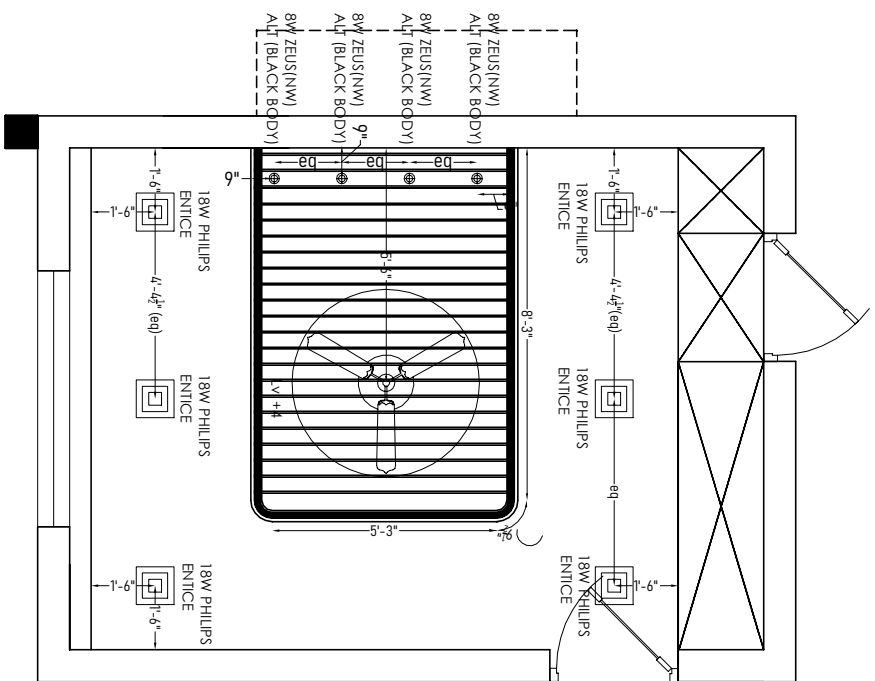


18W PHILIPS
ENTICE - 6 NOS
18W ZEUS(NW)
ALT (BLACK BODY)-4 NOS

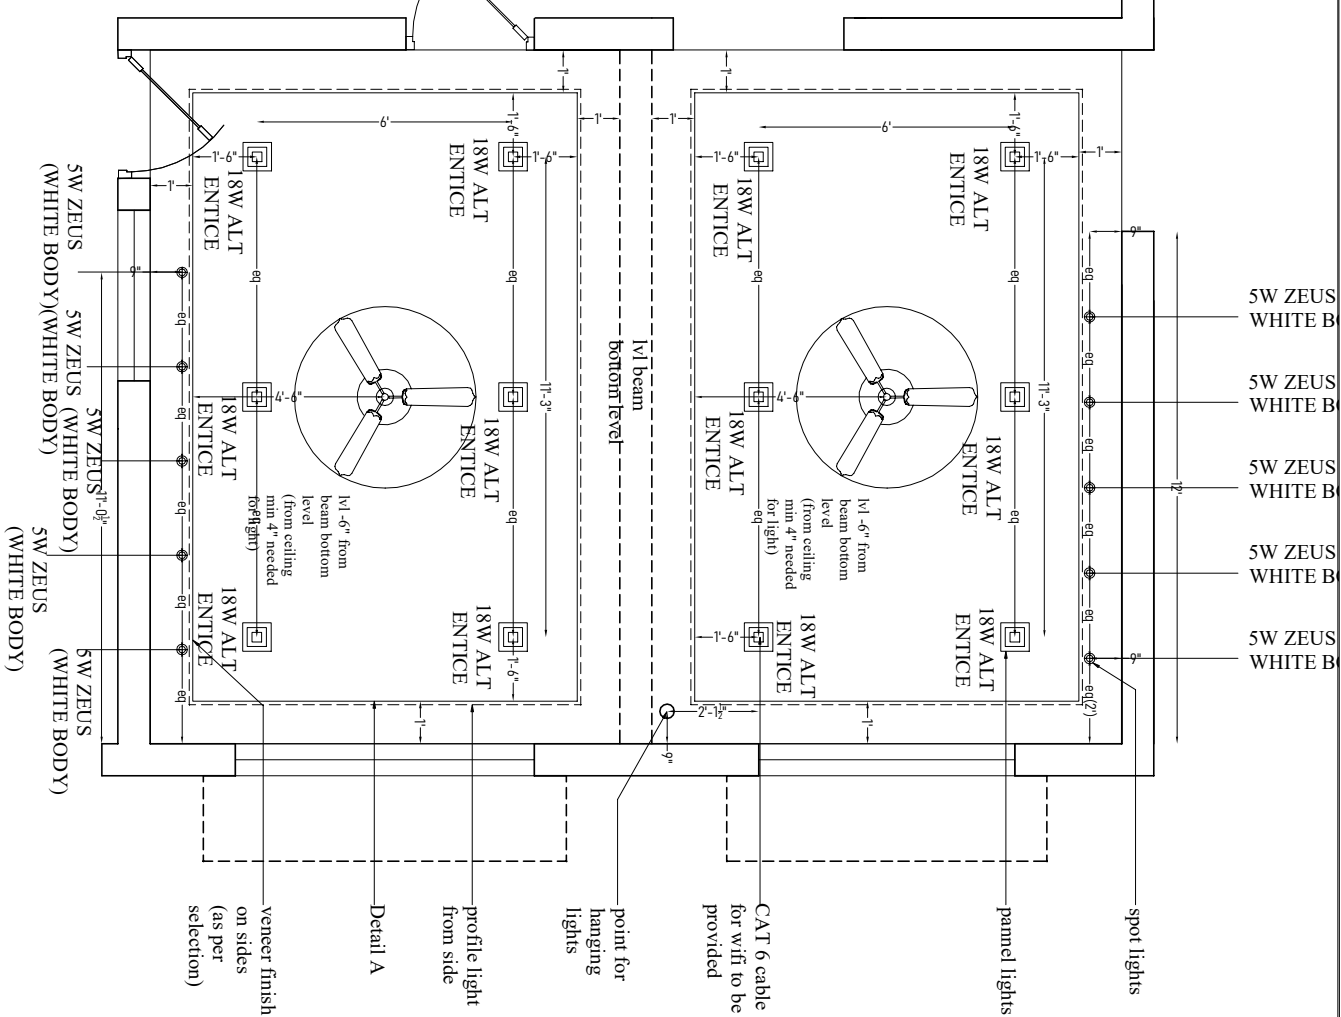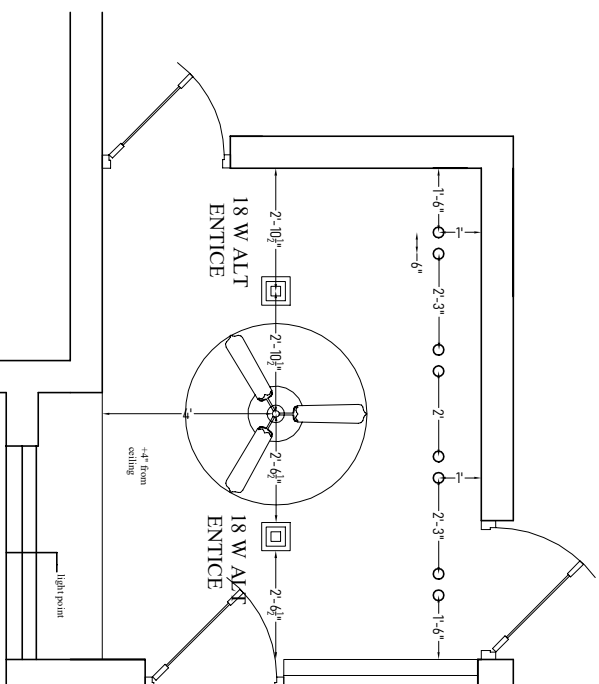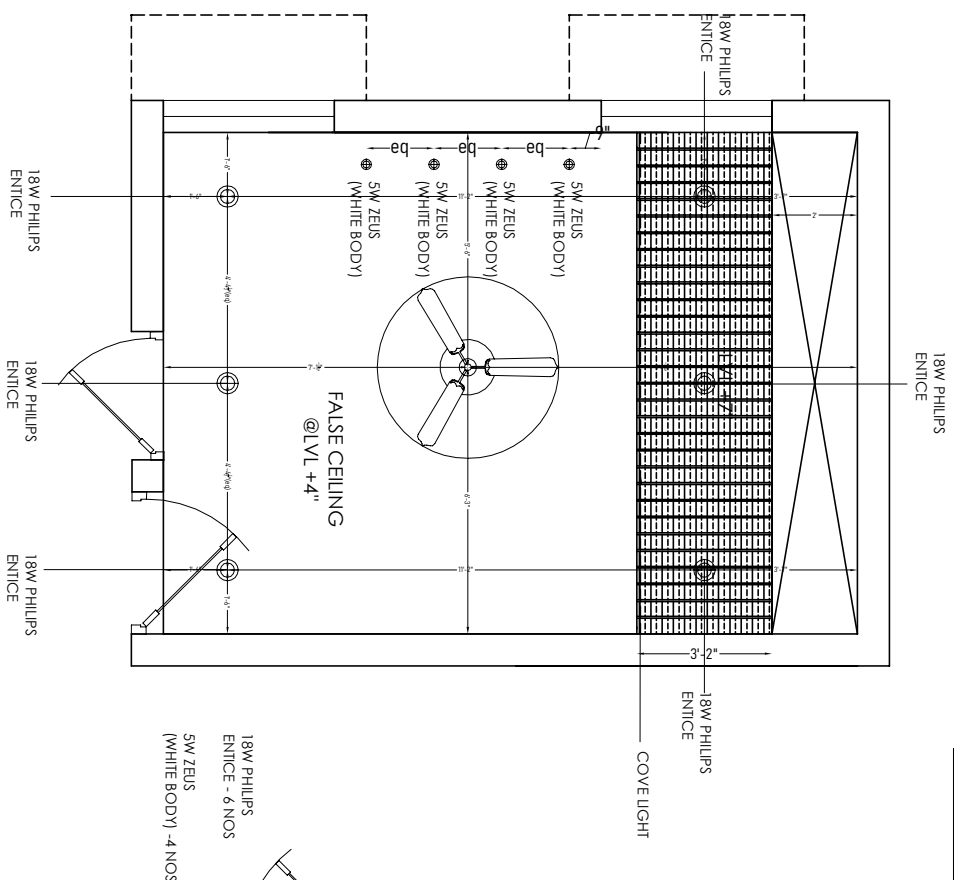

No.	Date	Description
		Special Notes: <u>Square Tree Architects</u> #73, Ramachandaran Road, RS Puram, Coimbatore 641002 Ph : 09894639455, www.squaretree.in
		Project Title : AJAY RESIDENCE
		Client :
		Project Code :
		Approved : G Aashish Ranka
		Date : 22.112021
		Scale :
		Drawn :

-3"-----3'-11"-----3'-7"-----2'-3"-----2'-4"-----3'-10"-----2'-7"-----3'-10"-----2'-8"															
A		B		C		D		E		F		A			
Elevation AB		Elevation BC		Elevation CD		Elevation DE		Elevation EF		Elevation FA					
				Tile:Bravo crema - 1200 mm x 600mm Elevation AB - 5+1Nos Elevation BC - 5Nos Elevation CD - 5Nos Elevation DE - 1Nos Elevation EF - 6Nos Elevation FA- 8Nos Flooring - 5Nos Total no of tiles: 28Nos		CHALK PLAIN ROMBUS MIX COLOUR-32.4x18.7cm Total No of tiles - 54Nos (random colours) Note - 3mm spacing on all floor tiles 3mm spacing only in horizontal on wall tiles Refer detail sheet for details		Project Title : DR SUDHAKAR RESIDENCE		Client : DR SUDHAKAR		Drawing Title : Powder room		Date : 6/23/2022	
Square Tree Architects		#73 Ramachandran Road no2, RS Puram, Coimbatore 641002		Ph : 09894639455, www.squaretree.in.		Approved : G Aashish Ranka		Drawn : Lifm		Scale :		Refer detail sheet for details			
Special Notes:															

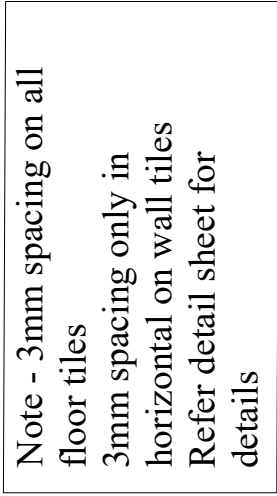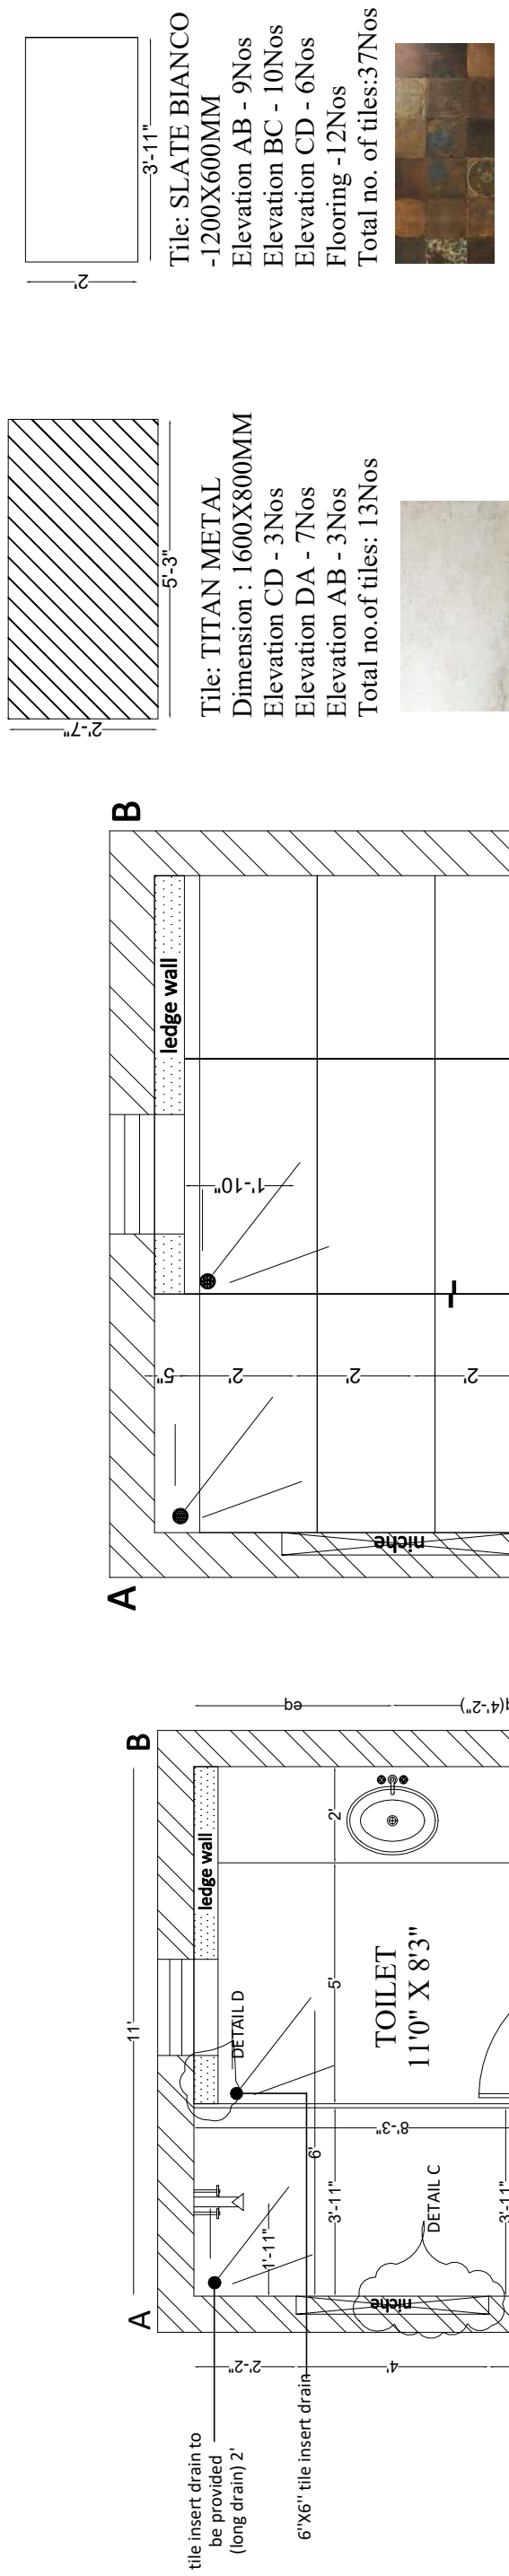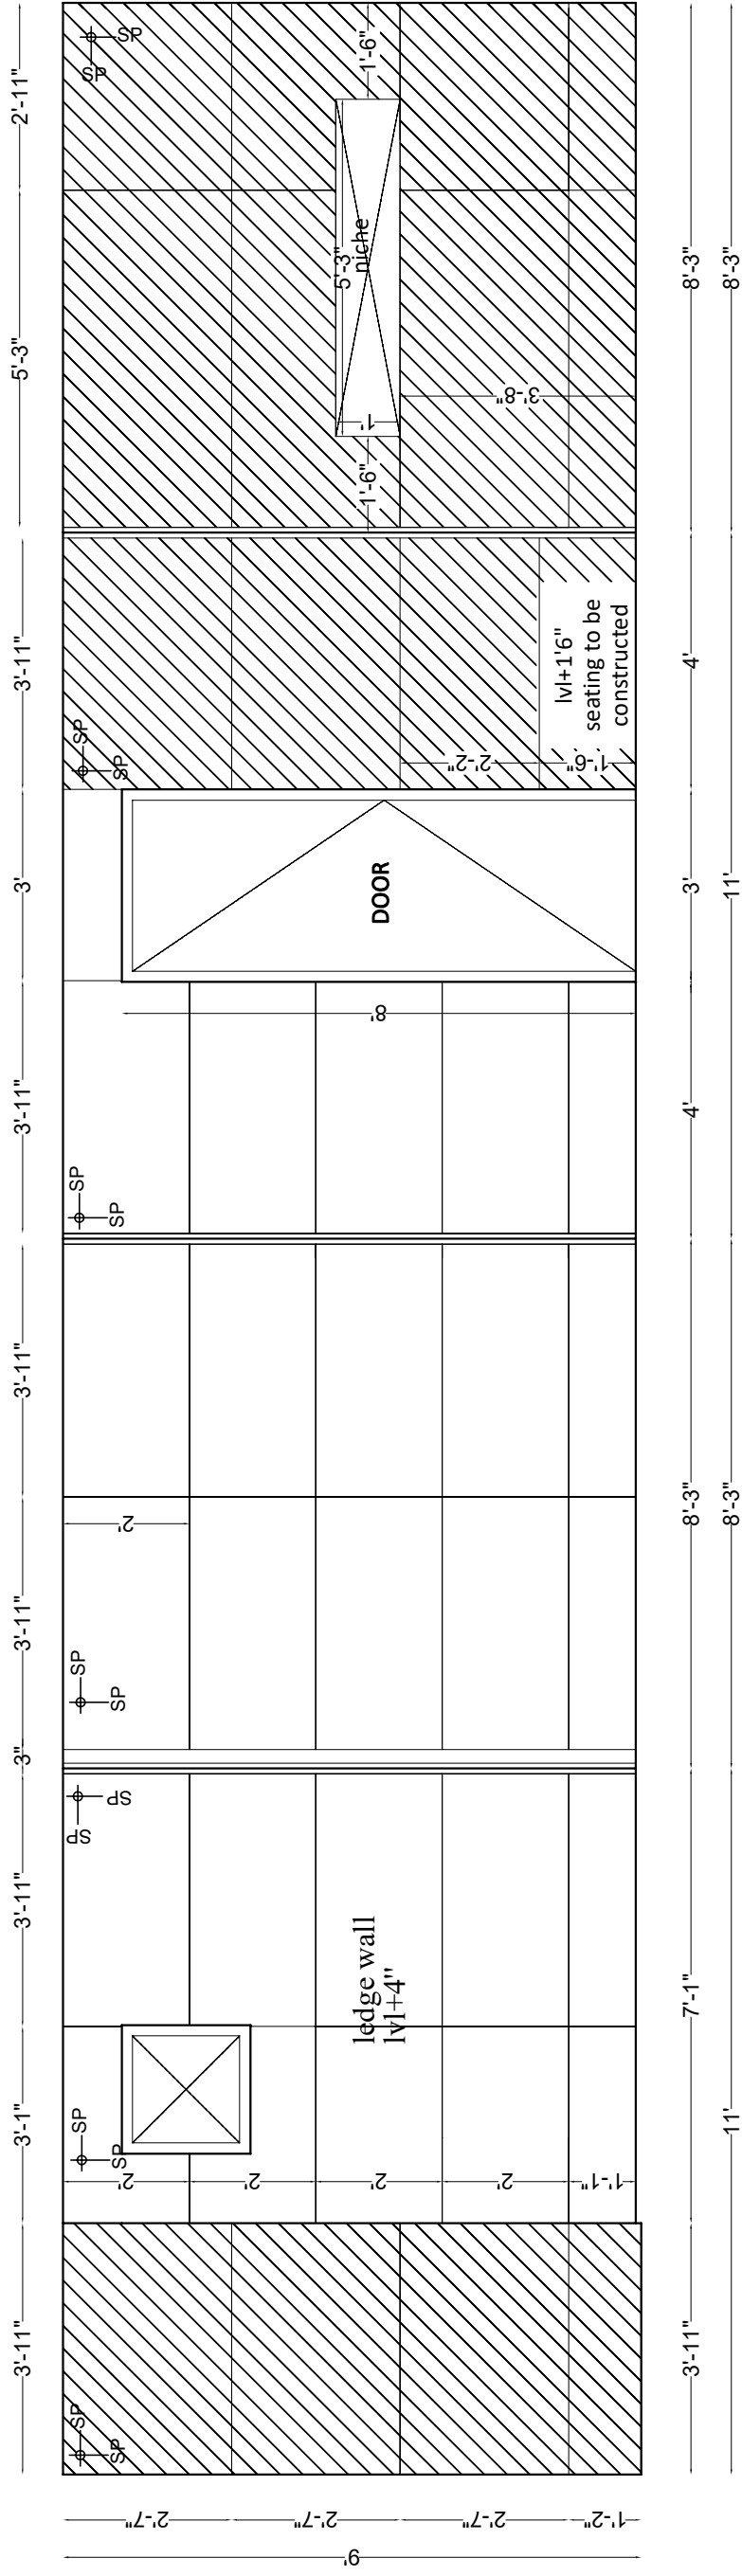

No.	Date	Description	Special Notes:	Square Tree Architects #73 Ramachandran Road no2, RS Puram, Coimbatore 641002 Ph : 09894639455, www.squaretree.in.	Project Title : DR SUDHAKAR RESIDENCE Client : DR SUDHAKAR Drawing Title : FF master bed bathroom Project Code :		Date : 6/23/2022			
							Scale :			
									Approved : G Aashish Ranka	Drawn : Lifin

Special Notes.

Key Plan.

No	Date	Description

Client :

Project Title : Gulabji Mehta Residence

Project Code :

Drawing Title :Dining Storage Unit

Architect : G Ashish Ranka

Square Tree Architects

#45, TV Swamy Road West

Extn,Subramanijapuram

Road no2, RS Puraam, Coimbatore 641002


Ph : 09894639455, www.squaretree.in.

Date :

Scale : NTS

Drawn :
Lifim.G.Alex

Approved :
G Ashish Ranka

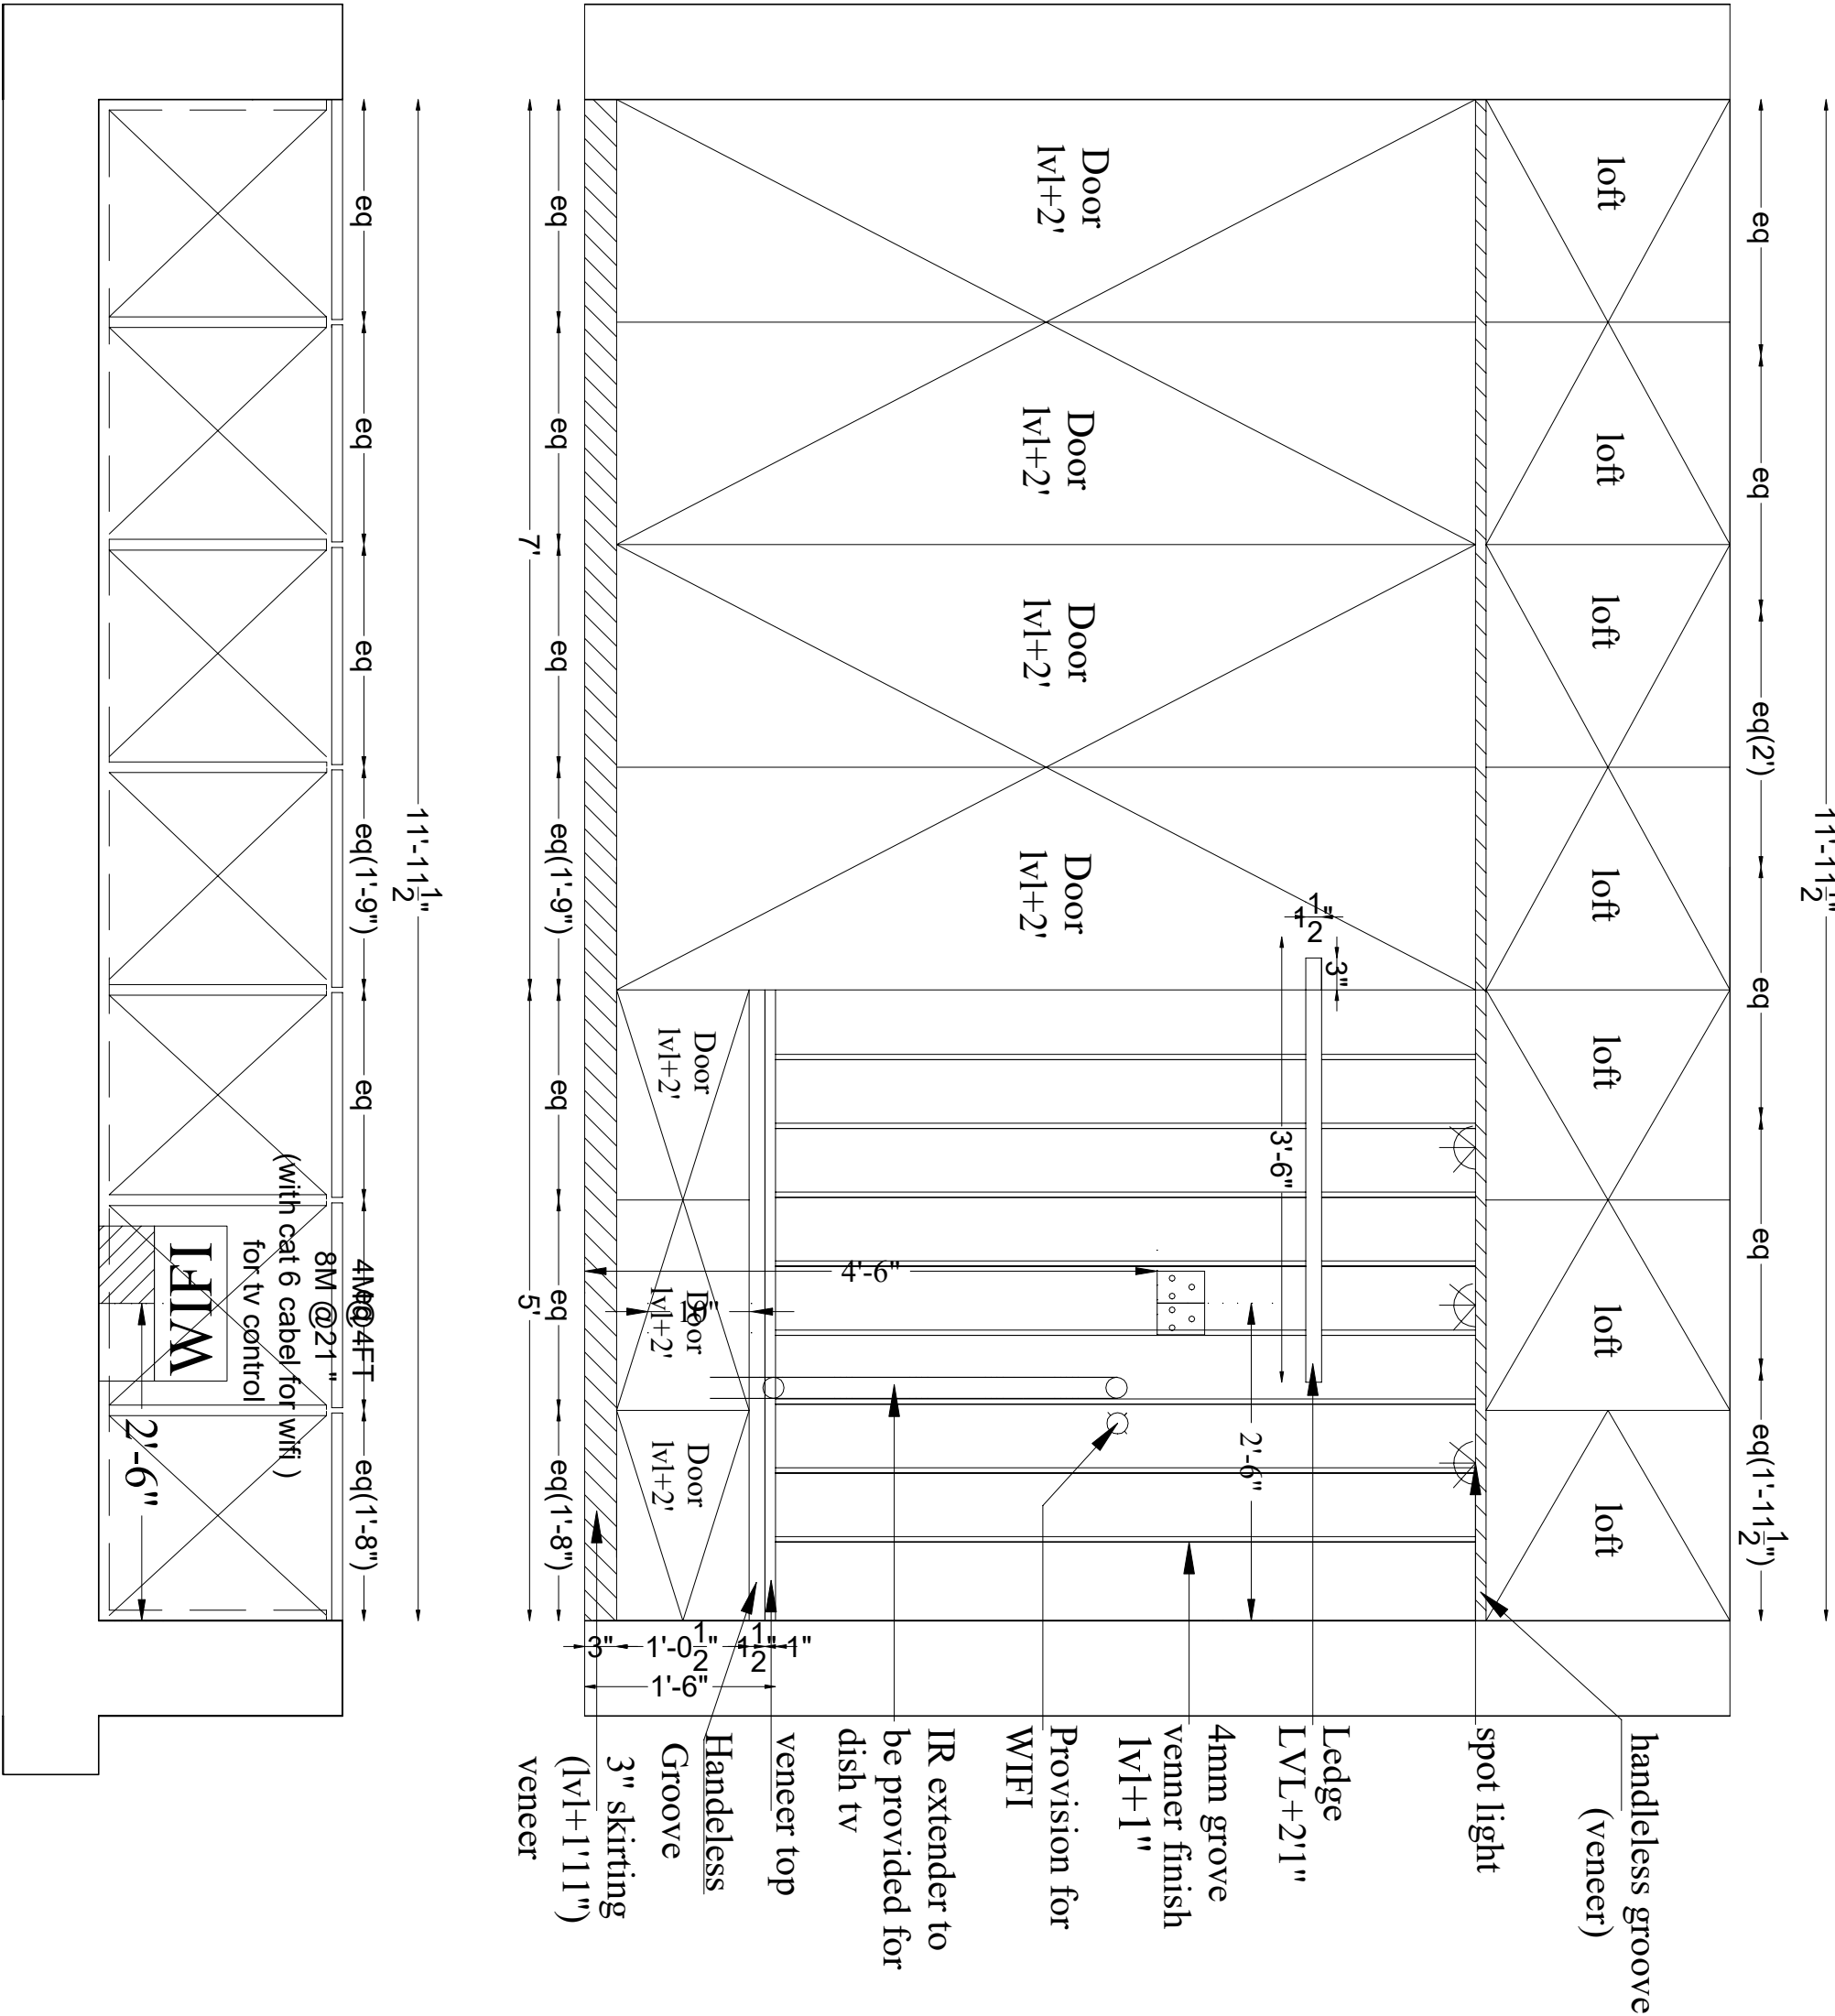

Special Notes.

Key Plan.

No	Date	Description

Client :

Project Title : Gulabji Mehta Residence

Project Code :

Drawing Title :Dining Storage Unit

Architect : G Ashish Ranka

Square Tree Architects

#45, TV Swamy Road West

Extn,Subramanijapuram

Road no2, RS Puraam, Coimbatore 641002

Ph : 09894639455, www.squaretree.in.

Date :

Scale : NTS


Drawn :
Lifim.G.Alex

Approved :
G Ashish Ranka

Special Notes.



Key Plan.

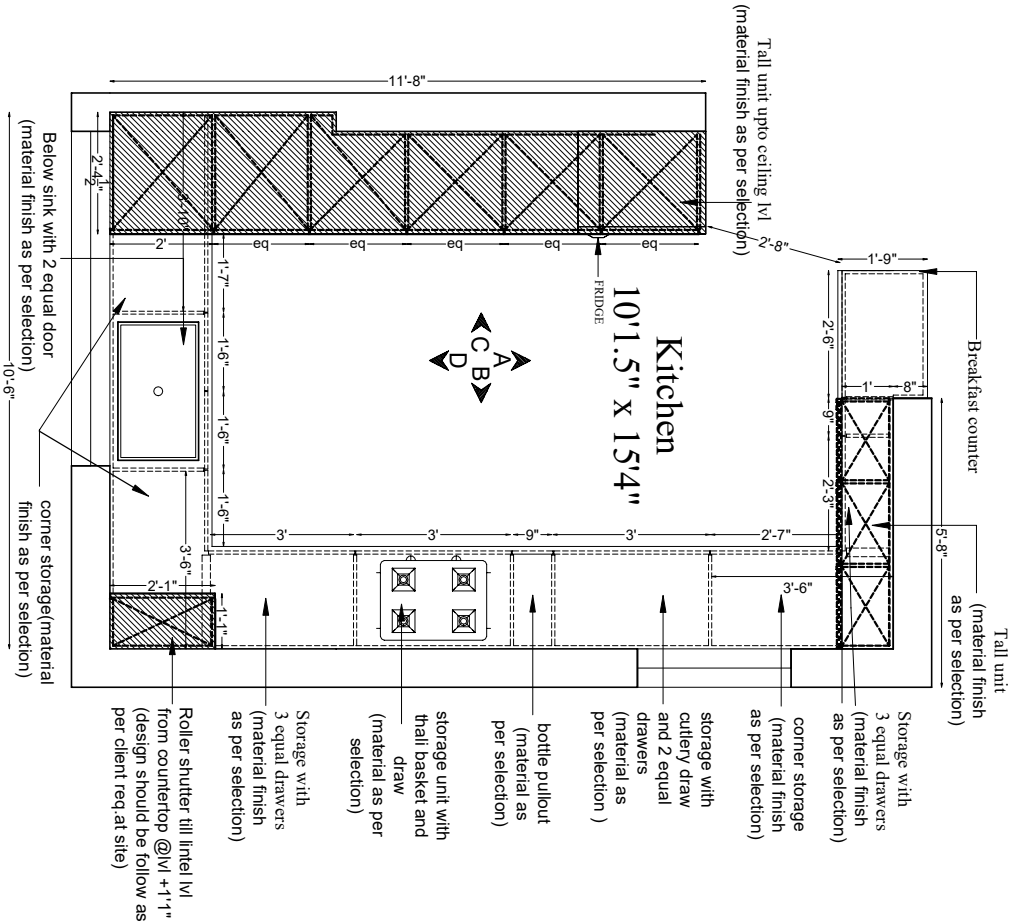

No	Date	Description

Client :

Project Title :

Project Code :

Drawing Title :Elevation A

Architect : G Ashish Ranka


Square Tree Architects
#45, TV Swamy Road West
Extn,Subramanijapuram
Road no.2, RS PuraM, Colimbatore 641002
Ph : 09894639455, www.squaretree.in.

Date :


Scale : NTS


Drawn : Lifiin

Approved :

 


ELEVATION - B

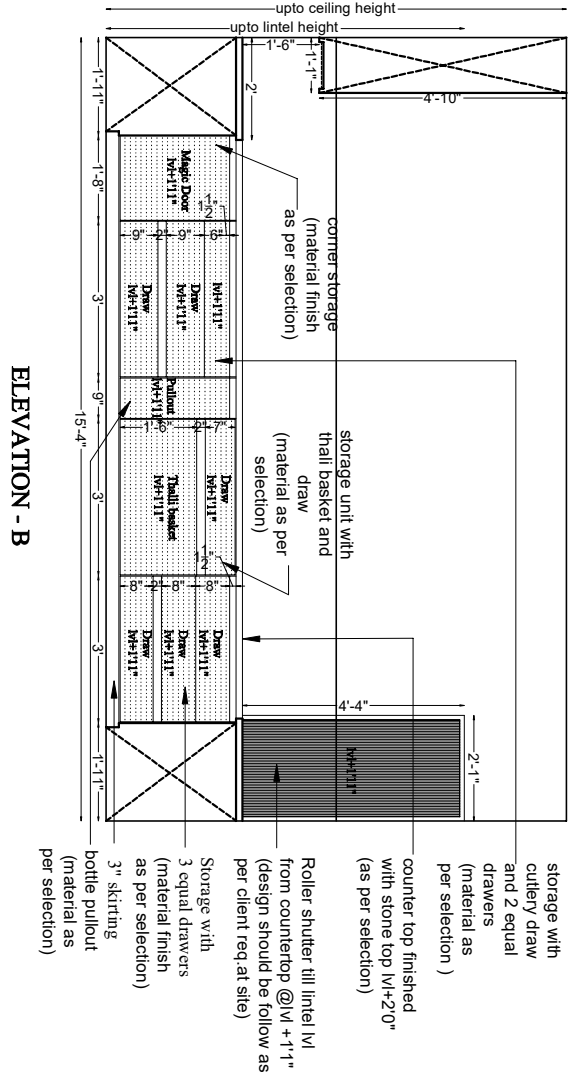

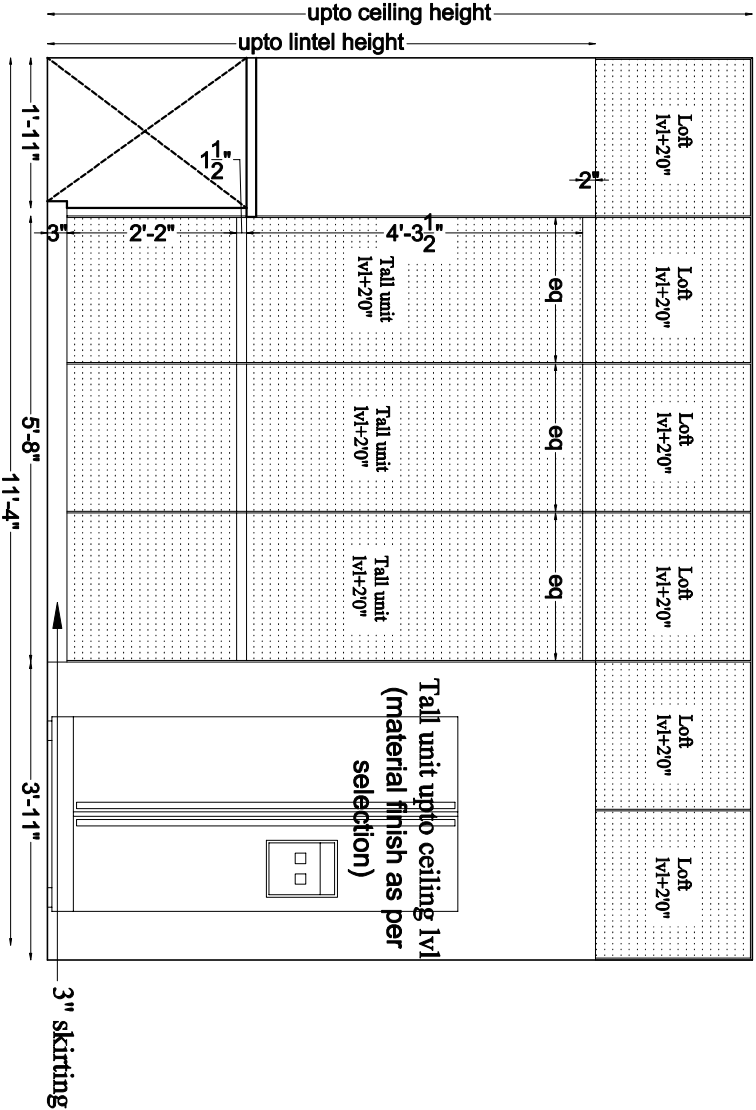

ELEVATION - C

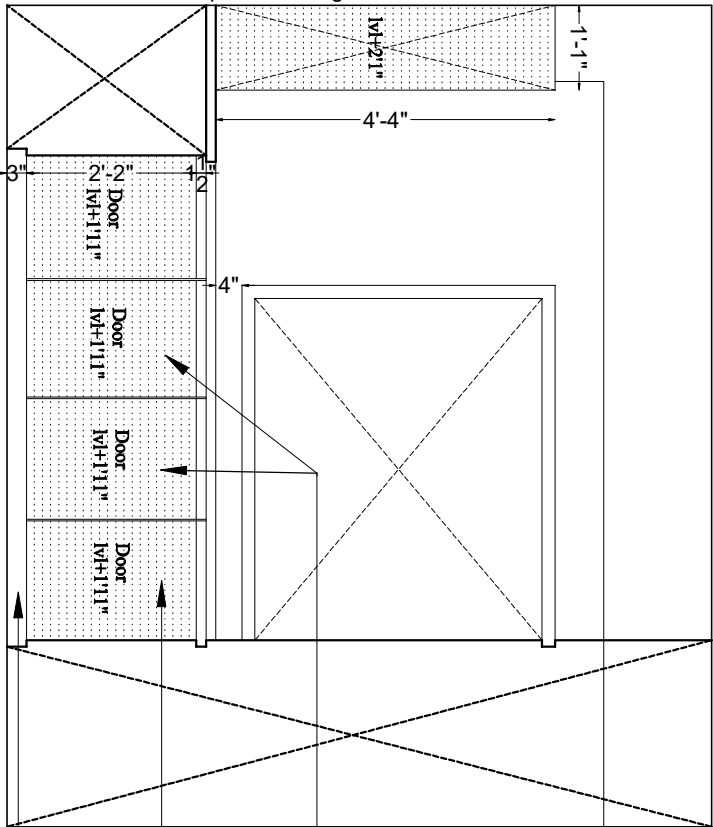


Roller shutter till lintel lvl
from countertop @vl + 1'1"
(design should be follow as
per client req. at site)

Below sink with 2
equal door
(material finish as
per selection)

corner
storage(material
finish as per
selection)

3" skirting

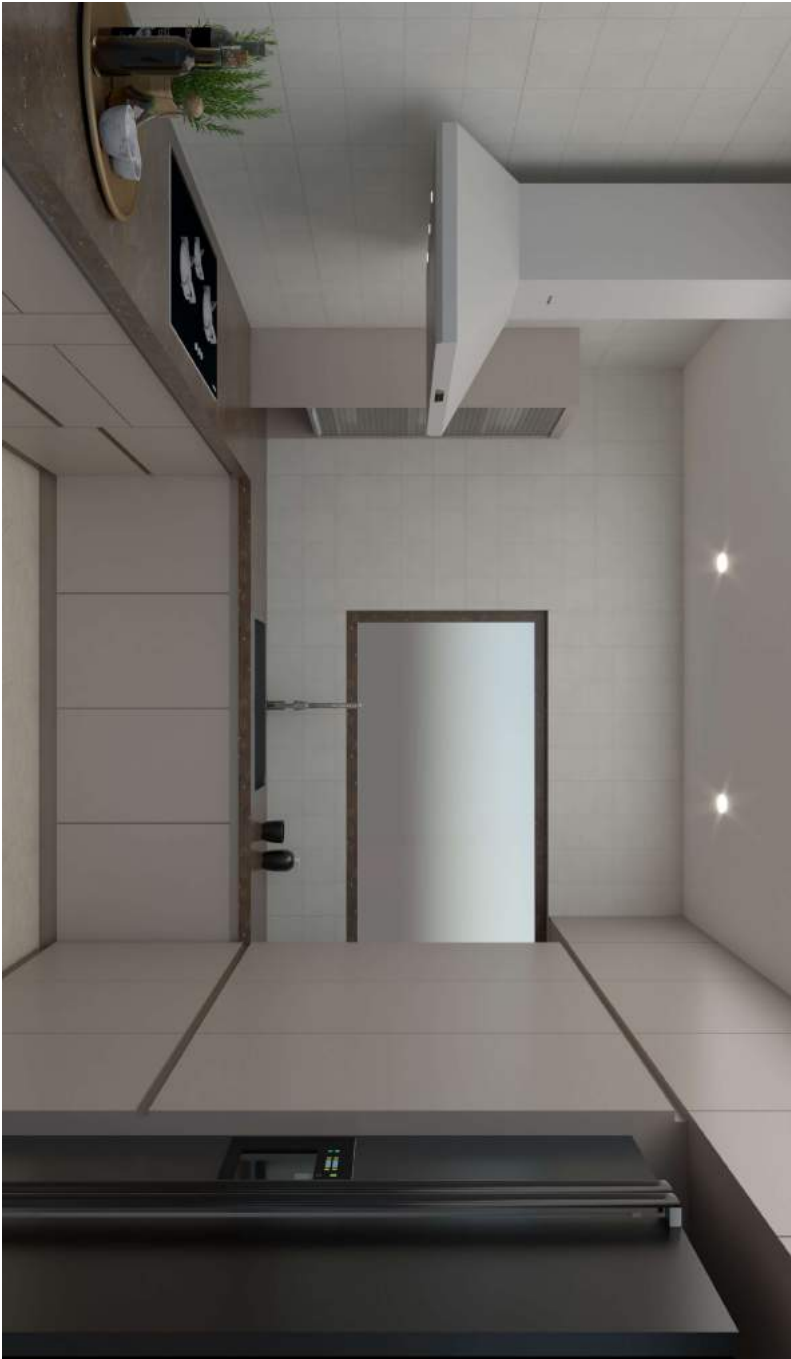

Special Notes.

Key Plan.

No	Date	Description

Client :

Project Title :

Project Code :

Drawing Title :Elevation A

Architect : G Aashish Ranka


Square Tree Architects
#45, TV Swamy Road West
Extn,Subramanijapuram
Road no2, RS Puzam, Colimbatore 641002
Ph : 09894639455, www.squaretree.in.





Date :

Scale : NTS







Drawn : Lijin








Approved :

 


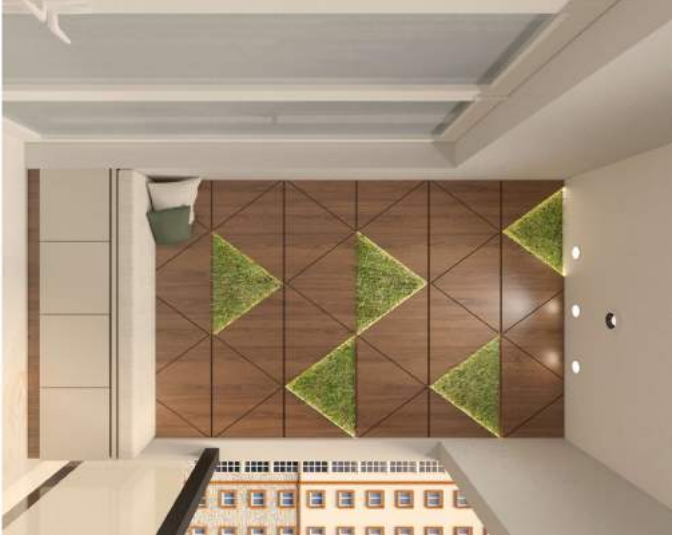
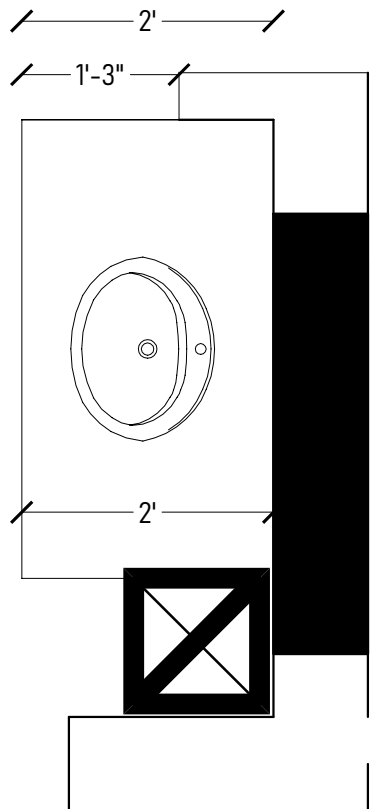
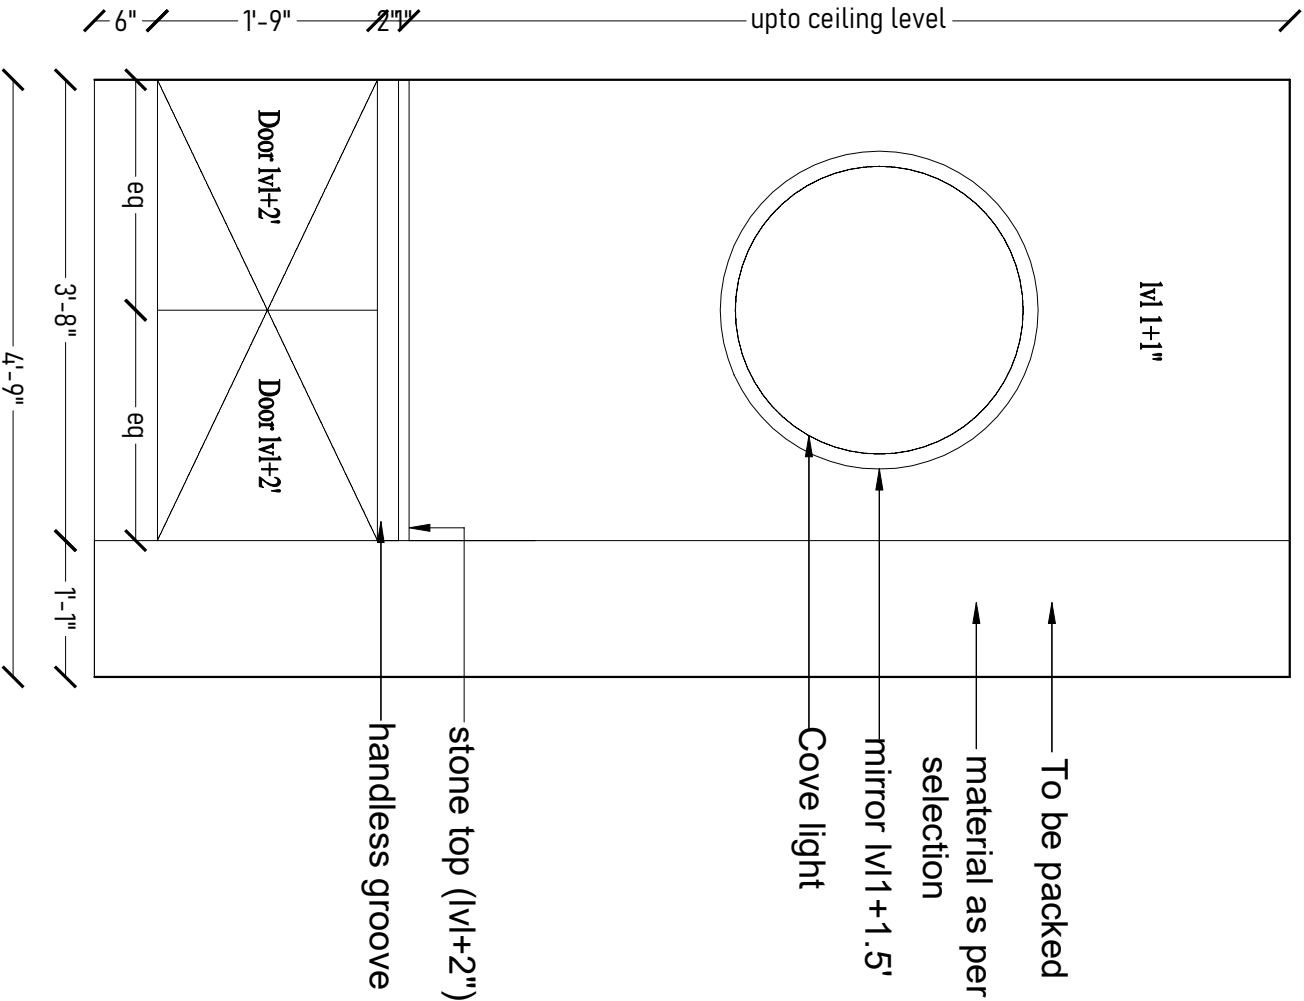
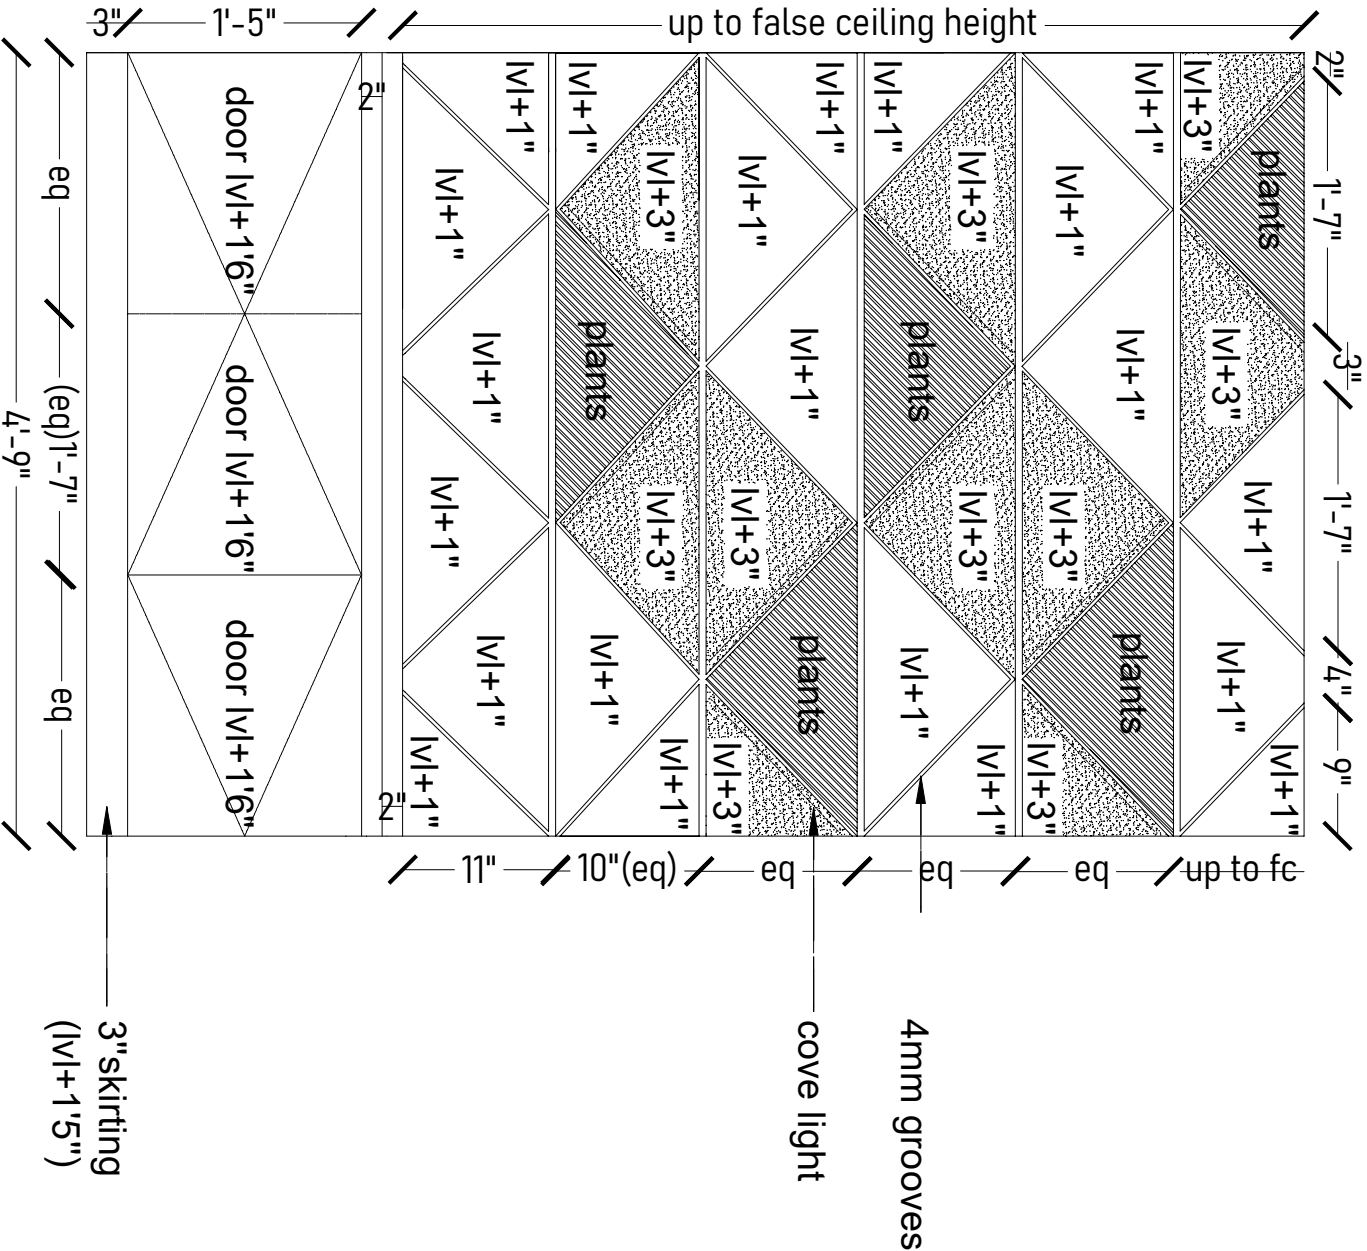


No.	Date	Description	Special Notes:	
			Plants	
			V +3"	
			Square Tree Architects	
			73, Ramachandra Rd, R.S. Pura,	
			Coimbatore, Tamil Nadu 641002	
			Ph : 09894639455,	
			www.squaretree.in.	
			Project Title : Leelachand Apartment	
			Client:Mr.leela chand	
			Drawing Title : Balcony elevation	
			Project Code :	
			Approved : G Ashish Ranka	
			Drawn : Lihini.G.Alex	
			Date : 06/06/2022	
			Scale :	

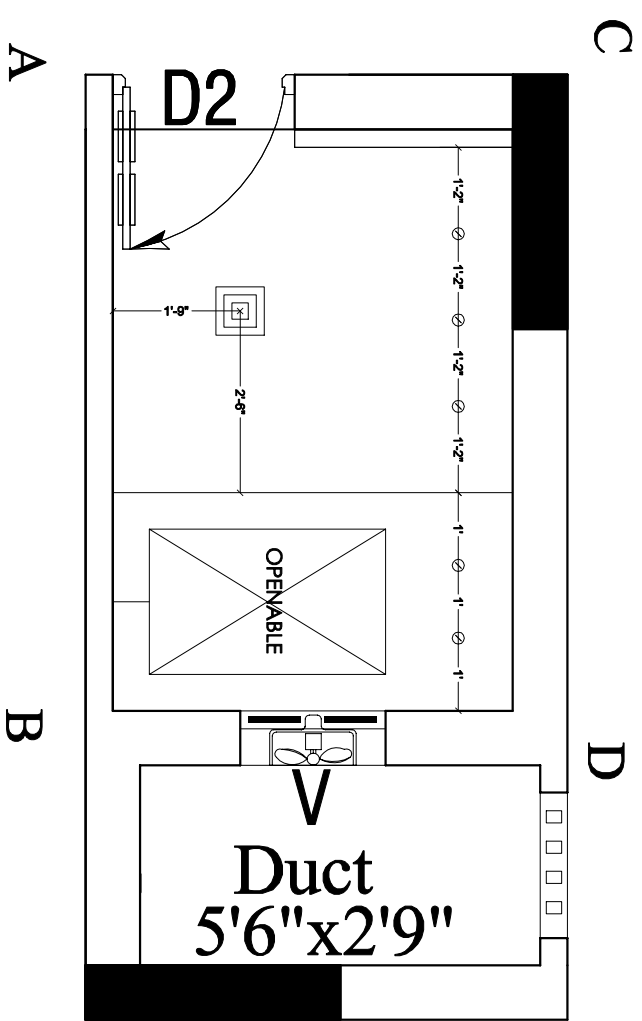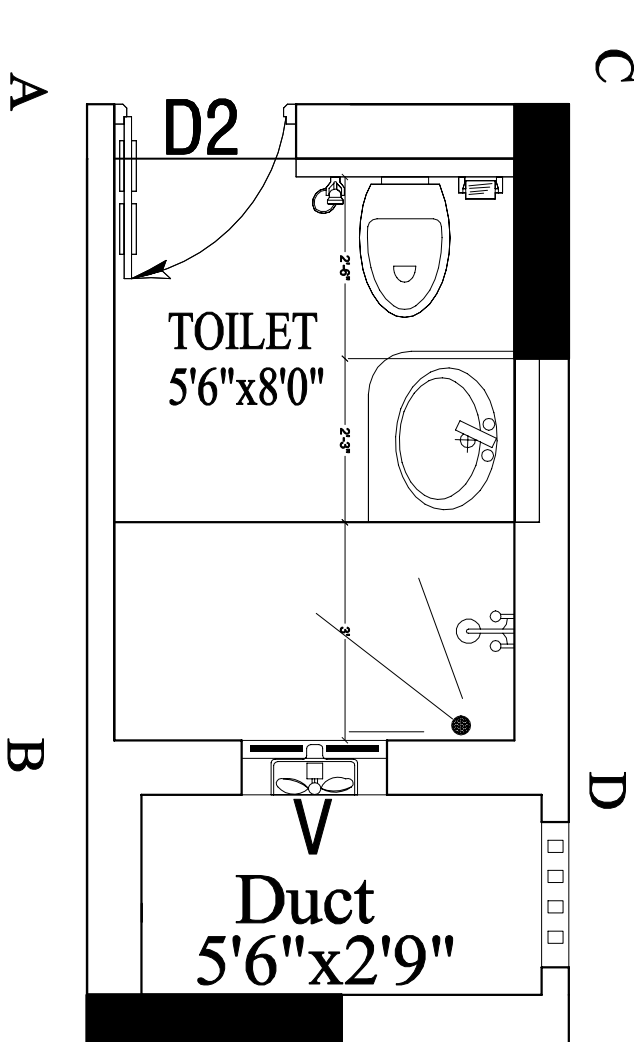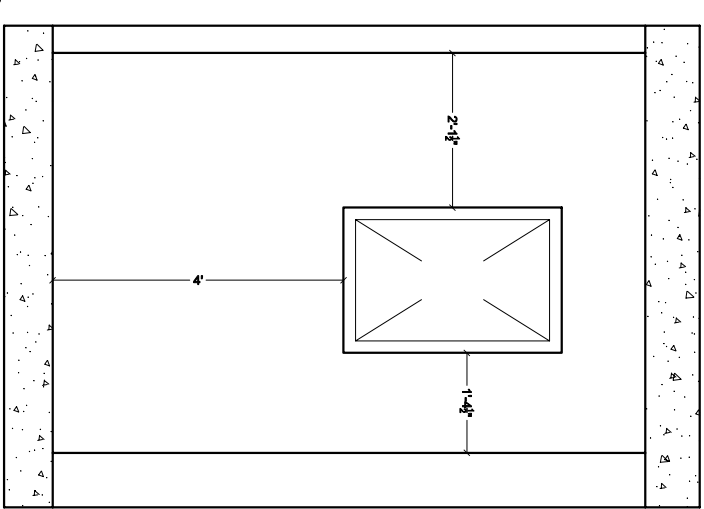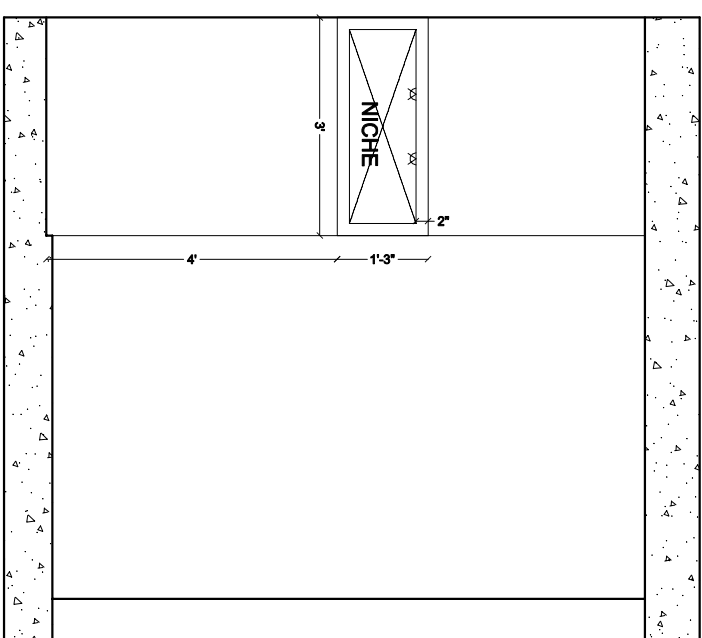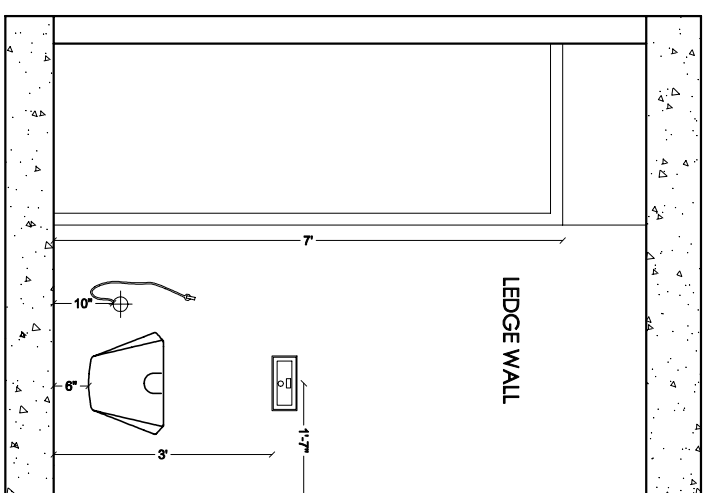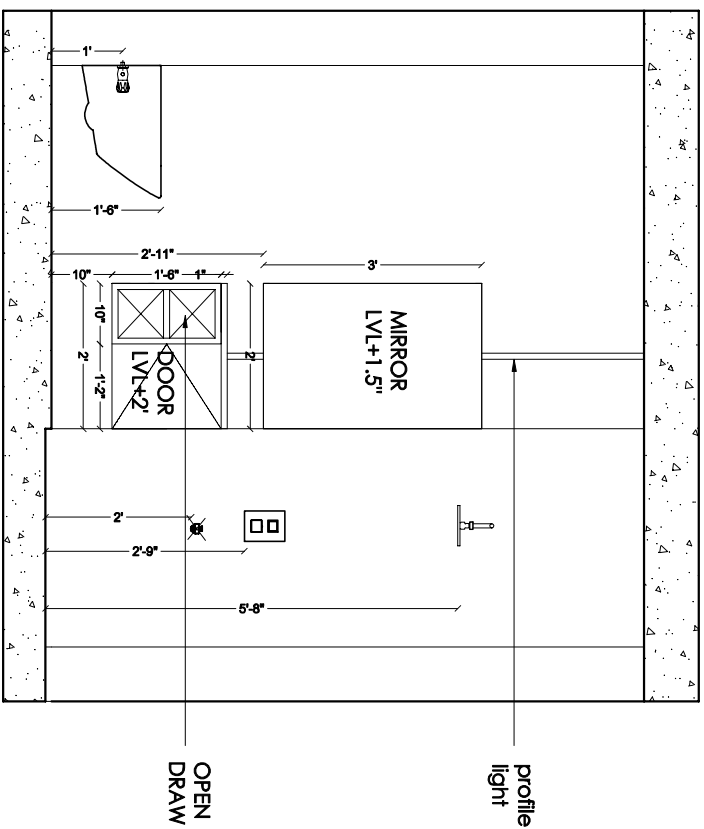[illegible]

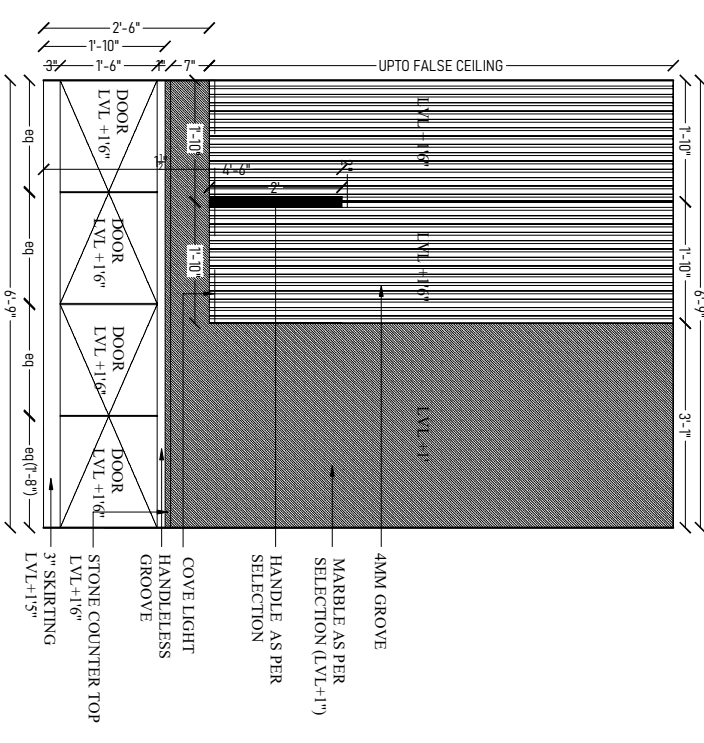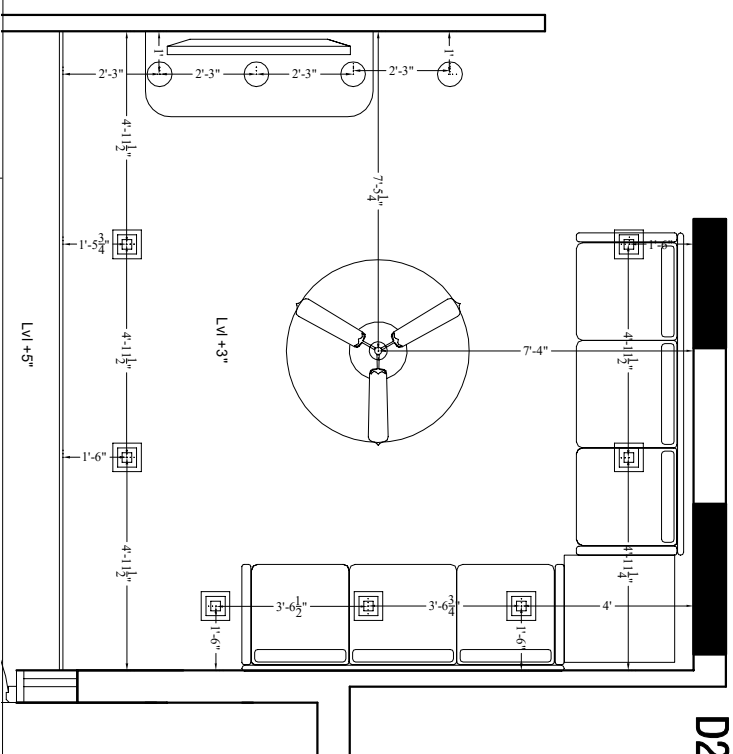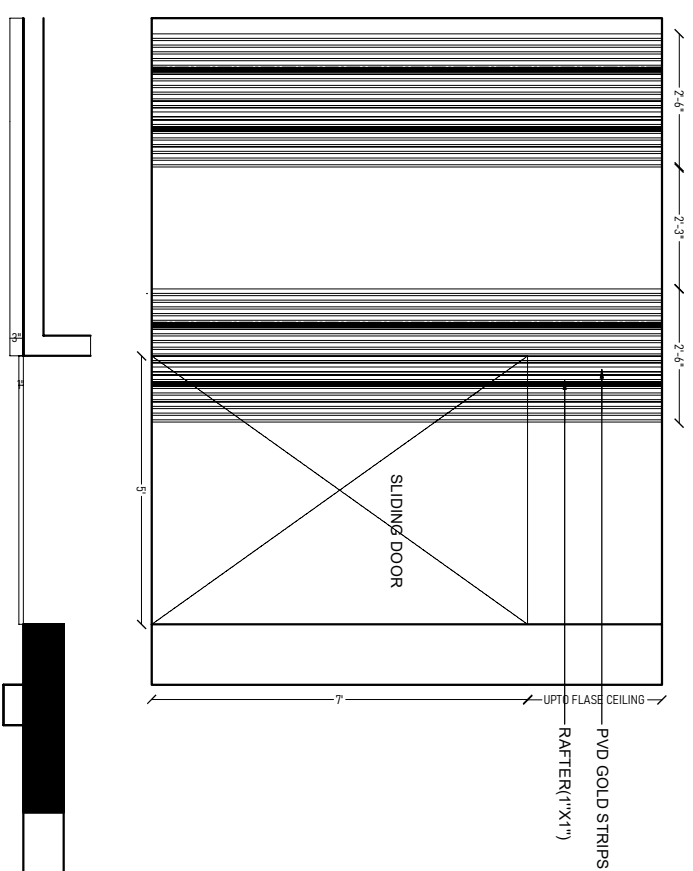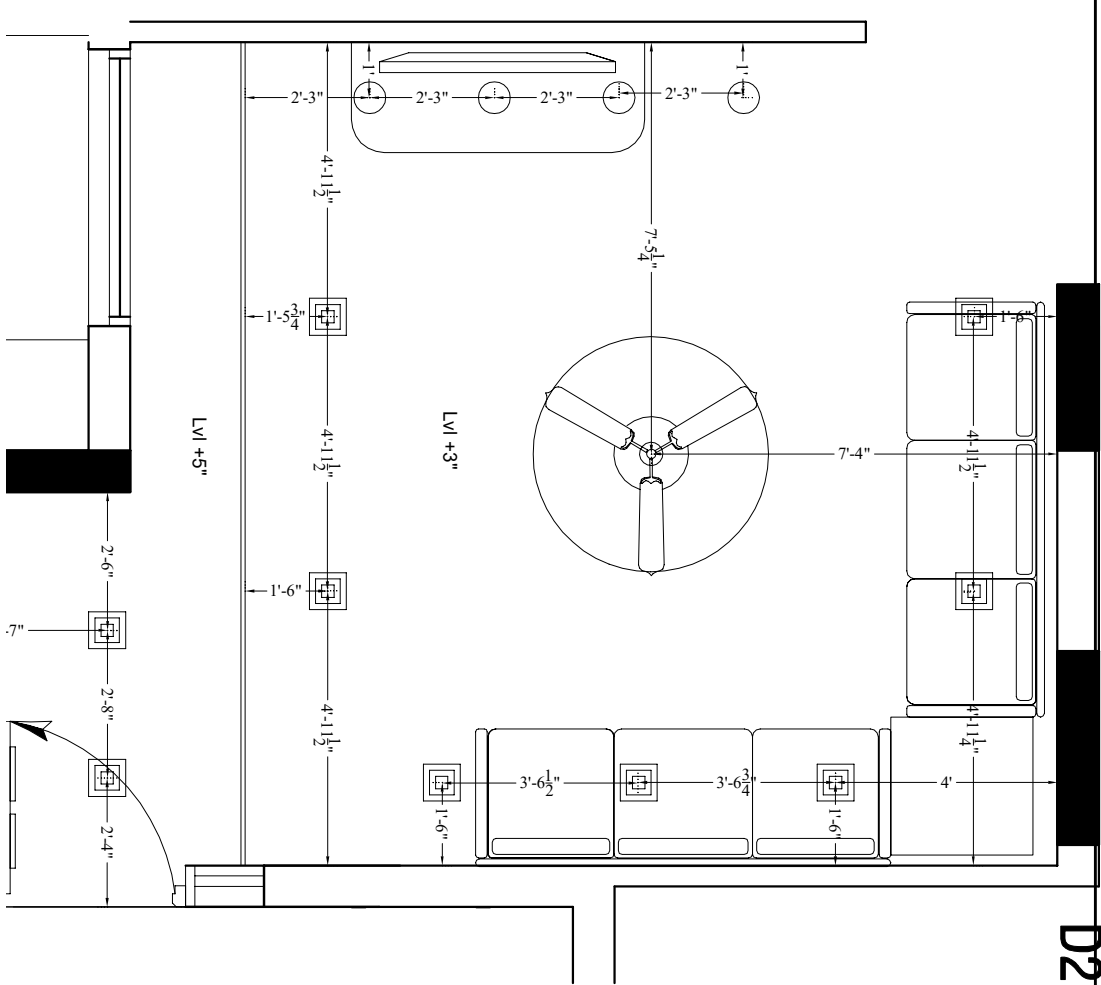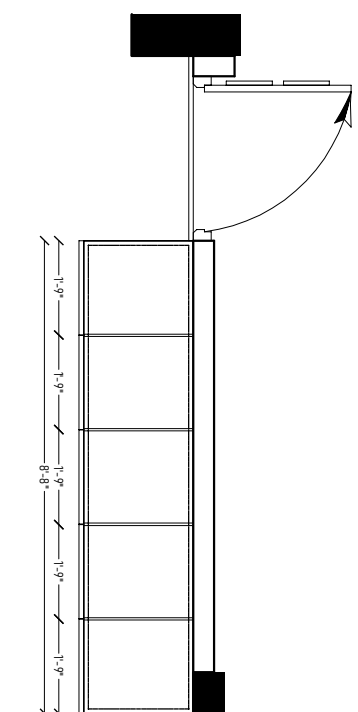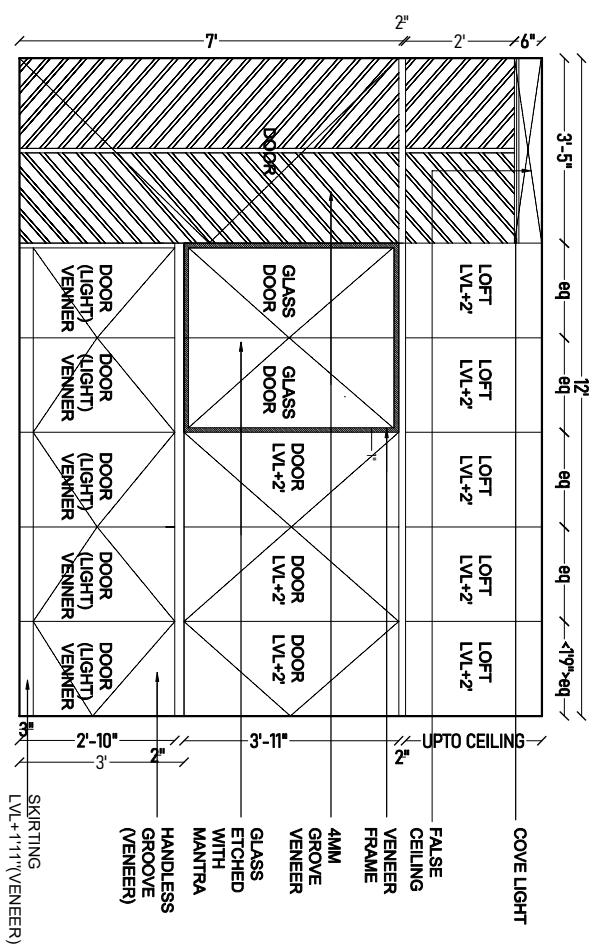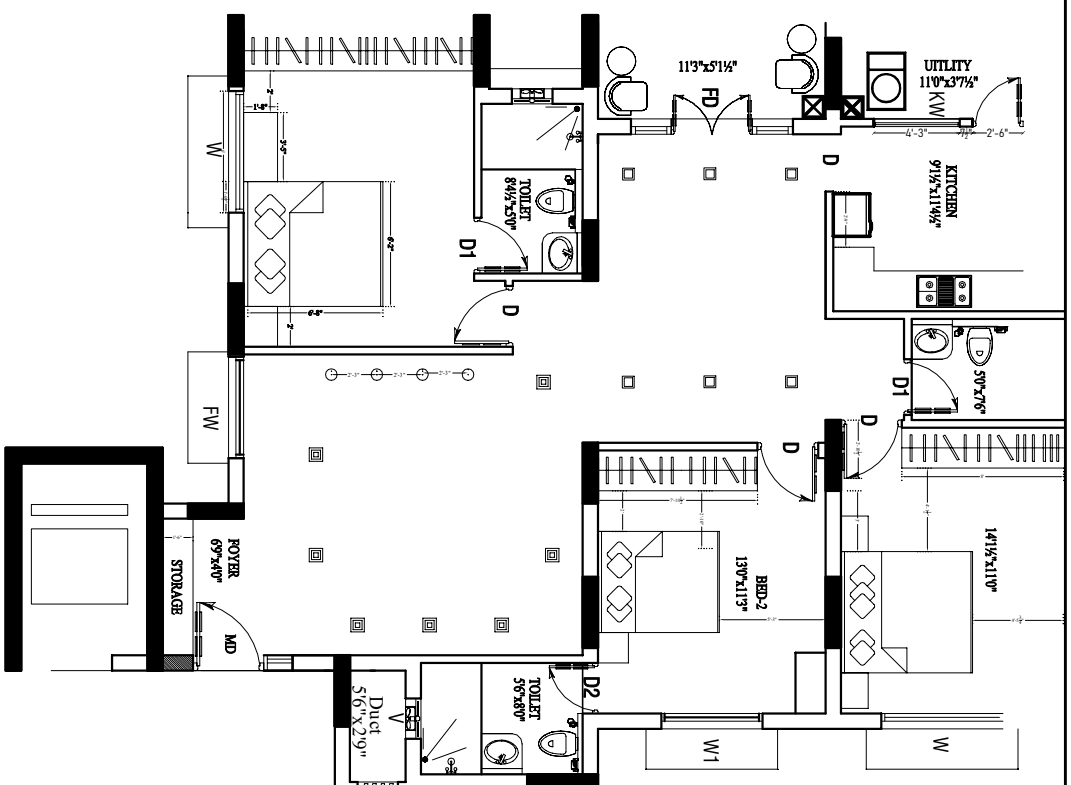


No.	Date	Description	Special Notes:	
			<u>Square Tree Architects</u> 73, Ramachandra Rd, R.S. Puram, Coimbatore, Tamil Nadu 641002 Ph : 09894639455, www.squaretree.in.	
			Project Title : Leelachand Apartment C-702	Date : 8/2/2022
			Client/Mr.: leela chand	
			Drawing Title : living,dining	Scale :
			Project Code :	
			Approved : G Aashish Ranka	Drawn : Liffin.G.Alex

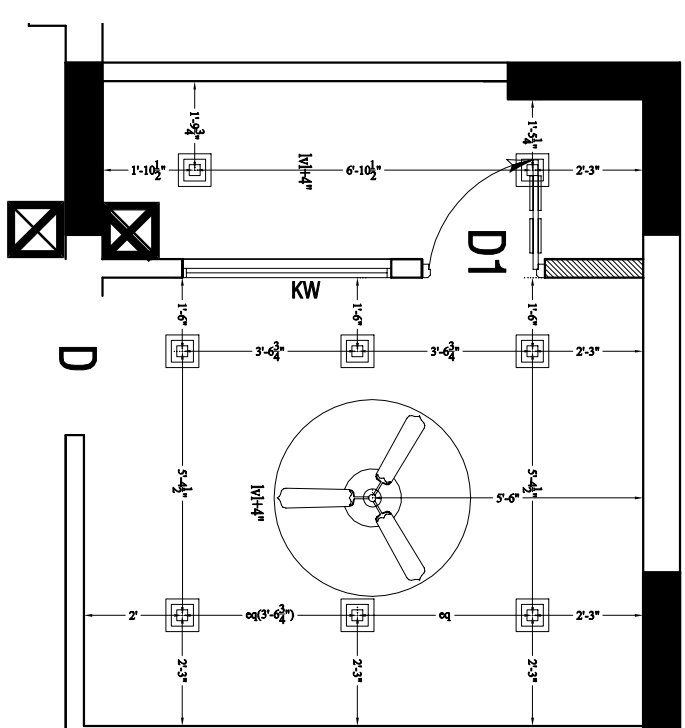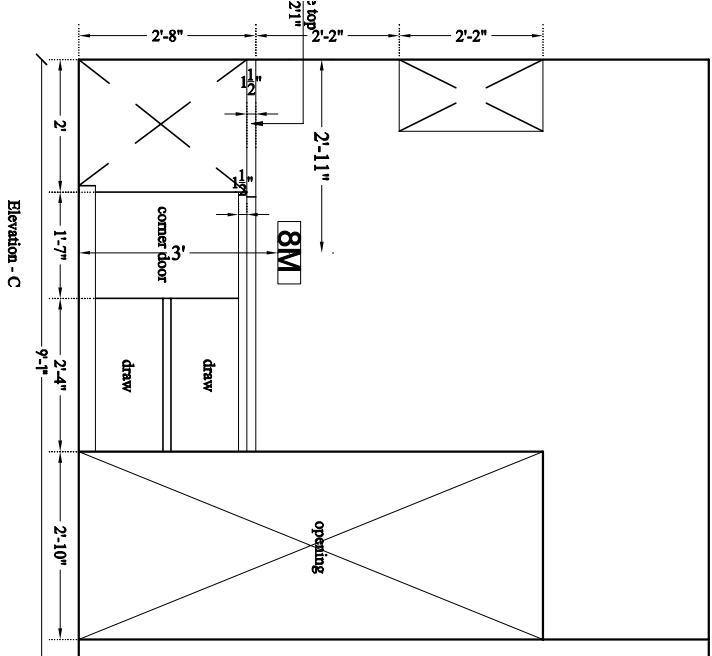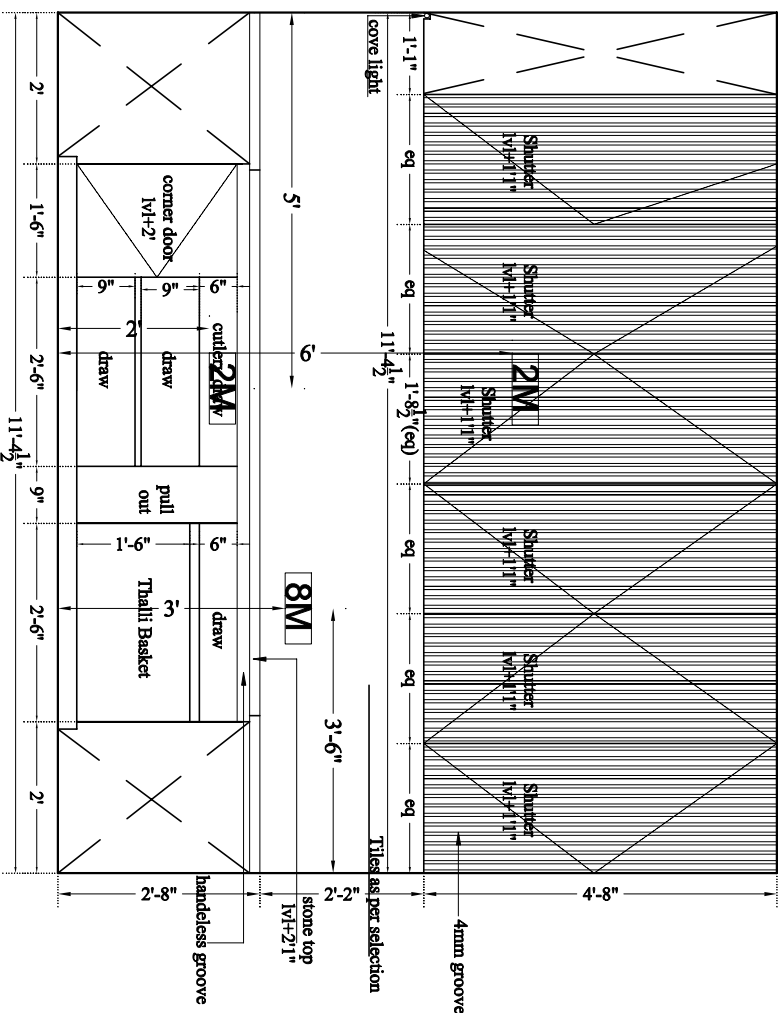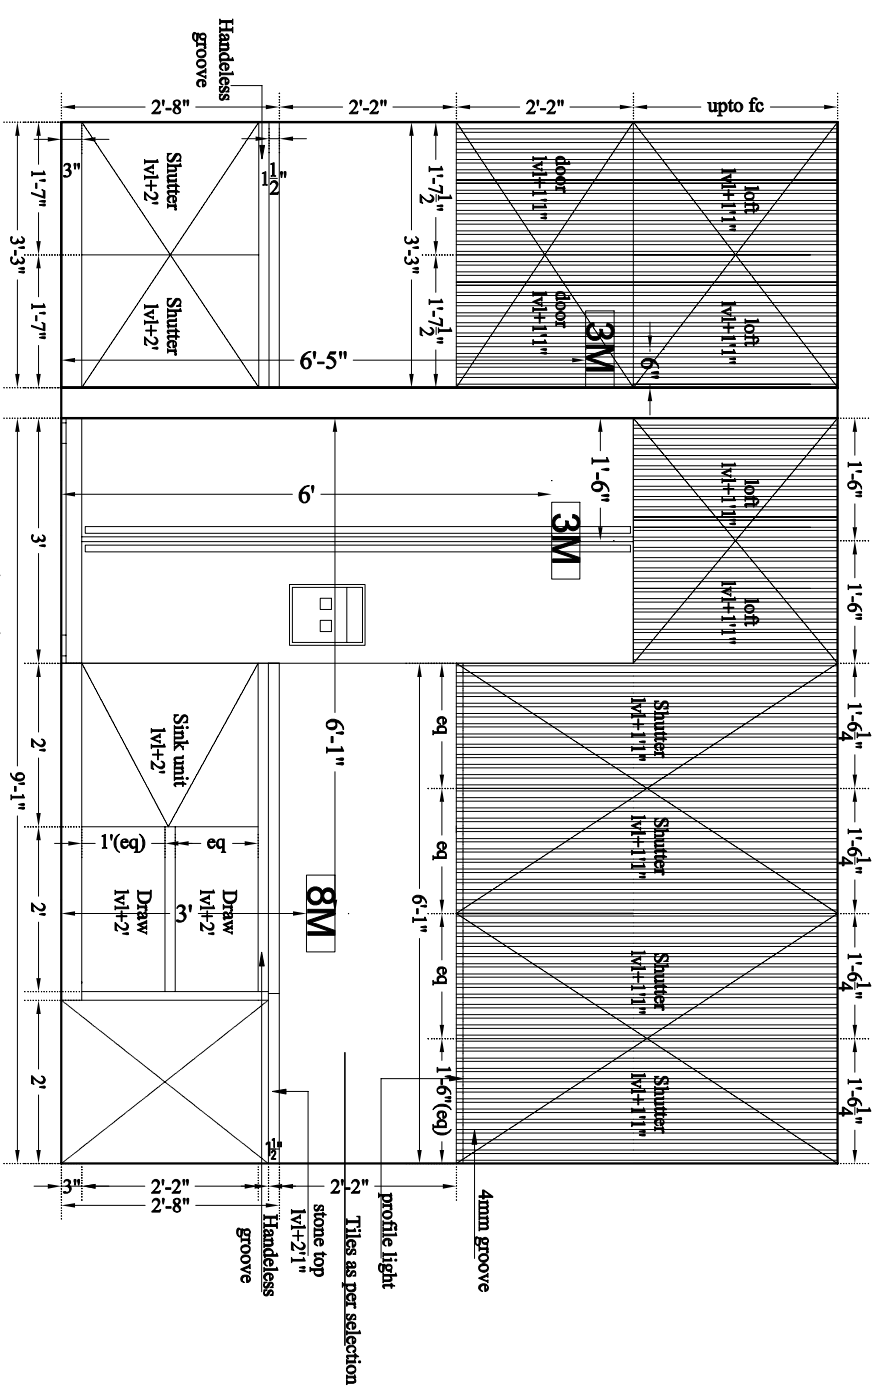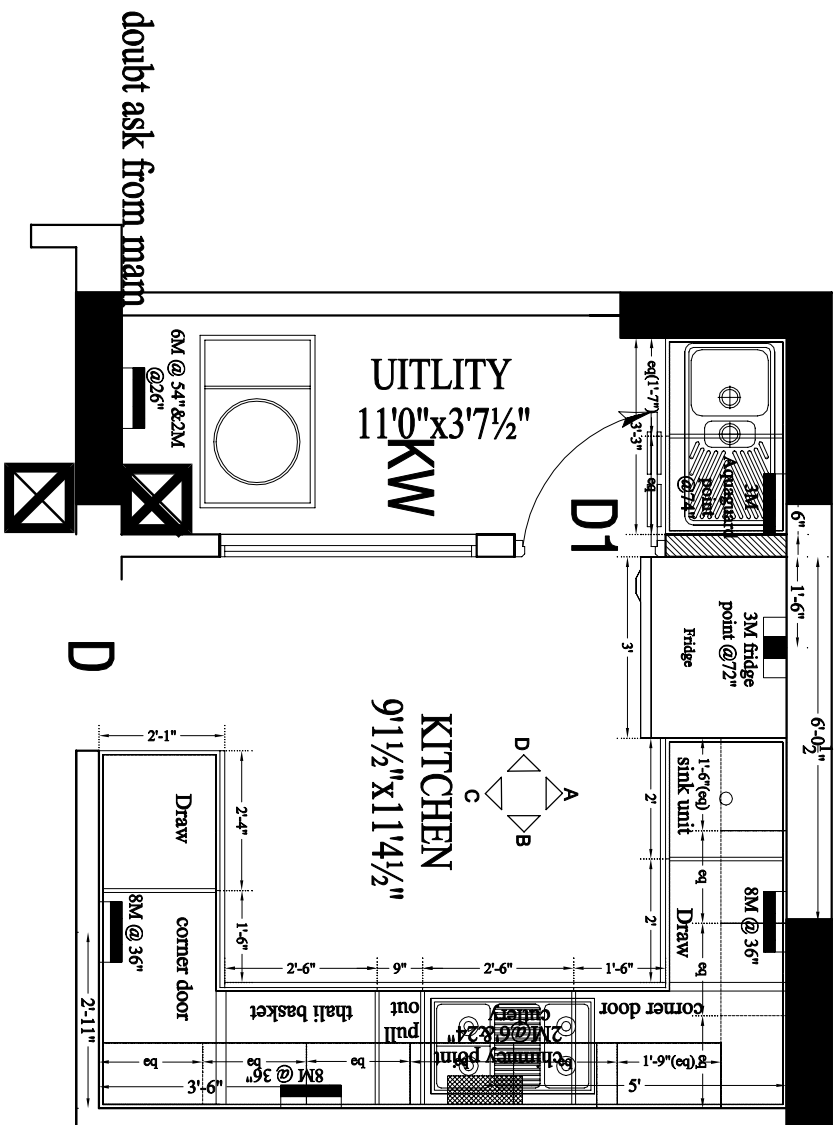


No.	Date	Description
		Special Notes:
		Square Tree Architects #73, Ramachandran RS Puram west, Coimbatore 641002 Ph : 09894639455, www.squaretree.in.
		Project Title : Globus - 702
		Client : Mr. Leela Chand
		Drawing Title : KITCHEN
		Project Code :
		Approved : G Aashish Ranka
		Date : Scale : Drawn : LIFNIN

DETAIL B

DETAIL A

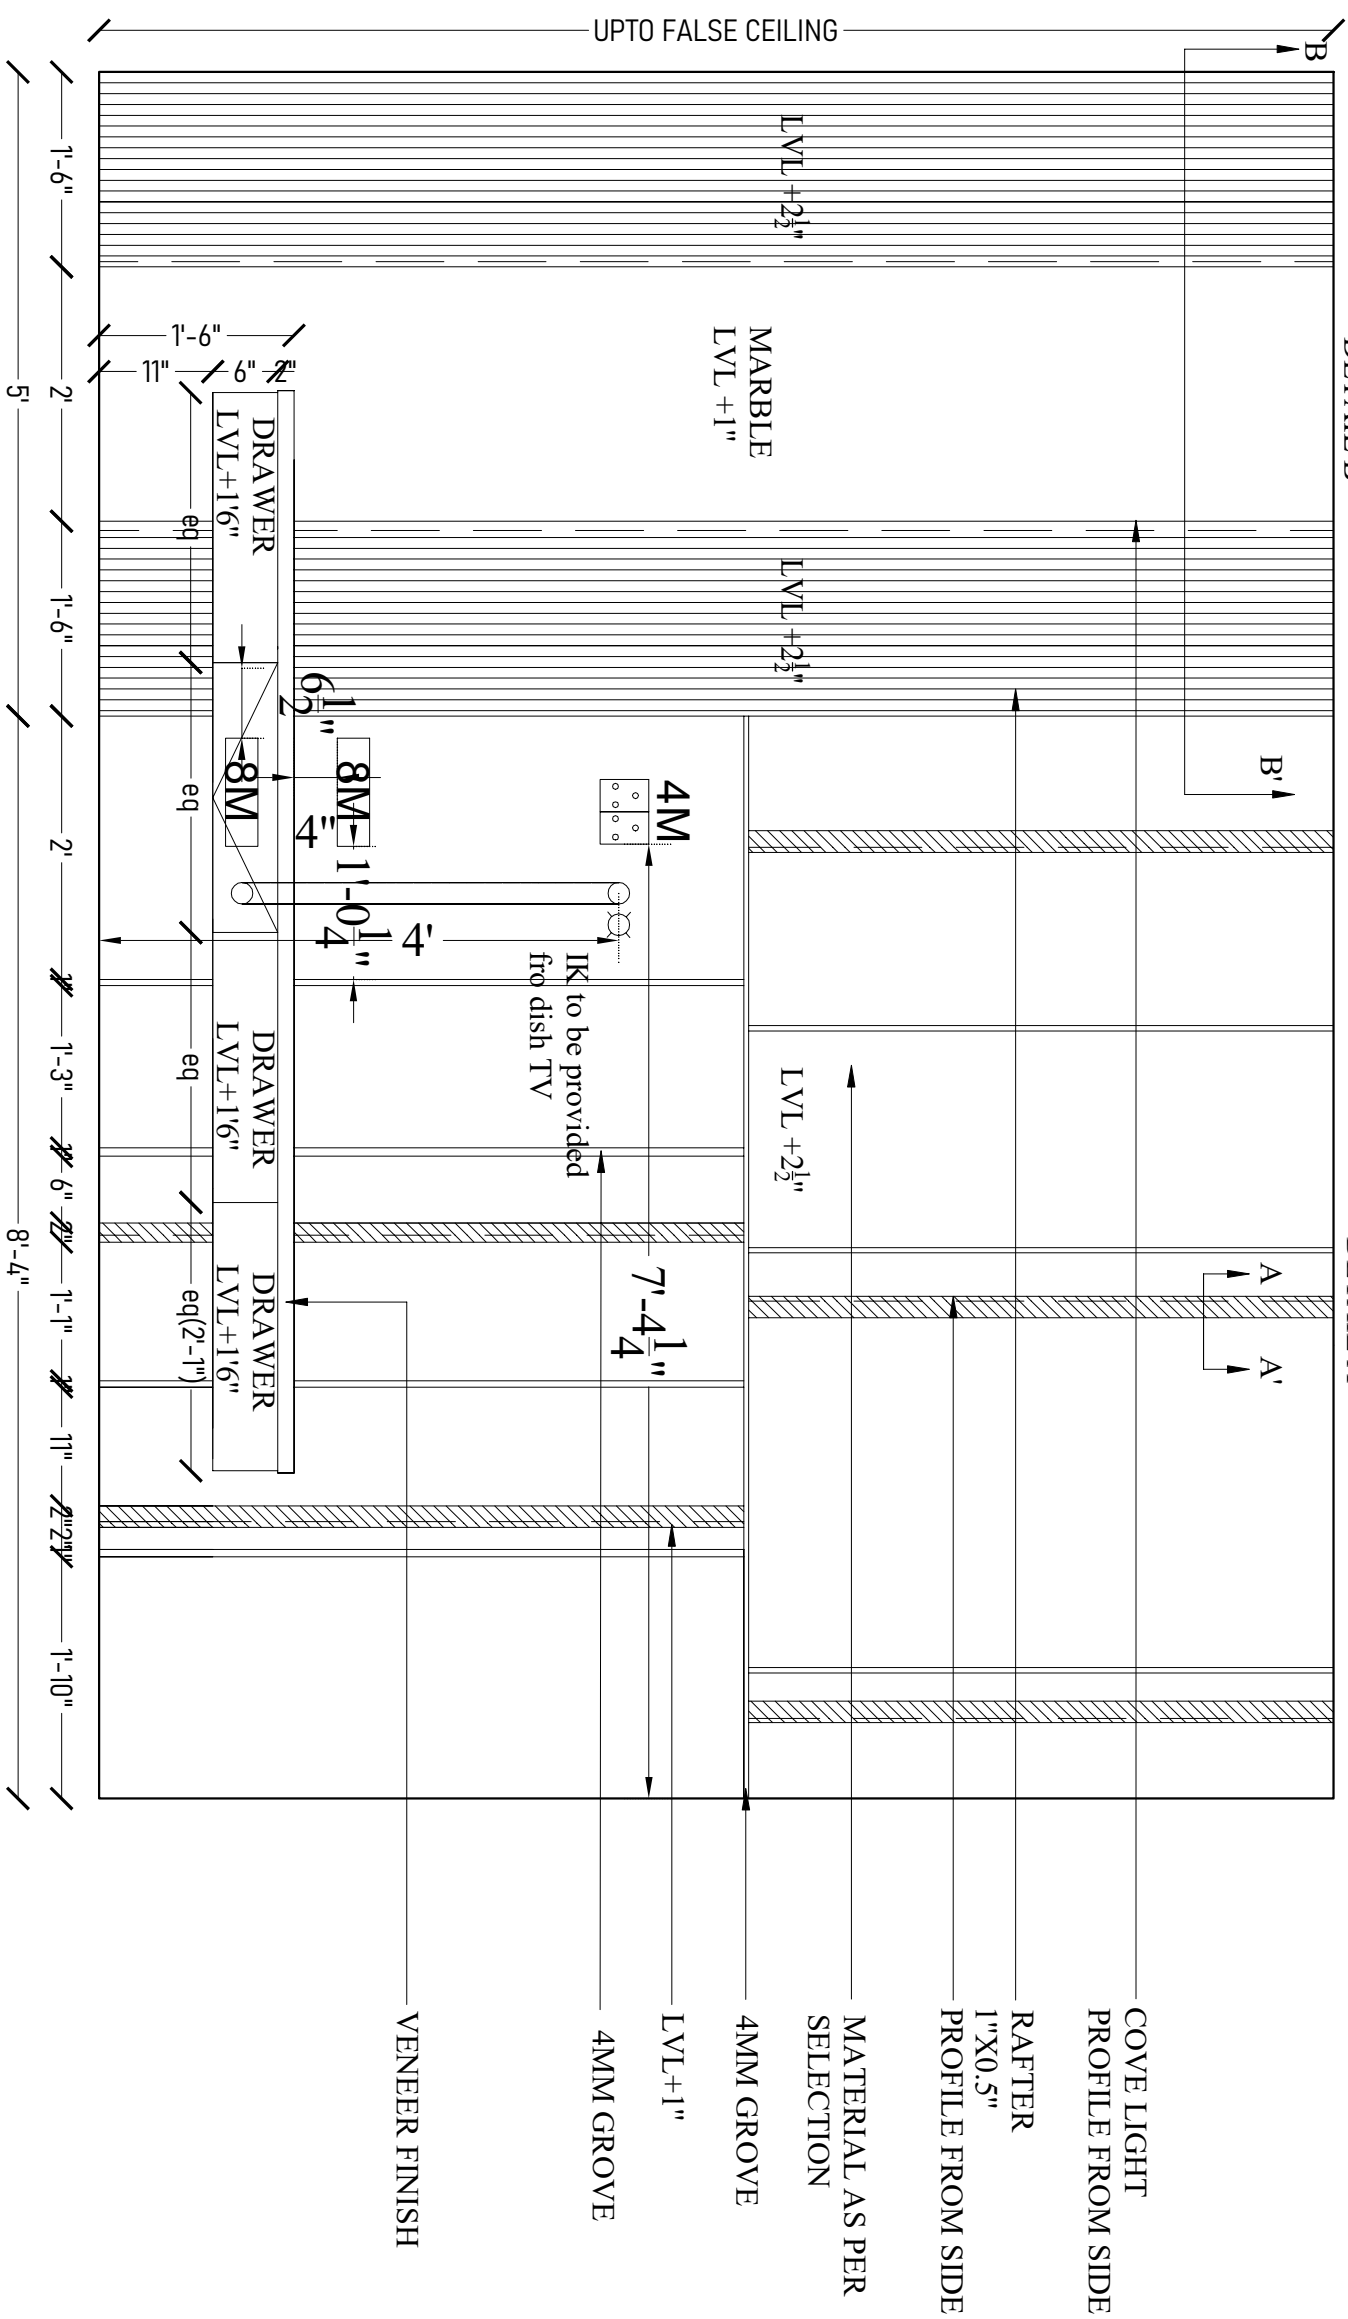



DETAIL B

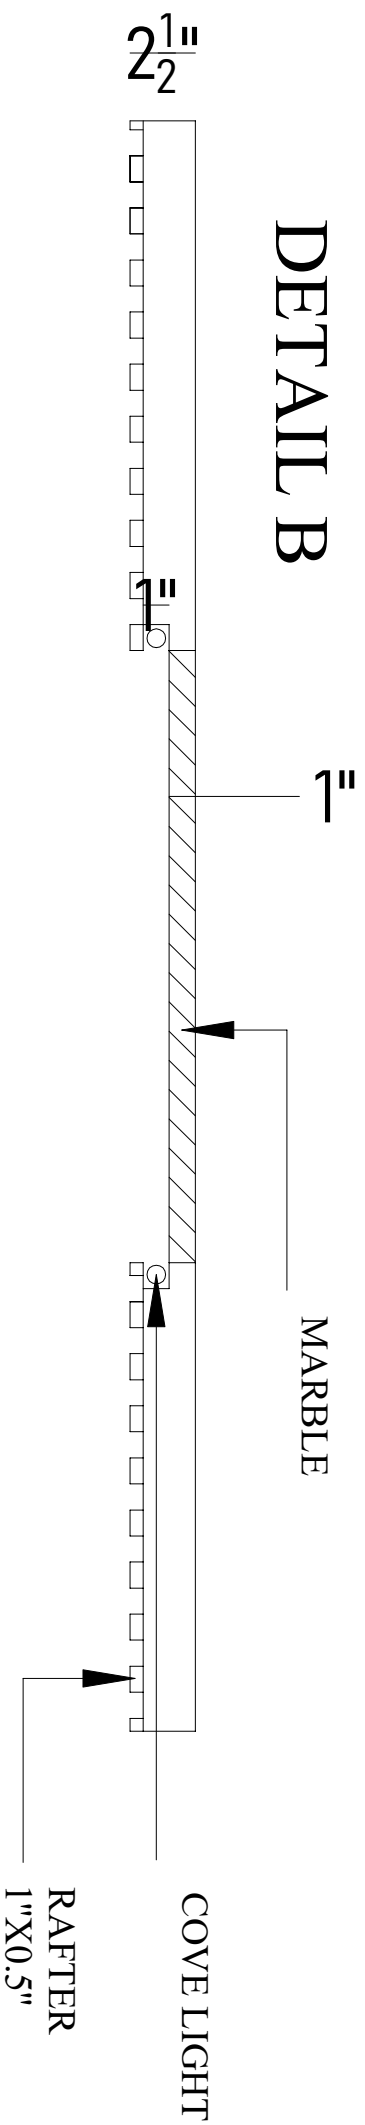


DETAIL A



No.	Date	Description	Special Notes:		
			Square Tree Architects 73, Ramachandra Rd, R.S. Puram Coimbatore, Tamil Nadu 641002 Ph : 09894639455, www.squaretree.in.		
			Project Title : Leela chand Apartment C-702	N 	Date : 7/9/2022
		ClientMr.leela chand			Scale :
		Drawing Title : living elevation			
		Project Code :	Approved : G Ashish Ranka	Drawn : Liffin,G.Alex	

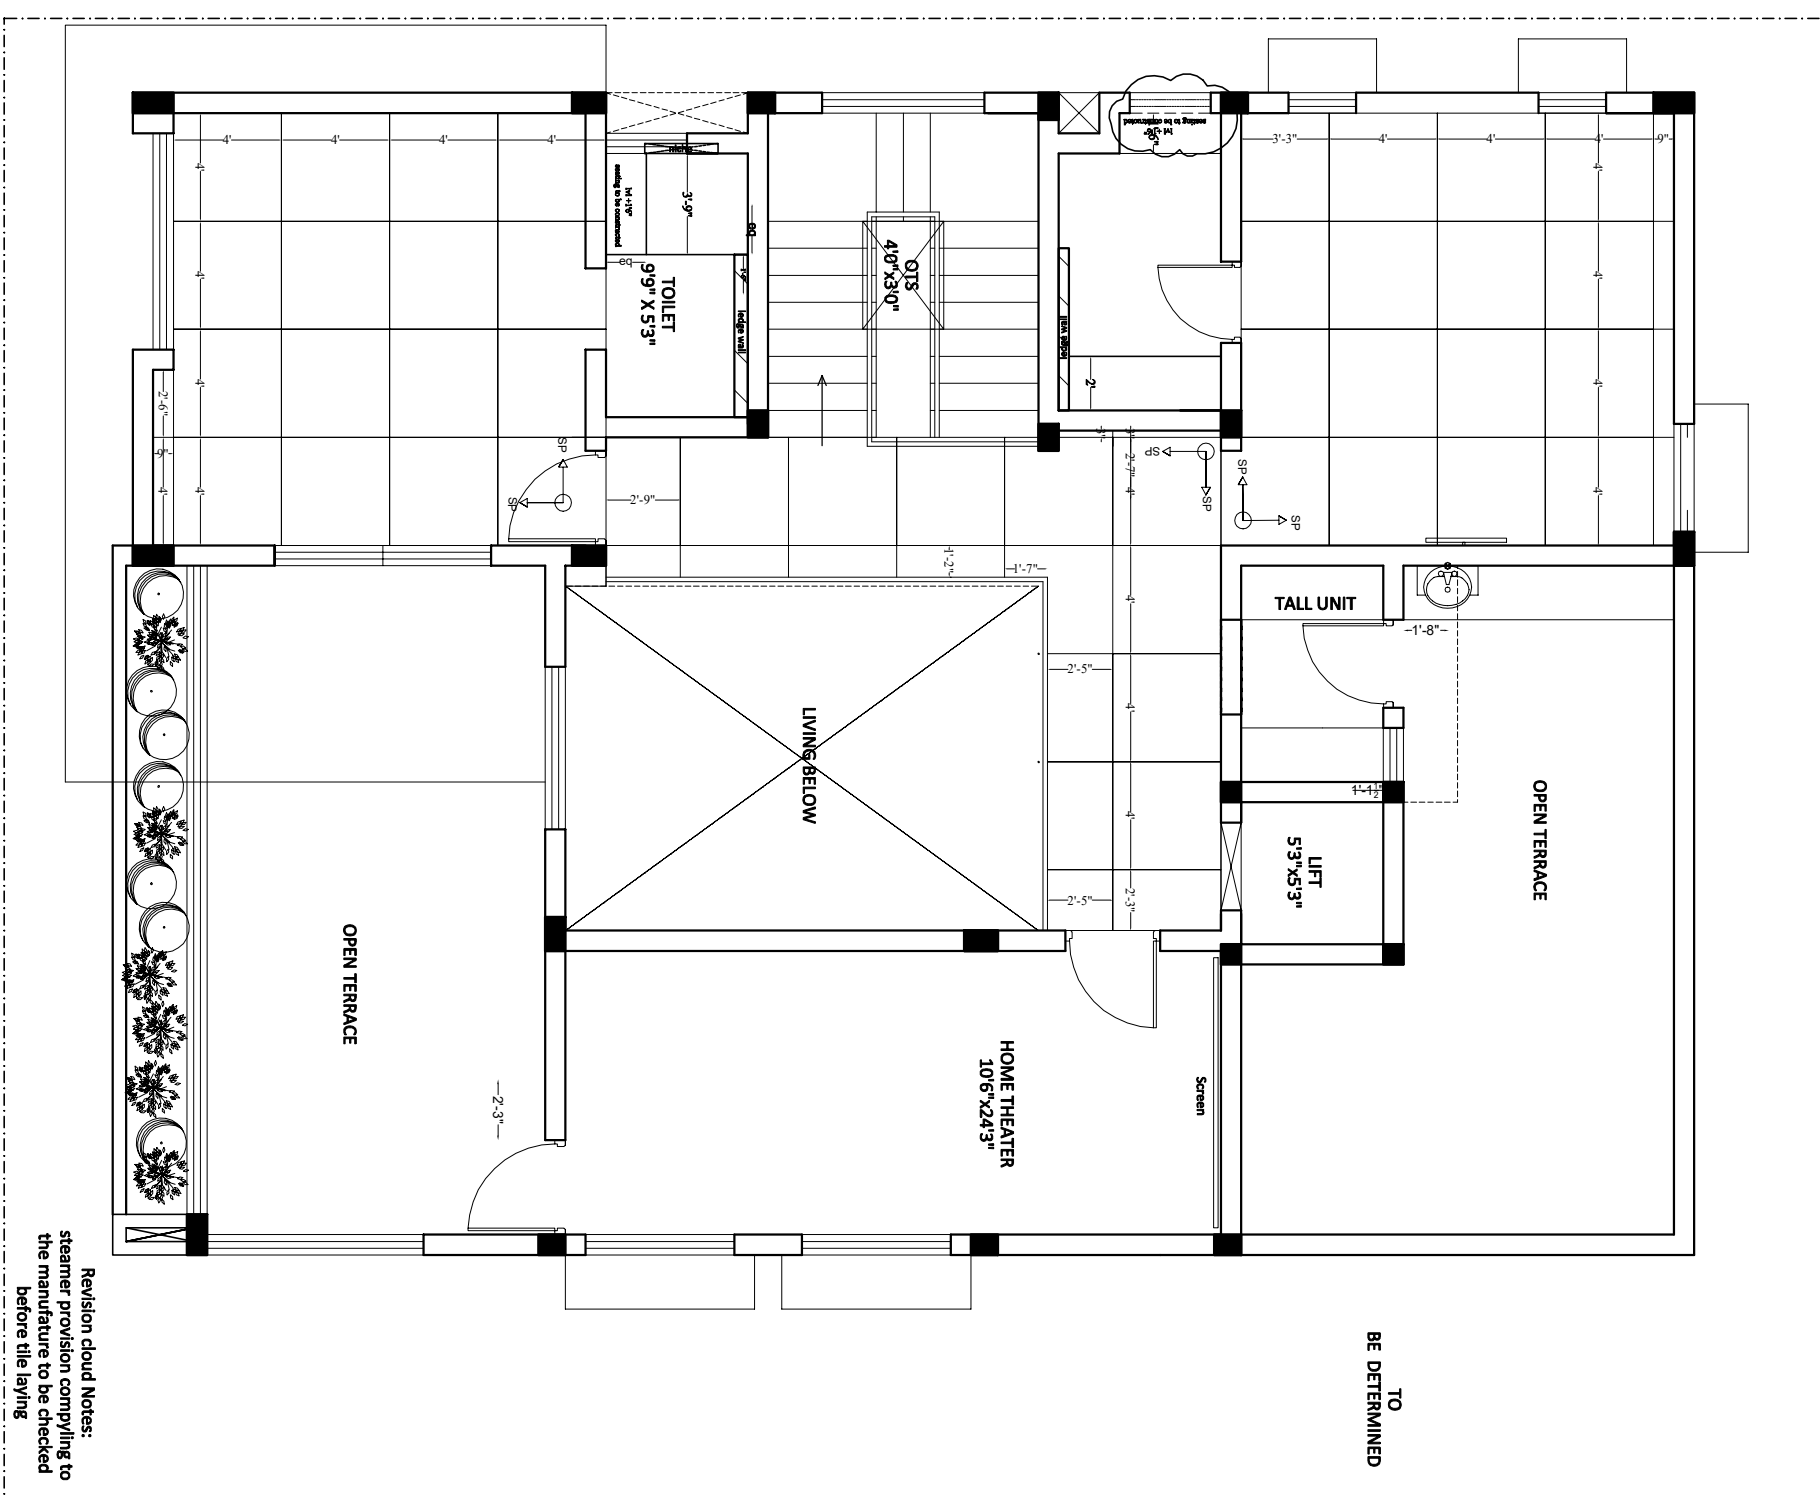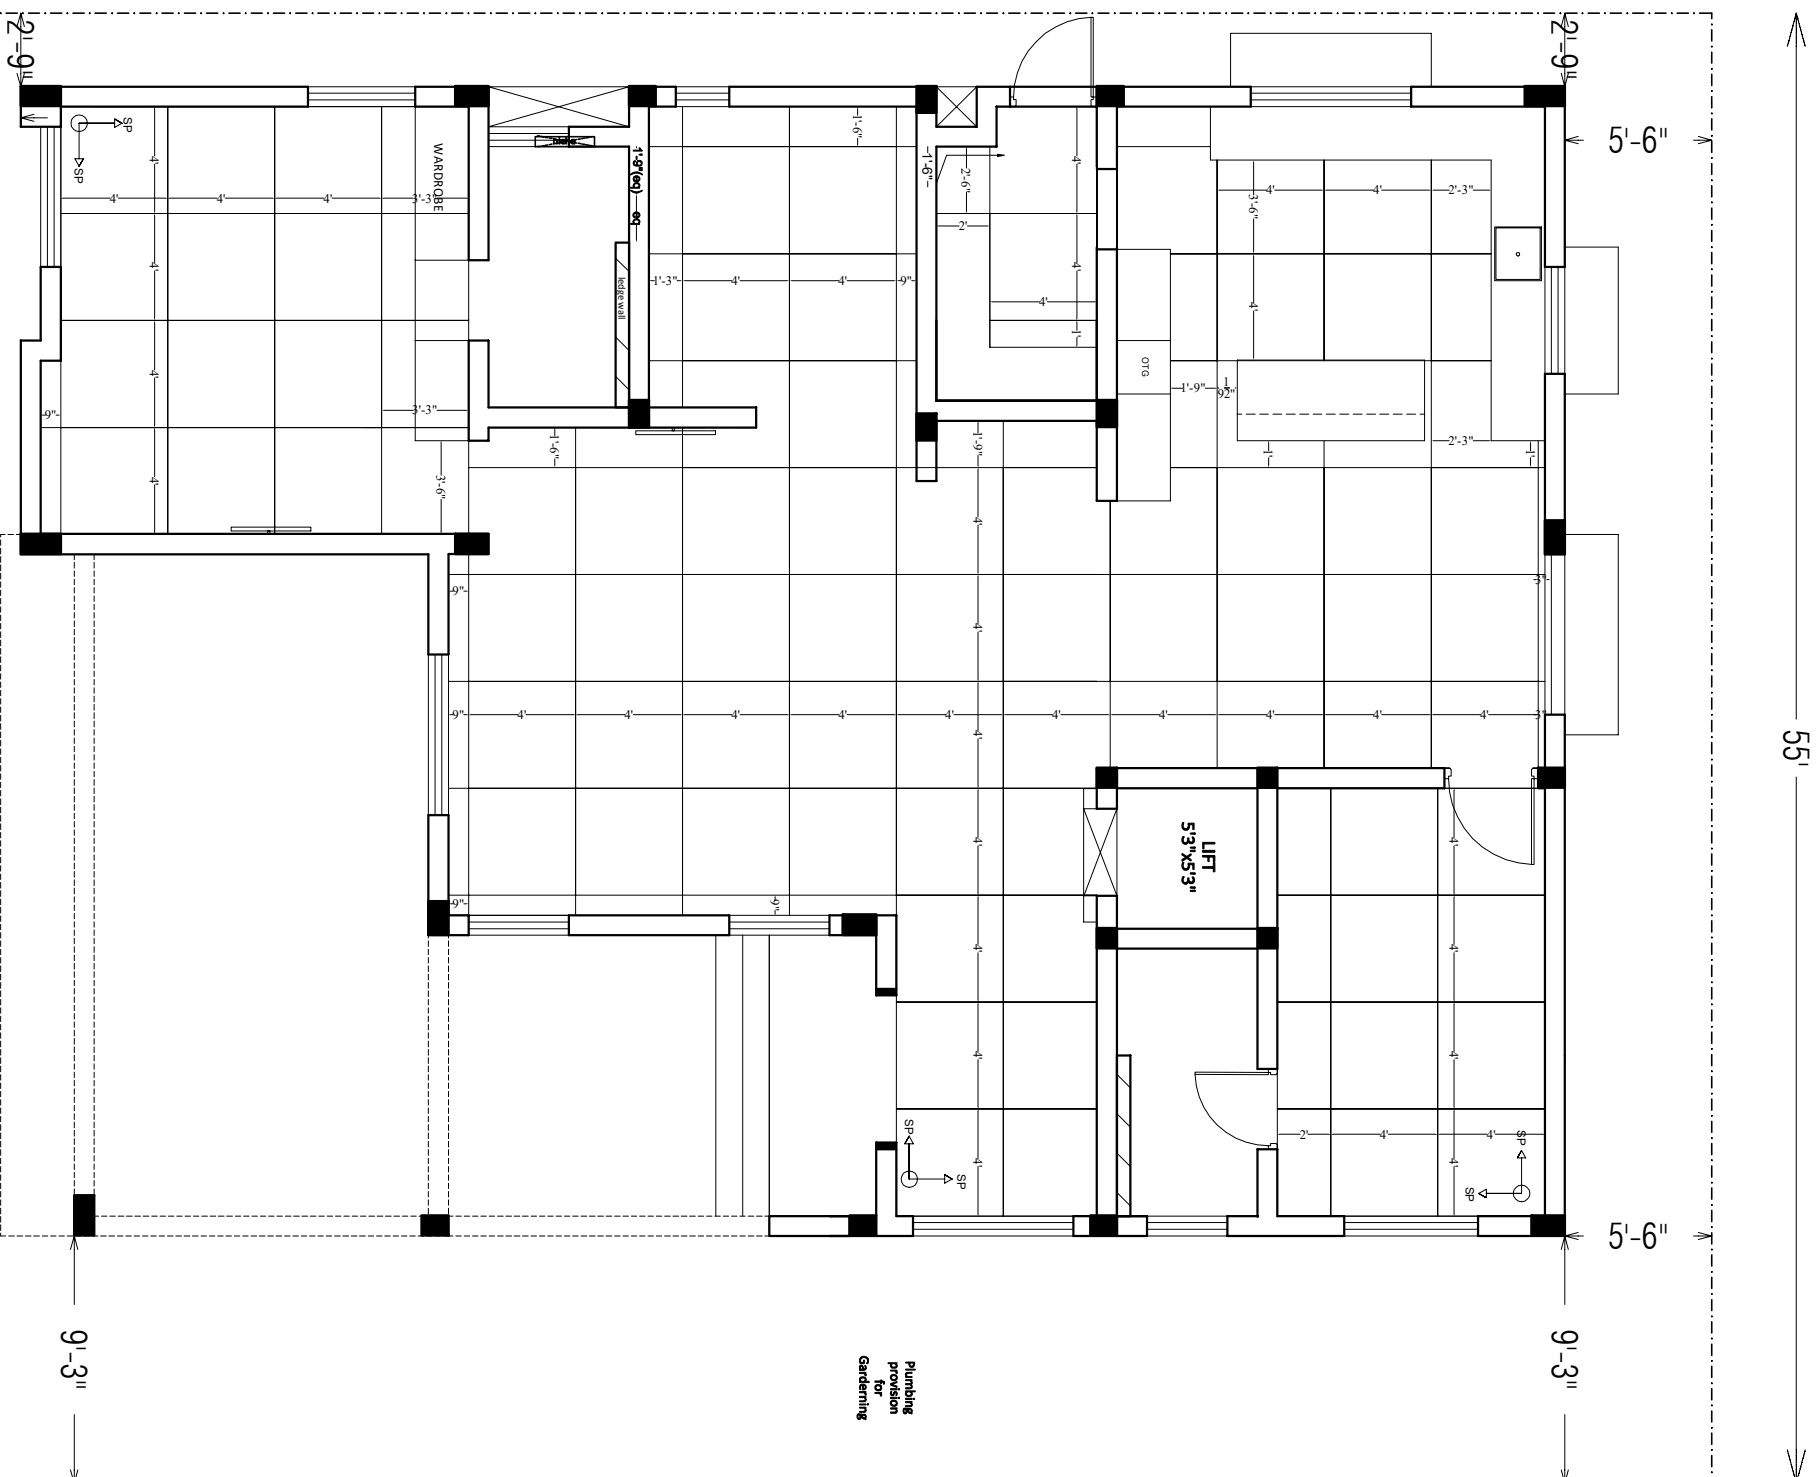


 No.	Date	Description
Special Notes:		
<u>Square Tree Architects</u> #73, Ramachandaran Road, RS Puram, Coimbatore 641002 Ph : 09894639455, www.squaretree.in		Project Title : GATED COMMUNITY
Client : Mr. Rajkumar		Date :
		Scale :
Project Code : RR-3010	Approved : G Aashish Ranka	Drawn :

second floor




terrace

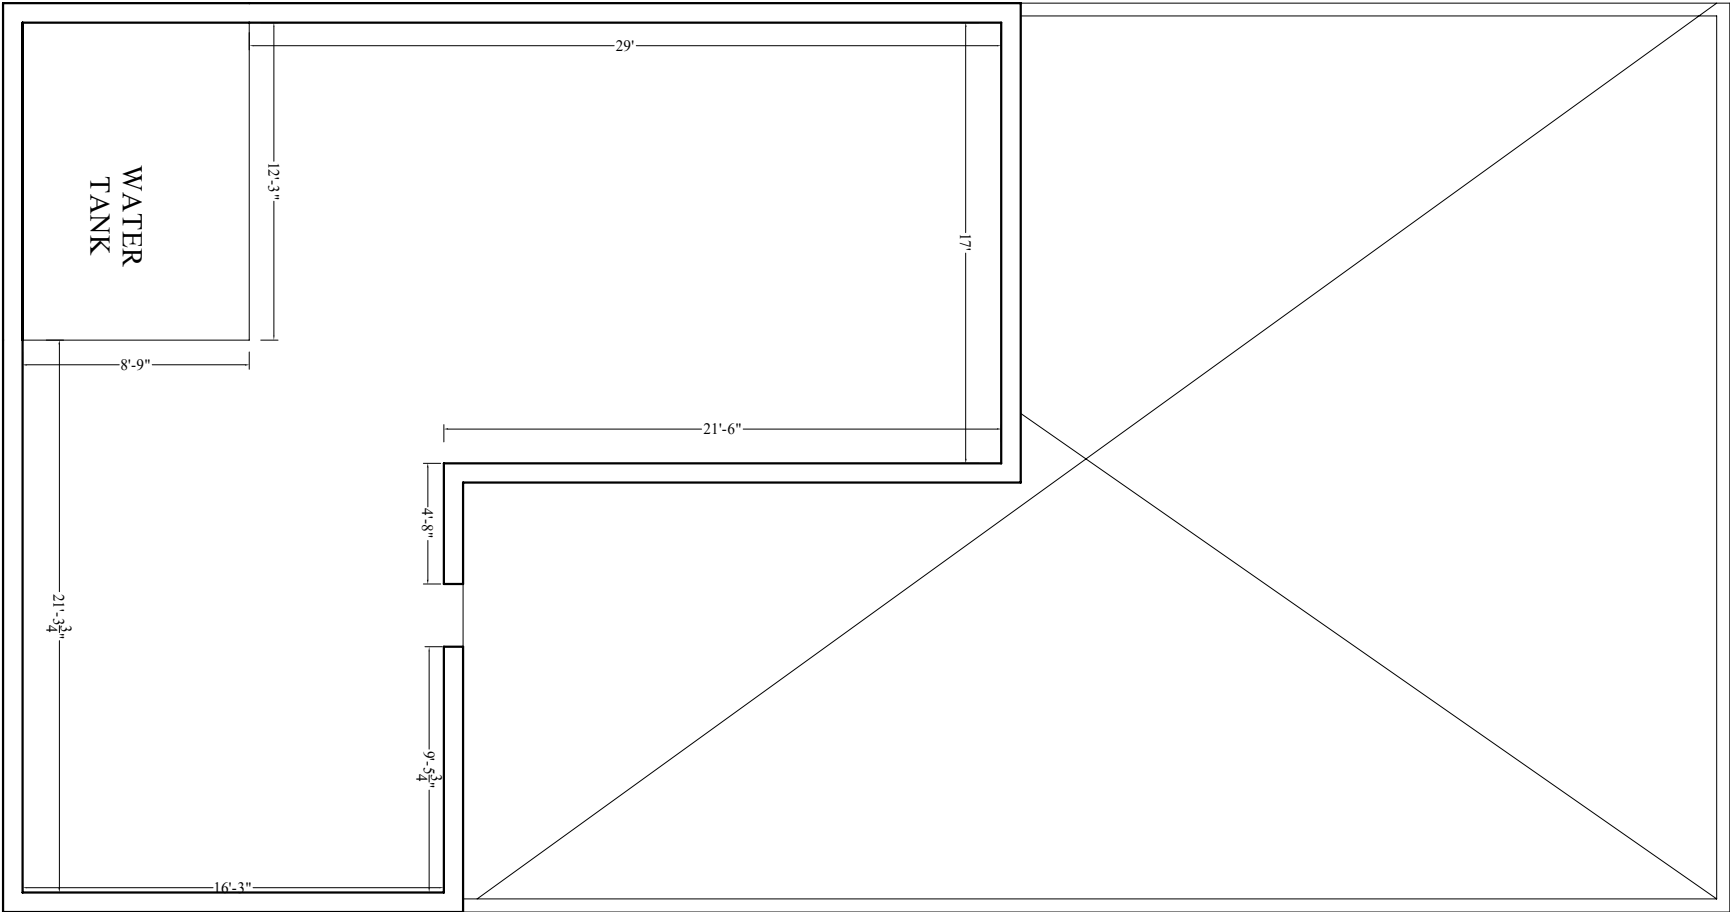


No.	Date	Description	Special Notes:	
Square Tree Architects			Project Title : Foyer	
73, Ramachandra Rd, R.S. Pura			Client : Mr. NIRMAL	
Coimbatore, Tamil Nadu 641002			Drawing Title : FLOOR PLAN	
Ph : 09894639455,			Project Code :	
www.squaretree.in.			Approved : G Ashish Ranka	
			Date : 13/07/2020	
			Scale :	
			Drawn :	

ground floor


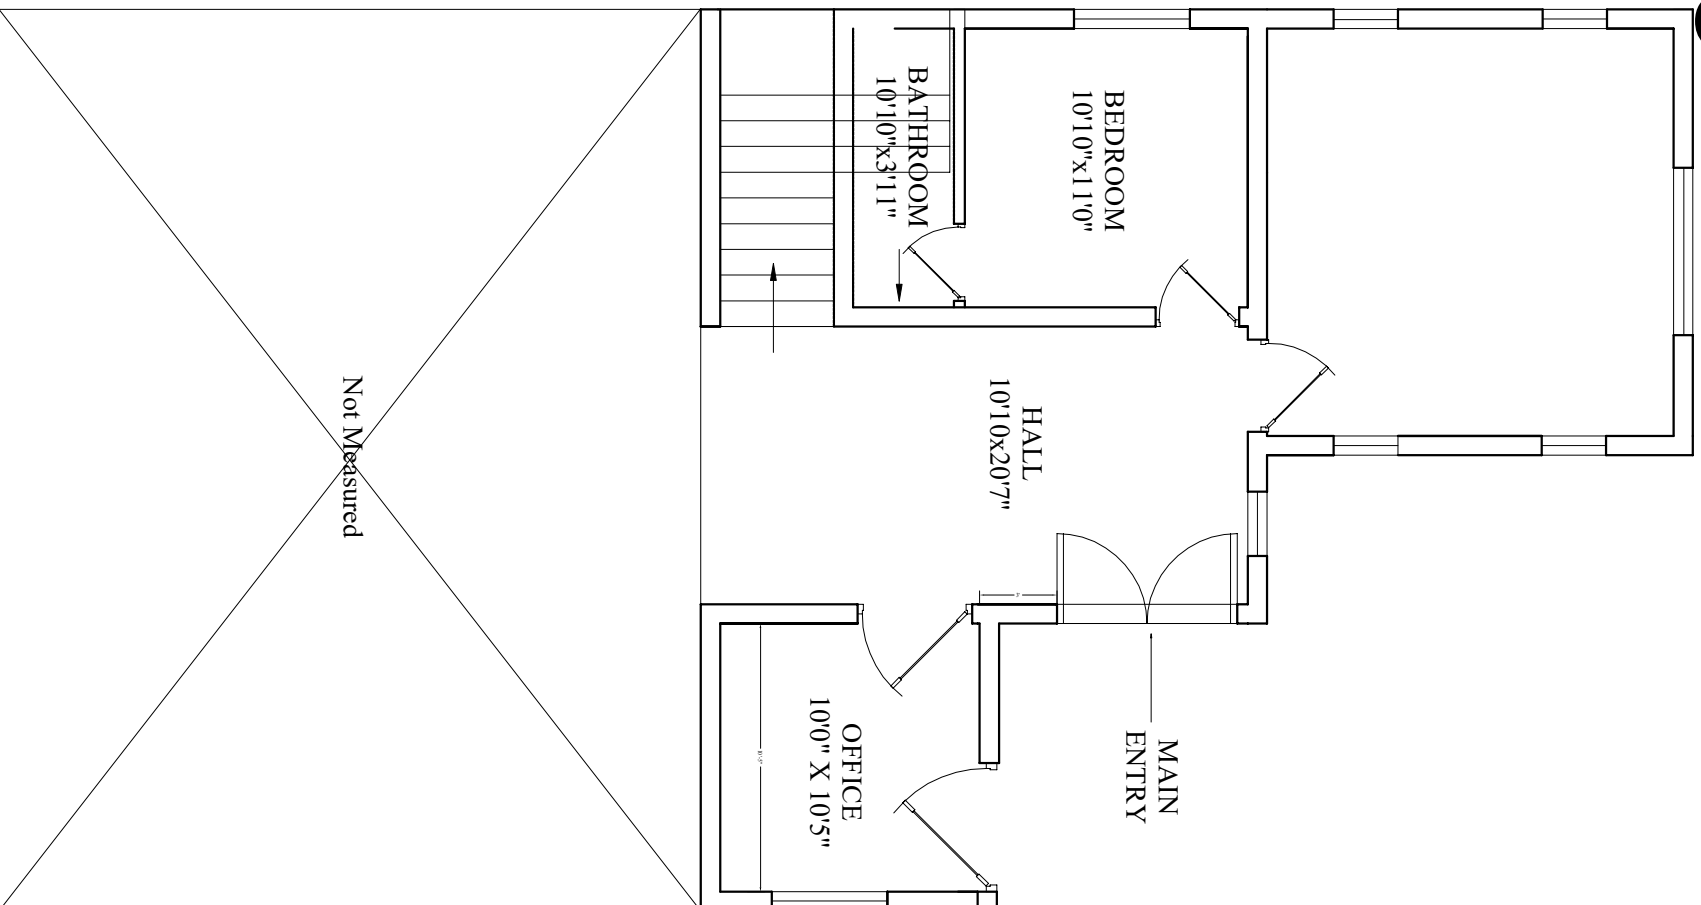


first floor

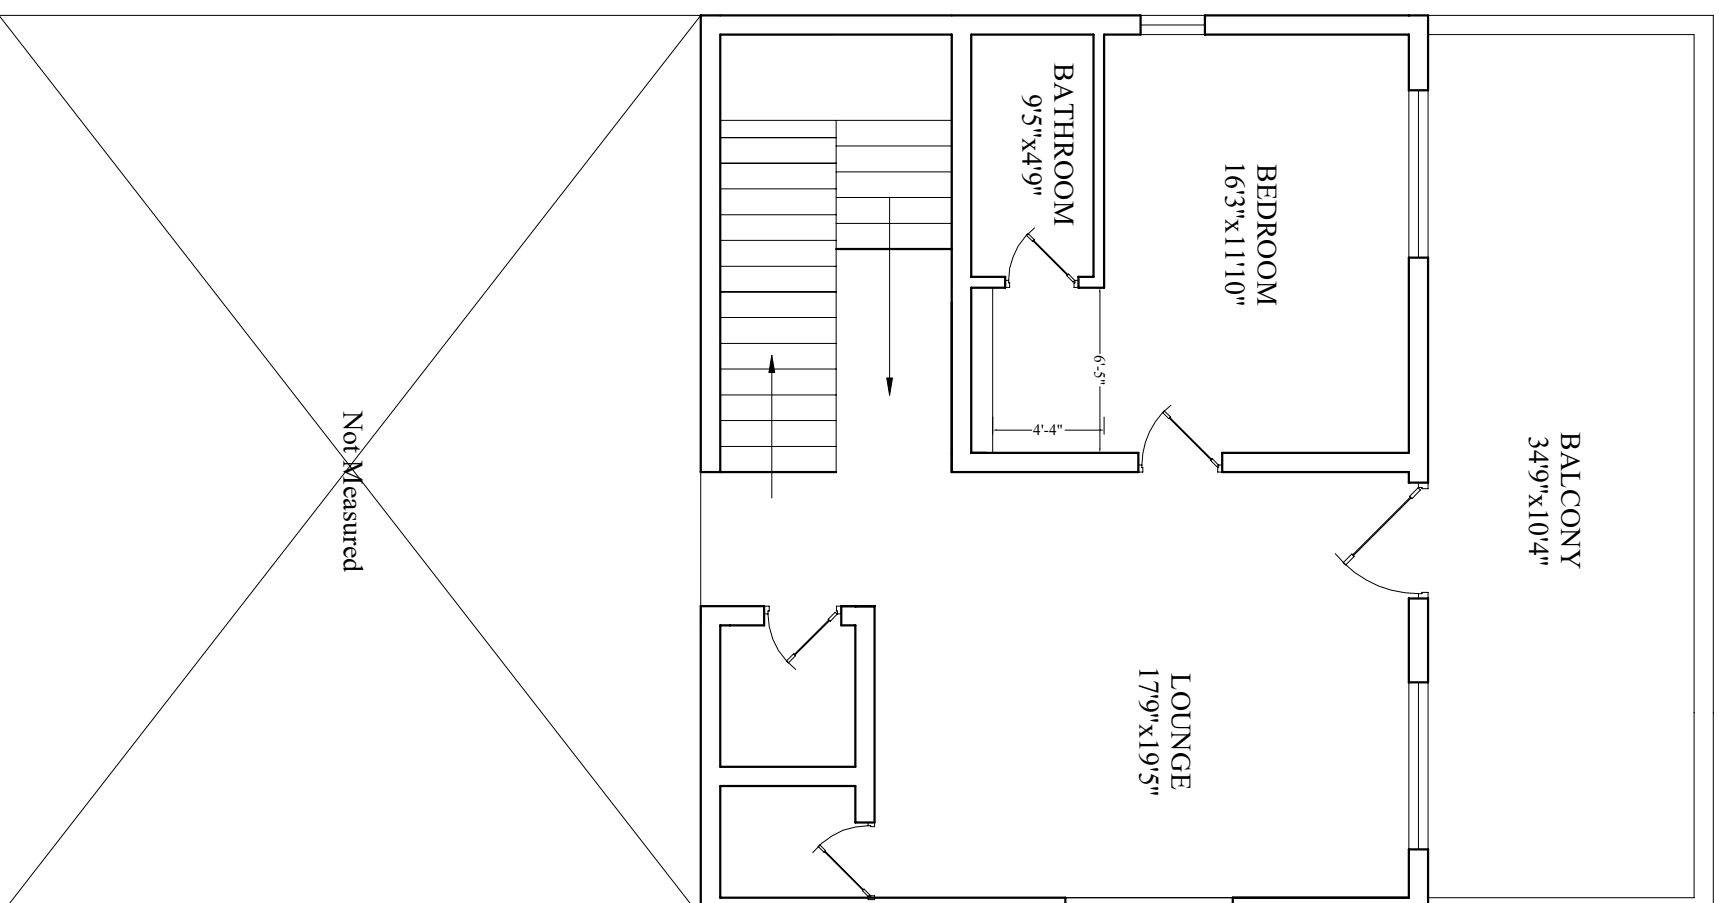


No.	Date	Description	
Special Notes:			
Square Tree Architects 73, Ramachandra Rd, R.S. Puram, Coimbatore, Tamil Nadu 641002 Ph : 09894639455, www.squaretree.in.			
Project Title : Foyer			
Client : Mr.NIRMAL			
Drawing Title : FLOOR PLAN			
Project Code :		Approved : G Ashish Ranka	Drawn :


Special Notes.

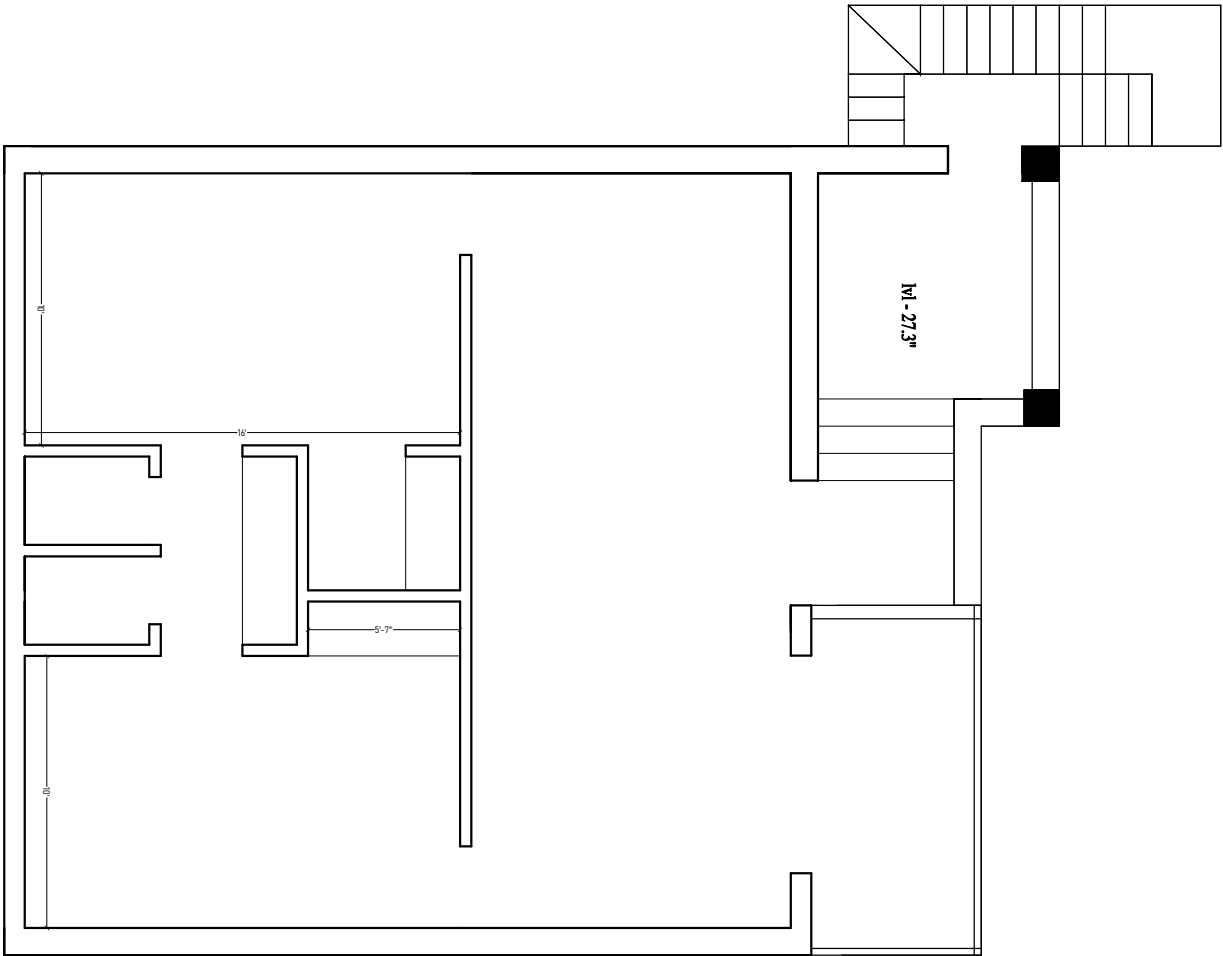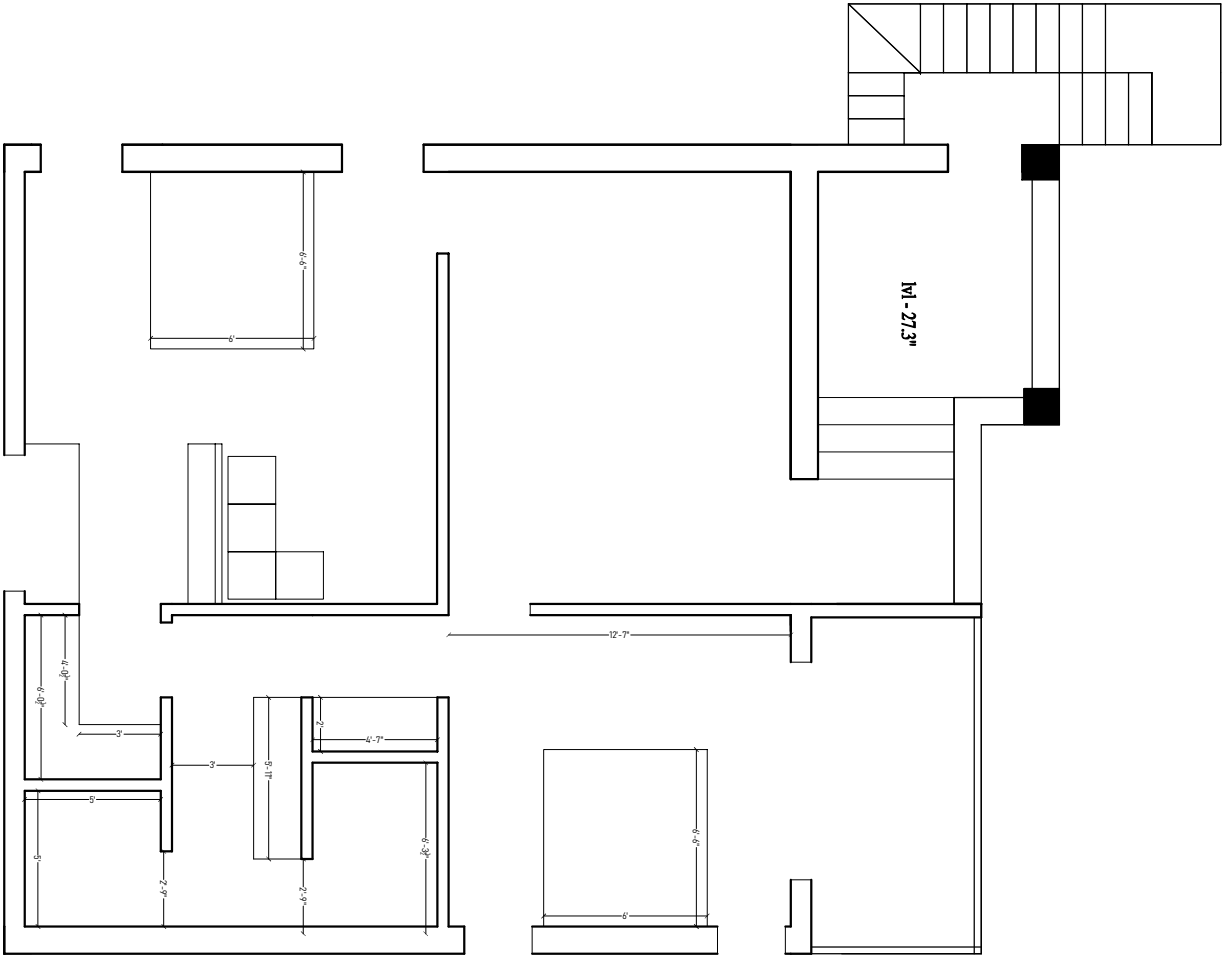

Special Notes.	
Key Plan.	

No.	Date	Description
Client :		
Project Title :		
Project Code :		
Drawing Title :		
Architect : G Aashish Ranka		
Square Tree Architects		
73, Ramachandra Rd, R.S. Puram, Coimbatore, Tamil Nadu 641002		
Ph : 09894639455, www.squaretree.in.		
Date :		
Scale :		
Drawn :		
Approved :		

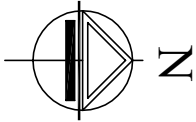

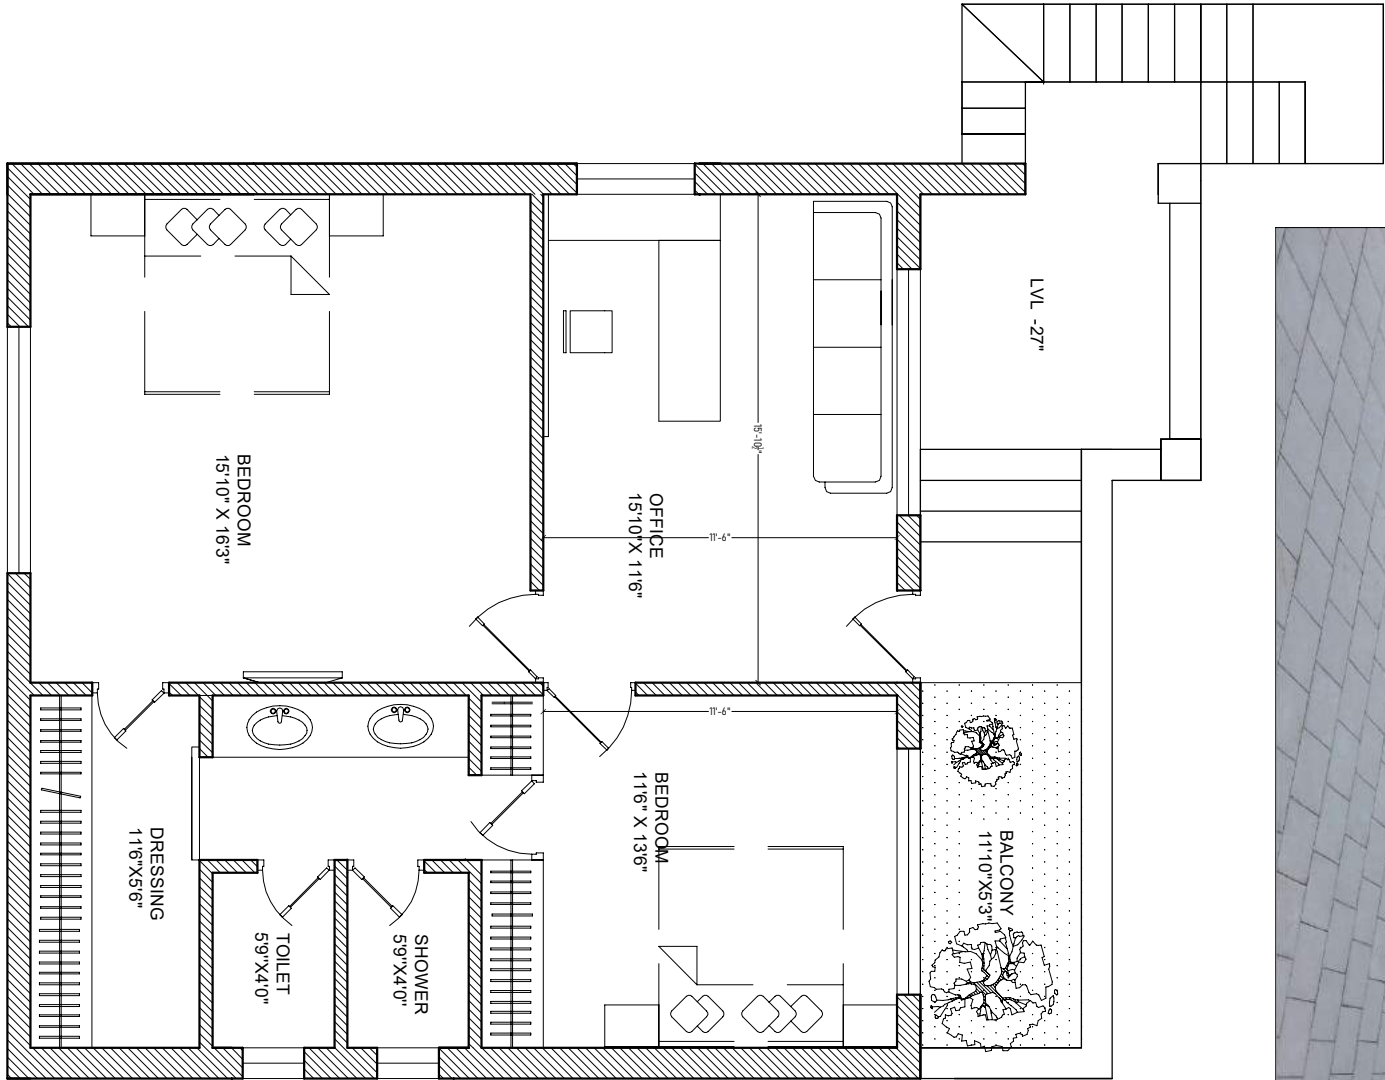

Special Notes.

Key Plan.

No	Date	Description

Client :


Project Title :

Project Code :

Drawing Title :

Architect : G Aashish Ranka

Square Tree Architects
73, Ramachandra Rd, R.S. Puram,
Coimbatore, Tamil Nadu 641002
Ph : 09894639455, www.squaretree.in.

 

Date :
Scale :
Drawn :
Approved :