



SATHYABAMA

INSTITUTE OF SCIENCE AND TECHNOLOGY
(DEEMED TO BE UNIVERSITY)

Accredited with “A” grade by NAAC | 12B Status by UGC | Approved by AICTE

Jeppiaar Nagar, Rajiv Gandhi Salai, Chennai – 600 119

www.sathyabama.ac.in

SCHOOL OF BUILDING AND ENVIRONMENT
DEPARTMENT OF ARCHITECTURE
PRACTICAL TRAINING PORTFOLIO (SAR4063)
DEC 2022

Name of the Student : MALLA JAGANNADHA DURGU NAIDU

Batch : 2019 - 2024

Reg No. : 39210044

Semester : VII



SATHYABAMA

INSTITUTE OF SCIENCE AND TECHNOLOGY
(DEEMED TO BE UNIVERSITY)

Accredited with "A" grade by NAAC | 12B Status by UGC | Approved by AICTE

Jeppiaar Nagar, Rajiv Gandhi Salai, Chennai – 600 119

www.sathyabama.ac.in

SCHOOL OF BUILDING AND
ENVIRONMENT DEPARTMENT OF
ARCHITECTURE

VIVA-VOCE EXAMINATION

This is to certify that the practical training SAR 4063 is the work of **MALLA JAGANNADHA DURGU NAIDU** who had undergone training in **KMV SPACES LLP** and has been monitored by the continuous assessment during JUNE 2022 to NOVEMBER 2022.

Dr. Devyani Gangopadhyay
DEAN

Submitted for Viva voce Examination held on 13-12-2022

Internal Examiner
External Examiner

SATHYABAMA

INSTITUTE OF SCIENCE AND TECHNOLOGY

(DEEMED TO BE UNIVERSITY)

Accredited with "A" grade by NAAC | 12B Status by UGC | Approved by AICTE

Jeppiaar Nagar, Rajiv Gandhi Salai, Chennai – 600 119

www.sathyabama.ac.in

DECLARATION

I, MALLA JAGANNADHA DURGU NAIDU, by declaring that the Training Report JUNE 2022 to NOVEMBER 2022 done by me under the guidance of Ar.MAYURI KISHORE KAPADIA is submitted in partial fulfillment of the requirements for the completion of a practical training session.

DATE : 13-12-2022.

PLACE : ~~CHENNAI~~ HYDERABAD.



SIGNATURE OF CANDIDATE

ACKNOWLEDGEMENT

I am pleased to acknowledge my sincere thanks to the Board **of Management of SATHYABAMA** for their kind encouragement in doing this practical training and for completing it successfully. I am grateful to them.

I convey my thanks to **Dr. Devyani Gangopadhyay**, Dean, School of Building and Environment and **Ar.Sarath Chandra Kanth**, Design Chair, Department of Architecture for having been a constant source of support and encouragement.

I wish to express my thanks to all Teaching and Non-teaching staff members of the Department who were helpful in many ways for the completion of the project.

I also wish to thank **Ar. MAYURI KISHORE KAPADIA**, for the experience of interning at their firm.

June, 09, 2022.

To,
Mr. M.J. Durga Naidu,
naidumjd2000@gmail.com
m
8074071275
Narsinga rao peta, A.P.

Dear M.J. Durga Naidu,
Congratulations & Warm Greetings!

We are very pleased to offer you the position of Intern with KMV Spaces LLP. Please find the following confirmation of the specifics of your internship:

Position Title: Intern

Start Date: June 10th, 2022.

End Date: December 10th, 2022.

Your reporting manager will communicate details of your role and work responsibilities, and you shall abide by orders, directions of the Manager and other superiors and executives of the company.

*You are expected to report on **10th June 2022** and meet our HR at Corporate Office.*

*At the time of joining, it mandatory for you to submit the documents mentioned in **Annexure-1***

We are looking forward to work with you. I am sure that it will be reciprocally beneficial for both the parties. Here's hoping that you will enjoy working with our company and that it will help you achieve great heights in your career.

Annexure-1

- Xerox copies of your Certificates from 10th to Post-Graduation
- Aadhar Card and Pan Card copy.

If you have any questions regarding the specifics of your internship, please contact Ms. Shilpa konda at shilpa.k@kmvspaces.com.

For KMV Spaces LLP,



Authorized Signatory

ACCEPTANCE OF OFFER

I have read and understood the terms and conditions mentioned in this letter of offer and I hereby confirm unconditional acceptance of the same.

Date: _____ Full Name _____ ;

Place: _____ Signature _____ ;



SATHYABAMA

INSTITUTE OF SCIENCE AND TECHNOLOGY
(DEEMED TO BE UNIVERSITY)

Accredited "A" Grade by NAAC | 12B Status by UGC | Approved by AICTE

www.sathyabama.ac.in

DEPARTMENT OF ARCHITECTURE

PROFESSIONAL PRACTICAL TRAINING REPORT 2022

(Continuous progress report of the trainee architect for the period of One month in the office to submitted to HOD by the Trainee in Charge of the Organization)

1. Name of the office / organization : KMV SPACES LLP
2. Address & Contact Number : AMEERPET, HYD-500016 - 040-2375-7775
3. Name of the student : MALLA JAGANNADHA DURGU NAIDU
4. Duration : From June 10th To June 30th
5. Total No. of days : 21 days

6. Evaluation of Performance criteria shall be on

* Note: Kindly grade the student as per his/her overall performance in the office during the assessment month which will be converted to the allotted 90 marks by the department.

Description of works	Excellent	Good	Fair	Poor	NA
Understanding of office culture		✓			
Participation in the office		✓			
Reading of drawings			✓		
Presentation Techniques			✓		
Model making works					✓
Understanding of construction details			✓		
Drafting Skills (Manual / Computer)		✓			
Site Supervision / Discussion with clients					✓
Adherence to Time schedule		✓			
Other computer skills		✓			
File and Office Maintenance			✓		
Coordination with other consultants					✓
Overall Grading*	B.				

(A - 9.0, B - 8.0, C - 7.0, D - 6.0, E - 5.0)



SATHYABAMA

INSTITUTE OF SCIENCE AND TECHNOLOGY
(DEEMED TO BE UNIVERSITY)

Accredited "A" Grade by NAAC | 12B Status by UGC | Approved by AICTE

www.sathyabama.ac.in

7. Any other Remarks :

8. Signature of the:
Head of the Office
/ Organization
(With Seal)

M. Kapadia





SATHYABAMA

INSTITUTE OF SCIENCE AND TECHNOLOGY

(DEEMED TO BE UNIVERSITY)

Accredited "A" Grade by NAAC | 12B Status by UGC | Approved by AICTE

www.sathyabama.ac.in

DEPARTMENT OF ARCHITECTURE

PROFESSIONAL PRACTICAL TRAINING REPORT 2022

(Continuous progress report of the trainee architect for the period of One month in the office to submitted to HOD by the Trainee in Charge of the Organization)

1. Name of the office / organization : KMV SPACES LLP
2. Address & Contact Number : AMEERPET, HYD-500016-040-2375-7775
3. Name of the student : MALLA JAGANNADHA DURGUNaidu
4. Duration : From July 01, 2022 To July 31, 2022
5. Total No. of days : 26 days

6. Evaluation of Performance criteria shall be on

* Note: Kindly grade the student as per his/her overall performance in the office during the assessment month which will be converted to the allotted 90 marks by the department.

Description of works	Excellent	Good	Fair	Poor	NA
Understanding of office culture		✓			
Participation in the office		✓			
Reading of drawings		✓			
Presentation Techniques		✓			
Model making works					✓
Understanding of construction details		✓			
Drafting Skills (Manual / Computer)		✓			
Site Supervision / Discussion with clients					✓
Adherence to Time schedule	✓				
Other computer skills		✓			
File and Office Maintenance		✓			
Coordination with other consultants			✓		
Overall Grading*	A				

(A - 9.0, B - 8.0, C - 7.0, D - 6.0, E - 5.0)



SATHYABAMA

INSTITUTE OF SCIENCE AND TECHNOLOGY

(DEEMED TO BE UNIVERSITY)

Accredited "A" Grade by NAAC | 12B Status by UGC | Approved by AICTE

www.sathyabama.ac.in

7. Any other Remarks : Good participation in work. Dedicated and hardworking
8. Signature of the:
Head of the Office
/ Organization
(With Seal) M. Kapadia





SATHYABAMA

INSTITUTE OF SCIENCE AND TECHNOLOGY
(DEEMED TO BE UNIVERSITY)

Accredited "A" Grade by NAAC | 12B Status by UGC | Approved by AICTE

www.sathyabama.ac.in

DEPARTMENT OF ARCHITECTURE

PROFESSIONAL PRACTICAL TRAINING REPORT 2022

(Continuous progress report of the trainee architect for the period of One month in the office to submitted to HOD by the Trainee in Charge of the Organization)

1. Name of the office / organization : KMV SPACES, LLP
2. Address & Contact Number : AMEERPET, HYD- 500016, 040-2375-7775
3. Name of the student : M. J. D. NAIDU
4. Duration : From 01/Aug/2022 To 21/Aug/2022
5. Total No. of days : 25 days
6. Evaluation of Performance criteria shall be on

* Note: Kindly grade the student as per his/her overall performance in the office during the assessment month which will be converted to the allotted 90 marks by the department.

Description of works	Excellent	Good	Fair	Poor	NA
Understanding of office culture		✓			
Participation in the office		✓			
Reading of drawings			✓		
Presentation Techniques			✓		
Model making works					✓
Understanding of construction details			✓		
Drafting Skills (Manual / Computer)		✓			
Site Supervision / Discussion with clients					✓
Adherence to Time schedule			✓		
Other computer skills			✓		
File and Office Maintenance					✓
Coordination with other consultants					✓
Overall Grading*	B				

(A - 9.0, B - 8.0, C - 7.0, D - 6.0, E - 5.0)



SATHYABAMA

INSTITUTE OF SCIENCE AND TECHNOLOGY
(DEEMED TO BE UNIVERSITY)

Accredited "A" Grade by NAAC | 12B Status by UGC | Approved by AICTE

www.sathyabama.ac.in

7. Any other Remarks : _____

8. Signature of the:
Head of the Office
/ Organization
(With Seal)

M. Kapadia





SATHYABAMA

INSTITUTE OF SCIENCE AND TECHNOLOGY

(DEEMED TO BE UNIVERSITY)

Accredited "A" Grade by NAAC | 12B Status by UGC | Approved by AICTE

www.sathyabama.ac.in

DEPARTMENT OF ARCHITECTURE

PROFESSIONAL PRACTICAL TRAINING REPORT 2022

(Continuous progress report of the trainee architect for the period of One month in the office to submitted to HOD by the Trainee in Charge of the Organization)

1. Name of the office / organization : KMV SPACES LLP.
2. Address & Contact Number : Ameeerpeth Hyderabad - 500016
3. Name of the student : MALLA JAGANNADHA DURGU NAIDU
4. Duration : From SEPTEMBER 1 To SEPTEMBER 30
5. Total No. of days : 26 days.

6. Evaluation of Performance criteria shall be on

* Note: Kindly grade the student as per his/her overall performance in the office during the assessment month which will be converted to the allotted 90 marks by the department.

Description of works	Excellent	Good	Fair	Poor	NA
Understanding of office culture		✓			
Participation in the office		✓			
Reading of drawings		✓			
Presentation Techniques		✓			
Model making works					✓
Understanding of construction details		✓			
Drafting Skills (Manual / Computer)	✓				
Site Supervision / Discussion with clients					✓
Adherence to Time schedule		✓			
Other computer skills		✓			
File and Office Maintenance					✓
Coordination with other consultants					✓
Overall Grading*	B-O.				

(A - 9.0, B - 8.0, C - 7.0, D - 6.0, E - 5.0)



SATHYABAMA

INSTITUTE OF SCIENCE AND TECHNOLOGY

(DEEMED TO BE UNIVERSITY)

Accredited "A" Grade by NAAC | 12B Status by UGC | Approved by AICTE

www.sathyabama.ac.in

7. Any other Remarks : Good working attitude.

8. Signature of the:
Head of the Office
/ Organization
(With Seal)





04/11/2022

TO WHOMSOEVER IT MAY CONCERN

This is to certify that **Mr. Malla Jagannadha Durgu Naidu** Enrol ID 39210044 studying B.Arch — Sathyabama Institute of Science and Technology, has undergone internship from June 10 2022 to October 31 2022 in our organization. He has successfully completed the internship programme and we found him to be punctual, diligent and hardworking.

For KMV Spaces LLP,
Authorized Signatory



INTERNSHIP WEEKLY AND MONTHLY TASKS

DATE	TASK
JUNE 10-15	UNDERSTANDING OF WORKING DRAWINGS
JUNE 16-20	VIVAAN TOWER MODEL FLATS TOILET WORKING DRAWINGS
JUNE 21-25	CORRECTIONS OF WORKING DRAWINGS
JUNE 26-30	SITE OFFICE SKETCHUP MODELLING
JULY 1-8	SITE OFFICE DRAWINGS
JULY 9-15	VIVAAN FLAT 6A TOILET GFC DRAWINGS
JULY 16-23	CORRECTIONS OF 6A GFC DRAWINGS
JULY 24-31	GUEST BEDROOM INTERIORS
AUG 1-8	GUEST BEDROOM INTERIOR CHANGES
AUG 9-15	TRANSPORT NAGAR RANCHI MODELLING IN REVIT
AUG 16-21	TRANSPORT NAGAR RANCHI MODELLING IN REVIT
AUG 22-30	TRANSPORT NAGAR WORKING DRAWINGS
SEP 1-8	ORR AMENITIES MODELLING
SEP 9-15	ORR AMENITIES MODELLING
SEP 16-21	TRANSPORT NAGAR RANCHI MODELLING IN REVIT
SEP 22-30	TRANSPORT NAGAR CHANGES AND CORRECTIONS
OCT 1-8	ESI HOSPITAL REVIT BLOCK-C MODELLING
OCT 9-15	ESI HOSPITAL & VILLA RCP LAYOUT DRAWINGS
OCT 16-21	TRANSPORT NAGAR WORKING DRAWINGS, ANNOTATIONS, TAGS
OCT 22-30	T. NAGAR SHEET DRAWINGS- EXECUTION TO CLIENT & STRUCTURE TEAM



M. Kapadia

Regd. Office: B-3-948949, Level 5,
Sofia Plaza, Beside Image Hospital
Ameerpet, Hyderabad-500073

KMIV SPACES LLP ID No. AAH-1383
(Registered with Limited Liability)

Site Office: Survey No 28, New 100 Road
Near Kamineni Hospital
PO RANKI-52, 1137,
Vijayawada, Krishna District
Andhra Pradesh

T: 914030171111
F: 914023735293
Email: spaces@kmvgroup.com
www.kmvspaces.com



TABLE OF CONTENTS

CHAPTER NO	TITLE	PAGE NO
1.	ABOUT THE FIRM	1
2.	CUSTOMER EXPERIENCE CENTER	2 - 4
3.	VIVAAN FLAT- 6A TOILET DRAWINGS	5 - 10
4.	VIVAAN GUEST BEDROOM INTERIORS	11 - 14
5.	COMMERCIAL BUILDING,RANCHI	15
6.	KADAPPA LANDSCAPE	16
7.	TRANSPORT NAGAR, RANCHI	17 - 29
8.	ORR CYCLE TRACK,HYDERABAD	30 - 33
9.	358 EAST VILLA RCP LAYOUT	34 - 36
10.	CRITICAL OVERVIEW	37




Founded in 2016, KMV Spaces' has only one vision: to revolutionise the way spaces are built in India. For the world's fastest growing country, far lesser concentration has been placed on the kind of dwellings that are being erected across the nation. Under the wing of KMV Group, spearheaded by Prudhvi Ram K, KMV Spaces started out in the city of Vijayawada, establishing a highly credited name with its luxury project KMV Vivaan in 2016, building world class apartments and villas designed by WOW! Architects of Singapore. The homes have introduced spacious and futuristic living to the emerging city of Vijayawada, with large green terraces and sustainable systems.

The Parent Company






From humble beginnings more than 100 years ago, KMV is now one of the leading engineering and construction company operating in eleven states across India.

Headquartered in Hyderabad, Telangana, KMV Group has undertaken many prestigious projects, including Pondicherry Airport, IIM Indore, IIT, ICFAI (Bangalore and Jaipur), AIIMS (Nagpur, WB, Mangalgi), NTPC Solapur, Bangalore Medical College, Metro Stations Jaipur, and many more hospitals, educational institutions, irrigation projects, roads and important infrastructure for the nation, with the latest being Delhi Airport's Elevated Taxiway. Providing quality construction has been at the core of KMV Projects and its what has been bringing clients back to us.

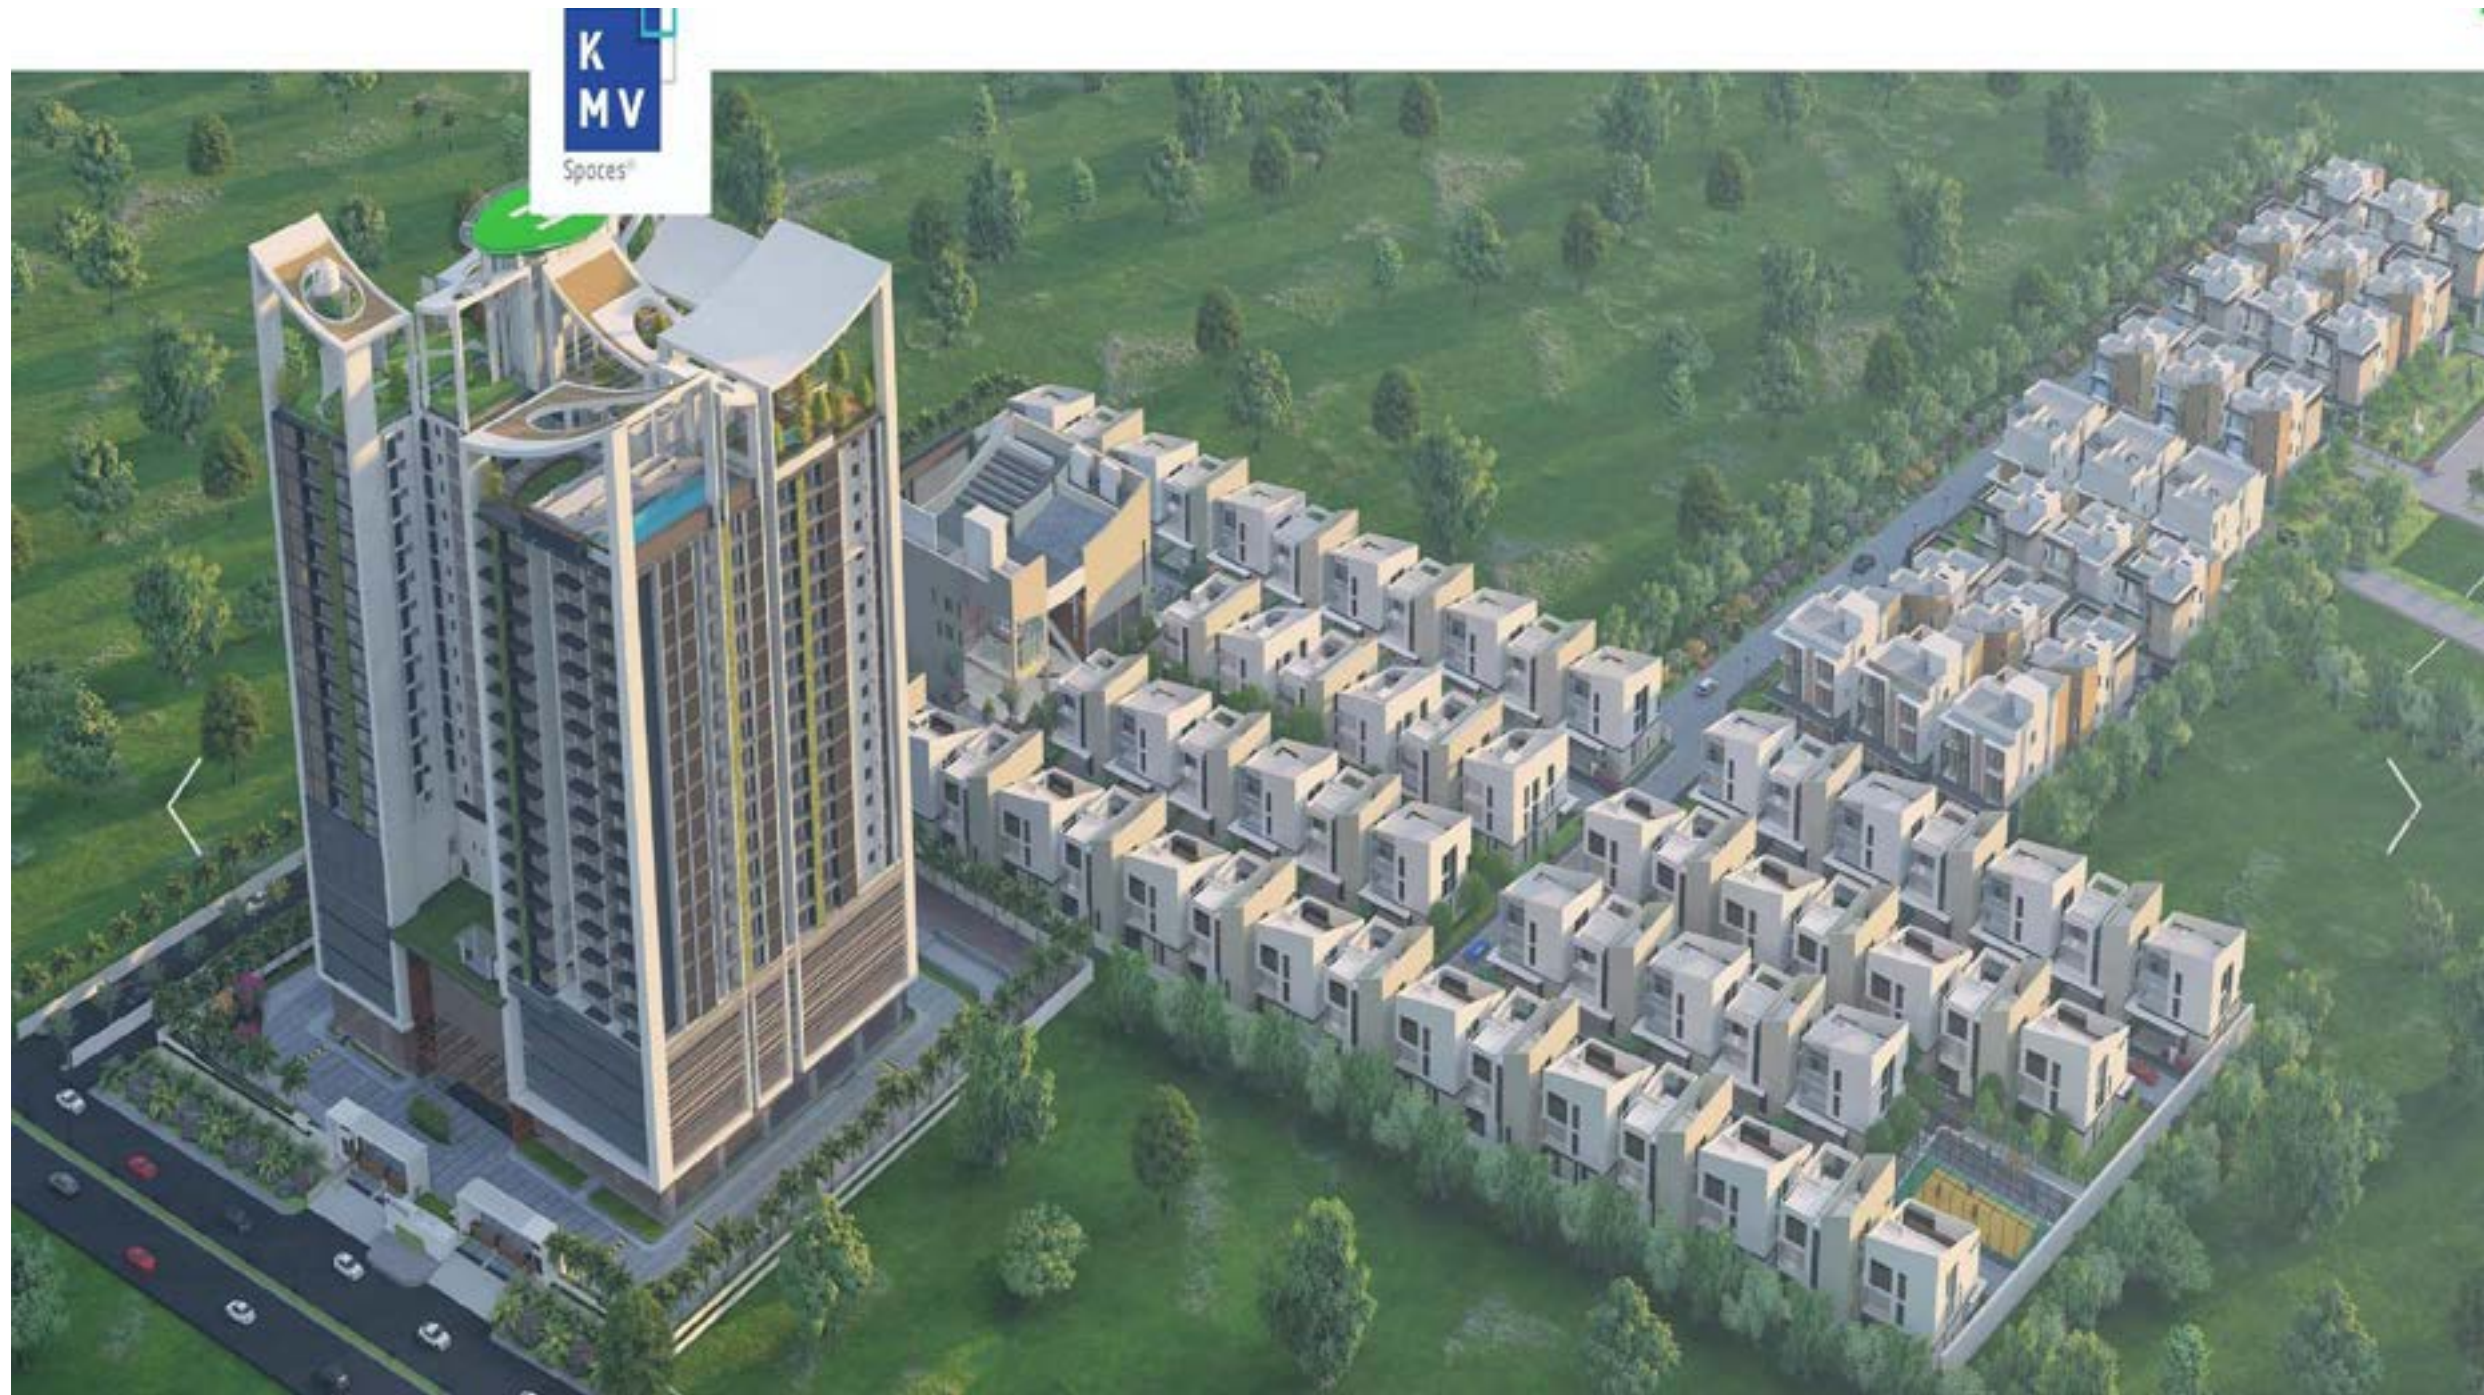



PROJECT	
CUSTOMER EXPERIENCE CENTER	
NOTES	
KEY PLAN	
<table border="1"> <tr> <th>REVISION</th> <th>NO.</th> <th>DESCRIPTION</th> <th>DATE</th> </tr> <tr><td> </td><td> </td><td> </td><td> </td></tr> <tr><td> </td><td> </td><td> </td><td> </td></tr> <tr><td> </td><td> </td><td> </td><td> </td></tr> <tr><td> </td><td> </td><td> </td><td> </td></tr> <tr><td> </td><td> </td><td> </td><td> </td></tr> <tr><td> </td><td> </td><td> </td><td> </td></tr> <tr><td> </td><td> </td><td> </td><td> </td></tr> <tr><td> </td><td> </td><td> </td><td> </td></tr> <tr><td> </td><td> </td><td> </td><td> </td></tr> </table>			REVISION	NO.	DESCRIPTION	DATE																																				
REVISION	NO.	DESCRIPTION	DATE																																							
CONCEPT & DETAILING DESIGN ARCHITECTS: KMV SPACES LLP	
STRUCTURAL CONSULTANTS:	
MEP CONSULTANTS:	
COORDINATORS:	
CLIENT:	
CHECKED BY: ARCHITECTURE	
PROJECT: SITE OFFICE DETAILED FLOOR PLAN DRAWING	
DRAWING NO:		SHEET NO:	
DATE: 2024-01-15	REV: 01	SCALE: 1/8" = 1'-0"	
COLOR: ☐ GREEN DIMS: ☐ DIMS DIMS: ☐ DIMS DIMS: ☐ DIMS	DIMS: ☐ DIMS DIMS: ☐ DIMS DIMS: ☐ DIMS DIMS: ☐ DIMS	DIMS: ☐ DIMS DIMS: ☐ DIMS DIMS: ☐ DIMS DIMS: ☐ DIMS	
NOTES: 1. ALL DIMENSIONS ARE IN METERS. 2. ALL DIMENSIONS ARE TO FACE UNLESS OTHERWISE SPECIFIED. 3. ALL DIMENSIONS ARE TO BE VERIFIED BY THE ARCHITECT.	

     

1. TOILET FLOOR TILE & WALL GROUTING IS RECOMMENDED WITHIN A SPACER JOINT OF 2MM MAX FOR ALL SIZES AND GROUTING SHOULD BE CLOSE TO TILE COLOURS TO SPEC.
2. ALL PAISE CEILING HEIGHTS ARE CONSIDERED 2.4M MAX.
3. ALL PLUMBING FIXTURE FINISH HEIGHTS ARE INDICATED TO BE FOLLOWED AS PER ARCHITECTURAL DRAWINGS.
4. ALL WALL SURFACE REMAINING AFTER SANDING SHOULD BE OF PAINT READY.
5. ALL FLOORING WORK IS TO BE CONTINUED TO SIGHTING AND GROUTING ALL SANDING SHOULD BE IN SINGLE LAYER.
6. FOR ALL ELECTRICAL FIXTURES POSITIONING CHECK WITH ELECTRICAL OF DRAWING.

ABBREVIATIONS	
TSP	TOXIC SUBSTANCE CONTROL ACT
FD	FOOD AND DRUGS
ST	SAFE DRUG
WMT	WOMEN'S MENTAL HEALTH TREATMENT
WC	WOMEN'S COUNCIL
WB	WOMEN'S BUREAU
PT	PROTECTIVE TREATMENT
SC	SEXUAL CRIMES
SH	SEXUAL HEALTH AND HUMAN RIGHTS
SM	SEXUAL MISDEMEANORS
HF	HEALTHY FAMILIES
HS	HEALTHY SCHOOLS
CL	CHILDREN'S LIVES

LEGEND	
STREET	DESCRIPTION
	TLE TRIP
	GRABIT
	TLE STAFF POINT
	SLOPE
	SPOT ELEVATION
	LIGHT TLE
	DRAIN TLE

TRES	
	Distancia al centro 0,000 TRES
	Distancia al centro 0,000 TRES

PROJECT

VIJAYAN

MIXED-USE TOWER

NOTES:

For general notes refer drawing.

All dimensions and notes are in millimeters, the drawing is to be read as per notes.

This drawing is a copyright and property of the architect, it is to be produced upon it, handover to third party or used for any other purpose without the consent of the architect is prohibited.

The architect must check all dimensions and details and is responsible for the same. Any discrepancy shall be brought to the notice of the architect if or if possible works, details and locations from this construction drawings, the contractor, sub-contractor or any other shop drawing for the construction must refer to the architect.

This drawing shall be read in conjunction with all relevant Architectural, Structural & services drawings, any discrepancy shall be brought to the attention of the architect and confirmed and resolved as soon as possible, but always prior to commencement of works.

All work surfaces containing other a building should be joint finish.

KEY PLAN:

REVISIONS

REVISION	REMARKS	DATE

OWNER

WOW

WOW CONSTRUCTION PVT. LTD.

100, 101, 102,

DESIGNER AND ARCHT

KRM SPACES

100, 101, 102,

DESIGNER (CONSULT)


Designing Space Solutions Pvt. Ltd.

100, 101, 102,

MAP CONSULTANT

SPRINT SYSTEM CONSULTING PVT. LTD.

100, 101, 102,42

 





1. TOILET FLOOR FUR & WALL GRID LAYERS IS RECOMMENDED WITH A SPACE JOINT OF 10MM FOR FLOOR AND 15MM FOR WALL. GROUTING SHOULD BE DONE TO THE COLOUR UNLESS SPECIFIED.
2. ALL FLOOR CEILING HEIGHTS ARE COMPLETED FROM FFL.
3. ALL PLUMBING FIXTURE FINISH HEIGHTS AND LOCATIONS TO BE FOLLOWED AS PER ARCHITECTURAL DRAWINGS.
4. ALL WALL SURFACE REPAIRS AFTER DADOING SHOULD BE FINISH FROM FFL.
5. ALL FLOORING DADOES TO BE CONTINUED TO SINKING AND DADOES ALL GROUNDS SHOULD BE IN SINKING.
6. FOR ALL ELECTRICAL WIRING FOCUS SHOULD BE TO CHECK WITH ELECTRICAL AND MECHANICAL.

ABBREVIATIONS	
TSP	TELEPHONE TAP
FD	FLOOD (DOWN)
BT	BUT TAP
MMT	MINING MACHINE TAP
WG	WATER GOOD
WS	WIND-DRIVE
PT	PULL TAP
BS	BUT SPILL
SH	SHOWER HEAD
SM	SHOWER MOUNT
HF	HEAD TAP SELECT
HS	HEAD SHOWER
CL	CLEARING LIGHT

LEGEND	
	STAIRS
	DECK OPTION
	TILE TYPE
	ISLAND
	TILE START POINT
	SLOPE
	SPOT ELEVATION
	LIGHT TILE
	DARK TILE

TLE8	
	VDDcore (VDDcore) P1.000 TLE8
	AGNDcore (AGNDcore) P1.001 TLE8

[illegible]

    

- | Tabelle 1 | |
|---|--------------------------------------|
|  | 1000 mm (1000 mm)
100 mm (100 mm) |
|  | 1000 mm (1000 mm)
100 mm (100 mm) |







1. TOILET FLOOR TILE & WALL DADO LINES
IS RECOMMENDED WITH A SPACER JOINT
OF 2MM/10MM FOR ALL SIZES AND
GRAININGS SHOULD BE CLOSE TO TILE
COULDS UNLESS SPECIFIED.
2. ALL FASCIES AND PERIMETERS ARE
CONSIDERED FINISH.
3. ALL PLUMBING FITTER FINISH HEIGHTS
AND LOCATIONS TO BE FOLLOWED IN
PER ARCHITECTURAL DRAWINGS.
4. ALL WALL SURFACE GRABING AFTER
DROPPING SHOULD BE OF FINISH FINISH
5. ALL FLOORING GRABING TO BE
CONFORM TO 30 SURFACING AND
COEFFICIENT OF FRICTION SHOULD BE
SINGLE LINE.
6. FOR ALL ELECTRICAL ALIGHING (TUBES)
POSITIONING MUST WITH ELECTRICAL GPO
DRAWINGS.

ABBREVIATIONS	
TSP	TOLE STAIN TEST POINT
FD	FLOOR DRAIN
BT	BIB TAP
WBT	WASHING MACHINE TAP
WC	WATER CLOSET
WS	WASH BASIN
PT	PELLET TAP
BS	BATH SPOUT
SH	SHOWER HEAD
SM	SEWER MAINS
HF	HEAD OF DRAINLET
HS	HYDRO SHOWER
CL	CLEANING POINT

LEGEND	
	DESCRIPTION
	T&E (TEMP)
	UTILITIES
	T&E (TEMP EASEMENT)
	RIGHT-OF-WAY
	SPOT ELEVATION
	LIGHT POLE
	DRIVE T&E

TABLE	
	100mm x 50mm CLAMP T.L.
	100mm x 50mm SMALL T.L.

 [illegible]

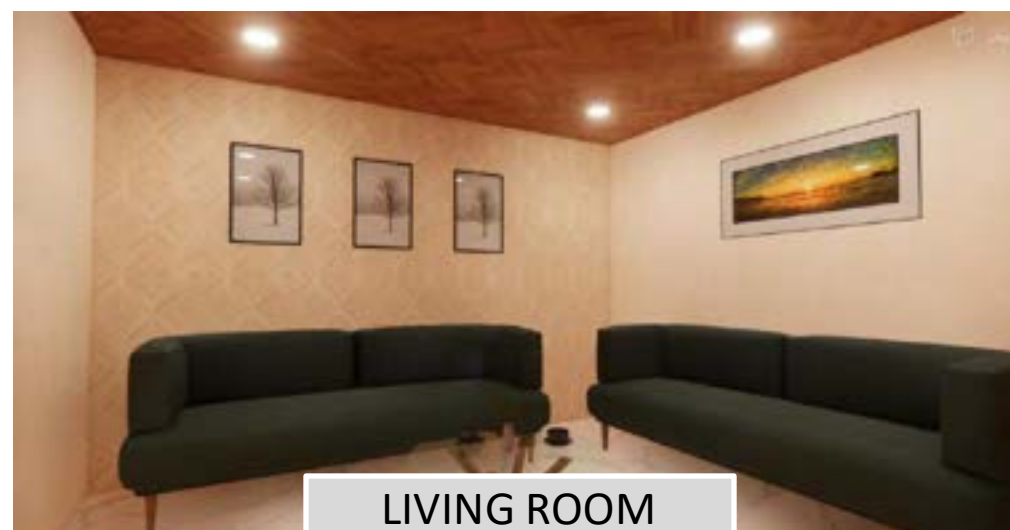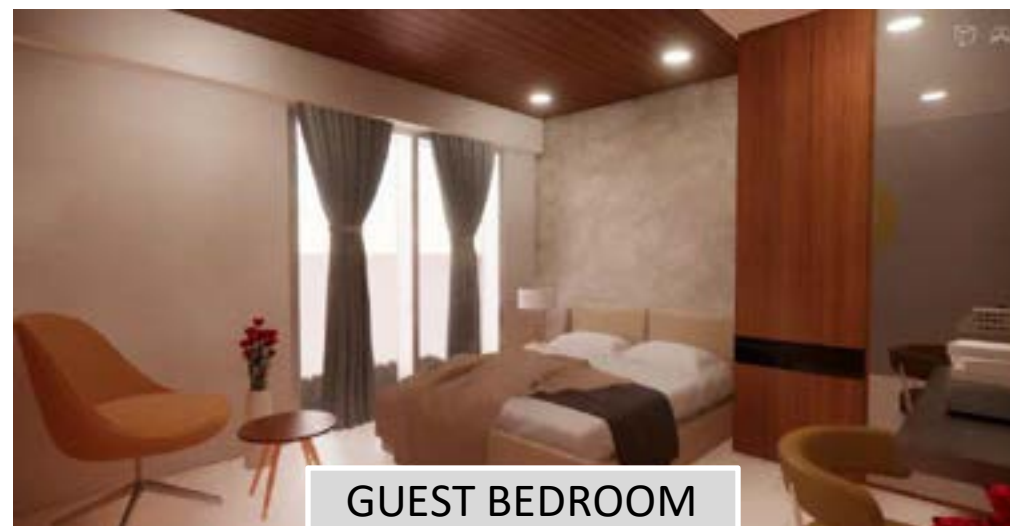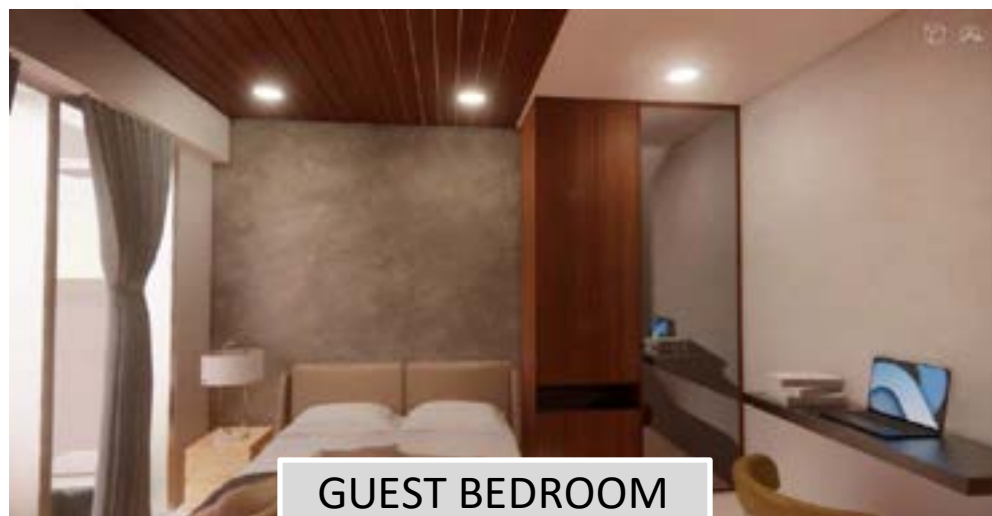


 MIXED-USE TOWER		
NOTES (continued) For general notes refer drawing. All dimensions and levels are in millimeters, the drawing is to be read and executed as such. This drawing is a copyright and property of the architect, to be used for the intended project only. It is to be used for any other purpose without the written consent of the architect. The contractor must check all dimensions on site and is responsible for any discrepancies. It is the contractor's responsibility to ensure the accuracy of the drawing. For all details not shown, details and dimensions from the construction drawings shall prevail. The contractor shall provide shop drawings for the architect's review and approval prior to construction. The drawing shall be read in conjunction with all relevant architectural, structural, mechanical, electrical, and plumbing drawings. Any discrepancies shall be brought to the attention of the architect and resolved at once on site. All work shall commence after obtaining all valid permits.		
ADD PLAN 		
 REVISIONS		
NO.	REMARKS	DATE
ONLY DATA		
 WOW ENGINEERING & ARCHITECTURE		
WOW ENGINEERING & ARCHITECTURE		
DESIGNER (ARCHITECT)		
KVM SPACES 100, 101, 102, 74		




GUEST BEDROOM 1



GUEST BEDROOM 1

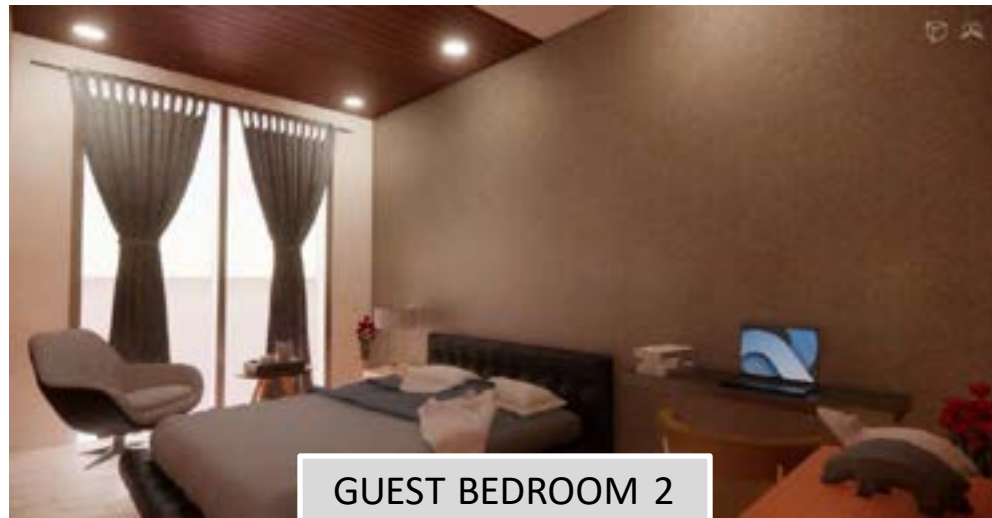

GUEST BEDROOM 2

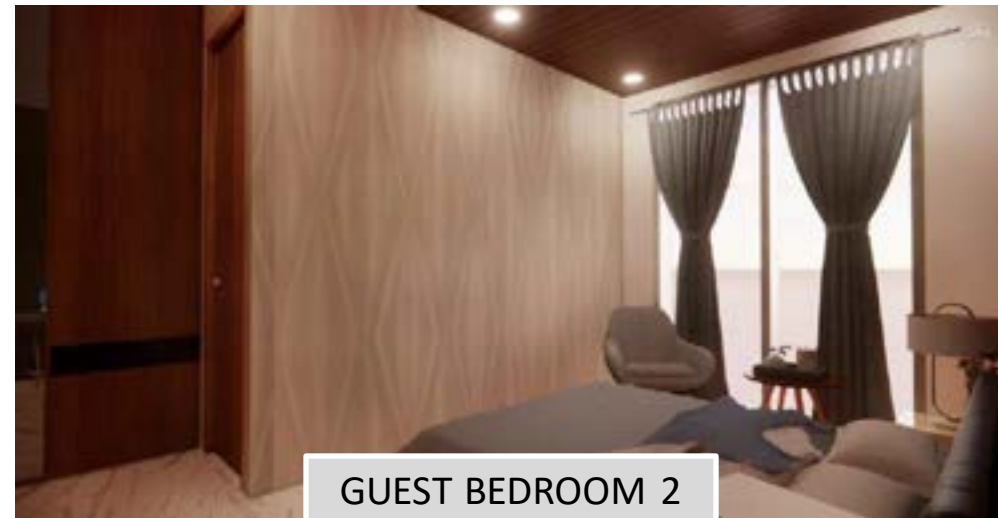

GUEST BEDROOM 2

PROJECT
VIVUAAAN
MIXED-USE TOWER

NOTES (continued)
For general notes refer drawing.
All dimensions and levels are in millimeters, the drawing is to be read and understood.
This drawing is a copyright property of the architect. It is to be used for the project only and not for any other purpose without the written consent of the architect.
The contractor must check all dimensions on site and be responsible for the same. Any discrepancy should be brought to the attention of the architect.
For all specified materials and details refer to the architect's specifications.
The contractor must provide all necessary shop drawings for the architect's approval prior to construction.
The drawing shall be read in conjunction with all relevant documents and specifications. Any discrepancy referred shall be brought to the attention of the architect and a written order shall be issued as soon as possible, but always prior to commencement of work.
All work shall remain until the building is sold in its final form.

KEY PLAN

REVISIONS

NO.	REMARKS	DATE

CLIENT
WOW

DESIGNER
KIMV SPACES

ARCHITECT
KIMV SPACES

STRUCTURAL ENGINEER
KIMV SPACES

M/E CONSULTANT
KIMV SPACES

INTERIOR DESIGNER
KIMV SPACES

DATE
KIMV SPACES

CHECKED BY
KIMV SPACES

DATE
KIMV SPACES

PROJECT
VIVUAAAN MIXED-USE TOWER VIVUAAAN

TITLE
M&E FLOOR GUEST BEDROOM INTERIORS

PROJECT NO.
S1006

DRAWING NO.

SHEET NO.




DATE





REV. NO.

SCALE
1:50

NO.	DATE	DESCRIPTION

NOTE
THE DRAWING IS COPYRIGHT AND NOT BE LOANED OR REPRODUCED WITHOUT THE ARCHITECT'S WRITTEN PERMISSION. ANY UNAUTHORIZED REPRODUCTION OR ALTERATION OF THIS DRAWING SHALL BE CONSIDERED A VIOLATION OF THE ARCHITECT'S COPYRIGHT AND WILL BE PROSECUTED TO THE FULL EXTENT OF THE LAW.

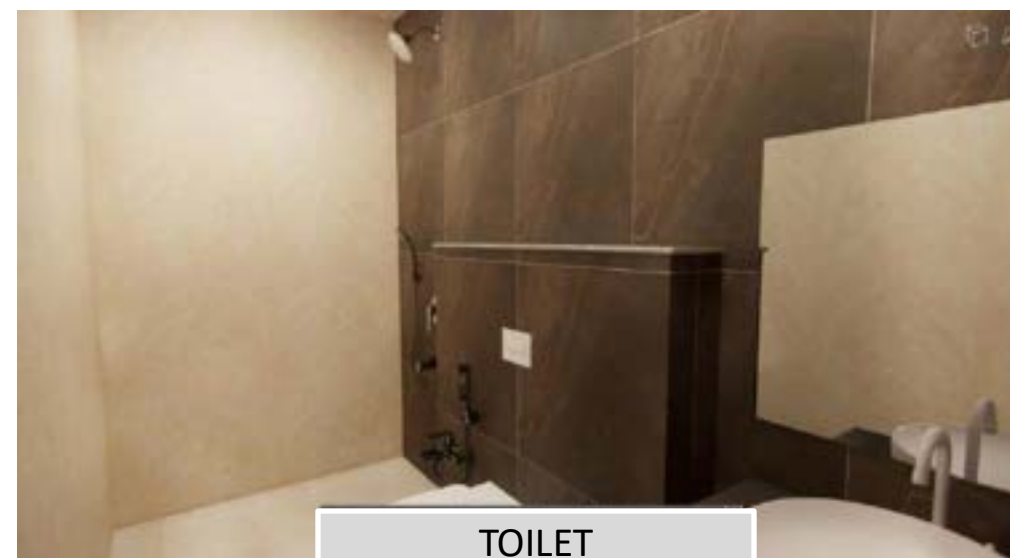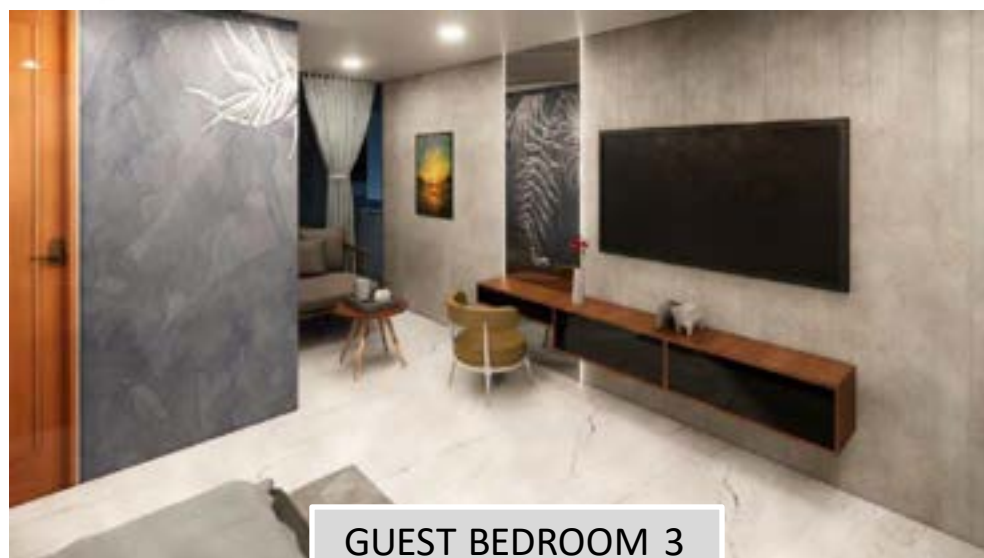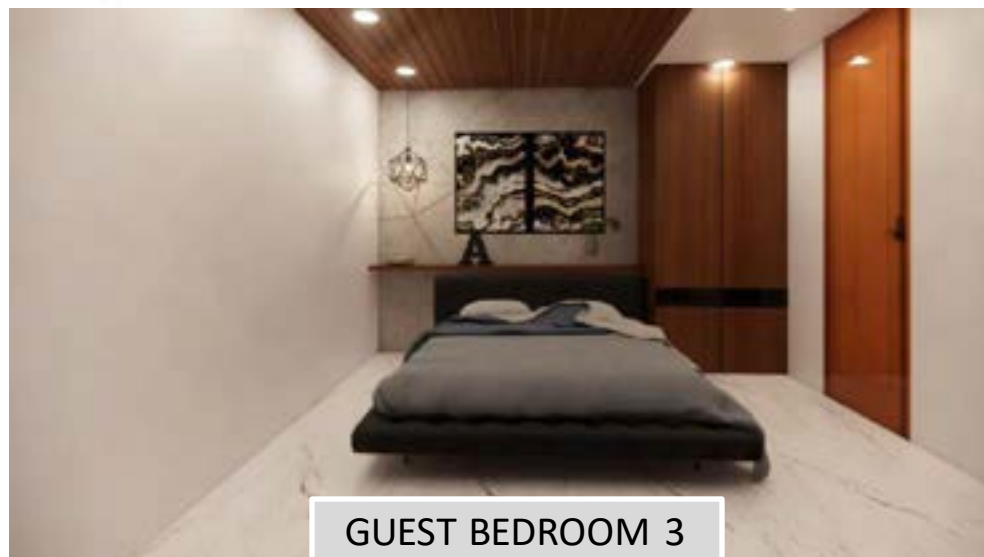[illegible]

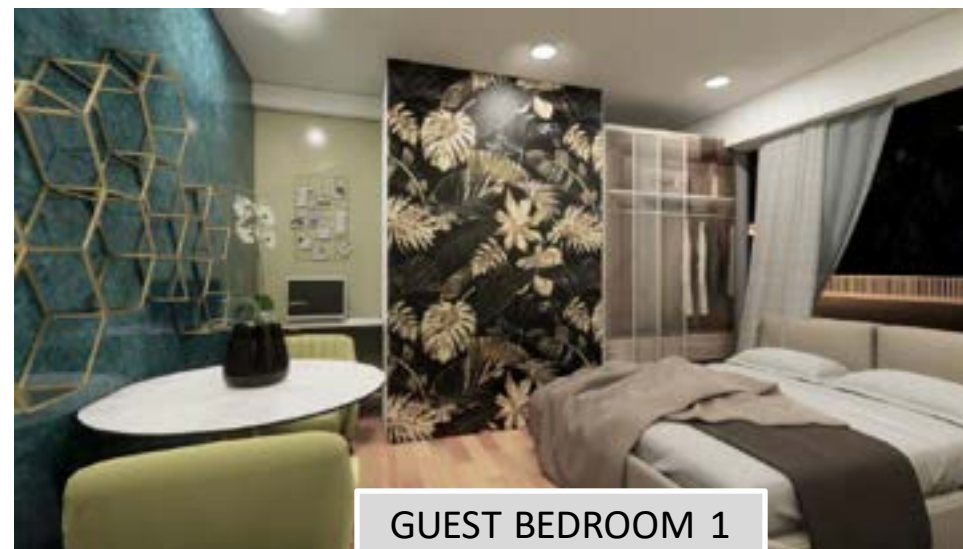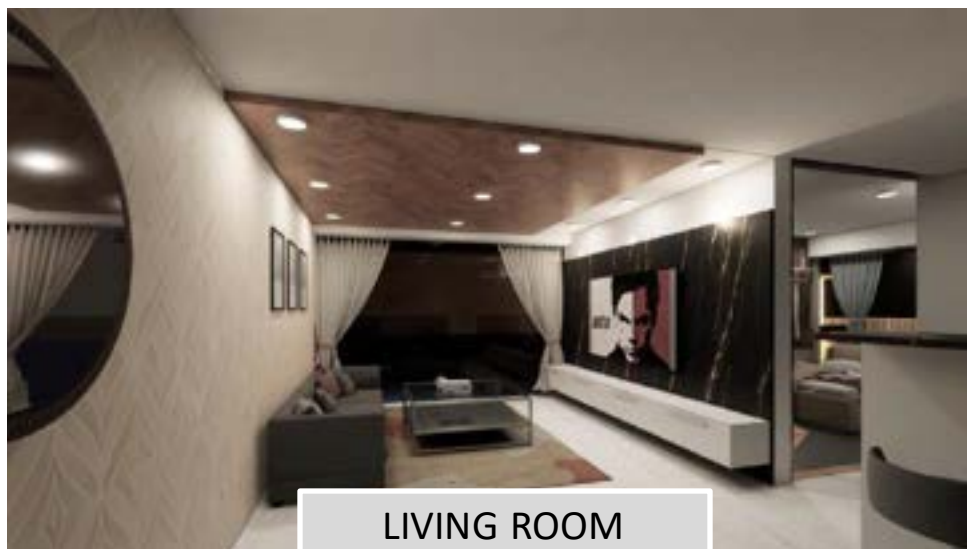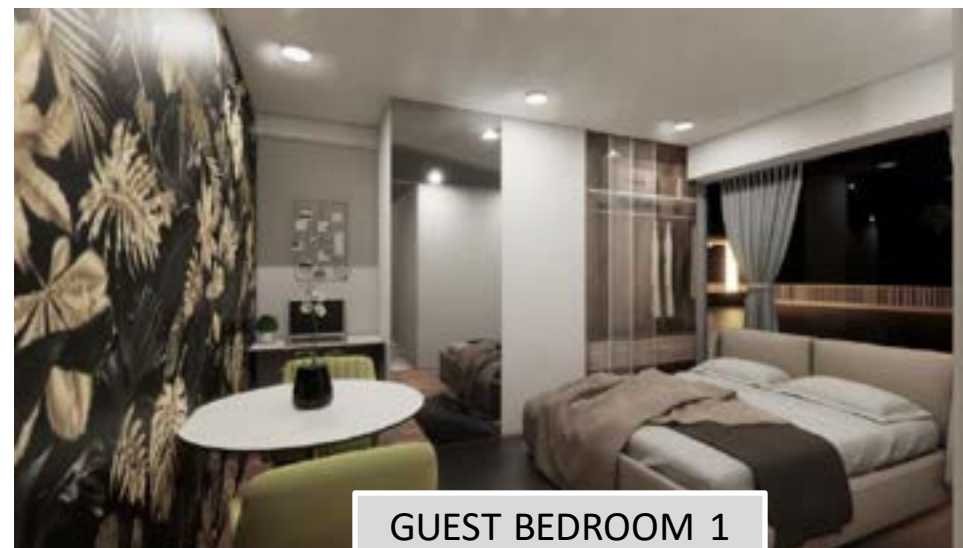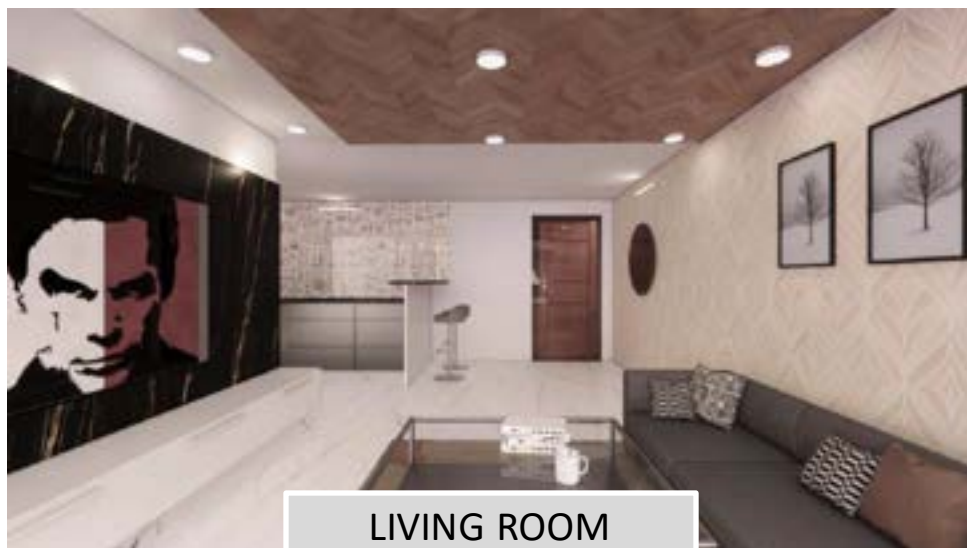[illegible]




NO.	DESCRIPTION	QTY
1	AREA OF 1000 SQ. FT.	1000 SQ. FT.
2	AREA OF 2000 SQ. FT.	2000 SQ. FT.
3	AREA OF 3000 SQ. FT.	3000 SQ. FT.
4	AREA OF 4000 SQ. FT.	4000 SQ. FT.
5	AREA OF 5000 SQ. FT.	5000 SQ. FT.
6	AREA OF 6000 SQ. FT.	6000 SQ. FT.
7	AREA OF 7000 SQ. FT.	7000 SQ. FT.
8	AREA OF 8000 SQ. FT.	8000 SQ. FT.
9	AREA OF 9000 SQ. FT.	9000 SQ. FT.
10	AREA OF 10000 SQ. FT.	10000 SQ. FT.
11	AREA OF 11000 SQ. FT.	11000 SQ. FT.
12	AREA OF 12000 SQ. FT.	12000 SQ. FT.
13	AREA OF 13000 SQ. FT.	13000 SQ. FT.



PROJECT DEVELOPMENT OF TRANSPORT NAGAR AT RANCHI SUBURBAN ON EPC MODE			
KEY PLAN 			
GENERAL NOTES 1. ALL DIMENSIONS ARE IN METERS, UNLESS OTHERWISE SPECIFIED. 2. THE DRAWINGS SHALL BE READ ALONG WITH THE RELEVANT SPECIFICATIONS AND OTHER RELEVANT DOCUMENTS. 3. THE DRAWINGS ARE NOT TO BE USED FOR ANY OTHER PURPOSE. 4. ALL THE PLOT IS ADJACENT TO THE EXISTING ROAD AND THE STRUCTURE SHALL BE CONSTRUCTED TO BE CONFORMANT WITH THE EXISTING PLOT SIZE AND OPENING. 5. ALL THE PLOT IS ADJACENT TO THE EXISTING ROAD AND OPENING. 6. THE STRUCTURE SHALL BE CONSTRUCTED TO BE CONFORMANT WITH THE EXISTING PLOT SIZE AND OPENING. 7. ALL THE PLOT IS ADJACENT TO THE EXISTING ROAD AND OPENING. 8. ALL THE PLOT IS ADJACENT TO THE EXISTING ROAD AND OPENING. 9. ALL THE PLOT IS ADJACENT TO THE EXISTING ROAD AND OPENING. 10. ALL THE PLOT IS ADJACENT TO THE EXISTING ROAD AND OPENING.			
CLIENT & LOCATION JHARKHAND URBAN INFRASTRUCTURE DEVELOPMENT COMPANY LIMITED			
ARCHITECTURAL CONSULTANT K M V SPACES LLP 8th FLOOR, SOLARIS PLAZA, BEDE BUDGE HOSPITAL, ANUPPUR (M.P.) 491003			
STRUCTURAL CONSULTANT REZILIENT ENGINEERING CONSULTANCY PVT. LTD. PLAT NO. 101, MEDH ENCLAVE, 18 BANGALUPUR, GAULAHARAHARI, HYDRABAD - 500043 (T.S. LANGHAN- 1030A)			
MEP CONSULTANT K M V SPACES LLP 8th FLOOR, SOLARIS PLAZA, BEDE BUDGE HOSPITAL, ANUPPUR (M.P.) 491003			
CONTRACTOR K M V PROJECTS LTD 8th FLOOR, SOLARIS PLAZA, BEDE BUDGE HOSPITAL, ANUPPUR (M.P.) 491003			
PROJECT CONSULTANT K M V PROJECTS LTD 8th FLOOR, SOLARIS PLAZA, BEDE BUDGE HOSPITAL, ANUPPUR (M.P.) 491003			
DRAWING TITLE: 			
DWG ISSUED FOR: REVIEW ☐ APPROVAL ☒ EXECUTION ☐			
DATE: 27/05/2020			
	NAME	SIGN	DATE
DESIGN	SHABIR		
DRAWN	SHABIR		
CHECK	JAGADEESH		
APPROVED	SUDARSHAN REDDY		
DWG NO: 19-13			
SCALE:		REV: 01	

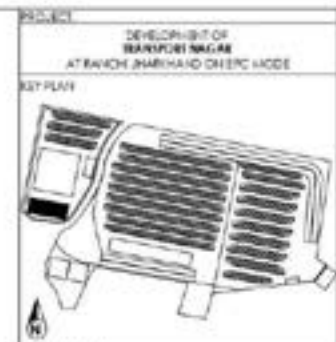

GENERAL NOTES

1. ALL DIMENSIONS ARE IN METERS UNLESS OTHERWISE SPECIFIED
2. THIS DRAWING IS A PART OF THE PROJECT AND NOT TO BE USED FOR ANY OTHER PURPOSE
3. MEASUREMENTS TO BE TO FACE UNLESS OTHERWISE SPECIFIED
4. ALL DIMENSIONS ARE TO BE TO FACE UNLESS OTHERWISE SPECIFIED
CLIENT & LOCATION
JHARKHAND URBAN INFRASTRUCTURE DEVELOPMENT COMPANY LIMITED

ARCHITECTURAL CONSULTANT
KMV SPACES LLP
5th FLOOR, SQUARE PLAZA,
SIDDA RAO HOSPITAL,
AJMERPET HYD 500073

STRUCTURAL CONSULTANT
REZILIENT ENGINEERING CONSULTANCY PVT. LTD
FLAT NO. 101, NCH BCLAVE, SR
BALAJI LAYOUT, GULABAGARI,
HYD BRABO - 500045 TELANGANA - INDIA

MEP CONSULTANT
KMV SPACES LLP
5th FLOOR, SQUARE PLAZA,
SIDDA RAO HOSPITAL,
AJMERPET HYD 500073

CONTRACTOR
KMV PROJECTS LTD
5th FLOOR, SQUARE PLAZA,
SIDDA RAO HOSPITAL,
AJMERPET HYD 500073


PROJECT CONSULTANT
KMV PROJECTS LTD
5th FLOOR, SQUARE PLAZA,
SIDDA RAO HOSPITAL,
AJMERPET HYD 500073

DRAWING TITLE:
INTEGRATED BUILDING-GROUND FLOOR PLAN

DWG ISSUE FOR:
DESIGN ☐
APPROVAL ☒
PRODUCTION ☐


DATE:	27/10/22		
	NAME	SIGN	DATE
DSGN	SHASHI		
DRWN	ANIL		
CHKD	JASDEESH		
APPR	PARAMESWAR REDDY		

DWG NO: IB-1.1
SCALE: **REV:** 00

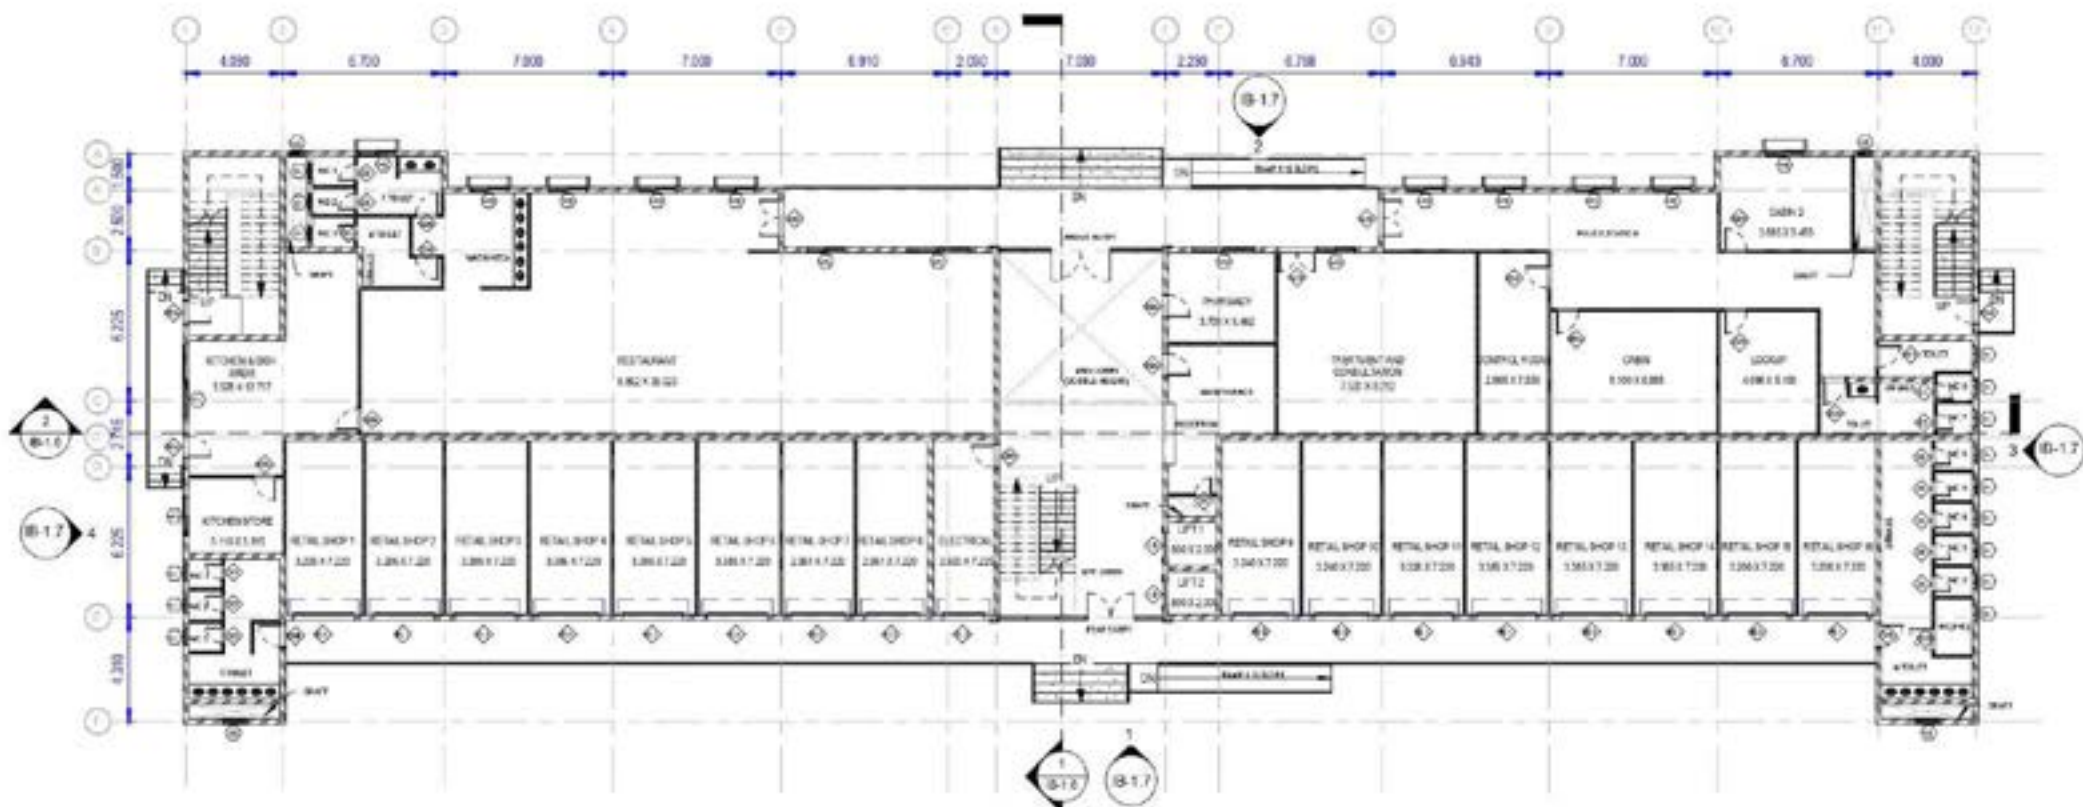

1 IB-GROUND FLOOR
1: 175

WALL LEGEND	
	230MM WALL
	115MM WALL

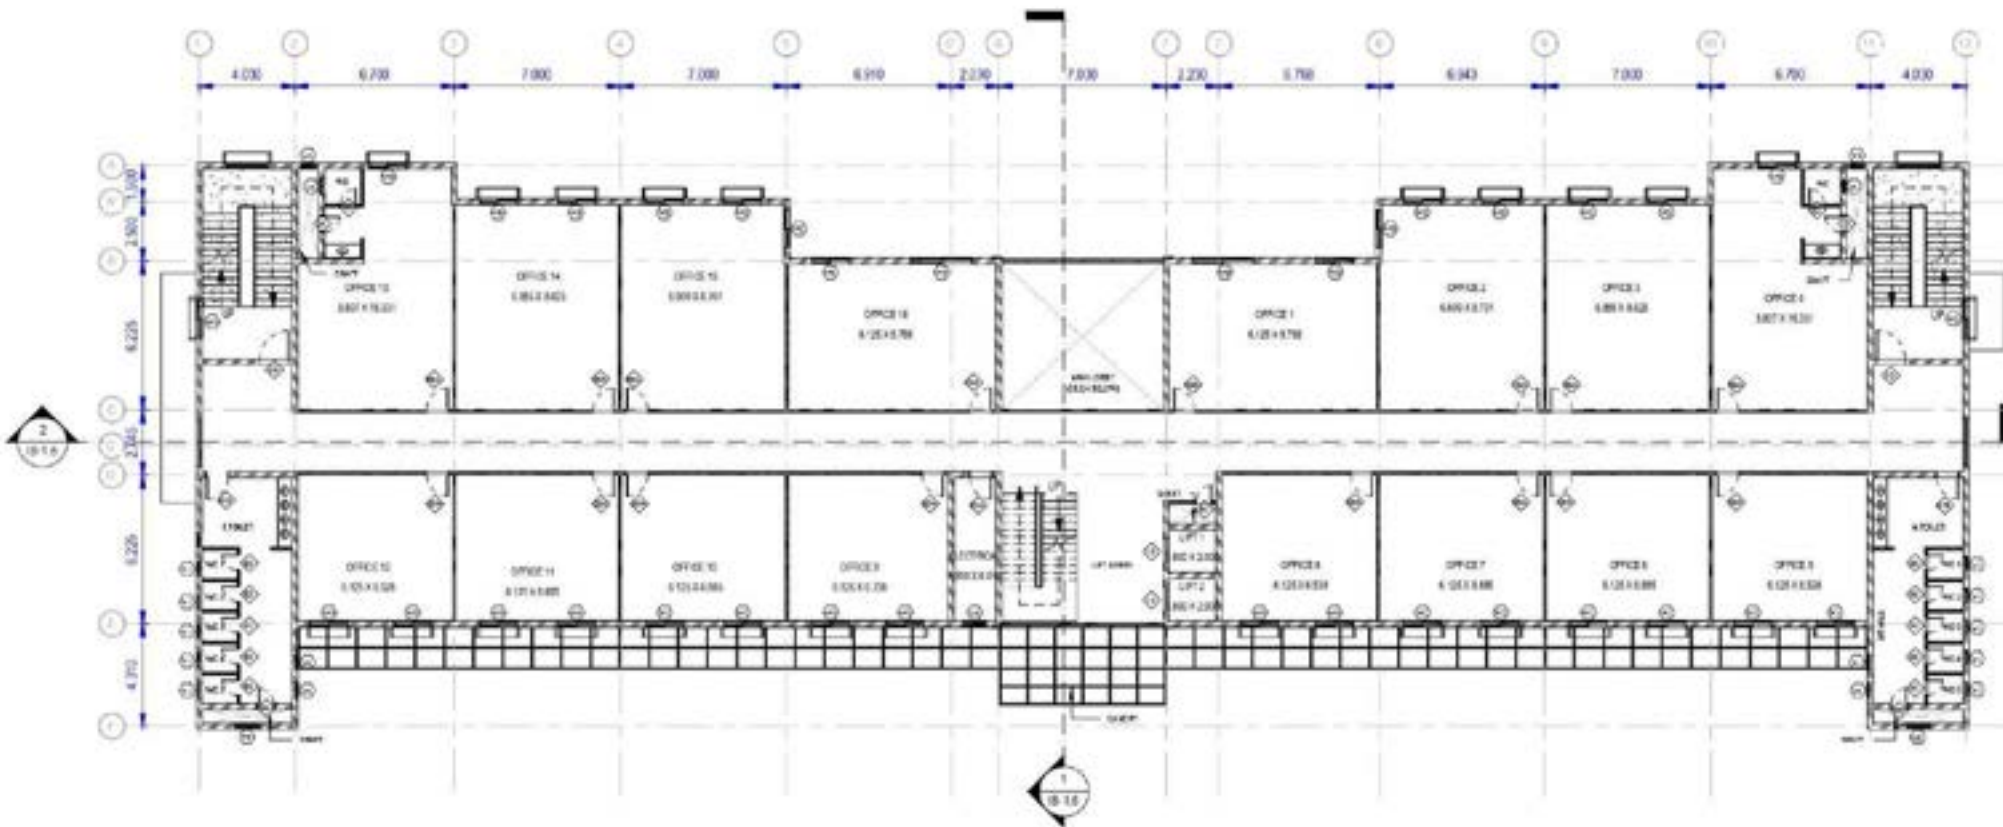

1 IB-FIRST FLOOR
1:175

WALL LEGEND	
	230MM WALL
	115MM WALL

PROJECT

DEVELOPMENT OF
TRANSPORT NAGAR
AT RANCH JHARKHAND ON ETC MODE

REF PLAN

GENERAL NOTES

1. ALL DIMENSIONS ARE TO CENTER LINE UNLESS OTHERWISE SPECIFIED
2. THIS DRAWING SHALL BE USED ONLY FOR THE PURPOSE OF CONSTRUCTION AND NOT FOR ANY OTHER PURPOSE
3. ALL DIMENSIONS SHALL BE TO CENTER LINE UNLESS OTHERWISE SPECIFIED
4. ALL THE LEVELS SHOWN IN THIS DRAWING ARE TO BE TAKEN FROM THE BENCHMARK
CLIENT & LOCATION

**JHARKHAND URBAN
INFRASTRUCTURE
DEVELOPMENT COMPANY
LIMITED**

ARCHITECTURAL CONSULTANT

KMV SPACES LLP
8th FLOOR, SOLTAIR PLAZA,
BEDE NAGAR HOSPITAL,
ANANDPUR, HYD-500075

STRUCTURAL CONSULTANT

**REZILIENT ENGINEERING
CONSULTANCY PVT LTD**
PLOT NO. 121, 10th BLDG, 3RD
FLOOR, LAYOUT, COLLEGE ROAD,
HYD-500075

MEP CONSULTANT

KMV SPACES LLP
8th FLOOR, SOLTAIR PLAZA,
BEDE NAGAR HOSPITAL,
ANANDPUR, HYD-500075

CONTRACTOR

KMV PROJECTS LTD
8th FLOOR, SOLTAIR PLAZA,
BEDE NAGAR HOSPITAL,
ANANDPUR, HYD-500075

PROJECT CONSULTANT

KMV SPACES LLP
8th FLOOR, SOLTAIR PLAZA,
BEDE NAGAR HOSPITAL,
ANANDPUR, HYD-500075

DRAWING TITLE:

**INTEGRATED
BUILDING-FIRST FLOOR
PLAN**

DWG REVISION

NO.	DESCRIPTION	DATE
1	ISSUED FOR	
2	APPROVED	
3	REVISION	

DATE: 25/10/2023

NAME	SIGN	DATE
DESIGN		
DRAWN		
CHECK		
APPROVED		


DWG NO: 85-12

SCALE: 1:175

REV: 01

N

DEVELOPMENT OF TRANSPORT NAGAR AT RANCHI, JHARKHAND ON FIVE, ANDRE

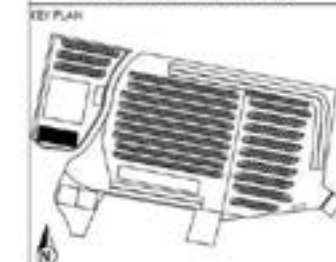

- GENERAL NOTES**
1. ALL DIMENSIONS ARE IN METERS UNLESS OTHERWISE SPECIFIED
 2. THIS DRAWING IS A PART OF THE PROJECT AND NOT TO BE USED SEPARATELY
 3. ALL DIMENSIONS ARE TO FACE UNLESS OTHERWISE SPECIFIED
 4. ALL THE WALLS INDICATED IN THIS DRAWING ARE 230MM THICK UNLESS OTHERWISE SPECIFIED
 5. ALL THE WALLS INDICATED IN THIS DRAWING ARE 115MM THICK UNLESS OTHERWISE SPECIFIED
 6. ALL THE WALLS INDICATED IN THIS DRAWING ARE 230MM THICK UNLESS OTHERWISE SPECIFIED
 7. ALL THE WALLS INDICATED IN THIS DRAWING ARE 115MM THICK UNLESS OTHERWISE SPECIFIED
 8. ALL THE WALLS INDICATED IN THIS DRAWING ARE 230MM THICK UNLESS OTHERWISE SPECIFIED
 9. ALL THE WALLS INDICATED IN THIS DRAWING ARE 115MM THICK UNLESS OTHERWISE SPECIFIED

CLIENT & LOCATION
JHARKHAND URBAN
INFRASTRUCTURE
DEVELOPMENT COMPANY
LIMITED

ARCHITECTURAL CONSULTANT
K M V SPACES LLP
5th FLOOR, SOLTAIRE PLAZA,
SIDDE NAGAR HOSPITAL,
AHERMED NAGAR, HYD 500073

STRUCTURAL CONSULTANT
REZILIENT ENGINEERING
CONSULTANCY PVT LTD
FLAT NO. 101, 102, 103, 104, 105, 106,
SALAJAYALU, GATEWAY, BANGALORE,
KARNATAKA - 560001

MEP CONSULTANT
K M V SPACES LLP
5th FLOOR, SOLTAIRE PLAZA,
SIDDE NAGAR HOSPITAL,
AHERMED NAGAR, HYD 500073


CONTRACTOR
K M V PROJECTS LTD
5th FLOOR, SOLTAIRE PLAZA,
SIDDE NAGAR HOSPITAL,
AHERMED NAGAR, HYD 500073

PROJECT CONSULTANT
K M V PROJECTS LTD
5th FLOOR, SOLTAIRE PLAZA,
SIDDE NAGAR HOSPITAL,
AHERMED NAGAR, HYD 500073

DRAWING TITLE:
**INTEGRATED BUILDING-
SECOND FLOOR PLAN**


DATE: 15/11/2023
REVISION: 01
APPROVAL: 02
PREPARED BY: 01

DATE	NAME	SIGN	DATE
DRAWN	SAHINI		
CHECKED	SAHINI		
APPROVED	SAHINI		
DWG NO:	IS-1.1		
SCALE:	REV: 01		

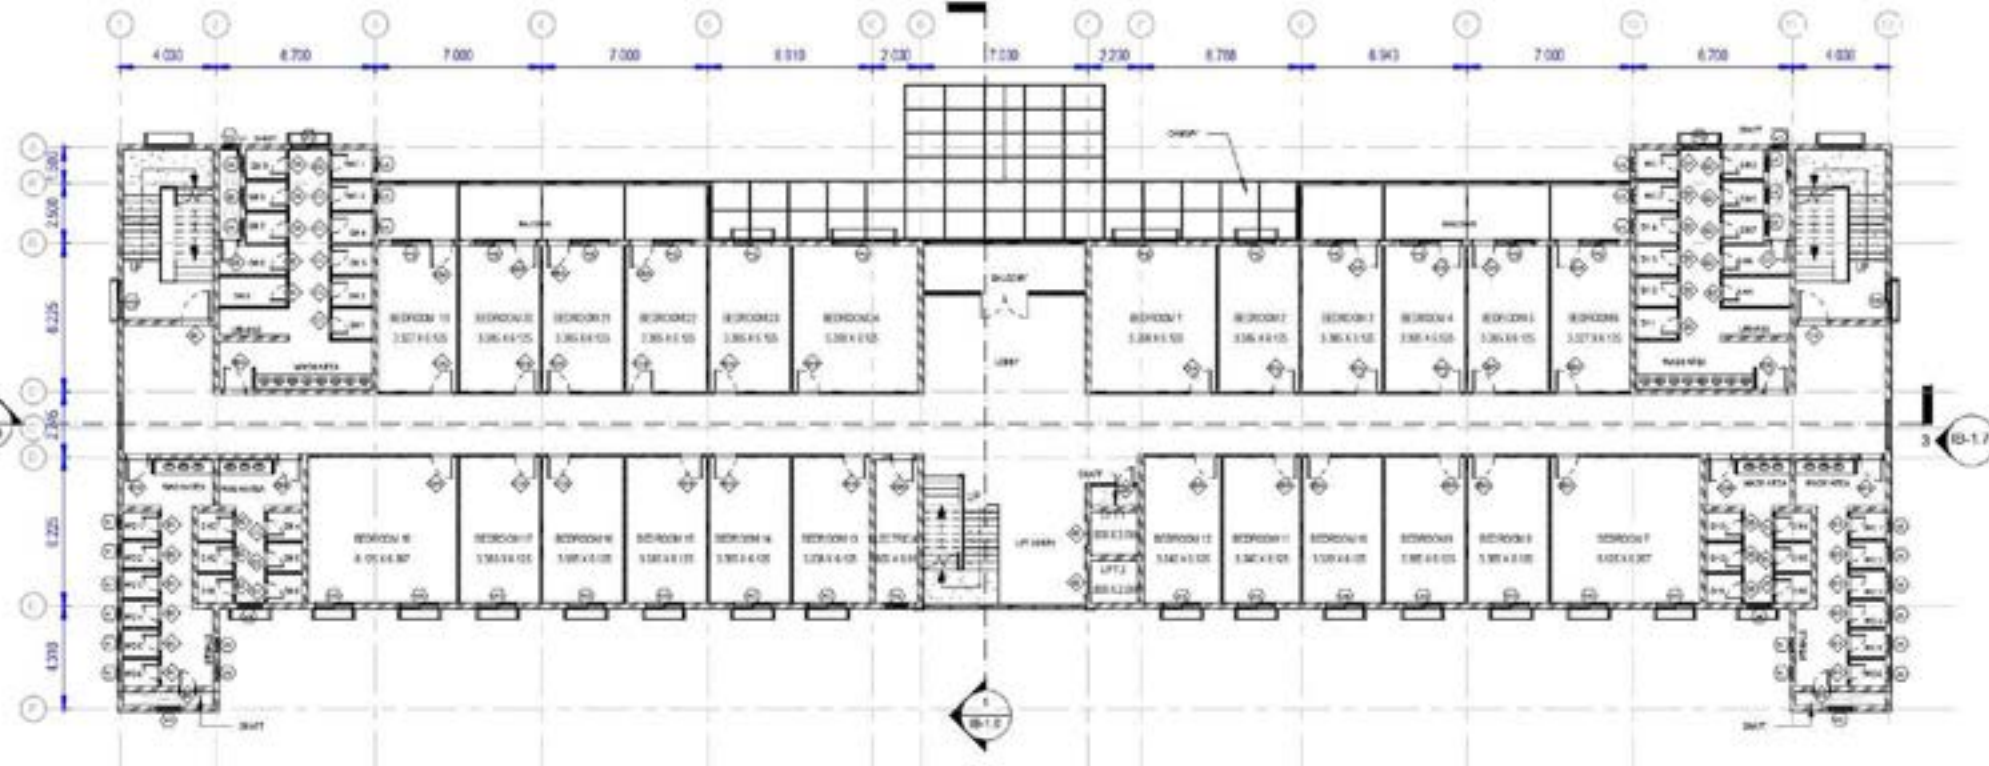

1 IB-SECOND FLOOR
1:175


WALL LEGEND	
	230MM WALL
	115MM WALL

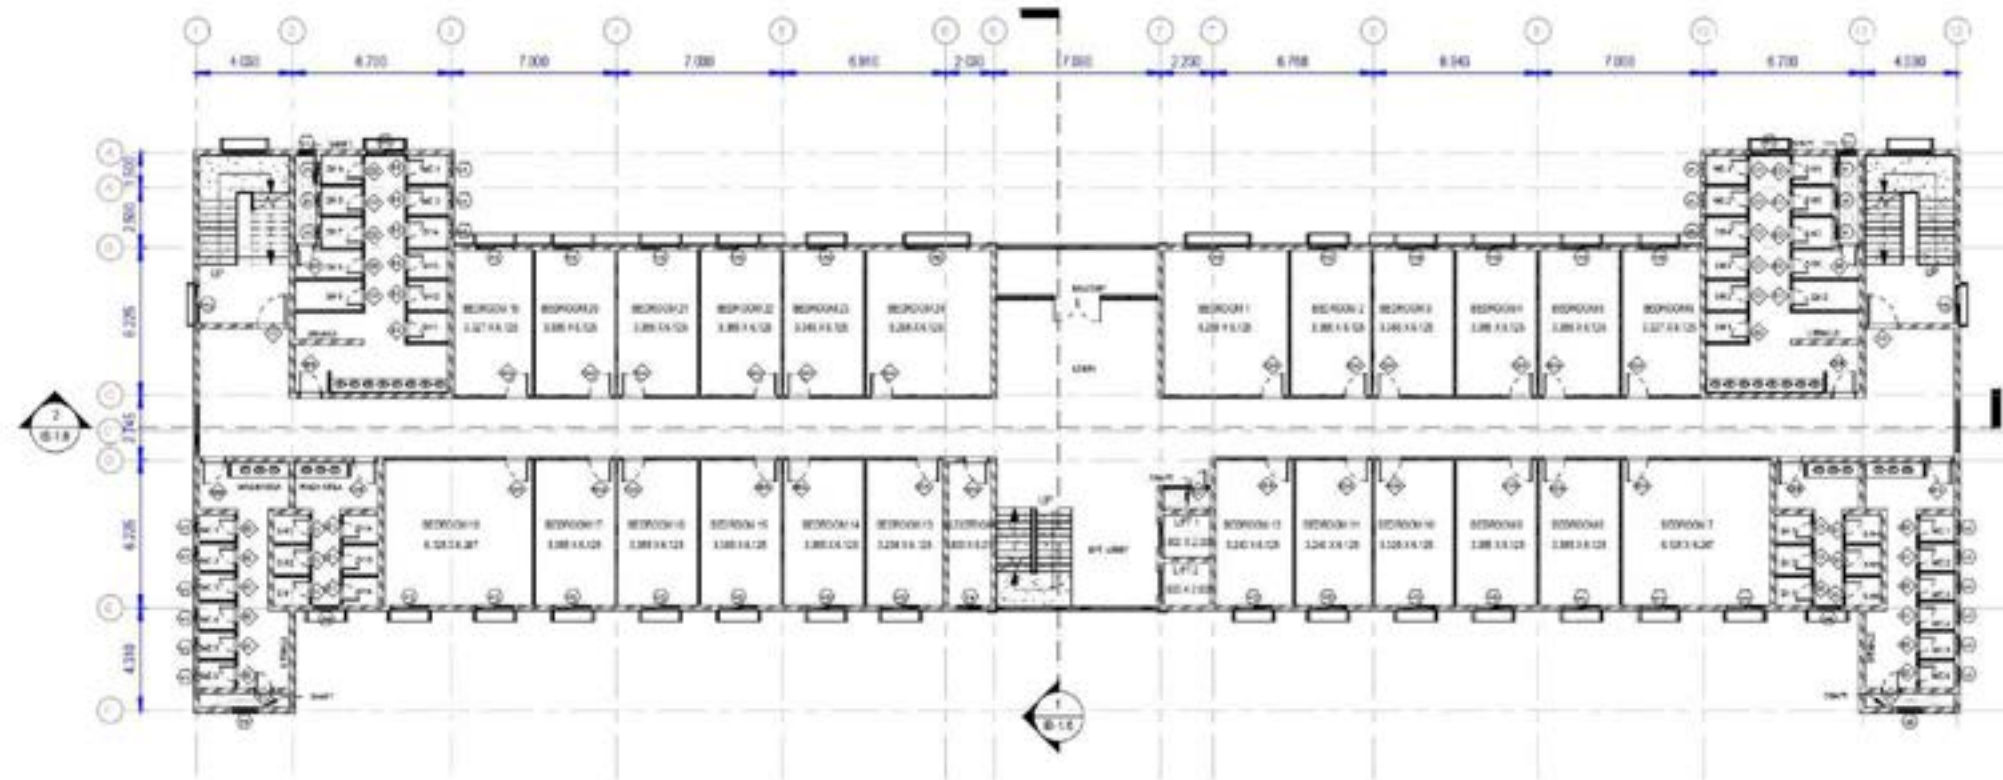

1 IB-THIRD FLOOR
1:175

WALL LEGEND	
	230MM WALL
	115MM WALL

PROJECT																							
DEVELOPMENT OF TRANSPORT BARGE ATRAKHI SHARHARD ON BPC MODE																							
KEY PLAN																							
GENERAL NOTES																							
1. ALL DIMENSIONS ARE IN METERS UNLESS OTHERWISE SPECIFIED. 2. THE DIMENSIONS SHALL BE MEASURED TO THE CENTER OF THE WALL. 3. ALL DIMENSIONS SHALL BE MEASURED TO THE CENTER OF THE WALL. 4. ALL DIMENSIONS SHALL BE MEASURED TO THE CENTER OF THE WALL. 5. ALL DIMENSIONS SHALL BE MEASURED TO THE CENTER OF THE WALL. 6. ALL DIMENSIONS SHALL BE MEASURED TO THE CENTER OF THE WALL. 7. ALL DIMENSIONS SHALL BE MEASURED TO THE CENTER OF THE WALL. 8. ALL DIMENSIONS SHALL BE MEASURED TO THE CENTER OF THE WALL. 9. ALL DIMENSIONS SHALL BE MEASURED TO THE CENTER OF THE WALL. 10. ALL DIMENSIONS SHALL BE MEASURED TO THE CENTER OF THE WALL.																							
CLIENT & LOCATION																							
JHARKHAND URBAN INFRASTRUCTURE DEVELOPMENT COMPANY LIMITED																							
ARCHITECTURAL CONSULTANT																							
KMV SPACES LLP 2nd FLOOR, SOLAIRE PLAZA, BESIDE BHAGI HOSPITAL, ANUPPUR-491003																							
STRUCTURAL CONSULTANT																							
REDIENT ENGINEERING CONSULTANCY PVT. LTD. PLAT NO. 101, HIGH ENCLAVE, SR BALAJI LAYOUT, GATEWAY, BHAGI HOSPITAL - 491003, ANUPPUR - INDIA																							
MEP CONSULTANT																							
KMV SPACES LLP 2nd FLOOR, SOLAIRE PLAZA, BESIDE BHAGI HOSPITAL, ANUPPUR-491003																							
CONTRACTOR																							
KMV PROJECTS LTD 2nd FLOOR, SOLAIRE PLAZA, BESIDE BHAGI HOSPITAL, ANUPPUR-491003																							
PROJECT CONSULTANT																							
KMV PROJECTS LTD 2nd FLOOR, SOLAIRE PLAZA, BESIDE BHAGI HOSPITAL, ANUPPUR-491003																							
DRAWING TITLE:																							
INTEGRATED BUILDING- THIRD FLOOR PLAN																							
DRAWING NO:																							
DATE: 21/10/22																							
<table border="1"> <thead> <tr> <th></th><th>NAME</th><th>SIGN</th><th>DATE</th></tr> </thead> <tbody> <tr> <td>DESIGN</td><td>SHRUTI</td><td></td><td></td></tr> <tr> <td>DRAWN</td><td>NADU</td><td></td><td></td></tr> <tr> <td>CHECK</td><td>ANAND</td><td></td><td></td></tr> <tr> <td>APPROVED</td><td>ANAND</td><td></td><td></td></tr> </tbody> </table>					NAME	SIGN	DATE	DESIGN	SHRUTI			DRAWN	NADU			CHECK	ANAND			APPROVED	ANAND		
	NAME	SIGN	DATE																				
DESIGN	SHRUTI																						
DRAWN	NADU																						
CHECK	ANAND																						
APPROVED	ANAND																						
DWG NO: B-11																							
SCALE: REV: 01																							

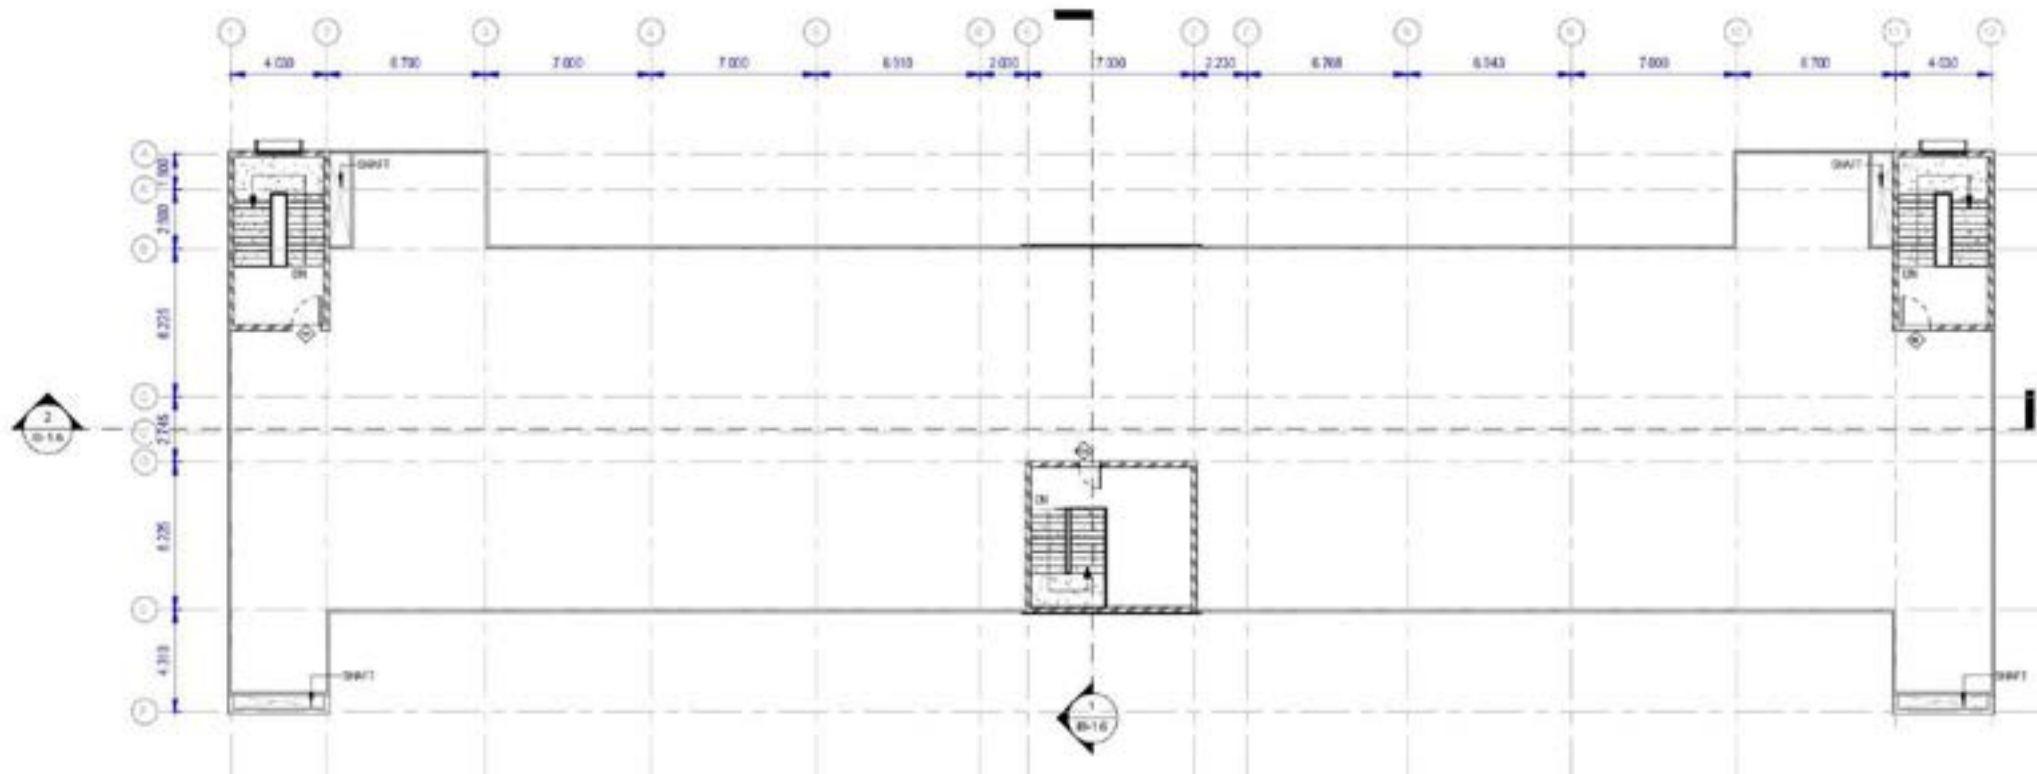

1 IB-TERRACE
1:175

WALL LEGEND	
	230MM WALL
	115MM WALL

PROJECT
DEVELOPMENT OF
TRANSPORT NGAO
AT RAYCH JHARKHAND ON EPC MODE

KEY PLAN

GENERAL NOTES

1. ALL DIMENSIONS ARE IN METERS UNLESS OTHERWISE SPECIFIED.
2. THIS DRAWING SHALL BE READ ALONG WITH RELEVANT SPECIFICATIONS AND OTHER CONTRACT DOCUMENTS.
3. DIMENSIONS TO FACE UNLESS SPECIFICALLY NOTED.
4. ALL THE LEVELS INDICATED IN THIS DRAWING ARE TO THE FINISHED FLOOR LEVEL UNLESS SPECIFICALLY NOTED.
5. ALL THE LEVELS INDICATED IN THIS DRAWING ARE FROM MSL.
6. ANY DIMENSIONS OF THE DRAWING SHALL BE IMMEDIATELY BROUGHT TO THE NOTICE OF THE ARCHITECT.
7. ALL THE LEVELS INDICATED IN THIS DRAWING ARE TO THE FINISHED FLOOR LEVEL UNLESS SPECIFICALLY NOTED.

CLIENT & LOCATION
JHARKHAND URBAN
INFRASTRUCTURE
DEVELOPMENT COMPANY
LIMITED

ARCHITECTURAL CONSULTANT
K M V SPACES LLP
3rd FLOOR, SOLAIRE PLAZA,
BESIDE MAHA HOSPITAL,
ANANDPUR-HYD-500073

STRUCTURAL CONSULTANT
RESILIENT ENGINEERING
CONSULTANCY PVT.LTD
PLAT NO.101, NEW ENCLAVE, SRI
BALAJI LAYOUT, GANDAPUR, HYDERABAD - 500042, TELANGANA, INDIA.

MEP CONSULTANT
K M V SPACES LLP
3rd FLOOR, SOLAIRE PLAZA,
BESIDE MAHA HOSPITAL,
ANANDPUR-HYD-500073

CONTRACTOR
K M V PROJECTS LTD
3rd FLOOR, SOLAIRE PLAZA,
BESIDE MAHA HOSPITAL,
ANANDPUR-HYD-500073

PROJECT CONSULTANT
K M V PROJECTS LTD
3rd FLOOR, SOLAIRE PLAZA,
BESIDE MAHA HOSPITAL,
ANANDPUR-HYD-500073

DRAWING TITLE:
**INTEGRATED
BUILDING-TERRACE
FLOOR PLAN**

DWG ISSUED FOR:


REVISION: ☐
APPROVAL: ☒
PREPARED: ☐

DATE: 27/10/22


	NAME	SIGN	DATE
DSGN	SHASHI		
DRW	RADU		
CHKD	JAGADESH		
APPR	PARAMESWAR REDDY		

DWG NO: 0-16

SCALE: REV: 00

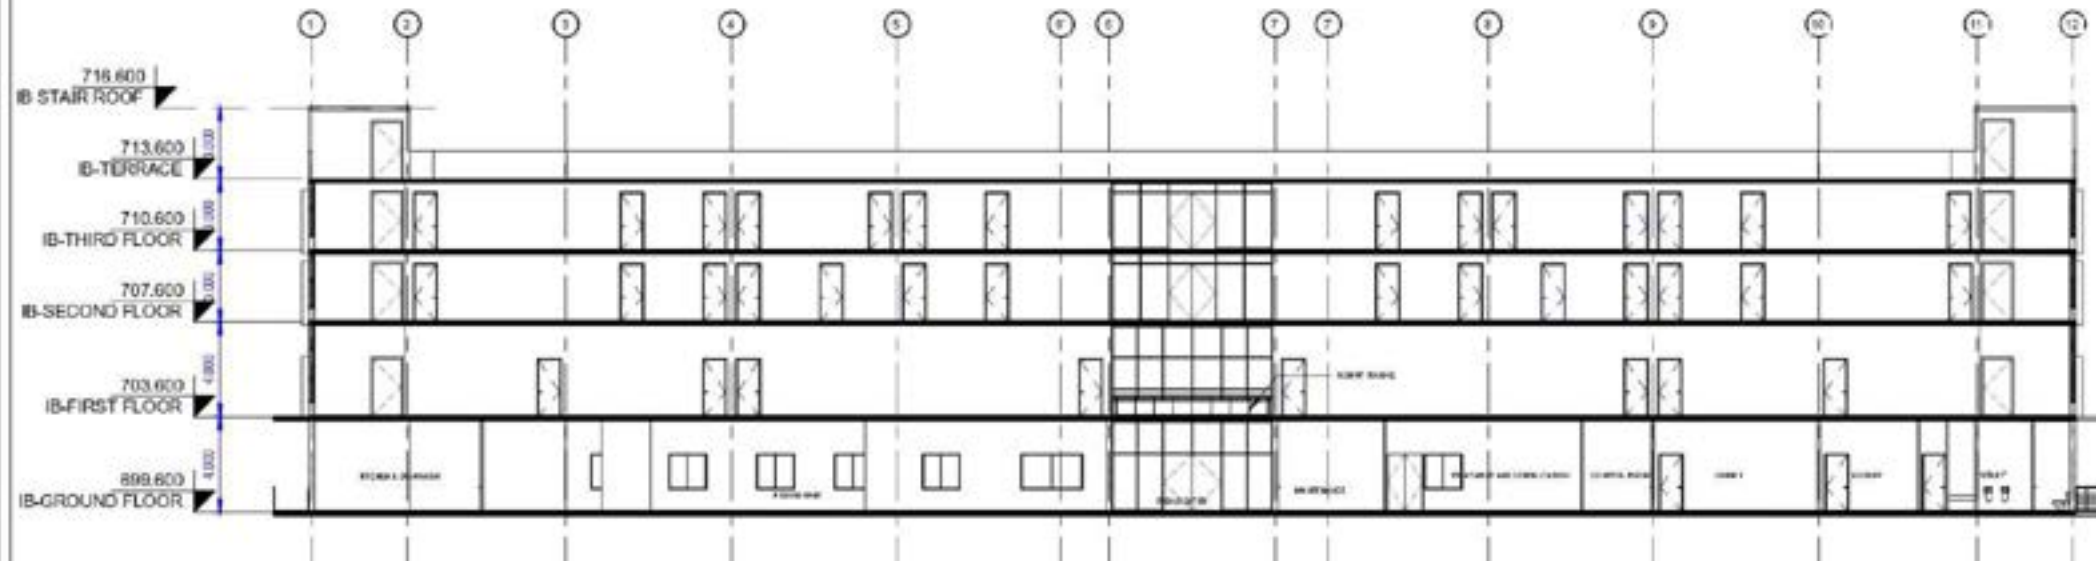

2 SECTION AA
1 : 175

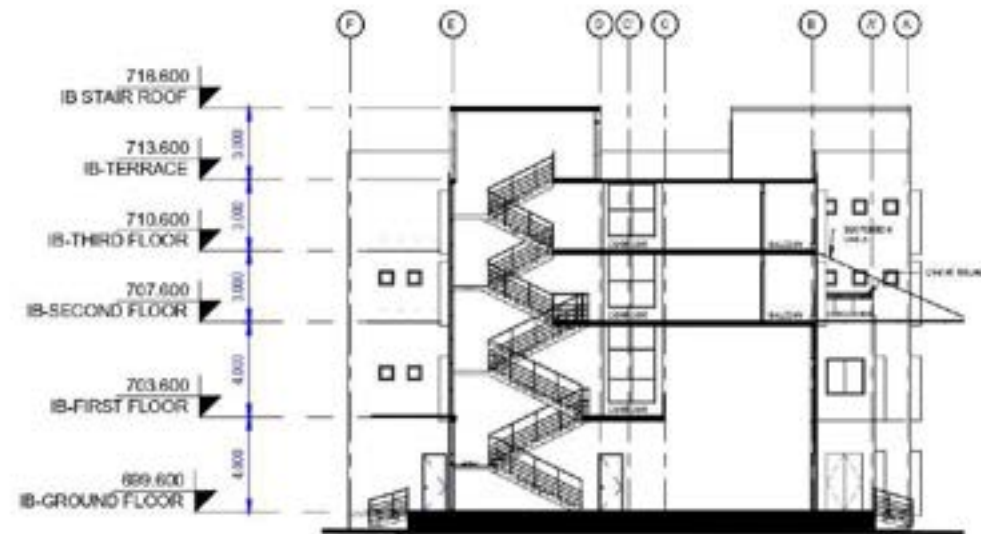

1 Section BB
1 : 175

PROJECT
DEVELOPMENT OF
TRANSPORT BUILDING
AT RANCHI JHARKHAND ON EPC MODE

KEY PLAN

GENERAL NOTES

1. ALL DIMENSIONS ARE IN METERS UNLESS OTHERWISE SPECIFIED.
2. THE DIMENSIONS GIVEN ARE TO THE FACE UNLESS SPECIFIED OTHERWISE.
3. MAINTAINANCE TO NOT BE CONSIDERED DURING THE CONSTRUCTION.
4. ALL THE LEVELS INDICATED IN THIS DRAWING ARE TO THE STRUCTURAL SLAB, FINISH HEIGHTS TO BE CONSIDERED HEREON. IF FINISH HEIGHTS ARE SPECIFIED, THEY SHALL BE USED INSTEAD OF THE STRUCTURAL SLAB LEVELS.
5. ALL THE LEVELS INDICATED IN THIS DRAWING ARE TO THE STRUCTURAL SLAB, FINISH HEIGHTS TO BE CONSIDERED HEREON.
6. THE DIMENSIONS ARE TO THE FACE UNLESS SPECIFIED OTHERWISE.
7. ALL THE LEVELS INDICATED IN THIS DRAWING ARE TO THE STRUCTURAL SLAB, FINISH HEIGHTS TO BE CONSIDERED HEREON.
8. THE DIMENSIONS ARE TO THE FACE UNLESS SPECIFIED OTHERWISE.

CLIENT & LOCATION
JHARKHAND URBAN
INFRASTRUCTURE
DEVELOPMENT COMPANY
LIMITED

ARCHITECTURAL CONSULTANT
K M V SPACES LLP
8th FLOOR, SOUTABE PLAZA,
BSEDO IMAGE HOSPITAL,
A/BERPET-410 500073

STRUCTURAL CONSULTANT
REZILIENT ENGINEERING
CONSULTANCY PVT.LTD
FLAT NO.101, HDB ENCLAVE, 8th
FLOOR, SOUTABE PLAZA,
BSEDO IMAGE HOSPITAL,
A/BERPET-410 500073

MEP CONSULTANT
K M V SPACES LLP
8th FLOOR, SOUTABE PLAZA,
BSEDO IMAGE HOSPITAL,
A/BERPET-410 500073

CONTRACTOR
K M V PROJECTS LTD
8th FLOOR, SOUTABE PLAZA,
BSEDO IMAGE HOSPITAL,
A/BERPET-410 500073

PROJECT CONSULTANT
K M V PROJECTS LTD
8th FLOOR, SOUTABE PLAZA,
BSEDO IMAGE HOSPITAL,
A/BERPET-410 500073

DRAWING TITLE:-
**INTEGRATED BUILDING -
SECTIONS**

DWG USED FOR:

DESIGN ☐
APPROVAL ☒
EXECUTION ☐

DATE	NAME	SIGN	DATE
01/10/22	SHASHI		
	NADEJ		
	JAGADESH		
	SUBAMESHWAR		

DWG NO: 01-18

SCALE: **REV:** 01


North Arrow



2 ELEVATION-AA
1 : 175



1 ELEVATION-BB
1 : 175

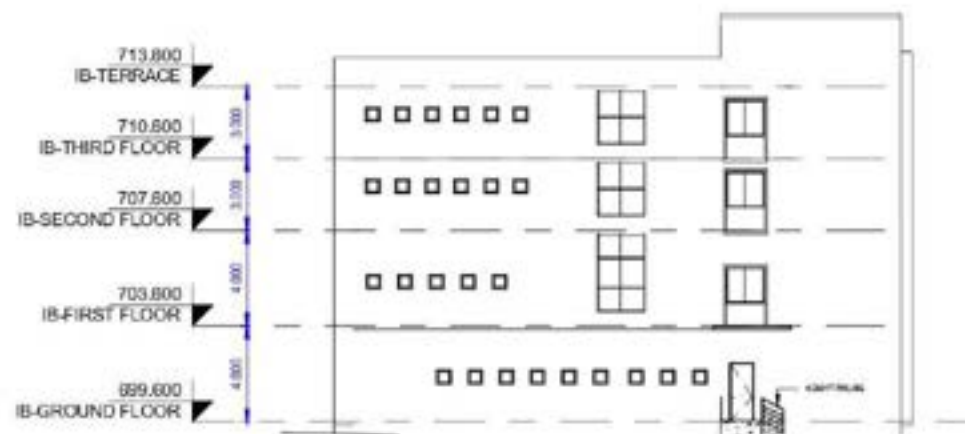

3 ELEVATION-CC
1 : 175



4 ELEVATION-DD
1 : 175

PROJECT
DEVELOPMENT OF
TRANSPORT NAGAR
AT RANCHO BAMB HAD ON EPC MODE

KEY PLAN

GENERAL NOTES
1. ALL DIMENSIONS ARE IN METERS UNLESS OTHERWISE SPECIFIED.
2. THIS DRAWING UNLESS STATED OTHERWISE IS TO BE CONSIDERED AS A GENERAL GUIDE ONLY. THE CONTRACTOR SHALL BE RESPONSIBLE FOR THE FINAL DESIGN AND CONSTRUCTION.
3. ALL THE LEVELS INDICATED IN THIS DRAWING ARE TO BE CONSIDERED AS FINISHED LEVELS UNLESS OTHERWISE SPECIFIED.
CLIENT & LOCATION
JHARKHAND URBAN
INFRASTRUCTURE
DEVELOPMENT COMPANY
LIMITED

ARCHITECTURAL CONSULTANT
K M V SPACES LLP
3RD FLOOR, SQUARE PLAZA,
SECTOR-10, ROHTAK, HARYANA
141101

STRUCTURAL CONSULTANT
REZILIENT ENGINEERING
CONSULTANCY PVT.LTD.
FLAT NO. 101, MEDH ENCLAVE, 5B
SAULABARPOUR, GAZIABAD, U.P.
201002

MEP CONSULTANT
K M V SPACES LLP
3RD FLOOR, SQUARE PLAZA,
SECTOR-10, ROHTAK, HARYANA
141101

CONTRACTOR
K M V PROJECTS LTD
3RD FLOOR, SQUARE PLAZA,
SECTOR-10, ROHTAK, HARYANA
141101

PROJECT CONSULTANT
K M V PROJECTS LTD
3RD FLOOR, SQUARE PLAZA,
SECTOR-10, ROHTAK, HARYANA
141101

DRAWING TITLE:
**INTEGRATED BUILDING -
ELEVATIONS**

DWG. REVISION
REVISION
APPROVAL
DATE: 21/09/2023

	NAME	SIGN	DATE
DESIGN	SHRUTI		
DRAWN	RAHUL		
CHECKED	JANAKYATI		
APPROVED	PRADIP		


DWG. NO: IB-17
SCALE: 1:175
REV: 00

DATE: 21/09/2023



PROJECT DEVELOPMENT OF TRANSPORT NAGAR AT RANCHI JHARKHAND ON EPC MODE			
KEY PLAN 			
GENERAL NOTES 1. ALL DIMENSIONS ARE IN METERS UNLESS OTHERWISE SPECIFIED 2. THE SHOWN DIMENSIONS ARE ALONG WITH THE BUILDING 3. STRUCTURAL AND OTHER DETAILS SHOWN 4. THE BUILDING SHALL BE CONSTRUCTED AS PER THE DRAWING 5. ALL THE FLOOR FINISHES SHALL BE AS PER THE DRAWING 6. THE BUILDING SHALL BE CONSTRUCTED AS PER THE DRAWING 7. ALL THE FLOOR FINISHES SHALL BE AS PER THE DRAWING 8. THE BUILDING SHALL BE CONSTRUCTED AS PER THE DRAWING 9. THE BUILDING SHALL BE CONSTRUCTED AS PER THE DRAWING 10. THE BUILDING SHALL BE CONSTRUCTED AS PER THE DRAWING			
CLIENT & LOCATION  JHAROKHA URBAN INFRASTRUCTURE DEVELOPMENT COMPANY LIMITED			
ARCHITECTURAL CONSULTANT  KMV SPACES LLP 8th FLOOR, SOLARIS PLAZA, BEDEE IMAGE HOSPITAL, ANUPUR-7410 300073			
STRUCTURAL CONSULTANT  REZILIENT ENGINEERING CONSULTANCY PVT LTD PLAT NO. 103, 10th ENCLAVE, 9th BAULUJAPUR, GALIAPUR, ANUPUR, WY-741030 - 741030 ANUPUR - INDIA			
MEP CONSULTANT  KMV SPACES LLP 8th FLOOR, SOLARIS PLAZA, BEDEE IMAGE HOSPITAL, ANUPUR-7410 300073			
CONTRACTOR  KMV PROJECTS LTD 8th FLOOR, SOLARIS PLAZA, BEDEE IMAGE HOSPITAL, ANUPUR-7410 300073			
PROJECT CONSULTANT  KMV PROJECTS LTD 8th FLOOR, SOLARIS PLAZA, BEDEE IMAGE HOSPITAL, ANUPUR-7410 300073			
DRAWING TITLE: 			
DWG ISSUED FOR: REVIEW ☐ APPROVAL ☒ MODIFICATION ☐			
DATE: 20/07/2020			
	NAME	SIGN	DATE
DSGN	SHABIN		
DRW	HADE		
CHKD	JAGADESH		
APPD	PARASRAMESH REDDY		
DWG NO: 16-13			
SCALE:		REV: 01	
			

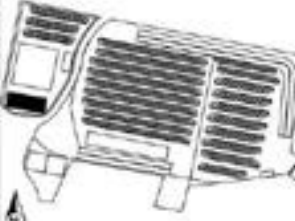

PROJECT DEVELOPMENT OF TRANSPORT NAGAR AT RANCHI JHARKHAND ON EPC MODE			
KEY PLAN 			
GENERAL NOTES 1. ALL DIMENSIONS ARE IN METERS UNLESS OTHERWISE SPECIFIED 2. THE SHOWN DIMENSIONS ARE ALONG WITH THE ADJACENT STRUCTURAL AND OTHER SPACES SHOWN 3. THE SHOWN DIMENSIONS ARE TO BE FOLLOWED EXACTLY 4. ALL THE DIMENSIONS ARE TO BE TAKEN FROM THE STRUCTURAL FLOOR FINISH TO THE TOP OF THE FROM THE FINISHED FLOOR FINISH AND OTHER 5. ALL THE DIMENSIONS ARE TO BE TAKEN FROM THE 6. ALL DIMENSIONS ON THE DRAWING SHALL BE IN METERS 7. ALL THE DIMENSIONS ARE TO BE TAKEN FROM THE 8. ALL THE DIMENSIONS ARE TO BE TAKEN FROM THE 9. ALL THE DIMENSIONS ARE TO BE TAKEN FROM THE			
CLIENT & LOCATION  JHARKHAND URBAN INFRASTRUCTURE DEVELOPMENT COMPANY LIMITED			
ARCHITECTURAL CONSULTANT  KMV SPACES LLP 8th FLOOR, SQUARE PLAZA, BEHIND RANCHI HOSPITAL, ANANDPUR HYO 800073			
STRUCTURAL CONSULTANT  REZILIENT ENGINEERING CONSULTANCY PVT LTD PLAT NO 103, MEDH ENCLAVE, 98 RAJULAPUR, CALANAPUR, RAJULAPUR, HYDRABAD - 500045 TELANGANA - INDIA			
MEP CONSULTANT  KMV SPACES LLP 8th FLOOR, SQUARE PLAZA, BEHIND RANCHI HOSPITAL, ANANDPUR HYO 800073			
CONTRACTOR  KMV PROJECTS LTD 8th FLOOR, SQUARE PLAZA, BEHIND RANCHI HOSPITAL, ANANDPUR HYO 800073			
PROJECT CONSULTANT  KMV PROJECTS LTD 8th FLOOR, SQUARE PLAZA, BEHIND RANCHI HOSPITAL, ANANDPUR HYO 800073			
DRAWING TITLE: 			
DWG ISSUED FOR: REVIEW ☐ APPROVAL ☒ MODIFICATION ☐			
DATE: 15/11/2023			
	NAME	SIGN	DATE
DSGN	SHAMU		
DRW	SHAMU		
CHKD	JAGADEESH		
AUTO	PARASRAMESH		
DWG NO: 15-13			
SCALE:		REV: 01	
			



PROJECT
DEVELOPMENT OF
TRANSPORT NAGAR
AT RANCHI JHARKHAND ON EPC MODE

KEY PLAN

GENERAL NOTES

1. ALL DIMENSIONS ARE IN METERS UNLESS OTHERWISE SPECIFIED
2. ON S. GRADE, ALL DIMENSIONS ARE TO THE FINISHED GRADE, UNLESS OTHERWISE SPECIFIED
3. ALL DIMENSIONS ARE TO THE FINISHED GRADE, UNLESS OTHERWISE SPECIFIED
CLIENT & LOCATION
JHARKHAND URBAN
INFRASTRUCTURE
DEVELOPMENT COMPANY
LIMITED

ARCHITECTURAL CONSULTANT
KMV SPACES LLP
8th FLOOR, SOLARIS PLAZA,
BEHIND BANGS HOSPITAL,
ANANDPUR HYD 800073

STRUCTURAL CONSULTANT
REZILIENT ENGINEERING
CONSULTANCY PVT LTD
FLAT NO. 101, 10th FLOOR, 101,
SAULABHARAT, GANAPATI NAGAR,
HYDRABAD - 500045 TELANGANA -
INDIA

MEP CONSULTANT
KMV SPACES LLP
8th FLOOR, SOLARIS PLAZA,
BEHIND BANGS HOSPITAL,
ANANDPUR HYD 800073

CONTRACTOR
KMV PROJECTS LTD
8th FLOOR, SOLARIS PLAZA,
BEHIND BANGS HOSPITAL,
ANANDPUR HYD 800073

PROJECT CONSULTANT
KMV PROJECTS LTD
8th FLOOR, SOLARIS PLAZA,
BEHIND BANGS HOSPITAL,
ANANDPUR HYD 800073

DRAWING TITLE:

DWG ISSUED FOR:

APPROVAL ☐ APPROVAL ☒ DISSEMINATION ☐


DATE: 15/11/2023

	NAME	SIGN	DATE
DESIGN	SHAMIN		
DRAWN	SHAMIN		
CHECK	JAGADEESH		
AUTOCAD	PARASRAMESH REDDY		

DWG NO: IS-13


SCALE: 1:100 **REV:** 01

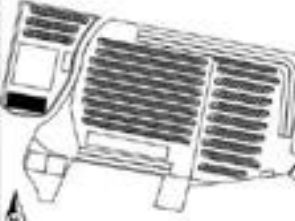

PROJECT DEVELOPMENT OF TRANSPORT NAGAR AT RANCHI JHARKHAND ON EPC MODE			
KEY PLAN 			
GENERAL NOTES 1. ALL DIMENSIONS ARE IN METERS UNLESS OTHERWISE SPECIFIED 2. ON A GRADIENT, DIMENSIONS SHALL BE ALONG A TO BE ALIGNED 3. STRUCTURAL AND OTHER SPACES SHOWN 4. VARIOUS DIMENSIONS TO BE IN ACCORDANCE WITH DRAWINGS 5. ALL THE DIMENSIONS SHOWN IN THE DRAWING ARE TO BE 6. STRUCTURAL DIMENSIONS TO BE IN ACCORDANCE WITH 7. FROM THE FINISHED FLOOR LEVEL AND OTHERS 8. ALL THE DIMENSIONS SHOWN IN THE DRAWING ARE TO BE 9. ALL DIMENSIONS IN THE DRAWING SHALL BE IN METERS 10. ALL THE DIMENSIONS SHOWN IN THE DRAWING ARE TO BE 11. ALL THE DIMENSIONS SHOWN IN THE DRAWING ARE TO BE 12. ALL THE DIMENSIONS SHOWN IN THE DRAWING ARE TO BE			
CLIENT & LOCATION  JHARHAND URBAN INFRASTRUCTURE DEVELOPMENT COMPANY LIMITED			
ARCHITECTURAL CONSULTANT  KMV SPACES LLP 8th FLOOR, SOLARIS PLAZA, BEHIND BANGS HOSPITAL, ANANDPUR HYD 300073			
STRUCTURAL CONSULTANT  REZILIENT ENGINEERING CONSULTANCY PVT LTD PLAT NO 103, MEDICAL ENCLAVE, 98 BALAJI LAYOUT, CALAMATI, ANANDPUR HYD 300073 - 300073 (ANANDPUR - HYD)			
MEP CONSULTANT  KMV SPACES LLP 8th FLOOR, SOLARIS PLAZA, BEHIND BANGS HOSPITAL, ANANDPUR HYD 300073			
CONTRACTOR  KMV PROJECTS LTD 8th FLOOR, SOLARIS PLAZA, BEHIND BANGS HOSPITAL, ANANDPUR HYD 300073			
PROJECT CONSULTANT  KMV PROJECTS LTD 8th FLOOR, SOLARIS PLAZA, BEHIND BANGS HOSPITAL, ANANDPUR HYD 300073			
DRAWING TITLE: 			
DWG ISSUED FOR: REVIEW ☐ APPROVAL ☒ MODIFICATION ☐			
DATE: 15/11/2023			
	NAME	SIGN	DATE
DSGN	SHARIN		
DRW	SHARIN		
CHKD	JAGADEESH		
APPD	JAGADEESH		
DWG NO: 15-13			
SCALE:		REV: 01	



PROJECT		
2KM CYCLE TRACK AT GVR, HYDERABAD		
GENERAL NOTES		
- Drawings are the copyright property of KVM spaces. The drawings and specifications for this project are protected by copyright and will not be reproduced, used, or distributed without express written permission of KVM spaces. - All dimensions are in millimeters, unless otherwise mentioned. - Drawings in no case shall be scaled and only written dimensions shall be followed. Large scale details shall take precedence over small scale drawings. - Contractor shall inform and obtain permission in writing from the client before making any deviations from the drawings. - For dimensions, locations and details of all structural members refer structural drawings. - All drawings shall be read in conjunction with all other consultants' drawings, together with the specifications, discrepancies and/or ambiguities, if any, shall be brought to the notice of the KVM spaces and clarifications shall be made prior to execution. KVM spaces decision in this regard shall be final and binding. - In case of any discrepancy, it should be brought into notice of the architect prior to execution.		
NOTES		
REVISIONS		
REV.	REMARKS	DATE
CLIENT/OWNER/ARCHITECT	MURTY & PARTNERS ARCHITECTS 100/101/102/103/2594/259	

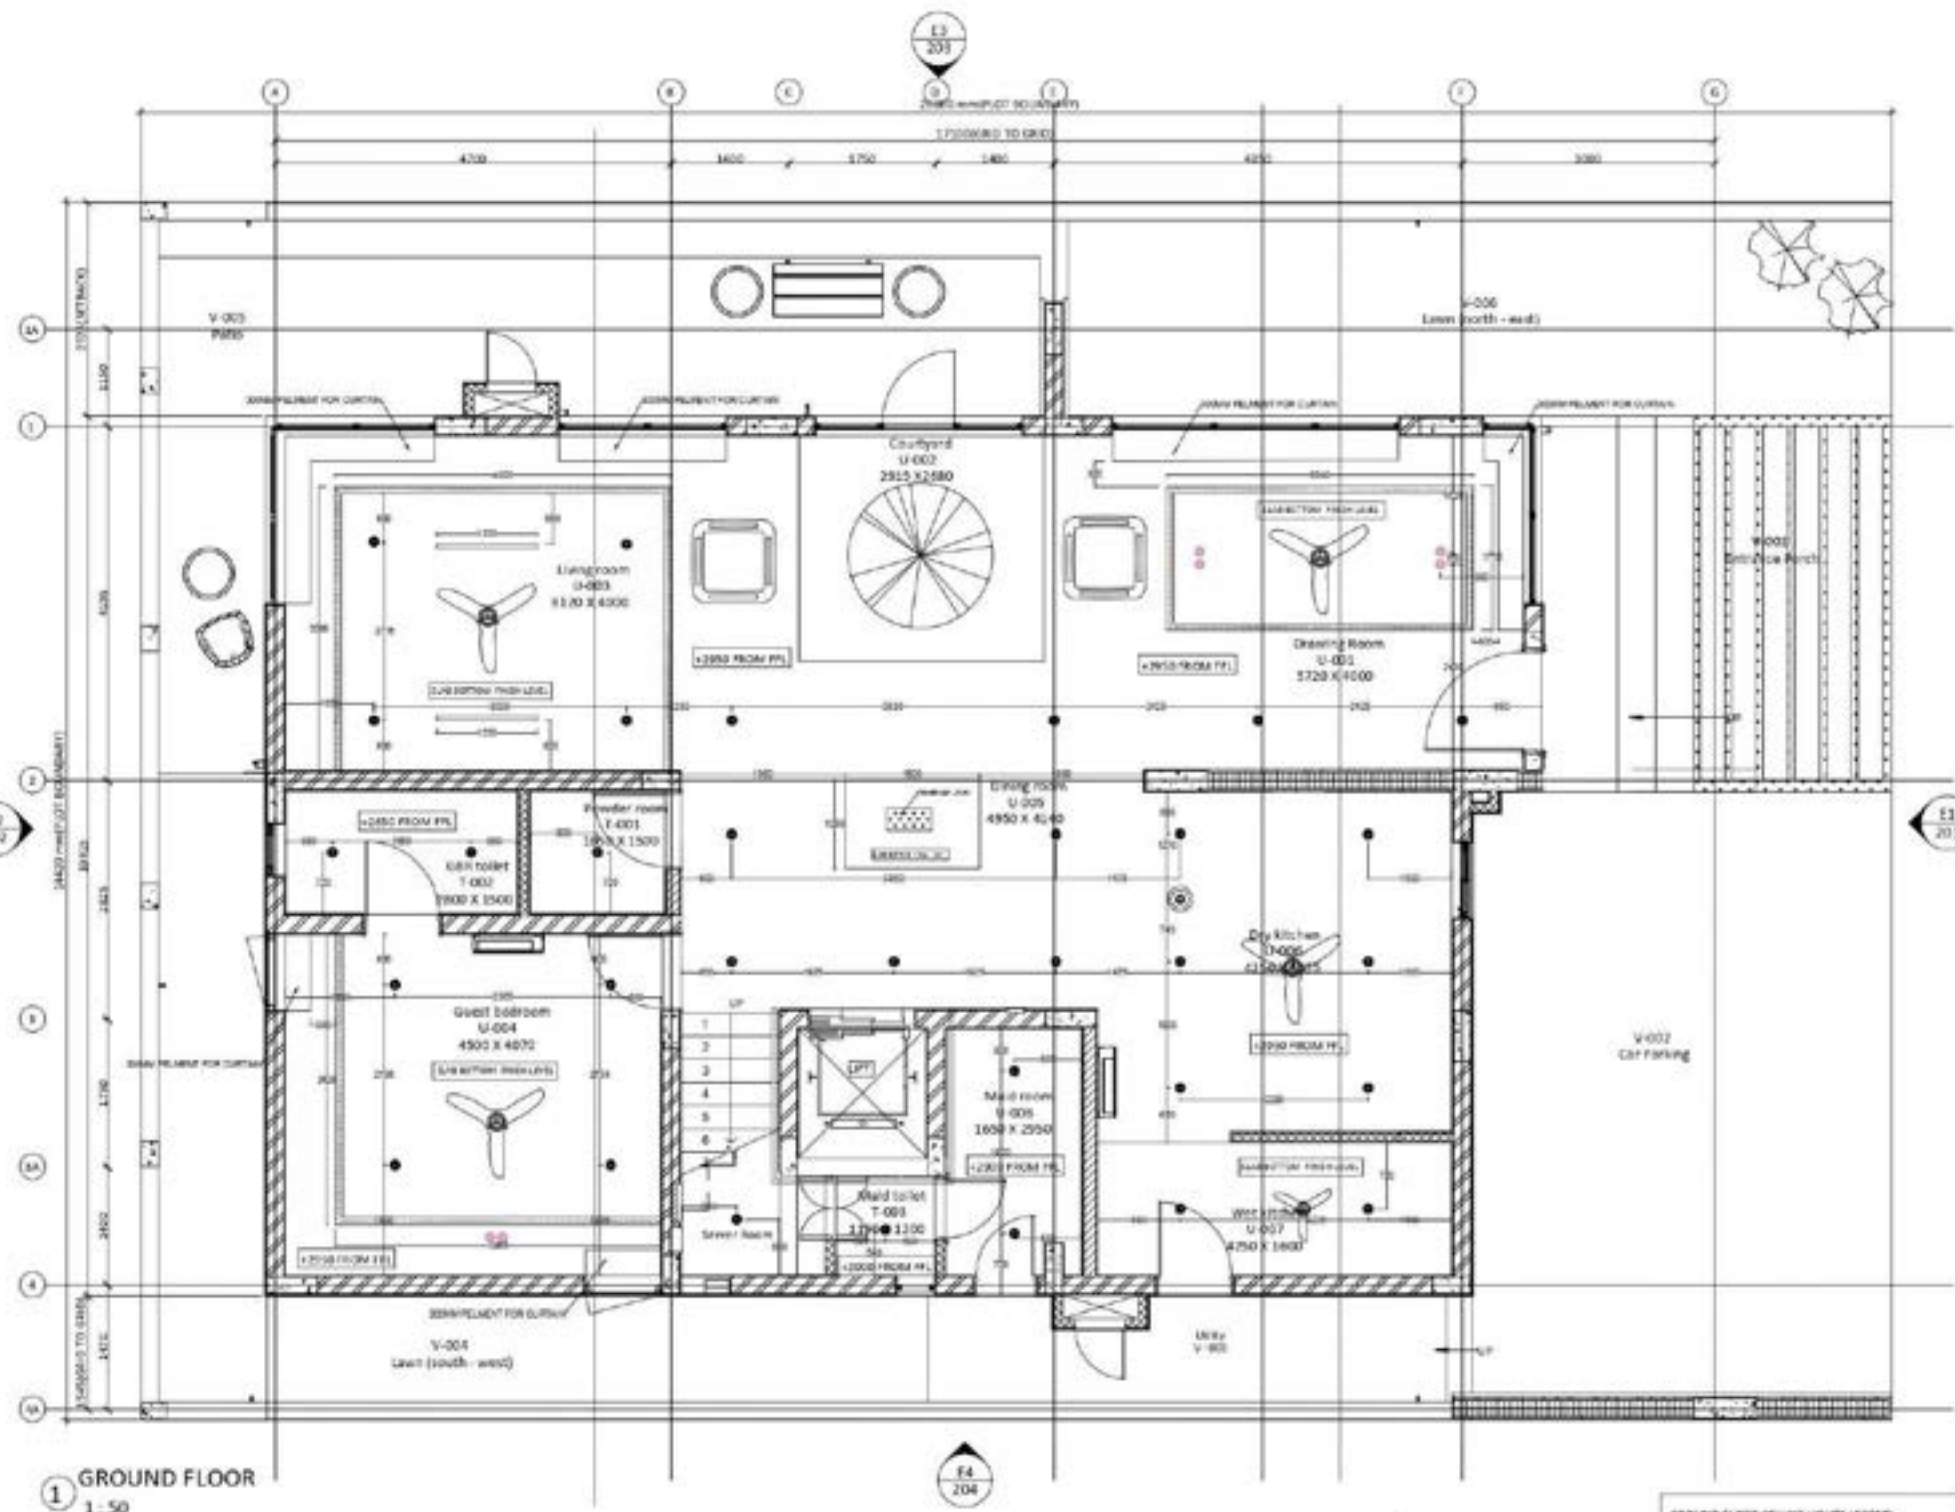

NOTE:
DROP CEILING AT EXCESS FROM SLAB
BOTTOM. FINISH AND SLAB BOTTOM
AS PER SITE.

GROUND FLOOR CEILING LIGHTS LEGEND	
	SURFACE MOUNTED LIGHT
	HANGING LIGHT
	LINEAR LIGHTING
	ROTATING SURFACE MOUNTED LIGHT
	COVE LIGHTING

PROJECT NAME

GENERAL NOTES

KEY PLAN

LEGEND

REVISIONS

STAMP

PROJECT INFORMATION

DATE

SCALE

NOTES

1. ALL WORK SHALL BE IN ACCORDANCE WITH THE LATEST EDITIONS OF THE SINGAPORE BUILDING CODE (SBC) AND THE SINGAPORE STANDARD SPECIFICATIONS FOR BUILDING MATERIALS (SSS).

2. ALL DIMENSIONS TO BE SHOWN ON THIS DRAWING SHALL BE IN METERS (M) UNLESS OTHERWISE SPECIFIED.

3. THE CONTRACTOR SHALL BE RESPONSIBLE FOR OBTAINING ALL NECESSARY PERMITS AND APPROVALS FROM THE RELEVANT AUTHORITIES.

PROJECT NAME: **WILSON PHASE 2, VILLA - 100, 101, 102,1000.**

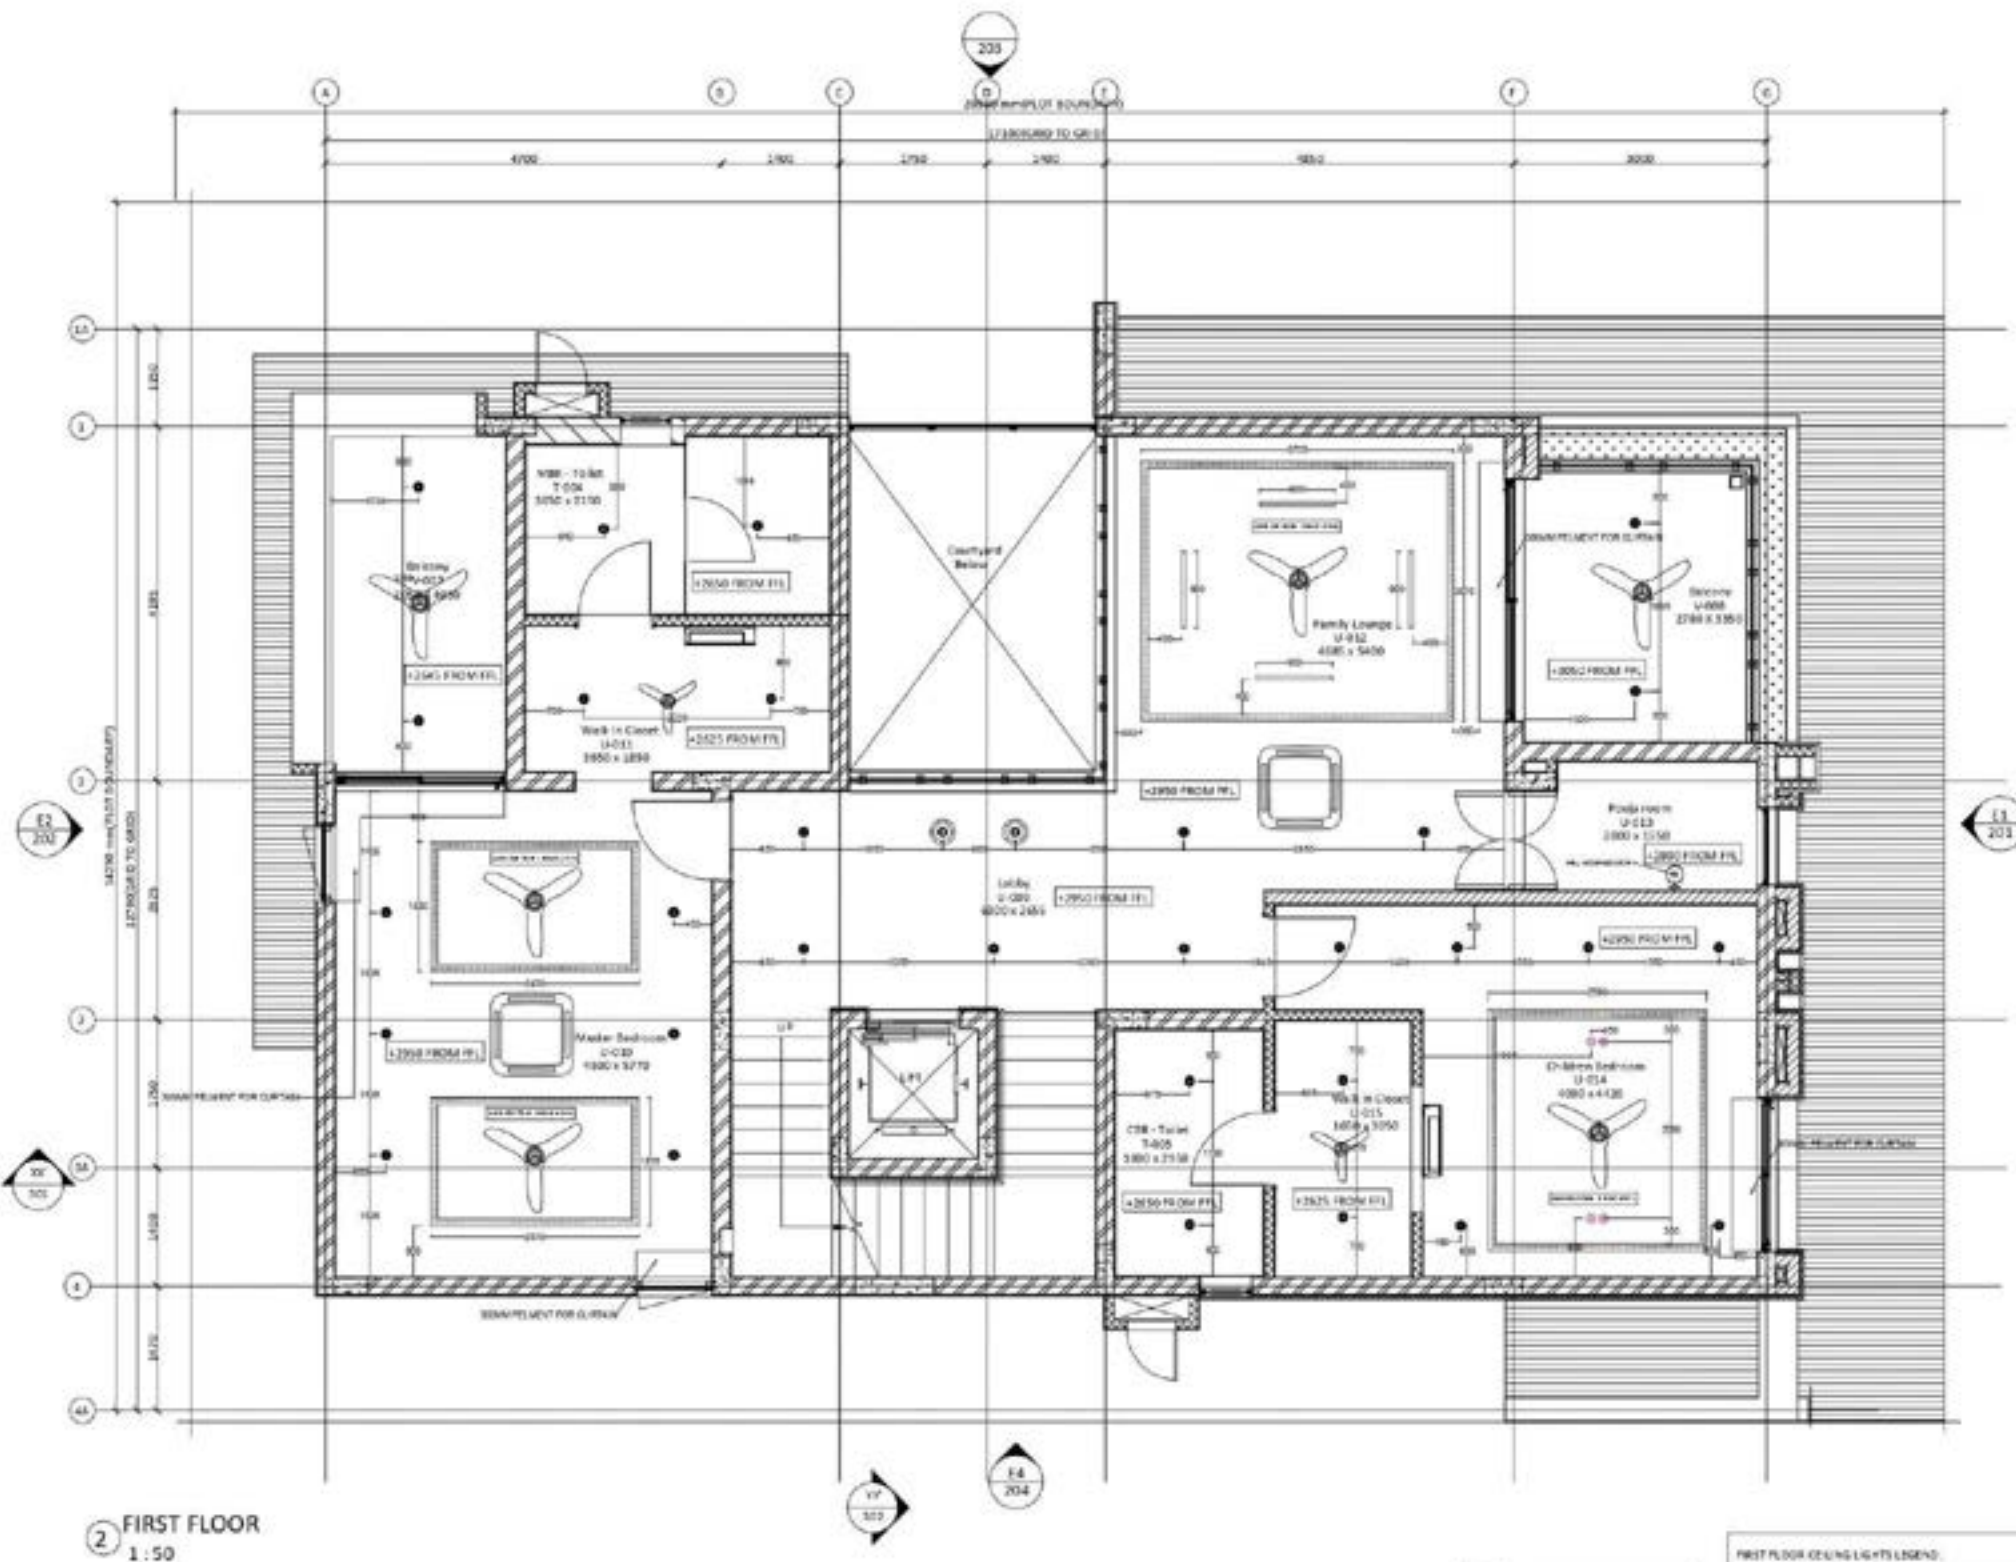

2 FIRST FLOOR
1:50

NOTE:
DROP CEILING AT 450MM FROM SLAB
BOTTOM FINISH AND SLAB BOTTOM
AS PER SITE

FIRST FLOOR CEILING LIGHTS LEGEND	
	SURFACE MOUNTED LIGHT
	RECESSED LIGHT
	LINEAR LIGHTING
	ROTATING SURFACE MOUNTED LIGHT
	COVE LIGHTING

PROJECT NAME

GENERAL NOTES

KEY PLAN

LEGEND

REVISIONS

STAMP

REVISIONS

PROJECT

TITLE

DATE

REVISIONS

1. NO PORTION OF THE DRAWING IS TO BE USED FOR ANY OTHER PROJECT WITHOUT THE WRITTEN PERMISSION OF THE ARCHITECT.

2. ALL DIMENSIONS ARE TO FACE UNLESS OTHERWISE NOTED.

3. ALL DIMENSIONS ARE TO FACE UNLESS OTHERWISE NOTED.

REVISIONS

NO.	DESCRIPTION	DATE
01	ISSUED FOR PERMIT	27/11/2023

PROJECT: 10000 - FIRST FLOOR - 101 - R1

TITLE: 10000 - FIRST FLOOR - 101 - R1

DATE: 27/11/2023

REVISIONS

NO.	DESCRIPTION	DATE
01	ISSUED FOR PERMIT	27/11/2023

CRITICAL OVERVIEW: