



SATHYABAMA

INSTITUTE OF SCIENCE AND TECHNOLOGY
(DEEMED TO BE UNIVERSITY)

Accredited with “A” grade by NAAC | 12B Status by UGC | Approved by AICTE

Jeppiaar Nagar, Rajiv Gandhi Salai, Chennai – 600 119

www.sathyabama.ac.in

SCHOOL OF BUILDING AND ENVIRONMENT
DEPARTMENT OF ARCHITECTURE
PRACTICAL TRAINING PORTFOLIO (SAR4063)
DEC 2022

Name of the Student : A NANTHITHA

Batch : **2019 - 2024**

Reg No. : 39210053

Semester : **VII**



SATHYABAMA

INSTITUTE OF SCIENCE AND TECHNOLOGY
(DEEMED TO BE UNIVERSITY)

Accredited with "A" grade by NAAC I 12B Status by UGC I Approved by AICTE

Jeppiaar Nagar, Rajiv Gandhi Salai, Chennai – 600 119

www.sathyabama.ac.in

SCHOOL OF BUILDING AND ENVIRONMENT

DEPARTMENT OF ARCHITECTURE

VIVA-VOCE EXAMINATION

This is to certify that the practical training SAR 4063 is the work of **A NANTHITHA** who had undergone training in

INFINITY D'SIGNS (Name of the Firm) has been monitored by the continuous assessment during JUNE 2022 to NOVEMBER 2022.

Dr. Devyani Gangopadhyay
DEAN

Submitted for Viva voce Examination held on 13.12.2022

Internal Examiner
External Examiner



SATHYABAMA

INSTITUTE OF SCIENCE AND TECHNOLOGY
(DEEMED TO BE UNIVERSITY)

Accredited with "A" grade by NAAC | 12B Status by UGC | Approved by AICTE

Jeppiaar Nagar, Rajiv Gandhi Salai, Chennai – 600 119

www.sathyabama.ac.in

DECLARATION

I, **A NANTHITHA** by declare that the Training Report **JUNE 2022 to NOVEMBER 2022** done by me under the guidance of **Ar. HENRY RAJ KAPOOR N K** is submitted in partial fulfillment of the requirements for the completion of practical training session.

DATE : 13.12.2022

PLACE : CHENNAI

Nanthitha A

SIGNATURE OF CANDIDATE

ACKNOWLEDGEMENT

I am pleased to acknowledge my sincere thanks to the Board of **Management of SATHYABAMA** for their kind encouragement in doing this practical training and for completing it successfully. I am grateful to them.

I convey my thanks to **Dr. Devyani Gangopadhyay**, Dean, School of Building and Environment and **Ar.Sarath Chandra Kanth**, Design Chair, Department of Architecture for having been a constant source of support and encouragement.

I wish to express my thanks to all Teaching and Non-teaching staff members of the Department who were helpful in many ways for the completion of the project.

I also wish to thank **Ar.HENRY RAJ KAPOOR N K** , for the experience of interning at their firm.

BONOFIDE



SATHYABAMA

INSTITUTE OF SCIENCE AND TECHNOLOGY

(DEEMED TO BE UNIVERSITY)

Accredited "A" Grade by NAAC | 12B Status by UGC | Approved by AICTE

www.sathyabama.ac.in

Date: 30 May 2022

To whomsoever it may concern

As a part of the Academic requirement and the regulations of Sathyabama Institute of Science and Technology and the Council of Architecture, our student NANTHITHA.A (39210053) is required to undergo professional training from the month of June 2022, for a minimum span of 90 working days in her VII semester. The training has to be done under a senior registered architect with a minimum of 5 years of professional experience.

The student will have to submit a documentation report (supported with copies of work done by her, duly attested by the architect) of all the drawings and site related activities undertaken under the supervision of Principal architect at the end of training period to the institution. It is requested that NANTHITHA.A (39210053) may be given an opportunity to undergo training in your Architectural firm.

Kindly send an appointment letter to the undersigned stating that the student has been selected as a trainee in your esteemed office.


Thanking you

A handwritten signature in black ink, appearing to read 'Devyani', written in a cursive style.

Dr. Devyani Gangopadhyay

Dean, School of Building and Environment

CONFIRMATION LETTER

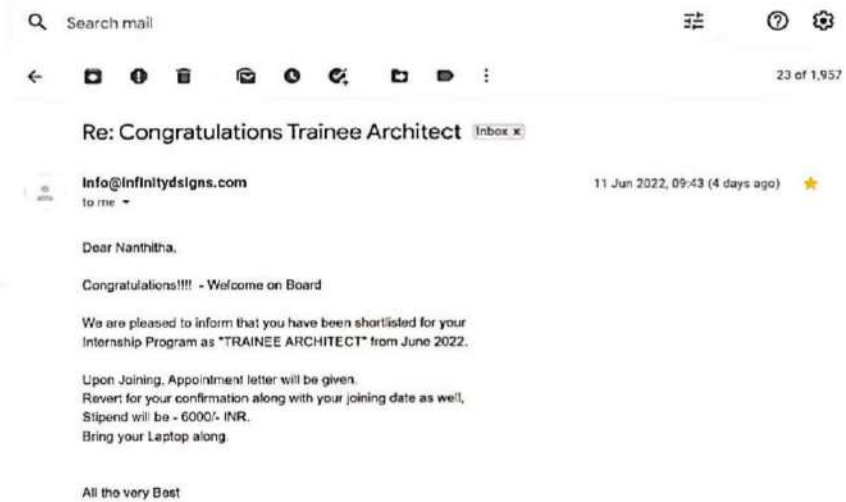

JOINING LETTER

Infinity D'signs

Architecture Interior Construction

#85/A - Lilly Cottage, Ground floor, Kumaran Kudil, First annex main road,
Okkiyam Thoraipakkam, Chennai - 600 097 | 98408 83891 - info@infinitydsigns.com

Dear Ms.A.Nanthitha,

Date : 13 - 06 - 2022
Place : Chennai

This is with reference to your application for the Internship and subsequent discussions you had with us at the time of interview.

Position : Intern Architect

Office Location : Chennai

Stipend : You will get a monthly stipend of Rs.6,000/- during your work period

Duration : 90 working days

Joining Date : Your Intern period will be effective from June 13th 2022.

Working Hours : Your working days and hours will be as follows

Monday - Friday (10:00am - 5:30pm)

Saturday (10:30am - 4:00pm)

2nd Saturdays and All Sundays will be a holiday

We congratulate on your appointment and assure you to get our full support for your professional growth and development.

Regards


N. K. Henry Raj Kapoor
Principal Architect
Infinity D'signs

MONTHLY REPORT


SATHYABAMA
INSTITUTE OF SCIENCE AND TECHNOLOGY
(DEEMED TO BE UNIVERSITY)
Accredited "A" Grade by NAAC | 12B Status by UGC | Approved by AICTE
www.sathyabama.ac.in

DEPARTMENT OF ARCHITECTURE

PROFESSIONAL PRACTICAL TRAINING REPORT 2022

(Continuous progress report of the trainee architect for the period of One month in the office to submitted to HOD by the Trainee in Charge of the Organization)

1. Name of the office / organization : INFINITY DESIGNS

2. Address & Contact Number : OMR - CHENNAI - 9840883891

3. Name of the student : A. NANTHITHA

4. Duration : From JUNE 13th To JUNE 30th

5. Total No. of days : 15 days

6. Evaluation of Performance criteria shall be on

* Note: Kindly grade the student as per his/her overall performance in the office during the assessment month which will be converted to the allotted 90 marks by the department.

Description of works	Excellent	Good	Fair	Poor	NA
Understanding of office culture		✓			
Participation in the office		✓			
Reading of drawings			✓		
Presentation Techniques			✓		
Model making works					✓
Understanding of construction details				✓	
Drafting Skills (Manual / Computer)				✓	
Site Supervision / Discussion with clients					✓
Adherence to Time schedule			✓		
Other computer skills			✓		
File and Office Maintenance		✓			
Coordination with other consultants		✓			
Overall Grading*	<u>D - 6.0</u>				

(A - 9.0, B - 8.0, C - 7.0, D - 6.0, E - 5.0)


SATHYABAMA
INSTITUTE OF SCIENCE AND TECHNOLOGY
(DEEMED TO BE UNIVERSITY)
Accredited "A" Grade by NAAC | 12B Status by UGC | Approved by AICTE
www.sathyabama.ac.in

7. Any other Remarks : Getting involved with office works. Expecting more from Office. Must improve on computer skills and autocad. Needs improvement of softwares.

8. Signature of the Head of the Office / Organization (With Seal)




SATHYABAMA
INSTITUTE OF SCIENCE AND TECHNOLOGY
(DEEMED TO BE UNIVERSITY)
Accredited "A" Grade by NAAC | 12B Status by UGC | Approved by AICTE
www.sathyabama.ac.in

DEPARTMENT OF ARCHITECTURE

PROFESSIONAL PRACTICAL TRAINING REPORT 2022

(Continuous progress report of the trainee architect for the period of One month in the office to submitted to HOD by the Trainee in Charge of the Organization)

1. Name of the office / organization : INFINITY DESIGNS

2. Address & Contact Number : OMR - CHENNAI - 9840883891

3. Name of the student : A. NANTHITHA

4. Duration : From 01-07-2022 To 30-07-2022

5. Total No. of days : 26 days

6. Evaluation of Performance criteria shall be on

* Note: Kindly grade the student as per his/her overall performance in the office during the assessment month which will be converted to the allotted 90 marks by the department.

Description of works	Excellent	Good	Fair	Poor	NA
Understanding of office culture		✓			
Participation in the office		✓			
Reading of drawings		✓			
Presentation Techniques		✓			
Model making works	-	-	-	-	-
Understanding of construction details			✓		
Drafting Skills (Manual / Computer)			✓		
Site Supervision / Discussion with clients					✓
Adherence to Time schedule		✓			
Other computer skills		✓			
File and Office Maintenance		✓			
Coordination with other consultants		✓			
Overall Grading*	<u>D - 6.0</u>				

(A - 9.0, B - 8.0, C - 7.0, D - 6.0, E - 5.0)


SATHYABAMA
INSTITUTE OF SCIENCE AND TECHNOLOGY
(DEEMED TO BE UNIVERSITY)
Accredited "A" Grade by NAAC | 12B Status by UGC | Approved by AICTE
www.sathyabama.ac.in

7. Any other Remarks : MUST IMPROVE ON DRAFTING SKILLS & CONSTRUCTION DETAILS NEEDS IMPROVEMENT.

8. Signature of the Head of the Office / Organization (With Seal)



MONTHLY REPORT


SATHYABAMA
INSTITUTE OF SCIENCE AND TECHNOLOGY
(DEEMED TO BE UNIVERSITY)
Accredited "A" Grade by NAAC | 12B Status by UGC | Approved by AICTE
www.sathyabama.ac.in

DEPARTMENT OF ARCHITECTURE

PROFESSIONAL PRACTICAL TRAINING REPORT 2022

(Continuous progress report of the trainee architect for the period of One month in the office to submitted to HOD by the Trainee in Charge of the Organization)

1. Name of the office / organization : INFINITY DESIGNS

2. Address & Contact Number : OMR - CHENNAI - 9840883891

3. Name of the student : A. NANTHITHA

4. Duration : From 01-08-2022 To 31-08-2022

5. Total No. of days : 26 days

6. Evaluation of Performance criteria shall be on
* Note: Kindly grade the student as per his/her overall performance in the office during the assessment month which will be converted to the allotted 90 marks by the department.

Description of works	Excellent	Good	Fair	Poor	NA
Understanding of office culture		✓			
Participation in the office		✓			
Reading of drawings			✓		
Presentation Techniques		✓			
Model making works		✓			
Understanding of construction details			✓		
Drafting Skills (Manual / Computer)		✓			
Site Supervision / Discussion with clients	-	-	-	-	-
Adherence to Time schedule		✓			
Other computer skills		✓			
File and Office Maintenance		✓			
Coordination with other consultants		✓			

Overall Grading* C-7.0
(A-9.0, B-8.0, C-7.0, D-6.0, E-5.0)


SATHYABAMA
INSTITUTE OF SCIENCE AND TECHNOLOGY
(DEEMED TO BE UNIVERSITY)
Accredited "A" Grade by NAAC | 12B Status by UGC | Approved by AICTE
www.sathyabama.ac.in

7. Any other Remarks : MUST IMPROVE A LOT ON DRAFTING SKILLS ON PLAN DETAILS, CONSTRUCTION TECHNIQUES & DESIGN DEVELOPMENT.

8. Signature of the Head of the Office / Organization (With Seal)

- EXPECTING MORE FROM YOU.
- NEEDS TO WORK ON CONCENTRATION
- TIME MANAGEMENT IS MUST TO NOTE ON.




SATHYABAMA
INSTITUTE OF SCIENCE AND TECHNOLOGY
(DEEMED TO BE UNIVERSITY)
Accredited "A" Grade by NAAC | 12B Status by UGC | Approved by AICTE
www.sathyabama.ac.in

DEPARTMENT OF ARCHITECTURE

PROFESSIONAL PRACTICAL TRAINING REPORT 2022

(Continuous progress report of the trainee architect for the period of One month in the office to submitted to HOD by the Trainee in Charge of the Organization)

1. Name of the office / organization : INFINITY DESIGNS

2. Address & Contact Number : OMR - CHENNAI - 9840883891

3. Name of the student : A. NANTHITHA

4. Duration : From 01-09-2022 To 30-09-2022

5. Total No. of days :

6. Evaluation of Performance criteria shall be on
* Note: Kindly grade the student as per his/her overall performance in the office during the assessment month which will be converted to the allotted 90 marks by the department.

Description of works	Excellent	Good	Fair	Poor	NA
Understanding of office culture		✓			
Participation in the office		✓			
Reading of drawings		✓			
Presentation Techniques	✓				
Model making works		✓			
Understanding of construction details			✓		
Drafting Skills (Manual / Computer)		✓			
Site Supervision / Discussion with clients	-	-	-	-	-
Adherence to Time schedule		✓			
Other computer skills		✓			
File and Office Maintenance		✓			
Coordination with other consultants		✓			

Overall Grading* B-8.0
(A-9.0, B-8.0, C-7.0, D-6.0, E-5.0)


SATHYABAMA
INSTITUTE OF SCIENCE AND TECHNOLOGY
(DEEMED TO BE UNIVERSITY)
Accredited "A" Grade by NAAC | 12B Status by UGC | Approved by AICTE
www.sathyabama.ac.in

7. Any other Remarks : GOOD WORK, NEEDS LOT OF EFFORT ON DESIGN DEVELOPMENT, TECHNIQUES & COMPUTER SKILLS.

8. Signature of the Head of the Office / Organization (With Seal)

- CONCENTRATE ON WHAT YOUR WORKING WITH
- WORK ON YOUR DRAFTING SKILLS
- TIME MANAGEMENT IS SOMETHING YOU SHOULD WORK ON.



MONTHLY REPORT


SATHYABAMA
INSTITUTE OF SCIENCE AND TECHNOLOGY
(DEEMED TO BE UNIVERSITY)
Accredited "A" Grade by NAAC | 12B Status by UGC | Approved by AICTE
www.sathyabama.ac.in

DEPARTMENT OF ARCHITECTURE

PROFESSIONAL PRACTICAL TRAINING REPORT 2022

(Continuous progress report of the trainee architect for the period of One month in the office to submitted to HOD by the Trainee in Charge of the Organization)

1. Name of the office / organization : INFINITY D'SIGNS

2. Address & Contact Number : OMR - CHENNAI - 9840883891

3. Name of the student : A. NANTHA

4. Duration : From 01-10-2022 To 30-10-2022

5. Total No. of days : 26 DAYS

6. Evaluation of Performance criteria shall be on

* Note: Kindly grade the student as per his/her overall performance in the office during the assessment month which will be converted to the allotted 90 marks by the department.


Description of works	Excellent	Good	Fair	Poor	NA
Understanding of office culture	✓				
Participation in the office	✓				
Reading of drawings		✓			
Presentation Techniques		✓			
Model making works	✓	✓	✓	✓	✓
Understanding of construction details		✓			
Drafting Skills (Manual / Computer)		✓			
Site Supervisor / Discussion with clients	✓	✓	✓	✓	✓
Adherence to Time schedule		✓			
Other computer skills		✓			
File and Office Maintenance	✓				
Coordination with other consultants	✓				
Overall Grading*	<u>B - 8.0</u>				

(A - 9.0, B - 8.0, C - 7.0, D - 6.0, E - 5.0)


SATHYABAMA
INSTITUTE OF SCIENCE AND TECHNOLOGY
(DEEMED TO BE UNIVERSITY)
Accredited "A" Grade by NAAC | 12B Status by UGC | Approved by AICTE
www.sathyabama.ac.in

7. Any other Remarks : Good Work NEEDS LOT OF ATTENTION
NEEDS TO CONCENTRATE MORE ON DESIGN & DETAILS

8. Signature of the:
Head of the Office
/ Organization
(With Seal)

 For INFINITY D'SIGNS

Proprietor

WORK DIARY

S.NO	MONTH	DATE	DAY	WORKS
DAY 1	JUNE	13.06.2022	MONDAY	Usha residence,Exterior elevation(Autocad)
DAY 2	JUNE	14.06.2022	TUESDAY	Usha residence,Toilet details(Autocad)
DAY 3	JUNE	15.06.2022	WEDNESDAY	Usha residence,Master bedroom interior(Autocad)
DAY 4	JUNE	16.06.2022	THURSDAY	Farm house plan(Autocad)
DAY 5	JUNE	17.06.2022	FRIDAY	Farm house plan render(Photoshop)
DAY 6	JUNE	18.06.2022	SATURDAY	Farm house column marking(Autocad)
DAY 7	JUNE	20.06.2022	MONDAY	Farm house elevation(Sketchup)
DAY 8	JUNE	21.06.2022	TUESDAY	Farm house elevation(Sketchup)
DAY 9	JUNE	22.06.2022	WEDNESDAY	Shanthi residence,Toilet details(Autocad)
DAY 10	JUNE	23.06.2022	THURSDAY	Shanthi residence,Toilet details(Autocad)
DAY 11	JUNE	24.06.2022	FRIDAY	Shanthi residence,Toilet details(Autocad)
DAY 12	JUNE	27.06.2022	MONDAY	Shanthi residence,Toilet details(Autocad)
DAY 13	JUNE	28.06.2022	TUESDAY	Shanthi residence,Toilet details(Autocad)
DAY 14	JUNE	29.06.2022	WEDNESDAY	Shanthi residence,Toilet details(Photoshop)
DAY 15	JUNE	30.06.2022	THURSDAY	Shanthi residence,Toilet details(Photoshop)
DAY 16	JULY	01.07.2022	FRIDAY	Shanthi residence,Rcp layout(Autocad)
DAY 17	JULY	02.07.2022	SATURDAY	Shanthi residence,Rcp layout(Autocad)
DAY 18	JULY	04.07.2022	MONDAY	Shanthi residence,Bedroom elevation(Autocad)
DAY 19	JULY	05.07.2022	TUESDAY	Shanthi residence,Bedroom elevation(Autocad)
DAY 20	JULY	06.07.2022	WEDNESDAY	Shanthi residence,Bedroom elevation(Photoshop)
DAY 21	JULY	07.07.2022	THURSDAY	Shanthi residence,Living elevation(Autocad)
DAY 22	JULY	08.07.2022	FRIDAY	Shanthi residence,Living elevation(Autocad)
DAY 23	JULY	11.07.2022	MONDAY	Shanthi residence,Living elevation(Photoshop)
DAY 24	JULY	12.07.2022	TUESDAY	Shanthi residence,Kitchen elevation(Autocad)
DAY 25	JULY	13.07.2022	WEDNESDAY	Shanthi residence,Kitchen elevation(Photoshop)
DAY 26	JULY	14.07.2022	THURSDAY	Shanthi residence,exterior elevation(Autocad)
DAY 27	JULY	15.07.2022	FRIDAY	Dindugal Guest house model(Sketchup)
DAY 28	JULY	18.07.2022	MONDAY	Usha residence,Pooja unit,Kitchen detail(Autocad)
DAY 29	JULY	19.07.2022	TUESDAY	Usha residence,Grill detail,Door detail(Autocad)
DAY 30	JULY	20.07.2022	WEDNESDAY	Usha residence,Sop details(Autocad)
DAY 31	JULY	21.07.2022	THURSDAY	Usha residence,Sop details(Autocad)
DAY 32	JULY	22.07.2022	FRIDAY	Usha residence,Compound wall detail(Autocad)
DAY 33	JULY	23.07.2022	SATURDAY	Usha residence,Gate detail(Autocad)
DAY 34	JULY	26.07.2022	TUESDAY	Usha residence,Sectional drawing(Autocad)
DAY 35	JULY	27.07.2022	WEDNESDAY	Usha residence,Sectional drawing(Autocad)
DAY 36	JULY	28.07.2022	THURSDAY	Usha residence,Sectional drawing(Photoshop)
DAY 37	JULY	29.07.2022	FRIDAY	Usha residence,Sectional drawing(Photoshop)
DAY 38	JULY	30.07.2022	SATURDAY	Senthil apartment,toilet detail(Autocad)
DAY 39	AUGUST	01.08.2022	MONDAY	Senthil apartment,toilet detail(Photoshop)
DAY 40	AUGUST	02.08.2022	TUESDAY	Senthil apartment,Compound wall detail(Autocad)
DAY 41	AUGUST	03.08.2022	WEDNESDAY	Senthil apartment,Grill pattern detail(Autocad)
DAY 42	AUGUST	04.08.2022	THURSDAY	Senthil apartment,Floor plan render(Photoshop)

DAY 43	AUGUST	05.08.2022	FRIDAY	Senthil apartment,Floor plan render(Photoshop)
DAY 44	AUGUST	08.08.2022	MONDAY	Shanthi residence,moodboard(Photoshop)
DAY 45	AUGUST	09.08.2022	TUESDAY	Kelambakkam floor plan(Autocad)
DAY 46	AUGUST	10.08.2022	WEDNESDAY	Kelambakkam floor plan,column marking(Autocad)
DAY 47	AUGUST	11.08.2022	THURSDAY	Kelambakkam floor plan,3d(Sketchup)
DAY 48	AUGUST	12.08.2022	FRIDAY	Kelambakkam floor paln,3d(Sketchup)
DAY 49	AUGUST	16.08.2022	TUESDAY	Kelambakkam floor plan,3d(Sketchup)
DAY 50	AUGUST	17.08.2022	WEDNESDAY	Kelambakkam floor paln,3d render(lumion)
DAY 51	AUGUST	18.08.2022	THURSDAY	Kelambakkam floor plan,3d render(lumion)
DAY 52	AUGUST	19.08.2022	FRIDAY	Sripermbathur floor plan render(Autoshop)
DAY 53	AUGUST	23.08.2022	TUESDAY	Sripermbathur floor plan render(Autoshop)
DAY 54	AUGUST	24.08.2022	WEDNESDAY	Sripermbathur floor plan render(Autoshop)
DAY 55	AUGUST	25.08.2022	THURSDAY	Senthil apartment,Furniture layout(Autocad)
DAY 56	AUGUST	26.08.2022	FRIDAY	Senthil apartment,Furniture layout(Autocad)
DAY 57	AUGUST	27.08.2022	SATURDAY	velachery,Sop details(Autocad)
DAY 58	AUGUST	30.08.2022	TUESDAY	velachery,Sop details(Autocad)
DAY 59	SEPTEMBER	01.09.2022	WEDNESDAY	velachery,Sop details(Autocad)
DAY 60	SEPTEMBER	02.09.2022	THURSDAY	Madhusudhan,cnc pattern detail(Autocad)
DAY 61	SEPTEMBER	03.09.2022	FRIDAY	Madhusudhan,cnc pattern detail(Autocad)
DAY 62	SEPTEMBER	05.09.2022	MONDAY	Madhusudhan,cnc pattern detail(Autocad)
DAY 63	SEPTEMBER	06.09.2022	TUESDAY	Madhusudhan,cupboard detail(Sketchup)
DAY 64	SEPTEMBER	07.09.2022	WEDNESDAY	Usha residence,Exterior elevation(Autocad)
DAY 65	SEPTEMBER	08.09.2022	THURSDAY	Usha residence,Exterior elevation(Autocad)
DAY 66	SEPTEMBER	12.09.2022	MONDAY	Ekattuthangal,floor plan render(Photoshop)
DAY 67	SEPTEMBER	13.09.2022	TUESDAY	Ekattuthangal,floor plan render(Photoshop)
DAY 68	SEPTEMBER	14.09.2022	WEDNESDAY	Cheyyur Church,Sectional detail(Autocad)
DAY 69	SEPTEMBER	15.09.2022	THURSDAY	Cheyyur Church,Sectional detail(Autocad)
DAY 70	SEPTEMBER	19.09.2022	MONDAY	Cheyyur Church,Staircase detail(Autocad)
DAY 71	SEPTEMBER	20.09.2022	TUESDAY	Cheyyur Church,Staircase detail(Autocad)
DAY 72	SEPTEMBER	21.09.2022	WEDNESDAY	Cheyyur church,sop detail(Autocad)
DAY 73	SEPTEMBER	22.09.2022	THURSDAY	Cheyyur church,sop detail(Autocad)
DAY 74	SEPTEMBER	23.09.2022	FRIDAY	Sumitha residence,floor plan render(Photoshop)
DAY 75	SEPTEMBER	24.09.2022	SATURDAY	Sumitha residence,floor plan render(Photoshop)
DAY 76	SEPTEMBER	26.09.2022	MONDAY	Sumitha residence,toilet detail(Autocad)
DAY 77	SEPTEMBER	27.09.2022	TUESDAY	Sumitha residence,toilet detail(Autocad)
DAY 78	SEPTEMBER	28.09.2022	WEDNESDAY	Sumitha residence,toilet detail(Sketchup)
DAY 79	SEPTEMBER	29.09.2022	THURSDAY	Sumitha residence,toilet detail(Sketchup)
DAY 80	SEPTEMBER	30.09.2022	FRIDAY	Sumitha residence,Sop detail(Autocad)
DAY 81	OCTOBER	01.10.2022	SATURDAY	Sumitha residence,Sop detail(Autocad)
DAY 82	OCTOBER	03.10.2022	MONDAY	Sumitha residence,Flooring Layout(Autocad)
DAY 83	OCTOBER	04.10.2022	TUESDAY	Sumitha residence,Flooring Layout(Autocad)
DAY 84	OCTOBER	05.10.2022	WEDNESDAY	Senthil apartment,toilet detail(Autocad)
DAY 85	OCTOBER	06.10.2022	THURSDAY	Senthil apartment,toilet detail(Autocad)
DAY 86	OCTOBER	07.10.2022	FRIDAY	Senthil apartment,toilet detail(Autocad)
DAY 87	OCTOBER	10.10.2022	MONDAY	Senthil apartment,toilet detail(Photoshop)
DAY 88	OCTOBER	11.10.2022	TUESDAY	Senthil apartment,toilet detail(Photoshop)
DAY 89	OCTOBER	12.10.2022	WEDNESDAY	Senthil apartment,toilet detail(Photoshop)
DAY 90	OCTOBER	13.10.2022	THURSDAY	Senthil apartment,toilet detail(Photoshop)

CONSOLIDATED CERTIFICATE

Infinity D'signs

Architecture Interior Construction

#85/A - Lilly Cottage, Ground floor, Kumaran Kudil, First annex main road,
Okkiyam Thoraipakkam, Chennai - 600 097 | 98408 83891 - info@infinitydsigns.com

CERTIFICATE OF INTERNSHIP

10 - 11 - 2022

TO WHOMSOEVER IT MAY CONCERN

This is to certify that **Ms.A.Nanthitha** Student of SATHIYABAMA COLLEGE ,
Chennai , has successfully completed her 100days (July 2022 - November 11th
2022) Internship program as **Trainee Architect** at Infinity D'signs - Chennai.

She has a self-motivated attitude to learn new techniques and materials on
interior and exterior works. Her contribution to Creative Ideas, Presentation and
attention to details was good.

During the internship, we found her Extremely Inquisitive, Active and
Competent in executing all assigned tasks and good at team works.
She was very much interested to learn the core ideas of practical architecture
and also willing to put her best efforts to get in to the depth of the subject to
understand it better.

We wish her great success in all her future endeavours and look forward to
working with her again in future.

Regards



Principal Architect
Infinity D'signs

TABLE OF CONTENTS

CHAPTER NO	TITLE	PAGE NO
1.1	ABOUT THE FIRM	
1.2	PROJECT 1- SHANTHI RESIDENCE	
1.2.1	FLOOR PLAN (REF)	
1.2.2	RCP LAYOUT	
1.2.3	INTERIOR ELEVATION DRAWING	
1.2.4	TOILET DETAILS	
1.2.5	EXTERIOR ELEVATION DRAWING	
1.3	PROJECT 2- USHA RESIDENCE	
1.3.1	FLOOR PLAN (REF)	
1.3.2	INTERIOR ELEVATION DRAWING	
1.3.3	SECTIONAL DRAWING	
1.3.4	SCHEDULE OF OPENING DRAWING	
1.3.5	EXTERIOR ELEVATION DRAWING	

TABLE OF CONTENTS

CHAPTER NO	TITLE	PAGE NO
1.4	PROJECT 3- SENTHIL APARTMENT	
1.4.1	FLOOR PLAN (REF)	
1.4.2	FLOOR PLAN RENDER	
1.4.3	TOILET DETAILS	
1.4.4	GATE DETAILS	
1.5	PROJECT 4 – SUMITHA RESIDENCE	
1.5.1	FLOOR PLAN (REF)	
1.5.2	FLOOR PLAN RENDER	
1.5.3	TOILET DETAILS	
1.6	PROJECT 5 – CHEYYUR CHURCH	
1.6.1	FLOOR PLAN (REF)	
1.6.2	SECTIONAL DRAWINGS	
1.6.3	STAIRCASE DETAIL DRAWING	
1.7	COMPETITION	

1.1 ABOUT THE FIRM:

Infinity D'signs, Founded in 2015 by Our Principal Architect Ar.Henry Rajkapoor, which is one of the leading multi-disciplined Architectural and Interior planning firms In Chennai, Tamil Nadu. Now in these years of business, The firm is responsible for planning over several Thousand square feet of diverse Commercial and Residential environments annually.

Incorporating an interdisciplinary team approach, Infinity D'signs prides itself on consistently providing appropriate design solutions obtainable within specified schedules and budgets. We believe in listening carefully to our clients' requirements, creating exciting, effective and efficient solutions with bottom line value and long-term appeal.

With an emphasis on building and maintaining close client relationships, Infinity D'signs incorporates principal involvement in our projects, and never loses sight of our main objective – “Exceeding our Clients’ expectations on every level”.




Infinity D'signs

Architecture | Interior | Constructions

Project :Shanthi Residence

Client :Mrs.Shanthi

Location:Gerugampakkam,Chennai.

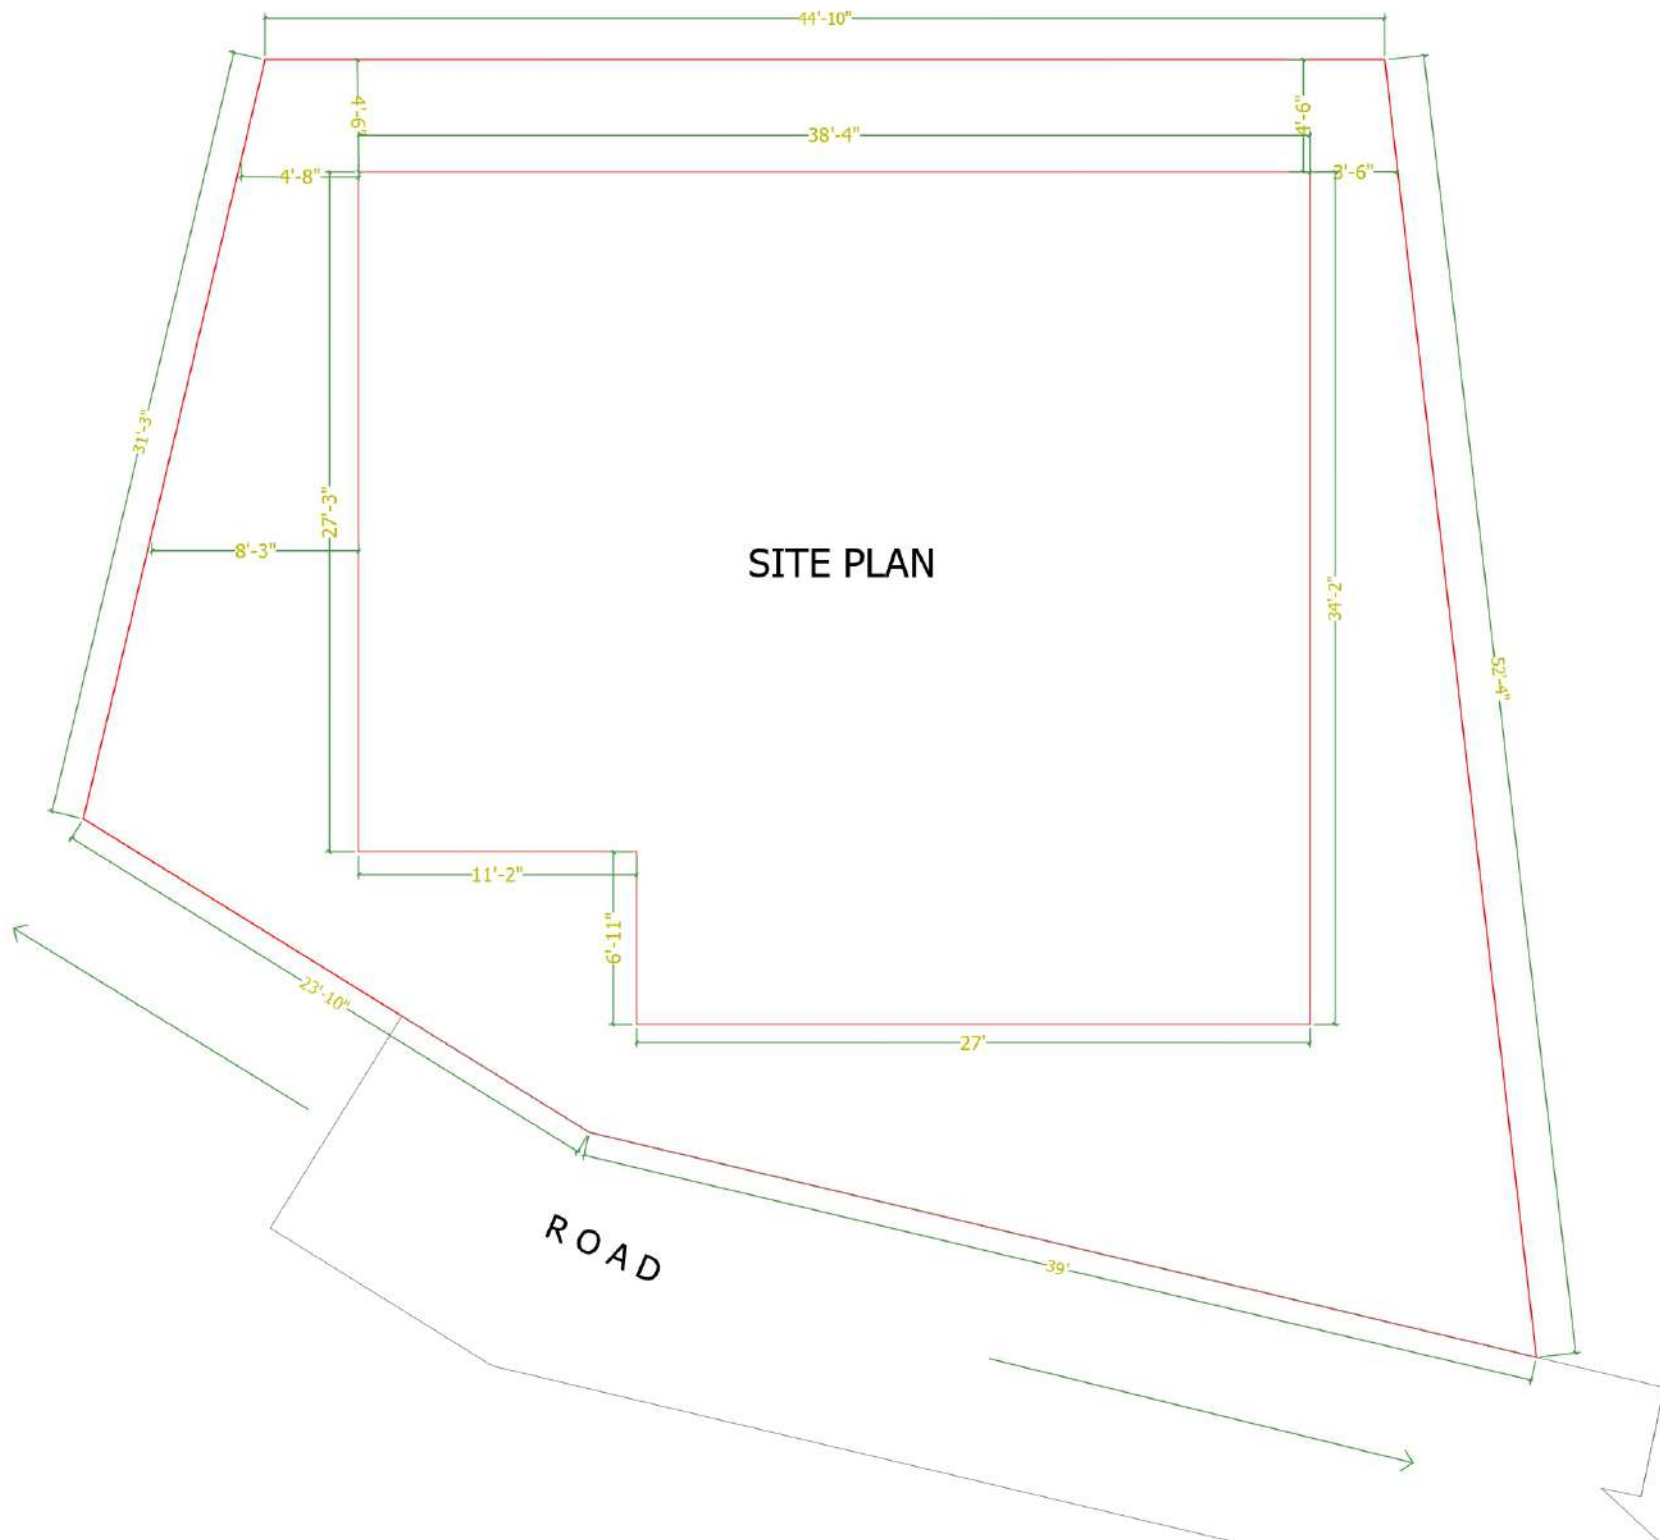

SITE PLAN

GENERAL NOTES:

1. ANY DISCREPANCY NOTED IN THIS DRAWING SHALL BE BROUGHT TO THE NOTICE OF THE ARCHITECT IMMEDIATELY.
2. DO NOT MEASURE THE DRAWING DIRECTLY, FOLLOW ONLY WRITTEN DIMENSIONS.
3. ALL DIMENSIONS ARE IN FEET AND INCHS
4. DRAWINGS TO BE READ WITH PLANS, ELEVATIONS, SECTIONS AND OTHER RELEVANT DRAWINGS.

THIS DRAWING IS A PROPERTY OF INFINITY D'SIGNS AND IS FOR CONFIDENTIAL USE TO ONLY IN CONNECTION WITH THE PROJECT INDICATED HERE.

ITS USE IN ANY FORM AS A PART OR WHOLE PRINTING, REPRODUCING OR DISCLOSING TO OTHERS AS A PART OR WHOLE WITHOUT A WRITTEN CONSENT FROM INFINITY D'SIGNS SHALL INFRINGE ON ITS COPYRIGHT.

TRANSMITTAL INFORMATION :

PLACE FOR SEAL:

CLIENT
MRS.SHANTHI RESIDENCE

PROJECT TITLE
PROPOSED RESIDENCE AT GERUGAMPAKKAM

DRAWING TITLE
SITE PLAN (REFERENCE)

TOTAL AREA :
AREA :
GROUND FLOOR - 1223 SQ.FT


PROJECT NO : ID-RES-081	REVISION
DRAWING NO: RES/SR/AR-01	RO

DATE : 10.06.2022	DRAWN :KANISGA	
SCALE : 1=60	CHECKED :HENRY	

ARCHITECTS
INFINITY D'SIGNS
ARCHITECTURE CONSTRUCTION INTERIORS
CHENNAI | BANGALORE

P:+91 - 98408 83891 E:info@infinitydsign.com

This drawing is the property of INFINITY D'SIGNS and should not be copied, loaned, issued to any other party for any purpose other than for which it has been issued.

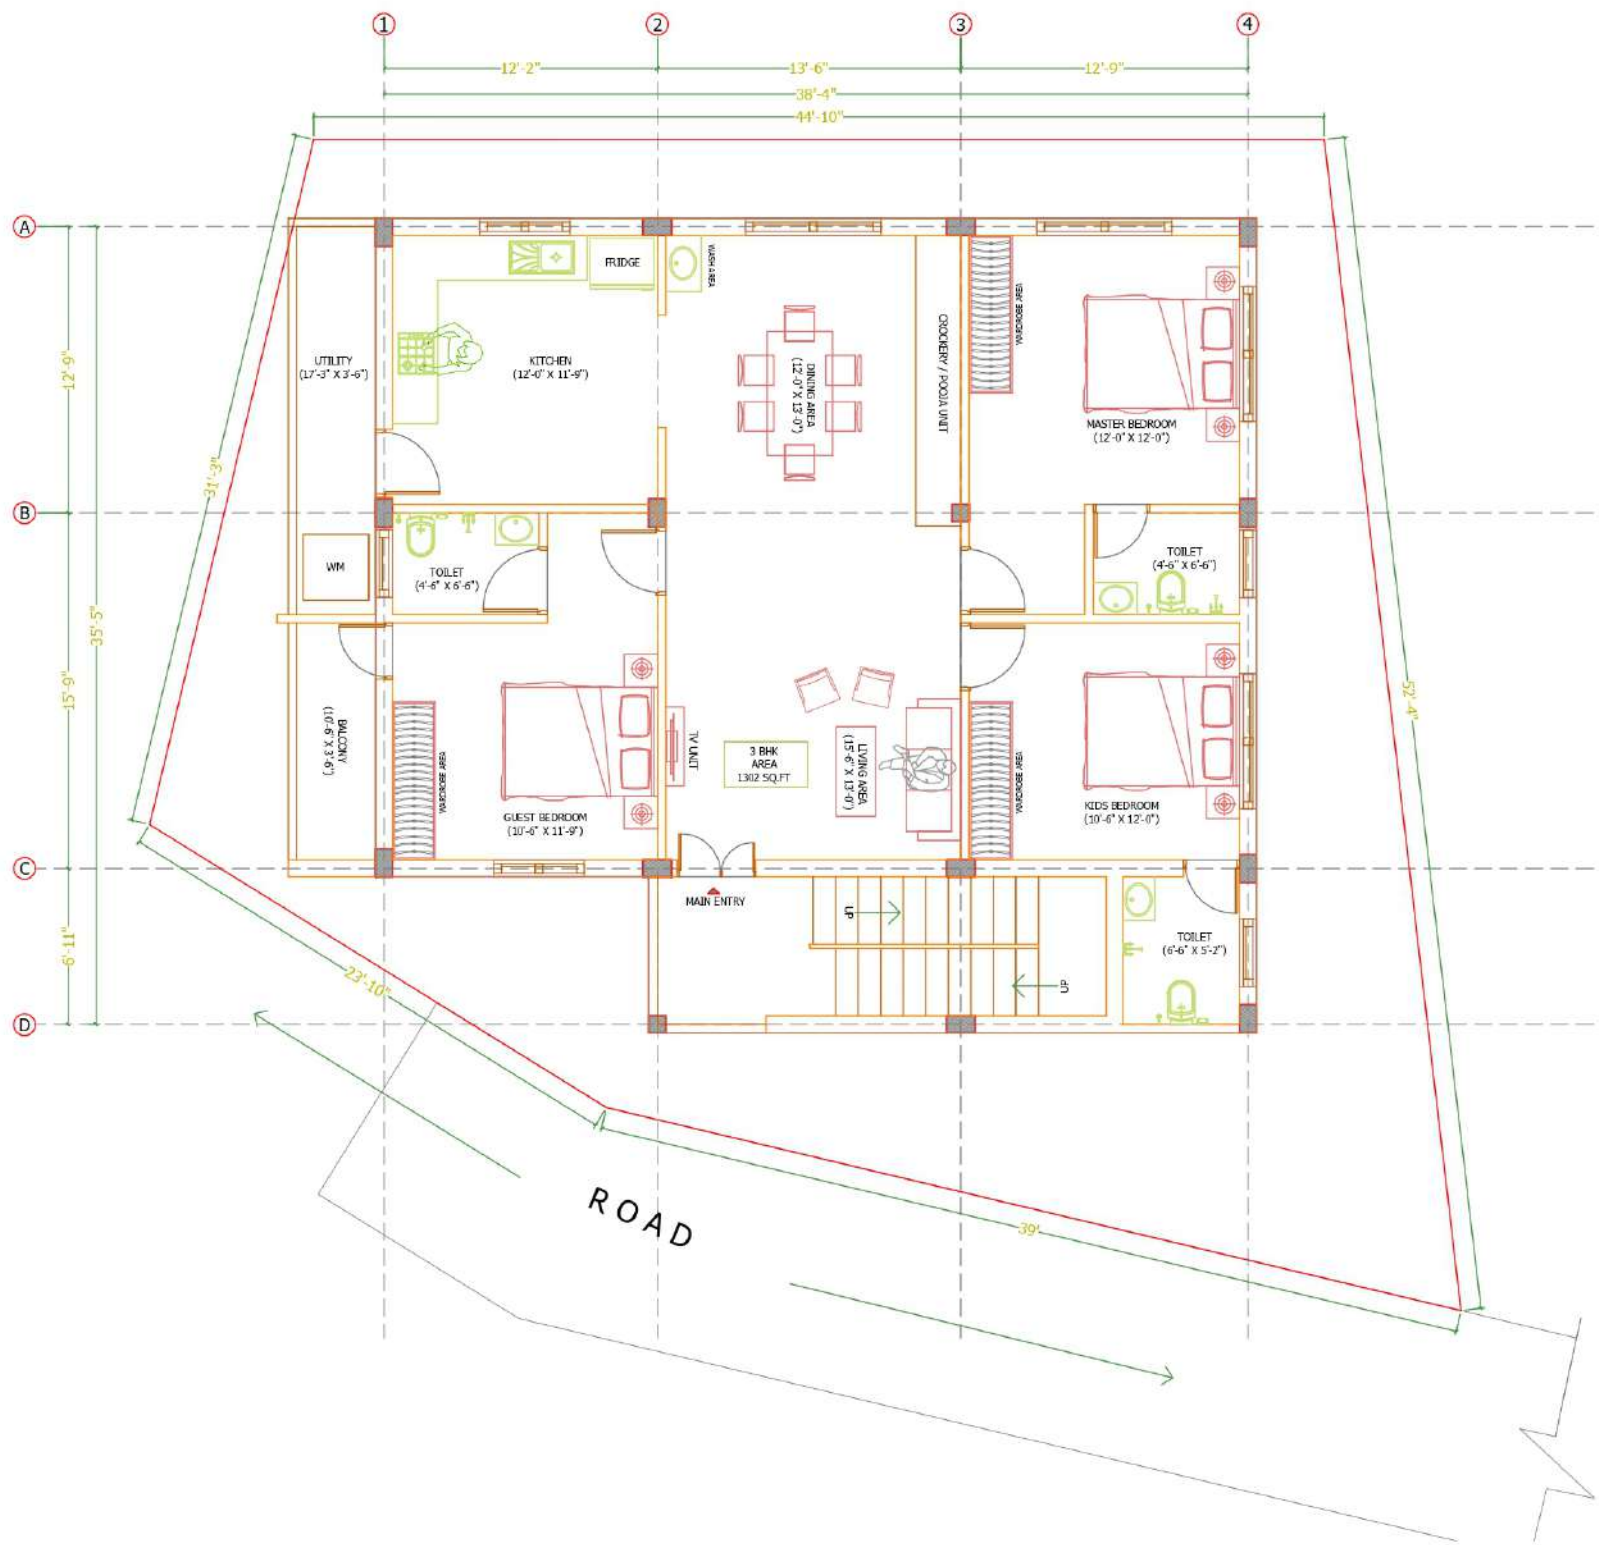

GENERAL NOTES:

1. ANY DISCREPANCY NOTED IN THIS DRAWING SHALL BE BROUGHT TO THE NOTICE OF THE ARCHITECT IMMEDIATELY.
2. DO NOT MEASURE THE DRAWING DIRECTLY, FOLLOW ONLY WRITTEN DIMENSIONS.
3. ALL DIMENSIONS ARE IN FEET AND INCHES
4. DRAWINGS TO BE READ WITH PLANS, ELEVATIONS, SECTIONS AND OTHER RELEVANT DRAWINGS.

THIS DRAWING IS A PROPERTY OF INFINITY D'SIGNS AND IS FOR CONFIDENTIAL USE TO ONLY IN CONNECTION WITH THE PROJECT INDICATED HERE.

ITS USE IN ANY FORM AS A PART OR WHOLE PRINTING, REPRODUCING OR DISCLOSING TO OTHERS AS A PART OR WHOLE WITHOUT A WRITTEN CONSENT FROM INFINITY D'SIGNS SHALL INFRINGE ON ITS COPYRIGHT.

TRANSMITTAL INFORMATION :

PLACE FOR SEAL:

CLIENT
MRS.SHANTHI RESIDENCE

PROJECT TITLE
PROPOSED RESIDENCE AT GERUGAMPAKKAM

DRAWING TITLE
FIRST FLOOR PLAN (REFERENCE)

AREA :
FIRST FLOOR - 1329 SQ.FT

PROJECT NO : ID-RES-081

DRAWING NO: RES/SR/AR-03

DATE : 10.06.2022

SCALE : 1=60

REVISION
RO


DRAWN :KANISGA
CHECKED :HENRY

ARCHITECTS

INFINITY D'SIGNS
ARCHITECTURE CONSTRUCTION INTERIORS
CHENNAI | BANGALORE

P:-91 - 98408 83891 E:info@infinitydesign.com

This drawing is the property of INFINITY D'SIGNS and should not be copied, loaned, issued to any other party for any purpose other than for which it has been issued.

 

COLUMN DETAILS



GENERAL NOTES:

1. ANY DISCREPANCY NOTED IN THIS DRAWING SHALL BE BROUGHT TO THE NOTICE OF THE ARCHITECT IMMEDIATELY.
2. DO NOT MEASURE THE DRAWING DIRECTLY, FOLLOW ONLY WRITTEN DIMENSIONS.
3. ALL DIMENSIONS ARE IN FEET AND INCHS
4. DRAWINGS TO BE READ WITH PLANS, ELEVATIONS, SECTIONS AND OTHER RELEVANT DRAWINGS.

THIS DRAWING IS A PROPERTY OF INFINITY D'SIGNS AND IS FOR CONFIDENTIAL USE TO ONLY IN CONNECTION WITH THE PROJECT INDICATED HERE.

ITS USE IN ANY FORM AS A PART OR WHOLE PRINTING, REPRODUCING OR DISCLOSING TO OTHERS AS A PART OR WHOLE WITHOUT A WRITTEN CONSENT FROM INFINITY D'SIGNS SHALL INFRINGE ON ITS COPYRIGHT.

TRANSMITTAL INFORMATION :

PLACE FOR SEAL:

CLIENT
MRS.SHANTHI RESIDENCE

PROJECT TITLE
PROPOSED RESIDENCE AT GERUGAMPAKKAM





DRAWING TITLE
RCP LAYOUT FIRST FLOOR

PROJECT NO : ID-RES-081
DRAWING NO: RES/SR/WD/AR-01
REVISION
RO

DATE : 11.06.2022
DRAWN : NANTHITHA
SCALE : 1=60
CHECKED : HENRY

ARCHITECTS
INFINITY D'SIGNS
ARCHITECTURE CONSTRUCTION INTERIORS
CHENNAI | BANGALORE
P:-91 - 98408 83891 E:info@infinitydesign.com

This drawing is the property of INFINITY D'SIGNS and should not be copied, loaned, issued to any other party for any purpose other than for which it has been issued.

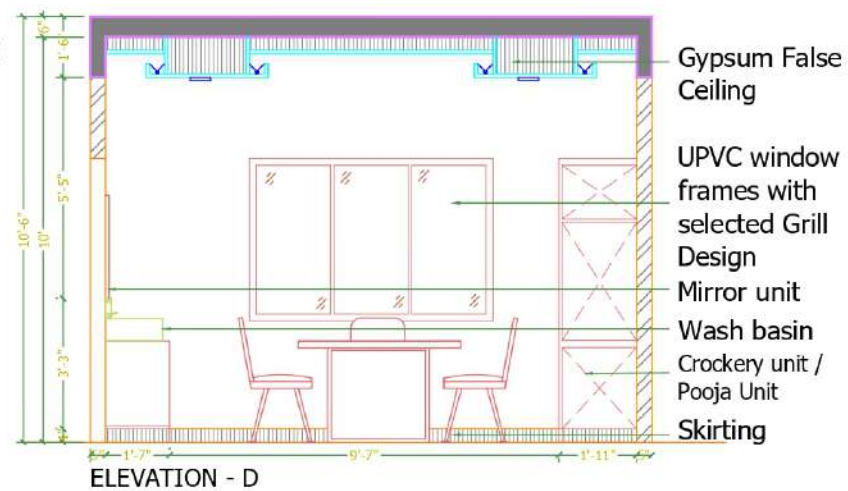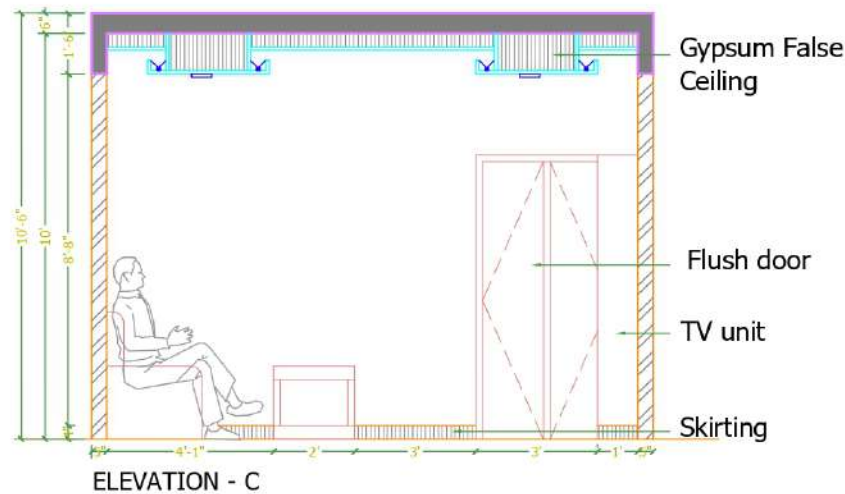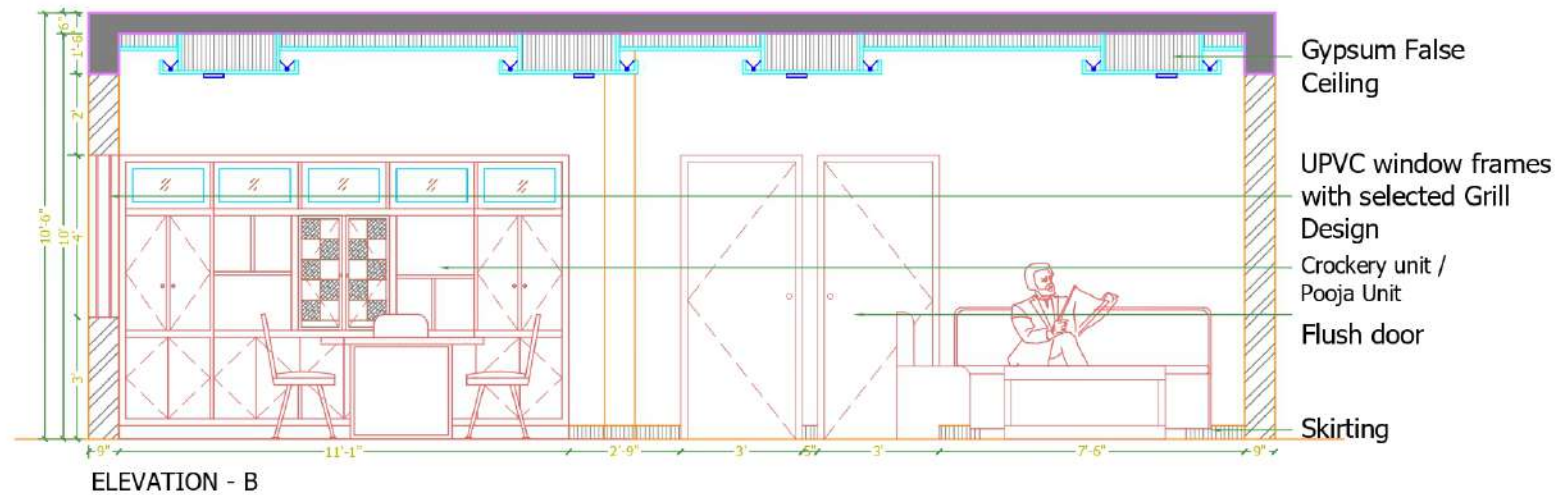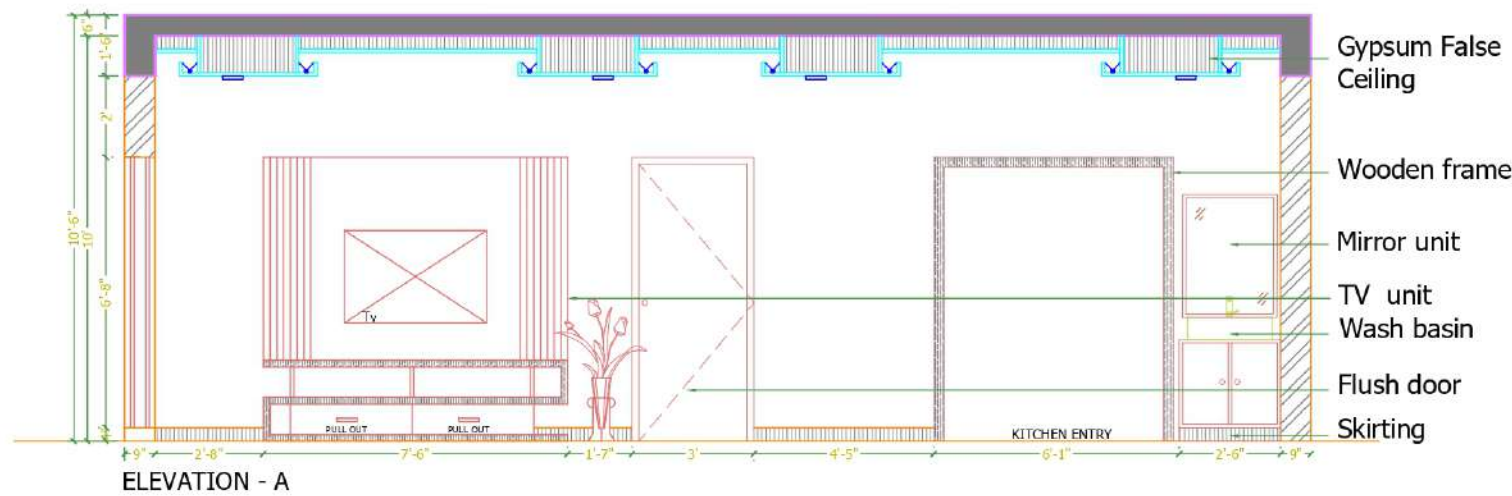

GENERAL NOTES:


1. ANY DISCREPANCY NOTED IN THIS DRAWING SHALL BE BROUGHT TO THE NOTICE OF THE ARCHITECT IMMEDIATELY.
2. DO NOT MEASURE THE DRAWING DIRECTLY, FOLLOW ONLY WRITTEN DIMENSIONS.
3. ALL DIMENSIONS ARE IN FEET AND INCHES
4. DRAWINGS TO BE READ WITH PLANS, ELEVATIONS, SECTIONS AND OTHER RELEVANT DRAWINGS.

THIS DRAWING IS A PROPERTY OF INFINITY D'SIGNS AND IS FOR CONFIDENTIAL USE TO ONLY IN CONNECTION WITH THE PROJECT INDICATED HERE.

ITS USE IN ANY FORM AS A PART OR WHOLE PRINTING, REPRODUCING OR DISCLOSING TO OTHERS AS A PART OR WHOLE WITHOUT A WRITTEN CONSENT FROM INFINITY D'SIGNS SHALL INFRINGE ON ITS COPYRIGHT.

TRANSMITTAL INFORMATION :

KEY PLAN:

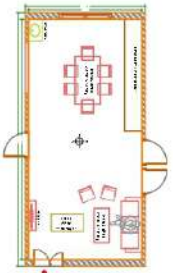

CLIENT
MRS.SHANTHI

PROJECT TITLE
PROPOSED RESIDENCE AT GERUGAMPAKKAM

DRAWING TITLE
GFL LIVING ROOM DETAIL

TOTAL AREA :
AREA :
GROUND FLOOR - 1324 SQ.FT

PROJECT NO : ID-RES-081
DRAWING NO : RES/SR/WD/AR-01

DATE : 14.07.2022
SCALE : 1=30

ARCHITECTS
INFINITY D'SIGNS
ARCHITECTURE CONSTRUCTION INTERIORS
CHENNAI | BANGALORE

P:+91 - 98408 83891 E:info@infinitydsign.com

THIS DRAWING IS THE PROPERTY OF INFINITY D'SIGNS AND SHOULD NOT BE COPIED, LOANED, ISSUED TO ANY OTHER PARTY FOR ANY PURPOSE OTHER THAN FOR WHICH IT HAS BEEN ISSUED.



GENERAL NOTES:


1. ANY DISCREPANCY NOTED IN THIS DRAWING SHALL BE BROUGHT TO THE NOTICE OF THE ARCHITECT IMMEDIATELY.
2. DO NOT MEASURE THE DRAWING DIRECTLY, FOLLOW ONLY WRITTEN DIMENSIONS.
3. ALL DIMENSIONS ARE IN FEET AND INCHS
4. DRAWINGS TO BE READ WITH PLANS, ELEVATIONS, SECTIONS AND OTHER RELEVANT DRAWINGS.

THIS DRAWING IS A PROPERTY OF INFINITY D'SIGNS AND IS FOR CONFIDENTIAL USE TO ONLY IN CONNECTION WITH THE PROJECT INDICATED HERE.

ITS USE IN ANY FORM AS A PART OR WHOLE PRINTING, REPRODUCING OR DISCLOSING TO OTHERS AS A PART OR WHOLE WITHOUT A WRITTEN CONSENT FROM INFINITY D'SIGNS SHALL INFRINGE ON ITS COPYRIGHT.

TRANSMITTAL INFORMATION :

KEY PLAN:

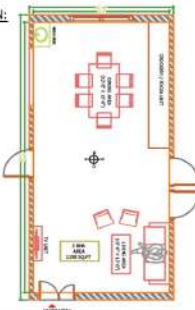

CLIENT
MRS.SHANTHI

PROJECT TITLE
PROPOSED RESIDENCE AT GERUGAMPAKKAM

DRAWING TITLE
GFL LIVING ROOM DETAIL

TOTAL AREA :
AREA :
GROUND FLOOR - 1324 SQ.FT

PROJECT NO : ID-RES-081
DRAWING NO: RES/SR/WD/AR-01





DATE : 14.07.2022
SCALE : 1=30

DRAWN:NANTHITHA
CHECKED :HENRY

ARCHITECTS
INFINITY D'SIGNS
ARCHITECTURE CONSTRUCTION INTERIORS
CHENNAI | BANGALORE

P: +91 - 98408 83891 E: info@infinitydsgn.com

This drawing is the property of INFINITY D'SIGNS and should not be copied, loaned, issued to any other party for any purpose other than for which it has been issued.

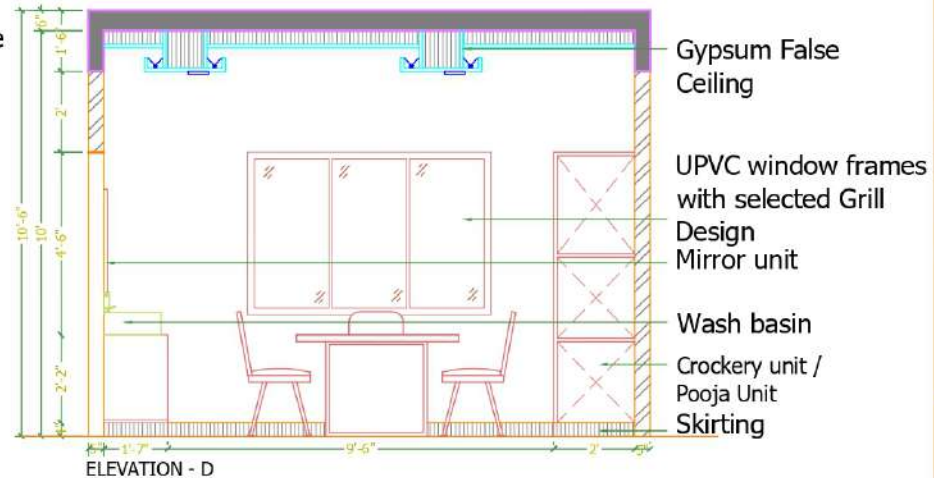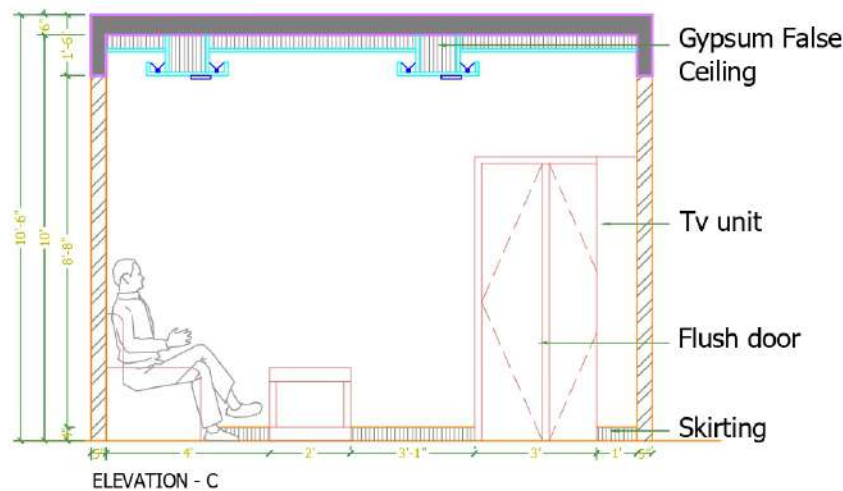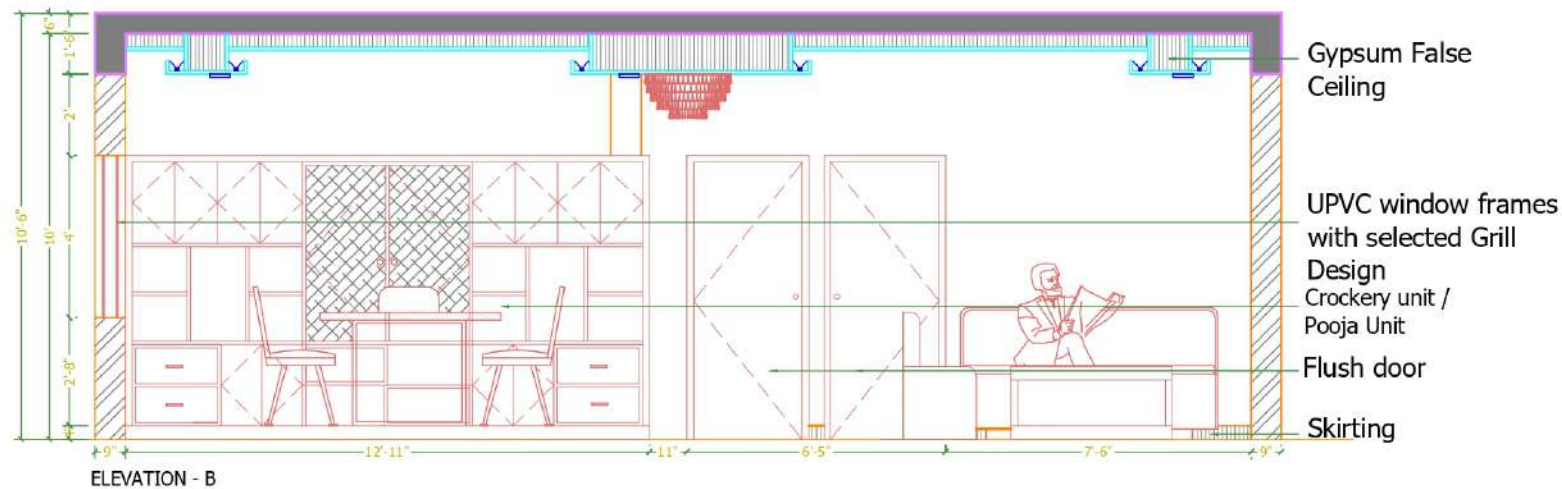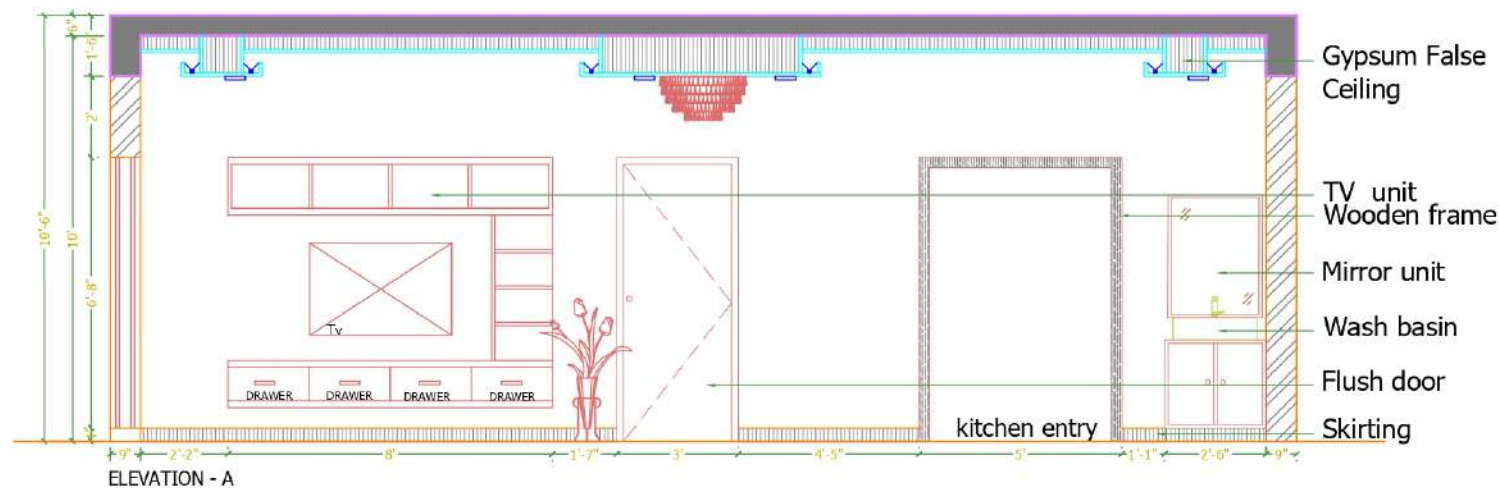

GENERAL NOTES:


1. ANY DISCREPANCY NOTED IN THIS DRAWING SHALL BE BROUGHT TO THE NOTICE OF THE ARCHITECT IMMEDIATELY.
2. DO NOT MEASURE THE DRAWING DIRECTLY, FOLLOW ONLY WRITTEN DIMENSIONS.
3. ALL DIMENSIONS ARE IN FEET AND INCHS
4. DRAWINGS TO BE READ WITH PLANS, ELEVATIONS, SECTIONS AND OTHER RELEVANT DRAWINGS.

THIS DRAWING IS A PROPERTY OF INFINITY D'SIGNS AND IS FOR CONFIDENTIAL USE TO ONLY IN CONNECTION WITH THE PROJECT INDICATED HERE.

ITS USE IN ANY FORM AS A PART OR WHOLE PRINTING, REPRODUCING OR DISCLOSING TO OTHERS AS A PART OR WHOLE WITHOUT A WRITTEN CONSENT FROM INFINITY D'SIGNS SHALL INFRINGE ON ITS COPYRIGHT.

TRANSMITTAL INFORMATION :

KEY PLAN:

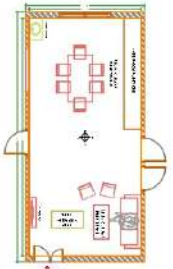

CLIENT
MRS.SHANTHI RESIDENCE

PROJECT TITLE
PROPOSED RESIDENCE AT GERUGAMPAKKAM

DRAWING TITLE
FFL LIVING ROOM DETAIL

TOTAL AREA :

PROJECT NO : ID-RES-081

REVISION

DRAWING NO: RES/SR/WD/AR-02

RO

DATE : 14.07.2022 DRAWN: NANTHITHA

SCALE : 1=30

CHECKED : HENRY




ARCHITECTS

INFINITY D'SIGNS
ARCHITECTURE CONSTRUCTION INTERIORS
CHENNAI | BANGALORE

P:+91 - 98408 83891 E:info@infinitydsign.com

This drawing is the property of INFINITY D'SIGNS and should not be copied, loaned, issued to any other party for any purpose other than for which it has been issued.

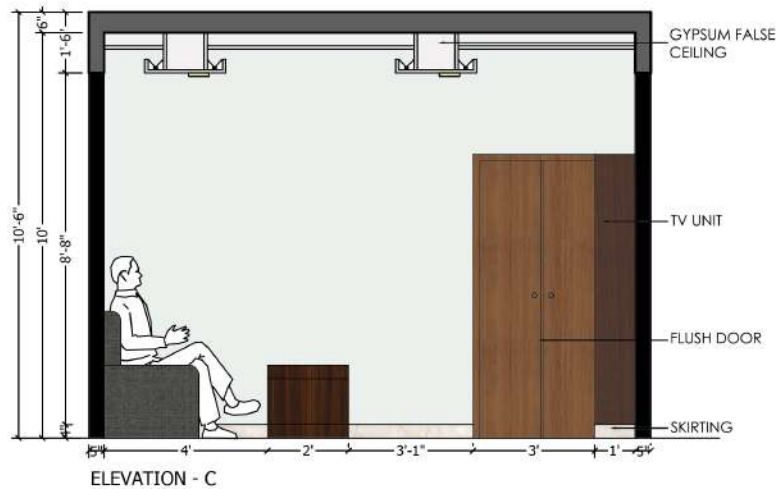

GENERAL NOTES:


1. ANY DISCREPANCY NOTED IN THIS DRAWING SHALL BE BROUGHT TO THE NOTICE OF THE ARCHITECT IMMEDIATELY.
2. DO NOT MEASURE THE DRAWING DIRECTLY, FOLLOW ONLY WRITTEN DIMENSIONS.
3. ALL DIMENSIONS ARE IN FEET AND INCHES
4. DRAWINGS TO BE READ WITH PLANS, ELEVATIONS, SECTIONS AND OTHER RELEVANT DRAWINGS.

THIS DRAWING IS A PROPERTY OF INFINITY D'SIGNS AND IS FOR CONFIDENTIAL USE TO ONLY IN CONNECTION WITH THE PROJECT INDICATED HERE.

ITS USE IN ANY FORM AS A PART OR WHOLE PRINTING, REPRODUCING OR DISCLOSING TO OTHERS AS A PART OR WHOLE WITHOUT A WRITTEN CONSENT FROM INFINITY D'SIGNS SHALL INFRINGE ON ITS COPYRIGHT.

TRANSMITTAL INFORMATION :

KEY PLAN:

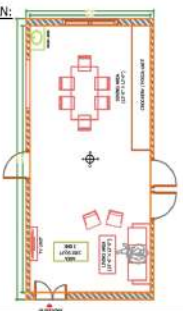

CLIENT
MRS.SHANTHI

PROJECT TITLE
PROPOSED RESIDENCE AT GERUGAMPAKKAM

DRAWING TITLE
FFL LIVING ROOM DETAIL

TOTAL AREA :
AREA :
GROUND FLOOR - 1324 SQ.FT

PROJECT NO : ID-RES-081
DRAWING NO: RES/SR/WD/AR-02

DATE : 14.07.2022
SCALE : 1=30

ARCHITECTS

INFINITY D'SIGNS
ARCHITECTURE CONSTRUCTION INTERIORS
CHENNAI | BANGALORE

P: +91 - 98408 83891 E: info@infinitydesign.com

This drawing is the property of INFINITY D'SIGNS and should not be copied, loaned, issued to any other party for any purpose other than for which it has been issued.

GENERAL NOTES:


1. ANY DISCREPANCY NOTED IN THIS DRAWING SHALL BE BROUGHT TO THE NOTICE OF THE ARCHITECT IMMEDIATELY.
2. DO NOT MEASURE THE DRAWING DIRECTLY, FOLLOW ONLY WRITTEN DIMENSIONS.
3. ALL DIMENSIONS ARE IN FEET AND INCHES
4. DRAWINGS TO BE READ WITH PLANS, ELEVATIONS, SECTIONS AND OTHER RELEVANT DRAWINGS.

THIS DRAWING IS A PROPERTY OF INFINITY D'SIGNS AND IS FOR CONFIDENTIAL USE TO ONLY IN CONNECTION WITH THE PROJECT INDICATED HERE.

ITS USE IN ANY FORM AS A PART OR WHOLE PRINTING, REPRODUCING OR DISCLOSING TO OTHERS AS A PART OR WHOLE WITHOUT A WRITTEN CONSENT FROM INFINITY D'SIGNS SHALL INFRINGE ON ITS COPYRIGHT.

TRANSMITTAL INFORMATION :

KEY PLAN:

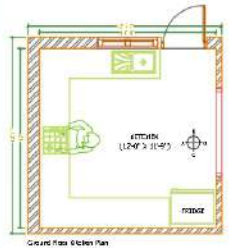

CLIENT
MRS.SHANTHI

PROJECT TITLE
PROPOSED RESIDENCE AT GERUGAMPAKKAM

DRAWING TITLE
GFL KITCHEN DETAIL

AREA :
GROUND FLOOR - 1329 SQ.FT

PROJECT NO : ID-RES-081

REVISION

DRAWING NO: RES/SR/WD/AR-01

RO

DATE : 14.07.2022 DRAWN: NANTHITHA

SCALE : 1=30

CHECKED : HENRY




ARCHITECTS


INFINITY D'SIGNS
ARCHITECTURE CONSTRUCTION INTERIORS
CHENNAI | BANGALORE

P:-91 - 98408 83891 E:info@infinitydesign.com


This drawing is the property of INFINITY D'SIGNS and should not be copied, loaned, issued to any other party for any purpose other than for which it has been issued.

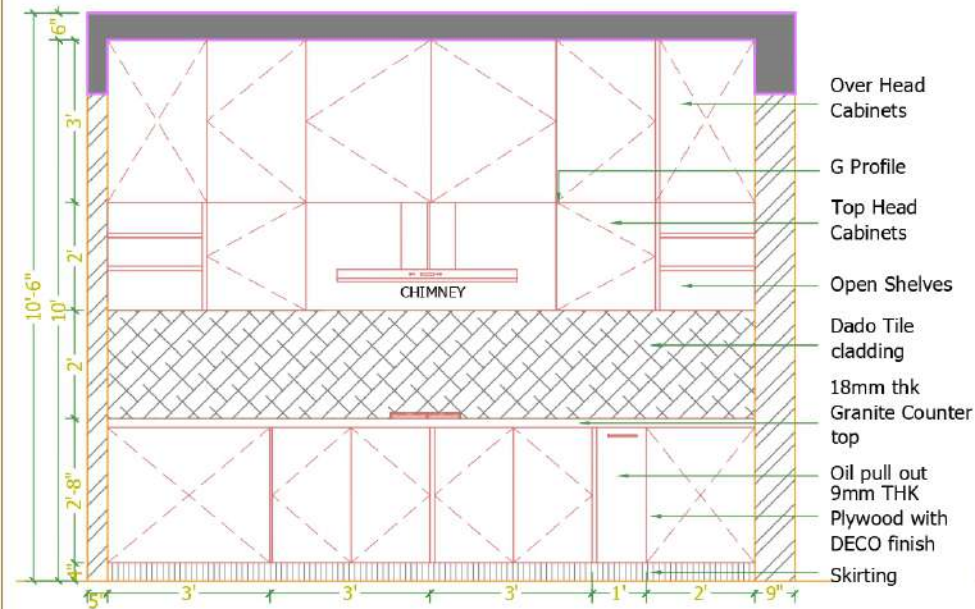


ELEVATION - A

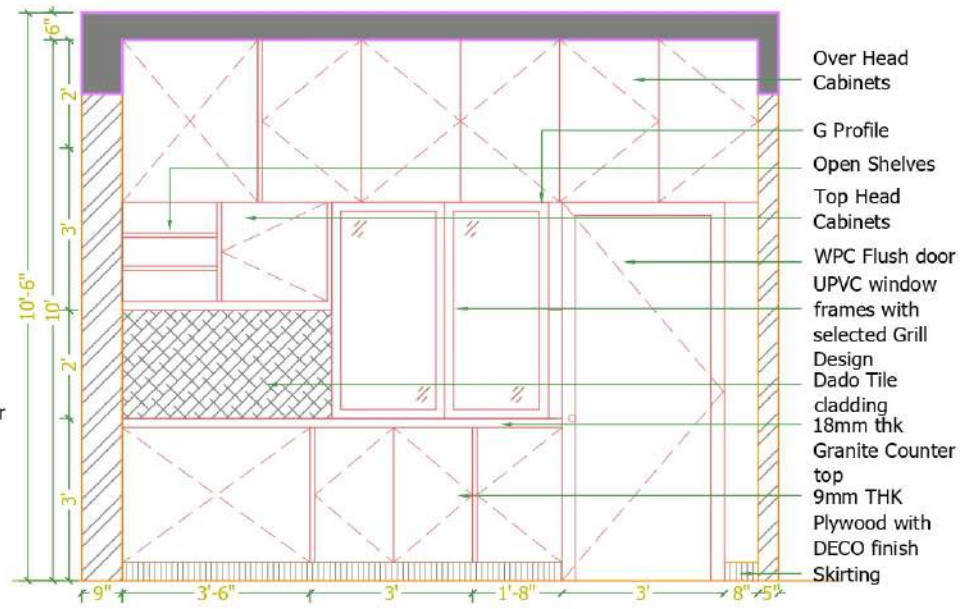

ELEVATION - B

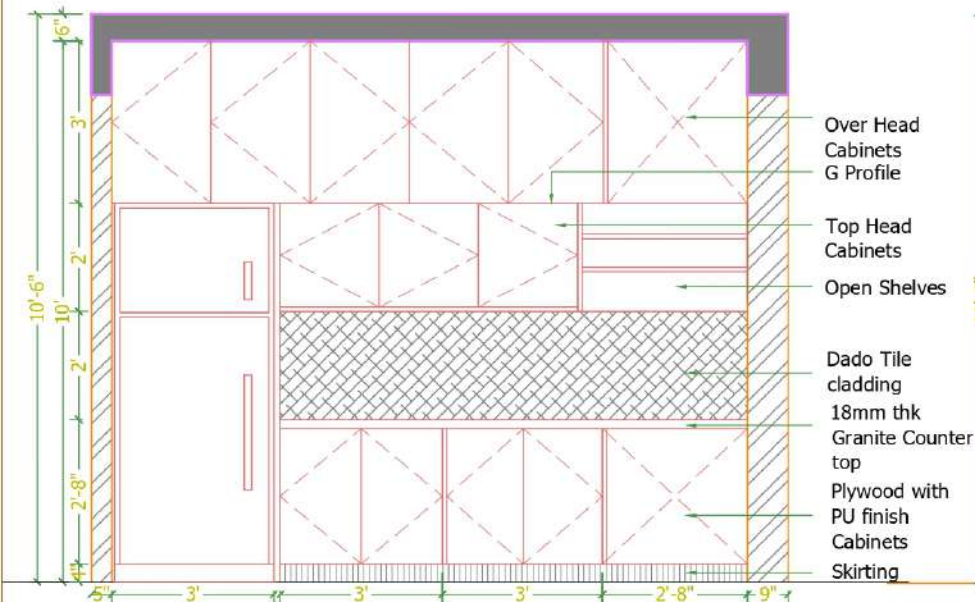

ELEVATION - C

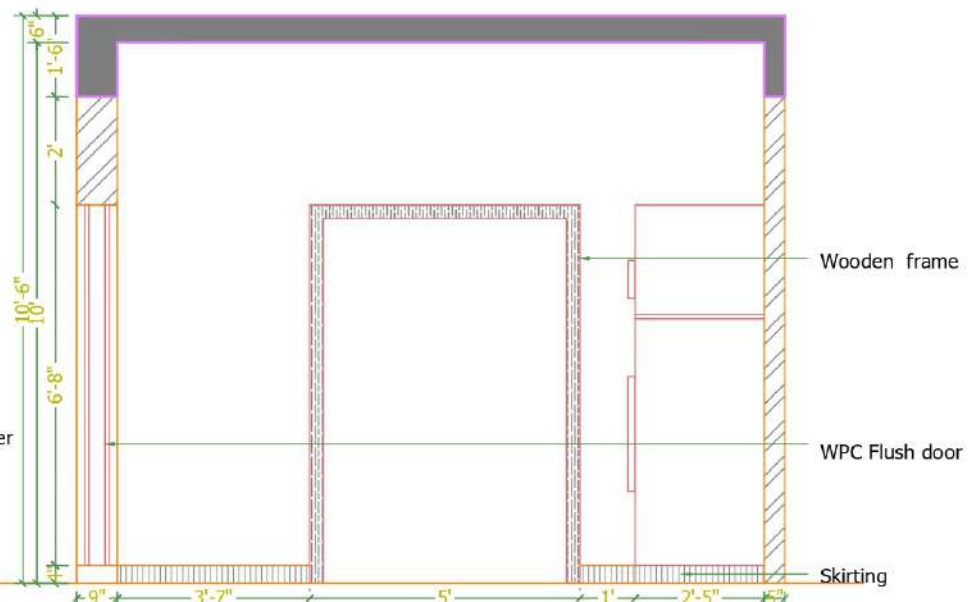

ELEVATION - D




ELEVATION - A



ELEVATION - B



ELEVATION - C

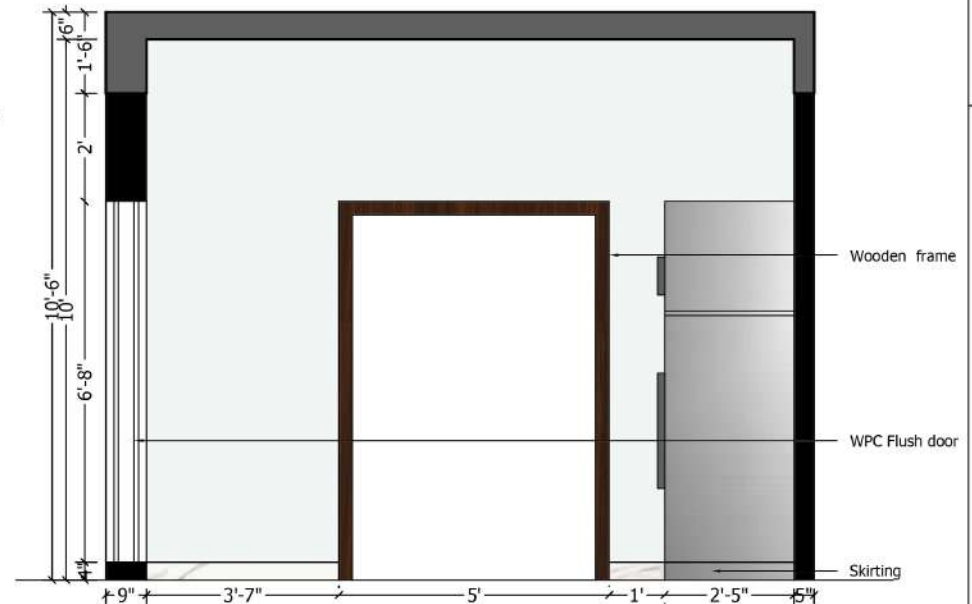

ELEVATION - D

GENERAL NOTES:


1. ANY DISCREPANCY NOTED IN THIS DRAWING SHALL BE BROUGHT TO THE NOTICE OF THE ARCHITECT IMMEDIATELY.
2. DO NOT MEASURE THE DRAWING DIRECTLY, FOLLOW ONLY WRITTEN DIMENSIONS.
3. ALL DIMENSIONS ARE IN FEET AND INCHS
4. DRAWINGS TO BE READ WITH PLANS, ELEVATIONS, SECTIONS AND OTHER RELEVANT DRAWINGS.

THIS DRAWING IS A PROPERTY OF INFINITY D'SIGNS AND IS FOR CONFIDENTIAL USE TO ONLY IN CONNECTION WITH THE PROJECT INDICATED HERE.

ITS USE IN ANY FORM AS A PART OR WHOLE PRINTING, REPRODUCING OR DISCLOSING TO OTHERS AS A PART OR WHOLE WITHOUT A WRITTEN CONSENT FROM INFINITY D'SIGNS SHALL INFRINGE ON ITS COPYRIGHT.

TRANSMITTAL INFORMATION :

KEY PLAN:

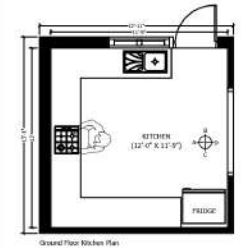

CLIENT
MRS.SHANTHI

PROJECT TITLE
PROPOSED RESIDENCE AT GERUGAMPAKKAM

DRAWING TITLE
GFL KITCHEN DETAIL

TOTAL AREA :
AREA :
GROUND FLOOR - 1324 SQ.FT


PROJECT NO : ID-RES-081
DRAWING NO: RES/SR/WD/AR-01
REVISION
RO

DATE : 14.07.2022
SCALE : 1=30
DRAWN:NANTHITHA
CHECKED :HENRY


ARCHITECTS
INFINITY D'SIGNS
ARCHITECTURE CONSTRUCTION INTERIORS
CHENNAI | BANGALORE

P: +91 - 98408 83891 E: info@infinitydesign.com


This drawing is the property of INFINITY D'SIGNS and should not be copied, loaned, issued to any other party for any purpose other than for which it has been issued.

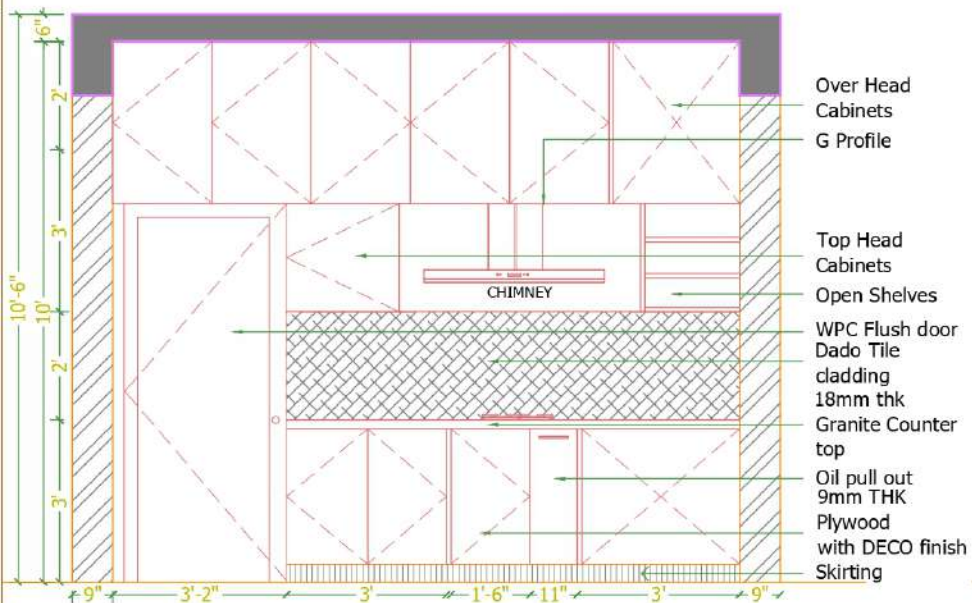


ELEVATION - A

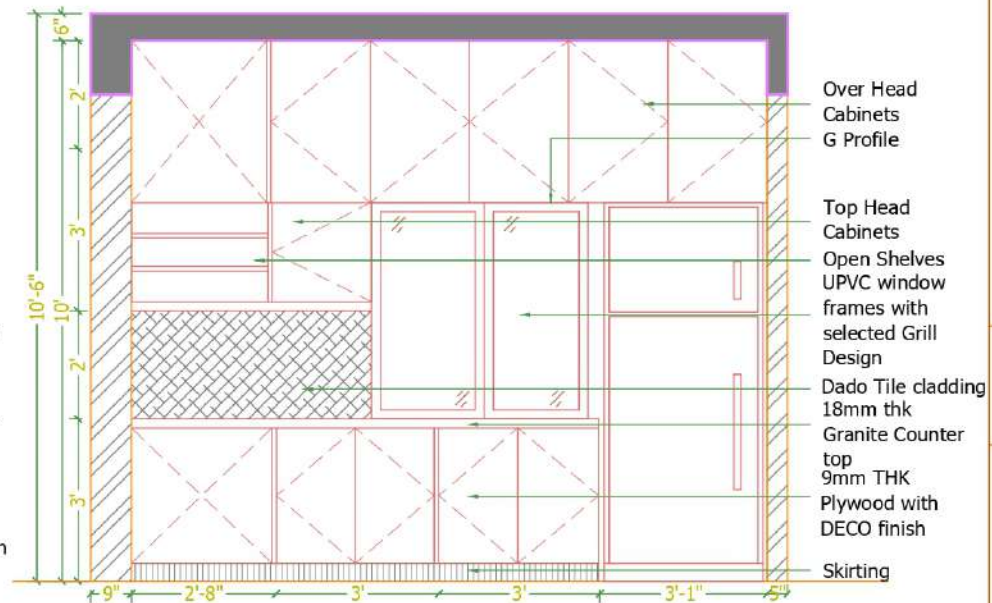

ELEVATION - B

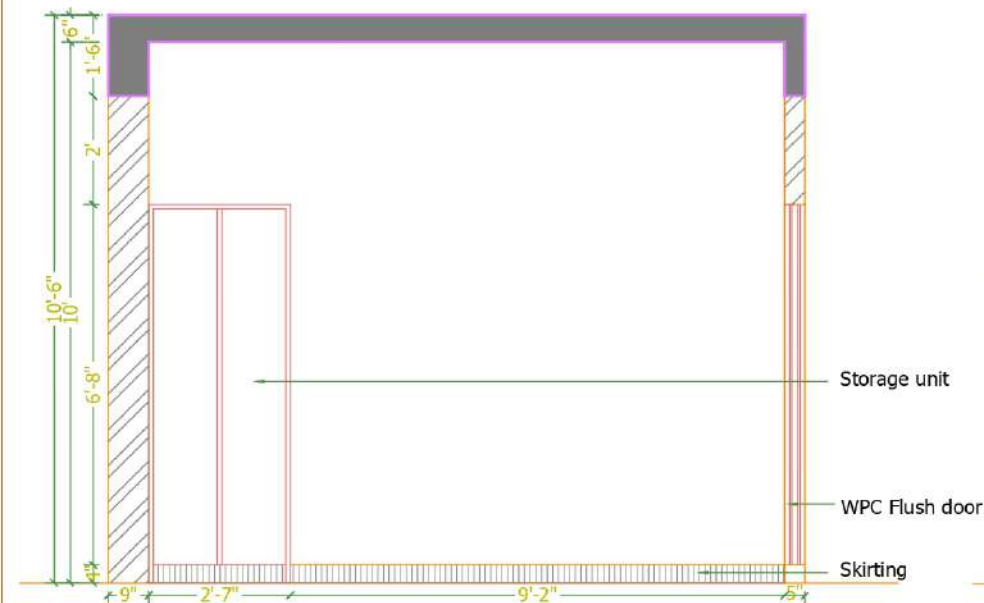

ELEVATION - C

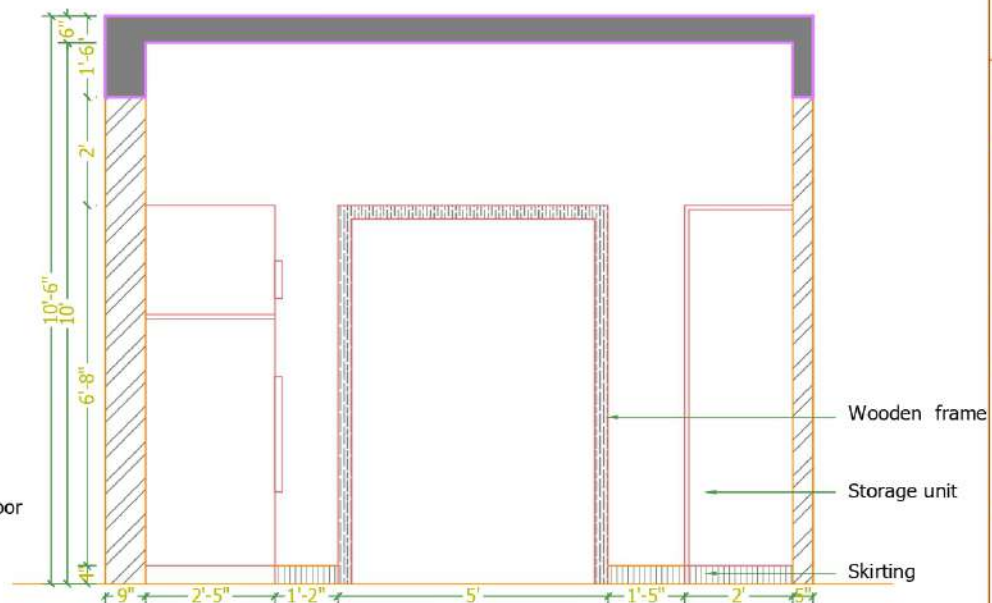

ELEVATION - D

GENERAL NOTES:


1. ANY DISCREPANCY NOTED IN THIS DRAWING SHALL BE BROUGHT TO THE NOTICE OF THE ARCHITECT IMMEDIATELY.
2. DO NOT MEASURE THE DRAWING DIRECTLY, FOLLOW ONLY WRITTEN DIMENSIONS.
3. ALL DIMENSIONS ARE IN FEET AND INCHS
4. DRAWINGS TO BE READ WITH PLANS, ELEVATIONS, SECTIONS AND OTHER RELEVANT DRAWINGS.

THIS DRAWING IS A PROPERTY OF INFINITY D'SIGNS AND IS FOR CONFIDENTIAL USE TO ONLY IN CONNECTION WITH THE PROJECT INDICATED HERE.

ITS USE IN ANY FORM AS A PART OR WHOLE PRINTING, REPRODUCING OR DISCLOSING TO OTHERS AS A PART OR WHOLE WITHOUT A WRITTEN CONSENT FROM INFINITY D'SIGNS SHALL INFRINGE ON ITS COPYRIGHT.

TRANSMITTAL INFORMATION :

KEY PLAN:

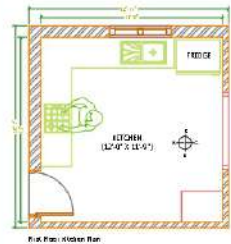

CLIENT
MRS.SHANTHI

PROJECT TITLE
PROPOSED RESIDENCE AT GERUGAMPAKKAM

DRAWING TITLE
FFL KITCHEN DETAIL

AREA :
GROUND FLOOR - 1329 SQ.FT

PROJECT NO : ID-RES-081

DRAWING NO: RES/SR/WD/AR-02

DATE : 14.07.2022 DRAWN: NANTHITHA

SCALE : 1=30

CHECKED : HENRY



ARCHITECTS

INFINITY D'SIGNS
ARCHITECTURE CONSTRUCTION INTERIORS
CHENNAI | BANGALORE

P: +91 - 98408 83891 E: info@infinitydsign.com

This drawing is the property of INFINITY D'SIGNS and should not be copied, loaned, issued to any other party for any purpose other than for which it has been issued.

GENERAL NOTES:


1. ANY DISCREPANCY NOTED IN THIS DRAWING SHALL BE BROUGHT TO THE NOTICE OF THE ARCHITECT IMMEDIATELY.
2. DO NOT MEASURE THE DRAWING DIRECTLY, FOLLOW ONLY WRITTEN DIMENSIONS.
3. ALL DIMENSIONS ARE IN FEET AND INCHES
4. DRAWINGS TO BE READ WITH PLANS, ELEVATIONS, SECTIONS AND OTHER RELEVANT DRAWINGS.

THIS DRAWING IS A PROPERTY OF INFINITY D'SIGNS AND IS FOR CONFIDENTIAL USE TO ONLY IN CONNECTION WITH THE PROJECT INDICATED HERE.

ITS USE IN ANY FORM AS A PART OR WHOLE PRINTING, REPRODUCING OR DISCLOSING TO OTHERS AS A PART OR WHOLE WITHOUT A WRITTEN CONSENT FROM INFINITY D'SIGNS SHALL INFRINGE ON ITS COPYRIGHT.

TRANSMITTAL INFORMATION :

KEY PLAN:

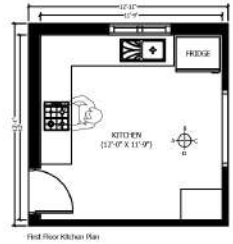

CLIENT
MRS.SHANTHI

PROJECT TITLE
PROPOSED RESIDENCE AT GERUGAMPAKKAM

DRAWING TITLE
FFL KITCHEN DETAIL

TOTAL AREA :
AREA :
GROUND FLOOR - 1324 SQ.FT

PROJECT NO : ID-RES-081
DRAWING NO: RES/SR/WD/AR-02

DATE : 14.07.2022
SCALE : 1=30

ARCHITECTS
INFINITY D'SIGNS
ARCHITECTURE CONSTRUCTION INTERIORS
CHENNAI | BANGALORE

P: +91 - 98408 83891 E: info@infinitydesign.com

This drawing is the property of INFINITY D'SIGNS and should not be copied, loaned, issued to any other party for any purpose other than for which it has been issued.



ELEVATION - A







ELEVATION - B



ELEVATION - C



ELEVATION - D

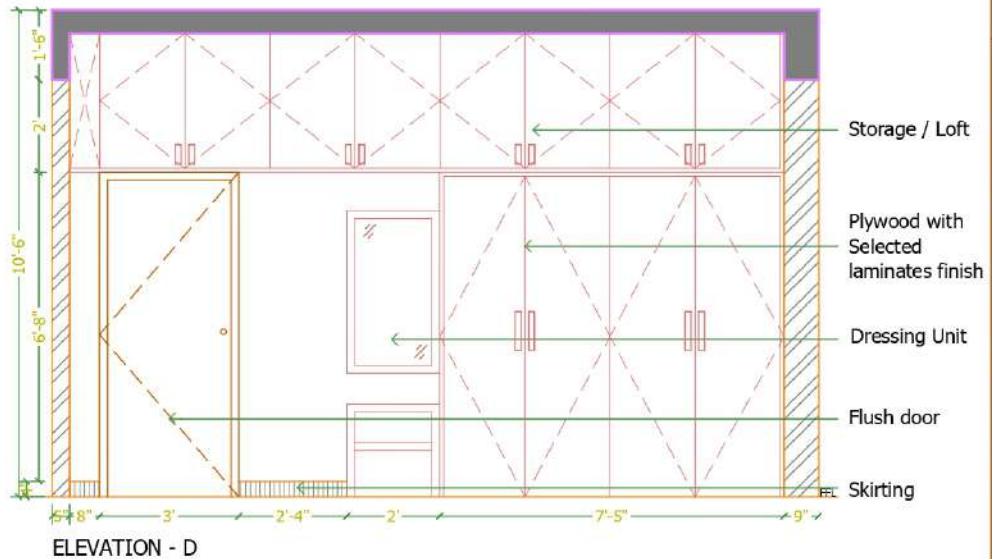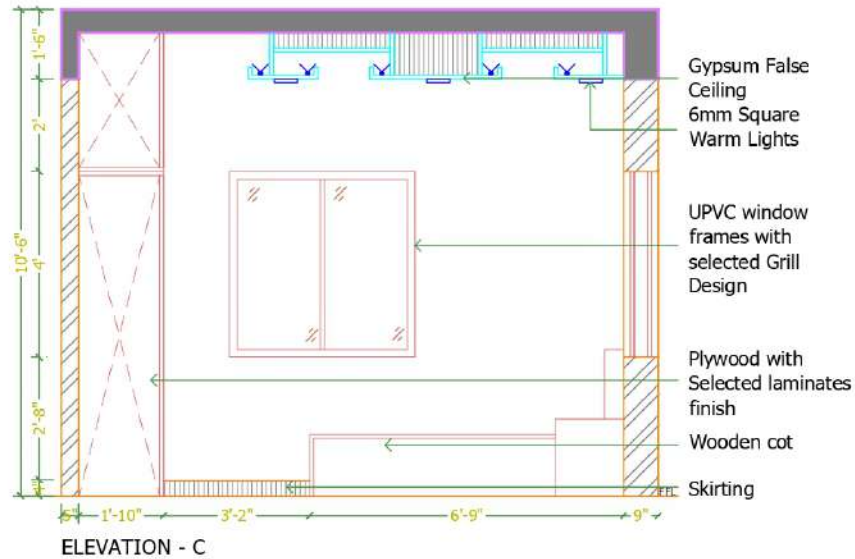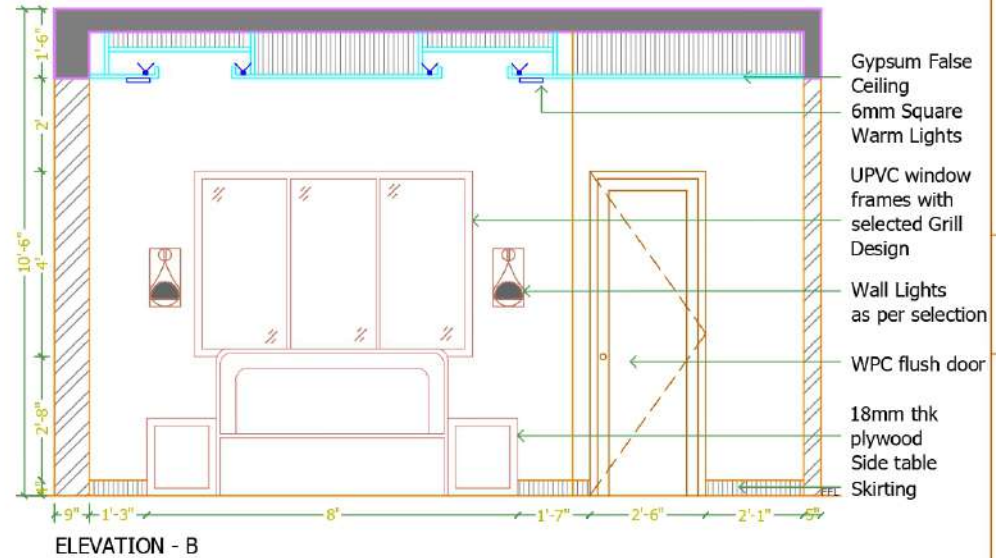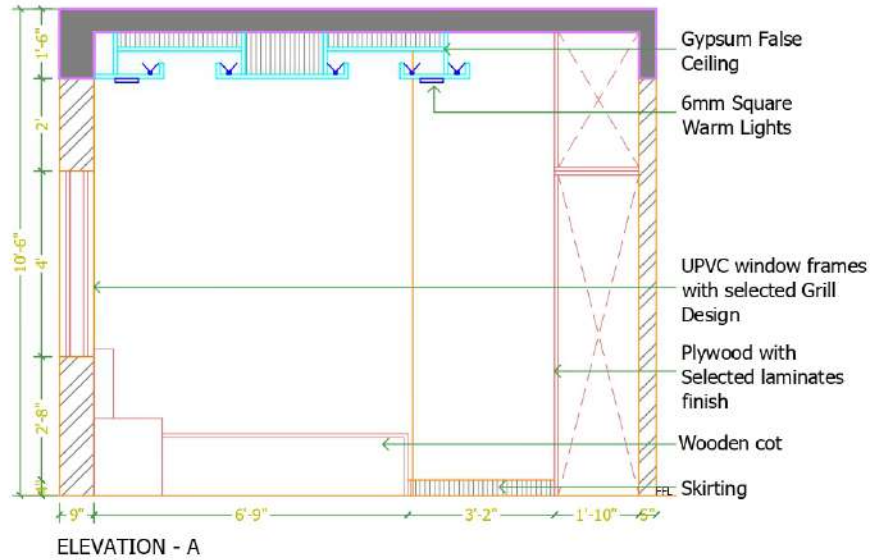

GENERAL NOTES:


1. ANY DISCREPANCY NOTED IN THIS DRAWING SHALL BE BROUGHT TO THE NOTICE OF THE ARCHITECT IMMEDIATELY.
2. DO NOT MEASURE THE DRAWING DIRECTLY, FOLLOW ONLY WRITTEN DIMENSIONS.
3. ALL DIMENSIONS ARE IN FEET AND INCHS
4. DRAWINGS TO BE READ WITH PLANS, ELEVATIONS, SECTIONS AND OTHER RELEVANT DRAWINGS.

THIS DRAWING IS A PROPERTY OF INFINITY D'SIGNS AND IS FOR CONFIDENTIAL USE TO ONLY IN CONNECTION WITH THE PROJECT INDICATED HERE.

ITS USE IN ANY FORM AS A PART OR WHOLE PRINTING, REPRODUCING OR DISCLOSING TO OTHERS AS A PART OR WHOLE WITHOUT A WRITTEN CONSENT FROM INFINITY D'SIGNS SHALL INFRINGE ON ITS COPYRIGHT.

TRANSMITTAL INFORMATION :

KEY PLAN:

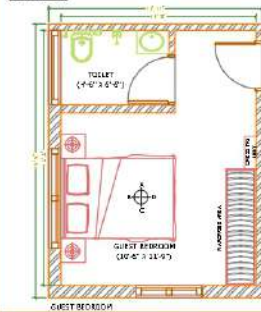

CLIENT
MRS.SHANTHI

PROJECT TITLE
PROPOSED RESIDENCE AT GERUGAMPAKKAM

DRAWING TITLE
GFL GUEST BEDROOM DETAIL

AREA :
GROUND FLOOR - 1329 SQ.FT

PROJECT NO : ID-RES-081

DRAWING NO: RES/SR/WD/AR-01

DATE : 18.07.2022 DRAWN: NANTHITHA

SCALE : 1 = 35

CHECKED : HENRY



ARCHITECTS

INFINITY D'SIGNS
ARCHITECTURE CONSTRUCTION INTERIORS
CHENNAI | BANGALORE

P: +91 - 98408 83891 E: info@infinitydesign.com


This drawing is the property of INFINITY D'SIGNS and should not be copied, loaned, issued to any other party for any purpose other than for which it has been issued.



ELEVATION - A



ELEVATION - B

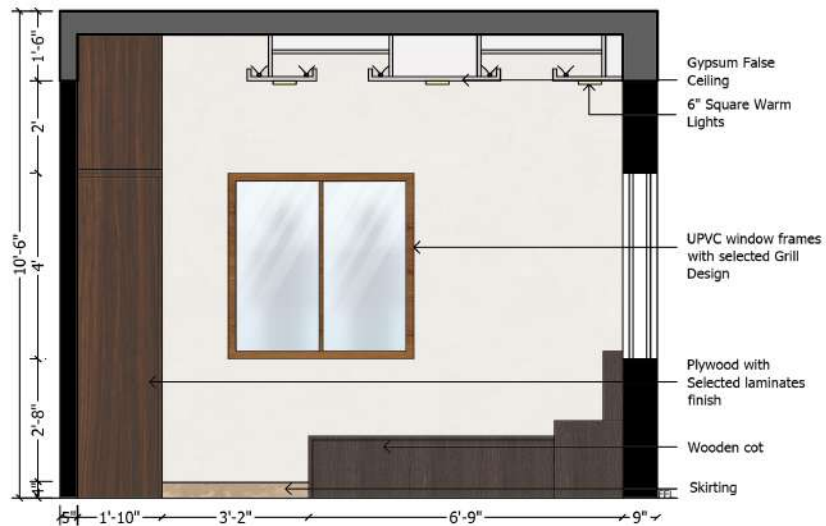

ELEVATION - C



ELEVATION - D

GENERAL NOTES:


1. ANY DISCREPANCY NOTED IN THIS DRAWING SHALL BE BROUGHT TO THE NOTICE OF THE ARCHITECT IMMEDIATELY.
2. DO NOT MEASURE THE DRAWING DIRECTLY, FOLLOW ONLY WRITTEN DIMENSIONS.
3. ALL DIMENSIONS ARE IN FEET AND INCHS
4. DRAWINGS TO BE READ WITH PLANS, ELEVATIONS, SECTIONS AND OTHER RELEVANT DRAWINGS.

THIS DRAWING IS A PROPERTY OF INFINITY D'SIGNS AND IS FOR CONFIDENTIAL USE TO ONLY IN CONNECTION WITH THE PROJECT INDICATED HERE.

ITS USE IN ANY FORM AS A PART OR WHOLE, PRINTING, REPRODUCING OR DISCLOSING TO OTHERS AS A PART OR WHOLE WITHOUT A WRITTEN CONSENT FROM INFINITY D'SIGNS SHALL INFRINGE ON ITS COPYRIGHT.

TRANSMITTAL INFORMATION :

KEY PLAN:

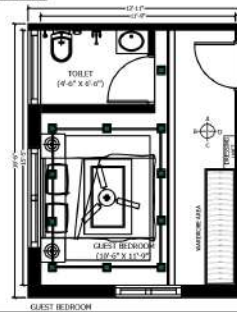

CLIENT
MRS.SHANTHI

PROJECT TITLE
PROPOSED RESIDENCE AT GERUGAMPAKKAM

DRAWING TITLE
GFL GUEST BEDROOM DETAIL

TOTAL AREA :
AREA :
GROUND FLOOR - 1324 SQ.FT

PROJECT NO : ID-RES-081
DRAWING NO: RES/SR/WD/AR-01
REVISION
RO

DATE : 18.07.2022
SCALE : 1=35
DRAWN:NANTHITHA
CHECKED :HENRY

ARCHITECTS
INFINITY D'SIGNS
ARCHITECTURE CONSTRUCTION INTERIORS
CHENNAI | BANGALORE

P: +91 - 98408 83891 E: info@infinitydesign.com

This drawing is the property of INFINITY D'SIGNS and should not be copied, loaned, issued to any other party for any purpose other than for which it has been issued.

GENERAL NOTES:


1. ANY DISCREPANCY NOTED IN THIS DRAWING SHALL BE BROUGHT TO THE NOTICE OF THE ARCHITECT IMMEDIATELY.
2. DO NOT MEASURE THE DRAWING DIRECTLY, FOLLOW ONLY WRITTEN DIMENSIONS.
3. ALL DIMENSIONS ARE IN FEET AND INCHS
4. DRAWINGS TO BE READ WITH PLANS, ELEVATIONS, SECTIONS AND OTHER RELEVANT DRAWINGS.

THIS DRAWING IS A PROPERTY OF INFINITY D'SIGNS AND IS FOR CONFIDENTIAL USE TO ONLY IN CONNECTION WITH THE PROJECT INDICATED HERE.

ITS USE IN ANY FORM AS A PART OR WHOLE PRINTING, REPRODUCING OR DISCLOSING TO OTHERS AS A PART OR WHOLE WITHOUT A WRITTEN CONSENT FROM INFINITY D'SIGNS SHALL INFRINGE ON ITS COPYRIGHT.

TRANSMITTAL INFORMATION :

KEY PLAN:

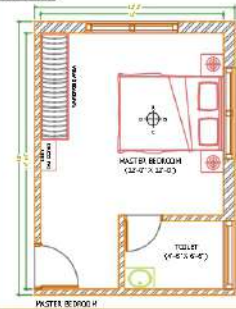

CLIENT
MRS.SHANTHI

PROJECT TITLE
PROPOSED RESIDENCE AT GERUGAMPAKKAM

DRAWING TITLE
GFL MASTER BEDROOM DETAIL

AREA :
GROUND FLOOR - 1329 SQ.FT

PROJECT NO : ID-RES-081

DRAWING NO: RES/SR/WD/AR-02

DATE : 18.07.2022 DRAWN: NANTHITHA





SCALE : 1=35 CHECKED : HENRY



ARCHITECTS

INFINITY D'SIGNS
ARCHITECTURE CONSTRUCTION INTERIORS
CHENNAI | BANGALORE

P:-+91 - 98408 83891 E:info@infinitydesign.com

This drawing is the property of INFINITY D'SIGNS and should not be copied, loaned, issued to any other party for any purpose other than for which it has been issued.

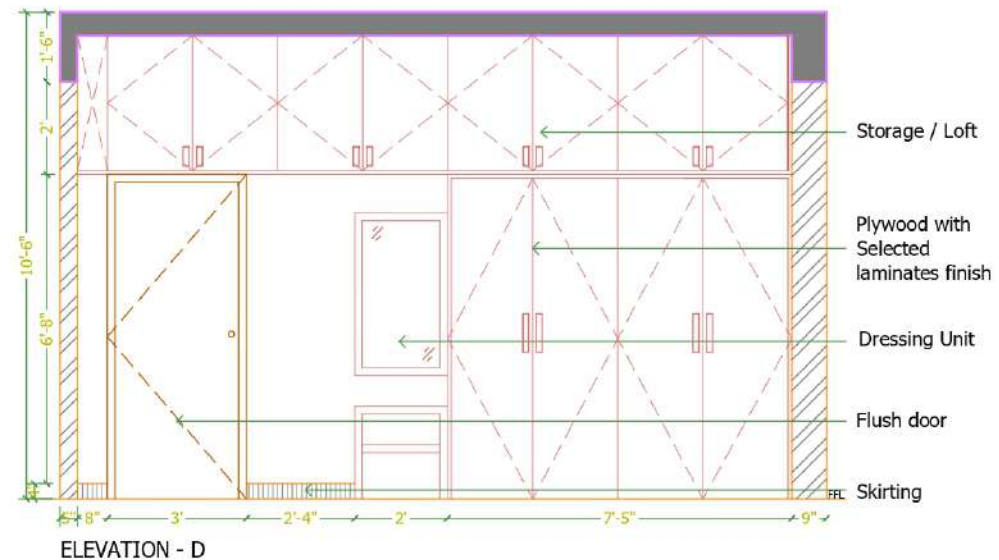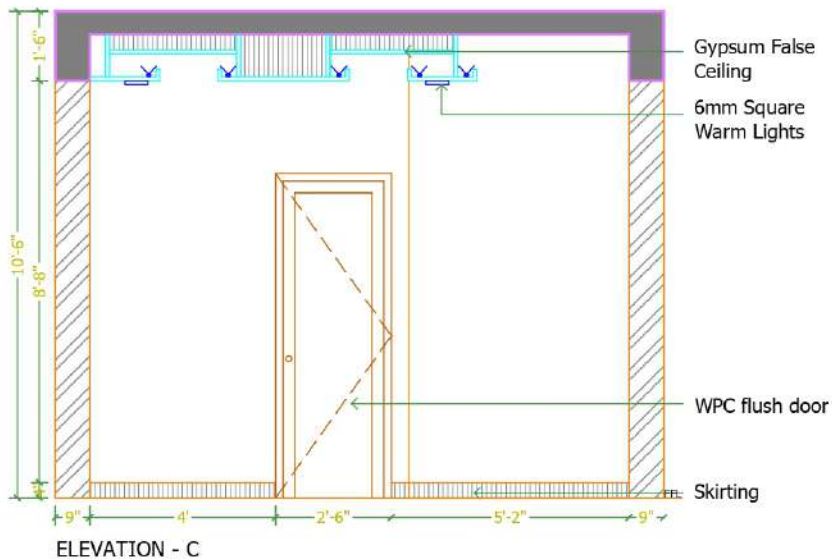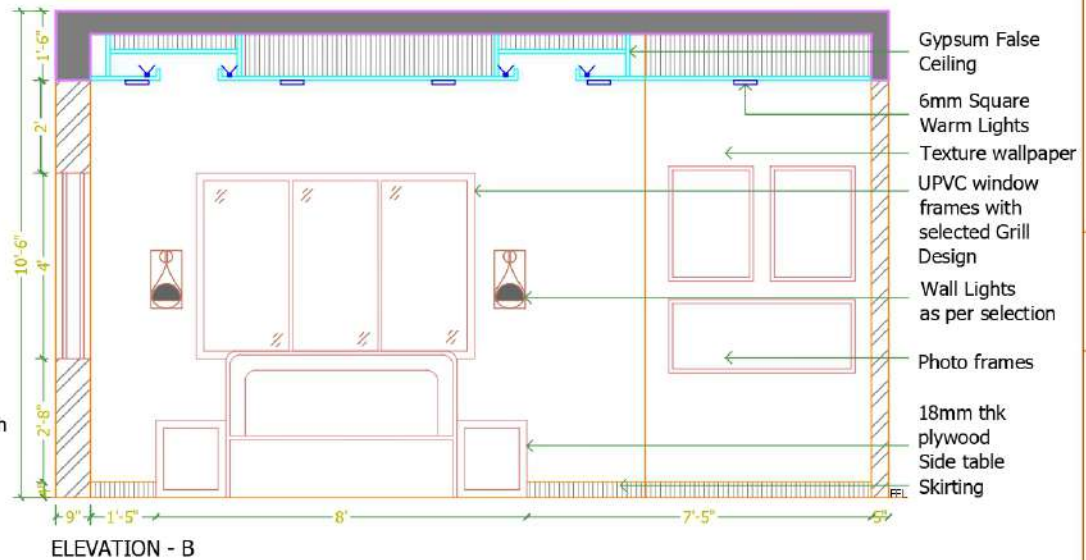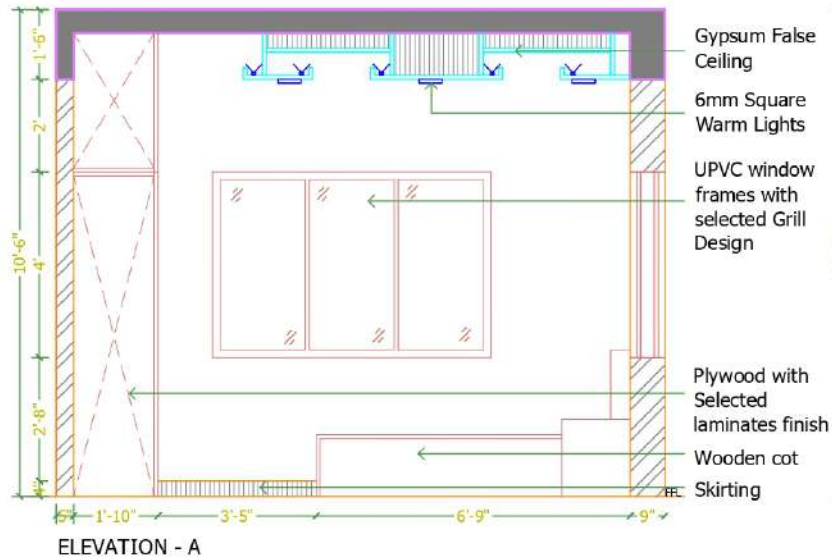

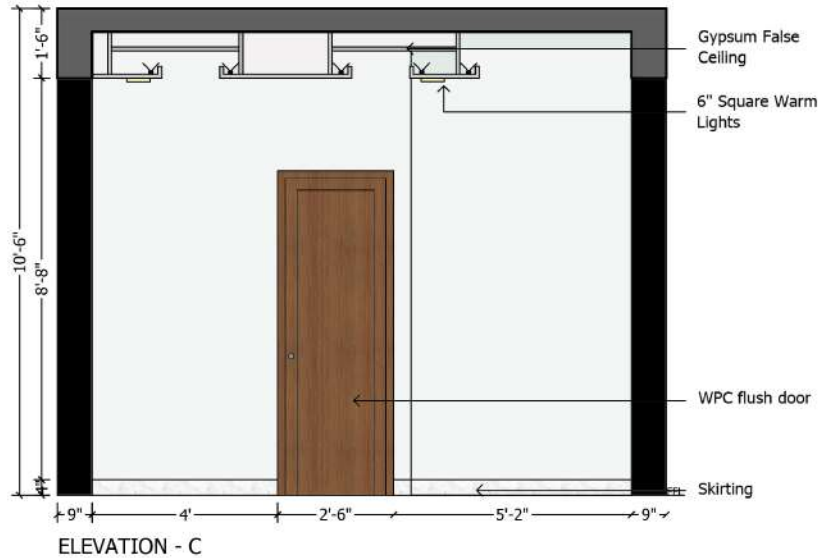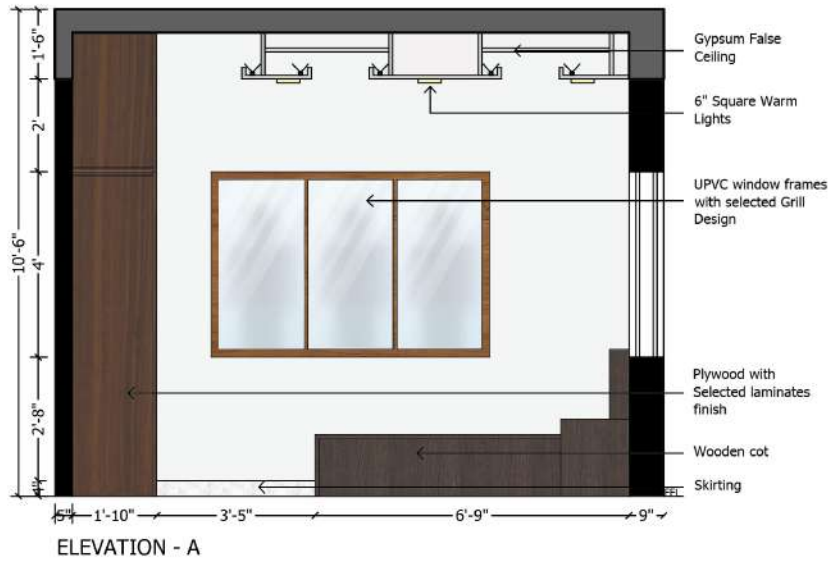

GENERAL NOTES:


1. ANY DISCREPANCY NOTED IN THIS DRAWING SHALL BE BROUGHT TO THE NOTICE OF THE ARCHITECT IMMEDIATELY.
2. DO NOT MEASURE THE DRAWING DIRECTLY, FOLLOW ONLY WRITTEN DIMENSIONS.
3. ALL DIMENSIONS ARE IN FEET AND INCHS
4. DRAWINGS TO BE READ WITH PLANS, ELEVATIONS, SECTIONS AND OTHER RELEVANT DRAWINGS.

THIS DRAWING IS A PROPERTY OF INFINITY D'SIGNS AND IS FOR CONFIDENTIAL USE TO ONLY IN CONNECTION WITH THE PROJECT INDICATED HERE.

ITS USE IN ANY FORM AS A PART OR WHOLE PRINTING, REPRODUCING OR DISCLOSING TO OTHERS AS A PART OR WHOLE WITHOUT A WRITTEN CONSENT FROM INFINITY D'SIGNS SHALL INFRINGE ON ITS COPYRIGHT.

TRANSMITTAL INFORMATION :

KEY PLAN:

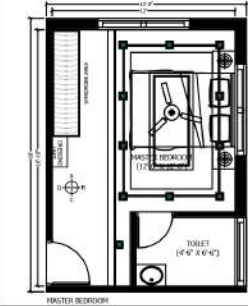

CLIENT
MRS.SHANTHI

PROJECT TITLE
PROPOSED RESIDENCE AT GERUGAMPAKKAM

DRAWING TITLE
GFL MASTER BEDROOM DETAIL

TOTAL AREA :
AREA :
GROUND FLOOR - 1324 SQ.FT

PROJECT NO : ID-RES-081
DRAWING NO: RES/SR/WD/AR-02

DATE : 18.07.2022
SCALE : 1=35

ARCHITECTS
INFINITY D'SIGNS
ARCHITECTURE CONSTRUCTION INTERIORS
CHENNAI | BANGALORE

P: +91 - 98408 83891 E: info@infinitydesigns.com

This drawing is the property of INFINITY D'SIGNS and should not be copied, loaned, issued to any other party for any purpose other than for which it has been issued.

GENERAL NOTES:


1. ANY DISCREPANCY NOTED IN THIS DRAWING SHALL BE BROUGHT TO THE NOTICE OF THE ARCHITECT IMMEDIATELY.
2. DO NOT MEASURE THE DRAWING DIRECTLY, FOLLOW ONLY WRITTEN DIMENSIONS.
3. ALL DIMENSIONS ARE IN FEET AND INCHS
4. DRAWINGS TO BE READ WITH PLANS, ELEVATIONS, SECTIONS AND OTHER RELEVANT DRAWINGS.

THIS DRAWING IS A PROPERTY OF INFINITY D'SIGNS AND IS FOR CONFIDENTIAL USE TO ONLY IN CONNECTION WITH THE PROJECT INDICATED HERE.

ITS USE IN ANY FORM AS A PART OR WHOLE PRINTING, REPRODUCING OR DISCLOSING TO OTHERS AS A PART OR WHOLE WITHOUT A WRITTEN CONSENT FROM INFINITY D'SIGNS SHALL INFRINGE ON ITS COPYRIGHT.

TRANSMITTAL INFORMATION :

KEY PLAN:

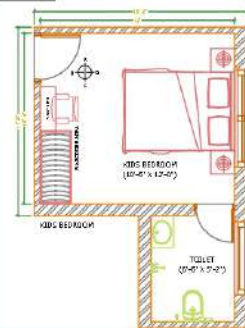

CLIENT
MRS.SHANTHI

PROJECT TITLE
PROPOSED RESIDENCE AT GERUGAMPAKKAM

DRAWING TITLE
GFL KIDS BEDROOM DETAIL

AREA :
GROUND FLOOR - 1329 SQ. FT

PROJECT NO : ID-RES-081

DRAWING NO: RES/SR/WD/AR-03

DATE : 18.07.2022 DRAWN: NANTHITHA

SCALE : 1=30

CHECKED : HENRY







ARCHITECTS

INFINITY D'SIGNS
ARCHITECTURE CONSTRUCTION INTERIORS
CHENNAI | BANGALORE

P:-+91 - 98408 83891 E:info@infinitydsign.com

THIS DRAWING IS THE PROPERTY OF INFINITY D'SIGNS AND SHOULD NOT BE COPIED, LOANED, ISSUED TO ANY OTHER PARTY FOR ANY PURPOSE OTHER THAN FOR WHICH IT HAS BEEN ISSUED.

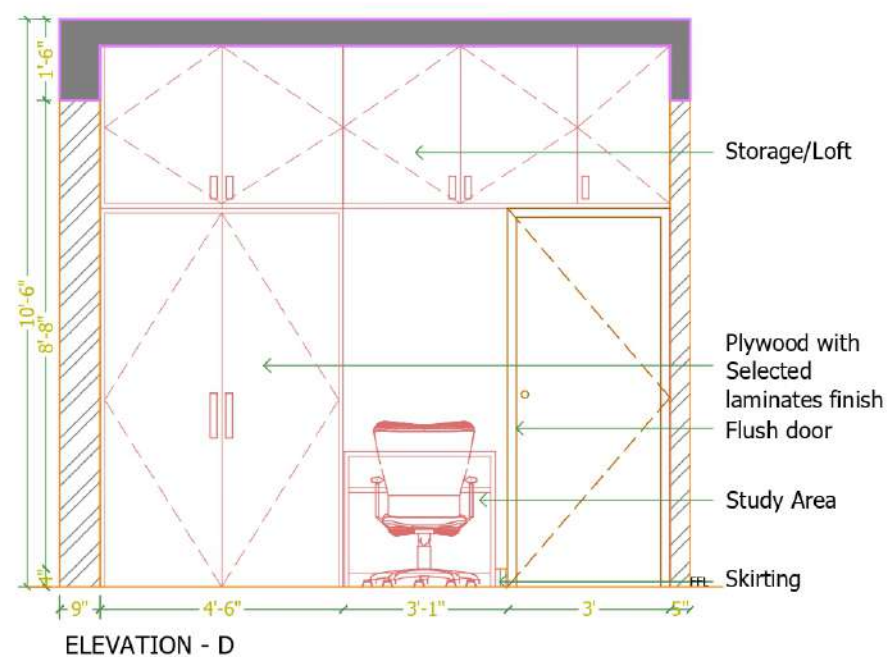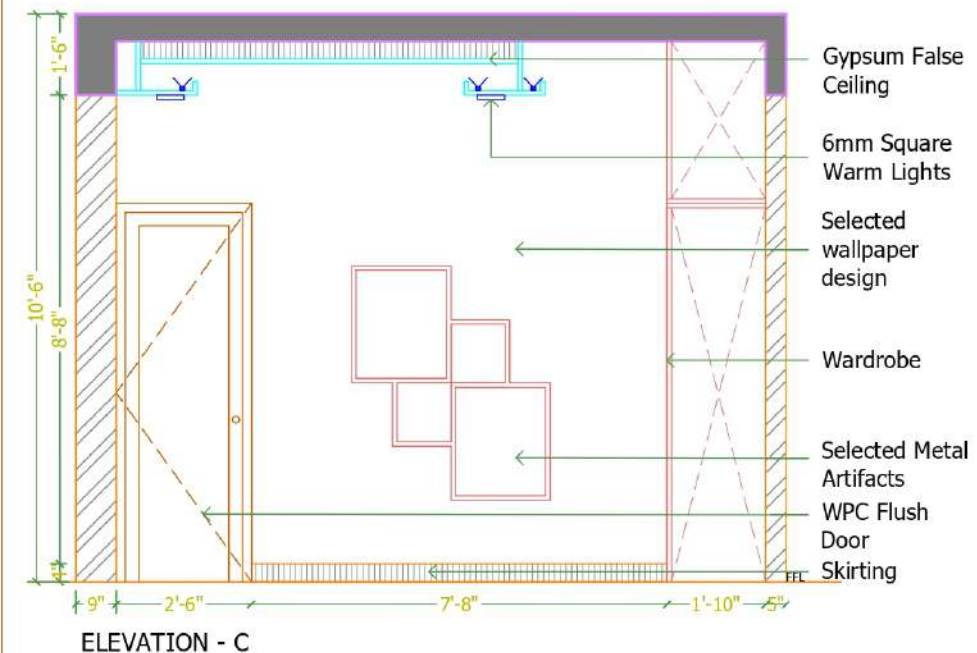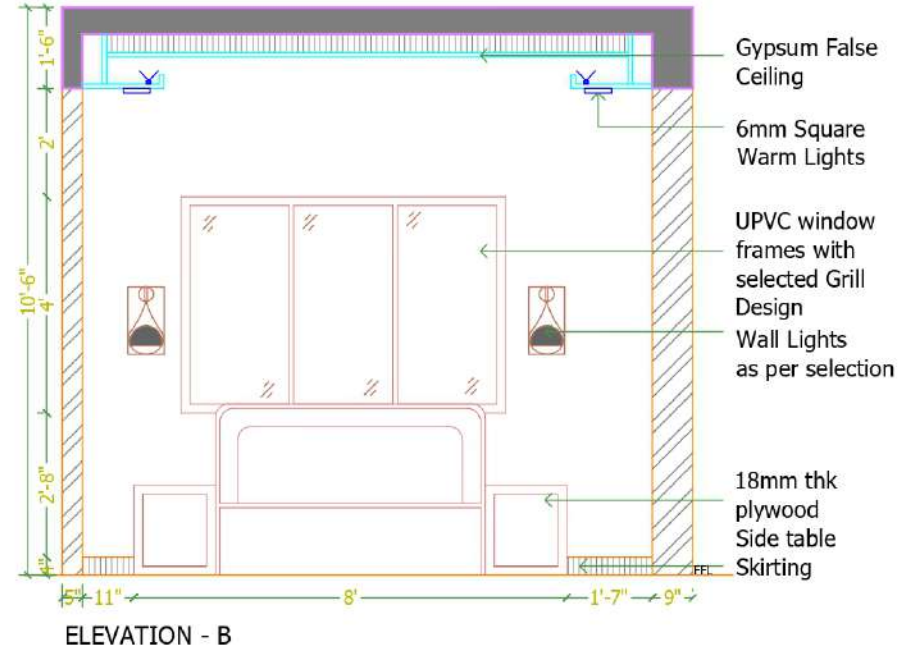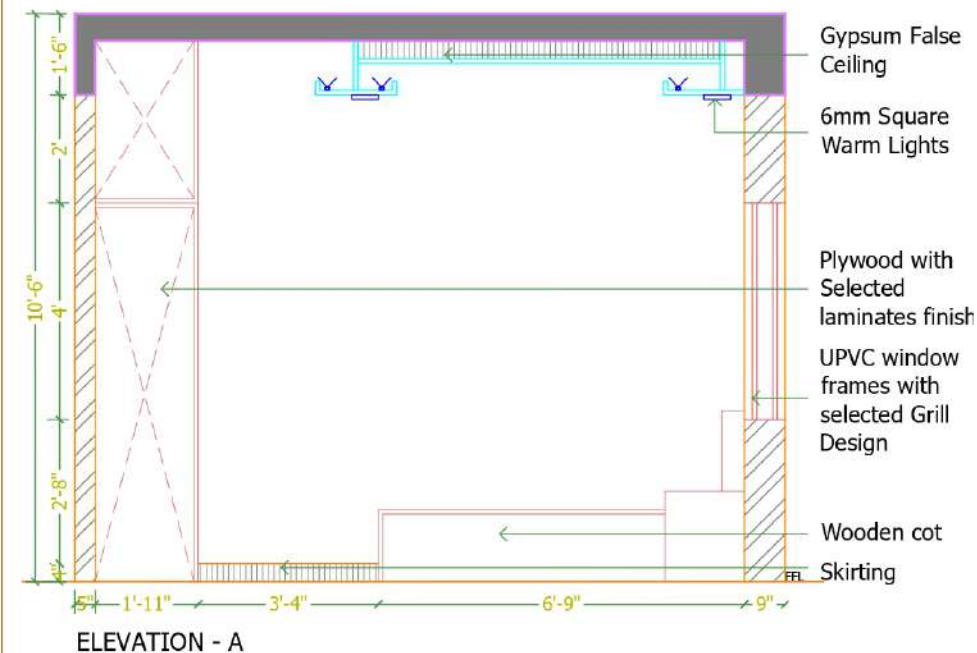

GENERAL NOTES:


1. ANY DISCREPANCY NOTED IN THIS DRAWING SHALL BE BROUGHT TO THE NOTICE OF THE ARCHITECT IMMEDIATELY.
2. DO NOT MEASURE THE DRAWING DIRECTLY, FOLLOW ONLY WRITTEN DIMENSIONS.
3. ALL DIMENSIONS ARE IN FEET AND INCHES
4. DRAWINGS TO BE READ WITH PLANS, ELEVATIONS, SECTIONS AND OTHER RELEVANT DRAWINGS.

THIS DRAWING IS A PROPERTY OF INFINITY D'SIGNS AND IS FOR CONFIDENTIAL USE TO ONLY IN CONNECTION WITH THE PROJECT INDICATED HERE.

ITS USE IN ANY FORM AS A PART OR WHOLE, PRINTING, REPRODUCING OR DISCLOSING TO OTHERS AS A PART OR WHOLE WITHOUT A WRITTEN CONSENT FROM INFINITY D'SIGNS SHALL INFRINGE ON ITS COPYRIGHT.

TRANSMITTAL INFORMATION :

KEY PLAN:

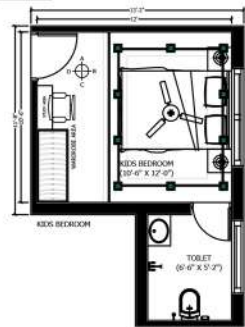

CLIENT
MRS.SHANTHI

PROJECT TITLE
PROPOSED RESIDENCE AT GERUGAMPAKKAM

DRAWING TITLE
GFL KIDS BEDROOM DETAIL

TOTAL AREA :
AREA :
GROUND FLOOR - 1324 SQ.FT


PROJECT NO : ID-RES-081	REVISION
DRAWING NO: RES/SR/WD/AR-03	RO

DATE : 18.07.2022	DRAWN:NANTHITHA	
SCALE : 1=30	CHECKED :HENRY	


ARCHITECTS
INFINITY D'SIGNS
ARCHITECTURE CONSTRUCTION INTERIORS
CHENNAI | BANGALORE

P: +91 - 98408 83891 E: info@infinitydesign.com

This drawing is the property of INFINITY D'SIGNS and should not be copied, loaned, issued to any other party for any purpose other than for which it has been issued.

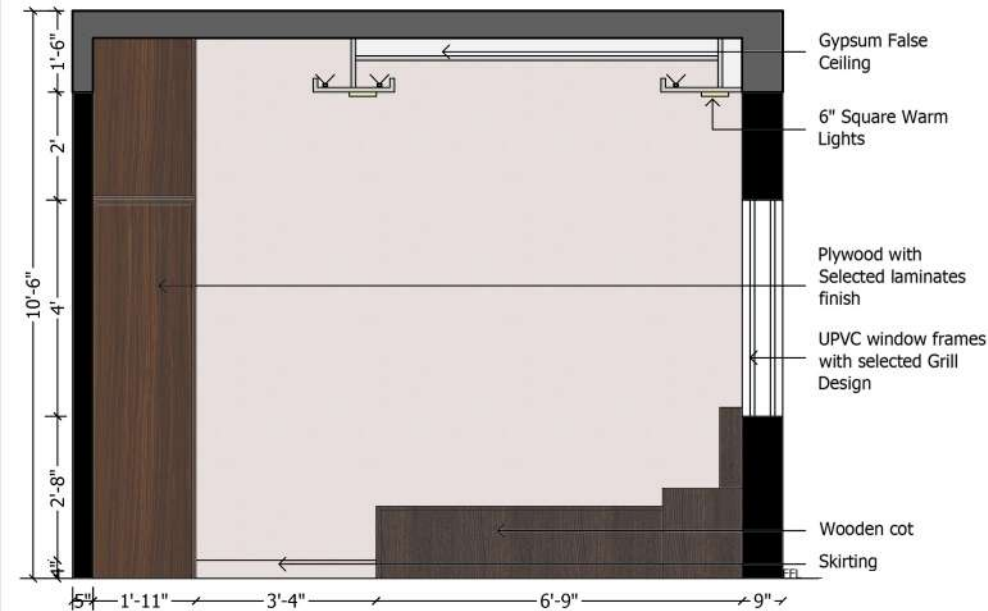


ELEVATION - A

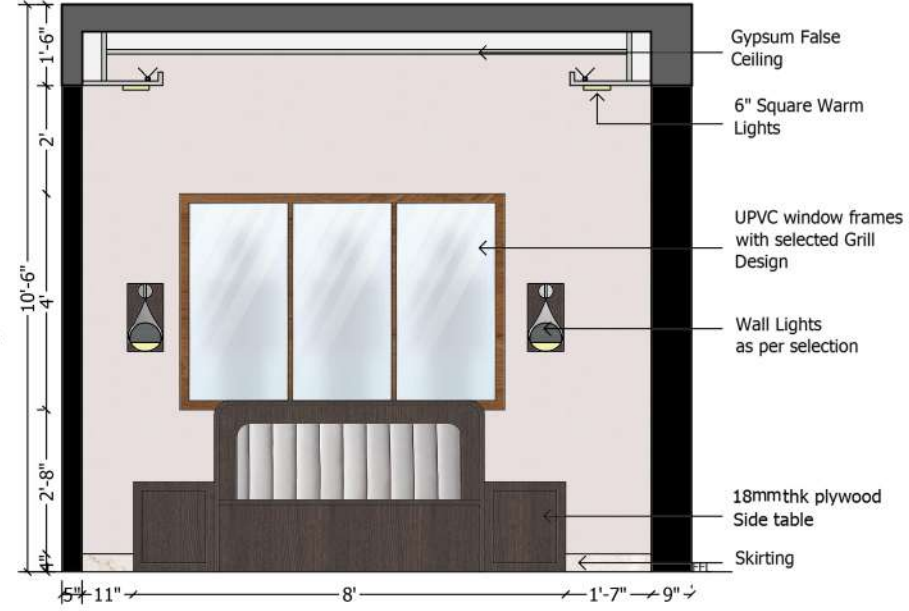





ELEVATION - B



ELEVATION - C

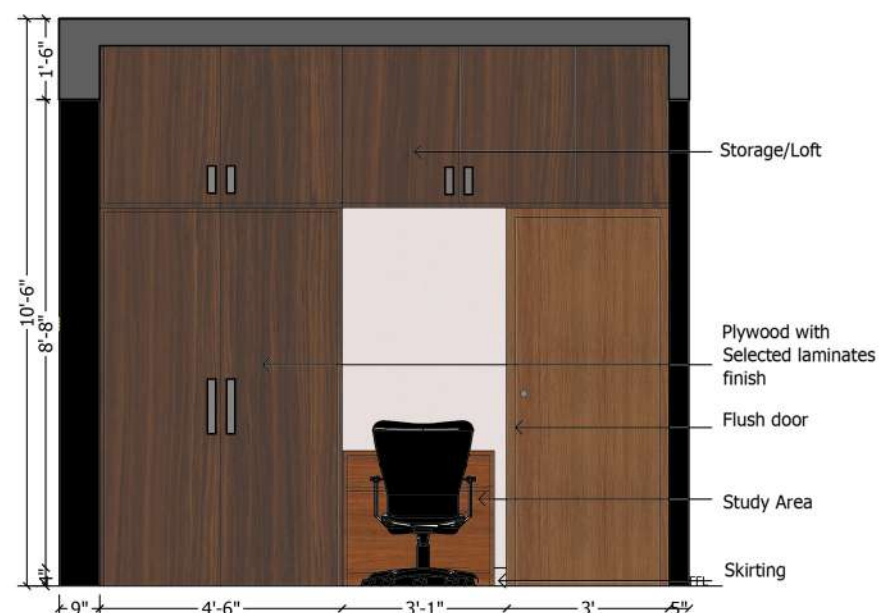

ELEVATION - D

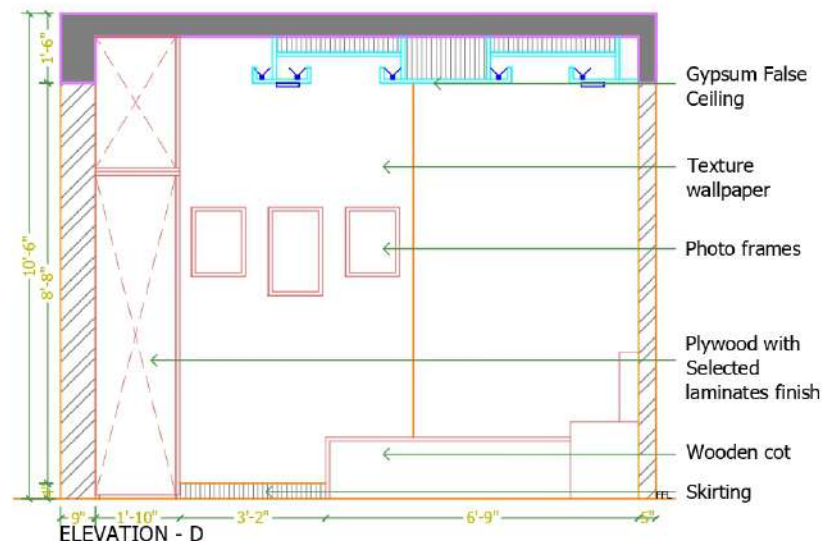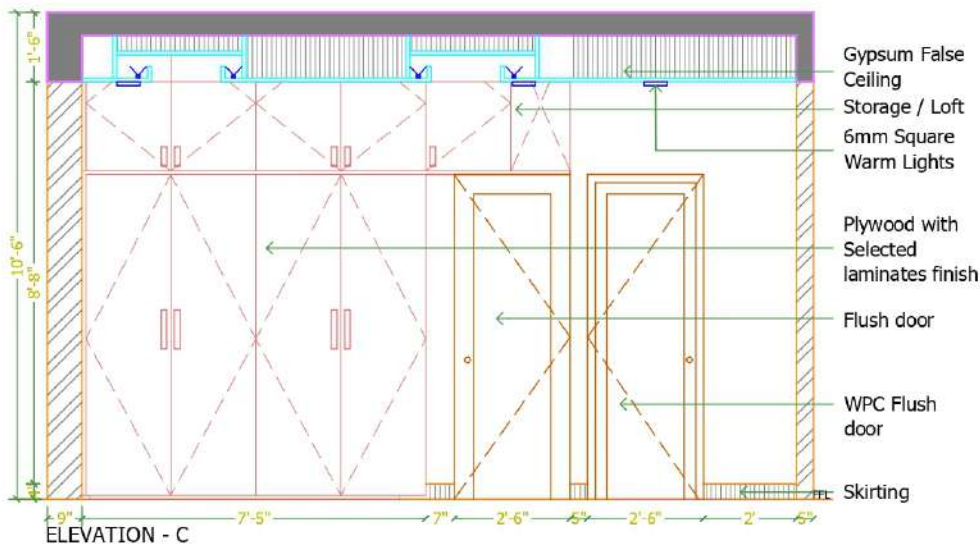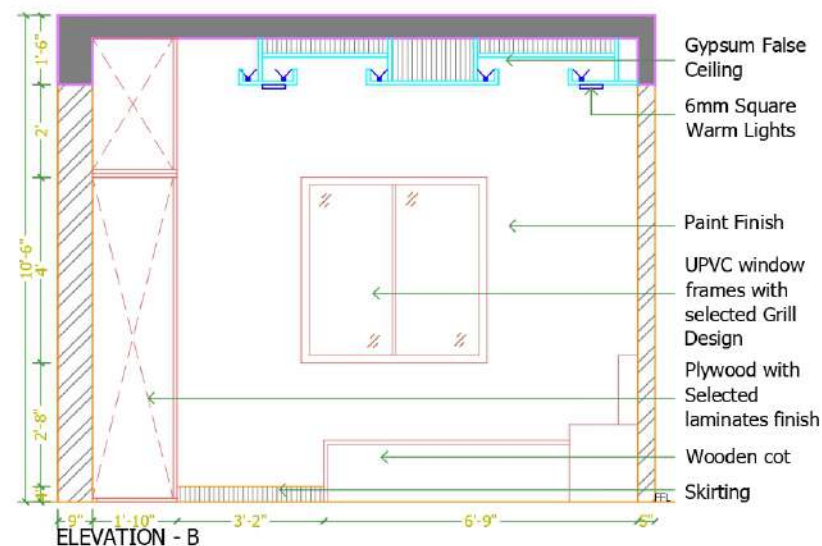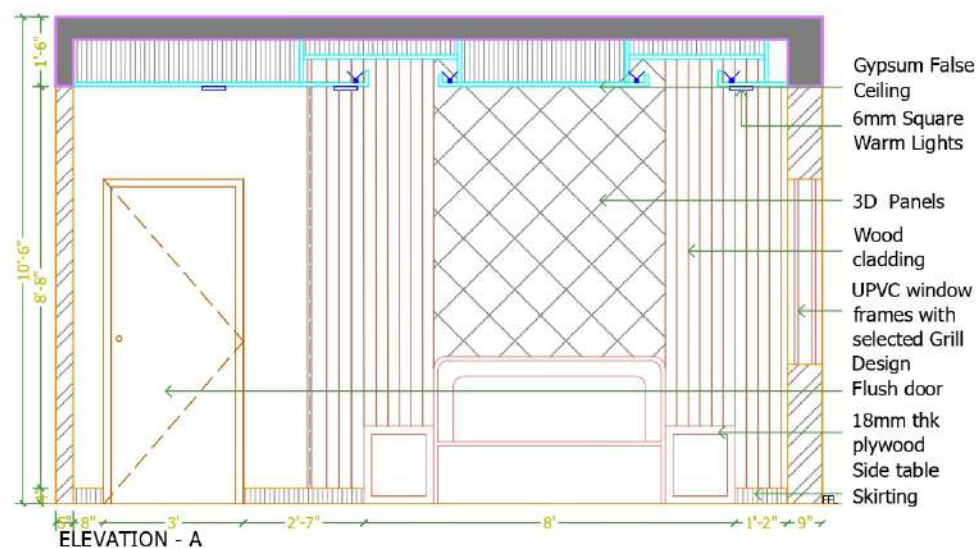

GENERAL NOTES:


1. ANY DISCREPANCY NOTED IN THIS DRAWING SHALL BE BROUGHT TO THE NOTICE OF THE ARCHITECT IMMEDIATELY.
2. DO NOT MEASURE THE DRAWING DIRECTLY, FOLLOW ONLY WRITTEN DIMENSIONS.
3. ALL DIMENSIONS ARE IN FEET AND INCHS
4. DRAWINGS TO BE READ WITH PLANS, ELEVATIONS, SECTIONS AND OTHER RELEVANT DRAWINGS.

THIS DRAWING IS A PROPERTY OF INFINITY D'SIGNS AND IS FOR CONFIDENTIAL USE TO ONLY IN CONNECTION WITH THE PROJECT INDICATED HERE.

ITS USE IN ANY FORM AS A PART OR WHOLE PRINTING, REPRODUCING OR DISCLOSING TO OTHERS AS A PART OR WHOLE WITHOUT A WRITTEN CONSENT FROM INFINITY D'SIGNS SHALL INFRINGE ON ITS COPYRIGHT.

TRANSMITTAL INFORMATION :

KEY PLAN:

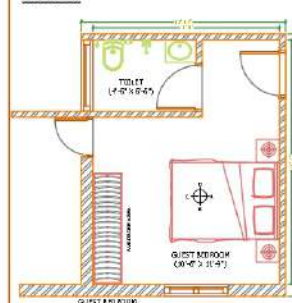

CLIENT
MRS.SHANTHI

PROJECT TITLE
PROPOSED RESIDENCE AT GERUGAMPAKKAM

DRAWING TITLE
FFL GUEST BEDROOM DETAIL

AREA :
GROUND FLOOR - 1329 SQ.FT

PROJECT NO : ID-RES-081

DRAWING NO: RES/SR/WD/AR-04

DATE : 18.07.2022 DRAWN: NANTHITHA

SCALE : 1=35

CHECKED : HENRY





ARCHITECTS

INFINITY D'SIGNS
ARCHITECTURE CONSTRUCTION INTERIORS
CHENNAI | BANGALORE

P: +91 - 98408 83891 E: info@infinitydsigns.com

This drawing is the property of INFINITY D'SIGNS and should not be copied, loaned, issued to any other party for any purpose other than for which it has been issued.

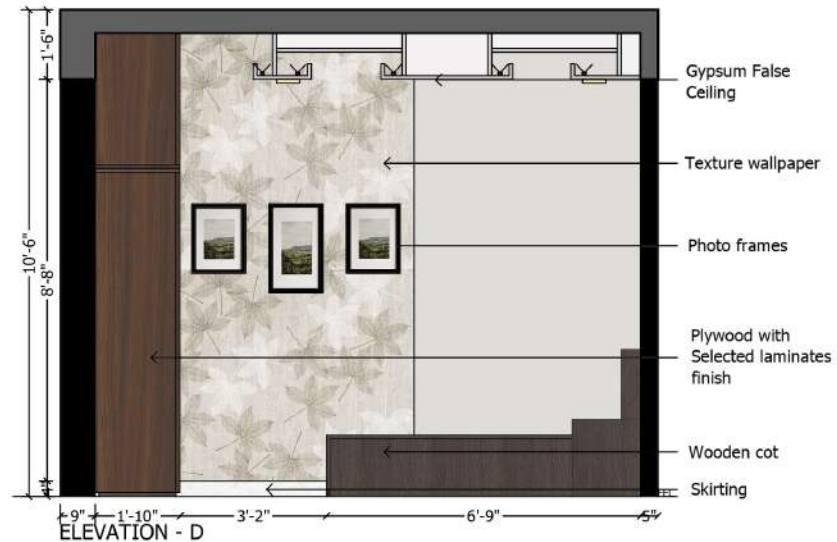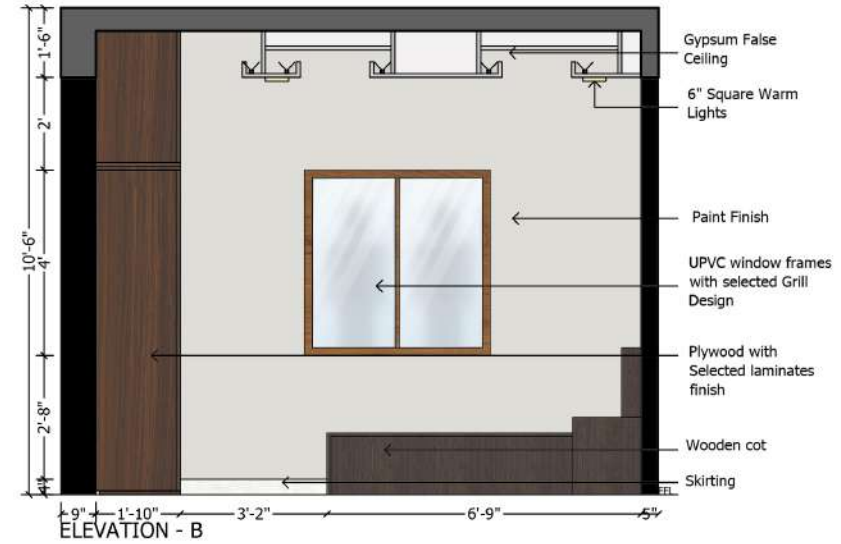

GENERAL NOTES:


1. ANY DISCREPANCY NOTED IN THIS DRAWING SHALL BE BROUGHT TO THE NOTICE OF THE ARCHITECT IMMEDIATELY.
2. DO NOT MEASURE THE DRAWING DIRECTLY, FOLLOW ONLY WRITTEN DIMENSIONS.
3. ALL DIMENSIONS ARE IN FEET AND INCHS
4. DRAWINGS TO BE READ WITH PLANS, ELEVATIONS, SECTIONS AND OTHER RELEVANT DRAWINGS.

THIS DRAWING IS A PROPERTY OF INFINITY D'SIGNS AND IS FOR CONFIDENTIAL USE TO ONLY IN CONNECTION WITH THE PROJECT INDICATED HERE.

ITS USE IN ANY FORM AS A PART OR WHOLE PRINTING, REPRODUCING OR DISCLOSING TO OTHERS AS A PART OR WHOLE WITHOUT A WRITTEN CONSENT FROM INFINITY D'SIGNS SHALL INFRINGE ON ITS COPYRIGHT.

TRANSMITTAL INFORMATION :

KEY PLAN:

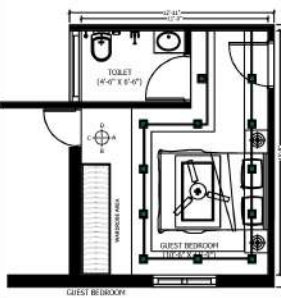

CLIENT
MRS.SHANTHI

PROJECT TITLE
PROPOSED RESIDENCE AT GERUGAMPAKKAM

DRAWING TITLE
FFL GUEST BEDROOM DETAIL

TOTAL AREA :
AREA :
GROUND FLOOR - 1324 SQ.FT





PROJECT NO : ID-RES-081
DRAWING NO: RES/SR/WD/AR-04
REVISION
RO

DATE : 18.07.2022
SCALE : 1=35
DRAWN:NANTHITHA
CHECKED :HENRY

ARCHITECTS
INFINITY D'SIGNS
ARCHITECTURE CONSTRUCTION INTERIORS
CHENNAI | BANGALORE

P: +91 - 98408 83891 E: info@infinitydesign.com

This drawing is the property of INFINITY D'SIGNS and should not be copied, loaned, issued to any other party for any purpose other than for which it has been issued.

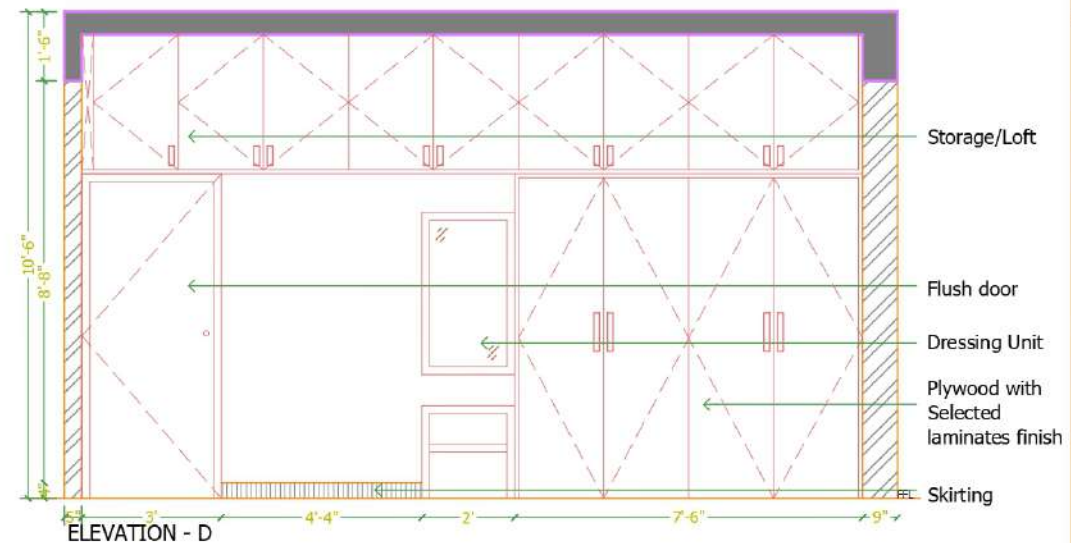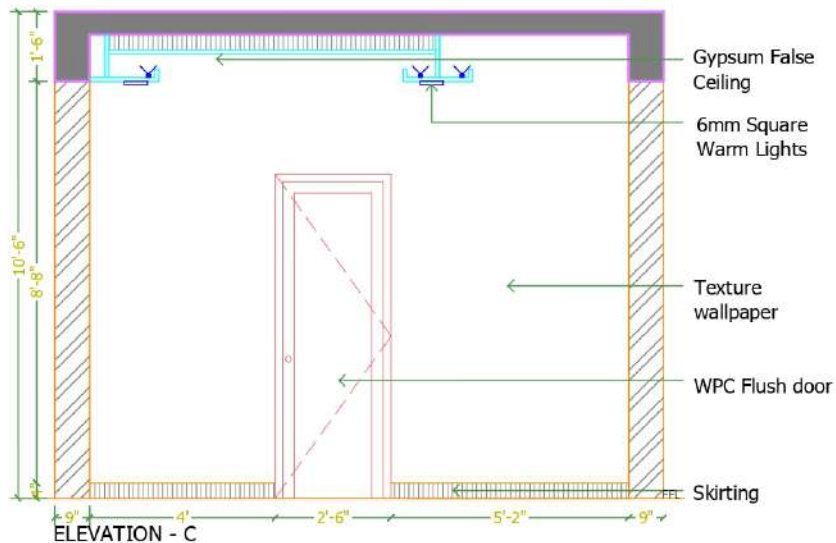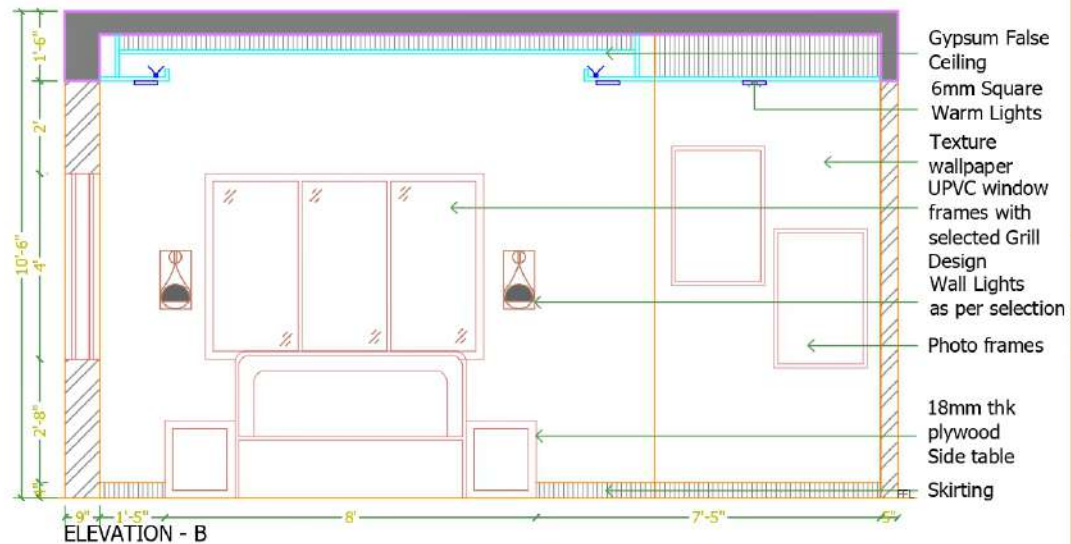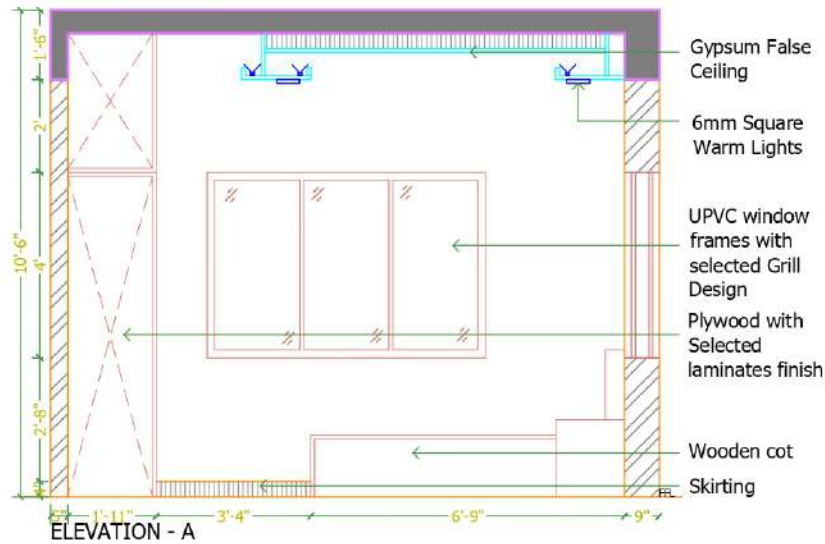

GENERAL NOTES:


1. ANY DISCREPANCY NOTED IN THIS DRAWING SHALL BE BROUGHT TO THE NOTICE OF THE ARCHITECT IMMEDIATELY.
2. DO NOT MEASURE THE DRAWING DIRECTLY, FOLLOW ONLY WRITTEN DIMENSIONS.
3. ALL DIMENSIONS ARE IN FEET AND INCHS
4. DRAWINGS TO BE READ WITH PLANS, ELEVATIONS, SECTIONS AND OTHER RELEVANT DRAWINGS.

THIS DRAWING IS A PROPERTY OF INFINITY D'SIGNS AND IS FOR CONFIDENTIAL USE TO ONLY IN CONNECTION WITH THE PROJECT INDICATED HERE.

ITS USE IN ANY FORM AS A PART OR WHOLE PRINTING, REPRODUCING OR DISCLOSING TO OTHERS AS A PART OR WHOLE WITHOUT A WRITTEN CONSENT FROM INFINITY D'SIGNS SHALL INFRINGE ON ITS COPYRIGHT.

TRANSMITTAL INFORMATION :

KEY PLAN:

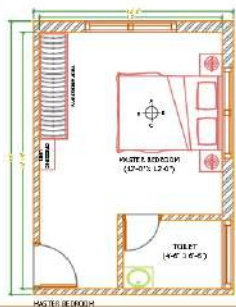

CLIENT
MRS.SHANTHI

PROJECT TITLE
PROPOSED RESIDENCE AT GERUGAMPAKKAM

DRAWING TITLE
FFL MASTER BEDROOM DETAIL

AREA :
GROUND FLOOR - 1329 SQ. FT

PROJECT NO : ID-RES-08.1

DRAWING NO: RES/SR/WD/AR-05

DATE : 18.07.2022




SCALE : 1=35

ARCHITECTS

INFINITY D'SIGNS
ARCHITECTURE CONSTRUCTION INTERIORS
CHENNAI | BANGALORE

P: +91 - 98408 83891 E: info@infinitydesign.com

This drawing is the property of INFINITY D'SIGNS and should not be copied, loaned, issued to any other party for any purpose other than for which it has been issued.

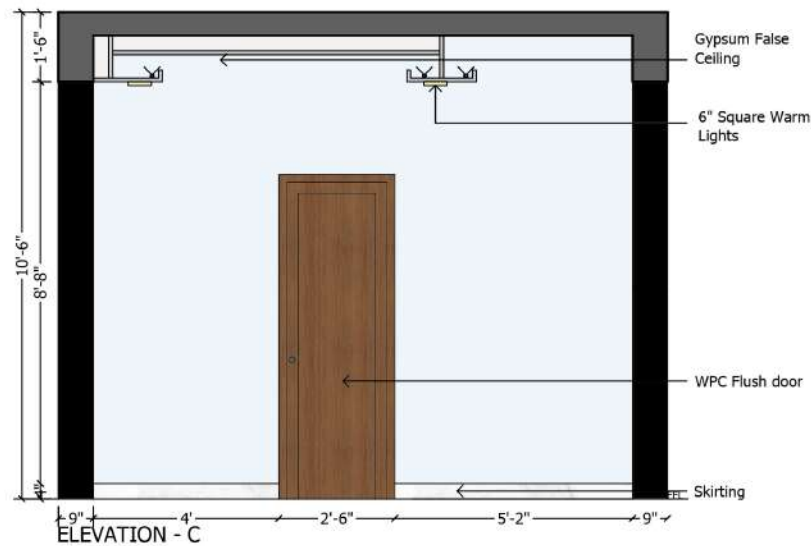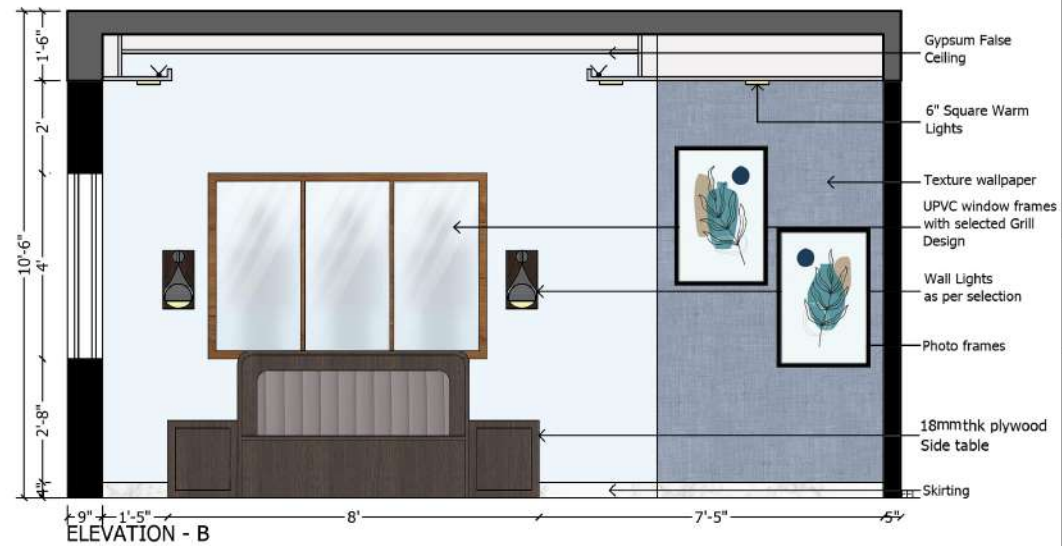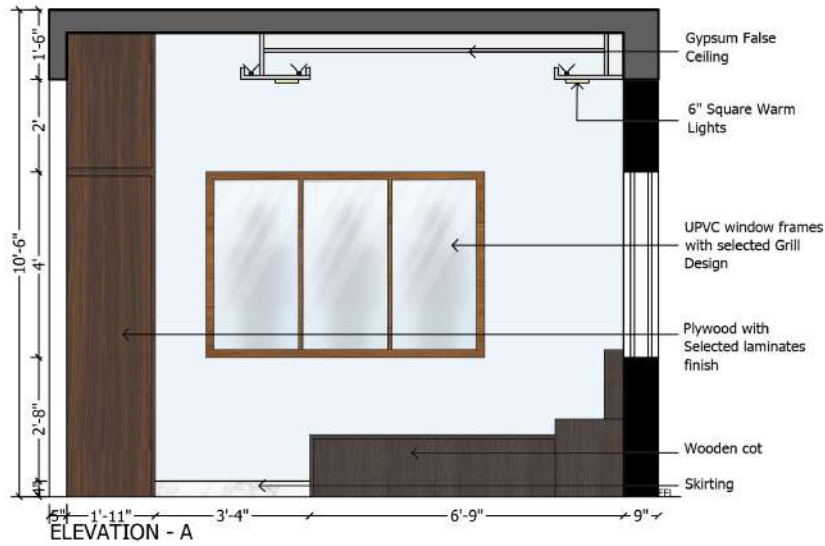

GENERAL NOTES:


1. ANY DISCREPANCY NOTED IN THIS DRAWING SHALL BE BROUGHT TO THE NOTICE OF THE ARCHITECT IMMEDIATELY.
2. DO NOT MEASURE THE DRAWING DIRECTLY, FOLLOW ONLY WRITTEN DIMENSIONS.
3. ALL DIMENSIONS ARE IN FEET AND INCHS
4. DRAWINGS TO BE READ WITH PLANS, ELEVATIONS, SECTIONS AND OTHER RELEVANT DRAWINGS.

THIS DRAWING IS A PROPERTY OF INFINITY D'SIGNS AND IS FOR CONFIDENTIAL USE TO ONLY IN CONNECTION WITH THE PROJECT INDICATED HERE.

ITS USE IN ANY FORM AS A PART OR WHOLE PRINTING, REPRODUCING OR DISCLOSING TO OTHERS AS A PART OR WHOLE WITHOUT A WRITTEN CONSENT FROM INFINITY D'SIGNS SHALL INFRINGE ON ITS COPYRIGHT.

TRANSMITTAL INFORMATION :

KEY PLAN:

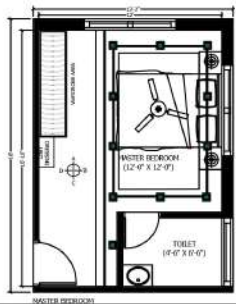

CLIENT
MRS.SHANTHI

PROJECT TITLE
PROPOSED RESIDENCE AT GERUGAMPAKKAM

DRAWING TITLE
FFL MASTER BEDROOM DETAIL

TOTAL AREA :
AREA :
GROUND FLOOR - 1324 SQ.FT

PROJECT NO : ID-RES-081
DRAWING NO: RES/SR/WD/AR-05
REVISION
RO

DATE : 18.07.2022
SCALE : 1=35
DRAWN:NANTHITHA
CHECKED :HENRY

ARCHITECTS
INFINITY D'SIGNS
ARCHITECTURE CONSTRUCTION INTERIORS
CHENNAI | BANGALORE

P: +91 - 98408 83891 E: info@infinitydsigns.com

This drawing is the property of INFINITY D'SIGNS and should not be copied, loaned, issued to any other party for any purpose other than for which it has been issued.

GENERAL NOTES:


1. ANY DISCREPANCY NOTED IN THIS DRAWING SHALL BE BROUGHT TO THE NOTICE OF THE ARCHITECT IMMEDIATELY.
2. DO NOT MEASURE THE DRAWING DIRECTLY, FOLLOW ONLY WRITTEN DIMENSIONS.
3. ALL DIMENSIONS ARE IN FEET AND INCHES
4. DRAWINGS TO BE READ WITH PLANS, ELEVATIONS, SECTIONS AND OTHER RELEVANT DRAWINGS.

THIS DRAWING IS A PROPERTY OF INFINITY D'SIGNS AND IS FOR CONFIDENTIAL USE TO ONLY IN CONNECTION WITH THE PROJECT INDICATED HERE.

ITS USE IN ANY FORM AS A PART OR WHOLE PRINTING, REPRODUCING OR DISCLOSING TO OTHERS AS A PART OR WHOLE WITHOUT A WRITTEN CONSENT FROM INFINITY D'SIGNS SHALL INFRINGE ON ITS COPYRIGHT.

TRANSMITTAL INFORMATION :

KEY PLAN:

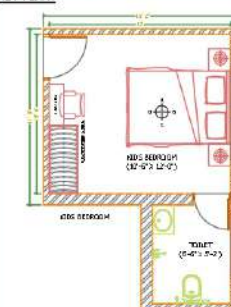

CLIENT
MRS.SHANTHI

PROJECT TITLE
PROPOSED RESIDENCE AT GERUGAMPAKKAM

DRAWING TITLE
FFL KIDS BEDROOM DETAIL

AREA :
GROUND FLOOR - 1329 SQ.FT

PROJECT NO : ID-RES-08.1

REVISION

DRAWING NO: RES/SR/WD/AR-05

RO

DATE : 18.07.2022 DRAWN: NANTHITHA

SCALE : 1=30

CHECKED : HENRY











ARCHITECTS

INFINITY D'SIGNS
ARCHITECTURE CONSTRUCTION INTERIORS
CHENNAI | BANGALORE

P:-91 - 98408 83891 E:info@infinitydsign.com

This drawing is the property of INFINITY D'SIGNS and should not be copied, loaned, issued to any other party for any purpose other than for which it has been issued.

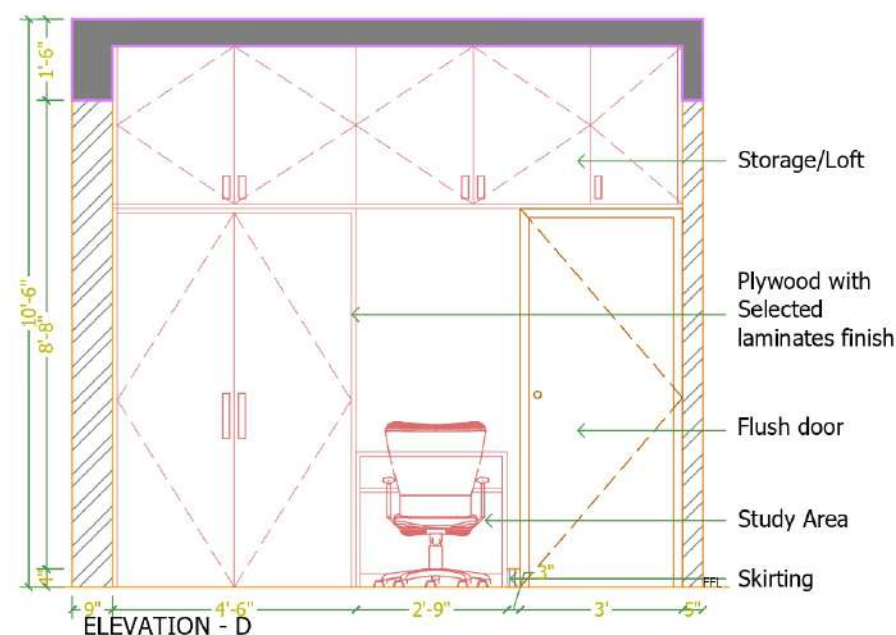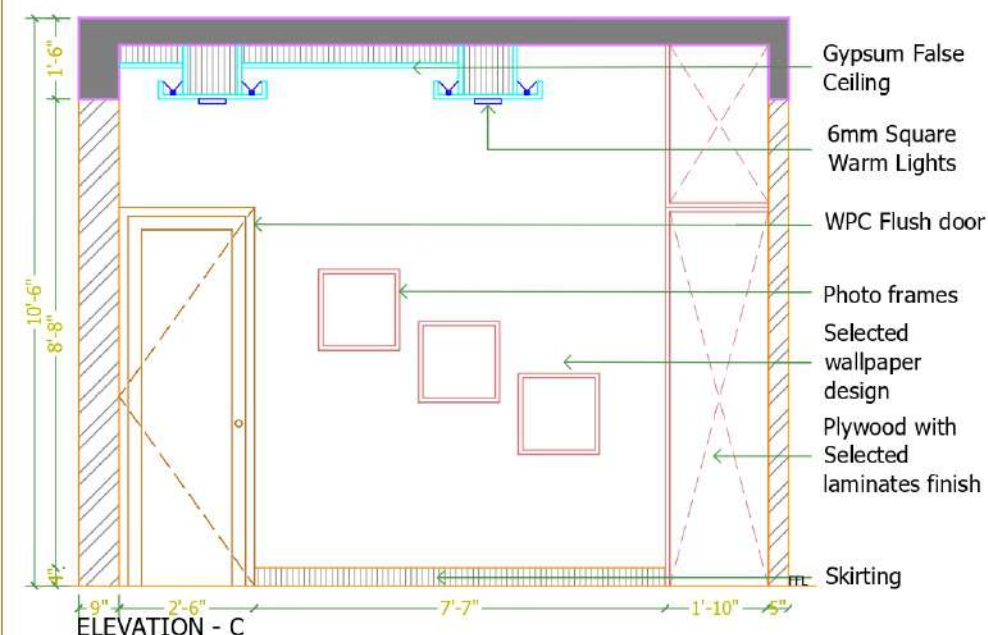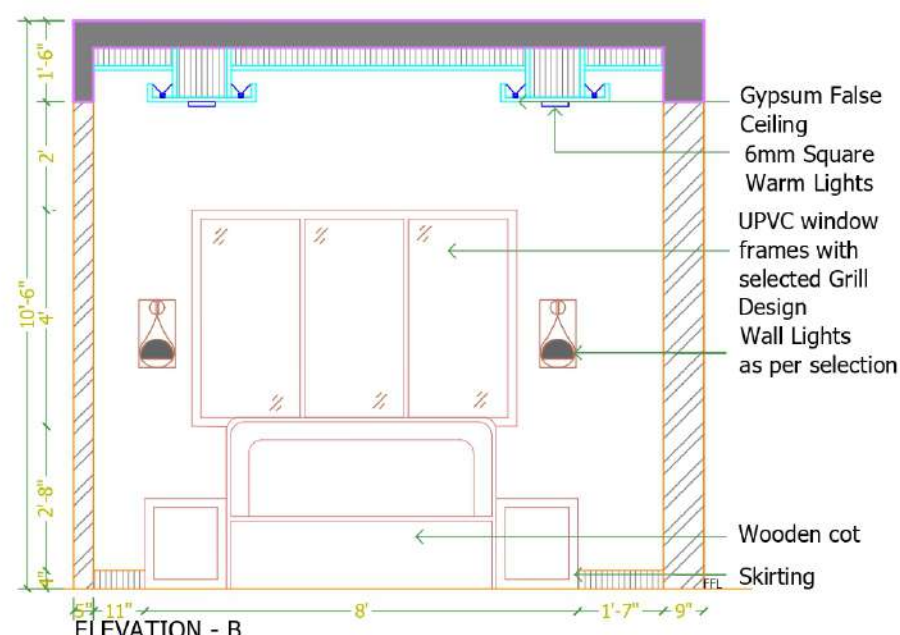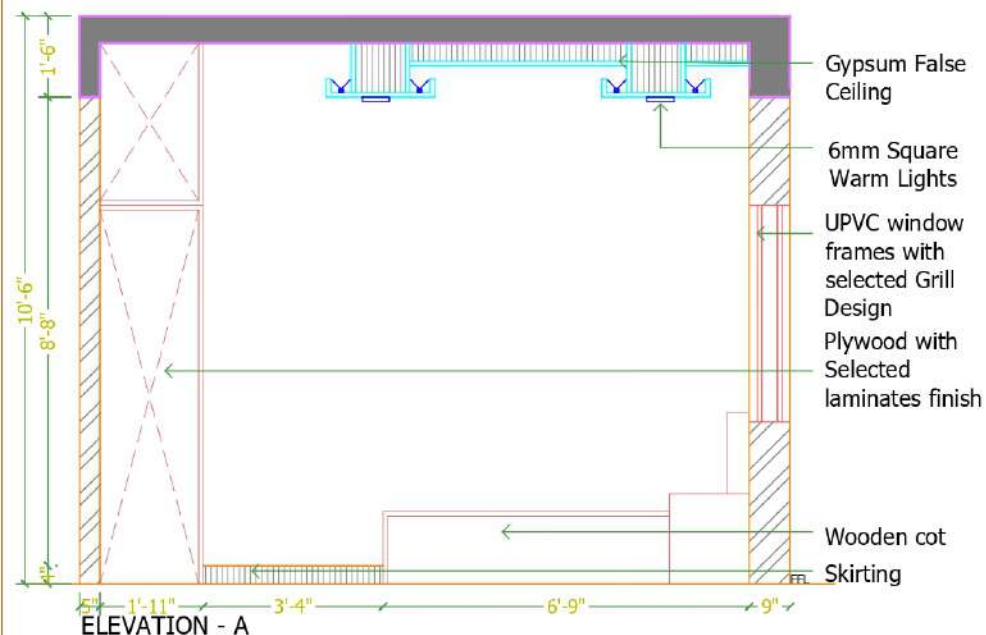

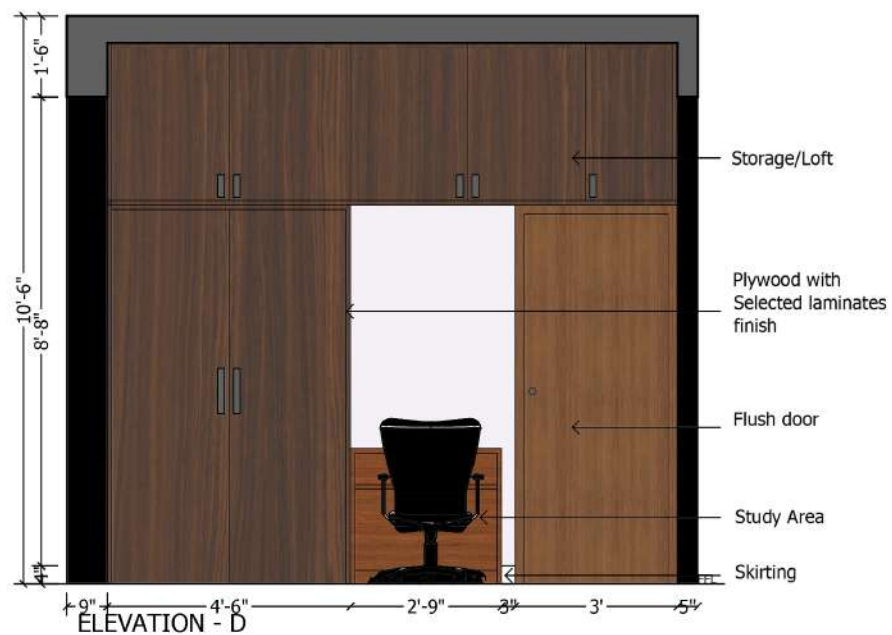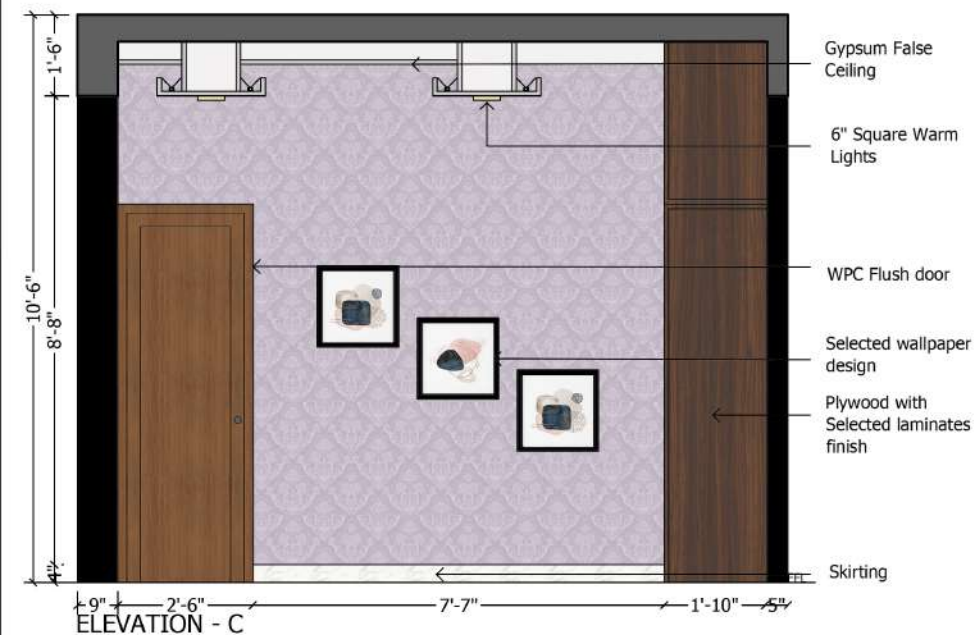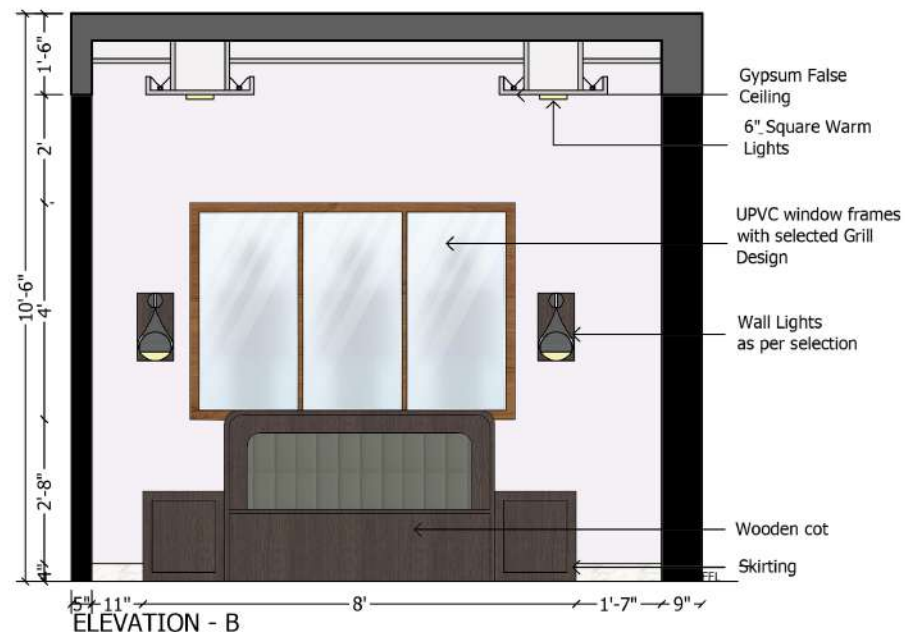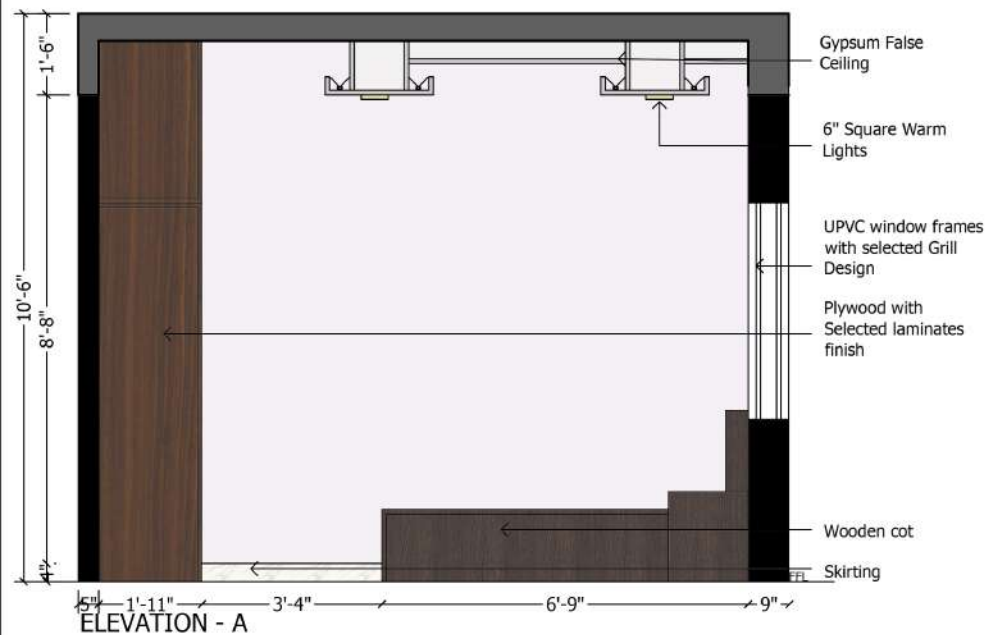

GENERAL NOTES:


1. ANY DISCREPANCY NOTED IN THIS DRAWING SHALL BE BROUGHT TO THE NOTICE OF THE ARCHITECT IMMEDIATELY.
2. DO NOT MEASURE THE DRAWING DIRECTLY, FOLLOW ONLY WRITTEN DIMENSIONS.
3. ALL DIMENSIONS ARE IN FEET AND INCHS
4. DRAWINGS TO BE READ WITH PLANS, ELEVATIONS, SECTIONS AND OTHER RELEVANT DRAWINGS.

THIS DRAWING IS A PROPERTY OF INFINITY D'SIGNS AND IS FOR CONFIDENTIAL USE TO ONLY IN CONNECTION WITH THE PROJECT INDICATED HERE.

ITS USE IN ANY FORM AS A PART OR WHOLE PRINTING, REPRODUCING OR DISCLOSING TO OTHERS AS A PART OR WHOLE WITHOUT A WRITTEN CONSENT FROM INFINITY D'SIGNS SHALL INFRINGE ON ITS COPYRIGHT.

TRANSMITTAL INFORMATION :

KEY PLAN:

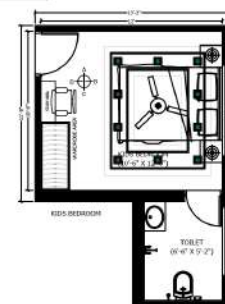

CLIENT
MRS.SHANTHI

PROJECT TITLE
PROPOSED RESIDENCE AT GERUGAMPAKKAM

DRAWING TITLE
FFL KIDS BEDROOM DETAIL

TOTAL AREA :
AREA :
GROUND FLOOR - 1324 SQ.FT

PROJECT NO : ID-RES-081
DRAWING NO: RES/SR/WD/AR-06
REVISION
RO


DATE : 18.07.2022
SCALE : 1=30
DRAWN:NANTHITHA
CHECKED :HENRY

ARCHITECTS

INFINITY D'SIGNS
ARCHITECTURE CONSTRUCTION INTERIORS
CHENNAI | BANGALORE


P: +91 - 98408 83891 E: info@infinitydesign.com

This drawing is the property of INFINITY D'SIGNS and should not be copied, loaned, issued to any other party for any purpose other than for which it has been issued.

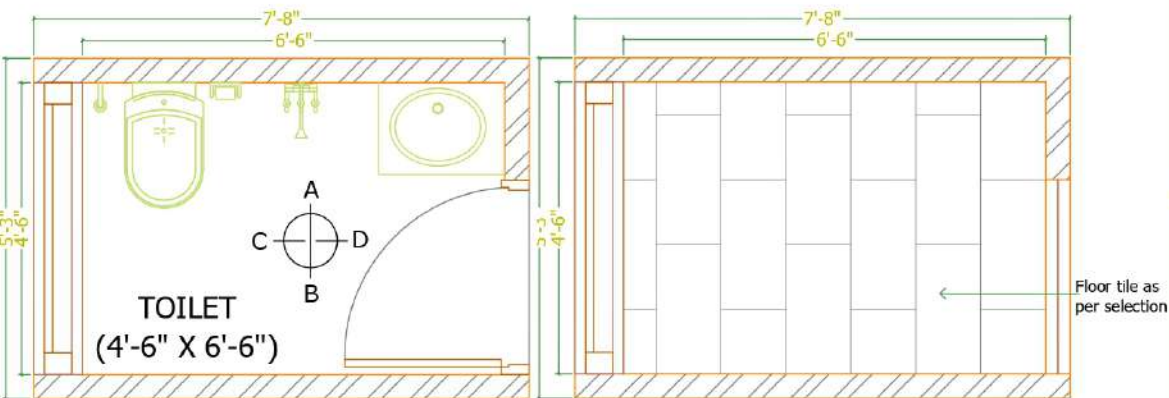


GFL GUEST
BEDROOM TOILET


FLOORING DETAIL

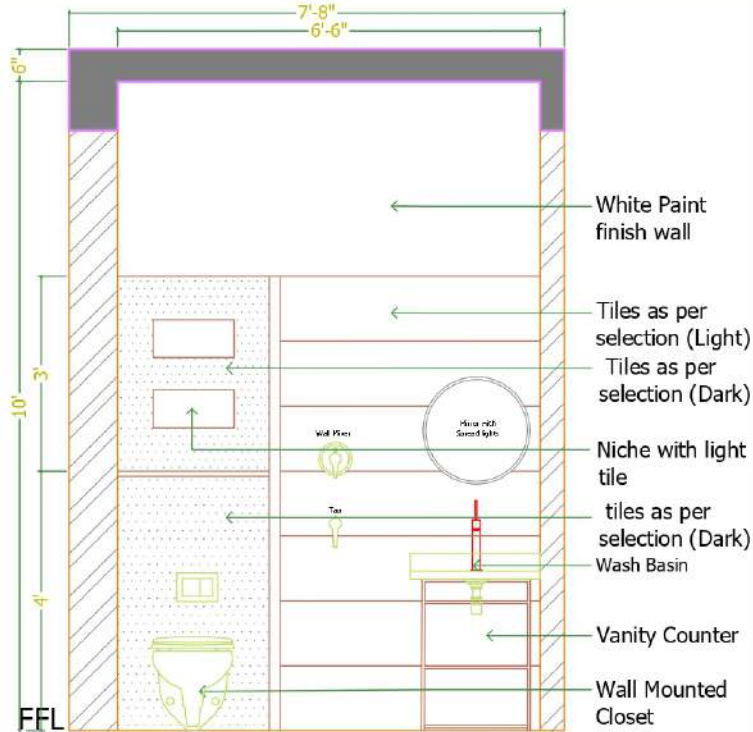


ELEVATION 'A'

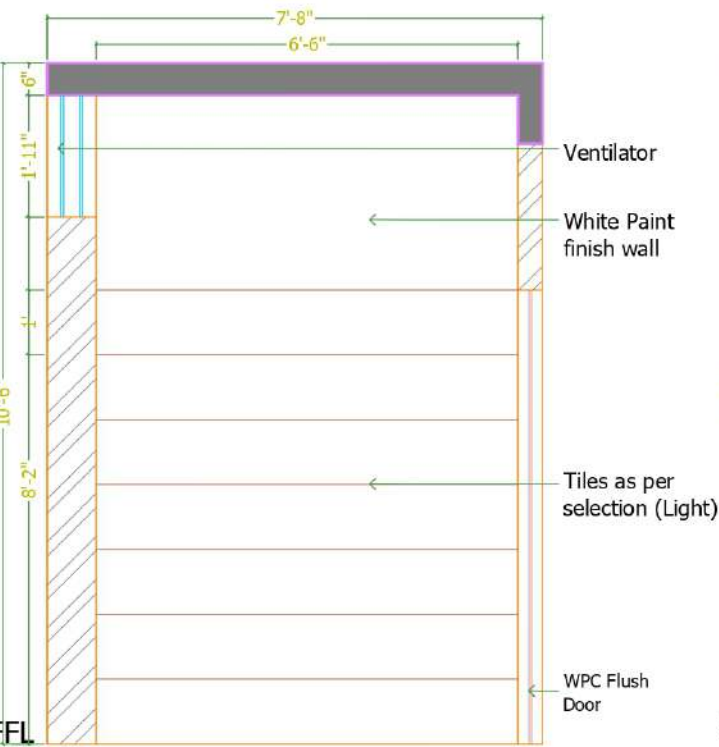

ELEVATION 'B'

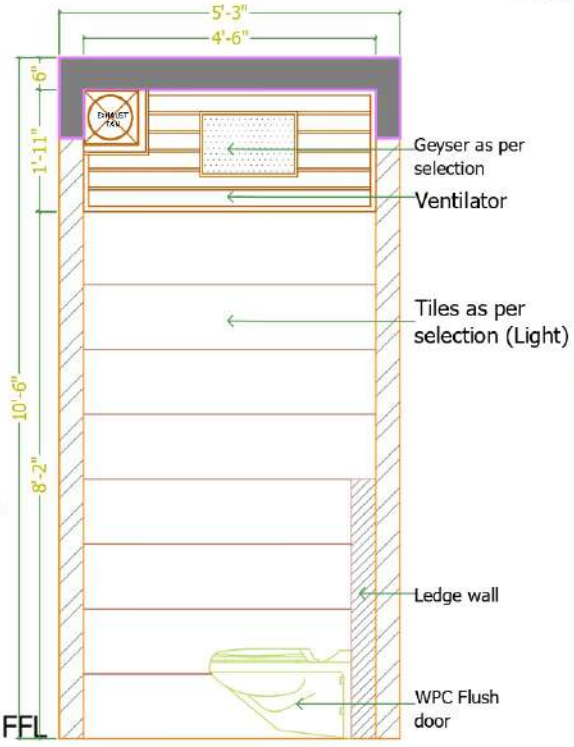

ELEVATION 'C'

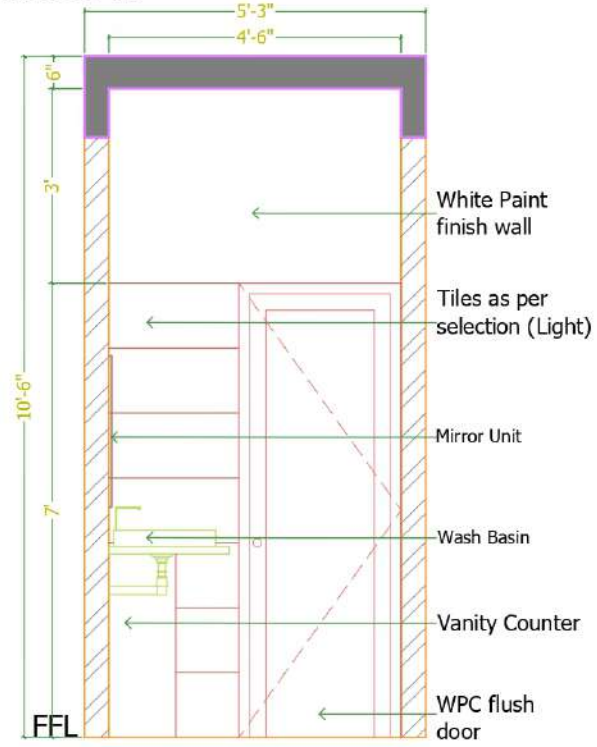

ELEVATION 'D'

GENERAL NOTES:

1. ANY DISCREPANCY NOTED IN THIS DRAWING SHALL BE BROUGHT TO THE NOTICE OF THE ARCHITECT IMMEDIATELY.
2. DO NOT MEASURE THE DRAWING DIRECTLY, FOLLOW ONLY WRITTEN DIMENSIONS.
3. ALL DIMENSIONS ARE IN FEET AND INCHS
4. DRAWINGS TO BE READ WITH PLANS, ELEVATIONS, SECTIONS AND OTHER RELEVANT DRAWINGS.

THIS DRAWING IS A PROPERTY OF INFINITY D'SIGNS AND IS FOR CONFIDENTIAL USE TO ONLY IN CONNECTION WITH THE PROJECT INDICATED HERE.

ITS USE IN ANY FORM AS A PART OR WHOLE PRINTING, REPRODUCING OR DISCLOSING TO OTHERS AS A PART OR WHOLE WITHOUT A WRITTEN CONSENT FROM INFINITY D'SIGNS SHALL INFRINGE ON ITS COPYRIGHT.

TRANSMITTAL INFORMATION :

NO.	REVISION	DATE

LEGENDS:

- Tiles as per selection (Light)
- Tiles as per selection (Dark)
- floor tile as per selection

CLIENT
MRS.SHANTHI RESIDENCE

PROJECT TITLE
PROPOSED RESIDENCE AT GERUGAMPAKKAM

DRAWING TITLE:
GFL GUEST BEDROOM TOILET DETAIL


TOTAL AREA :
AREA :
GROUND FLOOR - 1324 SQ.FT

PROJECT NO : ID-RES-081 **REVISION**
DRAWING NO: RES/SR/WD/AR-01 **RO**


DATE : 13.06.2022 **DRAWN:** NANTHITHA **SCALE :** 1=30 **CHECKED :** HENRY

ARCHITECTS
INFINITY D'SIGNS
ARCHITECTURE CONSTRUCTION INTERIORS
CHENNAI | BANGALORE
P:-91 - 98408 83891 E:-info@infinitydsign.com


THIS drawing is the property of INFINITY D'SIGNS and should not be copied, loaned, issued to any other party for any purpose other than for which it has been issued.

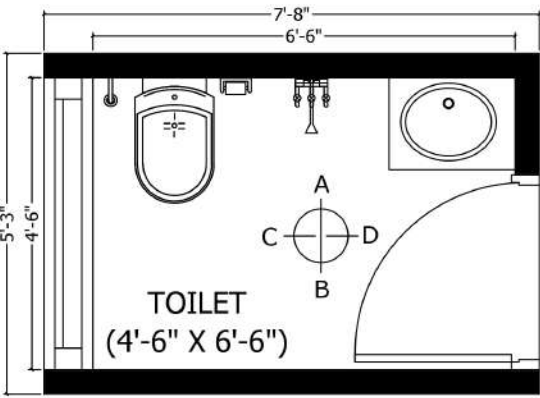


GFL GUEST
BEDROOM TOILET

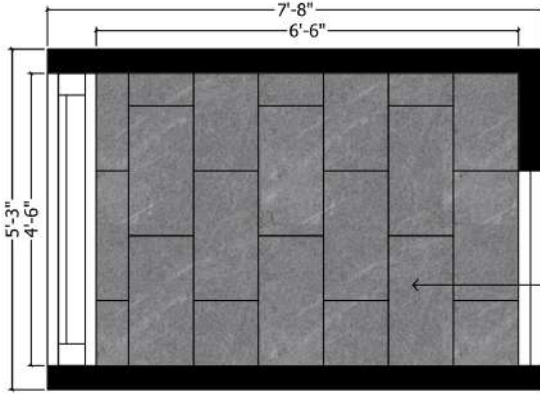


FLOORING DETAIL

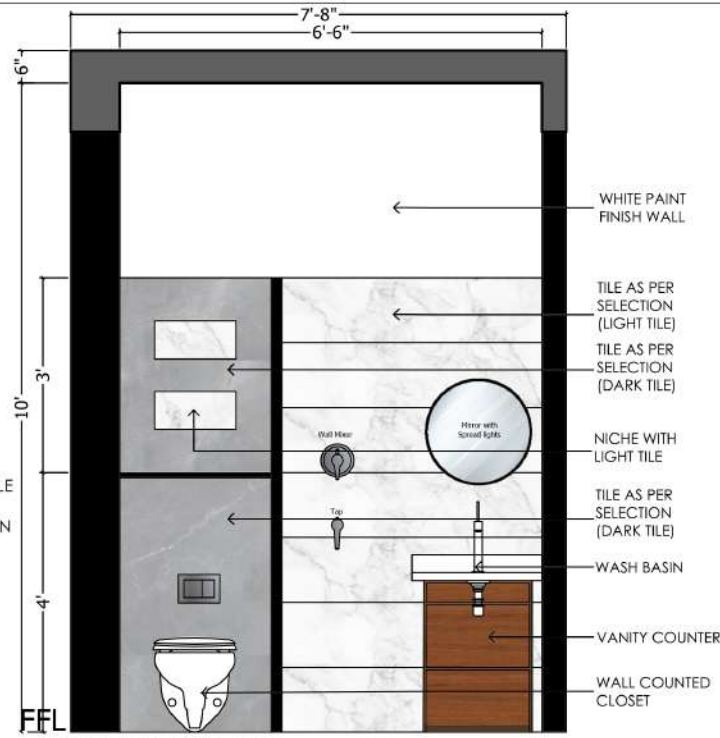


ELEVATION 'A'

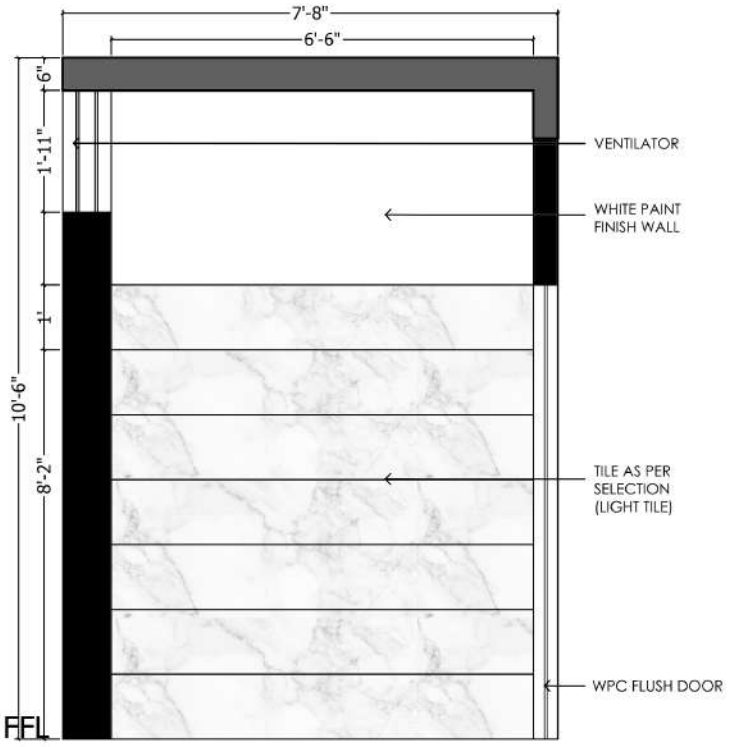

ELEVATION 'B'

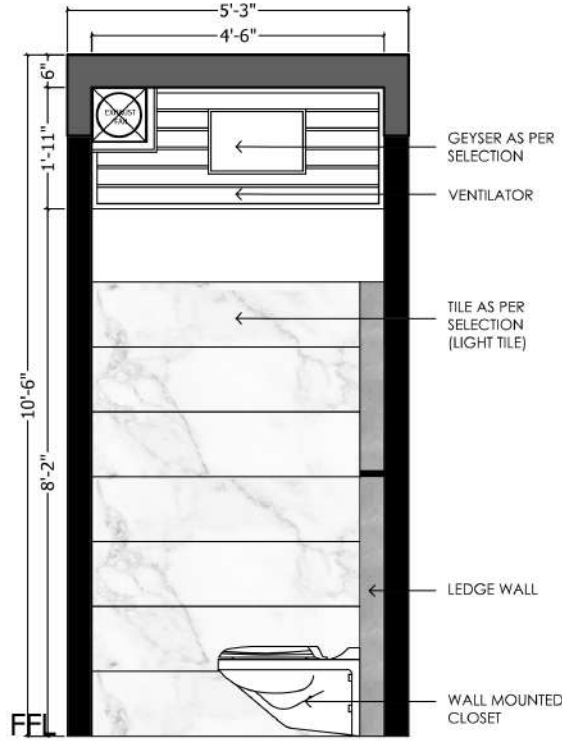

ELEVATION 'C'

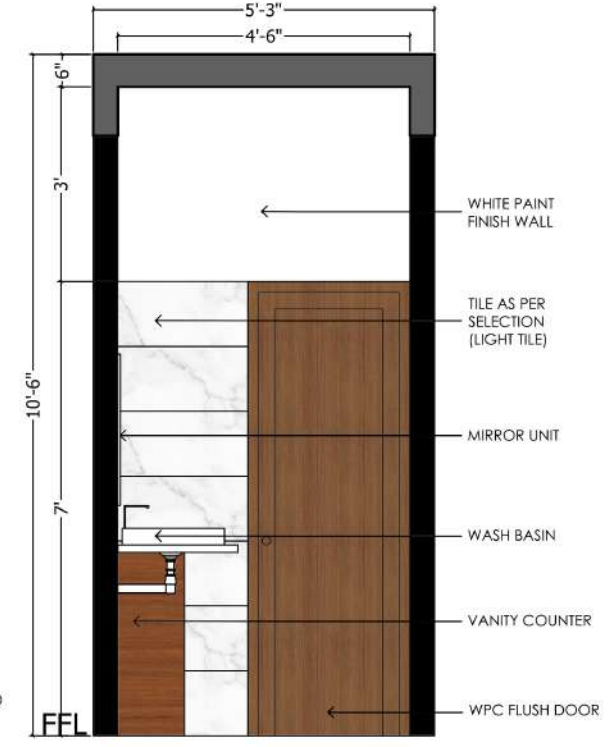

ELEVATION 'D'

GENERAL NOTES:

1. ANY DISCREPANCY NOTED IN THIS DRAWING SHALL BE BROUGHT TO THE NOTICE OF THE ARCHITECT IMMEDIATELY.
2. DO NOT MEASURE THE DRAWING DIRECTLY, FOLLOW ONLY WRITTEN DIMENSIONS.
3. ALL DIMENSIONS ARE IN FEET AND INCHS
4. DRAWINGS TO BE READ WITH PLANS, ELEVATIONS, SECTIONS AND OTHER RELEVANT DRAWINGS.

THIS DRAWING IS A PROPERTY OF INFINITY D'SIGNS AND IS FOR CONFIDENTIAL USE TO ONLY IN CONNECTION WITH THE PROJECT INDICATED HERE.

ITS USE IN ANY FORM AS A PART OR WHOLE PRINTING, REPRODUCING OR DISCLOSING TO OTHERS AS A PART OR WHOLE WITHOUT A WRITTEN CONSENT FROM INFINITY D'SIGNS SHALL INFRINGE ON ITS COPYRIGHT.

TRANSMITTAL INFORMATION :

--	--

LEGENDS:

	Tiles as per selection (Light)
	Tiles as per selection (Dark)
	floor tile as per selection

CLIENT
MRS.SHANTHI

PROJECT TITLE
PROPOSED RESIDENCE AT GERUGAMPAKKAM

DRAWING TITLE:
GFL GUEST BEDROOM TOILET DETAIL


TOTAL AREA :
AREA :
GROUND FLOOR - 1324 SQ.FT

PROJECT NO : ID-RES-081	REVISION
DRAWING NO: RES/SR/WD/AR-01	RO


DATE : 13.06.2022	DRAWN:NANTHITHA
SCALE : 1=25	CHECKED :HENRY

ARCHITECTS
INFINITY D'SIGNS
ARCHITECTURE CONSTRUCTION INTERIORS
CHENNAI | BANGALORE
P: +91 - 98408 83891 E: info@infinitydsign.com


This drawing is the property of INFINITY D'SIGNS and should not be copied, loaned, issued to any other party for any purpose other than for which it has been issued.

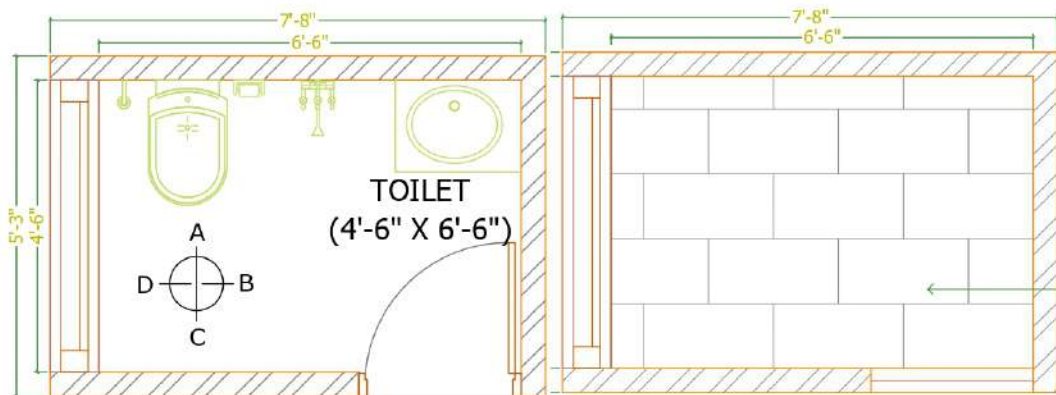


GFL MASTER BEDROOM
TOILET

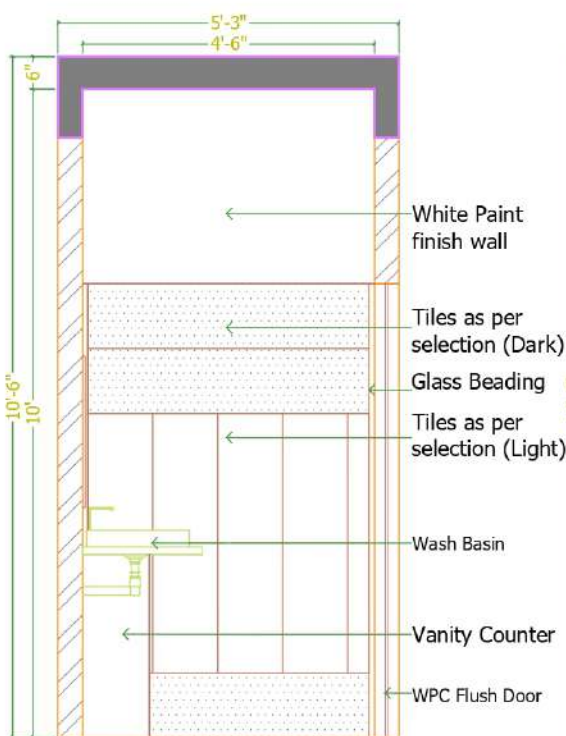


ELEVATION 'B'

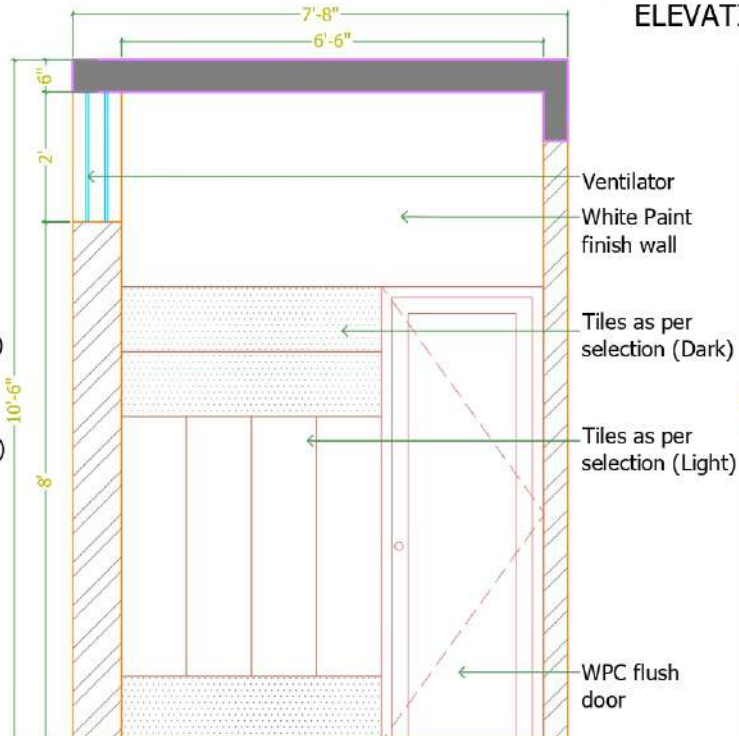

ELEVATION 'C'

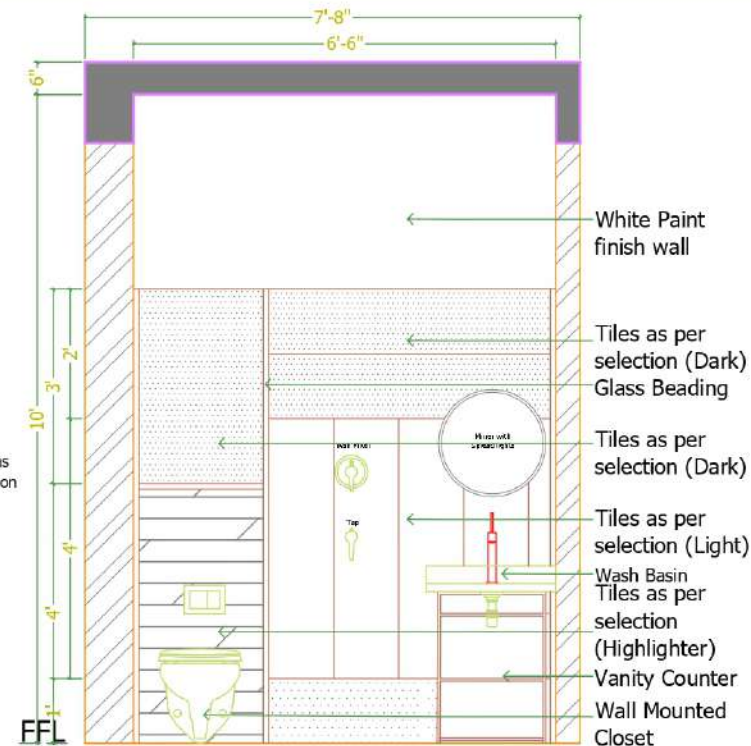

ELEVATION 'A'

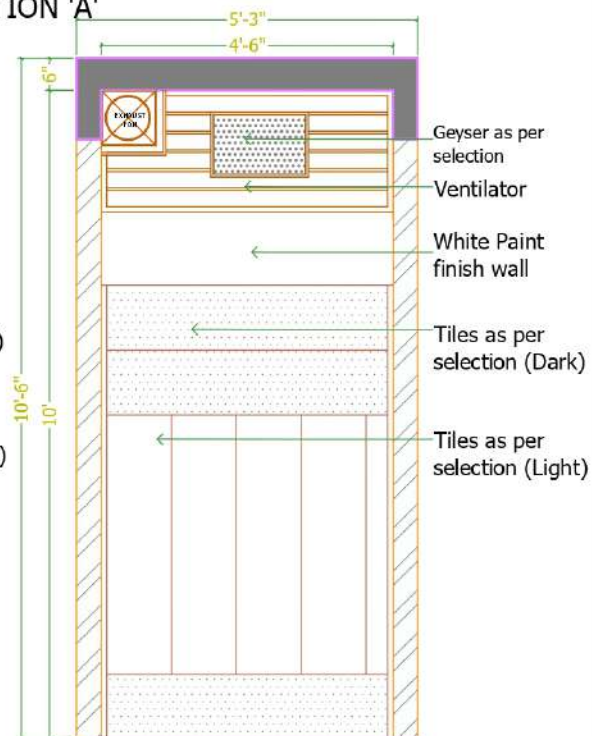

ELEVATION 'D'

GENERAL NOTES:


1. ANY DISCREPANCY NOTED IN THIS DRAWING SHALL BE BROUGHT TO THE NOTICE OF THE ARCHITECT IMMEDIATELY.
2. DO NOT MEASURE THE DRAWING DIRECTLY, FOLLOW ONLY WRITTEN DIMENSIONS.
3. ALL DIMENSIONS ARE IN FEET AND INCHS
4. DRAWINGS TO BE READ WITH PLANS, ELEVATIONS, SECTIONS AND OTHER RELEVANT DRAWINGS.

THIS DRAWING IS A PROPERTY OF INFINITY D'SIGNS AND IS FOR CONFIDENTIAL USE TO ONLY IN CONNECTION WITH THE PROJECT INDICATED HERE.

ITS USE IN ANY FORM AS A PART OR WHOLE PRINTING, REPRODUCING OR DISCLOSING TO OTHERS AS A PART OR WHOLE WITHOUT A WRITTEN CONSENT FROM INFINITY D'SIGNS SHALL INFRINGE ON ITS COPYRIGHT.

TRANSMITTAL INFORMATION :

PLACE FOR SEAL:

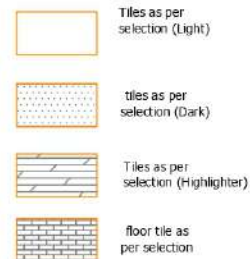

CLIENT
MRS.SHANTHI RESIDENCE

PROJECT TITLE
PROPOSED RESIDENCE AT GERUGAMPAKKAM

DRAWING TITLE:
GFL MASTER BEDROOM TOILET DETAIL

TOTAL AREA :
AREA :
GROUND FLOOR - 1324 SQ.FT

PROJECT NO : ID-RES-081
DRAWING NO: RES/SR/WD/AR-01
REVISION
RO

DATE : 13.06.2022
DRAWN: NANTHITHA
SCALE : 1=30
CHECKED : HENRY

ARCHITECTS

INFINITY D'SIGNS
ARCHITECTURE CONSTRUCTION INTERIORS
CHENNAI | BANGALORE

P: +91 - 98408 83891 E: info@infinitydsign.com

This drawing is the property of INFINITY D'SIGNS and should not be copied, loaned, issued to any other party for any purpose other than for which it has been issued.

GFL MASTER BEDROOM
TOILET

FLOORING DETAIL

ELEVATION 'A'

ELEVATION 'B'

ELEVATION 'C'

ELEVATION 'D'

GENERAL NOTES:

1. ANY DISCREPANCY NOTED IN THIS DRAWING SHALL BE BROUGHT TO THE NOTICE OF THE ARCHITECT IMMEDIATELY.
2. DO NOT MEASURE THE DRAWING DIRECTLY, FOLLOW ONLY WRITTEN DIMENSIONS.
3. ALL DIMENSIONS ARE IN FEET AND INCHS
4. DRAWINGS TO BE READ WITH PLANS, ELEVATIONS, SECTIONS AND OTHER RELEVANT DRAWINGS.

THIS DRAWING IS A PROPERTY OF INFINITY
D'SIGNS AND IS FOR CONFIDENTIAL USE TO
ONLY IN CONNECTION WITH THE PROJECT
INDICATED HERE.

ITS USE IN ANY FORM AS A PART OR WHOLE, PRINTING, REPRODUCING OR DISCLOSING TO OTHERS AS A PART OR WHOLE WITHOUT A WRITTEN CONSENT FROM INFINITY D'SIGNS SHALL INFRINGE ON ITS COPYRIGHT.

TRANSMITTAL INFORMATION :

--	--

LEGENDS:

-  Tiles as per selection (Light)
 -  tiles as per selection (Dark)
 -  Tiles as per selection (Highlighter)
 -  floor tile as per selection

CLIENT
MRS.SHANTHI

PROJECT TITLE
**PROPOSED RESIDENCE AT
GERUGAMPAKKAM**

DRAWING TITLE:
**GFL MASTER BEDROOM
TOILET DETAIL**

TOTAL AREA :
AREA :
GROUND FLOOR - 1324 SQ.FT

PROJECT NO : ID-RES-081	REVISION
DRAWING NO: RES/SR/WD/AR-02	RO

DATE : 13.06.2022	DRAWN: NANTHITHA	
SCALE : 1=25	CHECKED : HENRY	

ARCHITECTS







INFINITY D'SIGNS

ARCHITECTURE CONSTRUCTION INTERIORS

CHENNAI | BANGALORE

P: +91 - 98408 83891 E: info@infinitydsign.com

This drawing is the property of INFINITY D'SIGNS and should not be copied, loaned, issued to any other party for any purpose other than for which it has been issued.

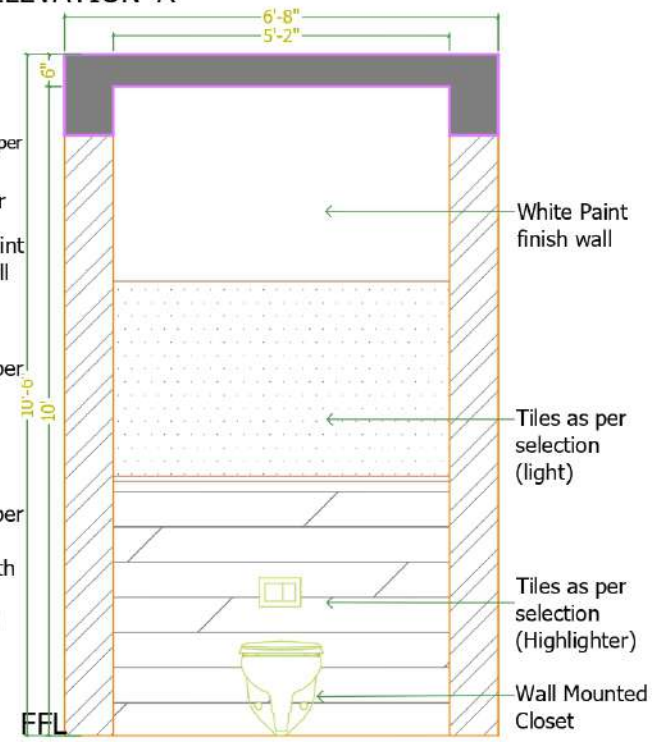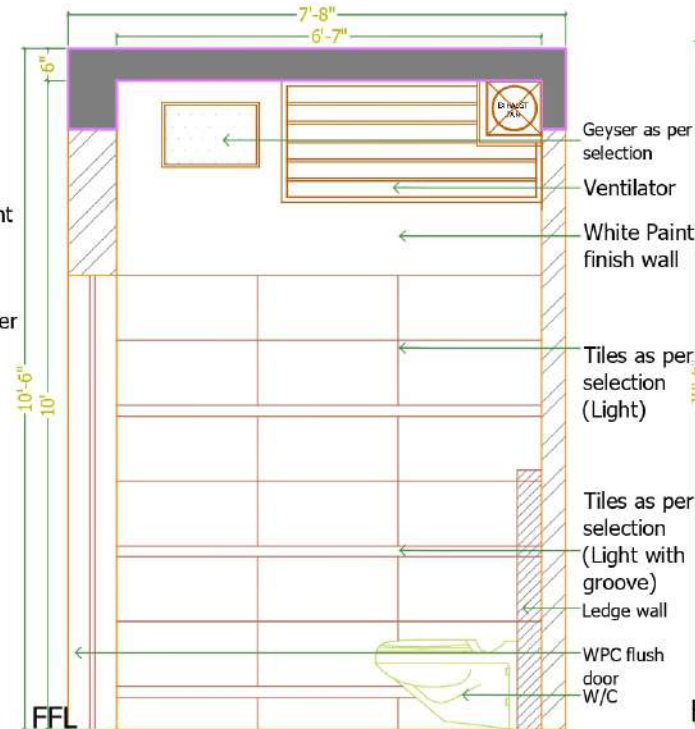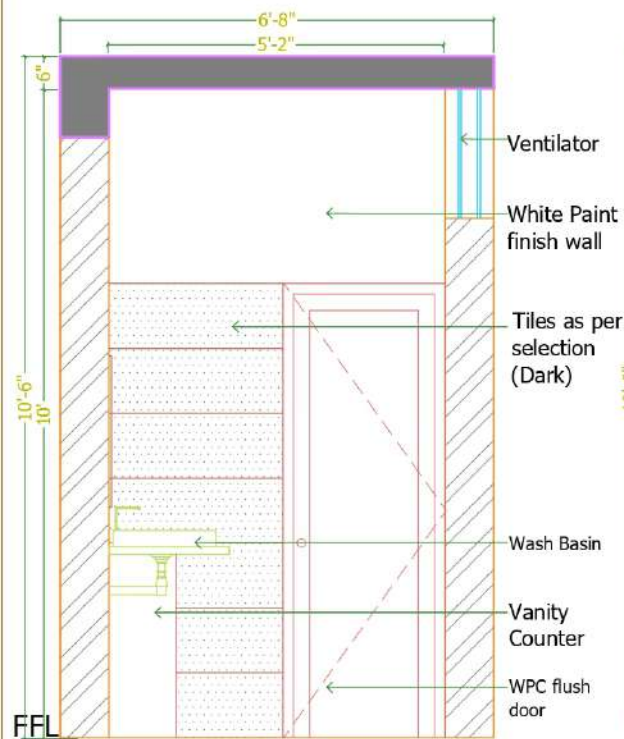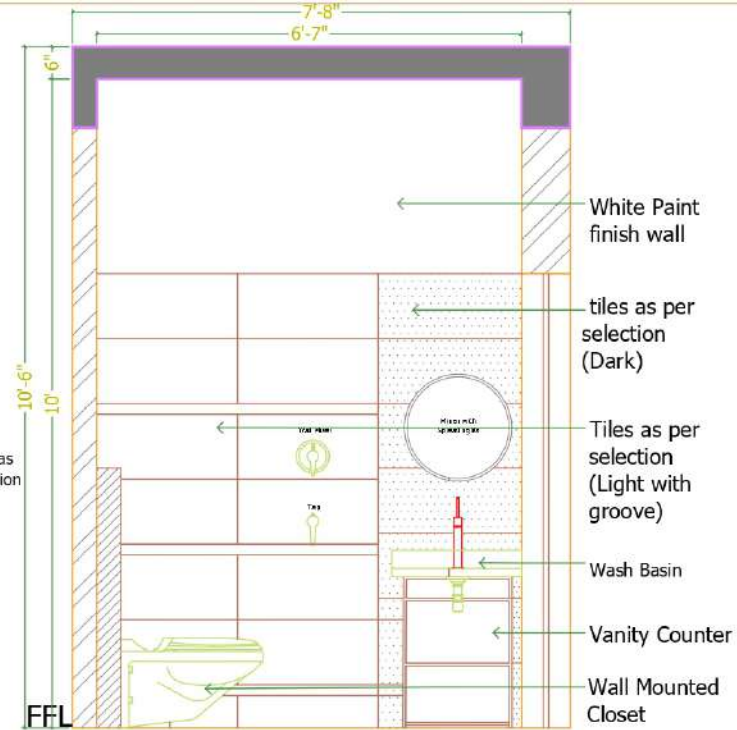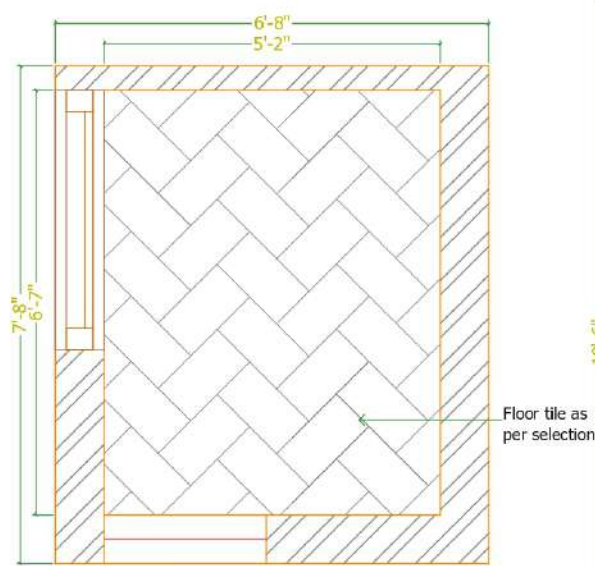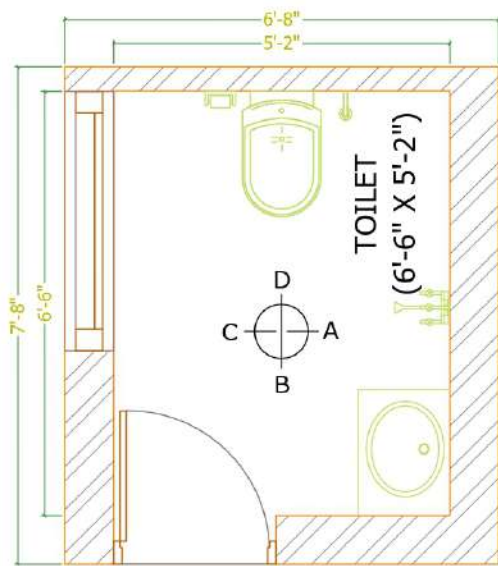

GENERAL NOTES:


1. ANY DISCREPANCY NOTED IN THIS DRAWING SHALL BE BROUGHT TO THE NOTICE OF THE ARCHITECT IMMEDIATELY.
2. DO NOT MEASURE THE DRAWING DIRECTLY, FOLLOW ONLY WRITTEN DIMENSIONS.
3. ALL DIMENSIONS ARE IN FEET AND INCHS
4. DRAWINGS TO BE READ WITH PLANS, ELEVATIONS, SECTIONS AND OTHER RELEVANT DRAWINGS.

THIS DRAWING IS A PROPERTY OF INFINITY
D'SIGNS AND IS FOR CONFIDENTIAL USE TO
ONLY IN CONNECTION WITH THE PROJECT
INDICATED HERE.

ITS USE IN ANY FORM AS A PART OR WHOLE,
PRINTING, REPRODUCING OR DISCLOSING TO
OTHERS AS A PART OR WHOLE WITHOUT A
WRITTEN CONSENT FROM INFINITY D'SIGNS
SHALL INFRINGE ON ITS COPYRIGHT.

TRANSMITTAL INFORMATION :

PLACE FOR SEAL:

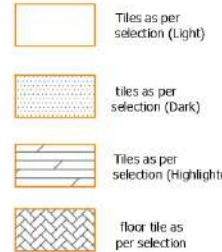

CLIENT
MRS.SHANTHI RESIDENCE

PROJECT TITLE
**PROPOSED RESIDENCE AT
GERUGAMPAKKAM**

DRAWING TITLE
GFL KIDS BEDROOM TOILET
DETAIL

TOTAL AREA :
AREA :
GROUND FLOOR - 1324 SQ.FT


PROJECT NO : ID-RES-081	REVISION
DRAWING NO: RES/SR/WD/AR-01	RO

DATE : 13.06.2022	DRAWN: NANTHITHA
SCALE : 1=30	CHECKED : HENRY


ARCHITECTS
INFINITY D'SIGNS
ARCHITECTURE CONSTRUCTION INTERIORS
CHENNAI | BANGALORE

P: +91 - 98408 83891 E: info@infinitydsign.com


This drawing is the property of INFINITY D'SIGNS and should not be copied, loaned, issued to any other party for any purpose other than for which it has been issued.

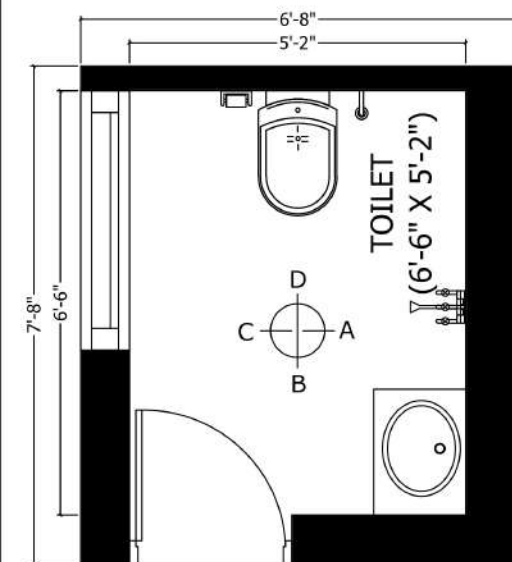


GFL KIDS BEDROOM
TOILET

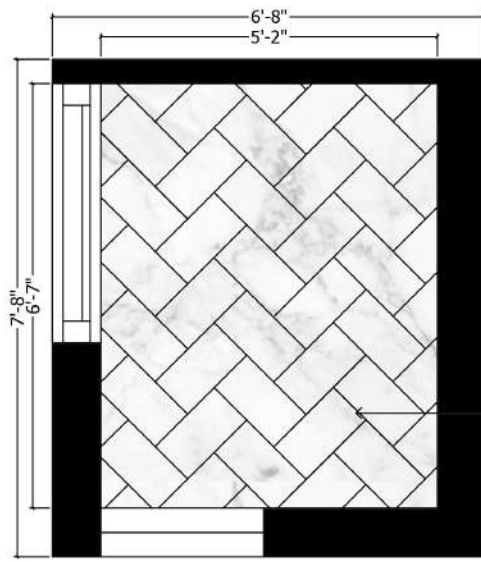


FLOORING DETAIL

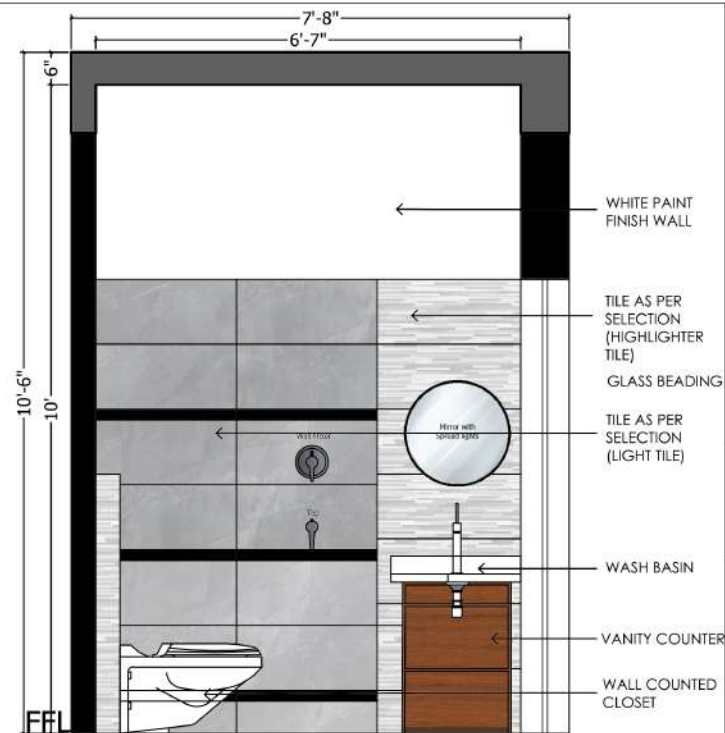


ELEVATION 'A'

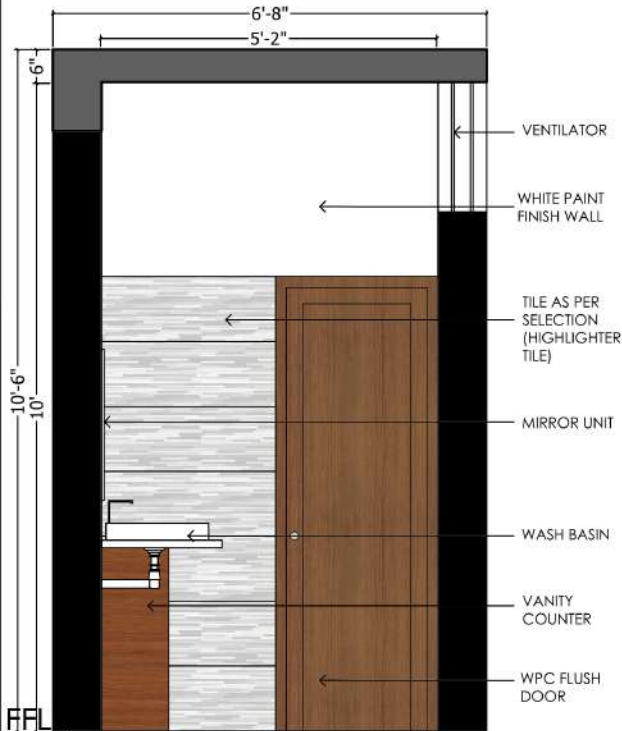

ELEVATION 'B'

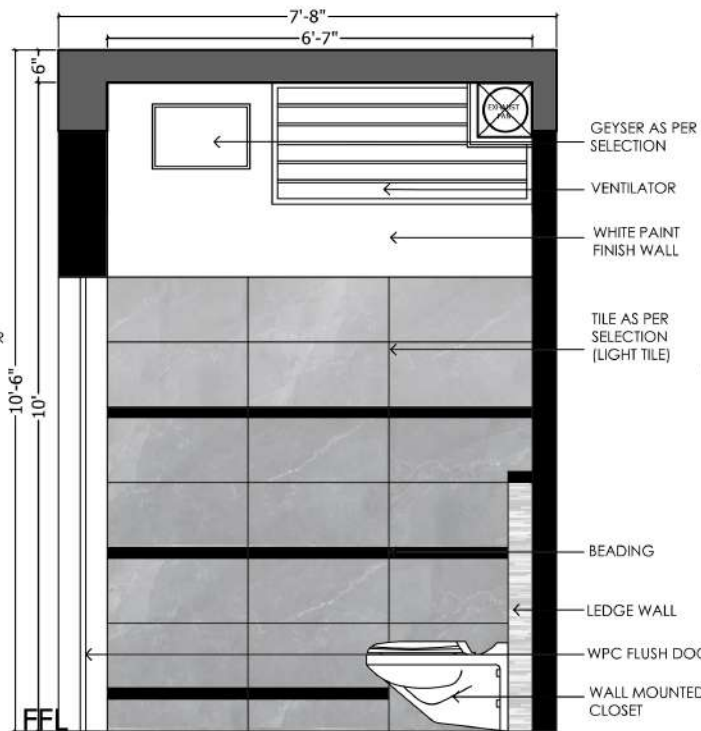

ELEVATION 'C'

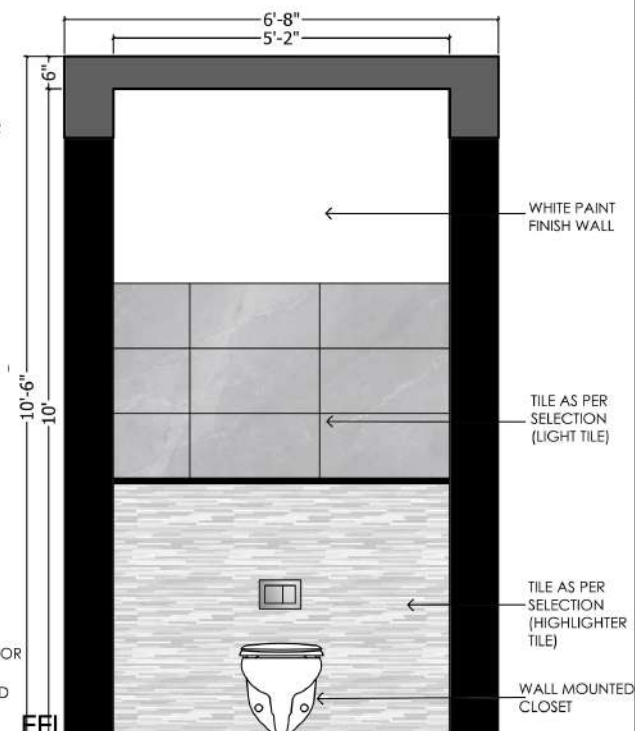

ELEVATION 'D'

GENERAL NOTES:

1. ANY DISCREPANCY NOTED IN THIS DRAWING SHALL BE BROUGHT TO THE NOTICE OF THE ARCHITECT IMMEDIATELY.
2. DO NOT MEASURE THE DRAWING DIRECTLY, FOLLOW ONLY WRITTEN DIMENSIONS.
3. ALL DIMENSIONS ARE IN FEET AND INCHS
4. DRAWINGS TO BE READ WITH PLANS, ELEVATIONS, SECTIONS AND OTHER RELEVANT DRAWINGS.

THIS DRAWING IS A PROPERTY OF INFINITY D'SIGNS AND IS FOR CONFIDENTIAL USE TO ONLY IN CONNECTION WITH THE PROJECT INDICATED HERE.

ITS USE IN ANY FORM AS A PART OR WHOLE PRINTING, REPRODUCING OR DISCLOSING TO OTHERS AS A PART OR WHOLE WITHOUT A WRITTEN CONSENT FROM INFINITY D'SIGNS SHALL INFRINGE ON ITS COPYRIGHT.

TRANSMITTAL INFORMATION :

LEGENDS:

- Tiles as per selection (Light)
- Tiles as per selection (Highlighter)
- floor tile as per selection

CLIENT
MRS.SHANTHI

PROJECT TITLE
PROPOSED RESIDENCE AT GERUGAMPAKKAM

DRAWING TITLE:
**GFL KIDS BEDROOM TOILET
DETAIL**

TOTAL AREA :
AREA :
GROUND FLOOR - 1324 SQ.FT


PROJECT NO : ID-RES-081
DRAWING NO: RES/SR/WD/AR-03

DATE : 13.06.2022
SCALE : 1=25


ARCHITECTS

INFINITY D'SIGNS
ARCHITECTURE CONSTRUCTION INTERIORS
CHENNAI | BANGALORE
P: +91 - 98408 83891 E: info@infinitydesign.com


This drawing is the property of INFINITY D'SIGNS and should not be copied, loaned, issued to any other party for any purpose other than for which it has been issued.

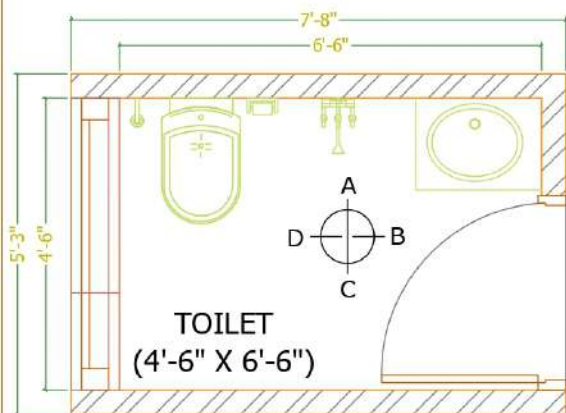

FFL GUEST BEDROOM
TOILET

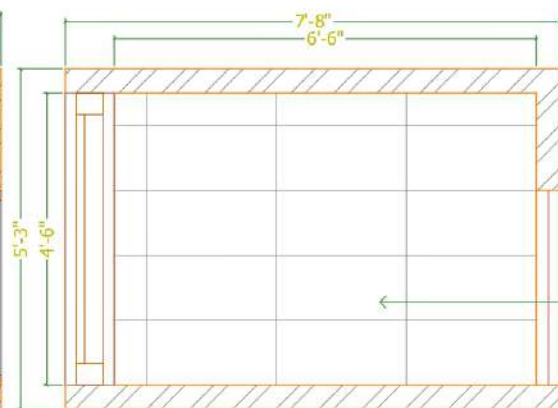


FLOORING DETAIL

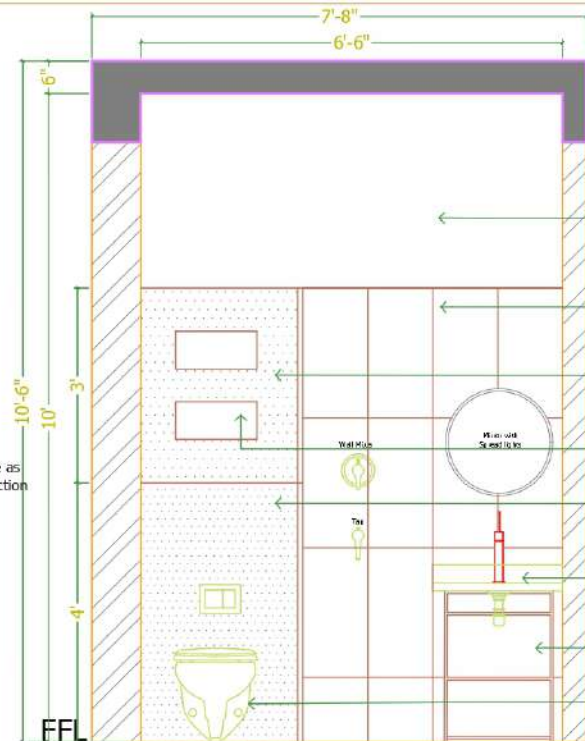


ELEVATION 'A'


White Paint finish wall
Tiles as per selection (Light)
Tiles as per selection (Dark)
Niche with light tile
Tiles as per selection (Dark)
Wash Basin
Vanity Counter
Wall Mounted Closet

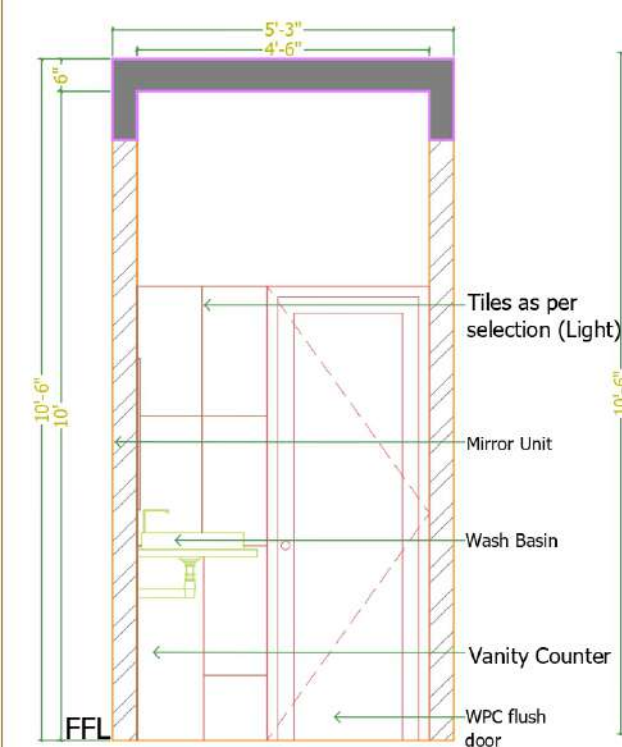

ELEVATION 'B'

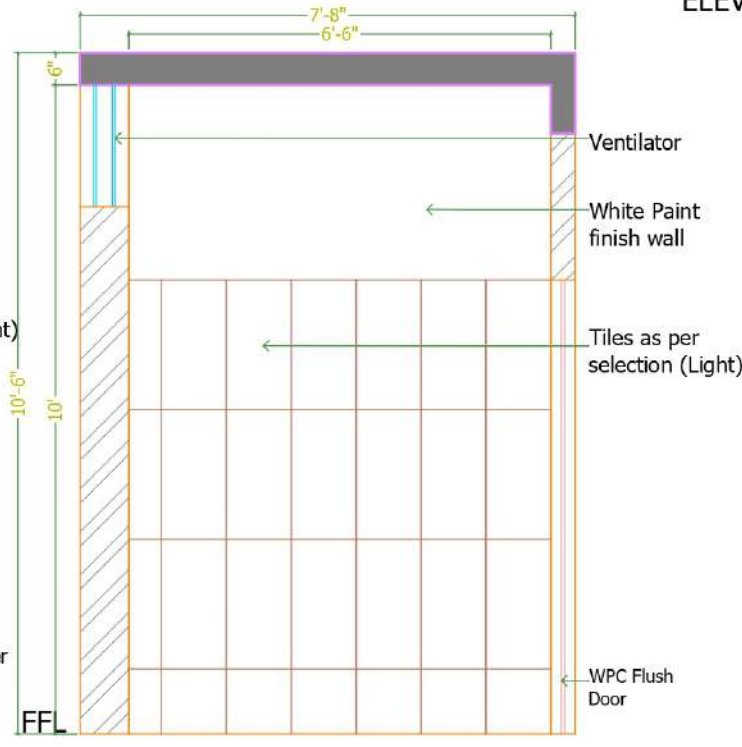

ELEVATION 'C'

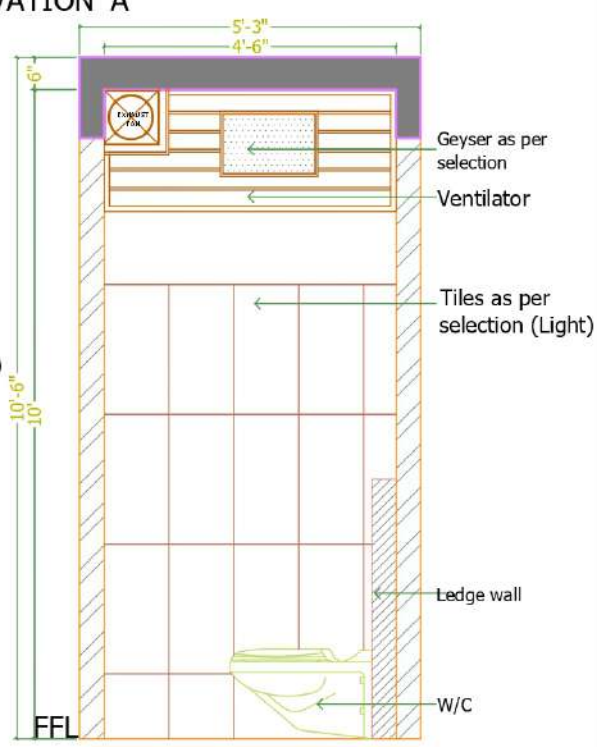

ELEVATION 'D'

Ventilator
White Paint finish wall
Tiles as per selection (Light)
Tiles as per selection (Light)
Geyser as per selection
Ventilator
Tiles as per selection (Light)
ledge wall
W/C

GENERAL NOTES:

1. ANY DISCREPANCY NOTED IN THIS DRAWING SHALL BE BROUGHT TO THE NOTICE OF THE ARCHITECT IMMEDIATELY.
2. DO NOT MEASURE THE DRAWING DIRECTLY, FOLLOW ONLY WRITTEN DIMENSIONS.
3. ALL DIMENSIONS ARE IN FEET AND INCHES
4. DRAWINGS TO BE READ WITH PLANS, ELEVATIONS, SECTIONS AND OTHER RELEVANT DRAWINGS.

THIS DRAWING IS A PROPERTY OF INFINITY D'SIGNS AND IS FOR CONFIDENTIAL USE TO ONLY IN CONNECTION WITH THE PROJECT INDICATED HERE.

ITS USE IN ANY FORM AS A PART OR WHOLE PRINTING, REPRODUCING OR DISCLOSING TO OTHERS AS A PART OR WHOLE WITHOUT A WRITTEN CONSENT FROM INFINITY D'SIGNS SHALL INFRINGE ON ITS COPYRIGHT.

TRANSMITTAL INFORMATION :

PLACE FOR SEAL:

- Tiles as per selection (Light)
- Tiles as per selection (Highlighter)
- tiles as per selection (Dark)
- floor tile as per selection

CLIENT
MRS.SHANTHI RESIDENCE

PROJECT TITLE
PROPOSED RESIDENCE AT GERUGAMPAKKAM

DRAWING TITLE:
FFL GUEST BEDROOM TOILET DETAIL

TOTAL AREA :
AREA :
GROUND FLOOR - 1324 SQ.FT

PROJECT NO : ID-RES-081
DRAWING NO: RES/SR/WD/AR-01


DATE : 13.06.2022
SCALE : 1=30
DRAWN: NANTHITHA
CHECKED : HENRY

ARCHITECTS


INFINITY D'SIGNS
ARCHITECTURE CONSTRUCTION INTERIORS
CHENNAI | BANGALORE

P:-91 - 98408 83891 E:info@infinitydsgn.com


This drawing is the property of INFINITY D'SIGNS and should not be copied, loaned, issued to any other party for any purpose other than for which it has been issued.

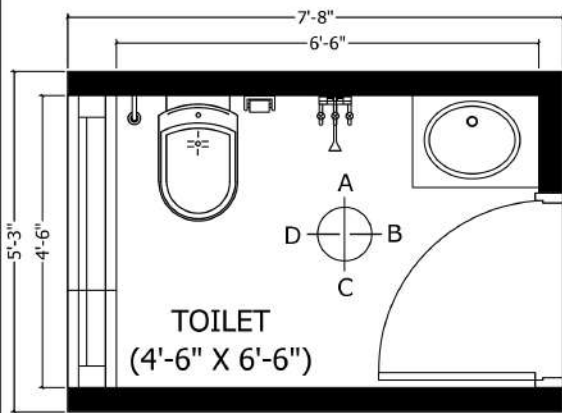

FFL GUEST BEDROOM
TOILET

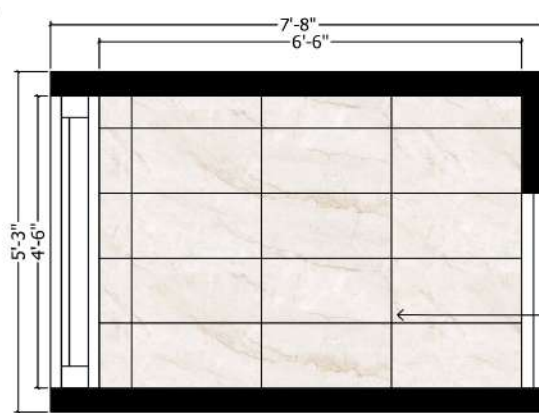


FLOORING DETAIL

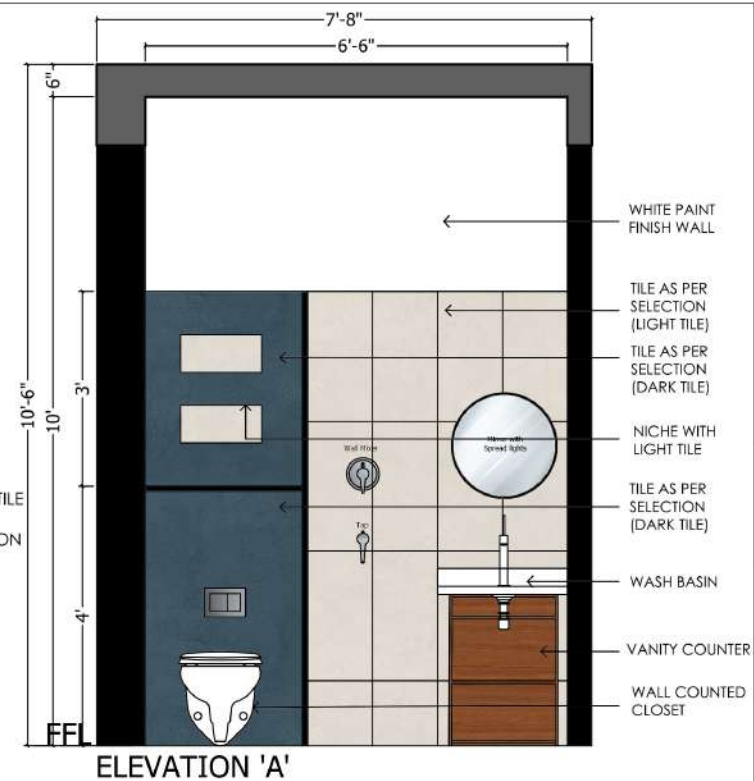


ELEVATION 'A'



ELEVATION 'B'

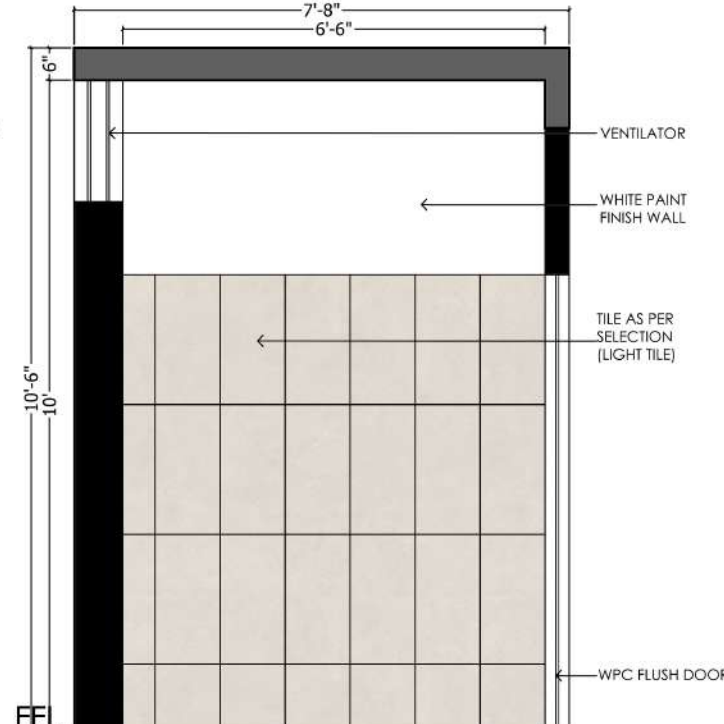

ELEVATION 'C'

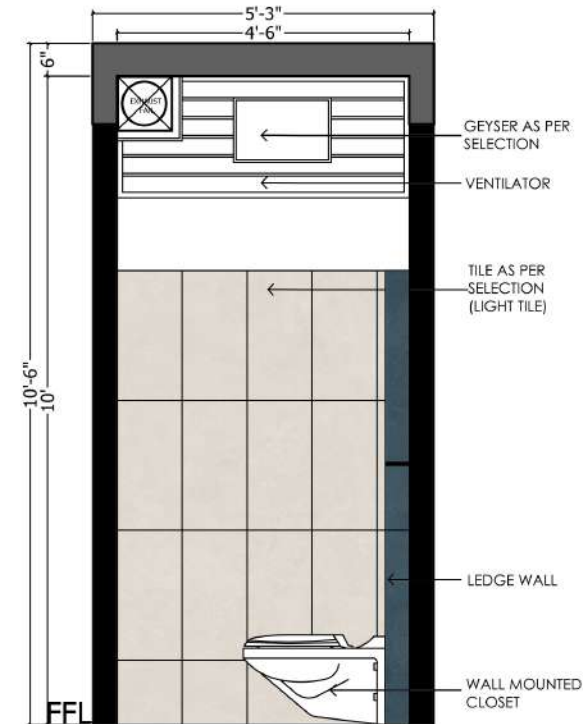

ELEVATION 'D'

GENERAL NOTES:

1. ANY DISCREPANCY NOTED IN THIS DRAWING SHALL BE BROUGHT TO THE NOTICE OF THE ARCHITECT IMMEDIATELY.
2. DO NOT MEASURE THE DRAWING DIRECTLY, FOLLOW ONLY WRITTEN DIMENSIONS.
3. ALL DIMENSIONS ARE IN FEET AND INCHS
4. DRAWINGS TO BE READ WITH PLANS, ELEVATIONS, SECTIONS AND OTHER RELEVANT DRAWINGS.

THIS DRAWING IS A PROPERTY OF INFINITY D'SIGNS AND IS FOR CONFIDENTIALITY USE TO ONLY IN CONNECTION WITH THE PROJECT INDICATED HERE.

ITS USE IN ANY FORM AS A PART OR WHOLE PRINTING, REPRODUCING OR DISCLOSING TO OTHERS AS A PART OR WHOLE WITHOUT A WRITTEN CONSENT FROM INFINITY D'SIGNS SHALL INFRINGE ON ITS COPYRIGHT.

TRANSMITTAL INFORMATION :

TILE AS PER SELECTION (LIGHT TILE)

LEGENDS:

- Tiles as per selection (Light)
- tiles as per selection (Dark)
- floor tile as per selection

CLIENT
MRS.SHANTHI

PROJECT TITLE
PROPOSED RESIDENCE AT PORUR

DRAWING TITLE:
FFL GUEST BEDROOM TOILET DETAIL

TOTAL AREA :
AREA :
GROUND FLOOR - 1324 SQ.FT


PROJECT NO : ID-RES-081
DRAWING NO: RES/SR/WD/AR-04

DATE : 13.06.2022
SCALE : 1=25


ARCHITECTS
INFINITY D'SIGNS
ARCHITECTURE CONSTRUCTION INTERIORS
CHENNAI | BANGALORE

P: +91 - 98408 83891 E: info@infinitydesign.com


This drawing is the property of INFINITY D'SIGNS and should not be copied, loaned, issued to any other party for any purpose other than for which it has been issued.

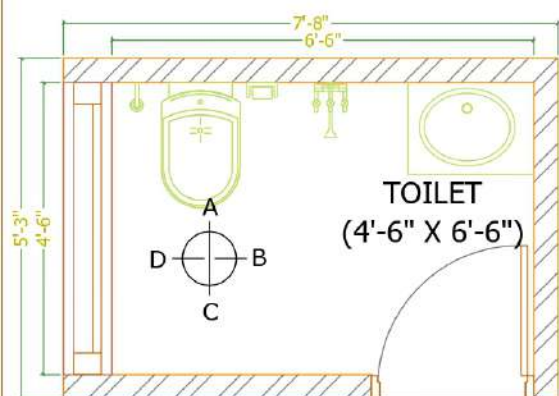


FFL MASTER BEDROOM
TOILET

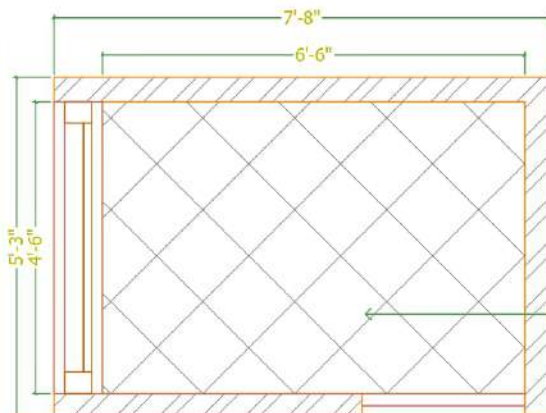


FLOORING DETAIL

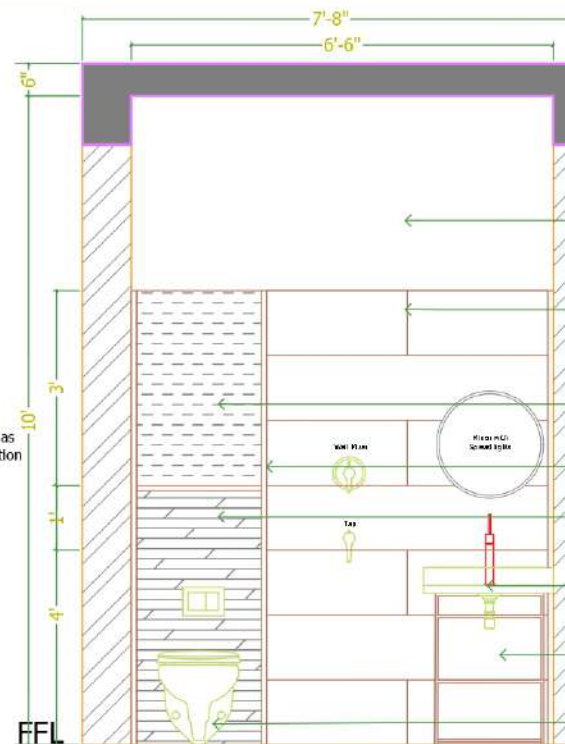


ELEVATION 'A'

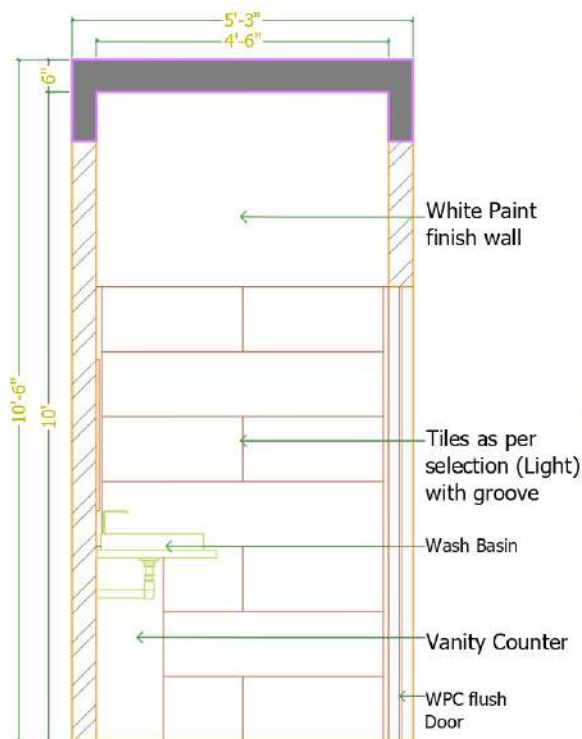

ELEVATION 'B'

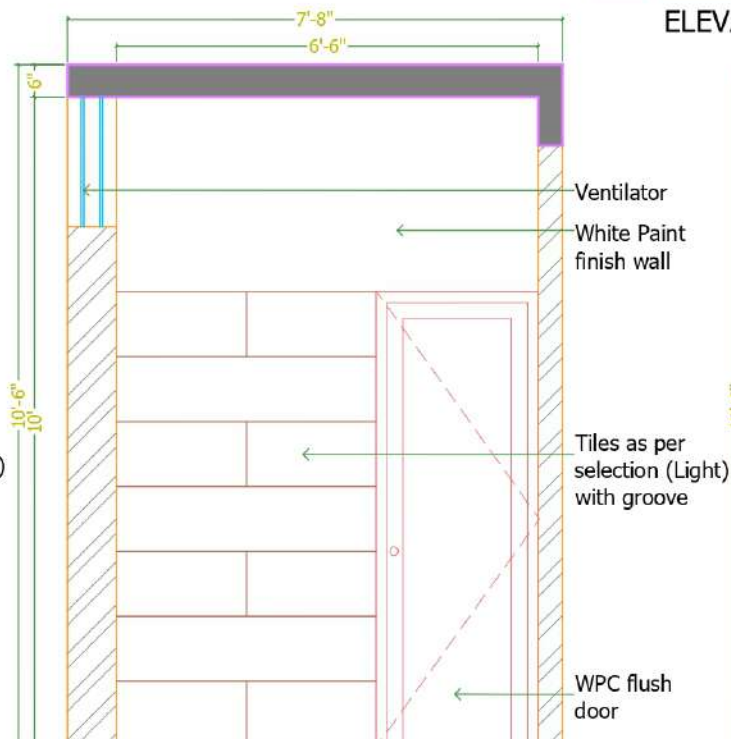

ELEVATION 'C'

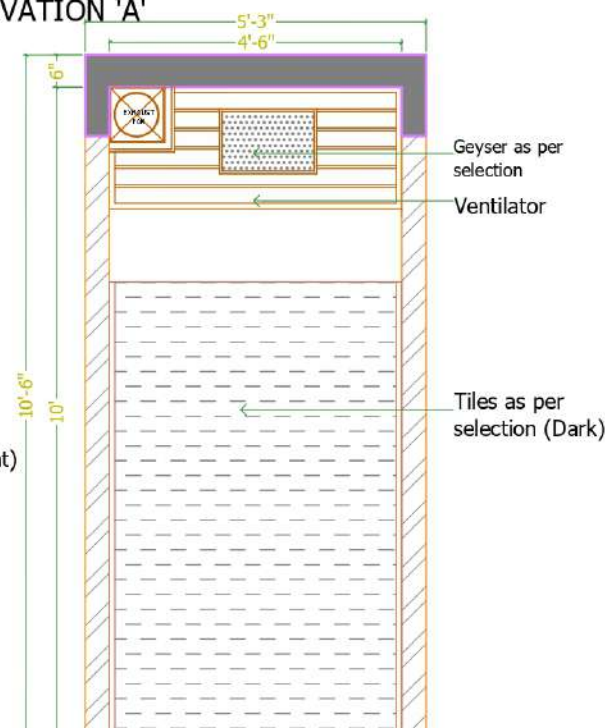

ELEVATION 'D'

White Paint finish wall

Tiles as per selection (Light) with groove

Tiles as per selection (Dark)

Glass Beading

Tiles as per selection (Highlighter)

Wash Basin

Vanity Counter

Wall Mounted Closet

Ventilator

White Paint finish wall

Tiles as per selection (Light) with groove

WPC flush door

Tiles as per selection (Dark)

Geyser as per selection

Ventilator

GENERAL NOTES:


1. ANY DISCREPANCY NOTED IN THIS DRAWING SHALL BE BROUGHT TO THE NOTICE OF THE ARCHITECT IMMEDIATELY.
2. DO NOT MEASURE THE DRAWING DIRECTLY, FOLLOW ONLY WRITTEN DIMENSIONS.
3. ALL DIMENSIONS ARE IN FEET AND INCHS
4. DRAWINGS TO BE READ WITH PLANS, ELEVATIONS, SECTIONS AND OTHER RELEVANT DRAWINGS.

THIS DRAWING IS A PROPERTY OF INFINITY D'SIGNS AND IS FOR CONFIDENTIAL USE TO ONLY IN CONNECTION WITH THE PROJECT INDICATED HERE.

ITS USE IN ANY FORM AS A PART OR WHOLE PRINTING, REPRODUCING OR DISCLOSING TO OTHERS AS A PART OR WHOLE WITHOUT A WRITTEN CONSENT FROM INFINITY D'SIGNS SHALL INFRINGE ON ITS COPYRIGHT.

TRANSMITTAL INFORMATION :

PLACE FOR SEAL:

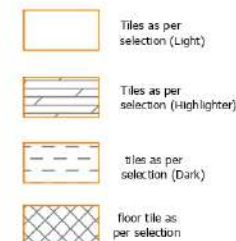

CLIENT
MRS.SHANTHI RESIDENCE

PROJECT TITLE
PROPOSED RESIDENCE AT GERUGAMPAKKAM

DRAWING TITLE:
FFL MASTER BEDROOM TOILET DETAIL

TOTAL AREA :
AREA :
GROUND FLOOR - 1324 SQ.FT

PROJECT NO : ID-RES-081

DRAWING NO: RES/SR/WD/AR-01

DATE : 13.06.2022

SCALE : 1=30


CHECKED : HENRY

ARCHITECTS


INFINITY D'SIGNS
ARCHITECTURE CONSTRUCTION INTERIORS
CHENNAI | BANGALORE

P:-91 - 98408 83891 E:-info@infinitydesign.com


This drawing is the property of INFINITY D'SIGNS and should not be copied, loaned, issued to any other party for any purpose other than for which it has been issued.

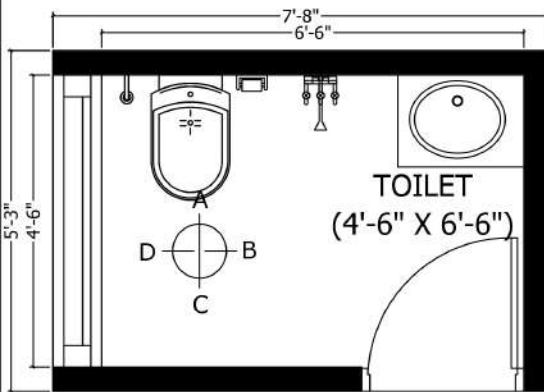

FFL MASTER BEDROOM
TOILET

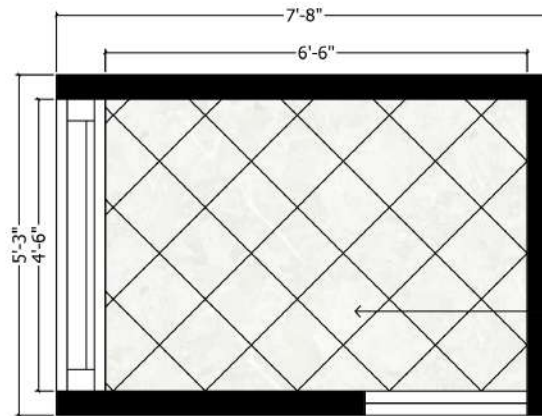

FLOORING DETAIL

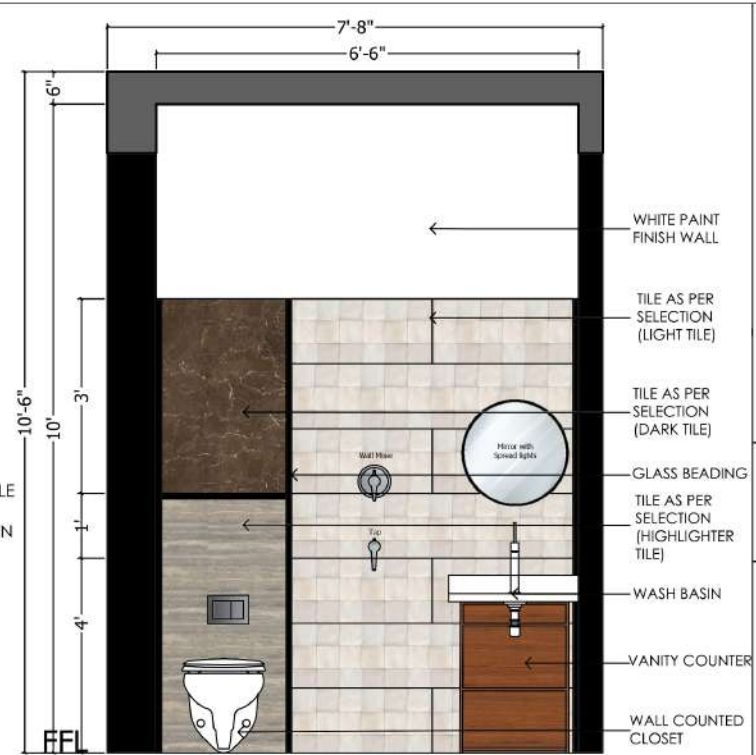

ELEVATION 'A'

GENERAL NOTES:

1. ANY DISCREPANCY NOTED IN THIS DRAWING SHALL BE BROUGHT TO THE NOTICE OF THE ARCHITECT IMMEDIATELY.
2. DO NOT MEASURE THE DRAWING DIRECTLY, FOLLOW ONLY WRITTEN DIMENSIONS.
3. ALL DIMENSIONS ARE IN FEET AND INCHS
4. DRAWINGS TO BE READ WITH PLANS, ELEVATIONS, SECTIONS AND OTHER RELEVANT DRAWINGS.

THIS DRAWING IS A PROPERTY OF INFINITY D'SIGNS AND IS FOR CONFIDENTIAL USE TO ONLY IN CONNECTION WITH THE PROJECT INDICATED HERE.

ITS USE IN ANY FORM AS A PART OR WHOLE, PRINTING, REPRODUCING OR DISCLOSING TO OTHERS AS A PART OR WHOLE WITHOUT A WRITTEN CONSENT FROM INFINITY D'SIGNS SHALL INFRINGE ON ITS COPYRIGHT.

TRANSMITTAL INFORMATION :

LEGENDS:



CLIENT
MRS.SHANTHI

PROJECT TITLE
PROPOSED RESIDENCE AT GERUGAMPAKKAM

DRAWING TITLE:
FFL MASTER BEDROOM TOILET DETAIL

TOTAL AREA :
AREA :
GROUND FLOOR - 1324 SQ.FT

PROJECT NO : ID-RES-081
DRAWING NO: RES/SR/WD/AR-05


DATE : 13.06.2022
SCALE : 1=25

DRAWN:NANTHITHA
CHECKED :HENRY


ARCHITECTS
INFINITY D'SIGNS
ARCHITECTURE CONSTRUCTION INTERIORS
CHENNAI | BANGALORE

P:+91 - 98408 83891 E:info@infinitydesign.com


This drawing is the property of INFINITY D'SIGNS and should not be copied, loaned, issued to any other party for any purpose other than for which it has been issued.

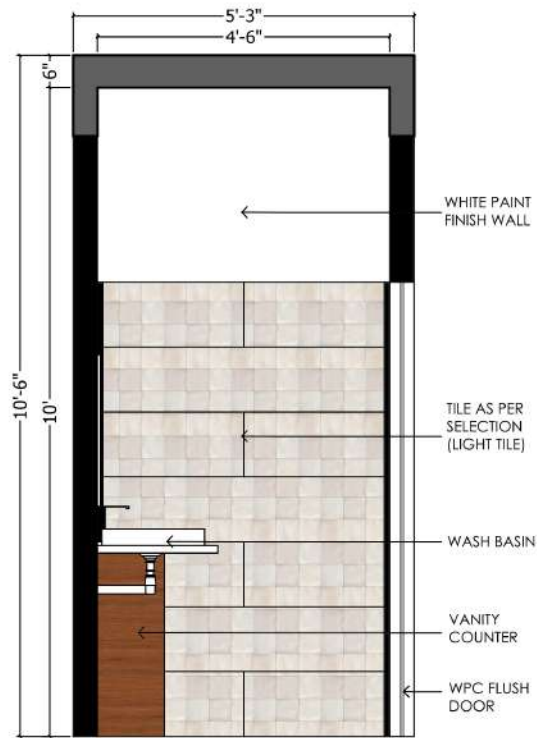


ELEVATION 'B'

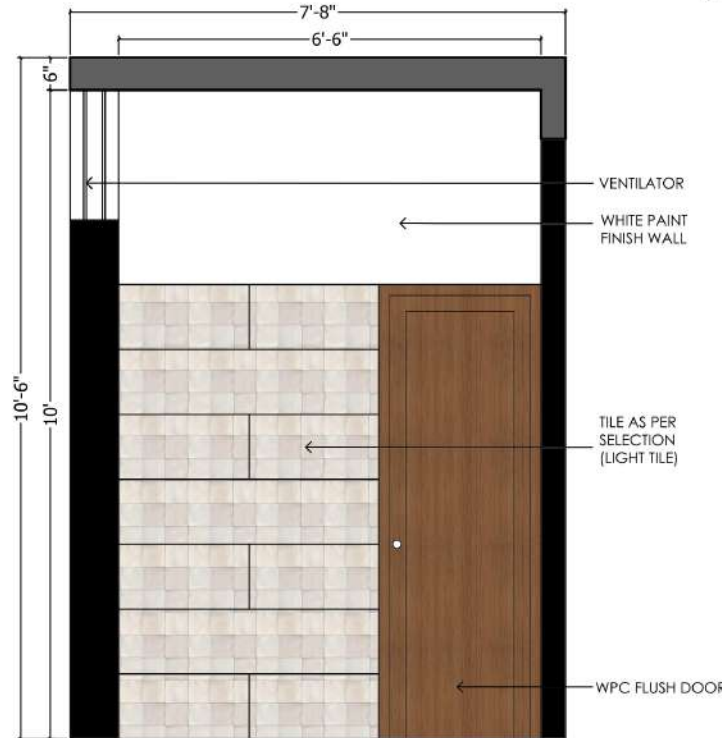


ELEVATION 'C'

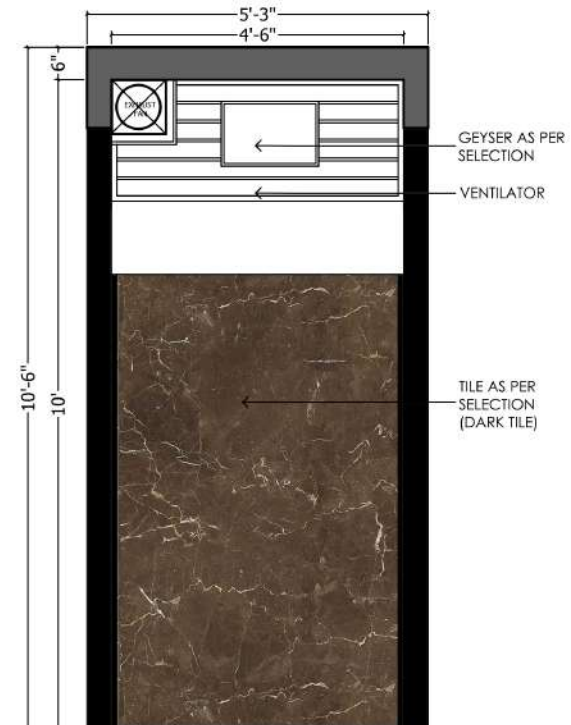


ELEVATION 'D'

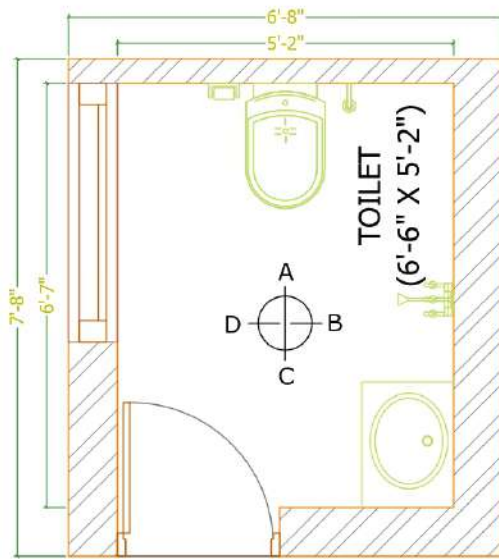


FFL KIDS BEDROOM
TOILET

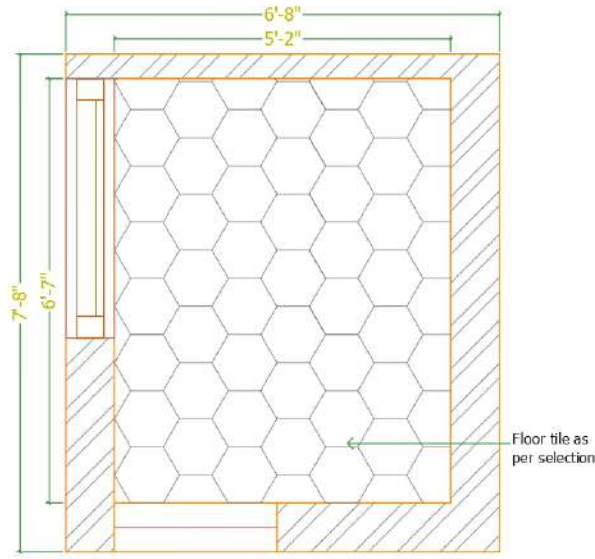


FLOORING DETAIL

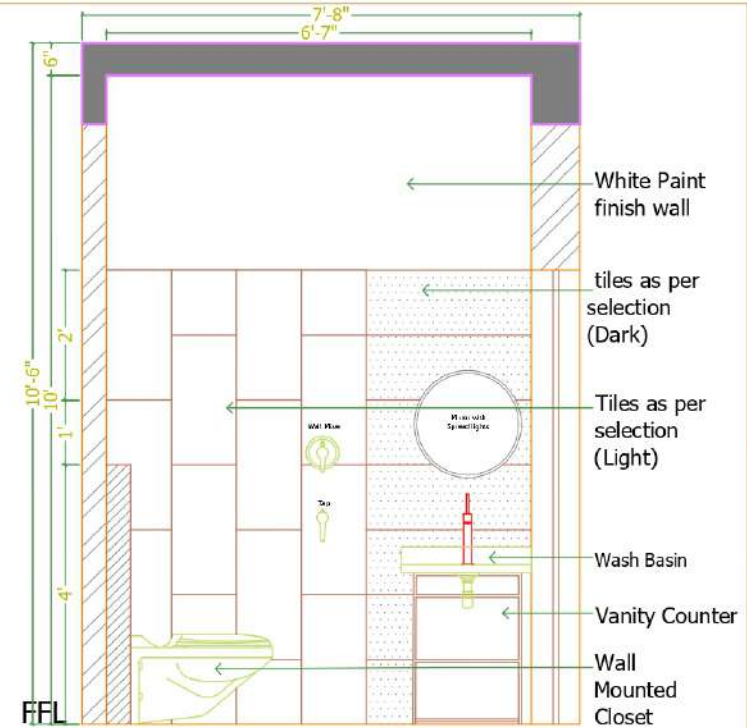


ELEVATION 'A'

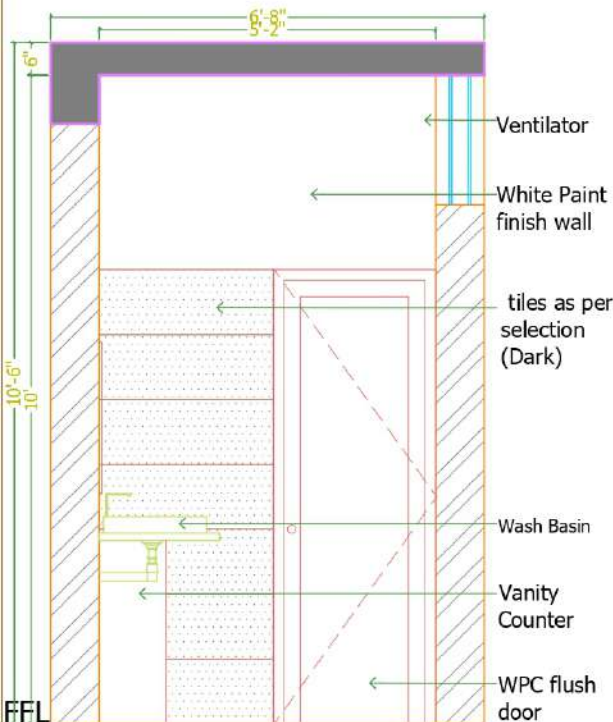

ELEVATION 'B'

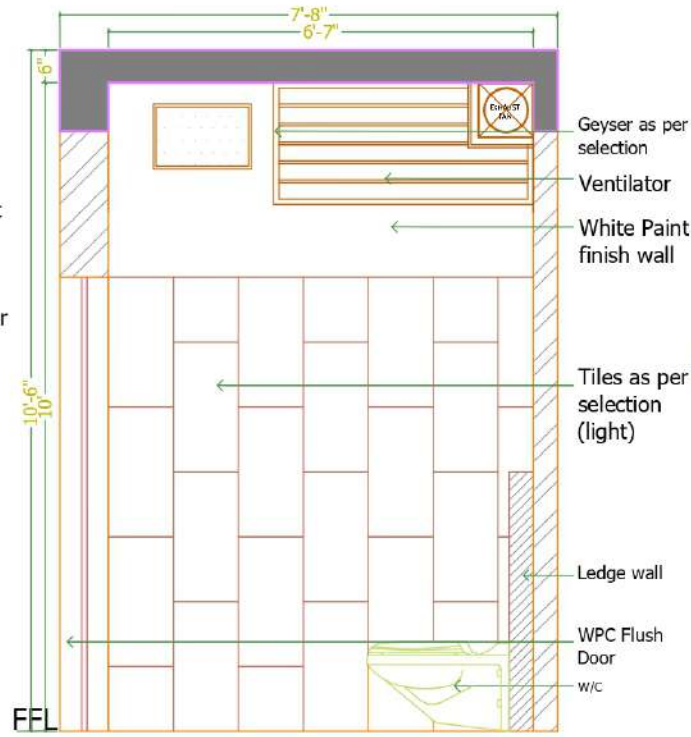

ELEVATION 'C'

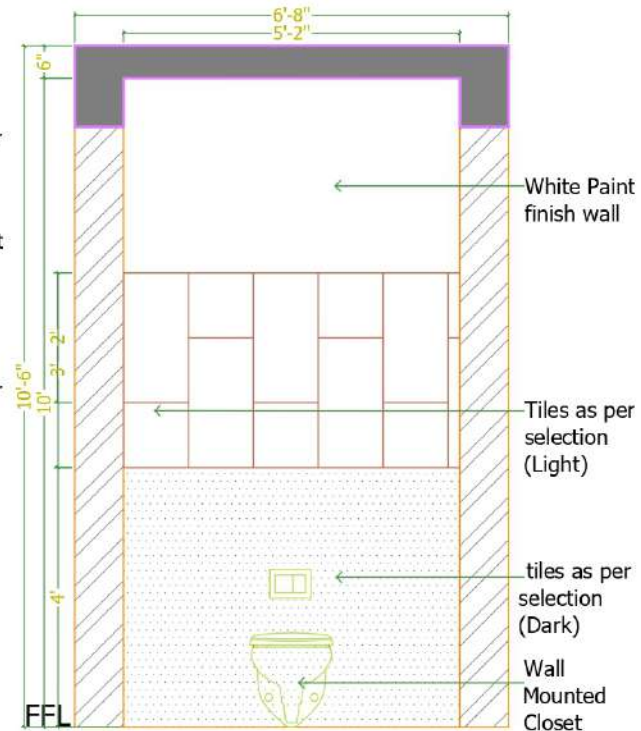

ELEVATION 'D'

GENERAL NOTES:


1. ANY DISCREPANCY NOTED IN THIS DRAWING SHALL BE BROUGHT TO THE NOTICE OF THE ARCHITECT IMMEDIATELY.
2. DO NOT MEASURE THE DRAWING DIRECTLY, FOLLOW ONLY WRITTEN DIMENSIONS.
3. ALL DIMENSIONS ARE IN FEET AND INCHS
4. DRAWINGS TO BE READ WITH PLANS, ELEVATIONS, SECTIONS AND OTHER RELEVANT DRAWINGS.

THIS DRAWING IS A PROPERTY OF INFINITY D'SIGNS AND IS FOR CONFIDENTIAL USE TO ONLY IN CONNECTION WITH THE PROJECT INDICATED HERE.

ITS USE IN ANY FORM AS A PART OR WHOLE PRINTING, REPRODUCING OR DISCLOSING TO OTHERS AS A PART OR WHOLE WITHOUT A WRITTEN CONSENT FROM INFINITY D'SIGNS SHALL INFRINGE ON ITS COPYRIGHT.

TRANSMITTAL INFORMATION :

PLACE FOR SEAL:

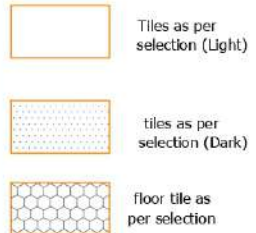

CLIENT
MRS.SHANTHI RESIDENCE

PROJECT TITLE
PROPOSED RESIDENCE AT GERUGAMPAKKAM

DRAWING TITLE:
**FFL KIDS BEDROOM TOILET
DETAIL**

TOTAL AREA :
AREA :
GROUND FLOOR - 1324 SQ.FT


PROJECT NO : ID-RES-081
DRAWING NO: RES/SR/WD/AR-01
REVISION
RO

DATE : 13.06.2022
SCALE : 1=30
DRAWN: NANTHITHA
CHECKED: HENRY


ARCHITECTS
INFINITY D'SIGNS
ARCHITECTURE CONSTRUCTION INTERIORS
CHENNAI | BANGALORE

P:-+91 - 98408 83891 E:-info@infinitydesign.com

This drawing is the property of INFINITY D'SIGNS and should not be copied, loaned, issued to any other party for any purpose other than for which it has been issued.

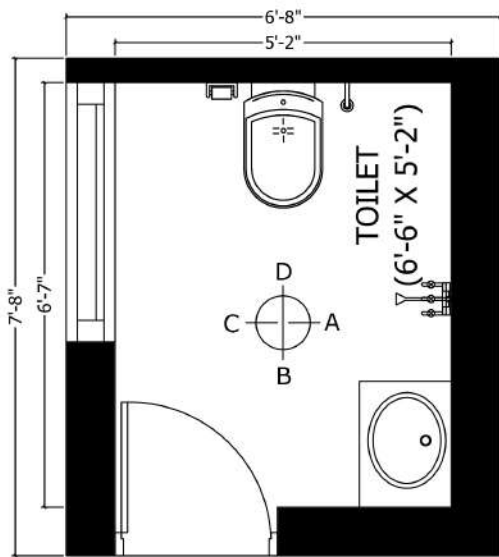


FFL KIDS BEDROOM
TOILET

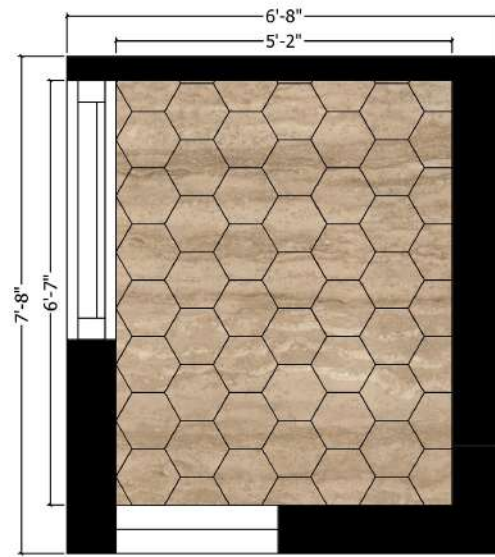


FLOORING DETAIL




ELEVATION 'A'

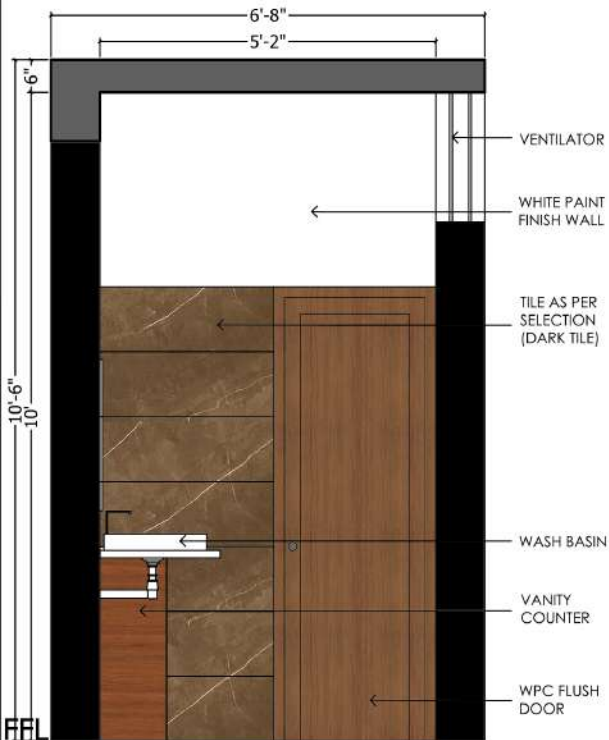

ELEVATION 'B'

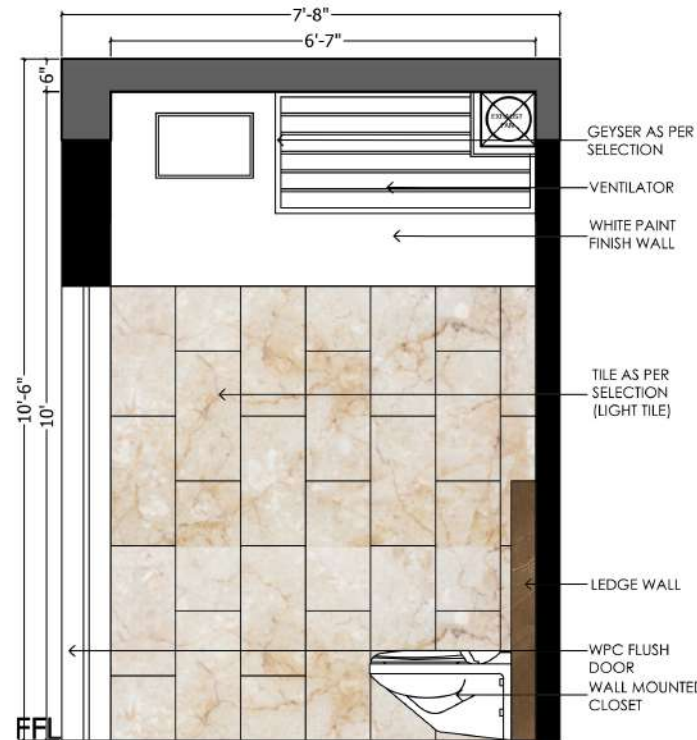

ELEVATION 'C'

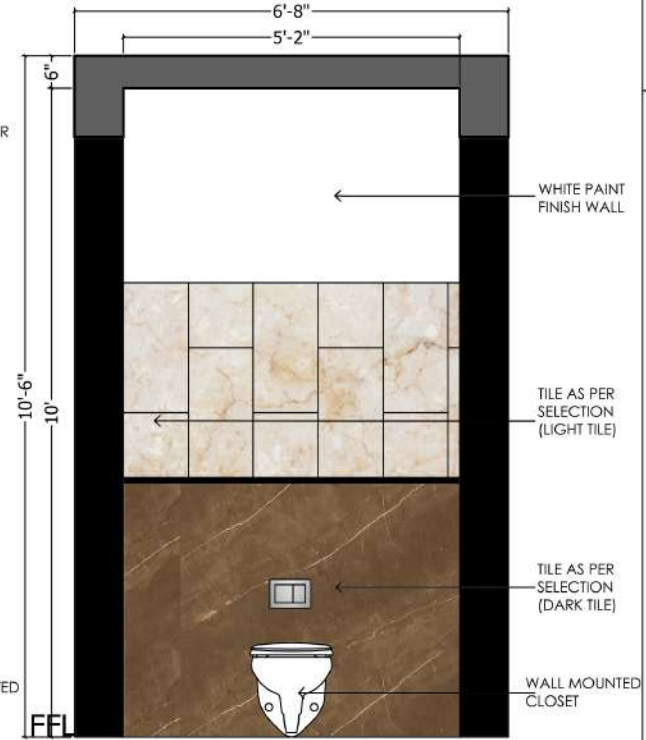

ELEVATION 'D'

GENERAL NOTES:

1. ANY DISCREPANCY NOTED IN THIS DRAWING SHALL BE BROUGHT TO THE NOTICE OF THE ARCHITECT IMMEDIATELY.
2. DO NOT MEASURE THE DRAWING DIRECTLY, FOLLOW ONLY WRITTEN DIMENSIONS.
3. ALL DIMENSIONS ARE IN FEET AND INCHS
4. DRAWINGS TO BE READ WITH PLANS, ELEVATIONS, SECTIONS AND OTHER RELEVANT DRAWINGS.

THIS DRAWING IS A PROPERTY OF INFINITY D'SIGNS AND IS FOR CONFIDENTIAL USE TO ONLY IN CONNECTION WITH THE PROJECT INDICATED HERE.

ITS USE IN ANY FORM AS A PART OR WHOLE PRINTING, REPRODUCING OR DISCLOSING TO OTHERS AS A PART OR WHOLE WITHOUT A WRITTEN CONSENT FROM INFINITY D'SIGNS SHALL INFRINGE ON ITS COPYRIGHT.

TRANSMITTAL INFORMATION :

LEGENDS:



CLIENT
MRS.SHANTHI

PROJECT TITLE
PROPOSED RESIDENCE AT GERUGAMPAKKAM

DRAWING TITLE:
**FFL KIDS BEDROOM TOILET
DETAIL**

TOTAL AREA :
AREA :
GROUND FLOOR - 1324 SQ.FT

PROJECT NO : ID-RES-081
DRAWING NO: RES/SR/WD/AR-06

DATE : 13.06.2022
SCALE : 1=25


ARCHITECTS
INFINITY D'SIGNS
ARCHITECTURE CONSTRUCTION INTERIORS
CHENNAI | BANGALORE

P: +91 - 98408 83891 E: info@infinitydesign.com

This drawing is the property of INFINITY D'SIGNS and should not be copied, loaned, issued to any other party for any purpose other than for which it has been issued.



NORTH ELEVATION

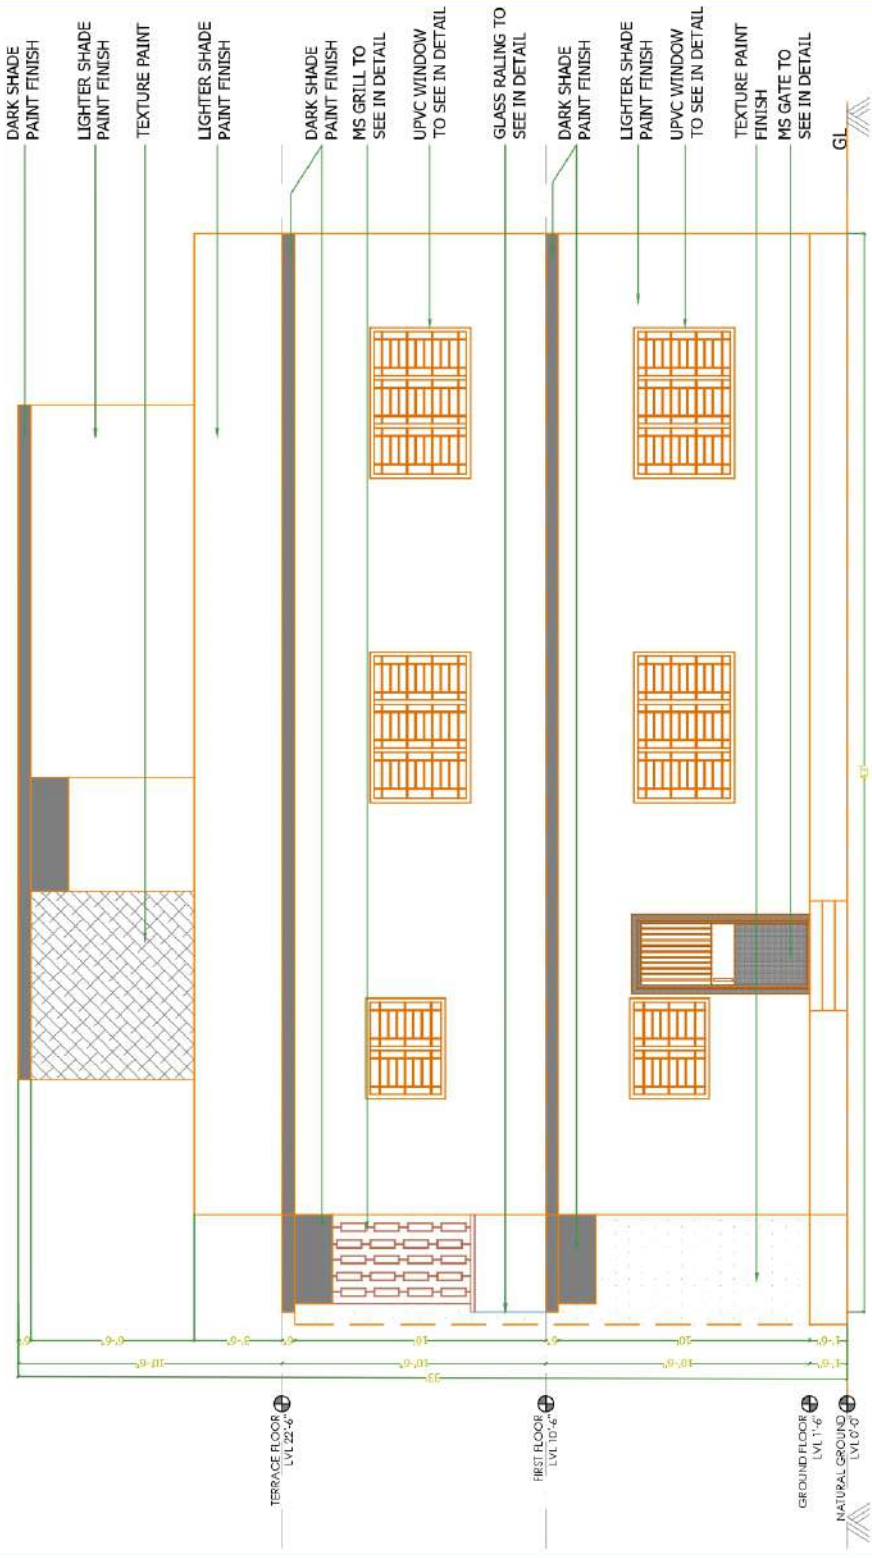

SOUTH ELEVATION

CLIENT :
MRS.SHANTHI RESIDENCE

DRAWING TITLE :
EXTERIOR ELEVATION

PROJECT NO : ID RES-081
DRAWING NO: RES/SE/AR/EL-01

REVISION
R0

ARCHITECTS :

INFINITY D'SIGNS

ARCHITECTURE - CONSTRUCTION - INTERIORS

CHENNAI | BANGALORE

P-481 - 98488 83861 E: info@infinitydsgns.com

PROJECT TITLE :

**PROPOSED RESIDENCE AT
GERUGAMPAKAM**

AREA :

DATE : 15.10.2022

DRAWN : MANITHA



CHECKED : HENRY


SCALE : 1=60

1. ANY DISCREPANCY NOTED IN THIS DRAWING SHALL BE BROUGHT TO THE NOTICE OF THE ARCHITECT IMMEDIATELY.


2. DO NOT MEASURE THE DRAWING DIRECTLY, FOLLOW ONLY WRITTEN DIMENSIONS.

3. ALL DIMENSIONS ARE IN FEET AND INCHES

4. DRAWINGS TO BE READ WITH PLANS, ELEVATIONS, SECTIONS AND OTHER RELEVANT DRAWINGS.

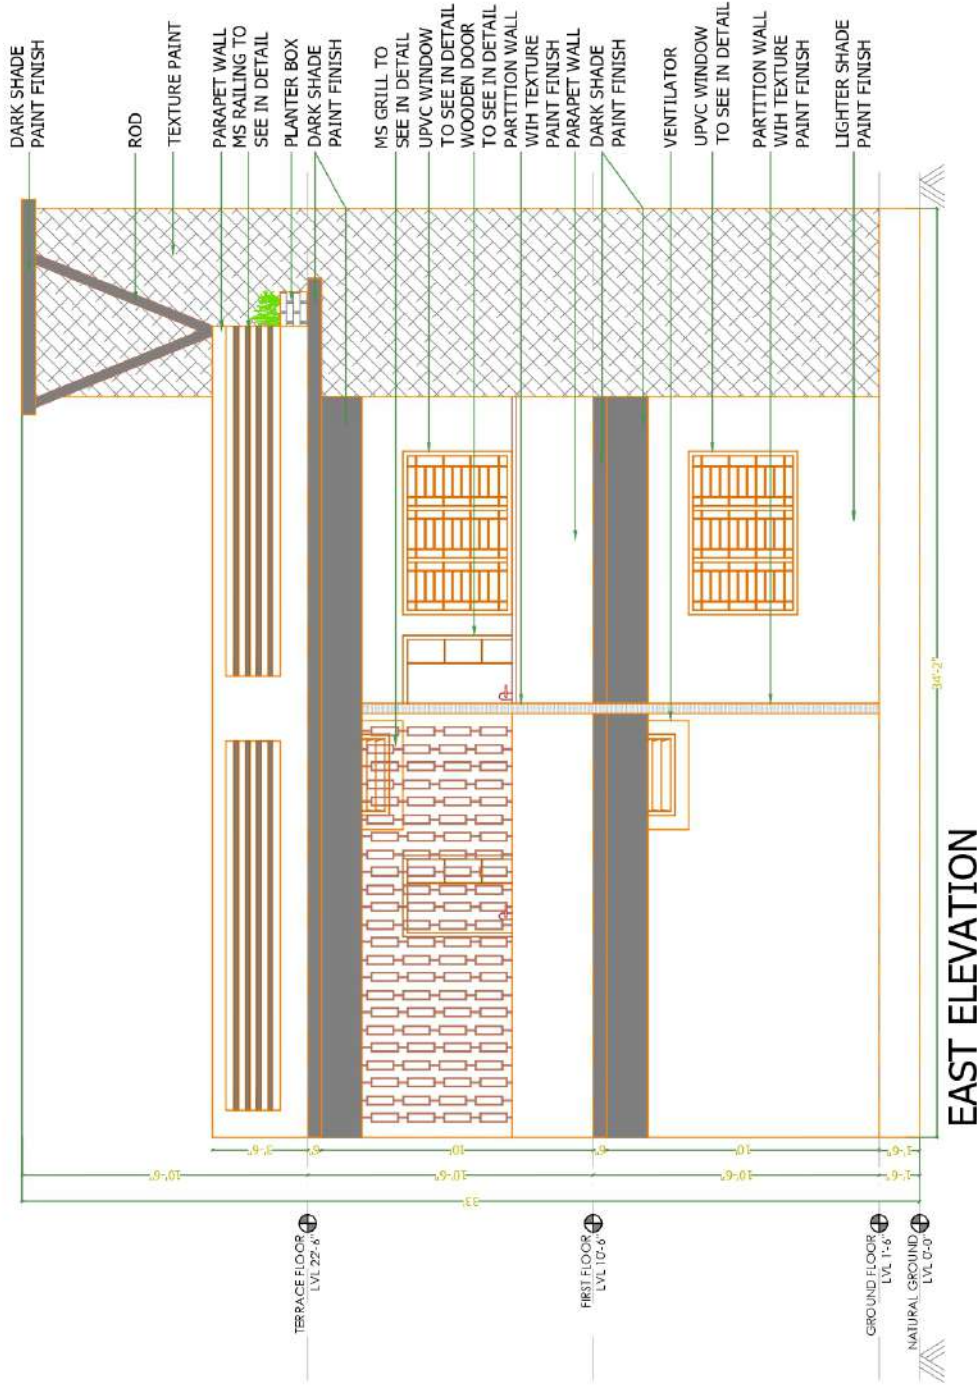

EAST ELEVATION

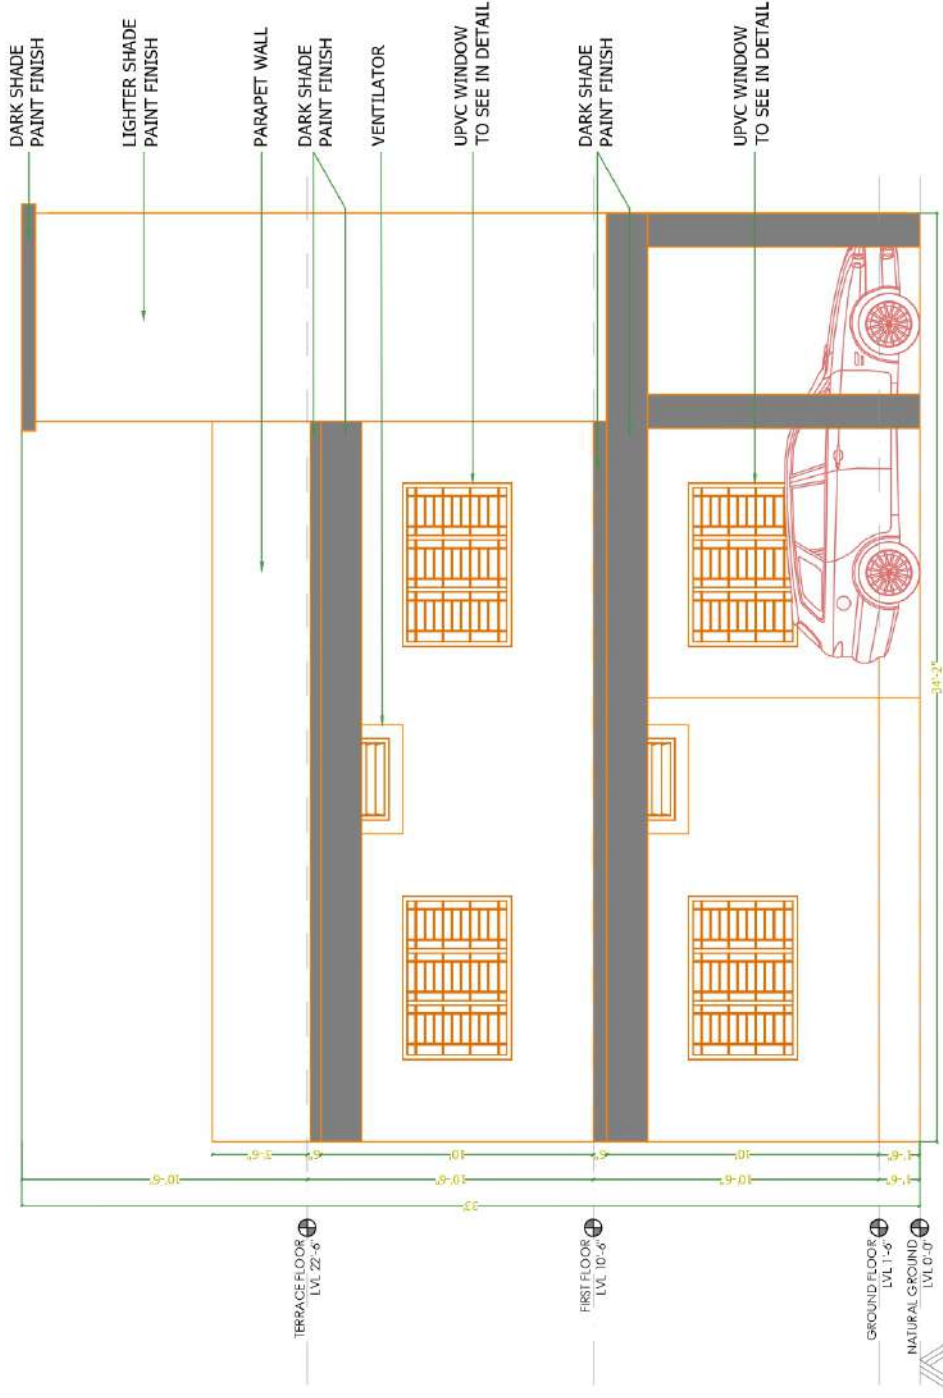

WEST ELEVATION

CLIENT :
MRS.SHANTHI RESIDENCE

DRAWING TITLE :
EXTERIOR ELEVATION

PROJECT NO : ID RES-081
DRAWING NO: RES/SR/AR/EL-02

REVISION

R0

PROJECT TITLE :
**PROPOSED RESIDENCE AT
GERUGAMPAKAM**

AREA :

DATE : 15.10.2022
SCALE : 1=60
DRAWN : MANITHA
CHECKED : HIRY

1. ANY DISCREPANCY NOTED IN THIS DRAWING SHALL BE BROUGHT TO THE NOTICE OF THE ARCHITECT IMMEDIATELY.
2. DO NOT MEASURE THE DRAWING DIRECTLY, FOLLOW ONLY WRITTEN DIMENSIONS.
3. ALL DIMENSIONS ARE IN FEET AND INCHES
4. DRAWINGS TO BE READ WITH PLANS, ELEVATIONS, SECTIONS AND OTHER RELEVANT DRAWINGS.

ARCHITECTS :

INFINITY D'SIGNS
ARCHITECTURE - CONSTRUCTION - INTERIORS
CHENNAI | BANGALORE

P-491 - 98498 83861 E: info@infinitydsgns.com



Infinity D'signs

Architecture | Interior | Constructions

Project :Usha Residence

Client :Mrs.Usha

Location:Arakkonam.



CLIENT :
Mrs. USHA RESIDENCE

DRAWING TITLE :
**GROUND FLOOR
(REFERENCE)**

PROJECT NO. : ID RES-080
DRAWING NO. : RESOUR-02

REVISION
R1

1. ANY DISCREPANCY NOTED IN THIS DRAWING SHALL BE BROUGHT TO THE NOTICE OF THE ARCHITECT IMMEDIATELY.
2. DO NOT MEASURE THE DRAWING DIRECTLY, FOLLOW ONLY WRITTEN DIMENSIONS.
3. ALL DIMENSIONS ARE IN FEET AND INCHES
4. DRAWINGS TO BE READ WITH PLANS, ELEVATIONS, SECTIONS AND OTHER RELEVANT DRAWINGS.

ARCHITECTS :

INFINITY D'SIGNS
ARCHITECTURE - CONSTRUCTION - INTERIORS
CHENNAI | BANGALORE

P-01 - 98408 63891 E- info@infinitydsgns.com

AREA :
BUILT UP AREA - 1664 SQ.FT

PROJECT TITLE :
**PROPOSED RESIDENCE AT
ARAKONAM**

DATE : 15.06.2022
DRAWN : KANISGA
CHECKED : HENRY


REVISION
R1

1. ANY DISCREPANCY NOTED IN THIS DRAWING SHALL BE BROUGHT TO THE NOTICE OF THE ARCHITECT IMMEDIATELY.
2. DO NOT MEASURE THE DRAWING DIRECTLY, FOLLOW ONLY WRITTEN DIMENSIONS.
3. ALL DIMENSIONS ARE IN FEET AND INCHES
4. DRAWINGS TO BE READ WITH PLANS, ELEVATIONS, SECTIONS AND OTHER RELEVANT DRAWINGS.

ARCHITECTS :

INFINITY D'SIGNS
ARCHITECTURE - CONSTRUCTION - INTERIORS
CHENNAI | BANGALORE

P-01 - 98408 63891 E- info@infinitydsgns.com

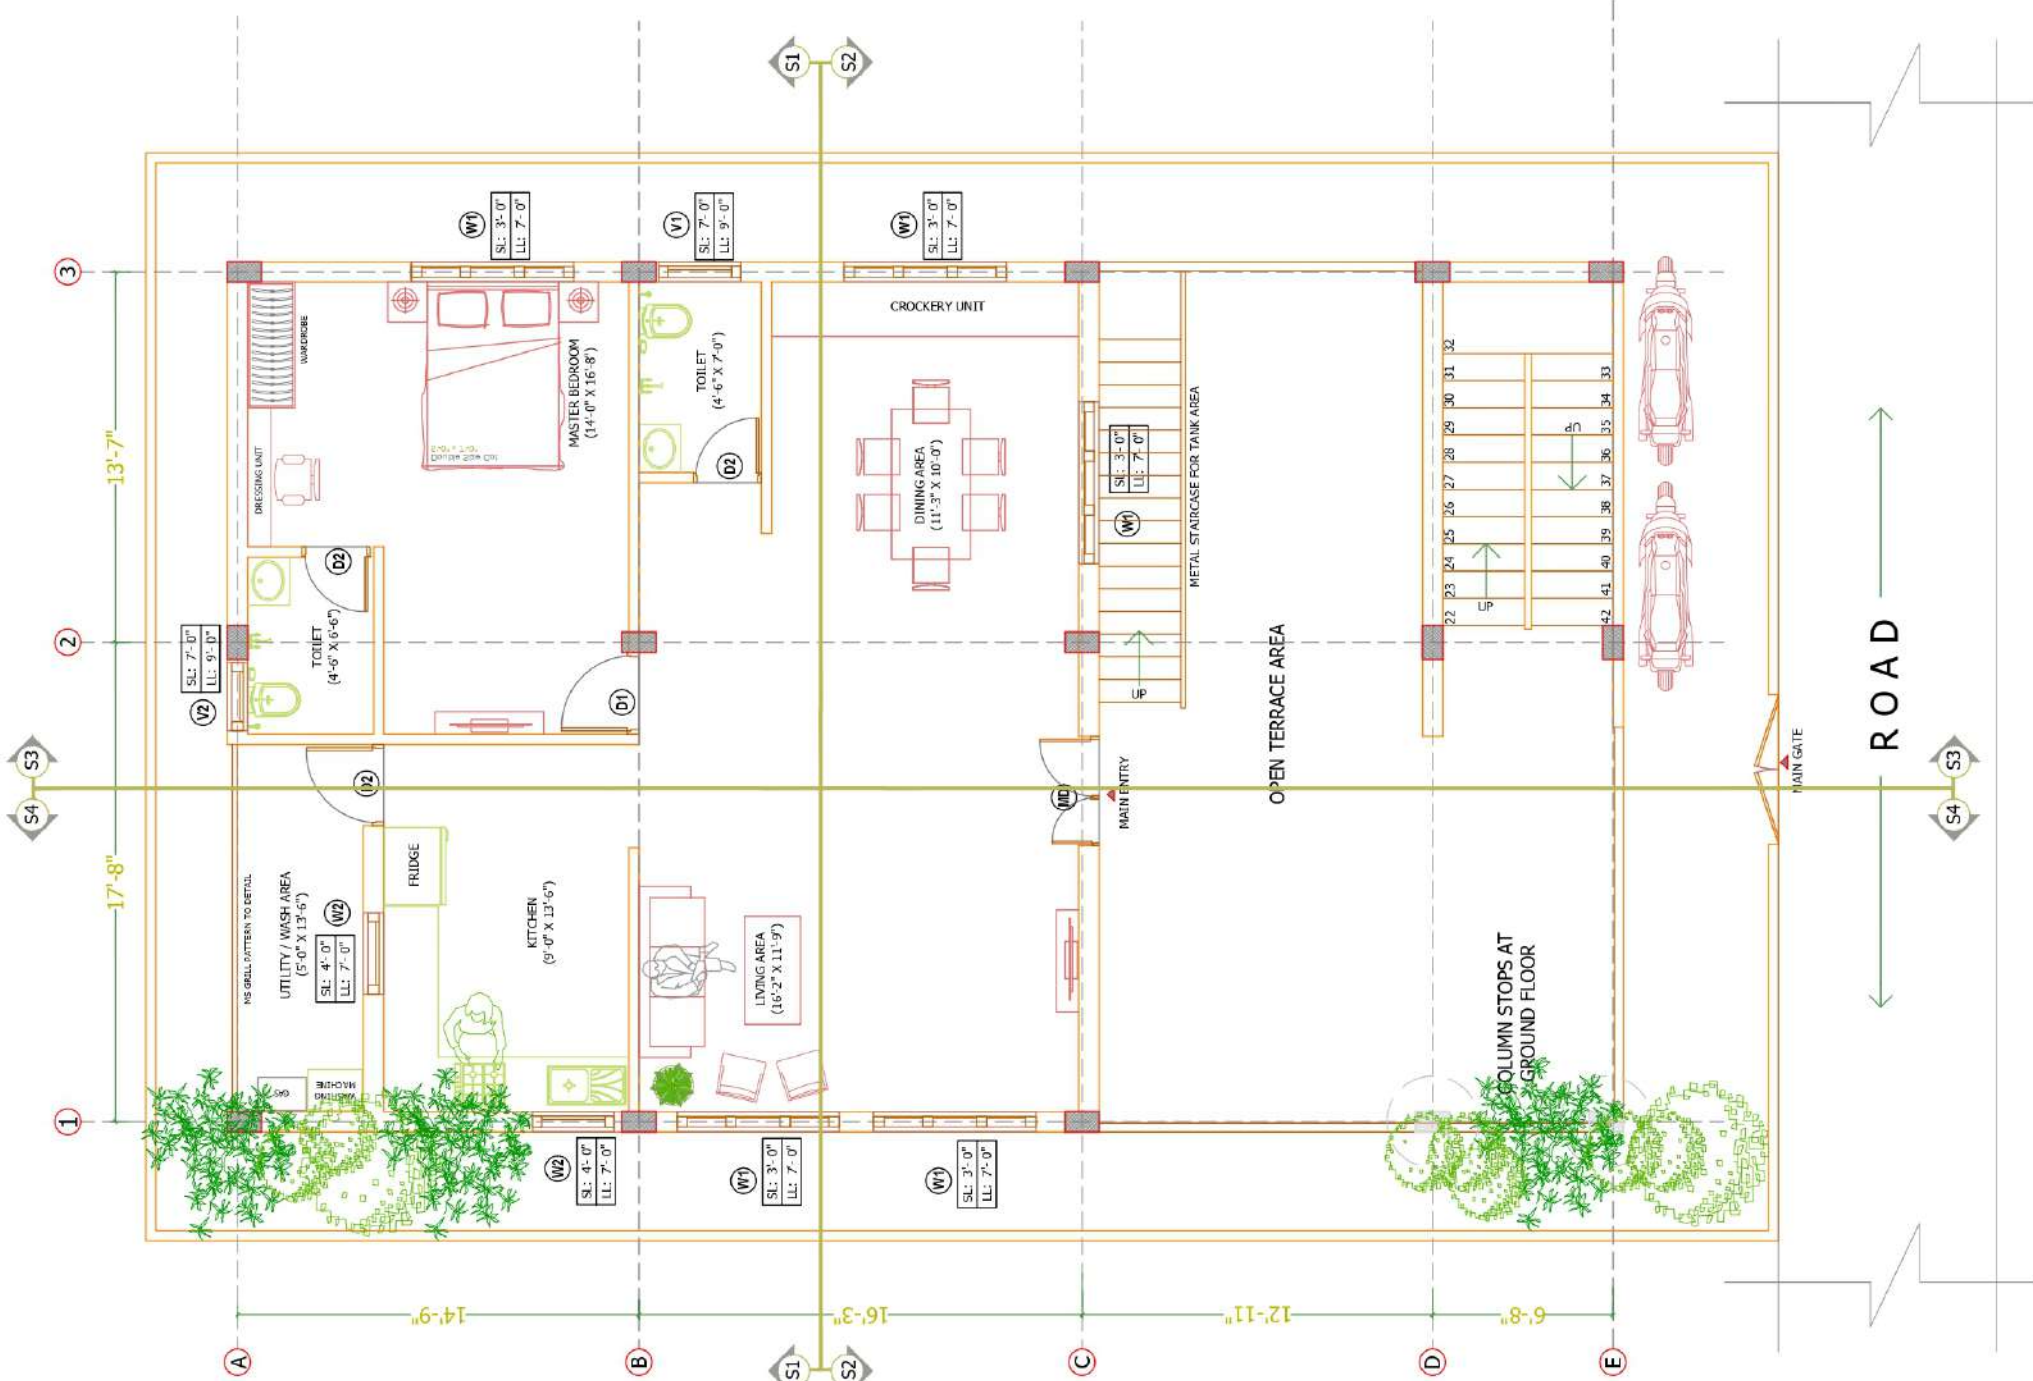

CLIENT :
Mrs. USHA RESIDENCE

DRAWING TITLE :
**FIRST FLOOR
(REFERENCE)**

PROJECT NO. : ID RES-080
DRAWING NO.: RES/UR-03

REVISION
R1

1. ANY DISCREPANCY NOTED IN THIS DRAWING SHALL BE BROUGHT TO THE NOTICE OF THE ARCHITECT IMMEDIATELY.
2. DO NOT MEASURE THE DRAWING DIRECTLY, FOLLOW ONLY WRITTEN DIMENSIONS.
3. ALL DIMENSIONS ARE IN FEET AND INCHES
4. DRAWINGS TO BE READ WITH PLANS, ELEVATIONS, SECTIONS AND OTHER RELEVANT DRAWINGS.

ARCHITECTS :

INFINITY D'SIGNS
ARCHITECTURE - CONSTRUCTION - INTERIORS
CHENNAI | BANGALORE


P-01 - 98408 63891 E: info@infinitydsgns.com

PROJECT TITLE :
**PROPOSED RESIDENCE AT
ARAKONAM**


DATE : 15.06.2022
SCALE : 1=60
DRAWN : KANISGA
CHECKED : HENRY



1. ANY DISCREPANCY NOTED IN THIS DRAWING SHALL BE BROUGHT TO THE NOTICE OF THE ARCHITECT IMMEDIATELY.
2. DO NOT MEASURE THE DRAWING DIRECTLY, FOLLOW ONLY WRITTEN DIMENSIONS.
3. ALL DIMENSIONS ARE IN FEET AND INCHES
4. DRAWINGS TO BE READ WITH PLANS, ELEVATIONS, SECTIONS AND OTHER RELEVANT DRAWINGS.

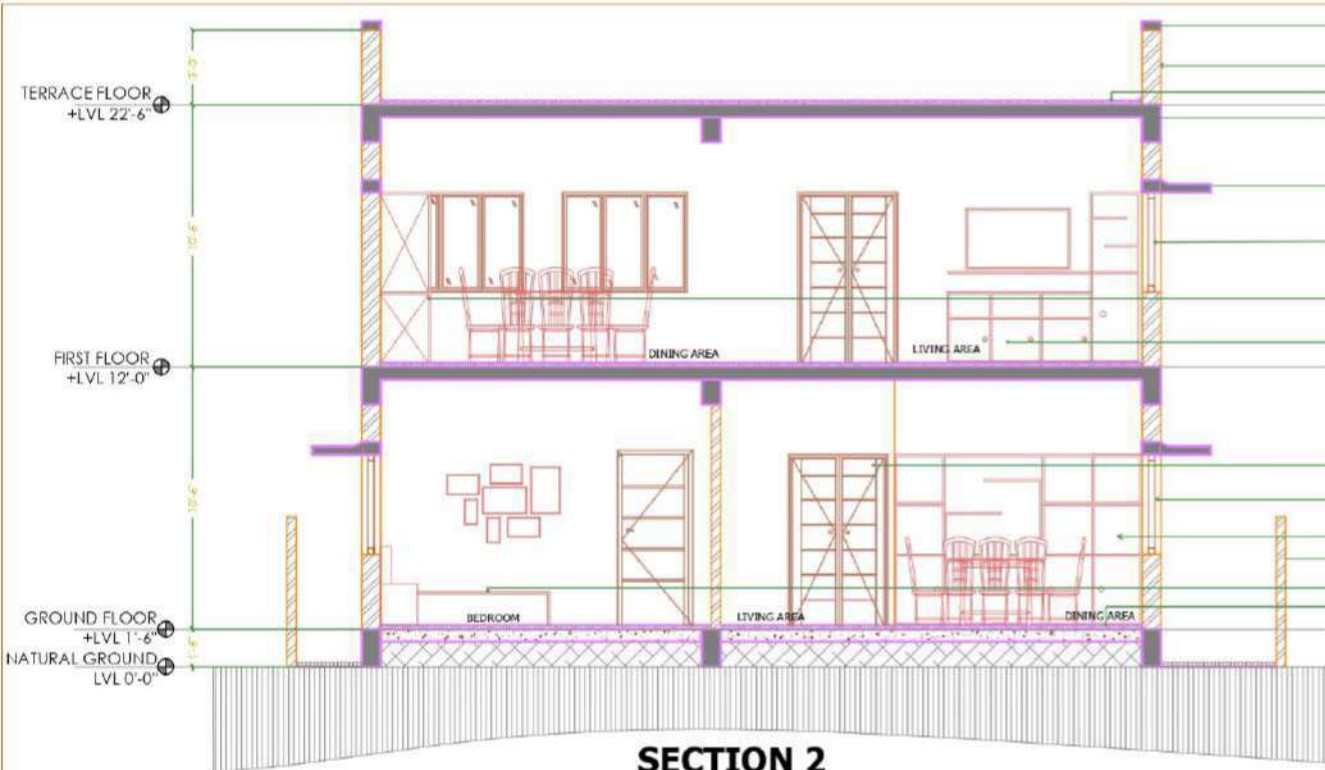


SECTION 2

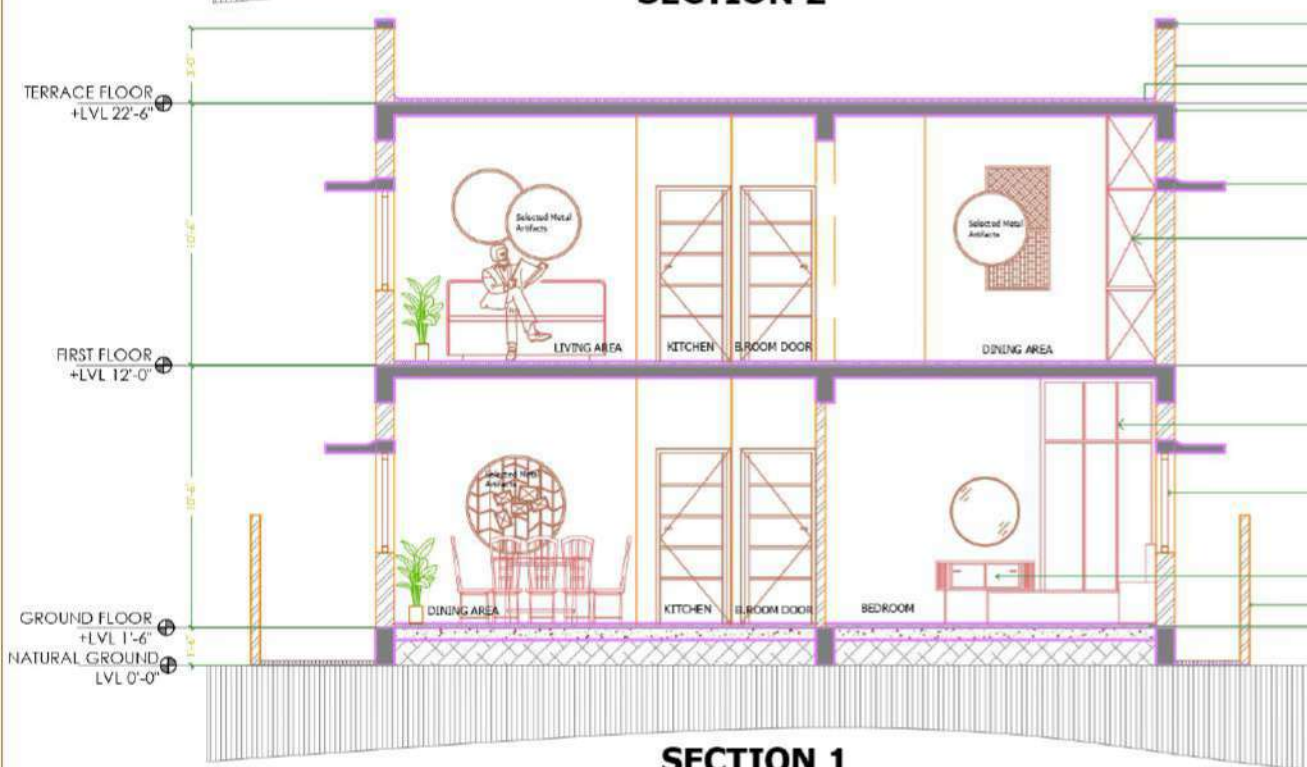

SECTION 1



FIRST FLOOR PLAN

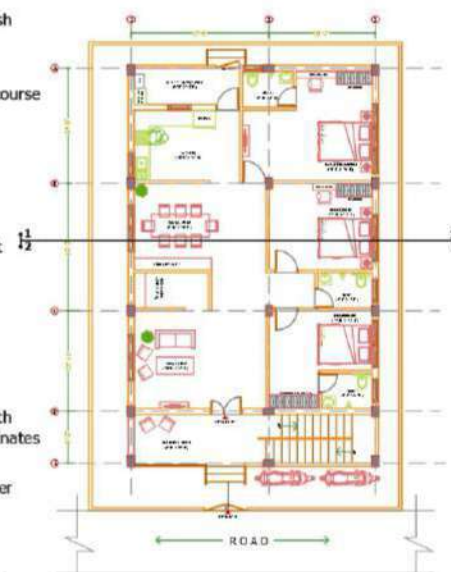

**GROUND FLOOR PLAN
KEY PLAN : NOT TO SCALE**

GENERAL NOTES:

1. ANY DISCREPANCY NOTED IN THIS DRAWING SHALL BE BROUGHT TO THE NOTICE OF THE ARCHITECT IMMEDIATELY.
2. DO NOT MEASURE THE DRAWING DIRECTLY, FOLLOW ONLY WRITTEN DIMENSIONS.
3. ALL DIMENSIONS ARE IN FEET AND INCHES
4. DRAWINGS TO BE READ WITH PLANS, ELEVATIONS, SECTIONS AND OTHER RELEVANT DRAWINGS.

THIS DRAWING IS A PROPERTY OF INFINITY D'SIGNS AND IS FOR CONFIDENTIAL USE TO ONLY IN CONNECTION WITH THE PROJECT INDICATED HERE.

ITS USE IN ANY FORM AS A PART OR WHOLE PRINTING, REPRODUCING OR DISCLOSING TO OTHERS AS A PART OR WHOLE WITHOUT A WRITTEN CONSENT FROM INFINITY D'SIGNS SHALL INFRINGE ON ITS COPYRIGHT.

TRANSMITTAL INFORMATION :

CLIENT:
Mrs. USHA RESIDENCE

PROJECT TITLE:
**PROPOSED RESIDENCE AT
ARAKONAM**

AREA :

DRAWING TITLE:
**RESIDENCE - SECTION
DRAWINGS**

PROJECT NO : ID-RES-080

DRAWING NO: RES/UR/AR/SEC-01

DATE : 30.07.2022 DRAWN : NANTHITHA

SCALE : 1:50 CHECKED : HENRY

ARCHITECTS

INFINITY D'SIGNS
ARCHITECTURE CONSTRUCTION INTERIORS
CHENNAI | BANGALORE

P: +91 - 98408 83891 E: info@infinitydesign.com

This drawing is the property of INFINITY D'SIGNS and should not be copied, loaned, issued to any other party for any purpose other than for which it has been issued.

GENERAL NOTES:

1. ANY DISCREPANCY NOTED IN THIS DRAWING SHALL BE BROUGHT TO THE NOTICE OF THE ARCHITECT IMMEDIATELY.
2. DO NOT MEASURE THE DRAWING DIRECTLY, FOLLOW ONLY WRITTEN DIMENSIONS.
3. ALL DIMENSIONS ARE IN FEET AND INCHES
4. DRAWINGS TO BE READ WITH PLANS, ELEVATIONS, SECTIONS AND OTHER RELEVANT DRAWINGS.

THIS DRAWING IS A PROPERTY OF INFINITY D'SIGNS AND IS FOR CONFIDENTIAL USE TO ONLY IN CONNECTION WITH THE PROJECT INDICATED HERE.

ITS USE IN ANY FORM AS A PART OR WHOLE PRINTING, REPRODUCING OR DISCLOSING TO OTHERS AS A PART OR WHOLE WITHOUT A WRITTEN CONSENT FROM INFINITY D'SIGNS SHALL INFRINGE ON ITS COPYRIGHT.

TRANSMITTAL INFORMATION :

Ar.HENRY
(ARCHITECT)

AREA :
BUILT UP AREA - 1154 SQ.FT

CLIENT:
Mrs. USHA RESIDENCE

PROJECT TITLE:
**PROPOSED RESIDENCE AT
ARAKONAM**

DRAWING TITLE:
**RESIDENCE -SECTION
DRAWINGS**

PROJECT NO : ID-RES-080

DRAWING NO: RES/UR/WD/AR-01

DATE : 30.07.2022 DRAWN:NANTHITHA

SCALE : 1=60 CHECKED:HENRY

ARCHITECTS

INFINITY D'SIGNS
ARCHITECTURE CONSTRUCTION INTERIORS
CHENNAI | BANGALORE

P: +91 - 98408 83891 E: info@infinitydesign.com

This drawing is the property of INFINITY D'SIGNS and should not be copied, loaned, issued to any other party for any purpose other than for which it has been issued.

SILL CONCRETE FINISH 4" THICKNESS

PARAPET WALL

WEATHERING COURSE

ROOF SLAB 6" THICKNESS

LINTEL BEAM

WINDOW AS PER
SELECTION

CROCKERY UNIT

TV UNIT

WPC FLUSH DOOR

WINDOW AS PER
SELECTION

CROCKERY UNIT

6' COMPOUND WALL

WOODEN COT

FLOOR FINISH

SILL CONCRETE
FINISH 4" THICK-

PARAPET WALL

WEATHERING COURSE

ROOF SLAB 6" THICKNESS

LINTEL BEAM

CROCKERY UNIT

WARDROBE WITH
SELECTED LAMINATES
FINISH


WINDOW AS PER
SELECTION

DRESSING UNIT

6' COMPOUND WALL
FLOOR FINISH



FIRST FLOOR PLAN

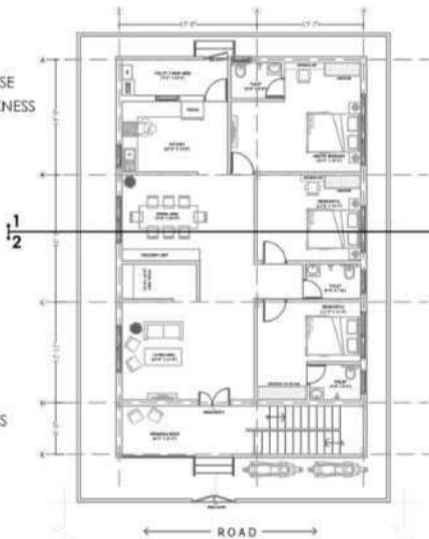


GROUND FLOOR PLAN
KEY PLAN : NOT TO SCALE

SECTION 2

SECTION 1




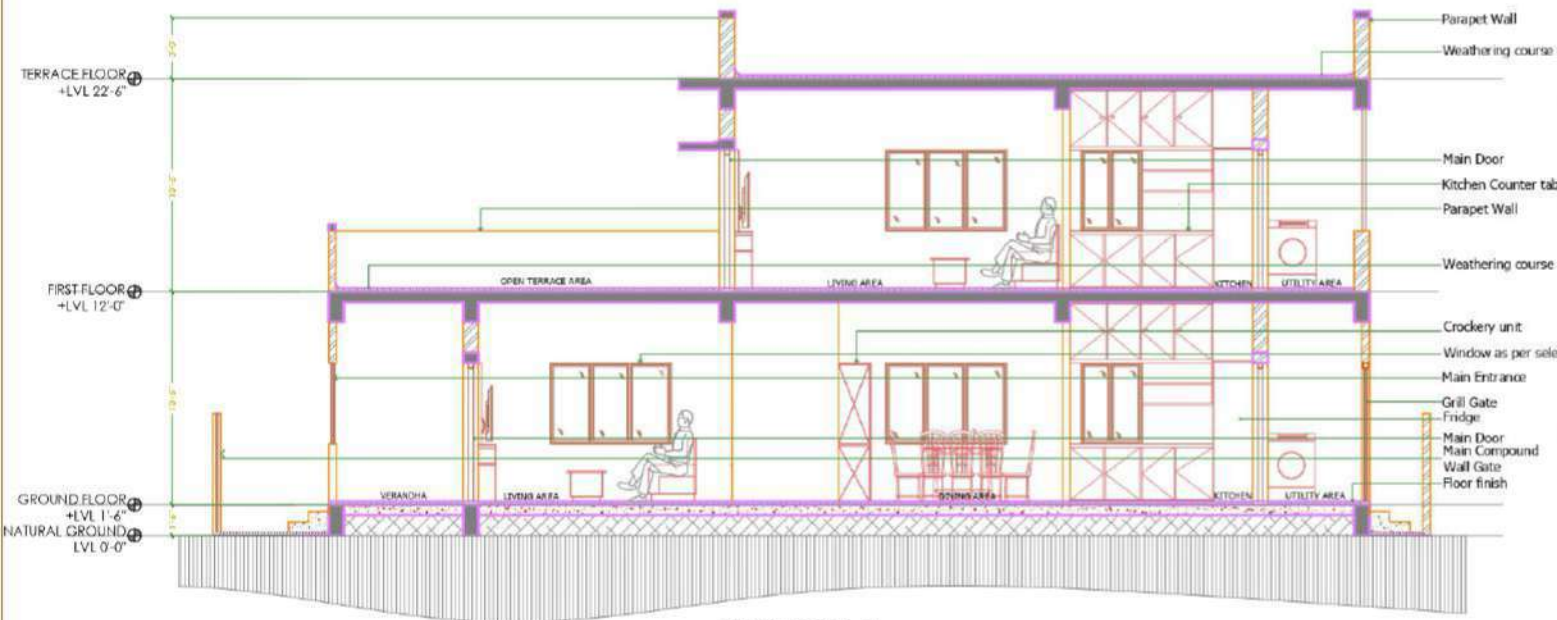


SECTION 4



FIRST FLOOR PLAN

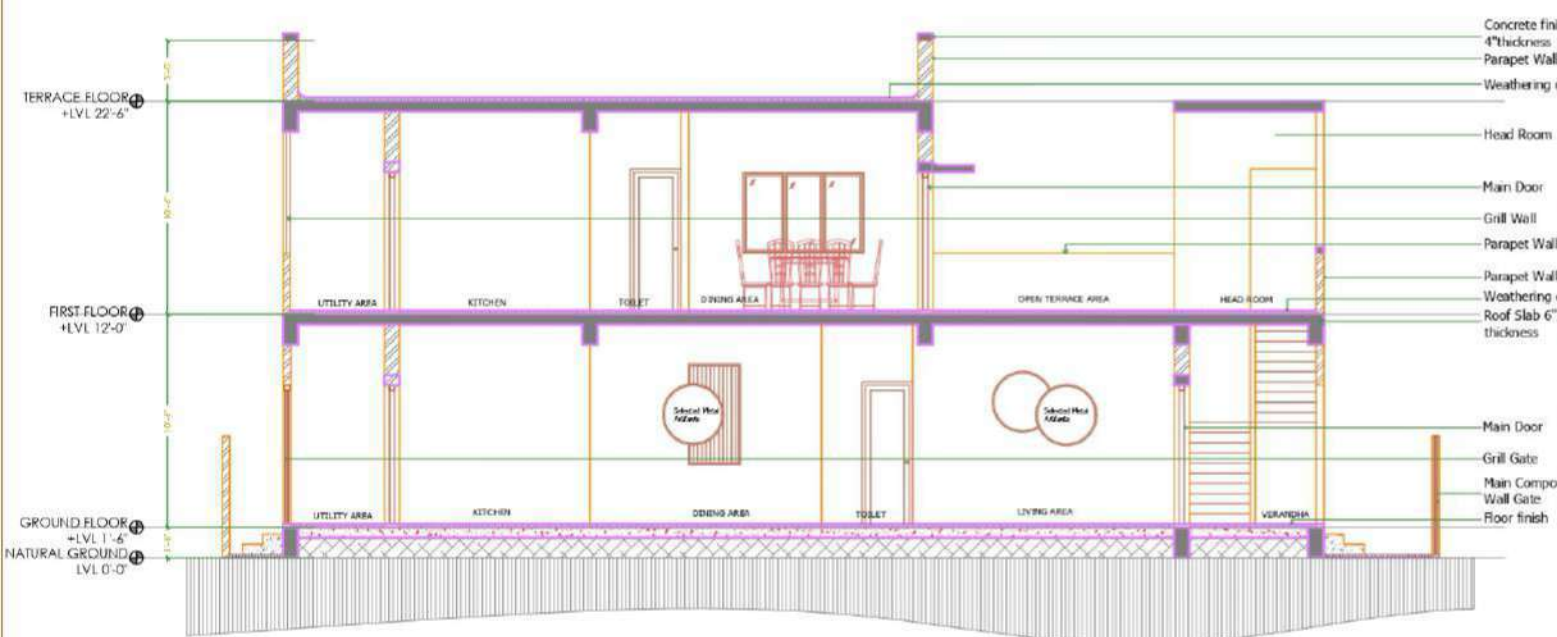

SECTION 3

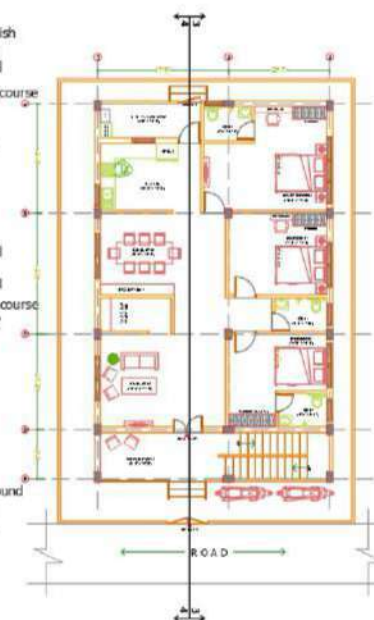

GROUND FLOOR PLAN
KEY PLAN : NOT TO SCALE

GENERAL NOTES:

1. ANY DISCREPANCY NOTED IN THIS DRAWING SHALL BE BROUGHT TO THE NOTICE OF THE ARCHITECT IMMEDIATELY.
2. DO NOT MEASURE THE DRAWING DIRECTLY, FOLLOW ONLY WRITTEN DIMENSIONS.
3. ALL DIMENSIONS ARE IN FEET AND INCHES
4. DRAWINGS TO BE READ WITH PLANS, ELEVATIONS, SECTIONS AND OTHER RELEVANT DRAWINGS.

THIS DRAWING IS A PROPERTY OF INFINITY D'SIGNS AND IS FOR CONFIDENTIAL USE TO ONLY IN CONNECTION WITH THE PROJECT INDICATED HERE.

ITS USE IN ANY FORM AS A PART OR WHOLE PRINTING, REPRODUCING OR DISCLOSING TO OTHERS AS A PART OR WHOLE WITHOUT A WRITTEN CONSENT FROM INFINITY D'SIGNS SHALL INFRINGE ON ITS COPYRIGHT.

TRANSMITTAL INFORMATION :

CLIENT:
Mrs. USHA RESIDENCE

PROJECT TITLE:
PROPOSED RESIDENCE AT ARAKONAM

AREA :

DRAWING TITLE:
RESIDENCE - SECTION DRAWINGS

PROJECT NO : ID-RES-080

DRAWING NO: RES/UR/AR/SEC-02

DATE : 30.07.2022 DRAWN : NANTHITHA

SCALE : 1=75 CHECKED : HENRY

ARCHITECTS

INFINITY D'SIGNS
ARCHITECTURE CONSTRUCTION INTERIORS
CHENNAI | BANGALORE

P: +91 - 98408 83891 E: info@infinitydsign.com

This drawing is the property of INFINITY D'SIGNS and should not be copied, loaned, issued to any other party for any purpose other than for which it has been issued.



SECTION 4



FIRST FLOOR PLAN



SECTION 3



GROUND FLOOR PLAN
KEY PLAN : NOT TO SCALE

GENERAL NOTES:

1. ANY DISCREPANCY NOTED IN THIS DRAWING SHALL BE BROUGHT TO THE NOTICE OF THE ARCHITECT IMMEDIATELY.
2. DO NOT MEASURE THE DRAWING DIRECTLY, FOLLOW ONLY WRITTEN DIMENSIONS.
3. ALL DIMENSIONS ARE IN FEET AND INCHES
4. DRAWINGS TO BE READ WITH PLANS, ELEVATIONS, SECTIONS AND OTHER RELEVANT DRAWINGS.

THIS DRAWING IS A PROPERTY OF INFINITY D'SIGNS AND IS FOR CONFIDENTIAL USE TO ONLY IN CONNECTION WITH THE PROJECT INDICATED HERE.

ITS USE IN ANY FORM AS A PART OR WHOLE PRINTING, REPRODUCING OR DISCLOSING TO OTHERS AS A PART OR WHOLE WITHOUT A WRITTEN CONSENT FROM INFINITY D'SIGNS SHALL INFRINGE ON ITS COPYRIGHT.

TRANSMITTAL INFORMATION :

Ar J HENRY (ARCHITECT)

AREA :
BUILT UP AREA - 1154 SQ.FT

CLIENT
Mrs. USHA RESIDENCE

PROJECT TITLE
**PROPOSED RESIDENCE AT
ARAKONAM**

DRAWING TITLE
**RESIDENCE - SECTION
DRAWINGS**





PROJECT NO : ID-RES-080	REVISION
DRAWING NO: RES/UR/WD/AR-01	R0

DATE : 30.07.2022	DRAWN: NANTHITHA	
SCALE : 1=75	CHECKED: HENRY	

ARCHITECTS
INFINITY D'SIGNS
ARCHITECTURE CONSTRUCTION INTERIORS
CHENNAI | BANGALORE

P: +91 - 98408 83891 E: info@infinitydesign.com

This drawing is the property of INFINITY D'SIGNS and should not be copied, loaned, issued to any other party for any purpose other than for which it has been issued.

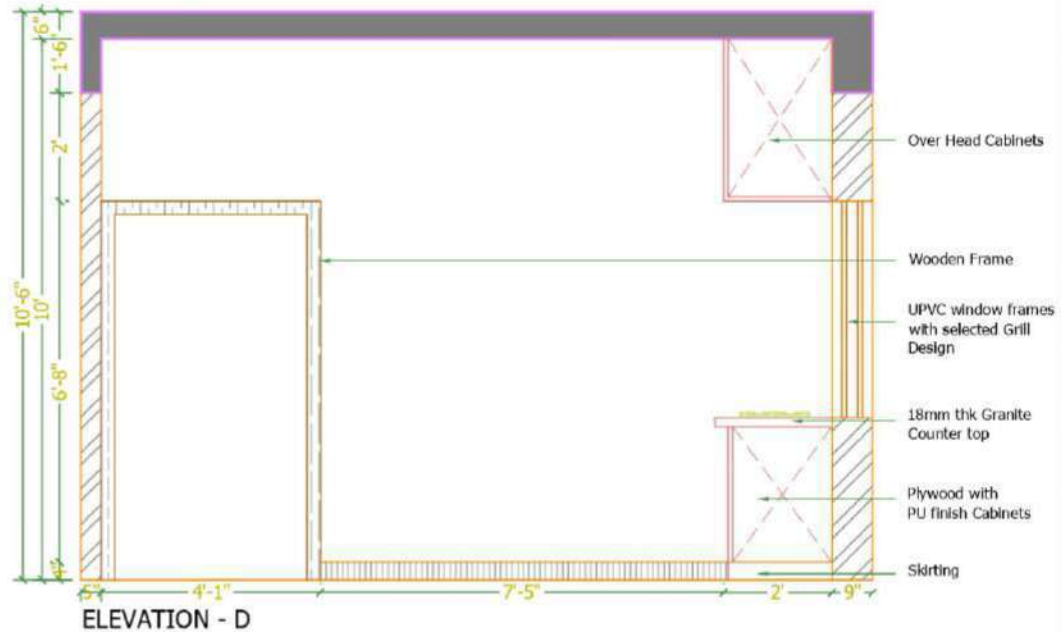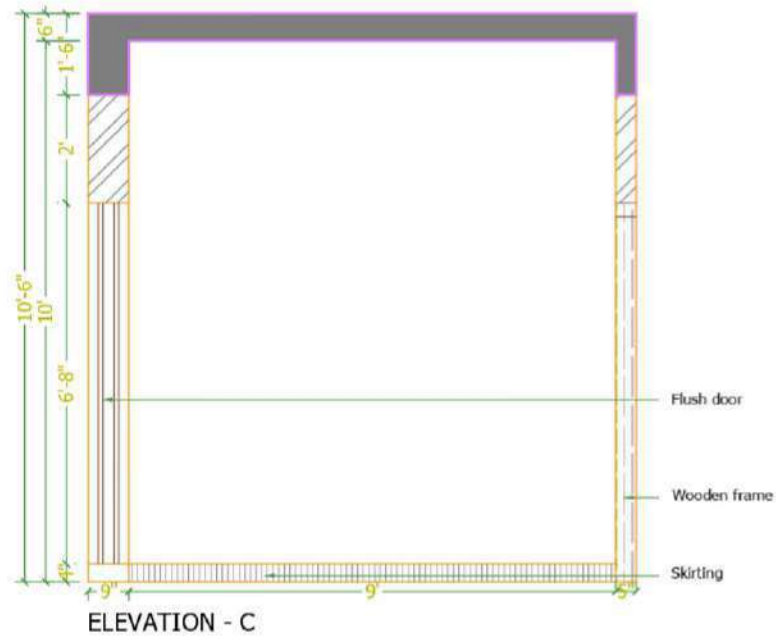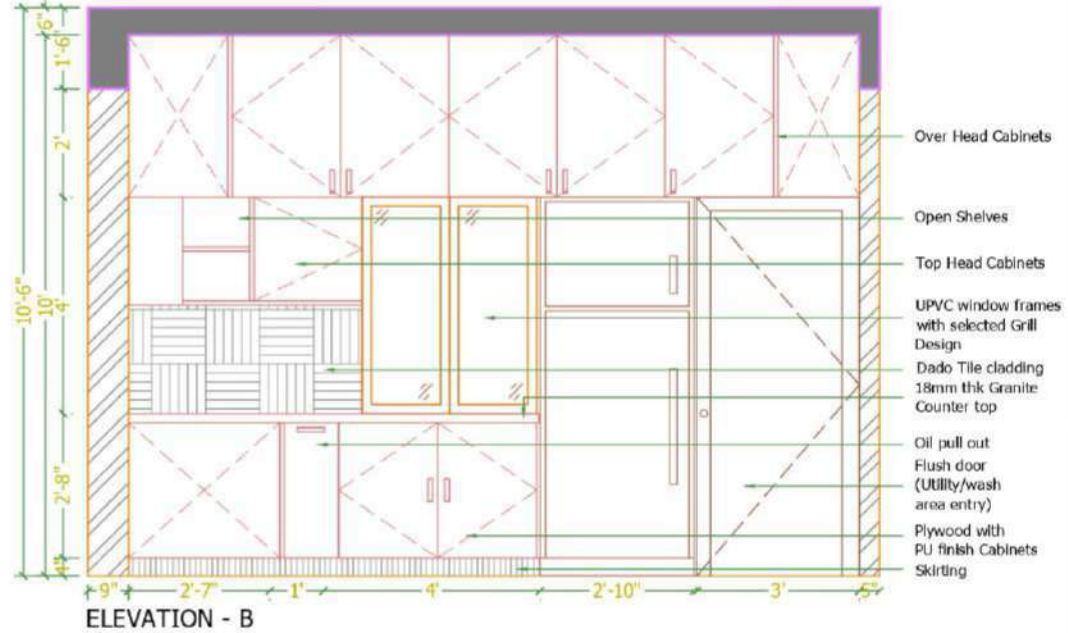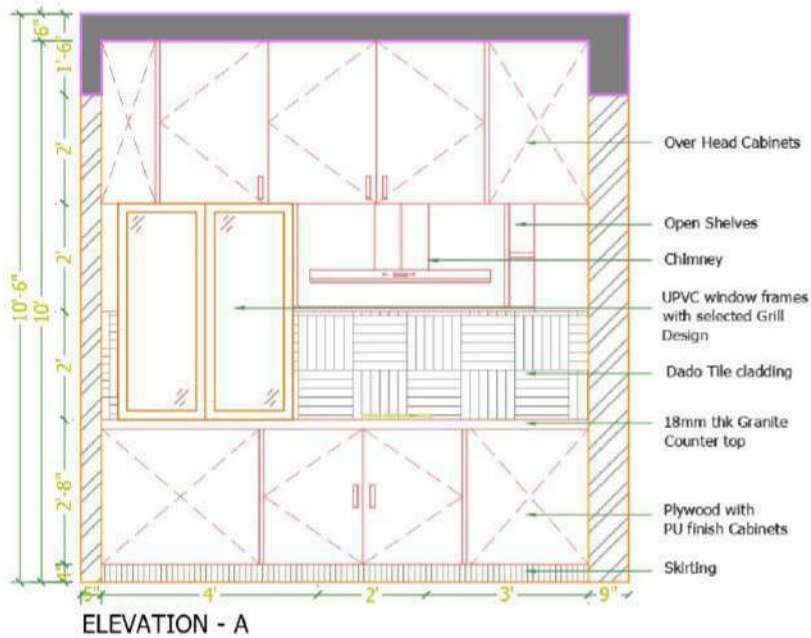

GENERAL NOTES:


1. ANY DISCREPANCY NOTED IN THIS DRAWING SHALL BE BROUGHT TO THE NOTICE OF THE ARCHITECT IMMEDIATELY.
2. DO NOT MEASURE THE DRAWING DIRECTLY, FOLLOW ONLY WRITTEN DIMENSIONS.
3. ALL DIMENSIONS ARE IN FEET AND INCHES
4. DRAWINGS TO BE READ WITH PLANS, ELEVATIONS, SECTIONS AND OTHER RELEVANT DRAWINGS.

THIS DRAWING IS A PROPERTY OF INFINITY D'SIGNS AND IS FOR CONFIDENTIAL USE TO ONLY IN CONNECTION WITH THE PROJECT INDICATED HERE.

ITS USE IN ANY FORM AS A PART OR WHOLE PRINTING, REPRODUCING OR DISCLOSING TO OTHERS AS A PART OR WHOLE WITHOUT A WRITTEN CONSENT FROM INFINITY D'SIGNS SHALL INFRINGE ON ITS COPYRIGHT.

TRANSMITTAL INFORMATION :

KEY PLAN:

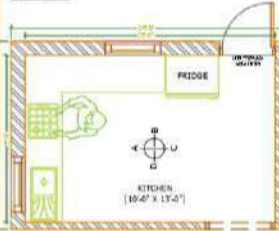

CLIENT:
Mrs. USHA RESIDENCE

PROJECT TITLE:
PROPOSED RESIDENCE AT ARAKONAM

DRAWING TITLE:
GROUND FLOOR KITCHEN DETAIL

TOTAL AREA :

PROJECT NO : ID-RES-080

DRAWING NO: RES/UR/WD/AR-01

DATE : 30.07.2022 DRAWN: NANTHITHA



SCALE : 1=30 CHECKED : HENRY

ARCHITECTS

INFINITY D'SIGNS
ARCHITECTURE CONSTRUCTION INTERIORS
CHENNAI | BANGALORE

P: +91 - 98408 83691 E: info@infinitydsign.com

This drawing is the property of INFINITY D'SIGNS and should not be copied, loaned, issued to any other party for any purpose other than for which it has been issued.

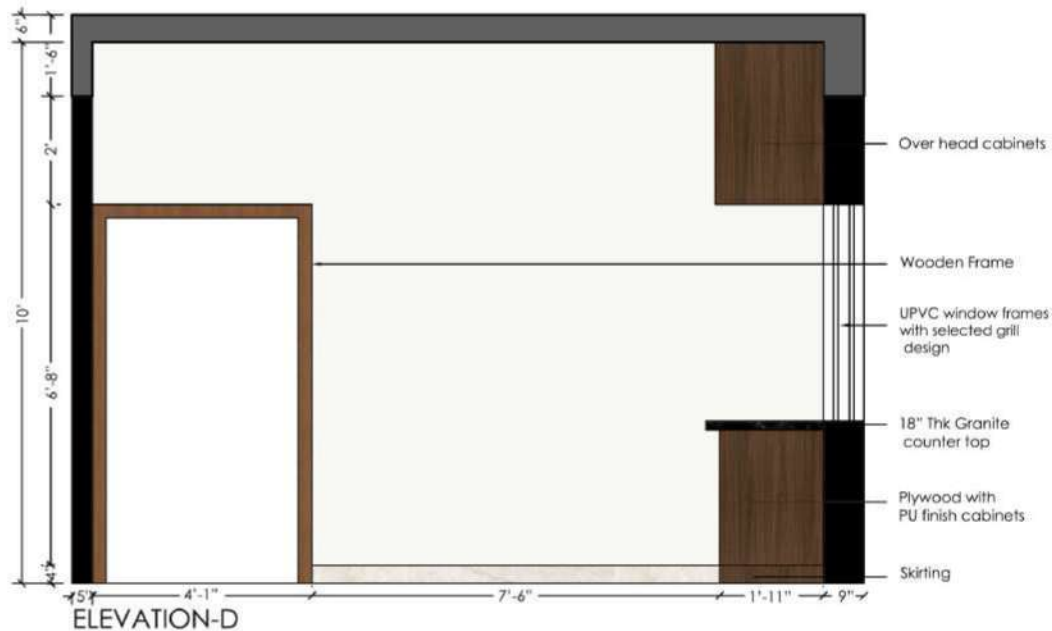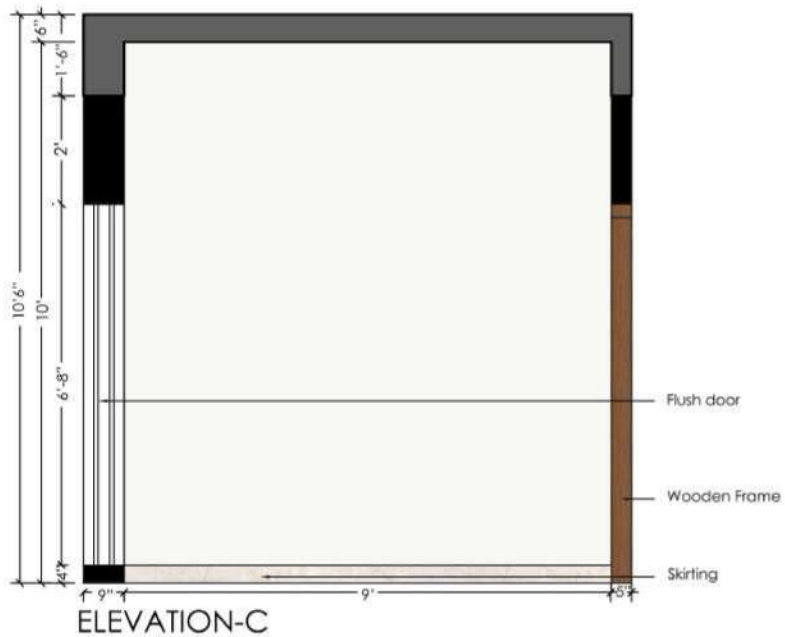

GENERAL NOTES:


1. ANY DISCREPANCY NOTED IN THIS DRAWING SHALL BE BROUGHT TO THE NOTICE OF THE ARCHITECT IMMEDIATELY.
2. DO NOT MEASURE THE DRAWING DIRECTLY, FOLLOW ONLY WRITTEN DIMENSIONS.
3. ALL DIMENSIONS ARE IN FEET AND INCHES
4. DRAWINGS TO BE READ WITH PLANS, ELEVATIONS, SECTIONS AND OTHER RELEVANT DRAWINGS.

THIS DRAWING IS A PROPERTY OF INFINITY D'SIGNS AND IS FOR CONFIDENTIAL USE TO ONLY IN CONNECTION WITH THE PROJECT INDICATED HERE.

ITS USE IN ANY FORM AS A PART OR WHOLE, PRINTING, REPRODUCING OR DISCLOSING TO OTHERS AS A PART OR WHOLE WITHOUT A WRITTEN CONSENT FROM INFINITY D'SIGNS SHALL INFRINGE ON ITS COPYRIGHT.

TRANSMITTAL INFORMATION :

KEY PLAN:

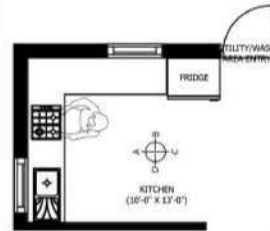

CLIENT
Mrs. USHA RESIDENCE

PROJECT TITLE
PROPOSED RESIDENCE AT ARAKONAM

DRAWING TITLE
GFL KITCHEN DETAIL

TOTAL AREA :
AREA :
BUILT UP AREA - 1664 SQ.FT

PROJECT NO : ID-RES-080

DRAWING NO: RES/UR/WD/AR-01

DATE : 30.07.2022

SCALE : 1=30

CHECKED : HENRY

ARCHITECTS

INFINITY D'SIGNS
ARCHITECTURE CONSTRUCTION INTERIORS
CHENNAI | BANGALORE

P: +91 - 98408 83891 E: info@infinitydesign.com

This drawing is the property of INFINITY D'SIGNS and should not be copied, loaned, issued to any other party for any purpose other than for which it has been issued.

GENERAL NOTES:

1. ANY DISCREPANCY NOTED IN THIS DRAWING SHALL BE BROUGHT TO THE NOTICE OF THE ARCHITECT IMMEDIATELY.
2. DO NOT MEASURE THE DRAWING DIRECTLY, FOLLOW ONLY WRITTEN DIMENSIONS.
3. ALL DIMENSIONS ARE IN FEET AND INCHS
4. DRAWINGS TO BE READ WITH PLANS, ELEVATIONS, SECTIONS AND OTHER RELEVANT DRAWINGS.

THIS DRAWING IS A PROPERTY OF INFINITY D'SIGNS AND IS FOR CONFIDENTIAL USE TO ONLY IN CONNECTION WITH THE PROJECT INDICATED HERE.

ITS USE IN ANY FORM AS A PART OR WHOLE, PRINTING, REPRODUCING OR DISCLOSING TO OTHERS AS A PART OR WHOLE WITHOUT A WRITTEN CONSENT FROM INFINITY D'SIGNS SHALL INFRINGE ON ITS COPYRIGHT.

TRANSMITTAL INFORMATION :

--	--

--	--

CLIENT
Mrs. USHA RESIDENCE

PROJECT TITLE
PROPOSED RESIDENCE AT ARAKONAM

DRAWING TITLE
COMPOUND WALL DETAIL

TOTAL AREA :

PROJECT NO : 1D-RES-080
DRAWING NO: RES/UR/AR/SO/P/CO-01

DATE : 04.08.2022
SCALE : 1=25

DRAWN: NANTHITHA
CHECKED: HENRY




ARCHITECTS

INFINITY D'SIGNS
ARCHITECTURE CONSTRUCTION INTERIORS
CHENNAI | BANGALORE

P: +91 - 98408 83801 E: info@infinitydsgn.com

This drawing is the property of INFINITY D'SIGNS and should not be copied, loaned, issued to any other party for any purpose other than for which it has been issued.

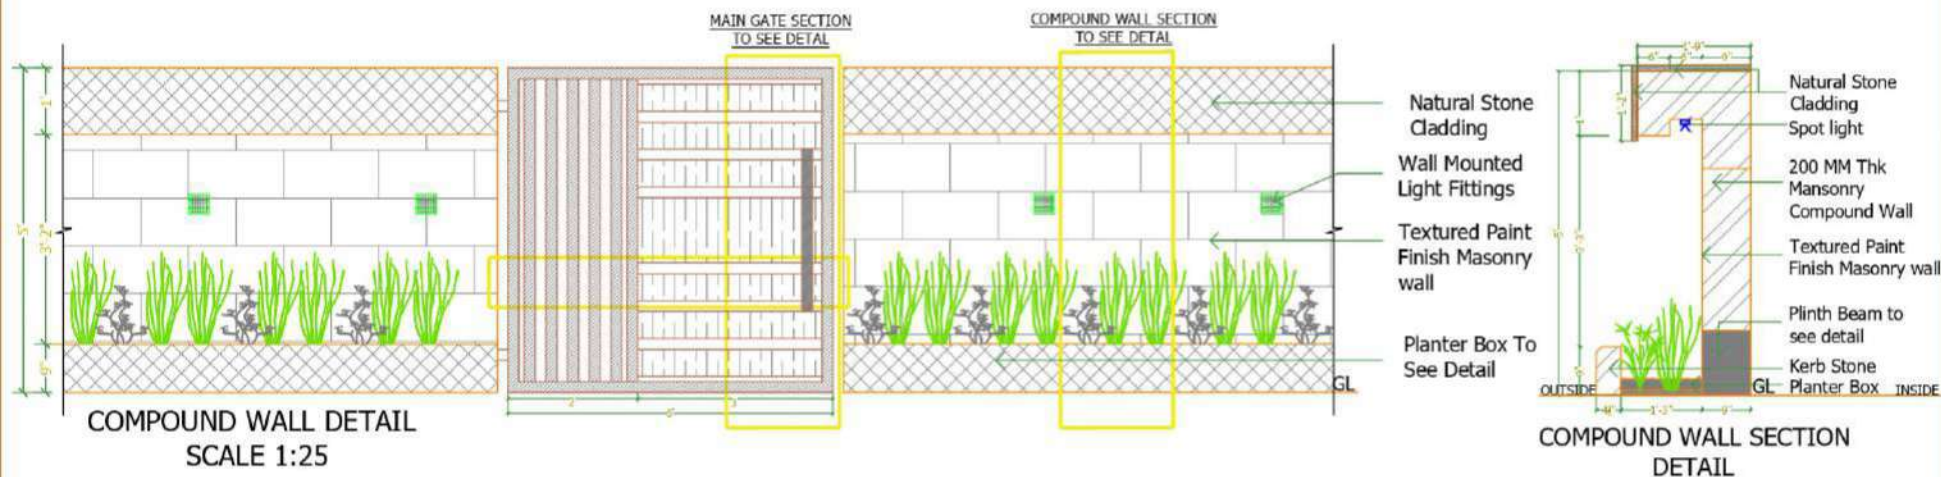

GENERAL NOTES:

1. ANY DISCREPANCY NOTED IN THIS DRAWING SHALL BE BROUGHT TO THE NOTICE OF THE ARCHITECT IMMEDIATELY.
2. DO NOT MEASURE THE DRAWING DIRECTLY, FOLLOW ONLY WRITTEN DIMENSIONS.
3. ALL DIMENSIONS ARE IN FEET AND INCHS
4. DRAWINGS TO BE READ WITH PLANS, ELEVATIONS, SECTIONS AND OTHER RELEVANT DRAWINGS.

THIS DRAWING IS A PROPERTY OF INFINITY D'SIGNS AND IS FOR CONFIDENTIAL USE TO ONLY IN CONNECTION WITH THE PROJECT INDICATED HERE.

ITS USE IN ANY FORM AS A PART OR WHOLE, PRINTING, REPRODUCING OR DISCLOSING TO OTHERS AS A PART OR WHOLE WITHOUT A WRITTEN CONSENT FROM INFINITY D'SIGNS SHALL INFRINGE ON ITS COPYRIGHT.

TRANSMITTAL INFORMATION :

CLIENT
Mrs. USHA RESIDENCE

PROJECT TITLE
**PROPOSED RESIDENCE AT
ARAKONAM**

DRAWING TITLE
MAIN GATE DETAIL

TOTAL AREA :

PROJECT NO : ID-RES-080

REVISION

DRAWING NO: RES/UR/AR/SOP/MG-01

RO

DATE : 04.08.2022 DRAWN: NANTI11THA

SCALE : 1=15

CHECKED : HENRY






ARCHITECTS

INFINITY D'SIGNS
ARCHITECTURE CONSTRUCTION INTERIORS
CHENNAI | BANGALORE

P: +91 - 98408 83891 E: info@infinitydsign.com

This drawing is the property of INFINITY D'SIGNS and should not be copied, loaned, issued to any other party for any purpose other than for which it has been issued.

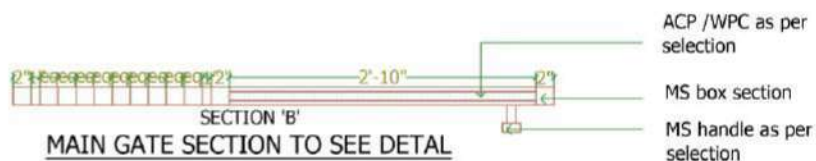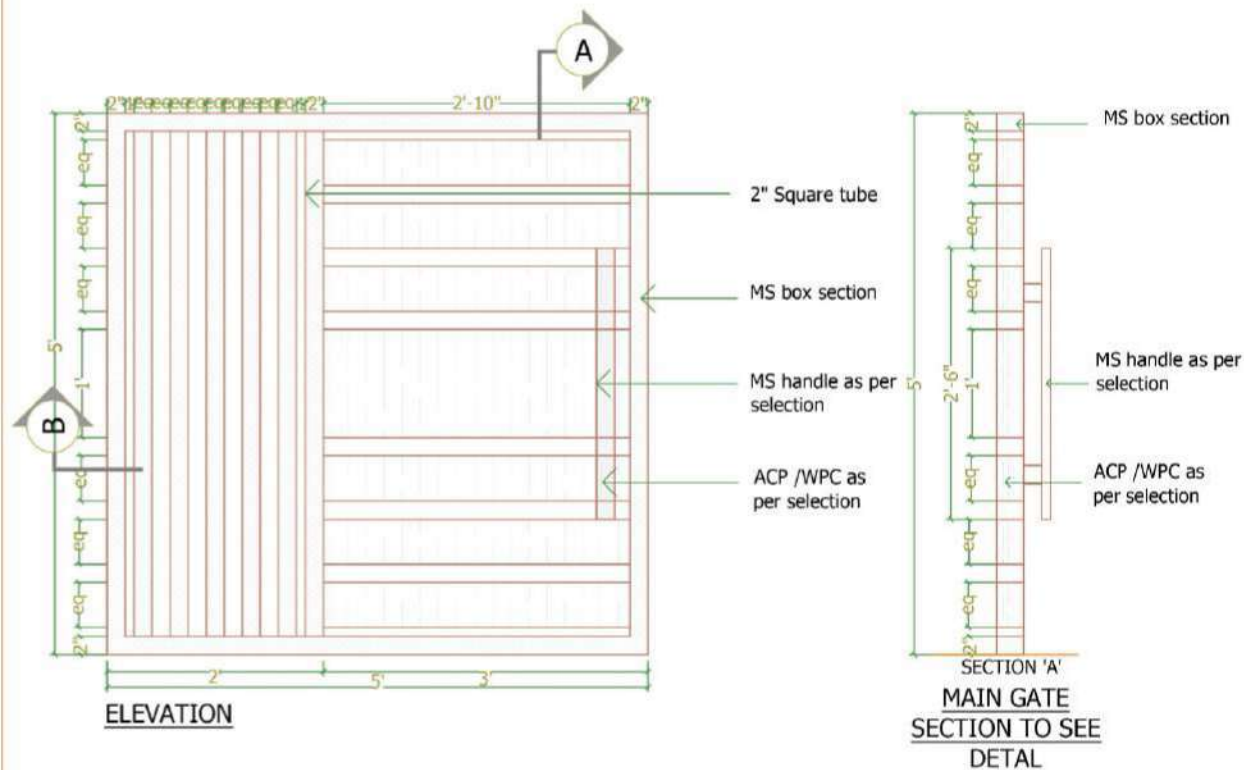

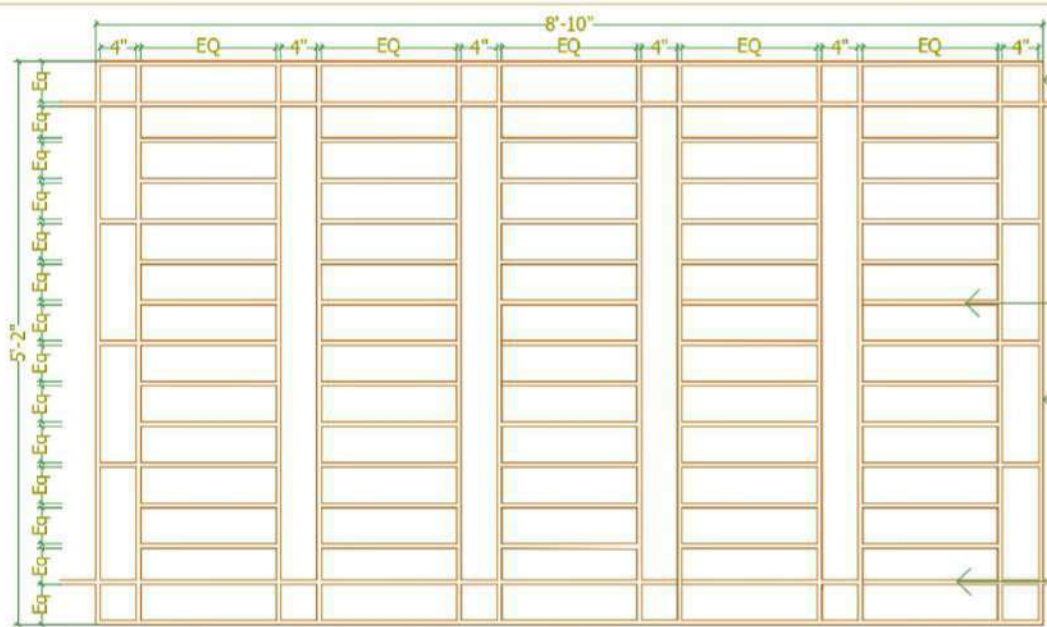

MS GRILL DETAIL

1 1/4" x 1/4" tk
M.S flat frame all
around to be
concealed in
plastering

1/2" M.S
Square bars @
4" c/c

1 1/4" x 1/4" tk
M.S flat

1 1/4" x 1/4" tk
M.S flat

GENERAL NOTES:

1. ANY DISCREPANCY NOTED IN THIS DRAWING SHALL BE BROUGHT TO THE NOTICE OF THE ARCHITECT IMMEDIATELY.
2. DO NOT MEASURE THE DRAWING DIRECTLY, FOLLOW ONLY WRITTEN DIMENSIONS.
3. ALL DIMENSIONS ARE IN FEET AND INCHS
4. DRAWINGS TO BE READ WITH PLANS, ELEVATIONS, SECTIONS AND OTHER RELEVANT DRAWINGS.

THIS DRAWING IS A PROPERTY OF INFINITY D'SIGNS AND IS FOR CONFIDENTIAL USE TO ONLY IN CONNECTION WITH THE PROJECT INDICATED HERE.

ITS USE IN ANY FORM AS A PART OR WHOLE, PRINTING, REPRODUCING OR DISCLOSING TO OTHERS AS A PART OR WHOLE WITHOUT A WRITTEN CONSENT FROM INFINITY D'SIGNS SHALL INFRINGE ON ITS COPYRIGHT.

TRANSMITTAL INFORMATION :

CLIENT
Mrs. USHA RESIDENCE

PROJECT TITLE
**PROPOSED RESIDENCE AT
ARAKONAM**

DRAWING TITLE
GRILL AND GATE DETAIL

TOTAL AREA :

PROJECT NO : ID-RES-080

REVISION

DRAWING NO: RES/UR/AR/SOP/G-01

RO

DATE : 04.08.2022 DRAWN: NANTHITHA

SCALE : 1=15

CHECKED : HENRY




ARCHITECTS

INFINITY D'SIGNS
ARCHITECTURE - CONSTRUCTION - INTERIORS
CHENNAI | BANGALORE

P: +91 - 98408 83801 E: info@infinitydsgn.com

This drawing is the property of INFINITY D'SIGNS and should not be copied, loaned, issued to any other party for any purpose other than for which it has been issued.

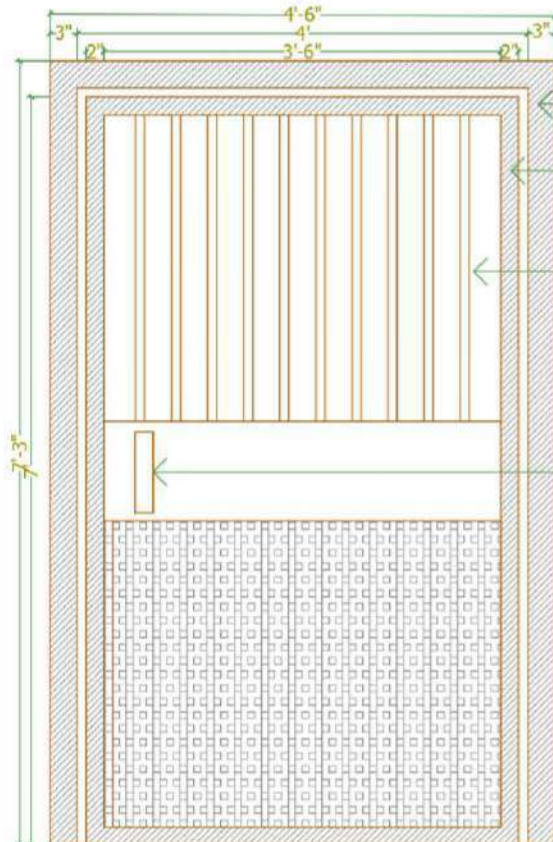


MS GATE DETAIL




3" square tube

2" square tube

1/2" M.S
Square bars

MS handle as per
selection

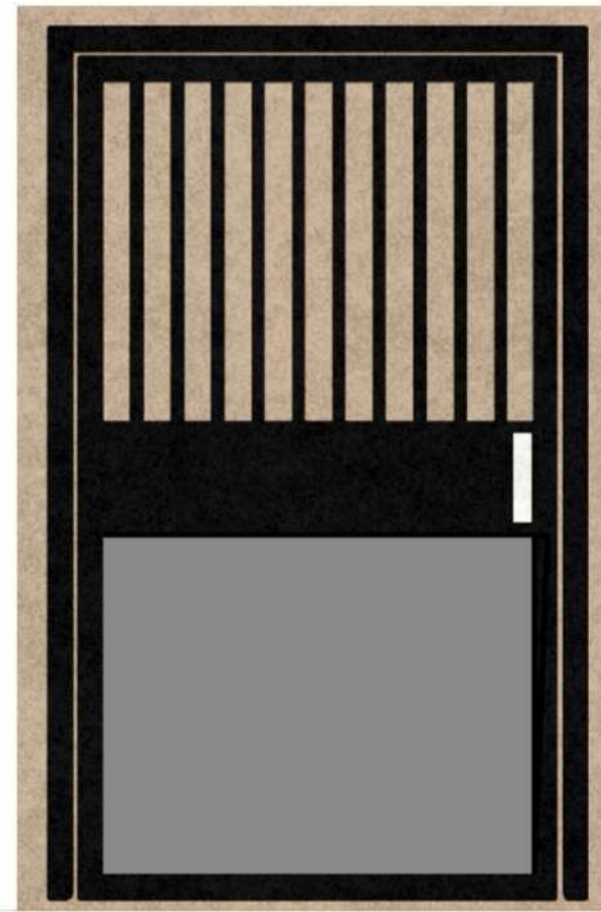

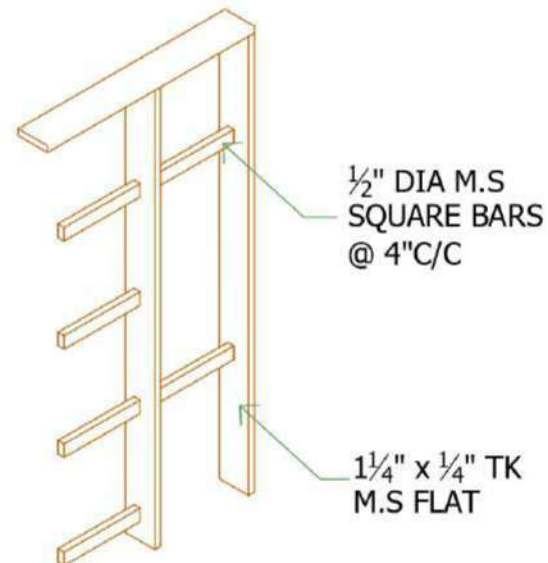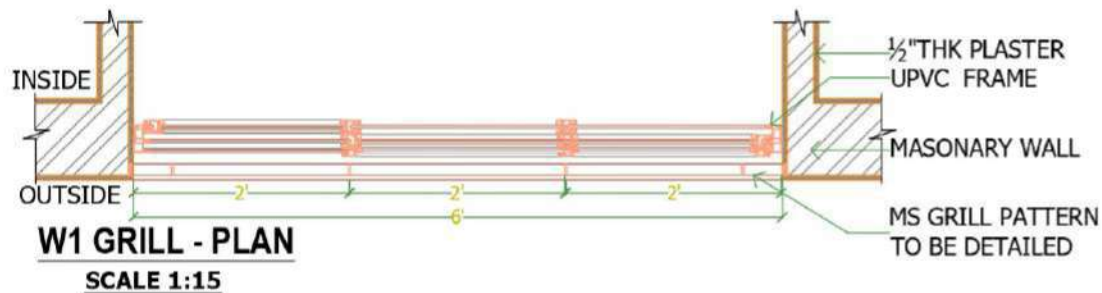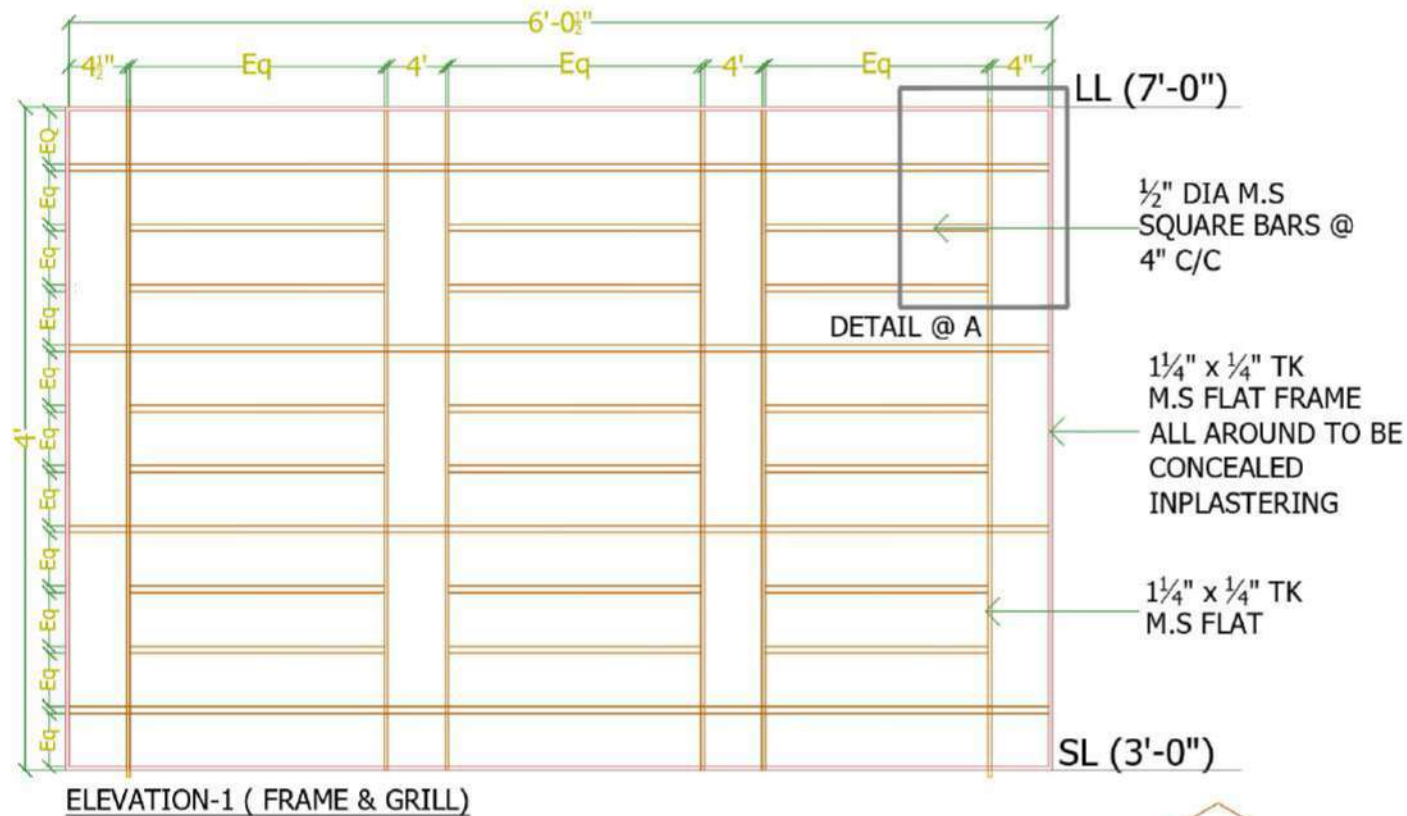

GENERAL NOTES:

1. ANY DISCREPANCY NOTED IN THIS DRAWING SHALL BE BROUGHT TO THE NOTICE OF THE ARCHITECT IMMEDIATELY.
2. DO NOT MEASURE THE DRAWING DIRECTLY, FOLLOW ONLY WRITTEN DIMENSIONS.
3. ALL DIMENSIONS ARE IN FEET AND INCHES
4. DRAWINGS TO BE READ WITH PLANS, ELEVATIONS, SECTIONS AND OTHER RELEVANT DRAWINGS.

THIS DRAWING IS A PROPERTY OF INFINITY D'SIGNS AND IS FOR CONFIDENTIAL USE TO ONLY IN CONNECTION WITH THE PROJECT INDICATED HERE.

ITS USE IN ANY FORM AS A PART OR WHOLE, PRINTING, REPRODUCING OR DISCLOSING TO OTHERS AS A PART OR WHOLE WITHOUT A WRITTEN CONSENT FROM INFINITY D'SIGNS SHALL INFRINGE ON ITS COPYRIGHT.

TRANSMITTAL INFORMATION :

CLIENT :
Mrs. USHA RESIDENCE

PROJECT TITLE :
PROPOSED RESIDENCE AT ARAKONAM

DRAWING TITLE :
WINDOW W1 GRILL DETAIL

TOTAL AREA :

PROJECT NO : ID-RES-080

DRAWING NO: RES/UR/AR/SOP/WG-01

DATE : 18.08.2022 DRAWN : NANTHITHA




SCALE : 1=10 CHECKED : HENRY

ARCHITECTS

INFINITY D'SIGNS
ARCHITECTURE CONSTRUCTION INTERIORS
CHENNAI | BANGALORE

P: +91 - 98408 83891 E: info@infinitydesigns.com

This drawing is the property of INFINITY D'SIGNS and should not be copied, loaned, issued to any other party for any purpose other than for which it has been issued.

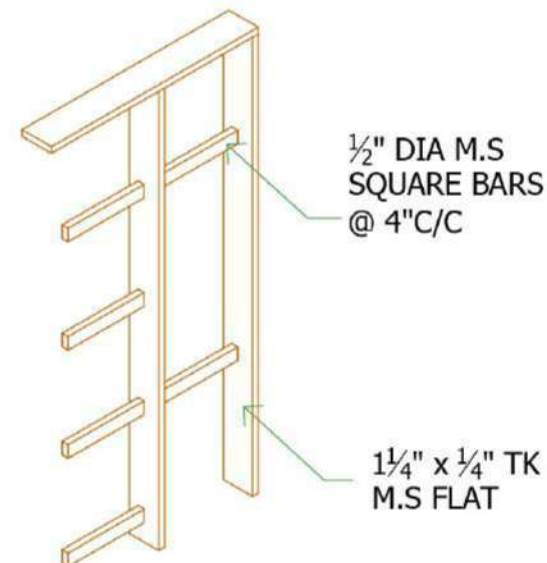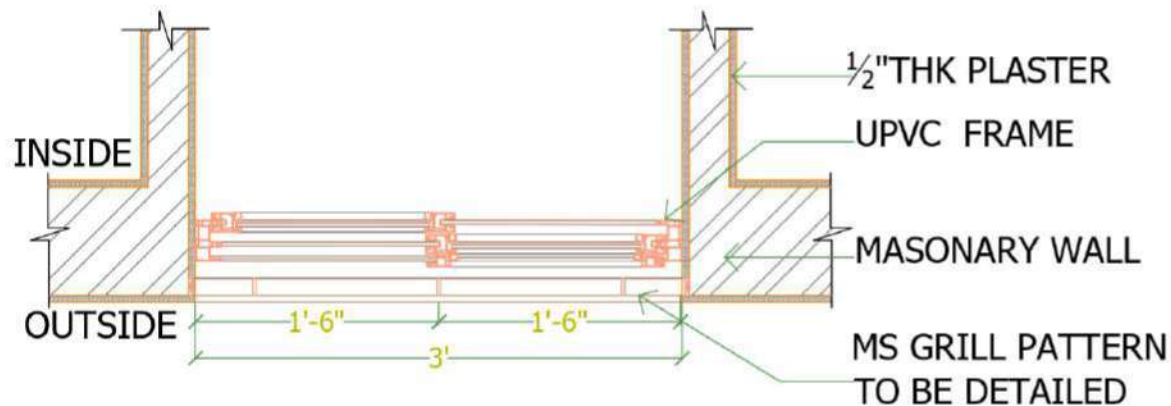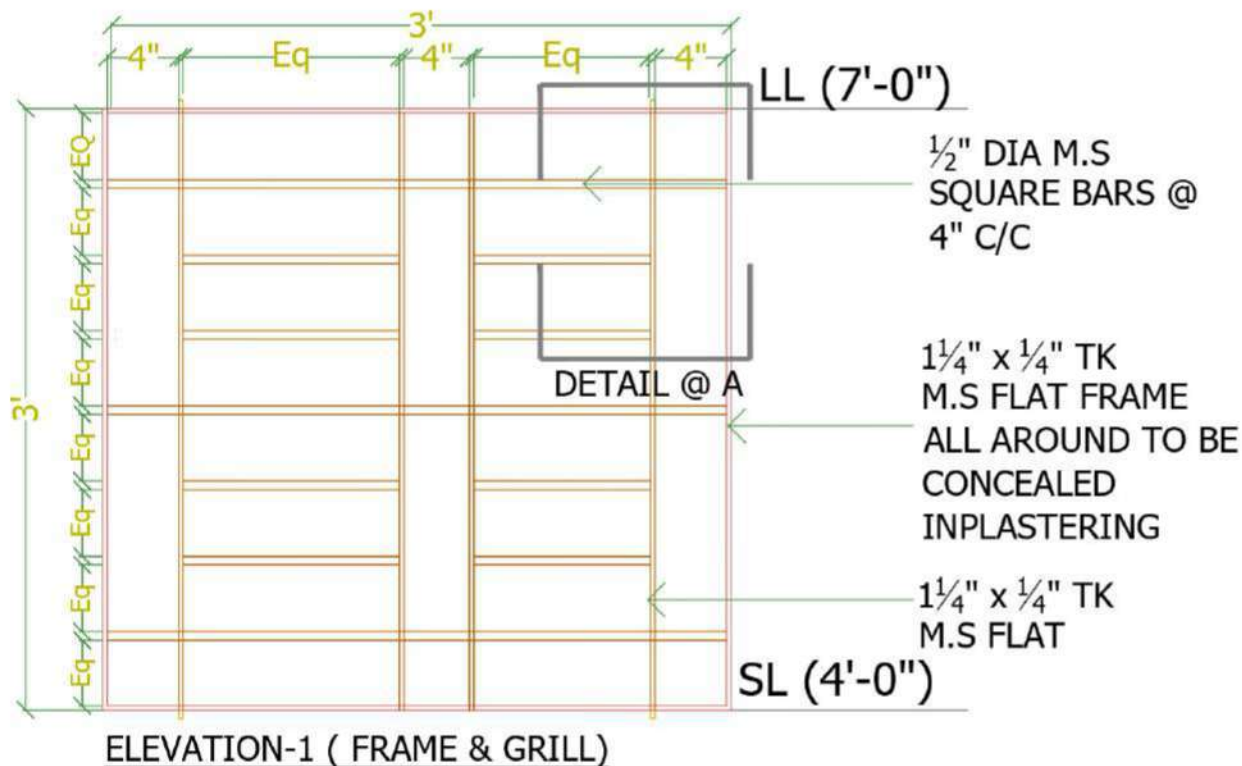

ISOMETRIC VIEW OF GRILLS
 SCALE 1" = 1'

GENERAL NOTES:

1. ANY DISCREPANCY NOTED IN THIS DRAWING SHALL BE BROUGHT TO THE NOTICE OF THE ARCHITECT IMMEDIATELY.
2. DO NOT MEASURE THE DRAWING DIRECTLY, FOLLOW ONLY WRITTEN DIMENSIONS.
3. ALL DIMENSIONS ARE IN FEET AND INCHES
4. DRAWINGS TO BE READ WITH PLANS, ELEVATIONS, SECTIONS AND OTHER RELEVANT DRAWINGS.

THIS DRAWING IS A PROPERTY OF INFINITY D'SIGNS AND IS FOR CONFIDENTIAL USE TO ONLY IN CONNECTION WITH THE PROJECT INDICATED HERE.

ITS USE IN ANY FORM AS A PART OR WHOLE, PRINTING, REPRODUCING OR DISCLOSING TO OTHERS AS A PART OR WHOLE WITHOUT A WRITTEN CONSENT FROM INFINITY D'SIGNS SHALL INFRINGE ON ITS COPYRIGHT.

TRANSMITTAL INFORMATION :

CLIENT :
Mrs. USHA RESIDENCE

PROJECT TITLE :
PROPOSED RESIDENCE AT ARAKONAM

DRAWING TITLE :
WINDOW W2 GRILL DETAIL

TOTAL AREA :

PROJECT NO : ID-RES-080

DRAWING NO: RES/UR/AR/SOP/WG-02

DATE : 18.08.2022 DRAWN : JNANTHITHA

SCALE : 1:10 CHECKED : HENRY

ARCHITECTS

INFINITY D'SIGNS
 ARCHITECTURE CONSTRUCTION INTERIORS
 CHENNAI | BANGALORE

P: +91 - 98408 83891 E: info@infinitydesigns.com

This drawing is the property of INFINITY D'SIGNS and should not be copied, loaned, issued to any other party for any purpose other than for which it has been issued.

GENERAL NOTES:

1. ANY DISCREPANCY NOTED IN THIS DRAWING SHALL BE BROUGHT TO THE NOTICE OF THE ARCHITECT IMMEDIATELY.
2. DO NOT MEASURE THE DRAWING DIRECTLY, FOLLOW ONLY WRITTEN DIMENSIONS.
3. ALL DIMENSIONS ARE IN FEET AND INCHES
4. DRAWINGS TO BE READ WITH PLANS, ELEVATIONS, SECTIONS AND OTHER RELEVANT DRAWINGS.

THIS DRAWING IS A PROPERTY OF INFINITY D'SIGNS AND IS FOR CONFIDENTIAL USE TO ONLY IN CONNECTION WITH THE PROJECT INDICATED HERE.

ITS USE IN ANY FORM AS A PART OR WHOLE, PRINTING, REPRODUCING OR DISCLOSING TO OTHERS AS A PART OR WHOLE WITHOUT A WRITTEN CONSENT FROM INFINITY D'SIGNS SHALL INFRINGE ON ITS COPYRIGHT.

TRANSMITTAL INFORMATION :

CLIENT :
Mrs. USHA RESIDENCE

PROJECT TITLE :
PROPOSED RESIDENCE AT ARAKONAM

DRAWING TITLE :
**WINDOW W3 GRILL
DETAIL**

TOTAL AREA :

PROJECT NO : ID-RES-080

DRAWING NO: RES/UR/AR/SOP/WG-03

DATE : 18.08.2023 DRAWN : NANTHITHA

SCALE : 1=10



CHECKED : HENRY

ARCHITECTS

INFINITY D'SIGNS
ARCHITECTURE CONSTRUCTION INTERIORS
CHENNAI | BANGALORE


P: +91 - 98408 83891 E: info@infinitydesigns.com

This drawing is the property of INFINITY D'SIGNS and should not be copied, loaned, issued to any other party for any purpose other than for which it has been issued.


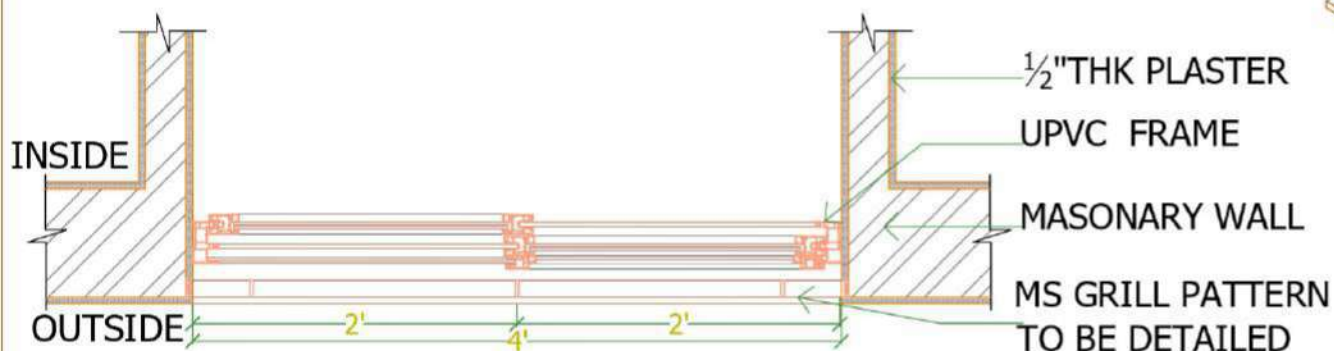
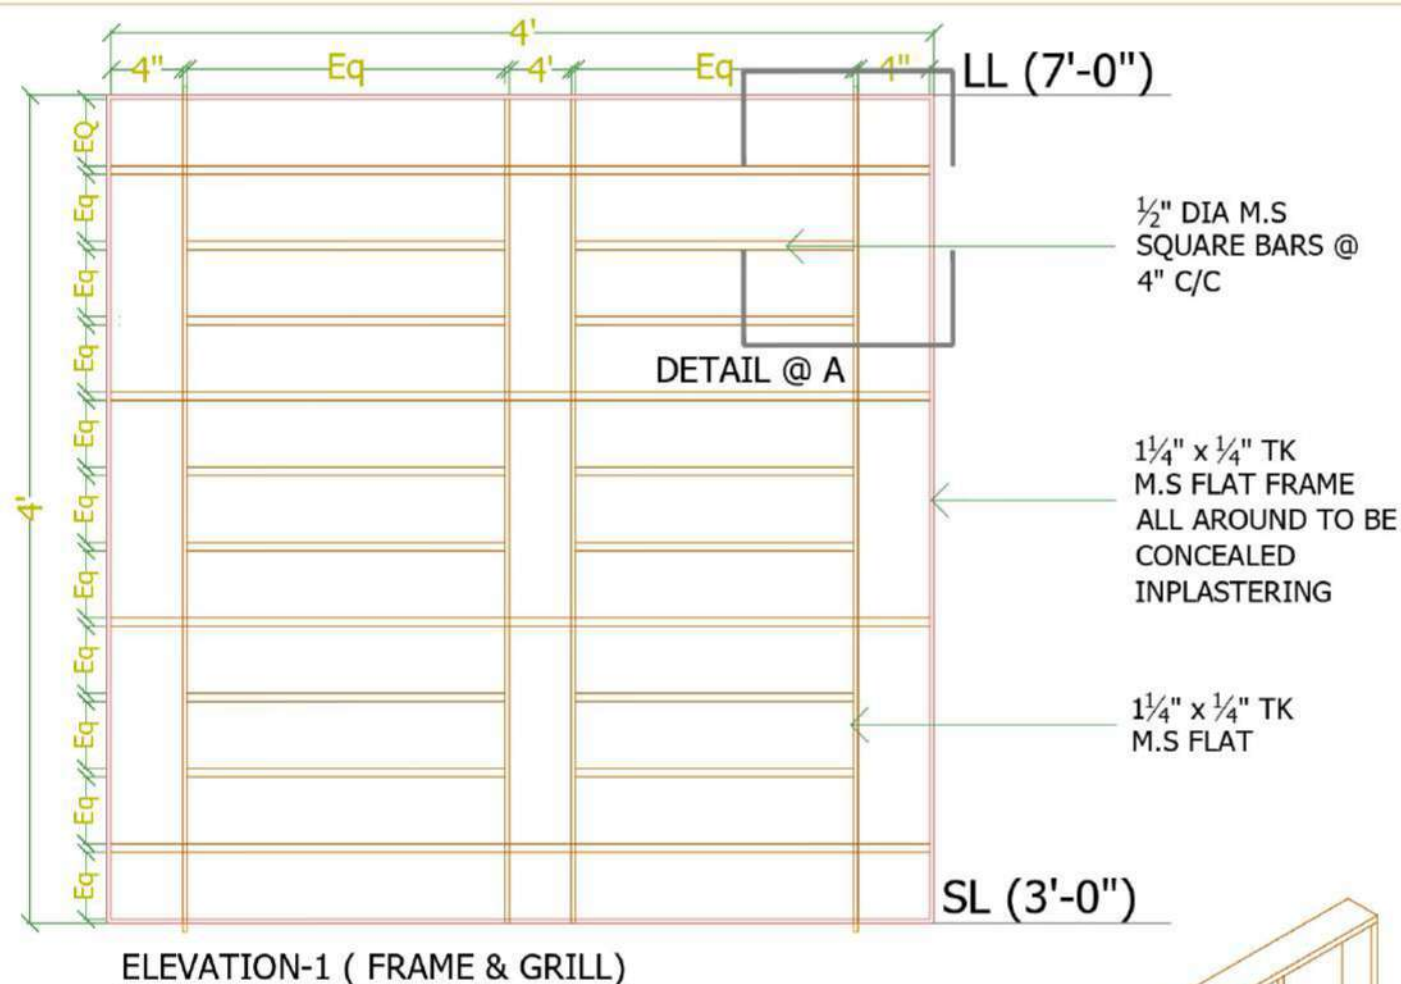


W3 GRILL - PLAN




SCALE 1:10

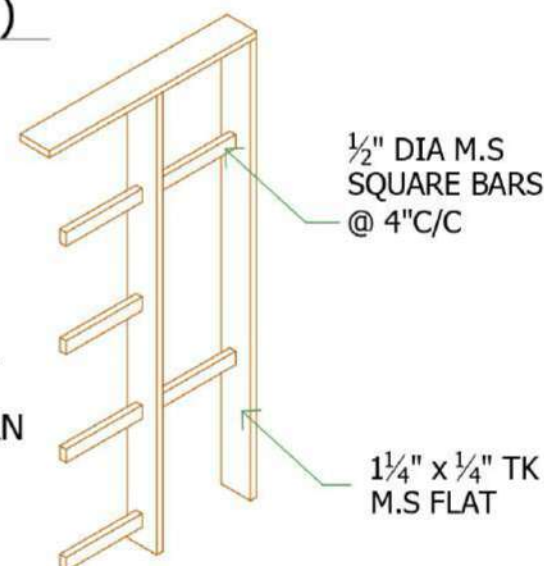

ISOMETRIC VIEW OF GRILLS
SCALE 1" = 1'

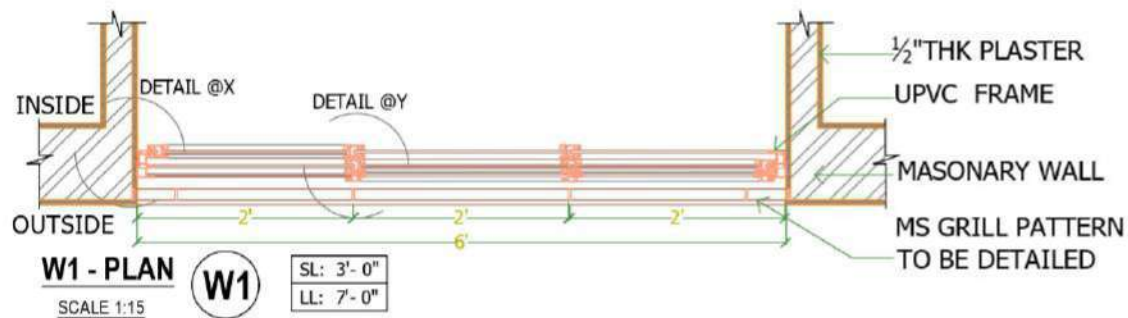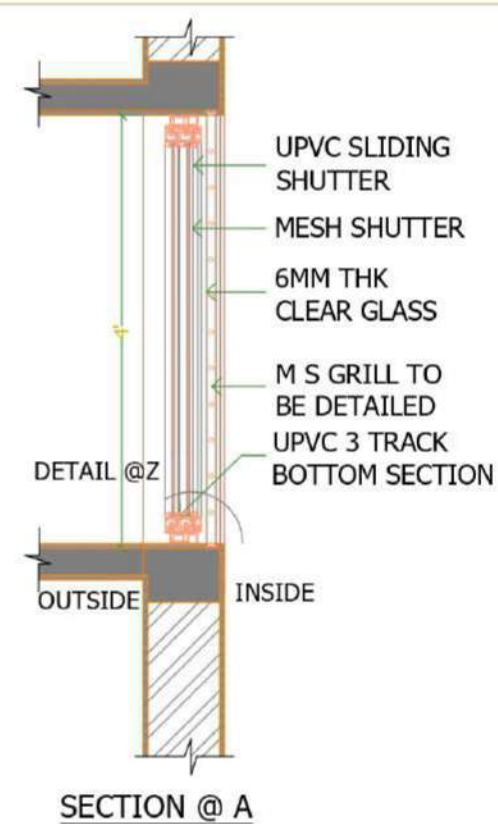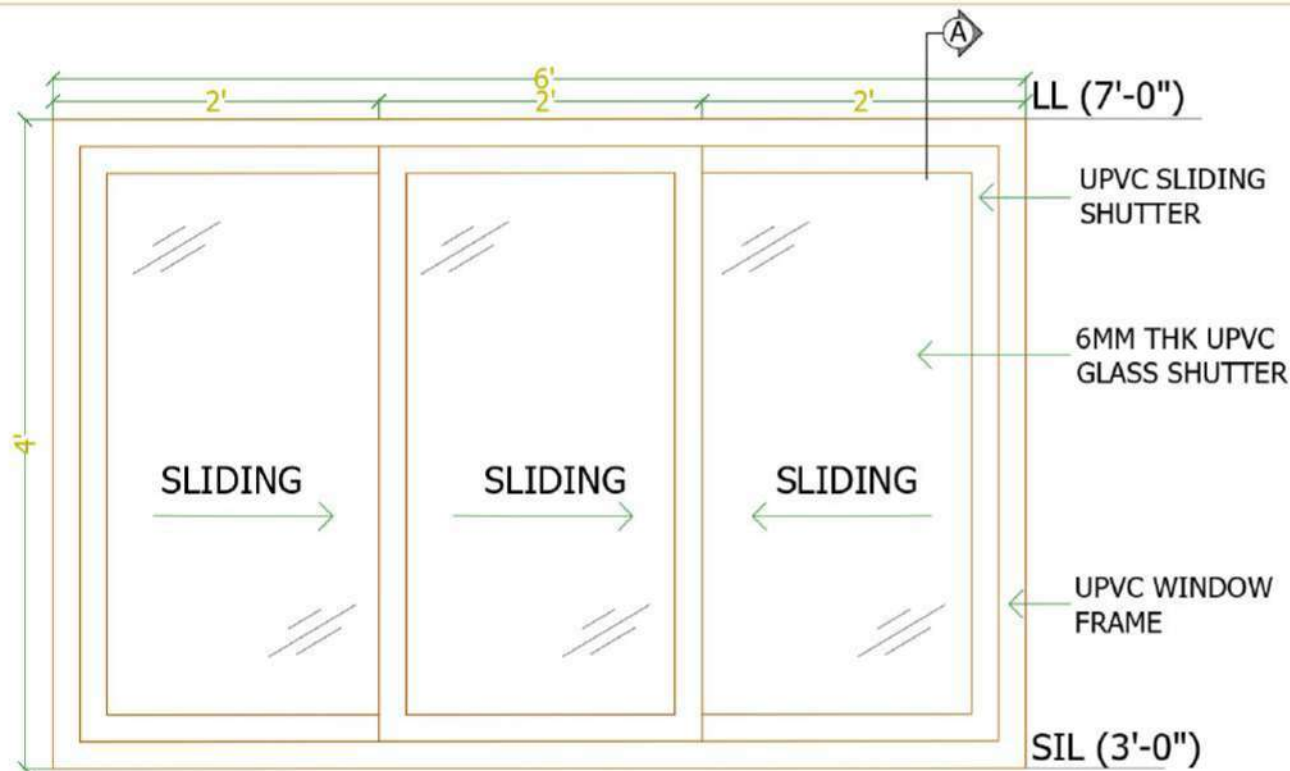

WINDOW : W1	4'0"X6'0"
WINDOW TYPE	UPVC SLIDING
GROUND FLOOR	5
FIRST FLOOR	5
TOTAL	10

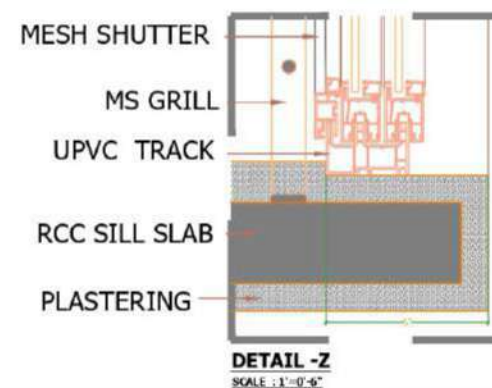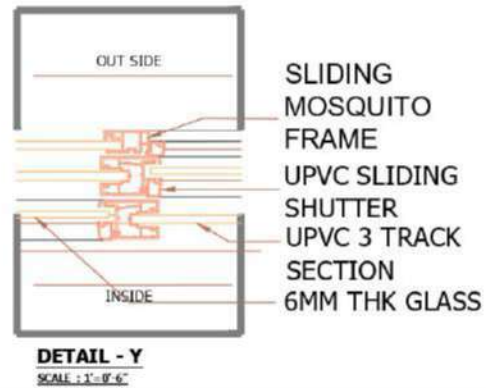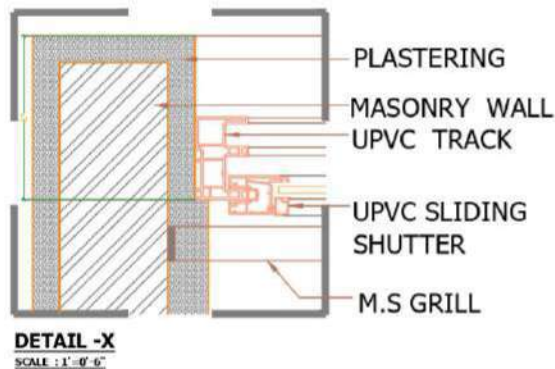

GENERAL NOTES:

1. ANY DISCREPANCY NOTED IN THIS DRAWING SHALL BE BROUGHT TO THE NOTICE OF THE ARCHITECT IMMEDIATELY.
2. DO NOT MEASURE THE DRAWING DIRECTLY, FOLLOW ONLY WRITTEN DIMENSIONS.
3. ALL DIMENSIONS ARE IN FEET AND INCHES
4. DRAWINGS TO BE READ WITH PLANS, ELEVATIONS, SECTIONS AND OTHER RELEVANT DRAWINGS.

THIS DRAWING IS A PROPERTY OF INFINITY D'SIGNS AND IS FOR CONFIDENTIAL USE TO ONLY IN CONNECTION WITH THE PROJECT INDICATED HERE.

ITS USE IN ANY FORM AS A PART OR WHOLE, PRINTING, REPRODUCING OR DISCLOSING TO OTHERS AS A PART OR WHOLE WITHOUT A WRITTEN CONSENT FROM INFINITY D'SIGNS SHALL INFRINGE ON ITS COPYRIGHT.

TRANSMITTAL INFORMATION :

CLIENT :

Mrs. USHA RESIDENCE

PROJECT TITLE :

PROPOSED RESIDENCE AT ARAKONAM

DRAWING TITLE :

WINDOW W1 DETAIL

TOTAL AREA :

PROJECT NO : ID-RES-080

DRAWING NO: RES/UR/AR/SOP/W-01

DATE : 18.08.2022 DRAWN : NANTHITHIA

SCALE : 1=15 CHECKED : JENNY

ARCHITECTS




INFINITY D'SIGNS
ARCHITECTURE CONSTRUCTION INTERIORS
CHENNAI | BANGALORE

P: +91 - 98408 83891 E: info@infinitydsign.com




This drawing is the property of INFINITY D'SIGNS and should not be copied, loaned, issued to any other party for any purpose other than for which it has been issued.

R0



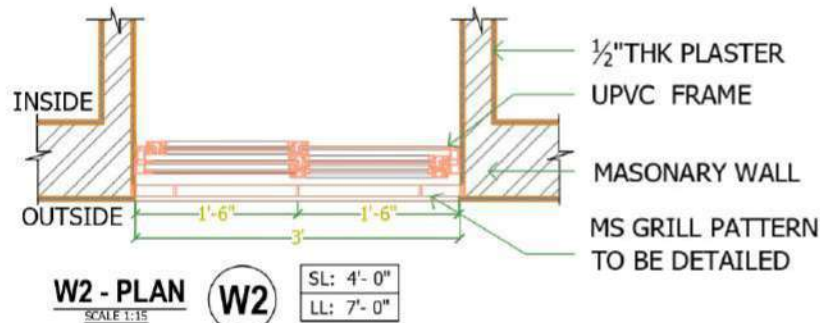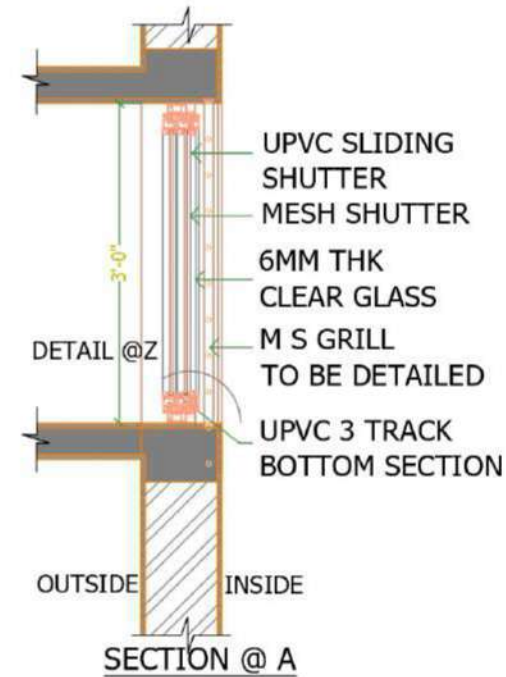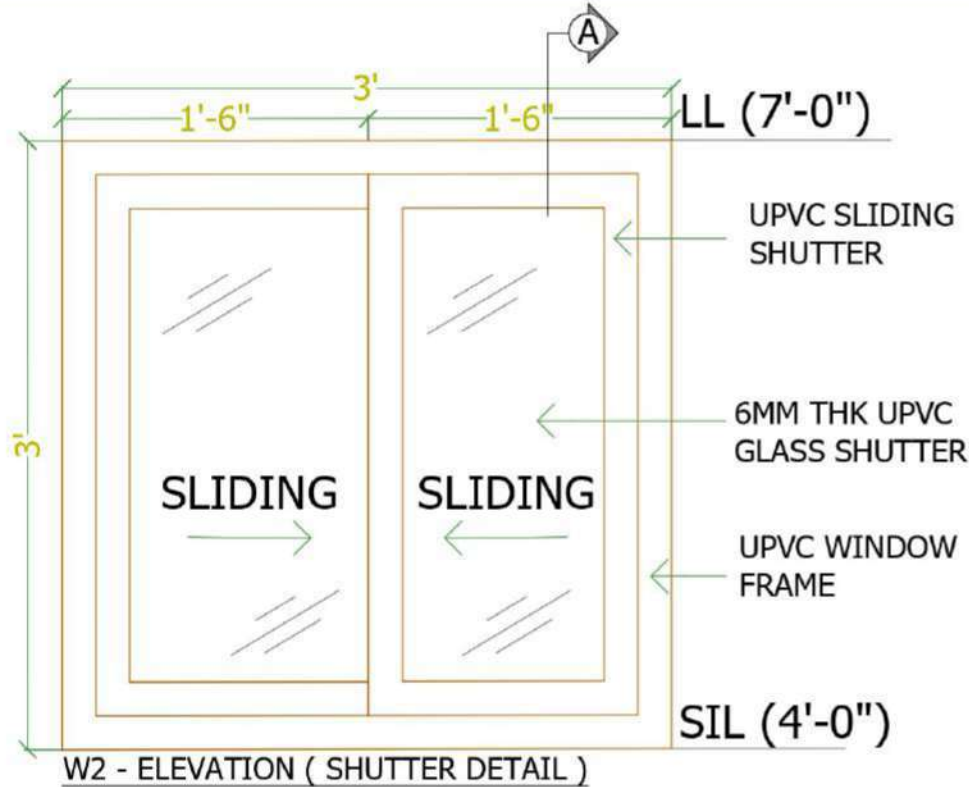

WINDOW : W2	3'0"X3'0"
WINDOW TYPE	UPVC SLIDING
GROUND FLOOR	2
FIRST FLOOR	2
TOTAL	4

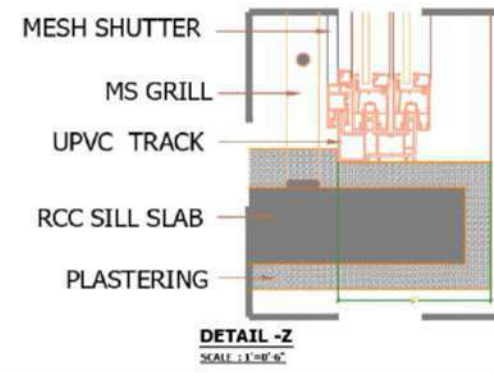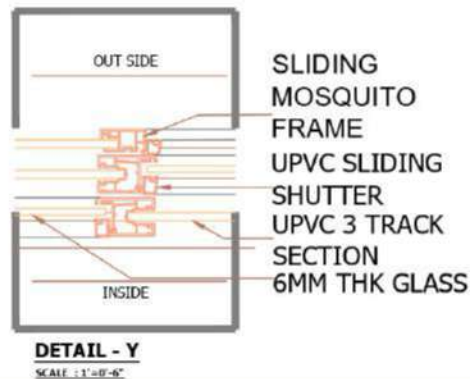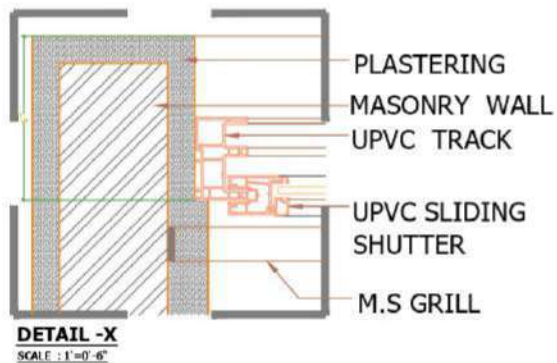

GENERAL NOTES:

1. ANY DISCREPANCY NOTED IN THIS DRAWING SHALL BE BROUGHT TO THE NOTICE OF THE ARCHITECT IMMEDIATELY.
2. DO NOT MEASURE THE DRAWING DIRECTLY, FOLLOW ONLY WRITTEN DIMENSIONS.
3. ALL DIMENSIONS ARE IN FEET AND INCHES
4. DRAWINGS TO BE READ WITH PLANS, ELEVATIONS, SECTIONS AND OTHER RELEVANT DRAWINGS.

THIS DRAWING IS A PROPERTY OF INFINITY D'SIGNS AND IS FOR CONFIDENTIAL USE TO ONLY IN CONNECTION WITH THE PROJECT INDICATED HERE.

ITS USE IN ANY FORM AS A PART OR WHOLE, PRINTING, REPRODUCING OR DISCLOSING TO OTHERS AS A PART OR WHOLE WITHOUT A WRITTEN CONSENT FROM INFINITY D'SIGNS SHALL INFRINGE ON ITS COPYRIGHT.

TRANSMITTAL INFORMATION :

CLIENT :
Mrs. USHA RESIDENCE

PROJECT TITLE :
PROPOSED RESIDENCE AT ARAKONAM

DRAWING TITLE :
WINDOW W2 DETAIL

TOTAL AREA :

PROJECT NO : ID-RES-080

DRAWING NO: RES/UR/AR/SOP/PW-02

DATE : 18.08.2022 DRAWN : NANTHITHA

SCALE : 1"=15' CHECKED : HENRY

ARCHITECTS


INFINITY D'SIGNS
ARCHITECTURE CONSTRUCTION INTERIORS
CHENNAI | BANGALORE

P: +91 - 98408 83891 E: info@infinitydsign.com


This drawing is the property of INFINITY D'SIGNS and should not be copied, loaned, issued to any other party for any purpose other than for which it has been issued.

R0




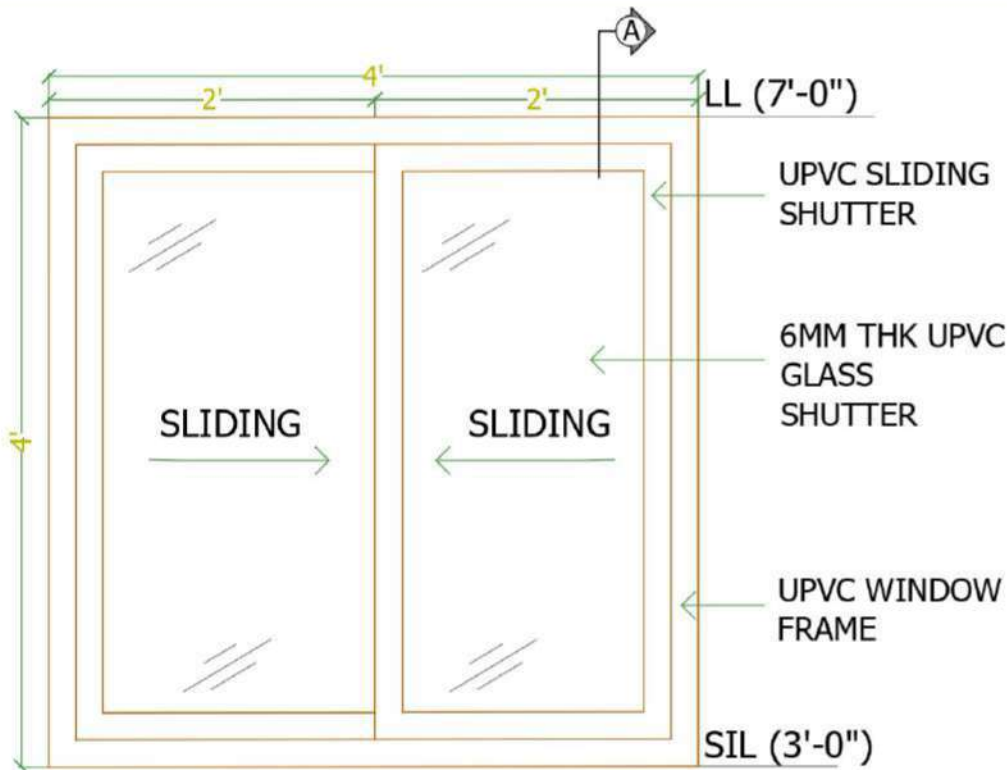

W3 - ELEVATION (SHUTTER DETAIL)

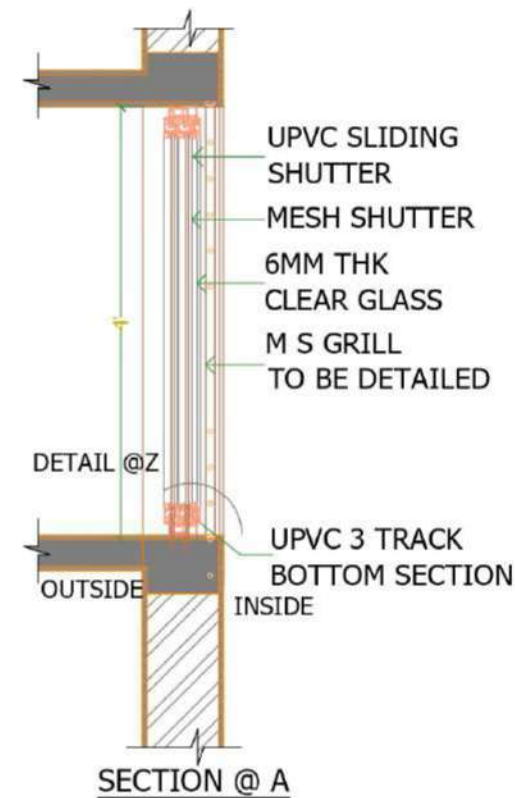

SECTION @ A

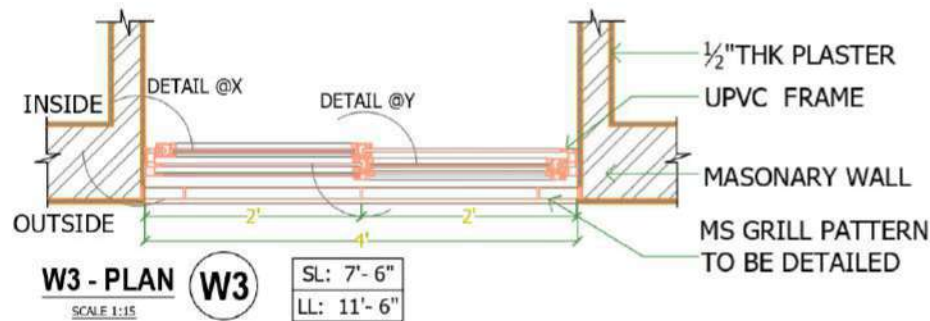


W3 - PLAN
SCALE: 1:15


W3

SL: 7'-6"
LL: 11'-6"


WINDOW : W3	4'0"X4'0"
WINDOW TYPE	UPVC SLIDING
GROUND FLOOR	1
FIRST FLOOR	-
TOTAL	1

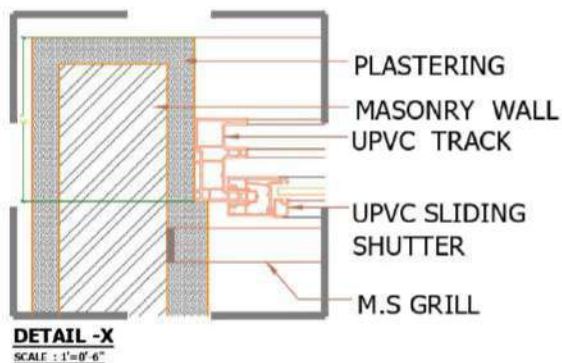

DETAIL - X
SCALE: 1"=0'-6"

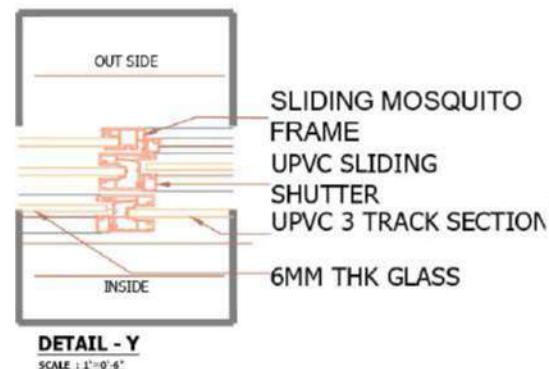

DETAIL - Y
SCALE: 1"=0'-6"

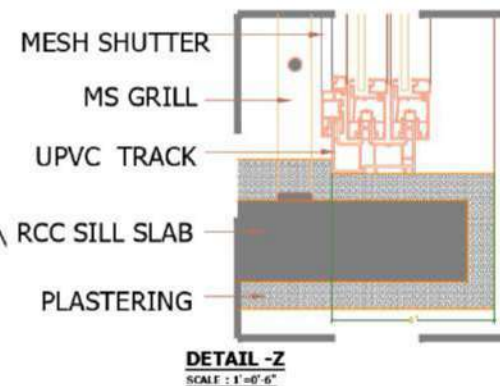

DETAIL - Z
SCALE: 1"=0'-6"

GENERAL NOTES:

1. ANY DISCREPANCY NOTED IN THIS DRAWING SHALL BE BROUGHT TO THE NOTICE OF THE ARCHITECT IMMEDIATELY.
2. DO NOT MEASURE THE DRAWING DIRECTLY, FOLLOW ONLY WRITTEN DIMENSIONS.
3. ALL DIMENSIONS ARE IN FEET AND INCHES
4. DRAWINGS TO BE READ WITH PLANS, ELEVATIONS, SECTIONS AND OTHER RELEVANT DRAWINGS.

THIS DRAWING IS A PROPERTY OF INFINITY D'SIGNS AND IS FOR CONFIDENTIAL USE TO ONLY IN CONNECTION WITH THE PROJECT INDICATED HERE.

ITS USE IN ANY FORM AS A PART OR WHOLE, PRINTING, REPRODUCING OR DISCLOSING TO OTHERS AS A PART OR WHOLE WITHOUT A WRITTEN CONSENT FROM INFINITY D'SIGNS SHALL INFRINGE ON ITS COPYRIGHT.

TRANSMITTAL INFORMATION :

CLIENT :
Mrs. USHA RESIDENCE

PROJECT TITLE :
PROPOSED RESIDENCE AT ARAKONAM

DRAWING TITLE :
WINDOW W3 DETAIL

TOTAL AREA :

PROJECT NO : ID-RES-080

DRAWING NO : RES/UR/AR/SOP/PW-03

DATE : 18.08.2022 DRAWN : NANTHITHA

SCALE : 1=15

CHECKED : HENRY







ARCHITECTS

INFINITY D'SIGNS
ARCHITECTURE CONSTRUCTION INTERIORS
CHENNAI | BANGALORE

P: +91 - 98408 83891 E: info@infinitydesign.com

This drawing is the property of INFINITY D'SIGNS and should not be copied, loaned, issued to any other party for any purpose other than for which it has been issued.

R0

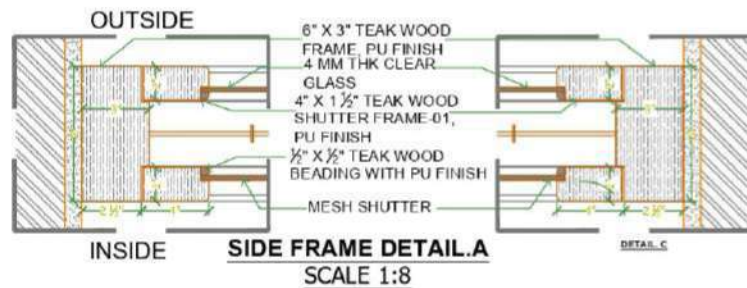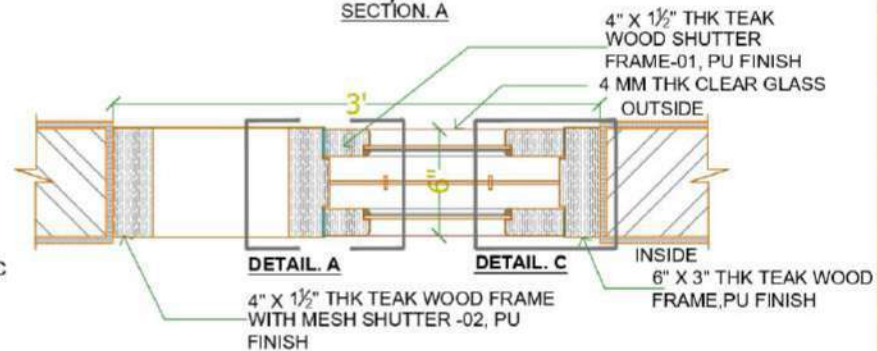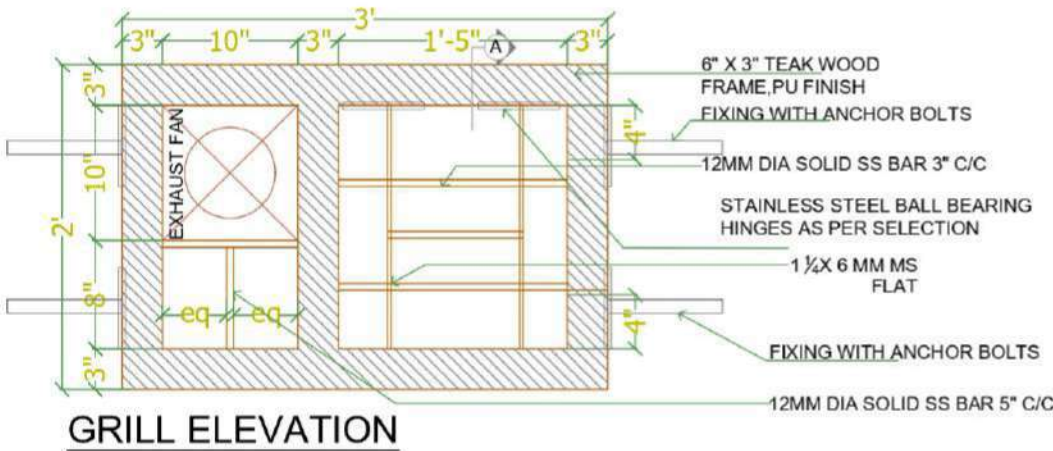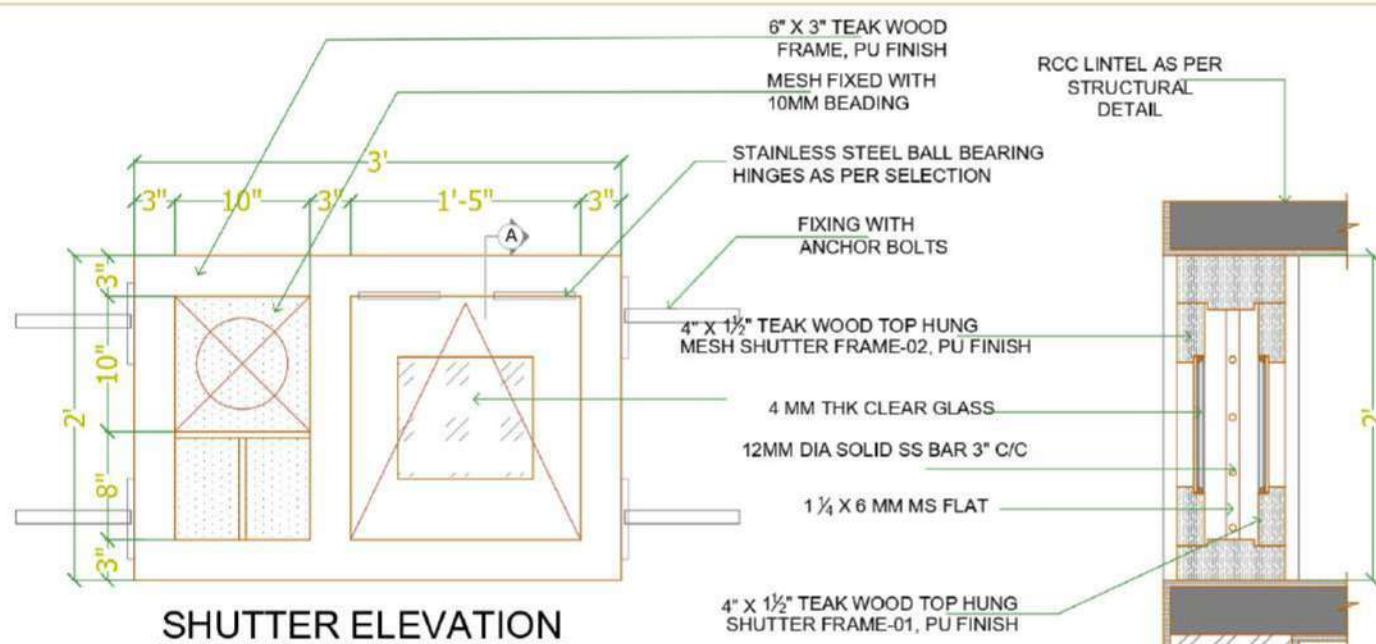

VENTILATOR : V1	2'0"X3'0"
VENTILATOR TYPE	UPVC FRAME WITH LOUVERS
GROUND FLOOR	3
FIRST FLOOR	2
TOTAL	5

GENERAL NOTES:

1. ANY DISCREPANCY NOTED IN THIS DRAWING SHALL BE BROUGHT TO THE NOTICE OF THE ARCHITECT IMMEDIATELY.
2. DO NOT MEASURE THE DRAWING DIRECTLY, FOLLOW ONLY WRITTEN DIMENSIONS.
3. ALL DIMENSIONS ARE IN FEET AND INCHES
4. DRAWINGS TO BE READ WITH PLANS, ELEVATIONS, SECTIONS AND OTHER RELEVANT DRAWINGS.

THIS DRAWING IS A PROPERTY OF INFINITY D'SIGNS AND IS FOR CONFIDENTIAL USE TO ONLY IN CONNECTION WITH THE PROJECT INDICATED HERE.

ITS USE IN ANY FORM AS A PART OR WHOLE PRINTING, REPRODUCING OR DISCLOSING TO OTHERS AS A PART OR WHOLE WITHOUT A WRITTEN CONSENT FROM INFINITY D'SIGNS SHALL INFRINGE ON ITS COPYRIGHT.

TRANSMITTAL INFORMATION :

CLIENT :

Mrs. USHA RESIDENCE

PROJECT TITLE :

PROPOSED RESIDENCE AT ARAKONAM

DRAWING TITLE :

VENTILATOR V1 DETAIL

TOTAL AREA :

PROJECT NO : ID-RES-080

DRAWING NO: RES/UR/AR/SOP/V-01

DATE : 18.08.2022 DRAWN : NANTHEITHA

SCALE : 1=10 CHECKED : HENRY

ARCHITECTS

INFINITY D'SIGNS
ARCHITECTURE CONSTRUCTION INTERIORS
CHENNAI | BANGALORE

P: +91 - 98408 83891 E: info@infinitydesigns.com

This drawing is the property of INFINITY D'SIGNS and should not be copied, loaned, issued to any other party for any purpose other than for which it has been issued.

R0



GENERAL NOTES:

1. ANY DISCREPANCY NOTED IN THIS DRAWING SHALL BE BROUGHT TO THE NOTICE OF THE ARCHITECT IMMEDIATELY.
2. DO NOT MEASURE THE DRAWING DIRECTLY, FOLLOW ONLY WRITTEN DIMENSIONS.
3. ALL DIMENSIONS ARE IN FEET AND INCHES
4. DRAWINGS TO BE READ WITH PLANS, ELEVATIONS, SECTIONS AND OTHER RELEVANT DRAWINGS.

THIS DRAWING IS A PROPERTY OF INFINITY D'SIGNS AND IS FOR CONFIDENTIAL USE TO ONLY IN CONNECTION WITH THE PROJECT INDICATED HERE.

ITS USE IN ANY FORM AS A PART OR WHOLE PRINTING, REPRODUCING OR DISCLOSING TO OTHERS AS A PART OR WHOLE WITHOUT A WRITTEN CONSENT FROM INFINITY D'SIGNS SHALL INFRINGE ON ITS COPYRIGHT.

TRANSMITTAL INFORMATION :

CLIENT :

Mrs. USHA RESIDENCE

PROJECT TITLE :

PROPOSED RESIDENCE AT ARAKONAM

DRAWING TITLE :

VENTILATOR V2 DETAIL

TOTAL AREA :

PROJECT NO : ID-RES-080

DRAWING NO: RES/UR/AR/SOP/V-02

DATE : 18.08.2022 DRAWN : NANTHEITHA

SCALE : 1=10 CHECKED : HENRY


ARCHITECTS

INFINITY D'SIGNS

ARCHITECTURE CONSTRUCTION INTERIORS
CHENNAI | BANGALORE

P: +91 - 98408 83891 E: info@infinitydsign.com

This drawing is the property of INFINITY D'SIGNS and should not be copied, loaned, issued to any other party for any purpose other than for which it has been issued.

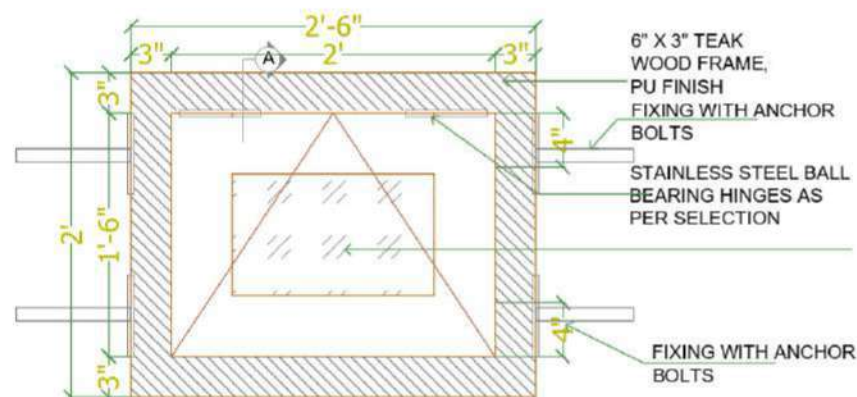

SHUTTER ELEVATION

4" X 1½" TEAK WOOD TOP HUNG MESH SHUTTER FRAME-02, PU FINISH

4 MM THK CLEAR GLASS

12MM DIA SOLID SS BAR 3" C/C


1 ¼ X 6 MM MS FLAT

4" X 1½" TEAK WOOD TOP HUNG SHUTTER FRAME-01, PU FINISH


RCC LINTEL AS PER STRUCTURAL DETAIL

INSIDE OUTSIDE

SECTION. A

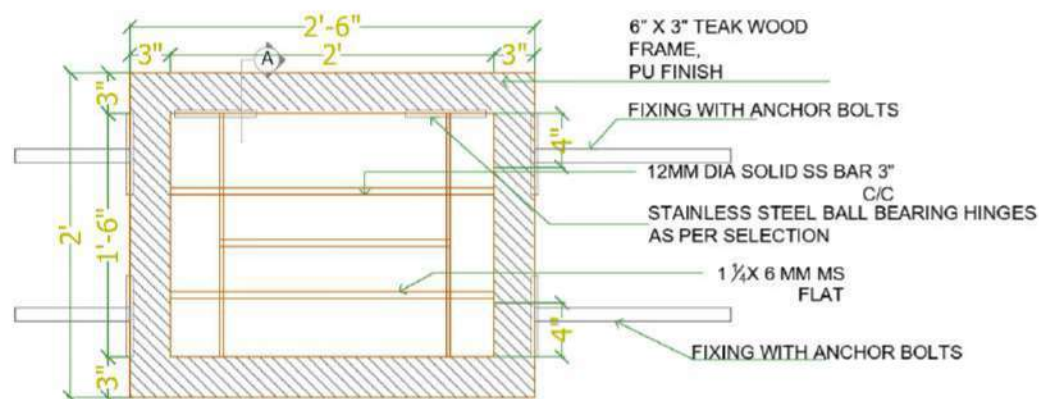

GRILL ELEVATION

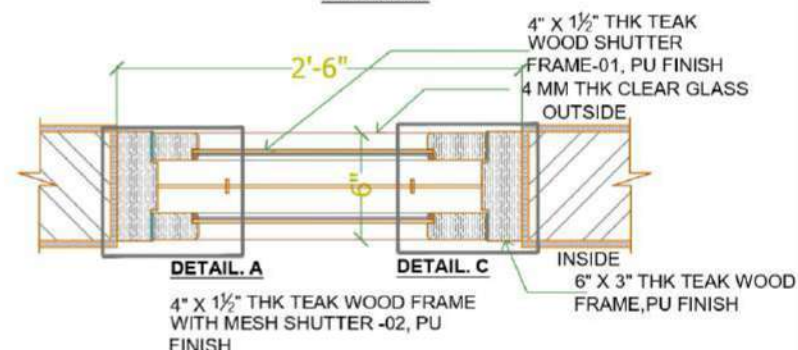





VENTILATOR PLAN



SIDE FRAME DETAIL A

SCALE 1:8

VENTILATOR :V2	2'0"X2'6"
VENTILATOR TYPE	UPVC FRAME WITH LOUVERS
GROUND FLOOR	1
FIRST FLOOR	1
TOTAL	2

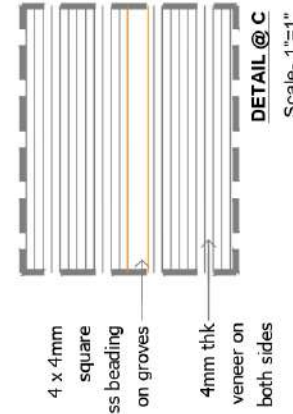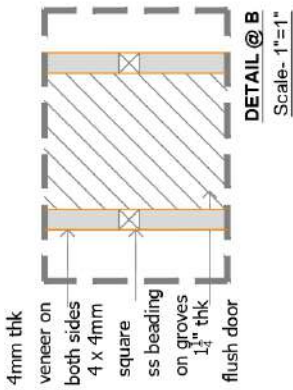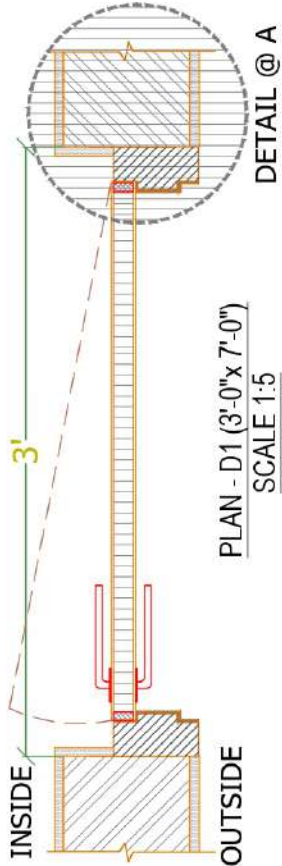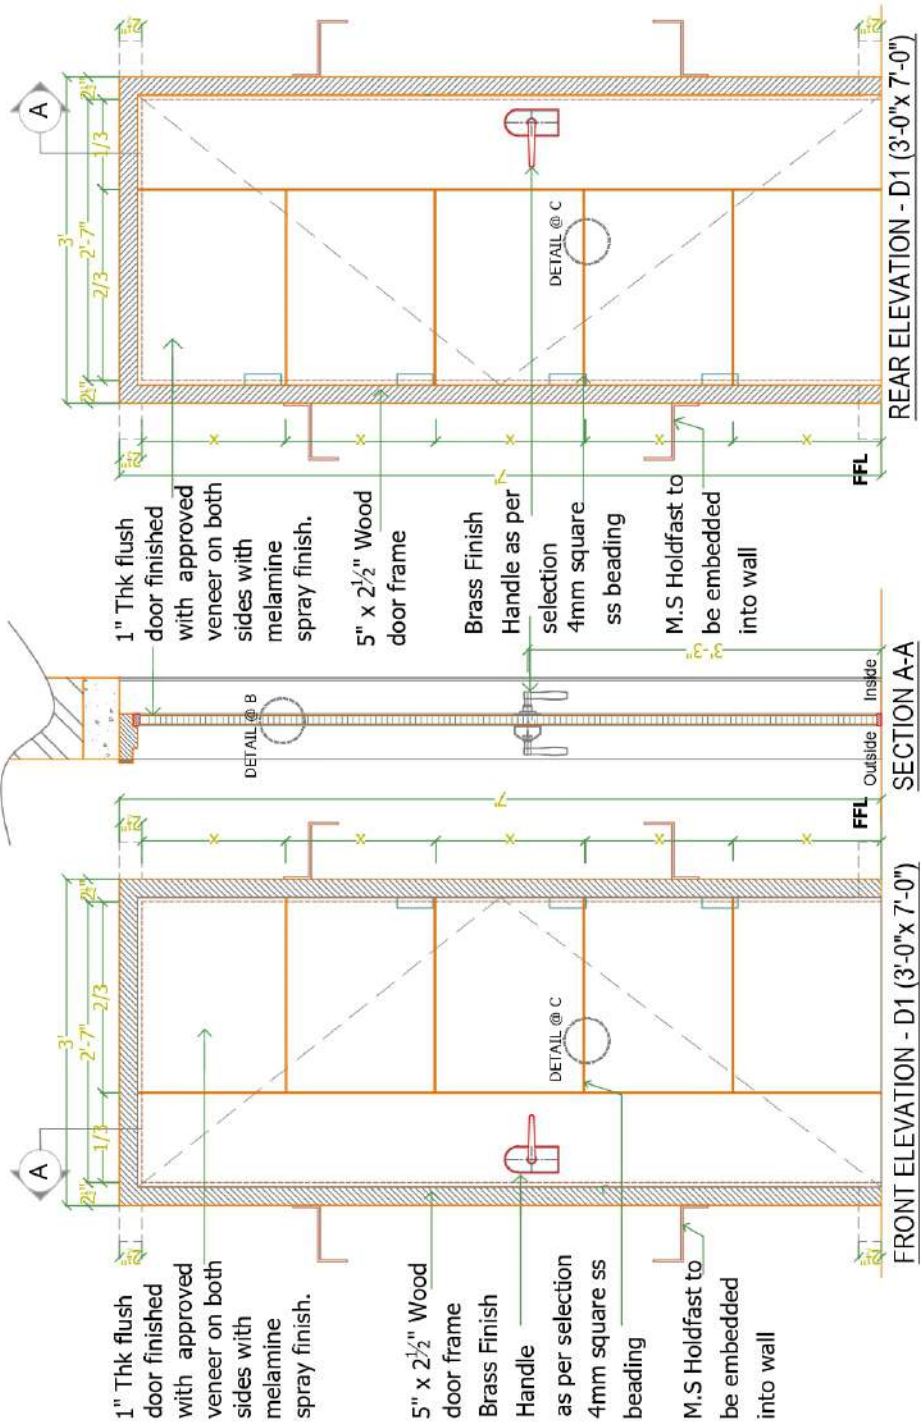

DOOR : D1	7'0"x3'0"
DOOR TYPE	WOODEN FRAME WITH FLUSH DOOR
GROUND FLOOR	3
FIRST FLOOR	1
TOTAL	4

CLIENT : **Mrs. USHA RESIDENCE**

DRAWING TITLE : **DOOR D1 DETAIL**

PROJECT NO : ID RES-080
DRAWING NO: RESOUR/SCP/AR/D-01

REVISION **R0**

PROJECT TITLE : **PROPOSED RESIDENCE AT ARAKONAM**




AREA :

DATE : 02.08.2022
SCALE : 1=15
DRAWN: NANTHITHA
CHECKED : HENRY

1. ANY DISCREPANCY NOTED IN THIS DRAWING SHALL BE BROUGHT TO THE NOTICE OF THE ARCHITECT IMMEDIATELY.
2. DO NOT MEASURE THE DRAWING DIRECTLY, FOLLOW ONLY WRITTEN DIMENSIONS.
3. ALL DIMENSIONS ARE IN FEET AND INCHES
4. DRAWINGS TO BE READ WITH PLANS, ELEVATIONS, SECTIONS AND OTHER RELEVANT DRAWINGS.

ARCHITECTS :

INFINITY D'SIGNS
ARCHITECTURE CONSTRUCTION INTERIORS
CHENNAI | BANGALORE
P-01 - 98408 63891 E: info@infinitydsgns.com

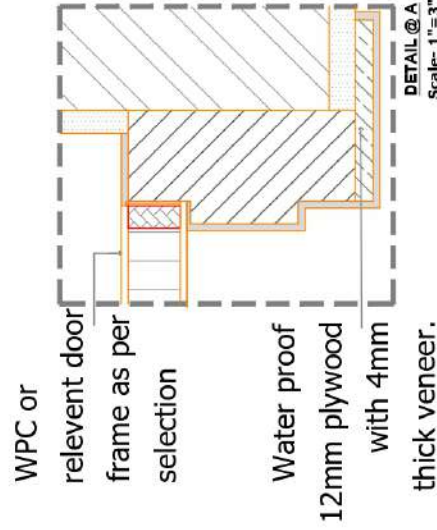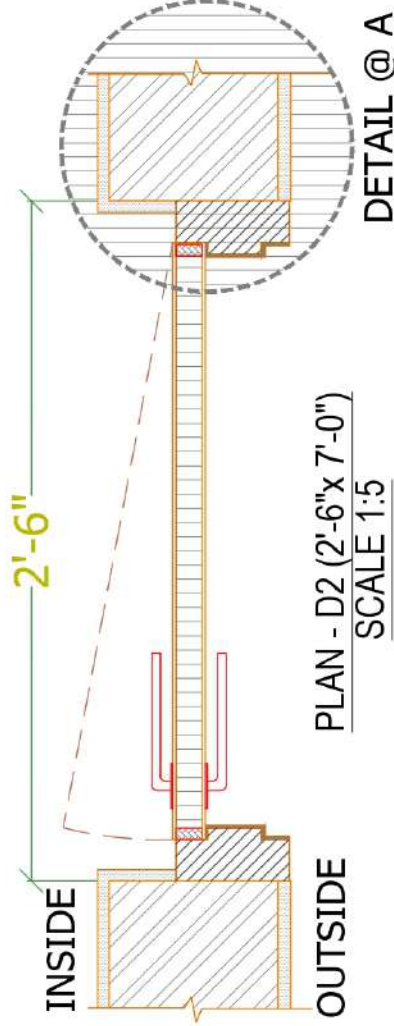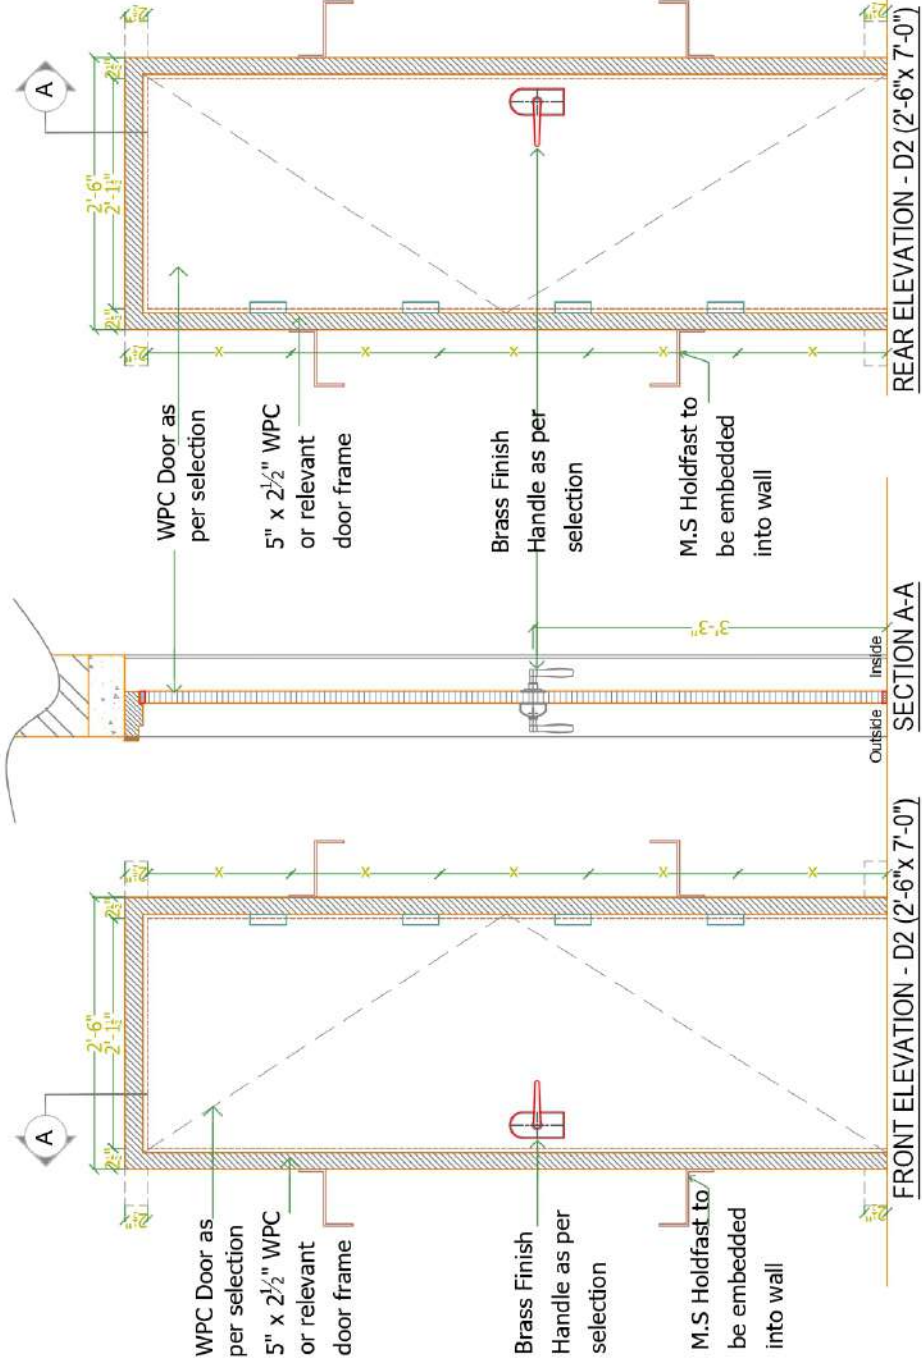

DOOR : D2	7'0"x2'6"
DOOR TYPE	WPC DOOR & FRAME
GROUND FLOOR	5
FIRST FLOOR	3
TOTAL	7

CLIENT :
Mrs. USHA RESIDENCE

PROJECT TITLE :
**PROPOSED RESIDENCE AT
ARAKONAM**

DRAWING TITLE :
DOOR D2 DETAIL

AREA :

PROJECT NO : ID RES-080

DRAWING NO: RESOUR/SCP/AR/D-02

REVISION

R0

DATE : 02.08.2022

SCALE : 1=15

DRAWN: NANTHITHA



CHECKED : HENRY

ARCHITECTS :

INFINITY D'SIGNS
ARCHITECTURE - CONSTRUCTION - INTERIORS
CHENNAI | BANGALORE

P-01 - 98408 63891 E: info@infinitydsgns.com

1. ANY DISCREPANCY NOTED IN THIS DRAWING SHALL BE BROUGHT TO THE NOTICE OF THE ARCHITECT IMMEDIATELY.
2. DO NOT MEASURE THE DRAWING DIRECTLY, FOLLOW ONLY WRITTEN DIMENSIONS.
3. ALL DIMENSIONS ARE IN FEET AND INCHES
4. DRAWINGS TO BE READ WITH PLANS, ELEVATIONS, SECTIONS AND OTHER RELEVANT DRAWINGS.

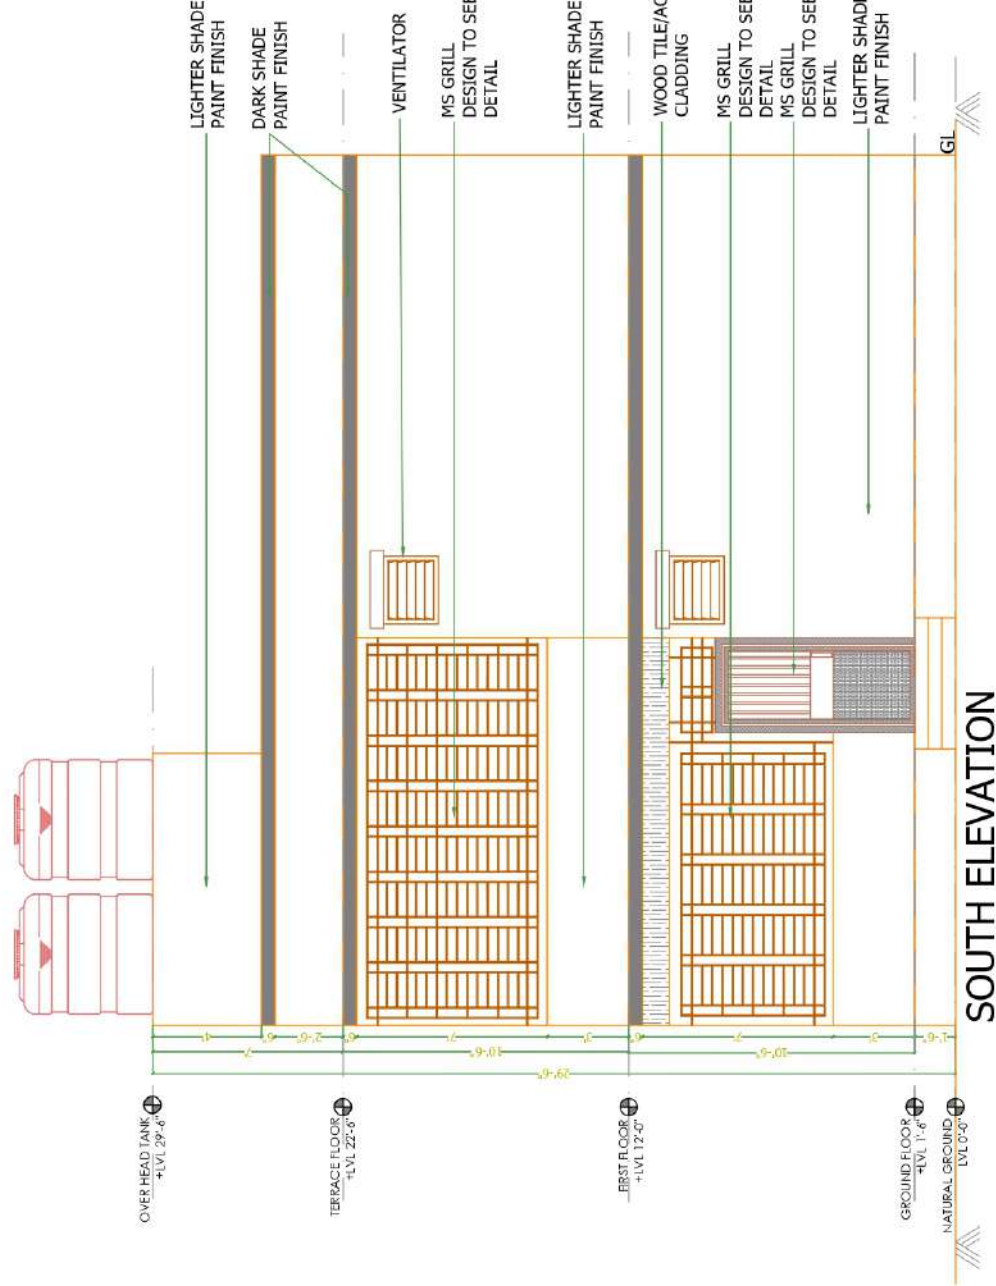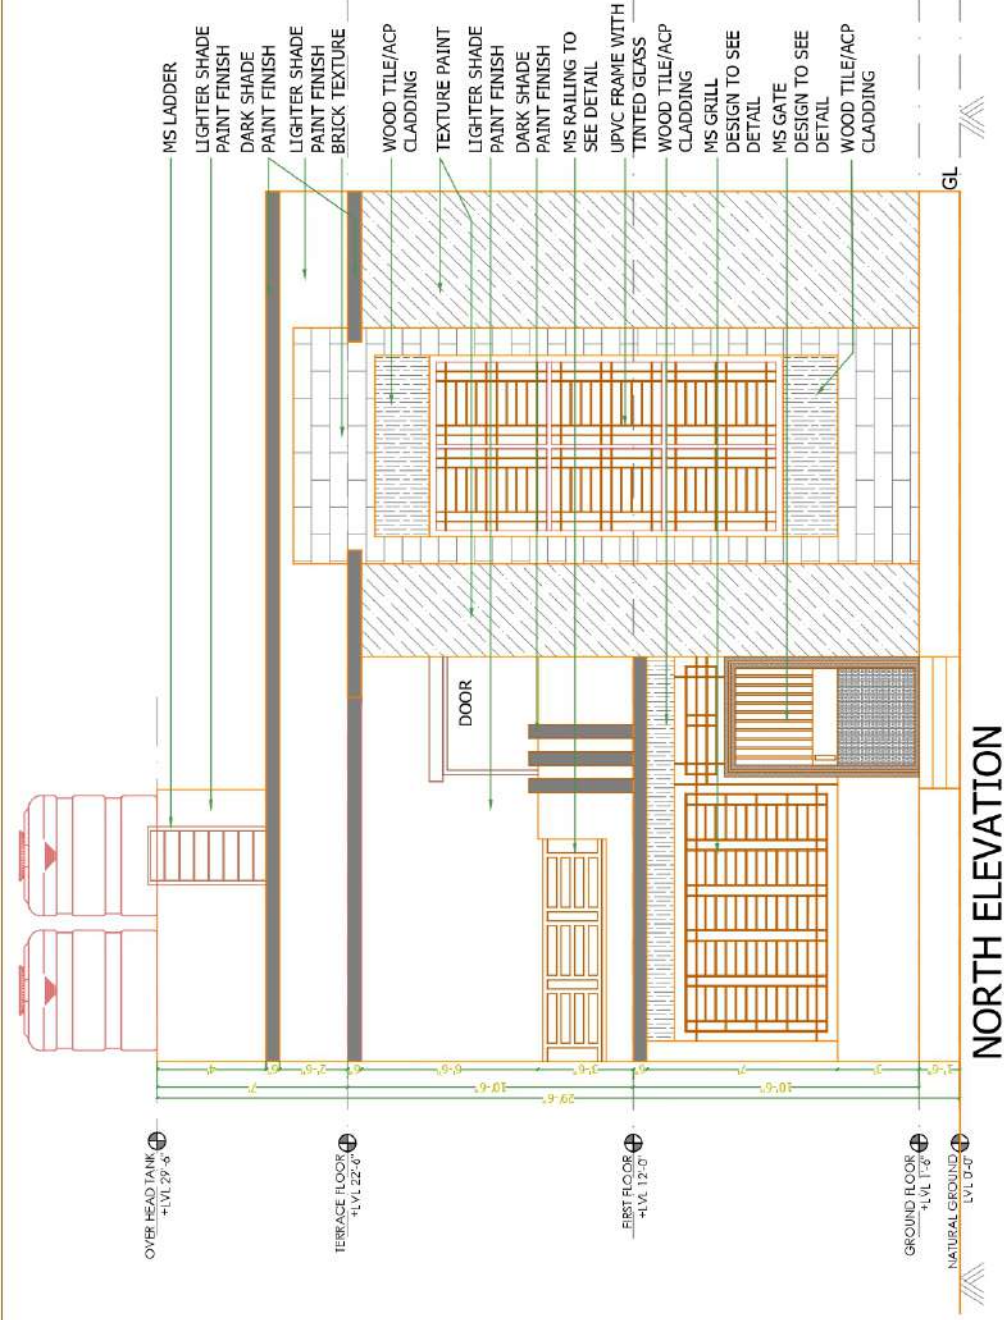

CLIENT :
Mrs. USHA RESIDENCE

DRAWING TITLE :
EXTERIOR ELEVATION

PROJECT NO : ID-RES-080
DRAWING NO: RES/UR/AR/EL-01

- ARCHITECTS :
INFINITY D'SIGNS
ARCHITECTURE CONSTRUCTION INTERIORS
CHENNAI | BANGALORE
Ph: +91 - 96408 83891 E: info@infinitydesigns.com
1. ANY DISCREPANCY NOTED IN THIS DRAWING SHALL BE BROUGHT TO THE NOTICE OF THE ARCHITECT IMMEDIATELY.
 2. DO NOT MEASURE THE DRAWING DIRECTLY, FOLLOW ONLY WRITTEN DIMENSIONS.
 3. ALL DIMENSIONS ARE IN FEET AND INCHES
 4. DRAWINGS TO BE READ WITH PLANS, ELEVATIONS, SECTIONS AND OTHER RELEVANT DRAWINGS.


PROJECT TITLE :
**PROPOSED RESIDENCE AT
ARAKONAM**

AREA :
BUILT UP AREA - 1664 SQ.FT


DATE : 07.05.2022
SCALE : 1=50
DRAWN: NANTHITHA
CHECKED : HENRY



REVISION
R0

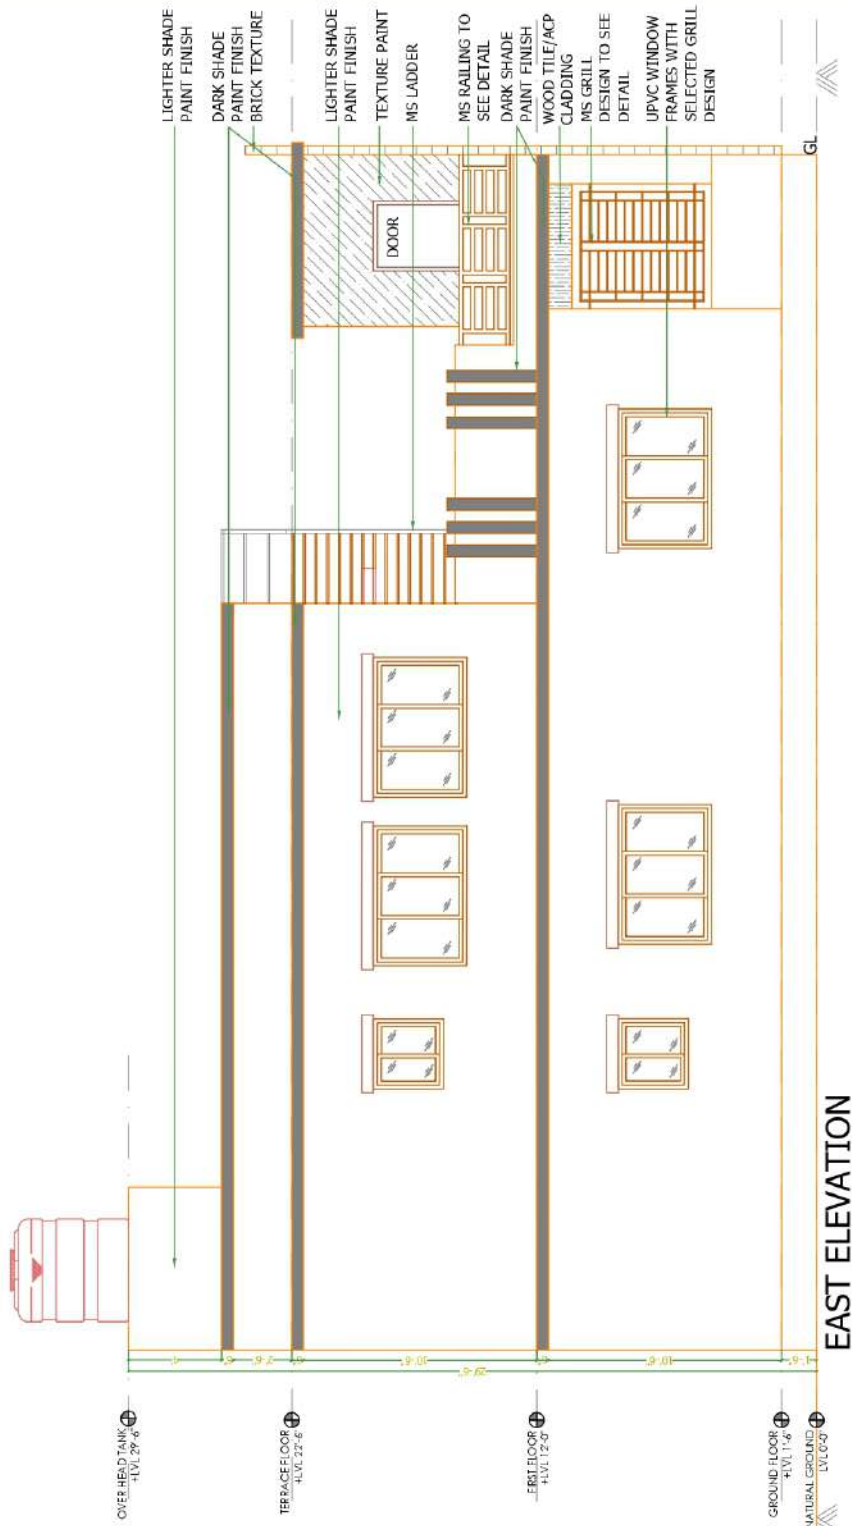

EAST ELEVATION

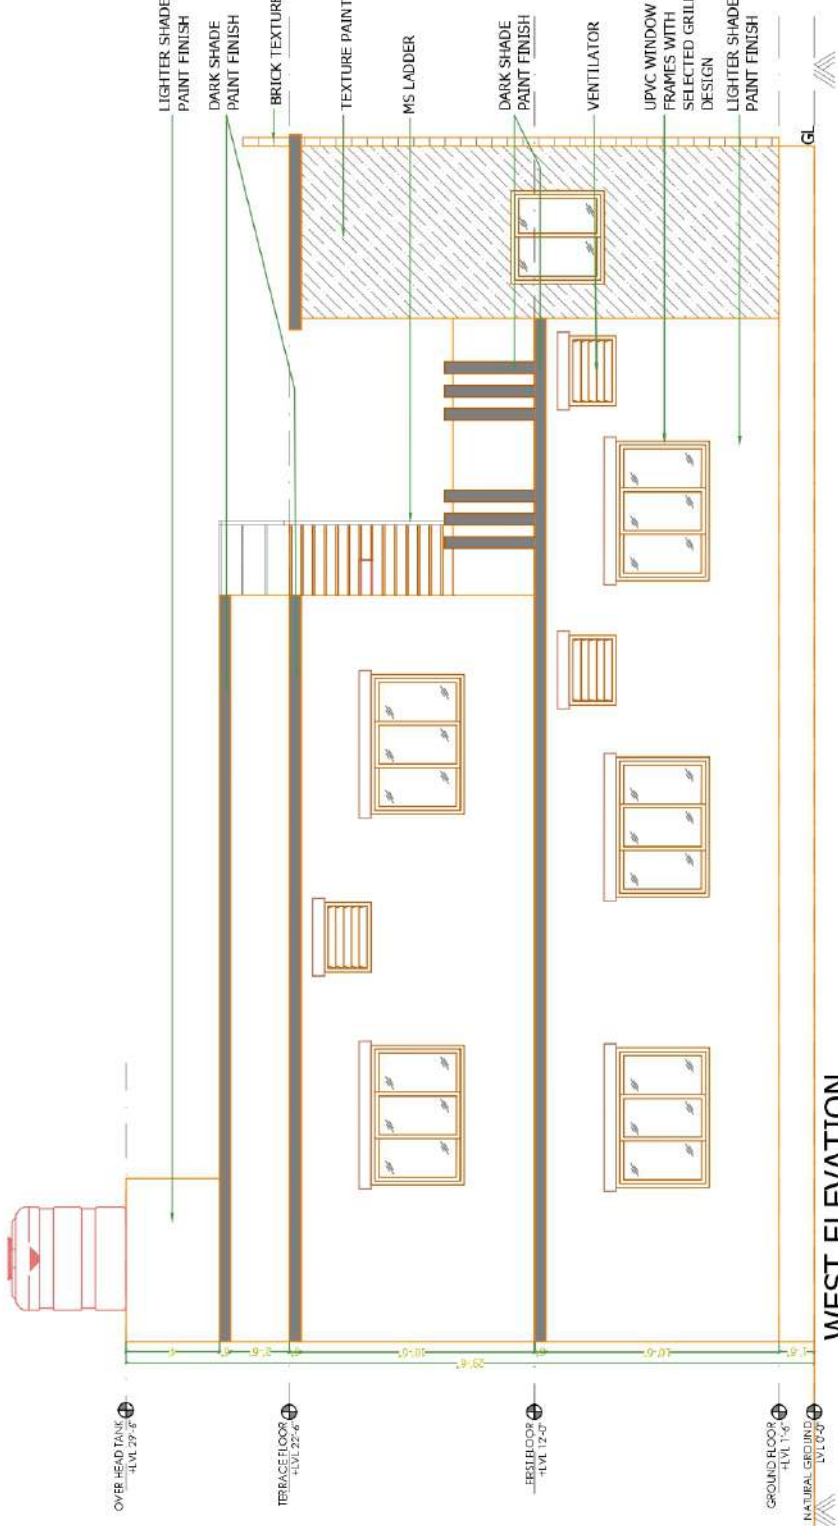

WEST ELEVATION

CLIENT :
Mrs. USHA RESIDENCE

DRAWING TITLE :
EXTERIOR ELEVATION

PROJECT NO : ID-RES-080
DRAWING NO: RES/UR/AR/EL-02

REVISION

R0

PROJECT TITLE :
**PROPOSED RESIDENCE AT
ARAKONAM**

AREA :
BUILT UP AREA - 1664 SQ.FT

DATE : 07.03.2022
DRAWN: NAMITHA
SCALE : 1=70
CHECKED : HENRY

1. ANY DISCREPANCY NOTED IN THIS DRAWING SHALL BE BROUGHT TO THE NOTICE OF THE ARCHITECT IMMEDIATELY.
2. DO NOT MEASURE THE DRAWING DIRECTLY, FOLLOW ONLY WRITTEN DIMENSIONS.
3. ALL DIMENSIONS ARE IN FEET AND INCHES
4. DRAWINGS TO BE READ WITH PLANS, ELEVATIONS, SECTIONS AND OTHER RELEVANT DRAWINGS.

ARCHITECTS :

INFINITY D'SIGNS
ARCHITECTURE - CONSTRUCTION - INTERIORS

CHENNAI | BANGALORE


P: +91 - 96408 83861 E: info@infinitydsgns.com



Infinity D'signs

Architecture | Interior | Constructions

Project : Senthil Apartment
Client : Mr. Senthil
Location: Mogappair, Chennai.

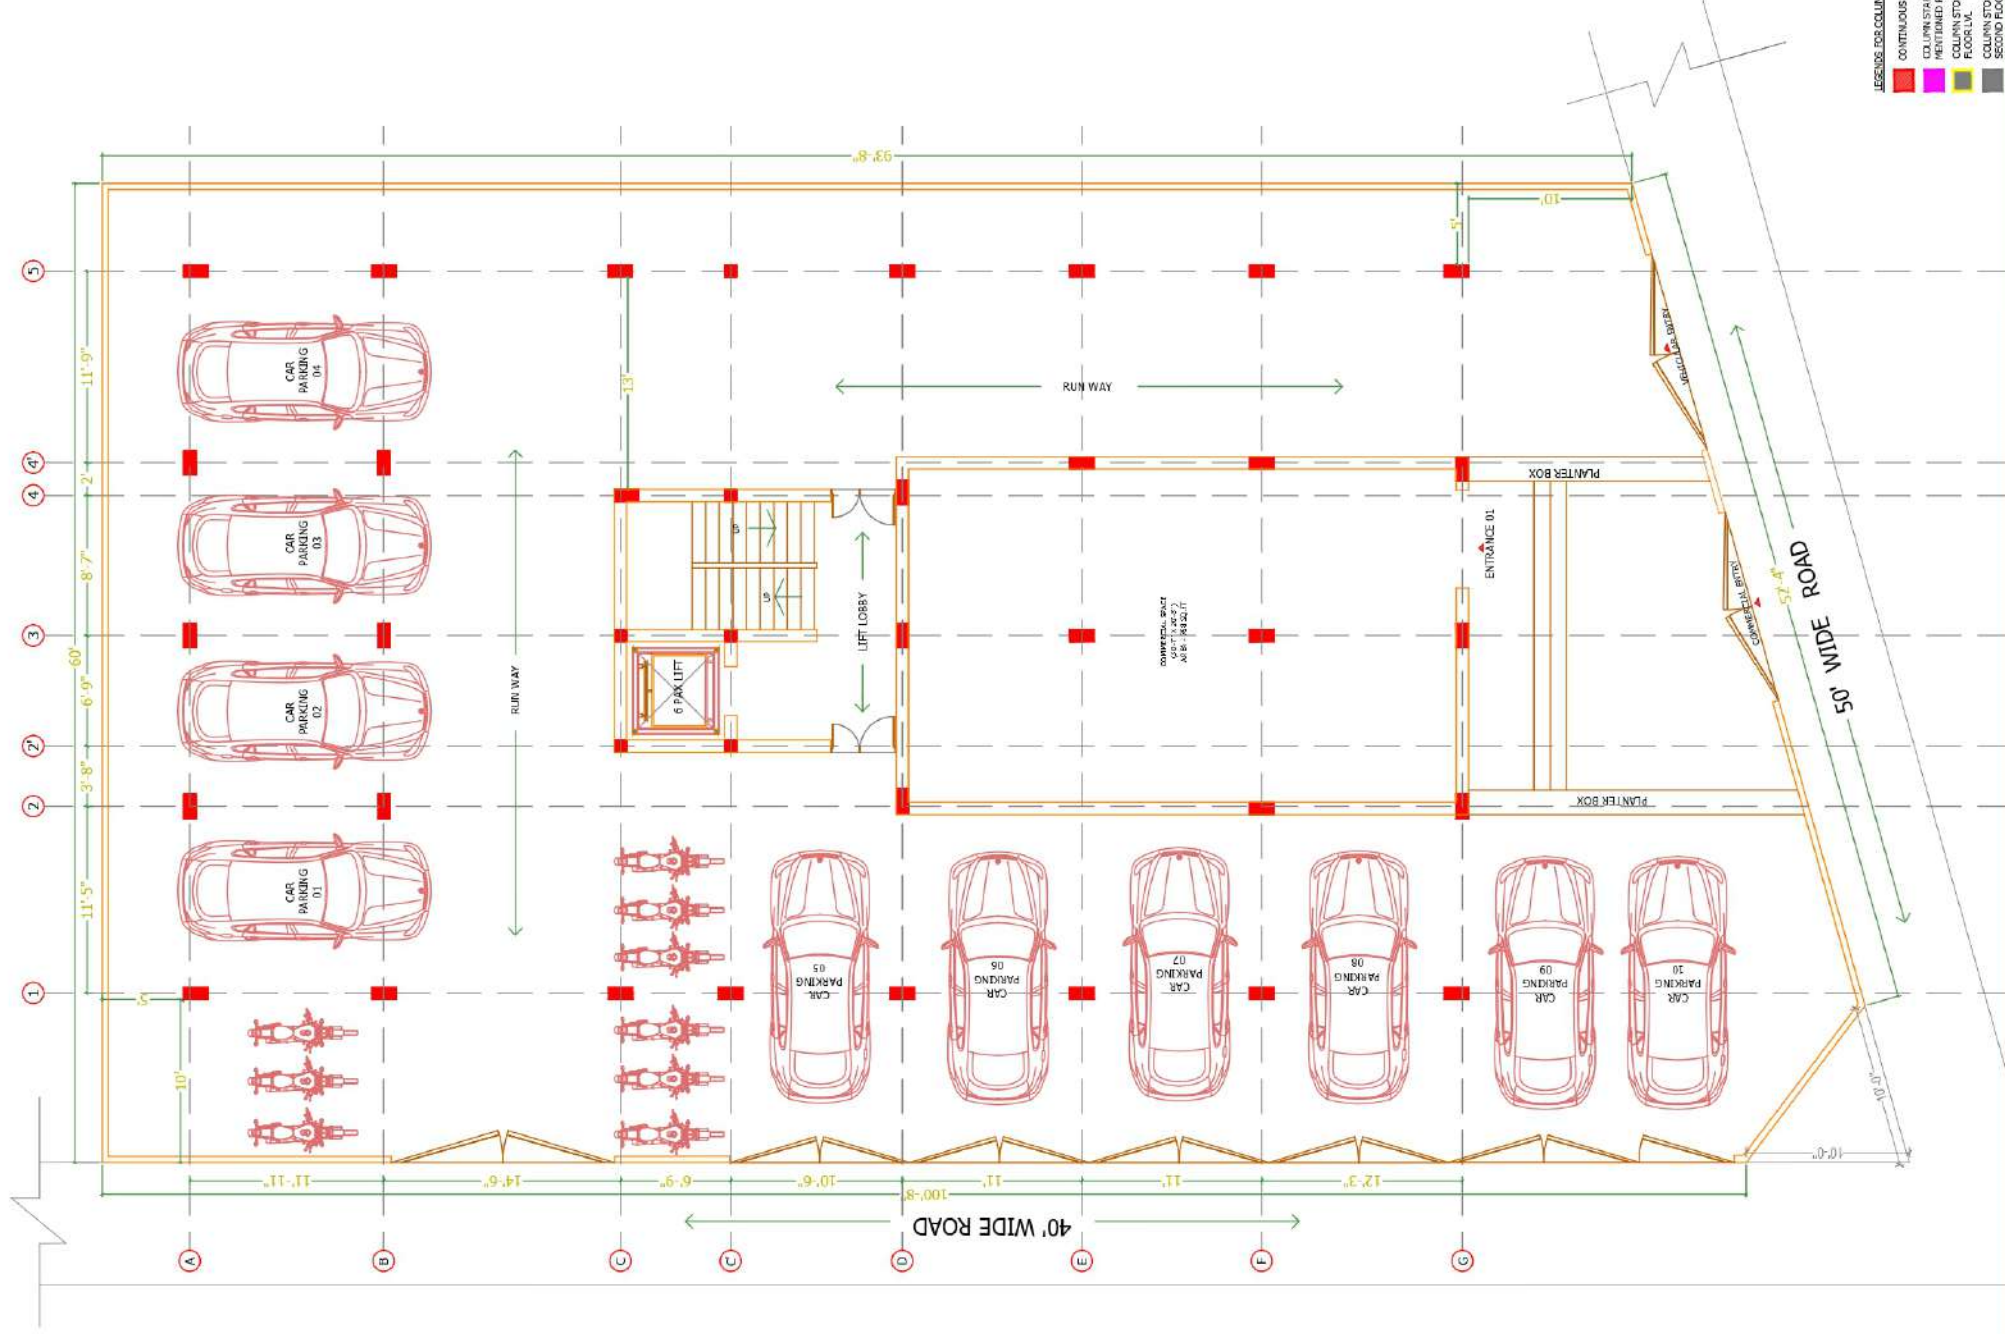

LEGEND FOR COLUMN MARKING

CONTINUOUS COLUMN
COLUMN STARTS AT MENTIONED FLOOR LVL
COLUMN STORES BELOW FLOOR LVL
COLUMN STORE AT SECOND FLOOR LVL

CLIENT :
Mr. SENTHIL

PROJECT TITLE :
PROPOSED RESIDENCE AT MOGAPPAIR

DRAWING TITLE :
GROUND FLOOR (REFERENCE)

AREA :
SITE AREA : 6186 SQ.FT

PROJECT NO. : ID RES-079
DRAWING NO. : RES/SA/AR-01

DATE : 03.10.2022
SCALE : 1=100
DRAWN : KANISCA
CHECKED : HENRY



REVISION
R2

1. ANY DISCREPANCY NOTED IN THIS DRAWING SHALL BE BROUGHT TO THE NOTICE OF THE ARCHITECT IMMEDIATELY.
2. DO NOT MEASURE THE DRAWING DIRECTLY, FOLLOW ONLY WRITTEN DIMENSIONS.
3. ALL DIMENSIONS ARE IN FEET AND INCHES
4. DRAWINGS TO BE READ WITH PLANS, ELEVATIONS, SECTIONS AND OTHER RELEVANT DRAWINGS.

ARCHITECTS :

INFINITY D'SIGNS
ARCHITECTURE - CONSTRUCTION - INTERIORS
CHENNAI | BANGALORE

P-401 - 96488 83951 E: info@infinitydsgns.com

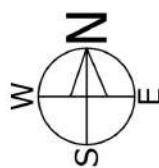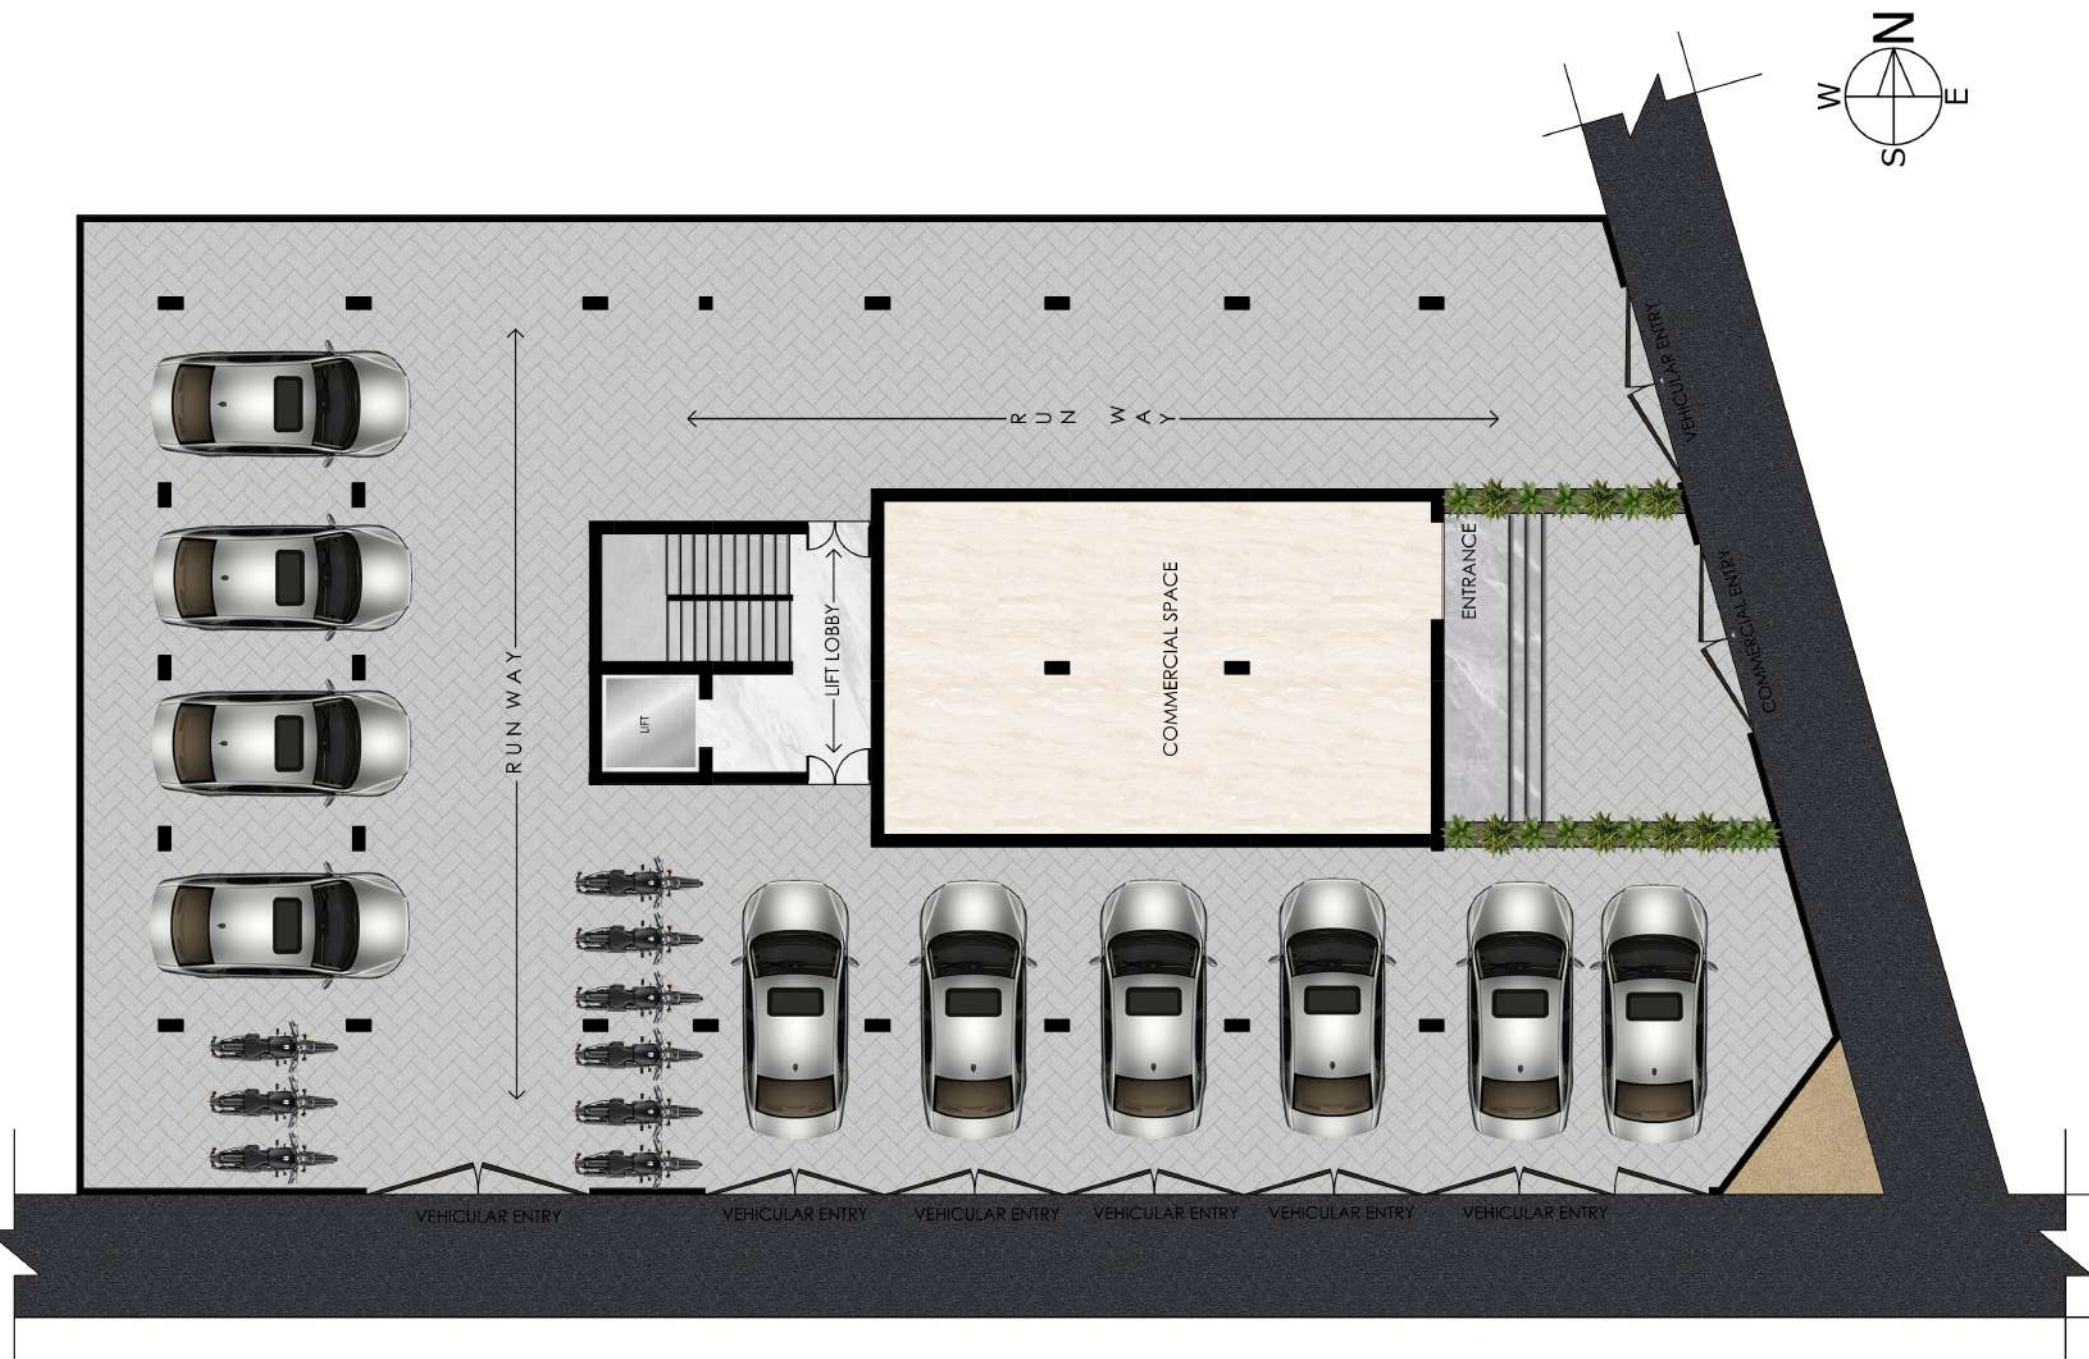



LEGEND FOR COLUMN MARKING

- CONTINUOUS COLUMN
- COLUMN STARTS AT MENTIONED FLOOR LVL
- COLUMN STORES BELOW FLOOR LVL
- COLUMN STORE AT SECOND FLOOR LVL

ARCHITECTS :
INFINITY D'SIGNS
ARCHITECTURE - CONSTRUCTION - INTERIORS
CHENNAI TAMIL NADU
P-401 - 98488 83861 E: info@infinitydsgns.com

1. ANY DISCREPANCY NOTED IN THIS DRAWING SHALL BE BROUGHT TO THE NOTICE OF THE ARCHITECT IMMEDIATELY.
2. DO NOT MEASURE THE DRAWING DIRECTLY, FOLLOW ONLY WRITTEN DIMENSIONS.
3. ALL DIMENSIONS ARE IN FEET AND INCHES
4. DRAWINGS TO BE READ WITH PLANS, ELEVATIONS, SECTIONS AND OTHER RELEVANT DRAWINGS.

PROJECT NO : ID-RES-079	REVISION
DRAWING NO: RES/5A/AR-02	R2
DATE : 03.10.2022	DRAWN : KANISCA
SCALE : 1=1=100	CHECKED : HENRY

DRAWING TITLE :
TYPICAL PLAN-1st & 2nd FLOOR (REFERENCE)


AREA :
BUILT UP : 3540 SQ.FT

CLIENT :
Mr. Senthil


PROJECT TITLE :
PROPOSED RESIDENCE AT MOGAPPAPUR






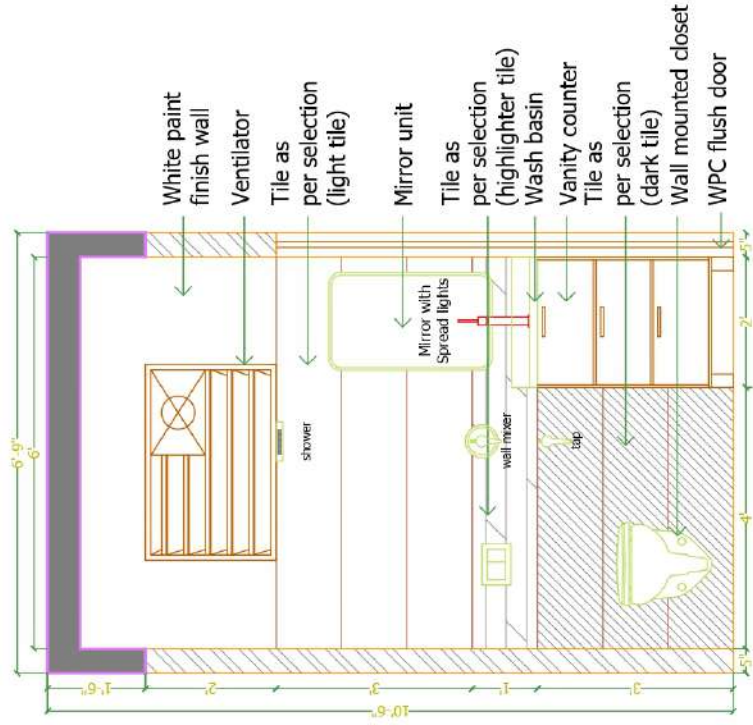


ELEVATION-A

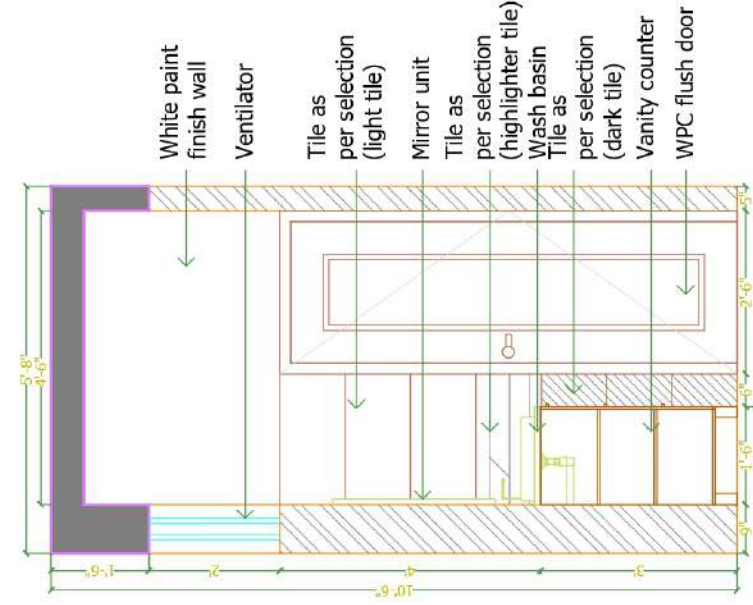


ELEVATION-B

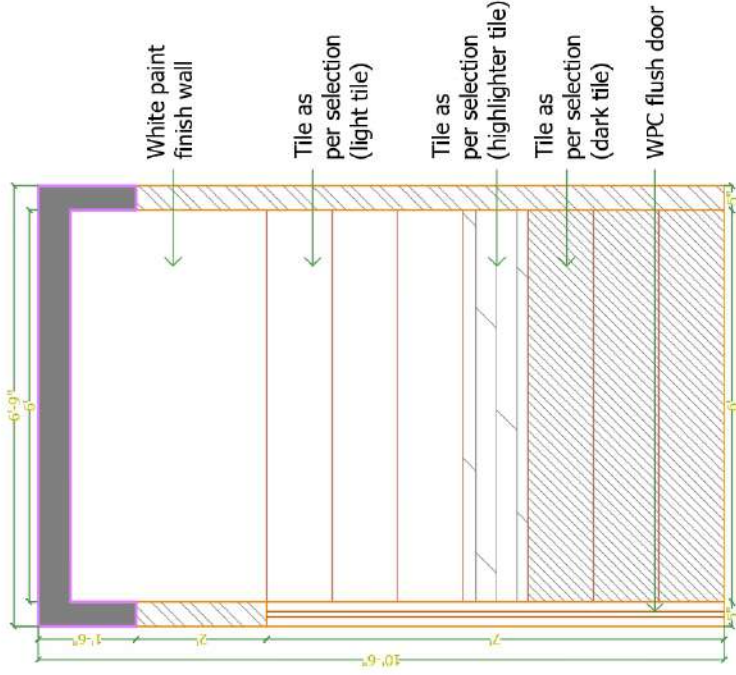


ELEVATION-C

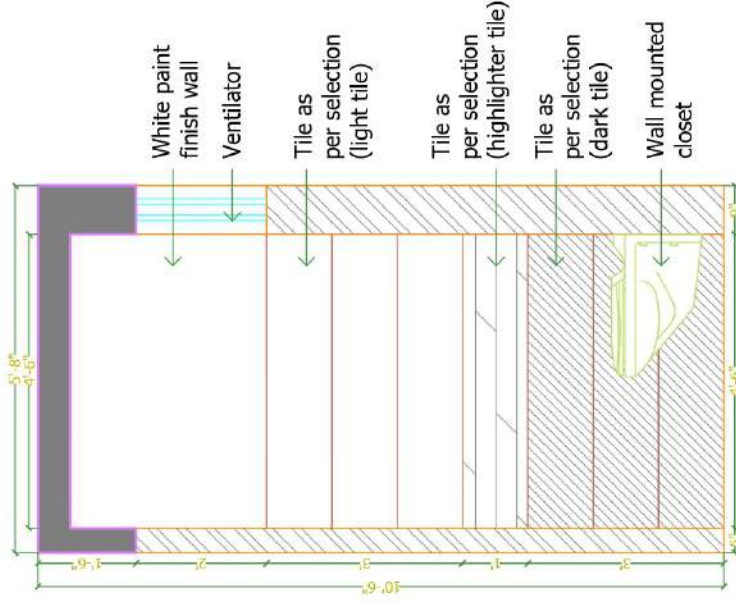


ELEVATION-D

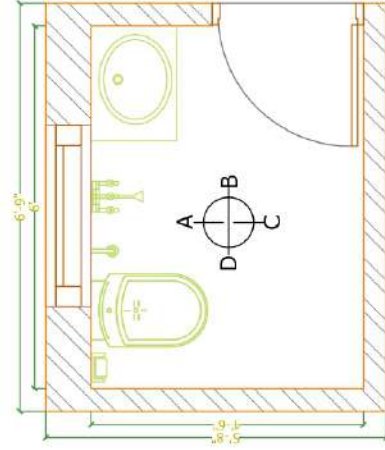

PLAN

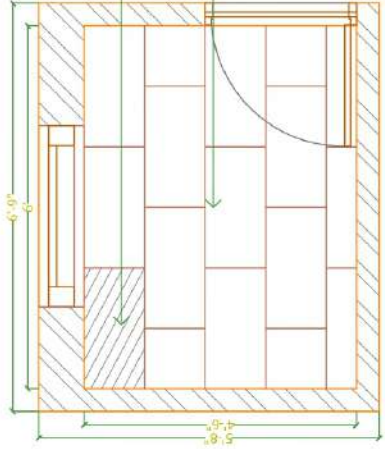

FLOORING PLAN

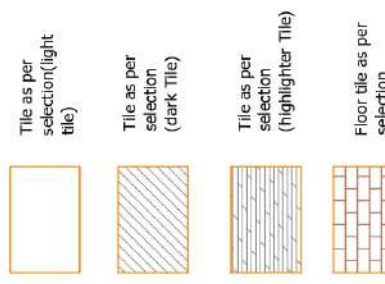

CLIENT :
Mr. SENTHIL

DRAWING TITLE :
**MASTER BEDROOM
TOILET DETAIL**

PROJECT NO : ID RES-079
DRAWING NO: RES/SA/WD/AR-04

1. ANY DISCREPANCY NOTED IN THIS DRAWING SHALL BE BROUGHT TO THE NOTICE OF THE ARCHITECT IMMEDIATELY.
2. DO NOT MEASURE THE DRAWING DIRECTLY, FOLLOW ONLY WRITTEN DIMENSIONS.
3. ALL DIMENSIONS ARE IN FEET AND INCHES
4. DRAWINGS TO BE READ WITH PLANS, ELEVATIONS, SECTIONS AND OTHER RELEVANT DRAWINGS.

ARCHITECTS :

INFINITY D'SIGNS
ARCHITECTURE, CONSTRUCTION, INTERIORS
CHENNAI, TAMIL NADU

PROJECT TITLE :
**PROPOSED RESIDENCE AT
MOGAPPAPUR**

DATE : 06.10.2022
SCALE : 1=25

DRAWN : MANITHA
CHECKED : HENRY







REVISION
R0

1. ANY DISCREPANCY NOTED IN THIS DRAWING SHALL BE BROUGHT TO THE NOTICE OF THE ARCHITECT IMMEDIATELY.
2. DO NOT MEASURE THE DRAWING DIRECTLY, FOLLOW ONLY WRITTEN DIMENSIONS.
3. ALL DIMENSIONS ARE IN FEET AND INCHES
4. DRAWINGS TO BE READ WITH PLANS, ELEVATIONS, SECTIONS AND OTHER RELEVANT DRAWINGS.

ARCHITECTS :


INFINITY D'SIGNS
ARCHITECTURE, CONSTRUCTION, INTERIORS
CHENNAI, TAMIL NADU

P-01 - 98408 83951 E: info@infinitydsgns.com

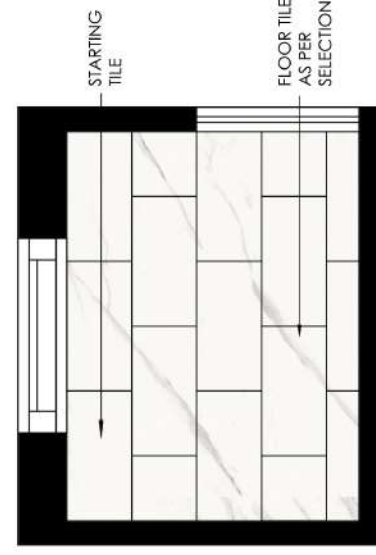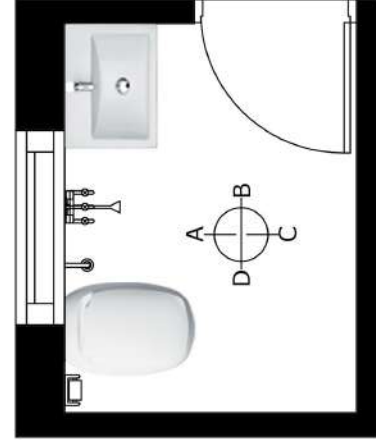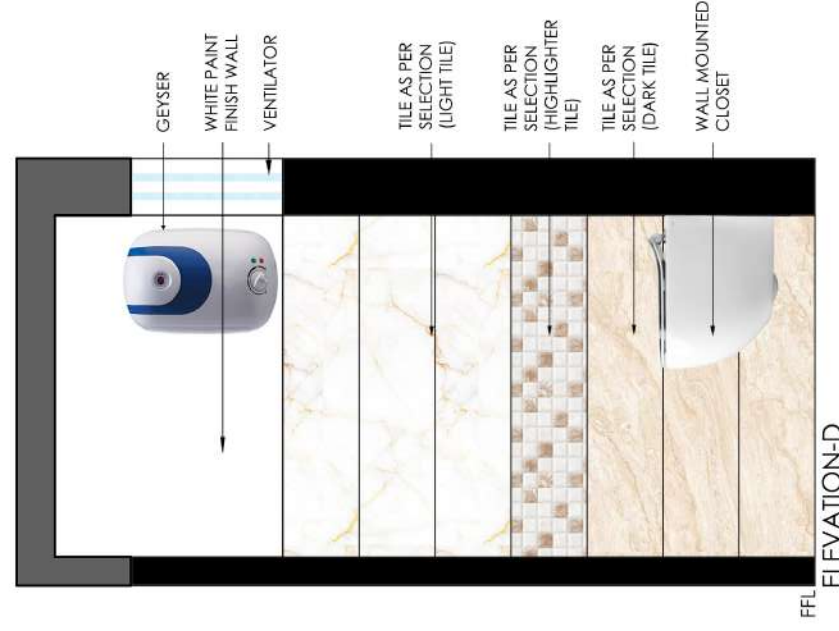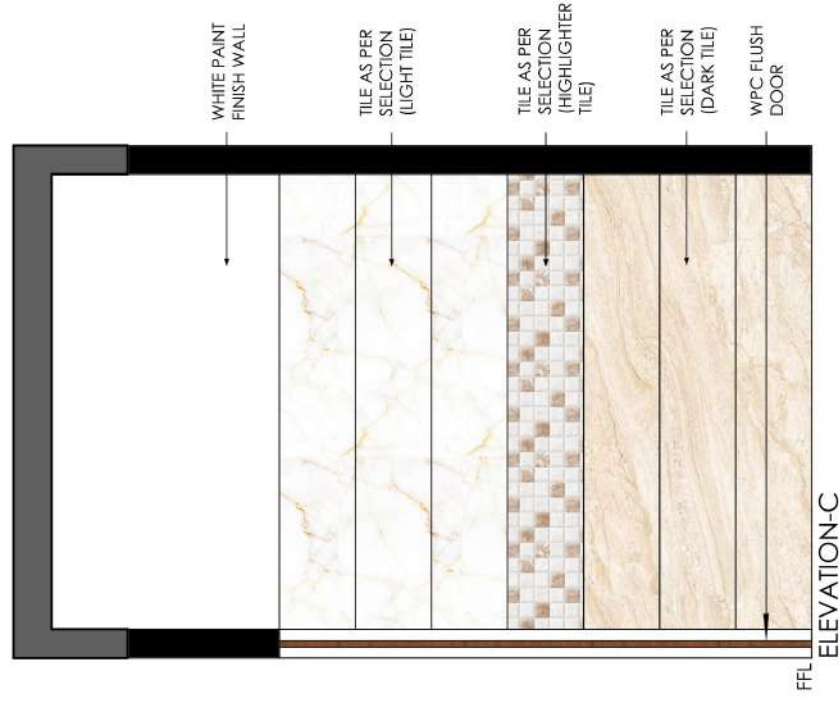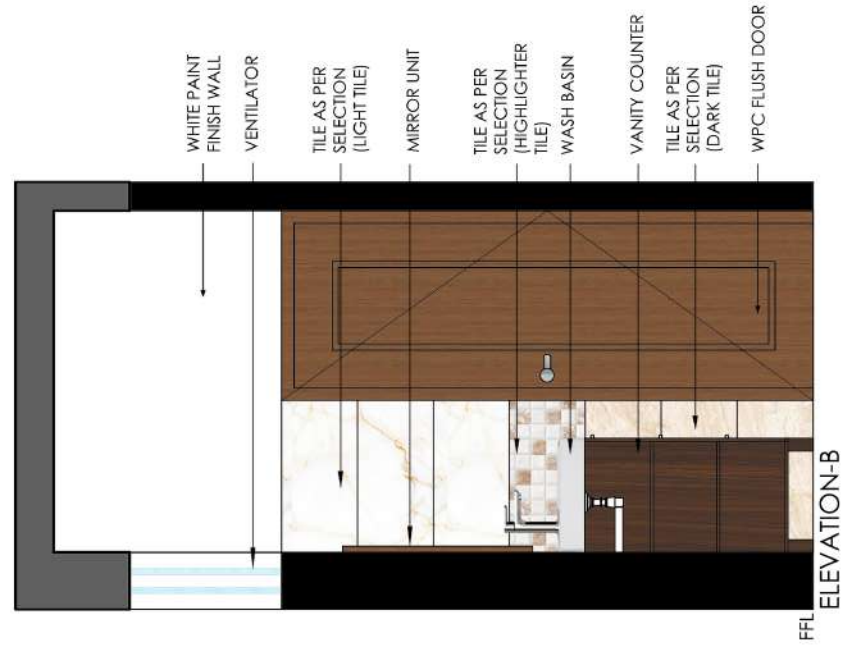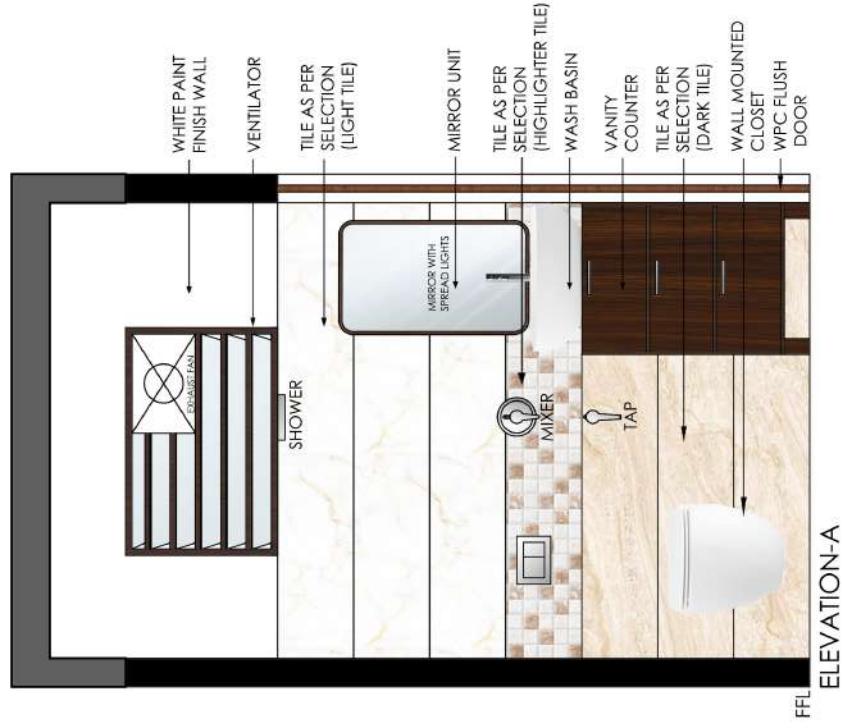


PLAN


FLOORING PLAN

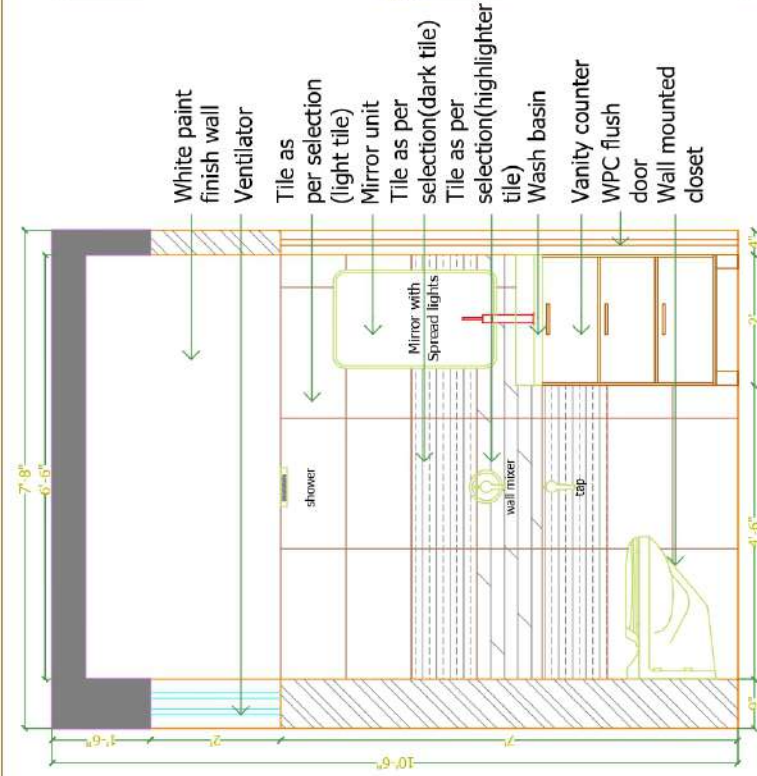


ELEVATION-A

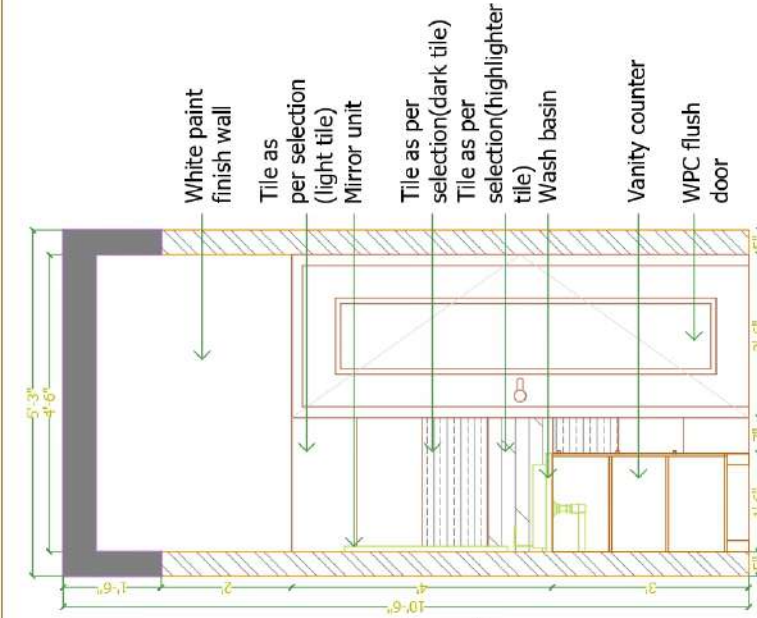


ELEVATION-B

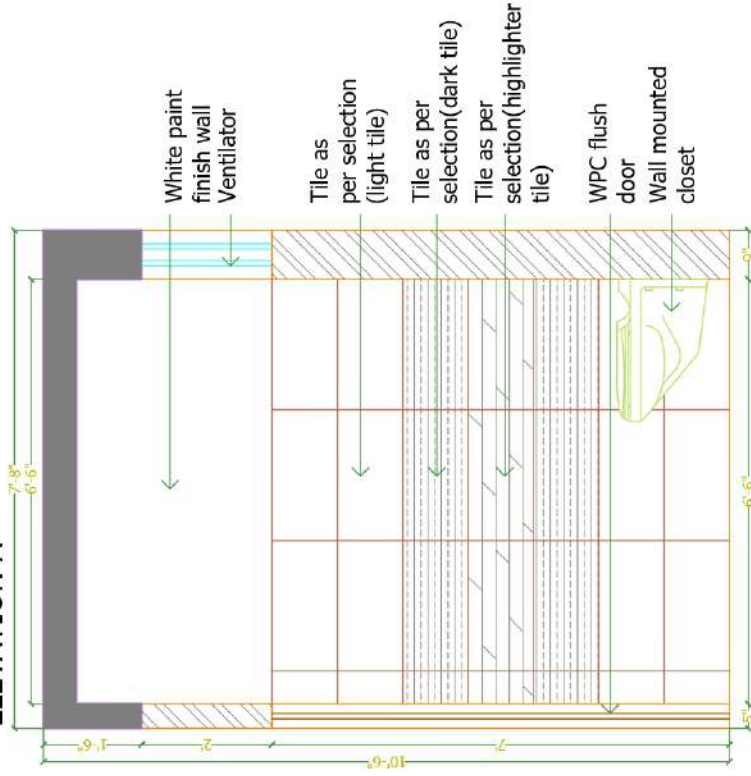


ELEVATION-C

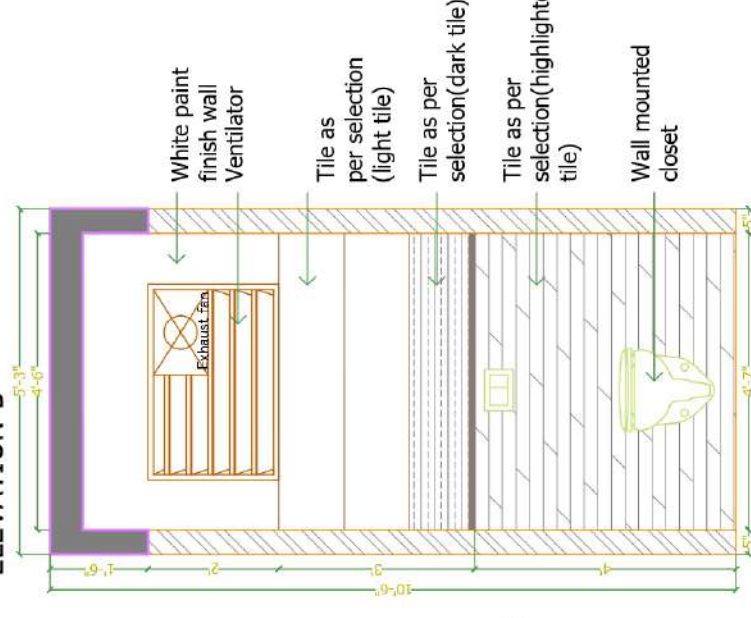


ELEVATION-D

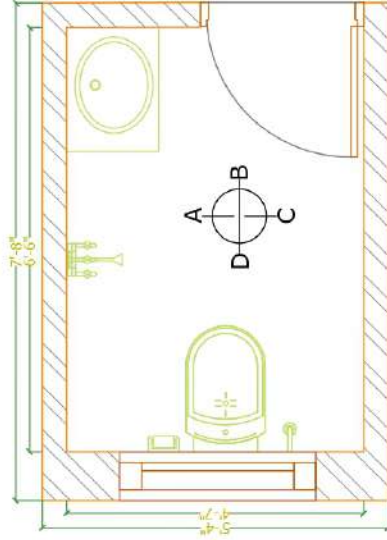

PLAN

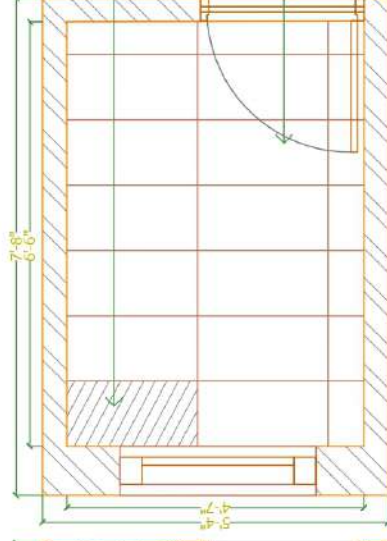

FLOORING PLAN

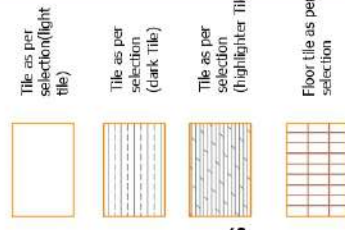

CLIENT :
Mr. SENTHIL

DRAWING TITLE :
**GUEST BEDROOM
TOILET DETAIL**

PROJECT NO : ID RES-079
DRAWING NO: RES/SA/WD/AR-02

REVISION
R0

ARCHITECTS :
INFINITY D'SIGNS
ARCHITECTURE . CONSTRUCTION . INTERIORS
CHENNAI . TAMIL NADU







PROJECT TITLE :
**PROPOSED RESIDENCE AT
MOGAPPAPUR**


AREA :
BUILT UP : 3825 SQ.FT

DATE : 06.10.2022
SCALE : 1=25
DRAWN : MANITHA
CHECKED : HENRY


1. ANY DISCREPANCY NOTED IN THIS DRAWING SHALL BE BROUGHT TO THE NOTICE OF THE ARCHITECT IMMEDIATELY.
2. DO NOT MEASURE THE DRAWING DIRECTLY, FOLLOW ONLY WRITTEN DIMENSIONS.
3. ALL DIMENSIONS ARE IN FEET AND INCHES
4. DRAWINGS TO BE READ WITH PLANS, ELEVATIONS, SECTIONS AND OTHER RELEVANT DRAWINGS.

P-01 - 98498 8391 E: info@infinitydsgns.com

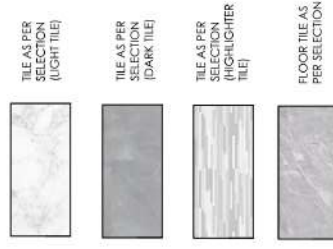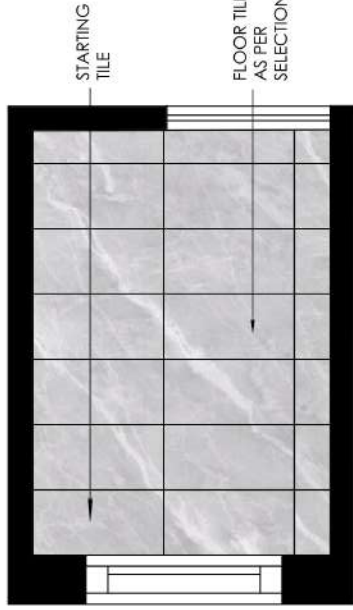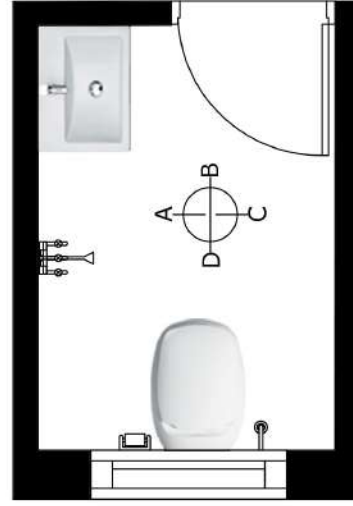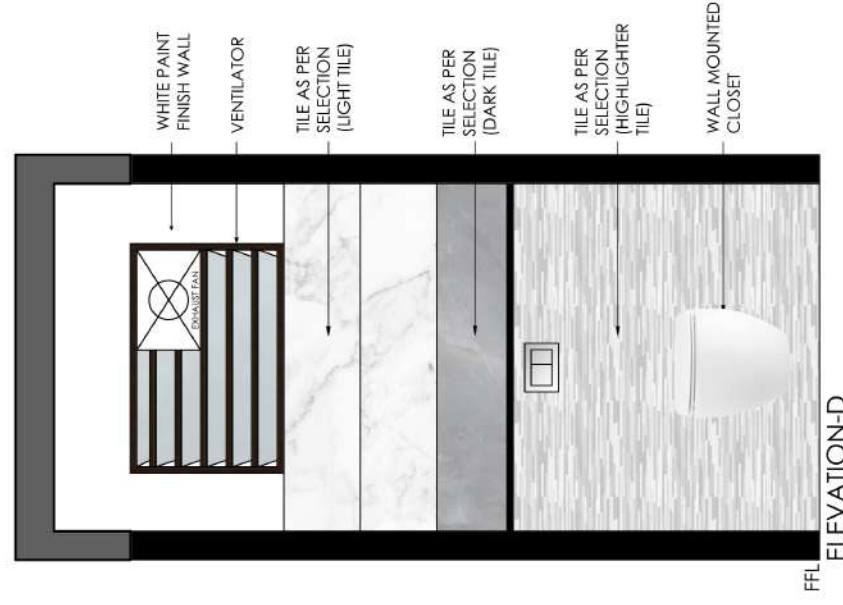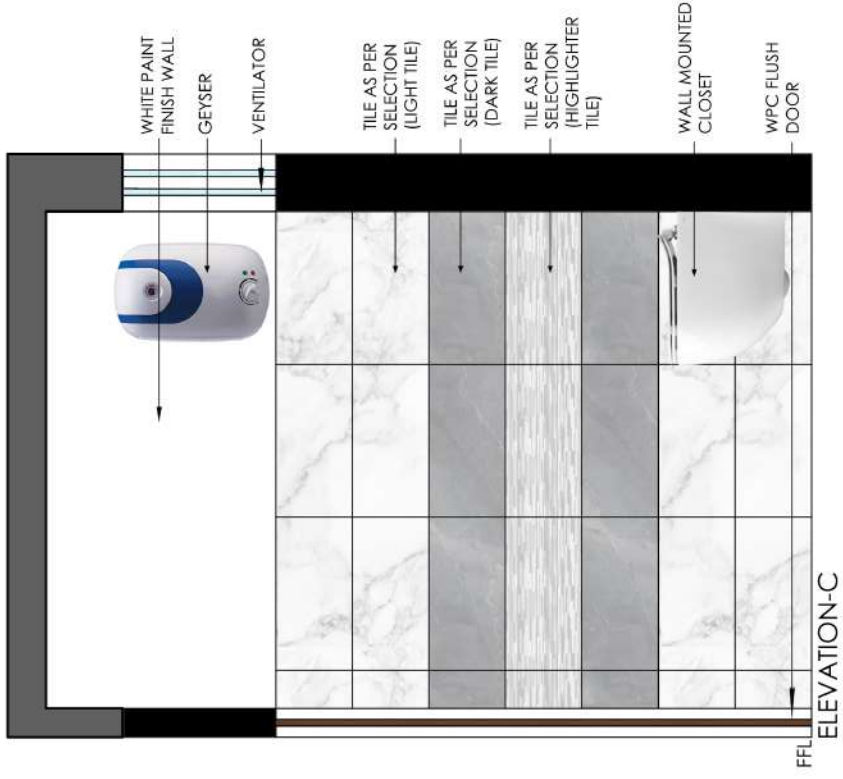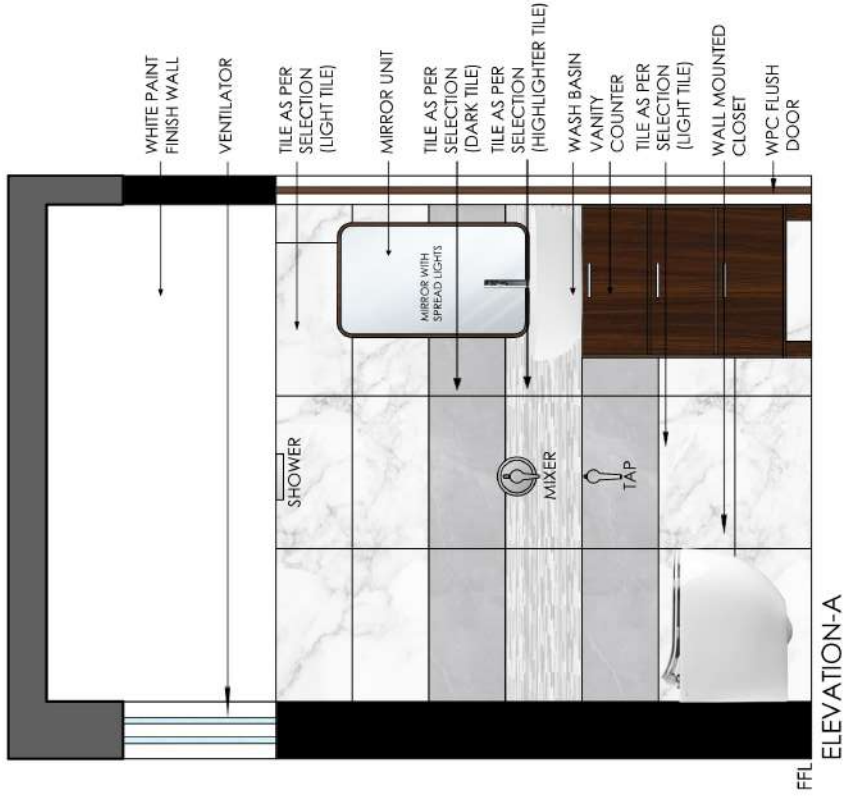


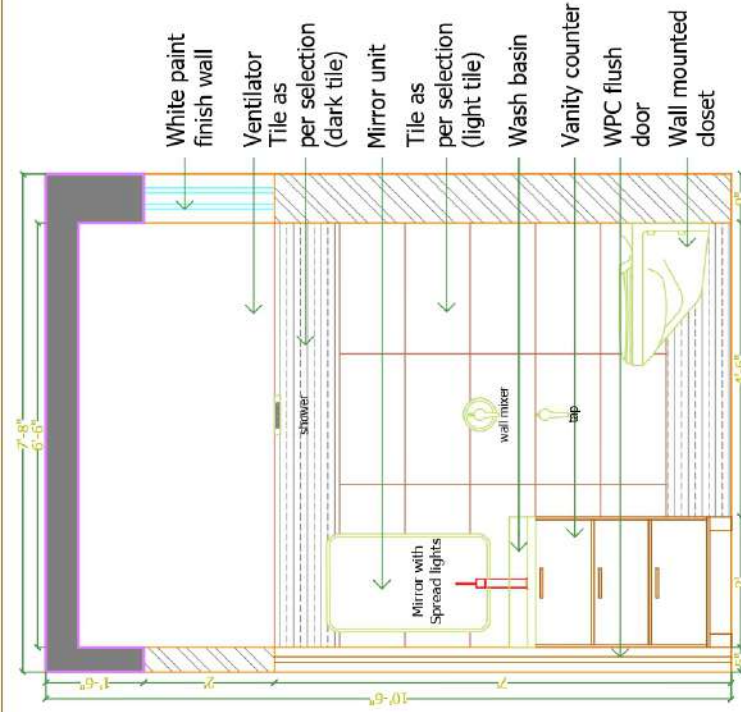


ELEVATION-A

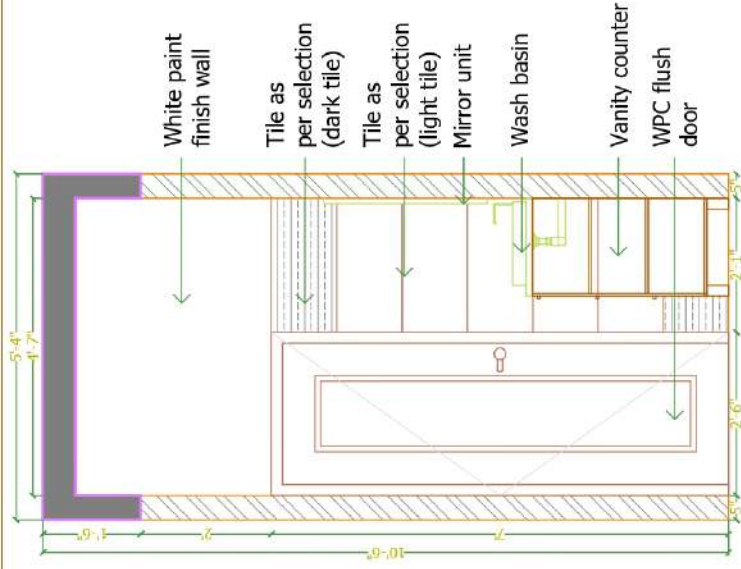


ELEVATION-B

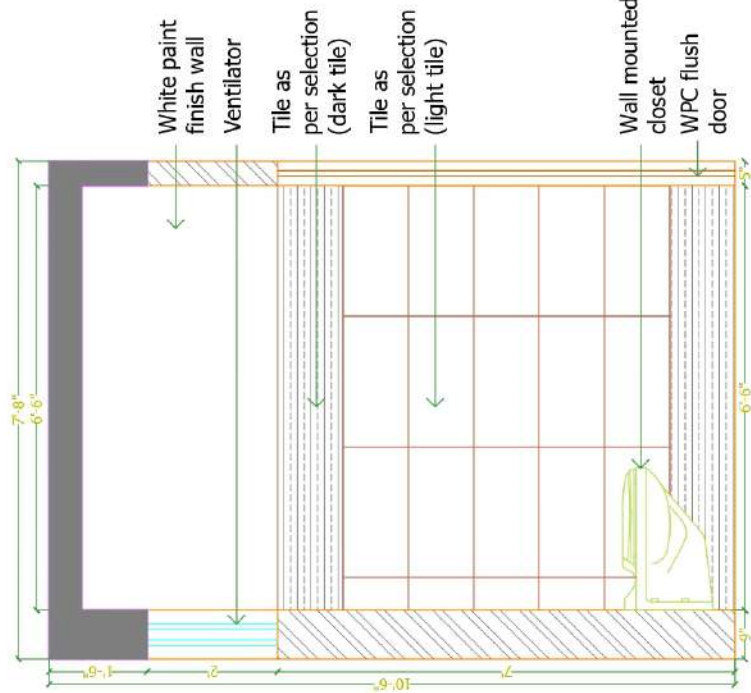


ELEVATION-C

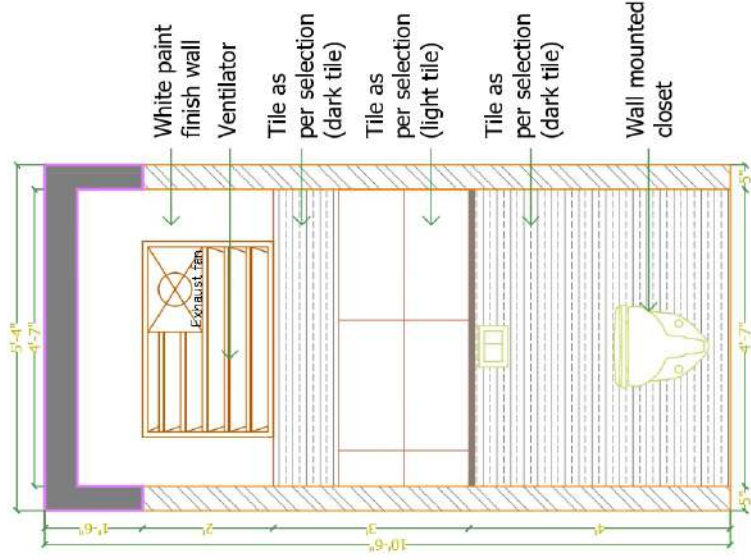


ELEVATION-D






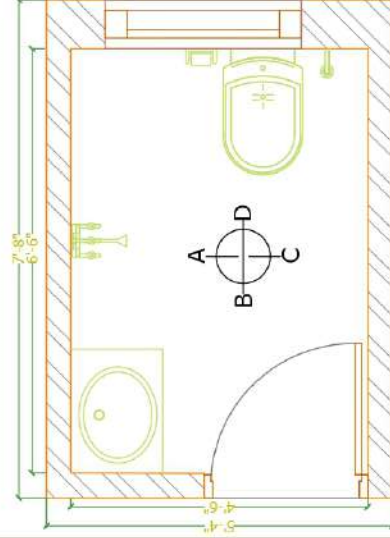










PLAN

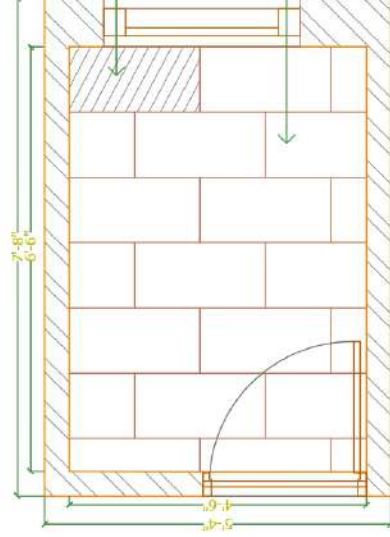

FLOORING PLAN

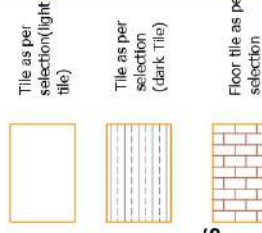

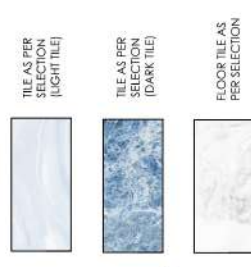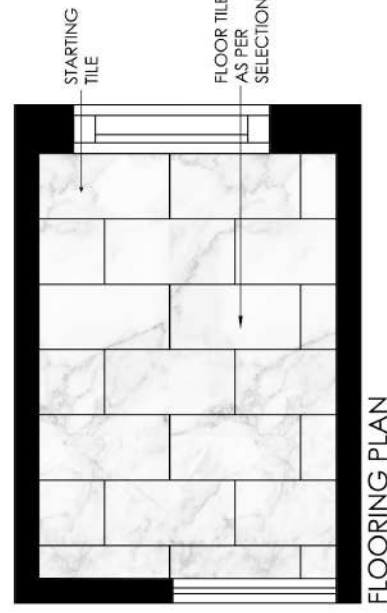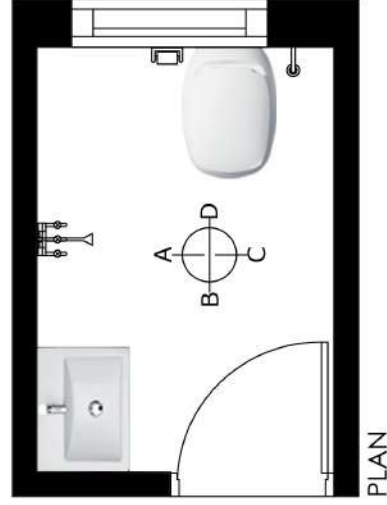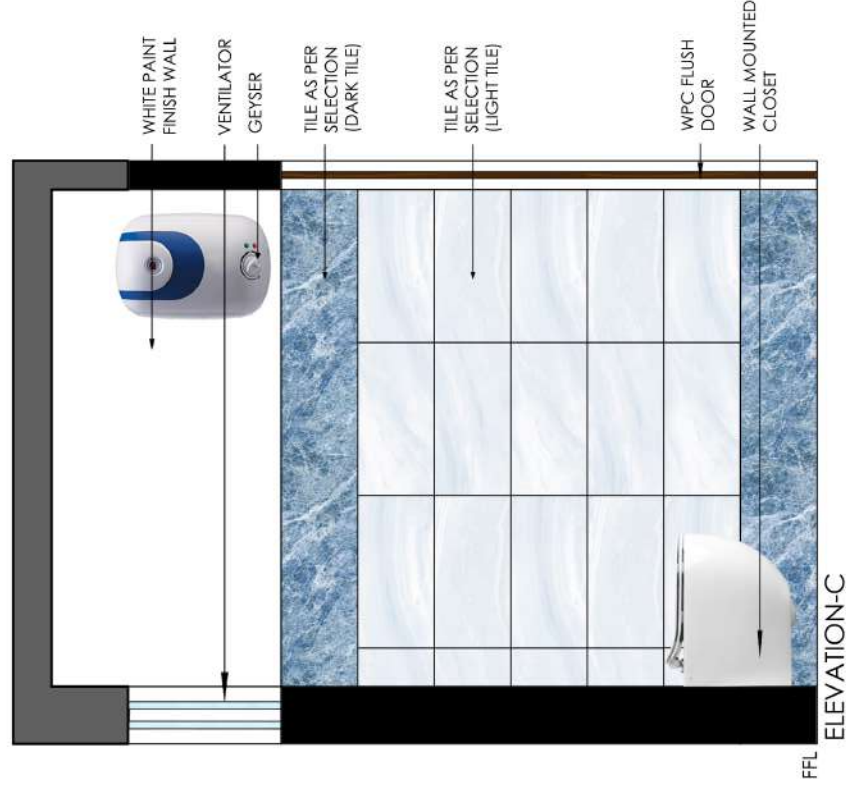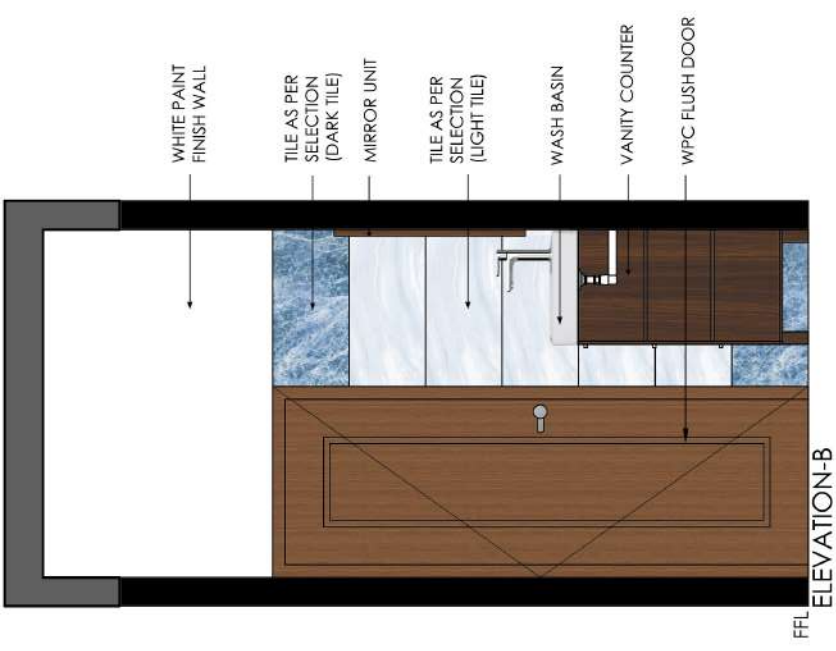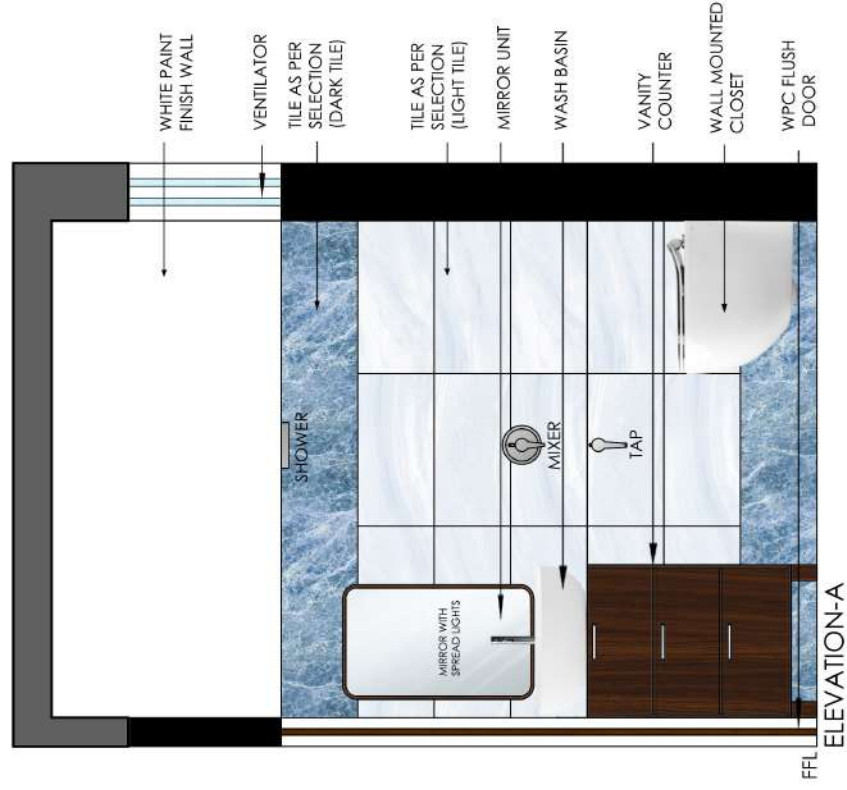

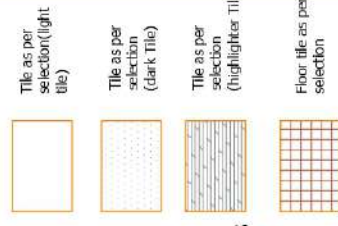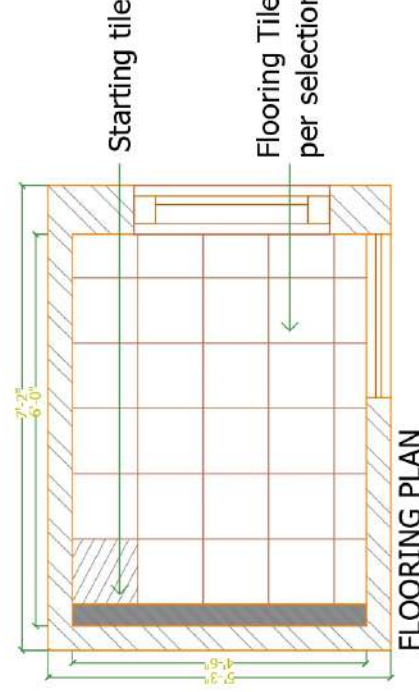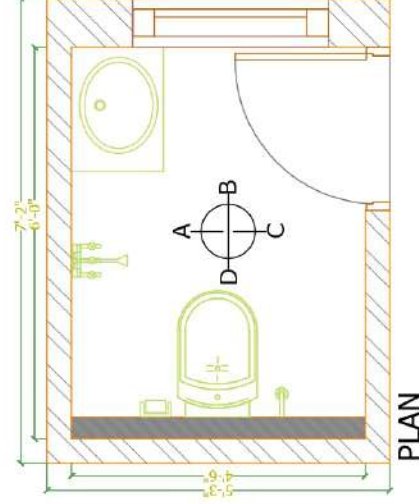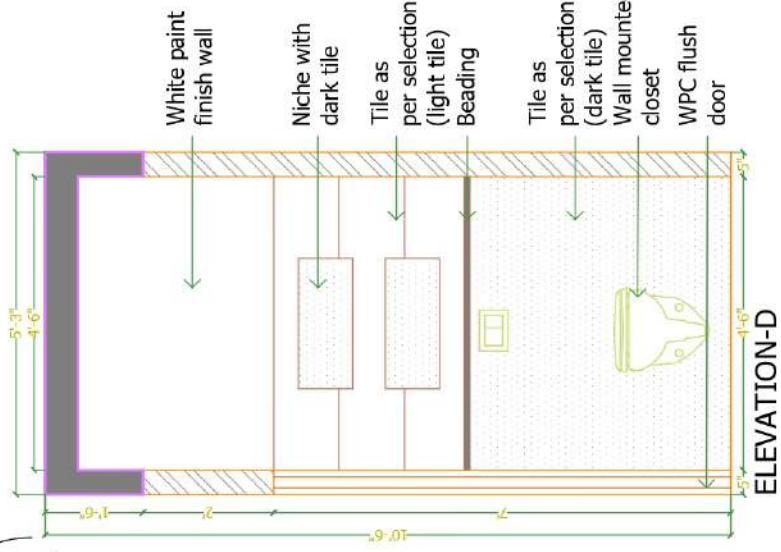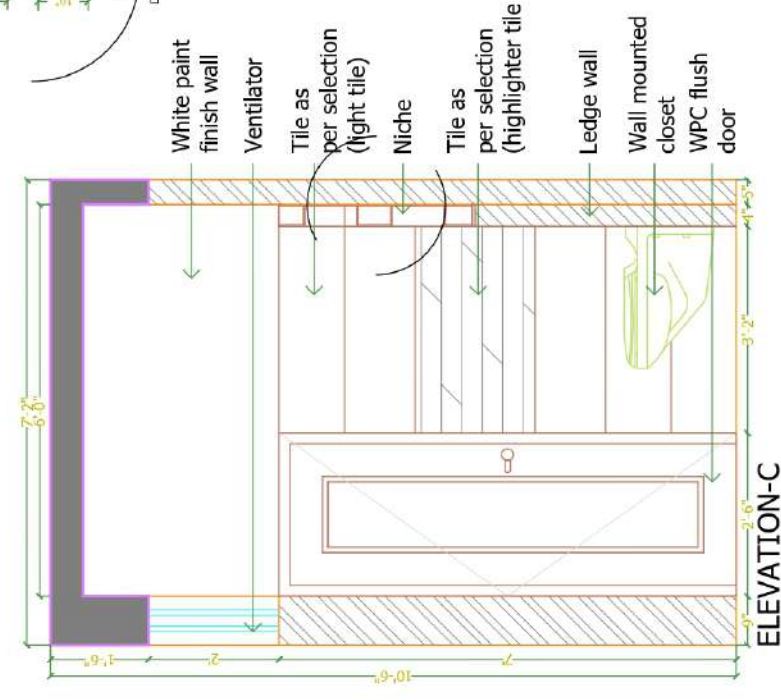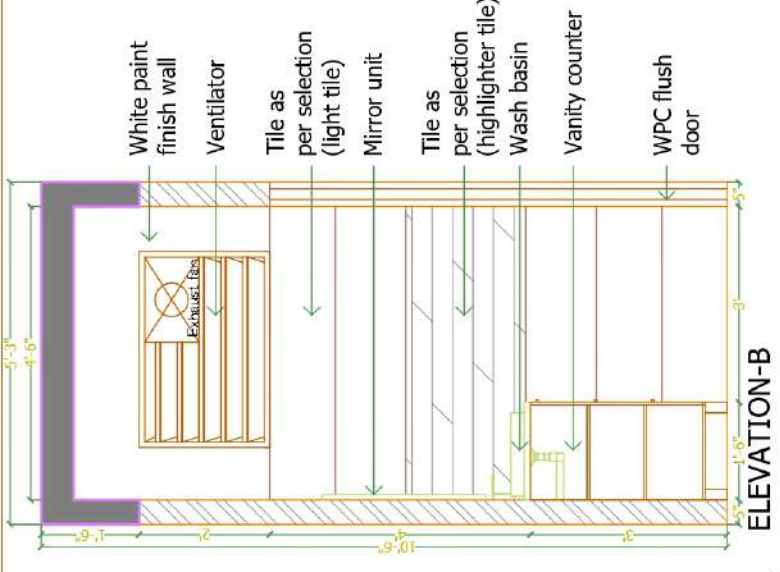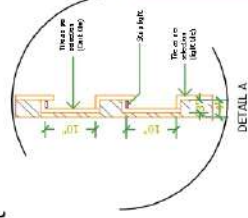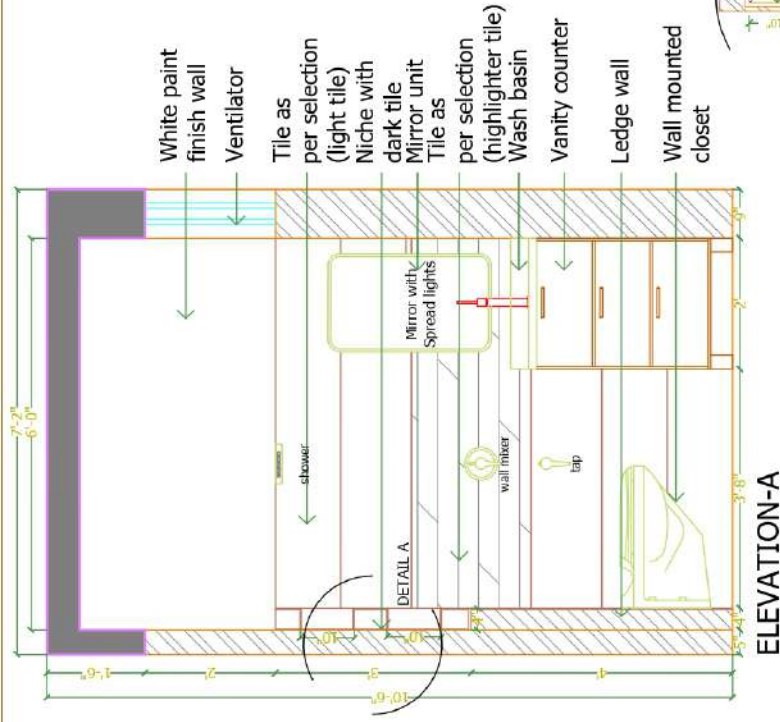

CLIENT :
Mr. SENTHIL

DRAWING TITLE :
**ELDER DAUGHTER'S
TOILET DETAIL**

PROJECT NO : ID RES-079
DRAWING NO: RES/SA/WD/AR-01

REVISION
R0

ARCHITECTS :

INFINITY D'SIGNS
ARCHITECTURE - CONSTRUCTION - INTERIORS
CHENNAI - TAMIL NADU

PROJECT TITLE :
**PROPOSED RESIDENCE AT
MOGAPPAIR**






AREA :
BUILT UP : 3825 SQ.FT






DATE : 06.10.2022
SCALE : 1=25

DRAWN : MANITHA
CHECKED : HENRY

P-01 - 98408 8391 E: info@infinitydsgns.com

1. ANY DISCREPANCY NOTED IN THIS DRAWING SHALL BE BROUGHT TO THE NOTICE OF THE ARCHITECT IMMEDIATELY.
2. DO NOT MEASURE THE DRAWING DIRECTLY, FOLLOW ONLY WRITTEN DIMENSIONS.
3. ALL DIMENSIONS ARE IN FEET AND INCHES
4. DRAWINGS TO BE READ WITH PLANS, ELEVATIONS, SECTIONS AND OTHER RELEVANT DRAWINGS.

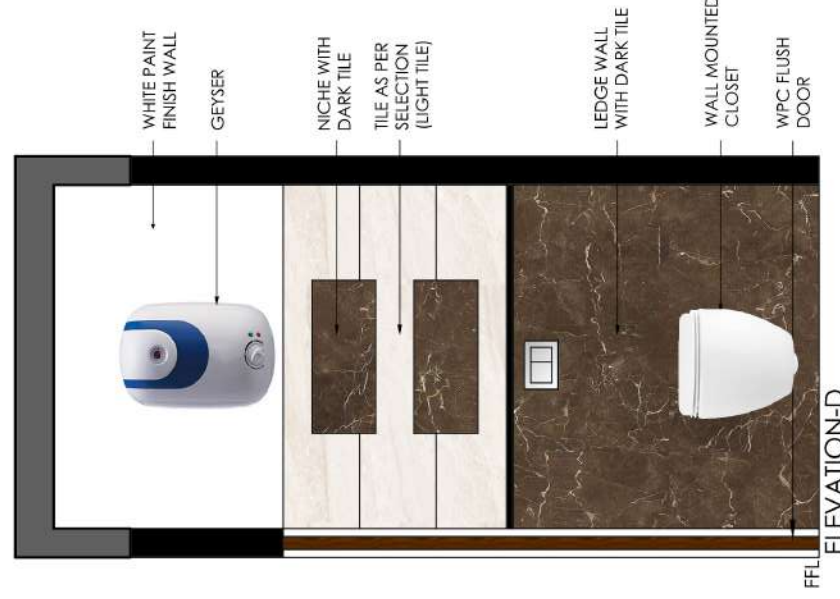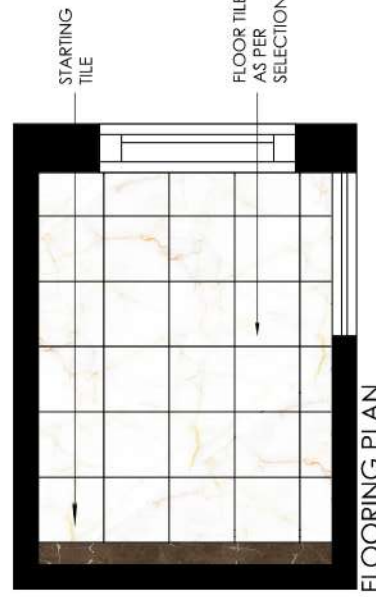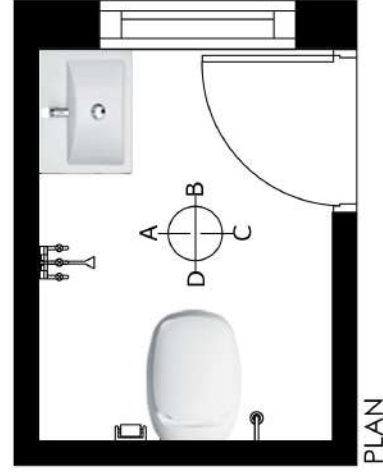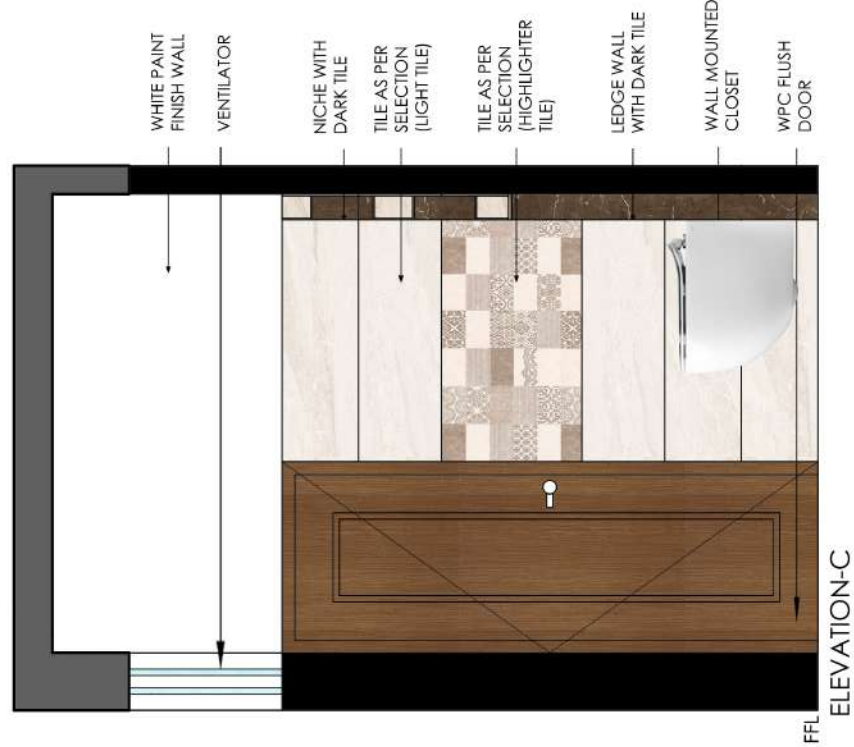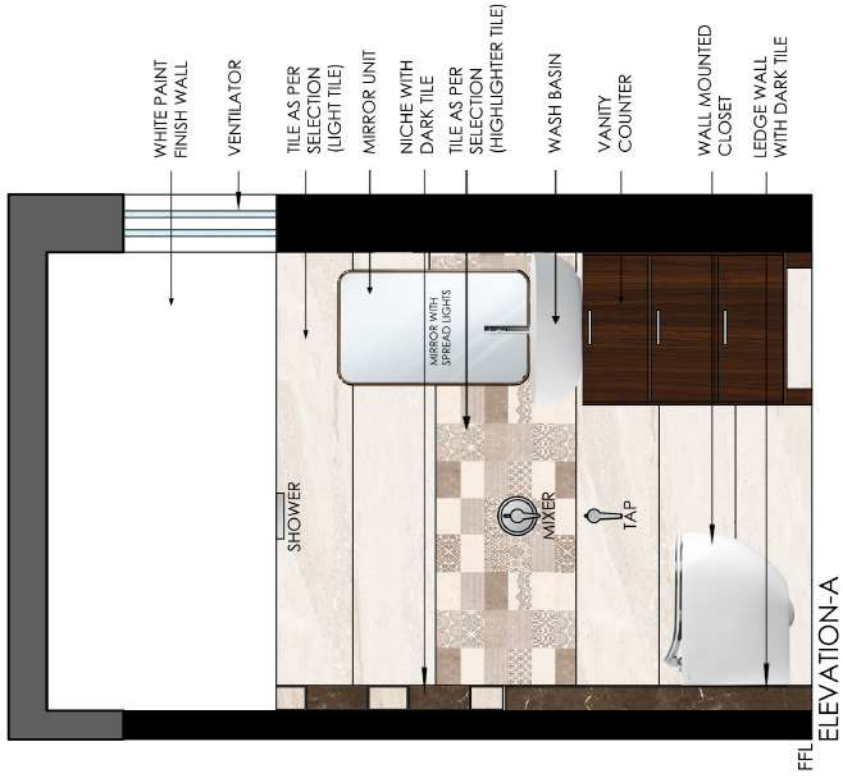

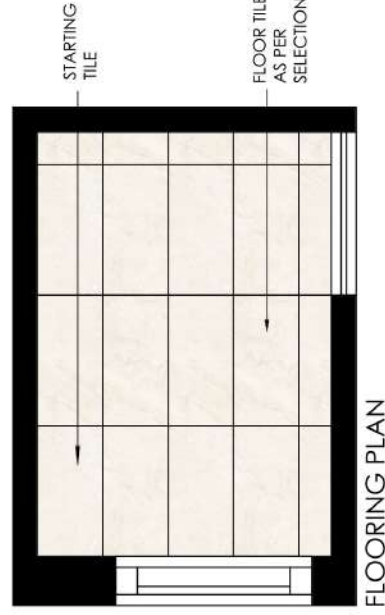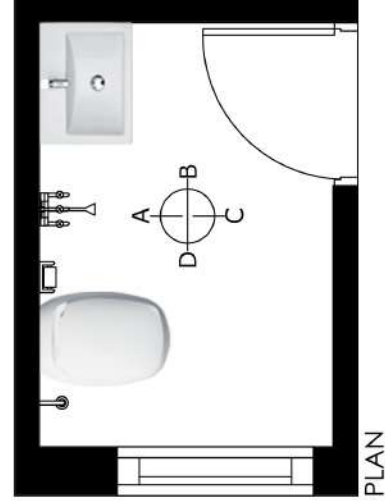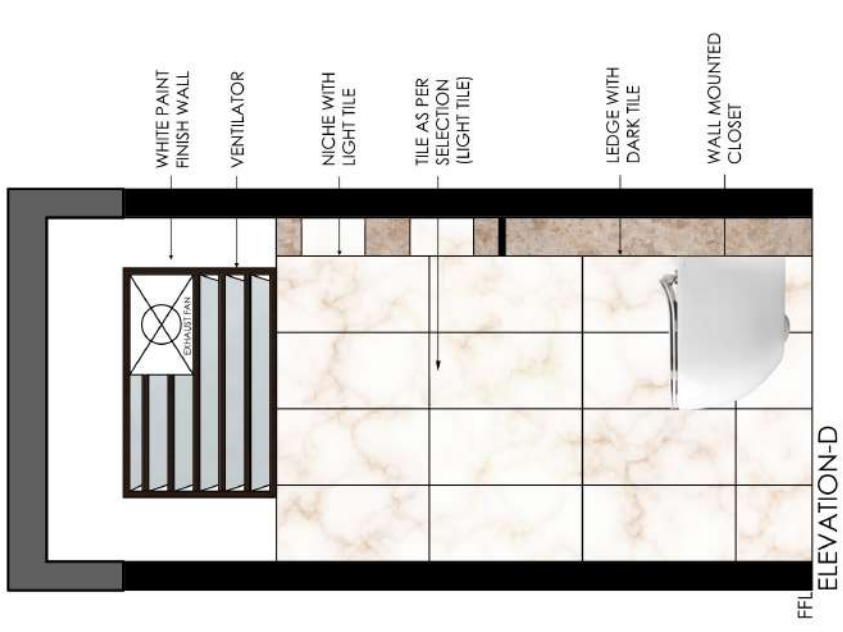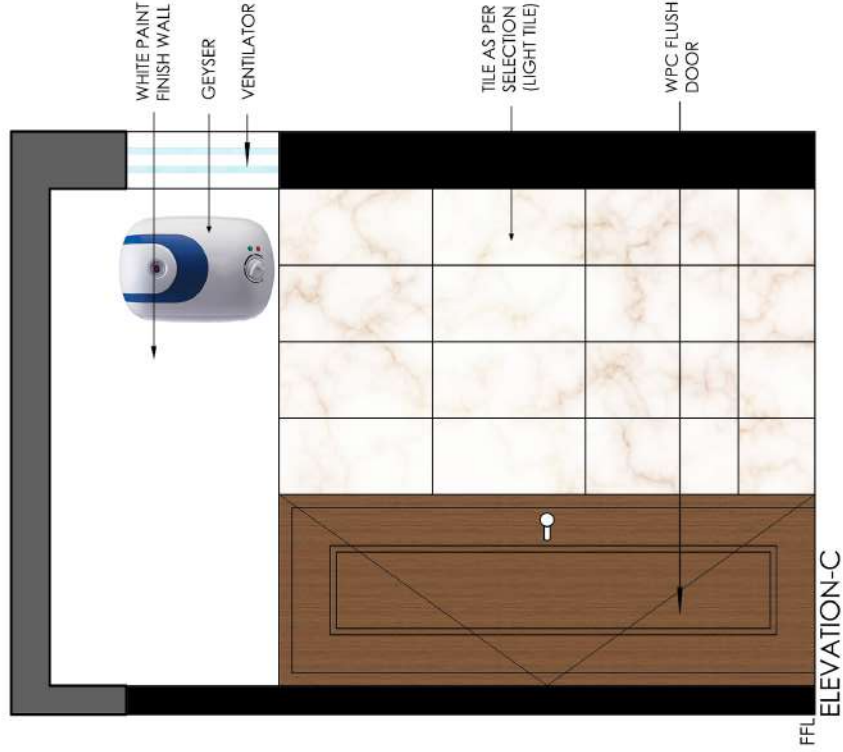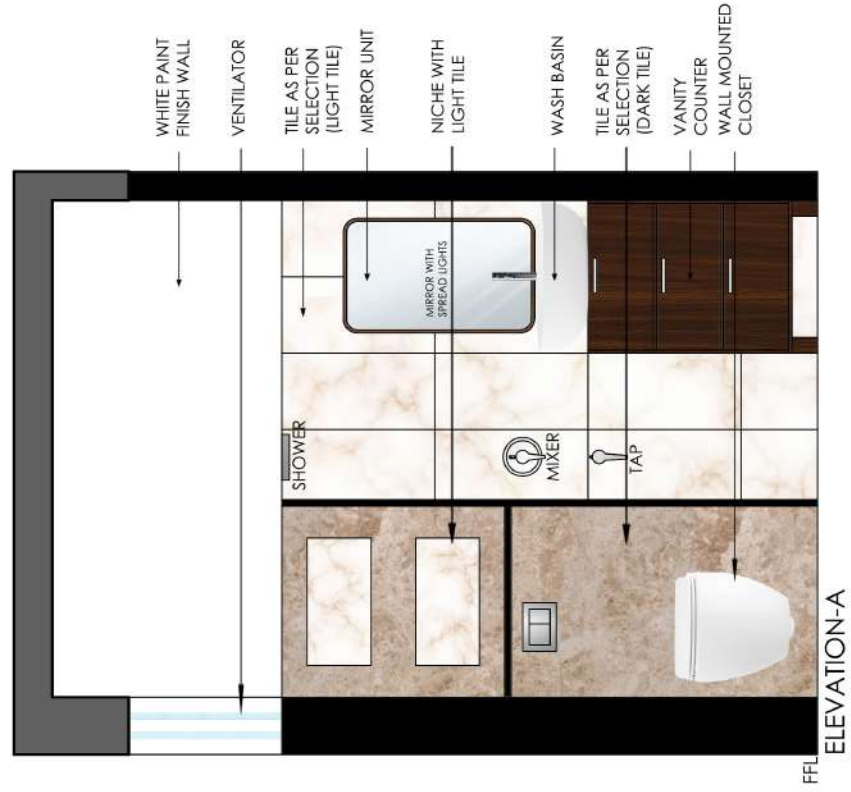




Infinity D'signs

Architecture | Interior | Constructions

Project :Sumitha Residence

Client :Mrs.Sumitha

Location :Trichy.

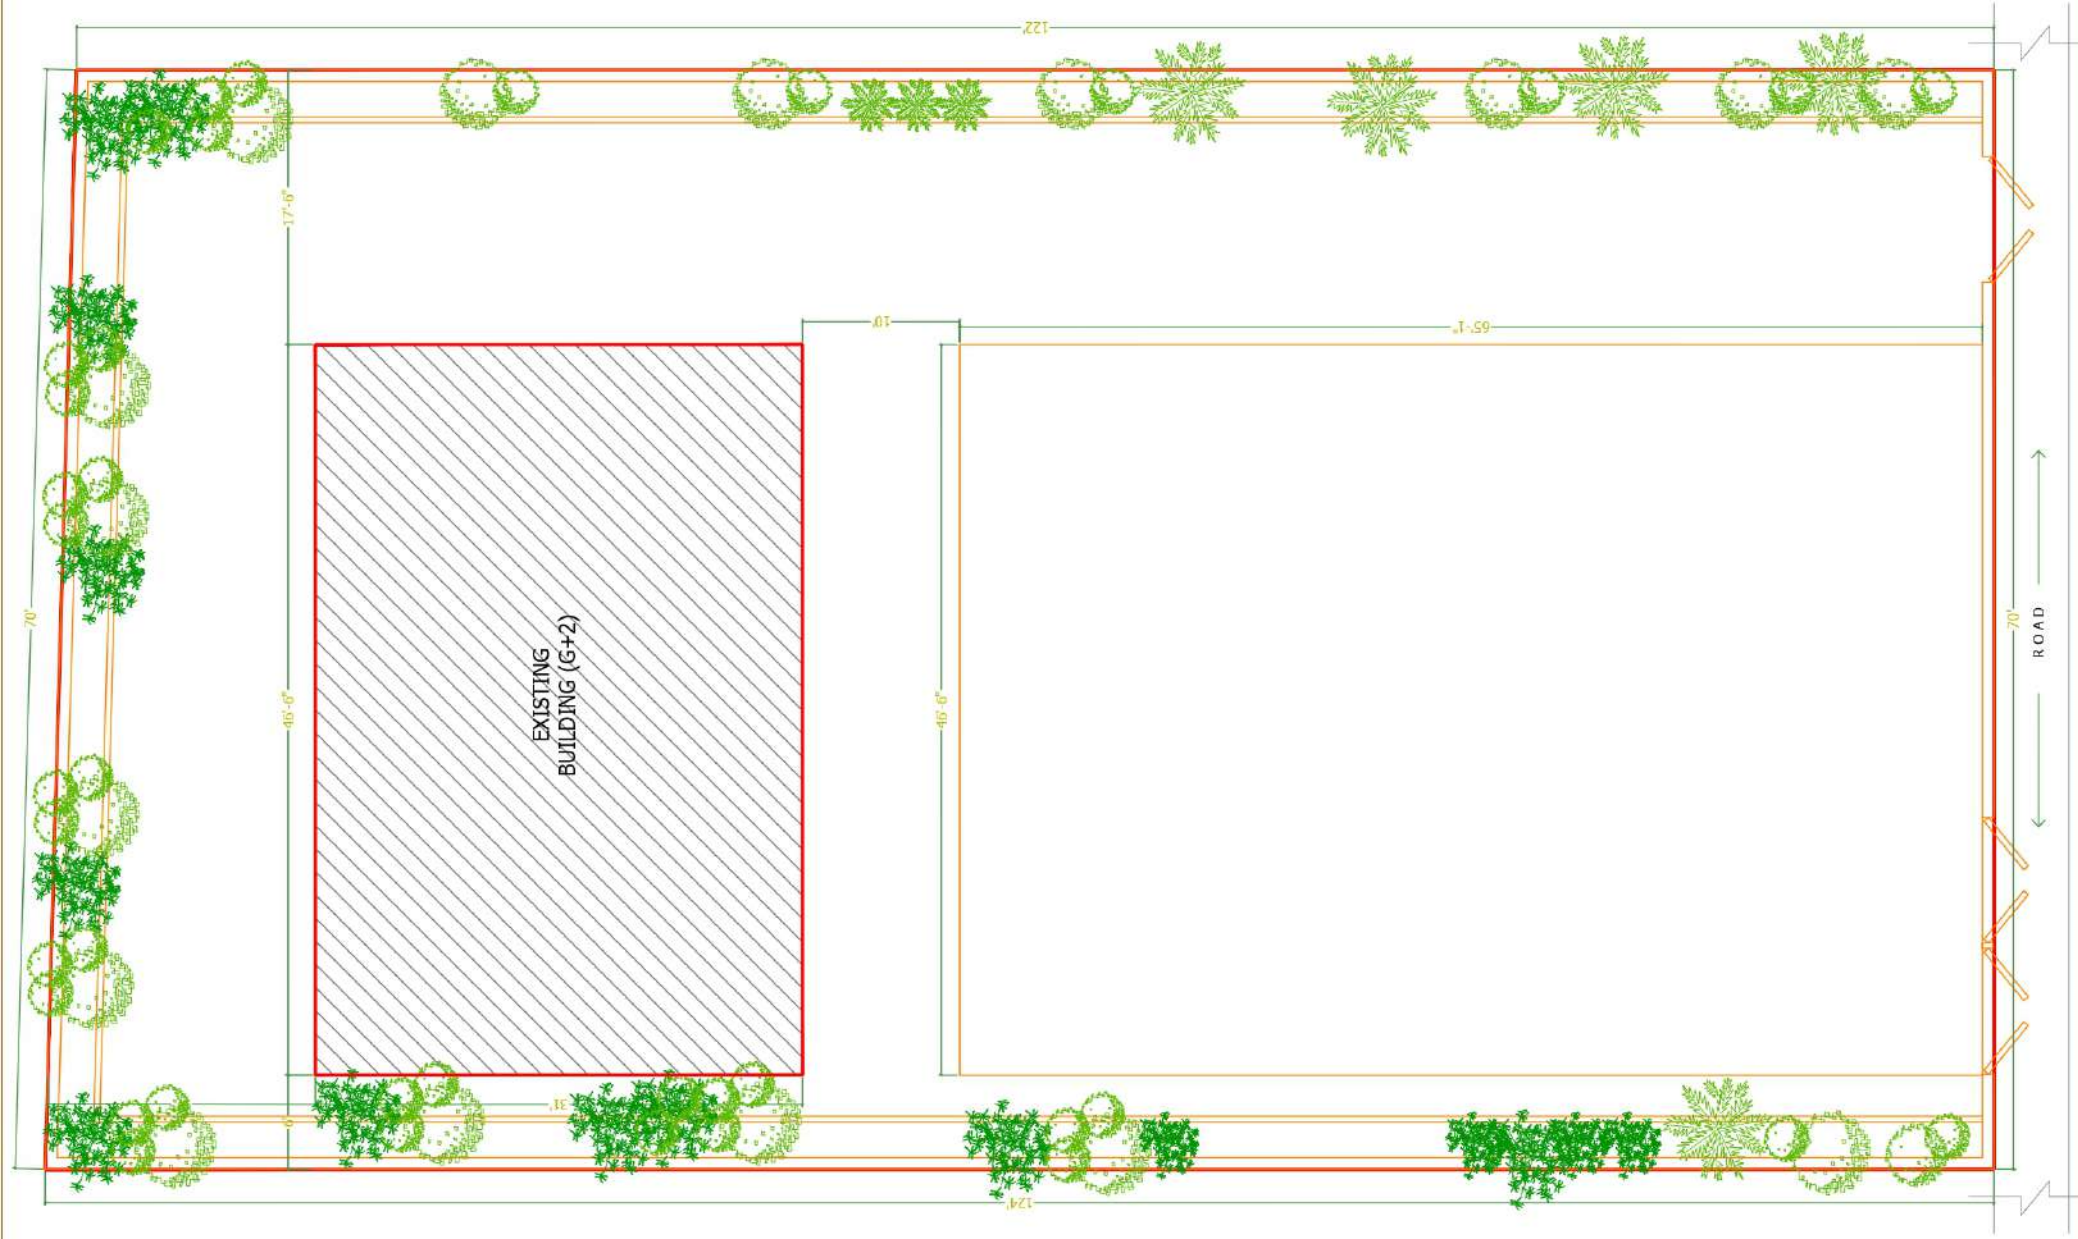

CLIENT :
SUMITHA RESIDENCE

PROJECT TITLE :
PROPOSED RESIDENCE AT TRICHY

DRAWING TITLE :
SITE PLAN (REFERENCE)

TOTAL BUILT UP AREA :

PROJECT NO : ID-RES-077
DRAWING NO: RES/SU/AR-01


DATE : 19.06.2022
SCALE : 1=100


DRAWN : KANISGA
CHECKED : HENRY

REVISION
R1

ARCHITECTS :
INFINITY D'SIGNS
ARCHITECTURE | CONSTRUCTION | INTERIORS
CHENNAI | BANGALORE
P-401 - 98408 83951 E: info@infinitydsgns.com

1. ANY DISCREPANCY NOTED IN THIS DRAWING SHALL BE BROUGHT TO THE NOTICE OF THE ARCHITECT IMMEDIATELY.
2. DO NOT MEASURE THE DRAWING DIRECTLY, FOLLOW ONLY WRITTEN DIMENSIONS.
3. ALL DIMENSIONS ARE IN FEET AND INCHES
4. DRAWINGS TO BE READ WITH PLANS, ELEVATIONS, SECTIONS AND OTHER RELEVANT DRAWINGS.

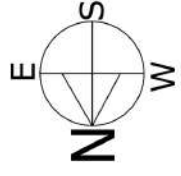

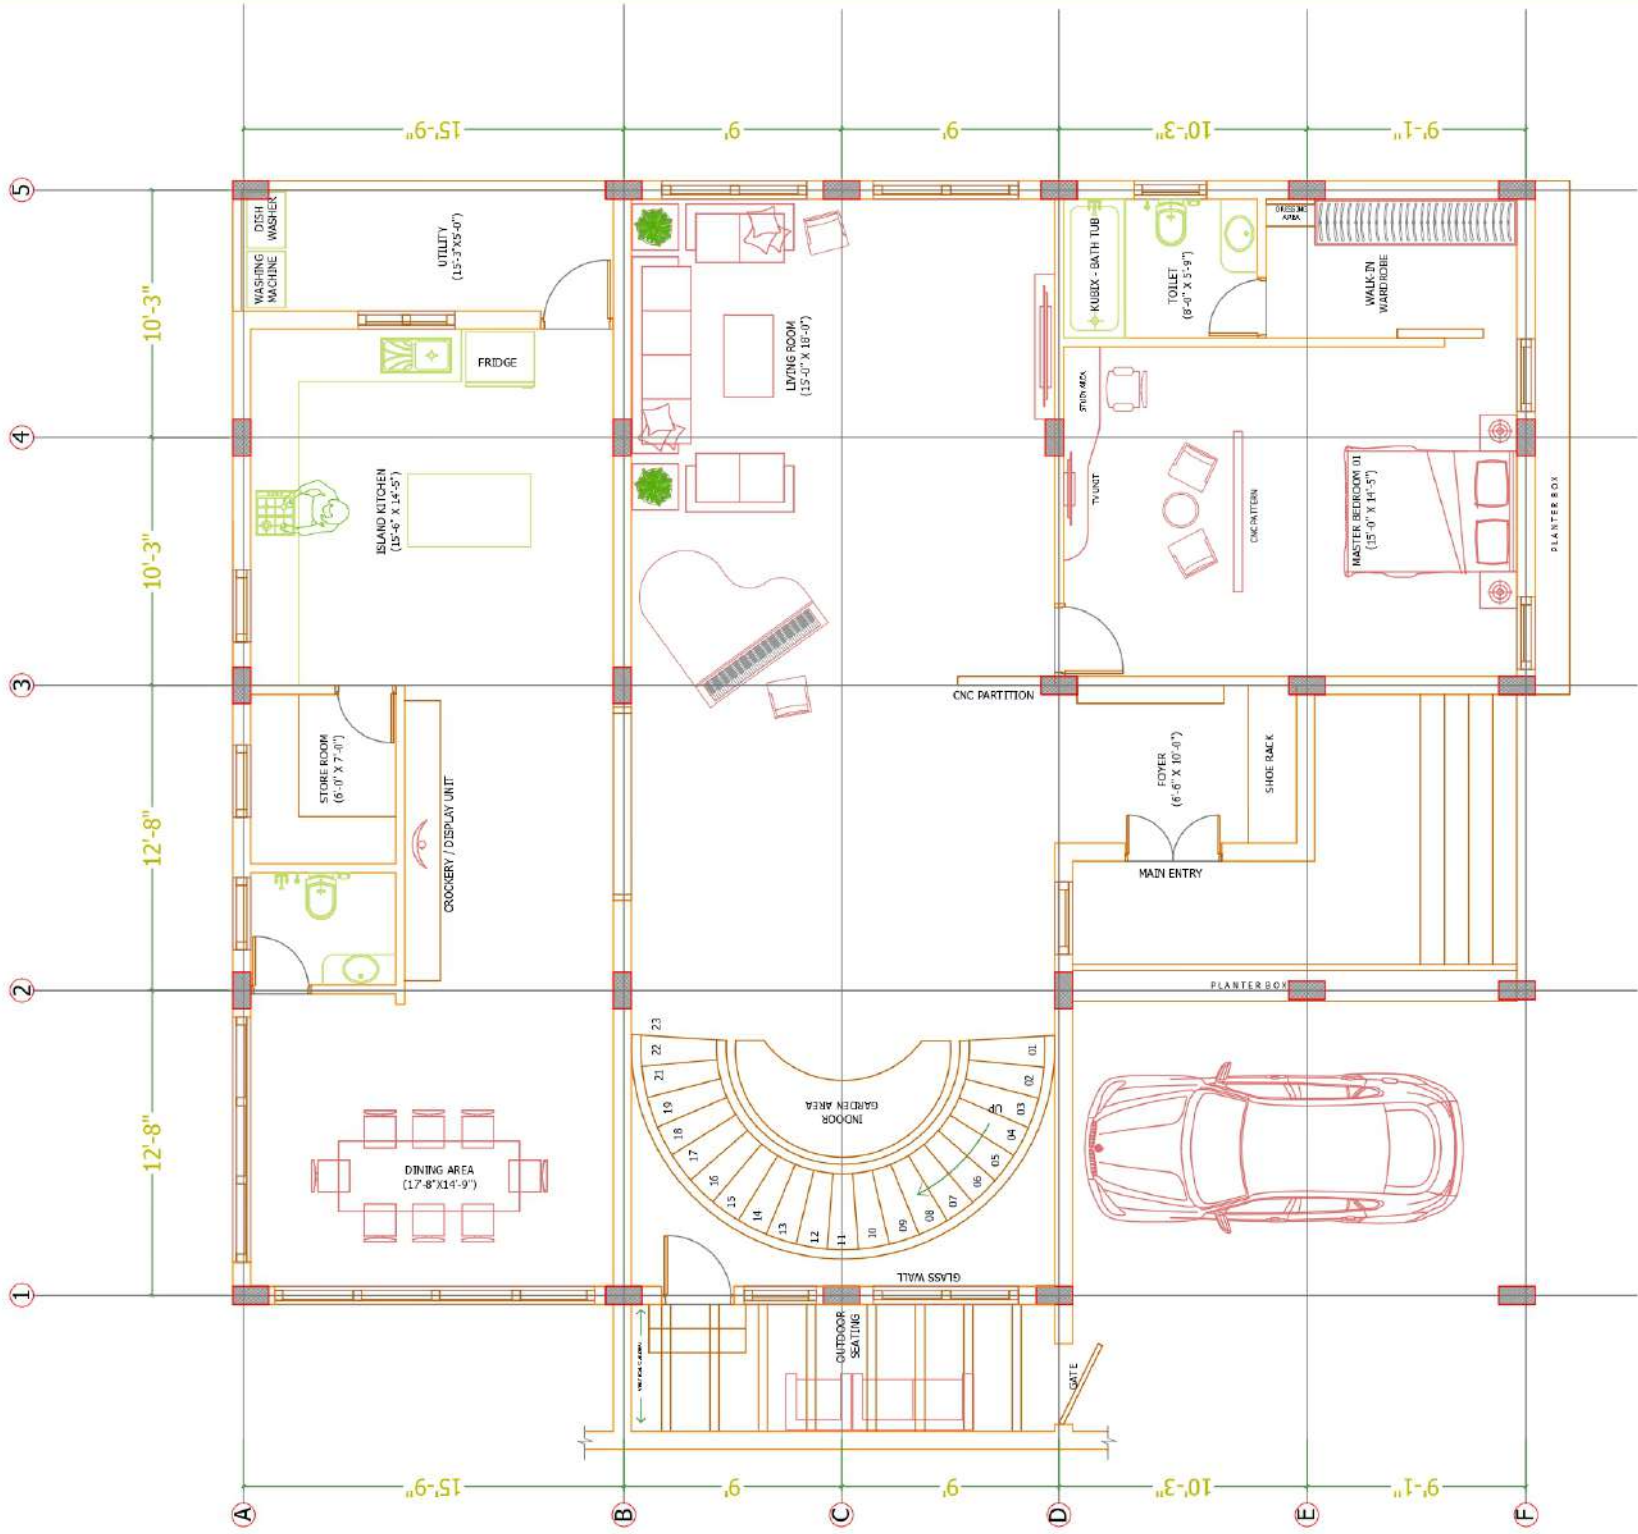

CLIENT :
SUMITHA RESIDENCE

PROJECT TITLE :
PROPOSED RESIDENCE AT TRICHY

DRAWING TITLE :
GROUND FLOOR PLAN (REFERENCE)

TOTAL BUILT UP AREA :
2220 SQ.FT

PROJECT NO : ID-RES-077
DRAWING NO: RES/SU/AR-02

DATE : 19.06.2022
SCALE : 1=60

REVISION
R1

PROJECT NO : ID-RES-077
DRAWING NO: RES/SU/AR-02

ARCHITECTS :
INFINITY D'SIGNS
ARCHITECTURE | CONSTRUCTION | INTERIORS
CHEMICAL | BANALORE

P-401 - 98488 83951 E: info@infinitydsgns.com

1. ANY DISCREPANCY NOTED IN THIS DRAWING SHALL BE BROUGHT TO THE NOTICE OF THE ARCHITECT IMMEDIATELY.

2. DO NOT MEASURE THE DRAWING DIRECTLY, FOLLOW ONLY WRITTEN DIMENSIONS.


3. ALL DIMENSIONS ARE IN FEET AND INCHES

4. DRAWINGS TO BE READ WITH PLANS, ELEVATIONS, SECTIONS AND OTHER RELEVANT DRAWINGS.



CLIENT: MRS.SUMITHA'S RESIDENCE

GROUND FLOOR PLAN

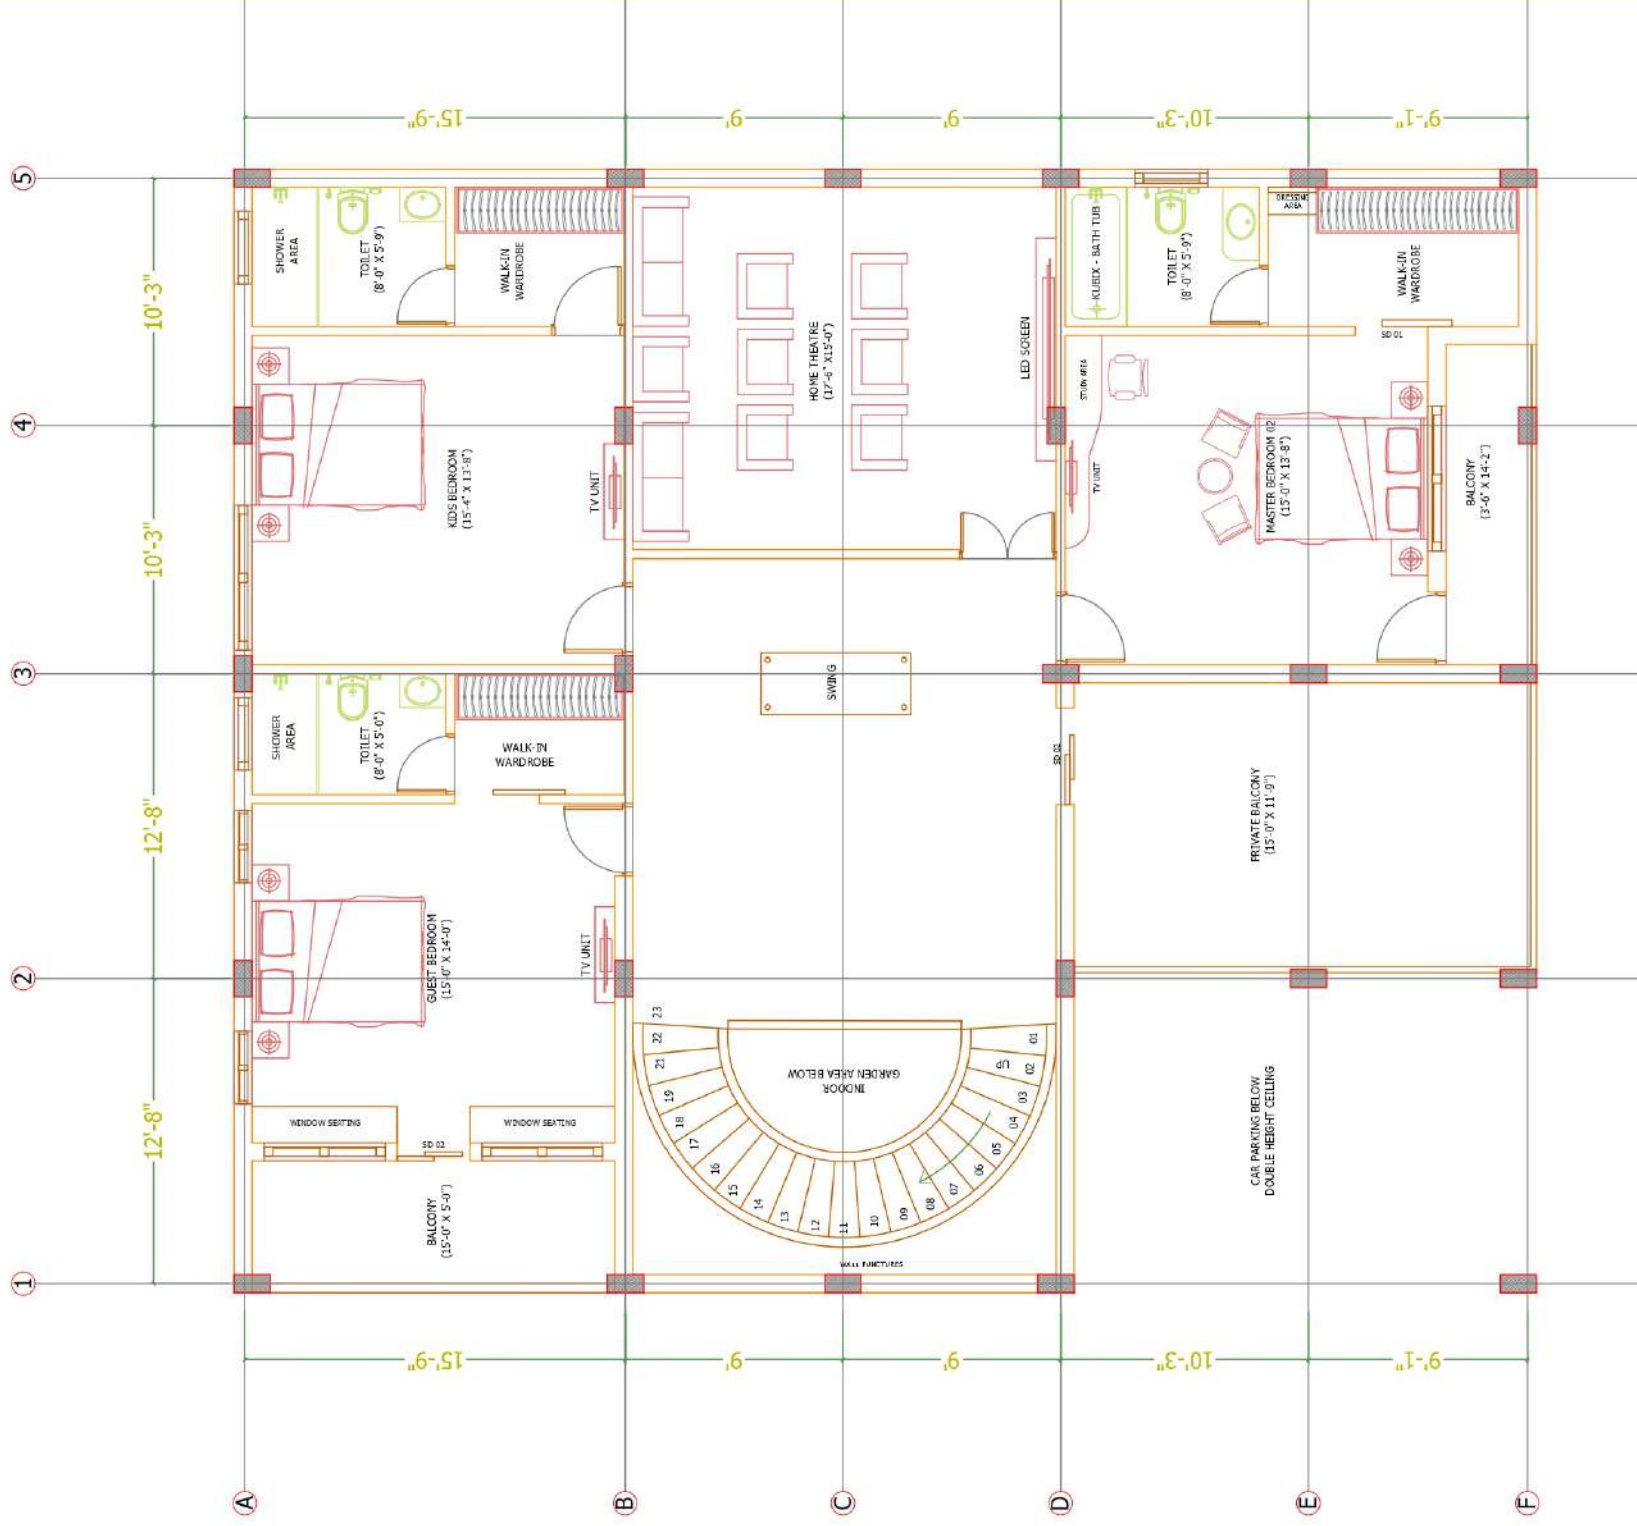

CLIENT :
SUMITHA RESIDENCE

DRAWING TITLE :
**FIRST FLOOR PLAN
(REFERENCE)**

PROJECT TITLE :
**PROPOSED RESIDENCE AT
TRICHY**

PROJECT NO : ID-RES-077
DRAWING NO: RES/SU/AR-03

REVISION
R1

DATE : 19.06.2022
SCALE : 1=60
DRAWN : KANISGA
CHECKED : HENRY


TOTAL BUILT UP AREA :
2220 SQ.FT

1. ANY DISCREPANCY NOTED IN THIS DRAWING SHALL BE BROUGHT TO THE NOTICE OF THE ARCHITECT IMMEDIATELY.
2. DO NOT MEASURE THE DRAWING DIRECTLY, FOLLOW ONLY WRITTEN DIMENSIONS.
3. ALL DIMENSIONS ARE IN FEET AND INCHES
4. DRAWINGS TO BE READ WITH PLANS, ELEVATIONS, SECTIONS AND OTHER RELEVANT DRAWINGS.

ARCHITECTS :


INFINITY D'SIGNS
ARCHITECTURE CONSTRUCTION INTERIORS
CHENNAI | BANGALORE

P:-01 - 98488 8391 E: info@infinitydsgns.com

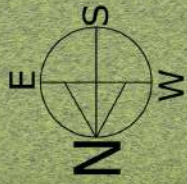

CLIENT: MRS.SUMITHA'S RESIDENCE

FIRST FLOOR PLAN

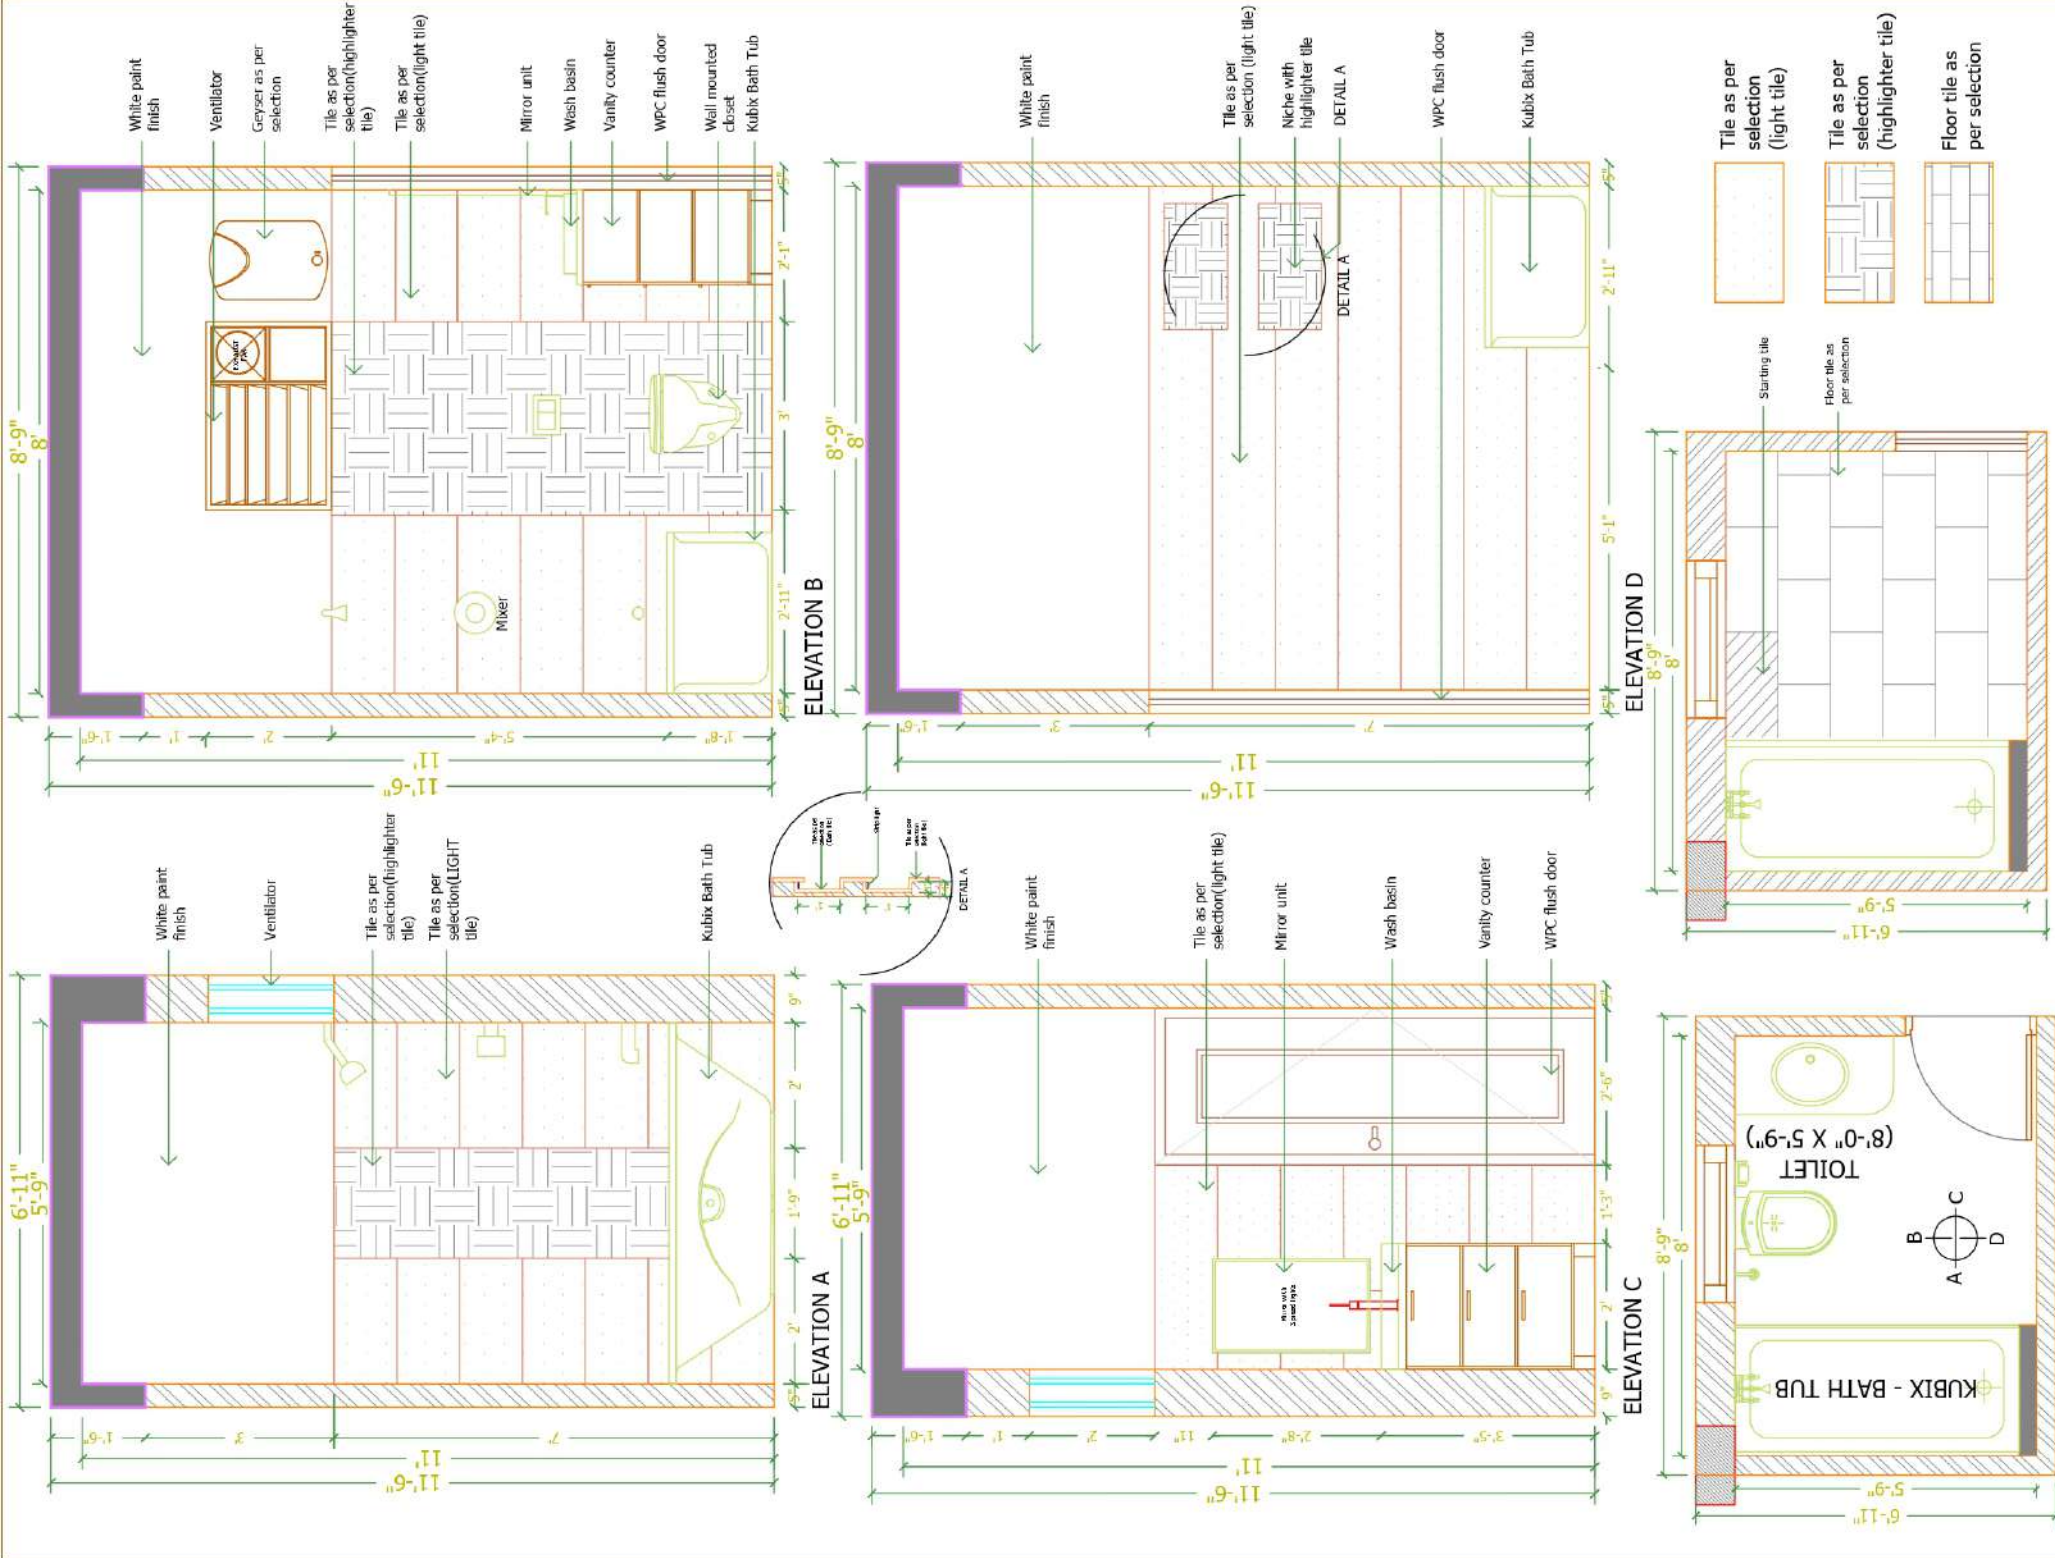

CLIENT :
SUMITHA RESIDENCE

PROJECT TITLE :
PROPOSED RESIDENCE AT TRICHY

DRAWING TITLE :
**MASTER BEDROOM 01
TOILET DETAIL**

TOTAL BUILT UP AREA :
2220 SQ.FT

PROJECT NO : ID-RES-077
DRAWING NO: RES/SU/WD/AR-01

DATE :20.10.2022
SCALE : 1=25








REVISION
R0

DRAWN:NANTHITHA
CHECKED : HENRY

ARCHITECTS :
INFINITY D'SIGNS
ARCHITECTURE CONSTRUCTION INTERIORS
CHENNAI | BANGALORE

1. ANY DISCREPANCY NOTED IN THIS DRAWING SHALL BE BROUGHT TO THE NOTICE OF THE ARCHITECT IMMEDIATELY.
2. DO NOT MEASURE THE DRAWING DIRECTLY, FOLLOW ONLY WRITTEN DIMENSIONS.
3. ALL DIMENSIONS ARE IN FEET AND INCHES
4. DRAWINGS TO BE READ WITH PLANS, ELEVATIONS, SECTIONS AND OTHER RELEVANT DRAWINGS.

P-01 - 98408 83961 E: info@infinitydsgns.com

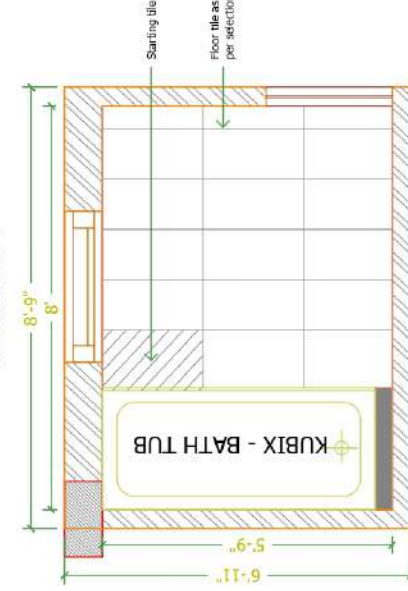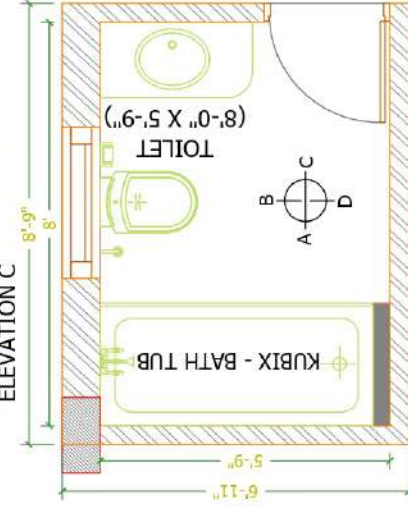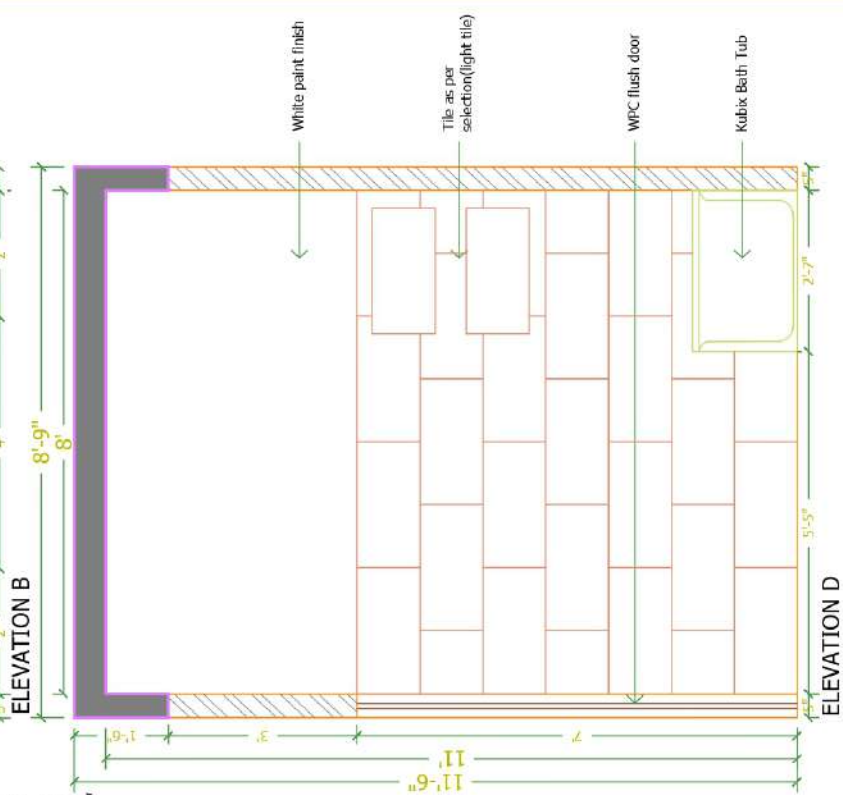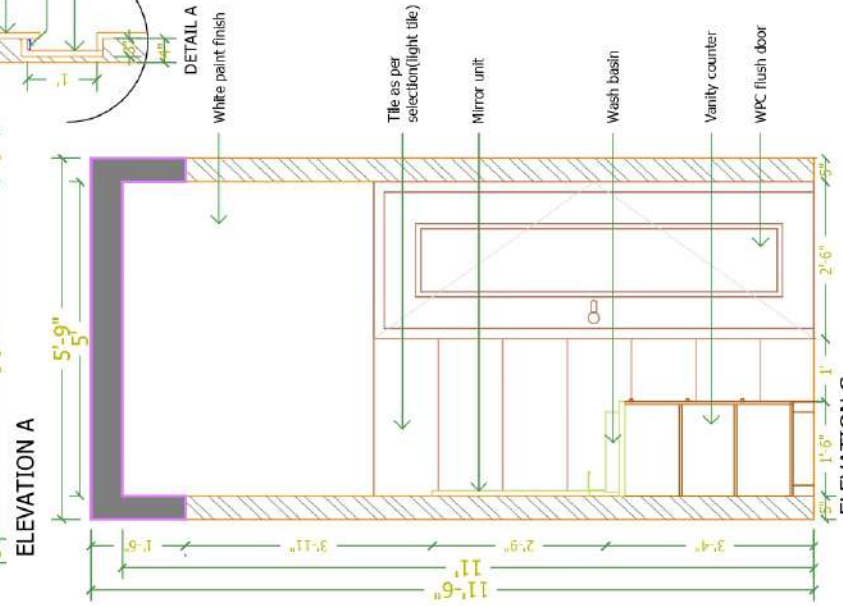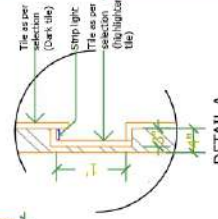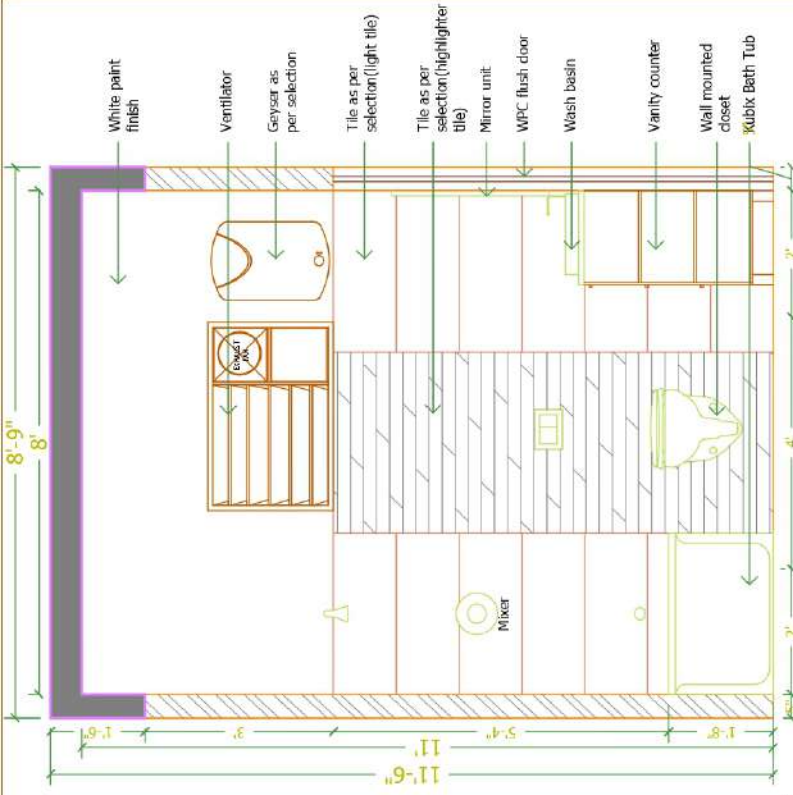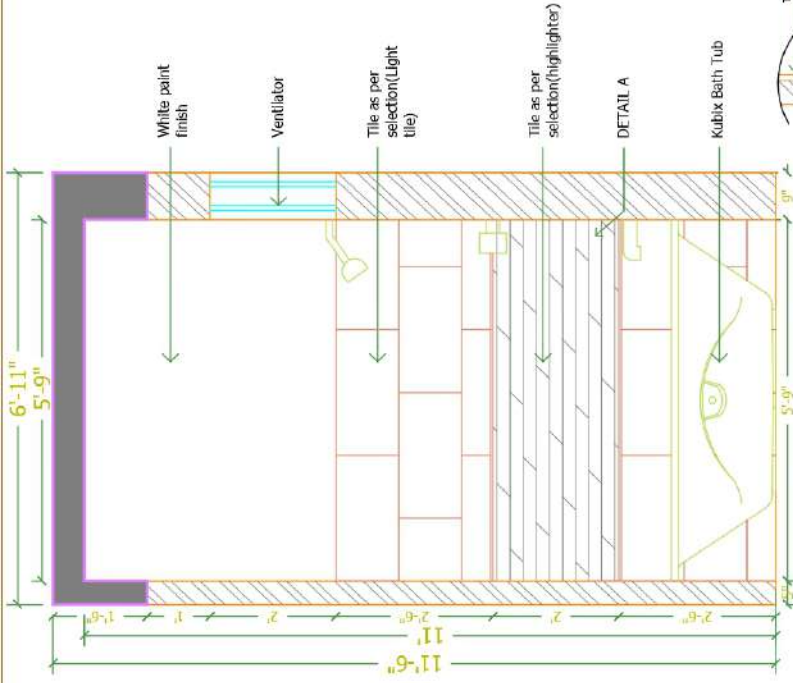

Tile as per selection (light tile)

	Tile as per selection (highlighter tile)
	

[illegible]

CLIENT: **SUMITHA RESIDENCE**

DRAWING TITLE:
MASTER BEDROOM 02
TOILET DETAIL

PROJECT NO : ID-RES-077	REVISION
DRAWING NO: RES/SLI/MD/AR-02	R0

PROJECT NO : ID-RES-077	REVISION
DRAWING NO: RES/SLI/MD/AR-02	R0

PROJECT NO : ID-RES-077	REVISION
DRAWING NO: RES/SLI/MD/AR-02	R0

PROJECT TITLE :

PROJECT TITLE :
PROPOSED RESIDENCE AT

DATE : 20.10.2022	DRAWN: NANTHITHA	
SCALE : 1=25	CHECKED : HENRY	

DATE : 20.10.2022	DRAWN: NANTHITHA	
SCALE : 1=25	CHECKED : HENRY	

1. ANY DISCREPANCY NOTED IN THIS DRAWING SHALL BE BROUGHT TO THE NOTICE OF THE ARCHITECT IMMEDIATELY.
2. DO NOT MEASURE THE DRAWING DIRECTLY; FOLLOW ONLY WRITTEN DIMENSIONS.
3. ALL DIMENSIONS ARE IN FEET AND INCHES
4. DRAWINGS TO BE READ WITH PLANS, ELEVATIONS, SECTIONS AND OTHER RELEVANT DRAWINGS.


ARCHITECTS:

INFINITY D'SIGNS
ARCHITECTURE CONSTRUCTION INTERIORS
CHENNAI | BANGALORE


P: +91 - 98408 83891 E: info@infinitydesigns.com

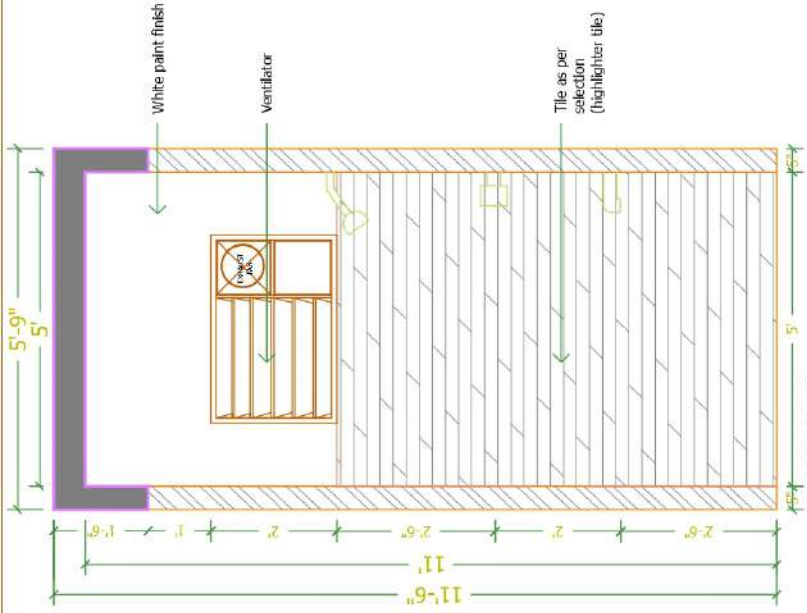


ELEVATION A

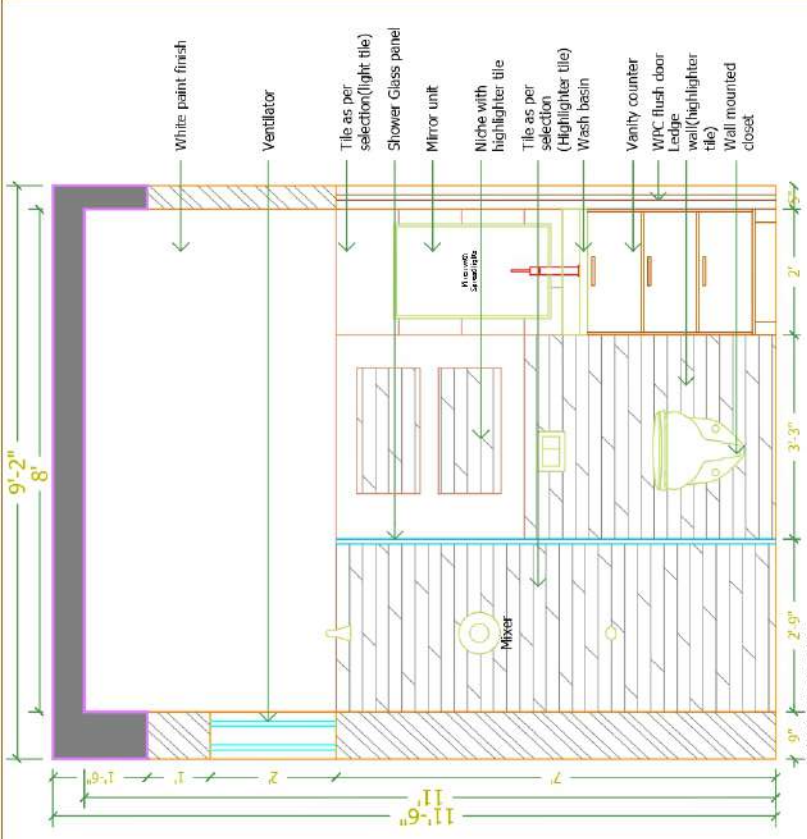


ELEVATION B

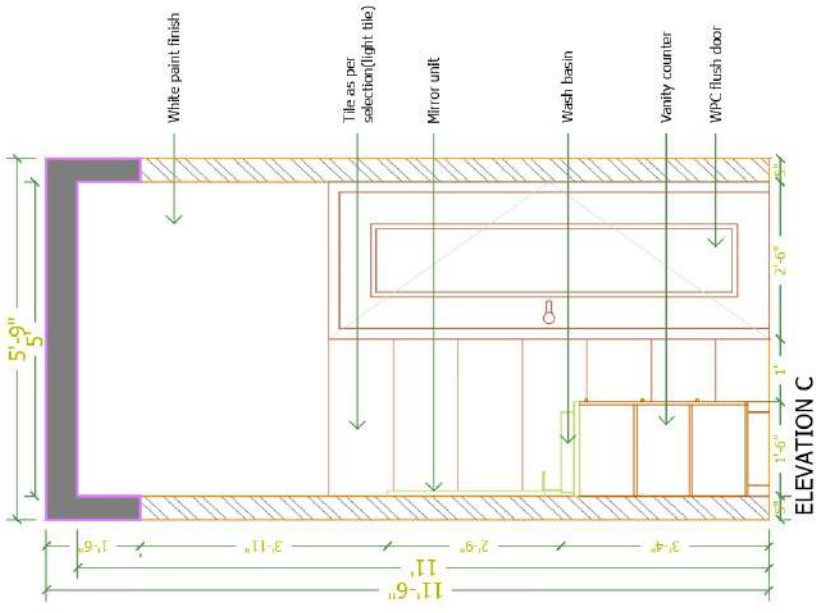


ELEVATION C

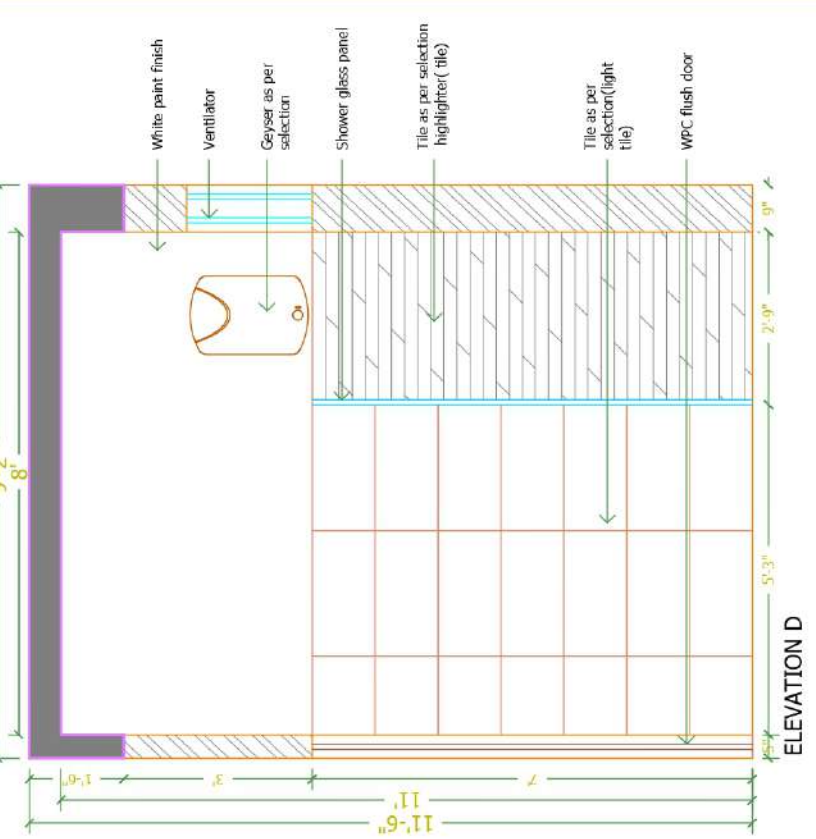

ELEVATION D

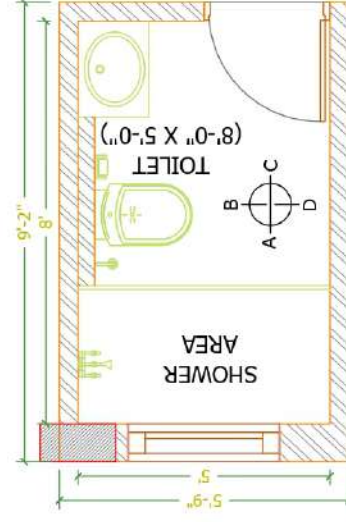


PLAN

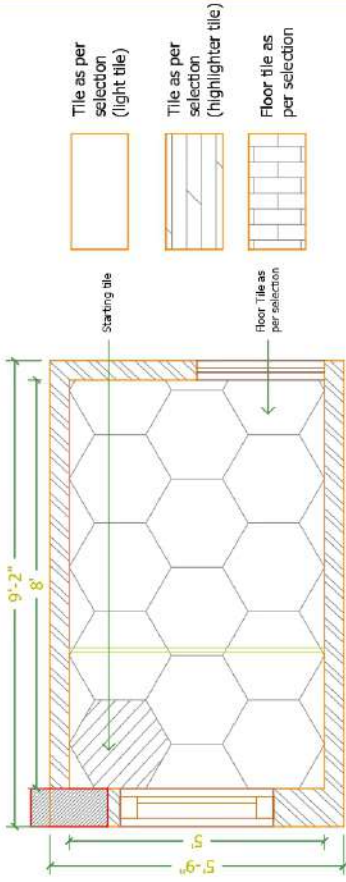


FLOORING LAYOUT

CLIENT : SUMITHA RESIDENCE	DRAWING TITLE : GUEST BEDROOM TOILET DETAIL	PROJECT NO : ID-RES-077 DRAWING NO: RES/SU/WD/AR-03	REVISION R0	ARCHITECTS : INFINITY D'SIGNS ARCHITECTURE CONSTRUCTION INTERIORS CHENNAI BANGALORE
PROJECT TITLE : PROPOSED RESIDENCE AT TRICHY	TOTAL BUILT UP AREA : 2220 SQ.FT	DATE :20.10.2022 SCALE : 1=25	DATE :20.10.2022 SCALE : 1=25	P-401 - 98408 83861 E: info@infinitydsgns.com


1. ANY DISCREPANCY NOTED IN THIS DRAWING SHALL BE BROUGHT TO THE NOTICE OF THE ARCHITECT IMMEDIATELY.
2. DO NOT MEASURE THE DRAWING DIRECTLY, FOLLOW ONLY WRITTEN DIMENSIONS.
3. ALL DIMENSIONS ARE IN FEET AND INCHES
4. DRAWINGS TO BE READ WITH PLANS, ELEVATIONS, SECTIONS AND OTHER RELEVANT DRAWINGS.

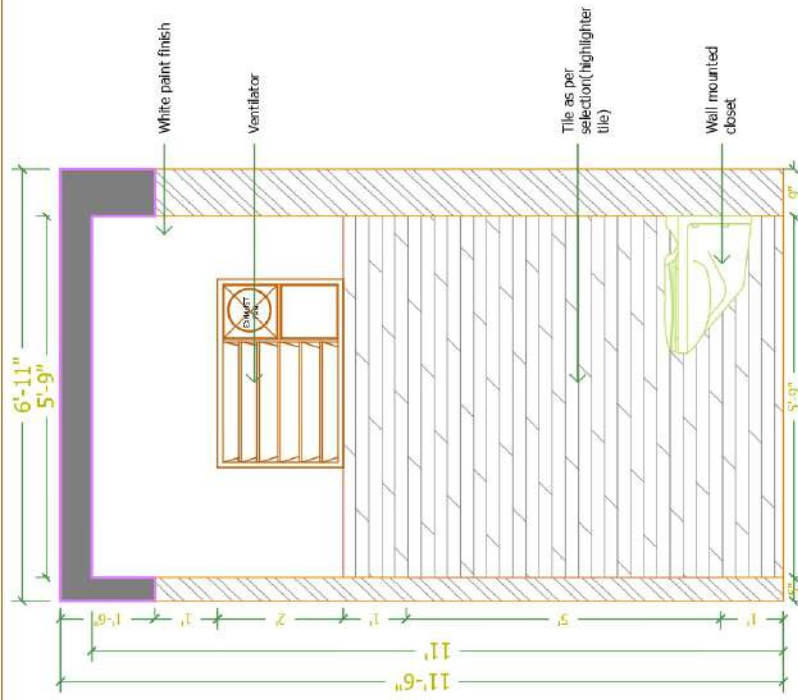


ELEVATION A

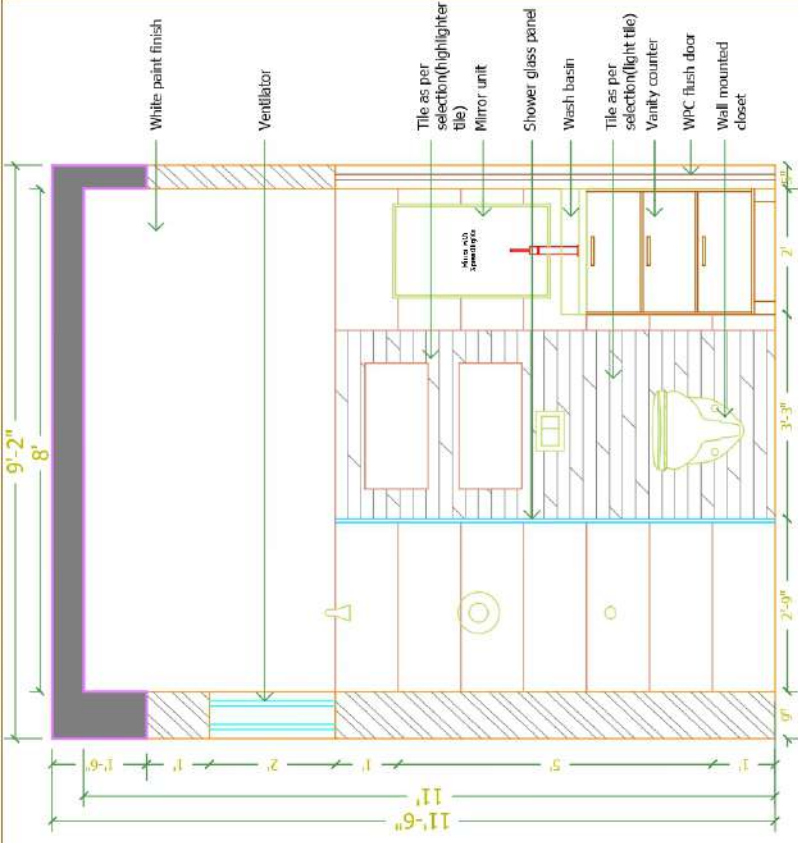


ELEVATION B

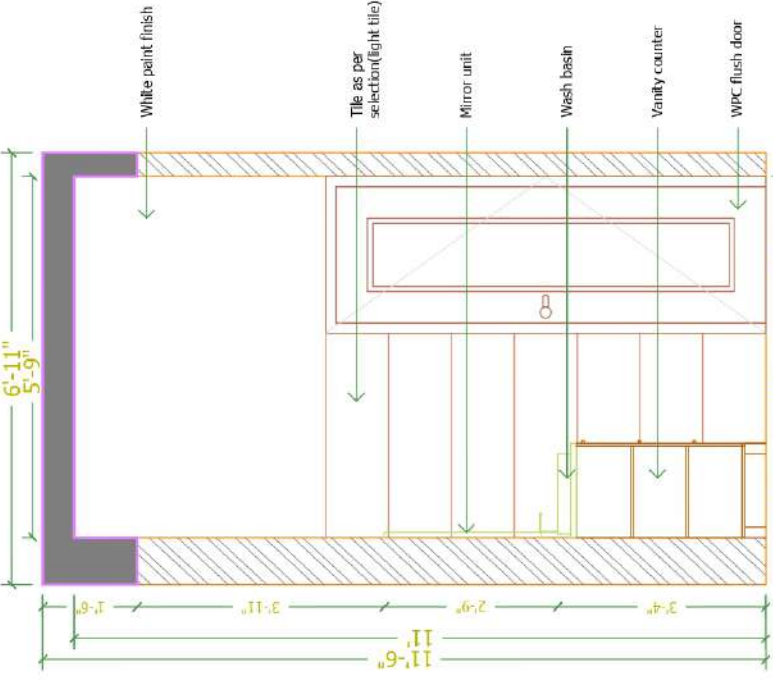


ELEVATION C

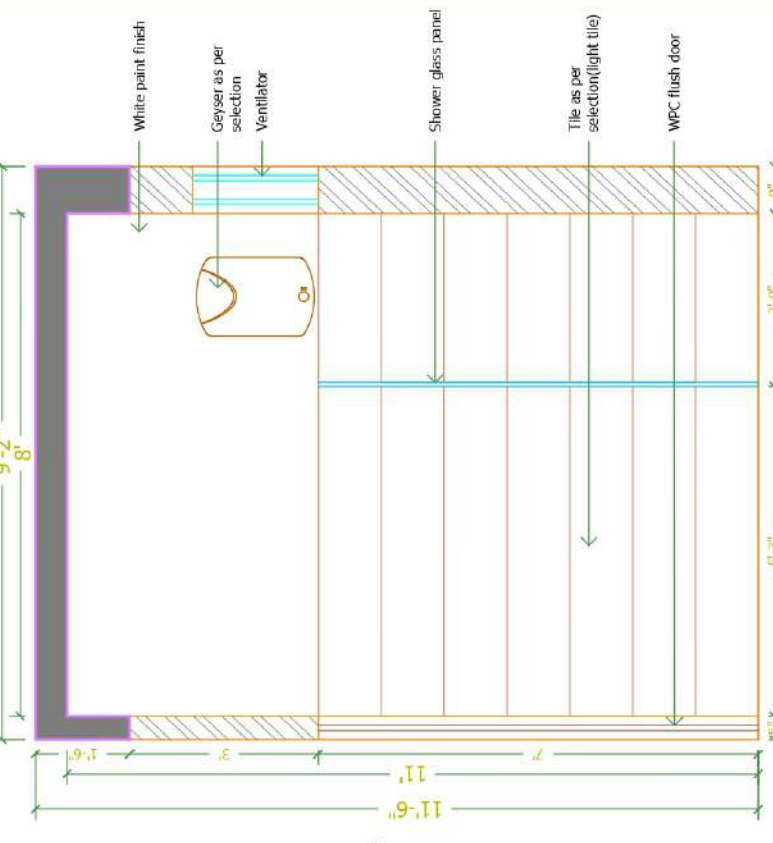


ELEVATION D

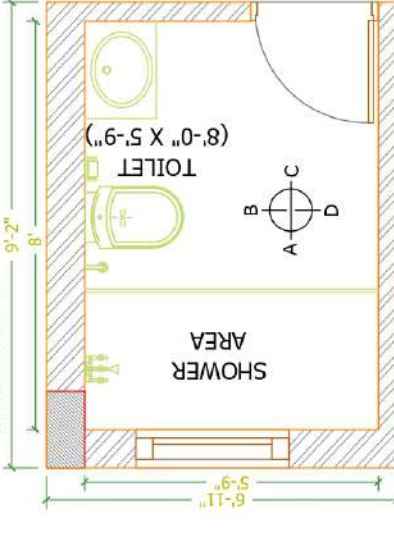

PLAN

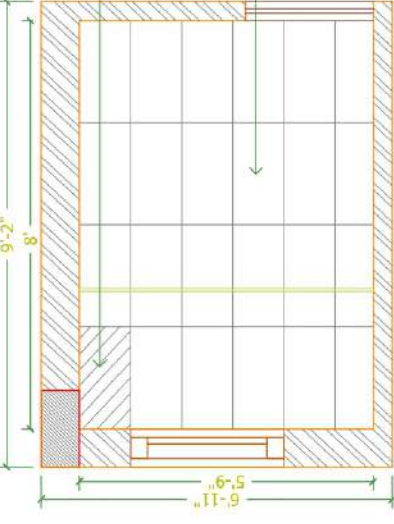

FLOORING LAYOUT

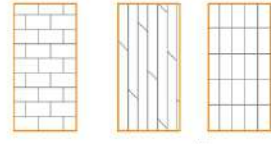

CLIENT :
SUMITHA RESIDENCE

DRAWING TITLE :
**KIDS BEDROOM
TOILET DETAIL**

PROJECT NO : ID-RES-077
DRAWING NO: RES/SU/WD/AR-04

REVISION
R0

1. ANY DISCREPANCY NOTED IN THIS DRAWING SHALL BE BROUGHT TO THE NOTICE OF THE ARCHITECT IMMEDIATELY.
2. DO NOT MEASURE THE DRAWING DIRECTLY, FOLLOW ONLY WRITTEN DIMENSIONS.
3. ALL DIMENSIONS ARE IN FEET AND INCHES
4. DRAWINGS TO BE READ WITH PLANS, ELEVATIONS, SECTIONS AND OTHER RELEVANT DRAWINGS.

ARCHITECTS :

INFINITY D'SIGNS
ARCHITECTURE CONSTRUCTION INTERIORS
CHENNAI | BANGALORE

P-01 - 98488 83861 E: info@infinitydsgns.com

PROJECT TITLE :
**PROPOSED RESIDENCE AT
TRICHY**

TOTAL BUILT UP AREA :
2220 SQ.FT

DATE : 20.10.2022
SCALE : 1:25
DRAWN: NANTHIA
CHECKED : HENRY


E
N
S
W




MASTER BEDROOM 01 TOILET



MASTER BEDROOM 02 TOILET

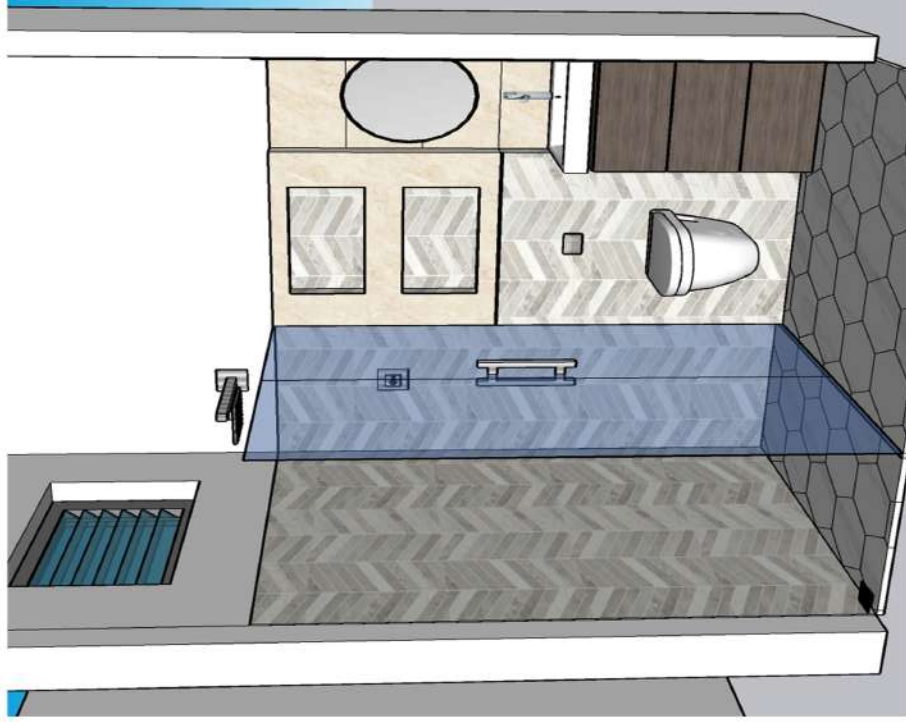

GUEST BEDROOM TOILET

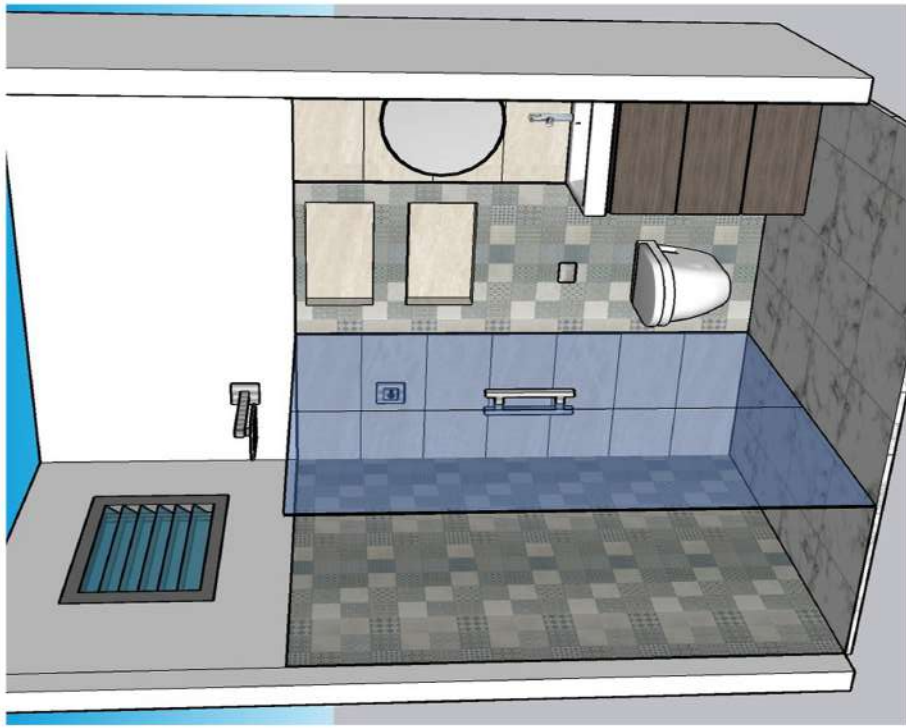


KIDS BEDROOM TOILET



Infinity D'signs

Architecture | Interior | Constructions

Project : Cheyyur Church
Client : CSI Church of prayer
Location: Cheyyur Village.

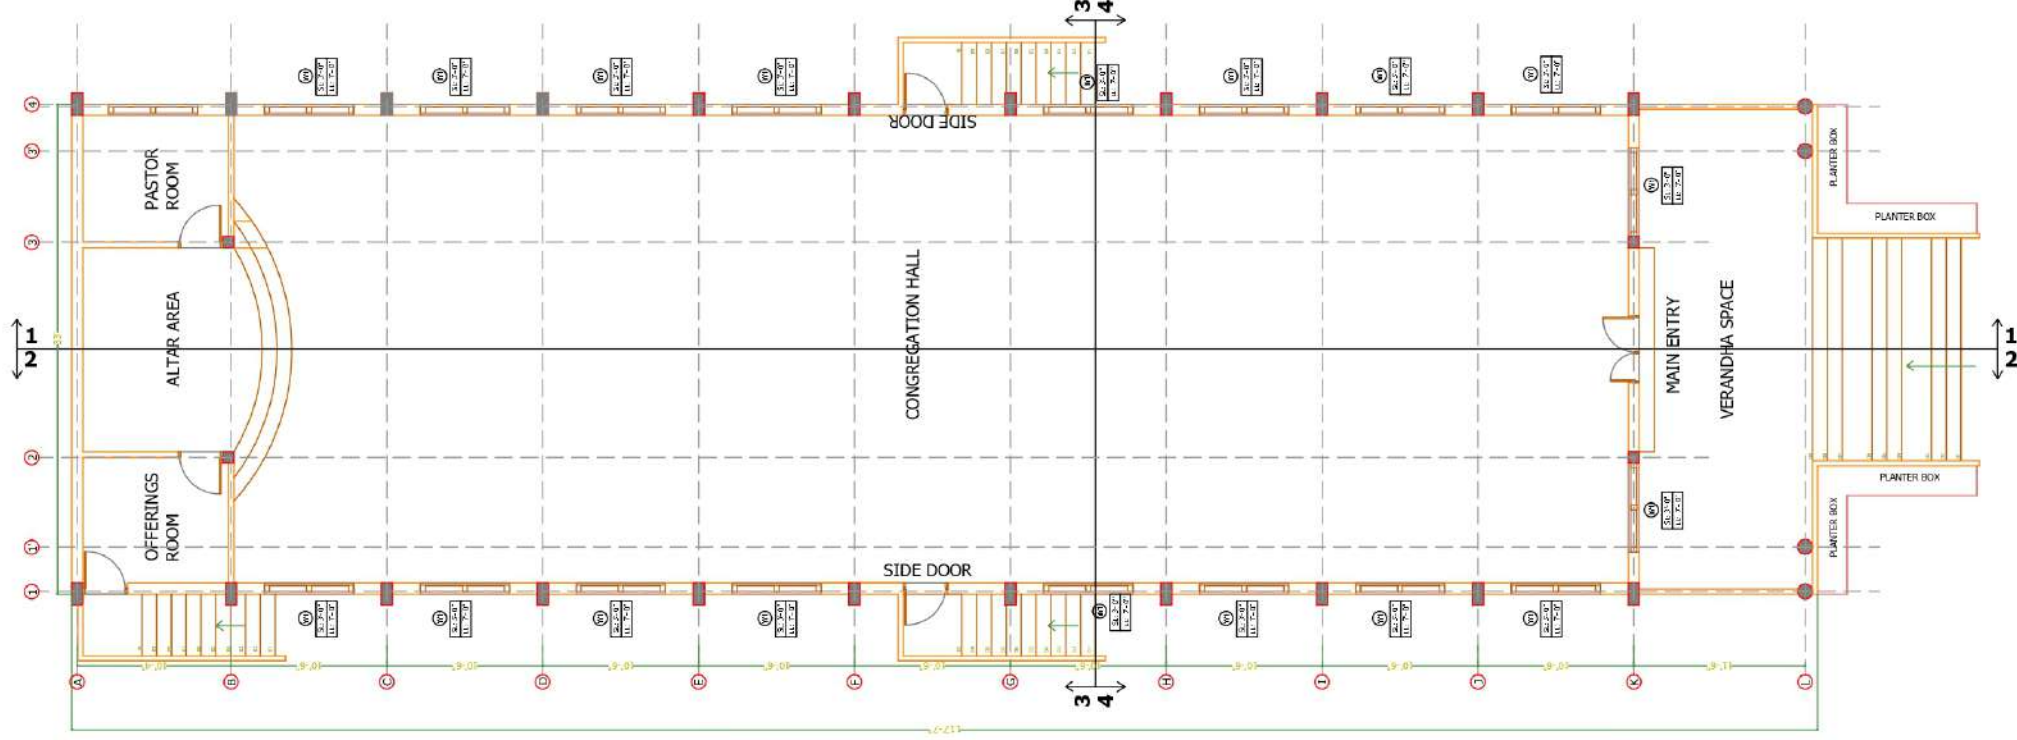

CLIENT :
CSI HOUSE OF PRAYER ADYAR

PROJECT TITLE :
**PROPOSED COMMUNITY &
PRAYER HALL @ CHEYYUR VILLAGE**

DRAWING TITLE :
**GROUND FLOOR PLAN
(REFERENCE)**

AREA :
BUILT UP AREA - 41.20 SQ.FT

PROJECT NO : ID RES-029
DRAWING NO: CON/CSJ/MD/AR-01

DATE : 01.10.2022
SCALE : 1=60

REVISION
R3

DRAWN : KANISGA
CHECKED : HENRY

1. ANY DISCREPANCY NOTED IN THIS DRAWING SHALL BE BROUGHT TO THE NOTICE OF THE ARCHITECT IMMEDIATELY.
2. DO NOT MEASURE THE DRAWING DIRECTLY, FOLLOW ONLY WRITTEN DIMENSIONS.
3. ALL DIMENSIONS ARE IN FEET AND INCHES
4. DRAWINGS TO BE READ WITH PLANS, ELEVATIONS, SECTIONS AND OTHER RELEVANT DRAWINGS.

ARCHITECTS :
INFINITY D'SIGNS
ARCHITECTURE - CONSTRUCTION - INTERIORS
CHENNAI | BANGALORE
P-01 - 98488 83811 E: info@infinitydsgns.com

GENERAL NOTES:

1. ANY DISCREPANCY NOTED IN THIS DRAWING SHALL BE BROUGHT TO THE NOTICE OF THE ARCHITECT IMMEDIATELY.
2. DO NOT MEASURE THE DRAWING DIRECTLY, FOLLOW ONLY WRITTEN DIMENSIONS.
3. ALL DIMENSIONS ARE IN FEET AND INCHES
4. DRAWINGS TO BE READ WITH PLANS, ELEVATIONS, SECTIONS AND OTHER RELEVANT DRAWINGS.

THIS DRAWING IS A PROPERTY OF INFINITY D'SIGNS AND IS FOR CONFIDENTIAL USE TO OTHERS AS A PART OR WHOLE WITHOUT A WRITTEN CONSENT FROM INFINITY D'SIGNS SHALL INFRINGE ON ITS COPYRIGHT.

ITS USE IN ANY FORM AS A PART OR WHOLE PRINTING, REPRODUCING OR DISCLOSING TO OTHERS AS A PART OR WHOLE WITHOUT A WRITTEN CONSENT FROM INFINITY D'SIGNS SHALL INFRINGE ON ITS COPYRIGHT.

TRANSMITTAL INFORMATION :

CLIENT:

CST HOUSE OF PRAYER ADYAR

PROJECT TITLE :

PROPOSED COMMUNITY & PRAYER HALL @ CHEYYUR VILLAGE

AREA:

DRAWING TITLE:

SECTION DRAWING

PROJECT NO : ID-RES-039

REVISION

DRAWING NO: COM/CSI/AR/SEC-01

R0

DATE : 12.10.2022 DRAWN: NANTHITHA

SCALE : 1=60

CHECKED: HENRY




ARCHITECTS

INFINITY D'SIGNS


ARCHITECTURE CONSTRUCTION INTERIORS
CHENNAI | BANGALORE

P: +91 - 98408 83891 E: info@infinitydesign.com


This drawing is the property of INFINITY D'SIGNS and should not be copied, loaned, issued to any other party for any purpose other than for which it has been issued.

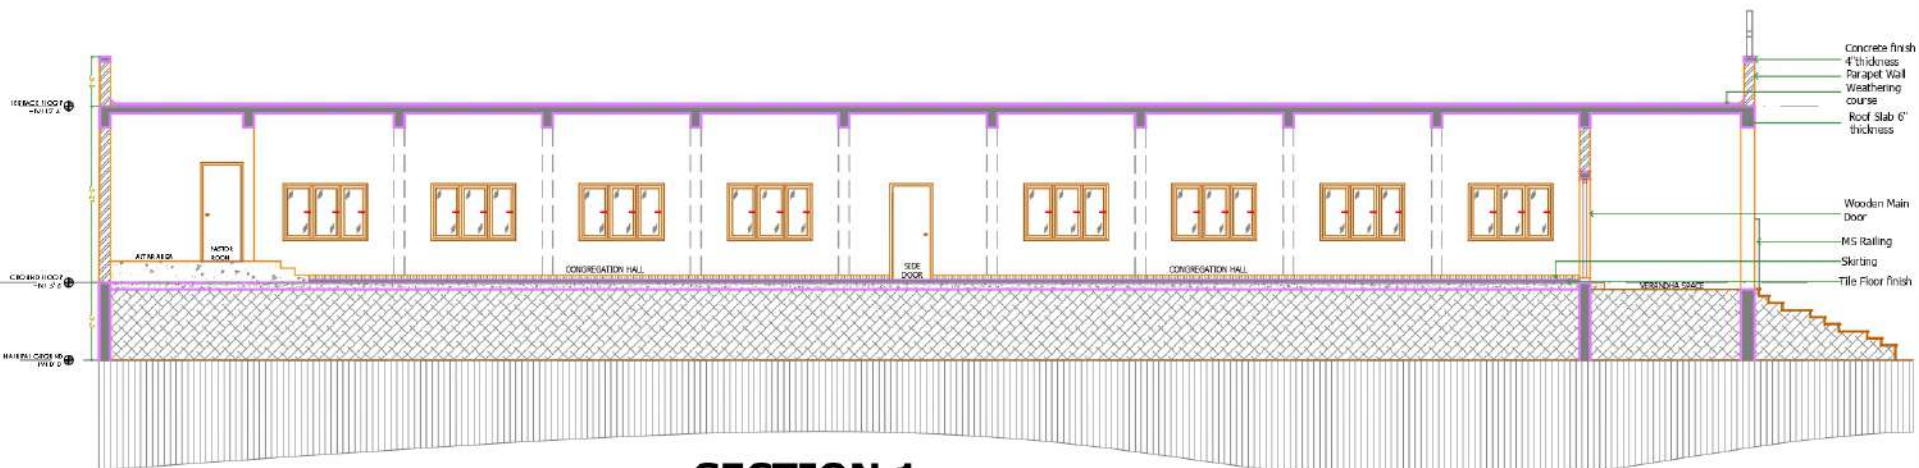

SECTION 1

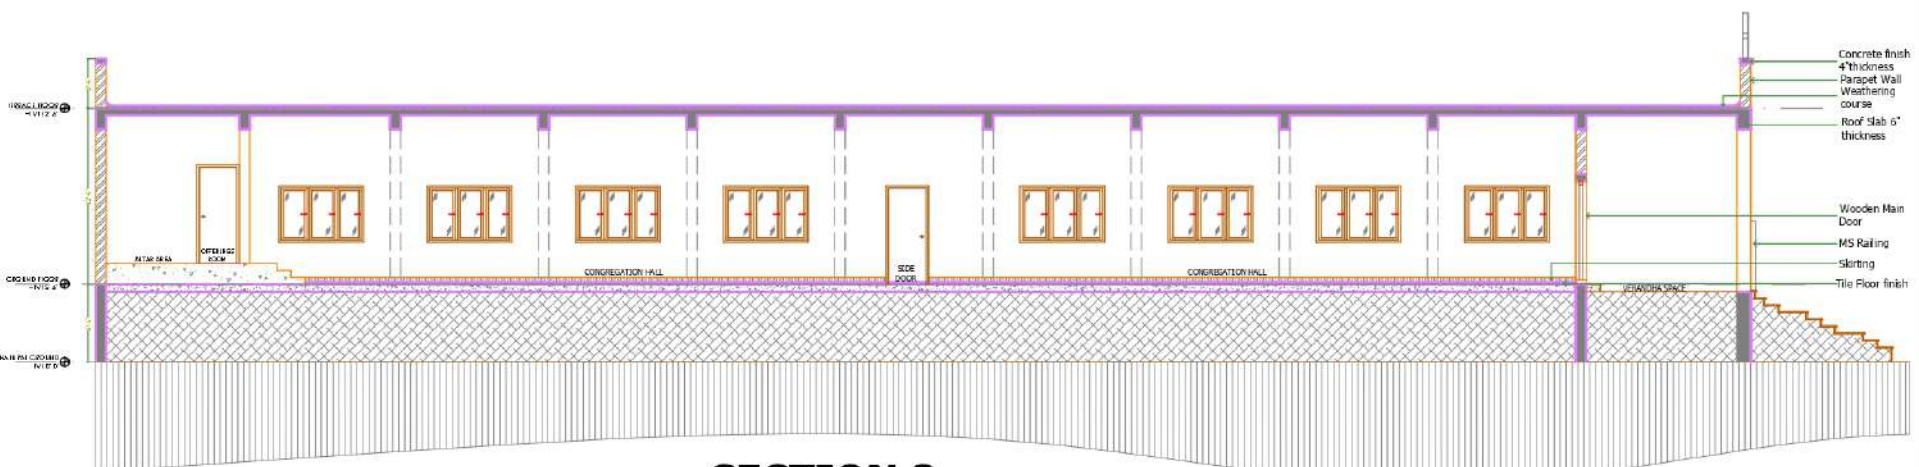

SECTION 2

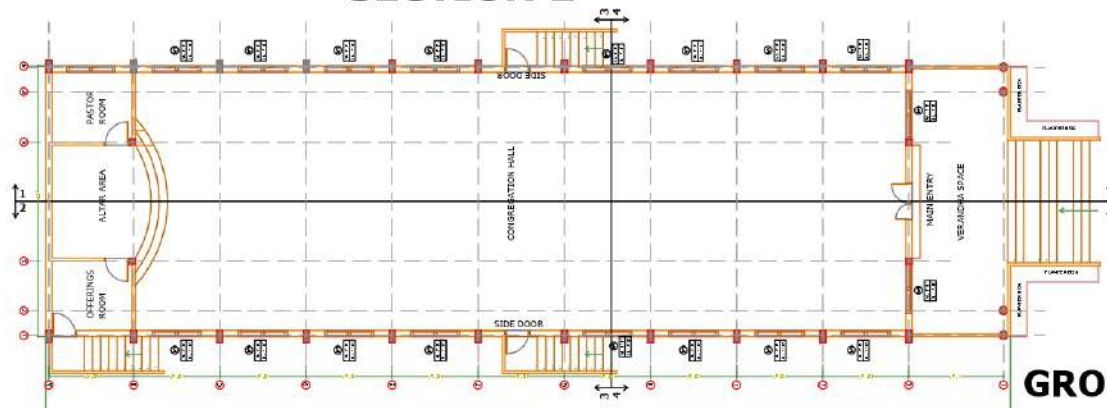

GROUND FLOOR PLAN

KEY PLAN NOT TO SCALE

GENERAL NOTES:

1. ANY DISCREPANCY NOTED IN THIS DRAWING SHALL BE BROUGHT TO THE NOTICE OF THE ARCHITECT IMMEDIATELY.
2. DO NOT MEASURE THE DRAWING DIRECTLY, FOLLOW ONLY WRITTEN DIMENSIONS.
3. ALL DIMENSIONS ARE IN FEET AND INCHS
4. DRAWINGS TO BE READ WITH PLANS, ELEVATIONS, SECTIONS AND OTHER RELEVANT DRAWINGS.

THIS DRAWING IS A PROPERTY OF INFINITY D'SIGNS AND IS FOR CONFIDENTIAL USE TO ONLY IN CONNECTION WITH THE PROJECT INDICATED HERE.

ITS USE IN ANY FORM AS A PART OR WHOLE PRINTING, REPRODUCING OR DISCLOSING TO OTHERS AS A PART OR WHOLE WITHOUT A WRITTEN CONSENT FROM INFINITY D'SIGNS SHALL INFRINGE ON ITS COPYRIGHT.

TRANSMITTAL INFORMATION :

CLIENT:

CSI HOUSE OF PRAYER ADYAR

PROJECT TITLE :

PROPOSED COMMUNITY & PRAYER HALL @ CHEYYUR VILLAGE

AREA:

DRAWING TITLE:

SECTION DRAWING

PROJECT NO : ID-RES-039

DRAWING NO: COM/CSI/AR/SEC-02

DATE : 12.10.2022

SCALE : 1=60

DRAWN :SUTHAN




CHECKED :HENRY


ARCHITECTS

INFINITY D'SIGNS
ARCHITECTURE CONSTRUCTION INTERIORS
CHENNAI | BANGALORE



P:-+91 - 98408 83891 E:info@infinitydsign.com

This drawing is the property of INFINITY D'SIGNS and should not be copied, loaned, issued to any other party for any purpose other than for which it has been issued.

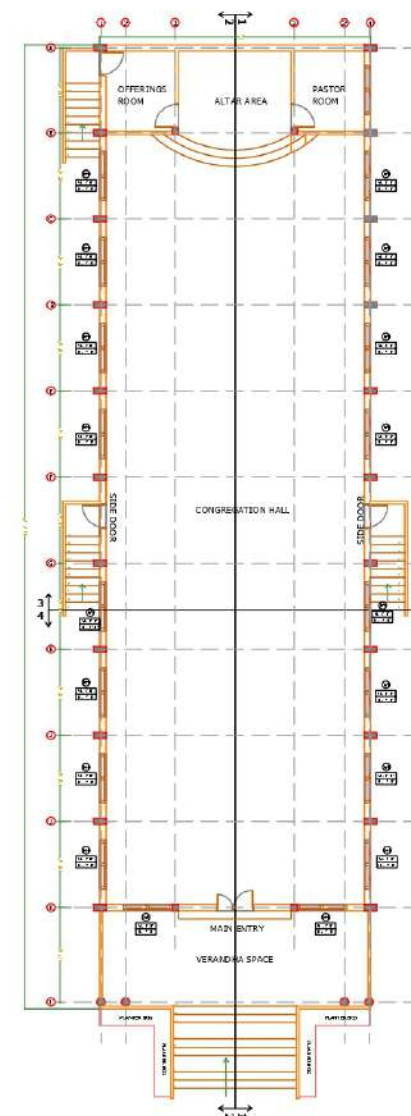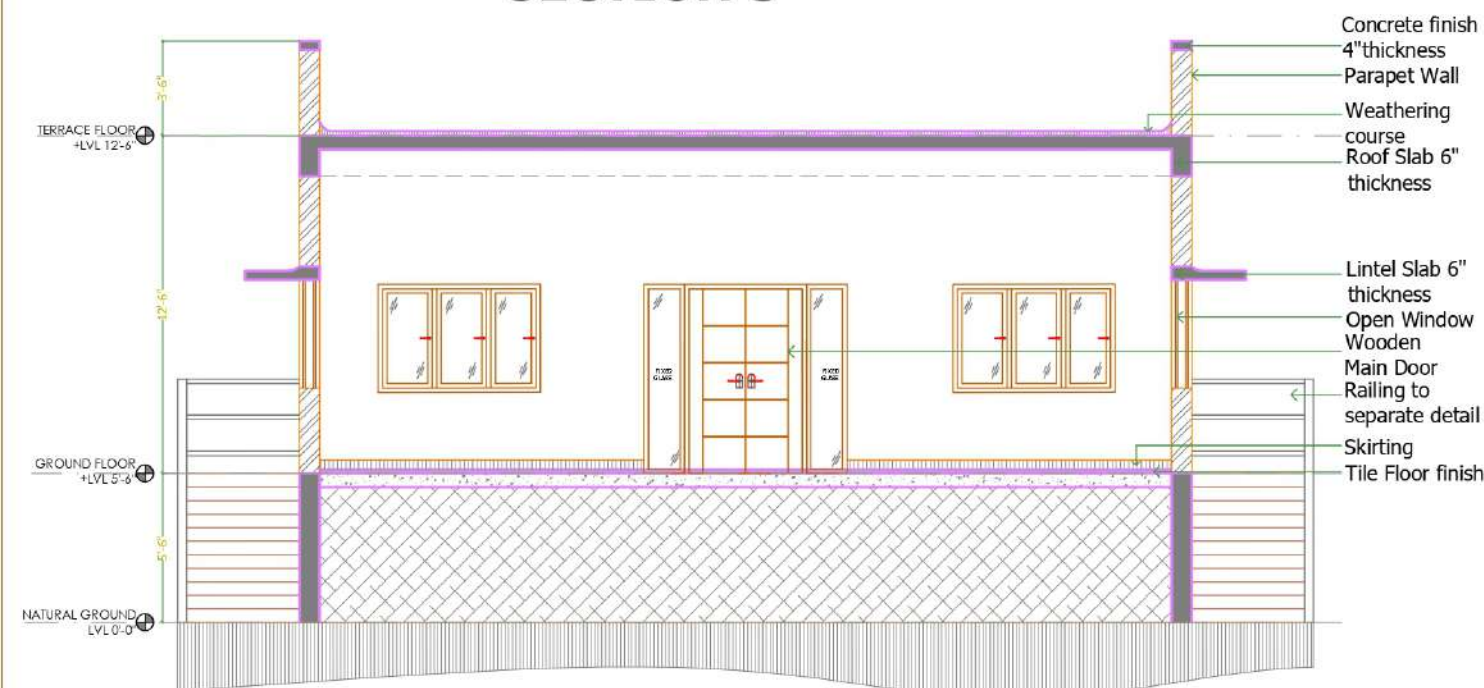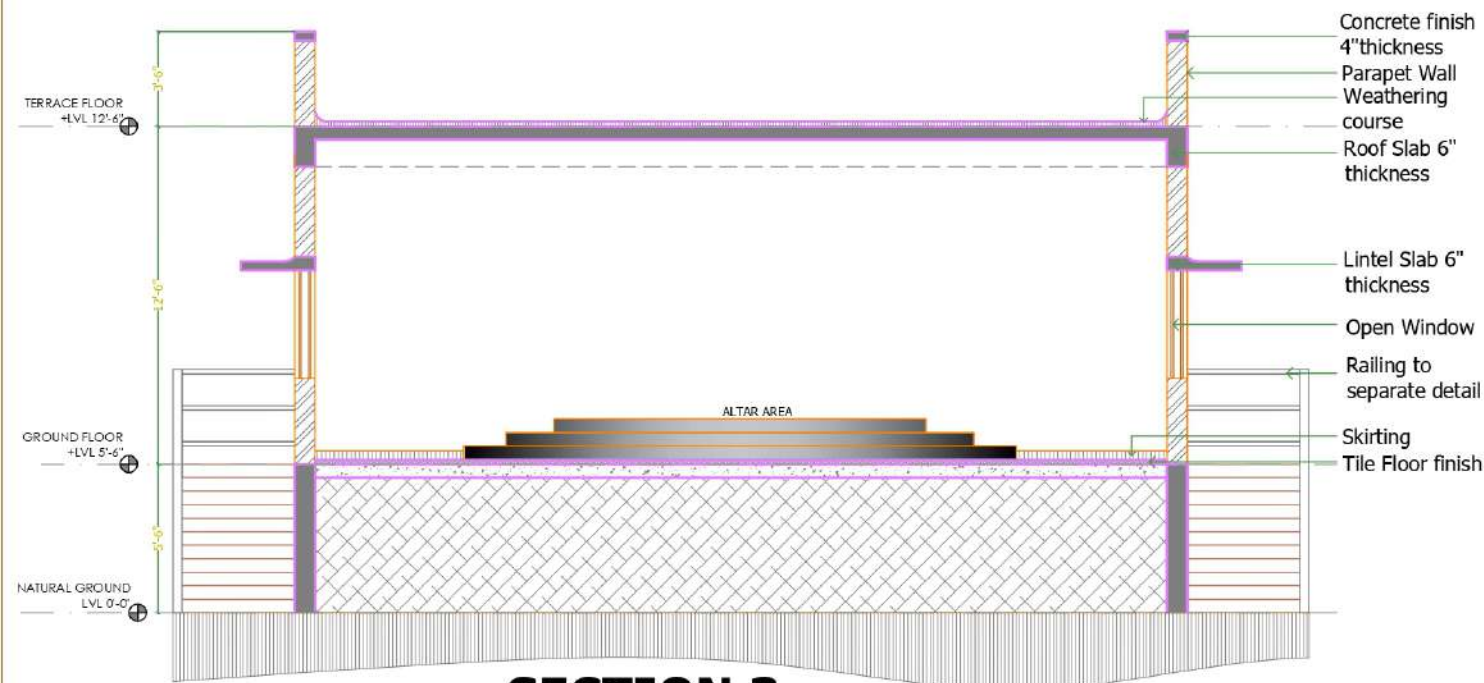


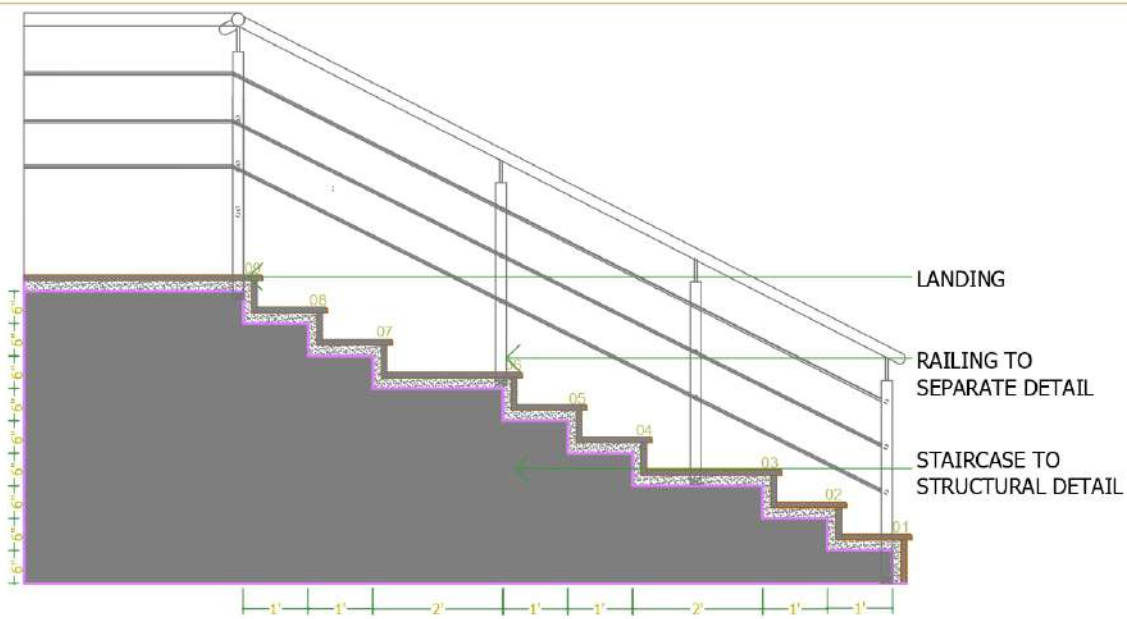

ENTRANCE STAIRCASE DETAIL

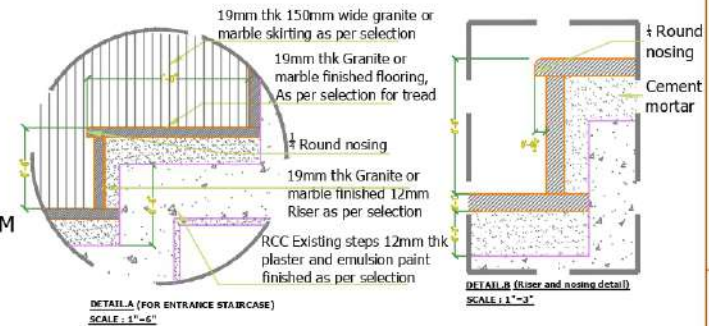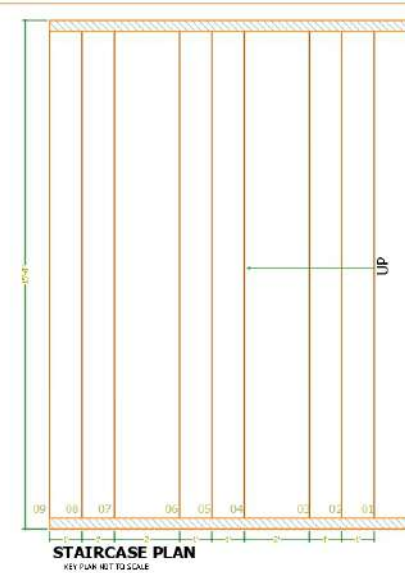

MID LANDING BEAM
MID LANDING
RAILING TO SEPARATE DETAIL
STAIRCASE TO STRUCTURAL DETAIL

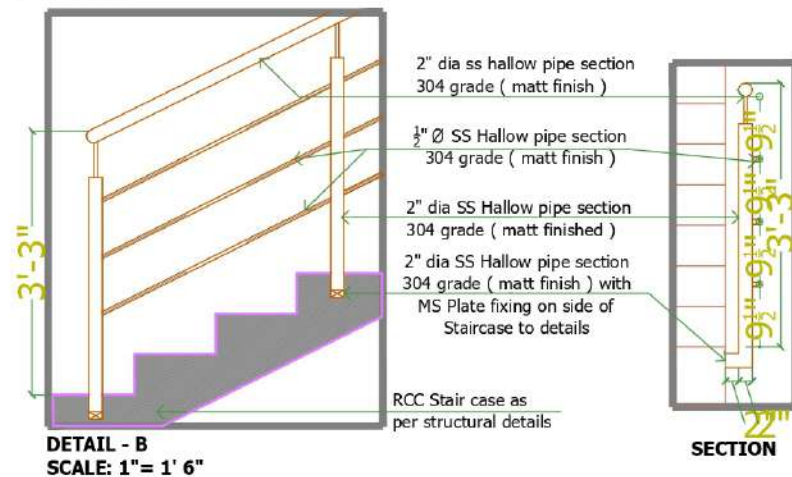

SECTION

GENERAL NOTES:

1. ANY DISCREPANCY NOTED IN THIS DRAWING SHALL BE BROUGHT TO THE NOTICE OF THE ARCHITECT IMMEDIATELY.
2. DO NOT MEASURE THE DRAWING DIRECTLY, FOLLOW ONLY WRITTEN DIMENSIONS.
3. ALL DIMENSIONS ARE IN FEET AND INCHS
4. DRAWINGS TO BE READ WITH PLANS, ELEVATIONS, SECTIONS AND OTHER RELEVANT DRAWINGS.

THIS DRAWING IS A PROPERTY OF INFINITY D'SIGNS AND IS FOR CONFIDENTIAL USE TO ONLY IN CONNECTION WITH THE PROJECT INDICATED HERE.

ITS USE IN ANY FORM AS A PART OR WHOLE PRINTING, REPRODUCING OR DISCLOSING TO OTHERS AS A PART OR WHOLE WITHOUT A WRITTEN CONSENT FROM INFINITY D'SIGNS SHALL INFRINGE ON ITS COPYRIGHT.

TRANSMITTAL INFORMATION :

PLACE FOR SEAL:

CLIENT
CSI HOUSE OF PRAYER ADYAR

PROJECT TITLE
PROPOSED COMMUNITY & PRAYER HALL @ CHEYYUR VILLAGE

DRAWING TITLE
STAIRCASE DETAILING

TOTAL AREA :


PROJECT NO : ID-RES-039
DRAWING NO : COM/CSI/WD/AR-03
REVISION
R0

DATE : 12.10.2022
DRAWN: NANTHITHA
SCALE : 1=50
CHECKED : HENRY


ARCHITECTS
INFINITY D'SIGNS
ARCHITECTURE CONSTRUCTION INTERIORS
CHENNAI | BANGALORE

P:-91 - 98408 83891 E:info@infinitydsign.com

THIS DRAWING IS THE PROPERTY OF INFINITY D'SIGNS AND SHOULD NOT BE COPIED, LOANED, ISSUED TO ANY OTHER PARTY FOR ANY PURPOSE OTHER THAN FOR WHICH IT HAS BEEN ISSUED.

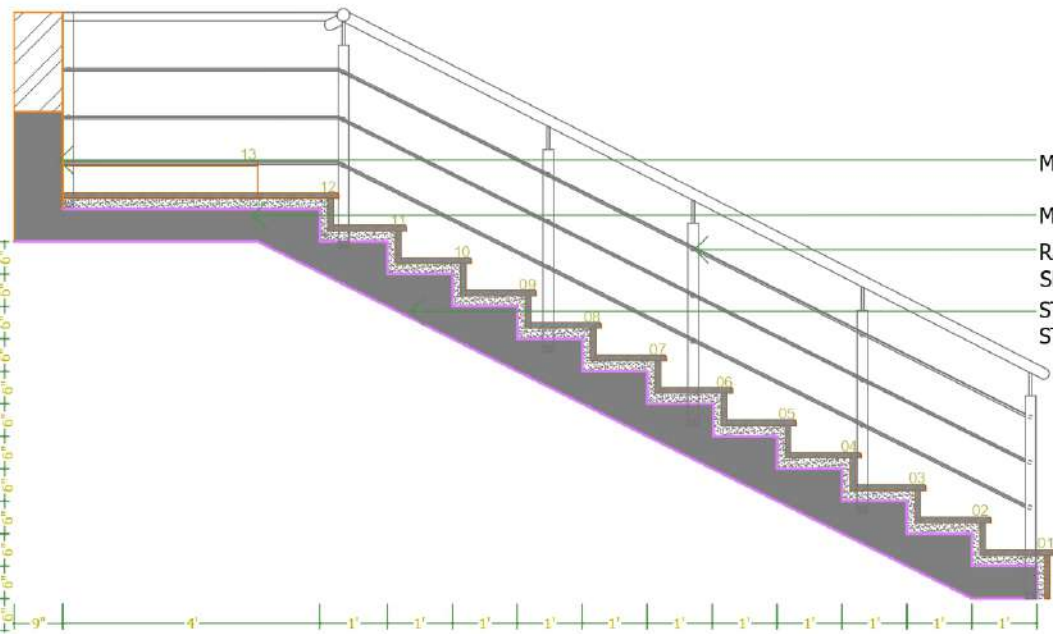

SIDE STAIRCASE DETAIL

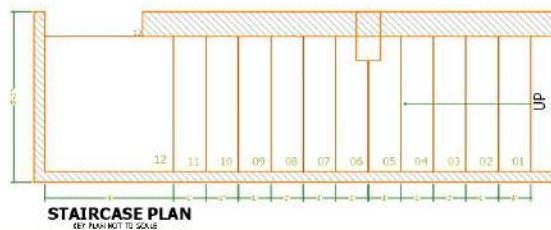

Winners

Archdais Interior Design Awards - Category : Residential

Archdais invited architects, students, interior designers, and artists from around the globe to take part in the Archdais Interior Design Awards | Category: Residential.

To recognize outstanding ideas that redefine the interior design of a house through the implementation of novel technologies, materials, programs, aesthetics, and spatial organizations.

We are proud to announce the winners and honourable mentions, along with a list of Top 25 submissions shortlisted by the jury under student & professional category. We received participation from 525+ Teams and approximately 1050+ Participants who joined this design competition from all over the world. All the designs are tremendously creative and participants have shown brilliant skills.

All the winners are up for viewing on the website & will be published on various media platforms.

Student Winners

Professional Winners

Winners

Honourable Mentions

Top 25

SITE PLAN

GROUND FLOOR

FIRST FLOOR

DESIGN CONCEPT:
The house is inspired by the concept of 'Earthly Touch' which is a blend of modern and traditional architecture. The design is a balance of both 'Fun and Lifestyle' between the family in today's scenario. The building also showcases a strategic play of vertical lines of surfaces with a raw and rugged finish that adds an organic charm to the architecture. The 3-dimensional element of the building gets further emphasized in the form of stylistic spot out balconies adorned with lush landscapes along the edge, seen on the upper floors.

FRAMEWORK:
The ground floor level accommodates the communal activities of the home, including a living, dining kitchen, one guest bedroom with bath and an open staircase area. An exploration of double-height spaces commences from this floor plate via strategic staggering of upper floor levels. The first floor level accommodates the more private spaces of sacrosanct to the home anatomy, with bedrooms & bath spaces occupying the Southern and Northern facing pockets of the layout and an informal family living bridge that is centrally located.

JOURNEY OF LIGHT
The Natural lights has a prime way of intersecting between the spaces and forms inside the structure to co-relate its design 'VOICE OF WALLS'.

SPATIAL EXPERIENCE:
LIVING SPACE - DOUBLE HEIGHT :
The Main entry opens up to a center entry foyer which has an **Earthly Touch** with natural lightings to navigate the space to a double height living.

MASTER BEDROOM:
The most **Glamorous Room** of the house has a glossy finish with 3d panels on backrest wall with wooden profile work and color shock of ochre yellow used in the cozy and comfy lounge on TV area.

KIDS BEDROOM:
Inspired by **Twin Kid - Boy and a Girl**, so we were extra cautious on defining their space in a single area together.

QUEST BEDROOM:
Following the pursuit of neutral color scheme, a focal play with various tones of wooden being used in the wall, marble flooring, wardrobe color and even the furniture upholstery used.

KITCHEN:
The client's primary need is a **'NO FUSS KITCHEN'** - island and breakfast counter with clean lines and a functional storage for the cook. Shades of Lighter and darker grey cabinetry along with beige floor and black spartan countertop.

DINING AREA:
The Dining room with windows on the side has a scenic view of the pool area and lawn, which makes it a calming place to enjoy a warm meal with the family.

FOYER

MASTER BEDROOM

KIDS BEDROOM

QUEST BEDROOM

LIVING AREA

KIDS BEDROOM

MATERIAL BOARD
Color is one of the pre-requisite factors that can inspire, excite, soothe, heal, and even agitate, which is true for every single one of us, who can be an extra sensitive to color's impact. So, the importance of picking out just the right color for a room shouldn't be underestimated.

Lines of Citadel

AI729676

CRITICAL OVERVIEW:

The opportunity for the past five months led me to gather a lot of knowledge in the field of Architecture with an excellent learning experience, for a budding Architect paved a great opportunities for me to learn, explore, work and develop my design ideologies in different perspectives.

The principal Architect took the initiative in teaching us about various topics related to Architecture such as Interior Roofing, Materials, etc., on weekly basis. He made sure that the work progress at the office to gain the knowledge in the construction projects. A lot of efforts was put in by the Principal Architect of the firm in order to help us understand the very basics of Architecture.

I would sincerely like to thank my Principal Architect Ar.Henry Raj Kapoor N.K and the entire team for giving me the opportunity to be the part of the firm and guiding me throughout my training period.