



SATHYABAMA

INSTITUTE OF SCIENCE AND TECHNOLOGY
(DEEMED TO BE UNIVERSITY)

Accredited with “A” grade by NAAC | 12B Status by UGC | Approved by AICTE

Jeppiaar Nagar, Rajiv Gandhi Salai, Chennai – 600 119

www.sathyabama.ac.in

SCHOOL OF BUILDING AND ENVIRONMENT
DEPARTMENT OF ARCHITECTURE
PRACTICAL TRAINING PORTFOLIO (SAR4063)
DEC 2022

Name of the Student	: POORNIMA K	Batch	: 2019 - 2024
Reg No.	: 39210059	Semester	: VII



SATHYABAMA

INSTITUTE OF SCIENCE AND TECHNOLOGY
(DEEMED TO BE UNIVERSITY)

Accredited with "A" grade by NAAC | 12B Status by UGC | Approved by AICTE

Jeppiaar Nagar, Rajiv Gandhi Salai, Chennai – 600 119

www.sathyabama.ac.in

SCHOOL OF BUILDING AND
ENVIRONMENT DEPARTMENT OF
ARCHITECTURE

VIVA-VOCE EXAMINATION

This is to certify that the practical training SAR 4063 is the work of Poornima who had undergone training in Seed architecture and has been monitored by the continuous assessment during JUNE 2022 to NOVEMBER 2022.

A handwritten signature in green ink, reading 'Devyani Gangopadhyay'.

Dr. Devyani Gangopadhyay
DEAN

Submitted for Viva voce Examination held on 13/11/2022

A handwritten signature in blue ink, reading 'C. Mysore'.

Internal Examiner

A handwritten signature in blue ink, reading 'M. Jayaram'.

External Examiner



SATHYABAMA

INSTITUTE OF SCIENCE AND TECHNOLOGY
(DEEMED TO BE UNIVERSITY)

Accredited with "A" grade by NAAC | 12B Status by UGC | Approved by AICTE

Jeppiaar Nagar, Rajiv Gandhi Salai, Chennai – 600 119


www.sathyabama.ac.in

DECLARATION

I, Poornima, by declaring that the Training Report **JUNE 2022 to NOVEMBER 2022** done by me under the guidance of Ar.Sathyameena is submitted in partial fulfillment of the requirements for the completion of a practical training session.

DATE : 13/12/2022

PLACE : CHENNAI

 
SIGNATURE OF CANDIDATE

ACKNOWLEDGEMENT

I am pleased to acknowledge my sincere thanks to the Board **of Management of SATHYABAMA** for their kind encouragement in doing this practical training and for completing it successfully. I am grateful to them.

I convey my thanks to **Dr. Devyani Gangopadhyay**, Dean, School of Building and Environment and **Ar.Sarath Chandra Kanth**, Design Chair, Department of Architecture for having been a constant source of support and encouragement.

I wish to express my thanks to all Teaching and Non-teaching staff members of the Department who were helpful in many ways for the completion of the project.

I also wish to thank **Ar.Sathyameena**, for the experience of interning at their firm.

PROFESSIONAL PRACTICAL TRAINING REPORT 2022

(Continuous progress report of the trainee architect for the period of One month in the office to submitted to HOD by the Trainee in Charge of the Organization)

1. Name of the office / organization : MAPE DESIGN
2. Address & Contact Number : AC-44, 1st FLOOR, 3rd STREET, 6th MAIN ROAD, ANNA NAGAR, CH-40
3. Name of the student : K. POORNIMA
4. Duration : From 13/06/2022 To 30/06/2022
5. Total No. of days : 18

6. Evaluation of Performance criteria shall be on

* Note: Kindly grade the student as per his/her overall performance in the office during the assessment month which will be converted to the allotted 90 marks by the department.

Description of works	Excellent	Good	Fair	Poor	NA
Understanding of office culture			✓		
Participation in the office			✓		
Reading of drawings			✓		
Presentation Techniques		✓			
Model making works					✓
Understanding of construction details					✓
Drafting Skills (Manual / Computer)		✓			
Site Supervision / Discussion with clients					✓
Adherence to Time schedule			✓		
Other computer skills	✓				
File and Office Maintenance			✓		
Coordination with other consultants			✓		
Overall Grading*	<u>70</u>				

(A - 9.0, B - 8.0, C - 7.0, D - 6.0, E - 5.0)

7. Any other Remarks : Need to Concentrate on Structural and Detail drawings.

8. Signature of the:
Head of the Office
/ Organization
(With Seal) Sathyaajeyan



PROFESSIONAL PRACTICAL TRAINING REPORT 2022

(Continuous progress report of the trainee architect for the period of One month in the office to submitted to HOD by the Trainee in Charge of the Organization)

1. Name of the office / organization : MAPE DESIGN
2. Address & Contact Number : AC-44, 1st FLOOR, 3rd STREET, 6th MAIN ROAD, ANNA NAGAR, CH-40.
3. Name of the student : K. POORNIMA
4. Duration : From 01/07/2022 To 31/07/2022
5. Total No. of days : 23

6. Evaluation of Performance criteria shall be on

* Note: Kindly grade the student as per his/her overall performance in the office during the assessment month which will be converted to the allotted 90 marks by the department.

Description of works	Excellent	Good	Fair	Poor	NA
Understanding of office culture	✓				
Participation in the office	✓				
Reading of drawings		✓			
Presentation Techniques		✓			
Model making works	-	-	-	-	-
Understanding of construction details		✓			
Drafting Skills (Manual / Computer)		✓			
Site Supervision / Discussion with clients		✓			
Adherence to Time schedule	✓				
Other computer skills	✓				
File and Office Maintenance		✓			
Coordination with other consultants		✓			
Overall Grading*	<u>A</u>				

(A - 9.0, B - 8.0, C - 7.0, D - 6.0, E - 5.0)

7. Any other Remarks : Should be clear/bold with facing co-workers/clients.

8. Signature of the:
Head of the Office
/ Organization
(With Seal)





SATHYABAMA

INSTITUTE OF SCIENCE AND TECHNOLOGY

(DEEMED TO BE UNIVERSITY)

Accredited "A" Grade by NAAC | 12B Status by UGC | Approved by AICTE

www.sathyabama.ac.in

DEPARTMENT OF ARCHITECTURE

PROFESSIONAL PRACTICAL TRAINING REPORT 2022

(Continuous progress report of the trainee architect for the period of One month in the office to submitted to HOD by the Trainee in Charge of the Organization)

1. Name of the office / organization : MAPE DESIGN
2. Address & Contact Number : AC-44, 1st FLOOR, 3rd STREET, 6th MAIN ROAD, ANNA NAGAR, CH-40.
3. Name of the student : K. POORNIMA
4. Duration : From 01/08/2022 To 31/08/2022
5. Total No. of days : 27

6. Evaluation of Performance criteria shall be on

* Note: Kindly grade the student as per his/her overall performance in the office during the assessment month which will be converted to the allotted 90 marks by the department.

Description of works	Excellent	Good	Fair	Poor	NA
Understanding of office culture		✓			
Participation in the office	✓				
Reading of drawings		✓			
Presentation Techniques		✓			
Model making works	✓				
Understanding of construction details					
Drafting Skills (Manual / Computer)		✓			
Site Supervision / Discussion with clients					
Adherence to Time schedule		✓			
Other computer skills	✓				
File and Office Maintenance	✓				
Coordination with other consultants					
Overall Grading*	A-9.0				

(A-9.0, B-8.0, C-7.0, D-6.0, E-5.0)



SATHYABAMA

INSTITUTE OF SCIENCE AND TECHNOLOGY

(DEEMED TO BE UNIVERSITY)

Accredited "A" Grade by NAAC | 12B Status by UGC | Approved by AICTE

www.sathyabama.ac.in

7. Any other Remarks : Need to give importance to Site Visit

8. Signature of the:
Head of the Office
/ Organization
(With Seal)



Sathyabama



SATHYABAMA

INSTITUTE OF SCIENCE AND TECHNOLOGY

(DEEMED TO BE UNIVERSITY)

Accredited "A" Grade by NAAC | 12B Status by UGC | Approved by AICTE

www.sathyabama.ac.in

DEPARTMENT OF ARCHITECTURE

PROFESSIONAL PRACTICAL TRAINING REPORT 2022

(Continuous progress report of the trainee architect for the period of One month in the office to submitted to HOD by the Trainee in Charge of the Organization)

1. Name of the office / organization : SEED ARCHITECTURE
2. Address & Contact Number : AC-44, 1st floor, 3rd Street, 6th main ROAD, ANNA NAGAR, CH-40
3. Name of the student : K. POORNIMA
4. Duration : From 1/09/2022 To 22/10/2022
5. Total No. of days : 43

6. Evaluation of Performance criteria shall be on

* Note: Kindly grade the student as per his/her overall performance in the office during the assessment month which will be converted to the allotted 90 marks by the department.

Description of works	Excellent	Good	Fair	Poor	NA
Understanding of office culture		✓			
Participation in the office	✓				
Reading of drawings	✓				
Presentation Techniques		✓			
Model making works	-	-	-	-	-
Understanding of construction details		✓			
Drafting Skills (Manual / Computer)	✓				
Site Supervision / Discussion with clients		✓			
Adherence to Time schedule	✓				
Other computer skills	✓				
File and Office Maintenance		✓			
Coordination with other consultants		✓			
Overall Grading*	A				

(A-9.0, B-8.0, C-7.0, D-6.0, E-5.0)



SATHYABAMA

INSTITUTE OF SCIENCE AND TECHNOLOGY

(DEEMED TO BE UNIVERSITY)

Accredited "A" Grade by NAAC | 12B Status by UGC | Approved by AICTE


www.sathyabama.ac.in

7. Any other Remarks :

8. Signature of the:
Head of the Office
/ Organization
(With Seal)



Sathyabama

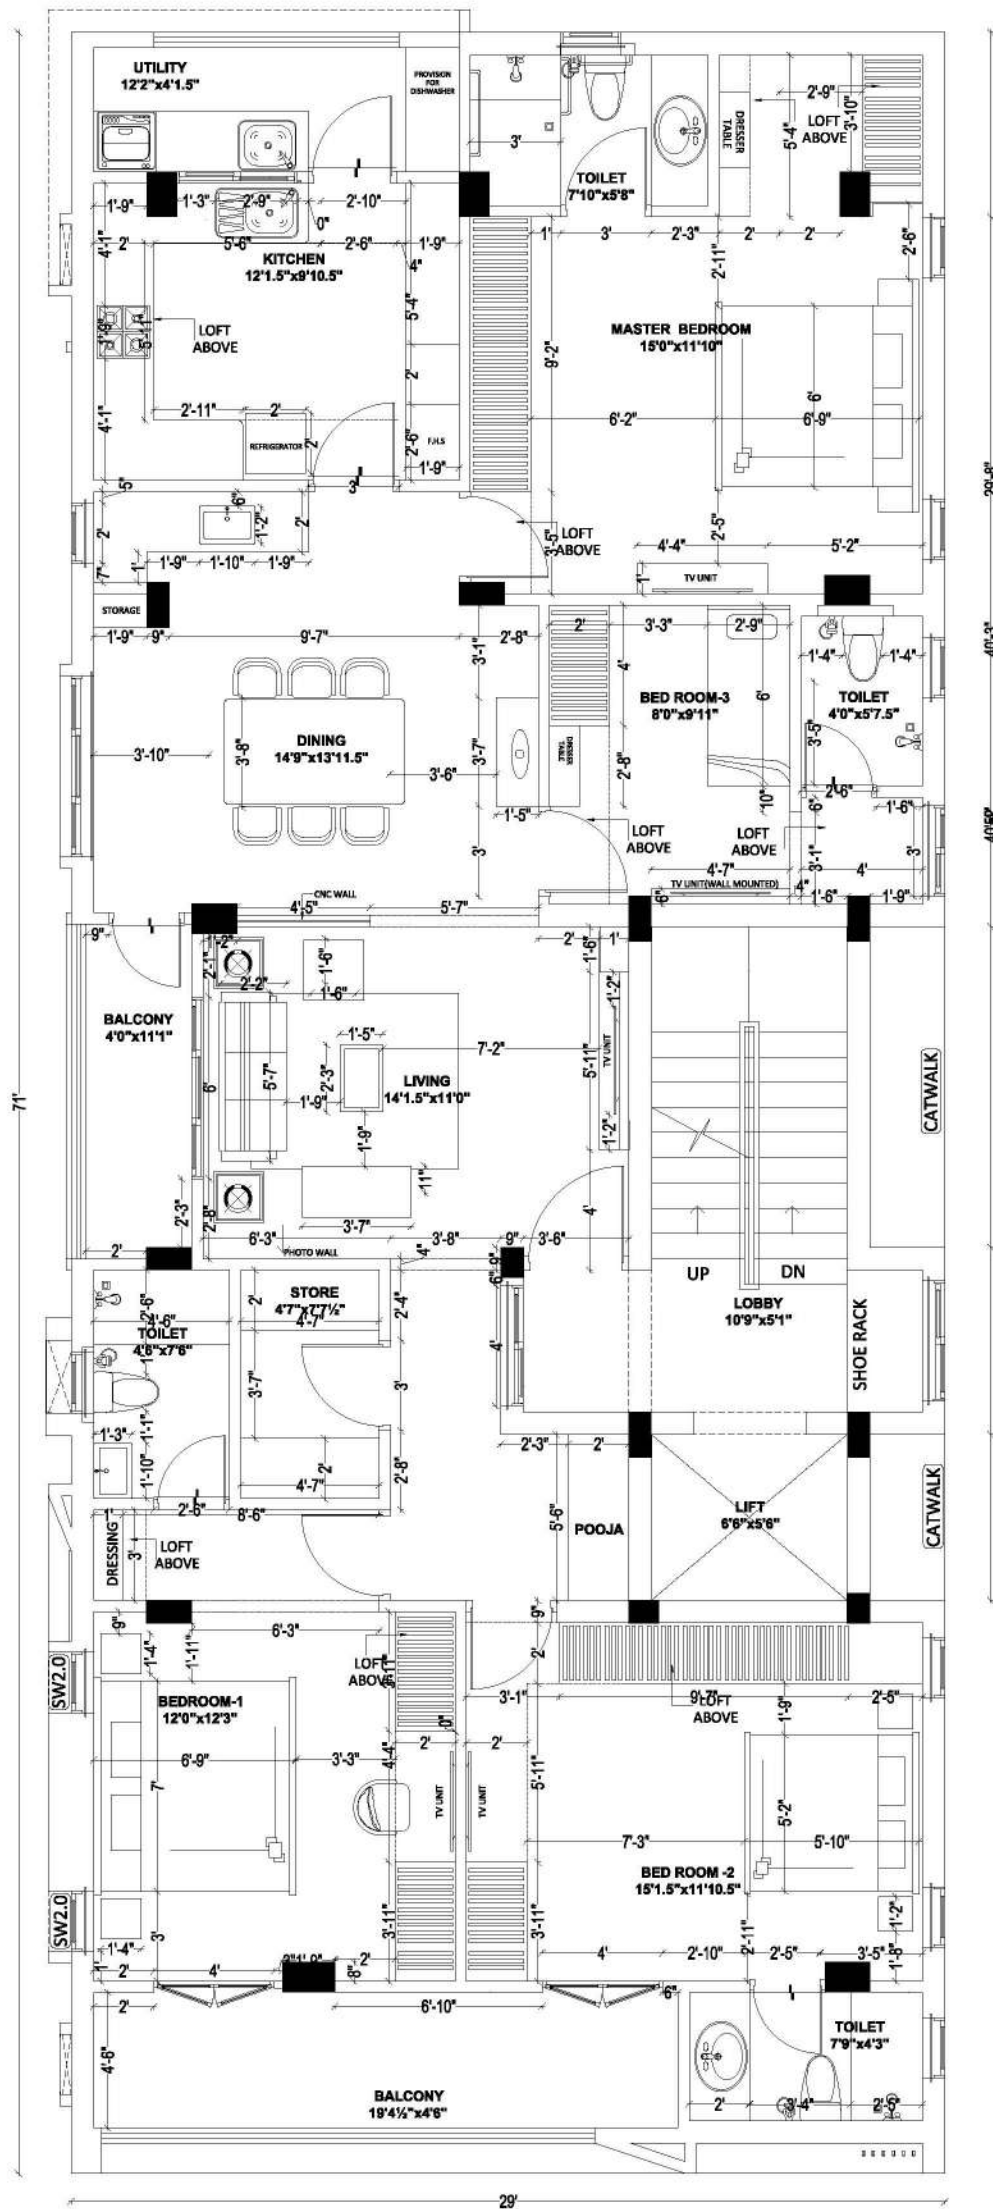

FLOOR SLAB SUNKEN TO BE FOLLOWED AS BELOW.
1. TOILET = 12"
2. SERVICE / UTILITY = 6"
3. BALCONY = 3"

LEGEND :

- 230MM THK BRICK WALL
- 200MM THK SOLID BLOCK WALL
- 100MM THK SOLID BLOCK WALL
- COLUMN & R.C WALL
- RETAINING WALL




GENERAL NOTES :

- * ALL DIMENSIONS ARE IN MILLIMETRES AND ARE UNFINISHED DIMENSIONS UNLESS OTHERWISE SPECIFIED.
- * ALL LEVELS ARE IN METRES AND ARE UNFINISHED LEVELS UNLESS OTHERWISE SPECIFIED.
- * DO NOT SCALE DRAWINGS. ONLY WRITTEN DIMENSIONS SHALL BE FOLLOWED, ANY DISCREPANCIES NOTED SHALL BE BROUGHT TO THE NOTICE OF THE ARCHITECT PRIOR TO EXECUTION.
- * FOR DETAILS SUCH AS DOORS, WINDOWS, GRILLS, GATES, SKYLIGHT, TOILETS, STAIRCASES, HANDRAIL, RAILING, ETC. REFER RESPECTIVE ARCHITECTURAL DRAWINGS.
- * THESE DRAWINGS SHALL BE CORRELATED AND READ IN CONJUNCTION WITH RESPECTIVE CONSULTANT'S APPROVED DRAWINGS FOR STRUCTURAL MEMBERS, SERVICES SUCH AS PLUMBING, SANITARY, ELECTRICAL, AIR-CONDITIONING, VENTILATION, RAINWATER DRAINAGE & WATERPROOFING AND LANDSCAPING. ANY DISCREPANCIES NOTED SHALL BE BROUGHT TO THE NOTICE OF THE ARCHITECT PRIOR TO EXECUTION.
- * ALL TOILETS WILL HAVE SUNK FLOORS (UNLESS OTHERWISE SPECIFIED) AS PER RESPECTIVE STRUCTURAL DRAWINGS, AND WATERPROOFING AS PER SPECIFICATION.
- * ALL ROOF SLABS TO HAVE WATERPROOFING AND INSULATION TREATMENT AS PER SPECIFICATIONS.

AMENDMENT

GRAPHIC SCALE:

 

CLIENT:

Dr. REDDY

PROJECT:

PROPOSED RESIDENCE BUILDING
ANNA NAGAR.

DRAWING TITLE:

FURNITURE LAYOUT- FIRST FLOOR PLAN

SCALE : 1:75

DRAWN : PR

REVISION NO: R0

DATE : 19-09-2022

CHKD : JP

DRAWING NO:

SEED-Arch-2021-

SHEET SIZE : A3

SHEET NO : 01

ARCHITECTS:




AC 44, 3rd Street, AC Block, 6th Main Road,
Anna Nagar, Chennai-600 040

Website : www.seedarchitecture.com Mail : contact@seedarchitecture.com
Mobile No : 7825 809 809

FURNITURE LAYOUT - FIRST FLOOR PLAN

ELECTRICAL CELING POINTS FIRST FLOOR PLAN

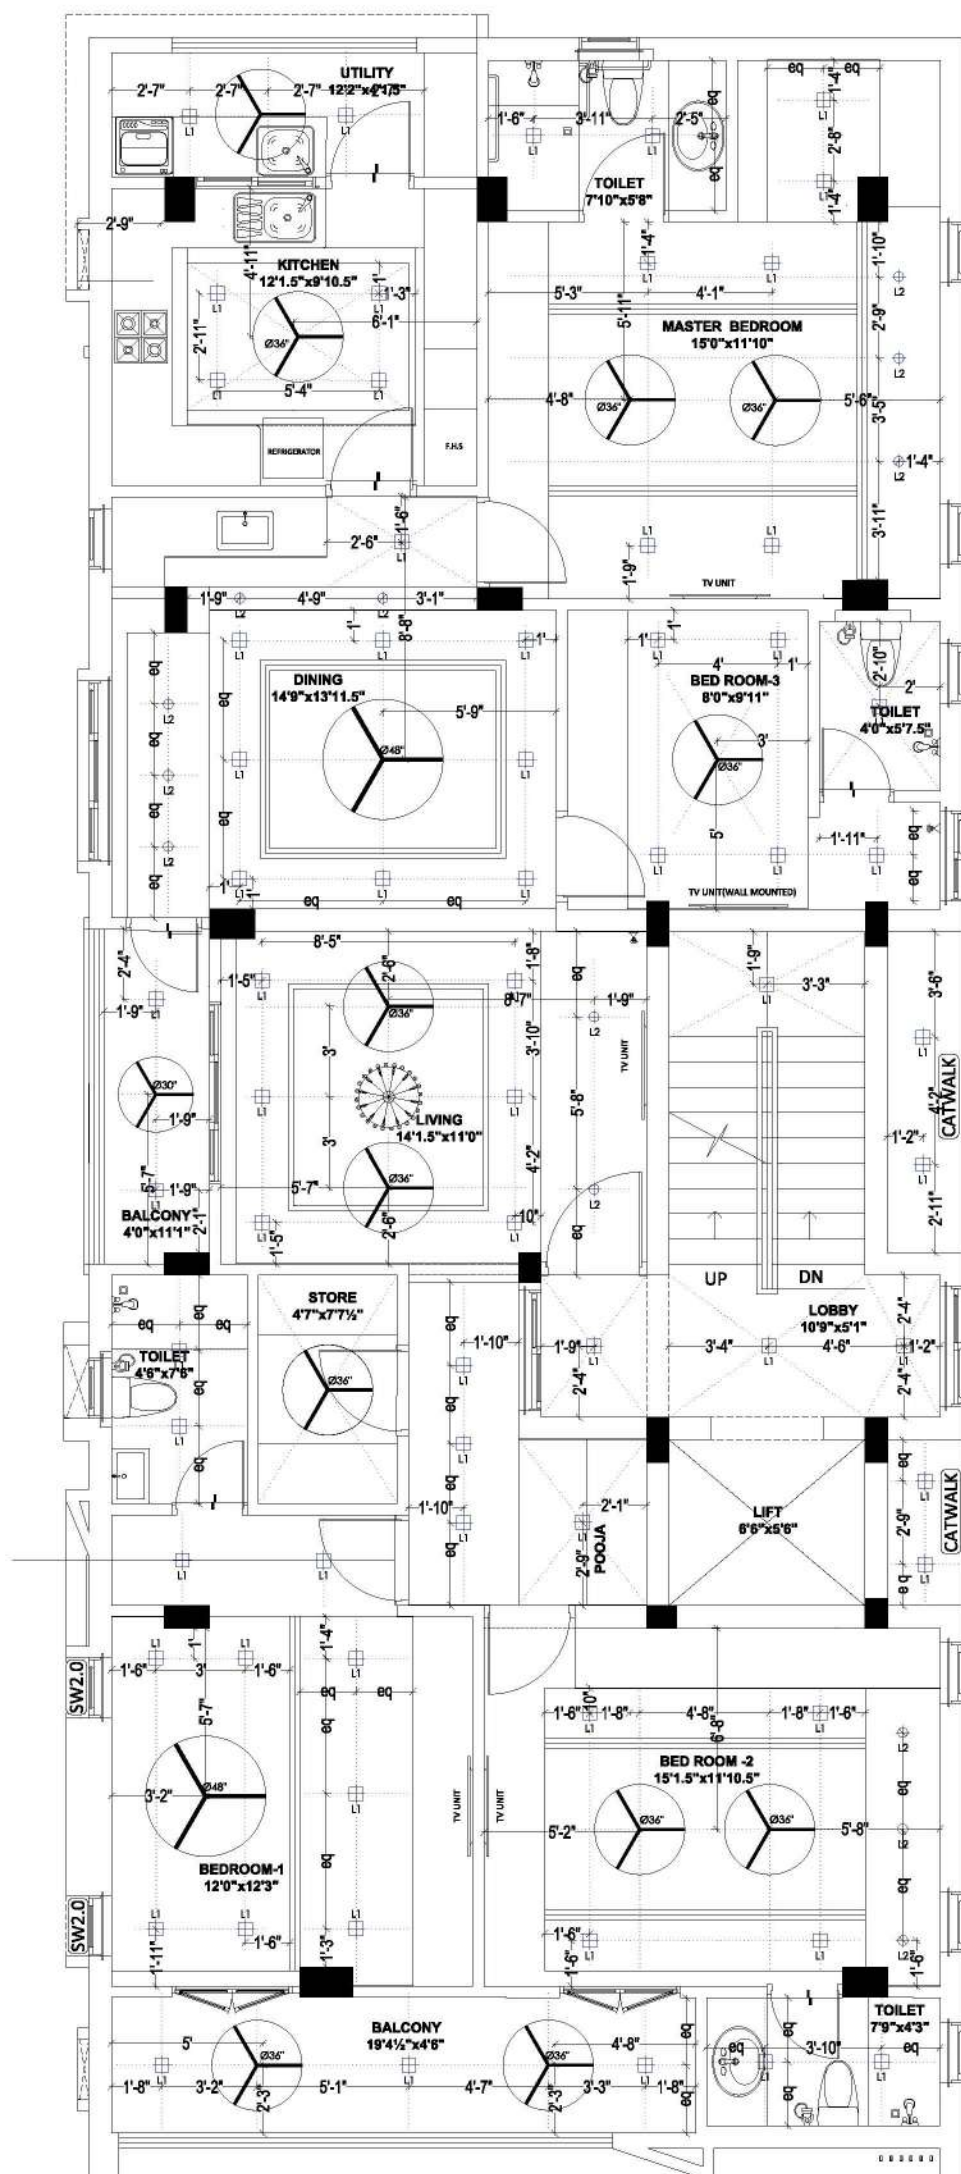


LEGEND

ITEM REF	PARTICULAR	LEVEL
	6A POWER SOCKET	AS SPECIFIED
	16A SOCKET	AS SPECIFIED
	TELEPHONE SOCKET	AS SPECIFIED
	WIFI POINT	AS SPECIFIED
	TELEVISION SOCKET	AS SPECIFIED
	GEYSER SOCKET (ABOVE FALSE CEILING)	8'-0"Height AFFL
	SINGLE WAY SWITCH	AS SPECIFIED
	TWO WAY SWITCH	AS SPECIFIED
	SWITCH BOX	4'-6"Height AFFL
	SWITCH BOX	2'-0"Height AFFL
	CEILING FAN	CEILING
	20A MC SOCKET	8'-0"Height AFFL
	WALL MOUNTED LIGHT	7'-6"Height AFFL
	WALL MOUNTED FAN	
	EXHAUST FAN	8'-0"Height AFFL
	WASHBASIN WALL LIGHT	6'-0"Height AFFL
	CALLING BELL SWITCH POINT	4'-6"Height AFFL
	CALLING BELL	8'-0"Height AFFL
	MAIN DISTRIBUTION BOARD	
	DISTRIBUTION BOARD	7'-0"Height AFFL
	BEAM LINE	
	DVR UNIT	
	TWO WAY CIRCUIT	
	SINGLE WAY CIRCUIT	
	CEILING MOUNTED LIGHT FIXED	CEILING

NOTES:

1. POSITION OF ALL SWITCH BOXES SHALL BE 9" AWAY FROM THE WALL OR DOOR OPENING.
2. ALL ELECTRICAL LIGHTING & POWER CIRCUIT SHOULD BE IN DIFFERENT CONDUIT.
3. TWO CIRCUITS OF SAME PHASE CAN BE TAKEN IN ONE 25MM DIA CONDUIT.
4. FOR STAIRCASE SEPARATE CONDUIT SHOULD BE LAID CONNECTING ALL FLOORS.
5. 5A TO BE INCLUDED IN ALL THE SWITCH BOX.
6. UNLESS NOTED OTHERWISE ALL 5A/15A POINTS FOR KITCHEN PLATFORM ABOVE TO BE @ 3'-0" HT FROM FFL.
7. GEYSER 6A/16A SOCKET WITH SWITCH@ 7'-0"HEIGHT AFFL

GRAPHIC SCALE:

 

CLIENT:

Dr. REDDY



PROJECT:

PROPOSED RESIDENCE BUILDING
ANNA NAGAR.

DRAWING TITLE:

ELECTRICAL CELING POINTS
- FIRST FLOOR PLAN

SCALE : 1:75

DRAWN : PR

REVISION NO: R0

DATE : 29-09-2022

CHKD : JP

DRAWING NO:

SEED-Arch-2021-

SHEET SIZE : A3

SHEET NO : 01

ARCHITECTS:




AC 44, 3rd Street, AC Block, 6th Main Road,
Anna Nagar, Chennai-600 040

Website : www.seedarchitecture.com Mail : contact@seedarchitecture.com
Mobile No : 7825 809 809

THESE DRAWINGS ARE UNLESS OTHERWISE NOTED THE PROPERTY OF SEED ARCHITECTURE. NONE OF THE DRAWINGS AND RELATED DOCUMENTS SHALL BE REPRODUCED OR TRANSMITTED IN ANY FORM OR BY ANY MEANS, ELECTRONIC OR MECHANICAL, WITHOUT THE WRITTEN PERMISSION OF SEED ARCHITECTURE.

FALSE CEILING RCP LAYOUT - FIRST FLOOR PLAN

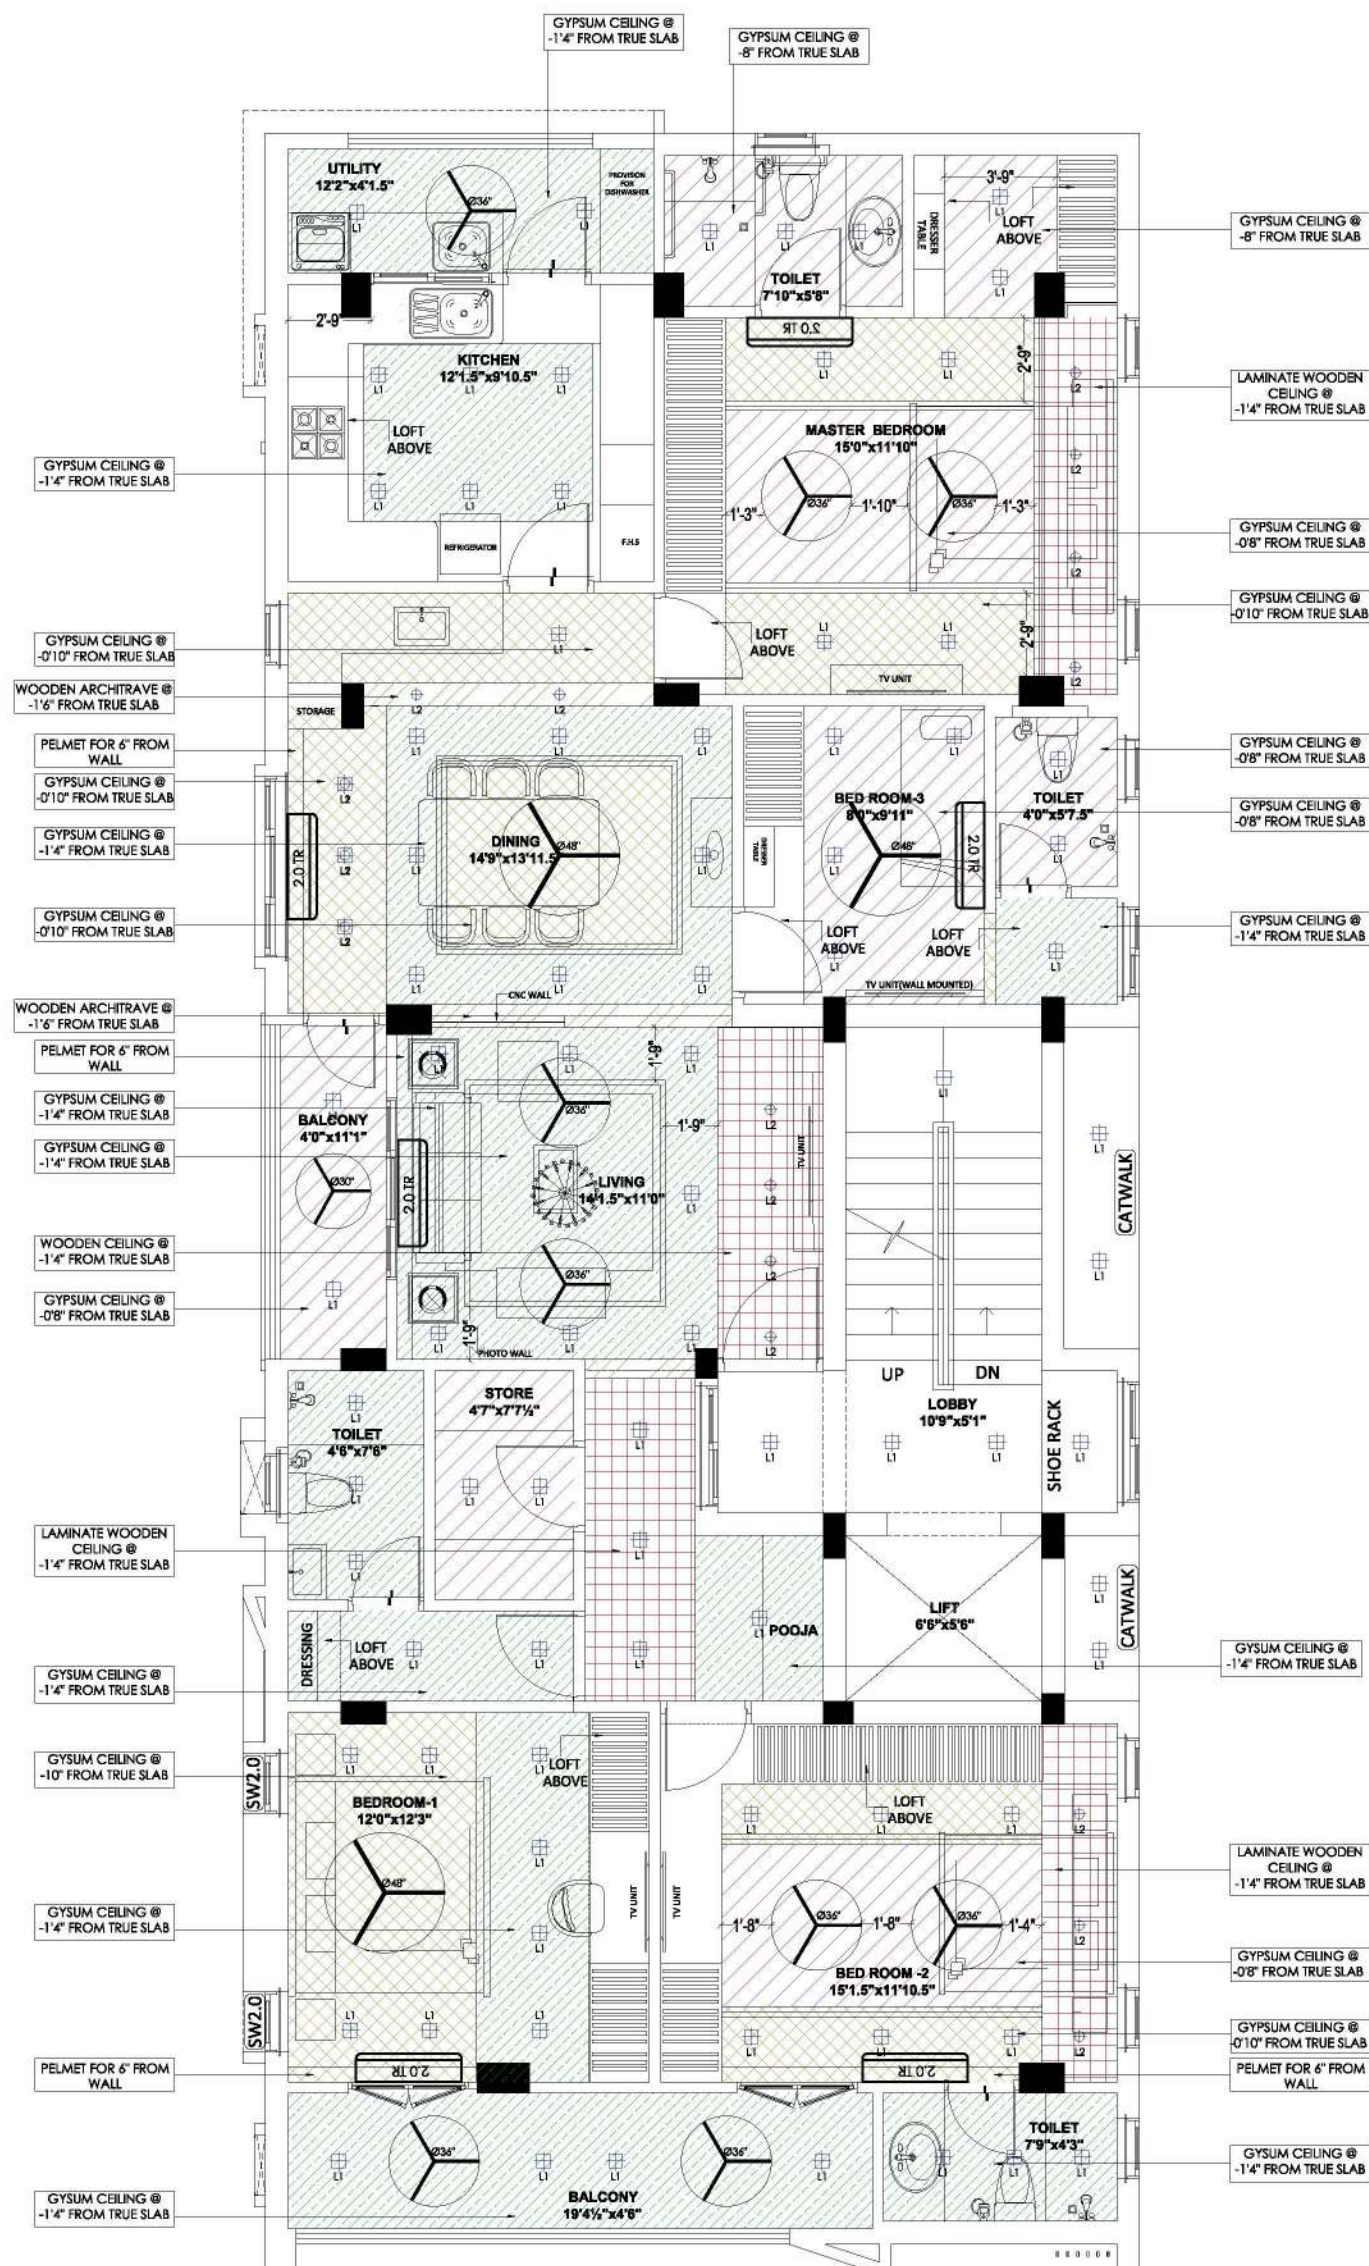

FLOOR SLAB SUNKEN TO BE FOLLOWED AS BELOW.
1. TOILET = 12"
2. SERVICE / UTILITY = 6"
3. BALCONY = 3"

LEGEND :-


	GYPSUM CEILING @-4" FROM TRUE SLAB (10'2" F.LVL)
	GYPSUM CEILING @-8" FROM TRUE SLAB (9'10" F.LVL)
	GYPSUM CEILING @-10" FROM TRUE SLAB
	GYPSUM CEILING @-1'4" FROM TRUE SLAB (9'8" F.LVL)
	WOODEN CEILING @-1'4" FROM TRUE SLAB (9'2" F.LVL)
	WOODEN ARCHITRAVE @-1'4" FROM TRUE SLAB
	COLUMN & R.C WALL



GENERAL NOTES :

- * ALL DIMENSIONS ARE IN MILLIMETRES AND ARE UNFINISHED DIMENSIONS UNLESS OTHERWISE SPECIFIED.
- * ALL LEVELS ARE IN METRES AND ARE UNFINISHED LEVELS UNLESS OTHERWISE SPECIFIED.
- * DO NOT SCALE DRAWINGS. ONLY WRITTEN DIMENSIONS SHALL BE FOLLOWED, ANY DISCREPANCIES NOTED SHALL BE BROUGHT TO THE NOTICE OF THE ARCHITECT PRIOR TO EXECUTION.
- * FOR DETAILS SUCH AS DOORS, WINDOWS, GRILLS, GATES, SKYLIGHT, TOILETS, STAIRCASES, HANDRAIL, RAILING, ETC. REFER RESPECTIVE ARCHITECTURAL DRAWINGS.
- * THESE DRAWINGS SHALL BE CORRELATED AND READ IN CONJUNCTION WITH RESPECTIVE CONSULTANT'S APPROVED DRAWINGS FOR STRUCTURAL MEMBERS, SERVICES SUCH AS PLUMBING, SANITARY, ELECTRICAL, AIR-CONDITIONING, VENTILATION, RAINWATER DRAINAGE & WATERPROOFING AND LANDSCAPING. ANY DISCREPANCIES NOTED SHALL BE BROUGHT TO THE NOTICE OF THE ARCHITECT PRIOR TO EXECUTION.
- * ALL TOILETS WILL HAVE SUNK FLOORS (UNLESS OTHERWISE SPECIFIED) AS PER RESPECTIVE STRUCTURAL DRAWINGS, AND WATERPROOFING AS PER SPECIFICATION.
- * ALL ROOF SLABS TO HAVE WATERPROOFING AND INSULATION TREATMENT AS PER SPECIFICATIONS.

GRAPHIC SCALE:

 

CLIENT:

Dr. REDDY

PROJECT:

PROPOSED RESIDENCE BUILDING
ANNA NAGAR.

DRAWING TITLE:

RCP DRAWING - FIRST FLOOR PLAN

SCALE : 1:75

DRAWN : PR

REVISION NO: R0

DATE : 19-09-2022

CHKD : JP

DRAWING NO:

SEED-Arch-2021-

SHEET SIZE : A3


SHEET NO : 01

ARCHITECTS:




AC 44, 3rd Street, AC Block, 6th Main Road,
Anna Nagar, Chennai-600 040


Website : www.seedarchitecture.com Mail : contact@seedarchitecture.com
Mobile No : 7825 809 809

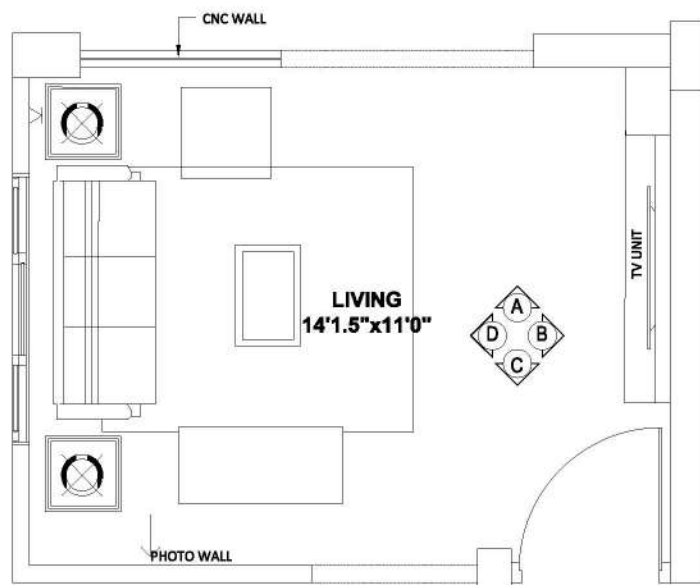


PART PLAN

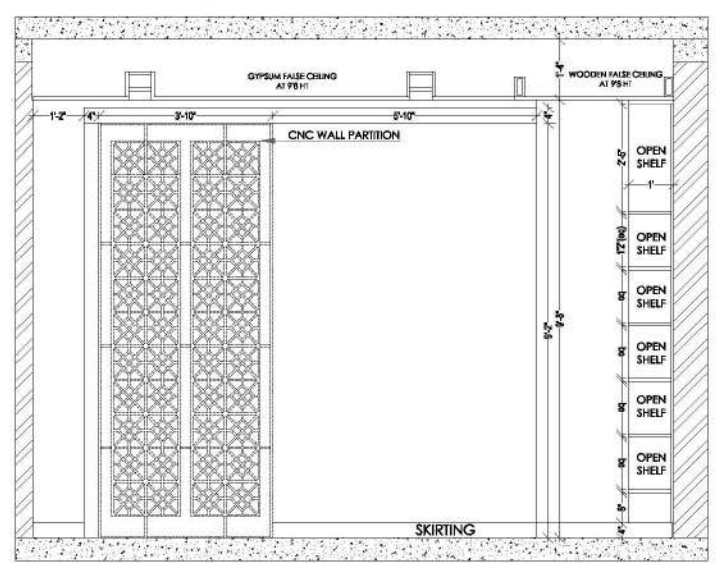


ELEVATION A

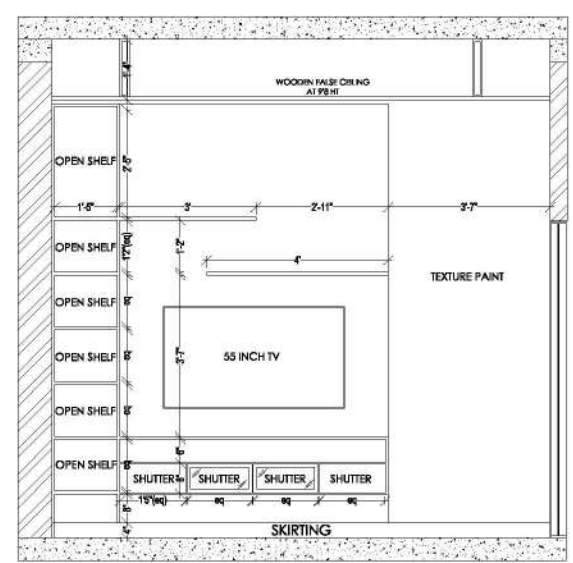

ELEVATION B

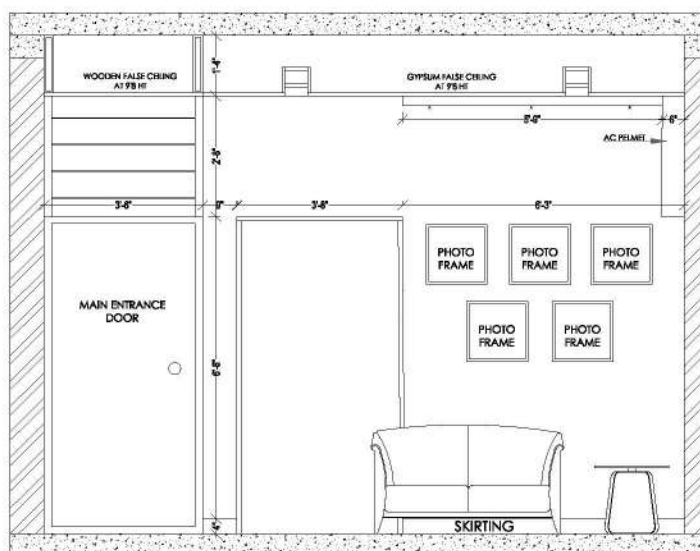


ELEVATION B

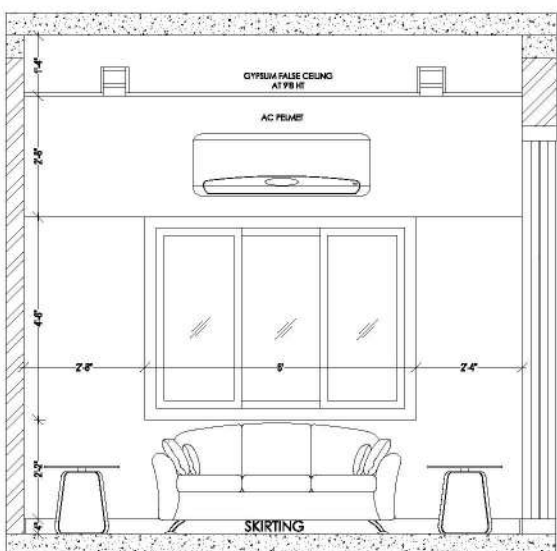

ELEVATION D

FIRST FLOOR LIVING AREA WALL ELEVATIONS

 

CLIENT:
Dr. REDDY

PROJECT:
PROPOSED RESIDENCE BUILDING
ANNA NAGAR.







DRAWING TITLE:
FIRST FLOOR - LIVING AREA WALL
ELEVATIONS

SCALE : 1:50	DRAWN : PR	REVISION NO: R0
DATE : 19-10-2022	CHKD : JP	
DRAWING NO: SEED-Arch-2021-		SHEET SIZE : A3 SHEET NO : 01

ARCHITECTS:



AC 44, 3rd Street, AC Block, 6th Main Road,
Anna Nagar, Chennai-600 040
Website : www.seedarchitecture.com Mail : contact@seedarchitecture.com
Mobile No : 7825 809 809

 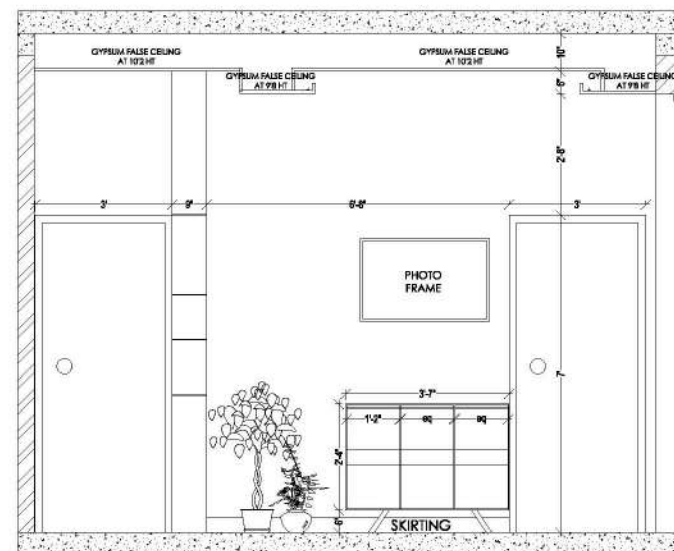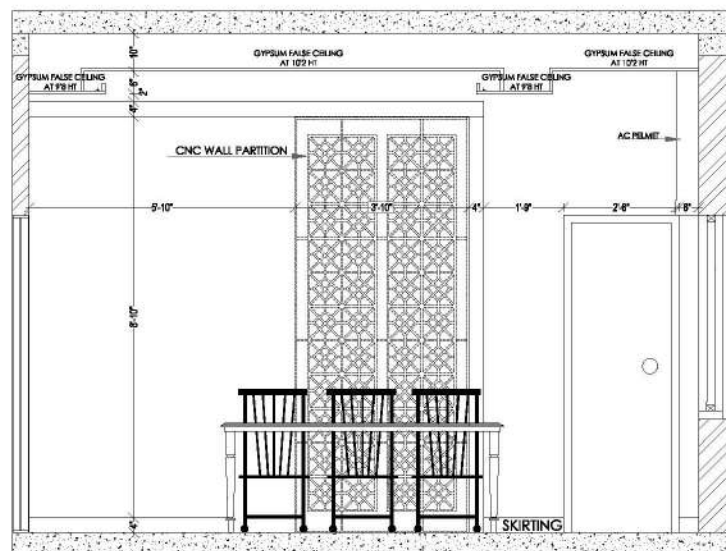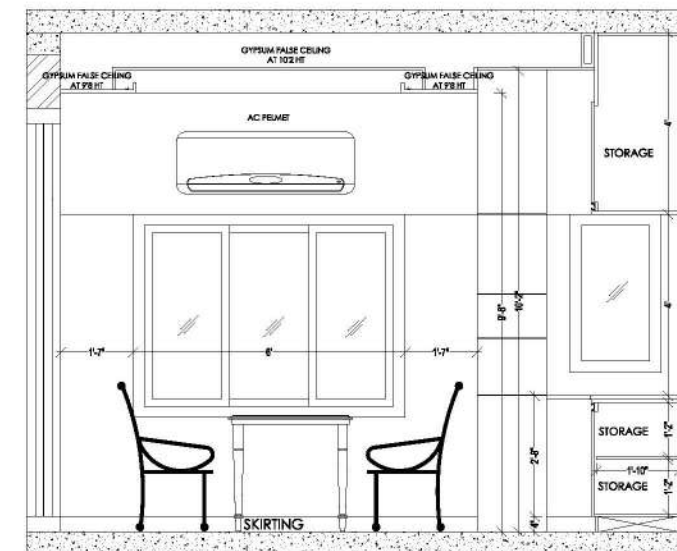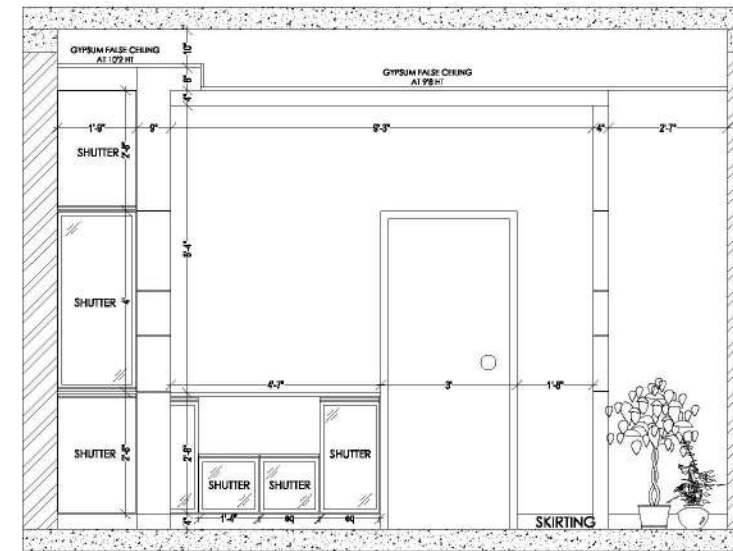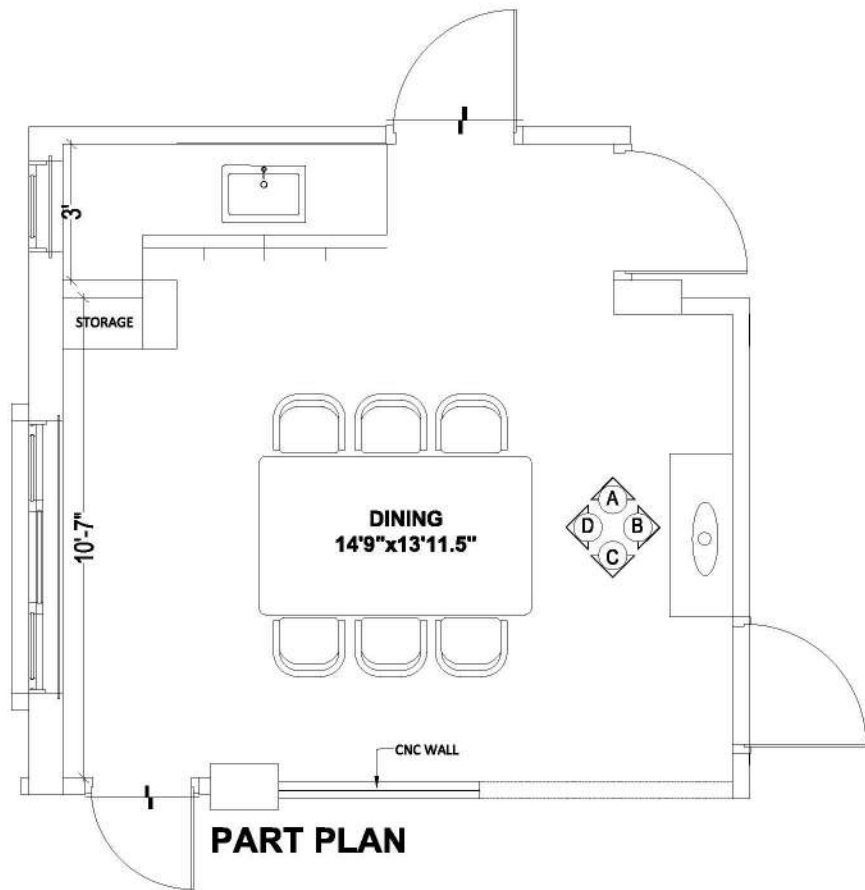

CLIENT:
Dr. REDDY



PROJECT:
PROPOSED RESIDENCE BUILDING
ANNA NAGAR.

DRAWING TITLE:
FIRST FLOOR - DINING AREA WALL
ELEVATIONS

SCALE : 1:50	DRAWN : PR	REVISION NO: R0
DATE : 19-10-2022	CHKD : JP	
DRAWING NO: SEED-Arch-2021-		SHEET SIZE: A3 SHEET NO: 01


ARCHITECTS:




AC 44, 3rd Street, AC Block, 6th Main Road,
Anna Nagar, Chennai-600 040

Website : www.seedarchitecture.com Mail : contact@seedarchitecture.com
Mobile No : 7825 609 803


FIRST FLOOR DINING AREA WALL ELEVATIONS

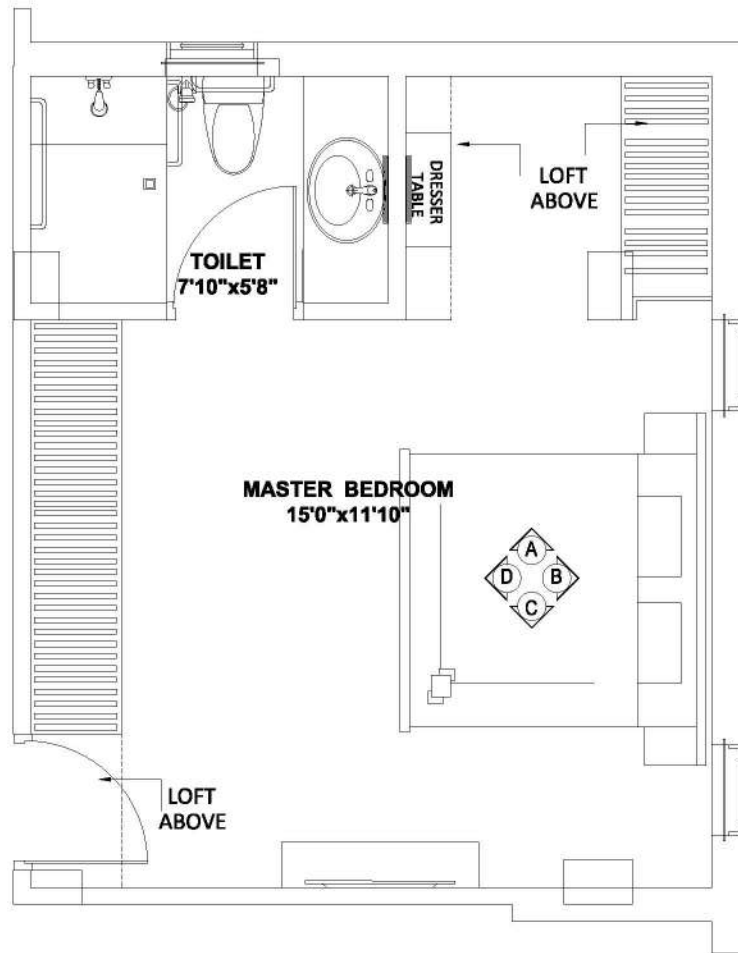


PART PLAN

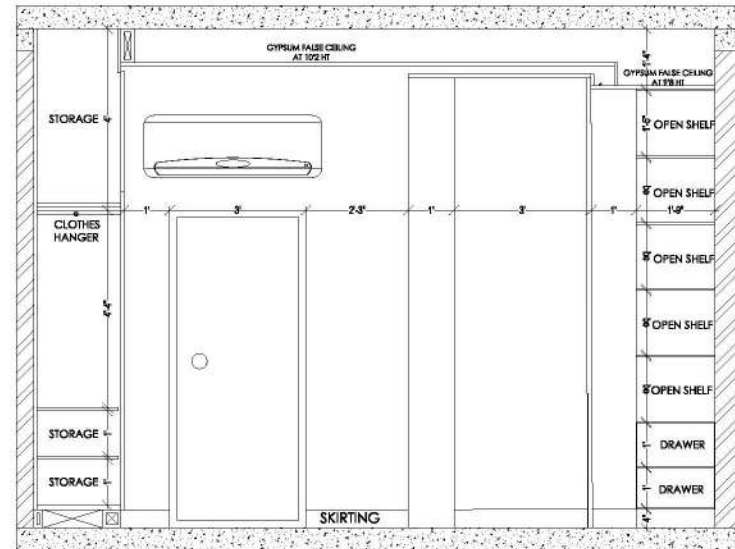


ELEVATION A

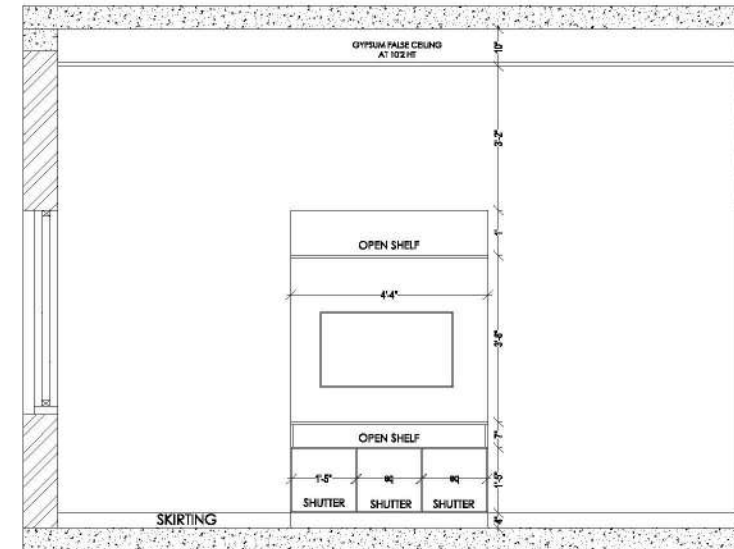

ELEVATION C

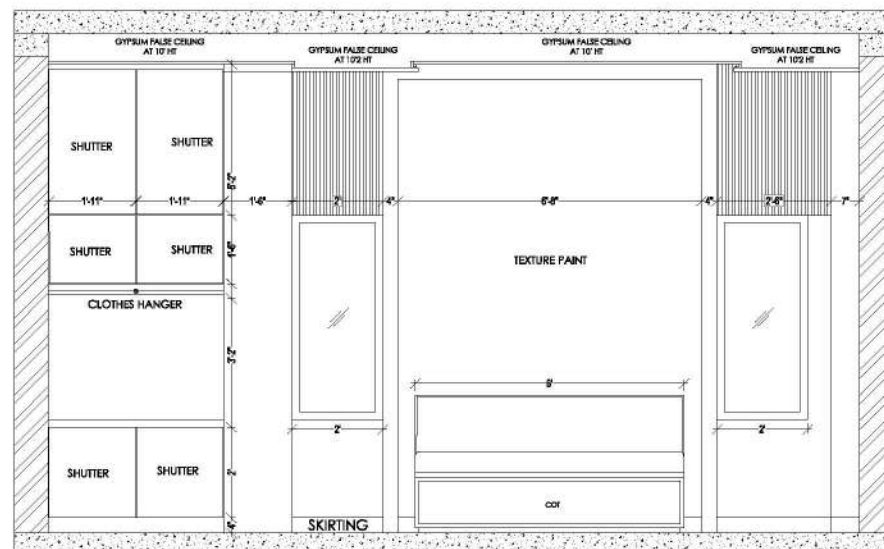


ELEVATION B

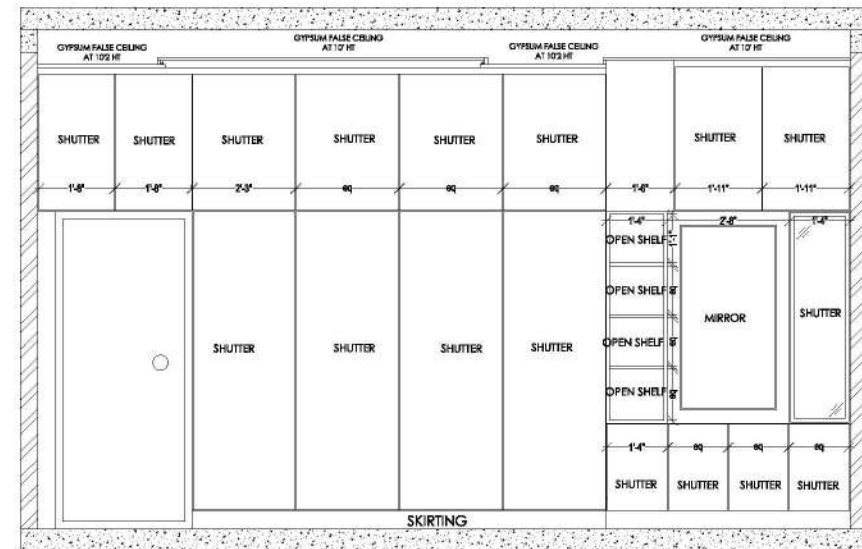

ELEVATION D

FIRST FLOOR MASTER BEDROOM WALL ELEVATIONS

 

CLIENT:
Dr. REDDY



PROJECT:
PROPOSED RESIDENCE BUILDING
ANNA NAGAR.

DRAWING TITLE:
FIRST FLOOR - MASTER BEDROOM WALL
ELEVATIONS


SCALE : 1:50	DRAWN : PR	REVISION NO: R0
DATE : 19-10-2022	CHKD : JP	
DRAWING NO: SEED-Arch-2021-		SHEET SIZE: A3 SHEET NO: 01

ARCHITECTS:




AC 44, 3rd Street, AC Block, 6th Main Road,
Anna Nagar, Chennai-600 040


Website : www.seedarchitecture.com Mail : contact@seedarchitecture.com
Mobile No : 7825 609 803

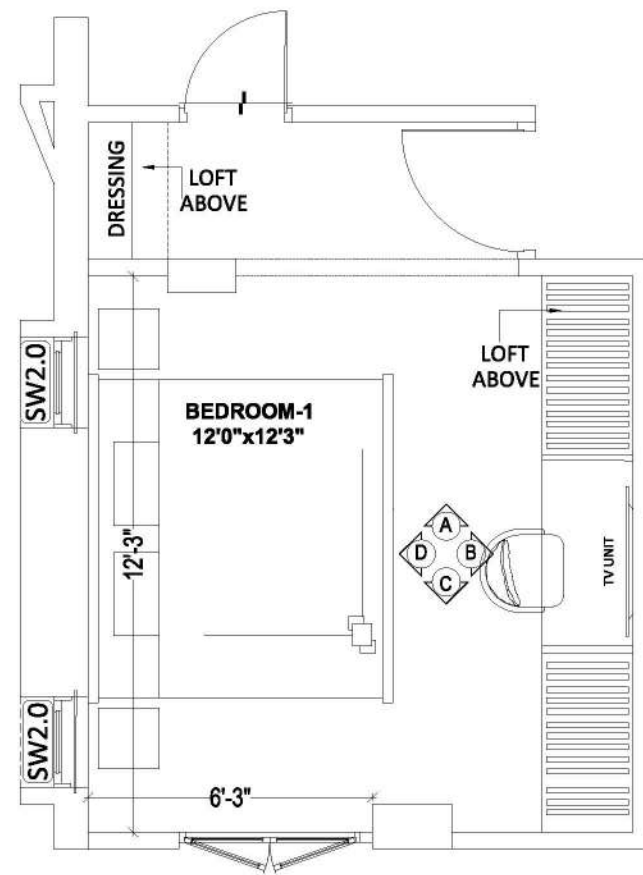


PART PLAN

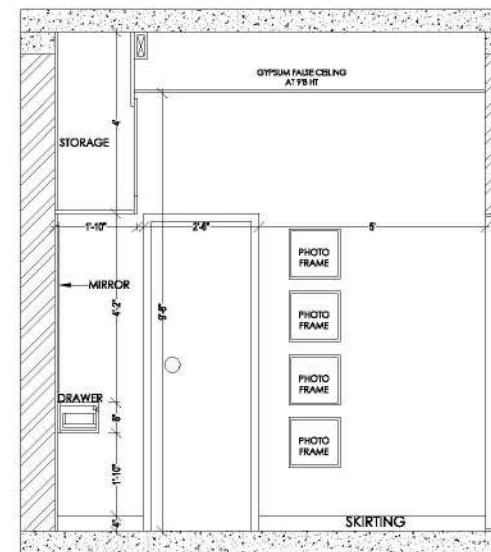


ELEVATION A

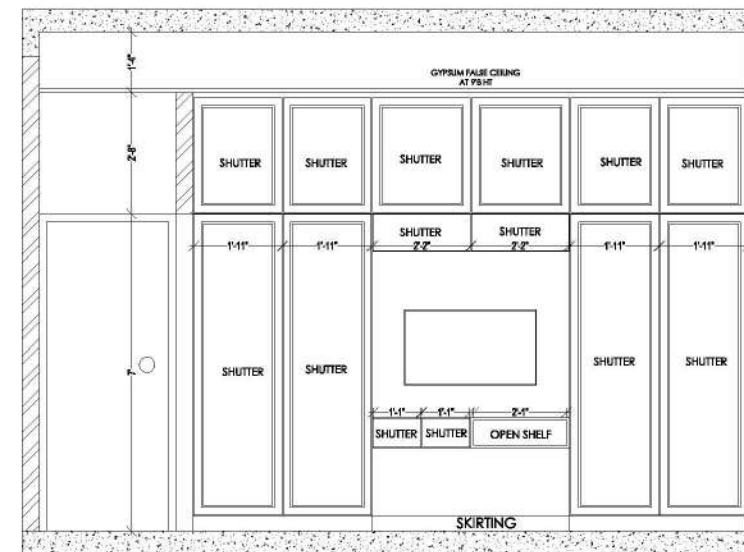

ELEVATION B

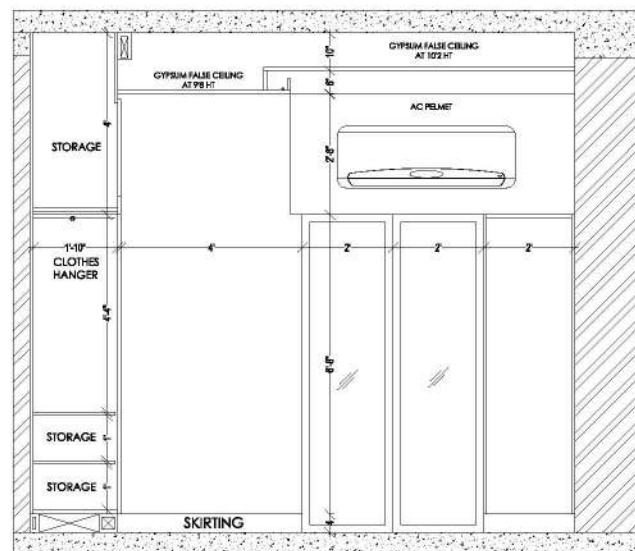


ELEVATION C

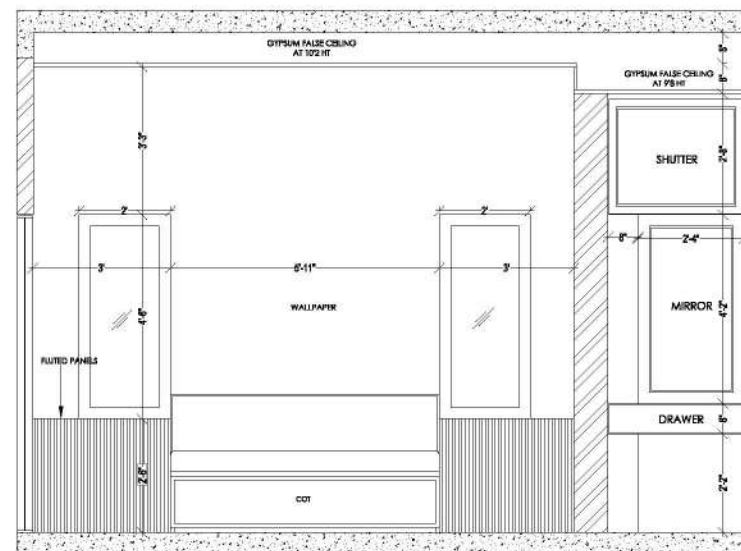

ELEVATION D

FIRST FLOOR BEDROOM 1 WALL ELEVATIONS

 

CLIENT:
Dr. REDDY



PROJECT:
PROPOSED RESIDENCE BUILDING
ANNA NAGAR.


DRAWING TITLE:
FIRST FLOOR - BEDROOM 1 WALL
ELEVATIONS

SCALE : 1:50	DRAWN : PR	REVISION NO: R0
DATE : 19-10-2022	CHKD : JP	
DRAWING NO: SEED-Arch-2021-		SHEET SIZE: A3 SHEET NO: 01


ARCHITECTS:




AC 44, 3rd Street, AC Block, 6th Main Road,
Anna Nagar, Chennai-600 040
Website : www.seedarchitecture.com Mail : contact@seedarchitecture.com
Mobile No : 7825 609 803

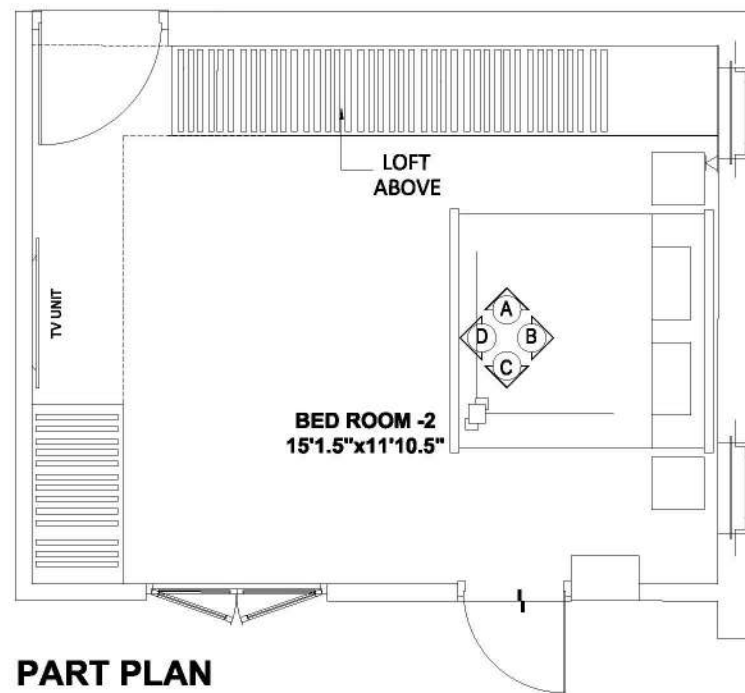


PART PLAN

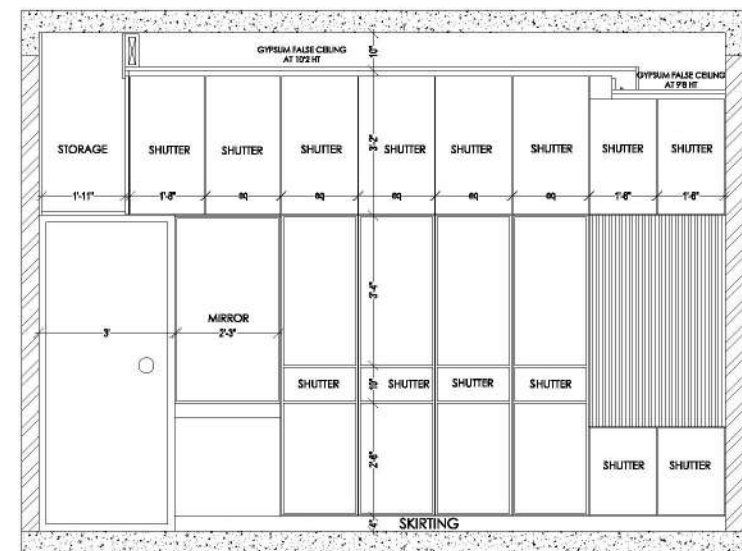


ELEVATION A

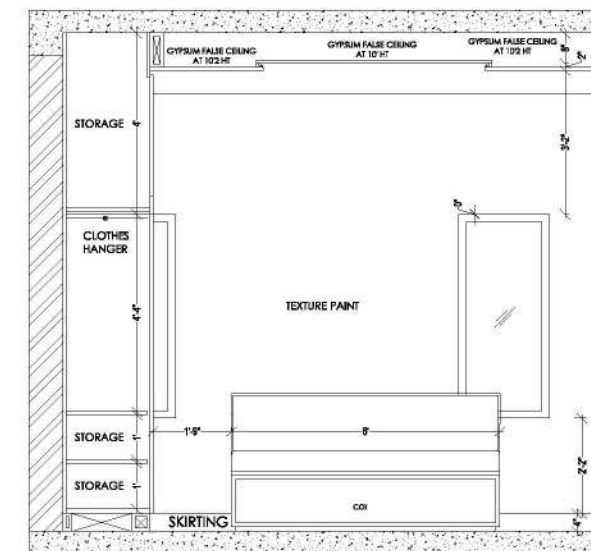

ELEVATION B

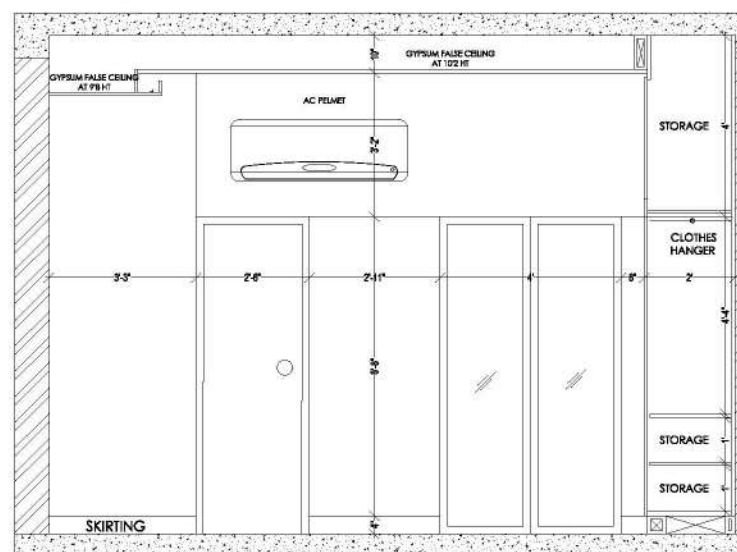


ELEVATION C

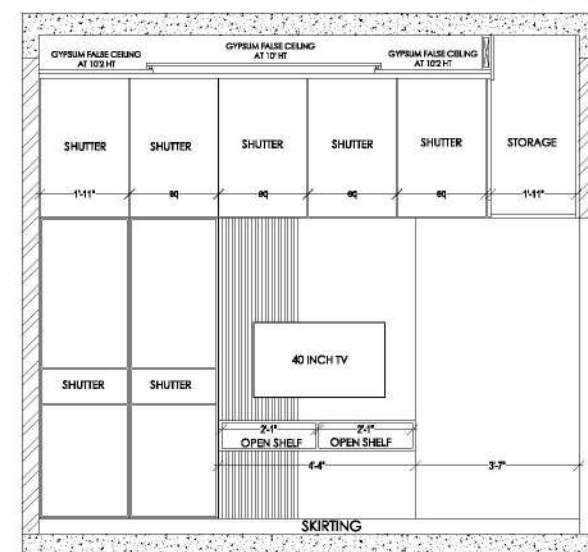

ELEVATION D

FIRST FLOOR BEDROOM 2 WALL ELEVATIONS

 

CLIENT:
Dr. REDDY



PROJECT:
PROPOSED RESIDENCE BUILDING
ANNA NAGAR.

DRAWING TITLE:
FIRST FLOOR - BEDROOM 2 WALL
ELEVATIONS

SCALE : 1:50	DRAWN : PR	REVISION NO: R0
DATE : 19-10-2022	CHKD : JP	
DRAWING NO: SEED-Arch-2021-		SHEET SIZE: A3 SHEET NO: 01


ARCHITECTS:




AC 44, 3rd Street, AC Block, 6th Main Road,
Anna Nagar, Chennai-600 040

Website : www.seedarchitecture.com Mail : contact@seedarchitecture.com
Mobile No : 7825 809 809


THIS DRAWING IS THE PROPERTY OF SEED ARCHITECTURE. IT IS TO BE USED ONLY FOR THE PROJECT AND SITE SPECIFICALLY MENTIONED. IT IS NOT TO BE REPRODUCED OR TRANSMITTED IN ANY FORM OR BY ANY MEANS, ELECTRONIC OR MECHANICAL, INCLUDING PHOTOCOPYING, RECORDING, OR BY ANY INFORMATION STORAGE AND RETRIEVAL SYSTEM. WITHOUT THE WRITTEN PERMISSION OF SEED ARCHITECTURE. ANY UNAUTHORIZED USE OF THIS DRAWING IS PROHIBITED AND WILL BE LEGALLY PROSECUTED.

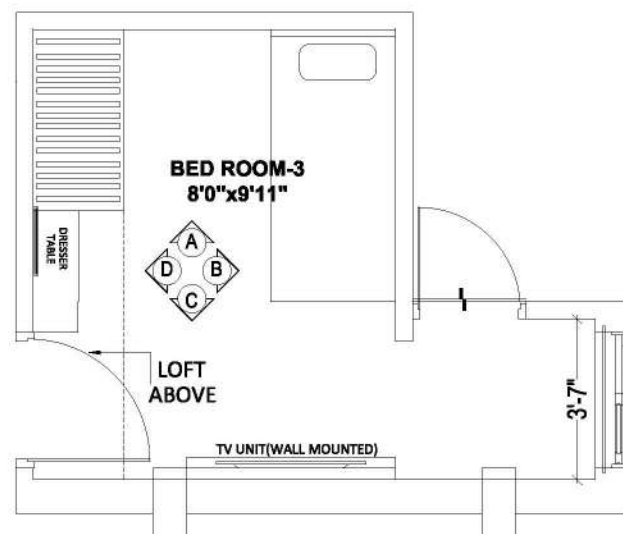


PART PLAN

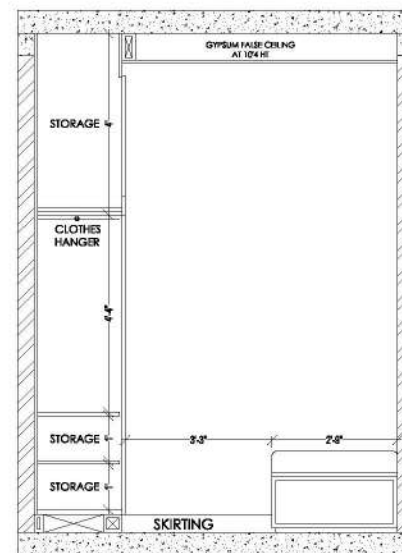


ELEVATION A

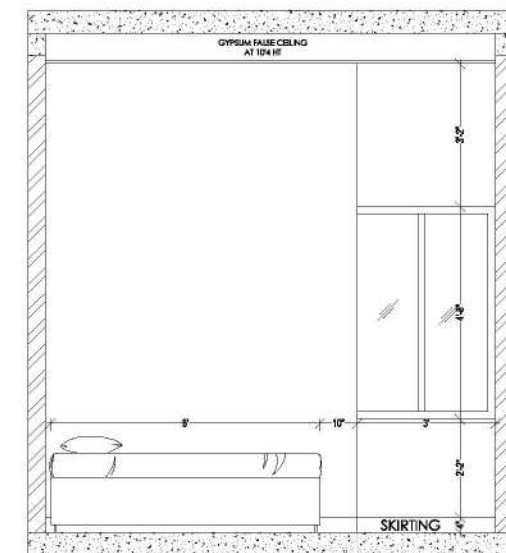


ELEVATION B

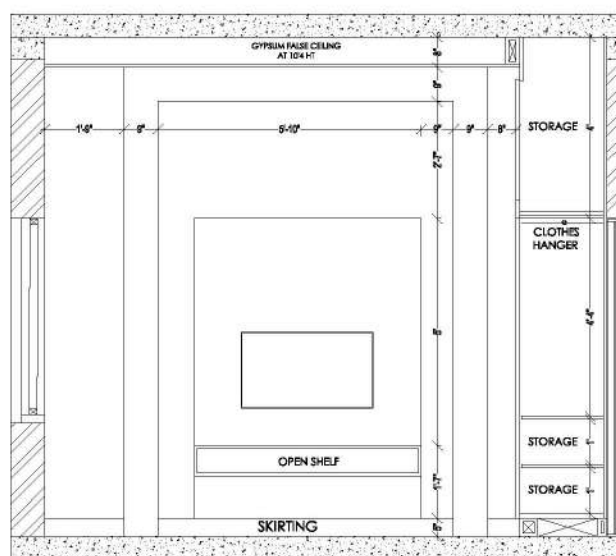

ELEVATION C

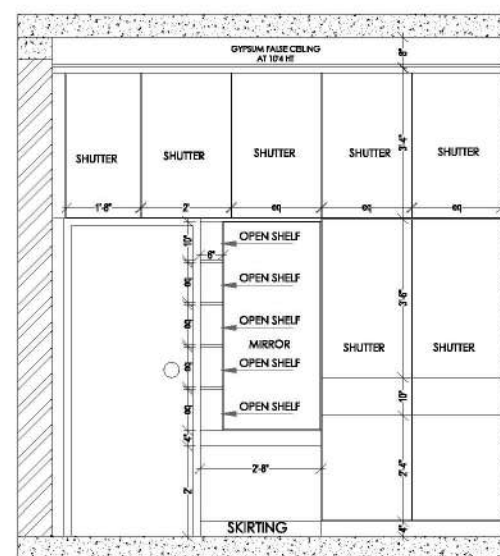

ELEVATION D

 

CLIENT:
Dr. REDDY



PROJECT:
PROPOSED RESIDENCE BUILDING
ANNA NAGAR.

DRAWING TITLE:
FIRST FLOOR - BEDROOM 3 WALL
ELEVATIONS


SCALE : 1:50	DRAWN : PR	REVISION NO: R0
DATE : 19-10-2022	CHKD : JP	
DRAWING NO: SEED-Arch-2021-	SHEET SIZE: A3 SHEET NO: 01	

ARCHITECTS:



AC 44, 3rd Street, AC Block, 6th Main Road,
Anna Nagar, Chennai-600 040

Website : www.seedarchitecture.com Mail : contact@seedarchitecture.com
Mobile No : 7825 609 803

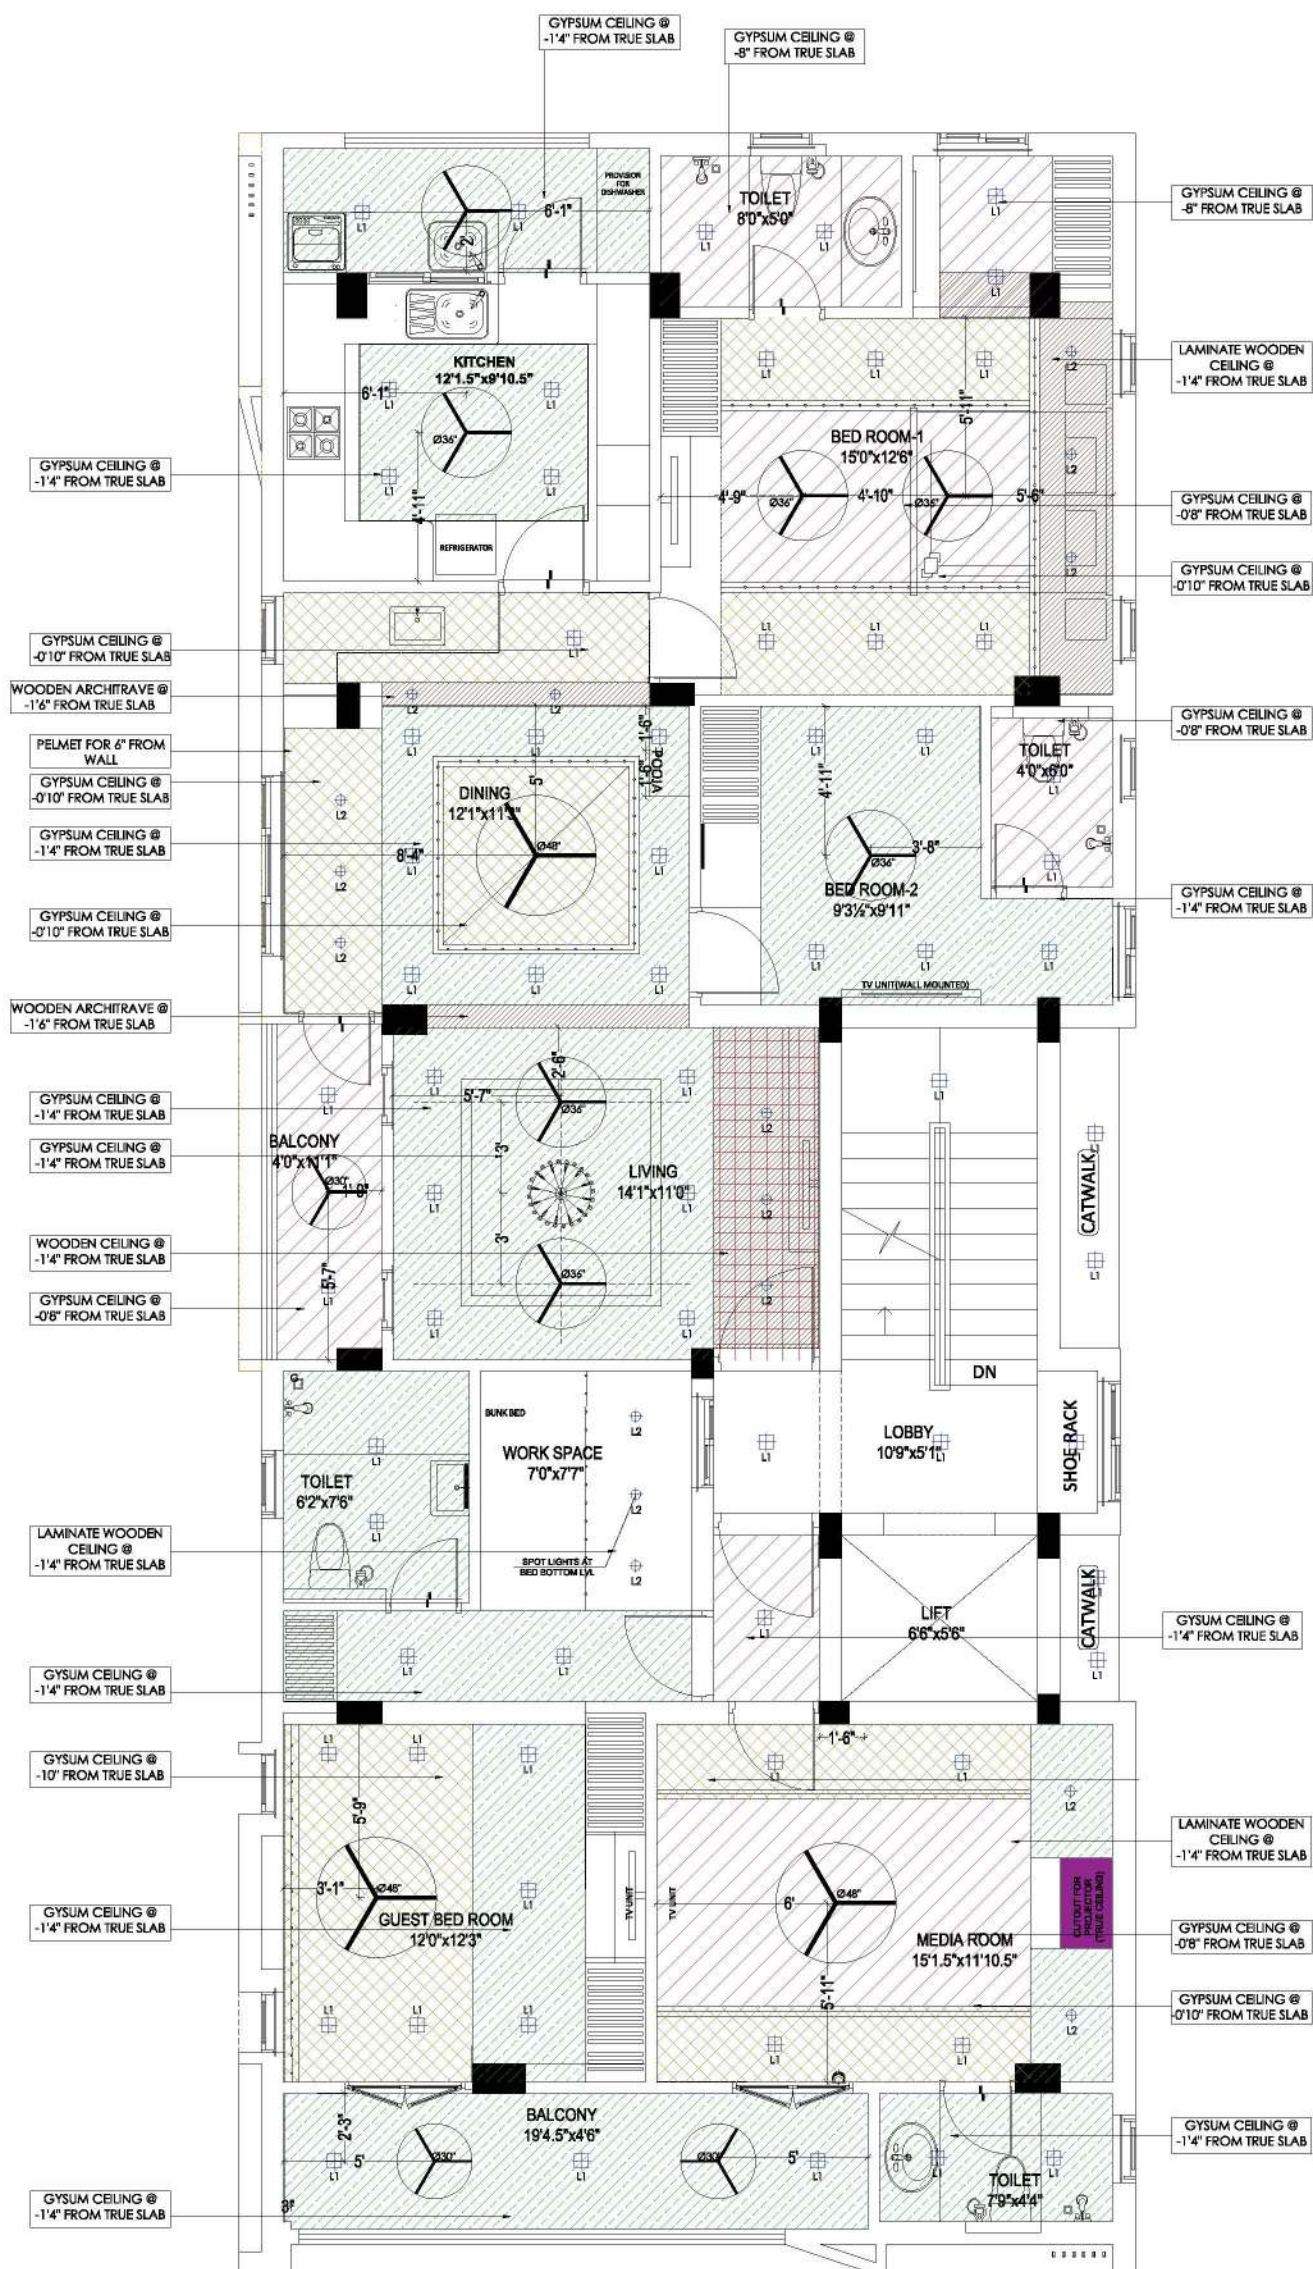

FLOOR SLAB SUNKEN TO BE FOLLOWED AS BELOW.
 1. TOILET = 12"
 2. SERVICE / UTILITY = 6"
 3. BALCONY = 3"

LEGEND :-


	GYPSUM CEILING @-4" FROM TRUE SLAB (10'2" F.LVL)
	GYPSUM CEILING @-8" FROM TRUE SLAB (9'10" F.LVL)
	GYPSUM CEILING @-10" FROM TRUE SLAB
	GYPSUM CEILING @-1'4" FROM TRUE SLAB (9'8" F.LVL)
	WOODEN CEILING @-1'4" FROM TRUE SLAB (9'2" F.LVL)
	WOODEN ARCHITRAVE @-1'4" FROM TRUE SLAB
	COLUMN & R.C. WALL



GENERAL NOTES :

- * ALL DIMENSIONS ARE IN MILLIMETRES AND ARE UNFINISHED DIMENSIONS UNLESS OTHERWISE SPECIFIED.
- * ALL LEVELS ARE IN METRES AND ARE UNFINISHED LEVELS UNLESS OTHERWISE SPECIFIED.
- * DO NOT SCALE DRAWINGS. ONLY WRITTEN DIMENSIONS SHALL BE FOLLOWED, ANY DISCREPANCIES NOTED SHALL BE BROUGHT TO THE NOTICE OF THE ARCHITECT PRIOR TO EXECUTION.
- * FOR DETAILS SUCH AS DOORS, WINDOWS, GRILLS, GATES, SKYLIGHT, TOILETS, STAIRCASES, HANDRAIL, RAILING, ETC. REFER RESPECTIVE ARCHITECTURAL DRAWINGS.
- * THESE DRAWINGS SHALL BE CORRELATED AND READ IN CONJUNCTION WITH RESPECTIVE CONSULTANT'S APPROVED DRAWINGS FOR STRUCTURAL MEMBERS, SERVICES SUCH AS PLUMBING, SANITARY, ELECTRICAL, AIR-CONDITIONING, VENTILATION, RAINWATER DRAINAGE & WATERPROOFING AND LANDSCAPING. ANY DISCREPANCIES NOTED SHALL BE BROUGHT TO THE NOTICE OF THE ARCHITECT PRIOR TO EXECUTION.
- * ALL TOILETS WILL HAVE SUNK FLOORS (UNLESS OTHERWISE SPECIFIED) AS PER RESPECTIVE STRUCTURAL DRAWINGS, AND WATERPROOFING AS PER SPECIFICATION.
- * ALL ROOF SLABS TO HAVE WATERPROOFING AND INSULATION TREATMENT AS PER SPECIFICATIONS.

GRAPHIC SCALE:

 

CLIENT:

Dr. REDDY

PROJECT:

PROPOSED RESIDENCE BUILDING
ANNA NAGAR.

DRAWING TITLE:

ELECTRICAL WALL MARKING DRAWING -
SECOND FLOOR PLAN

SCALE : 1:75

DRAWN : PR

REVISION NO: R0

DATE : 12-10-2022

CHKD : JP

DRAWING NO:

SEED-Arch-2021-

SHEET SIZE: A3

SHEET NO: 01

ARCHITECTS:




AC 44, 3rd Street, AC Block, 6th Main Road,
Anna Nagar, Chennai-600 040

Website : www.seedarchitecture.com Mail : contact@seedarchitecture.com
Mobile No : 7825 809 809


FALSE CEILING RCP LAYOUT -
SECOND FLOOR PLAN

RCP LAYOUT SECOND FLOOR PLAN

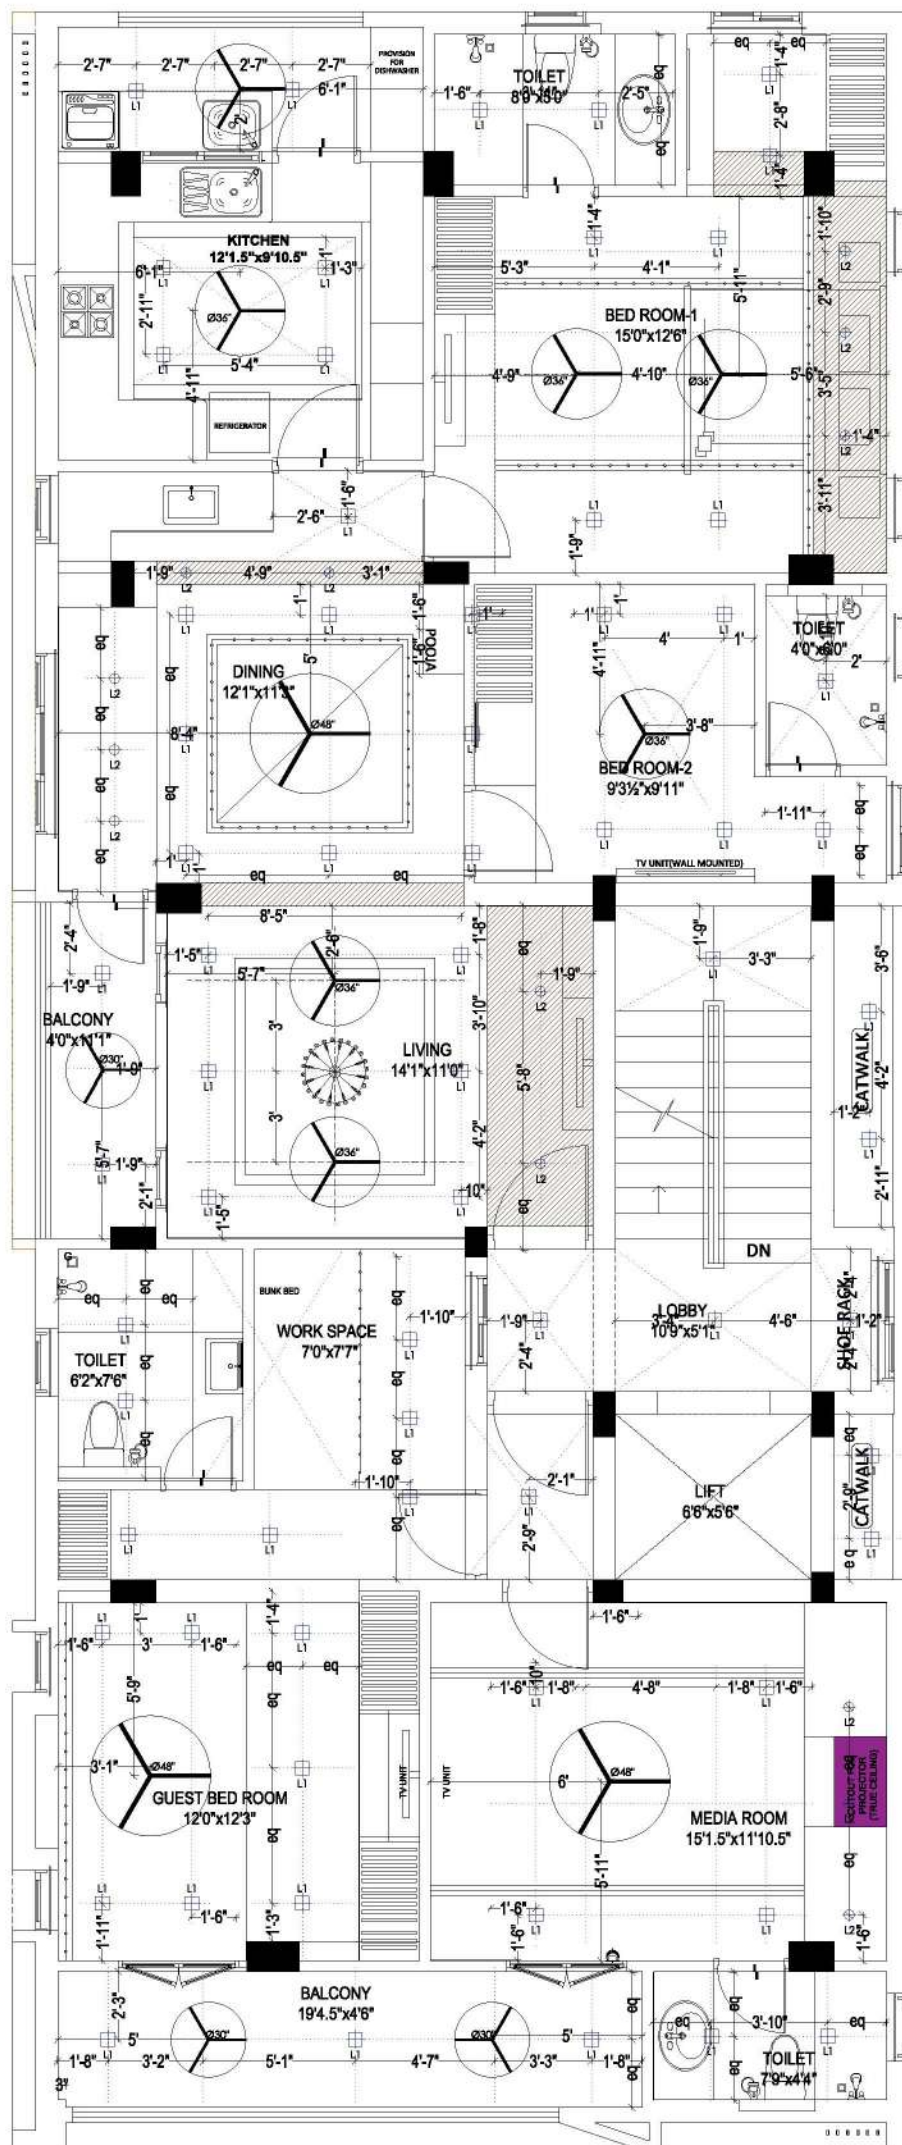

LEGEND		
ITEM REF	PARTICULAR	LEVEL
6A	POWER SOCKET	AS SPECIFIED
16A	SOCKET	AS SPECIFIED
TELEPHONE	SOCKET	AS SPECIFIED
WIFI	POINT	AS SPECIFIED
TELEVISION	SOCKET	AS SPECIFIED
GEYSER	SOCKET (ABOVE FALSE CEILING)	8'-0"Height AFFL
SINGLE WAY	SWITCH	AS SPECIFIED
TWO WAY	SWITCH	AS SPECIFIED
SWITCH BOX		4'-6"Height AFFL
SWITCH BOX		2'-0"Height AFFL
CEILING FAN		CEILING
20A MC	SOCKET	8'-0"Height AFFL
WALL MOUNTED	LIGHT	7'-6"Height AFFL
WALL MOUNTED	FAN	
EXHAUST FAN		8'-0"Height AFFL
WASHBASIN	WALL LIGHT	6'-0"Height AFFL
CALLING BELL	SWITCH POINT	4'-6"Height AFFL
CALLING BELL		8'-0"Height AFFL
MDB	MAIN DISTRIBUTION BOARD	
DB	DISTRIBUTION BOARD	7'-0"Height AFFL
BEAM LINE		
DVR UNIT		
TWO WAY	CIRCUIT	
SINGLE WAY	CIRCUIT	
CEILING MOUNTED	LIGHT FIXED	CEILING

- NOTES:
1. POSITION OF ALL SWITCH BOXES SHALL BE 9" AWAY FROM THE WALL OR DOOR OPENING.
 2. ALL ELECTRICAL LIGHTING & POWER CIRCUIT SHOULD BE IN DIFFERENT CONDUIT.
 3. TWO CIRCUITS OF SAME PHASE CAN BE TAKEN IN ONE 25MM DIA CONDUIT.
 4. FOR STAIRCASE SEPARATE CONDUIT SHOULD BE LAID CONNECTING ALL FLOORS.
 5. 5A TO BE INCLUDED IN ALL THE SWITCH BOX.
 6. UNLESS NOTED OTHERWISE ALL 5A/15A POINTS FOR KITCHEN PLATFORM ABOVE TO BE @ 3'-0" HT FROM FFL.
 7. GEYSER 6A/16A SOCKET WITH SWITCH @ 7'-0" HEIGHT AFFL

 

CLIENT:
Dr. REDDY

N

PROJECT:
PROPOSED RESIDENCE BUILDING
ANNA NAGAR.

DRAWING TITLE:
ELECTRICAL WALL MARKING DRAWING -
SECOND FLOOR PLAN

SCALE : 1:75	DRAWN : PR	REVISION NO: R0
DATE : 12-10-2022	CHKD : JP	
DRAWING NO: SEED-Arch-2021-		SHEET SIZE : A3
		SHEET NO : 01
ARCHITECTS:		






AC 44, 3rd Street, AC Block, 6th Main Road,
Anna Nagar, Chennai-600 040


Website : www.seedarchitecture.com Mail : contact@seedarchitecture.com
Mobile No : 7825 809 809

THESE DRAWINGS ARE UNLESS OTHERWISE NOTED AND ARE THE PROPERTY OF SEED ARCHITECTURE. NONE OF THE DRAWINGS AND RELATED DOCUMENTS SHALL BE REPRODUCED OR TRANSMITTED IN ANY FORM OR BY ANY MEANS, ELECTRONIC OR MECHANICAL, WITHOUT THE WRITTEN PERMISSION OF SEED ARCHITECTURE.


KEY PLAN :

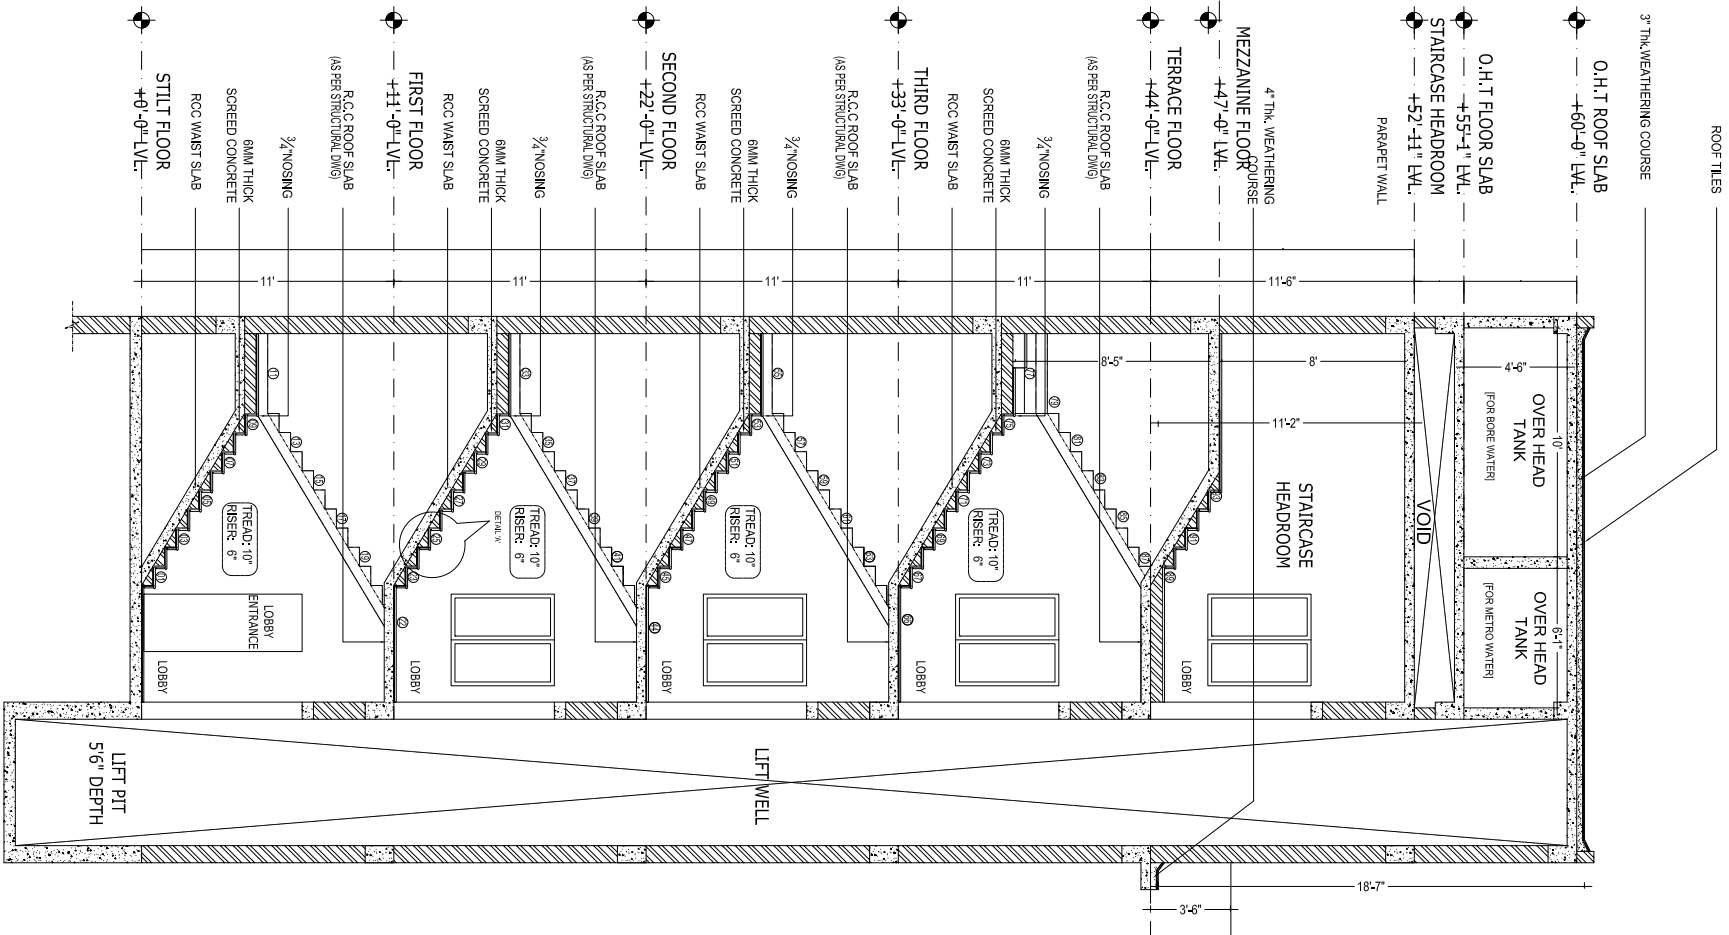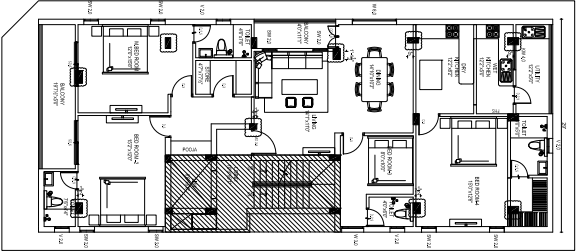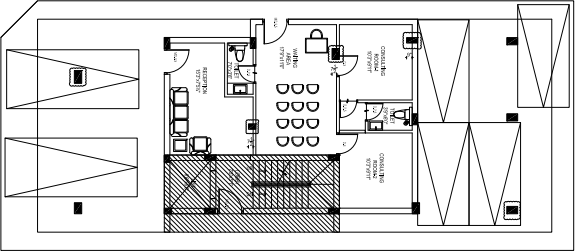


STAIRCASE PLAN
@STILT FLOOR

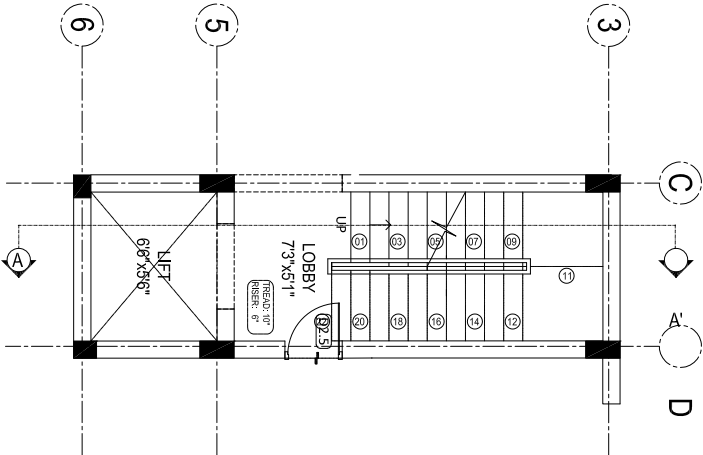



STAIRCASE PLAN
@TYPICAL FLOOR

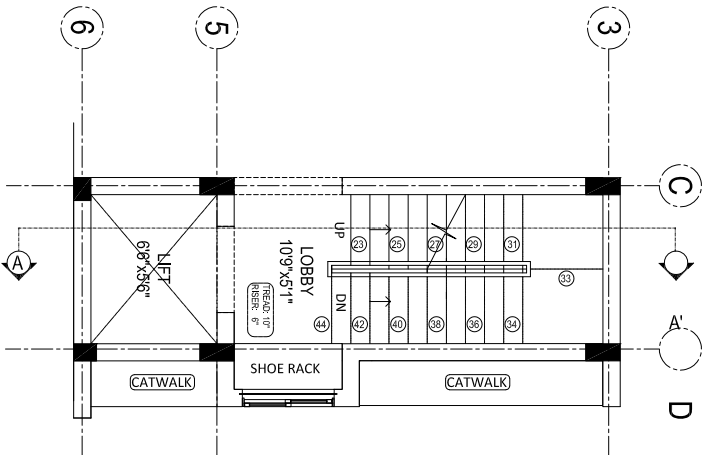


STAIRCASE PLAN
@THIRD FLOOR

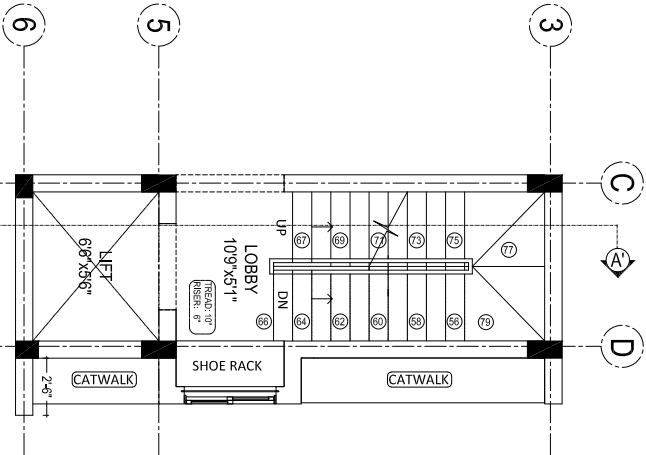

STAIRCASE PLAN
@TERRACE FLOOR

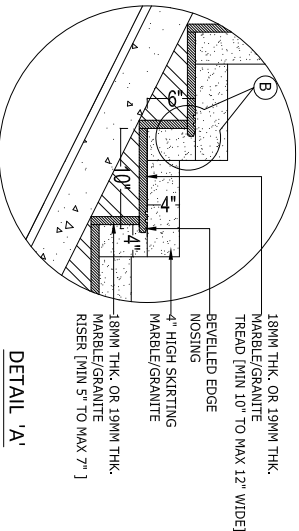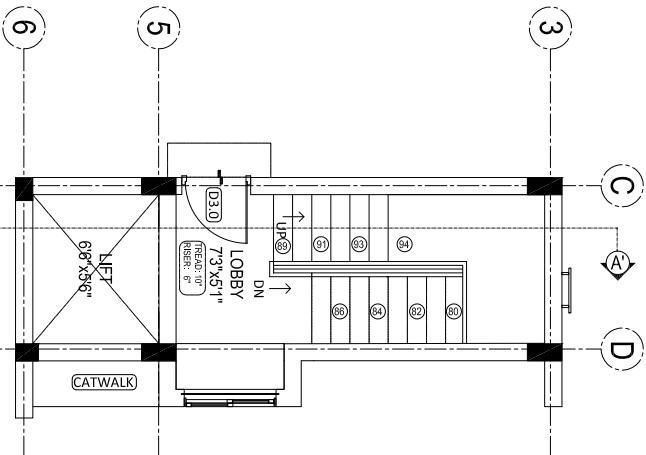

DETAIL 'A'

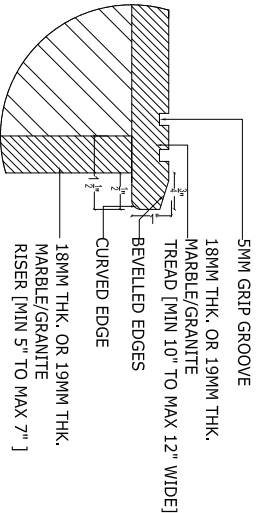

DETAIL 'C'

REV.	DESCRIPTION	DATE
------	-------------	------

CLIENT:
DR REDDY'S RESIDENCE

PROJECT:
PROPOSED BUILDING AT ANNA NAGAR

DRAWING TITLE:

STAIRCASE SECTION DETAIL

Date : 13.08.2022 PRINT : A3 REV

DRAWING NO:
SD-ARCH-021-00 R0




AC 44, 3rd Street, AC Block, 6th Main Road,
Anna Nagar, Chennai-600 040
Website : www.seedarchitecture.com Mail : contact@seedarchitecture.com
Mobile No : 7825 809 809

DR. REDDY
RESIDENCE

LOCATION : ANNA
NAGAR WEST

LIVING AREA

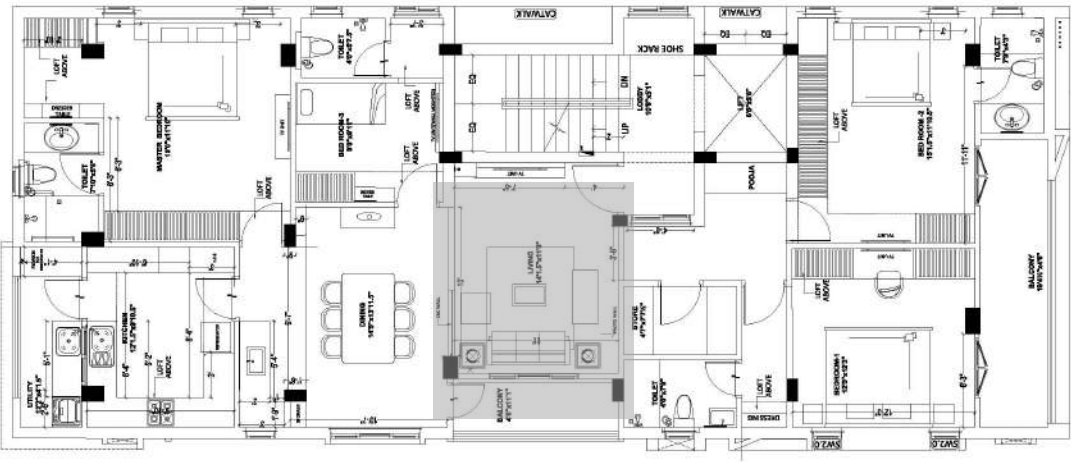

KEY PLAN


SEED ARCHITECTURE
AC-44,1st Floor,3rd Street, 6th Main Rd, AC
Block, Anna Nagar, Chennai, Tamil Nadu 600040

NAME : Poornima K
REG.NO : 39210059
BATCH : 2019-2024

DR. REDDY
RESIDENCE

LOCATION : ANNA
NAGAR WEST

DINING AREA

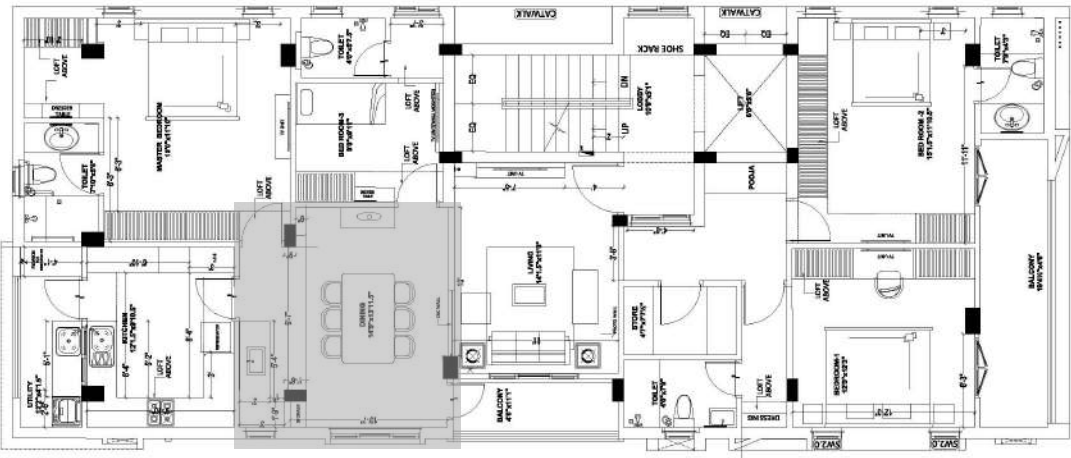

KEY PLAN



SEED ARCHITECTURE
AC-44,1st Floor,3rd Street, 6th Main Rd, AC
Block, Anna Nagar, Chennai, Tamil Nadu 600040

NAME : Poornima K
REG.NO : 39210059
BATCH : 2019-2024

BALCONY AND POOJA UNIT

DR. REDDY
RESIDENCE

LOCATION : ANNA
NAGAR WEST

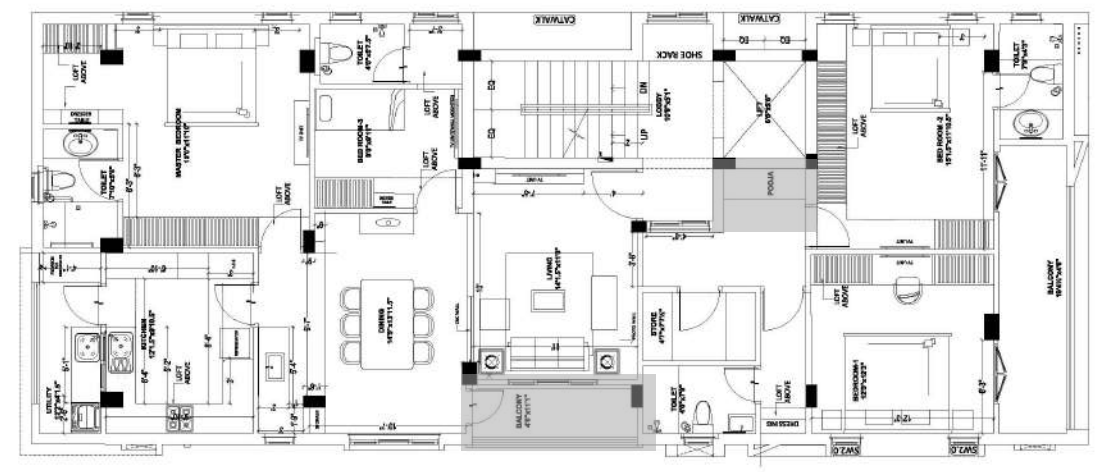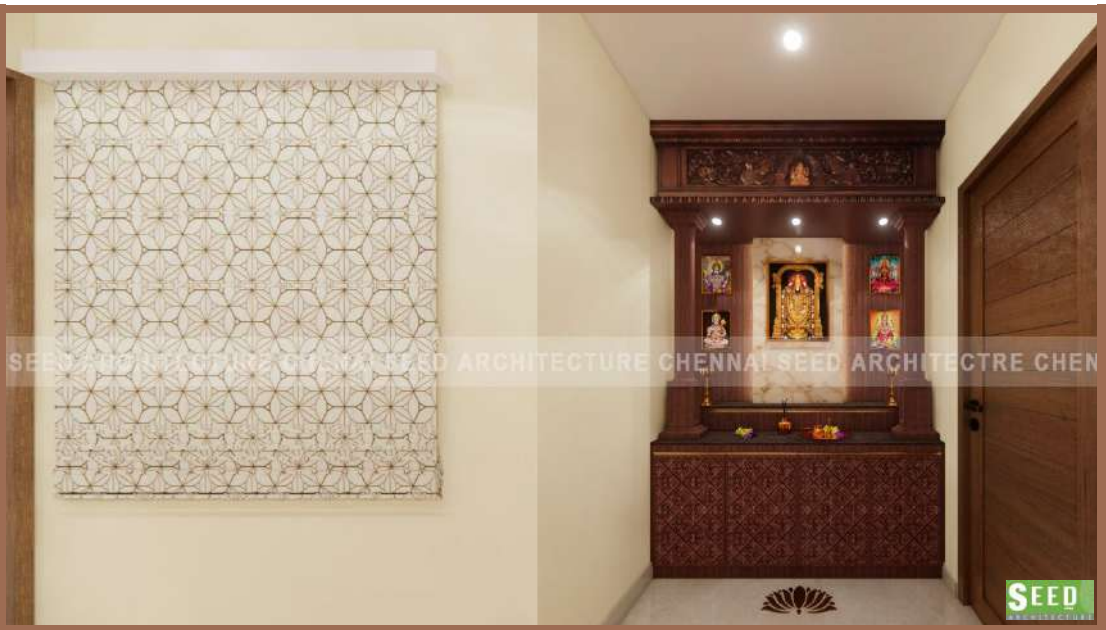

KEY PLAN


SEED ARCHITECTURE
AC-44,1st Floor,3rd Street, 6th Main Rd, AC
Block, Anna Nagar, Chennai, Tamil Nadu 600040

NAME : Poornima K
REG.NO : 39210059
BATCH : 2019-2024

DR. REDDY
RESIDENCE

LOCATION : ANNA
NAGAR WEST

KITCHEN AND UTILITY

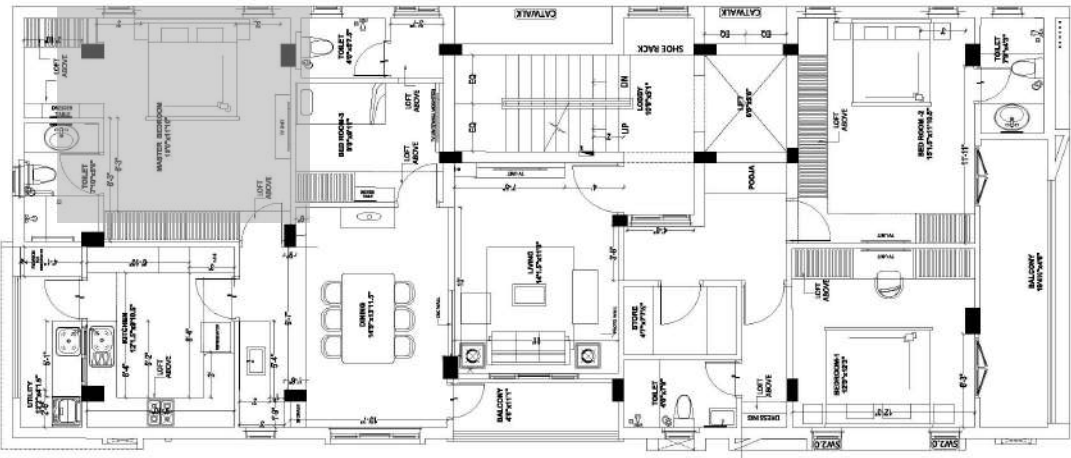

KEY PLAN


SEED ARCHITECTURE
AC-44,1st Floor,3rd Street, 6th Main Rd, AC
Block, Anna Nagar, Chennai, Tamil Nadu 600040

NAME : Poornima K
REG.NO : 39210059
BATCH : 2019-2024

MASTER BEDROOM

DR. REDDY
RESIDENCE

LOCATION : ANNA
NAGAR WEST

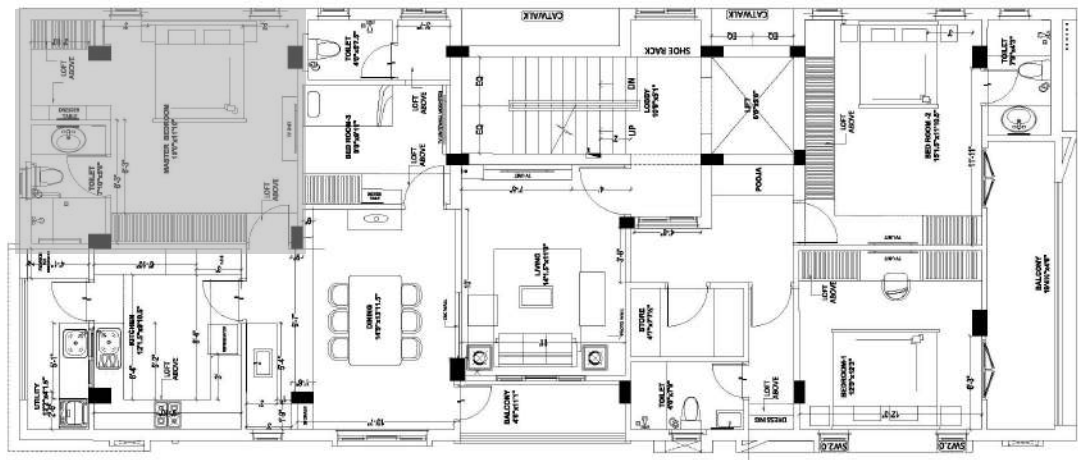

KEY PLAN


SEED ARCHITECTURE
AC-44,1st Floor,3rd Street, 6th Main Rd, AC
Block, Anna Nagar, Chennai, Tamil Nadu 600040

NAME : Poornima K
REG.NO : 39210059
BATCH : 2019-2024

MASTER BEDROOM TOILET

DR. REDDY
RESIDENCE

LOCATION : ANNA
NAGAR WEST

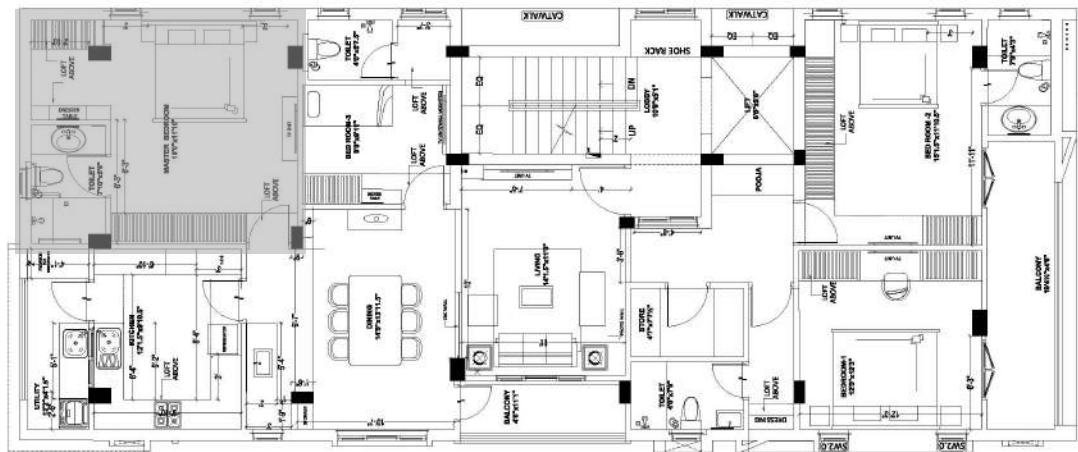

KEY PLAN


SEED ARCHITECTURE
AC-44,1st Floor,3rd Street, 6th Main Rd, AC
Block, Anna Nagar, Chennai, Tamil Nadu 600040

NAME : Poornima K
REG.NO : 39210059
BATCH : 2019-2024

BEDROOM 1

DR. REDDY
RESIDENCE

LOCATION : ANNA
NAGAR WEST

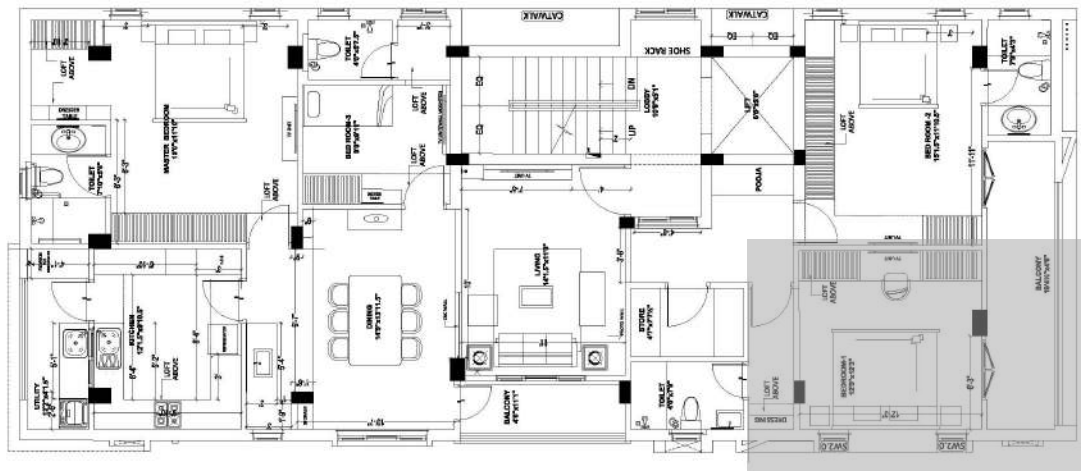

KEY PLAN


SEED ARCHITECTURE
AC-44,1st Floor,3rd Street, 6th Main Rd, AC
Block, Anna Nagar, Chennai, Tamil Nadu 600040

NAME : Poornima K
REG.NO : 39210059
BATCH : 2019-2024

BALCONY AND BEDROOM 1 TOILET

DR. REDDY
RESIDENCE

LOCATION : ANNA
NAGAR WEST

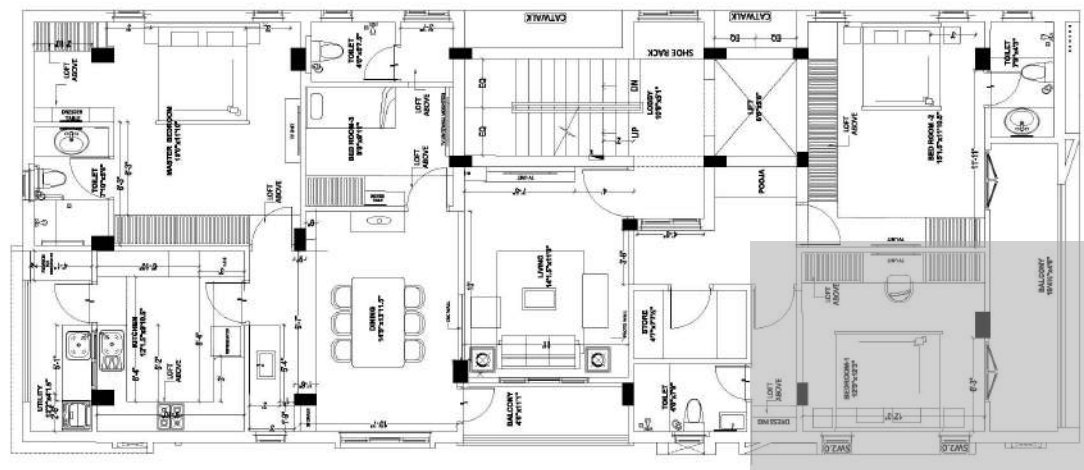


KEY PLAN

SEED ARCHITECTURE
AC-44,1st Floor,3rd Street, 6th Main Rd, AC
Block, Anna Nagar, Chennai, Tamil Nadu 600040

NAME : Poornima K
REG.NO : 39210059
BATCH : 2019-2024

BEDROOM 2

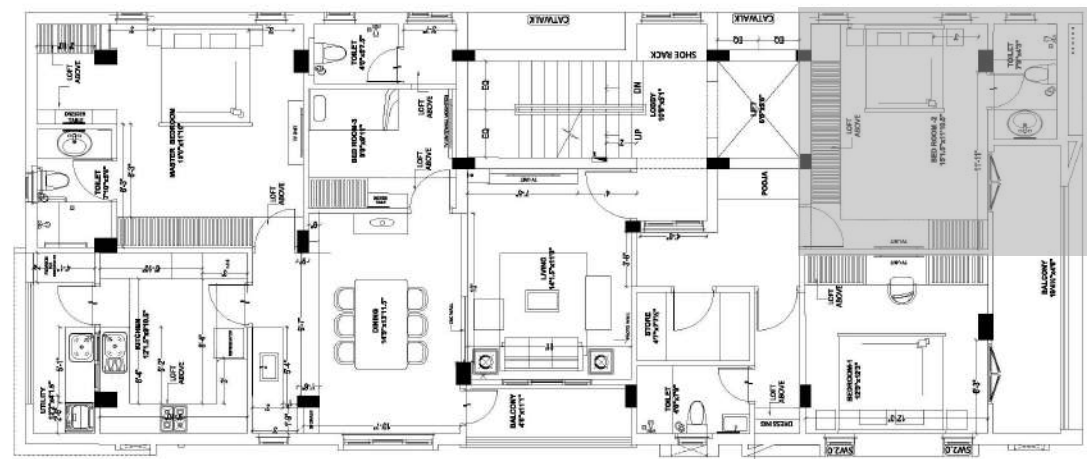

KEY PLAN

DR. REDDY
RESIDENCE

LOCATION : ANNA
NAGAR WEST

SEED ARCHITECTURE
AC-44,1st Floor,3rd Street, 6th Main Rd, AC
Block, Anna Nagar, Chennai, Tamil Nadu 600040

NAME : Poornima K
REG.NO : 39210059
BATCH : 2019-2024

BEDROOM 2 TOILET



DR. REDDY
RESIDENCE

LOCATION : ANNA
NAGAR WEST


SEED ARCHITECTURE
AC-44,1st Floor,3rd Street, 6th Main Rd, AC
Block, Anna Nagar, Chennai, Tamil Nadu 600040

NAME : Poornima K
REG.NO : 39210059
BATCH : 2019-2024

MEDIA ROOM & BEDROOM 1

DR. REDDY
RESIDENCE

LOCATION : ANNA
NAGAR WEST

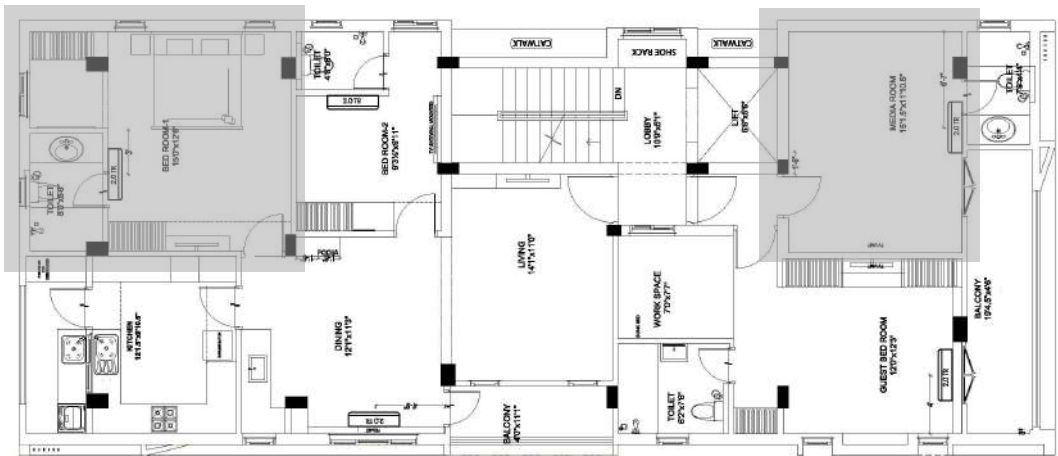

KEY PLAN


SEED ARCHITECTURE
AC-44,1st Floor,3rd Street, 6th Main Rd, AC
Block, Anna Nagar, Chennai, Tamil Nadu 600040

NAME : Poornima K
REG.NO : 39210059
BATCH : 2019-2024

BEDROOM 1 & GUEST BEDROOM

DR. REDDY
RESIDENCE

LOCATION : ANNA
NAGAR WEST

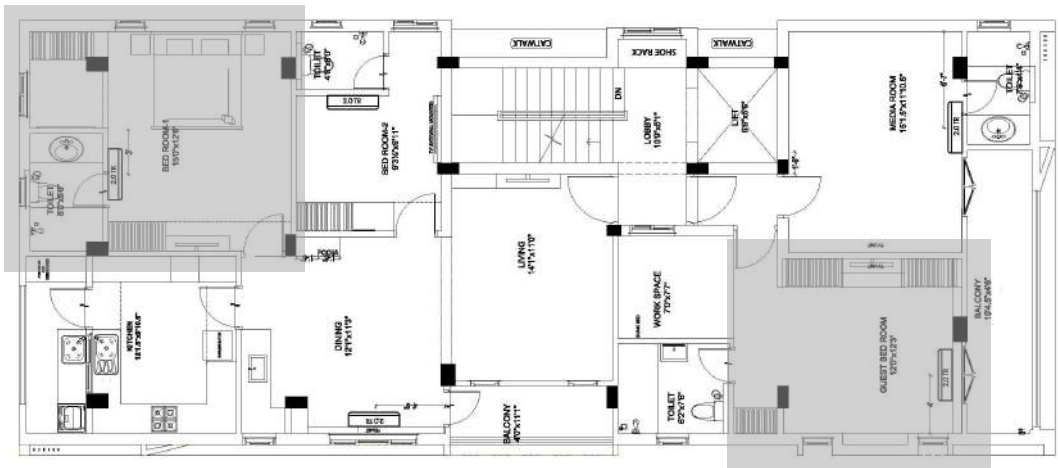


KEY PLAN

SEED ARCHITECTURE
AC-44,1st Floor,3rd Street, 6th Main Rd, AC
Block, Anna Nagar, Chennai, Tamil Nadu 600040

NAME : Poornima K
REG.NO : 39210059
BATCH : 2019-2024

BEDROOM 2

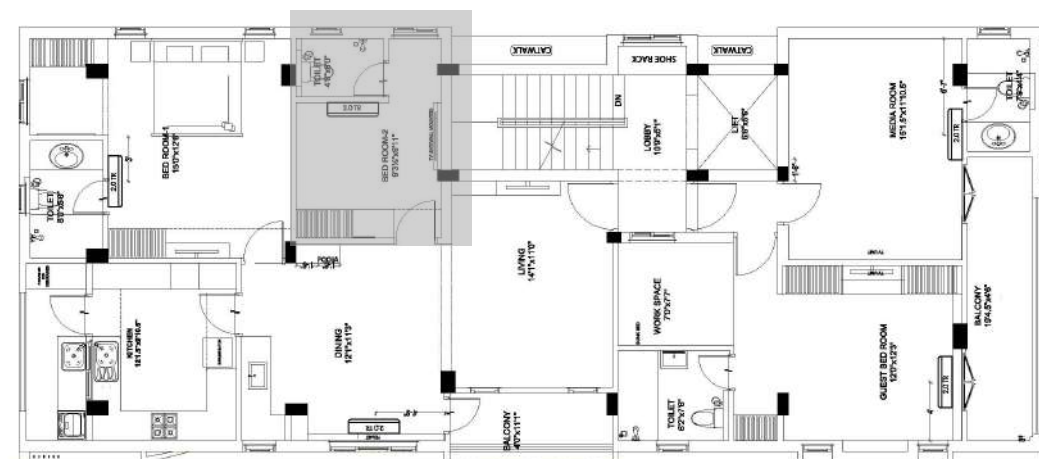


KEY PLAN

DR. REDDY
RESIDENCE

LOCATION : ANNA
NAGAR WEST

SEED ARCHITECTURE
AC-44,1st Floor,3rd Street, 6th Main Rd, AC
Block, Anna Nagar, Chennai, Tamil Nadu 600040

NAME : Poornima K
REG.NO : 39210059
BATCH : 2019-2024

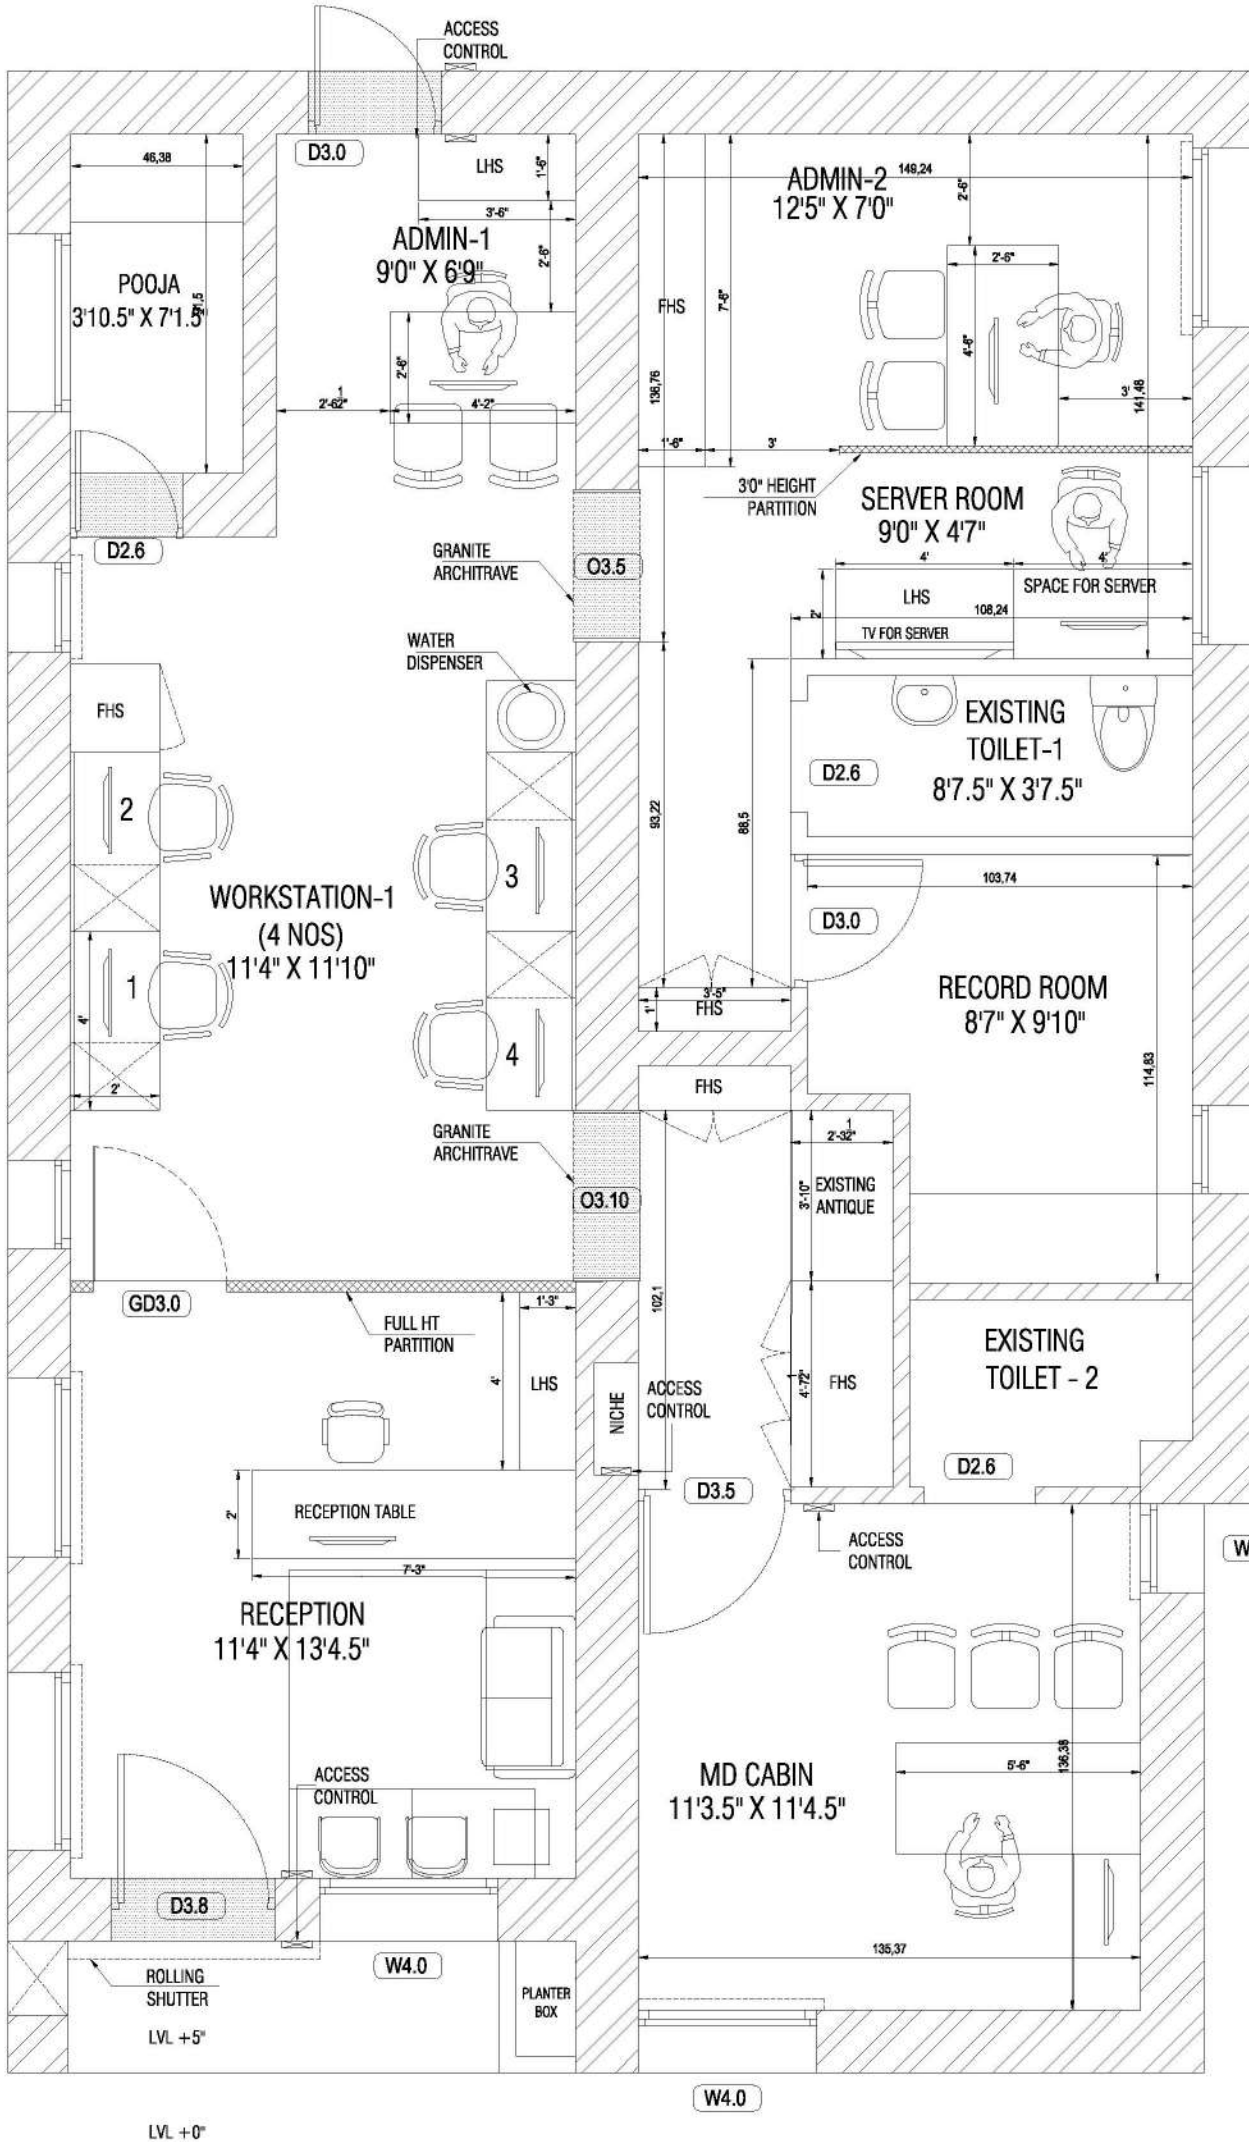

S.No	SPACES
1	RECEPTION
2	MD CABIN
3	ADMIN-1
4	ADMIN-2
5	WORKSTATION - 1 (4 NOS)
6	SERVER ROOM
7	RECORD ROOM
8	EXISTING TOILET - 1
9	EXISTING TOILET - 2
10	POOJA

SCHEDULE OF JOINERY

TYPE	DESCRIPTION	SIZE	NO.S
GD3.0	GLASS DOOR	3'0"x7'0"	
D3.8	DOOR	3'8"x7'0"	
D3.5	DOOR	3'5"x7'0"	
D3.0	DOOR	3'0"x7'0"	
D2.6	DOOR	2'6"x7'0"	
W2.0	WINDOW	2'0"x6'8"	
W4.0	WINDOW	4'0"x6'8"	
O3.5	OPENING	3'5"x7'0"	
O3.10	OPENING	3'10"x7'0"	




GENERAL NOTES :

- ALL DIMENSIONS ARE IN MILLIMETRES AND ARE UNFINISHED DIMENSIONS UNLESS OTHERWISE SPECIFIED.
- ALL LEVELS ARE IN METRES AND ARE UNFINISHED LEVELS UNLESS OTHERWISE SPECIFIED.
- DO NOT SCALE DRAWINGS. ONLY WRITTEN DIMENSIONS SHALL BE FOLLOWED. ANY DISCREPANCIES NOTED SHALL BE BROUGHT TO THE NOTICE OF THE ARCHITECT PRIOR TO EXECUTION.
- FOR DETAILS SUCH AS DOORS, WINDOWS, GRILLS, GATES, SKYLIGHT, TOILETS, STAIRCASES, HANDRAIL, RAILING, ETC. REFER RESPECTIVE ARCHITECTURAL DRAWINGS.
- THESE DRAWINGS SHALL BE CORRELATED AND READ IN CONJUNCTION WITH RESPECTIVE CONSULTANT'S APPROVED DRAWINGS FOR STRUCTURAL MEMBERS, SERVICES SUCH AS PLUMBING, SANITARY, ELECTRICAL, AIR-CONDITIONING, VENTILATION, RAINWATER DRAINAGE & WATERPROOFING AND LANDSCAPING. ANY DISCREPANCIES NOTED SHALL BE BROUGHT TO THE NOTICE OF THE ARCHITECT PRIOR TO EXECUTION.
- ALL TOILETS WILL HAVE SUNK FLOORS (UNLESS OTHERWISE SPECIFIED) AS PER RESPECTIVE STRUCTURAL DRAWINGS, AND WATERPROOFING AS PER SPECIFICATION.
- ALL ROOF SLABS TO HAVE WATERPROOFING AND INSULATION TREATMENT AS PER SPECIFICATIONS.

R1	AS PER SITE CONDITION	22-07-2022	JS	—
REV.	DESCRIPTION	DATE	BY	CHD.

AMENDMENT

GRAPHIC SCALE:

 

PROJECT:
PROPOSED OFFICE INTERIOR AT MYLAPORE

DRAWING TITLE: GROUND FLOOR PLAN
SCHEME

SCALE : 1:50 DRAWN : PR REVISION NO: R1

DATE : 22.07.2022 CHKD : JS

DRAWING NO:
ID/C_22/007/SCH_01

SHEET SIZE: A3
SHEET NO: 01

ARCHITECTS:




AC 44, 3rd Street, AC Block, 6th Main Road,
Anna Nagar, Chennai-600 040

Website : www.seedarchitects.com Mail : contact@seedarchitects.com

Mobile No : 7825 809 809

GROUND FLOOR
SCHEME

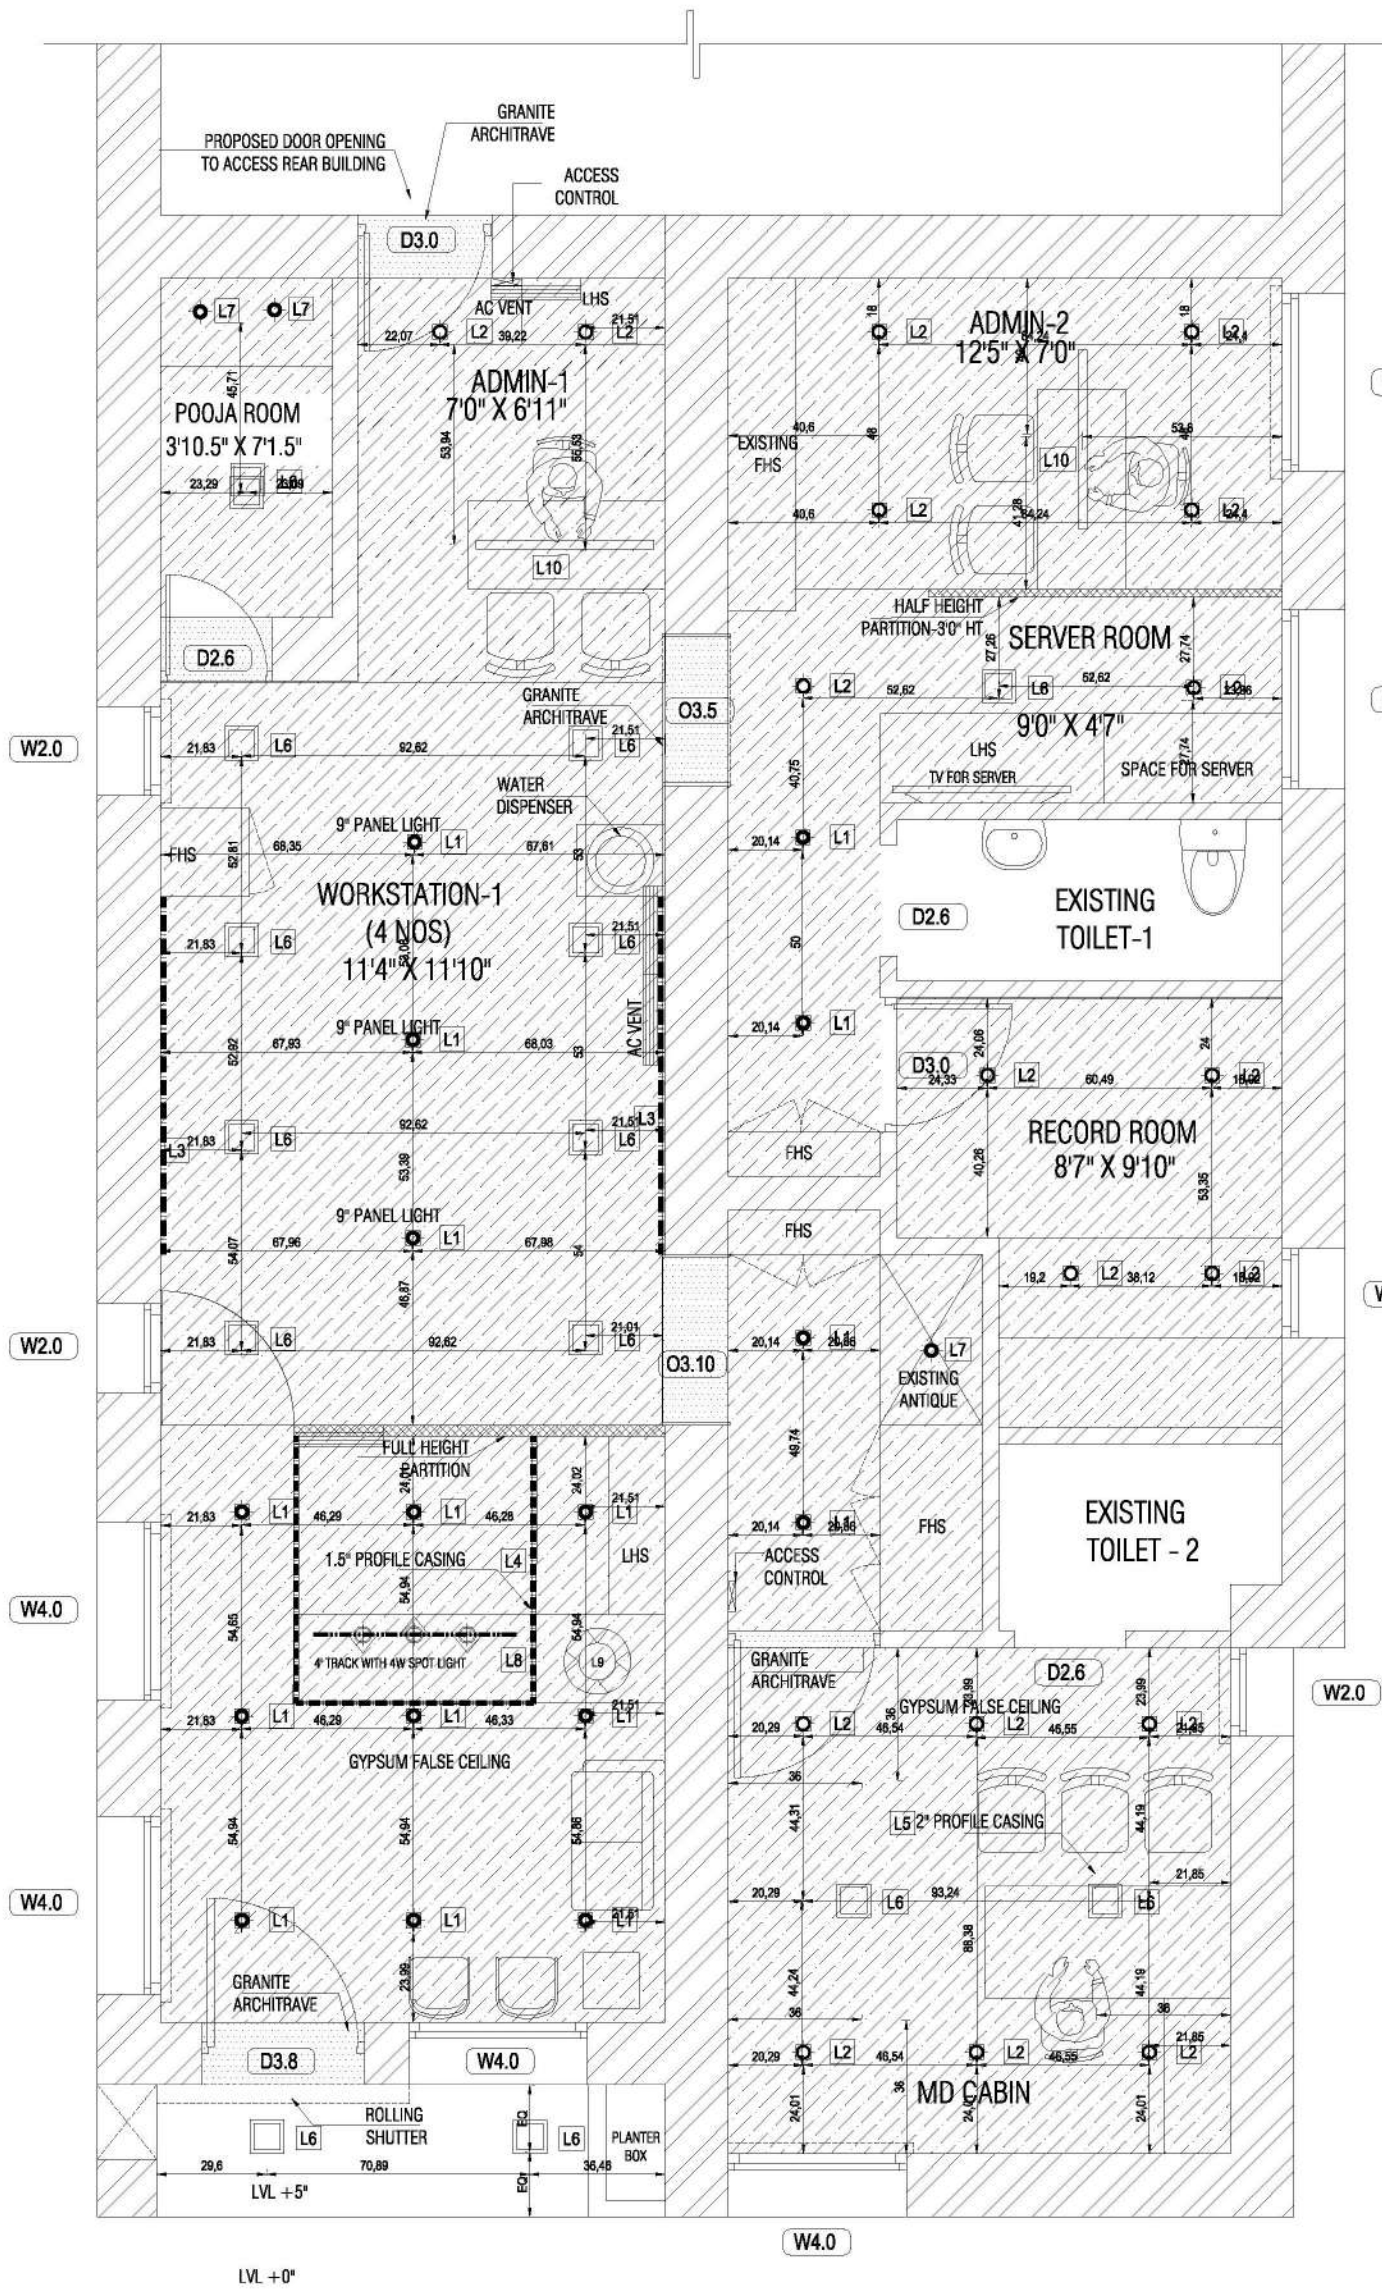

W2.0

W4.0

W4.0

W2.0

W2.0


W4.0

W4.0

W4.0

W4.0

S.No	DESCRIPTION	No.S
L1	 SQUARE SPOT LIGHT	14
L2	 SQUARE DOWN LIGHT	20
L3	 LED STRIP LIGHT	2
L4		

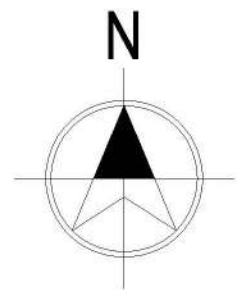


GENERAL NOTES :

- ALL DIMENSIONS ARE IN MILLIMETRES AND ARE UNFINISHED DIMENSIONS UNLESS OTHERWISE SPECIFIED.
- ALL LEVELS ARE IN METRES AND ARE UNFINISHED LEVELS UNLESS OTHERWISE SPECIFIED.
- DO NOT SCALE DRAWINGS. ONLY WRITTEN DIMENSIONS SHALL BE FOLLOWED, ANY DISCREPANCIES NOTED SHALL BE BROUGHT TO THE NOTICE OF THE ARCHITECT PRIOR TO EXECUTION.
- FOR DETAILS SUCH AS DOORS, WINDOWS, GRILLS, GATES, SKYLIGHT, TOILETS, STAIRCASES, HANDRAIL, RAILING, ETC. REFER RESPECTIVE ARCHITECTURAL DRAWINGS.
- THESE DRAWINGS SHALL BE CORRELATED AND READ IN CONJUNCTION WITH RESPECTIVE CONSULTANT'S APPROVED DRAWINGS FOR STRUCTURAL MEMBERS, SERVICES SUCH AS PLUMBING, SANITARY, ELECTRICAL, AIR-CONDITIONING, VENTILATION, RAINWATER DRAINAGE & WATERPROOFING AND LANDSCAPING. ANY DISCREPANCIES NOTED SHALL BE BROUGHT TO THE NOTICE OF THE ARCHITECT PRIOR TO EXECUTION.
- ALL TOILETS WILL HAVE SUNK FLOORS (UNLESS OTHERWISE SPECIFIED) AS PER RESPECTIVE STRUCTURAL DRAWINGS, AND WATERPROOFING AS PER SPECIFICATIONS.
- ALL ROOF SLABS TO HAVE WATERPROOFING AND INSULATION TREATMENT AS PER SPECIFICATIONS.

REV.	DESCRIPTION	DATE	BY	CHD.
R4	RCP LAYOUT- LIGHTING LAYOUT REVISED	23.07.2022	JV	
R3	RCP LAYOUT- LIGHT CHANGES	22.07.2022	GUGAN	JV
R2	RCP LAYOUT	14.07.2022	GUGAN	JV
R1	RCP LAYOUT	13.07.2022	GUGAN	JV

AMENDMENT

GRAPHIC SCALE:

 

CLIENT:

MR/S NATIONAL COMPANY

PROJECT:

PROPOSED OFFICE INTERIOR AT MYLAPORE

DRAWING TITLE:

RCP LAYOUT

SCALE : 1:50

DRAWN : PR

REVISION NO: R4

DATE : 22.07.2022

CHKD : JS

DRAWING NO:

ID/C_22/007/RCP_GF_01

SHEET SIZE :

A3

ARCHITECTS:




AC 44, 3rd Street, AC Block, 6th Main Road,
Anna Nagar, Chennai-600 040

Website : www.seedarchitecture.com Mail : contact@seedarchitecture.com

Mobile No : 7825 809 809

GROUND FLOOR - RCP LAYOUT

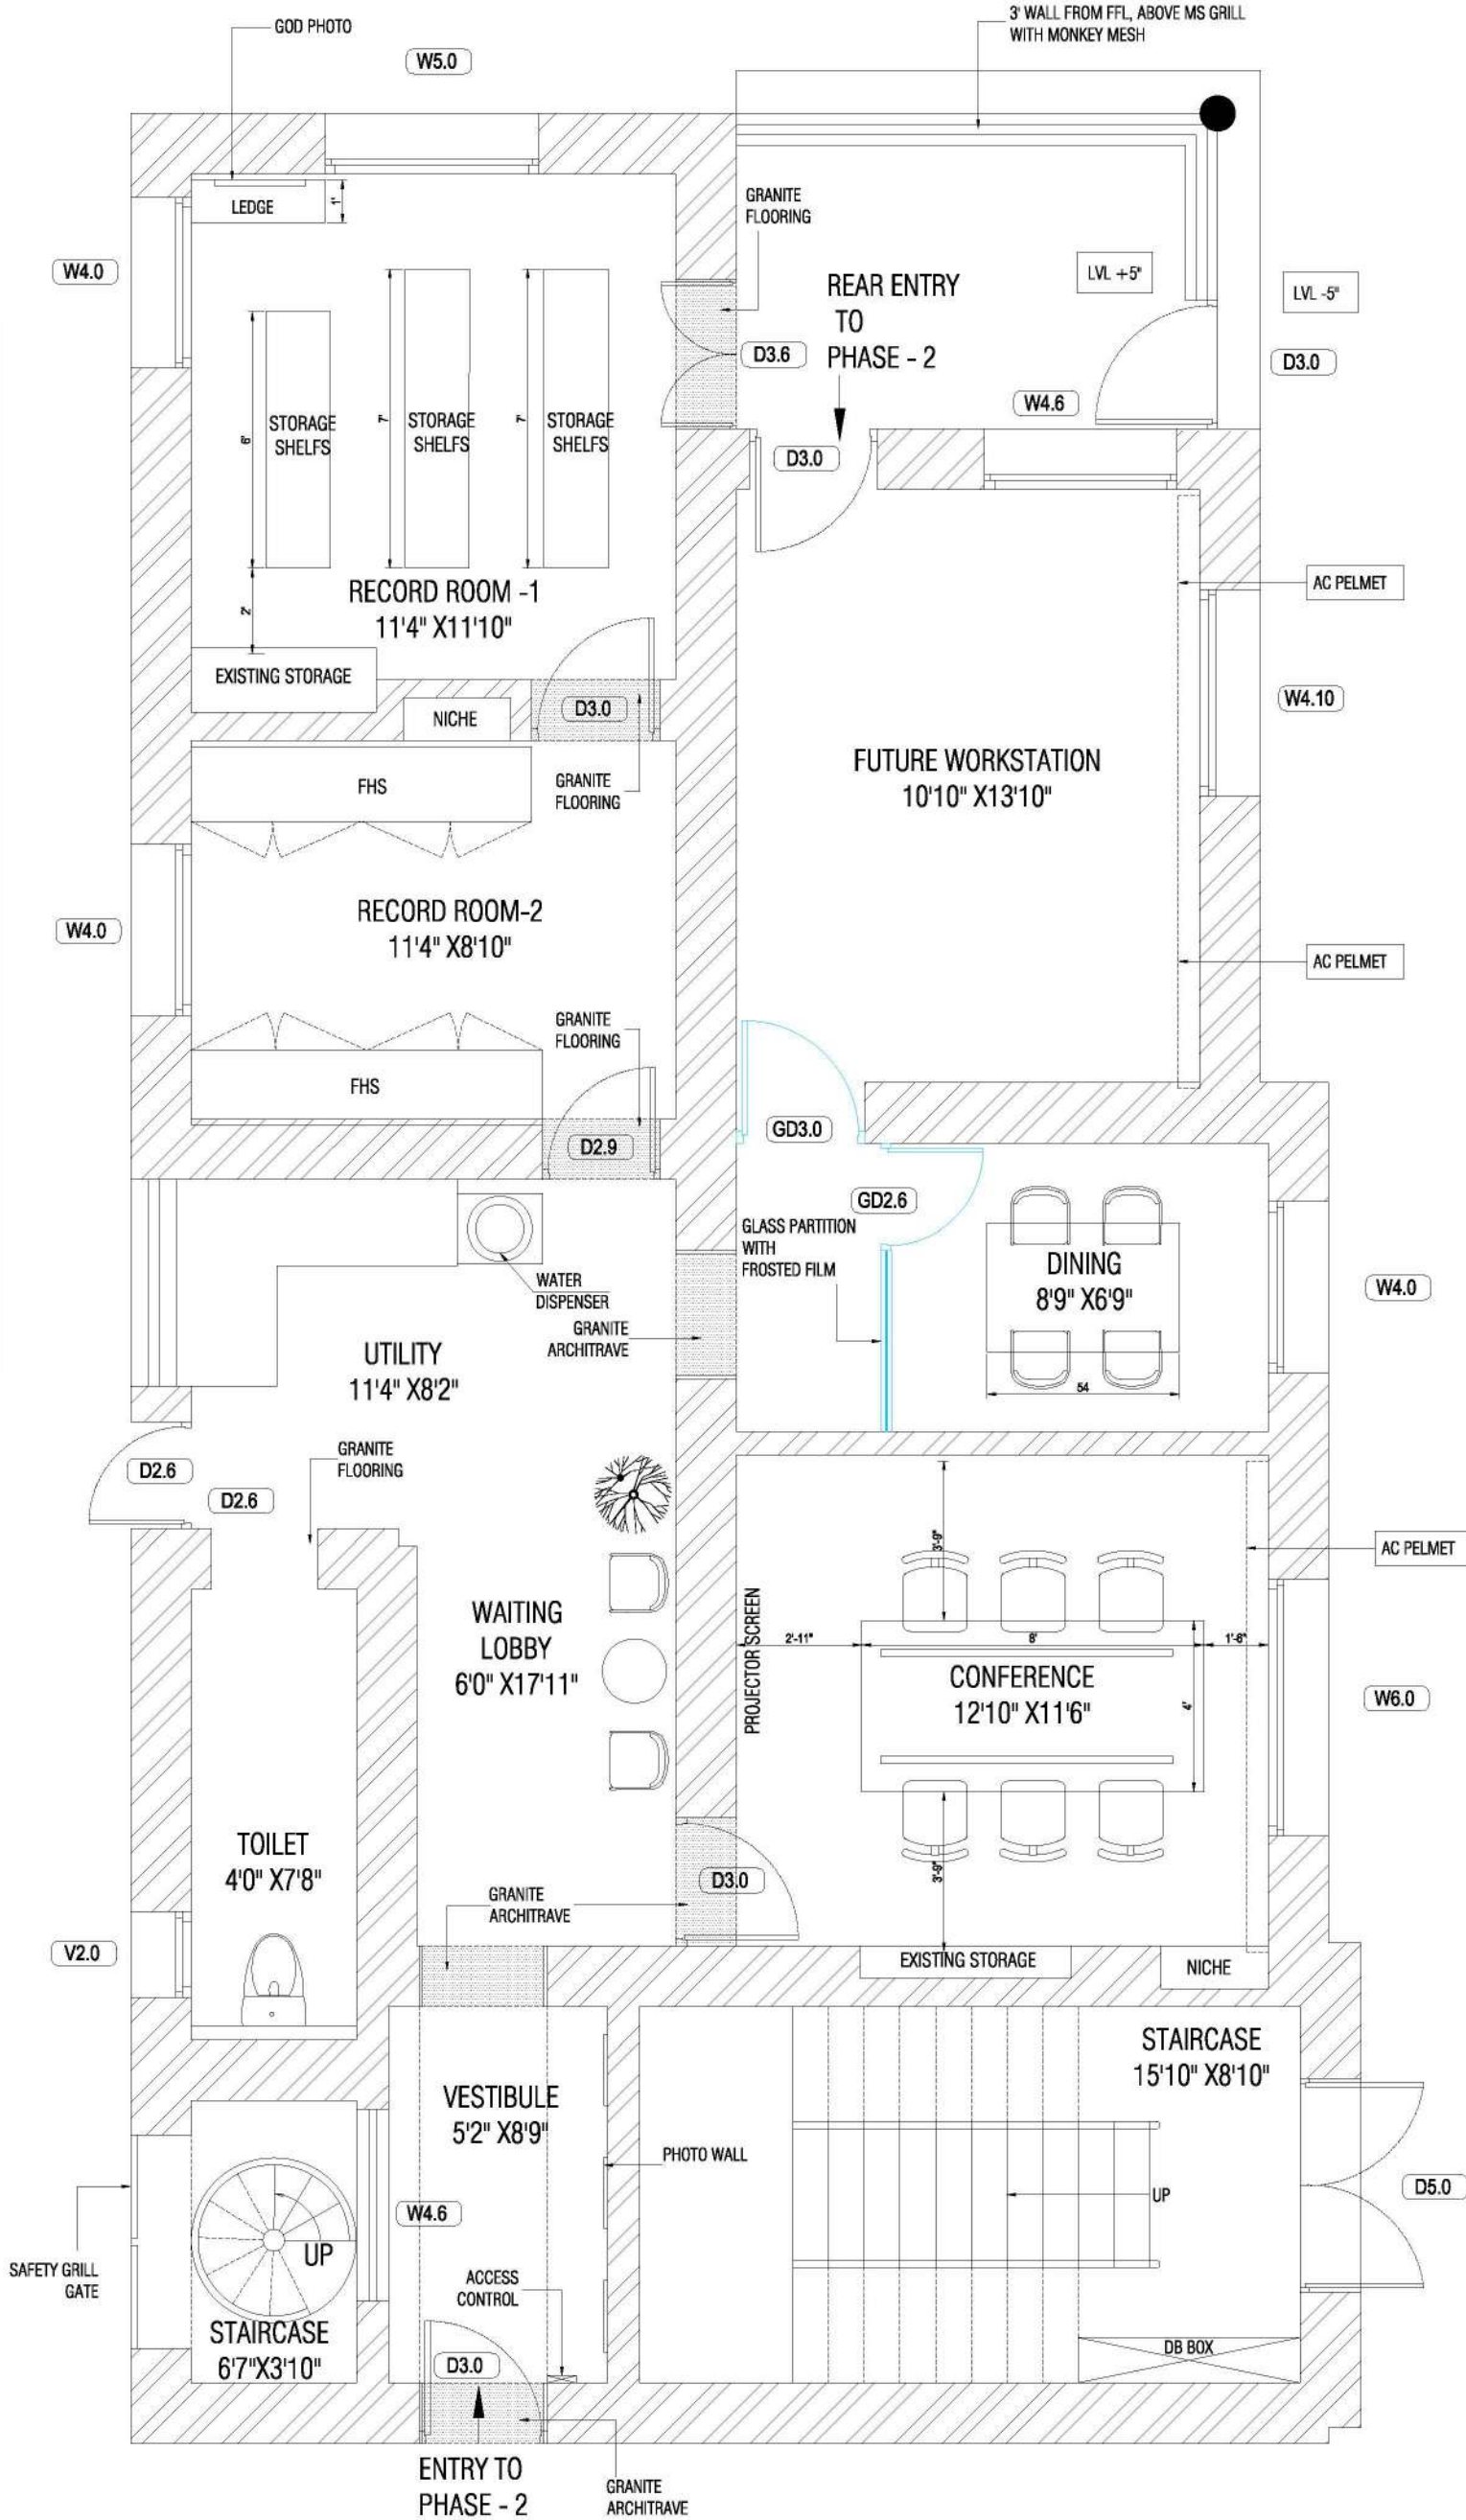

S.No	SPACES
1	VESTIBULE
2	CONFERENCE
3	WAITING LOBBY
4	DINING
5	RECORD ROOM - 1
6	RECORD ROOM - 2
7	FUTURE WORKSTATION
8	TOILET
9	UTILITY

SCHEDULE OF JOINERY			
TYPE	DESCRIPTION	SIZE	NO.S
D3.0	DOOR	3'0"x7'0"	06
D3.6	DOOR (TEMPORARILY CLOSED)	3'6"x7'0"	01
D2.9	DOOR	2'9"x7'0"	01
D2.6	DOOR	2'6"x7'0"	04
W4.0	WINDOW	4'0"x6'8"	02
W4.6	WINDOW	4'6"x6'8"	01
W4.10	WINDOW	4'10"x6'8"	01
W5.0	WINDOW	5'0"x6'8"	01
W6.0	WINDOW	6'0"x6'8"	02
V2.0	WINDOW	2'0"x4'0"	02
O3.5	OPENING	3'5"x7'0"	01

- GENERAL NOTES :**
- ALL DIMENSIONS ARE IN MILLIMETRES AND ARE UNFINISHED DIMENSIONS UNLESS OTHERWISE SPECIFIED.
 - ALL LEVELS ARE IN METRES AND ARE UNFINISHED LEVELS UNLESS OTHERWISE SPECIFIED.
 - DO NOT SCALE DRAWINGS. ONLY WRITTEN DIMENSIONS SHALL BE FOLLOWED. ANY DISCREPANCIES NOTED SHALL BE BROUGHT TO THE NOTICE OF THE ARCHITECT PRIOR TO EXECUTION.
 - FOR DETAILS SUCH AS DOORS, WINDOWS, GRILLS, GATES, SKYLIGHT, TOILETS, STAIRCASES, HANDRAIL, RAILING, ETC. REFER RESPECTIVE ARCHITECTURAL DRAWINGS.
 - THESE DRAWINGS SHALL BE CORRELATED AND READ IN CONJUNCTION WITH RESPECTIVE CONSULTANT'S APPROVED DRAWINGS FOR STRUCTURAL MEMBERS, SERVICES SUCH AS PLUMBING, SANITARY, ELECTRICAL, AIR-CONDITIONING, VENTILATION, RAINWATER DRAINAGE & WATERPROOFING AND LANDSCAPING. ANY DISCREPANCIES NOTED SHALL BE BROUGHT TO THE NOTICE OF THE ARCHITECT PRIOR TO EXECUTION.
 - ALL TOILETS WILL HAVE SUNK FLOORS (UNLESS OTHERWISE SPECIFIED) AS PER RESPECTIVE STRUCTURAL DRAWINGS, AND WATERPROOFING AS PER SPECIFICATION.
 - ALL ROOF SLABS TO HAVE WATERPROOFING AND INSULATION TREATMENT AS PER SPECIFICATIONS.

REV.	DESCRIPTION	DATE	BY	CHKD.
R0				

GRAPHIC SCALE:

0 0.5M 1M 2M 3M

CLIENT:
DR. ARJUN

PROJECT:
PROPOSED OFFICE INTERIOR AT MYLAPORE

DRAWING TITLE: GROUND FLOOR SCHEME
PHASE - 2

SCALE : 1:50	DRAWN : PR	REVISION NO: R0
DATE : 30.07.2022	CHKD : JS	
DRAWING NO: ID/C_22/007/SCH_02	SHEET SIZE : A3	SHEET NO : 01


ARCHITECTS:

SEED ARCHITECTURE


AC 44, 3rd Street, AC Block, 6th Main Road,
Anna Nagar, Chennai-600 040

Website : www.seedarchitecture.com Mail : contact@seedarchitecture.com

Mobile No : 7825 809 809

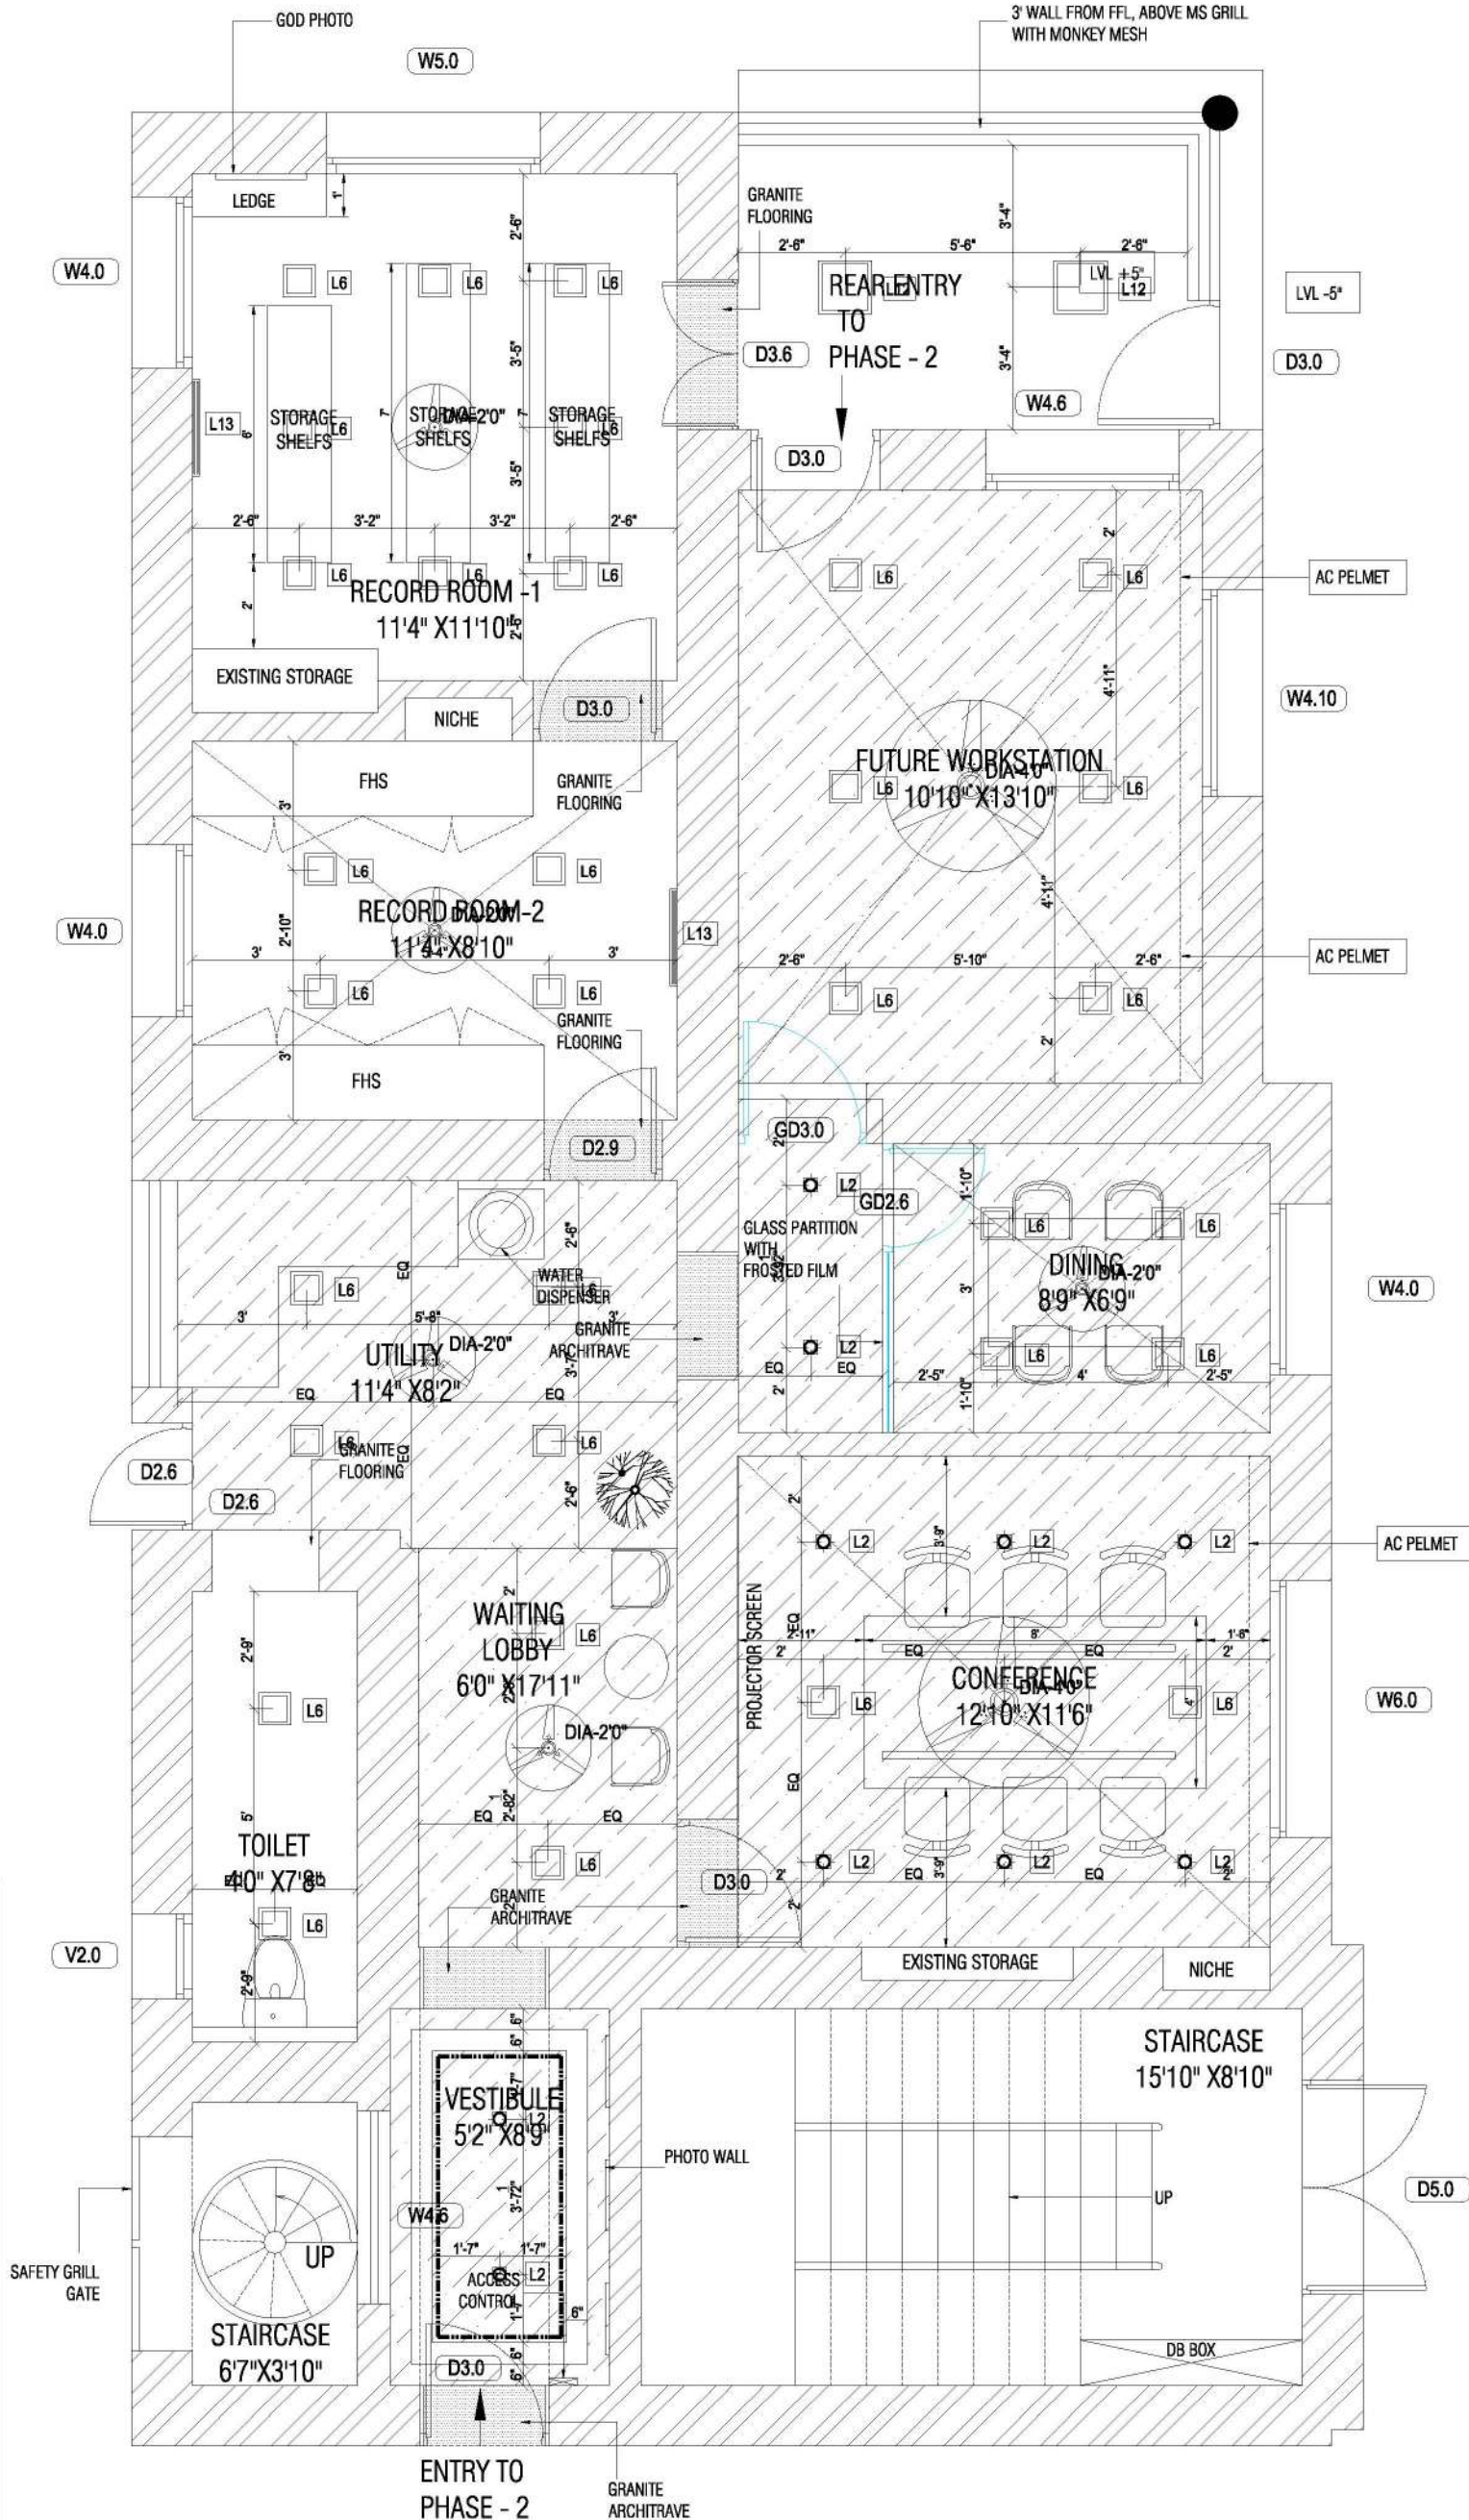

S.No	DESCRIPTION	No.S
L2	 SQUARE DOWN LIGHT	08
L6	 PANEL LIGHT 6"	34
L11	 MIRROR LIGHT	01
L12	 PANEL LIGHT 9"	02
L13	 4" TUBE LIGHT	02
 LED COVE LIGHT		14Mtr

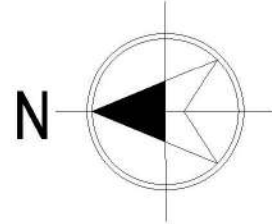


GENERAL NOTES :

- ALL DIMENSIONS ARE IN MILLIMETRES AND ARE UNFINISHED DIMENSIONS UNLESS OTHERWISE SPECIFIED.
- ALL LEVELS ARE IN METRES AND ARE UNFINISHED LEVELS UNLESS OTHERWISE SPECIFIED.
- DO NOT SCALE DRAWINGS. ONLY WRITTEN DIMENSIONS SHALL BE FOLLOWED. ANY DISCREPANCIES NOTED SHALL BE BROUGHT TO THE NOTICE OF THE ARCHITECT PRIOR TO EXECUTION.
- FOR DETAILS SUCH AS DOORS, WINDOWS, GRILLS, GATES, SKYLIGHT, TOILETS, STAIRCASES, HANDRAIL, RAILING, ETC. REFER RESPECTIVE ARCHITECTURAL DRAWINGS.
- THESE DRAWINGS SHALL BE CORRELATED AND READ IN CONJUNCTION WITH RESPECTIVE CONSULTANT'S APPROVED DRAWINGS FOR STRUCTURAL MEMBERS, SERVICES SUCH AS PLUMBING, SANITARY, ELECTRICAL, AIR-CONDITIONING, VENTILATION, RAINWATER DRAINAGE & WATERPROOFING AND LANDSCAPING. ANY DISCREPANCIES NOTED SHALL BE BROUGHT TO THE NOTICE OF THE ARCHITECT PRIOR TO EXECUTION.
- ALL TOILETS WILL HAVE SUNK FLOORS (UNLESS OTHERWISE SPECIFIED) AS PER RESPECTIVE STRUCTURAL DRAWINGS, AND WATERPROOFING AS PER SPECIFICATION.
- ALL ROOF SLABS TO HAVE WATERPROOFING AND INSULATION TREATMENT AS PER SPECIFICATIONS.

REV.	DESCRIPTION	DATE	BY	CHD.
R4	RCP LAYOUT-LIGHTING LAYOUT REVISED	23.07.2022	JV	
R3	RCP LAYOUT- LIGHT CHANGES	22.07.2022	GUGAN	JV
R2	RCP LAYOUT	14.07.2022	GUGAN	JV
R1	RCP LAYOUT	13.07.2022	GUGAN	JV

AMENDMENT

GRAPHIC SCALE:

 

CLIENT:

MR/S NATIONAL COMPANY

PROJECT:

PROPOSED OFFICE INTERIOR AT MYLAPORE

DRAWING TITLE: PHASE 2 - RCP LAYOUT

SCALE : 1:50	DRAWN : PR	REVISION NO: R4
DATE : 04.08.2022	CHKD : JS	
DRAWING NO: ID/C_22/007/RCP_GF_02	SHEET SIZE: A3	
	SHEET NO: 01	

ARCHITECTS:








AC 44, 3rd Street, AC Block, 6th Main Road,
Anna Nagar, Chennai-600 040

Website : www.seedarchitecture.com Mail : contact@seedarchitecture.com

Mobile No : 7825 809 809

PHASE 2 - RCP LAYOUT

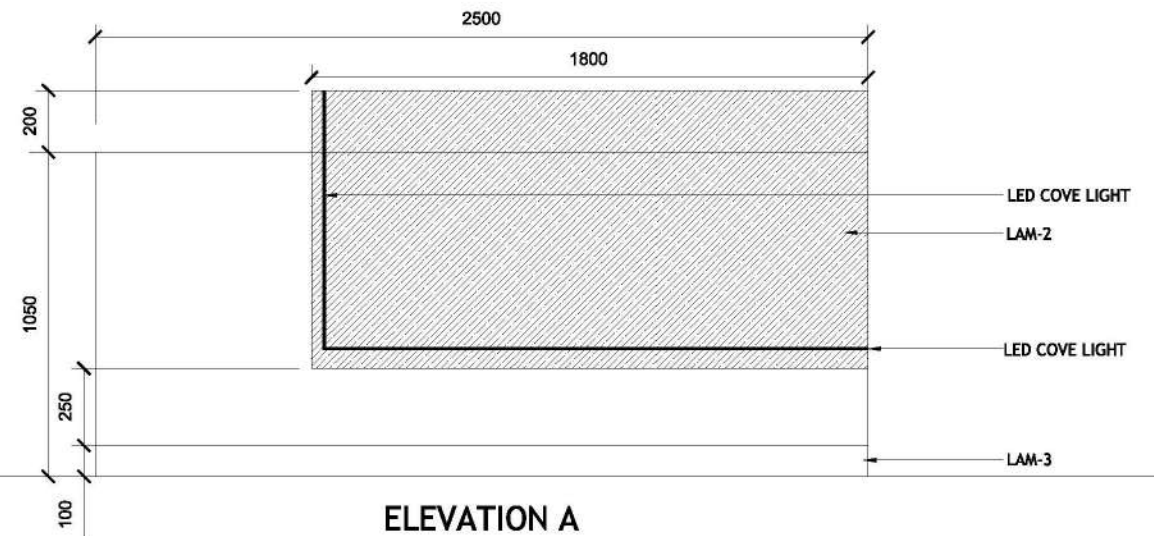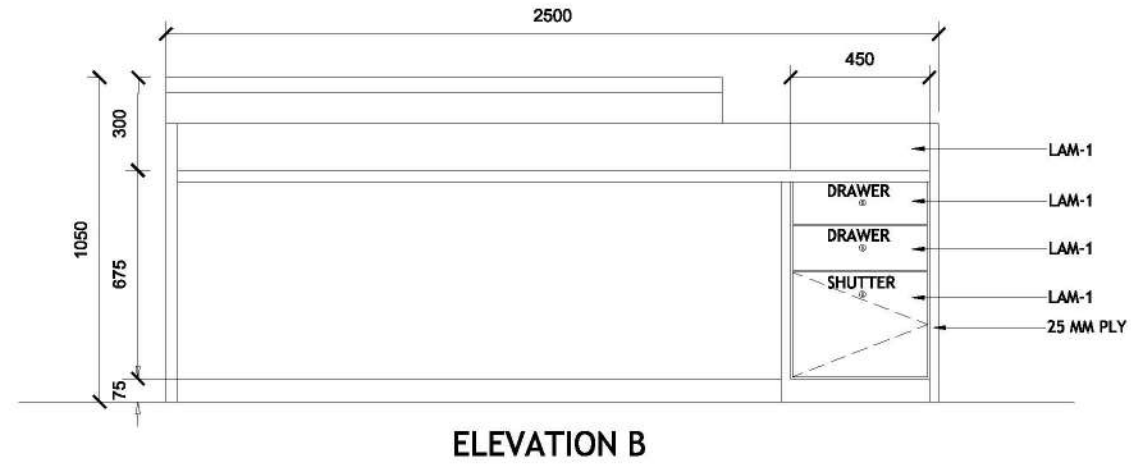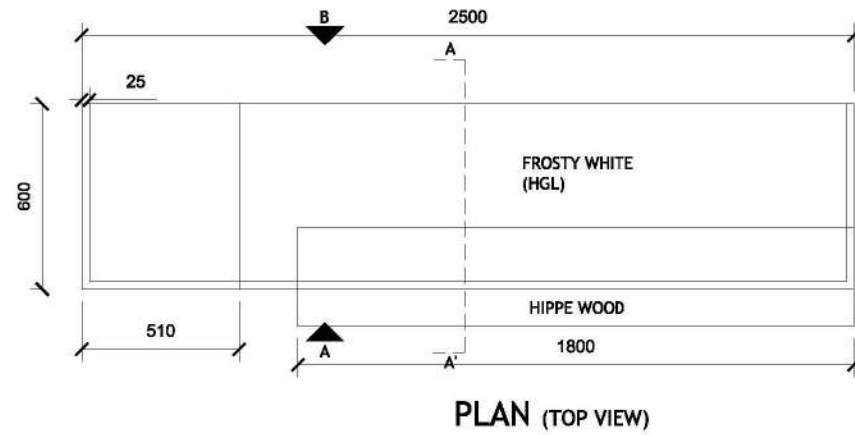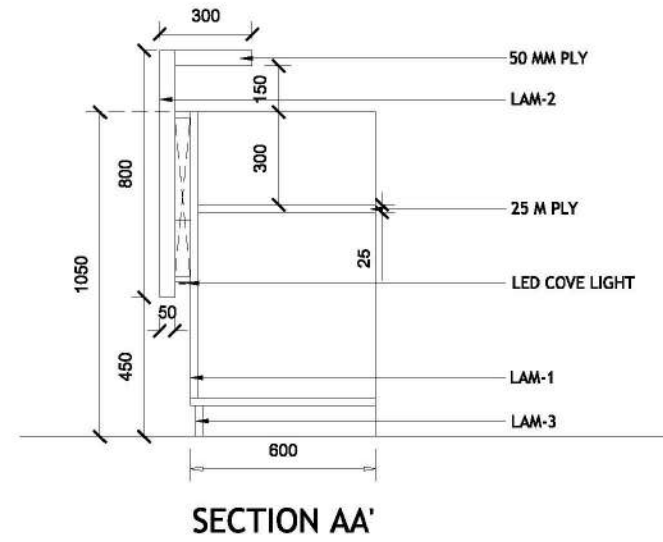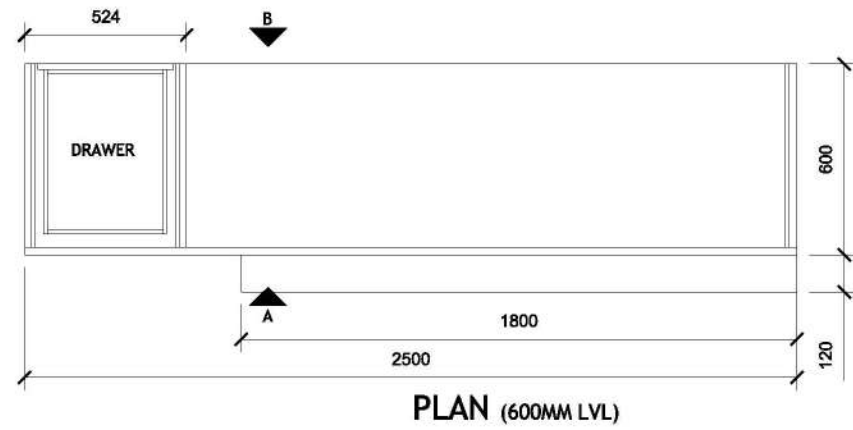

GENERAL NOTES :

ALL DIMENSIONS ARE IN MILLIMETRES AND ARE UNFINISHED DIMENSIONS UNLESS OTHERWISE SPECIFIED.

ALL LEVELS ARE IN METRES AND ARE UNFINISHED LEVELS UNLESS OTHERWISE SPECIFIED.

DO NOT SCALE DRAWINGS. ONLY WRITTEN DIMENSIONS SHALL BE FOLLOWED. ANY DISCREPANCIES NOTED SHALL BE BROUGHT TO THE NOTICE OF THE ARCHITECT PRIOR TO EXECUTION.


FOR DETAILS SUCH AS DOORS, WINDOWS, GRILLS, GATES, SKYLIGHT, TOILETS, STAIRCASES, HANDRAIL, RAILING, ETC. REFER RESPECTIVE ARCHITECTURAL DRAWINGS.

THESE DRAWINGS SHALL BE CORRELATED AND READ IN CONJUNCTION WITH RESPECTIVE CONSULTANT'S APPROVED DRAWINGS FOR STRUCTURAL MEMBERS, SERVICES SUCH AS PLUMBING, SANITARY, ELECTRICAL, AIR-CONDITIONING, VENTILATION, RAINWATER DRAINAGE & WATERPROOFING AND LANDSCAPING. ANY DISCREPANCIES NOTED SHALL BE BROUGHT TO THE NOTICE OF THE ARCHITECT PRIOR TO EXECUTION.

ALL TOILETS WILL HAVE SUNK FLOORS (UNLESS OTHERWISE SPECIFIED) AS PER RESPECTIVE STRUCTURAL DRAWINGS, AND WATERPROOFING AS PER SPECIFICATION.

ALL ROOF SLABS TO HAVE WATERPROOFING AND INSULATION TREATMENT AS PER SPECIFICATIONS.

HIPPE WOOD 10422 :LAM1
ROYAL WHITE (HGL) :LAM2
AQUA LOVE :LAM3

 

CLIENT:
M/S NATIONAL COMPANY

PROJECT:
PROPOSED INTERIOR AT NATIONAL COMPANY

DRAWING TITLE:
RECEPTION TABLE

SCALE : 1:15	DRAWN : POORNIMA	R0
DATE : 25.07.2022	CHKD : JV	
DRAWING NO: ID/C_22 / 007 / DT_01		







ARCHITECTS:



AC 44, 3rd Street, AC Block, 6th Main Road,
Anna Nagar, Chennai-600 040

Website : www.seedarchitecture.in Mail : contact@seedarchitecture.in
Mobile No : 9840 160 142

THESE DRAWINGS ARE UNLESS OTHERWISE SPECIFIED AND ARE THE PROPERTY OF SEED ARCHITECTURE. NO PART OF THESE DRAWINGS AND NOT TO BE REPRODUCED OR TRANSMITTED IN ANY FORM OR BY ANY MEANS, ELECTRONIC OR MECHANICAL, INCLUDING PHOTOCOPYING, RECORDING, OR BY ANY INFORMATION STORAGE AND RETRIEVAL SYSTEM, WITHOUT THE WRITTEN PERMISSION OF SEED ARCHITECTURE. THESE DRAWINGS CANNOT BE USED FOR ANY OTHER PROJECT OR FOR ANY OTHER PURPOSE WITHOUT THE WRITTEN PERMISSION OF SEED ARCHITECTURE.

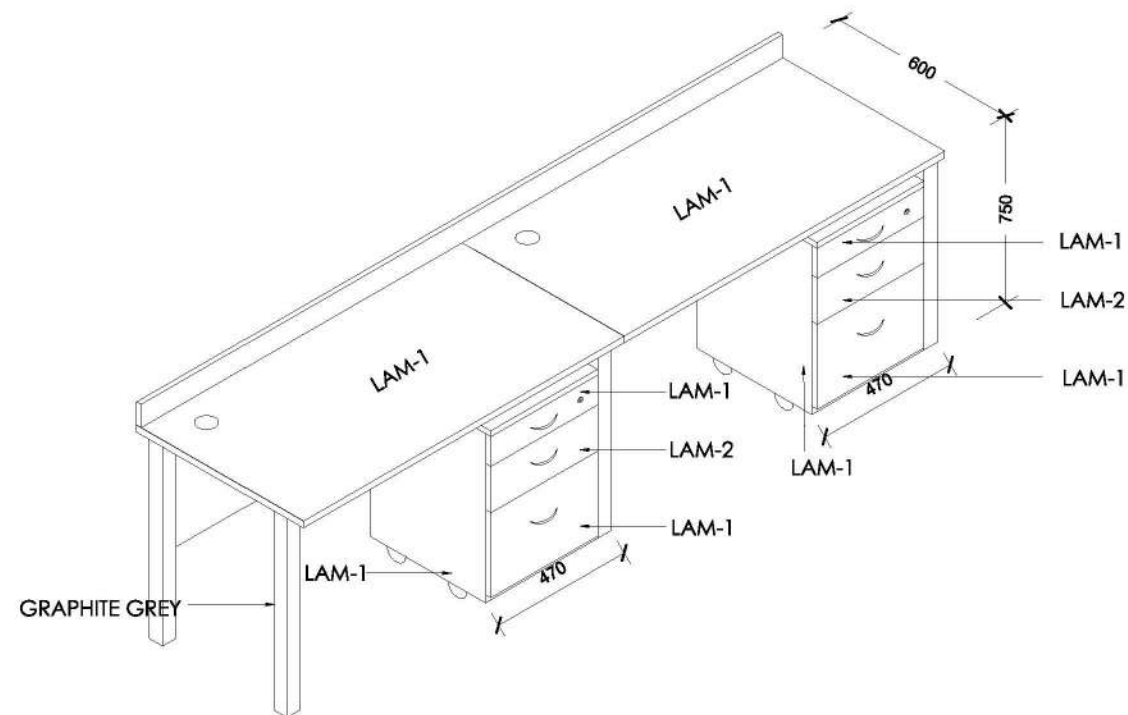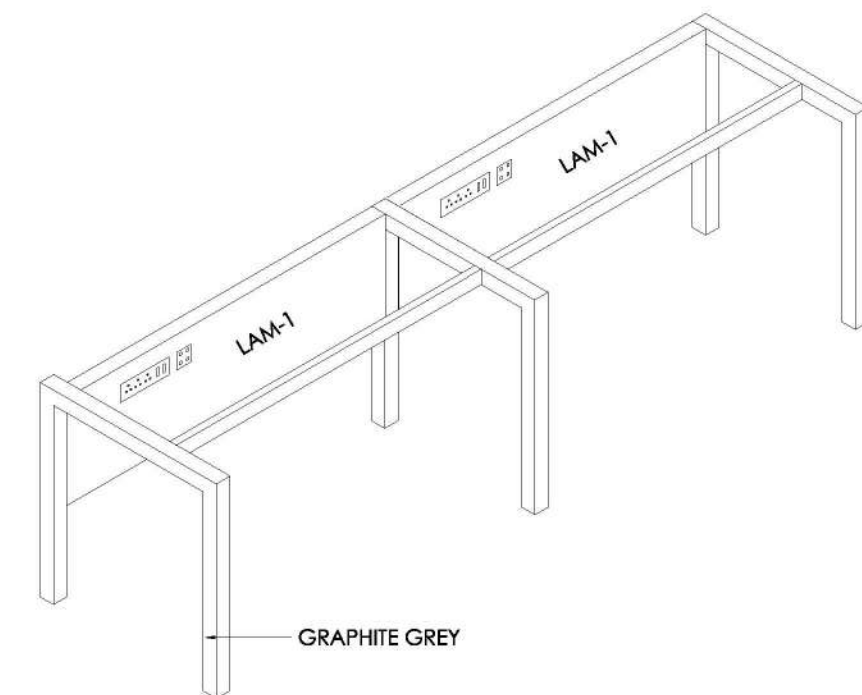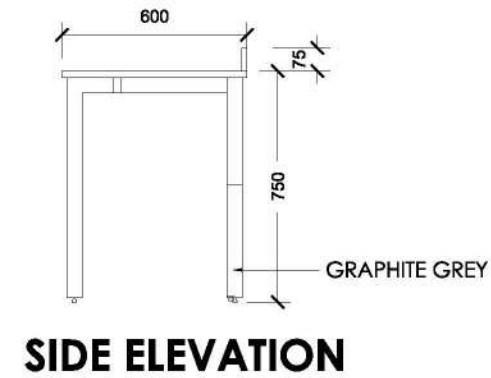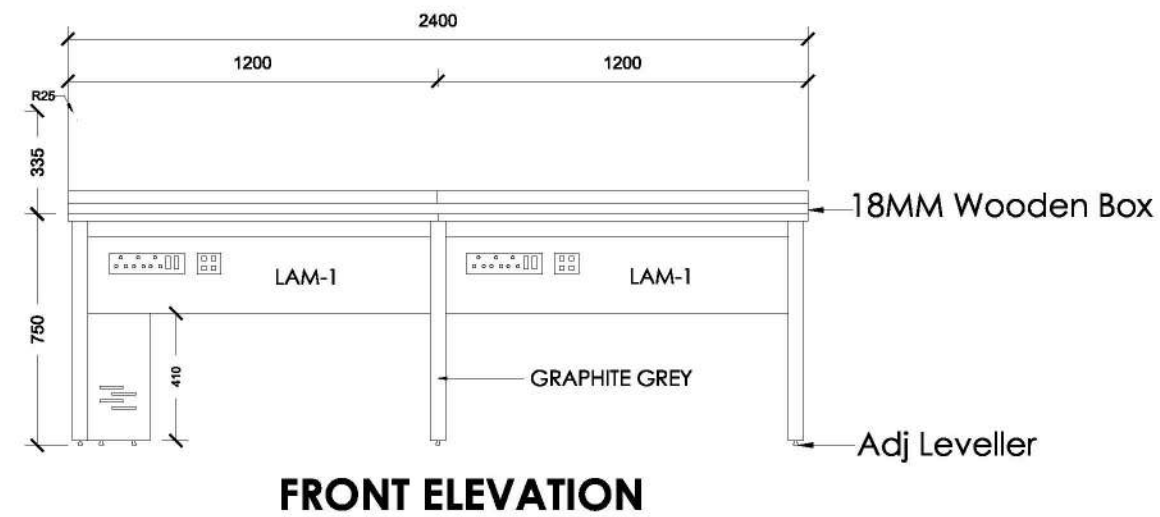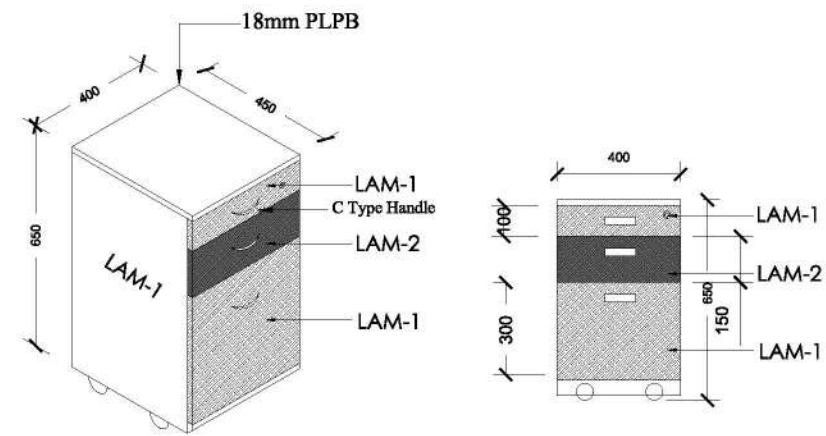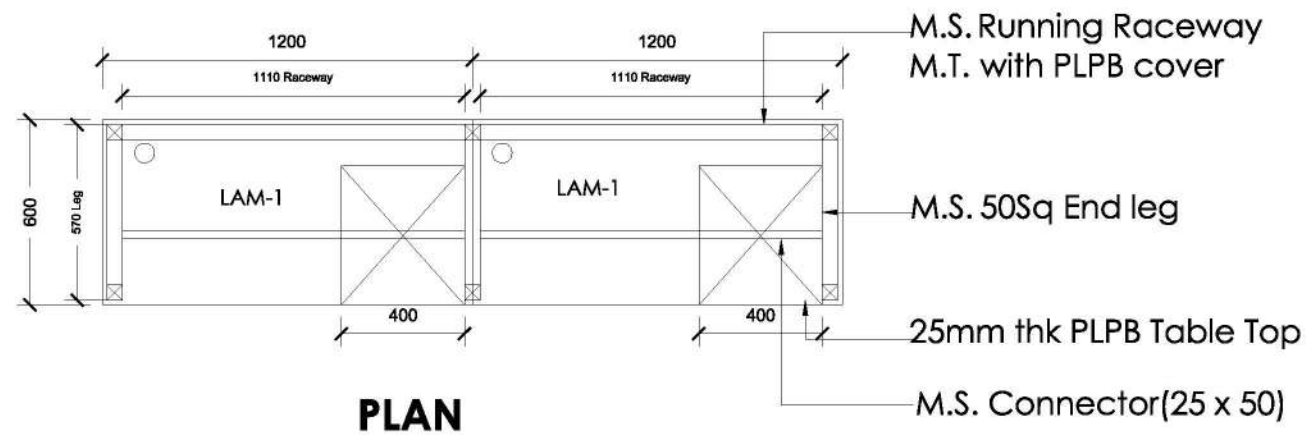


GENERAL NOTES :

- *ALL DIMENSIONS ARE IN MILLIMETRES AND ARE UNFINISHED DIMENSIONS UNLESS OTHERWISE SPECIFIED.
- *ALL LEVELS ARE IN METRES AND ARE UNFINISHED LEVELS UNLESS OTHERWISE SPECIFIED.
- *DO NOT SCALE DRAWINGS. ONLY WRITTEN DIMENSIONS SHALL BE FOLLOWED. ANY DISCREPANCIES NOTED SHALL BE BROUGHT TO THE NOTICE OF THE ARCHITECT PRIOR TO EXECUTION.
- *FOR DETAILS SUCH AS DOORS, WINDOWS, GRILLS, GATES, SKYLIGHT, TOILETS, STAIRCASES, HANDRAIL, RAILING, ETC. REFER RESPECTIVE ARCHITECTURAL DRAWINGS.
- *THESE DRAWINGS SHALL BE CORRELATED AND READ IN CONJUNCTION WITH RESPECTIVE CONSULTANTS' APPROVED DRAWINGS FOR STRUCTURAL MEMBERS, SERVICES SUCH AS PLUMBING, SANITARY, ELECTRICAL, AIR-CONDITIONING, VENTILATION, RAINWATER DRAINAGE & WATERPROOFING AND LANDSCAPING. ANY DISCREPANCIES NOTED SHALL BE BROUGHT TO THE NOTICE OF THE ARCHITECT PRIOR TO EXECUTION.
- *ALL TOILETS WILL HAVE SUNK FLOORS (UNLESS OTHERWISE SPECIFIED) AS PER RESPECTIVE STRUCTURAL DRAWINGS, AND WATERPROOFING AS PER SPECIFICATION.
- *ALL ROOF SLABS TO HAVE WATERPROOFING AND INSULATION TREATMENT AS PER SPECIFICATIONS.

LAM-1 : HIPPE WOOD 10422
LAM-2 : ROYAL WHITE
TABLE LEG : POWDER COATING
G RAPHITE GREY

GRAPHIC SCALE:

 

CLIENT:

M/S NATIONAL COMPANY OFFICE INTERIOR

PROJECT:

PROPOSED OFFICE INTERIOR AT MYLAPORE

DRAWING TITLE:

ADMIN DESK -2

SCALE : 1:15

DRAWN : POORNIMA

DATE : 11.07.2022

CHKD : JV

DRAWING NO:

ID/C_22 / 007 / DD_ADMIN_01

ARCHITECTS:











AC 44, 3rd Street, AC Block, 6th Main Road,
Anna Nagar, Chennai-600 040

Website : www.seedarchitecture.in Mail : contact@seedarchitecture.in

Mobile No : 9840 160 142

THESE DRAWINGS ARE UNLESS OTHERWISE SPECIFIED AND ARE THE PROPERTY OF SEED ARCHITECTURE. NO PART OF THESE DRAWINGS AND RELATED DOCUMENTS SHALL BE REPRODUCED OR TRANSMITTED IN ANY FORM OR BY ANY MEANS, ELECTRONIC OR MECHANICAL, WITHOUT THE WRITTEN PERMISSION OF SEED ARCHITECTURE. ANY DISCREPANCIES NOTED SHALL BE BROUGHT TO THE NOTICE OF THE ARCHITECT PRIOR TO EXECUTION.

ADMIN 1

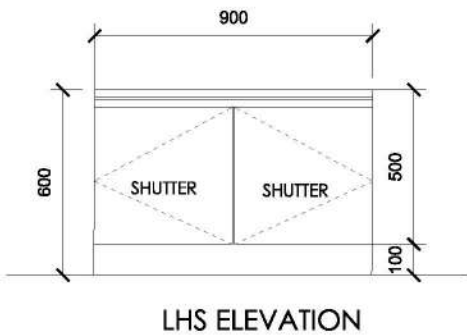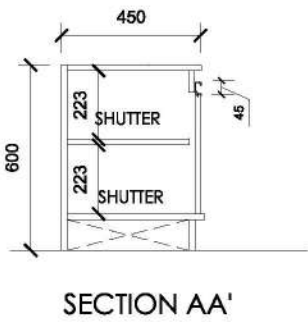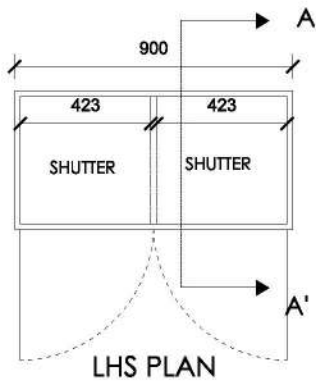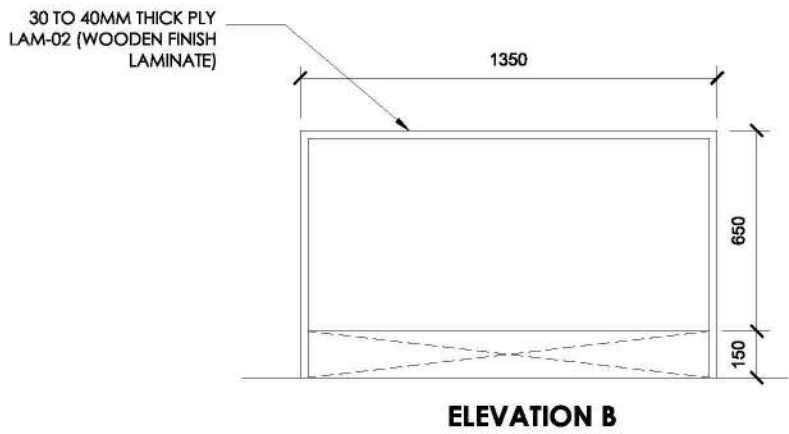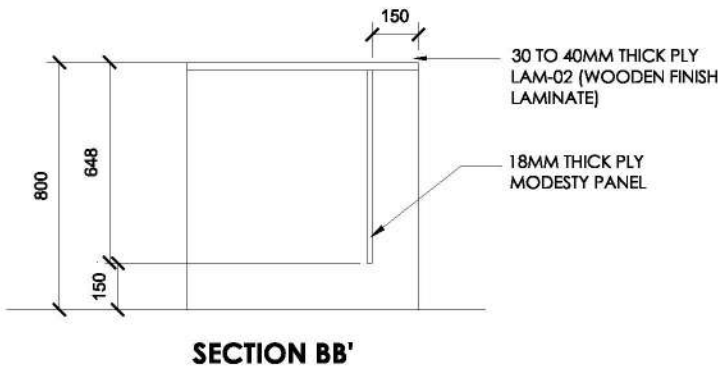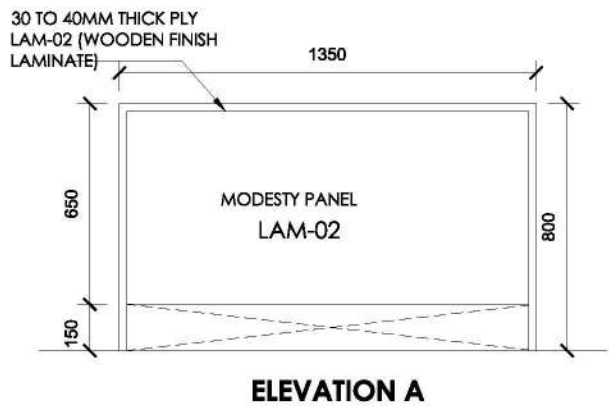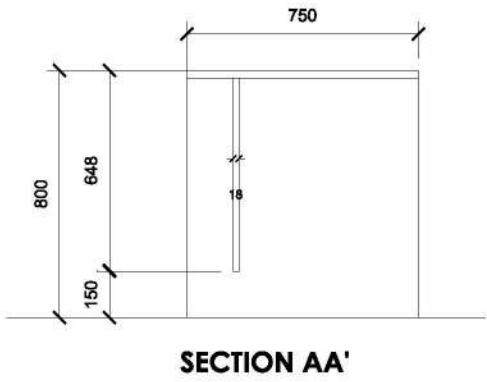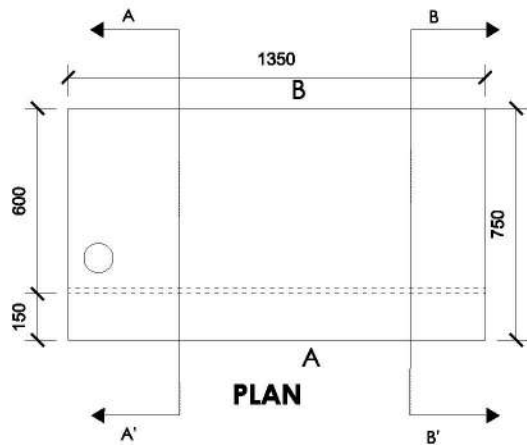

GENERAL NOTES :

ALL DIMENSIONS ARE IN MILLIMETRES AND ARE UNFINISHED DIMENSIONS UNLESS OTHERWISE SPECIFIED.

ALL LEVELS ARE IN METRES AND ARE UNFINISHED LEVELS UNLESS OTHERWISE SPECIFIED.

DO NOT SCALE DRAWINGS. ONLY WRITTEN DIMENSIONS SHALL BE FOLLOWED. ANY DISCREPANCIES NOTED SHALL BE BROUGHT TO THE NOTICE OF THE ARCHITECT PRIOR TO EXECUTION.

FOR DETAILS SUCH AS DOORS, WINDOWS, GRILLS, GATES, SKYLIGHT, TOILETS, STAIRCASES, HANDRAIL, RAILING, ETC. REFER RESPECTIVE ARCHITECTURAL DRAWINGS.


THESE DRAWINGS SHALL BE CORRELATED AND READ IN CONJUNCTION WITH RESPECTIVE CONSULTANT'S APPROVED DRAWINGS FOR STRUCTURAL MEMBERS, SERVICES SUCH AS PLUMBING, SANITARY, ELECTRICAL, AIR-CONDITIONING, VENTILATION, RAINWATER DRAINAGE & WATERPROOFING AND LANDSCAPING. ANY DISCREPANCIES NOTED SHALL BE BROUGHT TO THE NOTICE OF THE ARCHITECT PRIOR TO EXECUTION.

ALL TOILETS WILL HAVE SUNK FLOORS (UNLESS OTHERWISE SPECIFIED) AS PER RESPECTIVE STRUCTURAL DRAWINGS, AND WATERPROOFING AS PER SPECIFICATION.

ALL ROOF SLABS TO HAVE WATERPROOFING AND INSULATION TREATMENT AS PER SPECIFICATIONS.

REV.	DESCRIPTION	DATE	BY	CHD.
------	-------------	------	----	------

AMENDMENT

 

CLIENT:
M/S NATIONAL COMPANY OFFICE INTERIOR

PROJECT:
PROPOSED OFFICE INTERIOR AT MYLAPORE

DRAWING TITLE:
ADMIN -1 LHS

SCALE : 1:15	DRAWN : POORNIMA	R0
DATE : 11.07.2022	CHKD : JV	
DRAWING NO: ID/C_22 / 007 / DD_ADMIN_02		











ARCHITECTS:

SEED
ARCHITECTURE

AC 44, 3rd Street, AC Block, 6th Main Road,
Anna Nagar, Chennai-600 040

Website : www.seedarchitecture.in Mail : contact@seedarchitecture.in
Mobile No : 9840 160 142

ADMIN 2

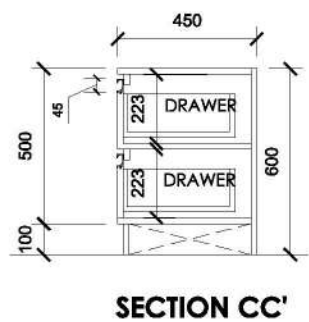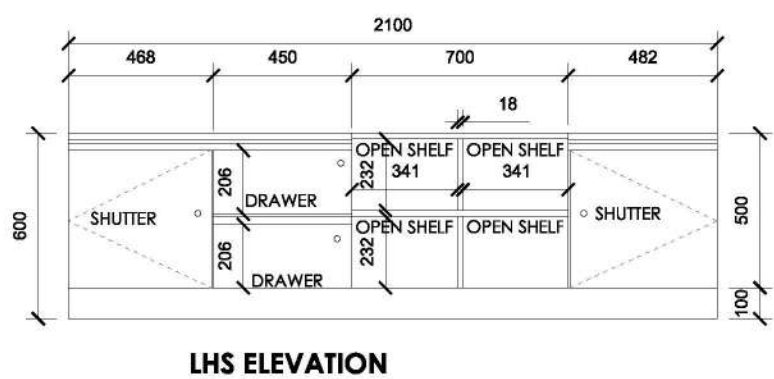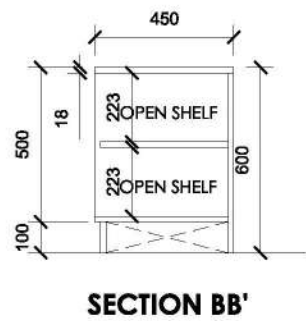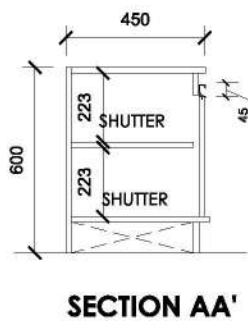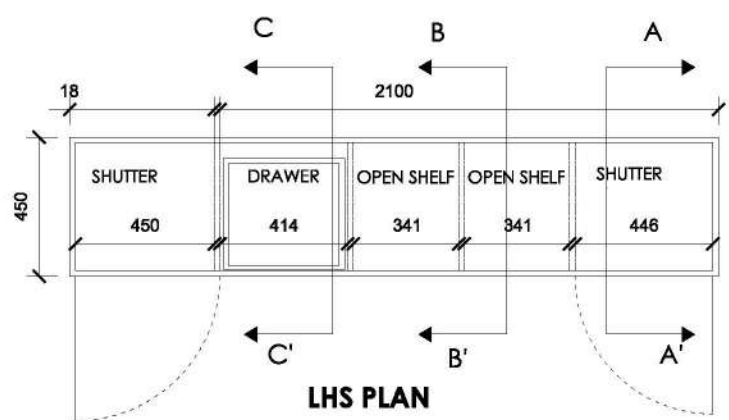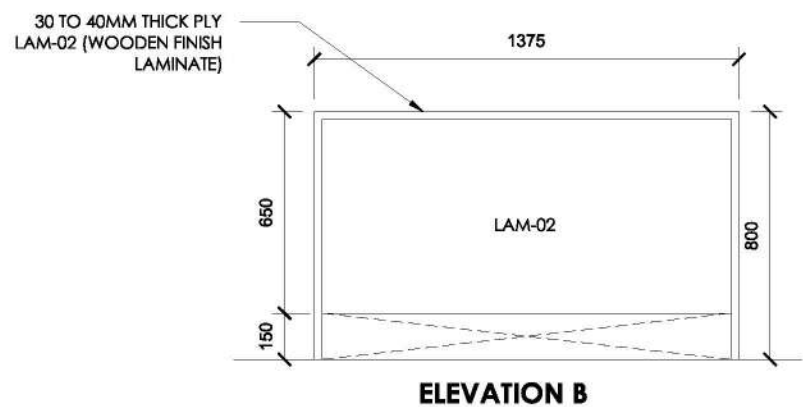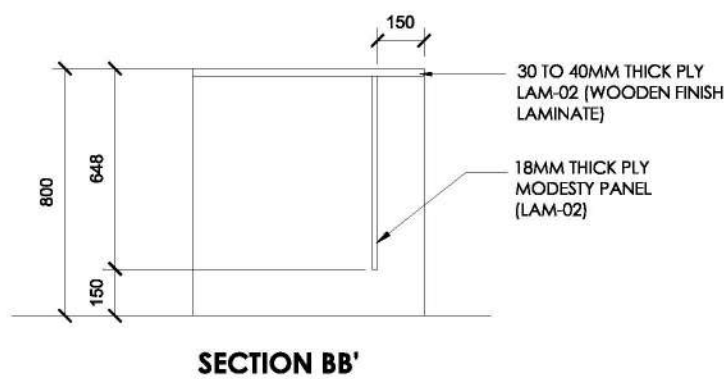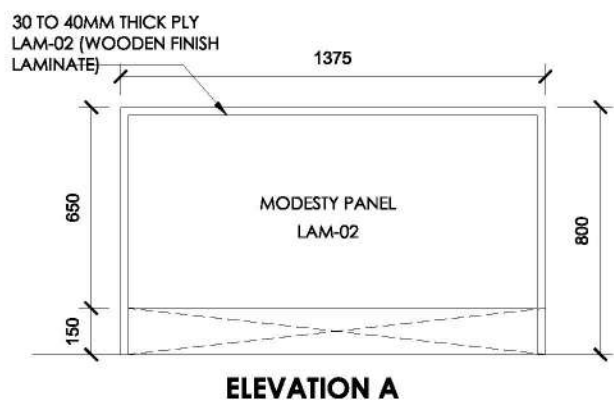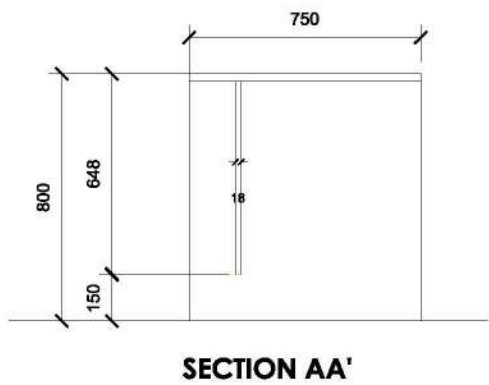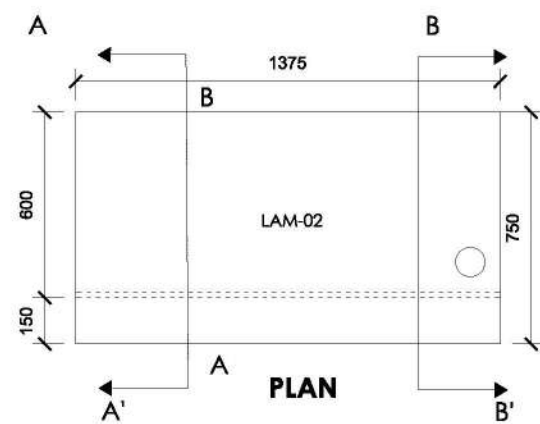

GENERAL NOTES :

ALL DIMENSIONS ARE IN MILLIMETRES AND ARE UNFINISHED DIMENSIONS UNLESS OTHERWISE SPECIFIED.

ALL LEVELS ARE IN METRES AND ARE UNFINISHED LEVELS UNLESS OTHERWISE SPECIFIED.


DO NOT SCALE DRAWINGS. ONLY WRITTEN DIMENSIONS SHALL BE FOLLOWED, ANY DISCREPANCIES NOTED SHALL BE BROUGHT TO THE NOTICE OF THE ARCHITECT PRIOR TO EXECUTION.

FOR DETAILS SUCH AS DOORS, WINDOWS, GRILLS, GATES, SKYLIGHT, TOILETS, STAIRCASES, HANDRAIL, RAILING, ETC. REFER RESPECTIVE ARCHITECTURAL DRAWINGS.

THESE DRAWINGS SHALL BE CORRELATED AND READ IN CONJUNCTION WITH RESPECTIVE CONSULTANT'S APPROVED DRAWINGS FOR STRUCTURAL MEMBERS, SERVICES SUCH AS PLUMBING, SANITARY, ELECTRICAL, AIR-CONDITIONING, VENTILATION, RAINWATER DRAINAGE & WATERPROOFING AND LANDSCAPING. ANY DISCREPANCIES NOTED SHALL BE BROUGHT TO THE NOTICE OF THE ARCHITECT PRIOR TO EXECUTION.

ALL TOILETS WILL HAVE SUNK FLOORS (UNLESS OTHERWISE SPECIFIED) AS PER RESPECTIVE STRUCTURAL DRAWINGS, AND WATERPROOFING AS PER SPECIFICATION.

ALL ROOF SLABS TO HAVE WATERPROOFING AND INSULATION TREATMENT AS PER SPECIFICATIONS.

 

CLIENT:
M/S NATIONAL COMPANY OFFICE INTERIOR

PROJECT:
PROPOSED OFFICE INTERIOR AT MYLAPORE

DRAWING TITLE:
ADMIN -2 LHS

SCALE : 1:15	DRAWN : POORNIMA
DATE : 11.07.2022	CHKD : JV
DRAWING NO:	
ID/C_22 / 007 / DD_ADMIN_02	

R0

ARCHITECTS:

SEED
ARCHITECTURE


AC 44, 3rd Street, AC Block, 6th Main Road,
Anna Nagar, Chennai-600 040

Website : www.seedarchitecture.in Mail : contact@seedarchitecture.in
Mobile No : 9840 160 142


CONFERENCE ROOM & MD CABIN

MYLAPORE
OFFICE

LOCATION :
MYLAPORE

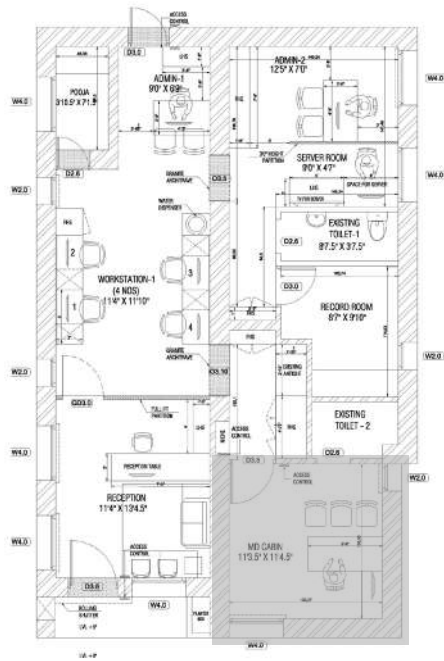


KEY PLAN PHASE 1

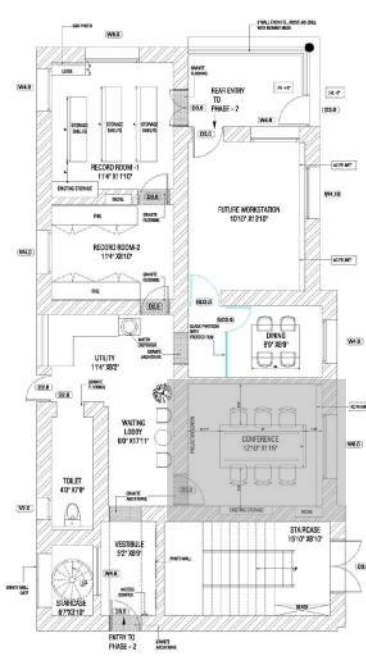

KEY PLAN PHASE 2


SEED ARCHITECTURE
AC-44,1st Floor,3rd Street, 6th Main Rd, AC
Block, Anna Nagar, Chennai, Tamil Nadu 600040

NAME : Poornima K
REG.NO : 39210059
BATCH : 2019-2024

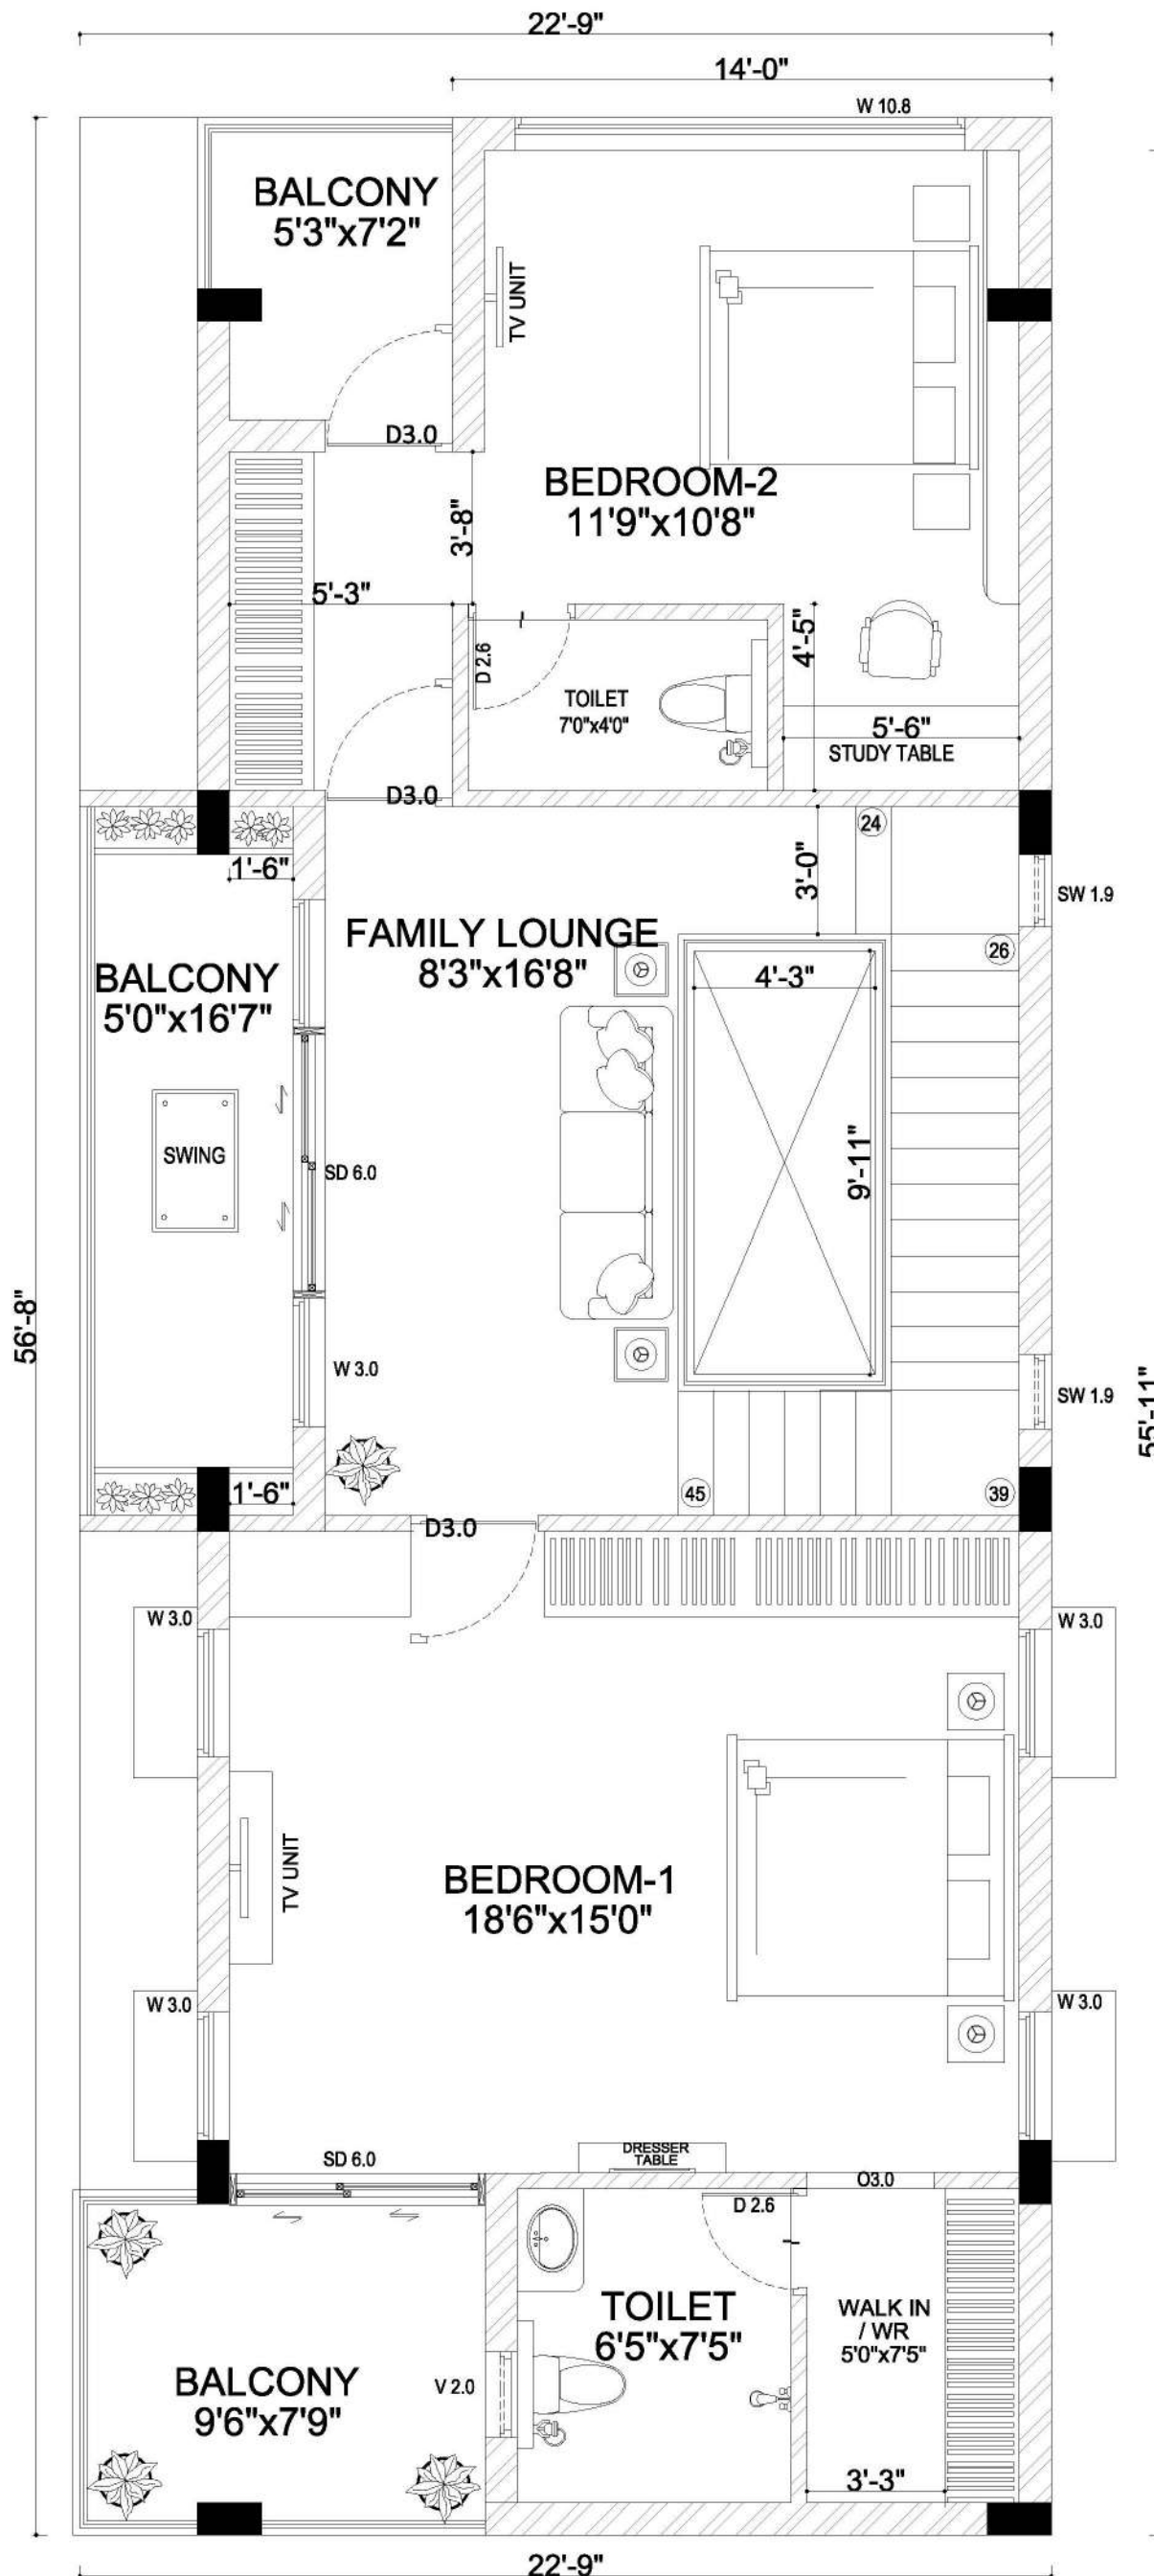

SCHEDULE OF JOINERY - FIRST FLOOR PLAN

TYPE	DESCRIPTION	SIZE	LINTEL	SILL
MD3.6	MAIN DOOR	3'-8"x8'-0"	8'-0"	-
D3.0	FLUSH DOOR	3'-0"x8'-0"	8'-0"	-
D2.6	FLUSH DOOR	2'-6"x8'-0"	8'-0"	-
SD6.0	SLIDING DOOR	2'-6"x8'-0"	8'-0"	-
SD9.8	SLIDING DOOR	2'-6"x8'-0"	8'-0"	-
W5.0	OPENABLE WINDOW	5'-0"x5'-0"	8'-0"	3'-0"
W3.0	OPENABLE WINDOW	3'-0"x5'-0"	8'-0"	3'-0"
W4.0	OPENABLE WINDOW	4'-0"x5'-0"	8'-0"	3'-0"
SW2.0	STAIRCASE WINDOW	2'-0"x7'-0"	-	-
SW4.0	STAIRCASE WINDOW	4'-0"x5'-0"	-	-
KW2.0	KITCHEN WINDOW	2'-0"x4'-6"	8'-0"	3'-6"
V2.0	VENTILATOR	2'-0"x2'-0"	8'-0"	6'-0"
O5.5	OPENING	2'-6"x8'-0"	8'-0"	-
O3.0	OPENING	3'-0"x8'-0"	8'-0"	-
O3.7	OPENING	3'-7"x8'-0"	8'-0"	-
O4.0	OPENING	6'-9"x8'-0"	8'-0"	-

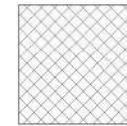

WOODEN
PARTITION




BRICK WORK



COLUMN



GRAPHIC SCALE:

 

CLIENT:

Mr. JAYA PRAKASH

PROJECT:

PROPOSED INTERIOR AT MARAIMALAINAGAR

DRAWING TITLE:

SECOND FLOOR PLAN

SCALE : 1:50

DRAWN : PR

REVISION NO: R0

DATE : 19/08/2022

CHKD : JP

DRAWING NO:

SHEET SIZE : A3

SHEET NO : 01

ARCHITECTS:




AC 44, 3rd Street, AC Block, 6th Main Road,
Anna Nagar, Chennai-600 040

Website : www.seedarchitecture.com Mail : contact@seedarchitecture.com


Mobile No : 7825 809 809

THESE DRAWINGS ARE UNLESS OTHERWISE NOTED AND ARE THE PROPERTY OF SEED ARCHITECTURE. NO PART OF THESE DRAWINGS SHALL BE REPRODUCED OR TRANSMITTED IN ANY FORM OR BY ANY MEANS, ELECTRONIC OR MECHANICAL, WITHOUT THE WRITTEN PERMISSION OF SEED ARCHITECTURE.

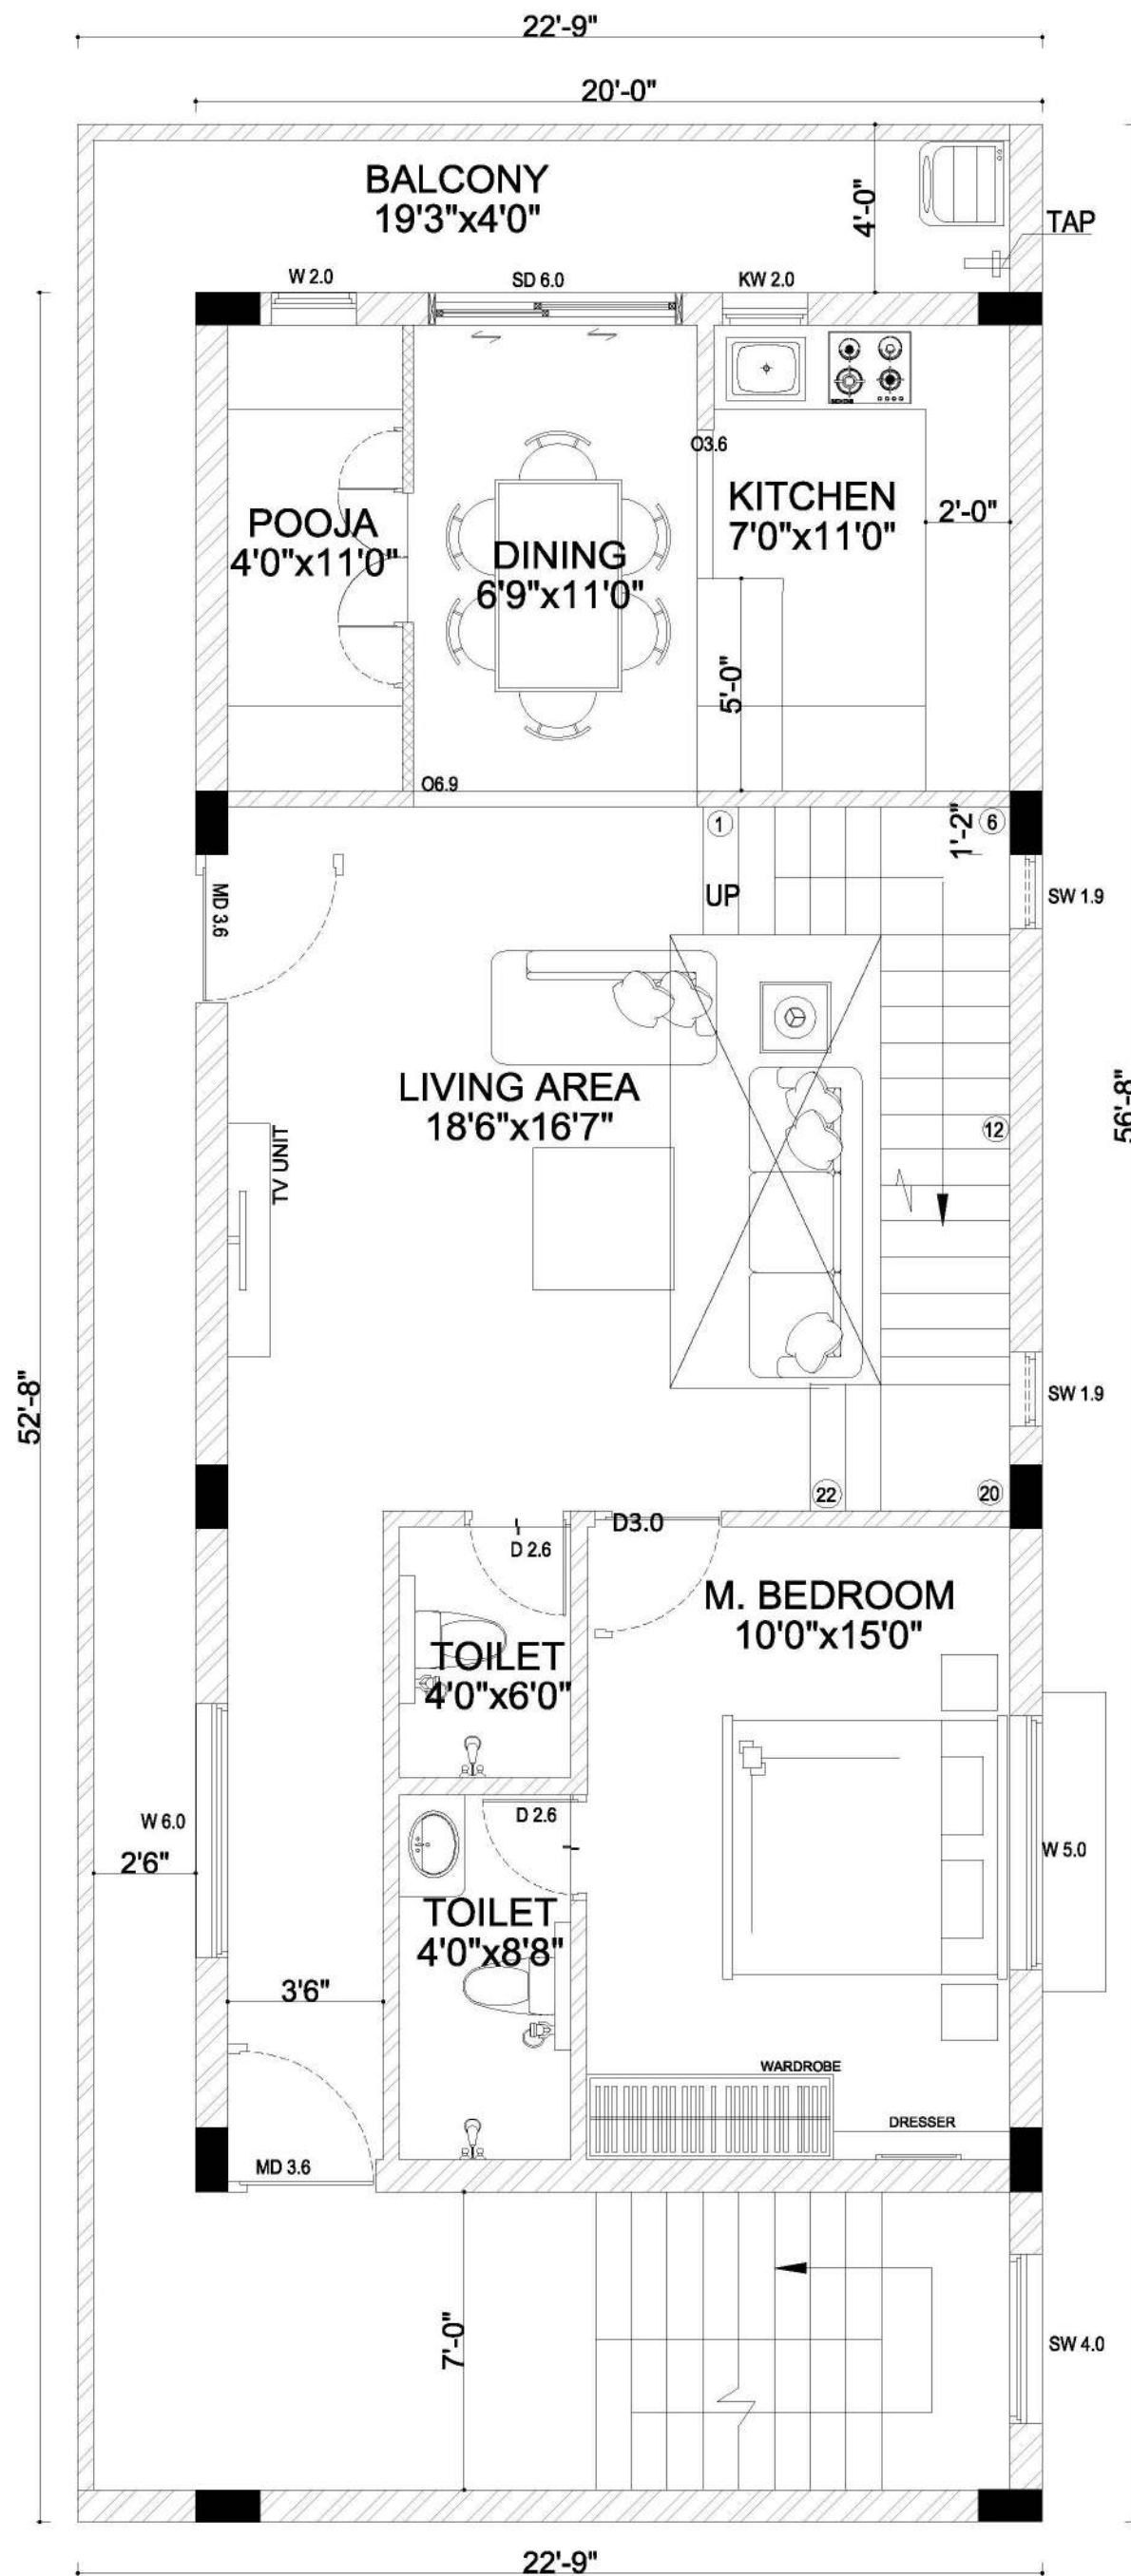

SCHEDULE OF JOINERY - FIRST FLOOR PLAN

TYPE	DESCRIPTION	SIZE	LINTEL	SILL
MD3.6	MAIN DOOR	3'-8"x8'-0"	8'-0"	-
D3.0	FLUSH DOOR	3'-0"x8'-0"	8'-0"	-
D2.6	FLUSH DOOR	2'-6"x8'-0"	8'-0"	-
SD6.0	SLIDING DOOR	2'-6"x8'-0"	8'-0"	-
W5.0	OPENABLE WINDOW	5'-0"x5'-0"	8'-0"	3'-0"
SW2.0	STAIRCASE WINDOW	2'-0"x7'-0"	-	-
SW4.0	STAIRCASE WINDOW	4'-0"x5'-0"	-	-
KW2.0	KITCHEN WINDOW	2'-0"x4'-6"	8'-0"	3'-6"
V2.0	VENTILATOR	2'-0"x2'-0"	8'-0"	6'-0"
O2.6	OPENING	2'-6"x8'-0"	8'-0"	-
O3.0	OPENING	3'-0"x8'-0"	8'-0"	-
O3.7	OPENING	3'-7"x8'-0"	8'-0"	-
O6.9	OPENING	6'-9"x8'-0"	8'-0"	-

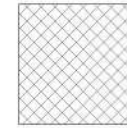

WOODEN
PARTITION




BRICK WORK



COLUMN



GRAPHIC SCALE:

 

CLIENT:

Mr. JAYA PRAKASH

PROJECT:

PROPOSED INTERIOR AT MARAIMALAINAGAR

DRAWING TITLE:

FIRST FLOOR PLAN

SCALE : 1:50

DRAWN : PR

REVISION NO: R0

DATE : 19/08/2022

CHKD : JP

DRAWING NO:

SHEET SIZE : A3

SHEET NO : 01

ARCHITECTS:



AC 44, 3rd Street, AC Block, 6th Main Road,
Anna Nagar, Chennai-600 040

Website : www.seedarchitecture.com Mail : contact@seedarchitecture.com


Mobile No : 7825 809 809

THESE DRAWINGS ARE UNLESS OTHERWISE NOTED, THE PROPERTY OF SEED ARCHITECTURE. NO PART OF THESE DRAWINGS MAY BE REPRODUCED OR TRANSMITTED IN ANY FORM OR BY ANY MEANS, WITHOUT THE WRITTEN PERMISSION OF SEED ARCHITECTURE. THE CLIENT AGREES TO HOLD SEED ARCHITECTURE HARMLESS FROM ALL SUCH CLAIMS.

LIVING CUM DINING AREA & MASTER BEDROOM

MR.
JAYAPRAKSH
RESIDENCE

LOCATION :
MARAIMALAI
NAGAR

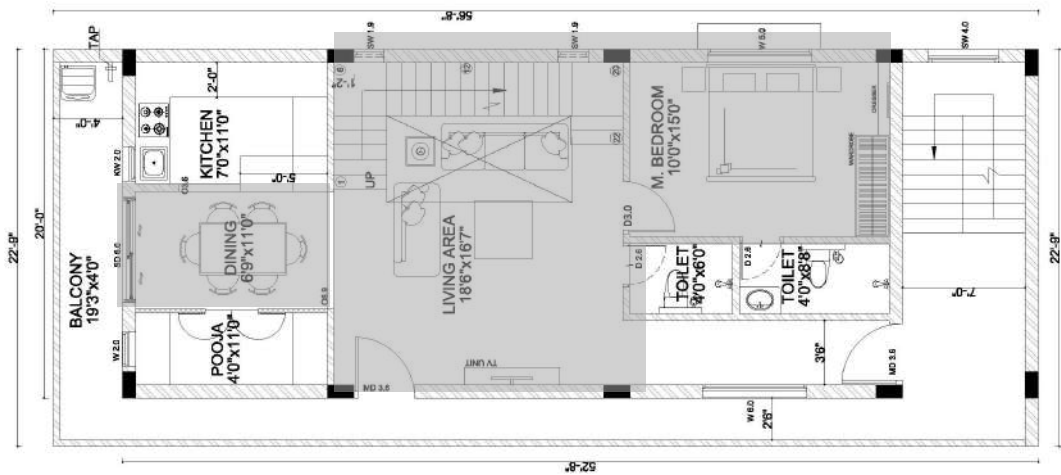

KEY PLAN

SEED ARCHITECTURE
AC-44,1st Floor,3rd Street, 6th Main Rd, AC
Block, Anna Nagar, Chennai, Tamil Nadu 600040

NAME : Poornima K
REG.NO : 39210059
BATCH : 2019-2024

BEDROOM 1 & BEDROOM 2

MR.
JAYAPRAKSH
RESIDENCE

LOCATION :
MARAIMALAI
NAGAR



BEDROOM 1 VIEW-1




BEDROOM 1 VIEW-2



BEDROOM 2 VIEW-1



BEDROOM 2 VIEW-2

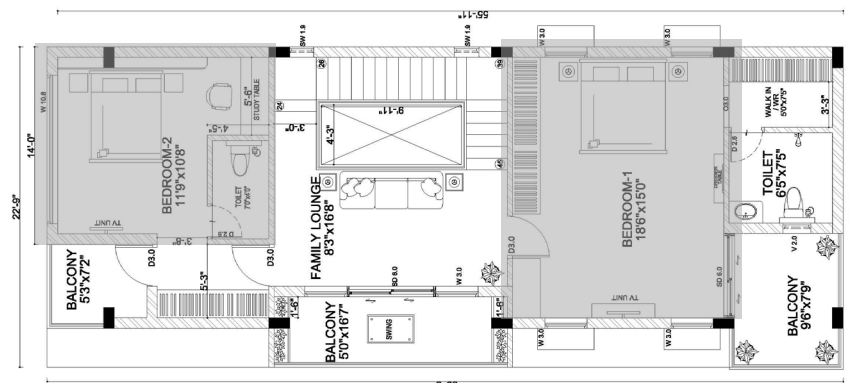


KEY PLAN

SEED ARCHITECTURE
AC-44,1st Floor,3rd Street, 6th Main Rd, AC
Block, Anna Nagar, Chennai, Tamil Nadu 600040


NAME : Poornima K
REG.NO : 39210059
BATCH : 2019-2024

10'0" W P A S S A G E
37'-0"

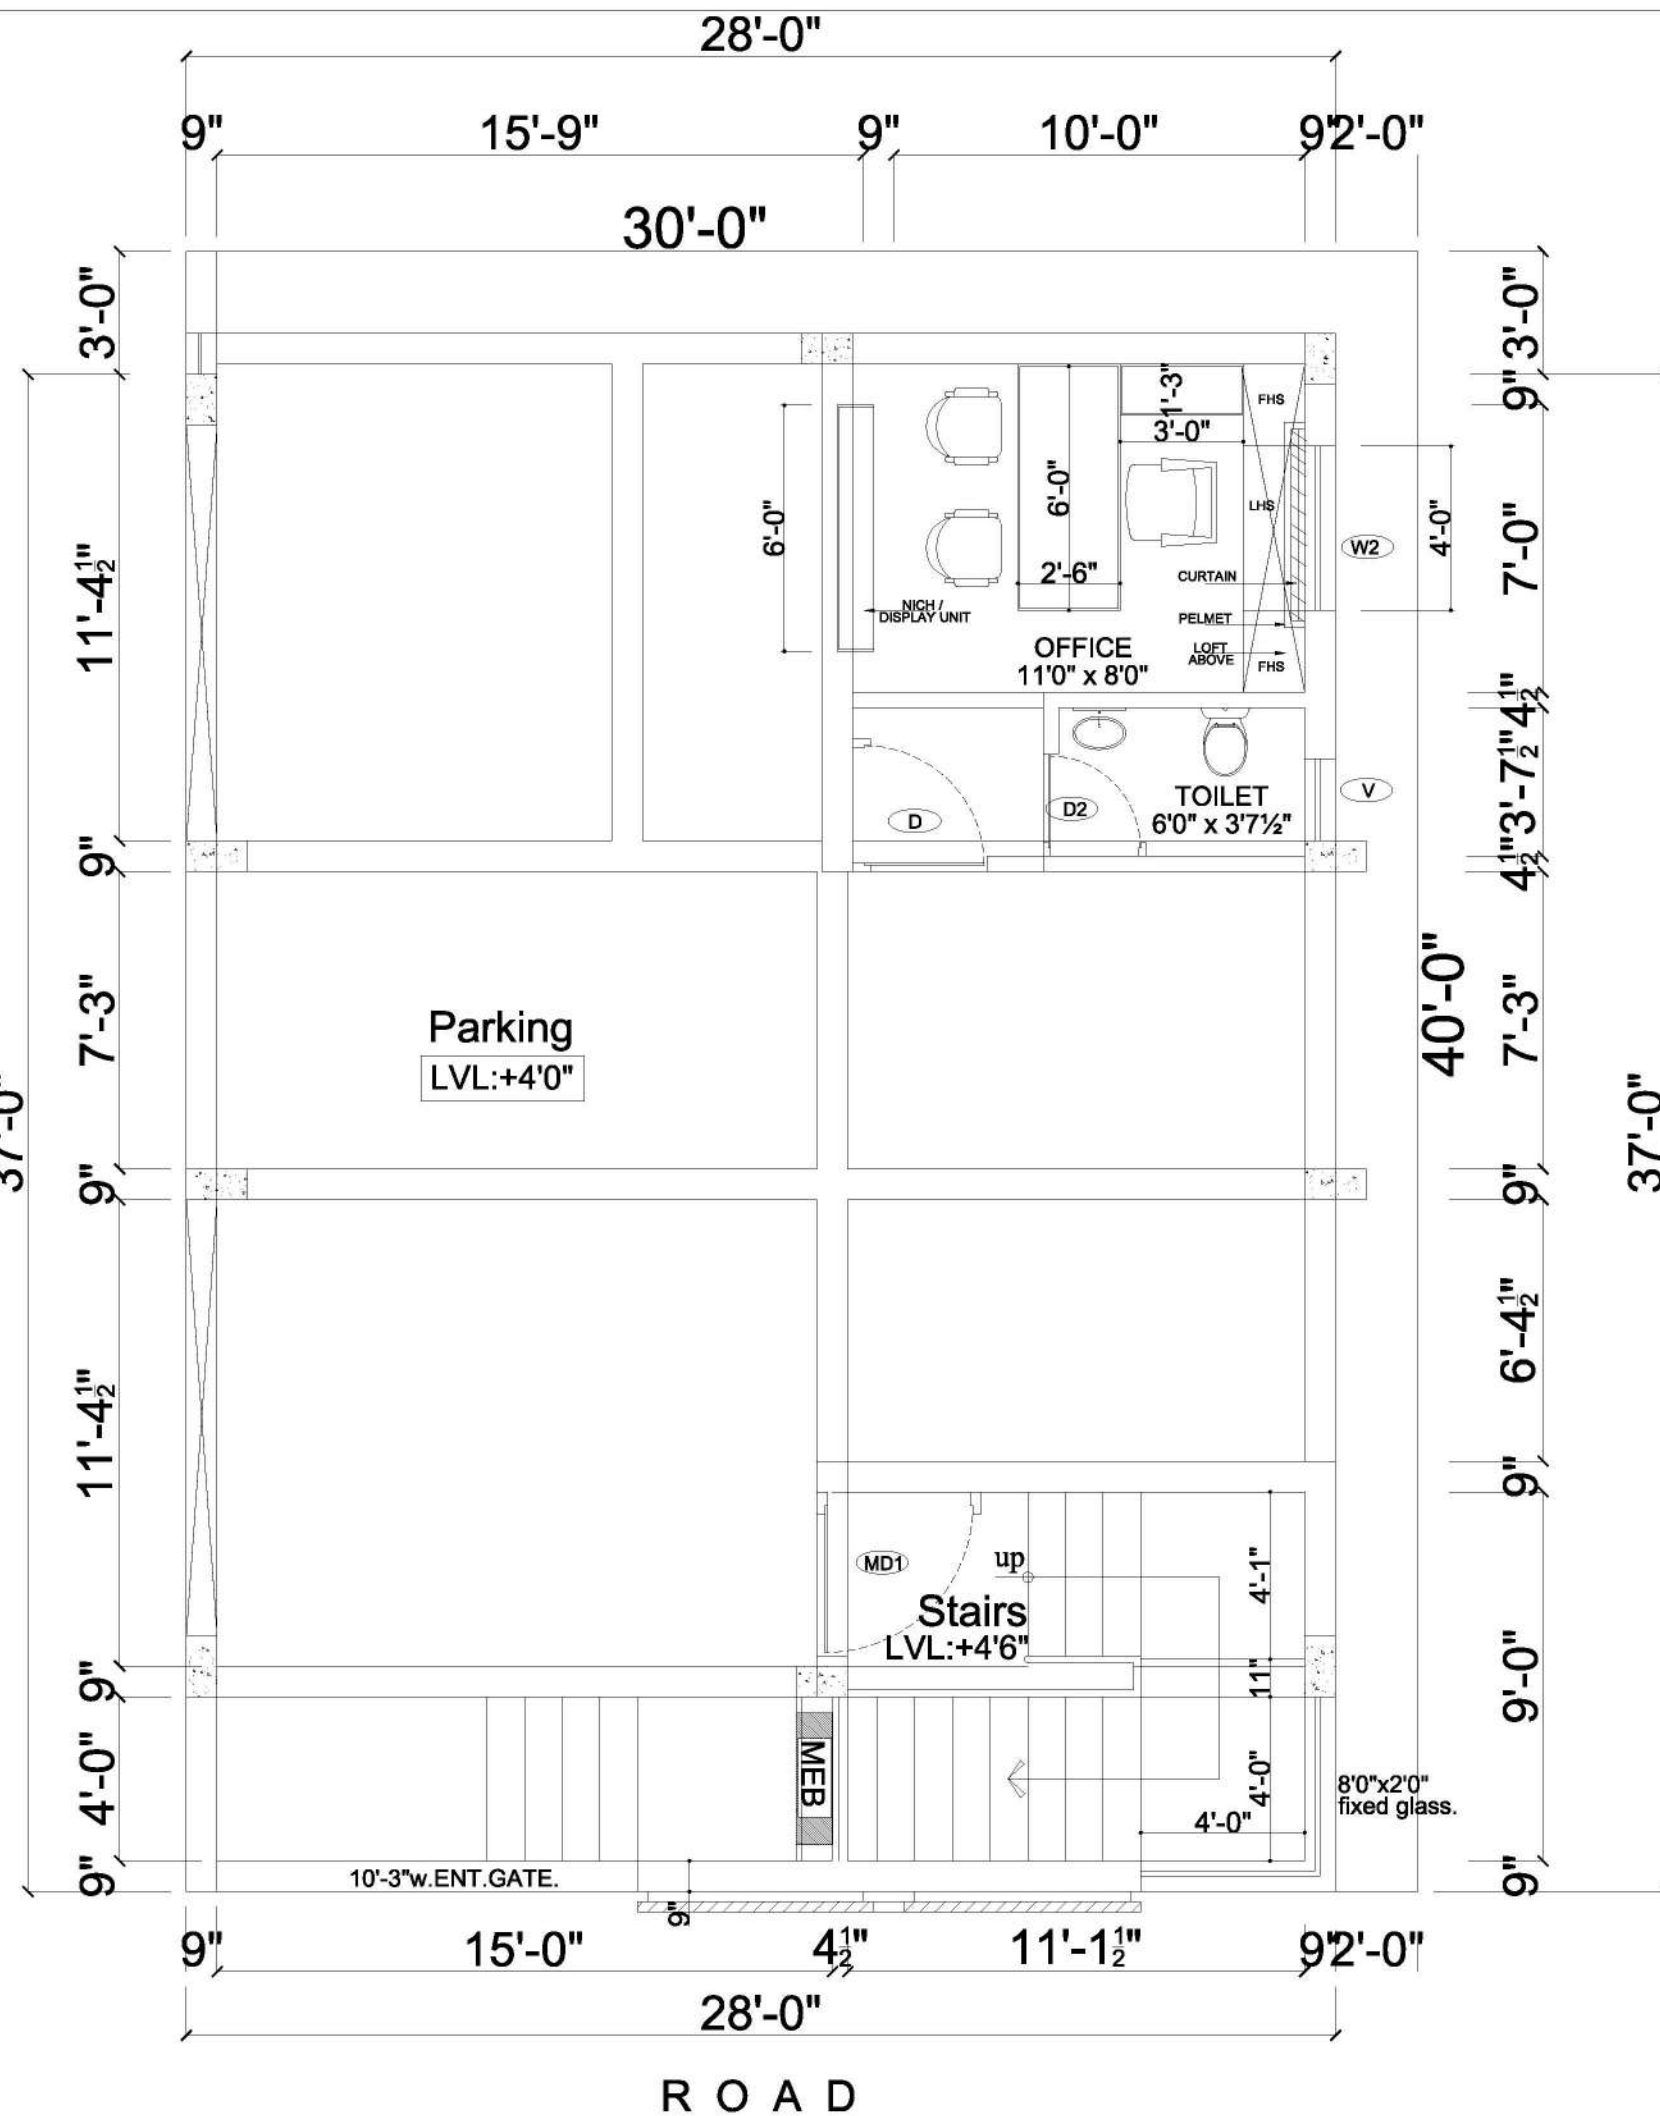

SCHEDULE OF JOINERY:-

TYPE	SIZE	DESCRIPTION
MD1	4'0"x8'0"	MAIN DOOR.
D	3'3"x8'0"	FLUSH DOOR.
D2	2'6"x7'0"	FLUSH DOOR.
W2	4'0"x5'6"	WINDOW.
V1	2'0"x2'0"	VENTILATOR.

 

CLIENT:
Mr. GOPI

PROJECT:
PROPOSED INTERIOR AT MADHURAVOYAL

DRAWING TITLE:
GROUND FLOOR PLAN

SCALE : 1:50	DRAWN : PK	REVISION NO: R0
DATE : 04/08/2022	CHKD : JV	
DRAWING NO:		SHEET SIZE : A3
		SHEET NO : 03

ARCHITECTS:




AC 44, 3rd Street, AC Block, 6th Main Road,
Anna Nagar, Chennai-600 040

Website : www.seedarchitecture.com Mail : contact@seedarchitecture.com


Mobile No : 7825 809 809

THESE DRAWINGS ARE UNDER COPYRIGHT AND ARE THE PROPERTY OF SEED ARCHITECTURE. NONE OF THE DRAWINGS AND RELATED DOCUMENTS ARE TO BE REPRODUCED OR TRANSMITTED IN ANY FORM OR BY ANY MEANS, ELECTRONIC OR MECHANICAL, INCLUDING PHOTOCOPYING, RECORDING, OR BY ANY INFORMATION STORAGE AND RETRIEVAL SYSTEM, WITHOUT THE WRITTEN PERMISSION OF SEED ARCHITECTURE. AFTER EXHAUSTING THE PURPOSE OF ISSUE, THE DRAWINGS SHALL BE RETURNED TO SEED ARCHITECTURE.

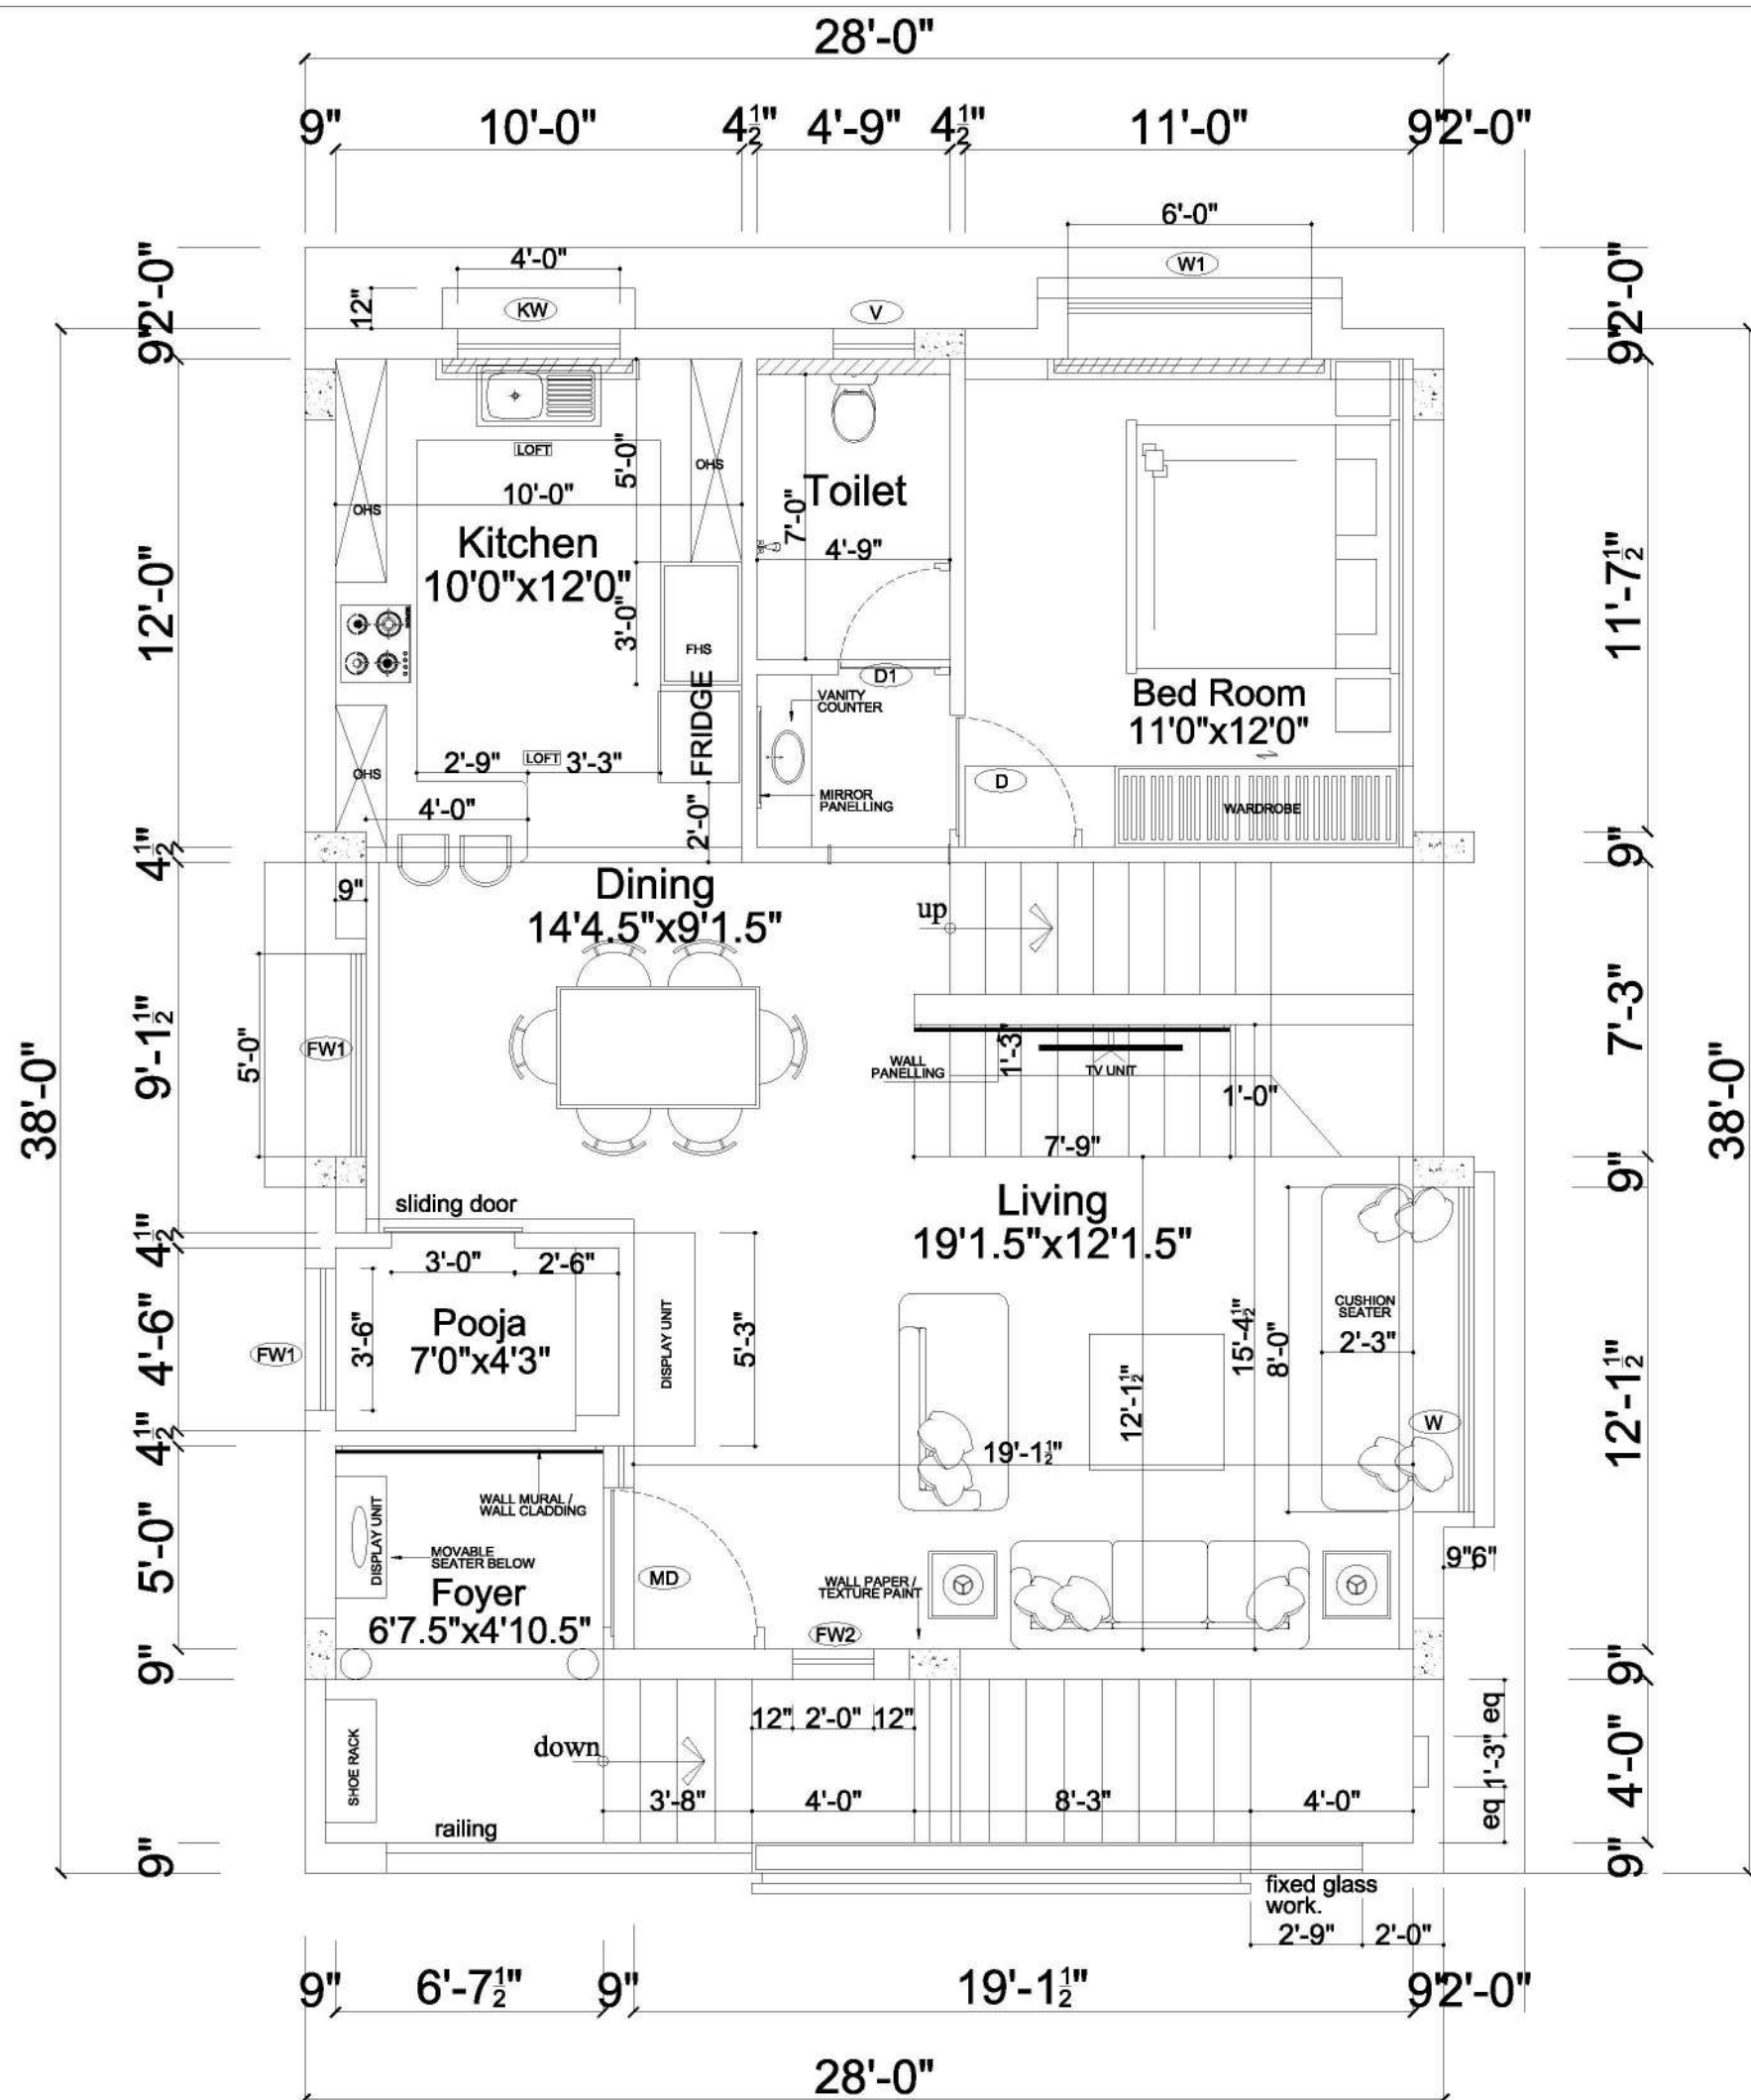

SCHEDULE OF JOINERY:-

TYPE	SIZE	DESCRIPTION
MD	4'10½"X8'0"	MAIN DOOR.
D	3'3"X8'0"	FLUSH DOOR.
D1	2'9"X8'0"	FLUSH DOOR.
FW1	3'6"X7'8"	FRENCH WINDOW.
FW2	2'0"X7'8"	FRENCH WINDOW.
W	8'0"X5'6"	WINDOW.
W1	6'0"X5'6"	WINDOW.
W2	2'0"X5'6"	WINDOW.
KW	6'0"X4'0"	KITCHEN WINDOW.
V	2'0"X3'0"	VENTILATOR.

 

CLIENT:
Mr. GOPI

PROJECT:
PROPOSED INTERIOR AT MADHURAVOYAL

DRAWING TITLE:
FIRST FLOOR PLAN

SCALE : 1:50	DRAWN : PK	REVISION NO: R1
DATE : 04/08/2022	CHKD : JV	
DRAWING NO:		SHEET SIZE : A3
		SHEET NO : 03


ARCHITECTS:



AC 44, 3rd Street, AC Block, 6th Main Road,
Anna Nagar, Chennai-600 040

Website : www.seedarchitecture.in Mail : contact@seedarchitecture.in
Mobile No : 9840 160 142

THESE DRAWINGS ARE UNDER COPYRIGHT AND ARE THE PROPERTY OF SEED ARCHITECTURE. NONE OF THE DRAWINGS AND RELATED DOCUMENTS SHALL BE REPRODUCED OR TRANSMITTED IN ANY FORM OR BY ANY MEANS, ELECTRONIC OR MECHANICAL, WITHOUT PERMISSION IN WRITING FROM SEED ARCHITECTURE. ANY VIOLATION OF THIS COPYRIGHT SHALL BE PROSECUTED TO THE FULL EXTENT OF THE LAW.

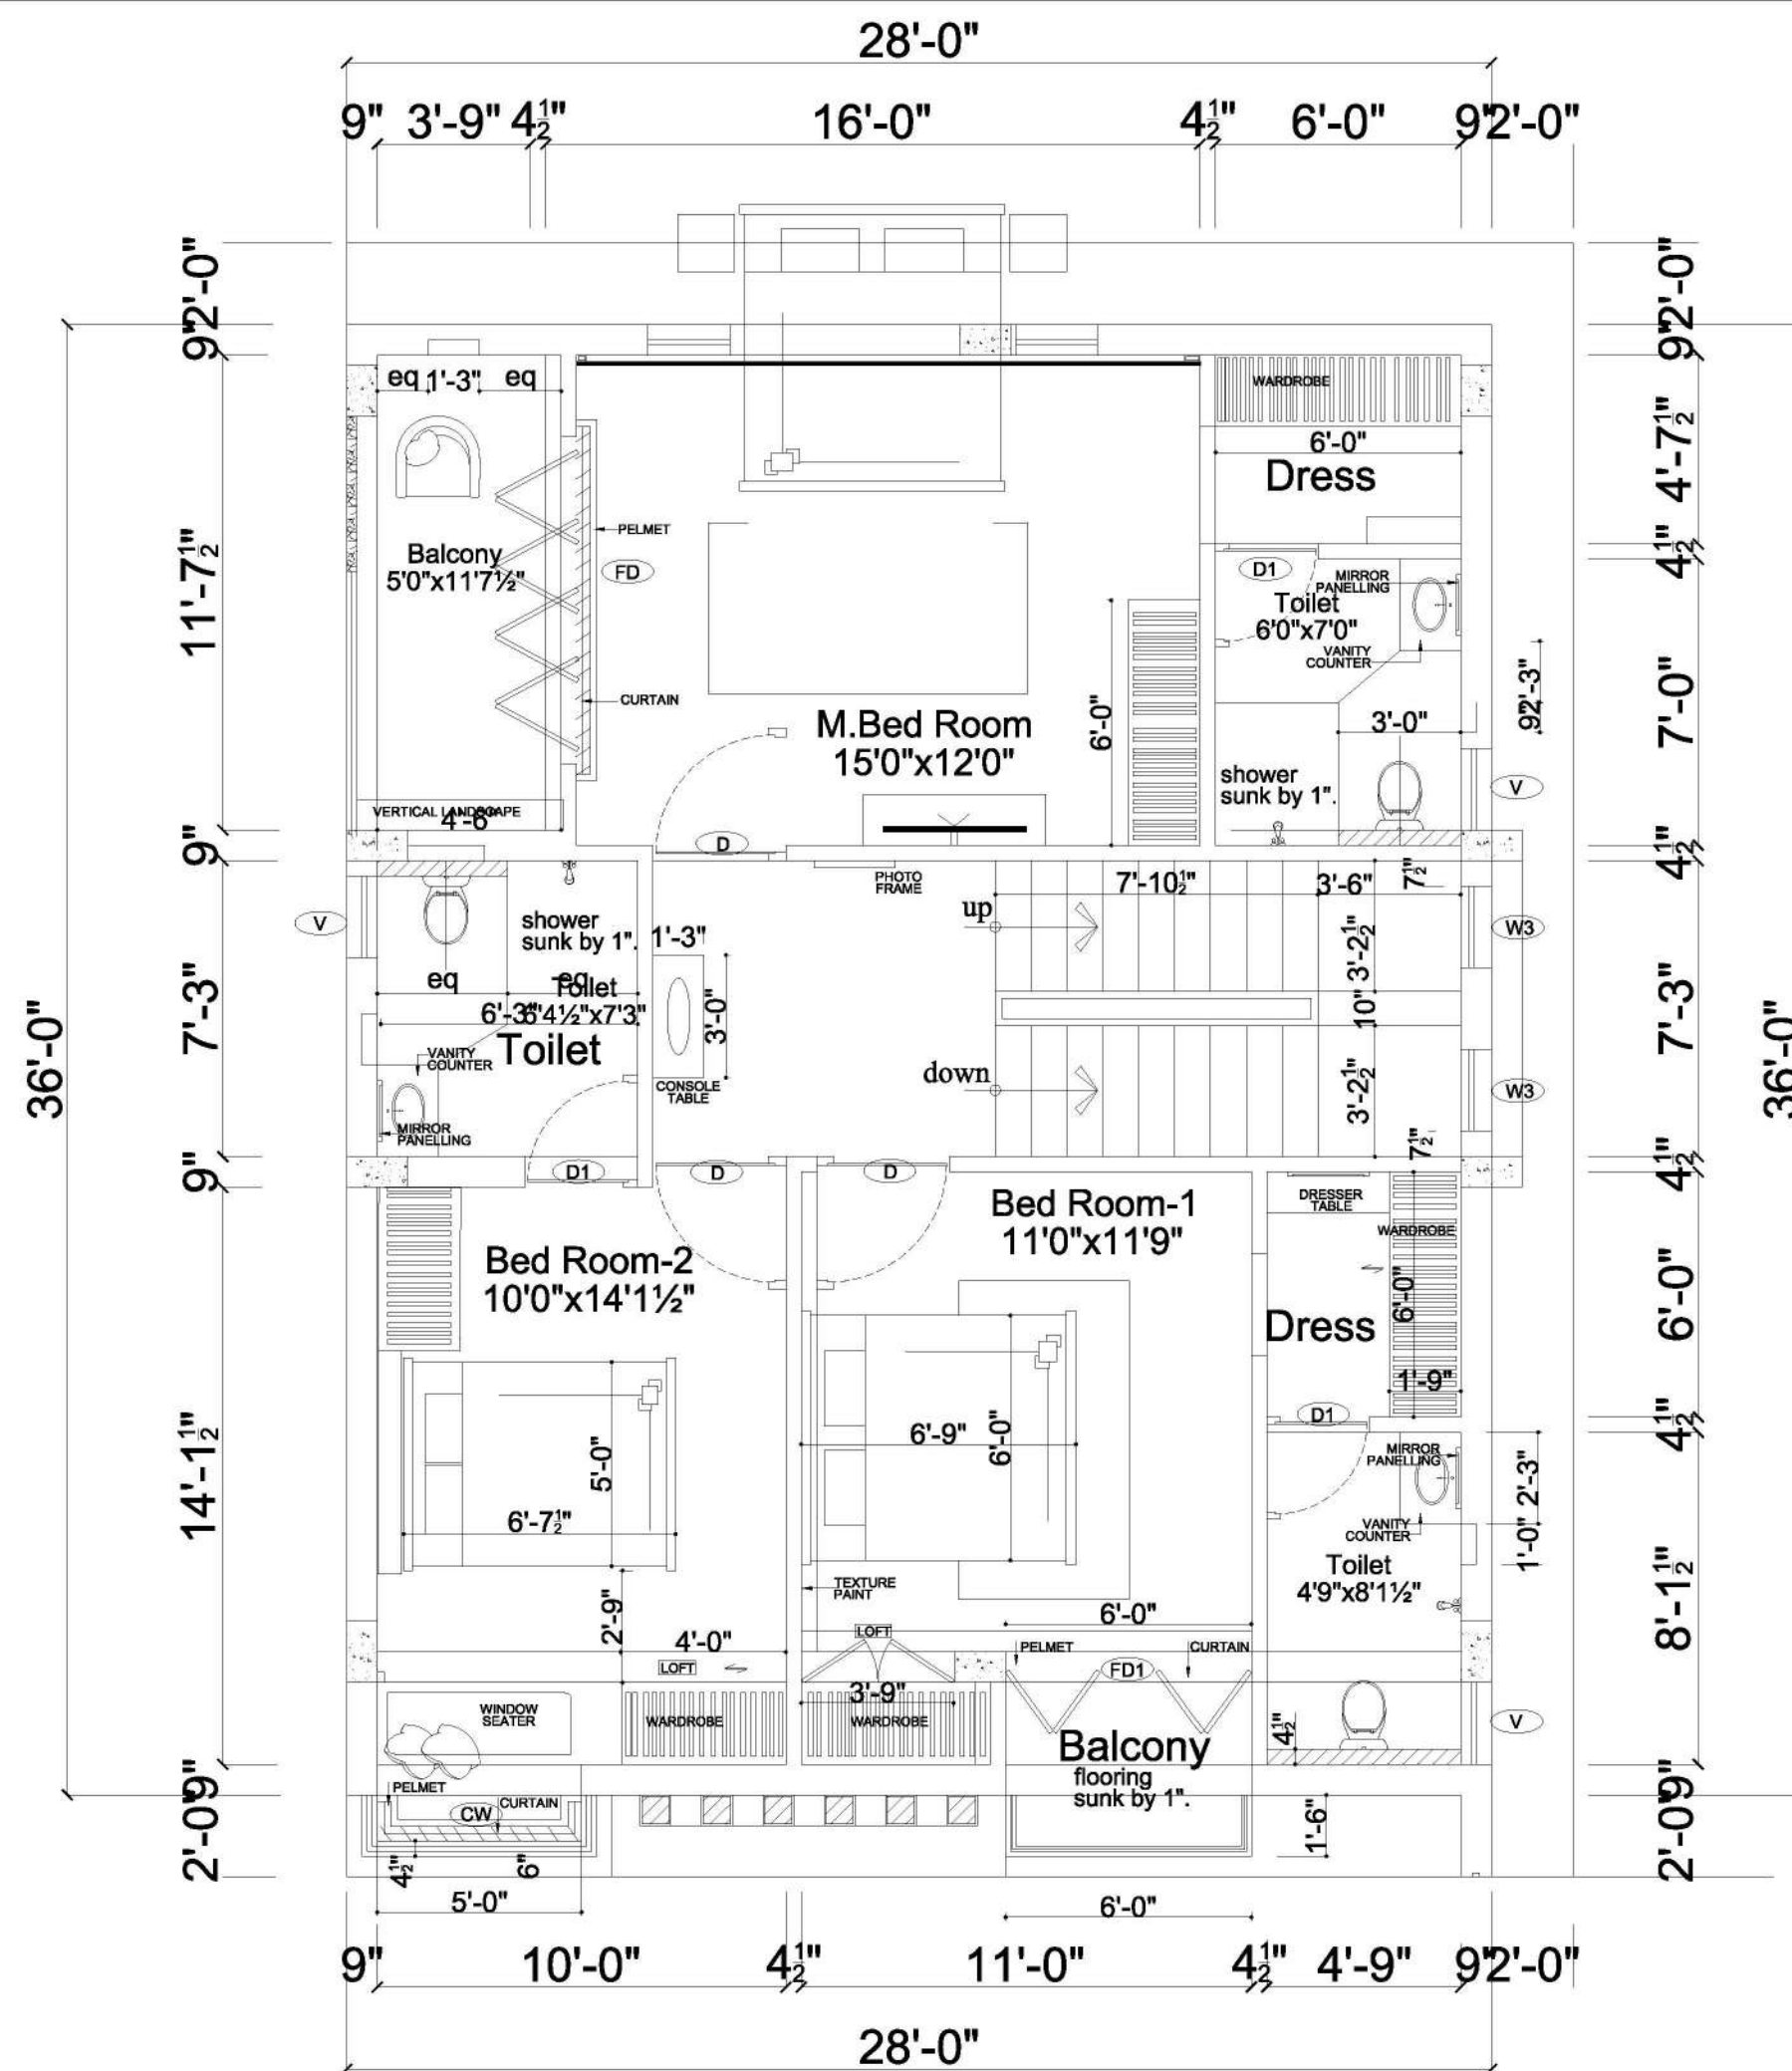


SCHEDULE OF JOINERY:-

TYPE	SIZE	DESCRIPTION
D	3'3"X8'0"	FLUSH DOOR.
D1	2'9"X8'0"	FLUSH DOOR.
FD	8'0"X8'0"	FRENCH DOOR.
FD1	6'0"X8'0"	FRENCH DOOR.
CW	7'3"X5'6"	CORNER WINDOW.
W3	2'0"X5'6"	WINDOW.
V	2'0"X3'0"	VENTILATOR.



GRAPHIC SCALE:

 

CLIENT:

Mr. GOPI

PROJECT:

PROPOSED INTERIOR AT MADHURAVOYAL

DRAWING TITLE:

SECOND FLOOR PLAN

SCALE: 1:50	DRAWN: PK	REVISION NO: R1
DATE: 04/08/2022	CHKD: JV	
DRAWING NO:		SHEET SIZE: A3
		SHEET NO: 03


ARCHITECTS:



AC 44, 3rd Street, AC Block, 6th Main Road,
Anna Nagar, Chennai-600 040


Website : www.seedarchitecture.in Mail : contact@seedarchitecture.in
Mobile No : 9840 160 142

THESE DRAWINGS ARE THE PROPERTY OF SEED ARCHITECTURE. NONE OF THE DRAWINGS AND RELATED DOCUMENTS SHALL BE LOANED, REPRODUCED, COPIED, OR IN ANY MANNER BE USED FOR ANY OTHER PROJECT WITHOUT THE WRITTEN PERMISSION OF SEED ARCHITECTURE. ANY VIOLATION OF THIS POLICY WILL BE PROSECUTED TO THE FULL EXTENT OF THE LAW.

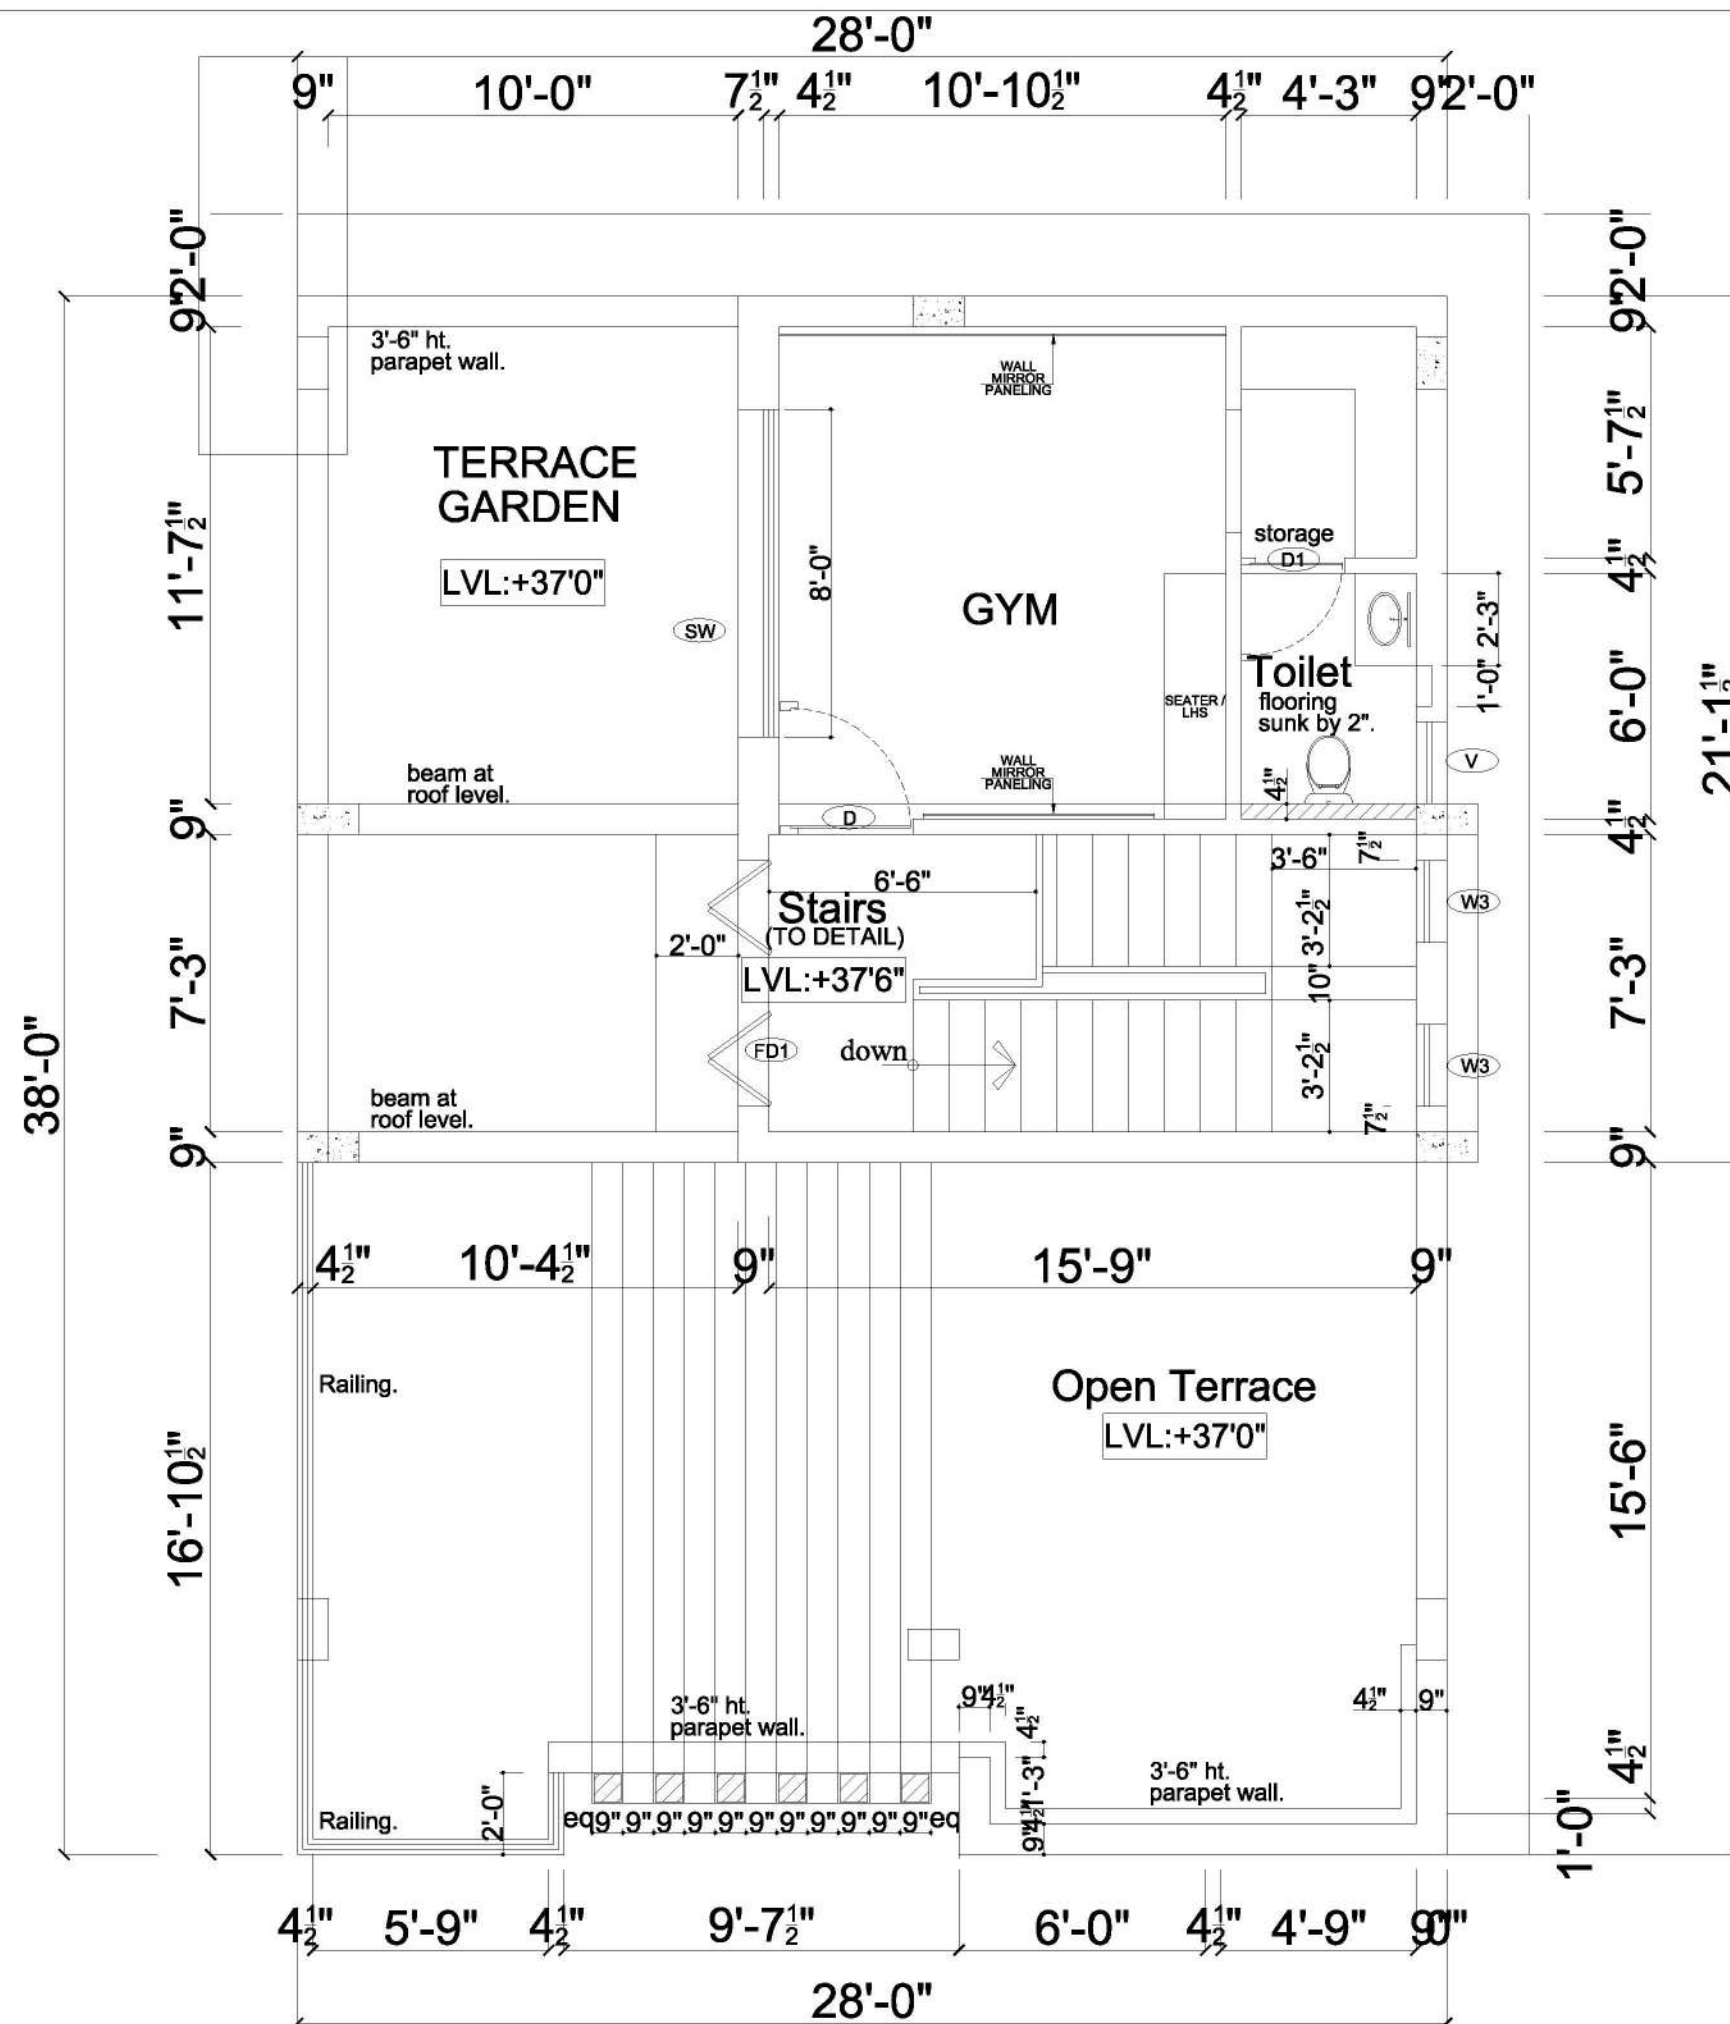

SCHEDULE OF JOINERY:-

TYPE	SIZE	DESCRIPTION
D	3'3"X8'0"	FLUSH DOOR.
D1	2'9"X8'0"	FLUSH DOOR.
FD1	6'0"X8'0"	FRENCH DOOR.
SW	11'7 1/2"X7'8"	SLIDING WINDOW.
W3	2'0"X5'6"	WINDOW.
V	2'0"X3'0"	VENTILATOR.

 

CLIENT:

Mr. GOPI

PROJECT:

PROPOSED INTERIOR AT MADHURAVOYAL

DRAWING TITLE:

THIRD FLOOR PLAN

SCALE : 1:50	DRAWN : PK	REVISION NO: R0
DATE : 04/08/2022	CHKD : JV	
DRAWING NO:		SHEET SIZE : A3
		SHEET NO : 03

ARCHITECTS:



AC 44, 3rd Street, AC Block, 6th Main Road,
Anna Nagar, Chennai-600 040



Website : www.seedarchitecture.in Mail : contact@seedarchitecture.in
Mobile No : 9840 160 142

THESE DRAWINGS ARE THE PROPERTY OF SEED ARCHITECTURE. NONE OF THE DRAWINGS AND RELATED DOCUMENTS SHALL BE LOANED, REPRODUCED, COPIED, OR IN ANY MANNER BE USED FOR ANY OTHER PROJECT WITHOUT THE WRITTEN PERMISSION OF SEED ARCHITECTURE. ANY VIOLATION OF THIS POLICY SHALL BE DEEMED AS A BREACH OF CONTRACT AND WILL BE PROSECUTED TO THE FULL EXTENT OF THE LAW.

OFFICE & KITCHEN

MR. GOPI
RESIDENCE

LOCATION :
MADHURAVOYAL

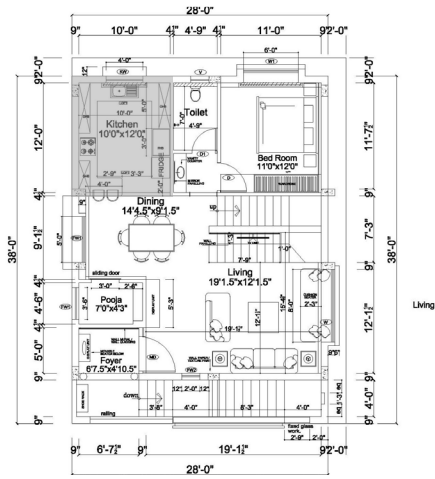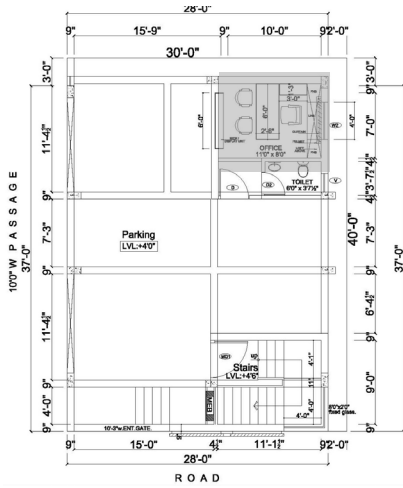



SEED ARCHITECTURE
AC-44,1st Floor,3rd Street, 6th Main Rd, AC
Block, Anna Nagar, Chennai, Tamil Nadu 600040

NAME : Poornima K
REG.NO : 39210059
BATCH : 2019-2024

DINING AREA & BEDROOM

MR. GOPI
RESIDENCE

LOCATION :
MADHURAVOYAL

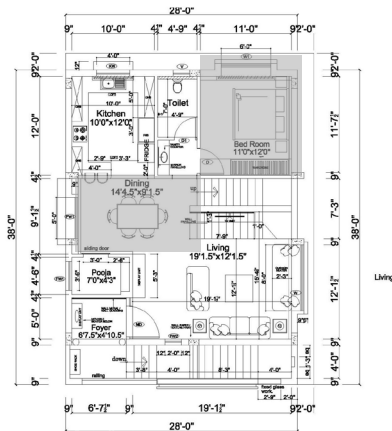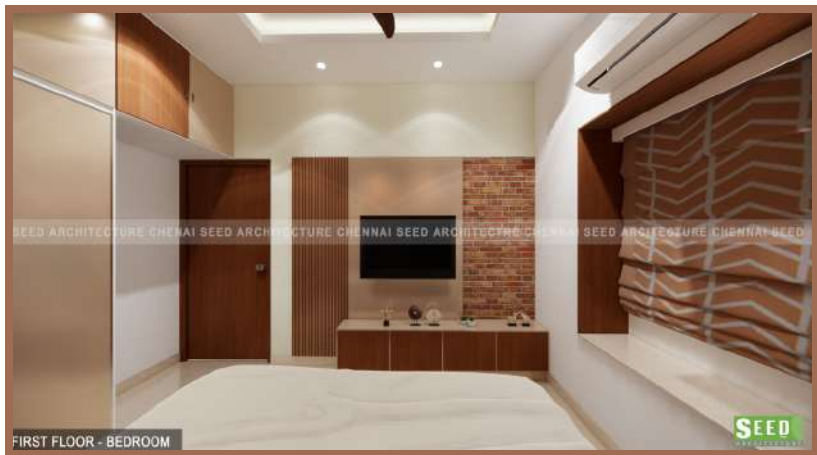


SEED ARCHITECTURE
AC-44,1st Floor,3rd Street, 6th Main Rd, AC
Block, Anna Nagar, Chennai, Tamil Nadu 600040

NAME : Poornima K
REG.NO : 39210059
BATCH : 2019-2024

BEDROOM 1

MR. GOPI
RESIDENCE

LOCATION :
MADHURAVOYAL

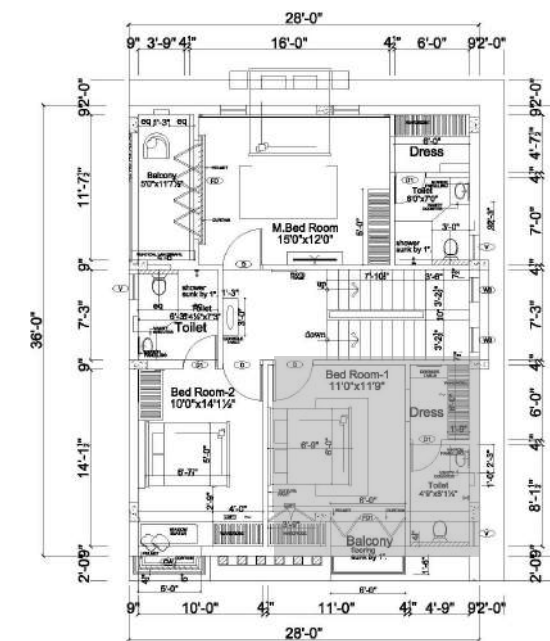


KEY PLAN




SEED ARCHITECTURE
AC-44,1st Floor,3rd Street, 6th Main Rd, AC
Block, Anna Nagar, Chennai, Tamil Nadu 600040

NAME : Poornima K
REG.NO : 39210059
BATCH : 2019-2024

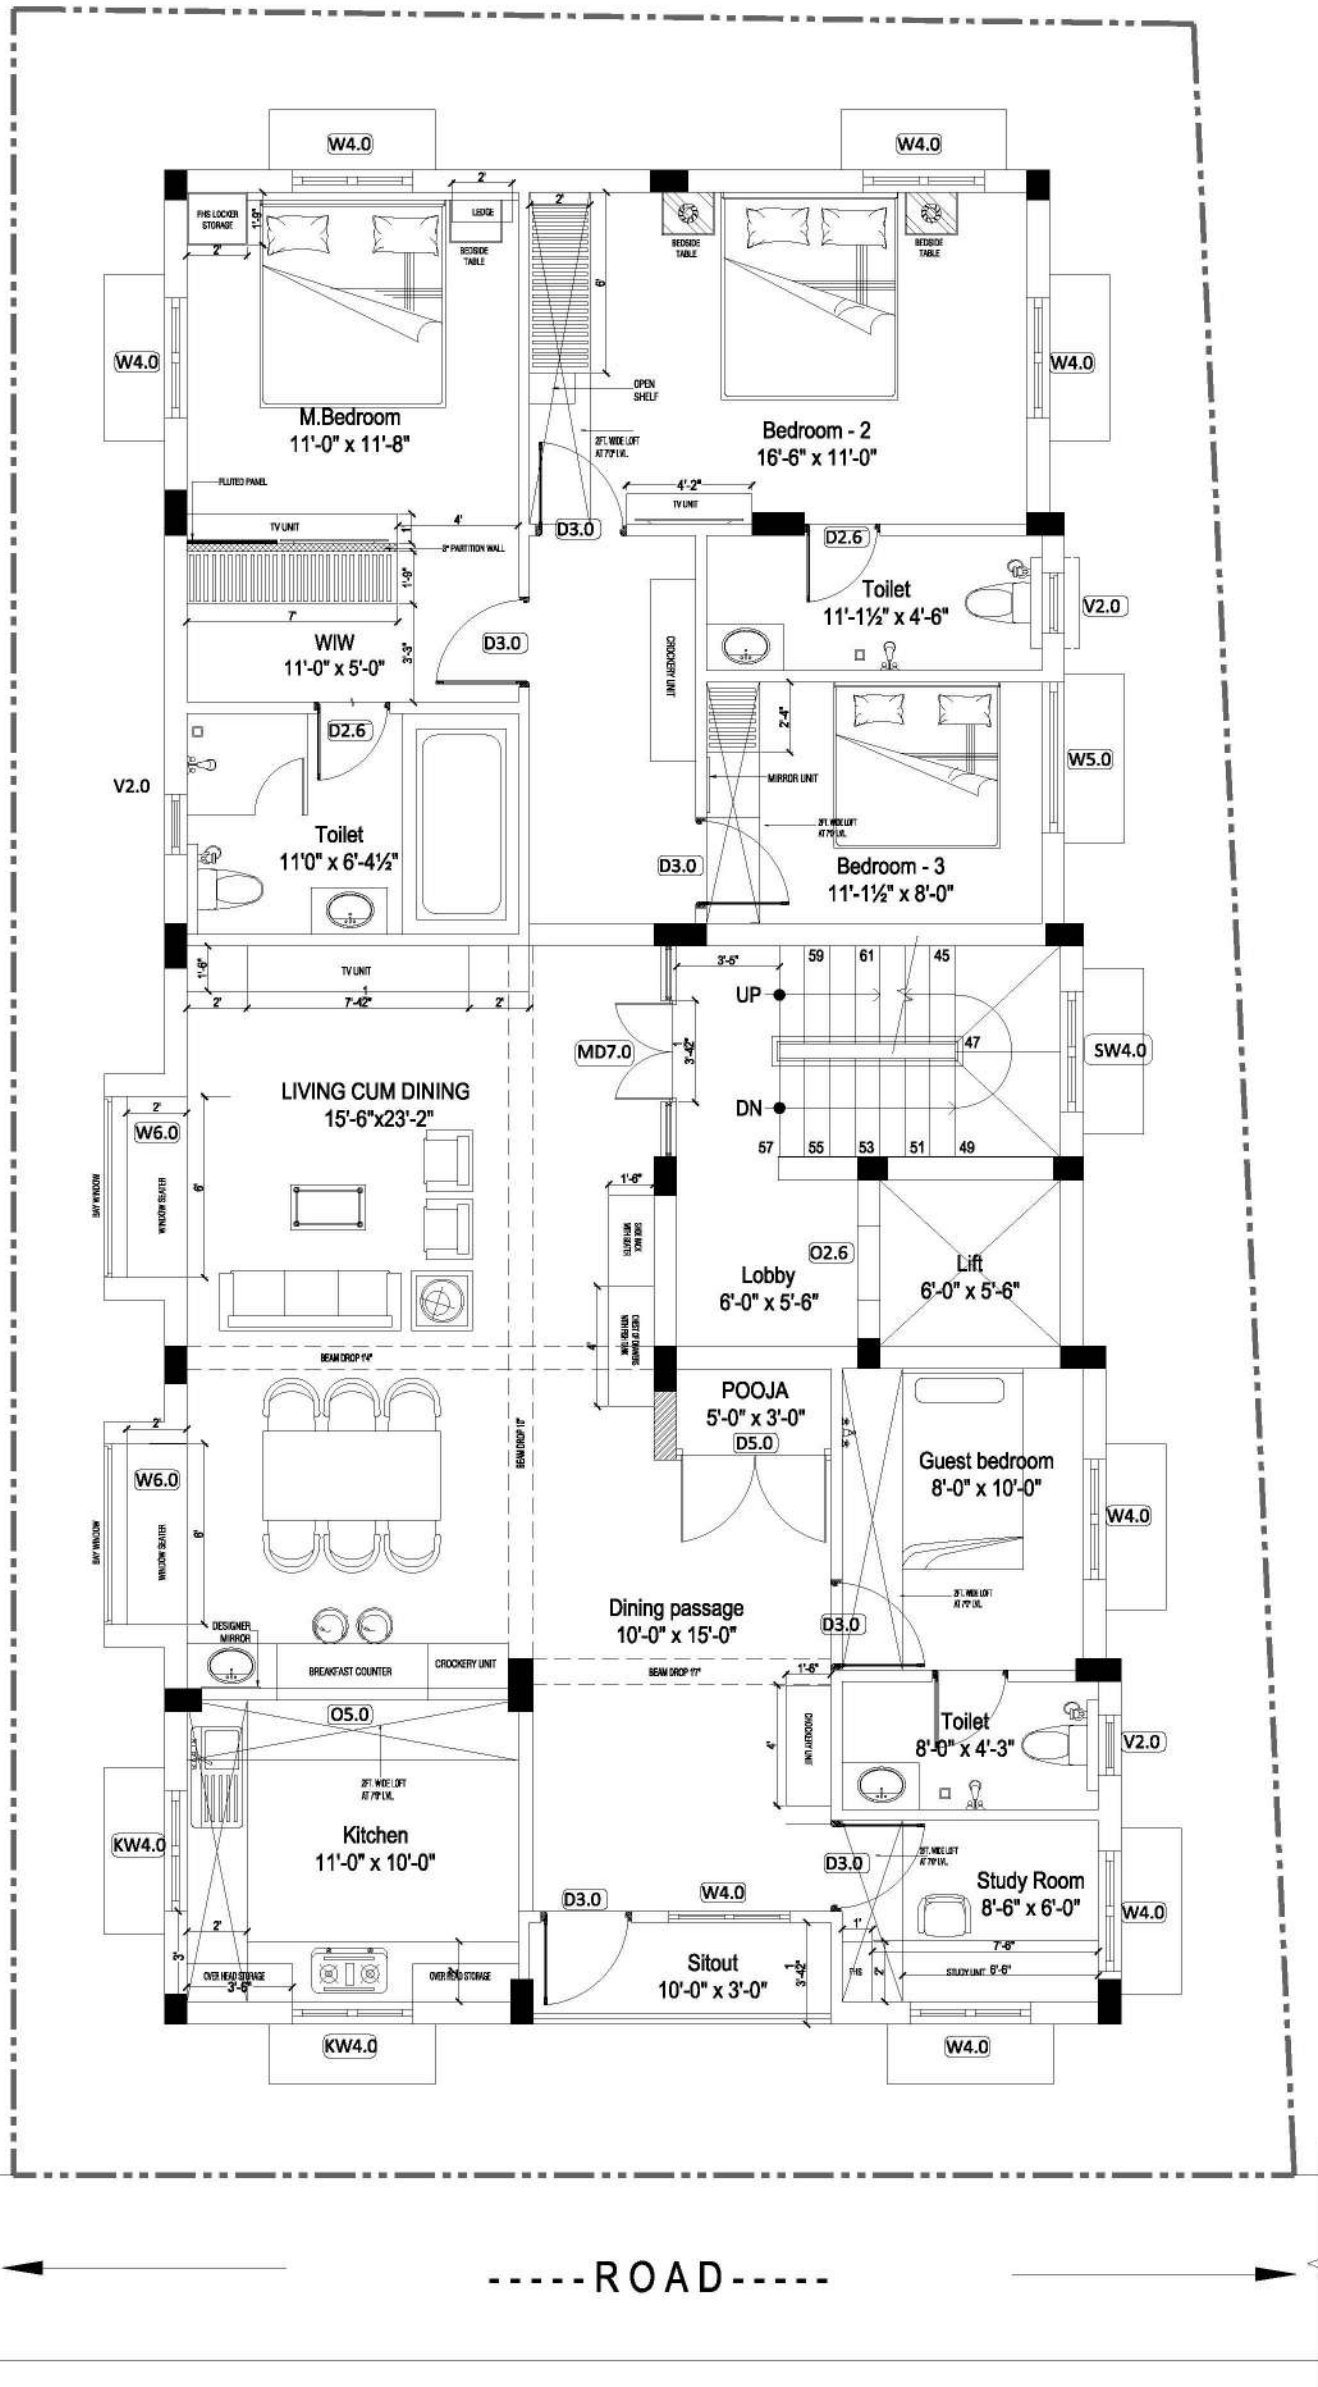

THIRD FLOOR PLAN

KEY PLAN :-

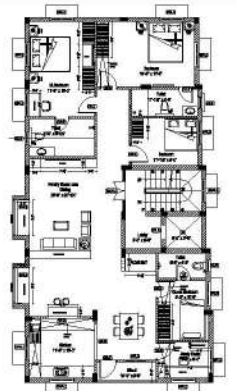

THIRD FLOOR PLAN


SCHEDULE OF JOINERY - GROUND FLOOR PLAN

TYPE	DESCRIPTION	SIZE	LINTEL	SILL
MD7.0	MAIN DOOR	3'-6"x7'-0"	7'-0"	-
D3.0	FLUSH DOOR	3'-0"x7'-0"	7'-0"	-
D2.6	FLUSH DOOR	2'-6"x7'-0"	7'-0"	-
W4.0	SLIDING WINDOW	4'-0"x4'-0"	7'-0"	-
W6.0	BAY WINDOW	6'-0"x4'-0"	7'-0"	-
W3.0	SLIDING WINDOW	3'-0"x4'-6"	7'-0"	-
W4.0	SLIDING WINDOW	4'-0"x4'-6"	7'-0"	-
SW4.0	STAIRCASE WINDOW	4'-0"x2'-6"	7'-0"	-
KW4.0	KITCHEN WINDOW	4'-0"x2'-6"	7'-0"	-
V2.0	VENTILATOR	2'-0"x2'-0"	7'-0"	-
O2.6	OPENING	2'-0"x7'-0"	7'-0"	-
O6.0	OPENING	6'-0"x7'-0"	7'-0"	-
O5.0	OPENING	5'-0"x7'-0"	7'-0"	-

NOTE:

LEGEND :-

- 230MM THK BRICK WALL
- COLUMN & R.C. WALL

 


GENERAL NOTES :

- * ALL DIMENSIONS ARE IN MILLIMETRES AND ARE UNFINISHED DIMENSIONS UNLESS OTHERWISE SPECIFIED.
- * ALL LEVELS ARE IN METRES AND ARE UNFINISHED LEVELS UNLESS OTHERWISE SPECIFIED.
- * DO NOT SCALE DRAWINGS. ONLY WRITTEN DIMENSIONS SHALL BE FOLLOWED, ANY DISCREPANCIES NOTED SHALL BE BROUGHT TO THE NOTICE OF THE ARCHITECT PRIOR TO EXECUTION.
- * FOR DETAILS SUCH AS DOORS, WINDOWS, GRILLS, GATES, SKYLIGHT, TOILETS, STAIRCASES, HANDRAIL, RAILING, ETC. REFER RESPECTIVE ARCHITECTURAL DRAWINGS.
- * THESE DRAWINGS SHALL BE CORRELATED AND READ IN CONJUNCTION WITH RESPECTIVE CONSULTANT'S APPROVED DRAWINGS FOR STRUCTURAL MEMBERS, SERVICES SUCH AS PLUMBING, SANITARY, ELECTRICAL, AIR-CONDITIONING, VENTILATION, RAINWATER DRAINAGE & WATERPROOFING AND LANDSCAPING. ANY DISCREPANCIES NOTED SHALL BE BROUGHT TO THE NOTICE OF THE ARCHITECT PRIOR TO EXECUTION.
- * ALL TOILETS WILL HAVE SUNK FLOORS (UNLESS OTHERWISE SPECIFIED) AS PER RESPECTIVE STRUCTURAL DRAWINGS, AND WATERPROOFING AS PER SPECIFICATION.
- * ALL ROOF SLABS TO HAVE WATERPROOFING AND INSULATION TREATMENT AS PER SPECIFICATIONS.

REV.	DESCRIPTION	DATE	BY	CHD.
------	-------------	------	----	------

AMENDMENT

GRAPHIC SCALE:

 

CLIENT:

MR. NARAYANAN HARI

PROJECT:

PROPOSED RESIDENCE BUILDING
AT CHENNAI

DRAWING TITLE:

THIRD FLOOR PLAN

SCALE: 1:75

DRAWN: PR

REVISION NO: R0

DATE: 11/09/2022

CHKD: JS

DRAWING NO:

SHEET SIZE: A3
SHEET NO: 01

ARCHITECTS:




AC 44, 3rd Street, AC Block, 6th Main Road,
Anna Nagar, Chennai-600 040

Website : www.seedarchitecture.com Mail : contact@seedarchitecture.com
Mobile No : 7825 809 809

MASTER BEDROOM & STUDY ROOM

MR.
NARAYANA
HARI

LOCATION :
CHENNAI

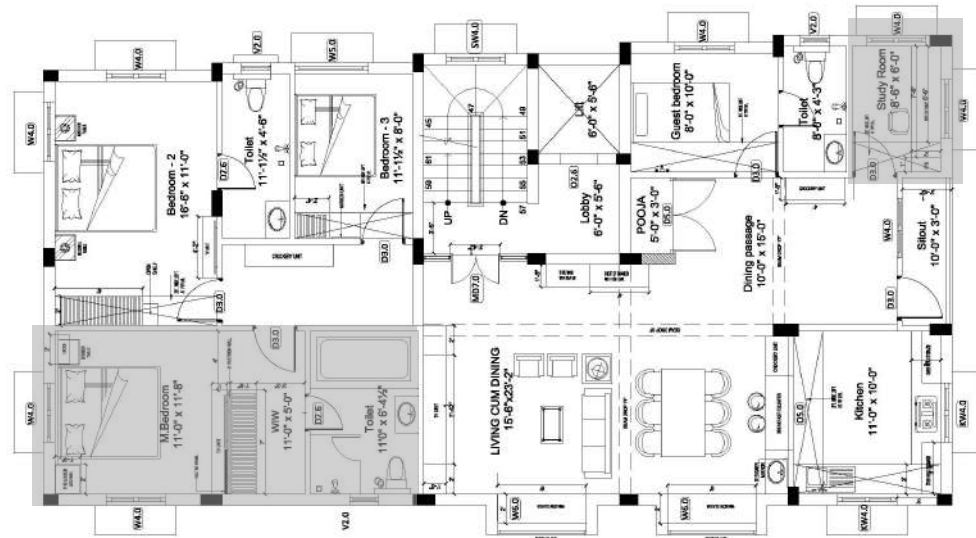

KEY PLAN

SEED ARCHITECTURE
AC-44,1st Floor,3rd Street, 6th Main Rd, AC
Block, Anna Nagar, Chennai, Tamil Nadu 600040

NAME : Poornima K
REG.NO : 39210059
BATCH : 2019-2024

MASTER BEDROOM TOILET & BEDROOM 2 TOILET

MR.
NARAYANA
HARI

LOCATION :
CHENNAI




SEED ARCHITECTURE
AC-44,1st Floor,3rd Street, 6th Main Rd, AC
Block, Anna Nagar, Chennai, Tamil Nadu 600040

NAME : Poornima K
REG.NO : 39210059
BATCH : 2019-2024

GUEST BEDROOM & TOILET

MR.
NARAYANA
HARI
LOCATION :
CHENNAI

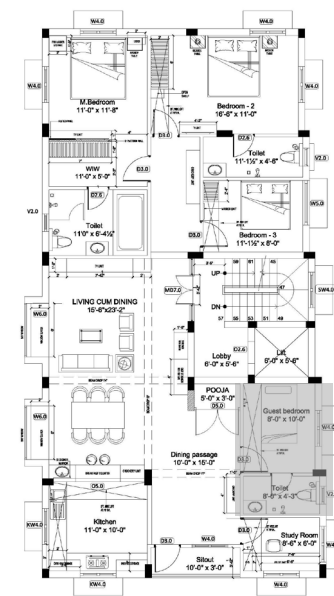

SEED ARCHITECTURE
AC-44,1st Floor,3rd Street, 6th Main Rd, AC
Block, Anna Nagar, Chennai, Tamil Nadu 600040

NAME : Poornima K
REG.NO : 39210059
BATCH : 2019-2024