



SATHYABAMA

INSTITUTE OF SCIENCE AND TECHNOLOGY
(DEEMED TO BE UNIVERSITY)

Accredited with "A" grade by NAAC | 12B Status by UGC | Approved by AICTE

Jeppiaar Nagar, Rajiv Gandhi Salai, Chennai – 600 119

www.sathyabama.ac.in

SCHOOL OF BUILDING AND
ENVIRONMENT DEPARTMENT OF
ARCHITECTURE

VIVA-VOCE EXAMINATION

This is to certify that the practical training SAR 4063 is the work of **RAJESH BOPPANA** who had undergone training in **PRAGH ARCHITECTS** and has been monitored by the continuous assessment during JUNE 2022 to NOVEMBER 2022.

Dr. Devyani Gangopadhyay
DEAN

Submitted for Viva voce Examination held on 13-12-2022

Internal Examiner
External Examiner

SATHYABAMA

INSTITUTE OF SCIENCE AND TECHNOLOGY
(DEEMED TO BE UNIVERSITY)

Accredited with "A" grade by NAAC | 12B Status by UGC | Approved by AICTE

Jeppiaar Nagar, Rajiv Gandhi Salai, Chennai – 600 119


www.sathyabama.ac.in

DECLARATION

I, **RAJESH BOPPANA**, by declaring that the Training Report **JUNE 2022 to NOVEMBER 2022** done by me under the guidance of **Ar. OGIREDDY V.R.KUMAR REDDY** is submitted in partial fulfillment of the requirements for the completion of a practical training session.

DATE : 13-12-2022

PLACE : RAJAHMUNDRY

 

SIGNATURE OF CANDIDATE

SATHYABAMA

INSTITUTE OF SCIENCE AND TECHNOLOGY
(DEEMED TO BE UNIVERSITY)

Accredited with “A” grade by NAAC | 12B Status by UGC | Approved by AICTE

Jeppiaar Nagar, Rajiv Gandhi Salai, Chennai – 600 119

www.sathyabama.ac.in

DECLARATION

I, **RAJESH BOPPANA**, by declaring that the Training Report **JUNE 2022 to NOVEMBER 2022** done by me under the guidance of **Ar. OGIREDDY V.R.KUMAR REDDY** is submitted in partial fulfillment of the requirements for the completion of a practical training session.

DATE :

PLACE : RAJAHMUNDY

SIGNATURE OF CANDIDATE

ACKNOWLEDGEMENT

I am pleased to acknowledge my sincere thanks to the Board **of Management of SATHYABAMA** for their kind encouragement in doing this practical training and for completing it successfully. I am grateful to them.

I convey my thanks to **Dr. Devyani Gangopadhyay**, Dean, School of Building and Environment and **Ar.Sarath Chandra Kanth**, Design Chair, Department of Architecture for having been a constant source of support and encouragement.

I wish to express my thanks to all Teaching and Non-teaching staff members of the Department who were helpful in many ways for the completion of the project.

I also wish to thank **Ar. OGIREDDY V.R.KUMAR REDDY**, for the experience of interning at their firm.



PRAGH ARCHITECTS

ARCHITECTS - INTERIOR DESIGNERS
#80-20-23, MONALISA BUILDING,
JAYA SREE GARDENS 5TH LANE, A.V.A. ROAD,
RAJAHMUNDRY-533101

INTERNSHIP JOINING LETTER

To,
Rajesh Boppana,
7th Semester,
(39210065),
Sathyabama Institute Of Science and Technology.

June 03, 2022

Dear Rajesh Boppana,

We are pleased to confirm our offer to you the position of Architecture Intern.


We look forward to your contributions and wish you all the very best for a rewarding career with Pragh Architectures.

Your joining date will be 6th of June 2022 and the duration of internship will be 6 months from the date of joining.

For PraghArchiterts,


Ogireddi V. R. Kumar Reddy
Principle Architect
(COA no. - CA/2021/52594)



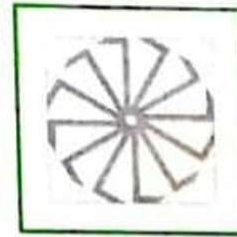

PRAGH ARCHITECTS

ARCHITECTS - INTERIOR DESIGNERS
#80-20-23, MONALISA BUILDING,
JAYA SREE GARDENS 5TH LANE, A.V.A ROAD,
RAJAHMUNDRY-533101

PROFESSIONAL TRAINING CERTIFICATE

This is to Certify **Mr. RAJESH BOPPANA** having Register no. **(39210065)**, student of **4th YEAR (7th SEMISTER)**, B.Arch Programme from **SATHYABAMA INSTITUTE OF SCIENCE AND TECHNOLOGY, CHENNAI**. Joined this Office as an Architectural Trainee on **6th June 2022**. He has worked with us from **6th June 2022 to 24th September 2022, (90 working days)** & has worked towards an excellent completion of the training requirements which he has shown to us. His work Include Designing, Working Drawings, 3d Modelling, 3d Rendering, Planning, Presentation, Documentation and Site Visits.

He will be allowed to use the copies of drawings for the purely academic purposes of his report and viva-voice.


Ogireddi V. Raju
Principle Architect
(COA no. – CA/2011/52594)



WORK DIARY

S.NO	DATE	WORK DONE
1.	06-06-2022 TO 12-06-2022	OFFICE BASICS, REFERRED OLD FILES.
2.	13-06-2022 TO 19-06-2022	ELEVATION FOR SAI NAGAR APARTMENT, CEILINGS FOR DR. SRINIVAS RESIDENCE
3.	20-06-2022 TO 26-06-2022	TOILET TILLING FOR Dr. SRI HARI RESIDENCE, 3D MODEL FOR SITRA ELITE FALSE CEILINGS FOR Mr. MANI TAILORS.
4.	27-06-2022 TO 03-07-2022	MEASURED AND PRODUCED FLOOR PLANS FOR Mr. RAVI KIRAN RENOVATION.
5.	04-07-2022 TO 10-07-2022	FLOOR PLANS FOR LEXUS GREENS, 3D MODEL AND ELEVATION FOR Mr. RAMESH COMERCIAL BUILDING.
6.	11-07-2022 TO 17-07-2022	3D MODEL AND ELEVATION FOR Mr. RAVI KIRAN RENOVATION, FLOOR PLANS FOR MR. SURESH.
7.	18-07-2022 TO 24-07-2022	CHANGES IN FLOOR PLANS AND 3D MODEL FOR LEXUS GREENS, 3D MODEL FOR Ms. PADMAVATHI.
8.	25-07-2022 TO 31-07-2022	3D MODEL FOR ARUN.D, INTERIORS FOR Dr. SRINIVAS RESIDENCE.
9.	01-08-2022 TO 07-08-2022	WORKING DWGs FOR SAI NAGAR APARTMENT, FLOOR PLANS FOR Mr. GANDHI.
10.	08-08-2022 TO 14-08-2022	FLOOR PLAN CHANGES AND 3D MODEL FOR SAGAR HOSPITALS. STARTED 3D MODEL FOR Mr. SURESH.
11.	15-08-2022 TO 21-08-2022	WARDROBES, TV UNIT, CROCKERY UNIT FOR Mr. SANTHOSH, STAIRCASES FOR Mr. SURESH. TOILETS TILLING FOR Dr. SRINIVAS
12.	22-08-2022 TO 28-08-2022	STAIRCASES AND 3D MODEL FOR Mr. SURESH, WORKING DWGs FOR SITRA ELITE.
13.	29-08-2022 TO 04-09-2022	ELEVATION SECTIONAL FLOOR PLANS FOR SEYON EAST APARTMENT, 3D MODEL
14.	05-09-2022 TO 11-09-2022	ELECTRICAL DWG FOR Mr. RAVI KIRAN, CEILINGS FOR Dr. SRI HARI RESIDENCE. ELEVATION FOR SAGAR HOSPITAL.
15.	12-09-2022 TO 18-09-2022	FLOOR PLANS FOR RESIDENCE AT VEMAGIRI, WORKING DWGs FOR LEXUS GREENS.
16.	19-09-2022 TO 24-09-2022	FLOOR PLANS FOR SWAMI VIDYALAYA, CEILINGS FOR Mr. RAMESH DORAI APARTMENT, DOOR MODELS FOR Mr. RK RESIDENCE.



SATHYABAMA

INSTITUTE OF SCIENCE AND TECHNOLOGY
(DEEMED TO BE UNIVERSITY)

Accredited "A" Grade by NAAC | 12B Status by UGC | Approved by AICTE

www.sathyabama.ac.in

DEPARTMENT OF ARCHITECTURE

PROFESSIONAL PRACTICAL TRAINING REPORT 2022

(Continuous progress report of the trainee architect for the period of One month in the office to submitted to HOD by the Trainee in Charge of the Organization)

1. Name of the office / organization : PRAGH ARCHITECTS
2. Address & Contact Number : RAJAHMUNDRY, 9573904979
3. Name of the student : RAJESH BOPPANA
4. Duration : From 6-6-2022 To 30-6-2022
5. Total No. of days : 19

6. Evaluation of Performance criteria shall be on

* Note: Kindly grade the student as per his/her overall performance in the office during the assessment month which will be converted to the allotted 90 marks by the department.

Description of works	Excellent	Good	Fair	Poor	NA
Understanding of office culture	✓				
Participation in the office	✓				
Reading of drawings		✓			
Presentation Techniques		✓			
Model making works					✓
Understanding of construction details		✓			
Drafting Skills (Manual / Computer)		✓			
Site Supervision / Discussion with clients	✓				
Adherence to Time schedule	✓				
Other computer skills		✓			
File and Office Maintenance		✓			
Coordination with other consultants					✓
Overall Grading*	B-8-0				

(A - 9.0, B - 8.0, C - 7.0, D - 6.0, E - 5.0)



SATHYABAMA

INSTITUTE OF SCIENCE AND TECHNOLOGY
(DEEMED TO BE UNIVERSITY)

Accredited "A" Grade by NAAC | 12B Status by UGC | Approved by AICTE

www.sathyabama.ac.in

7. Any other Remarks :

8. Signature of the:
Head of the Office
/ Organization
(With Seal)

[Handwritten Signature]

OCC'REDDI V.R. KUMAR REDDY
Licensed Architect
CA/2011/52594
Door No: 80-20-23, A.V.A. Road,
RAJAMAHENDRAVARAM.





SATHYABAMA

INSTITUTE OF SCIENCE AND TECHNOLOGY
(DEEMED TO BE UNIVERSITY)

Accredited "A" Grade by NAAC | 12B Status by UGC | Approved by AICTE

www.sathyabama.ac.in

DEPARTMENT OF ARCHITECTURE

PROFESSIONAL PRACTICAL TRAINING REPORT 2022

(Continuous progress report of the trainee architect for the period of One month in the office to submitted to HOD by the Trainee in Charge of the Organization)

1. Name of the office / organization : PRAGH ARCHITECTS
2. Address & Contact Number : RAJAHMUNDY, 9573904979
3. Name of the student : RAJESH BOPPANA
4. Duration : From 1-7-2022 To 31-7-2022
5. Total No. of days : 26

6. Evaluation of Performance criteria shall be on

* Note: Kindly grade the student as per his/her overall performance in the office during the assessment month which will be converted to the allotted 90 marks by the department.

Description of works	Excellent	Good	Fair	Poor	NA
Understanding of office culture		✓			
Participation in the office		✓			
Reading of drawings			✓		
Presentation Techniques			✓		
Model making works					-
Understanding of construction details		✓			
Drafting Skills (Manual / Computer)			✓		
Site Supervision / Discussion with clients		✓			
Adherence to Time schedule		✓			
Other computer skills		✓			
File and Office Maintenance		✓			
Coordination with other consultants	✓				
Overall Grading*	A				

(A - 9.0, B - 8.0, C - 7.0, D - 6.0, E - 5.0)



SATHYABAMA

INSTITUTE OF SCIENCE AND TECHNOLOGY
(DEEMED TO BE UNIVERSITY)

Accredited "A" Grade by NAAC | 12B Status by UGC | Approved by AICTE

www.sathyabama.ac.in

7. Any other Remarks : _____

8. Signature of the:
Head of the Office
/ Organization
(With Seal)

O.C. REDDY V.R. KUMAR REDDY
Licensed Architect
CA/2011/52594
Door No: 80-20-23, A.V.A. Road,
RAJAMAHENDRAVARAM.





SATHYABAMA

INSTITUTE OF SCIENCE AND TECHNOLOGY
(DEEMED TO BE UNIVERSITY)

Accredited "A" Grade by NAAC | 12B Status by UGC | Approved by AICTE

www.sathyabama.ac.in

DEPARTMENT OF ARCHITECTURE

PROFESSIONAL PRACTICAL TRAINING REPORT 2022

(Continuous progress report of the trainee architect for the period of One month in the office to submitted to HOD by the Trainee in Charge of the Organization)

1. Name of the office / organization : PRAGH ARCHITECTS
2. Address & Contact Number : RAJAHMUNDRY, 9573904979
3. Name of the student : RAJESH BOPPANA
4. Duration : From 1-8-2022 To 31-8-2022
5. Total No. of days : 25

6. Evaluation of Performance criteria shall be on

* Note: Kindly grade the student as per his/her overall performance in the office during the assessment month which will be converted to the allotted 90 marks by the department.

Description of works	Excellent	Good	Fair	Poor	NA
Understanding of office culture		✓			
Participation in the office	✓				
Reading of drawings		✓			
Presentation Techniques		✓			
Model making works					—
Understanding of construction details		✓			
Drafting Skills (Manual / Computer)		✓			
Site Supervision / Discussion with clients		✓			
Adherence to Time schedule					—
Other computer skills					—
File and Office Maintenance			✓		
Coordination with other consultants					✓
Overall Grading*	A-9.0				

(A-9.0, B-8.0, C-7.0, D-6.0, E-5.0)



SATHYABAMA

INSTITUTE OF SCIENCE AND TECHNOLOGY
(DEEMED TO BE UNIVERSITY)

Accredited "A" Grade by NAAC | 12B Status by UGC | Approved by AICTE

www.sathyabama.ac.in

7. Any other Remarks :

8. Signature of the:
Head of the Office
/ Organization
(With Seal)



O. REDDY V.R. KUMAR REDDY

Licensed Architect

CA/2011/52594

Door No: 80-20-23, A.V.A. Road,
RAJAMAHENDRAVARAM.



SATHYABAMA

INSTITUTE OF SCIENCE AND TECHNOLOGY

(DEEMED TO BE UNIVERSITY)

Accredited "A" Grade by NAAC | 12B Status by UGC | Approved by AICTE

www.sathyabama.ac.in

DEPARTMENT OF ARCHITECTURE

PROFESSIONAL PRACTICAL TRAINING REPORT 2022

(Continuous progress report of the trainee architect for the period of One month in the office to submitted to HOD by the Trainee in Charge of the Organization)

1. Name of the office / organization : PRAGH ARCHITECTS
2. Address & Contact Number : RAJAHMUNDY, 9573904979
3. Name of the student : RATESH BOPPANA
4. Duration : From 1-9-2022 To 24-9-2022
5. Total No. of days : 20

6. Evaluation of Performance criteria shall be on

* Note: Kindly grade the student as per his/her overall performance in the office during the assessment month which will be converted to the allotted 90 marks by the department.

Description of works	Excellent	Good	Fair	Poor	NA
Understanding of office culture		✓			
Participation in the office	✓				
Reading of drawings		✓			
Presentation Techniques			✓		
Model making works					—
Understanding of construction details					
Drafting Skills (Manual / Computer)		✓			
Site Supervision / Discussion with clients	✓				
Adherence to Time schedule		✓			
Other computer skills		✓			
File and Office Maintenance		✓			
Coordination with other consultants					—
Overall Grading*	B-80				

(A - 9.0, B - 8.0, C - 7.0, D - 6.0, E - 5.0)



SATHYABAMA

INSTITUTE OF SCIENCE AND TECHNOLOGY

(DEEMED TO BE UNIVERSITY)

Accredited "A" Grade by NAAC | 12B Status by UGC | Approved by AICTE

www.sathyabama.ac.in

7. Any other Remarks :

8. Signature of the:
Head of the Office
/ Organization
(With Seal)

(Signature)

OOREDDI V.R. KUMAR REDDY
Licensed Architect
CA/2011/52594
Door No: 80-20-23, A.V.A. Road,
RAJAMAHENDRAVARAM.



TABLE OF CONTENTS

SL.NO	TITLE	PAGE NO
1.	ABOUT THE FIRM	1
2.	LEXUS GREEN APARTMENT	2-9
3.	Mr. CHANDRAMOULI'S APARTMENT	10-14
4.	SITARA ELITE APARTMENT	15-20
5.	SAGAR HOSPITALS	21-25
6.	Mr. RAVI KIRAN RESIDENCE	26-28
7.	Dr. SRINIVAS RESIDENCE	29-32
8.	CRITICAL OVERVIEW	33



PRAGH ARCHITECTS

Established in the year 2012 with "QUALITY" as the paramount philosophy, PRAGH ARCHITECTS through its niche design services is proudly contributing to the advancement of contemporary architecture. Creating spaces that are simple but elegant, efficient yet convenient and open up to nature. Have designed various high-end residential and commercial spaces and also supported closely in their execution.

- NOTES :
1. All dimensions are in feet & inches.
 2. This drawing is a copyright and may not be copied without prior written consent.
 3. The contractor shall verify all dimensions on site before commencing any work or shop drawing.
 4. This dwg to be read in conjunction with relevant dwgs, structural and mep service dwgs before any construction. Any discrepancies occurring in this drawing must be referred to the Architect before the commencement of any work.
 5. This dwg to be read not scaled.




REV.	DESCRIPTION	BY	DATE
R0	XXXXXXX	XXXXX	25-08-2021

ARCHITECTS :

Pragh Architects

#80-20-23, OPP MUTHOOT FINANCE,
JAYASREE GARDENS-5TH LANE,
A.V.A ROAD ,
RAJAHMUNDRY-533101
phno: +91 9573904979
Email: pragharchitects09@gmail.com

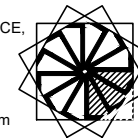

CLIENT :

M/S LEXUS INFRA

PROJECT TITLE :

LEXUS GREENS @ MODEL COLONY
RAJAMUNDRY

DRAWING TITLE :

TYPICAL FLOOR PLAN

PROJECT NO : XXX - XX - XX - XXX

DRAWING NO AR-001

DRAWING LOCATION pragh/ongoing/apartments/kiran/2021-08-25

REV 01


ARCHITECT	RAGHAVENDRA	APPROVED	RAGHAVENDRA
SCALE	N.T.S	DRAWN BY	RAJESH
DATE	01-11-2022	CHECKED BY	RAGHAVENDRA

RELEASED FOR

☐ PRELIMINARY ☐ TENDER ☐ INFORMATION ☐ APPROVAL ☐ CONSTRUCTION



PL TYPICAL FLOOR PLAN
A00-00 SCALE 1" = 4'0"

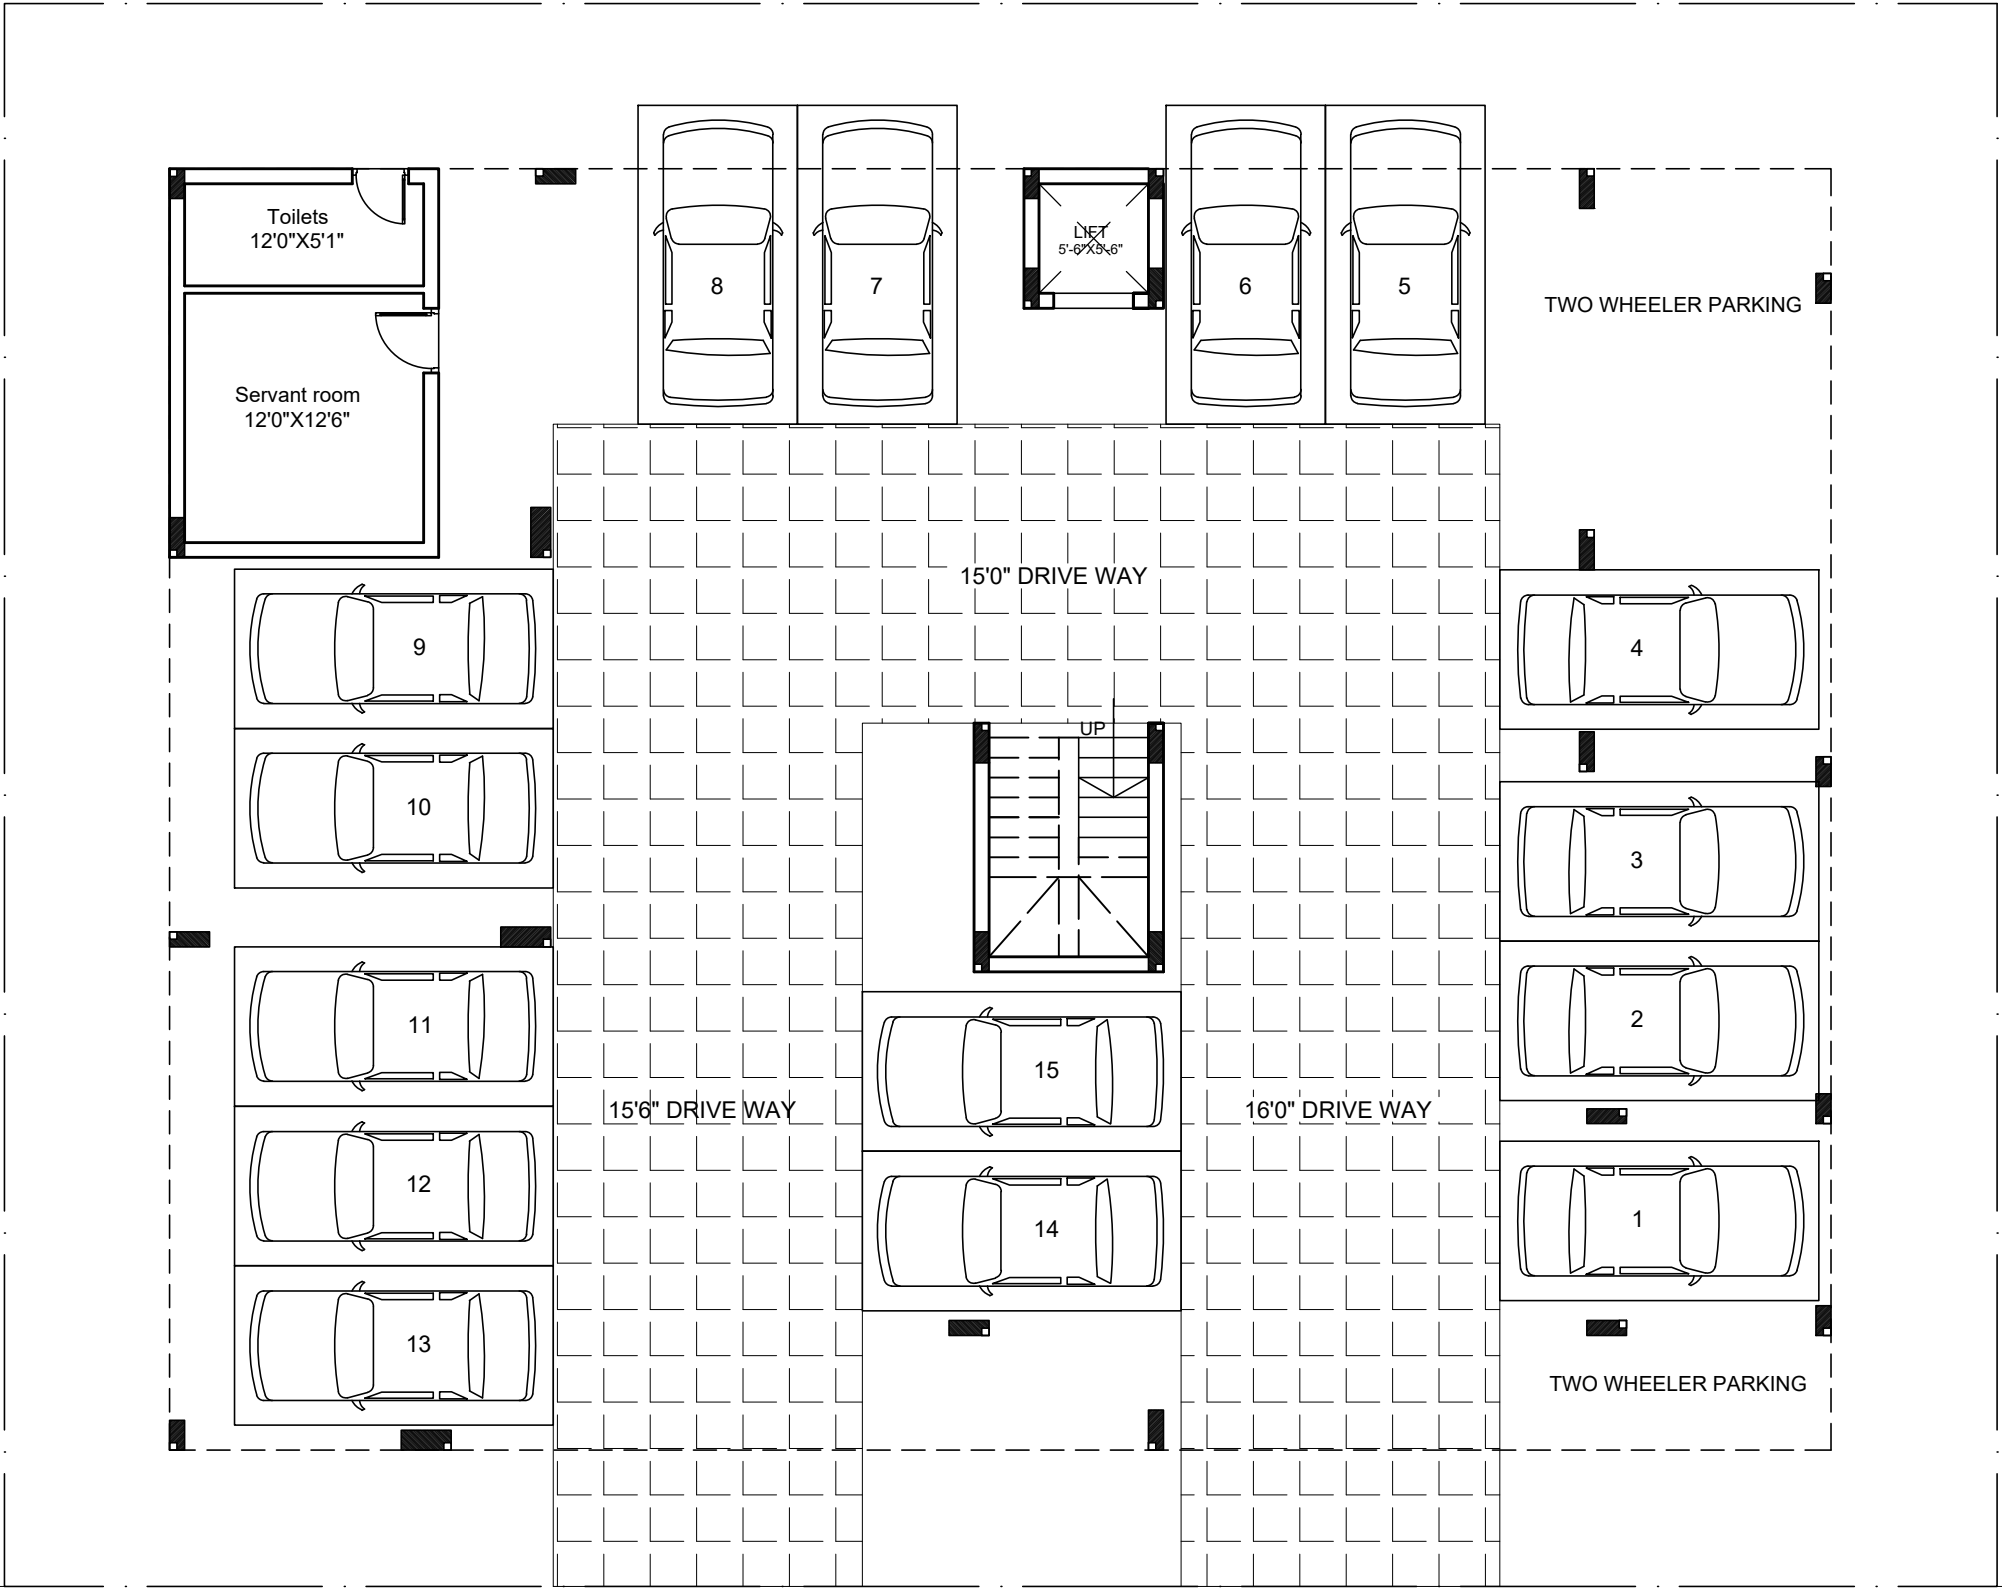

PL PARKING LAYOUT
A00-00 SCALE 1" = 4'0"

- NOTES :
1. All dimensions are in feet & inches.
 2. This drawing is a copyright and may not be copied without prior written consent.
 3. The contractor shall verify all dimensions on site before commencing any work or shop drawing.
 4. This dwg to be read in conjunction with relevant dwgs, structural and mep service dwgs before any construction. Any discrepancies occurring in this drawing must be referred to the Architect before the commencement of any work.
 5. This dwg to be read not scaled.



REV.	DESCRIPTION	BY	DATE
R0	XXXXXXX	XXXXX	25-08-2021

ARCHITECTS :

Pragh Architects

#80-20-23, OPP MUTHOOT FINANCE,
JAYASREE GARDENS-5TH LANE,
A.V.A ROAD ,
RAJAHMUNDRY-533101
phno: +91 9573904979
Email: pragharchitects09@gmail.com

CLIENT :

M/S LEXUS INFRA

PROJECT TITLE :

LEXUS GREENS @ MODEL COLONY
RAJAMUNDRY

DRAWING TITLE :

CAR PARKING

PROJECT NO : XXX - XX - XX - XXX

DRAWING NO AR-001

DRAWING LOCATION pragh/ongoing/apartments/kiran/2021-08-25

ARCHITECT	RAGHAVENDRA	APPROVED	RAGHAVENDRA
SCALE	N.T.S	DRAWN BY	RAJESH
DATE	01-11-2022	CHECKED BY	RAGHAVENDRA

RELEASED FOR

☐ PRELIMINARY	☐ TENDER	☐ INFORMATION	☐ APPROVAL	☐ CONSTRUCTION
--------------------------------------	---------------------------------	--------------------------------------	-----------------------------------	---------------------------------------



- NOTES :
1. All dimensions are in feet & inches.
 2. This drawing is a copyright and may not be copied without prior written consent.
 3. The contractor shall verify all dimensions on site before commencing any work or shop drawing.
 4. This dwg to be read in conjunction with relevant dwgs, structural and mep service dwgs before any construction. Any discrepancies occurring in this drawing must be referred to the Architect before the commencement of any work.
 5. This dwg to be read not scaled.

REV.	DESCRIPTION	BY	DATE
R0	XXXXXXX	XXXXX	25-08-2021

ARCHITECTS :

Pragh Architects

#80-20-23, OPP MUTHOOT FINANCE,
JAYASREE GARDENS-5TH LANE,
A.V.A ROAD ,
RAJAHMUNDRY-533101
phno: +91 9573904979
Email: pragharchitects09@gmail.com

CLIENT :

M/S LEXUS INFRA





PROJECT TITLE :

LEXUS GREENS @ MODEL COLONY
RAJAMUNDRY

DRAWING TITLE :

3D VIEW

PROJECT NO : XXX - XX - XX - XXX			
DRAWING NO AR-001			
DRAWING LOCATION pragh/ongoing/apartments/kiran/2021-08-25			REV 01
ARCHITECT	RAGHAVENDRA	APPROVED	RAGHAVENDRA
SCALE	N.T.S	DRAWN BY	RAJESH
DATE	01-11-2022	CHECKED BY	RAGHAVENDRA
RELEASED FOR			
☐ PRELIMINARY	☐ TENDER	☐ INFORMATION	☐ APPROVAL ☐ CONSTRUCTION

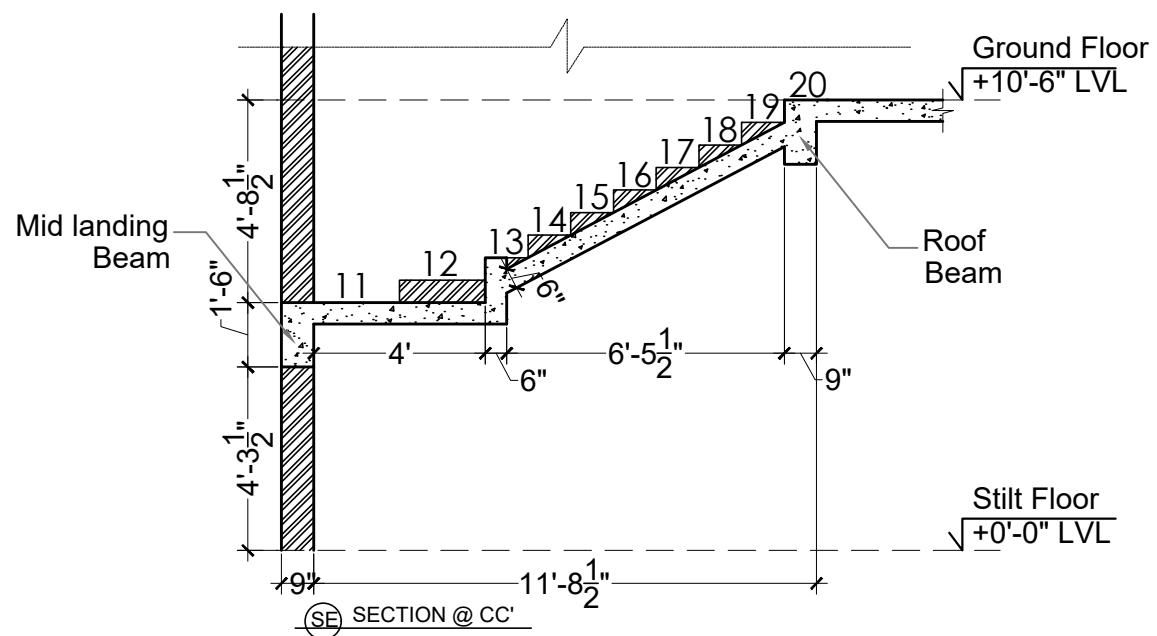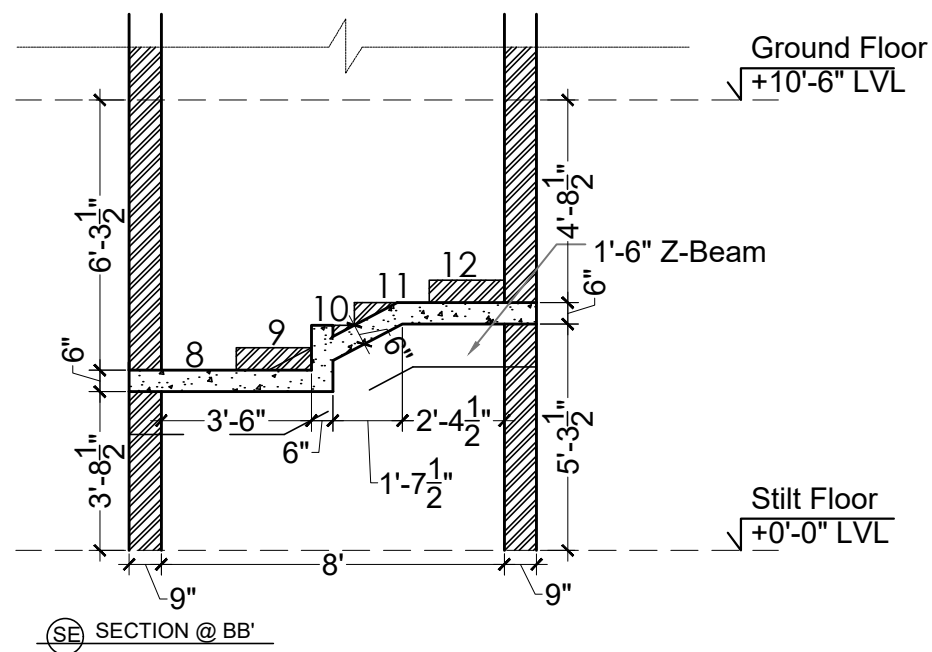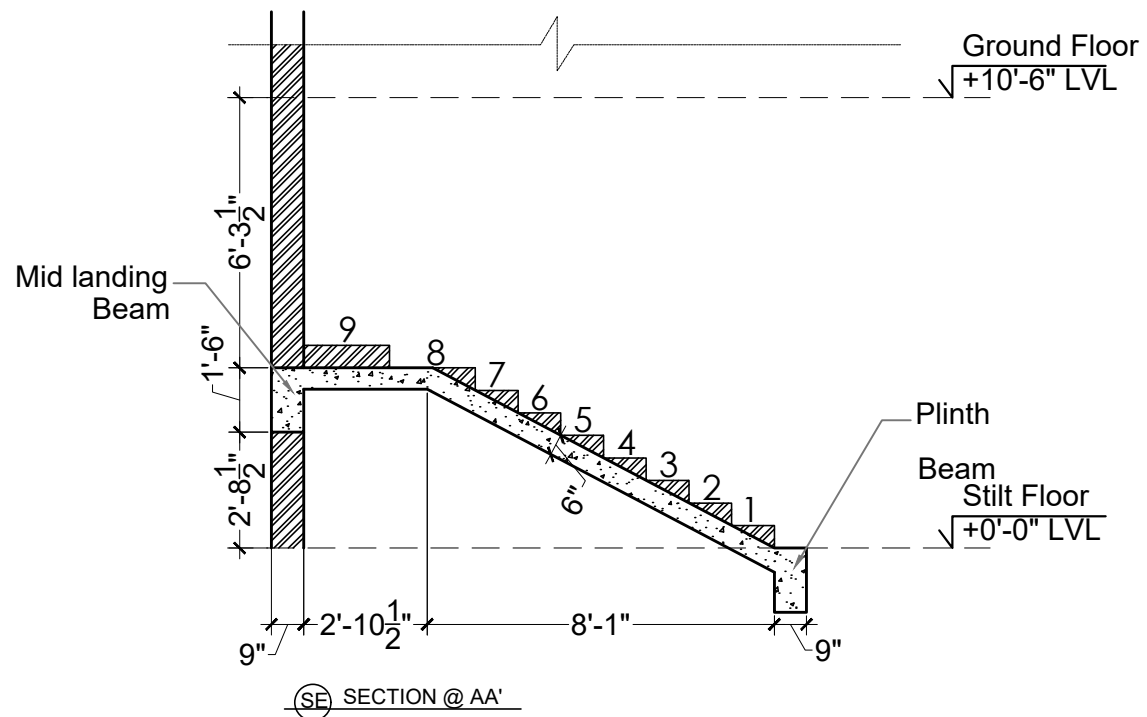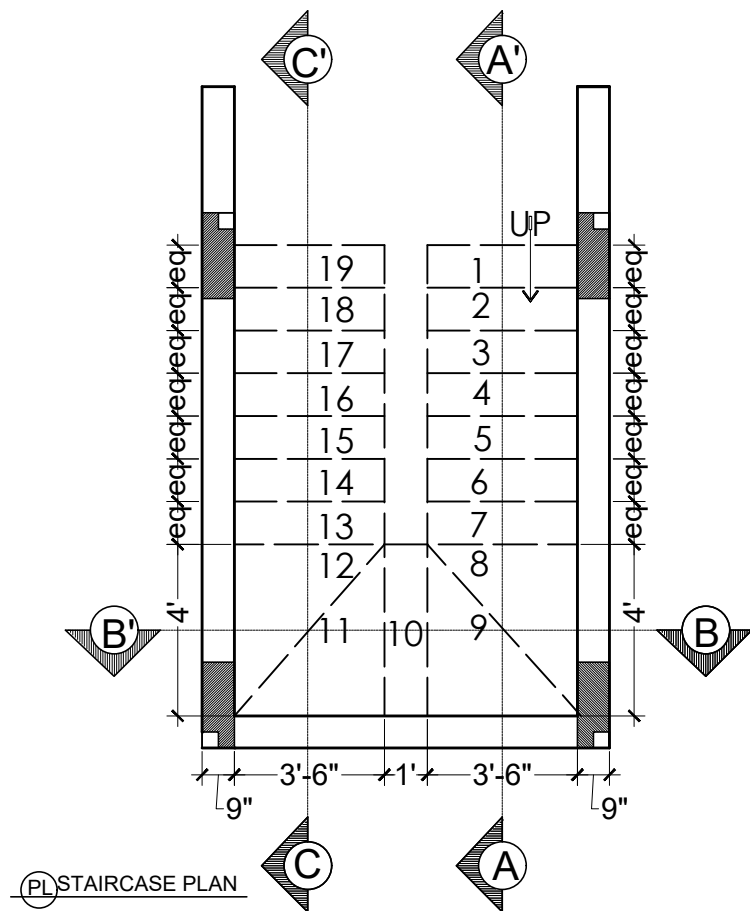

- NOTES :
1. All dimensions are in feet & inches.
 2. This drawing is a copyright and may not be copied without prior written consent.
 3. The contractor shall verify all dimensions on site before commencing any work or shop drawing.
 4. This dwg to be read in conjunction with relevant dwgs, structural and mep service dwgs before any construction. Any discrepancies occurring in this drawing must be referred to the Architect before the commencement of any work.
 5. This dwg to be read not scaled.




REV.	DESCRIPTION	BY	DATE
R0	XXXXXXX	XXXXX	25-08-2021

ARCHITECTS :

Pragh Architects

#80-20-23, OPP MUTHOOT FINANCE,
JAYASREE GARDENS-5TH LANE,
A.V.A ROAD ,
RAJAHMUNDRY-533101
phno: +91 9573904979
Email: pragharchitects09@gmail.com

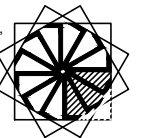

CLIENT :

M/S LEXUS INFRA

PROJECT TITLE :

LEXUS GREENS @ MODEL COLONY
RAJAMUNDRY

DRAWING TITLE :

STAIR CASE DETAILS

PROJECT NO : XXX - XX - XX - XXX


DRAWING NO AR-001

DRAWING LOCATION pragh/ongoing/apartments/lexus/setofdws REV 01

ARCHITECT	RAGHAVENDRA	APPROVED	RAGHAVENDRA
SCALE	N.T.S	DRAWN BY	RAJESH
DATE	01-11-2022	CHECKED BY	RAGHAVENDRA

RELEASED FOR

☐ PRELIMINARY ☐ TENDER ☐ INFORMATION ☐ APPROVAL ☐ CONSTRUCTION

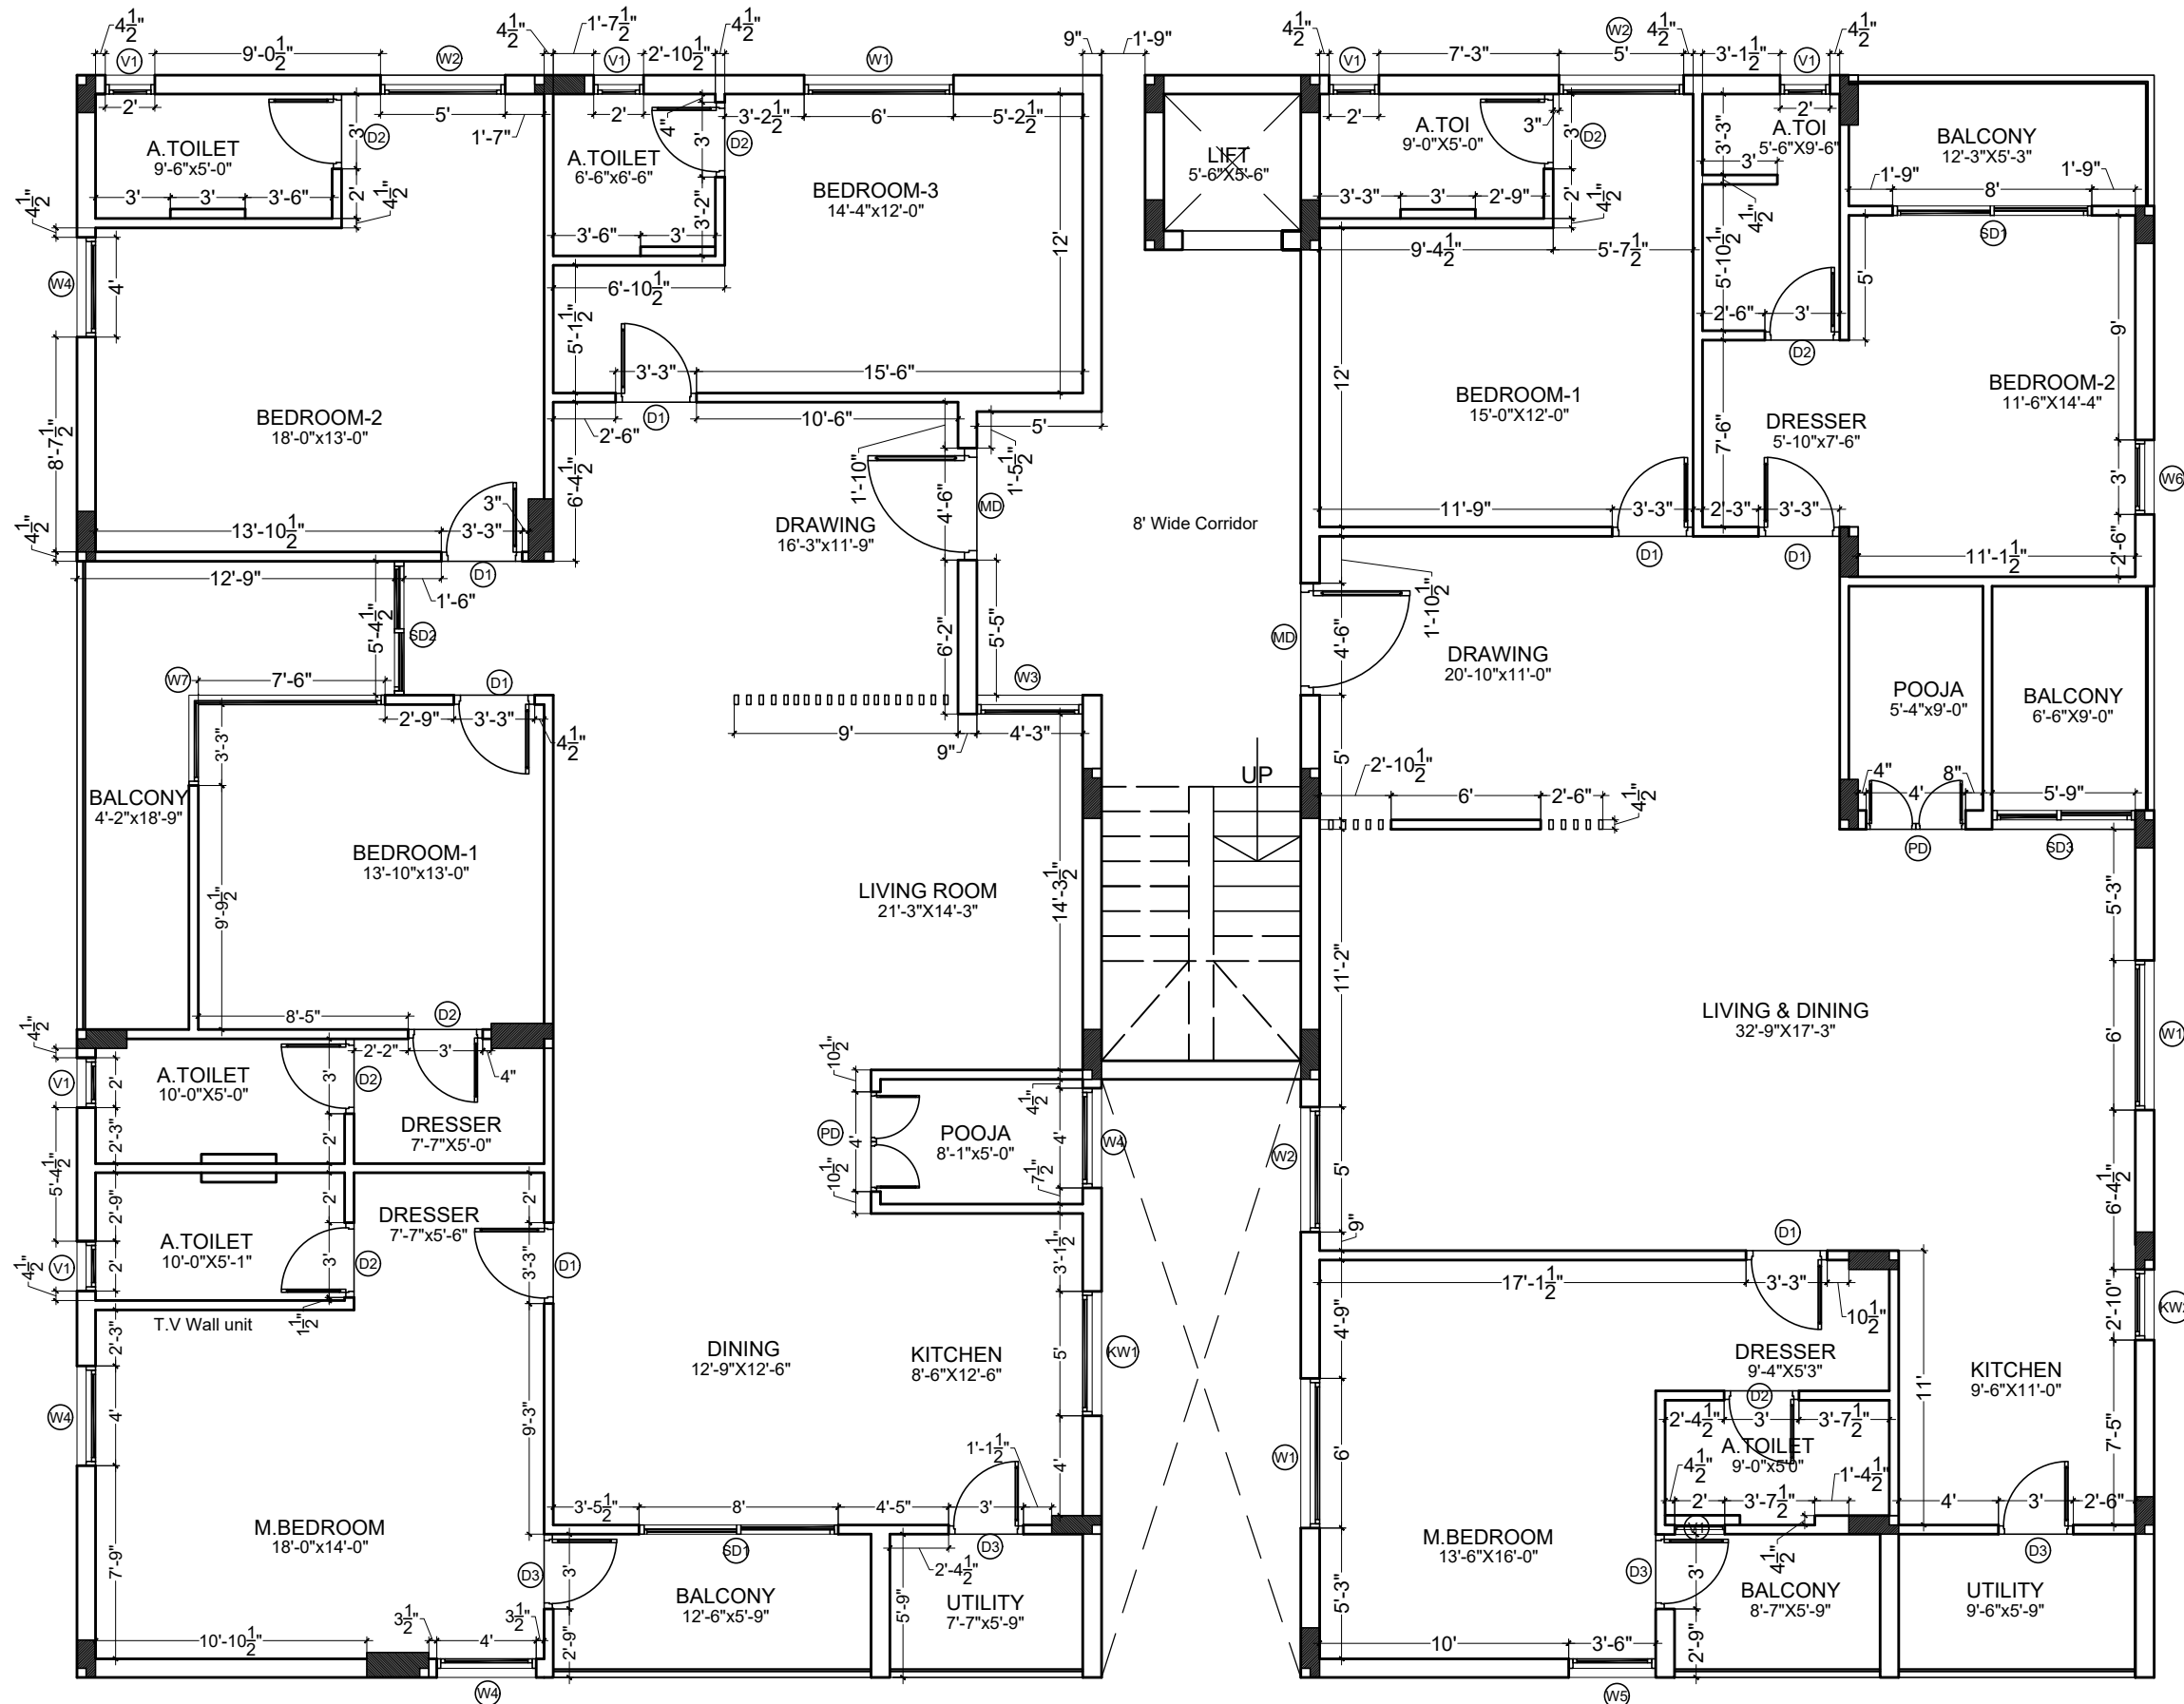

- NOTES :
1. All dimensions are in feet & inches.
 2. This drawing is a copyright and may not be copied without prior written consent.
 3. The contractor shall verify all dimensions on site before commencing any work or shop drawing.
 4. This dwg to be read in conjunction with relevant dwgs, structural and mep service dwgs before any construction. Any discrepancies occurring in this drawing must be referred to the Architect before the commencement of any work.
 5. This dwg to be read not scaled.



REV.	DESCRIPTION	BY	DATE
R0	XXXXXX	XXXX	25-08-2021

ARCHITECTS :

Pragh Architects

#80-20-23, OPP MUTHOOT FINANCE,
JAYASREE GARDENS-5TH LANE,
A.V.A ROAD ,
RAJAHMUNDY-533101
phno: +91 9573904979
Email: pragharchitects09@gmail.com

CLIENT :

M/S LEXUS INFRA


PROJECT TITLE :

LEXUS GREENS @ MODEL COLONY
RAJAMUNDY

DRAWING TITLE :

WALL SETOUT

PROJECT NO : XXX - XX - XX - XXX					
DRAWING NO AR-001					
DRAWING LOCATION pragh/ongoing/apartments/kiran/2021-08-25				REV	01
ARCHITECT	RAGHAVENDRA		APPROVED	RAGHAVENDRA	
SCALE	N.T.S		DRAWN BY	RAJESH	
DATE	11-11-2022		CHECKED BY	RAGHAVENDRA	
RELEASED FOR					
☐ PRELIMINARY	☐ TENDER	☐ INFORMATION	☐ APPROVAL	☐ CONSTRUCTION	

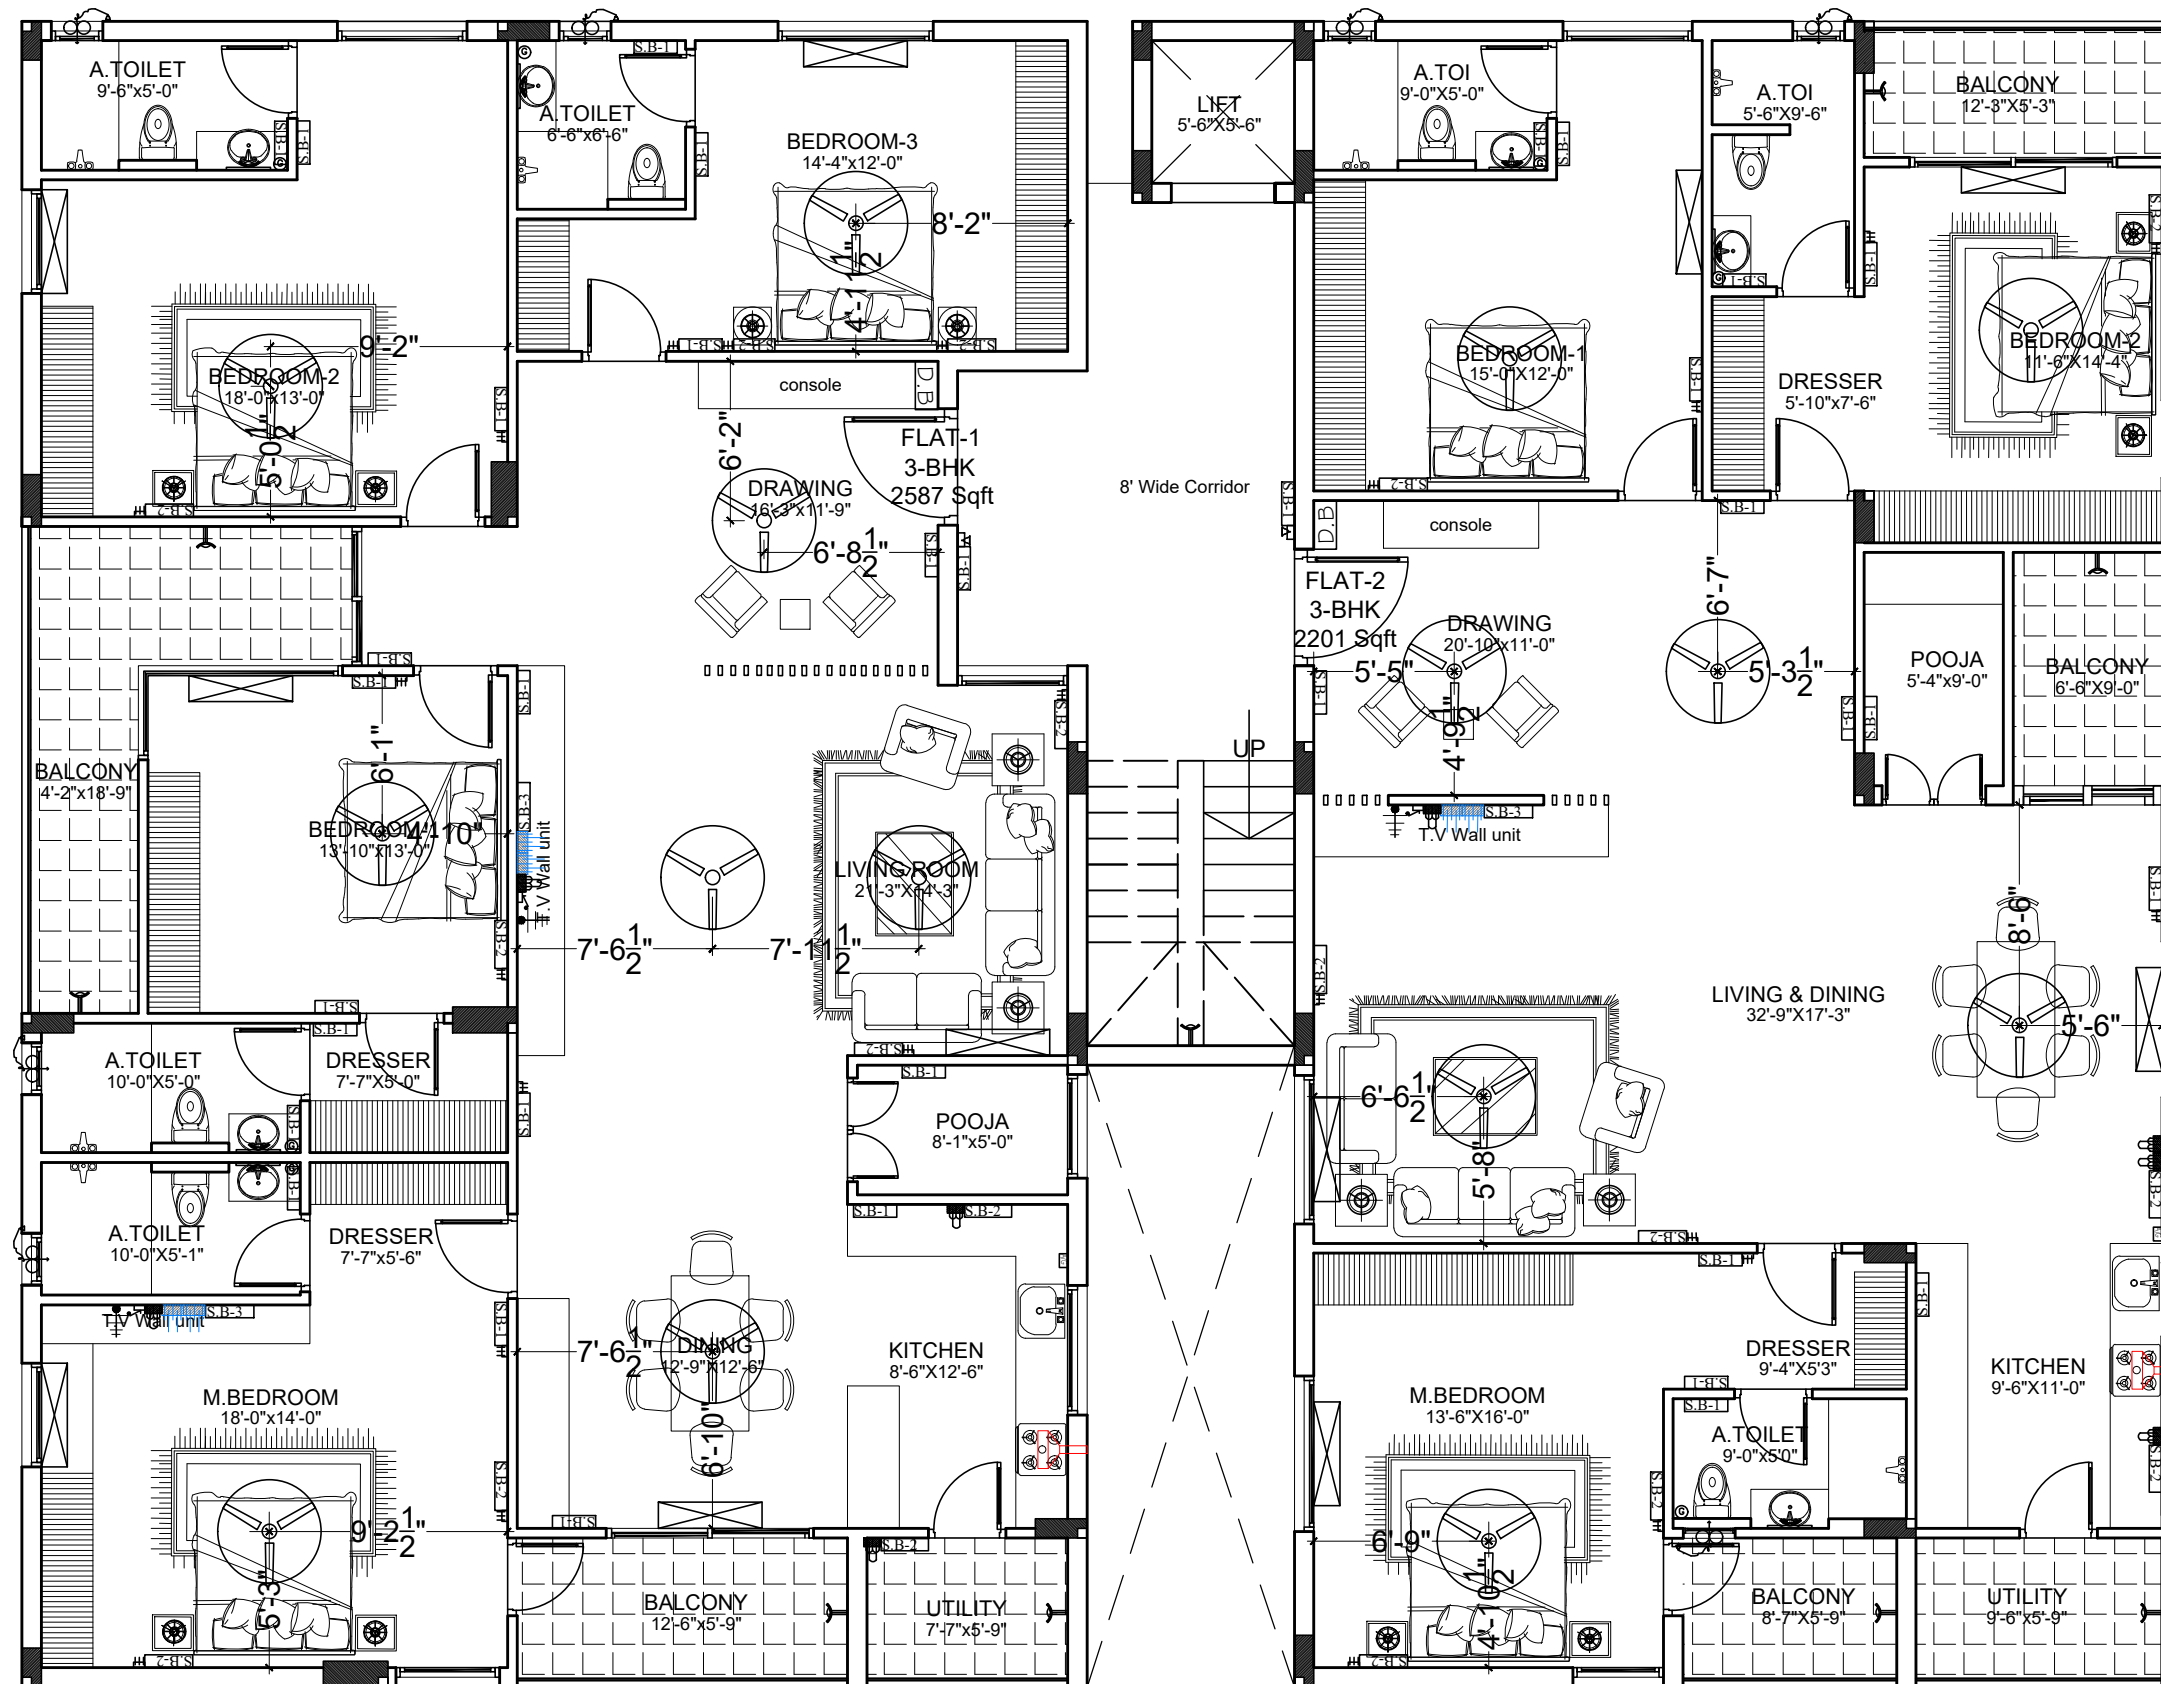

- NOTES :
1. All dimensions are in feet & inches.
 2. This drawing is a copyright and may not be copied without prior written consent.
 3. The contractor shall verify all dimensions on site before commencing any work or shop drawing.
 4. This dwg to be read in conjunction with relevant dwgs, structural and mep service dwgs before any construction. Any discrepancies occurring in this drawing must be referred to the Architect before the commencement of any work.
 5. This dwg to be read not scaled.

LEGEND	
	@ above 7'0" lvl
	@ 7'0" lvl
	@ soffit of lintel/roof
	@ switch board
	@ as mentioned
	@ 7'0" lvl
	@ switch board
	@ 3'6" lvl
	@ 3'6" lvl
	@ 3'6" lvl
	@ 3'3" lvl
	@ 1'0" lvl
	@ 8'0" lvl
	as referred
	as referred
	@ 3'6" lvl
	@ 2'6" lvl
	@ 1'6" lvl
	@ 1'6" lvl
	@ 1'6" lvl
	@ 6'9" lvl
	@ 7'0" lvl
	@ 6'0" lvl
	@ 7'6" lvl
	@ Referred
	@ 8'0" lvl
	@ 3'3" lvl



REV.	DESCRIPTION	BY	DATE
R0	XXXXXX	XXXX	25-08-2021

ARCHITECTS :

Pragh Architects

#80-20-23, OPP MUTHOOT FINANCE,
JAYASREE GARDENS-5TH LANE,
A.V.A ROAD ,
RAJAHMUNDRY-533101
phno: +91 9573904979
Email: pragharchitects09@gmail.com

CLIENT :

M/S LEXUS INFRA

PROJECT TITLE :


LEXUS GREENS @ MODEL COLONY
RAJAMUNDRY

DRAWING TITLE :


ELECTICAL LAYOUT

PROJECT NO : XXX - XX - XX - XXX			
DRAWING NO AR-001			
DRAWING LOCATION pragh/ongoing/apartments/kiran/2021-08-25		REV	01
ARCHITECT	RAGHAVENDRA	APPROVED	RAGHAVENDRA
SCALE	N.T.S	DRAWN BY	RAJESH
DATE	01-11-2022	CHECKED BY	RAGHAVENDRA
RELEASED FOR			
☒ PRELIMINARY ☐ TENDER ☐ INFORMATION ☐ APPROVAL ☐ CONSTRUCTION			


PL ELECTRICAL LAYOUT
A00-00 SCALE N.T.S

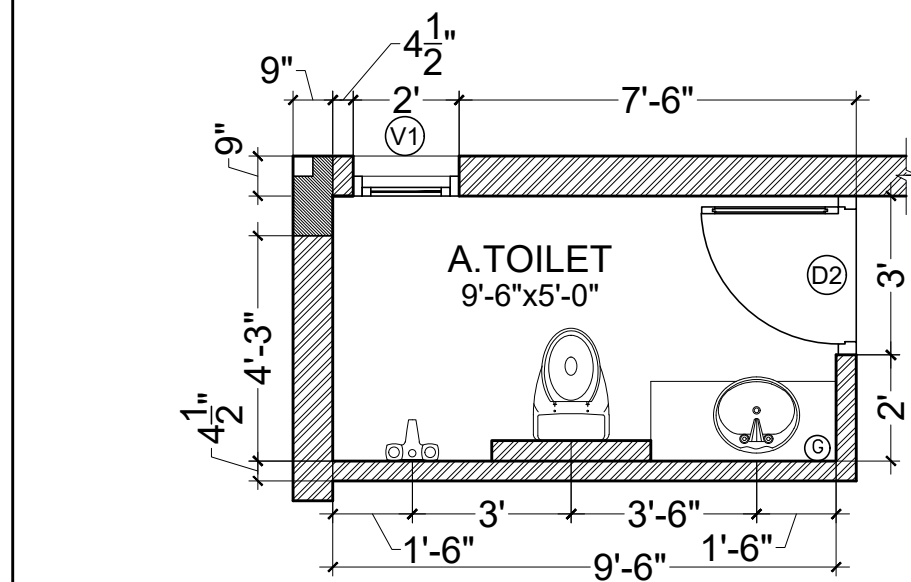


(PL) Bedroom-2(flat-1)
A.Toilet

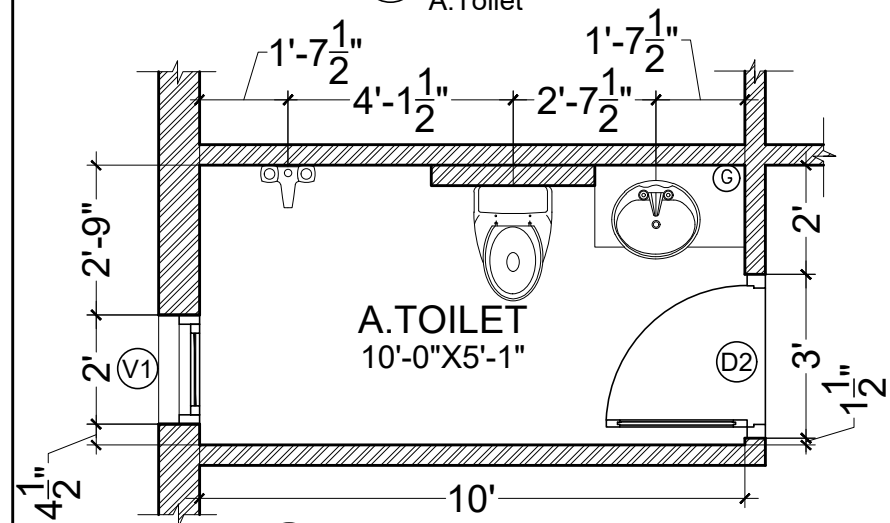


(PL) M. Bedroom(flat-1)
A.Toilet

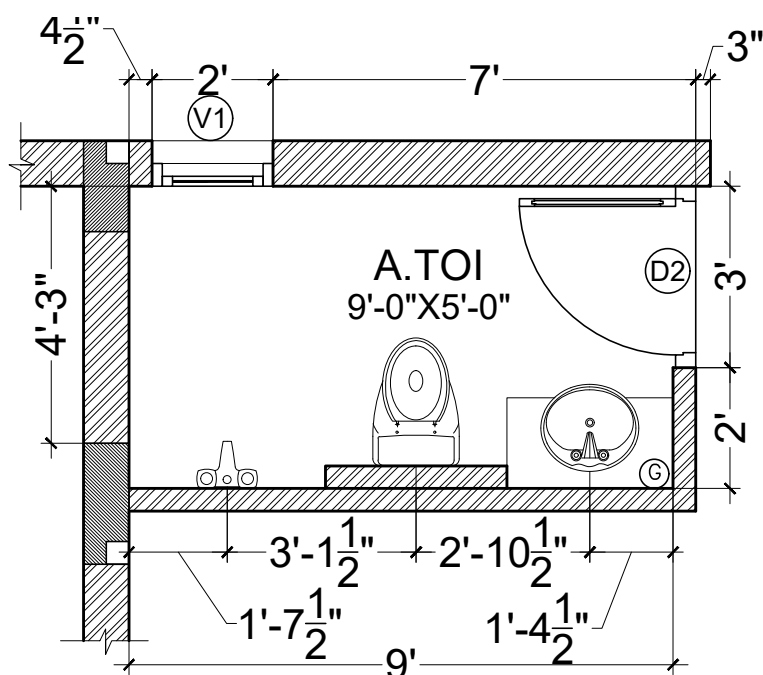


(PL) Bedroom-1(flat-2)
A.Toilet

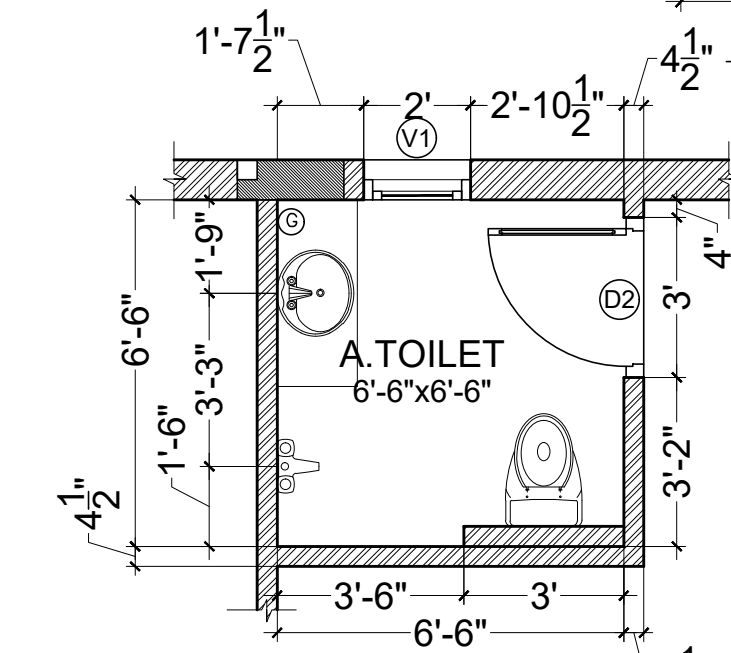


(PL) Bedroom-3(flat-1)
A.Toilet

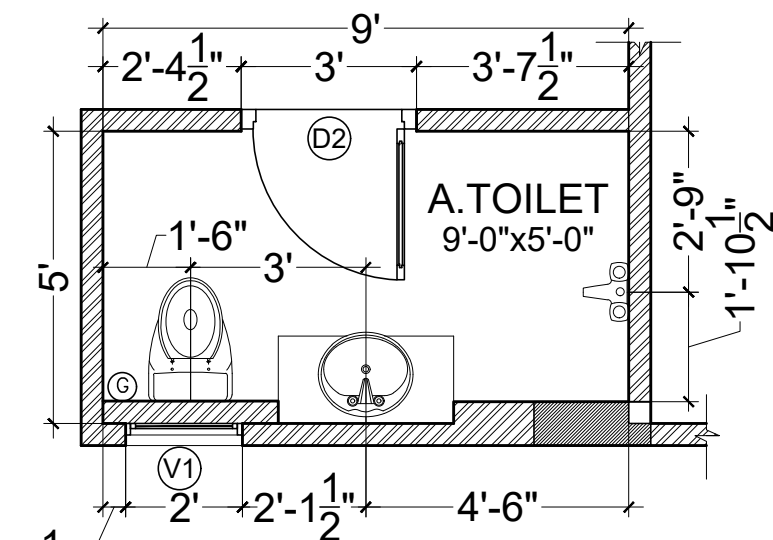

(PL) M. Bedroom(flat-2)
A.Toilet

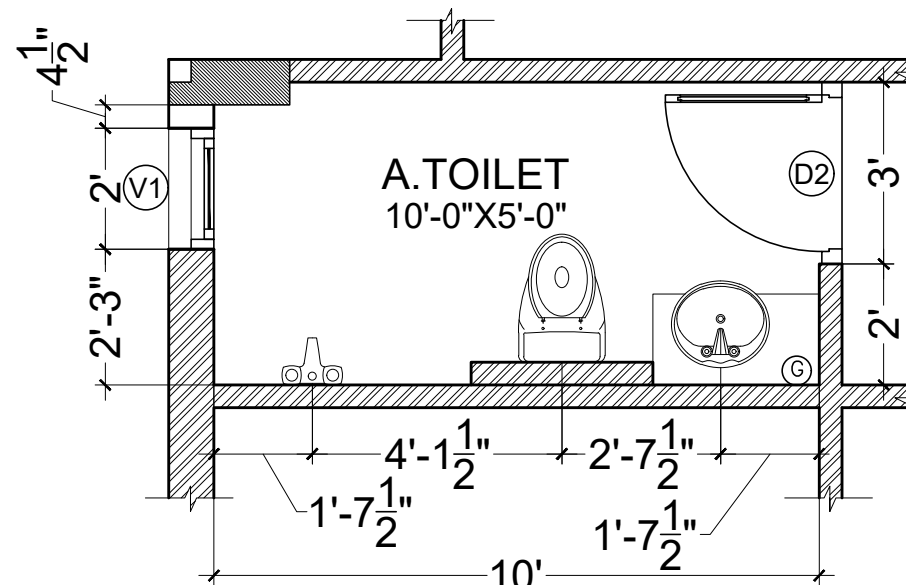


(PL) Bedroom-1(flat-1)
A.Toilet

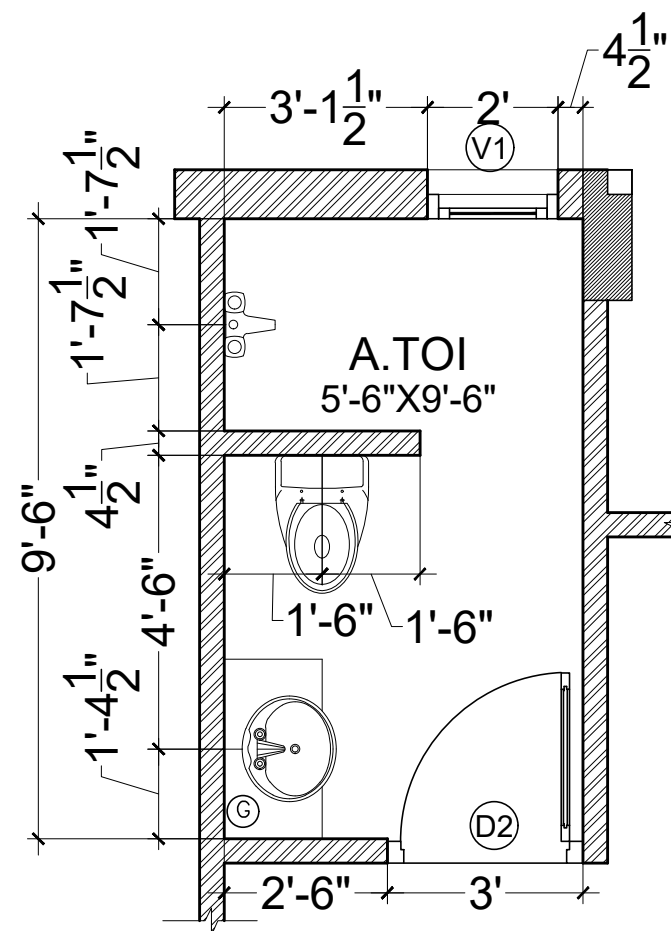

(PL) Bedroom-2(flat-2)
A.Toilet

NOTES :

1. All dimensions are in feet & inches.
2. This drawing is a copyright and may not be copied without prior written consent.
3. The contractor shall verify all dimensions on site before commencing any work or shop drawing.
4. This dwg to be read in conjunction with relevant dwgs, structural and map service dwgs before any construction. Any discrepancies occurring in this drawing must be referred to the Architect before the commencement of any work.
5. This dwg to be read not scaled.

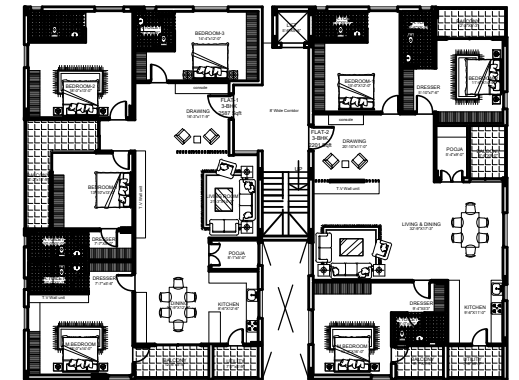


REV.	DESCRIPTION	BY	DATE
R0	XXXXXXX	XXXXX	25-08-2021

ARCHITECTS :

Pragh Architects

#80-20-23, OPP MUTHOOT FINANCE,
JAYASREE GARDENS-5TH LANE,
A.V.A ROAD ,
RAJAHMUNDY-533101
phno: +91 9573904979
Email: pragharchitects09@gmail.com

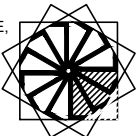

CLIENT :

M/S LEXUS INFRA

PROJECT TITLE :

LEXUS GREENS @ MODEL COLONY
RAJAMUNDY

DRAWING TITLE :

TOILET LAYOUT

PROJECT NO : XXX - XX - XX - XXX

DRAWING NO AR-001




DRAWING LOCATION pragh/ongoing/apartments/kiran/2021-08-25

REV/ 01

ARCHITECT	RAGHAVENDRA	APPROVED	RAGHAVENDRA
SCALE	N.T.S	DRAWN BY	RAJESH
DATE	01-11-2022	CHECKED BY	RAGHAVENDRA

RELEASED FOR

☐ PRELIMINARY ☐ TENDER ☐ INFORMATION ☐ APPROVAL ☐ CONSTRUCTION

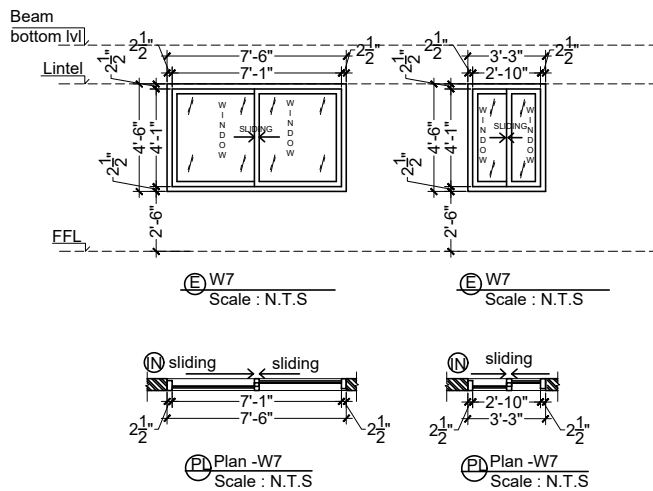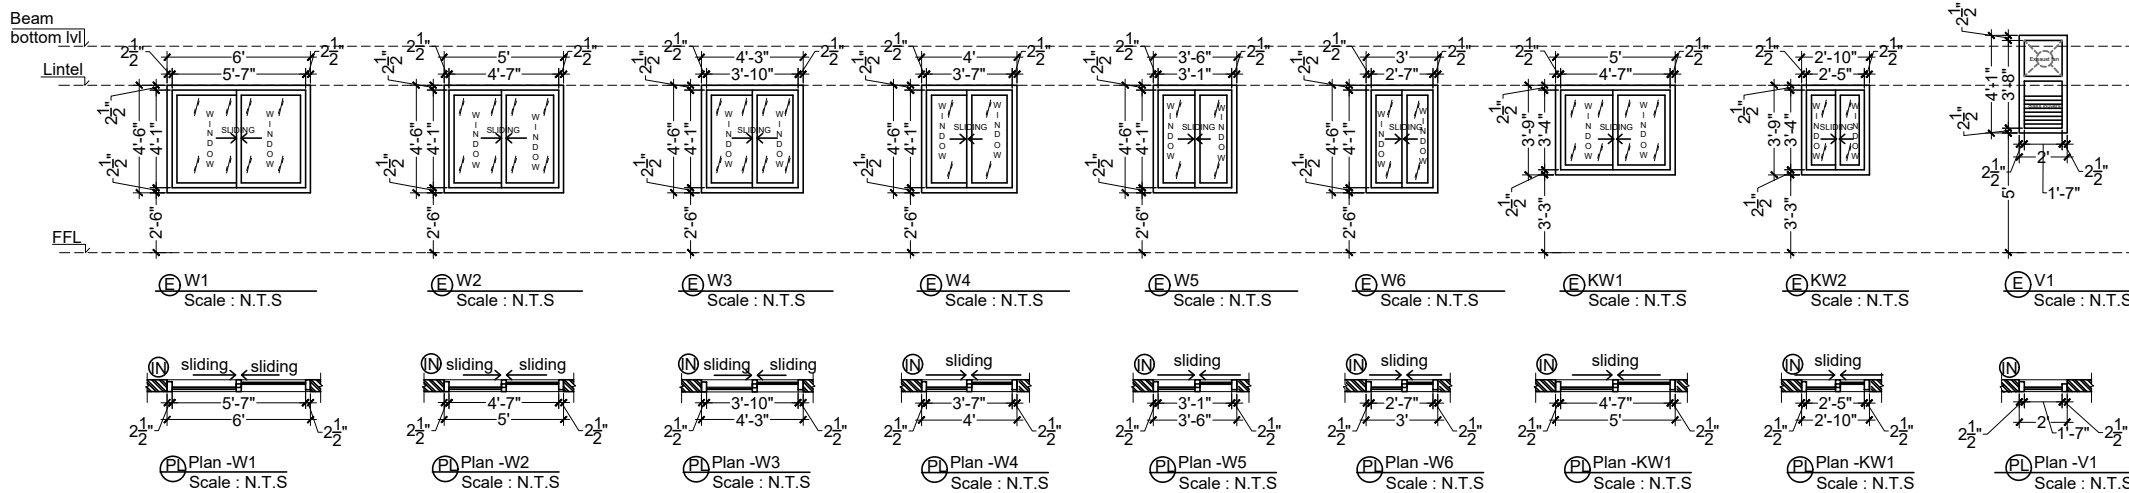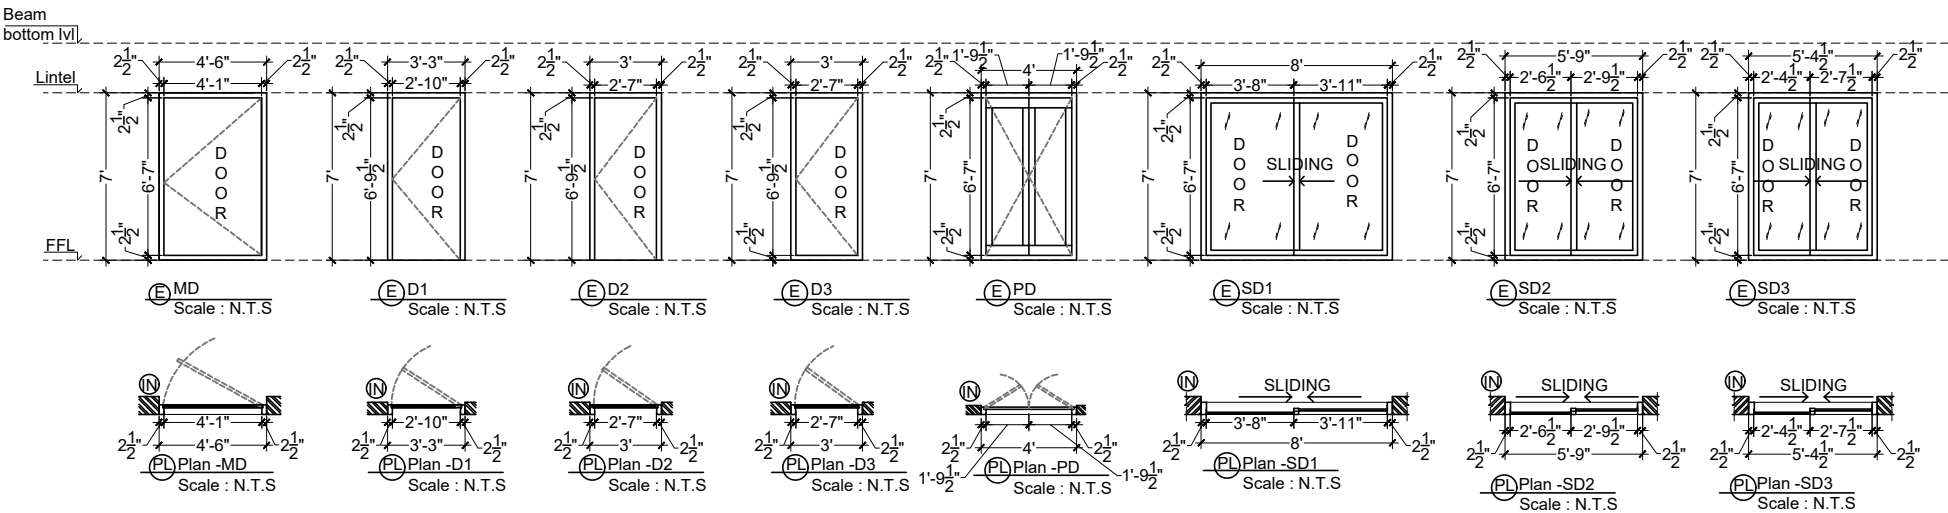

- NOTES :
1. All dimensions are in feet & inches.
 2. This drawing is a copyright and may not be copied without prior written consent.
 3. The contractor shall verify all dimensions on site before commencing any work or shop drawing.
 4. This dwg to be read in conjunction with relevant dwgs, structural and mep service dwgs before any construction. Any discrepancies occurring in this drawing must be referred to the Architect before the commencement of any work.
 5. This dwg to be read not scaled.

	SIZE	FLAT-1	FLAT-2
MD	4'6" x 7'0"	01 no's	01 no's
D1	3'3" x 7'0"	04 no's	03 no's
D2	3'0" x 7'0"	05 no's	03 no's
D3	3'0" x 7'0"	02 no's	02 no's
PD	4'0" x 7'0"	01 no's	01 no's
SD1	8'0" x 7'0"	01 no's	01 no's
SD2	5'9" x 7'0"	-	01 no's
SD3	5'4 1/2" x 7'0"	01 no's	-
TOTAL		15	12
W1	6'0" x 4'6"	01 no's	02 no's
W2	5'0" x 4'6"	01 no's	02 no's
W3	4'3" x 4'6"	01 no's	-
W4	4'0" x 4'6"	04 no's	-
W5	3'6" x 4'6"	-	01 no's
W6	3'0" x 4'6"	-	01 no's
KW1	5'0" x 3'9"	01 no's	-
KW2	2'10" x 3'9"	-	01 no's
TOTAL		8 no's	7 no's
V1	2'0" x 4'1"	04 no's	03 no's



REV.	DESCRIPTION	BY	DATE
R0	XXXXXXX	XXXXX	25-08-2021

ARCHITECTS :

Pragh Architects

#80-20-23, OPP MUTHOOT FINANCE,
JAYASREE GARDENS-5TH LANE,
A.V.A ROAD ,
RAJAHMUNDRY-533101
phno: +91 9573904979
Email: pragharchitects09@gmail.com

CLIENT :

M/S LEXUS INFRA


PROJECT TITLE :

LEXUS GREENS @ MODEL COLONY
RAJAMUNDRY

DRAWING TITLE :

DOOR & WINDOW SHEDULE

PROJECT NO : XXX - XX - XX - XXX			
DRAWING NO AR-001			
DRAWING LOCATION pragh/ongoing/apartments/kiran/2021-08-25		REV	01
ARCHITECT	RAGHAVENDRA	APPROVED	RAGHAVENDRA
SCALE	N.T.S	DRAWN BY	RAJESH
DATE	01-11-2022	CHECKED BY	RAGHAVENDRA
RELEASED FOR			
☐ PRELIMINARY ☐ TENDER ☐ INFORMATION ☐ APPROVAL ☐ CONSTRUCTION			

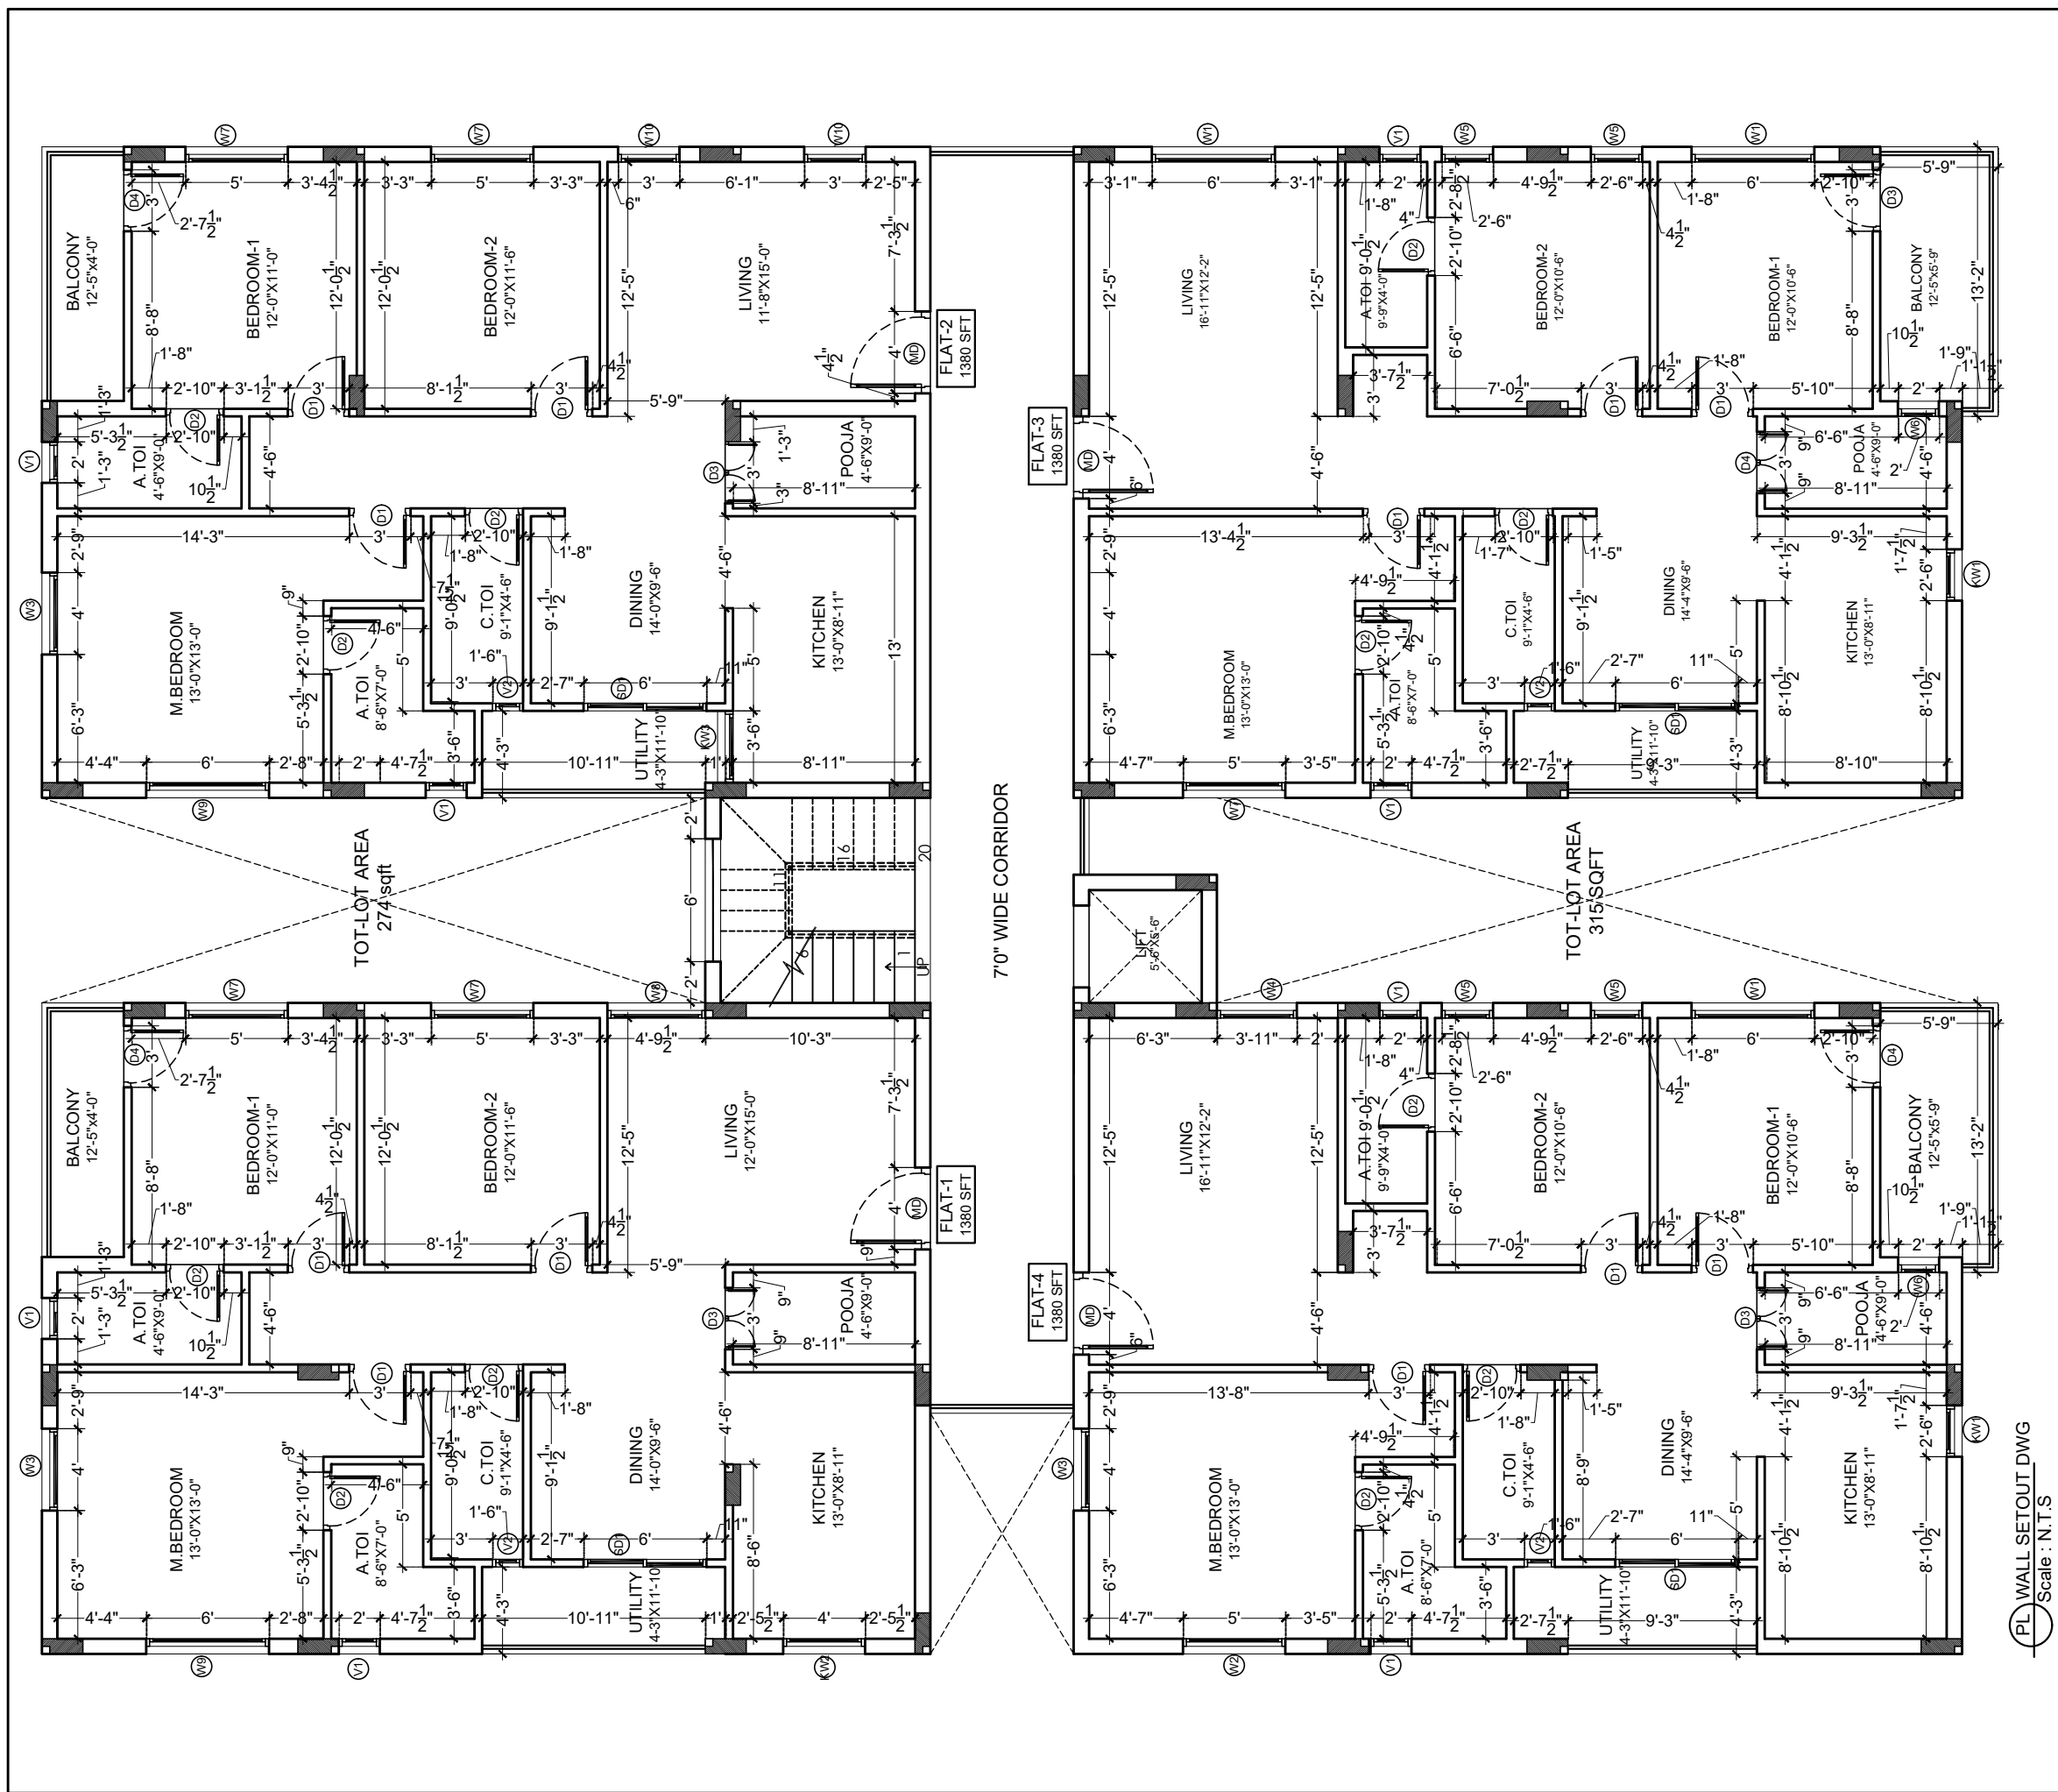

NOTES :

1. All dimensions are in feet & inches.
2. This drawing is a copyright and may not be copied without prior written consent.
3. The contractor shall verify all dimensions on site before commencing any work or shop drawing.
4. This dwg to be read in conjunction with relevant dwgs, structural and mep service dwgs before any construction. Any discrepancies occurring in this drawing must be referred to the Architect before the commencement of any work.
5. This dwg to be read not scaled.

REV.

DESCRIPTION

BY

DATE

R0

XXXXXXX

XXXX

25-08-2021

ARCHITECTS :

Pragh Architects

#80-20-23, OPP MUTHOOT FINANCE,
JAYASREE GARDENS-5TH LANE,
A.V.A ROAD ,
RAJAHMUNDRI-533101
phno: +91 9573904979
Email: pragharchitects09@gmail.com

CLIENT :

Mr. CHANDRAMOULI

PROJECT TITLE :

APARTMENT @ SAI NAGAR

DRAWING TITLE :

WALL SETOUT

PROJECT NO : XXX - XX - XX - XXX

DRAWING NO AR-001


DRAWING LOCATION pragh/ongoing/apartments/kiran/2021-08-25

REV 01

ARCHITECT	RAGHAVENDRA	APPROVED	RAGHAVENDRA
SCALE	N.T.S	DRAWN BY	RAJESH
DATE	01-11-2022	CHECKED BY	RAGHAVENDRA


RELEASED FOR

☐ PRELIMINARY ☐ TENDER ☐ INFORMATION ☐ APPROVAL ☐ CONSTRUCTION

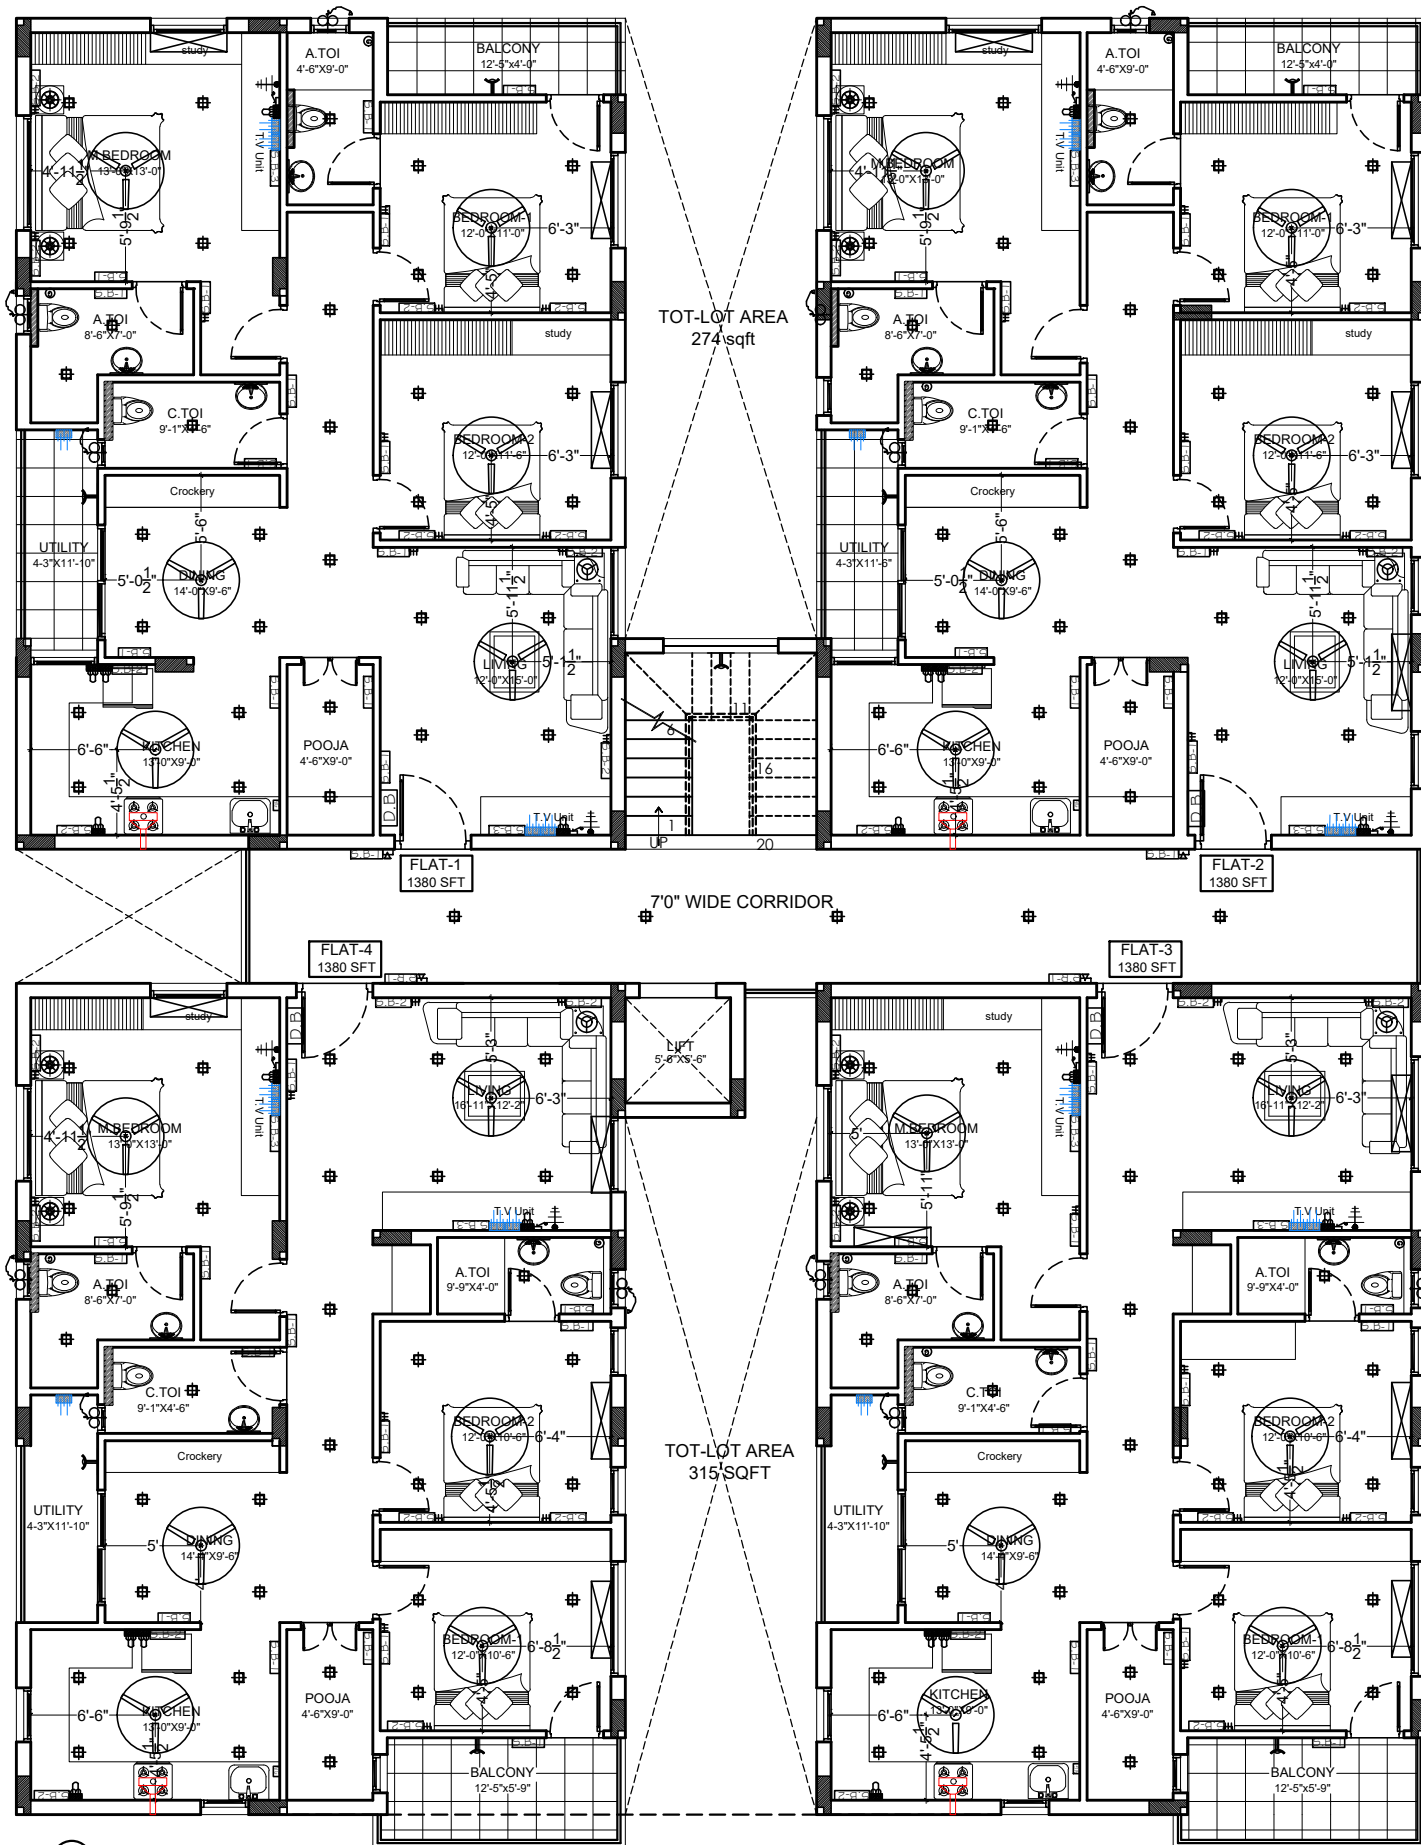

LEGEND	
	Exhaust fan @ above 7'0" lvl
	Bracket light @ 7'0" lvl
	Ceiling fixture @ soffit of lintel/roof
	Telephone point @ switch board lvl as mentioned
	Calling bell @ 7'0" lvl
	Geyser @ above 7'0" lvl
	T.V. point @ switch board lvl as mentioned
	5A socket with switch&indicator @ 3'6" lvl
	15A socket with switch&indicator @ 3'6" lvl
	5/15A Universal socket @ 3'6" lvl
	Table lamp @ 3'3" lvl
	Stand alone lamp @ 1'0" lvl
	Air conditioner @ 8'0" lvl
	2-way wire as referred
	1-way wire as referred
	S.B-1 @ 3'6" lvl
	S.B-2 @ 2'6" lvl
	S.B-3 For t.v point @ 1'6" lvl
	Internet cable point @ 1'6" lvl
	Distribution box @ 6'9" lvl
	Mirror light @ 7'0" lvl
	Aqua guard @ 6'0" lvl
	Push pull button @ 7'6" lvl
	Wire out let @ Referred
	Chimney point @ 8'0" lvl
	Chimney control @ 3'3" lvl

- NOTES :
1. All dimensions are in feet & inches.
 2. This drawing is a copyright and may not be copied without prior written consent.
 3. The contractor shall verify all dimensions on site before commencing any work or shop drawing.
 4. This dwg to be read in conjunction with relevant dwgs, structural and mep service dwgs before any construction. Any discrepancies occurring in this drawing must be referred to the Architect before the commencement of any work.
 5. This dwg to be read not scaled.

 


REV.	DESCRIPTION	BY	DATE
R0	XXXXXXX	XXXXX	25-08-2021

ARCHITECTS :

Pragh Architects

#80-20-23, OPP MUTHOOT FINANCE,
JAYASREE GARDENS-5TH LANE,
A.V.A ROAD ,
RAJAHMUNDRY-533101
phno: +91 9573904979
Email: pragharchitects09@gmail.com

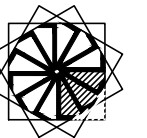

CLIENT :

Mr. CHANDRAMOULI


PROJECT TITLE :

APARTMENT @ SAI NAGAR


DRAWING TITLE :

ELECTRICAL LAYOUT


PROJECT NO : XXX - XX - XX - XXX			
DRAWING NO AR-001			
DRAWING LOCATION pragh/ongoing/apartments/kiran/2021-08-25		REV	01
ARCHITECT	RAGHAVENDRA	APPROVED	RAGHAVENDRA
SCALE	N.T.S	DRAWN BY	RAJESH
DATE	01-11-2022	CHECKED BY	RAGHAVENDRA
RELEASED FOR			
☐ PRELIMINARY	☐ TENDER	☐ INFORMATION	☐ APPROVAL ☐ CONSTRUCTION

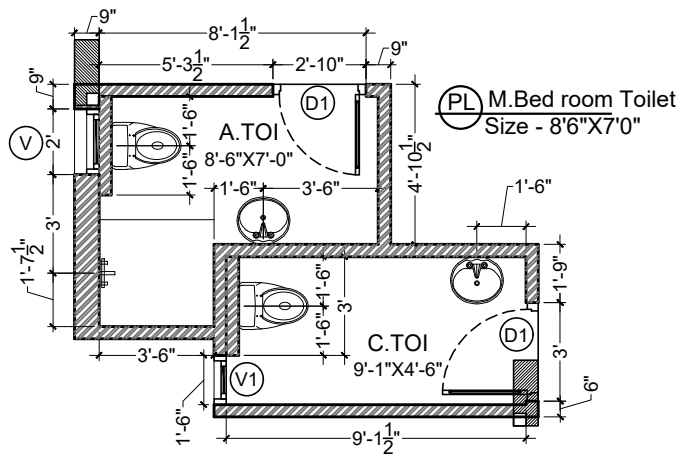


FLAT-1

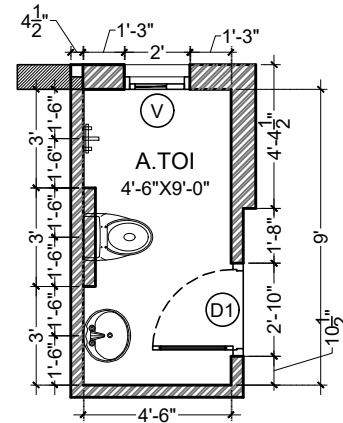


PL Bed room-2 Toilet
Size - 4'6"X9'0"

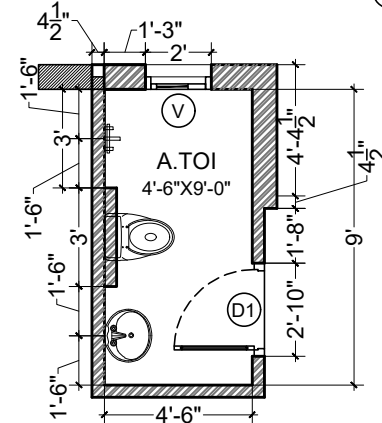


PL Bed room-2 Toilet
Size - 4'6"X9'0"

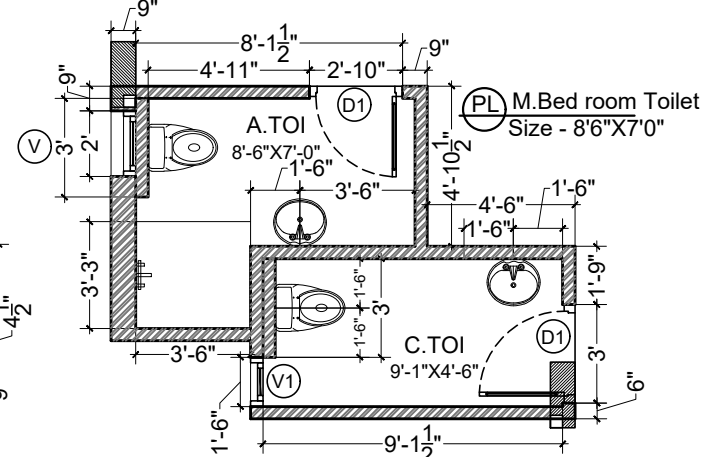


FLAT-2

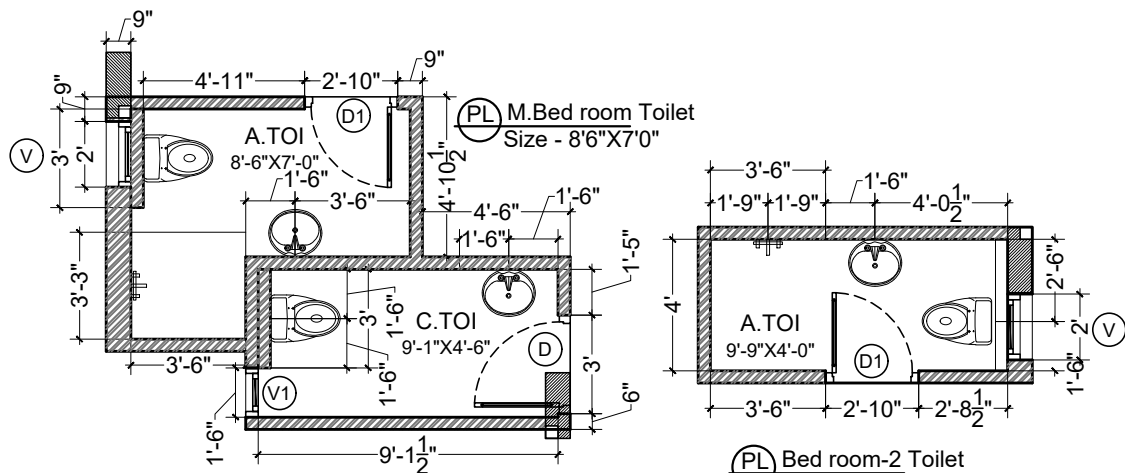

FLAT-4

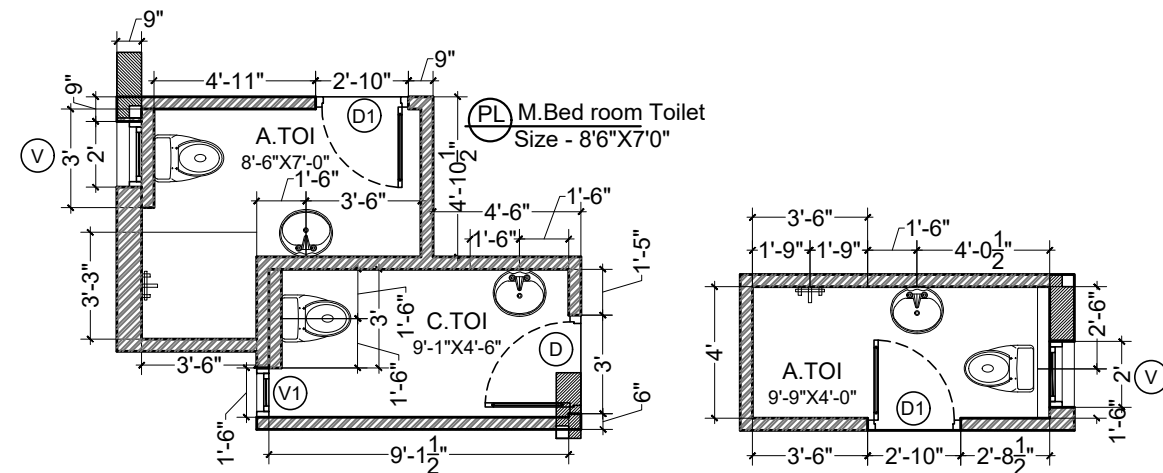


FLAT-3

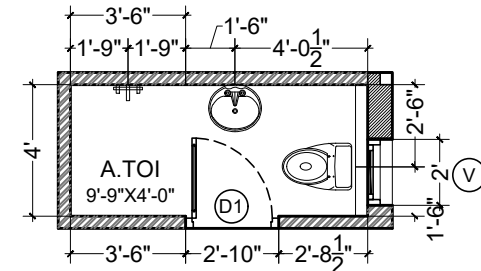

PL Bed room-2 Toilet
Size - 9'9"X4'0"

- NOTES :
1. All dimensions are in feet & inches.
 2. This drawing is a copyright and may not be copied without prior written consent.
 3. The contractor shall verify all dimensions on site before commencing any work or shop drawing.
 4. This dwg to be read in conjunction with relevant dwgs, structural and mep service dwgs before any construction. Any discrepancies occurring in this drawing must be referred to the Architect before the commencement of any work.
 5. This dwg to be read not scaled.

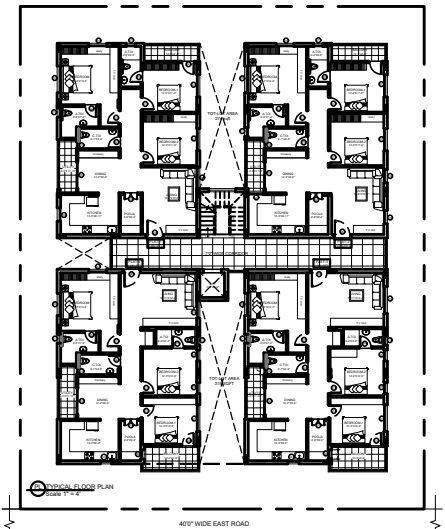


REV.	DESCRIPTION	BY	DATE
R0	XXXXXXX	XXXX	25-08-2021

ARCHITECTS :

Pragh Architects

#80-20-23, OPP MUTHOOT FINANCE,
JAYASREE GARDENS-5TH LANE,
A.V.A ROAD ,
RAJAHMUNDRY-533101
phno: +91 9573904979
Email: pragharchitects09@gmail.com

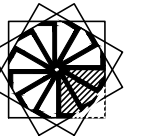

CLIENT :

Mr. CHANDRAMOULI

PROJECT TITLE :








APARTMENT @ SAI NAGAR

DRAWING TITLE :









PLUMBING DRAWING

PROJECT NO : XXX - XX - XX - XXX	
DRAWING NO AR-001	
DRAWING LOCATION pragh/ongoing/apartments/kiran/2021-08-25	REV 01
ARCHITECT RAGHAVENDRA	APPROVED RAGHAVENDRA
SCALE N.T.S	DRAWN BY RAJESH
DATE 01-11-2022	CHECKED BY RAGHAVENDRA
RELEASED FOR	
☐ PRELIMINARY	☐ TENDER
☐ INFORMATION	☐ APPROVAL
☐ CONSTRUCTION	










Beam
bottom [v]

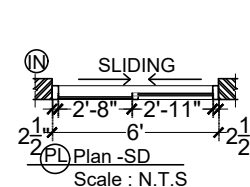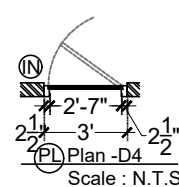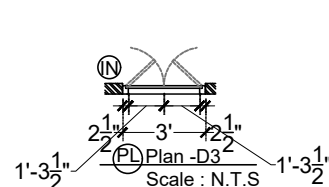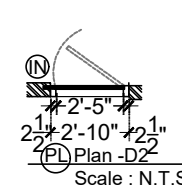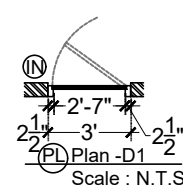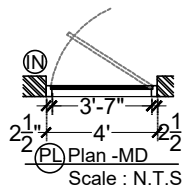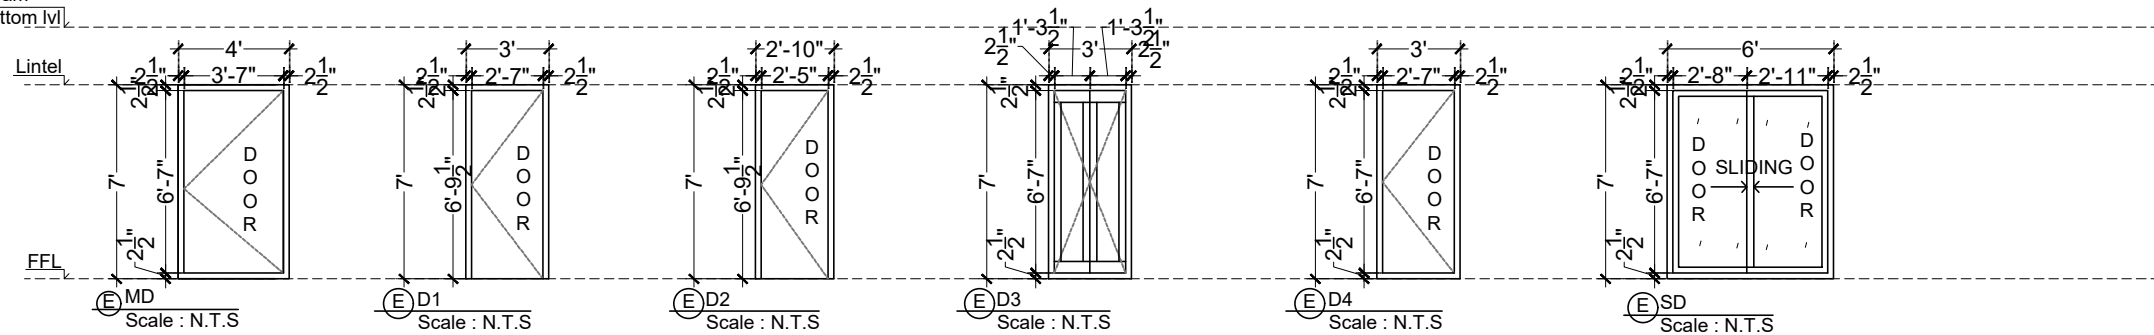

Beam
bottom [v]

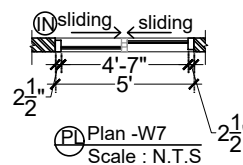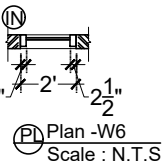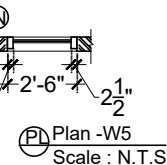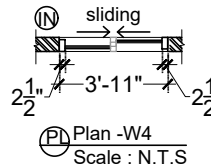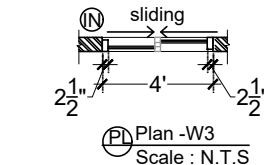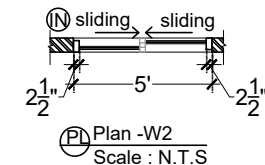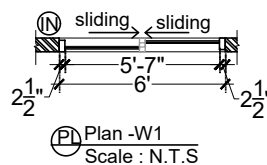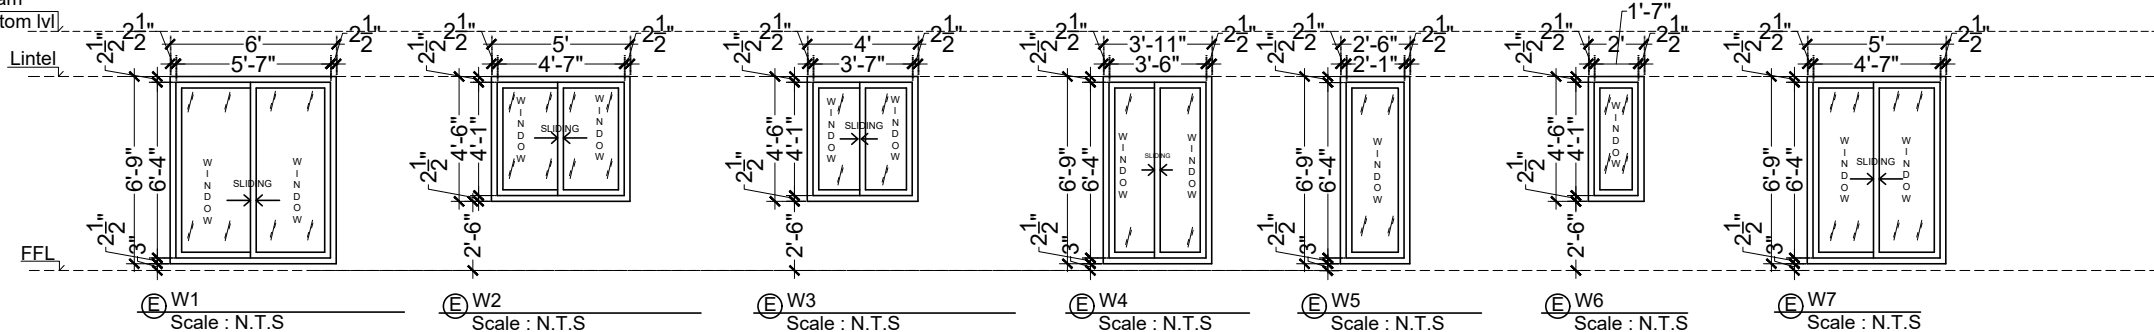

Beam
bottom [v]

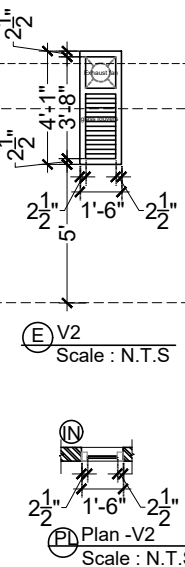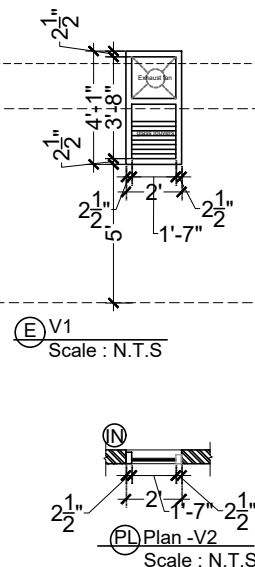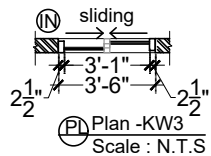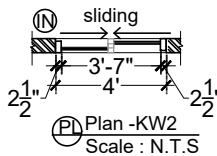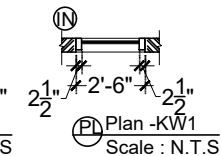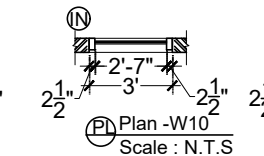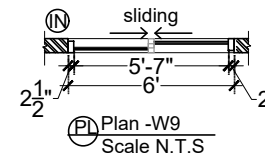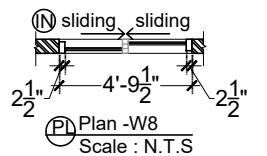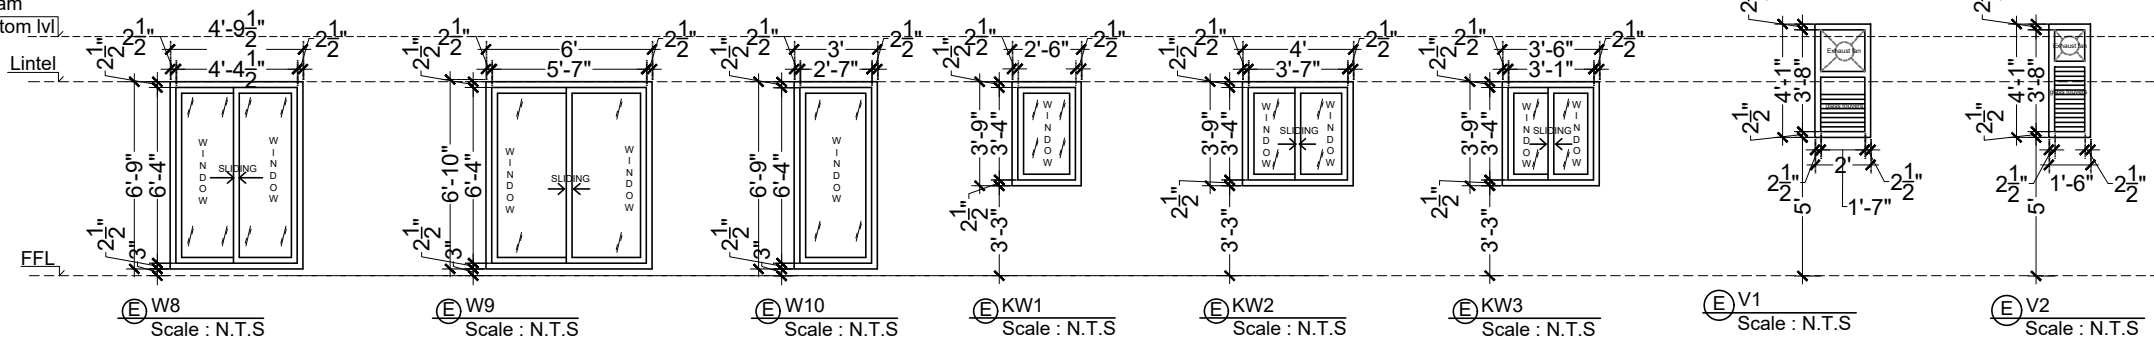

NOTES :

1. All dimensions are in feet & inches.
2. This drawing is a copyright and may not be copied without prior written consent.
3. The contractor shall verify all dimensions on site before commencing any work or shop drawing.
4. This dwg to be read in conjunction with relevant dwgs, structural and mep service dwgs before any construction. Any discrepancies occurring in this drawing must be referred to the Architect before the commencement of any work.
5. This dwg to be read not scaled.


	SIZE	FLAT-1	FLAT-2	FLAT-3	FLAT-4
MD	4'0" x 7'0"	01 no's	01 no's	01 no's	01 no's
D1	3'0" x 7'0"	03 no's	03 no's	03 no's	03 no's
D2	2'10" x 7'0"	03 no's	03 no's	03 no's	03 no's
D3	3'0" x 7'0"	01 no's	01 no's	01 no's	01 no's
D4	3'0" x 7'0"	01 no's	01 no's	01 no's	01 no's
SD	3'0" x 7'0"	01 no's	01 no's	01 no's	01 no's
TOTAL		10 no's	10 no's	10 no's	10 no's
W1	6'0" x 4'6"	-	-	02 no's	01 no's
W2	5'0" x 4'6"	-	-	-	01 no's
W3	4'0" x 4'6"	01 no's	01 no's	-	01 no's
W4	3'11" x 6'9"	-	-	-	01 no's
W5	2'6" x 6'9"	-	-	02 no's	02 no's
W6	2'0" x 4'6"	-	-	01 no's	01 no's
W7	5'0" x 6'9"	02 no's	02 no's	01 no's	-
W8	4'9.5" x 6'9"	01 no's	-	-	-
W9	6'0" x 4'6"	01 no's	01 no's	-	-
W10	3'0" x 6'9"	-	02 no's	-	-
KW1	2'6" x 3'9"	-	-	01 no's	01 no's
KW2	4'0" x 3'9"	01 no's	-	-	-
KW3	3'6" x 3'9"	-	01 no's	-	-
TOTAL		6 no's	7 no's	7 no's	8 no's
V1	2'0" x 4'1"	02 no's	02 no's	02 no's	02 no's
V2	1'6" x 4'1"	01 no's	01 no's	01 no's	01 no's
TOTAL		3 no's	3 no's	3 no's	3 no's

REV.	DESCRIPTION	BY	DATE
R0	XXXXXXX	XXXXX	25-08-2021

ARCHITECTS :

Pragh Architects

#80-20-23, OPP MUTHOOT FINANCE,
JAYASREE GARDENS-5TH LANE,
A.V.A ROAD ,
RAJAHMUNDRY-533101
phno: +91 9573904979
Email: pragharchitects09@gmail.com

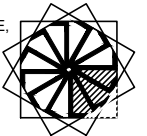

CLIENT :

Mr. CHANDRAMOULI

PROJECT TITLE :

APARTMENT @ SAI NAGAR

DRAWING TITLE :

DOOR & WINDOW SHEDULE

PROJECT NO : XXX - XX - XX - XXX

DRAWING NO AR-001

DRAWING LOCATION pragh/ongoing/apartments/kiran/2021-08-25

ARCHITECT	RAGHAVENDRA	APPROVED	RAGHAVENDRA
SCALE	N.T.S	DRAWN BY	RAJESH
DATE	01-11-2022	CHECKED BY	RAGHAVENDRA

RELEASED FOR

☐ PRELIMINARY ☐ TENDER ☐ INFORMATION ☐ APPROVAL ☐ CONSTRUCTION



PL WALL SETOUT
A00-00 SCALE: N.T.S

- NOTES :
1. All dimensions are in feet & inches.
 2. This drawing is a copyright and may not be copied without prior written consent.
 3. The contractor shall verify all dimensions on site before commencing any work or shop drawing.
 4. This dwg to be read in conjunction with relevant dwgs, structural and mep service dwgs before any construction. Any discrepancies occurring in this drawing must be referred to the Architect before the commencement of any work.
 5. This dwg to be read not scaled.



REV.	DESCRIPTION	BY	DATE
R0	XXXXXXX	XXXXX	25-08-2021

ARCHITECTS :

Pragh Architects

#80-20-23, OPP MUTHOOT FINANCE,
JAYASREE GARDENS-5TH LANE,
A.V.A ROAD ,
RAJAHMUNDRY-533101
phno: +91 9573904979
Email: pragharchitects09@gmail.com

CLIENT :

SURYA PRIME


PROJECT TITLE :

SITARA ELITE

DRAWING TITLE :

WALL SETOUT

PROJECT NO : XXX - XX - XX - XXX			
DRAWING NO AR-001			
DRAWING LOCATION pragh/ongoing/apartments/kiran/2021-08-25			REV 01
ARCHITECT	RAGHAVENDRA	APPROVED	RAGHAVENDRA
SCALE	N.T.S	DRAWN BY	RAJESH
DATE	01-11-2022	CHECKED BY	RAGHAVENDRA
RELEASED FOR			
☐ PRELIMINARY ☐ TENDER ☐ INFORMATION ☐ APPROVAL ☐ CONSTRUCTION			

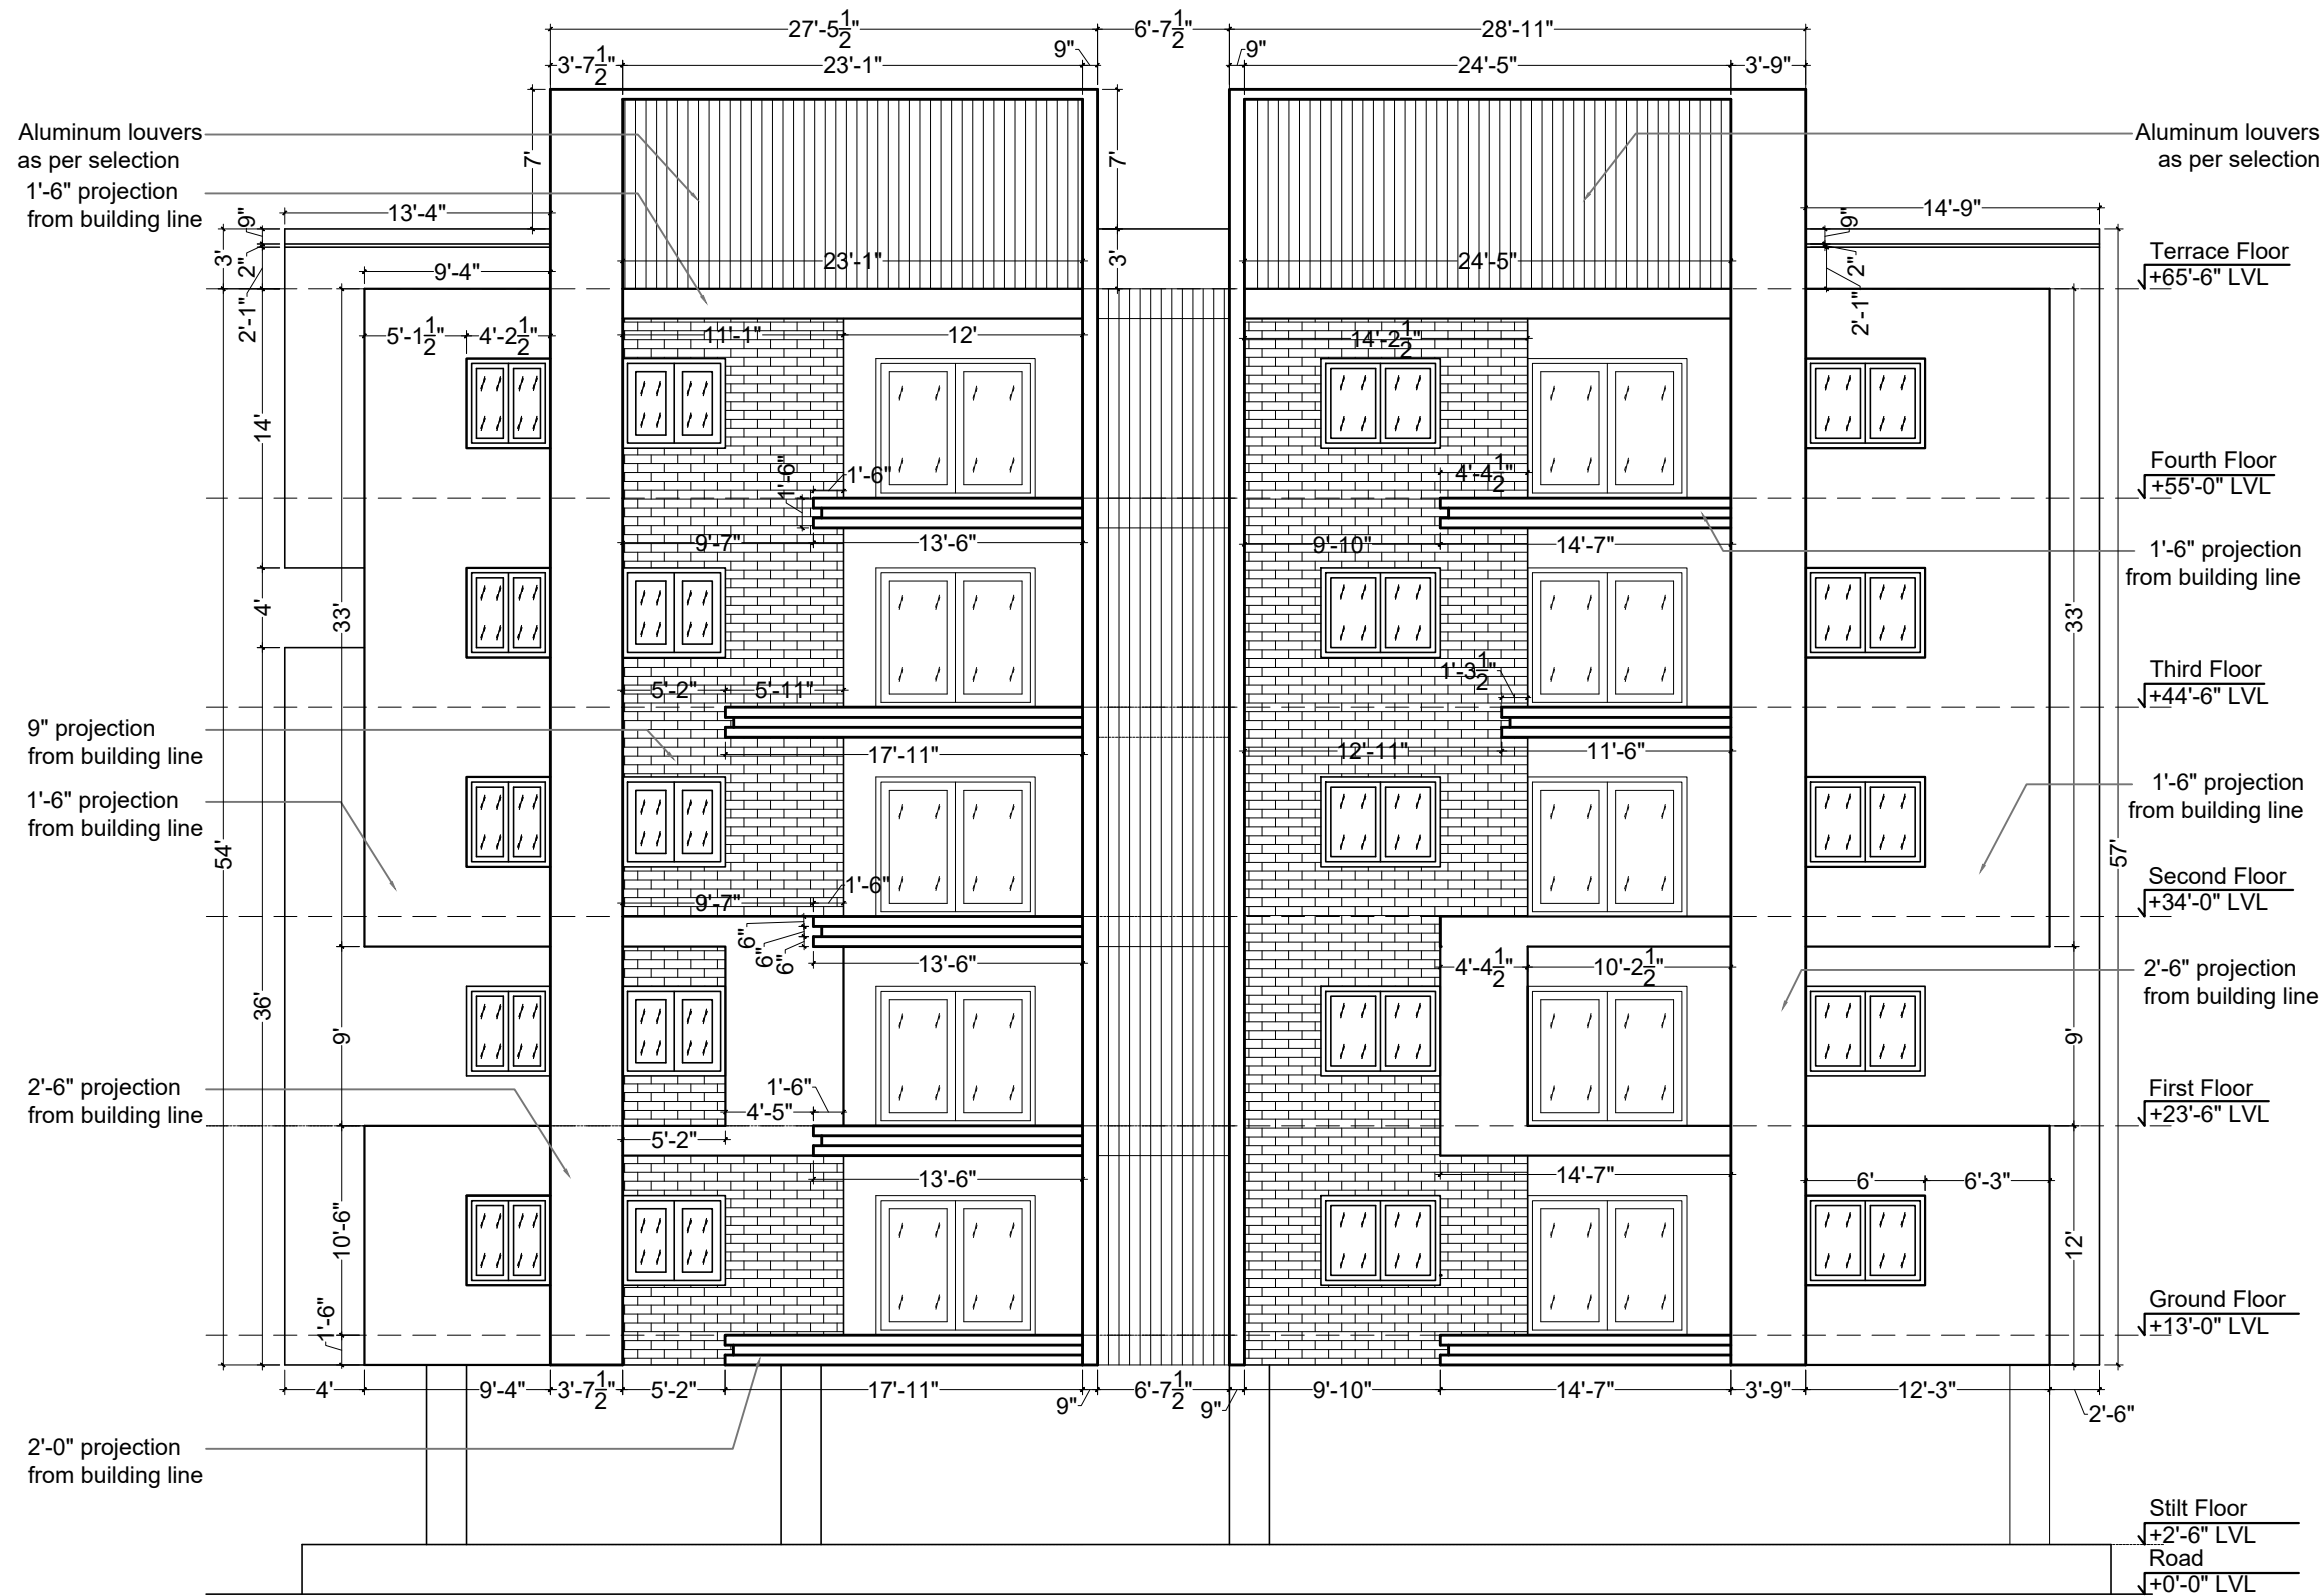

PL ELEVATION
A00-00 SCALE 1" = 4'0"


- NOTES :
1. All dimensions are in feet & inches.
 2. This drawing is a copyright and may not be copied without prior written consent.
 3. The contractor shall verify all dimensions on site before commencing any work or shop drawing.
 4. This dwg to be read in conjunction with relevant dwgs, structural and mep service dwgs before any construction. Any discrepancies occurring in this drawing must be referred to the Architect before the commencement of any work.
 5. This dwg to be read not scaled.

REV.	DESCRIPTION	BY	DATE
R0			

ARCHITECTS :

Pragh Architects

#80-20-23, OPP MUTHOOT FINANCE,
JAYASREE GARDENS-5TH LANE,
A.V.A ROAD ,
RAJAHMUNDRY-533101
phno: +91 9573904979
Email: pragharchitects09@gmail.com

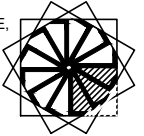

CLIENT :

SURYA PRIME

PROJECT TITLE :

SITARA ELITE

DRAWING TITLE :

ELEVATION

PROJECT NO : XXX - XX - XX - XXX			
DRAWING NO XXXX			
DRAWING LOCATION XXXX			REV 00
ARCHITECT	RAGHAVENDRA	APPROVED	RAGHAVENDRA
SCALE	N.T.S	DRAWN BY	RAJESH
DATE	01-11-2022	CHECKED BY	RAGHAVENDRA
RELEASED FOR			
☐ PRELIMINARY	☐ TENDER	☐ INFORMATION	☐ APPROVAL ☐ CONSTRUCTION




- NOTES :
1. All dimensions are in feet & inches.
 2. This drawing is a copyright and may not be copied without prior written consent.
 3. The contractor shall verify all dimensions on site before commencing any work or shop drawing.
 4. This dwg to be read in conjunction with relevant dwgs, structural and mep service dwgs before any construction. Any discrepancies occurring in this drawing must be referred to the Architect before the commencement of any work.
 5. This dwg to be read not scaled.

REV.	DESCRIPTION	BY	DATE
R0	XXXXXXX	XXXXX	25-08-2021

ARCHITECTS :

Pragh Architects

#80-20-23, OPP MUTHOOT FINANCE,
JAYASREE GARDENS-5TH LANE,
A.V.A ROAD ,
RAJAHMUNDRY-533101
phno: +91 9573904979
Email: pragharchitects09@gmail.com

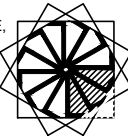

CLIENT :

SURYA PRIME

PROJECT TITLE :

SITARA ELITE

DRAWING TITLE :

3D VIEW

PROJECT NO : XXX - XX - XX - XXX			
DRAWING NO AR-001			
DRAWING LOCATION pragh/ongoing/apartments/kiran/2021-08-25			REV 01
ARCHITECT	RAGHAVENDRA	APPROVED	RAGHAVENDRA
SCALE	N.T.S	DRAWN BY	RAJESH
DATE	01-11-2022	CHECKED BY	RAGHAVENDRA
RELEASED FOR			
☐ PRELIMINARY	☐ TENDER	☐ INFORMATION	☐ APPROVAL ☐ CONSTRUCTION



- NOTES :
1. All dimensions are in feet & inches.
 2. This drawing is a copyright and may not be copied without prior written consent.
 3. The contractor shall verify all dimensions on site before commencing any work or shop drawing.
 4. This dwg to be read in conjunction with relevant dwgs, structural and mep service dwgs before any construction. Any discrepancies occurring in this drawing must be referred to the Architect before the commencement of any work.
 5. This dwg to be read not scaled.



REV.	DESCRIPTION	BY	DATE
R0	XXXXXXX	XXXXX	25-08-2021

ARCHITECTS :

Pragh Architects

#80-20-23, OPP MUTHOOT FINANCE,
JAYASREE GARDENS-5TH LANE,
A.V.A ROAD ,
RAJAHMUNDRY-533101
phno: +91 9573904979
Email: pragharchitects09@gmail.com

CLIENT :

SURYA PRIME

PROJECT TITLE :



SITARA ELITE

DRAWING TITLE :

ELECTRICAL LAYOUT

PROJECT NO : XXX - XX - XX - XXX			
DRAWING NO AR-001			
DRAWING LOCATION pragh/ongoing/apartments/kiran/2021-08-25			REV 01
ARCHITECT	RAGHAVENDRA	APPROVED	RAGHAVENDRA
SCALE	N.T.S	DRAWN BY	RAJESH
DATE	01-11-2022	CHECKED BY	RAGHAVENDRA
RELEASED FOR			
☐ PRELIMINARY	☐ TENDER	☐ INFORMATION	☐ APPROVAL ☐ CONSTRUCTION


- NOTES :
1. All dimensions are in feet & inches.
 2. This drawing is a copyright and may not be copied without prior written consent.
 3. The contractor shall verify all dimensions on site before commencing any work or shop drawing.
 4. This dwg to be read in conjunction with relevant dwgs, structural and mep service dwgs before any construction. Any discrepancies occurring in this drawing must be referred to the Architect before the commencement of any work.
 5. This dwg to be read not scaled.

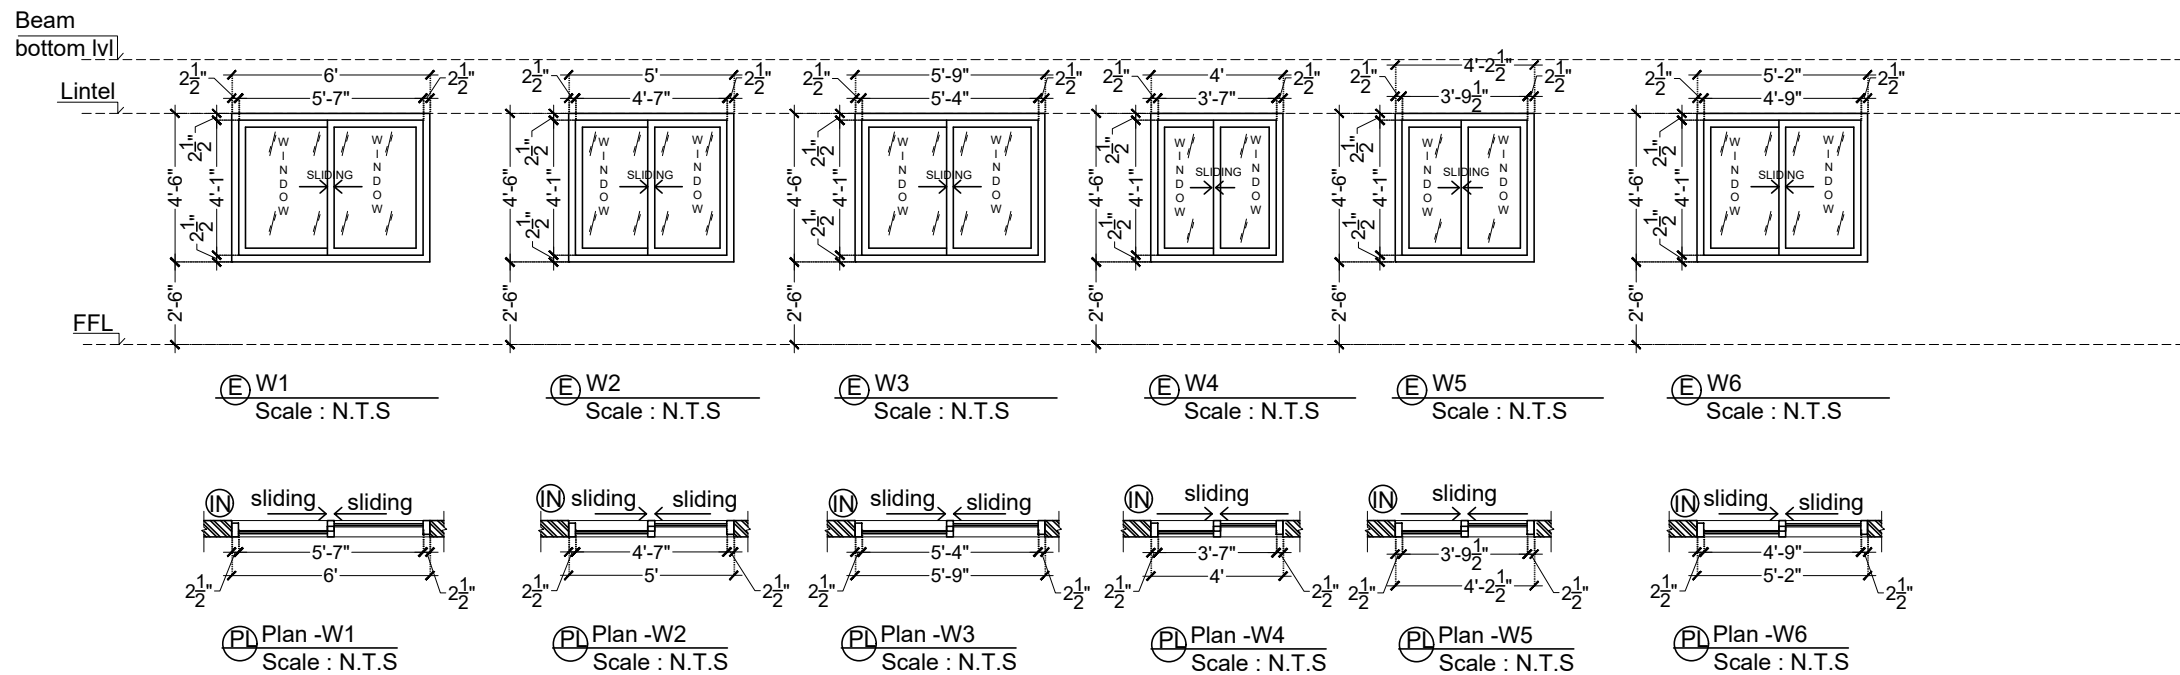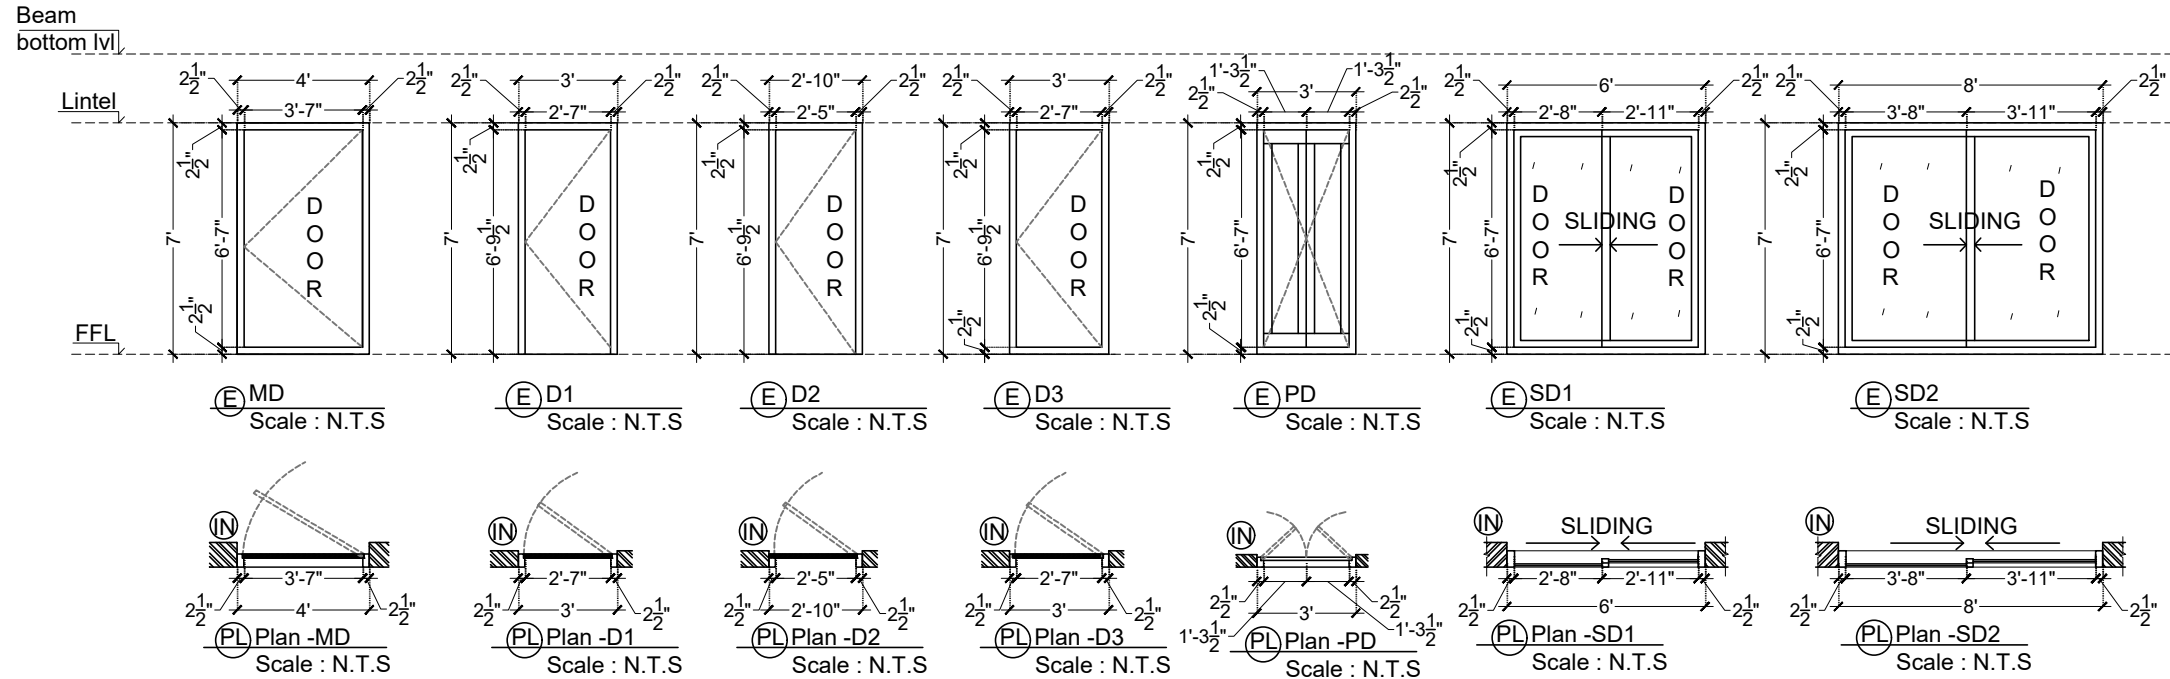

ARCHITECTS :

Pragh Architects

#80-20-23, OPP MUTHOOT FINANCE,
JAYASREE GARDENS-5TH LANE,
A.V.A ROAD ,
RAJAHMUNDRI-533101
phno: +91 9573904979
Email: pragharchitects09@gmail.com

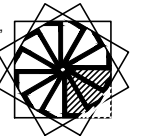

CLIENT :

SURYA PRIME

PROJECT TITLE :

SITARA ELITE

DRAWING TITLE :

DOOR & WINDOW SHEDULE

PROJECT NO : XXX - XX - XX - XXX

DRAWING NO AR-001

DRAWING LOCATION pragh/ongoing/apartments/kiran/2021-08-25





ARCHITECT RAGHAVENDRA

SCALE N.T.S

DATE 01-11-2022

RELEASED FOR

☐ PRELIMINARY ☐ TENDER ☐ INFORMATION ☐ APPROVAL ☐ CONSTRUCTION

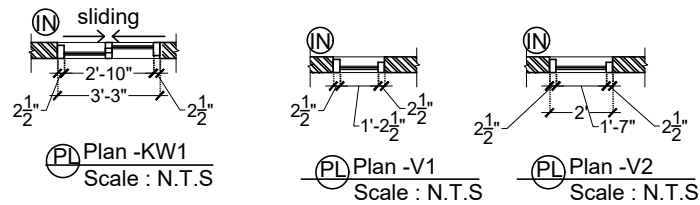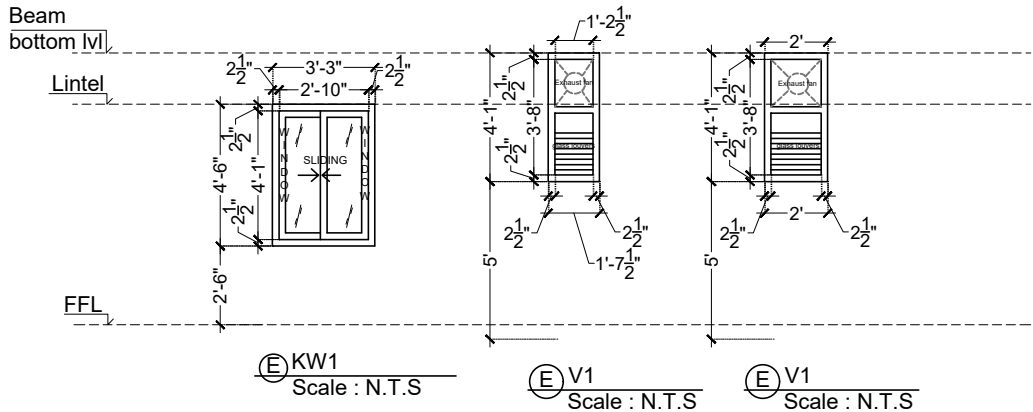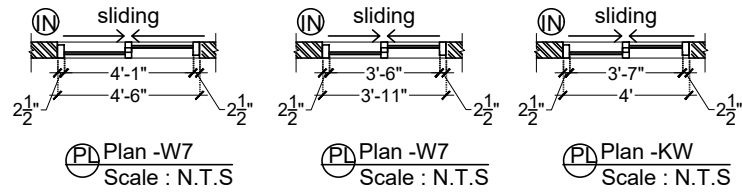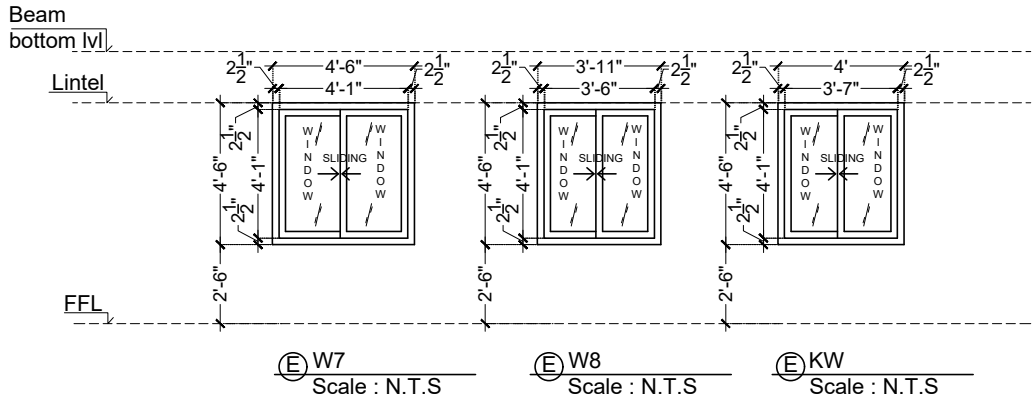

	SIZE	FLAT-1	FLAT-2	FLAT-3	FLAT-4	FLAT-5	FLAT-6	FLAT-7	FLAT-8
MD	4'0" x7'0"	01 no's	01 no's	01 no's	01 no's	01 no's	01 no's	01 no's	01 no's
D1	3'0" x7'0"	03 no's	03 no's	03 no's	03 no's	03 no's	03 no's	03 no's	03 no's
D2	2'10" x7'0"	03 no's	02 no's	02 no's	02 no's	02 no's	02 no's	02 no's	02 no's
D3	3'0" x7'0"		01 no's	01 no's	01 no's	01 no's	01 no's	01 no's	01 no's
PD	3'0" x7'0"	01 no's	01 no's	01 no's	01 no's	01 no's	01 no's	01 no's	01 no's
SD1	6'0" x7'0"	01 no's	01 no's	01 no's	01 no's	01 no's	01 no's	01 no's	01 no's
SD2	8'0" x7'0"	01 no's							01 no's
TOTAL		10 no's	09 no's	09 no's	09 no's	09 no's	09 no's	09 no's	10 no's
W1	6'0" x4'6"	03 no's	01 no's	01 no's	01 no's	02 no's	01 no's	01 no's	01 no's
W2	5'0" x4'6"	02 no's	02 no's	03 no's	03 no's	01 no's	01 no's	02 no's	01 no's
W3	5'9" x4'6"						01 no's		
W4	4'0" x4'6"		01 no's	01 no's		01 no's	01 no's	01 no's	
W5	4'21/2" x4'6"								01 no's
W6	5'2" x4'6"								01 no's
W7	4'6" x4'6"	01 no's							
W8	3'11" x4'6"		01 no's	01 no's					
KW	4'0"x4'0"	01 no's		01 no's	01 no's	01 no's	01 no's	01 no's	01 no's
KW1	3'3"x4'0"		01 no's						
TOTAL		07 no's		07 no's	05 no's	05 no's	05 no's	05 no's	05 no's
V1	1'71/2"x4'1"		06 no's			01 no's	01 no's	01 no's	01 no's
V2	2'0"x4'1"	03 no's	02 no's	02 no's	02 no's	01 no's	01 no's	01 no's	01 no's
TOTAL		03 no's	02 no's	02 no's	02 no's	02 no's	02 no's	02 no's	02 no's


- NOTES :
1. All dimensions are in feet & inches.
 2. This drawing is a copyright and may not be copied without prior written consent.
 3. The contractor shall verify all dimensions on site before commencing any work or shop drawing.
 4. This dwg to be read in conjunction with relevant dwgs, structural and mep service dwgs before any construction. Any discrepancies occurring in this drawing must be referred to the Architect before the commencement of any work.
 5. This dwg to be read not scaled.

REV.	DESCRIPTION	BY	DATE
R0	XXXXXXX	XXXXX	25-08-2021

ARCHITECTS :

Pragh Architects

#80-20-23, OPP MUTHOOT FINANCE,
JAYASREE GARDENS-5TH LANE,
A.V.A ROAD ,
RAJAHMUNDRY-533101
phno: +91 9573904979
Email: pragharchitects09@gmail.com

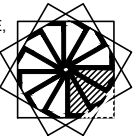

CLIENT :

SURYA PRIME


PROJECT TITLE :

SITARA ELITE

DRAWING TITLE :

DOOR & WINDOW SHEDULE

PROJECT NO : XXX - XX - XX - XXX			
DRAWING NO AR-001			
DRAWING LOCATION pragh/ongoing/apartments/kiran/2021-08-25			REV 01
ARCHITECT	RAGHAVENDRA	APPROVED	RAGHAVENDRA
SCALE	N.T.S	DRAWN BY	RAJESH
DATE	01-11-2022	CHECKED BY	RAGHAVENDRA
RELEASED FOR			
☐ PRELIMINARY	☐ TENDER	☐ INFORMATION	☐ APPROVAL ☐ CONSTRUCTION

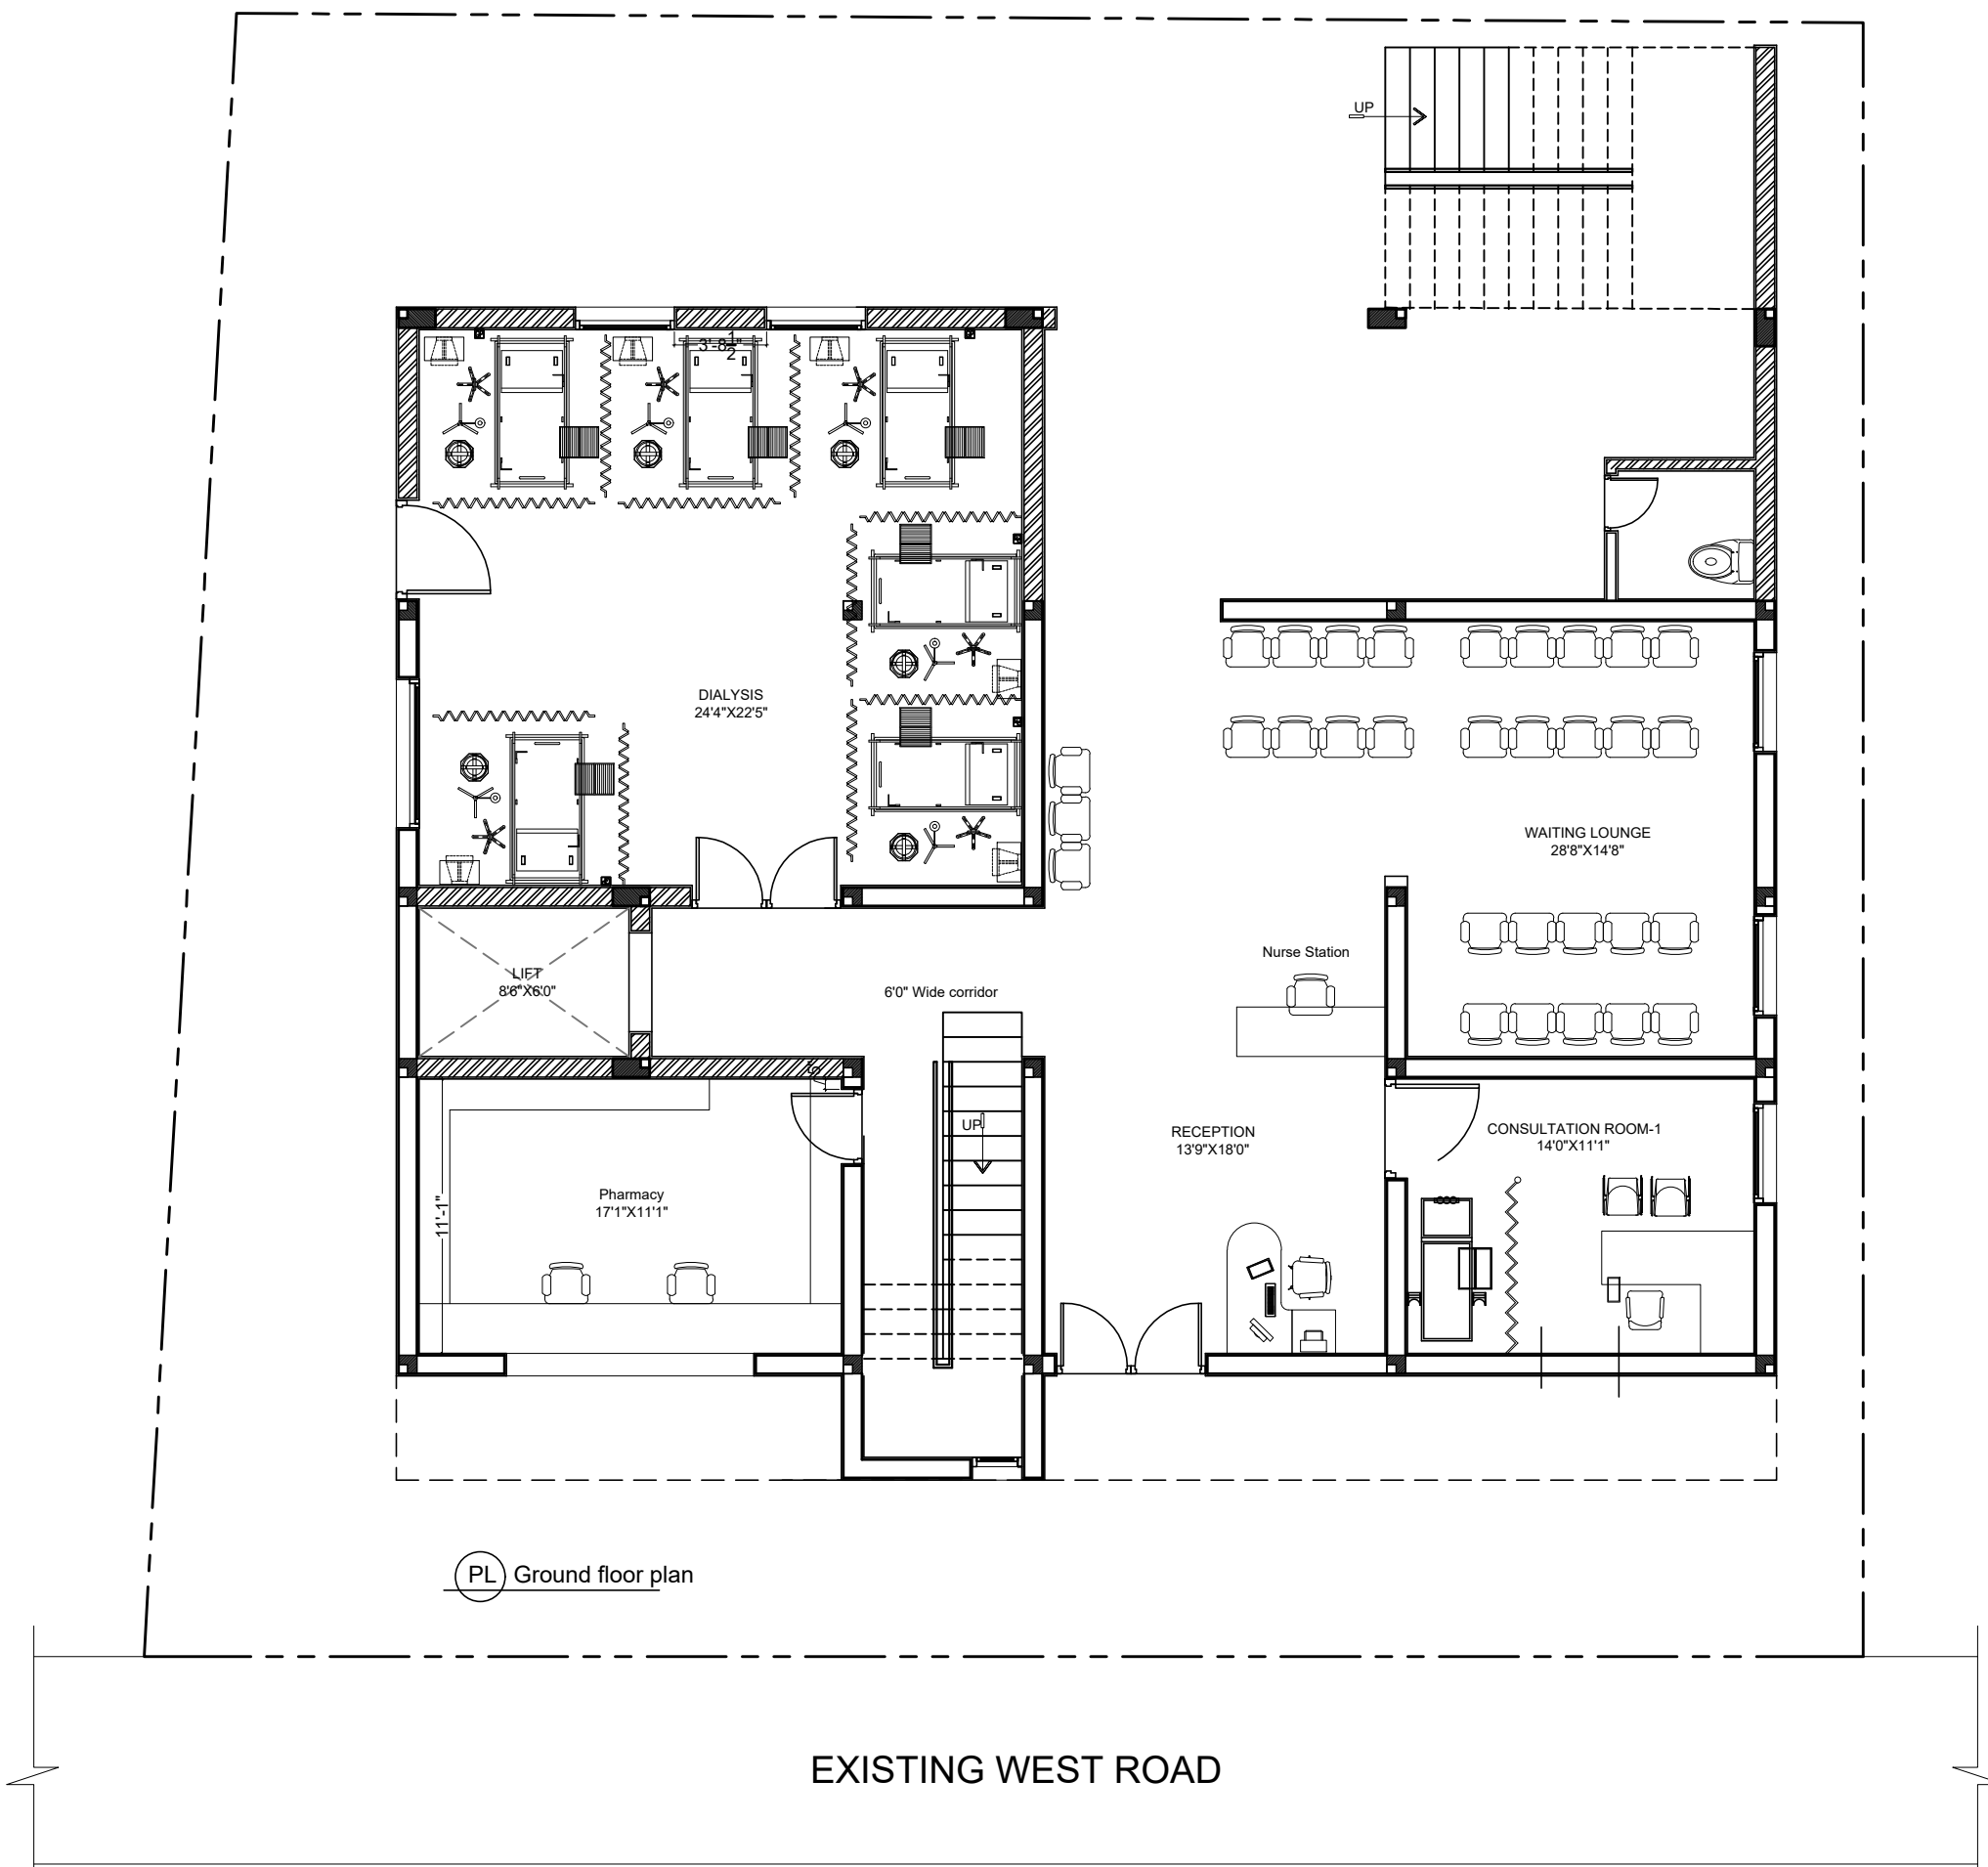

- NOTES :
1. All dimensions are in feet & inches.
 2. This drawing is a copyright and may not be copied without prior written consent.
 3. The contractor shall verify all dimensions on site before commencing any work or shop drawing.
 4. This dwg to be read in conjunction with relevant dwgs, structural and mep service dwgs before any construction. Any discrepancies occurring in this drawing must be referred to the Architect before the commencement of any work.
 5. This dwg to be read not scaled.



ARCHITECTS :

Pragh Architects

#80-20-23, OPP MUTHOOT FINANCE,
JAYASREE GARDENS-5TH LANE,
A.V.A ROAD ,
RAJAHMUNDRY-533101
phno: +91 9573904979
Email: pragharchitects09@gmail.com


CLIENT :

Dr.SAGAR

DRAWING TITLE :

GROUND FLOOR PLAN

PROJECT NO : XXX - XX - XX - XXX			
DRAWING NO XXXX			
DRAWING LOCATION XXXX			REV XX
ARCHITECT	RAGHAVENDRA	APPROVED	RAGHAVENDRA
SCALE	N.T.S	DRAWN BY	RAJESH
DATE	01-11-2022	CHECKED BY	RAGHAVENDRA
RELEASED FOR			
☐ PRELIMINARY	☐ TENDER	☐ INFORMATION	☐ APPROVAL ☐ CONSTRUCTION

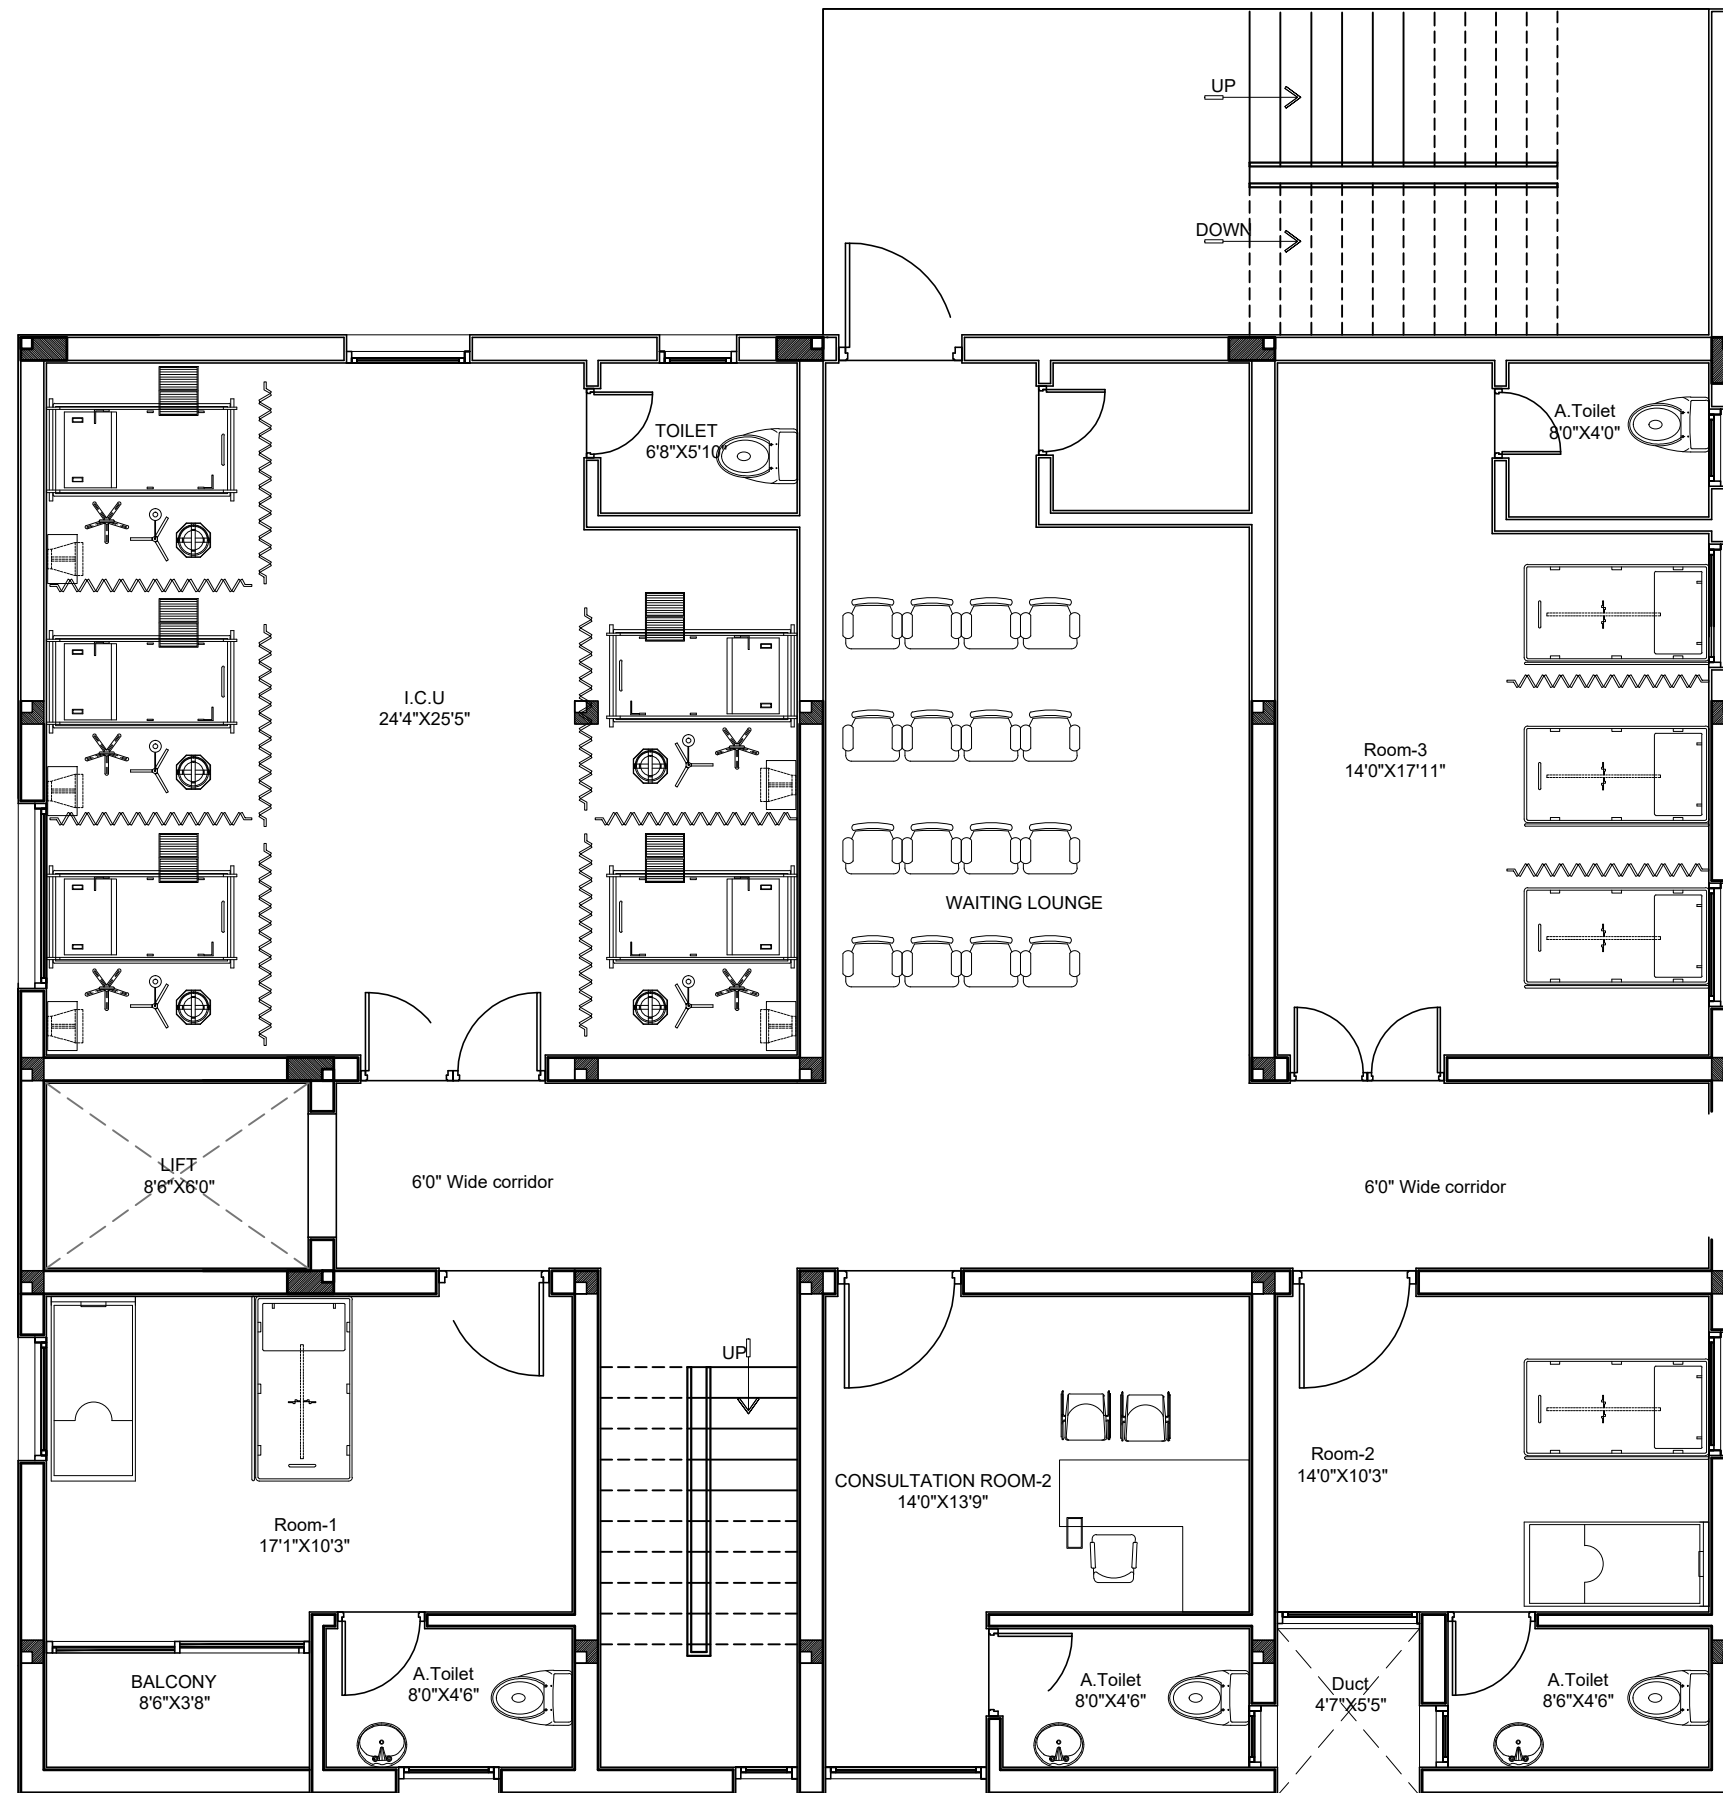

PL First floor plan

- NOTES :
1. All dimensions are in feet & inches.
 2. This drawing is a copyright and may not be copied without prior written consent.
 3. The contractor shall verify all dimensions on site before commencing any work or shop drawing.
 4. This dwg to be read in conjunction with relevant dwgs, structural and mep service dwgs before any construction. Any discrepancies occurring in this drawing must be referred to the Architect before the commencement of any work.
 5. This dwg to be read not scaled.


KEY PLAN :



ARCHITECTS :

Pragh Architects

#80-20-23, OPP MUTHOOT FINANCE,
JAYASREE GARDENS-5TH LANE,
A.V.A ROAD ,
RAJAHMUNDRY-533101
phno: +91 9573904979
Email: pragharchitects09@gmail.com

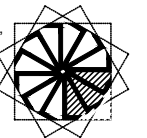

CLIENT :

Dr.SAGAR

DRAWING TITLE :

FIRST FLOOR PLAN

PROJECT NO : XXX - XX - XX - XXX

DRAWING NO XXXXX


DRAWING LOCATION XXXXX

REV XX

ARCHITECT	RAGHAVENDRA	APPROVED	RAGHAVENDRA
SCALE	N.T.S	DRAWN BY	RAJESH
DATE	01-11-2022	CHECKED BY	RAGHAVENDRA

RELEASED FOR

☐ PRELIMINARY ☐ TENDER ☐ INFORMATION ☐ APPROVAL ☐ CONSTRUCTION

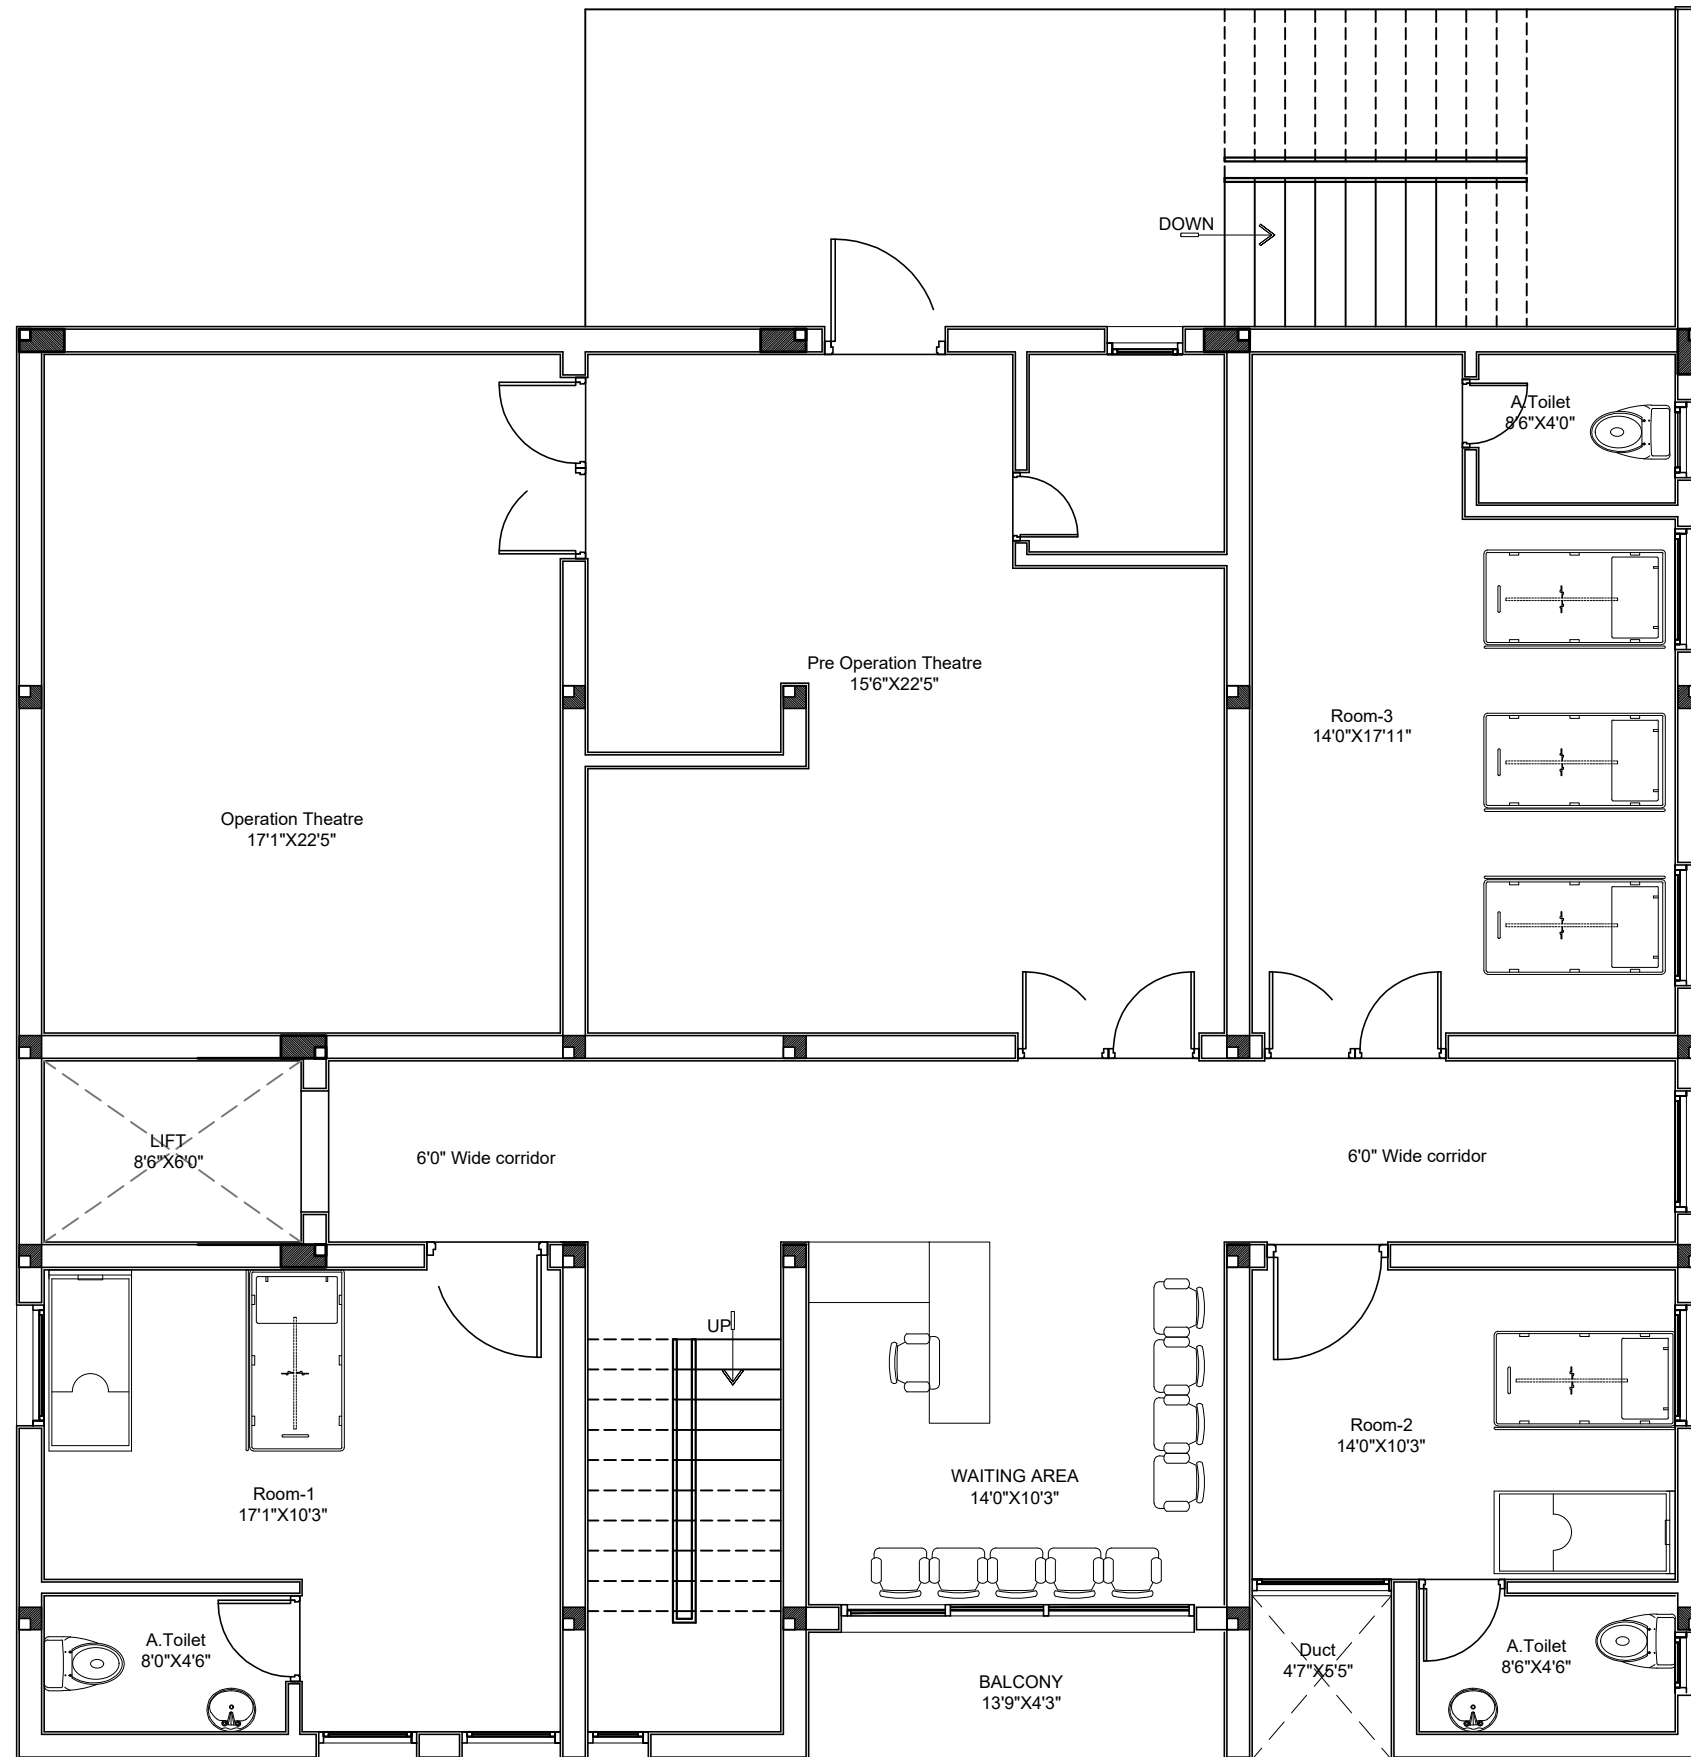

PL Second floor plan

- NOTES :
1. All dimensions are in feet & inches.
 2. This drawing is a copyright and may not be copied without prior written consent.
 3. The contractor shall verify all dimensions on site before commencing any work or shop drawing.
 4. This dwg to be read in conjunction with relevant dwgs, structural and mep service dwgs before any construction. Any discrepancies occurring in this drawing must be referred to the Architect before the commencement of any work.
 5. This dwg to be read not scaled.


KEY PLAN :



ARCHITECTS :

Pragh Architects

#80-20-23, OPP MUTHOOT FINANCE,
JAYASREE GARDENS-5TH LANE,
A.V.A ROAD ,
RAJAHMUNDRI-533101
phno: +91 9573904979
Email: pragharchitects09@gmail.com

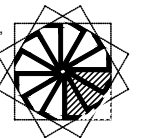

CLIENT :

Dr.SAGAR

DRAWING TITLE :

SECOND FLOOR WALL SETOUT

PROJECT NO : XXX - XX - XX - XXX

DRAWING NO XXXXX


DRAWING LOCATION XXXXX

REV XX

ARCHITECT	RAGHAVENDRA	APPROVED	RAGHAVENDRA
SCALE	N.T.S	DRAWN BY	RAJESH
DATE	01-11-2022	CHECKED BY	RAGHAVENDRA

RELEASED FOR

☐ PRELIMINARY ☐ TENDER ☐ INFORMATION ☐ APPROVAL ☐ CONSTRUCTION

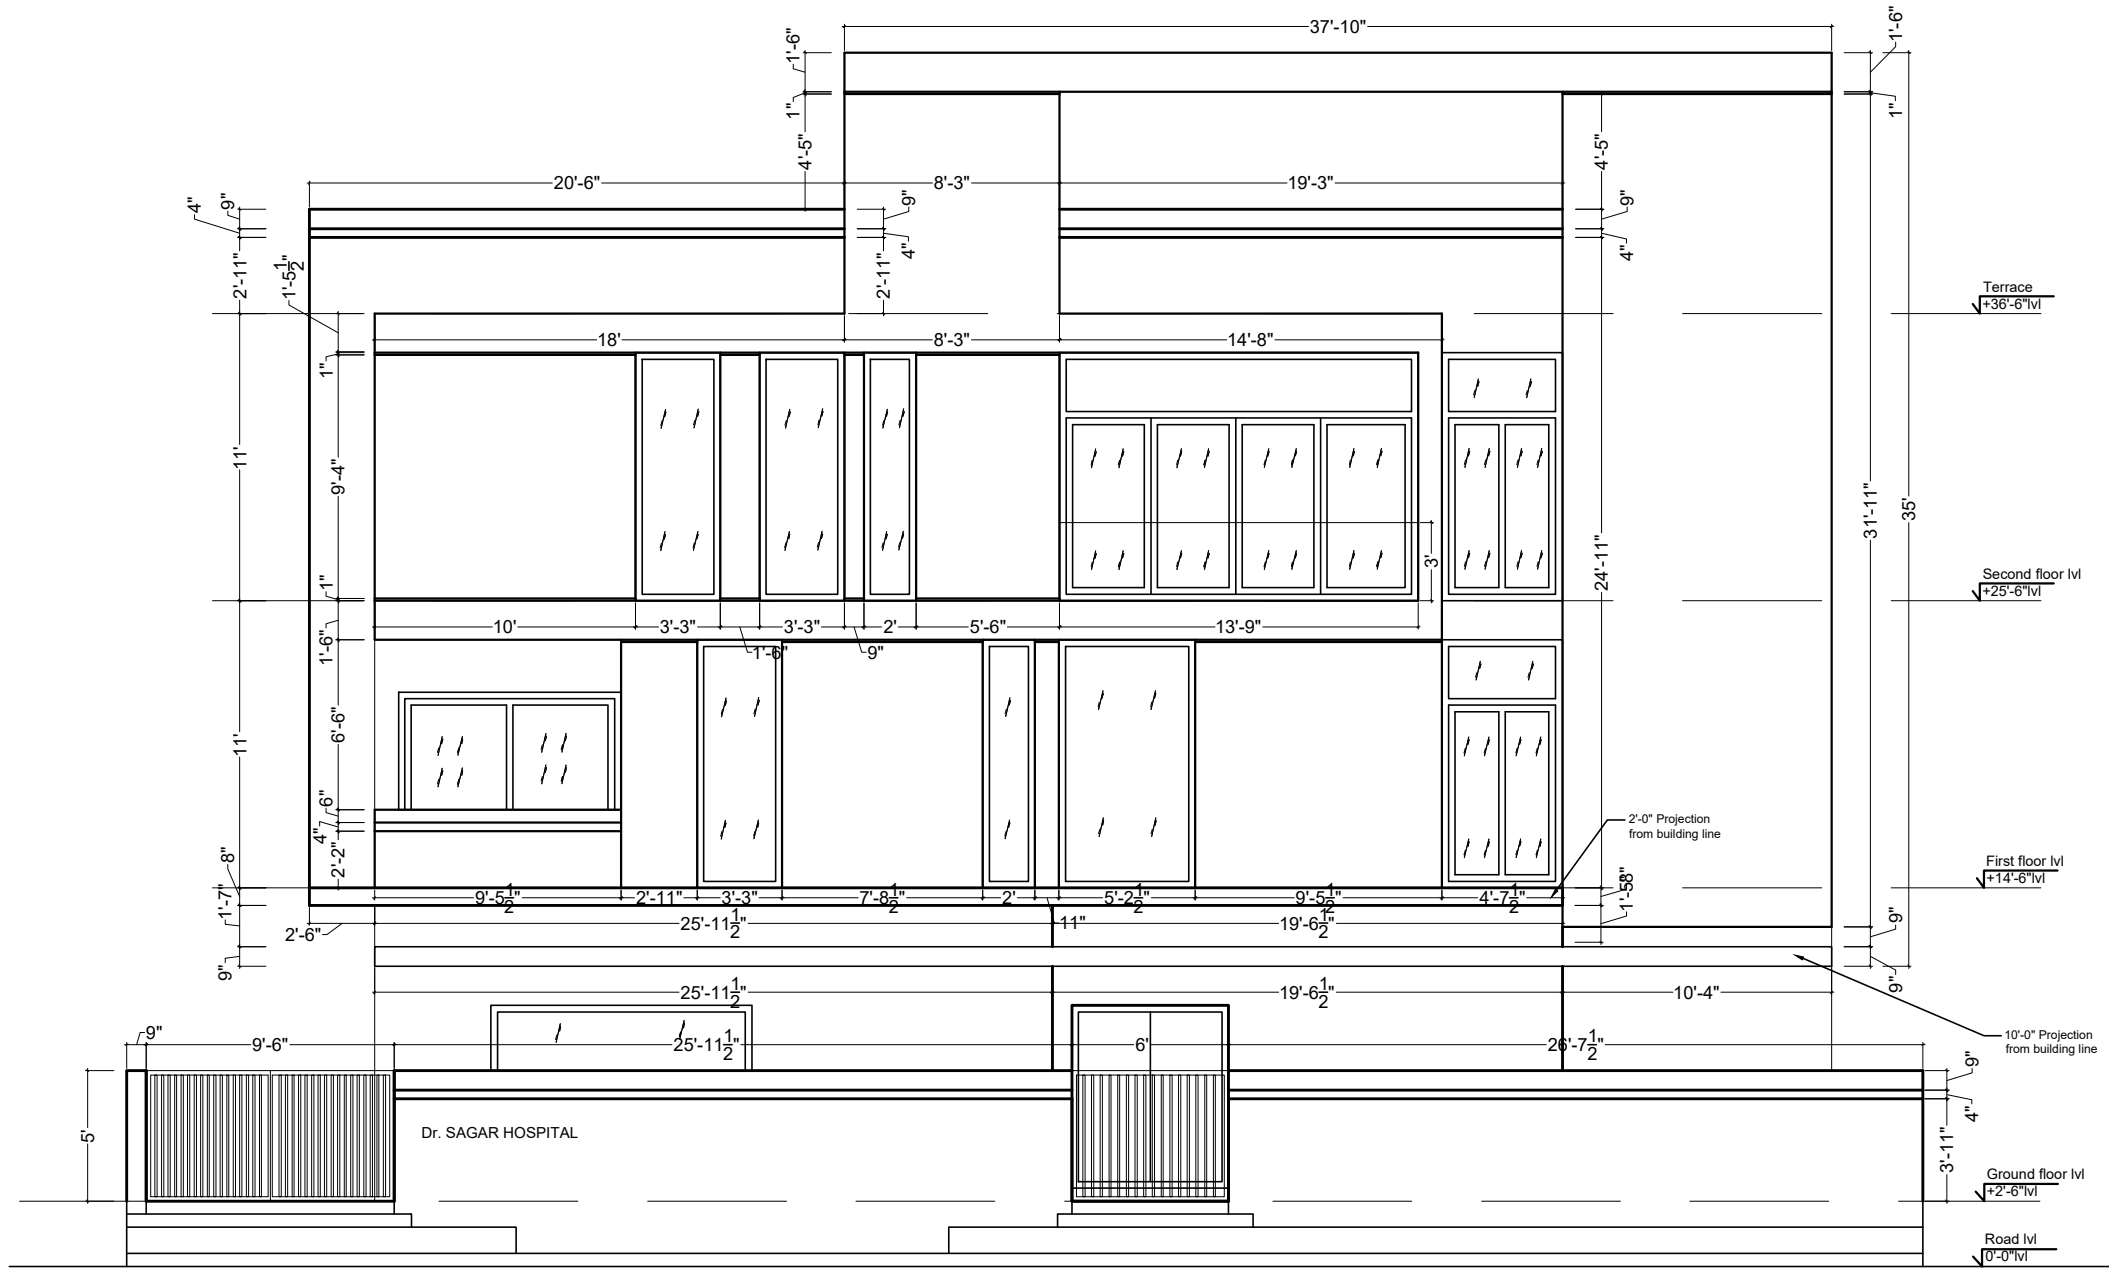

PL A00-01 FRONT ELEVATION (WEST)
SCALE N.T.S


- NOTES :
1. All dimensions are in feet & inches.
 2. This drawing is a copyright and may not be copied without prior written consent.
 3. The contractor shall verify all dimensions on site before commencing any work or shop drawing.
 4. This dwg to be read in conjunction with relevant dwgs, structural and mep service dwgs before any construction. Any discrepancies occurring in this drawing must be referred to the Architect before the commencement of any work.
 5. This dwg to be read not scaled.

KEY PLAN :

ARCHITECTS :

Pragh Architects

#80-20-23, OPP MUTHOOT FINANCE,
JAYASREE GARDENS-5TH LANE,
A.V.A ROAD ,
RAJAHMUNDRY-533101
phno: +91 9573904979
Email: pragharchitects09@gmail.com

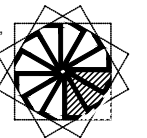

CLIENT :

Dr.SAGAR

DRAWING TITLE :

FRONT ELEVATION

PROJECT NO : XXX - XX - XX - XXX

DRAWING NO XXXXX

DRAWING LOCATION XXXXX

REV XX

ARCHITECT	RAGHAVENDRA	APPROVED	RAGHAVENDRA
SCALE	N.T.S	DRAWN BY	RAJESH
DATE	01-11-2022	CHECKED BY	RAGHAVENDRA

RELEASED FOR

☐ PRELIMINARY ☐ TENDER ☐ INFORMATION ☐ APPROVAL ☐ CONSTRUCTION




- NOTES :
1. All dimensions are in feet & inches.
 2. This drawing is a copyright and may not be copied without prior written consent.
 3. The contractor shall verify all dimensions on site before commencing any work or shop drawing.
 4. This dwg to be read in conjunction with relevant dwgs, structural and mep service dwgs before any construction. Any discrepancies occurring in this drawing must be referred to the Architect before the commencement of any work.
 5. This dwg to be read not scaled.

KEY PLAN :

ARCHITECTS :

Pragh Architects

#80-20-23, OPP MUTHOOT FINANCE,
JAYASREE GARDENS-5TH LANE,
A.V.A ROAD ,
RAJAHMUNDRY-533101
phno: +91 9573904979
Email: pragharchitects09@gmail.com

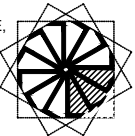

CLIENT :

Dr.SAGAR

DRAWING TITLE :

3D VIEW

PROJECT NO : XXX - XX - XX - XXX

DRAWING NO XXXXX




DRAWING LOCATION XXXXX

REV XX

ARCHITECT	RAGHAVENDRA	APPROVED	RAGHAVENDRA
SCALE	1"=4'	DRAWN BY	RAJESH
DATE	01-11-2022	CHECKED BY	RAGHAVENDRA

RELEASED FOR

☐ PRELIMINARY ☐ TENDER ☐ INFORMATION ☐ APPROVAL ☐ CONSTRUCTION

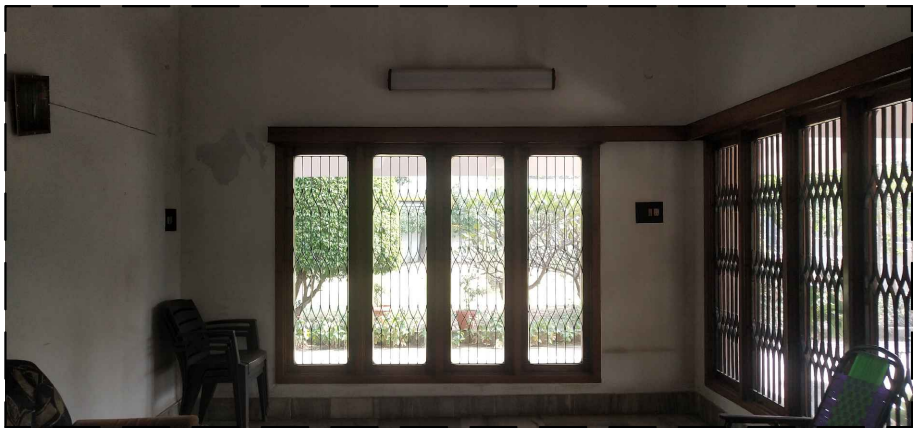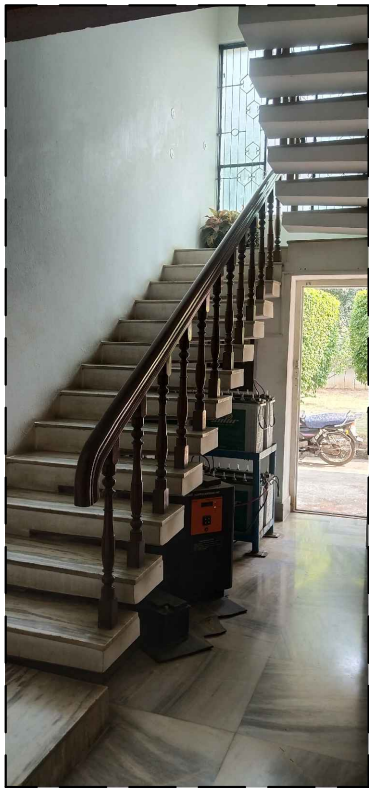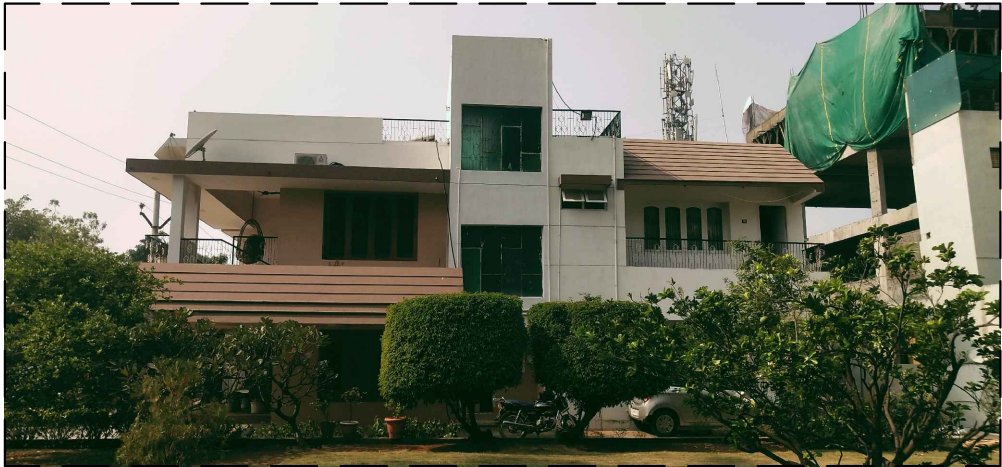

- NOTES :
1. All dimensions are in feet & inches.
 2. This drawing is a copyright and may not be copied without prior written consent.
 3. The contractor shall verify all dimensions on site before commencing any work or shop drawing.
 4. This dwg to be read in conjunction with relevant dwgs, structural and mep service dwgs before any construction. Any discrepancies occurring in this drawing must be referred to the Architect before the commencement of any work.
 5. This dwg to be read not scaled.



REV.	DESCRIPTION	BY	DATE
R0	XXXXXX	XXXX	25-08-2021

ARCHITECTS :

Pragh Architects

#80-20-23, OPP MUTHOOT FINANCE,
JAYASREE GARDENS-5TH LANE,
A.V.A ROAD ,
RAJAHMUNDRY-533101
phno: +91 9573904979
Email: pragharchitects09@gmail.com


CLIENT :

Mr. MULLAPUDI RAVI KIRAN

DRAWING TITLE :

SITE CONDATION

PROJECT NO : XXX - XX - XX - XXX			
DRAWING NO AR-001			
DRAWING LOCATION pragh/ongoing/apartments/kiran/2021-08-25			REV 01
ARCHITECT	RAGHAVENDRA	APPROVED	RAGHAVENDRA
SCALE	N.T.S	DRAWN BY	RAJESH
DATE	01-11-2022	CHECKED BY	RAGHAVENDRA
RELEASED FOR			
☐ PRELIMINARY	☐ TENDER	☐ INFORMATION	☐ APPROVAL ☐ CONSTRUCTION

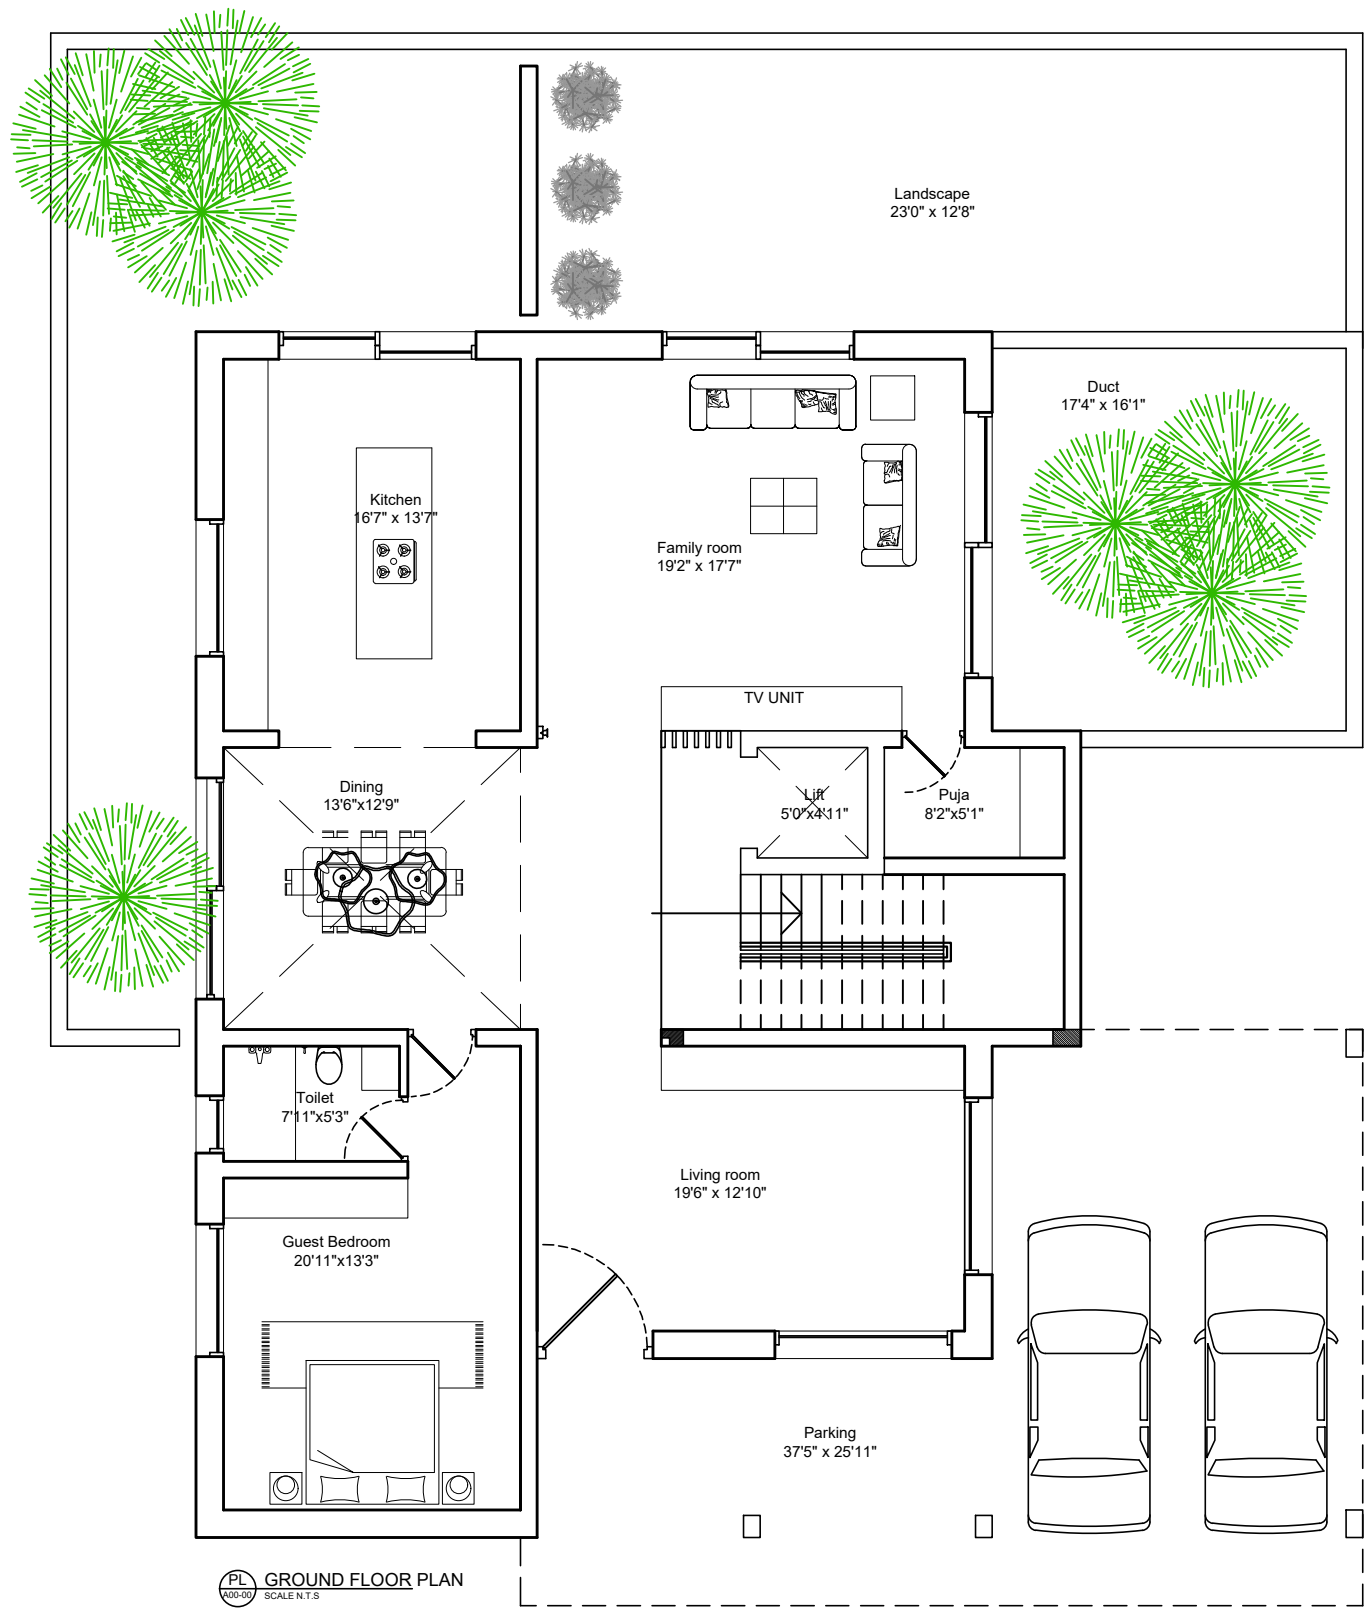

PL GROUND FLOOR PLAN
SCALE: 1/8" = 1'-0"

- NOTES :
1. All dimensions are in feet & inches.
 2. This drawing is a copyright and may not be copied without prior written consent.
 3. The contractor shall verify all dimensions on site before commencing any work or shop drawing.
 4. This dwg to be read in conjunction with relevant dwgs, structural and mep service dwgs before any construction. Any discrepancies occurring in this drawing must be referred to the Architect before the commencement of any work.
 5. This dwg to be read not scaled.



REV.	DESCRIPTION	BY	DATE
R0	XXXXXX	XXXX	25-08-2021

ARCHITECTS :

Pragh Architects

#80-20-23, OPP MUTHOOT FINANCE,
JAYASREE GARDENS-5TH LANE,
A.V.A ROAD ,
RAJAHMUNDRY-533101
phno: +91 9573904979
Email: pragharchitects09@gmail.com


CLIENT :

Mr. MULLAPUDI RAVI KIRAN

DRAWING TITLE :

GROUND FLOOR PLAN

PROJECT NO : XXX - XX - XX - XXX			
DRAWING NO AR-001			
DRAWING LOCATION pragh/ongoing/apartments/kiran/2021-08-25			REV 01
ARCHITECT	RAGHAVENDRA	APPROVED	RAGHAVENDRA
SCALE	N.T.S	DRAWN BY	RAJESH
DATE	01-11-2022	CHECKED BY	RAGHAVENDRA
RELEASED FOR			
☐ PRELIMINARY	☐ TENDER	☐ INFORMATION	☐ APPROVAL ☐ CONSTRUCTION

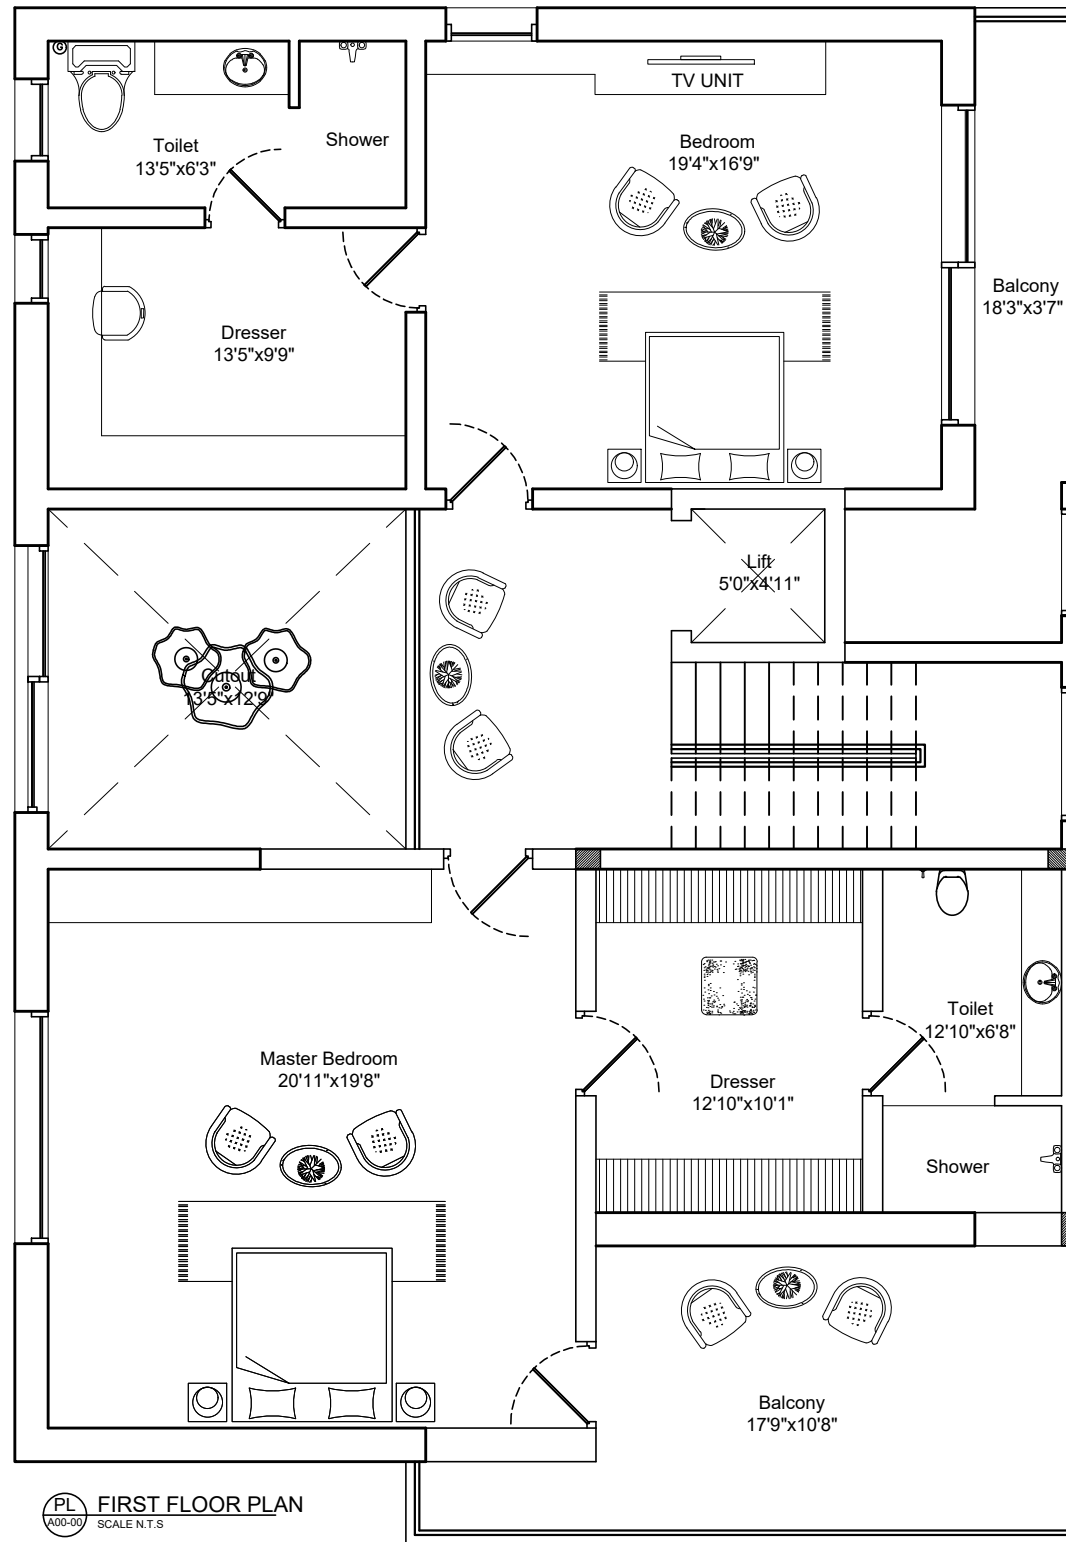

- NOTES :
1. All dimensions are in feet & inches.
 2. This drawing is a copyright and may not be copied without prior written consent.
 3. The contractor shall verify all dimensions on site before commencing any work or shop drawing.
 4. This dwg to be read in conjunction with relevant dwgs, structural and mep service dwgs before any construction. Any discrepancies occurring in this drawing must be referred to the Architect before the commencement of any work.
 5. This dwg to be read not scaled.



REV.	DESCRIPTION	BY	DATE
R0	XXXXXXX	XXXXX	25-08-2021

ARCHITECTS :

Pragh Architects

#80-20-23, OPP MUTHOOT FINANCE,
JAYASREE GARDENS-5TH LANE,
A.V.A ROAD ,
RAJAHMUNDRY-533101
phno: +91 9573904979
Email: pragharchitects09@gmail.com

CLIENT :

Mr. MULLAPUDI RAVI KIRAN

DRAWING TITLE :

FIRST FLOOR PLAN

PROJECT NO : XXX - XX - XX - XXX			
DRAWING NO AR-001			
DRAWING LOCATION pragh/ongoing/apartments/kiran/2021-08-25			REV 01
ARCHITECT	RAGHAVENDRA	APPROVED	RAGHAVENDRA
SCALE	N.T.S	DRAWN BY	RAJESH
DATE	01-11-2022	CHECKED BY	RAGHAVENDRA
RELEASED FOR			
☐ PRELIMINARY	☐ TENDER	☐ INFORMATION	☐ APPROVAL ☐ CONSTRUCTION



- NOTES :
1. All dimensions are in feet & inches.
 2. This drawing is a copyright and may not be copied without prior written consent.
 3. The contractor shall verify all dimensions on site before commencing any work or shop drawing.
 4. This dwg to be read in conjunction with relevant dwgs, structural and mep service dwgs before any construction. Any discrepancies occurring in this drawing must be referred to the Architect before the commencement of any work.
 5. This dwg to be read not scaled.



REV.	DESCRIPTION	BY	DATE
R0	XXXXXXX	XXXXX	25-08-2021

ARCHITECTS :

Pragh Architects

#80-20-23, OPP MUTHOOT FINANCE,
JAYASREE GARDENS-5TH LANE,
A.V.A ROAD ,
RAJAHMUNDRY-533101
phno: +91 9573904979
Email: pragharchitects09@gmail.com








CLIENT :

Mr. MULLAPUDI RAVI KIRAN



DRAWING TITLE :

3D VIEW

PROJECT NO : XXX - XX - XX - XXX			
DRAWING NO AR-001			
DRAWING LOCATION pragh/ongoing/apartments/kiran/2021-08-25			REV 01
ARCHITECT	RAGHAVENDRA	APPROVED	RAGHAVENDRA
SCALE	N.T.S	DRAWN BY	RAJESH
DATE	01-11-2022	CHECKED BY	RAGHAVENDRA
RELEASED FOR			
☐ PRELIMINARY	☐ TENDER	☐ INFORMATION	☐ APPROVAL ☐ CONSTRUCTION

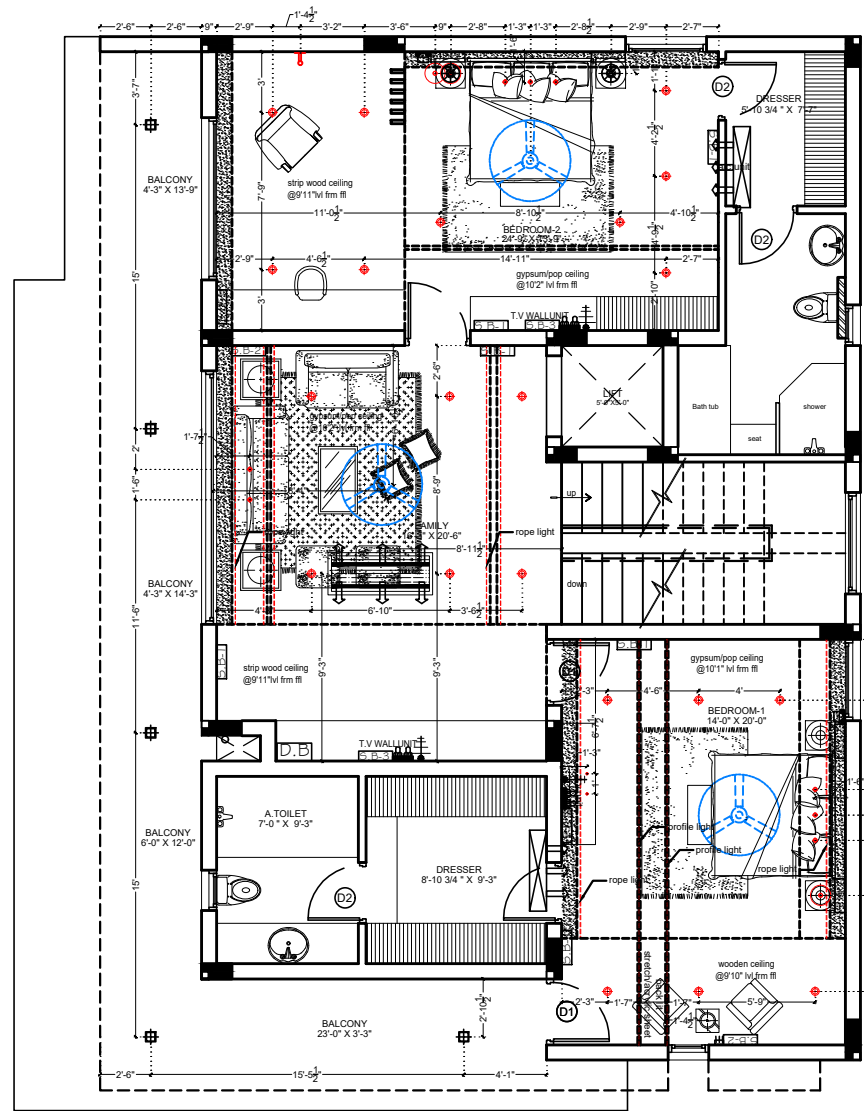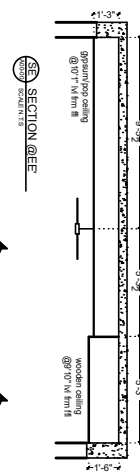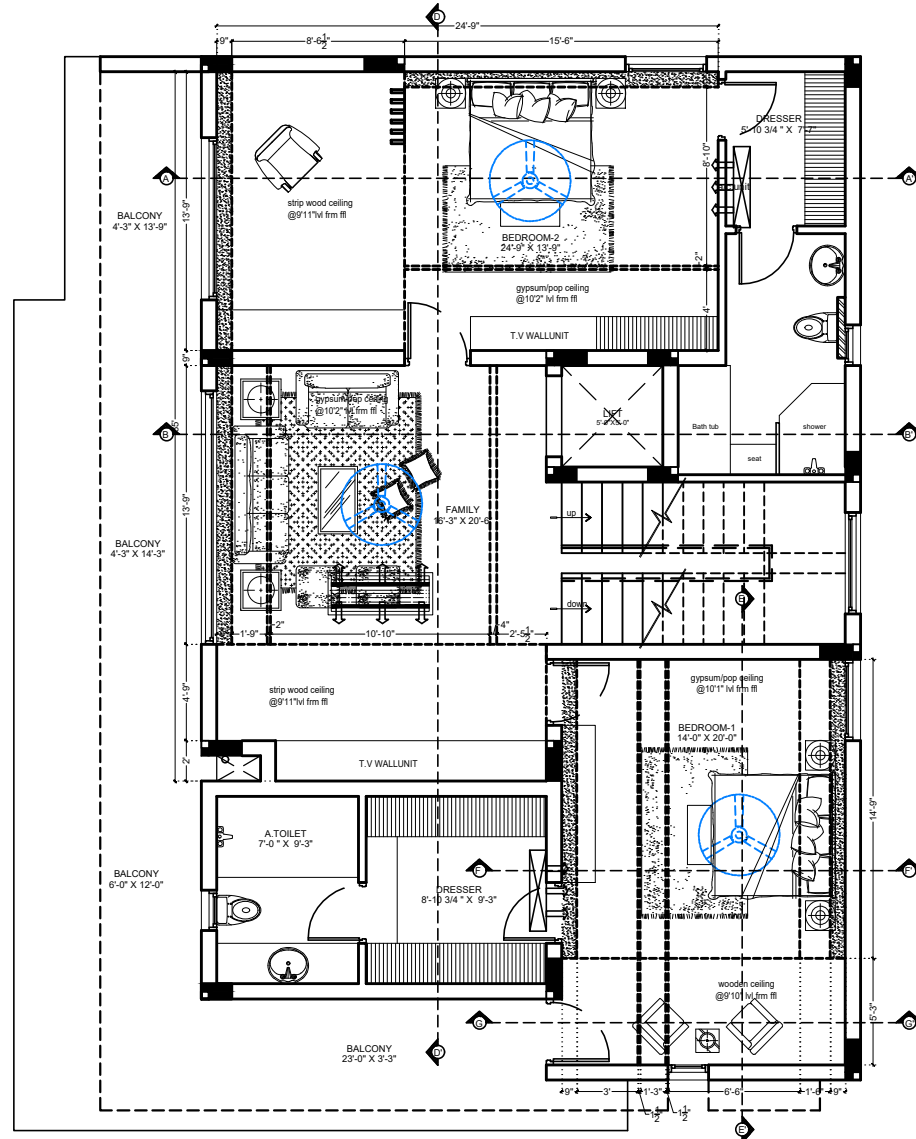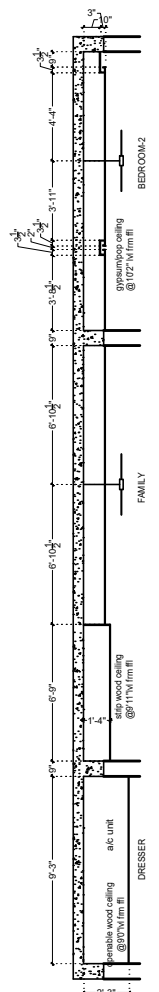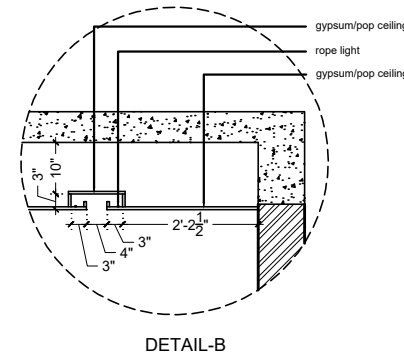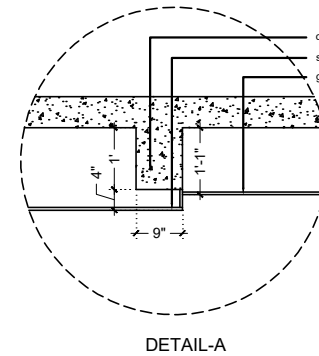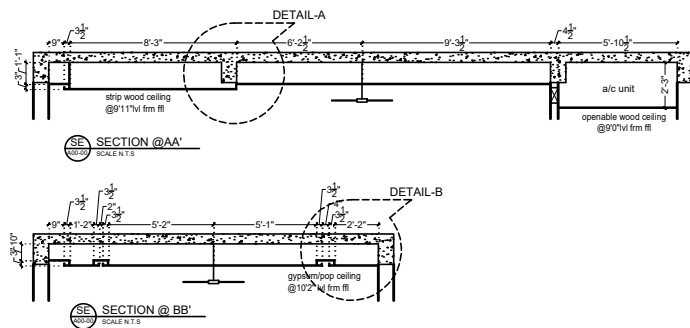

PL SECOND FLOOR CEILING
SCALE N.T.S.

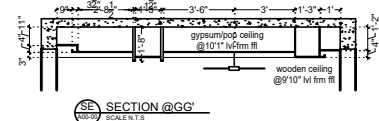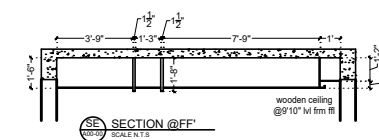

PL SECOND FLOOR LIGHTING
SCALE N.T.S.

- NOTES :
1. All dimensions are in feet & inches.
 2. This drawing is a copyright and may not be copied without prior written consent.
 3. The contractor shall verify all dimensions on site before commencing any work or shop drawing.
 4. This dwg to be read in conjunction with relevant dwgs, structural and mep service dwgs before any construction. Any discrepancies occurring in this drawing must be referred to the Architect before the commencement of any work.
 5. This dwg to be read not scaled.

REV.	DESCRIPTION	BY	DATE
R0	XXXXXXX	XXXX	25-08-2021

ARCHITECTS :

Pragh Architects

#80-20-23, OPP MUTHOOT FINANCE,
JAYASREE GARDENS-5TH LANE,
A.V.A ROAD ,
RAJAHMUNDRY-533101
phno: +91 9573904979
Email: pragharchitects09@gmail.com







CLIENT :

Dr. SRINIVAS RESIDECE

DRAWING TITLE :

SECOND FLOOR CEILING DETAILS

PROJECT NO : XXX - XX - XX - XXX	
DRAWING NO AR-001	
DRAWING LOCATION pragh/ongoing/apartments/kiran/2021-08-25	REV 01
ARCHITECT RAGHAVENDRA	APPROVED RAGHAVENDRA
SCALE N.T.S	DRAWN BY RAJESH
DATE 01-11-2022	CHECKED BY RAGHAVENDRA
RELEASED FOR	
☐ PRELIMINARY	☐ TENDER
☐ INFORMATION	☐ APPROVAL
☐ CONSTRUCTION	

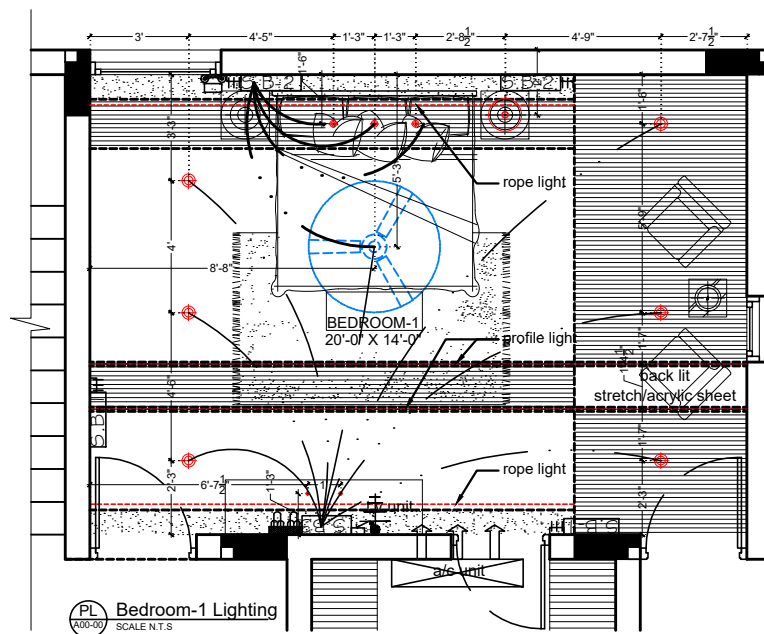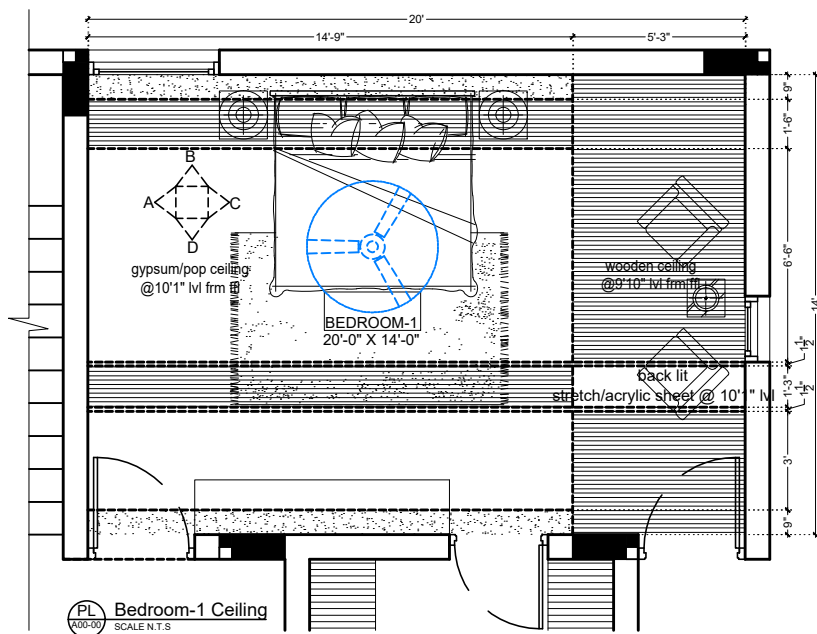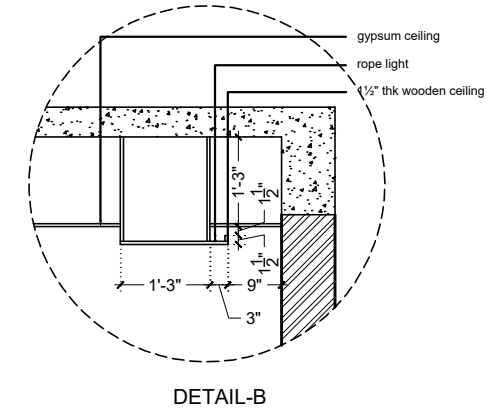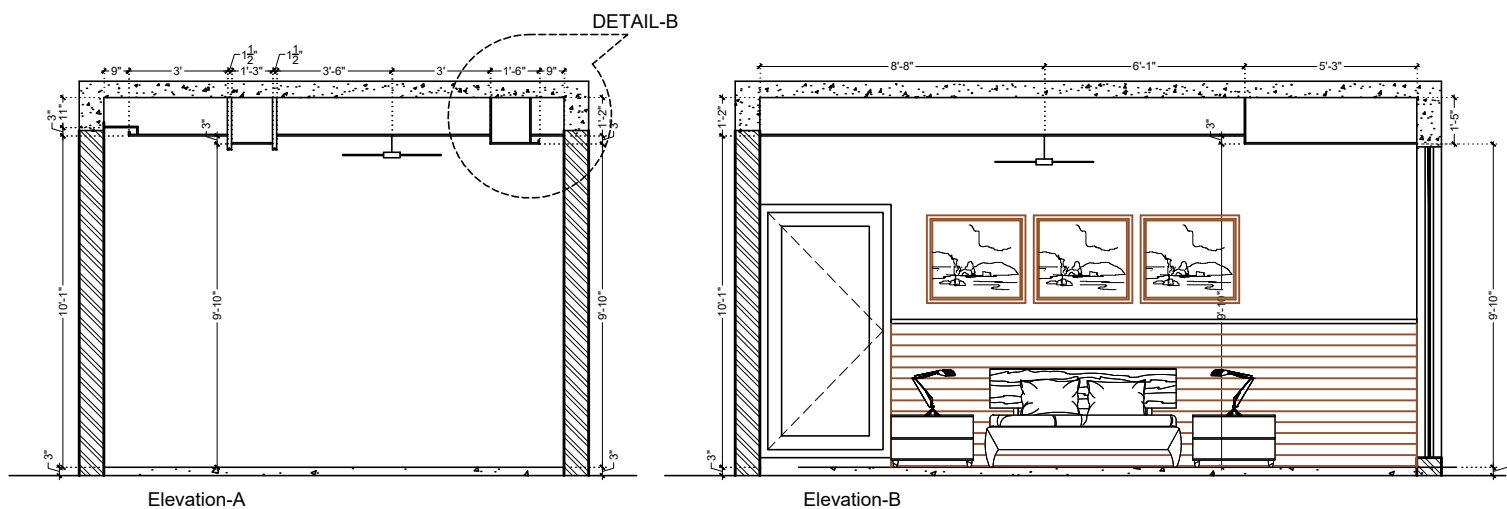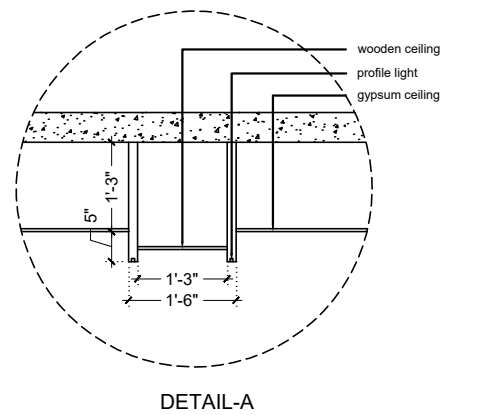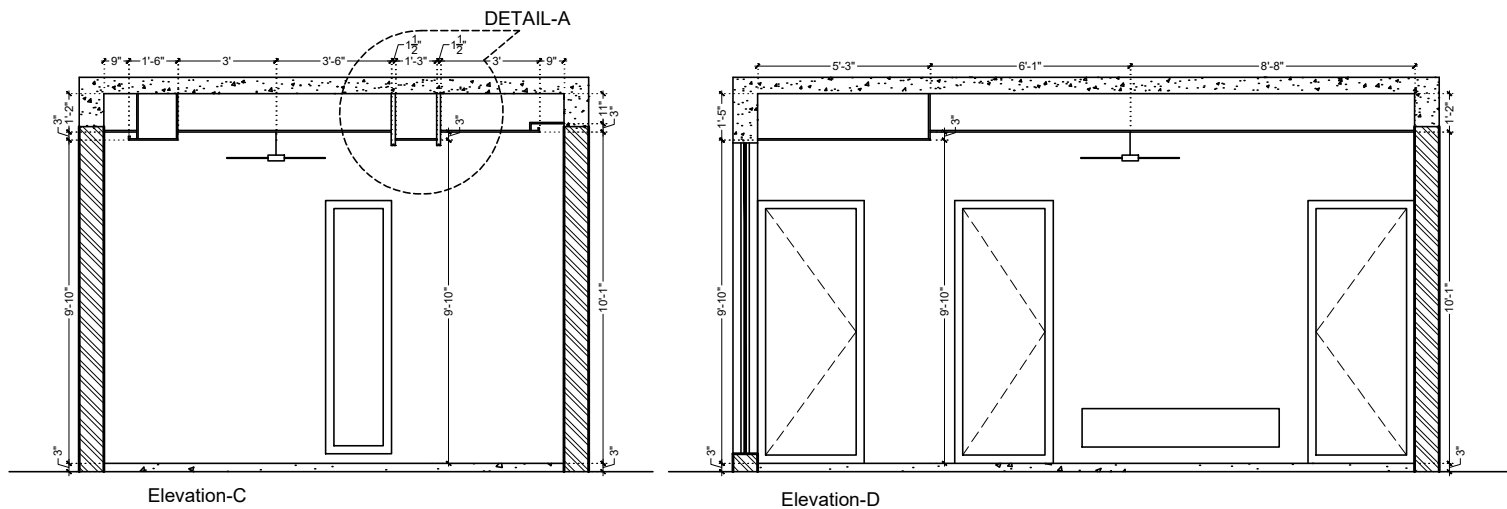

- NOTES :
1. All dimensions are in feet & inches.
 2. This drawing is a copyright and may not be copied without prior written consent.
 3. The contractor shall verify all dimensions on site before commencing any work or shop drawing.
 4. This dwg to be read in conjunction with relevant dwgs, structural and mep service dwgs before any construction. Any discrepancies occurring in this drawing must be referred to the Architect before the commencement of any work.
 5. This dwg to be read not scaled.



REV.	DESCRIPTION	BY	DATE
R0	XXXXXXX	XXXX	25-08-2021

ARCHITECTS :

Pragh Architects

#80-20-23, OPP MUTHOOT FINANCE,
JAYASREE GARDENS-5TH LANE,
A.V.A ROAD ,
RAJAHMUNDRI-533101
phno: +91 9573904979
Email: pragharchitects09@gmail.com

CLIENT :

Dr. SRINIVAS RESIDECE

DRAWING TITLE :

BEDROOM - 1 DETAILS

PROJECT NO : XXX - XX - XX - XXX			
DRAWING NO AR-001			
DRAWING LOCATION pragh/ongoing/apartments/kiran/2021-08-25			
ARCHITECT	RAGHAVENDRA	APPROVED	RAGHAVENDRA
SCALE	N.T.S	DRAWN BY	RAJESH
DATE	01-11-2022	CHECKED BY	RAGHAVENDRA
RELEASED FOR			
☐ PRELIMINARY	☐ TENDER	☐ INFORMATION	☐ APPROVAL
☐ CONSTRUCTION			



NOTES :


1. All dimensions are in feet & inches.
2. This drawing is a copyright and may not be copied without prior written consent.
3. The contractor shall verify all dimensions on site before commencing any work or shop drawing.
4. This dwg to be read in conjunction with relevant dwgs, structural and mep service dwgs before any construction. Any discrepancies occurring in this drawing must be referred to the Architect before the commencement of any work.
5. This dwg to be read not scaled.

REV.	DESCRIPTION	BY	DATE
R0	XXXXXX	XXXX	25-08-2021

ARCHITECTS :

Pragh Architects

#80-20-23, OPP MUTHOOT FINANCE,
JAYASREE GARDENS-5TH LANE,
A.V.A ROAD ,
RAJAHMUNDRY-533101
phno: +91 9573904979
Email: pragharchitects09@gmail.com

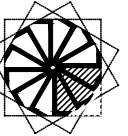

CLIENT :

Dr. SRINIVAS RESIDECE

DRAWING TITLE :

BEDROOM - 1 3D VIEW

PROJECT NO : XXX - XX - XX - XXX			
DRAWING NO AR-001			
DRAWING LOCATION pragh/ongoing/apartments/kiran/2021-08-25			REV 01
ARCHITECT	RAGHAVENDRA	APPROVED	RAGHAVENDRA
SCALE	N.T.S	DRAWN BY	RAJESH
DATE	01-11-2022	CHECKED BY	RAGHAVENDRA
RELEASED FOR			
☐ PRELIMINARY	☐ TENDER	☐ INFORMATION	☐ APPROVAL ☐ CONSTRUCTION


- NOTES :
1. All dimensions are in feet & inches.
 2. This drawing is a copyright and may not be copied without prior written consent.
 3. The contractor shall verify all dimensions on site before commencing any work or shop drawing.
 4. This dwg to be read in conjunction with relevant dwgs, structural and mep service dwgs before any construction. Any discrepancies occurring in this drawing must be referred to the Architect before the commencement of any work.
 5. This dwg to be read not scaled.

REV.	DESCRIPTION	BY	DATE
R0	XXXXXXX	XXXXX	25-08-2021

ARCHITECTS :

Pragh Architects

#80-20-23, OPP MUTHOOT FINANCE,
JAYASREE GARDENS-5TH LANE,
A.V.A ROAD ,
RAJAHMUNDRY-533101
phno: +91 9573904979
Email: pragharchitects09@gmail.com

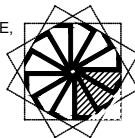

CLIENT :

Dr. SRINIVAS RESIDECE

DRAWING TITLE :

TOILET TILLING

PROJECT NO : XXX - XX - XX - XXX

DRAWING NO AR-001



DRAWING LOCATION pragh/ongoing/apartments/kiran/2021-08-25

REV 01

ARCHITECT	RAGHAVENDRA	APPROVED	RAGHAVENDRA
SCALE	N.T.S	DRAWN BY	RAJESH
DATE	01-11-2022	CHECKED BY	RAGHAVENDRA



RELEASED FOR

☐ PRELIMINARY ☐ TENDER ☐ INFORMATION ☐ APPROVAL ☐ CONSTRUCTION

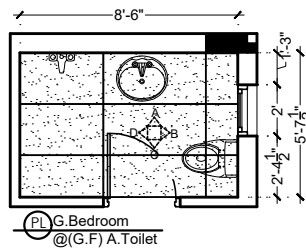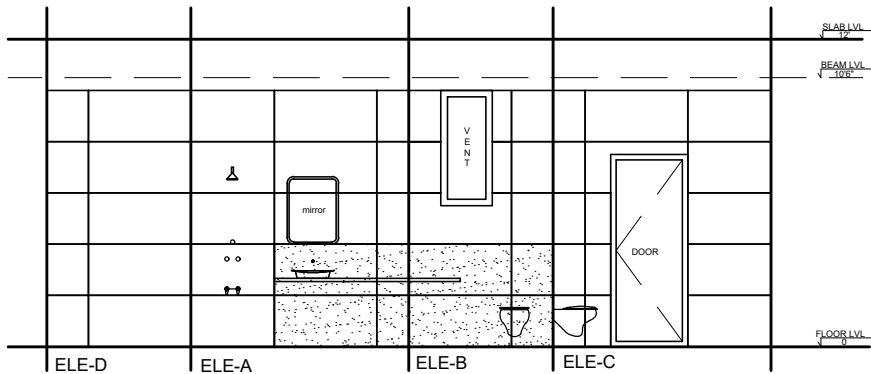



(Pl) G. Bedroom
@ (G.F) A. Toilet

	Name	Size	Qty	wastage (15%)	TOTAL
Wall-dark	Royal platino brown	4'0"X2'0"	44 sft	7 sft	51 sft
Wall-light	Armani beige	4'0"X2'0"	208 sft	31 sft	239 sft
Floor-dark	Royal platino brown	4'0"X2'0"	48 sft	8 sft	56 sft

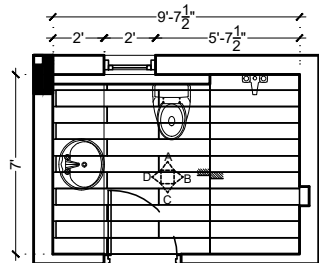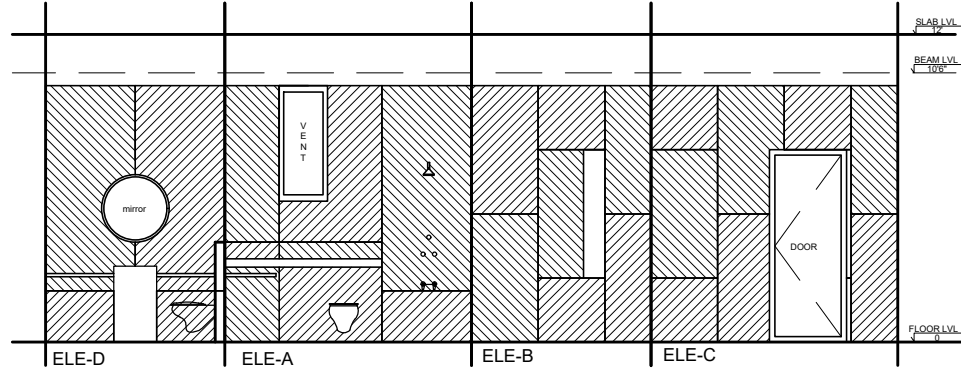

(Pl) M. Bedroom
@ (F.F) A. Toilet



	Name	Size	Qty	wastage (15%)	TOTAL
Wall-Light	EMPREADOR DARK	4'0"X8'0"	158 sft	24 sft	182 sft
Wall-Light	EMPREADOR DARK	2'7"X5'0"	144 sft	22 sft	166 sft
Floor-dark	IRON WOOD BROWN	7.6"X4'0"	68 sft	10 sft	78 sft

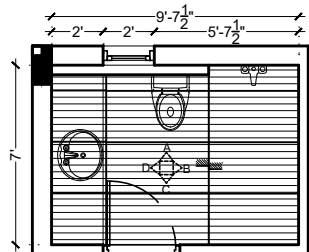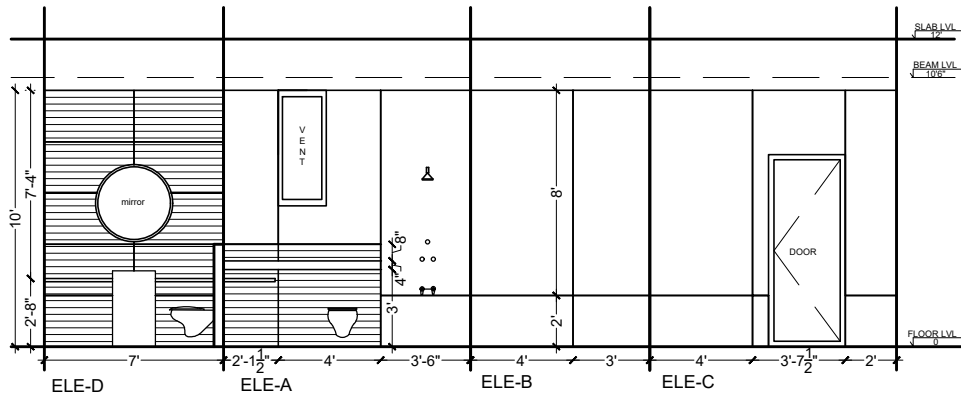

(Pl) Bedroom - 1
@ (S.F) A. Toilet

	Name	Size	Qty	wastage (15%)	TOTAL
Wall-dark	OAK WOOD	4'0"X2'0"	95 sft	15 sft	110 sft
Wall-light	JASPER VERDE	4'0"X8'0"	331 sft	50 sft	381 sft
Floor-dark	OAK WOOD	4'0"X2'0"	68 sft	10 sft	78 sft

238 sft

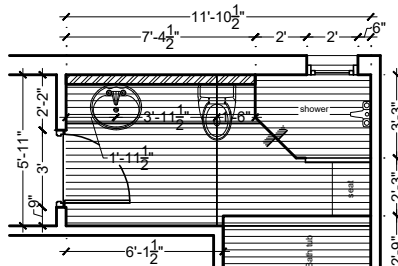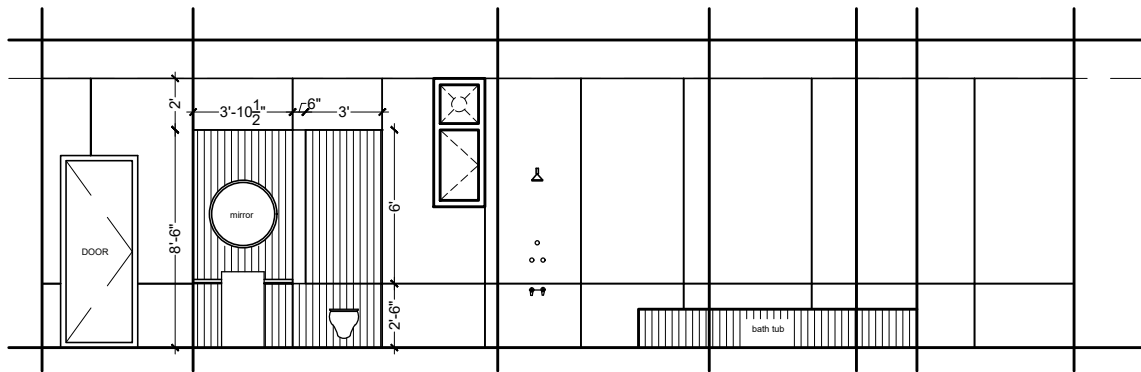

(Pl) Bedroom-2
@ (S.F) A. Toilet

	Name	Size	Qty	wastage (15%)	TOTAL
Wall-dark	Ricco beola	4'0"X8'0"	80 sft	12 sft	92 sft
Wall-light	Saturio	4'0"X8'0"	331 sft	50 sft	381 sft
Floor-dark	Ricco beola	4'0"X8'0"	84 sft	13 sft	97 sft