



SATHYABAMA

INSTITUTE OF SCIENCE AND TECHNOLOGY
(DEEMED TO BE UNIVERSITY)

Accredited with “A” grade by NAAC | 12B Status by UGC | Approved by AICTE

Jeppiaar Nagar, Rajiv Gandhi Salai, Chennai – 600 119

www.sathyabama.ac.in

SCHOOL OF BUILDING AND ENVIRONMENT
DEPARTMENT OF ARCHITECTURE
PRACTICAL TRAINING PORTFOLIO (SAR4063)
DEC 2022

Name of the Student : **ROHAN YOSUVA B M**

Batch : **2019 - 2024**

Reg No. : **39210070**

Semester : **VII**

SATHYABAMA

INSTITUTE OF SCIENCE AND TECHNOLOGY
(DEEMED TO BE UNIVERSITY)

Accredited with "A" grade by NAAC I 12B Status by UGC I Approved by AICTE

Jeppiaar Nagar, Rajiv Gandhi Salai, Chennai – 600 119

www.sathyabama.ac.in

DECLARATION

I, ROHAN YOSUVA B M, by declaring that the Training Report **JUNE 2022 to NOVEMBER 2022** done by me under the guidance of Ar.RAM MOHAN G is submitted in partial fulfillment of the requirements for the completion of a practical training session.

DATE : 31/10/2022,

PLACE :HYDERABAD.

Rohan yosuva.
SIGNATURE OF CANDIDATE



SATHYABAMA

INSTITUTE OF SCIENCE AND TECHNOLOGY
(DEEMED TO BE UNIVERSITY)

Accredited with "A" grade by NAAC | 12B Status by UGC | Approved by AICTE
Jeppiaar Nagar, Rajiv Gandhi Salai, Chennai – 600 119
www.sathyabama.ac.in

SCHOOL OF BUILDING AND
ENVIRONMENT DEPARTMENT OF
ARCHITECTURE

VIVA-VOCE EXAMINATION

This is to certify that the practical training SAR 4063 is the work of **ROHAN YOSUVA B M** who had undergone training in **MOHAN CONSUTANTS** and has been monitored by the continuous assessment during JUNE 2022 to NOVEMBER 2022.

Dr. Devyani Gangopadhyay
DEAN



Submitted for Viva voce Examination held on 13-12-2022

Internal Examiner

External Examiner

ACKNOWLEDGEMENT

I am pleased to acknowledge my sincere thanks to the Board **of Management of SATHYABAMA** for their kind encouragement in doing this practical training and for completing it successfully. I am grateful to them.

I convey my thanks to **Dr. Devyani Gangopadhyay**, Dean, School of Building and Environment and **Ar.Sarath Chandra Kanth**, Design Chair, Department of Architecture for having been a constant source of support and encouragement.

I wish to express my thanks to all Teaching and Non-teaching staff members of the Department who were helpful in many ways for the completion of the project.

I also wish to thank **Ar.RAM MOHAN G**, for the experience of interning at their firm.

CONFIRMATION LETTER



CERTIFICATE OF JOINING

This is to certify that **Mr. ROHAN YOSUVA B. M (Roll. No. 39210070)** is a student of VII Semester B. Arch Programme from Sathyabama Institute of Science and Technology will join this office as Architectural Trainee Assistant from 23rd May 2022.

He will continue to work with us for a period of semester; He will be permitted to work towards satisfactory completion of the training requirements which he has shown to us.

He will be allowed to use the copies of drawings for purely academic purpose of his report and Viva-Voice with a clear understanding that he will return the drawings as and when required by us.

DATE : 20-05-2022

STATION : Hyderabad.

G RAM MOHAN
ARCHITECT B. ARCH.
REG. NO. CA/92/15262
H.No. 8-2-293/82/A/1016, PLOT No:1016,
ROAD No: 46A, JUBILEE HILLS,
HYDERABAD-500033, TELANGANA, INDIA

For MOHAN CONSULTANTS

Chief Consultant

NAME : G RAM MOHAN

COA. Reg. No: CA/92/15262.

JOINING LETTER



CERTIFICATE OF JOINING

This is to certify that **Mr. ROHAN YOSUVA B. M (Roll. No. 39210070)** is a student of VII Semester B. Arch Programme from Sathyabama Institute of Science and Technology will join this office as Architectural Trainee Assistant from 23rd May 2022.

He will continue to work with us for a period of semester; He will be permitted to work towards satisfactory completion of the training requirements which he has shown to us.

He will be allowed to use the copies of drawings for purely academic purpose of his report and Viva-Voice with a clear understanding that he will return the drawings as and when required by us.

DATE : 20-05-2022

STATION : Hyderabad.

G RAM MOHAN
ARCHITECT B. ARCH.
REG. NO. CA/92/15262
H.No. 8-2-293/82/A/1016, PLOT No:1016,
ROAD No: 46A, JUBILEE HILLS,
HYDERABAD-500033, TELANGANA, INDIA

For MOHAN CONSULTANTS

Chief Consultant

NAME : G RAM MOHAN

COA. Reg. No: CA/92/15262.

MONTHLY REPORT



SATHYABAMA

INSTITUTE OF SCIENCE AND TECHNOLOGY
(DEEMED TO BE UNIVERSITY)
Accredited "A" Grade by NAAC | 12B Status by UGC | Approved by AICTE
www.sathyabama.ac.in

DEPARTMENT OF ARCHITECTURE

PROFESSIONAL PRACTICAL TRAINING REPORT 2022

(Continuous progress report of the trainee architect for the period of One month in the office to submitted to HOD by the Trainee in Charge of the Organization)

- Name of the office / organization :** MOHAN CONSULTANTS
- Address & Contact Number :** Plot No. 1016A, Road No : 46A, Jubilee Hills.
- Name of the student :** ROHAN YOSUVA.B.M
- Duration :** From JULY-01 To JULY-31
- Total No. of days :** 25 days.
- Evaluation of Performance criteria shall be on**
 * Note: Kindly grade the student as per his/her overall performance in the office during the assessment month which will be converted to the allotted 90 marks by the department.

Description of works	Excellent	Good	Fair	Poor	NA
Understanding of office culture		✓			
Participation in the office		✓			
Reading of drawings		✓			
Presentation Techniques		✓			
Model making works					—
Understanding of construction details			✓		
Drafting Skills (Manual / Computer)			✓		
Site Supervision / Discussion with clients					—
Adherence to Time schedule		✓			
Other computer skills					—
File and Office Maintenance		✓			
Coordination with other consultants					—
Overall Grading*	B				

(A-9.0, B-8.0, C-7.0, D-6.0, E-5.0)



SATHYABAMA

INSTITUTE OF SCIENCE AND TECHNOLOGY
(DEEMED TO BE UNIVERSITY)
Accredited "A" Grade by NAAC | 12B Status by UGC | Approved by AICTE
www.sathyabama.ac.in

7. Any other Remarks : Getting Improved Day by Day.

8. Signature of the:
Head of the Office
/ Organization
(With Seal)





SATHYABAMA

INSTITUTE OF SCIENCE AND TECHNOLOGY
(DEEMED TO BE UNIVERSITY)

Accredited "A" Grade by NAAC | 12B Status by UGC | Approved by AICTE
www.sathyabama.ac.in

DEPARTMENT OF ARCHITECTURE

PROFESSIONAL PRACTICAL TRAINING REPORT 2022

(Continuous progress report of the trainee architect for the period of One month in the office to submitted to HOD by the Trainee in Charge of the Organization)

1. Name of the office / organization : MOHAN CONSULTANTS
2. Address & Contact Number : Plot no. 1016A, Road no: 46A, JUBILEE HILLS
3. Name of the student : ROHAN YOSUVA B. M
4. Duration : From AUG-01 To AUG-31
5. Total No. of days : 24 Days.

6. Evaluation of Performance criteria shall be on

* Note: Kindly grade the student as per his/her overall performance in the office during the assessment month which will be converted to the allotted 90 marks by the department.

Description of works	Excellent	Good	Fair	Poor	NA
Understanding of office culture		✓			
Participation in the office		✓			
Reading of drawings		✓			
Presentation Techniques		✓			
Model making works					-
Understanding of construction details			✓		
Drafting Skills (Manual / Computer)		✓			
Site Supervision / Discussion with clients					-
Adherence to Time schedule			✓		
Other computer skills					-
File and Office Maintenance		✓			
Coordination with other consultants		✓			
Overall Grading*	B				

(A - 9.0, B - 8.0, C - 7.0, D - 6.0, E - 5.0)




SATHYABAMA

INSTITUTE OF SCIENCE AND TECHNOLOGY
(DEEMED TO BE UNIVERSITY)

Accredited "A" Grade by NAAC | 12B Status by UGC | Approved by AICTE
www.sathyabama.ac.in

7. Any other Remarks : Sitting Impaired Day by Day

8. Signature of the:
Head of the Office
/ Organization
(With Seal)

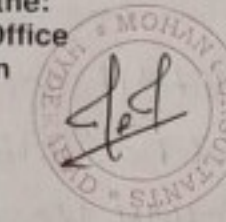



SATHYABAMA

INSTITUTE OF SCIENCE AND TECHNOLOGY
(DEEMED TO BE UNIVERSITY)

Accredited "A" Grade by NAAC | 12B Status by UGC | Approved by AICTE

www.sathyabama.ac.in

DEPARTMENT OF ARCHITECTURE

PROFESSIONAL PRACTICAL TRAINING REPORT 2022

(Continuous progress report of the trainee architect for the period of One month in the office to submitted to HOD by the Trainee in Charge of the Organization)

1. Name of the office / organization : MOHAN CONSULTANTS
2. Address & Contact Number : RD NO : 46A, JUBILEE HILLS, HYDERABAD.
3. Name of the student : ROHAN YASHVA B M
4. Duration : From SEP-01 To OCT-15
5. Total No. of days : 37 Days.

6. Evaluation of Performance criteria shall be on

* Note: Kindly grade the student as per his/her overall performance in the office during the assessment month which will be converted to the allotted 90 marks by the department.

Description of works	Excellent	Good	Fair	Poor	NA
Understanding of office culture	✓				
Participation in the office	✓				
Reading of drawings		✓			
Presentation Techniques		✓			
Model making works					—
Understanding of construction details		✓			
Drafting Skills (Manual / Computer)		✓			
Site Supervision / Discussion with clients					—
Adherence to Time schedule		✓			
Other computer skills		✓			
File and Office Maintenance	✓				
Coordination with other consultants					—
Overall Grading*	A				

(A - 9.0, B - 8.0, C - 7.0, D - 6.0, E - 5.0)



SATHYABAMA

INSTITUTE OF SCIENCE AND TECHNOLOGY
(DEEMED TO BE UNIVERSITY)

Accredited "A" Grade by NAAC | 12B Status by UGC | Approved by AICTE

www.sathyabama.ac.in

7. Any other Remarks : —

8. Signature of the:
Head of the Office
/ Organization
(With Seal)



WORK DIARY

MONTHLY REPORT

Name of student: ROHAN YOSUVA B M

Reg No: 39210070

Month: MAY-OCTOBER. Total No. of Working Days: 115

No. of Days Absent: 03

Name and Address of Training office: Mohan Consultants, Jubilee Hills

Architect's Name: Ar. Ram Mohan

Council of Architecture Registration No. CA/92/15262.



DAILY LOG SHEET:

Date	Day	Project Name and Location	Nature of work	Remarks (if any)
23-05-2022	Monday	5BHK Residential Apartment @Sai Durga Construction.	Basic Elevation Details	
24-05-2022	Tuesday	5BHK Residential Apartment @Sai Durga Construction.	Basic Elevation Details	
25-05-2022	Wednesday	5BHK Residential Apartment @Sai Durga Construction.	Detail Elevation	
26-05-2022	Thursday	5BHK Residential Apartment @Sai Durga Construction.	Detail Elevation	
27-05-2022	Friday	Nyla Club House @Miyapur, Hyderabad	Reception Table Detail Drawing	
28-05-2022	Saturday	Nyla Club House @Miyapur, Hyderabad	Reception Table Detail Drawing	
29-05-2022	S U N D A Y			
30-05-2022	Monday	Nyla Club House @Miyapur, Hyderabad	Reception Table Detail Drawing	
31-05-2022	Tuesday	Nyla Club House @Miyapur, Hyderabad.	Reception Table Detail Drawing	
01-06-2022	Wednesday	Interiors For Vasavi – Club House @Uppal, Hyderabad.	Interior Wall Elevation	
02-06-2022	Thursday	Interiors For Vasavi – Club House @Uppal, Hyderabad.	Interior Wall Elevation	
03-06-2022	Friday	Interiors For Vasavi – Club House @Uppal, Hyderabad.	Interior Wall Elevation	
04-06-2022	Saturday	Interiors For Vasavi – Club House @Uppal, Hyderabad.	Interior Wall Elevation	
05-06-2022	S U N D A Y			
06-06-2022	Monday	Interiors For Vasavi – Club House @Uppal, Hyderabad.	Interior Wall Elevation	
07-06-2022	Monday	Interiors For Vasavi – Club House @Uppal, Hyderabad.	Interior Wall Elevation	
08-06-2022	Wednesday	Interiors For Vasavi – Club House @Uppal, Hyderabad	Interior Wall Elevation	
09-06-2022	Thursday	Interiors For Vasavi – Club House @Uppal, Hyderabad	Presentation Plan	
10-06-2022	Friday	Interiors For Vasavi – Club House @Uppal, Hyderabad	Presentation Plan	

11-06-2022	Saturday	Interiors For Vasavi – Club House @Uppal, Hyderabad.	Brick Marking	
12-06-2022	S U N D A Y			
13-06-2022	Monday	Interiors For Vasavi – Club House @Uppal, Hyderabad	Brick Marking	
14-06-2022	Tuesday	Interiors For Vasavi – Club House @Uppal, Hyderabad	Wall Electrical	
15-06-2022	Wednesday	Interiors For Vasavi – Club House @Uppal, Hyderabad	Wall Electrical & Joinery Detailing.	
16-06-2022	Thursday	Interiors For Vasavi – Club House @Uppal, Hyderabad	Joinery Detailing.	
17-06-2022	Friday	Interior For Team 4 Nyla Club House @Miyapur, Hyderabad.	Plumbing Layout.	
18-06-2022	Saturday	Interior For Team 4 Nyla Club House @Miyapur, Hyderabad.	Plumbing Layout.	
19-06-2022	S U N D A Y			
20-06-2022	Monday	Interior For Team 4 Nyla Club House @Miyapur, Hyderabad.	Plumbing Layout.	
21-06-2022	Tuesday	Interiors For Vasavi – Club House @Uppal, Hyderabad	False Ceiling Section	
22-06-2022	Wednesday	Interiors For Vasavi – Club House @Uppal, Hyderabad	False Ceiling Section	
23-06-2022	Thursday	Interiors For Vasavi – Club House @Uppal, Hyderabad	False Ceiling Working.	
24-06-2022	Friday	Interiors For Vasavi – Club House @Uppal, Hyderabad	False Ceiling Electrical Working.	
25-06-2022	Saturday	Interiors For Vasavi – Club House @Uppal, Hyderabad	Booklet (changes)	
26-06-2022	S U N D A Y			
27-06-2022	Monday	Interiors For Vasavi – Club House @Uppal, Hyderabad.	Booklet (changes)	
28-06-2022	Tuesday	Interiors For Vasavi – Club House @Uppal, Hyderabad.	Booklet (submitted)	
29-06-2022	Wednesday	Interior For Team 4 Nyla Club House @Miyapur, Hyderabad.	Plumbing Layout.	
30-06-2022	Thursday	Interior For Team 4 Nyla Club House @Miyapur, Hyderabad.	Flooring Tile Detailing.	
01-07-2022	Friday	Interior For Team 4 Nyla Club House @Miyapur, Hyderabad.	Flooring Tile Detailing.	
02-07-2022	Saturday	Interior For Team 4 Nyla Club House @Miyapur, Hyderabad.	Wall Electrical.	
03-07-2022	S U N D A Y			
04-07-2022	Monday	Interior For Team 4 Nyla Club House @Miyapur, Hyderabad.	Wall Electrical.	
05-07-2022	Tuesday	Interior For Team 4 Nyla Club House @Miyapur, Hyderabad.	Wall Electrical.	
06-07-2022	Wednesday	Interior For Team 4 Nyla Club House @Miyapur, Hyderabad.	Wall Electrical.	
07-07-2022	Thursday	Interior For Team 4 Nyla Club House @Miyapur, Hyderabad.	Wall Electrical.	
08-07-2022	Friday	Womens Hostel Block 1 @Saroor Nagar	Exterior Elevation	
09-07-2022	Saturday	Womens Hostel Block 1 @Saroor Nagar	Exterior Elevation.	

10-07-2022	S U N D A Y		
11-07-2022	Monday	Womens Hostel Block 1 @Saroor Nagar	Exterior Elevation.
12-07-2022	Tuesday	Womens Hostel Block 1 @Saroor Nagar	Sections.
13-07-2022	Wednesday	Womens Hostel Block 1 @Saroor Nagar	Sections.
14-07-2022	Thursday	Leave	-
15-07-2022	Friday	Leave	-
16-07-2022	Saturday	Interiors For Vertex Viraat @Miyapur, Hyderabad.	Interior Wall Elevation.
17-07-2022	S U N D A Y		
18-07-2022	Monday	Interiors For Vertex Viraat @Miyapur, Hyderabad.	Interior Wall Elevation.
19-07-2022	Tuesday	Interiors For Vertex Viraat @Miyapur, Hyderabad.	Interior Wall Elevation.
20-07-2022	Wednesday	Interiors For Vertex Viraat @Miyapur, Hyderabad.	Interior Wall Elevation.
21-07-2022	Thursday	Interiors For Vertex Viraat @Miyapur, Hyderabad.	Interior Wall Elevation.
22-07-2022	Friday	Interiors For Vertex Viraat @Miyapur, Hyderabad.	Interior Wall Elevation.
23-07-2022	Saturday	Interiors For Vertex Viraat @Miyapur, Hyderabad.	Interior Wall Elevation.
24-07-2022	S U N D A Y		
25-07-2022	Monday	Interiors For Vertex Viraat @Miyapur, Hyderabad.	Interior Wall Elevation.
26-07-2022	Tuesday	Interiors For Vertex Viraat @Miyapur, Hyderabad.	Interior Wall Elevation.
27-07-2022	Wednesday	Interiors For Vertex Viraat @Miyapur, Hyderabad.	Interior Wall Elevation.
28-07-2022	Thursday	Interiors For Vertex Viraat @Miyapur, Hyderabad.	Interior Wall Elevation.
29-07-2022	Friday	Interiors For Vertex Viraat @Miyapur, Hyderabad.	Interior Wall Elevation.
30-07-2022	Saturday	Interiors For Vertex Viraat @Miyapur, Hyderabad.	Interior Wall Elevation.
31-07-2022	S U N D A Y		
01-08-2022	Monday	Interiors For Jaswitha Construction @Kokapet, Hyderabad	Presentation Plan
02-08-2022	Tuesday	Interiors For Jaswitha Construction @Kokapet, Hyderabad	Brick Marking
03-08-2022	Wednesday	Interiors For Jaswitha Construction @Kokapet, Hyderabad	Wall Electrical & Joinery Detailing.
04-08-2022	Thursday	Interiors For Jaswitha Construction @Kokapet, Hyderabad	False Ceiling Working.
05-08-2022	Friday	Interiors For Jaswitha Construction @Kokapet, Hyderabad	False Ceiling Electrical Working.
06-08-2022	Saturday	Interiors For Jaswitha Construction @Kokapet, Hyderabad	Booklet (changes)
07-08-2022	S U N D A Y		

08-08-2022	Monday	Interiors For Jaswitha Construction @Kokapet, Hyderabad	Booklet (submitted)
09-08-2022	Tuesday	Interiors For Aparna Zenon CH @Puppalaguda, Hyderabad	Toilet Planning
10-08-2022	Wednesday	Interiors For Aparna Zenon CH @Puppalaguda, Hyderabad	Toilet Planning
11-08-2022	Thursday	Interiors For Aparna Zenon CH @Puppalaguda, Hyderabad	Spa Planning
12-08-2022	Friday	Interiors For Aparna Zenon CH @Puppalaguda, Hyderabad	Spa Planning
13-08-2022	Saturday	HOLIDAY	
14-08-2022	S U N D A Y		
15-08-2022	Monday	HOLIDAY	
16-08-2022	Tuesday	Interiors For Aparna Zenon CH @Puppalaguda, Hyderabad	Spa Planning
17-08-2022	Wednesday	Interiors For Aparna Zenon CH @Puppalaguda, Hyderabad	Spa Planning
18-08-2022	Thursday	Interiors For Aparna Zenon CH @Puppalaguda, Hyderabad	Spa Planning
19-08-2022	Friday	Aravind Recon Club House	Section & Elevation
20-08-2022	Saturday	Aravind Recon Club House	Section & Elevation
21-08-2022	S U N D A Y		
22-08-2022	Monday	Residential Gated Community Villa @Suram Village, Hyderabad	Site Plan Presentation
23-08-2022	Tuesday	Residential Gated Community Villa @Suram Village, Hyderabad	Site Plan Presentation
24-08-2022	Wednesday	Residential Gated Community Villa @Suram Village, Hyderabad	Site Plan Presentation
25-08-2022	Thursday	Interiors For Aparna Zenon CH @Puppalaguda, Hyderabad	Presentation Plan
26-08-2022	Friday	Interiors For Aparna Zenon CH @Puppalaguda, Hyderabad	Presentation Plan
27-08-2022	Saturday	HOLIDAY	
28-08-2022	S U N D A Y		
29-08-2022	Monday	Vertex Homes Marketing Office @Miyapur Hyderabad	Site Visit
30-08-2022	Tuesday	Vertex Homes Marketing Office @Miyapur Hyderabad	Interior Wall Elevation
31-08-2022	Wednesday	HOLIDAY	
01-09-2022	Thursday	Prposed Farm House @shankar Palli, Hyderabad	Section
02-09-2022	Friday	Prposed Farm House @shankar Palli, Hyderabad	Section
03-09-2022	Saturday	Prposed Farm House @shankar Palli, Hyderabad	Section
04-09-2022	S U N D A Y		
05-09-2022	Monday	Prposed Farm House @shankar Palli, Hyderabad	Section

06-09-2022	Tuesday	Prposed Farm House @shankar Palli, Hyderabad	Section
07-09-2022	Wednesday	Prposed Farm House @shankar Palli, Hyderabad	Section
08-09-2022	Thursday	Prposed Aparna Blooms Club House @Gandimaisamma, Hyderabad	Section
09-09-2022	Friday	Prposed Aparna Blooms Club House @Gandimaisamma, Hyderabad	Section
10-09-2022	Saturday	HOLIDAY	
11-09-2022	S U N D A Y		
12-09-2022	Monday	Prposed Aparna Blooms Marketing Office @Gandimaisamma, Hyderabad	Toilet Planning
13-09-2022	Tuesday	Prposed Aparna Blooms Club House @Gandimaisamma, Hyderabad	Section
14-09-2022	Wednesday	Prposed Farm House @Chilukur, Hyderabad	Elevation
15-09-2022	Thursday	SSC Residential Gated Community Villa @ Hyderabad	East Facing villa Planning
16-09-2022	Friday	SSC Residential Gated Community Villa @ Hyderabad	East Facing villa Planning
17-09-2022	Saturday	SSC Residential Gated Community Villa @ Hyderabad	East Facing villa Planning
18-09-2022	S U N D A Y		
19-09-2022	Monday	SSC Residential Gated Community Villa @ Hyderabad	East Facing villa Presentation
20-09-2022	Tuesday	Prposed Farm House @shankar Palli, Hyderabad	GFC Presentation
21-09-2022	Wednesday	SSC Residential Gated Community Villa @ Hyderabad	Section
22-09-2022	Thursday	SSC Residential Gated Community Villa @ Hyderabad	East Facing villa Plan Updates
23-09-2022	Friday	Rajapuspha Clubhouse-01	Dwg updates
24-09-2022	Saturday	HOLIDAY	
25-09-2022	S U N D A Y		
26-09-2022	Monday	SSC Residential Gated Community Villa @ Hyderabad	East Facing villa Presentation
27-09-2022	Tuesday	SSC Residential Gated Community Villa @ Hyderabad	West Facing villa Presentation
28-09-2022	Wednesday	SSC Residential Gated Community Villa @ Hyderabad	Presentation Dwg (submitted)
29-09-2022	Thursday	Mansion Villa-4	Booklet
30-09-2022	Friday	Mansion Villa-4	Booklet (submitted)
01-10-2022	Saturday	Aravind Recon	Ramp section
02-10-2022	S U N D A Y		
03-10-2022	Monday	Leave	
04-10-2022	Tuesday	Aravind Recon	Ramp section

05-10-2022	Wednesday	HOLIDAY	
06-10-2022	Thursday	Vertex Homes Marketing Office @Miyapur Hyderabad	Interior Wall Elevation
07-10-2022	Friday	Vertex Homes Marketing Office @Miyapur Hyderabad	Interior Wall Elevation
08-10-2022	Saturday	HOLIDAY	
09-10-2022	S U N D A Y		
10-10-2022	Monday	Vertex Homes Marketing Office @Miyapur Hyderabad	Interior Wall Elevation
11-10-2022	Tuesday	Prposed residential Mansion Villa - 03	Interior Wall Elevation
12-10-2022	Wednesday	Rajapuspha Clubhouse	Final booklet layout working
13-10-2022	Thursday	Rajapuspha Clubhouse	Final booklet layout Completed
14-10-2022	Friday	Internship Portfolio	working
15-10-2022	Saturday	Internship Portfolio	Completed

Entries on this Log Sheet are verified

Signature of Architect

Place: Jubilee Hills

Date: 15/10/2022

CONSOLIDATED CERTIFICATE



Date: 15th Oct, 2022

PROFESSIONAL TRAINING COMPLETION CERTIFICATE

This is to certify that **Mr. ROHAN YOSUVA B. M (Reg. No. 39210070)** student of VII Semester B. Arch Programme from Sathyabama Institute of Science and Technology has completed his training at MOHAN CONSULTANTS from 23rd May, 2022 to 15th Oct 2022.

He has worked on various assignments under supervision of a senior associate architect.

We found him hard working and committed. He is keen to learn new things.

His conduct in general is **SATISFACTORY**

We wish him a bright future.

For MOHAN CONSULTANTS

Signature of the Chief Architect

Name: **GRAM MOHAN**
COA Reg. NO: **CA/92/15262**

TABLE OF CONTENTS

CHAPTER NO	TITLE	PAGE NO
1.1	ABOUT THE FIRM	
1.2	PROJECT 1-	
1.3	PROJECT 2-	

1.1 ABOUT THE FIRM:

PROJECT1:

CRITICAL OVERVIEW:

ABOUT THE FIRM

MOHAN CONSULTANTS, HYDERABAD



CHIEF ARCHITECT : RAM MOHAN G

Mohan consultants is an award-winning holistic architectural firm, offering comprehensive solutions for both architecture as well as interior design, resulting in continuity of design theme across both exteriors & interiors.

Recent recognition for excellence in interior design, in 3 different categories of the 2013 IIID HRC-Hafele Design Awards is a testimony of our design skills, refined over 2 decades.

These prestigious awards are given by IIID (Institute of Indian Interior Designers) every year to recognize the exemplary work done by architects in the previous year.

CLUBHOUSE INTERIOR OF RESIDENTIAL APARTMENT

M/S. JASWITHA CONSTRUCTION PVT.LTD.

@KOKAPET, HYDERABAD

APARNA BLOOMS CLUBHOUSE

M/S. APARNA CONSTRUCTION PVT.LTD.

@GANDIMAISAMMA, HYDERABAD

RESIDENTIAL GATED COMMUNITY VILLA

M/s. SRI SREENIVASA CONSTRUCTIONS

@HYDERABAD

INTERIORS OF NYLA CLUBHOUSE

M/s. TEAM 4 LIFE SPACE

@ MIYAPUR, HYDERABAD

INTERIORS OF APARNA ZENON CLUBHOUSE

M/S. APARNA CONSTRUCTION PVT.LTD.

@ PUPPALAGUDA, HYDERABAD

INTERIORS OF VASAVI METROPOLIS CLUBHOUSE

M/s. VASAVI GROUP

@ UPPAL, HYDERABAD

DPR FARM HOUSE

SMT & SRI DR.PRATAP REDDY

@ SHANKARPALLY, HYDERABAD

MODEL FLAT INTERIORS OF VERTEX VIRAT

M/s VERTEX HOMES

@ MIYAPUR, HYDERABAD

RESEDINTIAL MANSION VILLA-03

MR. MAHENDAR REDDY GARU

@ KOKAPET, HYDERABAD

WOMENS HOSTEL BLOCK

Ms. YASHODHA HOSPITAL

@ SAROOR NAGAR, HYDERABAD

RESIDENTIAL APATMENTS FLATS

M/s. ARAVIND RECON INDIA PVT.LTD

@ HYDERABAD



SITE VISITS

ROHAN YOSUVA B M





MIYAPUR, HYDERABAD


M/s.VERTEX HOMES

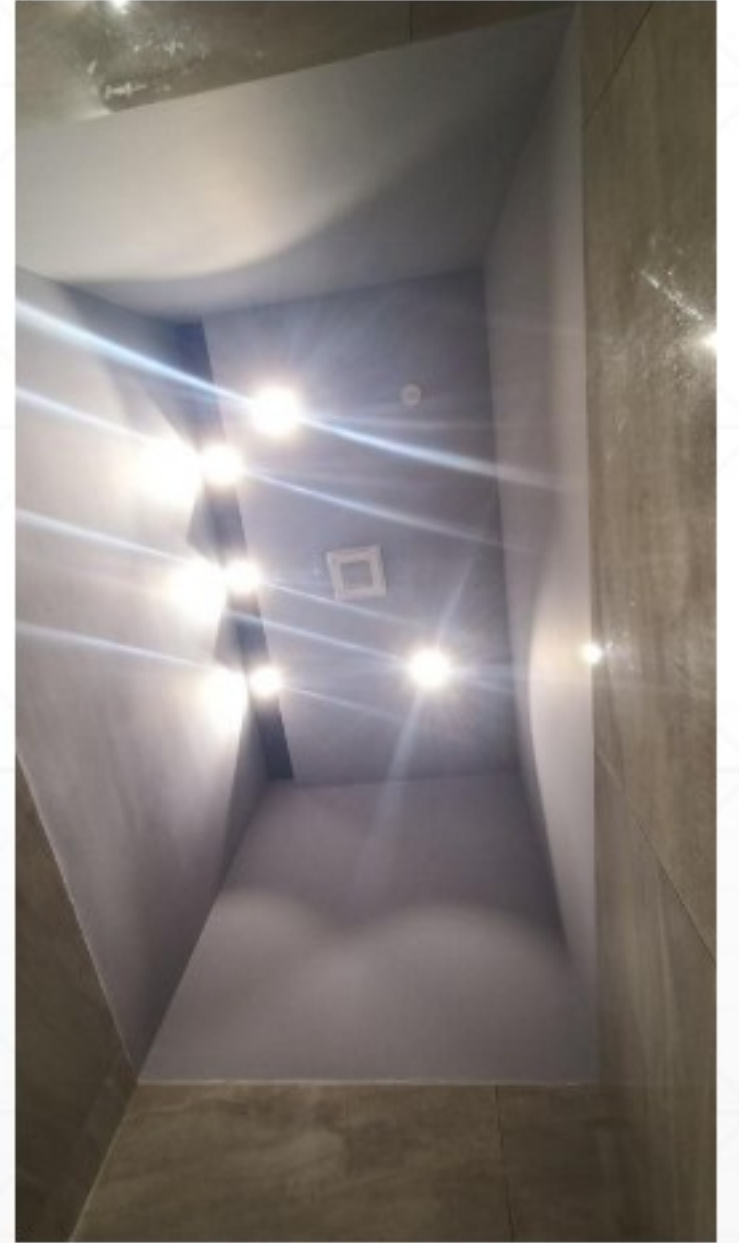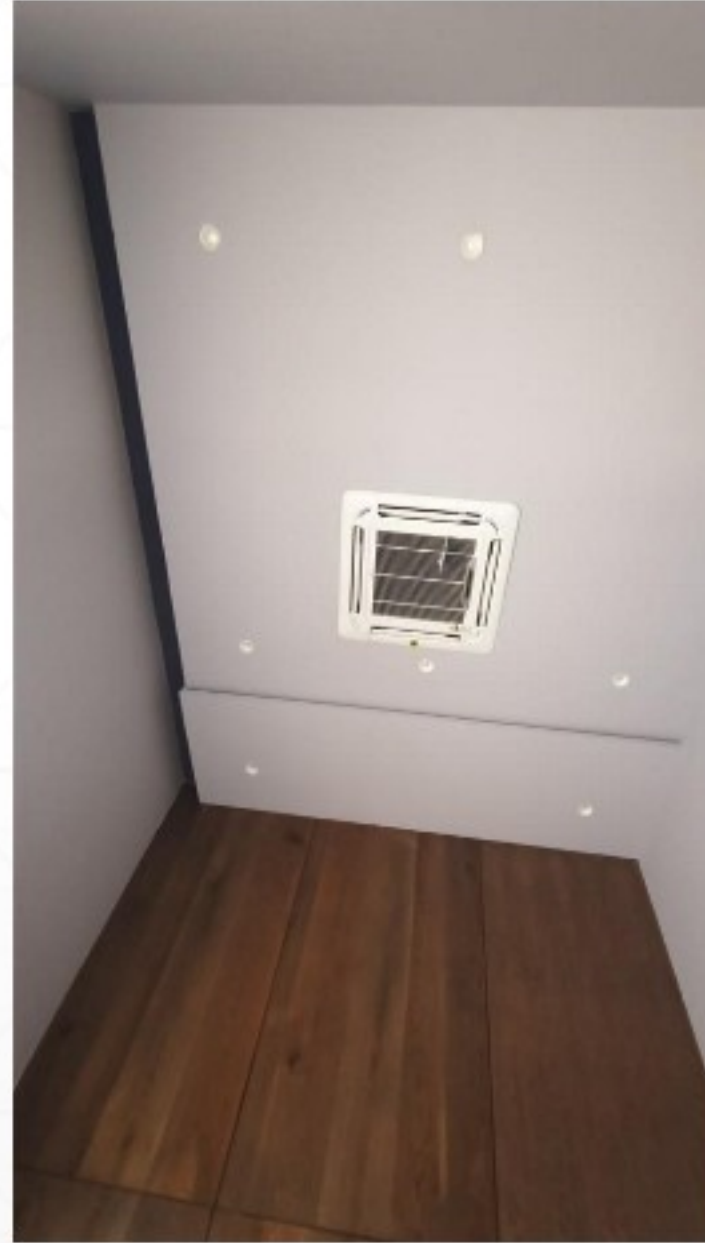

MIYAPUR, HYDERABAD

M/s.VERTEX HOMES

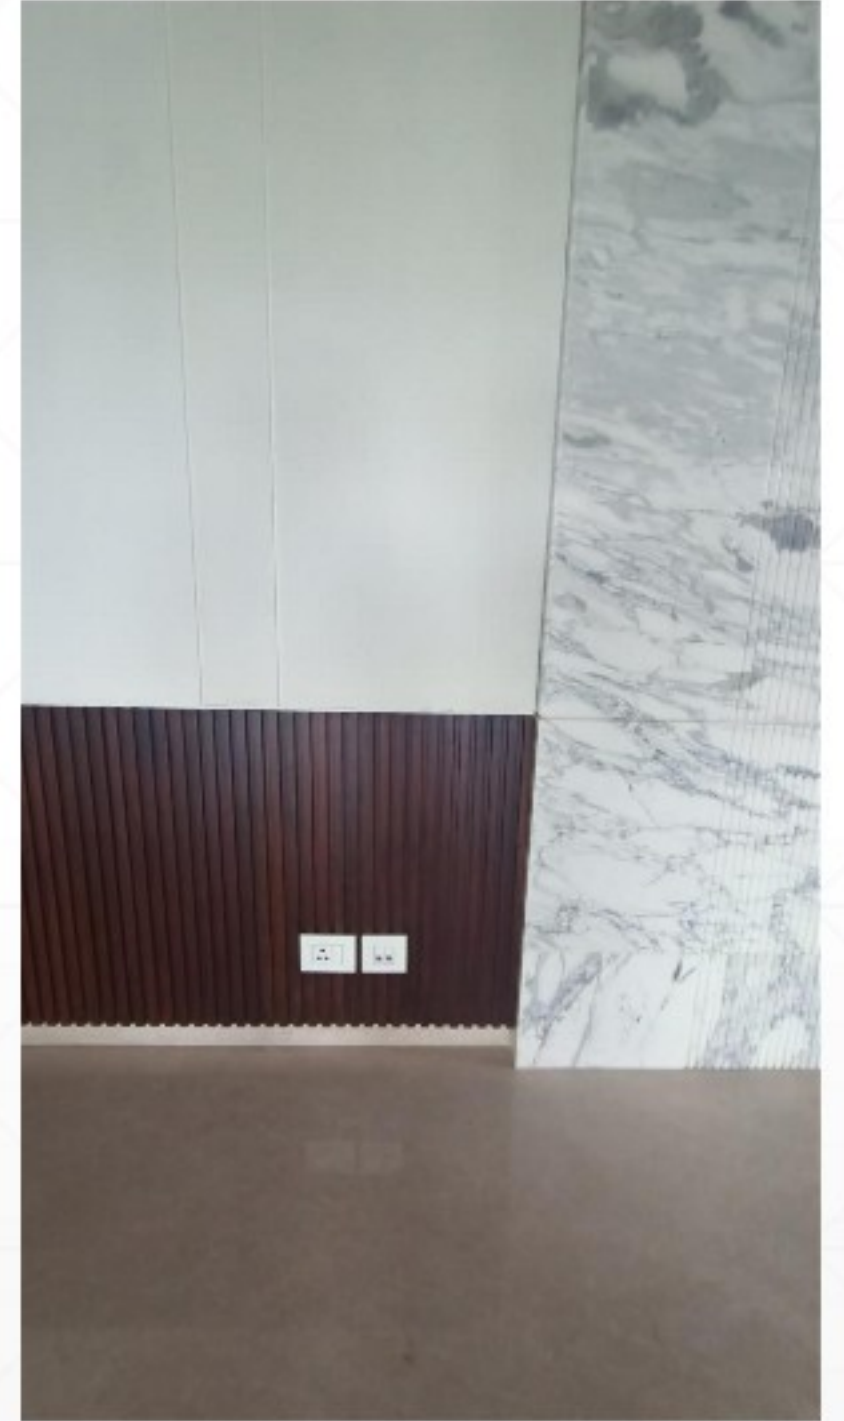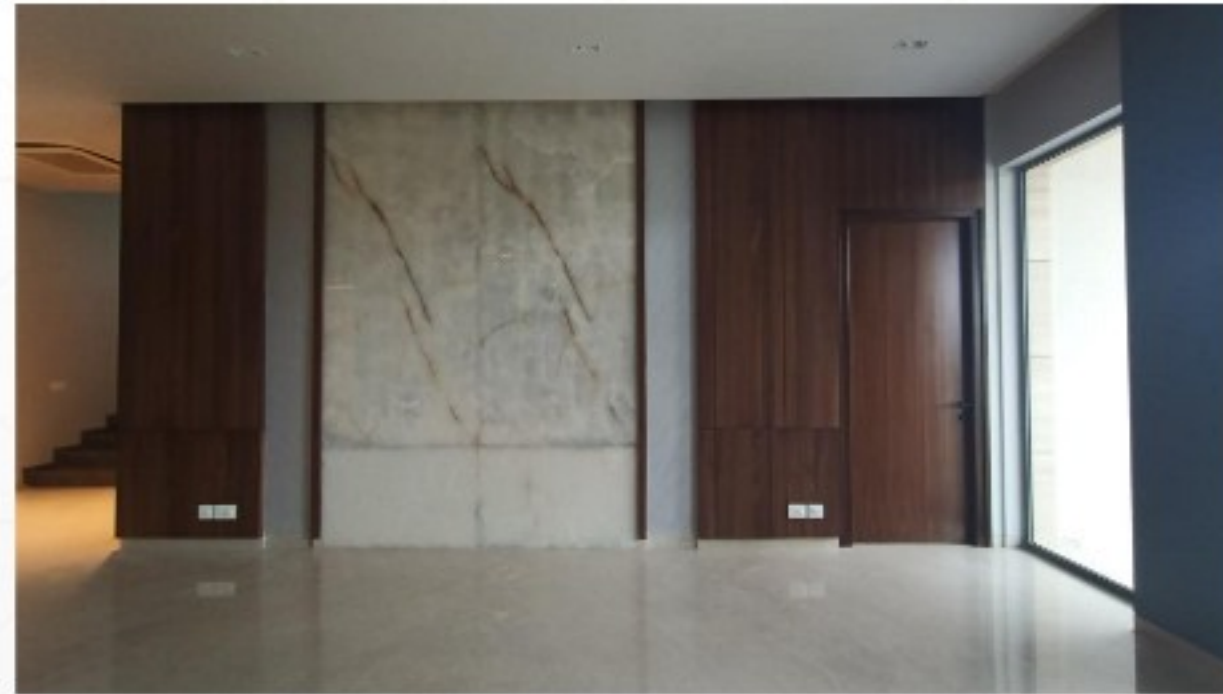

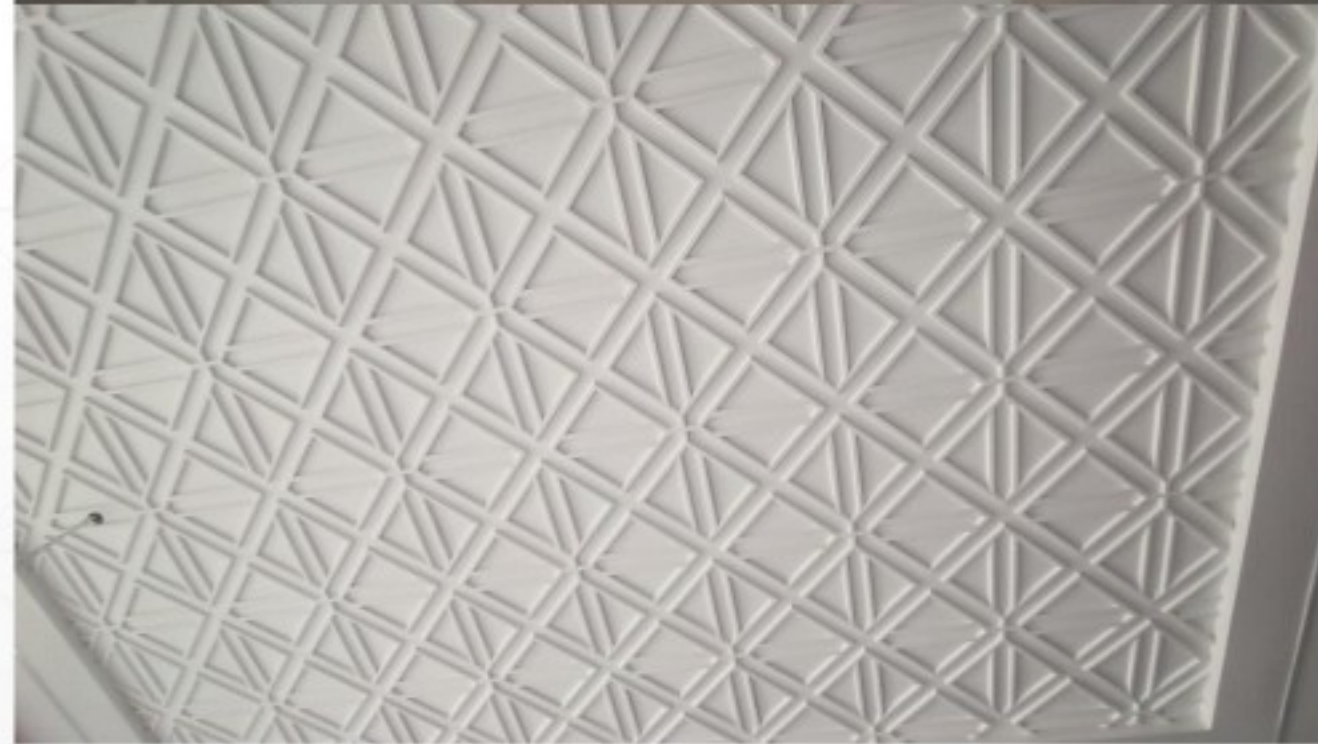

THANK YOU!

INTERNSHIP PORTFOLIO



ROHAN YOSUVA B M

39210070

SATHYABAMA INSTITUTE OF SCIENCE AND TECHNOLOGY

CONTENT

PROJECTS:

▪ JASWITHA CONSTRUCTION CLUB HOUSE

- ✓ Presentation Floor Plan
- ✓ Brick Marking Layout
- ✓ Wall Electrical
- ✓ Electrical Legend
- ✓ Joinery details & schedule
- ✓ False ceiling presentation plan
- ✓ False ceiling working layout
- ✓ False ceiling electrical working
- ✓ False ceiling electrical wiring
- ✓ Flooring details
- ✓ Wall Elevation details

▪ APARNA BLOOMS CLUB HOUSE

- ✓ Spa Floor Planning
- ✓ Toilet Floor Planning
- ✓ Sections

▪ M/s. TEAM 4 NYLA CLUB HOUSE

- ✓ Reception table details
- ✓ Flooring details
- ✓ Toilet Plumbing details

▪ VASAVI METROPOLIS CLUB HOUSE

- ✓ Presentation Floor Plan
- ✓ Brick Marking Layout
- ✓ Wall Electrical
- ✓ Electrical Legend
- ✓ Joinery details & schedule
- ✓ False ceiling presentation plan
- ✓ False ceiling working layout
- ✓ False ceiling electrical working
- ✓ False ceiling electrical wiring
- ✓ Flooring details
- ✓ Wall Elevation details

▪ M/s. ARVIND RECON – CLUB HOUSE

- ✓ Sections
- ✓ Elevations

▪ RAJAPUSHPA MANSION VILLA NO.3

- ✓ Wall Elevation Details
- ✓ False ceiling sections

▪ YASHODA HOSPITAL

- ✓ Sections
- ✓ Elevations

▪ VERTEX VIRAAT MARKETING OFFICE

- ✓ Wall Elevation Details

▪ VERTEX VIRAAT MODEL FLAT

- ✓ Wall Elevation Details

▪ M/s. SRI SRINIVAS CONSTRUCTION RESIDENTIAL VILLA

- ✓ East facing Planning
(Gated Community)
- ✓ Presentation Plan
- ✓ Sections

▪ Dr. PRATHAP REDDY FARM HOUSE


- ✓ Sections

▪ APARNA ZENON CLUB HOUSE


- ✓ Internal Spa - Planning
- ✓ Internal Toilet -Planning



CLIENT:	SHEET TITLE:	DATE : 01-08-2022	NORTH:	ARCHITECTS:	INTERIOR ARCHITECTS:
M/s. JASWITHA CONSTRUCTIONS Pvt. Ltd.	PRESENTATION FLOOR PLAN	SCALE : NTS		 Genesis Planners Pvt. Ltd. Laxmi Towers, Plot No. 255, Road No. 92, Jubilee Hills, Hyderabad, India. 500033 PH: 040-5885340, 23554458, 23554480, E: mail: mohan@genesisplanners.co.in	 ARCHITECTS, PLANNERS, INTERIOR DESIGNERS H.No. 8-2-283/82/1010, Plot No. 1010, Road No. 48A, Jubilee Hills, HYDERABAD - 500033, Ph No: 040-5885340, 23554458, 23554480, E: mail: mohan@genesisplanners.co.in
PROJECT:	REVISION:	DRAWN : ROHAN YOSUVA B M	SHEET NO:		
PROPOSED CLUBHOUSE INTERIORS OF RESIDENTIAL APARTMENT FLATS AT KOKAPET, HYDERABAD		DEALT : JENISH J			
		CHECKED BY : JENISH J			

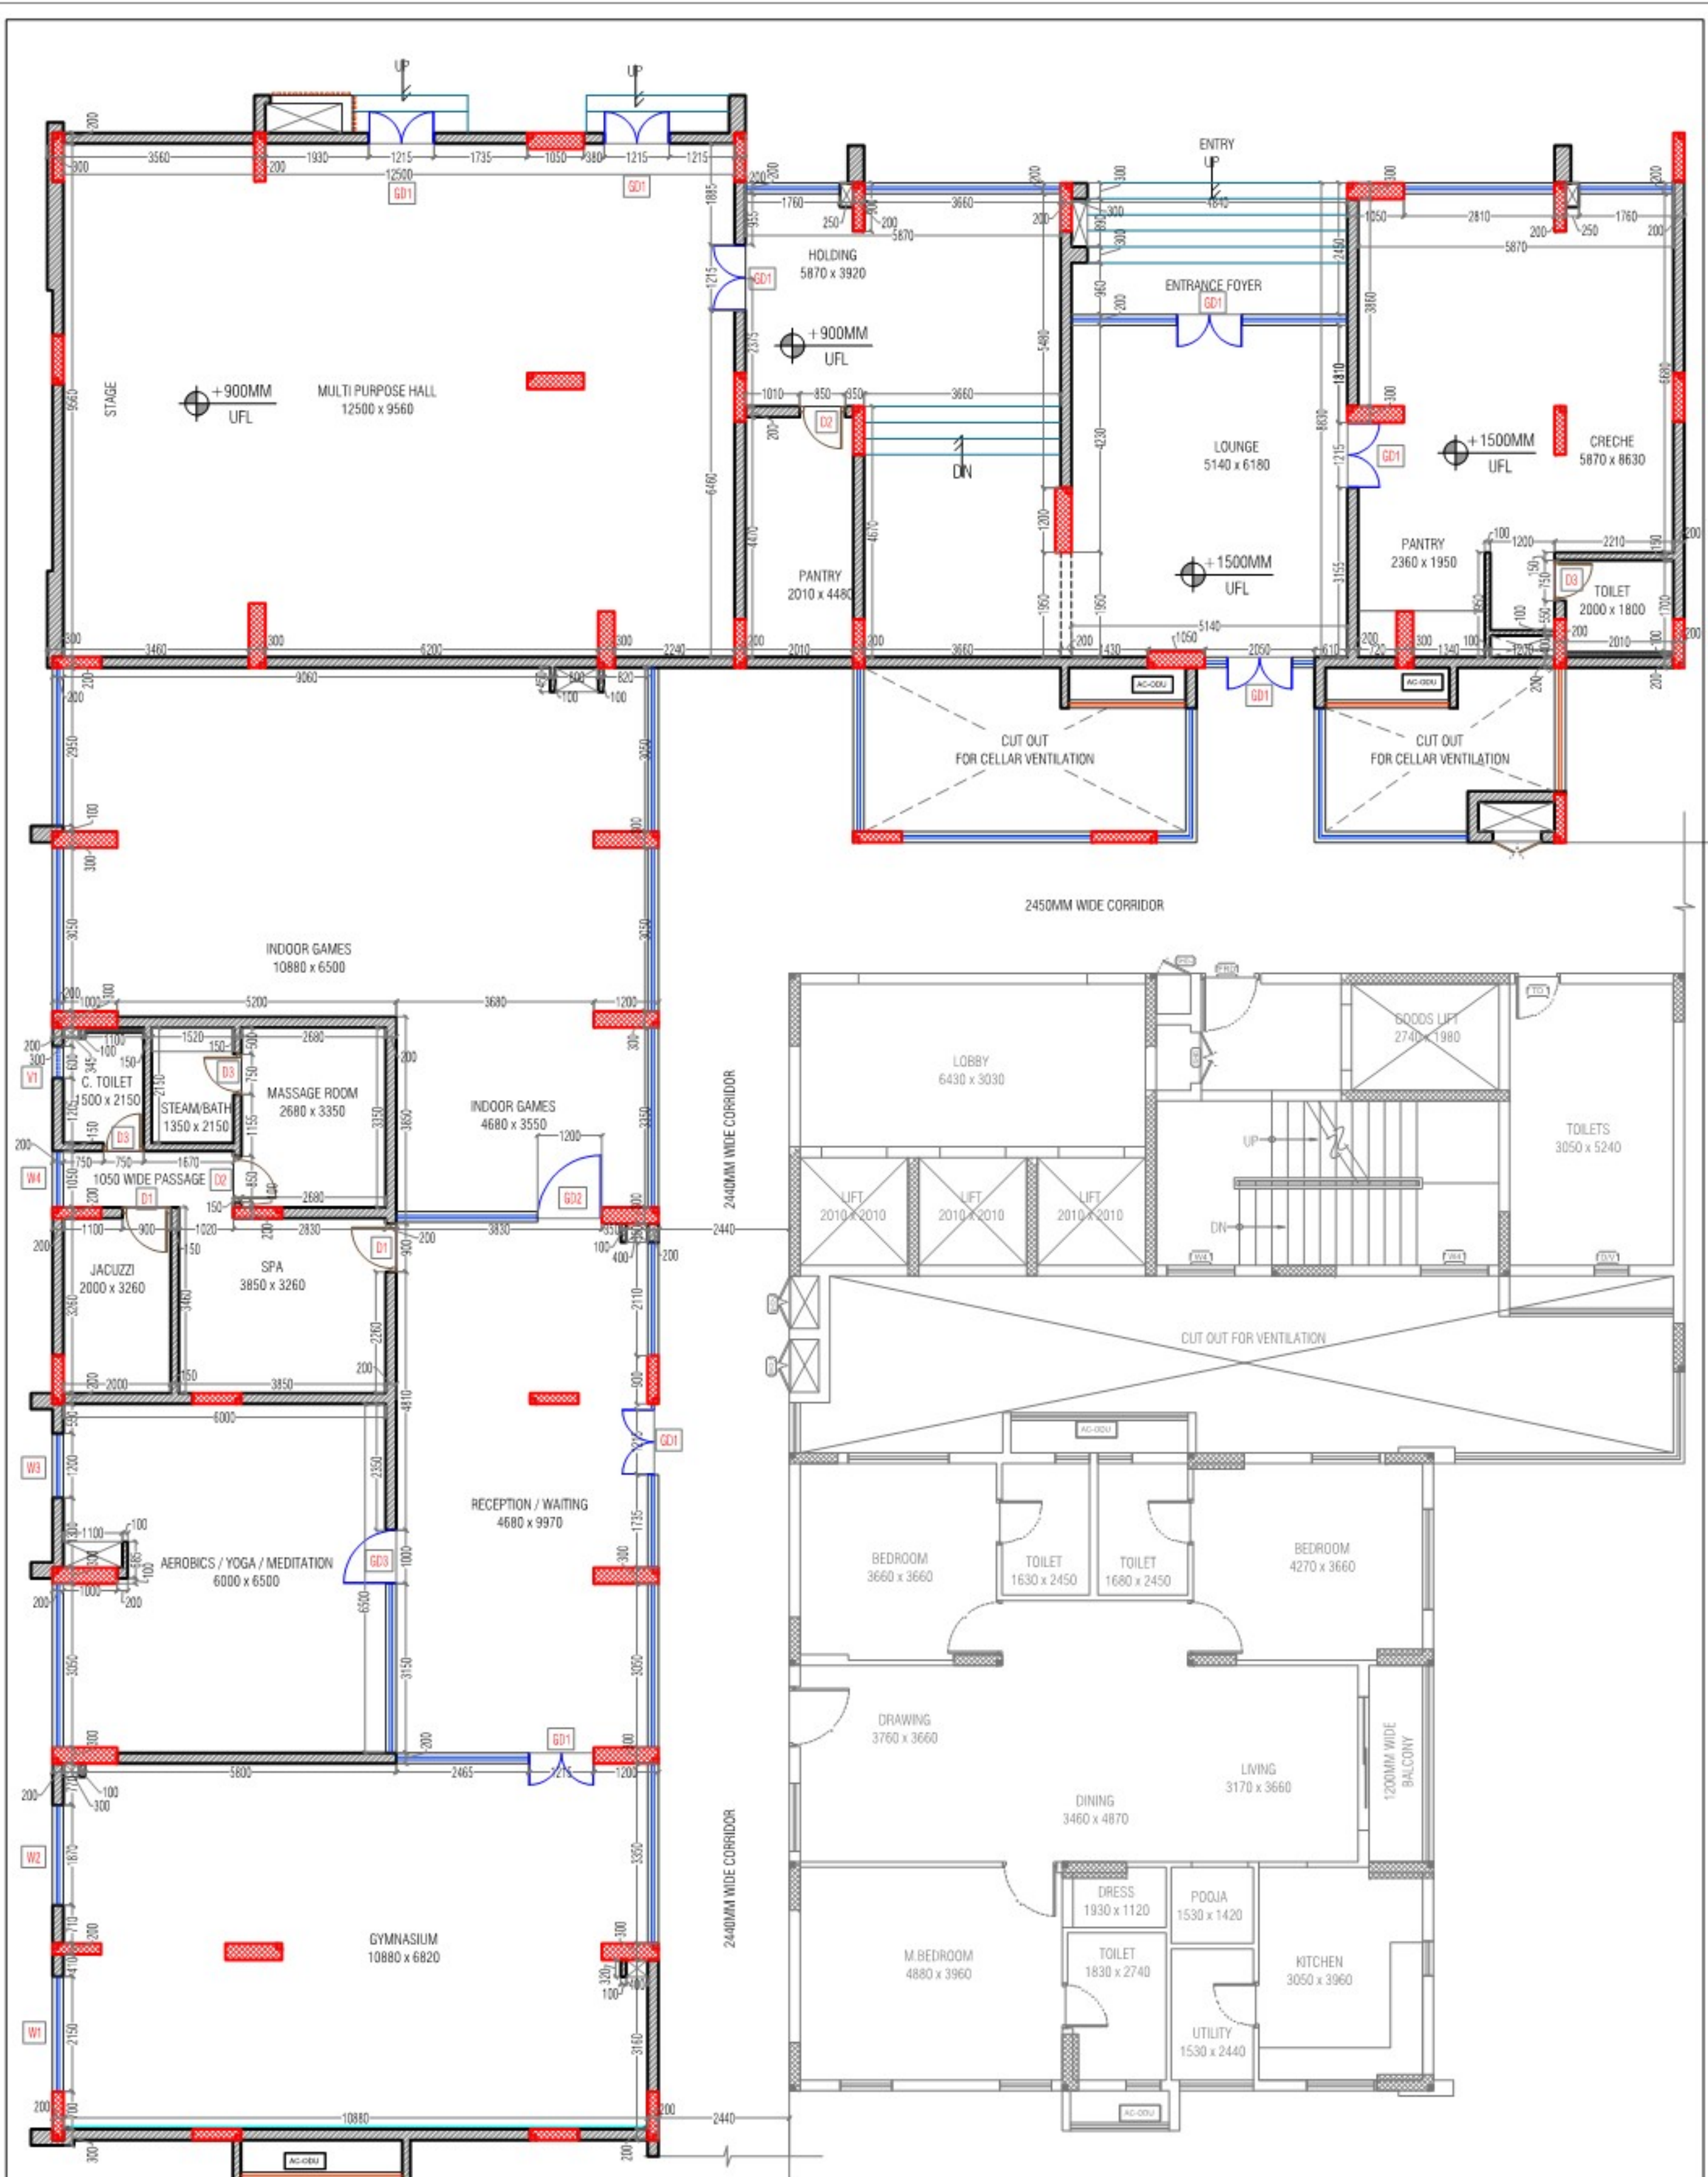


CLIENT:	SHEET TITLE:	DATE : 01-08-2022	NORTH:	ARCHITECTS:	INTERIOR ARCHITECTS:
M/s. JASWITHA CONSTRUCTIONS Pvt. Ltd.	BRICK MARKING LAYOUT	SCALE : NTS			
PROJECT:	REVISION:	DRAWN : ROHAN YOSUVA B M	SHEET NO:	Genesis Planners Pvt. Ltd Laxmi Towers, Plot No. 255, Road No. 92, Jubilee Hills, Hyderabad, India. 500033 PH: 040-55853240, 23554458, 23554480, E: mail: mohan@moan.com	ARCHITECTS, PLANNERS, INTERIOR DESIGNERS H.No. 8-2-283/82/1010, PLOT No. 1010, ROAD NO 48A, JUBILEE HILLS, HYDERABAD - 500003, PH No : 040-55853240, 23554458, 23554480, E - mail: mohan@moan.com
PROPOSED CLUBHOUSE INTERIORS OF RESIDENTIAL APARTMENT FLATS AT KOKAPET, HYDERABAD		DEALT : JENISH J			
		CHECKED BY : JENISH J			

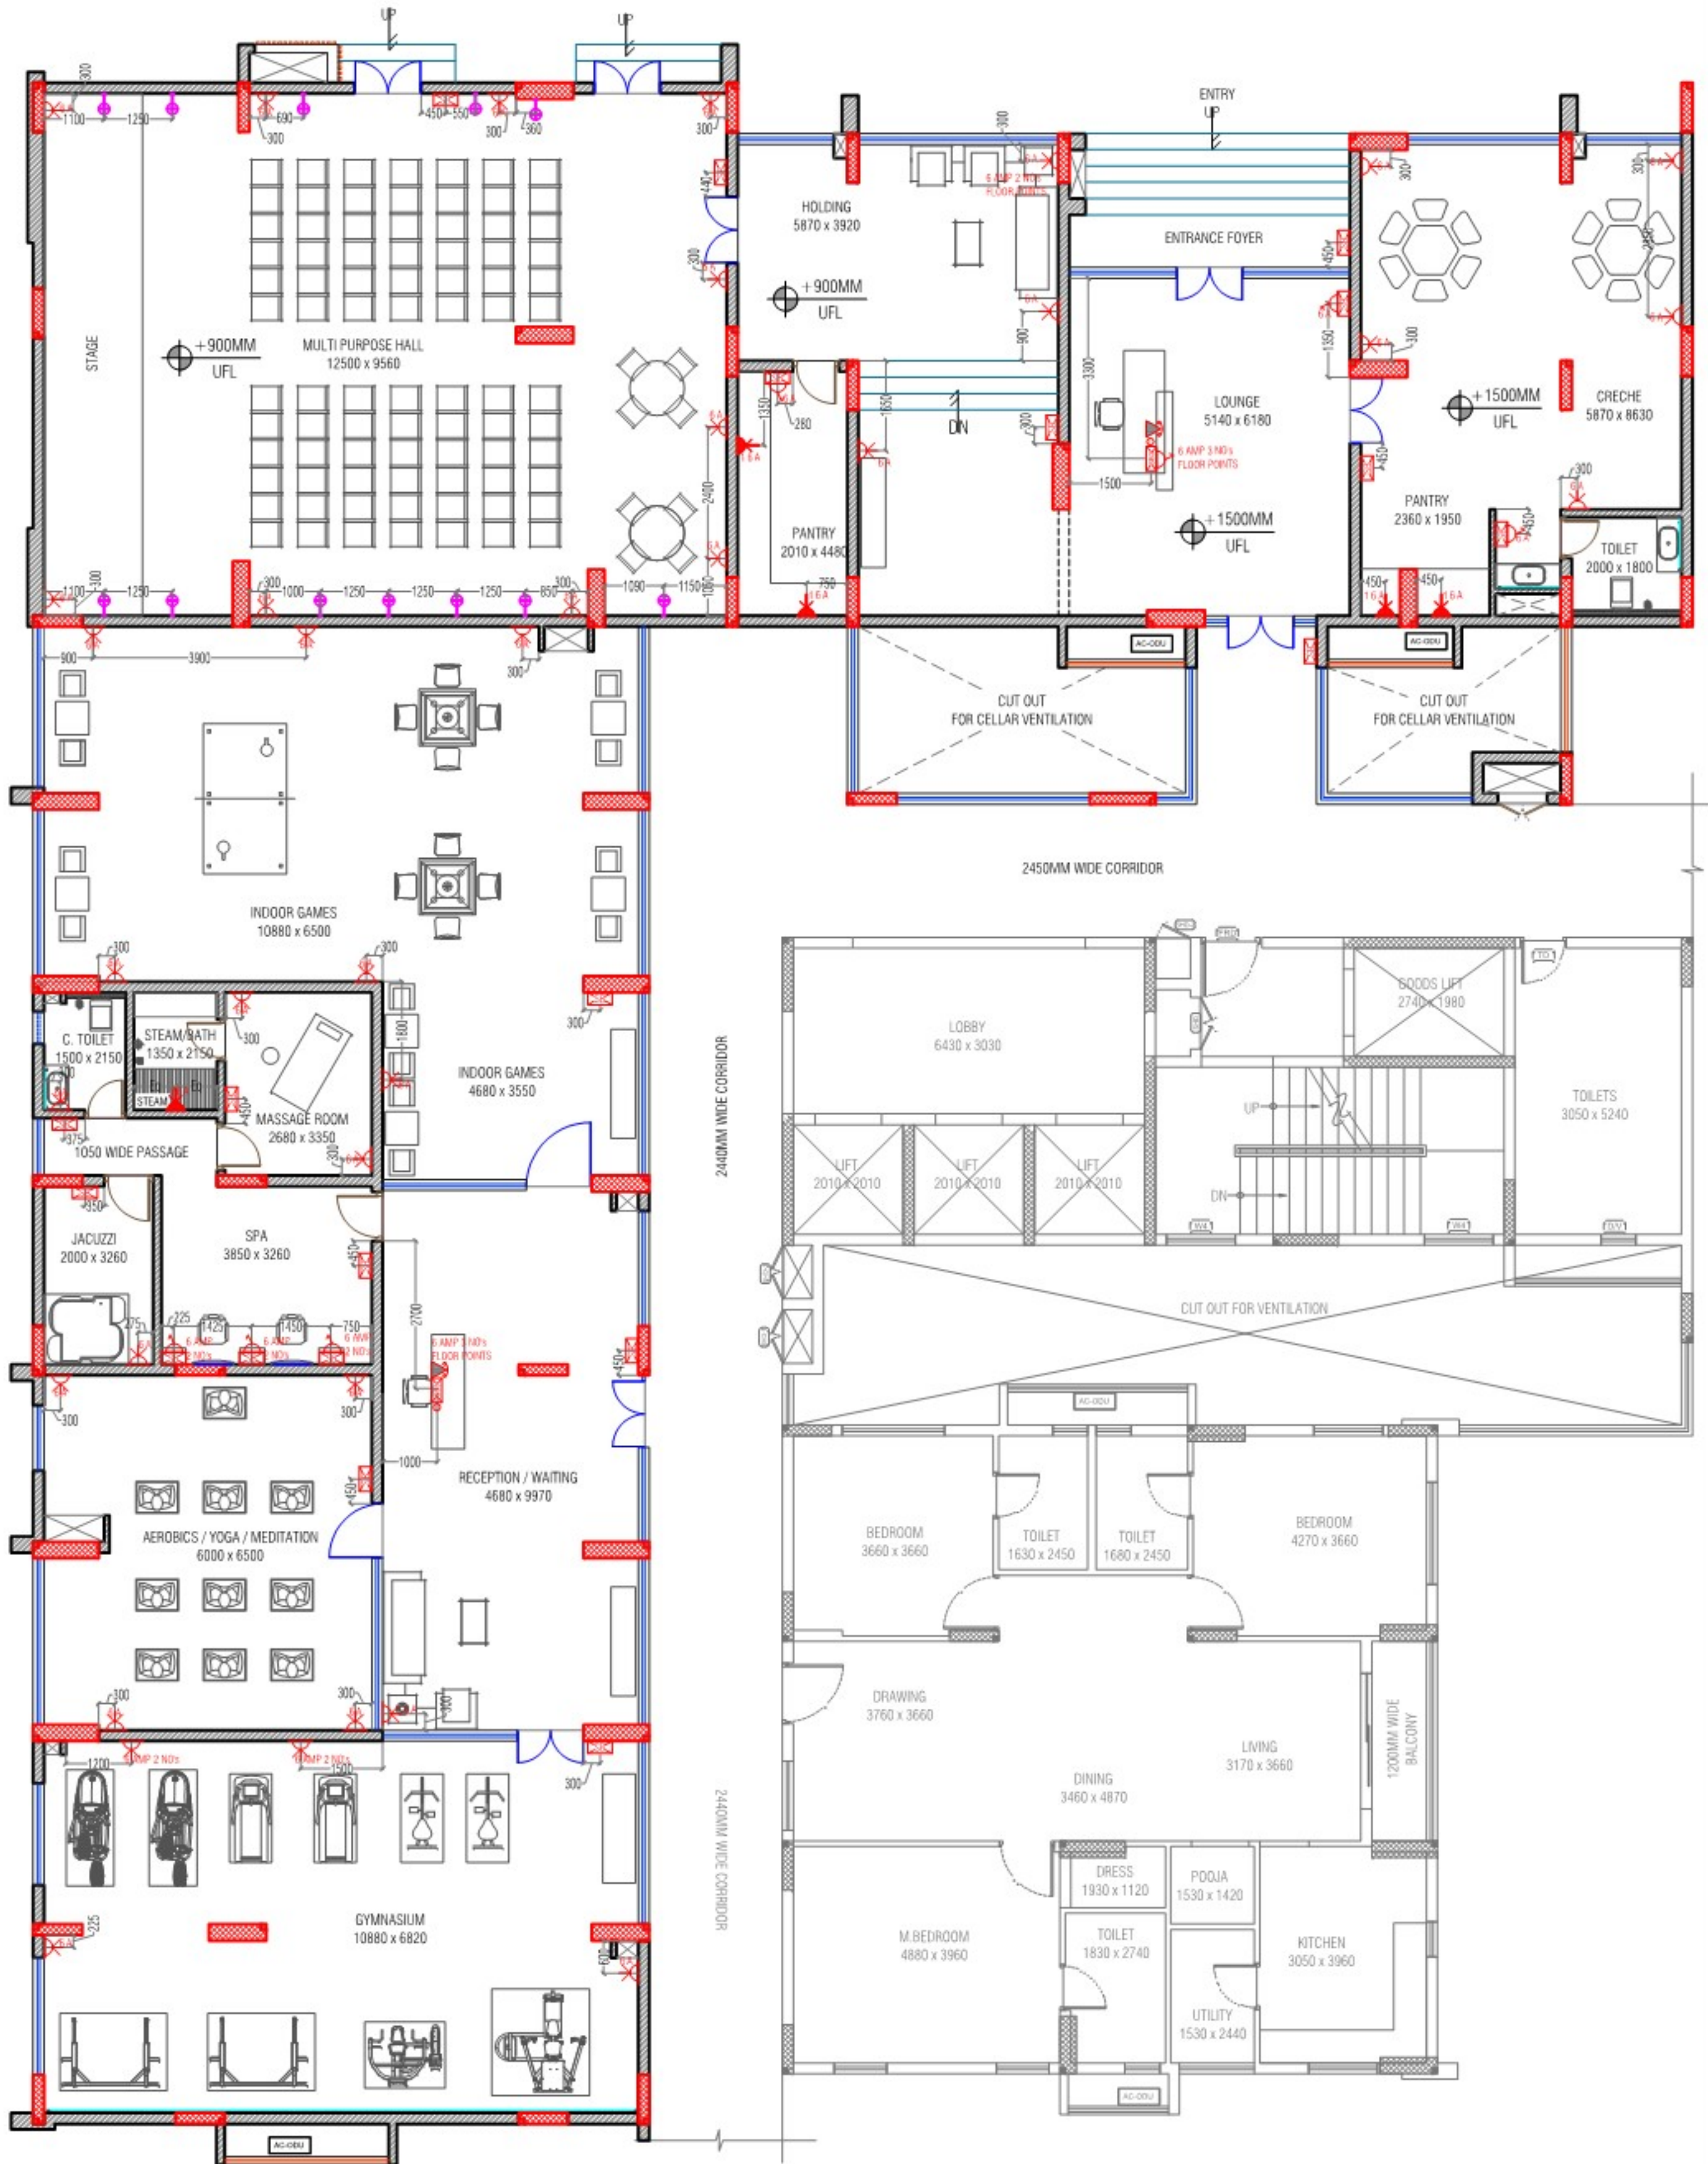

CLIENT:	SHEET TITLE:	DATE : 01-08-2022	NORTH:	ARCHITECTS:	INTERIOR ARCHITECTS:
M/s. JASWITHA CONSTRUCTIONS Pvt. Ltd.	WALL ELECTRICAL LAYOUT	SCALE : NTS			
PROJECT:	REVISION:	DRAWN : ROHAN YOSUVA B M	SHEET NO:	Genesis Planners Pvt. Ltd. Laxmi Towers, Plot No. 255, Road No. 92, Jubilee Hills, Hyderabad, India. 500033 Ph: No: 040-58853240, 23554458, 23554480, E-mail: mohan@genesisplanners.com	ARCHITECTS, PLANNERS, INTERIOR DESIGNERS H.No. 8-2-283/82/A/1010, PLOT No. 1010, ROAD NO 48A, JUBILEE HILLS, HYDERABAD - 500003, Ph: No: 040-58853240, 23554458, 23554480, E-mail: mohan@genesisplanners.com
PROPOSED CLUBHOUSE INTERIORS OF RESIDENTIAL APARTMENT FLATS AT KOKAPET, HYDERABAD		DEALT : JENISH J		vision - transform	
		CHECKED BY : JENISH J			


ELECTRICAL LEGEND

 SYMBOL	LEGEND	HEIGHT
	MAIN BOARD / D B	ABOVE LINTEL LEVEL
	SWITCH BOARD	@ 4'-6" FFL (BOTTOM OF SB)
	SWITCH BOARD	@ 3'-0" FFL (BOTTOM OF SB)
	SWITCH BOARD	@ 1'-6" FFL (BOTTOM OF SB)
	2' X 2' CFL LIGHTS	IN FALSE CEILING
	4" Ø 10W LED LIGHTS	IN FALSE CEILING
	2" Ø SPOT 8W LIGHTS	IN FALSE CEILING
	4" Ø 16W SASSO UP LIGHT (Surface mounted)	IN FALSE CEILING
	WALL LIGHT POINTS	8'-0" FROM F.F.L
	FAN	AS PER INTERIORS
	HI-Wall Unit	@ 8'-0" FROM FFL
	CASSETTE A/C	AS PER INTERIORS
	GRILL AC	AS PER INTERIORS
	COVE LIGHT	IN FALSE CEILING
	TELEPHONE POINT	@ 4" FROM FFL
	6 AMP SOCKETS	ABOVE SKIRTING
	6 AMP SOCKETS	IN SWITCH BOARDS
	16 AMP SOCKETS	@ 3'-6" FROM FFL @ 9'-0" FOR CHIMNEY & GEYSER
	T.V. POINT	@ 3'-0" FROM FFL
	REFRIGERATOR	@ 4'-6" FROM FFL
	INTERNET POINT	IN SWITCH BOARD / 1'-6" FFL
	GEYSER POINT	@ 9'-0" FROM FFL
	EXHAUST FAN	@ 8'-0" FROM FFL

CLIENT:	SHEET TITLE:	DATE : 01-08-2022	NORTH:	ARCHITECTS:	INTERIOR ARCHITECTS:
M/s. JASWITHA CONSTRUCTIONS Pvt. Ltd.	WALL ELECTRICAL LAYOUT	SCALE : NTS		 Genesis Planners Pvt. Ltd. Laxmi Towers, Plot No. 255, Road No. 92, Jubilee Hills, Hyderabad, India. 500033 Ph: 040-5885340, 23554458, 23554460, E: mohansourabh@genesisplanners.com	 ARCHITECTS, PLANNERS, INTERIOR DESIGNERS H.No. 8-2-293/82/2/1016, PLOT No. 1016, ROAD NO 48A, JUBILEE HILLS, HYDERABAD - 500003, Ph. No : 040-5885340, 23554458, 23554460, E : mohansourabh@genesisplanners.com
PROJECT:	REVISION:	DRAWN : ROHAN YOSUVA B M	SHEET NO:		
PROPOSED CLUBHOUSE INTERIORS OF RESIDENTIAL APARTMENT FLATS AT KOKAPET, HYDERABAD		DEALT : JENISH J			
		CHECKED BY : JENISH J			





CLIENT:	SHEET TITLE:	DATE : 01-08-2022	NORTH:	ARCHITECTS:	INTERIOR ARCHITECTS:
M/s. JASWITHA CONSTRUCTIONS Pvt. Ltd.	FALSE CEILING PRESENTATION	SCALE : NTS		 Genesis Planners Pvt. Ltd. Laxmi Towers, Plot No. 255, Road No. 92, Jubilee Hills, Hyderabad, India. 500033 PH: 040-58853412, 23554458, 23554460 E: mail: mohan@genesisplanners.com	 ARCHITECTS, PLANNERS, INTERIOR DESIGNERS H.No. 8-2-283/82/2/1010, PLOT No. 1010, ROAD NO 48A, JUBILEE HILLS, HYDERABAD - 500033, PH No: 040-58853412, 23554458, 23554460, E: mail: mohan@genesisplanners.com
PROJECT:	REVISION:	DRAWN : ROHAN YOSUVA B M	SHEET NO:		
PROPOSED CLUBHOUSE INTERIORS OF RESIDENTIAL APARTMENT FLATS AT KOKAPET, HYDERABAD		DEALT : JENISH J			
		CHECKED BY : JENISH J			

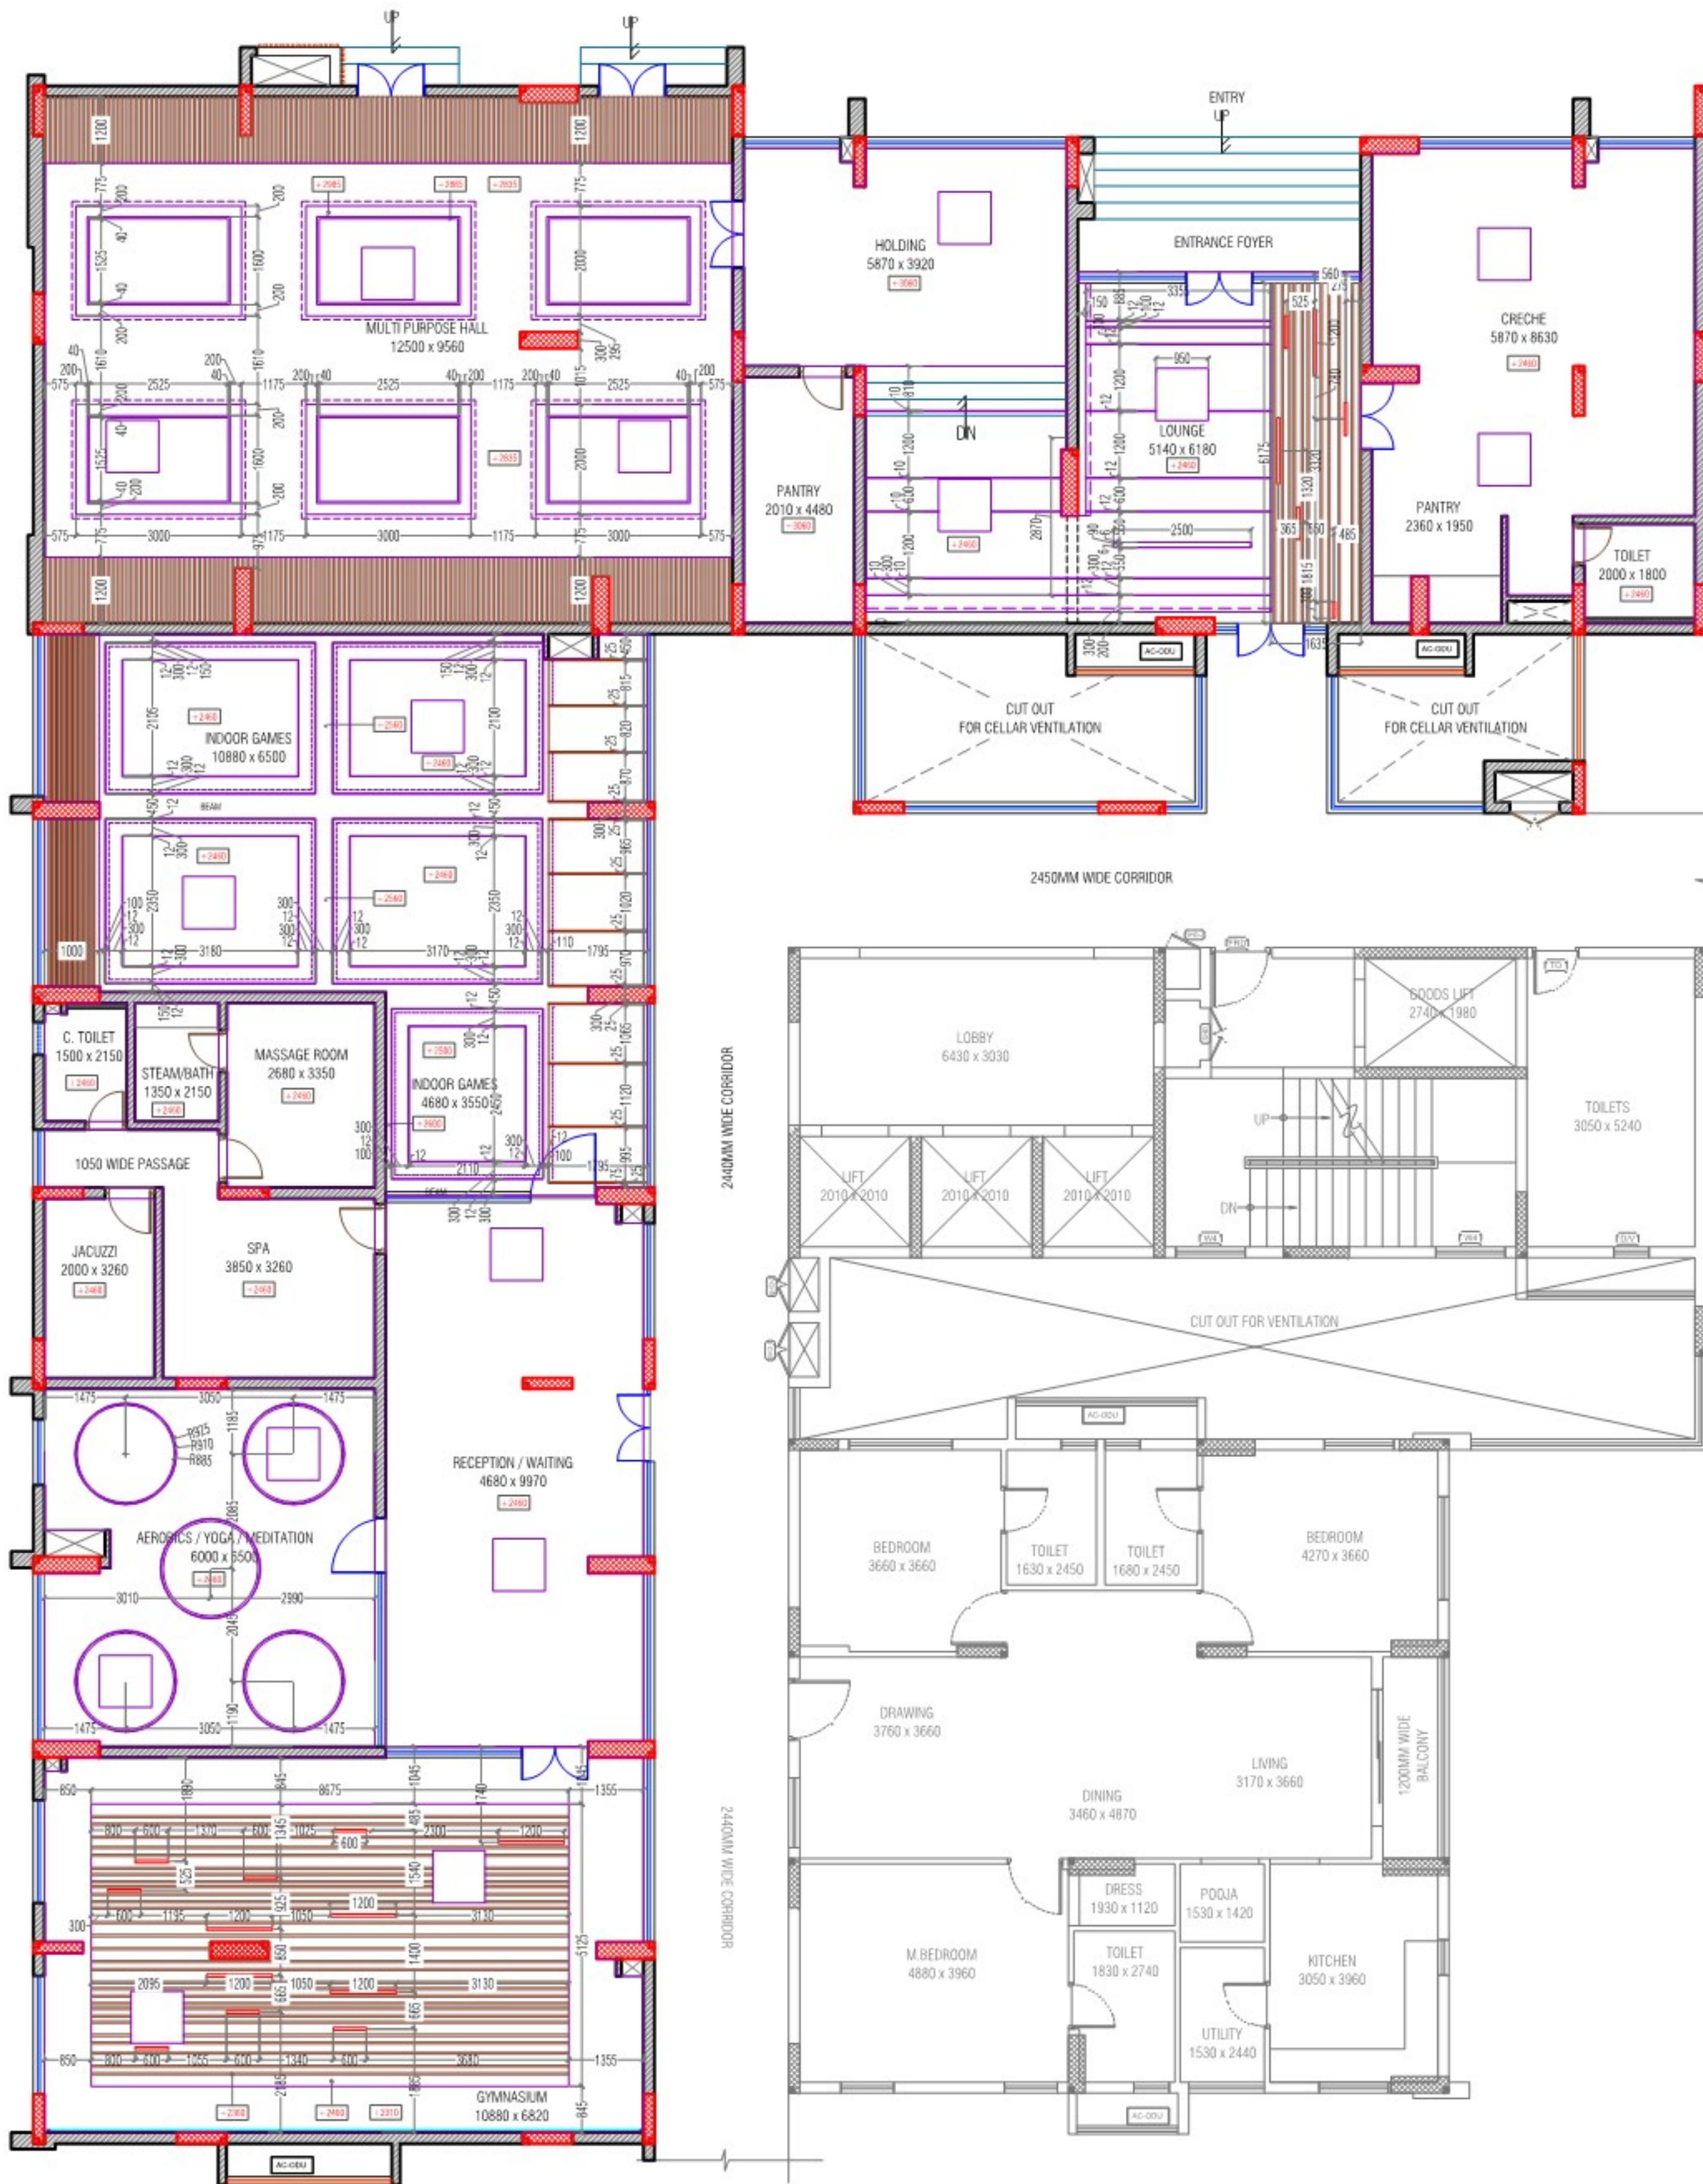


CLIENT:	SHEET TITLE:	DATE : 01-08-2022	NORTH:	ARCHITECTS:	INTERIOR ARCHITECTS:
M/s. JASWITHA CONSTRUCTIONS Pvt. Ltd.	FALSE CEILING WORKING	SCALE : NTS		 Genesis Planners Pvt. Ltd. Laxmi Towers, Plot No. 255, Road No. 92, Jubilee Hills, Hyderabad, India. 500033 Ph: No : 040.65853240, 23554458, 23554460, E-mail: rohan.yosuva@genesisplanners.com	 MOHAN CONSULTANCY ARCHITECTS, PLANNERS, INTERIOR DESIGNERS H.No. 8-2-293/82/2/1010, Plot No. 1010, Road No. 48A, Jubilee Hills, HYDERABAD - 500033, Ph. No : 040.65853240, 23554458, 23554460, E-mail: rohan.yosuva@genesisplanners.com
PROJECT:	REVISION:	DRAWN : ROHAN YOSUVA B M	SHEET NO:		
PROPOSED CLUBHOUSE INTERIORS OF RESIDENTIAL APARTMENT FLATS AT KOKAPET, HYDERABAD		DEALT : JENISH J			
		CHECKED BY : JENISH J			





CLIENT:	SHEET TITLE:	DATE : 01-08-2022	NORTH:	ARCHITECTS:	INTERIOR ARCHITECTS:
M/s. JASWITHA CONSTRUCTIONS Pvt. Ltd.	FALSE CEILING ELECTRICAL WORKING	SCALE : NTS		 Genesis Planners Pvt. Ltd. Laxmi Towers, Plot No. 255, Road No. 92, Jubilee Hills, Hyderabad, India. 500033 PH: 040-5585324, 23554458, 23554460, E: mail: mohan@genesisplanners.com	 MOHAN CONSULTANTS ARCHITECTS, PLANNERS, INTERIOR DESIGNERS H.No. 8-2-283/82/1010, Plot No. 1010, Road No. 48A, Jubilee Hills, HYDERABAD - 500033, Ph No: 040-5585324, 23554458, 23554460, E: mail: mohan@genesisplanners.com
PROJECT:	REVISION:	DRAWN : ROHAN YOSUVA B M	SHEET NO:		
PROPOSED CLUBHOUSE INTERIORS OF RESIDENTIAL APARTMENT FLATS AT KOKAPET, HYDERABAD		DEALT : JENISH J			
		CHECKED BY : JENISH J			

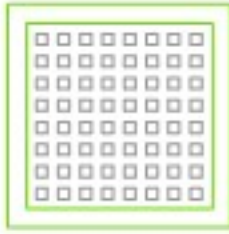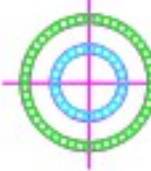S.NO	SYMBOL	DESCRIPTION	IMAGES
01	 LED LIGHTS	Product No: MCL-171 Power : 15W (MEHTA COMPANY)	
02	 2'X2' PANEL LIGHTS	Product No: MFX-032 Power : 40W (MEHTA COMPANY)	
03	 DOME LIGHTS	-----	-----
04	 SURFACE MOUNTED LIGHTS	Product No: MLS-031 Power : 9W (MEHTA COMPANY)	
05	 SPOT LIGHTS	Product No:MCL-120 Power : 12W (MEHTA COMPANY)	
06	 HANGING LIGHTS	Product No: MLF-242 Power : 8W (MEHTA COMPANY)	
07	 Chandelier Light as per selection	-----	-----
08	 LAZER BLADE LIGHT	Product No: MCL-152 Power : 12W (MEHTA COMPANY)	
09	PROFILE LIGHT -2' Length @ Library area 	Product No: MLL-005 Power : 40W (MEHTA COMPANY)	
10	PROFILE LIGHT -4' Length 	Product No: MLL-005 Power : 40W (MEHTA COMPANY)	


CLIENT:	SHEET TITLE:	DATE : 01-08-2022	NORTH:	ARCHITECTS:	INTERIOR ARCHITECTS:
M/s. JASWITHA CONSTRUCTIONS Pvt. Ltd.		SCALE : NTS			
PROJECT:	REVISION:	DRAWN : ROHAN YOSUVA B M	SHEET NO:	Genesis Planners Pvt. Ltd. Laxmi Towers, Plot No.255, Road No.92, Jubilee Hills, Hyderabad, India.500033 Ph No : 040.65853240, 23554458, 23554460, E - mail : mohan@genesisplanners.com	ARCHITECTS, PLANNERS, INTERIOR DESIGNERS H.No. 8-2-283/82/A/1010, PLOT No. 1010, ROAD NO 48A, JUBILEE HILLS, HYDERABAD - 500003, Ph No : 040.65853240, 23554458, 23554460, E - mail : mohan@genesisplanners.com
PROPOSED CLUBHOUSE INTERIORS OF RESIDENTIAL APARTMENT FLATS AT KOKAPET ,HYDERABAD		DEALT : JENISH J			
		CHECKED BY : JENISH J			

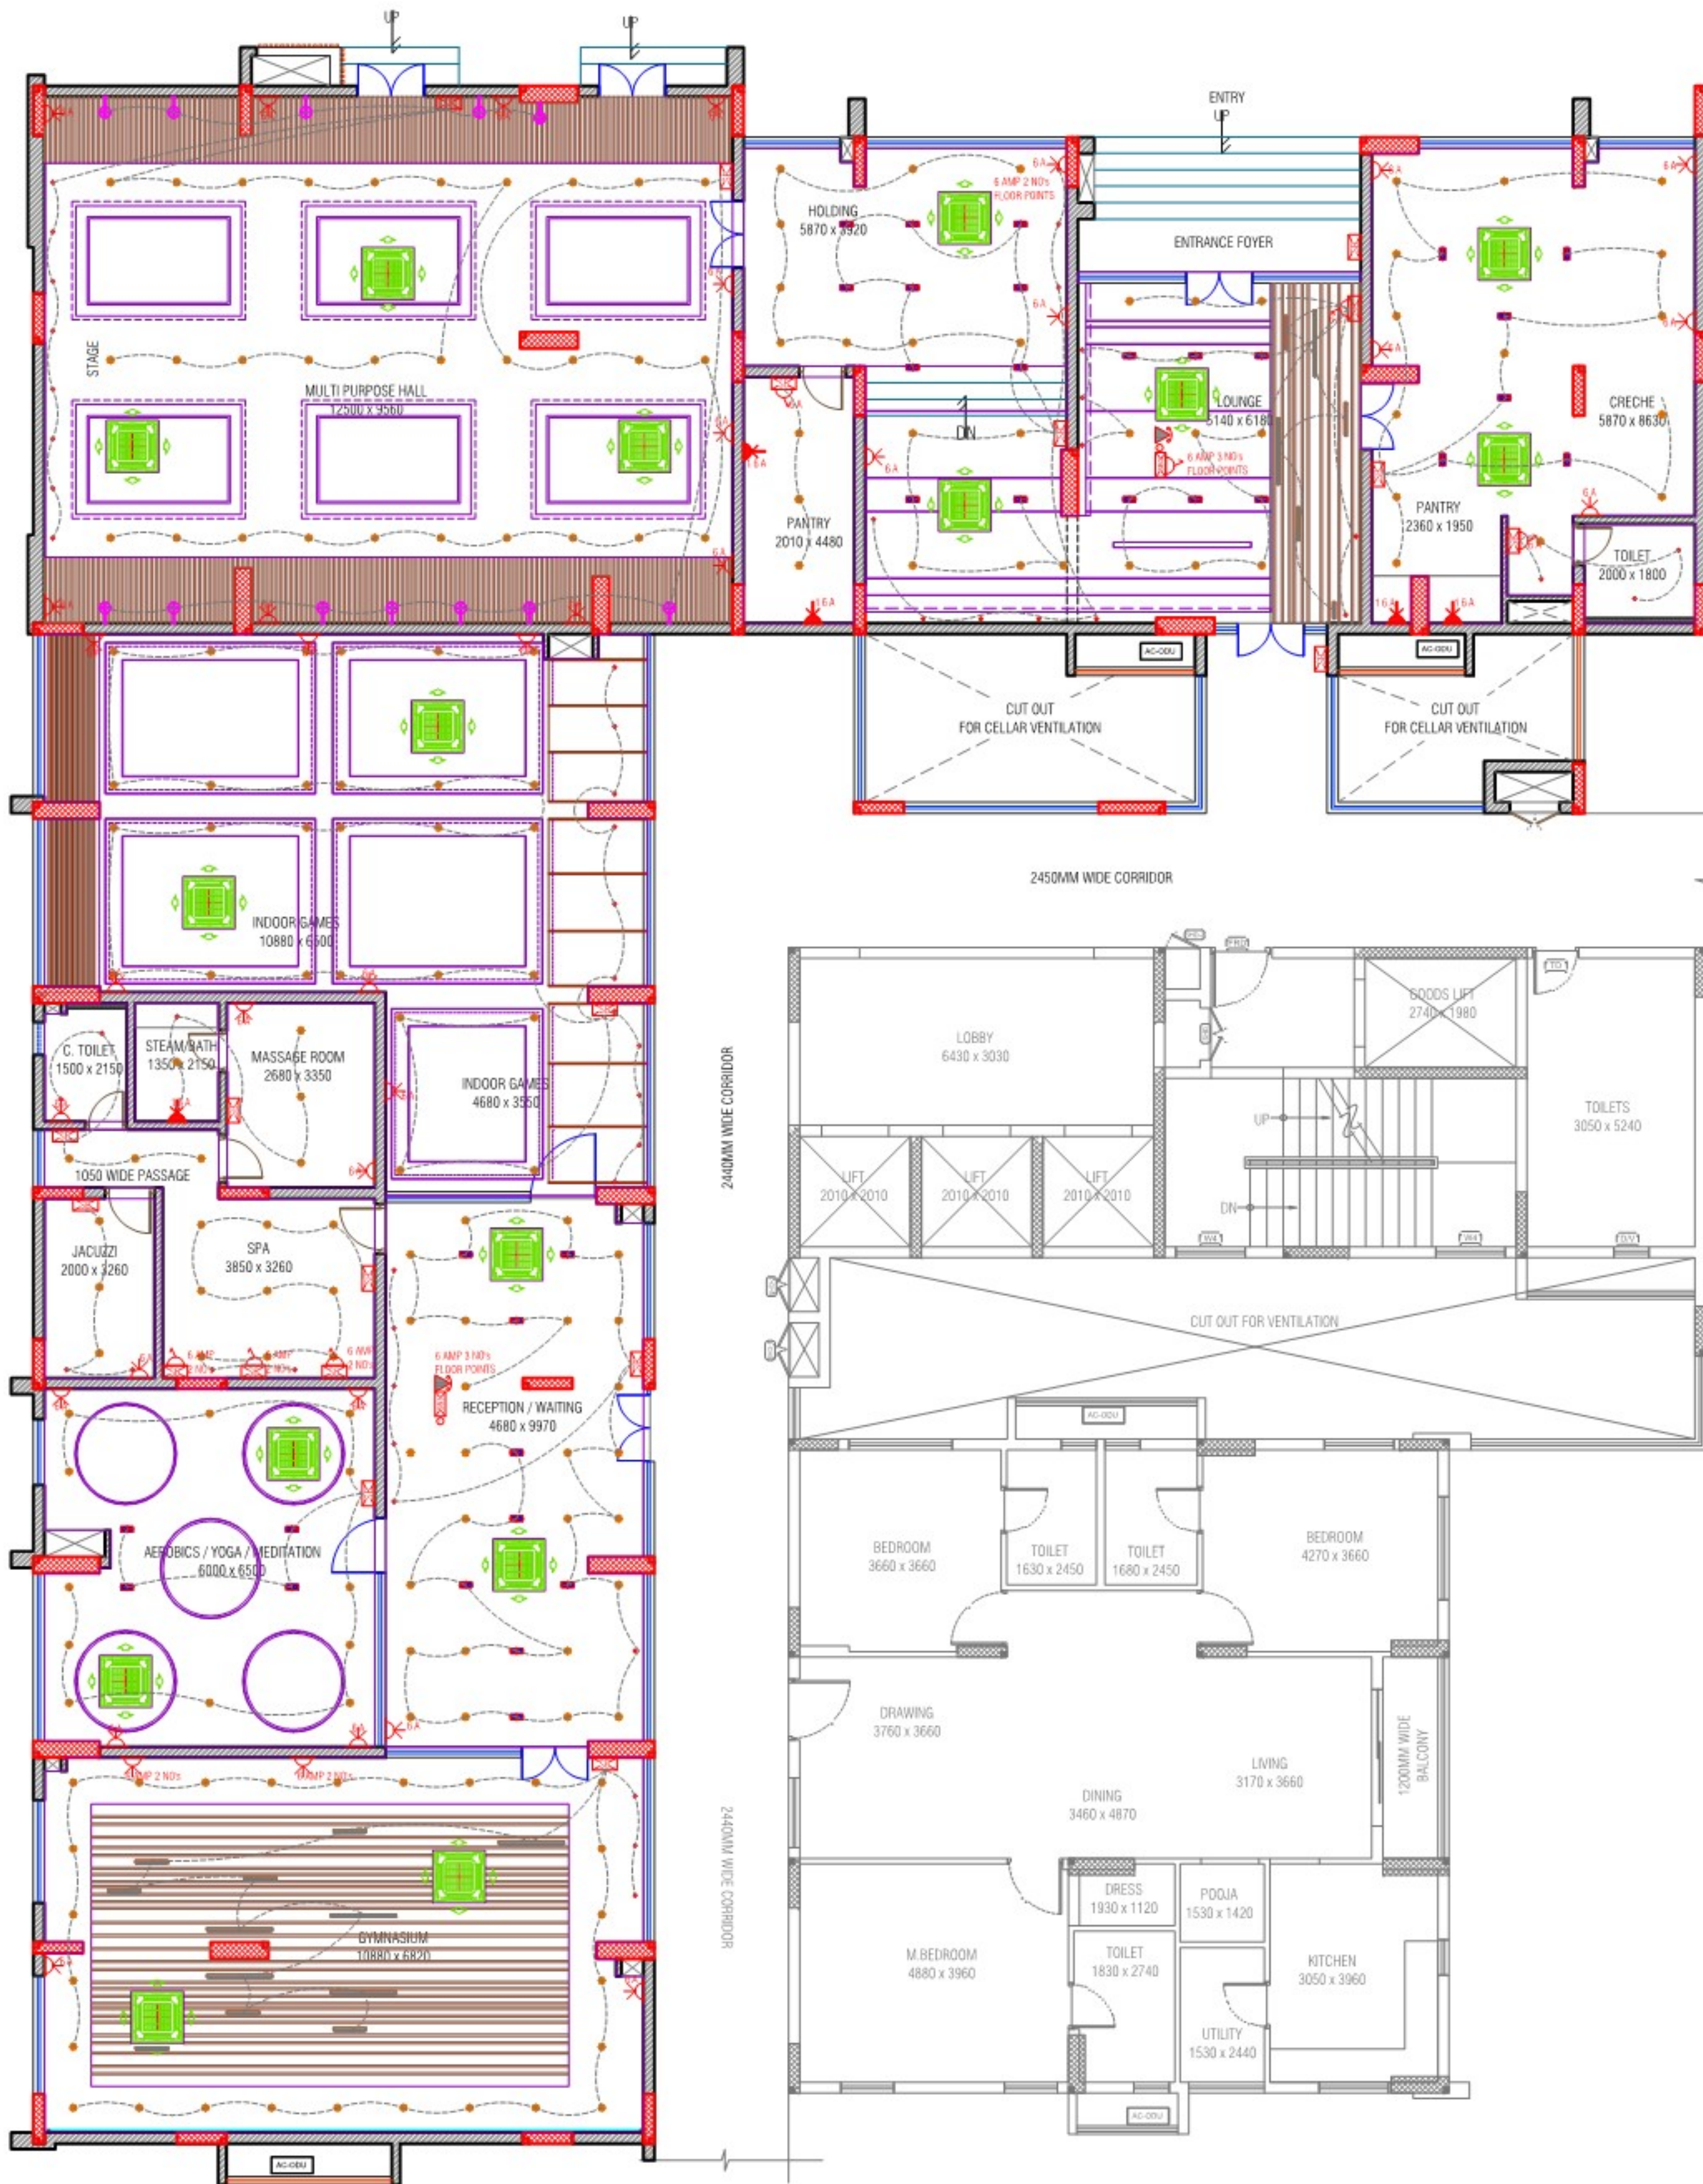


CLIENT:	SHEET TITLE:	DATE : 01-08-2022	NORTH:	ARCHITECTS:	INTERIOR ARCHITECTS:
M/s. JASWITHA CONSTRUCTIONS Pvt. Ltd.	FALSE CEILING ELECTRICAL WIRING	SCALE : NTS			
PROJECT:	REVISION:	DRAWN : ROHAN YOSUVA B M	SHEET NO:	Genesis Planners Pvt. Ltd. Laxmi Towers, Plot No. 255, Road No. 92, Jubilee Hills, Hyderabad, India. 500033 Ph: No: 040.65853240, 23554458, 23554460, E-mail: mohan@genesisplanners.co.in	ARCHITECTS, PLANNERS, INTERIOR DESIGNERS H.No. 8-2-283/82/A/1010, PLOT No. 1010, ROAD NO 48A, JUBILEE HILLS, HYDERABAD - 500003, Ph: No: 040.65853240, 23554458, 23554460, E-mail: mohan@genesisplanners.co.in
PROPOSED CLUBHOUSE INTERIORS OF RESIDENTIAL APARTMENT FLATS AT KOKAPET, HYDERABAD		DEALT : JENISH J		vision - transform	
		CHECKED BY : JENISH J			

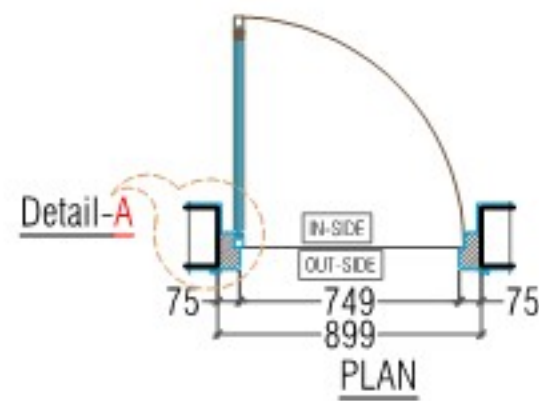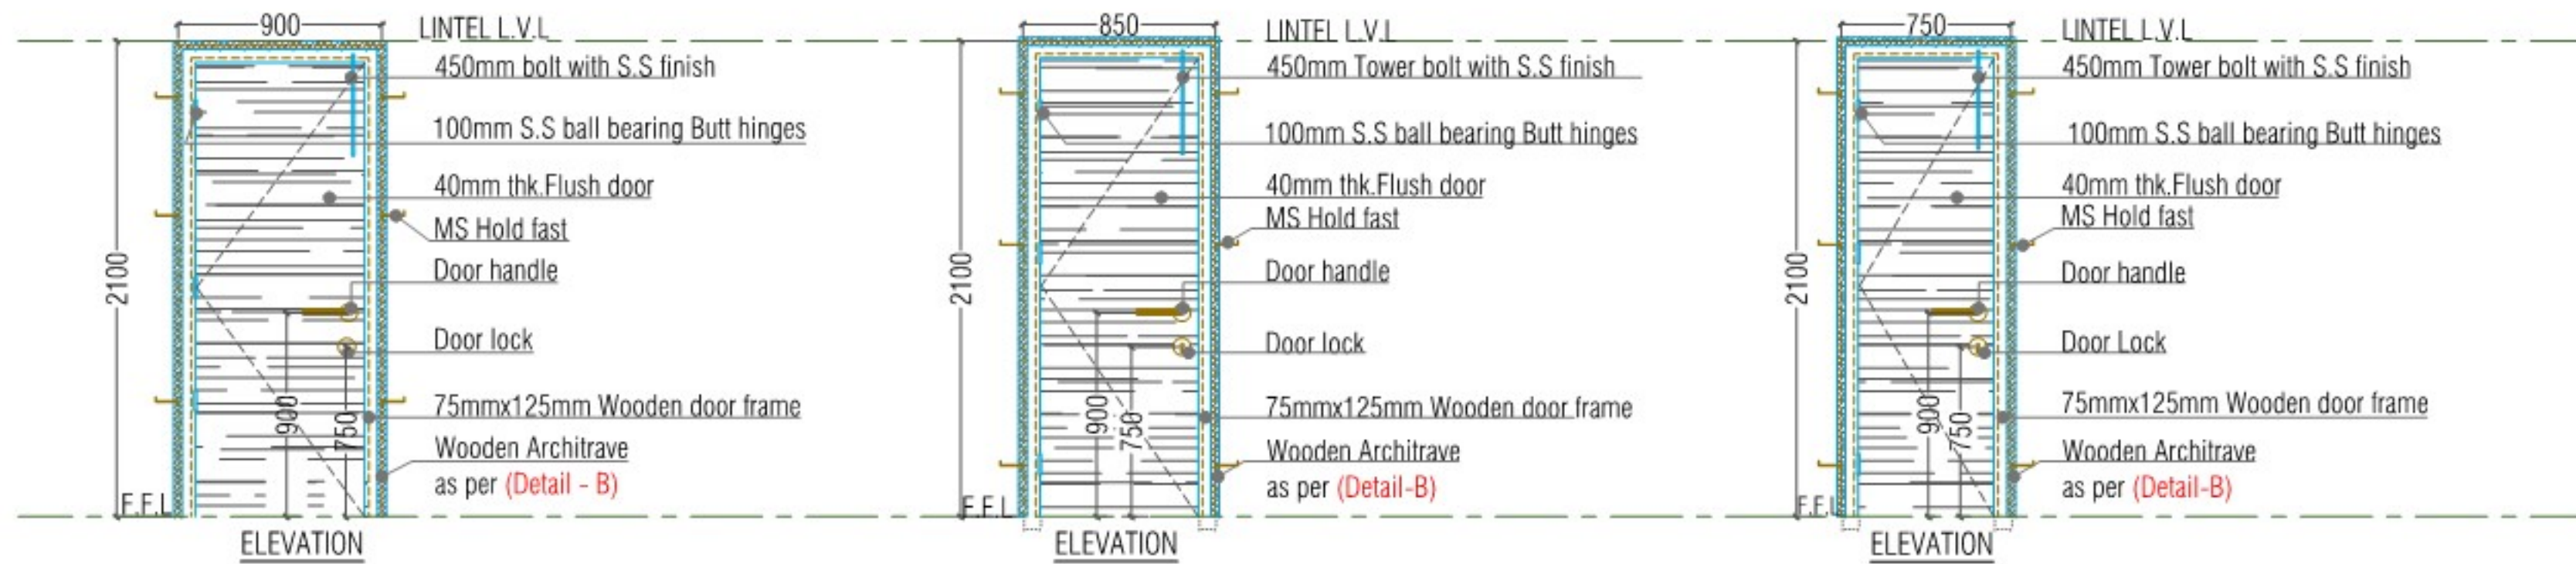

D1 : DOOR SIZE : 900 X 2100mm
 LINTEL HT : 2100mm
 FRAME SECTION : (75 X 125mm)
 NO OF DOORS : 02 NO's
 HINGES (3 No's) : SS BALL BEARING
 TEAK WOOD BEADING : ALL ROUND (40x12mm)

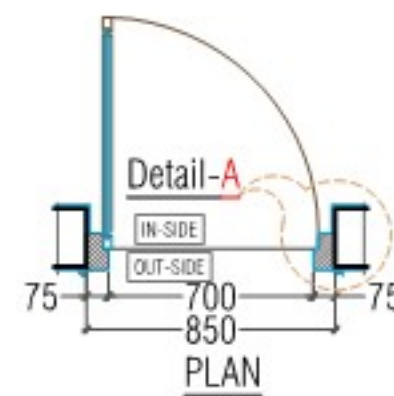


D2: DOOR SIZE : 850 X 2100mm
 LINTEL HT : 2100mm
 FRAME SECTION : (75 X 125mm)
 NO OF DOORS : 02 NO's
 HINGES (3 No's) : SS BALL BEARING
 TEAK WOOD BEADING : ALL ROUND (40x12mm)

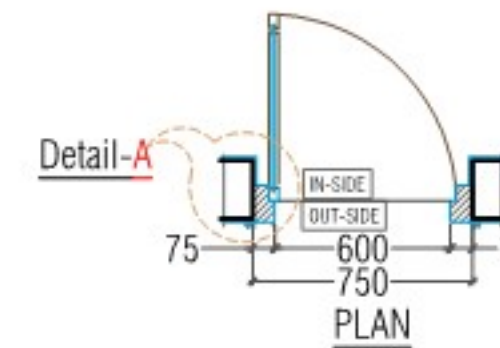


D3 : DOOR SIZE : 750 X 2100mm
 LINTEL HT : 2100mm
 FRAME SECTION : (75 X 125mm)
 NO OF DOORS : 03 NO's
 HINGES (3 No's) : SS BALL BEARING
 TEAK WOOD BEADING : ALL ROUND (40x12mm)

FLUSH DOORS OPENING SCHEDULE				
S.NO	DOOR NAME / CODE	SIZE - MM	FRAME SIZE-MM	TOTAL
01	D1	900 X 2100	125 X 75	02
02	D2	850 X 2100	125 X 75	02
03	D3	750 X 2100	125 X 75	03
TOTAL NO OF FLUSH DOORS				07


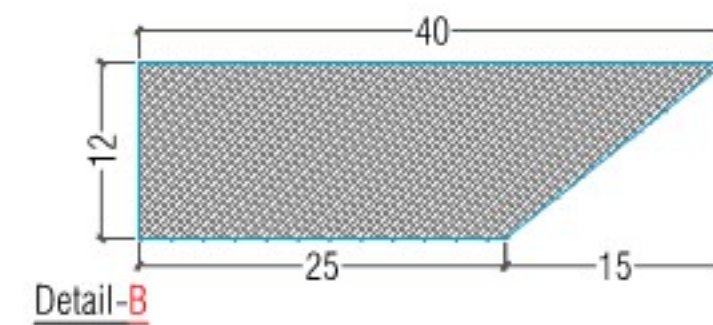


Architrave detail

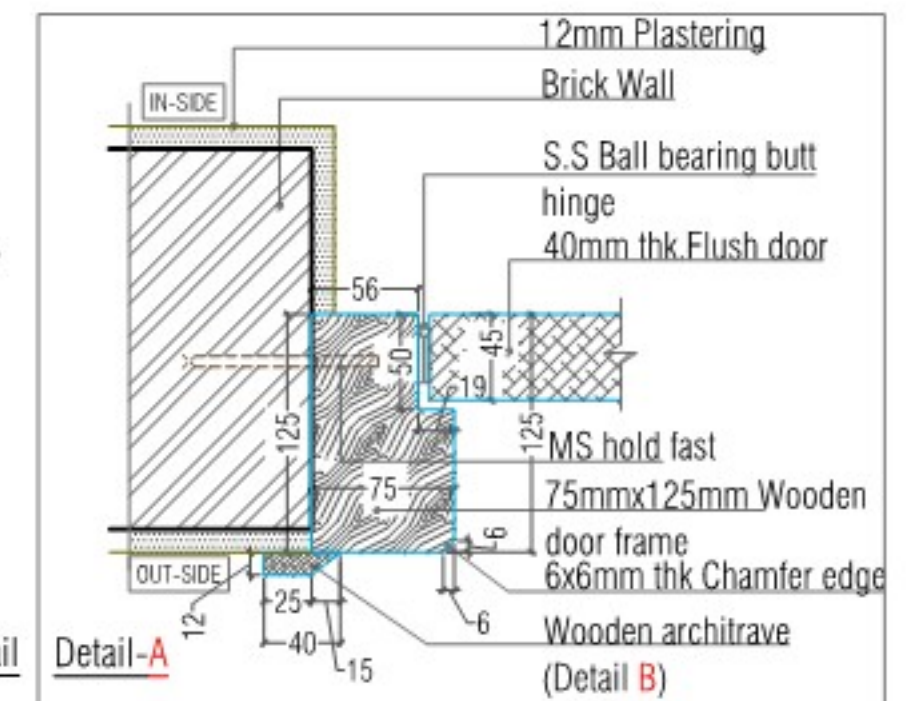

NOTE: HANDLE LOCKSET & OTHER FITTINGS AS PER PROJECT SPECIFICATIONS





CLIENT:	PROJECT:	DATE : 03-08-2022	NORTH :	ARCHITECTS :	INTERIOR ARCHITECTS:
M/s. JASWITHA CONSTRUCTION Pvt. Ltd.	PROPOSED CLUBHOUSE INTERIORS OF RESIDENTIAL APARTMENT FLATS AT KOKAPET, HYDERABAD.	SCALE : N.T.S.	SHEET NO:	 Genesis Planners Pvt. Ltd Laxmi Towers, Plot No.559, Road No.92, Jubilee Hills, Hyderabad, India-500033 Ph:040-66977777 Fax:040-23555549 email : info@genesisplanners.in website : www.genesisplanners.in	 ARCHITECTS. PLANNERS. INTERIOR DESIGNERS H.No. 8-2-293/82/A/1016, PLOT No. 1016, ROAD NO 46A, JUBILEE HILLS, HYDERABAD - 500033. Ph No : 040-65865340, 23554450, 23554460. E - mail : mohanconsultants05@yahoo.co.in,
	SHEET TITLE:	DRAWN : ROHAN YOSUVA B M			
	JOINERY DETAIL DOORS SCHEDULE	DEALT : JENISH J			
		CHECKED BY : JENISH J			

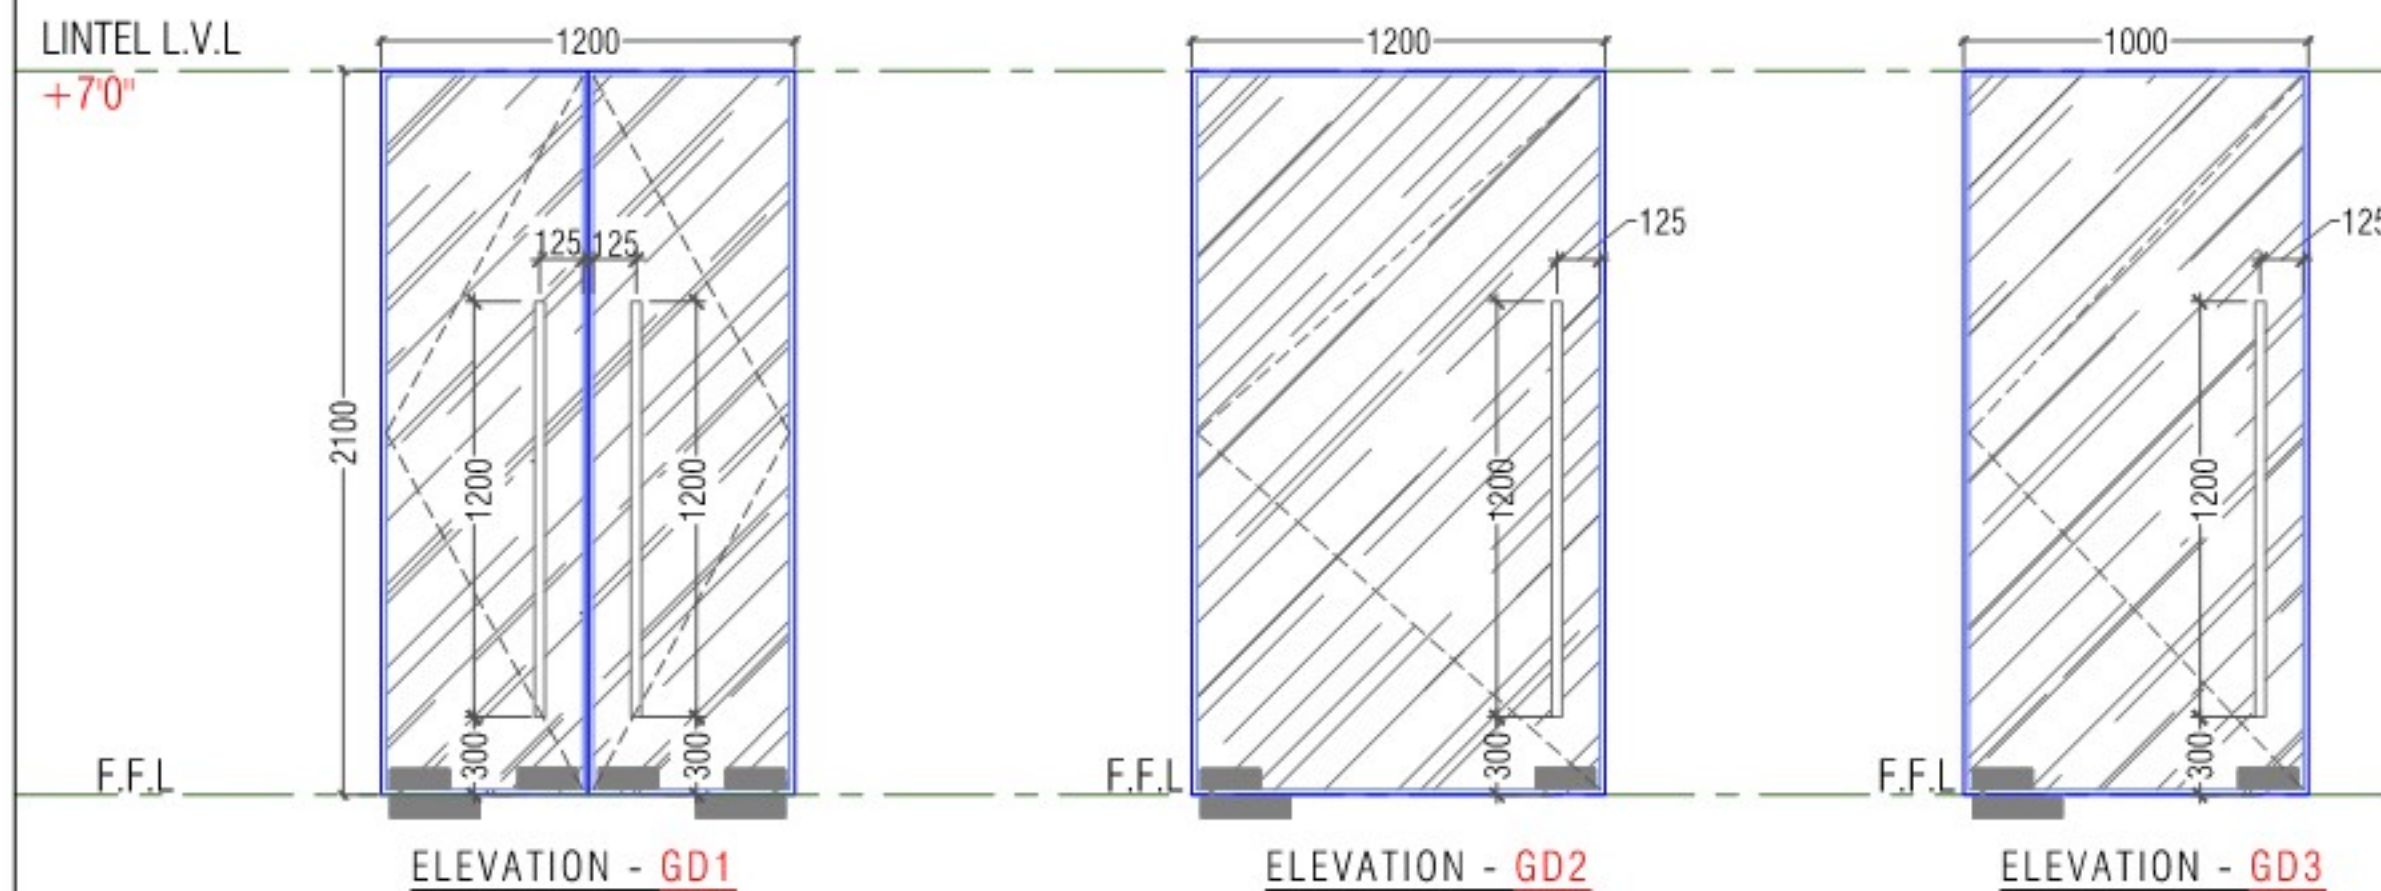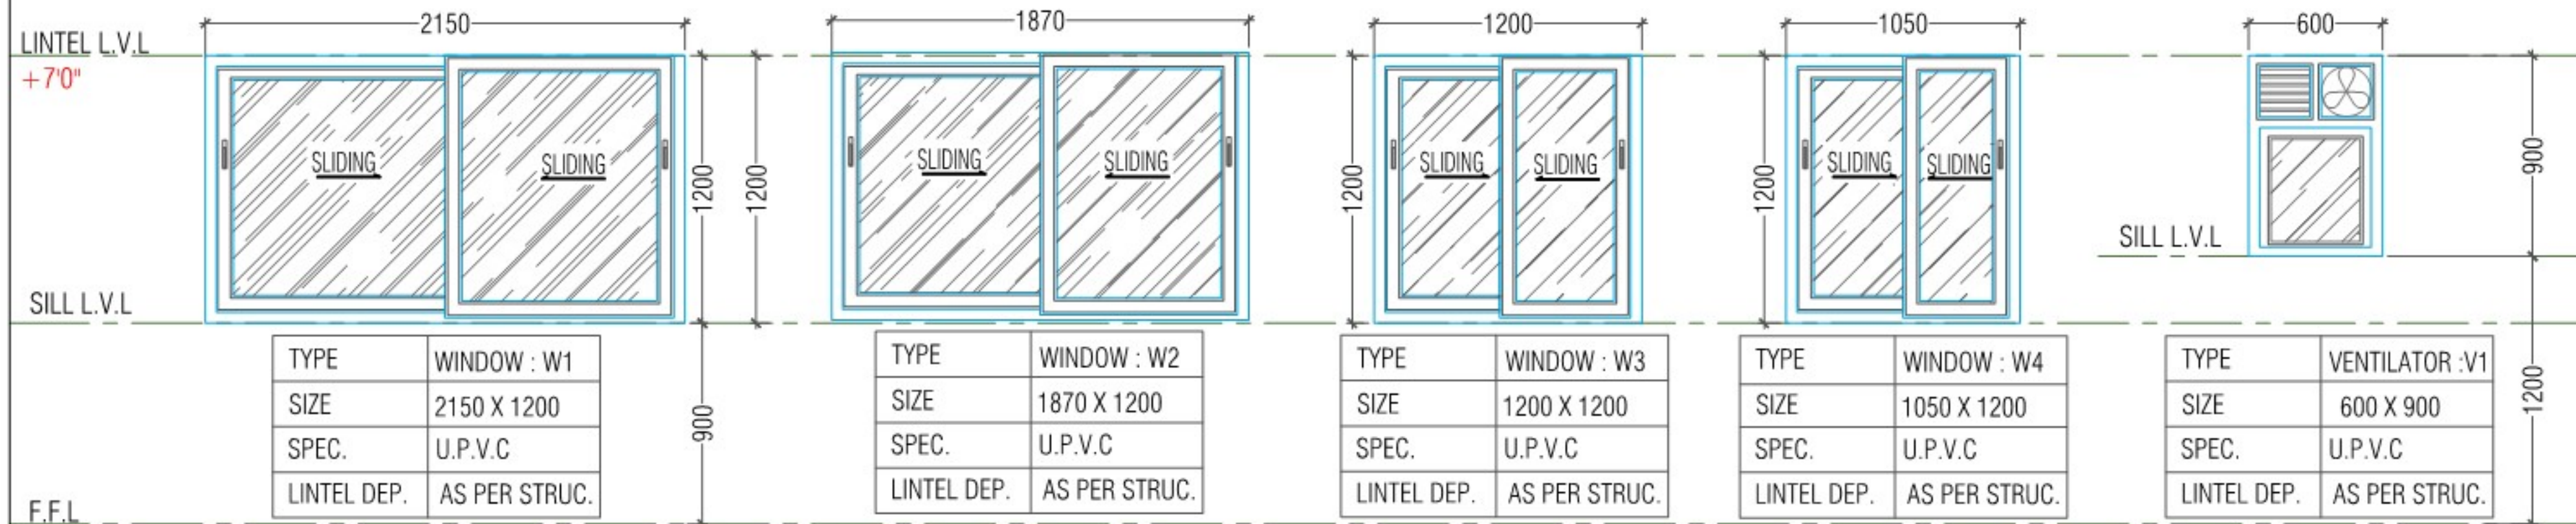

NO.	ITEM	TYPE	SIZE-mm	G.F	TOTAL
WINDOWS:					
1	W1	U.P.V.C	2150 X 1200	01	01
2	W2	U.P.V.C	1870 X 1200	01	01
3	W3	U.P.V.C	1200 X 1200	01	01
4	W4	U.P.V.C	1050 X 1200	01	01
TOTAL NO.OF WINDOWS:					04
VENTILATORS :					
1	V1	U.P.V.C	600 X 900	01	01
TOTAL NO.OF VENTILATORS:					01

S.NO	ITEM	TYPE	SIZE	G.F
GLASS DOORS				
1	GD1	GLASS	1200 x 2100	08
2	GD2	GLASS	1200 x 2100	01
3	GD3	GLASS	1000 x 2100	01
TOTAL				10

CLIENT:	PROJECT:	DATE : 03-08-2022	NORTH :	ARCHITECTS :	INTERIOR ARCHITECTS:
M/s. JASWITHA CONSTRUCTION Pvt. Ltd.	PROPOSED CLUBHOUSE INTERIORS OF RESIDENTIAL APARTMENT FLATS AT KOKAPET, HYDERABAD.	SCALE : N.T.S.	SHEET NO:	Genesis Planners Pvt. Ltd Laxmi Towers, Plot No.559, Road No.92, Jubilee Hills, Hyderabad, India-500033 Ph:040-66977777 Fax:040-23555549 email : info@genesisplanners.in website : www.genesisplanners.in	MOHAN CONSULTANTS ARCHITECTS. PLANNERS. INTERIOR DESIGNERS H.No. 8-2-293/82/A/1016, PLOT No. 1016, ROAD NO 46A, JUBILEE HILLS, HYDERABAD - 500033. Ph No : 040-65865340, 23554450, 23554460. E - mail : mohanconsultants05@yahoo.co.in,
	SHEET TITLE:	DRAWN : ROHAN YOSUVA B M			
	JOINERY SCHEDULE GLASS DOORS, WINDOW SCHEDULE	DEALT : JENISH J			
		CHECKED BY : JENISH J			

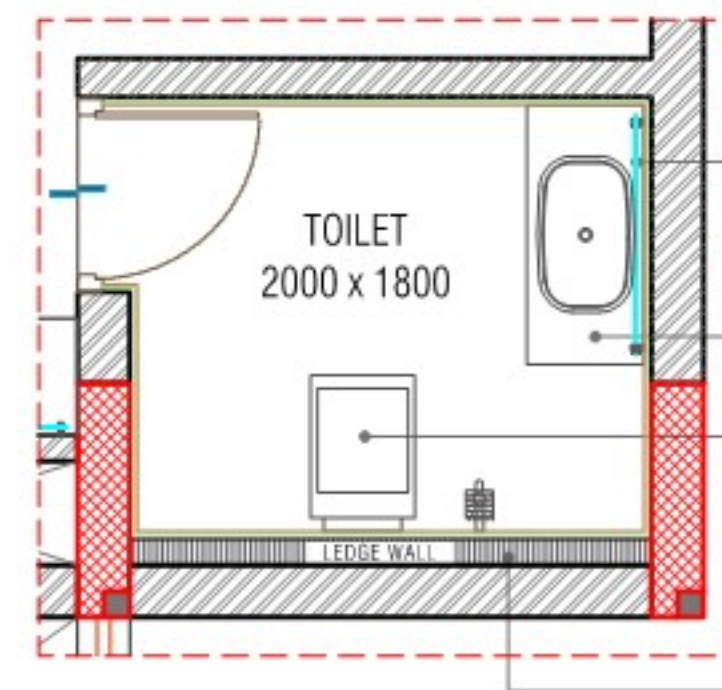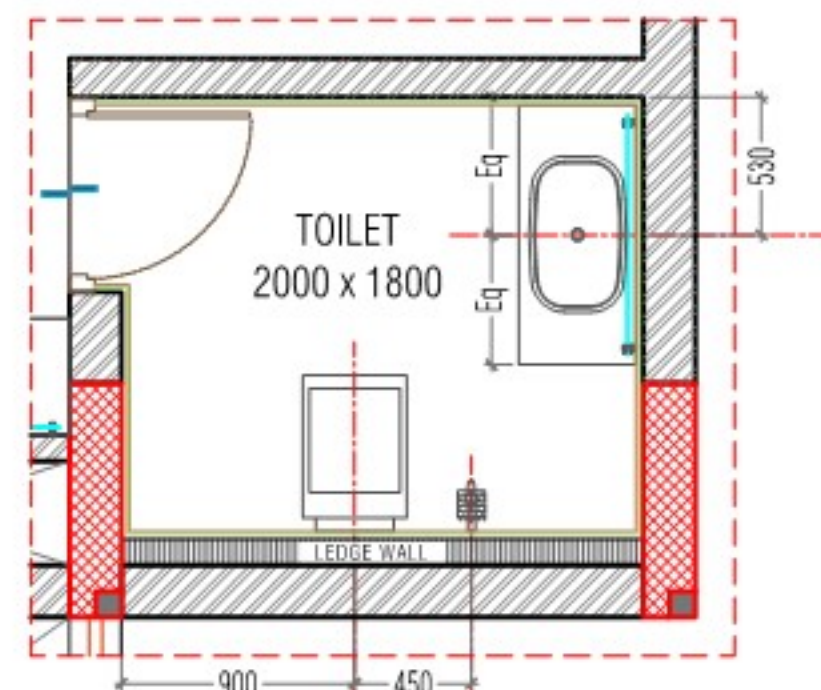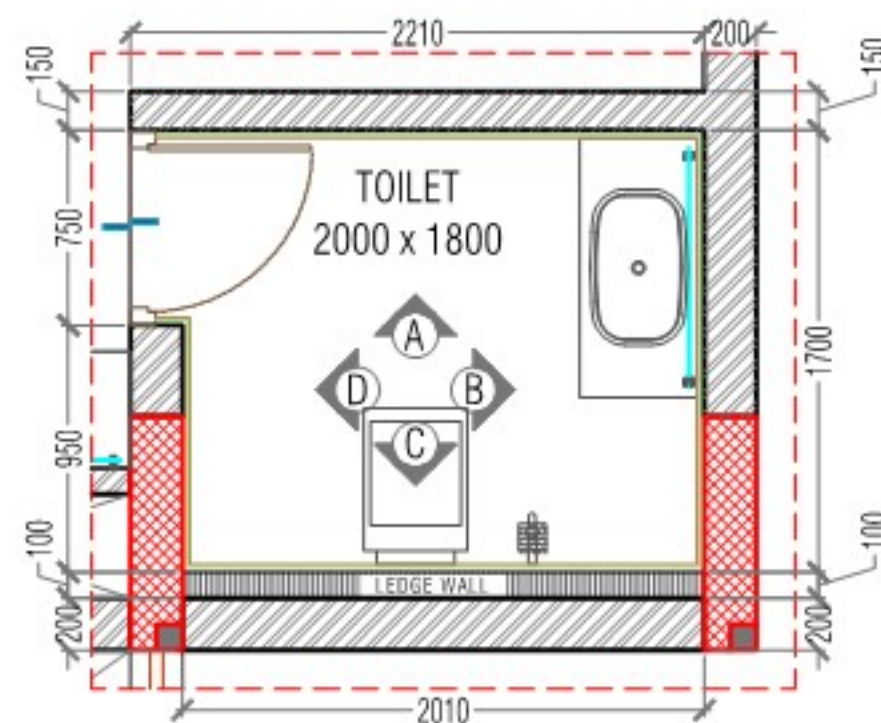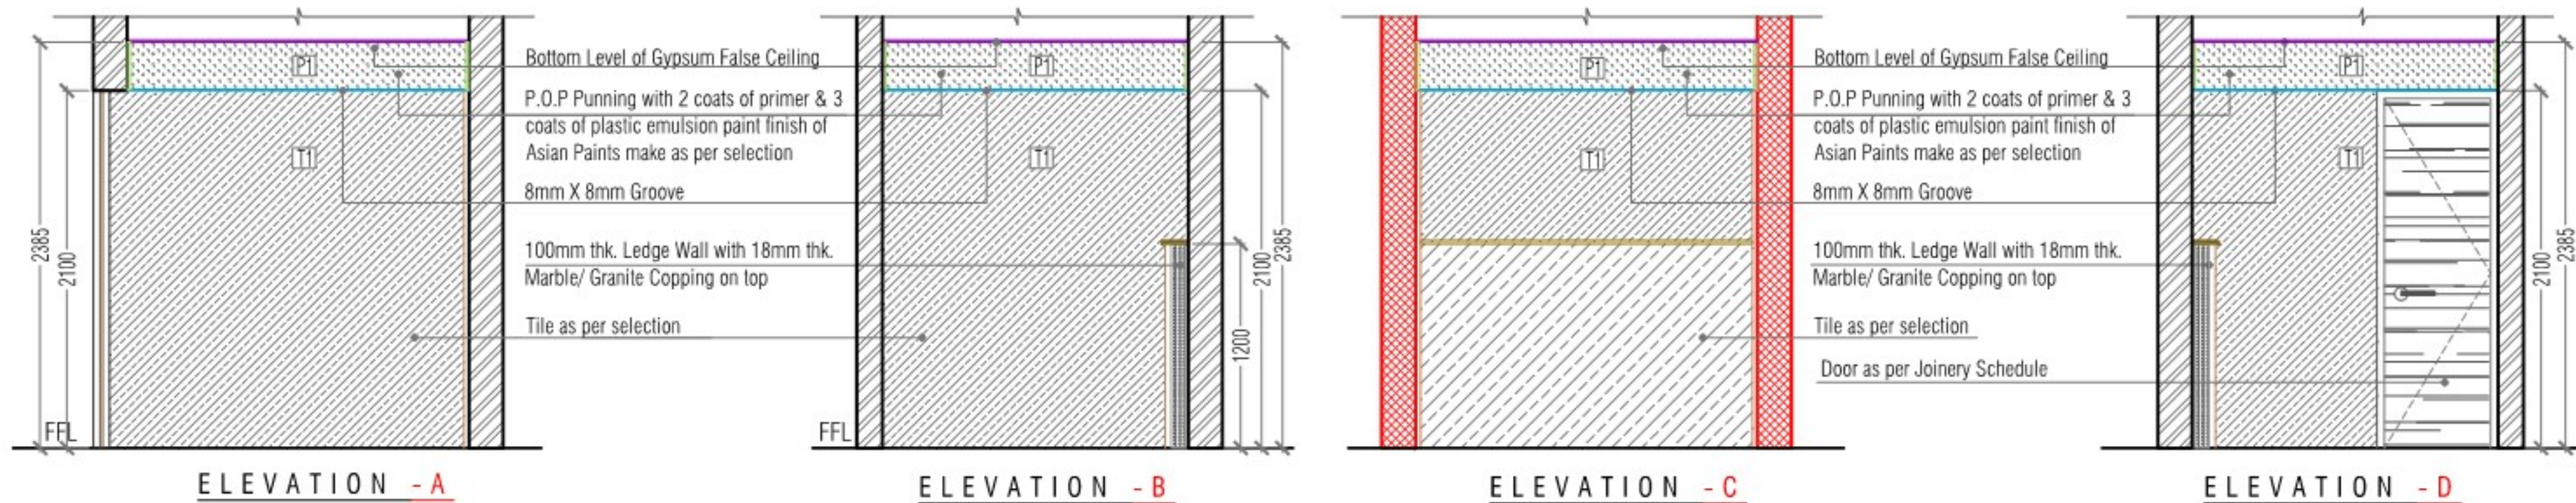


6mm mirror pasted over 12mm thk. ply paneling

Wash Basin Top level @ 840mm height from F.F.L.





WC & Health Faucet @ 450 mm and Flush plate @ 1050 height from F.F.L.

100 mm thk. ledge wall up to 1200 mm height from F.F.L.

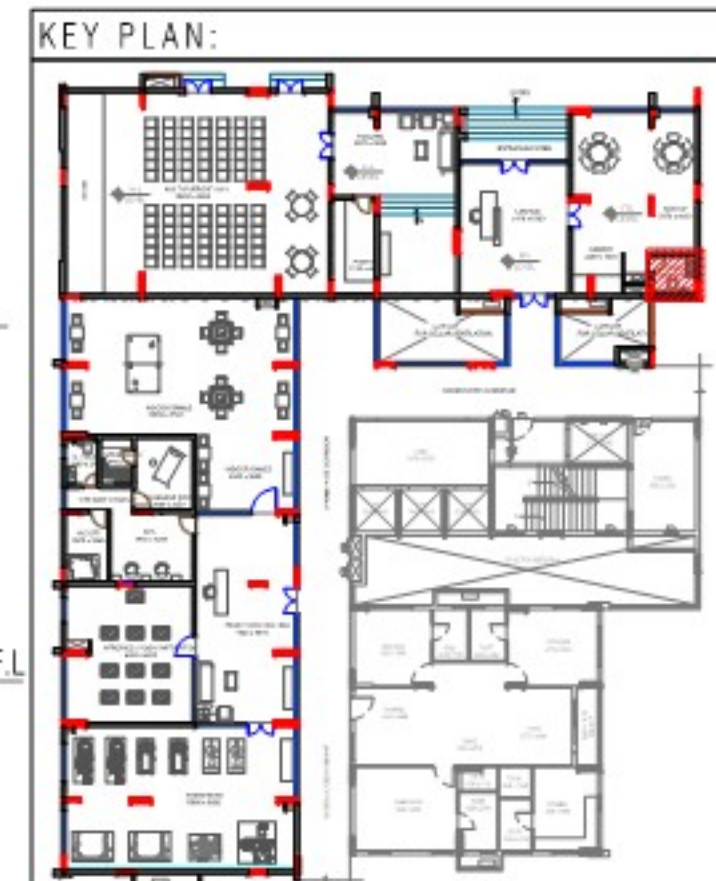

CLIENT:	PROJECT:	DATE	NORTH :	ARCHITECTS :	INTERIOR ARCHITECTS:
M/s. JASWITHA CONSTRUCTION Pvt. Ltd.	PROPOSED CLUBHOUSE INTERIORS OF RESIDENTIAL APARTMENT FLATS AT KOKAPET, HYDERABAD.	DATE : 04-08-2022		 Genesis Planners Pvt, Ltd Laxmi Towers, Plot No.559, Road No.92, Jubilee Hills, Hyderabad, India-500033 Ph:040,66977777 Fax:040,23555549 email - info@genesisplanners.in website - www.genesisplanners.in	 ARCHITECTS. PLANNERS. INTERIOR DESIGNERS H.No. 8-2-293/82/A/1016, PLOT No. 1016, ROAD NO 46A, JUBILEE HILLS, HYDERABAD - 500033. Ph No : 040-65865340, 23554450, 23554460. E - mail : mohamconsultants05@yahoo.co.in
	SHEET TITLE:	SCALE : N.T.S.			
	GROUND FLOOR TOILET DETAIL	DRAWN : ROHAN YOSUVA B M	SHEET NO:		
		DEALT : JENISH J	JS - 01		
		CHECKED BY : JENISH J			


ARCHITECTS. PLANNERS. INTERIOR DESIGNERS
H.No. 8-2-293/82/A/1016, PLOT No. 1016,
ROAD NO 46A, JUBILEE HILLS,
HYDERABAD - 500033.
Ph No : 040-65865340, 23554450, 23554460.
E - mail : mohamconsultants05@yahoo.co.in.

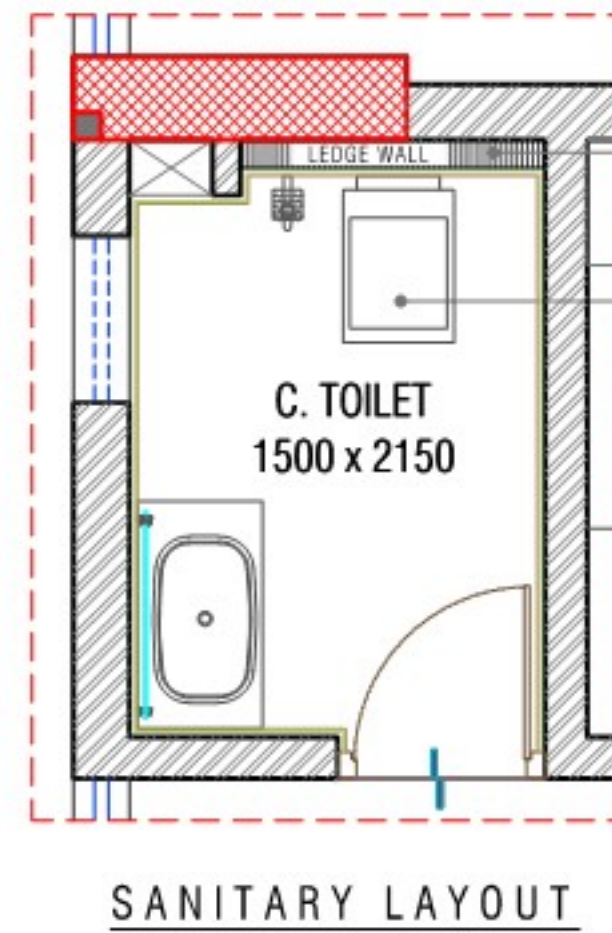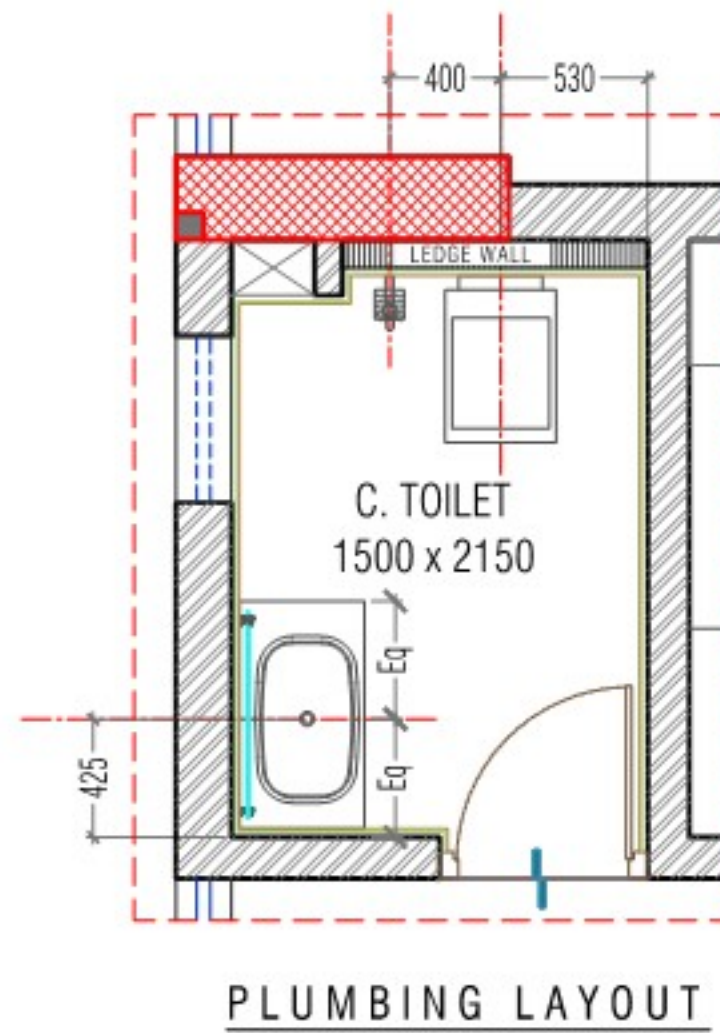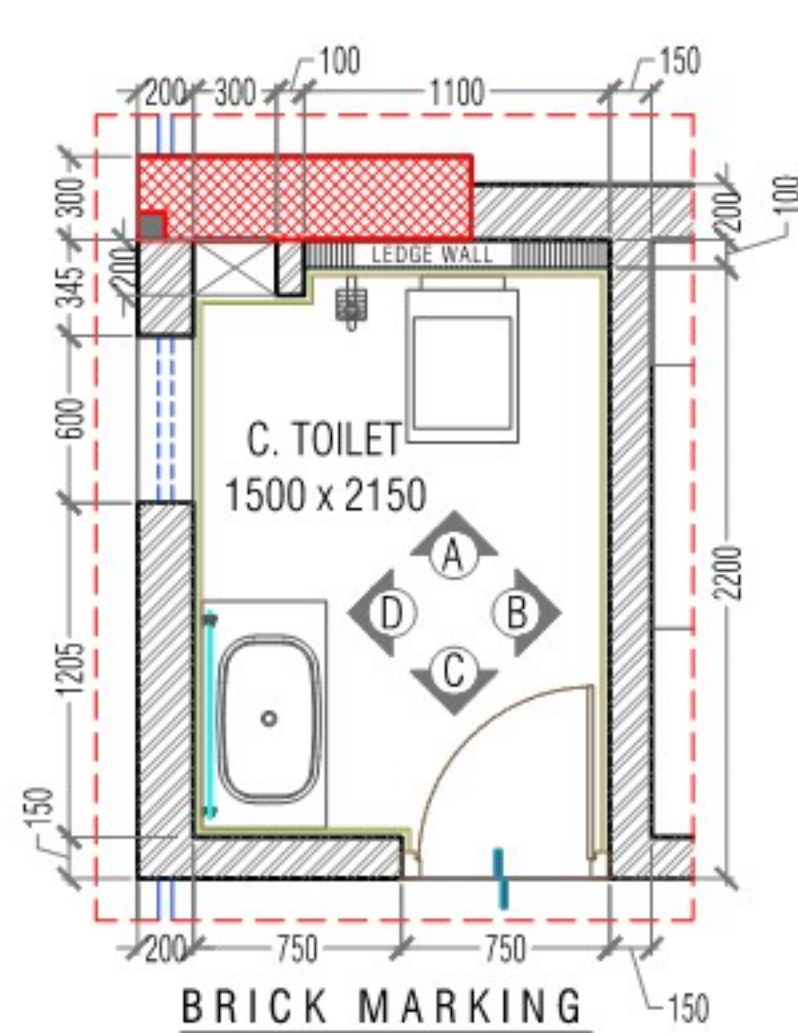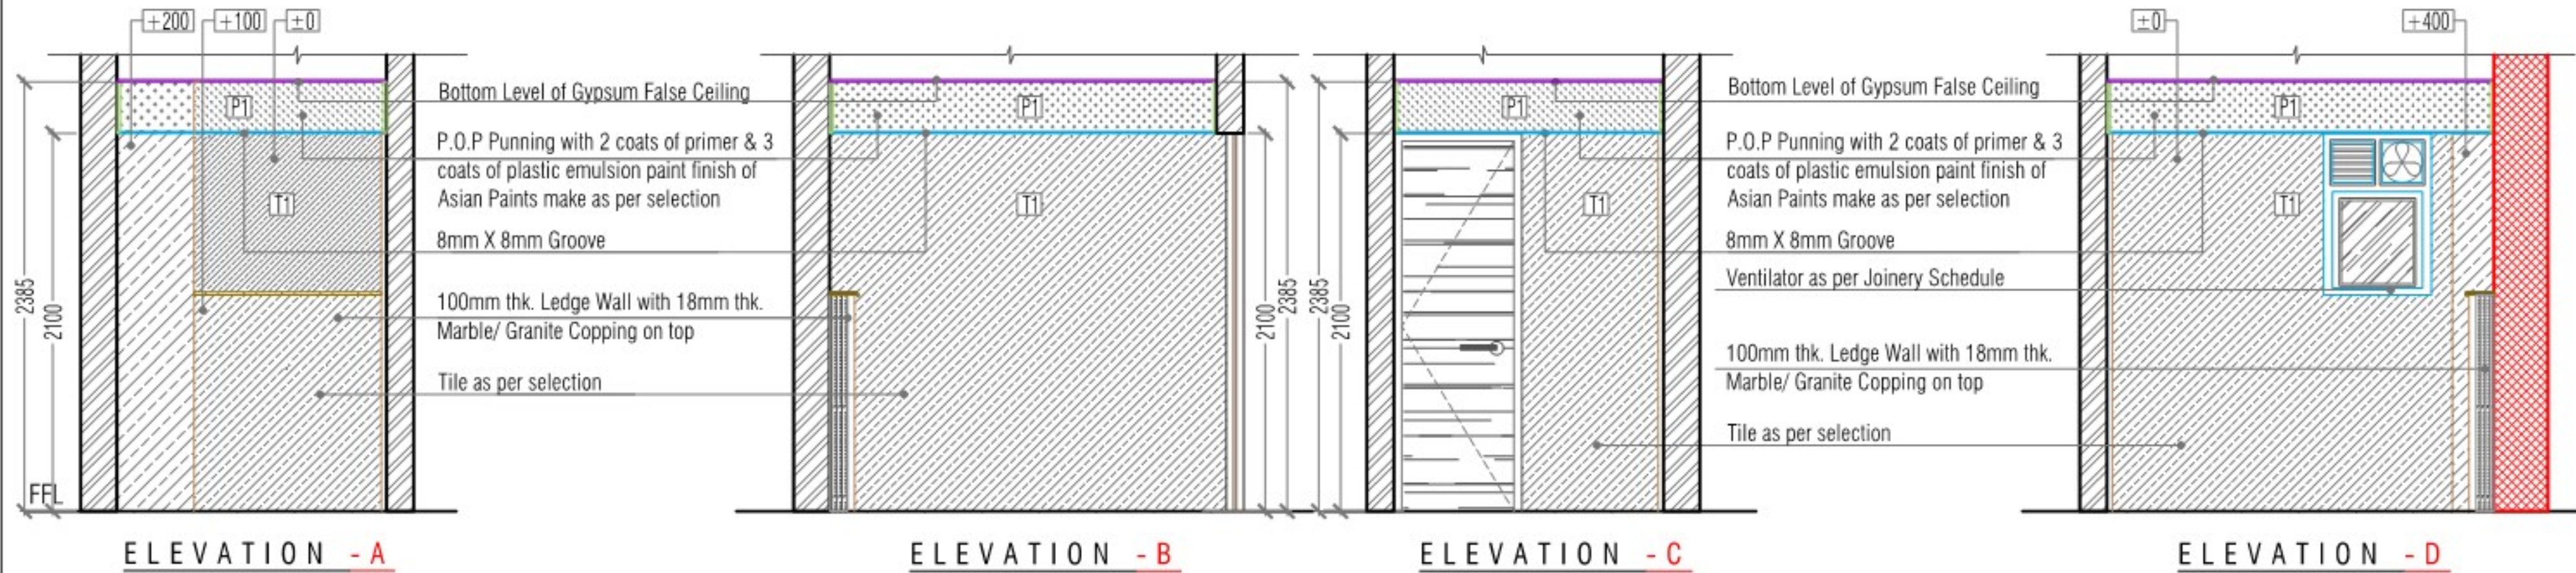



100 mm thk. ledge wall up to 1200 mm height from F.F.L.

WC & Health Faucet @ 450 mm and Flush plate @ 1050 height from F.F.L.

KEY PLAN:

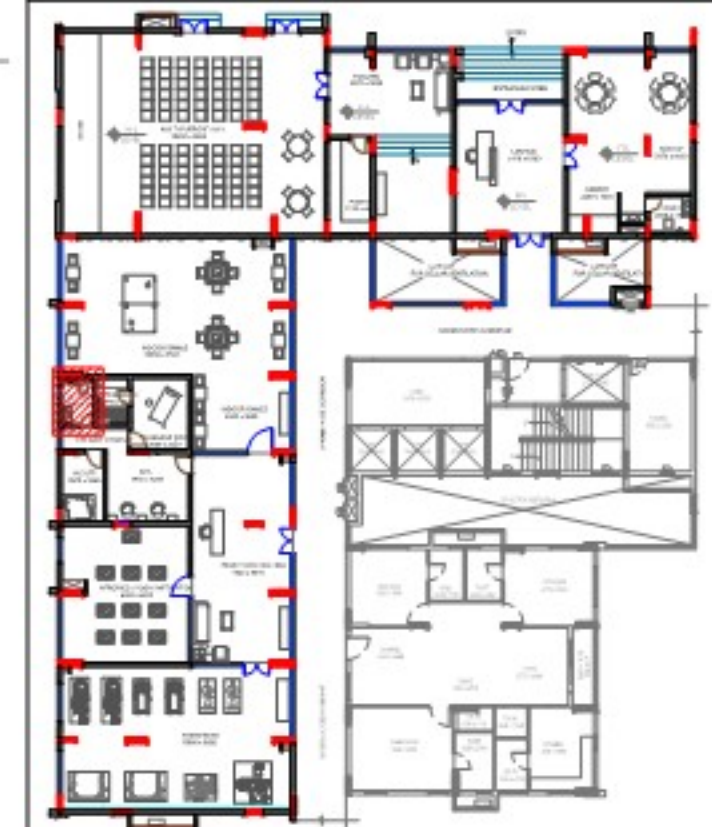

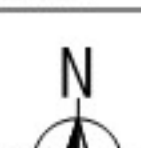CLIENT:	PROJECT:		NORTH :	ARCHITECTS :	INTERIOR ARCHITECTS:
M/s. JASWITHA CONSTRUCTION Pvt. Ltd.	PROPOSED CLUBHOUSE INTERIORS OF RESIDENTIAL APARTMENT FLATS AT KOKAPET, HYDERABAD.	DATE : 04-08-2022		 Genesis Planners Pvt, Ltd Laxmi Towers, Plot No.559, Road No.92, Jubilee Hills, Hyderabad, India-500033 Ph:040,66977777 Fax:040,23555549 email - info@genesisplanners.in website - www.genesisplanners.in	 ARCHITECTS. PLANNERS. INTERIOR DESIGNERS H.No. 8-2-293/82/A/1016, PLOT No. 1016, ROAD NO 46A, JUBILEE HILLS, HYDERABAD - 500033. Ph No : 040-65865340, 23554450, 23554460, E - mail : mohanconsultants05@yahoo.co.in,
	SHEET TITLE:	SCALE : N.T.S.			
	GROUND FLOOR C. TOILET DETAIL	DRAWN : ROHAN YOSUVA B M	SHEET NO:		
		DEALT : JENISH J	JS - 01		
		CHECKED BY : JENISH J			

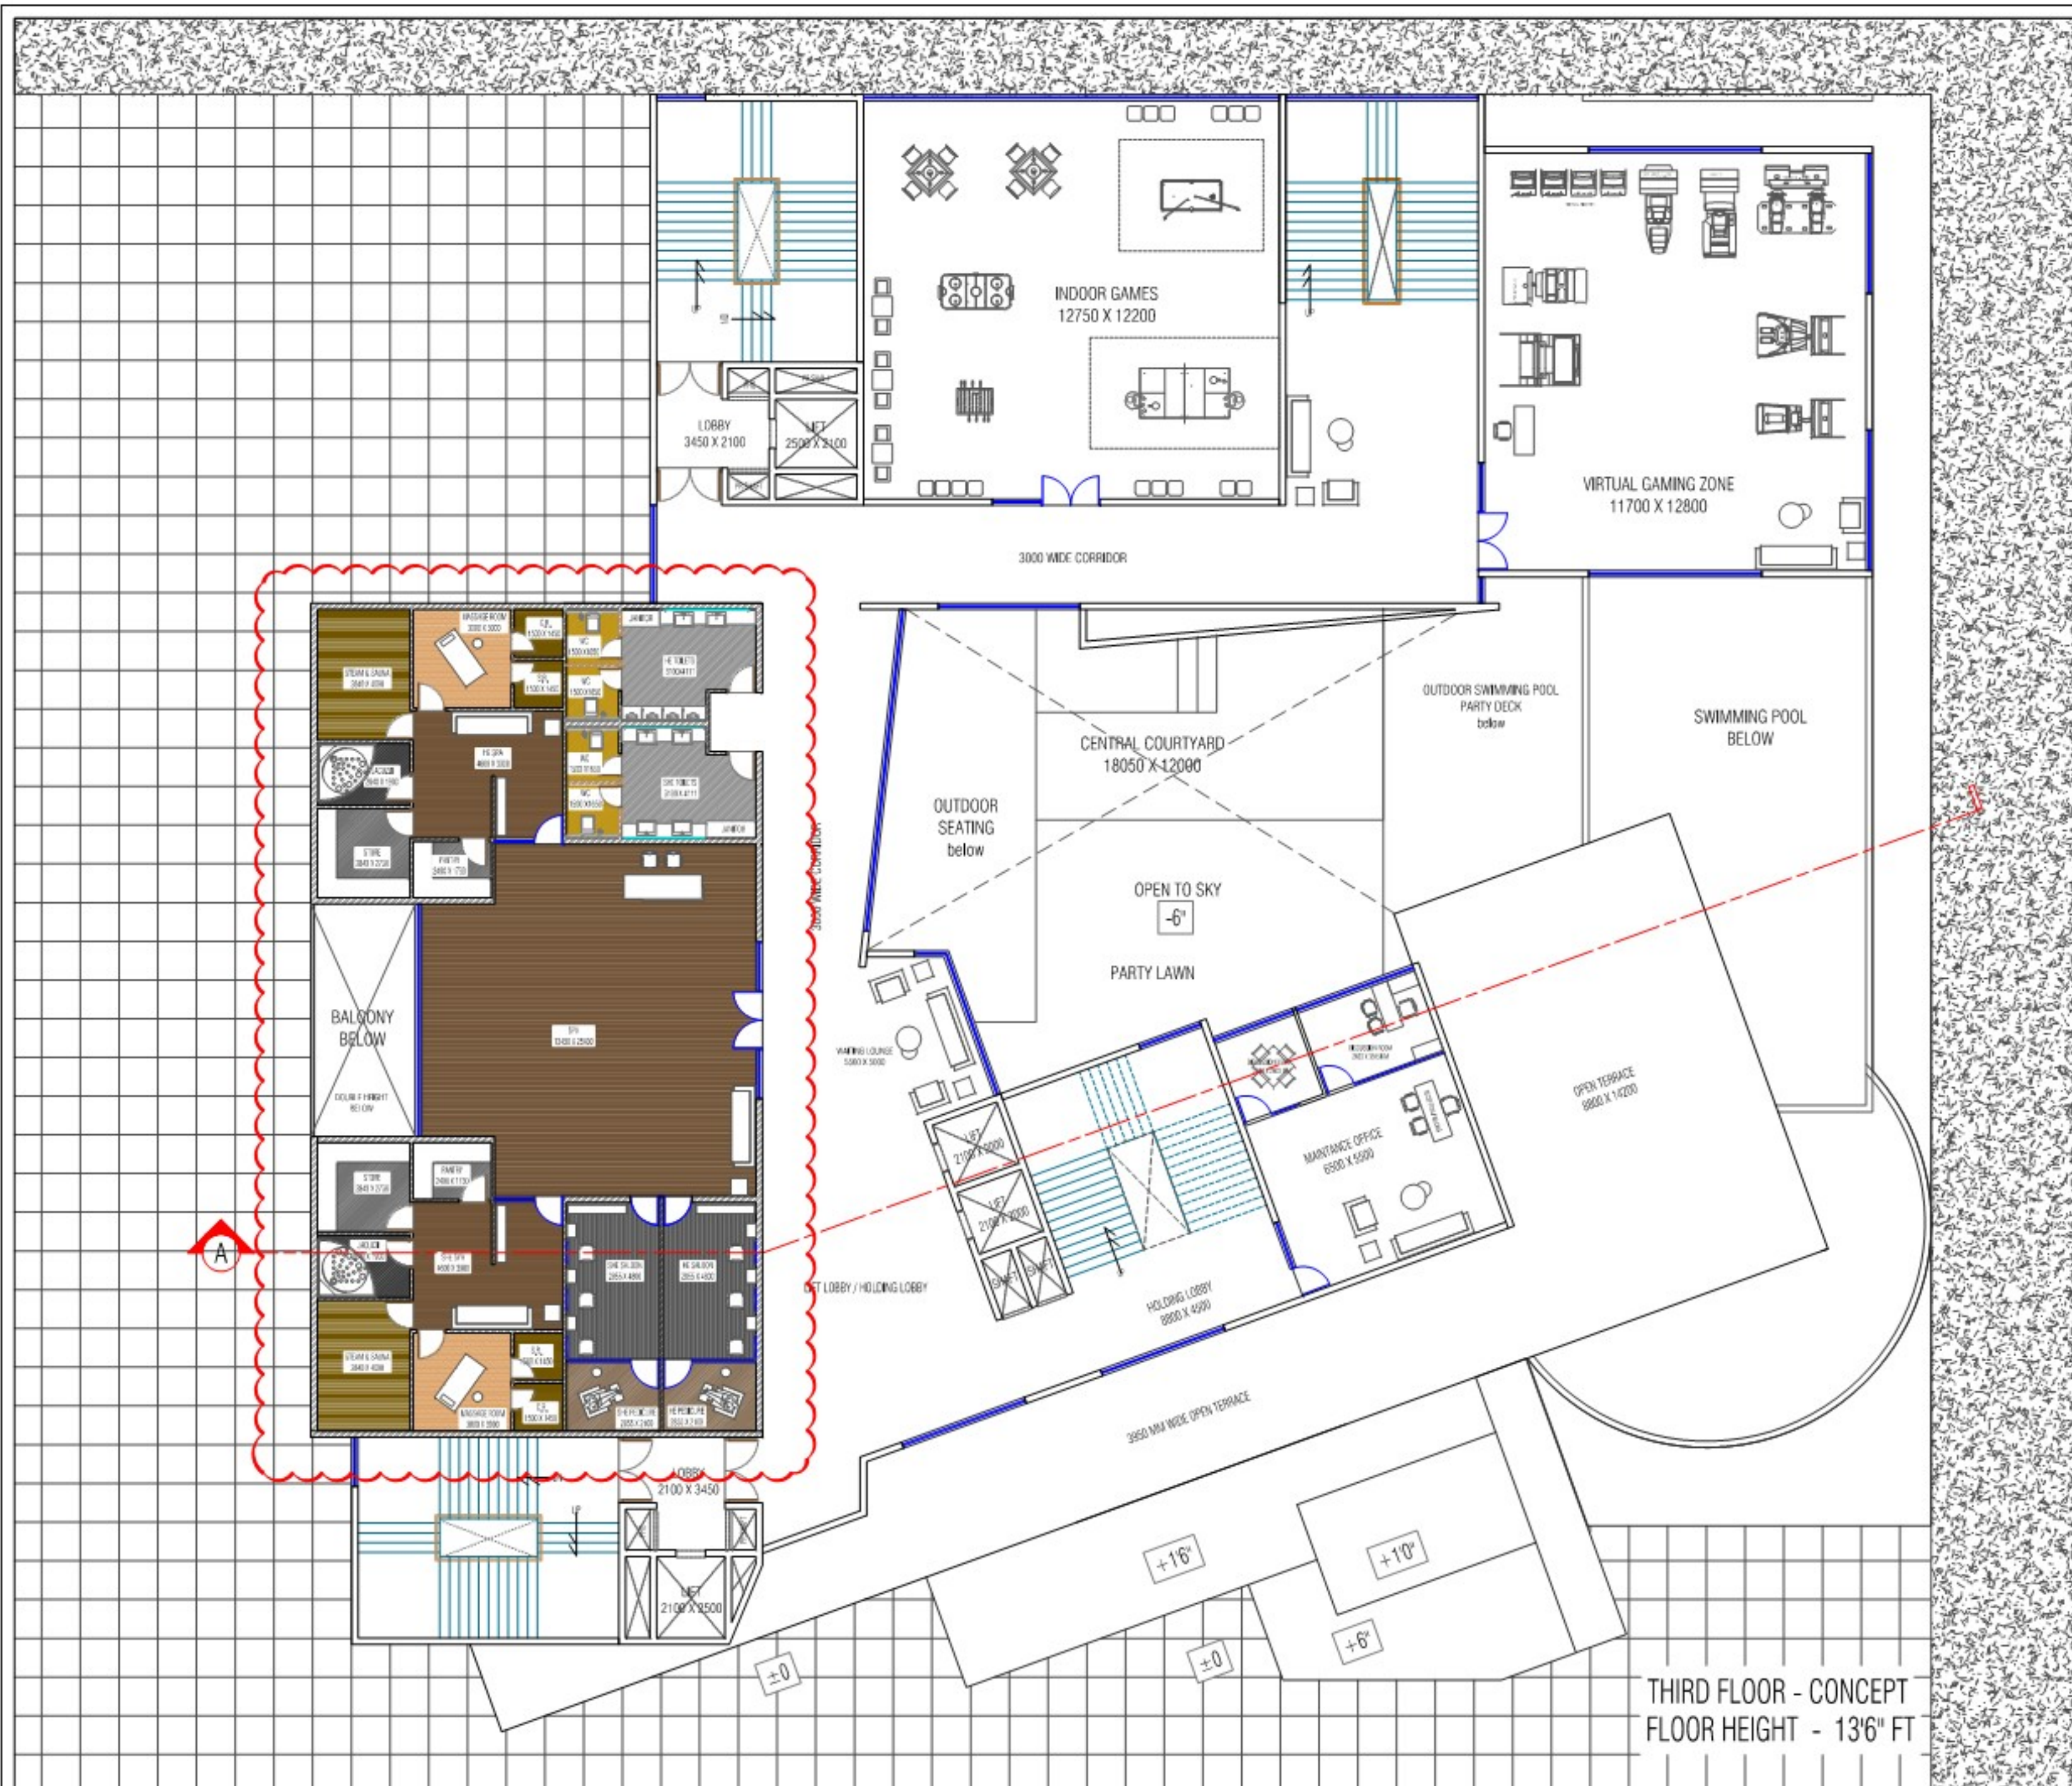

CLIENT:

APARNA
Lead the future

M/s. APARNA CONSTRUCTIONS
& ESTATES PVT LTD.

PROJECT:

PROPOSED APARNA BLOOMS
CLUB HOUSE
@GANDIMAISAMMA, HYDERABAD

DATE	05-09-2022
DRAWN	ROHAN YOSUVA
DEALT	JENISH.J
CHECKED BY	JENISH.J
NORTH:	SCALE: SHEET NO:

REMARKS:

S No:	Description	Name	Date


SHEET TITLE:

PRESENTATION PLAN



ARCHITECTS & INTERIORS:

MOHAN CONSULTANTS


ARCHITECTS, PLANNERS, INTERIOR DESIGNERS
H.No. 8-2-293/82/A/1016, PLOT No. 1016,
ROAD NO 46A, JUBILEE HILLS,
HYDERABAD - 500033,
Ph No : 040-65885340, 23554450, 23554460,
E - mail : mohanconsultants05@yahoo.co.in,

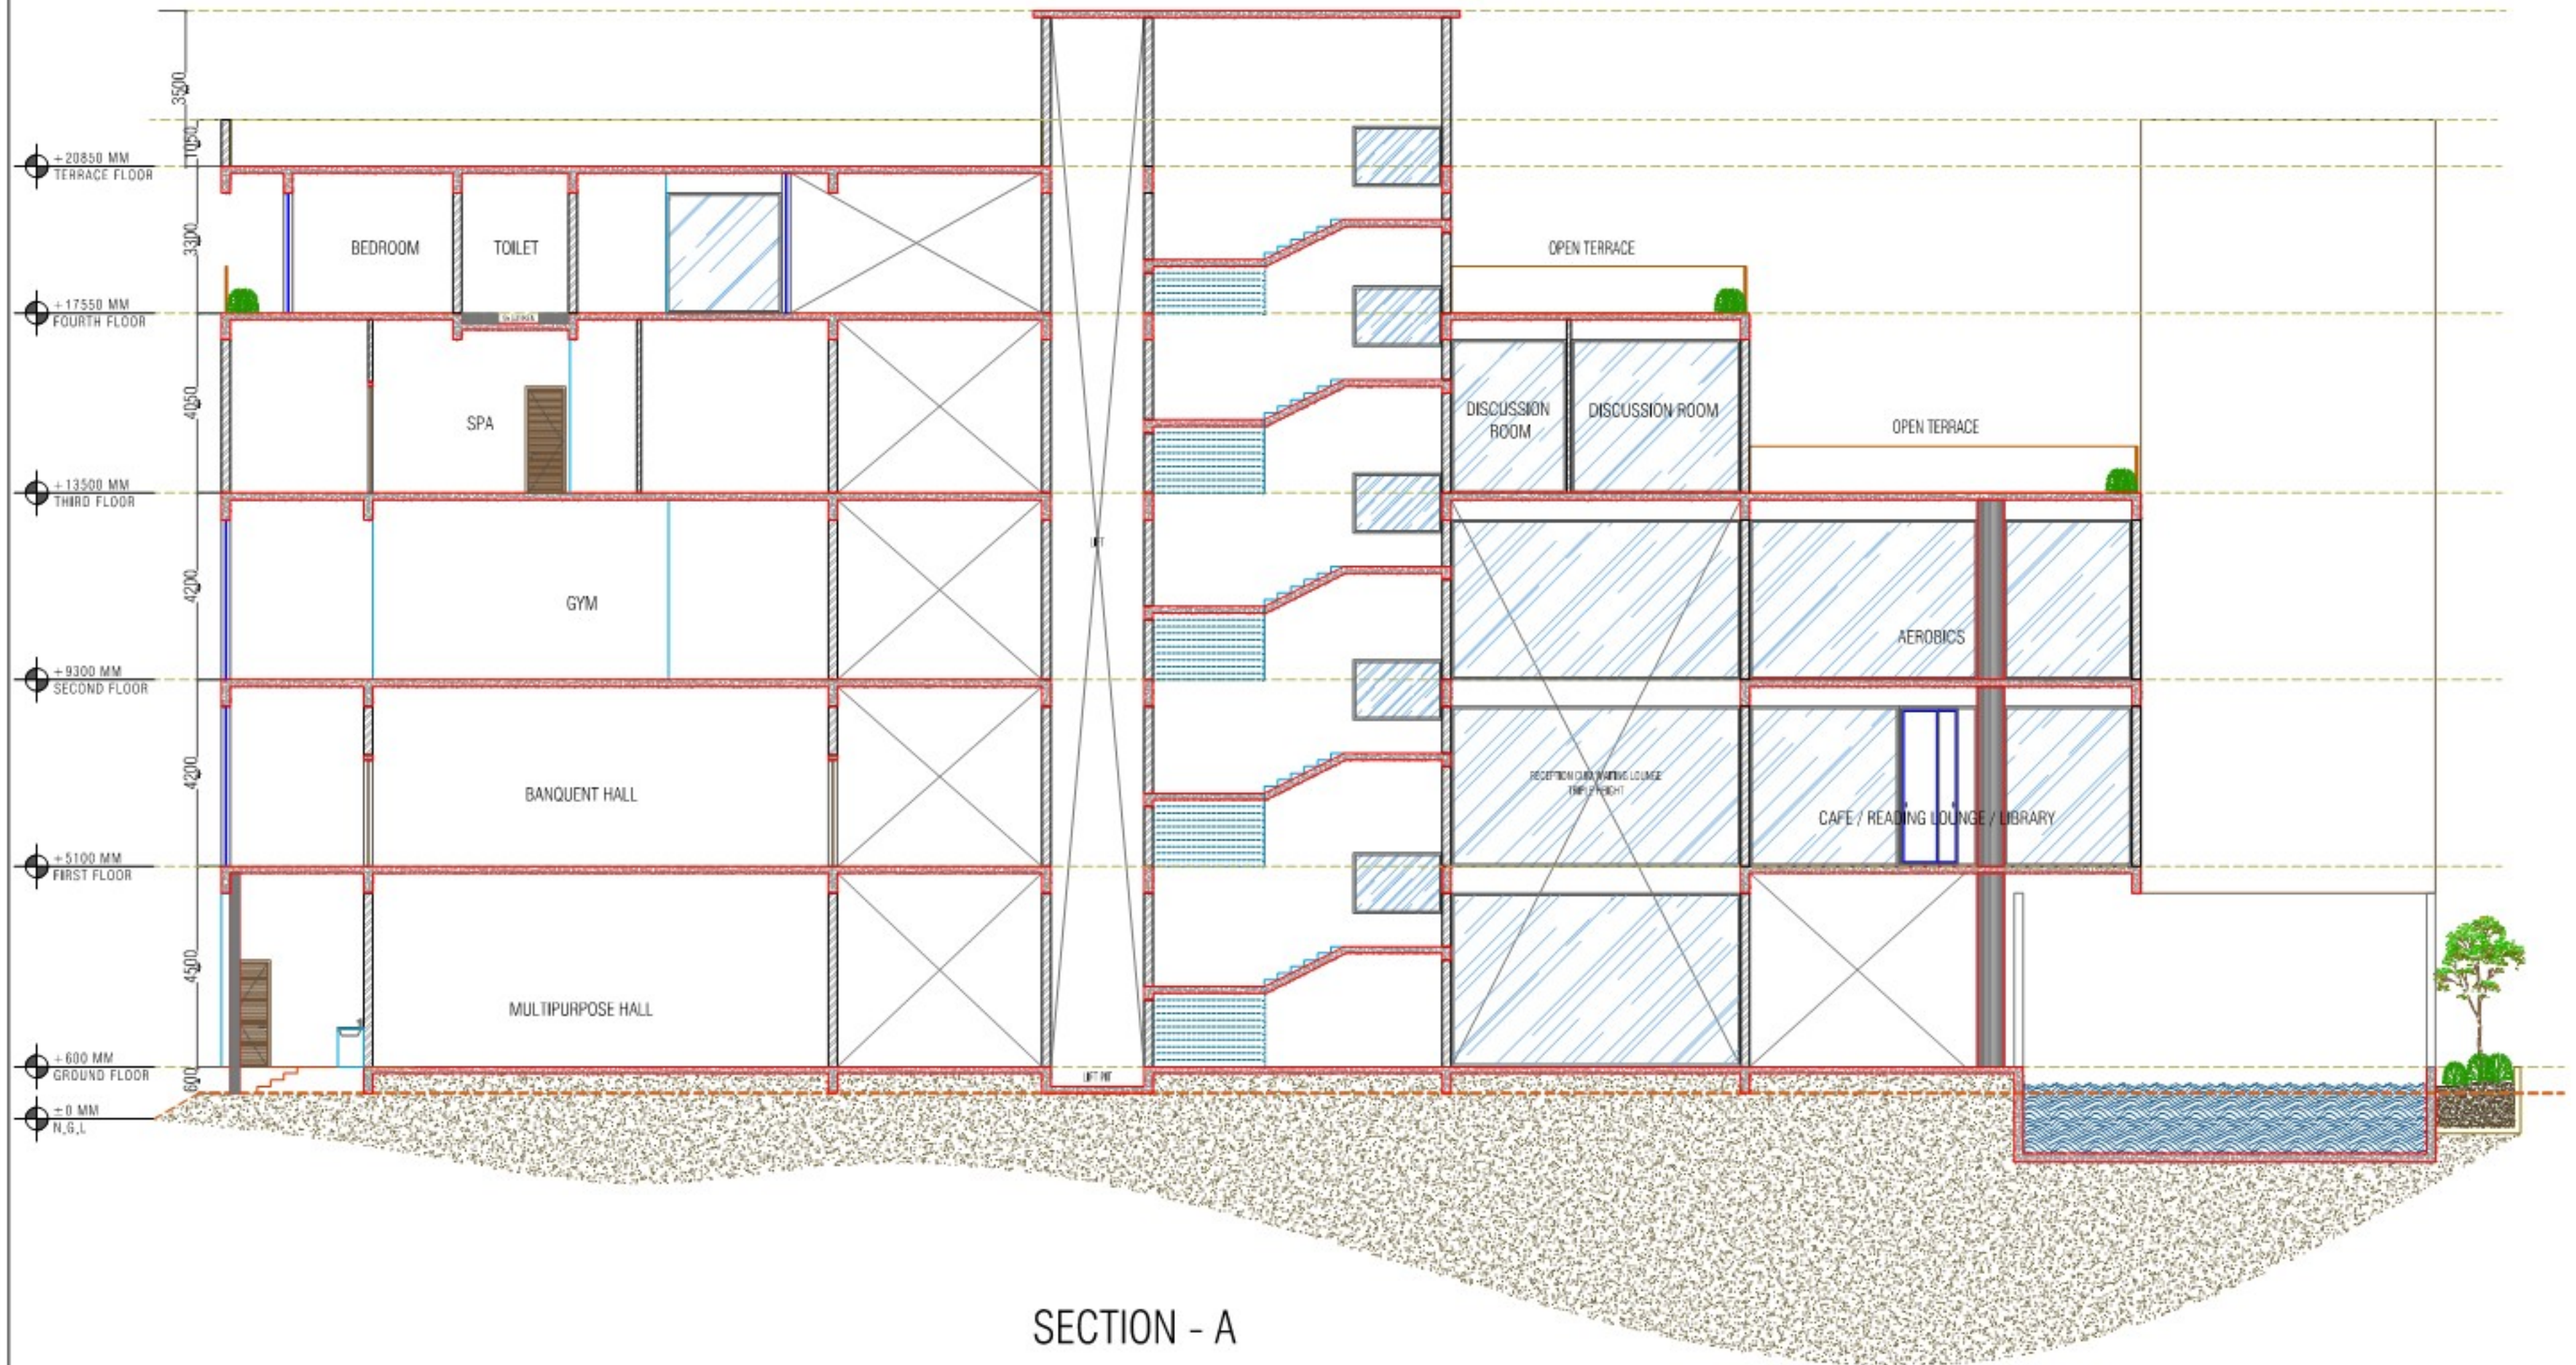

CLIENT:	SHEET TITLE:	REVISION:	KEY PLAN:	NORTH:	DATE	ARCHITECTS:	INTERIOR ARCHITECTS:
 APARNA Lead the future M/s. APARNA CONSTRUCTIONS & ESTATES PVT LTD.	SECTION-A PROJECT: PROPOSED INTERIORS OF APARNA BLOOMS CLUB HOUSE AT PUPPALAGUDA, HYDERABAD				18-08-2022	 Genesis Planners Pvt. Ltd Laxmi Towers, Plot No.559, Road No.92, Jubilee Hills, Hyderabad, India-500033 Ph:040-66977777 Fax:040-23555549 email : info@genesisplanners.in website : www.genesisplanners.in	 MOHAN CONSULTANTS ARCHITECTS, PLANNERS, INTERIOR DESIGNERS H.No. B-2-293/82/A/1016, PLOT No. 1016, ROAD NO 46A, JUBILEE HILLS, HYDERABAD - 500033, Ph No : 040-66865340, 23554450, 23554460, E - mail : mohancsultants05@yahoo.co.in,
					SCALE : NTS		
					DRAWN : ROHAN YOSUVA B M		
					DEALT : JENISH J		
					CHECKED BY : JENISH J		
				SHEET NO:			

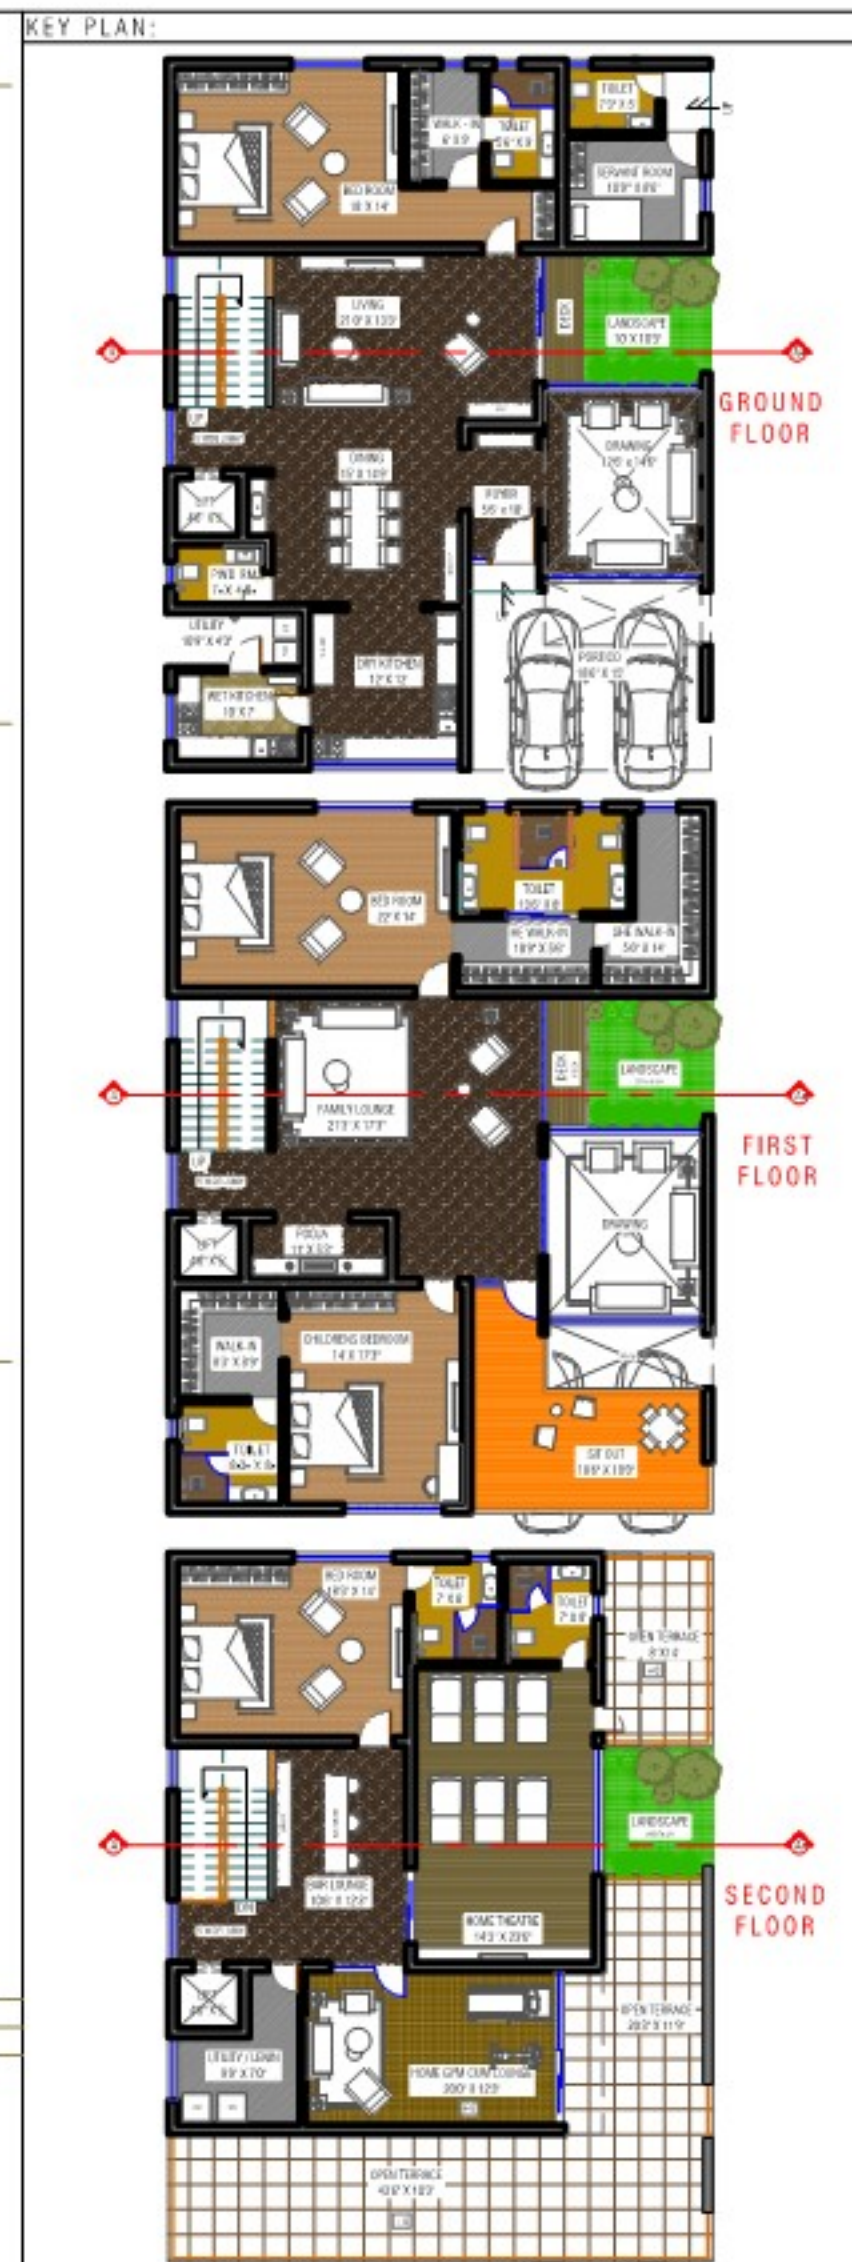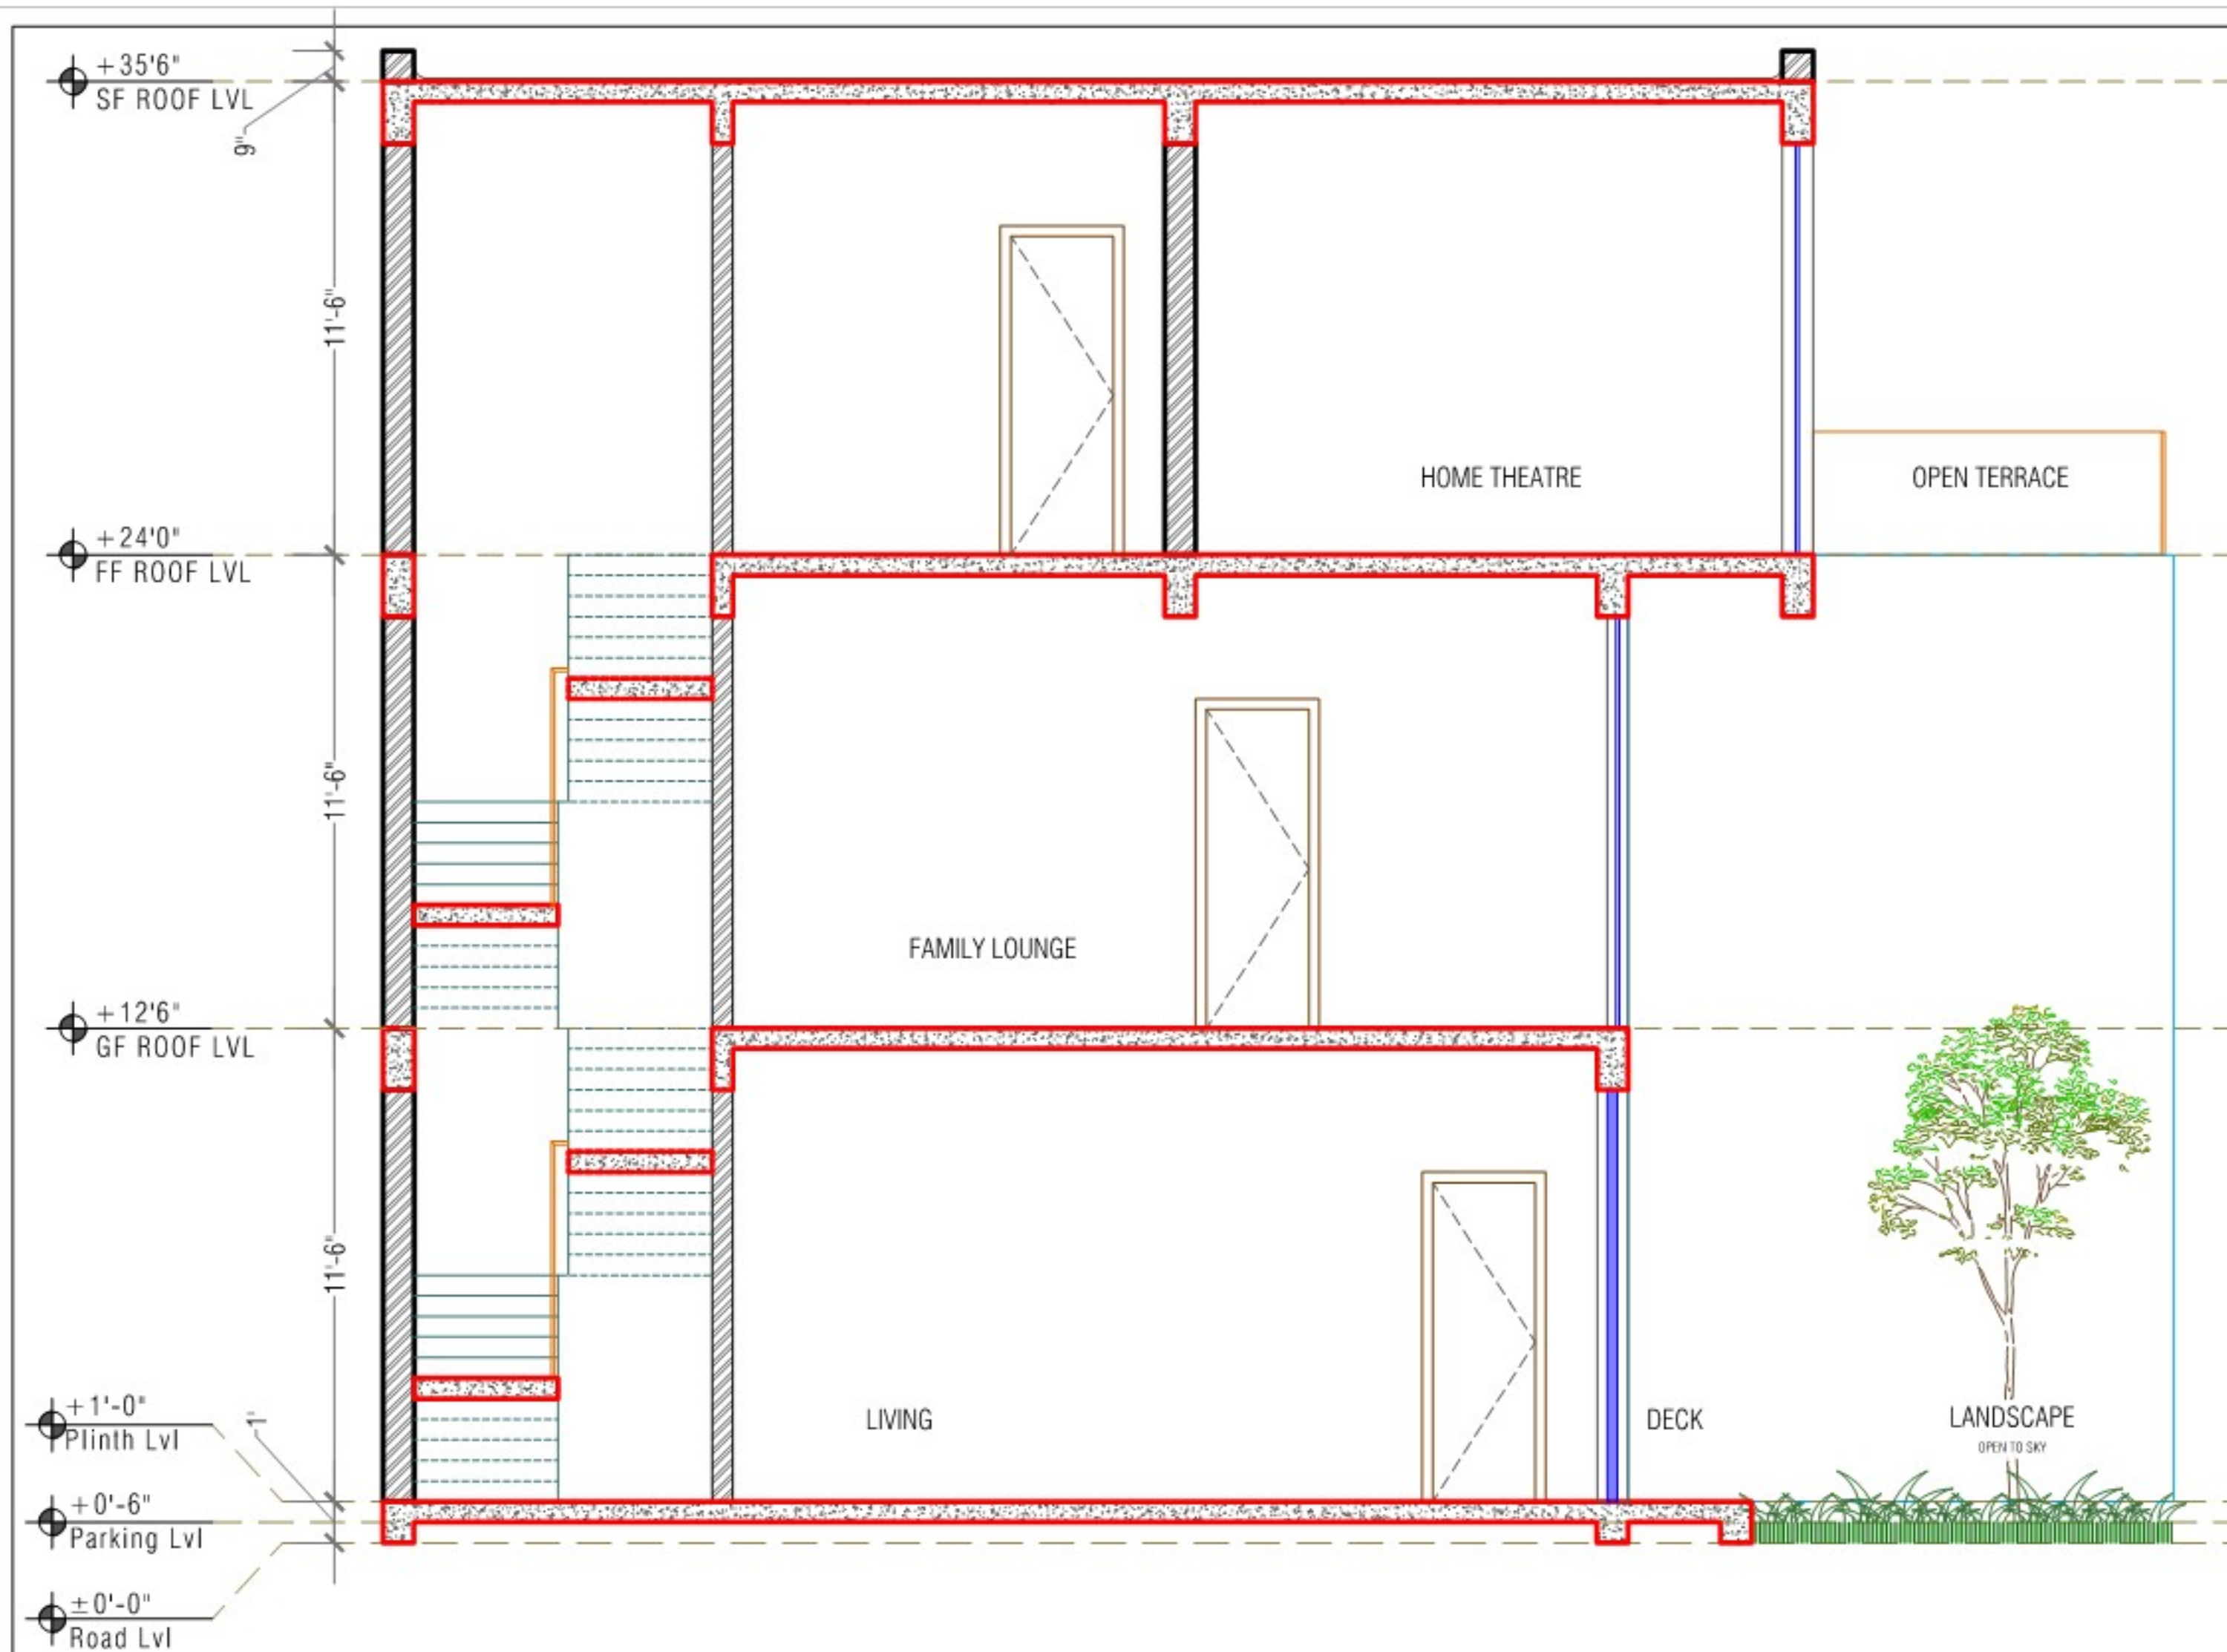


CLIENT:	PROJECT:	REVISION:		NORTH:	SHEET NO:	ARCHITECTS & INTERIOR DESIGNERS:
M/s SRI SREENIVASA CONSTRUCTIONS	PROPOSED RESIDENTIAL GATED COMMUNITY VILLA @ HYDERABAD.		DATE : 30-09-2022			 ARCHITECTS, PLANNERS, INTERIOR DESIGNERS H.No. 8-2-293/82/A/1016, PLOT No. 1016, ROAD NO 46A, JUBILEE HILLS, HYDERABAD - 500033, Ph No : 040-65865340, 23554450, 23554460, E-mail : mohamconsultants05@yahoo.co.in
			SCALE : NTS			
			DRAWN : ROHAN YOSUVA			
	SHEET TITLE:		DEALT : JENISH J	GOOD FOR CONSTRUCTION OFOR INFORMATION ONLY		
	SECTION-AA'		CHECKED BY : JENISH J	ISSUED DATE: 00-00-2022		

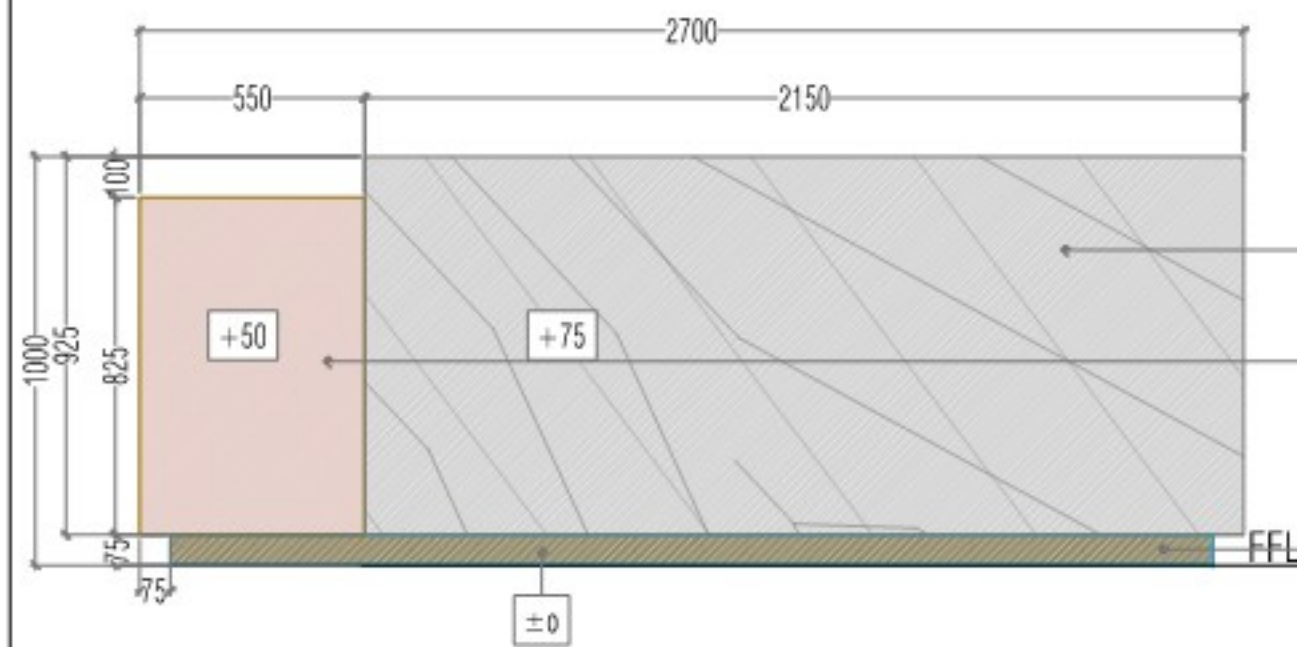


FRONT ELEVATION


19mm Marble Finish on 12mm Plywood Boxing
12mm Plywood with Laminate Finish on 12mm Plywood Boxing
18mm Double Plywood with Laminate Finish

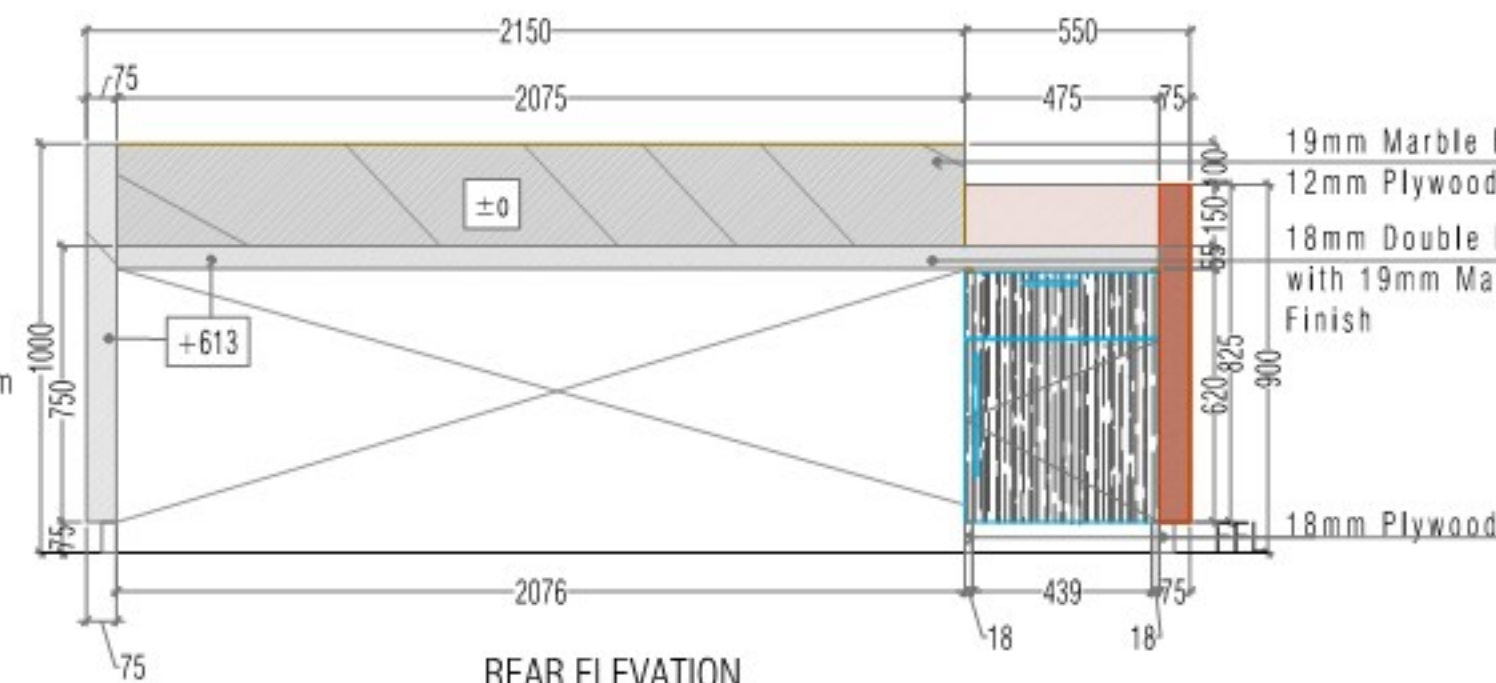

REAR ELEVATION

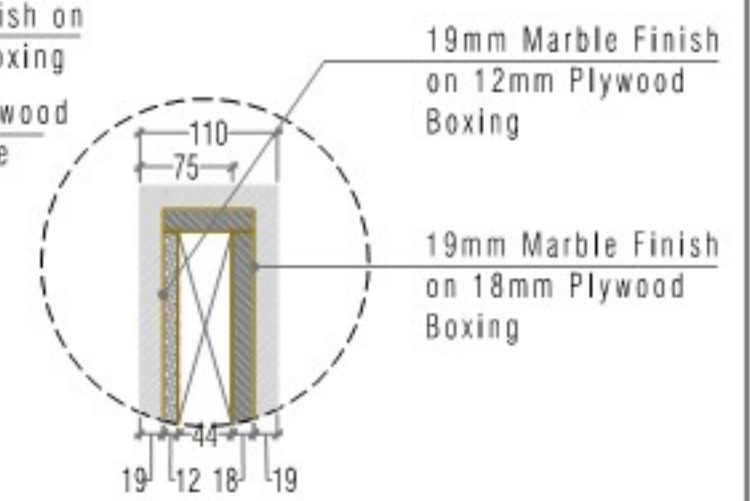


DETAIL - A

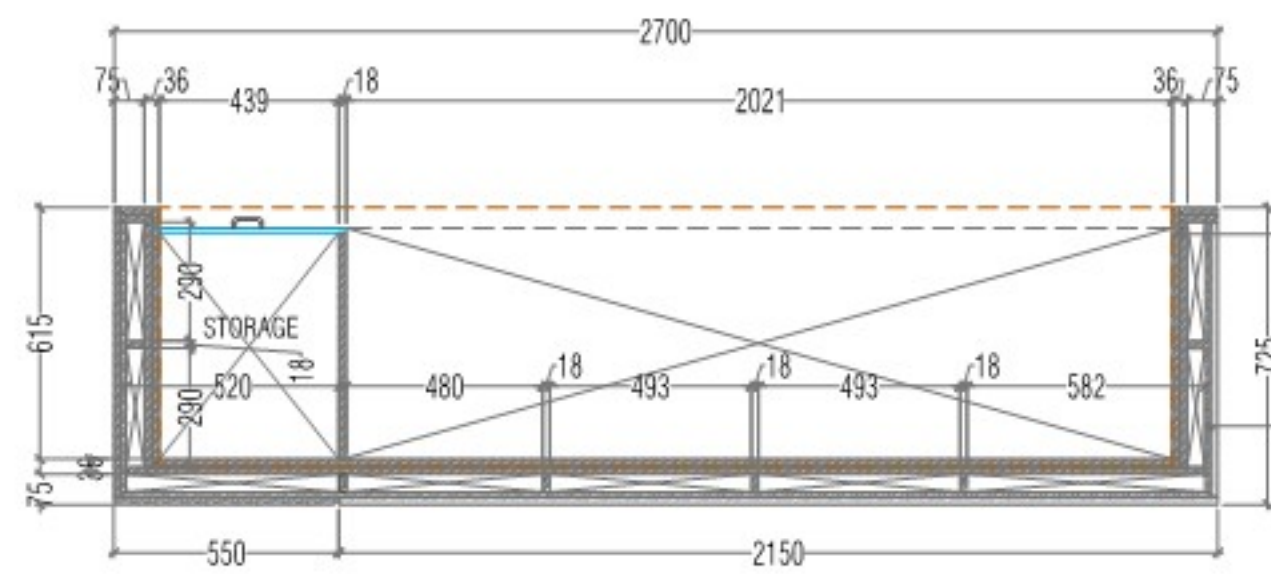


PLAN @ 375 mm From FFI

18mm Double Plywood
19mm Marble Finish on 12mm Plywood Boxing

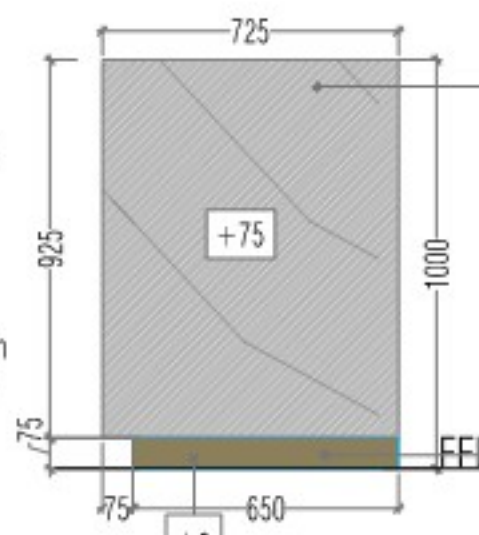


LEFT SIDE ELEVATION


19mm Marble Finish on 12mm Plywood Boxing
12mm Plywood with Laminate Finish on 12mm Plywood Boxing
18mm Double Plywood with Laminate Finish

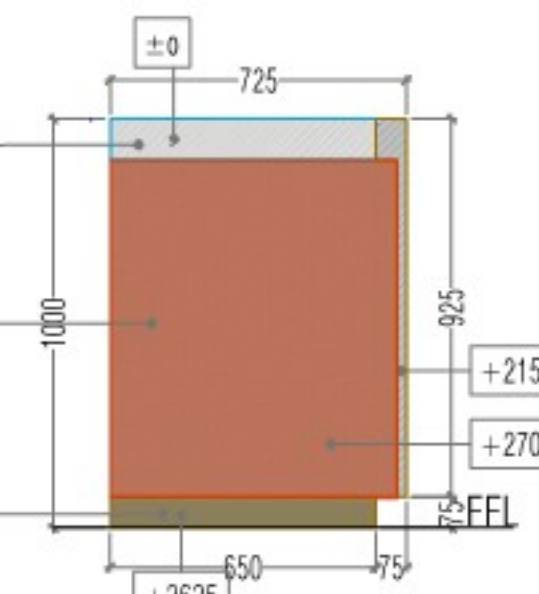

RIGHT SIDE ELEVATION

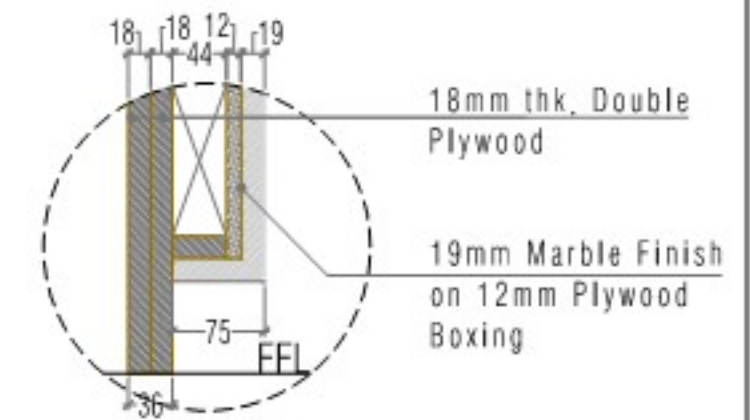


DETAIL - B

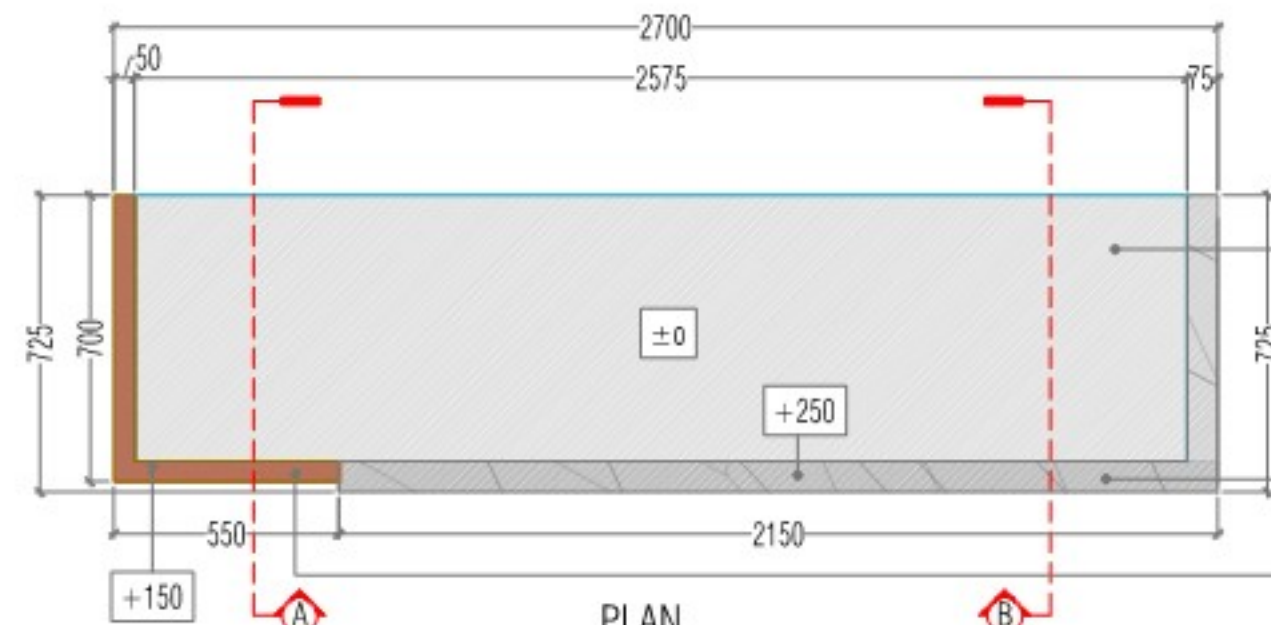


PLAN

18mm Double Plywood With 19mm marble Finish as per Selection
19mm Marble Finish on 12mm Plywood Boxing
12mm Plywood with Laminate Finish on 12mm Plywood Boxing

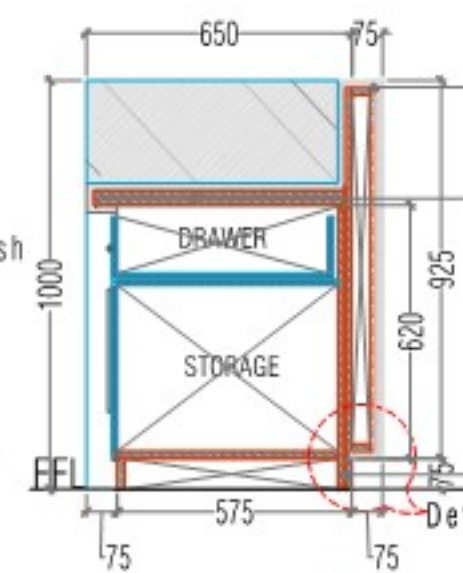


SECTION - A

19mm Marble Finish on 12mm Plywood Boxing
18mm Double Plywood with 19mm marble Finish
18mm Double Plywood with Laminate Finish

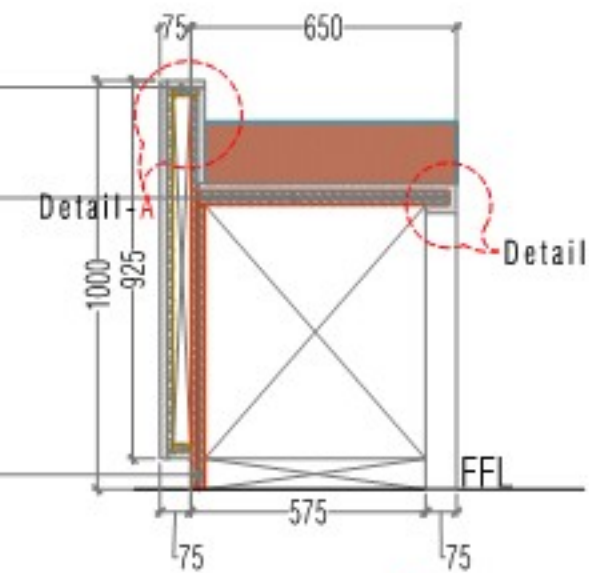


SECTION - B

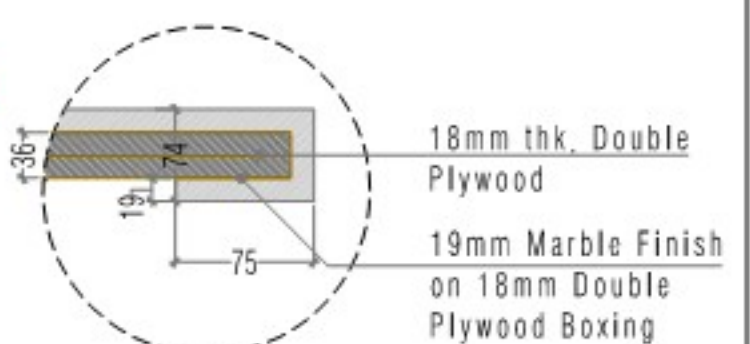


DETAIL - C


CLIENT:	SHEET TITLE:	KEY PLAN:	DATE : 30-05-2022	NORTH:	ARCHITECTS & INTERIORS:
M/S TEAM 4 LIFE SPACE	ENTRANCE LOBBY RECEPTION TABLE DETAILS		SCALE : NTS		
PROJECT:	NOTE:		DRAWN : ROHAN YOSUVA B M	SHEET NO:	
PROPOSED ARCHITECTURE & INTERIORS OF TEAM 4 NYLA CLUBHOUSE @MIYAPUR, HYDERABAD	Fix Table To the Ground Firmly		DEALT : JENISH J		
			CHECKED BY : JENISH J		

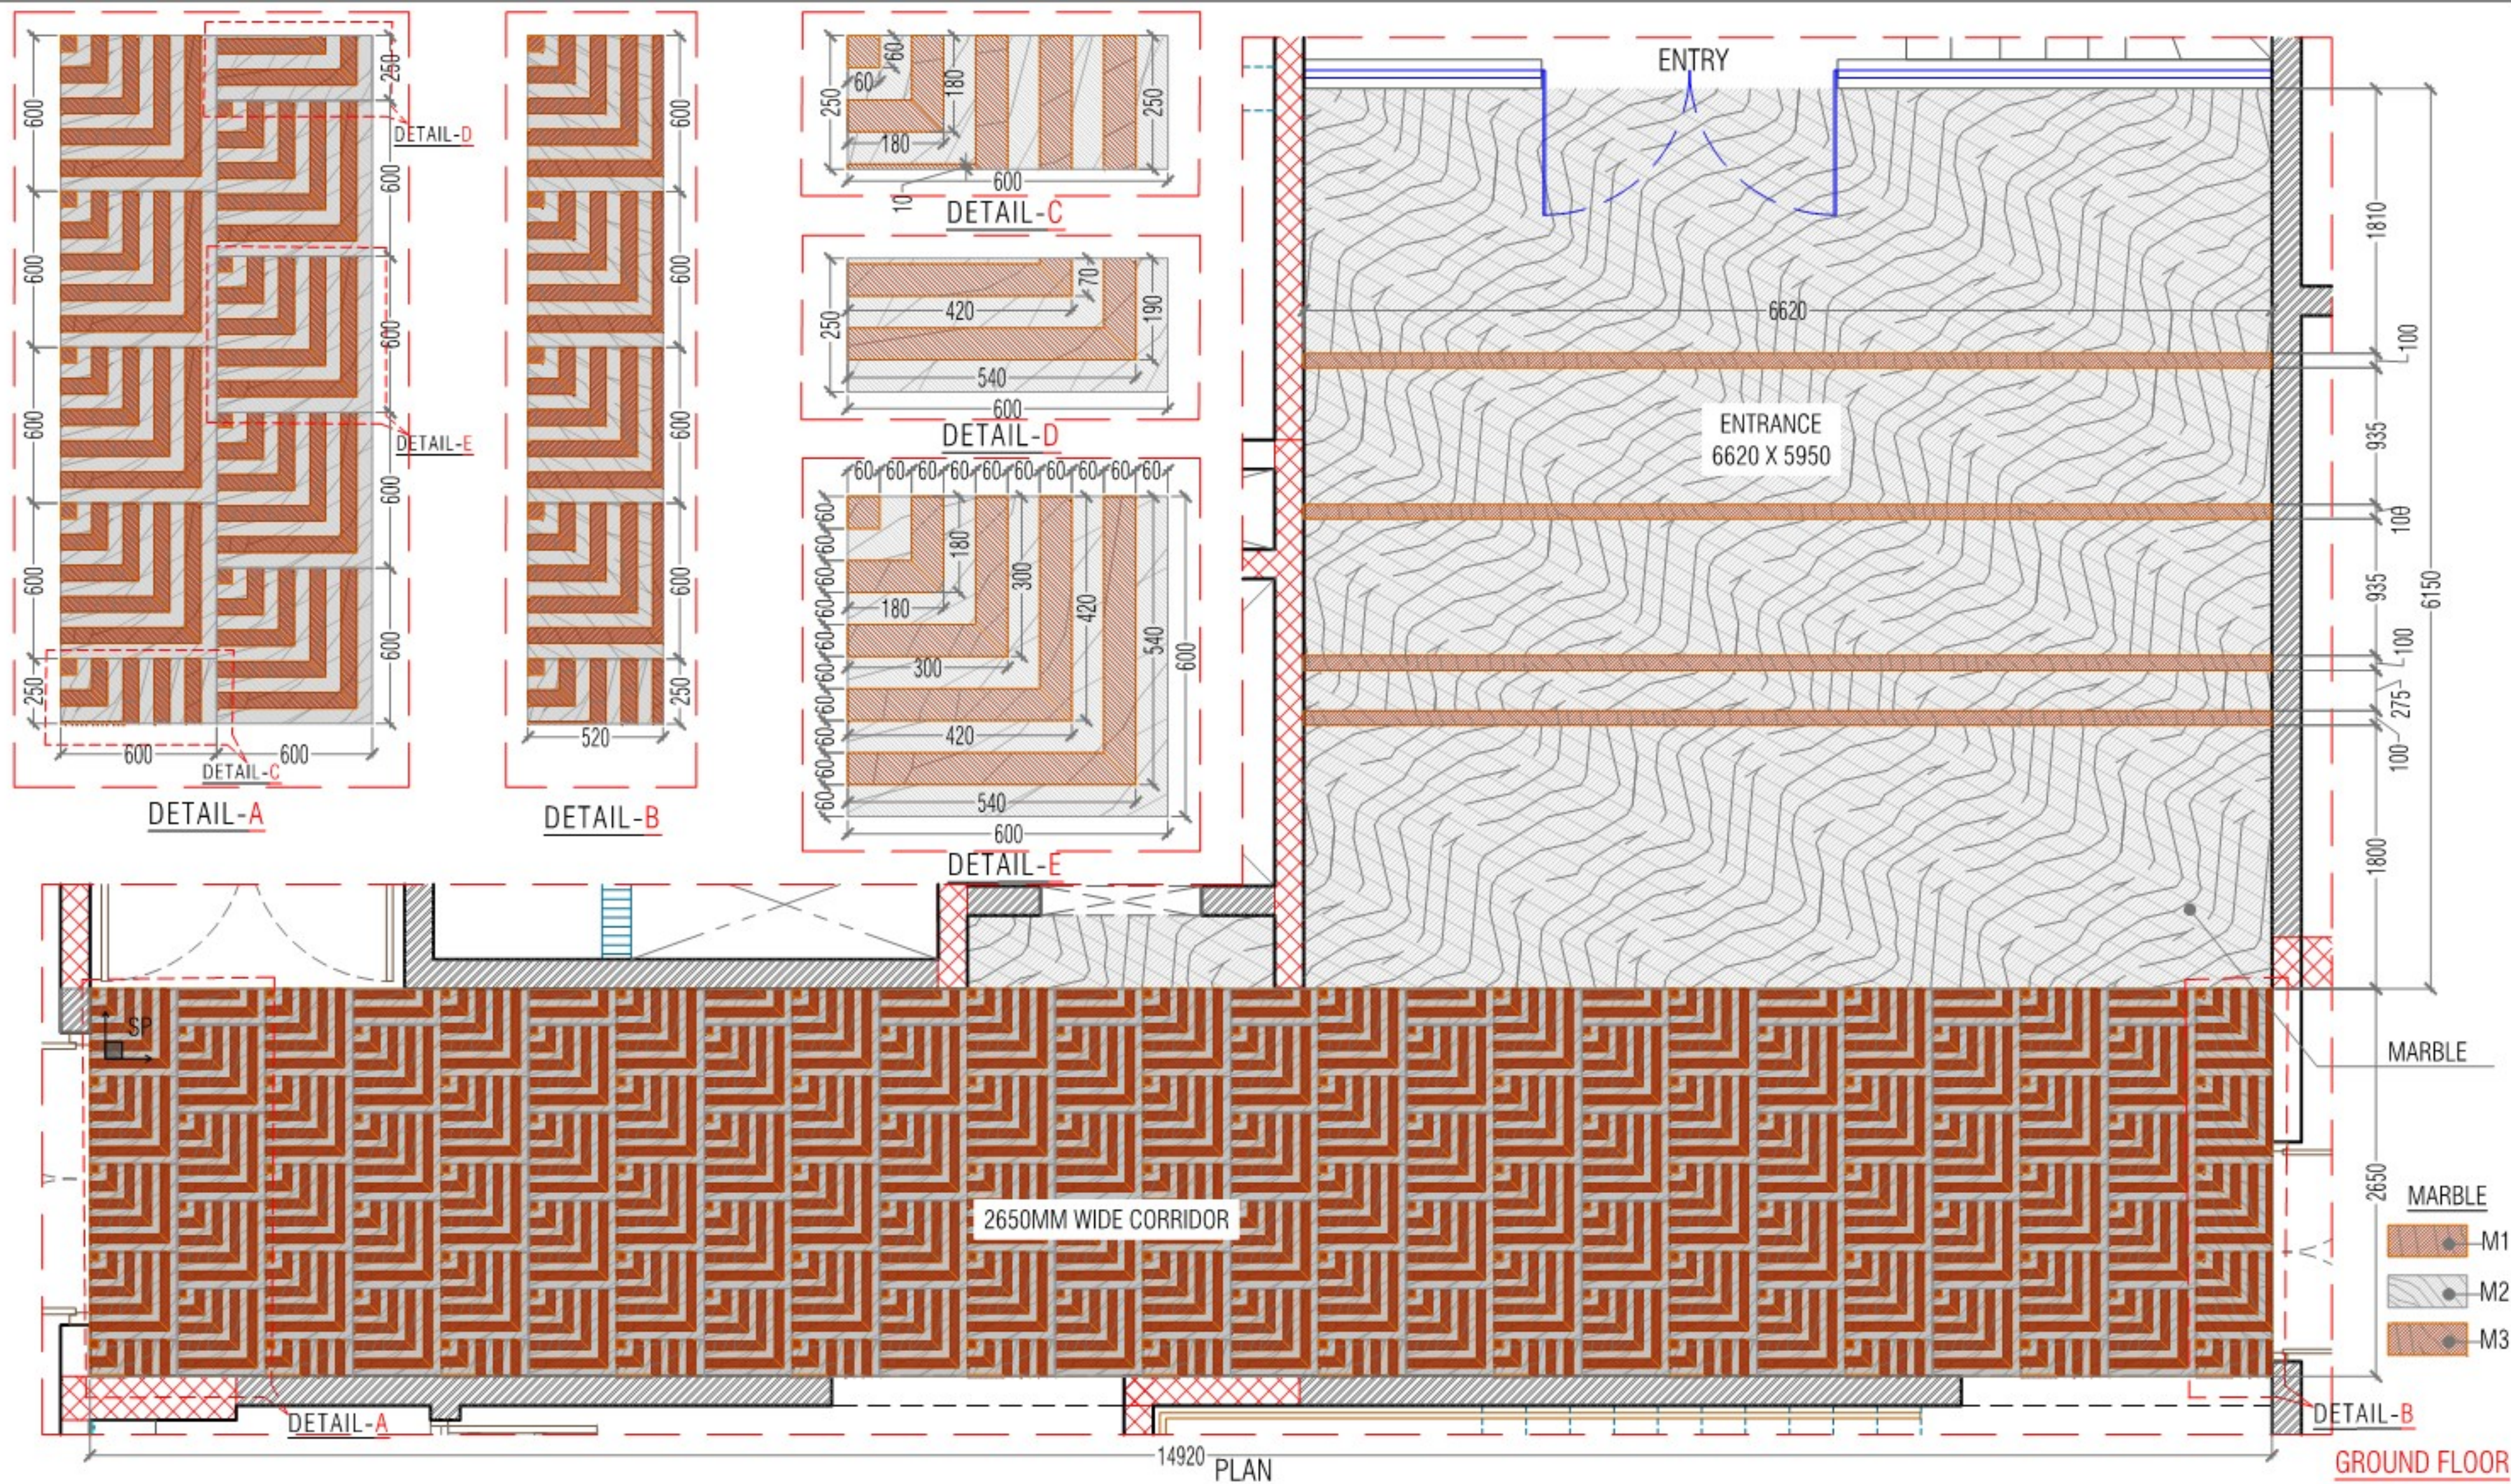


CLIENT:	SHEET TITLE:	KEYPLAN:	NORTH:	DATE : 30-06-2022	INTERIOR ARCHITECTS:
M/S TEAM 4 LIFE SPACES	ENTRANCE LOBBY FLOORING DETAILS			SCALE : NTS	
	PROJECT:			DRAWN : ROHAN YOSUVA B M	
	PROPOSED INTERIORS OF NYLA CLUB HOUSE			DEALT : JENISH J	
	@ MIYAPUR, HYDERABAD			CHECKED BY : JENISH J	
			SHEET NO:		ARCHITECTS, PLANNERS, INTERIOR DESIGNERS H.No. 8-2-293/82/A/1016, PLOT No. 1016, ROAD NO 46A, JUBILEE HILLS, HYDERABAD - 500033. Ph No : 040-65865340, 23554450, 23554460, E - mail : mohamconsultants05@yahoo.co.in

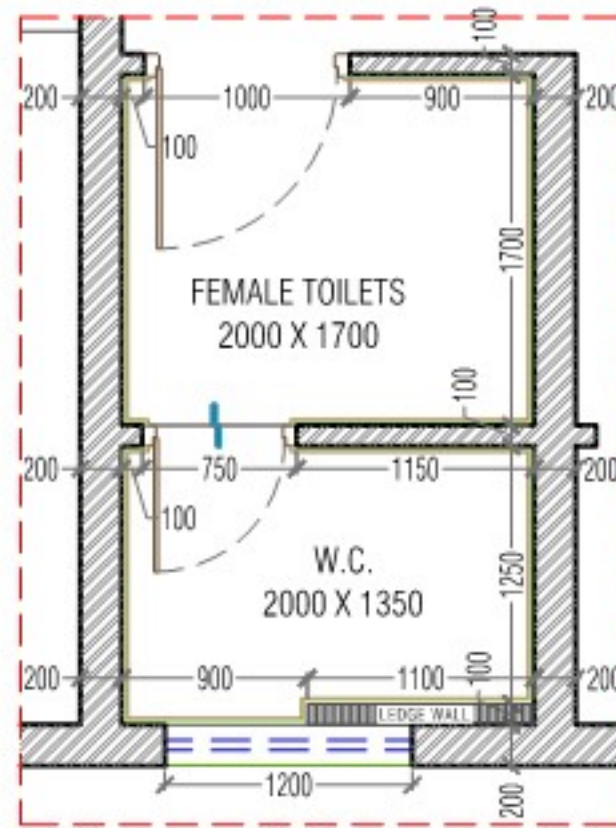

BRICK MARKING

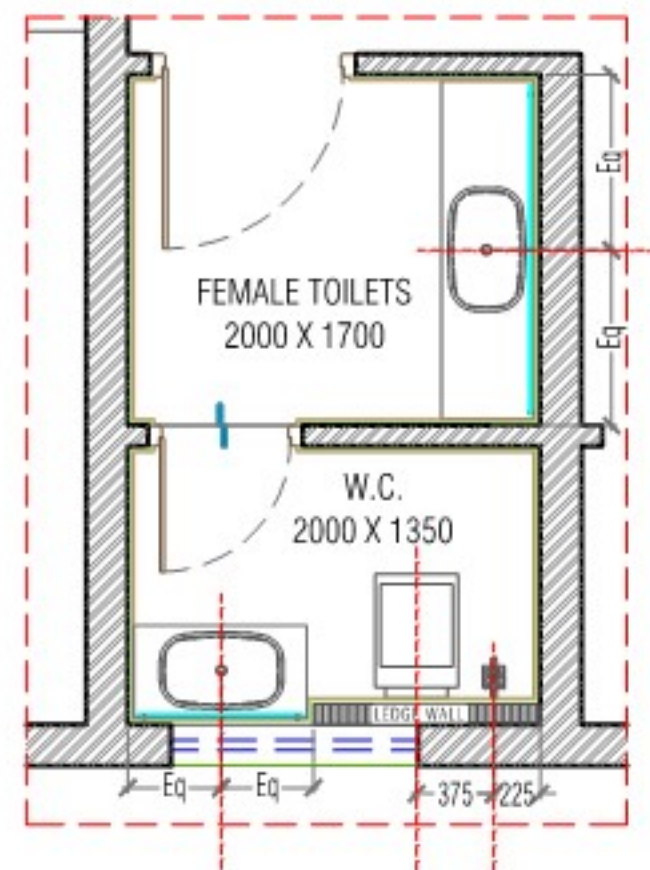


PLUMBING LAYOUT

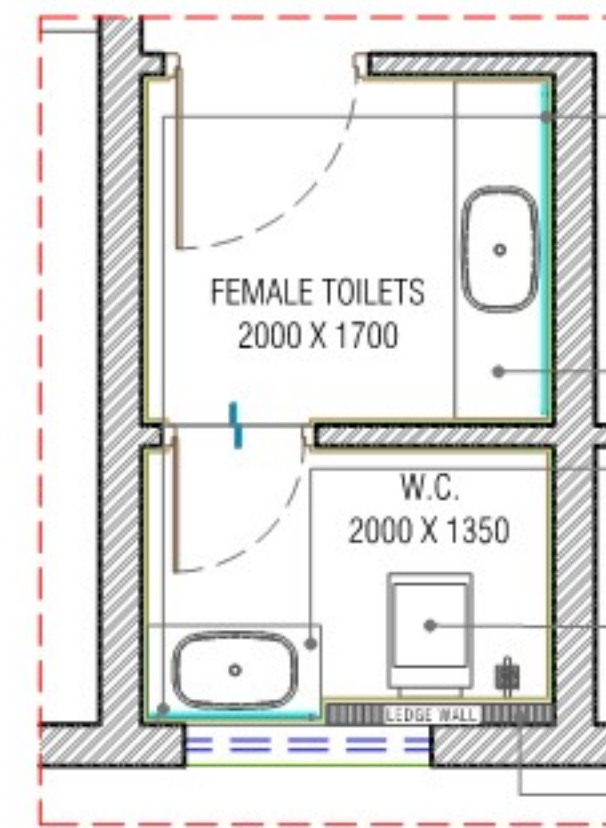


SANITARY LAYOUT

- 6mm mirror pasted over 12mm thk.ply paneling
- Wash Basin Top level @ 840mm height from F.F.L
- Wash Basin Top level @ 840mm height from F.F.L
- WC & Health Faucet @ 450 mm and Flush plate @ 1050 height from F.F.L
- 100 mm thk.ledge wall up to 1200 mm height from F.F.L


LADIES TOILET

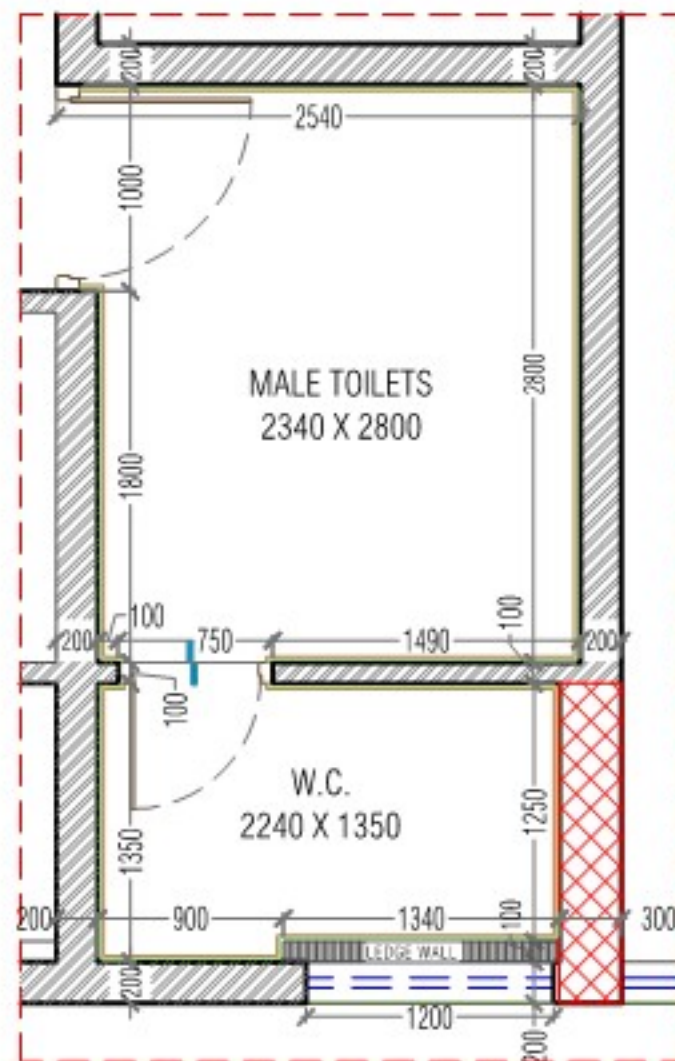

BRICK MARKING

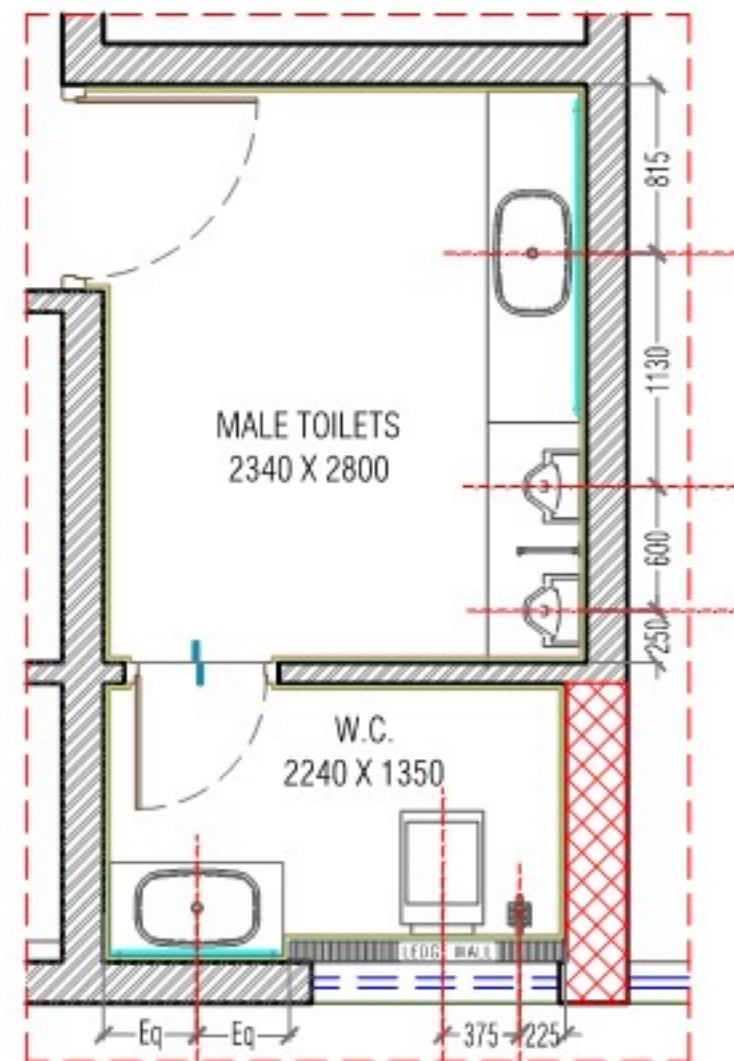

PLUMBING LAYOUT

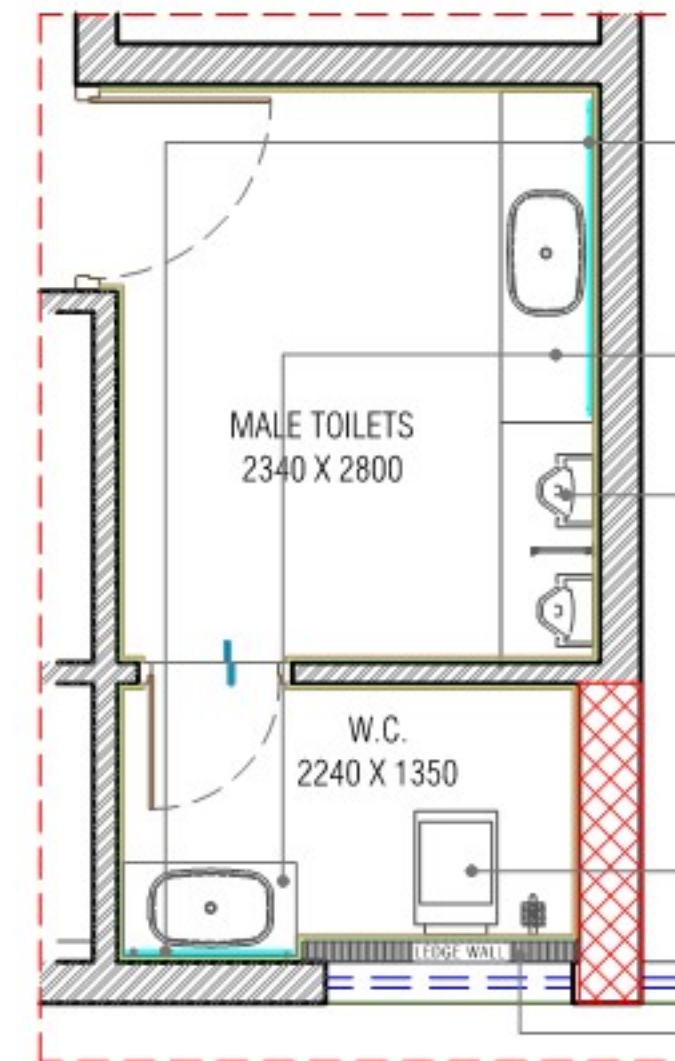


SANITARY LAYOUT


- 6mm mirror pasted over 12mm thk.ply paneling
- Wash Basin Top level @ 840mm height from F.F.L
- Urinal Basin Middle level @ 750 and Flush plate @ 1350 height from F.F.L
- WC & Health Faucet @ 450 mm and Flush plate @ 1050 height from F.F.L
- 100 mm thk.ledge wall up to 1200 mm height from F.F.L

GENTS TOILET


CLIENT:	SHEET TITLE:	KEY PLAN:	DATE : 17-06-2022	NORTH:	INTERIOR ARCHITECTS:
M/s. TEAM 4 LIFE SPACES	FIRST FLOOR GENTS & LADIES TOILET PLUMBING DETAIL		SCALE : NTS		MOHAN CONSULTANTS
	PROJECT:		DRAWN : ROHAN YOSUVA B M	SHEET NO:	ARCHITECTS, PLANNERS, INTERIOR DESIGNERS
	PROPOSED INTERIORS OF NYLA CLUBHOUSE @ MIYAPUR, HYDERABAD		DEALT : JENISH J		H.No. 8-2-293/82/A/1016, PLOT No. 1016, ROAD NO. 46A, JUBILEE HILLS, HYDERABAD - 500033.
			CHECKED BY: JENISH J		Ph No : 040-65865340, 23554450, 23554460, E-mail : mohanconsultants05@yahoo.co.in

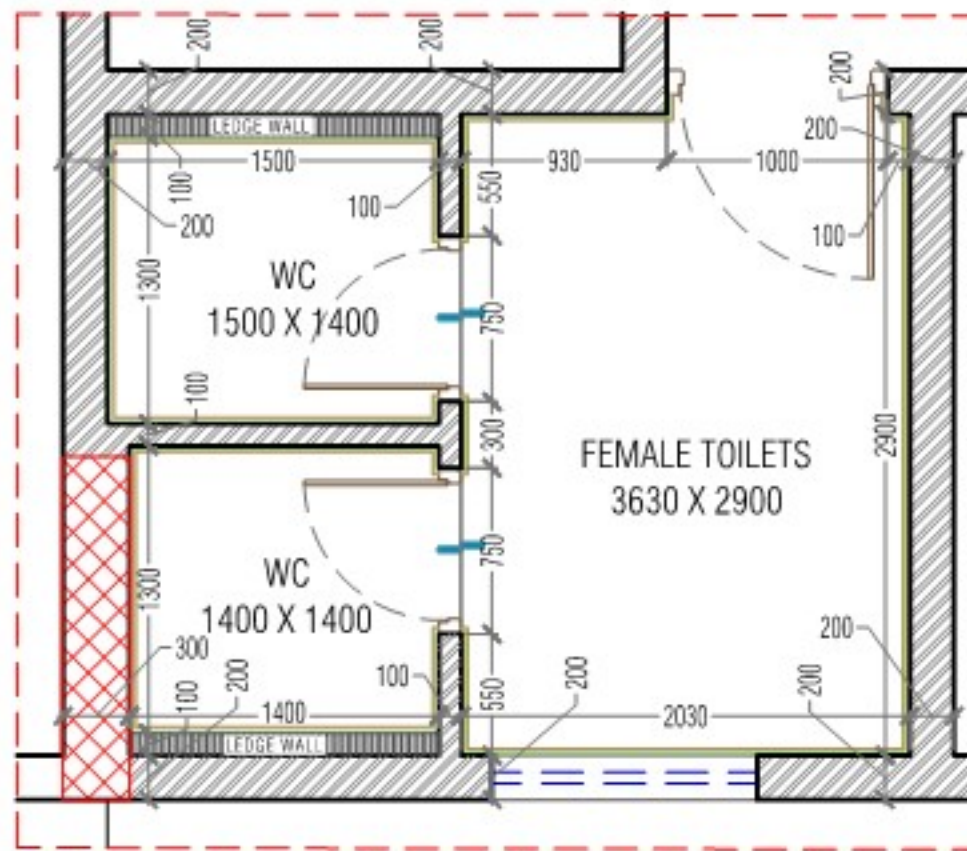

BRICK MARKING

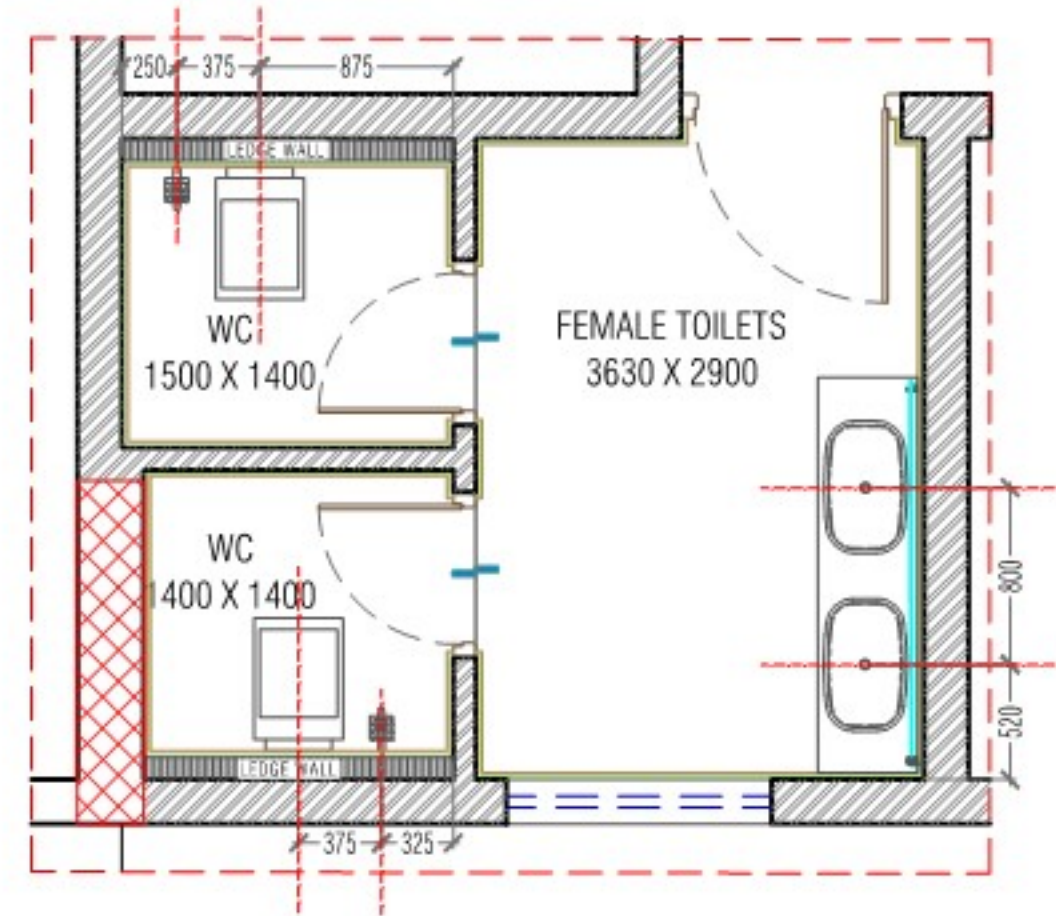


PLUMBING LAYOUT

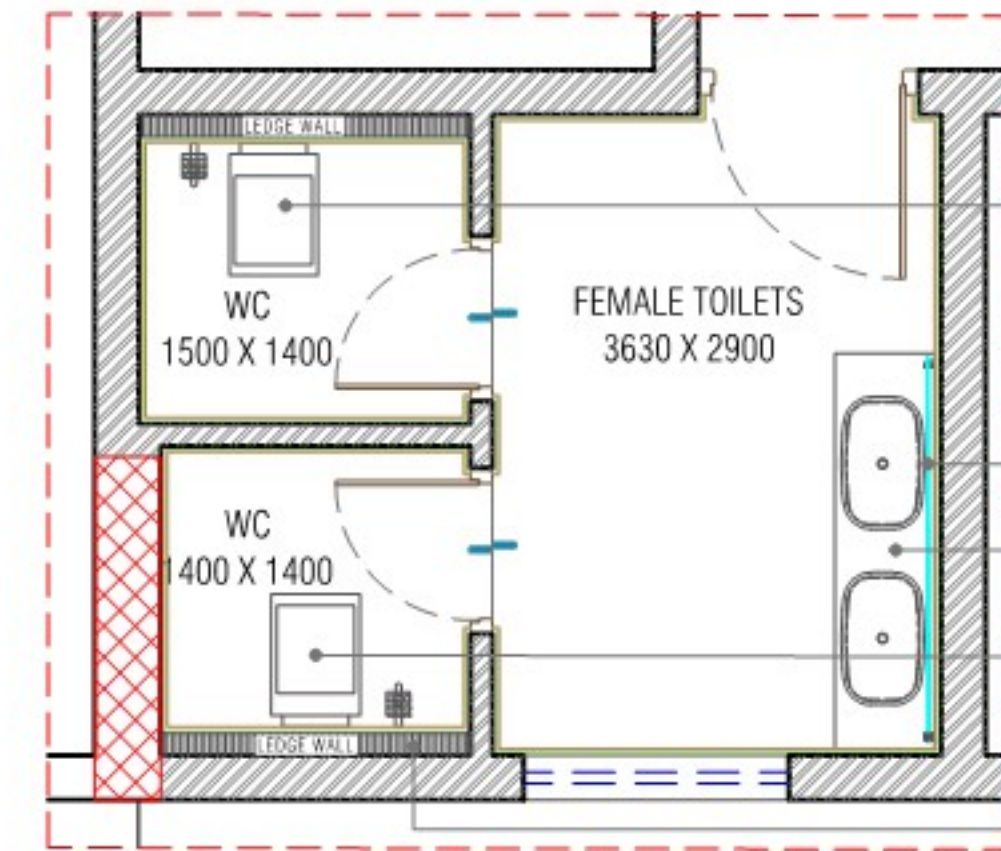


SANITARY LAYOUT

- WC & Health Faucet @ 450 mm and Flush plate @ 1050 height from F.F.L
- 6mm mirror pasted over 12mm thk ply paneling
- Wash Basin Top level @ 840mm height from F.F.L
- WC & Health Faucet @ 450 mm and Flush plate @ 1050 height from F.F.L
- 100 mm thk ledge wall up to 1200 mm height from F.F.L


LADIES TOILET

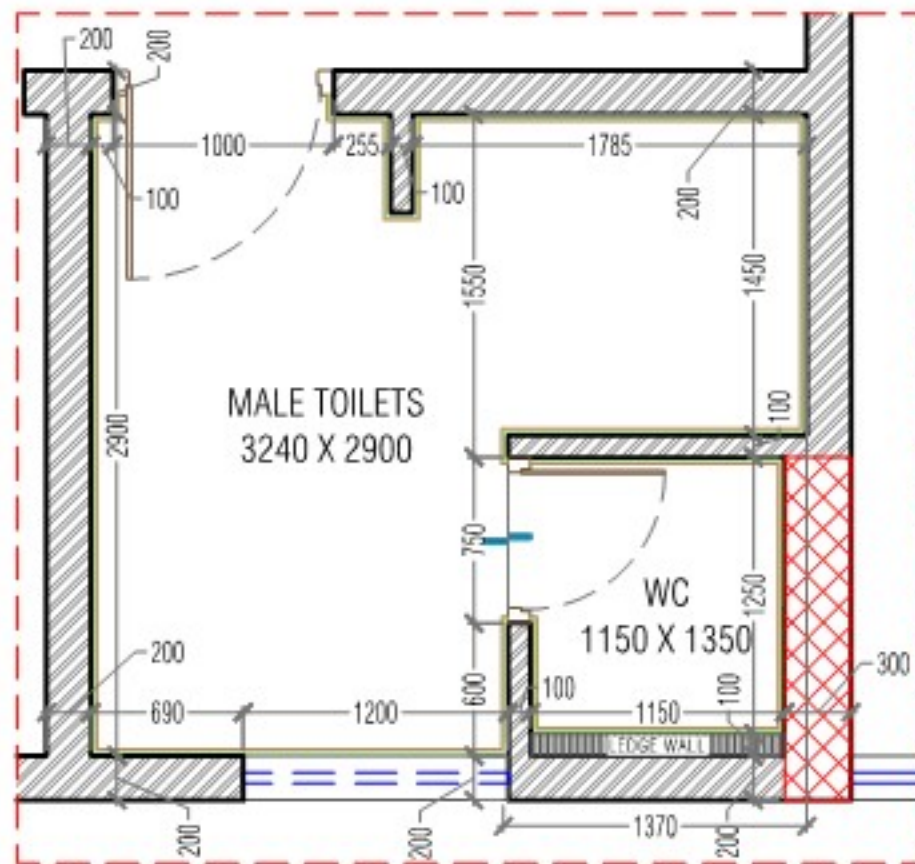

BRICK MARKING

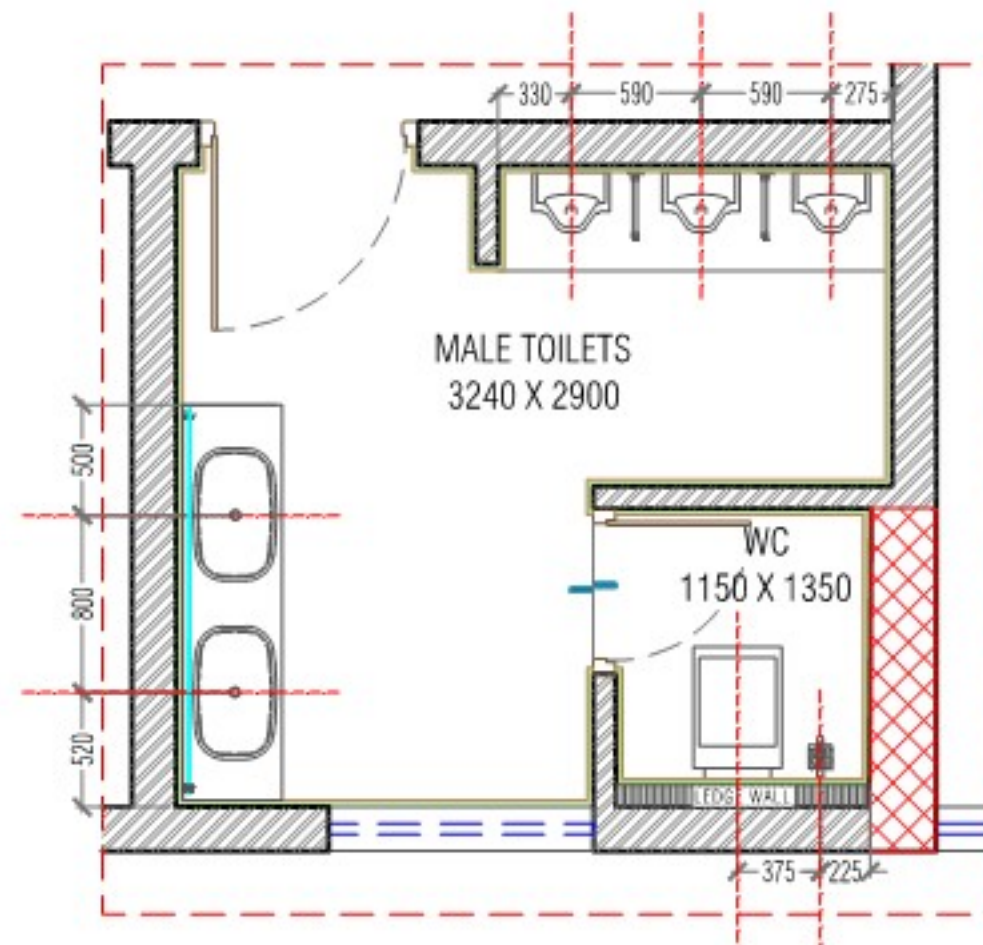

PLUMBING LAYOUT

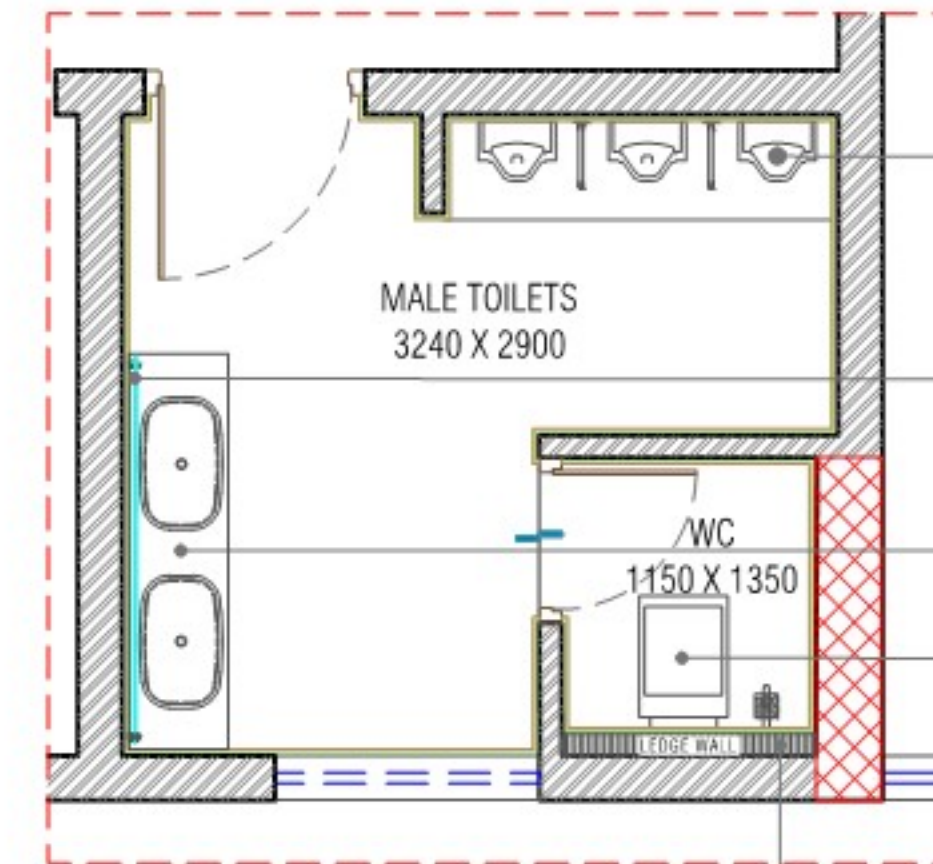


SANITARY LAYOUT

- Urinal Basin Middle level @ 750 and Flush plate @ 1350 height from F.F.L
- 6mm mirror pasted over 12mm thk ply paneling
- Wash Basin Top level @ 840mm height from F.F.L
- WC & Health Faucet @ 450 mm and Flush plate @ 1050 height from F.F.L
- 100 mm thk ledge wall up to 1200 mm height from F.F.L

GENTS TOILET



GROUND, THIRD, FOURTH, FIFTH FLOORS

CLIENT:	SHEET TITLE:	KEY PLAN:	NORTH:	DATE : 28-06-2022	INTERIOR ARCHITECTS:
M/s. TEAM 4 LIFE SPACES	GENTS & LADIES TYPICAL TOILET PLUMBING DETAIL			SCALE : NTS	 MOHAR CONSULTANTS ARCHITECTS, PLANNERS, INTERIOR DESIGNERS H.No. 8-2-293/82/A/1016, PLOT No. 1016, ROAD NO 46A, JUBILEE HILLS, HYDERABAD - 500033, Ph No : 040-65865340, 23554450, 23554460, E - mail : moharconsultants05@yahoo.co.in,
	PROJECT:		SHEET NO:	DRAWN : ROHAN YOSUVA B M	
	PROPOSED INTERIORS OF NYLA CLUBHOUSE @ MIYAPUR, HYDERABAD			DEALT : JENISH J	
				CHECKED BY: JENISH J	

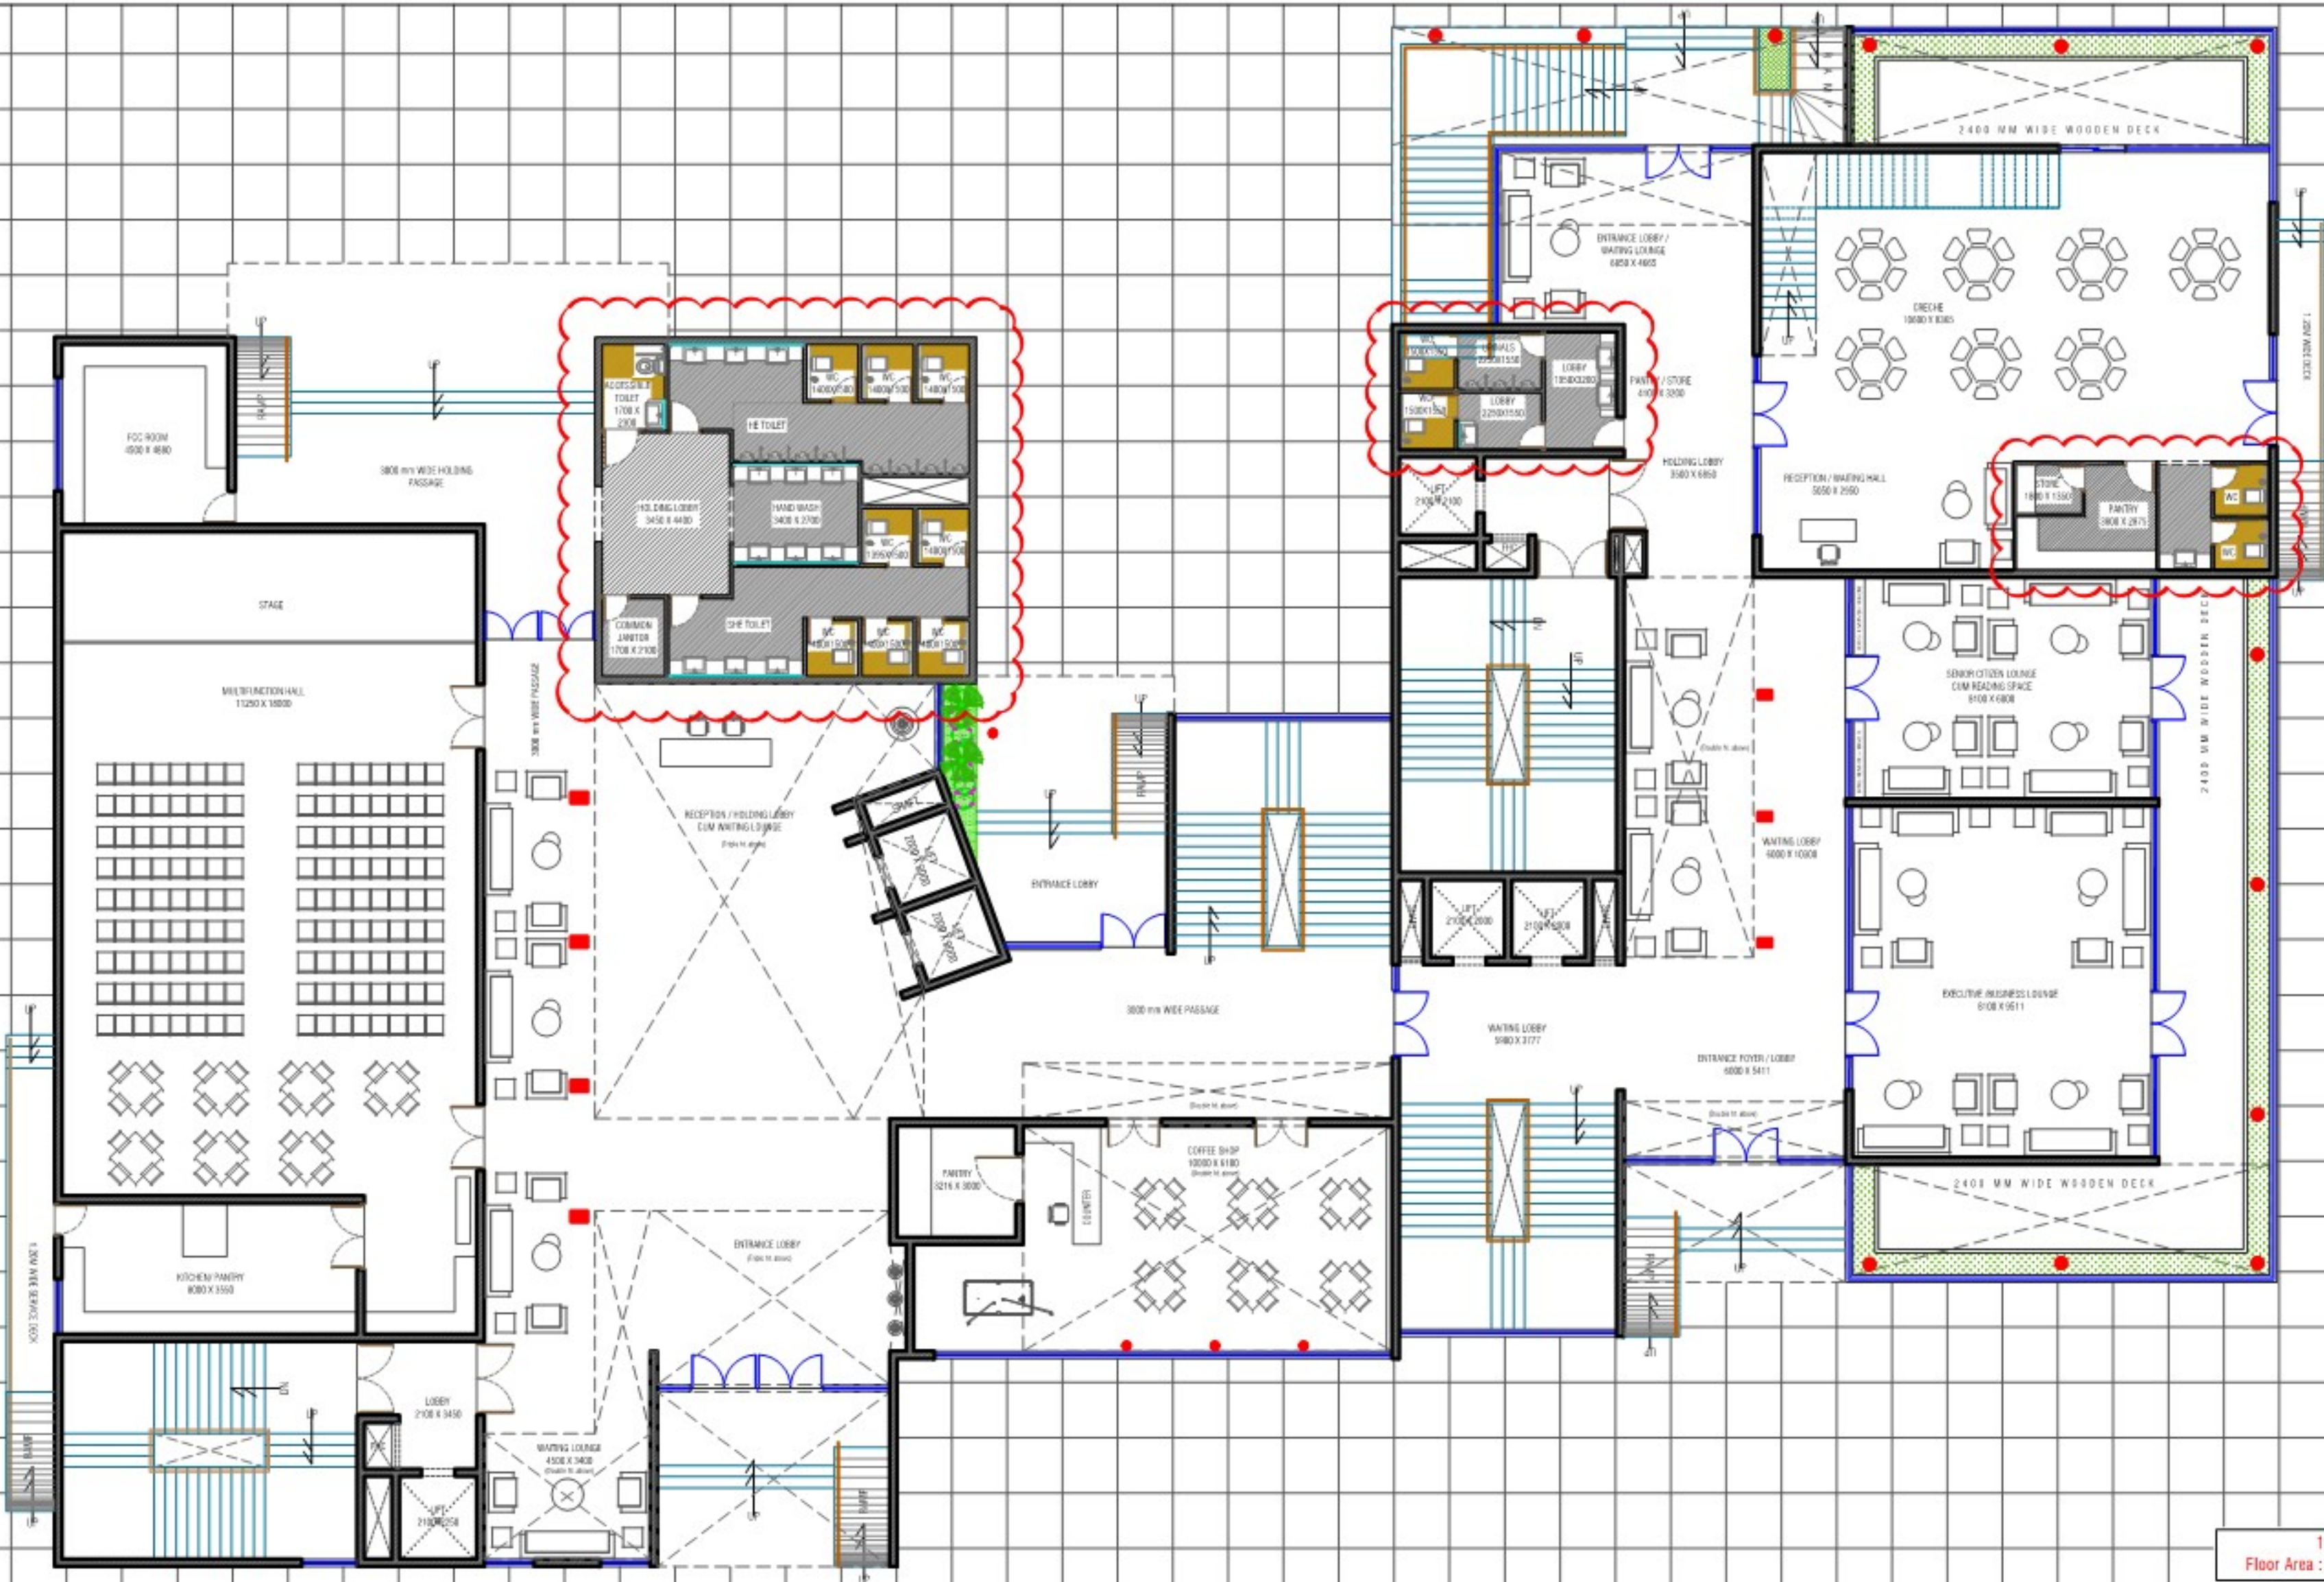


15ft - Floor Height
Floor Area : 1647.45 sq.m | 17733 sq.ft

CLIENT:	SHEET TITLE:	REVISION:	KEY PLAN:	NORTH:	DATE	ARCHITECTS:	INTERIOR ARCHITECTS:
 M/s. APARNA CONSTRUCTIONS & ESTATES PVT LTD.	GROUND FLOOR - SPATIAL PLANNING PROJECT: PROPOSED INTERIORS OF APARNA ZENON CLUB HOUSE AT PUPPALAGUDA, HYDERABAD			 N SHEET NO:	29-08-2022	 Genesis Planners Pvt, Ltd Laxmi Towers, Plot No.559, Road No.92, Jubilee Hills, Hyderabad, India-500033 Ph:040-66577777 Fax:040-23555449 email : info@genesisplanners.in website : www.genesisplanners.in	 MOHANS CONSULTANTS ARCHITECTS, PLANNERS, INTERIOR DESIGNERS H.No. 8-2-293/62/A/1016, PLOT No. 1016, ROAD NO 46A, JUBILEE HILLS, HYDERABAD - 500033. Ph No : 040-65865340, 23554450, 23554460. E-mail : mohansconsultants05@yahoo.co.in,
					SCALE : NTS		
					DRAWN : ROHAN YOSUVA B M		
					DEALT : JENISH J		
					CHECKED BY : JENISH J		

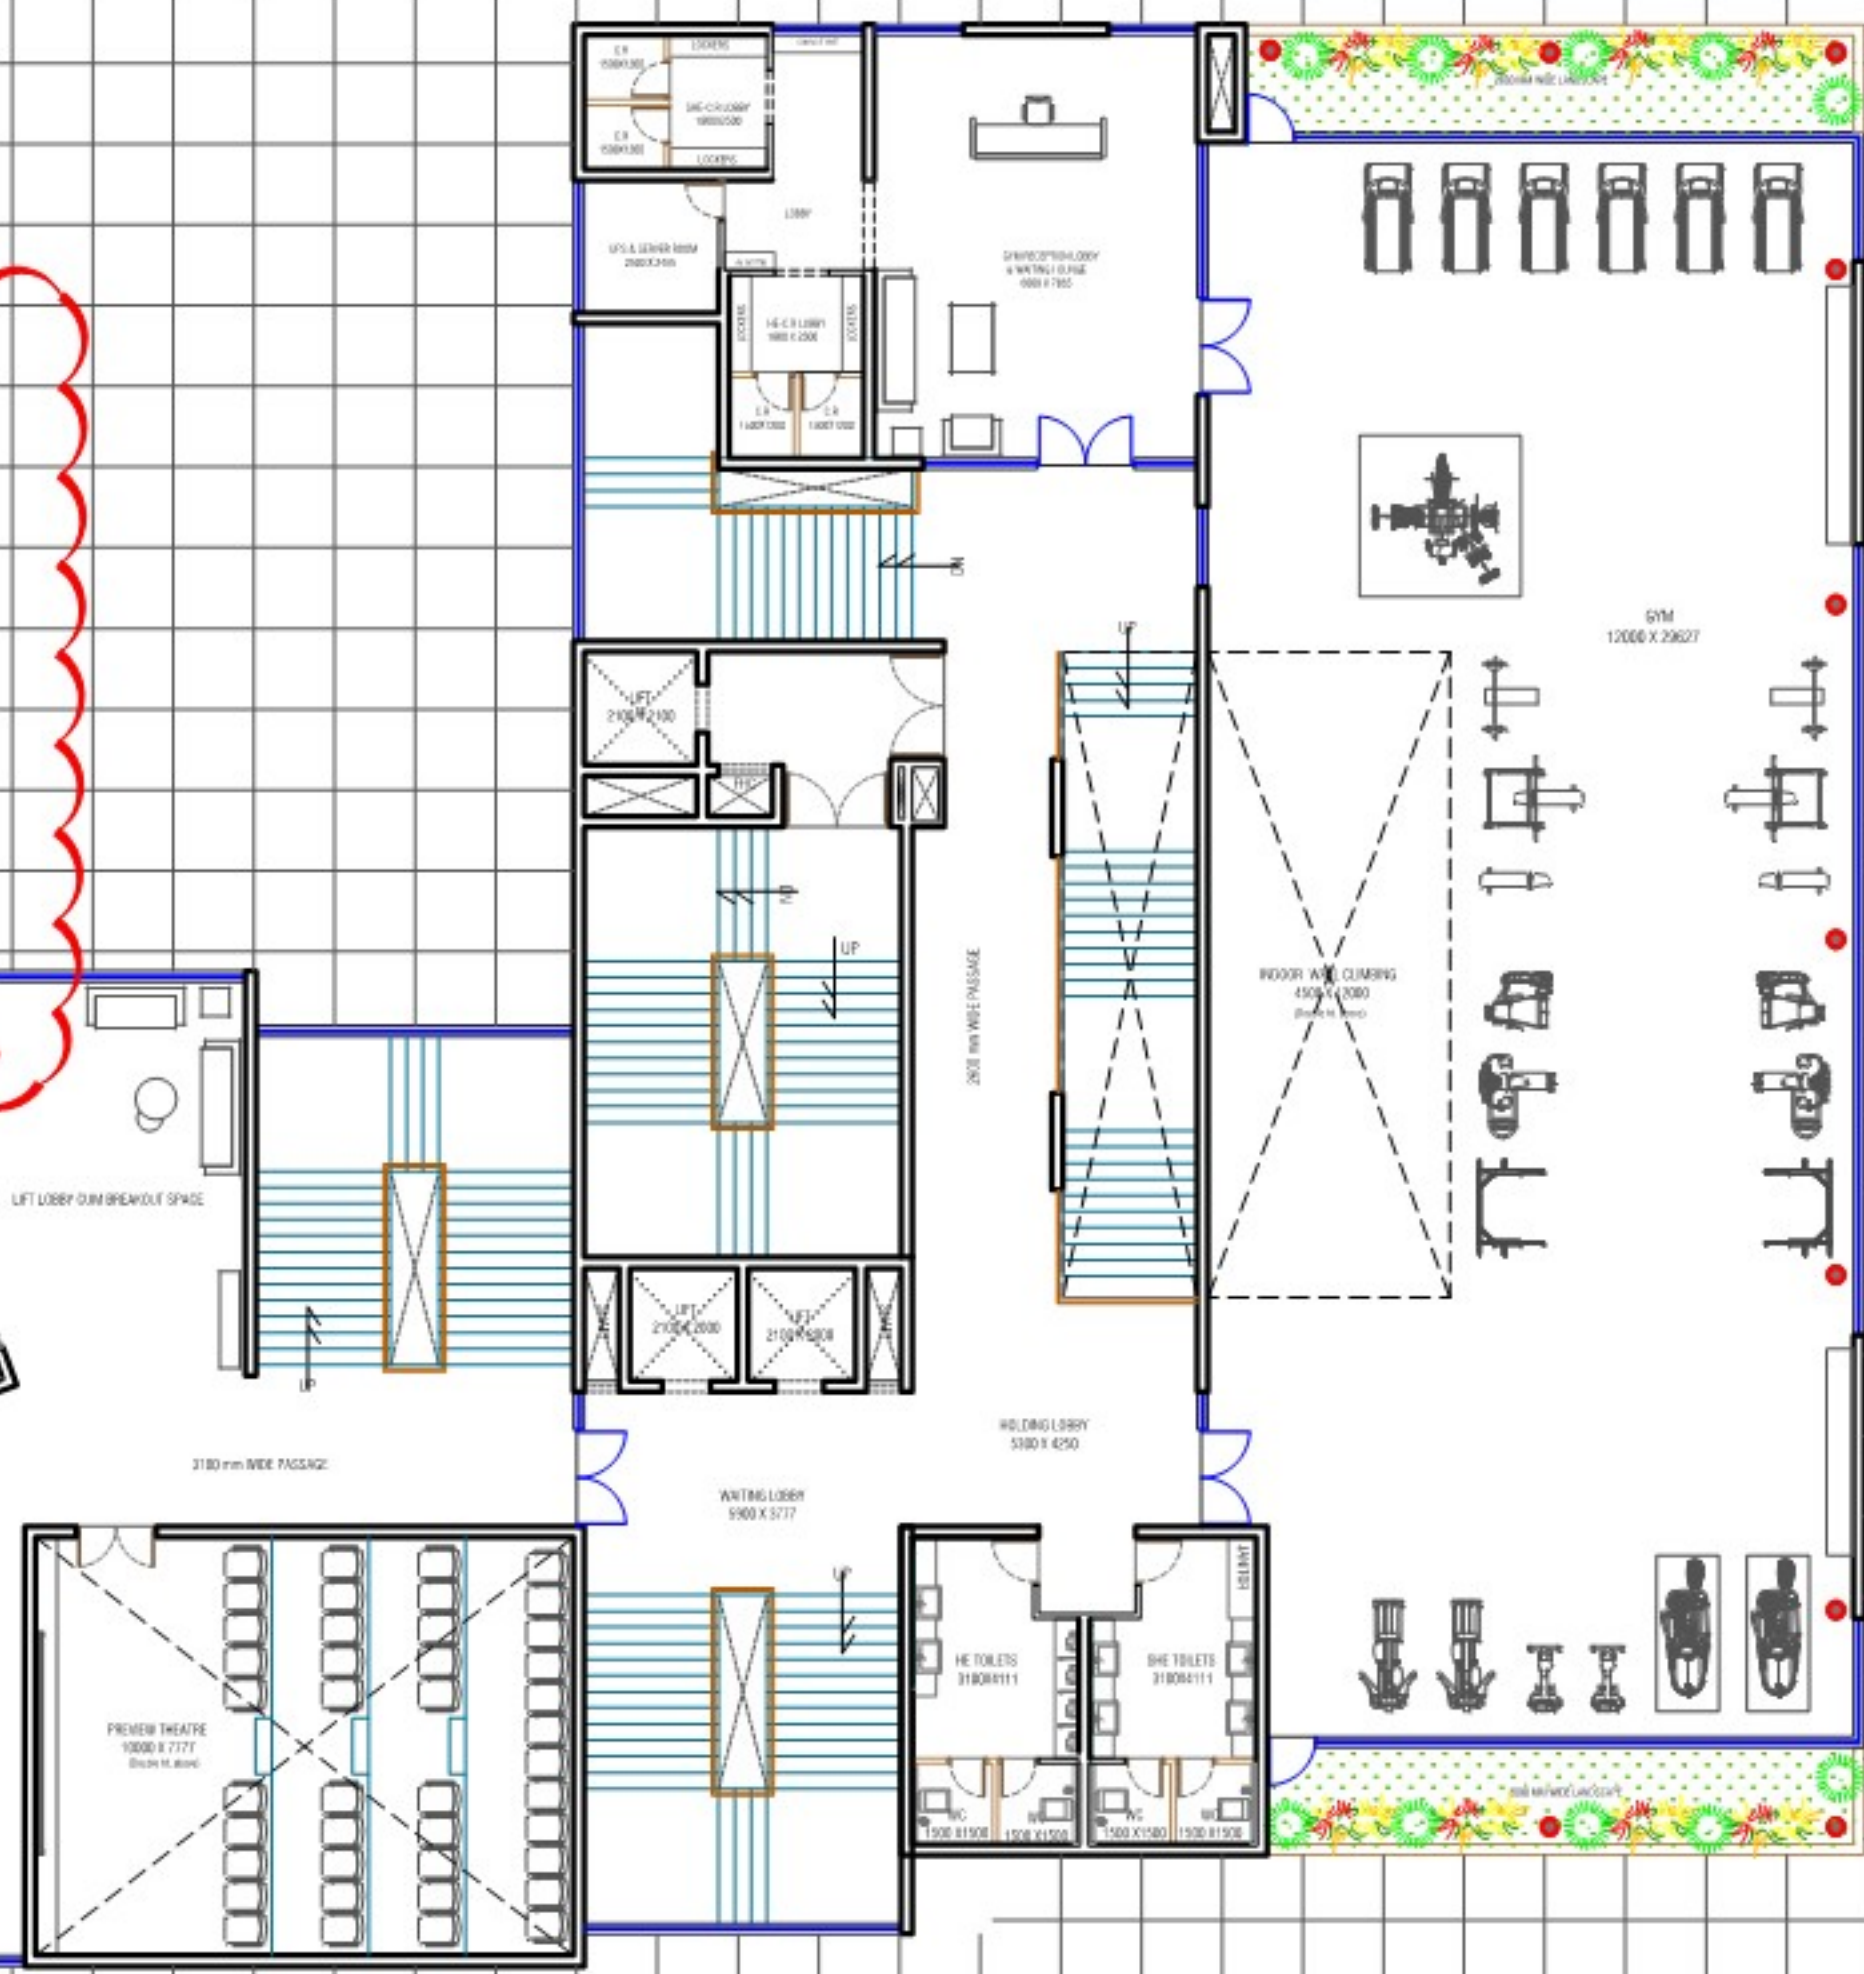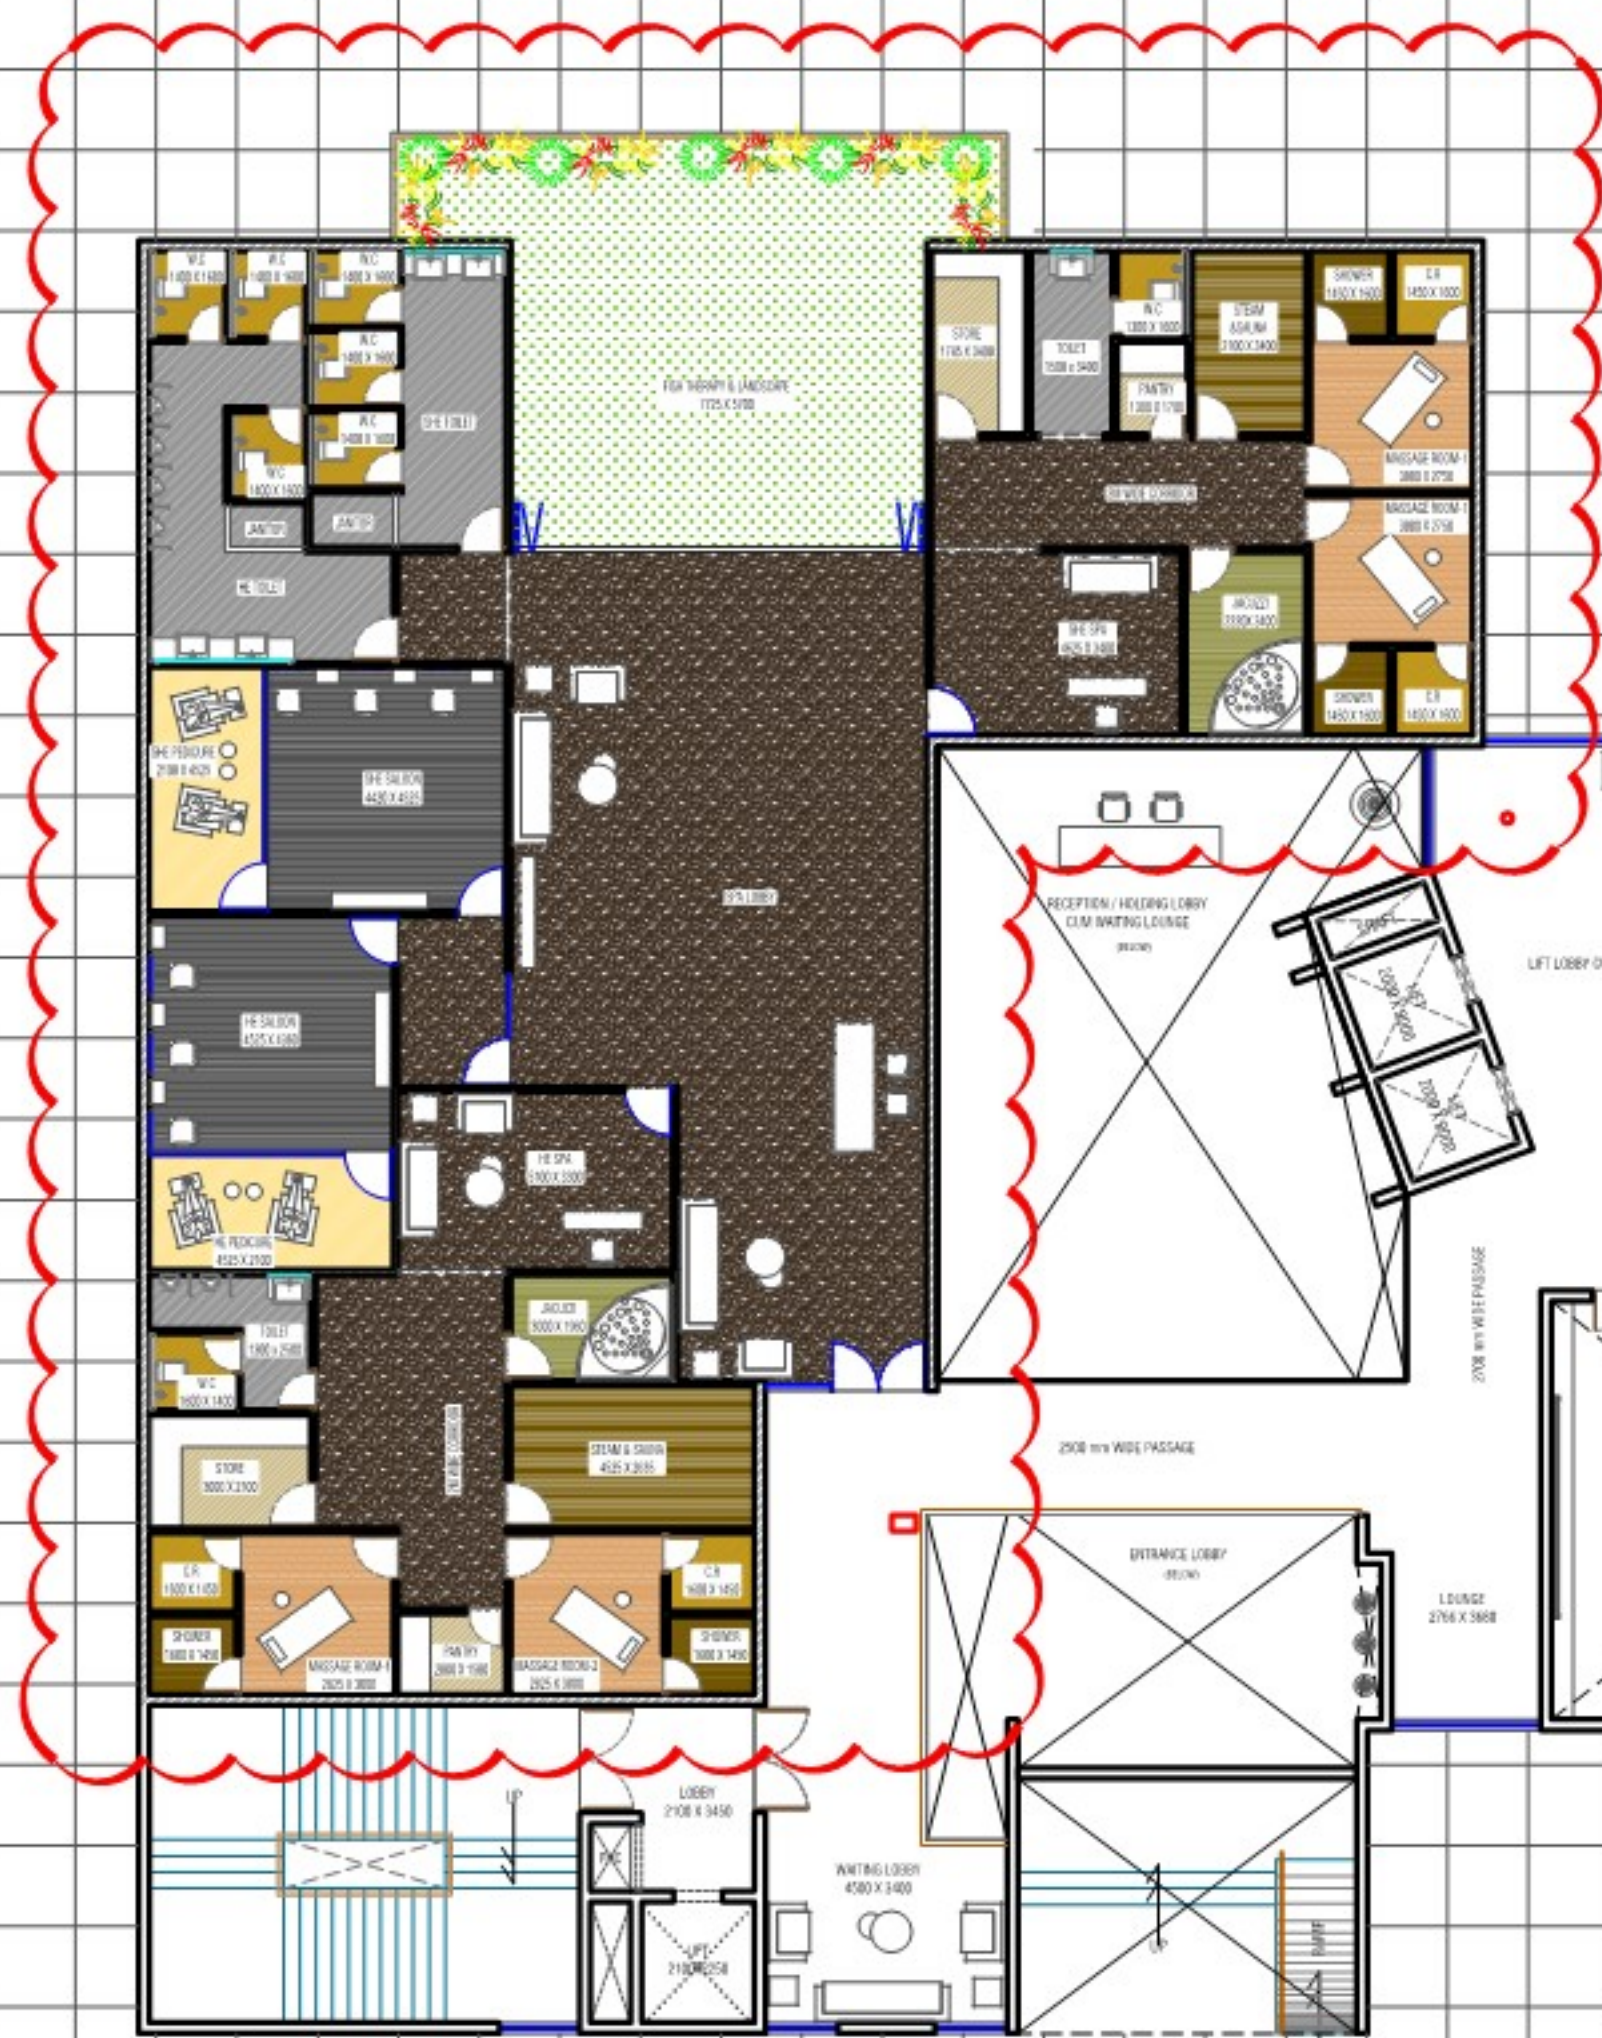


15ft - Floor Height
Floor Area : 1679.96 sq.m | 18080.79 sq.ft

CLIENT:	SHEET TITLE:	REVISION:	KEY PLAN:	NORTH:	DATE	ARCHITECTS:	INTERIOR ARCHITECTS:
 APARNA Lead the future M/s. APARNA CONSTRUCTIONS & ESTATES PVT LTD.	SECOND FLOOR - SPATIAL PLANNING			 N SHEET NO:	: 29-08-2022	 Genesis Planners Pvt, Ltd Laxmi Towers, Plot No.559, Road No.92, Jubilee Hills, Hyderabad, India-500033 Ph:040-66577777 Fax:040-23555449 email : info@genesisplanners.in website : www.genesisplanners.in	 ARCHITECTS, PLANNERS, INTERIOR DESIGNERS H.No. 8-2-293/62/A/1016, PLOT No. 1016, ROAD NO 46A, JUBILEE HILLS, HYDERABAD - 500033. Ph No : 040-65865340, 23554450, 23554460, E-mail : mohansconsultants05@yahoo.co.in
	PROJECT:				SCALE : NTS		
	PROPOSED INTERIORS OF APARNA ZENON CLUB HOUSE AT PUPPALAGUDA, HYDERABAD				DRAWN : ROHAN YOSUVA B M		
					DEALT : JENISH J		
					CHECKED BY : JENISH J		

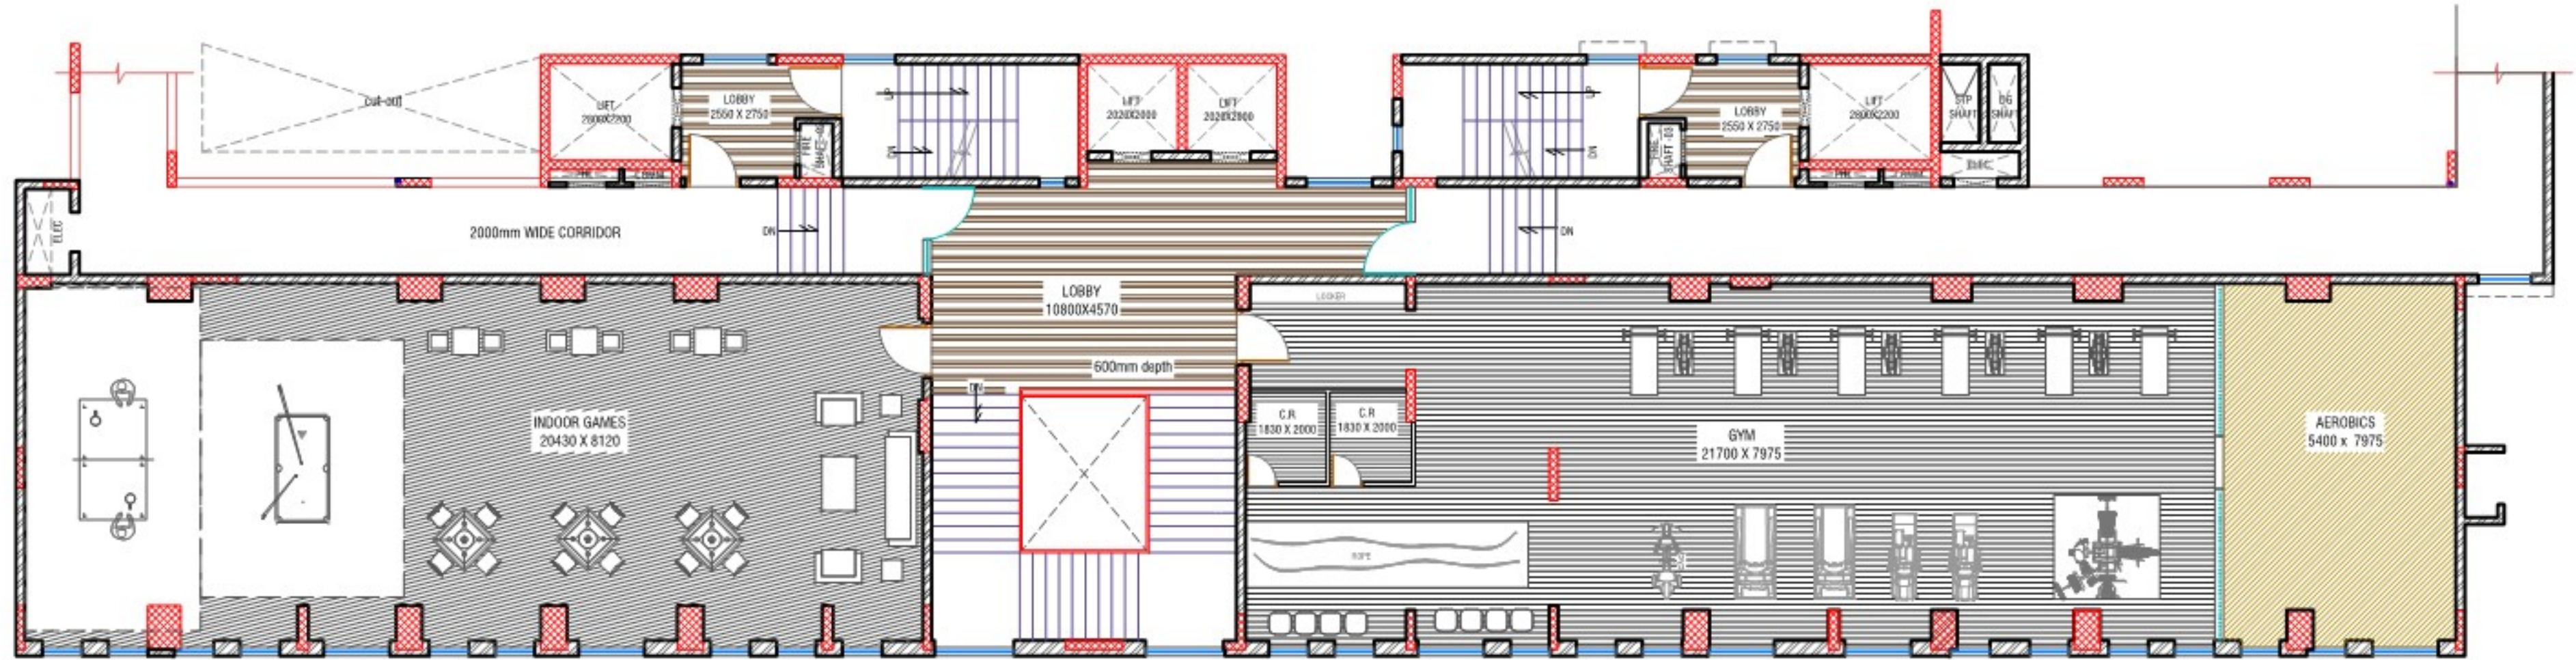


THIRD FLOOR PLAN @ Floor Height - 3800 mm

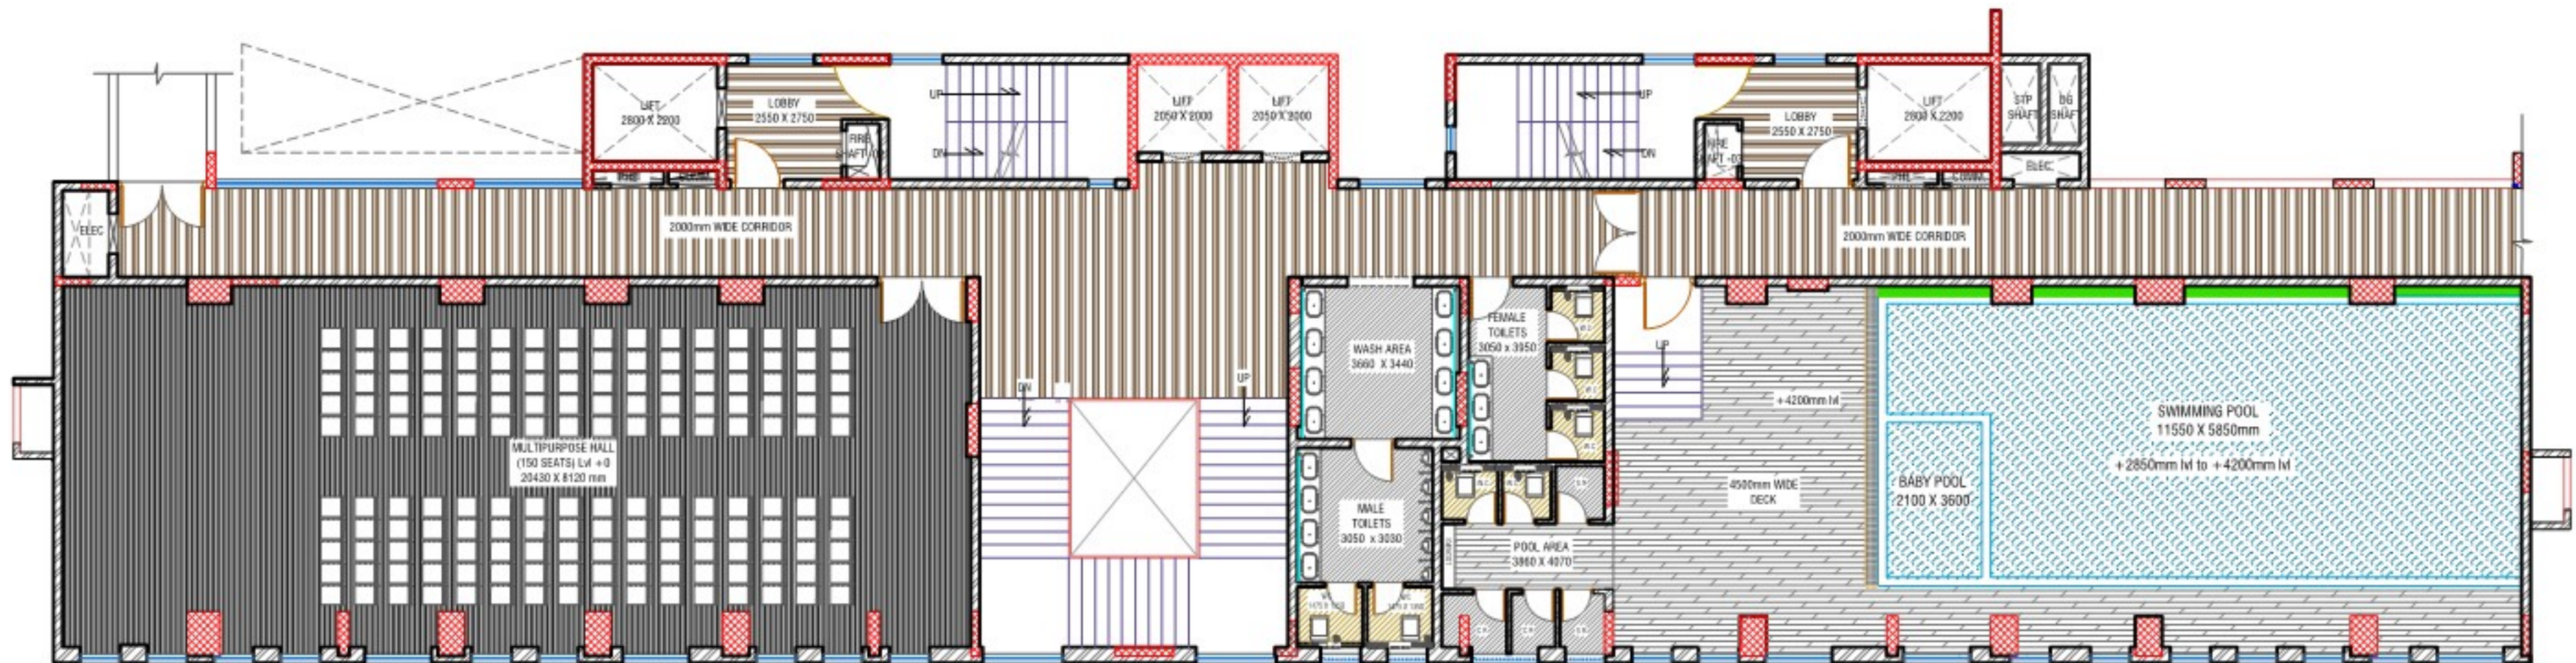


FIRST FLOOR PLAN @ Floor Height - 5200 mm

CLIENT:	PROJECT:	REVISION:	DATE	NORTH:	INTERIOR ARCHITECTS:
M/s. VASAVI GROUP	PROPOSED INTERIORS OF VASAVI METROPOLIS CLUBHOUSE @ UPPAL, HYDERABAD	01	19-06-2022		
			SCALE : N.T.S		
			DRAWN : ROHAN YOSUVA B M		
			DEALT : JENISH J		
	SHEET TITLE:		CHECKED BY : JENISH J	SHEET NO:	
	FIRST & THIRD FLOOR PRESENTATION PLAN				

ARCHITECTS. PLANNERS. INTERIOR DESIGNERS
H.No. 8-2-293/82/A/1016, PLOT No. 1016,
ROAD NO 46A, JUBILEE HILLS,
HYDERABAD - 500033.
Ph No : 040-65865340, 23554450, 23554460,
E - mail : mohamconsultants05@yahoo.co.in,

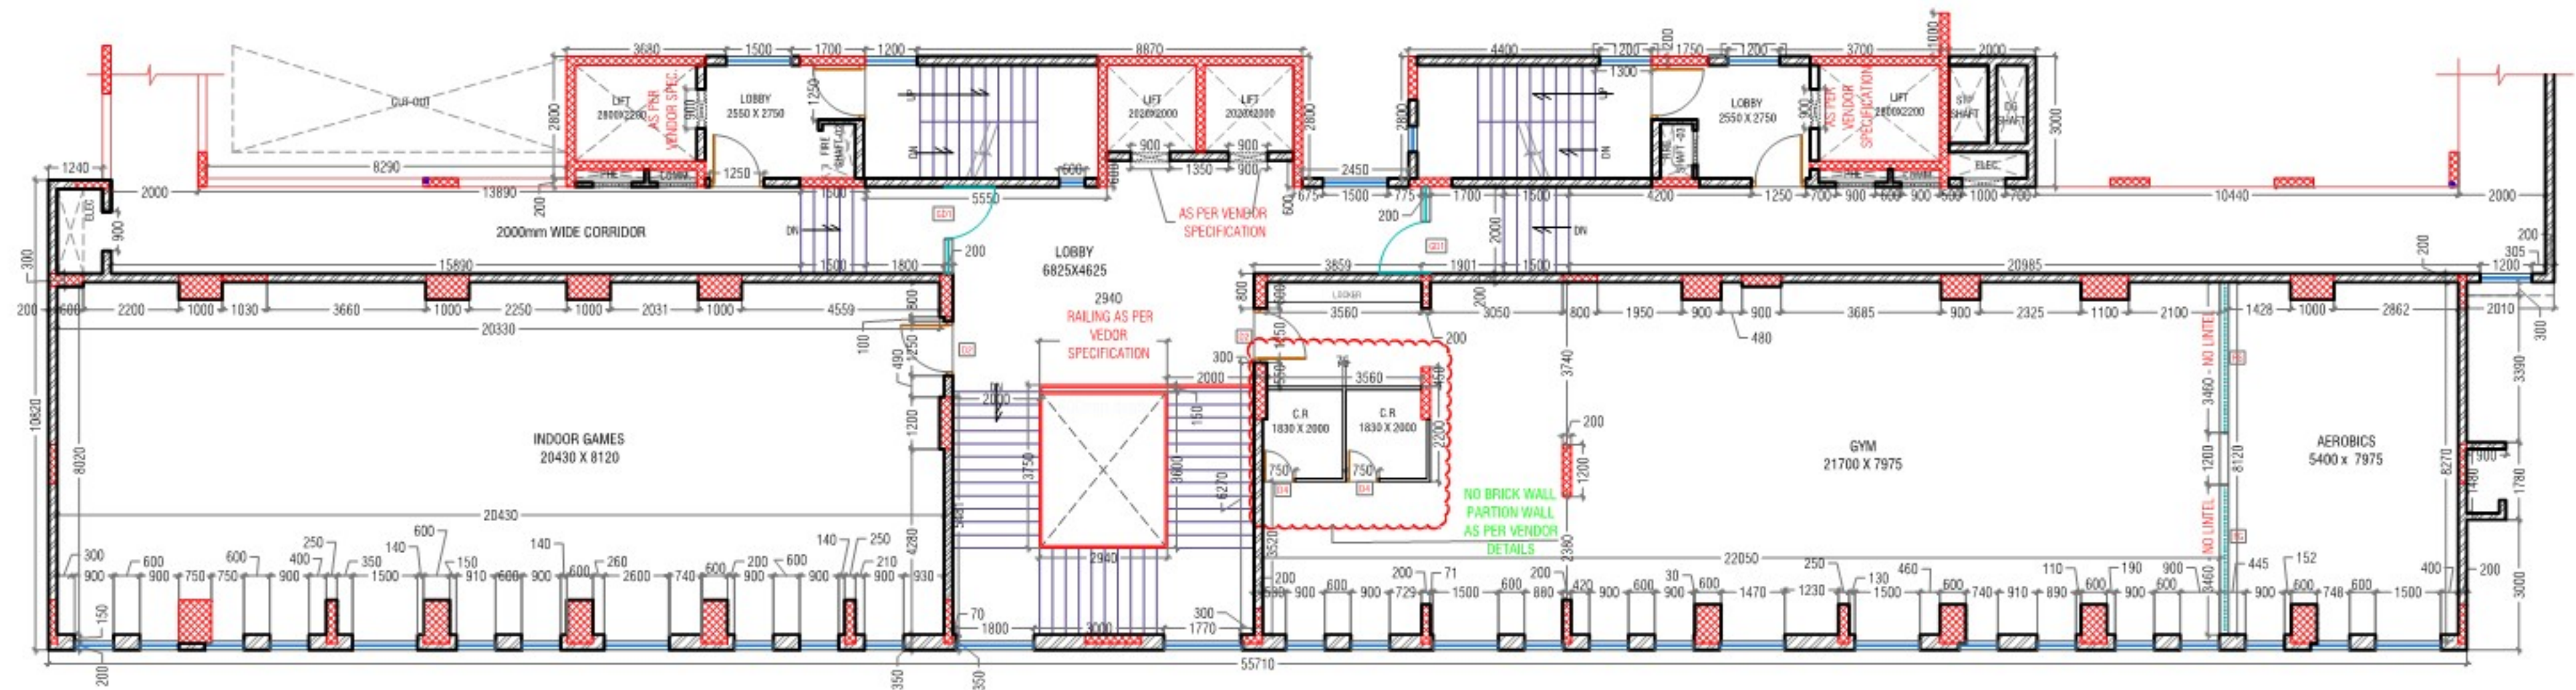

THIRD FLOOR PLAN @ Floor Height - 3800 mm

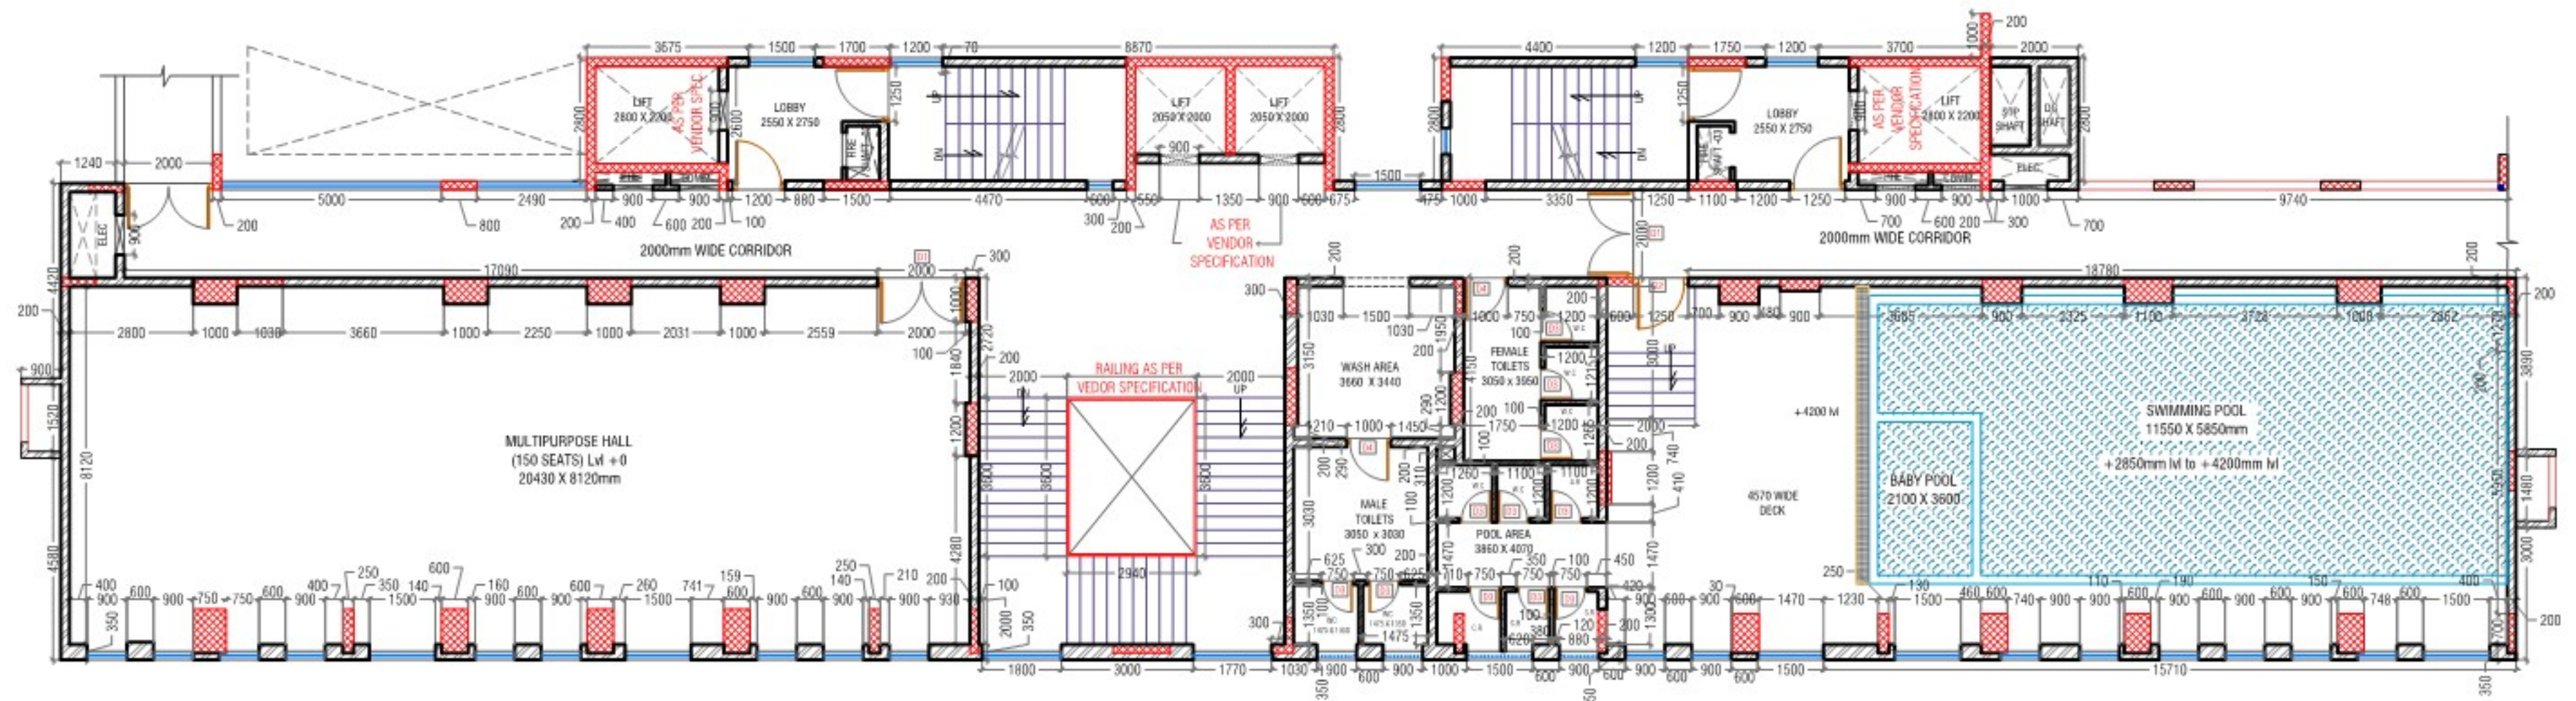


FIRST FLOOR PLAN @ Floor Height - 5200 mm

CLIENT:	PROJECT:		NORTH:	INTERIOR ARCHITECTS:
M/s.VASAVI GROUP	PROPOSED INTERIORS OF VASAVI METROPOLIS CLUBHOUSE @ UPPAL, HYDERABAD	DATE : 19-06-2022		 MOHAN CONSULTANTS ARCHITECTS. PLANNERS. INTERIOR DESIGNERS H.No. 8-2-293/B2/A/1016, PLOT No. 1016, ROAD NO 46A, JUBILEE HILLS, HYDERABAD - 500033, Ph No : 040-65865340,23554450,23554460, E - mail : mohanconsultants05@yahoo.co.in,
		SCALE : N.T.S		
		DRAWN : ROHAN YOSUVA B M		
	SHEET TITLE:	DEALT : JENISH J	SHEET NO:	
	FIRST & THIRD FLOOR BRICK MARKING LAYOUT	CHECKED BY : JENISH J		


MOHAN CONSULTANTS

ARCHITECTS. PLANNERS. INTERIOR DESIGNERS

H.No. 8-2-293/82/A/1016, PLOT No. 1016,
ROAD NO 46A, JUBILEE HILLS,
HYDERABAD - 500033,
Ph No : 040-65865340, 23554450, 23554460,
E-mail : mohanconsultants05@yahoo.co.in,

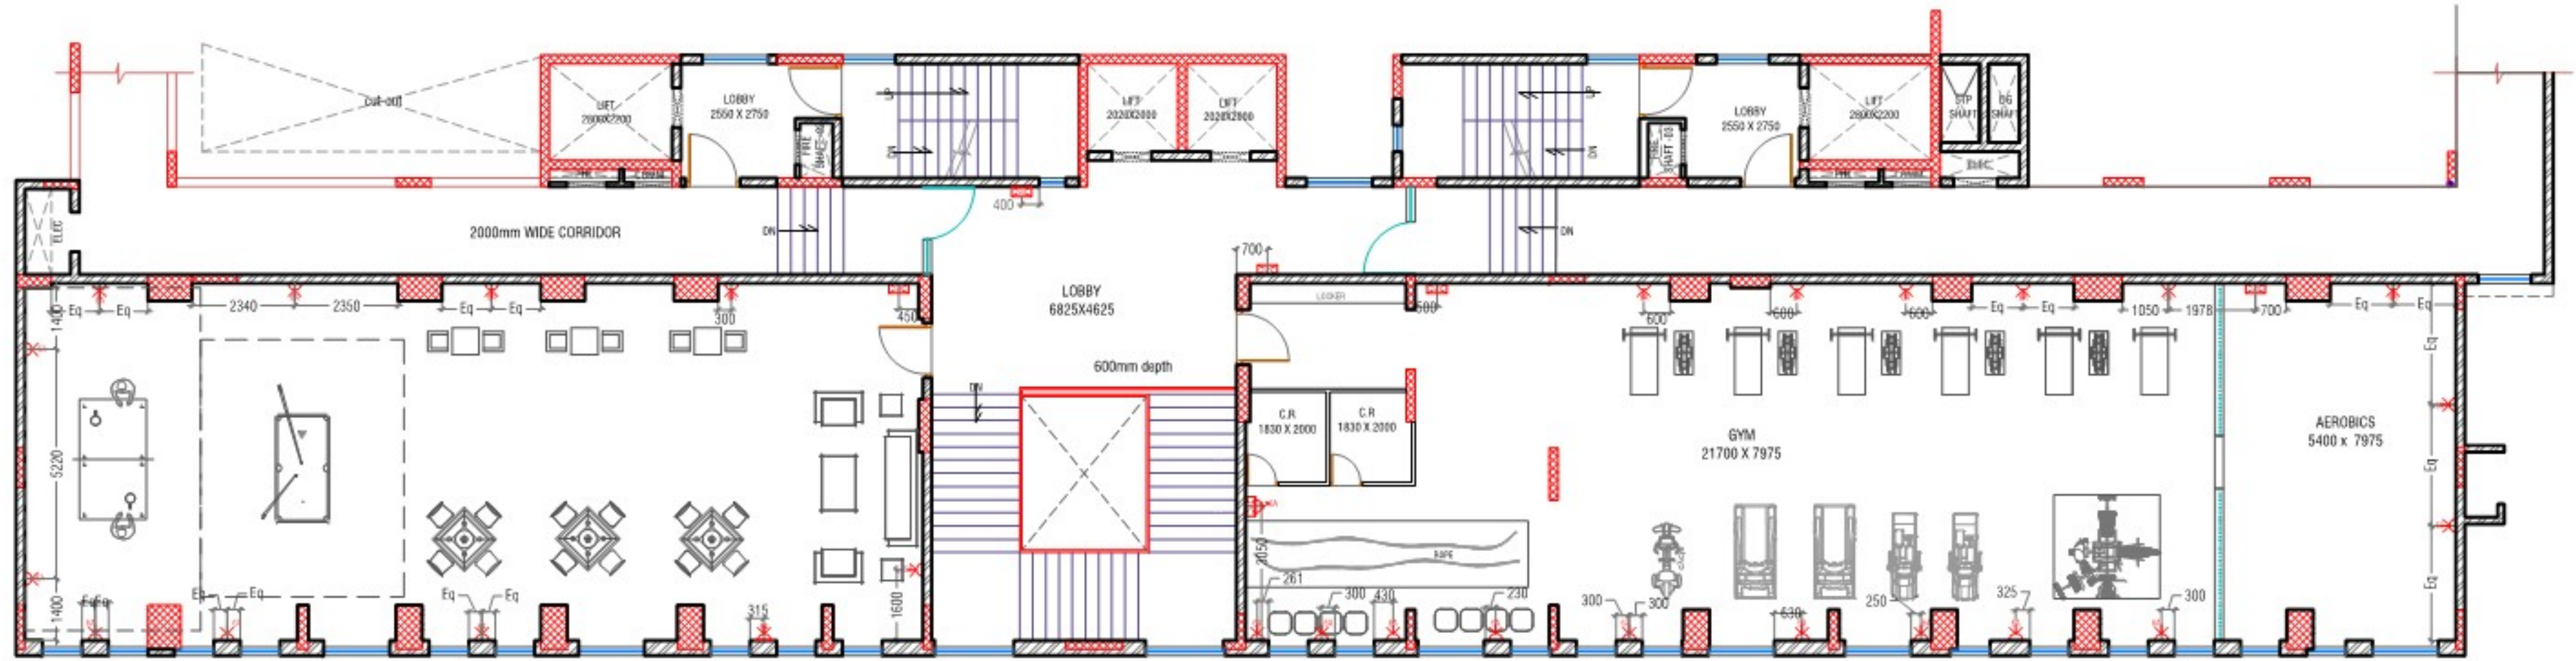




THIRD FLOOR PLAN @ Floor Height - 3800 mm

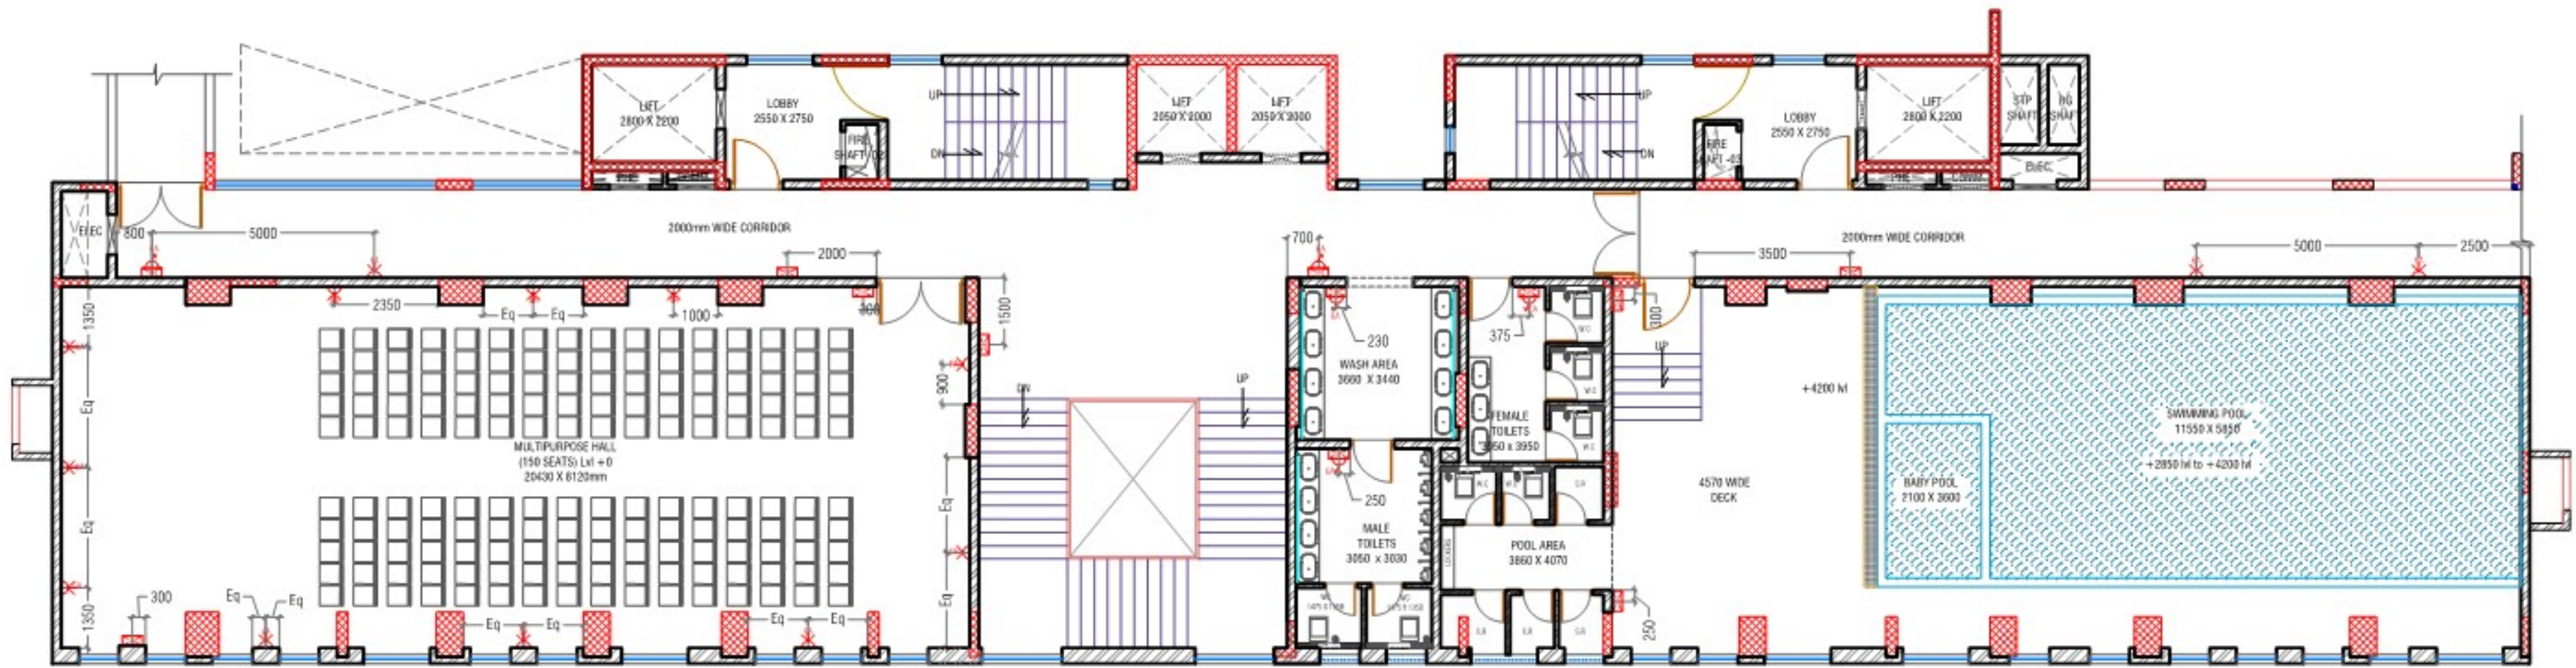


FIRST FLOOR PLAN @ Floor Height - 5200 mm

CLIENT:	PROJECT:	DATE : 19-06-2022	NORTH:	INTERIOR ARCHITECTS:
M/s.VASAVI GROUP	PROPOSED INTERIORS OF VASAVI METROPOLIS CLUBHOUSE @ UPPAL, HYDERABAD	SCALE : N.T.S	N	
	SHEET TITLE:	DRAWN : ROHAN YOSUVA B M		
	FIRST & THIRD FLOOR WALL ELECTRICAL	DEALT : JENISH J	SHEET NO:	
		CHECKED BY : JENISH J		

ELECTRICAL LEGEND

   SYMBOL	LEGEND	HEIGHT
	MAIN BOARD / D B	ABOVE LINTEL LEVEL
	SWITCH BOARD	@ 4'-6" FFL (BOTTOM OF SB)
	SWITCH BOARD	@ 3'-0" FFL (BOTTOM OF SB)
	SWITCH BOARD	@ 1'-6" FFL (BOTTOM OF SB)
	2' X 2' CFL LIGHTS	IN FALSE CEILING
	4" Ø 10W LED LIGHTS	IN FALSE CEILING
	2" Ø SPOT 8W LIGHTS	IN FALSE CEILING
	4" Ø 16W SASSO UP LIGHT (Surface mounted)	IN FALSE CEILING
	WALL LIGHT POINTS	8'-0" FROM F.F.L
	FAN	AS PER INTERIORS
	HI-Wall Unit	@ 8'-0" FROM FFL
	CASSETTE A/C	AS PER INTERIORS
	GRILL AC	AS PER INTERIORS
	COVE LIGHT	IN FALSE CEILING
	TELEPHONE POINT	@ 4" FROM FFL
	6 AMP SOCKETS	ABOVE SKIRTING
	6 AMP SOCKETS	IN SWITCH BOARDS
	16 AMP SOCKETS	@ 3'-6" FROM FFL @ 9'-0" FOR CHIMNEY & GEYSER
	T.V. POINT	@ 3'-0" FROM FFL
	REFRIGERATOR	@ 4'-6" FROM FFL
	INTERNET POINT	IN SWITCH BOARD / 1'-6" FFL
	GEYSER POINT	@ 9'-0" FROM FFL
	EXHAUST FAN	@ 8'-0" FROM FFL

CLIENT :	PROJECT :	DATE : 19-06-2022	NORTH :	INTERIOR ARCHITECTS :
M/s.VASAVI GROUP	PROPOSED INTERIORS OF VASAVI CLUB HOUSE @ UPPAL, HYDERABAD	SCALE : N.T.S.		 ARCHITECTS, PLANNERS, INTERIOR DESIGNERS H.No. 8-2-293/82/A/1016, PLOT No. 1016, ROAD NO 46A, JUBILEE HILLS, HYDERABAD - 500033, Ph No : 040-65665340, 23554450, 23554460, E-mail : moharconsultants@yahoo.co.in,
	SHEET TITLE :	DRAWN : ROHAN YOSUVA B M	SHEET NO :	
	ELECTRICAL LEGEND	DEALT : JENIS.J		
		CHECKED BY : JENIS.J		

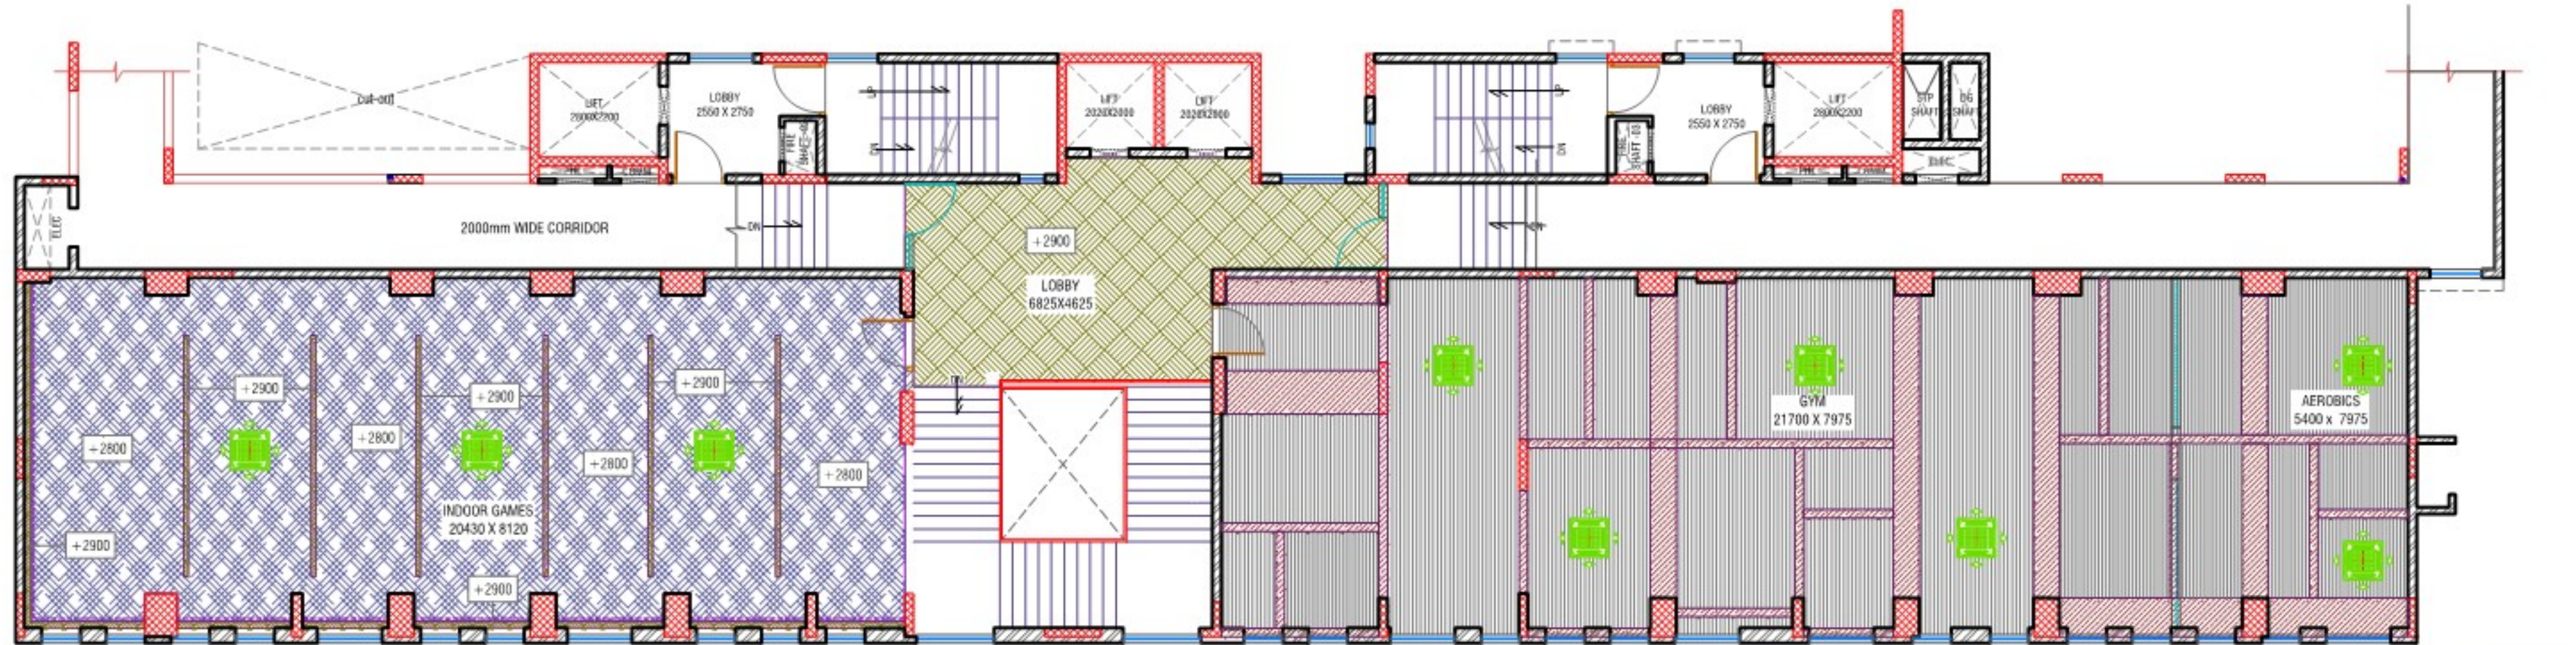


THIRD FLOOR PLAN @ Floor Height - 3800 mm




FIRST FLOOR PLAN @ Floor Height - 5200 mm



CLIENT:	PROJECT:	DATE : 19-06-2022	NORTH:	INTERIOR ARCHITECTS:
M/s.VASAVI GROUP	PROPOSED INTERIORS OF VASAVI METROPOLIS CLUBHOUSE @ UPPAL, HYDERABAD	SCALE : N.T.S		 MOHAN CONSULTANTS ARCHITECTS. PLANNERS. INTERIOR DESIGNERS H.No. 8-2-293/82/A/1016, PLOT No. 1016, ROAD NO 46A, JUBILEE HILLS, HYDERABAD - 500033, Ph No : 040-65865340, 23554450, 23554460, E - mail : mohanconsultants05@yahoo.co.in
	SHEET TITLE:	DRAWN : ROHAN YOSUVA B M		
	FIRST & THIRD FLOOR FALSE CEILING PRESENTATION LAYOUT	DEALT : JENISH J		
		CHECKED BY : JENISH J	SHEET NO:	

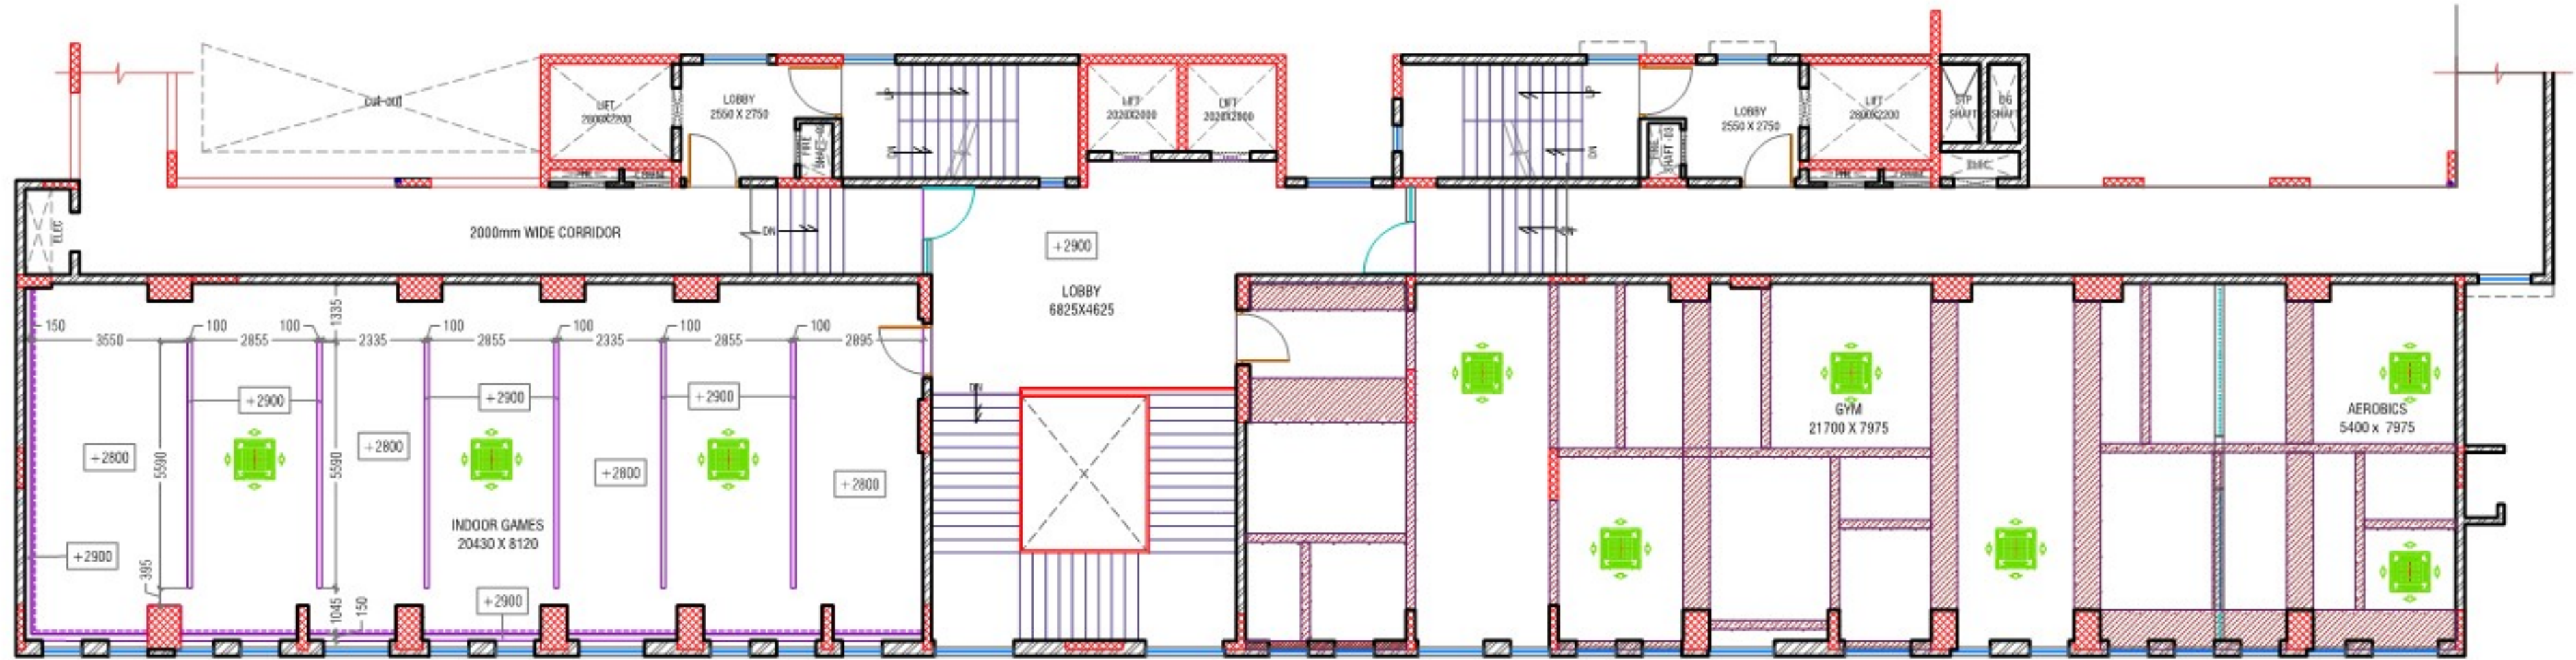


THIRD FLOOR PLAN @ Floor Height - 3800 mm

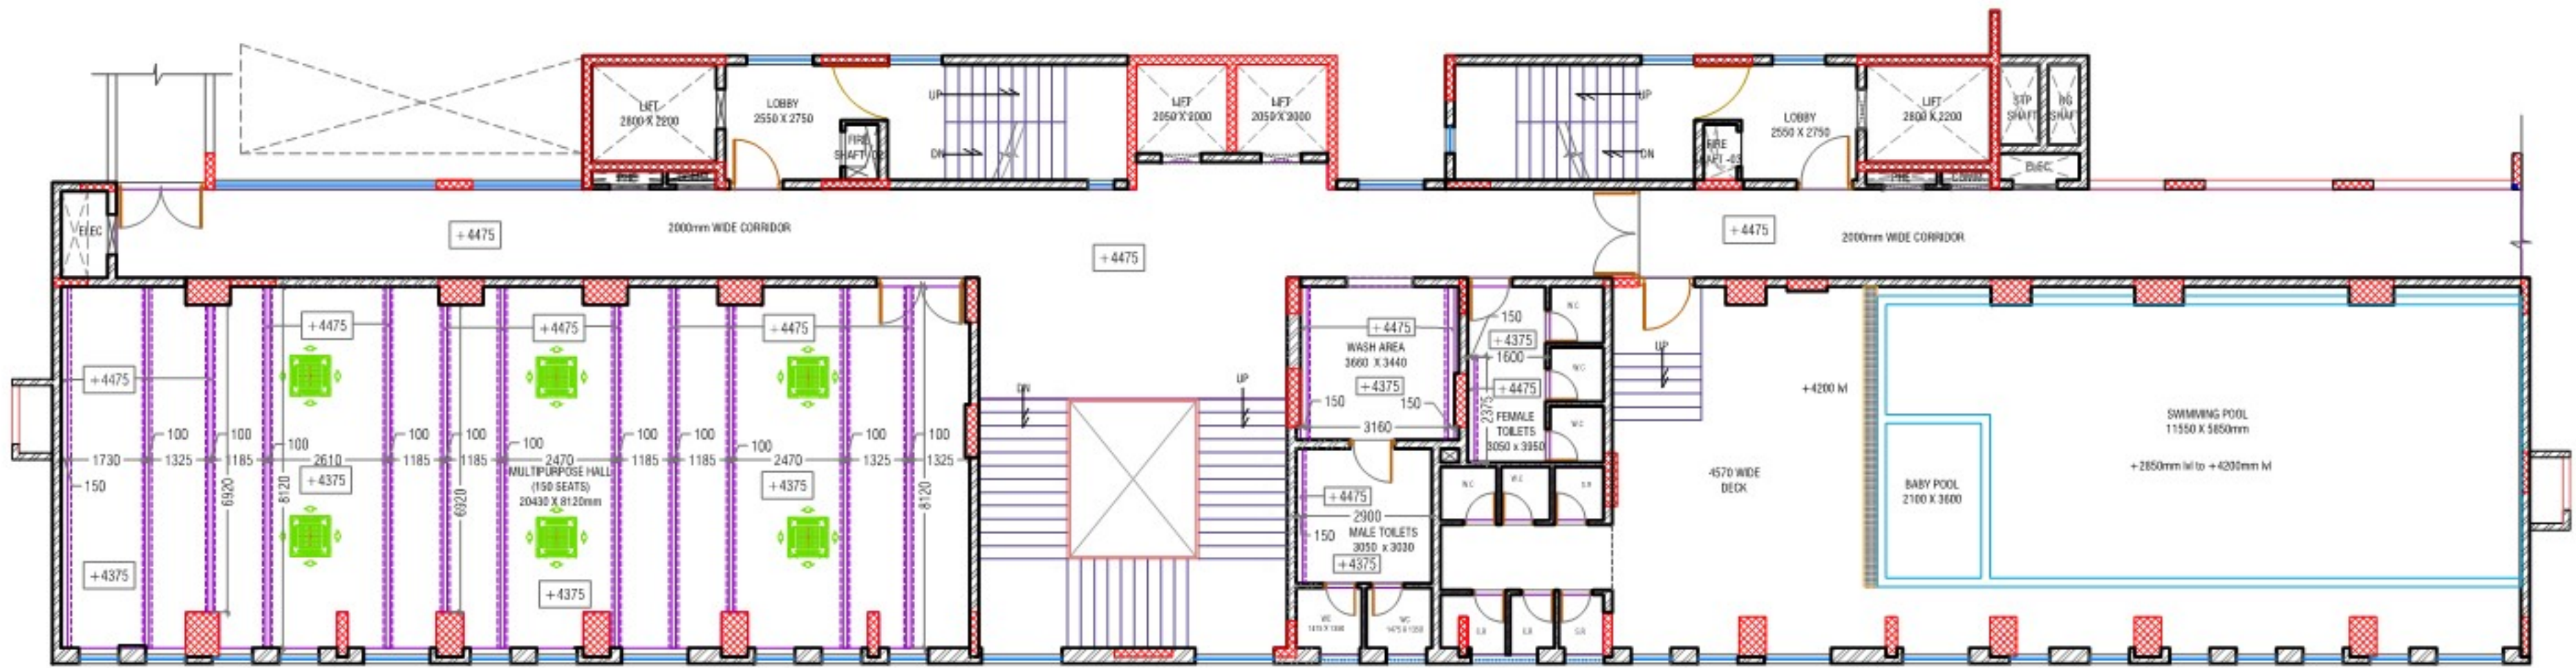


FIRST FLOOR PLAN @ Floor Height - 5200 mm

CLIENT:	PROJECT:	DATE : 20-06-2022		NORTH:	INTERIOR ARCHITECTS:
M/s.VASAVI GROUP	PROPOSED INTERIORS OF VASAVI METROPOLIS CLUBHOUSE @ UPPAL, HYDERABAD	SCALE : N.T.S			 MOHAM CONSULTANTS ARCHITECTS. PLANNERS. INTERIOR DESIGNERS H.No. 8-2-293/82/A/1016, PLOT No. 1016, ROAD NO 46A, JUBILEE HILLS, HYDERABAD - 500033, Ph No : 040-65865340,23554450,23554460, E - mail : mohamconsultants05@yahoo.co.in
	SHEET TITLE:	DRAWN : ROHAN YOSUVA B M			
	FIRST & THIRD FLOOR FALSE CEILING WORKING LAYOUT	DEALT : JENISH J		SHEET NO:	
		CHECKED BY : JENISH J			

ARCHITECTS. PLANNERS. INTERIOR DESIGNERS
H.No. 8-2-293/82/A/1016, PLOT No. 1016,
ROAD NO 46A, JUBILEE HILLS,
HYDERABAD - 500033.
Ph No : 040-65865340, 23554450, 23554460,
E - mail : mohamconsultants05@yahoo.co.in,




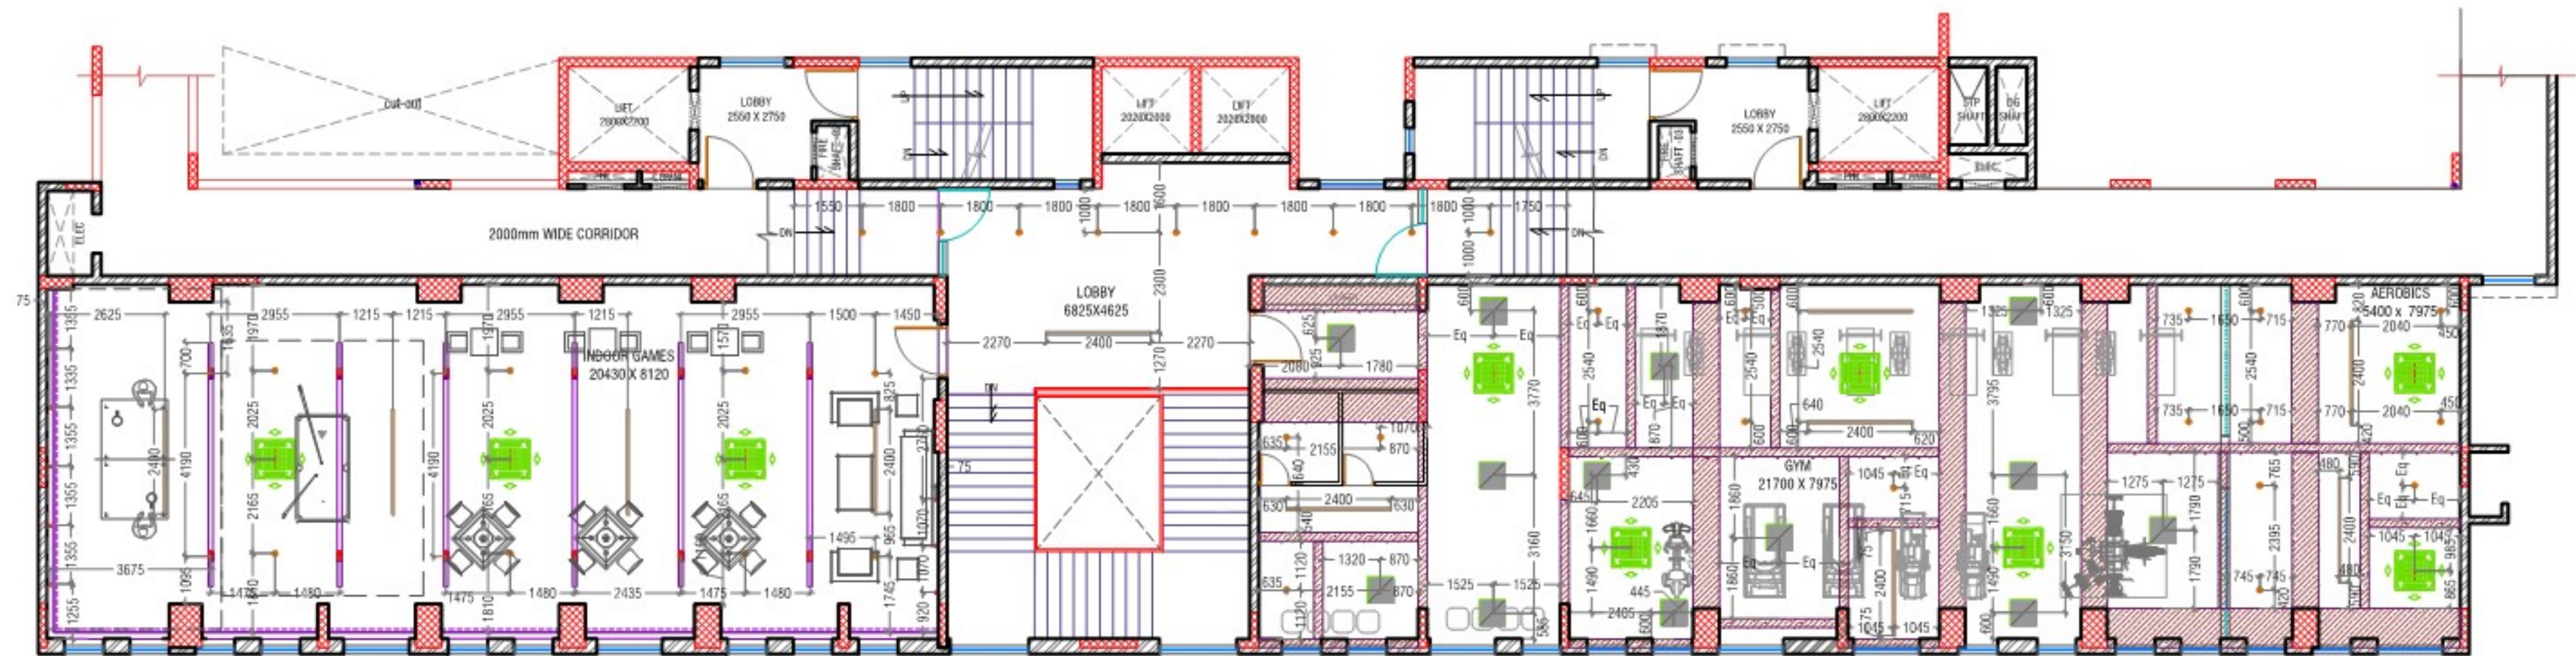


THIRD FLOOR PLAN @ Floor Height - 3800 mm

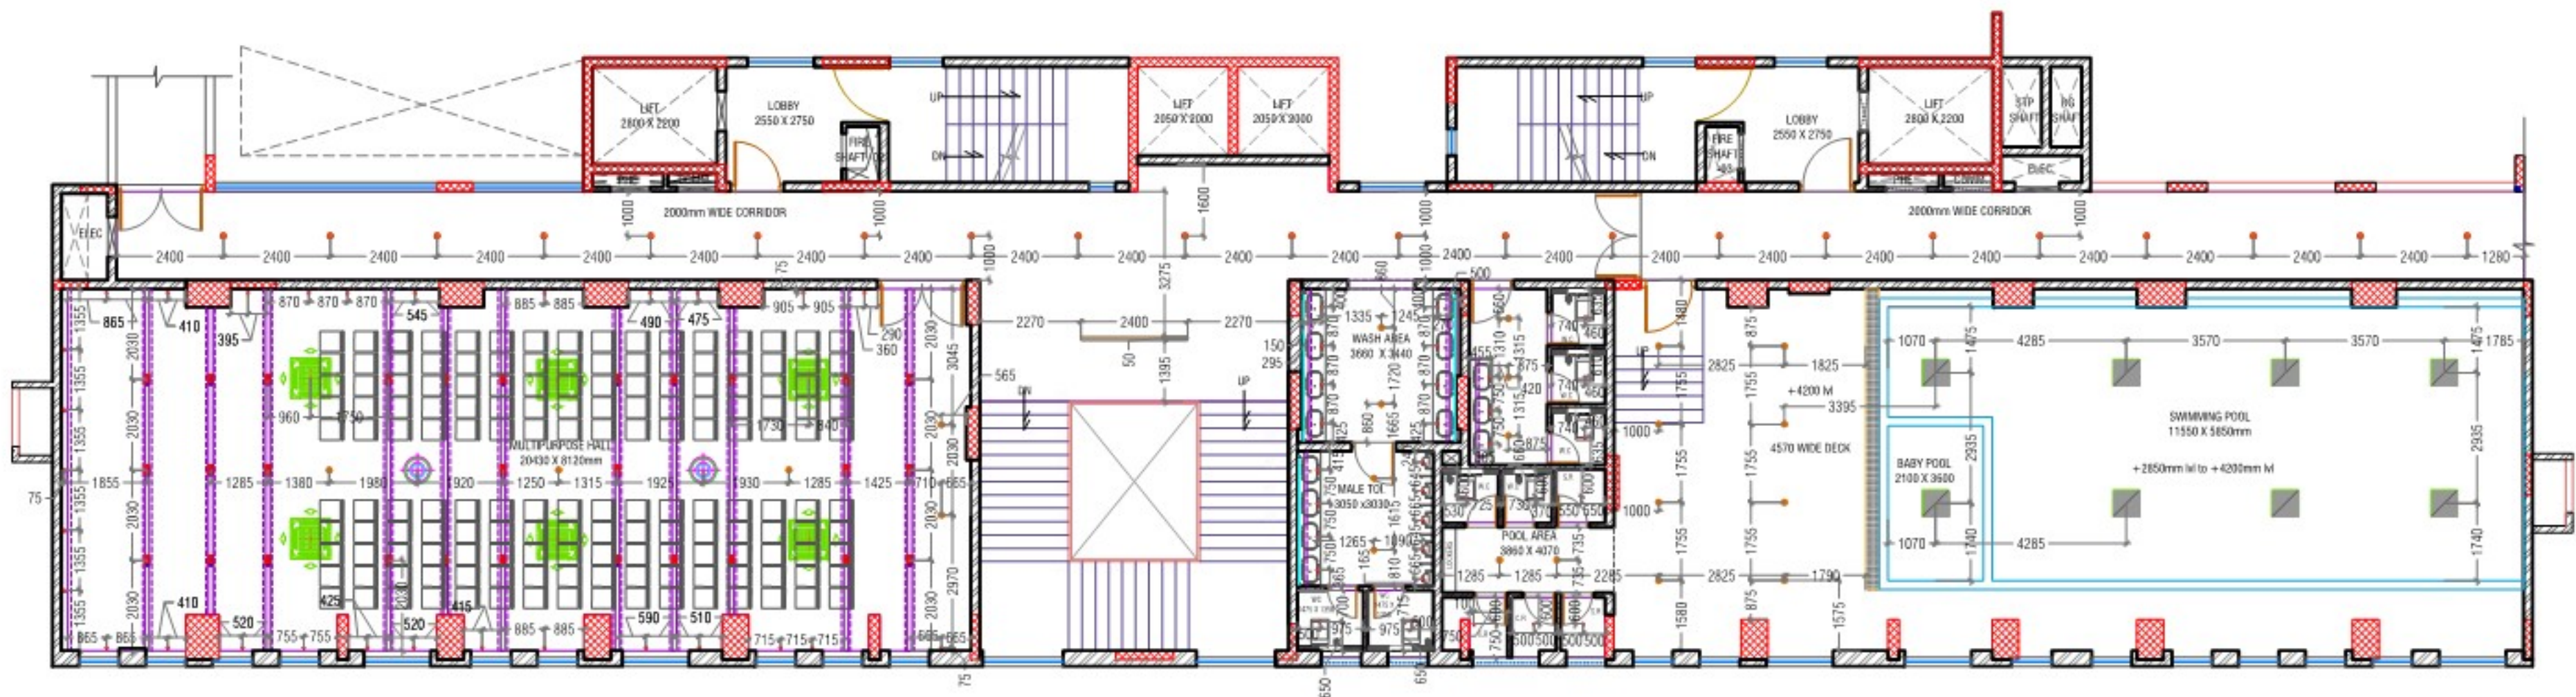


FIRST FLOOR PLAN @ Floor Height - 5200 mm

CLIENT: M/s.VASAVI GROUP	PROJECT: PROPOSED INTERIORS OF VASAVI METROPOLIS CLUBHOUSE @ UPPAL, HYDERABAD SHEET TITLE: FIRST & THIRD FLOOR FALSE CEILING ELECTRICAL WORKING LAYOUT	DATE : 20-06-2022 SCALE : N.T.S DRAWN : ROHAN YOSUVA B M DEALT : JENISH J CHECKED BY : JENISH J	NORTH: N SHEET NO:	INTERIOR ARCHITECTS: MOHAN CONSULTANTS ARCHITECTS. PLANNERS. INTERIOR DESIGNERS H.No. 8-2-293/82/A/1016, PLOT No. 1016, ROAD NO 46A, JUBILEE HILLS, HYDERABAD - 500033. Ph No : 040-65865340,23554450,23554460, E - mail : mohanconsultants05@yahoo.co.in,
---	---	--	---	--

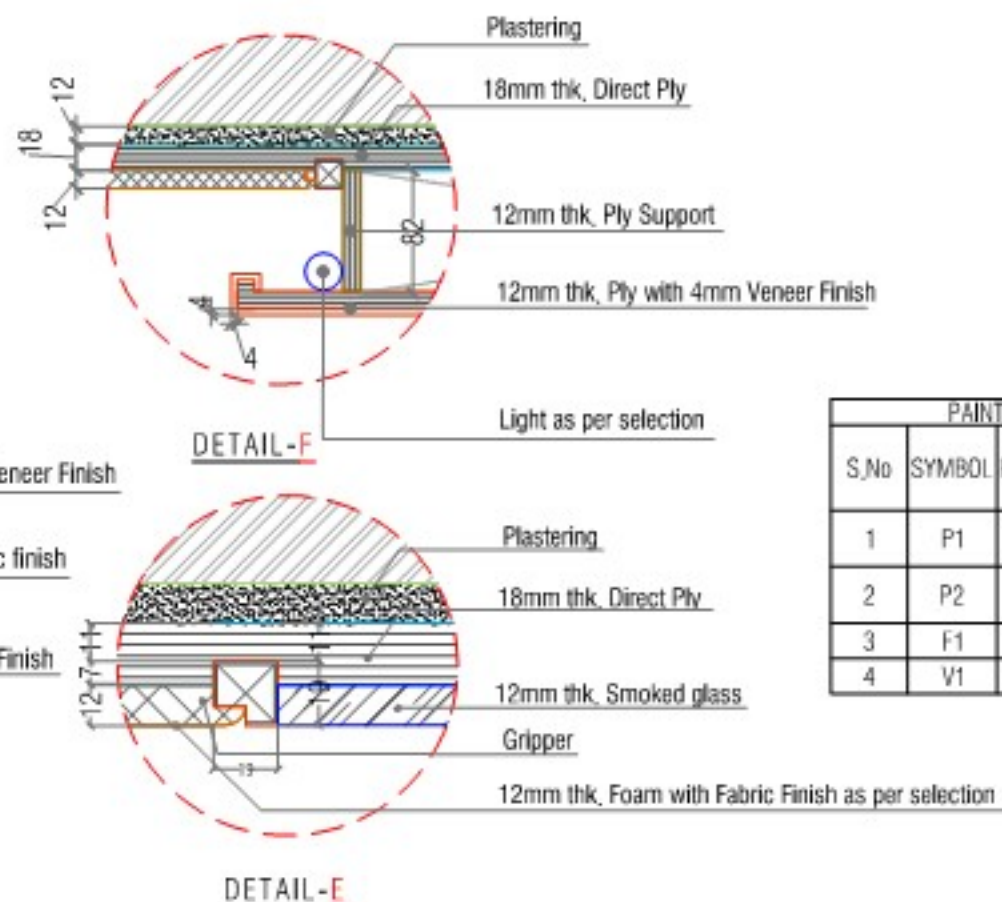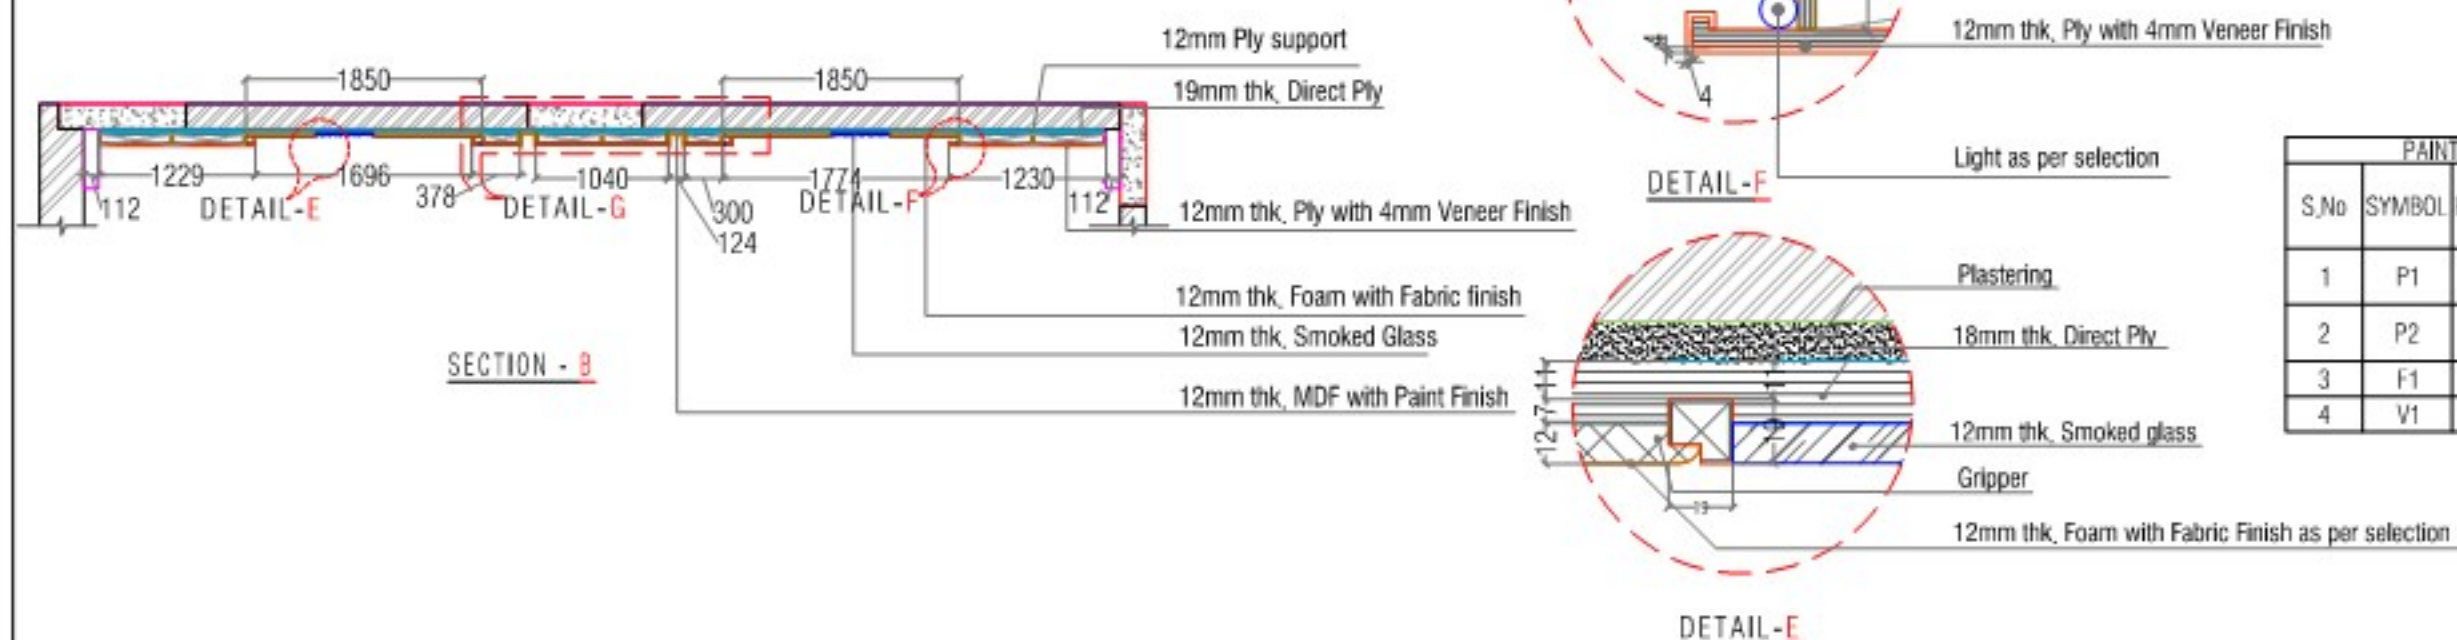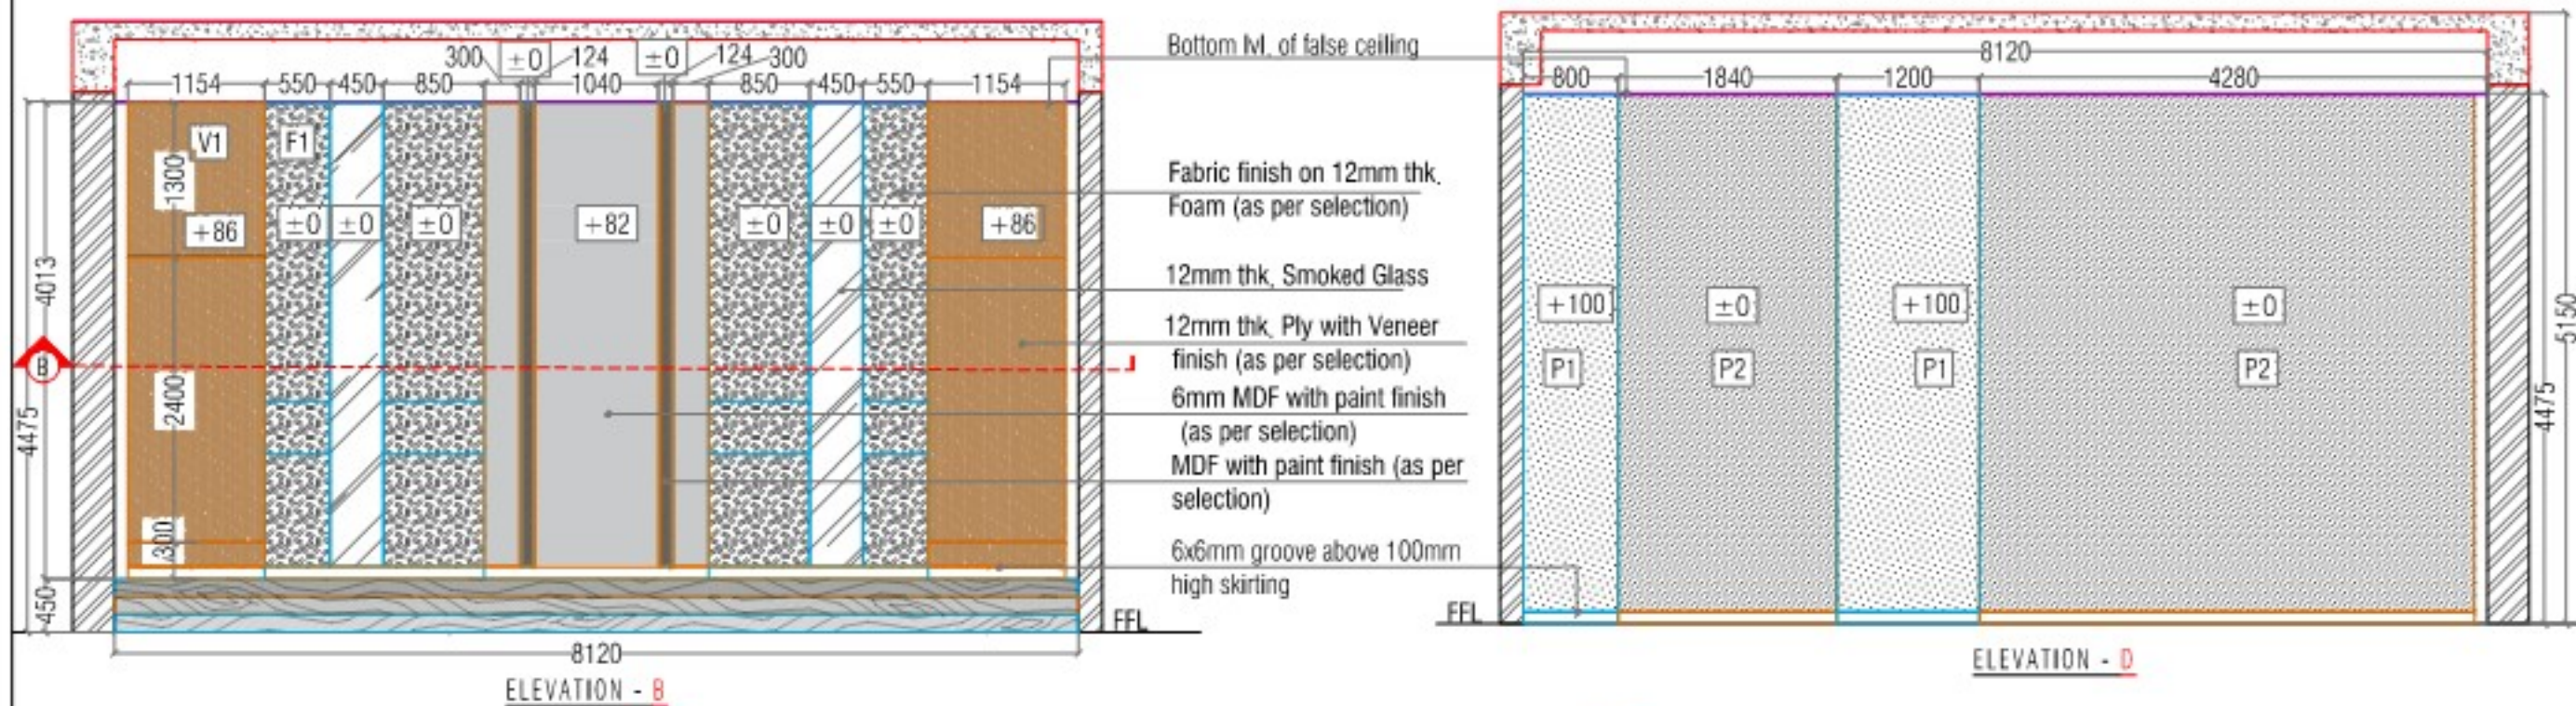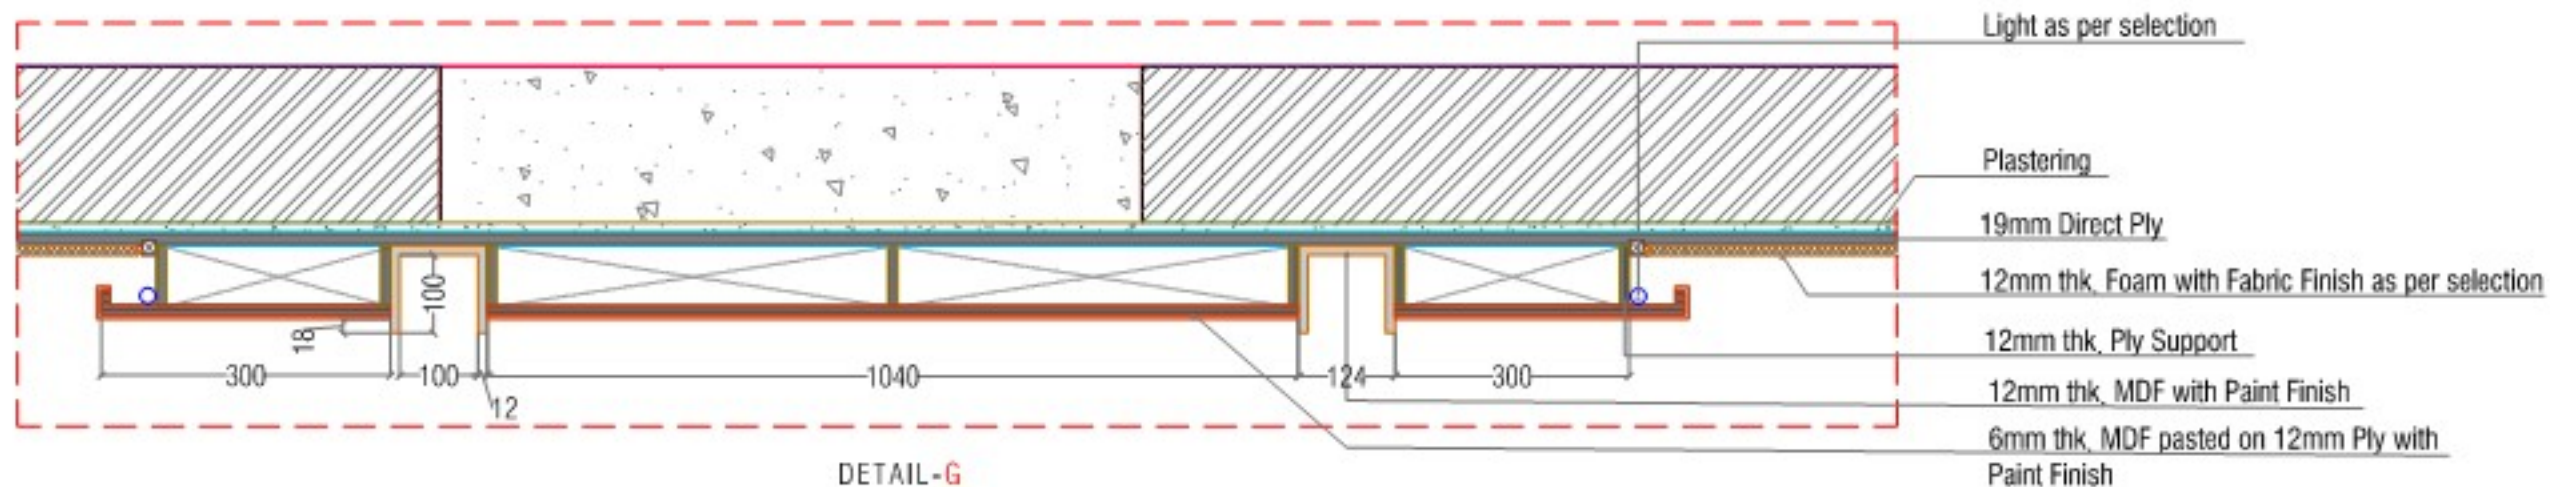

PAINTS SPECIFICATIONS				
S.No	SYMBOL	PAGE-NO	MAKE	NAME / CODE
1	P1	---	Asian paints	---
2	P2	---	Asian paints	---
3	F1	---	Fabric	---
4	V1	---	Veneer	---

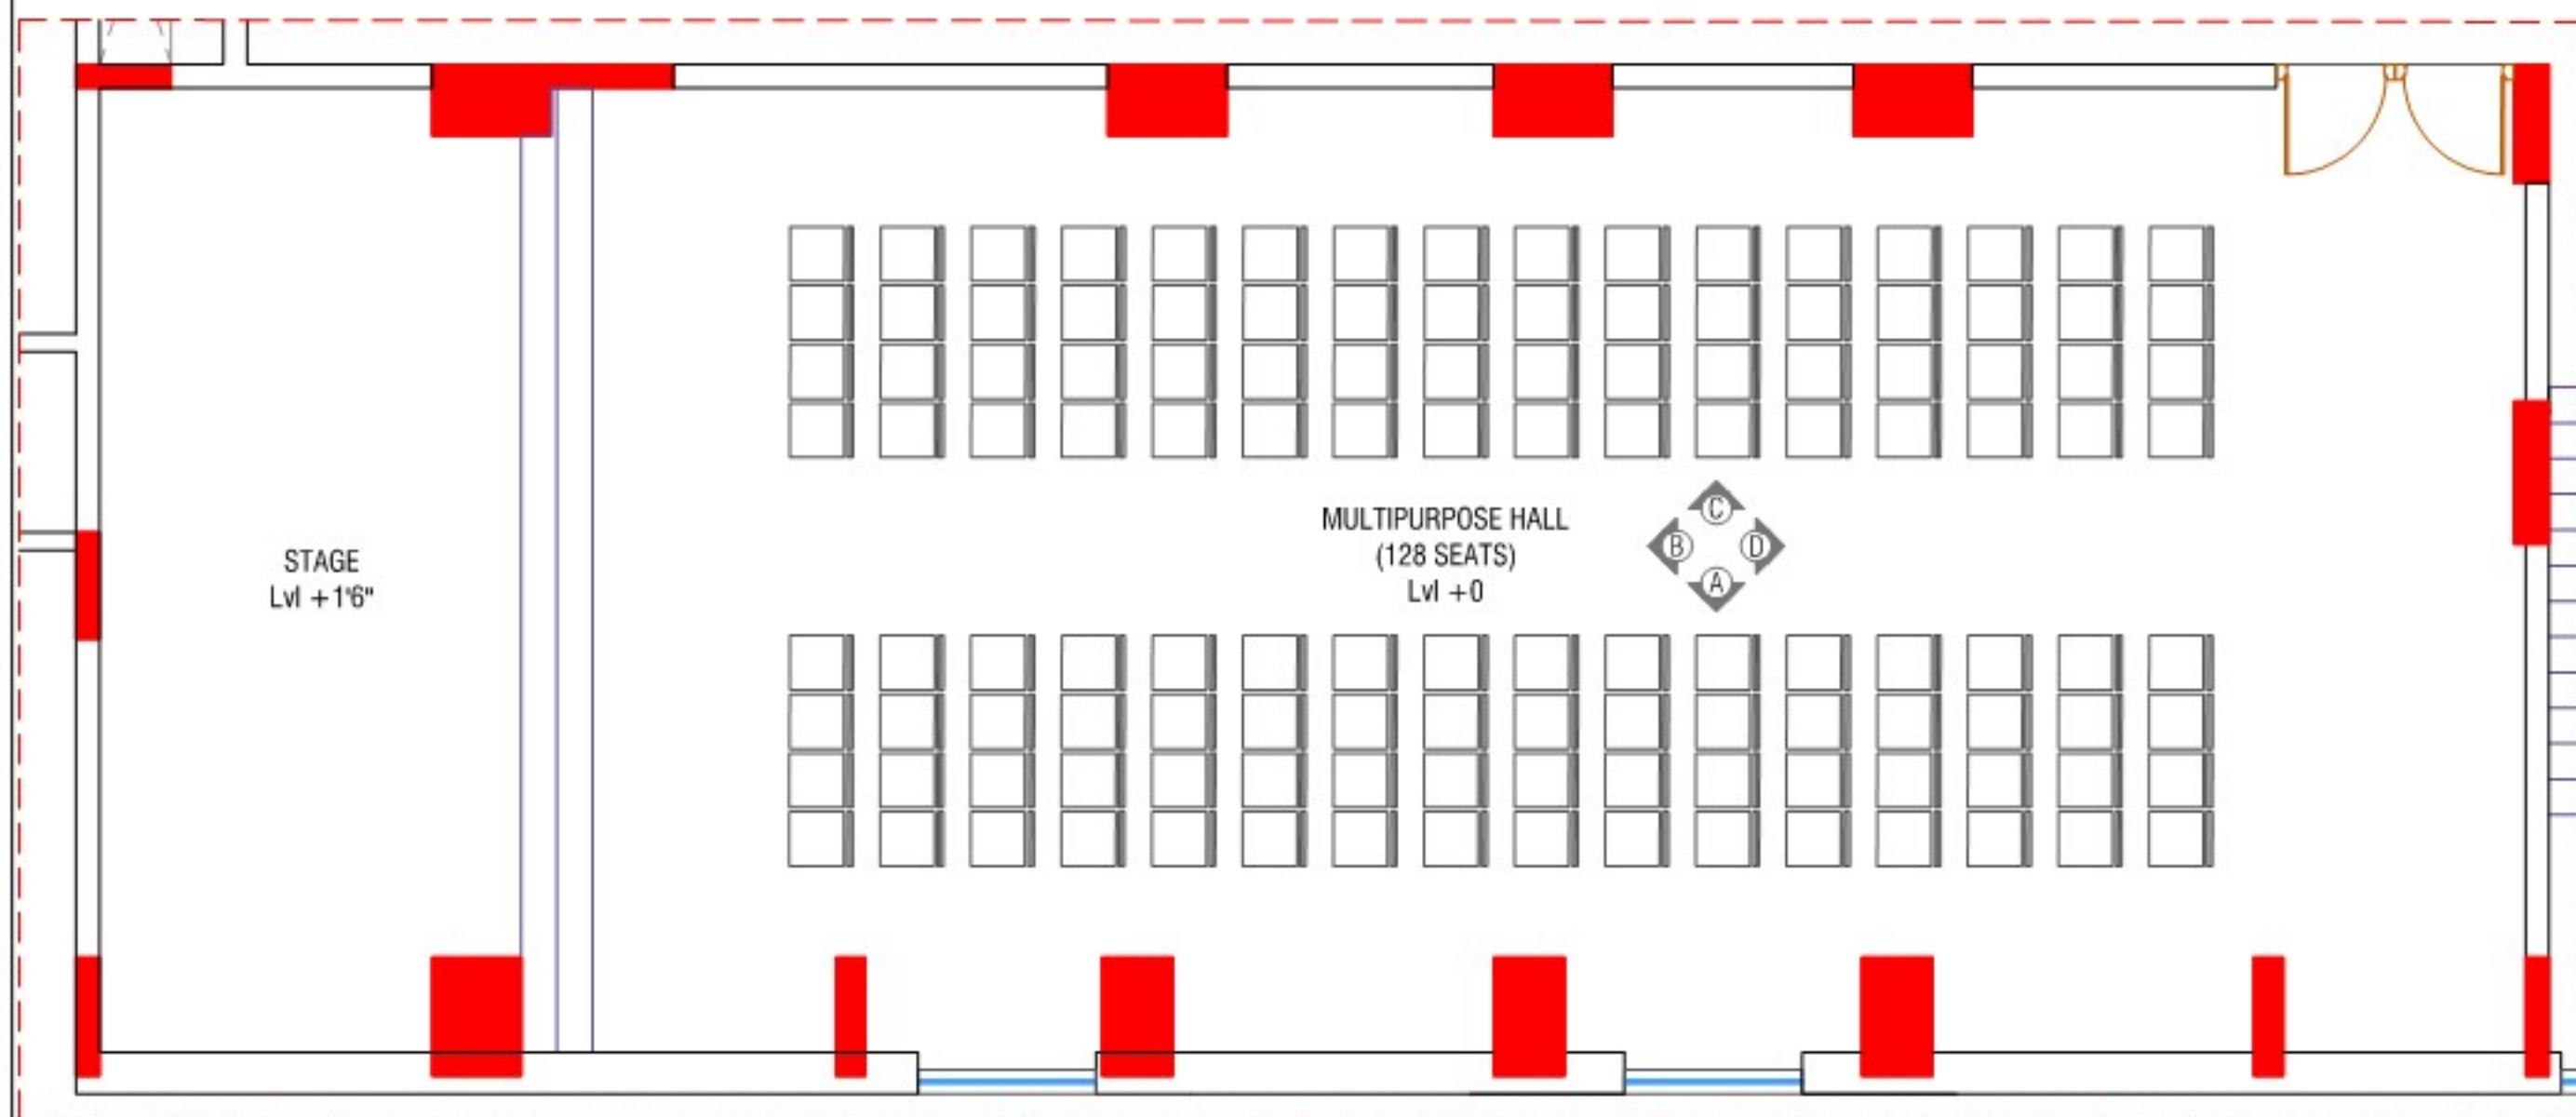


FOR INFORMATION ONLY
25 JUNE 2022

FIRST FLOOR PLAN @ Floor Height - 5200 mm


CLIENT:	PROJECT:	DATE :	07-06-2022	NORTH:	INTERIOR ARCHITECTS:
M/s. VASAVI GROUP	PROPOSED INTERIORS OF VASAVI METROPOLIS CLUBHOUSE @ UPPAL, HYDERABAD	SCALE :	NTS		
	SHEET TITLE:	DRAWN :	ROHAN YOSUVA B M		
	MULTI PURPOSE HALL WALL ELEVATION DETAILS	DEALT :	JENISH J	SHEET NO:	
		CHECKED BY :	JENISH J		





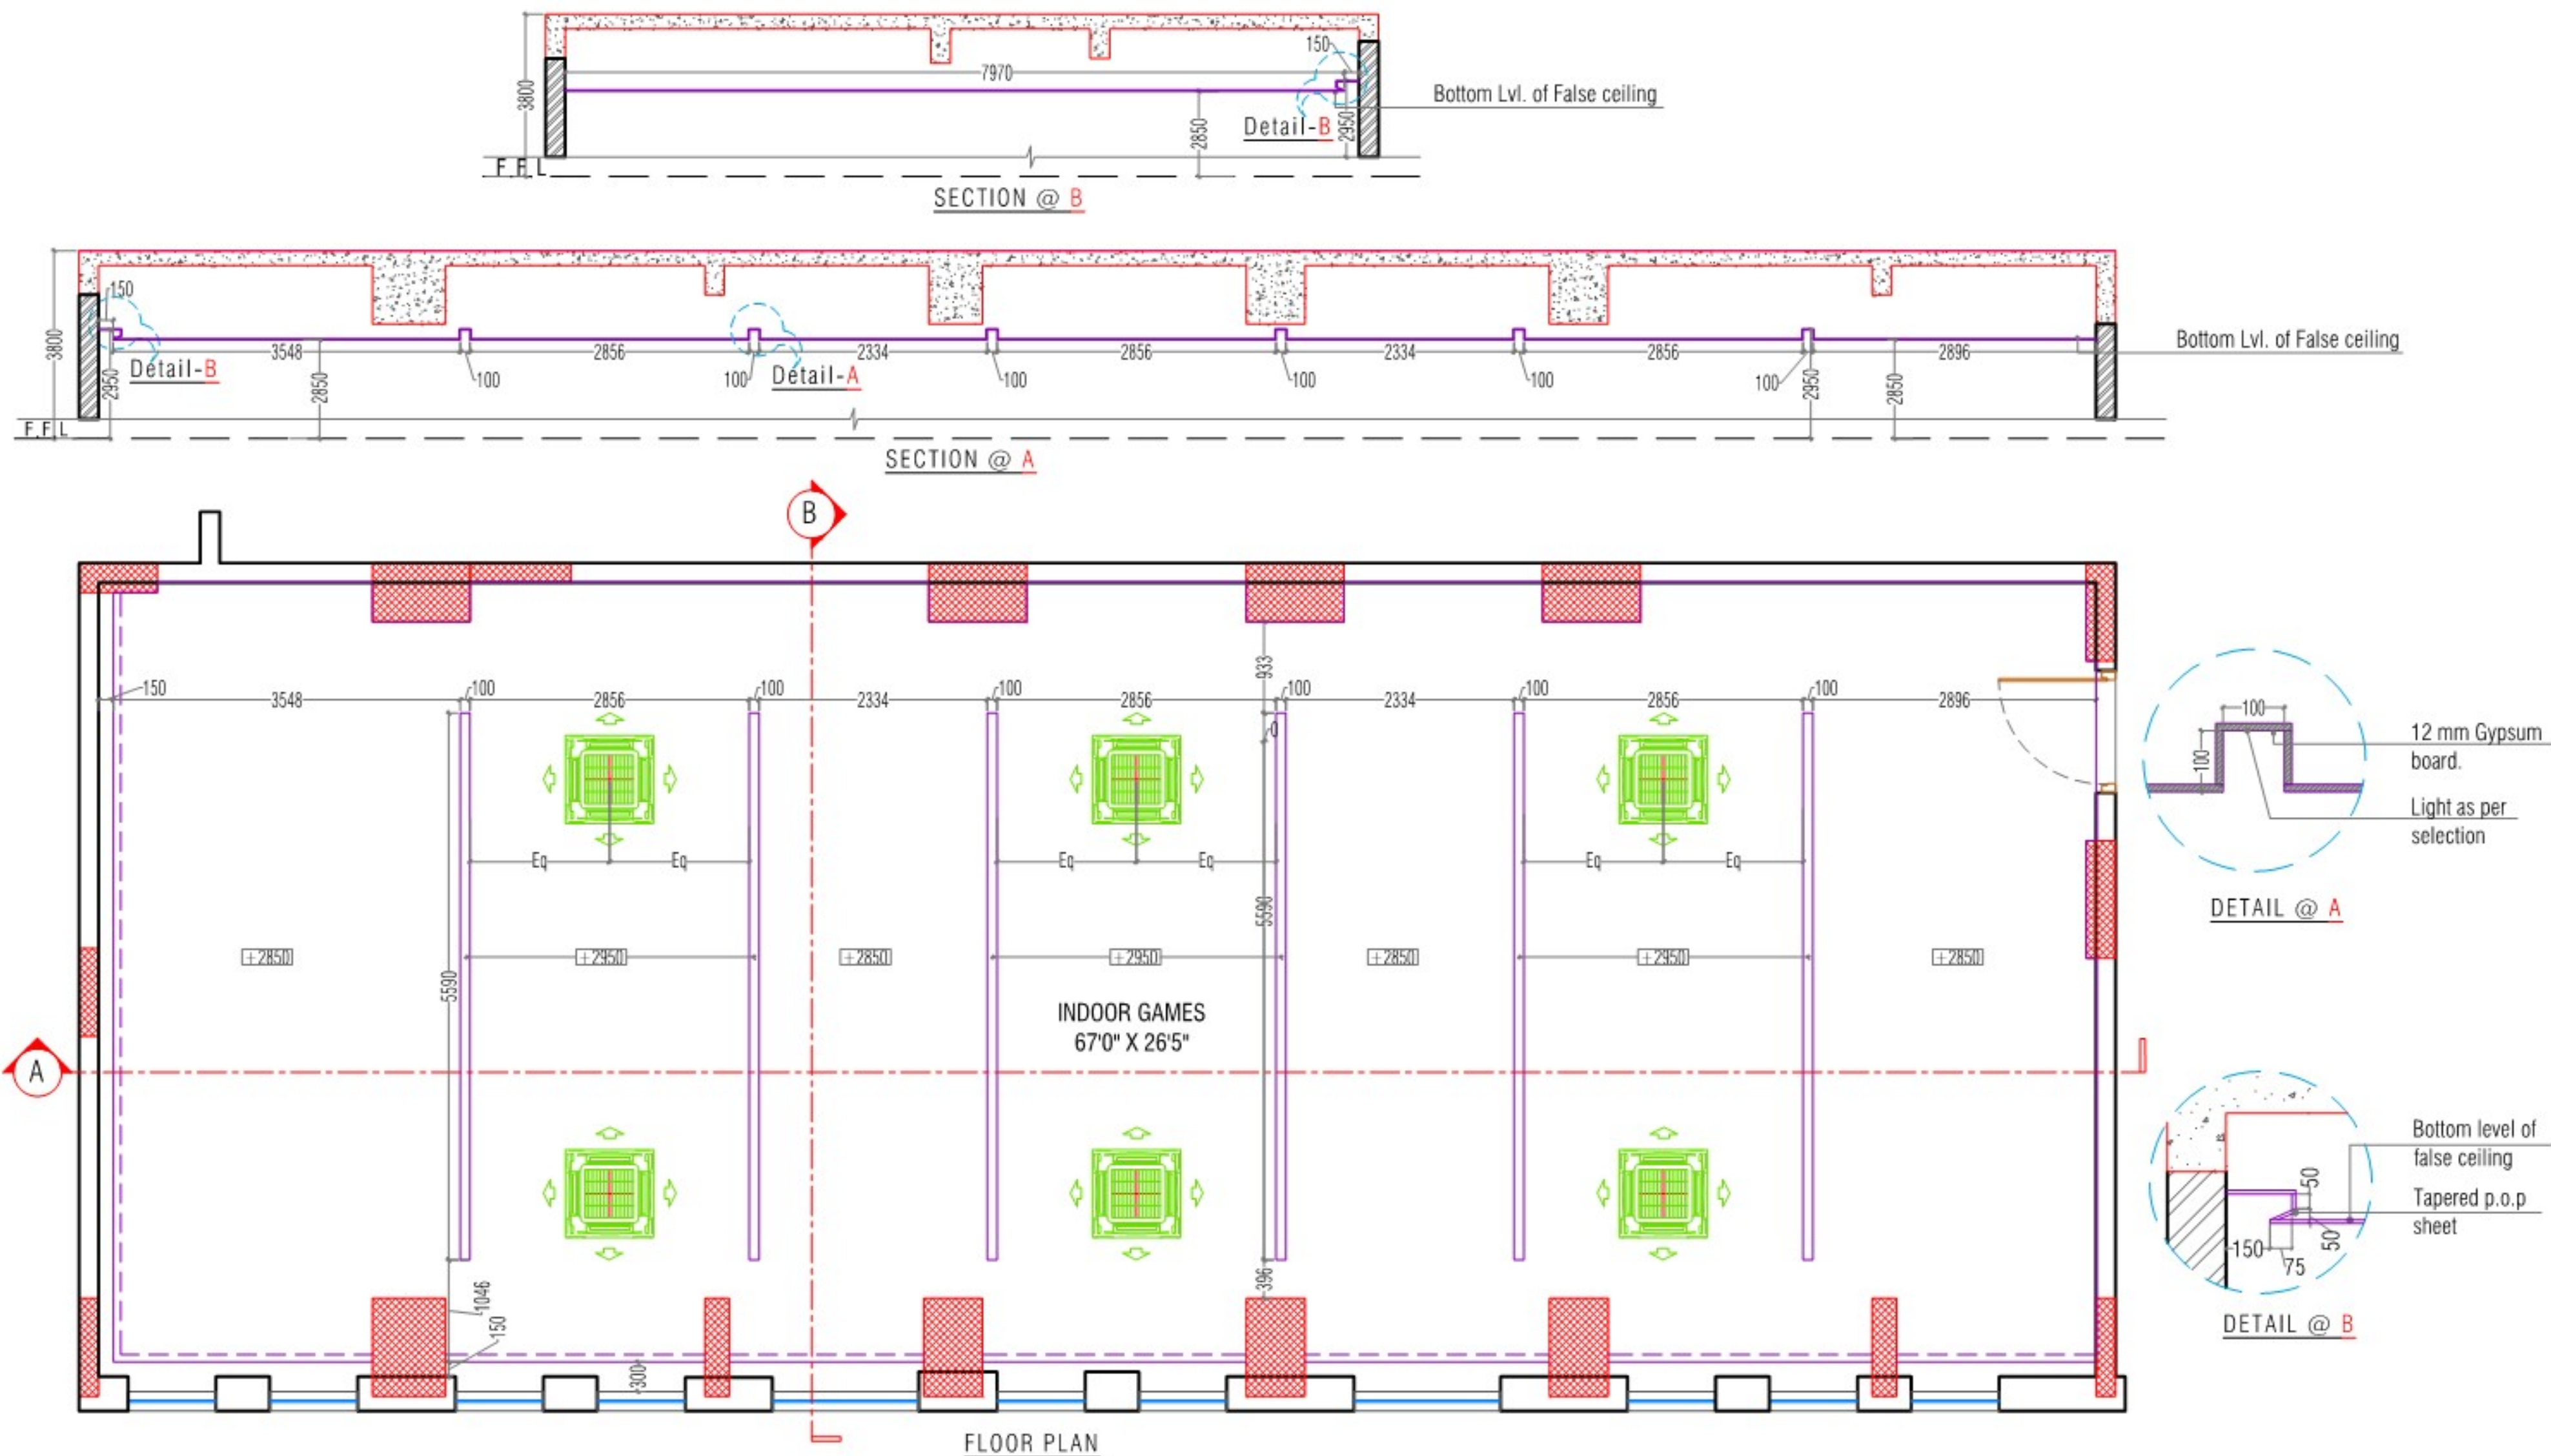


CLIENT:	PROJECT:	DATE : 22-06-2022	NORTH:	INTERIOR ARCHITECTS:
M/s. VASAVI GROUP	PROPOSED INTERIORS OF VASAVI METROPOLIS CLUBHOUSE @ UPPAL, HYDERABAD	SCALE : N.T.S		
	SHEET TITLE:	DRAWN : ROHAN YOSUVA B M	SHEET NO:	
	INDOOR GAMES FALSE CEILING SECTIONS	DEALT : JENISH J		
		CHECKED BY : JENISH J		




ARCHITECTS. PLANNERS. INTERIOR DESIGNERS
H.No. 8-2-293/82/A/1016, PLOT No. 1016,
ROAD NO 46A, JUBILEE HILLS,
HYDERABAD - 500033.
Ph No : 040-65865340, 23554450, 23554460.
E - mail : mohanconsultants05@yahoo.co.in.

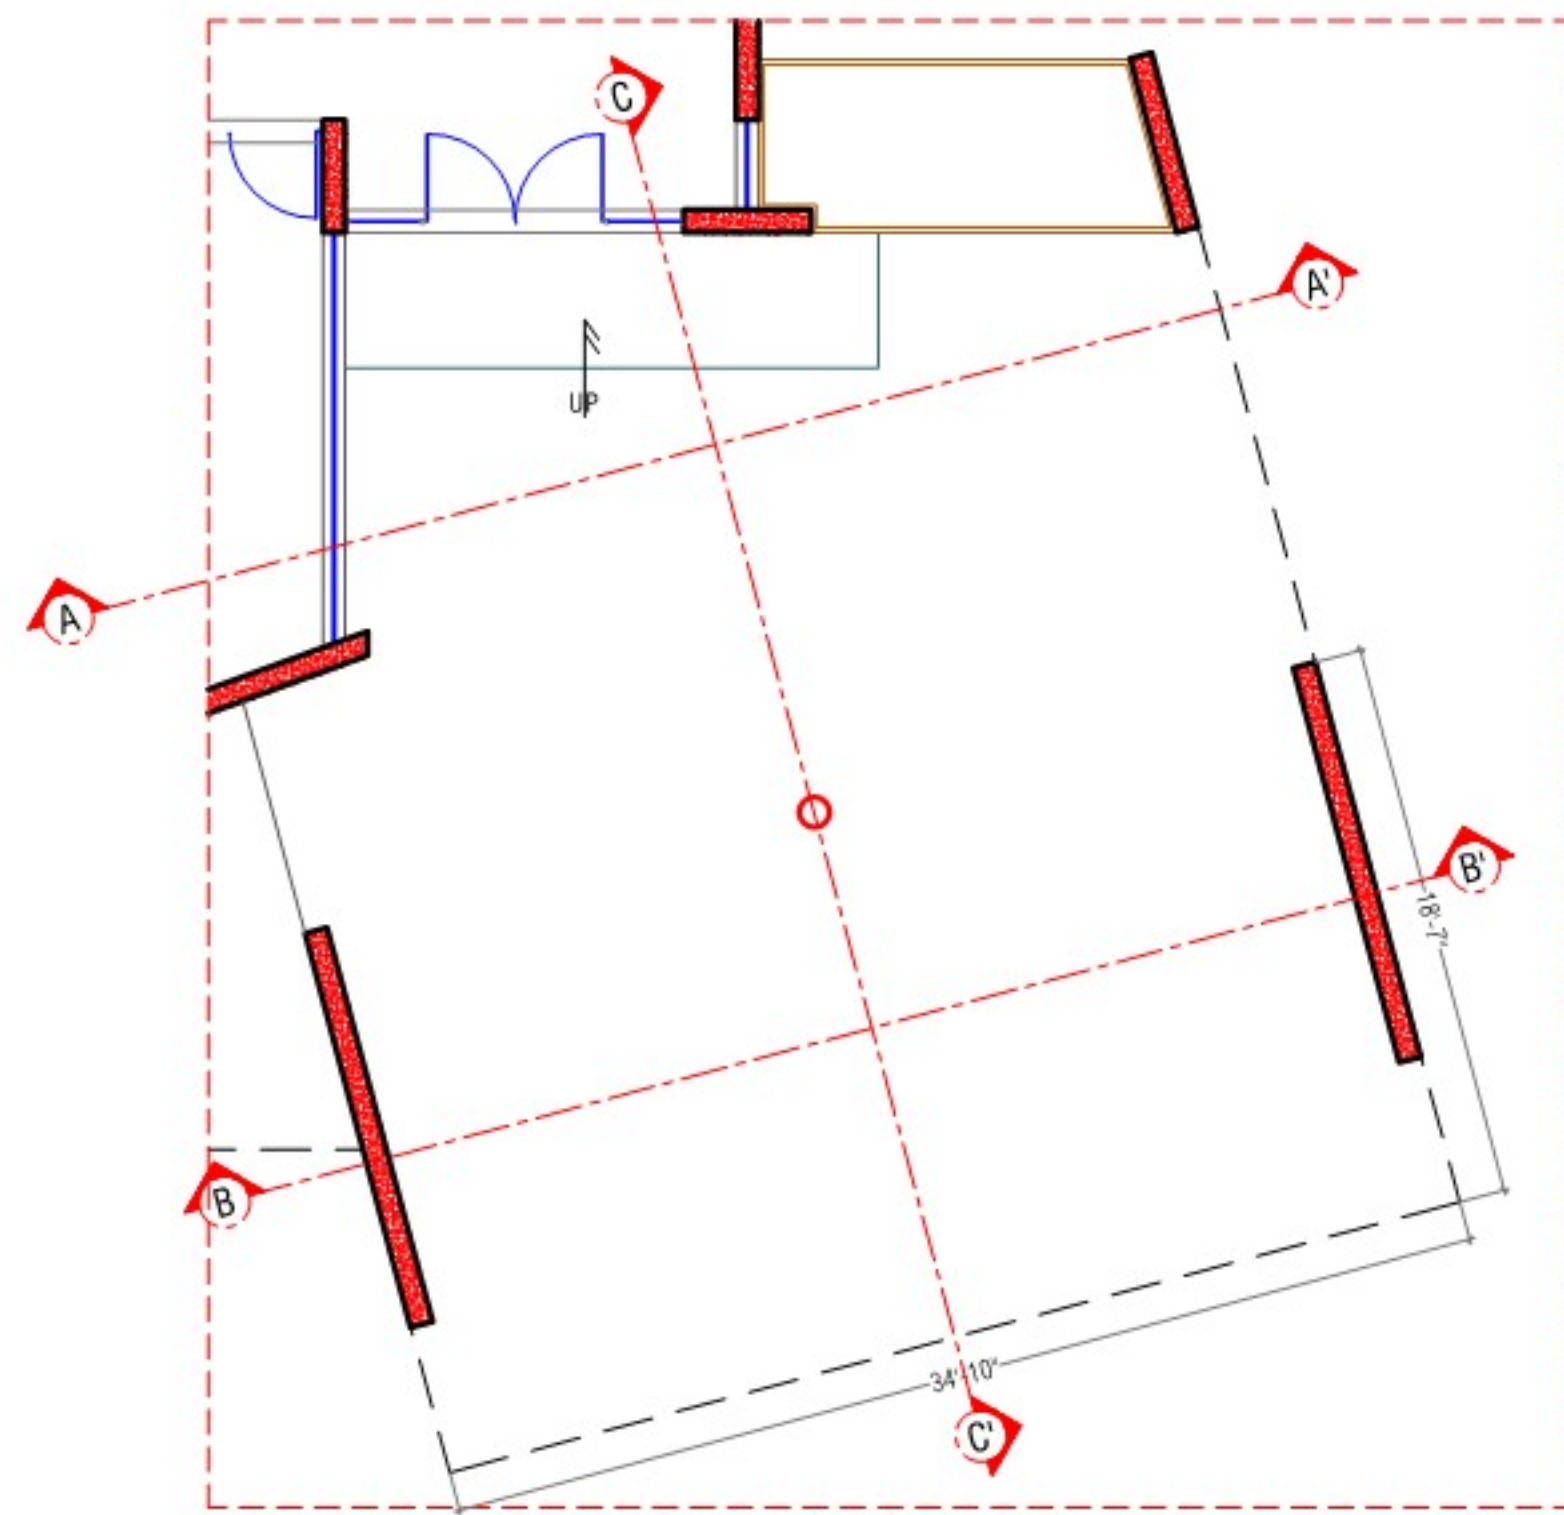

CLIENT:	SHEET TITLE:	REVISION:	KEY PLAN:	NORTH:	SHEET NO:	ARCHITECTS & INTERIOR DESIGNERS:
Smt & Sri Dr. PRATAP REDDY	PORTICO - SECTION			DATE : 30-09-2022		S-01
				SCALE : NTS		
				DRAWN : ROHAN YOSUVA		
	PROJECT: PROPOSED FARM HOUSE @SHANKARPALLY, HYDERABAD			DEALT : JENISH J	GOOD FOR CONSTRUCTION OR FOR INFORMATION ONLY	
				CHECKED BY : JENISH J	ISSUED DATE: 00-00-2022	
 ARCHITECTS. PLANNERS. INTERIOR DESIGNERS H.No. 8-2-293/82/A/1016, PLOT No. 1016, ROAD NO 46A, JUBILEE HILLS, HYDERABAD - 500033. Ph No : 040-65865340, 23554450, 23554460, E - mail : mohanconsultants05@yahoo.co.in						


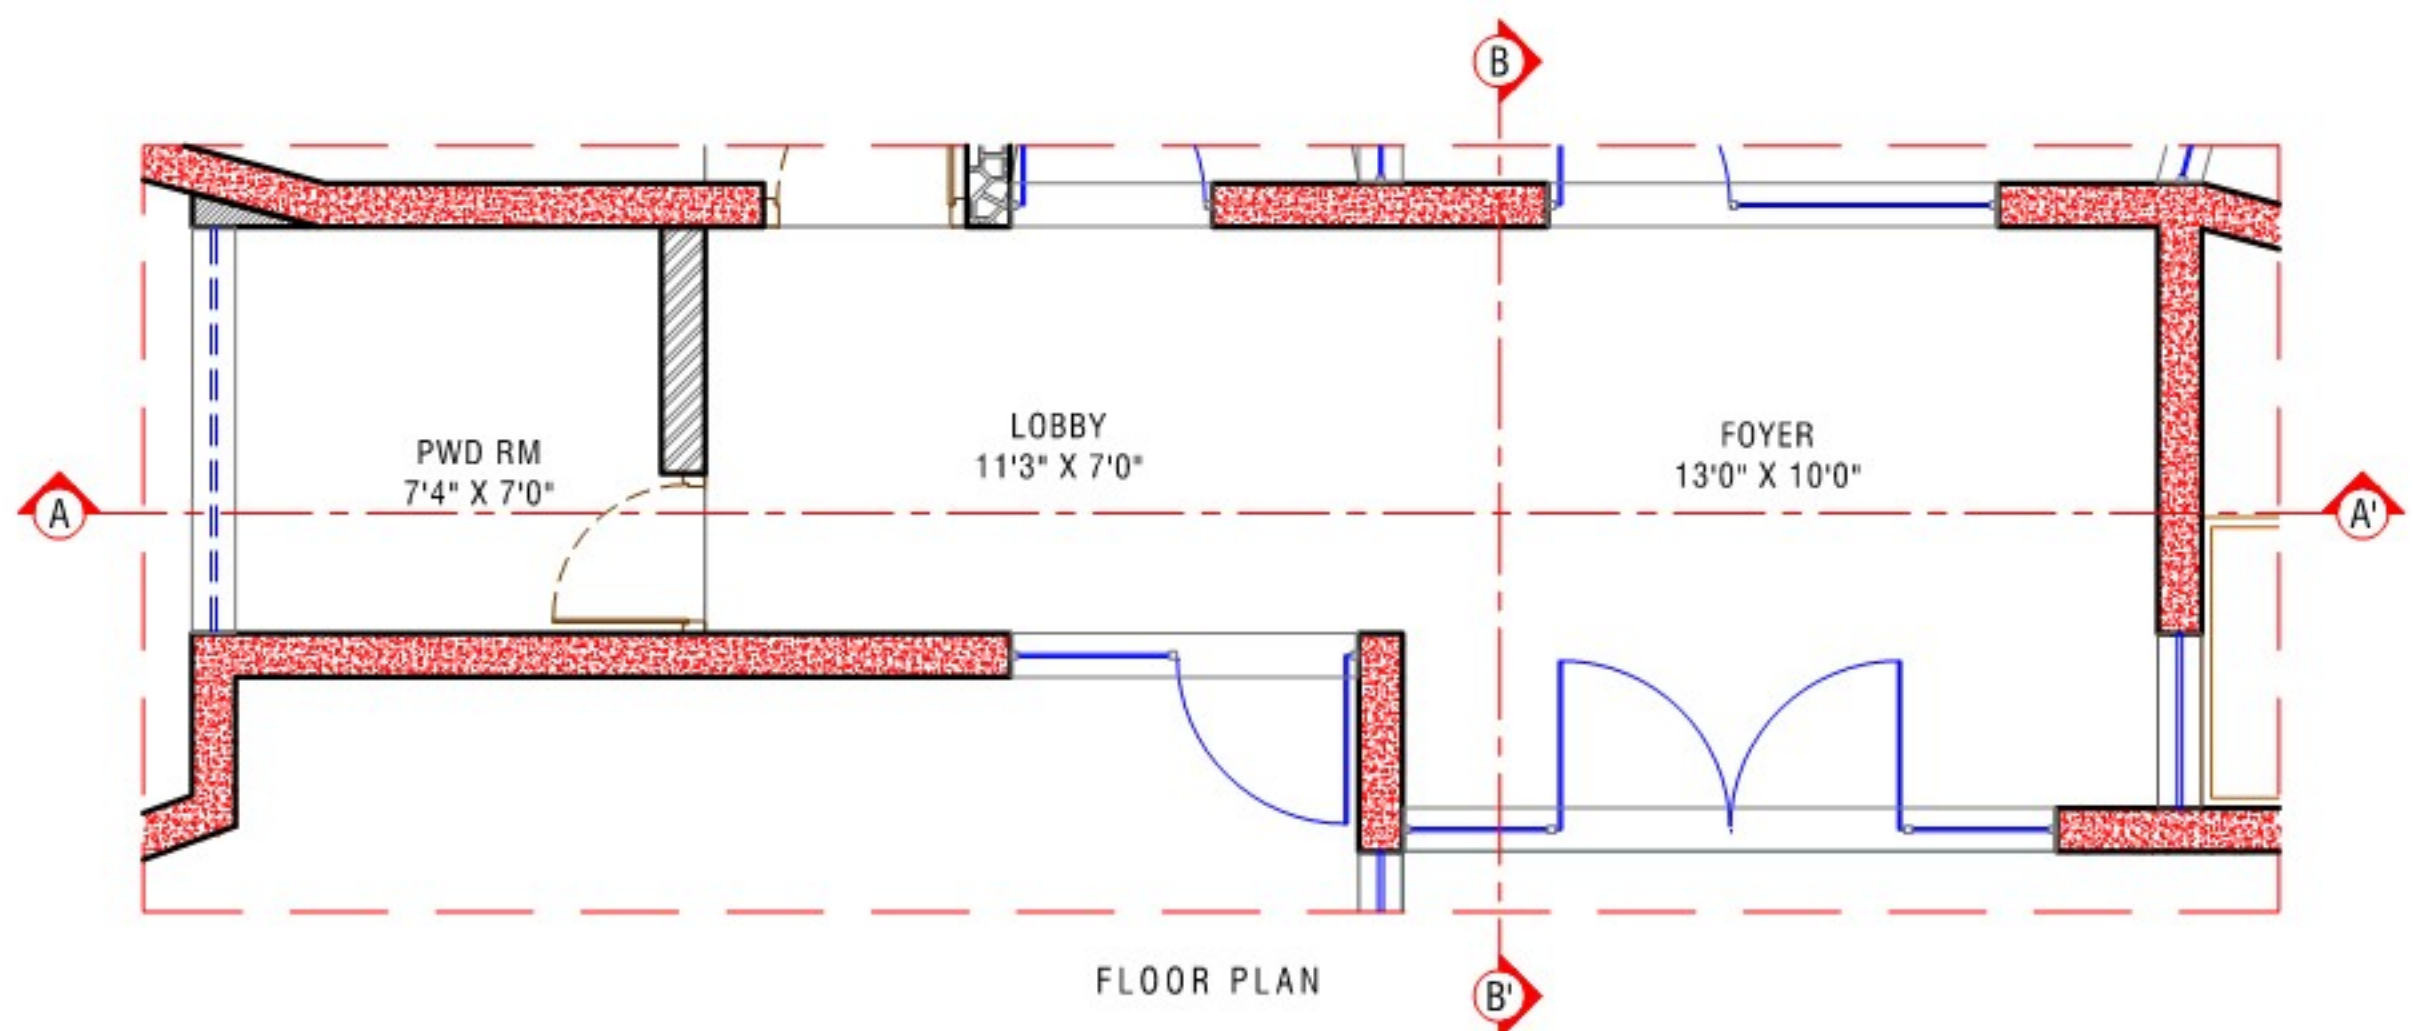
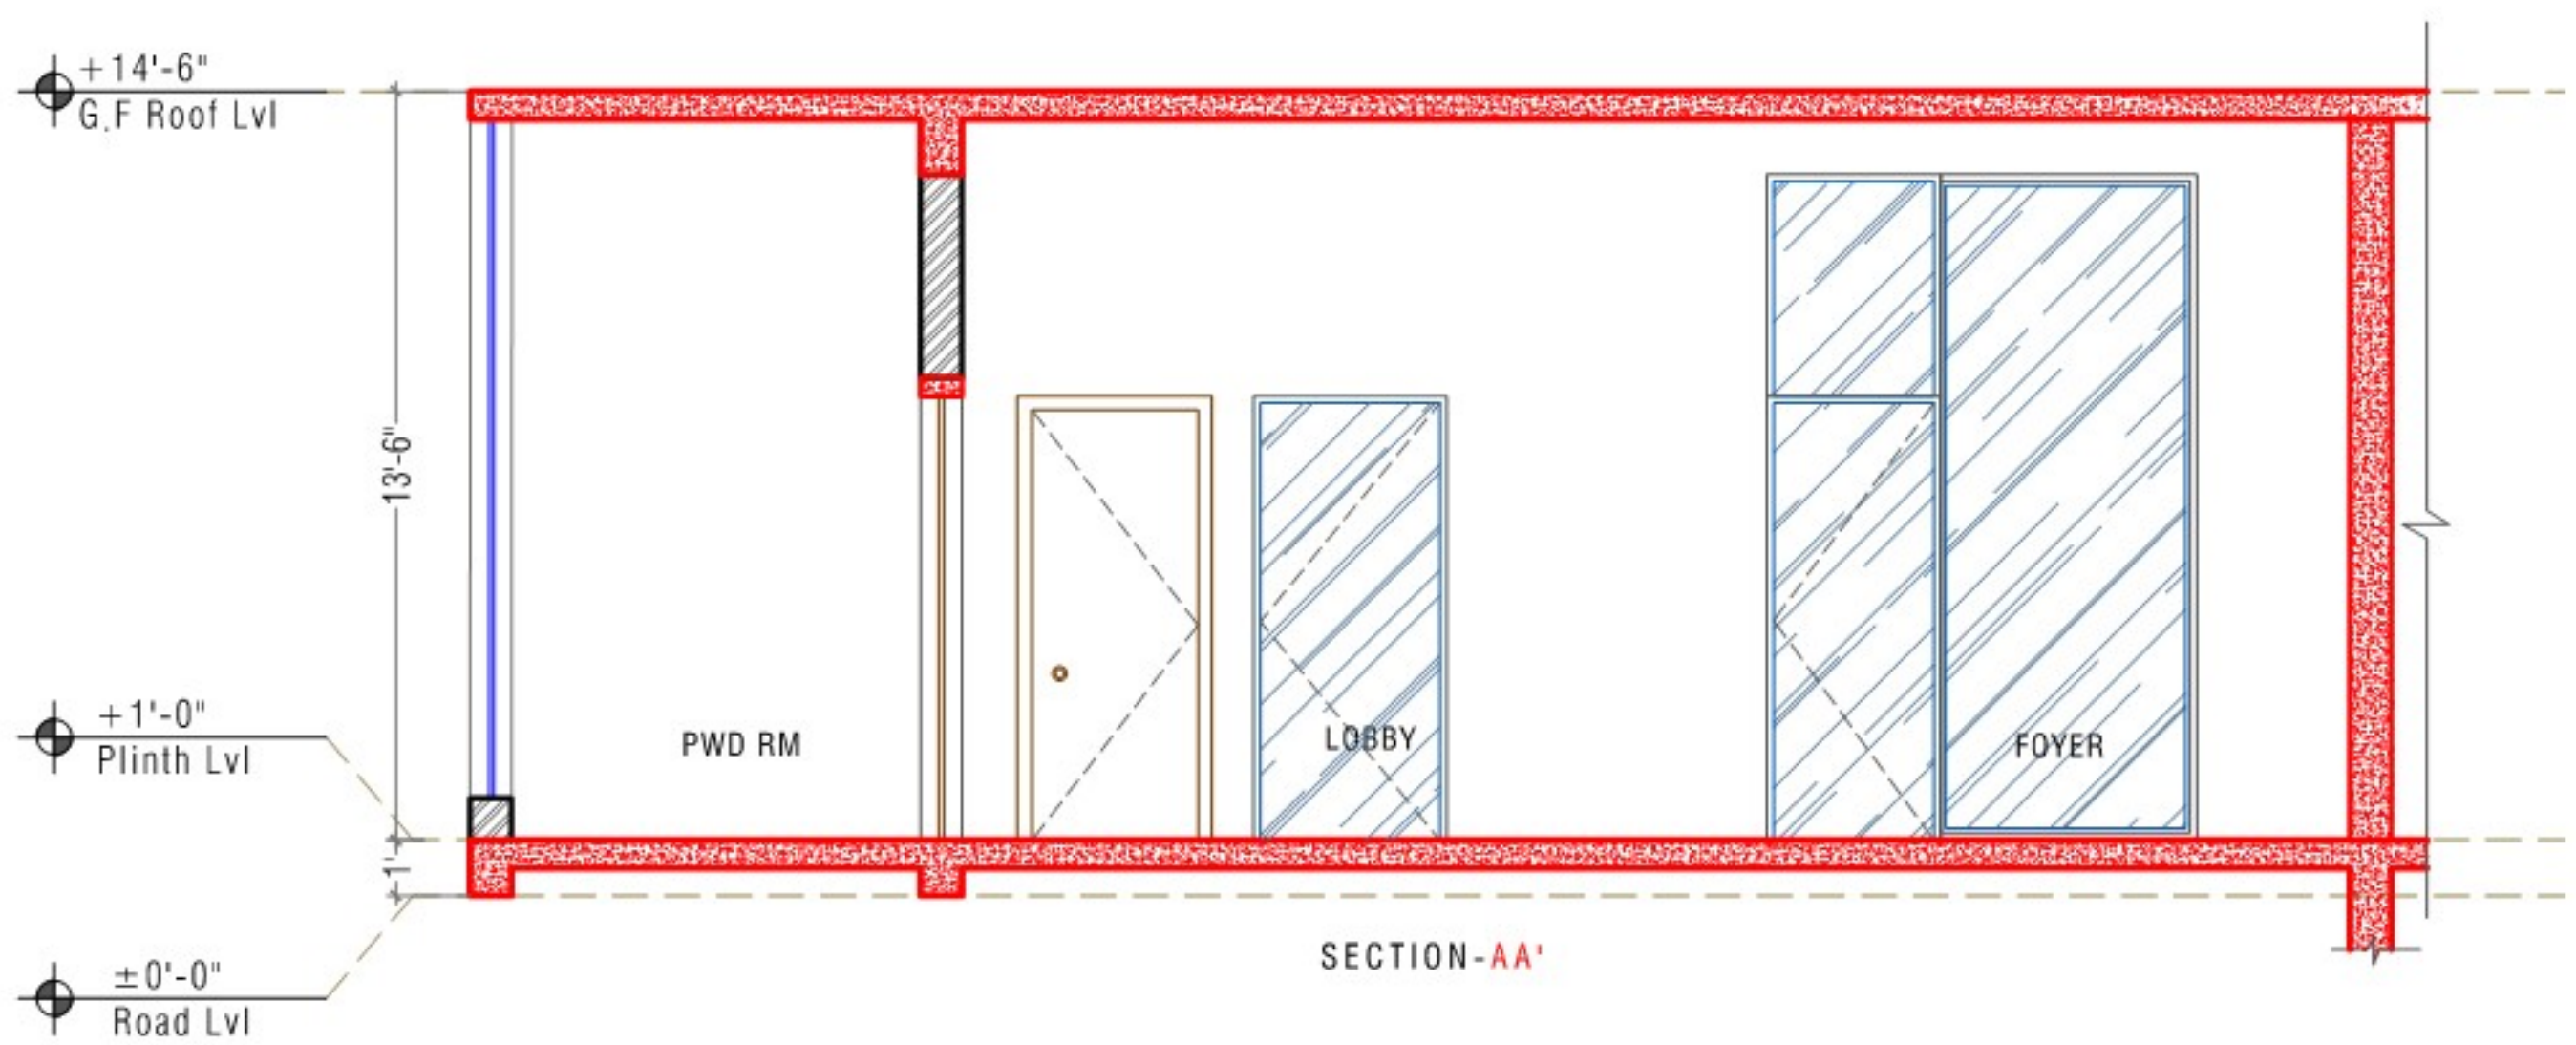
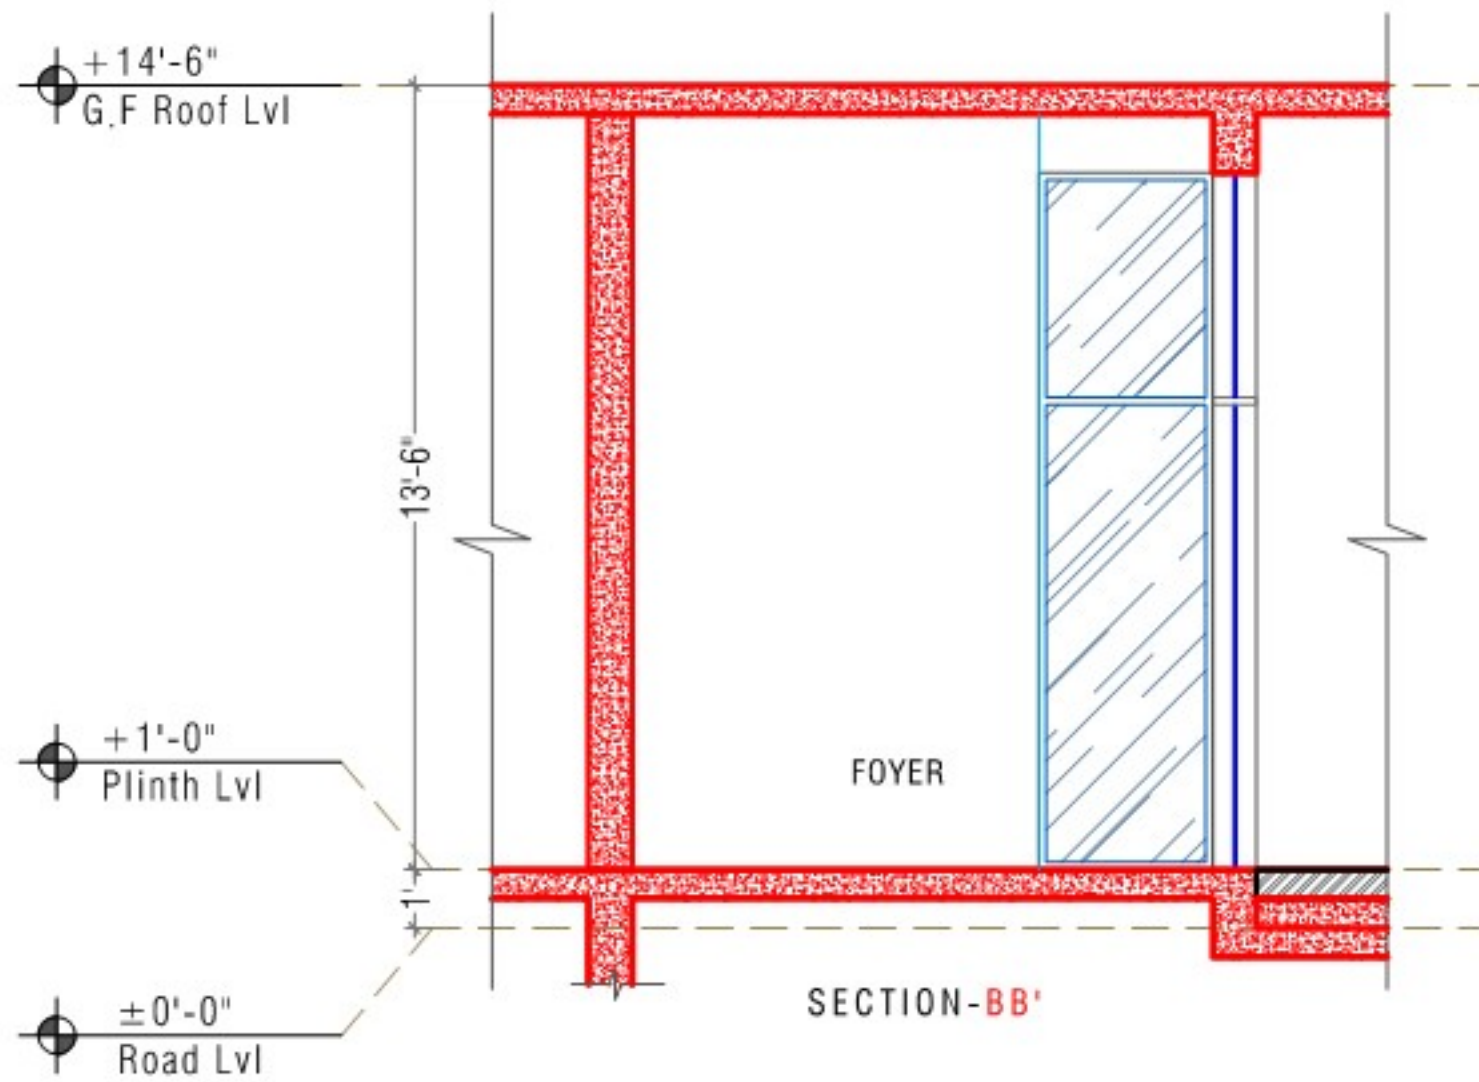


CLIENT:	SHEET TITLE:	KEY PLAN:	DATE	NORTH:	SHEET NO:	ARCHITECTS & INTERIOR DESIGNERS:
Smt & Sri Dr. PRATAP REDDY	FOYER - SECTION		30-09-2022		S-02	
PROJECT:	REVISION:		SCALE : NTS			
PROPOSED FARM HOUSE @SHANKARPALLY, HYDERABAD			DRAWN : ROHAN YOSUVA			
			DEALT : JENISH J	GOOD FOR CONSTRUCTION OR FOR INFORMATION ONLY		
			CHECKED BY : JENISH J	ISSUED DATE: 00-00-2022		
						ARCHITECTS, PLANNERS, INTERIOR DESIGNERS H.No. 8-2-293/82/A/1016, PLOT No. 1016, ROAD NO 46A, JUBILEE HILLS, HYDERABAD - 500033, Ph No : 040-65865340, 23554450, 23554460, E - mail : mohamconsultants05@yahoo.co.in

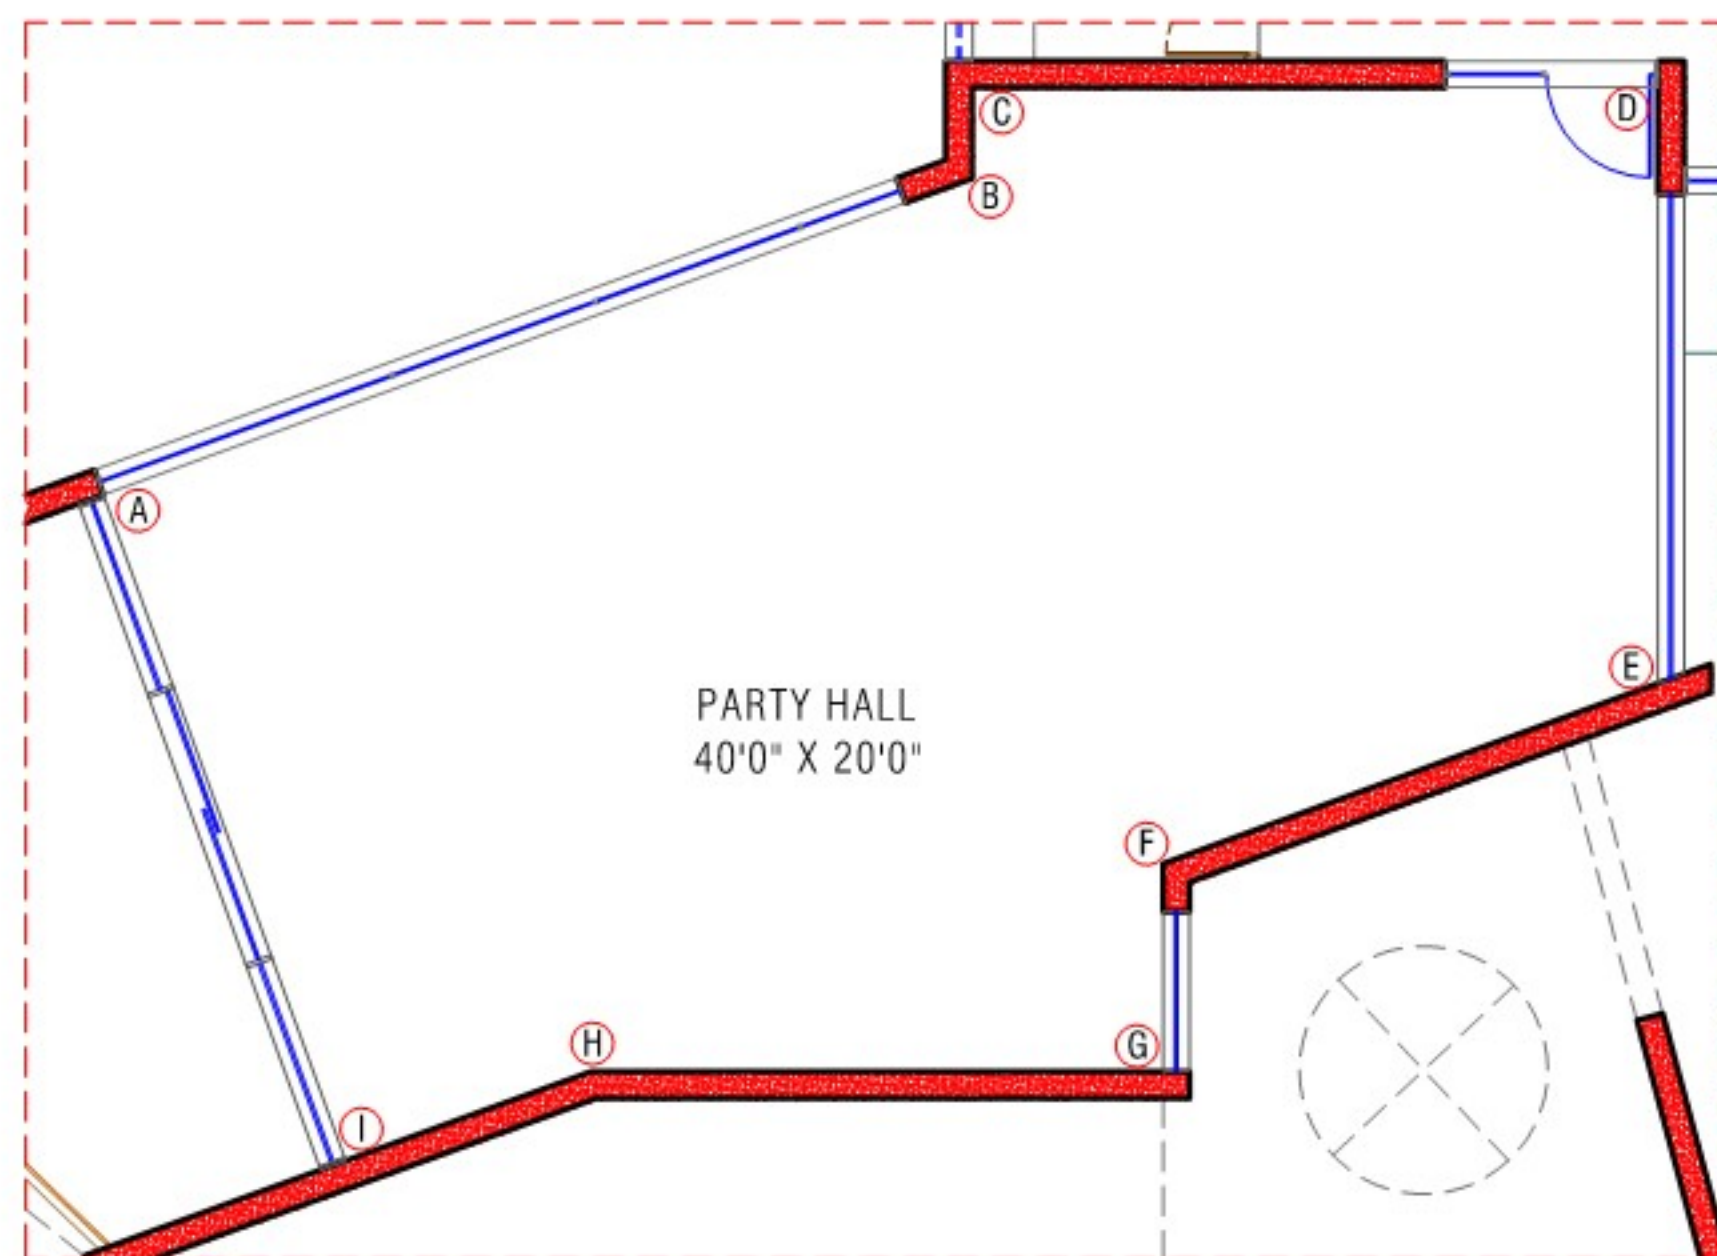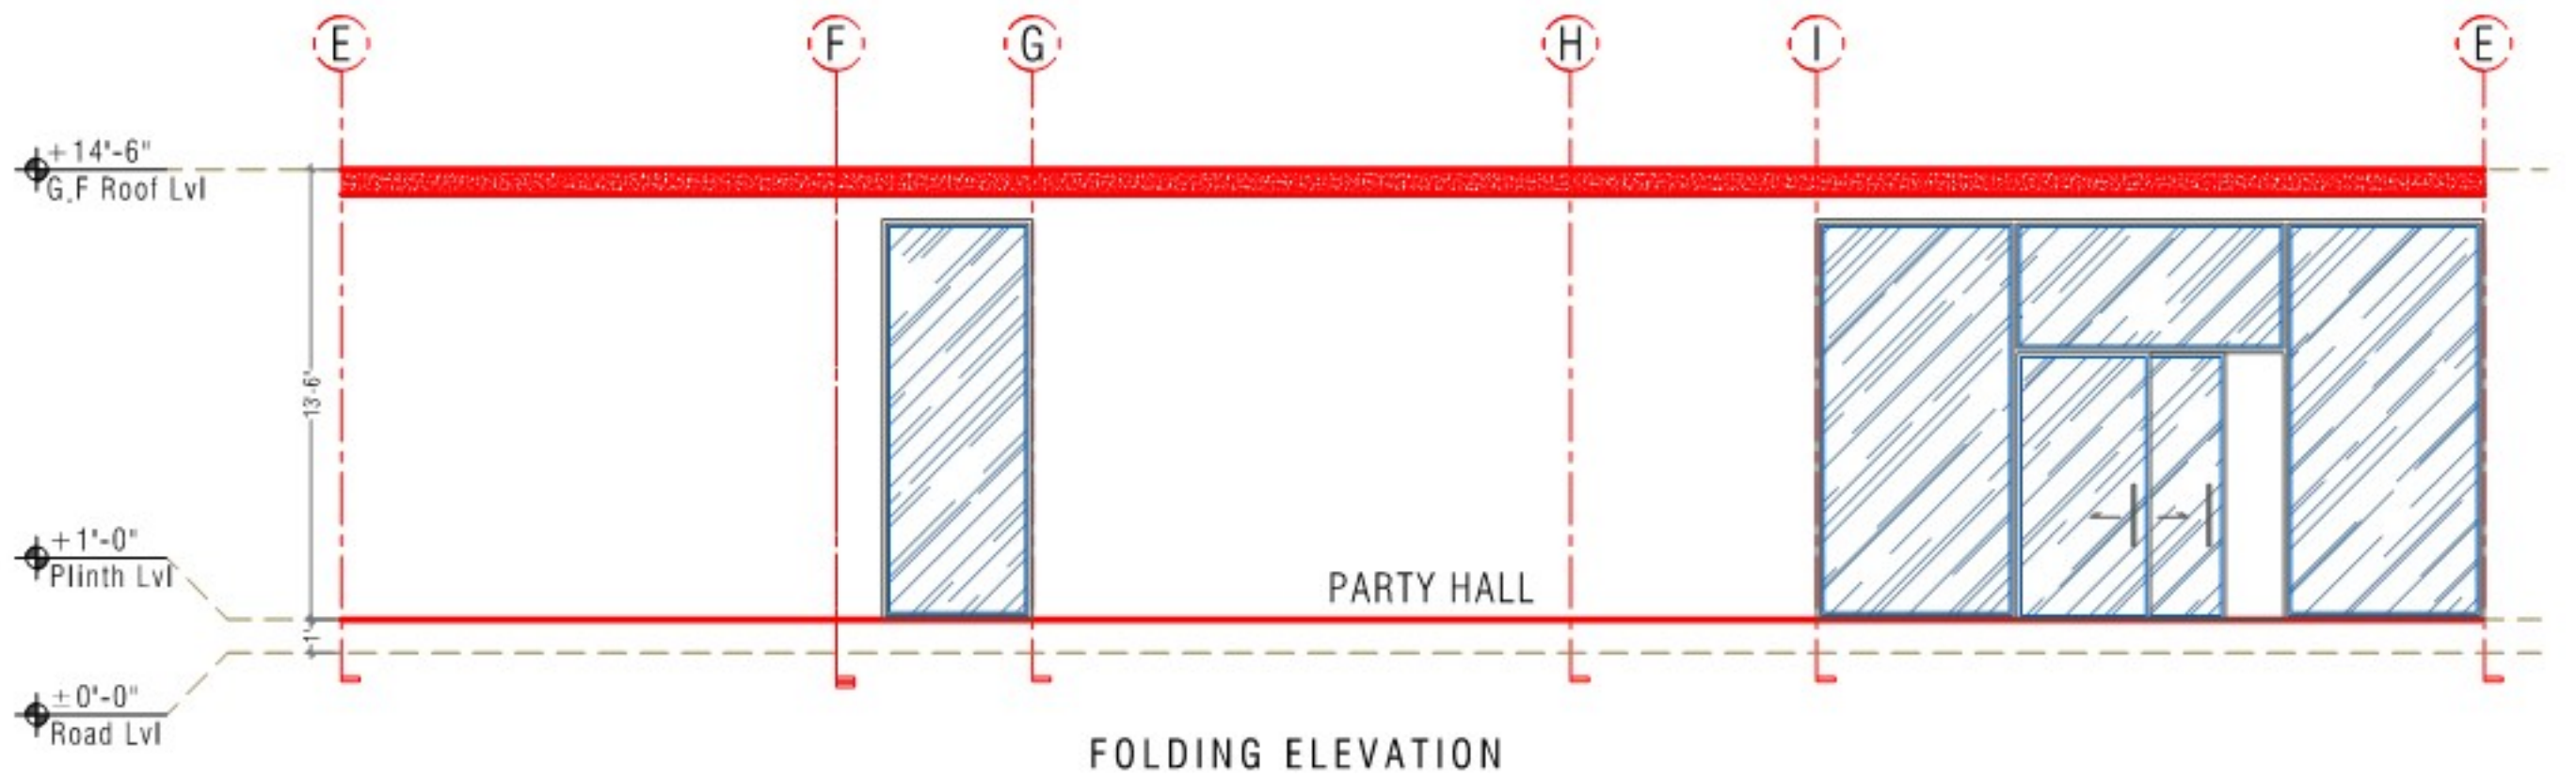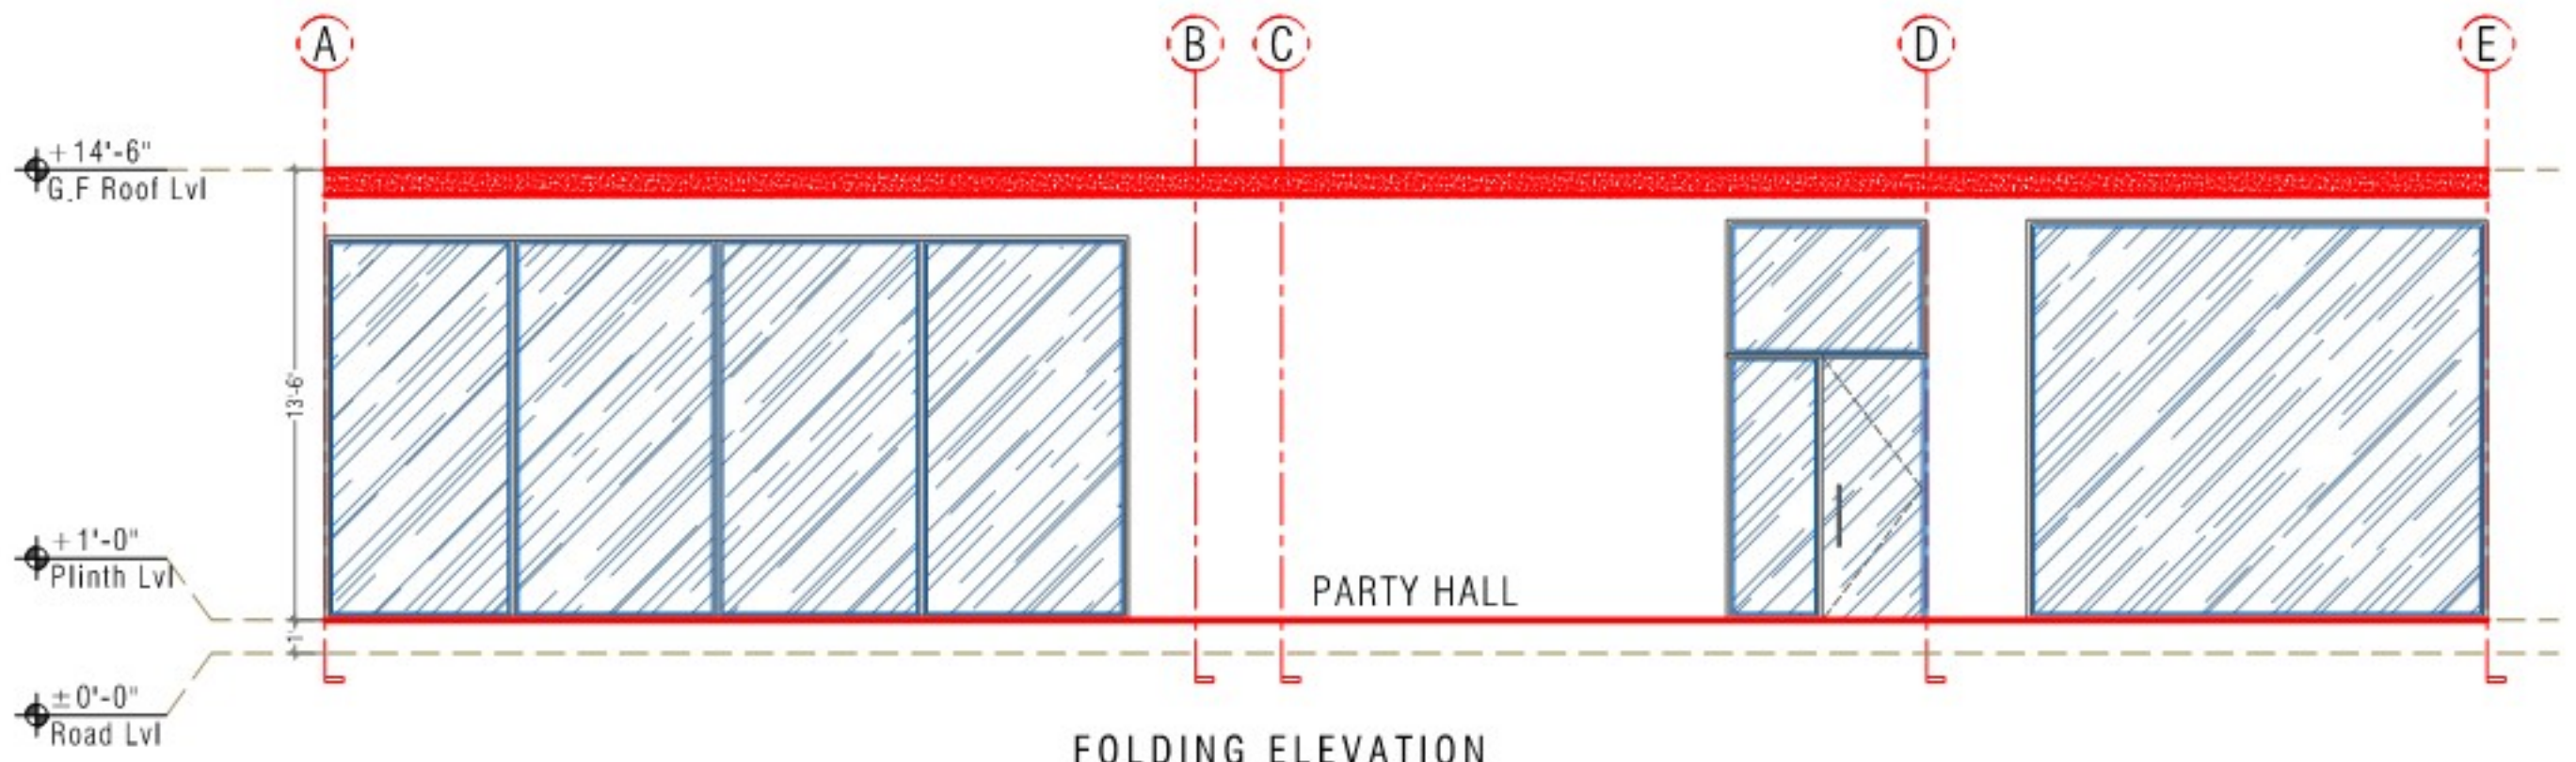


CLIENT:	SHEET TITLE:	KEY PLAN:	DATE	NORTH:	SHEET NO:	ARCHITECTS & INTERIOR DESIGNERS:
Smt & Sri Dr. PRATAP REDDY	PARTY HALL - SECTION		30-09-2022		S-03	
PROJECT:	REVISION:		SCALE : NTS			
PROPOSED FARM HOUSE @SHANKARPALLY, HYDERABAD			DRAWN : ROHAN YOSUVA			
			DEALT : JENISH J			
			CHECKED BY : JENISH J			
				GOOD FOR CONSTRUCTION FOR INFORMATION ONLY		
				ISSUED DATE: 00-00-2022		

ARCHITECTS, PLANNERS, INTERIOR DESIGNERS
H.No. 8-2-293/82/A/1016, PLOT No. 1016,
ROAD NO 46A, JUBILEE HILLS,
HYDERABAD - 500033,
Ph No : 040-65865340, 23554450, 23554460,
E - mail : mohamconsultants05@yahoo.co.in

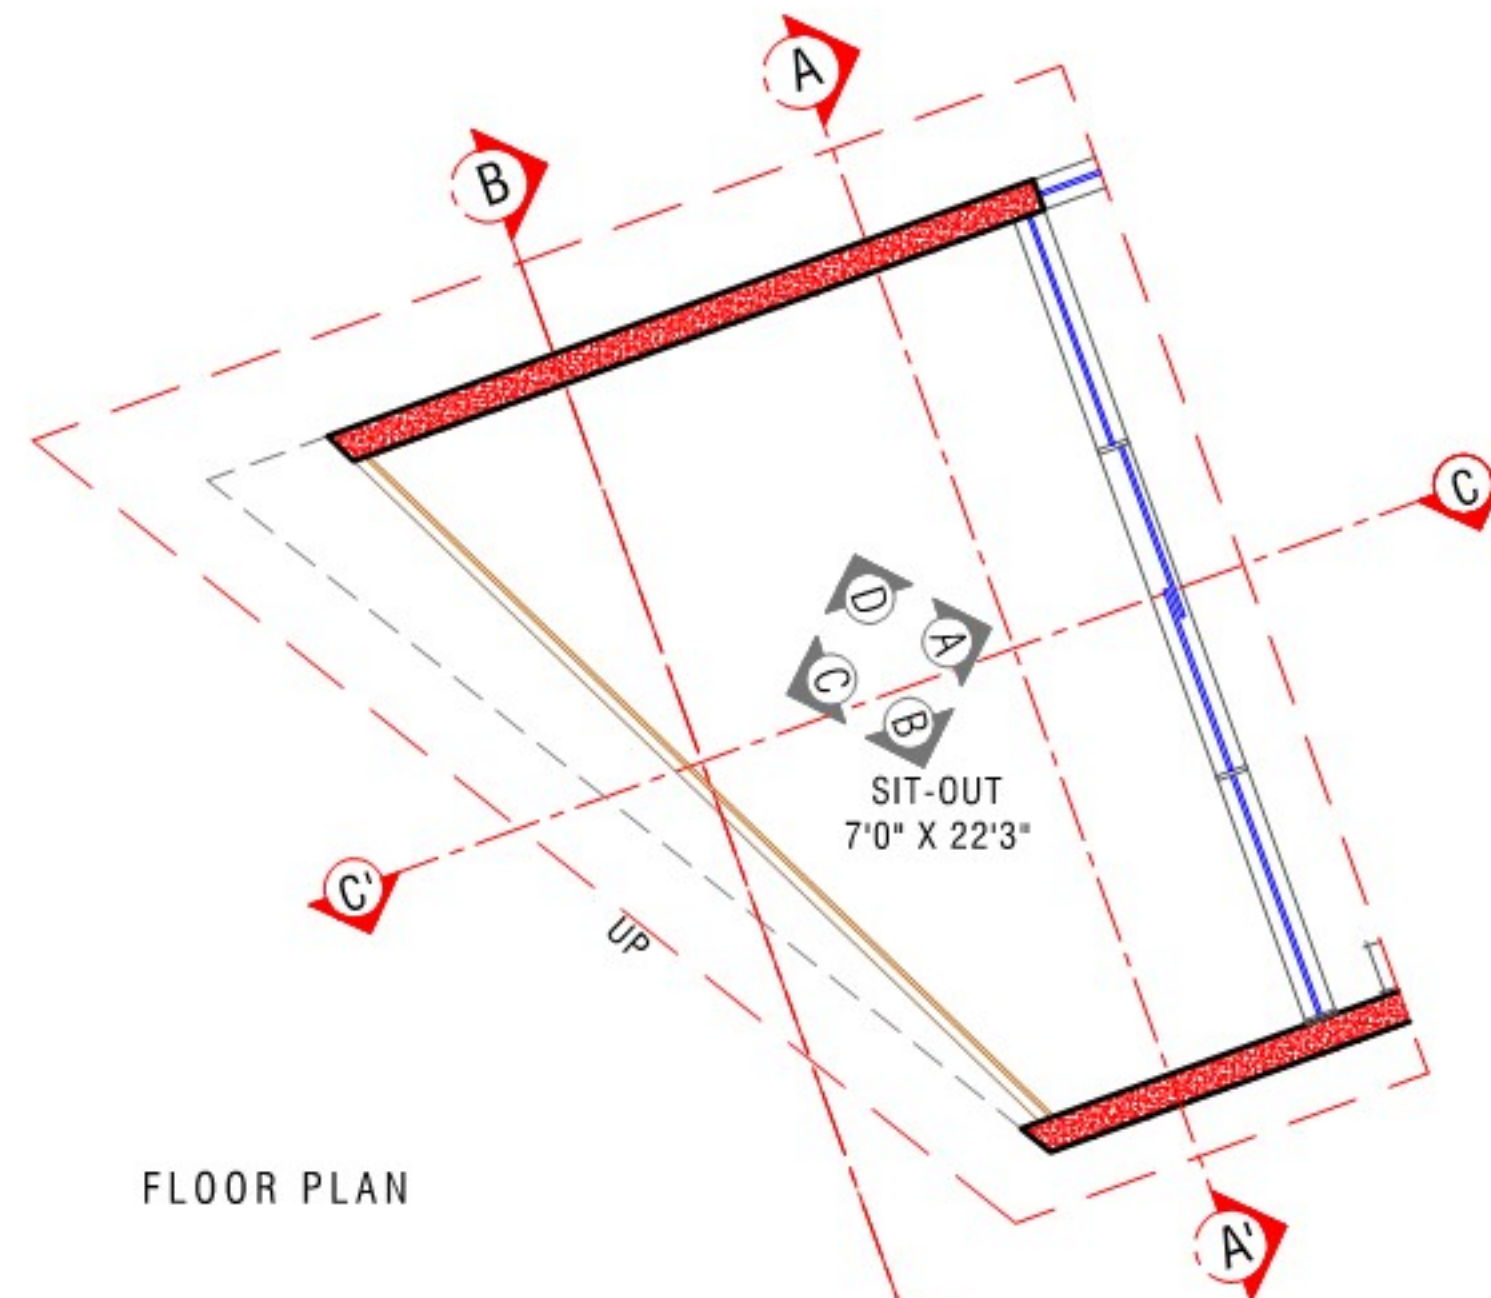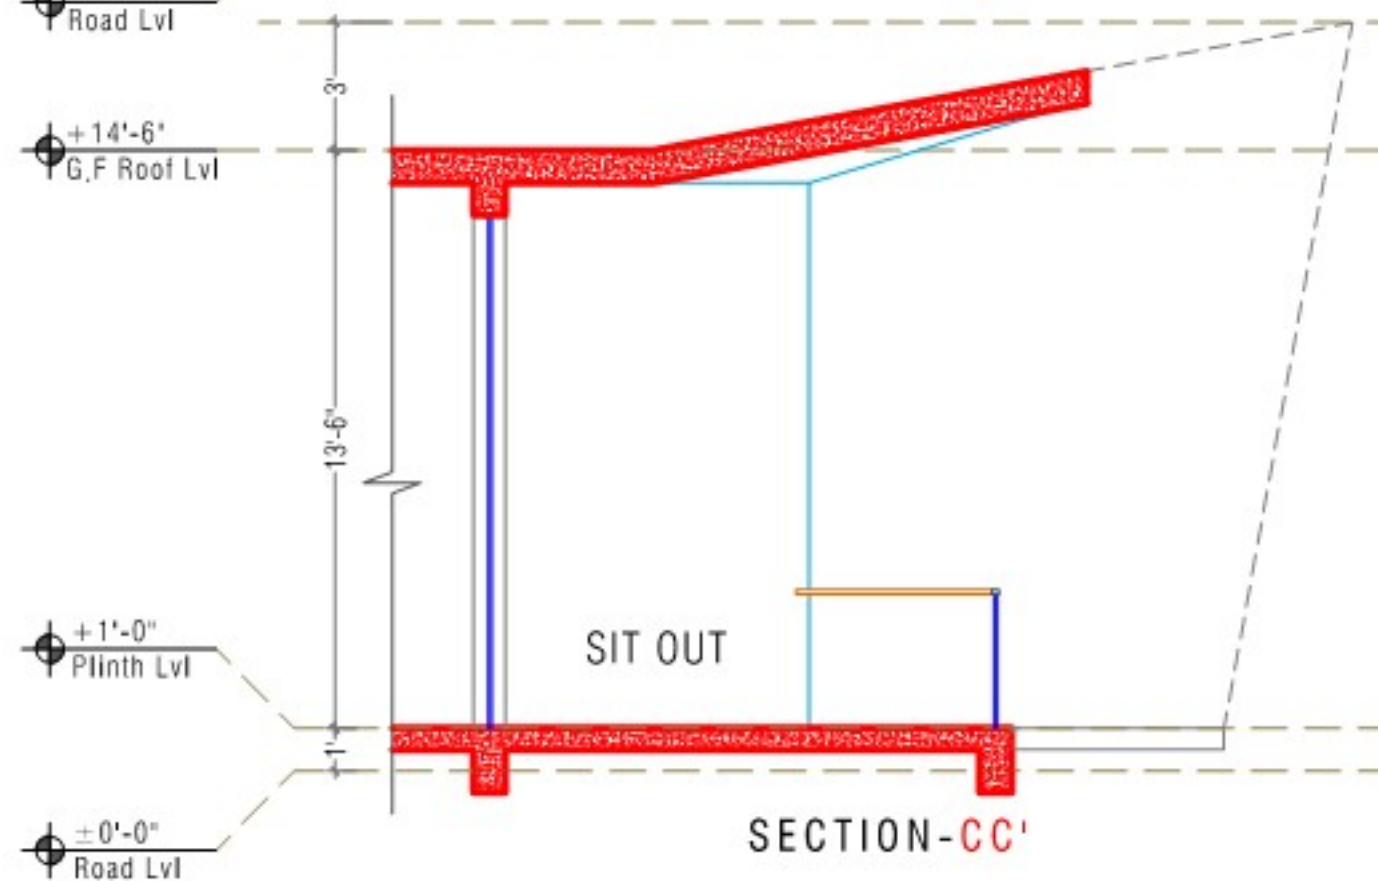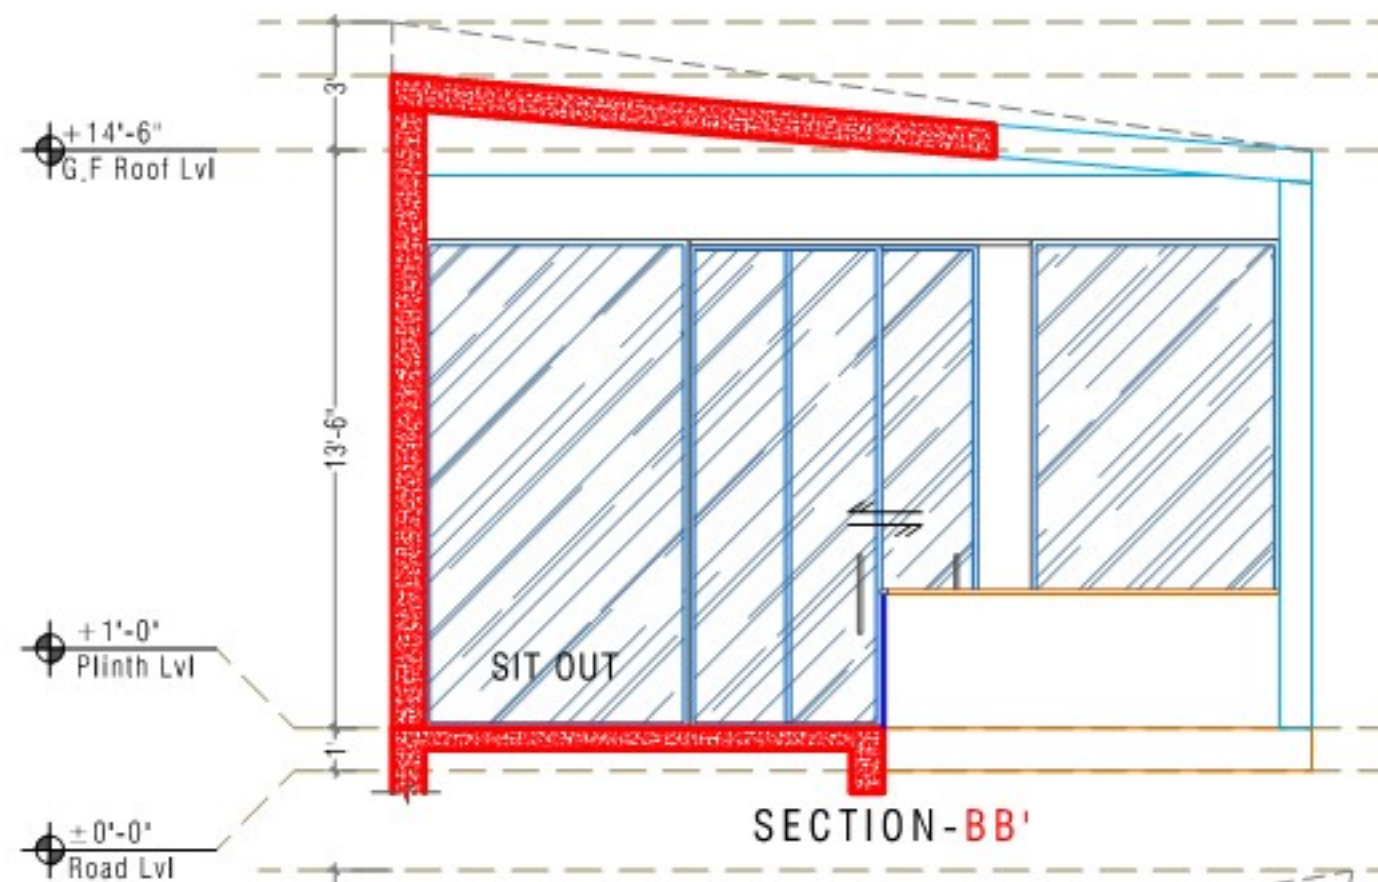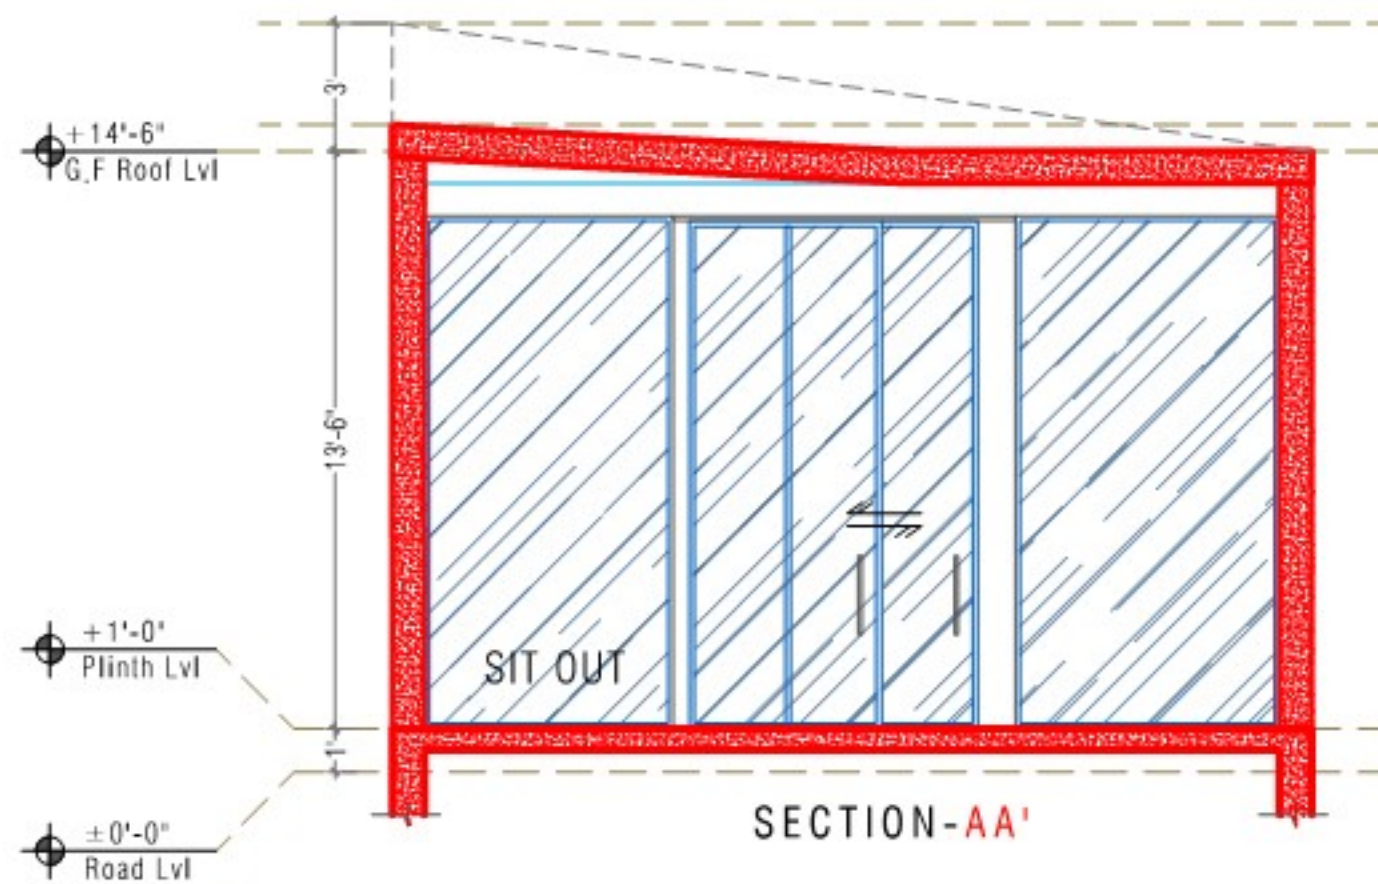



FLOOR PLAN

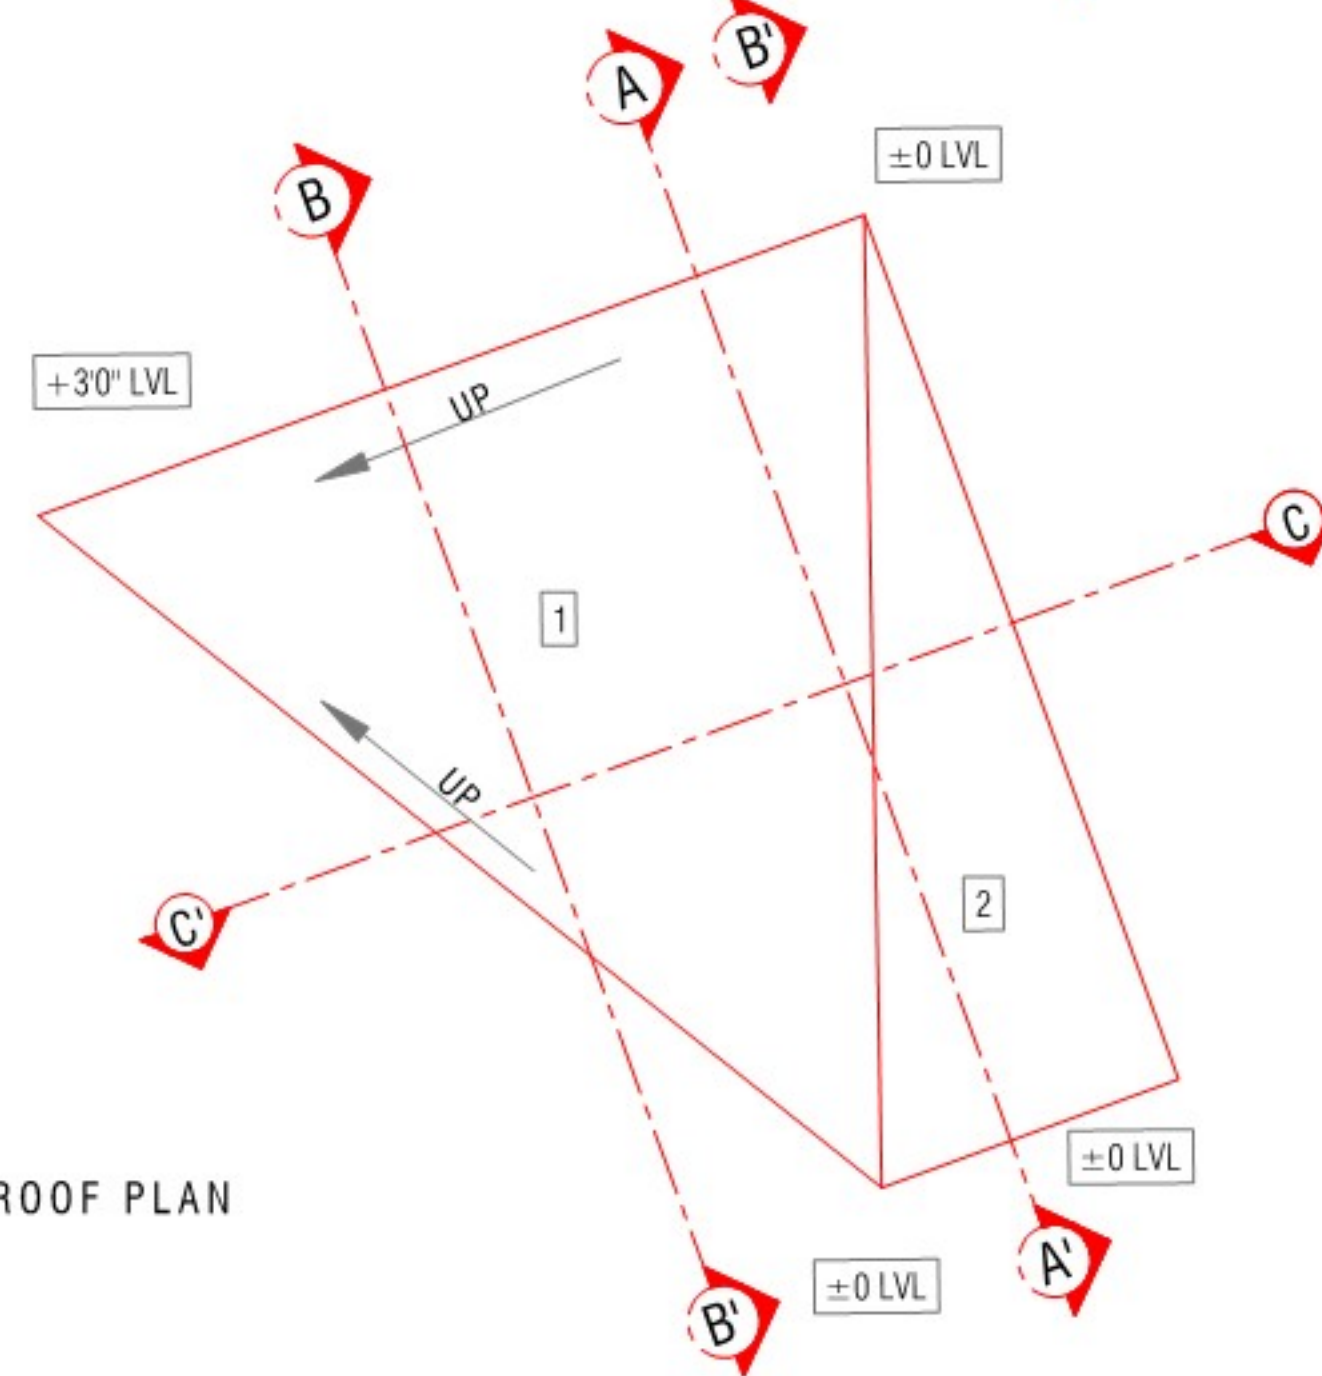




ROOF PLAN

NOTE :Consider 13'6" lvl As ±0lvl for roof plan

CLIENT:	
Smt & Sri Dr. PRATAP REDDY	
PROJECT:	
PROPOSED FARM HOUSE @SHANKARPALLY, HYDERABAD	
DATE	: 30-09-2022
SCALE	: NTS
DRAWN	: ROHAN YOSUVA
DEALT	: JENISH J
CHECKED BY	: JENISH J
KEY PLAN:	NORTH:
	SHEET NO:
	S-04
REVISION:	
SHEET TITLE:	
SITOUT - SECTION	
☐ GOOD FOR CONSTRUCTION ☐ FOR INFORMATION ONLY	
ISSUED DATE: 00-00-2022	
ARCHITECTS:	
ARCHITECTS. PLANNERS. INTERIOR DESIGNERS H.No. 8-2-293/82/A/1016, PLOT No. 1016, ROAD NO 46A, JUBILEE HILLS, HYDERABAD - 500033, Ph No : 040-65865340, 23554450, 23554460, E - mail : mohamconsultants05@yahoo.co.in,	

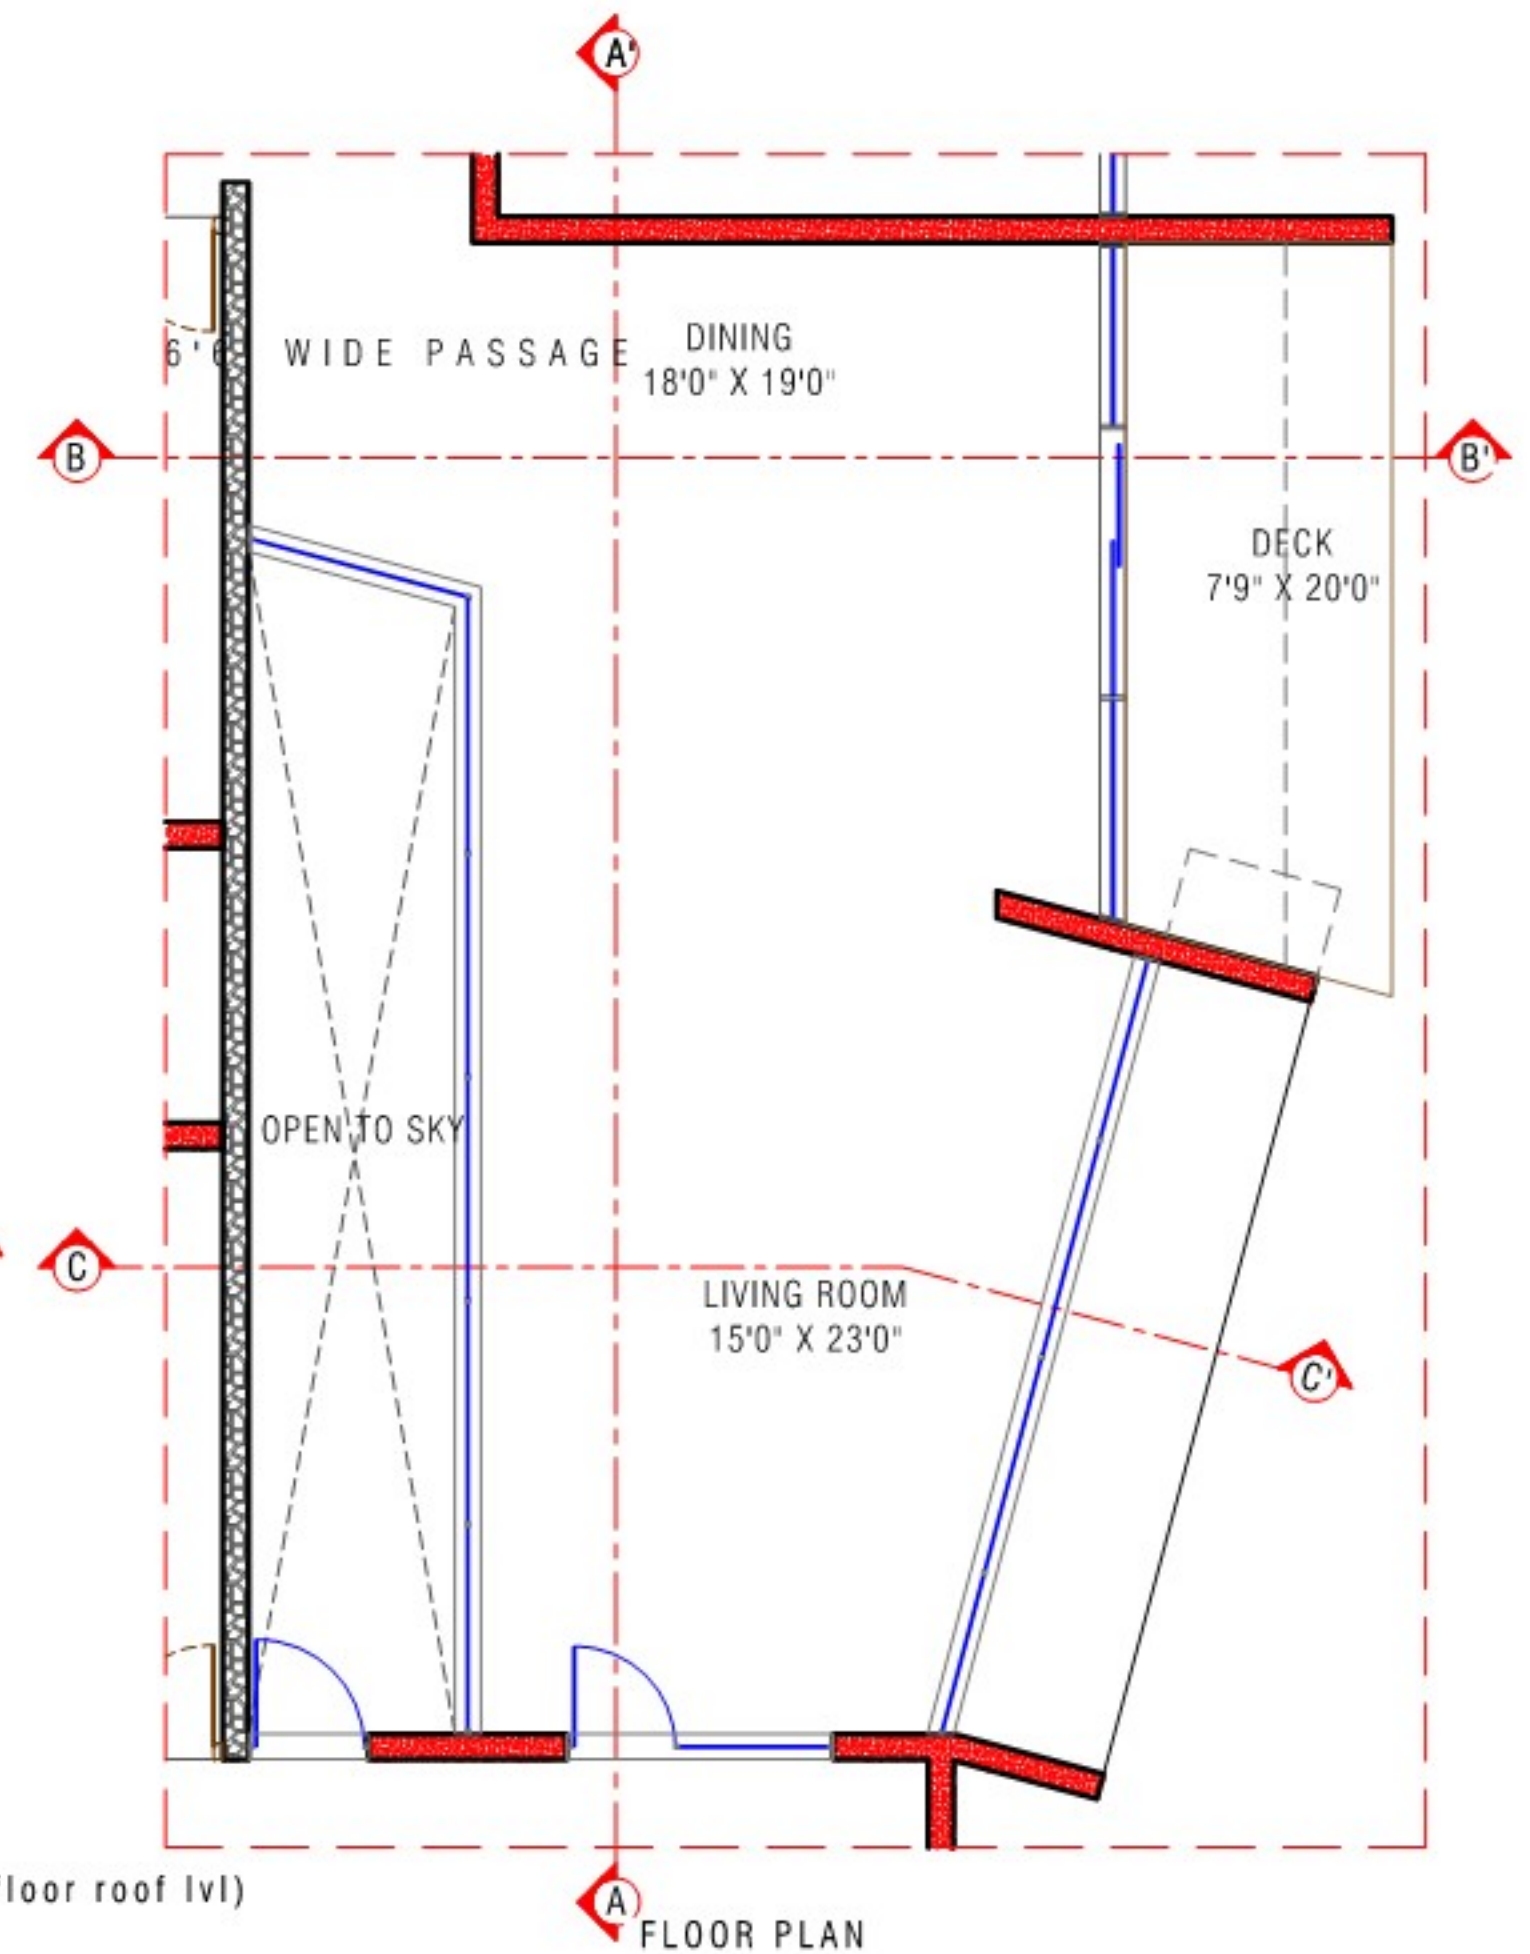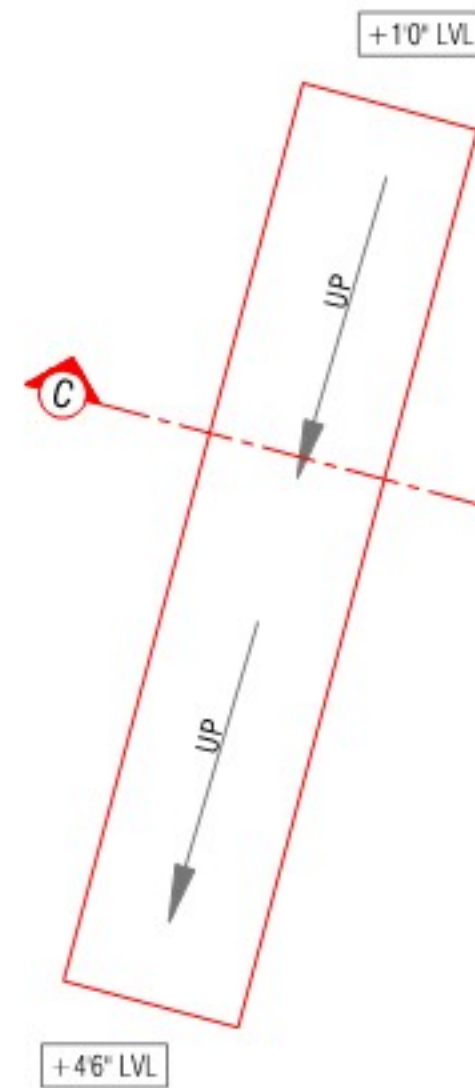






CLIENT:	SHEET TITLE:	REVISION:	KEY PLAN:	DATE : 30-09-2022	NORTH:	SHEET NO:	ARCHITECTS & INTERIOR DESIGNERS:
Smt & Sri Dr. PRATAP REDDY	LIVING & DINING - SECTIONS			SCALE : NTS		S-05	 ARCHITECTS. PLANNERS. INTERIOR DESIGNERS H.No. 8-2-293/82/A/1016, PLOT No. 1016, ROAD NO 46A, JUBILEE HILLS, HYDERABAD - 500033. Ph No : 040-65865340,23554450,23554460, E - mail : mohanconsultants05@yahoo.co.in
				DRAWN : ROHAN YOSUVA			
				DEALT : JENISH J			
				CHECKED BY : JENISH J			
				ISSUED DATE: 00-00-2022			
	PROJECT:						
	PROPOSED FARM HOUSE @SHANKARPALLY, HYDERABAD						

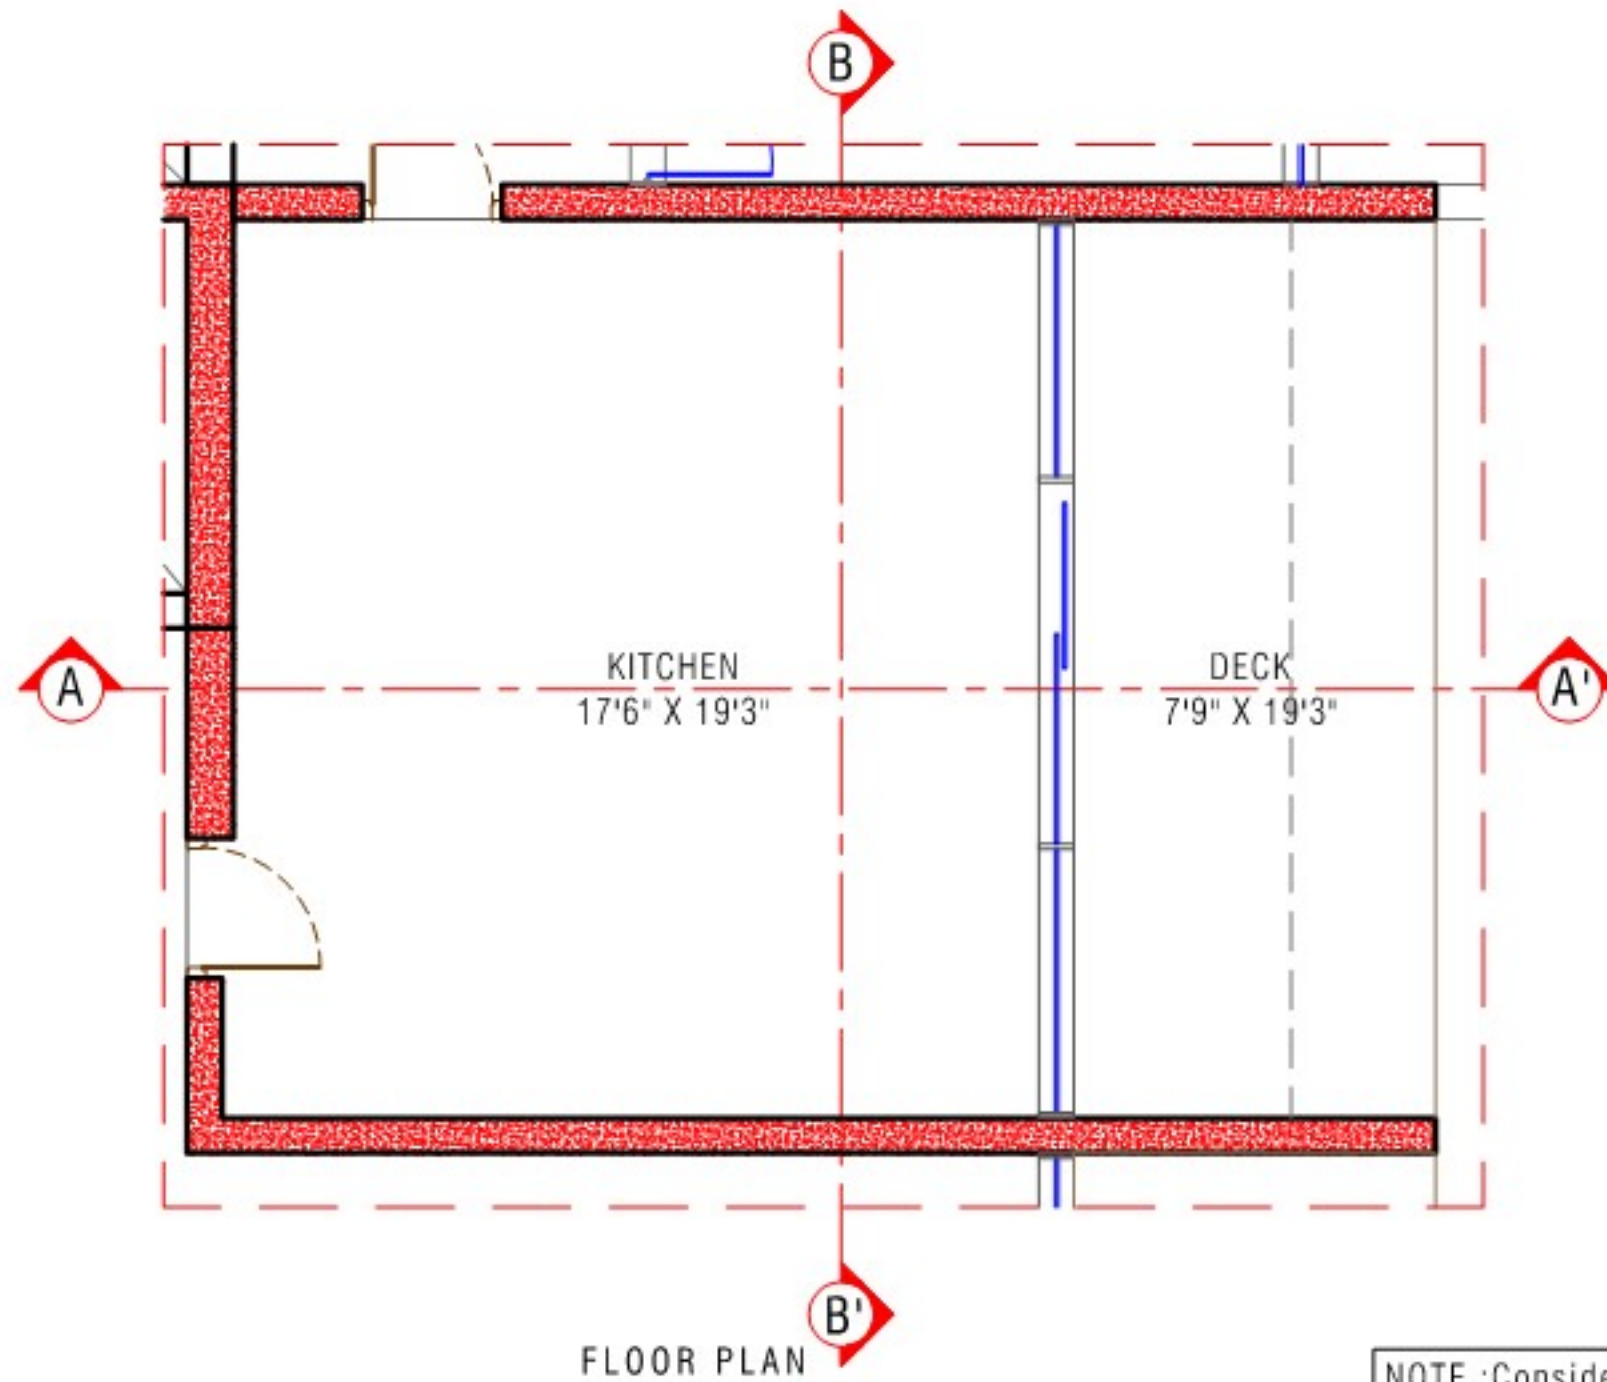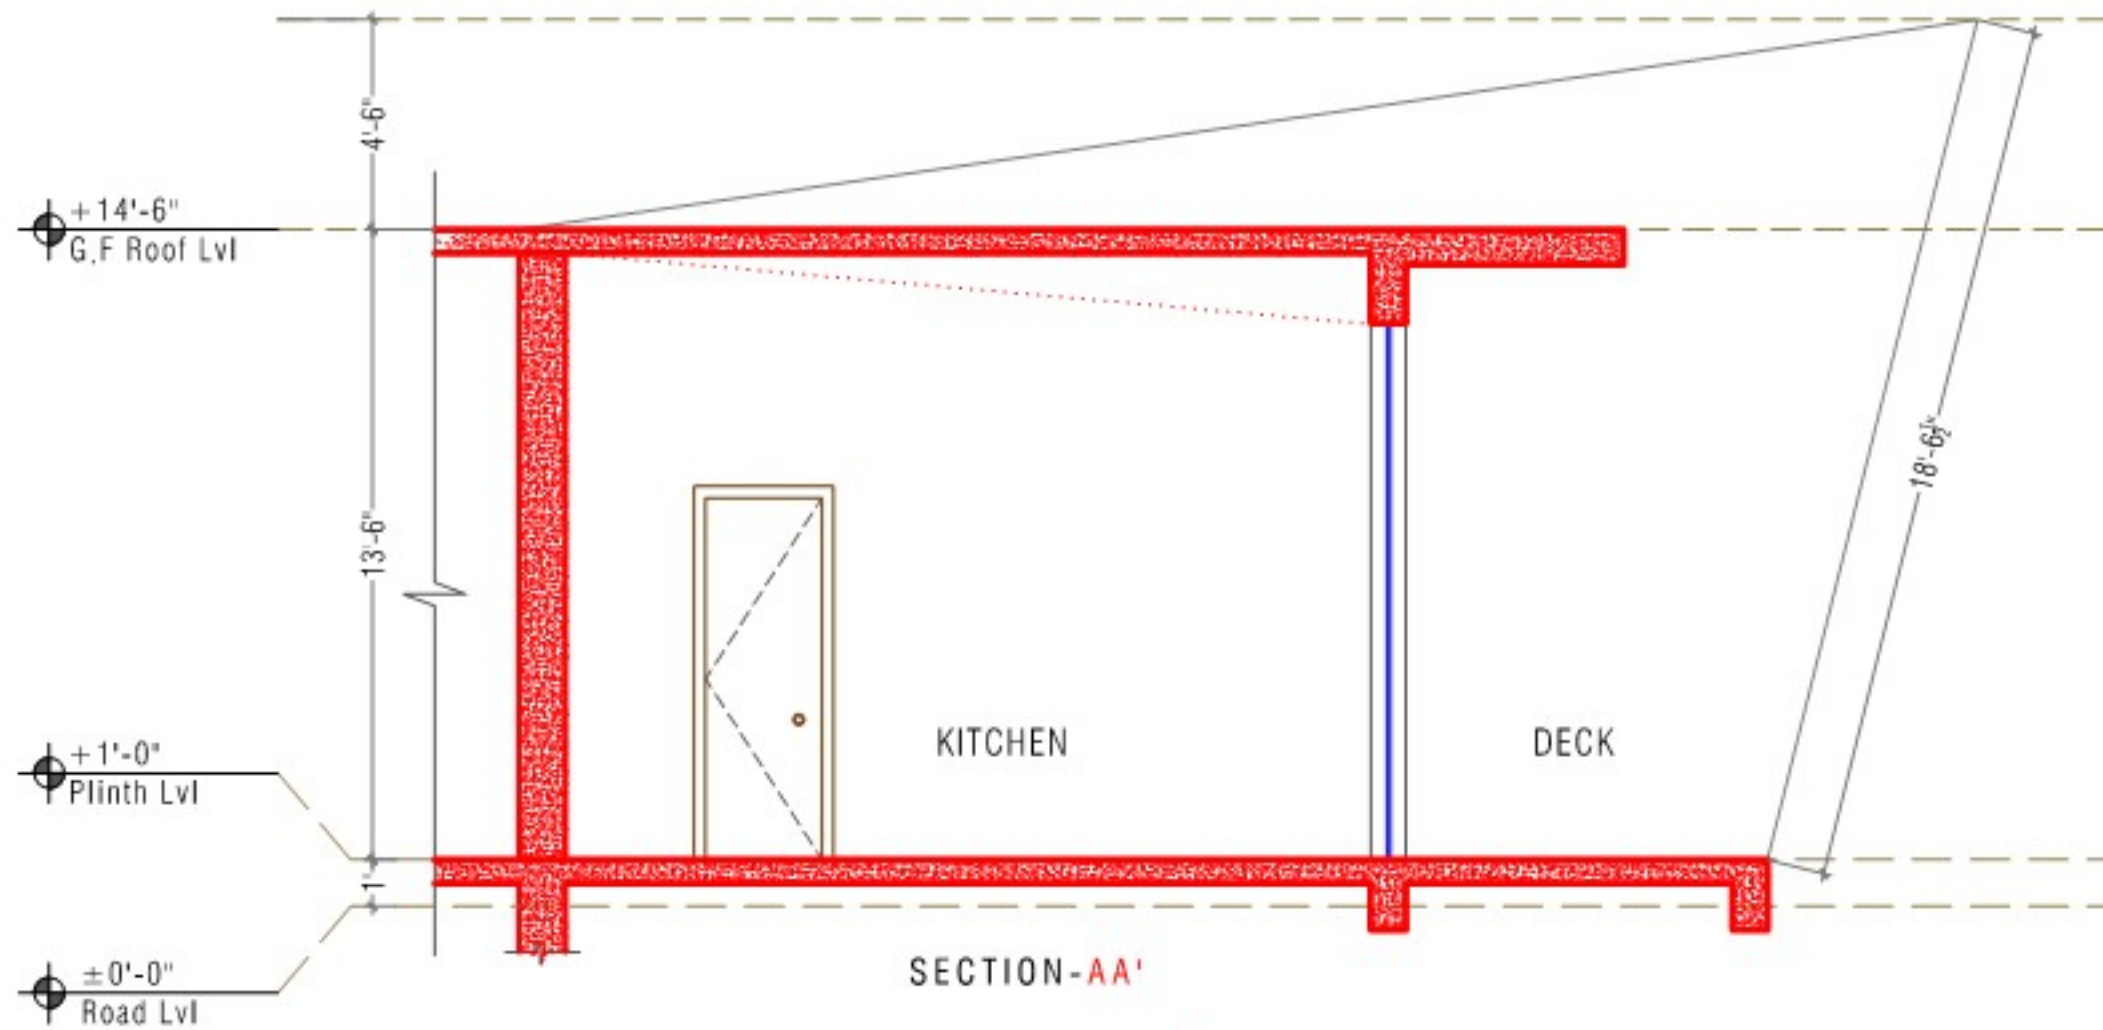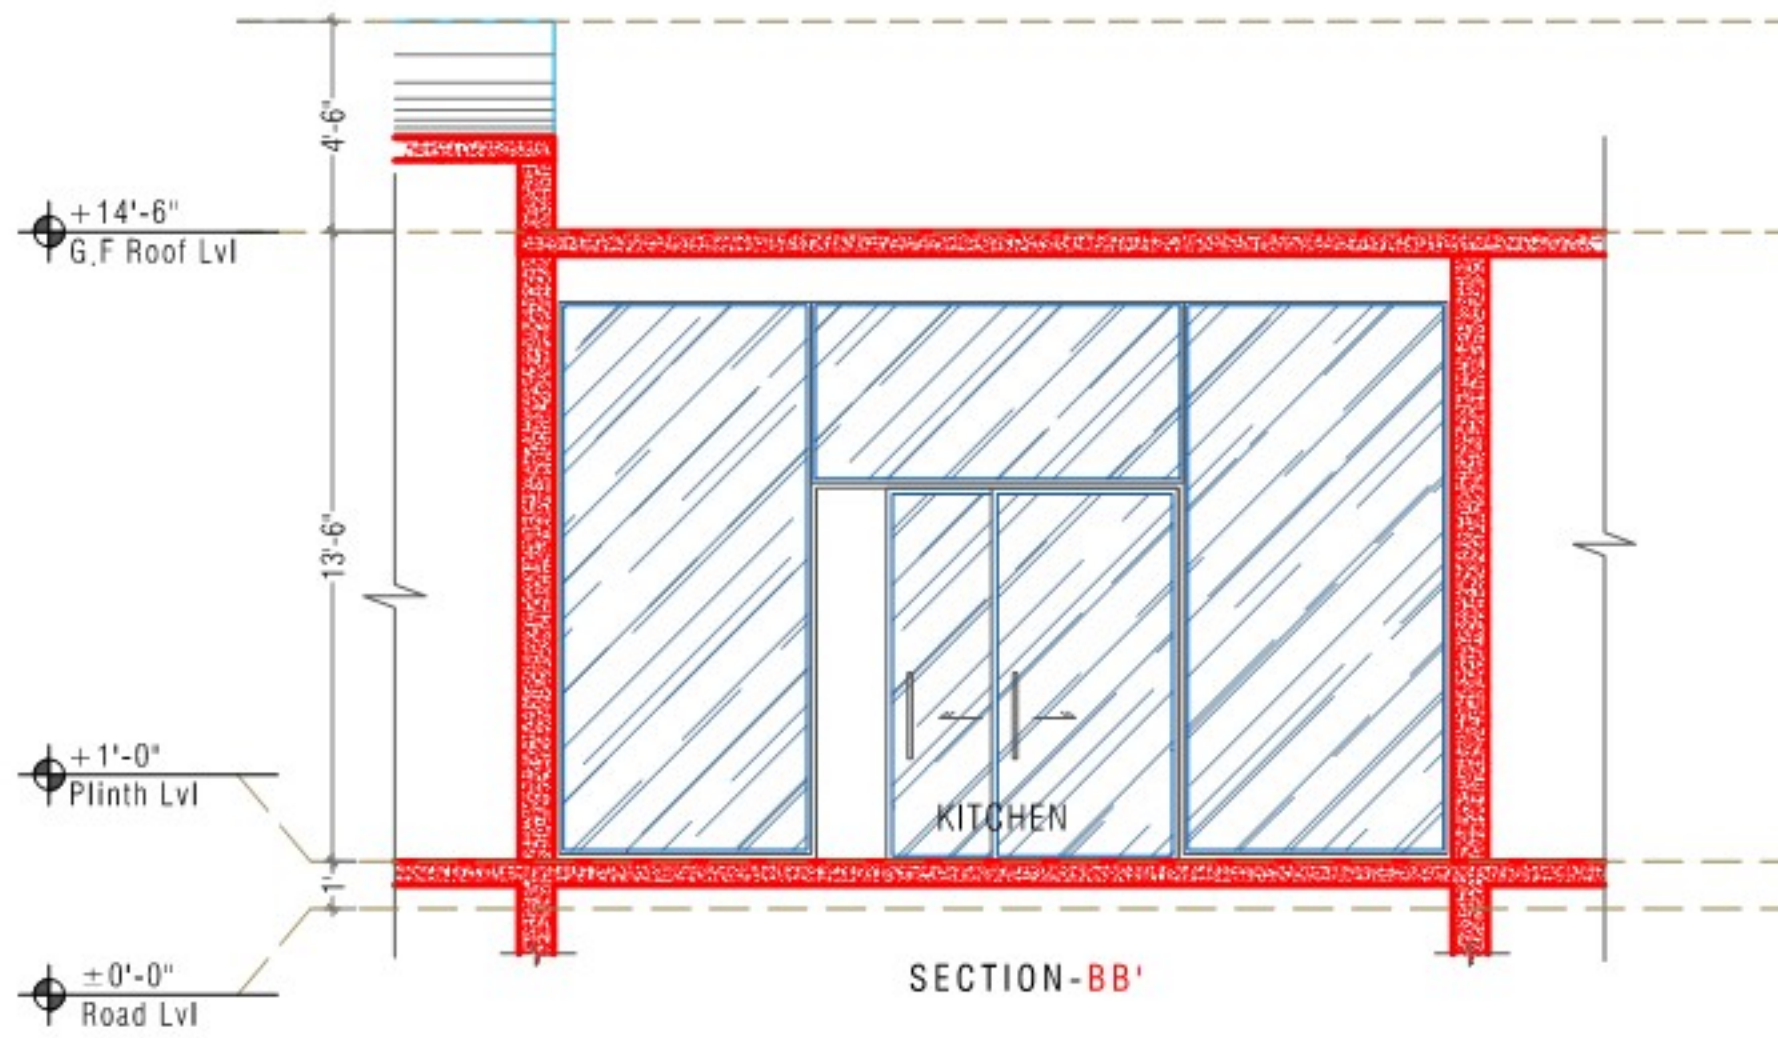

NOTE :Consider 13'6" lvl As ±0lvl for roof plan

CLIENT:	SHEET TITLE:	KEY PLAN:	DATE	NORTH:	SHEET NO:	ARCHITECTS & INTERIOR DESIGNERS:
Smt & Sri Dr. PRATAP REDDY	KITCHEN - SECTION		30-09-2022		S-06	
PROJECT:	REVISION:		SCALE : NTS			
PROPOSED FARM HOUSE @SHANKARPALLY, HYDERABAD			DRAWN : ROHAN YOSUVA			
			DEALT : JENISH J			
			CHECKED BY : JENISH J			
				GOOD FOR CONSTRUCTION OR FOR INFORMATION ONLY		
				ISSUED DATE: 00-00-2022		





ARCHITECTS, PLANNERS, INTERIOR DESIGNERS
H.No. 8-2-293/82/A/1016, PLOT No. 1016,
ROAD NO 46A, JUBILEE HILLS,
HYDERABAD - 500033,
Ph No : 040-65865340, 23554450, 23554460,
E - mail : mohanconsultants05@yahoo.co.in

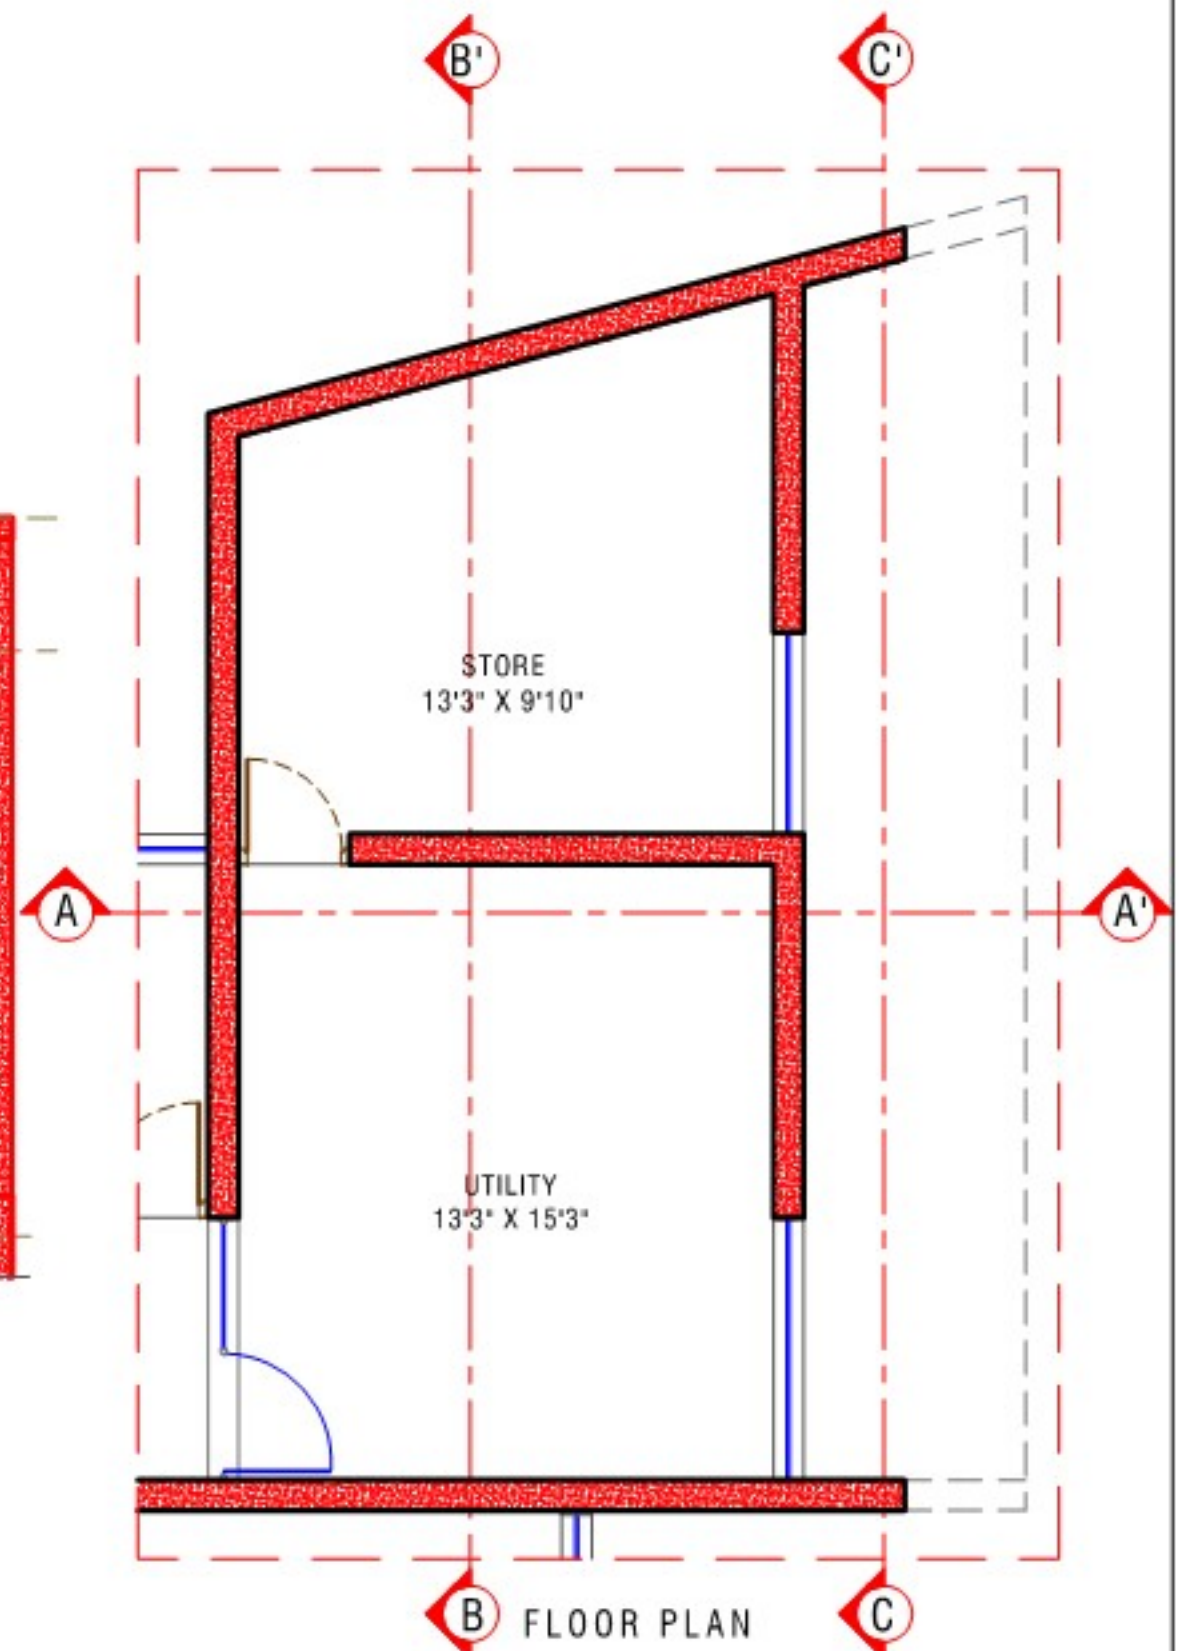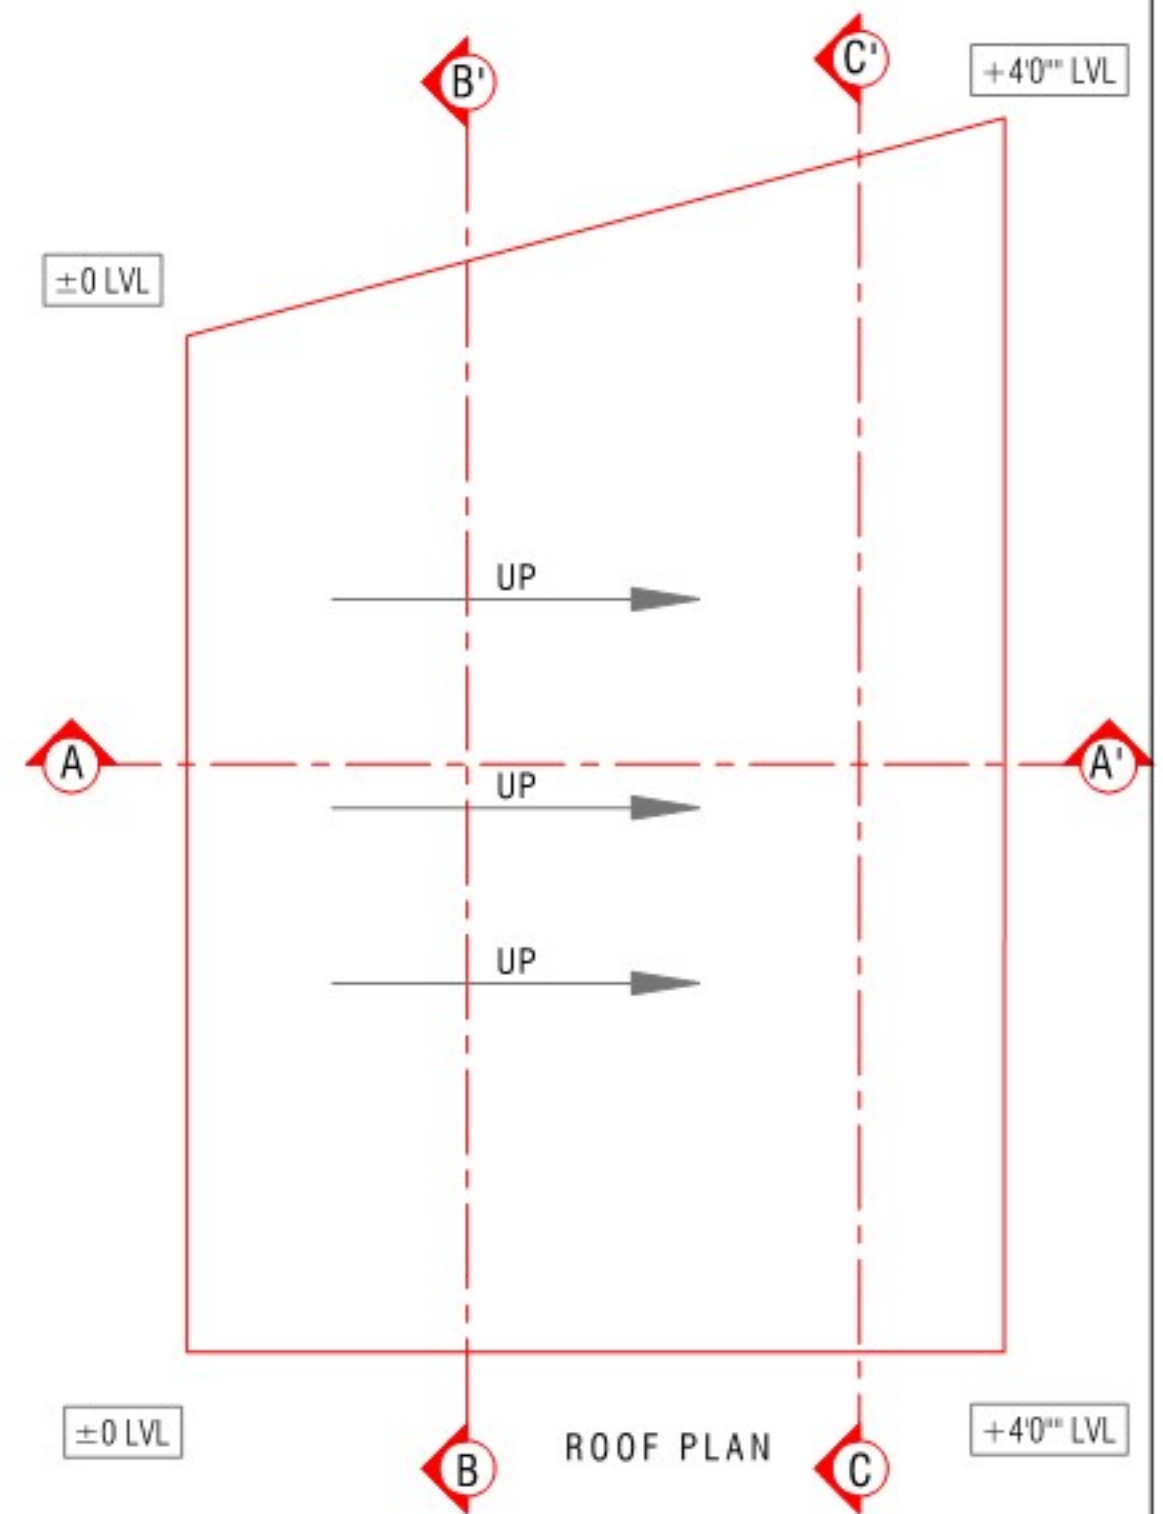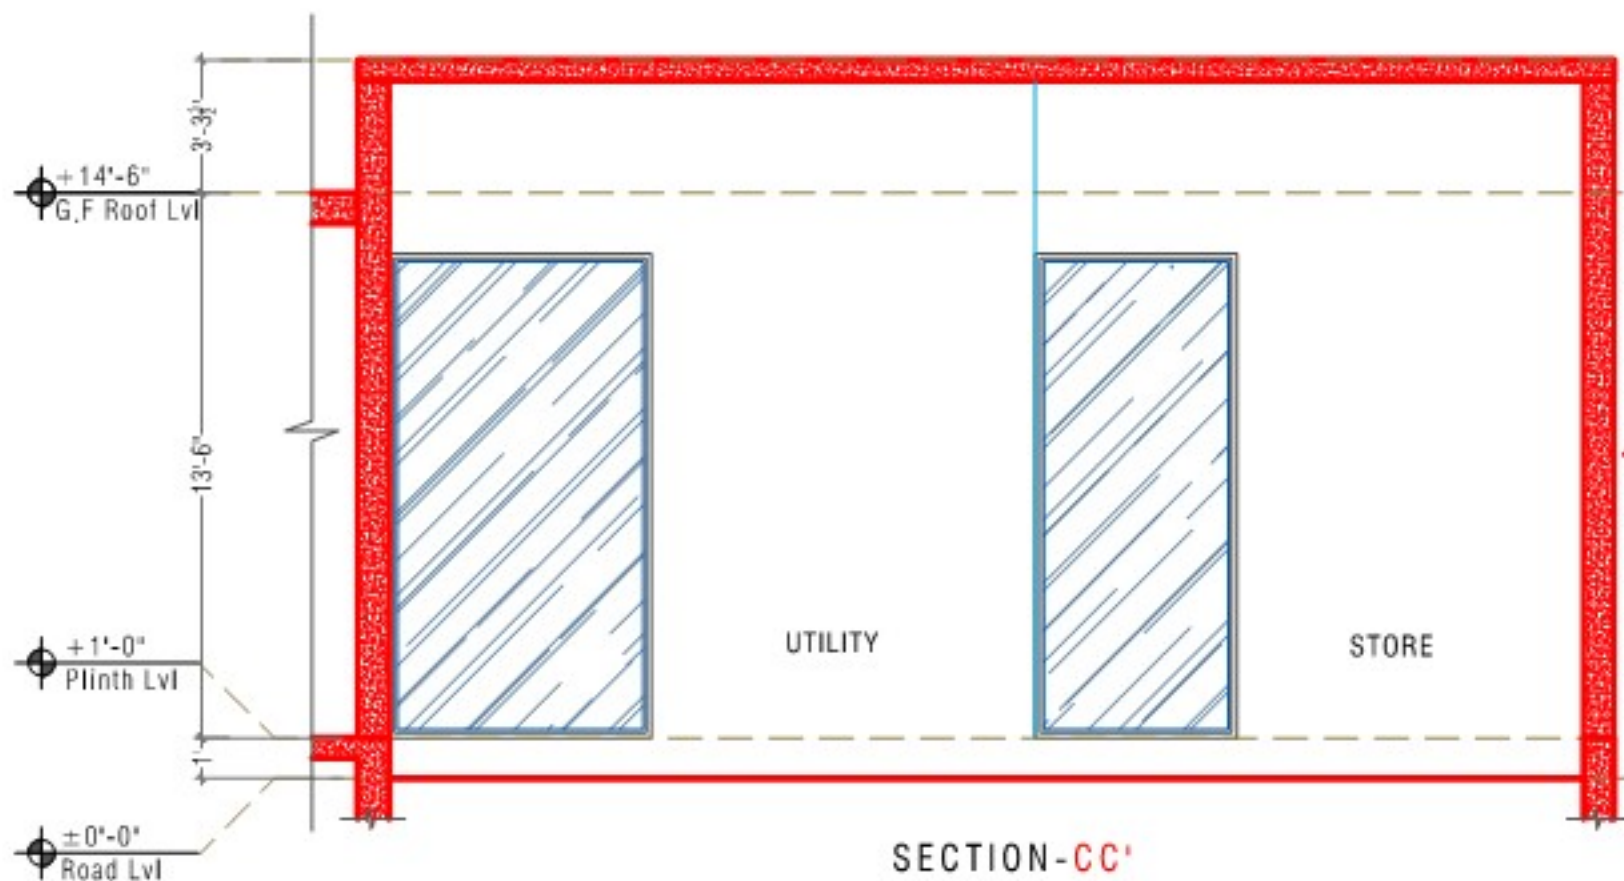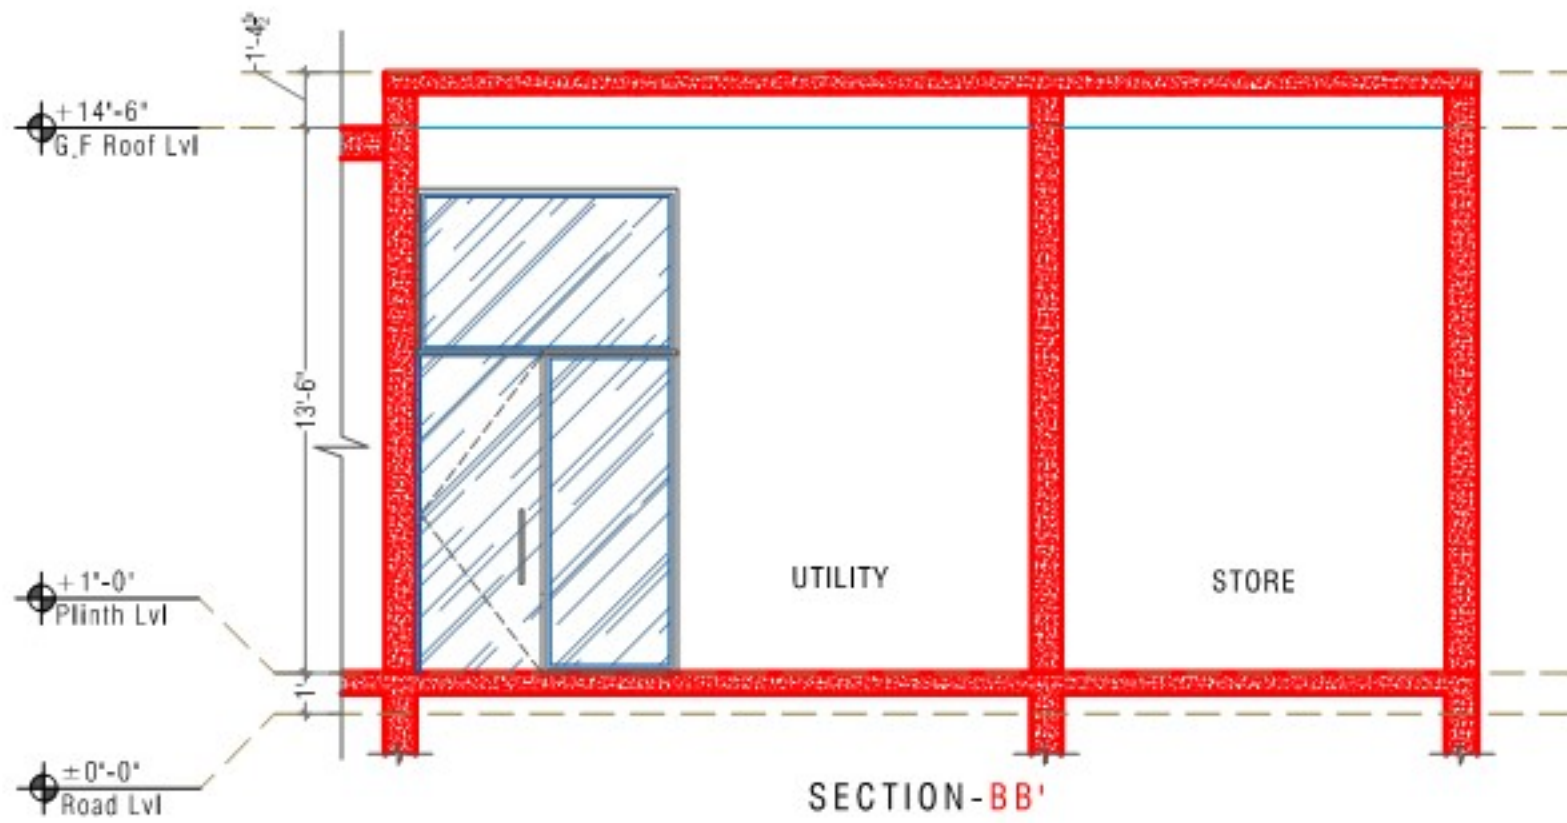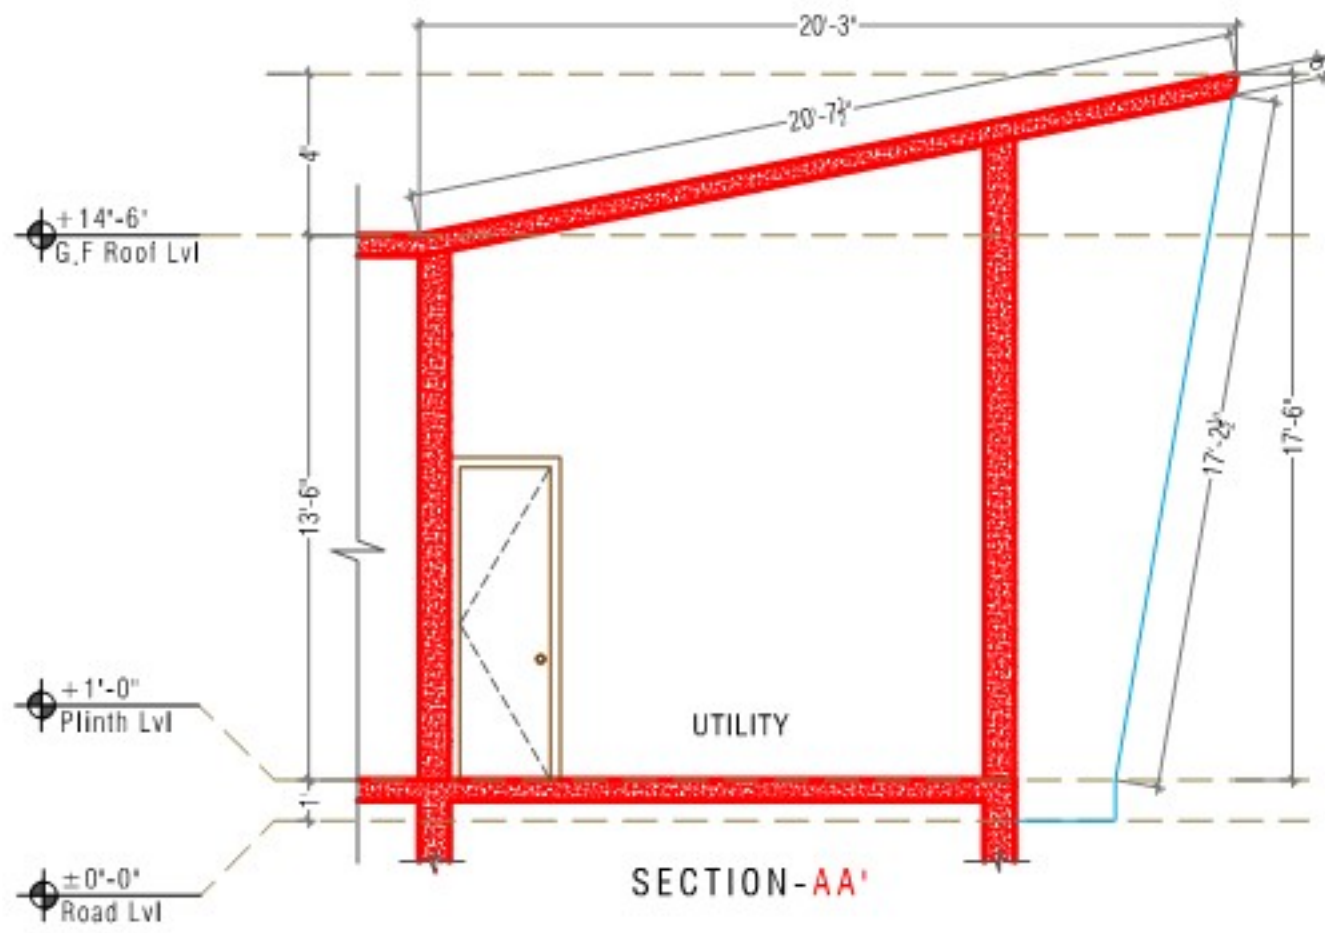

NOTE : Consider 13'6" lvl As ±0lvl for roof plan






CLIENT:	SHEET TITLE:	KEY PLAN:	DATE	NORTH:	SHEET NO:	ARCHITECTS & INTERIOR DESIGNERS:
Smt & Sri Dr. PRATAP REDDY	UTILITY & STORE - SECTION		30-09-2022		S-07	
PROJECT:	REVISION:		SCALE : NTS			
PROPOSED FARM HOUSE @SHANKARPALLY, HYDERABAD			DRAWN : ROHAN YOSUVA			
			DEALT : JENISH J	GOOD FOR CONSTRUCTION OR FOR INFORMATION ONLY		
			CHECKED BY : JENISH J	ISSUED DATE: 00-00-2022		

ARCHITECTS, PLANNERS, INTERIOR DESIGNERS
H.No. 8-2-293/82/A/1016, PLOT No. 1016,
ROAD NO 46A, JUBILEE HILLS,
HYDERABAD - 500033,
Ph No : 040-65865340, 23554450, 23554460,
E - mail : mohanconsultants05@yahoo.co.in

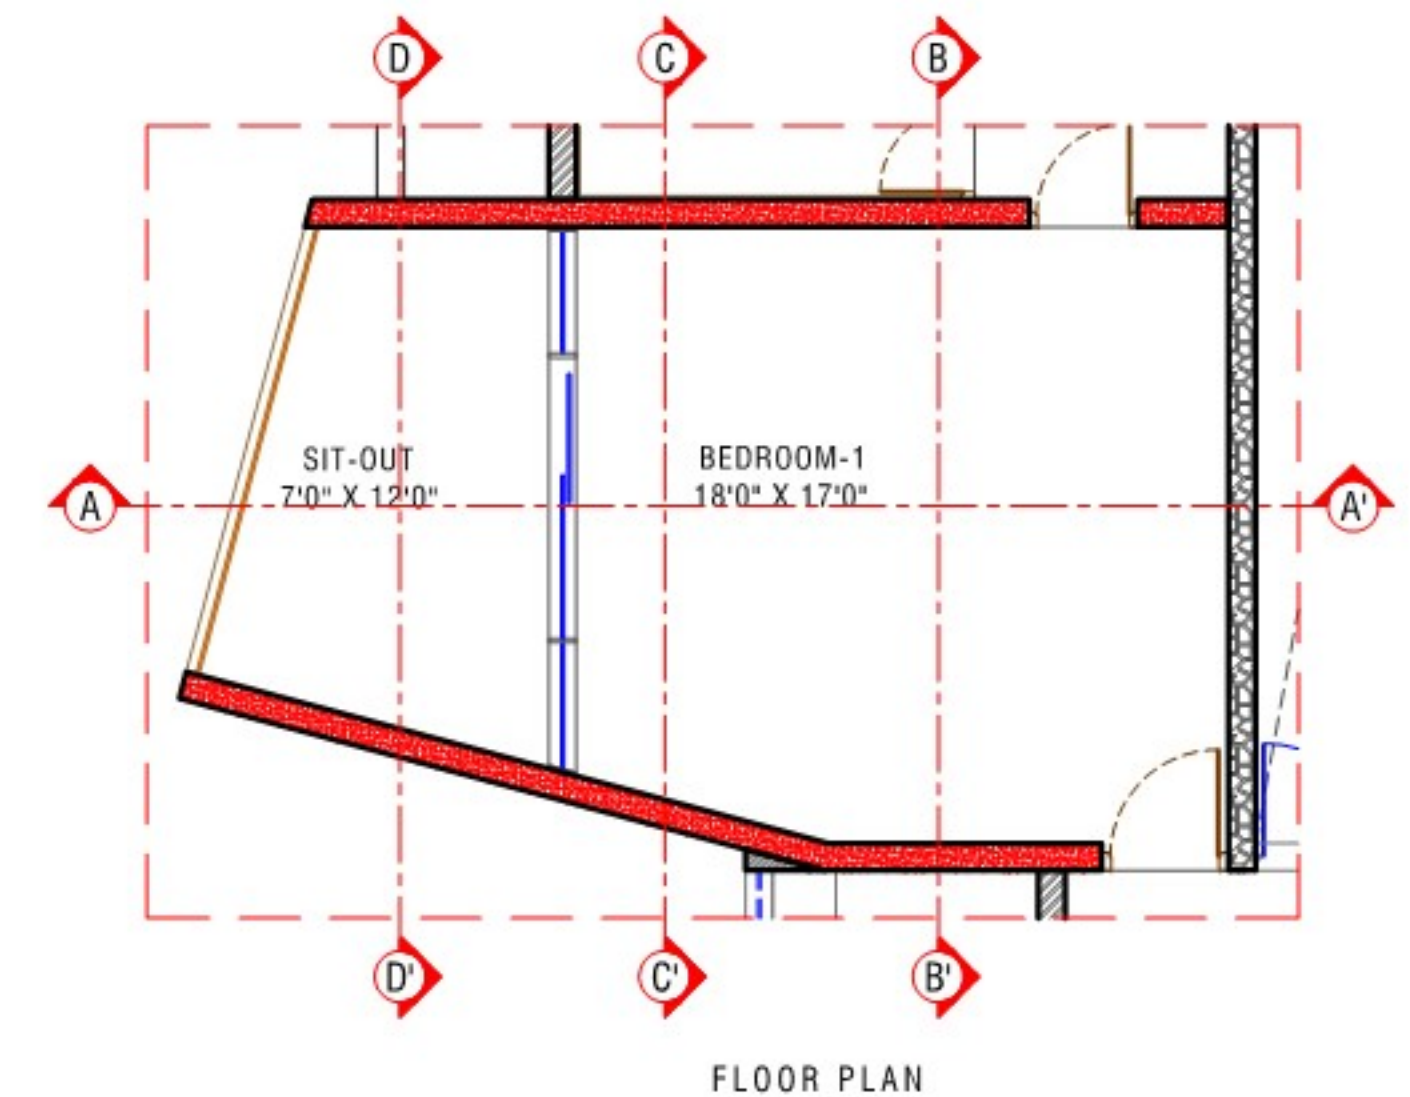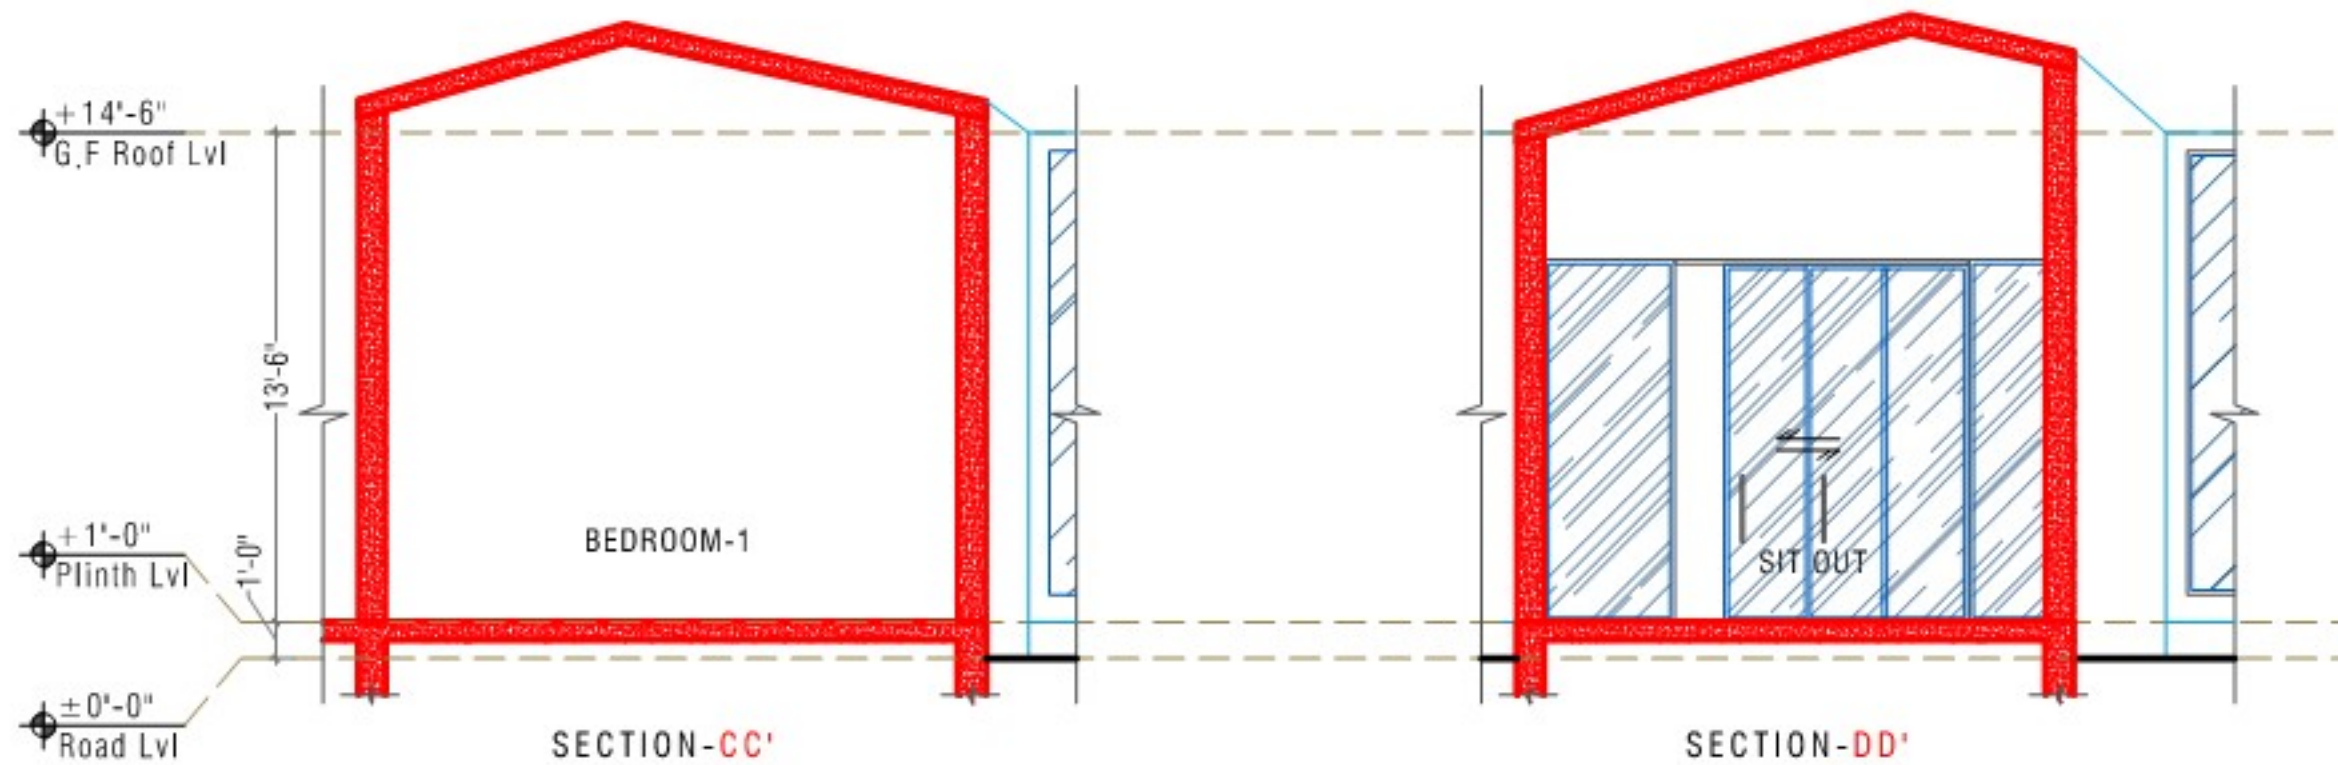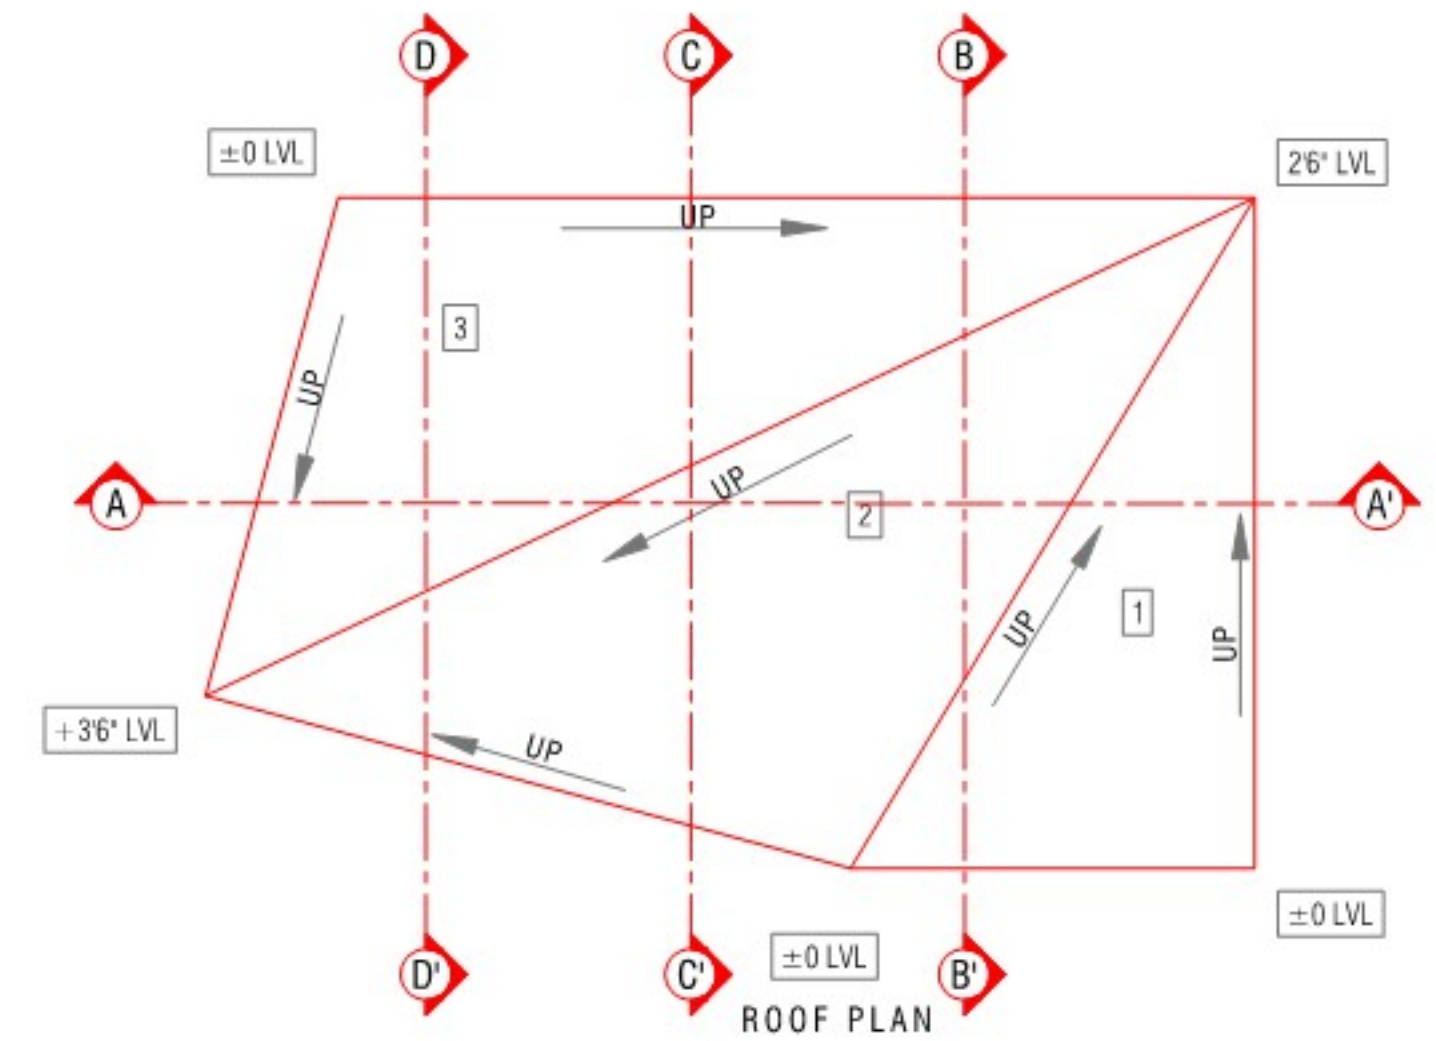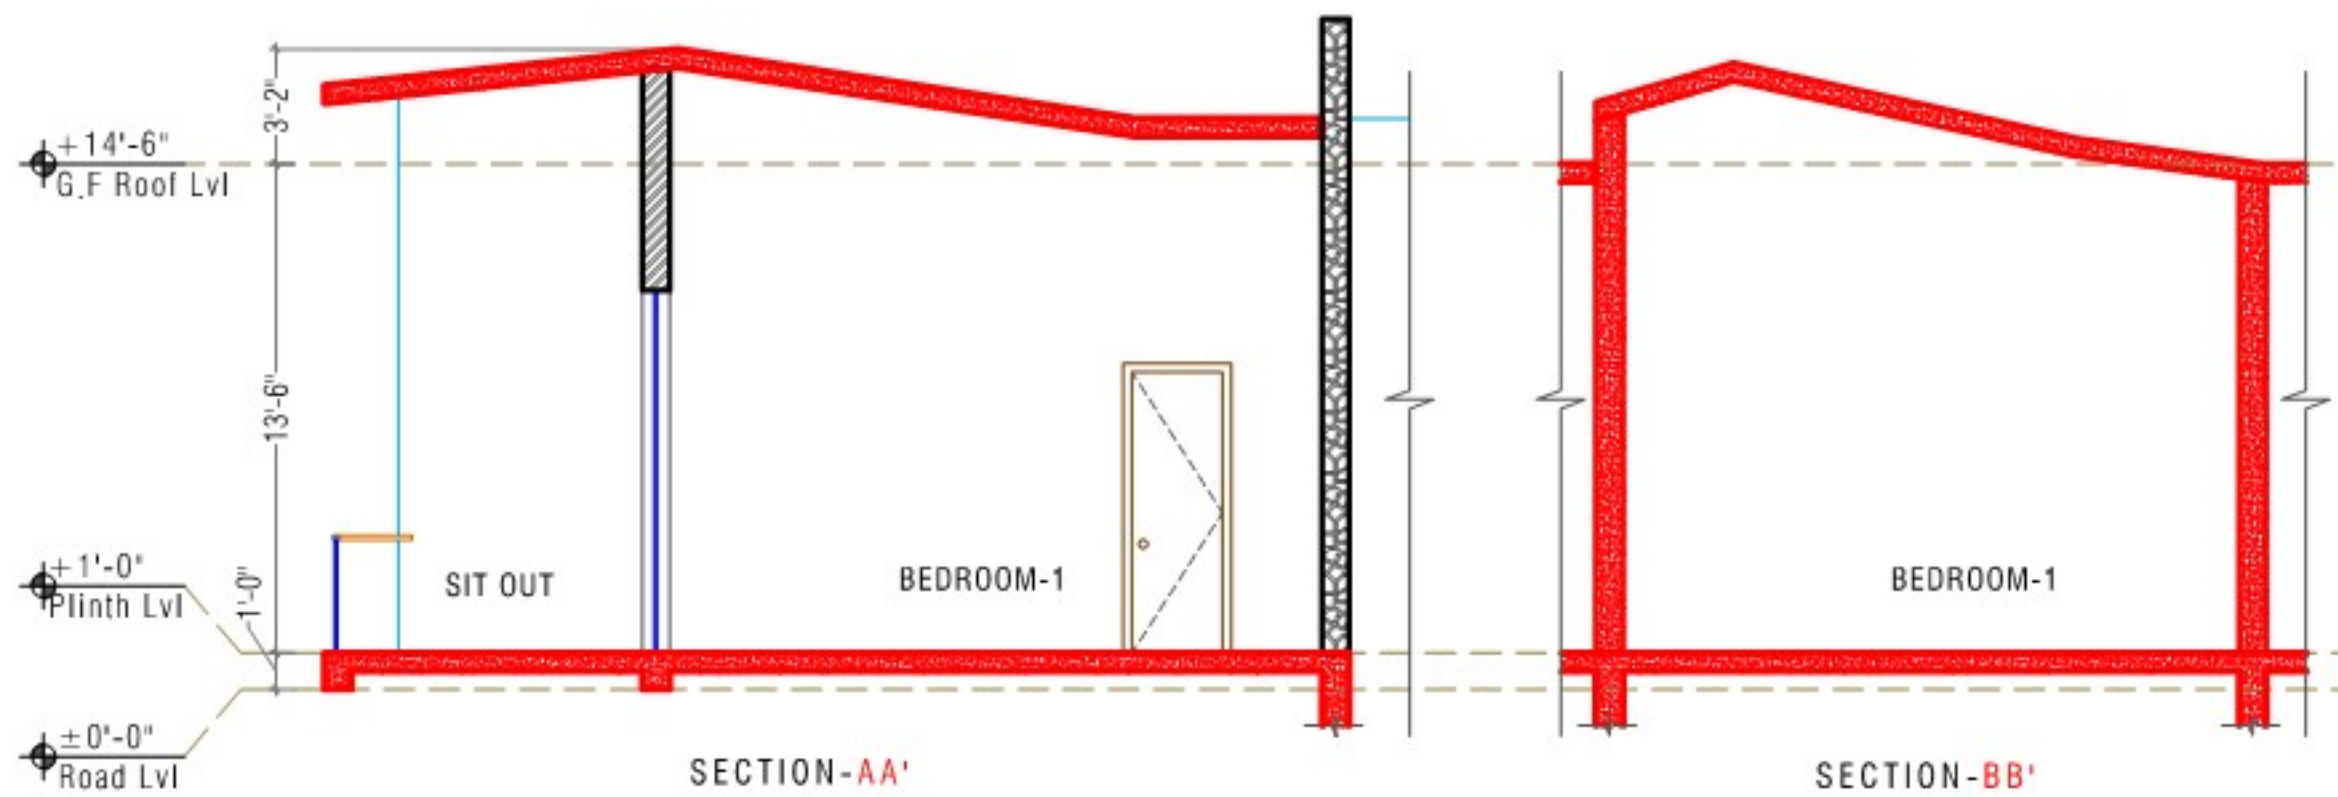

NOTE : Consider 13'6" lvl As ± 0 lvl for roof plan

CLIENT:	SHEET TITLE:	REVISION:	KEY PLAN:	DATE	NORTH:	SHEET NO:	ARCHITECTS & INTERIOR DESIGNERS:
Smt & Sri Dr. PRATAP REDDY	BEDROOM 01 - SECTION			30-09-2022		S-08	
	PROJECT:			SCALE : NTS			ARCHITECTS. PLANNERS. INTERIOR DESIGNERS
	PROPOSED FARM HOUSE @SHANKARPALLY, HYDERABAD			DRAWN : ROHAN YOSUVA			H.No. 8-2-293/82/A/1016, PLOT No. 1016, ROAD NO 46A, JUBILEE HILLS, HYDERABAD - 500032.
				DEALT : JENISH J			Ph No : 040-65865340, 23554450, 23554460, E - mail : mohanconsultants05@yahoo.co.in,
				CHECKED BY : JENISH J		ISSUED DATE: 00-00-2022	

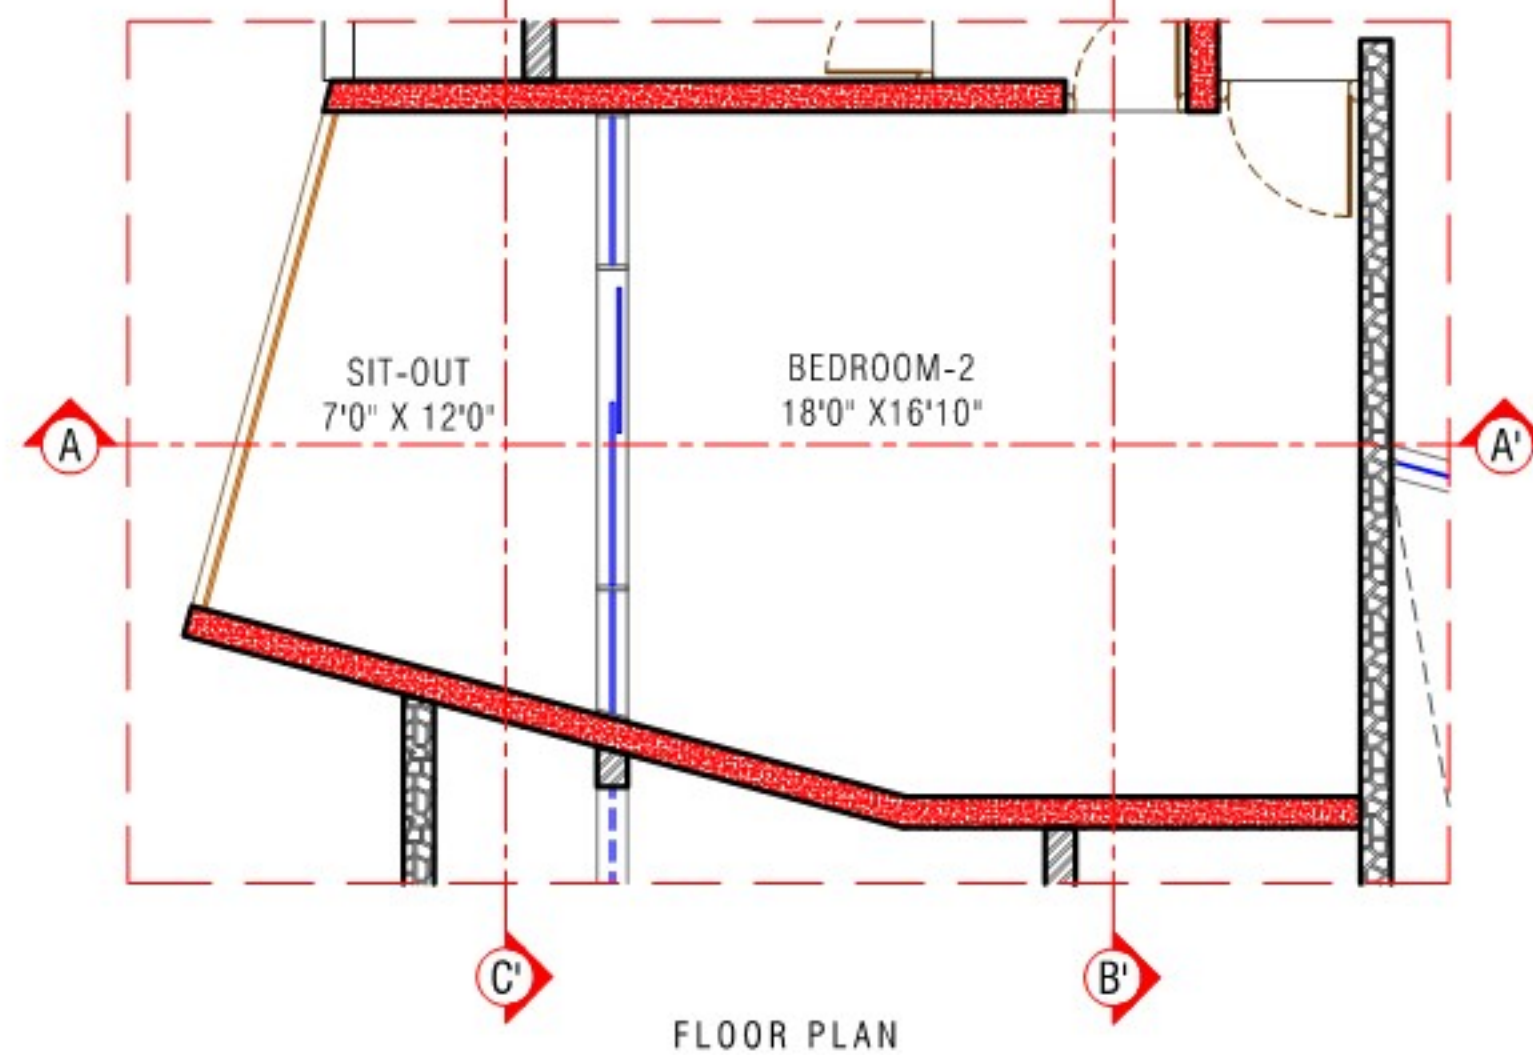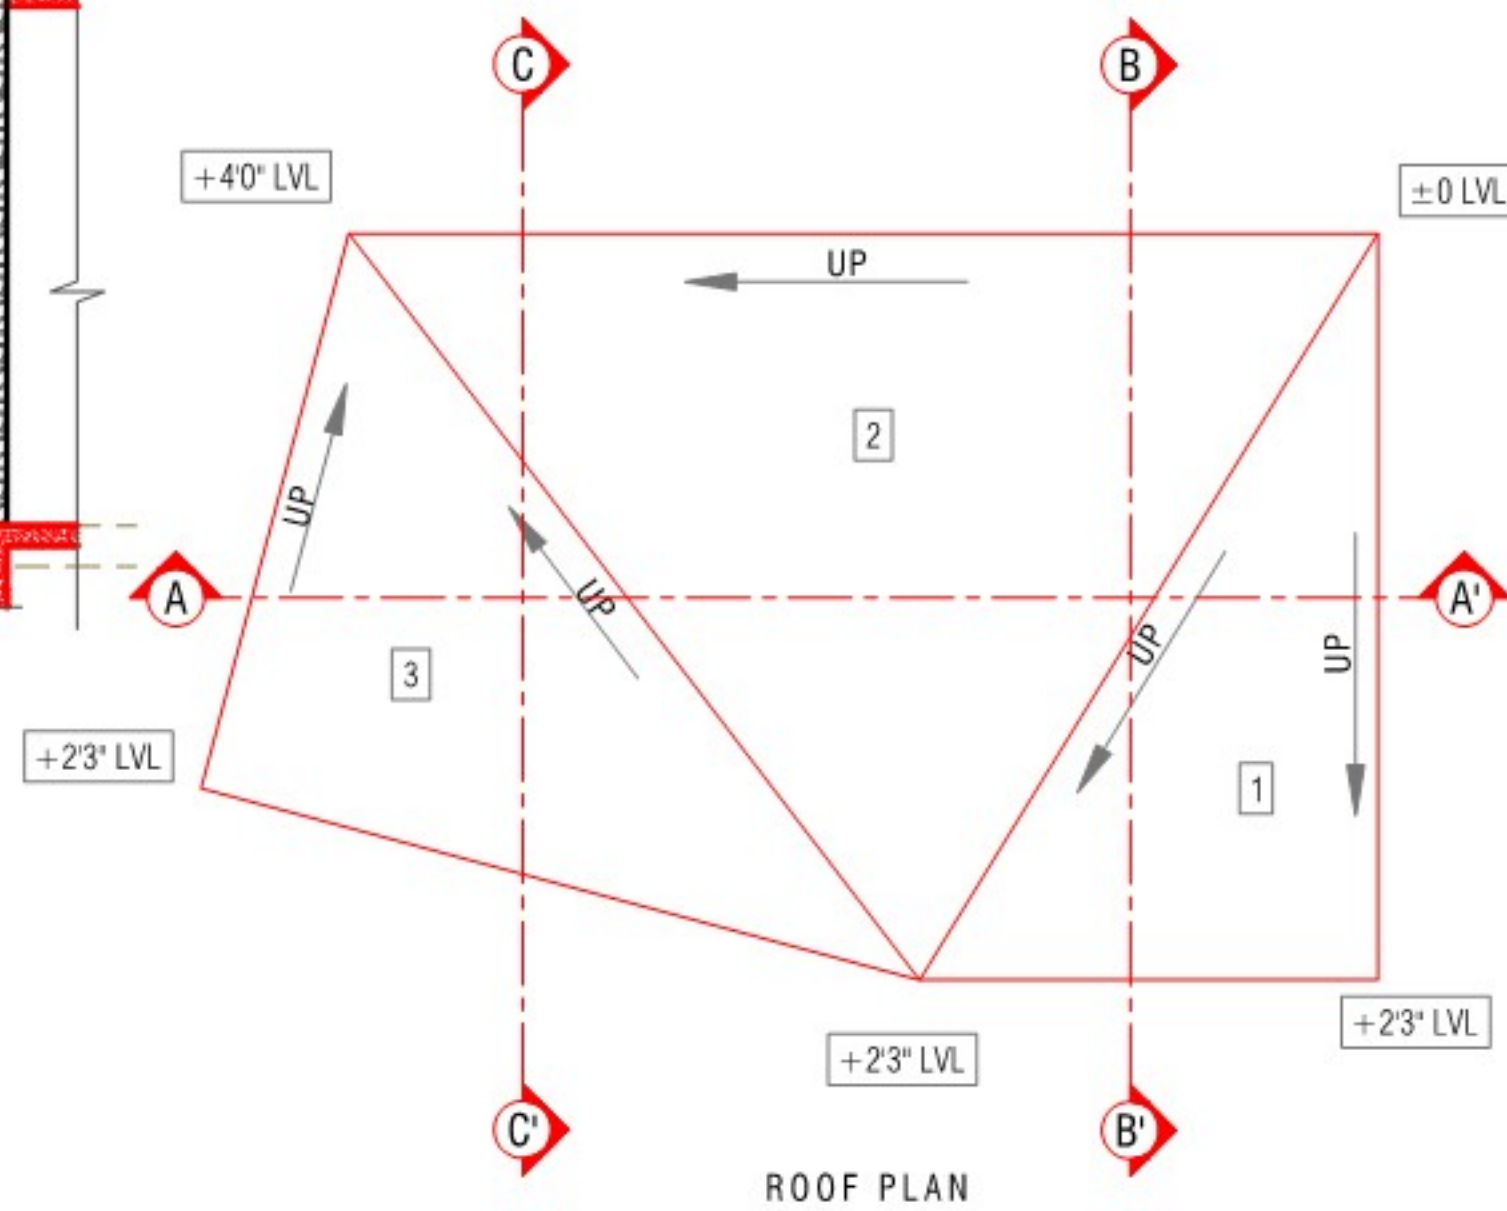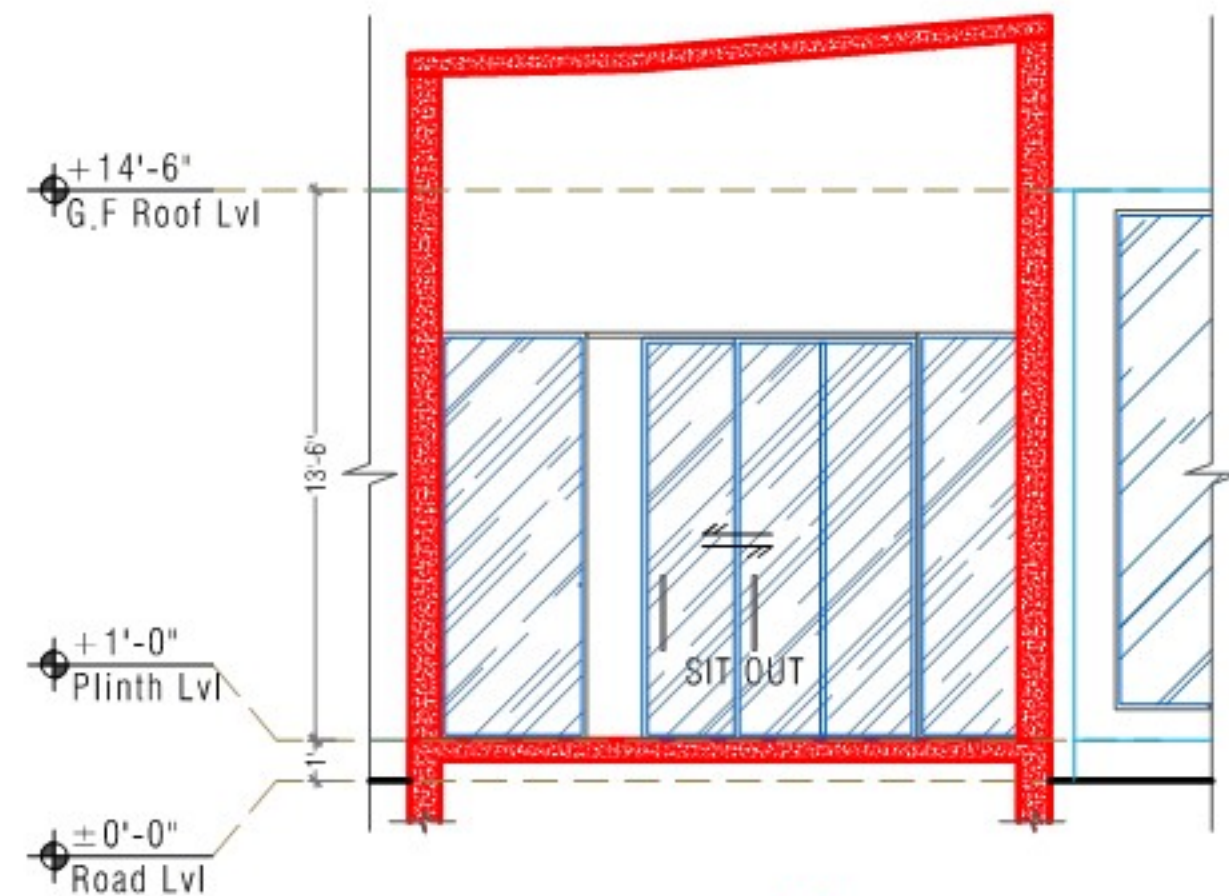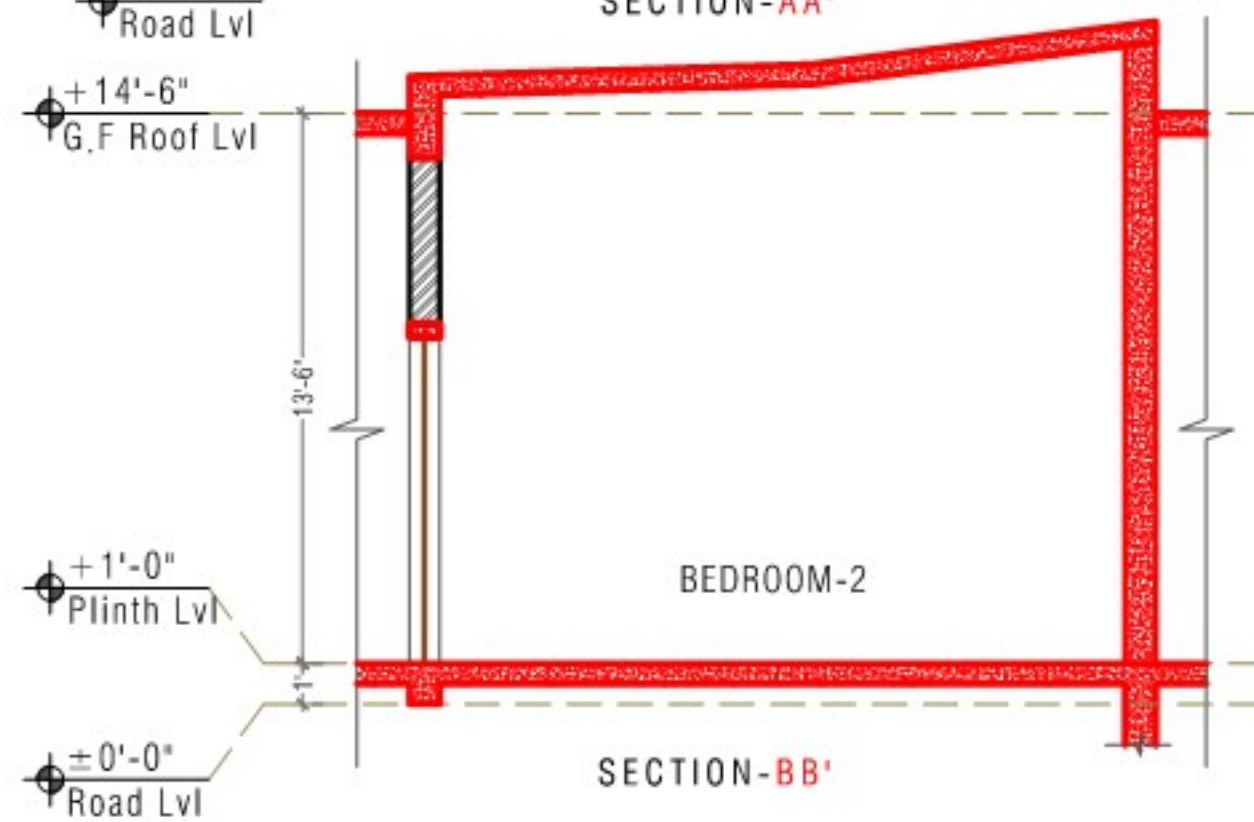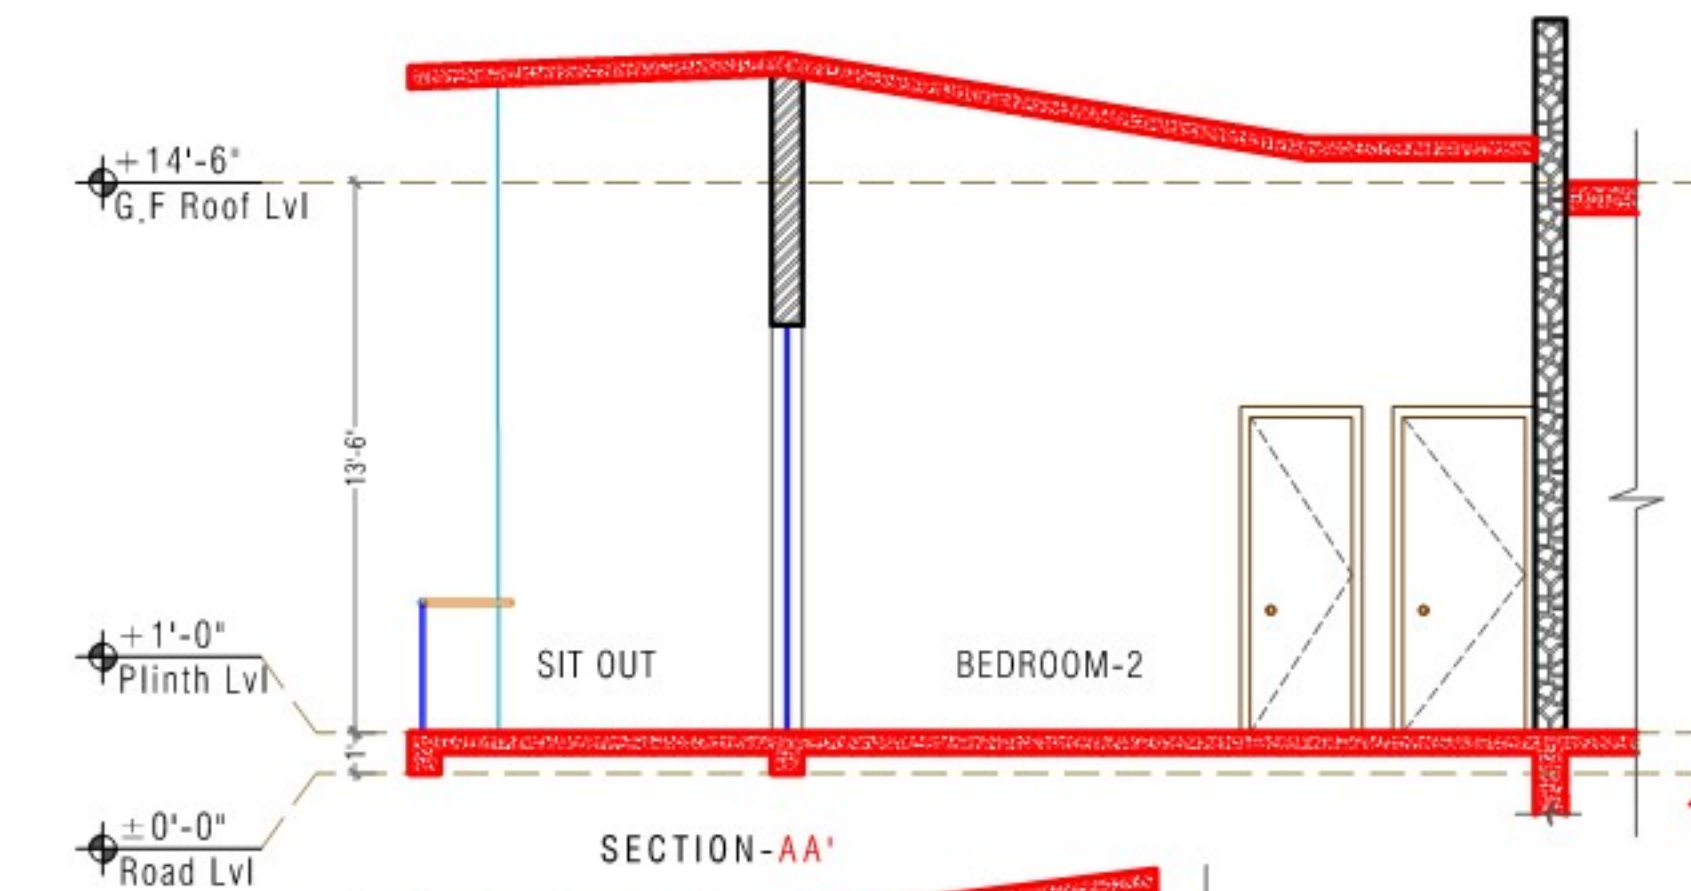

NOTE :Consider 13'6" lvl As ±0lvl for roof plan

CLIENT:

Smt & Sri Dr. PRATAP REDDY

PROJECT:

PROPOSED FARM HOUSE
@SHANKARPALLY, HYDERABAD

DATE : 30-09-2022

SCALE : NTS

DRAWN : ROHAN YOSUVA

DEALT : JENISH J

CHECKED BY : JENISH J

KEY PLAN:



NORTH:



SHEET NO:

S-09

REVISION:

SHEET TITLE:

BEDROOM 02 - SECTION





GOOD FOR CONSTRUCTION
FOR INFORMATION ONLY

ISSUED DATE: 00-00-2022

ARCHITECTS:








ARCHITECTS. PLANNERS. INTERIOR DESIGNERS
H.No. 8-2-293/82/A/1016, PLOT No. 1016,
ROAD NO 46A, JUBILEE HILLS,
HYDERABAD - 500033,
Ph No : 040-65865340, 23554450, 23554460,
E - mail : mohanconsultants05@yahoo.co.in,

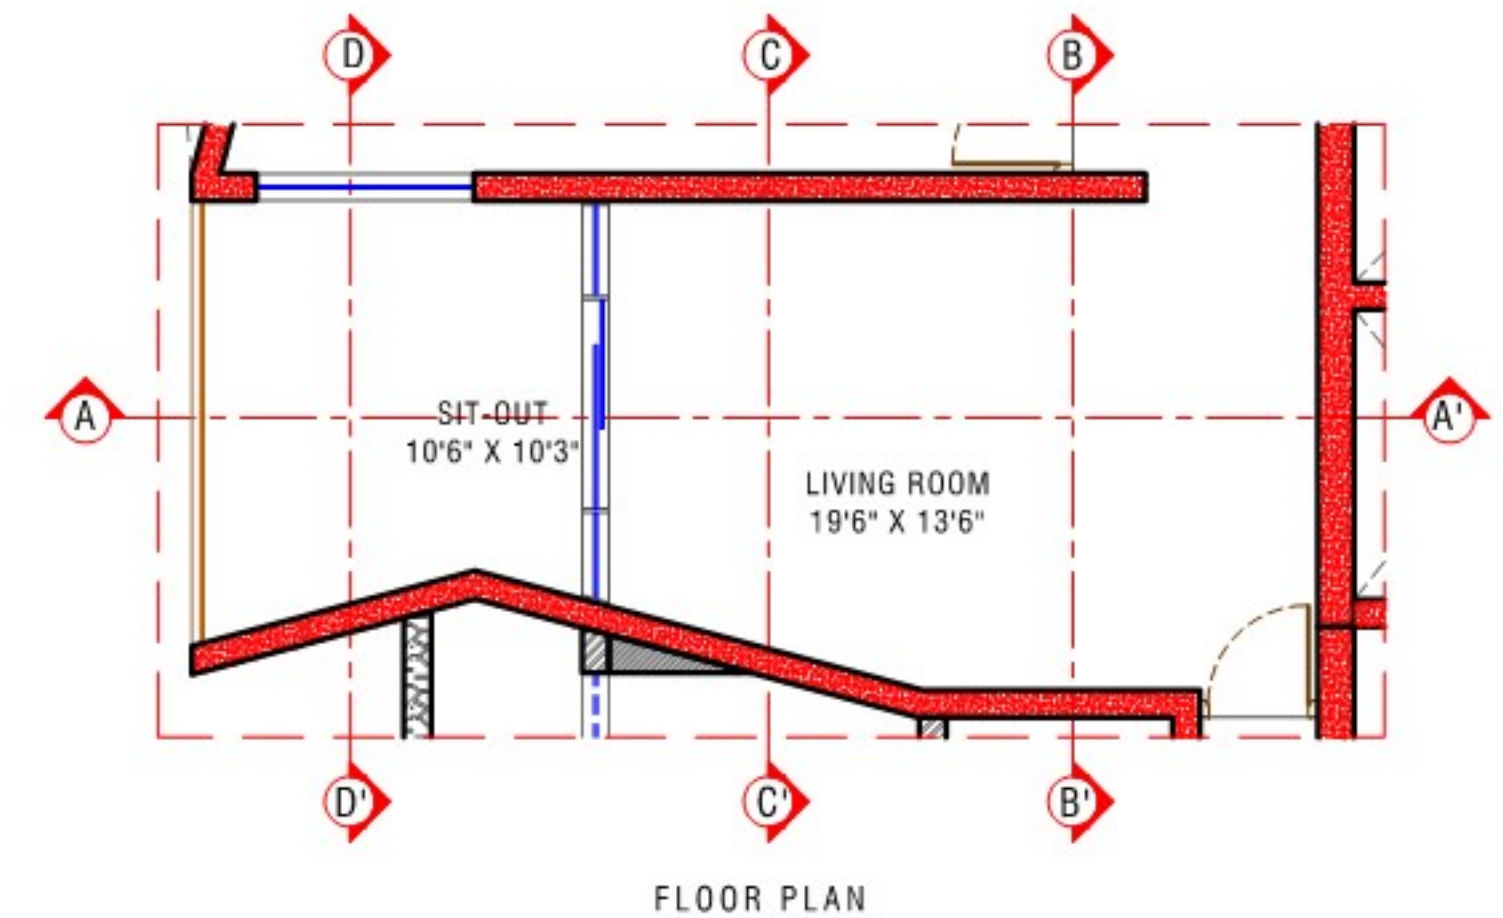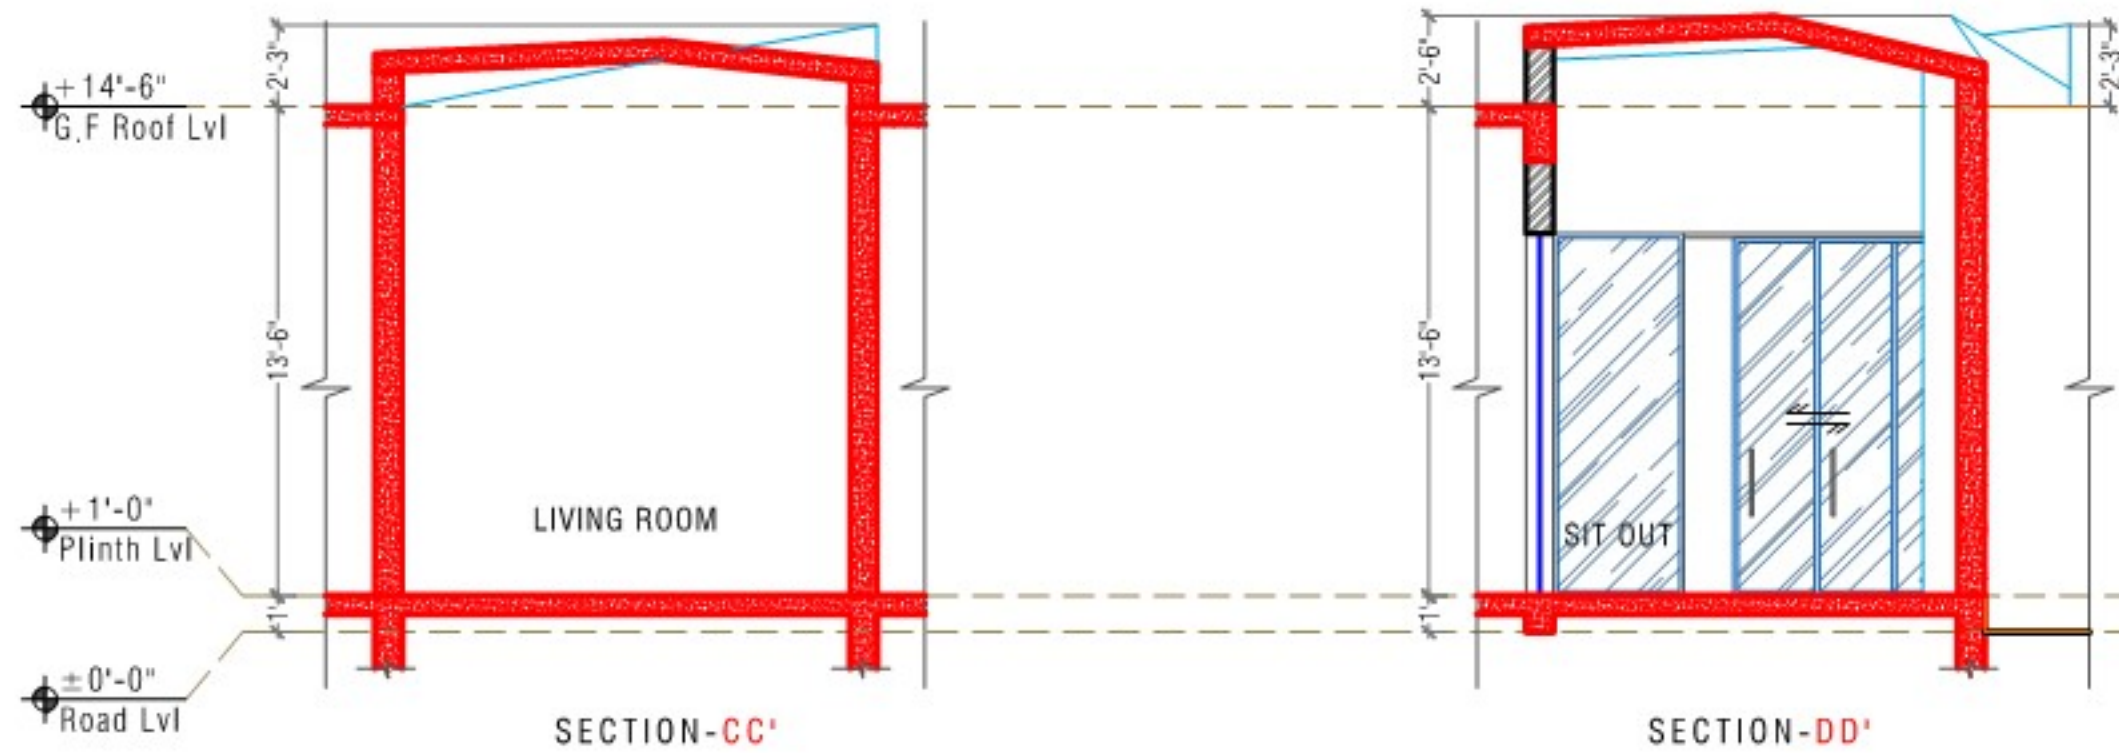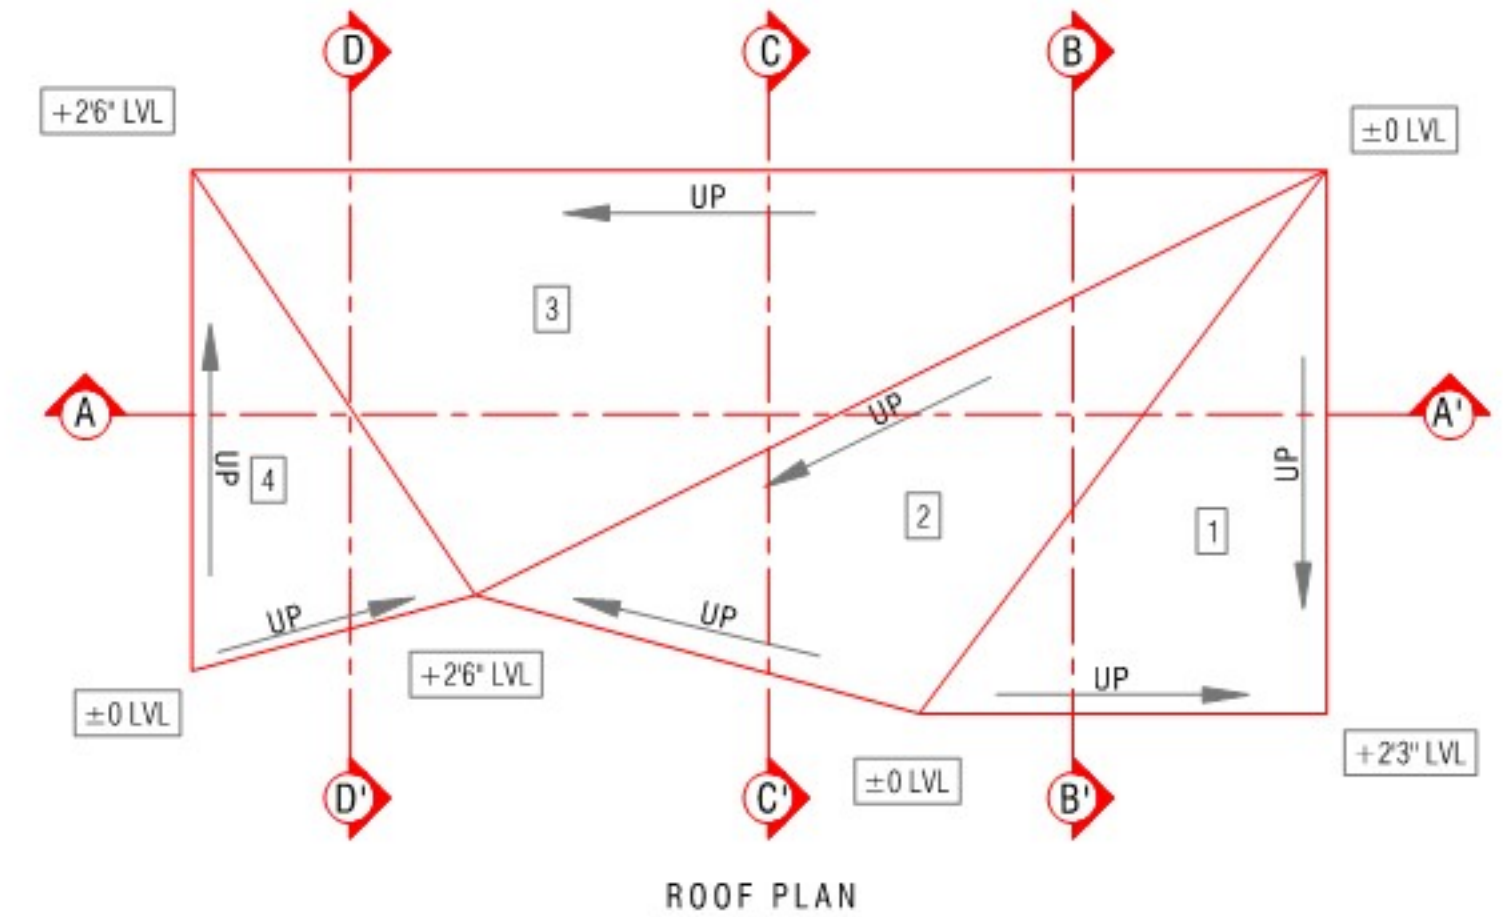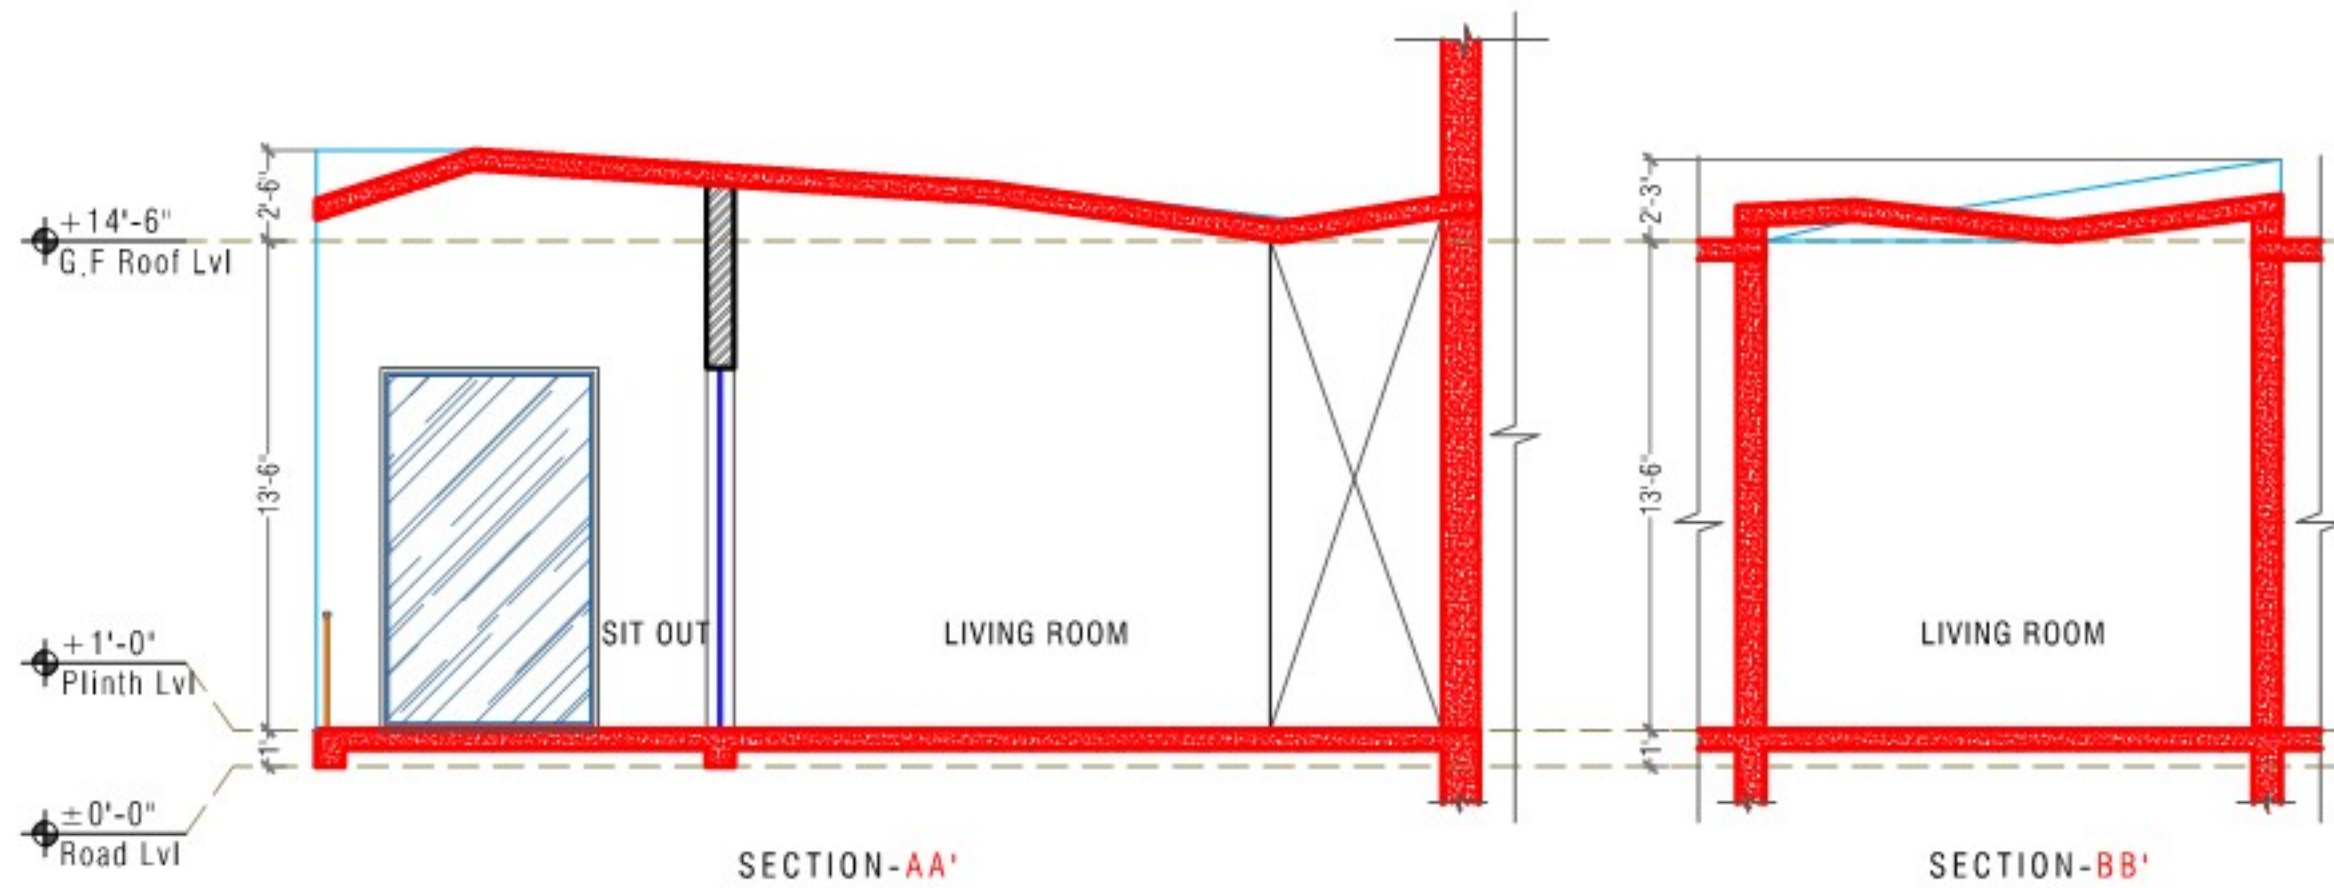

NOTE : Consider 13'6" lvl As ±0lvl for roof plan





CLIENT:	SHEET TITLE:	REVISION:	KEY PLAN:	DATE	NORTH:	SHEET NO:	ARCHITECTS & INTERIOR DESIGNERS:
Smt & Sri Dr. PRATAP REDDY	M. BEDROOM LIVING - SECTION			30-09-2022		S-10	
	PROJECT:			SCALE : NTS			ARCHITECTS. PLANNERS. INTERIOR DESIGNERS
	PROPOSED FARM HOUSE @SHANKARPALLY, HYDERABAD			DRAWN : ROHAN YOSUVA			H.No. 8-2-293/82/A/1016, PLOT No. 1016, ROAD NO 46A, JUBILEE HILLS, HYDERABAD - 500033.
				DEALT : JENISH J			Ph No : 040-65865340, 23554450, 23554460, E - mail : mohanconsultants05@yahoo.co.in,
				CHECKED BY : JENISH J		ISSUED DATE: 00-00-2022	

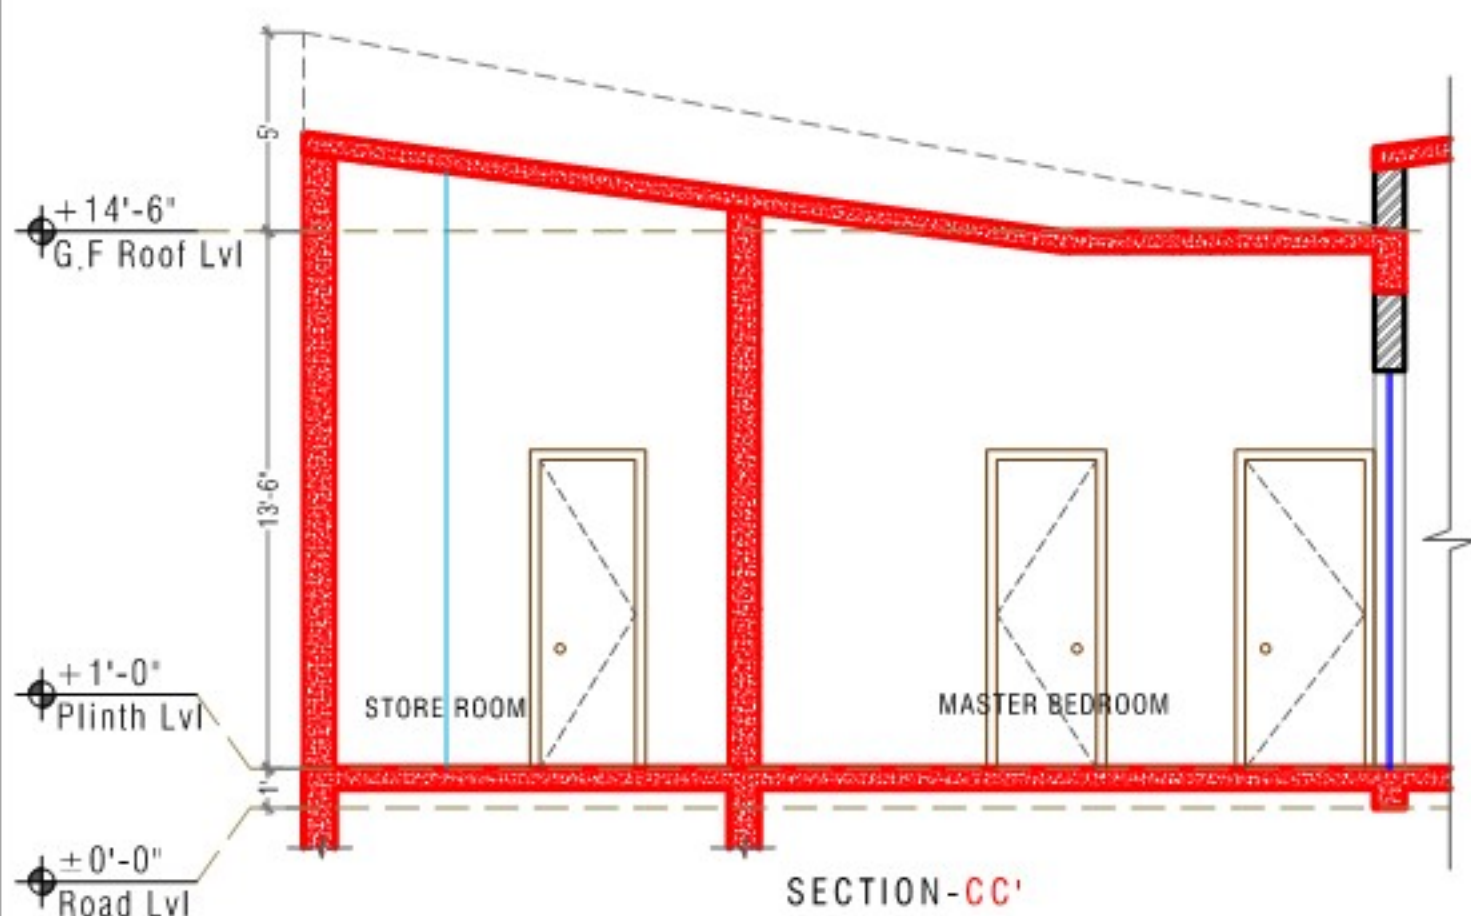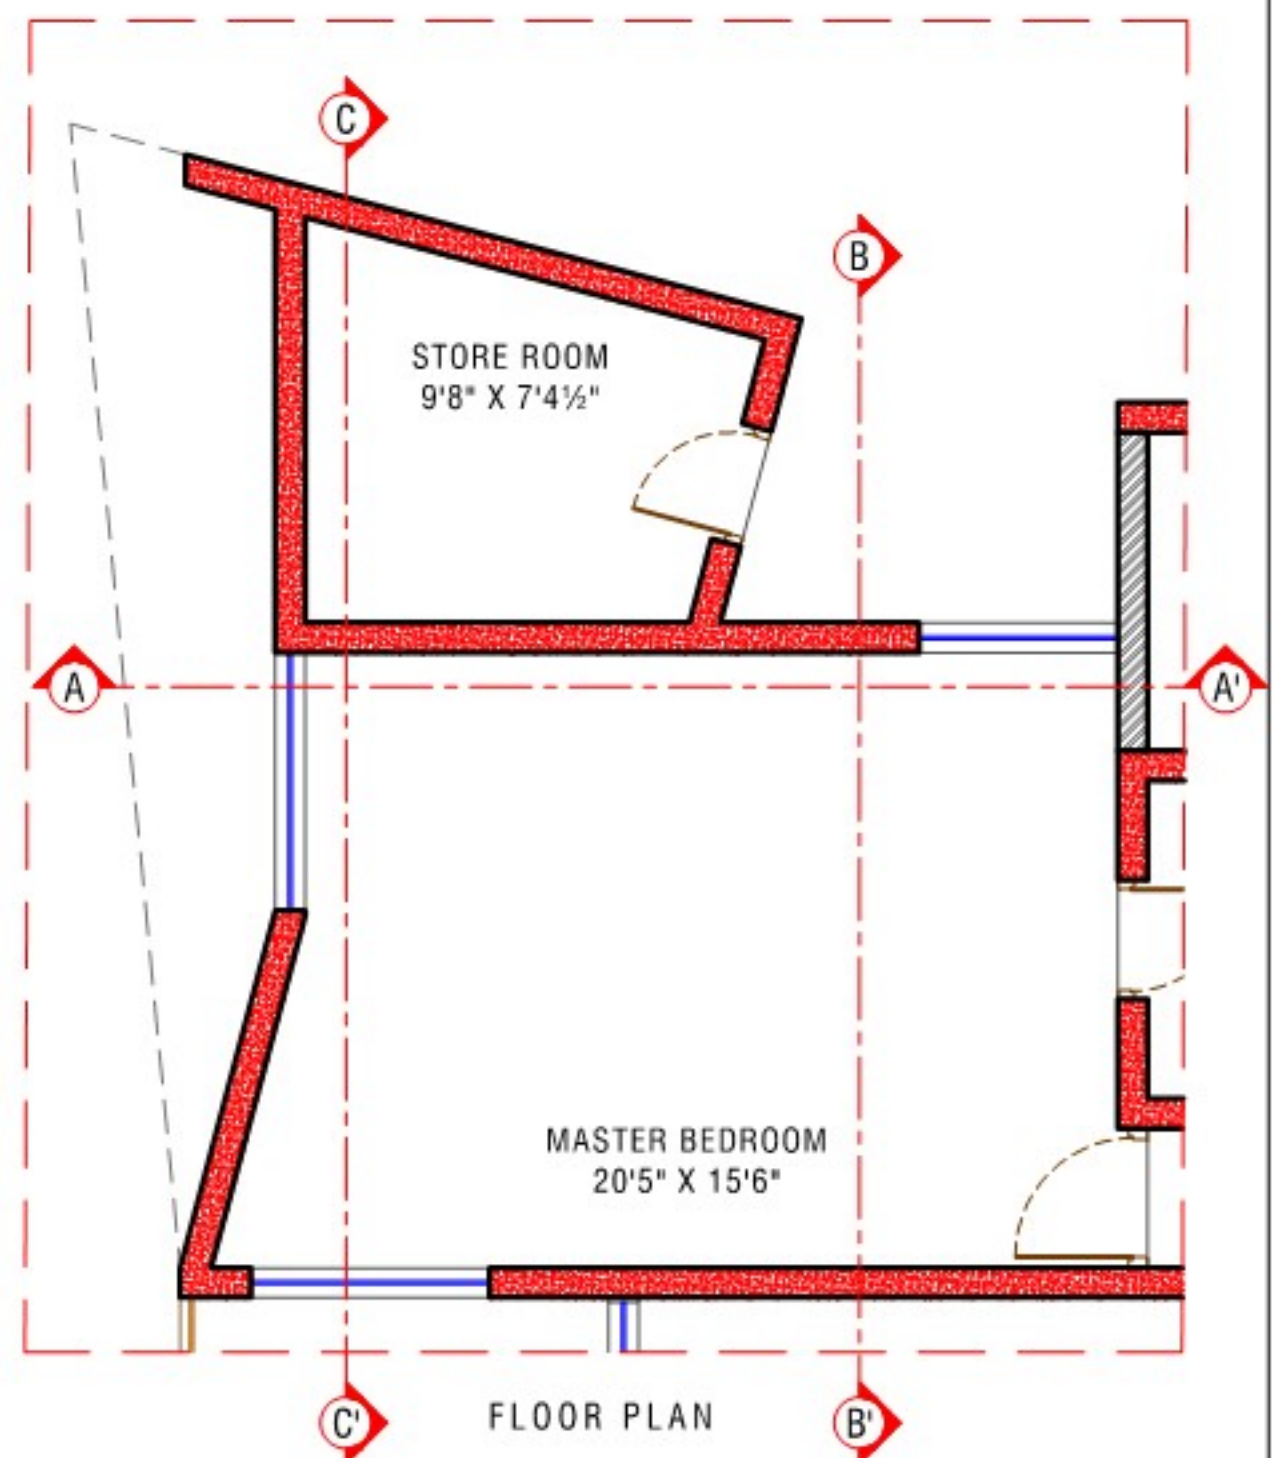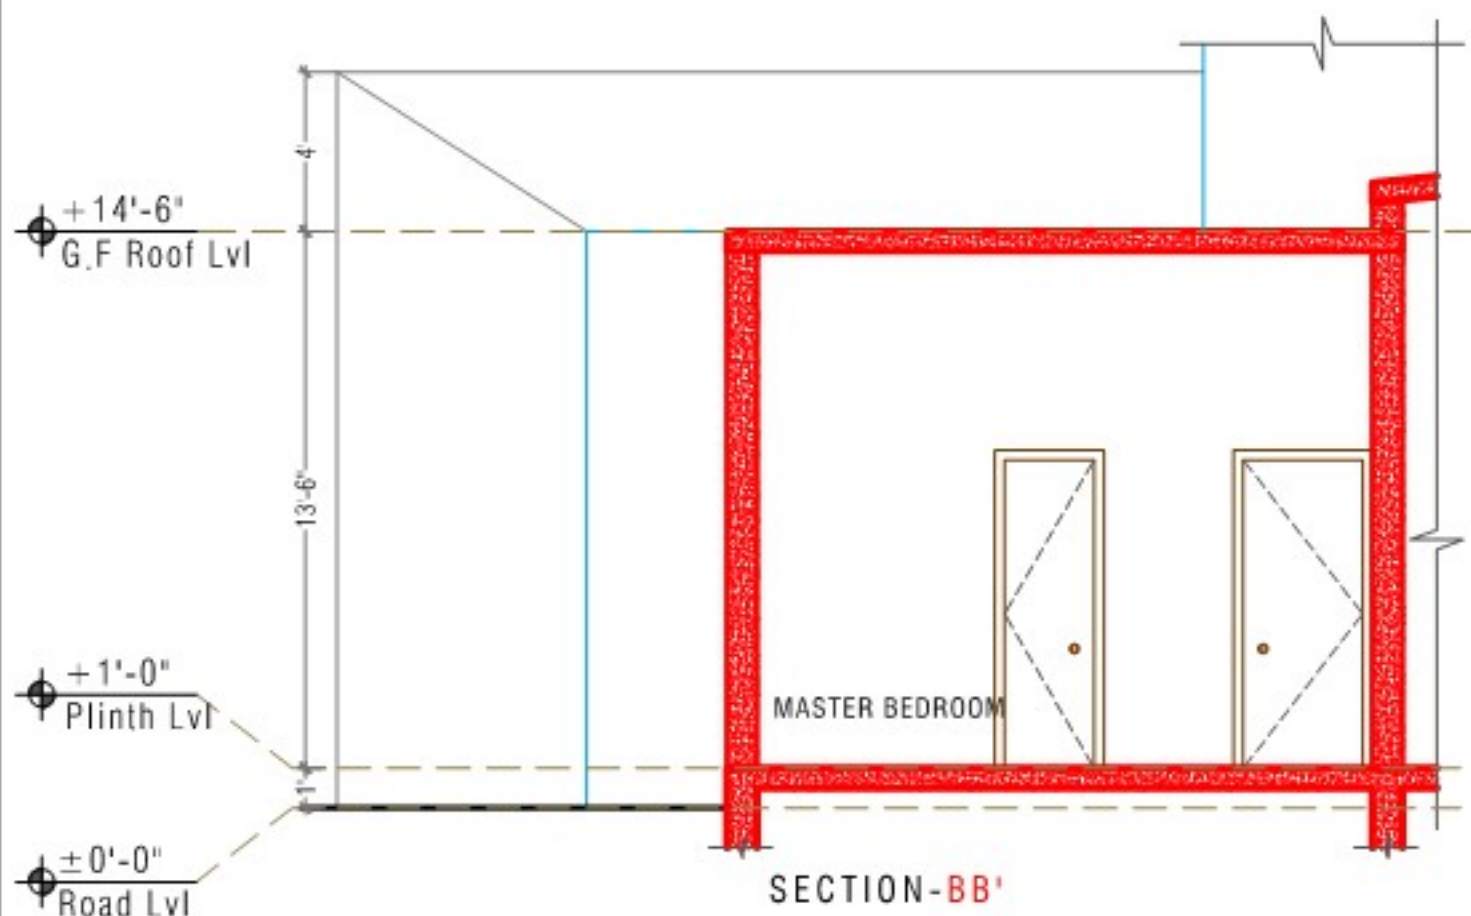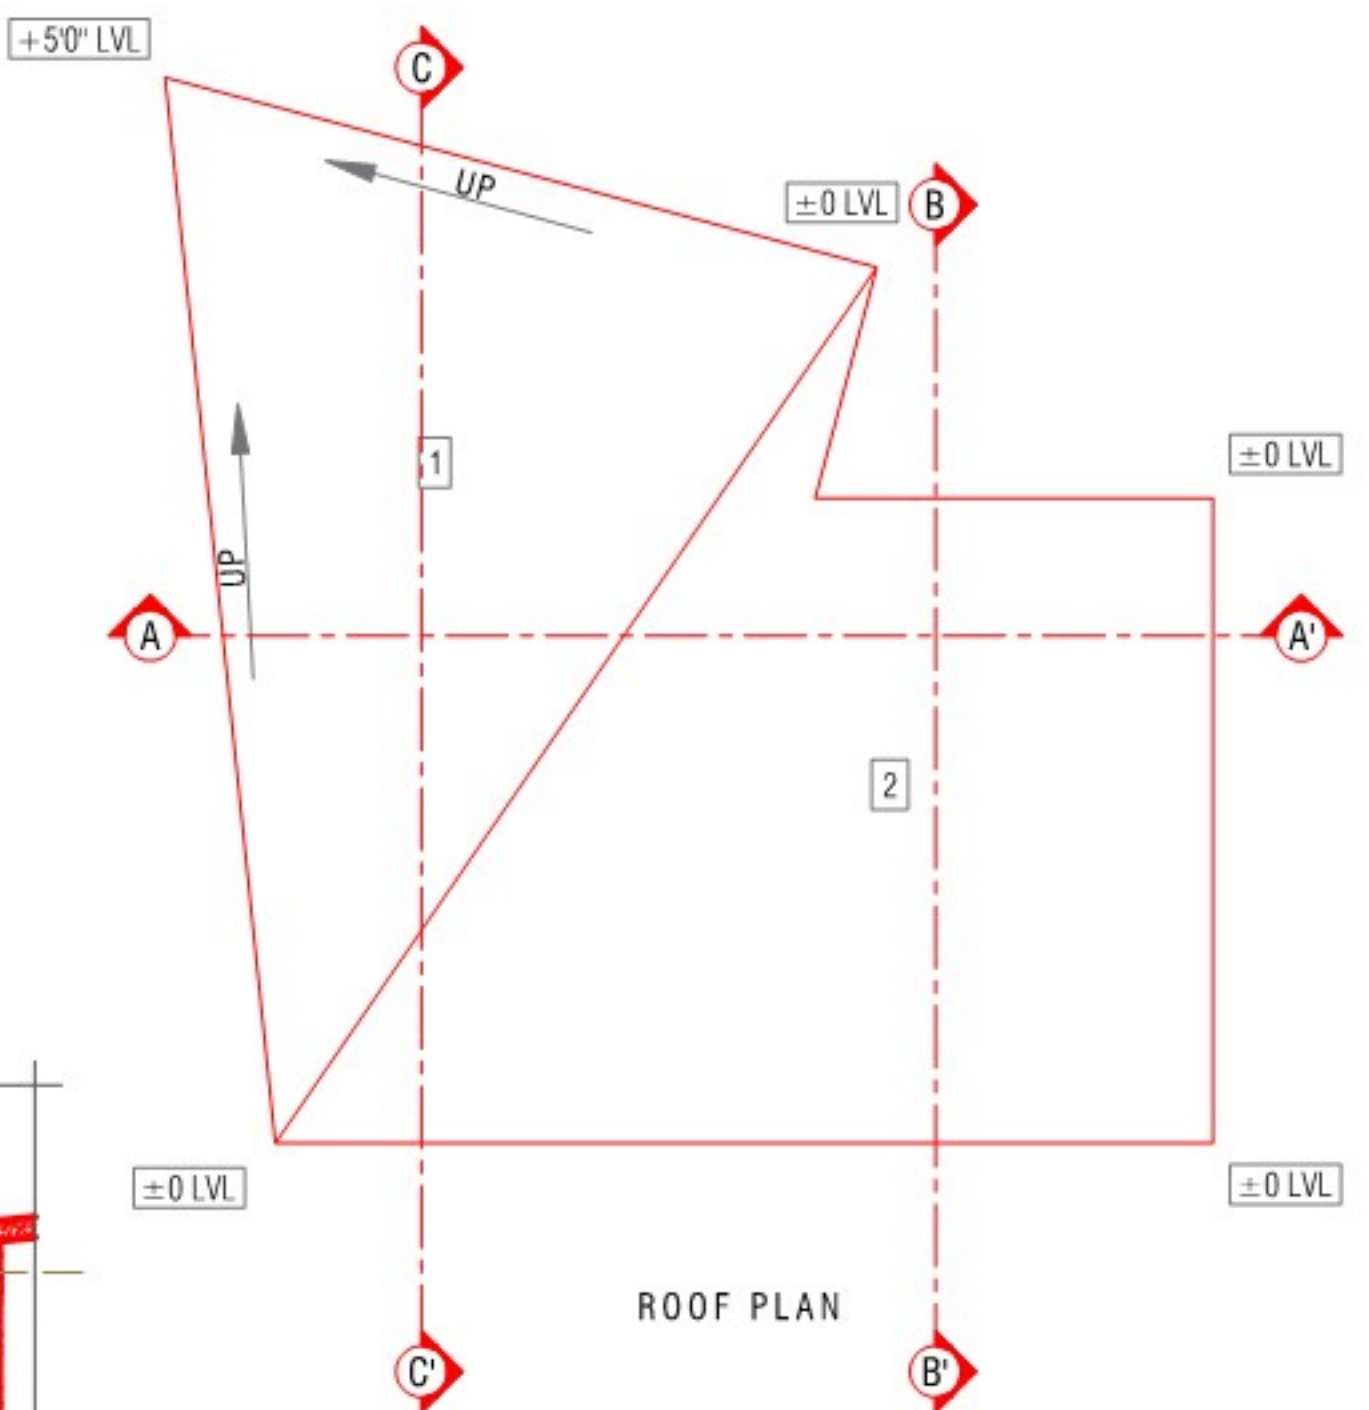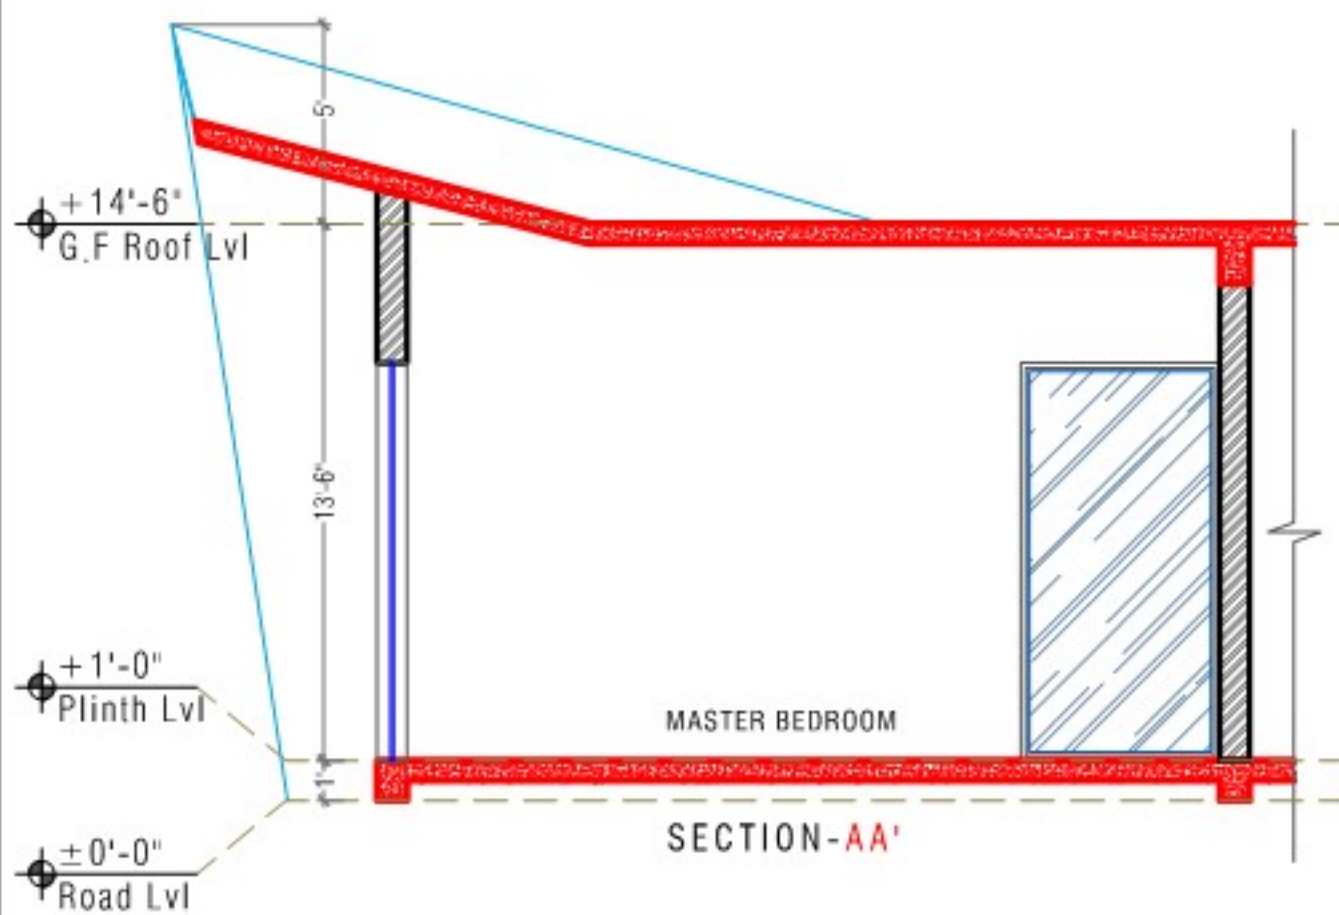


NOTE : Consider 13'6" lvl As ±0lvl for roof plan

CLIENT:	SHEET TITLE:	KEY PLAN:	DATE	NORTH:	SHEET NO:	ARCHITECTS & INTERIOR DESIGNERS:
Smt & Sri Dr. PRATAP REDDY	MASTER BEDROOM SECTION		30-09-2022		S-11	
PROJECT:	REVISION:		SCALE : NTS			
PROPOSED FARM HOUSE @SHANKARPALLY, HYDERABAD			DRAWN : ROHAN YOSUVA			
			DEALT : JENISH J	GOOD FOR CONSTRUCTION OR FOR INFORMATION ONLY		
			CHECKED BY : JENISH J	ISSUED DATE: 00-00-2022		






ARCHITECTS, PLANNERS, INTERIOR DESIGNERS
H.No, 8-2-293/82/A/1016, PLOT No, 1016,
ROAD NO 46A, JUBILEE HILLS,
HYDERABAD - 500033,
Ph No : 040-65865340, 23554450, 23554460,
E - mail : mohanconsultants05@yahoo.co.in

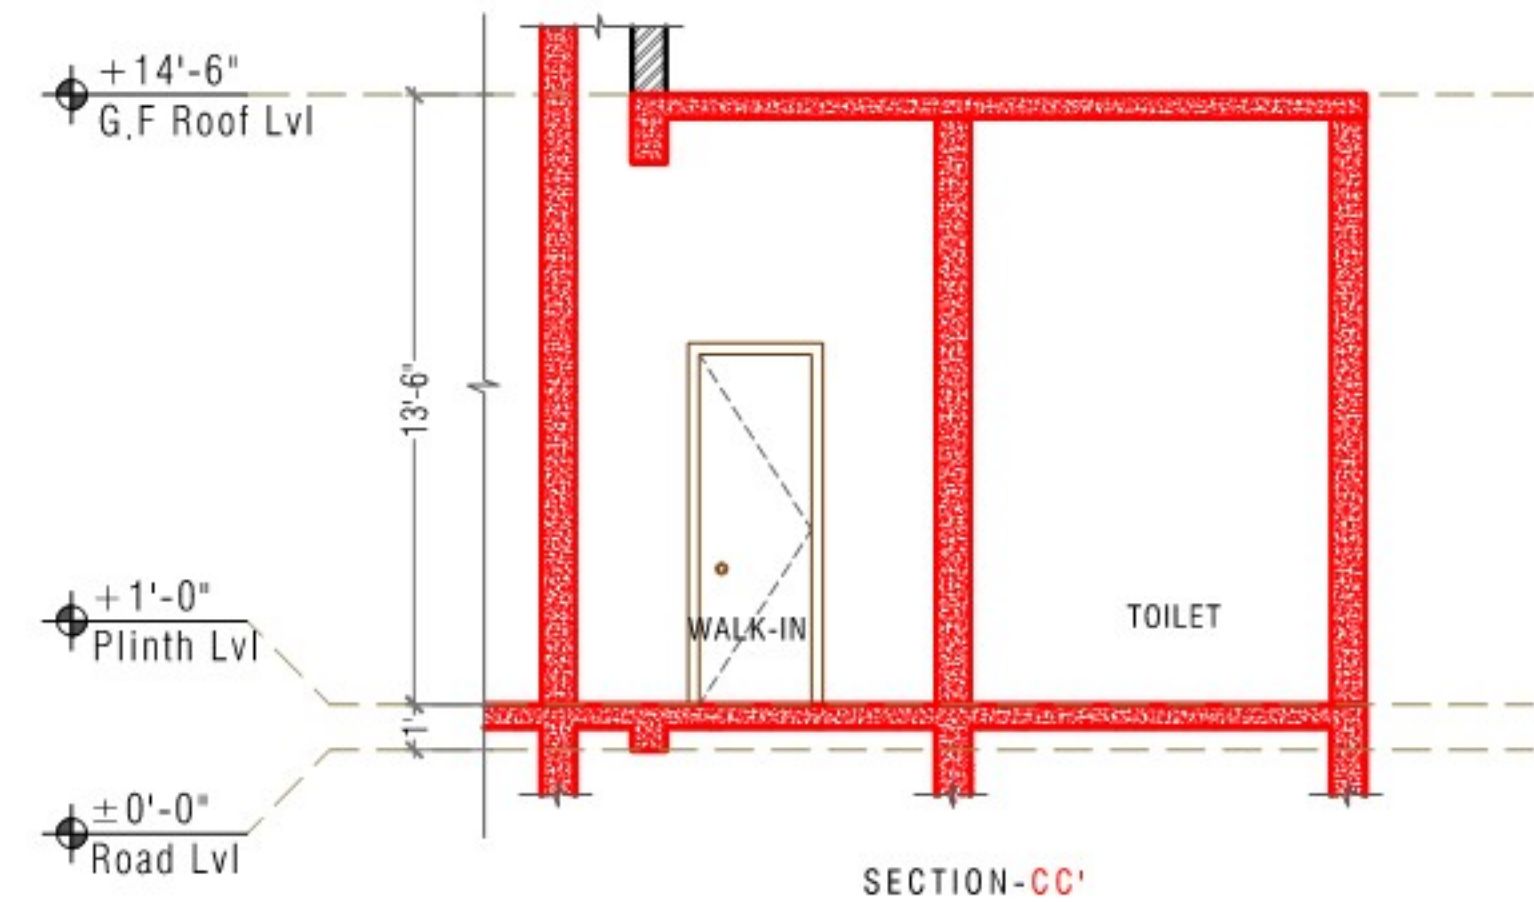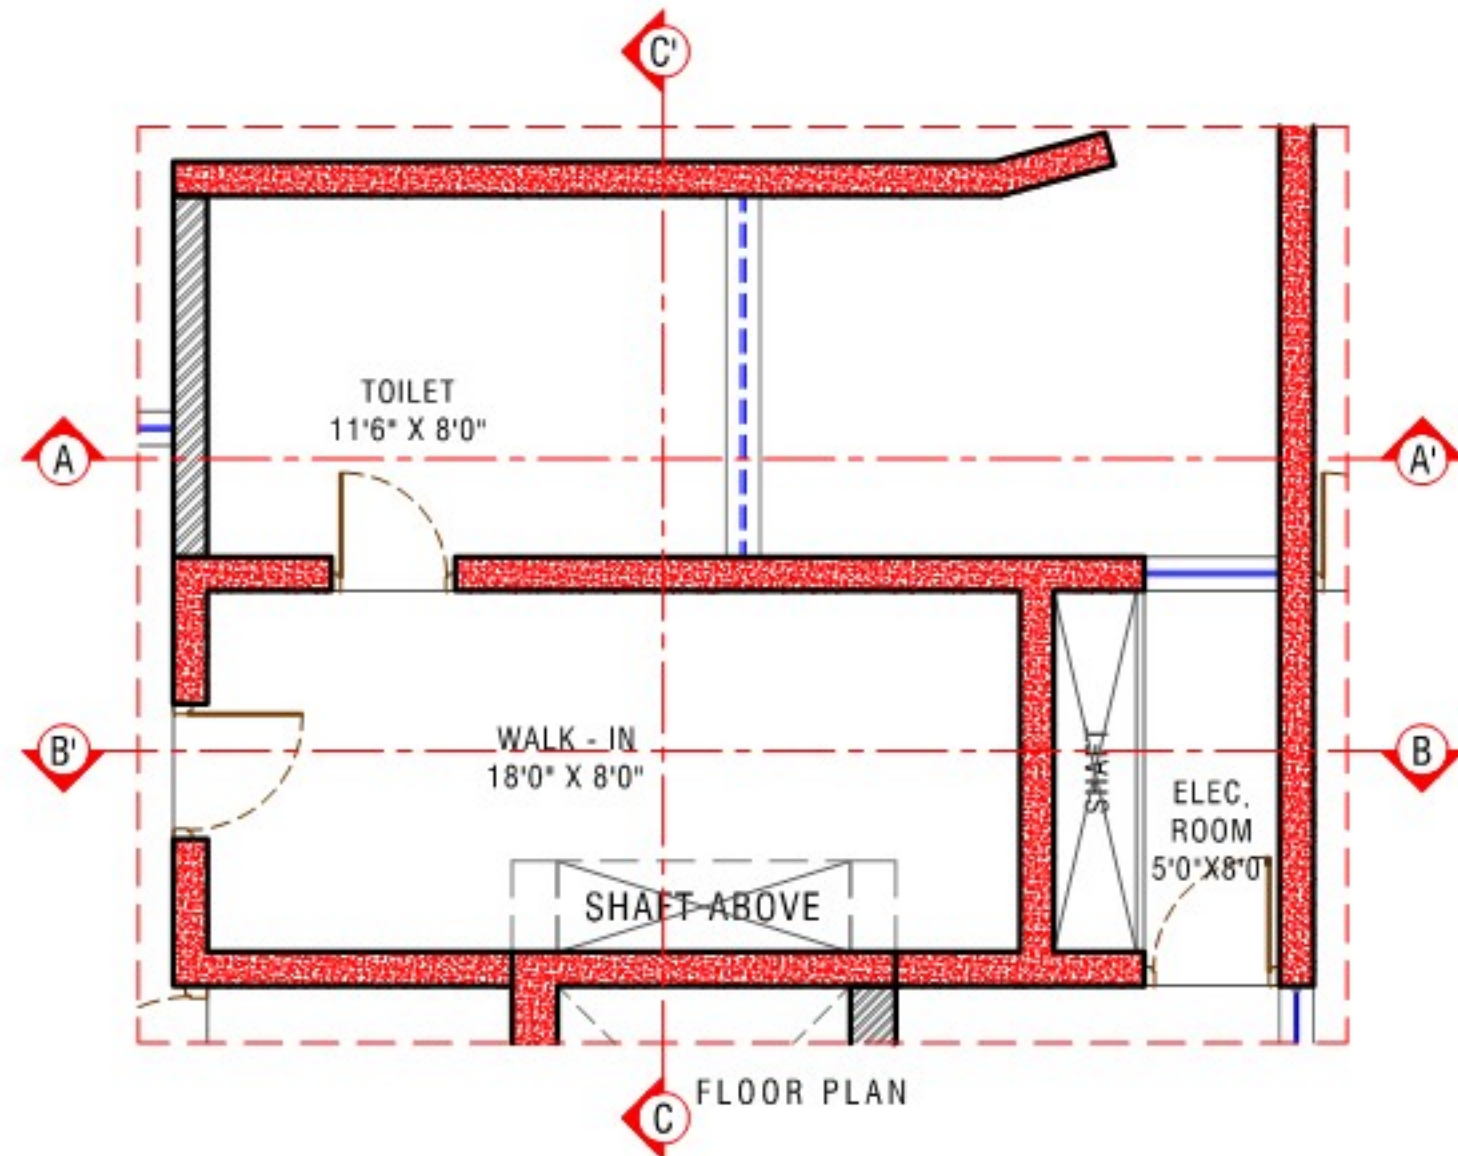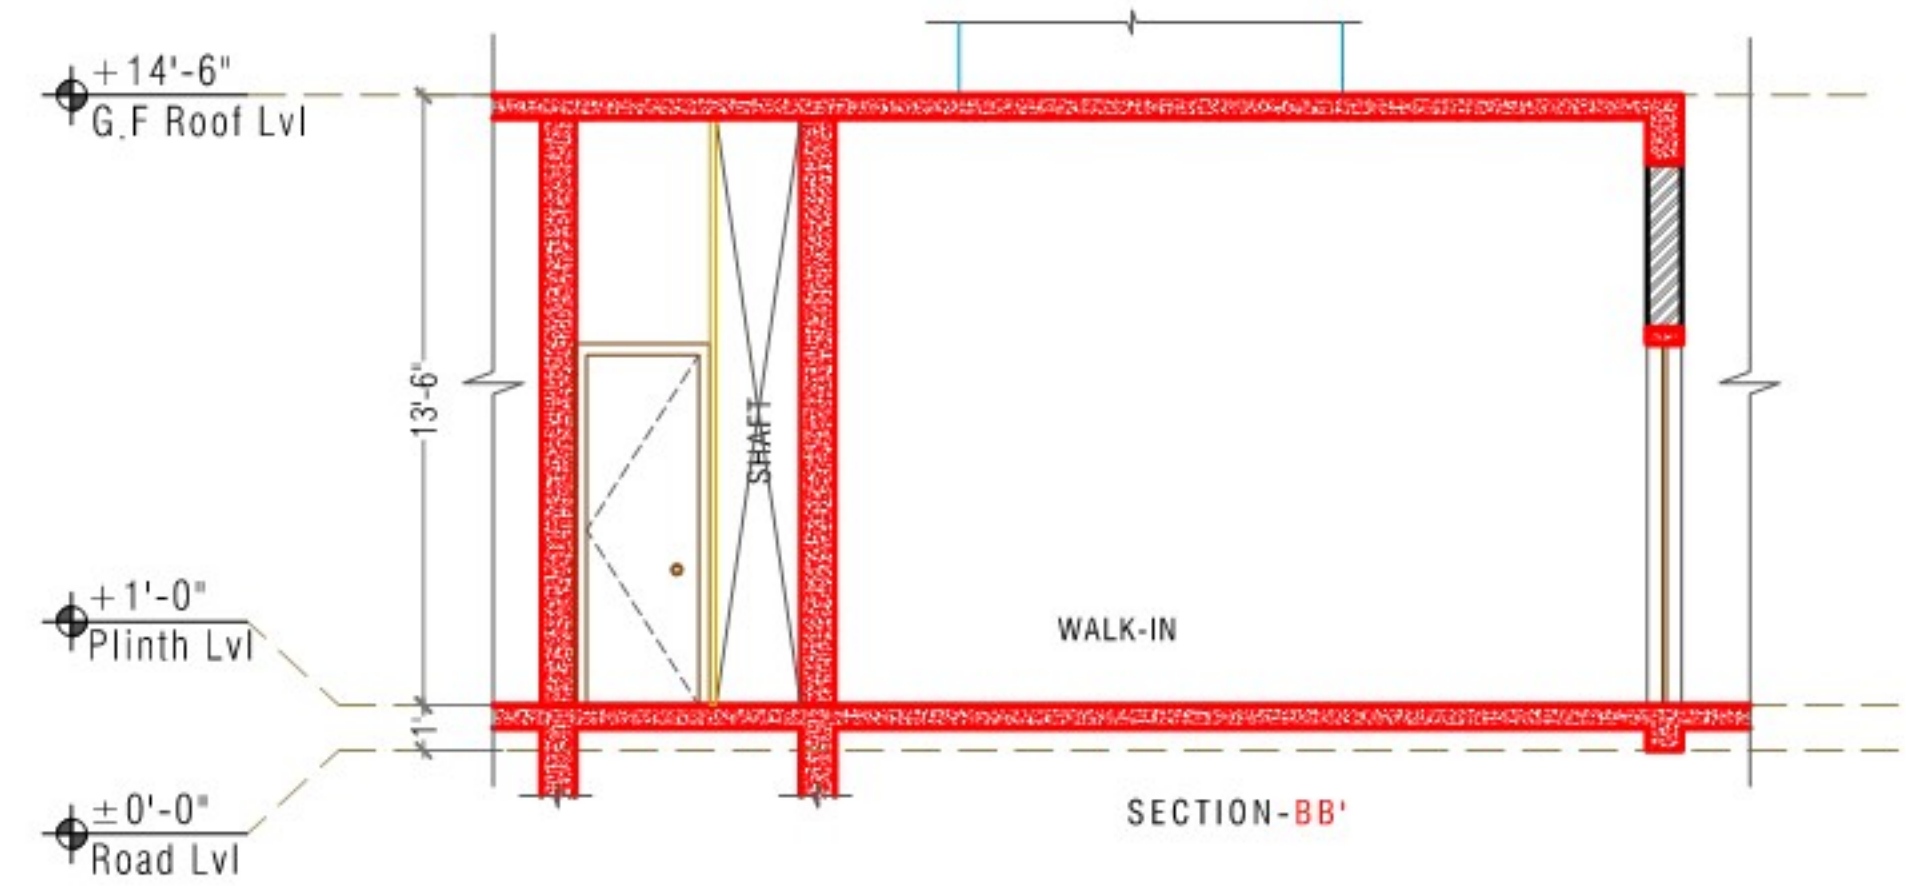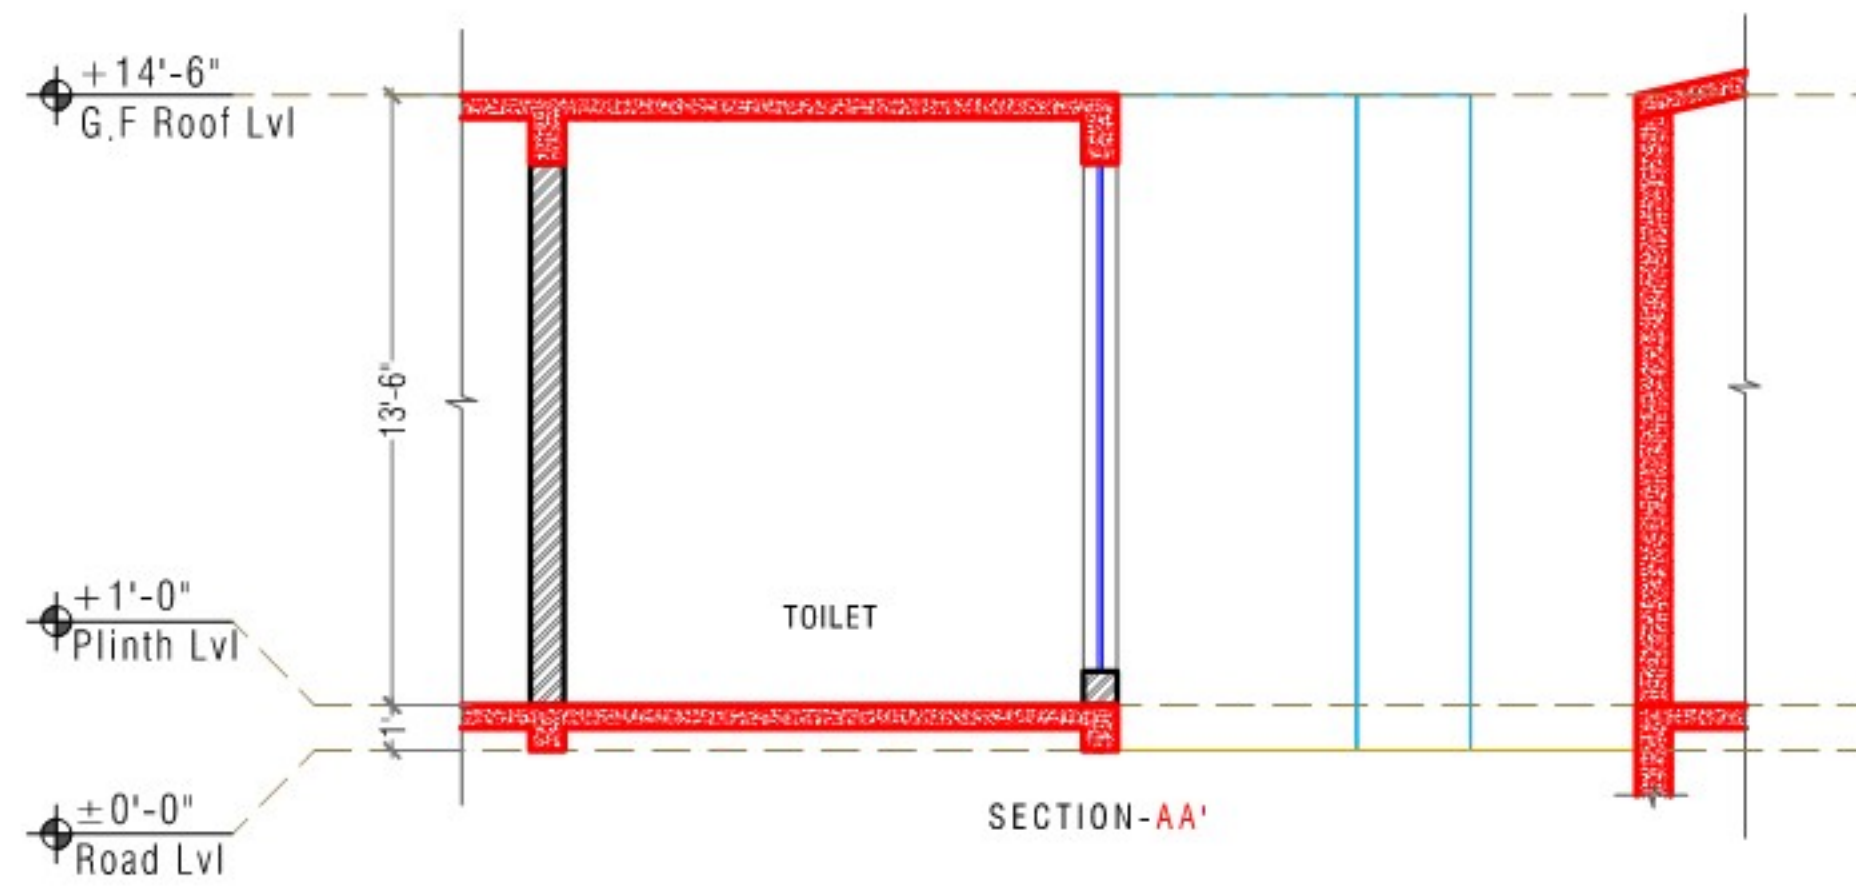


CLIENT:	SHEET TITLE:	REVISION:	KEY PLAN:	DATE	NORTH:	SHEET NO:	ARCHITECTS & INTERIOR DESIGNERS:
Smt & Sri Dr. PRATAP REDDY	MASTER BEDROOM WALK-IN / TOILET - SECTION			30-09-2022		S-12	
	PROJECT:			SCALE : NTS			ARCHITECTS, PLANNERS, INTERIOR DESIGNERS
	PROPOSED FARM HOUSE @SHANKARPALLY, HYDERABAD			DRAWN : ROHAN YOSUVA			H.No. 8-2-293/82/A/1016, PLOT No. 1016, ROAD NO 46A, JUBILEE HILLS, HYDERABAD - 500033.
				DEALT : JENISH J			Ph No : 040-65865340, 23554450, 23554460, E - mail : mohamconsultants05@yahoo.co.in,
				CHECKED BY : JENISH J		ISSUED DATE: 00-00-2022	

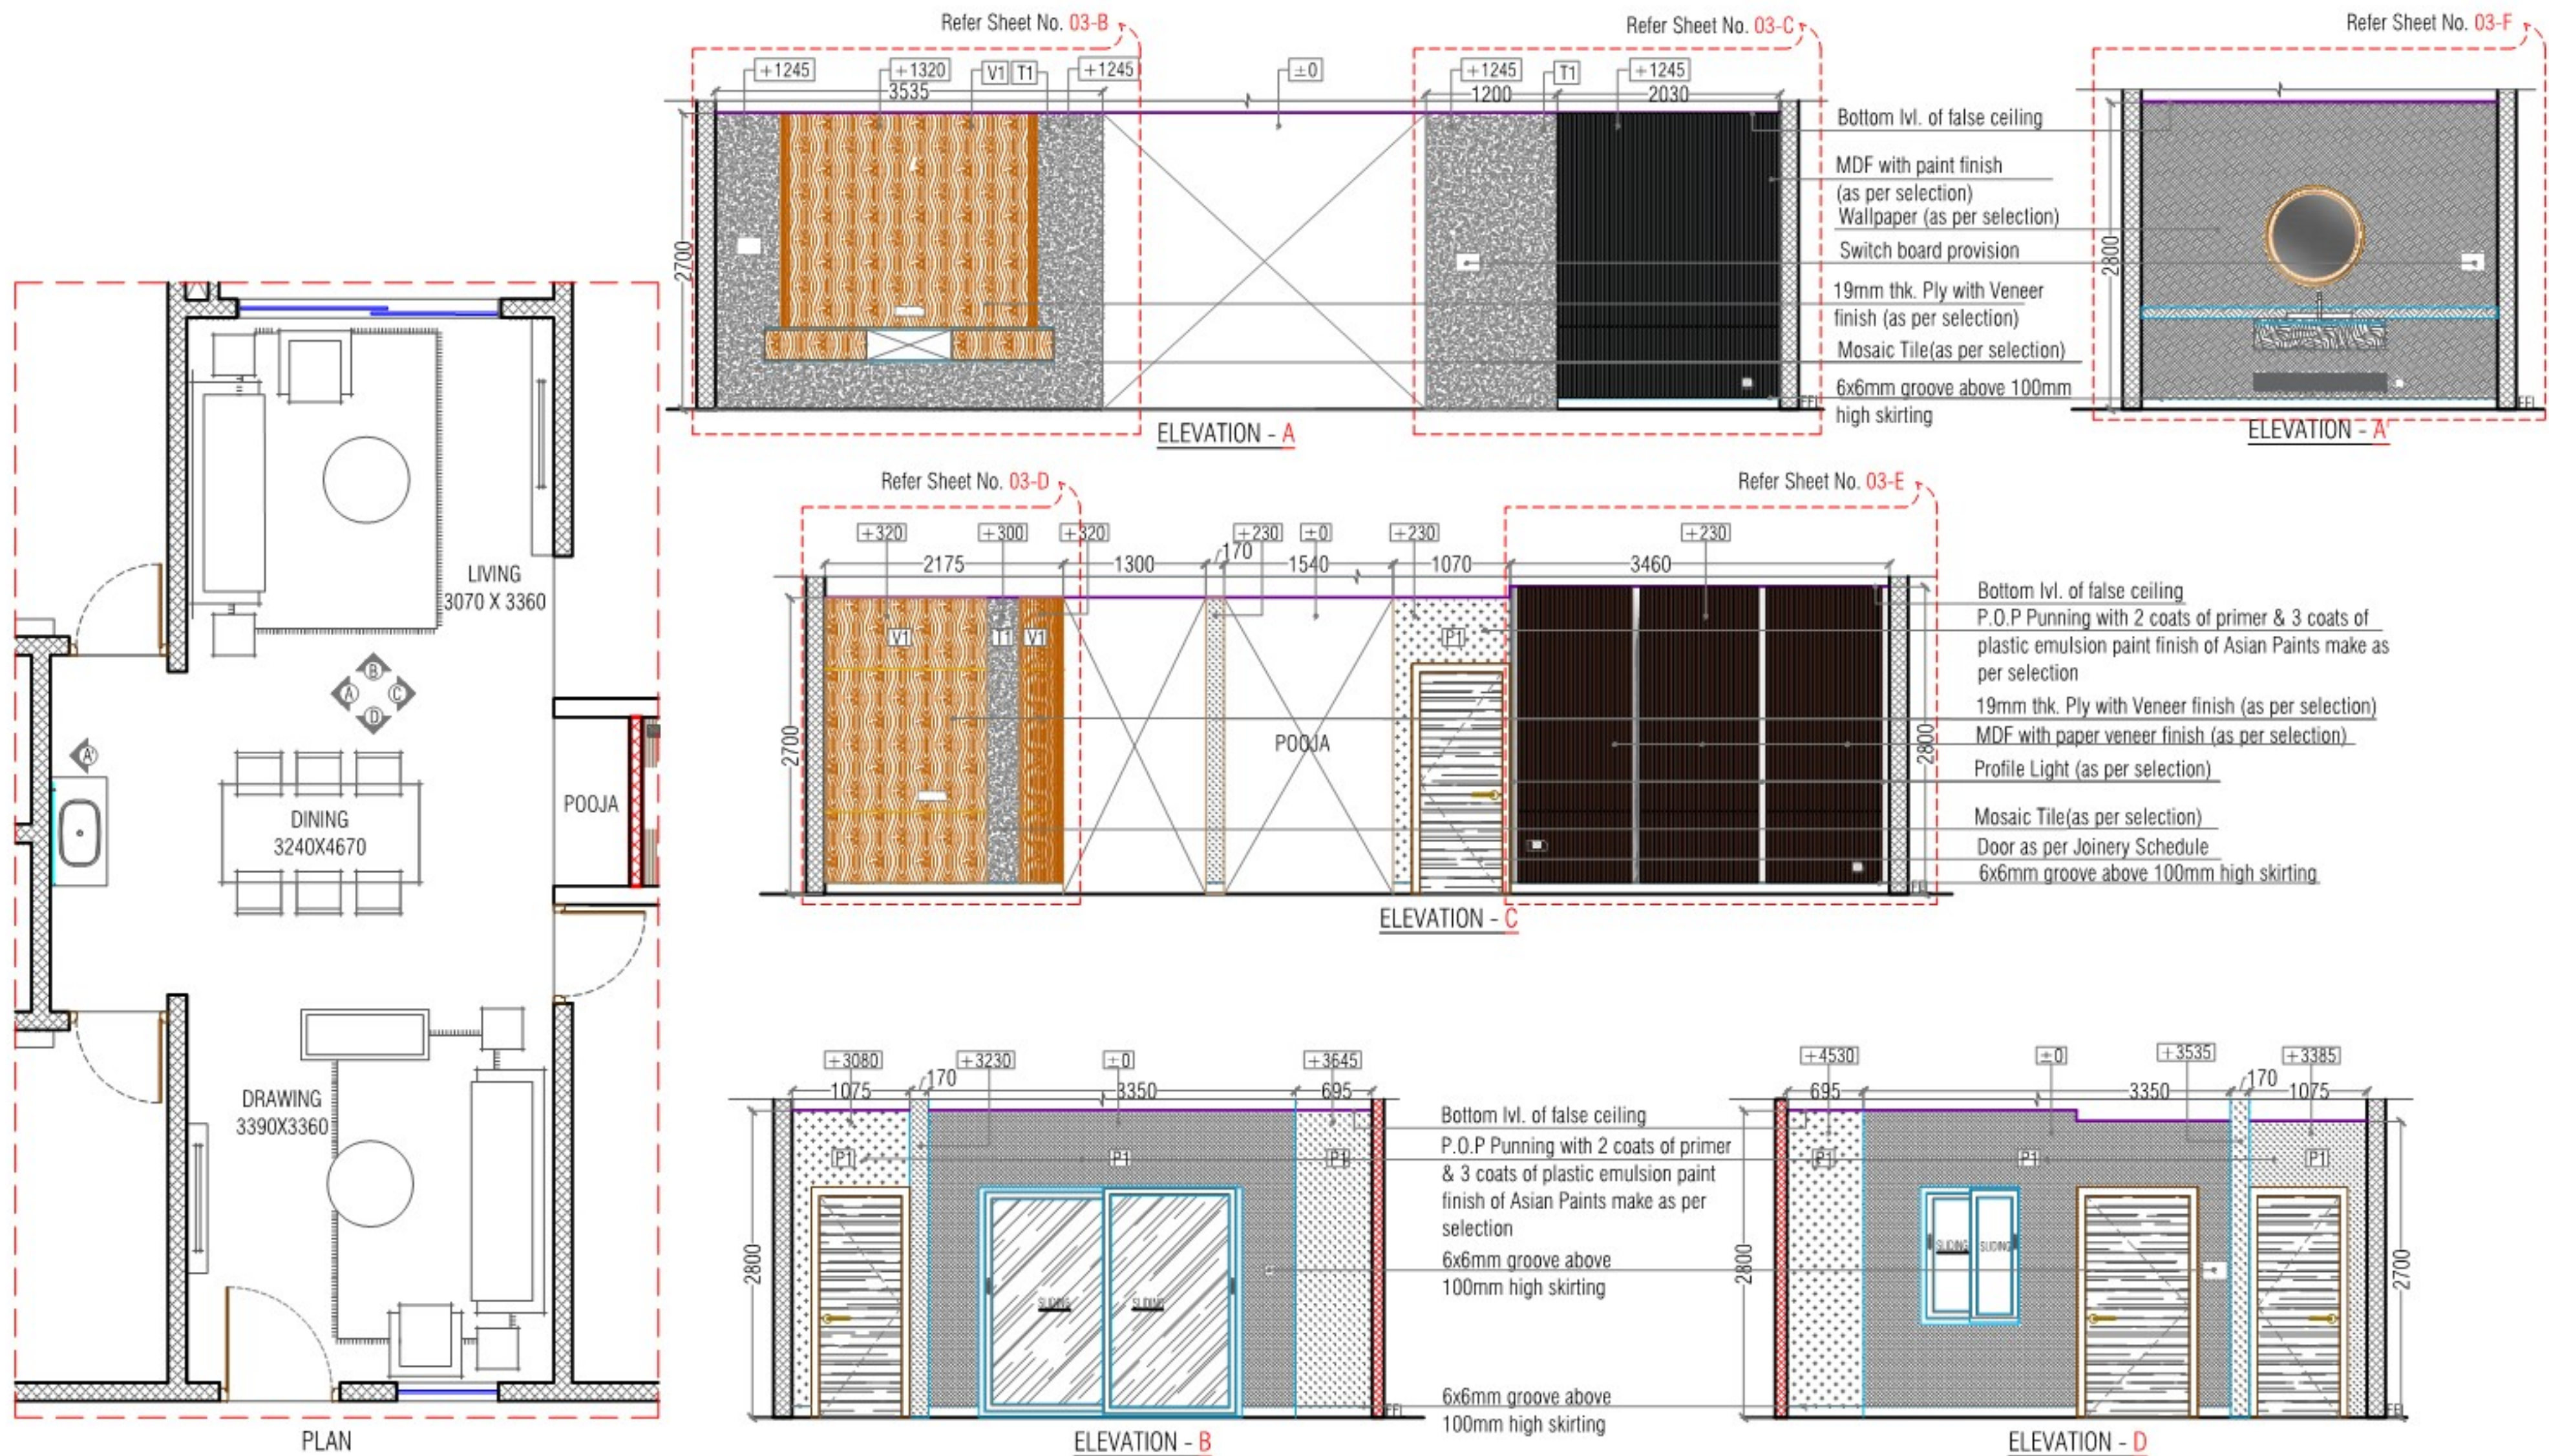

CLIENT:	PROJECT:	DATE : 13-07-2022	NORTH :	ARCHITECTS :	INTERIOR ARCHITECTS:
M/s. VERTEX HOMES	PROPOSED MODEL FLAT INTERIORS OF VERTEX VIRAAT AT MIYAPUR, HYDERABAD.	SCALE : N.T.S.		 Genesis Planners Pvt. Ltd Laxmi Towers, Plot No. 559, Road No. 92, Jubilee Hills, Hyderabad, India-500033 Ph: 040-66977777 Fax: 040-23555549 email: info@genesisplanners.in website: www.genesisplanners.in	 MOHAM CONSULTANTS ARCHITECTS. PLANNERS. INTERIOR DESIGNERS H.No. 8-2-293/82/A/1016, PLOT No. 1016, ROAD NO 46A, JUBILEE HILLS, HYDERABAD - 500033. Ph No : 040-65865340, 23554450, 23554460, E - mail : mohamconsultants05@yahoo.co.in,
	SHEET TITLE:	DRAWN : ROHAN YOSUVA B M			
	LIVING CUM DINING - WALL ELEVATION	DEALT : JENISH J			
		CHECKED BY : JENISH J			

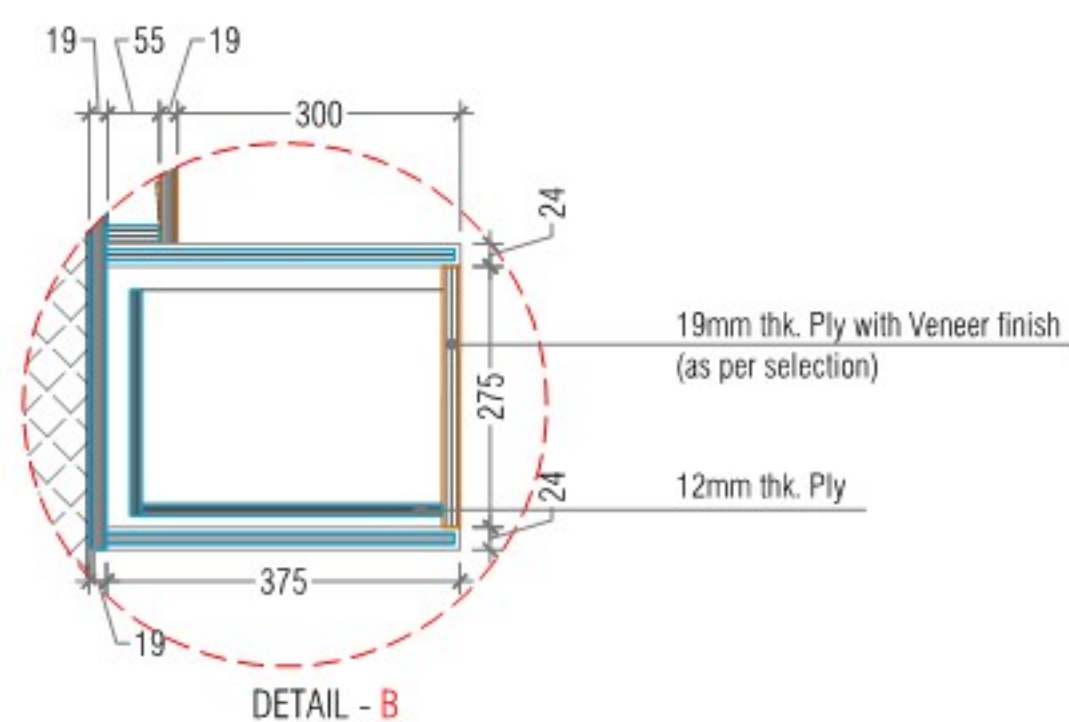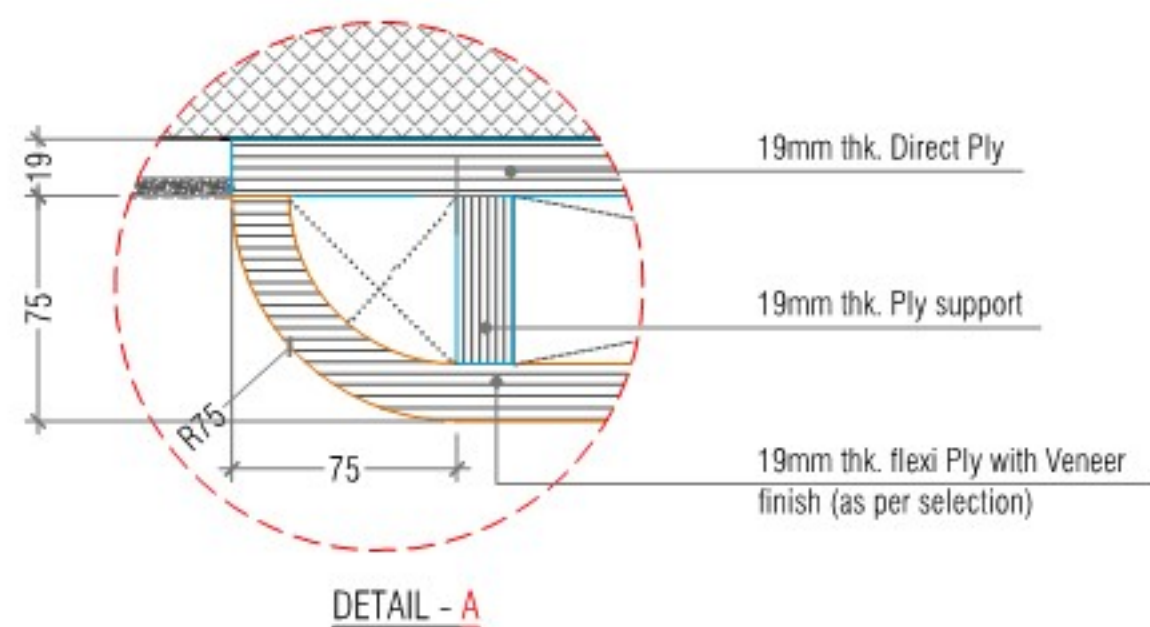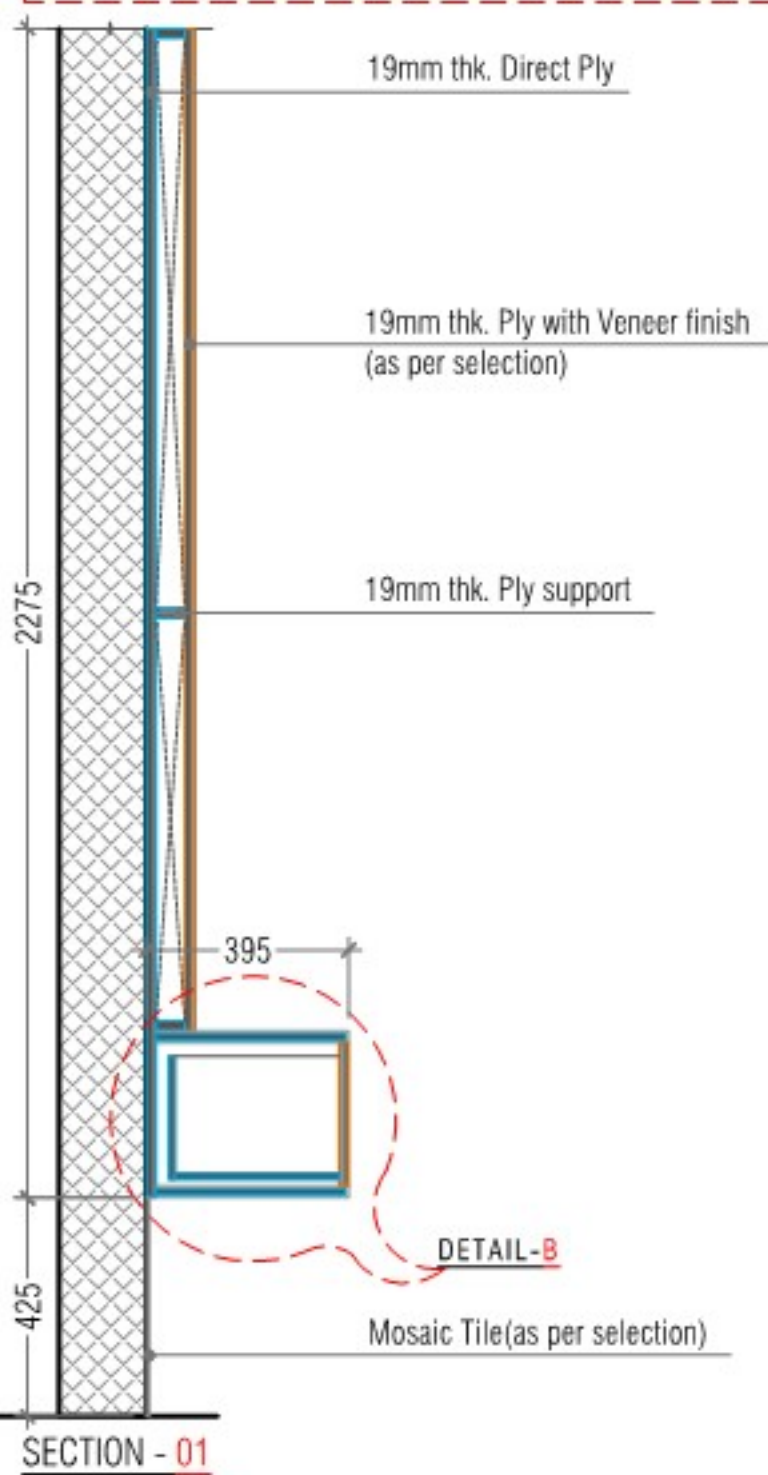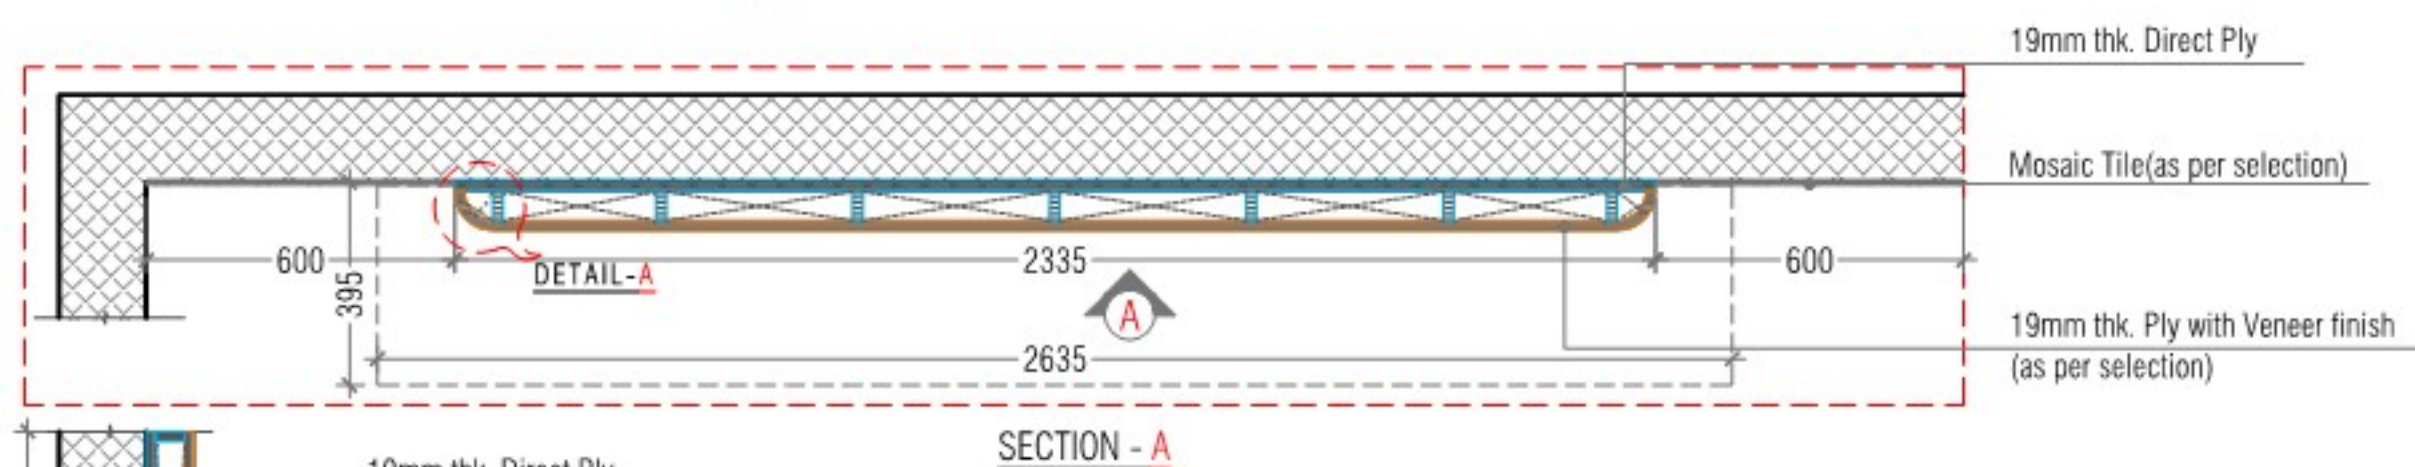
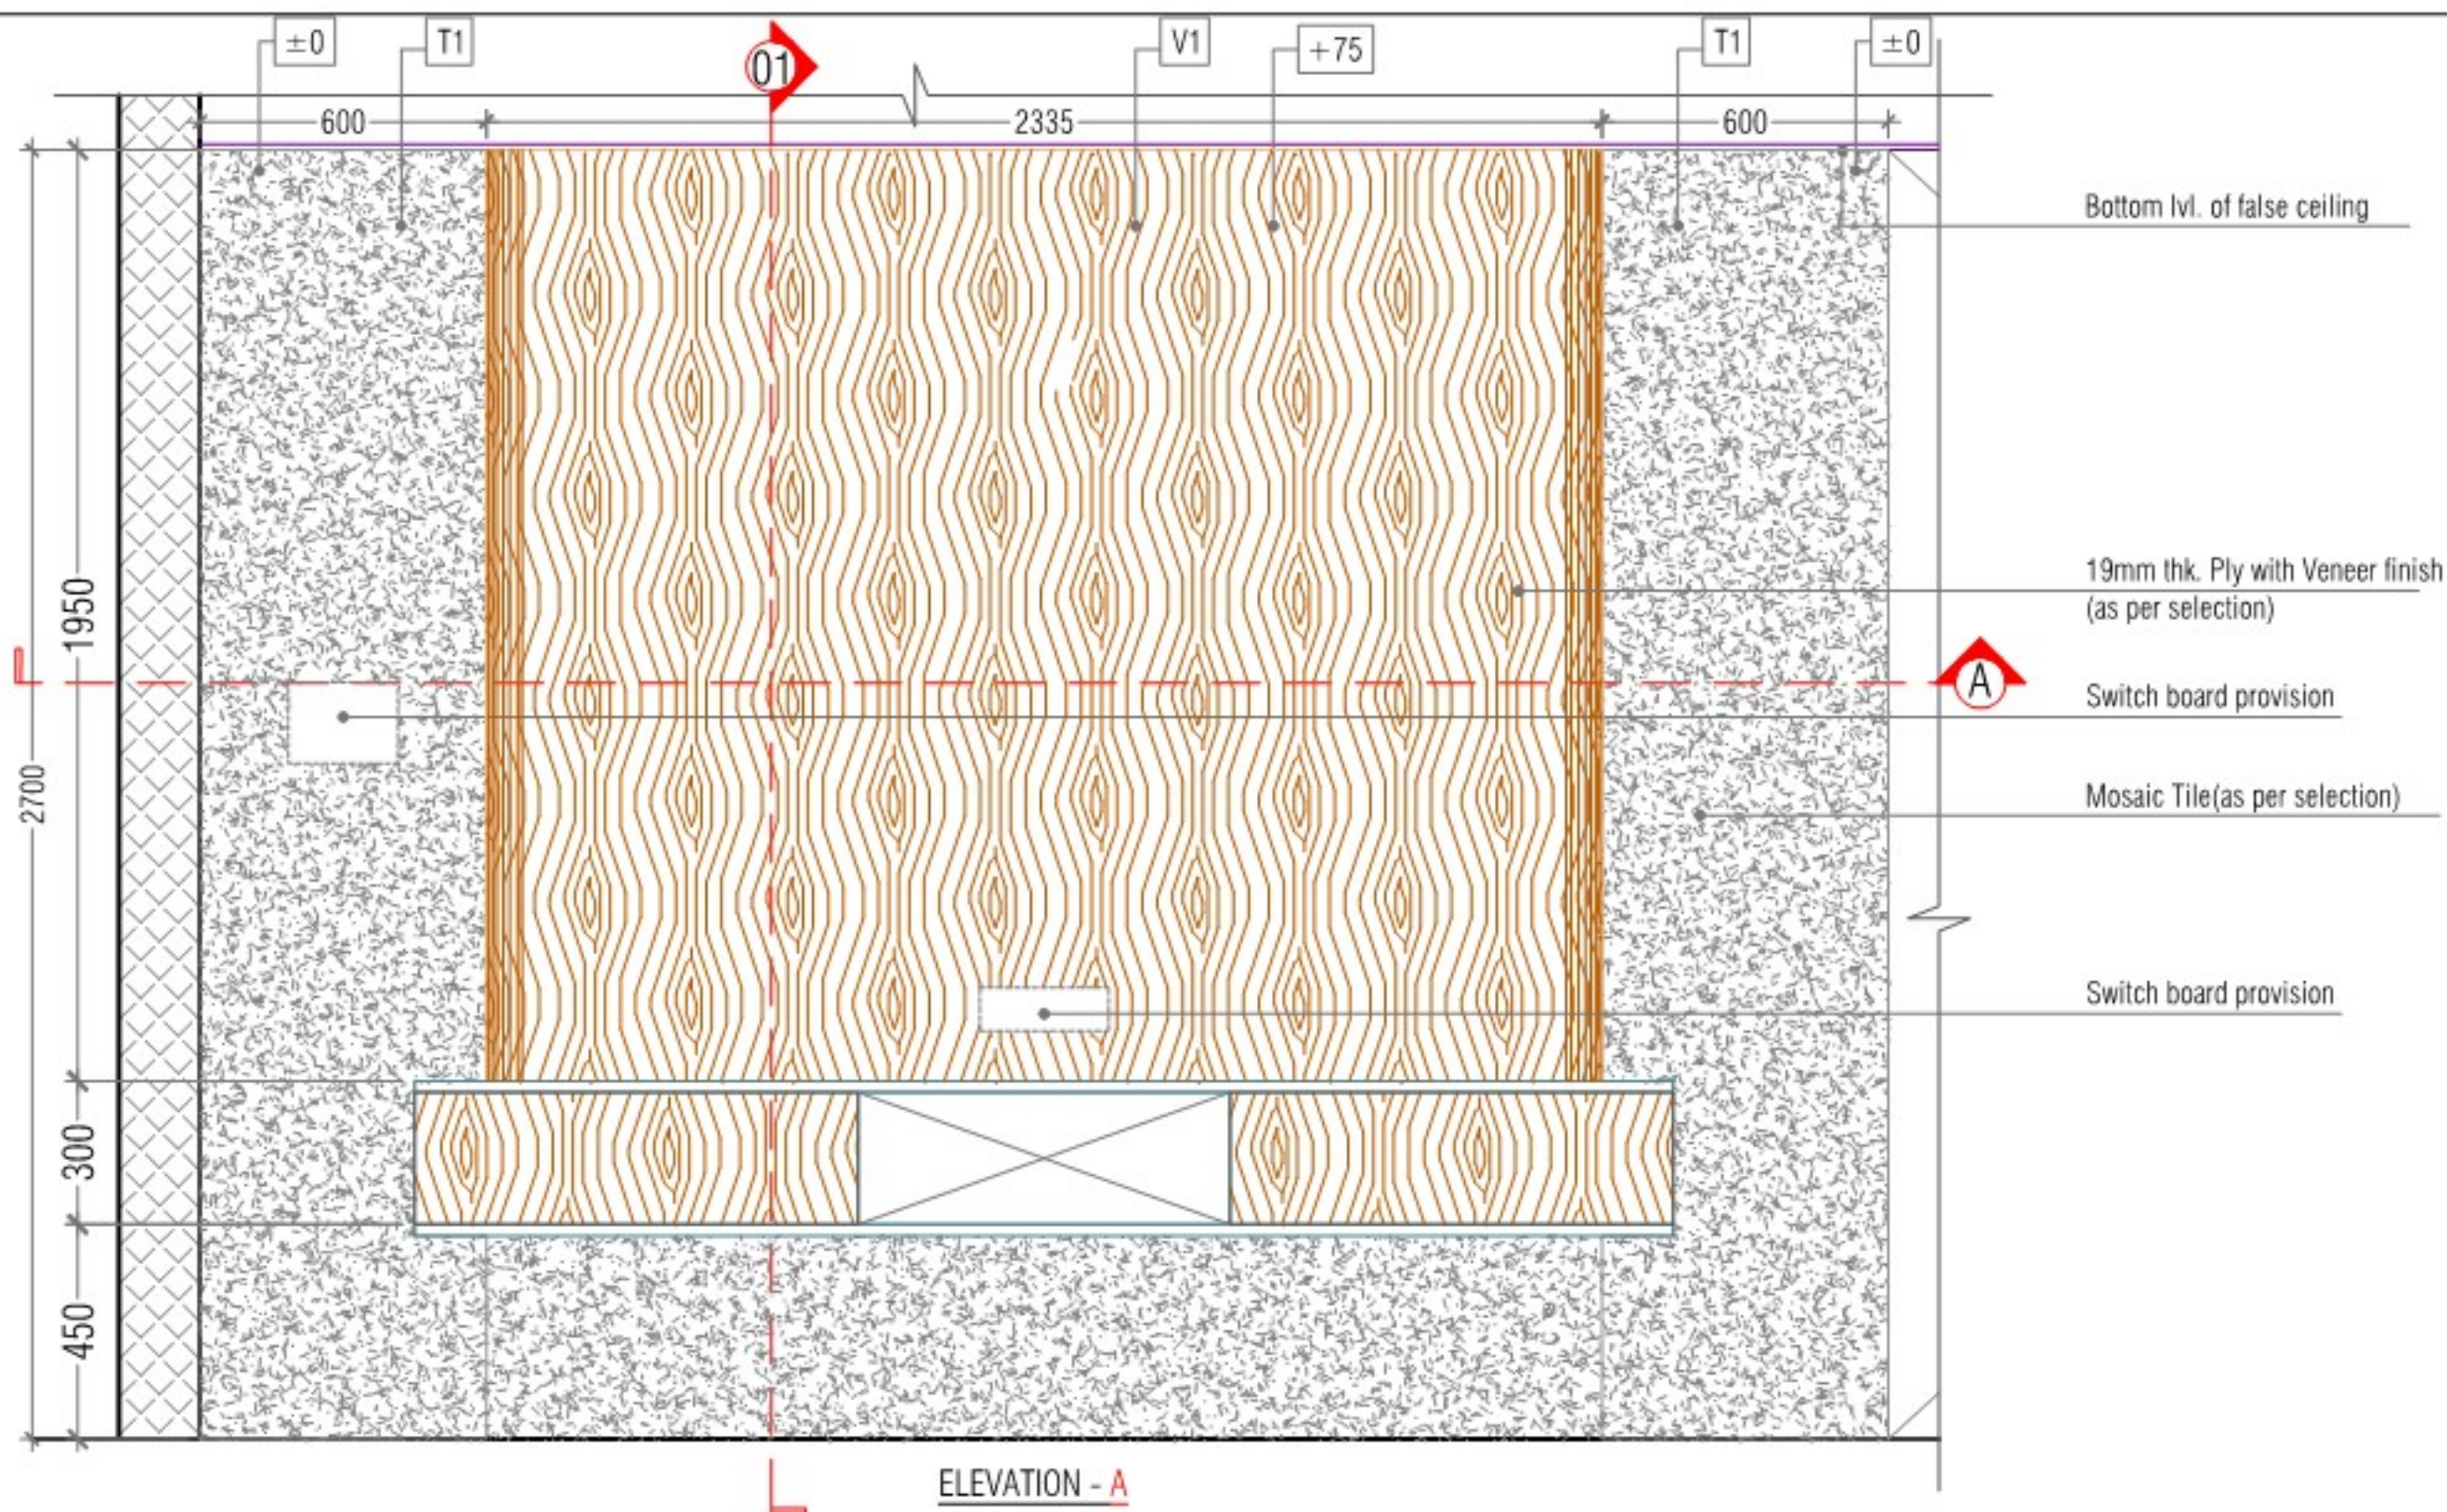


CLIENT:	SHEET TITLE:	ARCHITECTS:		INTERIOR ARCHITECTS:	
M/s.VERTEX HOMES	DRAWING - WALL ELEVATION	DATE : 19-07-2022	 Genesis Planners Pvt, Ltd Laxmi Towers, Plot No.359, Road No.92, Jubilee Hills, Hyderabad, India.500033 Ph:04065077777 Fax:04023555448 email : info@genesisplanners.in website : www.genesisplanners.in	 ARCHITECTS, PLANNERS, INTERIOR DESIGNERS H.No. 8-2-293/82/A/1016, PLOT No. 1016, ROAD NO 46A, JUBILEE HILLS, HYDERABAD - 500033, Ph No : 040-65065340, 23554450, 23554460, E - mail : mohamconsultants05@yahoo.co.in,	
		SCALE : NTS			
	PROJECT:	DRAWN : ROHAN YOSUVA B M	NORTH:	SHEET NO:	
	PROPOSED MODEL FLAT INTERIORS OF VERTEX VIRAAT @MIYAPUR	DEALT : JENISH J			
	CHECKED BY: JENISH J				

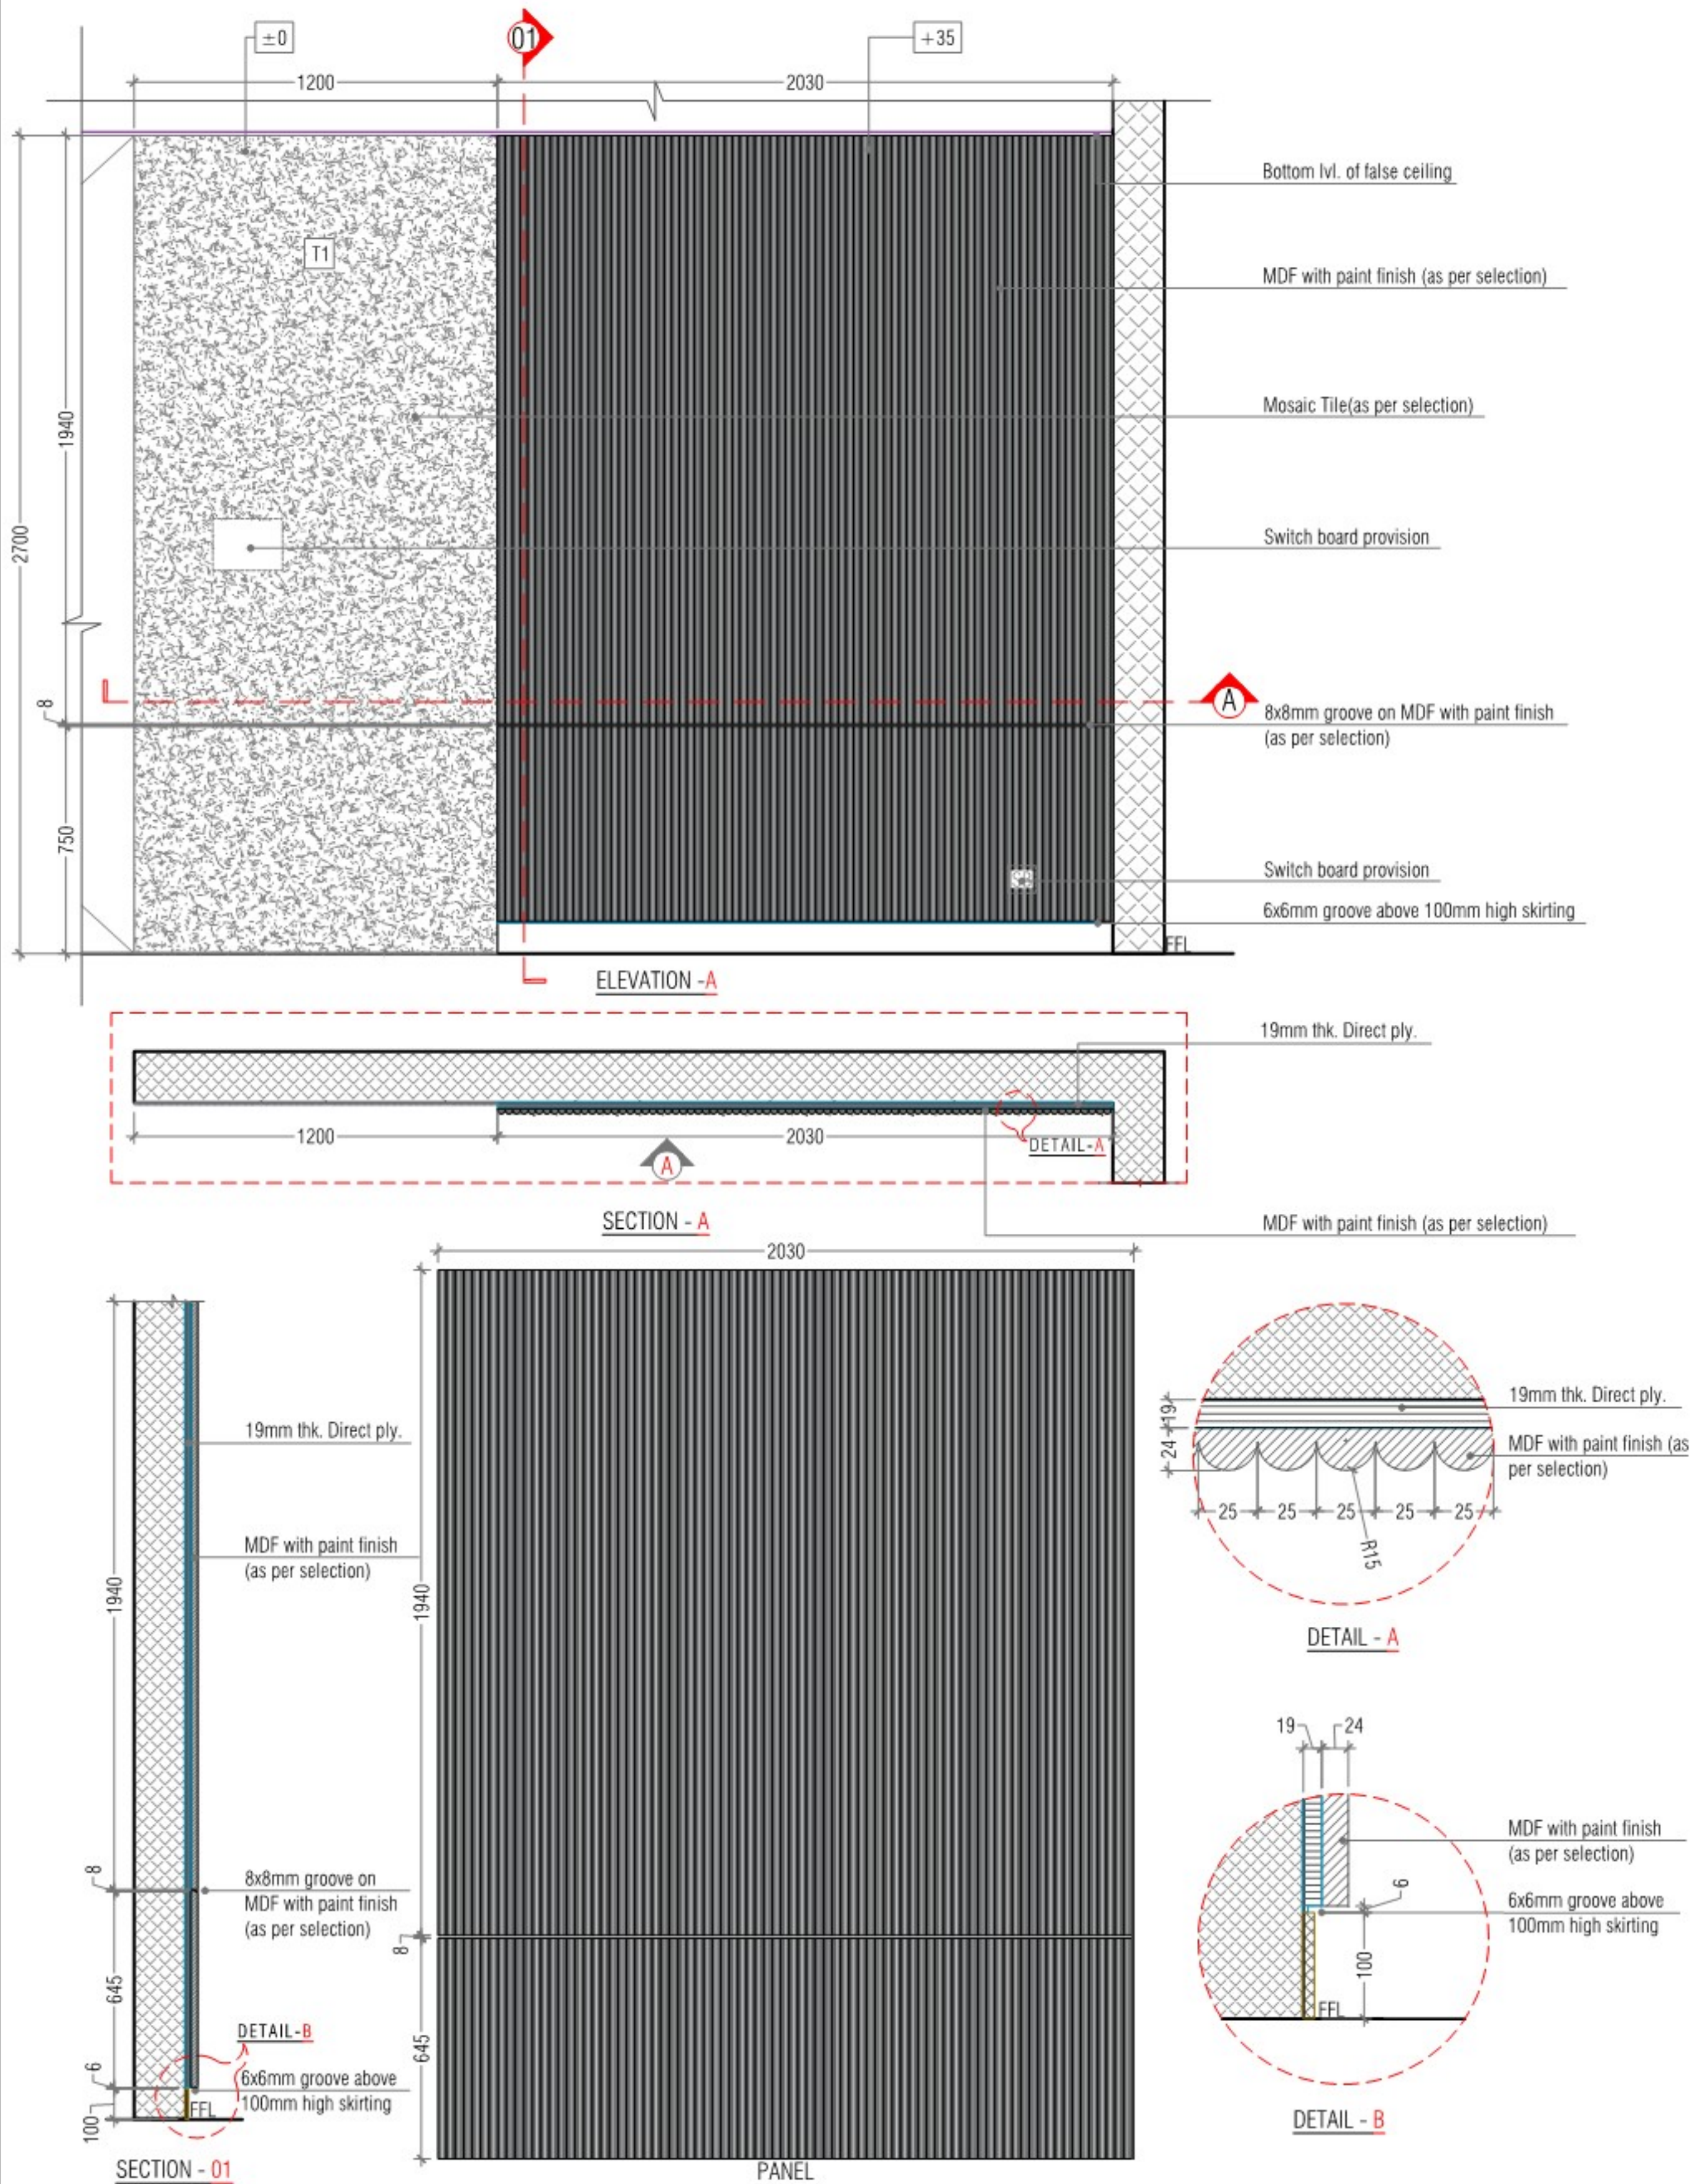






CLIENT:	SHEET TITLE:	DATE : 19-07-2022	ARCHITECTS:	INTERIOR ARCHITECTS:
M/s.VERTEX HOMES	LIVING - WALL ELEVATION	SCALE : NTS	Genesis Planners Pvt. Ltd Laxmi Towers, Plot No. 359, Road No. 92, Jubilee Hills, Hyderabad, India. 500033 P: 040-65077777 F: 040-65054444 email: info@genesisplanners.in website: www.genesisplanners.in	MOHAN CONSULTANTS
PROJECT:	PROPOSED MODEL FLAT INTERIORS OF VERTEX VIRAAT @ MIYAPUR	DRAWN : ROHAN YOSUVA B M	NORTH:	SHEET NO:
		DEALT : JENISH J		
		CHECKED BY: JENISH J		

ARCHITECTS, PLANNERS, INTERIOR DESIGNERS
H.No. 8-2-293/82/A/1016, PLOT No. 1016,
ROAD NO 46A, JUBILEE HILLS,
HYDERABAD - 500033,
Ph No : 040-65065340, 23554450, 23554466,
E - mail : mohanconsultants05@yahoo.co.in,



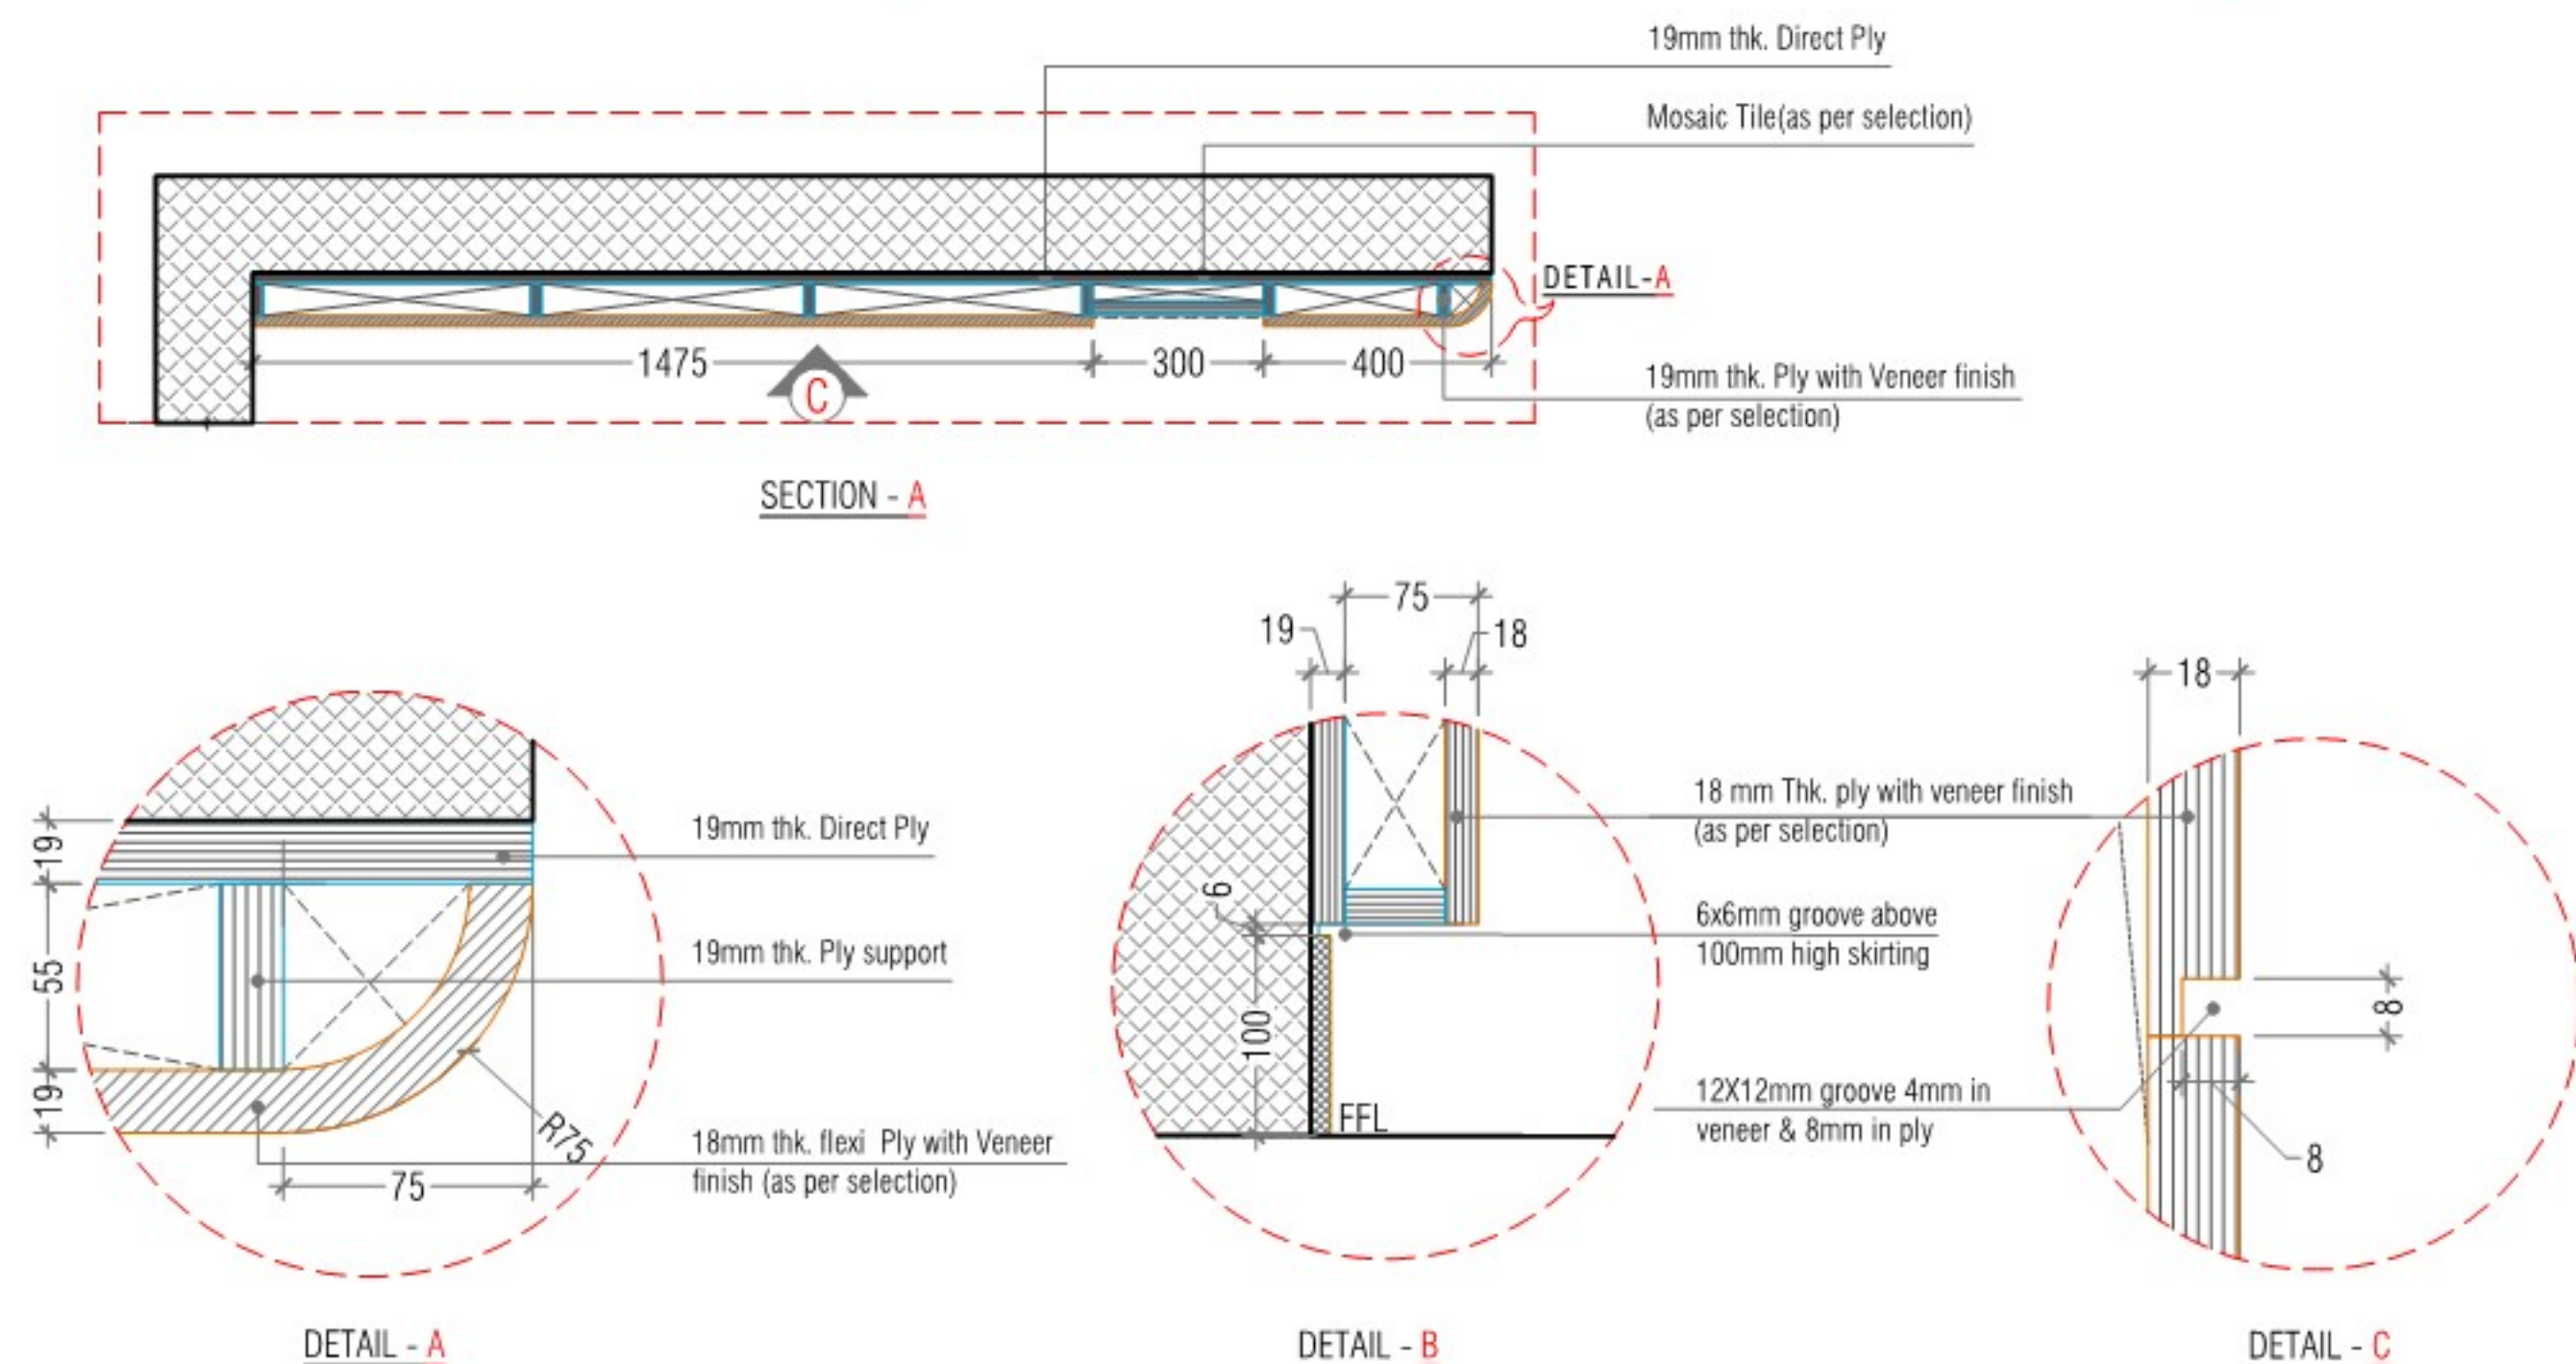
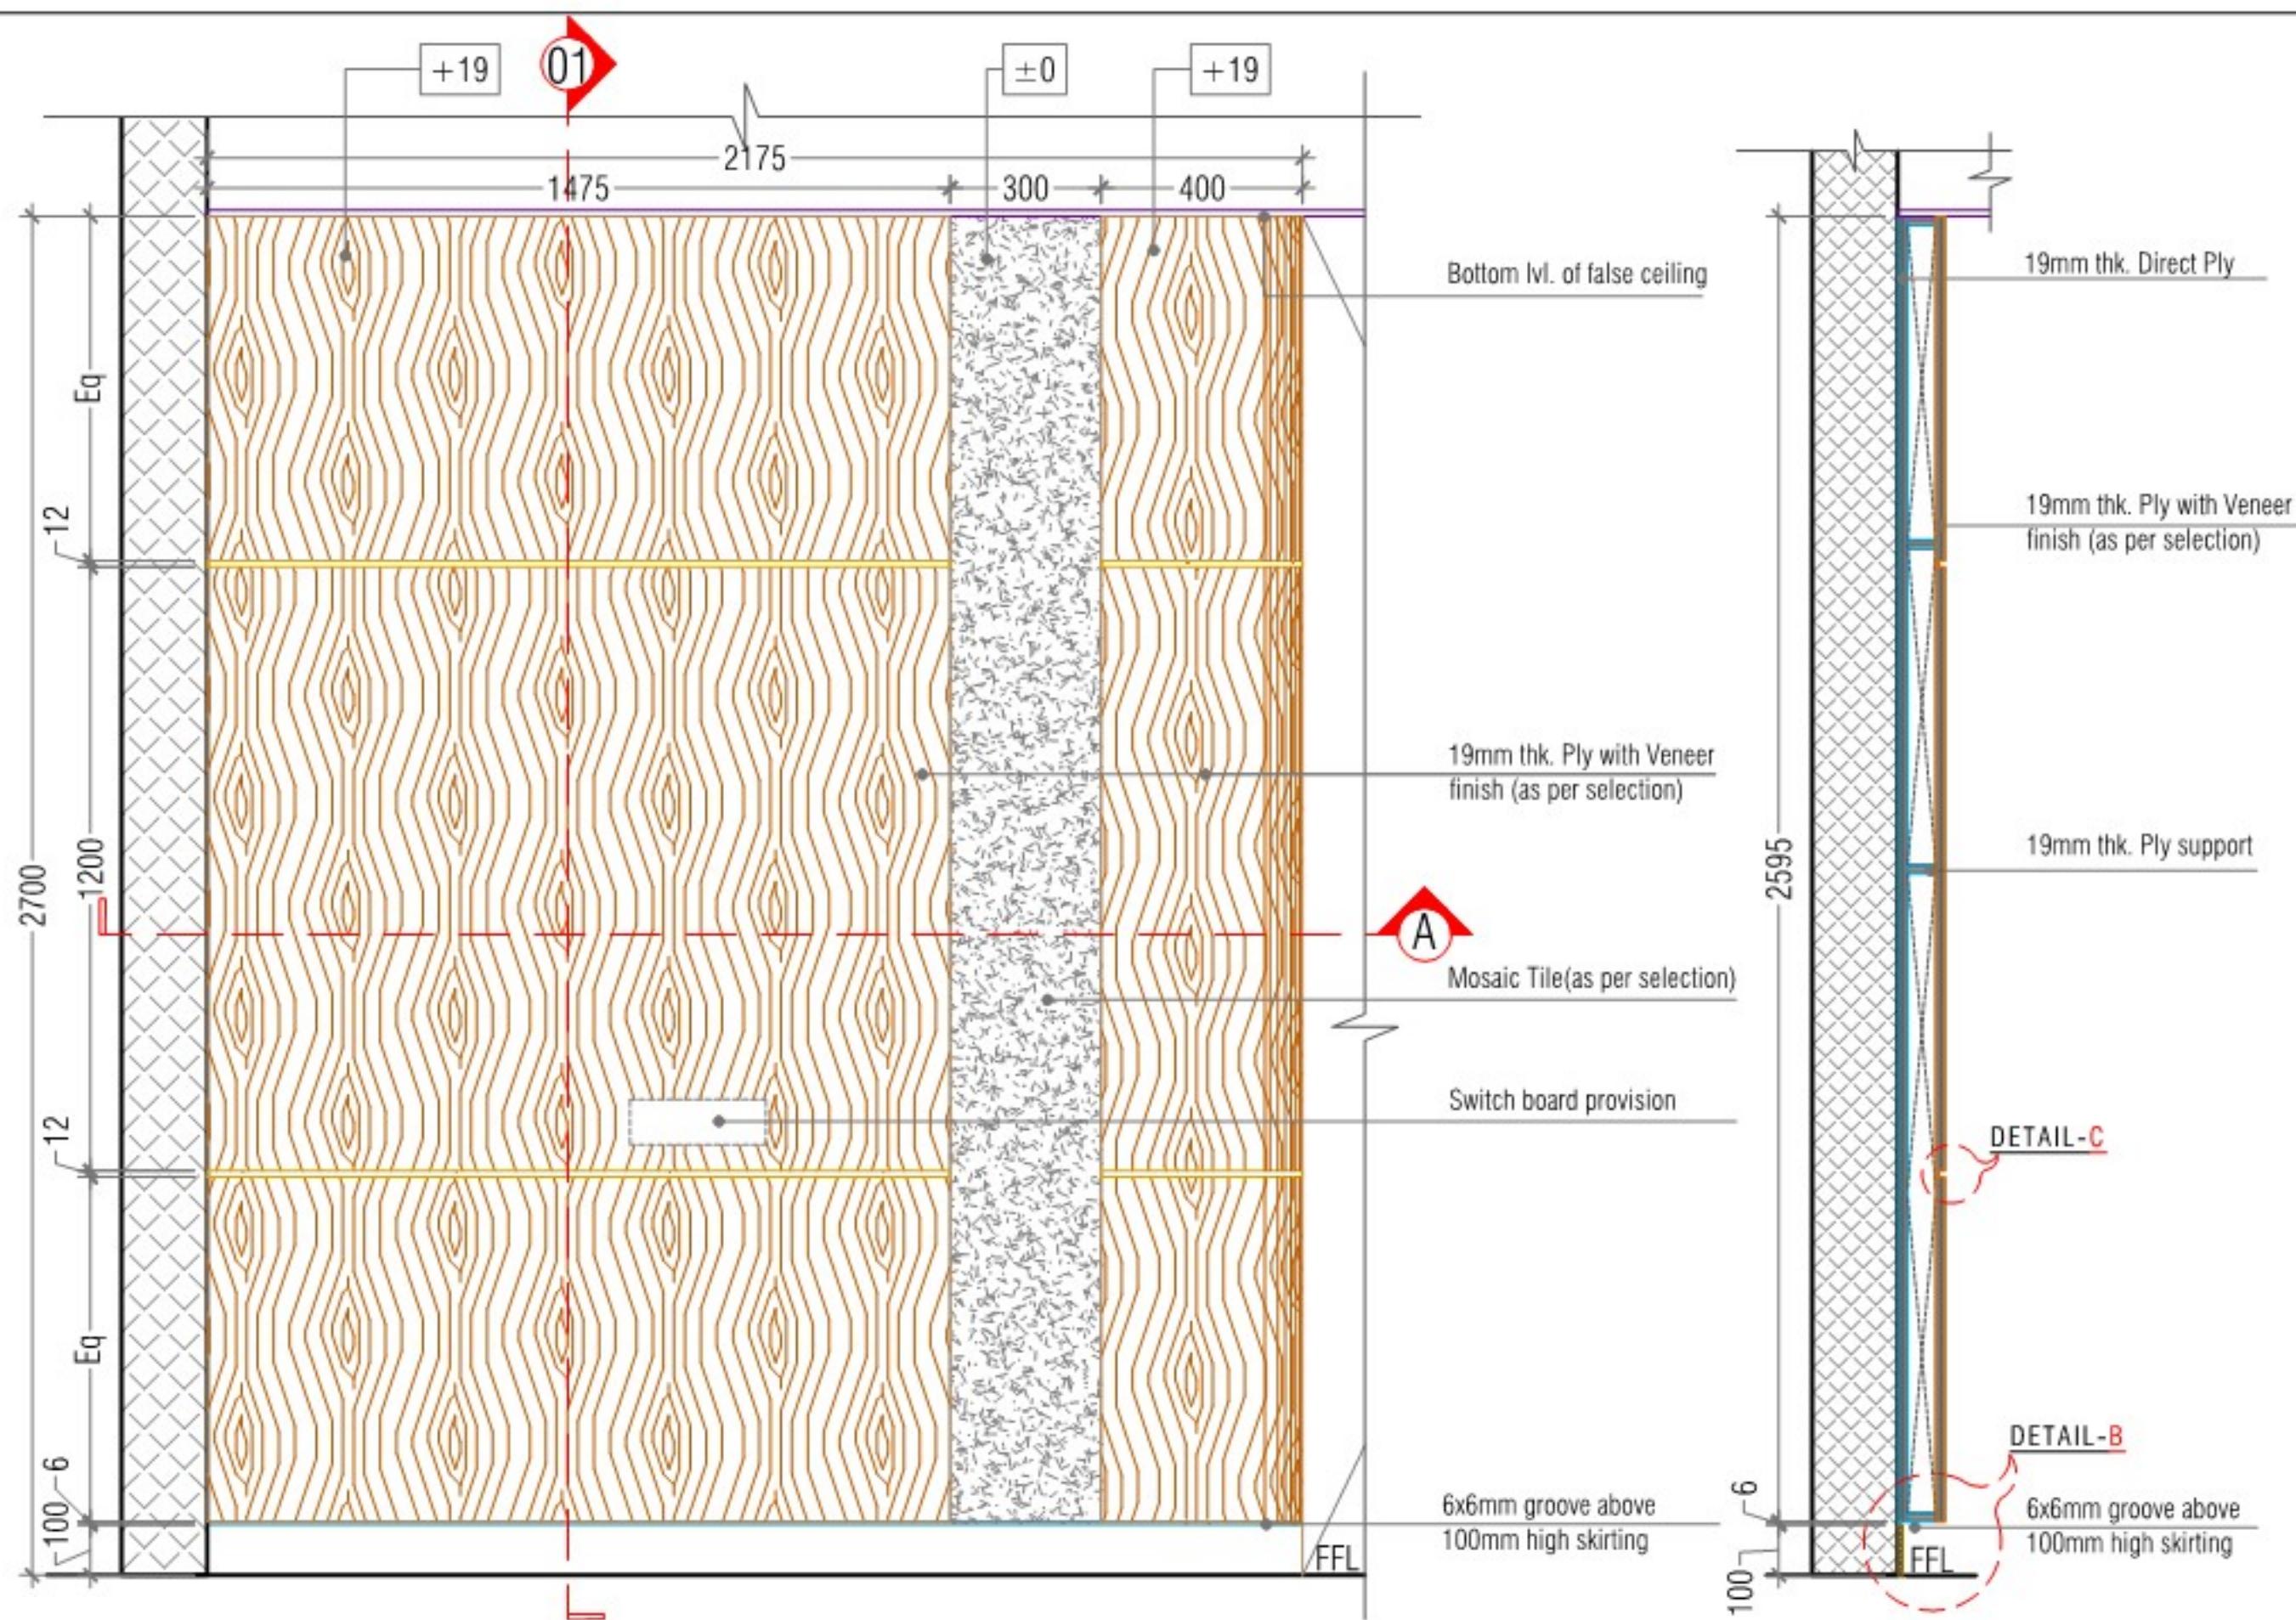


CLIENT:	SHEET TITLE:	DATE : 19-07-2022	ARCHITECTS:	INTERIOR ARCHITECTS:
M/s.VERTEX HOMES	LIVING - WALL ELEVATION	SCALE : NTS	Genesis Planners Pvt. Ltd Laxmi Towers, Plot No 359, Road No.92, Jubilee Hills, Hyderabad, India.500033 P:040-65077777 F:040-6505544 email: info@genesisplanners.in website: www.genesisplanners.in	MOHAN CONSULTANTS
PROJECT:	PROPOSED MODEL FLAT INTERIORS OF VERTEX VIRAAT @MIYAPUR	DRAWN : ROHAN YOSUVA B M	NORTH:	SHEET NO:
		DEALT : JENISH J		
		CHECKED BY: JENISH J		

ARCHITECTS, PLANNERS, INTERIOR DESIGNERS
H.No. 8-2-293/82/A/1016, PLOT No. 1016,
ROAD NO 46A, JUBILEE HILLS,
HYDERABAD - 500033,
Ph No : 040-65065340,23554450,23554460,
E - mail : mohanconsultants05@yahoo.co.in,

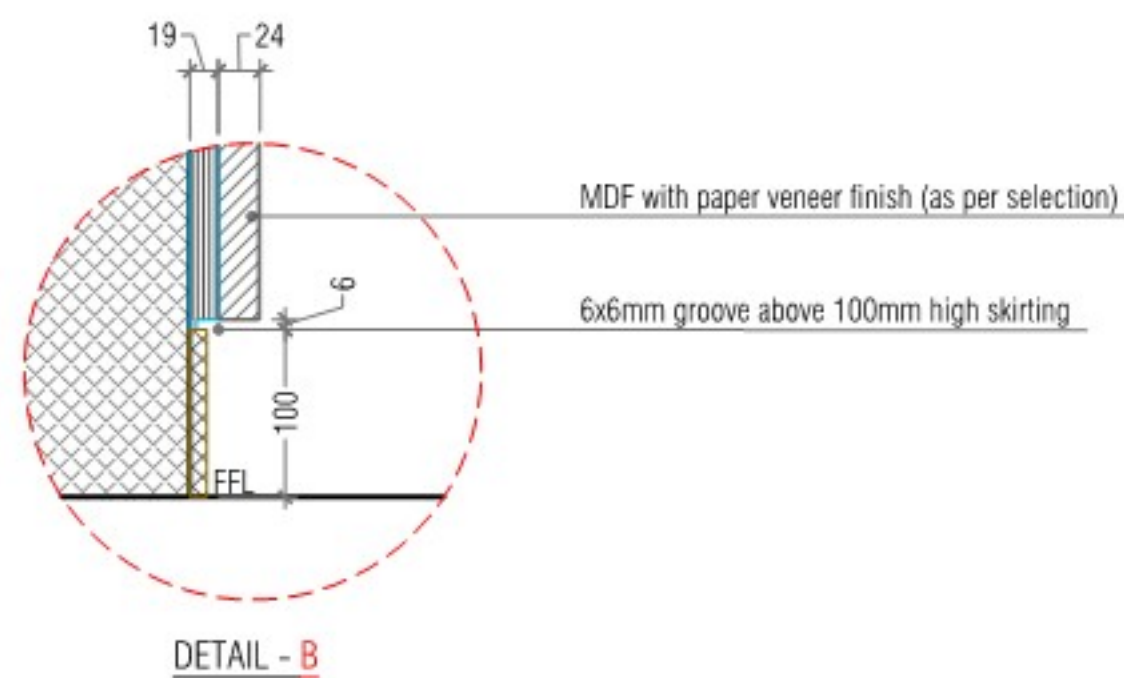
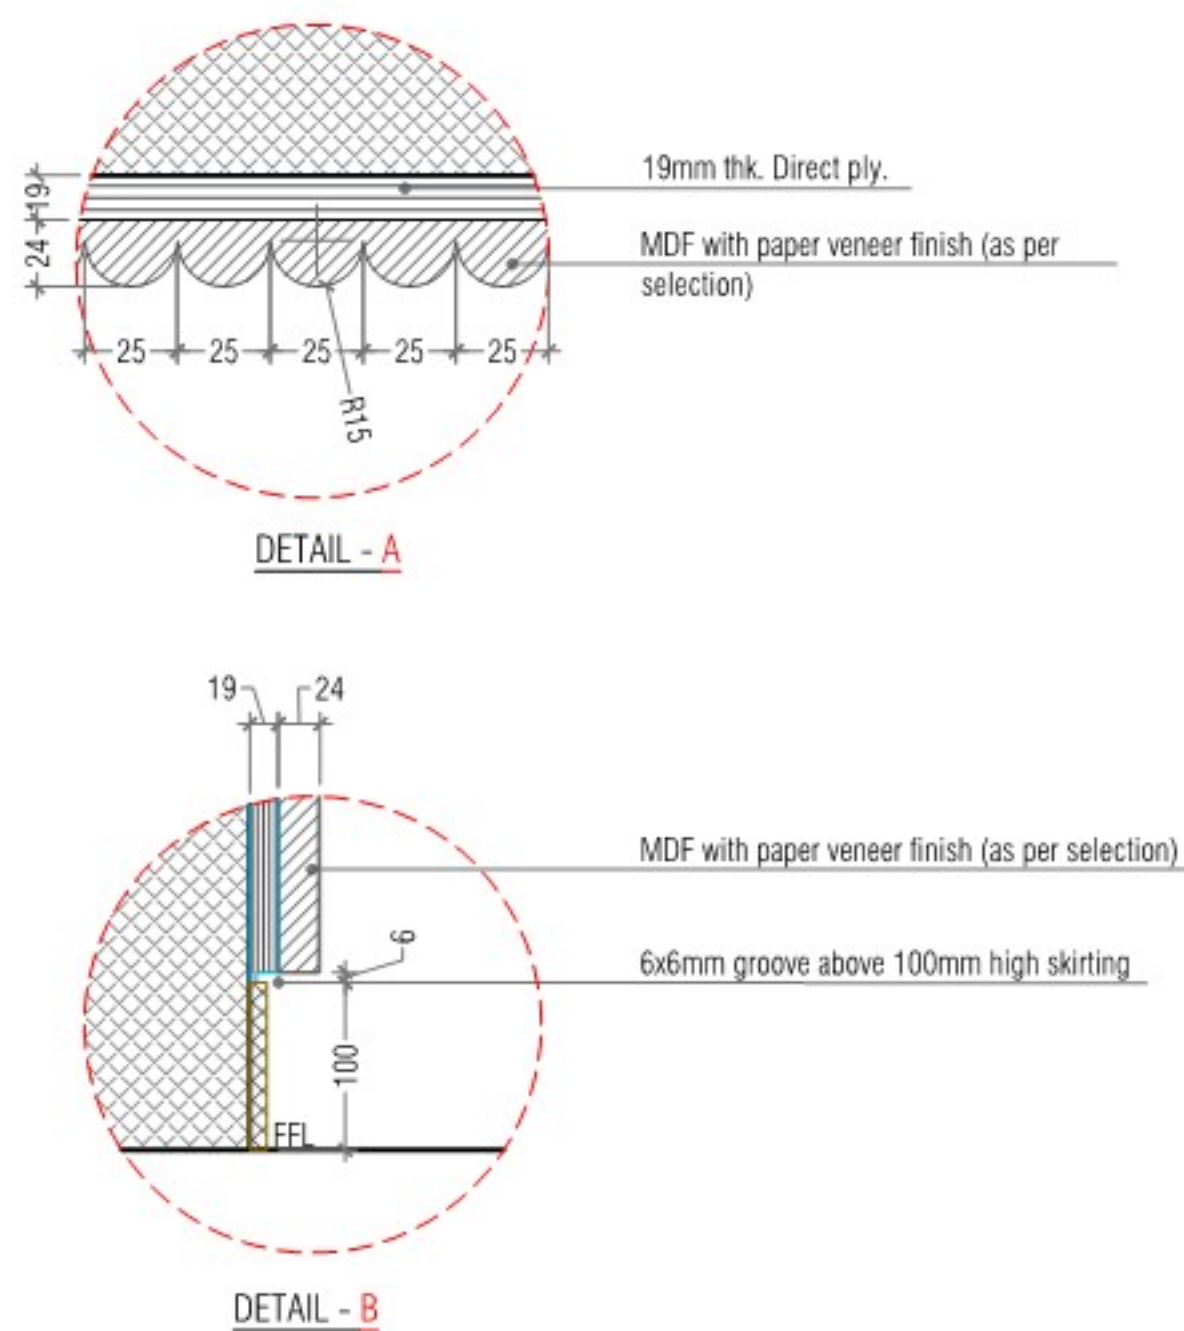
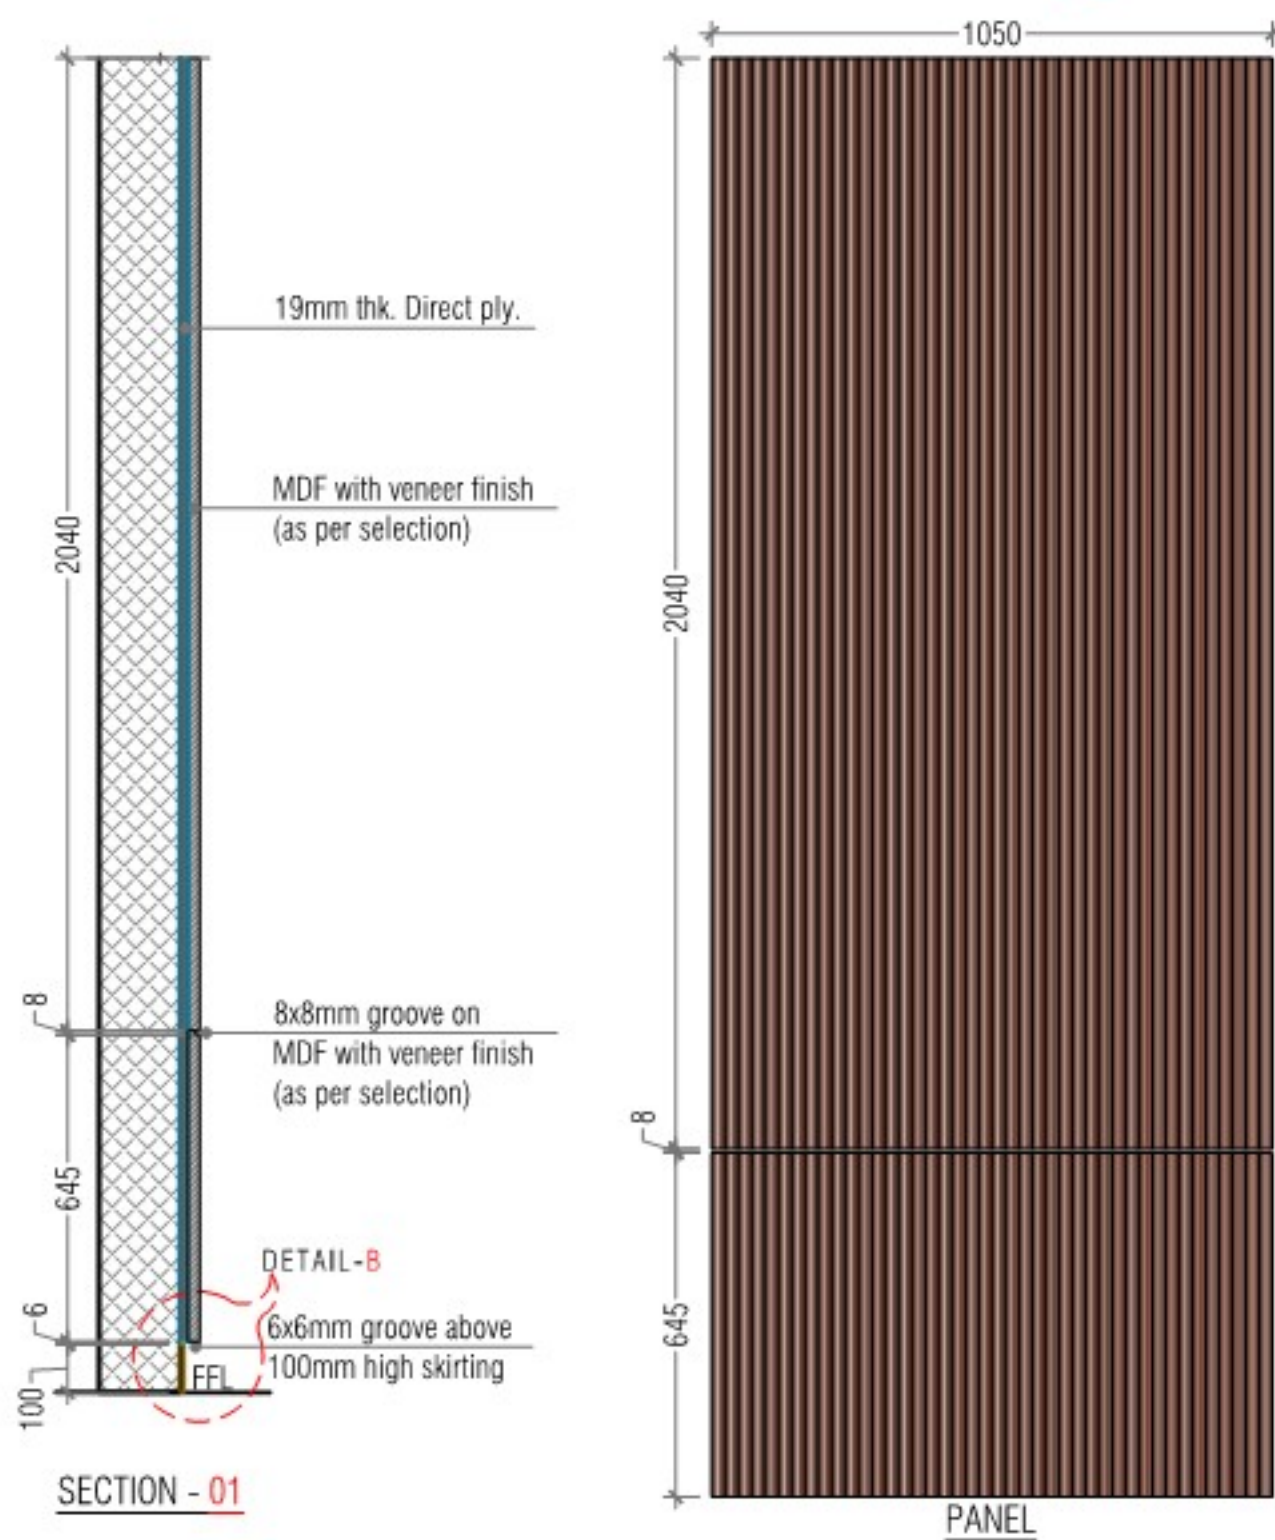
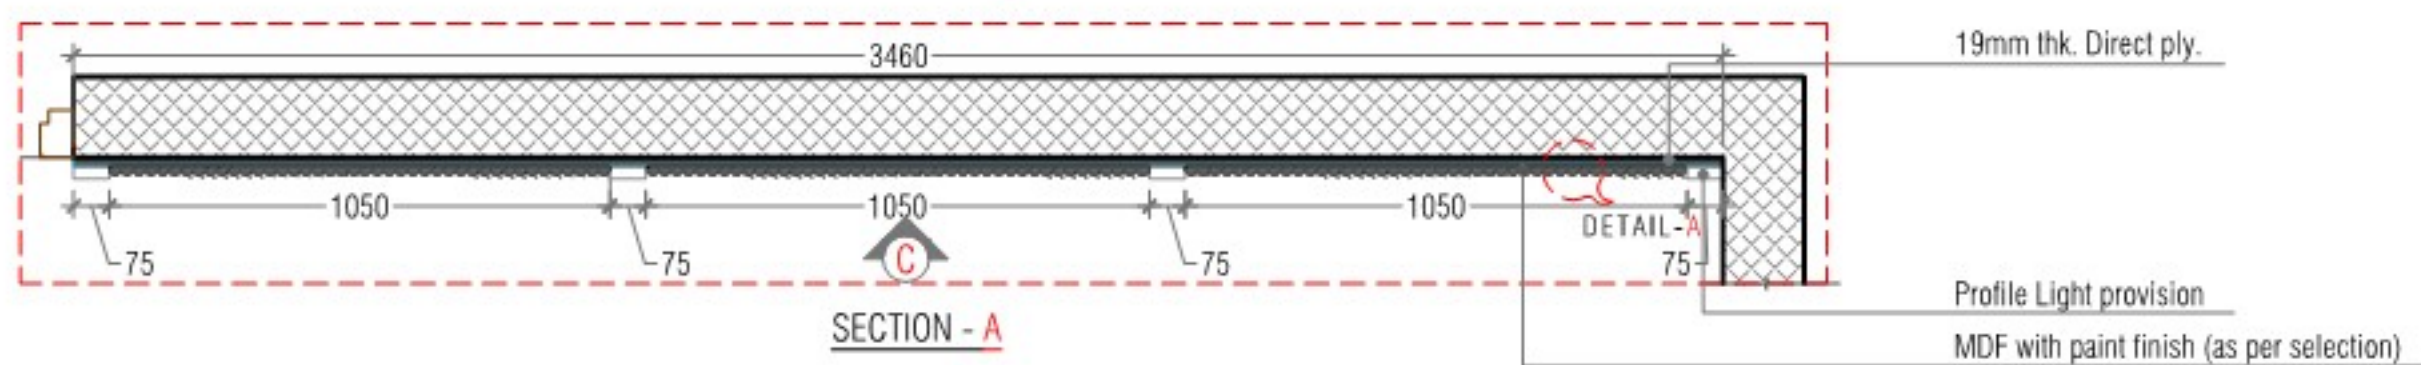
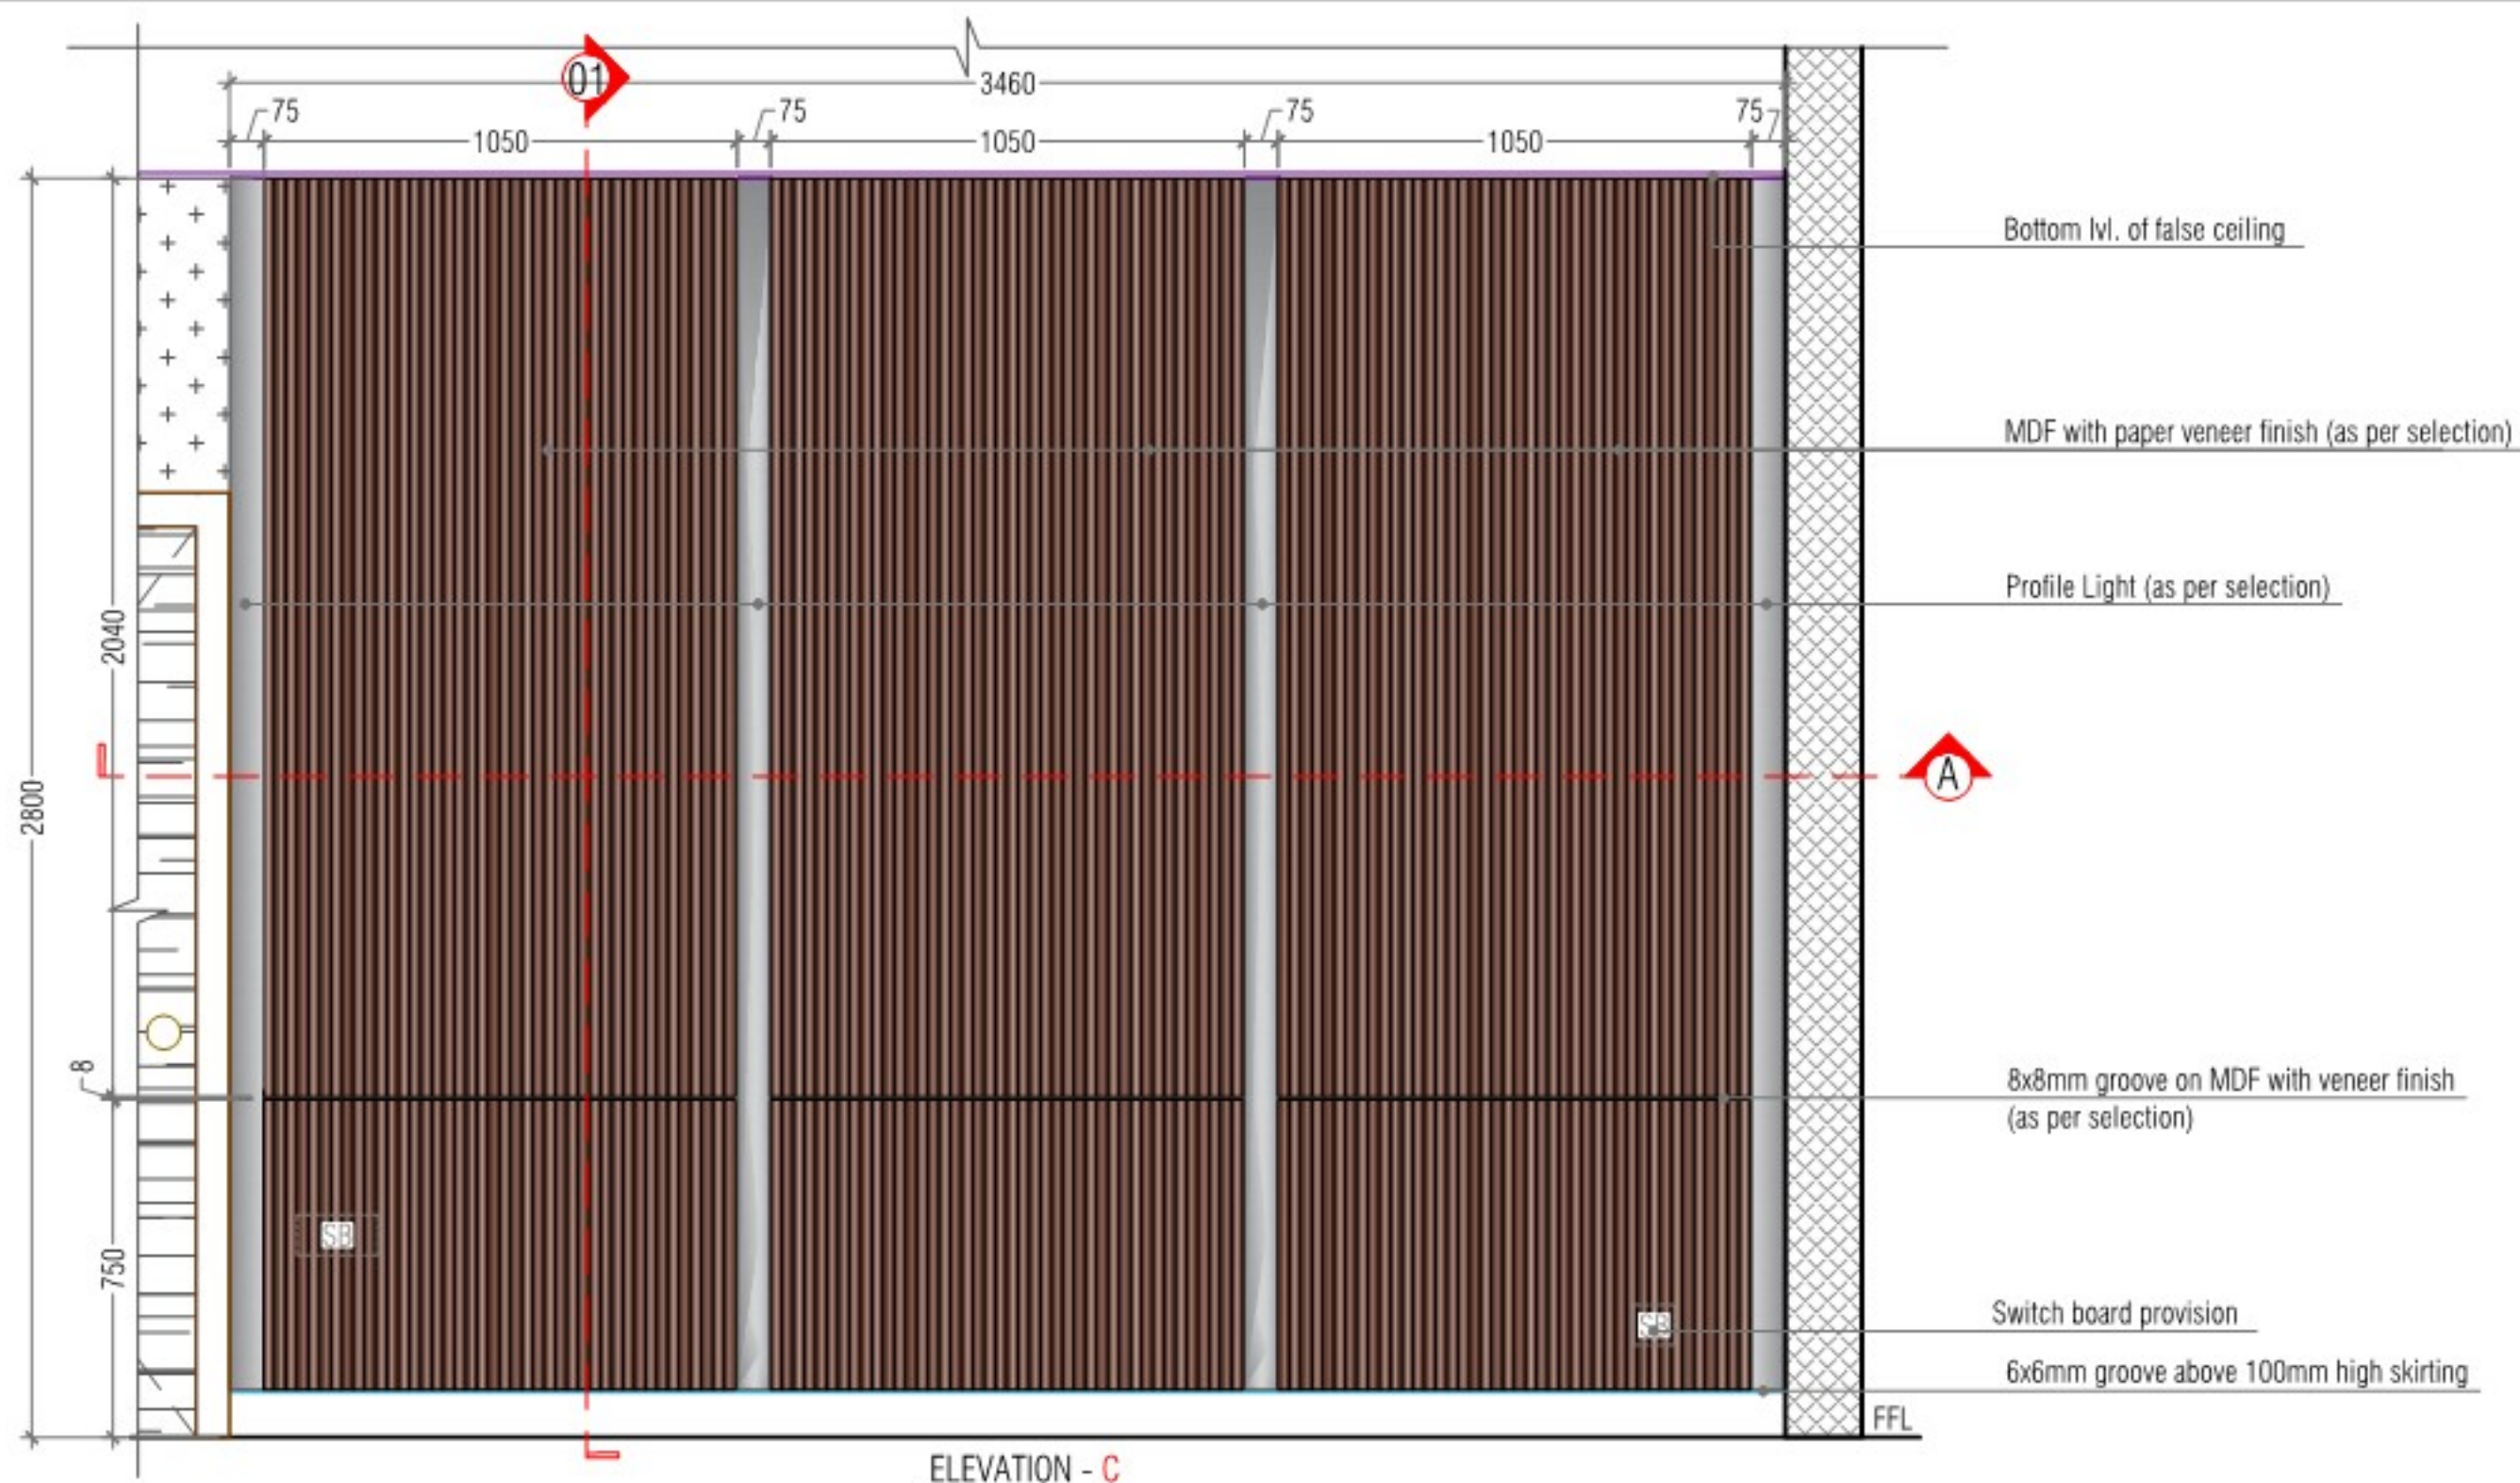


CLIENT:	SHEET TITLE:	DATE	ARCHITECTS:	INTERIOR ARCHITECTS:
M/s.VERTEX HOMES	DRAWING - WALL ELEVATION	19-07-2022	 Genesis Planners Pvt. Ltd. H.No. 8-2-293/82/A/1016, PLOT No. 1016, ROAD NO. 46A, JUBILEE HILLS, HYDERABAD, INDIA-500033 P: 040-65077777 Fax: 040-23554450 email: info@genesisplanners.in website: www.genesisplanners.in	 ARCHITECTS, PLANNERS, INTERIOR DESIGNERS H.No. 8-2-293/82/A/1016, PLOT No. 1016, ROAD NO. 46A, JUBILEE HILLS, HYDERABAD - 500033, Ph No : 040-65065340, 23554450, 23554460, E - mail : mohamconsultants05@yahoo.co.in,
		SCALE : NTS		
		DRAWN : ROHAN YOSUVA B M		
		DEALT : JENISH J		
		CHECKED BY: JENISH J		
PROJECT:	PROPOSED MODEL FLAT INTERIORS OF VERTEX VIRAAT @MIYAPUR		NORTH:	SHEET NO:


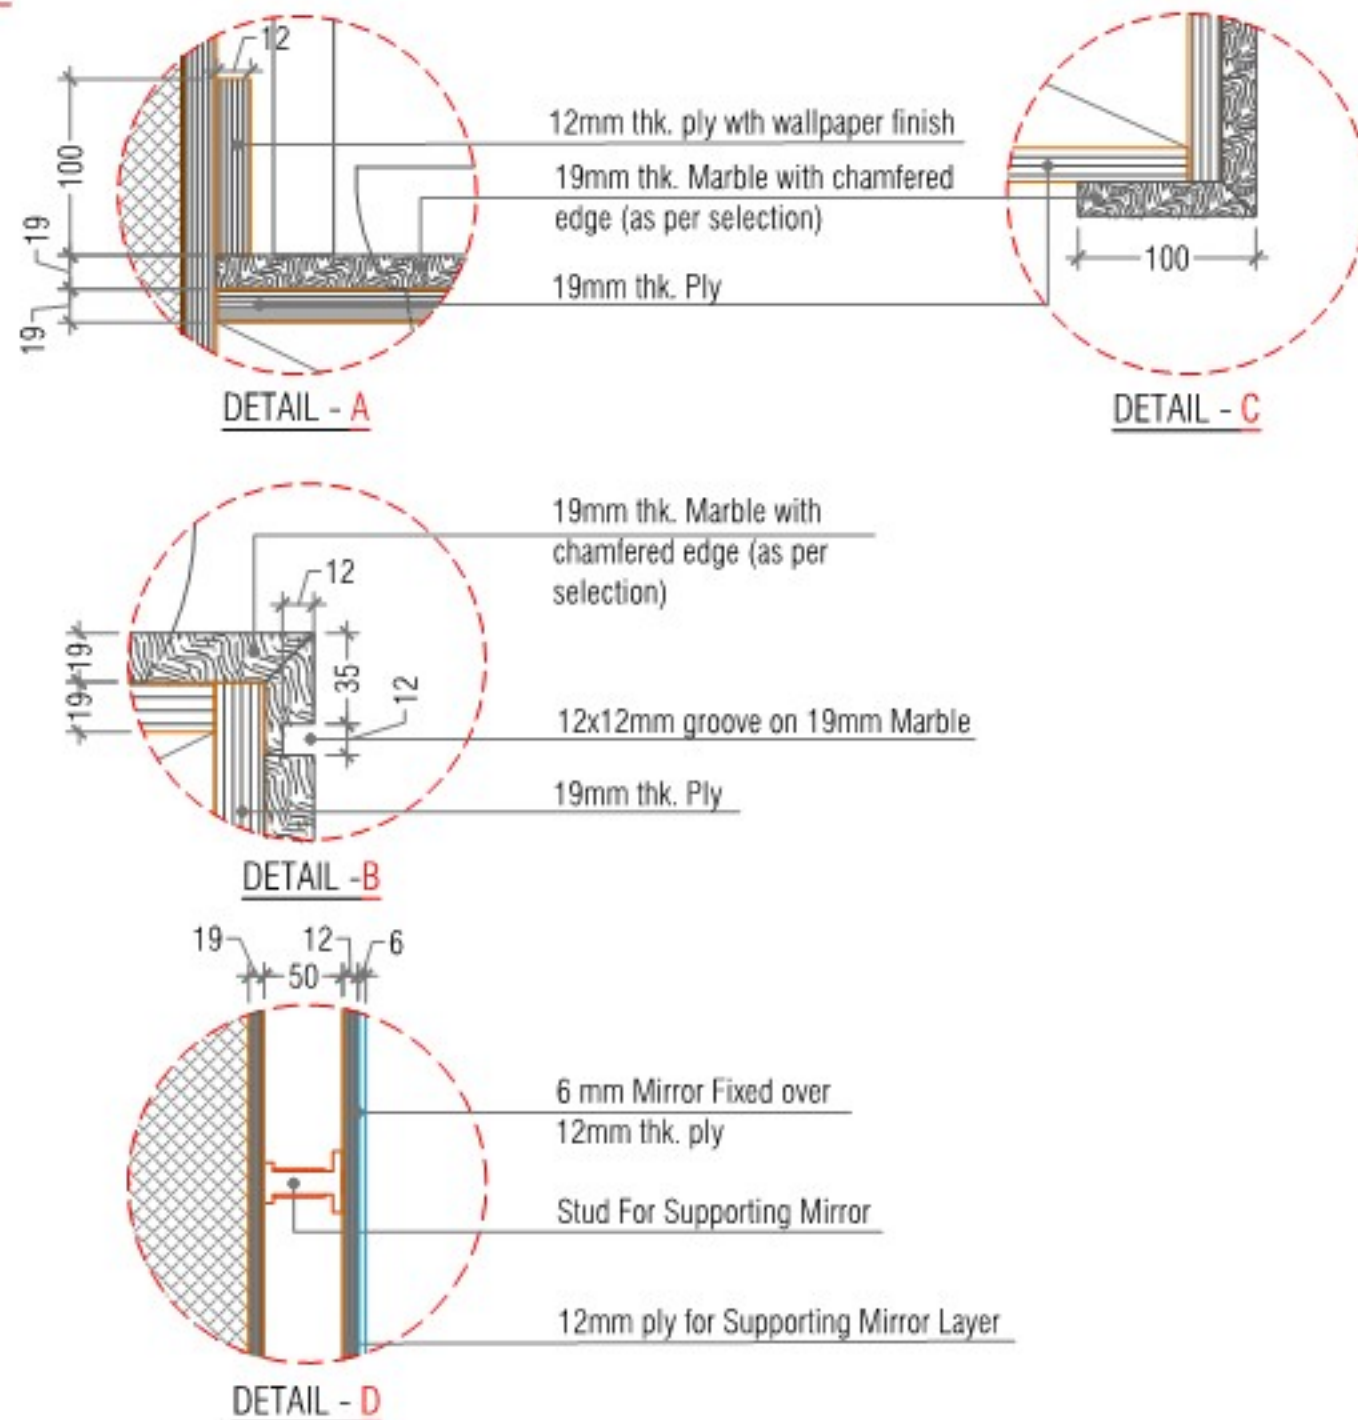
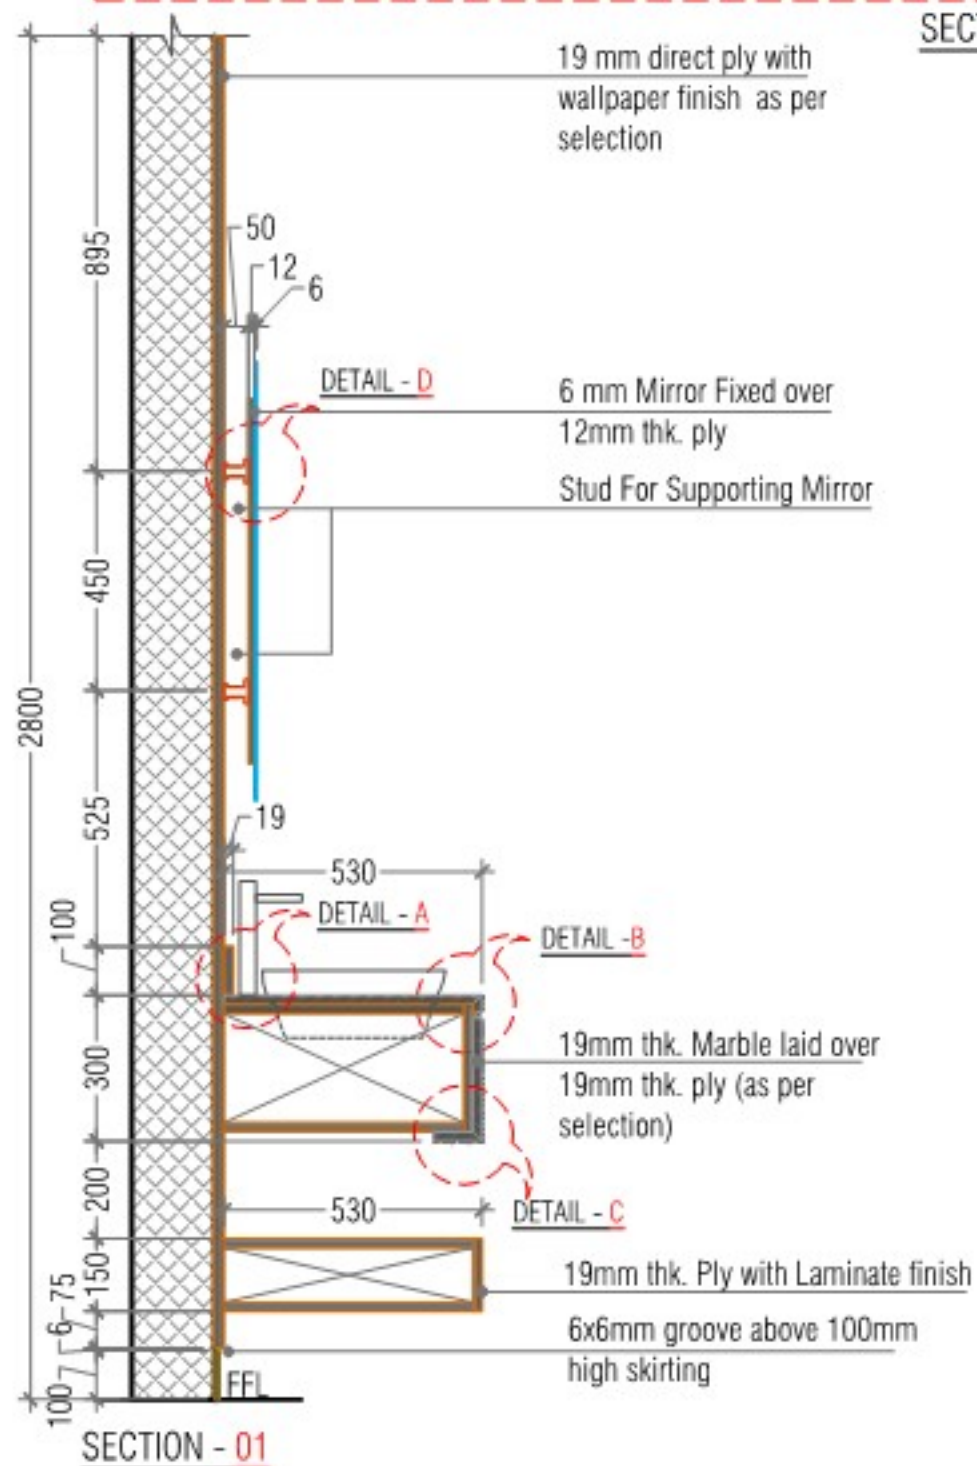
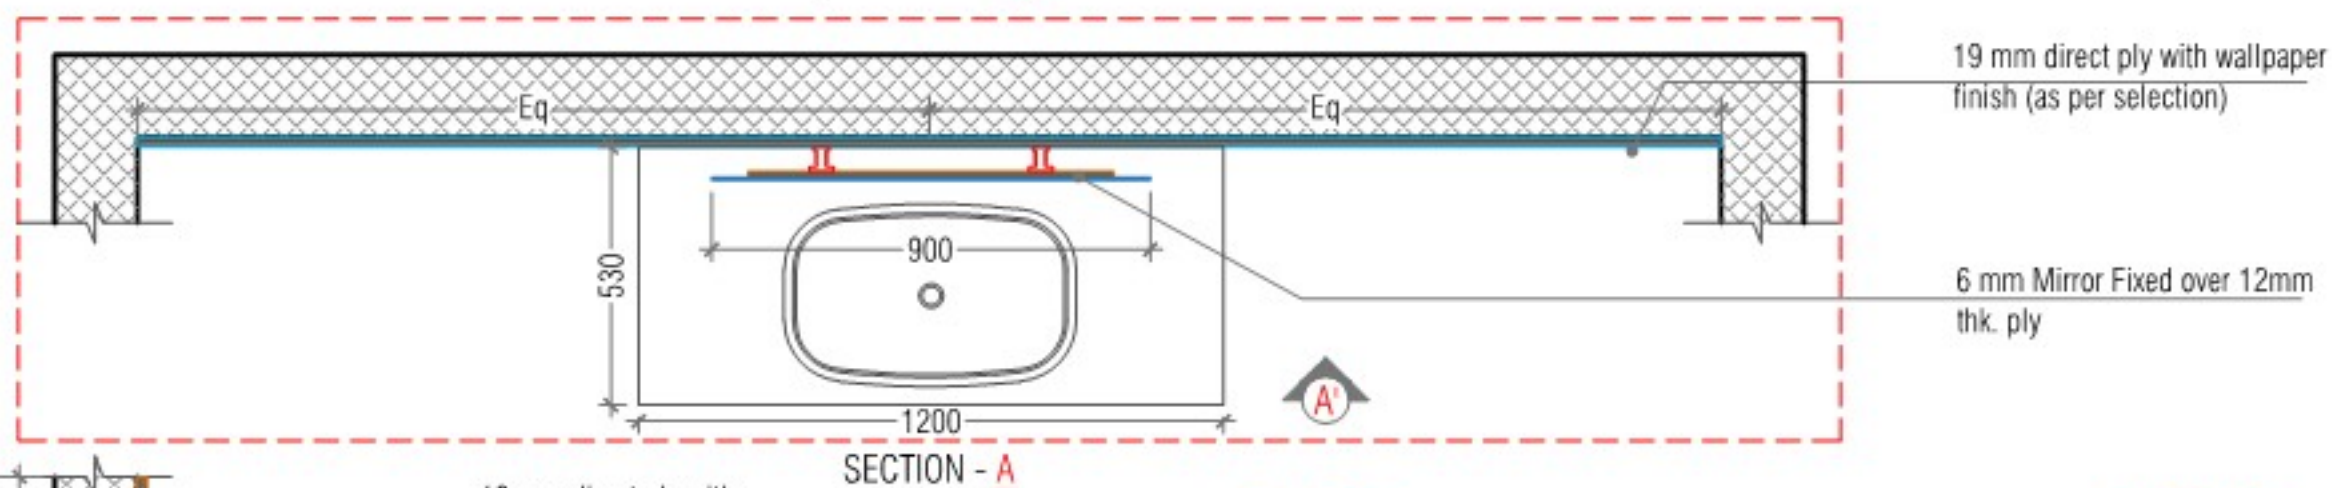
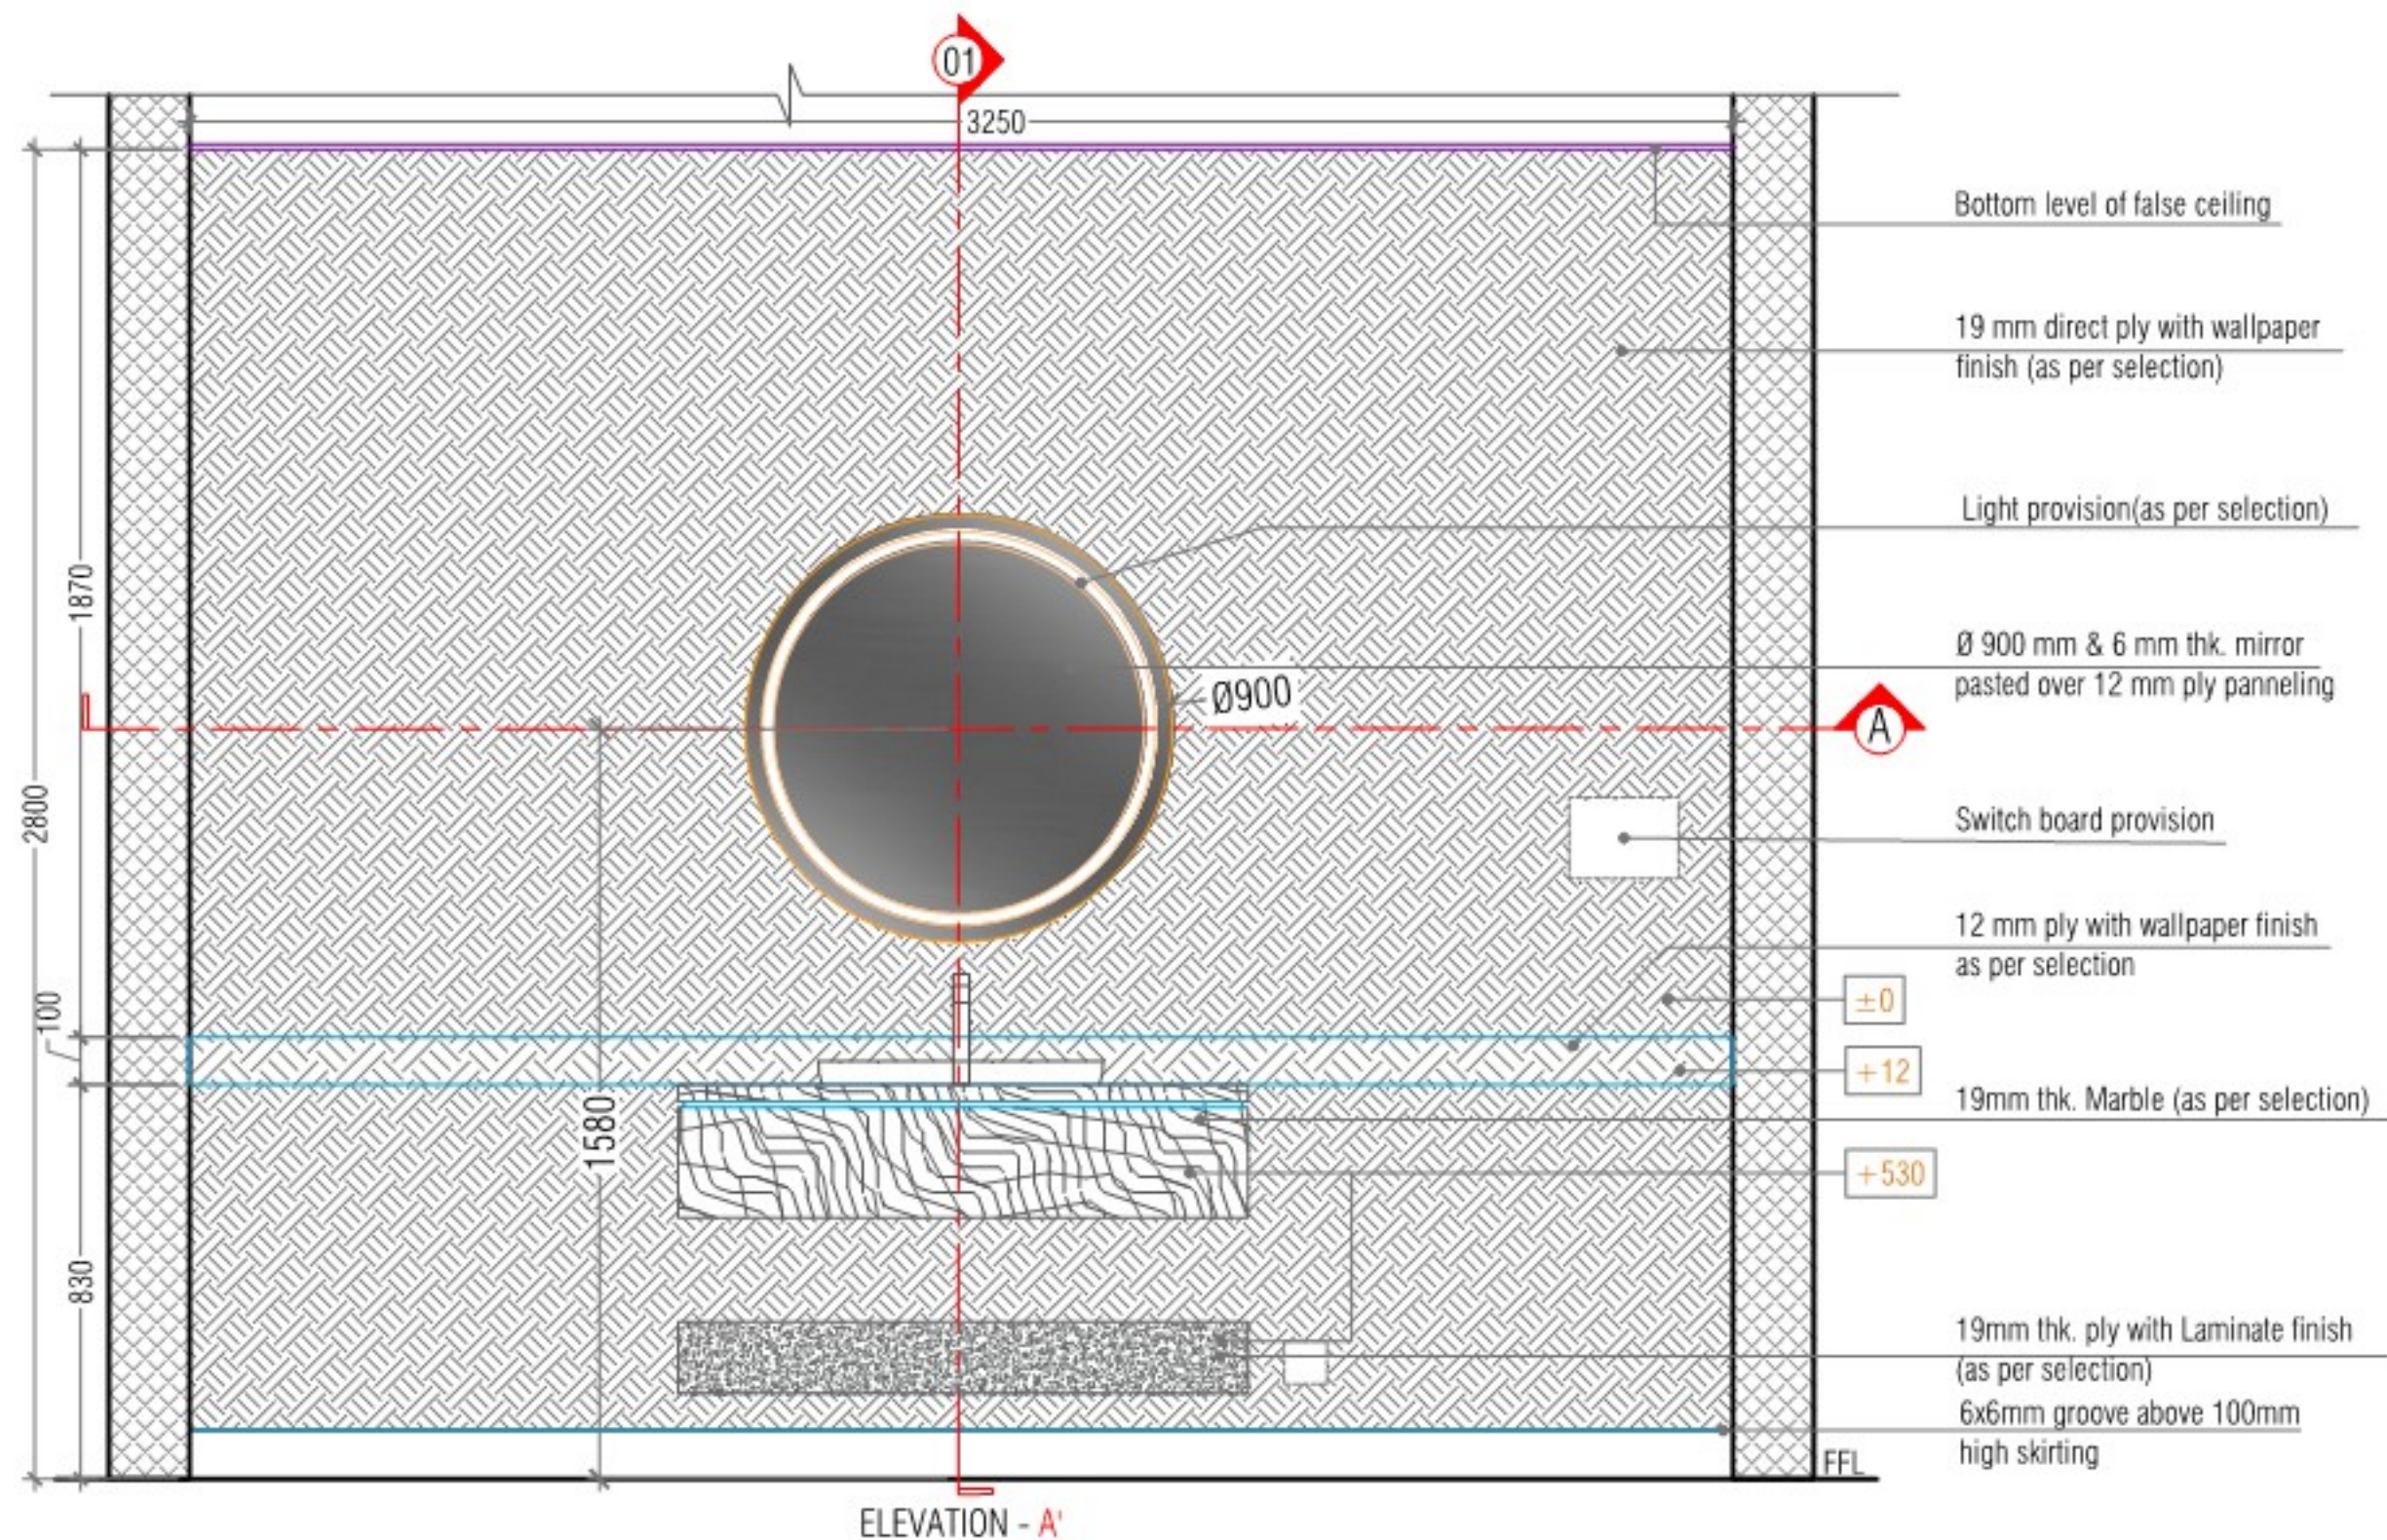


CLIENT:	SHEET TITLE:	DATE : 19-07-2022	ARCHITECTS:	INTERIOR ARCHITECTS:
M/s.VERTEX HOMES	DINING - WALL ELEVATION	SCALE : NTS	Genesis Planners Pvt. Ltd Laxmi Towers, Plot No 359, Road No.92, Jubilee Hills, Hyderabad, India. 500033 P: 040-65077777 Fax: 040-23554450 email: info@genesisplanners.in website: www.genesisplanners.in	MOHAN CONSULTANTS
PROJECT:	PROPOSED MODEL FLAT INTERIORS OF VERTEX VIRAAT @ MIYAPUR	DRAWN : ROHAN YOSUVA B M	NORTH:	SHEET NO:
		DEALT : JENISH J		
		CHECKED BY: JENISH J		







ARCHITECTS, PLANNERS, INTERIOR DESIGNERS
H.Ns. 8-2-293/82/A/1016, PLOT No. 1016,
ROAD NO 46A, JUBILEE HILLS,
HYDERABAD - 500033,
Ph No : 040-65065340, 23554450, 23554460,
E - mail : mohanconsultants05@yahoo.co.in,

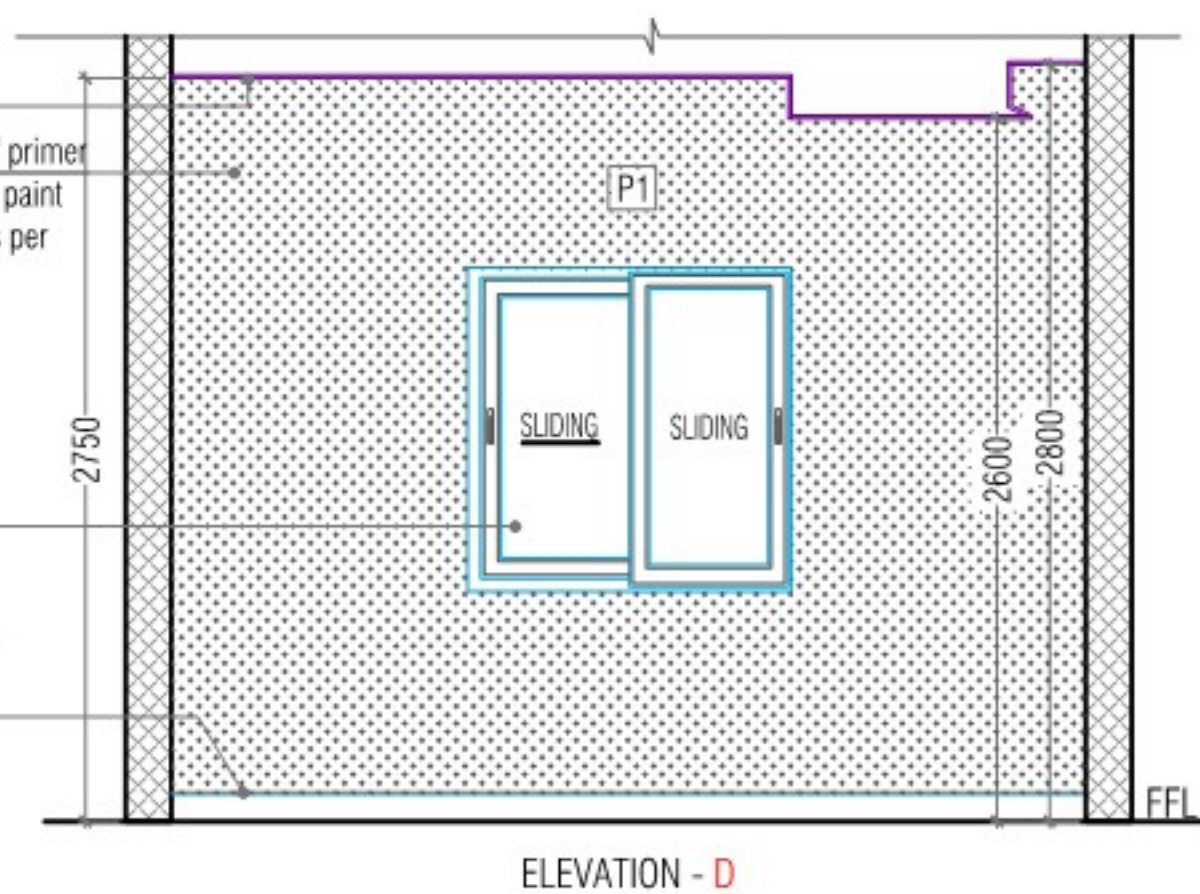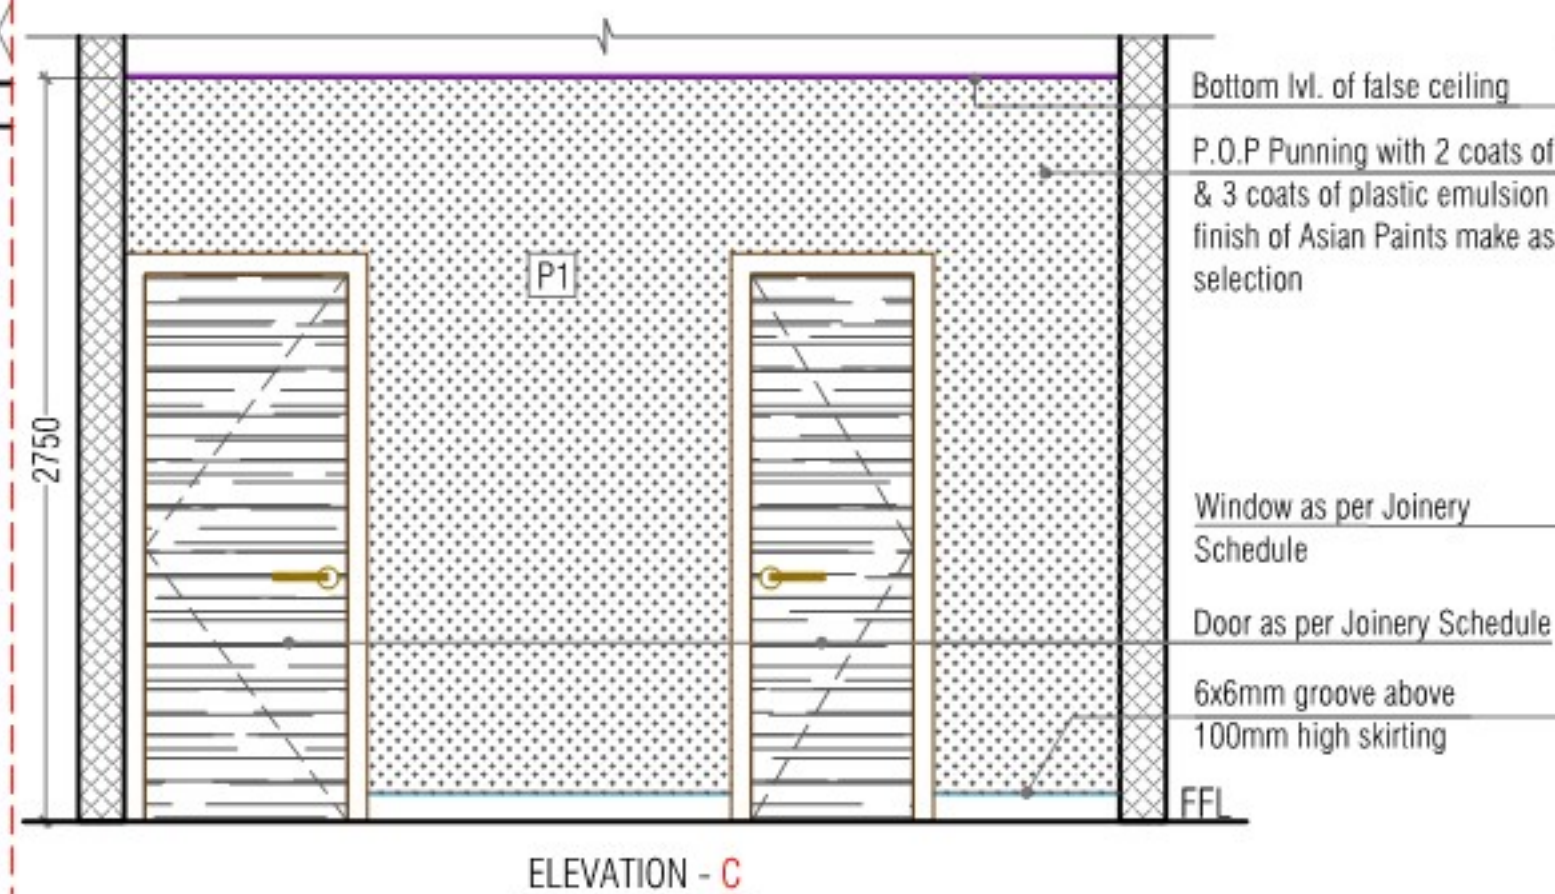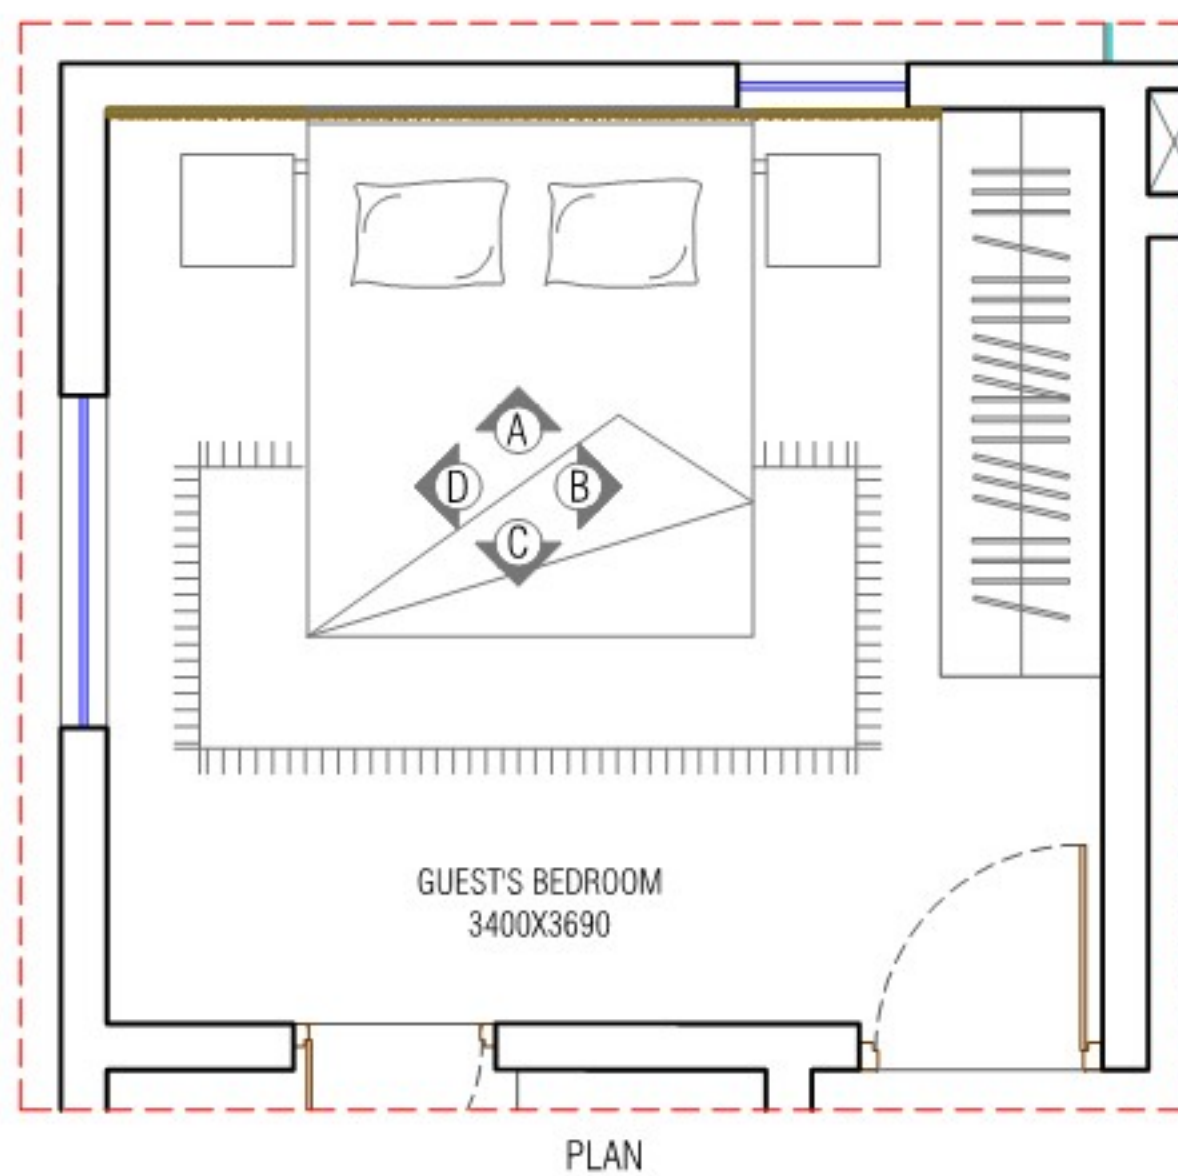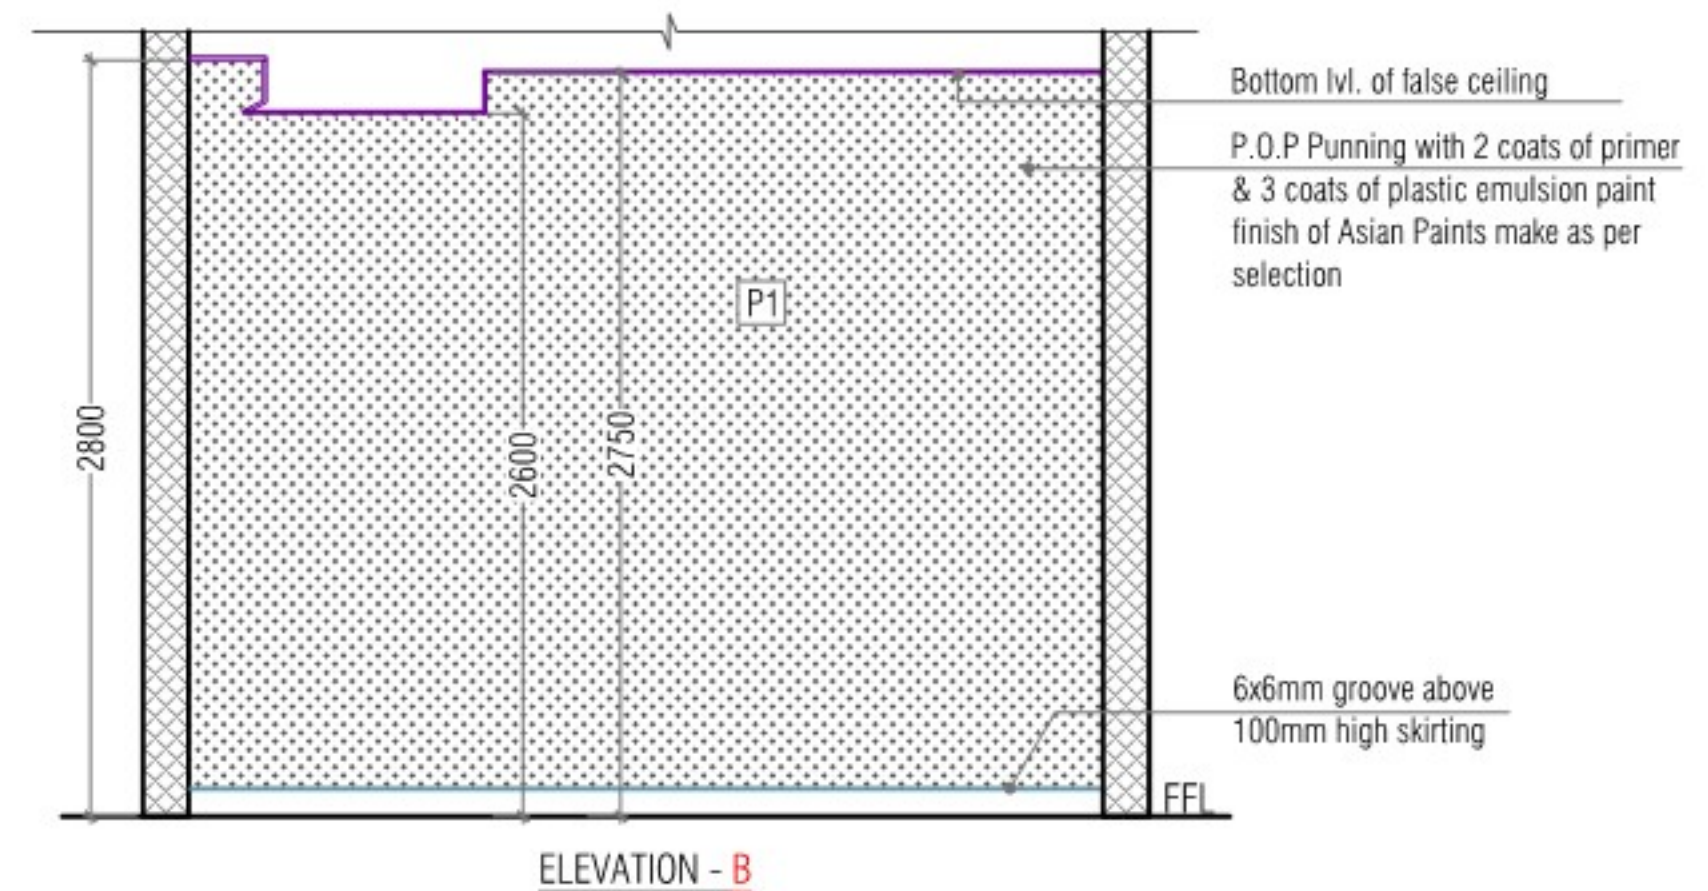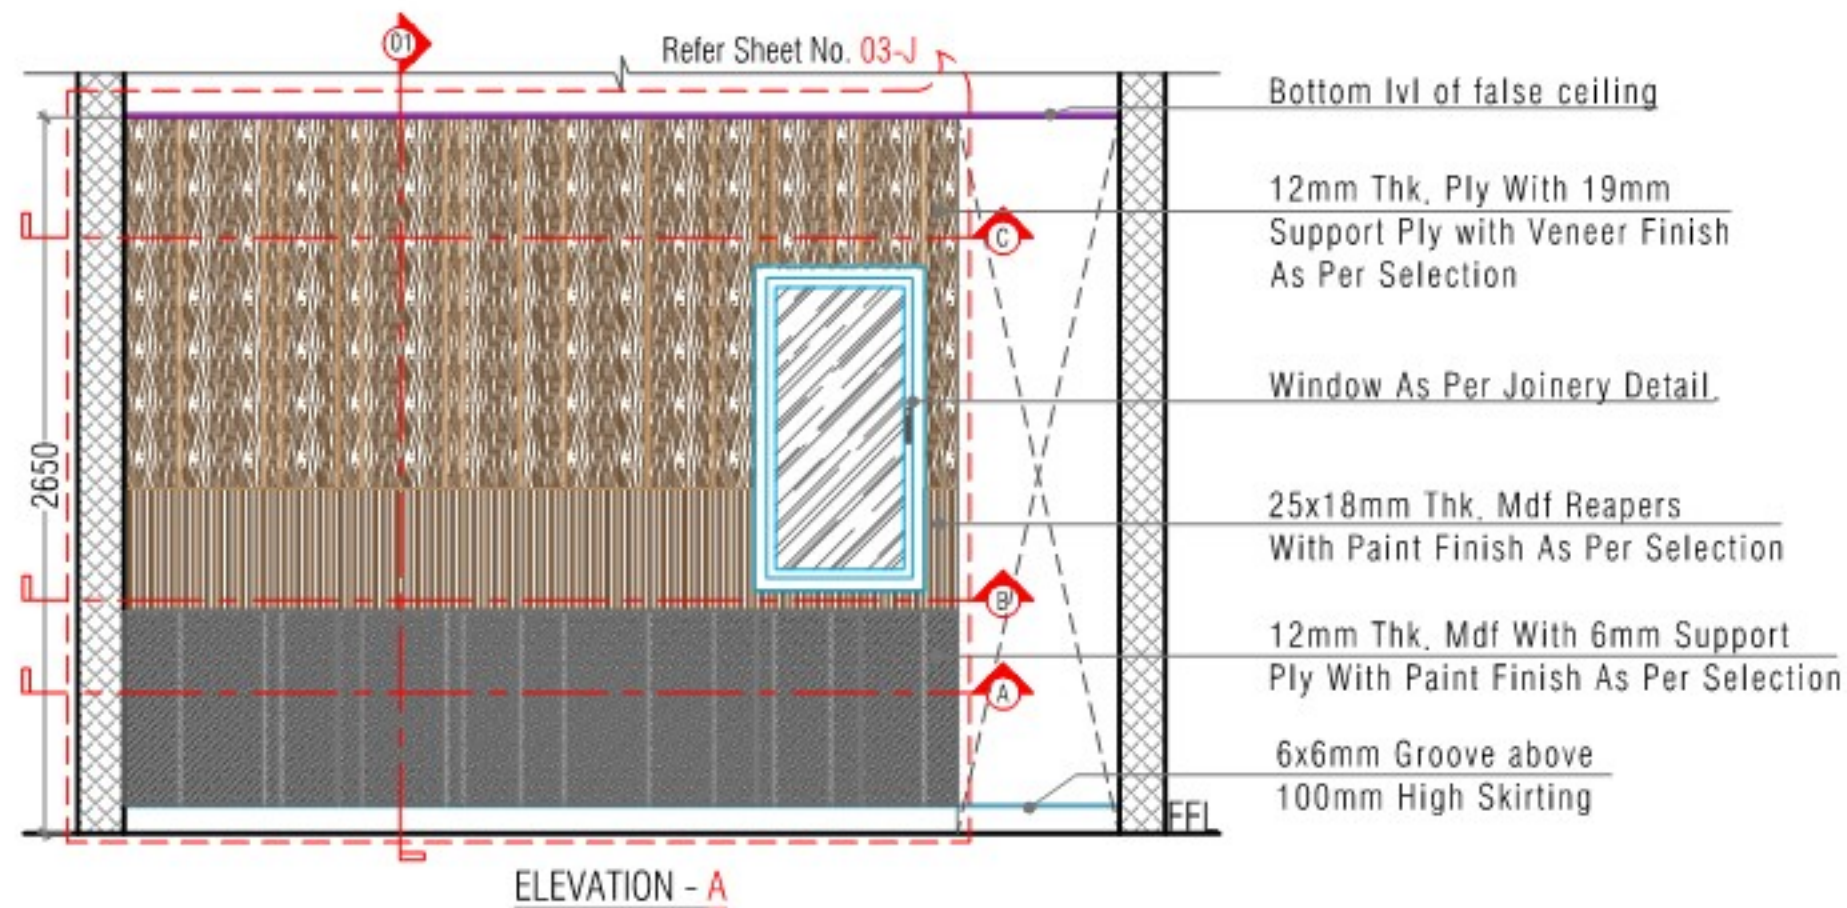


CLIENT:	PROJECT:	DATE	NORTH :	ARCHITECTS :	INTERIOR ARCHITECTS:
M/s. VERTEX HOMES	PROPOSED MODEL FLAT INTERIORS OF VERTEX VIRAA AT MIYAPUR, HYDERABAD.	13-07-2022			
		SCALE : N.T.S.			
		DRAWN : ROHAN YOSUVA B M			
		DEALT : JENISH J			
		CHECKED BY : JENISH J			
	SHEET TITLE:		SHEET NO:		
	GUEST'S BEDROOM - WALL ELEVATION		03 - I		

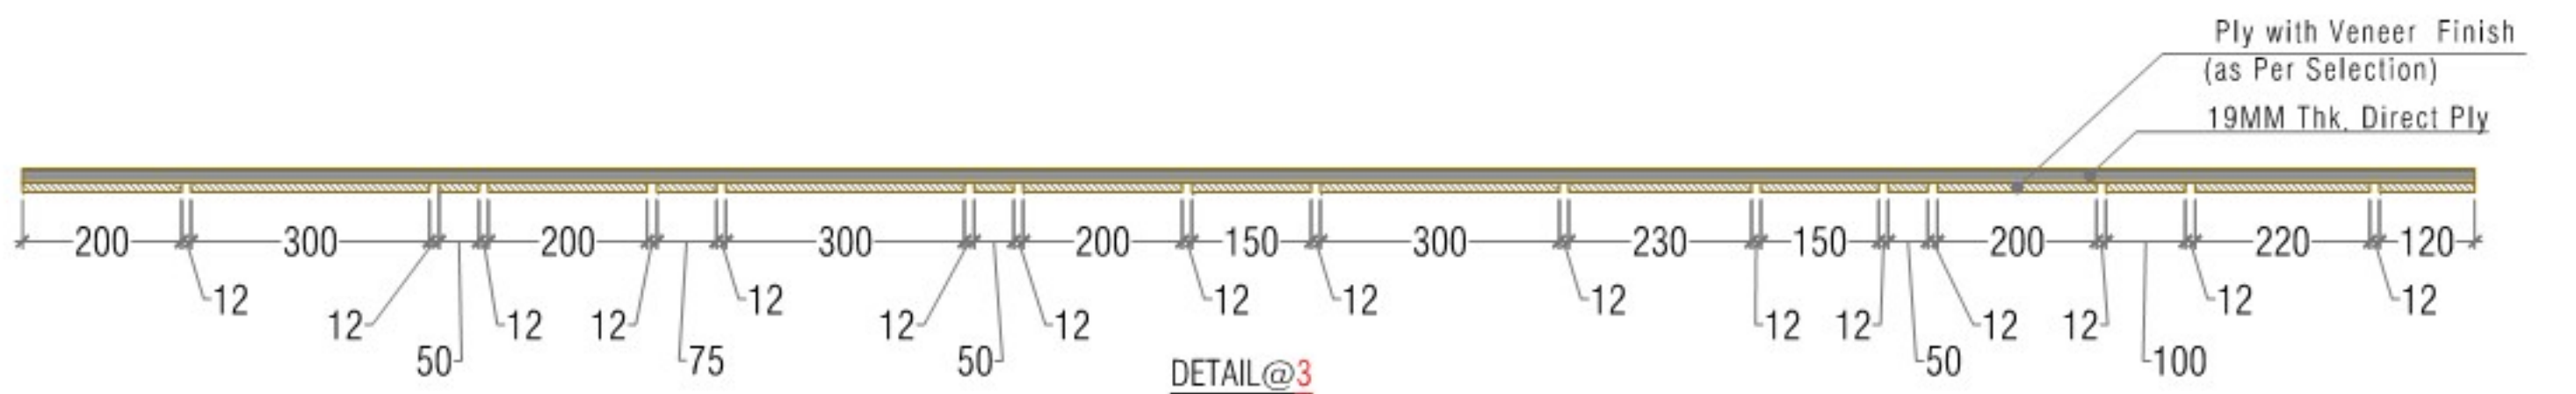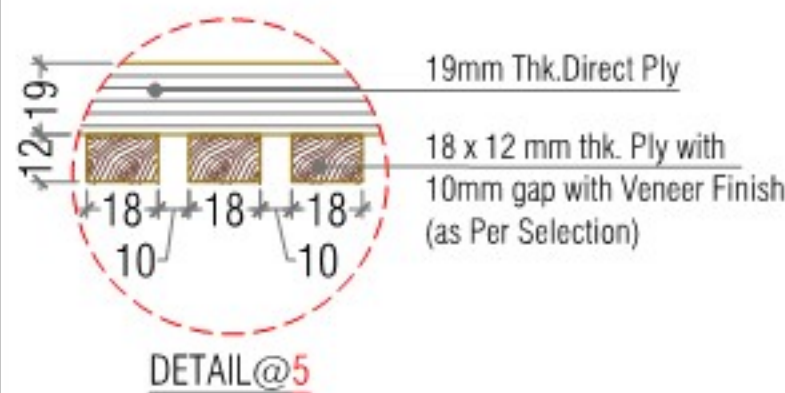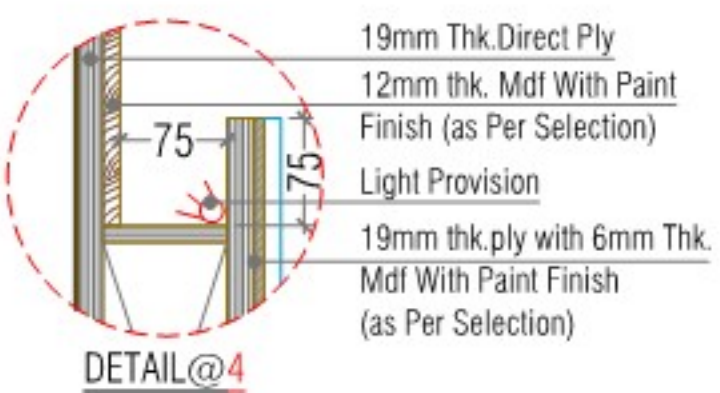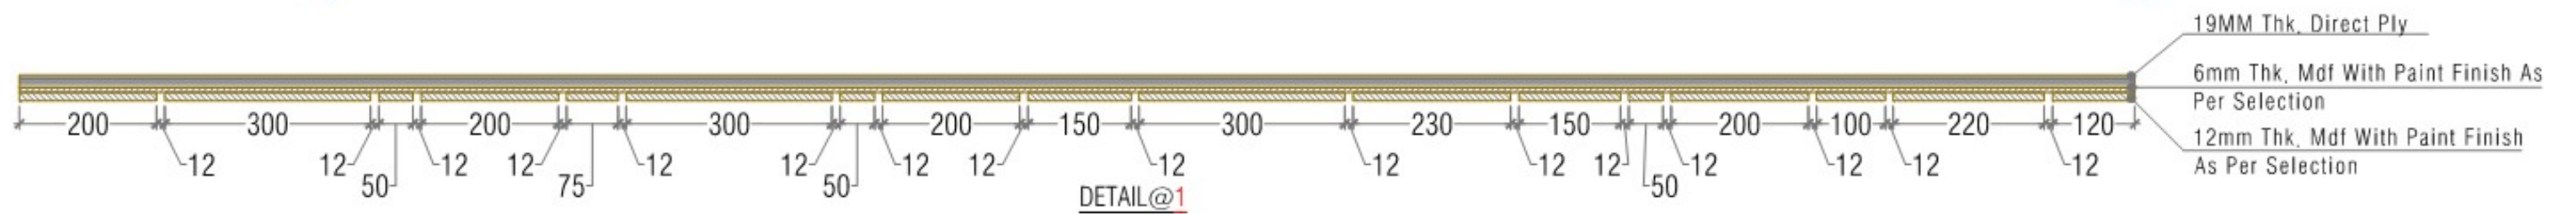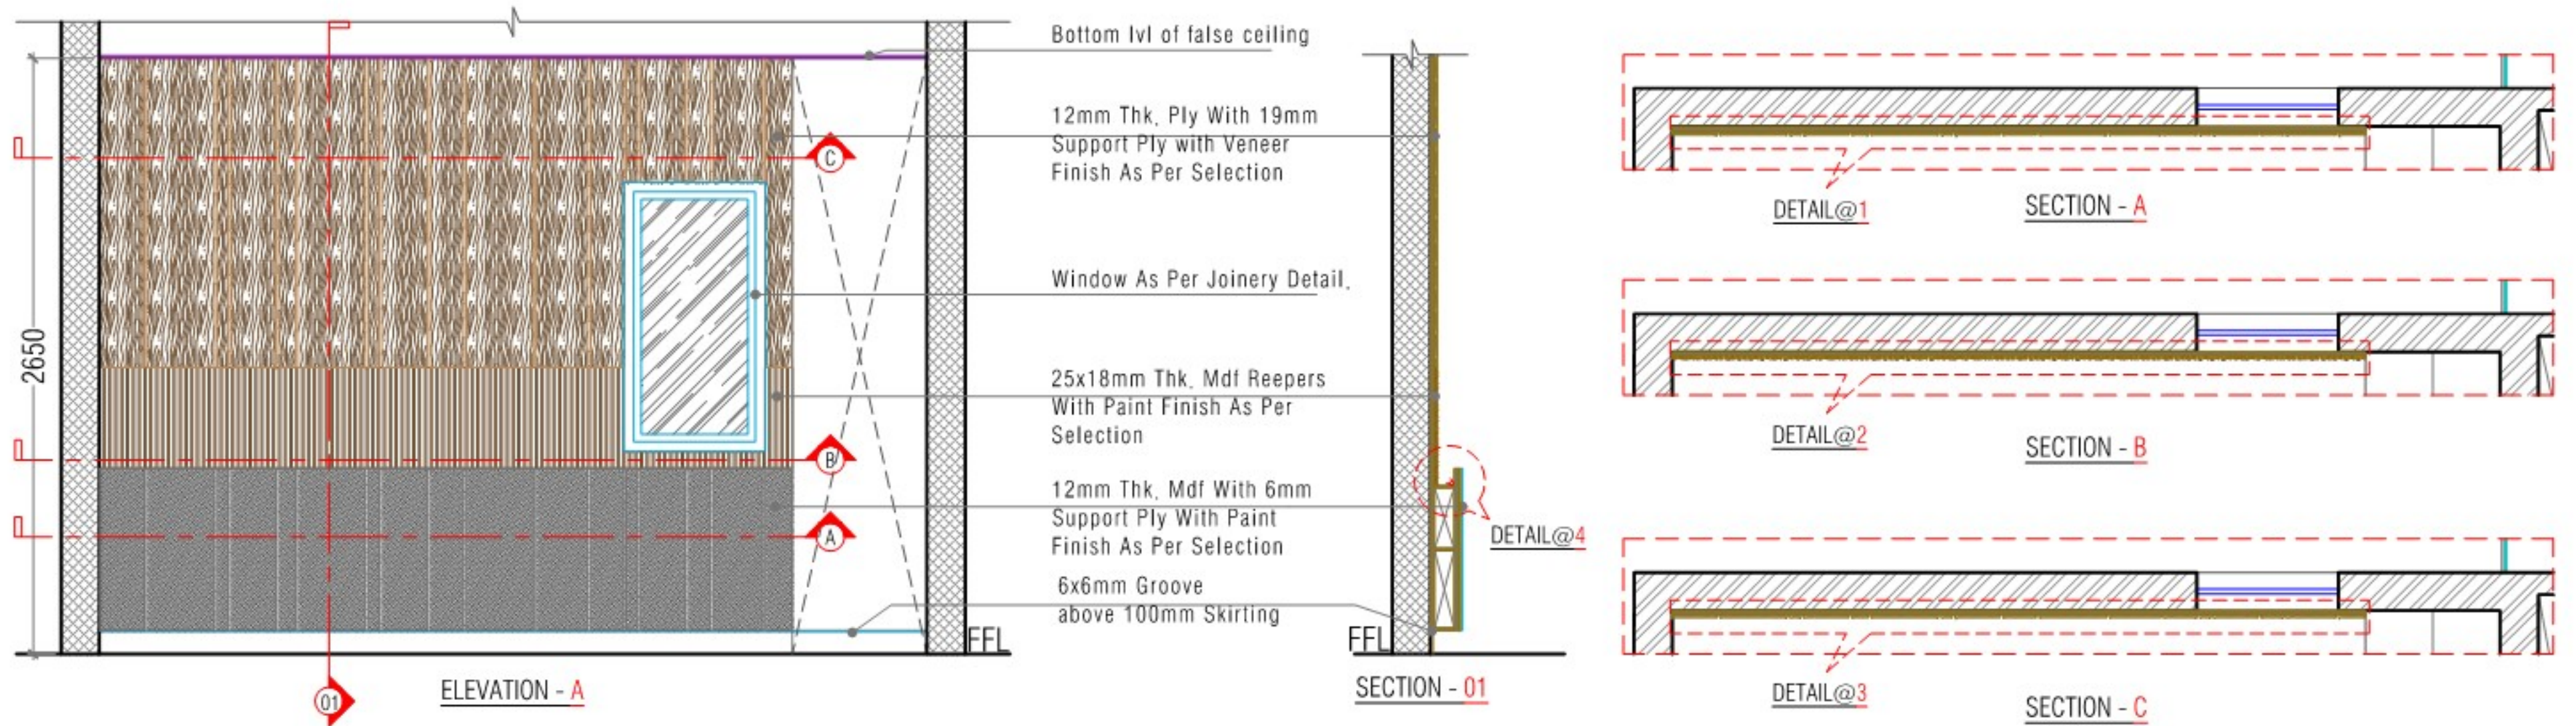

CLIENT:	PROJECT:		NORTH :	ARCHITECTS :	INTERIOR ARCHITECTS:	
M/s. VERTEX HOMES	PROPOSED MODEL FLAT INTERIORS OF VERTEX VIRAAT AT MIYAPUR, HYDERABAD.	DATE : 13-07-2022		 Genesis Planners Pvt. Ltd Laxmi Towers, Plot No.559, Road No.92, Jubilee Hills, Hyderabad, India-500033 Ph:040-66977777 Fax:040-23555540 email : info@genesisplanners.in website : www.genesisplanners.in	 ARCHITECTS. PLANNERS. INTERIOR DESIGNERS H.No. 8-2-293/82/A/1016, PLOT No. 1016, ROAD NO 46A, JUBILEE HILLS, HYDERABAD - 500033. Ph No : 040-65865340, 23554450, 23554460. E - mail : mohamconsultants05@yahoo.co.in,	
	SHEET TITLE:	SCALE : N.T.S.				
	GUEST'S BEDROOM - WALL ELEVATION	DRAWN : ROHAN YOSUVA B M	SHEET NO:			
		DEALT : JENISH J	03 - J			
	CHECKED BY : JENISH J					

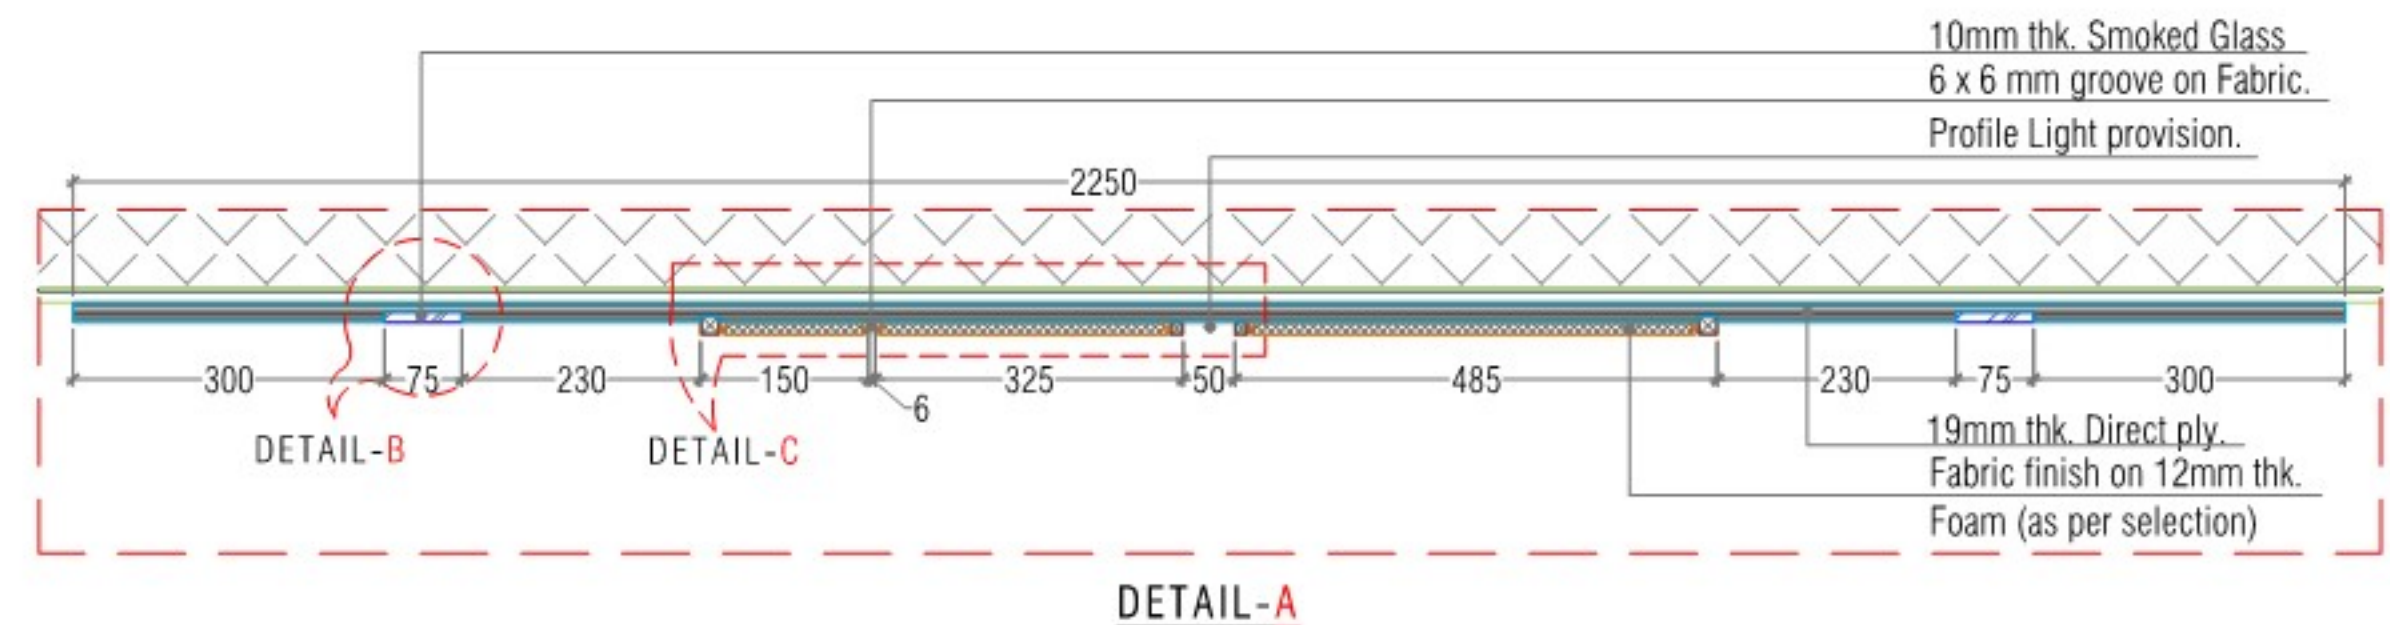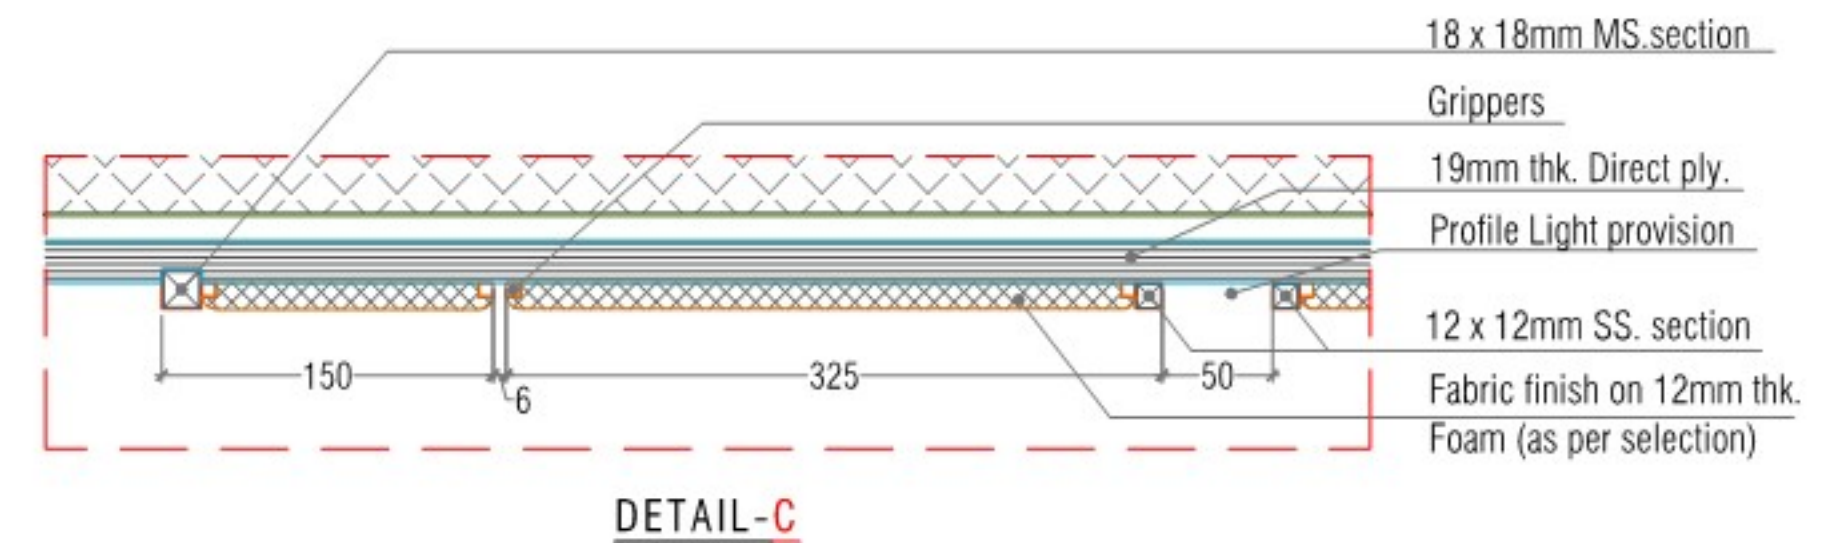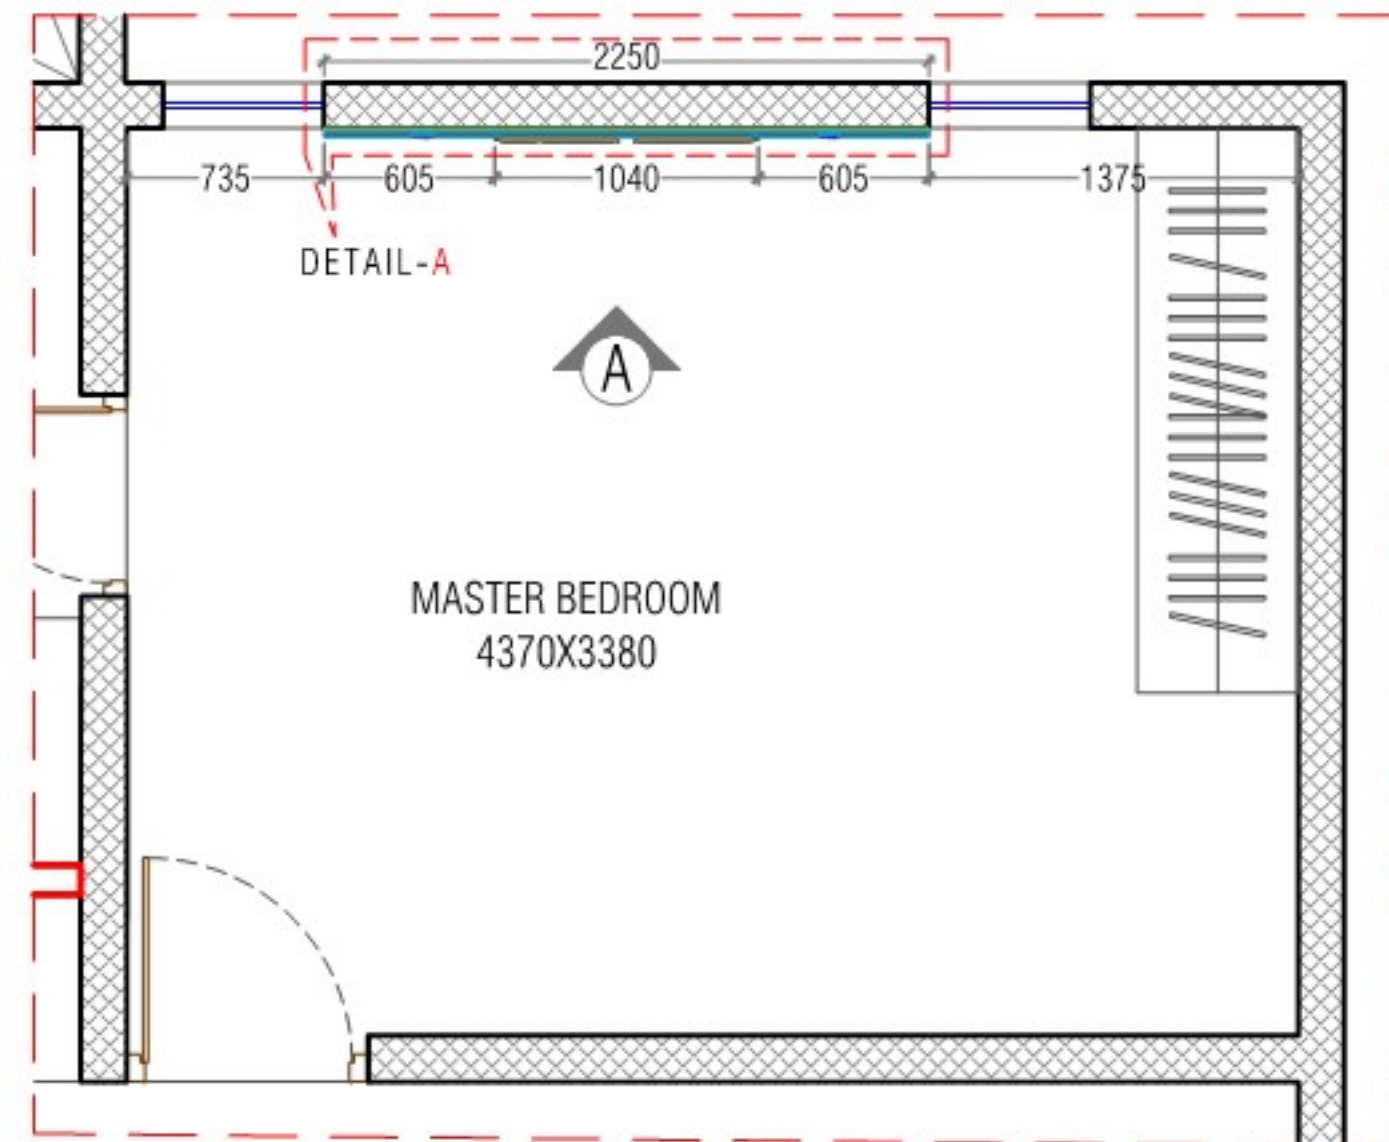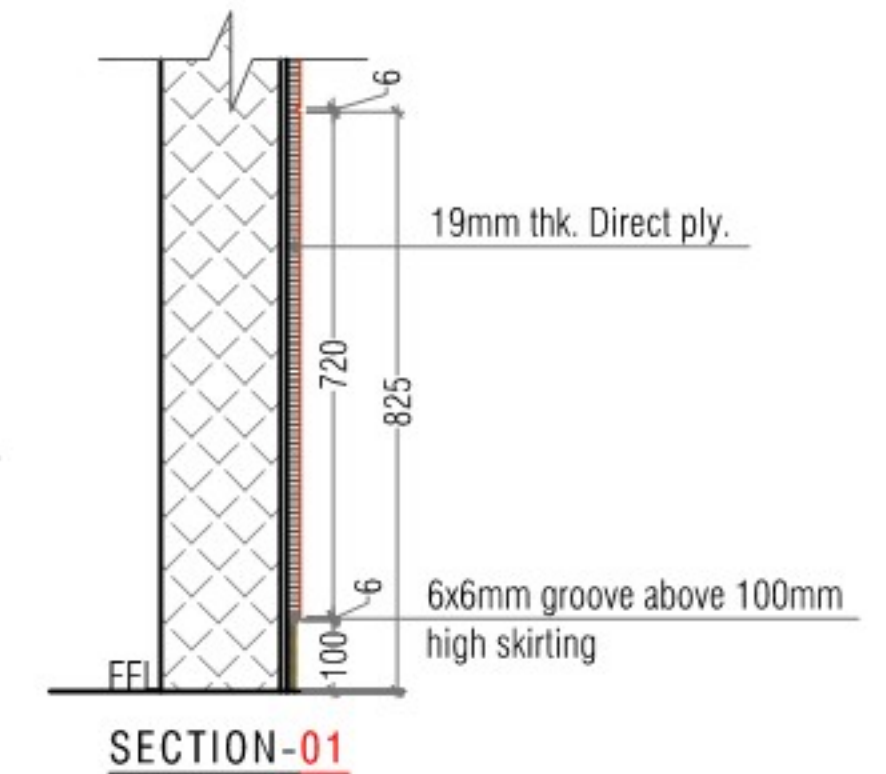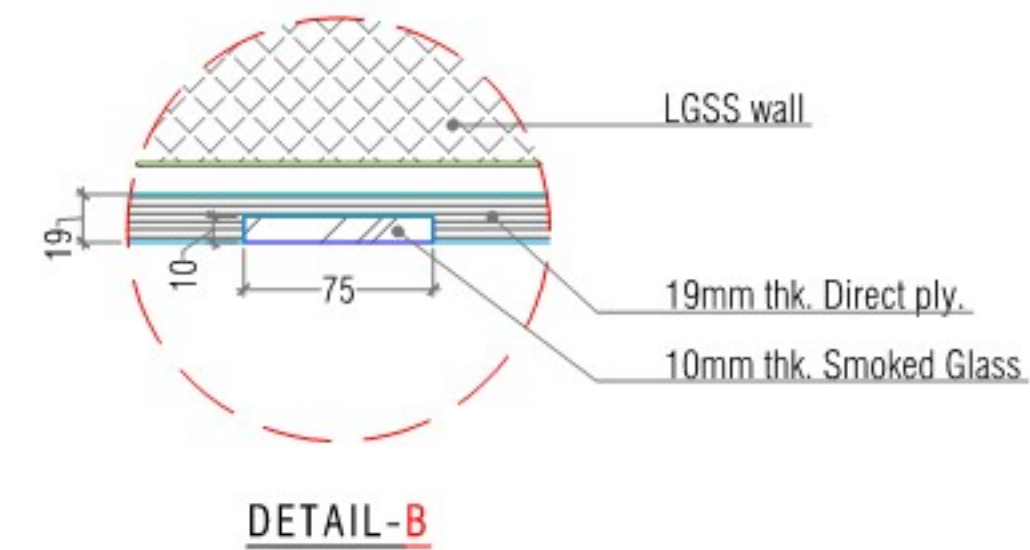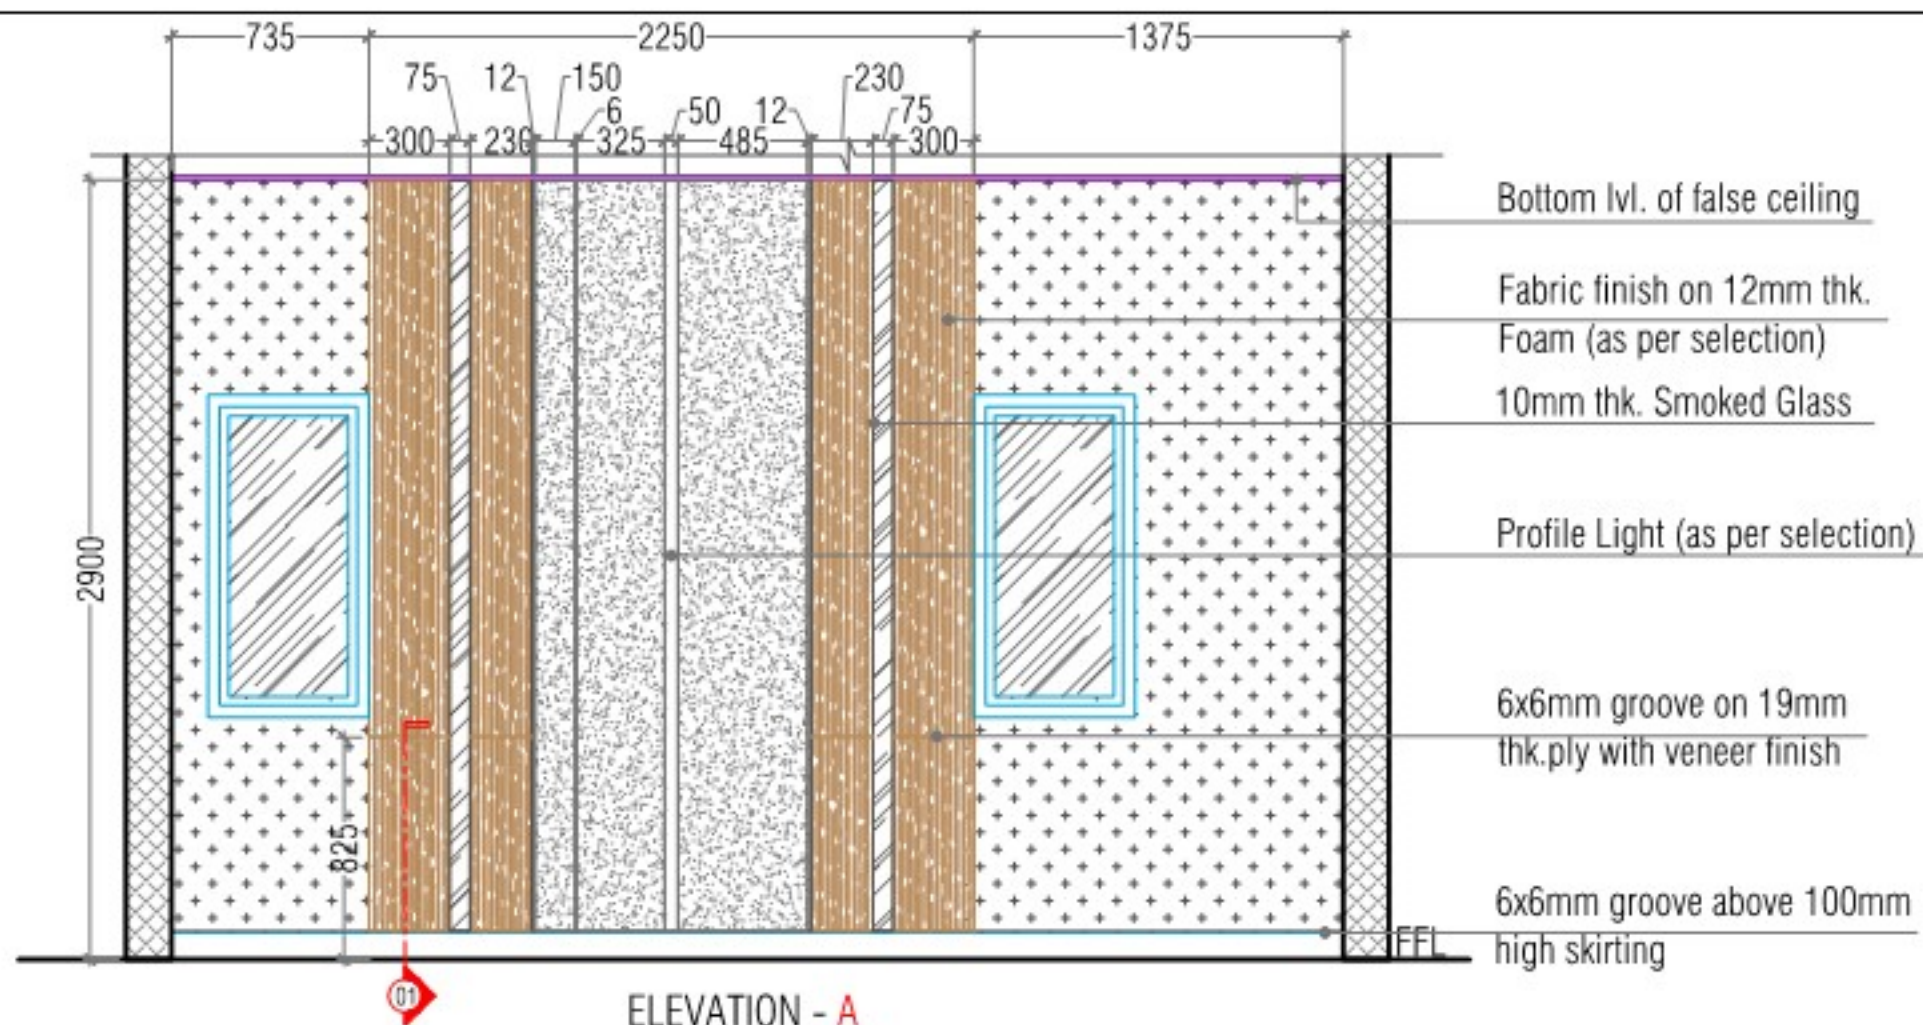

CLIENT:	PROJECT:	DATE : 18-07-2022	NORTH:	INTERIOR ARCHITECTS:
M/s VERTEX HOMES	PROPOSED INTERIORS OF VERTEX VIRAAT MODEL FLAT@MIYAPUR, HYDERABAD	SCALE : N.T.S		
	SHEET TITLE:	DRAWN : ROHAN YOSUVA B M		
	MASTER BEDROOM WALL ELEVATION	DEALT : JENISH J	SHEET NO:	
		CHECKED BY : JENISH J		











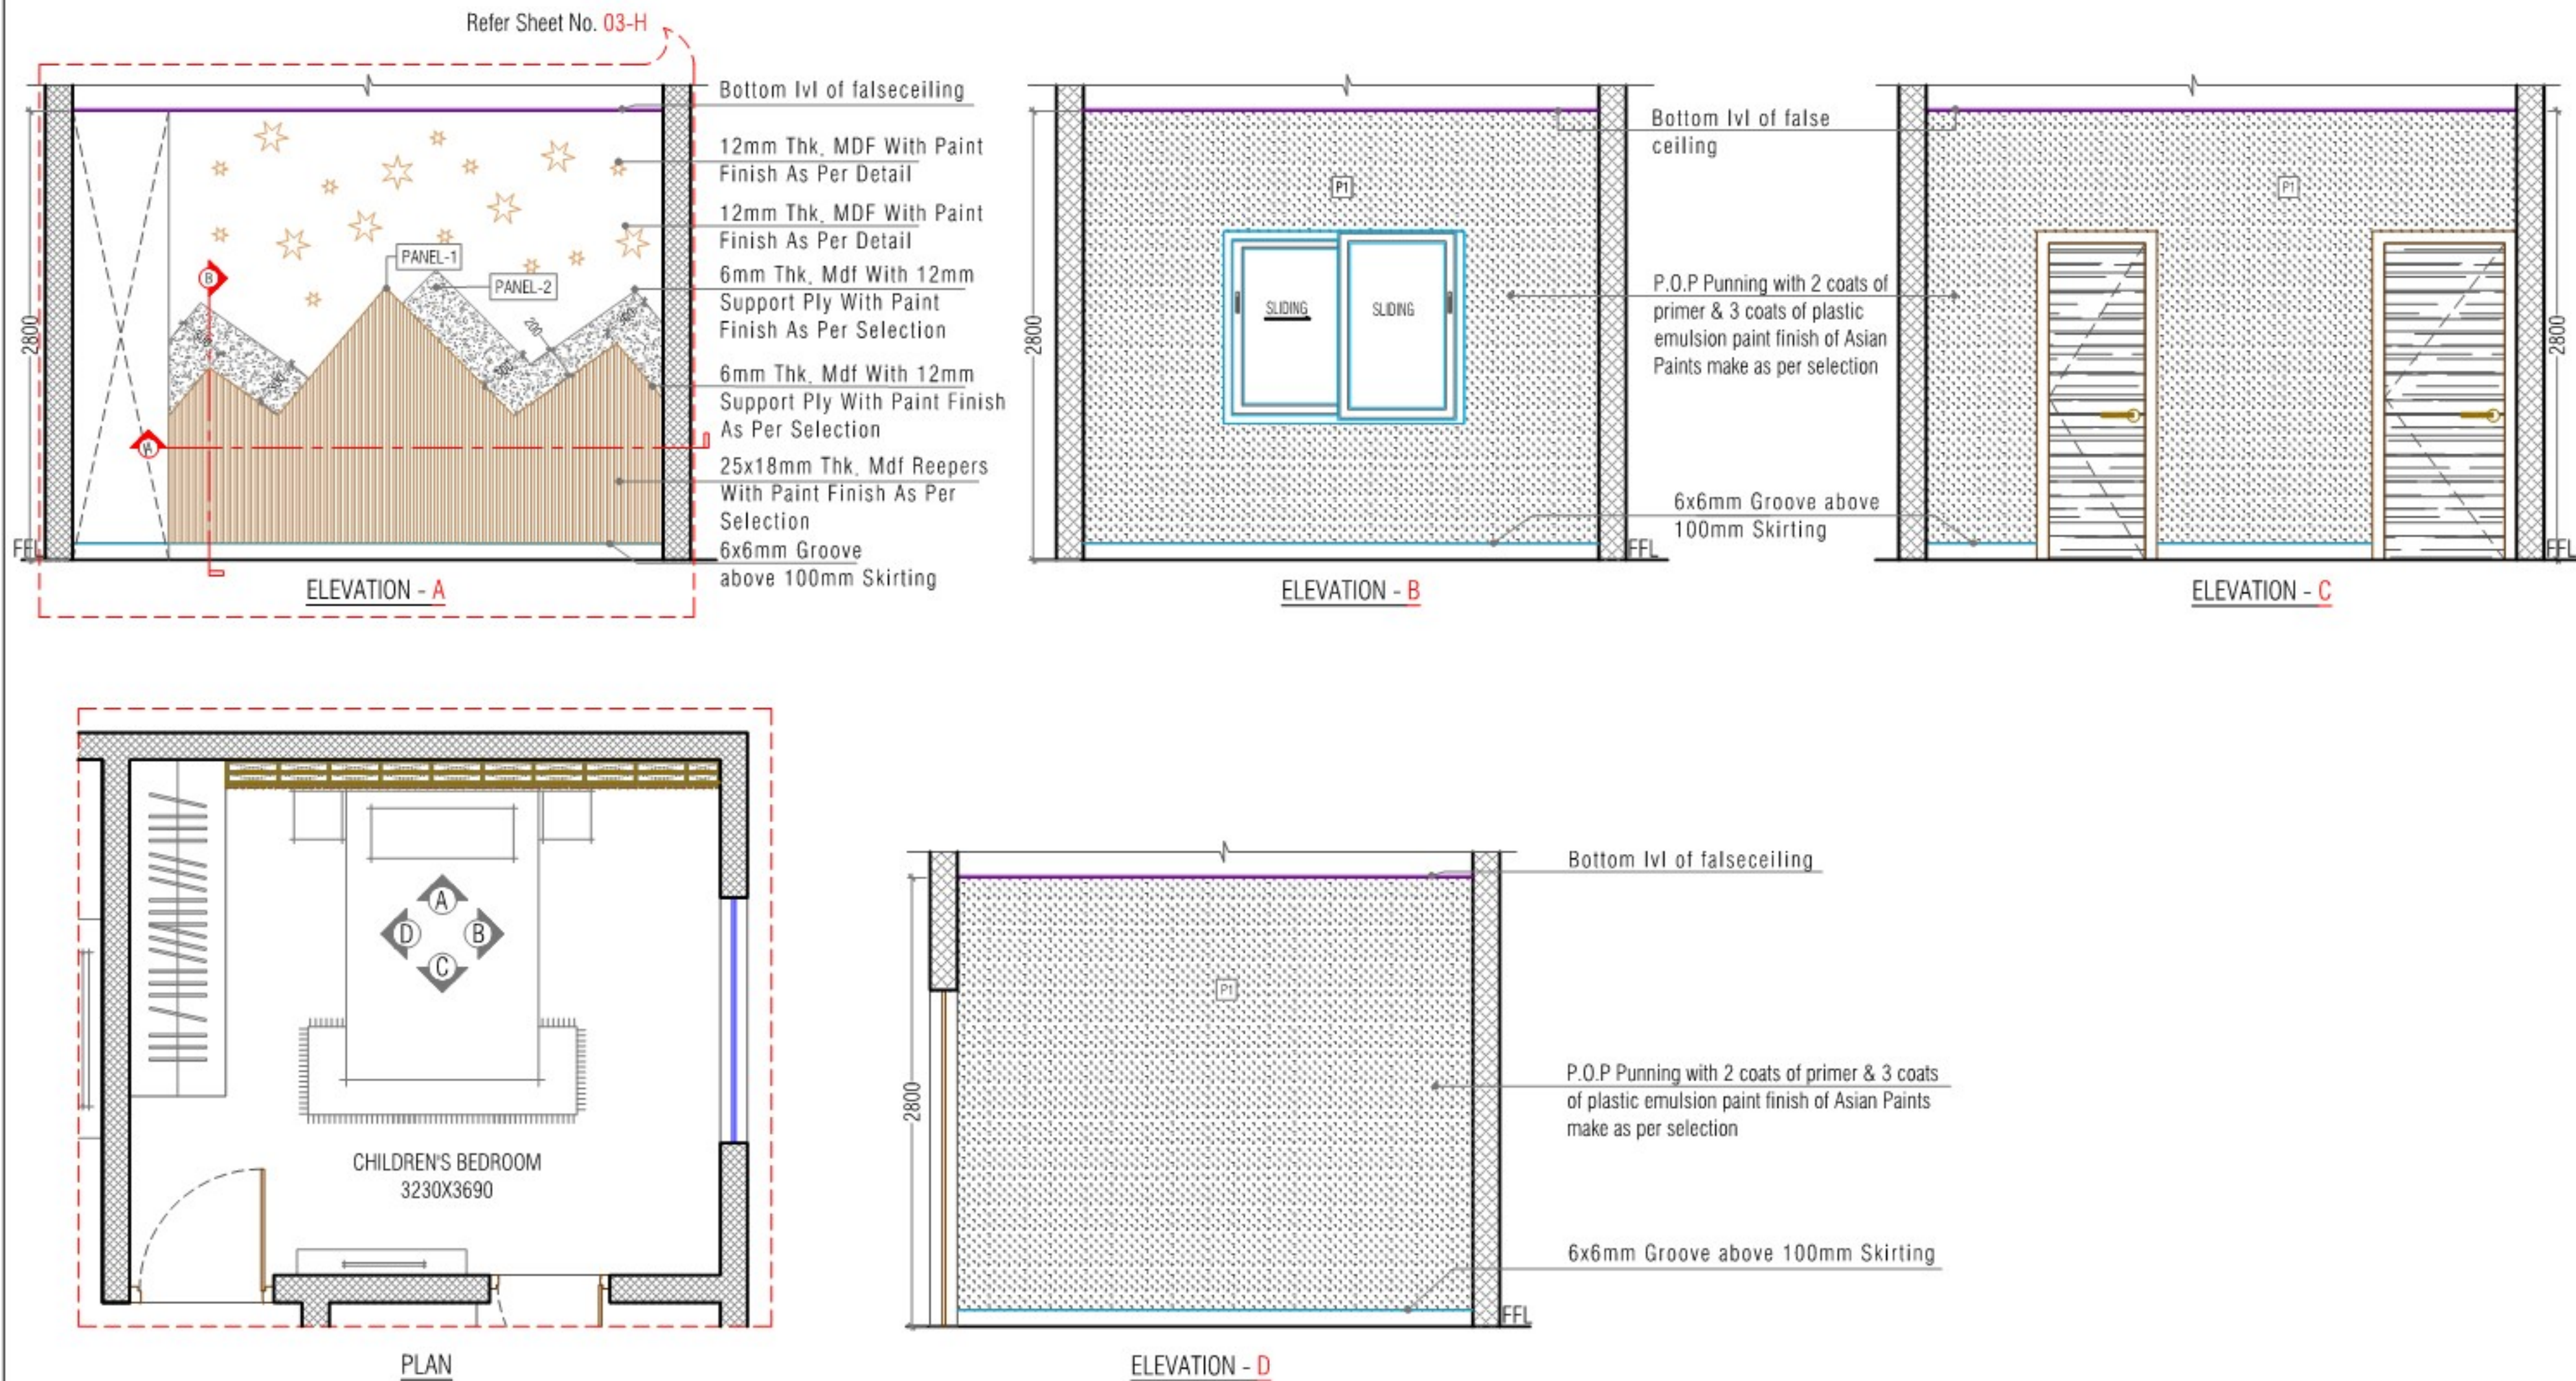


CLIENT:	PROJECT:	DATE	NORTH :	ARCHITECTS :	INTERIOR ARCHITECTS:
M/s. VERTEX HOMES	PROPOSED MODEL FLAT INTERIORS OF VERTEX VIRAAT AT MIYAPUR, HYDERABAD.	13-07-2022			
		SCALE : N.T.S.			
		DRAWN : ROHAN YOSUVA B M			
		DEALT : JENISH J			
		CHECKED BY : JENISH J			
	SHEET TITLE:		SHEET NO:		
	CHILDREN'S BEDROOM - WALL ELEVATION		03 - G		

Genesis Planners Pvt. Ltd
Laxmi Towers, Plot No.559,
Road No.92, Jubilee Hills,
Hyderabad, India-500033
Ph:040-66977777 Fax:040-23555540
email : info@genesisplanners.in
website : www.genesisplanners.in

MOHAN CONSULTANTS

ARCHITECTS. PLANNERS. INTERIOR DESIGNERS
H.No. 8-2-293/82/A/1016, PLOT No. 1016,
ROAD NO 46A, JUBILEE HILLS,
HYDERABAD - 500033.
Ph No : 040-65865340, 23554450, 23554460,
E - mail : mohanconsultants05@yahoo.co.in,

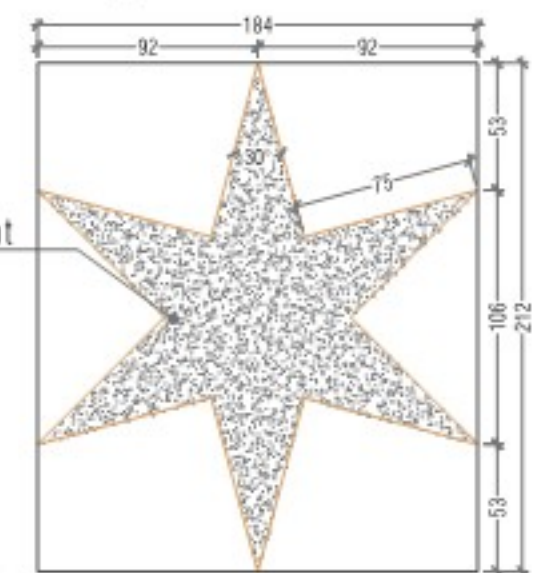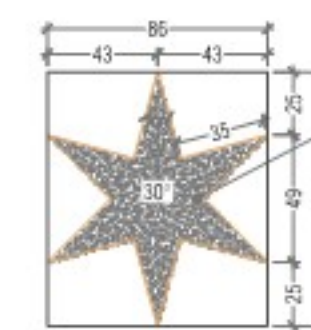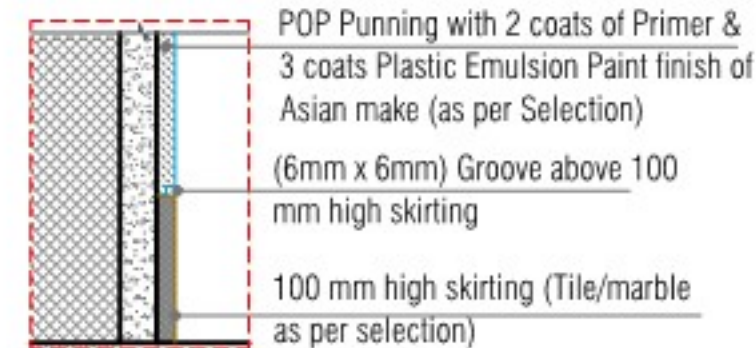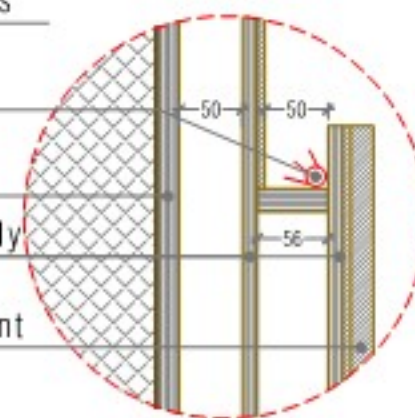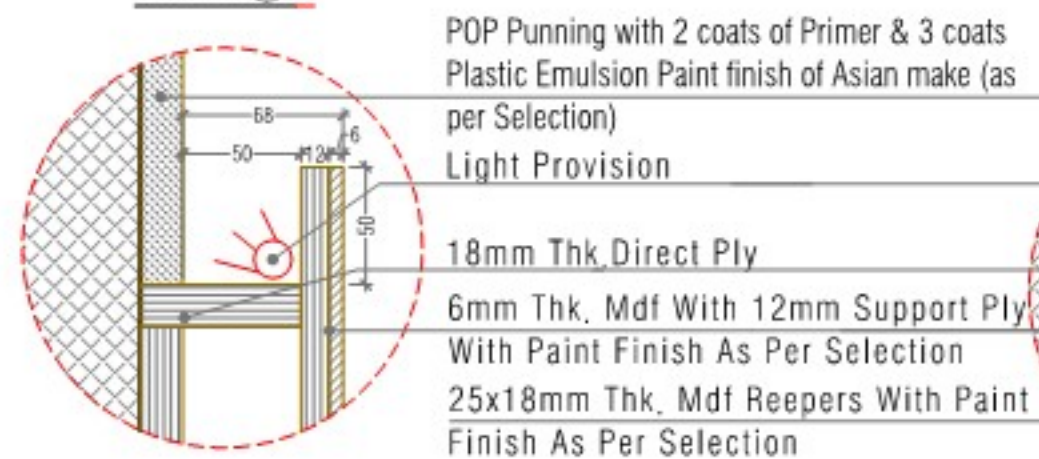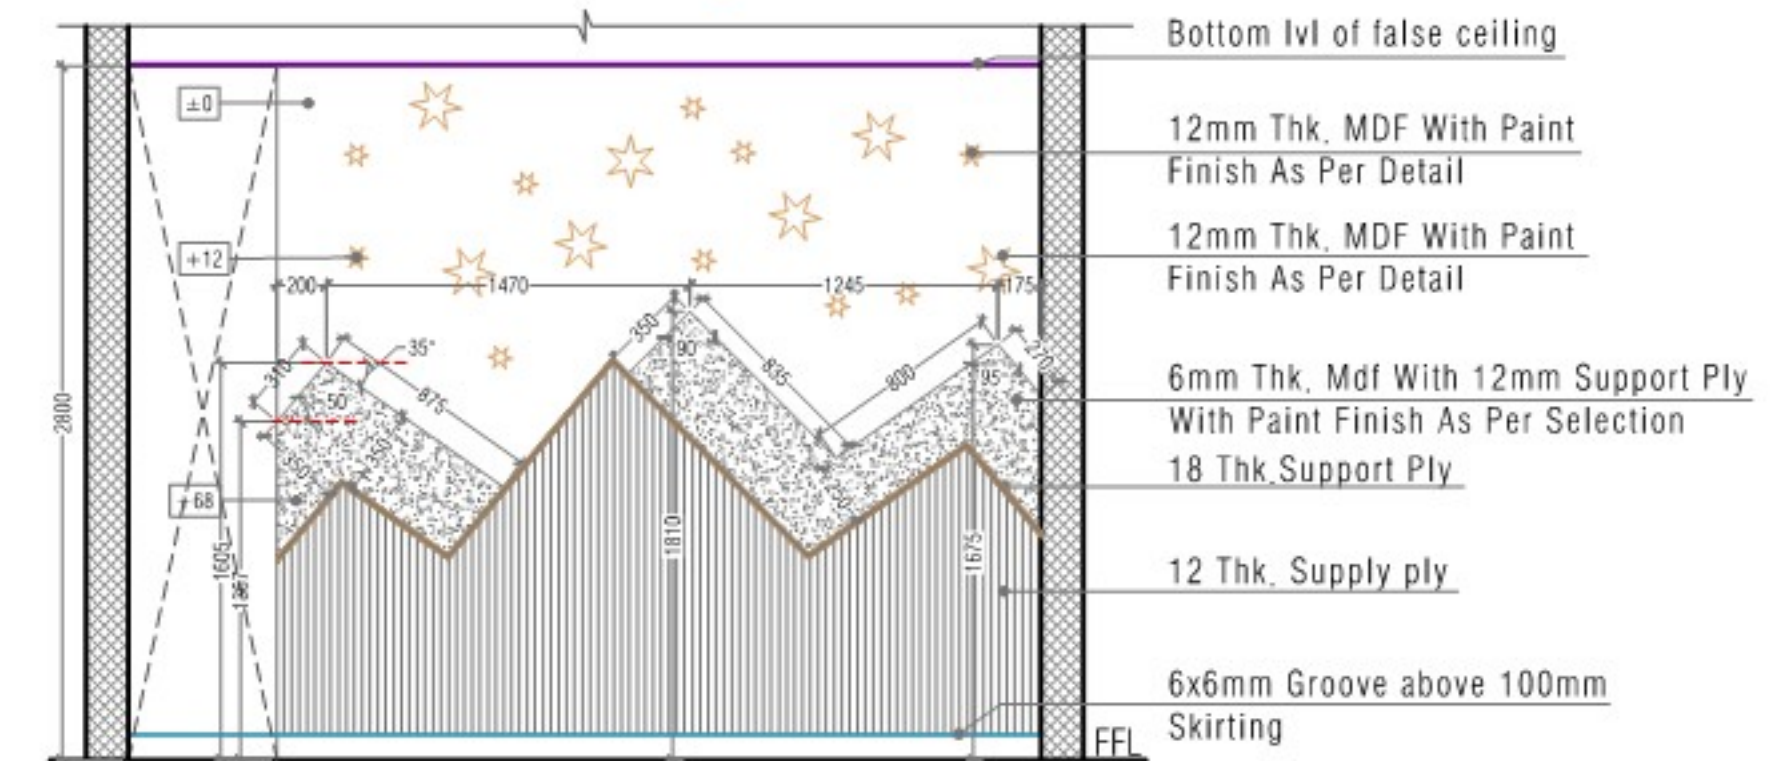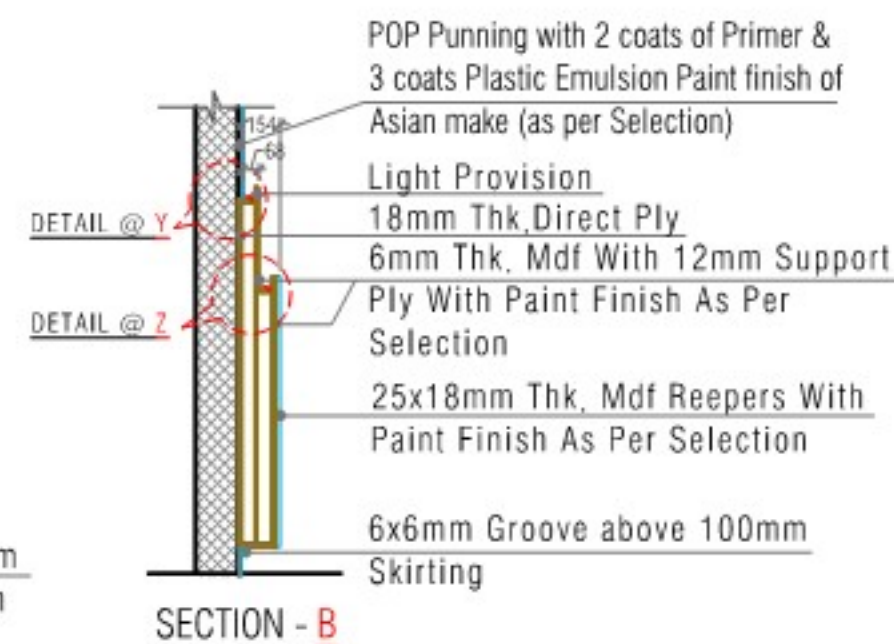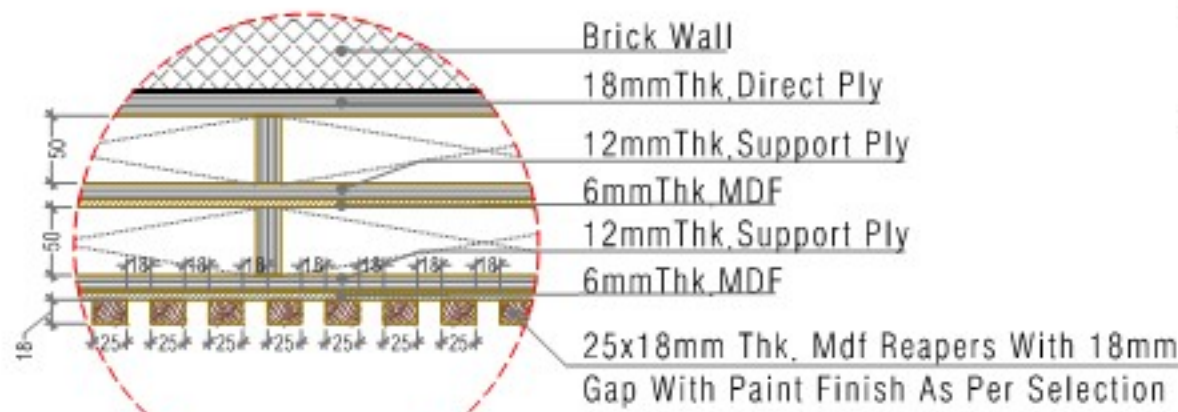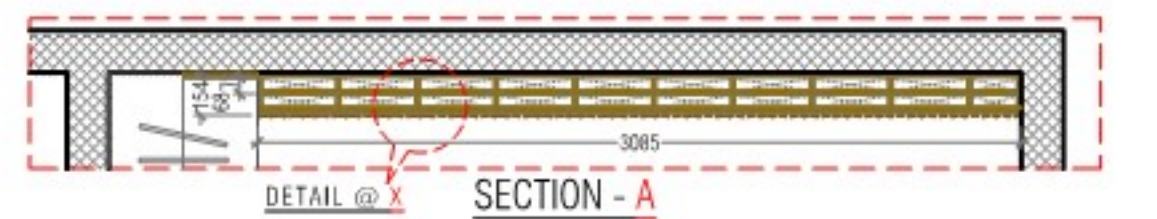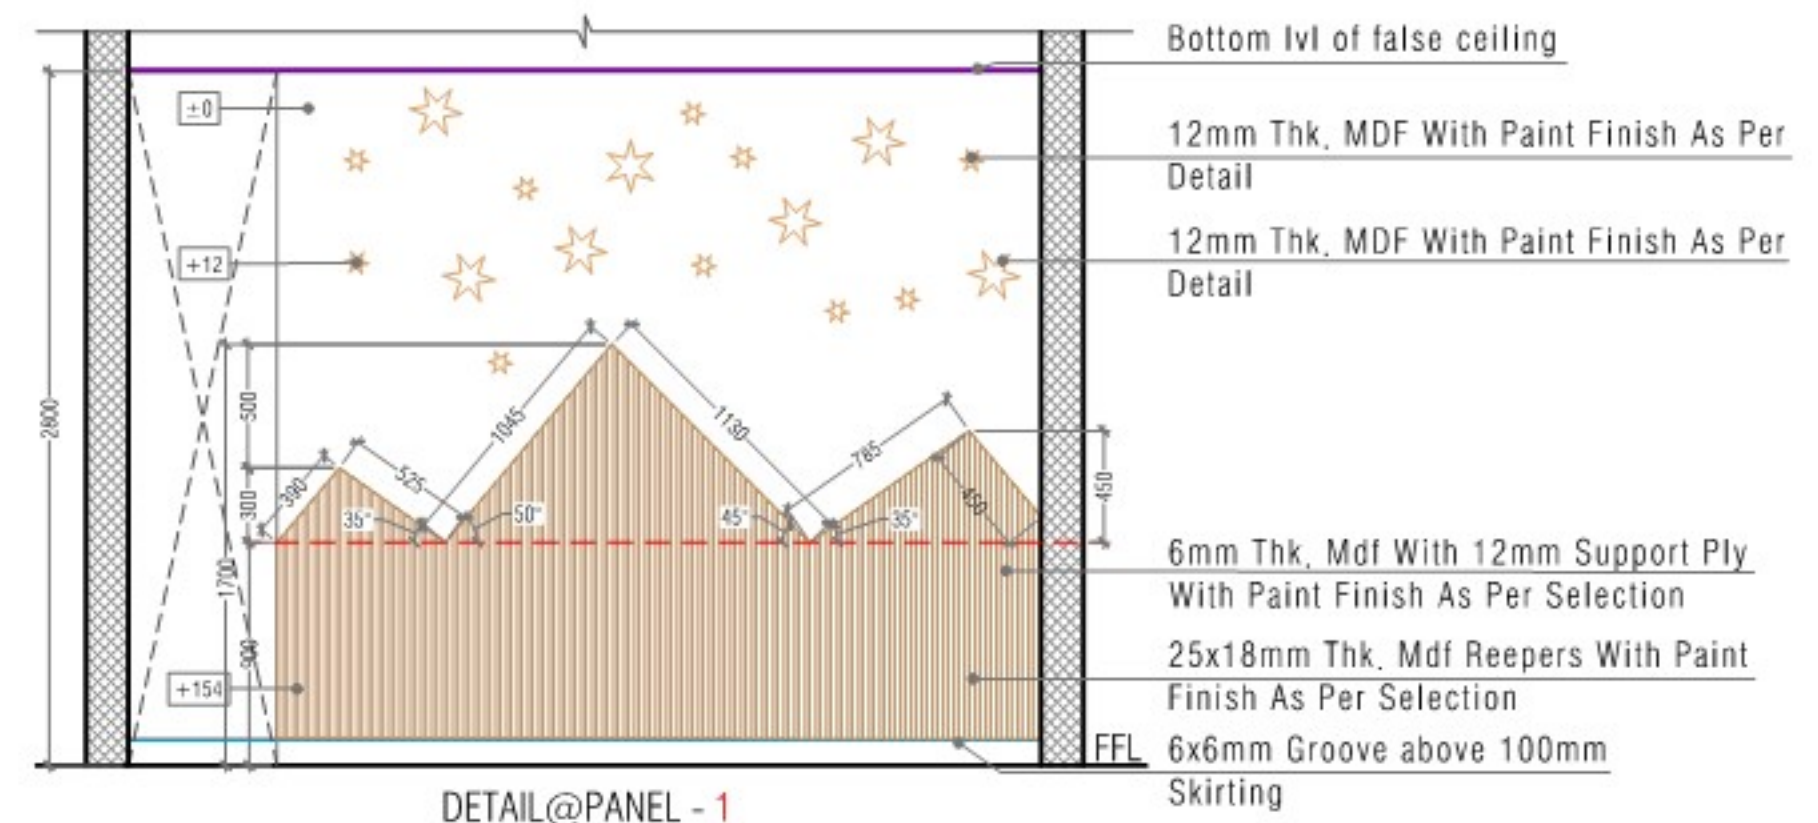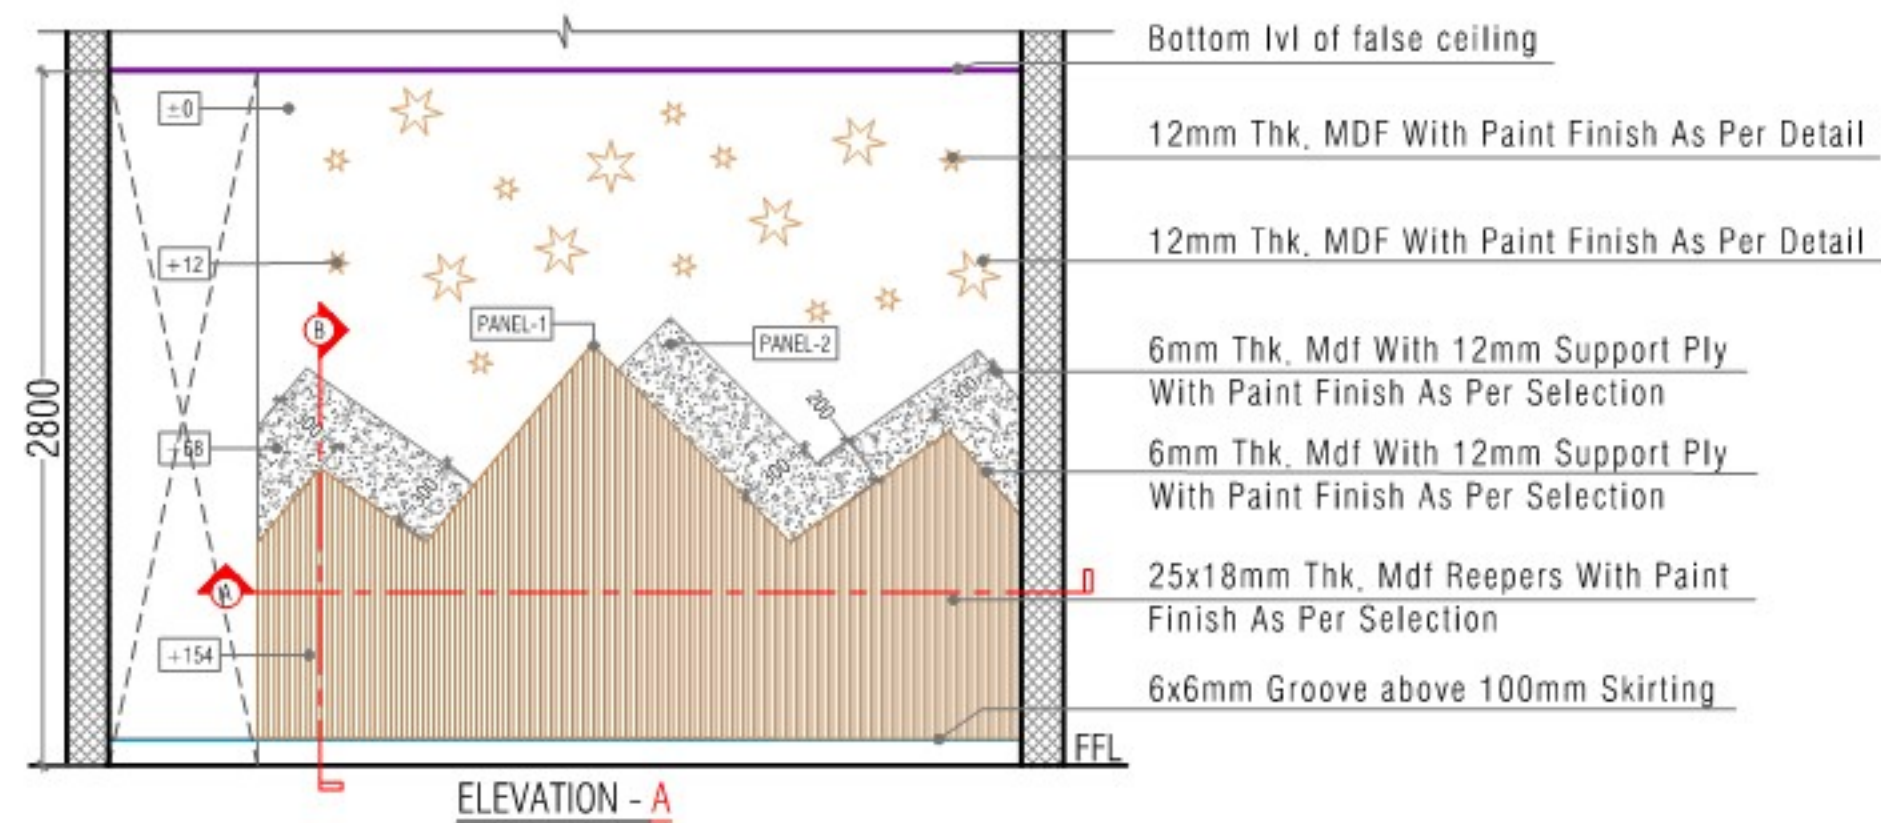


CLIENT:	PROJECT:	DATE	NORTH :	ARCHITECTS :	INTERIOR ARCHITECTS:	
M/s. VERTEX HOMES	PROPOSED MODEL FLAT INTERIORS OF VERTEX VIRAAT AT MIYAPUR, HYDERABAD.	13-07-2022		 Genesis Planners Pvt, Ltd Laxmi Towers, Plot No.559, Road No.92, Jubilee Hills, Hyderabad, India-500033 Ph:040-65865340 Fax:040-23555440 email : info@genesisplanners.in website : www.genesisplanners.in	 ARCHITECTS. PLANNERS. INTERIOR DESIGNERS H.No. 8-2-293/82/A/1016, PLOT No. 1016, ROAD NO 46A, JUBILEE HILLS, HYDERABAD - 500033, Ph No : 040-65865340,23554450,23554460, E - mail : mohanconsultants05@yahoo.co.in	
	SHEET TITLE:	SCALE				DRAWN
	CHILDREN'S BEDROOM - WALL ELEVATION		ROHAN YOSUVA B M			
			JENISH J			03 - H
		CHECKED BY				
		JENISH J				




Genesis Planners Pvt. Ltd
Laxmi Towers, Plot No.559,
Road No.92, Jubilee Hills,
Hyderabad, India-500033
Ph:040-66977777 Fax:040-23555549
email : info@genesisplanners.in
website : www.genesisplanners.in




ARCHITECTS. PLANNERS. INTERIOR DESIGNERS
H.No. 8-2-293/82/A/1016, PLOT No. 1016,
ROAD NO 46A, JUBILEE HILLS,
HYDERABAD - 500033.
Ph No : 040-65865340, 23554450, 23554460,
E - mail : mohanconsultants05@yahoo.co.in,

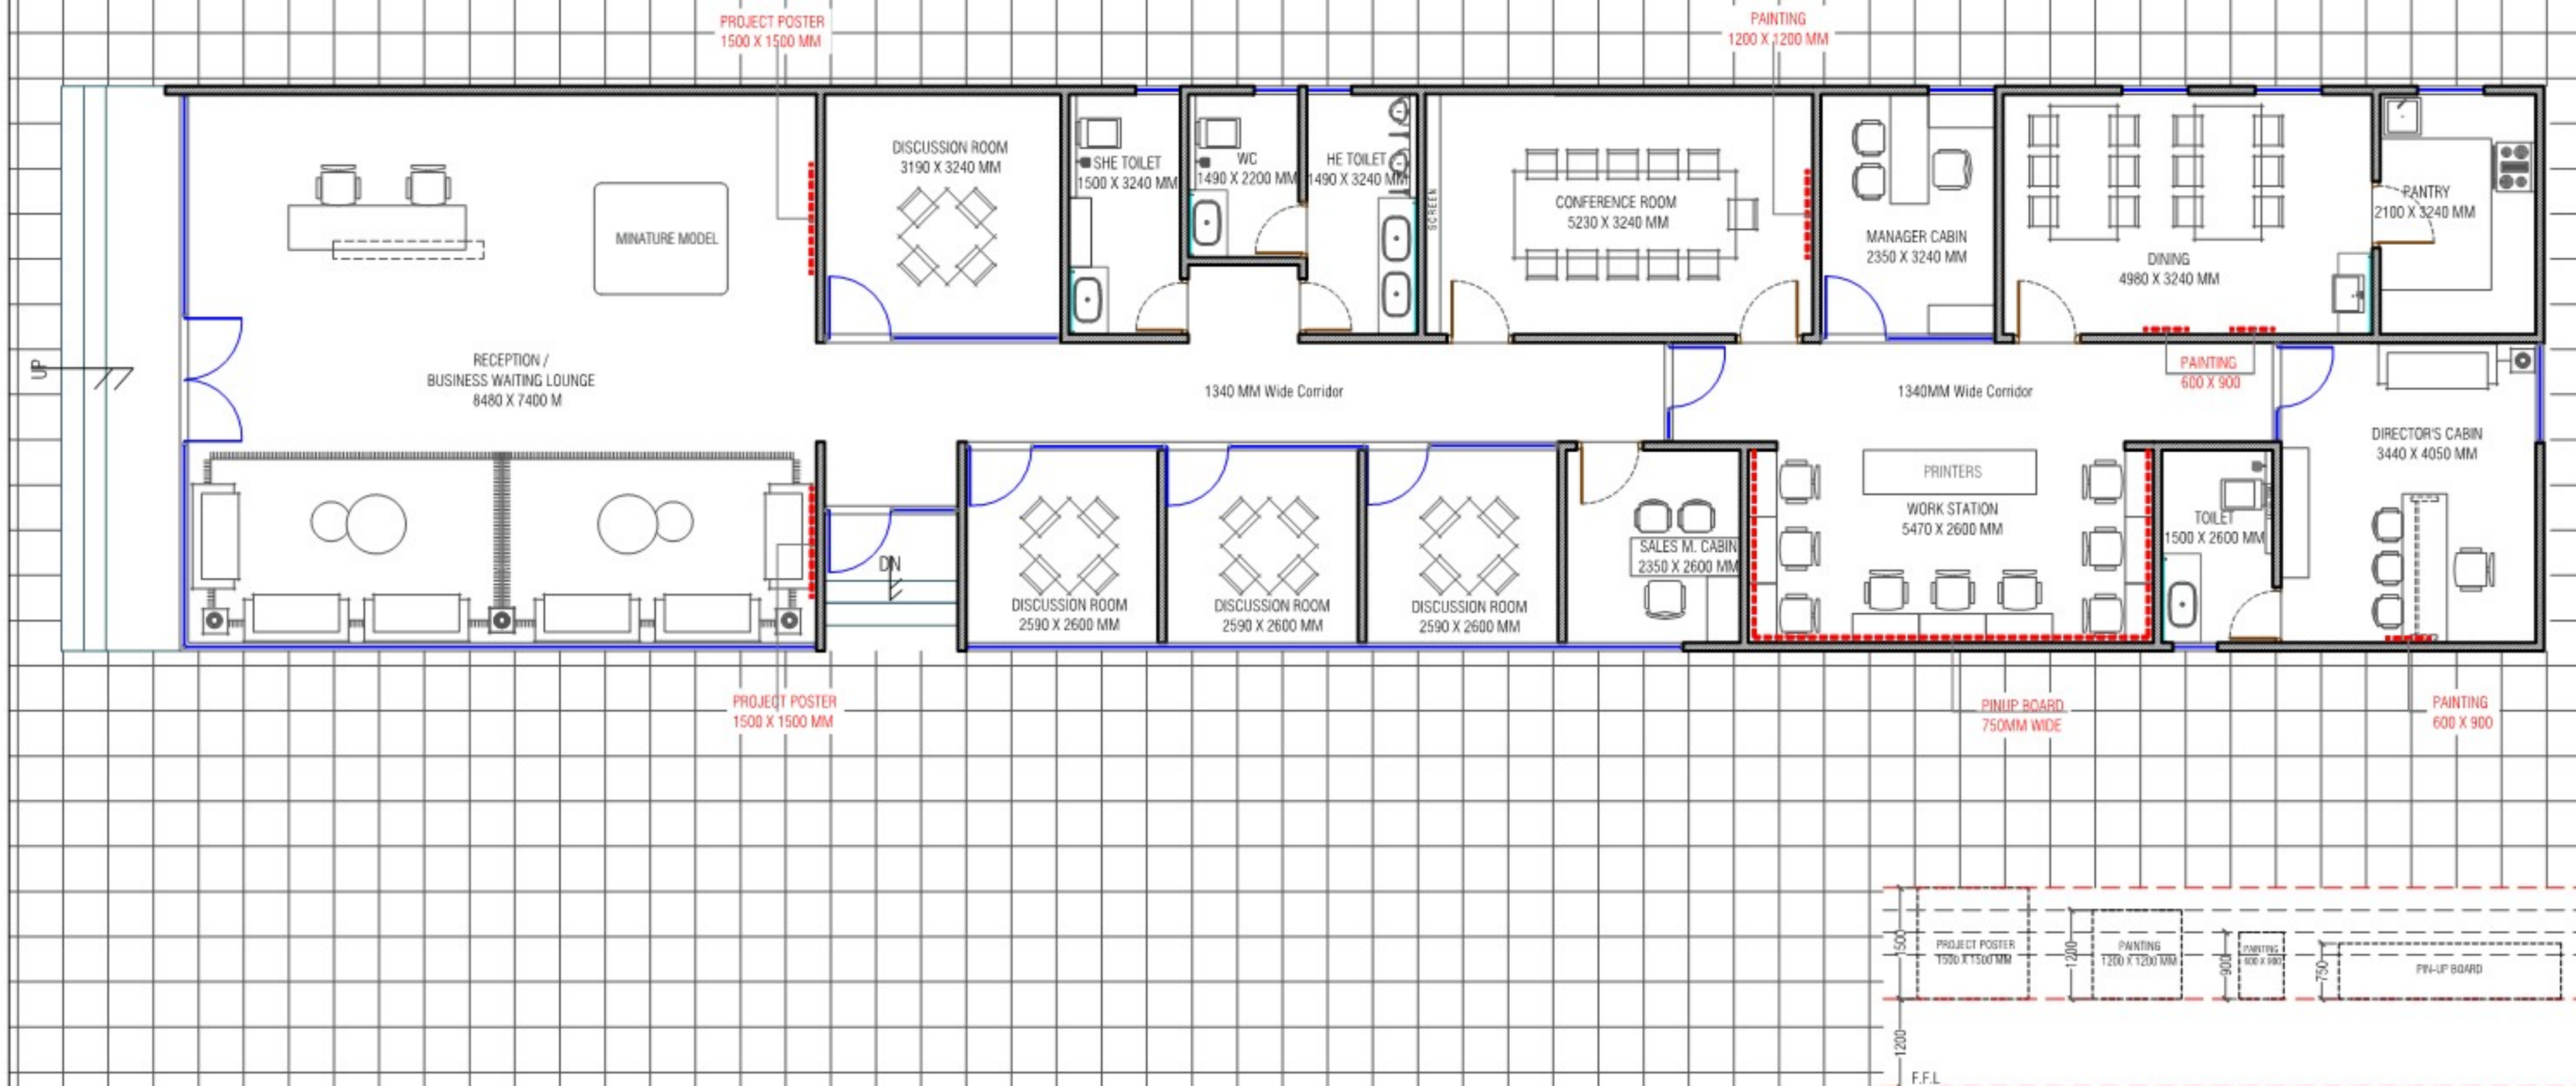


CLIENT:	SHEET TITLE :	DATE :	NORTH :	INTERIOR ARCHITECTS:
M/S. VERTEX HOMES Pvt.Ltd.	WALL PAINTING PRESENTATION PLAN	30-08-2022	N	
PROJECT:	REVISION:	SCALE :	SHEET NO :	ARCHITECTS, PLANNERS, INTERIOR DESIGNERS
PROPOSED MARKETING OFFICE FOR RESIDENTIAL APARTMENTS @ MIYAPUR, HYDERABAD.		ROHAN YOSUVA B M	01 - A	H.No. 8-2-293/82/A/1016, PLOT No. 1016, ROAD NO 46A, JUBILEE HILLS, HYDERABAD - 500033.
		DEALT : JENISH J		Ph No : 040-65865340, 23554450, 23554460.
		CHECKED BY : JENISH J		E - mail : mohamconsultants05@yahoo.co.in

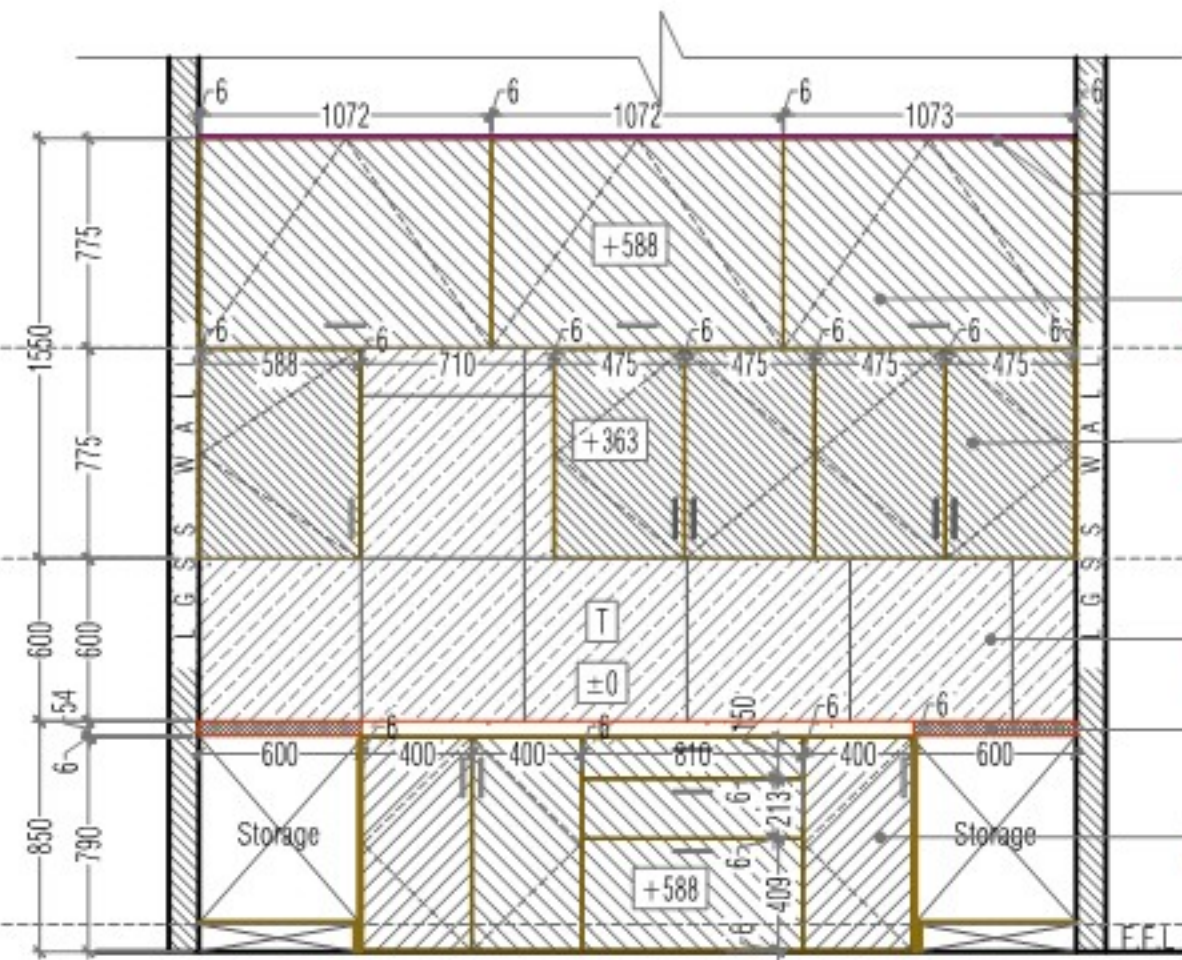


SECTION - A

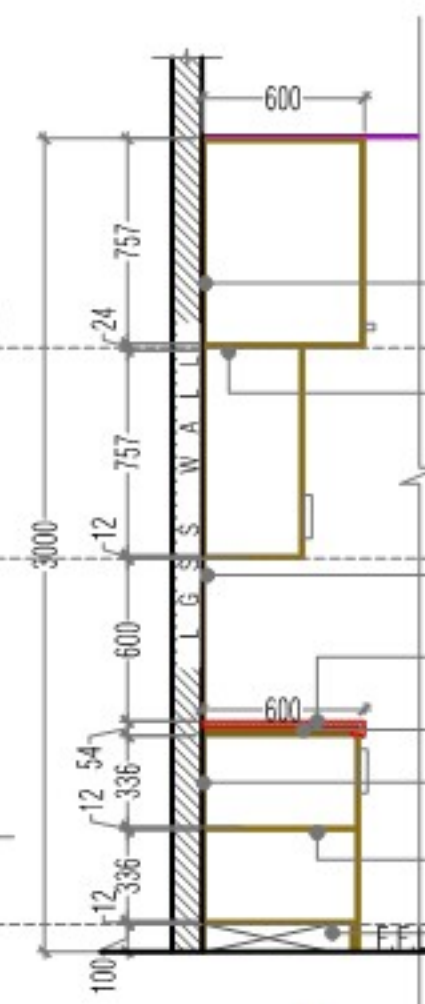


SECTION - B

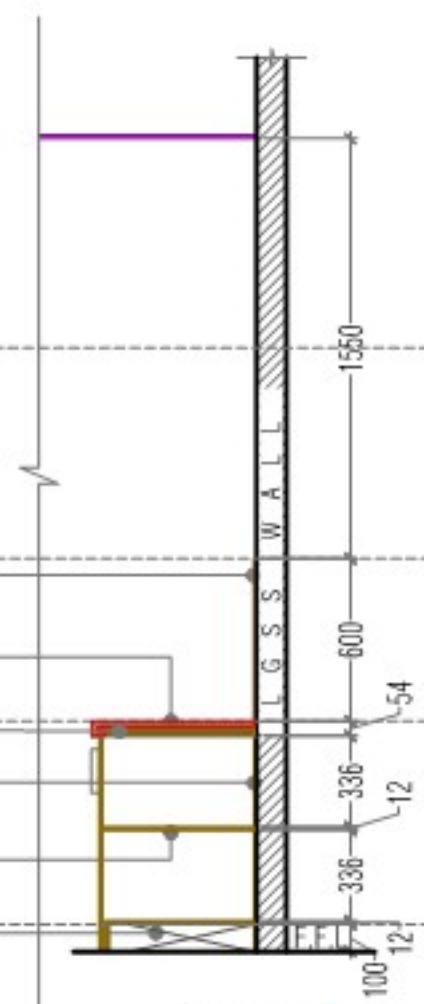


SECTION - C

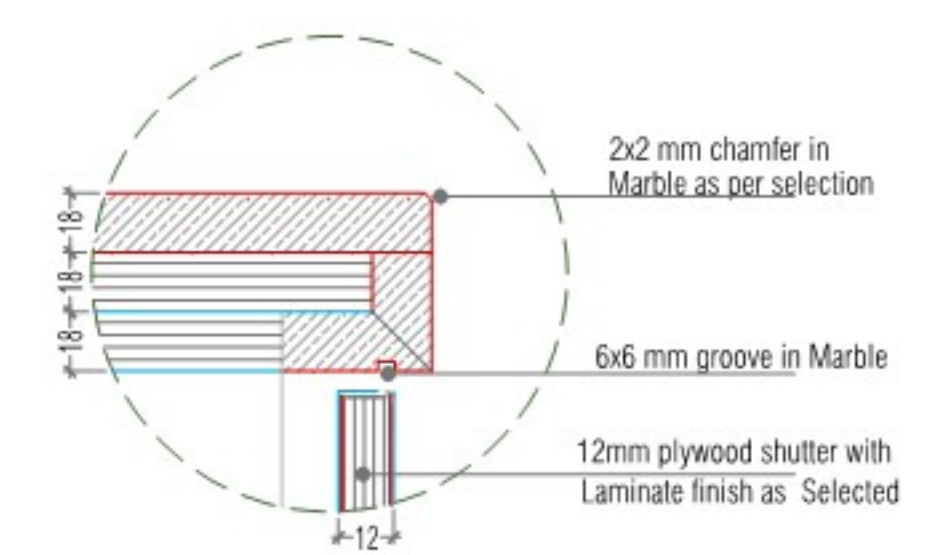


DETAIL-A

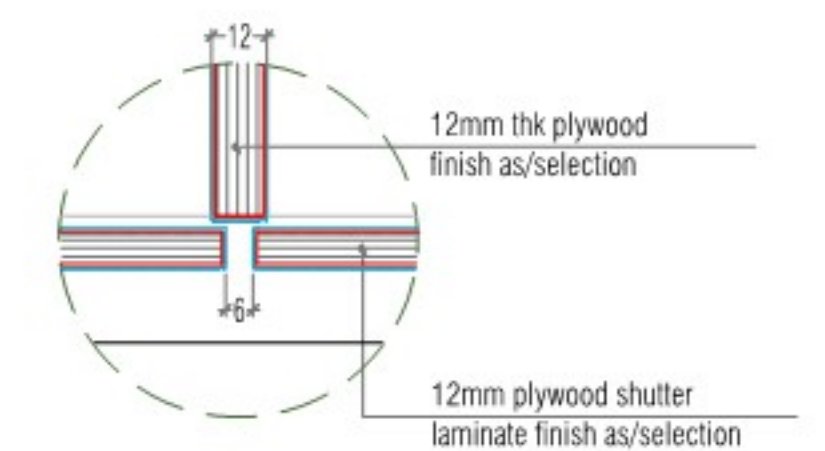


DETAIL-B

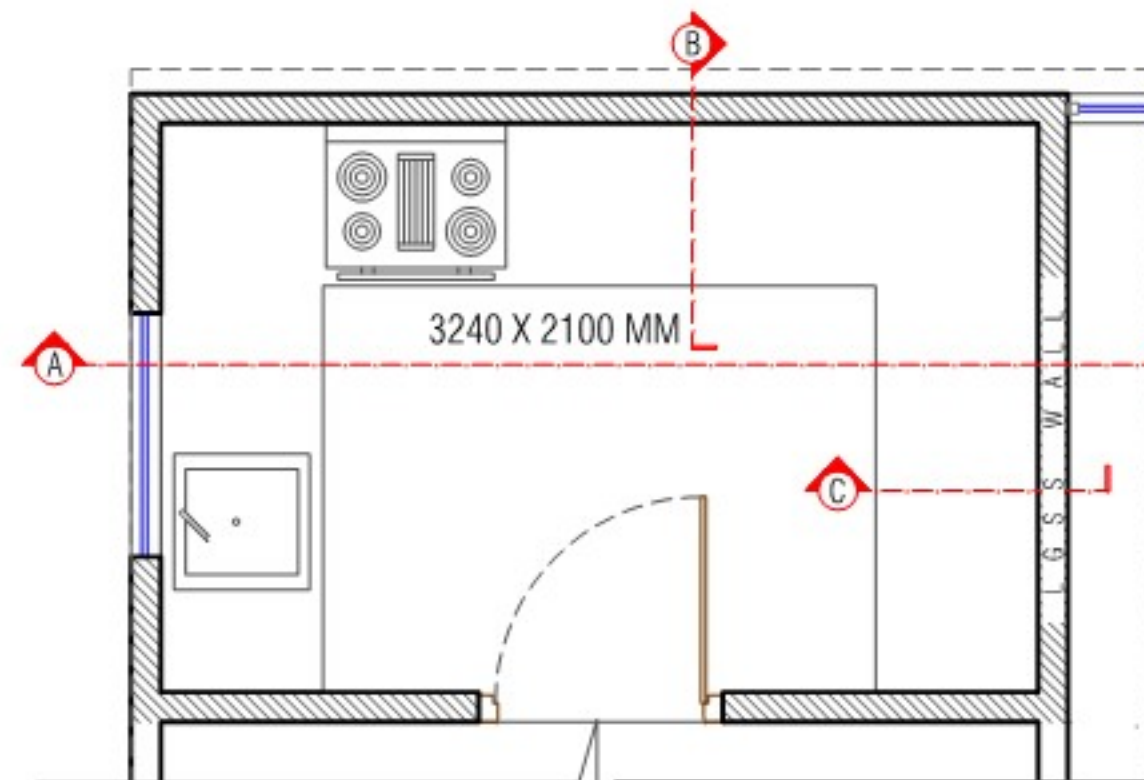

PLAN



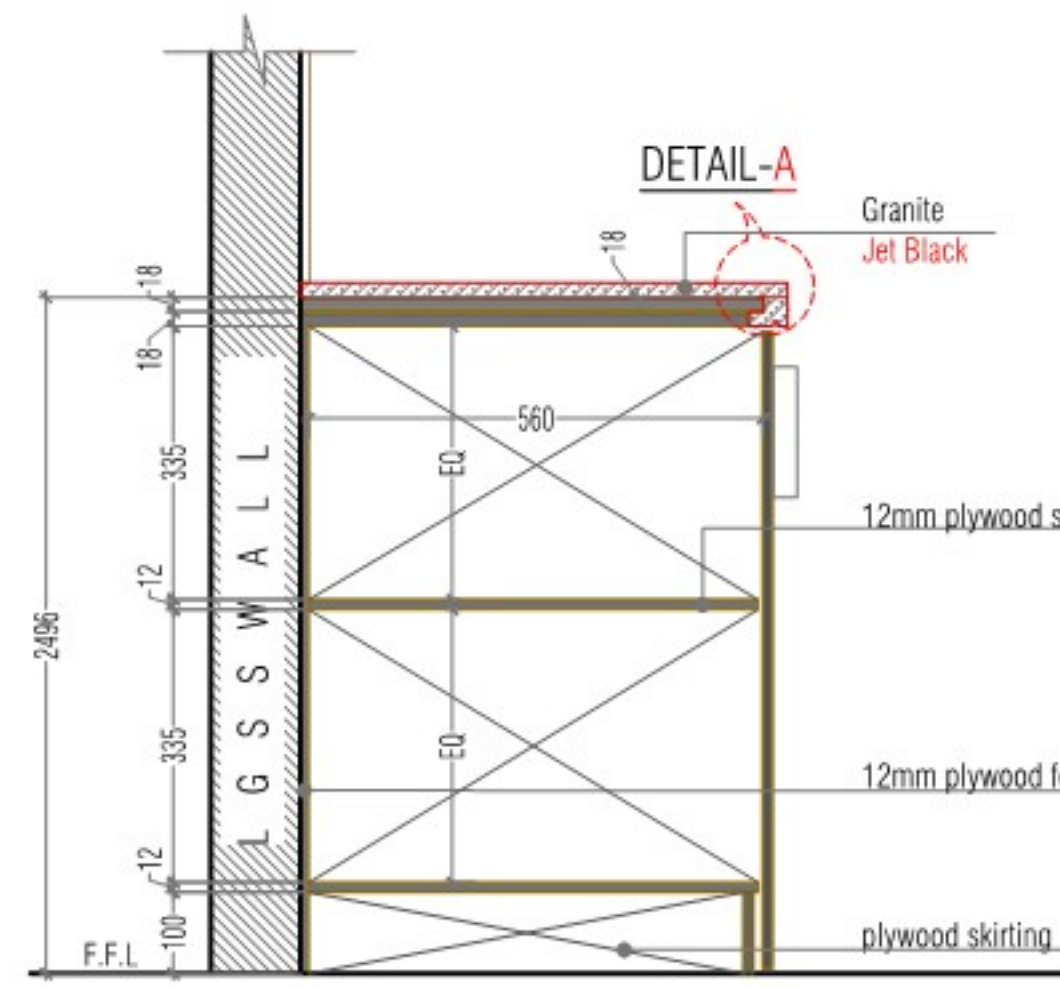


COUNTER DETAIL-1

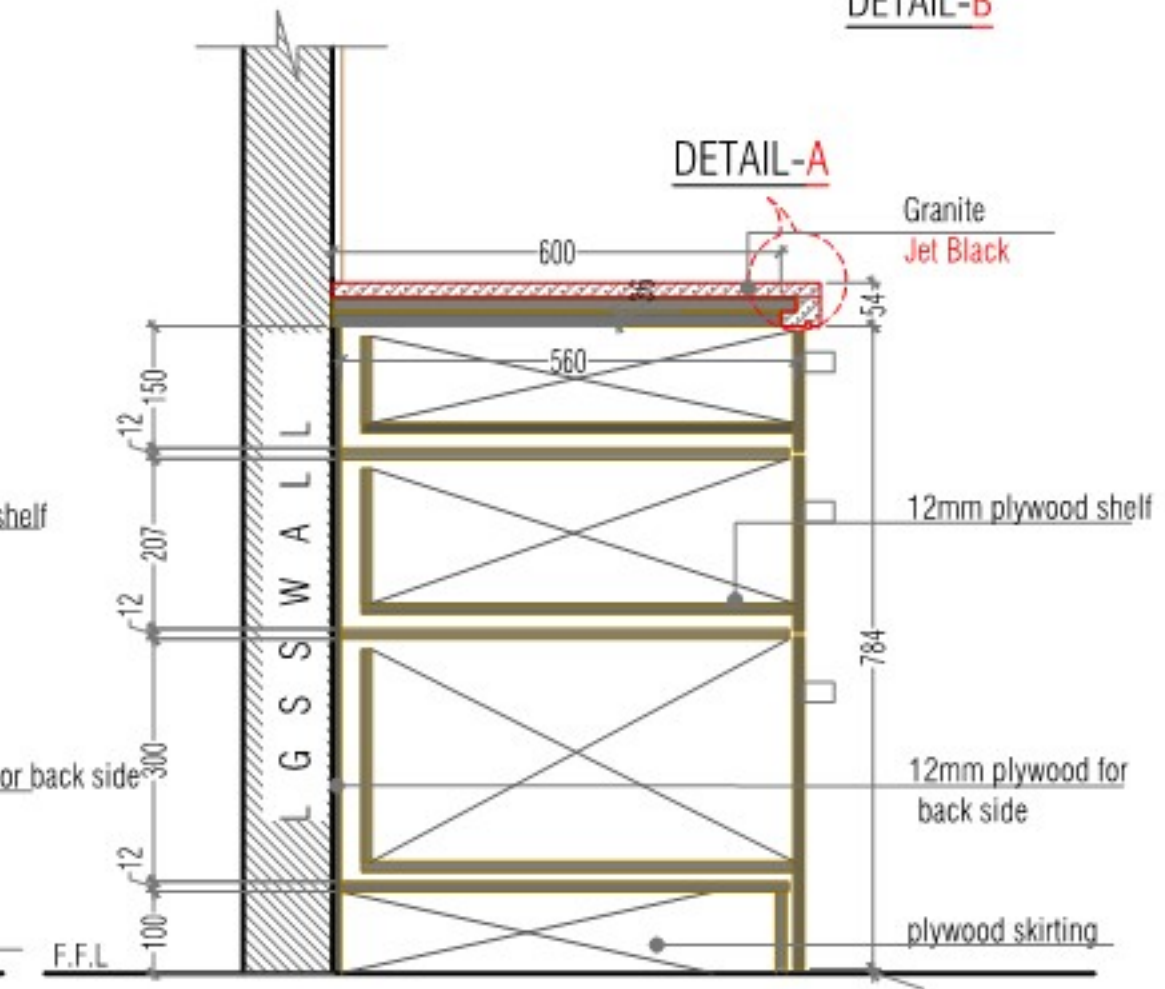


COUNTER DETAIL-2

CLIENT:	SHEET TITLE:	DATE : 05-10-2022	NORTH:	INTERIOR ARCHITECTS :
M/s. VERTEX HOMES Pvt.Ltd	TYPICAL PANTRY DETAIL	SCALE : NTS		 ARCHITECTS, PLANNERS, INTERIOR DESIGNERS H.No, 8-2-293/82/A/1016, PLOT No, 1016, ROAD NO 46A, JUBILEE HILLS, HYDERABAD - 500033, Ph No : 040-65865340,23554450,23554460, E - mail : mohamconsultants05@yahoo.co.in,
PROJECT:	REVISION:	DRAWN : ROHAN YOSUVA		
PROPOSED MARKETING OFFICE FOR RESIDENCE APARTMENTS @MIYAPUR, HYDERABAD		DEALT : JENISH J		
		CHECKED BY : JENISH J		

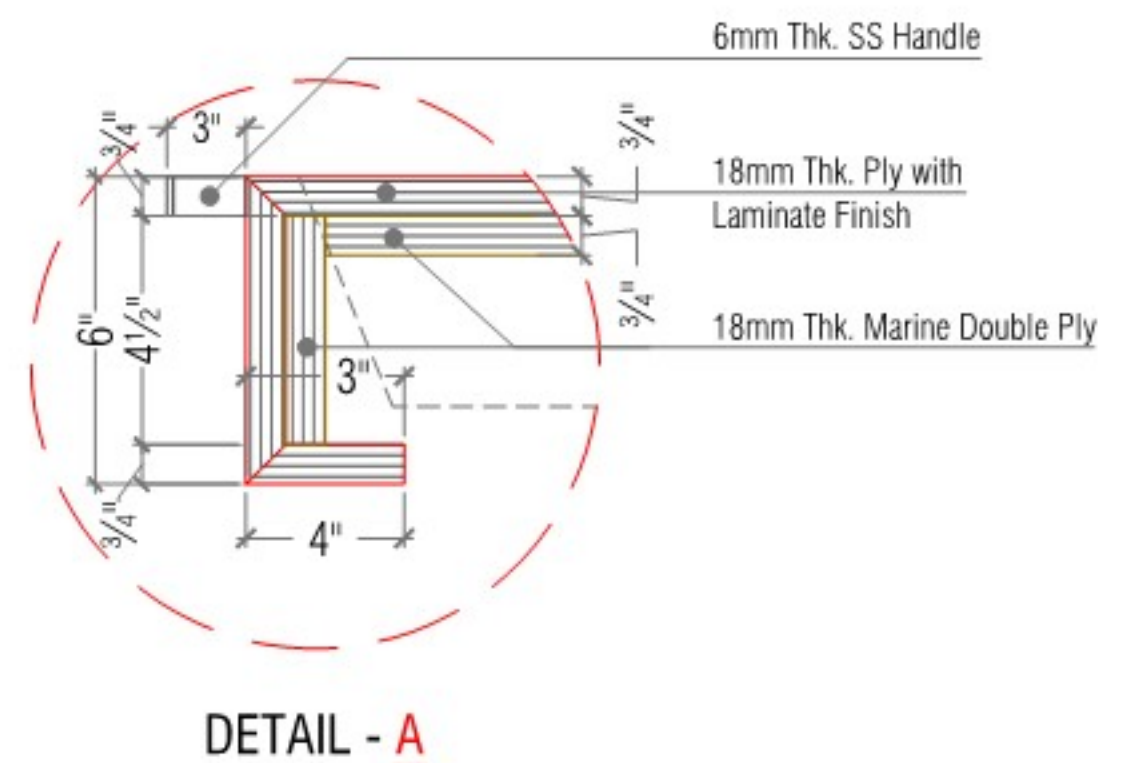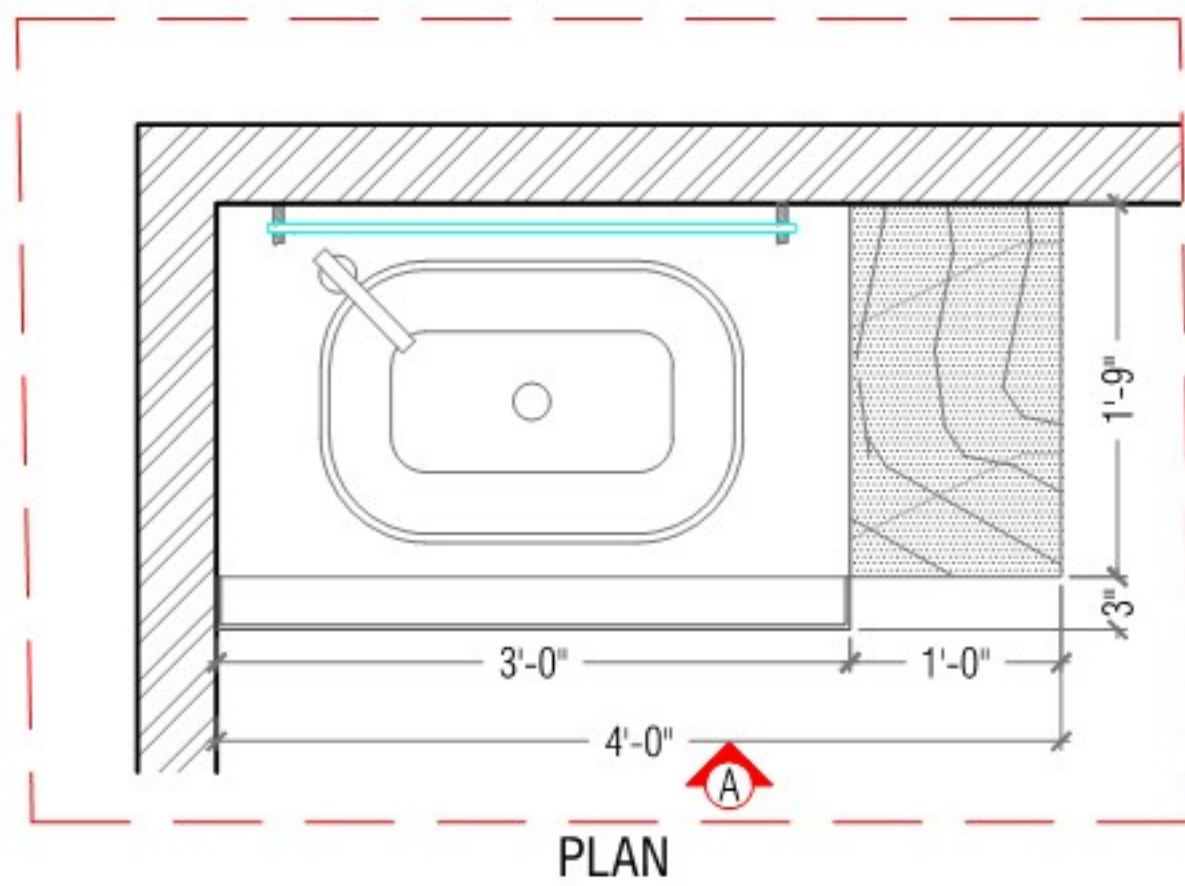
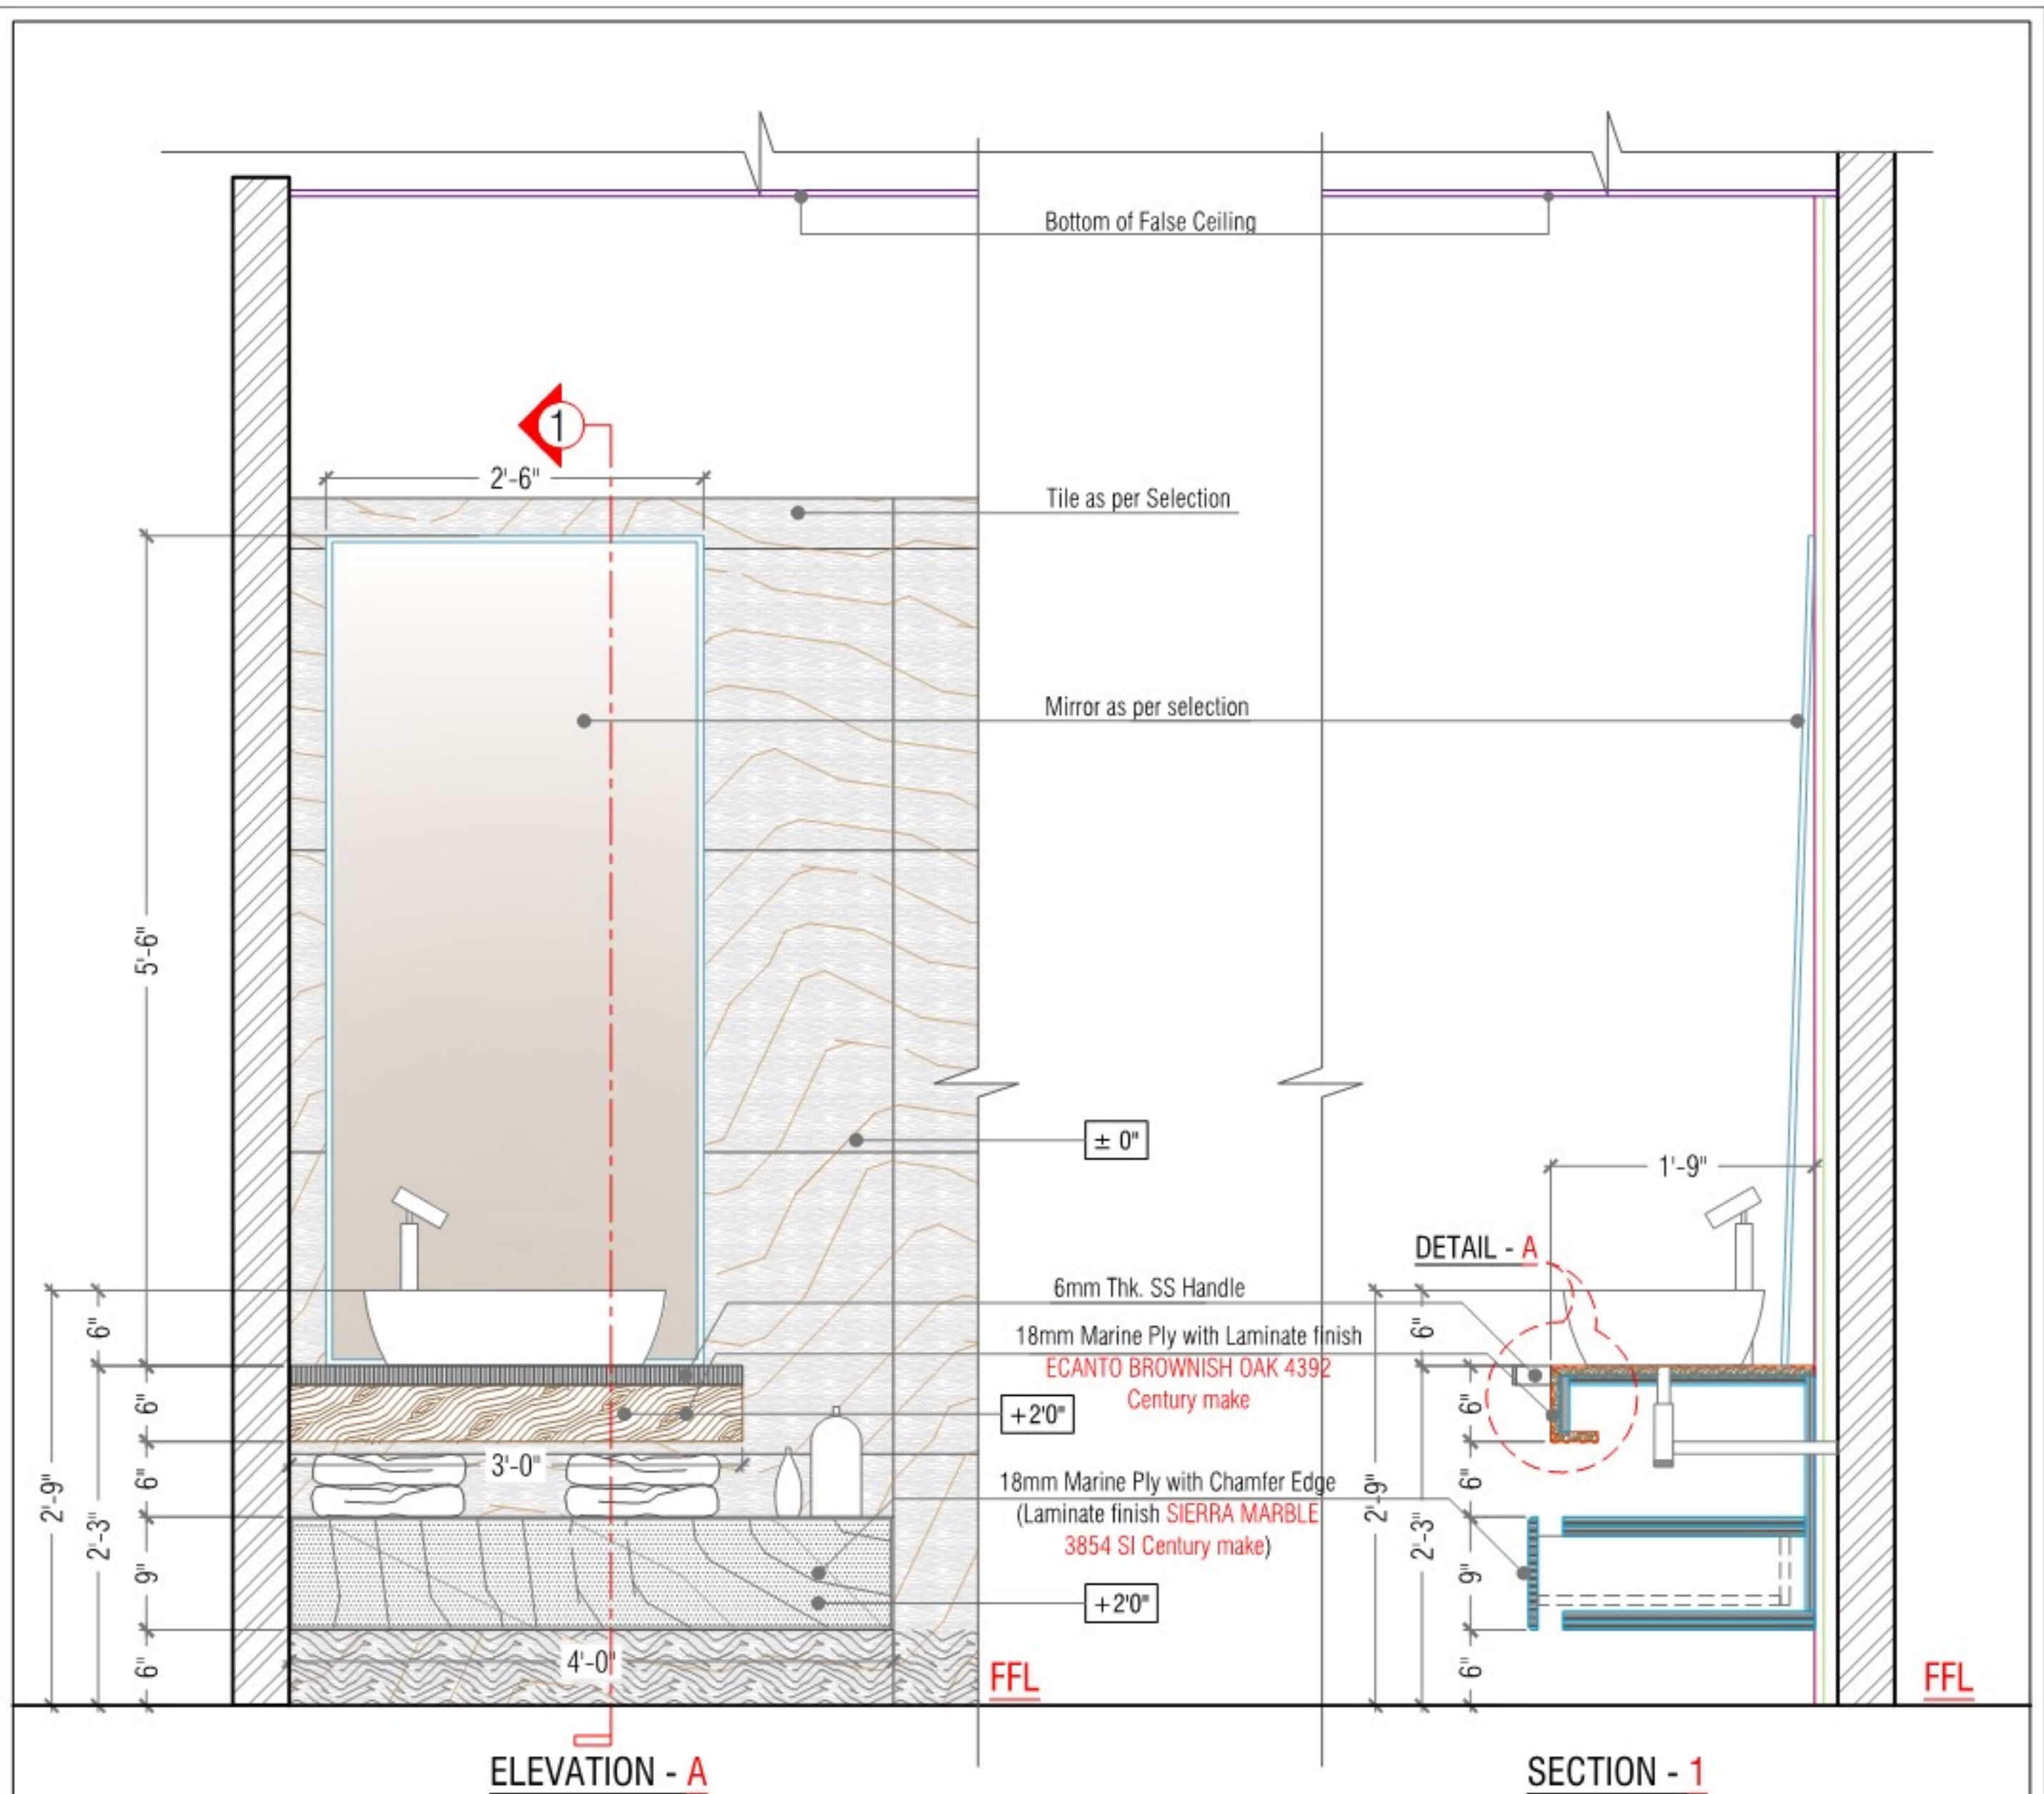


CLIENT :	PROJECT :	DATE :	NORTH :	INTERIOR ARCHITECTS :
VERTEX HOMES Pvt.Ltd.	PROPOSED MARKETING OFFICE FOR RESIDENTIAL APARTMENTS @MIYAPUR, HYDERABAD.	: 31-09-2022		 MOHAM CONSULTANTS ARCHITECTS, PLANNERS, INTERIOR DESIGNERS H.No. 8-2-293/52/A/1016, PLOT No. 1016, ROAD NO 46A, JUBILEE HILLS, HYDERABAD - 500033, Ph No : 040-65865348, 23554450, 23554460, E - mail : mohamconsultants@gmail.com, info@mohamconsultants.com
		SCALE : N.T.S.		
		DRAWN : ROHAN YOSUVA		
	SHEET TITLE :	DEALT : JENISH J	SHEET NO :	
	WASH BASIN DETAIL DIRECTOR'S CABIN	CHECKED BY : JENISH J		

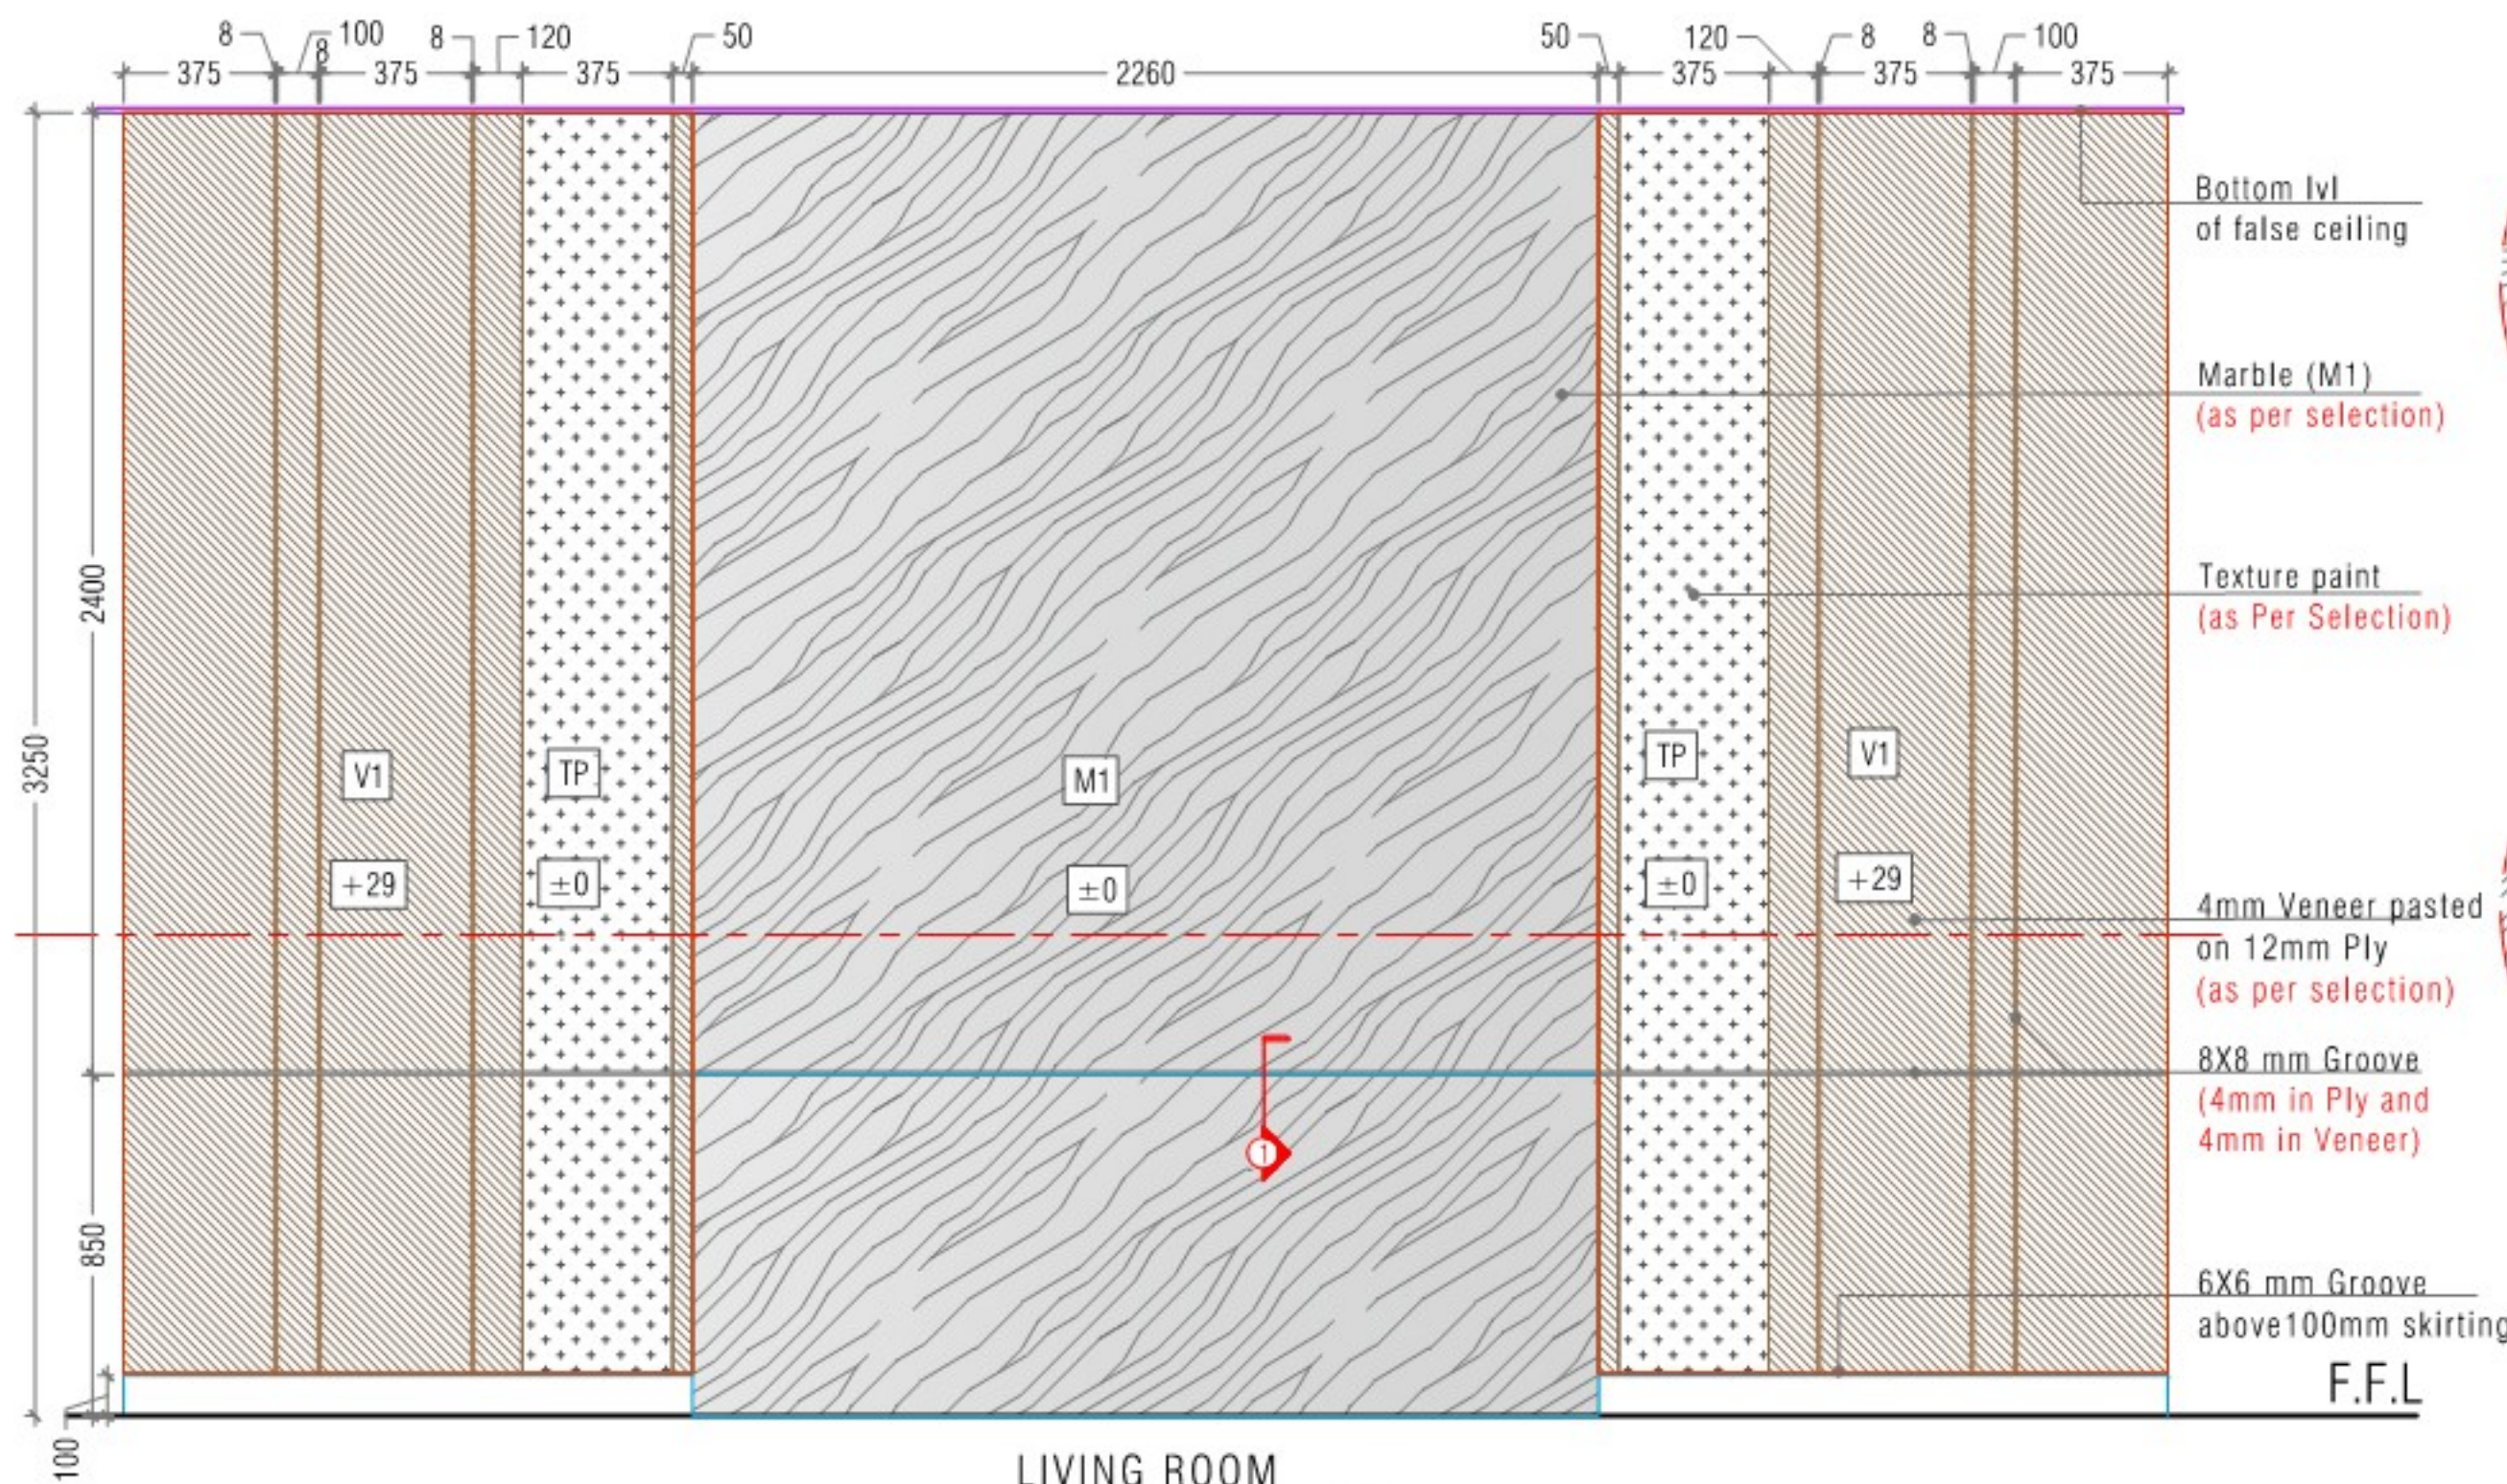


LIVING ROOM
ELEVATION C- (DETAIL-C)


DETAIL @B

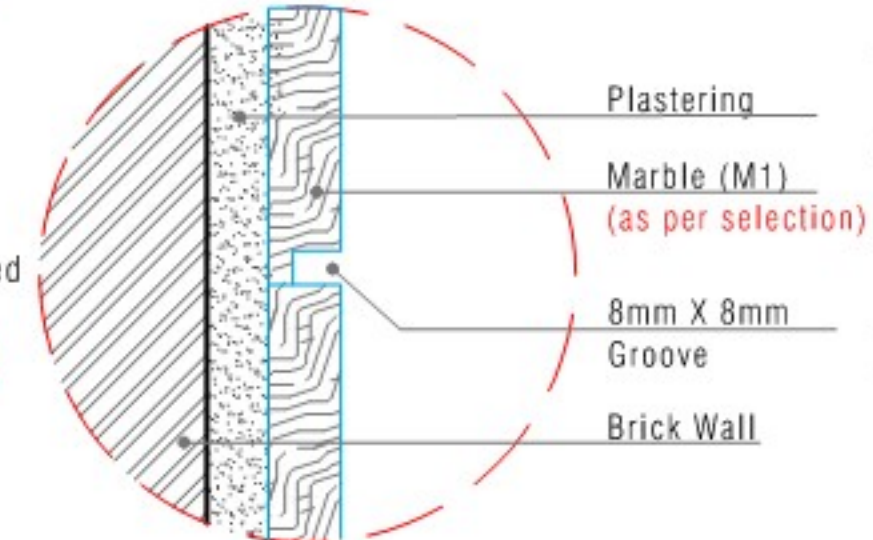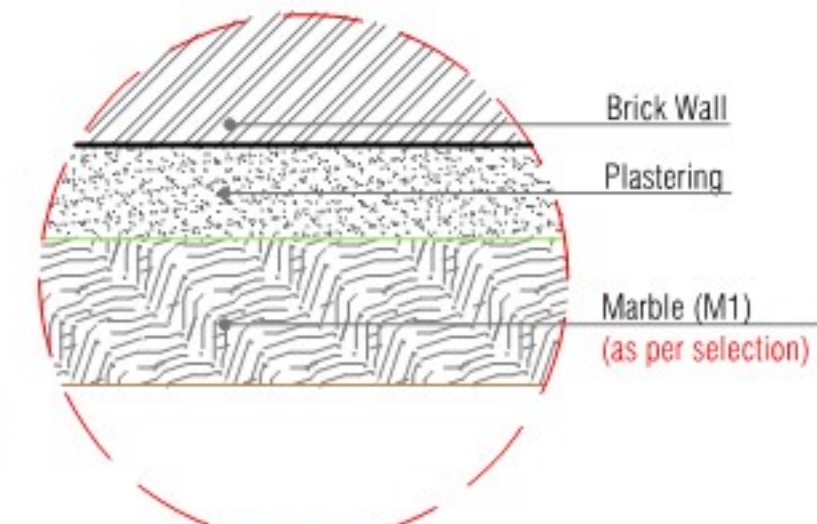


GROOVE DETAIL
[SECTION-1]

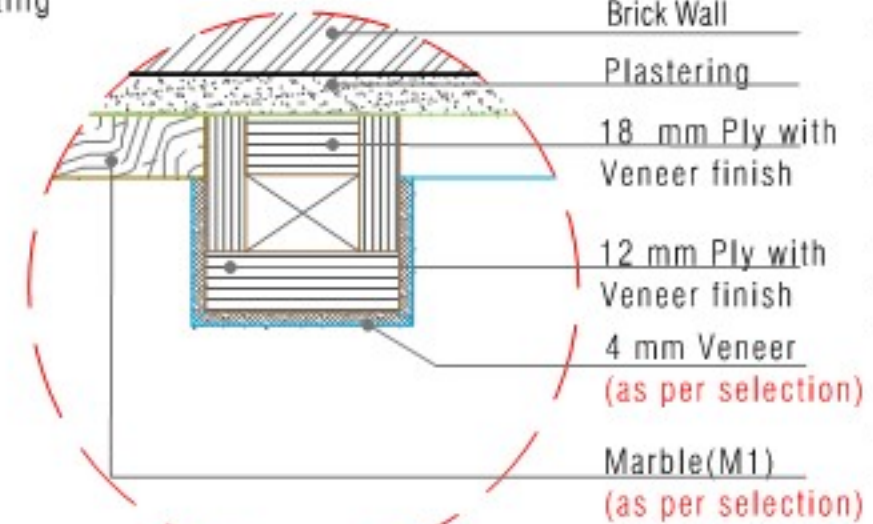


DETAIL @C

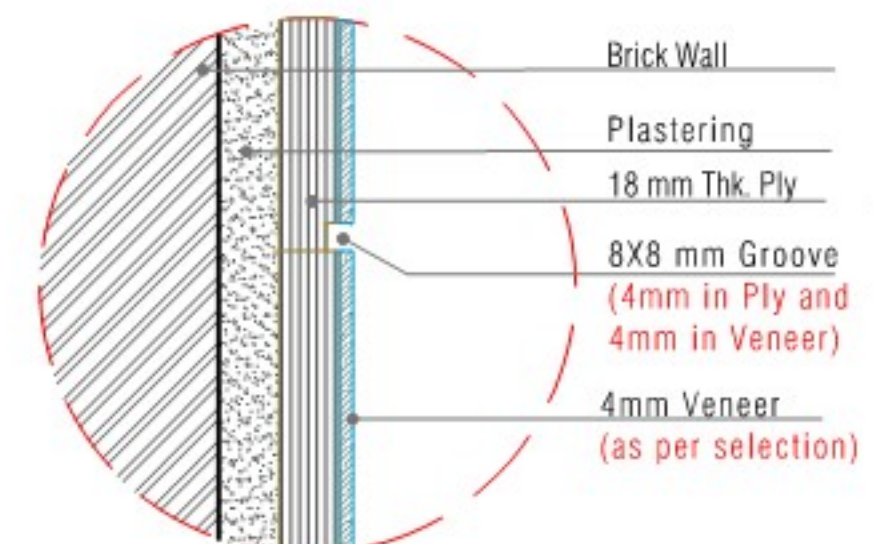

GROOVE DETAIL
[SECTION-1]




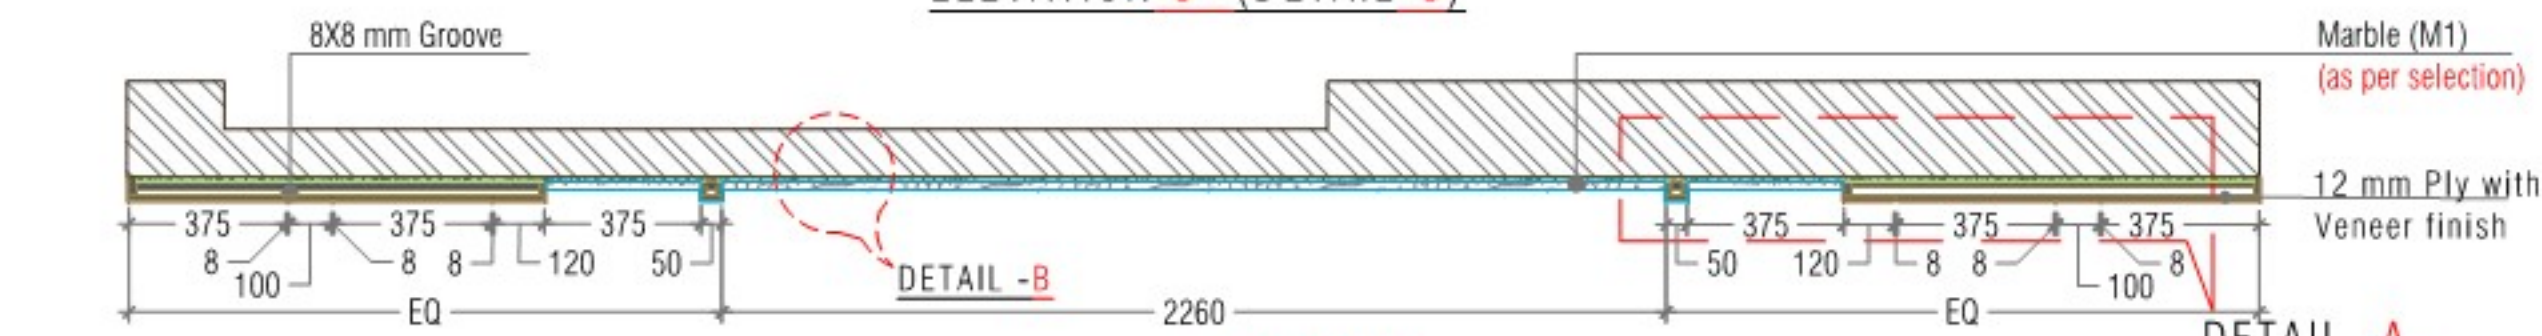


PLAN @ +1200MM






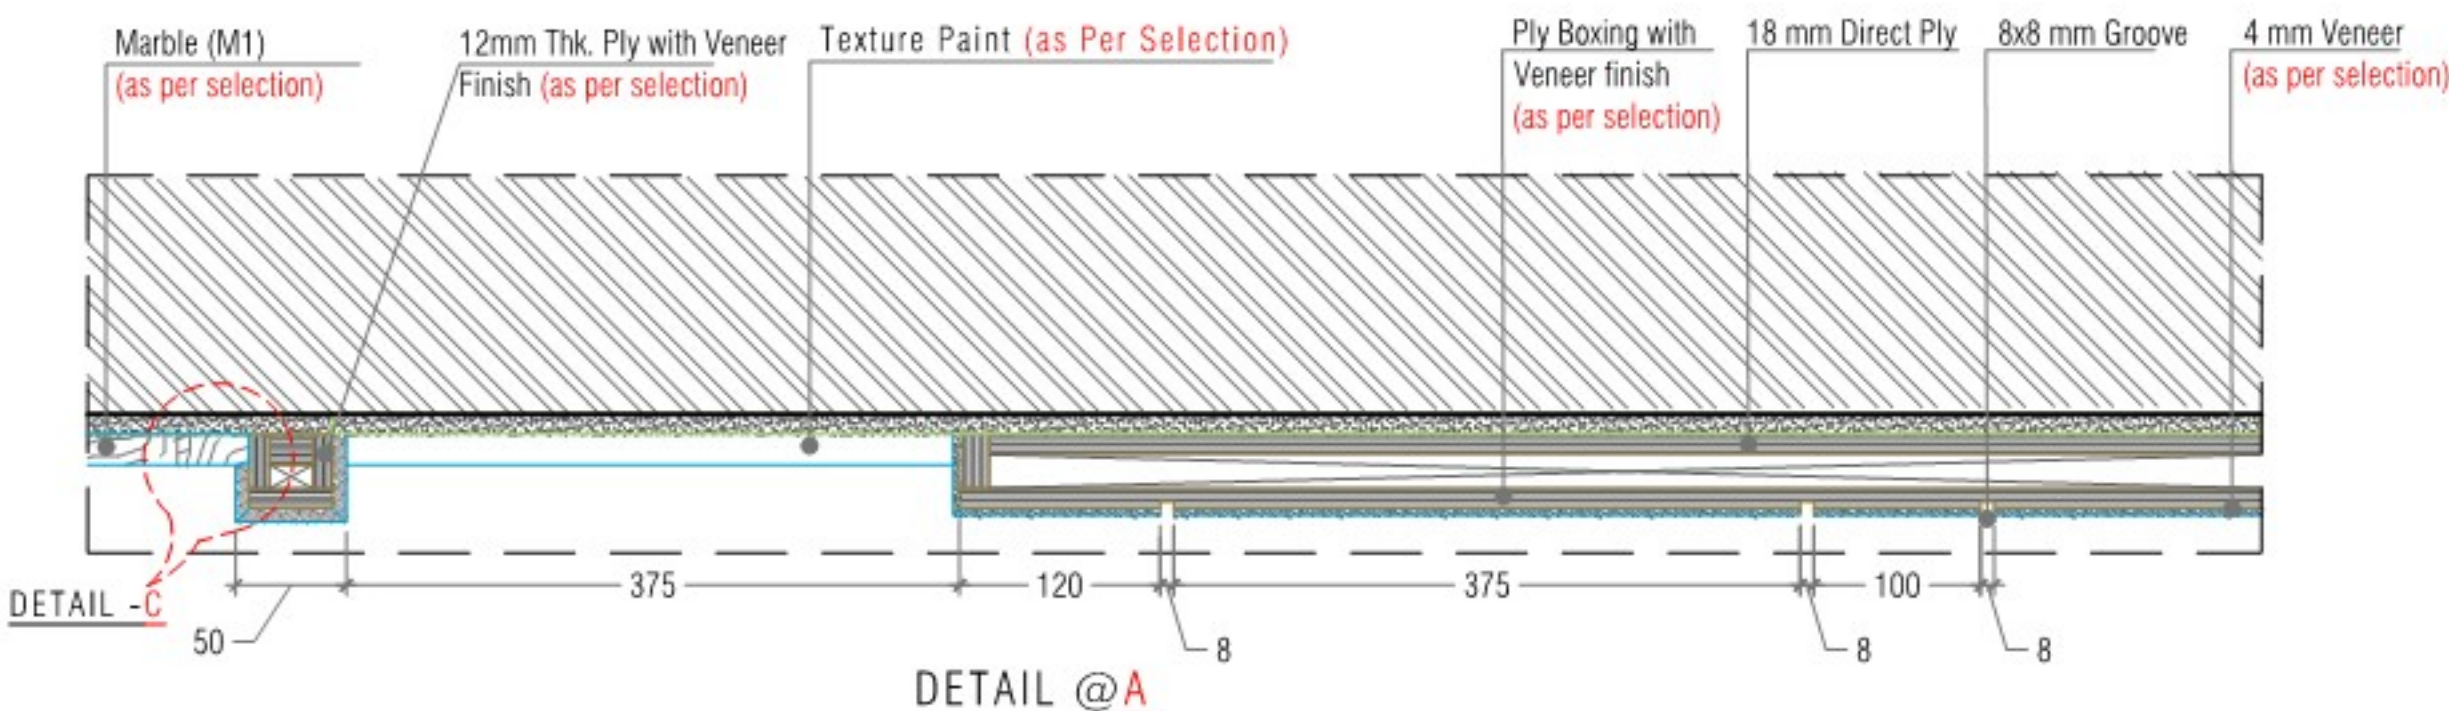


DETAIL @A


CLIENT:	
Mr. MAHENDAR REDDY GARU	
PROJECT:	
PROPOSED RESIDENTIAL MANSION VILLA-03 @KOKAPET, HYDERABAD.	
DATE : 14-08-2022	
SCALE : NTS	
DRAWN : ROHAN YOSUVA	
DEALT : JENISH J	
CHECKED BY: JENISH J	
NORTH:	SHEET NO:
REVISION :	
SHEET TITLE:	
LIVING ROOM ELEVATION-C DETAIL-C	
INTERIOR ARCHITECTS:	
 ARCHITECTS, PLANNERS, INTERIOR DESIGNERS H.No. 8-2-293/82/A/1016, PLOT No. 1016, ROAD NO 46A, JUBILEE HILLS, HYDERABAD - 500033, Ph No : 040-6586340, 23554450, 23554460, E-mail : mohamconsultants05@yahoo.co.in,	

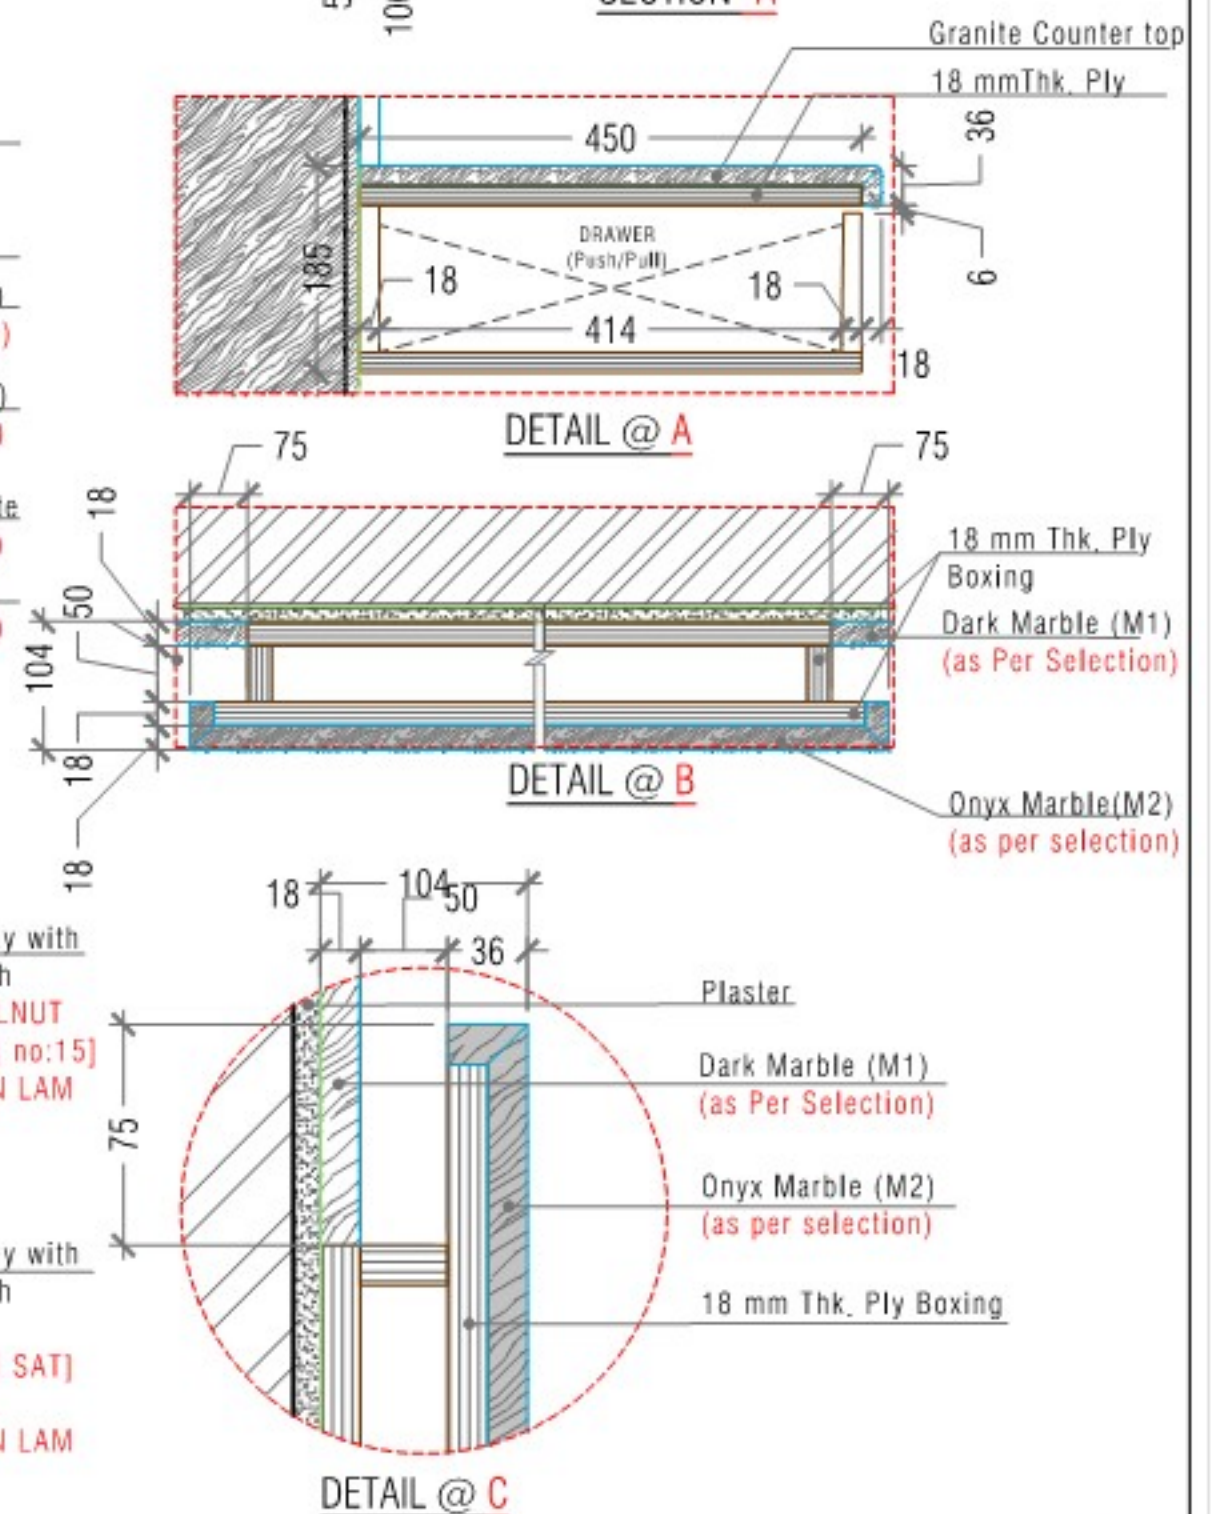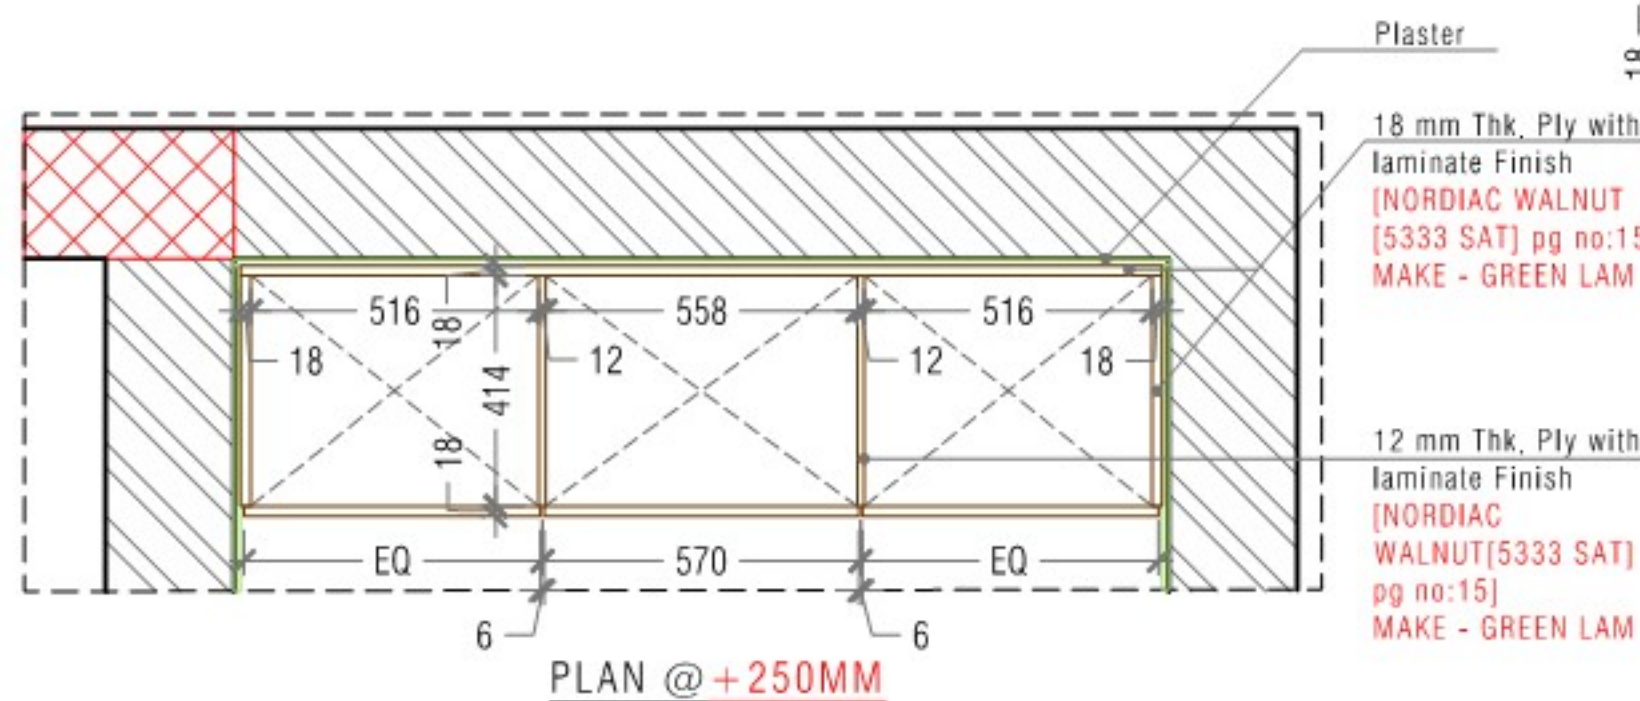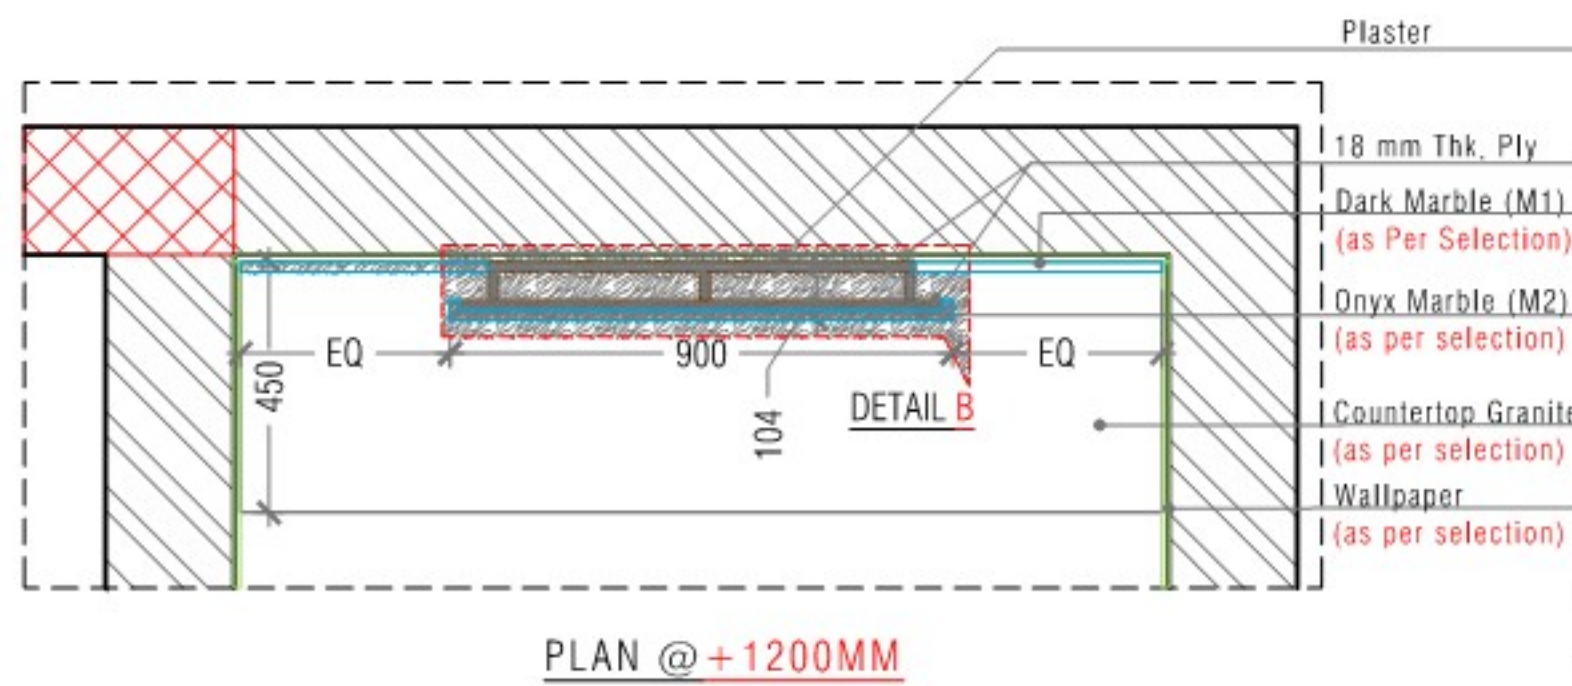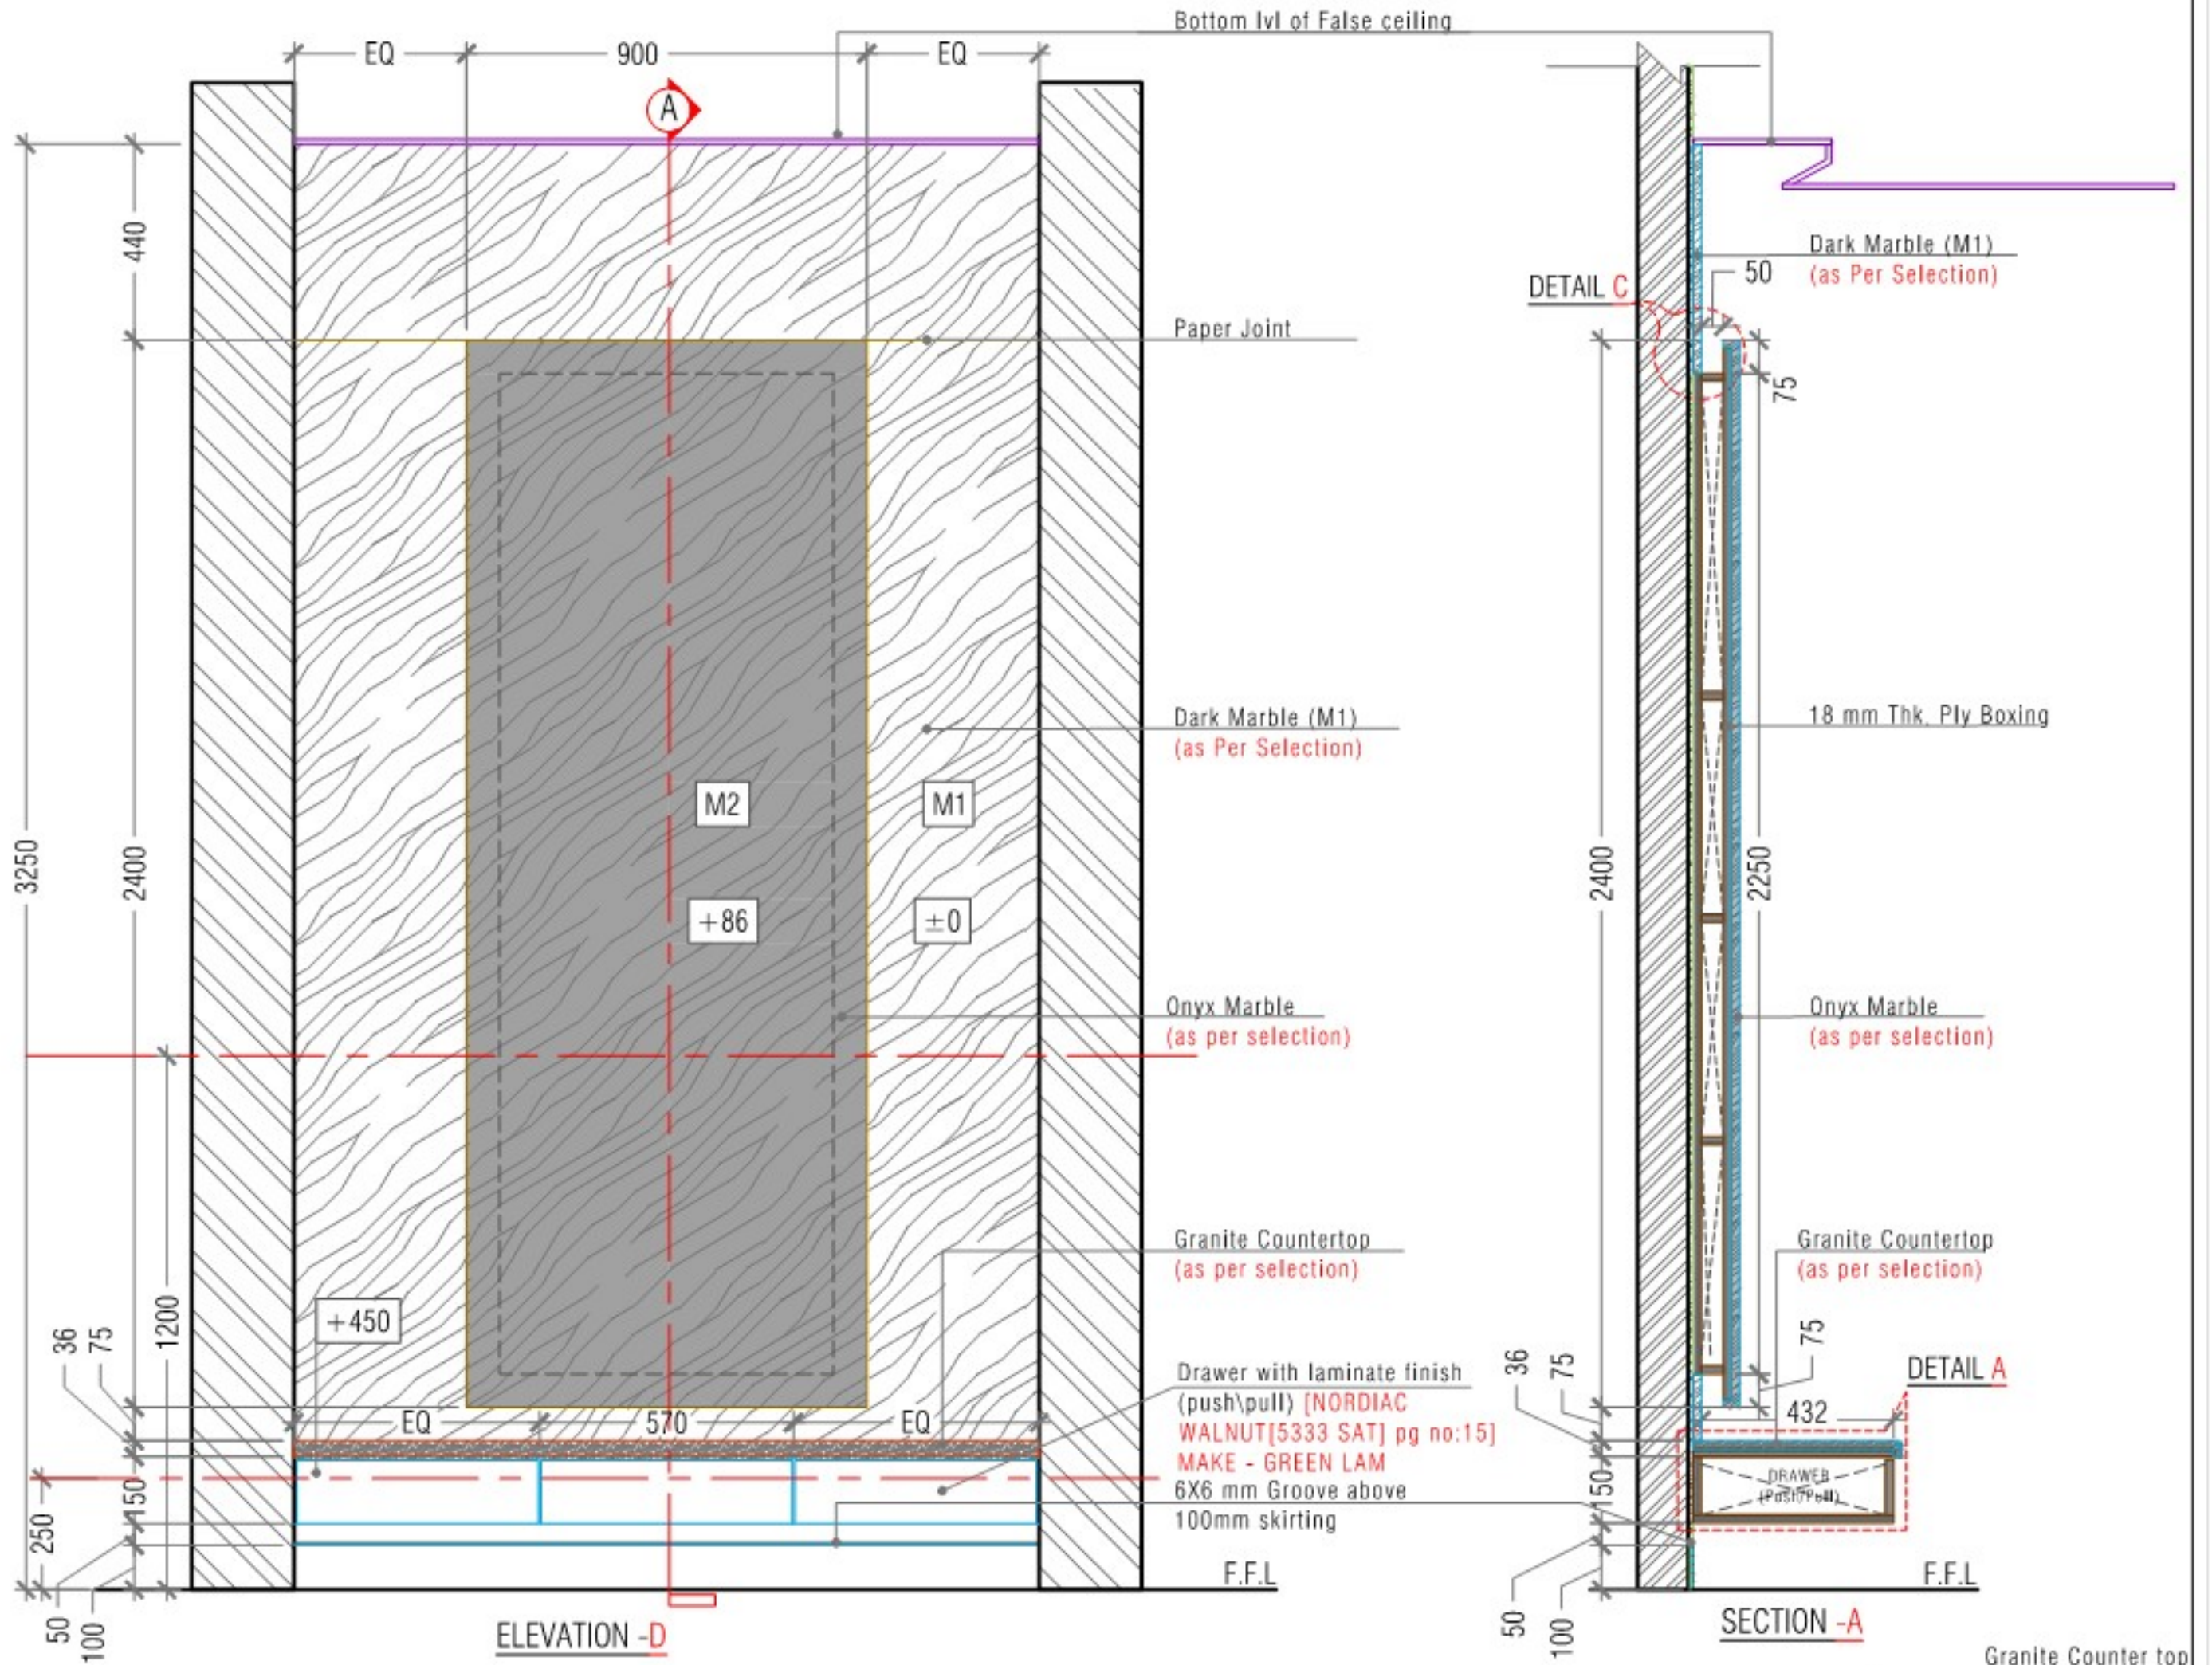

CLIENT:	PROJECT:	DATE :	11-08-2022	NORTH:	INTERIOR ARCHITECTS:
Mr. MAHENDAR REDDY GARU	PROPOSED RESIDENTIAL MANSION VILLA-03 @KOKAPET, HYDERABAD.	SCALE :	NTS		
	SHEET TITLE:	DRAWN :	ROHAN YOSUVA		
	PUJA ROOM WALL ELEVATION DETAIL	DEALT :	JENISH J	SHEET NO:	
		CHECKED BY :	JENISH J		

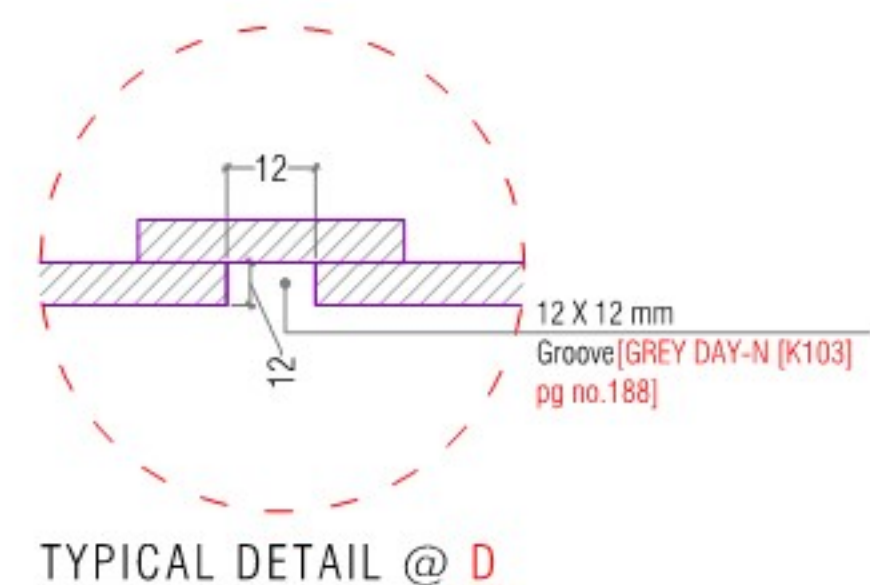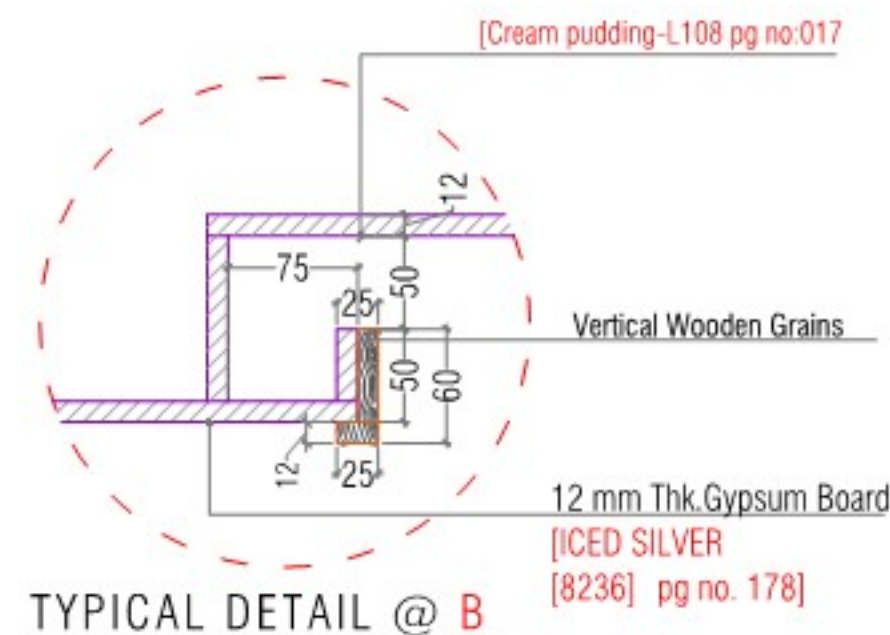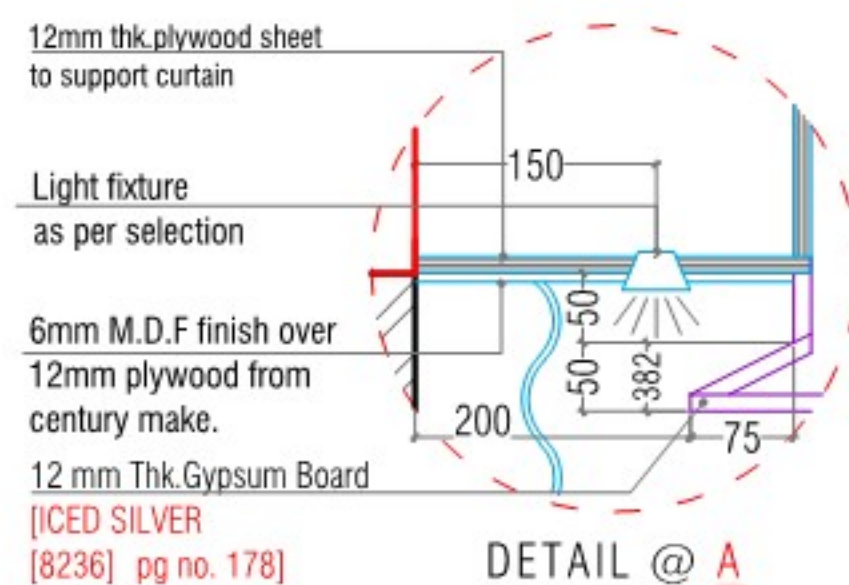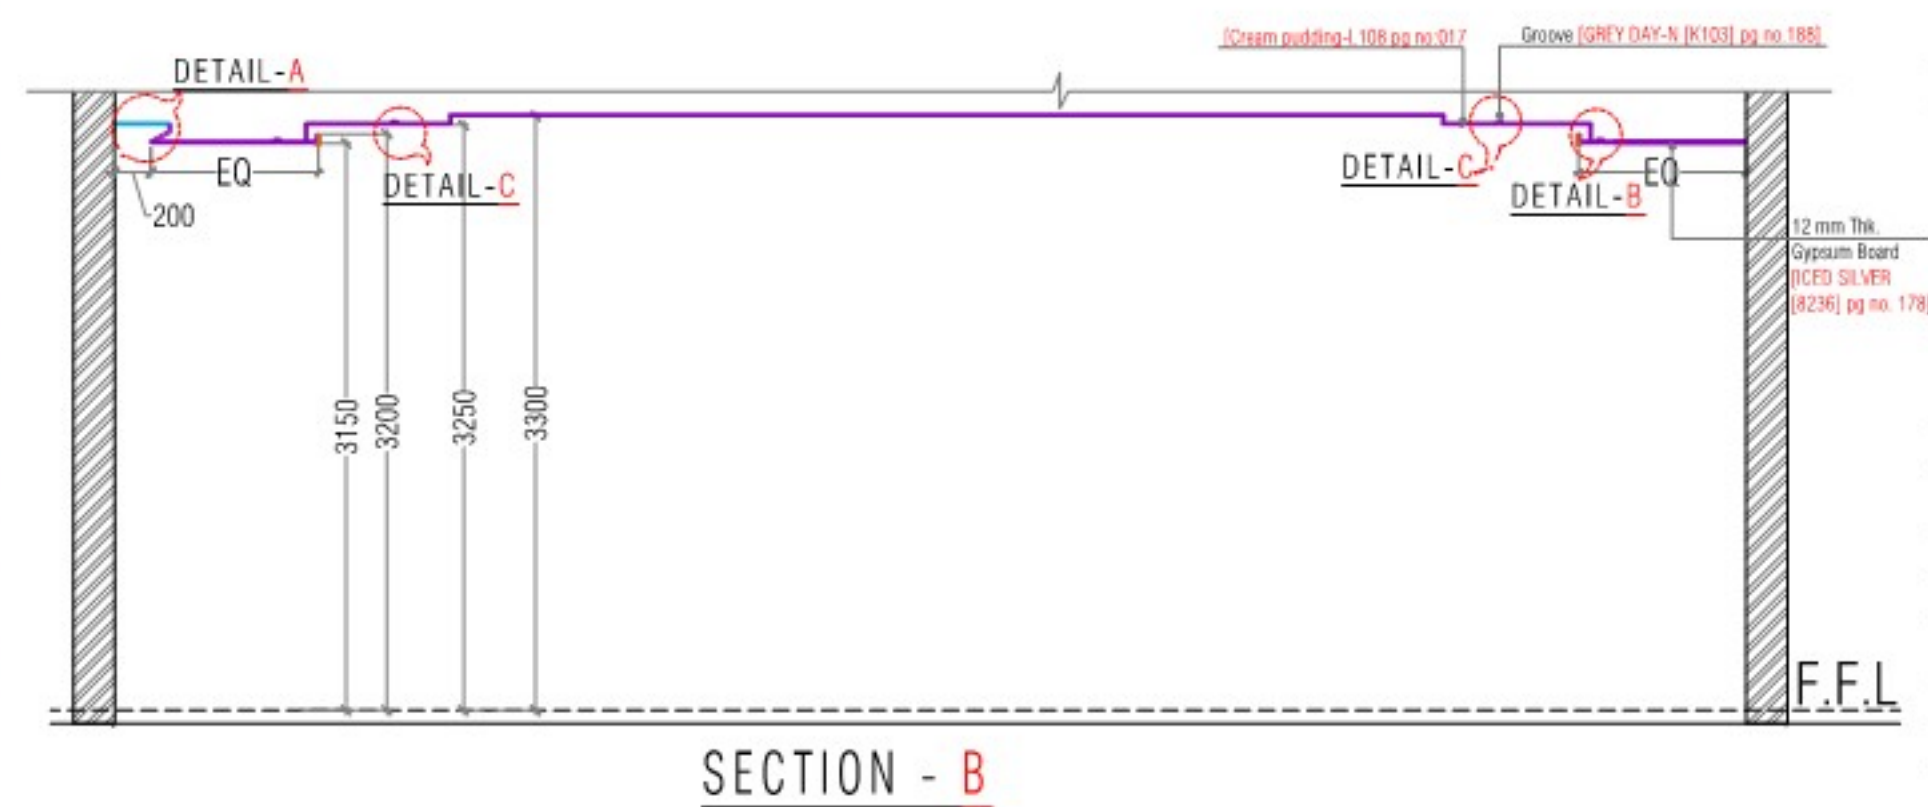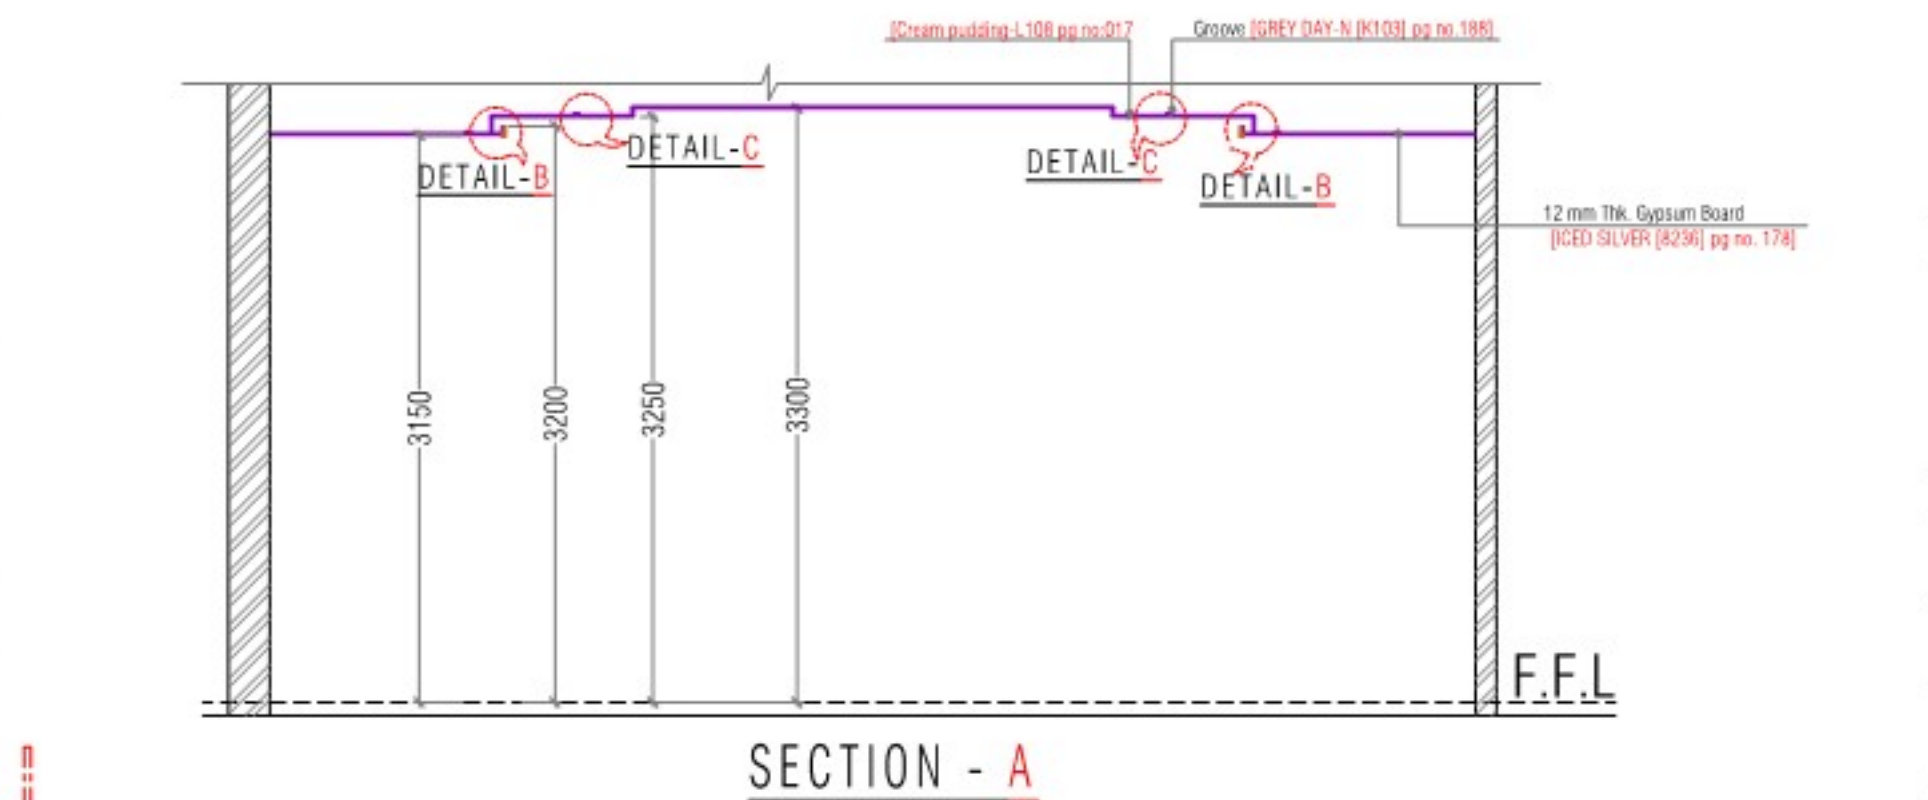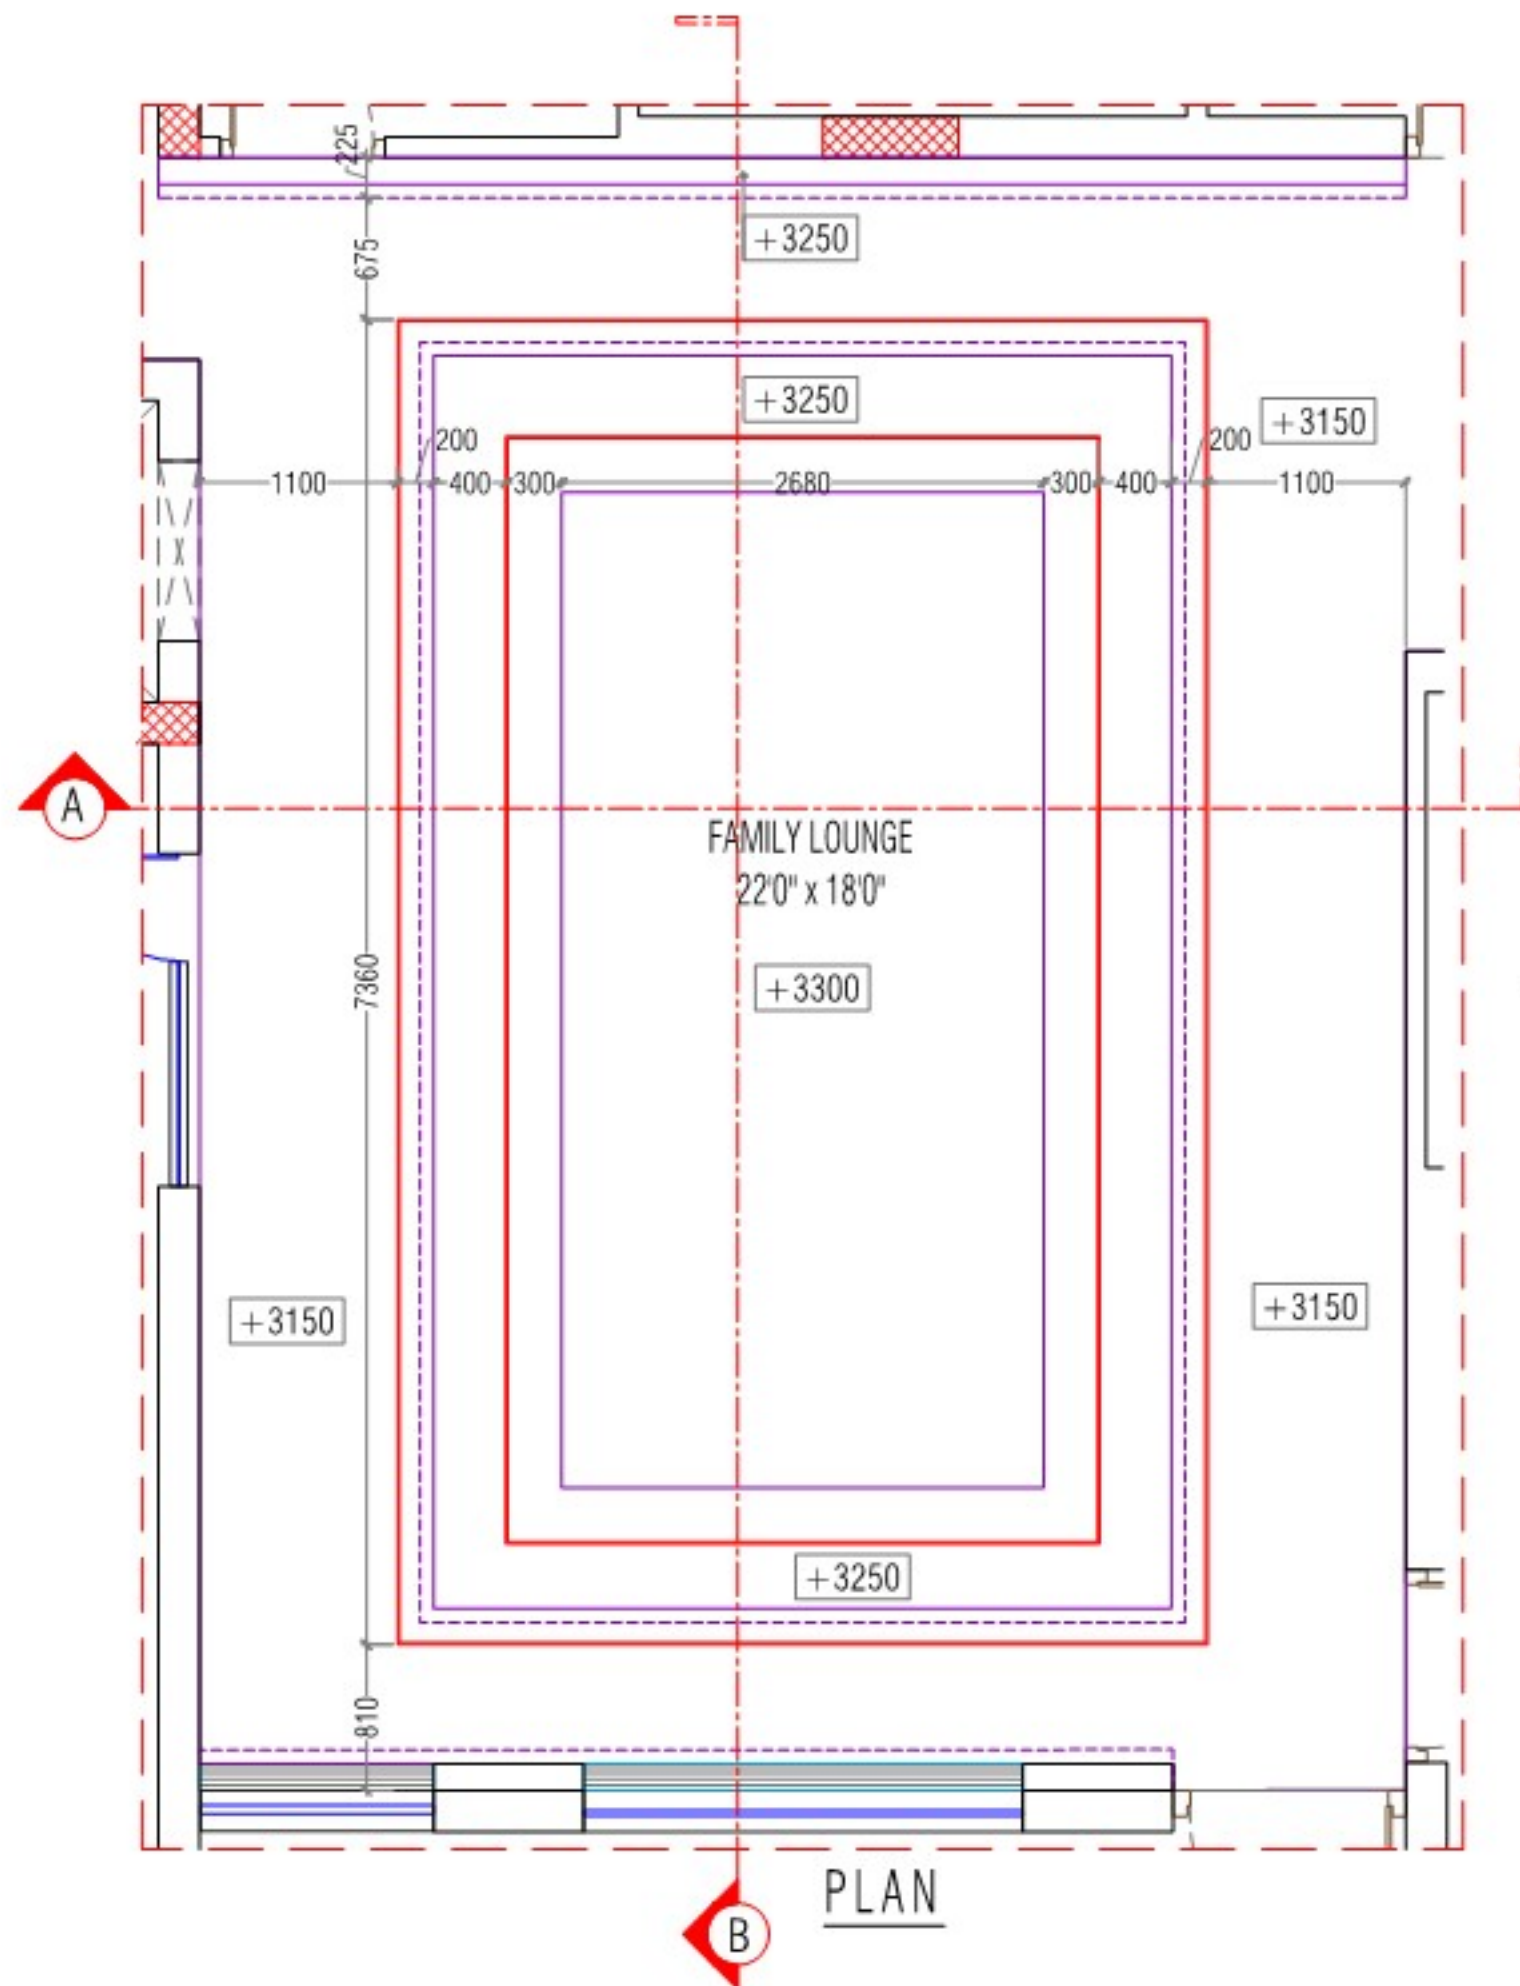


CLIENT:	
M/S. RAJAPUSHPA PROPERTIES PVT.LTD	
PROJECT:	
PROPOSED RESIDENTIAL MANSION VILLA-03 @KOKAPET, HYDERABAD.	
DATE : 07-08-2022	
SCALE : NTS	
DRAWN : ROHAN YOSUVA	
DEALT : JENISH J	
CHECKED BY: JENISH J	
NORTH:	SHEET NO:
REVISION :	
SHEET TITLE:	
FALSE CEILING SECTIONS	
INTERIOR ARCHITECTS:	
ARCHITECTS, PLANNERS, INTERIOR DESIGNERS H.No. 8-2-293/82/A/1016, PLOT No. 1016, ROAD NO.48A, JUBILEE HILLS, HYDERABAD - 500033, Ph No : 040-65863340, 23554450, 23554460, E - mail : mohanconsultants05@yahoo.co.in,	



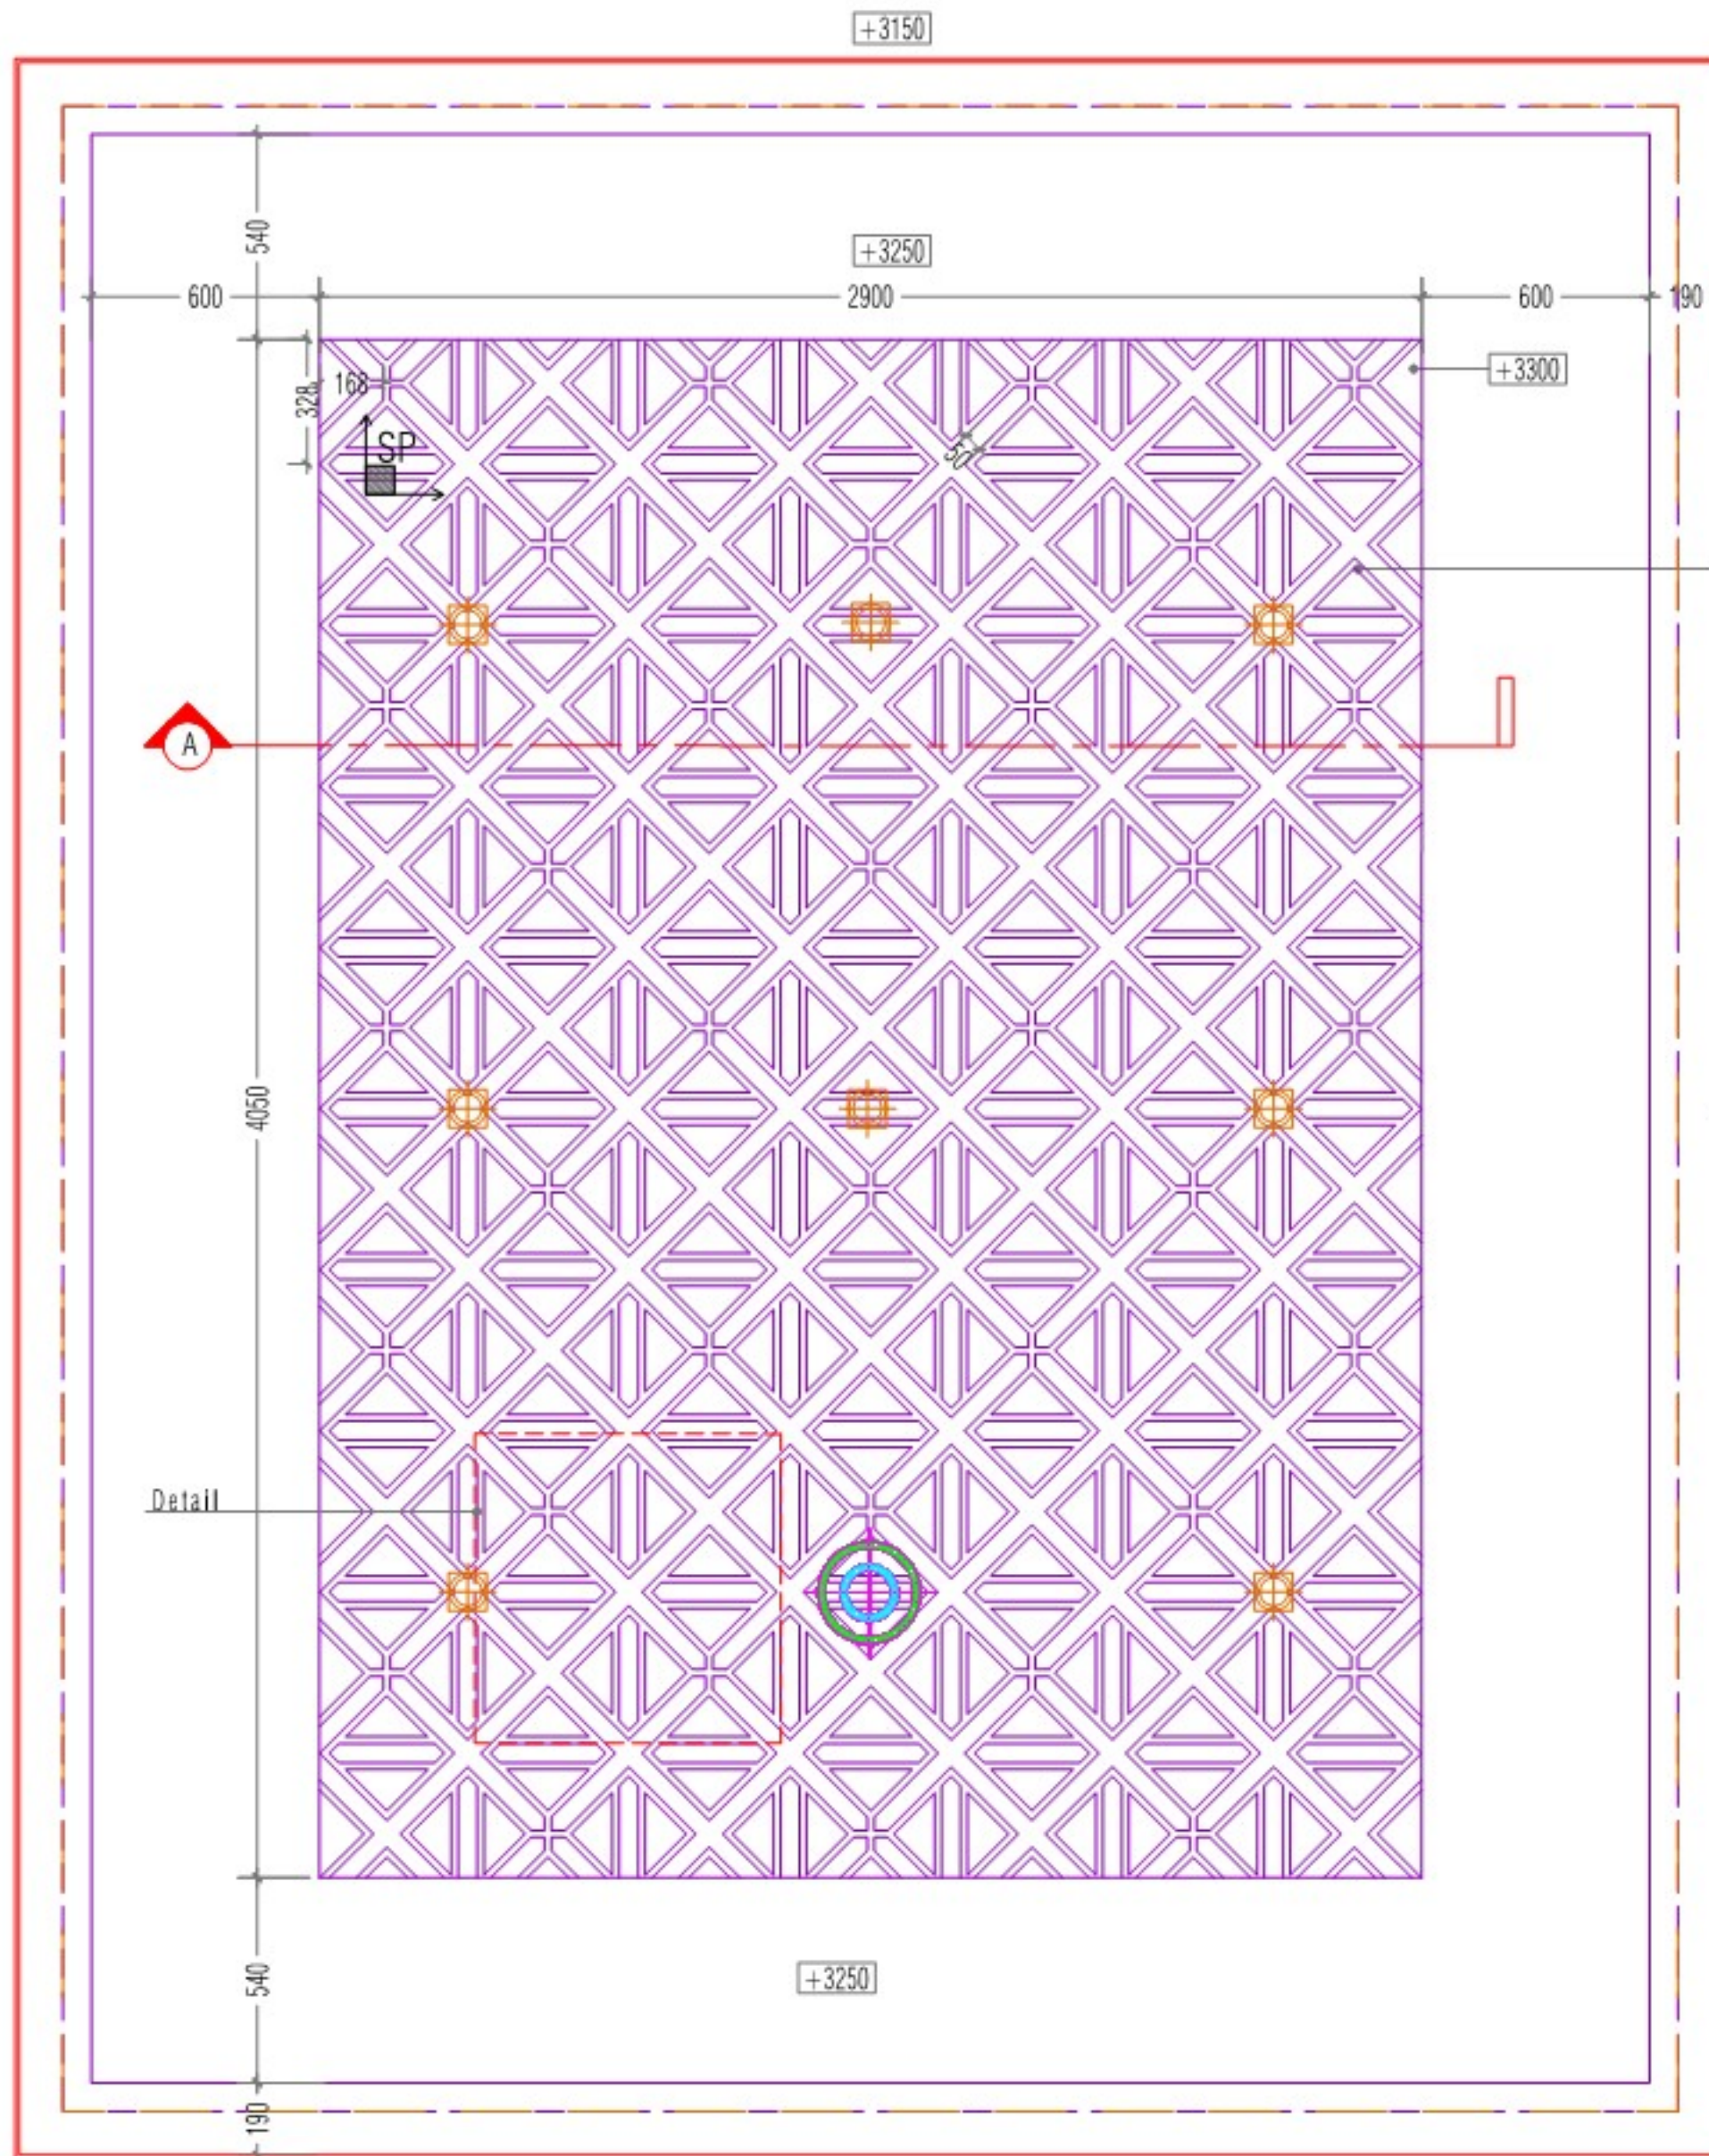


18mm thk. MDF board pasted on
12mm thk. Gypsum false ceiling

+3150
Groove

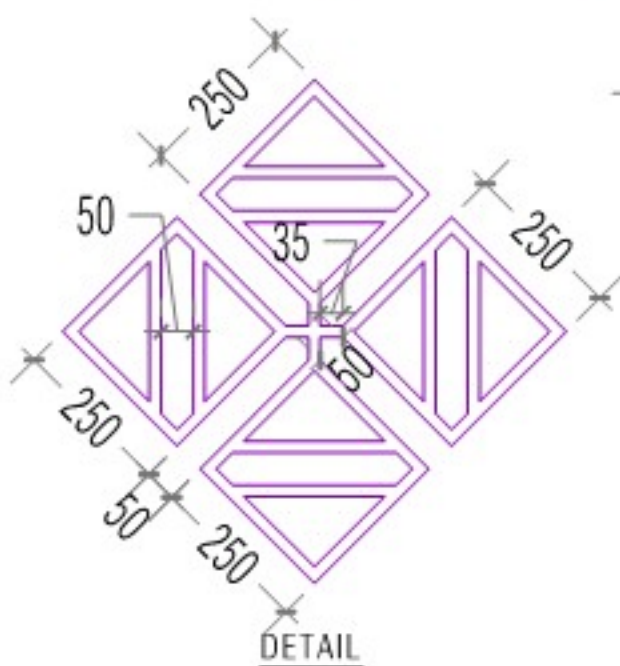

External Box Dimension - 250 X 250mm
Thickness of MDF - 18mm
Distance from box to box - 50mm

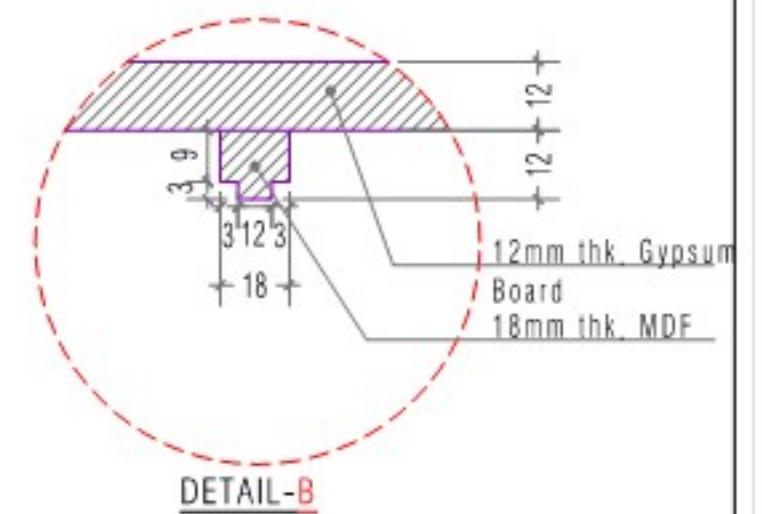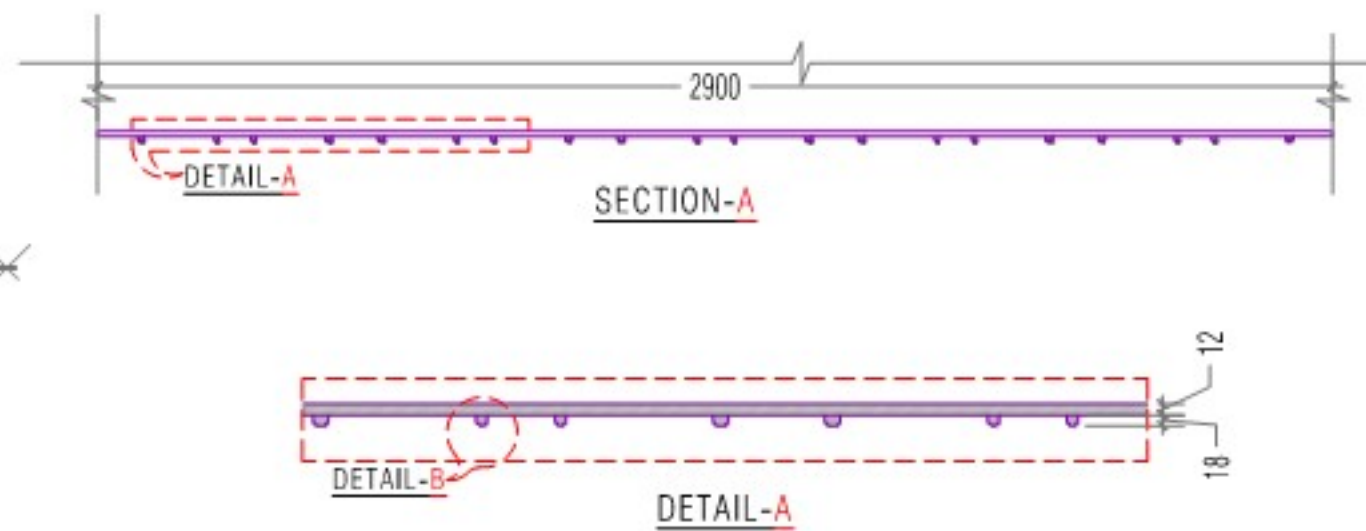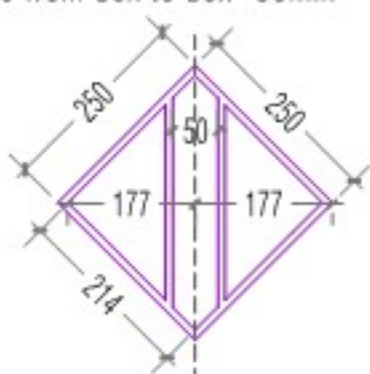

SECOND FLOOR PLAN



S.NO	SYMBOL	DESCRIPTION	QTY
01		Chandelier Light as per selection	
02		LED Light	

CLIENT:	PROJECT:	DATE :	NORTH:	INTERIOR ARCHITECTS:
Mr. MAHENDAR REDDY GARU	PROPOSED RESIDENTIAL MANSION VILLA-03 @KOKAPET, HYDERABAD.	10-08-2022		 ARCHITECTS PLANNERS INTERIOR DESIGNERS H.No. 8-0-285/52/A/1816, PLOT No. 1016, ROAD NO 45A, JUBILEE HILLS, HYDERABAD - 500033, Ph No : 040-61860340, 23554450, 23554469, E - mail : moharconsultants6@gmail.com, IN
	SHEET TITLE:	SCALE : NTS		
		DRAWN : ROHAN YOSUVA B M		
	FAMILY LOUNGE FALSE CEILING DETAIL	DEALT : JENISH J		
		CHECKED BY : JENISH J		

ARCHITECTS, PLANNERS, INTERIOR DESIGNERS
H.No. 8-2-285/50/A/1016, PLOT No. 1016,
ROAD NO 48A, JUBILEE HILLS,
HYDERABAD - 500033.
PH No : 040-51865340, 23554450, 23554450,
E - mail : mohanconsultants@gmail.com





CLIENT:	SHEET TITLE:	DATE : 07-05-2022	NORTH:	ARCHITECTS:
M/s. YASHODHA HOSPITALS	TYPICAL FLOOR PLAN	SCALE : NTS		
PROJECT:		DRAWN : ROHAN YOSUVA B M		
PROPOSED WOMENS HOSTEL BLOCK @ SAROOR NAGAR		DEALT : JENISH J		
		CHECKED BY : JENISH J		
			SHEET NO:	


MOHAM CONSULTANTS

ARCHITECTS PLANNERS INTERIOR DESIGNERS

H.NO. 8-2-293/12/A/1016 PLOT No. 1010,
ROAD NO. 46A, JUBILEE HILLS,
HYDERABAD - 500033,
Ph No : 94665885340/23554455/3252179555,
E-mail : mohamconsultants95@yahoo.co.in,


A

B

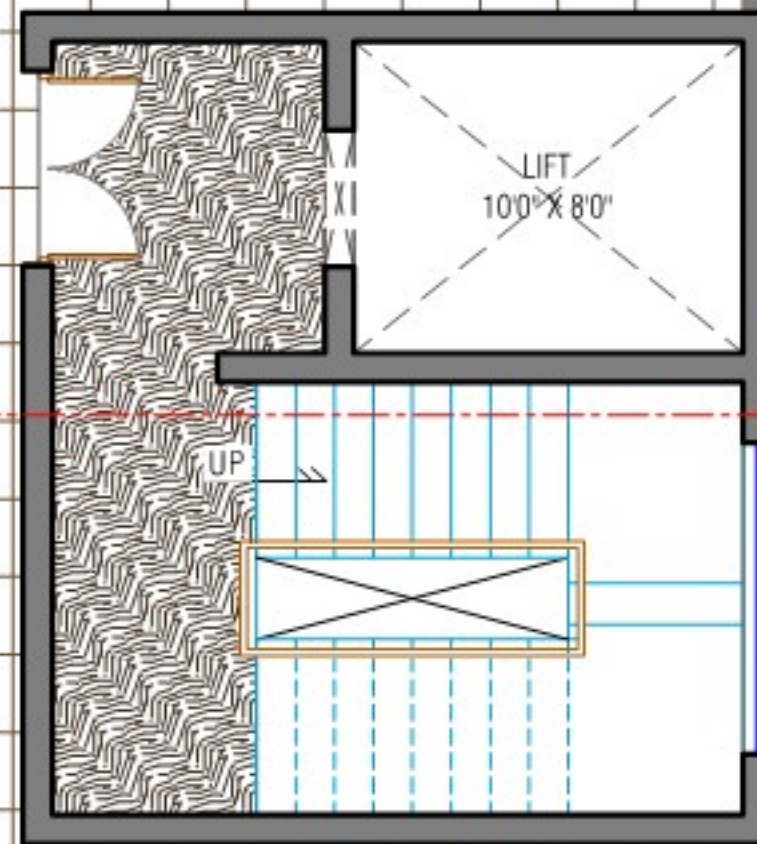


CLIENT:	SHEET TITLE:	DATE : 12-07-2022	NORTH:	ARCHITECTS:
M/s. YASHODHA HOSPITALS	TERRACE FLOOR PLAN	SCALE : NTS		
PROJECT:		DRAWN : ROHAN YOSUVA B M		
PROPOSED WOMENS HOSTEL BLOCK @ SAROOR NAGAR		DEALT : JENISH J		
		CHECKED BY : JENISH J		
			SHEET NO:	

ARCHITECTS, PLANNERS, INTERIOR DESIGNERS
 H.No. C-3-253/82/1/1016, PLOT No. 1016,
 ROAD NO 46A, JUBILEE HILLS,
 HYDERABAD - 500033.
 Ph No : 040-65803348, 23554450, 9052179555,
 E-mail : mohamconsultants@yahoo.co.in

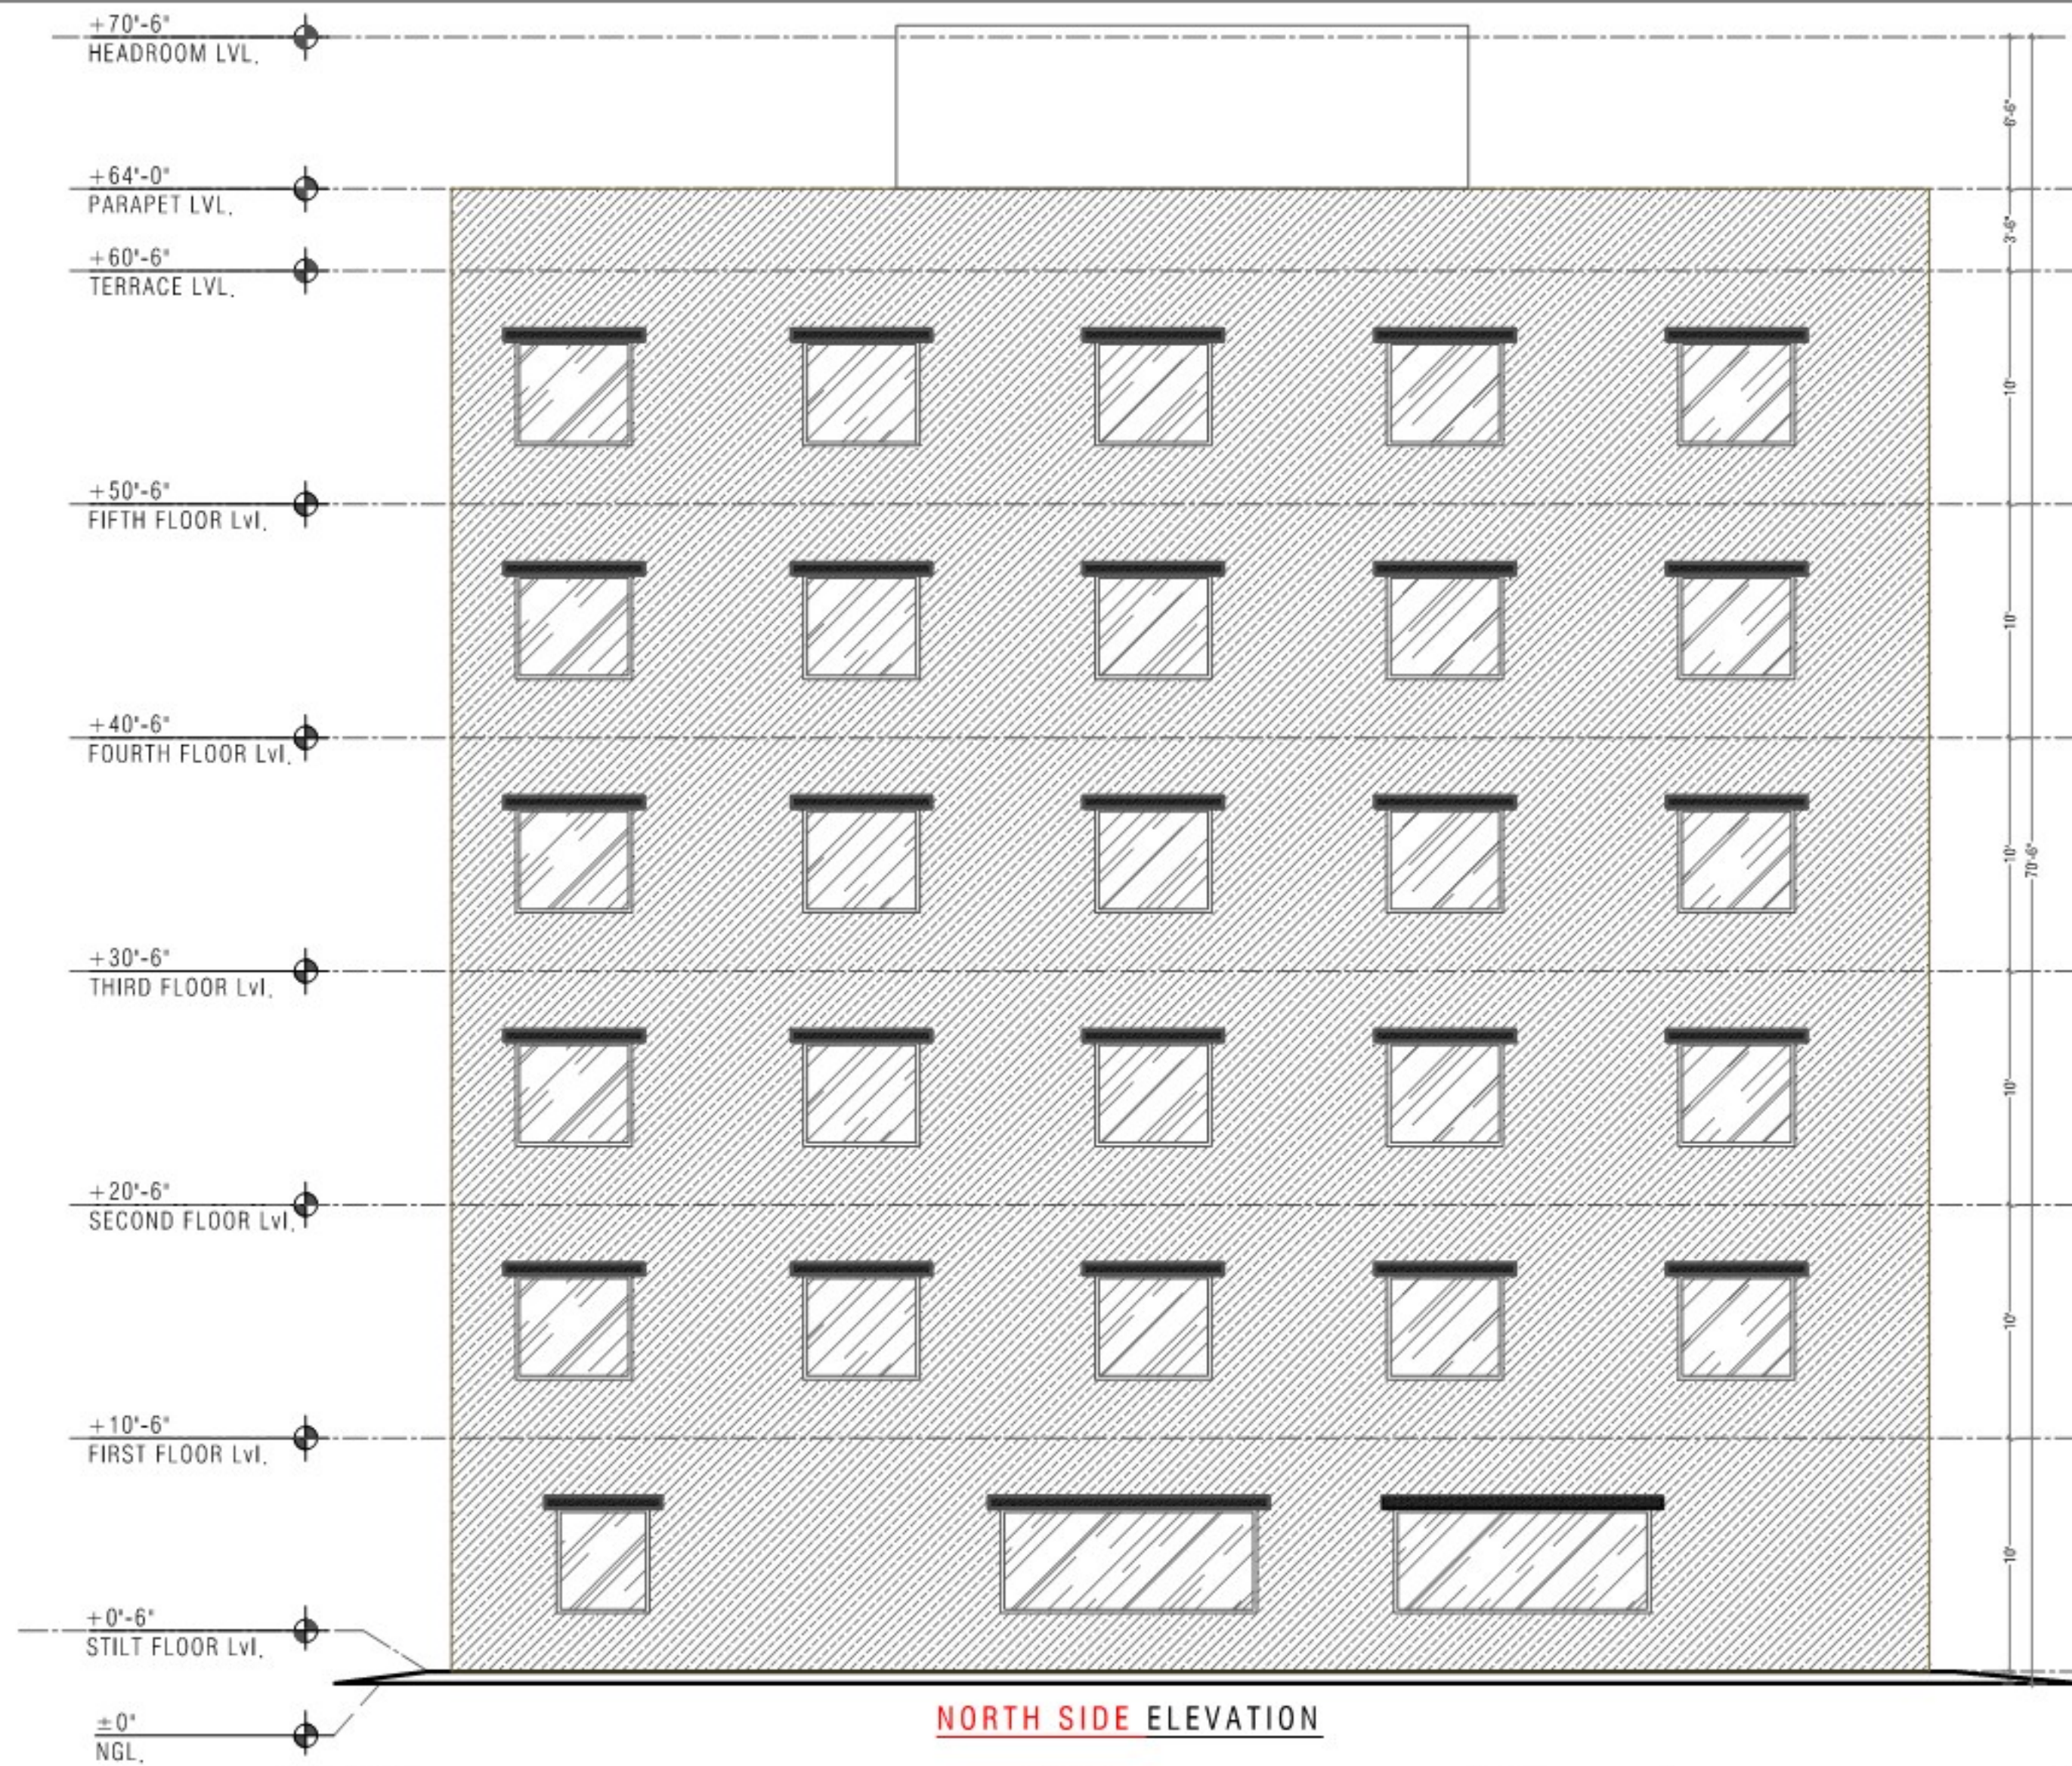

NORTH SIDE ELEVATION

CLIENT:	SHEET TITLE:	REVISION:	NORTH:	DATE : 11-07-2022	ARCHITECTS:
M/s. YASHODHA HOSPITALS	NORTH SIDE ELEVATION			SCALE : NTS	
	PROJECT:			DRAWN : ROHAN YOSUVA B M	
	PROPOSED WOMENS HOSTEL BLOCK			DEALT : JENISH J	
	@ SAROOR NAGAR			CHECKED BY : JENISH J	
			SHEET NO:		ARCHITECTS. PLANNERS. INTERIOR DESIGNERS H.No. 8-2-293/82/A/1016, PLOT No. 1016, ROAD NO 46A, JUBILEE HILLS, HYDERABAD - 500032. Ph No : 040-65865340, 23554450, 9052179555, E-mail : mohamconsultants05@yahoo.co.in,

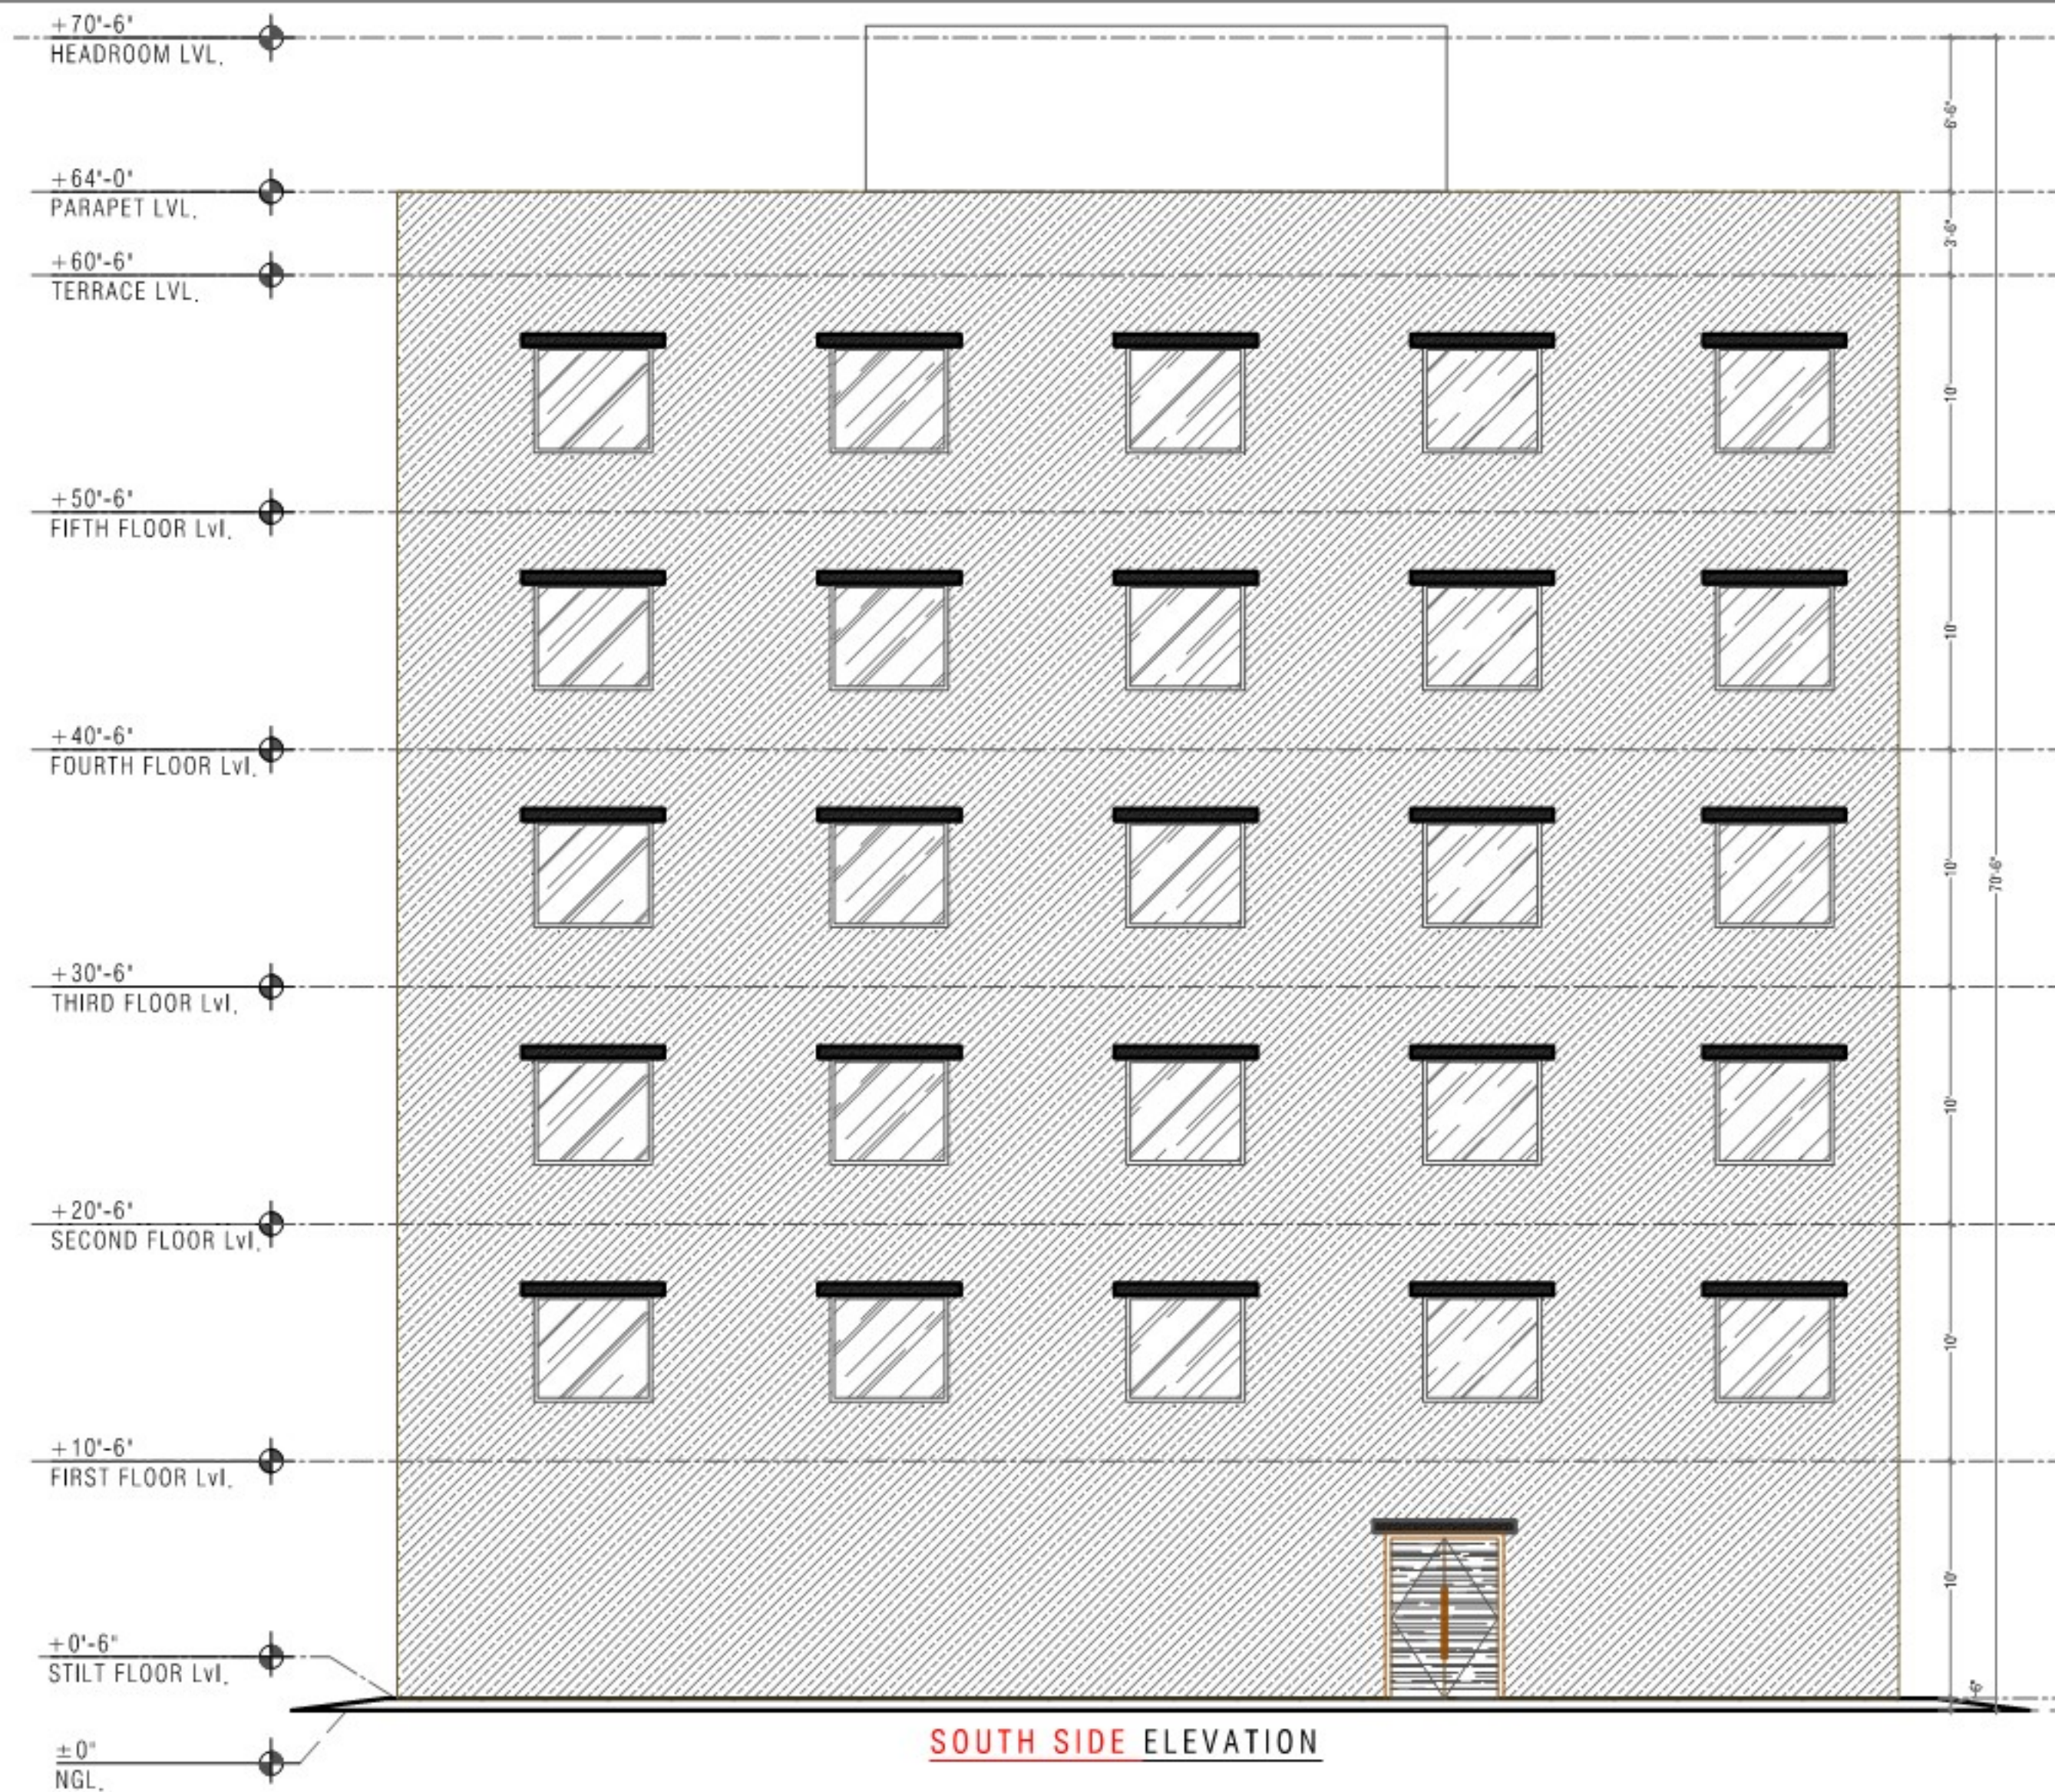

CLIENT:	SHEET TITLE:	REVISION:	NORTH:	DATE : 11-07-2022	ARCHITECTS:
M/s. YASHODHA HOSPITALS	<u>SOUTH SIDE ELEVATION</u>			SCALE : NTS	
	PROJECT:			DRAWN : ROHAN YOSUVA B M	
	PROPOSED WOMENS HOSTEL BLOCK			DEALT : JENISH J	
	@ SAROOR NAGAR			CHECKED BY : JENISH J	
			SHEET NO:		ARCHITECTS. PLANNERS. INTERIOR DESIGNERS H.No. 8-2-293/82/A/1016, PLOT No. 1016, ROAD NO 46A, JUBILEE HILLS, HYDERABAD - 500033. Ph No : 040-65865340, 23554450, 9052179555, E - mail : mohamconsultants05@yahoo.co.in,




EAST SIDE ELEVATION

CLIENT:	SHEET TITLE:	REVISION:	NORTH:	DATE : 11-07-2022	ARCHITECTS:
M/s. YASHODHA HOSPITALS	EAST SIDE ELEVATION			SCALE : NTS	 ARCHITECTS. PLANNERS. INTERIOR DESIGNERS H.No. 8-2-293/82/A/1016, PLOT No. 1016, ROAD NO 46A, JUBILEE HILLS, HYDERABAD - 500032. Ph No : 040-65865340, 23554450, 9052179555, E-mail : mohamconsultants05@yahoo.co.in,
	PROJECT:			DRAWN : ROHAN YOSUVA B M	
	PROPOSED WOMENS HOSTEL BLOCK			DEALT : JENISH J	
	@ SAROOR NAGAR			CHECKED BY : JENISH J	
			SHEET NO:		





CLIENT:	SHEET TITLE:	REVISION:	NORTH:	DATE : 11-07-2022	ARCHITECTS:
M/s. YASHODHA HOSPITALS	WEST SIDE ELEVATION			SCALE : NTS	 ARCHITECTS. PLANNERS. INTERIOR DESIGNERS H.No. 8-2-293/82/A/1016, PLOT No. 1016, ROAD NO 46A, JUBILEE HILLS, HYDERABAD - 500032. Ph No : 040-65865340, 23554450, 9052179555, E-mail : mohamconsultants05@yahoo.co.in,
	PROJECT:			DRAWN : ROHAN YOSUVA B M	
	PROPOSED WOMENS HOSTEL BLOCK			DEALT : JENISH J	
	@ SAROOR NAGAR			CHECKED BY : JENISH J	
			SHEET NO:		

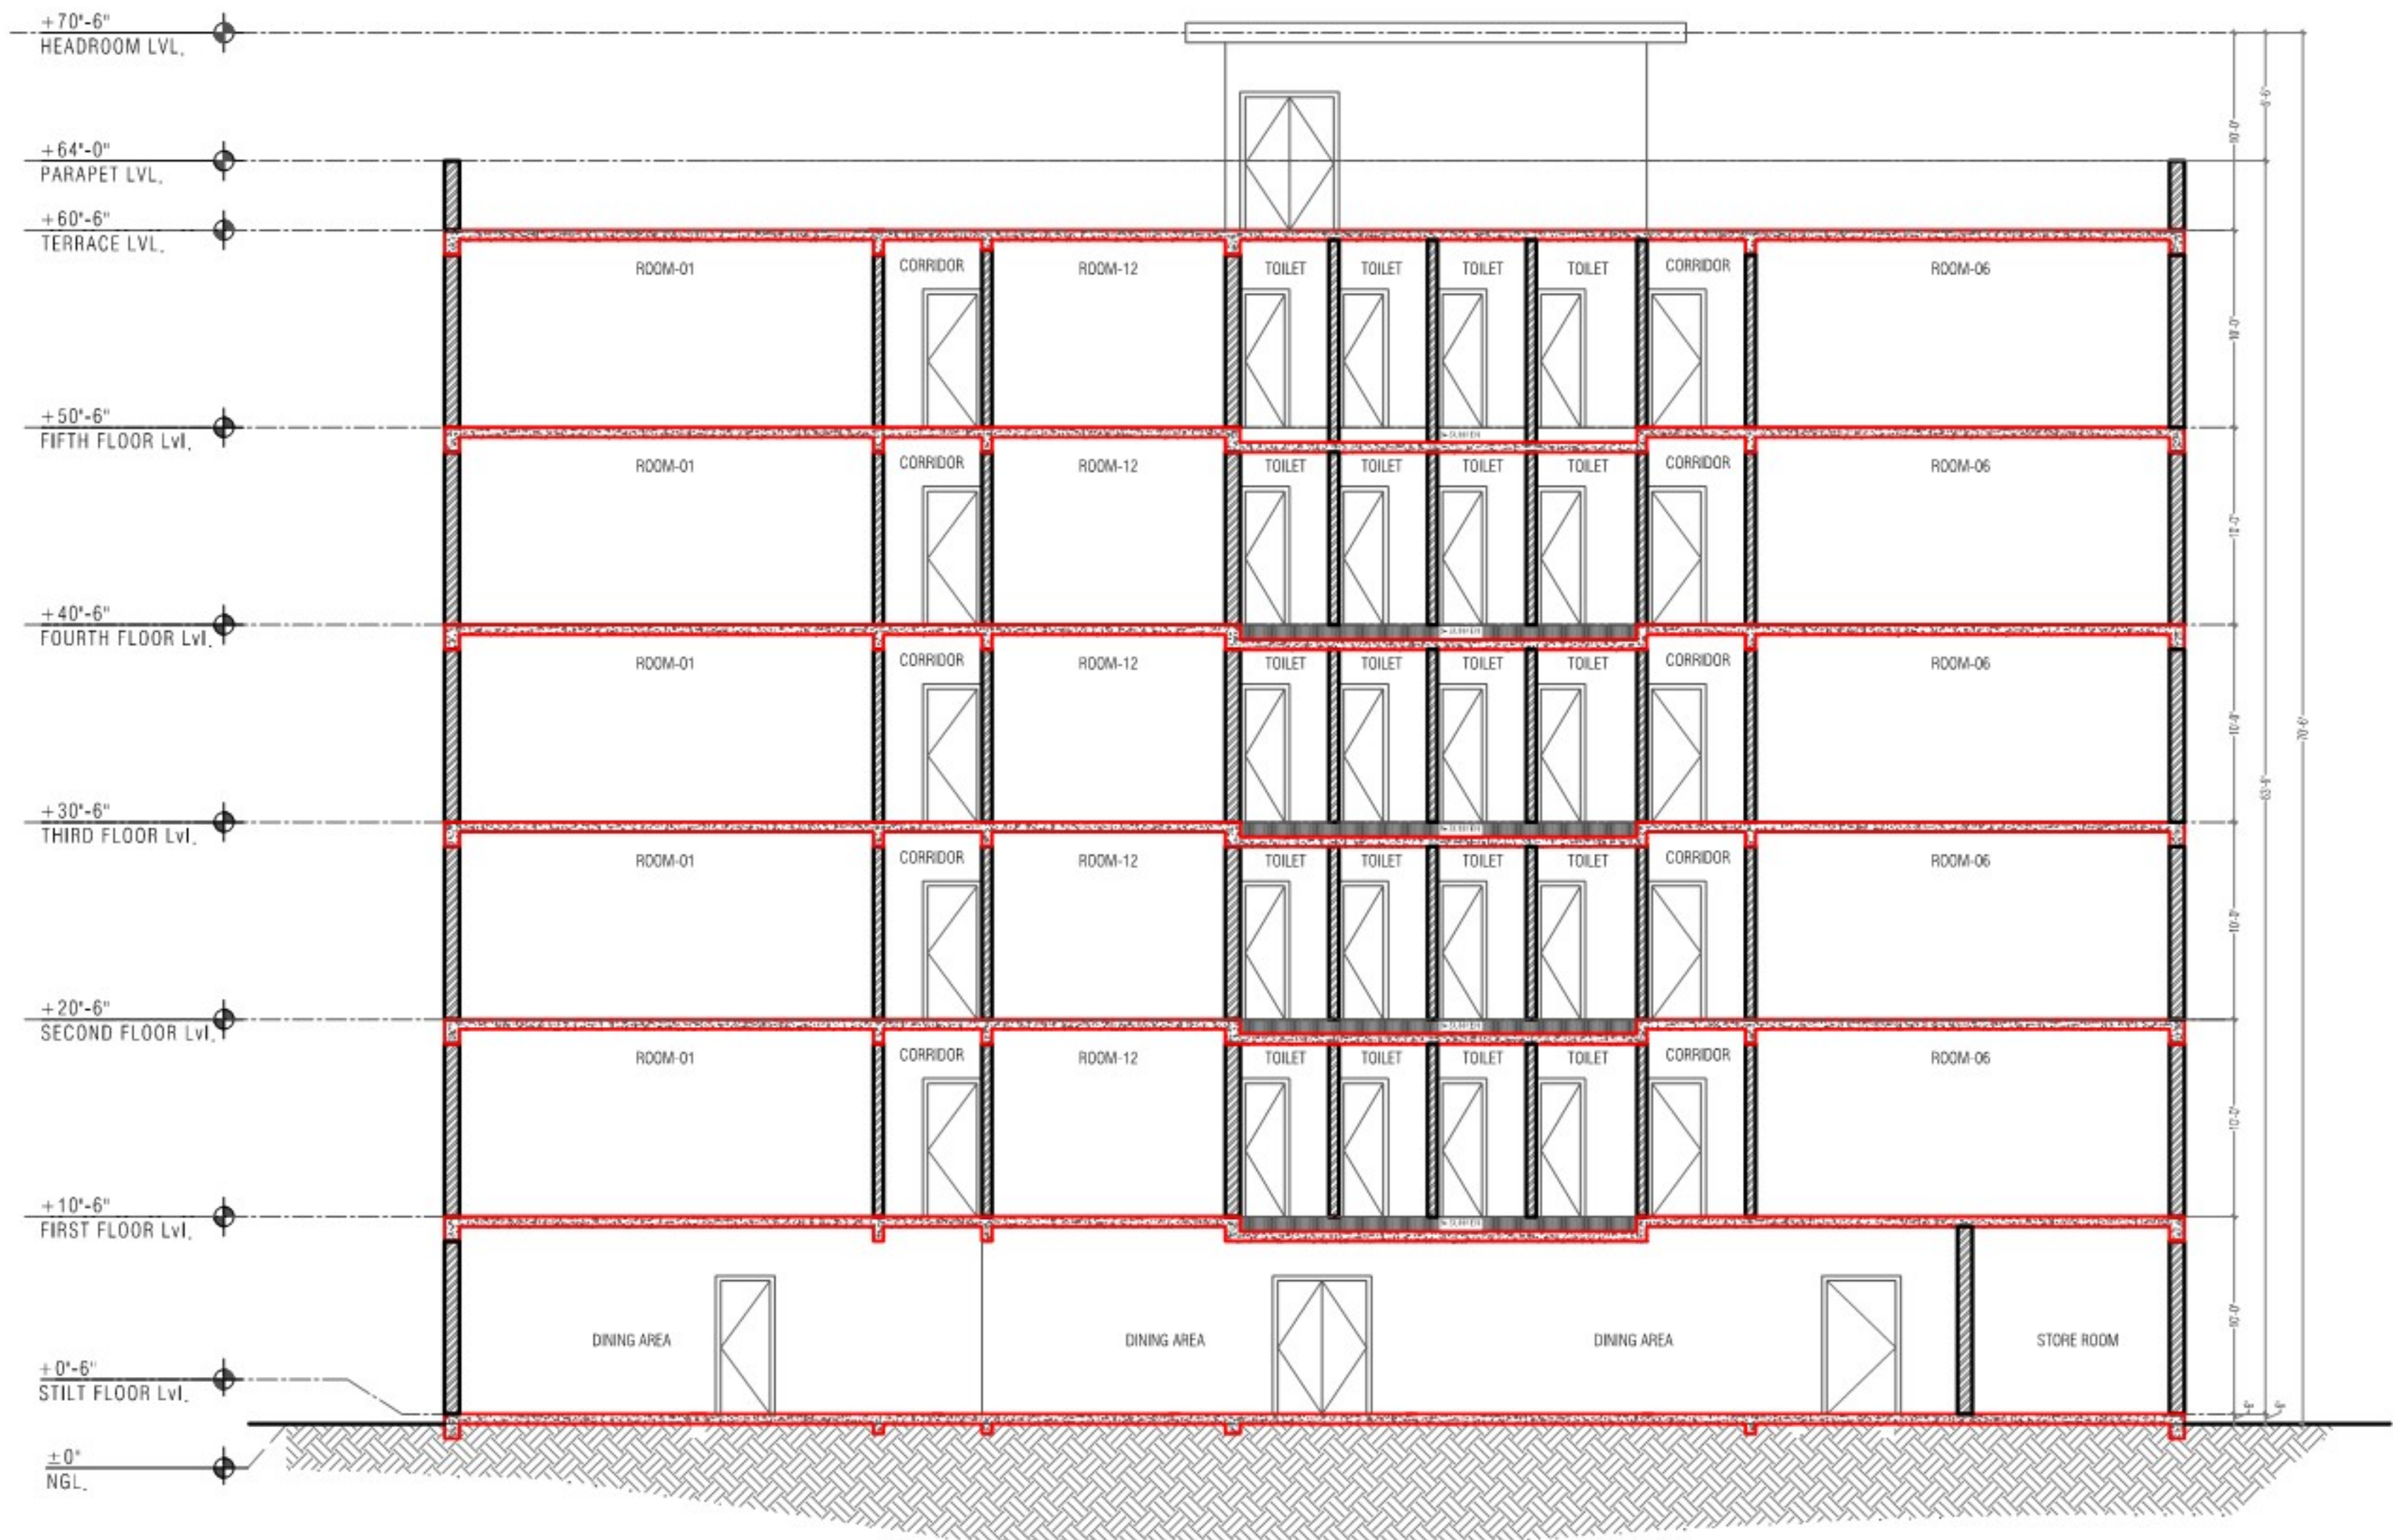


SECTION - A

CLIENT:	SHEET TITLE:	REVISION:	NORTH:	DATE : 11-07-2022	ARCHITECTS:
M/s. YASHODHA HOSPITALS	SECTION - A			SCALE : NTS	 MOHAM CONSULTANTS ARCHITECTS. PLANNERS. INTERIOR DESIGNERS H.No. 8-2-293/82/A/1016, PLOT No. 1016, ROAD NO 46A, JUBILEE HILLS, HYDERABAD - 500032. Ph No : 040-65865340, 23554450, 9052179555, E - mail : mohamconsultants05@yahoo.co.in,
	PROJECT:			DRAWN : ROHAN YOSUVA B M	
	PROPOSED WOMENS HOSTEL BLOCK			DEALT : JENISH J	
	@ SAROOR NAGAR			CHECKED BY : JENISH J	

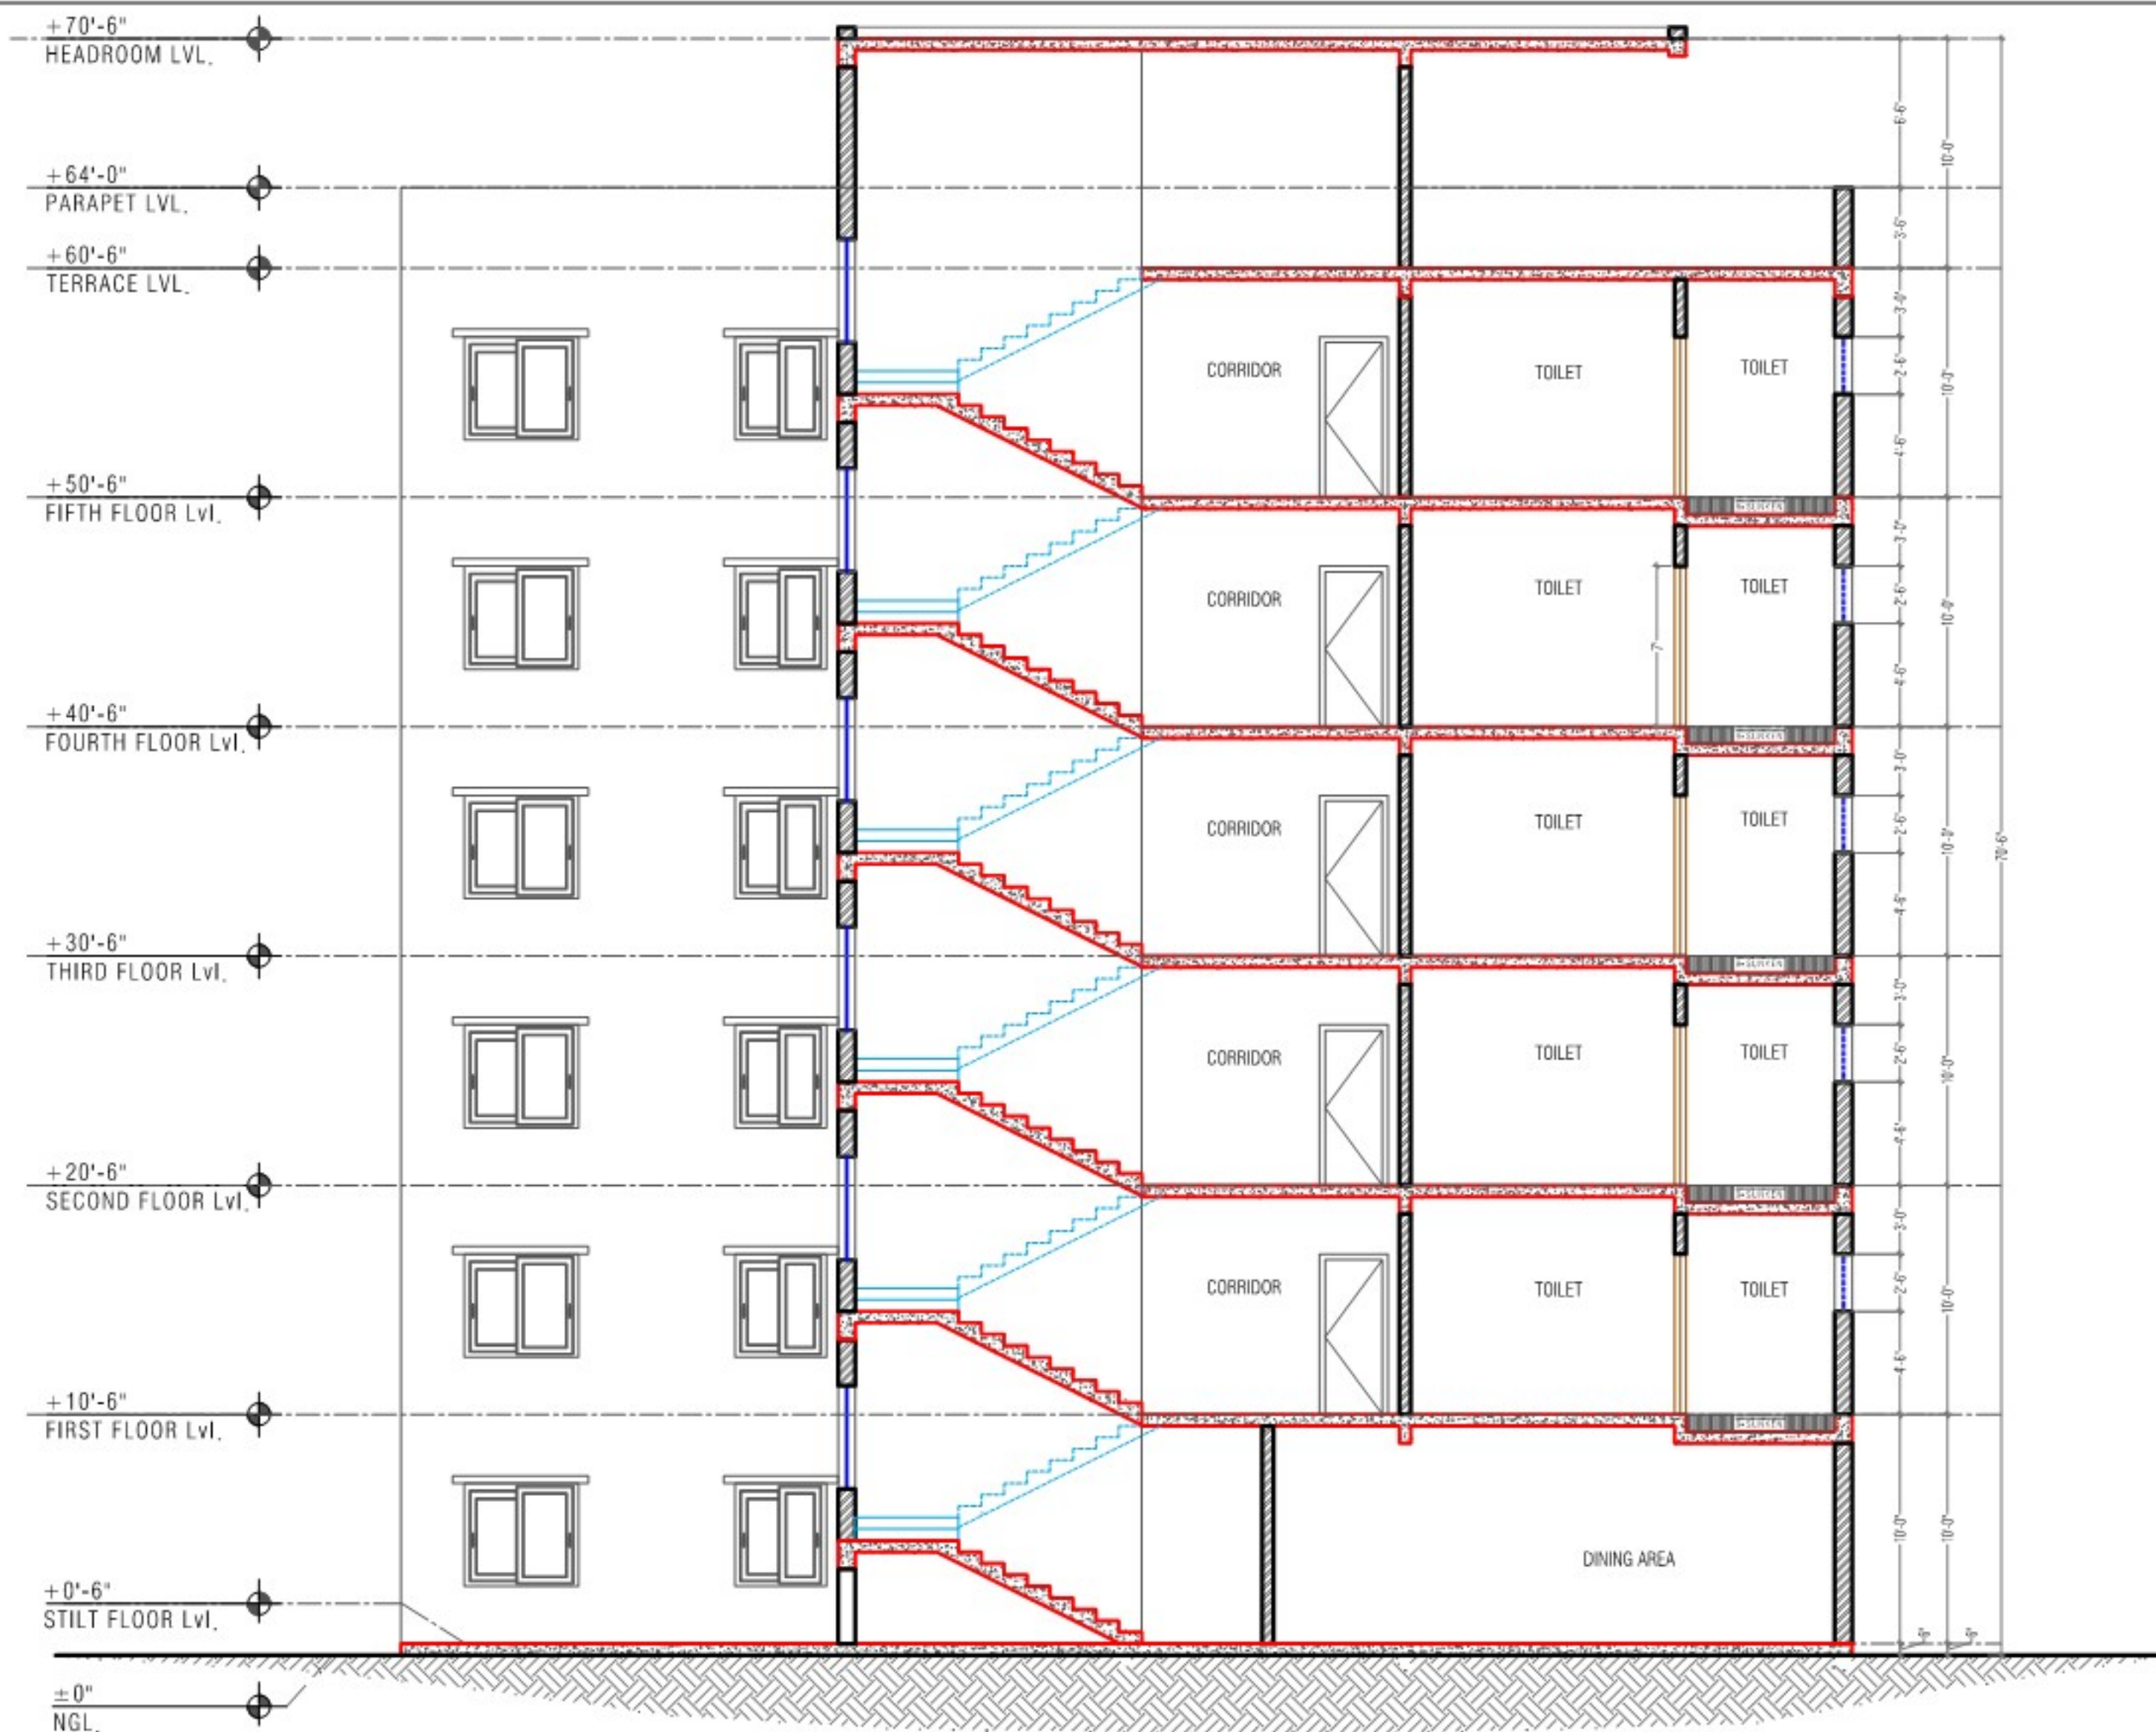

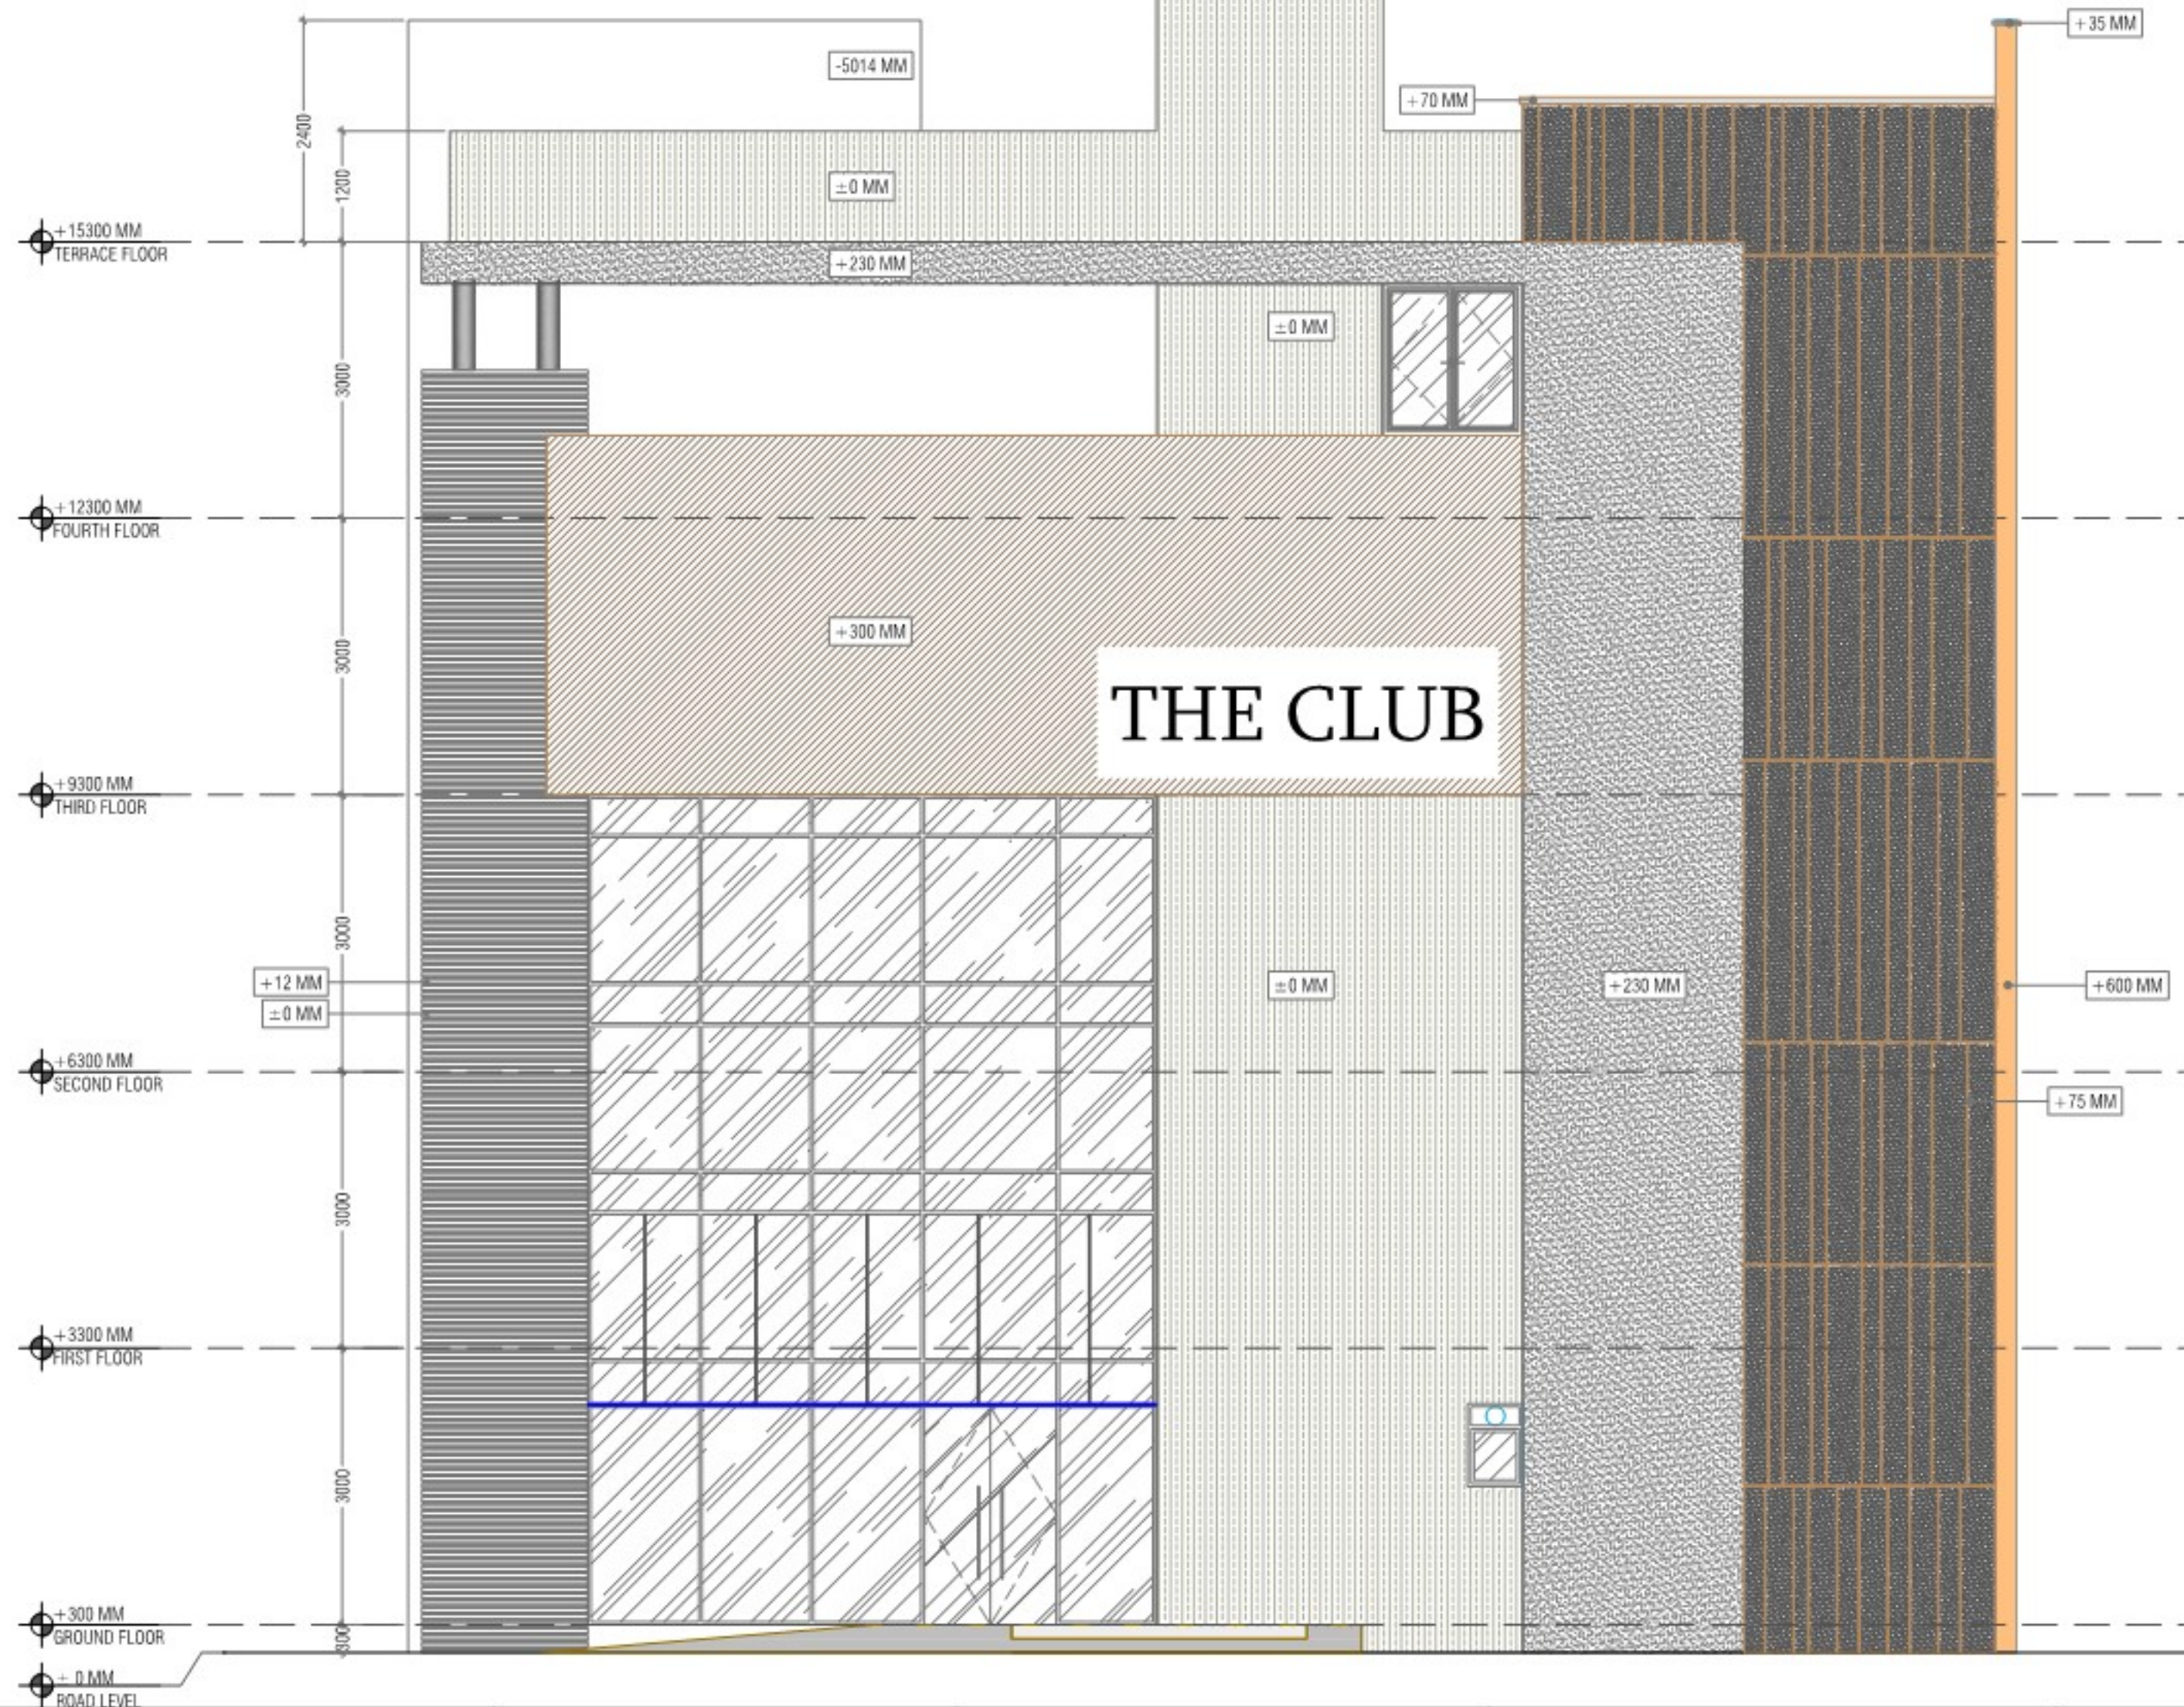

CLIENT:	SHEET TITLE:	KEY PLAN:	DATE : 22-08-2022	NORTH:	ARCHITECTS:
M/s. ARVIND HEIGHTS	NORTH ELEVATION		SCALE : NTS		MOHAN CONSULTANTS
PROJECT:			DRAWN : ROHAN YOSUVA B M	SHEET NO:	ARCHITECTS. PLANNERS. INTERIOR DESIGNERS
PROPOSED RESIDENTIAL APARTMENT FLATS			DEALT : JENISH, J		H.No. 8-2-293/82/A/1016, PLOT No. 1016, ROAD NO 46A, JUBILEE HILLS, HYDERABAD - 500033, Ph No : 040-65865340,23554450,23554460, E-mail : mohanconsultants05@yahoo.co.in,
			CHECKED BY : JENISH, J		

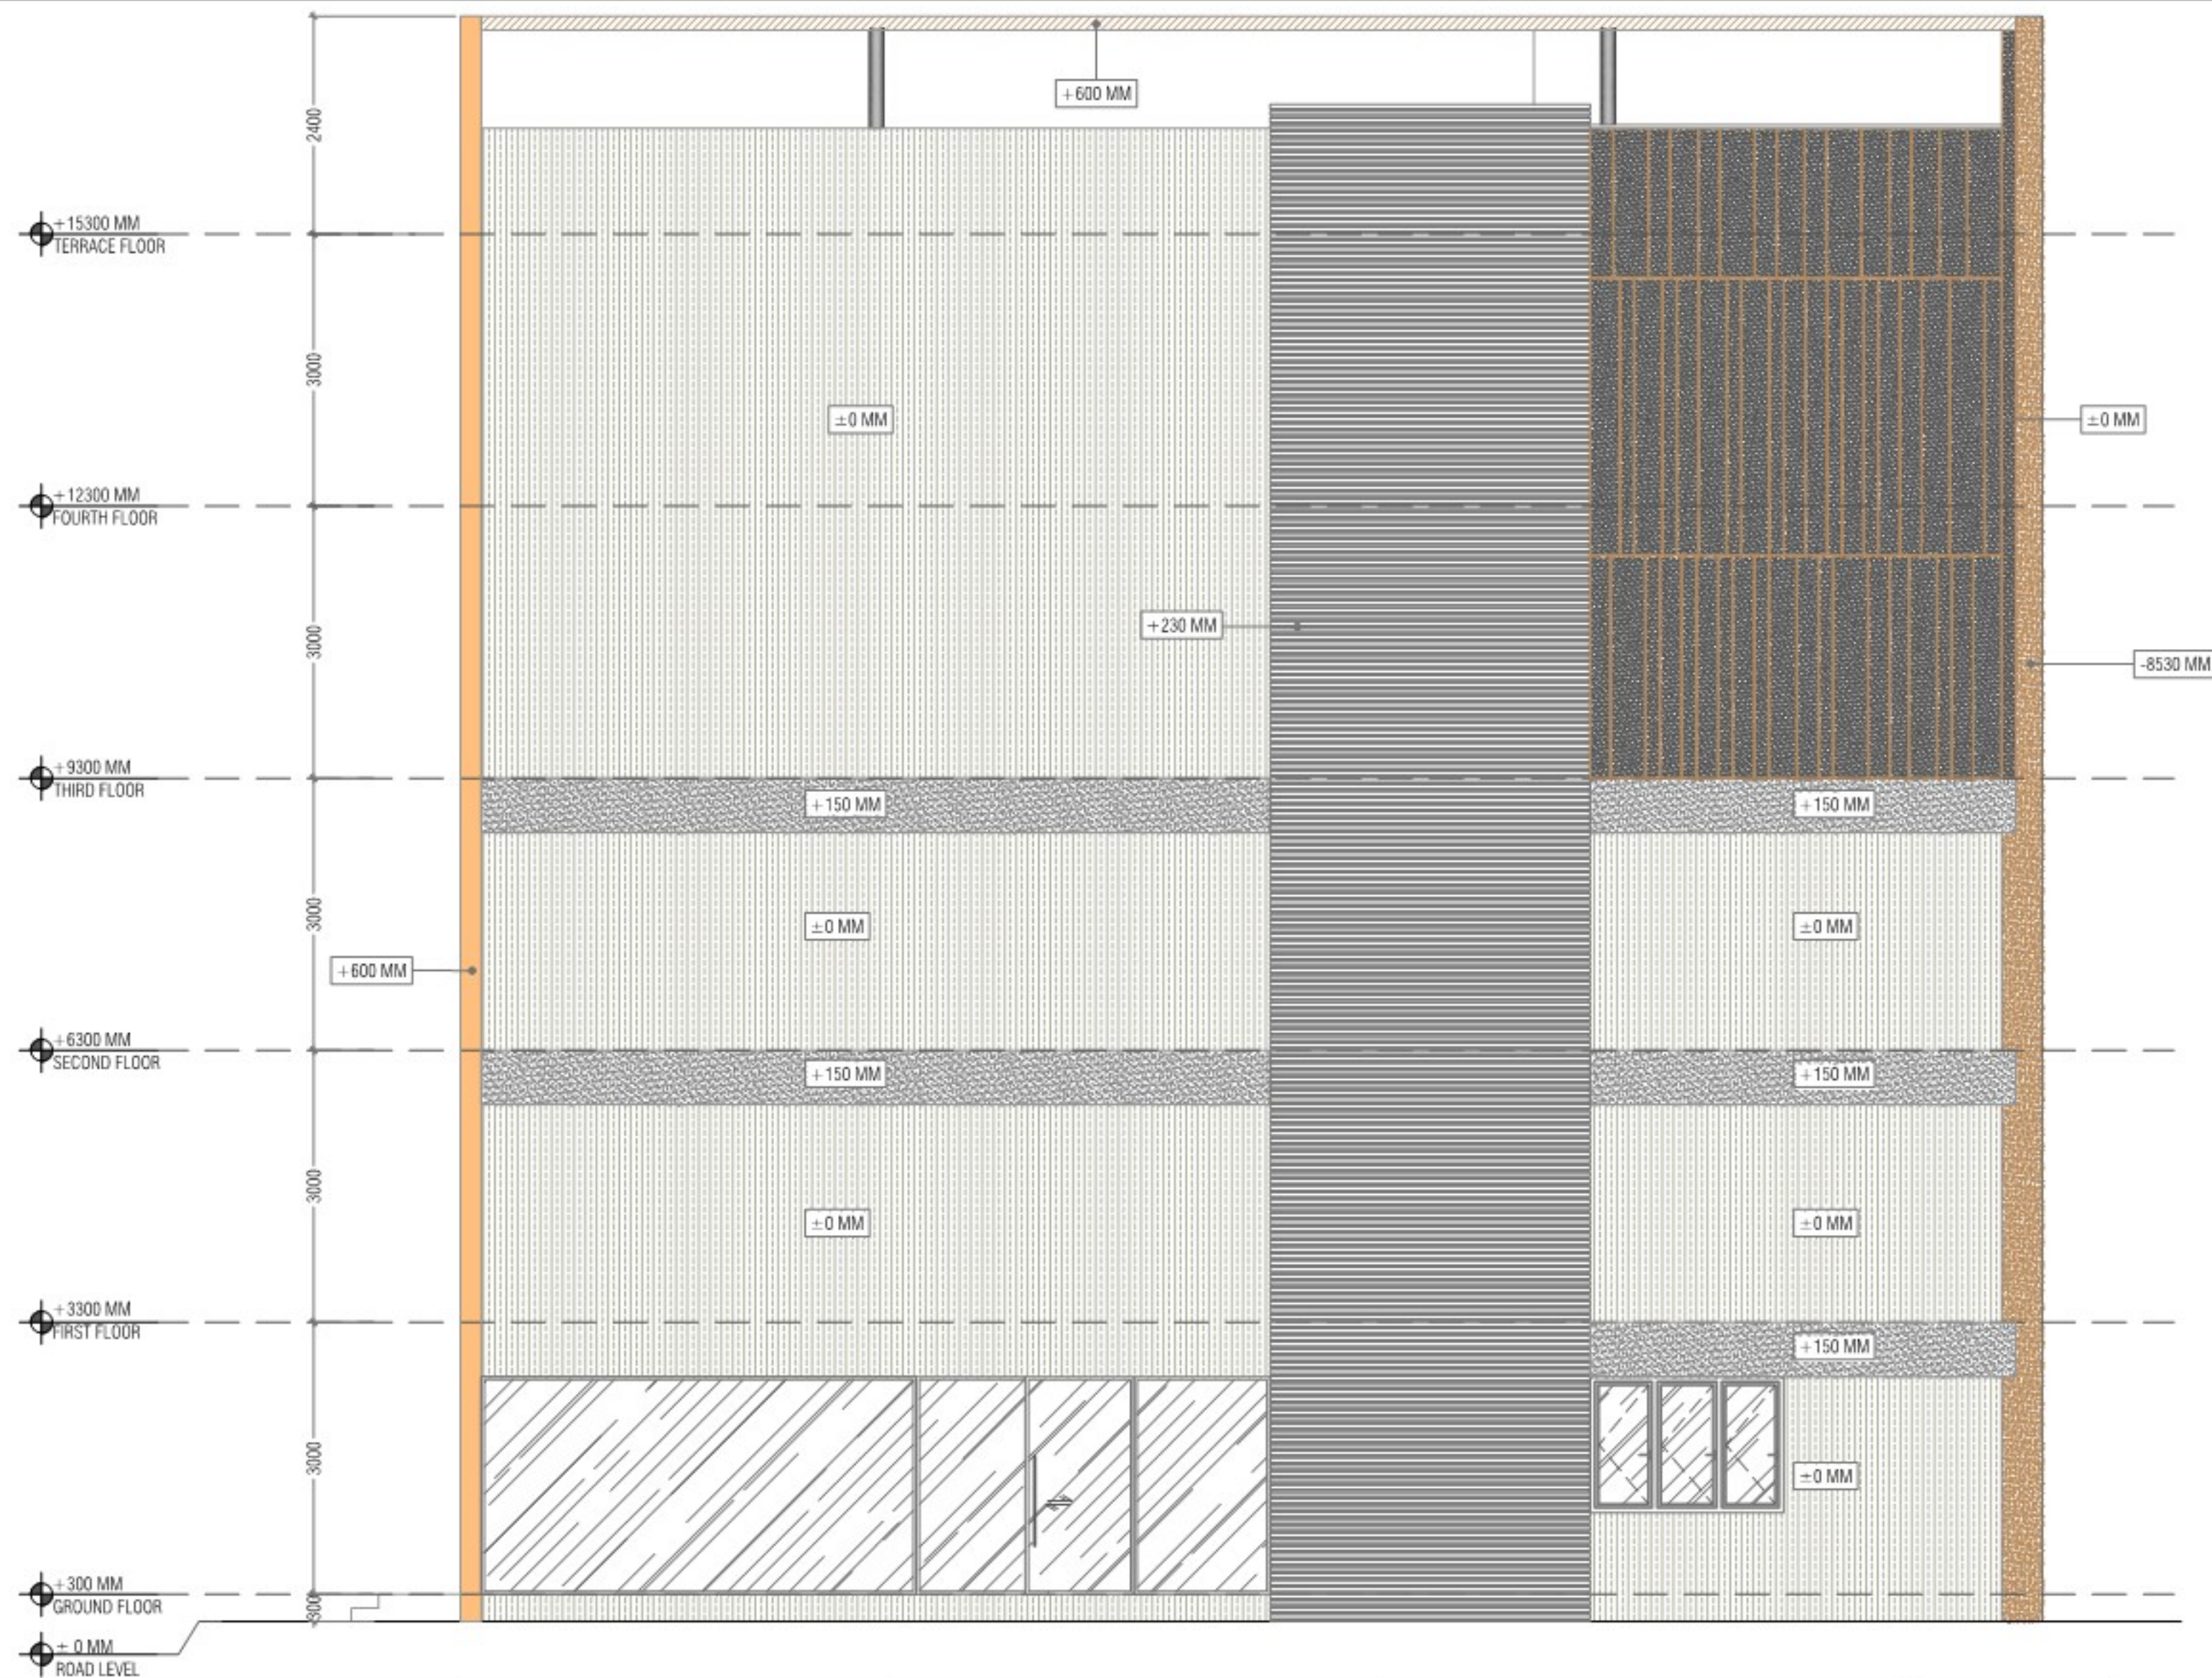

CLIENT:	SHEET TITLE:	KEY PLAN:	DATE : 22-08-2022	NORTH:	ARCHITECTS:	
M/s. ARVIND HEIGHTS	SOUTH ELEVATION		SCALE : NTS		 MOHAM CONSULTANTS ARCHITECTS. PLANNERS. INTERIOR DESIGNERS H.No. 8-2-293/82/A/1016, PLOT No. 1016, ROAD NO 46A, JUBILEE HILLS, HYDERABAD - 500033, Ph No : 040-65865340, 23554450, 23554460, E-mail : mohanconsultants05@yahoo.co.in	
PROJECT:			DRAWN : ROHAN YOSUVA B M			SHEET NO:
PROPOSED RESIDENTIAL APARTMENT FLATS			DEALT : JENISH, J			
			CHECKED BY : JENISH, J			




CLIENT:	SHEET TITLE:	KEY PLAN:	DATE : 22-08-2022	NORTH:	ARCHITECTS:
M/s. ARVIND HEIGHTS	EAST ELEVATION		SCALE : NTS		
PROJECT:			DRAWN : ROHAN YOSUVA B M	SHEET NO:	
PROPOSED RESIDENTIAL APARTMENT FLATS			DEALT : JENISH, J		
			CHECKED BY : JENISH, J		

MOHAM CONSULTANTS

ARCHITECTS. PLANNERS. INTERIOR DESIGNERS
H.No. 8-2-293/82/A/1016, PLOT No. 1016,
ROAD NO 46A, JUBILEE HILLS,
HYDERABAD - 500033,
Ph No : 040-65865340, 23554450, 23554460,
E-mail : mohamconsultants05@yahoo.co.in



CLIENT:	SHEET TITLE:	KEY PLAN:	DATE : 22-08-2022		NORTH: 	 MOHAM CONSULTANTS ARCHITECTS. PLANNERS. INTERIOR DESIGNERS H.No. 8-2-293/82/A/1016, PLOT No. 1016, ROAD NO 46A, JUBILEE HILLS, HYDERABAD - 500033, Ph No : 040-65865340,23554450,23554460, E-mail : mohamconsultants05@yahoo.co.in,
M/s. ARVIND HEIGHTS	WEST ELEVATION		SCALE : NTS			
PROJECT:			DRAWN : ROHAN YOSUVA B M			
PROPOSED RESIDENTIAL APARTMENT FLATS			DEALT : JENISH, J			
			CHECKED BY : JENISH, J			
SHEET NO:						

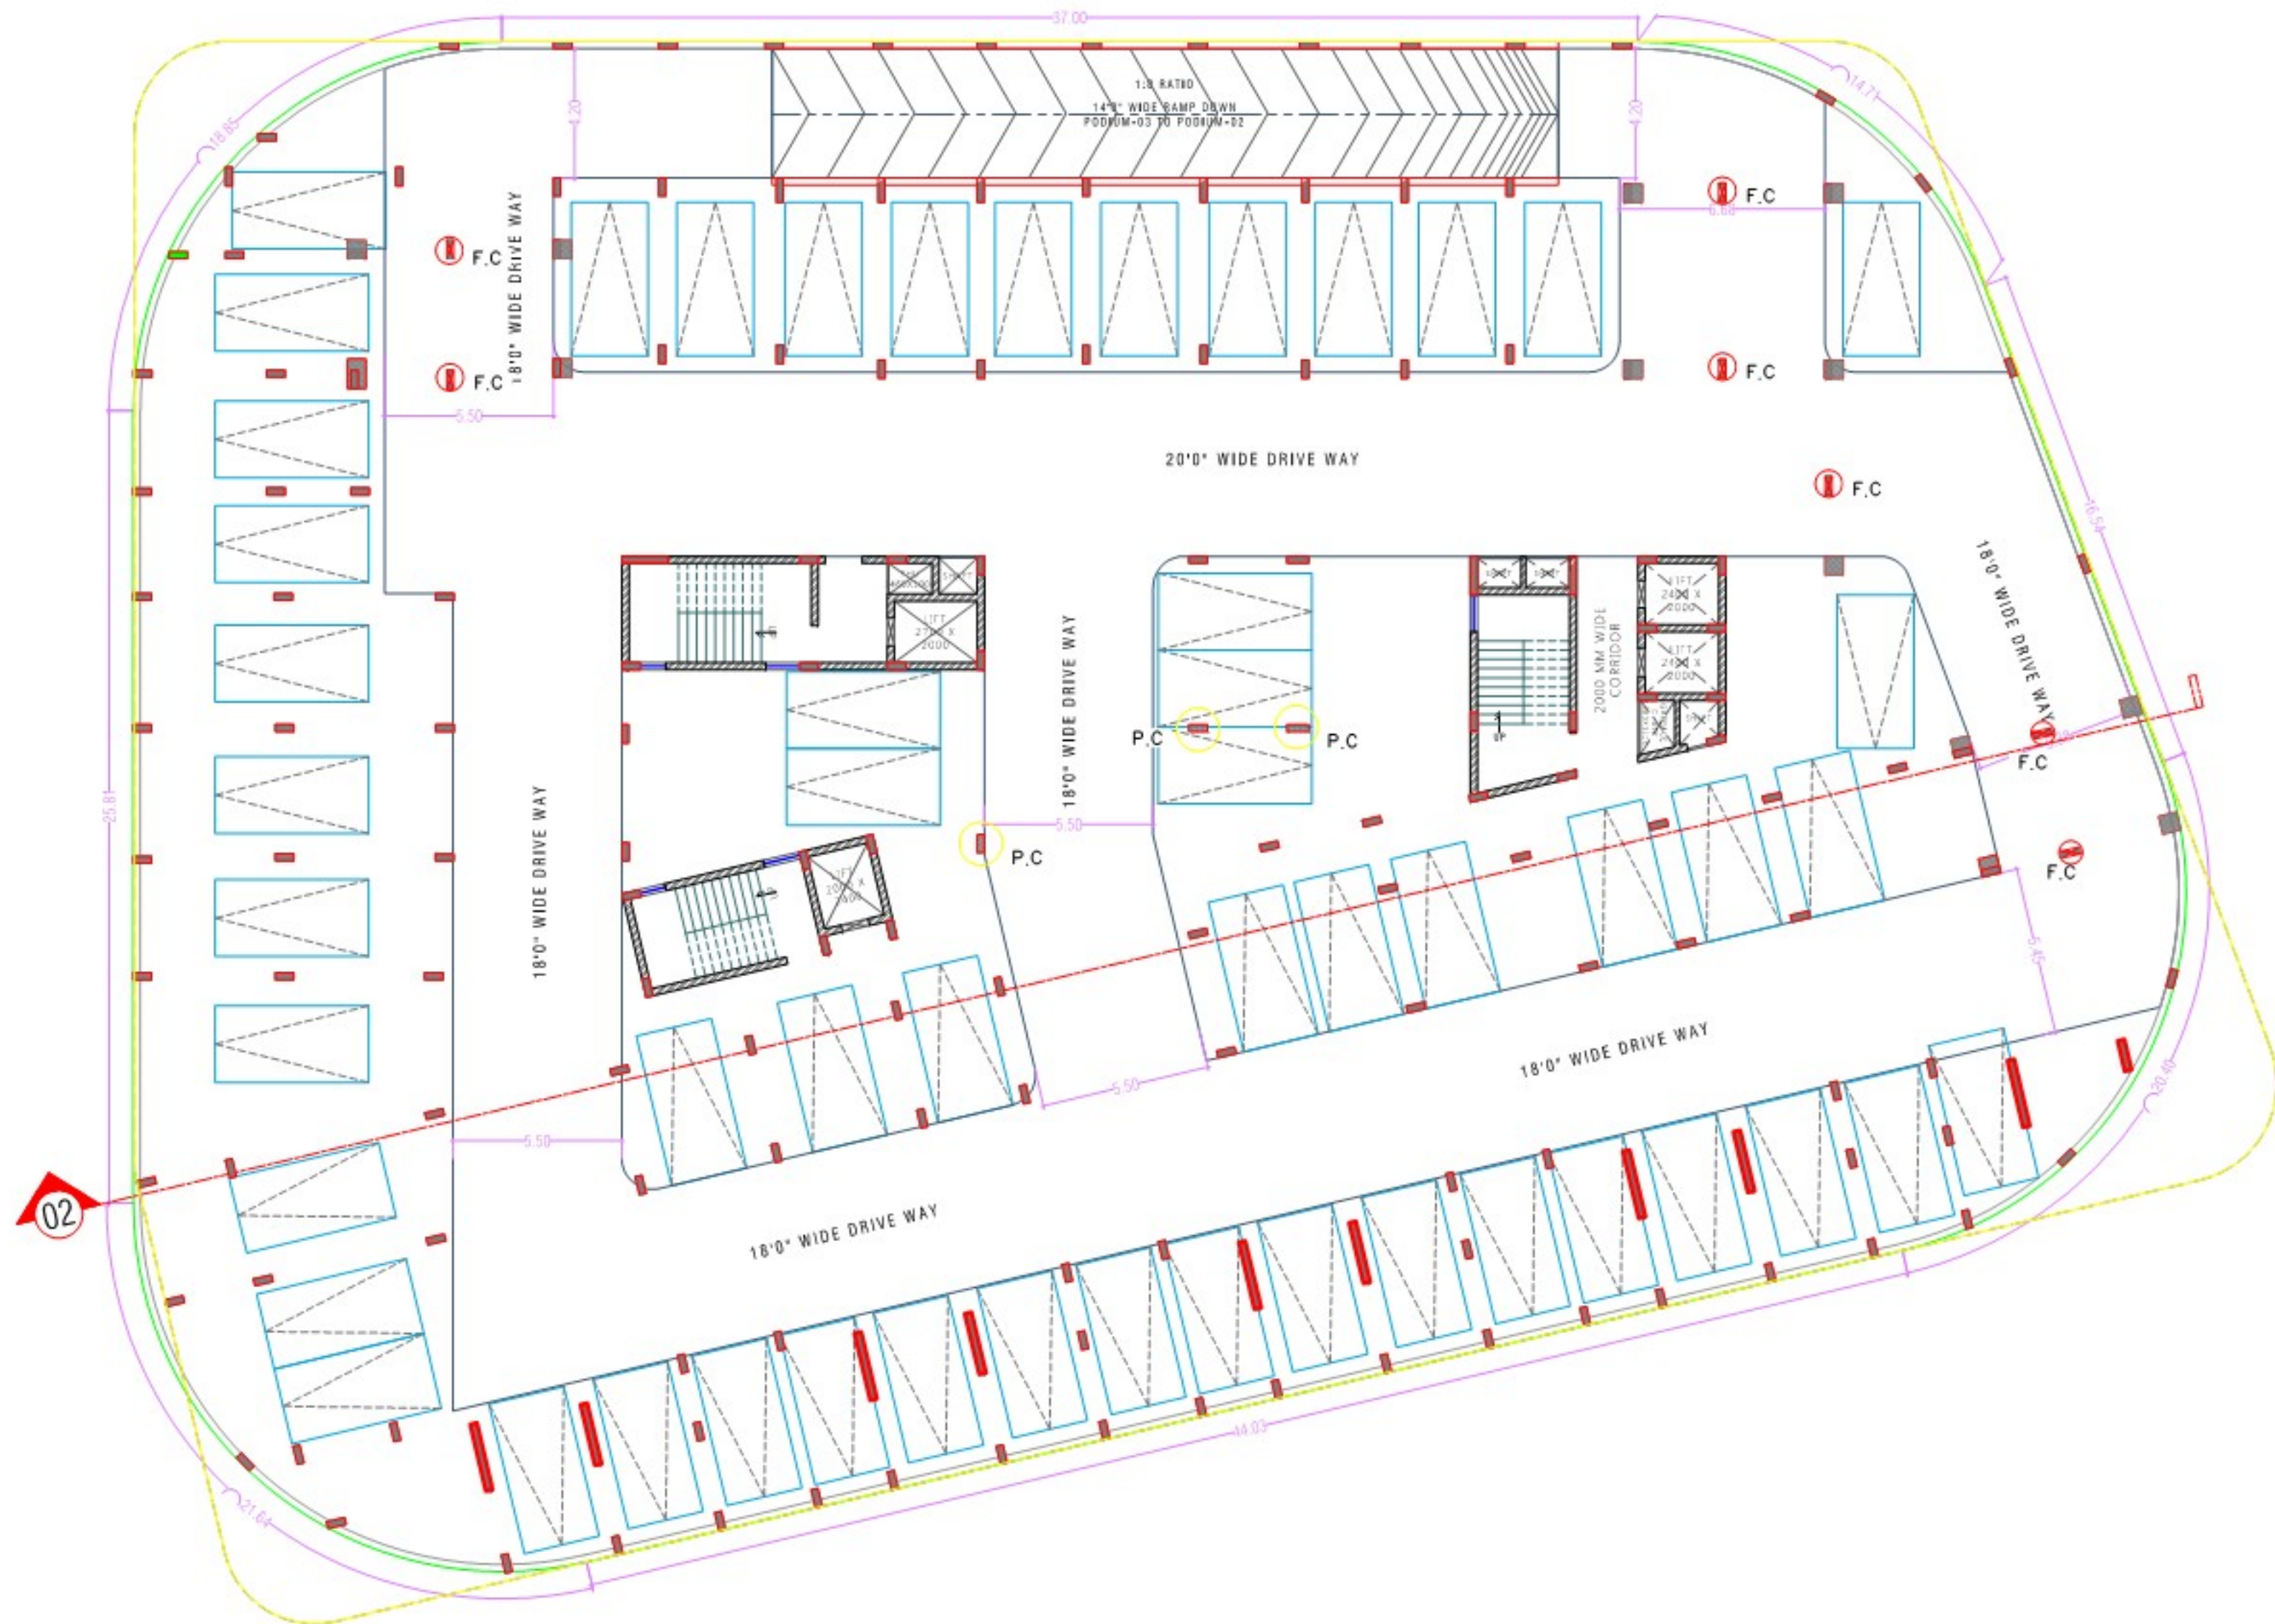

BLOCK-B

CLIENT:	PROJECT:	REVISION:		NORTH:	SHEET NO:	ARCHITECTS & INTERIOR DESIGNERS:
M/s ARAVIND RECON INDIA PVT. LTD.	PROPOSED RESIDENTIAL APARTMENT FLATS @ HYDERABAD.		DATE : 30-06-2022			 Architects, Planners, Interior Designers H.No. 8-2-293/82/A/1016, PLOT NO. 1016, ROAD NO 46A, JUBILEE HILLS, HYDERABAD - 500033, Ph. No : 040-65865340, 23534450, 23554460, E - mail : mohamconsultants05@yahoo.co.in,
			SCALE : NTS			
		DRAWN : ROHAN YOSUVA B M				
	SHEET TITLE:		DEALT : JENISH J	OGOOD FOR CONSTRUCTION OFOR INFORMATION ONLY		
	PODIUM-03 FLOOR PLAN		CHECKED BY : JENISH J	ISSUED DATE: 00-00-2022		




BLOCK-B

CLIENT:	PROJECT:	REVISION:	DATE	NORTH:	SHEET NO:	ARCHITECTS & INTERIOR DESIGNERS:
M/s ARAVIND RECON INDIA PVT. LTD.	PROPOSED RESIDENTIAL APARTMENT FLATS @ HYDERABAD.		30-06-2022			
	SHEET TITLE:		SCALE : NTS			Architects, Planners, Interior Designers
	FIRST FLOOR PLAN		DRAWN : ROHAN YOSUVA B M			H.No. 8-2-293/82/A/1016, PLOT NO. 1016, ROAD NO 46A, JUBILEE HILLS, HYDERABAD - 500033, PH: No. : 040-65865340, 23534450, 23554460, E - mail : mohanconsultants05@yahoo.co.in,
			DEALT : JENISH J			
			CHECKED BY : JENISH J		ISSUED DATE: 00-00-2022	



BLOCK-B

CLIENT:	PROJECT:	REVISION:	DATE	NORTH:	SHEET NO:	ARCHITECTS & INTERIOR DESIGNERS:
M/s ARAVIND RECON INDIA PVT. LTD.	PROPOSED RESIDENTIAL APARTMENT FLATS @ HYDERABAD.		DATE : 30-06-2022			 Architects, Planners, Interior Designers H.No. 8-2-293/82/A/1016, PLOT No. 1016, ROAD NO 46A, JUBILEE HILLS, HYDERABAD - 500033, Ph No : 040-65865340, 23534450, 23534460, E - mail : mohanconsultants05@yahoo.co.in,
			SCALE : NTS			
			DRAWN : ROHAN YOSUVA B M			
	SHEET TITLE:		DEALT : JENISH J	oGOOD FOR CONSTRUCTION oFOR INFORMATION ONLY		
	TYPICAL FLOOR PLAN					
			CHECKED BY : JENISH J	ISSUED DATE: 00-00-2022		

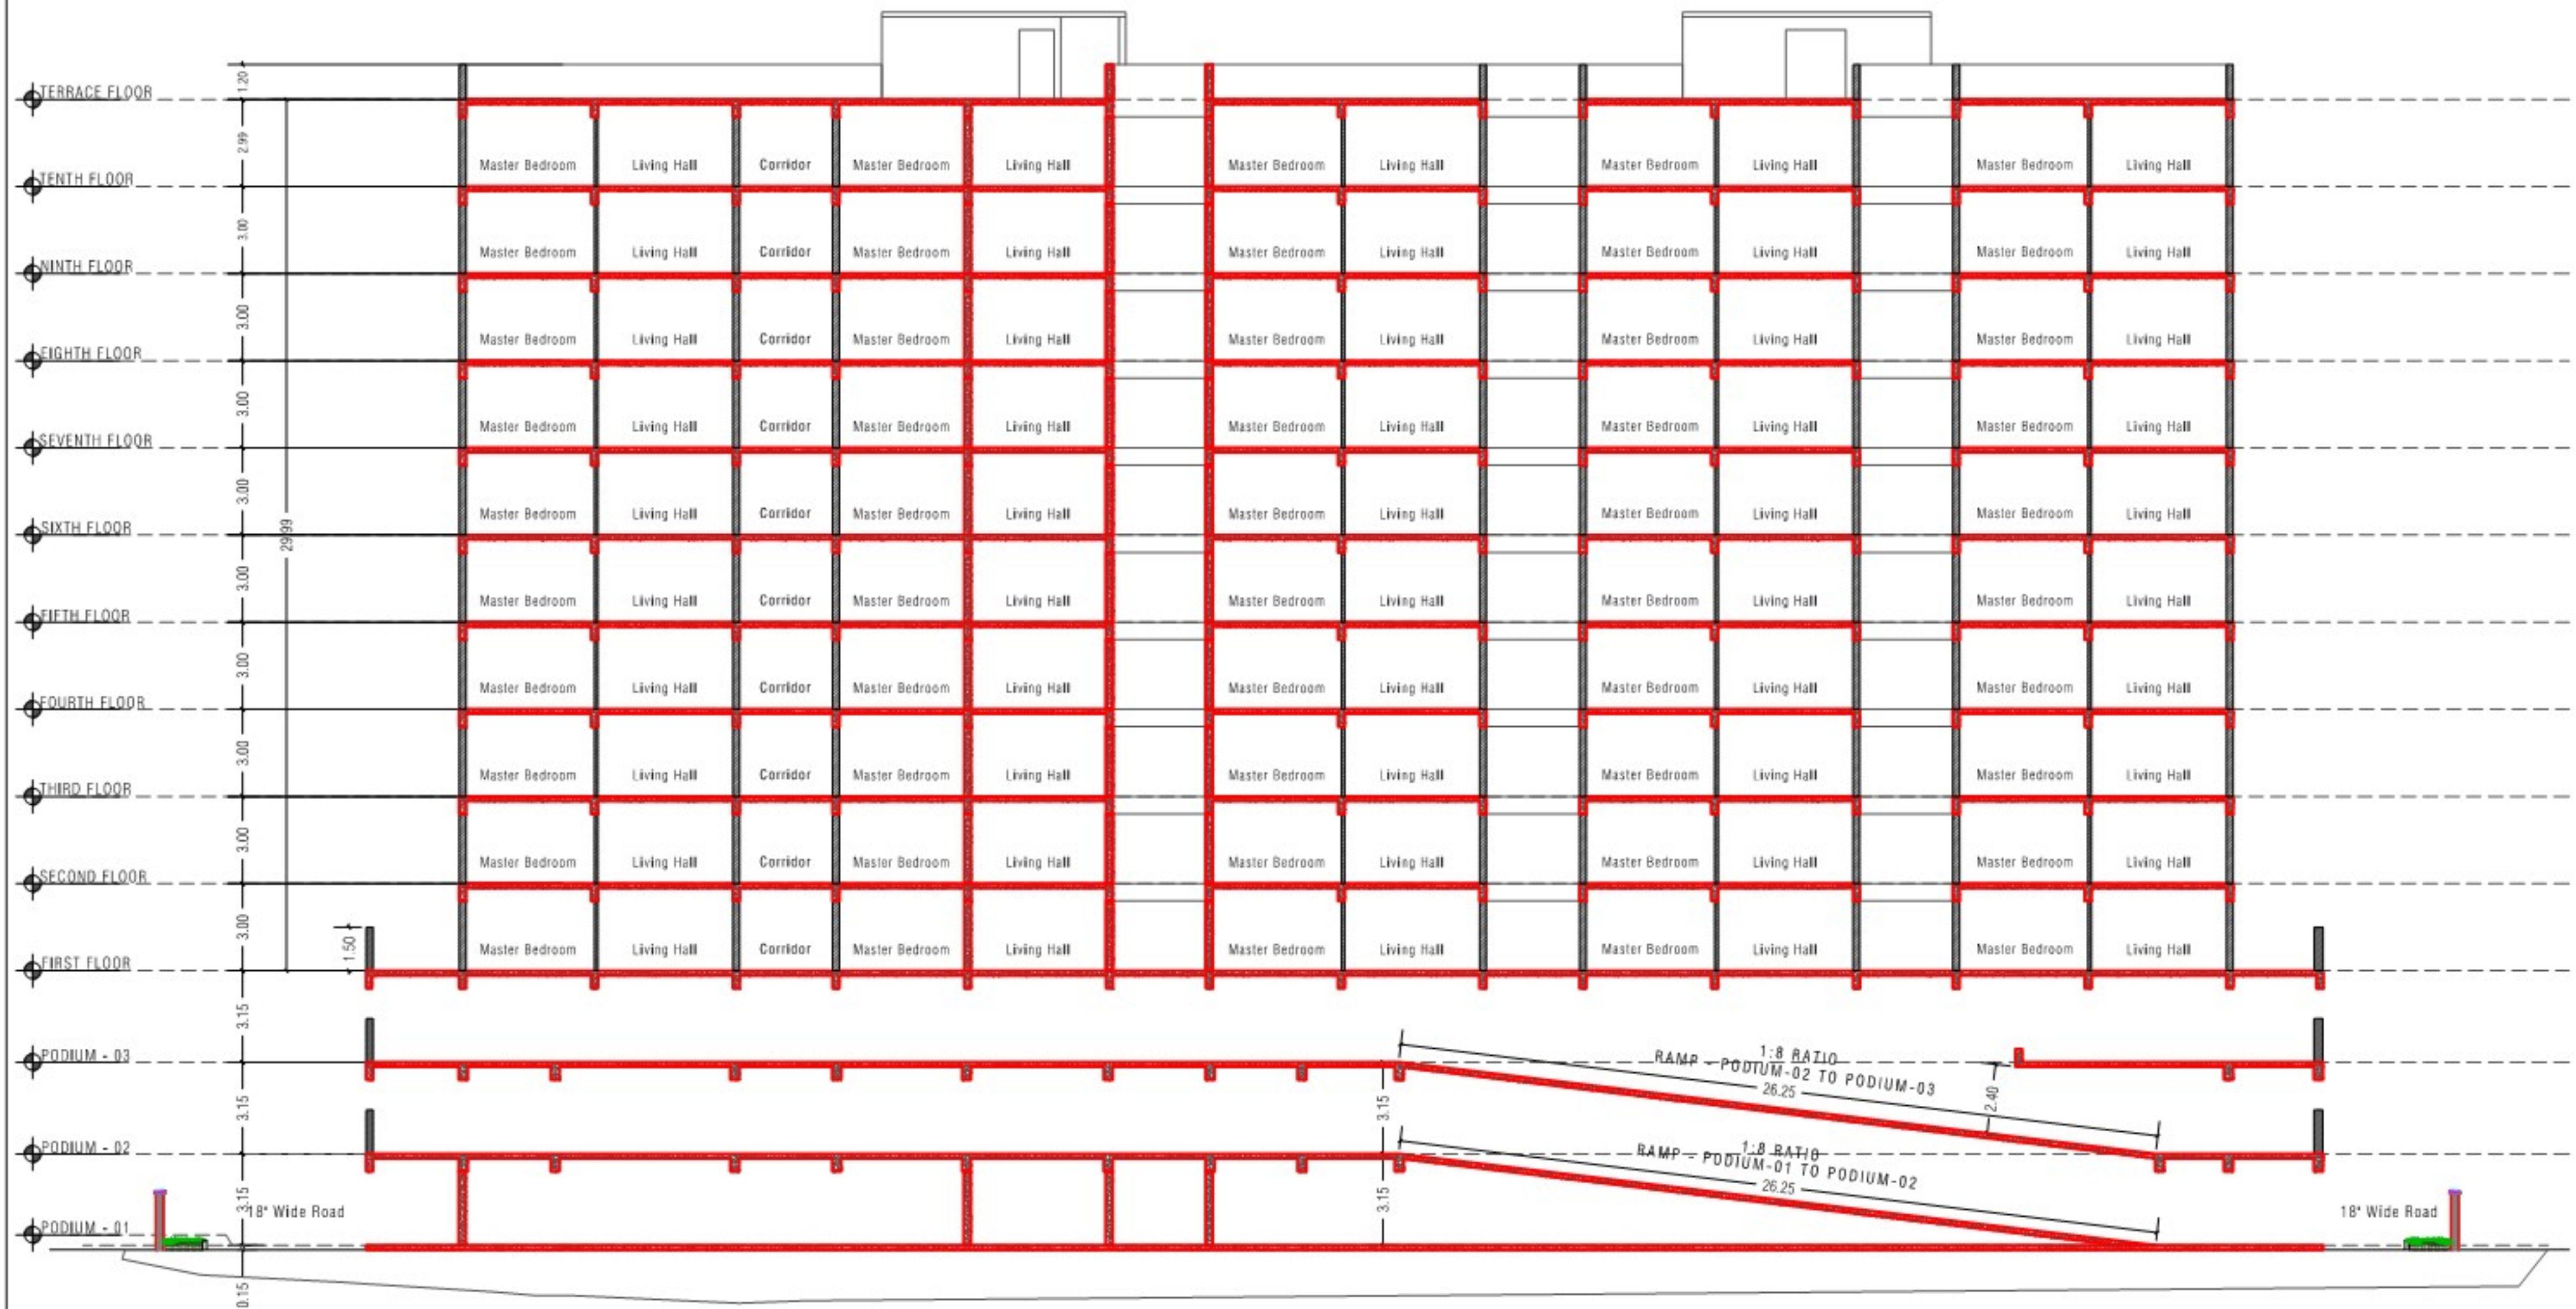

CLIENT:	PROJECT:	REVISION:	DATE	NORTH:	SHEET NO:	ARCHITECTS & INTERIOR DESIGNERS:
M/s ARAVIND RECON INDIA PVT. LTD.	PROPOSED RESIDENTIAL APARTMENT FLATS @ HYDERABAD.		30-09-2022			 MOHAM CONSULTANTS ARCHITECTS, PLANNERS, INTERIOR DESIGNERS H.No. 8-2-293/82/A/1016, PLOT NO. 1016, ROAD NO 46A, JUBILEE HILLS, HYDERABAD - 500033, PH: No. : 040-65865340, 23534450, 23534460, E - mail : mohamconsultants05@yahoo.co.in,
			SCALE : NTS			
			DRAWN : ROHAN YOSUVA B M			
			DEALT : JENISH J	GOOD FOR CONSTRUCTION OR FOR INFORMATION ONLY		
			CHECKED BY : JENISH J	ISSUED DATE: 00-00-2022		
	SHEET TITLE:					
	BLOCK-B SECTION 02					