



SATHYABAMA

INSTITUTE OF SCIENCE AND TECHNOLOGY
(DEEMED TO BE UNIVERSITY)

Accredited with “A” grade by NAAC | 12B Status by UGC | Approved by AICTE

Jeppiaar Nagar, Rajiv Gandhi Salai, Chennai – 600 119

www.sathyabama.ac.in

SCHOOL OF BUILDING AND ENVIRONMENT
DEPARTMENT OF ARCHITECTURE
PRACTICAL TRAINING PORTFOLIO (SAR4063)
DEC 2022

Name of the Student : **SAM JOSEPH**

Batch : **2019 - 2024**

Reg No. : **39210073**

Semester : **VII**



SATHYABAMA

INSTITUTE OF SCIENCE AND TECHNOLOGY
(DEEMED TO BE UNIVERSITY)

Accredited with "A" grade by NAAC | 12B Status by UGC | Approved by AICTE

Jeppiaar Nagar, Rajiv Gandhi Salai, Chennai – 600 119


www.sathyabama.ac.in

SCHOOL OF BUILDING AND
ENVIRONMENT DEPARTMENT OF
ARCHITECTURE
VIVA-VOCE EXAMINATION

This is to certify that the practical training SAR 4063 is the work of **SAM JOSEPH** who had undergone training in **LIVSPACE ARCHITECTS** and has been monitored by the continuous assessment during JUNE 2022 to NOVEMBER 2022.


Dr. Devyani Gangopadhyay
DEAN

Submitted for Viva voce Examination held on 13.12.2022

 
Internal Examiner


External Examiner





SATHYABAMA

INSTITUTE OF SCIENCE AND TECHNOLOGY
(DEEMED TO BE UNIVERSITY)

Accredited with "A" grade by NAAC | 12B Status by UGC | Approved by AICTE

Jeppiaar Nagar, Rajiv Gandhi Salai, Chennai – 600 119

www.sathyabama.ac.in

DECLARATION

I, **SAM JOSEPH**, by declaring that the Training Report **JUNE 2022 to NOVEMBER 2022** done by me under the guidance of **Ar.ARUN CHANDRA BABU** is submitted in partial fulfillment of the requirements for the completion of a practical training session.

DATE : 13.12.2022

PLACE : CHENNAI

SIGNATURE OF CANDIDATE

ACKNOWLEDGEMENT

I am pleased to acknowledge my sincere thanks to the Board **of Management of SATHYABAMA** for their kind encouragement in doing this practical training and for completing it successfully. I am grateful to them.

I convey my thanks to **Dr. Devyani Gangopadhyay**, Dean, School of Building and Environment and **Ar.Sarath Chandra Kanth**, Design Chair, Department of Architecture for having been a constant source of support and encouragement.

I wish to express my thanks to all Teaching and Non-teaching staff members of the Department who were helpful in many ways for the completion of the project.

I also wish to thank **Ar.ARUN CHANDRA BABU**, for the experience of interning at their firm.



7th JUNE 2022

TO WHOMSOEVER IT MAY CONCERN

This is to inform that Mr Sam Joseph of your institution is attending our office for the internship program as required by the curriculum.


This letter confirms that he has been appointed as the Intern Architect at our firm.

He has been attending our office from 7th of June 2022.

Regards

Ar. Arun Chandra Babu

Principal Architect

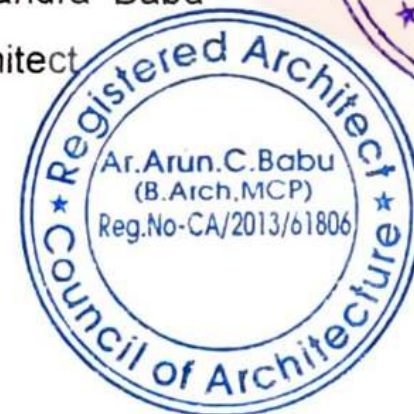



SATHYABAMA

INSTITUTE OF SCIENCE AND TECHNOLOGY
(DEEMED TO BE UNIVERSITY)

Accredited "A" Grade by NAAC | 12B Status by UGC | Approved by AICTE

www.sathyabama.ac.in

DEPARTMENT OF ARCHITECTURE

PROFESSIONAL PRACTICAL TRAINING REPORT 2022

(Continuous progress report of the trainee architect for the period of One month in the office to submitted to HOD by the Trainee in Charge of the Organization)

1. Name of the office / organization : *LIVSPACE ARCHITECTS*
2. Address & Contact Number : *C 106, MAYURA APARTMENTS,
CHUNGAM, WEST FORT, THRISSUR, KERALA*
3. Name of the student : *SAM JOSEPH*
4. Duration : From *JUNE 7th* To *JULY 18th*
5. Total No. of days : *35*

6. Evaluation of Performance criteria shall be on

* Note: Kindly grade the student as per his/her overall performance in the office during the assessment month which will be converted to the allotted 90 marks by the department.

Description of works	Excellent	Good	Fair	Poor	NA
Understanding of office culture	✓				
Participation in the office	✓				
Reading of drawings	✓				
Presentation Techniques	✓				
Model making works		✓			
Understanding of construction details	✓				
Drafting Skills (Manual / Computer)	✓				
Site Supervision / Discussion with clients		✓			
Adherence to Time schedule		✓			
Other computer skills	✓				
File and Office Maintenance		✓			
Coordination with other consultants	✓				
Overall Grading*	<i>A</i>				

(A - 9.0, B - 8.0, C - 7.0, D - 6.0, E - 5.0)



SATHYABAMA


INSTITUTE OF SCIENCE AND TECHNOLOGY
(DEEMED TO BE UNIVERSITY)

Accredited "A" Grade by NAAC | 12B Status by UGC | Approved by AICTE

www.sathyabama.ac.in

7. Any other Remarks :

8. Signature of the:
Head of the Office
/ Organization
(With Seal)

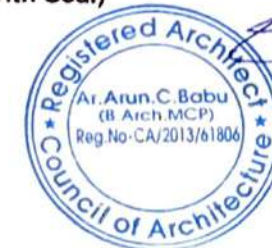

[Handwritten Signature]



SATHYABAMA

INSTITUTE OF SCIENCE AND TECHNOLOGY

(DEEMED TO BE UNIVERSITY)

Accredited "A" Grade by NAAC | 12B Status by UGC | Approved by AICTE

www.sathyabama.ac.in

DEPARTMENT OF ARCHITECTURE

PROFESSIONAL PRACTICAL TRAINING REPORT 2022

(Continuous progress report of the trainee architect for the period of One month in the office to submitted to HOD by the Trainee in Charge of the Organization)

1. Name of the office / organization : LIVSPACE ARCHITECTS
2. Address & Contact Number : C.106 MAYURA APARTMENTS, WEST FORT
THRISSUR, KERALA
3. Name of the student : SAM JOSEPH
4. Duration : From JULY 19th To AUGUST 24th
5. Total No. of days : 66

6. Evaluation of Performance criteria shall be on

* Note: Kindly grade the student as per his/her overall performance in the office during the assessment month which will be converted to the allotted 90 marks by the department.

Description of works	Excellent	Good	Fair	Poor	NA
Understanding of office culture	✓				
Participation in the office	✓				
Reading of drawings	✓				
Presentation Techniques	✓				
Model making works		✓			
Understanding of construction details		✓			
Drafting Skills (Manual / Computer)	✓				
Site Supervision / Discussion with clients	✓				
Adherence to Time schedule	✓				
Other computer skills	✓				
File and Office Maintenance		✓			
Coordination with other consultants		✓			
Overall Grading*	A				

(A-9.0, B-8.0, C-7.0, D-6.0, E-5.0)



SATHYABAMA

INSTITUTE OF SCIENCE AND TECHNOLOGY

(DEEMED TO BE UNIVERSITY)

Accredited "A" Grade by NAAC | 12B Status by UGC | Approved by AICTE

www.sathyabama.ac.in

7. Any other Remarks :

8. Signature of the:
Head of the Office
/ Organization
(With Seal)





SATHYABAMA

INSTITUTE OF SCIENCE AND TECHNOLOGY
(DEEMED TO BE UNIVERSITY)

Accredited "A" Grade by NAAC | 12B Status by UGC | Approved by AICTE

www.sathyabama.ac.in

DEPARTMENT OF ARCHITECTURE

PROFESSIONAL PRACTICAL TRAINING REPORT 2022

(Continuous progress report of the trainee architect for the period of One month in the office to submitted to HOD by the Trainee in Charge of the Organization)

1. Name of the office / organization : LIVESPACE ARCHITECTS
2. Address & Contact Number : C, 106 MAYURA APARTMENTS, WEST FORT
THRISSUR, KERALA
3. Name of the student : SAM JOSEPH
4. Duration : From AUGUST 25th To OCTOBER 15th
5. Total No. of days : 95

6. Evaluation of Performance criteria shall be on

* Note: Kindly grade the student as per his/her overall performance in the office during the assessment month which will be converted to the allotted 90 marks by the department.

Description of works	Excellent	Good	Fair	Poor	NA
Understanding of office culture	✓				
Participation in the office	✓				
Reading of drawings	✓				
Presentation Techniques	✓				
Model making works		✓			
Understanding of construction details	✓				
Drafting Skills (Manual / Computer)	✓				
Site Supervision / Discussion with clients	✓				
Adherence to Time schedule	✓				
Other computer skills	✓				
File and Office Maintenance		✓			
Coordination with other consultants		✓			
Overall Grading*	A				

(A - 9.0, B - 8.0, C - 7.0, D - 6.0, E - 5.0)



SATHYABAMA

INSTITUTE OF SCIENCE AND TECHNOLOGY
(DEEMED TO BE UNIVERSITY)

Accredited "A" Grade by NAAC | 12B Status by UGC | Approved by AICTE


www.sathyabama.ac.in

7. Any other Remarks : EXCELLENT UNDERSTANDING SKILLS, GOOD TEAM
MEMBER, SAM HAS IMPROVED A LOT IN UNDERSTANDING ARCHITECTURAL
DETAILS.

8. Signature of the:
Head of the Office
/ Organization
(With Seal)



SATHYABAMA INSTITUTE OF SCIENCE AND TECHNOLOGY, CHENNAI			
PRACTICAL TRAINING AND MONTHLY ATTENDANCE AND PROGRESS REPORT			
SEMESTER: VII	BATCH : 2019 - 2025	YEAR : 2022	
LOG SHEET NO : 1		JOINED ON : JUNE 7th	
NAME OF THE TRAINEE : SAM JOSEPH			
NAME OF THE TRAINING OFFICE : LIVESPACE ARCHITECTS, THRISSUR, KERALA			
THE PERIOD OF PROGRESS REPORT FOR THE MONTH : JUNE			
DATE	NAME OF THE PROJECT	WORK DESCRIPTION	REMARKS
JUNE			PARTICIPANTION LEVEL
1			
2			
3			
4			
5			
6			
7	MRS. MANJU SUDERSANAN	RENDER	
8	MRS. MANJU SUDERSANAN	RENDER	
9	MRS. MANJU SUDERSANAN	RENDER	
10	DR. SUBER'S RESIDENCE	PLANNING	
11	DR. SUBER'S RESIDENCE	PLANNING	
12			
13	MR. TONY	RENDERING	
14	MR. TONY, MR. JOSHY	RENDERING, SITE VISIT	
15	LISY VILLA	PLANNING	
16	LISY VILLA	PLANNING	
17	MR. SANDEEP	FIRST FLOOR ROOF SLAB	
18	MR. BINU	LANDSCAPING	
19			
20	MR. BINU	INTERIOR	
21	LISY VILLA	ESTIMATION	
22	LISY VILLA	ESTIMATION	
23	LISY VILLA	ESTIMATION	
24	MR. JOSHY	SITE VISIT	
25	MR. JOSHY	RENDERING	
26			
27	MR. SANDEEP	GROUND FLOOR ROOF SLAB	
28	MR. SANDEEP	FIRST FLOOR LINTEL & SUNSHADE	
29	MR. SANDEEP	FIRST FLOOR ROOF SLAB	
30	MR. LIJO MALLAPALLY	DRAFTING	
SIGNATURE AND SEAL OF THE TRAINER ARCHITECT:			
 			

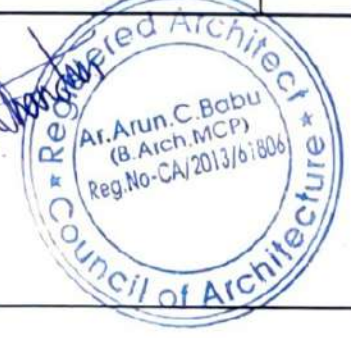SATHYABAMA INSTITUTE OF SCIENCE AND TECHNOLOGY, CHENNAI			
PRACTICAL TRAINING AND MONTHLY ATTENDANCE AND PROGRESS REPORT			
SEMESTER: VII	BATCH : 2019 - 2025	YEAR : 2022	
LOG SHEET NO : 2		JOINED ON : JUNE 7th	
NAME OF THE TRAINEE : SAM JOSEPH			
NAME OF THE TRAINING OFFICE : LIVESPACE ARCHITECTS, THRISSUR, KERALA			
THE PERIOD OF PROGRESS REPORT FOR THE MONTH : JULY			
DATE	NAME OF THE PROJECT	WORK DESCRIPTION	REMARKS
JULY			PARTICIPANTION LEVEL
1	VEE SIX	PLOT DIVISION	
2	VEE SIX	PLOT DIVISION	
3			
4	VEE SIX	PLOT DIVISION	
5	VEE SIX	PLOT DIVISION	
6	LISY VILLA	ESTIMATION	
7	LISY VILLA	ESTIMATION	
8	VEE SIX	PLOT DIVISION	
9	VEE SIX	PLOT DIVISION	
10			
11	MR. SANDEEP	WORKING DRAWING	
12	MRS. ALWIN BIJOY	PLOT DRAFTING	
13	LISY VILLA	SITE VISIT	
14	MR. KRISHNA PRASATH	PLOT DRAFTING	
15	MR. BINU	3D MODELLING	
16	MR. JOSHY, LISY VILLA	FURNITURE LAYOUT, PLANNING	
17			
18	MR. KRISHNA PRASAD, MR. SHIJU	SITE VISIT, RENDER	
19	MR. SHIJU	RENDERING	
20	VEE SIX	PLOT DIVISION	
21	VEE SIX	PLOT DIVISION	
22	MR. JOSHY	SKETCHUP MODELLING	
23	MR. JOSHY	FURNITURE LAYOUT	
24	MR. JOSHY	ELECTRICAL LAYOUT	
25	MR. JOSHY	ELECTRICAL LAYOUT	
26			
27	MR. JOSHY	SITE VISIT	
28	MR. JOSHY	SITE VISIT	
29	MR. SUBASH	SITE MEASUREMENT	
30	MR. JOSHY	ELECTRICAL LAYOUT	
31			
SIGNATURE AND SEAL OF THE TRAINER ARCHITECT:			
 			

SATHYABAMA INSTITUTE OF SCIENCE AND TECHNOLOGY, CHENNAI

PRACTICAL TRAINING AND MONTHLY ATTENDANCE AND PROGRESS REPORT

SEMESTER: VII

BATCH : 2019 - 2025

YEAR : 2022

LOG SHEET NO : 3

JOINED ON : JUNE 7th

NAME OF THE TRAINEE : SAM JOSEPH

NAME OF THE TRAINING OFFICE : LIVESPACE ARCHITECTS, THRISSUR, KERALA

THE PERIOD OF PROGRESS REPORT FOR THE MONTH : AUGUST

DATE	NAME OF THE PROJECT	WORK DESCRIPTION	REMARKS
AUGUST			PARTICIPATION LEVEL
1			
2	MRS. ALWIN BIJOY	SANCTION	
3	MR. NIKHIL KUTOOR	PLANNING	
4	MRS. ALWIN BIJOY	SANCTION	
5	MRS. ALWIN BIJOY	SANCTION	
6	MRS. ALWIN BIJOY	SANCTION	
7			
8	MR. SIJO GEORGE	PLANNING	
9	MR. SIJO GEORGE	PLANNING	
10	MRS. ALWIN BIJOY	SANCTION	
11	MRS. ALWIN BIJOY	SANCTION	
12	MR. SUDHEER	PLANNING	
13	MRS. ALWIN BIJOY	SANCTION	
14			
15			
16	MRS. ALWIN BIJOY	SANCTION	
17	MR. SHIJU	RENDERING	
18	MR. CIJITH	SITE MEASUREMENTS	
19	MR. SHIJU	RENDERING	
20	VEE SIX	PLOT DIVISION	
21	VEE SIX	PLOT DIVISION	
22	MR. JERESH	RENDERING	
23	MR. JERESH	RENDERING	
24	MR. JERESH	RENDERING	
25	MR. JERESH	RENDERING	
26	MR. JERESH	RENDERING	
27	MR. JERESH	RENDERING	
28			
29			
30	MR. SHIJU	RENDERING	
31	MR. SHIJU	RENDERING	

SIGNATURE AND SEAL OF THE TRAINER ARCHITECT:

Ar. Arun.C. Babu
(B.Arch.MCP)
Reg.No-CA/2013/61806
Council of Architecture

SATHYABAMA INSTITUTE OF SCIENCE AND TECHNOLOGY, CHENNAI

PRACTICAL TRAINING AND MONTHLY ATTENDANCE AND PROGRESS REPORT

SEMESTER: VII

BATCH : 2019 - 2025

YEAR : 2022

LOG SHEET NO : 4

JOINED ON : JUNE 7th

NAME OF THE TRAINEE : SAM JOSEPH

NAME OF THE TRAINING OFFICE : LIVESPACE ARCHITECTS, THRISSUR, KERALA

THE PERIOD OF PROGRESS REPORT FOR THE MONTH : SEPTEMBER

DATE	NAME OF THE PROJECT	WORK DESCRIPTION	REMARKS
SEPTEMBER			PARTICIPATION LEVEL
1	MR BINU	DOOR DESIGN	
2	MRS ALWIN BIJOY	SITE VISIT	
3	MR TONY	MODELLING	
4			
5	MR JOSHY	SITE VIST	
6	MR TONY	MODELLING	
7			
8			
9			
10			
11			
12	MR TONY	MODELLING	
13	MR SUDHEER	GROUND FLOOR	
14			
15	MR SUDHEER	FIRST FLOOR	
16	MRS MANJU SUDHARSANAN	SITE VISIT	
17	MR SUDHEER	ESTIMATION	
18			
19	MR SUDHEER	ESTIMATION	
20	MR ANIL KUMAR	GROUND FLOOR PLUMBING	
21	MR ANIL KUMAR	FIRST FLOOR PLUMBING	
22	MR AFZAL	ELECTRICAL	
23	MR AFZAL	ELECTRICAL	
24	MR NIKHIL	GROUND FLOOR	
25			
26	MR CHANDBIN	DESIGNING	
27	MR CHANDBIN	DESIGNING	
28	MR NIKHIL	FIRST FLOOR	
29	MRS MANJU SUDHERSANAN	TILE DETAIL	
30	MRS MANJU SUDHERSANAN	TILE DETAIL	

SIGNATURE AND SEAL OF THE TRAINER ARCHITECT:

Ar. Arun.C. Babu
(B.Arch.MCP)
Reg.No-CA/2013/61806
Council of Architecture

SIGNATURE OF THE STUDENT:



15th NOVEMBER 2022

TO WHOMSOEVER IT MAY CONCERN

This is to certify that Mr Sam Joseph of (Roll No: 19s215031) B.Arch, Sathyabama Institute of Science and Technology, Chennai, has completed 90 days of professional Training at our office

During this training period we monitored his performance and was found satisfactory. His conduct was really good. We found him pretty active in whatever task we have provided. He was found sincere, diligent and hardworking during his entire tenure.

Regards


Ar. Arun Chandra Babu

Principal Architect



PORTFOLIO



CONTENTS

ABOUT THE FIRM	2
PROJECT 1 - Mr. SANDEEP	4
PROJECT 2 - VEE SIX	6
PROJECT 3 - Mr. KRISHNA PRASATH	9
PROJECT 4 - Mr. JOSH Y	11
PROJECT 5 - Mrs. ALWIN BIJOY	12
PROJECT 6 - Mr. BINU	18
PROJECT 7 - Mr. SUDHEER	19
PROJECT 8 - Mr. ANIL KUMAR	21
PROJECT 9 - Mr. NIKHIL	23
PROJECT 10 - Mrs. MANJU SUDARSANAN	25
SITE VISIT	27
CRITICAL OVERVIEW	30
RENDER	31

LIVSPACE ARCHITECTS

NEAR-PADMAVATHY JNL. BASTHAMCOTTA, KOLLAM
G105, MAYURA APARTMENTS, AYYANTHOLE CHUNGAM, THRISSUR
MOB: +91 9495 340 257 EMAIL: livespacearchitects@gmail.com

PHOTOGRAPHY: K. MIDHUL

HERMIN'S RESIDENCE

RESIDENCE FOR MR. BABU & THOSHIBA AT KOLLAM

ABOUT THE FIRM

LIVSPACE ARCHITECTS AND DESIGNERS, BASED IN THRISSUR, KOLLAM AND MANJERI. AT OUR DESIGN STUDIO, DESIGNERS FOLLOW A CLIENT-SPECIFIC APPROACH. THE FIRM MAINTAINS A DIVERSIFIED PRACTICE. WHILE DEVOTED TO PROJECTS IT HAS EXPERIENCE IN BOTH RESIDENCIAL AND COMMERCIAL NEW CONSTRUCTION.

EMPHASIS IS THE PLACED SERVICE TO THE CLIENTS. WE ARE FAMILIAR WITH PARTICIPATING AS TEAM MEMBER AND PROVIDING LIMITED SERVICES ON A PROJECT. PROJECTS ARE EXECUTED WITH A COMMITMENT TO THE QUALITY DESIGNED WITH A DISCIPLINED APPROACH TO THE PROJECT CONSTRAINTS AND CLIENT NEEDS.

THE FIRM IS DELIBERATELY LIMITED IN SIZE TO MAINTAIN THE HIGHEST DEGREE OF INPUT AND PROJECT SUPERVISION ON ALL PROJECTS BY THE PRINCIPAL ARCHITECT AND ASSOCIATE ARCHITECTS. LIVSPACE MAINTAIN A DETAILED TRACKING SYSTEM FOR ALL PROJECTS WHICH PROVIDES A HIGH DEGREE OF CONTROL.



AR. ARUN CHANDRA BABU

Co-founder

Ar. Arun Chandra Babu completed his B.Arch degree in 2011 from Govt. Engineering College, Thrissur and Masters degree in City Planning from IIT, Kharagpur. He is the creative head and principal architect of our studio.



AR. NIVED LAL

Co-founder

Ar. Nived Lal is an architect and Planner by profession. He completed his B.Arch degree from Govt Engineering College, Thrissur in 2011. In 2014 he completed his Masters Degree in City planning from IIT Kharagpur. He is the Design Head and Principal Architect of our studio.



AR. VARUN KUMAR

Co-founder


Ar. Varun Kumar completed his graduation from Govt. Engineering college, Thrissur in 2011. He is the technical head and head of the construction wing.



AR. ARUN KUMAR

Co-founder

Ar. Arun Kumar completed his Master degree in Planning and B.Arch Degree from Govt. Engineering College Thrissur. He is in charge of the technical wing and an integral part of our design team.

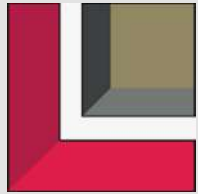

L I V E S P A C E
A R C H I T E C T S



Architectural Designer
Specialises in tropical Architecture
Architecture | construction | Interior design | Planning
Thrissur || Kollam || Malappuram || Kasaragod



Kollam
Padmavathy jn., Sasthamcotta, Kollam- 690521

Thrissur
C-106, Mayura Apartments, Chungam, Thrissur-680003

www.livespacearchitects.com
livespacearchitects@gmail.com
09496 349 267, 0999537835

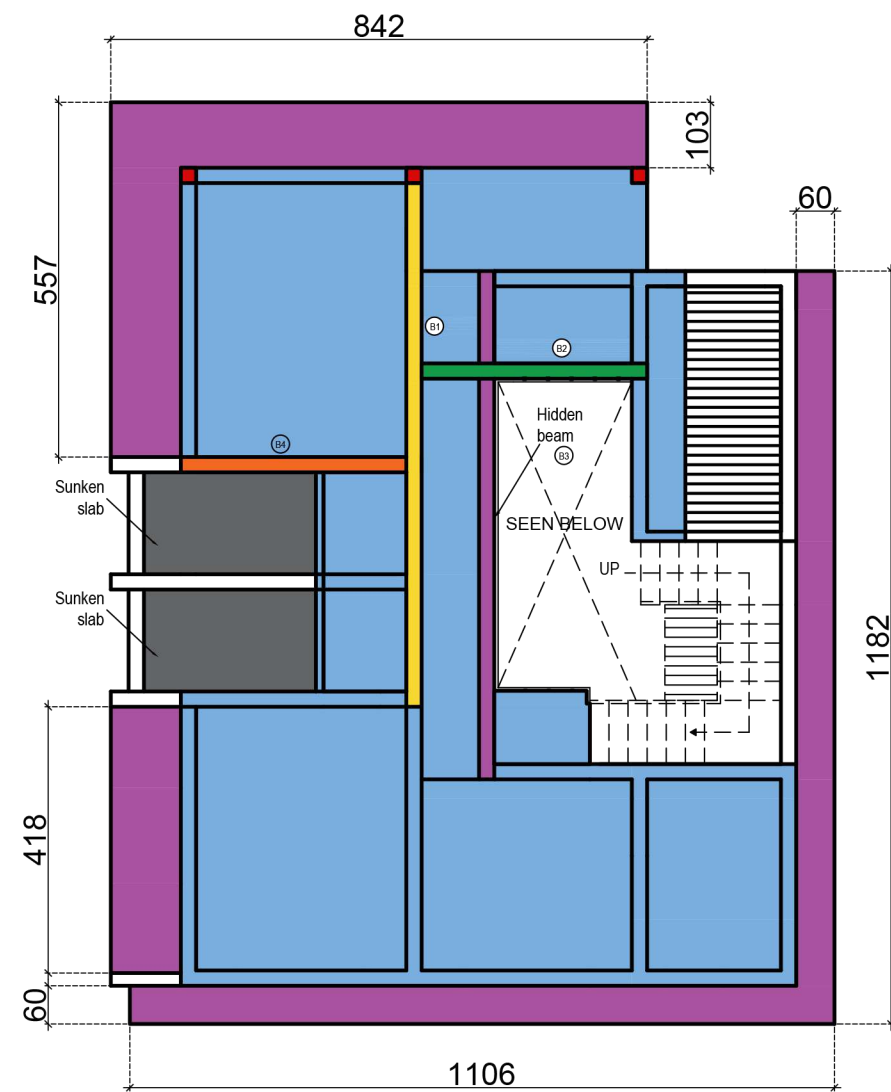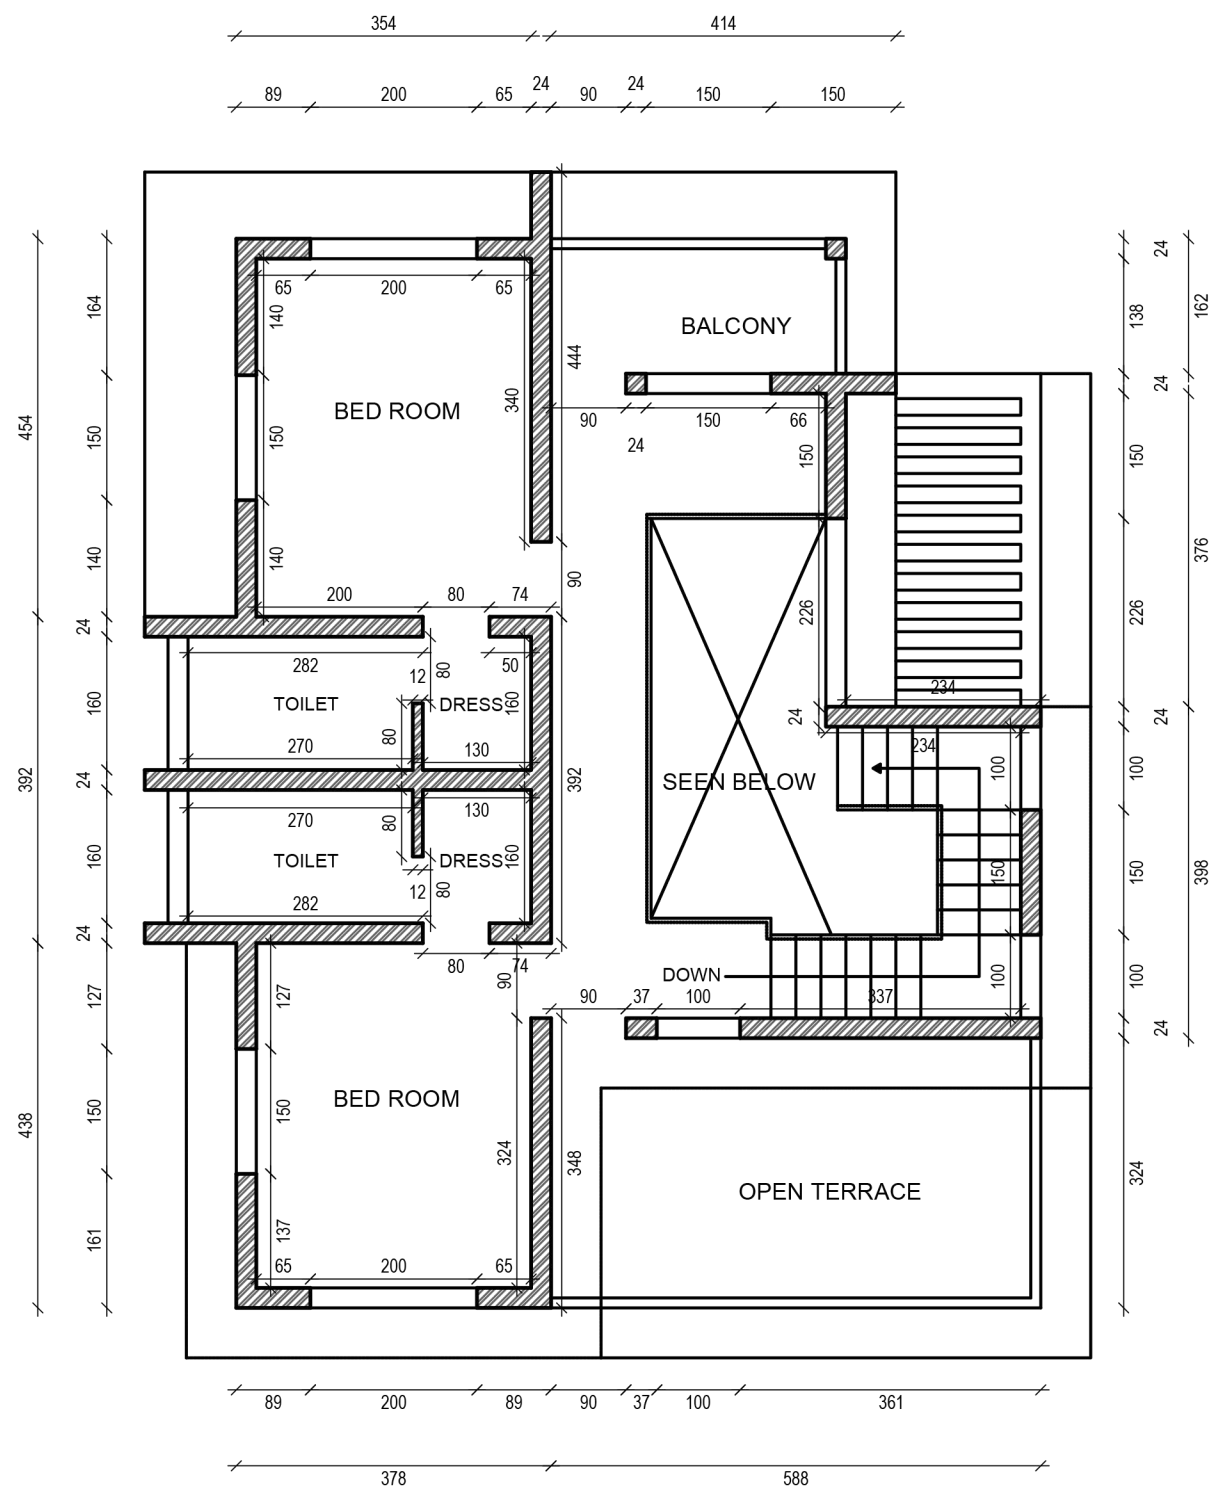

LEGENDS	
DESCRIPTION	
B1	BEAM HEIGHT 40cm
B2	BEAM HEIGHT 25cm
B3	HIDDEN BEAM
B4	BEAM HEIGHT 35cm
S	SUNSHADE
R	ROOF SLAB
SS	25CM SUNKEN SLAB

NO PART OF THIS DRAWING SHALL BE REPRODUCED OR COPIED WITHOUT THE ARCHITECT'S PRIOR CONSENT.

REVISIONS		
NO	DESCRIPTIONS	DATE
01	FIRST FLOOR	27/06/2022
02	GROUND FLOOR ROOF SLAB	27/06/2022

APRVD AR . ARUN CHKD AR . ARUN
DRN BY : SAM JOSEPH DATE 27/06/2022



LIVESPACE ARCHITECTS
NEAR PADMAVATHY HOSPITAL, SASTHAMCOTTAH.P.O, KOLLAM, KERALA - 690521
MOB : +91 9496 349 267, +91 9995 378 353 E-MAIL: livespacearchitects@gmail.com

PRINCIPAL ARCHITECT : AR. ARUN C BABU
ASSOC ARCH : AR. ARUN KUMAR
AR. VARUN KUMAR
AR. NIVED LAL

PROJECT TITLE : RESIDENCE

PROJECT
Mr. SANDEEP
PLACE THRISSUR

SHEET NO : 01

DRAWING TITLE : WORKING
DRAWING


1.1

GENERAL NOTES :


1. ALL DIMENSIONS AND LEVELS ARE INDICATED IN CM, UNLESS SPECIFIED OTHERWISE.
2. DO NOT SCALE THE DRAWING, ONLY FOLLOW THE WRITTEN DIMENSIONS.
3. DIMENSIONS/LEVELS SHOWN TO BE VERIFIED AT SITE BEFORE COMMENCEMENT OF WORK..

ALL DIMENSIONS IN CMS

SCALE : NTS

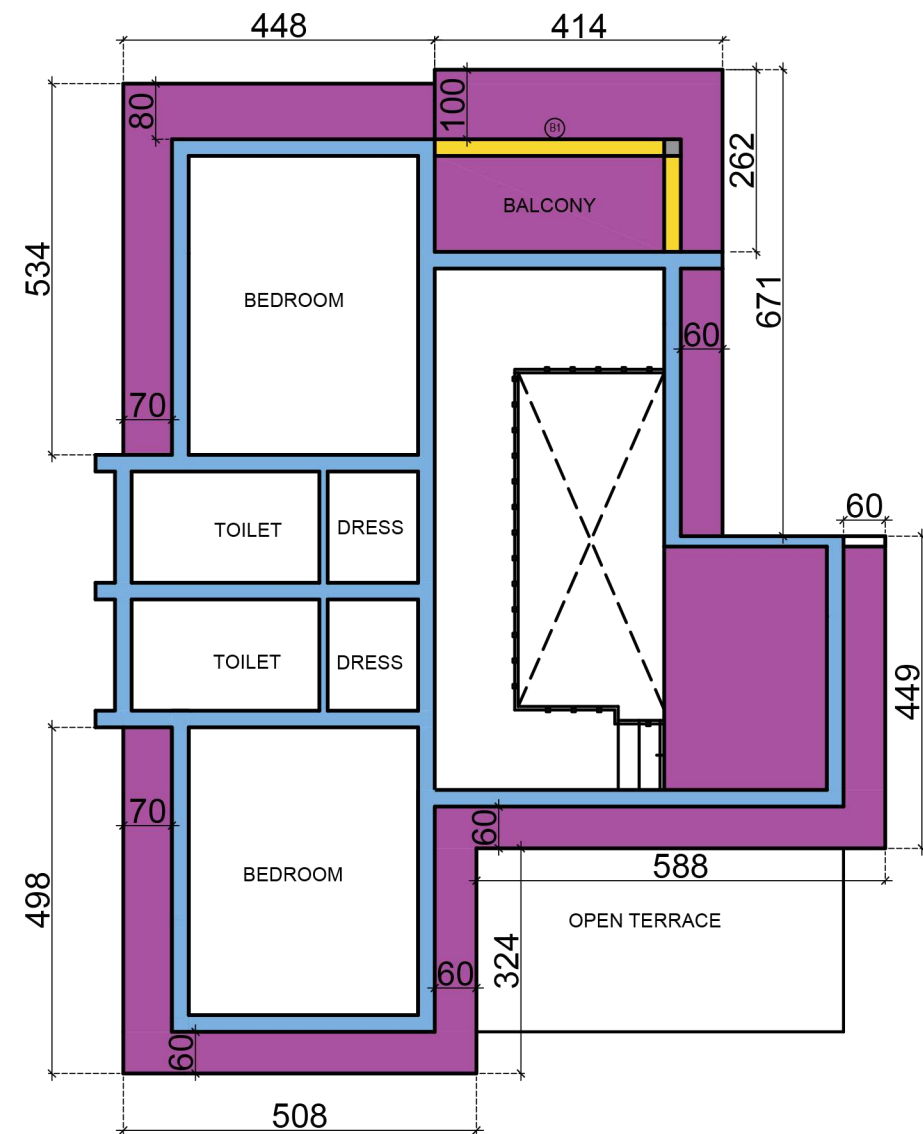

LEGENDS	
DESCRIPTION	
	LINTEL
	SUNSHADE
	INVERTED BEAM HEIGHT 25cm

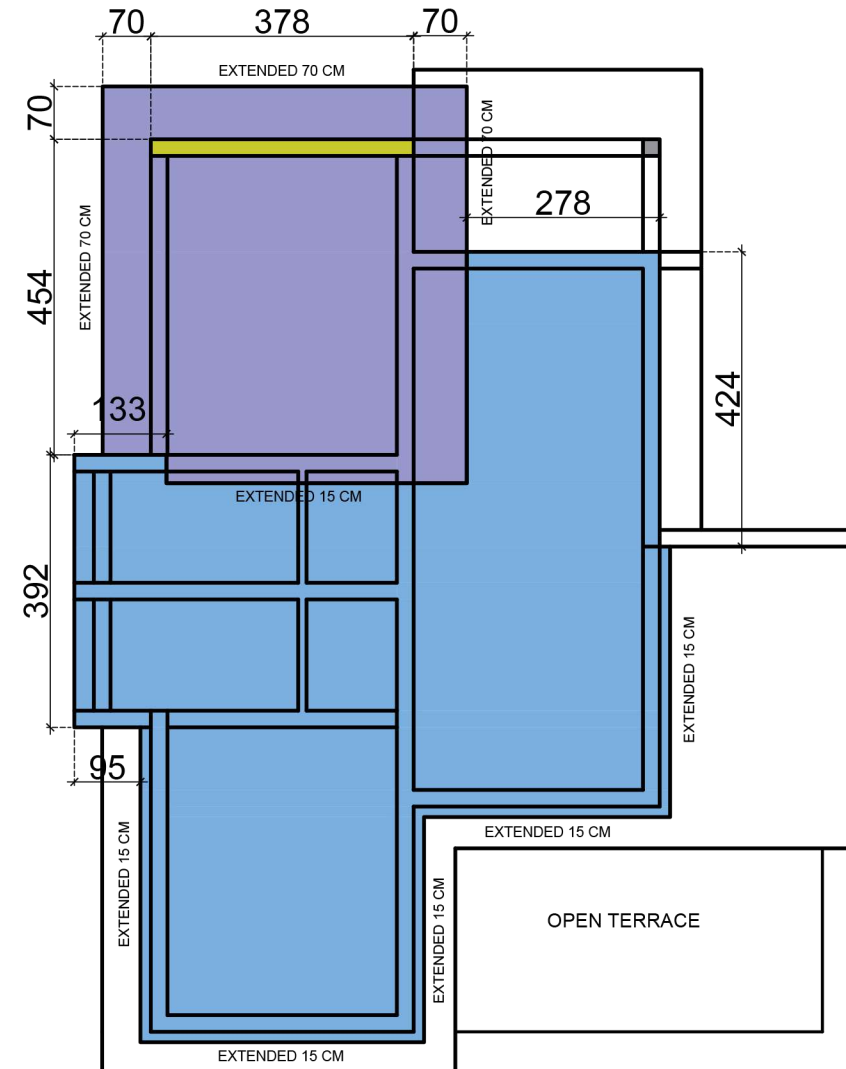

LEGENDS	
	BEAM HEIGHT 20CM INCLUDING SLAB THICKNESS
	FLAT ROOF
	SLOPED ROOF

NO PART OF THIS DRAWING SHALL BE REPRODUCED OR COPIED WITHOUT THE ARCHITECT'S PRIOR CONSENT.

REVISIONS		
NO	DESCRIPTIONS	DATE
01	FIRST FLOOR LINTEL & SUNSHADE	27/06/2022
02	FIRST FLOOR ROOF SLAB	27/06/2022

APRVD AR . ARUN CHKD AR . ARUN
DRN BY : SAM JOSEPH DATE 27/06/2022



LIVESPACE ARCHITECTS
NEAR PADMAVATHY HOSPITAL, SASTHAMCOTTAH.P.O, KOLLAM, KERALA - 690521
MOB : +91 9496 349 267, +91 9995 378 353 E-MAIL: livespacearchitects@gmail.com

PRINCIPAL ARCHITECT : AR. ARUN C BABU
ASSOC ARCH : AR. ARUN KUMAR
AR. VARUN KUMAR
AR. NIVED LAL

PROJECT TITLE : RESIDENCE

PROJECT
Mr. SANDEEP
PLACE THRISSUR

SHEET NO : 01


DRAWING TITLE : WORKING
DRAWING

GENERAL NOTES :



1. ALL DIMENSIONS AND LEVELS ARE INDICATED IN CM, UNLESS SPECIFIED OTHERWISE.
2. DO NOT SCALE THE DRAWING, ONLY FOLLOW THE WRITTEN DIMENSIONS.
3. DIMENSIONS/LEVELS SHOWN TO BE VERIFIED AT SITE BEFORE COMMENCEMENT OF WORK..

ALL DIMENSIONS IN CMS

SCALE : NTS

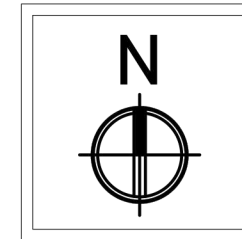

LAND AREA 2.066 ACRE

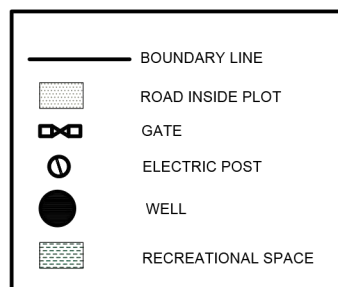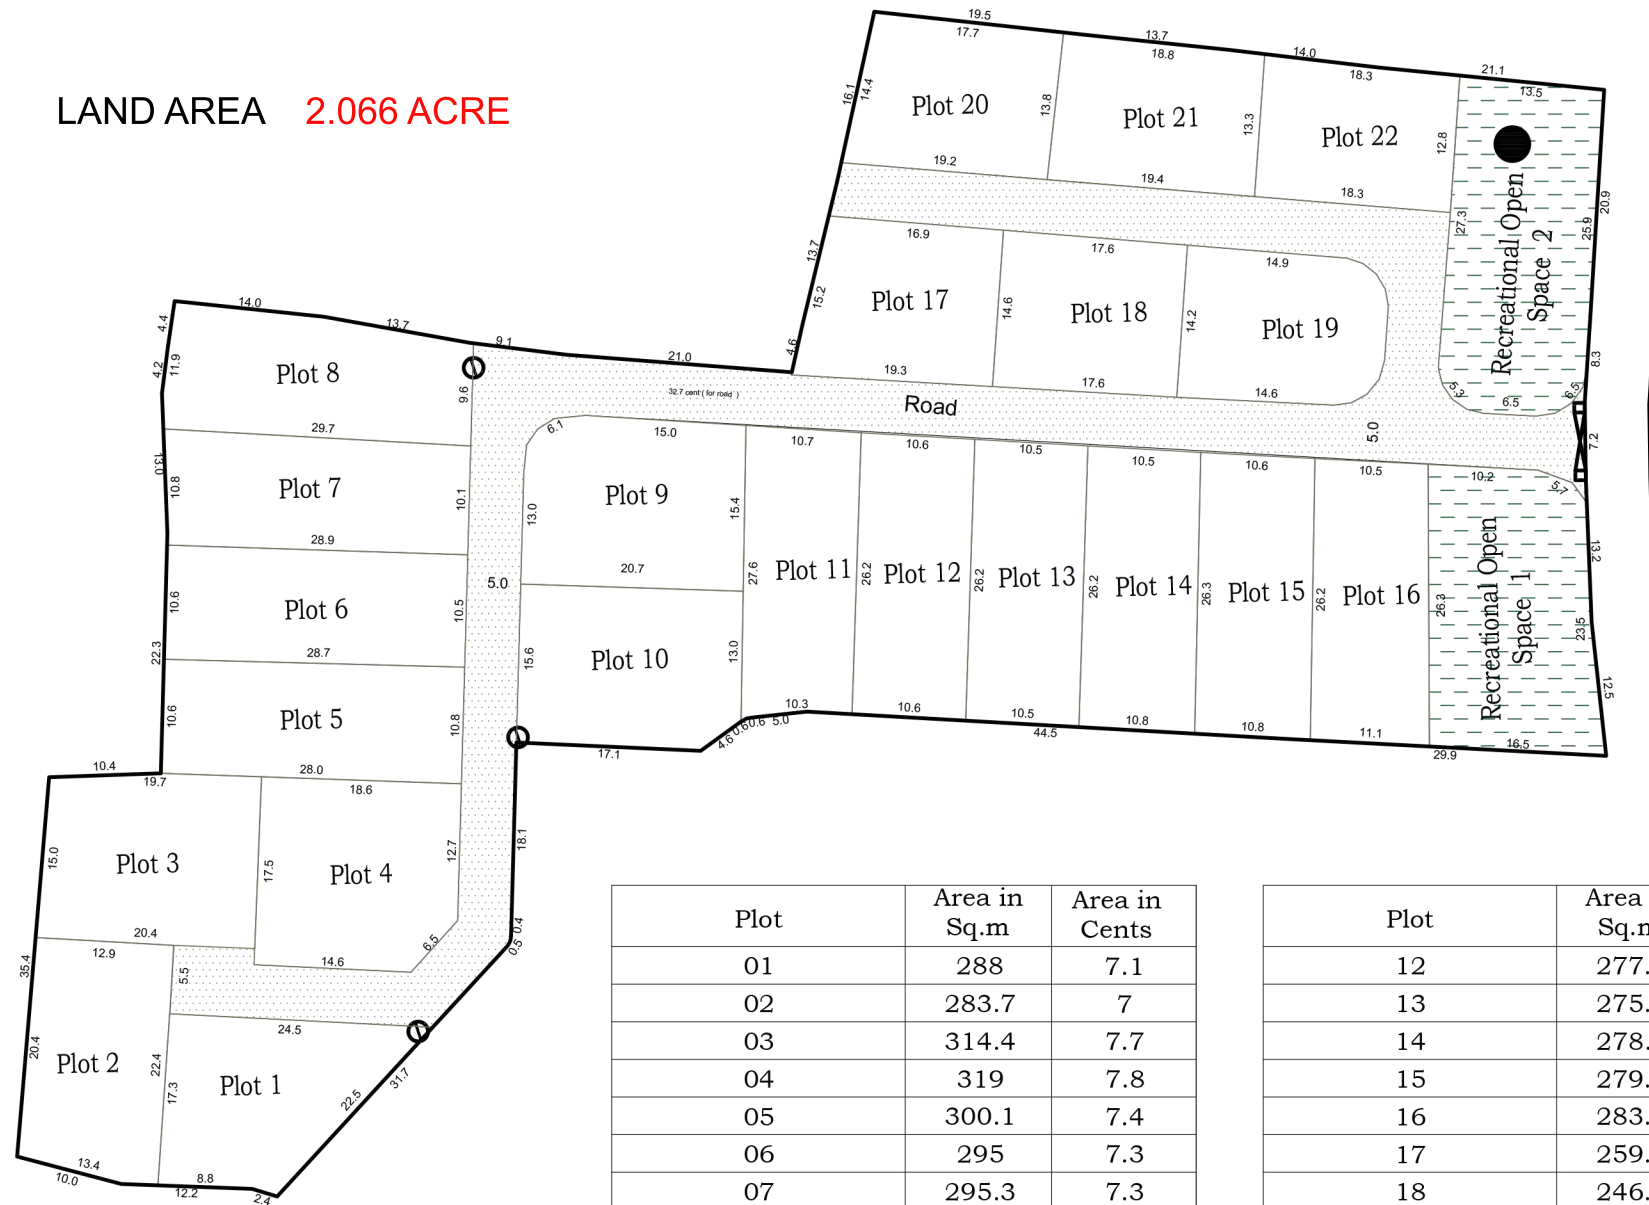

Plot	Area in Sq.m	Area in Cents
01	288	7.1
02	283.7	7
03	314.4	7.7
04	319	7.8
05	300.1	7.4
06	295	7.3
07	295.3	7.3
08	313.5	7.7
09	318.8	7.9
10	303.7	7.5
11	279.1	6.9

Plot	Area in Sq.m	Area in Cents
12	277.1	6.8
13	275.5	6.8
14	278.5	6.9
15	279.8	6.9
16	283.3	7
17	259.5	6.4
18	246.8	6
19	255.1	6.3
20	258.8	6.4
21	258.3	6.4
22	237	5.8
Recreational Space 1	397.9	9.83
Recreational Space 2	413	10.2

NO PART OF THIS DRAWING SHALL BE REPRODUCED OR COPIED WITHOUT THE ARCHITECT'S PRIOR CONSENT.

REVISIONS		
NO	DESCRIPTIONS	DATE
01	PLOT DIVISION	04/07/2022

APRVD AR . ARUN CHKD AR . ARUN
DRN BY : SAM JOSEPH DATE 04/07/2022



LIVESPACE ARCHITECTS
NEAR PADMAVATHY HOSPITAL, SASTHAMCOTTAH.P.O, KOLLAM, KERALA - 690521
MOB : +91 9496 349 267, +91 9995 378 353 E-MAIL: livespacearchitects@gmail.com

PRINCIPAL ARCHITECT : AR. ARUN C BABU
ASSOC ARCH : AR. ARUN KUMAR
AR. VARUN KUMAR
AR. NIVED LAL

PROJECT TITLE : PLOT

PROJECT VEE SIX

PLACE VALLIKUNNAM, ALAPPUZHA

SHEET NO : 02

DRAWING TITLE : PLOT DIVISION


2.1

GENERAL NOTES :

1. ALL DIMENSIONS AND LEVELS ARE INDICATED IN M.
2. DO NOT SCALE THE DRAWING, ONLY FOLLOW THE WRITTEN DIMENSIONS.
3. DIMENSIONS/LEVELS SHOWN TO BE VERIFIED AT SITE BEFORE COMMENCEMENT OF WORK..

ALL DIMENSIONS IN MS

SCALE : NTS

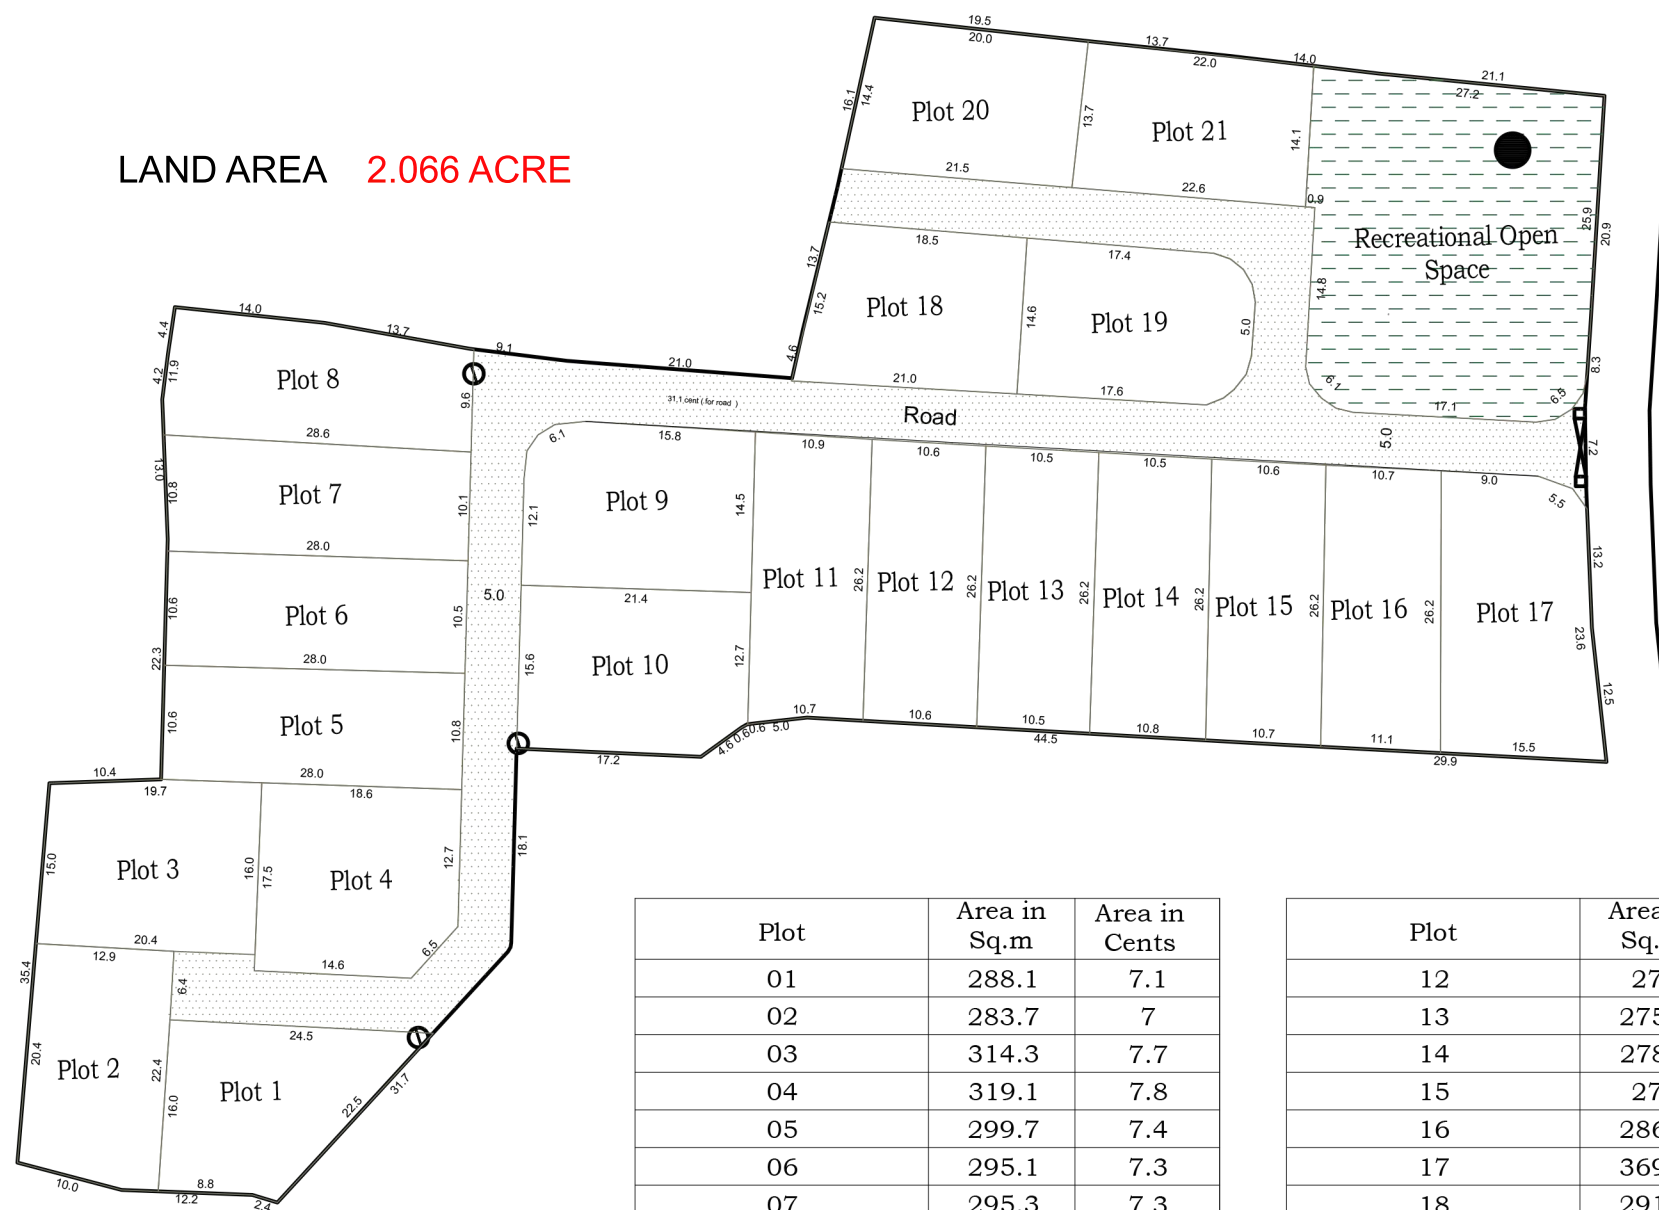

LAND AREA 2.066 ACRE

BOUNDARY LINE

ROAD INSIDE PLOT

GATE

ELECTRIC POST

WELL

RECREATIONAL SPACE

Plot	Area in Sq.m	Area in Cents
01	288.1	7.1
02	283.7	7
03	314.3	7.7
04	319.1	7.8
05	299.7	7.4
06	295.1	7.3
07	295.3	7.3
08	313.5	7.7
09	321	7.9
10	321.1	7.9
11	285.4	7

Plot	Area in Sq.m	Area in Cents
12	277	6.8
13	275.2	6.8
14	278.8	6.9
15	279	6.9
16	286.7	7
17	369.1	9.1
18	291.3	7.2
19	297.6	7.3
20	290.2	7.1
21	287.6	7.1
Recreational Space	821.5	20.3

NO PART OF THIS DRAWING SHALL BE REPRODUCED OR COPIED WITHOUT THE ARCHITECT'S PRIOR CONSENT.

REVISIONS		
NO	DESCRIPTIONS	DATE
01	PLOT DIVISION	08/07/2022

APRVD AR . ARUN CHKD AR . ARUN
DRN BY : SAM JOSEPH DATE 08/07/2022



LIVESPACE ARCHITECTS
NEAR PADMAVATHY HOSPITAL, SASTHAMCOTTAH.P.O, KOLLAM, KERALA - 690521
MOB : +91 9496 349 267, +91 9995 378 353 E-MAIL: livespacearchitects@gmail.com

PRINCIPAL ARCHITECT : AR. ARUN C BABU
ASSOC ARCH : AR. ARUN KUMAR
AR. VARUN KUMAR
AR. NIVED LAL


PROJECT TITLE : PLOT
PROJECT
VEE SIX
PLACE VALLIKUNNAM, ALAPPUZHA

SHEET NO : 02
DRAWING TITLE : PLOT DIVISION

2.2

GENERAL NOTES :
1. ALL DIMENSIONS AND LEVELS ARE INDICATED IN M.
2. DO NOT SCALE THE DRAWING, ONLY FOLLOW THE WRITTEN DIMENSIONS.
3. DIMENSIONS/LEVELS SHOWN TO BE VERIFIED AT SITE BEFORE COMMENCEMENT OF WORK..

ALL DIMENSIONS IN MS
SCALE : NTS

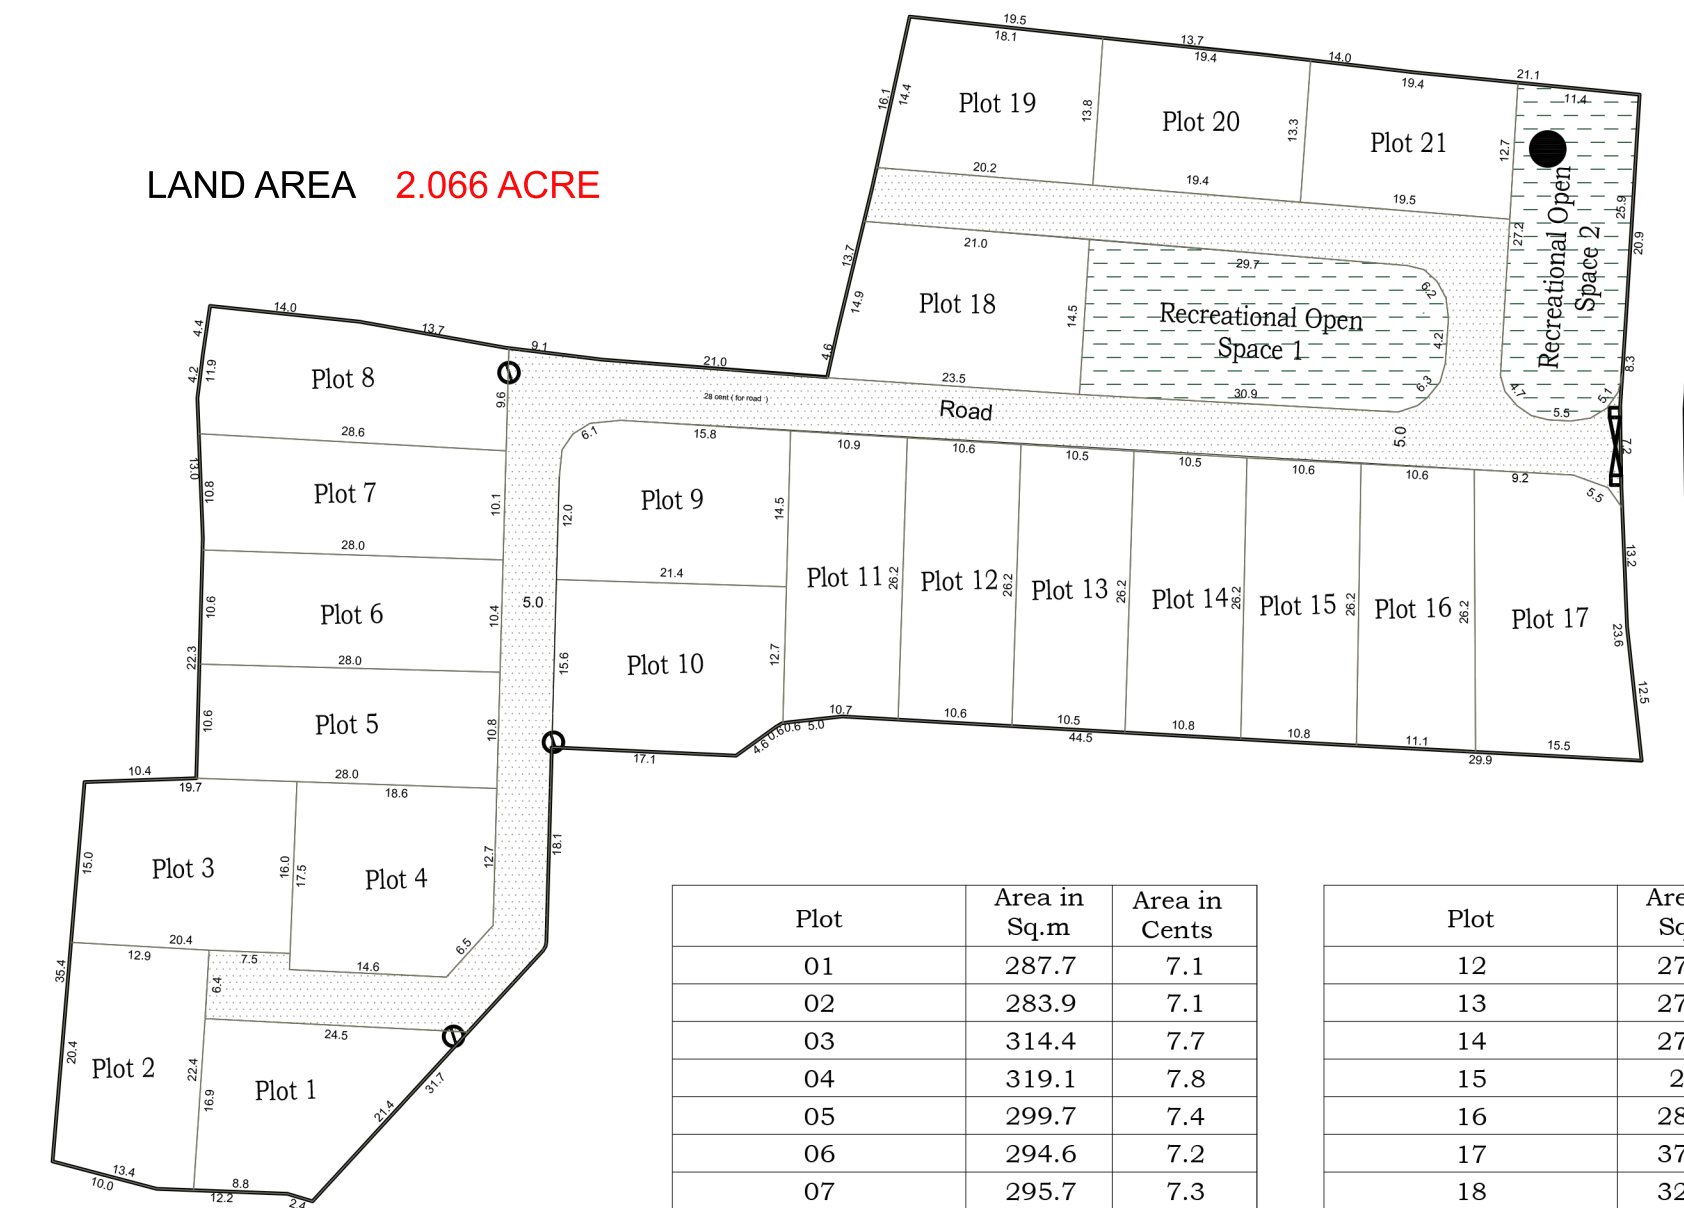

LAND AREA 2.066 ACRE

BOUNDARY LINE

ROAD INSIDE PLOT

GATE


ELECTRIC POST

WELL

RECREATIONAL SPACE

Plot	Area in Sq.m	Area in Cents
01	287.7	7.1
02	283.9	7.1
03	314.4	7.7
04	319.1	7.8
05	299.7	7.4
06	294.6	7.2
07	295.7	7.3
08	313.5	7.7
09	311.9	7.7
10	330.3	8.1
11	285.8	7


Plot	Area in Sq.m	Area in Cents
12	277.5	6.8
13	275.7	6.8
14	278.6	6.9
15	280	6.9
16	283.5	7
17	371.3	9.1
18	325.9	8
19	267.7	6.6
20	261.8	6.5
21	251.8	6.2
Recreational Space 1	463.3	11.4
Recreational Space 2	340.2	8.4

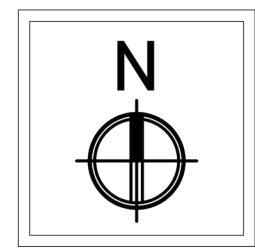

NO PART OF THIS DRAWING SHALL BE REPRODUCED OR COPIED WITHOUT THE ARCHITECT'S PRIOR CONSENT.

REVISIONS		
NO	DESCRIPTIONS	DATE
01	PLOT DIVISION	21/07/2022

APRVD AR . ARUN CHKD AR . ARUN
DRN BY : SAM JOSEPH DATE 21/07/2022

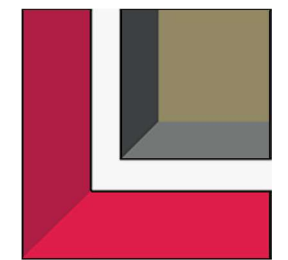

LIVESPACE ARCHITECTS
NEAR PADMAVATHY HOSPITAL, SASTHAMCOTTAH.P.O, KOLLAM, KERALA - 690521
MOB : +91 9496 349 267, +91 9995 378 353 E-MAIL: livespacearchitects@gmail.com

PRINCIPAL ARCHITECT : AR. ARUN C BABU
ASSOC ARCH : AR. ARUN KUMAR
AR. VARUN KUMAR
AR. NIVED LAL



PROJECT TITLE : PLOT
PROJECT
VEE SIX
PLACE VALLIKUNNAM, ALAPPUZHA

SHEET NO : 02
DRAWING TITLE : PLOT DIVISION

2.3

GENERAL NOTES :
1. ALL DIMENSIONS AND LEVELS ARE INDICATED IN M.
2. DO NOT SCALE THE DRAWING, ONLY FOLLOW THE WRITTEN DIMENSIONS.
3. DIMENSIONS/LEVELS SHOWN TO BE VERIFIED AT SITE BEFORE COMMENCEMENT OF WORK..


ALL DIMENSIONS IN MS
SCALE : NTS

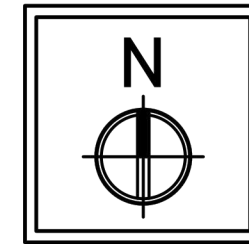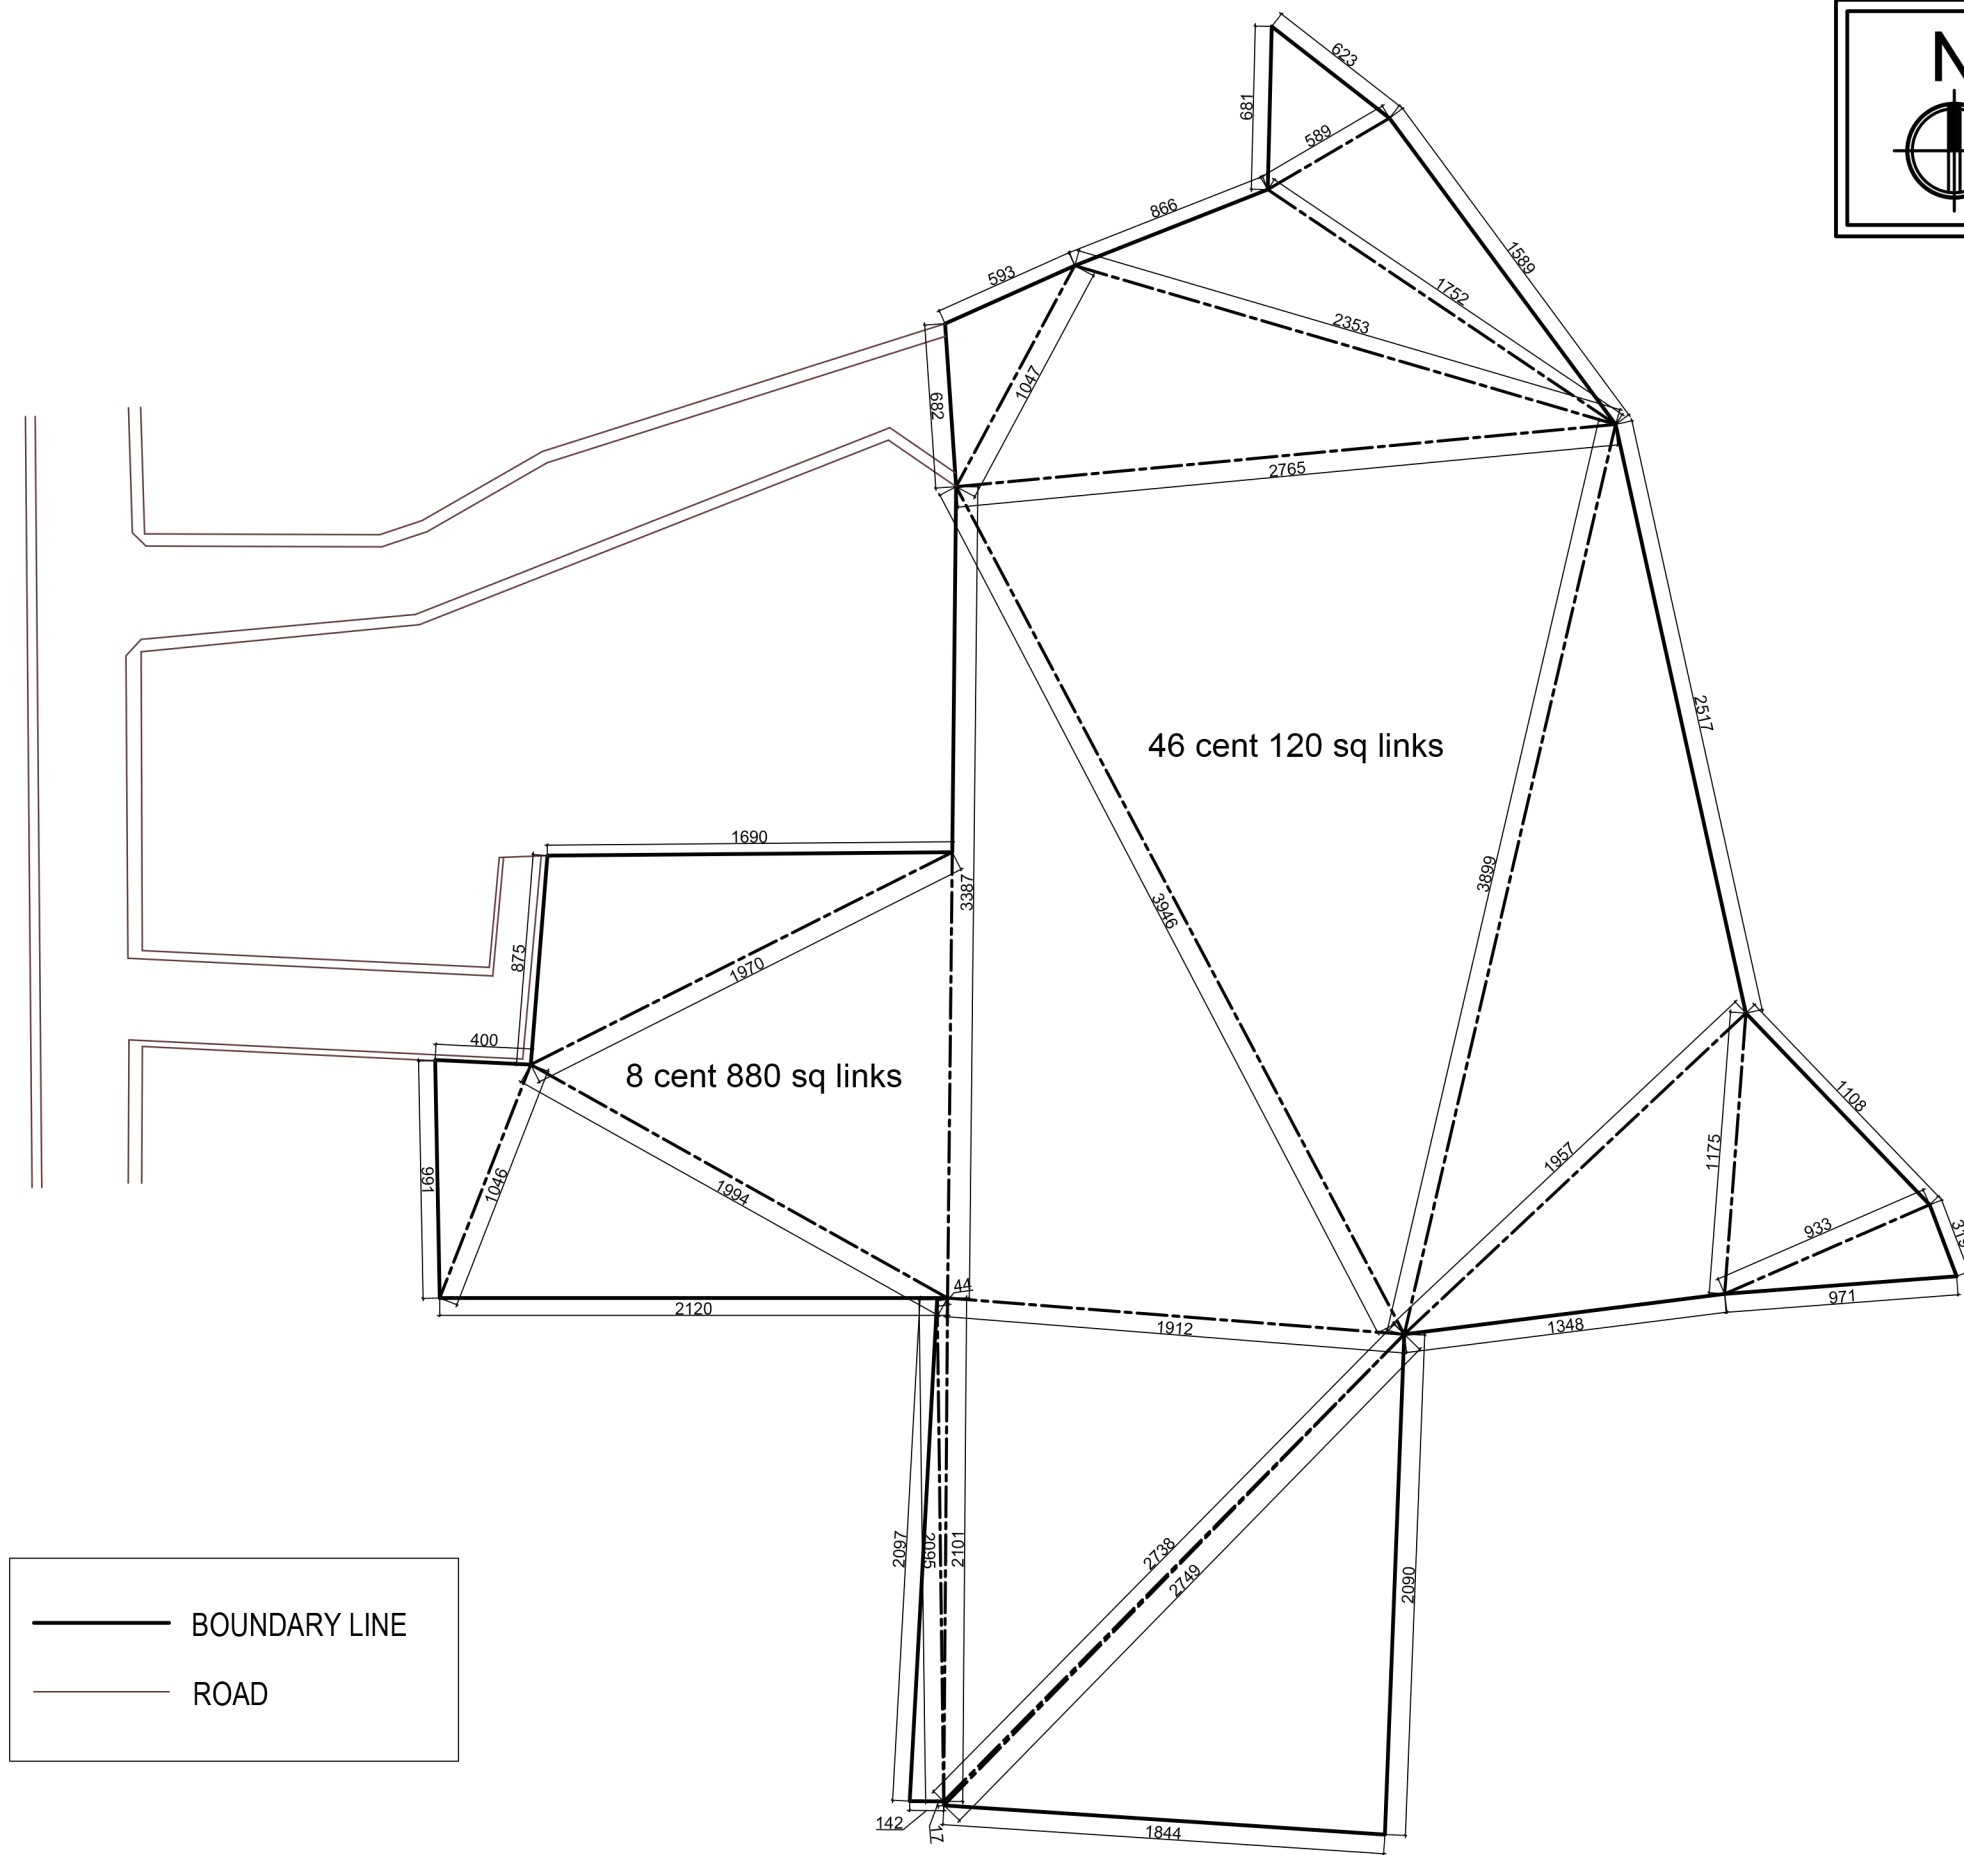

NO PART OF THIS DRAWING SHALL BE REPRODUCED OR COPIED WITHOUT THE ARCHITECT'S PRIOR CONSENT.

REVISIONS		
NO	DESCRIPTIONS	DATE
01	DRAFTING	14/07/2022

APRVD	AR . ARUN	CHKD	AR . ARUN
DRN BY :	SAM JOSEPH	DATE	14/07/2022

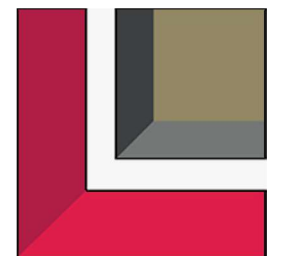

LIVESPACE ARCHITECTS
NEAR PADMAVATHY HOSPITAL, SASTHAMCOTTAH.P.O, KOLLAM, KERALA - 690521
MOB : +91 9496 349 267, +91 9995 378 353 E-MAIL: livespacearchitects@gmail.com

PRINCIPAL ARCHITECT : AR. ARUN C BABU
ASSOC ARCH : AR. ARUN KUMAR
AR. VARUN KUMAR
AR. NIVED LAL

PROJECT TITLE : SITE DRAFTING

PROJECT
Mr. KRISHNA PRASATH
PLACE THRISSUR

SHEET NO : 03

DRAWING TITLE : SITE DRAFTING


3.1




GENERAL NOTES :

1. ALL DIMENSIONS AND LEVELS ARE INDICATED IN CM, UNLESS SPECIFIED OTHERWISE.
2. DO NOT SCALE THE DRAWING, ONLY FOLLOW THE WRITTEN DIMENSIONS.
3. DIMENSIONS/LEVELS SHOWN TO BE VERIFIED AT SITE BEFORE COMMENCEMENT OF WORK..

ALL DIMENSIONS IN CMS

SCALE : NTS

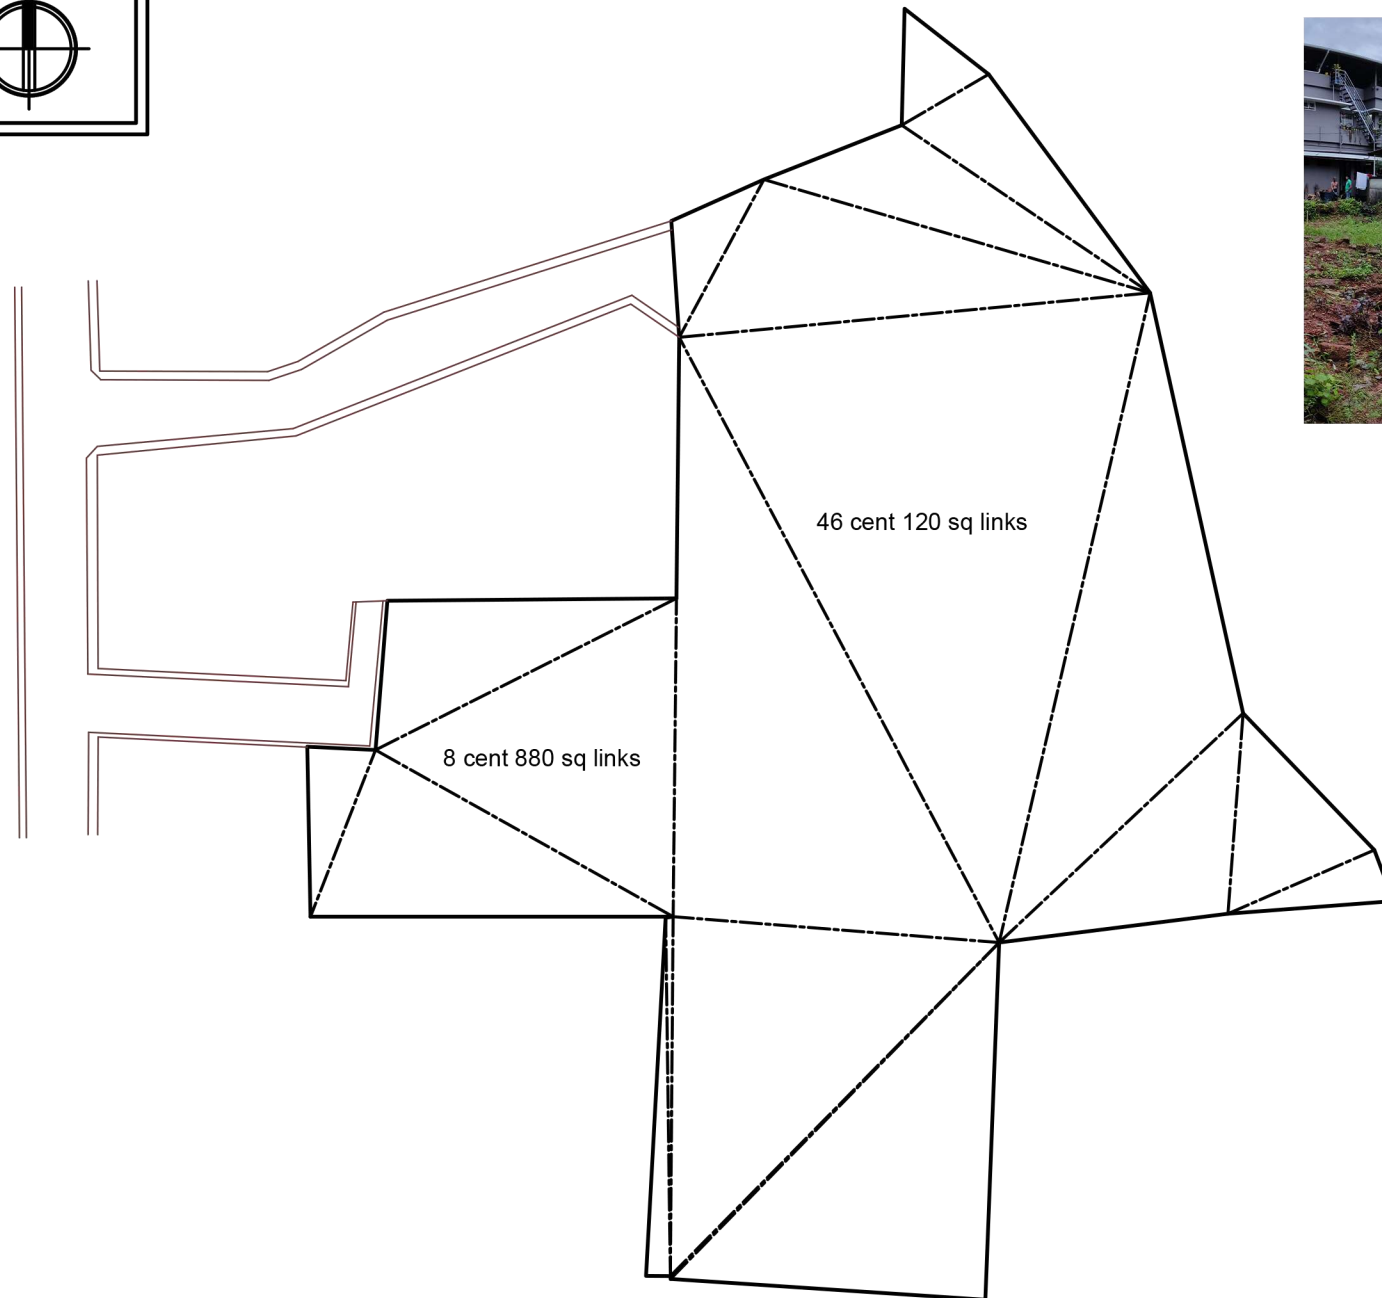

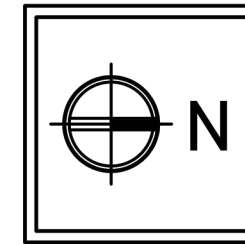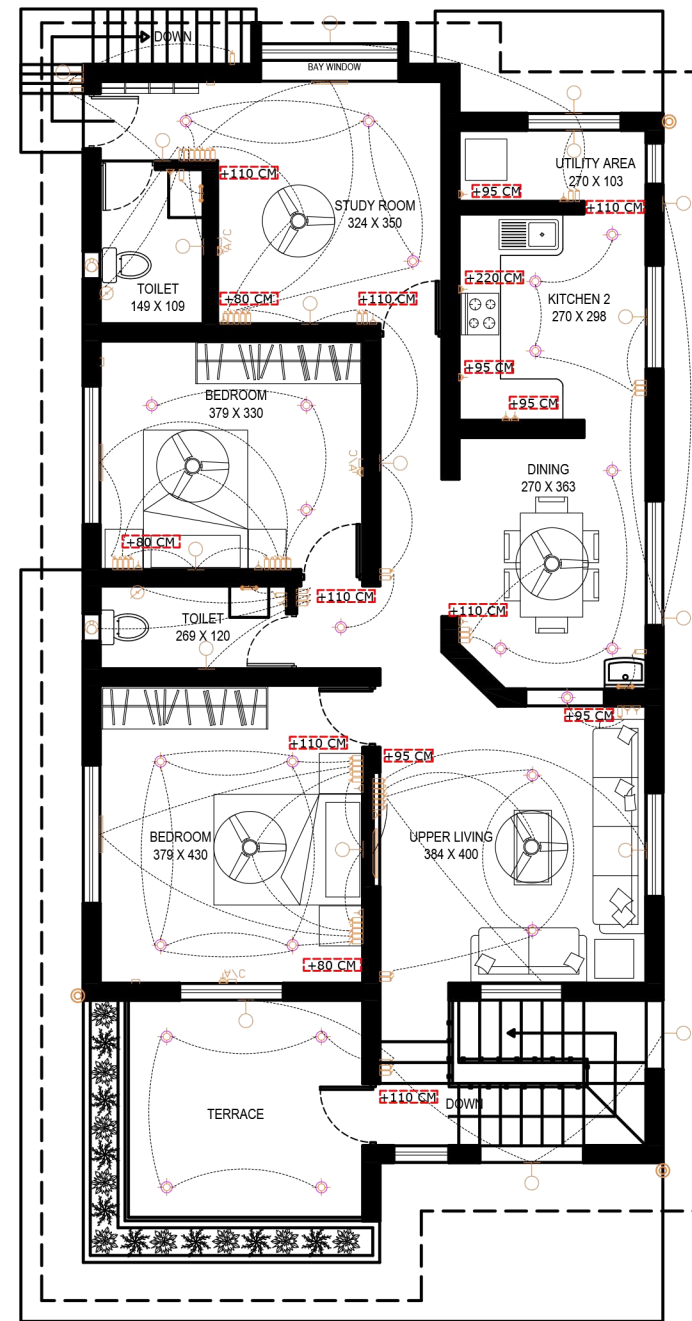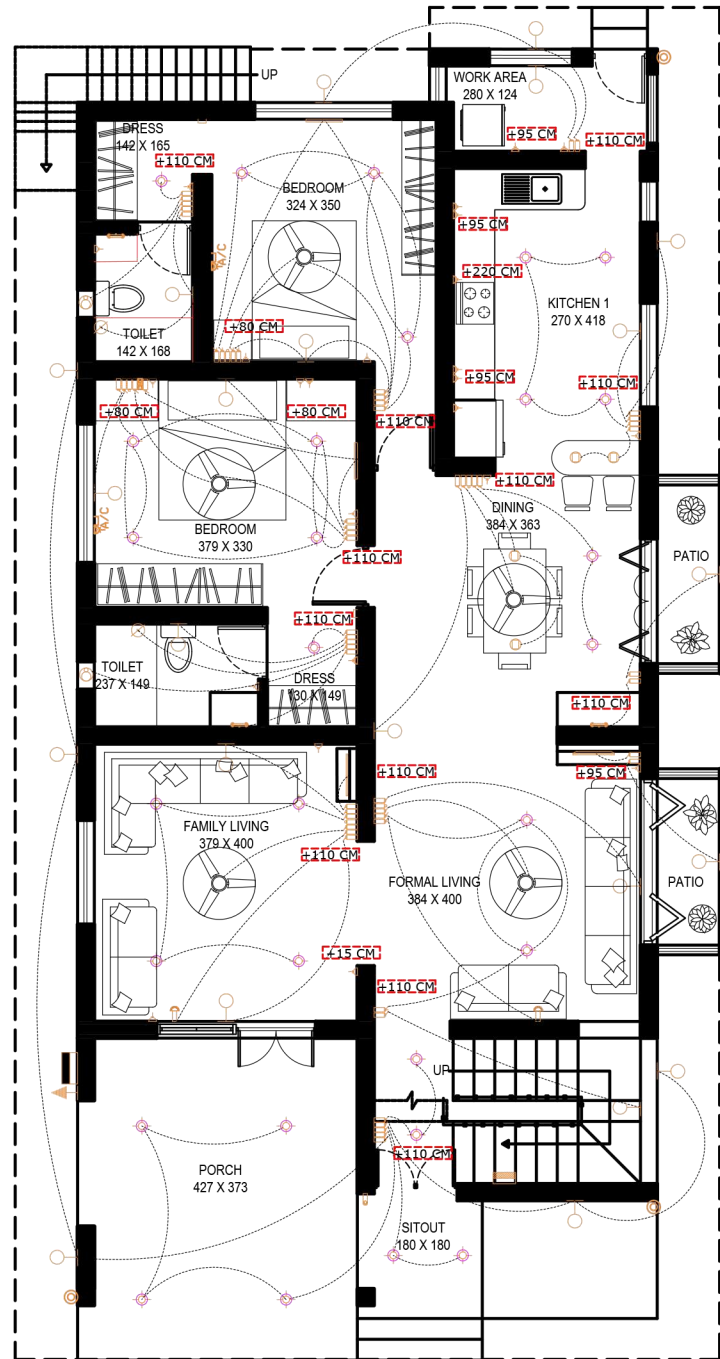

NO PART OF THIS DRAWING SHALL BE REPRODUCED OR COPIED WITHOUT THE ARCHITECT'S PRIOR CONSENT.

REVISIONS		
NO	DESCRIPTIONS	DATE
01	GROUND FLOOR ELECTRICAL LAYOUT	24/07/2022
01	FIRST FLOOR ELECTRICAL LAYOUT	25/07/2022

APRVD AR . ARUN CHKD AR . ARUN
DRN BY : SAM JOSEPH DATE 25/07/2022



LIVESPACE ARCHITECTS
NEAR PADMAVATHY HOSPITAL, SASTHAMCOTTAH.P.O, KOLLAM, KERALA - 690521
MOB : +91 9496 349 267, +91 9995 378 353 E-MAIL: livespacearchitects@gmail.com

PRINCIPAL ARCHITECT : AR. ARUN C BABU
ASSOC ARCH : AR. ARUN KUMAR
AR. VARUN KUMAR
AR. NIVED LAL

PROJECT TITLE : RESIDENCE

PROJECT
Mr. JOSH Y

PLACE ARANATTUKARA, THRISSUR

SHEET NO : 04

DRAWING TITLE : ELECTRICAL LAYOUT

4.1

GENERAL NOTES :

1. ALL DIMENSIONS AND LEVELS ARE INDICATED IN CM, UNLESS SPECIFIED OTHERWISE.
2. DO NOT SCALE THE DRAWING, ONLY FOLLOW THE WRITTEN DIMENSIONS.
3. DIMENSIONS/LEVELS SHOWN TO BE VERIFIED AT SITE BEFORE COMMENCEMENT OF WORK..



ALL DIMENSIONS IN CMS

SCALE : NTS

LEGEND					
1.		BELL SWITCH	8.		TELEPHONE POINT
2.		ONE WAY SWITCH	9.		MIRROR LIGHT
3.		TWO WAY SWITCH	10.		FLUORESCENT LAMP
4.		FAN REGULATOR	11.		TUBE LIGHT
5.		MASTER POINT	12.		TELEVISION RECEIVING SET
6.		3 PIN SOCKET 16 A	13.		CHANDELIER
7.		3 PIN SOCKET 6 A	14.		WALL MOUNTED FAN
8.		CEILING LIGHT	15.		CEILING FAN
			16.		EXHAUST FAN
			17.		DISTRIBUTION BOARD
			18.		METER BOARD
			19.		EARTHING
			20.		GEYSER
			21.		AIR CONDITIONER
			22.		CAMERA
			23.		FLOOR LAMP




MRS. ALWIN BIJOY
RESIDENCE,
THRISSUR

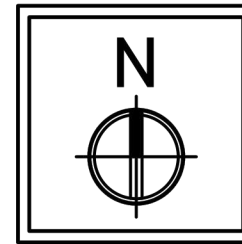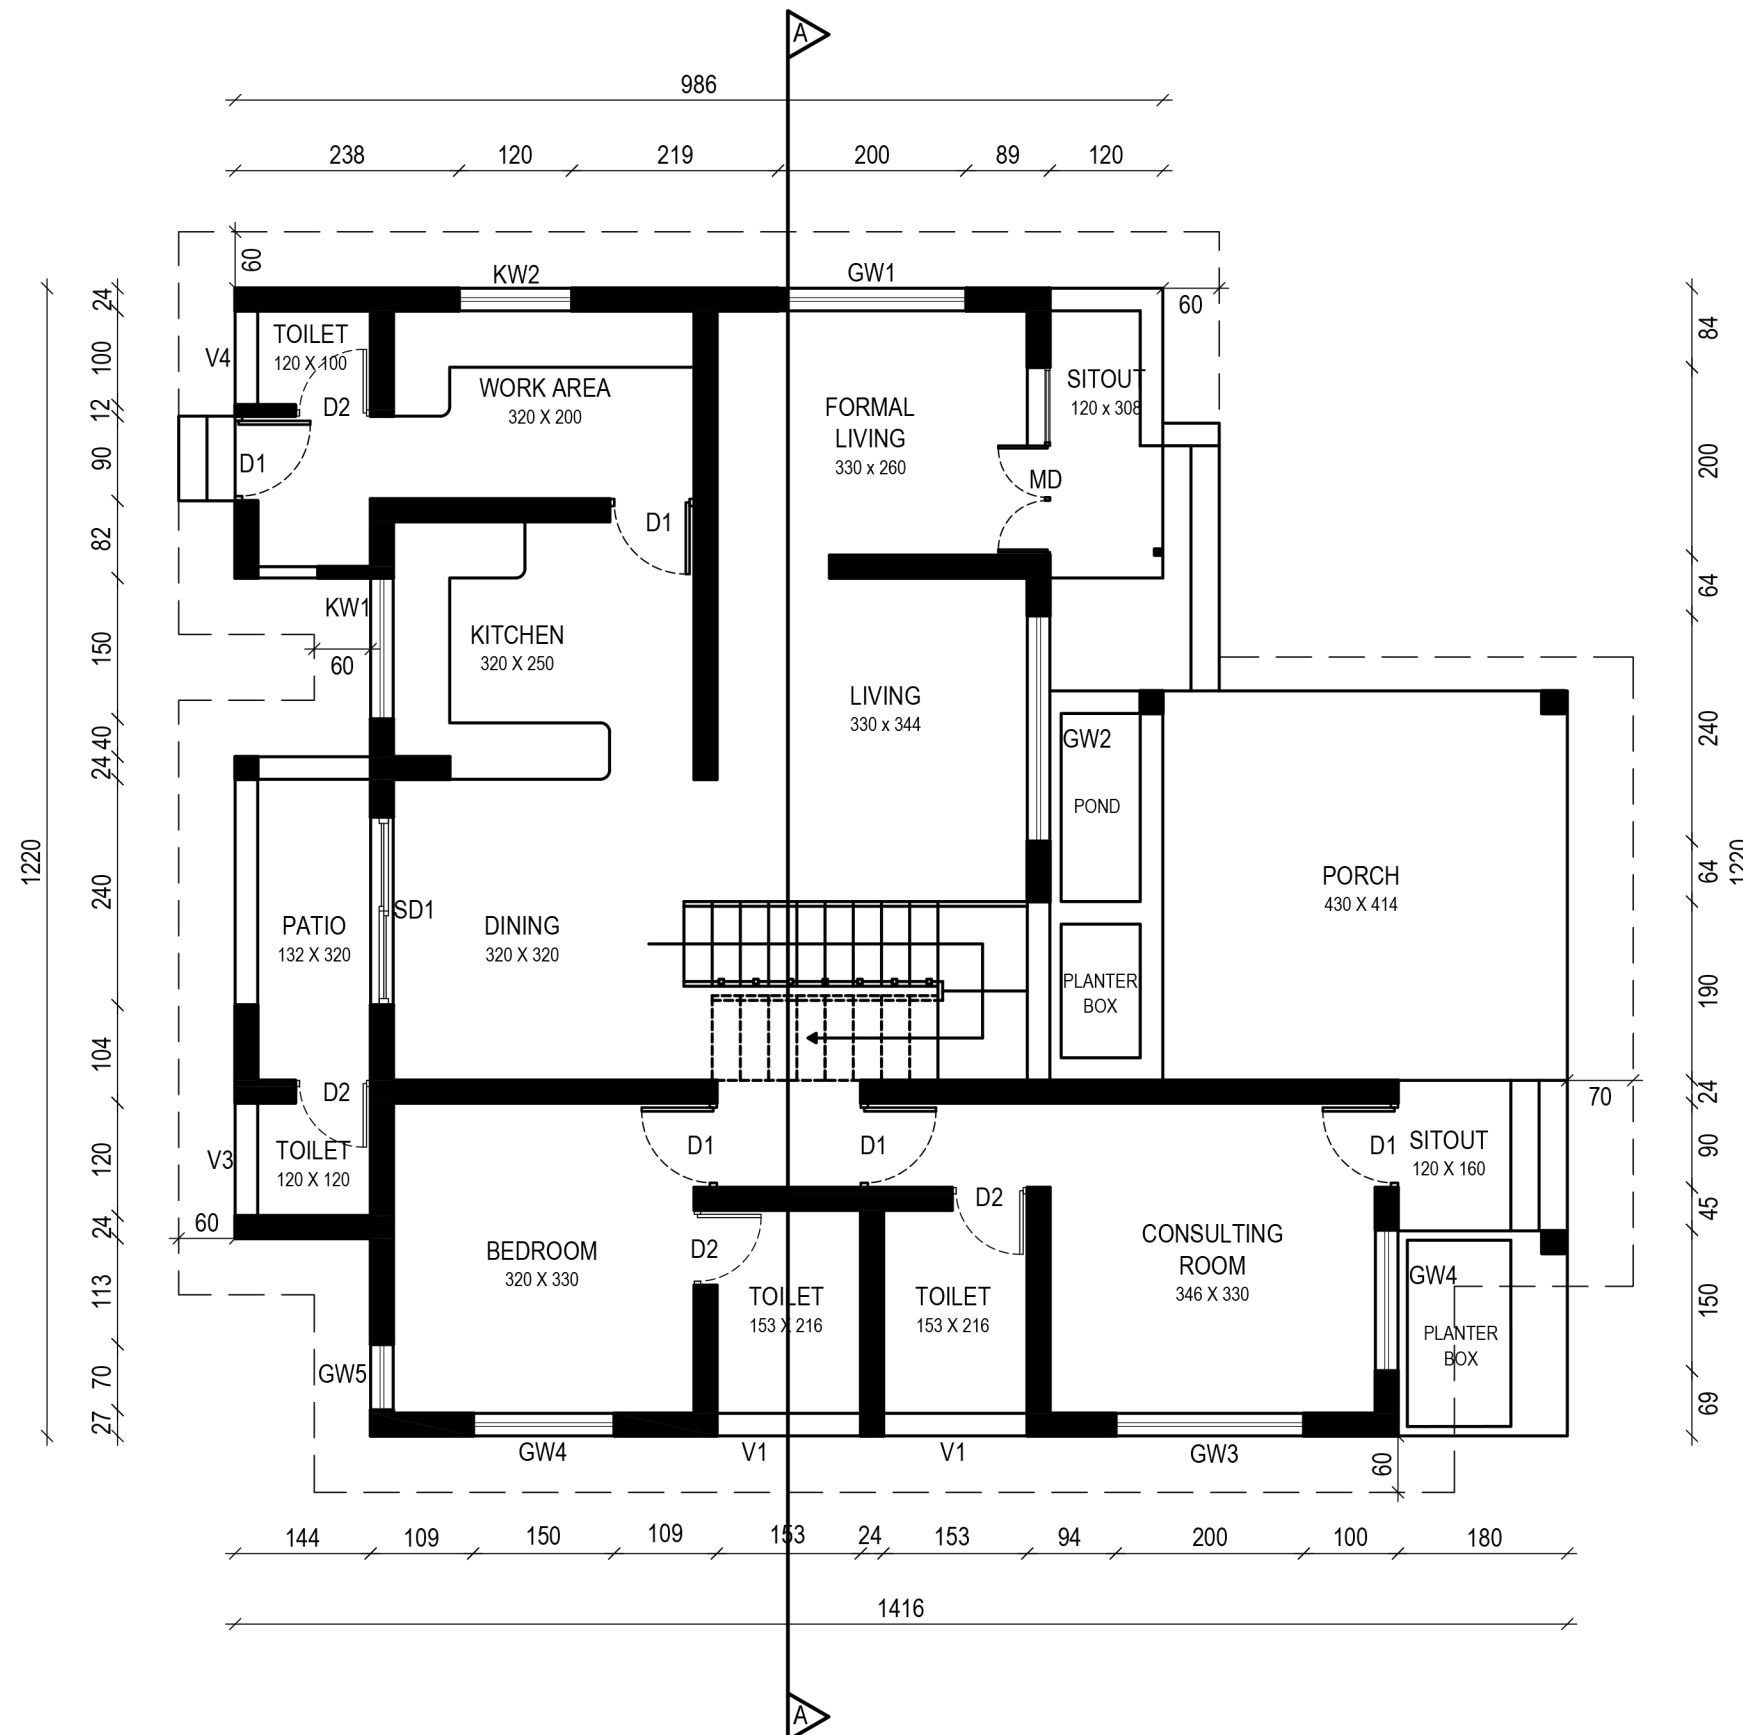

NO PART OF THIS DRAWING SHALL BE REPRODUCED OR COPIED WITHOUT THE ARCHITECT'S PRIOR CONSENT.

REVISIONS		
NO	DESCRIPTIONS	DATE
01	GROUND FLOOR	02/08/2022

APRVD	AR . ARUN	CHKD	AR . ARUN
DRN BY :	SAM JOSEPH	DATE	26/08/2022

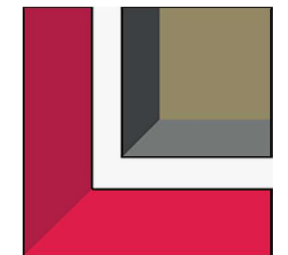

LIVESPACE ARCHITECTS
 NEAR PADMAVATHY HOSPITAL, SASTHAMCOTTAH.P.O, KOLLAM, KERALA - 690521
 MOB : +91 9496 349 267, +91 9995 378 353 E-MAIL: livespacearchitects@gmail.com

PRINCIPAL ARCHITECT : AR. ARUN C BABU
 ASSOC ARCH : AR. ARUN KUMAR
 AR. VARUN KUMAR
 AR. NIVED LAL

PROJECT TITLE : RESIDENCE

PROJECT
Mrs. ALWIN BIJOY

PLACE PUTHUR, THRISSUR

SHEET NO : 05

DRAWING TITLE : FLOOR PLAN


5.1

GENERAL NOTES :

1. ALL DIMENSIONS AND LEVELS ARE INDICATED IN CM, UNLESS SPECIFIED OTHERWISE.
2. DO NOT SCALE THE DRAWING, ONLY FOLLOW THE WRITTEN DIMENSIONS.
3. DIMENSIONS/LEVELS SHOWN TO BE VERIFIED AT SITE BEFORE COMMENCEMENT OF WORK..

ALL DIMENSIONS IN CMS


SCALE : NTS

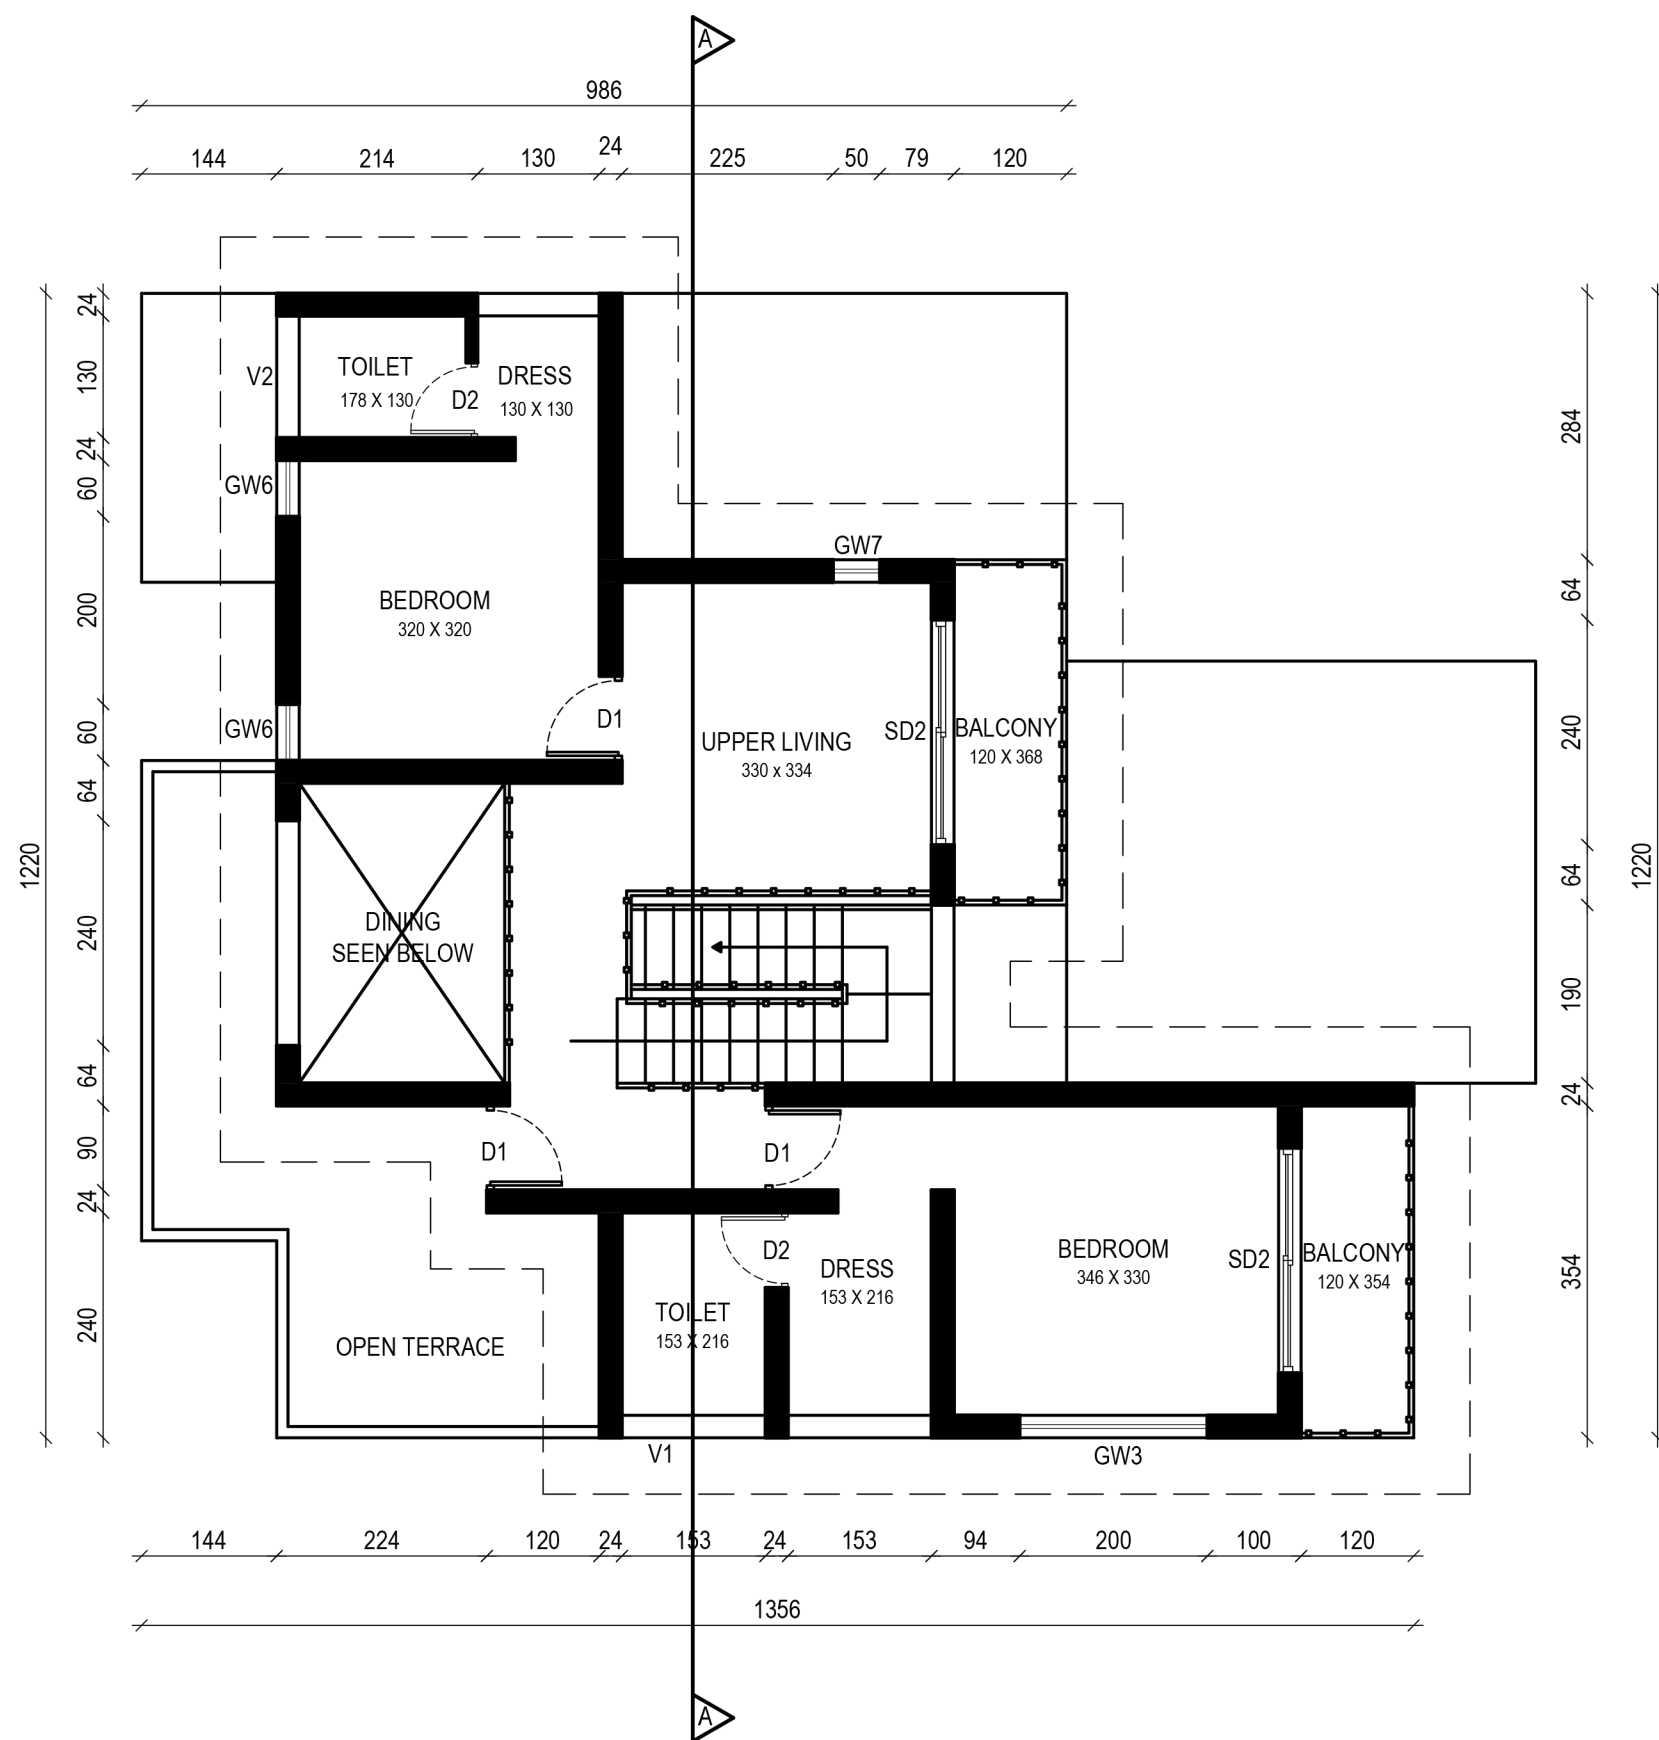

NO PART OF THIS DRAWING SHALL BE REPRODUCED OR COPIED WITHOUT THE ARCHITECT'S PRIOR CONSENT.

REVISIONS		
NO	DESCRIPTIONS	DATE
01	FIRST FLOOR	05/08/2022

APRVD	AR . ARUN	CHKD	AR . ARUN
DRN BY :	SAM JOSEPH	DATE	26/08/2022

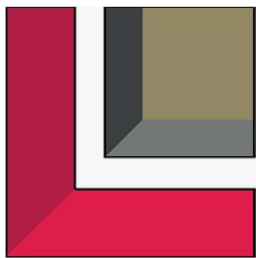

LIVESPACE ARCHITECTS
 NEAR PADMAVATHY HOSPITAL, SASTHAMCOTTAH.P.O, KOLLAM, KERALA - 690521
 MOB : +91 9496 349 267, +91 9995 378 353 E-MAIL: livespacearchitects@gmail.com

PRINCIPAL ARCHITECT : AR. ARUN C BABU
 ASSOC ARCH : AR. ARUN KUMAR
 AR. VARUN KUMAR
 AR. NIVED LAL

PROJECT TITLE : RESIDENCE

PROJECT
Mrs. ALWIN BIJOY
 PLACE PUTHUR, THRISSUR

SHEET NO : 05




DRAWING TITLE : FLOOR PLAN

5.2

GENERAL NOTES :

1. ALL DIMENSIONS AND LEVELS ARE INDICATED IN CM, UNLESS SPECIFIED OTHERWISE.
2. DO NOT SCALE THE DRAWING, ONLY FOLLOW THE WRITTEN DIMENSIONS.
3. DIMENSIONS/LEVELS SHOWN TO BE VERIFIED AT SITE BEFORE COMMENCEMENT OF WORK..

ALL DIMENSIONS IN CMS
 SCALE : NTS

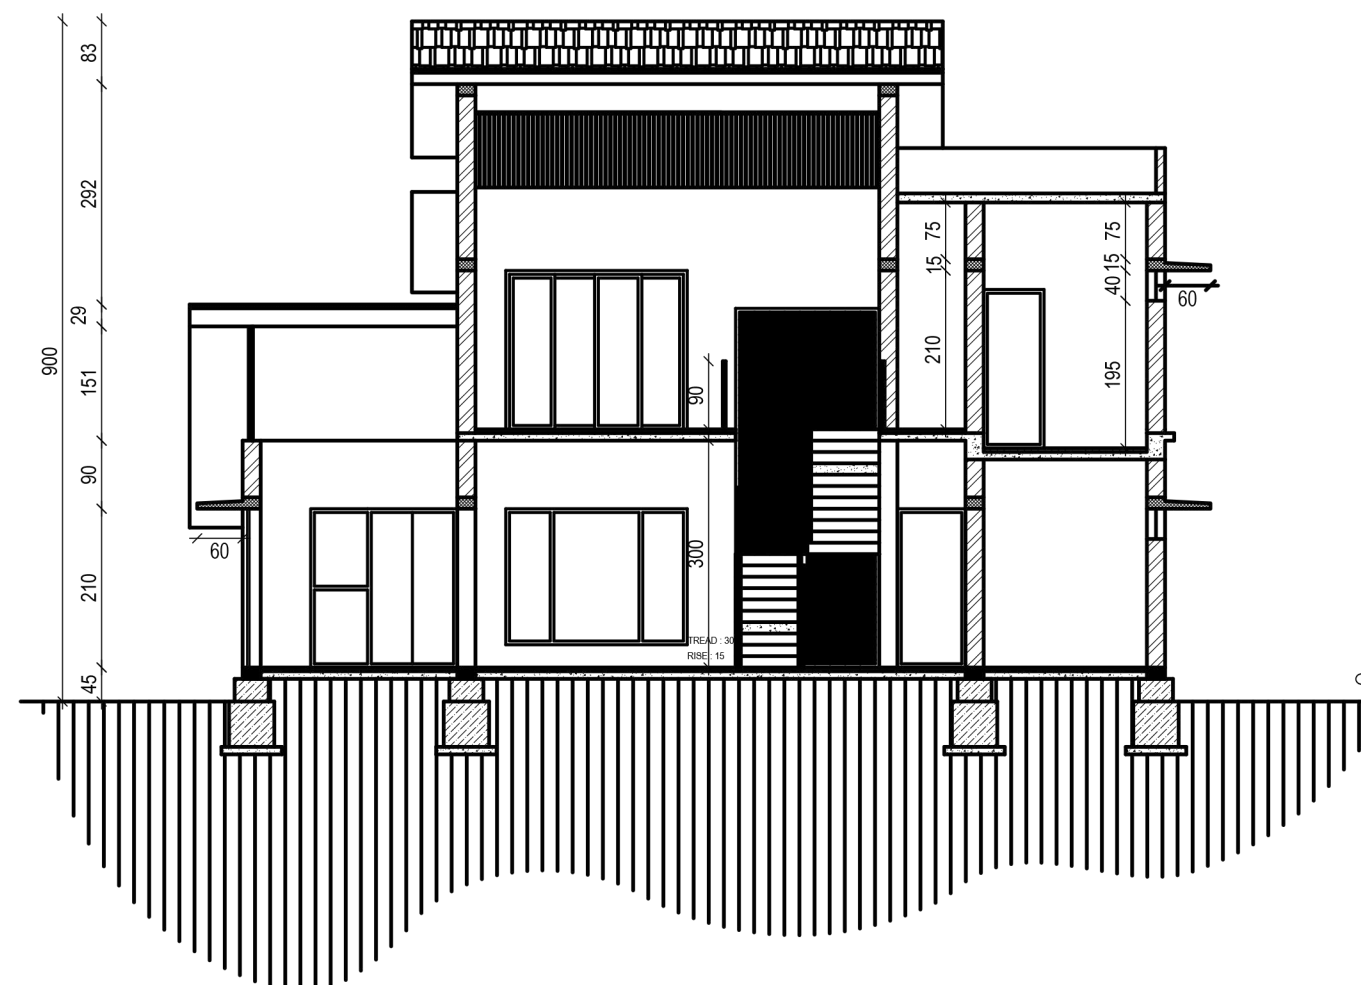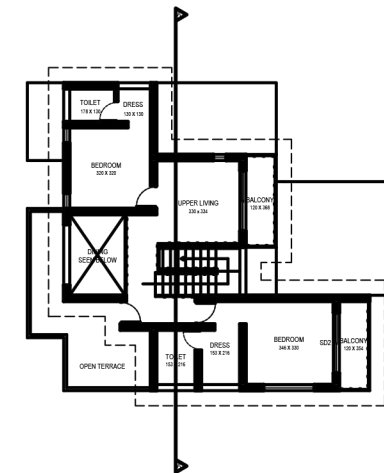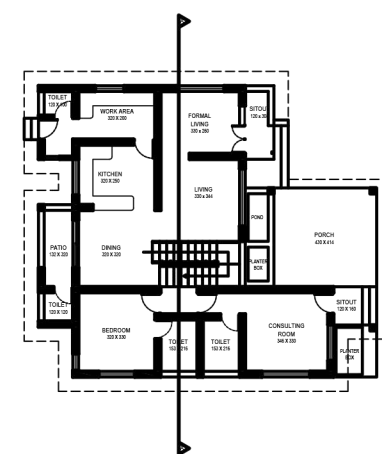

+900 CM
ROOF LEVEL

+355 CM
FIRST FLOOR LEVEL

+225 CM
LINTEL LEVEL

+45 CM
GROUND FLOOR LEVEL
0 CM
GROUND LEVEL

NO PART OF THIS DRAWING SHALL BE REPRODUCED OR
COPIED WITHOUT THE ARCHITECT'S PRIOR CONSENT.

REVISIONS

NO	DESCRIPTIONS	DATE
01	ELEVATION	06/08/2022
02	SECTION	10/08/2022

APRVD AR . ARUN CHKD AR . ARUN
DRN BY : SAM JOSEPH DATE 26/08/2022



LIVESPACE ARCHITECTS

NEAR PADMAVATHY HOSPITAL, SASTHAMCOTTAH.P.O, KOLLAM, KERALA - 690521
MOB : +91 9496 349 267, +91 9995 378 353 E-MAIL: livespacearchitects@gmail.com

PRINCIPAL ARCHITECT : AR. ARUN C BABU

ASSOC ARCH : AR. ARUN KUMAR
AR. VARUN KUMAR
AR. NIVED LAL

PROJECT TITLE : RESIDENCE

PROJECT

Mrs. ALWIN BIJOY

PLACE PUTHUR, THRISSUR

SHEET NO : 05

DRAWING TITLE : SANCTION
DRAWING

5.3

GENERAL NOTES :

1. ALL DIMENSIONS AND LEVELS ARE INDICATED IN CM, UNLESS SPECIFIED OTHERWISE.
2. DO NOT SCALE THE DRAWING, ONLY FOLLOW THE WRITTEN DIMENSIONS.
3. DIMENSIONS/LEVELS SHOWN TO BE VERIFIED AT SITE BEFORE COMMENCEMENT OF WORK..

ALL DIMENSIONS IN CMS

SCALE : NTS

NO PART OF THIS DRAWING SHALL BE REPRODUCED OR COPIED WITHOUT THE ARCHITECT'S PRIOR CONSENT.

REVISIONS		
NO	DESCRIPTIONS	DATE
01	SERVICE PLAN	12/08/2022
02	RAINWATER TANK DETAILS	14/08/2022
03	SEPTIC TANK DETAILS	15/08/2022
04	SITE PLAN	16/08/2022

APRVD	AR . ARUN	CHKD	AR . ARUN
DRN BY :	SAM JOSEPH	DATE	26/08/2022



LIVESPACE ARCHITECTS
NEAR PADMAVATHY HOSPITAL, SASTHAMCOTTAH.P.O, KOLLAM, KERALA - 690521
MOB : +91 9496 349 267, +91 9995 378 353 E-MAIL: livespacearchitects@gmail.com

PRINCIPAL ARCHITECT : AR. ARUN C BABU
ASSOC ARCH : AR. ARUN KUMAR
AR. VARUN KUMAR
AR. NIVED LAL

PROJECT TITLE : RESIDENCE

PROJECT
Mrs. ALWIN BIJOY
PLACE PUTHUR, THRISSUR



SHEET NO : 05

DRAWING TITLE : SANCTION
DRAWING





5.4


- GENERAL NOTES :
1. ALL DIMENSIONS AND LEVELS ARE INDICATED IN CM, UNLESS SPECIFIED OTHERWISE.
 2. DO NOT SCALE THE DRAWING, ONLY FOLLOW THE WRITTEN DIMENSIONS.
 3. DIMENSIONS/LEVELS SHOWN TO BE VERIFIED AT SITE BEFORE COMMENCEMENT OF WORK..



ALL DIMENSIONS IN CMS
SCALE : NTS

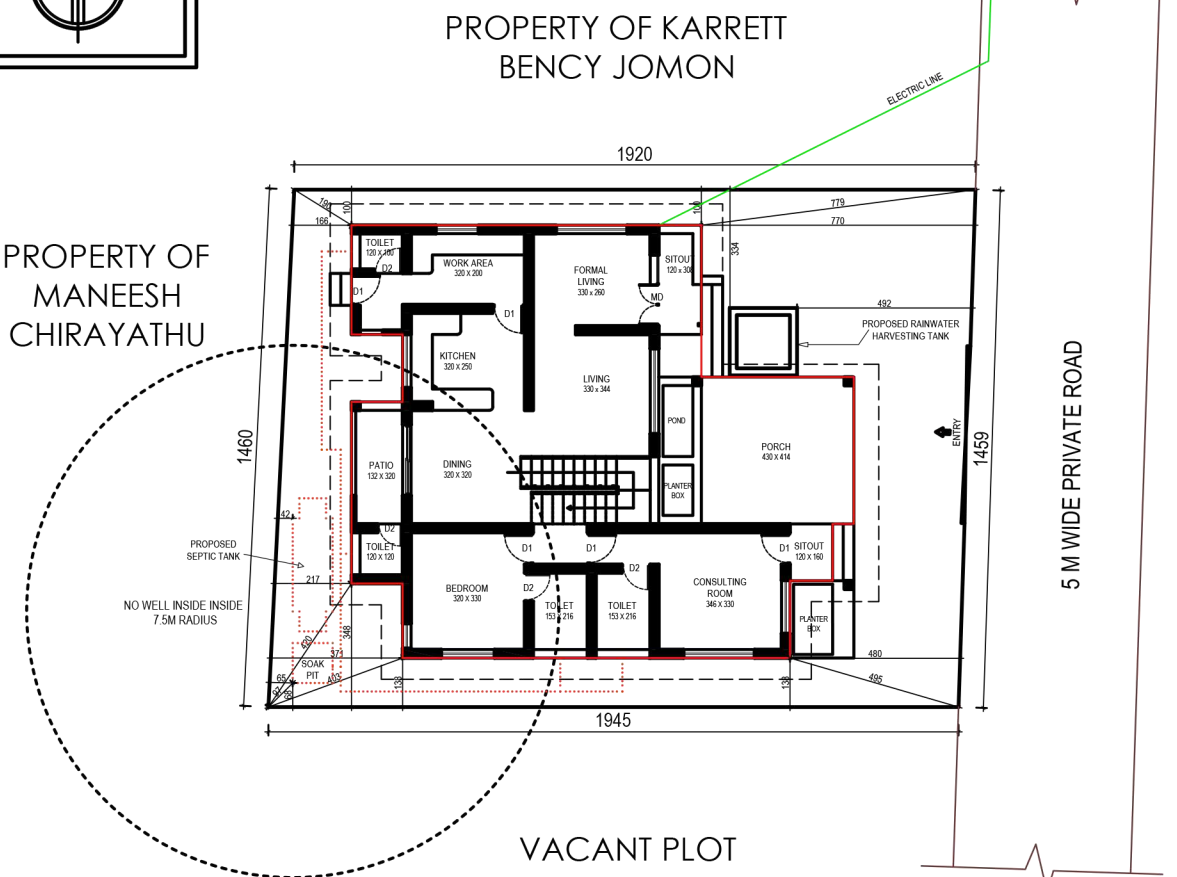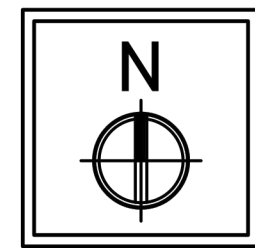

COLOURING INDEX	
1. PROPOSED BUILDING	
2. APPLICANT'S BOUNDARY (PLOT LINE)	
3. PERMISSIBBLE BUILDING LINE	
4. ROAD (STREET)	
5. DRAINAGE SEWARAGE WORK	
6. ELECTRIC LINE	

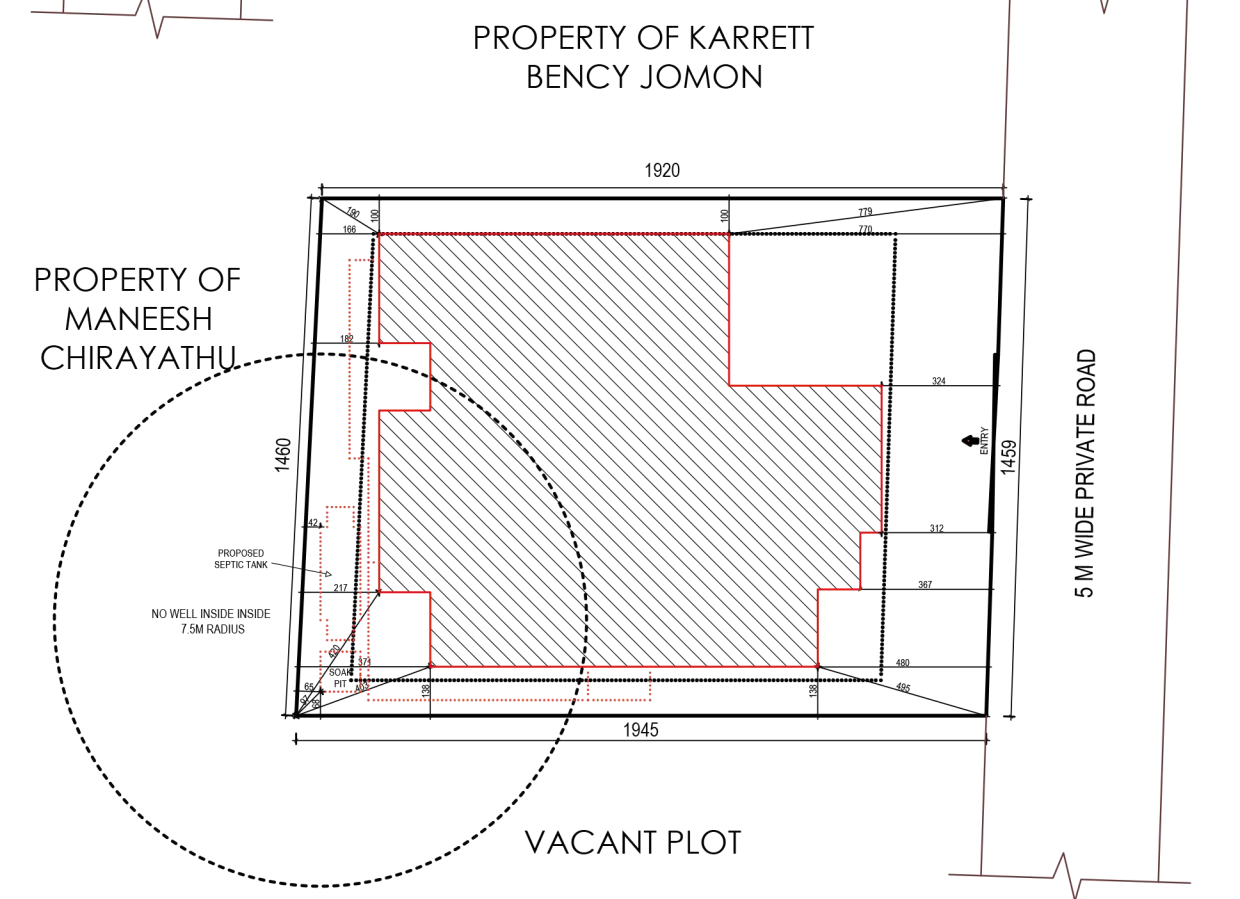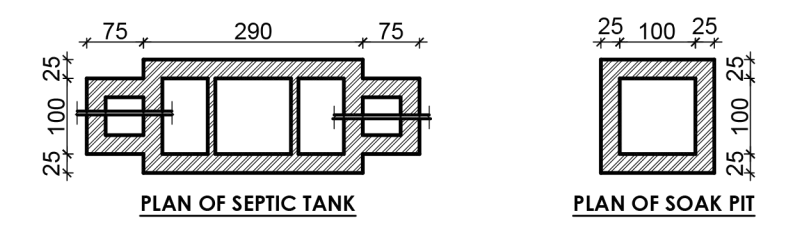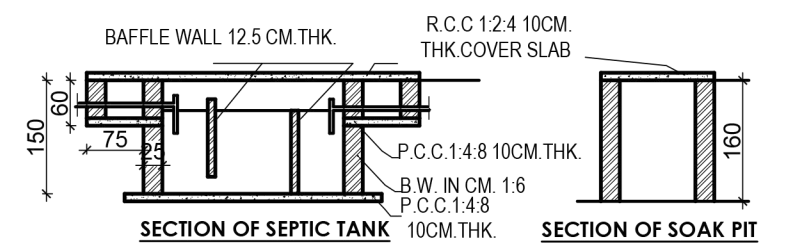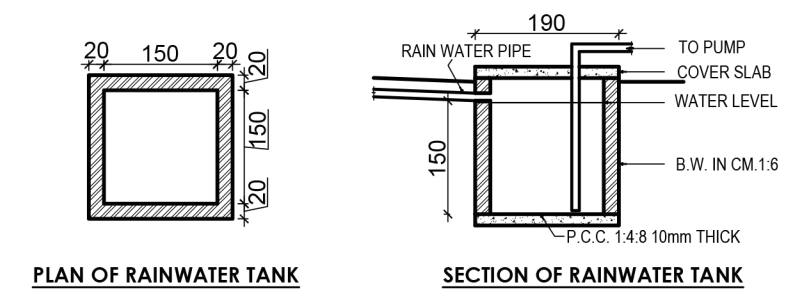

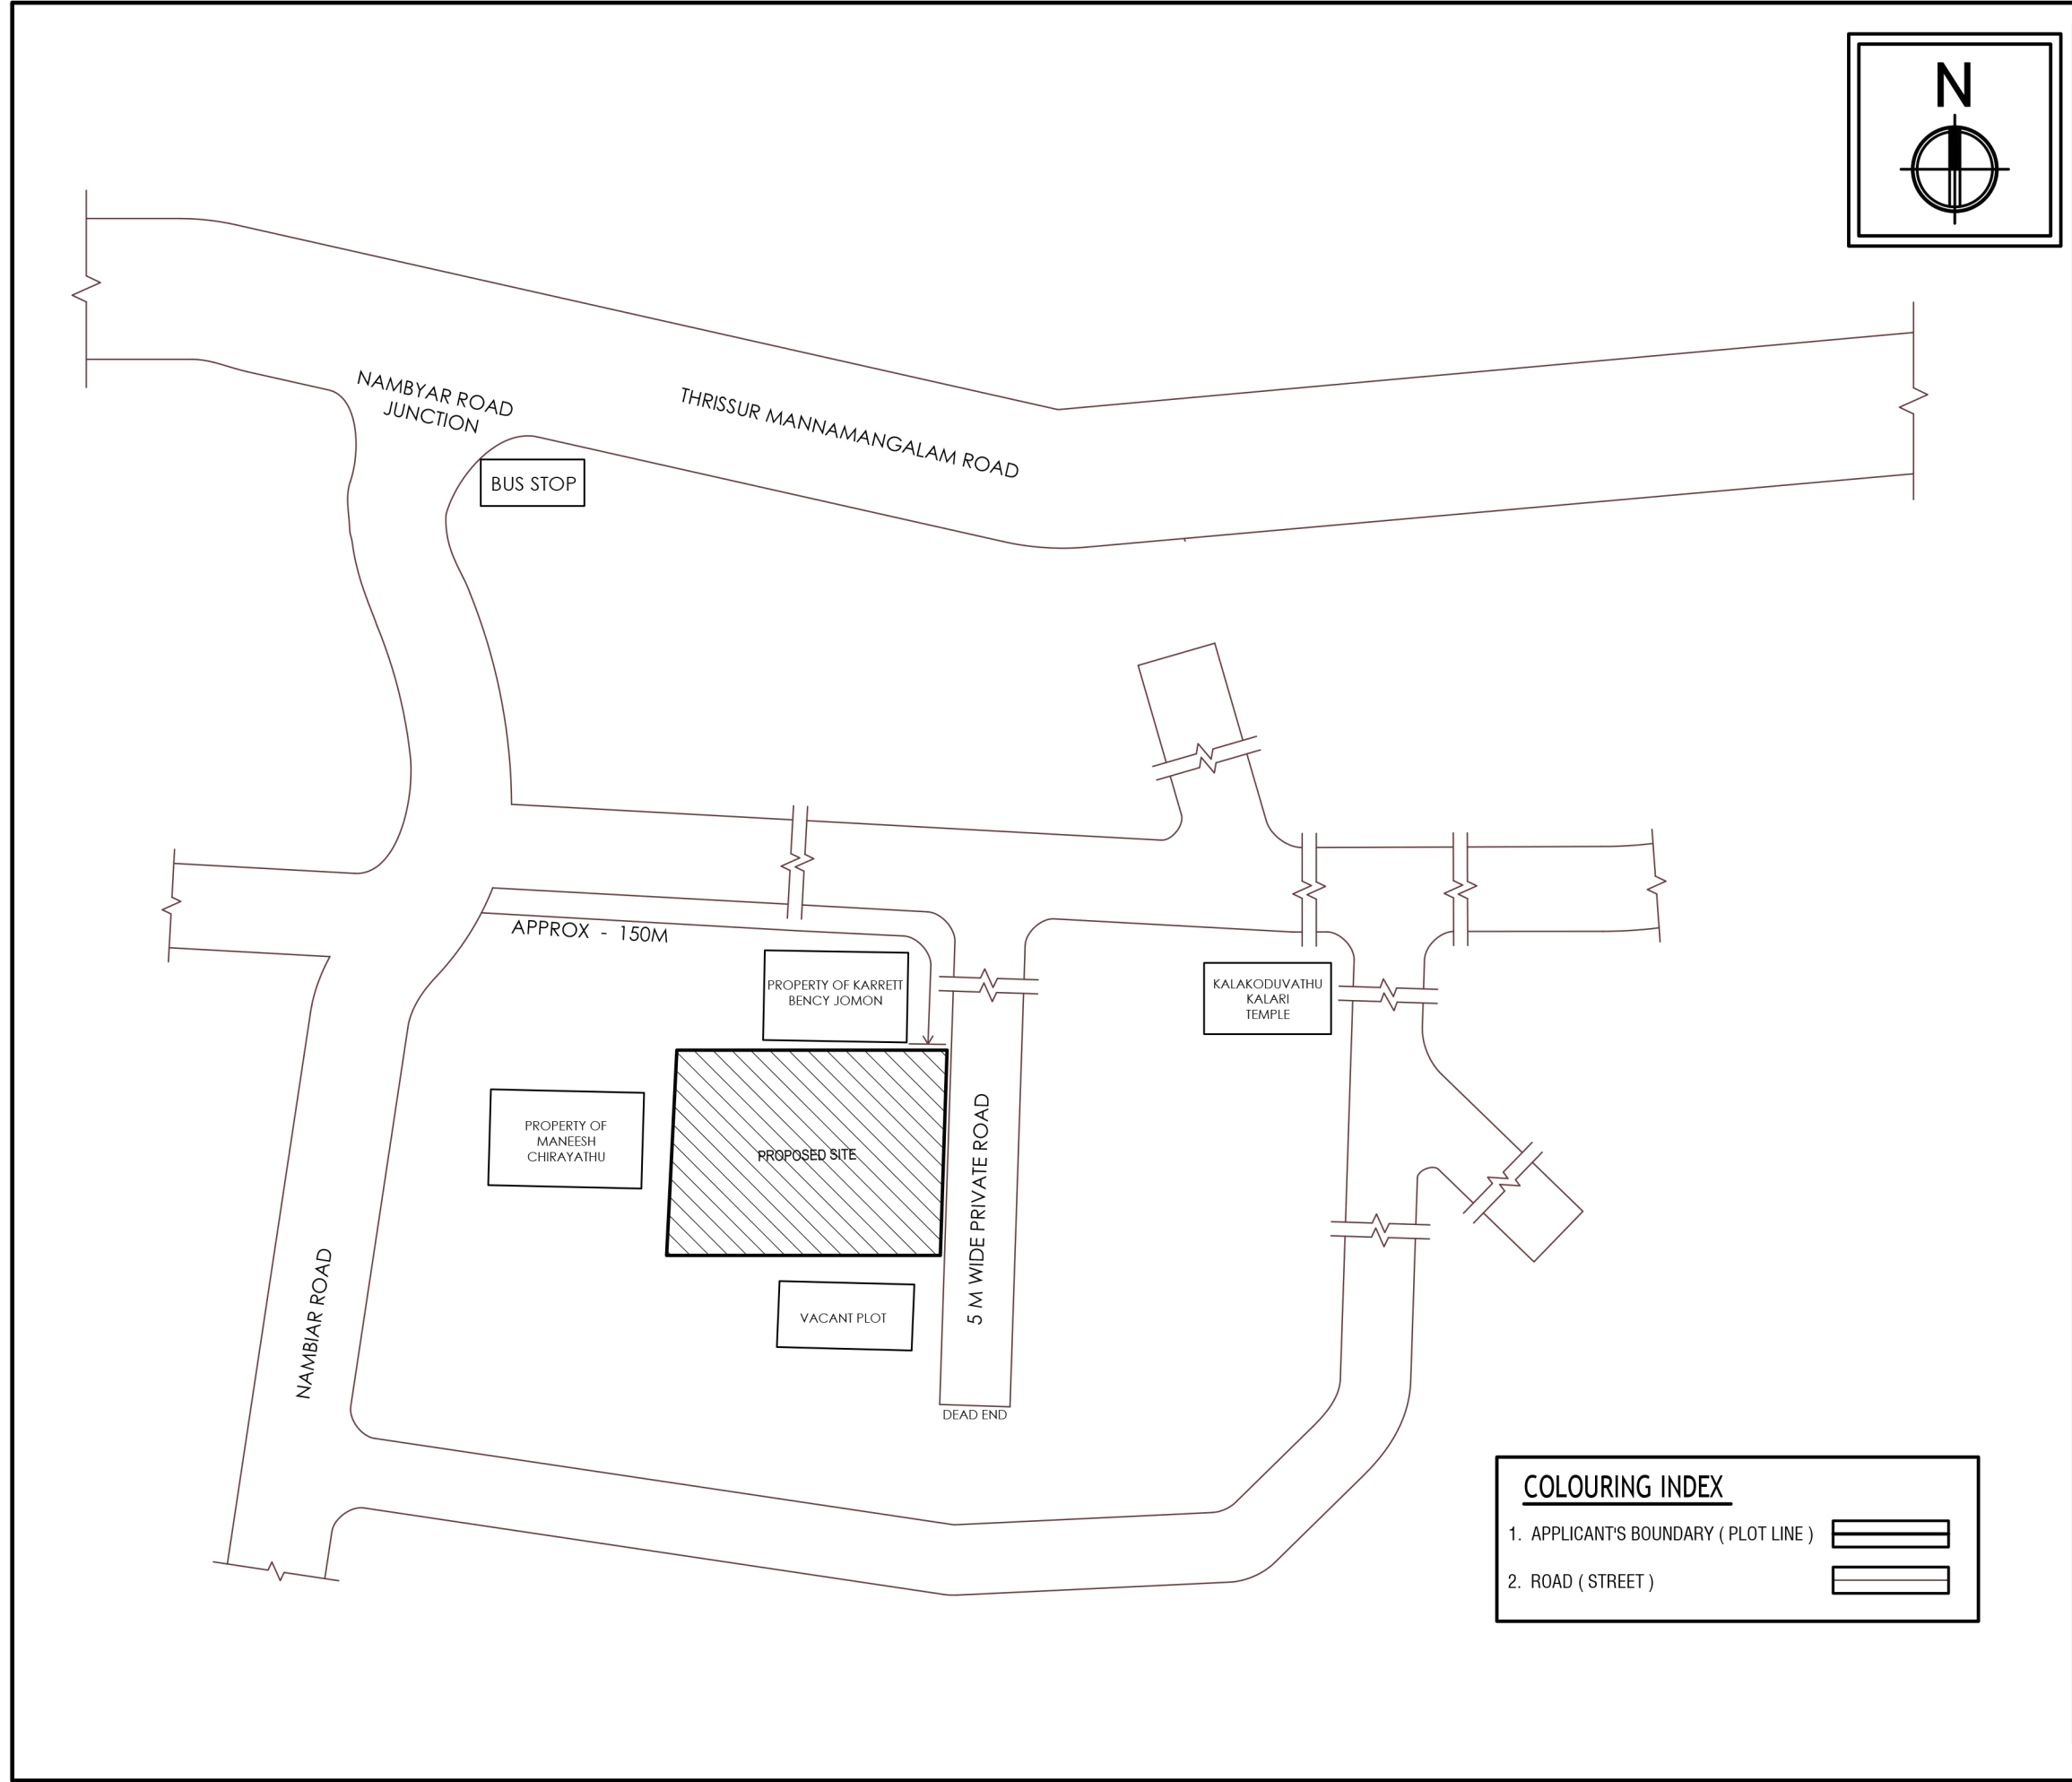

  COLOURING INDEX	
1. APPLICANT'S BOUNDARY (PLOT LINE)	
2. ROAD (STREET)	

NO PART OF THIS DRAWING SHALL BE REPRODUCED OR COPIED WITHOUT THE ARCHITECT'S PRIOR CONSENT.

REVISIONS		
NO	DESCRIPTIONS	DATE
01	LOCATION MAP	20/08/2022

APRVD	AR . ARUN	CHKD	AR . ARUN
DRN BY :	SAM JOSEPH	DATE	26/08/2022



LIVESPACE ARCHITECTS
NEAR PADMAVATHY HOSPITAL, SASTHAMCOTTAH.P.O, KOLLAM, KERALA - 690521
MOB : +91 9496 349 267, +91 9995 378 353 E-MAIL: livespacearchitects@gmail.com

PRINCIPAL ARCHITECT : AR. ARUN C BABU
ASSOC ARCH : AR. ARUN KUMAR
AR. VARUN KUMAR
AR. NIVED LAL

PROJECT TITLE : RESIDENCE

PROJECT
Mrs. ALWIN BIJOY
PLACE PUTHUR, THRISSUR



SHEET NO : 05
DRAWING TITLE : SANCTION
DRAWING

5.5


GENERAL NOTES :

1. ALL DIMENSIONS AND LEVELS ARE INDICATED IN CM, UNLESS SPECIFIED OTHERWISE.
2. DO NOT SCALE THE DRAWING, ONLY FOLLOW THE WRITTEN DIMENSIONS.
3. DIMENSIONS/LEVELS SHOWN TO BE VERIFIED AT SITE BEFORE COMMENCEMENT OF WORK..

ALL DIMENSIONS IN CMS
SCALE : NTS

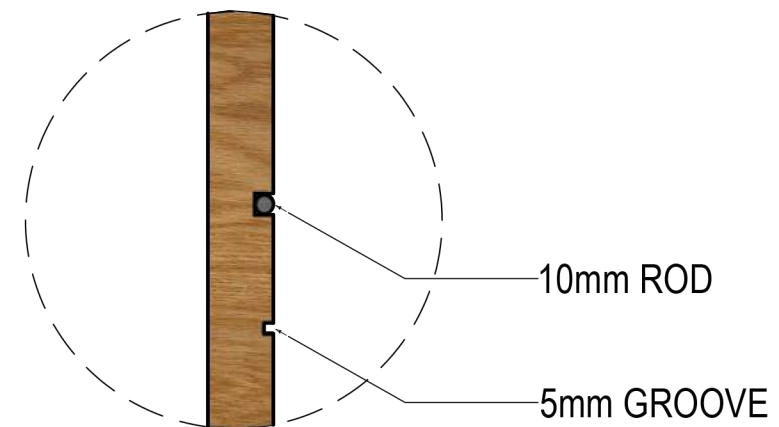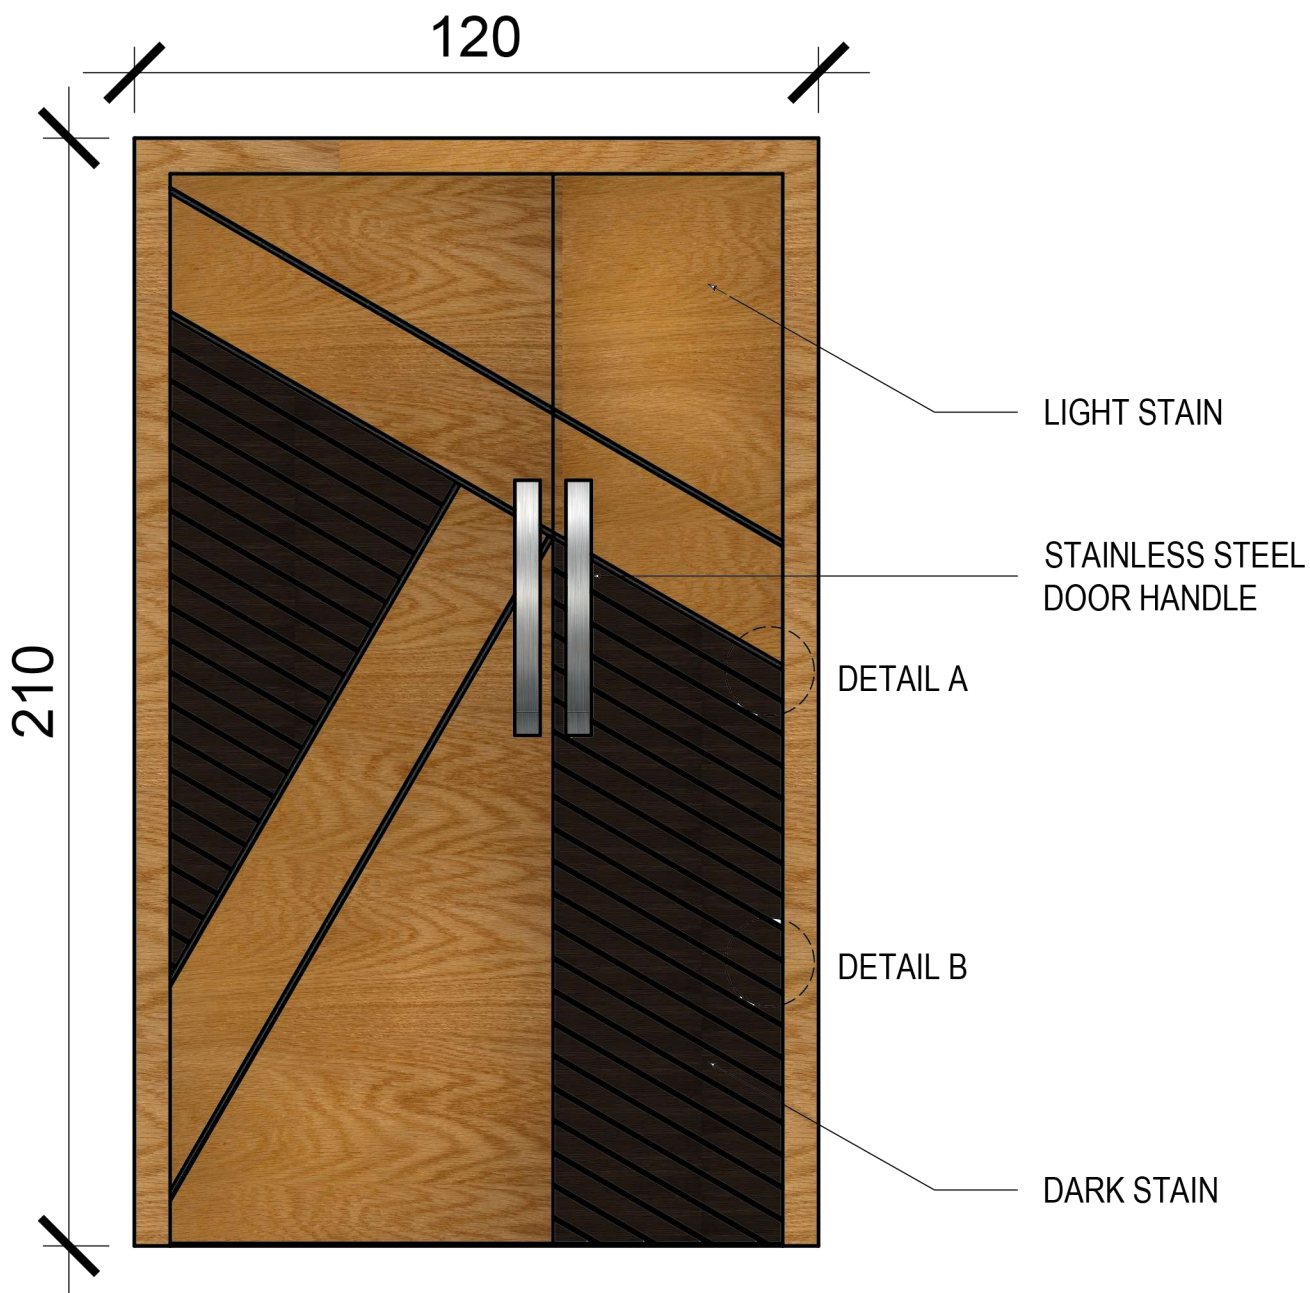

DETAIL A

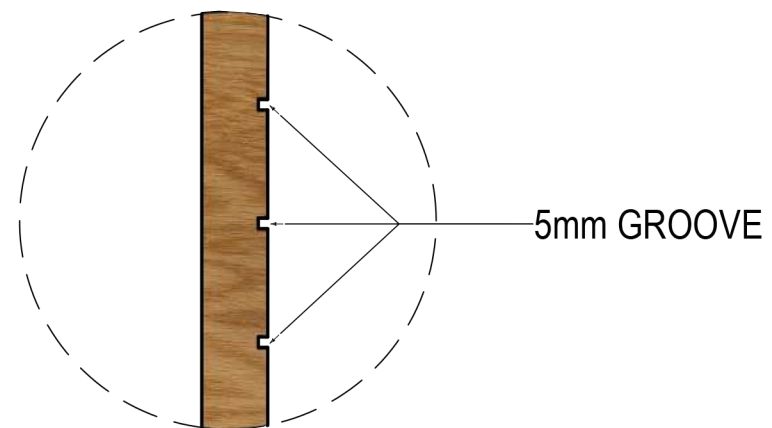


DETAIL B

NO PART OF THIS DRAWING SHALL BE REPRODUCED OR COPIED WITHOUT THE ARCHITECT'S PRIOR CONSENT.

REVISIONS

NO	DESCRIPTIONS	DATE
01	DOOR DESIGN	01/08/2022

APRVD	AR . ARUN	CHKD	AR . ARUN
DRN BY :	SAM JOSEPH	DATE	03/08/2022

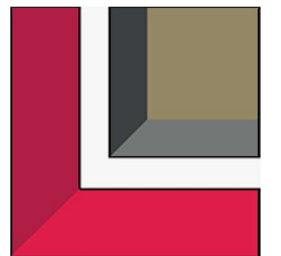

LIVESPACE ARCHITECTS

NEAR PADMAVATHY HOSPITAL, SASTHAMCOTTAH.P.O, KOLLAM, KERALA - 690521
MOB : +91 9496 349 267, +91 9995 378 353 E-MAIL: livespacearchitects@gmail.com

PRINCIPAL ARCHITECT : AR. ARUN C BABU

ASSOC ARCH : AR. ARUN KUMAR
AR. VARUN KUMAR
AR. NIVED LAL

PROJECT TITLE : RESIDENCE

PROJECT

Mr. BINU

PLACE KOLLAM

SHEET NO : 06

DRAWING TITLE : DOOR DESIGN

6.1



GENERAL NOTES :

1. ALL DIMENSIONS AND LEVELS ARE INDICATED IN CM, UNLESS SPECIFIED OTHERWISE.
2. DO NOT SCALE THE DRAWING, ONLY FOLLOW THE WRITTEN DIMENSIONS.
3. DIMENSIONS/LEVELS SHOWN TO BE VERIFIED AT SITE BEFORE COMMENCEMENT OF WORK..

ALL DIMENSIONS IN CMS

SCALE :


NTS

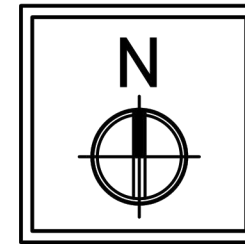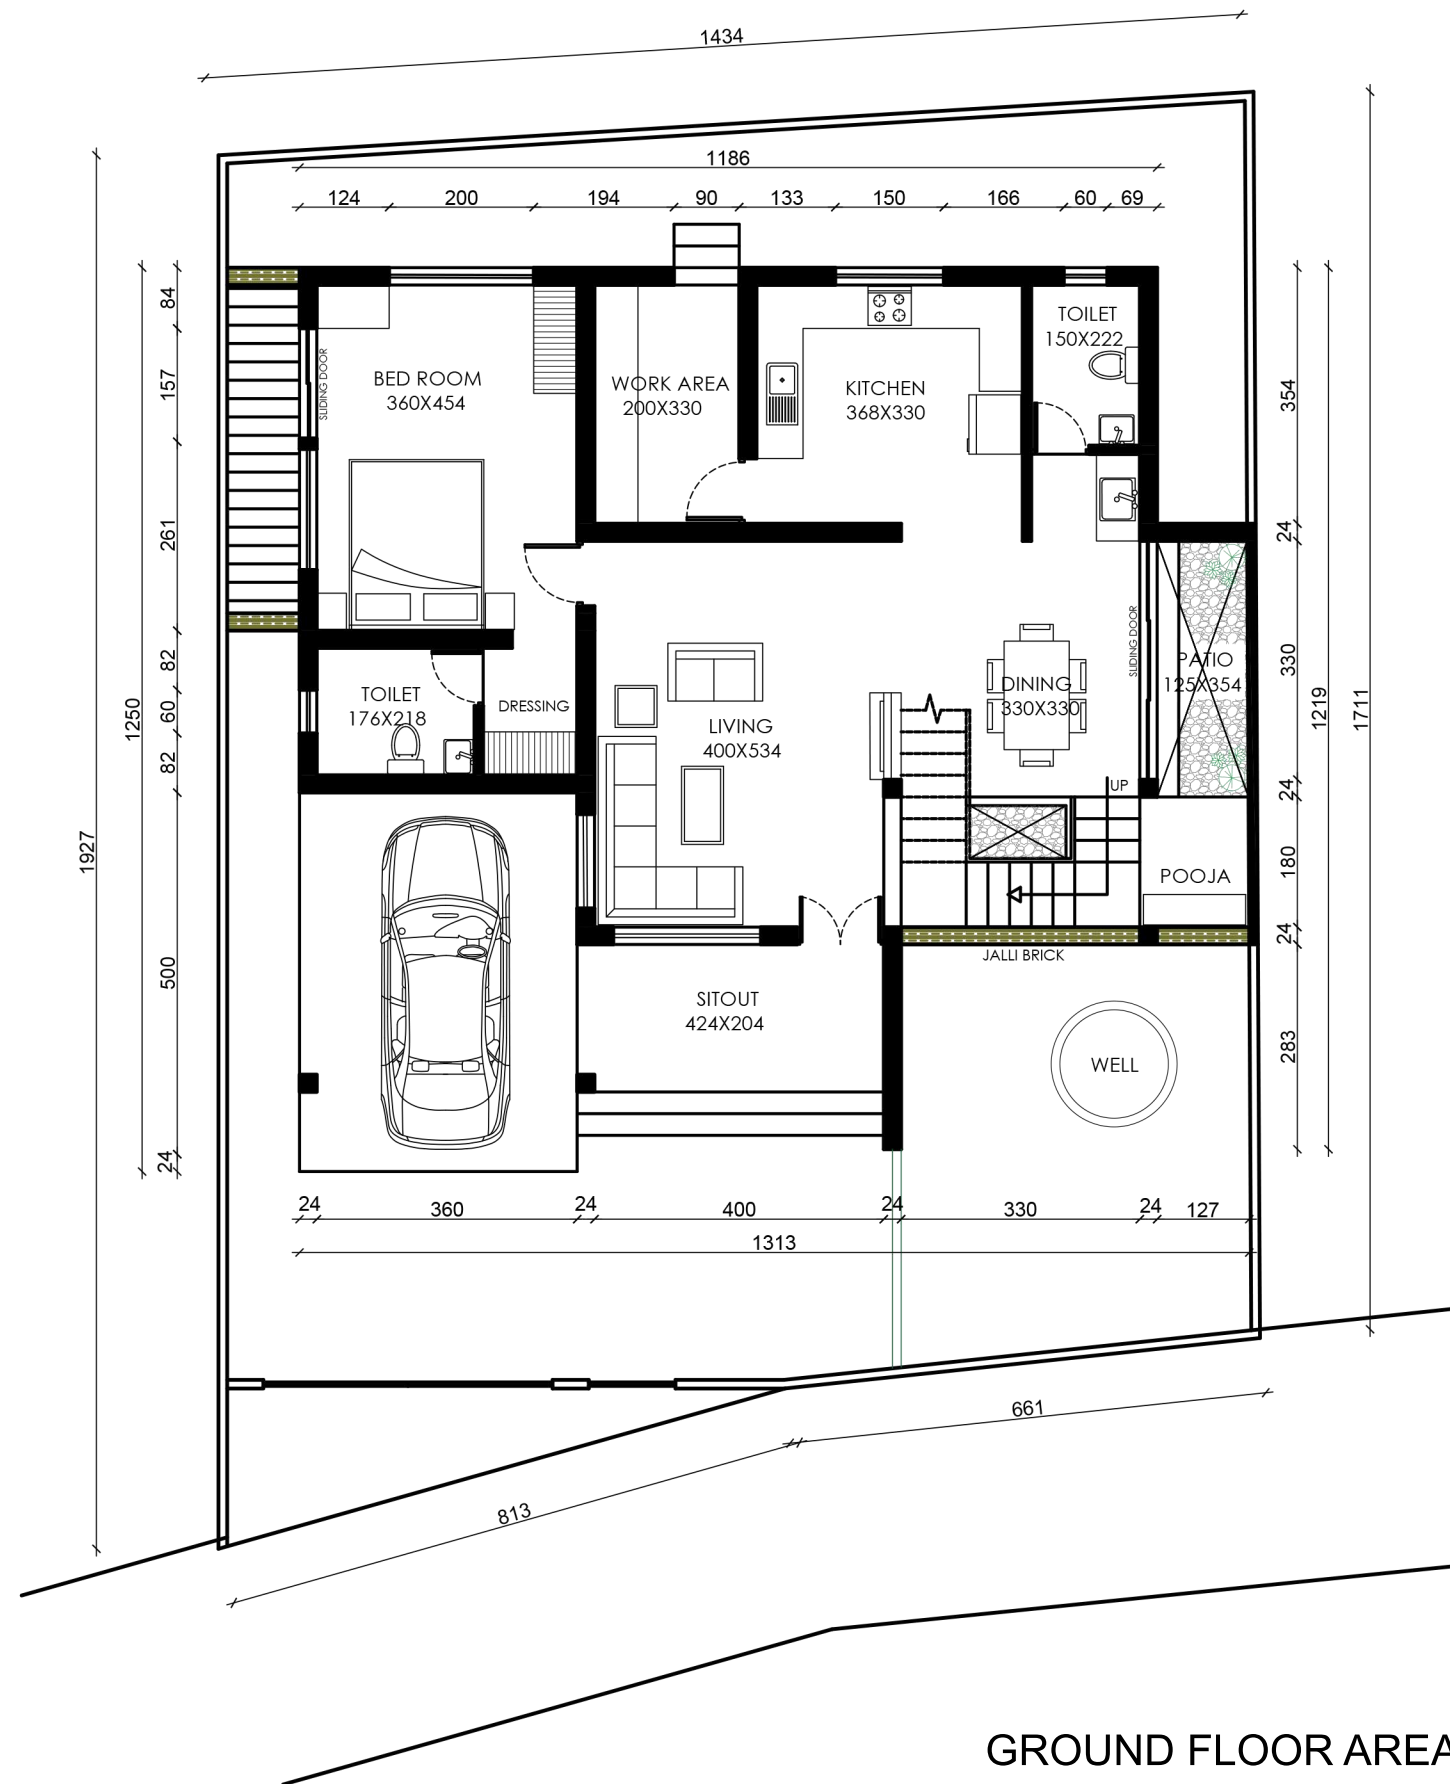

NO PART OF THIS DRAWING SHALL BE REPRODUCED OR COPIED WITHOUT THE ARCHITECT'S PRIOR CONSENT.

REVISIONS		
NO	DESCRIPTIONS	DATE
01	FLOOR PLAN	13/09/2022

APRVD	AR . ARUN	CHKD	AR . ARUN
DRN BY :	SAM JOSEPH	DATE	14/09/2022

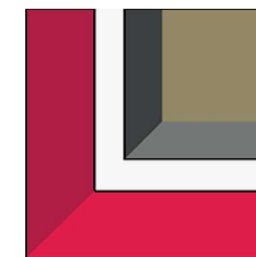

LIVESPACE ARCHITECTS
NEAR PADMAVATHY HOSPITAL, SASTHAMCOTTAH.P.O, KOLLAM, KERALA - 690521
MOB : +91 9496 349 267, +91 9995 378 353 E-MAIL: livespacearchitects@gmail.com

PRINCIPAL ARCHITECT : AR. ARUN C BABU
ASSOC ARCH : AR. ARUN KUMAR
AR. VARUN KUMAR
AR. NIVED LAL

PROJECT TITLE : RESIDENCE

PROJECT
Mr. SUDHEER

PLACE THRISSUR

SHEET NO : 07

DRAWING TITLE : FLOOR PLAN

7.1


GENERAL NOTES :

1. ALL DIMENSIONS AND LEVELS ARE INDICATED IN CM, UNLESS SPECIFIED OTHERWISE.
2. DO NOT SCALE THE DRAWING, ONLY FOLLOW THE WRITTEN DIMENSIONS.
3. DIMENSIONS/LEVELS SHOWN TO BE VERIFIED AT SITE BEFORE COMMENCEMENT OF WORK..


ALL DIMENSIONS IN CMS

SCALE : NTS

GROUND FLOOR AREA **1341 SQ.FT**
TOTAL AREA **2611 SQ FT**

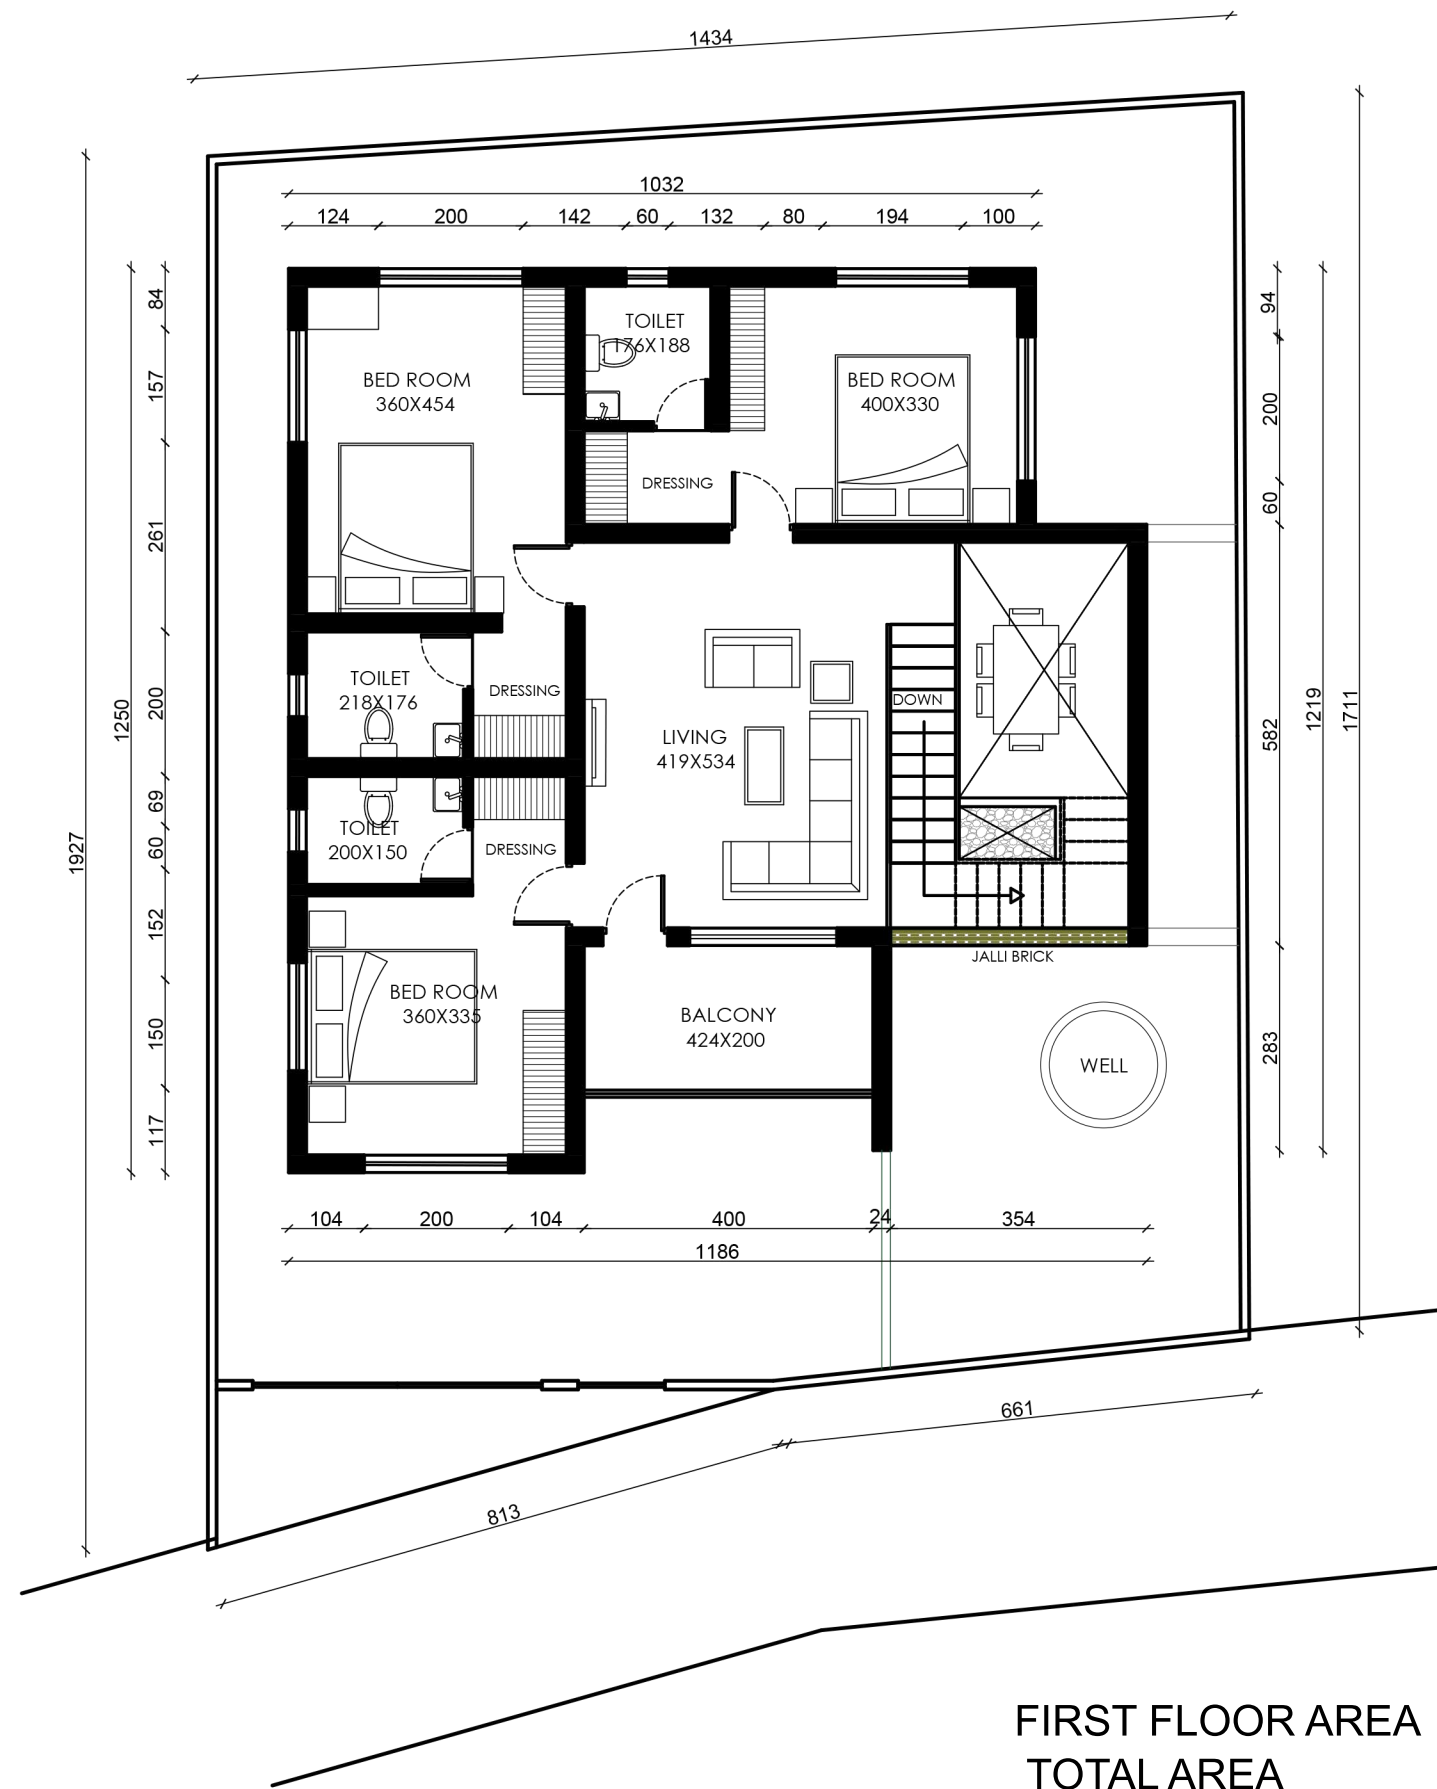

FIRST FLOOR AREA 1270 SQ.FT
TOTAL AREA 2611 SQ FT

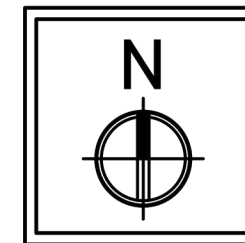

NO PART OF THIS DRAWING SHALL BE REPRODUCED OR COPIED WITHOUT THE ARCHITECT'S PRIOR CONSENT.

REVISIONS		
NO	DESCRIPTIONS	DATE
01	FLOOR PLAN	15/09/2022

APRVD AR . ARUN CHKD AR . ARUN
DRN BY : SAM JOSEPH DATE 16/09/2022



LIVESPACE ARCHITECTS
NEAR PADMAVATHY HOSPITAL, SASTHAMCOTTAH.P.O, KOLLAM, KERALA - 690521
MOB : +91 9496 349 267, +91 9995 378 353 E-MAIL: livespacearchitects@gmail.com

PRINCIPAL ARCHITECT : AR. ARUN C BABU
ASSOC ARCH : AR. ARUN KUMAR
AR. VARUN KUMAR
AR. NIVED LAL

PROJECT TITLE : RESIDENCE

PROJECT
Mr. SUDHEER

PLACE THRISSUR

SHEET NO : 07

DRAWING TITLE : FLOOR PLAN

7.2


GENERAL NOTES :

1. ALL DIMENSIONS AND LEVELS ARE INDICATED IN CM, UNLESS SPECIFIED OTHERWISE.
2. DO NOT SCALE THE DRAWING, ONLY FOLLOW THE WRITTEN DIMENSIONS.
3. DIMENSIONS/LEVELS SHOWN TO BE VERIFIED AT SITE BEFORE COMMENCEMENT OF WORK..

ALL DIMENSIONS IN CMS

SCALE :

NTS

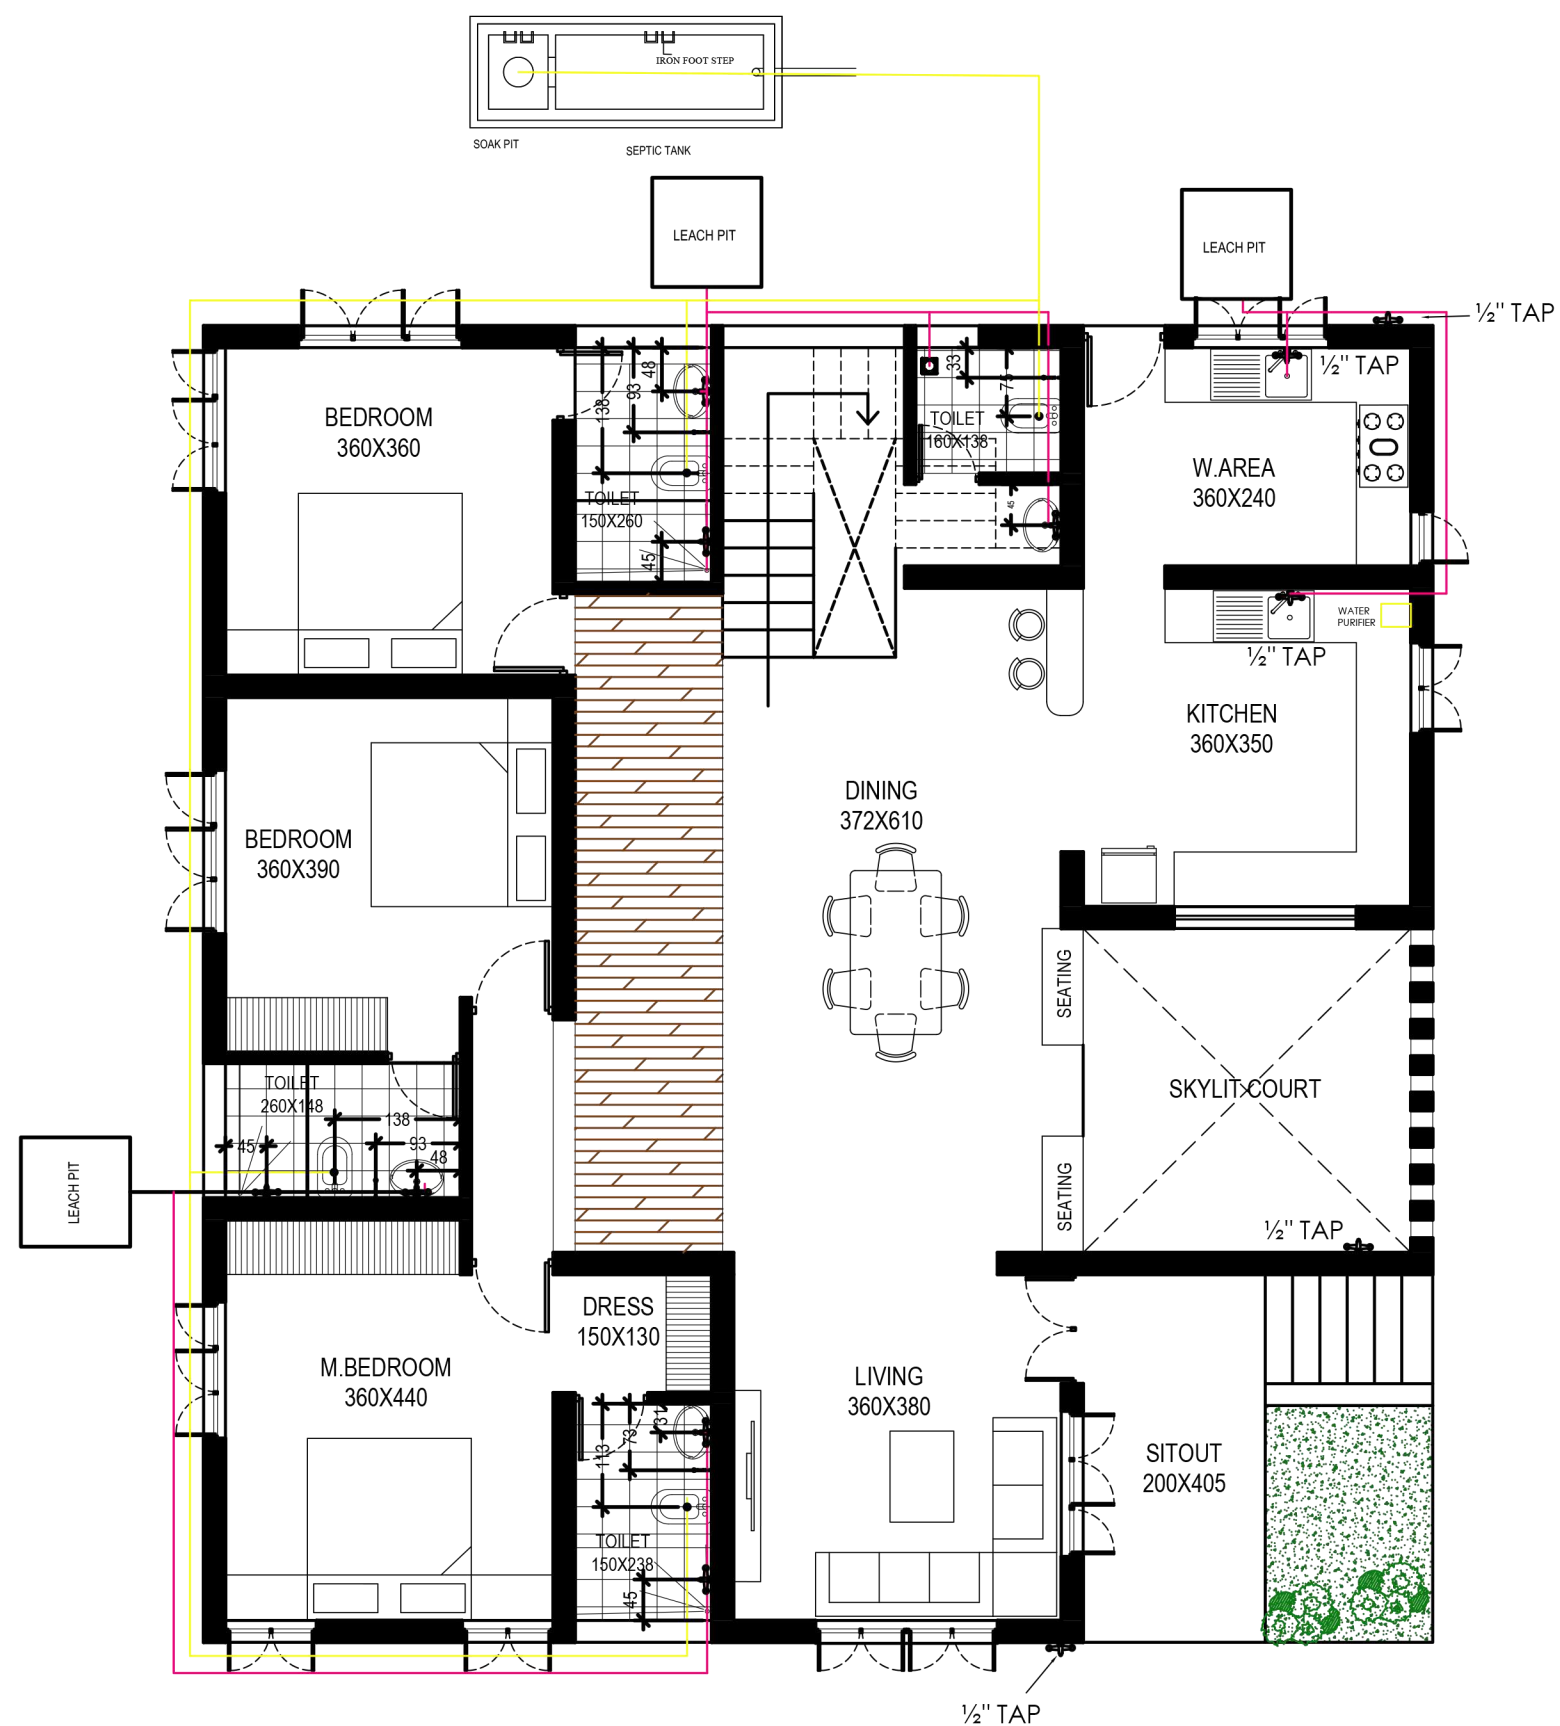

NO PART OF THIS DRAWING SHALL BE REPRODUCED OR COPIED WITHOUT THE ARCHITECT'S PRIOR CONSENT.

REVISIONS		
NO	DESCRIPTIONS	DATE
01	GROUND FLOOR PLUMBING DRAWING	20/09/2022

APRVD	AR . ARUN	CHKD	AR . ARUN
DRN BY :	SAM JOSEPH	DATE	20/09/2022



LIVESPACE ARCHITECTS
 NEAR PADMAVATHY HOSPITAL, SASTHAMCOTTAH.P.O, KOLLAM, KERALA - 690521
 MOB : +91 9496 349 267, +91 9995 378 353 E-MAIL: livespacearchitects@gmail.com

PRINCIPAL ARCHITECT : AR. ARUN C BABU
 ASSOC ARCH : AR. ARUN KUMAR
 AR. VARUN KUMAR
 AR. NIVED LAL

PROJECT TITLE : RESIDENCE

PROJECT
Mr. ANIL KUMAR

PLACE KODANNUR, THRISSUR

SHEET NO : 08

DRAWING TITLE : PLUMBING
 DRAWING


8.1

GENERAL NOTES :

1. ALL DIMENSIONS AND LEVELS ARE INDICATED IN CM, UNLESS SPECIFIED OTHERWISE.
2. DO NOT SCALE THE DRAWING, ONLY FOLLOW THE WRITTEN DIMENSIONS.
3. DIMENSIONS/LEVELS SHOWN TO BE VERIFIED AT SITE BEFORE COMMENCEMENT OF WORK..

ALL DIMENSIONS IN CMS

SCALE : NTS

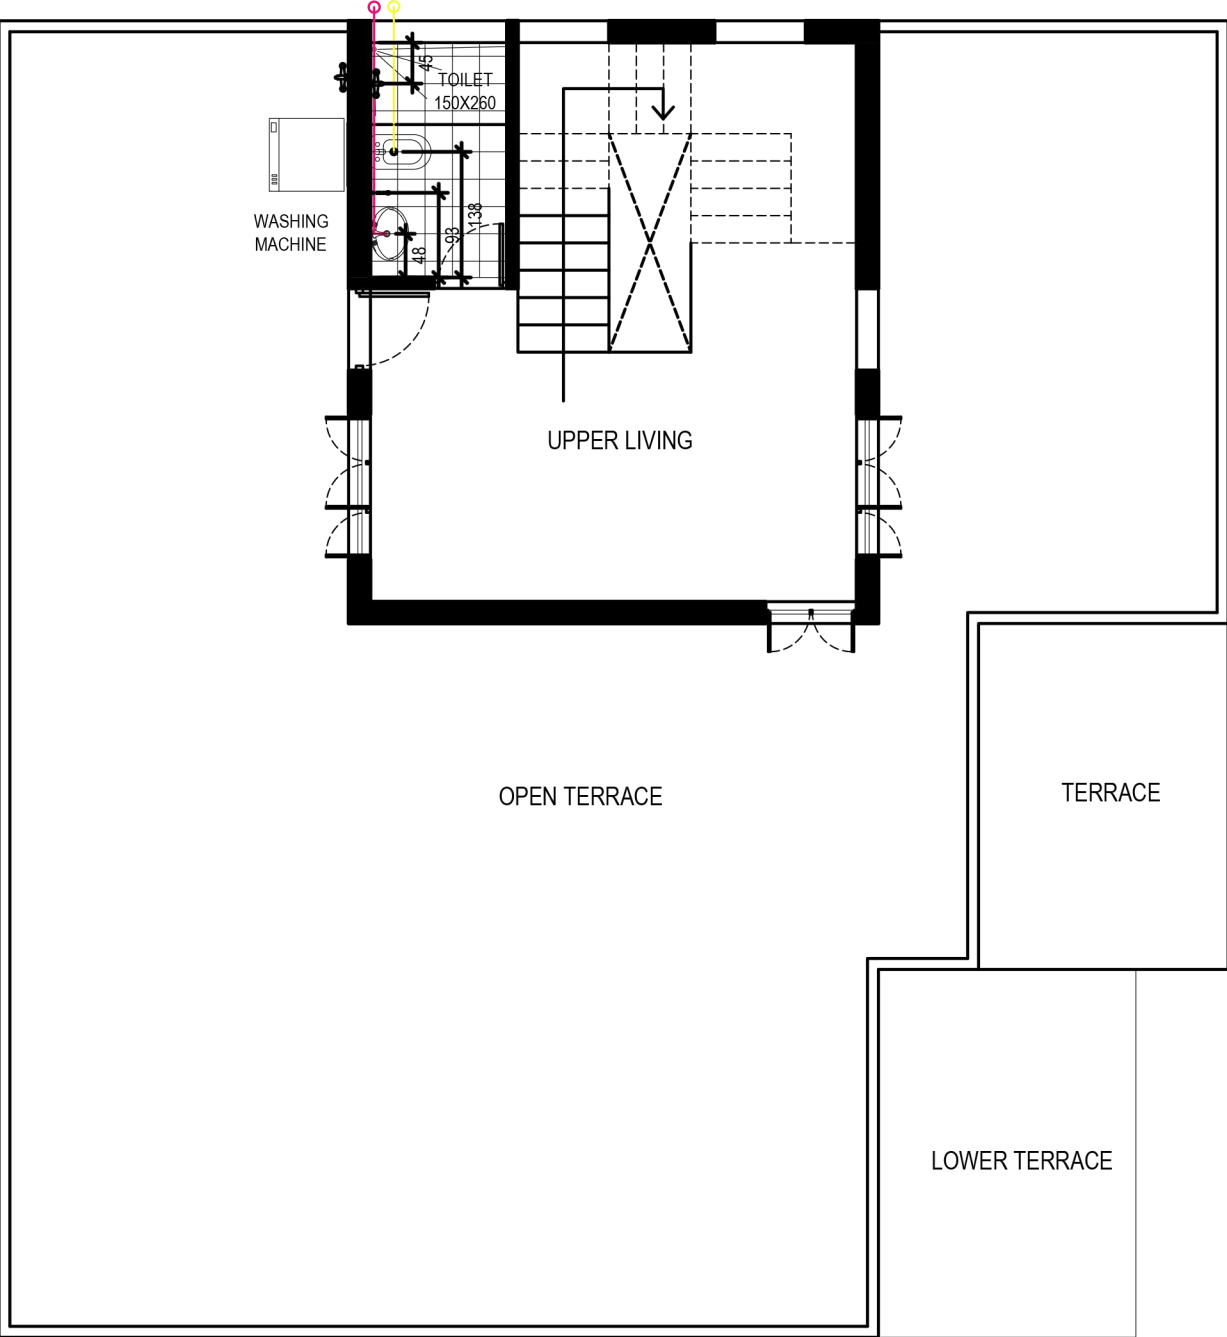

NO PART OF THIS DRAWING SHALL BE REPRODUCED OR COPIED WITHOUT THE ARCHITECT'S PRIOR CONSENT.

REVISIONS		
NO	DESCRIPTIONS	DATE
01	FIRST FLOOR PLUMBING DRAWING	21/09/2022

APRVD	AR . ARUN	CHKD	AR . ARUN
DRN BY :	SAM JOSEPH	DATE	21/09/2022



LIVESPACE ARCHITECTS
NEAR PADMAVATHY HOSPITAL, SASTHAMCOTTAH.P.O, KOLLAM, KERALA - 690521
MOB : +91 9496 349 267, +91 9995 378 353 E-MAIL: livespacearchitects@gmail.com

PRINCIPAL ARCHITECT : AR. ARUN C BABU
ASSOC ARCH : AR. ARUN KUMAR
AR. VARUN KUMAR
AR. NIVED LAL

PROJECT TITLE : RESIDENCE


PROJECT
Mr. ANIL KUMAR
PLACE KODANNUR, THRISSUR

SHEET NO : 08
DRAWING TITLE : PLUMBING
DRAWING


8.2

GENERAL NOTES :
1. ALL DIMENSIONS AND LEVELS ARE INDICATED IN CM, UNLESS SPECIFIED OTHERWISE.
2. DO NOT SCALE THE DRAWING, ONLY FOLLOW THE WRITTEN DIMENSIONS.
3. DIMENSIONS/LEVELS SHOWN TO BE VERIFIED AT SITE BEFORE COMMENCEMENT OF WORK..

ALL DIMENSIONS IN CMS
SCALE : NTS

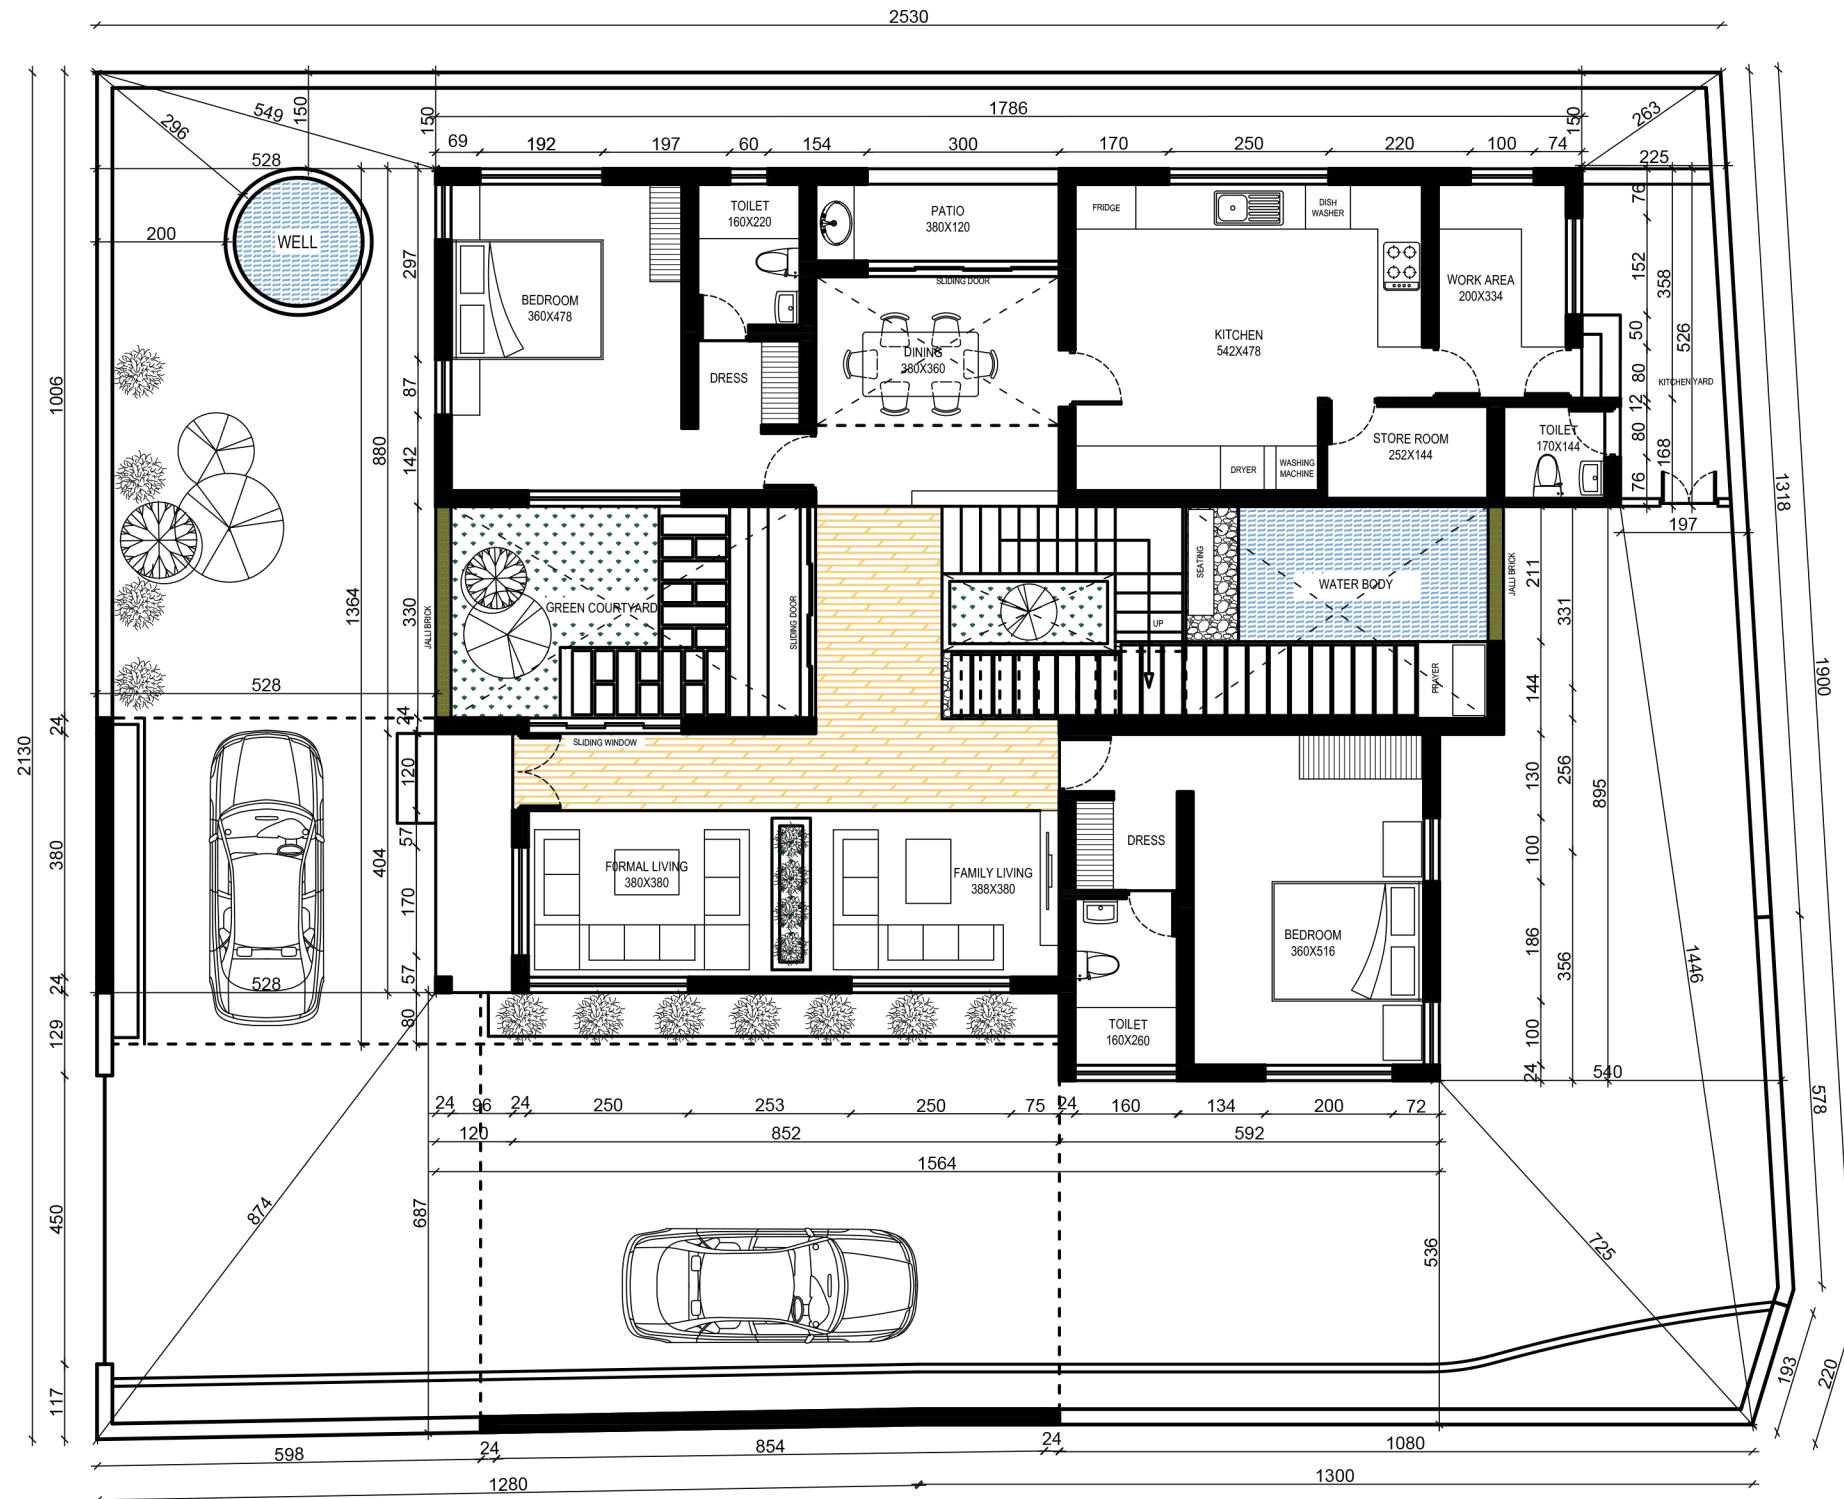


GROUND FLOOR AREA **2424 SQ FT**
TOTAL AREA **3978 SQ FT**

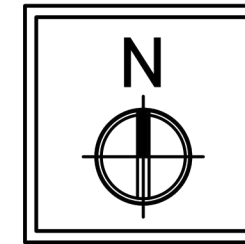

NO PART OF THIS DRAWING SHALL BE REPRODUCED OR COPIED WITHOUT THE ARCHITECT'S PRIOR CONSENT.

REVISIONS		
NO	DESCRIPTIONS	DATE
01	FLOOR PLAN	28/09/2022

APRVD AR . ARUN CHKD AR . ARUN
DRN BY : SAM JOSEPH DATE 28/09/2022

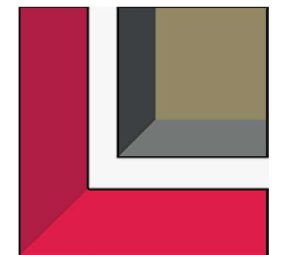

LIVESPACE ARCHITECTS
NEAR PADMAVATHY HOSPITAL, SASTHAMCOTTAH.P.O, KOLLAM, KERALA - 690521
MOB : +91 9496 349 267, +91 9995 378 353 E-MAIL: livespacearchitects@gmail.com

PRINCIPAL ARCHITECT : AR. ARUN C BABU
ASSOC ARCH : AR. ARUN KUMAR
AR. VARUN KUMAR
AR. NIVED LAL

PROJECT TITLE : RESIDENCE

PROJECT
Mr. NIKHIL

PLACE KUTTOOR, THRISSUR

SHEET NO : 09

DRAWING TITLE : FLOOR PLAN


9.1

GENERAL NOTES :

1. ALL DIMENSIONS AND LEVELS ARE INDICATED IN CM, UNLESS SPECIFIED OTHERWISE.
2. DO NOT SCALE THE DRAWING, ONLY FOLLOW THE WRITTEN DIMENSIONS.
3. DIMENSIONS/LEVELS SHOWN TO BE VERIFIED AT SITE BEFORE COMMENCEMENT OF WORK..

ALL DIMENSIONS IN CMS

SCALE : NTS

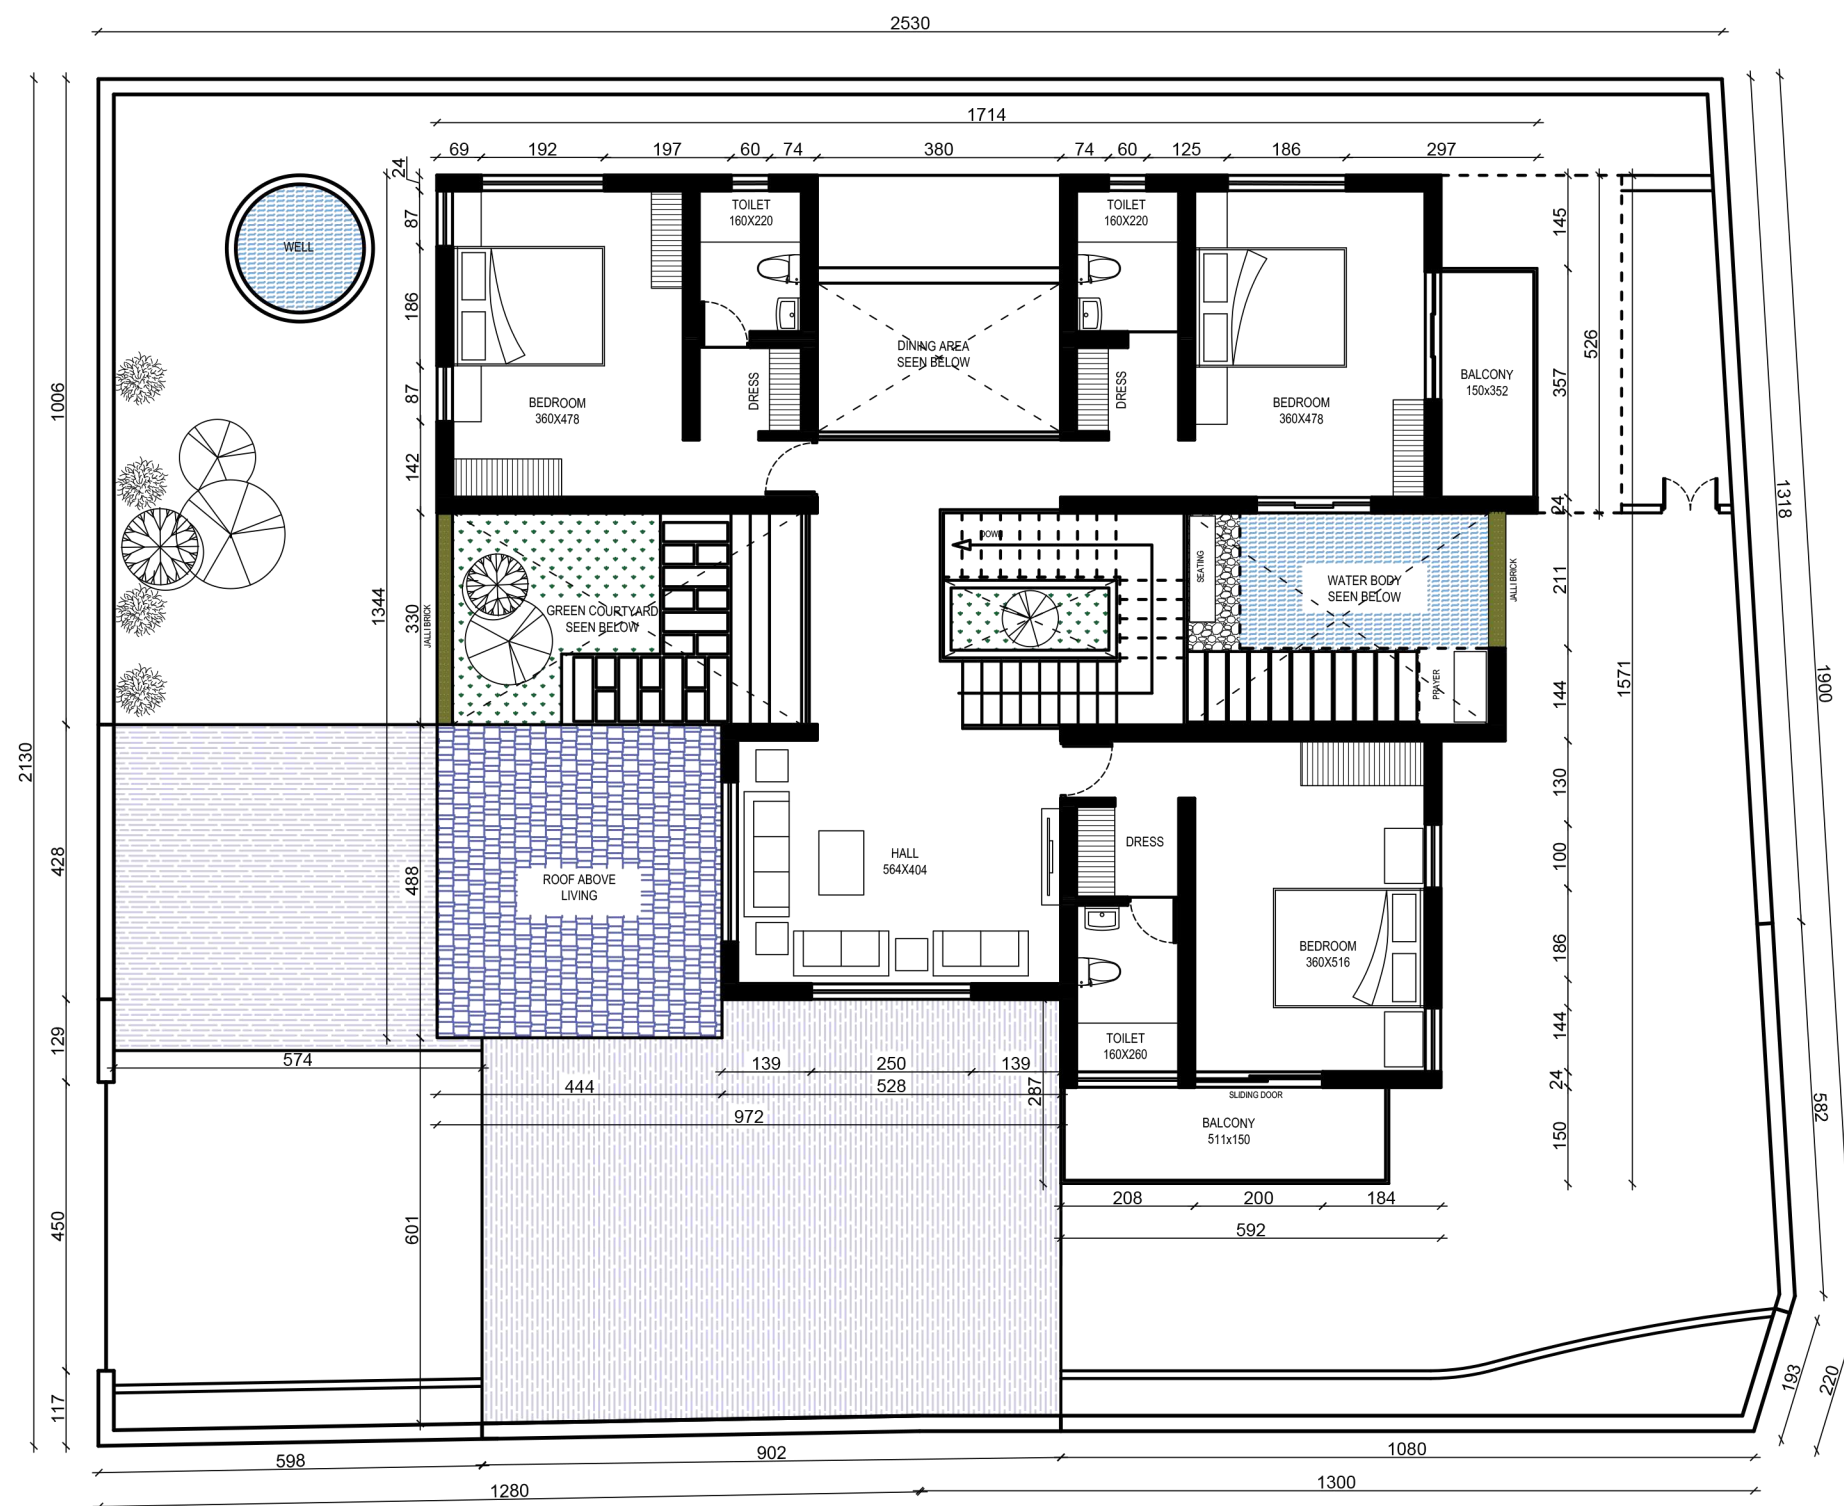


FIRST FLOOR AREA 1554 SQ FT
TOTAL AREA 3978 SQ FT

NO PART OF THIS DRAWING SHALL BE REPRODUCED OR COPIED WITHOUT THE ARCHITECT'S PRIOR CONSENT.

REVISIONS		
NO	DESCRIPTIONS	DATE
01	FLOOR PLAN	28/09/2022

APRVD AR . ARUN CHKD AR . ARUN
DRN BY : SAM JOSEPH DATE 28/09/2022

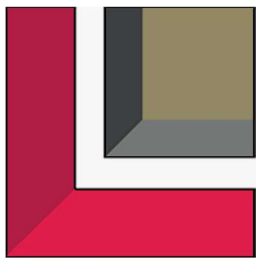

LIVESPACE ARCHITECTS
NEAR PADMAVATHY HOSPITAL, SASTHAMCOTTAH.P.O, KOLLAM, KERALA - 690521
MOB : +91 9496 349 267, +91 9995 378 353 E-MAIL: livespacearchitects@gmail.com

PRINCIPAL ARCHITECT : AR. ARUN C BABU
ASSOC ARCH : AR. ARUN KUMAR
AR. VARUN KUMAR
AR. NIVED LAL


PROJECT TITLE : RESIDENCE
PROJECT
Mr. NIKHIL
PLACE KUTTOOR, THRISSUR

SHEET NO : 09
DRAWING TITLE : FLOOR PLAN



9.2

GENERAL NOTES :
1. ALL DIMENSIONS AND LEVELS ARE INDICATED IN CM, UNLESS SPECIFIED OTHERWISE.
2. DO NOT SCALE THE DRAWING, ONLY FOLLOW THE WRITTEN DIMENSIONS.
3. DIMENSIONS/LEVELS SHOWN TO BE VERIFIED AT SITE BEFORE COMMENCEMENT OF WORK..





ALL DIMENSIONS IN CMS
SCALE : NTS

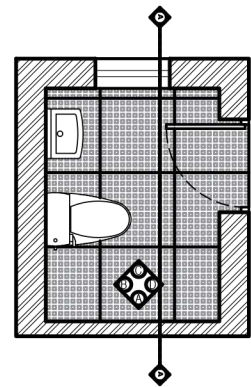

TOILET 1 - 140X188

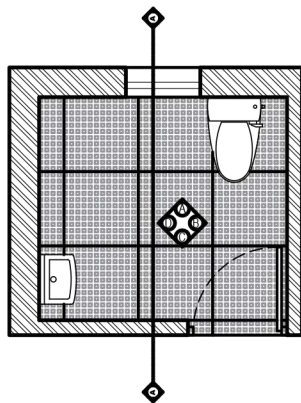 


M. TOILET - 180X200

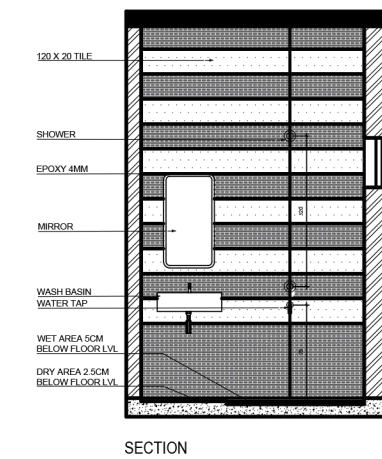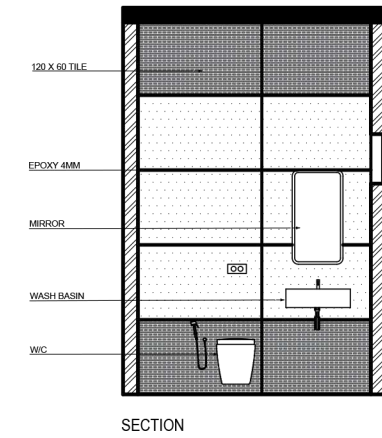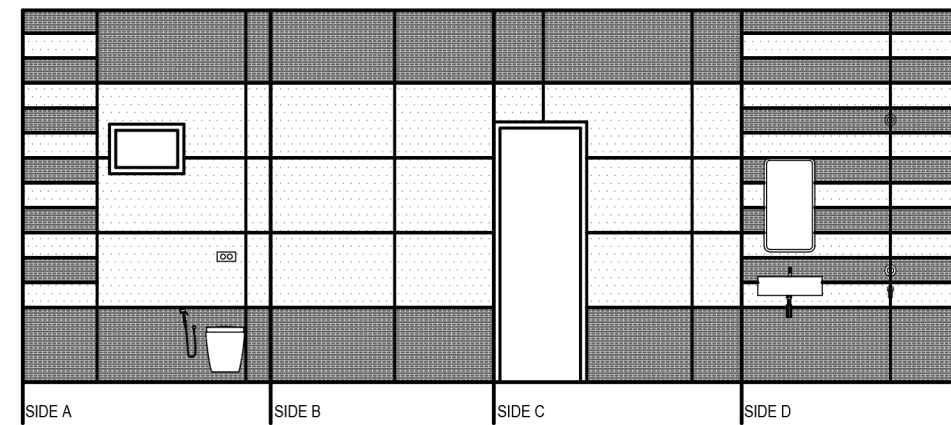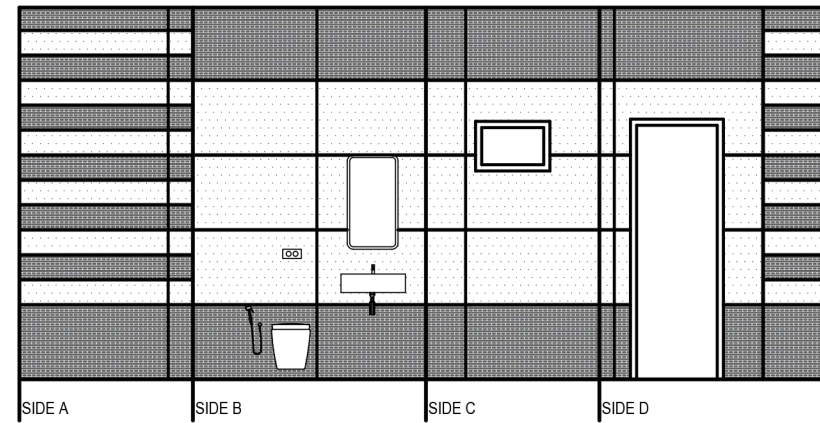

NO PART OF THIS DRAWING SHALL BE REPRODUCED OR COPIED WITHOUT THE ARCHITECT'S PRIOR CONSENT.

REVISIONS		
NO	DESCRIPTIONS	DATE
01	TILE DETAILS	29/09/2022

APRVD AR . ARUN CHKD AR . ARUN
DRN BY : SAM JOSEPH DATE 30/09/2022

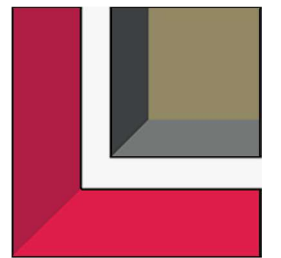

LIVESPACE ARCHITECTS

NEAR PADMAVATHY HOSPITAL, SASTHAMCOTTAH.P.O, KOLLAM, KERALA - 690521
MOB : +91 9496 349 267, +91 9995 378 353 E-MAIL: livespacearchitects@gmail.com

PRINCIPAL ARCHITECT : AR. ARUN C BABU
ASSOC ARCH : AR. ARUN KUMAR
AR. VARUN KUMAR
AR. NIVED LAL

PROJECT TITLE : RESIDENCE

PROJECT
Mrs. MANJU SUDHERSANAN
PLACE THRISSUR

SHEET NO : 10

DRAWING TITLE : TILE DETAILS


10.1

GENERAL NOTES :


1. ALL DIMENSIONS AND LEVELS ARE INDICATED IN CM, UNLESS SPECIFIED OTHERWISE.
2. DO NOT SCALE THE DRAWING, ONLY FOLLOW THE WRITTEN DIMENSIONS.
3. DIMENSIONS/LEVELS SHOWN TO BE VERIFIED AT SITE BEFORE COMMENCEMENT OF WORK..

ALL DIMENSIONS IN CMS





SCALE : NTS

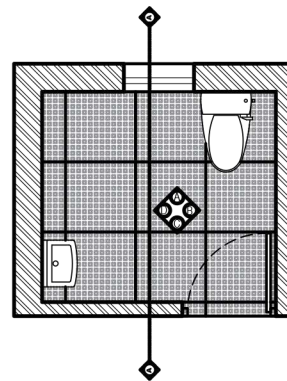


TOILET 3 - 180X200

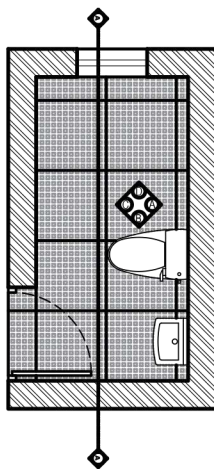

TOILET 4 - 130X260

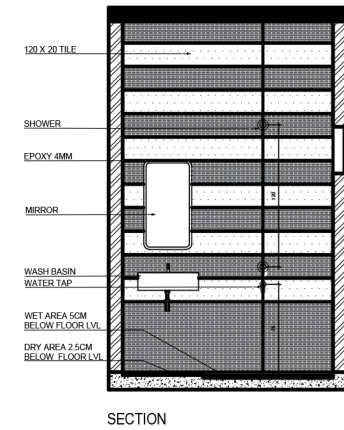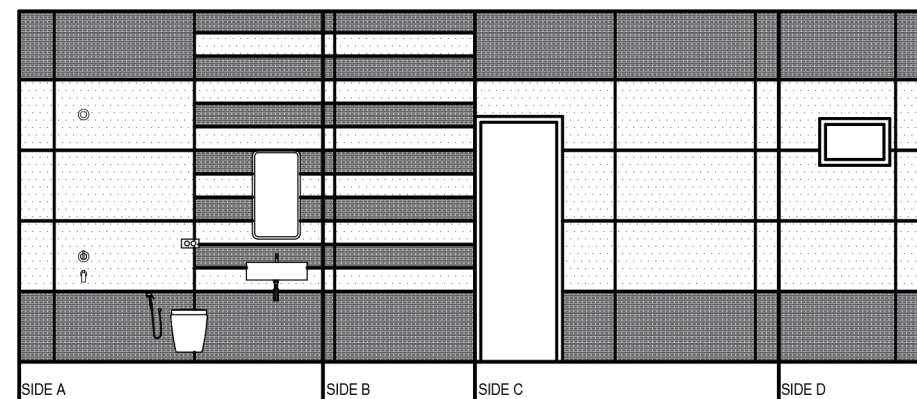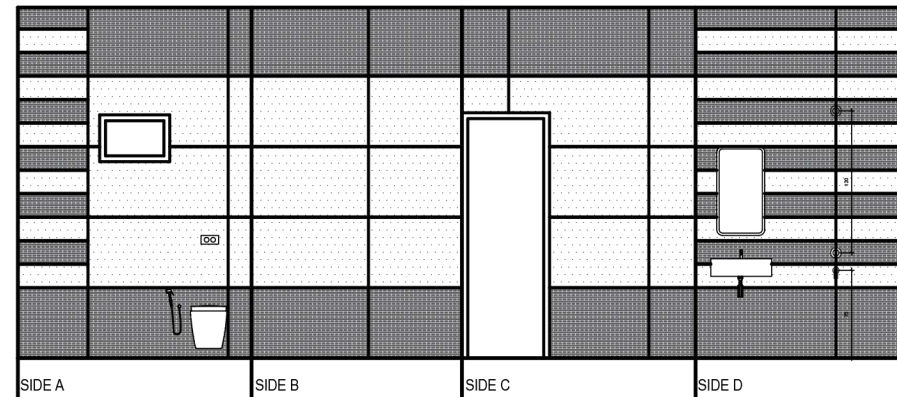 

SECTION

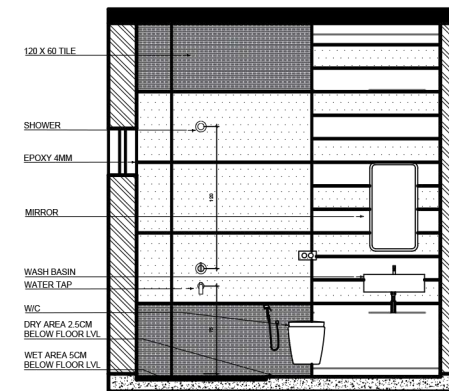


SECTION

NO PART OF THIS DRAWING SHALL BE REPRODUCED OR COPIED WITHOUT THE ARCHITECT'S PRIOR CONSENT.

REVISIONS		
NO	DESCRIPTIONS	DATE
01	TILE DETAIL	29/09/2022

APRVD AR . ARUN CHKD AR . ARUN
DRN BY : SAM JOSEPH DATE 30/09/2022

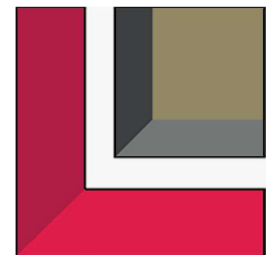

LIVESPACE ARCHITECTS

NEAR PADMAVATHY HOSPITAL, SASTHAMCOTTAH.P.O, KOLLAM, KERALA - 690521
MOB : +91 9496 349 267, +91 9995 378 353 E-MAIL: livespacearchitects@gmail.com

PRINCIPAL ARCHITECT : AR. ARUN C BABU
ASSOC ARCH : AR. ARUN KUMAR
AR. VARUN KUMAR
AR. NIVED LAL

PROJECT TITLE : RESIDENCE

PROJECT
Mrs. MANJU SUDHERSANAN
PLACE THRISSUR

SHEET NO : 10

DRAWING TITLE : TILE DETAILS

10.2

GENERAL NOTES :

1. ALL DIMENSIONS AND LEVELS ARE INDICATED IN CM, UNLESS SPECIFIED OTHERWISE.
2. DO NOT SCALE THE DRAWING, ONLY FOLLOW THE WRITTEN DIMENSIONS.
3. DIMENSIONS/LEVELS SHOWN TO BE VERIFIED AT SITE BEFORE COMMENCEMENT OF WORK..

ALL DIMENSIONS IN CMS

SCALE : NTS

SITE VISIT

MRS. MANJU
SUDHARSANAN



SITE VISIT

MR. JOSHY



SITE VISIT

MRS. ALWIN
BIJOY



LIVSPACE ARCHITECTS

NEAR-PADMAVATHY JNL. BASTHAMCOTTA, KOLLAM
G105, MAYURA APARTMENTS, AYYANTHOLE CHUNGAM, THRISSUR
MOB: +91 9495 340 257 EMAIL: livenesspacearchitects@gmail.com
PHOTOGRAPHY: K M D H U L

HERMIN'S RESIDENCE


RESIDENCE FOR MR. BABU & THOSHIBA AT KOLLAM

CRITICAL OVERVIEW

WORKING AT LIVSPACE ARCHITECTS WAS AN EXPERIENCE OF LIFETIME. RIGHT FROM THE DAY ONE IT WAS A GREAT LEARNING EXPERIENCE. THIS INTERNSHIP IS EXACTLY THE EXPERIENCE I WAS HOPING FOR TO KICK OFF MY FUTURE CAREER IN ARCHITECTURE. THE FREEDOM TO EXPLORE AND LEARN VARIOUS NEW THINGS WAS GIVEN IN ALL POSSIBLE WAYS. I WORKED ON VARIOUS SCALES AND TYPOLOGY OF PROJECTS, WHICH ALLOWED ME TO DISCOVER MY STRENGTHS AND MADE ME TO UNDERSTAND THE PRACTICALITY OF DESIGN AND HOW IT IS BEING EXECUTED ON SITE.

THE FIRM NOT ONLY TRAINS US ALONG THE LINES OF ARCHITECTURE AND DESIGN, BUT IT ALSO EMPHASIZED ON THE IMPORTANCE OF MARKETING, HOW TO DELIVER A DESIGN TO THE CLIENT, UNDERSTANDING THE CLIENTS NEED, THEIR POINT OF VIEW ON FUNCTIONALITY AND MAKE IT ATTRACTIVE AND APPROACHABLE. IN THIS PERIOD OF INTERNSHIP I REALIZED THAT THE DESIGN IS A BACK AND FORTH PROCESS WITH LOTS OF IMPROVEMENTS, NEW IDEAS BEING MADE EACH AND EVERY DAY. SEEING ALL THOSE DRAWING DEVELOPING INTO THE REALITY ON SITE GAVE ME A BETTER UNDERSTANDING ON HOW THE SPACES ARE BEING EXECUTED AND EXPERIENCED. AND I LEARNT ANOTHER PERSPECTIVE OF ARCHITECTURE APART FROM WHAT I LEARNT IN MY CLASSROOM.

AS A WHOLE THIS INTERNSHIP WAS NOT JUST ABOUT GAINING KNOWLEDGE IN THE PRACTICAL FIELD BUT ALSO A WAY TO CONNECT WITH PEOPLE WHO HAD A COMMON GOAL OF BEING MORE CREATIVE, FOCUSED AND HARDWORKING. HAVING COMPLETED MY INTERNSHIP, I CAN DEFINITELY SAY THAT I FEEL SUCCESSFUL.

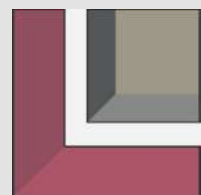




LIVSPACE
ARCHITECTS

Architectural Designer
Specialises in tropical Architecture
Architecture | construction | Interior design | Planning
Thirissur || Kollam || Malappuram || Kasaragod



MR. JERESH
KITCHEN
RENDER



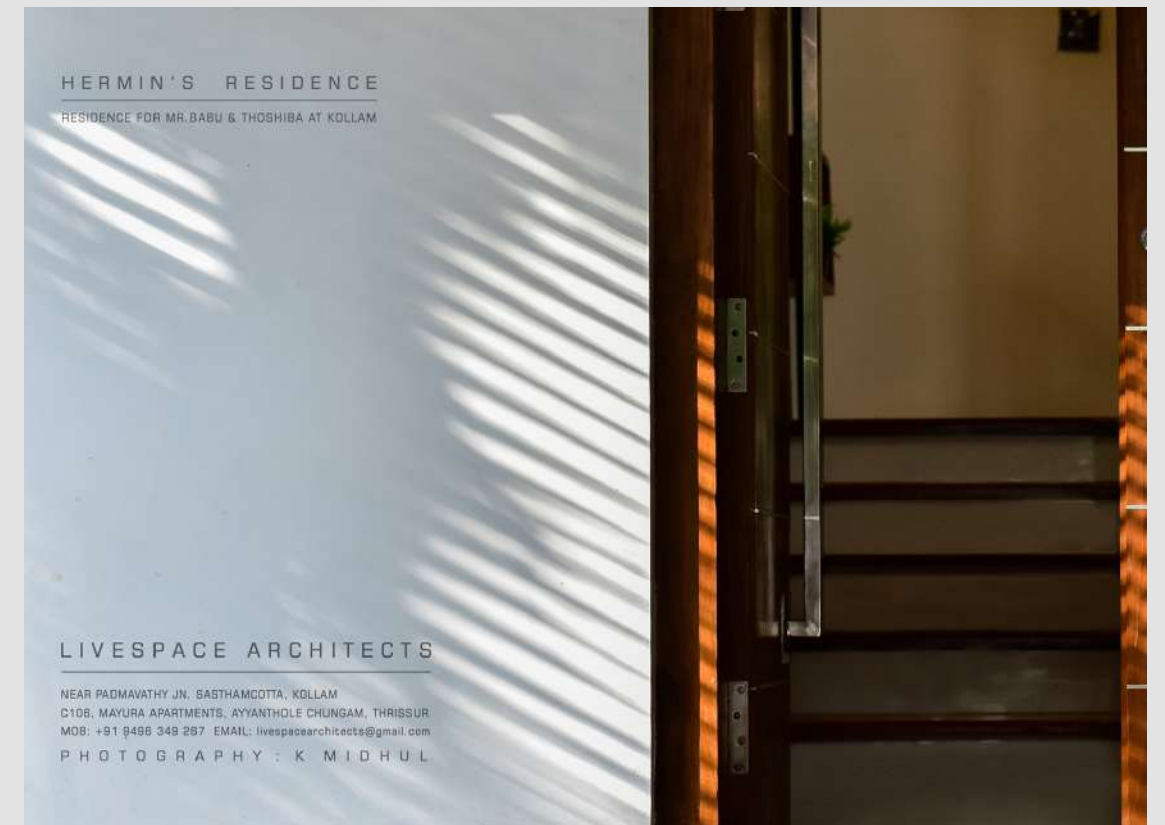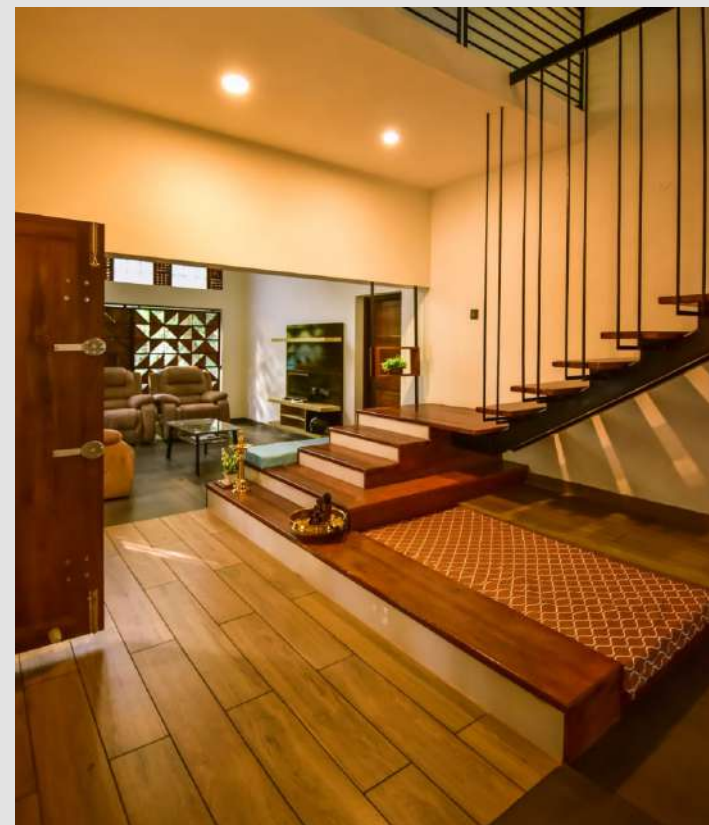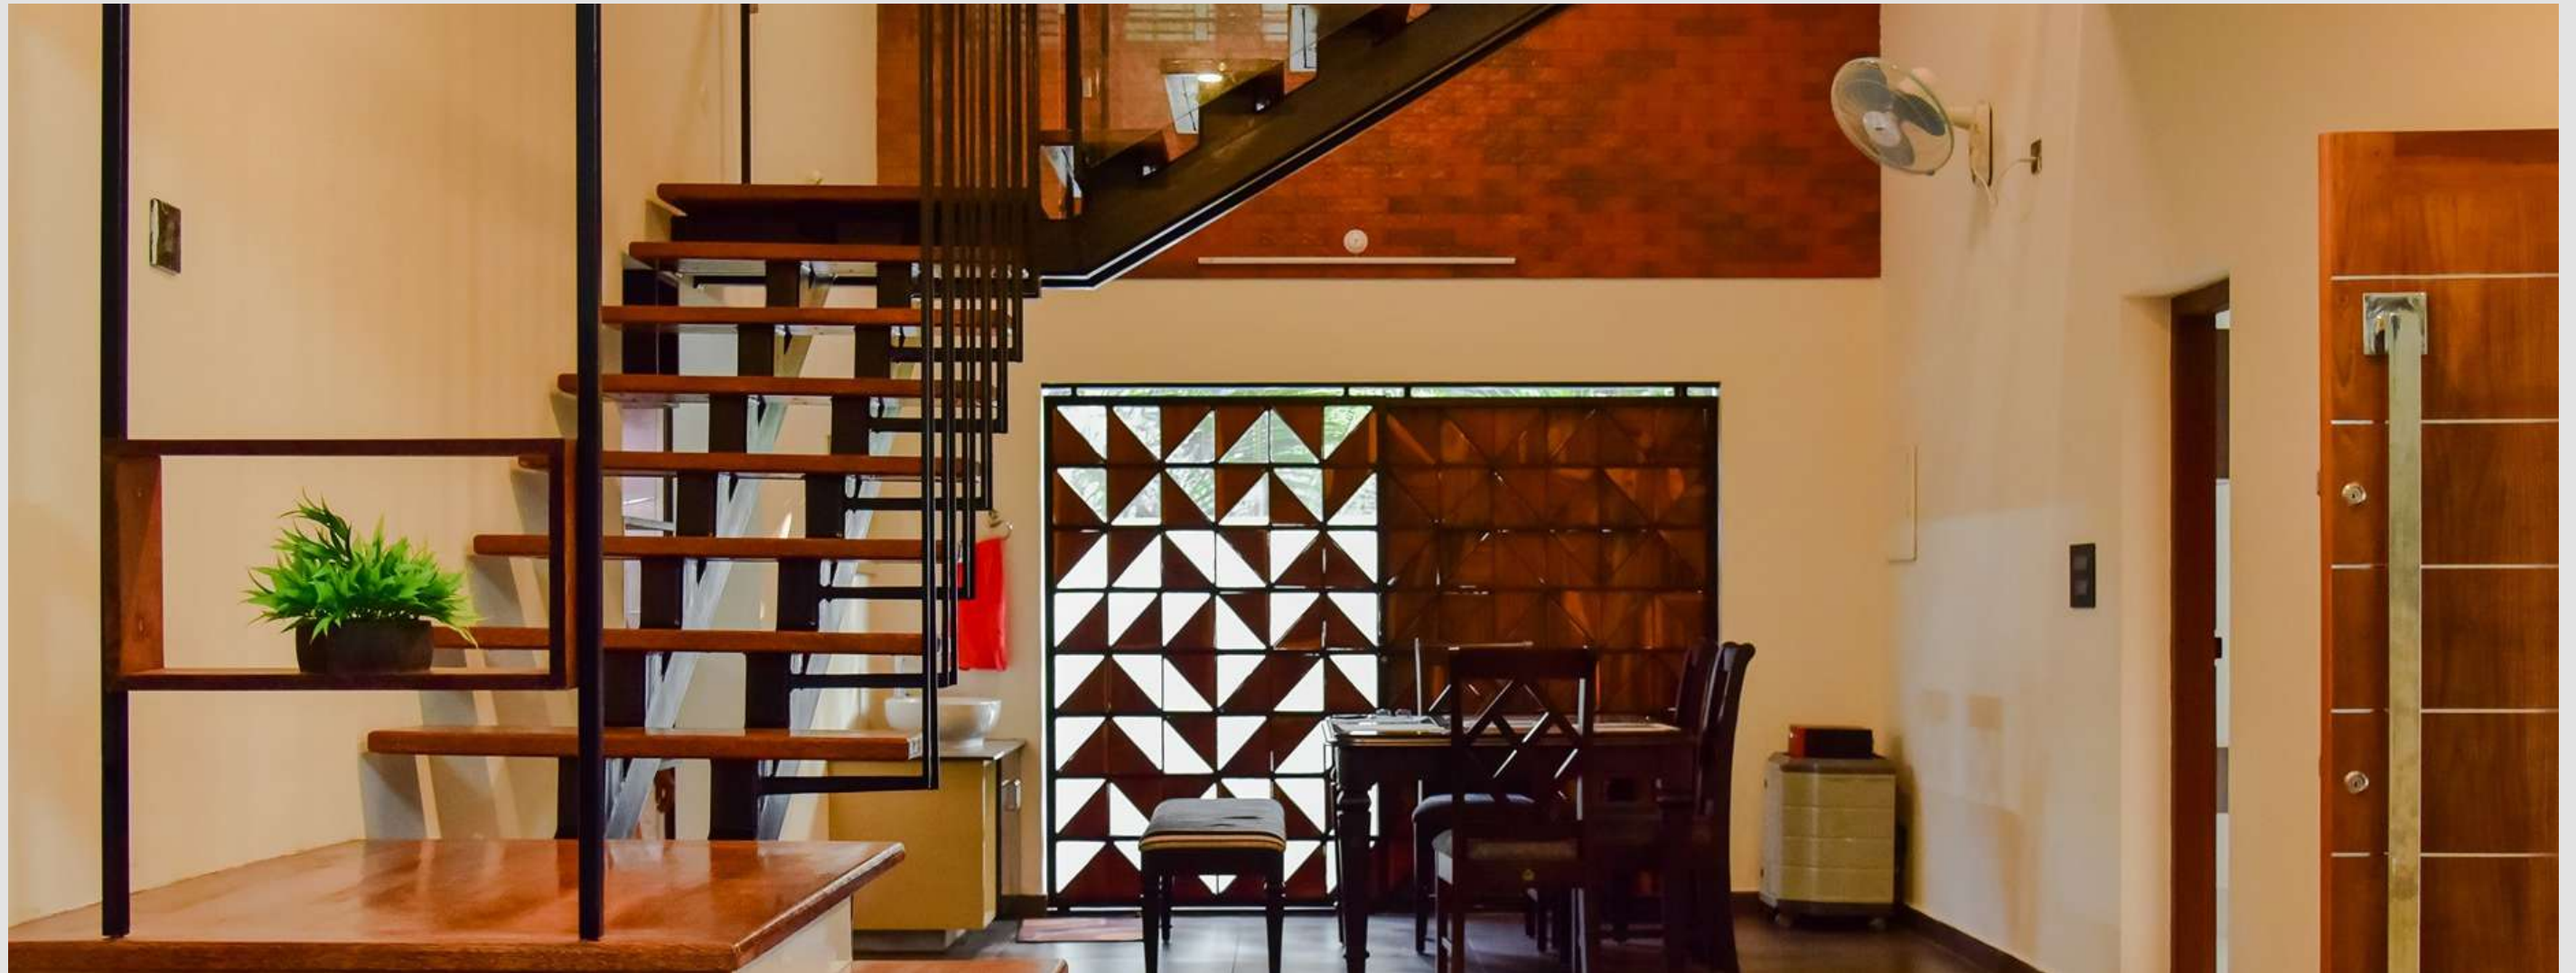

HERMIN'S RESIDENCE
RESIDENCE FOR MR. BABU & THOSHIBA AT KOLLAM

LIVESPACE ARCHITECTS
NEAR PADMAVATHY JN. SASTHAMCOTTA, KOLLAM
C108, MAYURA APARTMENTS, AYYANTHOLE CHUNGAM, THRISSUR
MOB: +91 9496 349 287 EMAIL: livespacearchitects@gmail.com
PHOTOGRAPHY : K MIDHUL

