



SATHYABAMA

INSTITUTE OF SCIENCE AND TECHNOLOGY
(DEEMED TO BE UNIVERSITY)

Accredited with “A” grade by NAAC | 12B Status by UGC | Approved by AICTE

Jeppiaar Nagar, Rajiv Gandhi Salai, Chennai – 600 119

www.sathyabama.ac.in

SCHOOL OF BUILDING AND ENVIRONMENT
DEPARTMENT OF ARCHITECTURE
PRACTICAL TRAINING PORTFOLIO (SAR4063)
DEC 2022

Name of the Student	: SANJAY.V	Batch	: 2019 - 2024
Reg No.	: 39210075	Semester	: VII



SATHYABAMA

INSTITUTE OF SCIENCE AND TECHNOLOGY
(DEEMED TO BE UNIVERSITY)

Accredited with "A" grade by NAAC | 12B Status by UGC | Approved by AICTE
Jeppiaar Nagar, Rajiv Gandhi Salai, Chennai – 600 119
www.sathyabama.ac.in


SCHOOL OF BUILDING AND ENVIRONMENT
DEPARTMENT OF ARCHITECTURE

VIVA-VOCE EXAMINATION

This is to certify that the practical training SAR 4063 is the work of **SANJAY.V** who had undergone training in **TRANSFORM DESIGN** and has been monitored by the continuous assessment during JUNE 2022 to NOVEMBER 2022.


Dr. Devyani Gangopadhyay
DEAN

Submitted for Viva voce Examination held on 13.12.2022

 
Internal Examiner


External Examiner



SATHYABAMA

**INSTITUTE OF SCIENCE AND TECHNOLOGY
(DEEMED TO BE UNIVERSITY)**

Accredited with "A" grade by NAAC | 12B Status by UGC | Approved by AICTE

Jeppiaar Nagar, Rajiv Gandhi Salai, Chennai – 600 119

www.sathyabama.ac.in

DECLARATION

I, SANJAY.V, by declaring that the Training Report JUNE 2022 to NOVEMBER 2022 done by me under the guidance of Ar.THABITHA is submitted in partial fulfillment of the requirements for the completion of a practical training session.

DATE : 13.12.2022

PLACE : CHENNAI



SIGNATURE OF CANDIDATE

ACKNOWLEDGEMENT

I am pleased to acknowledge my sincere thanks to the Board of **Management of SATHYABAMA** for their kind encouragement in doing this practical training and for completing it successfully. I am grateful to them.

I convey my thanks to **Dr. Devyani Gangopadhyay**, Dean, School of Building and Environment and **Ar.Sarath Chandra Kanth**, Design Chair, Department of Architecture for having been a constant source of support and encouragement.

I wish to express my thanks to all Teaching and Non-teaching staff members of the Department who were helpful in many ways for the completion of the project.

I also wish to thank **Ar.Thabitha**, for the experience of interning at their firm.

JOINING LETTER



HR/INT/22-23/003
Date: 10 June 2022


To

The Dean,
School of Building & Environment,
Department of Architecture,
Sathyabama Institute of science and Technology,
Rajiv Gandhi Salai,
Chennai – 600 119.

We are willing to offer internship to **Mr. V. SANJAY (Regn No. 39210075)**, studying fourth year Architecture at Sathyabama Institute. To pursue his practical training at our company **TRANSFORM DESIGNS**, Chennai from 6th June 2022 for a period of 90 days. The monthly progress report will be sent to you directly in the prescribed format.

Thanking You.

Yours Truly,
For **TRANSFORM**,

 
Authorized Signatory
(K.R. VIVEK KARTHIKEYAN)
Manager – H.R. & Admin



MONTHLY REPORT



SATHYABAMA

INSTITUTE OF SCIENCE AND TECHNOLOGY
(DEEMED TO BE UNIVERSITY)

Accredited "A" Grade by NAAC | 12B Status by UGC | Approved by AICTE

www.sathyabama.ac.in

DEPARTMENT OF ARCHITECTURE

PROFESSIONAL PRACTICAL TRAINING REPORT 2022

(Continuous progress report of the trainee architect for the period of One month in the office to submitted to HOD by the Trainee in Charge of the Organization)

1. Name of the office / organization : TRANSFORM ARCHITECT & DESIGN
2. Address & Contact Number : ELDAMS Rd, Teynampet, Chennai-600018
3. Name of the student : V. SANJAY
4. Duration : From 6th June 2022 To 30th June 2022
5. Total No. of days : 22 days

6. Evaluation of Performance criteria shall be on

* Note: Kindly grade the student as per his/her overall performance in the office during the assessment month which will be converted to the allotted 90 marks by the department.

Description of works	Excellent	Good	Fair	Poor	NA
Understanding of office culture		✓			
Participation in the office		✓			
Reading of drawings		✓			
Presentation Techniques		✓			
Model making works			✓		
Understanding of construction details			✓		
Drafting Skills (Manual / Computer)			✓		
Site Supervision / Discussion with clients			✓		
Adherence to Time schedule		✓			
Other computer skills		✓			
File and Office Maintenance			✓		
Coordination with other consultants			✓		
Overall Grading*	8-0				

(A-9.0, B-8.0, C-7.0, D-6.0, E-5.0)



SATHYABAMA

INSTITUTE OF SCIENCE AND TECHNOLOGY
(DEEMED TO BE UNIVERSITY)

Accredited "A" Grade by NAAC | 12B Status by UGC | Approved by AICTE

www.sathyabama.ac.in

7. Any other Remarks : Construction Details to be improved
Technical drawing skills to improve

8. Signature of the:
Head of the Office
/ Organization
(With Seal)

Ramamurthy
Sr Architect





SATHYABAMA

INSTITUTE OF SCIENCE AND TECHNOLOGY

(DEEMED TO BE UNIVERSITY)

Accredited "A" Grade by NAAC | 12B Status by UGC | Approved by AICTE

www.sathyabama.ac.in

DEPARTMENT OF ARCHITECTURE

PROFESSIONAL PRACTICAL TRAINING REPORT 2022

(Continuous progress report of the trainee architect for the period of One month in the office to submitted to HOD by the Trainee in Charge of the Organization)

1. Name of the office / organization : TRANSFORM ARCHITECT& DESIGN

2. Address & Contact Number : Eldams Rd, Teynampet, Chennai - 600018.

3. Name of the student : V. SAN JAY

4. Duration : From 1st July 2022 To 31st July 2022

5. Total No. of days : 26 days

6. Evaluation of Performance criteria shall be on

* Note: Kindly grade the student as per his/her overall performance in the office during the assessment month which will be converted to the allotted 90 marks by the department.

Description of works	Excellent	Good	Fair	Poor	NA
Understanding of office culture		✓			
Participation in the office		✓			
Reading of drawings		✓			
Presentation Techniques		✓			
Model making works		✓			
Understanding of construction details		✓			
Drafting Skills (Manual / Computer)		✓			
Site Supervision / Discussion with clients		✓			
Adherence to Time schedule		✓			
Other computer skills		✓			
File and Office Maintenance		✓			
Coordination with other consultants		✓			
Overall Grading*	8-0				

(A - 9.0, B - 8.0, C - 7.0, D - 6.0, E - 5.0)



SATHYABAMA

INSTITUTE OF SCIENCE AND TECHNOLOGY

(DEEMED TO BE UNIVERSITY)

Accredited "A" Grade by NAAC | 12B Status by UGC | Approved by AICTE

www.sathyabama.ac.in

7. Any other Remarks : Good in understanding and drafting

8. Signature of the:
Head of the Office
/ Organization
(With Seal)

Raman V. I.
Senior Architect





SATHYABAMA

INSTITUTE OF SCIENCE AND TECHNOLOGY

(DEEMED TO BE UNIVERSITY)

Accredited "A" Grade by NAAC | 12B Status by UGC | Approved by AICTE

www.sathyabama.ac.in

DEPARTMENT OF ARCHITECTURE

PROFESSIONAL PRACTICAL TRAINING REPORT 2022

(Continuous progress report of the trainee architect for the period of One month in the office to submitted to HOD by the Trainee in Charge of the Organization)

1. Name of the office / organization : TRANSFORM ARCHITECT & DESIGN
2. Address & Contact Number : Elidams Rd, Teynampatty, Chennai-60018
3. Name of the student : V. SANJAY
4. Duration : From 1st August 2022 To 31 August 2022
5. Total No. of days : 25 days

6. Evaluation of Performance criteria shall be on

* Note: Kindly grade the student as per his/her overall performance in the office during the assessment month which will be converted to the allotted 90 marks by the department.

Description of works	Excellent	Good	Fair	Poor	NA
Understanding of office culture		✓			
Participation in the office		✓			
Reading of drawings		✓			
Presentation Techniques		✓			
Model making works		✓			
Understanding of construction details		✓			
Drafting Skills (Manual / Computer)		✓			
Site Supervision / Discussion with clients		✓			
Adherence to Time schedule		✓			
Other computer skills			✓		
File and Office Maintenance			✓		
Coordination with other consultants			✓		
Overall Grading*	B - 0				

(A - 9.0, B - 8.0, C - 7.0, D - 6.0, E - 5.0)



SATHYABAMA

INSTITUTE OF SCIENCE AND TECHNOLOGY

(DEEMED TO BE UNIVERSITY)

Accredited "A" Grade by NAAC | 12B Status by UGC | Approved by AICTE

www.sathyabama.ac.in

7. Any other Remarks : Improve maintenance of file & documentation

8. Signature of the:
Head of the Office
/ Organization
(With Seal)

[Signature]
Senior Project Architect



WORK DIARY

S.NO	DATE	DAILY WORK
1	06.06.2022	Introduction About The Project And Approach
2	07.06.2022	Fedral Bank (Cabin 1,2,3) - ELEVATION
3	08.06.2022	Fedral Bank (Meeting Room, WorkStation)-ELE
4	09.06.2022	Scheme For New Residential Project
5	10.06.2022	Correction Of Scheme And Fedral Bank ELE
6	11.06.2022	Fedral Bank (Meeting Room2, WorkStation2)-ELE
7	13.06.2022	Fedral Bank (Zonal, GOVT Workstation) ELE
8	14.06.2022	Fedral Bank 5th & 6th Floor ELEVATION Correction
9	15.06.2022	ABM Flat 2B - Toilet 1,2,3,4 Detail ELEVATION
10	16.06.2022	ABM Flat 2B - Toilet 1,2,3,4 TILE LAYOUT
11	17.06.2022	ABM Flat 2B - Kicthen, utility Room Detail ELE
12	18.06.2022	ABM Flat 2B - Kicthen, utility Room TILE LAYOUT
13	20.06.2022	ABM Flat 2B - PhotoShop
14	21.06.2022	Fedral Bank 6th Floor ELEVATION Correction
15	22.06.2022	ABM Flat 2B - Toilet Corrections
16	23.06.2022	Residential At Vellore - Scheme (Plan)
17	24.06.2022	Fedral Bank Ground Floor Correction
18	27.06.2022	ABM Flat 2B - Master Bedroom Detail & PhotoShop
19	28.06.2022	Residential At Vellore - Scheme (Plan) Correction
20	29.06.2022	Residential At Vellore - Scheme (Plan) Correction
21	30.06.2022	ABM Flat 2B - PhotoShop Correction & client Meeting
22	01.07.2022	ABM Flat 2B - PhotoShop & Final Presentation
23	02.07.2022	SULLIVIAN - PhotoShop & Presentation
24	04.07.2022	STPI-VIZAG - Interior Wall ELEVATION
25	05.07.2022	STPI-VIZAG - Interior Wall ELEVATION
26	06.07.2022	ABM Flat 1C - Detail ELEVATION
27	07.07.2022	Vellore Scheme PhotoShop & Presentation
28	08.07.2022	Fedral Bank - 3ds Max Render & Presentation
29	09.07.2022	ABM Flat 1C - PhotoShop & Presentation
30	11.07.2022	ABM Flat 1C - Detail ELEVATION Correction
31	12.07.2022	West Mambalam - Paver Details
32	13.07.2022	Sumanth&Co - Joinery Details & Layout Correction

WORK DIARY

S.NO	DATE	DAILY WORK
33	14.07.2022	KSA 2 - Terrace Section, Bar Counter & Planter Box Detail
34	15.07.2022	RR-5 - Terrace Section, Bar Counter & Planter Box Detail
35	16.07.2022	Hotel @ Tirunelveli Double Line Plan
36	18.07.2022	Hotel @ Tirunelveli PhotoShop & Site Visit @ Besan Nagar
37	19.07.2022	Mnajula Residence - Dining Sketchup
38	20.07.2022	Mnajula Residence - Ppt & Fedral Bank - Civil Layout
39	21.07.2022	STPI-VIZAG Front ELEVATION & Vasanth Mandaveli - ppt
40	22.07.2022	RA Puram (NBR) - Section 1,2,3,4
41	23.07.2022	ABM Flat 1B - Tile Spec Presentation & Client Meeting
42	25.07.2022	Poes Garden - Sketchup
43	26.07.2022	Hasin & Mani 3ds Max Render & Presentation
44	27.07.2022	Hasin & Mani 3ds Max Render & Presentation
45	28.07.2022	NBR - Balcony MS Railing Details
46	29.07.2022	Lawyer Office - Plan Correction
47	30.07.2022	Vadapalani Apartment - Presentation
48	02.08.2022	SLPL Trcihy Restaurnt - Plan Correction
49	03.08.2022	AP Hotel - Zoning
50	04.08.2022	MICO Colony - MS Balcony Railing Detail & ELE - 01
51	05.08.2022	MICO Colony - MS Balcony Railing Detail & ELE - 02,03
52	06.08.2022	Poes Garden - Left Sticker Detail & PhotoShop
53	08.08.2022	NBR - Balcony MS Railing Details Correction
54	09.08.2022	GRT Raddisa blu - Display Kitchen ELEVATION
55	10.08.2022	GRT Raddisa blu - Display Kitchen ELE, Correction & Hatch
56	11.08.2022	OOTY - Ground Floor ELEVATION Correction
57	12.08.2022	AVM - Site Visit, Ooty - Ground Floor ELE Correction
58	13.08.2022	OOTY - Under Ground Floor ELEVATION Correction
59	16.08.2022	GSR - Electrical Layout First Floor (Flat - C,D)
60	17.08.2022	GSR - Electrical Layout First Floor (Flat - A,B)
61	18.08.2022	GSR - Electrical Layout First Floor Correction
62	19.08.2022	ECO PARK - Concept, Zoning

WORK DIARY

S.NO	DATE	DAILY WORK
63	20.08.2022	Lawyer Office - Plumbing Drawing
64	22.08.2022	Lawyer Office - Plumbing Drawing
65	23.08.2022	Poes Garden - 01 3ds Max Render, GSR Compound Wall Detail
66	24.08.2022	Poes Garden - 02 3ds Max Render, GSR Compound Wall Detail
67	25.08.2022	Bidshop Garden - 3ds Max Render, GSR Compound Wall Detail
68	26.08.2022	Hasin & Mani 3ds Max Render (Breakfast Counter,Dinning)
69	27.08.2022	Vasanth Apartment - Model, Manjula Residence - Tile Spec
70	29.08.2022	GSR - Electrical Layout Corrections
71	30.08.2022	Hasin & Mani 3 ds Max Render, Handloom Museum - PhotoShop
72	01.09.2022	Hasin & Mani 3 ds Max Render
73	02.09.2022	Coonoor Interior Elevations & Presentation
74	03.09.2022	GSR - Electrical Layout Corrections
75	05.09.2022	Art Gallery - Concept & Zoning
76	07.09.2022	Art Gallery - Concept & Model
77	08.09.2022	Art Gallery - Model & Presentation
78	09.09.2022	GSR - Plumbing Layout
79	10.09.2022	GSR - Compound Wall Elevation & Detailing
80	13.09.2022	GSR - Column & Beam Corrections
81	14.09.2022	GSR - (re) Electrical Layout (stlit,1st,2nd floor)
82	15.09.2022	GSR - (re) Electrical Layout (3rd,4th floor)
83	16.09.2022	GSR - (re) Electrical Layout (5th, terrace floor)
84	17.09.2022	Banner Design For Site
85	19.09.2022	Coonoor Exterior Elevations & Presentation
86	20.09.2022	Mandaveli - Door Designs & Presentation
87	21.09.2022	Manjula - 3ds Max Render (dinning 1&2)
88	22.09.2022	Manjula - 3ds Max Render (toilet, living room)
89	23.09.2022	Manjula - 3ds Max Render (pooja room, bed room)
90	24.09.2022	Coonoor Model Render, Applo Mood Board Presentation
91	26.09.2022	Applo - Interior Model Rendering
92	27.09.2022	Signing Portfolio

COMPLETION CERTIFICATE



24th Sep 2022

To,

The Principal,

Sathyabama Institute of Science and Technology
Jeppiaar Nagar, Rajiv Gandhi Salai,
Chennai - 600 119, Tamilnadu.

Re: Bonafide Certificate.

This is to certify that **Mr. SANJAY V** (Reg.No.39210075) Student of 4th year B Arch has been working with us from 06th Jun 2022 to 24th Sep 2022 under my guidance. He is very enterprising and a good learner and involved in various aspects of the project.

We wish him all the best.


Thabitha Joseph
COA NO. CA/2015/70375

CONSOLIDATED CERTIFICATE



24-Sep-2022

TO WHOMSOEVER IT MAY CONCERN

This is to certify that **Mr. SANJAY V** (Reg.No.39210075), student of 4th year of Bachelor of Architecture, Sathyabama Institute of Science and Technology, Jeppiaar Nagar, Solinganallur Chennai – 600 119, has completed professional training at our firm from 06.06.2022 till date.

During his office tenure with us, he handled drawings, designs, presentations and site visits well. The nature of projects handled includes architectural and interior design. Enthusiastic and keen to learn, he displayed a good aptitude for planning and designing.

We wish him well in his career.


Thabitha Joseph
COA NO. CA/2015/70375

TABLE OF CONTENTS

CHAPTER NO	TITLE	PAGE NO
1.1	ABOUT THE FIRM	1
1.2	FEDERAL BANK	2-11
1.3	RAJA RESIDENCE @ VELLORE	12-16
1.4	ABM FLAT	17-29
1.5	STPI – INNOVATION LABORATORY	30-33
1.6	GSR FLAT	34-38
1.7	RESIDENCE @ MCBN	39-41
1.8	RESIDENCE FOR M/S SUMANTH & CO	42-52
1.9	COMMERCIAL BUILDING FOR M/S. LAWYER OFFICE	53-59
1.10	RESIDENTIAL BUILDING @ VADAPALANI	60-65
1.11	SUMANTH & CO @ WEST MAMBALAM	66
1.12	SUMANTH & CO @ CONOOR	67
1.13	MODEL & RENDERING	68-74
1.14	SITE VIST	75-80
1.15	CRITICAL OVERVIEW	81


1.1 ABOUT THE FIRM: TRANSFORM DESIGN




Every project is the beginning of a new adventure, with new ideas brought to fruition. At Transform Design, we create spaces that elevate life. We are on a journey to reinvent design for the future of our planet.

Reviving lost cultural identities of India by locally sourcing materials, restoration and reuse, keep us grounded. Our deep-seated values and core concepts are transfused into our designs and push us to work towards delivering projects that are of the highest industrial standards while being environmentally aware at the same time.



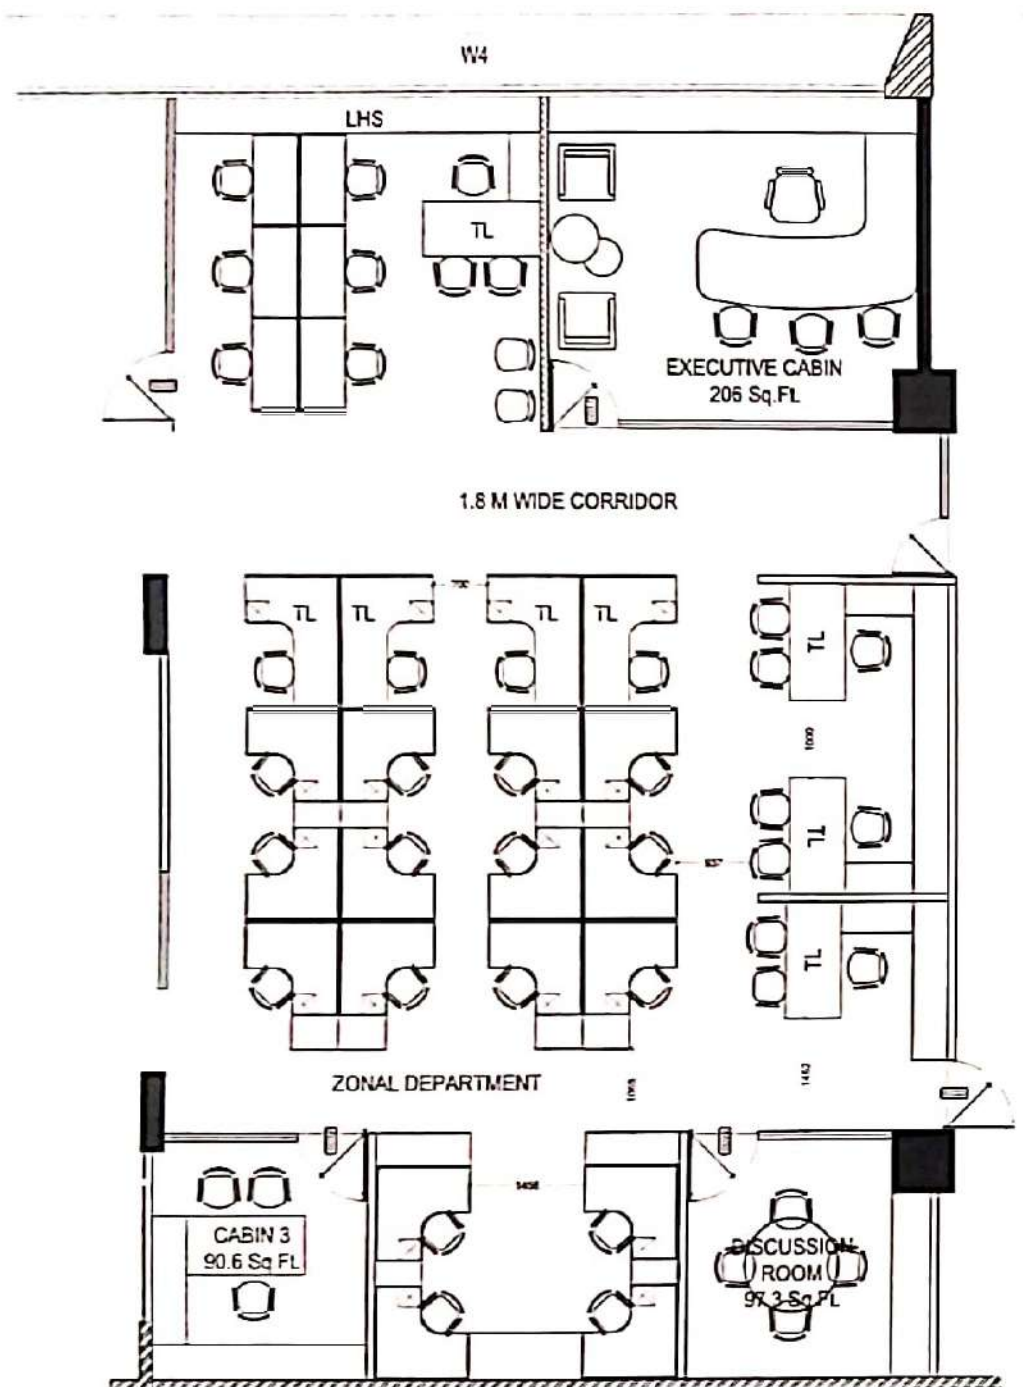


INTERIOR LAYOUT

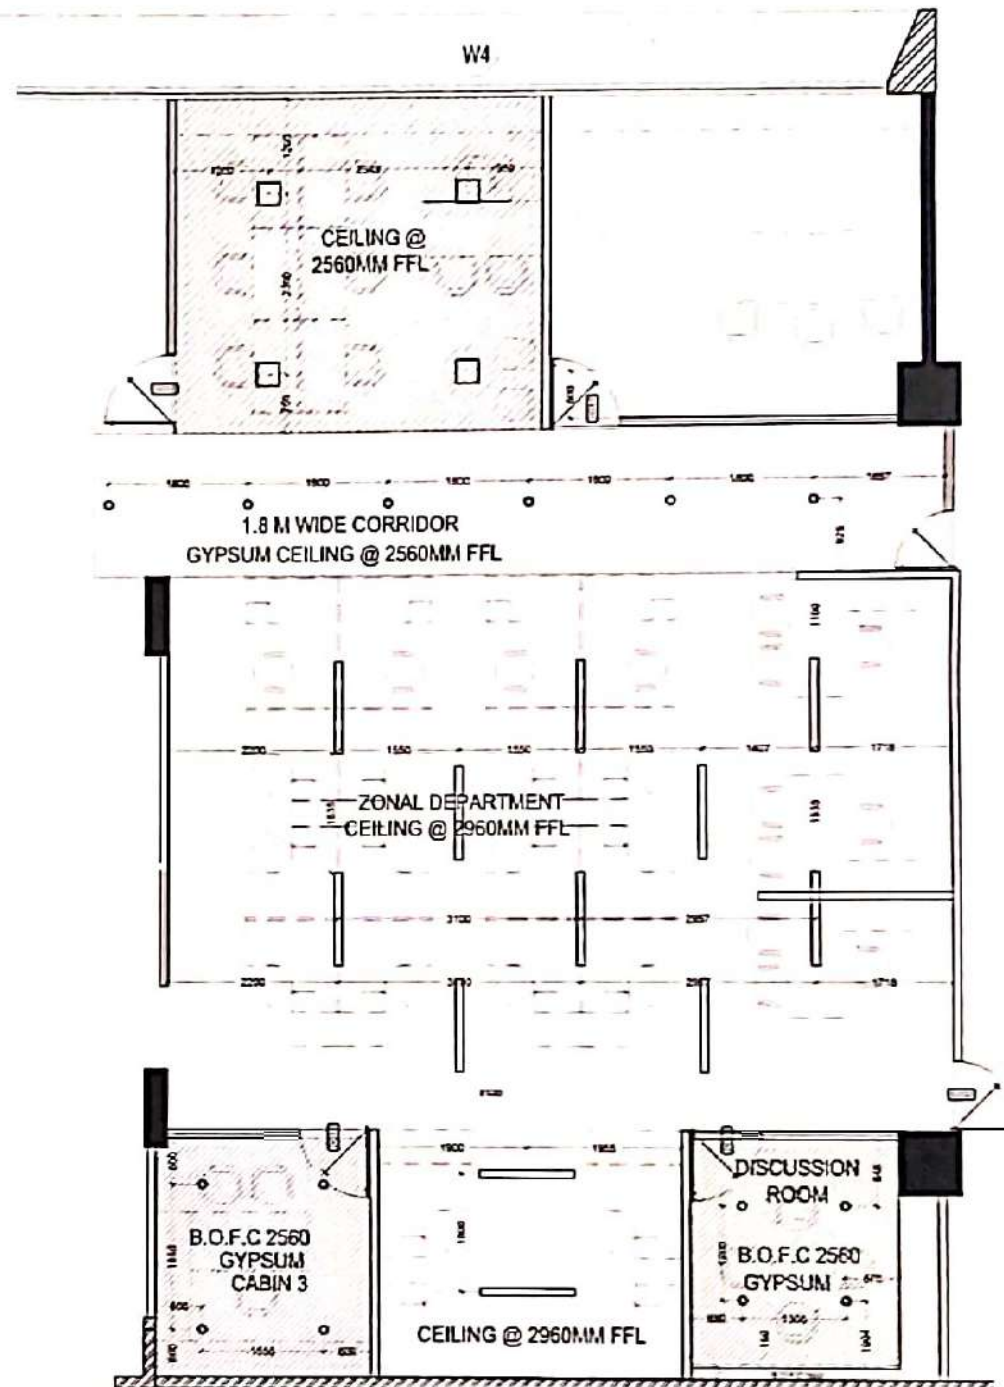

RCP LAYOUT

GENERAL NOTES:

- ALL DIMENSIONS ARE IN MILLIMETRES AND ARE UNFINISHED DIMENSIONS UNLESS OTHERWISE SPECIFIED.
- ALL LEVELS ARE IN METRES AND ARE UNFINISHED LEVELS UNLESS OTHERWISE SPECIFIED.
- DO NOT SCALE DRAWINGS. ONLY WRITTEN DIMENSIONS SHALL BE FOLLOWED. ANY DISCREPANCIES NOTED SHALL BE BROUGHT TO THE NOTICE OF THE ARCHITECT PRIOR TO EXECUTION.
- FOR DETAILS SUCH AS DOORS, WINDOWS, GRILLS, RATES, DOWNLIGHT, TOILETS, STAIRCASES, HANDRAIL, RAILING, ETC. REFER RESPECTIVE ARCHITECTURAL DRAWINGS.
- THESE DRAWINGS SHALL BE CORRELATED AND READ IN CONJUNCTION WITH RESPECTIVE CONSULTANT'S APPROVED DRAWINGS FOR STRUCTURAL MEMBERS, SERVICES SUCH AS PLUMBING, SANITARY, ELECTRICAL.
- PLAN, SECTION AND ELEVATION DRAWINGS REFER DRS. NO. 1/12.

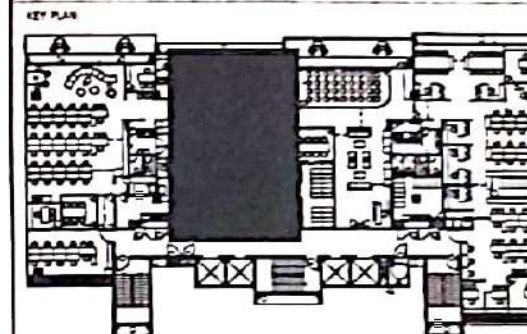


SCALE: AS NOTED	DRAWN: SANJAY	NORTH:	
DATE: 22.06.2022	CHKD: TJ		
DRAWING NO.:		SHEET SIZE & NO.:	REV. NO.:
		A3	
CLIENT:			
M/S. FEDERAL BANK			
PROJECT:			
HEADQUARTERS INTERIORS FOR FEDERAL BANK			
DRAWING TITLE:			
5TH FLOOR-ZONAL DEPARTMENT INTERIOR LAYOUT			

TRANSFORM

No. 10, ARK COLONY, EDMS ROAD, ALWARPET, CHENNAI-600 018
Tel.: +91-44-24342734, Fax: +91-44-24342734
Email: ks@transformdesign.net / admin@transformdesign.net
Web: www.transformdesign.net

THESE DRAWINGS ARE UNLESS OTHERWISE SPECIFIED, THE PROPERTY OF TRANSFORM ARCHITECTS AND ARE NOT TO BE REPRODUCED OR TRANSMITTED IN ANY FORM OR BY ANY MEANS, ELECTRONIC OR MECHANICAL, WITHOUT THE WRITTEN CONSENT OF TRANSFORM ARCHITECTS. THE DRAWINGS SHALL BE IN THE HANDS OF THE CLIENT AND NOT TO BE LOANED, REPRODUCED, COPIED, OR IN ANY MANNER, WITHOUT THE WRITTEN CONSENT OF TRANSFORM ARCHITECTS.

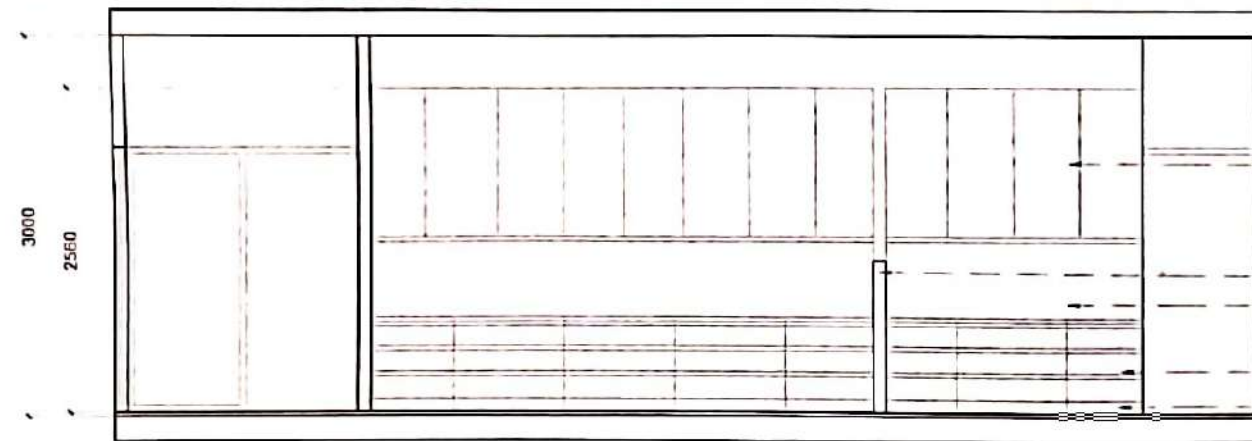


ELEVATION A

FULL HT. STORAGE

PARTITION WALL
OPEN SHELF WITH
VENEER FINISH

CHEST OF DRAWERS
4" HT. SKIRTING

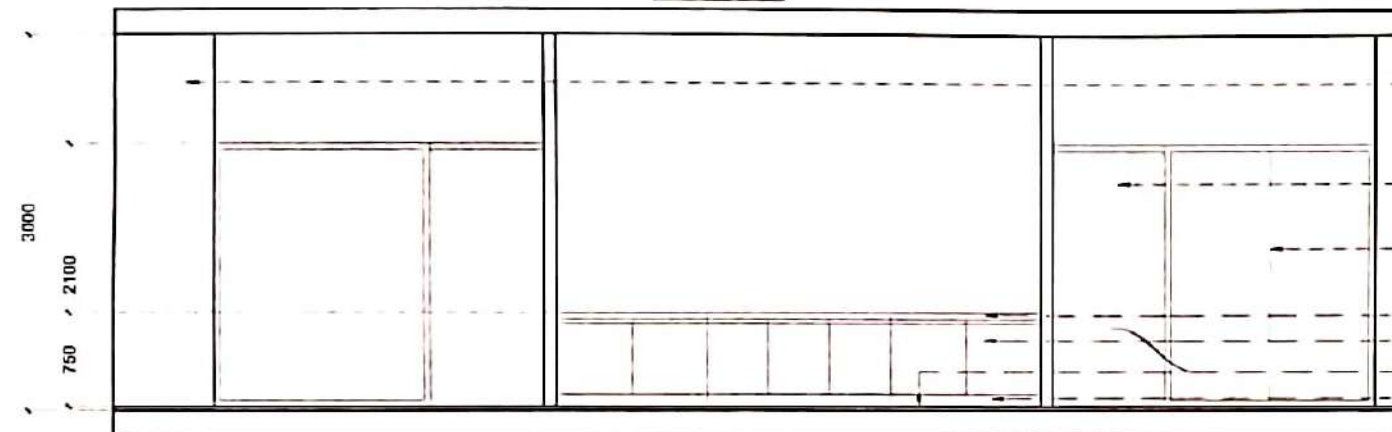


ELEVATION B

R.C.C COLUMN

GLASS DOOR

FIXED GLASS PARTITION
WITH AL. FRAME

50MM THK GRANITE TOP OVER LMC
LOW HEIGHT CABINET WITH
VENEER FINISH
CARPET FLOORING
4" HT. SKIRTING

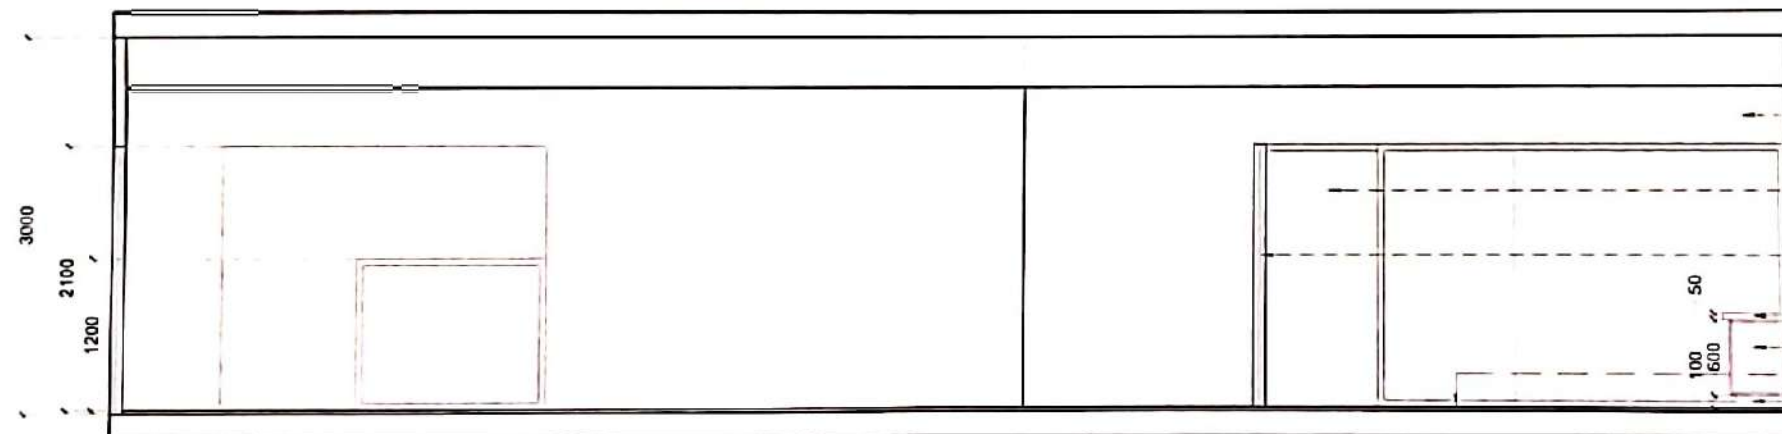

ELEVATION C

PAINT FINISH

GLASS DOOR

FIXED GLASS PARTITION
WITH AL. FRAME

50MM THK GRANITE TOP OVER LMC
LOW HT. CABINET WITH VENEER FINISH
CARPET FLOORING
4" HT. SKIRTING



ELEVATION D

PAINT FINISH

GLASS DOOR


FIXED GLASS PARTITION
WITH AL. FRAME

CARPET FLOORING
4" HT. SKIRTING

GENERAL NOTES:

- ALL DIMENSIONS ARE IN MILLIMETRES AND ARE UNFINISHED DIMENSIONS UNLESS OTHERWISE SPECIFIED.
- ALL LEVELS ARE IN METRES AND ARE UNFINISHED LEVELS UNLESS OTHERWISE SPECIFIED.
- DO NOT SCALE DRAWINGS. ONLY WRITTEN DIMENSIONS SHALL BE FOLLOWED. ANY DISCREPANCIES NOTED SHALL BE BROUGHT TO THE NOTICE OF THE ARCHITECT PRIOR TO EXECUTION.
- FOR DETAILS SUCH AS DOORS, WINDOWS, GRILLS, GATES, SKYLIGHT, TOILETS, STAIRCASES, HANDRAIL, RAILING, ETC. REFER RESPECTIVE ARCHITECTURAL DRAWINGS.
- THESE DRAWINGS SHALL BE CORRELATED AND READ IN CONJUNCTION WITH RESPECTIVE CONSULTANTS APPROVED DRAWINGS FOR STRUCTURAL MEMBERS, SERVICES SUCH AS PLUMBING, SANITARY, ELECTRICAL.
- PLAN, SECTION AND ELEVATION DRAWINGS REFER DRG. NO. XYZ.

KEY PLAN:

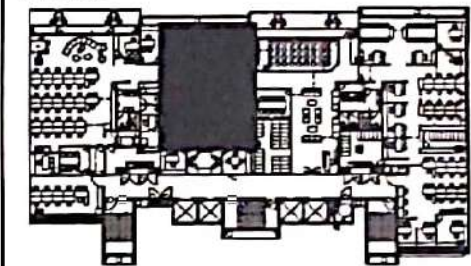

SCALE: AS NOTED	DRAWN: SANJAY	NORTH: N
DATE: 13.06.2022	CHKD: TJ	W E
DRAWING NO.:	SHEET SIZE & NO.:	REV. NO.:
	A3	

CLIENT:
M/S. FEDERAL BANK

PROJECT:
HEADQUARTS INTERIORS FOR FEDERAL BANK

DRAWING TITLE:
ZONAL DEPARTMENT WALL ELEVATIONS 5TH FLOOR



TRANSFORM

No.10, ARK COLONY, ELDAMS ROAD, ALWARPET, CHENNAI-600 018.
Tel : +91-44-24342734, Fax : +91-44-24342734.
E-mail : ks@transformdesign.net / admin@transformdesign.net
Web : www.transformdesign.net


THESE DRAWINGS ARE UNDER COPYRIGHT AND ARE THE PROPERTY OF TRANSFORM DESIGN. NONE OF THE DRAWINGS AND RELATED DOCUMENTS CAN BE REPRODUCED, COPIED, OR IN ANY MANNER WITHOUT PRIOR EXPRESSED WRITTEN CONSENT OF TRANSFORM DESIGN. THESE DRAWINGS CANNOT BE PASSED OVER TO A THIRD PARTY OR USED FOR ANY PURPOSE OTHER THAN THAT FOR WHICH IT HAS BEEN OBTAINED. AFTER FULFILLING THE PURPOSE OF ISSUING THE DRAWINGS SHALL BE RETURNED TO TRANSFORM DESIGN.

GENERAL NOTES:


- ALL DIMENSIONS ARE IN MILLIMETRES AND ARE UNFINISHED DIMENSIONS UNLESS OTHERWISE SPECIFIED.
- ALL LEVELS ARE IN METRES AND ARE UNFINISHED LEVELS UNLESS OTHERWISE SPECIFIED.
- DO NOT SCALE DRAWINGS. ONLY WRITTEN DIMENSIONS SHALL BE FOLLOWED. ANY DISCREPANCIES NOTED SHALL BE BROUGHT TO THE NOTICE OF THE ARCHITECT PRIOR TO EXECUTION.
- FOR DETAILS SUCH AS DOORS, WINDOWS, GRILLS, GATES, SKYLIGHT, TOILETS, STAIRCASES, HANDRAIL, RAILING, ETC. REFER RESPECTIVE ARCHITECTURAL DRAWINGS.
- THESE DRAWINGS SHALL BE CORRELATED AND READ IN CONJUNCTION WITH RESPECTIVE CONSULTANT'S APPROVED DRAWINGS FOR STRUCTURAL MEMBERS, SERVICES SUCH AS PLUMBING, SANITARY, ELECTRICAL.
- PLAN, SECTION AND ELEVATION DRAWINGS REFER DPG. NO. XYZ.

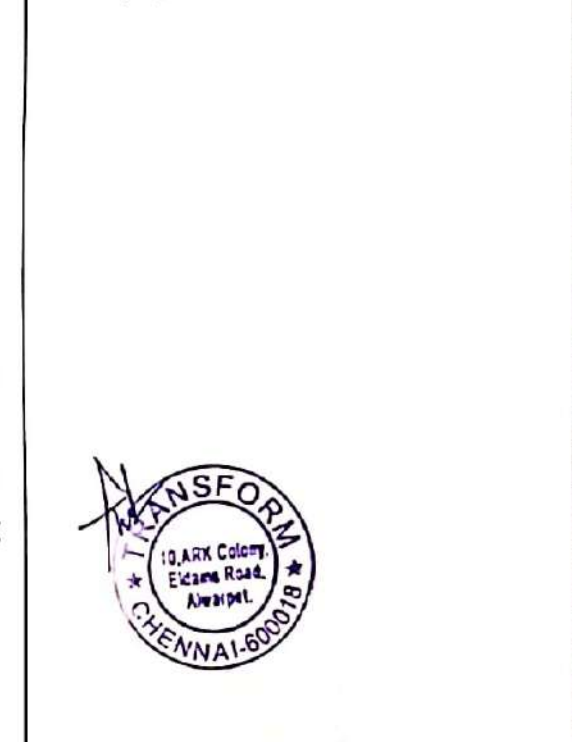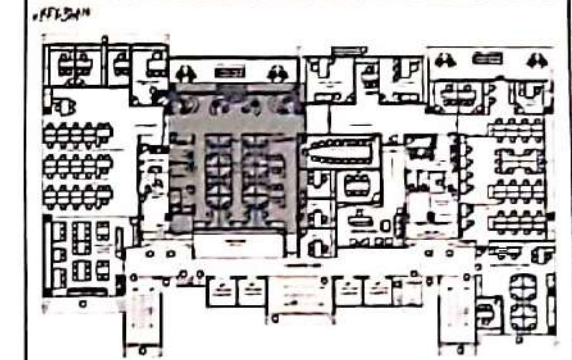

SCALE: AS NOTED	DRAWN: SANJAY	NORTH:	
DATE: 22.06.2022	CHKD: TJ		
DRAWING NO.:		SHEET SIZE & NO.	REV. NO.:
		A3	
CLIENT:			
M/S. FEDERAL BANK			
PROJECT:			
HEADQUARTERS INTERIORS FOR FEDERAL BANK			
DRAWING TITLE:			
6TH FLOOR-CAD/MCH WORKSTATION INTERIOR LAYOUT			
TRANSFORM			
# No:10, ARK COLONY, ELDAMS ROAD, ALWARPET, CHENNAI-600 018.			
Tel: +91-44-24342734, Fax: +91-44-24342734.			
E-mail: ks@transformdesign.net / admin@transformdesign.net			
Web: www.transformdesign.net			

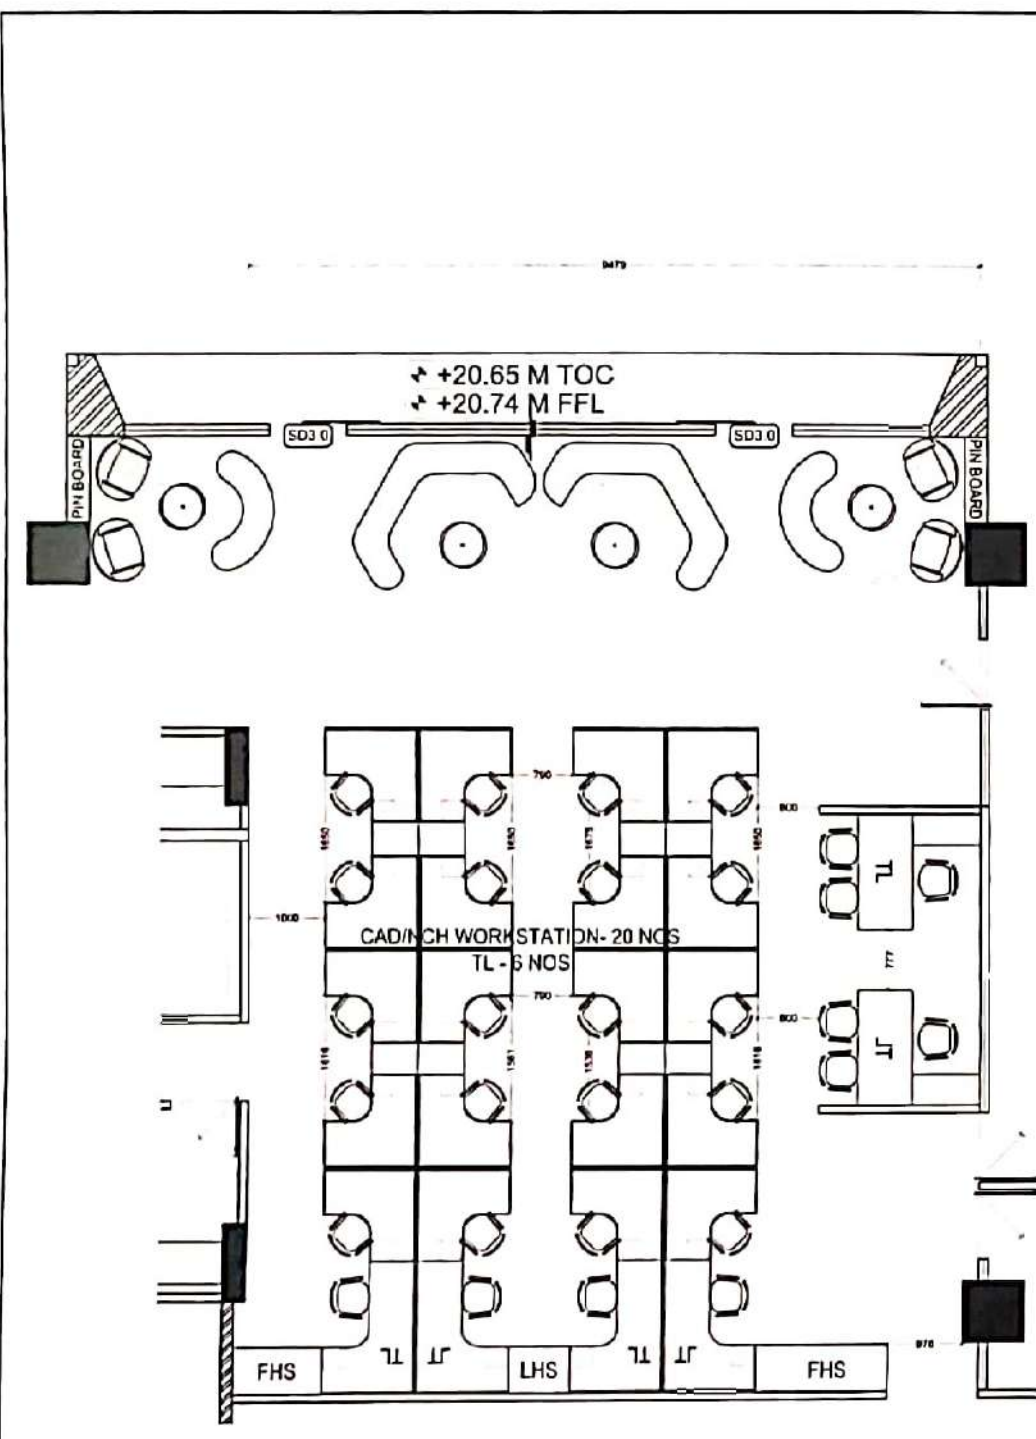


INTERIOR LAYOUT

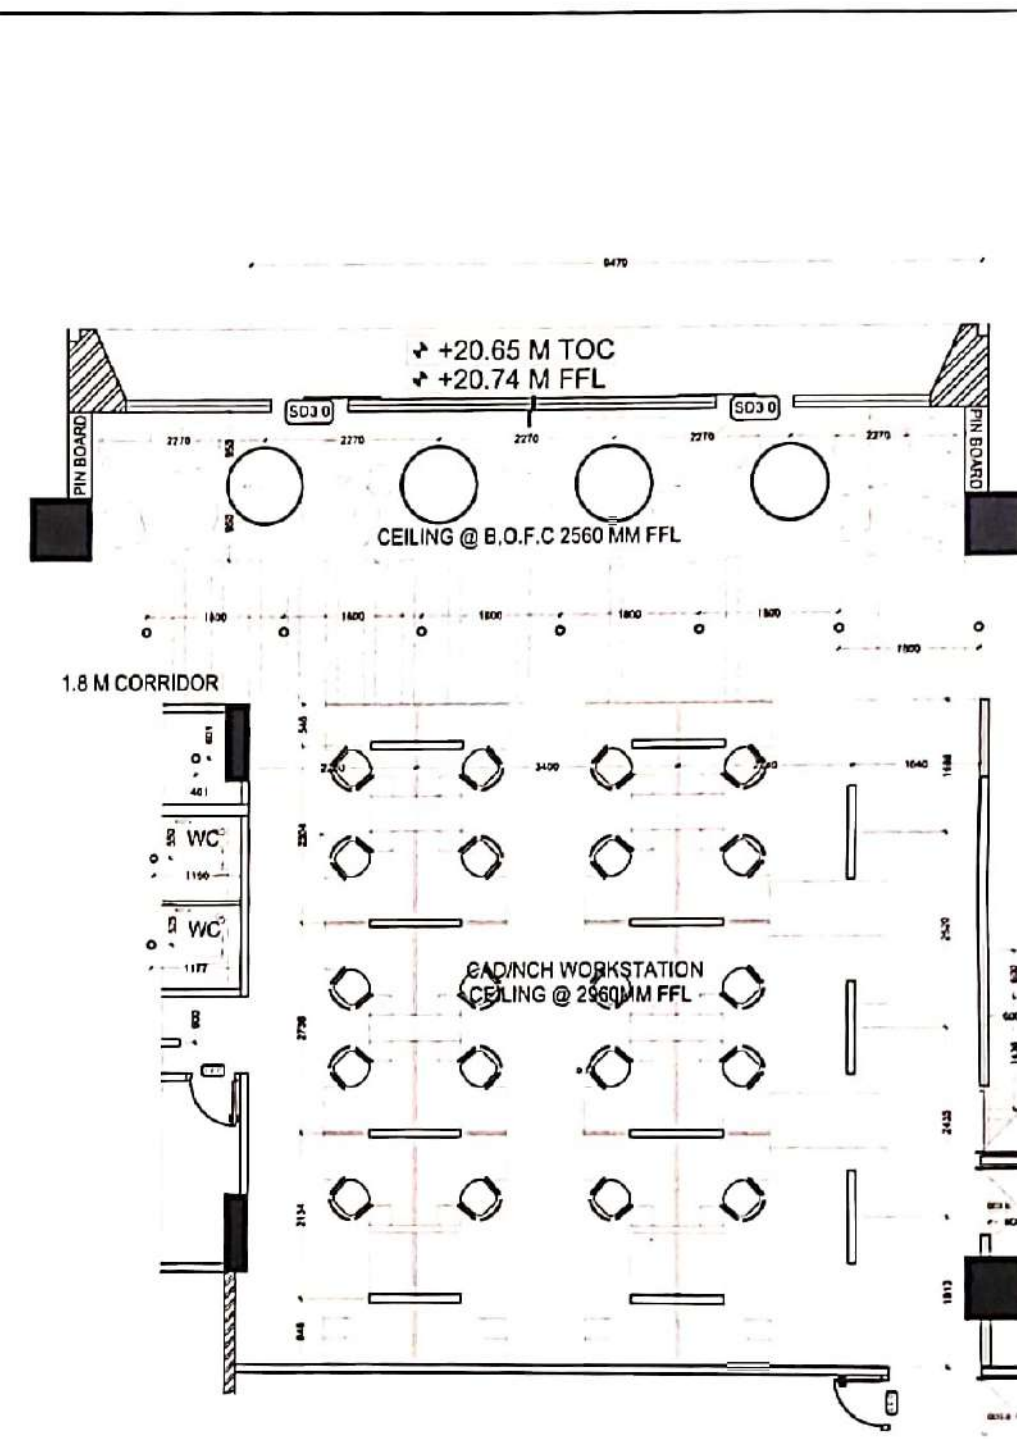


RCP LAYOUT


THIS DRAWING IS THE PROPERTY OF TRANSFORM DESIGN. IT CAN BE REPRODUCED OR TRANSMITTED IN ANY FORM OR BY ANY MEANS, ELECTRONIC OR MECHANICAL, WITHOUT PERMISSION IN WRITING. ANY UNAUTHORIZED REPRODUCTION OR TRANSMISSION OF THIS DRAWING SHALL BE PROSECUTED. THESE DRAWINGS CANNOT BE TAKEN OVER TO A THIRD PARTY OR USED FOR ANY PURPOSE OTHER THAN THAT FOR WHICH IT HAS BEEN LOANED. AFTER CLOSING THE PURPOSE OF ISSUE, THE DRAWING SHALL BE RETURNED TO TRANSFORM DESIGN.

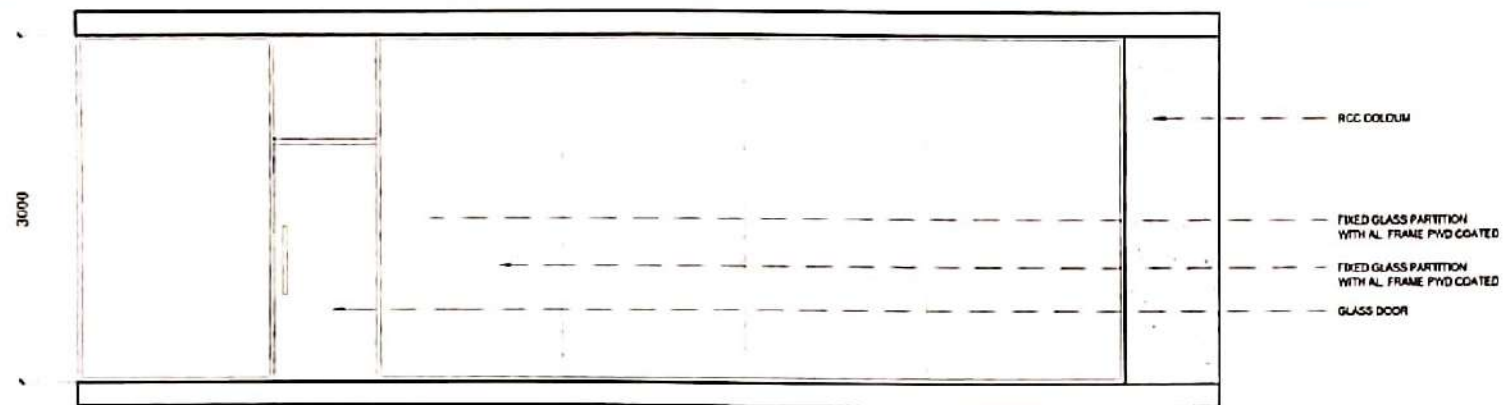


ELEVATION A

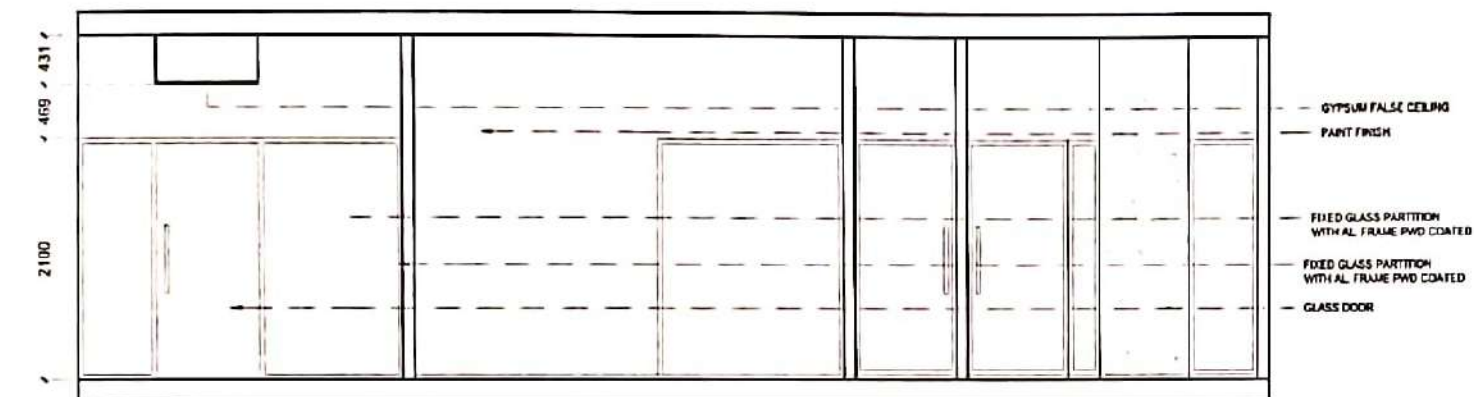

ELEVATION B

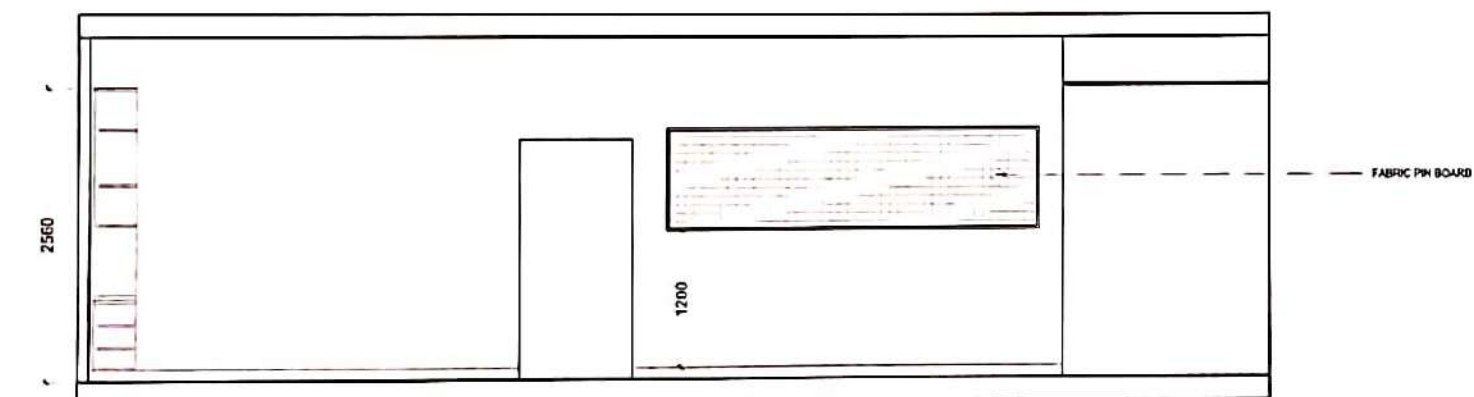

ELEVATION C

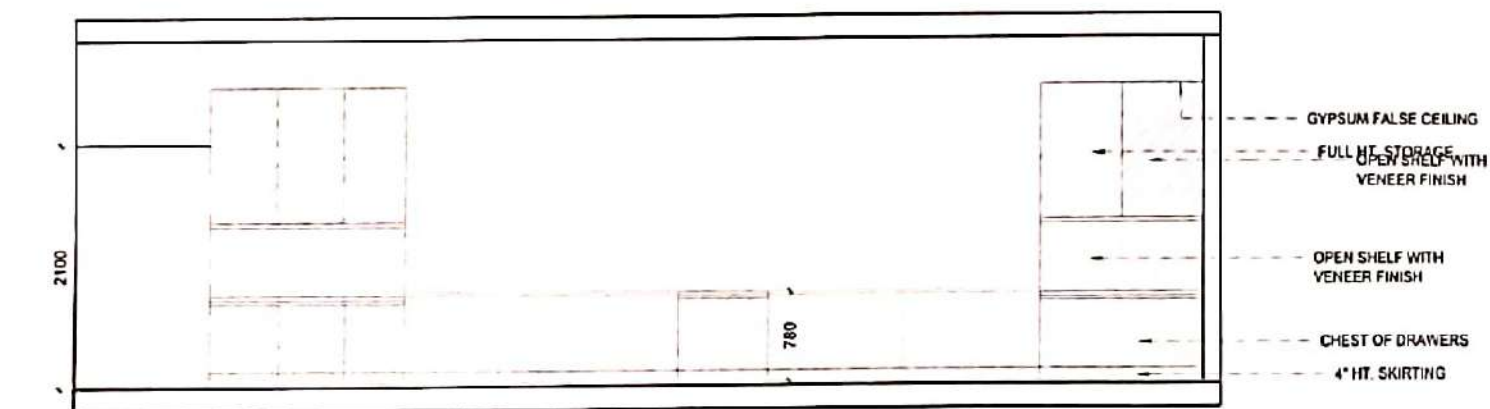


ELEVATION D

GENERAL NOTES:

- ALL DIMENSIONS ARE IN MILLIMETRES AND ARE UNFINISHED DIMENSIONS UNLESS OTHERWISE SPECIFIED.
- ALL LEVELS ARE IN METRES AND ARE UNFINISHED LEVELS UNLESS OTHERWISE SPECIFIED.
- DO NOT SCALE DRAWINGS. ONLY WRITTEN DIMENSIONS SHALL BE FOLLOWED. ANY DISCREPANCIES NOTED SHALL BE BROUGHT TO THE NOTICE OF THE ARCHITECT PRIOR TO EXECUTION.
- FOR DETAILS SUCH AS DOORS, WINDOWS, GRILLS, GATES, SKYLIGHT, TOILETS, STAIRCASES, HANDRAIL, RAILING, ETC. REFER RESPECTIVE ARCHITECTURAL DRAWINGS.
- THESE DRAWINGS SHALL BE CORRELATED AND READ IN CONJUNCTION WITH RESPECTIVE CONSULTANTS APPROVED DRAWINGS FOR STRUCTURAL MEMBERS, SERVICES SUCH AS PLUMBING, SANITARY, ELECTRICAL.
- PLAN, SECTION AND ELEVATION DRAWINGS REFER DPG. NO. KYZ.

KEY PLAN

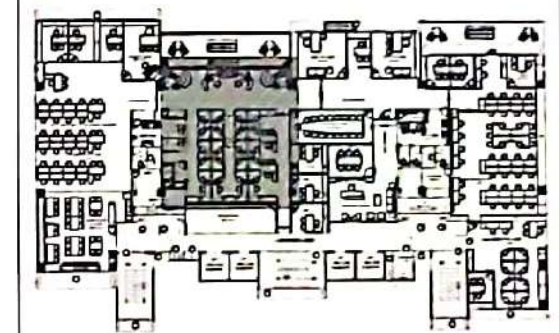


SCALE: AS NOTED	DRAWN: SANJAY	NORTH:
DATE: 22.06.2022	CHKD: TJ	
DRAWING NO.:	SHEET SIZE & NO.:	REV. NO.:
	A3	

CLIENT:
M/S. FEDERAL BANK
PROJECT:
HEADQUARTERS INTERIORS FOR FEDERAL BANK
DRAWING TITLE:
6TH FLOOR-CAD/NOH WORKSTATION ELEVATION


TRANSFORM

No: 10, ARK COLONY, ELDAMS ROAD, ALWARPET, CHENNAI-600 018.
Tel : +91-44-24342734, Fax: +91-44-24342734.
E-mail : ks@transformdesign.net / admin@transformdesign.net
Web: www.transformdesign.net

THESE DRAWINGS ARE THE PROPERTY OF TRANSFORM DESIGN. NAME OF THE DRAWINGS AND RELATED DOCUMENTS CAN BE REPRODUCED, COPIED, OR IN ANY MANNER WITHOUT PRIOR EXPRESSED WRITTEN CONSENT OF TRANSFORM DESIGN. THESE DRAWINGS CANNOT BE LOANED OR TO A THIRD PARTY OR USED FOR ANY PURPOSE OTHER THAN THAT FOR WHICH IT HAS BEEN LOANED. AFTER EXPIRING THE PURPOSE OF ISSUE, THE DRAWINGS SHALL BE RETURNED TO TRANSFORM DESIGN.

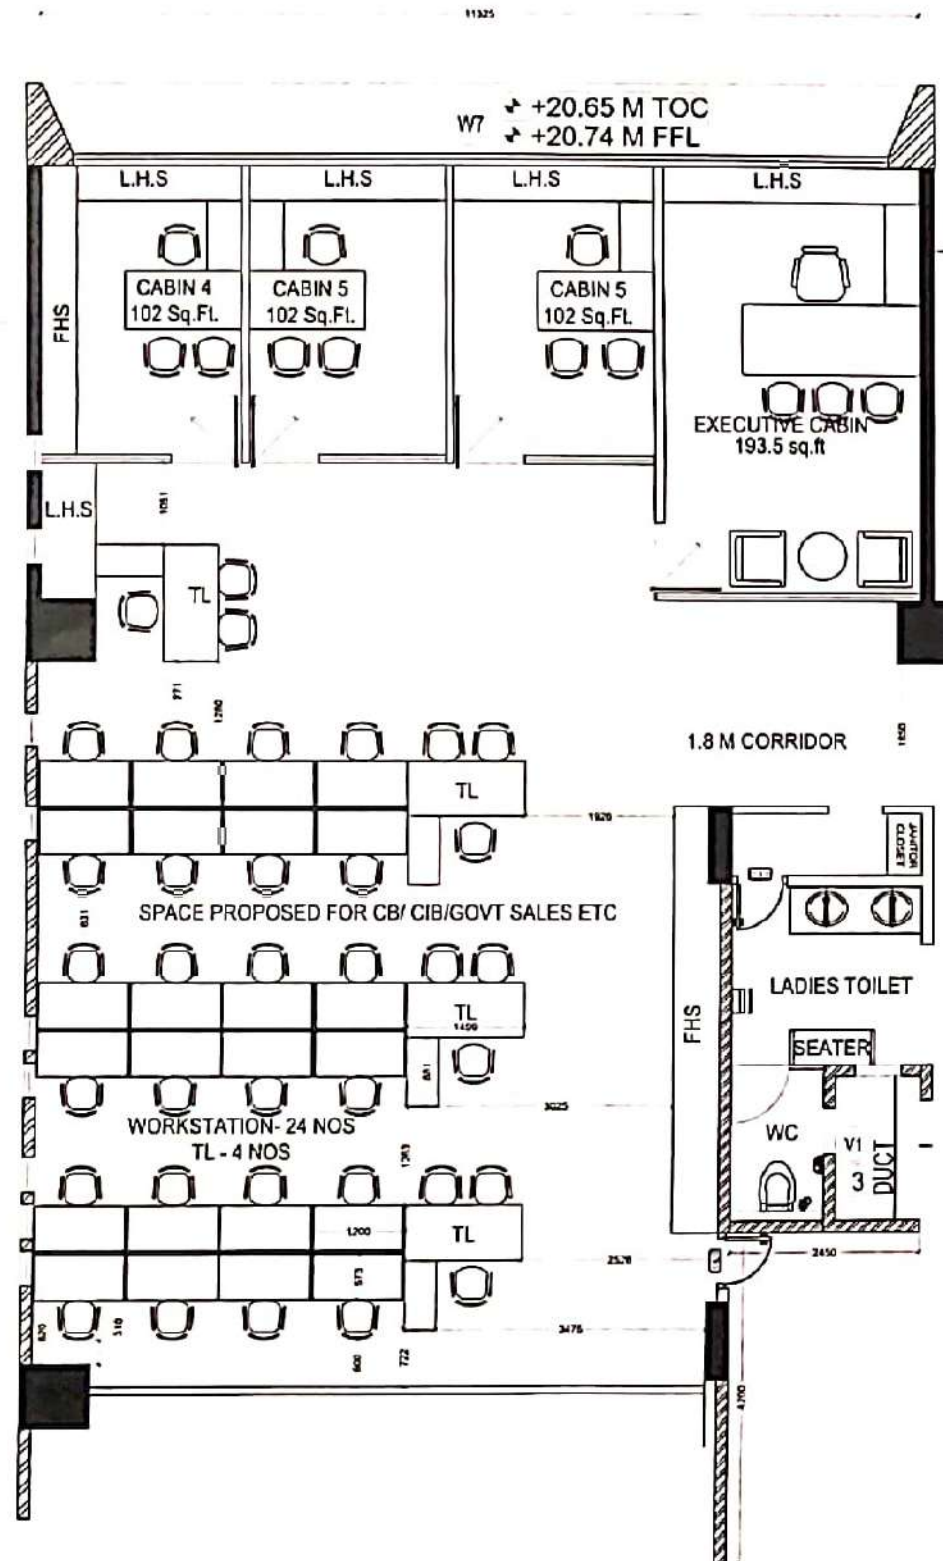


INTERIOR LAYOUT

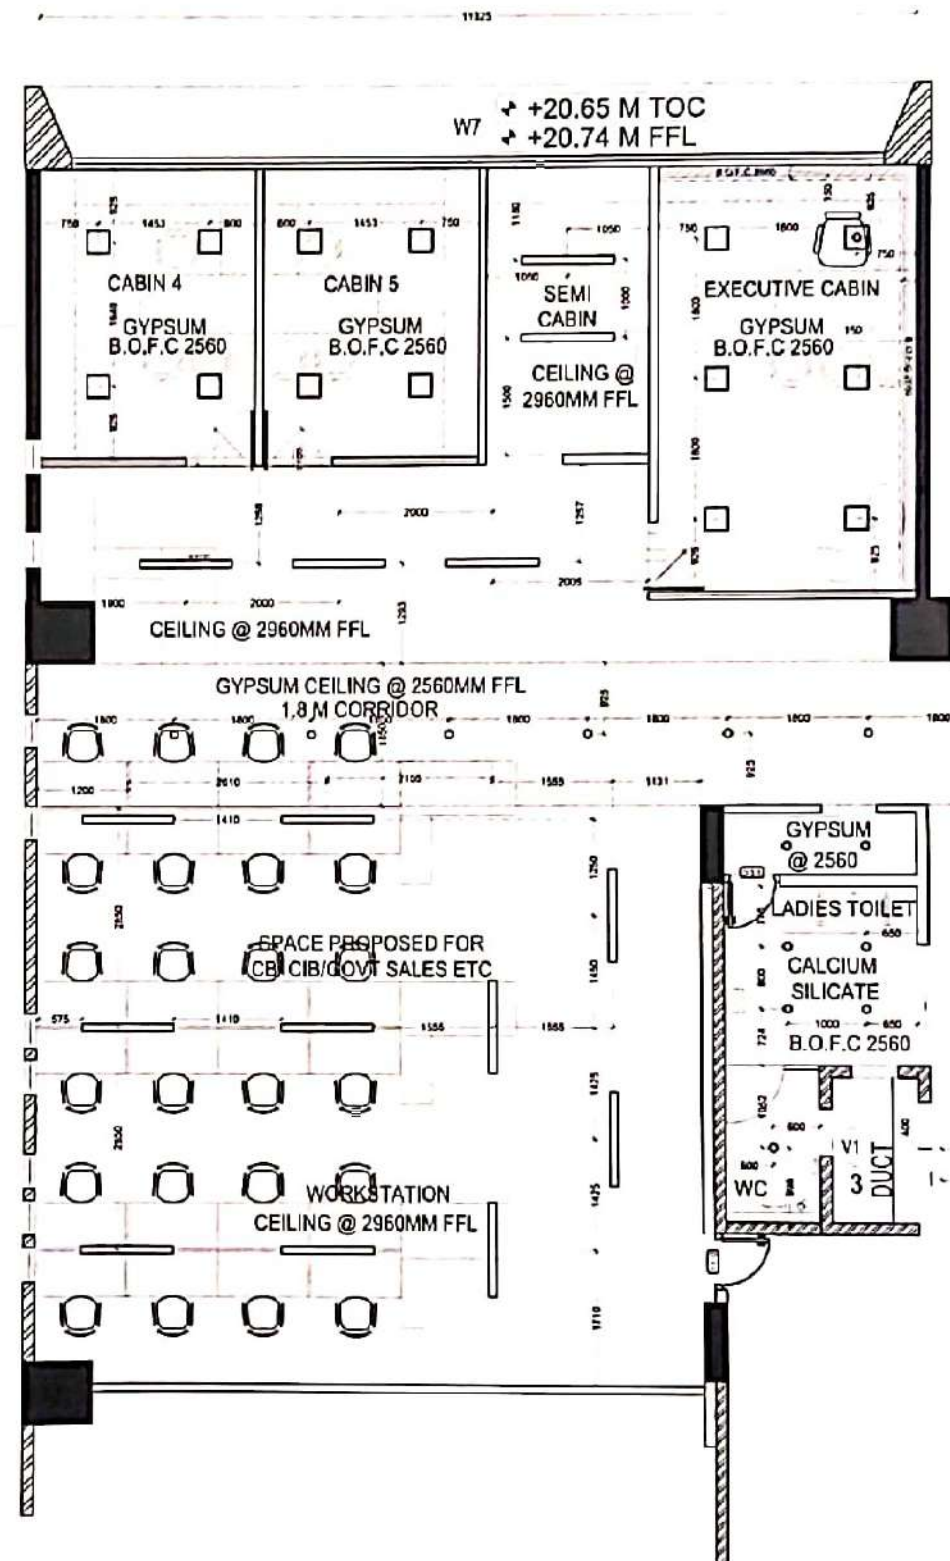

RCP LAYOUT

GENERAL NOTES:

- ALL DIMENSIONS ARE IN MILLIMETRES AND ARE UNFINISHED DIMENSIONS UNLESS OTHERWISE SPECIFIED
- ALL LEVELS ARE IN METRES AND ARE UNFINISHED LEVELS UNLESS OTHERWISE SPECIFIED
- DO NOT SCALE DRAWINGS. ONLY WRITTEN DIMENSIONS SHALL BE FOLLOWED. ANY DISCREPANCIES NOTED SHALL BE BROUGHT TO THE NOTICE OF THE ARCHITECT PRIOR TO EXECUTION
- FOR DETAILS SUCH AS DOORS, WINDOWS, GRILLS, GATES, SKYLIGHT, TOILETS, STAIRCASES, HANDRAIL, RAILING ETC. REFER RESPECTIVE ARCHITECTURAL DRAWINGS
- THESE DRAWINGS SHALL BE CORRELATED AND READ IN CONJUNCTION WITH RESPECTIVE CONSULTANTS APPROVED DRAWINGS FOR STRUCTURAL MEMBERS, SERVICES SUCH AS PLUMBING, SANITARY, ELECTRICAL
- PLAN, SECTION AND ELEVATION DRAWINGS REFER CRS. NO. XYZ

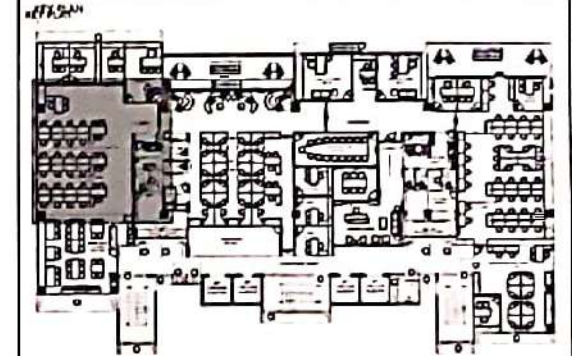


SCALE: AS NOTED	DRAWN: SANJAY	NORTH:
DATE: 22.06.2022	CHKD: TJ	
DRAWING NO.:		SHEET SIZE & NO.: REV. NO.:
		A3

CLIENT:	M/S. FEDERAL BANK
PROJECT:	HEADQUARTERS INTERIORS FOR FEDERAL BANK
DRAWING TITLE:	6TH FLOOR-GOVT SALES DEPARTMENT INTERIOR LAYOUT


TRANSFORM

No:10, ARK COLONY, ELDAMS ROAD, ALWARPET, CHENNAI-600 018.
Tel : +91-44-24342734, Fax: +91-44-24342734.
E-mail : ks@transformdesign.net / admin@transformdesign.net
Web: www.transformdesign.net


THESE DRAWINGS ARE UNDER COPYRIGHT AND ARE THE PROPERTY OF TRANSFORM DESIGN. NO PART OF THE DRAWINGS OR ANY DESIGN HEREIN CAN BE REPRODUCED OR TRANSMITTED IN ANY FORM OR BY ANY MEANS, ELECTRONIC OR MECHANICAL, WITHOUT PERMISSION IN WRITING FROM TRANSFORM DESIGN. THESE DRAWINGS CANNOT BE LOANED OUT OR REPRODUCED IN ANY MANNER WITHOUT THE WRITTEN PERMISSION OF TRANSFORM DESIGN. THESE DRAWINGS CANNOT BE LOANED OUT OR REPRODUCED IN ANY MANNER WITHOUT THE WRITTEN PERMISSION OF TRANSFORM DESIGN.

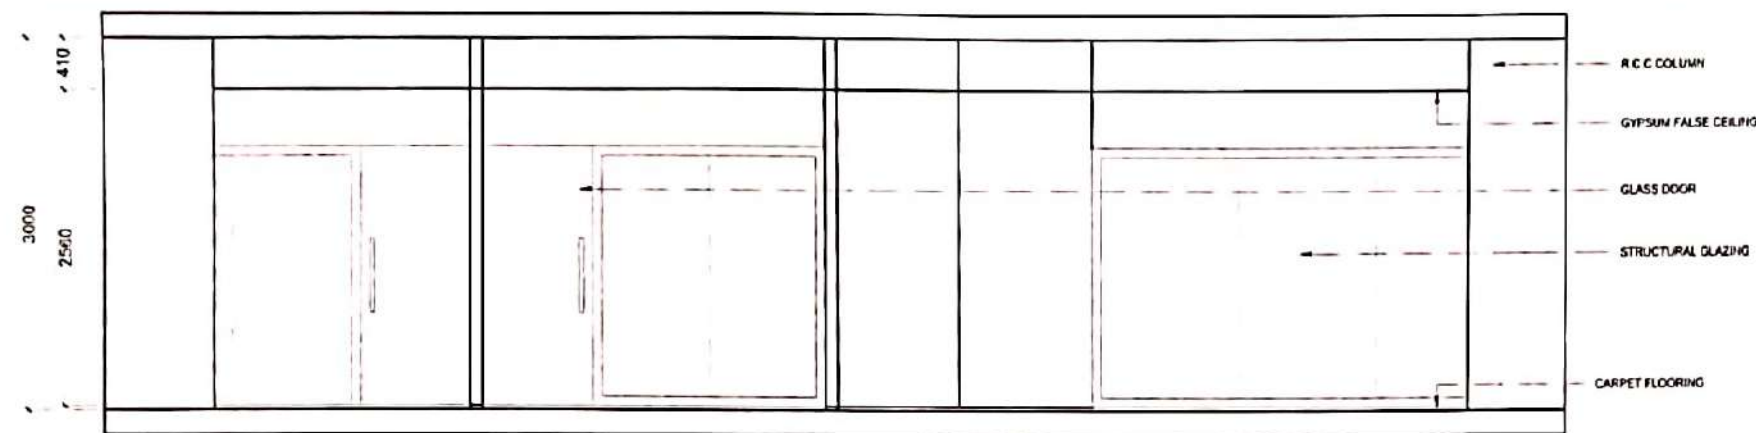


ELEVATION A

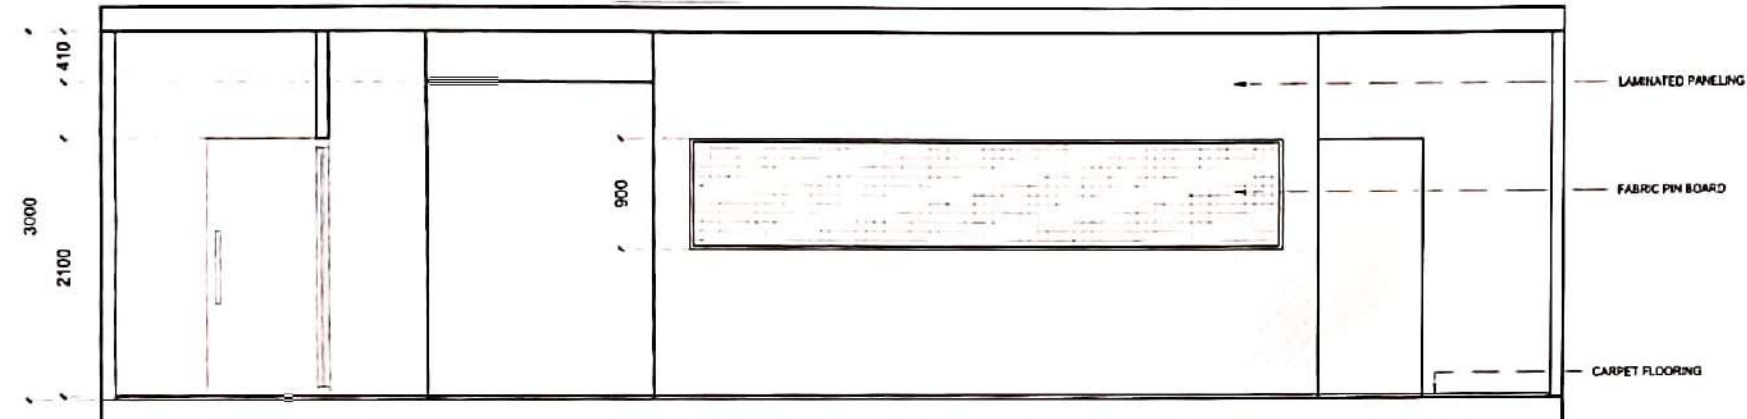

ELEVATION B

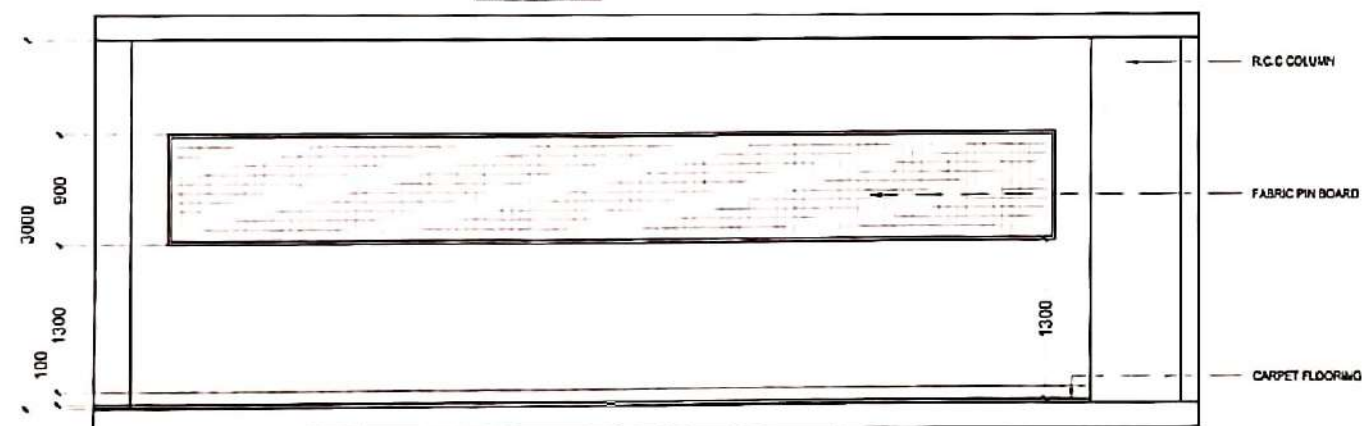

ELEVATION C

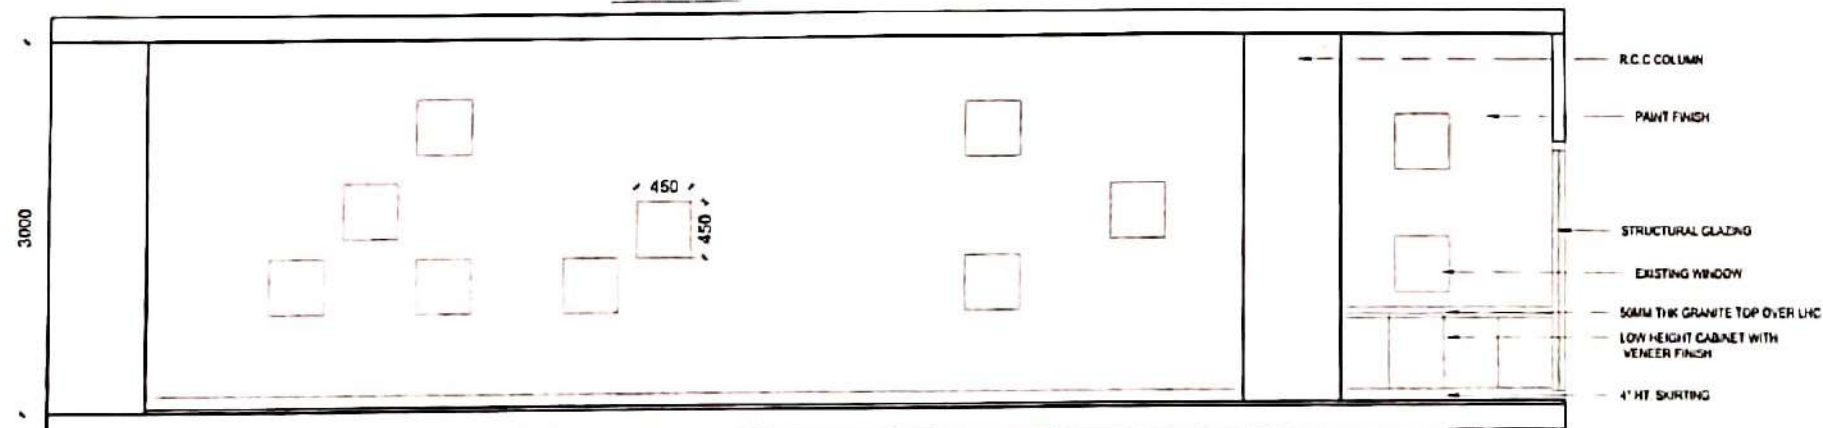


ELEVATION D

GENERAL NOTES:

ALL DIMENSIONS ARE IN MILLIMETRES AND ARE UNFINISHED DIMENSIONS UNLESS OTHERWISE SPECIFIED.
ALL LEVELS ARE IN METRES AND ARE UNFINISHED LEVELS UNLESS OTHERWISE SPECIFIED.
DO NOT SCALE DRAWINGS. ONLY WRITTEN DIMENSIONS SHALL BE FOLLOWED. ANY DISCREPANCIES NOTED SHALL BE BROUGHT TO THE NOTICE OF THE ARCHITECT PRIOR TO EXECUTION.
FOR DETAILS SUCH AS DOORS, WINDOWS, GRILLS, GATES, SKYLIGHT, TOILETS, STAIRCASES, HANDRAIL, RAILING, ETC. REFER RESPECTIVE ARCHITECTURAL DRAWINGS.
THESE DRAWINGS SHALL BE CORRELATED AND READ IN CONJUNCTION WITH RESPECTIVE CONSULTANT'S APPROVED DRAWINGS FOR STRUCTURAL MEMBERS, SERVICES SUCH AS PLUMBING, SANITARY, ELECTRICAL.
PLAN, SECTION AND ELEVATION DRAWINGS REFER DRG. NO. XYZ.

KEY PLAN:

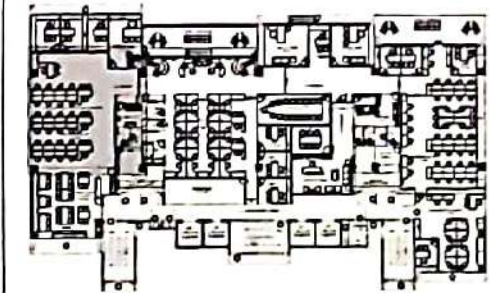


SCALE: AS NOTED	DRAWN: SANJAY	NORTH: N
DATE: 10.06.2022	CHKD: TJ	W E S
DRAWING NO.:	SHEET SIZE & NO.:	REV. NO.:
	A3	

CLIENT:
M/S. FEDERAL BANK
PROJECT:
HEADQUARTERS INTERIORS FOR FEDERAL BANK
DRAWING TITLE:
6TH FLOOR-GOVT SALES DEPARTMENT WALL ELEVATION


TRANSFORM

No: 10, ARX COLDY, ELDAMS ROAD, ALWARPET, CHENNAI-600 018.
Tel : +91-44-24342734, Fax : +91-44-24342734.
E-mail : ks@transformdesign.net / admin@transformdesign.net
Web : www.transformdesign.net


THIS DRAWING AND ALL THE INFORMATION CONTAINED HEREIN ARE THE PROPERTY OF TRANSFORM DESIGN. NO PART OF THIS DRAWING OR INFORMATION CONTAINED HEREIN SHALL BE REPRODUCED OR TRANSMITTED IN ANY FORM OR BY ANY MEANS, ELECTRONIC OR MECHANICAL, INCLUDING PHOTOCOPYING, RECORDING, OR BY ANY INFORMATION STORAGE AND RETRIEVAL SYSTEM, WITHOUT THE WRITTEN PERMISSION OF TRANSFORM DESIGN. THE DRAWINGS SHALL BE RETURNED TO TRANSFORM DESIGN UPON COMPLETION OF THE PROJECT OR AS SOON THEREAFTER AS REQUESTED BY TRANSFORM DESIGN. ANY REUSE OR MODIFICATION OF THE DRAWINGS WITHOUT THE WRITTEN PERMISSION OF TRANSFORM DESIGN IS STRICTLY PROHIBITED.

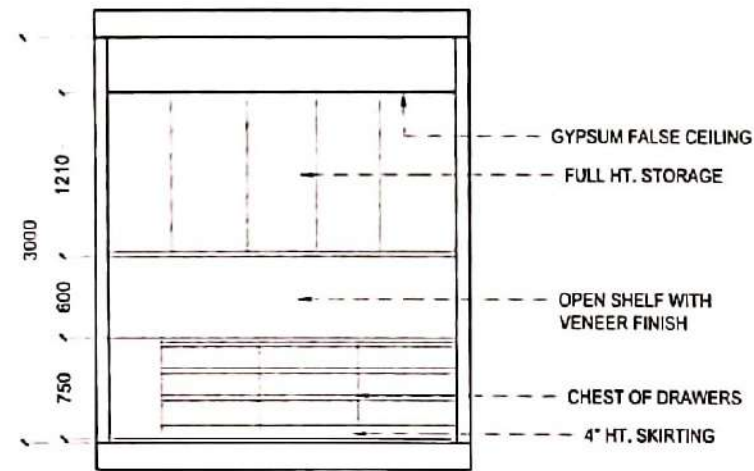


ELEVATION - A

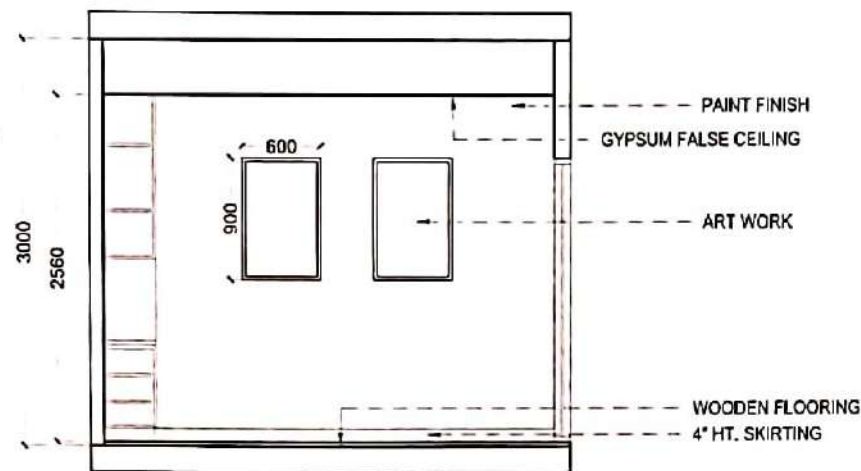


ELEVATION - B

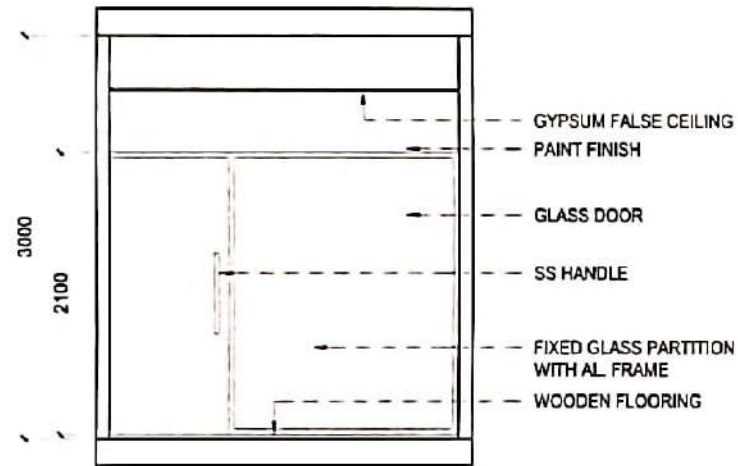


ELEVATION - C

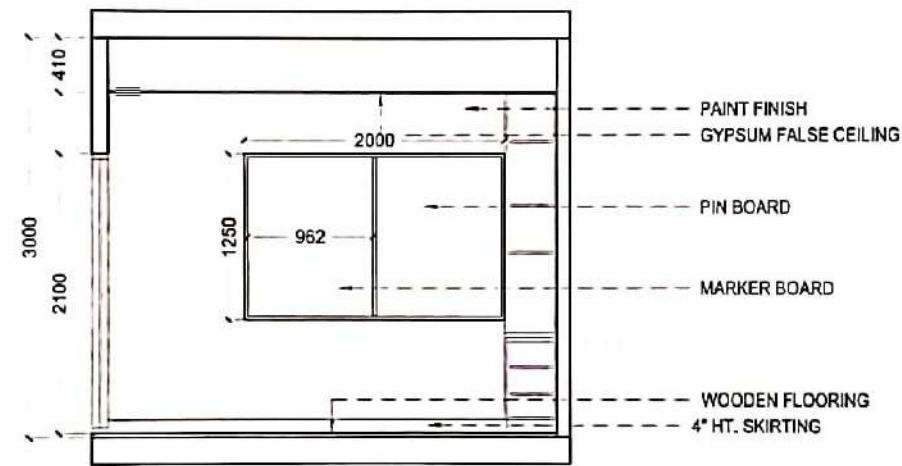


ELEVATION - D

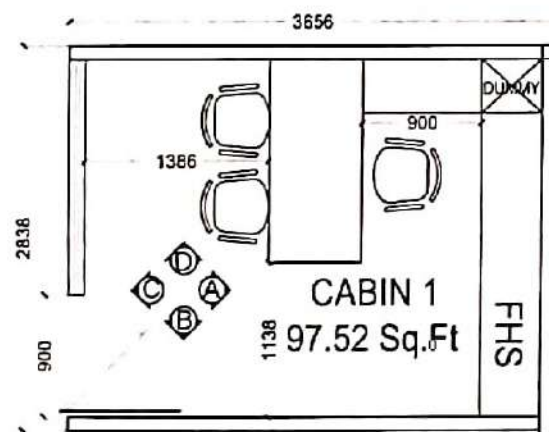

INTERIOR LAYOUT

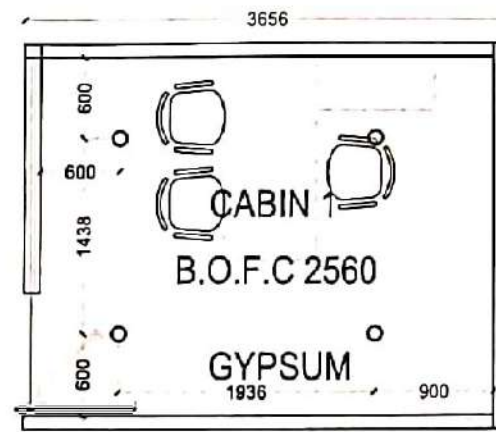

RCP LAYOUT

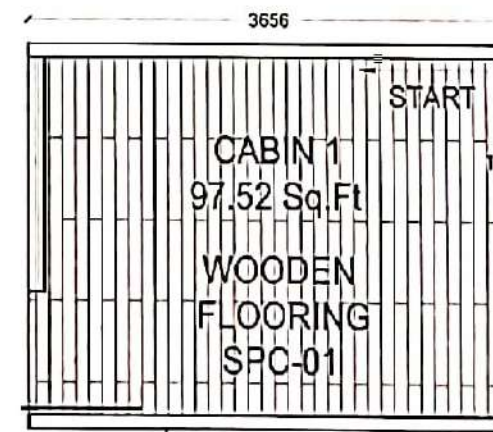


FLOORING LAYOUT - SPC 01

GENERAL NOTES:

- ALL DIMENSIONS ARE IN MILLIMETRES AND ARE UNFINISHED DIMENSIONS UNLESS OTHERWISE SPECIFIED.
- ALL LEVELS ARE IN METRES AND ARE UNFINISHED LEVELS UNLESS OTHERWISE SPECIFIED.
- DO NOT SCALE DRAWINGS. ONLY WRITTEN DIMENSIONS SHALL BE FOLLOWED. ANY DISCREPANCIES NOTED SHALL BE BROUGHT TO THE NOTICE OF THE ARCHITECT PRIOR TO EXECUTION.
- FOR DETAILS SUCH AS DOORS, WINDOWS, GRILLS, GATES, SKYLIGHT, TOILETS, STAIRCASES, HANDRAIL, RAILING, ETC. REFER RESPECTIVE ARCHITECTURAL DRAWINGS.
- THESE DRAWINGS SHALL BE CORRELATED AND READ IN CONJUNCTION WITH RESPECTIVE CONSULTANT'S APPROVED DRAWINGS FOR STRUCTURAL MEMBERS, SERVICES SUCH AS PLUMBING, SANITARY, ELECTRICAL.
- PLAN, SECTION AND ELEVATION DRAWINGS REFER DRG. NO. XYZ.

KEY PLAN:

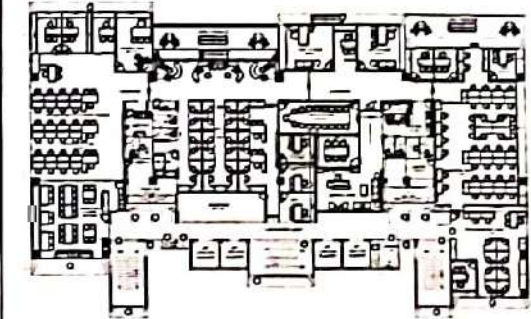

SCALE: AS NOTED	DRAWN: SANJAY	NORTH: N W E S
DATE: 10.06.2022	CHKD:	
DRAWING NO.:	SHEET SIZE & NO.:	REV. NO.:
	A3	

CLIENT:
M/S. FEDERAL BANK




PROJECT:
HEADQUARTERS INTERIORS FOR FEDERAL BANK

DRAWING TITLE:
CABIN 1 INTERIOR LAYOUT SIXTH FLOOR

TRANSFORM


No:10, ARK COLONY, ELDAMS ROAD, ALWARPET, CHENNAI-600 018.
Tel : +91-44-24342734, Fax: +91-44-24342734.
E-mail : ks@transformdesign.net / admin@transformdesign.net
Web: www.transformdesign.net

THESE DRAWINGS ARE UNDER COPYRIGHT AND ARE THE PROPERTY OF TRANSFORM DESIGN. NO PART OF THE DRAWINGS AND RELATED DOCUMENTS CAN BE REPRODUCED OR TRANSMITTED IN ANY FORM OR BY ANY MEANS WITHOUT THE WRITTEN CONSENT OF TRANSFORM DESIGN. THESE DRAWINGS CANNOT BE LOANED OUT TO A THIRD PARTY OR USED FOR ANY PURPOSE OTHER THAN THAT FOR WHICH IT HAS BEEN LOANED. AFTER FULFILLING THE PURPOSE OF ISSUE THE DRAWINGS SHALL BE RETURNED TO TRANSFORM DESIGN.

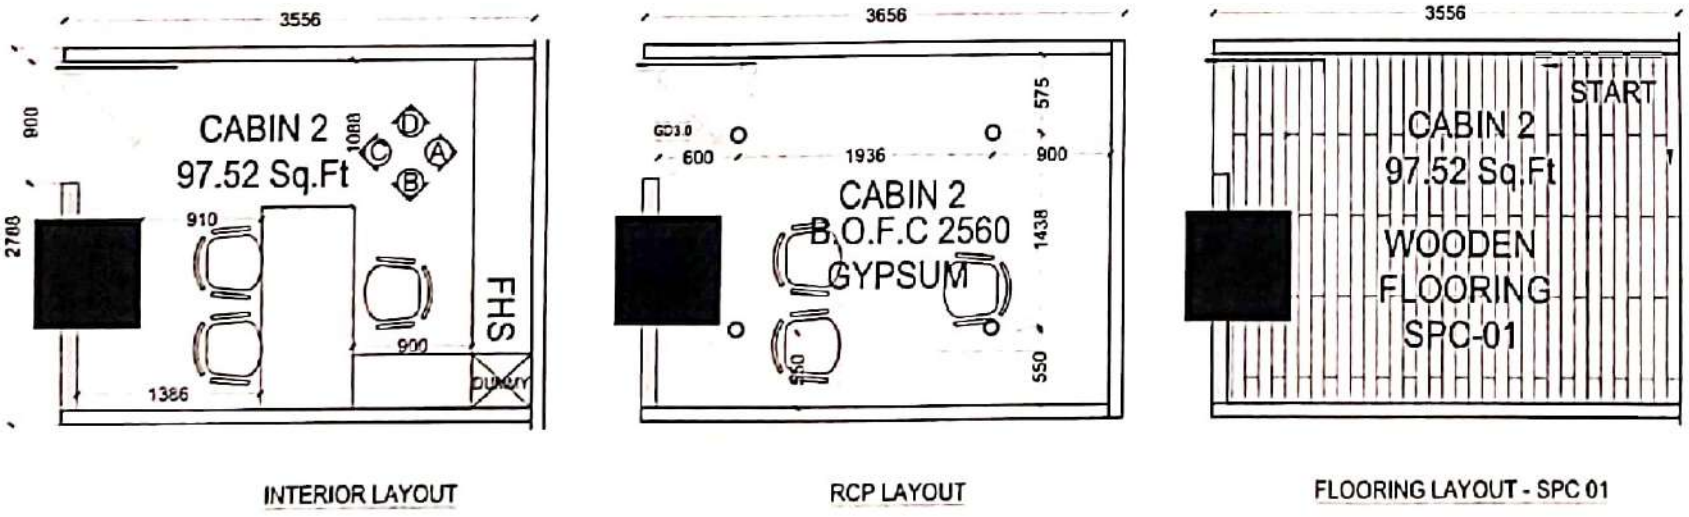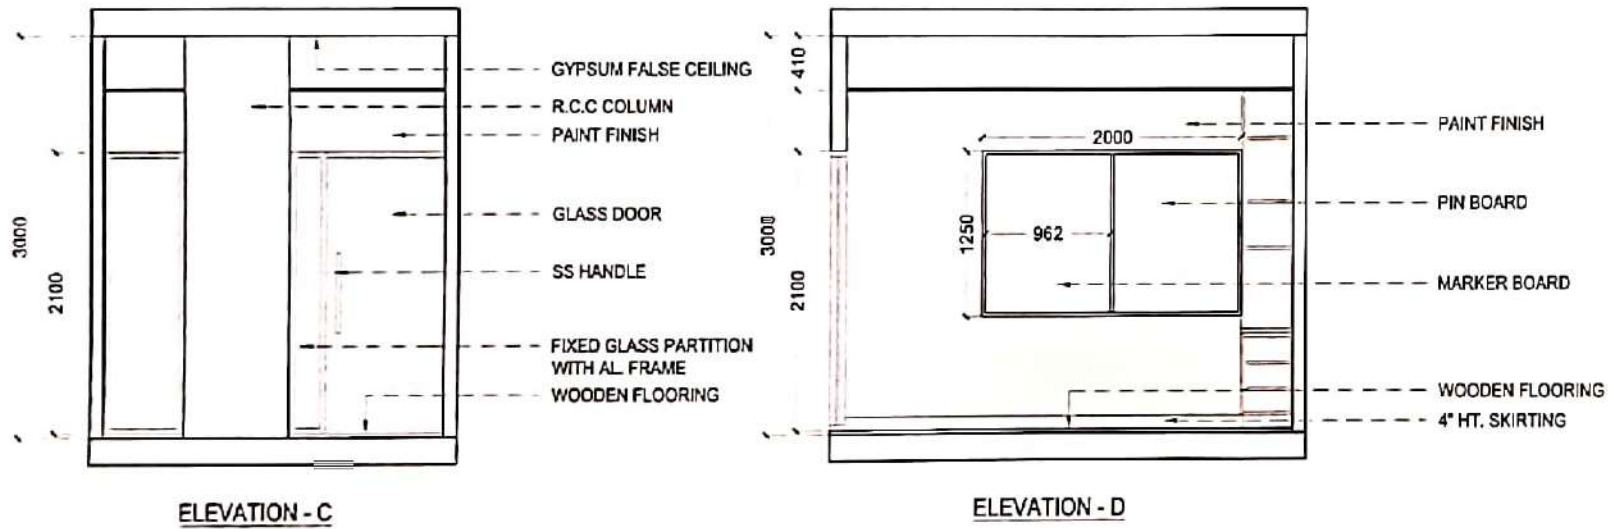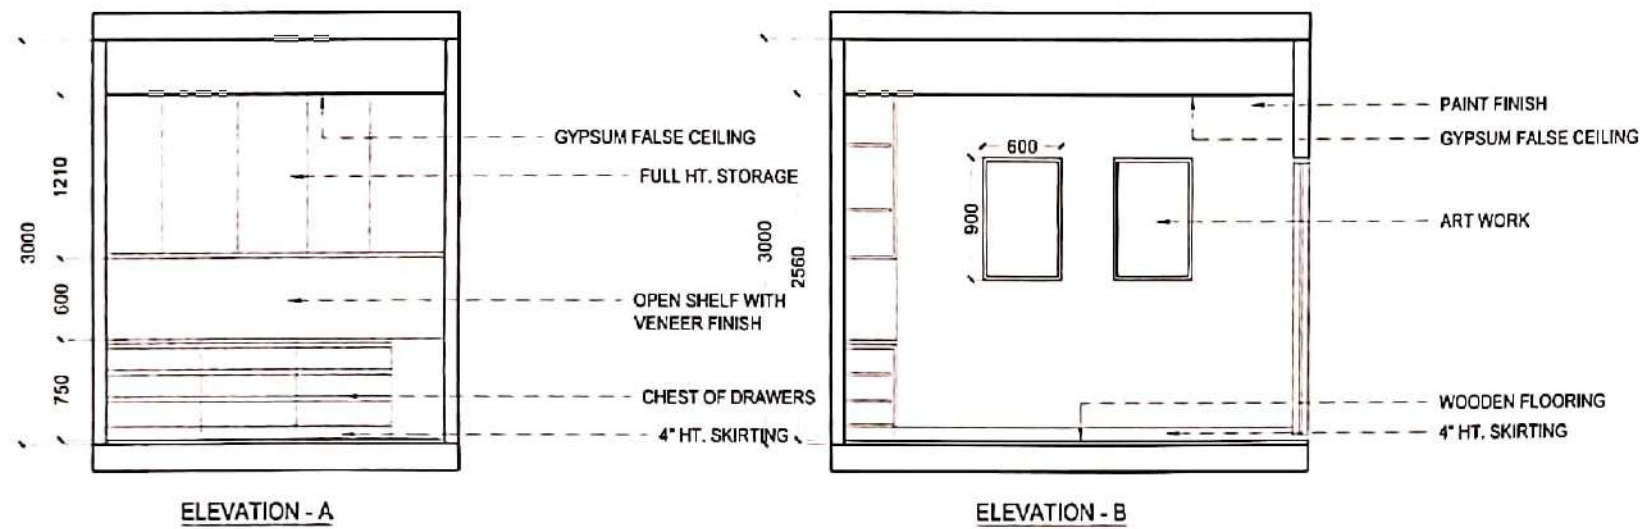

GENERAL NOTES:

- ALL DIMENSIONS ARE IN MILLIMETRES AND ARE UNFINISHED DIMENSIONS UNLESS OTHERWISE SPECIFIED
- ALL LEVELS ARE IN METRES AND ARE UNFINISHED LEVELS UNLESS OTHERWISE SPECIFIED
- DO NOT SCALE DRAWINGS. ONLY WRITTEN DIMENSIONS SHALL BE FOLLOWED. ANY DISCREPANCIES NOTED SHALL BE BROUGHT TO THE NOTICE OF THE ARCHITECT PRIOR TO EXECUTION
- FOR DETAILS SUCH AS DOORS, WINDOWS, GRILLS, GATES, SKYLIGHT, TOILETS, STAIRCASES, HANDRAIL, RAILING, ETC. REFER RESPECTIVE ARCHITECTURAL DRAWINGS
- THESE DRAWINGS SHALL BE CORRELATED AND READ IN CONJUNCTION WITH RESPECTIVE CONSULTANTS APPROVED DRAWINGS FOR STRUCTURAL MEMBERS, SERVICES SUCH AS PLUMBING, SANITARY, ELECTRICAL
- PLAN, SECTION AND ELEVATION DRAWINGS REFER DPG. NO. XYZ

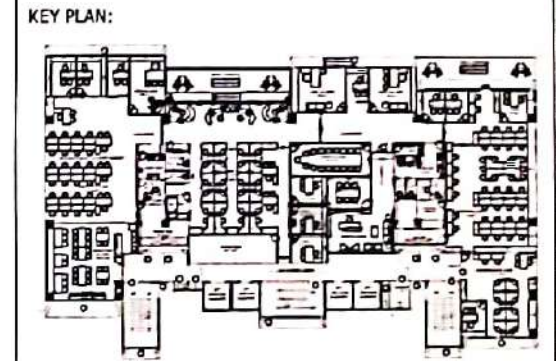

SCALE: AS NOTED	DRAWN: SANDAY	NORTH: N
DATE: 10.06.2022	CHKD:	W E S
DRAWING NO.:	SHEET SIZE & NO.: REV. NO.: A3	

CLIENT:
M/S. FEDERAL BANK


PROJECT:
HEADQUARTERS INTERIORS FOR FEDERAL BANK

DRAWING TITLE:
CABIN 2 INTERIOR LAYOUT SIXTH FLOOR


TRANSFORM

No.10, ARK COLONY, EL DAMS ROAD, ALWARPET, CHENNAI-600 018.
Tel : +91-44-24342734, Fax: +91-44-24342734.
E-mail : ks@transformdesign.net / admin@transformdesign.net
Web: www.transformdesign.net


THESE DRAWINGS ARE UNDER COPYRIGHT AND ARE THE PROPERTY OF TRANSFORM DESIGN. NO PART OF THE DRAWINGS AND RELATED DOCUMENTS CAN BE REPRODUCED, COPIED, IN WHOLE OR IN PART WITHOUT PRIOR EXPRESSED WRITTEN CONSENT OF TRANSFORM DESIGN. THESE DRAWINGS CANNOT BE LOANED OVER TO A THIRD PARTY OR USED FOR ANY PURPOSE OTHER THAN THAT FOR WHICH IT HAS BEEN LOANED. AFTER FULFILLING THE PURPOSE OF ISSUE THE DRAWINGS SHALL BE RETURNED TO TRANSFORM DESIGN.

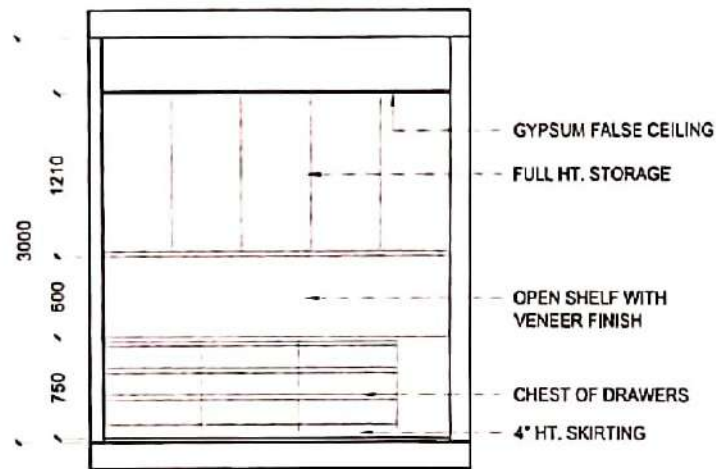


ELEVATION - A

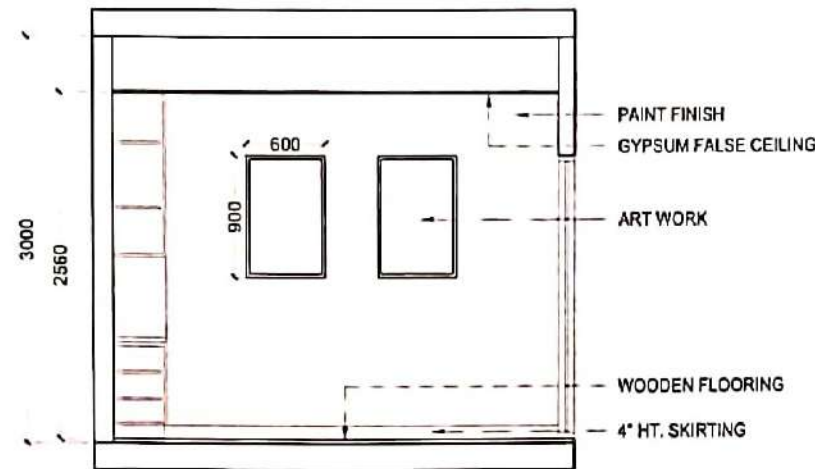


ELEVATION - B

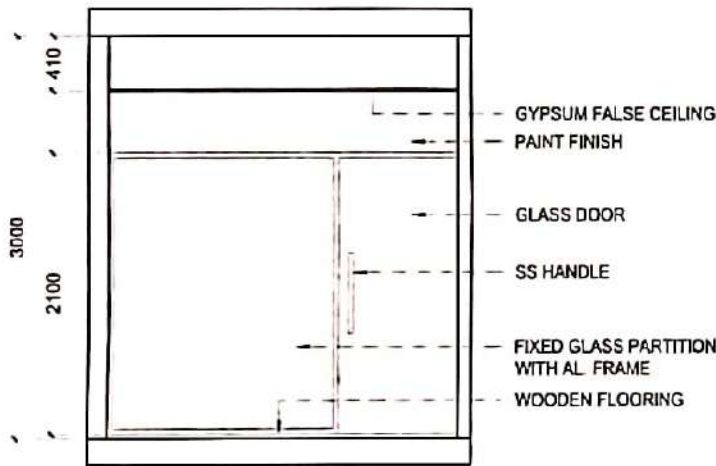


ELEVATION - C

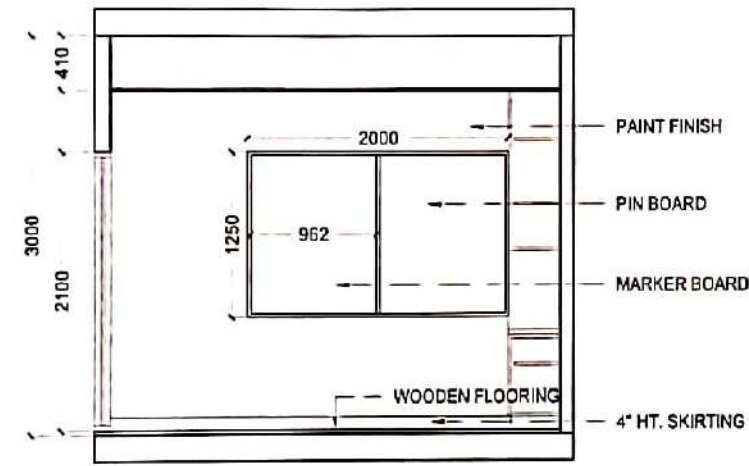


ELEVATION - D

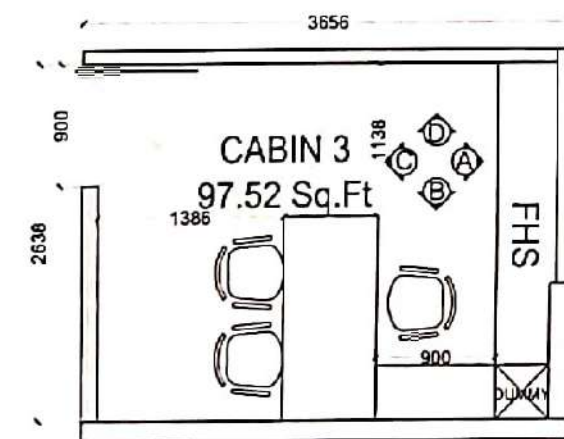

INTERIOR LAYOUT

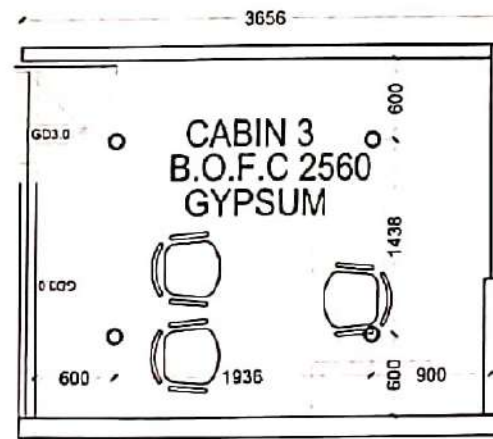

RCP LAYOUT

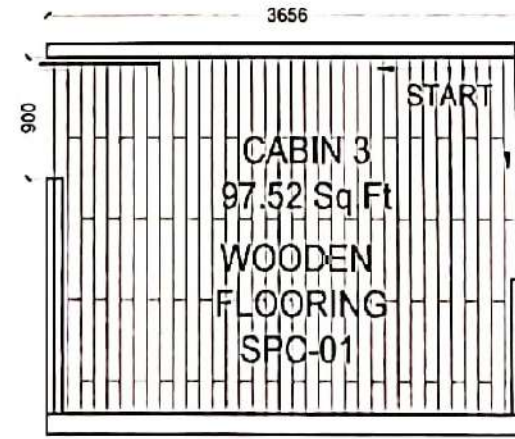


FLOORING LAYOUT - SPC 01

GENERAL NOTES:

- ALL DIMENSIONS ARE IN MILLIMETRES AND ARE UNFINISHED DIMENSIONS UNLESS OTHERWISE SPECIFIED.
- ALL LEVELS ARE IN METRES AND ARE UNFINISHED LEVELS UNLESS OTHERWISE SPECIFIED.
- DO NOT SCALE DRAWINGS. ONLY WRITTEN DIMENSIONS SHALL BE FOLLOWED. ANY DISCREPANCIES NOTED SHALL BE BROUGHT TO THE NOTICE OF THE ARCHITECT PRIOR TO EXECUTION.
- FOR DETAILS SUCH AS DOORS, WINDOWS, GRILLS, GATES, SKYLIGHT, TOILETS, STAIRCASES, HANDRAIL, RAILING, ETC. REFER RESPECTIVE ARCHITECTURAL DRAWINGS.
- THESE DRAWINGS SHALL BE CORRELATED AND READ IN CONJUNCTION WITH RESPECTIVE CONSULTANT'S APPROVED DRAWINGS FOR STRUCTURAL MEMBERS, SERVICES SUCH AS PLUMBING, SANITARY, ELECTRICAL.
- PLAN, SECTION AND ELEVATION DRAWINGS REFER DRG. NO. XYZ.

KEY PLAN:

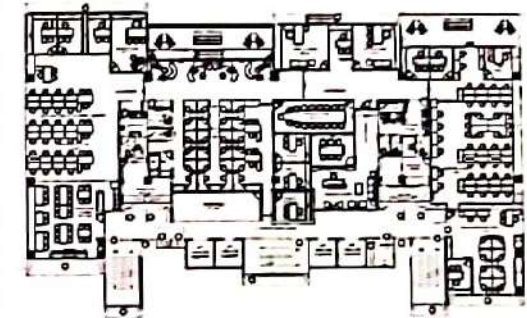





SCALE: AS NOTED	DRAWN: SANJAY	NORTH: N W E S
DATE: 09.06.2022	CHKD:	
DRAWING NO.:	SHEET SIZE & NO.: A3	
		REV. NO.:

CLIENT:	M/S. FEDERAL BANK
PROJECT:	HEADQUARTERS INTERIORS FOR FEDERAL BANK
DRAWING TITLE:	CABIN 3 INTERIOR LAYOUT SIXTH FLOOR



No. 10, ARK COLONY, ELDAMS ROAD, ALWARPET, CHENNAI-600 018.
Tel : +91-44-24342734, Fax: +91-44-24342734.
E-mail : ks@transformdesign.net / admin@transformdesign.net
Web: www.transformdesign.net


THESE DRAWINGS ARE UNDER COPYRIGHT AND ARE THE PROPERTY OF TRANSFORM DESIGN. NO PART OF THE DRAWINGS AND RELATED DOCUMENTS CAN BE REPRODUCED, COPIED, IN WHOLE OR IN PART, WITHOUT PRIOR WRITTEN CONSENT OF TRANSFORM DESIGN. THESE DRAWINGS CANNOT BE HANDLED OVER TO A THIRD PARTY OR USED FOR ANY PURPOSE OTHER THAN THAT FOR WHICH IT HAS BEEN LOANED. AFTER FULFILLING THE PURPOSE OF ISSUE, THE DRAWINGS SHALL BE RETURNED TO TRANSFORM DESIGN.

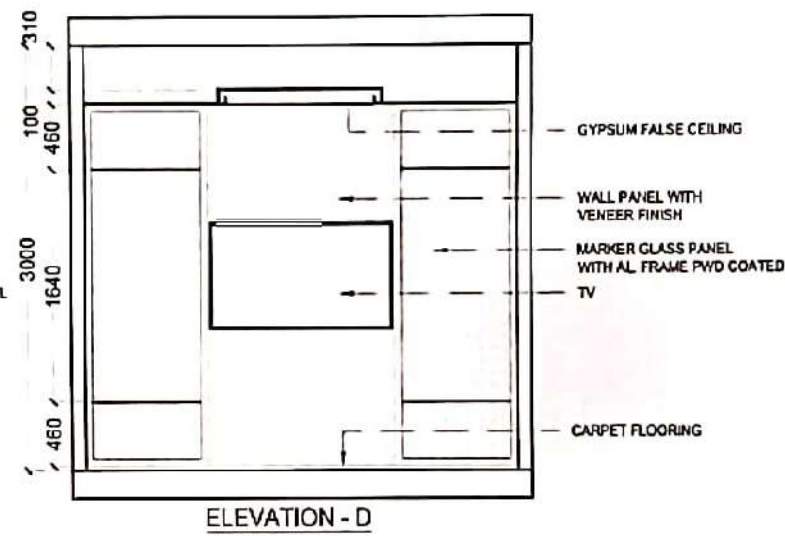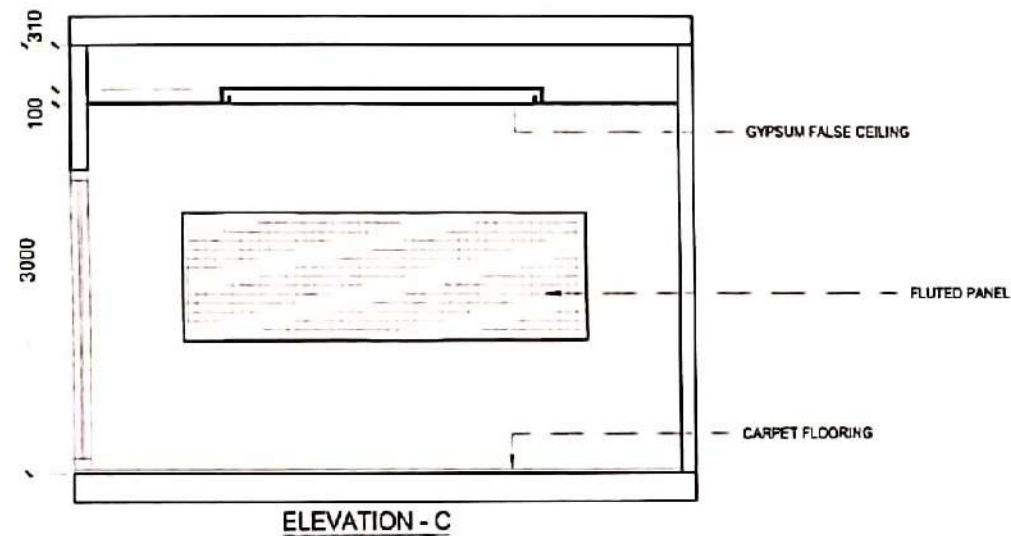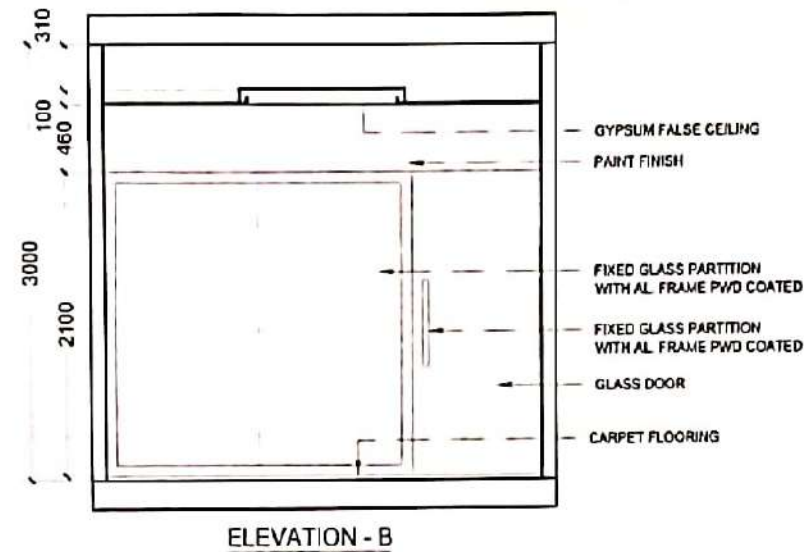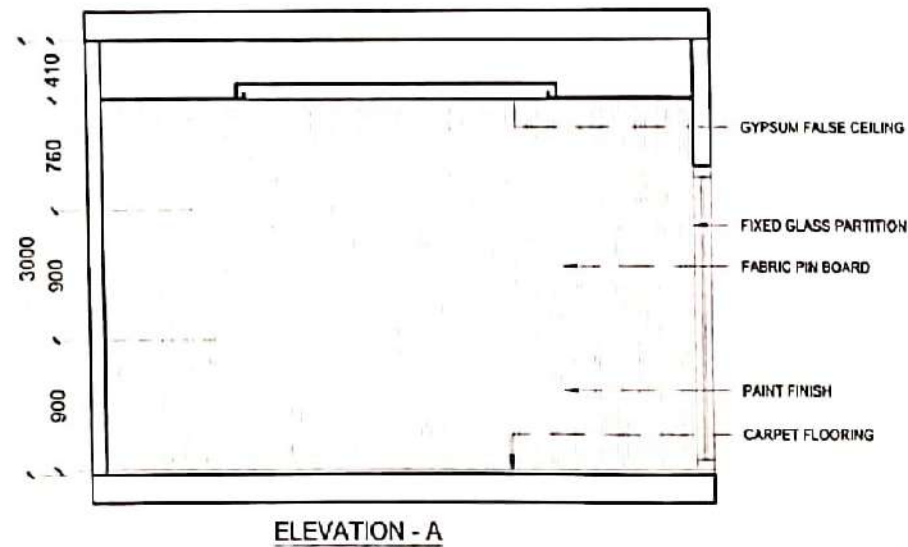

GENERAL NOTES:

ALL DIMENSIONS ARE IN MILLIMETRES AND ARE UNFINISHED DIMENSIONS UNLESS OTHERWISE SPECIFIED.
ALL LEVELS ARE IN METRES AND ARE UNFINISHED LEVELS UNLESS OTHERWISE SPECIFIED.
DO NOT SCALE DRAWINGS. ONLY WRITTEN DIMENSIONS SHALL BE FOLLOWED. ANY DISCREPANCIES NOTED SHALL BE BROUGHT TO THE NOTICE OF THE ARCHITECT PRIOR TO EXECUTION.
FOR DETAILS SUCH AS DOORS, WINDOWS, GRILLS, GATES, SKYLIGHT, TOILETS, STAIRCASES, HANDRAILS, RAILINGS, ETC. REFER RESPECTIVE ARCHITECTURAL DRAWINGS.
THESE DRAWINGS SHALL BE CORRELATED AND READ IN CONJUNCTION WITH RESPECTIVE CONSULTANT'S APPROVED DRAWINGS FOR STRUCTURAL MEMBERS, SERVICES SUCH AS PLUMBING, SANITARY, ELECTRICAL.
PLAN, SECTION AND ELEVATION DRAWINGS REFER DRG NO. XYZ.

KEY PLAN:

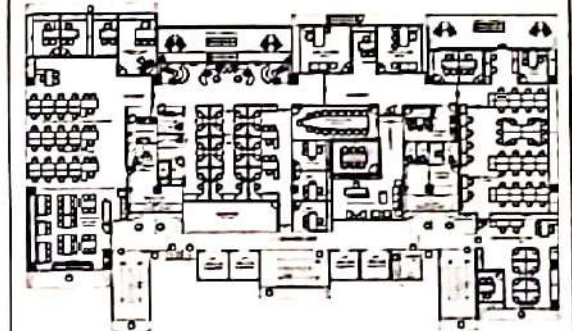


SCALE: AS NOTED	DRAWN: SANJAY	NORTH: N
DATE: 10.06.2022	CHKD: TJ	W E
DRAWING NO.:	SHEET SIZE & NO.:	REV. NO.:
	A3	


CLIENT:	M/S. FEDERAL BANK
PROJECT:	HEADQUARTERS INTERIORS FOR FEDERAL BANK
DRAWING TITLE:	SIXTH FLOOR MEETING ROOM INTERIOR LAYOUT

TRANSFORM


No: 10, ARK COLONY, EDDARS ROAD, ALWARPET, CHENNAI-600 018.
Tel: +91-44-24342734, Fax: +91-44-24342734.
E-mail: ks@transformdesign.net / admin@transformdesign.net
Web: www.transformdesign.net

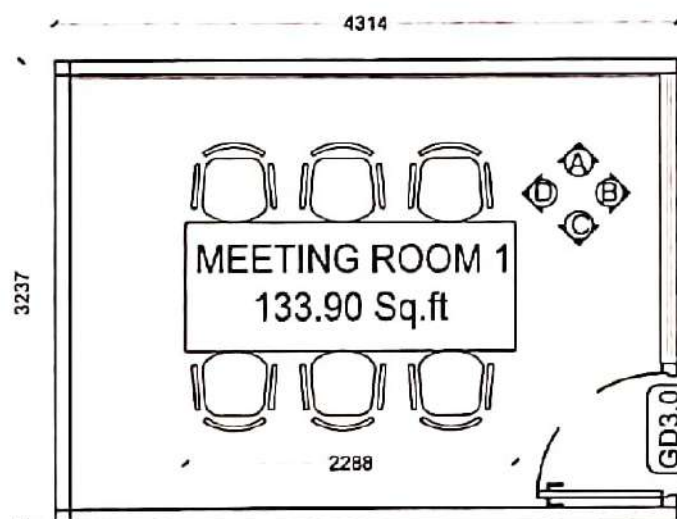

INTERIOR LAYOUT

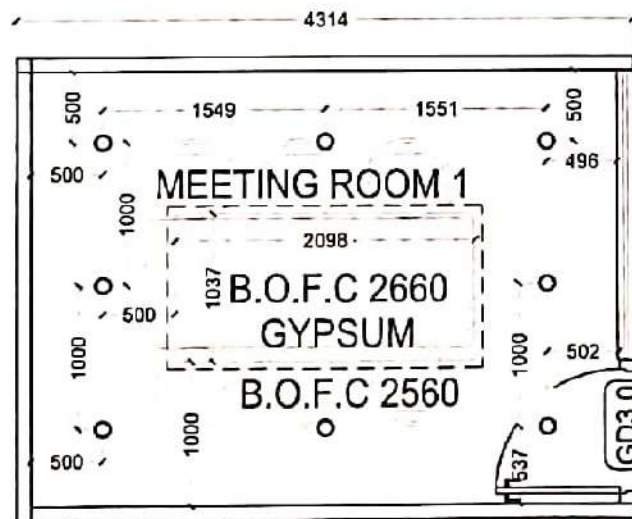

RCP LAYOUT

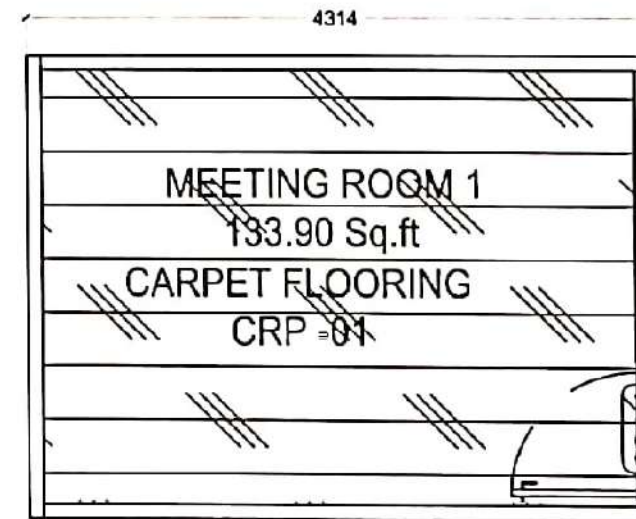

FLOORING LAYOUT - SPC 01

RESIDENCE AT VELLORE

G+2 CONCEPT

FACT SHEET

S.NO:	SPACE	DIMENSIONS	AREA IN SQ.FT	
GROUND FLOOR				
1	ENTRY	11'2"X9'3"	103	
2	OFFICE CABIN	16'1"X12'9"	228.28	
3	TOILET	4'8"X5'	23.12	
4	RECORD ROOM	8'X11'8"	65.98	
5	FORMAL LIVING	20'9"X17'8"	303.41	
6	FAMILY LIVING	23'11"X17'6"	391.072	
7	PUJA	8'X5'	42.2	
8	PARENT'S BED ROOM-01	15'X11'8"	178.45	
9	DRESS	7'8"X5'	32.89	
10	TOILET	6'1"X8'6"	51.32	
11	COURTYARD	5'2"X18'10"	102.48	
12	PARENT'S BED ROOM-02	15'X11'5"	171.075	
13	DRESS	9'X5'4"	46.76	
14	TOILET	6'1"X8'6"	54.246	
15	POWER TOILET	5'6"X5'2"	28.68	
16	DINING	22'6"X16'10"	379.18	
17	COURTYARD	4'6"X16'3"	72.59	
18	DRY KITCHEN	11'2"X15'4"	171.89	
19	WET KITCHEN	10'2"X15'4"	156.31	
20	UTILITY	6'2"X15'4"	94.59	
21	STORE	6'2"X15'4"	58.12	
22	TOILET	4'4"X3'8"	14.8	
23	DRIVER'S ROOM	7'3"X7'5"	53.62	
24	MAID'S ROOM	7'3"X7'6"	54.22	
25	STAIRCASE	10'8"X12"	128	
26	LIFT	6'X6'	36	
27	CAR PARKING	17'5"X32'8"	586.46	
TOTAL BEDROOMS IN GROUND FLOOR				
TOTAL BATHROOMS IN GROUND FLOOR				
TOTAL NUMBER OF CAR PARKING PROVIDED				
TOTAL AREA OF GROUND FLOOR			3628.743	
FIRST FLOOR				
1	BALCONY	16'4"X4'11"	70.69	
2	MASTER BED ROOM	16'4"X20'	327.48	
3	DRESSING ROOM	12'8"X8'	100.92	
4	WIW	8'5"X10'11"	81.57	
5	SAFE	5'9"X4'3"	24.696	
6	TOILET	14'6"X12'3"	178.2	
7	VESTIBULE	8'5"X5'	41.9	
8	BEDROOM	18'9"X17'9"	326.73	
9	DRESSING ROOM	6'X5'6"	33.12	
10	WIW	8'X5'6"	44	
11	TOILET	14'6"X5'11"	86.55	
12	PANTRY	6'4"X5'5"	33.93	
13	LOUNGE	12'4"X23'10"	143.21	
14	LIBRARY/STUDY ROOM	16'4"X17'3"	281.92	

TRANSFORM					
ARCHITECTS • DESIGNERS • PLANNERS					
RESIDENCE AT VELLORE					
G+2 CONCEPT					
FACT SHEET					
S.NO:	SPACE	DIMENSIONS	AREA IN SQ.FT		
15	COURTY YARD	8'10"X23'10"	255.35		
16	GUEST BEDROOM	14'8"X14'10"	280.94		
17	BALCONY	4'3"X14'8"	56.02		
18	TOILET	9'X5'6"	50.04		
19	WIW&DRESS	9'2"X5'6"	50.46		
20	VESTIBULE	8'2"X5'2"	42.79		
21	SON'S BEDROOM	15'2"X15'4"	233.09		
22	WIW&DRESS	9'5"X8'11"	84.24		
23	TOILET	9'5"X5'11"	55.84		
24	STAIRCASE	10'8"X12'	128		
25	LIFT	6'X6'	36		
TOTAL BEDROOMS IN FIRST FLOOR				4	
TOTAL BATHROOMS IN FIRST FLOOR				4	
TOTAL AREA OF FIRST FLOOR			3011.686		
SECOND FLOOR					
1	BALCONY	16'10"X8'3"	103.36		
2	LOUNGE	29'6"X11'7"	289.8		
3	VESTIBULE	5'8"X4'11"	28.54		
4	BEDROOM-01	18'X12'10"	230.25		
5	TOILET	9'2"X6'1"	55.2		
6	VESTIBULE	5'8"X6'1"	55.21		
7	BEDROOM-02	16'X11'4"	182.18		
8	BALCONY	5'6"X11'4"	57.24		
9	TOILET	9'2"X6'1"	55.21		
10	LAUNDRY	12'X5'3"	63		
11	OPEN TERRACE	14'6"X11'8"	189.24		
12	ENTERTAINMENT ROOM	29'6"X17'3"	509.11		
13	TERRACE	12'X14'3"	171.33		
14	TERRACE	44'6"X20'10"	838.35		
15	STAIRCASE	10'8"X12'	128		
16	LIFT	6'X6'	36		
TOTAL BEDROOMS IN SECOND FLOOR				2	
TOTAL BATHROOMS IN SECOND FLOOR				2	
TOTAL AREA OF SECOND FLOOR			2992.02		
TOTAL AREA			9632.449		




S NO	AREA STATEMENT	AREA IN SQFT
1	MASTER BEDROOM	327.476
2	BED ROOM	328.729
3	LOUNGE	143.210
4	STUDY ROOM	281.925
5	SON'S BEDROOM	233.088
6	GUEST BEDROOM	280.938

S NO	AREA STATEMENT	AREA IN SQFT
1	PLOT AREA	6960
2	GROUND FLOOR AREA	3678.54
3	FIRST FLOOR AREA	4036.90
4	SECOND FLOOR AREA	2114.81
5	TERRACE FLOOR AREA	1722.54
6	SEA	3831.26
7	CAR PARKING	953.107
8	LANDSCAPE	464.090



REV	DESCRIPTION	DATE	BY	CMD
	GRAPHIC SCALE:		NORTH:	

CLIENT: **MR. RAJA**

PROJECT
PROPOSED PRIVATE RESIDENCE @ VELLORE

DRAWING TITLE	FIRST FLOOR PLAN
---------------	------------------

	CONCEPTUAL DRAWING	☐	FORMAL DRAWING	☐
☐	SCHEMATIC DRAWING	☐	AS-BUILT DRAWING	☐

Scale: 1"=10'-0"	DESIGN: THAATMA
------------------	-----------------

100

DATE: 02/07/2025

REVISION NO.: 00

CLAIMING NO.


ARCHITECTS

TRANSFORM

THE NEW YORK PUBLIC LIBRARY
ASTOR LENOX TILDEN FOUNDATION
125 WEST 4TH STREET, NEW YORK, N.Y. 10014

Tel.: +81-44-2442734, Fax: +81-44-2442734

Web: www.pearsoned.com

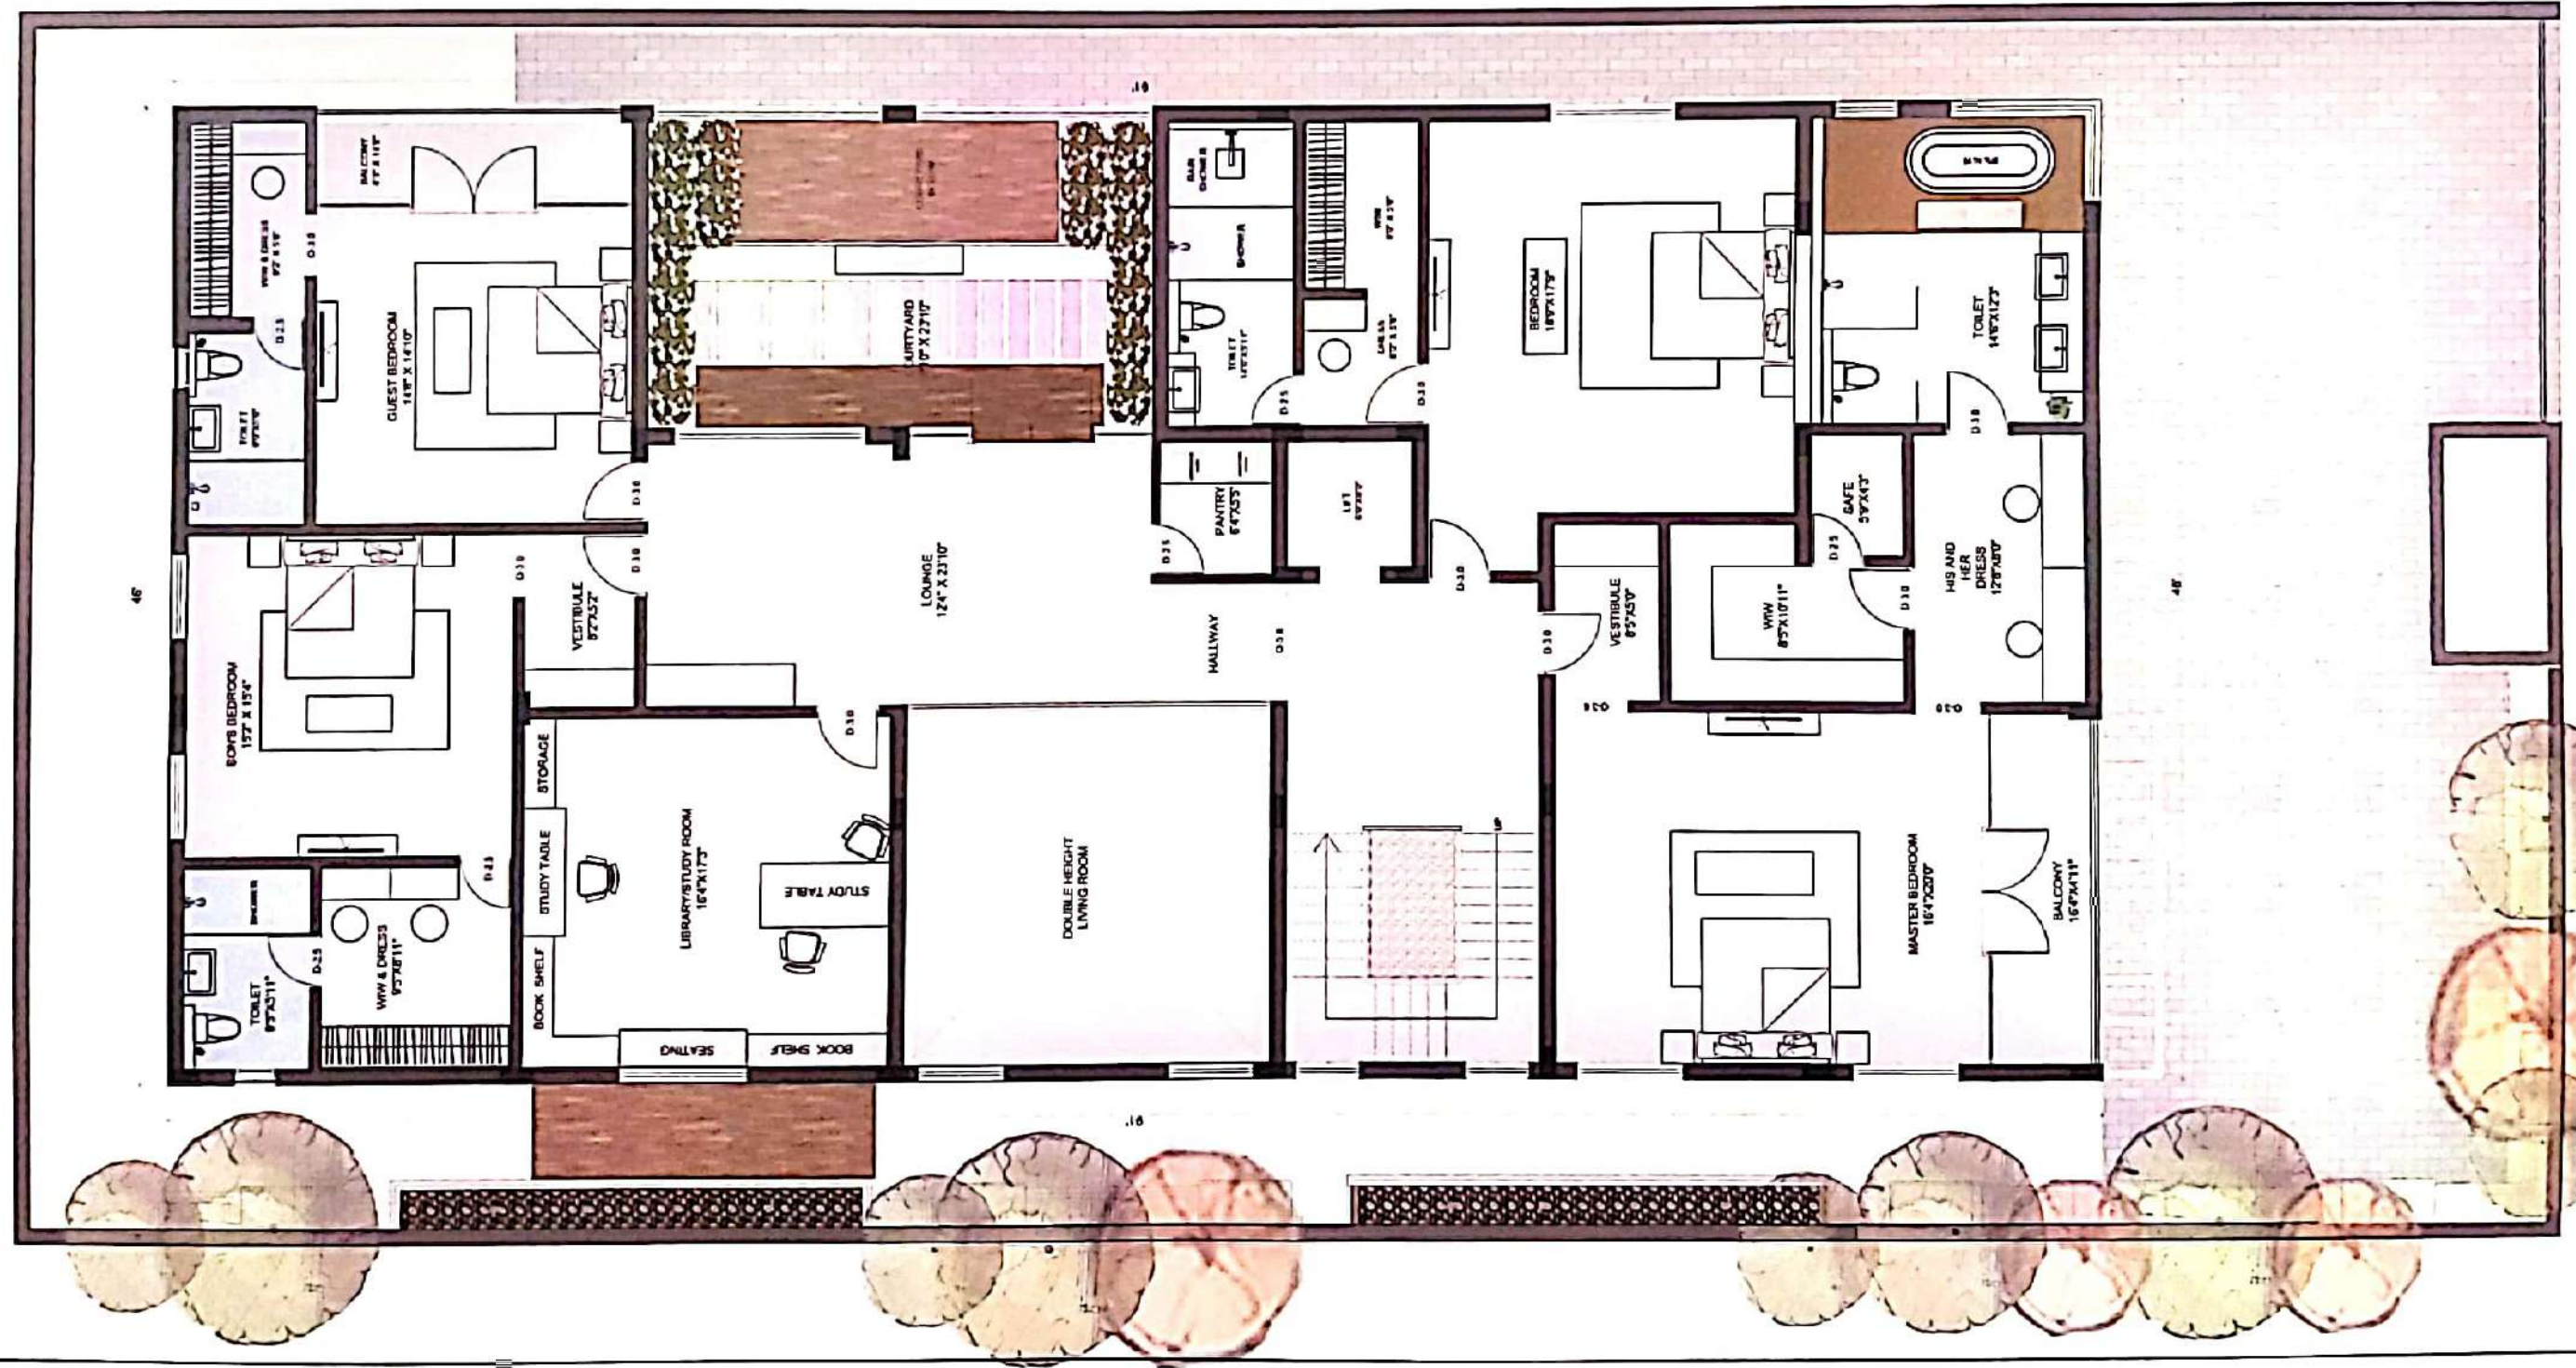


AREA STATEMENT		
S NO		AREA IN SQFT
1	OFFICE	228 284
2	FORMAL LIVING	303 414
3	FAMILY LIVING	391 072
4	PARENT'S BEDROOM	178 446
5	PARENT'S BEDROOM	171 075
6	DINING ROOM	379 180
7	KITCHEN	335 886

AREA STATEMENT		
S NO		AREA IN SQFT
1	PLOT AREA	6590
2	GROUND FLOOR AREA	3679 54
3	FIRST FLOOR AREA	4038 90
4	SECOND FLOOR AREA	2114 81
5	TERRACE FLOOR AREA	1722 54
6	SBA	9831 26
7	CAR PARKING	953 107
8	LANDSCAPE	464 090

AREA STATEMENT		
S.NO		AREA IN SQFT
1	PLOT AREA	6500
2	GROUND FLOOR AREA	3679.54
3	FIRST FLOOR AREA	4036.90
4	SECOND FLOOR AREA	2114.82
5	TERRACE FLOOR AREA	1722.54
6	SBA	9031.26
7	CAR PARKING	953.107
8	LANDSCAPE	464.090



REV	DESCRIPTION	DATE	BY	CND
	GRAPHIC SCALE: 1" = 1.07'			
	NOTE: NORTH			

PROJECT:
PROPOSED PRIVATE RESIDENCE @ VELLORE

DATA SHEET TITLE:	GROUND FLOOR PLAN
-------------------	-------------------

☒	CONCEPTUAL DRAWING	☐	MODIFIED DRAWING
☐	SCHEMATIC DRAWING	☐	AS-BUILT DRAWING

SCALE 1"=100'	DATE: 11/11/14
---------------	----------------

DATE: 02 07 2011

DATE: 01/01/2000

2


ARCHITECTS


TRANSFORM

8 Rue 10, Area Control, Highway 1000, Alameda, CA 94501, (916) 434-6111
Fax: (916) 434-6111, Telex: 411414, N134174

THE UNIVERSITY OF CHICAGO

一、

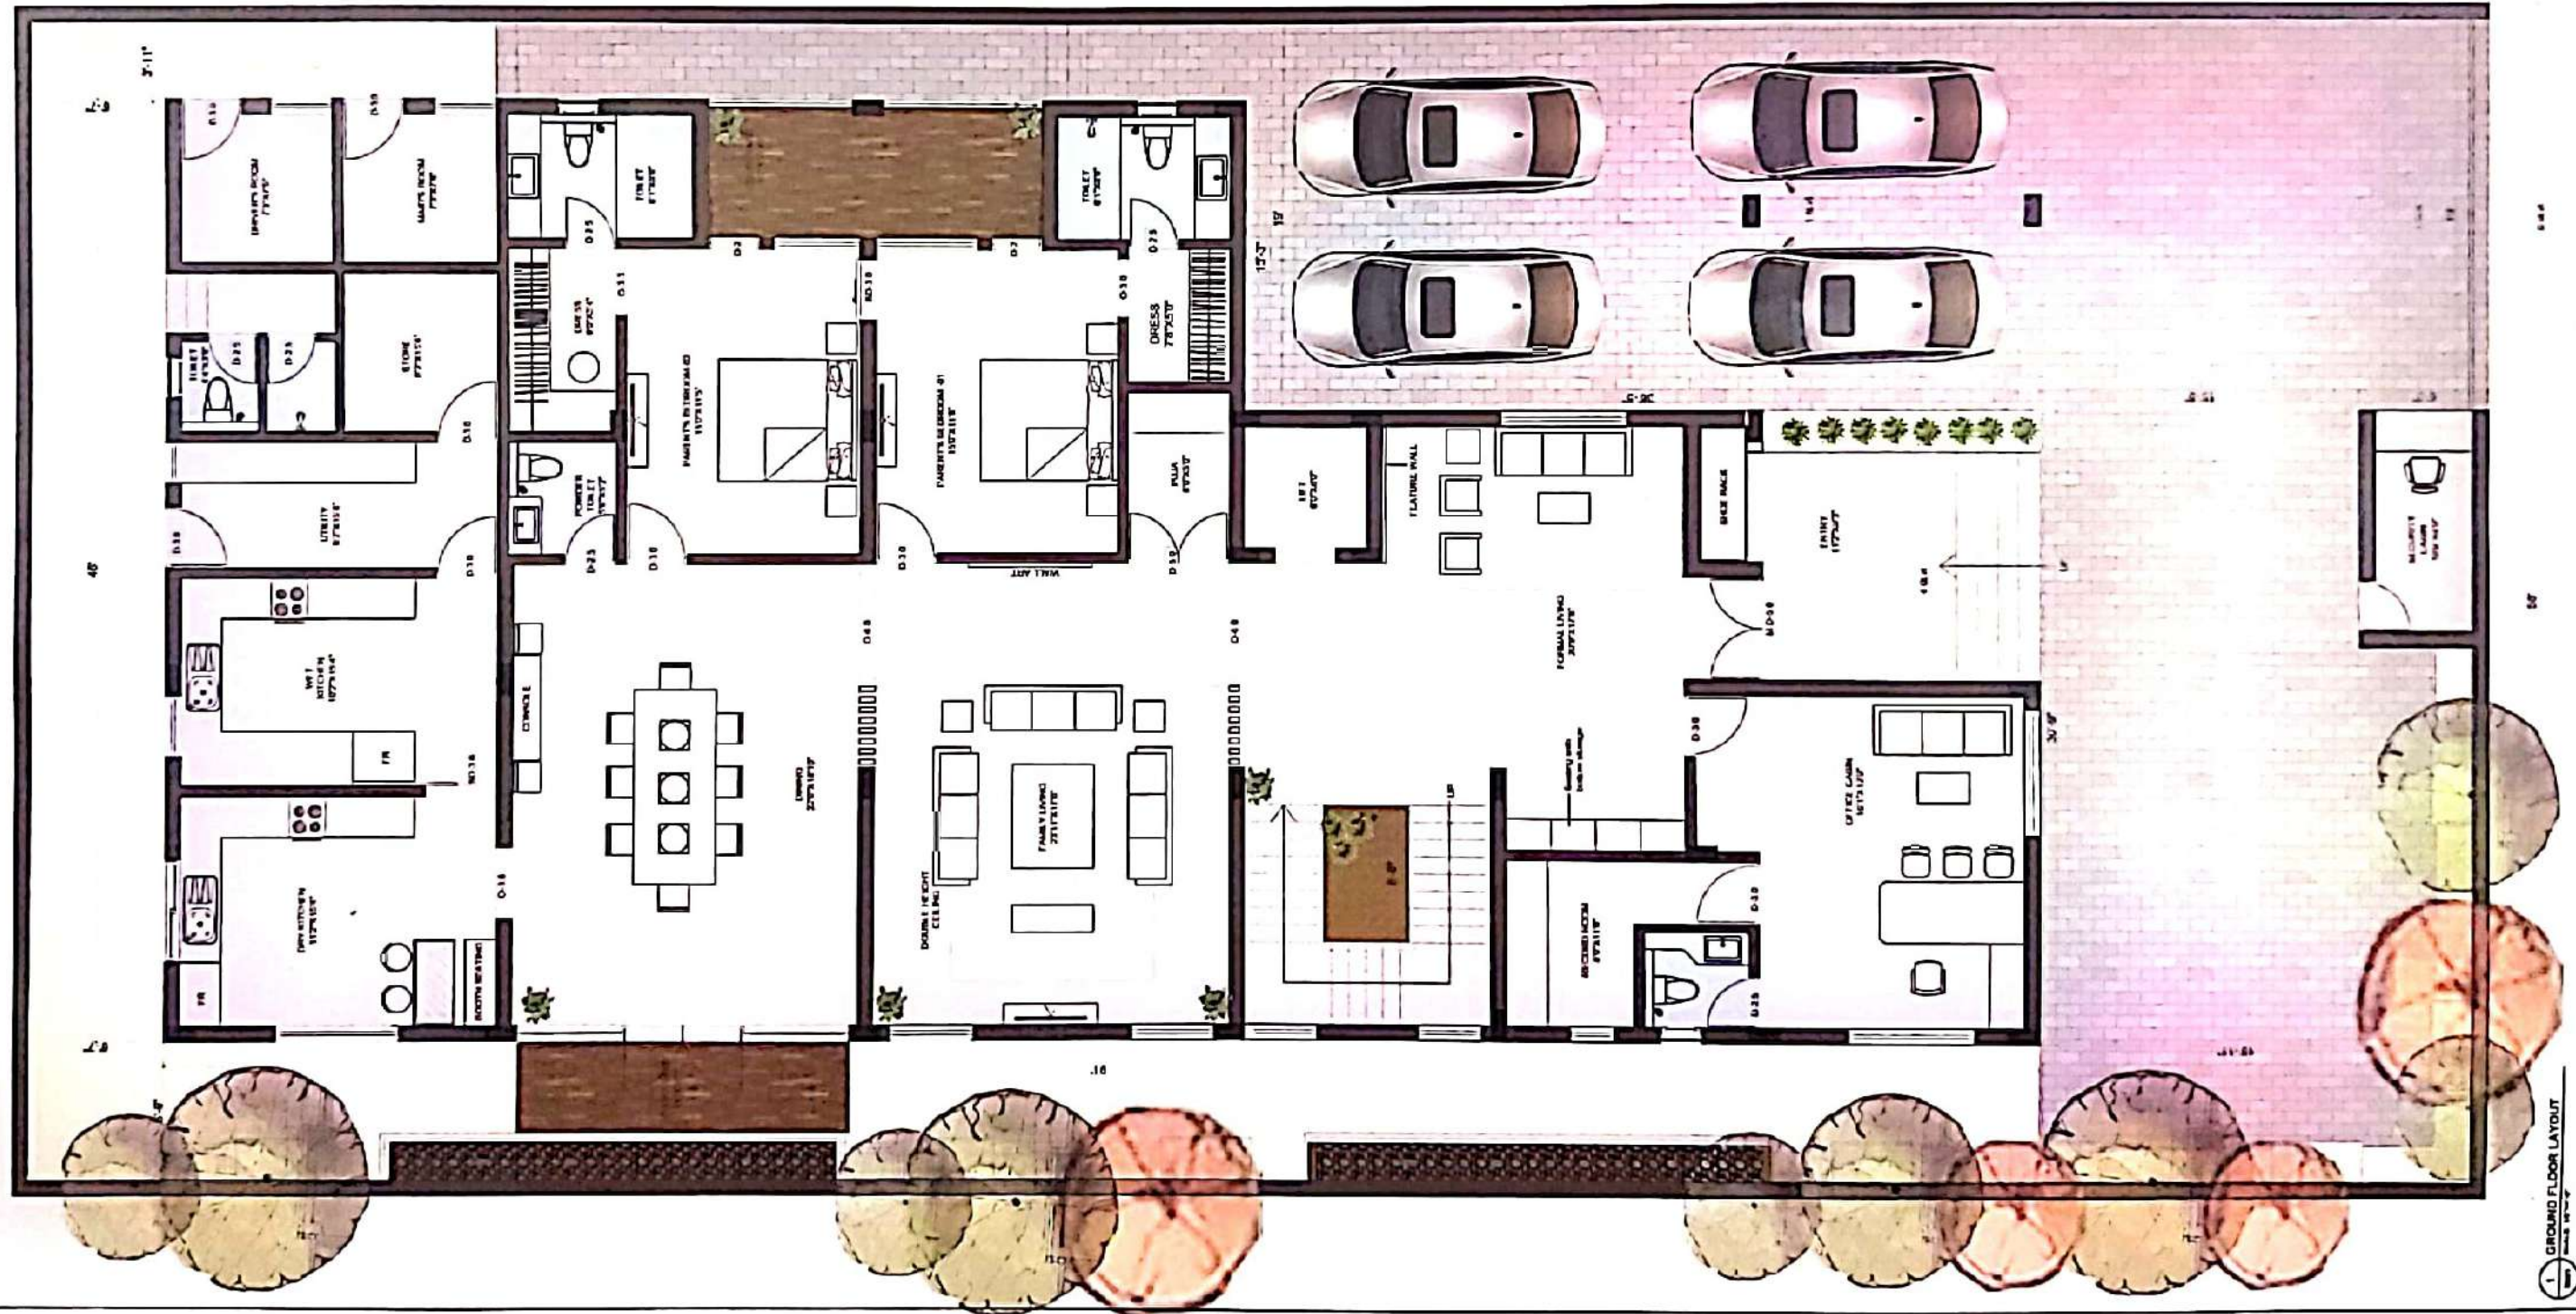

 

AREA STATEMENT		
S.NO		AREA IN SQFT
1	PLOT AREA	6960
2	GROUND FLOOR AREA	3679.54
3	FIRST FLOOR AREA	4036.90
4	SECOND FLOOR AREA	2114.81
5	TERRACE FLOOR AREA	1722.54
6	SSA	9831.26
7	CAR PARKING	653.107
8	LANDSCAPE	464.050

REV.	DESCRIPTION	DATE	BY	CHKD.
	GRAPHIC SCALE.	NORTH:		

DRAWING TITLE:

SECOND FLOOR PLAN

CONCEPTUAL DRAWING	WORKING DRAWING

☐	☐	SCHEMATIC DRAWING	☐	AS BUILT DRAWING
--------------------------	--------------------------	-------------------	--------------------------	------------------

SCALE 1"=10 0'

DRAWN: P. MATHIA

DATE: 02.07.2022

REVISION NO. : 00	APD.
-------------------	------

DRAWING NO.	SHEET SIZE & NO.
	A3

ARCHITECTS®

TRANSLFORM

Box 12, AKA COLONY, ELIZABETH BLVD ALBANY, NY 12204
Tel.: 518-481-4400 FAX: 518-481-4400

၂၁၁ ဖိစီးမှုကုသမှုနှင့် ကုသမှု / ၂၁၁ ဖိစီးမှုကုသမှုနှင့် ကုသမှု
 ၂၁၁ ဖိစီးမှုကုသမှုနှင့် ကုသမှု / ၂၁၁ ဖိစီးမှုကုသမှုနှင့် ကုသမှု

S. NO	GRANITE / TILE / MARBLE	IMAGE	FLOOR AREA & SKIRTING IN SQ FT (10% WAST. AGE)
A	CAIRO BEIGE FLOORING		52
B	EMPERADON BROWN HIGHLIGHTER		135
C	FUJI OCRE WALL TILE		135
	JET BLACK GRANITE (LEDGE WALL COPING, VANITY TOP)		15

GRANITE
FACIA

**LEDGE WALL
WITH GRANITE
COUNTER
TOP FINISH**

DETAIL D

REV.	DESCRIPTION	DATE	BY	CHKD.

NAME _____

CLIENT:


PROJECT: PROPOSED RESIDENTIAL BUILDING
AT ABM

DRAWING TITLE
SECOND FLOOR - FLAT 2B - MASTER BEDROOM TOILET


☐	CONCEPTUAL DRAWING		WORKING DRAWING
☐	SCHEMATIC DRAWING	☐	AS BUILT DRAWING
SCALE 1" = 17'-0"		DRAWN: VW	REVISION NO. 1
DATE 10-05-2022		CHECK: FLONA	
DRAWING NO. 1		SHEET SIZE B X C	
		A3	

ARCHITECTS
TRANSFORM


P.O. Box 10, ARACULUM, FALGERS ROAD, ALWANTON, CHERNOBYL DISTRICT
Tel: +44 (0)1674 7734, Fax: +44 (0)1674 7734.
E-mail: kelly@araculum.co.uk

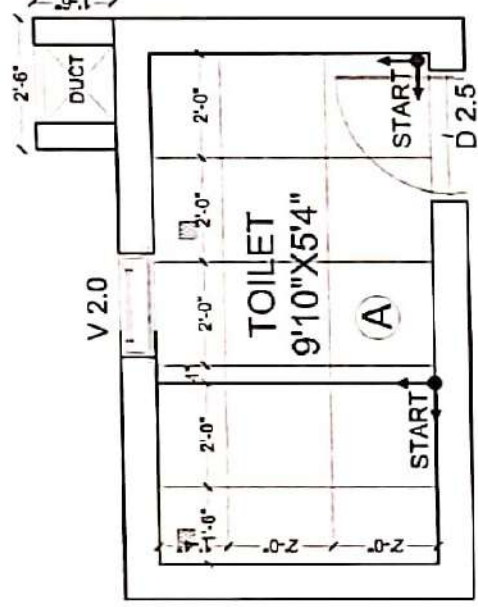


**FLAT -2B MASTER BEDROOM TOILET
FLOORING LAYOUT**

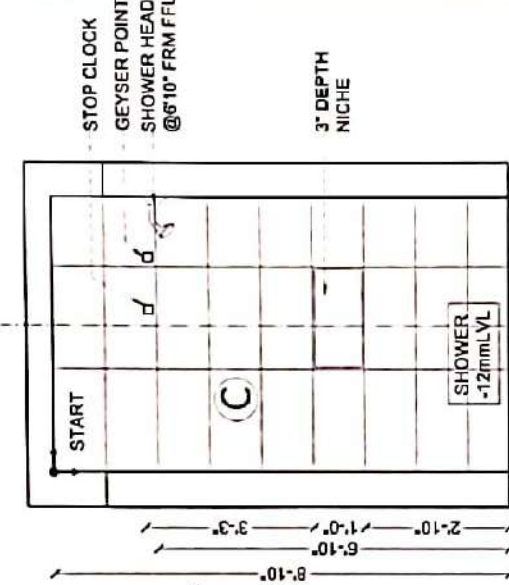

ELEVATION - B

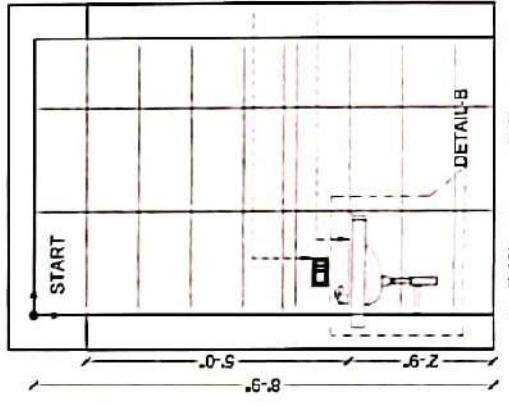

ELEVATION - D

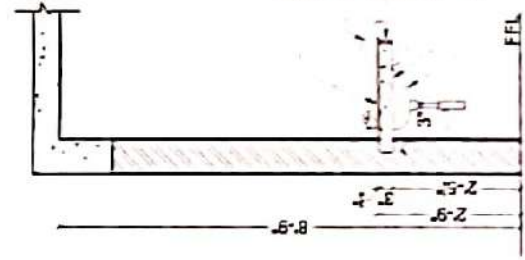

DETAIL - B

STOP CLOCK
GYSER POINT
SPOUT AT 2" HT
FROM FFL

4"x4" GRATING

UPVC VENTILATOR
WITH EXHAUSTION
REFER JOINERY
SCHEDULE

VANITY COUNTER
HT FRM FFL

SHOWER HEAD
Ø6"Ø FRM FFL


WASH BASIN TOP
2"Ø HT FROM FFL

WALL MOUNTED
AT 10" HT FROM
(REFER SPEC)


4" THICK LEDGE W/IN
UPTO 36" HT FROM

HEALTH FAUCET
9" HT FROM FFL


3" DEPTI NICHE

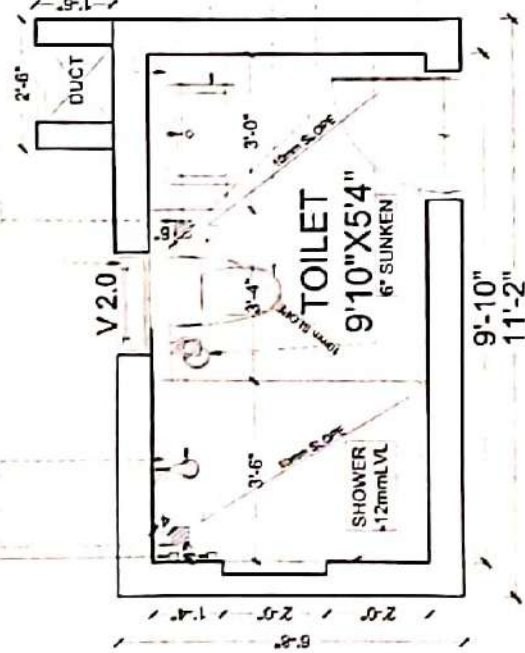


**FLAT -2B MASTER BEDROOM TOILET
GENERAL LAYOUT**

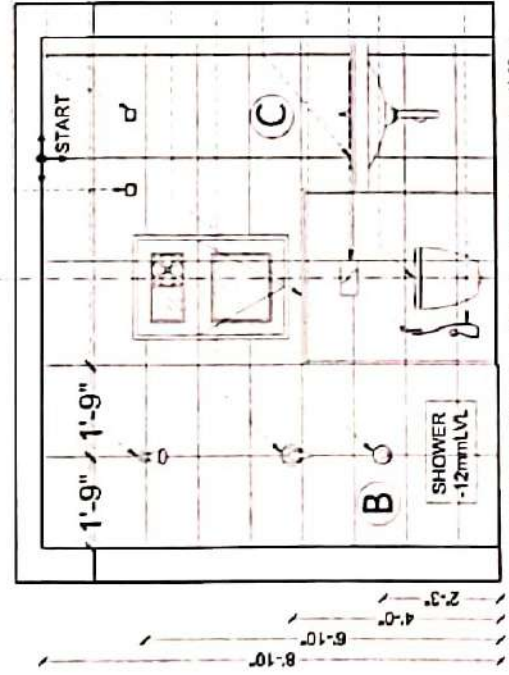

EVALUATION - A

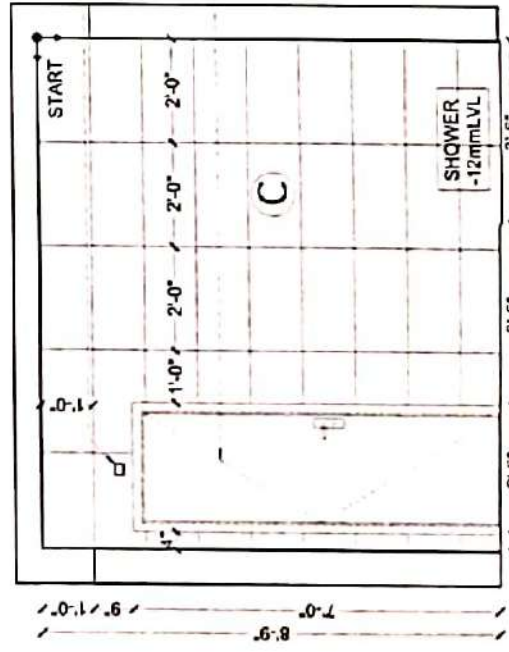

ELEVATION - C

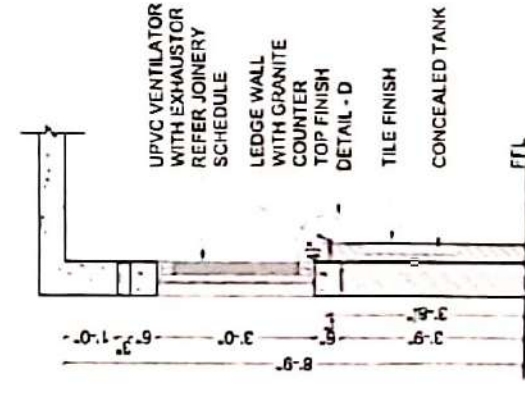


SECTION - A


STOP COCK
UPVC VENTILATOR WITH
EXHAUSTOR (REFER JOINERY SPEC)
4 1/2" THK LEDGE WALL UPTO
4' HT FROM FFL

GEYSER POINT
4" GRATING
HEALTH FAUCET AT 9' HT
FROM FFL
WALL MOUNTED EWC
AT 16" HT FROM FFL
SHOWER HEAD AT 6'10" HT FROM FFL


WASH BASIN TOP AT
2'-9" HT FROM FFL

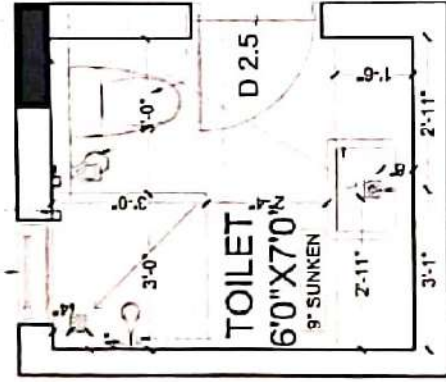


FLAT -2B BEDROOM 2 TOILET GENERAL
LAYOUT

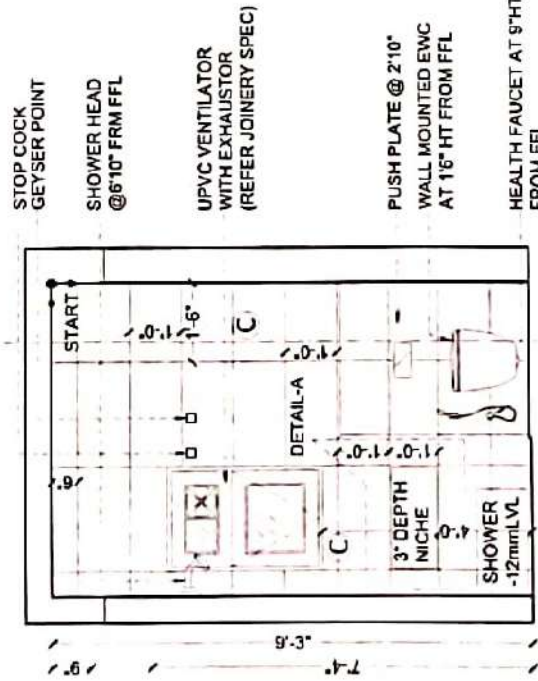


ELEVATION - A

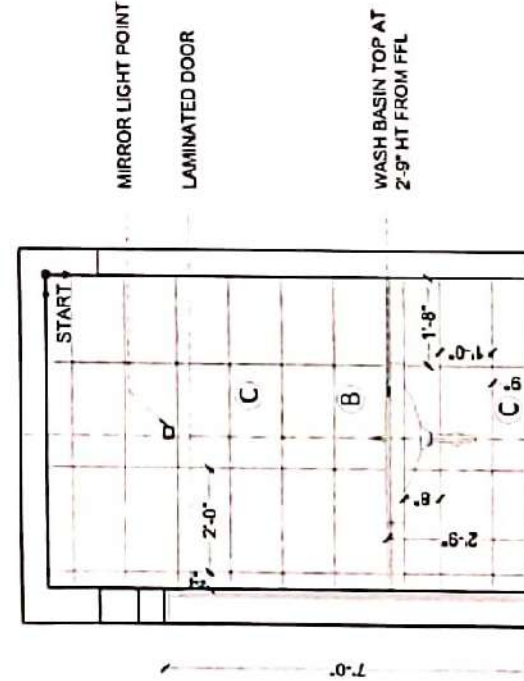

ELEVATION - B

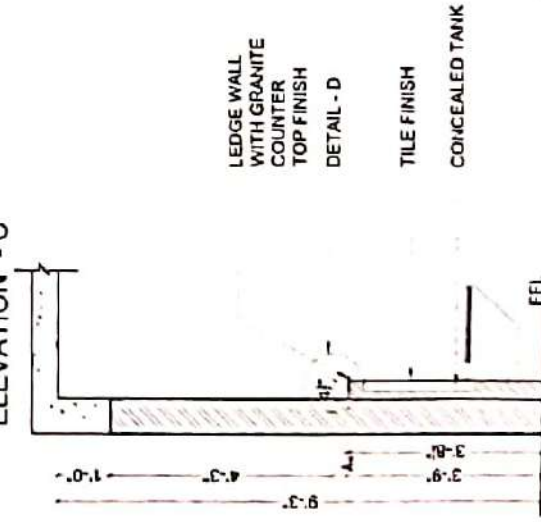


SECTION - A

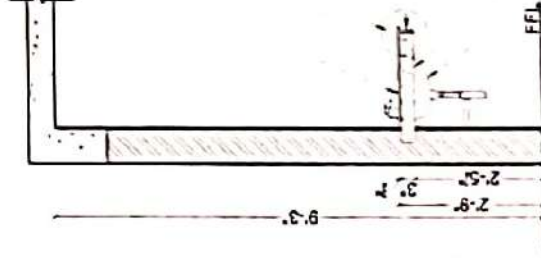


SECTION - B


ELEVATION - D

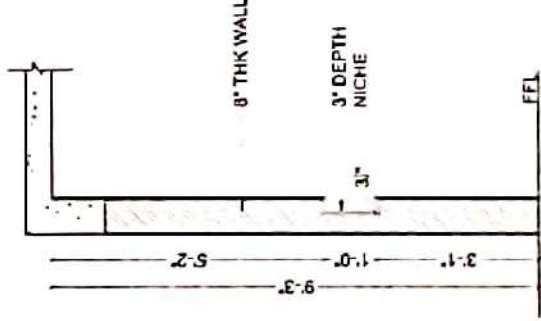


DETAIL - A

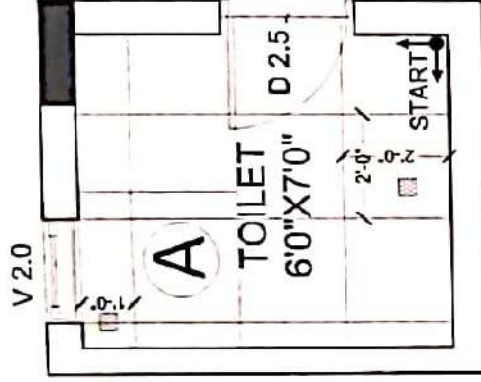


FLAT -2B BEDROOM 2 TOILET FLOORING
LAYOUT

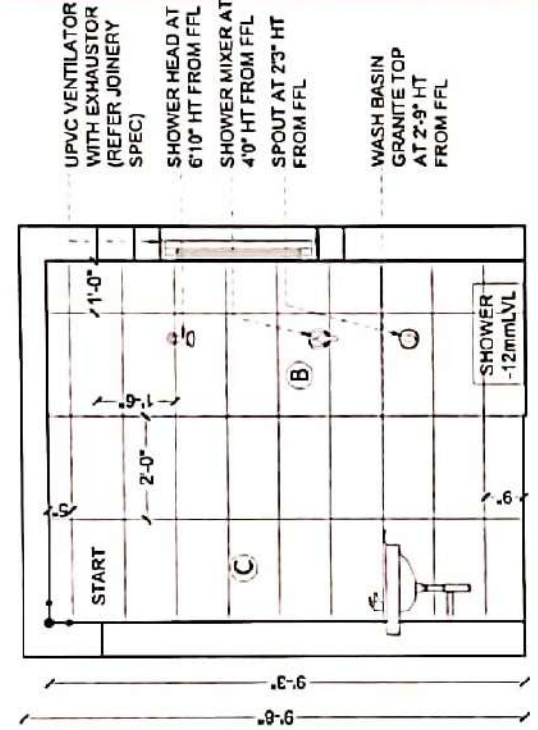

ELEVATION - B

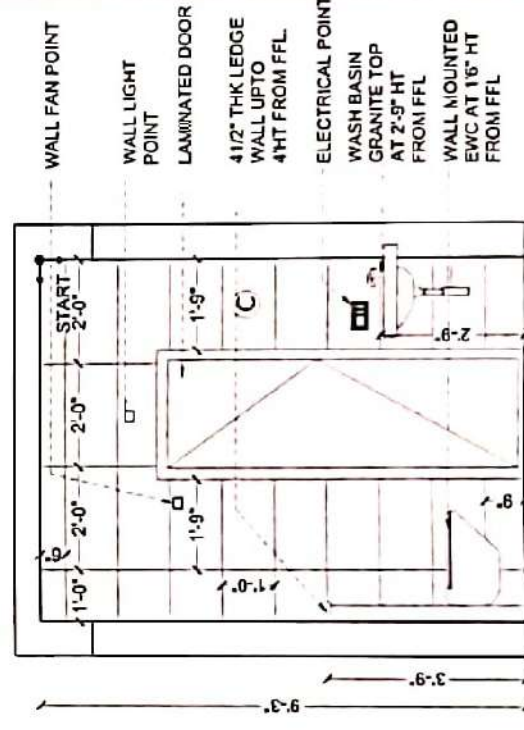

ELEVATION - D

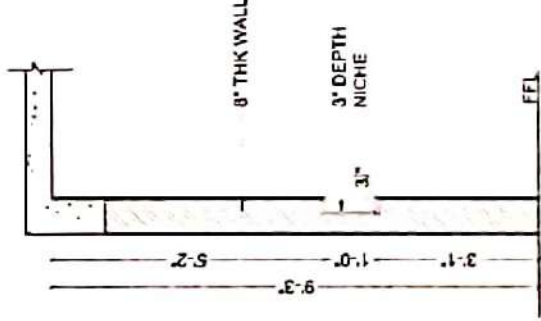

DETAIL - A


SECTION - B

KEY PLAN



LEGEND

S. NO	GRANITE / TILE NO	IMAGE	FLOOR AREA + SKIRTING IN SQ FT (10% WASTAGE)
A	PIETRA PERAL MATT FLOORING		50
B	ROKIO HIGHLIGHTER		45
C	RIVERIA GREY WALL TILE		200
	JET BLACK GRANITE (LEDGE WALL COPING, VANITY TOP)		15

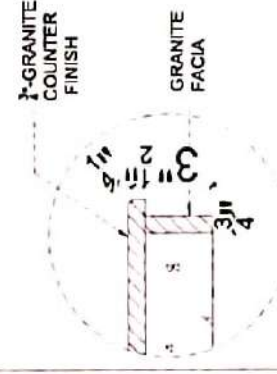

DETAIL C



DETAIL D

REV.	DESCRIPTION	DATE	BY	CHK.
	AMENDMENT			

GRAPHIC SCALE
0" 1/2" 1" 2" 3" 4" 5" 6" 7" 8" 9" 10"

CLIENT: CODE CONSTRUCTION

PROJECT: PROPOSED RESIDENTIAL BUILDING AT ABN

DRAWING TITLE: FLAT 2B-BEDROOM-02-TOILET TILE LAYOUT

CONCEPTUAL DRAWING: []

SCHEMATIC DRAWING: []

SCALE: 1" = 2'-0"

DATE: 06.06.2021

DRAWING NO: 02/02

PROJECT NO: 02/02

PROJECT NO: 02/02

UNIVERSITY OF KY
10 13, JAN. 1989, 12:45 PM, 44 W. 1ST, CINCINNATI 45202-0018.
Tel. # 61 44 213-2174, Fax. # 61 44 24-34 1734.
E-mail: univky@univky.net / univky@univky.net

GENERAL NOTES:
 1. ALL DIMENSIONS ARE IN METERS UNLESS OTHERWISE SPECIFIED.
 2. ALL WALLS ARE 100MM THICK UNLESS OTHERWISE SPECIFIED.
 3. FLOOR FINISH SHALL BE POLISHED AND SMOOTHED TO A FINISH.
 4. ROOF FINISH SHALL BE POLISHED AND SMOOTHED TO A FINISH.
 5. ALL DOORS SHALL BE 2100MM HIGH AND 900MM WIDE UNLESS OTHERWISE SPECIFIED.
 6. ALL WINDOWS SHALL BE 2100MM HIGH AND 1200MM WIDE UNLESS OTHERWISE SPECIFIED.
 7. ALL CEILING SHALL BE 2400MM HIGH UNLESS OTHERWISE SPECIFIED.
 8. ALL LIGHTS SHALL BE 2400MM HIGH UNLESS OTHERWISE SPECIFIED.
 9. ALL VENTILATORS SHALL BE 2400MM HIGH UNLESS OTHERWISE SPECIFIED.
 10. ALL EXHAUSTORS SHALL BE 2400MM HIGH UNLESS OTHERWISE SPECIFIED.
 11. ALL JOINTS SHALL BE 2400MM HIGH UNLESS OTHERWISE SPECIFIED.
 12. ALL FINISHES SHALL BE 2400MM HIGH UNLESS OTHERWISE SPECIFIED.


KEY PLAN




LEGEND

S. NO	GRANITE / TILE	IMAGE	FLOOR AREA * SQT. FT. (10% WASTE AGE)
A	PIETRA		65
B	PERAL MATT FLOORING		30
C	MYRA DÉCOR HIGHLIGHTER		260
	RIVERIA GREY WALL TILE		15
	JET BLACK GRANITE (LEDGE WALL COPING, VANITY TOP)		


FLAT -2B BEDROOM 4 TOILET FLOORING LAYOUT

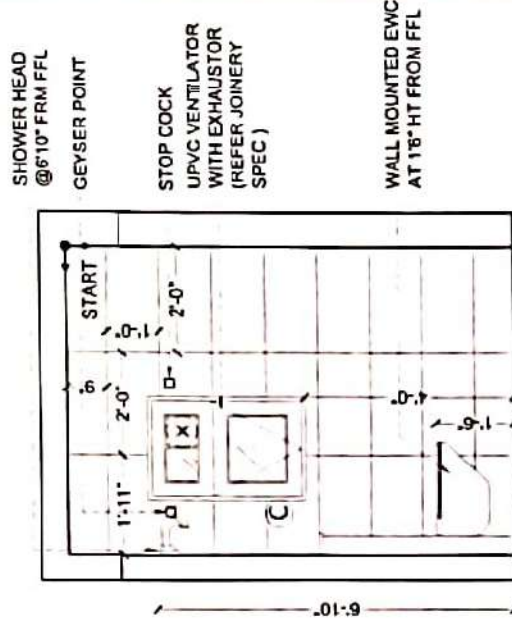


FLAT -2B BEDROOM 4 TOILET GENERAL LAYOUT

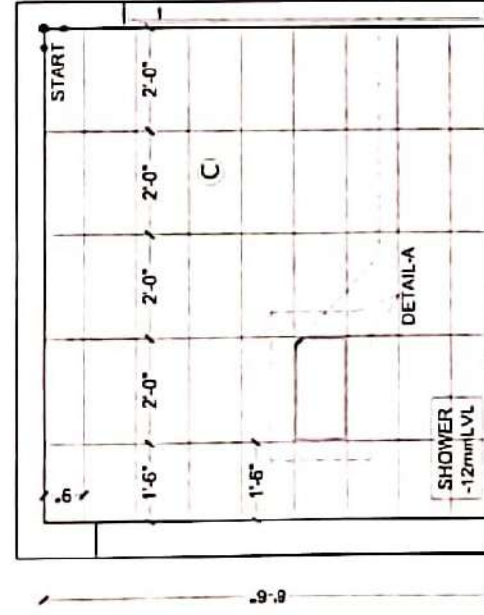


ELEVATION - A

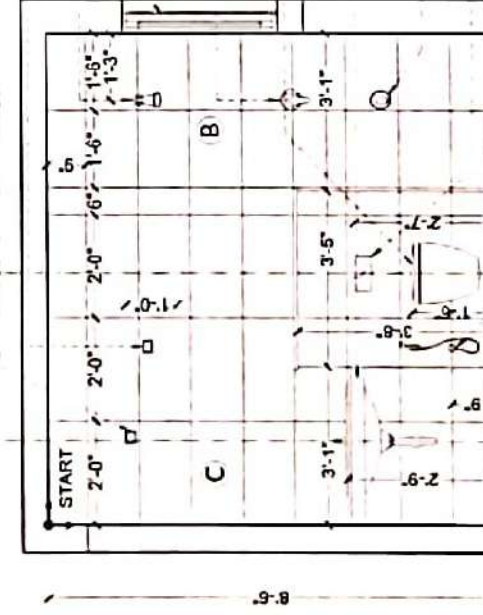


ELEVATION - B

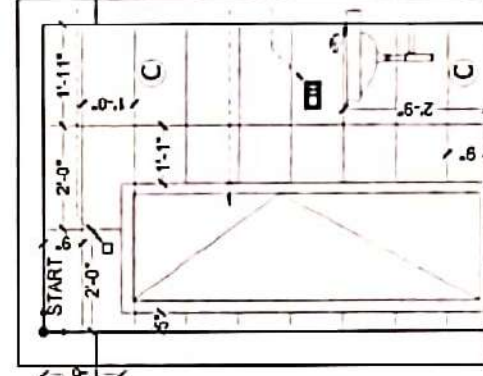

ELEVATION - C

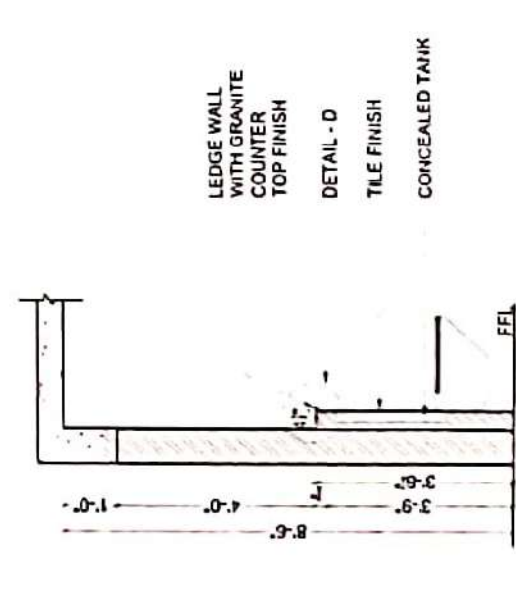

ELEVATION - D

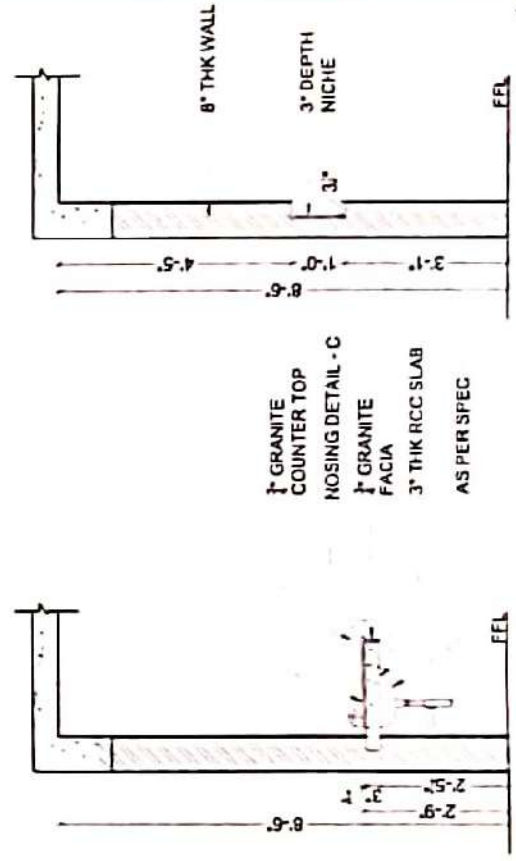


SECTION - A

SECTION - B

DETAIL - A

DETAIL C

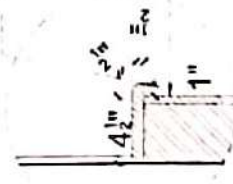

DETAIL D



REV. DESCRIPTION AMENDMENT DATE BY CND

GRAPHIC SCALE 0" 1/2" 1"

NORTH

CLIENT CODE CONSTRUCTION PROPOSED RESIDENTIAL BUILDING AT ABM

DRAWING TITLE FLAT 2B-BEDROOM-04-TOILET TILE LAYOUT

CONCEPTUAL DRAWING WORKING DRAWING AS BUILT DRAWING

SCALE 1"=12' 0"

DATE 08.08.2021

COUNTRY INDIA

STATE KERALA


CITY KERALA

PROJECT NO. 01


SHEET NO. 01

ARCHITECTS TRANSFORM


LEGEND			IMAGE	FLORADURA * STARTING IN 50 FT (10% INST. P&F)
S. NO	GRANITE / TILE / MARBLE			
A	OSLO OCRE FLOORING			100
B	SIERRA DECOR HIGHLIGHTER			35
C	OSLO BEIGE-POLISHED WALL TILE			40
	JET BLACK GRANITE (LEDGE WALL COPING, VANITY TOP)			15

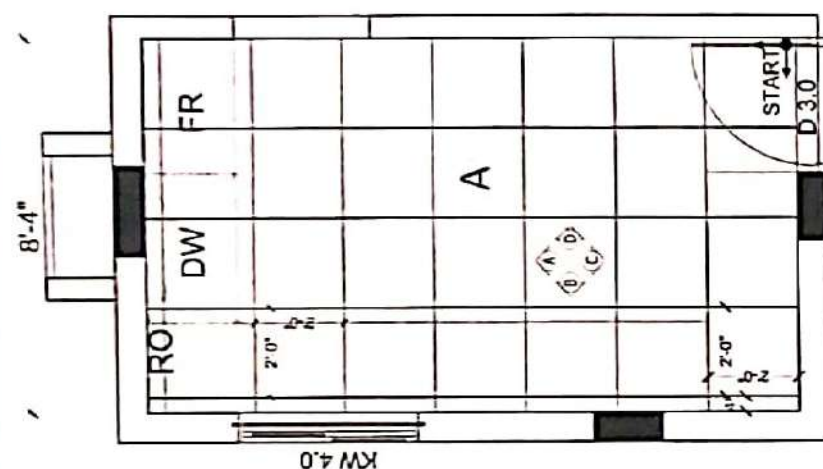


KITCHEN FLOORING LAYOUT

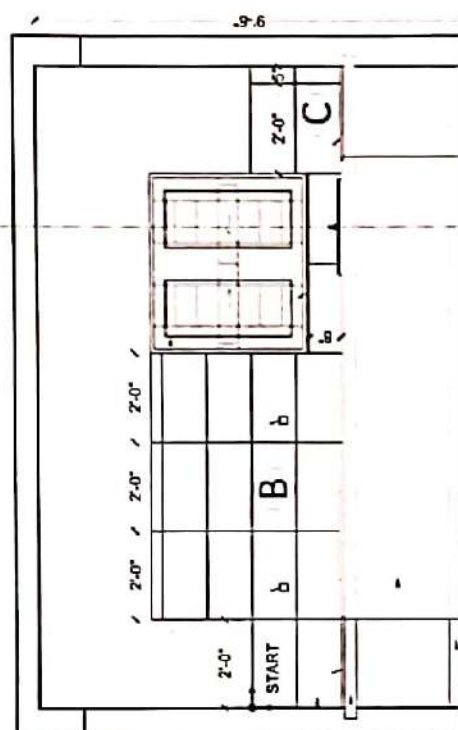


ELEVATION - B

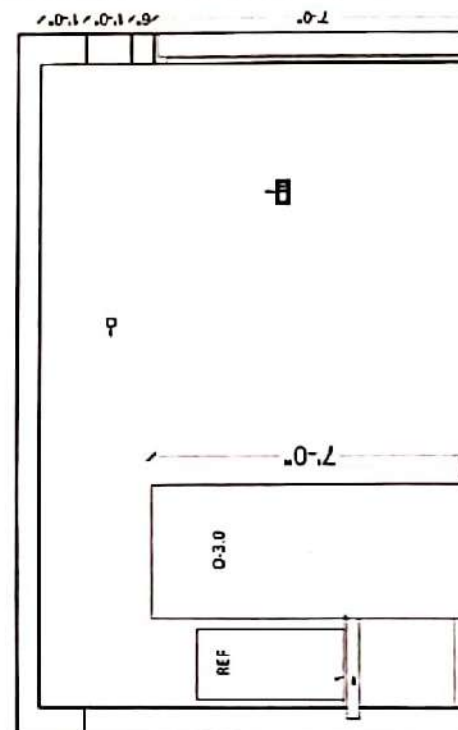


ELEVATION - D

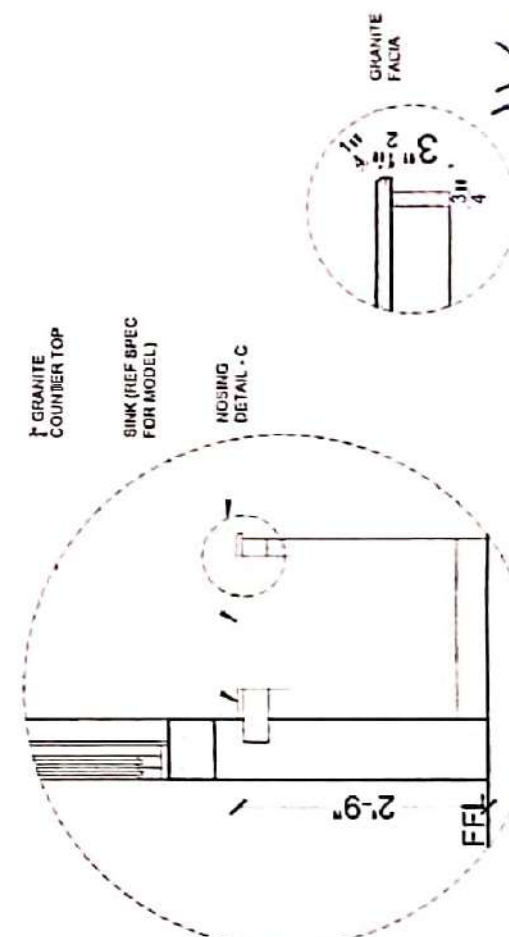


DETAIL C

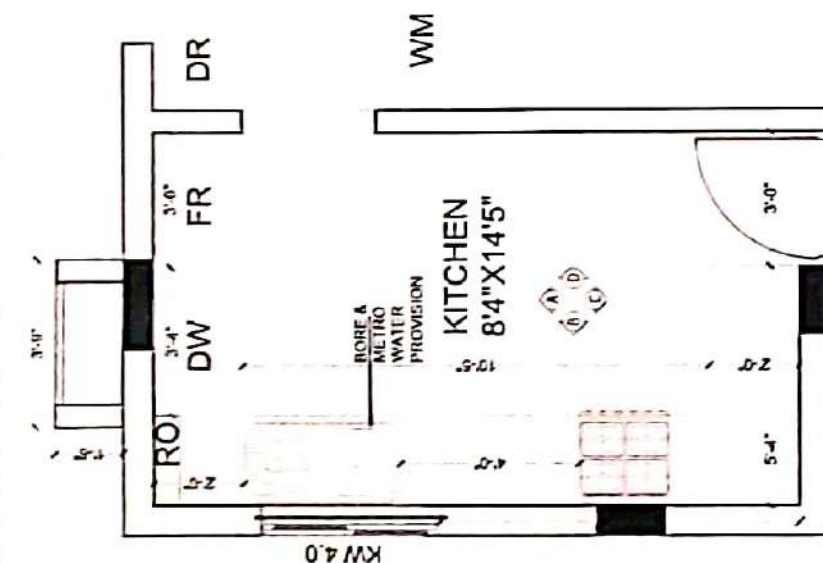


KITCHEN GENERAL LAYOUT

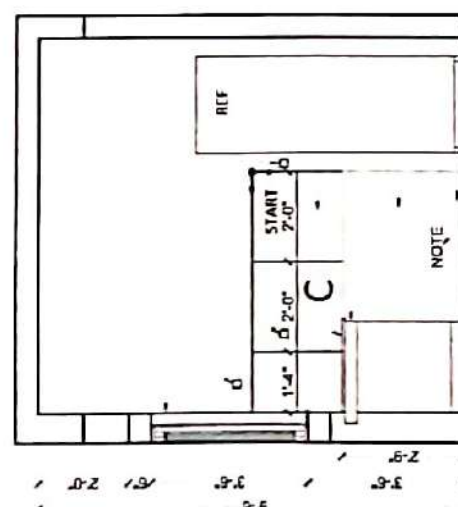


ELEVATION - A

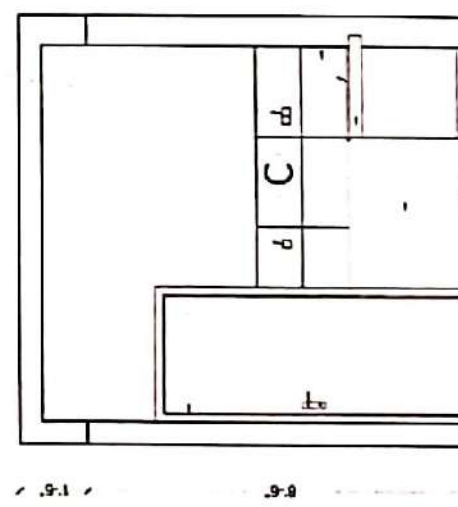


ELEVATION - C

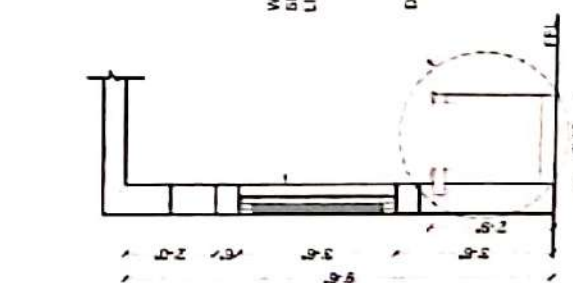

SECTION - A

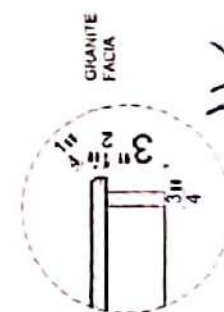

DETAIL C

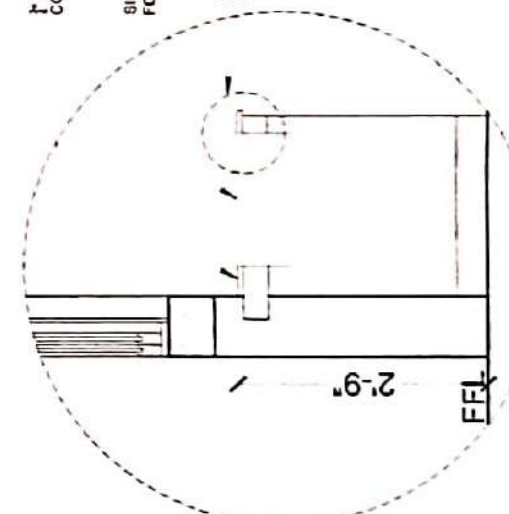

DETAIL - B





LEGEND		IMAGE	FLOOR AREA * SQUARING IN 50 FT. (10% WASTE- AGE)
S	GRANITE / TILE / MARBLE		75
A	OSLO OCRE FLOORING		30
C	OSLO BEIGE-POLISHED WALL TILE		15
	JET BLACK GRANITE (LEDGE WALL COPING, VANITY TOP)		

REV.	DESCRIPTION	DATE	BY	CHKD.
AMENDMENT		NORTH		
GRAPHIC SCALE:				
CLIENT		PROJECT		
COOR CONSTRUCTION		PROPOSED RESIDENTIAL BUILDING AT ABM		
DRAWING TITLE:		SECOND FLOOR - FLAT 2B - UTILITY TILE LAYOUT		
☐	1. CONCEPTUAL DRAWING	☒	WORKING DRAWING	
☐	2. SCHEMATIC DRAWING	☐	AS BUILT DRAWING	
SCALE: 1" = 12' 0"		DRAWN: SAKHAI		REVIEWED: RMJ
DATE: 1.07.2022		CHKD: /LURA		
Client/Owner (No.)				SHEET SIZE: B1x3 A3

TRANSLFORM

100 COLLEGE PARKING ROAD, ALBANY, NY, 12207-0001 USA
 TEL: 518/437-3134, FAX: 518/437-3134
info@albanystudies.org / albanystudies.org

2017年12月15日

    

WINDOW
SILL AT 3'6" AND
LINTEL AT 7' HEIGHT

GRANITE CHAMFERED
NOSING @ KW-4 0 SILL

BACK SPLASH
3" THICK COUNTER
SLAB

BOTTOM COUNTER

4" HT. SKIRTING

↑ GRANITE
COUNTER TOP

NOSING DETAIL - C

↑ GRANITE
FACIA

3" THK RCC SLAB

WASH BASIN
AS PER SPEC

WINDOW
SILL AT 36" AND
UNITEL AT 7' HEIGHT

GRANITE CHAMFERED
NOSING @ KW-4.0 SILL

3" THICK COUNTER
SLAB
BOTTOM COUNTER

4" HT SKIRTING

STOP CLOCK
GEYSER POINT
SPOUT AT 23" HT
FROM FFL

4"X4" GRATING

UPVC VENTILATOR
WITH EXHAUSTOR
REFER JOINERY
SCHEDULE

VANITY COUNTER @ 2'-9"
HT FROM FFL

SHOWER HEAD
@ 6'-10" FROM FFL


WASH BASIN TOP AT
2'-9" HT FROM FFL

WALL MOUNTED EWC
AT 15" HT FROM FFL
(REFER SPEC)


4 1/2" THK LEDGE WALL
UP TO 3'-6" HT FROM FFL

HEALTH FAUCET AT
9" HT FROM FFL

3" DEPTH NICHE

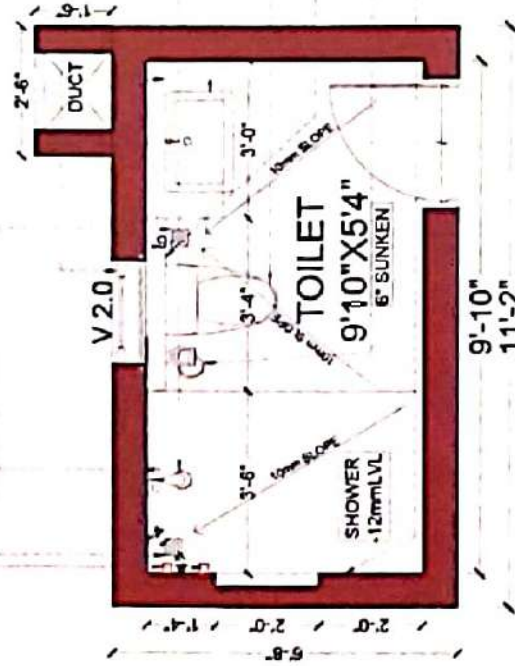

FLAT -2B MASTER BEDROOM TOILET
GENERAL LAYOUT

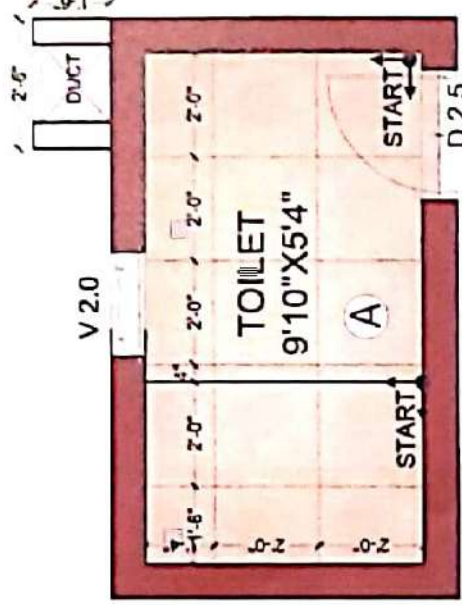


FLAT -2B MASTER BEDROOM TOILET
FLOORING LAYOUT

KEY PLAN




LEGEND


S. NO	GRANITE / TILE / MARBLE	IMAGE	FLOOR AREA * SKIRTING IN SQ FT (10% WAST. AGE)
A	CAIRO BEIGE FLOORING		70
B	EMPERADOR BROWN HIGHLIGHTER		150
C	FLU OCRE WALL TILE		190
	JET BLACK GRANITE (LEDGE WALL COPING, VANITY TOP)		15

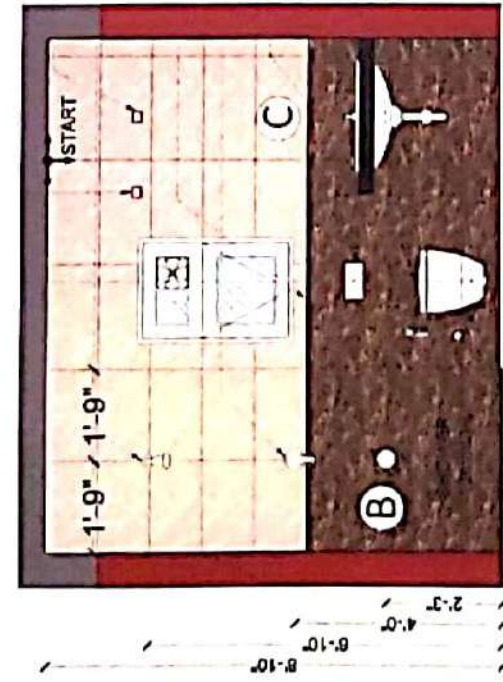


ELEVATION - A

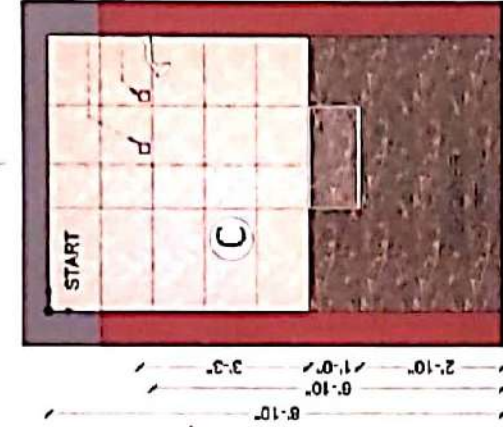


ELEVATION - B

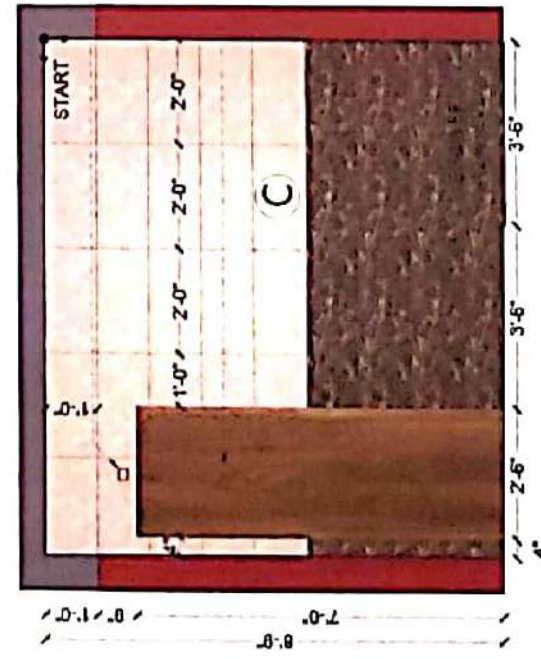


ELEVATION - C

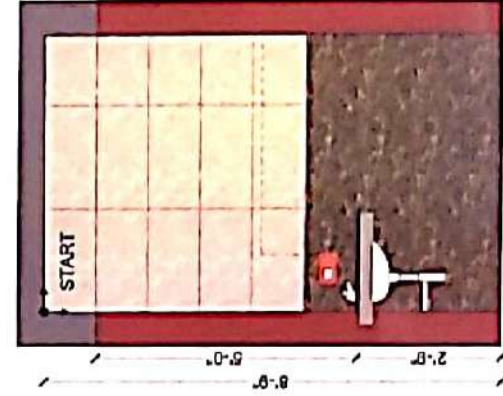


ELEVATION - D

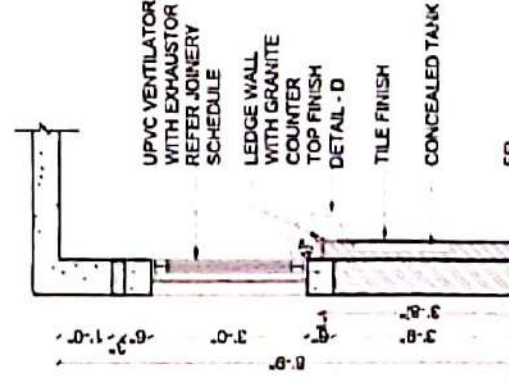


SECTION - A

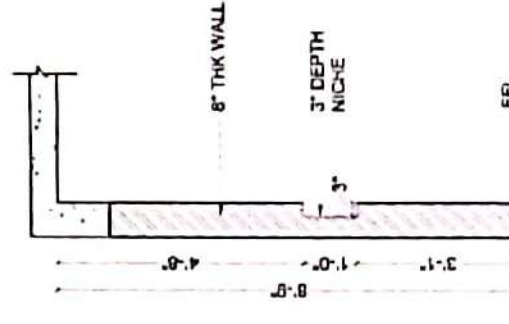


SECTION - B

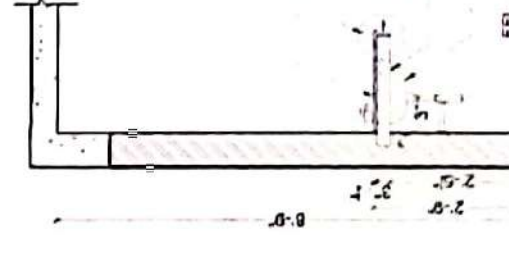

DETAIL - B

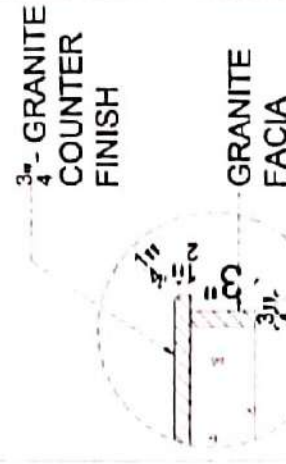

DETAIL C

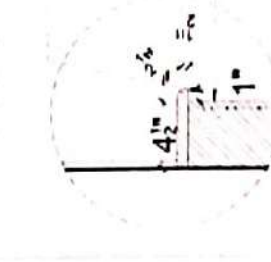

DETAIL D

REV. RESOLUTION DATE BY CNO

GRAPHIC SCALE 1" = 1'-0"

CODE CONSTRUCTION

PROPOSED RESIDENTIAL BUILDING AT ABM

SECOND FLOOR - FLAT 2B - MASTER BEDROOM TOILET

SCALE 1" = 1'-0"

DATE 14.06.2023

DRAWING NO. 23/23

PROJECT NO. 23/23

TRANSFORM




GENERAL NOTES:
 1. ALL DIMENSIONS ARE IN METERS UNLESS OTHERWISE SPECIFIED.
 2. ALL FINISHES ARE TO BE AS PER THE SPECIFICATION.
 3. ALL WORK IS TO BE DONE IN ACCORDANCE WITH THE SPECIFICATION.
 4. ALL MATERIALS ARE TO BE OF THE BEST QUALITY.
 5. ALL WORK IS TO BE DONE IN ACCORDANCE WITH THE SPECIFICATION.
 6. ALL MATERIALS ARE TO BE OF THE BEST QUALITY.
 7. ALL WORK IS TO BE DONE IN ACCORDANCE WITH THE SPECIFICATION.
 8. ALL MATERIALS ARE TO BE OF THE BEST QUALITY.

KEY PLAN






S. NO.	GRANITE / TILE NO.	IMAGE	FLOOR AREA (SQUARED METERS)
A	PIETRA PERAL MATT FLOORING		70
B	MYRA DÉCOR HIGHLIGHTER		45
C	RIVERIA GREY WALL TILE		315
	JET BLACK GRANITE (LEDGE WALL COPING, VANITY TOP)		15


FLAT -2B BEDROOM 4 TOILET FLOORING LAYOUT

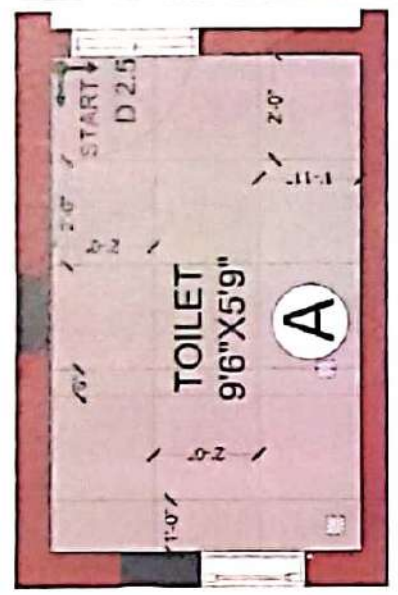


FLAT -2B BEDROOM 4 TOILET GENERAL LAYOUT

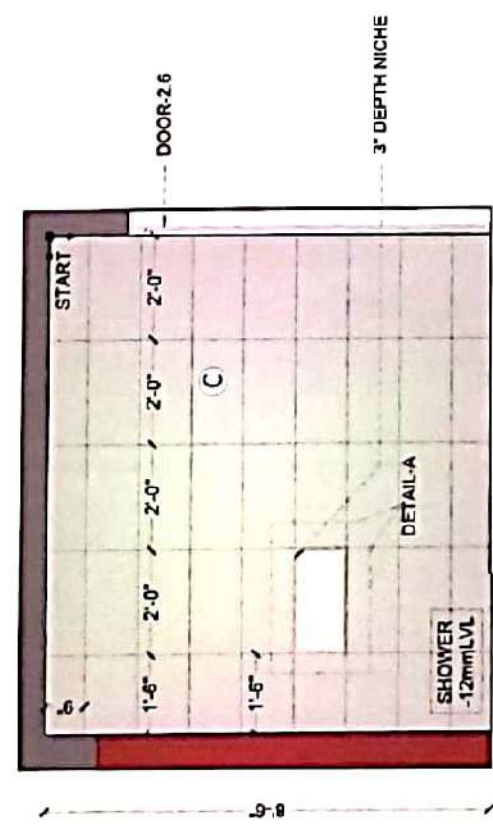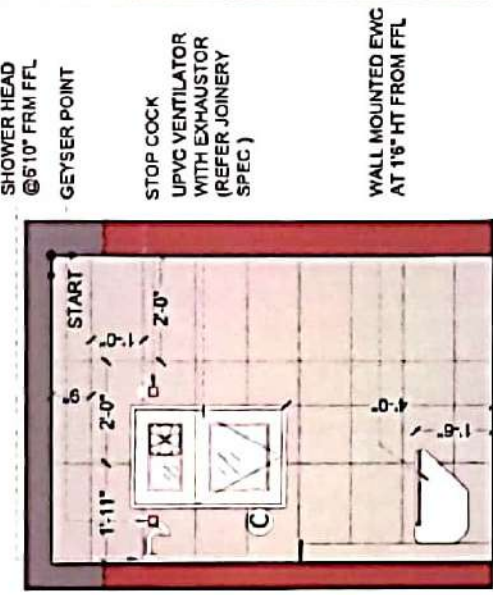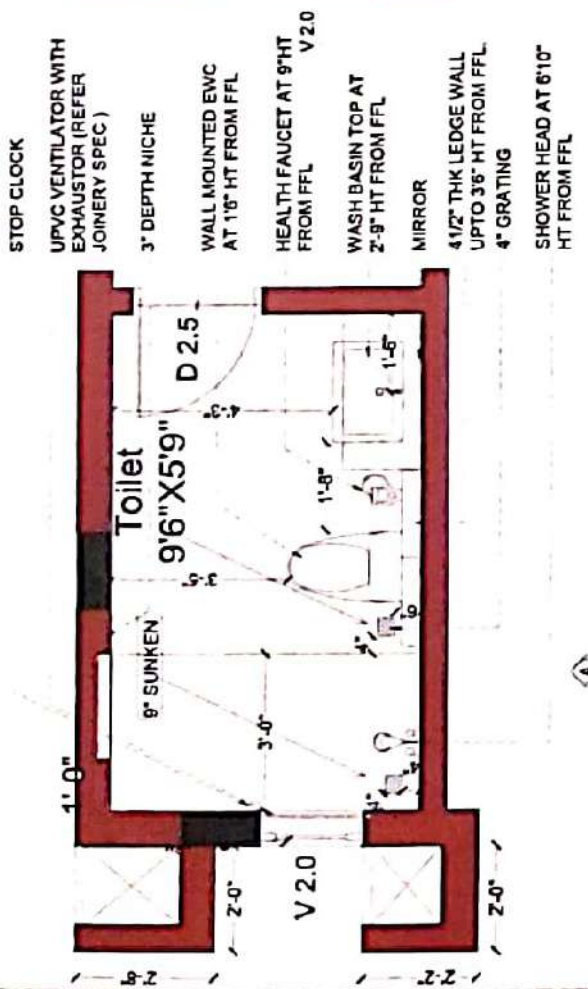


ELEVATION - B

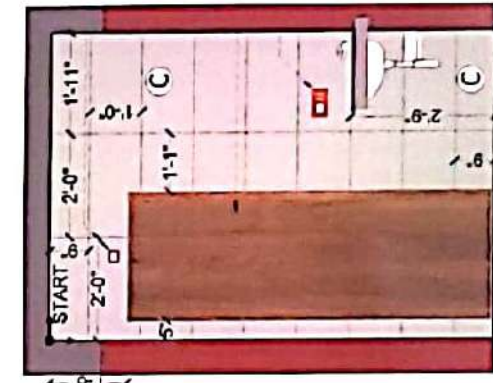


ELEVATION - A

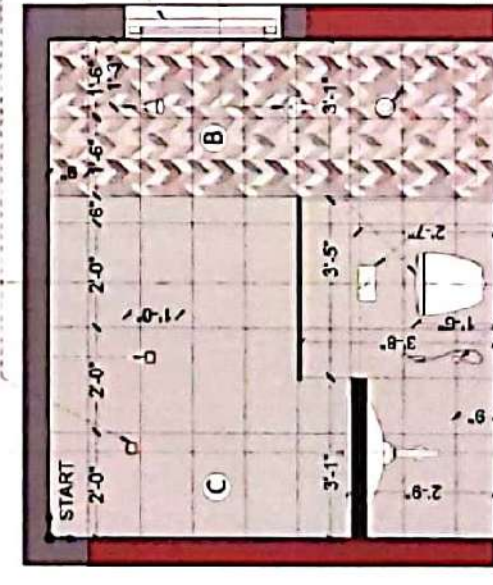

ELEVATION - D

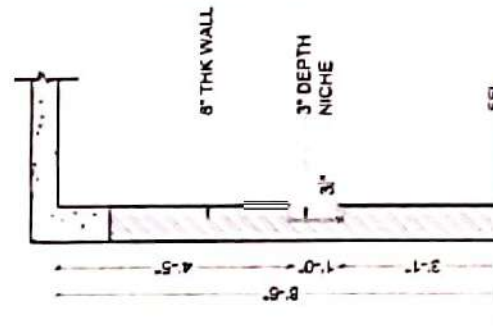

ELEVATION - C

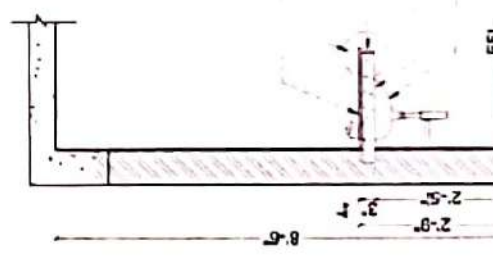

DETAIL - A

SECTION - B

SECTION - A

TRANSFORM

CLIENT: _____

CODE CONSTRUCTION: _____

PROJECT: PROPOSED RESIDENTIAL BUILDING AT ABM

DRAWING TITLE: FLAT 2B-BEDROOM 04-TOILET TILE LAYOUT

SCALE: 1:12.5"

DATE: 04.08.2021

DESIGNER: _____


CHECKER: _____

APPROVER: _____


SHEET NO. & NO. OF SHEETS: A3



Scanned by CamScanner

 

LEGEND		GRANITE / TILE / MARBLE	IMAGE	FLOOR AREA - SQUARE FEET IN SQ. FT. (10% WAST- AGE)
S	NO			
A		OSLO OCRE FLOORING	 600X600	75
C		OSLO BEIGE POLISHED WALL TILE	 600X300	30
		JET BLACK GRANITE (LEDGE WALL COPING, VANITY TOP)		15

 [illegible]

CLIENT:
CODE CONSTRUCTION

PROJECT
PROPOSED RESIDENTIAL BUILDING
AT ABM

DRAWING TITLE:

☐	CONCEPTUAL DRAWING	☒	WORKING DRAWING
☐	SCHEMATIC DRAWING	☐	AS-BUILT DRAWING

SCALE: 1"=11'-0"	DRAWN BY: JAT	REVISION NO.: 03
DATE: 10/7/2022	CHECKED: ALGABA	

Drawing No. :	SHEET SIZE & NO. : A3
---------------	--------------------------

PROJECT:

TRANSFORM

1110 NEW MARKET AVE., ALBANY, OR 97321
Tel: 503-442-6174, Fax: 503-442-6174
E-mail: kay@earthlink.net / alumni@earthlink.net

GENERAL NOTES:

- ALL DIMENSIONS ARE IN MILLIMETRES AND ARE UNFINISHED DIMENSIONS UNLESS OTHERWISE SPECIFIED.
- ALL LEVELS ARE IN METRES AND ARE UNFINISHED LEVELS UNLESS OTHERWISE SPECIFIED.
- DO NOT SCALE DRAWINGS. ONLY WRITTEN DIMENSIONS SHALL BE FOLLOWED. ANY DISCREPANCIES NOTED SHALL BE BROUGHT TO THE NOTICE OF THE ARCHITECT PRIOR TO EXECUTION.
- FOR DETAILS SUCH AS DOORS, WINDOWS, GRILLS, SITES, DRYWASH TOILETS, STAIRCASES, HANDRAIL, RAILING, ETC. REFER RESPECTIVE ARCHITECTURAL DRAWINGS.
- THESE DRAWINGS SHALL BE CORRELATED AND READ IN CONJUNCTION WITH RESPECTIVE CONSULTANT'S APPROVED DRAWINGS FOR STRUCTURAL MEMBERS, SERVICES SUCH AS PLUMBING, SANITARY, ELECTRICAL.
- PLAN, SECTION AND ELEVATION DRAWINGS REFER DRS. NO. XYZ.

THESE DRAWINGS ARE UNDER COPYRIGHT AND ARE THE PROPERTY OF TRANSFORM DESIGN. NAME OF THE DRAWING AND RELATED DOCUMENTS CAN BE REPRODUCED, COPIED, OR WHOLE OR IN PART WITHOUT PRIOR EXPRESS WRITTEN CONSENT OF TRANSFORM DESIGN. THESE DRAWINGS CANNOT BE LOANED OUT TO A THIRD PARTY OR USED IN ANY MANNER WITHOUT THE WRITTEN CONSENT OF TRANSFORM DESIGN. OTHER THAN THAT THE USER HAS GIVEN. WITHIN 15 DAYS, THE PROPOSER OR USER OF THESE DRAWINGS SHALL BE NOTIFIED BY TRANSFORM DESIGN.






**FRONT ELEVATION**

SCALE: AS NOTED	DRAWN: SANJAY	NORTH:
DATE: 05.07.2022	CHKD:	
DRAWING NO.:	SHEET SIZE & NO.:	REV. NO.:
	A3	

CLIENT:
STPI
PROJECT:
INNOVATION LABORATORY
DRAWING TITLE:
FRONT ELEVATION

TRANSFORM


No: 10, ARK COLONY, ELDAMS ROAD, ALWARPET, CHENNAI-600 018
Tel : +91-44-24342734, Fax: +91-44-24342734
E-mail : ks@transformdesign.net / admin@transformdesign.net
Web: www.transformdesign.net

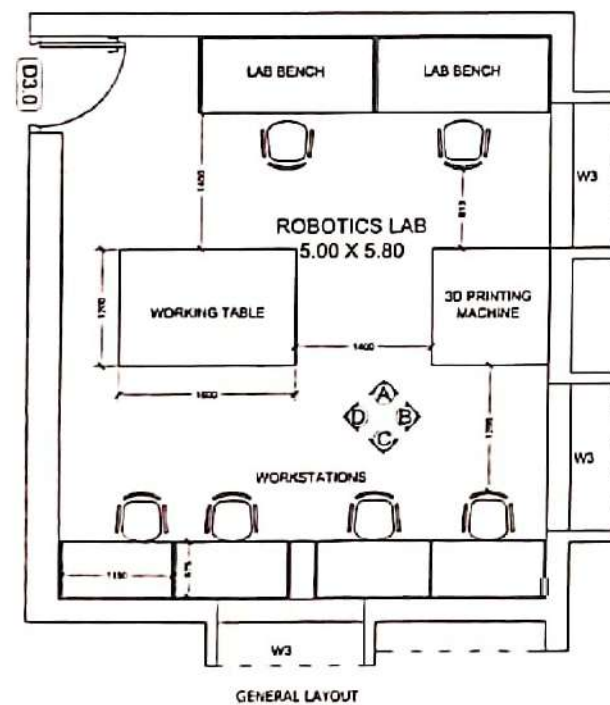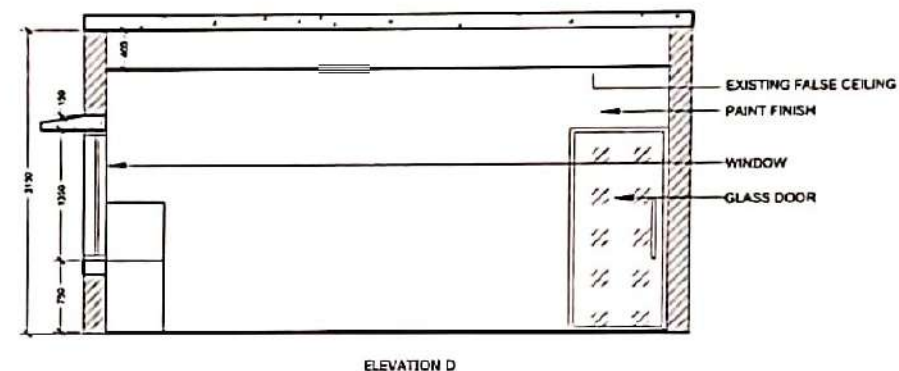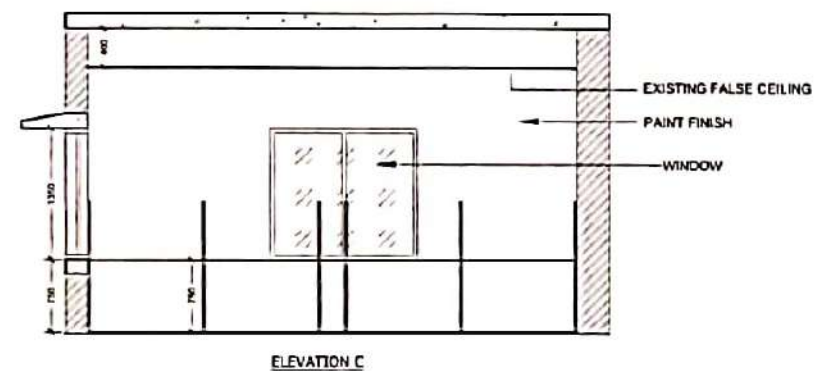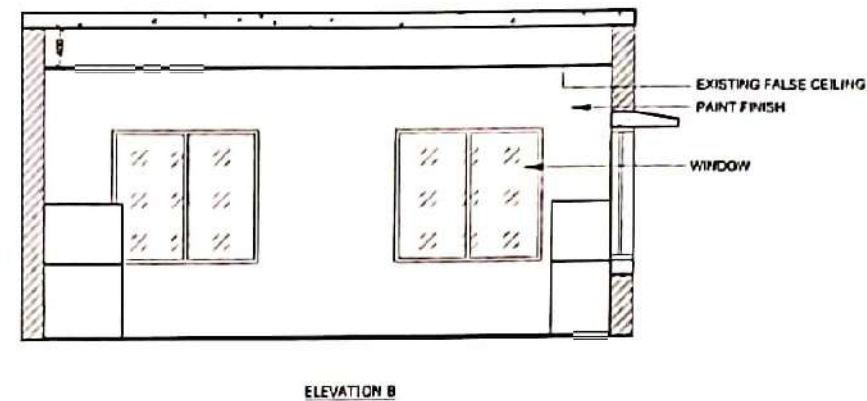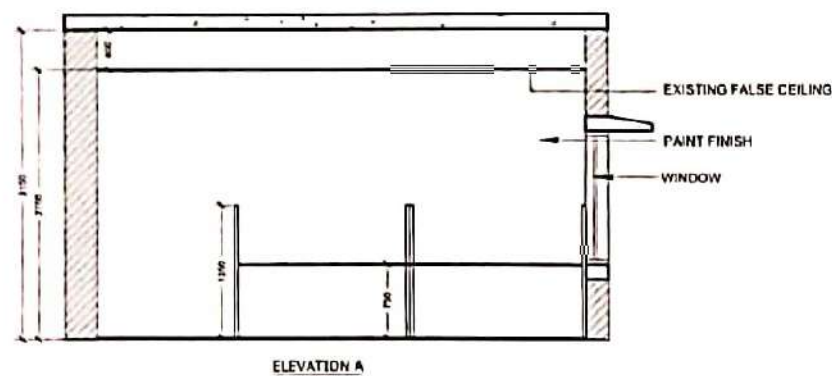


GENERAL NOTES:

- ALL DIMENSIONS ARE IN MILLIMETRES AND ARE UNFINISHED DIMENSIONS UNLESS OTHERWISE SPECIFIED.
- ALL LEVELS ARE IN METRES AND ARE UNFINISHED LEVELS UNLESS OTHERWISE SPECIFIED.
- DO NOT SCALE DRAWINGS. ONLY WRITTEN DIMENSIONS SHALL BE FOLLOWED. ANY DISCREPANCIES NOTED SHALL BE BROUGHT TO THE NOTICE OF THE ARCHITECT PRIOR TO EXECUTION.
- FOR DETAILS SUCH AS DOORS, WINDOWS, GRILLS, GATES, SKYLIGHT, TOILETS, STAIRCASES, HANDRAIL, RAILINGS, ETC. REFER RESPECTIVE ARCHITECTURAL DRAWINGS.
- THESE DRAWINGS SHALL BE CORRELATED AND READ IN CONJUNCTION WITH RESPECTIVE CONSULTANTS APPROVED DRAWINGS FOR STRUCTURAL MEMBERS, SERVICES SUCH AS PLUMBING, SANITARY, ELECTRICAL.
- PLAN, SECTION AND ELEVATION DRAWINGS REFER DRG. NO. 10/2.


KEY PLAN:

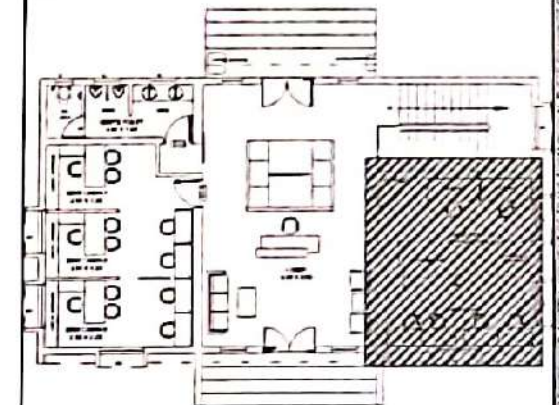


SCALE: AS NOTED	DRAWN: SANJAY	NORTH:	
DATE: 05.07.2022	CHKD:		
DRAWING NO.:	SHEET SIZE & NO.:		REV. NO.:
		A3	
CLIENT: STPI			
PROJECT: INNOVATION LABORATORY			
DRAWING TITLE: ROBOTICS LAB WALL ELEVATION - GROUND FLOOR			
TRANSFORM			
# No:10, ARK COLONY, ELDAMS ROAD, ALWARPET, CHENNAI-600 018. Tel: +91-44-24342734, Fax: +91-44-24342734. E-mail: ts@transformdesign.net / admin@transformdesign.net Web: www.transformdesign.net			

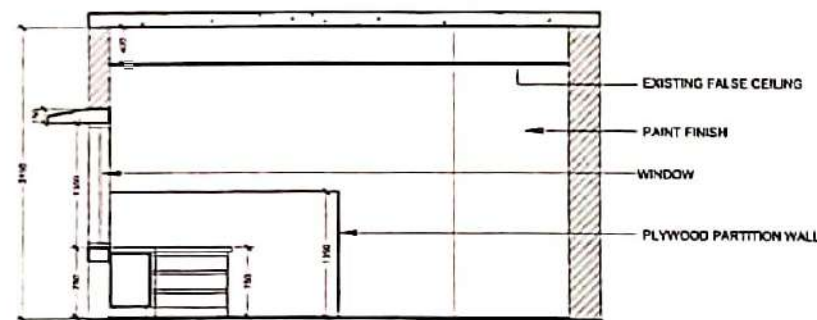


ELEVATION A

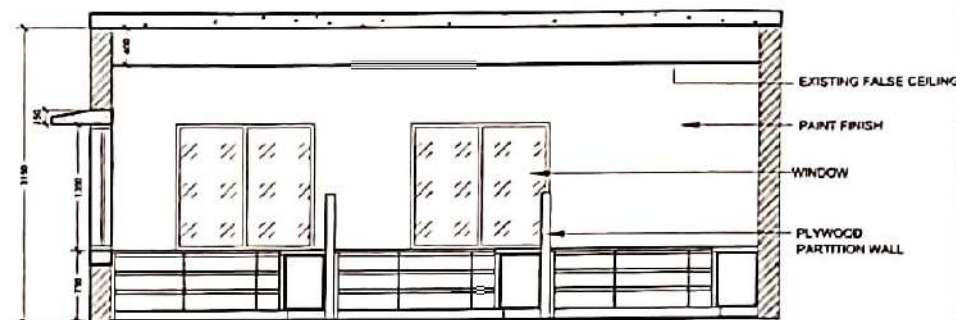


ELEVATION D

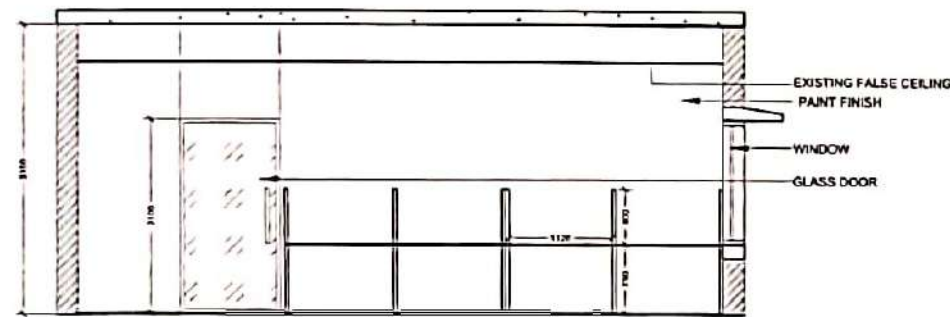

ELEVATION B

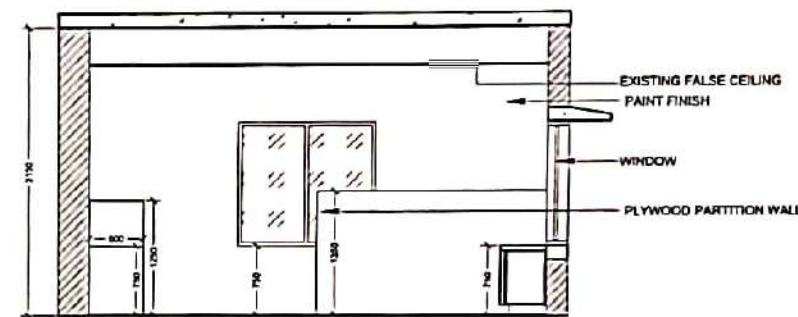

ELEVATION C

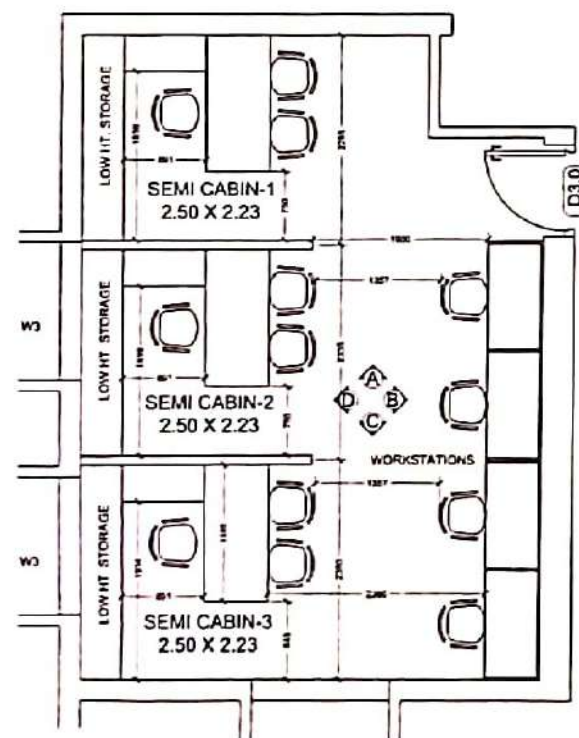


GENERAL LAYOUT

GENERAL NOTES:

- ALL DIMENSIONS ARE IN MILLIMETRES AND ARE UNFINISHED DIMENSIONS UNLESS OTHERWISE SPECIFIED
- ALL LEVELS ARE IN METRES AND ARE UNFINISHED LEVELS UNLESS OTHERWISE SPECIFIED
- DO NOT SCALE DRAWINGS ONLY WRITTEN DIMENSIONS SHALL BE FOLLOWED. ANY DISCREPANCIES NOTED SHALL BE BROUGHT TO THE NOTICE OF THE ARCHITECT PRIOR TO EXECUTION
- FOR DETAILS SUCH AS DOORS, WINDOWS, GRILLS, GATES, SKYLIGHT, TOILETS, STAIRCASES, HANDRAIL, RAILING, ETC. REFER RESPECTIVE ARCHITECTURAL DRAWINGS
- THESE DRAWINGS SHALL BE CORRELATED AND READ IN CONJUNCTION WITH RESPECTIVE CONSULTANT'S APPROVED DRAWINGS FOR STRUCTURAL MEMBERS, SERVICES SUCH AS PLUMBING, SANITARY, ELECTRICAL
- PLAN, SECTION AND ELEVATION DRAWINGS REFER DPG NO. XYZ

KEY PLAN:

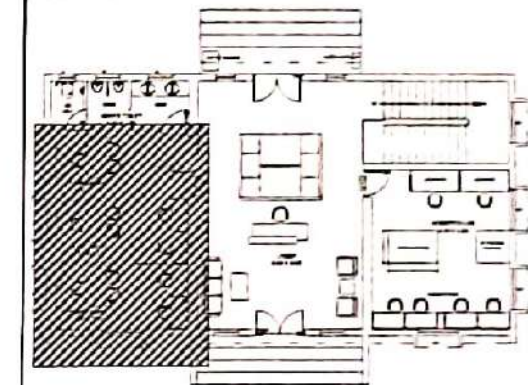


SCALE: AS NOTED	DRAWN: SANJAY	NORTH:
DATE: 05.07.2022	CHKD:	
DRAWING NO.:		SHEET SIZE & NO.: REV. NO.
		A3
CLIENT:	STPI	
PROJECT:	INNOVATION LABORATORY	
DRAWING TITLE:	WORKSTATIONS WALL ELEVATION - GROUND FLOOR	

TRANSFORM

No.10, ARX COLONY, ELDAMS ROAD, ALWARPET, CHENNAI-600 018.
Tel : +91-44-24342734, Fax: +91-44-24342734.
E-mail : ks@transformdesign.net / admin@transformdesign.net
Web: www.transformdesign.net


THESE DRAWINGS ARE UNDER COPYRIGHT AND ARE THE PROPERTY OF TRANSFORM DESIGN. NONE OF THE DRAWINGS AND RELATED DOCUMENTS CAN BE REPRODUCED, COPIED, IN WHOLE OR IN PART WITHOUT PRIOR EXPLICIT WRITTEN CONSENT OF TRANSFORM DESIGN. THESE DRAWINGS CANNOT BE LOANED OVER TO A THIRD PARTY FOR ANY PURPOSE. OTHER THAN THAT FOR WHICH IT HAS BEEN LOANED. AFTER LOANING THE DRAWINGS, THE BORROWER SHALL BE RESPONSIBLE TO RETURN IT TO TRANSFORM DESIGN.

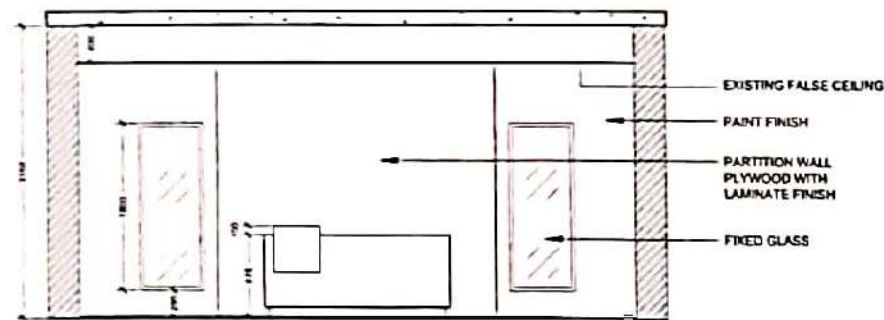


ELEVATION A




ELEVATION B

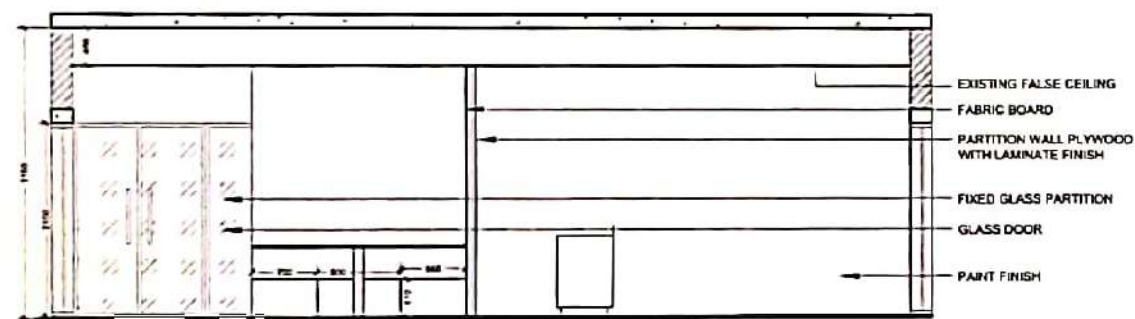

ELEVATION C

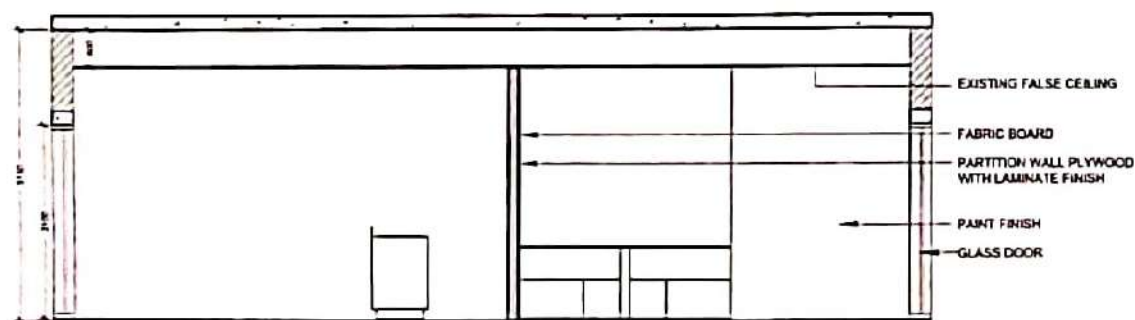

ELEVATION D

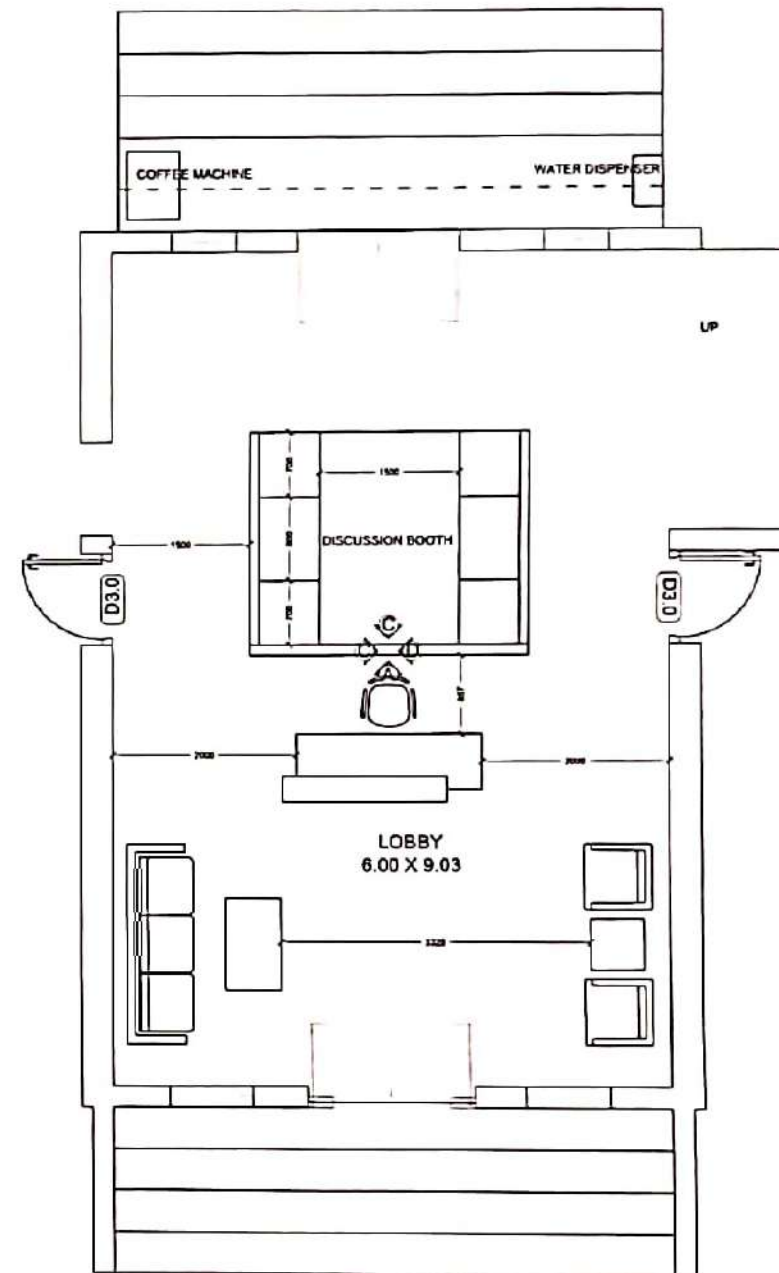


GENERAL LAYOUT

GENERAL NOTES:

ALL DIMENSIONS ARE IN MILLIMETRES AND ARE UNFINISHED DIMENSIONS UNLESS OTHERWISE SPECIFIED.
ALL LEVELS ARE IN METRES AND ARE UNFINISHED LEVELS UNLESS OTHERWISE SPECIFIED.
DO NOT SCALE DRAWINGS. ONLY WRITTEN DIMENSIONS SHALL BE FOLLOWED. ANY DISCREPANCIES NOTED SHALL BE BROUGHT TO THE NOTICE OF THE ARCHITECT PRIOR TO EXECUTION.
FOR DETAILS SUCH AS DOORS, WINDOWS, GRILLS, GATES, Skylight, TOILETS, STAIRCASES, HANDRAIL, RAILING, ETC. REFER RESPECTIVE ARCHITECTURAL DRAWINGS.
THESE DRAWINGS SHALL BE CORRELATED AND READ IN CONJUNCTION WITH RESPECTIVE CONSULTANTS APPROVED DRAWINGS FOR STRUCTURAL MEMBERS, SERVICES SUCH AS PLUMBING, SANITARY, ELECTRICAL.
PLAN, SECTION AND ELEVATION DRAWINGS REFER DWG. NO. 10/2.

KEY PLAN:

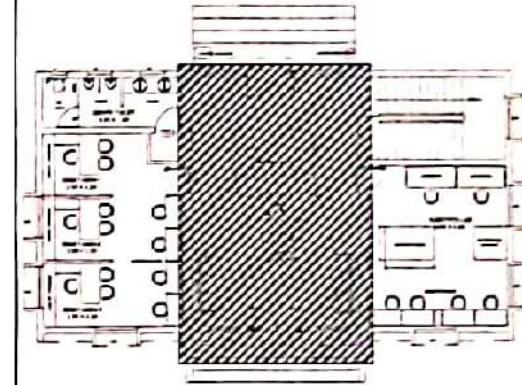

SCALE: AS NOTED	DRAWN: SANJAY	NORTH:
DATE: 05.07.2022	CHKD:	
DRAWING NO.:	SHEET SIZE & NO.:	REV. NO.:
	A3	

CLIENT:
STPI
PROJECT:
INNOVATION LABORATORY
DRAWING TITLE:
LOBBY & DISCUSSION BOOTH WALL ELEVATION - GROUND FLOOR

TRANSFORM


No: 10, ARK COLONY, EL DAMS ROAD, ALWARPET, CHENNAI-600 018.
Tel: +91-44-24342734, Fax: +91-44-24342734.
E-mail: ks@transformdesign.net / admin@transformdesign.net
Web: www.transformdesign.net

THESE DRAWINGS ARE THE PROPERTY OF TRANSFORM DESIGN. NO PART OF THE DRAWINGS AND RELATED DOCUMENTS CAN BE REPRODUCED, COPIED, OR REPRINTED WITHOUT THE WRITTEN PERMISSION OF TRANSFORM DESIGN. THESE DRAWINGS CANNOT BE LOANED OUT TO A THIRD PARTY OR USED FOR ANY PURPOSE OTHER THAN THAT FOR WHICH THEY WERE PREPARED. ANY VIOLATION OF THESE TERMS SHALL BE AT THE USER'S SOLE RISK AND WITHOUT LIABILITY TO TRANSFORM DESIGN.

SPECIFICATIONS

ITEM REF	PARTICULAR	LEVEL
1	6A POWER SOCKET	4'-0" Height AFFL
2	6A SOCKET	4'-0" Height AFFL
3	TELEPHONE SOCKET	2'-0" Height AFFL
4	TELEVISION SOCKET	2'-0" Height AFFL
5	GEYSER SOCKET (ABOVE FALSE CEILING)	7'-0" Height AFFL
6	SINGLE WAY SWITCH	4'-0" Height AFFL
7	TWO WAY SWITCH	4'-0" Height AFFL
8	SWITCH BOX	CEILING
9	CEILING FAN	4'-0" Height AFFL
10	20A AC SOCKET	7'-10" Height AFFL
11	WALL MOUNTED LIGHT	6'-0" Height AFFL
12	WALL MOUNTED FAN	7'-0" Height AFFL
13	EXHAUST FAN	6'-0" Height AFFL
14	WASHBASIN WALL LIGHT	4'-0" Height AFFL
15	CALLING BELL BUZZER	7'-10" Height AFFL
16	CALLING BELL	4'-0" Height AFFL
17	RO POINT	CEILING
18	CHANDLER LIGHT	5'-0" Height AFFL
19	DISTRIBUTION BOARD	ABOVE UNTEL
20	A.C. POINT	CEILING
21	CEILING MOUNTED LIGHT FIXED	ABOVE UNTEL
22	AC STABILIZER UNIT	CEILING
23	TWO WAY CIRCUIT	
24	SINGLE WAY CIRCUIT	

NOTES:
 1. POSITION OF ALL SWITCH BOXES TO BE 9" AWAY FROM THE WALL OR DOOR OPENING.
 2. BA TO BE INCLUDED IN ALL THE SWITCH BOX.
 3. TWO CIRCUITS OF SAME PHASE CAN BE TAKEN IN ONE 25MM DIA CONDUIT.
 4. FOR STAIRCASE SEPARATE CONDUIT SHOULD BE LAID CONNECTING ALL FLOORS.
 5. BALCONY, UTILITY & TOILET FLOOR SLAB ARE SUNKEN BY 3"

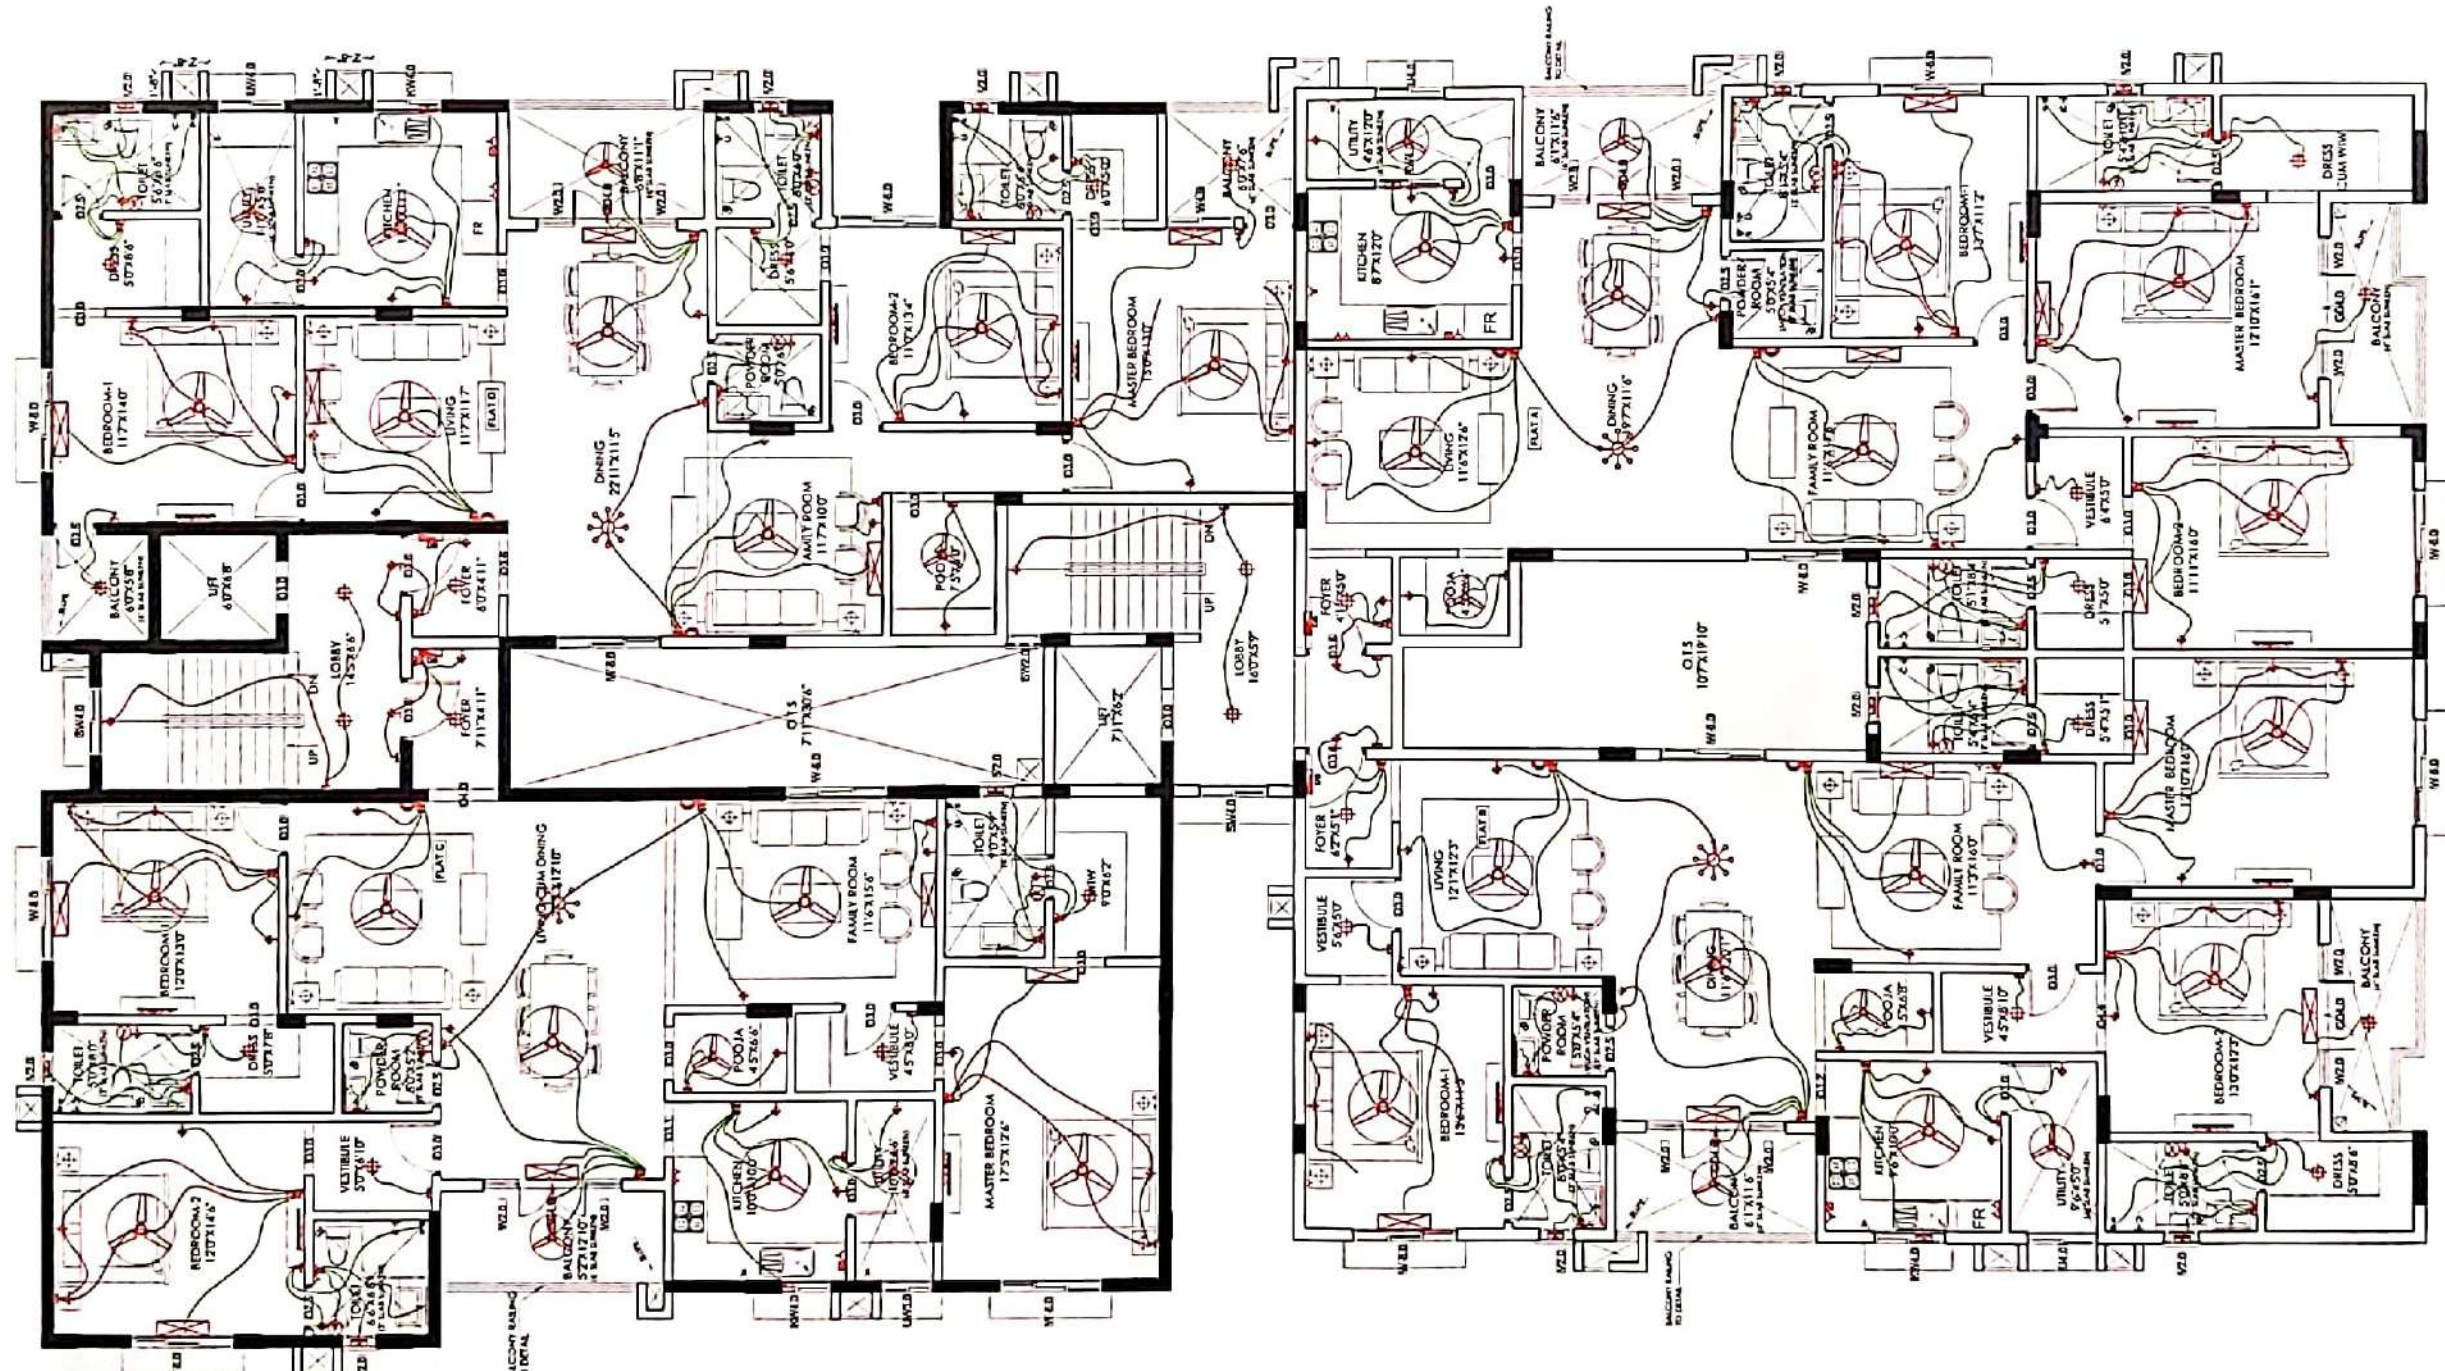

R1



REV	DESCRIPTION	DATE	BY	CHKD

GRAPHIC SCALE: 1" = 12'

AMENDMENT

TRANSFORM
 ARCHITECTS
 No. 17, OLD NO. 18, ASH CROW, ELOM ROAD, ANNAPUR, CHENNAI - 600042
 Tel: +91-44-26116313, 26116314, 26116315, 26116316, 26116317, 26116318, 26116319
 Email: transformarchitects@gmail.com, transformarchitects@yahoo.co.uk
 Web: www.transformarchitects.com

☐ CONCEPTUAL DRAWING	☐ WORKING DRAWING
☐ SCHEMATIC DRAWING	☐ AS BUILT DRAWING
SCALE: NTS	DRAWN: SANJAY
DATE: 16-03-2022	CHKD: RAJAN
DRAWING NO.	SHEET SIZE & NO.
	A3


CLIENT: M/S SUMANTH & CO
PROJECT: PROPOSED RESIDENTIAL PROJECT FOR SUMANTH & CO AT QUIRUSWAY ROAD, CHENNAI
DESIGNING TITLE: TYPICAL FLOOR PLAN (1ST, 2ND, 3RD)

GENERAL NOTES:
 1. ALL DIMENSIONS ARE IN METERS (M) UNLESS OTHERWISE SPECIFIED.
 2. ALL WALLS ARE 230MM THICK UNLESS OTHERWISE SPECIFIED.
 3. ALL FLOORS ARE 125MM THICK UNLESS OTHERWISE SPECIFIED.
 4. ALL ROOFS ARE 150MM THICK UNLESS OTHERWISE SPECIFIED.
 5. ALL DOORS ARE 2100MM HIGH UNLESS OTHERWISE SPECIFIED.
 6. ALL WINDOWS ARE 2100MM HIGH UNLESS OTHERWISE SPECIFIED.
 7. ALL BALCONIES ARE 150MM THICK UNLESS OTHERWISE SPECIFIED.
 8. ALL STAIRS ARE 150MM THICK UNLESS OTHERWISE SPECIFIED.
 9. ALL LIFTS ARE 150MM THICK UNLESS OTHERWISE SPECIFIED.
 10. ALL PIPES AND DRAINAGE ARE 150MM THICK UNLESS OTHERWISE SPECIFIED.

SPECIFICATIONS

ITEM REF	PARTICULAR	LEVEL
1A	POWER SOCKET	4'-0" height AFEL
1B	TELEPHONE SOCKET	4'-0" height AFEL
2A	TELEVISION SOCKET	2'-0" height AFEL
2B	TELEVISION SOCKET	2'-0" height AFEL
3A	CEILING SOCKET (ABOVE FALSE CEILING)	7'-0" height AFEL
3B	Ceiling Socket	7'-0" height AFEL
4	SINGLE WAY SWITCH	4'-0" height AFEL
5	TWO WAY SWITCH	4'-0" height AFEL
6	SWITCH BOX	CEILING
7	CEILING FAN	4'-0" height AFEL
8	20A MC SOCKET	7'-0" height AFEL
9	WALL MOUNTED LIGHT	6'-0" height AFEL
10	WALL MOUNTED FAN	7'-0" height AFEL
11	EXHAUST FAN	6'-0" height AFEL
12	WASHBASIN WALL LIGHT	4'-0" height AFEL
13	CALLING BELL BUZZER	4'-0" height AFEL
14	CALLING BELL	7'-0" height AFEL
15	RO POINT	4'-0" height AFEL
16	CHANDLER LIGHT	CEILING
17	DISTRIBUTION BOARD	5'-0" height AFEL
18	A.C POINT	ABOVE LINTEL
19	CEILING MOUNTED LIGHT RIGID	CEILING
20	AC STABILIZER UNIT	ABOVE LINTEL
21	TWO WAY CIRCUIT	
22	SINGLE WAY CIRCUIT	

NOTES:
 1. POSITION OF ALL SWITCH BOXES TO BE 9" AWAY FROM THE WALL OR DOOR OPENING.
 2. 6A TO BE INCLUDED IN ALL THE SWITCH BOX.
 3. TWO CIRCUITS OF SAME PHASE CAN BE TAKEN IN ONE 25MM DIA CONDUIT.
 4. FOR STAIRCASE SEPARATE CONDUIT SHOULD BE LAID CONNECTING ALL FLOORS.
 5. BALCONY, UTILITY & TOILET FLOOR SLAB ARE SUNKEN BY 3"

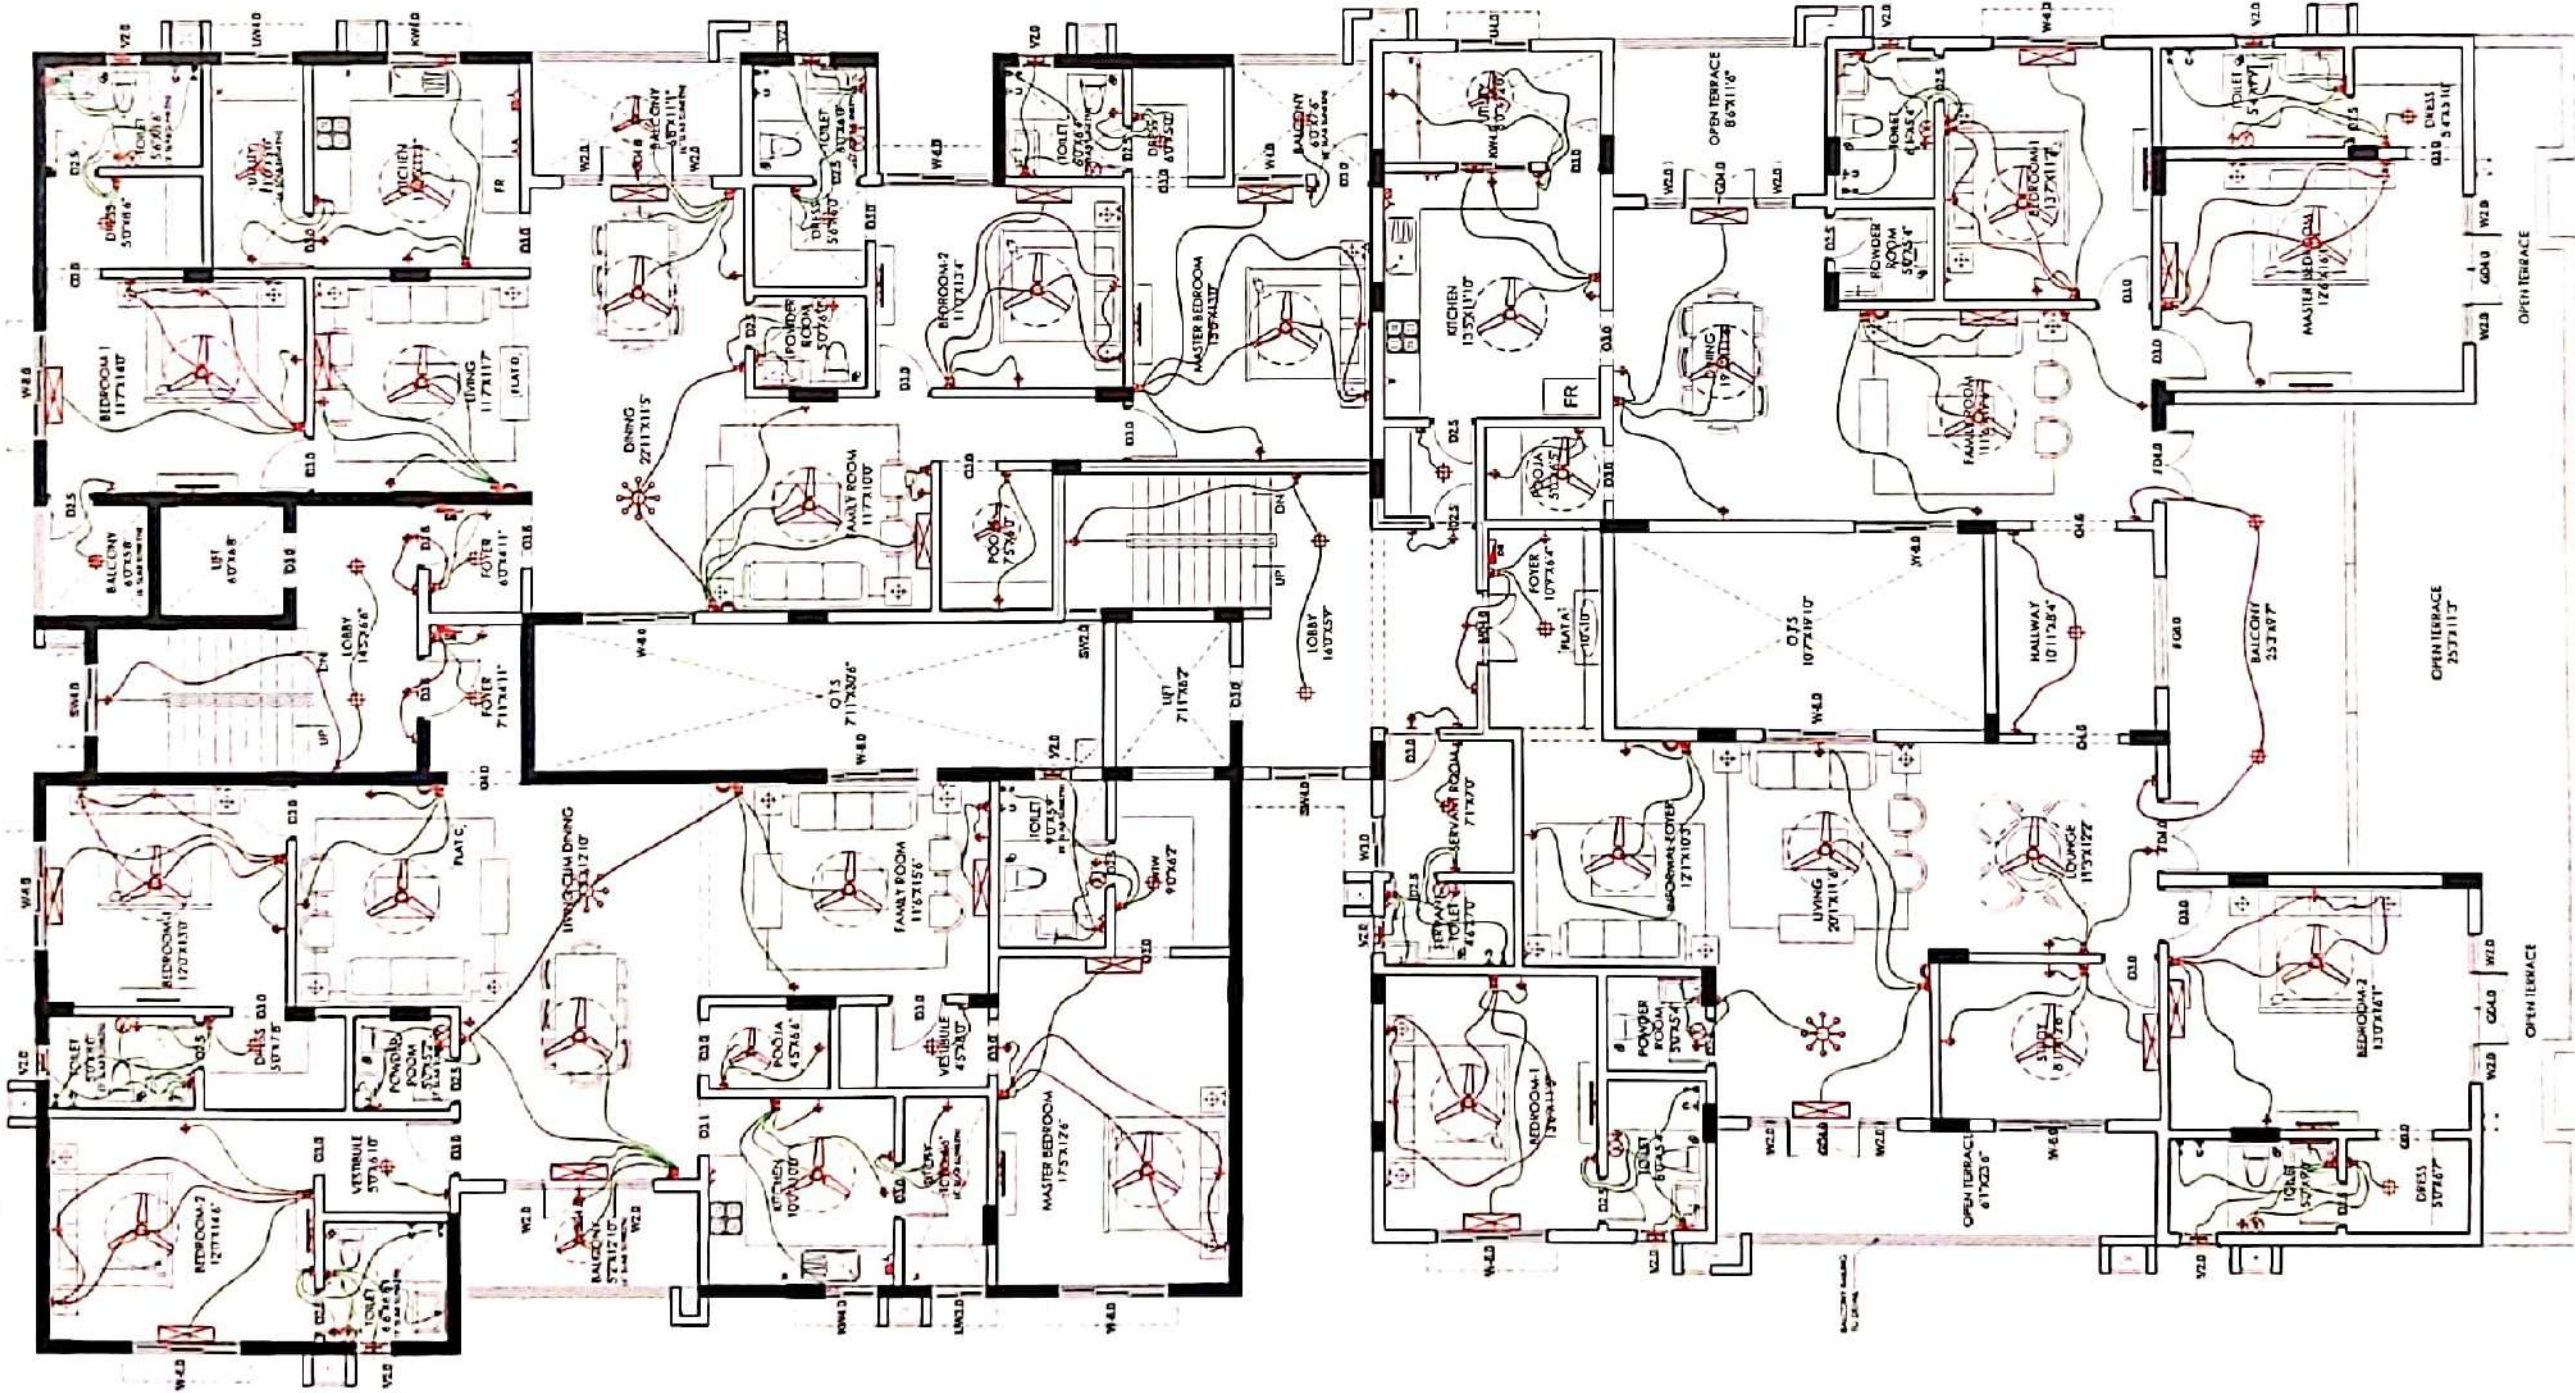

REV: _____ DATE: _____
 DESIGNED BY: _____
 CHECKED BY: _____
 APPROVED BY: _____
 GRAPHIC SCALE: 1" = 12' 0"

TRANSFORM
 ARCHITECTS
 No. 17, VEDASARAI ROAD, CHENNAI - 600015
 Tel: 044-2610-1000, 2610-1001, 2610-1002
 Email: info@transformarchitects.com, transformarchitects@gmail.com
 Web: www.transformarchitects.com


CLIENT: M/S SUMATHI & CO
 PROJECT: PROPOSED RESIDENTIAL PROJECT FOR SUMATHI & CO AT CHUDAMURAI ROAD, CHENNAI
 SCALE: MTS
 DATE: 16.09.2022
 DRAWING NO: _____
 SHEET NO: 4/4

GENERAL NOTES:
 1. ALL DIMENSIONS ARE IN METERS (M) UNLESS OTHERWISE SPECIFIED.
 2. ALL WALLS ARE 200MM THICK UNLESS OTHERWISE SPECIFIED.
 3. ALL FLOORS ARE FINISHED WITH POLISHED FLOORING UNLESS OTHERWISE SPECIFIED.
 4. ALL ROOFS ARE FINISHED WITH TERRAZZO UNLESS OTHERWISE SPECIFIED.
 5. ALL CEILING ARE FINISHED WITH POP UNLESS OTHERWISE SPECIFIED.
 6. ALL LIGHTING FIXTURES ARE TO BE AS PER THE ARCHITECT'S SPECIFICATION.
 7. ALL ELECTRICAL WORK IS TO BE AS PER THE ELECTRICAL CODE OF PRACTICE.
 8. ALL MECHANICAL WORK IS TO BE AS PER THE MECHANICAL CODE OF PRACTICE.
 9. ALL SANITARY WORK IS TO BE AS PER THE SANITARY CODE OF PRACTICE.
 10. ALL PAINTS ARE TO BE AS PER THE PAINT CODE OF PRACTICE.

FOURTH FLOOR PLAN
 DRAWING TITLE: _____
 DRAWING NO: _____
 SHEET NO: 4/4

LEGEND

ITEM REF	PARTICULAR	LEVEL
1	6A POWER SOCKET	4'-0" High AFFL
2	20A POWER SOCKET FOR CAR CHARGING	4'-0" High AFFL
3	SINGLE WAY SWITCH	4'-0" High AFFL
4	TWO WAY SWITCH	4'-0" High AFFL
5	SWITCH BOX	4'-0" High AFFL
6	20A MC SOCKET	4'-0" High AFFL
7	WALL MOUNTED LIGHT	7'-10" High AFFL
8	DISTRIBUTION BOARD	5'-0" High AFFL
9	CEILING MOUNTED LIGHT FIXED	CEILING
10	TWO WAY CIRCUIT	
11	SINGLE WAY CIRCUIT	

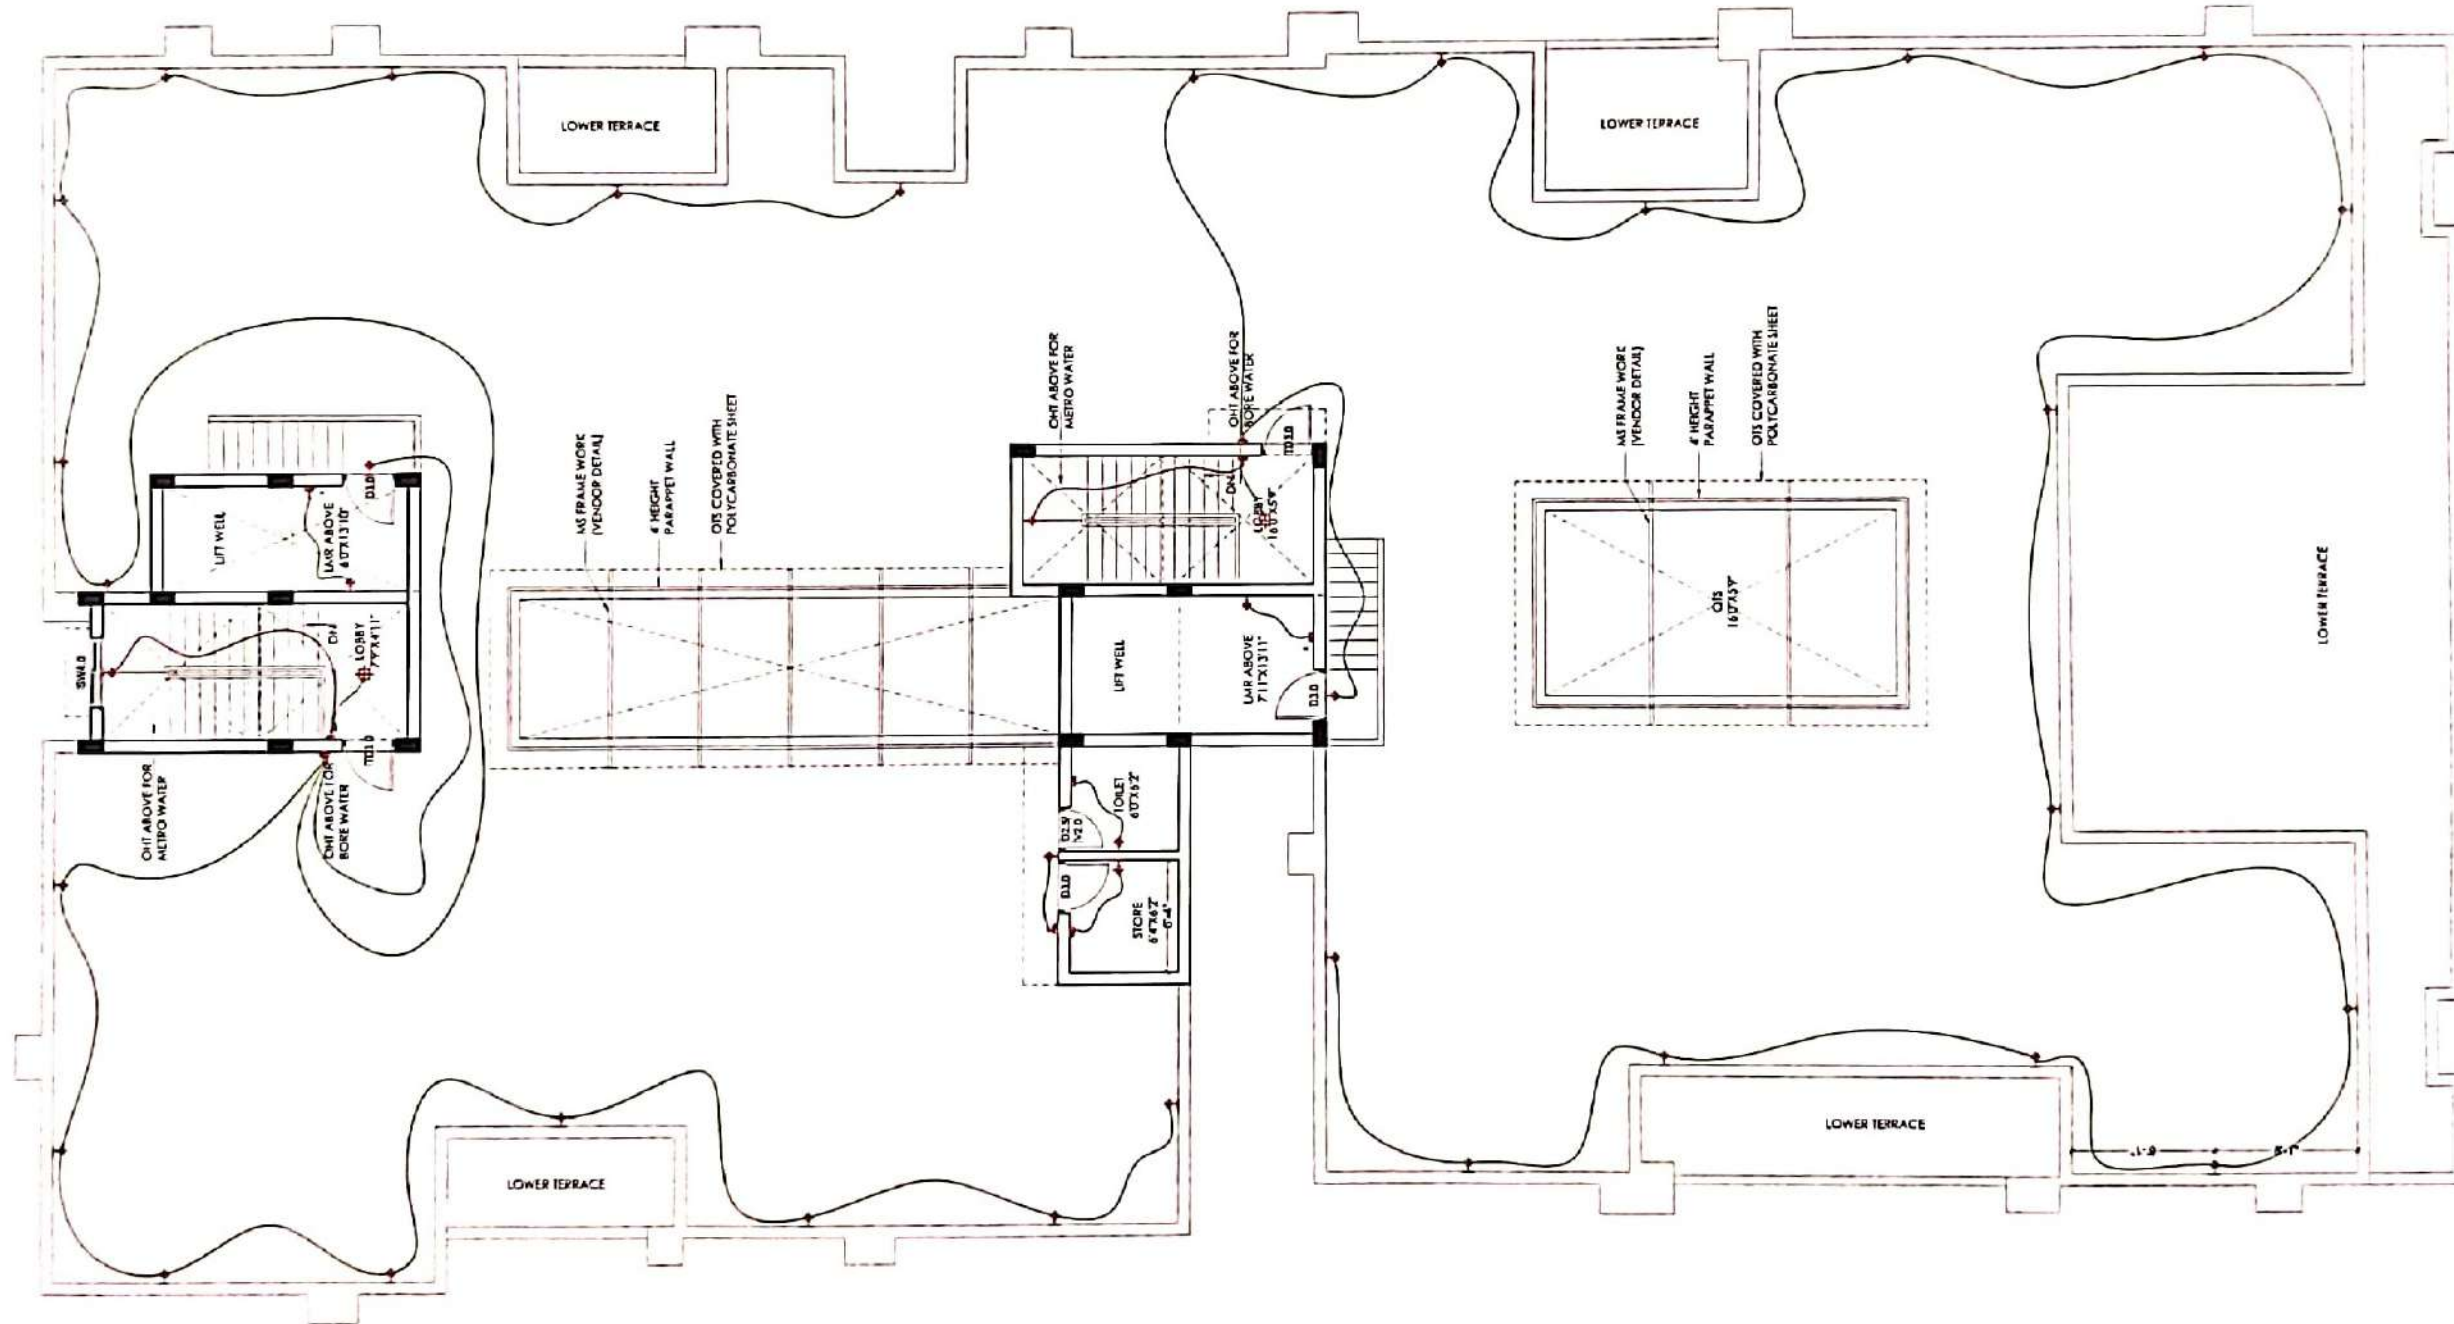

REV	DESCRIPTION	DATE	BY	CHKD

GRAPHIC SCALE: 1" = 10'-0"






TRANSFORM
ARCHITECTS
NO. 11 OLD NO. 10, 100, CHENNAI BLVD, CHENNAI, INDIA
TEL: +91-44-26144200, 26144201, 26144202
E-MAIL: info@transformarchitects.com, info@transformarchitects.com

CONCEPTUAL DRAWING	WORKING DRAWING
SCHEMATIC DRAWING	AS BUILT DRAWING
SCALE: NTS	DATE: 16-09-2017
DATE: 16-09-2017	DATE: 16-09-2017
DATE: 16-09-2017	DATE: 16-09-2017

CLIENT: M/S SUBRAMAN & CO	PROJECT: PROPOSED RESIDENTIAL PROJECT FOR SUBRAMAN & CO AT MAJAPAKKAM, CHENNAI
DRAWING TITLE: TERRACE FLOOR PLAN	





GENERAL NOTES

- All dimensions are in feet & inches unless otherwise specified.
- All work shall be in accordance with the latest Indian Standards (IS) and Building Bye-Laws.
- The client shall provide all necessary approvals and permits for the project.
- The architect shall be responsible for the design and construction of the project.
- The client shall provide all necessary materials and labor for the project.
- The architect shall be responsible for the design and construction of the project.
- The client shall provide all necessary materials and labor for the project.
- The architect shall be responsible for the design and construction of the project.

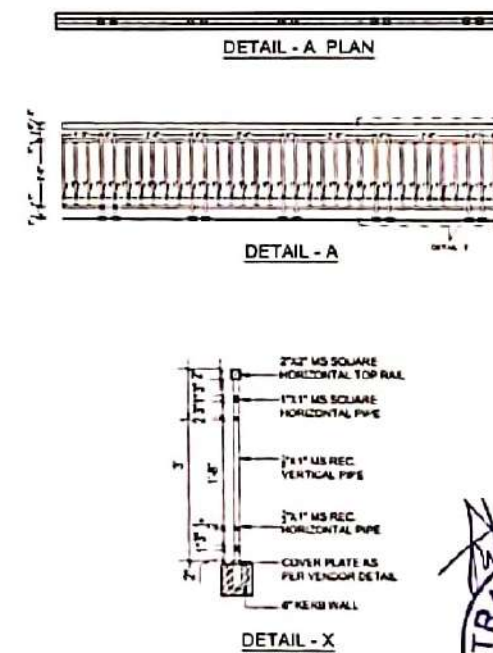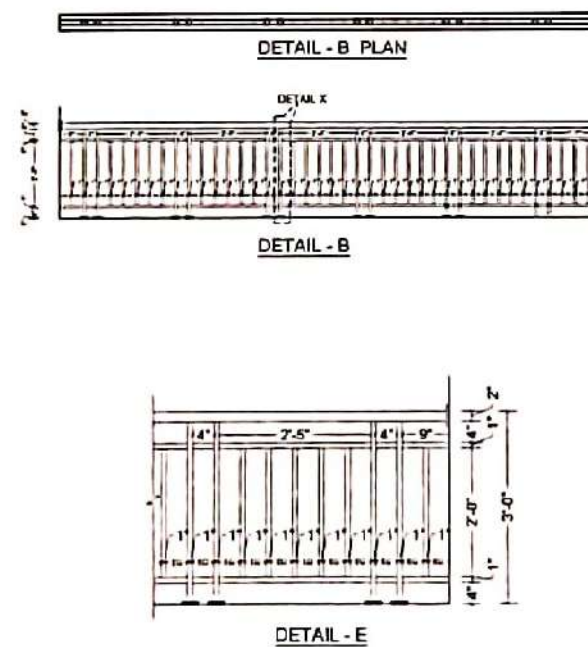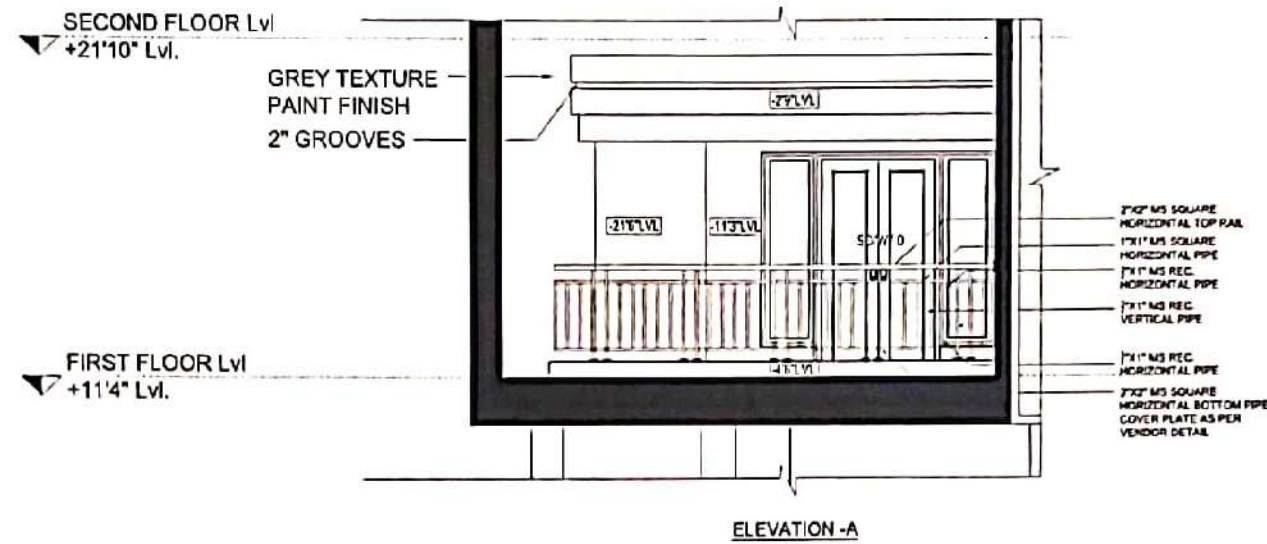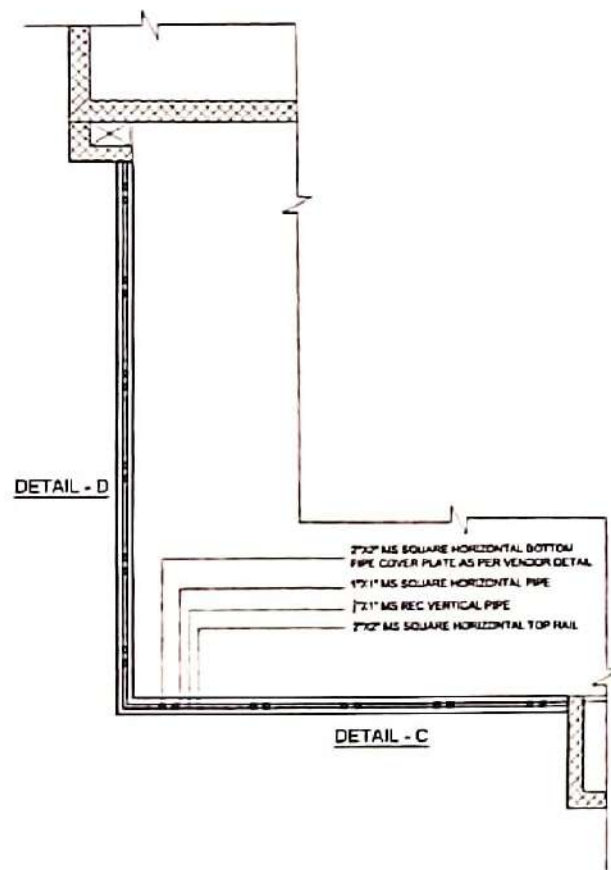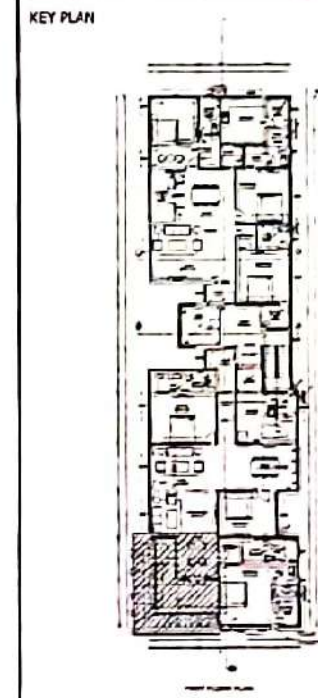[illegible]


REV.	DESCRIPTION	DATE	BY	CHKD.					
AMENDMENT									
GRAPHIC SCALE: 									
CLIENT: SUMANTH & CO									
PROJECT: PROPOSED RESIDENTIAL BUILDING AT MCBN, CHENNAI									
DRAWING TITLE: SOUTH SIDE-REAR BALCONY RAILING									
☐ CONCEPTUAL DRAWING ☒ WORKING DRAWING ☐ SCHEMATIC DRAWING ☐ AS BUILT DRAWING									
SCALE: NTS		DRAWN: SANJAY			REVISION NO R0				
DATE: 04.08.2022		CHKD: FLORA							
DRAWING NO.					SHEET SIZE & NO.: A3				
ARCHITECTS: TRANSFORM 									
# NO.10, ARK COLONY, ELDAMS ROAD, ALWARPET, CHENNAI-600 018 Tel : +91-44-24342734, Fax: +91-44-24342734. E-mail : ks@transformdesign.net / admin@transformdesign.net Web : www.transformdesign.net									



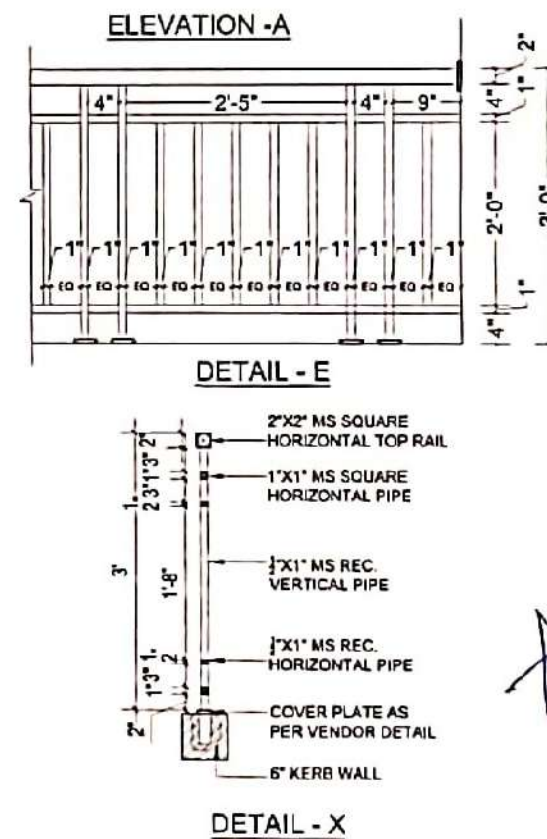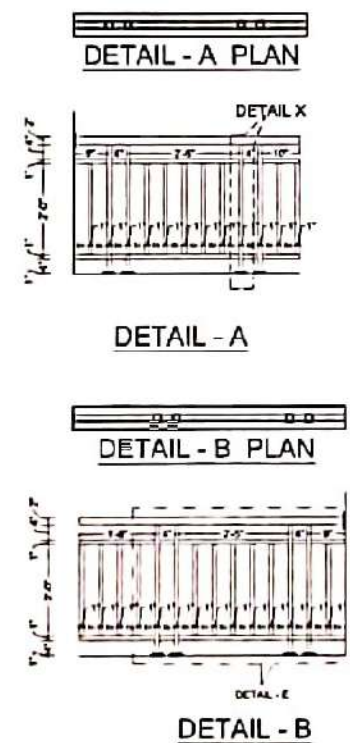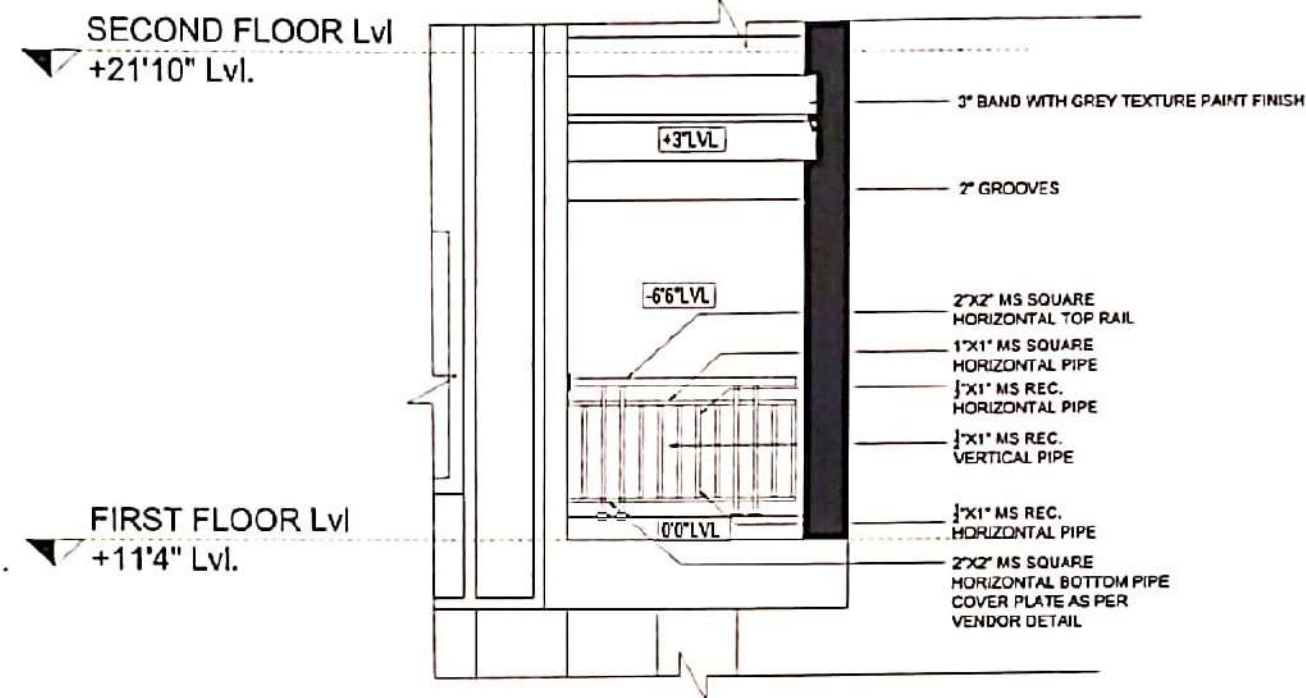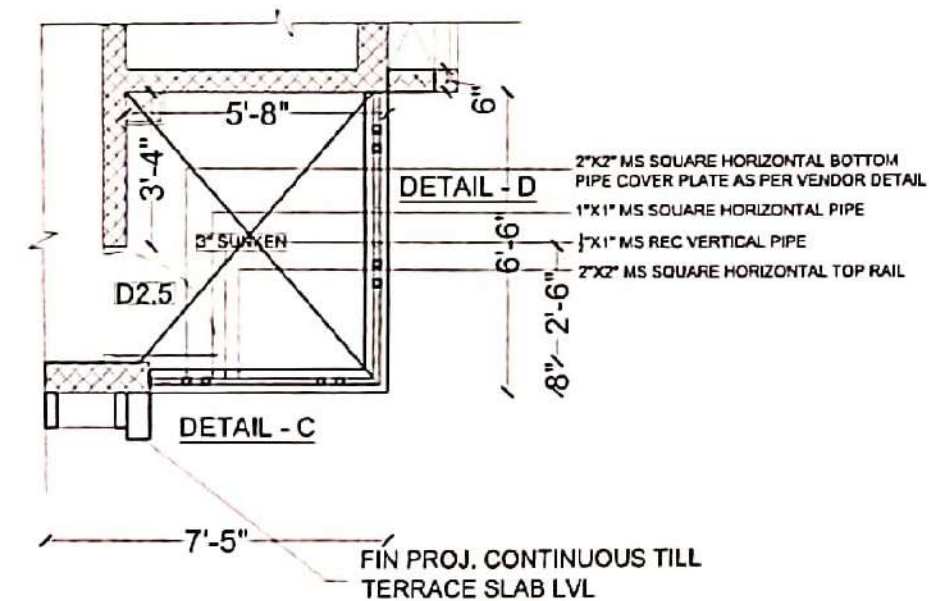








GENERAL NOTES

ALL DIMENSIONS ARE IN FEET & INCHES AND ARE APPROXIMATE DIMENSIONS. ALL DIMENSIONS SHOWN ON ALL DETAILS AND SHEET 1 THROUGH 6 ARE APPROXIMATE. ALL DIMENSIONS SHOWN ON SHEET 1 THROUGH 6 SHALL BE PRELIMINARY. 

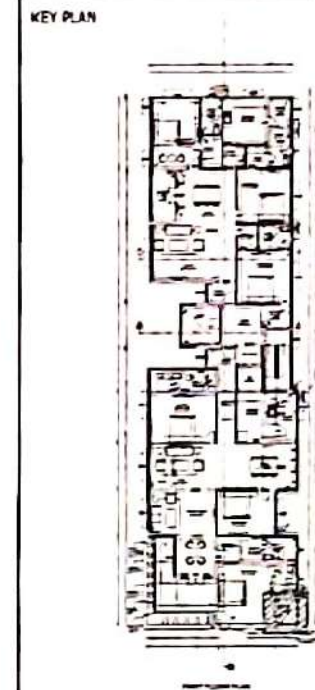

REV	DESCRIPTION	DATE	BY	CHKD.	
AMENDMENT					
GRAPHIC SCALE: 					
CLIENT: SUMANTH & CO					
PROJECT: PROPOSED RESIDENTIAL BUILDING AT MCBN, CHENNAI					
DRAWING TITLE: SOUTH SIDE-REAR BALCONY RAILING					
☐ CONCEPTUAL DRAWING		☒ WORKING DRAWING			
☐ SCHEMATIC DRAWING		☐ AS BUILT DRAWING			
SCALE: MTS		DRAWN: SANJAY		REVISION NO.	
DATE: 04.08.2022		CHKD: FLORA		R0	
DRAWING NO.				SHEET SIZE & NO.	
				A3	
ARCHITECTS:					
TRANSFORM 					
# No 10, ARA COLONY, ELDAMS ROAD, ALWARPET, CHENNAI-600 018 Tel : +91-44-24342734, Fax : +91-44-24342734. E-mail : ks@transformdesign.net / admin@transformdesign.net Web : www.transformdesign.net					

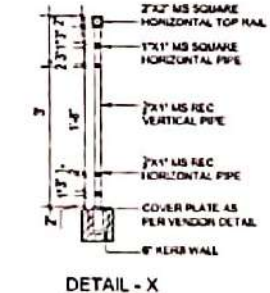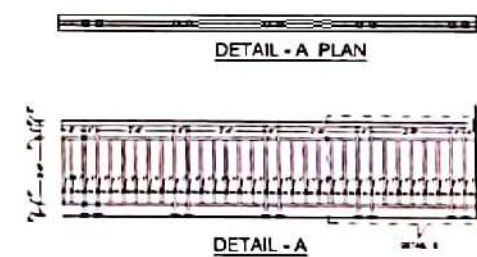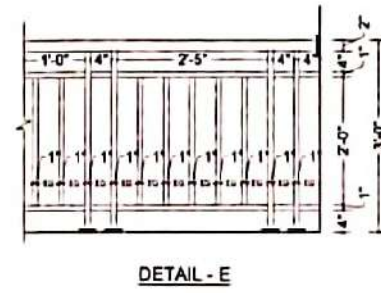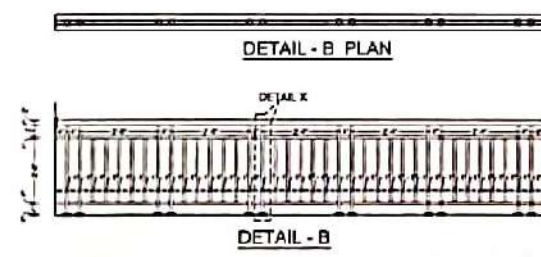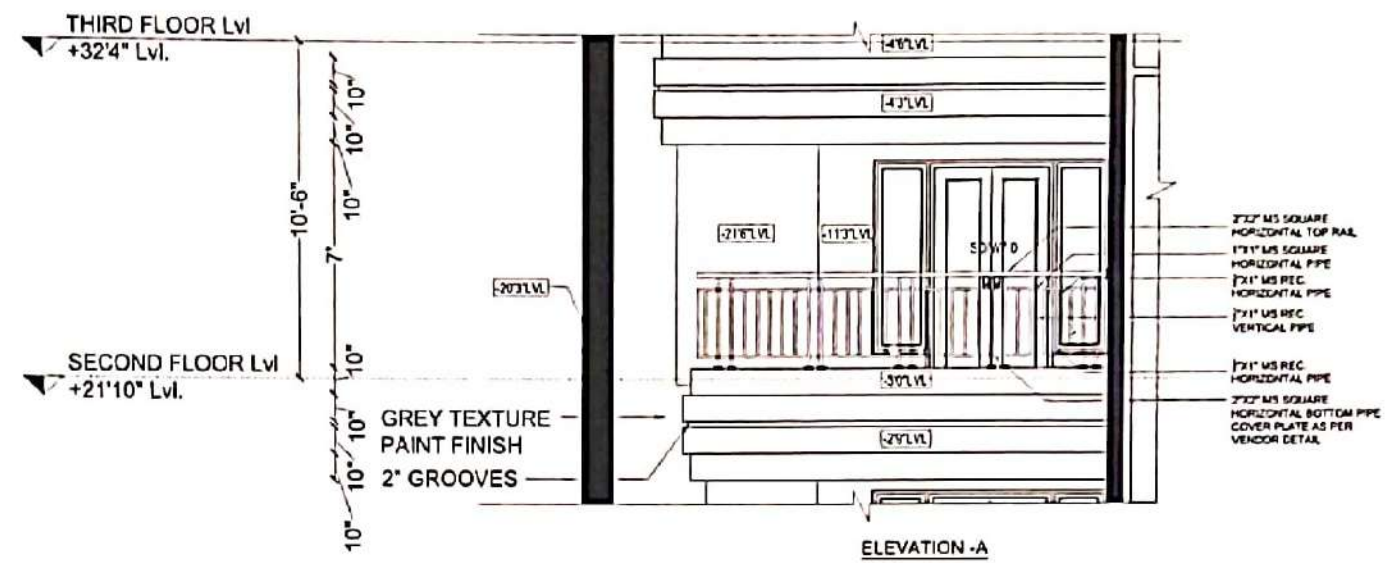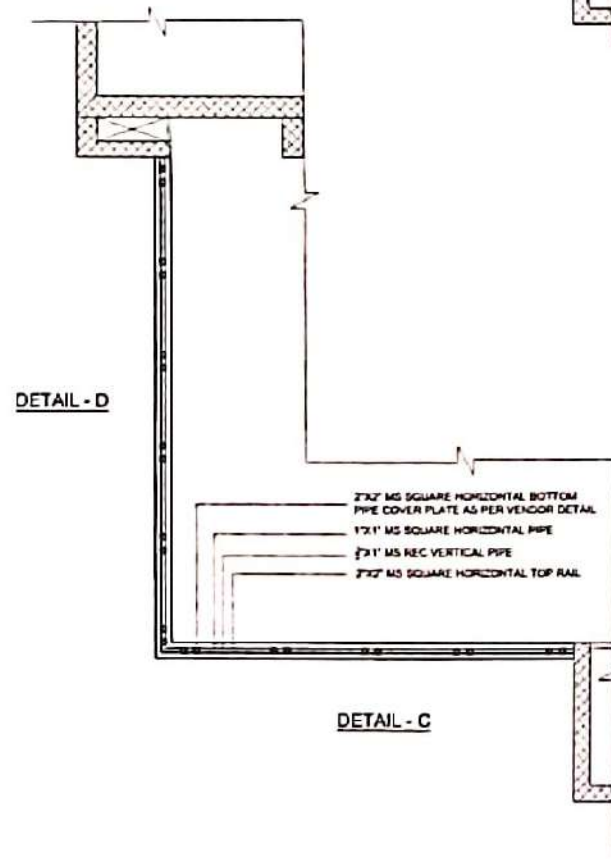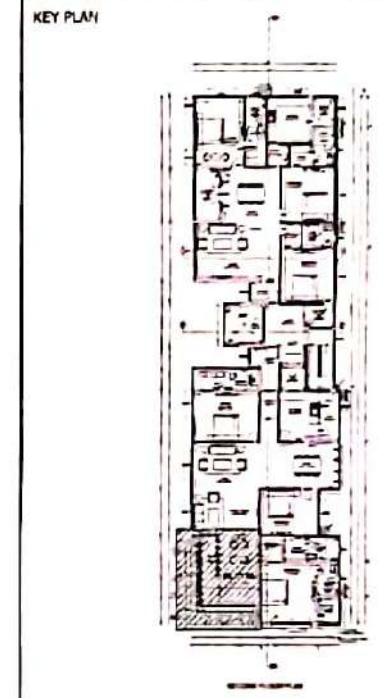

[illegible]

REV.	DESCRIPTION	DATE	BY	CHD
AMENDMENT				

GRAPHIC SCALE: 0" 1/2" 1" 1 1/2"

CLIENT:
SUMANTH & CO

PROJECT:
PROPOSED RESIDENTIAL BUILDING AT MCBN,
CHENNAI

DRAWING TITLE:
SOUTH SIDE-REAR BALCONY RAILING

☐ CONCEPTUAL DRAWING	☒ WORKING DRAWING
☐ SCHEMATIC DRAWING	☐ AS BUILT DRAWING


SCALE: NTS	DRAWN: SANJAY	REVISION NO: RO
DATE: 05.08.2022	CHECKED: FLORA	

DRAWING NO.	SHEET SIZE & NO. A3
-------------	------------------------

ARCHITECTS
TRANSFORM 
No. 10, ARX COLONY, ELDAMS ROAD, ALWARPET, CHENNAI-600 018
Tel : +91-44-24342734, Fax : +91-44-24342734.
E-mail : ks@transformdesign.net / admin@transformdesign.net
Web : www.transformdesign.net


GENERAL NOTES


- 1. ALL DIMENSIONS ARE IN METERS UNLESS OTHERWISE SPECIFIED.
- 2. ALL LEVELS ARE BASED ON THE FINISHED FLOOR LEVEL OF THE BUILDING.
- 3. THE TERRACE FLOOR PLAN IS A PRELIMINARY DESIGN AND IS SUBJECT TO CHANGE.
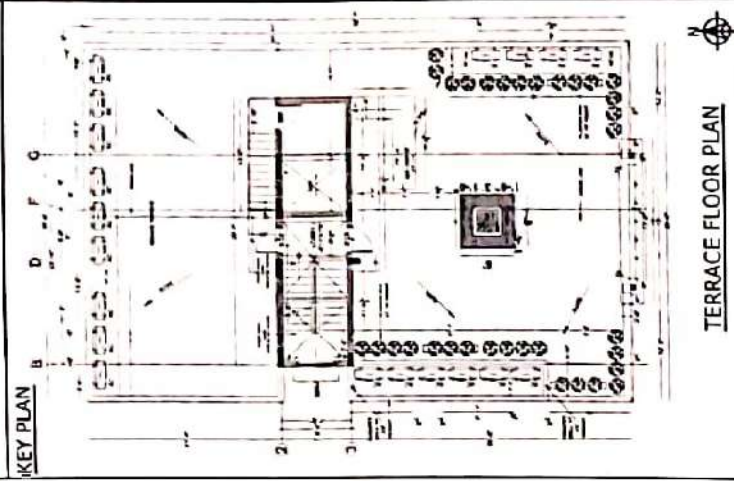


REV	DESCRIPTION	DATE	BY	CMD	APPRO
1	1/2"				
2	1/2"				
TERRACE FLOOR PLAN

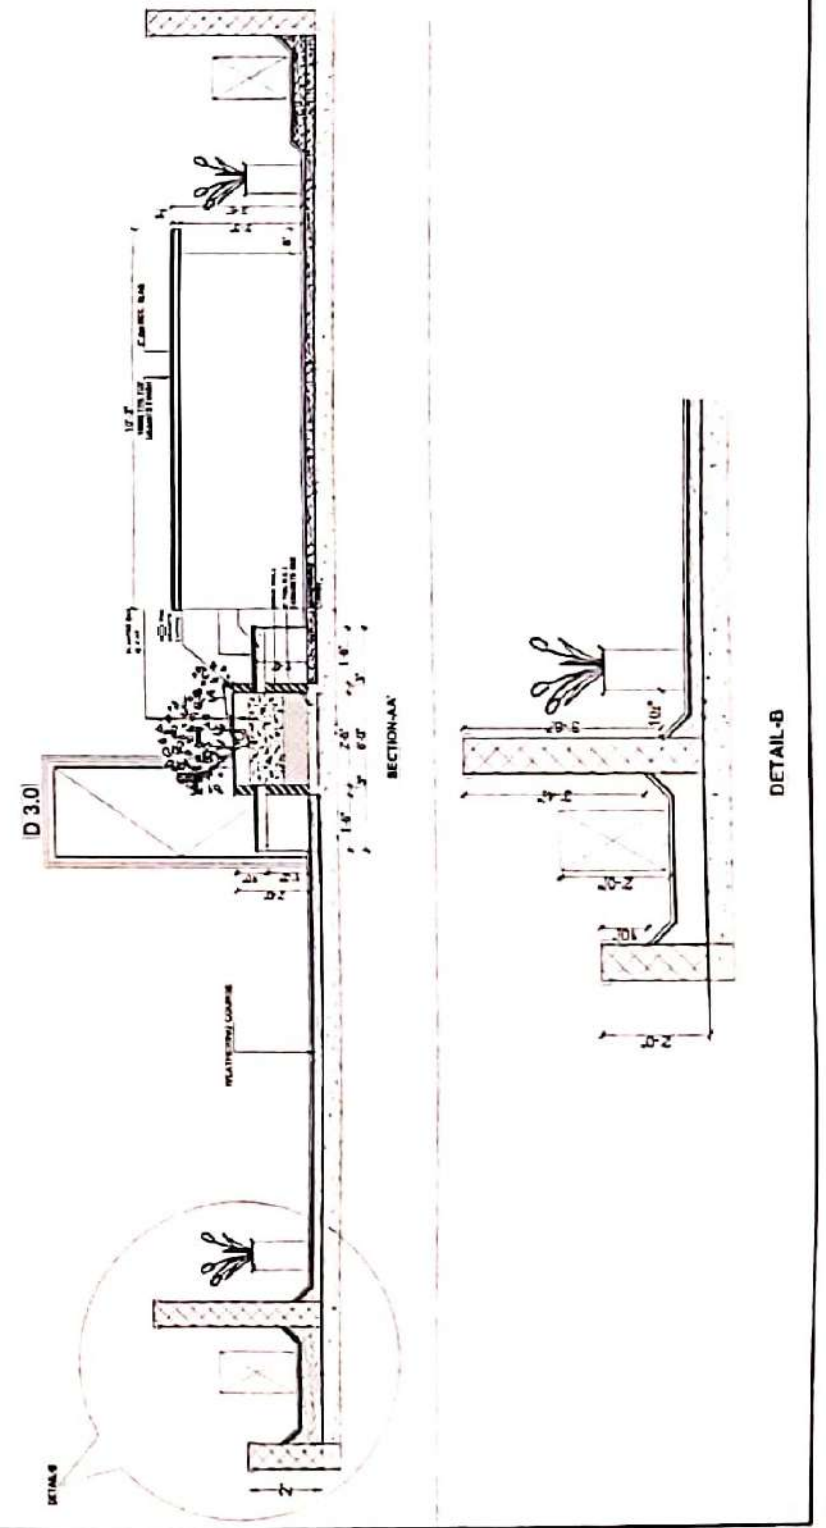

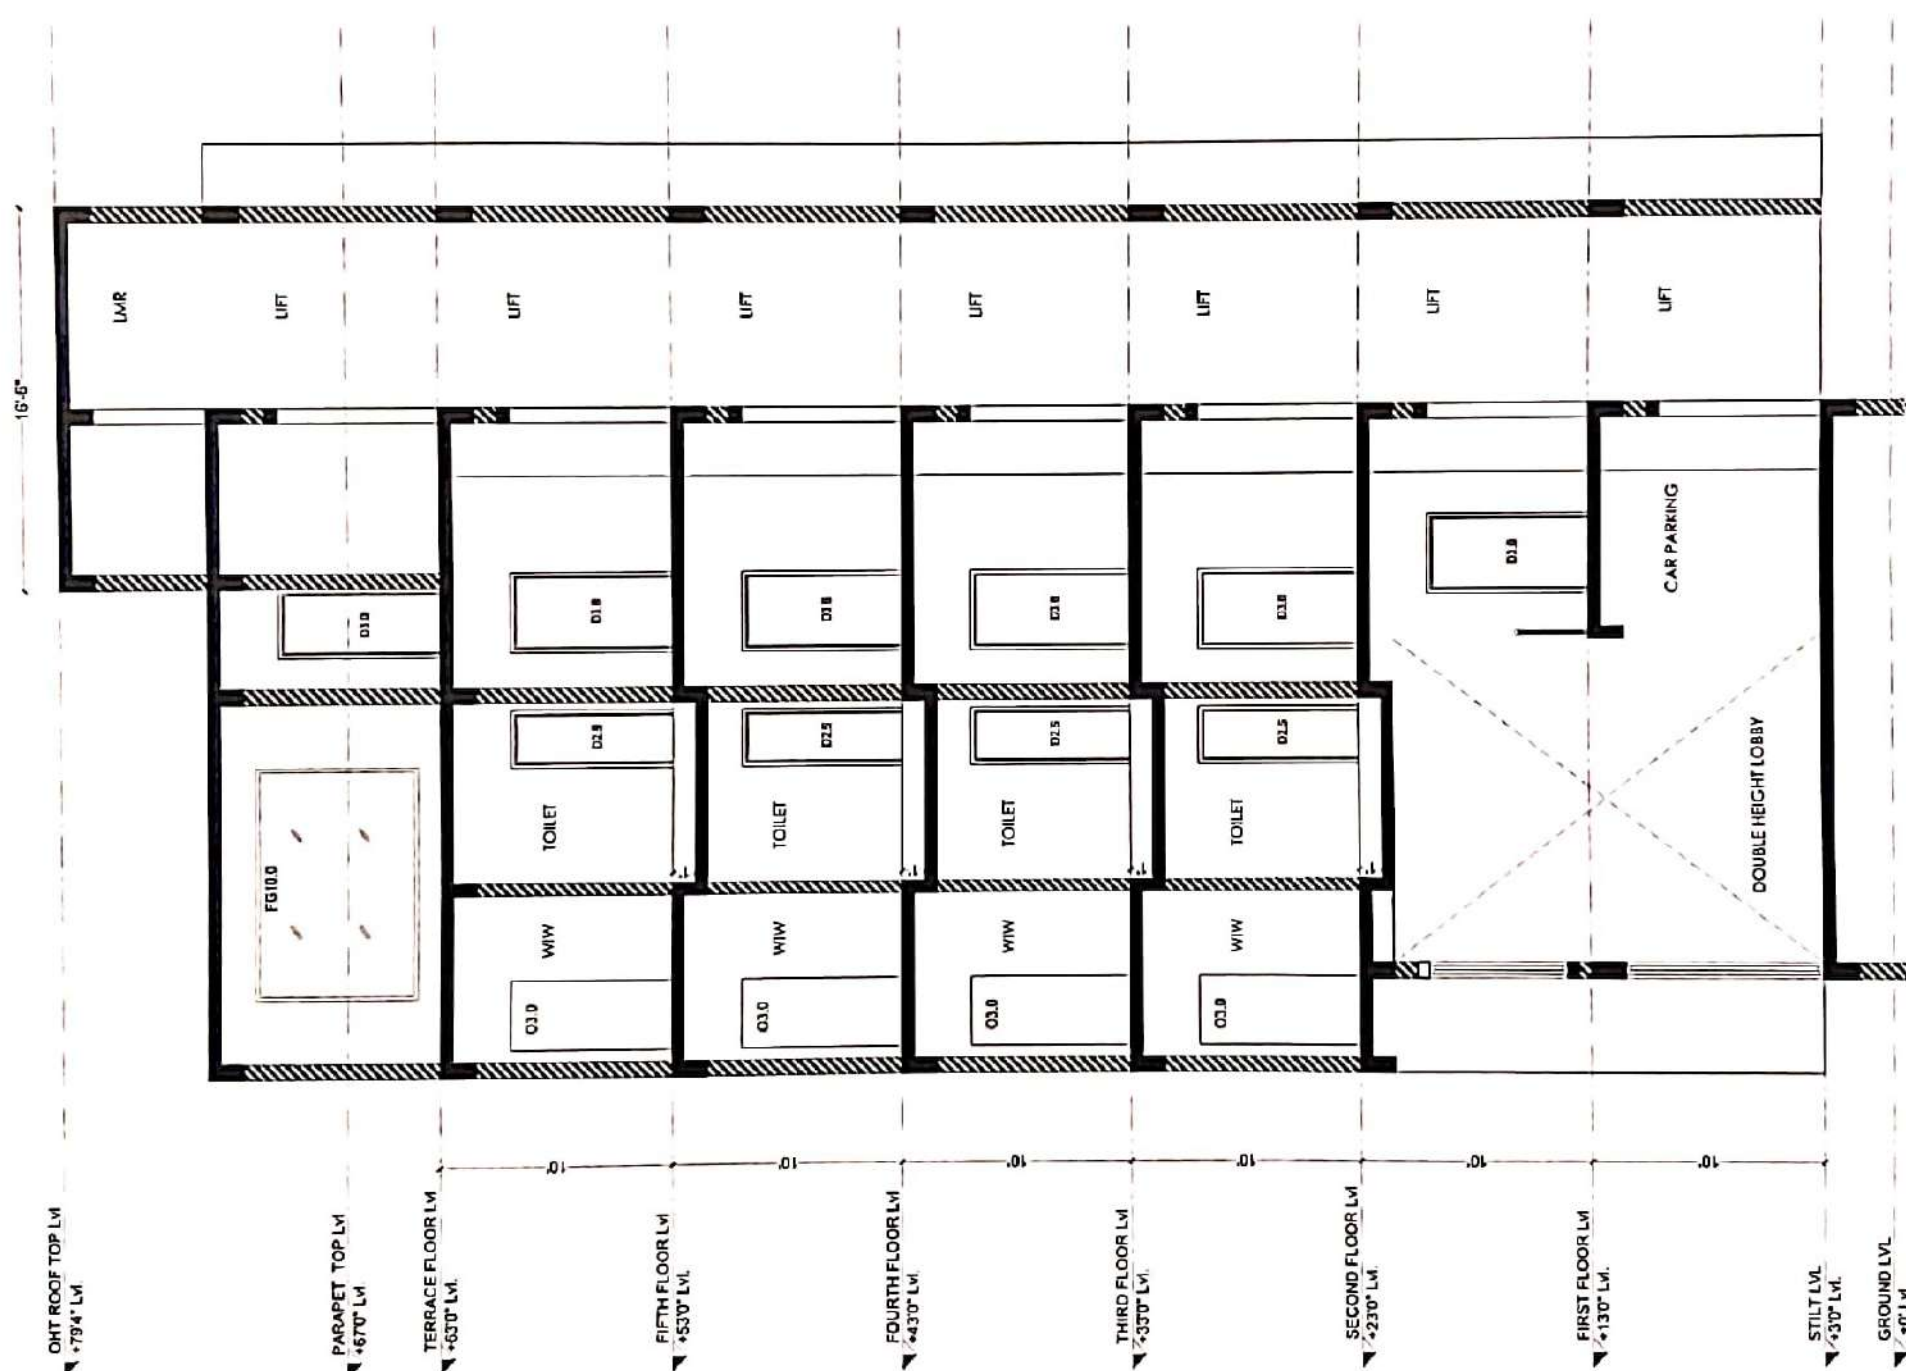

SECTION AA'

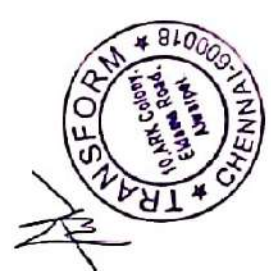

REV.	DESCRIPTION	DATE	BY	CHKD.
AMENDMENT				

GRAPHIC SCALE: 0" 1' 1.17"

NORTH

☐ PRELIMINARY DRAWING
☐ SCHEMATIC DRAWING
☒ WORKING DRAWING
☐ AS BUILT DRAWING

SCALE NTS
 DATE 18-08-2022
 DRAWING NO. TFD-21-004-WRK-AR-PP-002
 SHEET SIZE & NO.: A2


ARCHITECTS
TRANSFORM
 No 17, OLD No 10, AN COLONY, EDUGU ROAD, ALMAREET, CHENNAI 600161
 Tel: +91-44-3671163, 2671165 Fax: +91-44-2487555
 Email: transformarchitects@gmail.com / transformarchitects@gmail.com
 Web: www.transformarchitects.com

GENERAL NOTES

- ALL DIMENSIONS ARE IN FEET & INCHES AND ARE UNFINISHED DIMENSIONS UNLESS OTHERWISE SPECIFIED
- ALL LEVELS ARE IN FEET & INCHES AND ARE UNFINISHED LEVELS UNLESS OTHERWISE SPECIFIED
- DO NOT SCALE DRAWINGS. ONLY WRITTEN DIMENSIONS SHALL BE FOLLOWED. ANY DISCREPANCIES NOTED SHALL BE BROUGHT TO THE NOTICE OF THE ARCHITECT PRIOR TO EXECUTION
- FOR DETAILS SUCH AS DOORS, WINDOWS, GRILLS, GATES, RAILINGS, TOILETS, STAIRCASES, HANDRAILS, ETC. REFER TO SPECIFIC ARCHITECTURAL DRAWINGS
- THESE DRAWINGS SHALL BE CORRELATED AND READ IN CONNECTION WITH RESPECTIVE CONSULTANT'S APPROVED DRAWINGS FOR STRUCTURAL, MECHANICAL, ELECTRICAL, PLUMBING, SANITARY, ETC.
- PLAN, SECTION AND ELEVATION DRAWINGS NOTED ON

CLIENT: M/S SUMANTH & CO
 PROJECT: PROPOSED RESIDENTIAL PROJECT FOR SUMANTH & CO
 AT RA PURAM, CHENNAI
 DRAWING TITLE: SECTION
 SECTION

THESE DRAWINGS ARE UNDER COPYRIGHT AND ARE THE PROPERTY OF TRANSFORM ARCHITECTS. NO PART OF THESE DRAWINGS SHALL BE REPRODUCED, COPIED, OR IN ANY MANNER, EITHER WHOLLY OR IN PART, WITHOUT PRIOR EXPRESS WRITTEN CONSENT OF TRANSFORM ARCHITECTS. ANY REPRODUCTION OR USE OF THESE DRAWINGS WITHOUT THE WRITTEN CONSENT OF TRANSFORM ARCHITECTS SHALL BE AT THE USER'S RISK AND WITHOUT LIABILITY TO TRANSFORM ARCHITECTS.

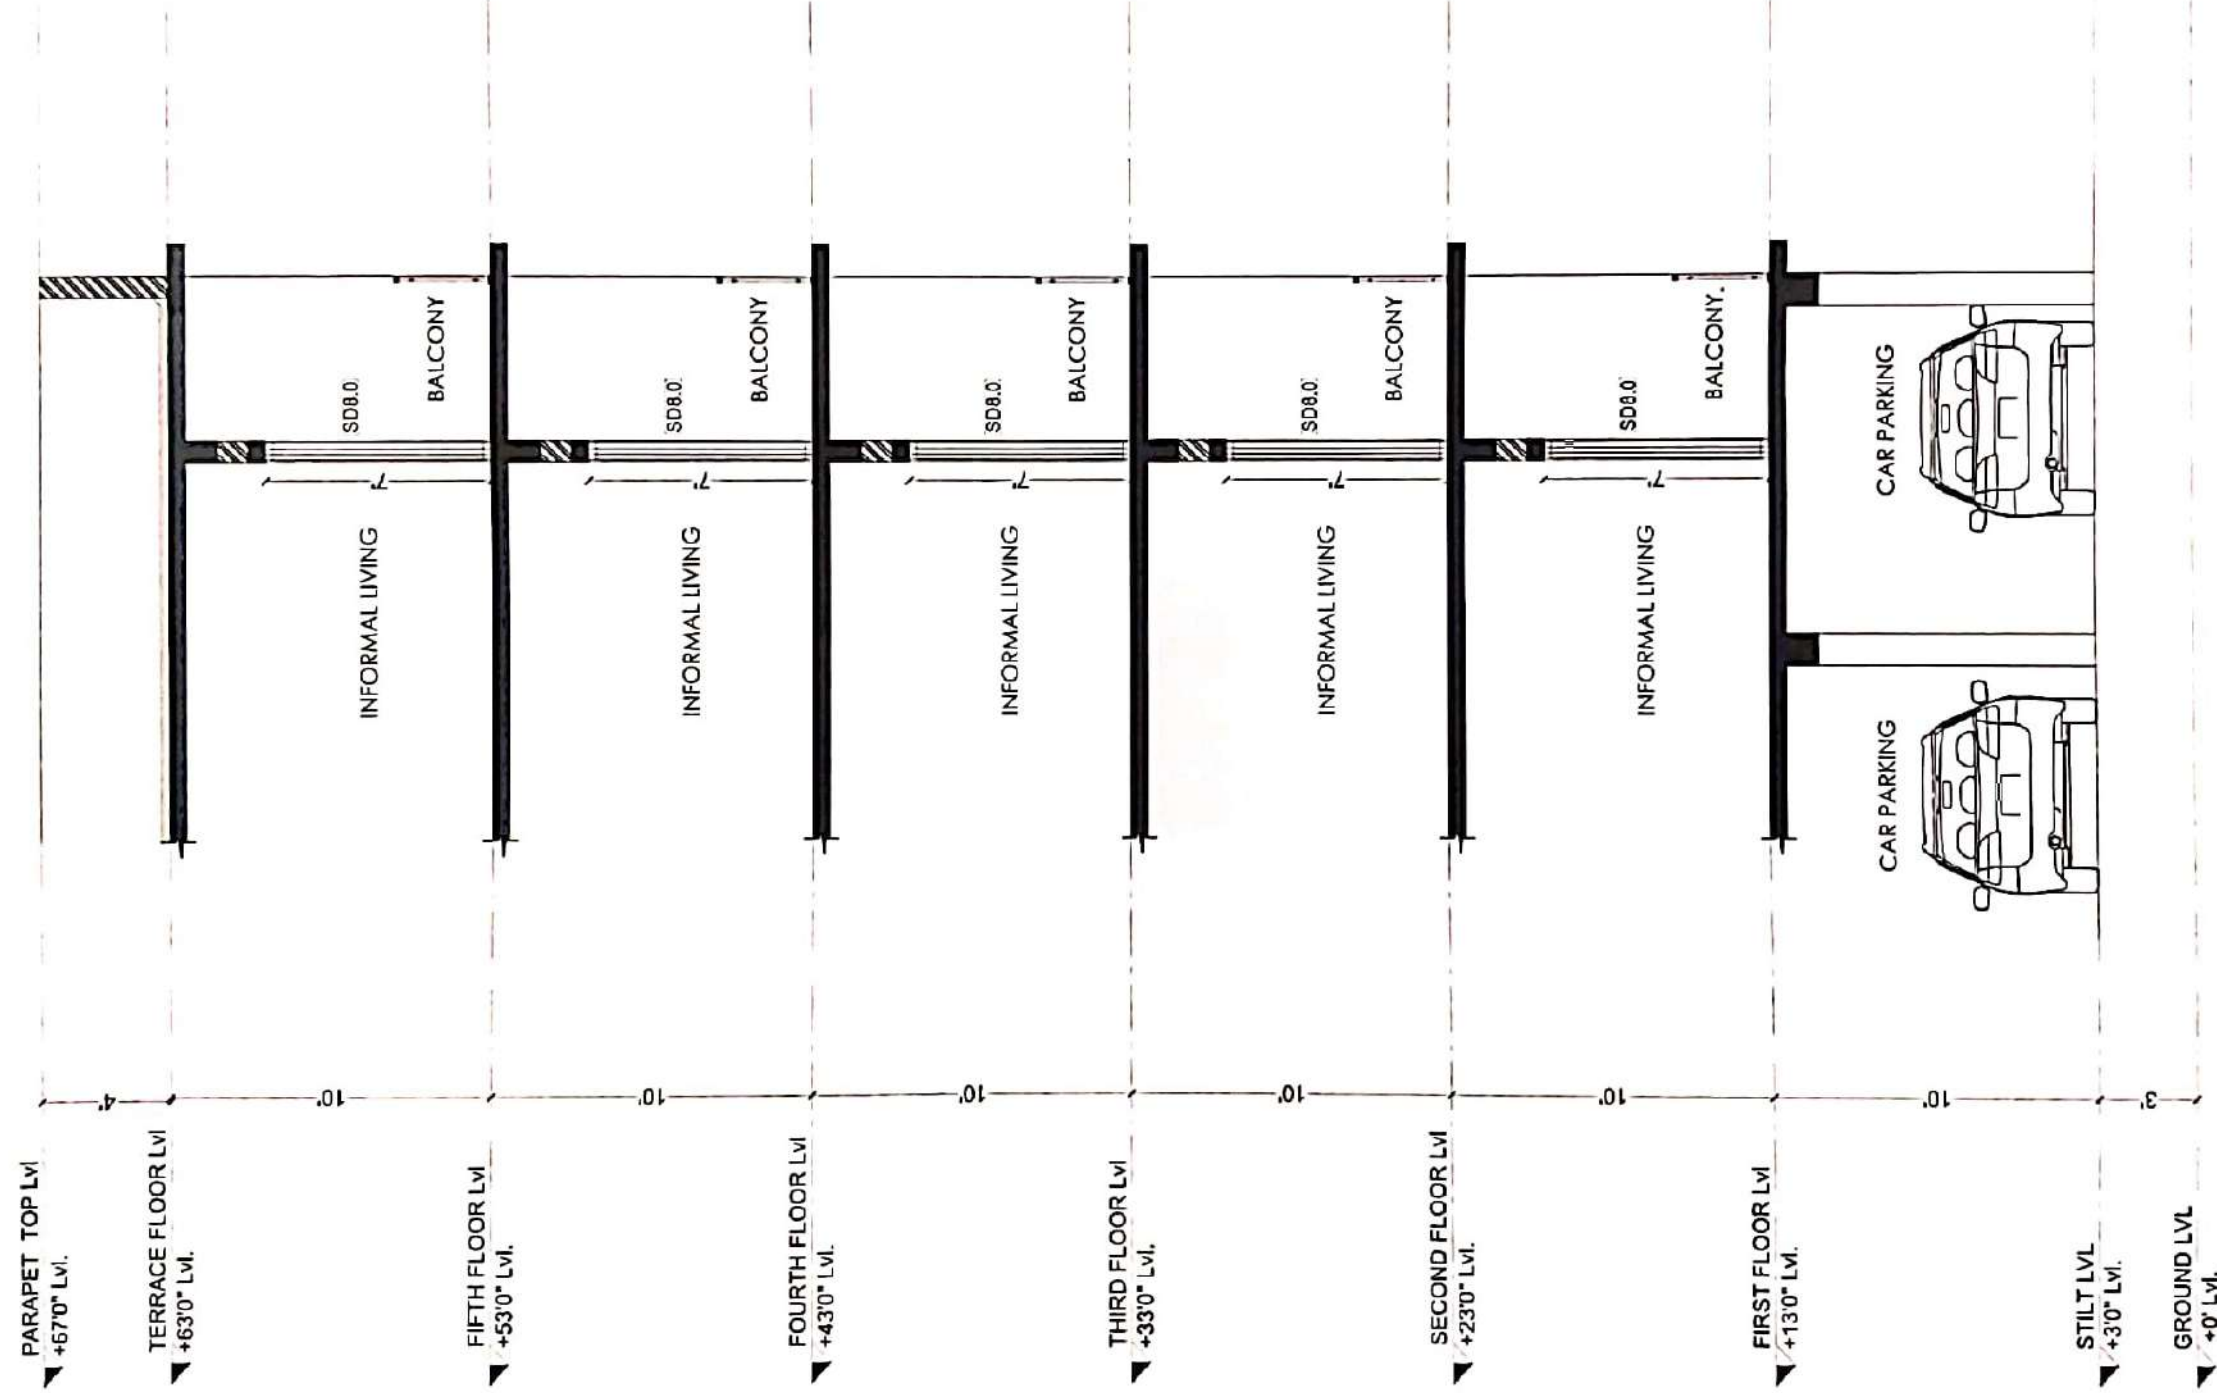

SECTION XX

- GENERAL NOTES
- ALL DIMENSIONS ARE IN FEET & INCHES AND ARE UNLESS OTHERWISE SPECIFIED
 - ALL LEVELS ARE IN FEET & INCHES AND ARE UNLESS OTHERWISE SPECIFIED
 - DO NOT SCALE DRAWINGS. ONLY NOTED DIMENSIONS SHALL BE FOLLOWED. ANY DISCREPANCIES NOTED SHALL BE BROUGHT TO THE NOTICE OF THE ARCHITECT PRIOR TO CONSTRUCTION
 - FOR DETAILS SUCH AS DOORS, WINDOWS, GRILLS, GATES, BALCONY, TOILETS, STAIRCASES, HANDRAILS, ETC. REFER TO RESPECTIVE ARCHITECTURAL DRAWINGS
 - THESE DRAWINGS SHALL BE CORRELATED AND READ IN CONNECTION WITH RESPECTIVE CONSULTANTS' APPROVED DRAWINGS FOR STRUCTURAL, MECHANICAL, ELECTRICAL, PLUMBING, SANITARY, ETC.
 - PLAN, SECTION AND ELEVATION DRAWINGS REFER DRG. NO.

CLIENT
M/S SUMANTHI & CO

PROJECT
PROPOSED RESIDENTIAL PROJECT FOR SUMANTHI & CO
AT RA PURAM, CHENNAI

DRAWING TITLE
SECTION



REV. DESCRIPTION. DATE. BY. CHO.

GRAPHIC SCALE: 0" 1" 2" 1/2" 1' 1 1/2" 2'

NORTH

☐ PRELIMINARY DRAWING ☒ WORKING DRAWING

☐ SCHEMATIC DRAWING ☐ AS BUILT DRAWING

SCALE: NTS DRAWN: SANJAY

DATE: 16-08-2022 CHKD: FLORA

DRAWING NO. TFD-22-004-WKK-AR-PP-002

SHEET SIZE & NO. A2

ARCHITECTS

TRANSFORM

No. 17 (OLD NO. 10) ANK COLONY, ELMORE ROAD, ANKAPET, CHENNAI 600018
Tel: +91-44-26174101, 2697153, Fax: +91-44-168759
Email: info@transform.in, arch@transform.in
Web: www.transform.in

THESE DRAWINGS ARE UNDER COPYRIGHT AND ARE THE PROPERTY OF TRANSFORM. NO PART OF THESE DRAWINGS OR THE DRAWINGS AND RELATED DOCUMENTS CAN BE REPRODUCED, COPIED, IN WHOLE OR IN PART, WITHOUT PRIOR EXPRESS WRITTEN CONSENT OF TRANSFORM. THESE DRAWINGS CANNOT BE LOANED, REPRODUCED, COPIED, OR IN ANY MANNER, FOR ANY PURPOSE, OTHER THAN THAT FOR WHICH THEY WERE ISSUED. ANY REPRODUCTION OF THESE DRAWINGS WITHOUT THE WRITTEN CONSENT OF TRANSFORM IS STRICTLY PROHIBITED.



SECTION YY

- GENERAL NOTES**
- ALL DIMENSIONS ARE IN FEET & INCHES AND ARE UNIFORM DIMENSIONS UNLESS OTHERWISE SPECIFIED
 - ALL LEVELS ARE IN FEET & INCHES AND ARE UNIFORM LEVELS UNLESS OTHERWISE SPECIFIED
 - DO NOT SCALE DRAWINGS. ONLY WRITTEN DIMENSIONS SHALL BE FOLLOWED. ANY DISCREPANCIES NOTED SHALL BE BROUGHT TO THE NOTICE OF THE ARCHITECT PRIOR TO EXECUTION
 - FOR DETAILS SUCH AS JOINTS, WINDOWS, DOORS, CHAIRS, LIGHTING, TOILETS, STAIRCASES, HANDRAILS, RAILING, ETC. REFER RESPECTIVE ARCHITECTURAL DRAWINGS
 - THESE DRAWINGS SHALL BE CORRELATED AND READ IN CONNECTION WITH RESPECTIVE CONSULTANTS' APPROVED DRAWINGS FOR STRUCTURAL, MECHANICAL, ELECTRICAL, PLUMBING, SANITARY, ETC.
 - PLAN, SECTION AND ELEVATION DRAWINGS REFER TO DRAWING NO.

CLIENT
MS SUMANTH & CO

PROJECT:
PROPOSED RESIDENTIAL PROJECT FOR SUMANTH & CO
AT RA PURAM, CHENNAI

DRAWING TITLE
SECTION



REV	DESCRIPTION	DATE	BY	CHKD

GRAPHIC SCALE: 0" = 10' 1" = 10' 1" = 10' 1"



ARCHITECTS
TRANSGFORM
No 11 (Old No 12) Ark Colony, Easop Road, Ashokpet, Chennai 600014
Tel: +91-44-247193, 2497193 Fax: +91-44-247193
Email: transgform@gmail.com / info@transgform.com
Web: www.transgform.com

ARCHITECTS
ARCHITECTS
SCALE NTS: DRAWN: SANJAY
DATE: 18-08-2022
DRAWING NO: CHND FLORA
TID-22-04 WNK-AR-PP-002

REVISION NO.
R1



SHEET SIZE & NO
A2

WORKING DRAWING
☐ PRELIMINARY DRAWING
☐ SCHEMATIC DRAWING
☒ WORKING DRAWING
☐ AS BUILT DRAWING

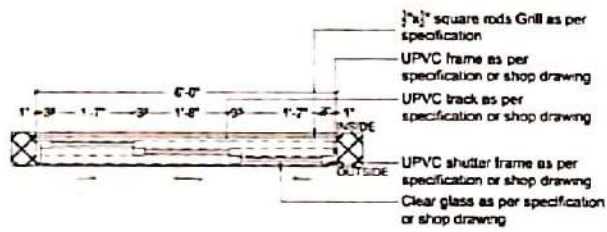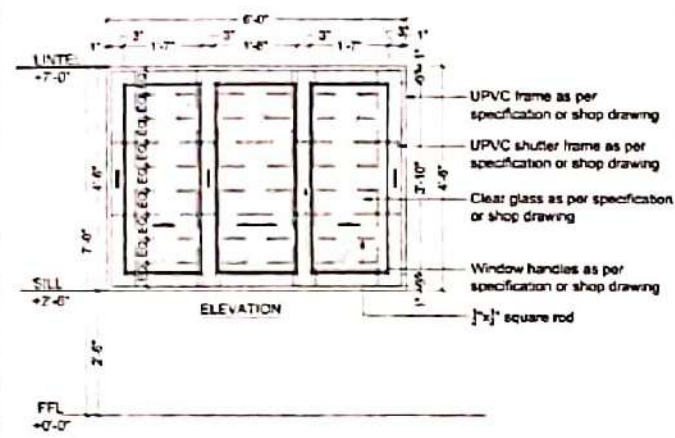



W 6.0-UPVC WINDOW PLAN

FLAT-B BEDROOM-1 & FLAT-A BEDROOM-2 FIRST, THIRD FLOOR	
BED ROOM-2	SECOND FLOOR

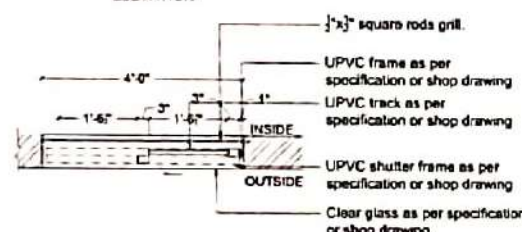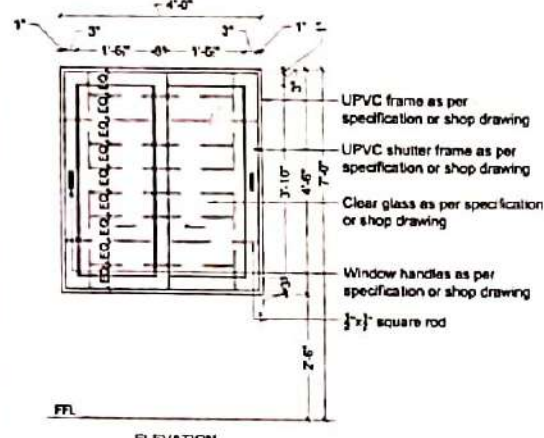



W 4.0-UPVC WINDOW PLAN

TEMPLE	STILT FLOOR
FLAT-A BEDROOM-1 & FLAT-B BEDROOM-2	FIRST & FOURTH FLOOR
BEDROOM-1, BEDROOM-3	SECOND FLOOR

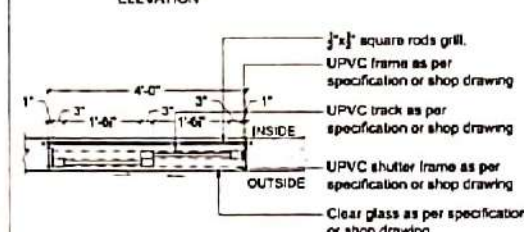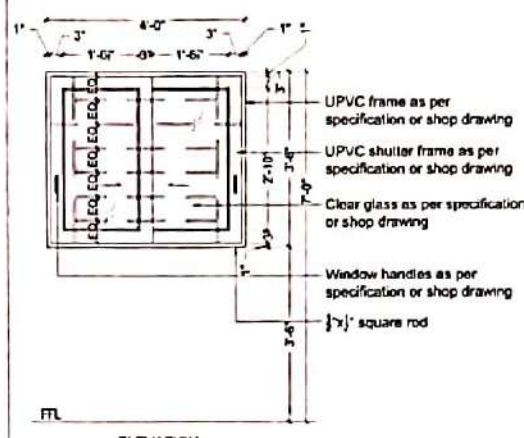

KW & UW 4.0-UPVC WINDOW PLAN (KITCHEN & UTILITY WINDOW)

KITCHEN & UTILITY WINDOW	FIRST, SECOND, THIRD, FOURTH & FIFTH FLOORS
--------------------------	---

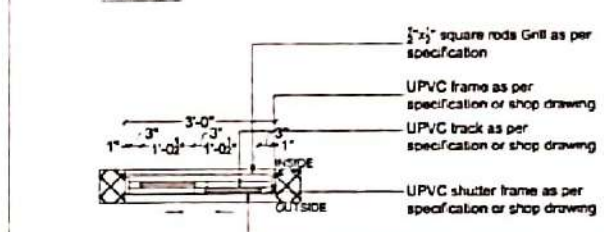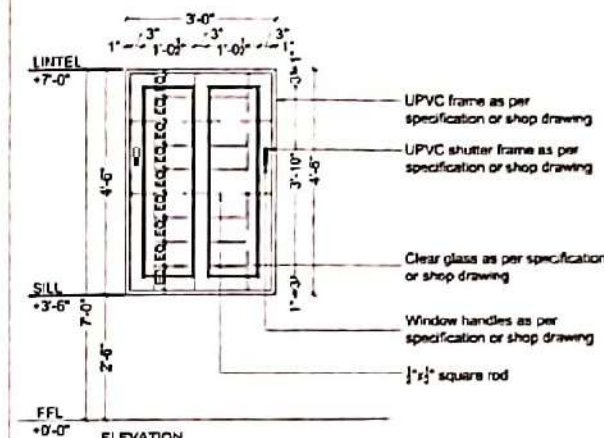

W 3.0-UPVC WINDOW PLAN



LOBBY - OTS	FIRST, SECOND, THIRD, FOURTH & FIFTH FLOORS
-------------	---

GENERAL NOTES

- ALL DIMENSIONS ARE IN FEET & INCHES AND ARE UNFINISHED DIMENSIONS UNLESS OTHERWISE SPECIFIED
- ALL LEVELS ARE IN FEET & INCHES AND ARE UNFINISHED LEVELS UNLESS OTHERWISE SPECIFIED
- DO NOT SCALE DRAWINGS. ONLY WRITTEN DIMENSIONS SHALL BE FOLLOWED. ANY DISCREPANCIES NOTED SHALL BE BROUGHT TO THE NOTICE OF THE ARCHITECT PRIOR TO EXECUTION
- FOR DETAILS SUCH AS DOORS, WINDOWS, GRILLS, GATES, SKYLIGHT, TOILETS, STAIRCASES, HANDRAIL, RAILINGS, ETC. REFER RESPECTIVE ARCHITECTURAL DRAWINGS
- THESE DRAWINGS SHALL BE CORRELATED AND READ IN CONNECTION WITH RESPECTIVE CONSULTANTS APPROVED DRAWINGS FOR STRUCTURAL MEMBERS, SERVICES SUCH AS PLUMBING, SANITARY, ELECTRICAL
- PLAN, SECTION AND ELEVATION DRAWINGS REFER DRS NO.


SCHEDULE OF JOINERY

TYPE	DESCRIPTION	SIZE	LINTEL	SILL	NO OF ITEMS
W5.0	UPVC WINDOW	6'-0" x 4'-6"	7'-0"	2'-6"	04
W4.0	UPVC WINDOW	4'-0" x 4'-6"	7'-0"	2'-6"	13
W3.0	UPVC WINDOW	4'-0" x 4'-6"	7'-0"	2'-6"	03
KW4.0	KITCHEN WINDOW	4'-0" x 3'-6"	7'-0"	3'-6"	04
UW4.0	UTILITY WINDOW	4'-0" x 3'-6"	7'-0"	3'-6"	04
V2.0	VENTILATOR	2'-0" x 3'-0"	7'-0"	4'-0"	12
FG4.0	FIXED GLASS	4'-0" x 5'-0"	7'-0"	1'-0"	21
GD3.5 / FG1	GLASS DOOR / FIXED GLASS	4'-6" x 7'-0"	7'-0"	0'-0"	01

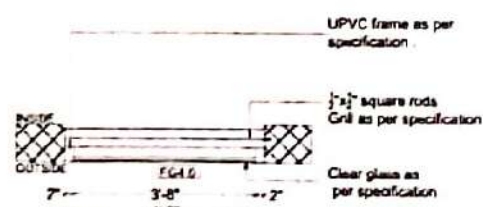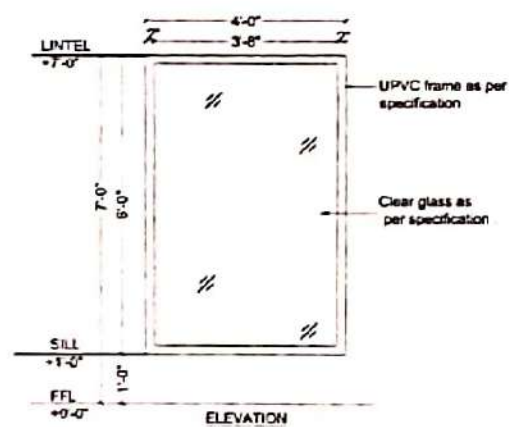



FG 4.0 - FIXED GLASS PLAN

LOBBY	STILT FLOOR
-------	-------------

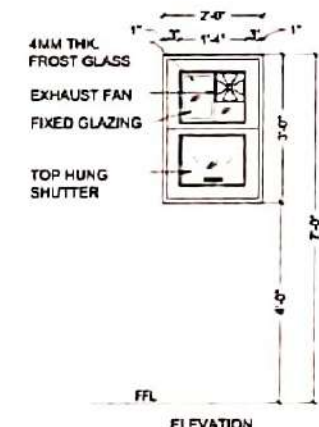

V2-UPVC VENTILATOR

TOILETS	FIRST, SECOND, THIRD, FOURTH & FIFTH FLOORS
---------	---

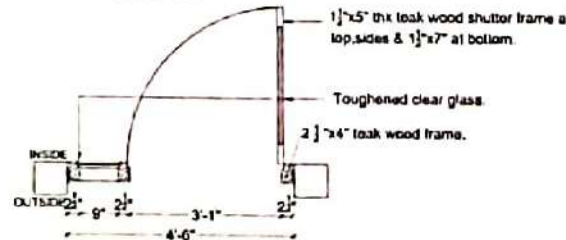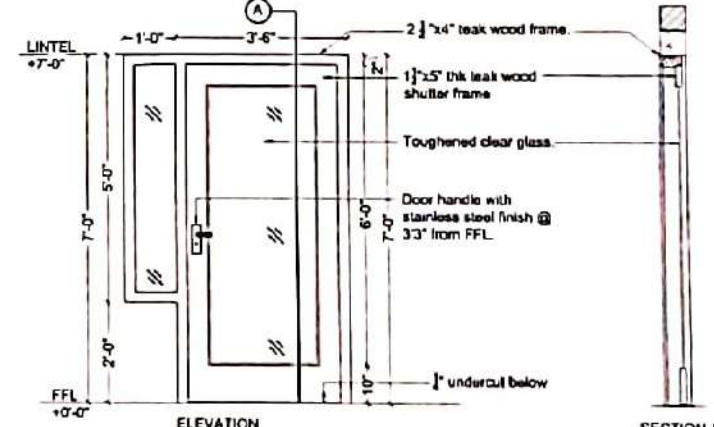

GD3.5/FG1.0-GLASS DOOR / FIXED GLASS PLAN

LOBBY	STILT FLOOR
-------	-------------

REV.	DESCRIPTION	DATE	BY	CHD.
------	-------------	------	----	------

AMENDMENT

NORTH

CLIENT:
M/S SUMANTH & CO

PROJECT:
PROPOSED RESIDENTIAL BUILDING FOR SUMANTH & CO
AT WEST MAMBALAM, CHENNAI.

DRAWING TITLE
JOINERY - WINDOW DETAILS & VENTILATOR

CONCEPTUAL DRAWING WORKING DRAWING
SCHEMATIC DRAWING AS BUILT DRAWING

SCALE: 3/8" = 1'-0" DRAWN: SANJAY REVISION NO: R1

DATE: 14.07.2022 CHKD: RAJANI

DRAWING NO.: TFD-21-026-WD-JNY-WN-002 SHEET SIZE & NO.: A3

ARCHITECTS

TRANSFORM





No 17, (OLD No 10), 4th COLONY, EDDAM ROAD, ALARPET, CHENNAI-600018

Tel: +91-44-2467443, 2467165 Fax: +91-44-2467323

Email: transform@transformdesign.net, info@transformdesign.net

Web: www.transformdesign.net

THESE DRAWINGS ARE UNDER COPYRIGHT AND ARE THE PROPERTY OF TRANSFORM. NONE OF THE DRAWINGS AND RELATED DOCUMENTS CAN BE REPRODUCED, COPIED, OR IN ANY MANNER WITHOUT PRIOR EXPRESSED WRITTEN CONSENT OF TRANSFORM. THESE DRAWINGS CANNOT BE HANDLED OVER TO A THIRD PARTY OR USED FOR ANY PURPOSE OTHER THAN THAT FOR WHICH IT WAS BEING LOANED. AFTER FULFILLING THE PURPOSE OF LOAN, THE DRAWINGS SHALL BE RETURNED TO TRANSFORM.





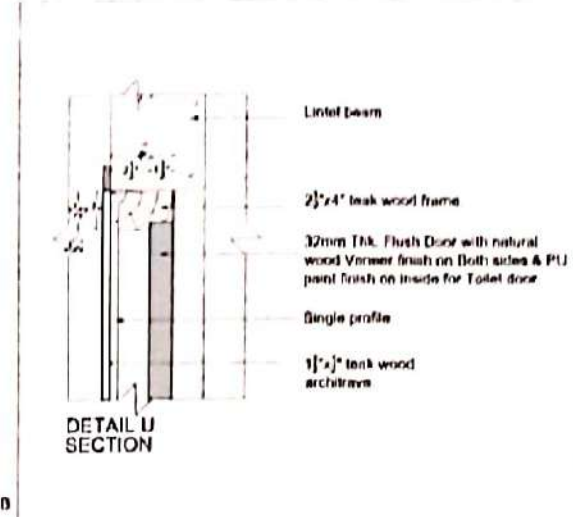
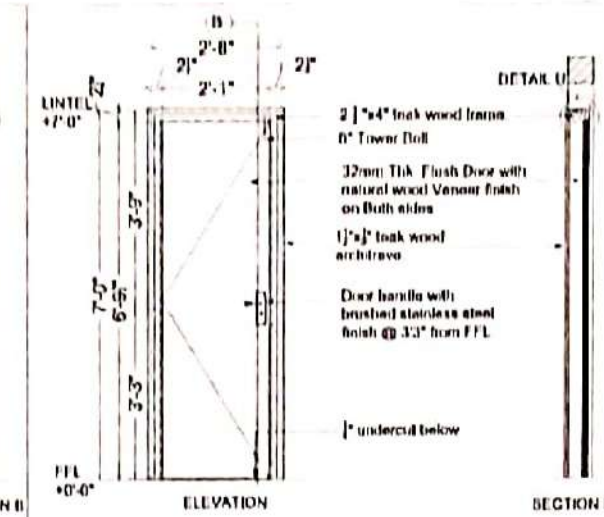
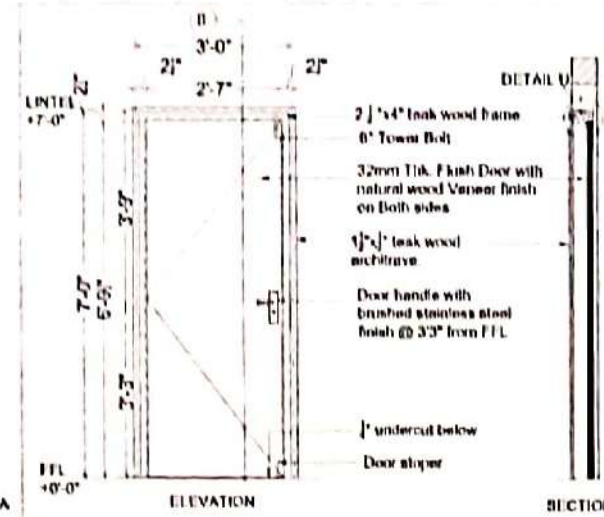
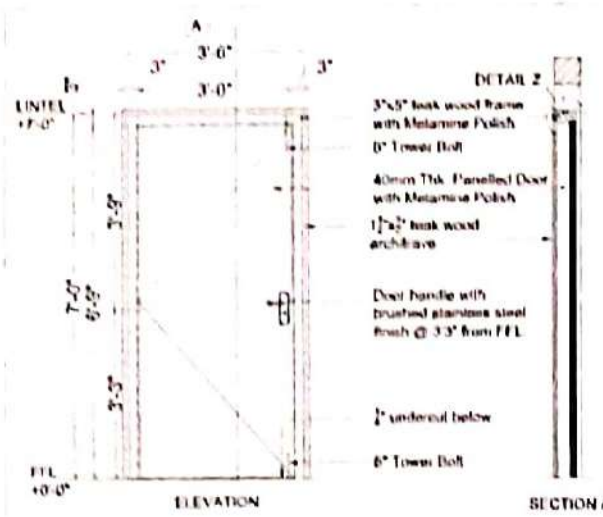


GENERAL NOTES

- ALL DIMENSIONS ARE IN FEET & INCHES AND UNLESS OTHERWISE SPECIFIED, DIMENSIONS SHALL BE IN INCHES.
- ALL LEVELS ARE IN FEET & INCHES AND UNLESS OTHERWISE SPECIFIED, LEVELS SHALL BE TO THE FINISH OF THE WORK.
- THESE DRAWINGS SHALL BE USED IN CONJUNCTION WITH THE SPECIFICATIONS AND SHALL BE SUBJECT TO THE APPROVAL OF THE ARCHITECT.
- THESE DRAWINGS SHALL BE USED IN CONJUNCTION WITH THE SPECIFICATIONS AND SHALL BE SUBJECT TO THE APPROVAL OF THE ARCHITECT.
- THESE DRAWINGS SHALL BE USED IN CONJUNCTION WITH THE SPECIFICATIONS AND SHALL BE SUBJECT TO THE APPROVAL OF THE ARCHITECT.

SCHEDULE OF JOINERY

TYPE	DESCRIPTION	SIZE	LENGTH	SILL	NO. OF ITEMS
MD 1.5	MAIN DOOR	3' 6" x 7' 0"	7' 0"		05
D 1.0	FLUSH DOOR	3' 0" x 7' 0"	7' 0"		17
D 2.5	FLUSH DOOR	2' 6" x 7' 0"	7' 0"		15
SD 7.0	SLIDING DOOR	7' 0" x 7' 0"	7' 0"		05

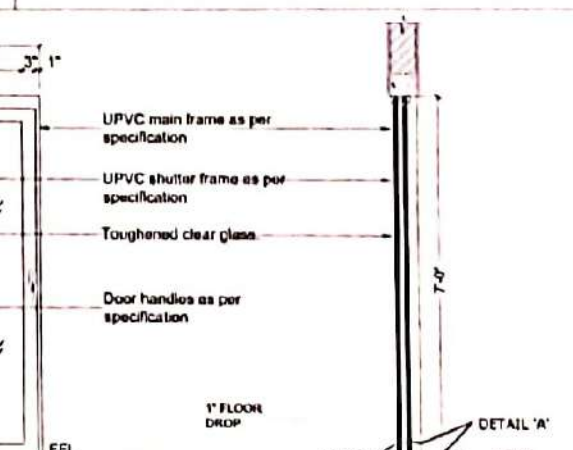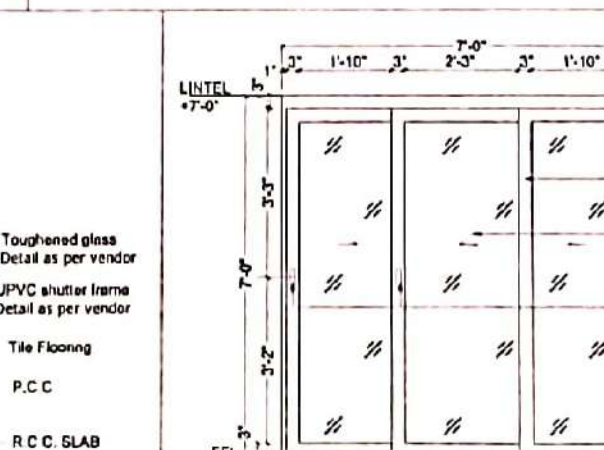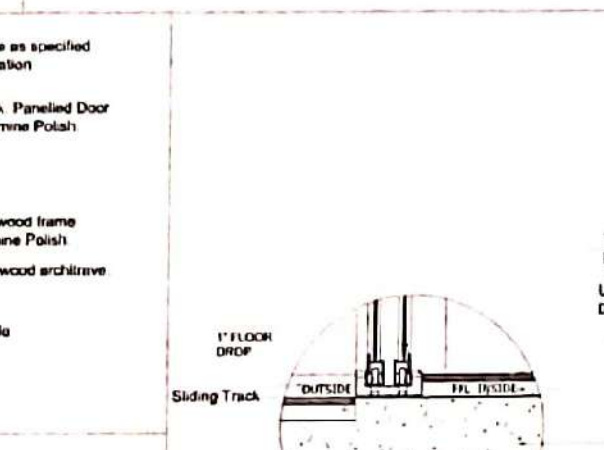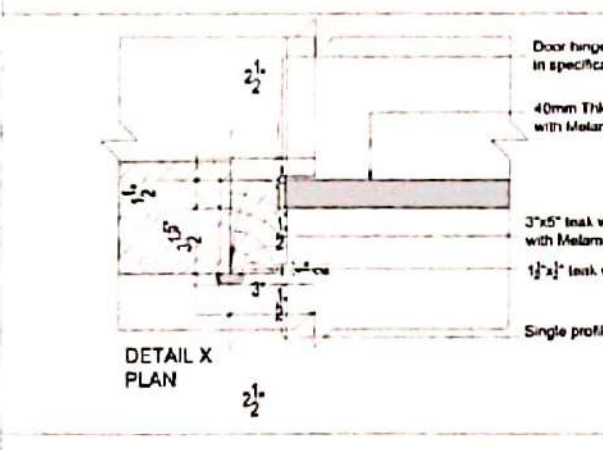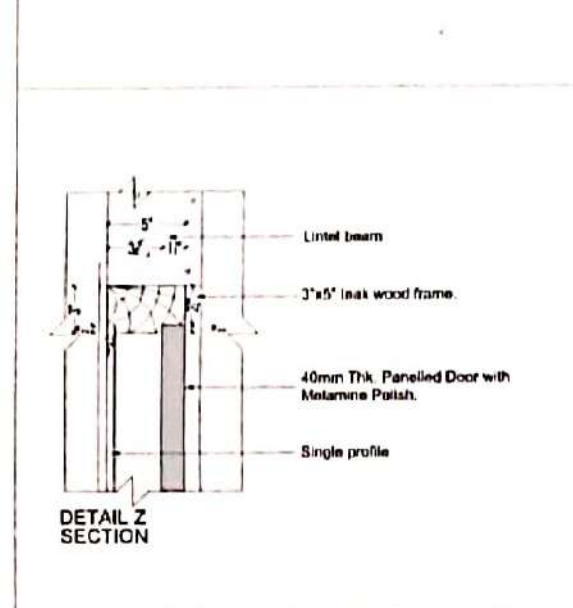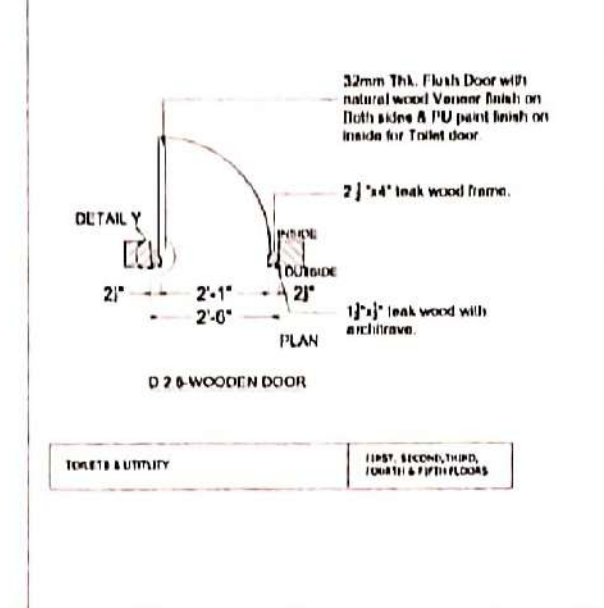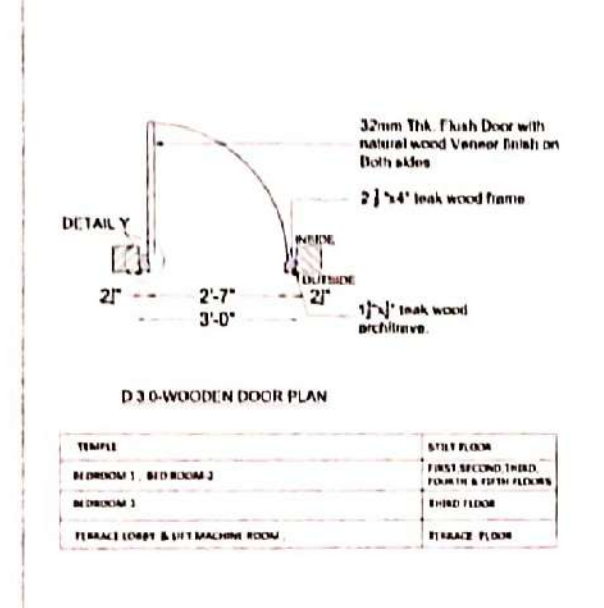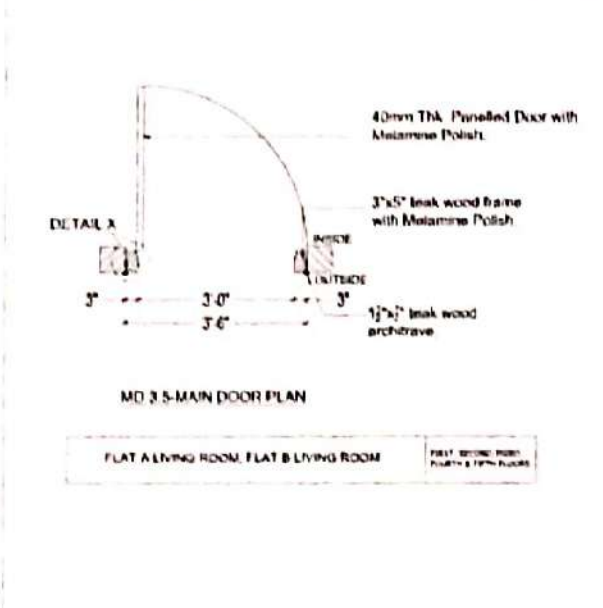

REV.	DESCRIPTION	DATE	BY	CHKD
	AMENDMENT			

CLIENT: M/S SUMANTH & CO

PROJECT: PROPOSED RESIDENTIAL BUILDING FOR SUMANTH & CO AT WEST MAMBALAM, CHENNAI.

DRAWING TITLE: JOINERY - DOOR DETAIL

CONCEPTUAL DRAWING WORKING DRAWING

SCHEMATIC DRAWING AS BUILT DRAWING

SCALE 3/8" = 1'-0" DRAWN: SANJAY REVISION NO: R1

DATE: 14-07-2022 CHD: RAMANI

DRAWING NO: TFD-21-026-WD-JNY-DR-001 SHEET SIZE & NO: A3

ARCHITECTS: TRANSFORM ARCHITECTS




No 17, OLD No 101, ANN COLONY, ELDAMS ROAD, ALWAPET, CHENNAI-600018

Tel: +91-44-24671432, 24671433 Fax: +91-44-24671433

E-mail: transformarchitects@gmail.com, transformarchitects@rediffmail.com

Web: www.transformarchitects.com

THESE DRAWINGS ARE UNDER COPYRIGHT AND ARE THE PROPERTY OF TRANSFORM ARCHITECTS. NO PART OF THESE DRAWINGS CAN BE REPRODUCED OR TRANSMITTED IN ANY FORM OR BY ANY MEANS, ELECTRONIC OR MECHANICAL, WITHOUT THE WRITTEN PERMISSION OF TRANSFORM ARCHITECTS. THESE DRAWINGS CANNOT BE LOANED OR REPRODUCED FOR ANY PURPOSE OTHER THAN THAT FOR WHICH THEY WERE PREPARED. AFTER FULFILLING THE PURPOSE OF SALE, THE DRAWINGS SHALL BE RETURNED TO TRANSFORM ARCHITECTS.

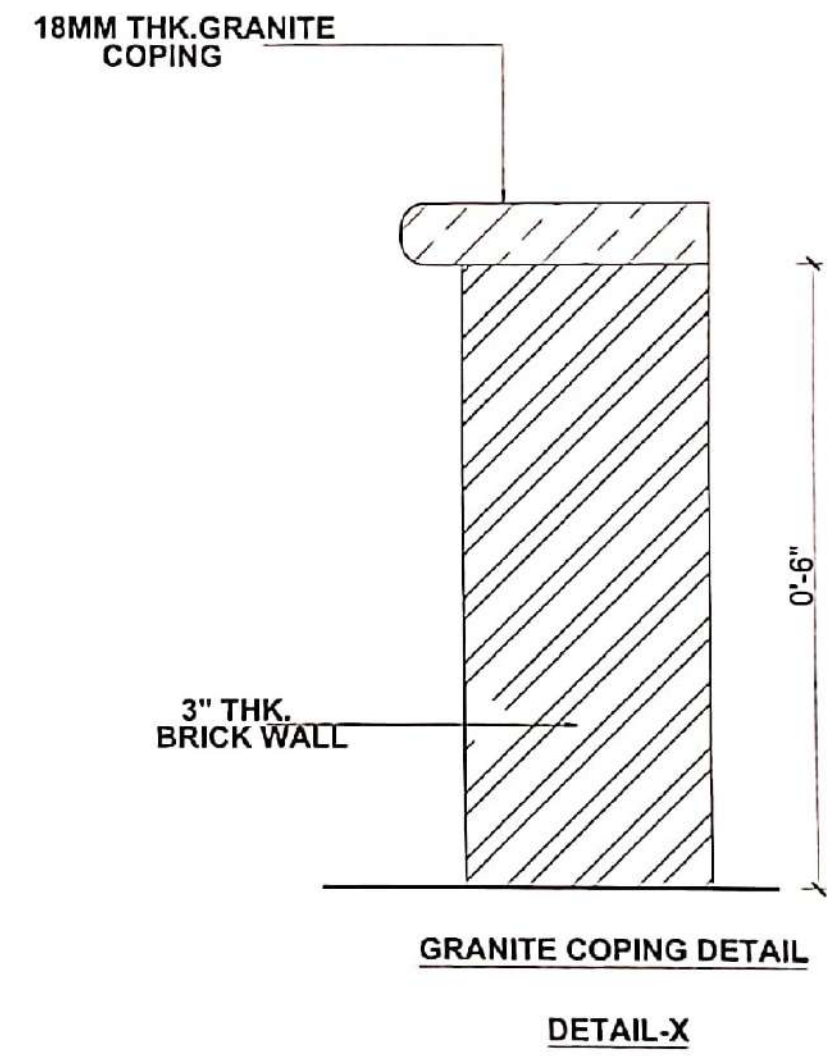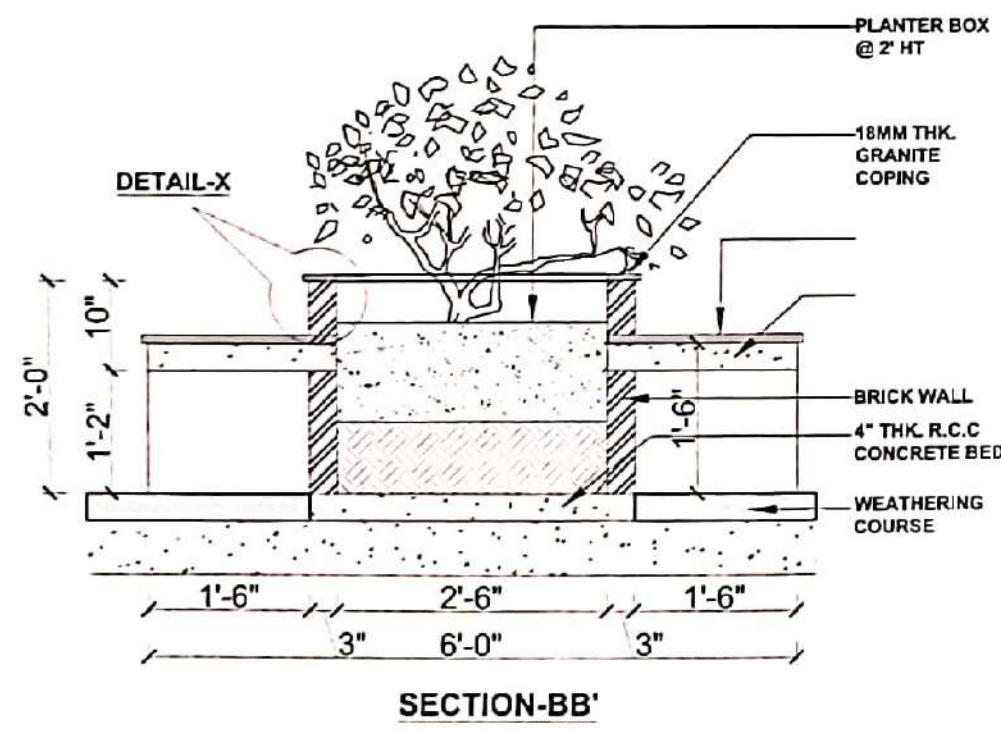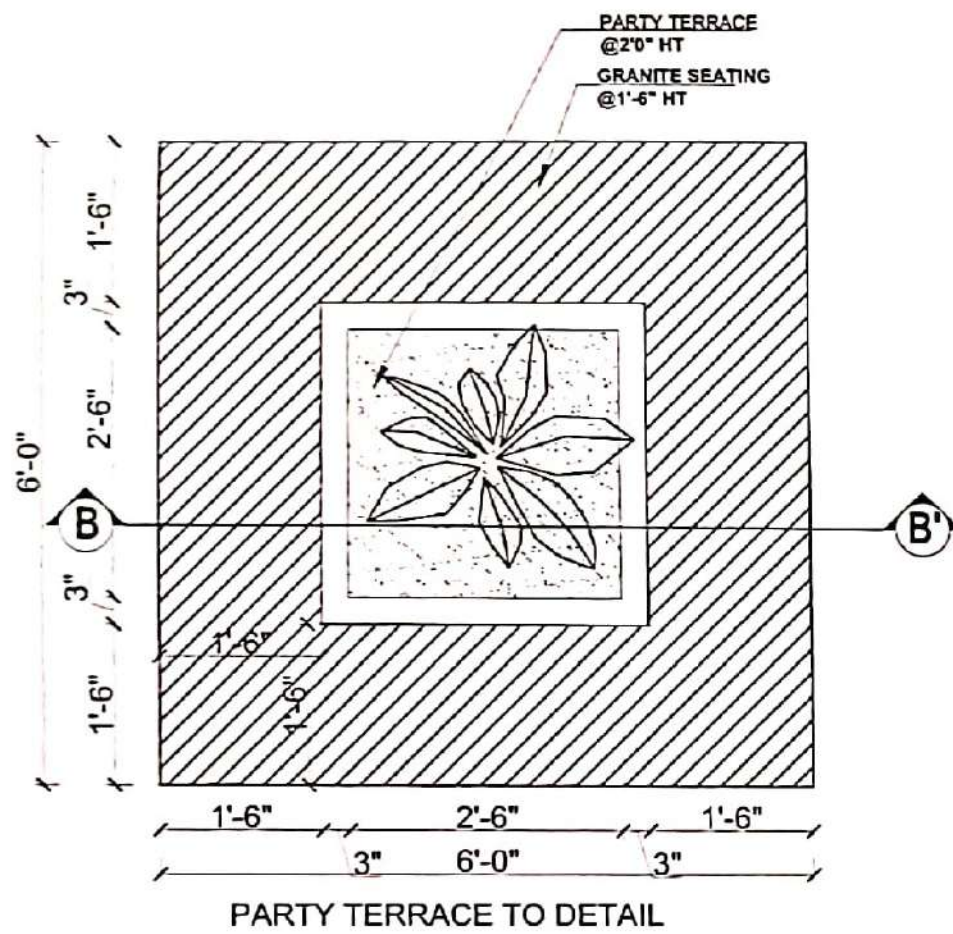

GENERAL NOTES

ALL DIMENSIONS ARE IN FEET & INCHES AND ARE APPROXIMATE DIMENSIONS UNLESS OTHERWISE SPECIFIED.
ALL LEVELS ARE IN FEET & INCHES AND ARE APPROXIMATE LEVELS UNLESS OTHERWISE SPECIFIED.
DO NOT SCALE DIMENSIONS. ONLY DIMENSIONS SPECIFIED SHALL BE FOLLOWED. ANY DIMENSIONS NOTED
SHALL BE SUBJECT TO THE NOTICE OF THE ARCHITECT'S OFFICE TO THE CONTRACTOR.
FOR DETAILS SUCH AS DOORS, WINDOWS, CLOSETS, ETC. SEE ARCHITECT'S SPECIFICATIONS, MATERIAL
SCHEDULE, ETC. REFER RESPECTIVE ARCHITECTURAL DRAWINGS.
* THESE DIMENSIONS SHALL BE CORRELATED AND USED IN CONJUNCTION WITH RESPECTIVE CONSULTANTS
* APPROVED DIMENSIONS FOR ELECTRICAL, MECHANICAL, STRUCTURAL, ETC. SUCH AS PLUMBING, SANITARY, ELECTRICAL,
ELEVATION, SECTION AND ELEVATION DIMENSIONS SHALL BE USED.

KEY PLAN

TERRACE FLOOR PLAN

TRANSFORM
10 ARK Colony
Edams Road
Awarpet
CHENNAI-600018

REV	DESCRIPTION	DATE	BY	C.D.

GRAPHIC SCALE:
0" 1/2" 1" 1 1/2"

CLIENT:
M/S. SUMANTH & CO


PROJECT:
PROPOSED RESIDENTIAL BUILDING FOR
AT KP PURAM, CHENNAI.

DRAWING TITLE:
BLOCK 1 - TERRACE FLOOR - PLANTER BOX DETAILS


☐ CONCEPTUAL DRAWING ☒ WORKING DRAWING
☐ SCHEMATIC DRAWING ☐ AS BUILT DRAWING

SCALE: 1" = 6'-0" DRAWN: SANJAY REVISION NO.
DATE: 15-07-22 CHKD: RAMANI
DRAWING NO. SHEET SIZE: A3


ARCHITECTS:
TRANSFORM
No 10, ARK COLONY, EDAMS ROAD, AWARPET, CHENNAI-600 018.
Tel: +91-44-24342734, Fax: +91-44-24342734
E-mail: ts@transformdesign.net / admin@transformdesign.net
Web: www.transformdesign.net

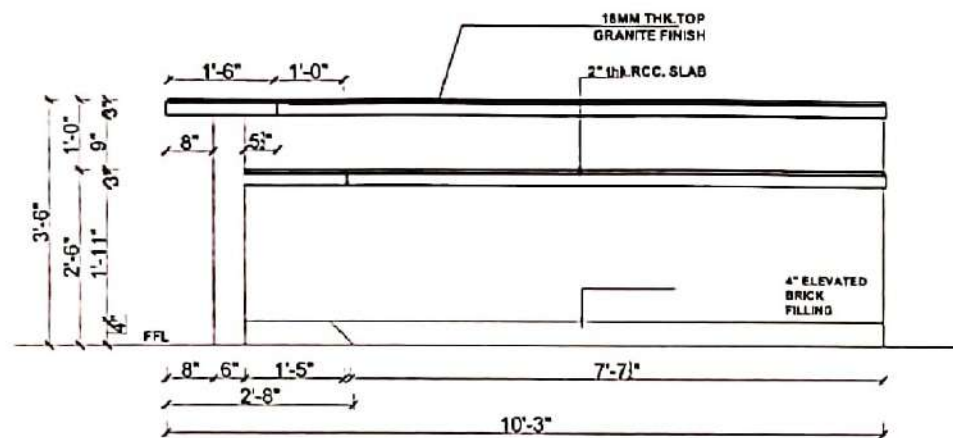


BAR COUNTER ELEVATION-A

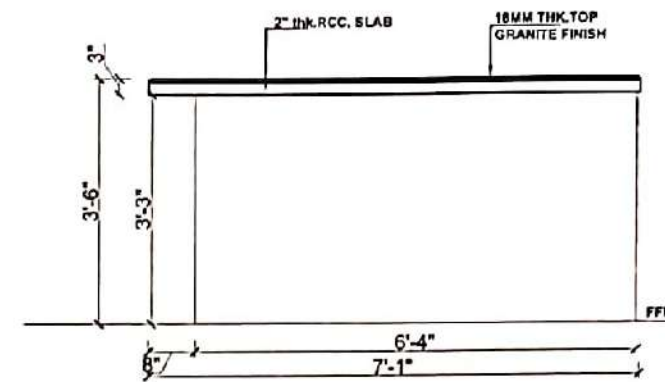


BAR COUNTER ELEVATION-B

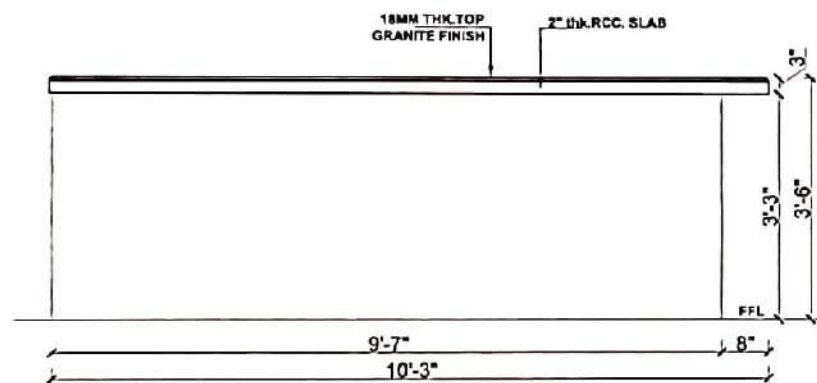


BAR COUNTER ELEVATION-C

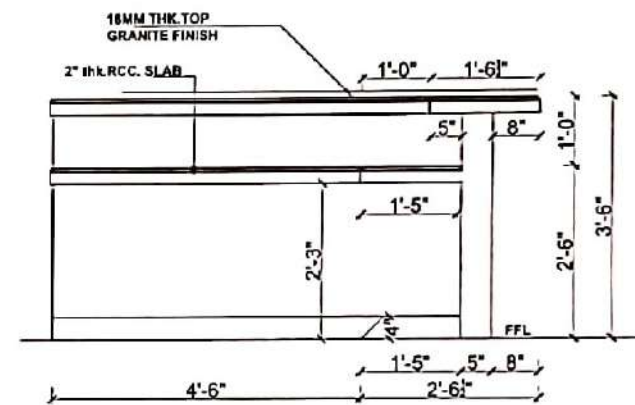


BAR COUNTER ELEVATION-D

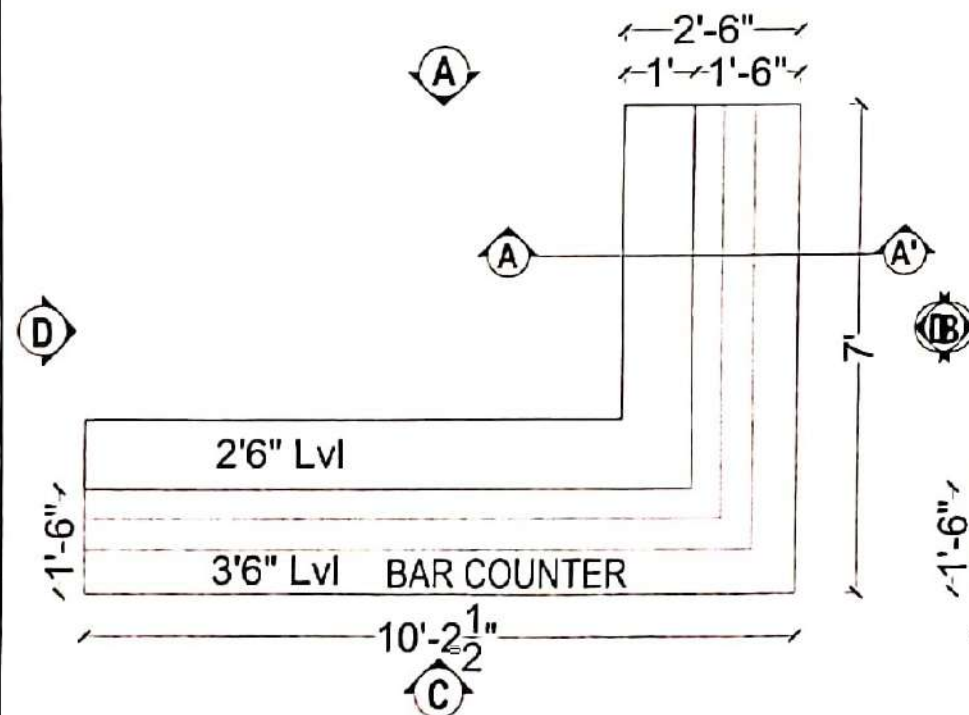

BAR COUNTER PLAN ABOVE 3'6" FROM FLOOR LEVEL


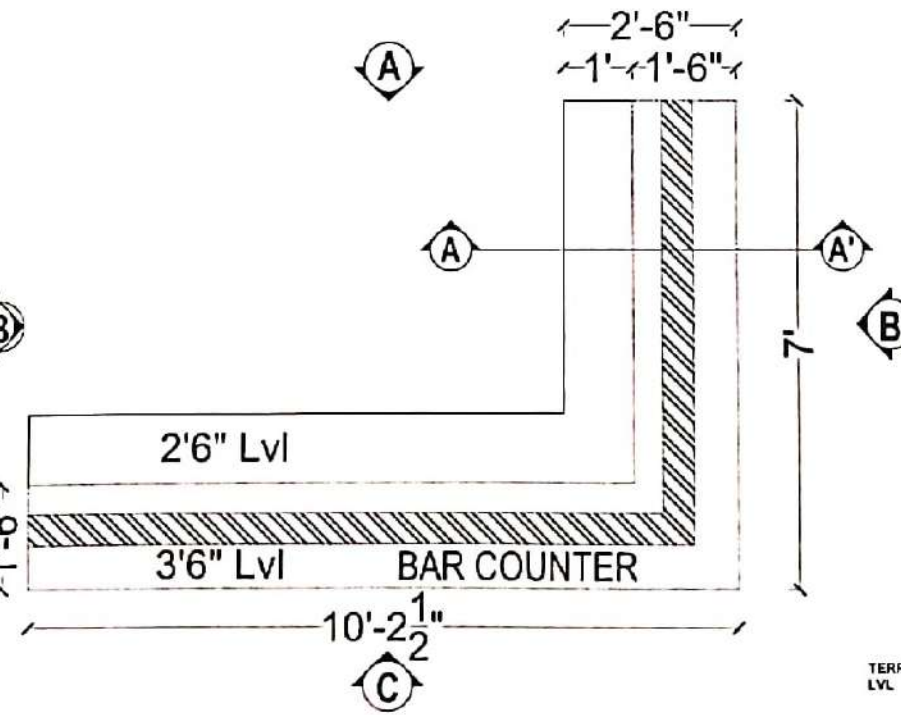


BAR COUNTER PLAN ABOVE 2'6" FROM FLOOR LEVEL

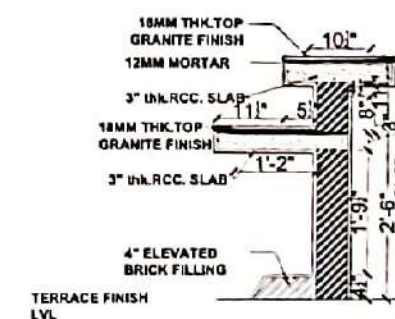

SECTION-AA'

GENERAL NOTES:
 1. ALL DIMENSIONS ARE IN FEET & INCHES AND ARE APPROXIMATE. EXACT DIMENSIONS SHALL BE AS SHOWN ON THE DRAWING.
 2. ALL LEVELS ARE IN FEET & INCHES AND ARE APPROXIMATE. EXACT LEVELS SHALL BE AS SHOWN ON THE DRAWING.
 3. DO NOT SCALE DRAWINGS. ONLY DIMENSIONS SHOWN ON THE DRAWING SHALL BE FOLLOWED. ANY DIMENSIONS NOTED SHALL BE BROUGHT TO THE ATTENTION OF THE ARCHITECT PRIOR TO EXECUTION.
 4. FOR DETAILS SUCH AS CORNERS, JOINTS, ETC., REFER TO THE ARCHITECT'S SPECIFICATIONS.
 5. THESE DRAWINGS SHALL BE CORRELATED AND USED IN CONJUNCTION WITH RESPECTIVE CONSULTANTS' APPROVED DRAWINGS FOR STRUCTURAL MEMBERS, SERVICES SUCH AS PLUMBING, SANITARY, ELECTRICAL, PAVEMENT, AND ELEVATION DRAWINGS REFER TO THE ARCHITECT'S SPECIFICATIONS.

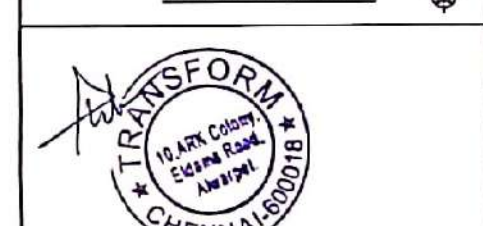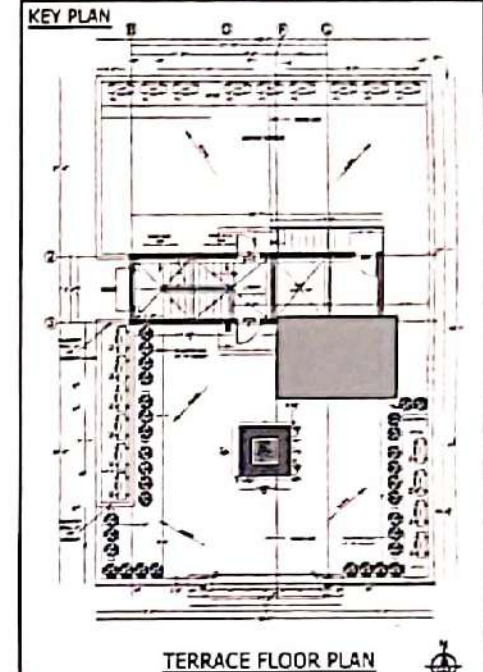

REV	DESCRIPTION	DATE	BY	C.H.D.

GRAPHIC SCALE: 0' 1/2" 1' 1/2"

CLIENT: M/S. SUMANTH & CO
 PROJECT: PROPOSED RESIDENTIAL BUILDING FOR AT KP PURAM, CHENNAI.

DRAWING TITLE: BLOCK 1 - TERRACE FLOOR - BAR COUNTER DETAILS


CONCEPTUAL DRAWING WORKING DRAWING
 SCHEMATIC DRAWING AS BUILT DRAWING

SCALE: 1" = 6'0" DRAWN: SANJAY REVISION NO.:
 DATE: 14-07-22 CHKD: RAMANI


DRAWING NO.: SHEET SIZE: A1

ARCHITECTS: TRANSFORM

No 10, ARK COLONY, EDDAM ROAD, ALWARPET, CHENNAI-600 018
 Tel: +91-44-24342734, Fax: +91-44-24343734
 E-mail: info@transformdesign.net / admin@transformdesign.net
 Web: www.transformdesign.net

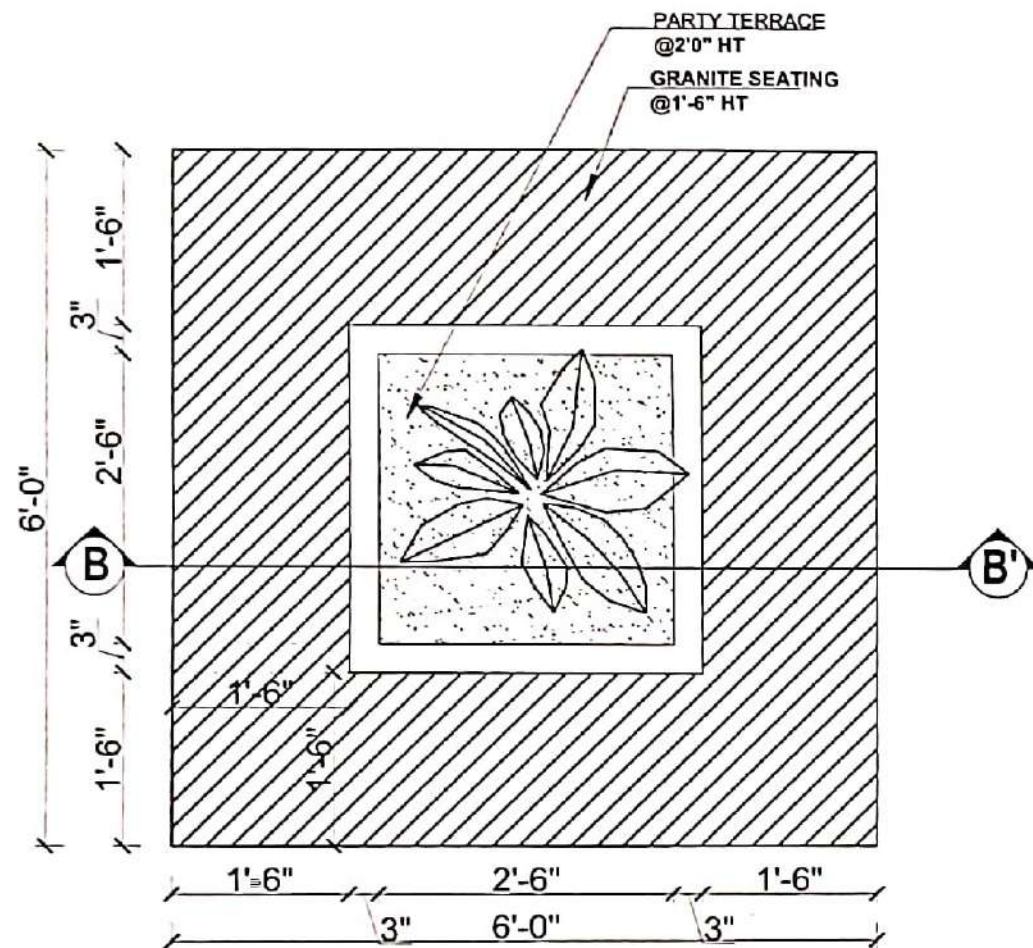

PARTY TERRACE TO DETAIL

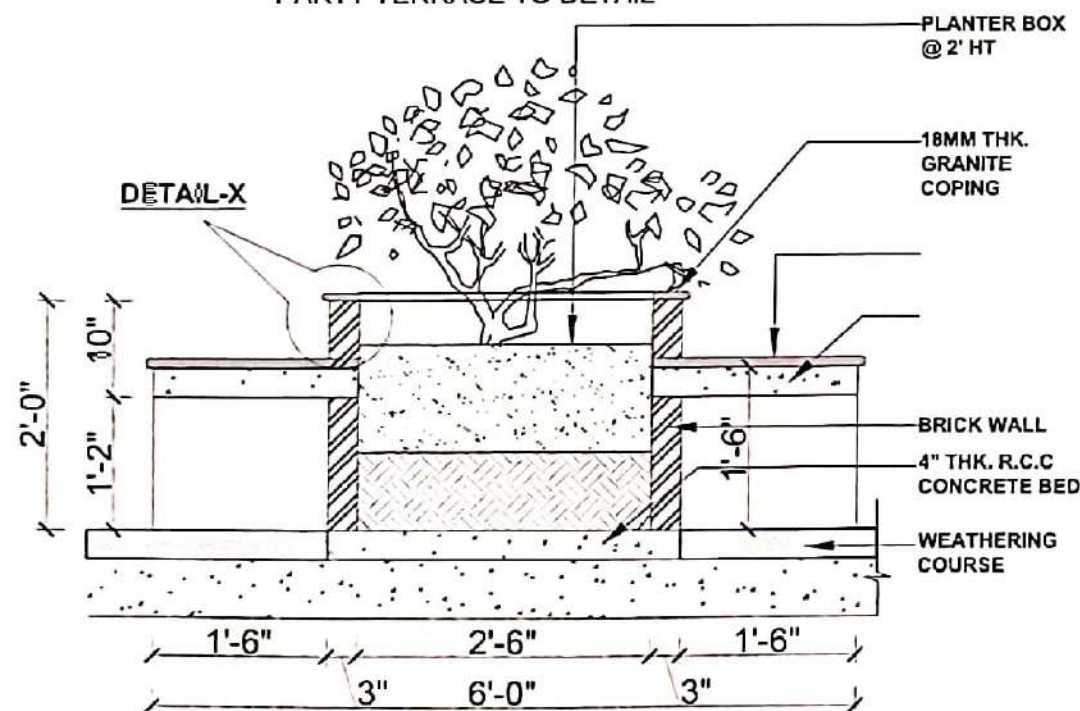

SECTION-BB'

18MM THK. GRANITE
COPING


3" THK.
BRICK WALL

GRANITE COPING DETAIL

DETAIL-X

GENERAL NOTES:
1. ALL DIMENSIONS ARE IN FEET & INCHES AND ARE APPROXIMATE DIMENSIONS UNLESS OTHERWISE SPECIFIED.
2. ALL LEVELS ARE IN FEET & INCHES AND ARE APPROXIMATE LEVELS UNLESS OTHERWISE SPECIFIED.
3. DO NOT SCALE DRAWINGS. ONLY DIMENSIONS SHOWN ON DRAWINGS SHALL BE FOLLOWED. ANY DISCREPANCIES NOTED
SHALL BE BRIDGED TO THE INTENT OF THE ARCHITECT'S DESIGN.
4. FOR CERTAIN SUCH AS DECOR, WINDOW GRILLS, GATES, ETC., THE ARCHITECT'S INTENT SHALL BE FOLLOWED.
5. RAILINGS, ETC., REFER RESPECTIVE ARCHITECTURAL DRAWINGS.
6. THESE DRAWINGS SHALL BE CONSULTED AND USED IN CONNECTION WITH RESPECTIVE CONSULTANTS' (MECHANICAL, ELECTRICAL, PLUMBING, ETC.) DRAWINGS FOR COORDINATION AND TO AVOID CONFLICTS.
7. APPROVED DRAWINGS FOR CONTRACTUAL PURPOSES, SERVICES SUCH AS PLUMBING, ELECTRICAL, ETC., SHALL BE
OBTAINED FROM THE ARCHITECT'S OFFICE.
8. PLAN, SECTION AND ELEVATION DRAWINGS REFER TO THIS SET.

KEY PLAN

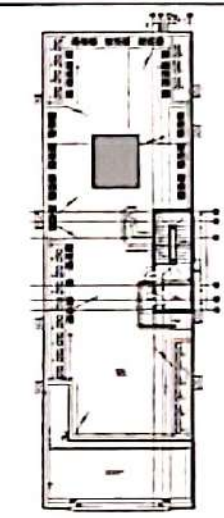

TERRACE FLOOR PLAN



REV	DESCRIPTION	DATE	BY	CHKD.

GRAPHIC SCALE:
1" = 1'-0"
0" 1" 2"

CLIENT:
M/S. SUMANTH & CO

PROJECT:
PROPOSED RESIDENTIAL BUILDING FOR
AT KP PURAM, CHENNAI.


DRAWING TITLE:
BLOCK 1 - TERRACE FLOOR - PLANTER BOX DETAILS

☐ CONCEPTUAL DRAWING ☒ WORKING DRAWING
☐ SCHEMATIC DRAWING ☐ AS BUILT DRAWING


SCALE: 1" = 6'-0" DRAWN: SANJAY REVISION NO.:
DATE: 14-07-22 CHKD: RAMANI

DRAWING NO.: SHEET SIZE: A3


ARCHITECTS:
TRANSFORM
No:10, ARK COLONY, ELANGO ROAD, ALWARPET, CHENNAI-600 018.
Tel: +91-44-24341734, Fax: +91-44-24341734.
E-mail: ts@transformdesign.net / admin@transformdesign.net
Web: www.transformdesign.net

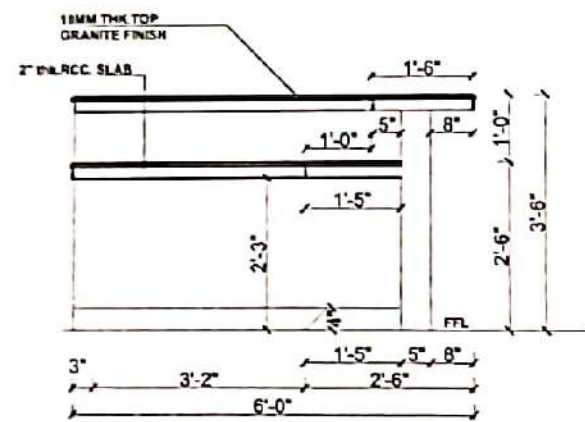


BAR COUNTER ELEVATION-A

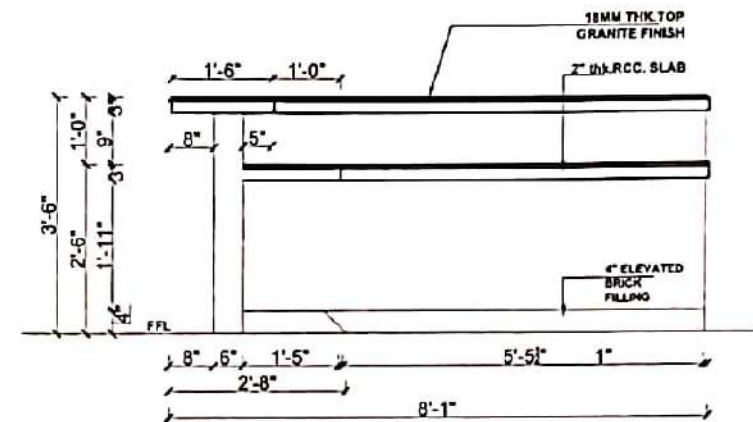


BAR COUNTER ELEVATION-B

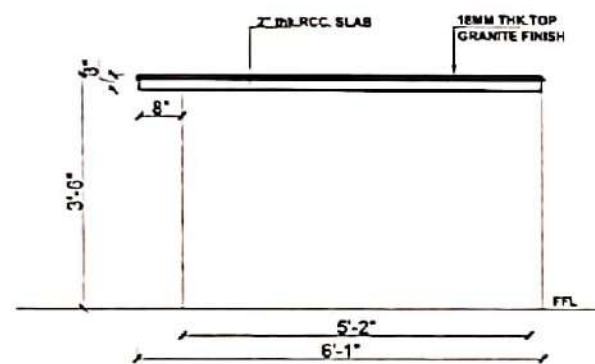


BAR COUNTER ELEVATION-C

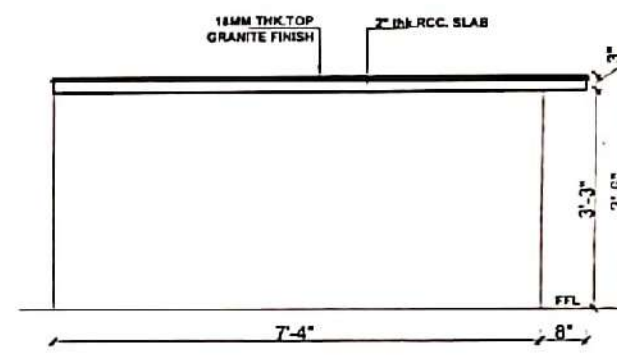


BAR COUNTER ELEVATION-D

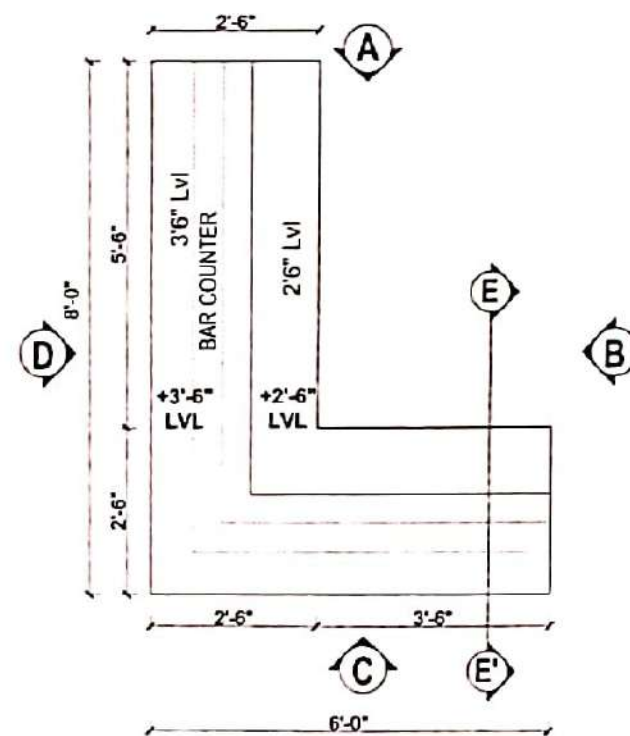

BAR COUNTER PLAN ABOVE 3'6" FROM FLOOR LEVEL

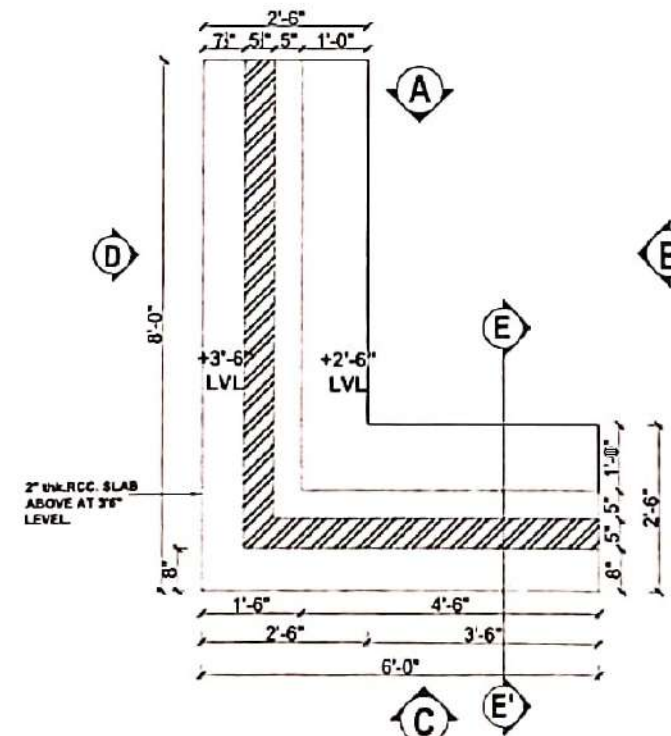


BAR COUNTER PLAN ABOVE 2'6" FROM FLOOR LEVEL

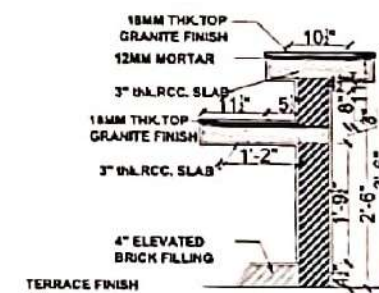

SECTION-EE'

GENERAL NOTES:
 • ALL DIMENSIONS ARE IN FEET & INCHES AND ARE APPROXIMATE. DIMENSIONS IN PARENTHESES ARE IN METERS.
 • ALL LEVELS ARE IN FEET & INCHES AND ARE APPROXIMATE. LEVELS IN PARENTHESES ARE IN METERS.
 • DO NOT SCALE DIMENSIONS. ONLY DIMENSIONS SHOWN ON THE DRAWING SHALL BE FOLLOWED.
 • FOR DETAILS SUCH AS JOINTS, FINISHES, ETC., REFER TO THE ARCHITECT'S SPECIFICATIONS.
 • THESE DIMENSIONS SHALL BE COMPLETED AND USED IN CONJUNCTION WITH THE ARCHITECT'S SPECIFICATIONS.
 • PLAN SECTION AND ELEVATION DIMENSIONS ARE IN FEET & INCHES.

KEY PLAN

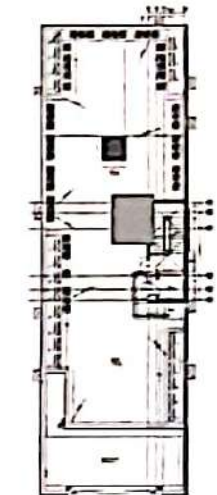

TERRACE FLOOR PLAN



REV	DESCRIPTION	DATE	BY	C=O

GRAPHIC SCALE:
0' 1' 2'

CLIENT:
M/S. SUMANTH & CO

PROJECT:
PROPOSED RESIDENTIAL BUILDING FOR
AT KP PURAM, CHENNAI.

DRAWING TITLE:
BLOCK 1 - TERRACE FLOOR - BAR COUNTER DETAILS

☐ CONCEPTUAL DRAWING ☒ WORKING DRAWING
☐ SCHEMATIC DRAWING ☐ AS BUILT DRAWING

SCALE: 1" = 6'0" DRAWN: SANJAY REVISION NO.:
 DATE: 14-07-22 CHKD: RAMANI

DRAWING NO.: SHEET SIZE: A3

ARCHITECTS:
TRANSFORM

No. 10, ARK COLONY, EDAPPALLY ROAD, ALWARPET, CHENNAI-600 018
 Tel: +91-44-24342734, Fax: +91-44-24342734
 E-mail: ts@transformdesign.net / admin@transformdesign.net
 Web: www.transformdesign.net

GENERAL NOTES

1. ALL DIMENSIONS ARE IN METERS UNLESS OTHERWISE SPECIFIED.

2. THE SITE PLAN IS BASED ON THE SURVEY DATA PROVIDED BY THE CLIENT.

3. THE CLIENT IS RESPONSIBLE FOR OBTAINING ALL NECESSARY PERMITS AND APPROVALS FROM THE LOCAL AUTHORITIES.

4. THE SITE PLAN IS FOR INFORMATION PURPOSES ONLY AND DOES NOT CONSTITUTE A CONTRACT.

LEGEND

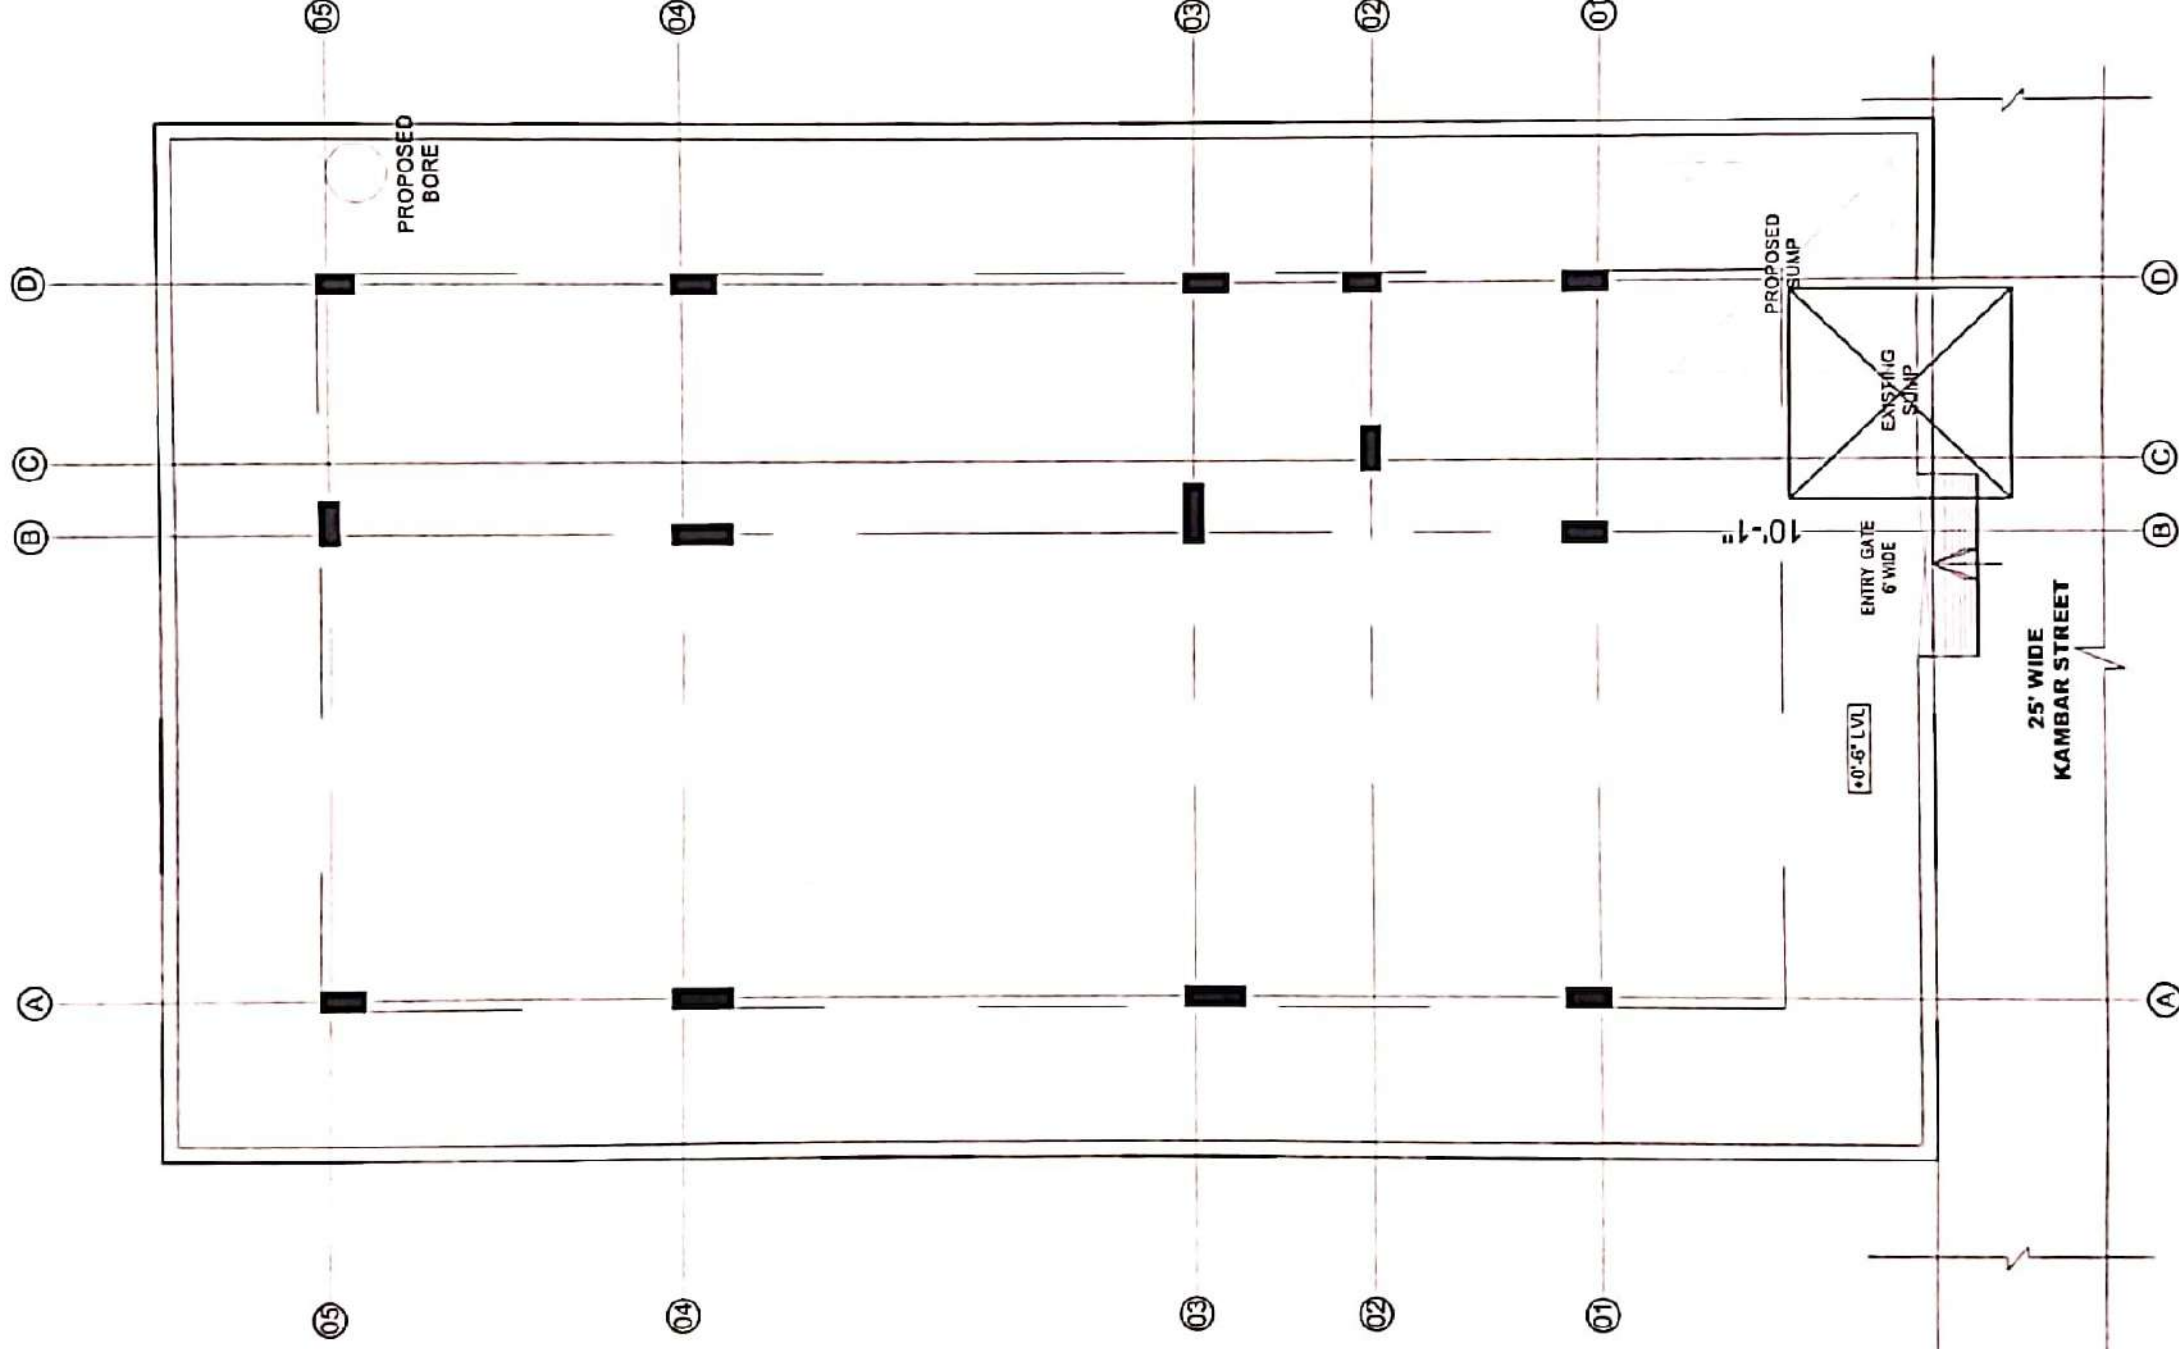

1 SITE PLAN
SCALE 1:60



REV. DESCRIPTION. DATE. BY. CND.

GRAPHIC SCALE 1" = 10' 1" = 10' 1" = 10' 1"

CLIENT

PROJECT
PROPOSED COMMERCIAL BUILDING FOR M/S. Lawyer office
at Thiruvanniyur

DRAWING TITLE
SITE PLAN

☐ CONCEPTUAL DRAWING ☒ WORKING DRAWING ☐ AS BUILT DRAWING

☐ SCHEMATIC DRAWING

SHEET NO. 01
DATE 11.08.2022
DRAWN BY SANJAY
CHECKED BY RANJAN
REVISION NO. 01
APPROVED

ARCHITECTS
TRANSFORM
10, JLR Colony, Chennai Road, Chennai
Tel: +91 44 24471414, 451441414
Email: transformarchitects@gmail.com
WWW.TRANSFORMARCHITECTS.COM

THESE DRAWINGS ARE UNDER COPYRIGHT AND ARE THE PROPERTY OF TRANSFORM. NONE OF THE DRAWINGS AND RELATED DOCUMENTS CAN BE REPRODUCED COPIED IN WHOLE OR IN PART WITHOUT PRIOR EXPRESSED WRITTEN CONSENT OF TRANSFORM. THESE DRAWINGS CANNOT BE HANDLED OVER TO A THIRD PARTY OR USED FOR ANY PURPOSE OTHER THAN THAT FOR WHICH IT HAS BEEN LOANED. AFTER FULFILLING THE PURPOSE OF ISSUE THE DRAWINGS SHALL BE RETURNED TO TRANSFORM.

GENERAL NOTES:
 1. ALL DIMENSIONS ARE IN METERS UNLESS OTHERWISE SPECIFIED.
 2. ALL WORK SHALL BE DONE IN ACCORDANCE WITH THE LATEST EDITIONS OF THE IS CODES.
 3. THE DRAWING IS THE PROPERTY OF TRANSFORM AND NO PART OF IT SHALL BE REPRODUCED OR USED FOR ANY PURPOSE OTHER THAN THAT FOR WHICH IT WAS ISSUED WITHOUT THE WRITTEN CONSENT OF TRANSFORM.
 4. THESE DRAWINGS ARE UNDER COPYRIGHT AND ARE THE PROPERTY OF TRANSFORM. NO PART OF THEM SHALL BE REPRODUCED OR USED FOR ANY PURPOSE OTHER THAN THAT FOR WHICH IT WAS ISSUED WITHOUT THE WRITTEN CONSENT OF TRANSFORM.

LEGEND

NOTE

WATER SUPPLY LINE

WASTE WATER PIPE LINE

SOIL PIPE LINE

4" DIA SOIL PIPE

2" DIA WASTE WATER PIPE

1" DIA SUPPLY PIPE (BORE WATER)

2" DIA RAIN WATER PIPE

INSPECTION CHAMBER

WATER INLET


WATER OUTLET

LEGEND

WC FLOOR MOUNTED WATER CLOSET

WB WASH BASIN WITH BOTTLE TRAP

NT NAHANI FLOOR TRAP

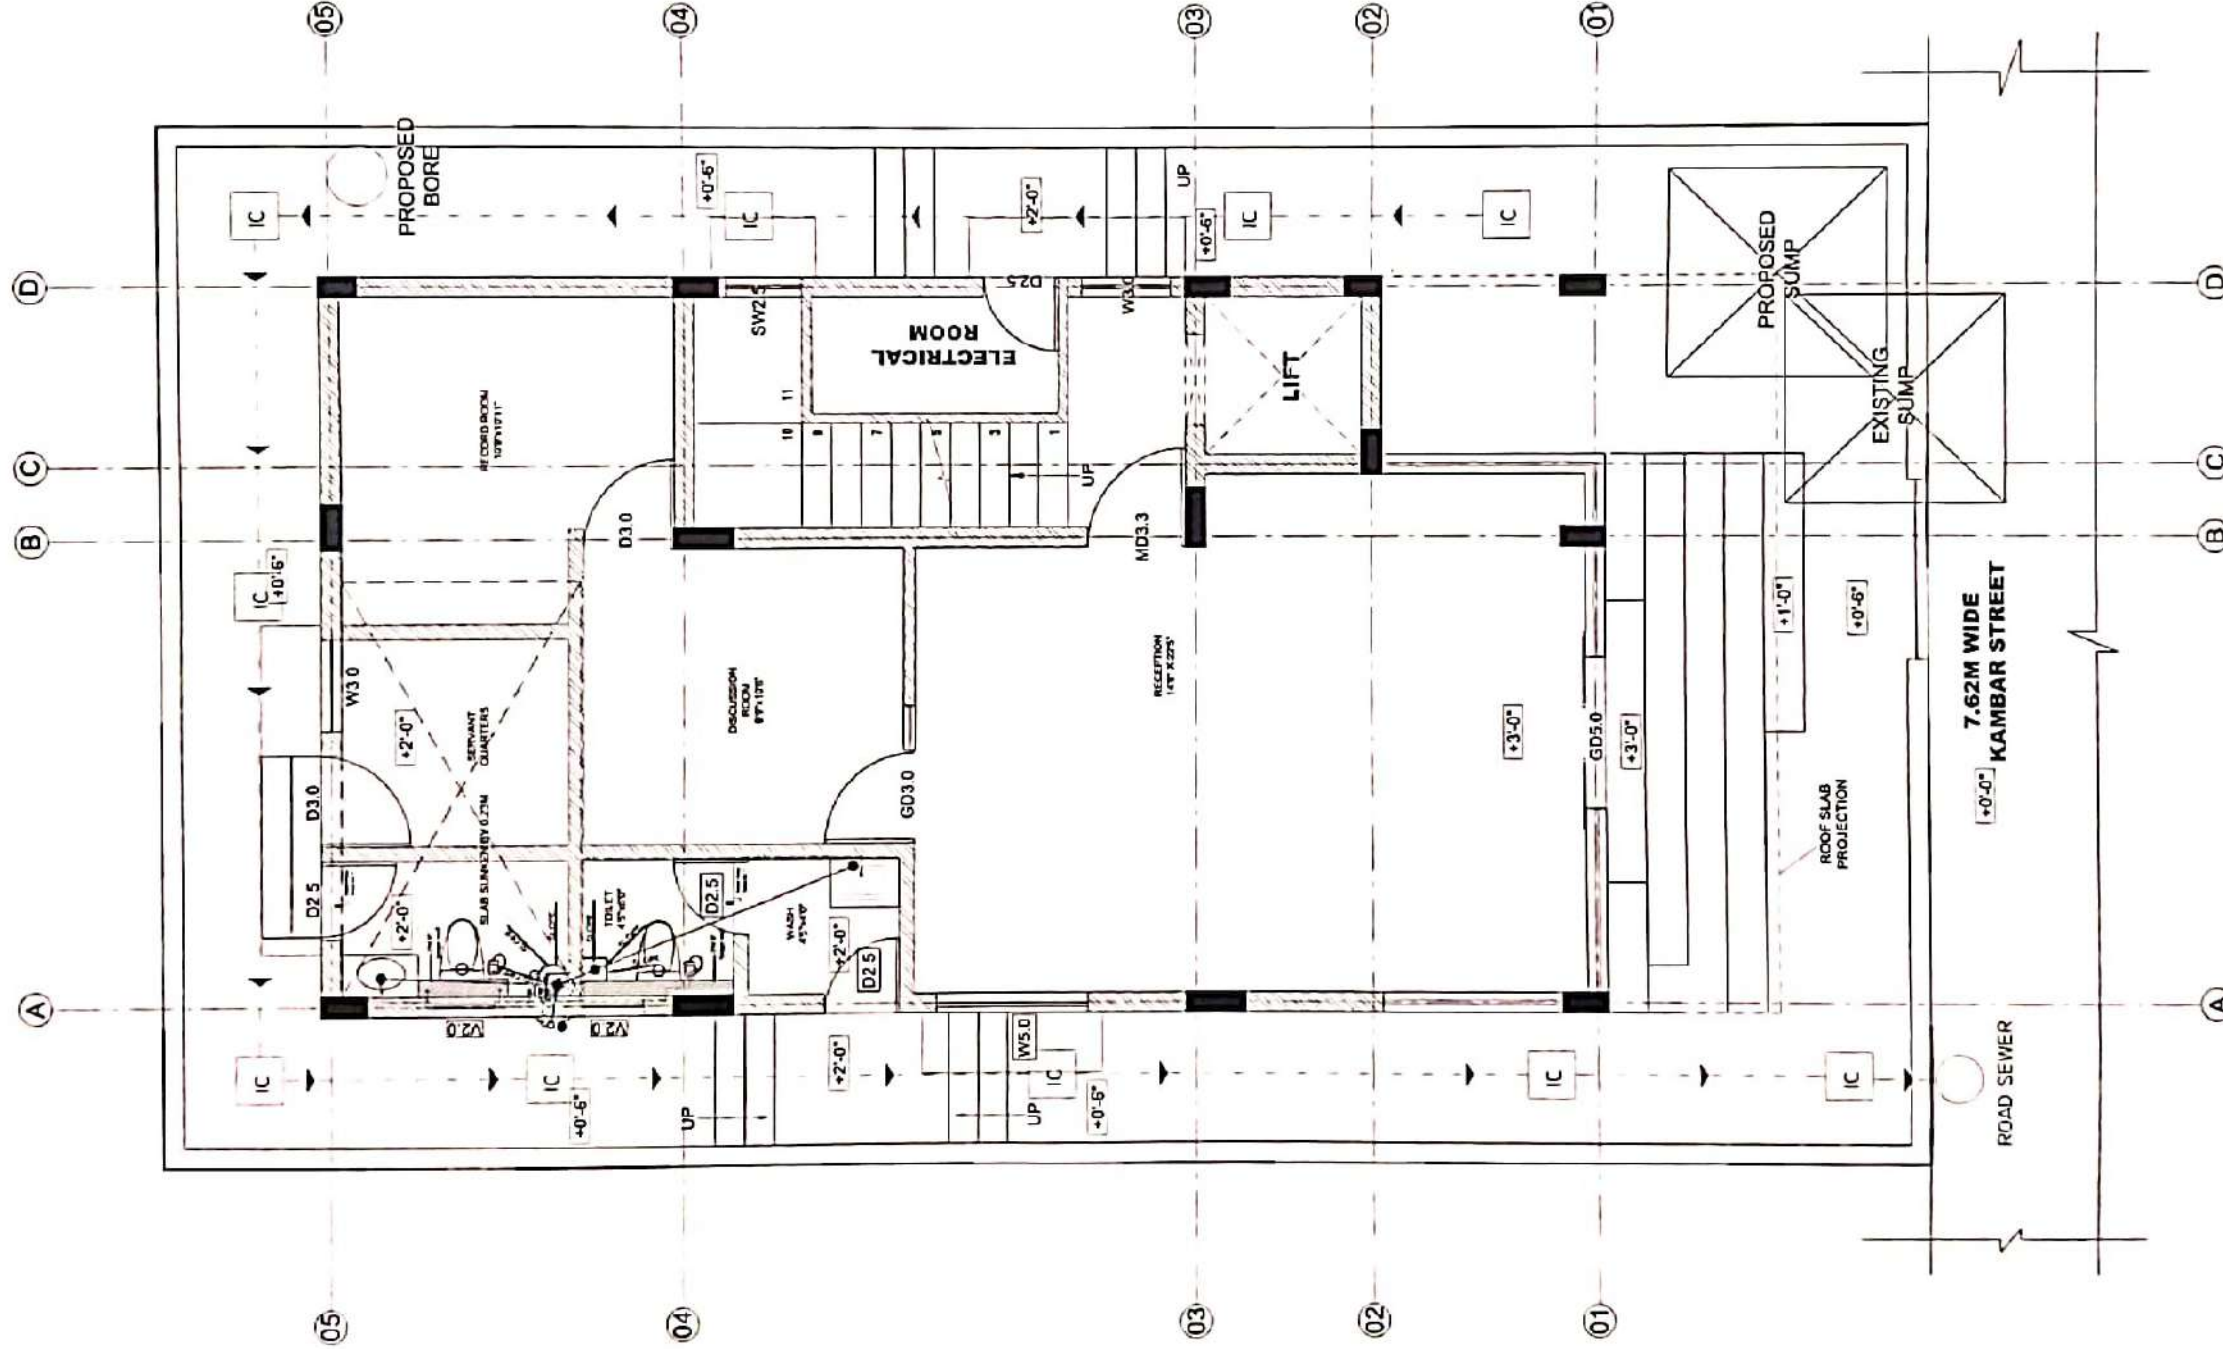

2 STILT FLOOR PLAN

SCALE 1:60



REV	DESCRIPTION	DATE	BY	CHECKED
1	ISSUED FOR PERMIT	11.09.2022	CHD	CHD

PROJECT: PROPOSED COMMERCIAL BUILDING FOR M/S. Lawyer office at Thiruvanniyur

DRAWING TITLE: STILT / GROUND FLOOR PLAN

☐ CONCEPTUAL DRAWING	☒ WORKING DRAWING
☐ SCHEMATIC DRAWING	☐ AS BUILT DRAWING

SCALE: 1:60	DRAWN: SARATH	REVISION NO: 01
DATE: 11.09.2022	CHECK: NARANI	APPROVED:
DRAWING NO:	SHEET NO: A3	

TRANSFORM
 ARCHITECTS
 # 10 ARX COLONY, EDINA ROAD, ANNA NAGAR, CHENNAI-600095
 TEL: +91 44 24427314, +91 44 24427315
 EMAIL: info@transformarchitects.in, sales@transformarchitects.in
 WWW.TRANSFORMARCHITECTS.IN

THESE DRAWINGS ARE UNDER COPYRIGHT AND ARE THE PROPERTY OF TRANSFORM. NO PART OF THEM SHALL BE REPRODUCED OR USED FOR ANY PURPOSE OTHER THAN THAT FOR WHICH IT WAS ISSUED WITHOUT THE WRITTEN CONSENT OF TRANSFORM.

NOTES:
1. ALL DIMENSIONS ARE IN METERS UNLESS OTHERWISE SPECIFIED.
2. ALL WALLS ARE 200mm THICK UNLESS OTHERWISE SPECIFIED.
3. ALL FLOORS ARE 120mm THICK UNLESS OTHERWISE SPECIFIED.
4. ALL ROOFS ARE 150mm THICK UNLESS OTHERWISE SPECIFIED.
5. ALL DOORS ARE 900mm WIDE UNLESS OTHERWISE SPECIFIED.
6. ALL WINDOWS ARE 1200mm WIDE UNLESS OTHERWISE SPECIFIED.
7. ALL STAIRS ARE 1000mm WIDE UNLESS OTHERWISE SPECIFIED.
8. ALL LIFTS ARE 1000mm WIDE UNLESS OTHERWISE SPECIFIED.
9. ALL PIPES ARE 50mm DIA UNLESS OTHERWISE SPECIFIED.
10. ALL VENTILATORS ARE 100mm DIA UNLESS OTHERWISE SPECIFIED.
11. ALL LIGHTS ARE 100mm DIA UNLESS OTHERWISE SPECIFIED.
12. ALL SINKS ARE 400mm WIDE UNLESS OTHERWISE SPECIFIED.
13. ALL TOILETS ARE 1000mm WIDE UNLESS OTHERWISE SPECIFIED.
14. ALL SHOWERS ARE 1000mm WIDE UNLESS OTHERWISE SPECIFIED.
15. ALL BATHTUBS ARE 1500mm WIDE UNLESS OTHERWISE SPECIFIED.
16. ALL KITCHENS ARE 2000mm WIDE UNLESS OTHERWISE SPECIFIED.
17. ALL DINING AREAS ARE 2000mm WIDE UNLESS OTHERWISE SPECIFIED.
18. ALL LIVING AREAS ARE 2000mm WIDE UNLESS OTHERWISE SPECIFIED.
19. ALL BEDROOMS ARE 2000mm WIDE UNLESS OTHERWISE SPECIFIED.
20. ALL BATHROOMS ARE 2000mm WIDE UNLESS OTHERWISE SPECIFIED.

LEGEND

NOTE

WATER SUPPLY LINE
WASTE WATER PIPE LINE
SOIL PIPE LINE
4" DIA SOIL PIPE
2" DIA WASTE WATER PIPE
1" DIA SUPPLY PIPE (BORE WATER)
2" DIA BATH WATER PIPE
INSPECTION CHAMBER
WATER INLET
WATER OUTLET

LEGEND

WC FLOOR MOUNTED WATER CLOSET
WB WASH BASIN WITH BOTTLE TRAP
NT NAHANI FLOOR TRAP

TRANSFORM
10 ARE COLONY
Eduard Road,
Nahani,
CHENNAI-600011


CLIENT
PROPOSED COMMERCIAL BUILDING FOR N.S. LAWYER OFFICE
at Thiruvallur

UNBUILT TITLE
FIRST FLOOR PLAN


☐ CONCEPTUAL DRAWING
☐ WORKING DRAWING
☐ SCHEMATIC DRAWING
☐ AS BUILT DRAWING

SCALE 1:60
DATE 11.08.22
DRAWN BY
CHECKED BY
REVISION NO. 01

TRANSFORM
10 ARE COLONY
Eduard Road,
Nahani,
CHENNAI-600011

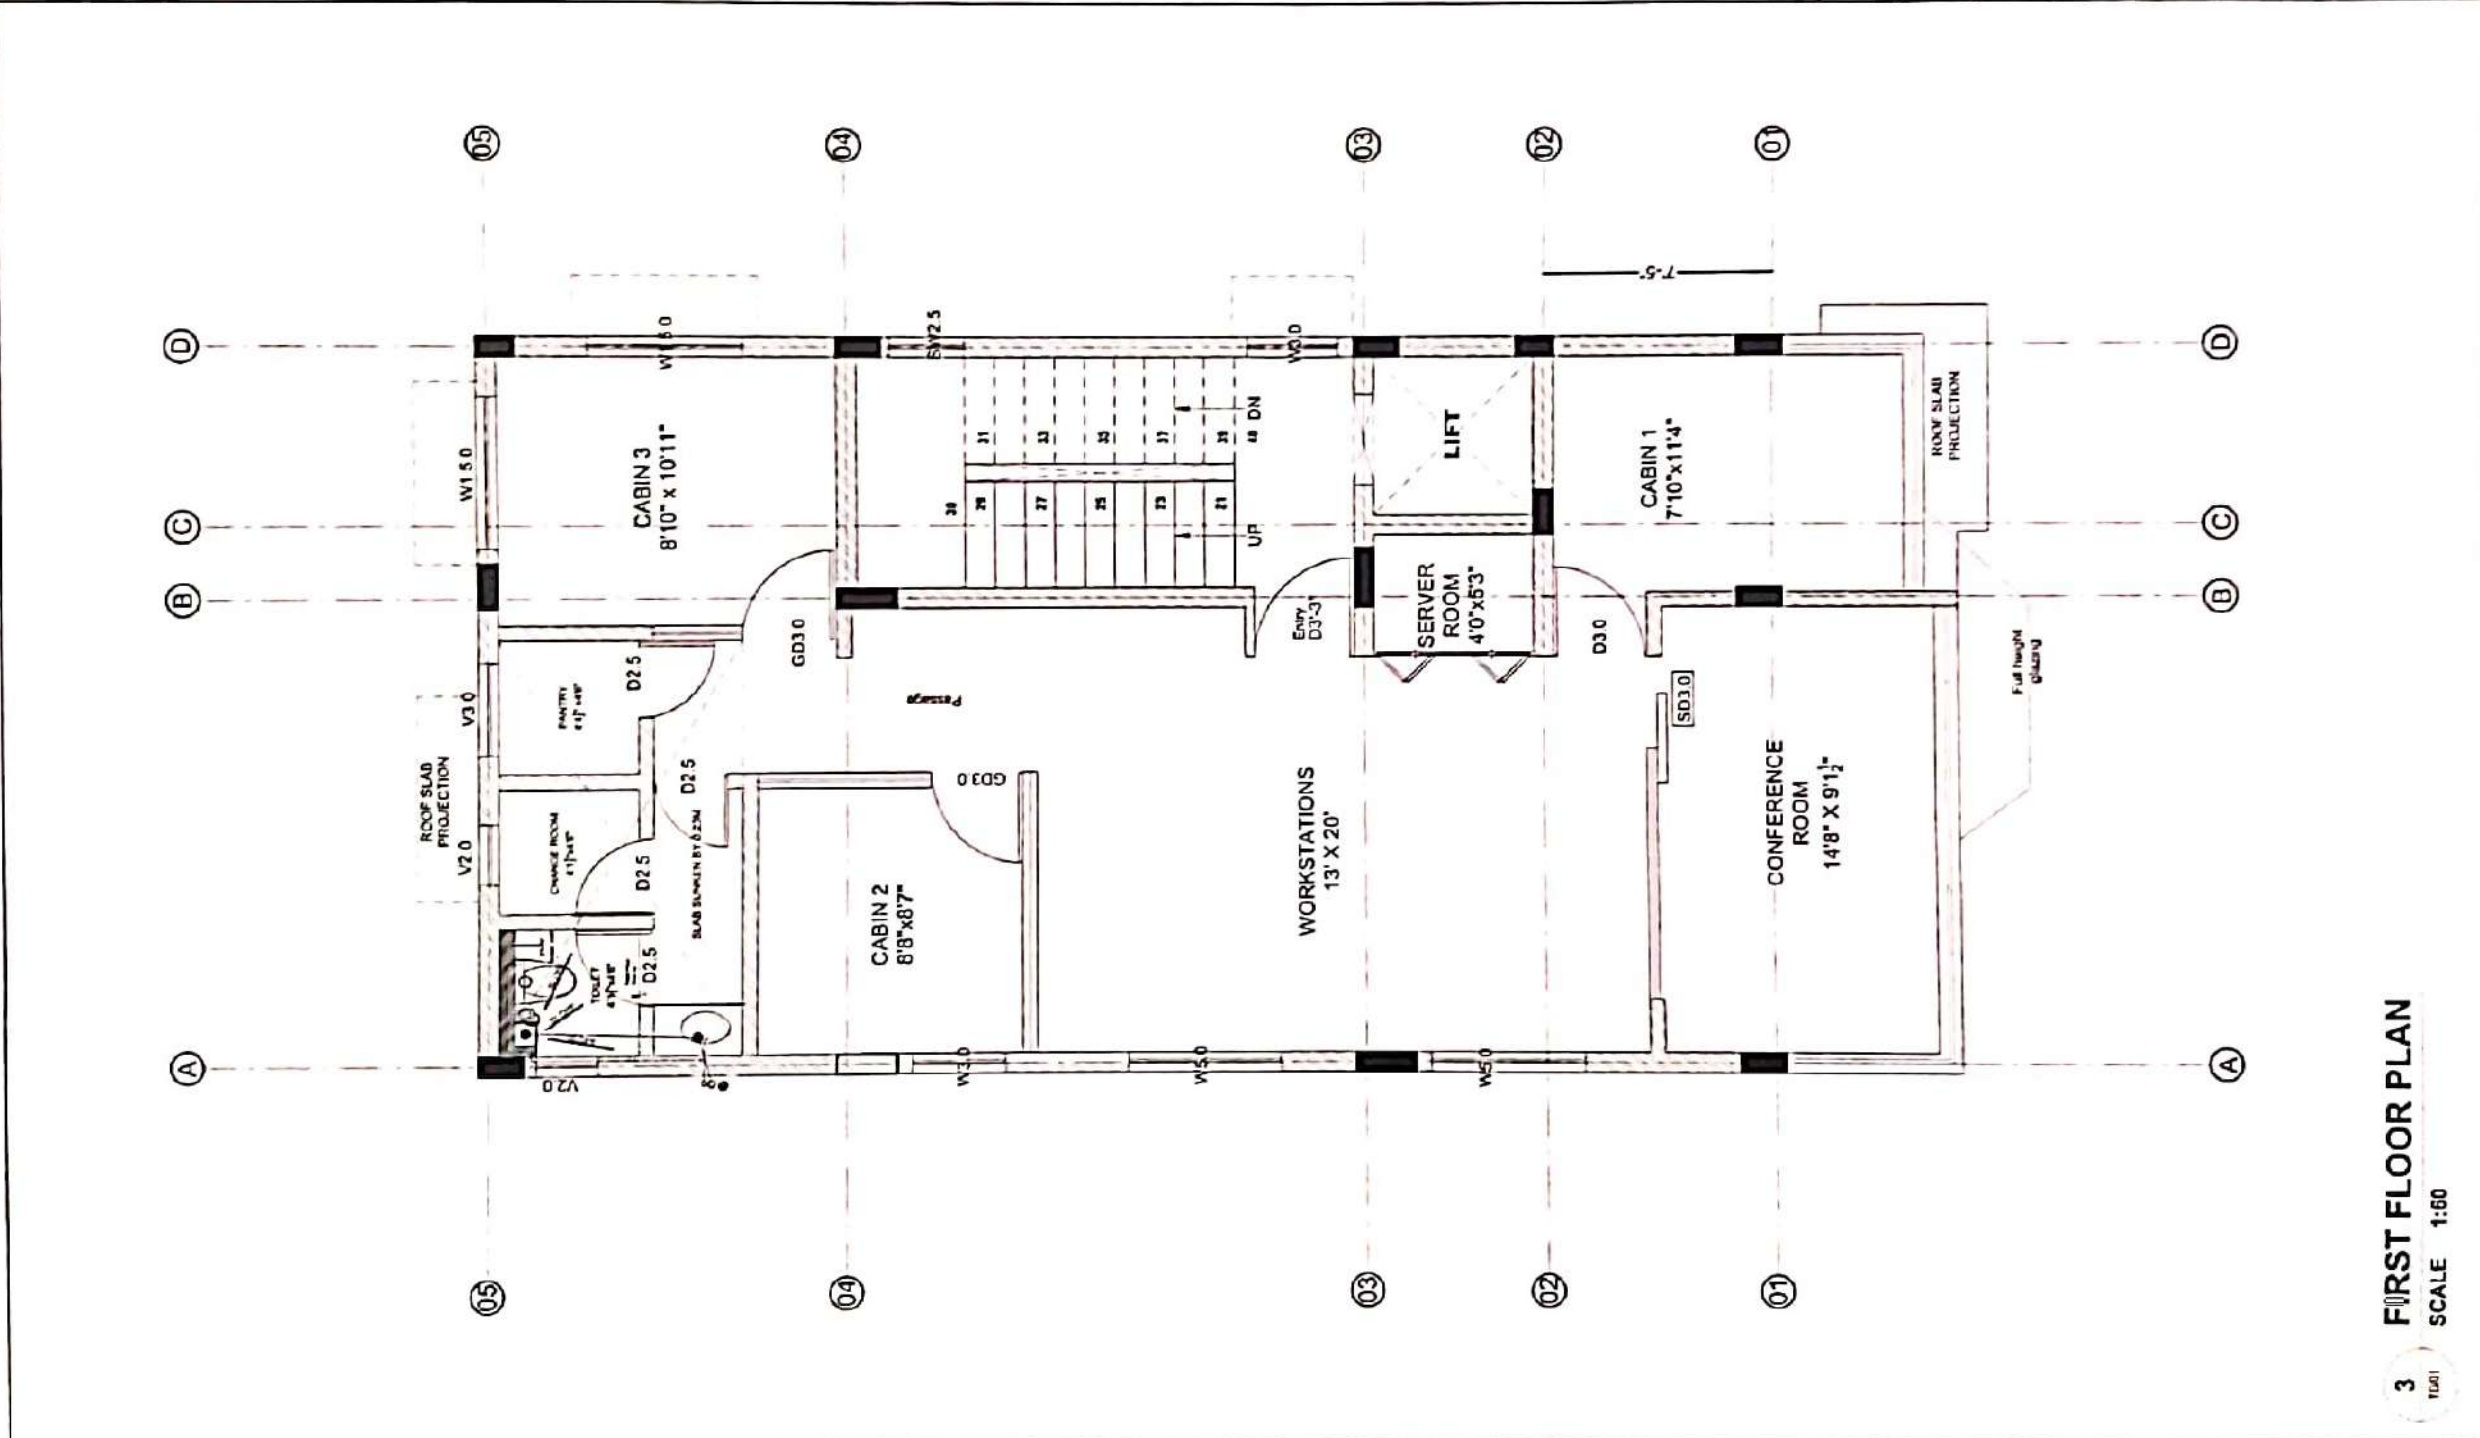

3 FIRST FLOOR PLAN
SCALE 1:60

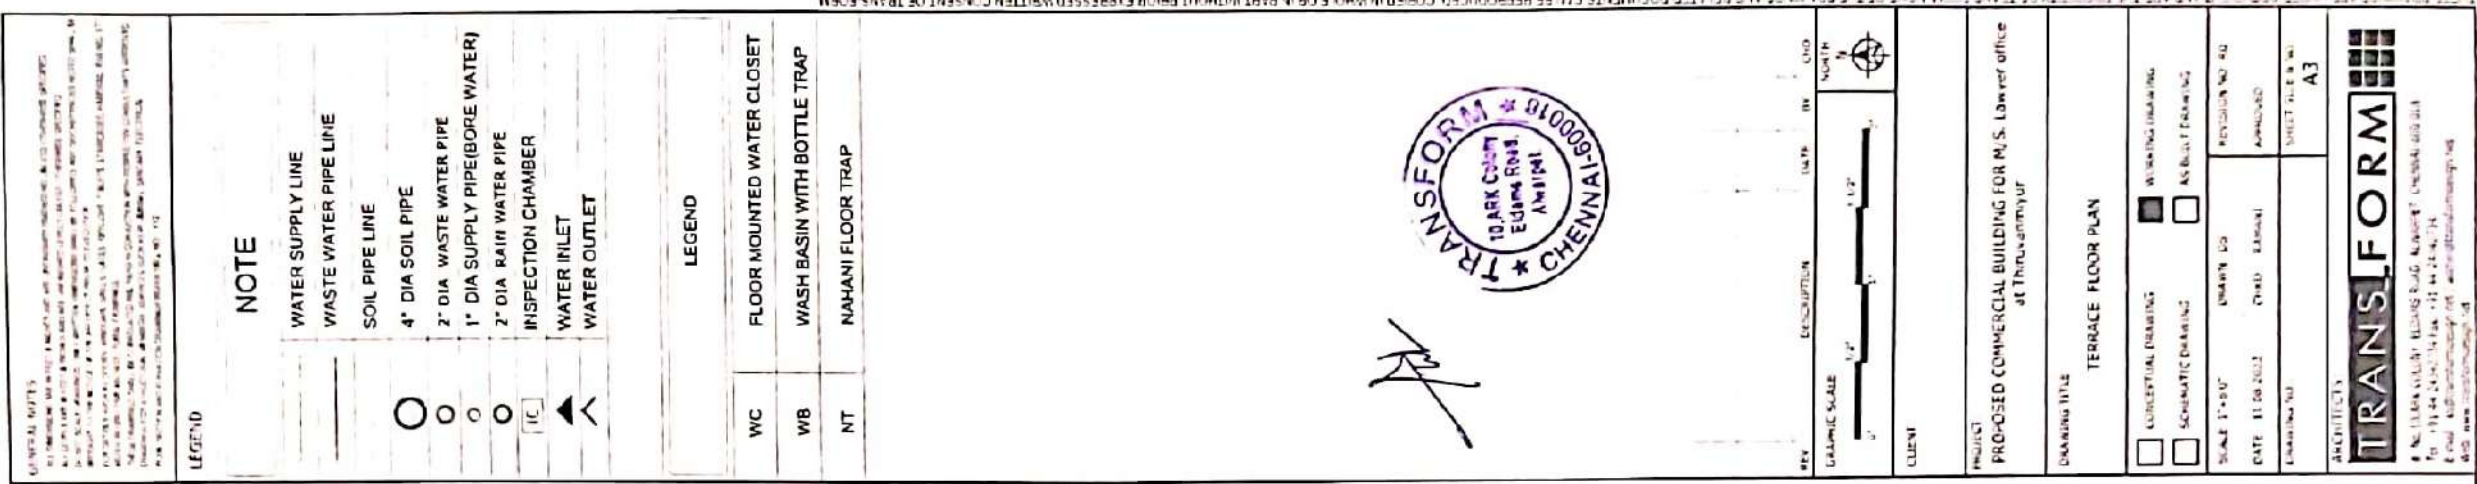

GENERAL NOTES

1. ALL DIMENSIONS ARE IN METERS UNLESS OTHERWISE SPECIFIED.
2. ALL DIMENSIONS ARE TO FACE UNLESS OTHERWISE SPECIFIED.
3. ALL DIMENSIONS ARE TO FACE UNLESS OTHERWISE SPECIFIED.
4. ALL DIMENSIONS ARE TO FACE UNLESS OTHERWISE SPECIFIED.
5. ALL DIMENSIONS ARE TO FACE UNLESS OTHERWISE SPECIFIED.
6. ALL DIMENSIONS ARE TO FACE UNLESS OTHERWISE SPECIFIED.
7. ALL DIMENSIONS ARE TO FACE UNLESS OTHERWISE SPECIFIED.
8. ALL DIMENSIONS ARE TO FACE UNLESS OTHERWISE SPECIFIED.
9. ALL DIMENSIONS ARE TO FACE UNLESS OTHERWISE SPECIFIED.
10. ALL DIMENSIONS ARE TO FACE UNLESS OTHERWISE SPECIFIED.


LEGEND

NOTE

—	WATER SUPPLY LINE
—	WASTE WATER PIPE LINE
—	SOIL PIPE LINE
○	4" DIA SOIL PIPE
○	2" DIA WASTE WATER PIPE
○	1" DIA SUPPLY PIPE (BORE WATER)
○	2" DIA RAIN WATER PIPE
IC	INSPECTION CHAMBER
▲	WATER INLET
△	WATER OUTLET

LEGEND

WC	FLOOR MOUNTED WATER CLOSET
WB	WASH BASIN WITH BOTTLE TRAP
NT	NAHANI FLOOR TRAP

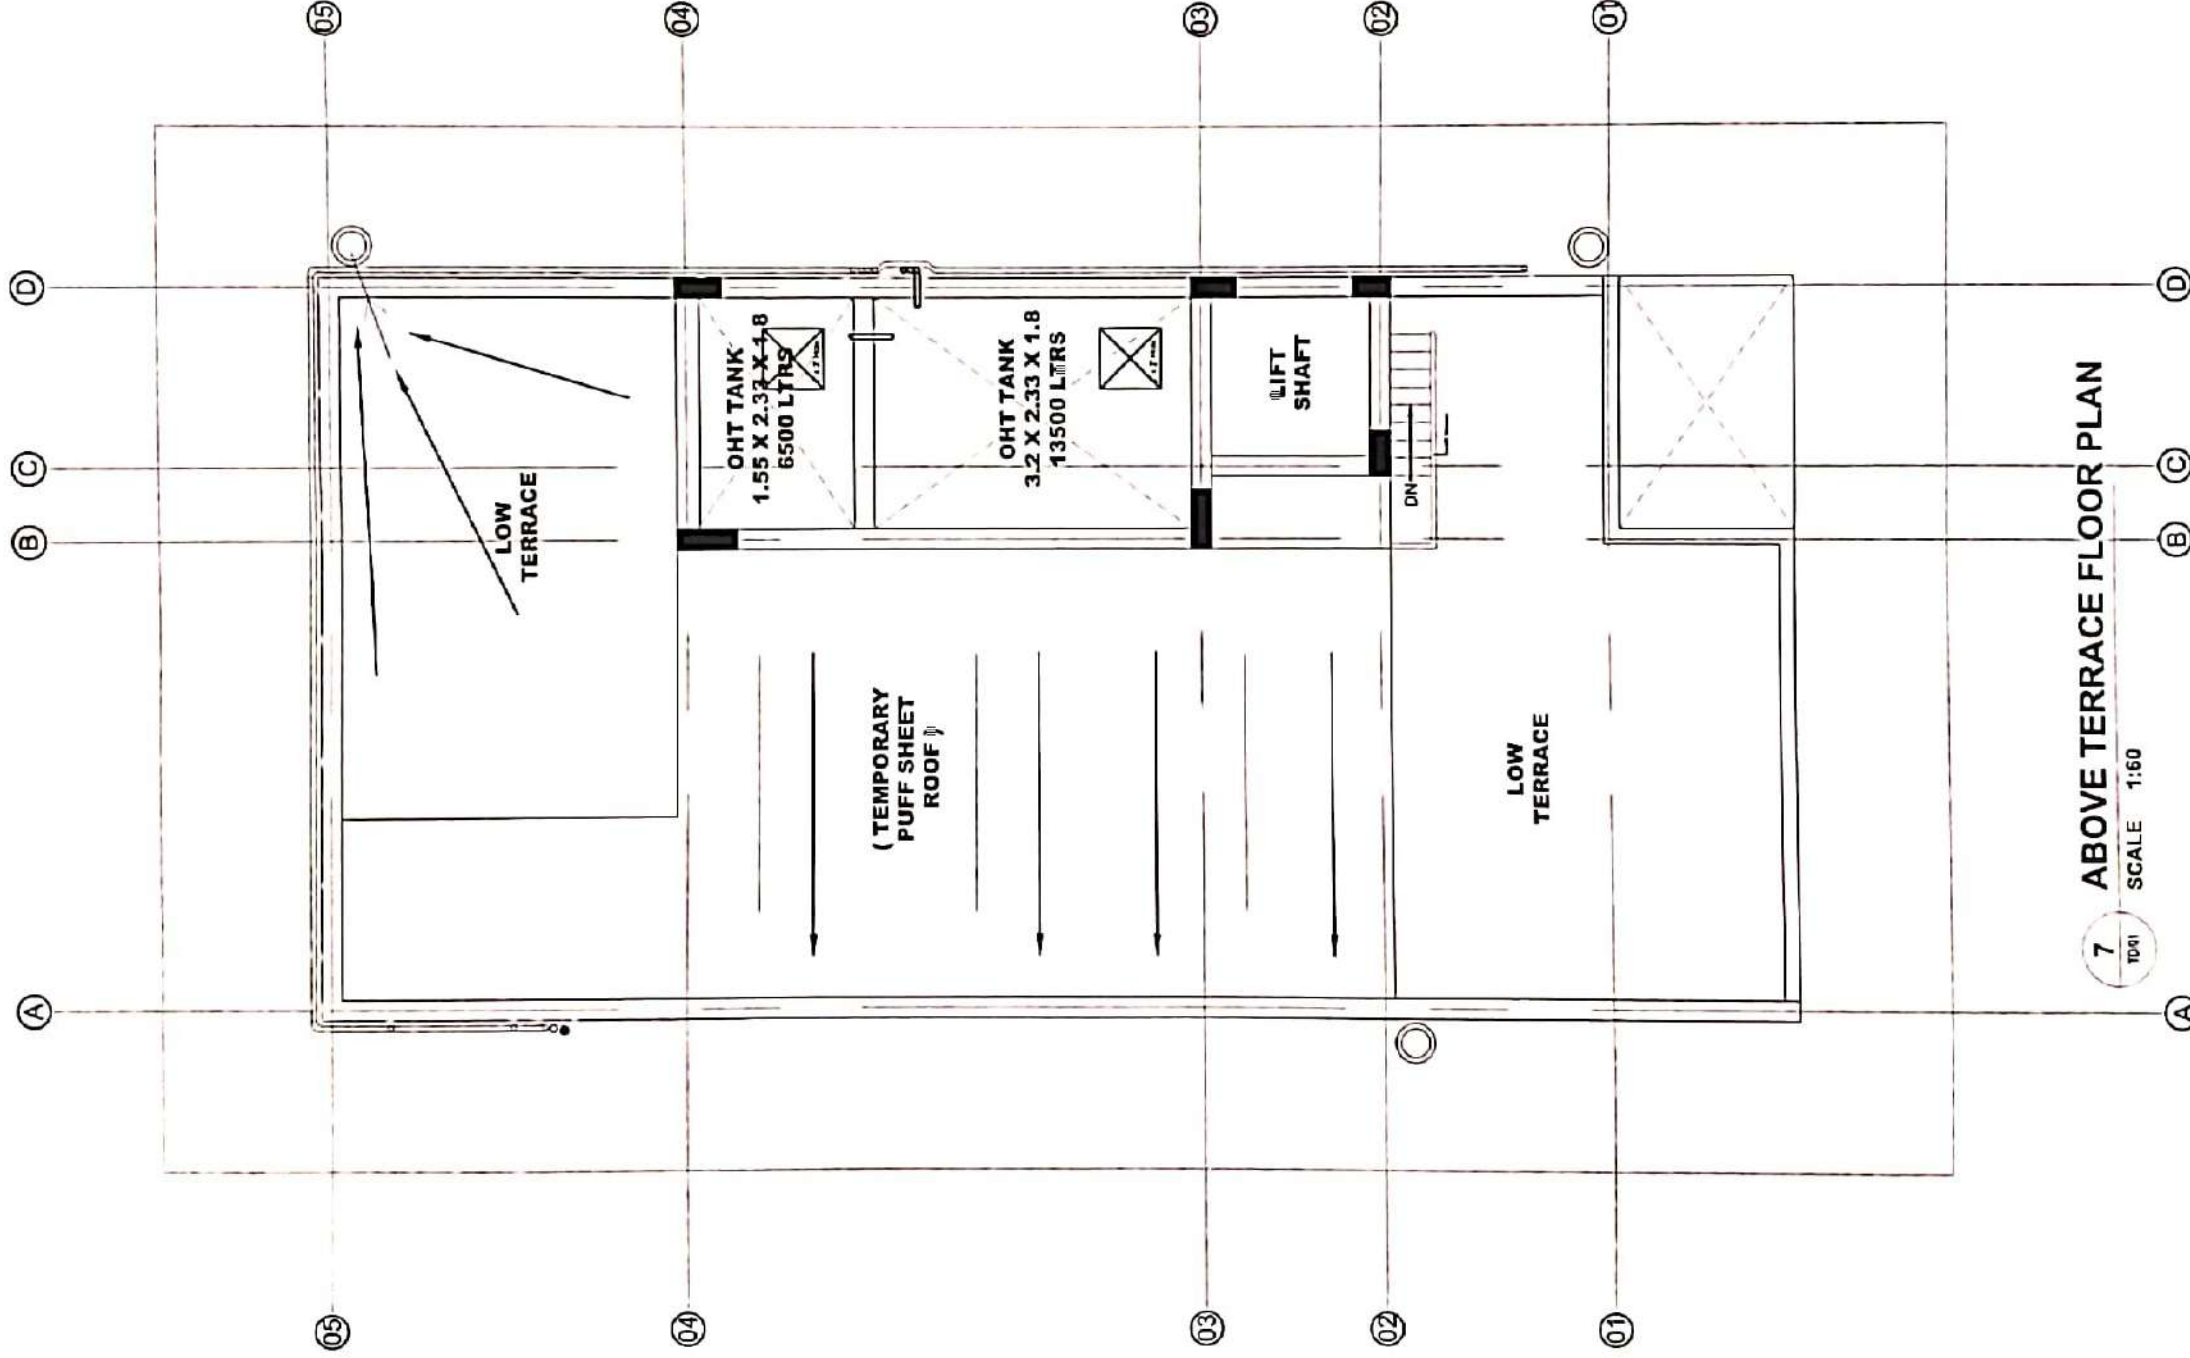

REV	DESCRIPTION	DATE	BY	CHKD

GRAPHIC SCALE: 1" = 1' 0"

NORTH

CLIENT

PROJECT
PROPOSED COMMERCIAL BUILDING FOR M/S. Lawyer office
at Thiruvanniyur

DRAWING TITLE
ABOVE TERRACE FLOOR PLAN

☐ CONCEPTUAL DRAWING ☒ WORKING DRAWING

☐ SCHEMATIC DRAWING ☐ AS BUILT DRAWING

SCALE 1"=6'0"

DATE 11.08.2022

DRAWING NO.

REVISION NO. 05

APPROVED

SHEET SIZE B (A3)

ARCHITECTS
TRANSFORM
10, Anna Colony, Chennai Road, Chennai-600012
Tel: +91 44 24141714 / 24141715 / 24141716
Email: transformarchitects@gmail.com
Website: www.transformarchitects.com

THESE DRAWINGS ARE UNDER COPYRIGHT AND ARE THE PROPERTY OF TRANSFORM. NONE OF THE DRAWINGS AND RELATED DOCUMENTS CAN BE REPRODUCED, COPIED IN WHOLE OR IN PART WITHOUT PRIOR WRITTEN CONSENT OF TRANSFORM. THESE DRAWINGS CANNOT BE HANDLED OVER TO A THIRD PARTY OR USED FOR ANY PURPOSE OTHER THAN THAT FOR WHICH IT HAS BEEN LOANED. AFTER FULFILLING THE PURPOSE OF ISSUE THE DRAWINGS SHALL BE RETURNED TO TRANSFORM.




Scanned by CamScanner

- 1-BHK
- 2-BHK
- 2-BHK + STUDY
- 3-BHK



TYPICAL FLOOR PLAN (1-5)

PROPOSED RESIDENTIAL APARTMENT AT VADAPALANI

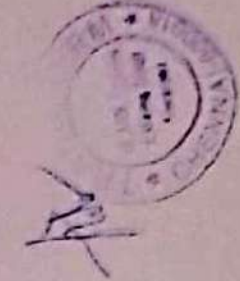

82'-0"



SITE PLAN

PROPOSED RESIDENTIAL BUILDING FOR CODE CONSTRUCTION @ CHENNAI


TRANSFORM

ARCHITECTS • DESIGNERS • PLANNERS





TYPICAL FLOOR PLAN (1-5)


PROPOSED RESIDENTIAL BUILDING FOR CODE CONSTRUCTION @ CHENNAI

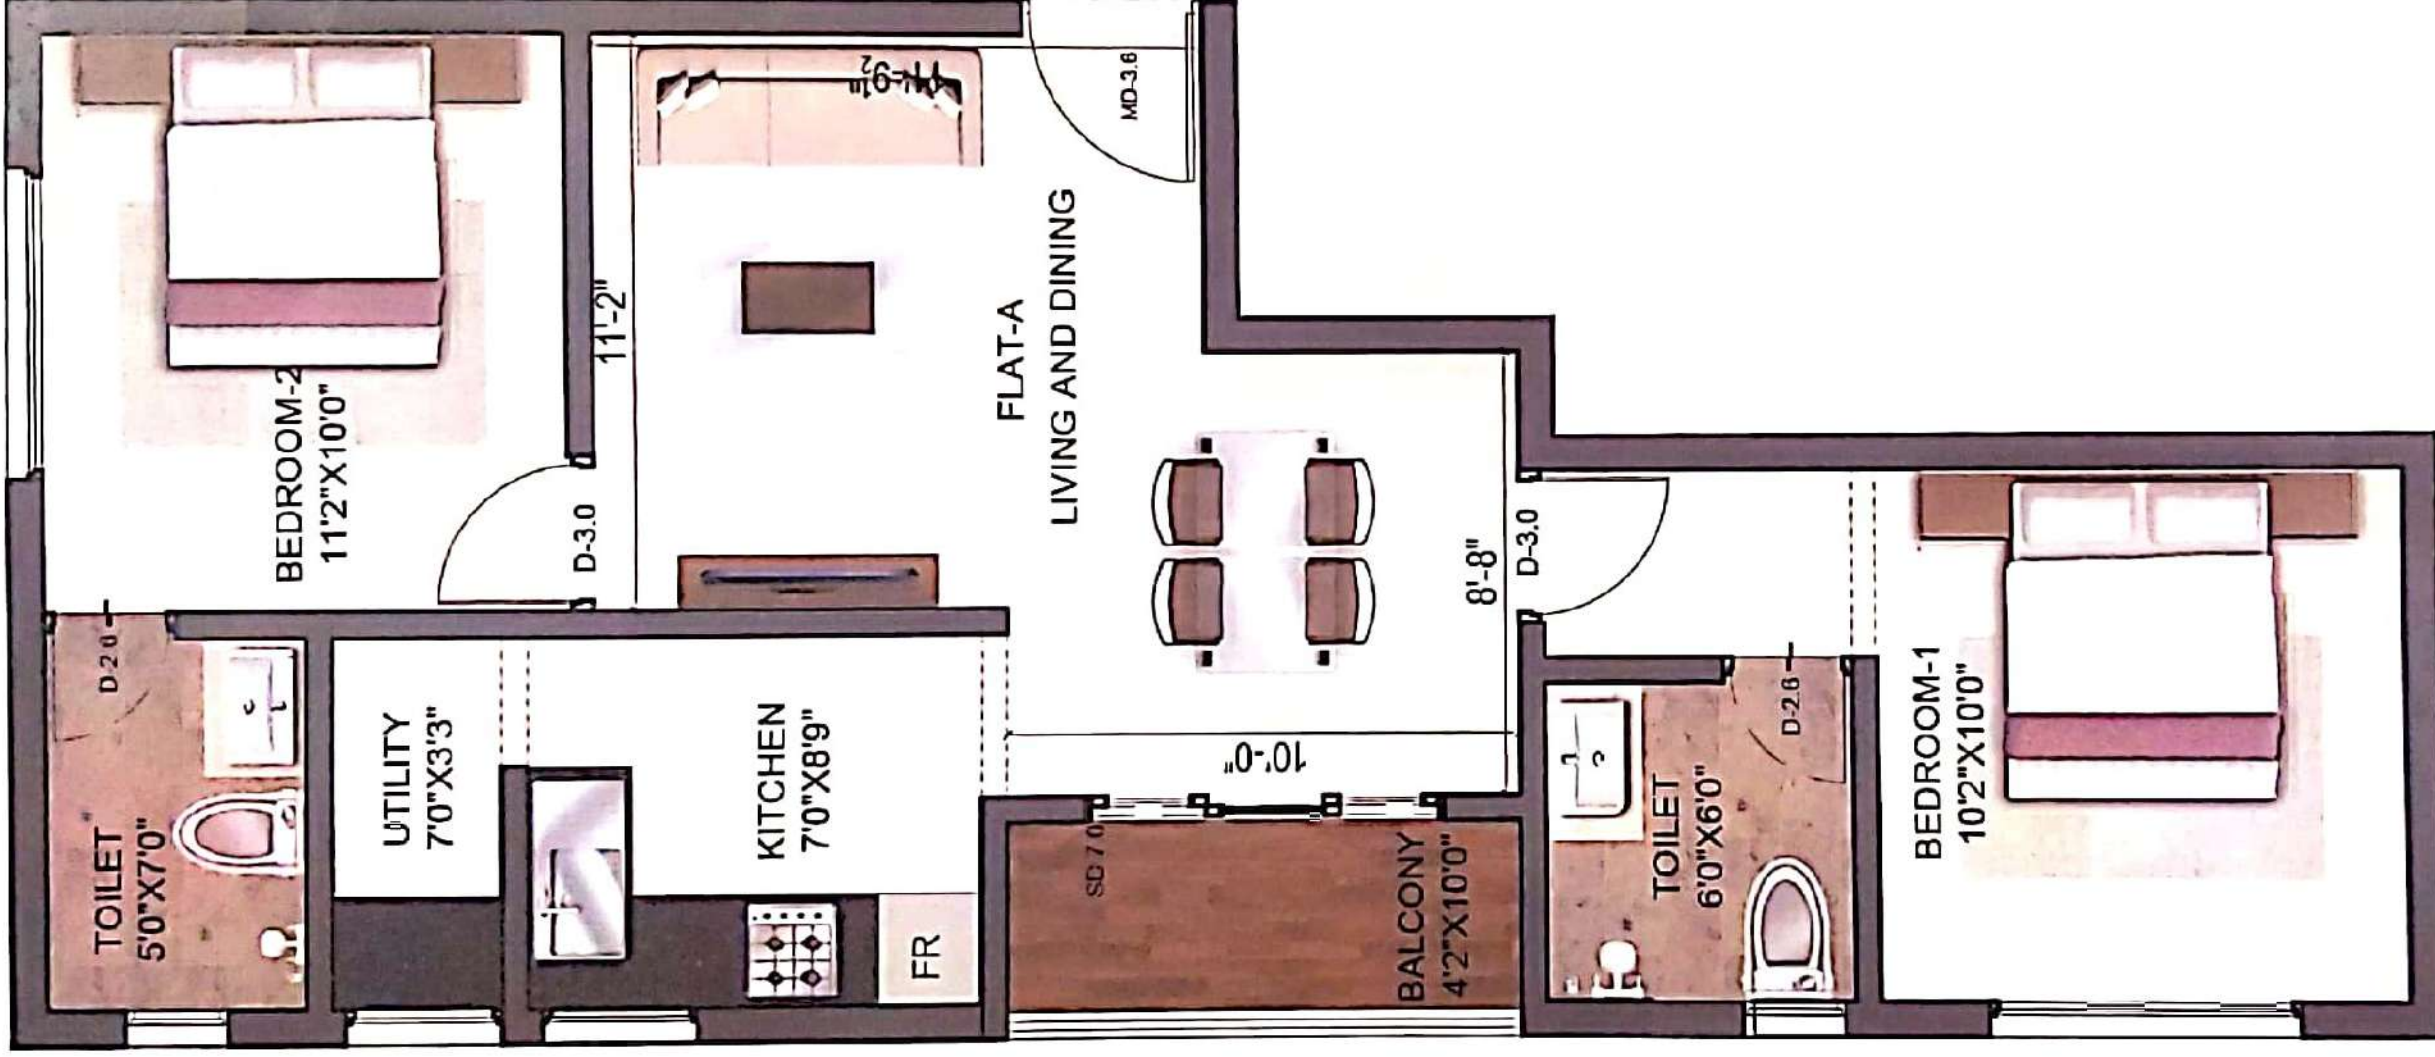


TYPICAL FLOOR FLAT-A PLAN (1-5)

SALEABLE AREA: 882 Sq.ft

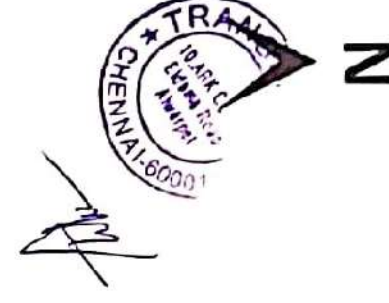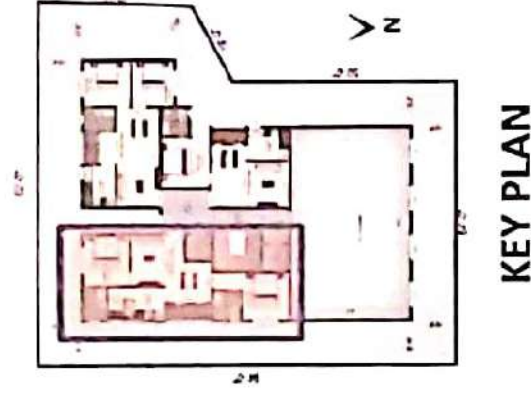

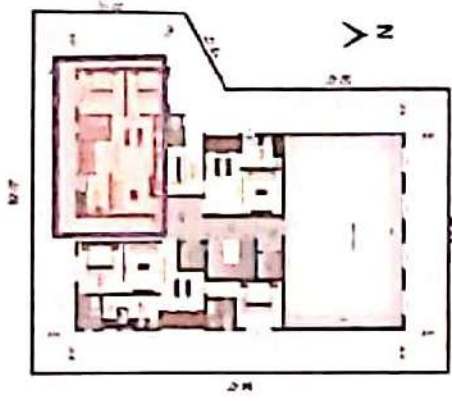

KEY PLAN

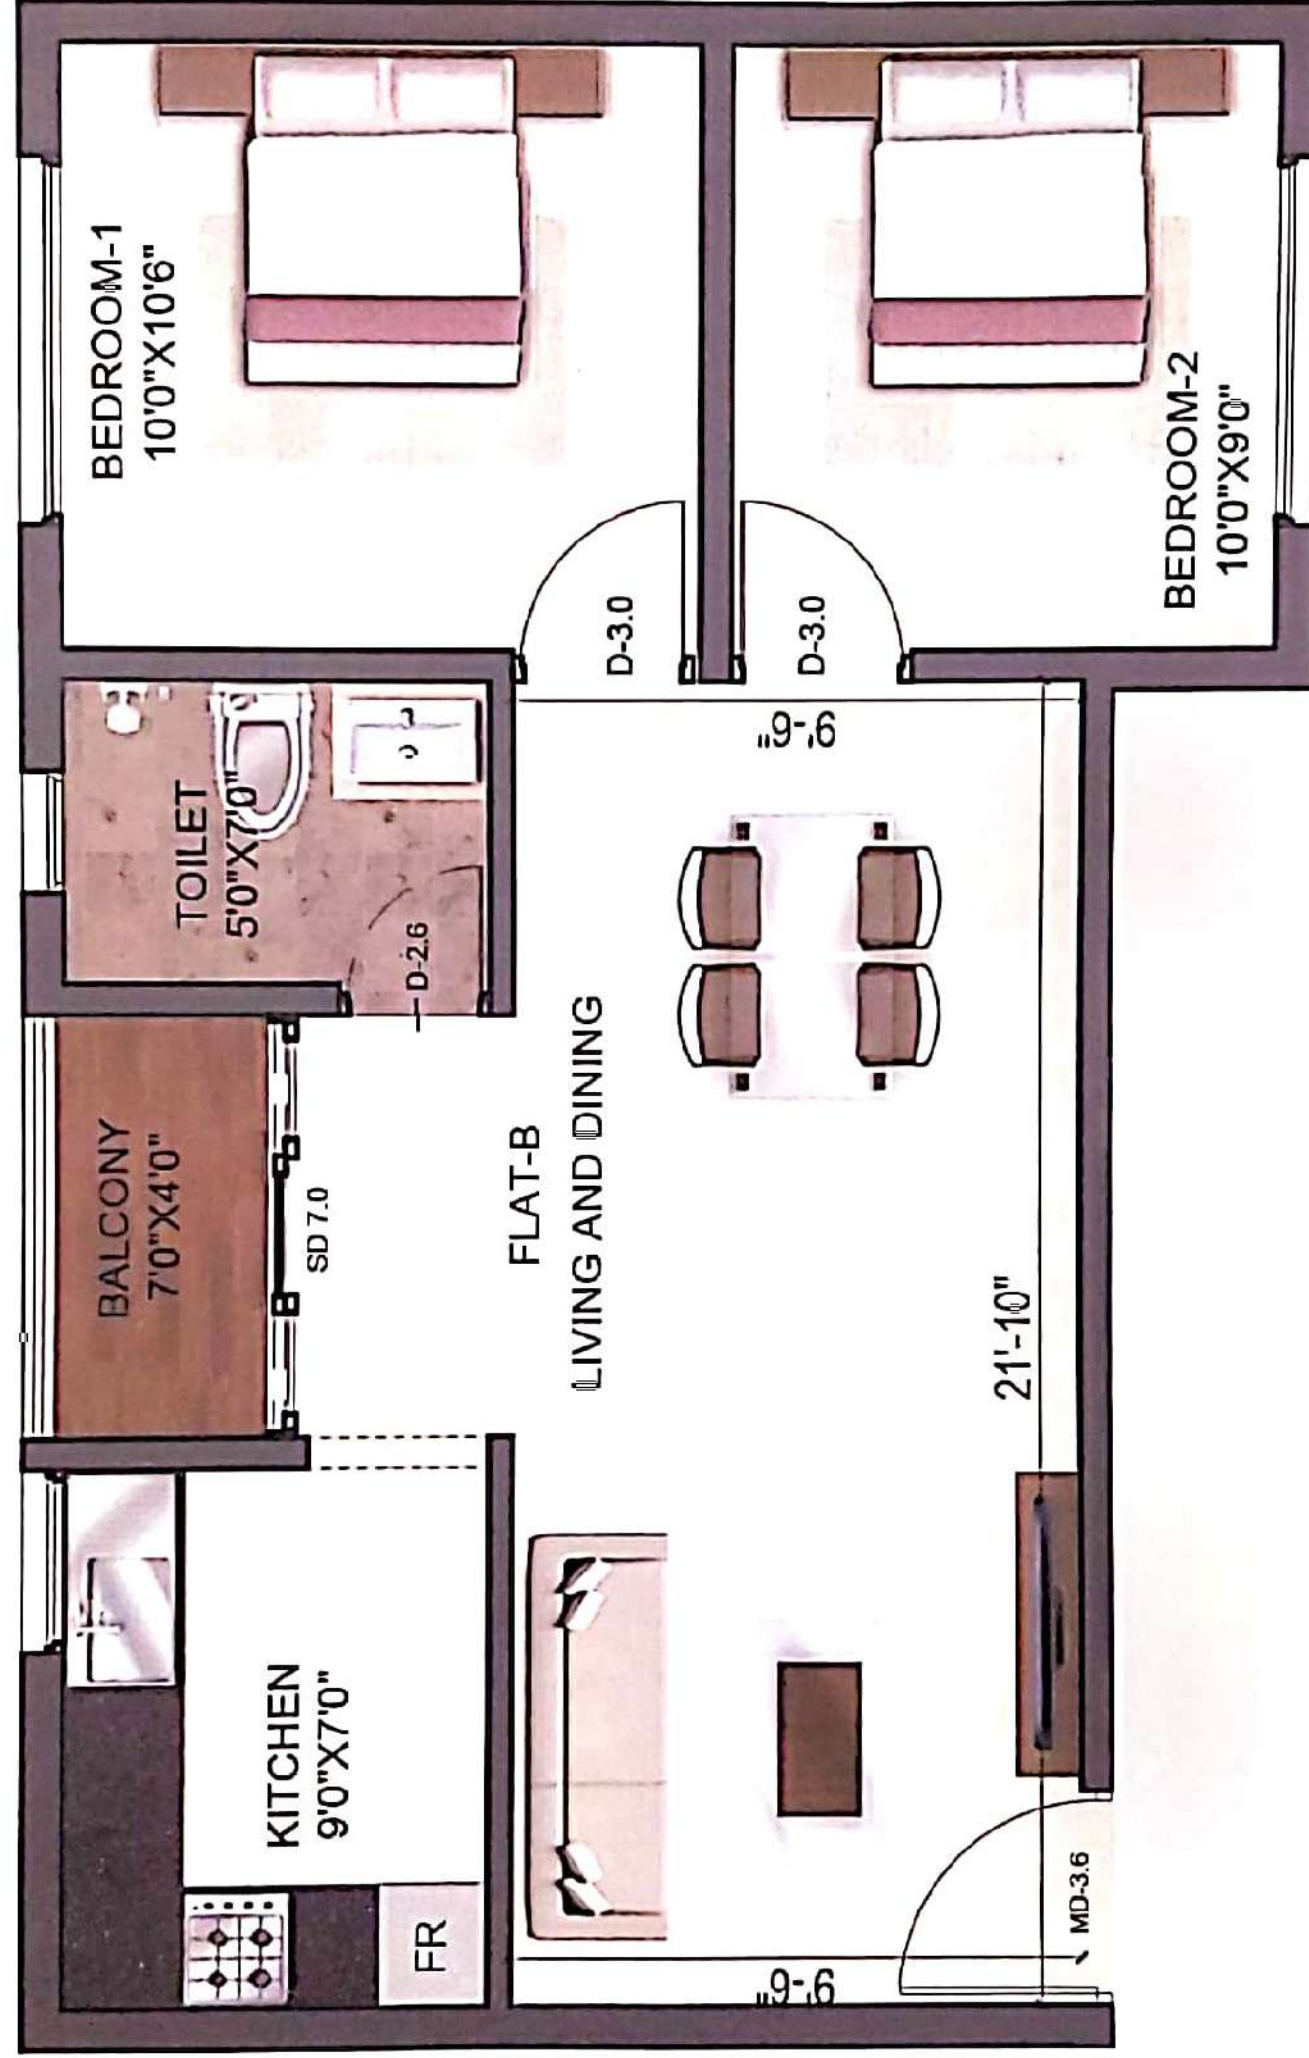


TYPICAL FLOOR FLAT-B PLAN (1-5)


SALEABLE AREA: 757 Sq.ft



PROPOSED RESIDENTIAL BUILDING FOR CODE CONSTRUCTION @ CHENNAI

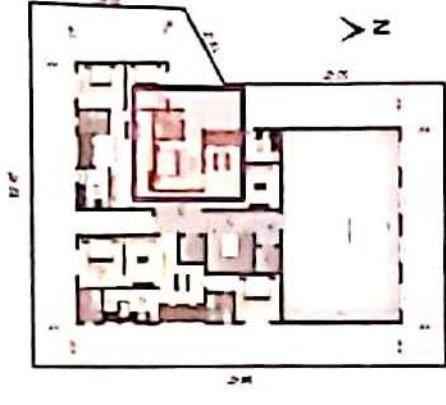



KEY PLAN

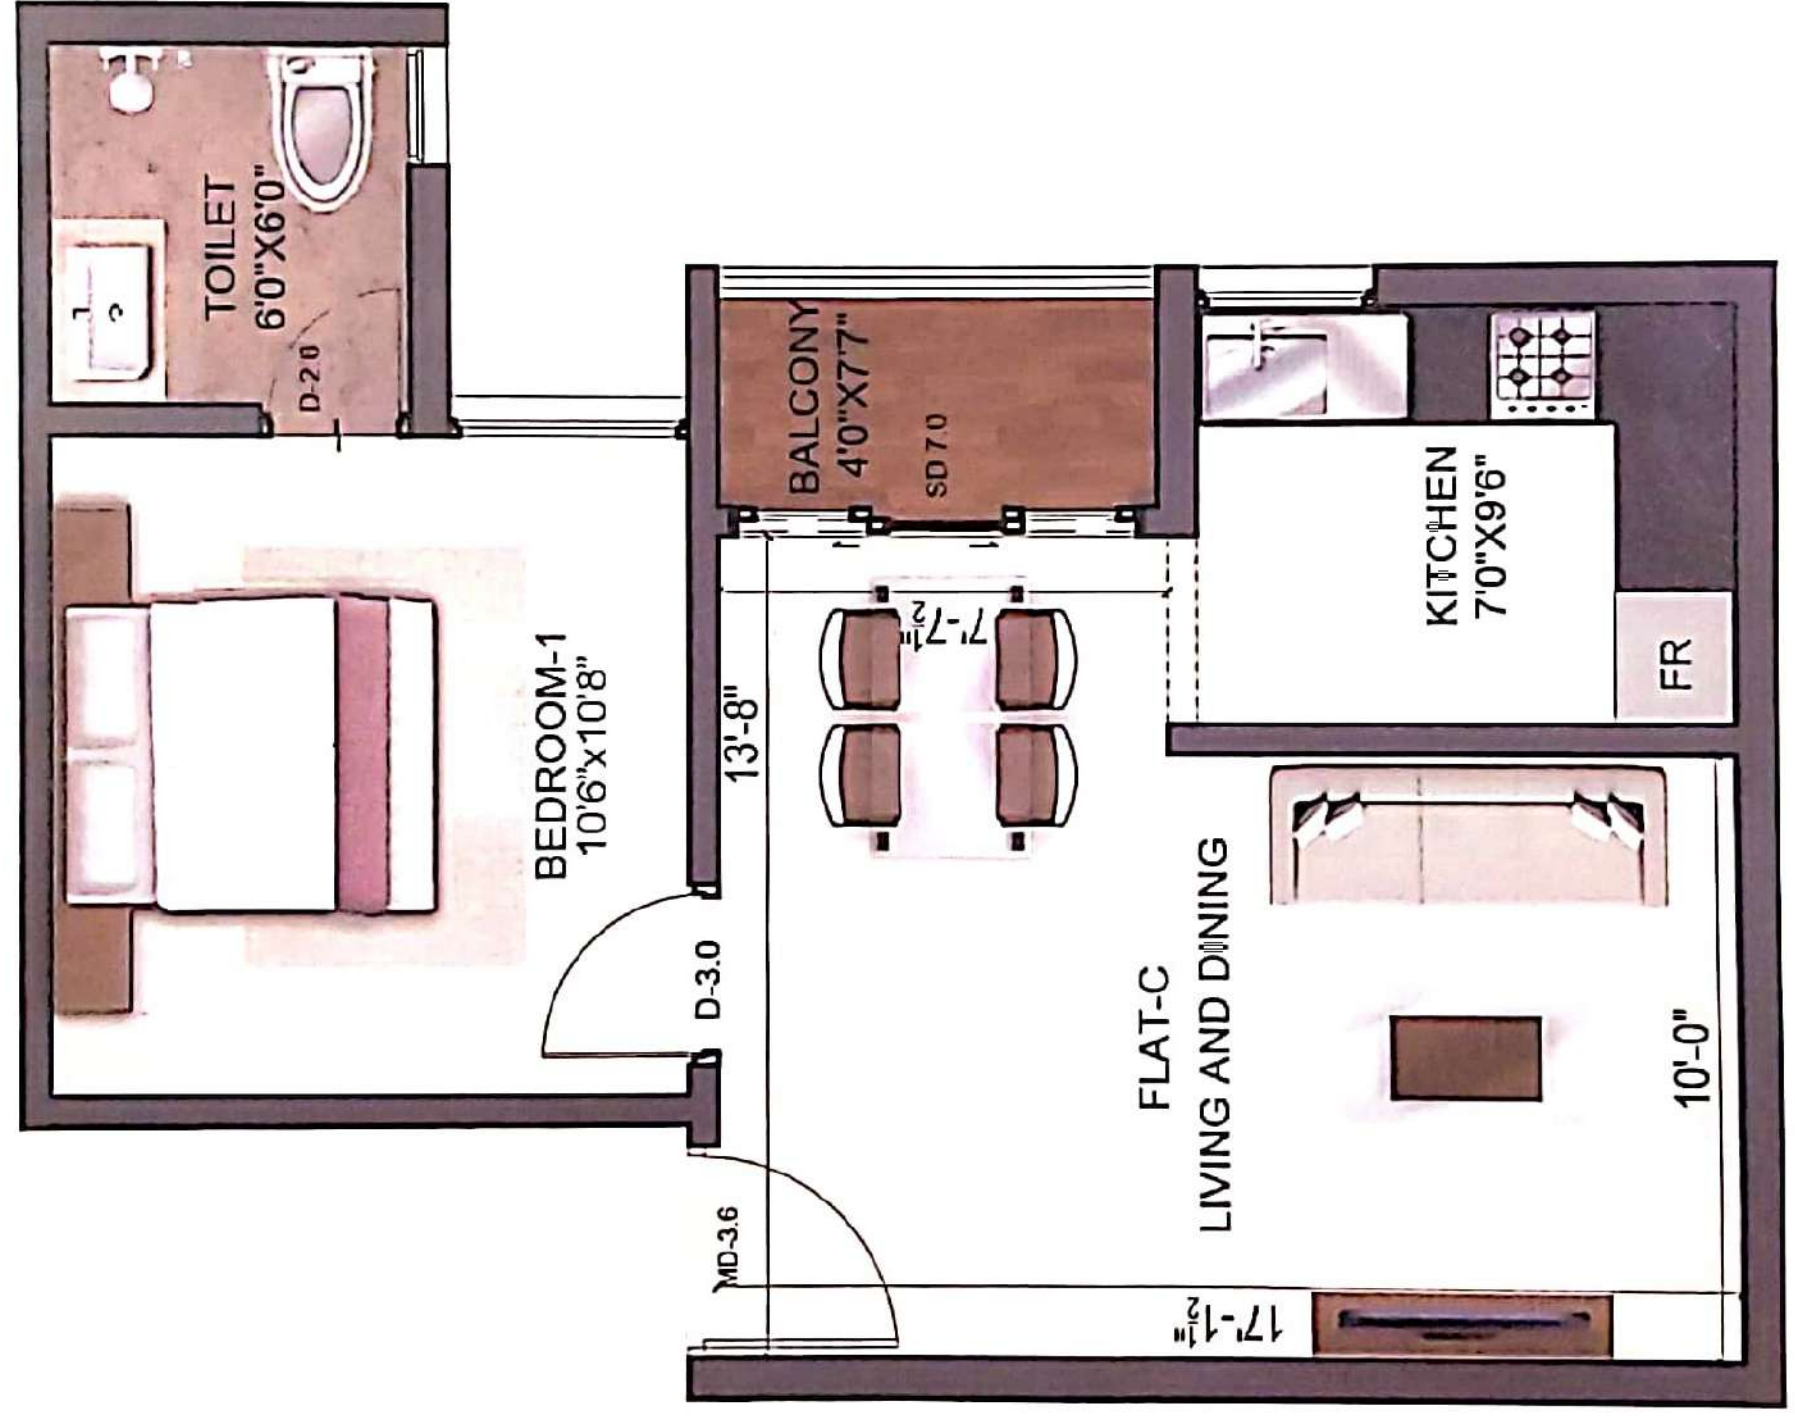


TYPICAL FLOOR FLAT-C PLAN (1-5)

SALEABLE AREA: 593 Sq.ft

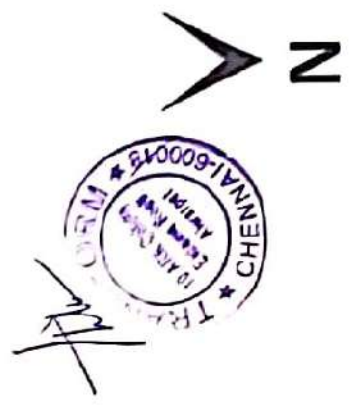


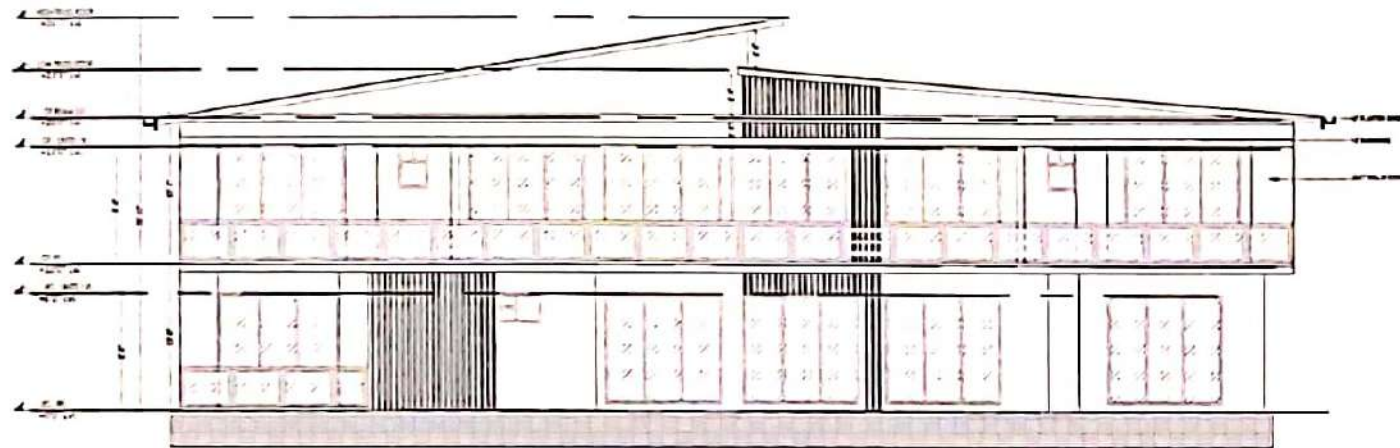


1 ELEVATION D
TD/01 SCALE: 1/8"=1'-0"

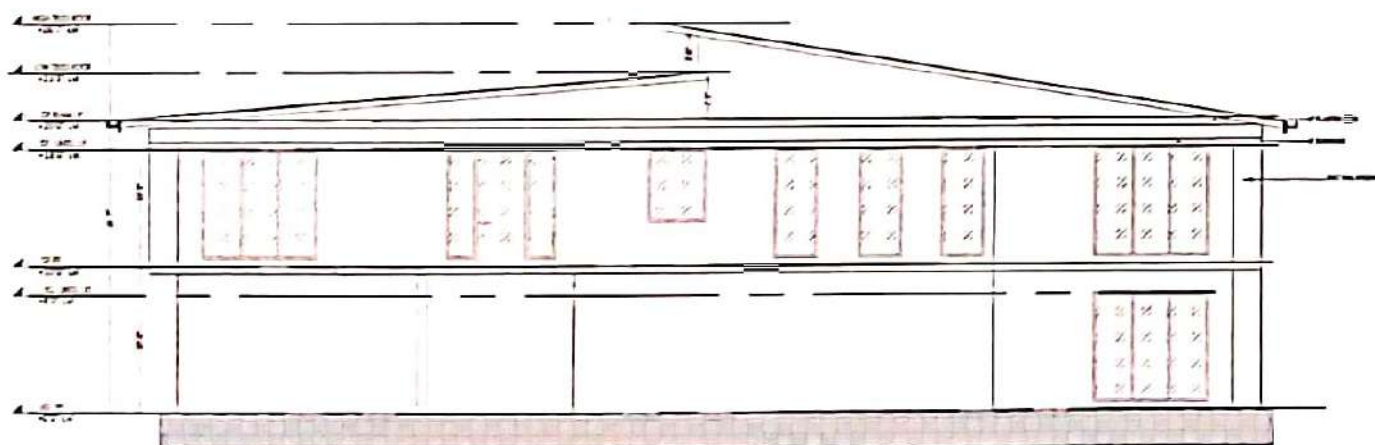

1 ELEVATION A
TD/01 SCALE: 1/8"=1'-0"

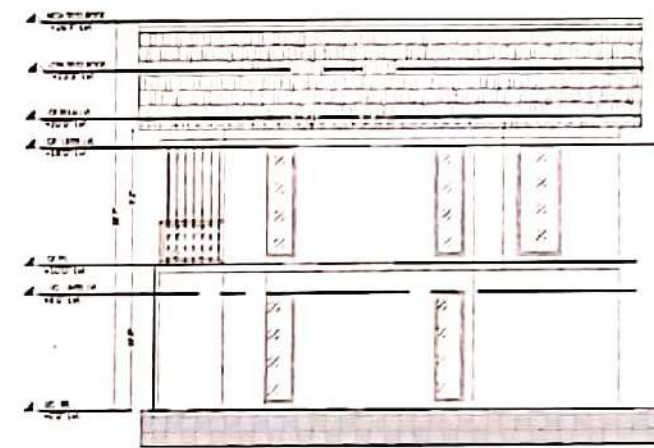

1 ELEVATION B
TD/01 SCALE: 1/8"=1'-0"

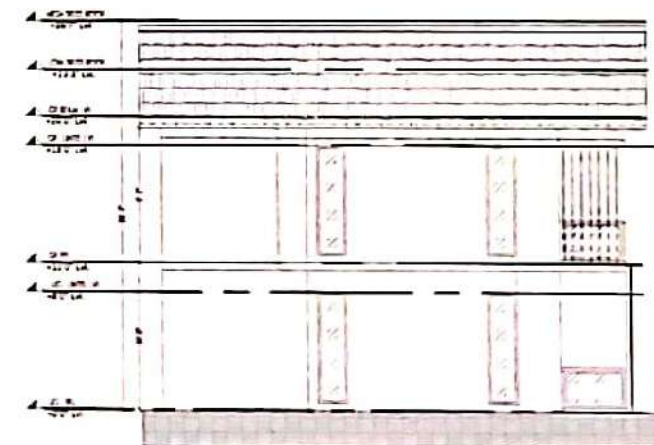


1 ELEVATION C
TD/01 SCALE: 1/8"=1'-0"



GENERAL NOTES

- ALL DIMENSIONS ARE IN FEET & INCHES AND ARE UNFINISHED DIMENSIONS UNLESS OTHERWISE SPECIFIED
- ALL LEVELS ARE IN FEET & INCHES AND ARE UNFINISHED LEVELS UNLESS OTHERWISE SPECIFIED
- DO NOT SCALE DRAWINGS. ONLY WRITTEN DIMENSIONS SHALL BE FOLLOWED. ANY DISCREPANCIES NOTED SHALL BE BROUGHT TO THE NOTICE OF THE ARCHITECT PRIOR TO CONSTRUCTION.
- FOR DETAILS SUCH AS DOORS, WINDOWS, GRILLS, GATES, SLOTTED TOILETS, STAIRCASES, HANDRAILS, ETC. REFER RESPECTIVE ARCHITECTURAL DRAWINGS.
- THESE DRAWINGS SHALL BE CORRELATED AND READ IN CONJUNCTION WITH RESPECTIVE CONSULTANTS' APPROVED DRAWINGS FOR STRUCTURAL MEMBERS SERVICES SUCH AS PLUMBING, SANITARY, ELECTRICAL.
- PLAN, SECTION AND ELEVATION DRAWINGS REFER DRG. NO.

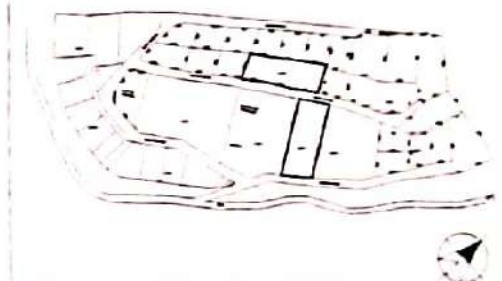

REV.	DESCRIPTION	DATE	BY	CHKD
	AMENDMENT			

NORTH

CLIENT:
M/S SUMANTH & CO

PROJECT:
PROPOSED RESIDENTIAL PROJECT FOR
SUMANTH & CO AT CONDOOR.


DRAWING TITLE
ELEVATION

CONCEPTUAL DRAWING WORKING DRAWING
SCHEMATIC DRAWING AS BUILT DRAWING


SCALE NTS DRAWN: SANJAY REVISION NO. R1
DATE: 19.09.2022 CHKD: MARY

DRAWING NO. SHEET SIZE & NO. A3

ARCHITECTS
TRANSFORM
No. 17, Old No. 10, Ark Colony, Edam Road, Alwarpet, Chennai - 600018
Tel: +91-44-26174633, 26174634 Fax: +91-44-26174635
Email: transformarchitects@gmail.com, transformarchitects@transformarchitects.com
Web: www.transformarchitects.com

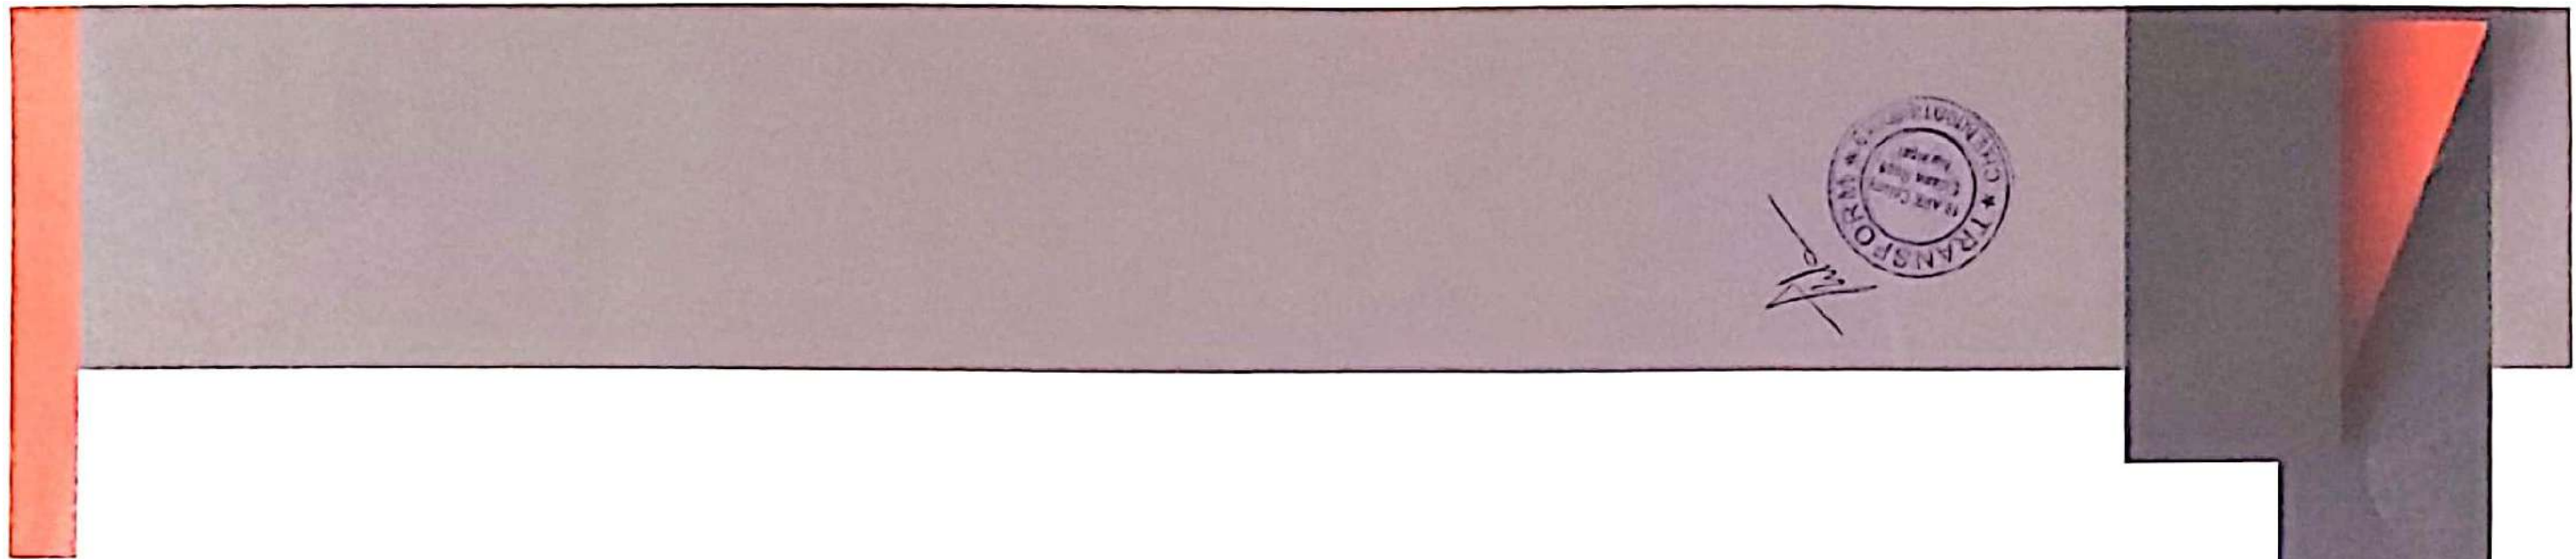

PROPOSED RESIDENTIAL APARTMENT AT NBR

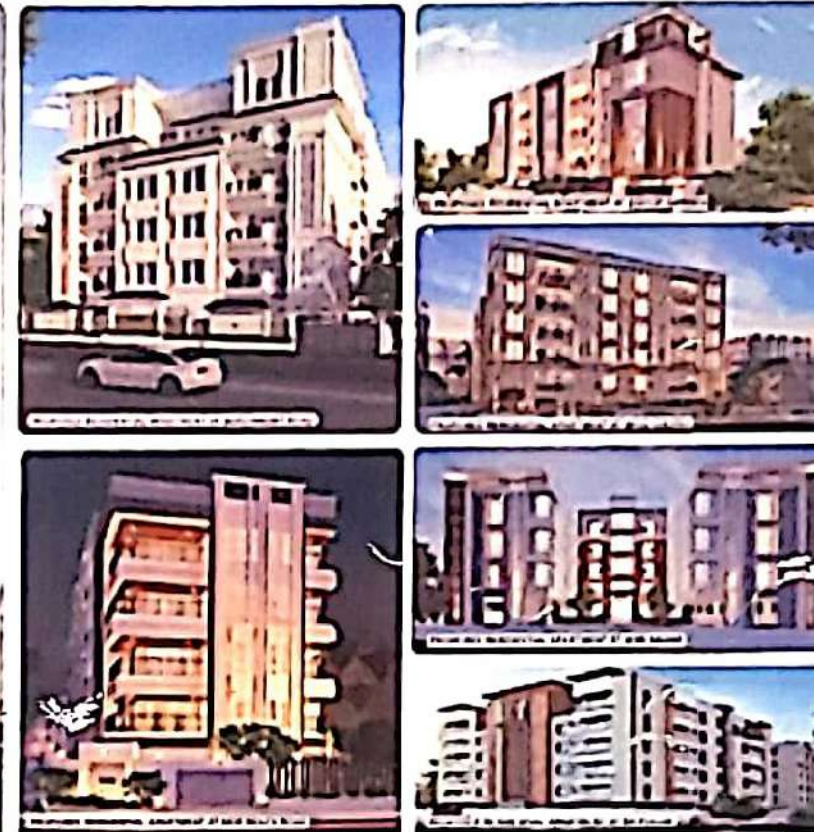

 *Sreshta*
 SUMANTH & CO
 PREMIUM DEVELOPERS SINCE 1967



TRANSFORM DESIGN – BANNER DESIGN


TRANSFORM 
 ARCHITECTS • DESIGNERS • PLANNERS



VIEWS AND RENDER



TRANSFORM 
ARCHITECTS • DESIGNERS • PLANNERS

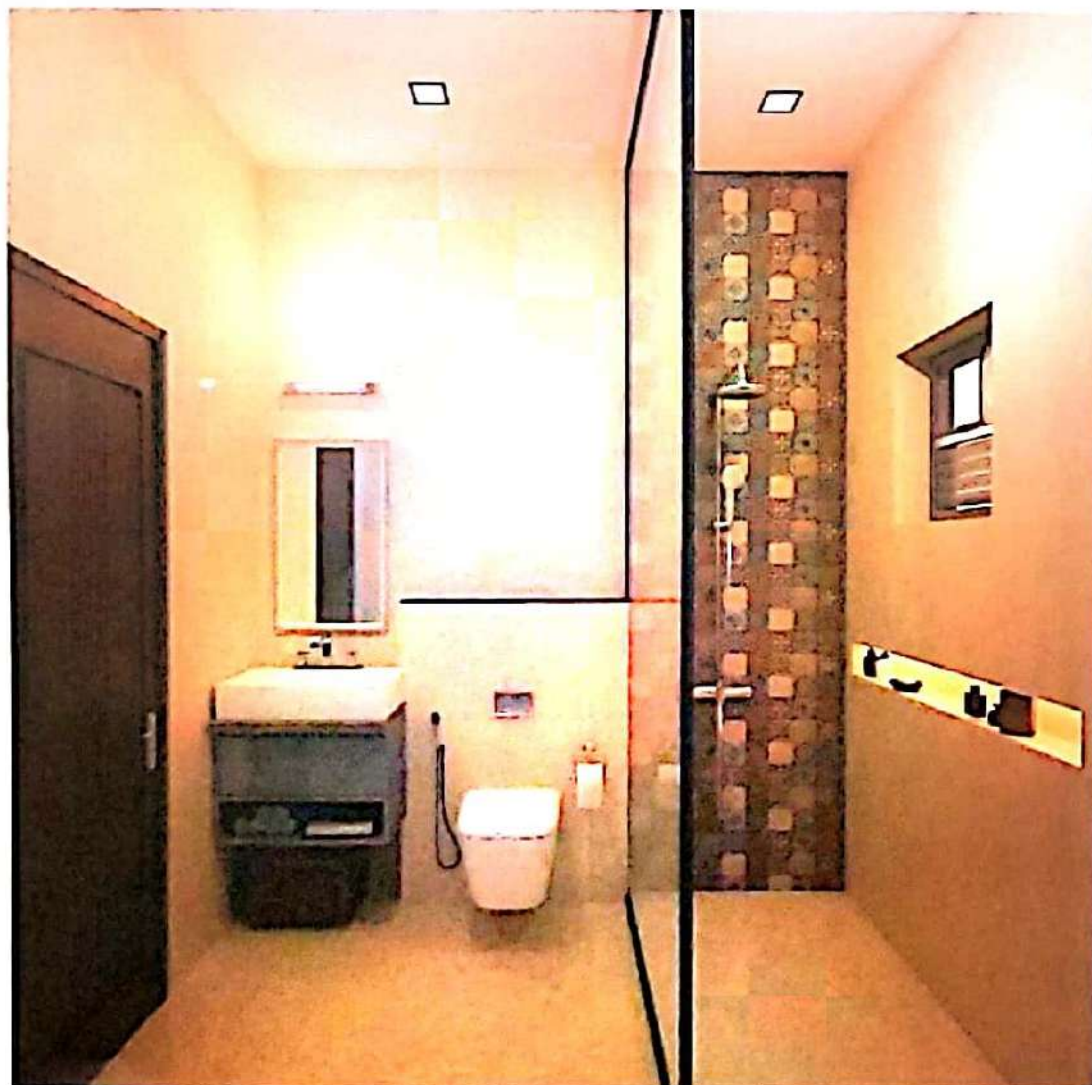


VIEWS AND RENDER

TRANSFORM


ARCHITECTS • DESIGNERS • PLANNERS



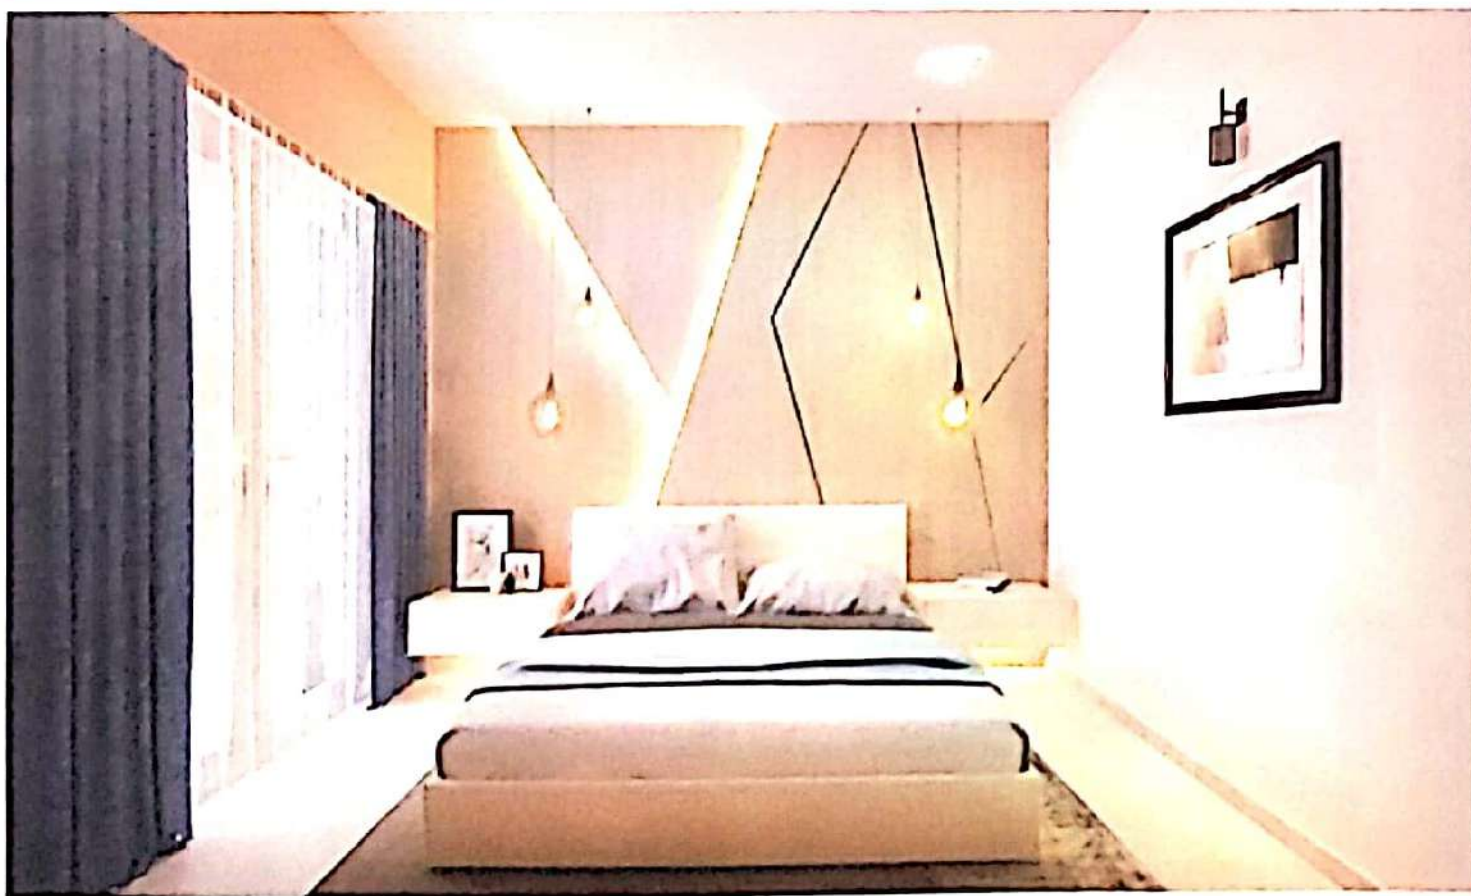



VIEWS AND RENDER

TRANSFORM 
ARCHITECTS • DESIGNERS • PLANNERS

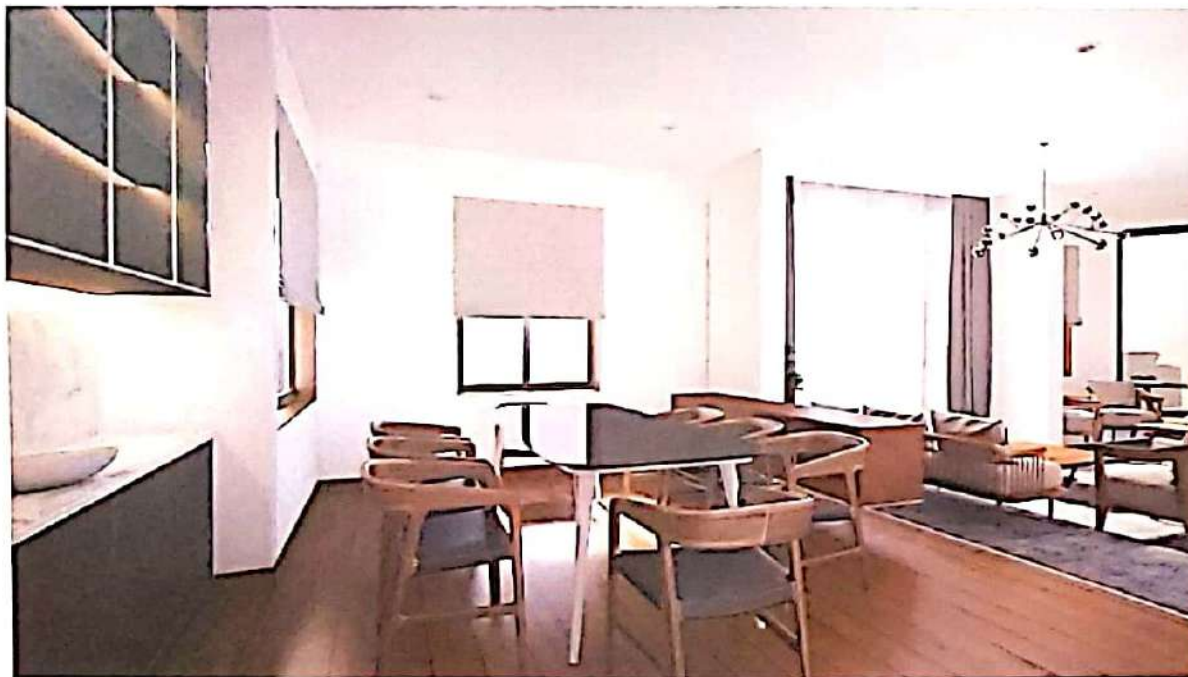

VIEWS AND RENDER

TRANSFORM
ARCHITECTS • DESIGNERS • PLANNERS

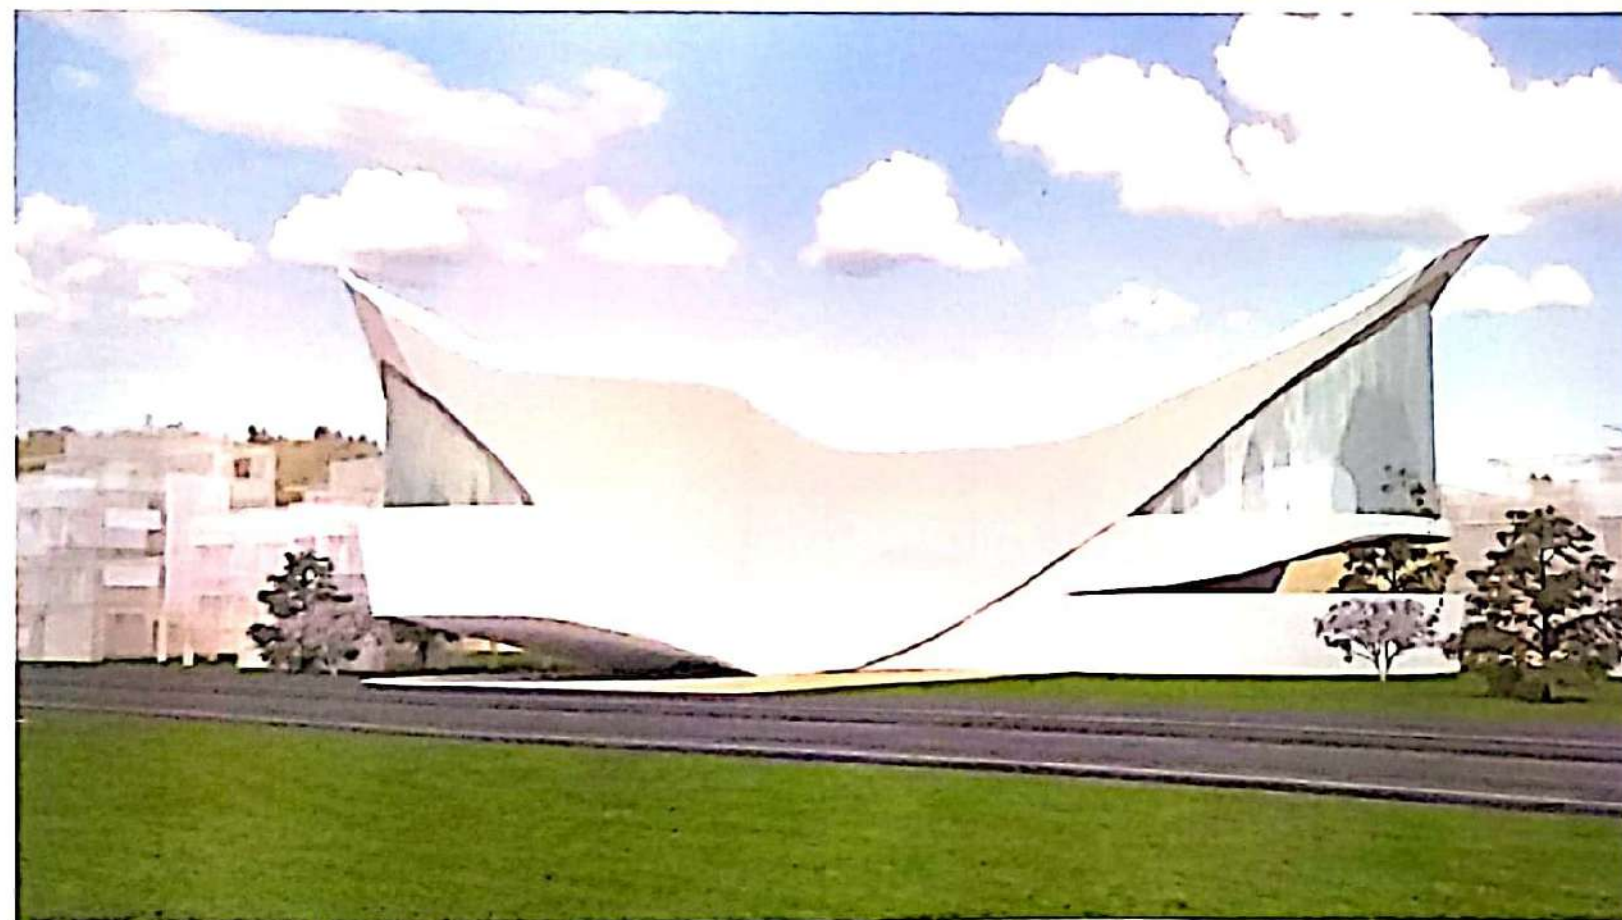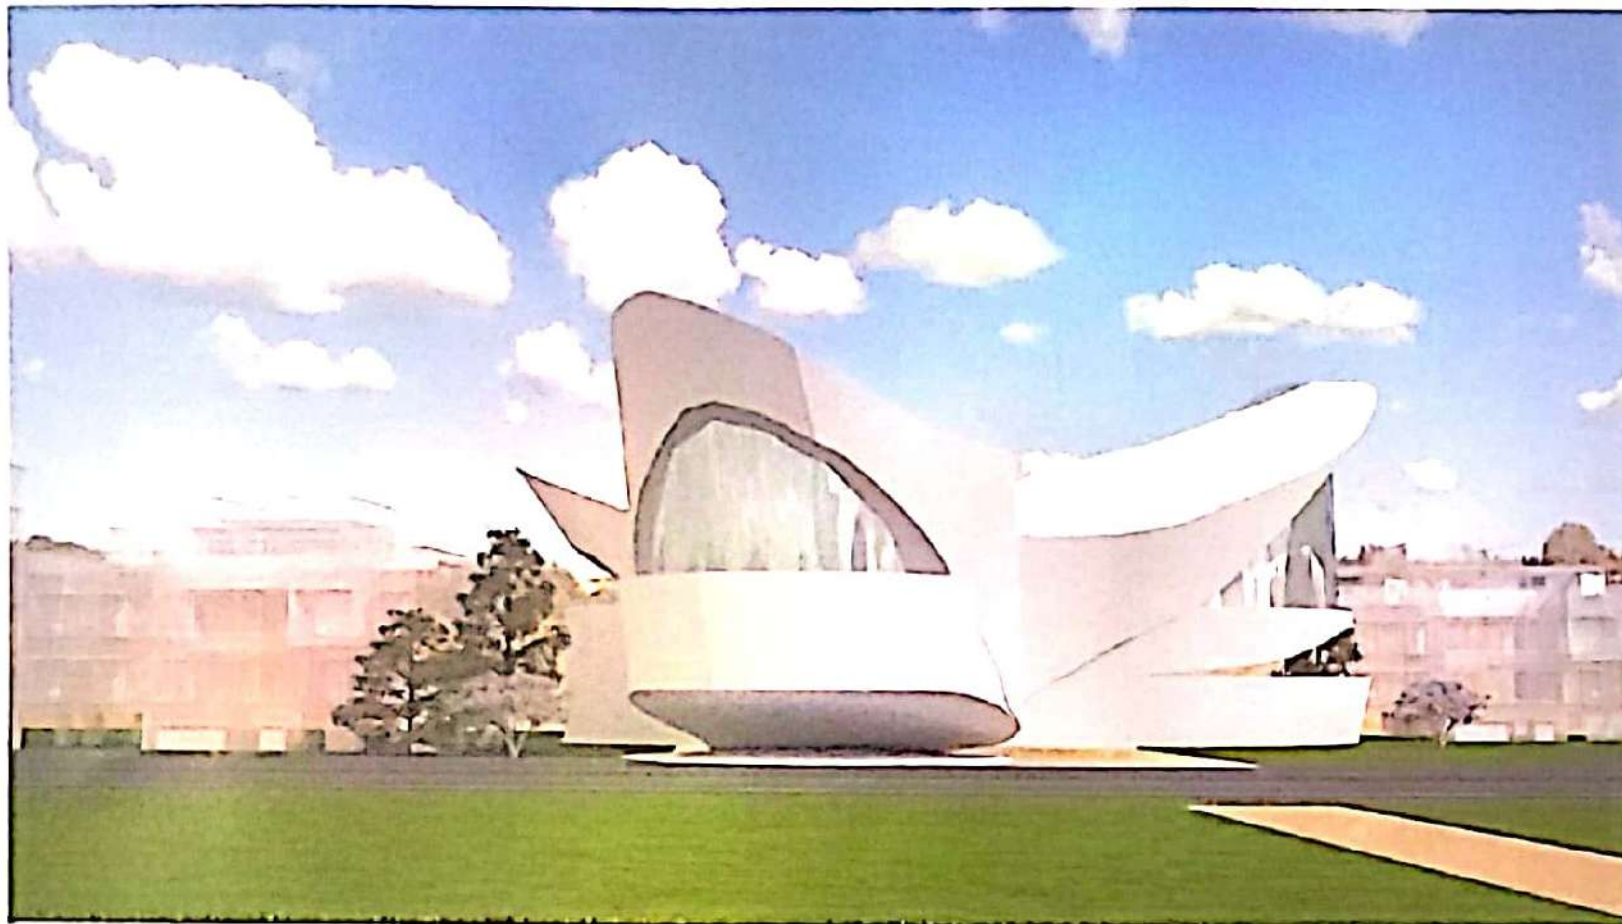

EXTERIOR VIEW OPTION-5



TRANSFORM 
ARCHITECTS • DESIGNERS • PLANNERS

VIEWS AND RENDER



PROPOSED APARTMENT INTERIOR @NEW BEACH ROAD

TRANSFORM
ARCHITECTS • DESIGNERS • PLANNERS






PROPOSED APARTMENT INTERIOR @NEW BEACH ROAD




TRANSFORM
ARCHITECTS • DESIGNERS • PLANNERS

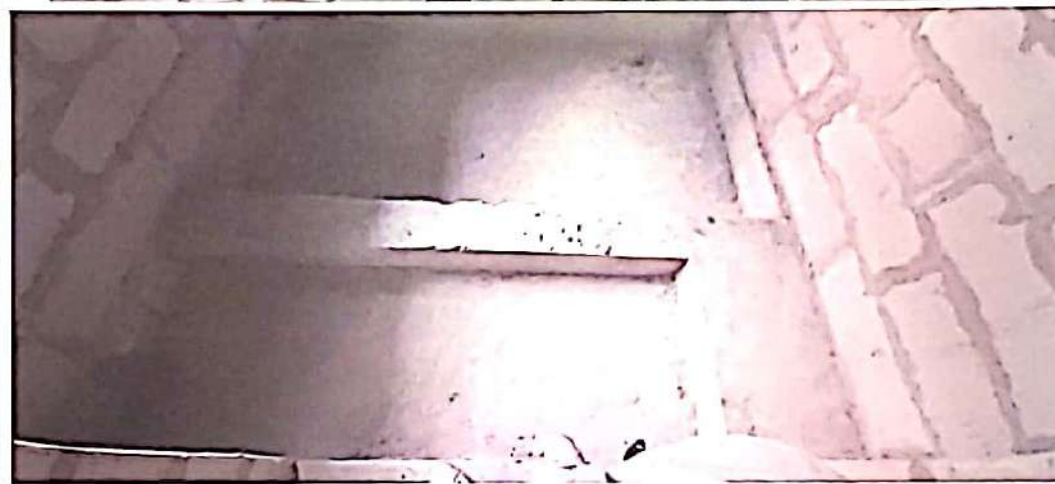

TRANSFORM 
ARCHITECTS • DESIGNERS • PLANNERS

PROPOSED APARTMENT @ABM

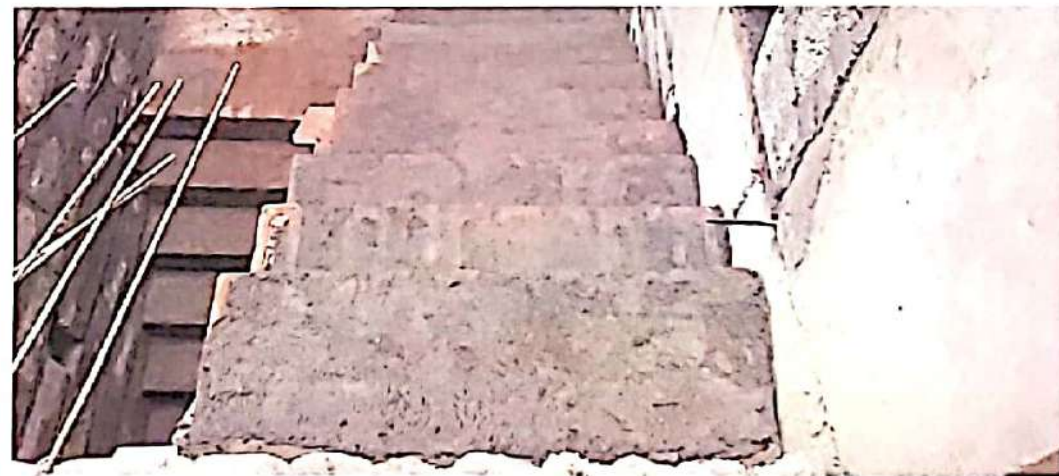

TRANSFORM
ARCHITECTS • DESIGNERS • PLANNERS

PROPOSED APARTMENT INTERIOR @ LIC COLONY

CRITICAL OVERVIEW:



WORKING AT TRANSFORM DESIGN ARCHITECTS WAS AN EXPERIENCE OF LIFETIME. RIGHT FROM THE DAY ONE IT WAS A GREAT LEARNING EXPERIENCE. THIS INTERNSHIP IS EXACTLY THE EXPERIENCE I WAS HOPING FOR TO KICK OFF MY FUTURE CAREER IN ARCHITECTURE. THE FREEDOM TO EXPLORE AND LEARN VARIOUS NEW THINGS WAS GIVEN IN ALL POSSIBLE WAYS. I WORKED ON VARIOUS SCALES AND TYPOLOGY OF PROJECTS, WHICH ALLOWED ME TO DISCOVER MY STRENGTHS AND MADE ME TO UNDERSTAND THE PRACTICALITY OF DESIGN AND HOW IT IS BEING EXECUTED ON SITE.

THE FIRM NOT ONLY TRAINS US ALONG THE LINES OF ARCHITECTURE AND DESIGN, BUT IT ALSO EMPHASIZED ON THE IMPORTANCE OF MARKETING, HOW TO DELIVER A DESIGN TO THE CLIENT, UNDERSTANDING THE CLIENTS NEED, THEIR POINT OF VIEW ON FUNCTIONALITY AND MAKE IT ATTRACTIVE AND APPROACHABLE. IN THIS PERIOD OF INTERNSHIP I REALIZED THAT THE DESIGN IS A BACK AND FORTH PROCESS WITH LOTS OF IMPROVEMENTS, NEW IDEAS BEING MADE EACH AND EVERY DAY. SEEING ALL THOSE DRAWING DEVELOPING INTO THE REALITY ON SITE GAVE ME A BETTER UNDERSTANDING ON HOW THE SPACES ARE BEING EXECUTED AND EXPERIENCED. AND I LEARNT ANOTHER PERSPECTIVE OF ARCHITECTURE APART FROM WHAT I LEARNT IN MY CLASSROOM.

AS A WHOLE THIS INTERNSHIP WAS NOT JUST ABOUT GAINING KNOWLEDGE IN THE PRACTICAL FIELD BUT ALSO A WAY TO CONNECT WITH PEOPLE WHO HAD A COMMON GOAL OF BEING MORE CREATIVE, FOCUSED AND HARDWORKING. HAVING COMPLETED MY INTERNSHIP, I CAN DEFINITELY SAY THAT I FEEL SUCCESSFUL

