


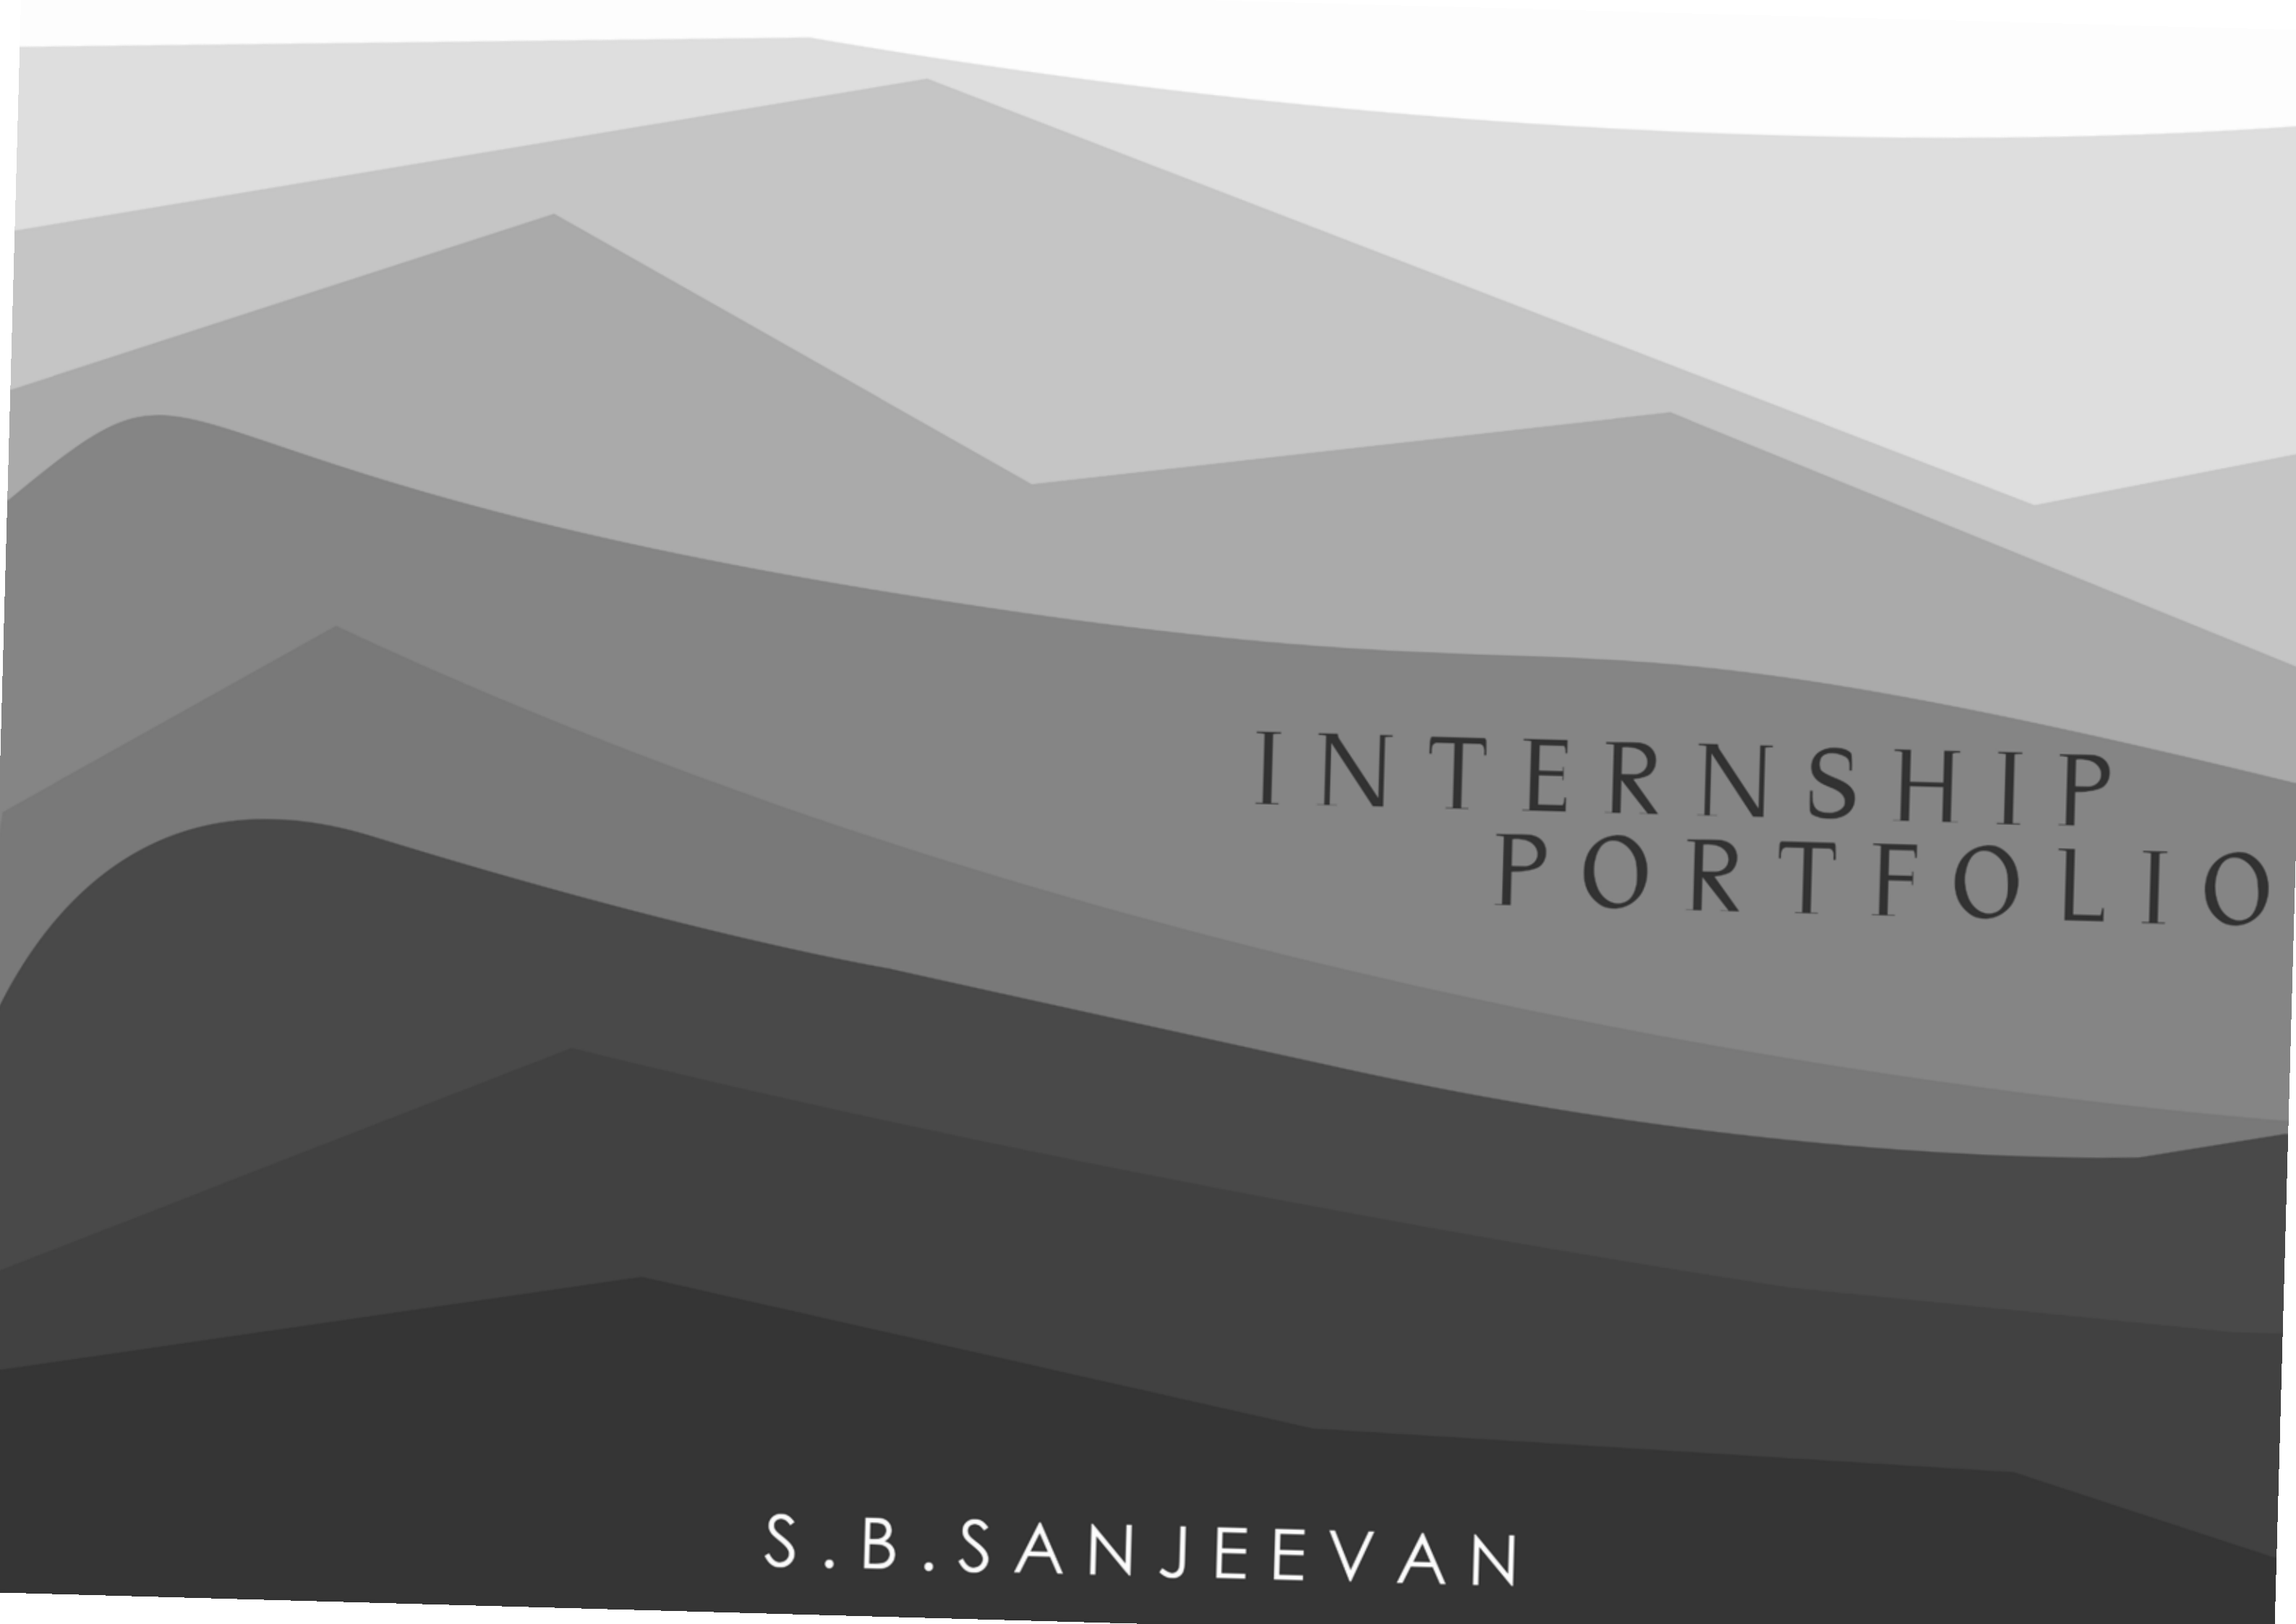

INTERNSHIP PORTFOLIO

S.B.SANJEEVAN



SATHYABAMA

INSTITUTE OF SCIENCE AND TECHNOLOGY
(DEEMED TO BE UNIVERSITY)

Accredited with "A" grade by NAAC | 12B Status by UGC | Approved by AICTE

Jeppiaar Nagar, Rajiv Gandhi Salai, Chennai – 600 119

www.sathyabama.ac.in

SCHOOL OF BUILDING AND
ENVIRONMENT DEPARTMENT OF
ARCHITECTURE

VIVA-VOCE EXAMINATION

This is to certify that the practical training SAR 4063 is the work of S.B.Sanjeevan who had undergone training in Aaraa Architects (Name of the Firm) has been monitored by the continuous assessment during JUNE 2022 to NOVEMBER 2022.

Dr. Devyani Gangopadhyay
DEAN

Submitted for Viva voce Examination held on 13.12.2022

Internal Examiner

External Examiner





SATHYABAMA

INSTITUTE OF SCIENCE AND TECHNOLOGY
(DEEMED TO BE UNIVERSITY)

Accredited with "A" grade by NAAC | 12B Status by UGC | Approved by AICTE

Jeppiaar Nagar, Rajiv Gandhi Salai, Chennai – 600 119

www.sathyabama.ac.in

DECLARATION

I, S.B.Sanjeevan hereby declare that the Training Report **JUNE 2022 to NOVEMBER 2022** done by me under the guidance of **Ar. Ravinder Ramesh** is submitted in partial fulfillment of the requirements for the completion of practical training session.

DATE : 13.12.2022

PLACE : CHENNAI

A handwritten signature in black ink, consisting of a stylized 'H' with a horizontal line extending to the right.

SIGNATURE OF CANDIDATE



SATHYABAMA

INSTITUTE OF SCIENCE AND TECHNOLOGY
(DEEMED TO BE UNIVERSITY)

Accredited with “A” grade by NAAC | 12B Status by UGC | Approved by AICTE

Jeppiaar Nagar, Rajiv Gandhi Salai, Chennai – 600 119

www.sathyabama.ac.in

SCHOOL OF BUILDING AND ENVIRONMENT
DEPARTMENT OF ARCHITECTURE
PRACTICAL TRAINING PORTFOLIO (SAR4063)
DEC 2022

Name of the Student : **S.B.Sanjeevan**

Batch : **2019 - 2024**

Reg No. : **39210076**

Semester : **VII**

ACKNOWLEDGEMENT

I am pleased to acknowledge my sincere thanks to the Board **of Management of SATHYABAMA** for their kind encouragement in doing this practical training and for completing it successfully. I am grateful to them.

I convey my thanks to **Dr. Devyani Gangopadhyay**, Dean, School of Building and Environment and **Ar.Sarath Chandra Kanth**, Design Chair, Department of Architecture for having been a constant source of support and encouragement.

I wish to express my thanks to all Teaching and Non-teaching staff members of the Department who were helpful in many ways for the completion of the project.

I also wish to thank **Ar. Ravinder Ramesh**, for the experience of interning at their firm.



SATHYABAMA

INSTITUTE OF SCIENCE AND TECHNOLOGY
(DEEMED TO BE UNIVERSITY)

Accredited "A" Grade by NAAC | 12B Status by UGC | Approved by AICTE

www.sathyabama.ac.in

Date: 26 May 2022

To whomsoever it may concern

As a part of the Academic requirement and the regulations of Sathyabama Institute of Science and Technology and the Council of Architecture, our student **S B SANJEEVAN (39210076)** is required to undergo professional training from the month of June 2022, for a minimum span of 90 working days in his VII semester. The training has to be done under a senior registered architect with a minimum of 5 years of professional experience.

The student will have to submit a documentation report (supported with copies of work done by his , duly attested by the architect) of all the drawings and site related activities undertaken under the supervision of Principal architect at the end of training period to the institution. It is requested that **S B SANJEEVAN (39210076)** may be given an opportunity to undergo training in your Architectural firm.

Kindly send an appointment letter to the undersigned stating that the student has been selected as a trainee in your esteemed office.

Thanking you

Dr. Devyani Gangopadhyay

Dean, School of Building and Environment

AARAA

Architecture + Interior
SHA Homes, G1, Plot No.20, Five Furlong Road,
Guindy, Chennai -600032
India

Aaraa
architects | Interiors

Letter Of Appointment

Date: 8th June 2022

Dear Mr.S B SANJEEVAN

Internship Offer Letter

We are pleased to offer you the position of "Intern Architect" with Aaraa Architects (Chennai office). Please find the following confirmation of the specifics of your Internship.

Position Title - Intern Architect

Start Date - 8th June 2022

Your duties and assignments for this position will be described to you during your orientation.

Feel free to contact us if you have any clarifications. We look forward to working with you as your career develops with the company.

Yours Faithfully,

Ravinder Ramesh
Principal Architect

For and on behalf of Aaraa Architects - Singapore | India

M IND +91 7358086361 SG +65 81194268
E ravinder@araaarchitects.com

(All India Council of Architects Reg : CA / 2007 / 39761)

Associated Office
03#54, Block 528, Street 51
Singapore 650528
T +65 87002196





SATHYABAMA

INSTITUTE OF SCIENCE AND TECHNOLOGY
[DEEMED TO BE UNIVERSITY]

Accredited "A" Grade by NAAC | 12B Status by UGC | Approved by AICTE

www.sathyabama.ac.in

DEPARTMENT OF ARCHITECTURE

PROFESSIONAL PRACTICAL TRAINING REPORT 2022

(Continuous progress report of the trainee architect for the period of One month in the office to submitted to HOD by the Trainee in Charge of the Organization)

1. Name of the office / organization : AARAA ARCHITECTS
2. Address & Contact Number : SHA HOMES, JEEVAN , PLOT NO.20 , FIVE FURLONG ROAD GUINDY CHENNAI 32
3. Name of the student : S.B. SANJEEVAN
4. Duration : From 07/06/2022 To 13/07/2022
5. Total No. of days : 30 Days

6. Evaluation of Performance criteria shall be on

* Note: Kindly grade the student as per his/her overall performance in the office during the assessment month which will be converted to the allotted 90 marks by the department.

Description of works	Excellent	Good	Fair	Poor	NA
Understanding of office culture		✓			
Participation in the office		✓			
Reading of drawings		✓			
Presentation Techniques			✓		
Model making works		✓			
Understanding of construction details			✓		
Drafting Skills (Manual / Computer)		✓			
Site Supervision / Discussion with clients		✓			
Adherence to Time schedule		✓			
Other computer skills		✓			
File and Office Maintenance		✓			
Coordination with other consultants		✓			
Overall Grading*	B				

(A - 9.0, B - 8.0, C - 7.0, D - 6.0, E - 5.0)



SATHYABAMA

INSTITUTE OF SCIENCE AND TECHNOLOGY
[DEEMED TO BE UNIVERSITY]

Accredited "A" Grade by NAAC | 12B Status by UGC | Approved by AICTE

www.sathyabama.ac.in

7. Any other Remarks : Sanjeev is very sincere & a good team player. He understands his role & task very well.

8. Signature of the:
Head of the Office
/ Organization
(With Seal)

[Signature]
[Seal: Aaraa Architects Chennai]



SATHYABAMA

INSTITUTE OF SCIENCE AND TECHNOLOGY
(DEEMED TO BE UNIVERSITY)

Accredited "A" Grade by NAAC | 12B Status by UGC | Approved by AICTE

www.sathyabama.ac.in

DEPARTMENT OF ARCHITECTURE

PROFESSIONAL PRACTICAL TRAINING REPORT 2022

(Continuous progress report of the trainee architect for the period of One month in the office to submitted to HOD by the Trainee in Charge of the Organization)

1. Name of the office / organization : AARAA ARCHITECTS
2. Address & Contact Number : SHA HOMES, JEEVAN , PLOT NO.20 , FIVE FURLONG ROAD GUINDY CHENNAI 32
3. Name of the student : S.B. SANJEEVAN
4. Duration : From 13/08/2022 To 24/09/2022
5. Total No. of days : 34 Days

6. Evaluation of Performance criteria shall be on

* Note: Kindly grade the student as per his/her overall performance in the office during the assessment month which will be converted to the allotted 90 marks by the department.

Description of works	Excellent	Good	Fair	Poor	NA
Understanding of office culture		✓			
Participation in the office		✓			
Reading of drawings		✓			
Presentation Techniques		✓			
Model making works		✓			
Understanding of construction details		✓			
Drafting Skills (Manual / Computer)		✓			
Site Supervision / Discussion with clients		✓			
Adherence to Time schedule		✓			
Other computer skills		✓			
File and Office Maintenance		✓			
Coordination with other consultants		✓			
Overall Grading*	A				

(A - 9.0, B - 8.0, C - 7.0, D - 6.0, E - 5.0)




SATHYABAMA

INSTITUTE OF SCIENCE AND TECHNOLOGY
(DEEMED TO BE UNIVERSITY)

Accredited "A" Grade by NAAC | 12B Status by UGC | Approved by AICTE

www.sathyabama.ac.in

7. Any other Remarks : Sanjeev has been very sincere in his work. He used his internship opportunities very well & improved a lot. We wish him all success.
8. Signature of the:
Head of the Office / Organization
(With Seal)

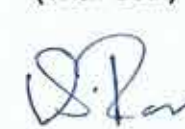


Practical Training - Log Sheet cum Work Diary				56	12/08/2022 (Friday)	Chaitanya Mixed Use	3D Model (Sketchup)
Name of Intern : S B Sanjeevan		Register Number : 39210076		57	13/08/2022 (Saturday)	Amethyst Interiors	2D Drafting (CAD)
Office Name : Aaraa Architects				58	16/08/2022 (Tuesday)	Amethyst Interiors	2D Drafting (CAD)
Training Period - 07/06/2022 To 24/09/2022				59	17/08/2022 (Wednesday)	Amethyst Interiors	Site Visit
Practical Training - 7th Semester - Sathyabama Institute Of Science And Technology				60	18/08/2022 (Thursday)	Amethyst Interiors	2D Drafting (CAD)
S.No	Date & Day	Project Name	Nature of Work Done	61	20/08/2022 (Saturday)	Amethyst Interiors	2D Drafting (CAD)
1	07/06/2022 (Tuesday)	Nalanda University	3D Model (Sketchup)	62	22/08/2022 (Monday)	Amethyst Interiors	2D Drafting (CAD)
2	08/06/2022 (Wednesday)	Nalanda University	3D Model (Sketchup)	63	23/08/2022 (Tuesday)	Avasa One	3D Model (Sketchup)
3	09/06/2022 (Thursday)	Hindustan Aeronautics Limited	2D Drafting (CAD)	64	24/08/2022 (Wednesday)	Avasa One	2D Drafting (CAD)
4	10/06/2022 (Friday)	Hindustan Aeronautics Limited	2D Drafting (CAD)	65	25/08/2022 (Thursday)	Avasa One	2D Drafting (CAD)
5	11/06/2022 (Saturday)	Hindustan Aeronautics Limited	2D Drafting (CAD)	66	26/08/2022 (Friday)	Avasa One	3D Model (Sketchup)
6	13/06/2022 (Monday)	Nalanda University	3D Model (Sketchup)	67	27/08/2022 (Saturday)	Amethyst Interiors	3D Model (Sketchup)
7	14/06/2022 (Tuesday)	Hindustan Aeronautics Limited	2D Drafting (CAD)	68	29/08/2022 (Monday)	Amethyst Interiors	3D Model (Sketchup)
8	15/06/2022(Wednesday)	Hindustan Aeronautics Limited	2D Drafting (CAD)	69	30/08/2022 (Tuesday)	Amethyst Interiors	3D Model (Sketchup)
9	16/06/2022 (Thursday)	Nalanda University	3D Model (Sketchup)	70	01/09/2022 (Thursday)	Amethyst Interiors	3D Model (Sketchup)
10	17/06/2022 (Friday)	Nalanda University	3D Model (Sketchup)	71	02/09/2022 (Friday)	Amethyst Interiors	2D Drafting (CAD)
11	18/06/2022 (Saturday)	Avasa One	Unit Area Calculation (Excel)	72	03/09/2022 (Saturday)	Amethyst Interiors	2D Drafting (CAD)
12	20/06/2022 (Monday)	Avasa One	Unit Area Calculation (Excel)	73	05/09/2022 (Monday)	Amethyst Interiors	2D Drafting (CAD)
13	21/06/2022 (Tuesday)	Nalanda University	2D Drafting (CAD)	74	06/09/2022 (Tuesday)	Amethyst Interiors	2D Drafting (CAD)
14	24/06/2022(Friday)	Nalanda University	2D Drafting (CAD)	75	07/09/2022 (Wednesday)	Amethyst Interiors	2D Drafting (CAD)
15	25/06/2022(Saturday)	Avaasa One	2D Drafting (CAD)	76	08/09/2022 (Thursday)	Amethyst Interiors	2D Drafting (CAD)
16	27/06/2022 (Monday)	Hindustan Aeronautics Limited	3D Model (Sketchup)	77	09/09/2022 (Friday)	Kancheepuram School	2D Drafting (CAD)
17	28/06/2022 (Tuesday)	Avasa One	2D Drafting (CAD)	78	10/09/2022 (Saturday)	KK Nagar Apartments	Site Visit
18	29/06/2022 (Wednesday)	Avasa One	2D Drafting (CAD)	79	12/09/2022 (Monday)	Kancheepuram School	2D Drafting (CAD)
19	30/06/2022(Thursday)	Avasa One	2D Drafting (CAD)	80	13/09/2022 (Tuesday)	Kancheepuram School	2D Drafting (CAD)
20	01/07/2022(Friday)	KK Nagar Apartments	Unit Area Calculation (Excel)	81	14/09/2022 (Wednesday)	Kancheepuram School	2D Drafting (CAD)
21	02/07/2022(Saturday)	KK Nagar Apartments	Site Visit	82	15/09/2022 (Thursday)	KK Nagar Apartments	2D Drafting (CAD)
22	04/07/2022 (Monday)	KK Nagar Apartments	2D Drafting (CAD)	83	16/09/2022 (Friday)	KK Nagar Apartments	3D Model (Sketchup)
23	05/07/2022 (Tuesday)	KK Nagar Apartments	2D Drafting (CAD)	84	17/09/2022 (Saturday)	KK Nagar Apartments	3D Model (Sketchup)
24	06/07/2022 (Wednesday)	Avasa One	3D Model (Sketchup)	85	19/09/2022 (Monday)	KK Nagar Apartments	2D Drafting (CAD)
25	07/07/2022 (Thursday)	Avasa One	3D Model (Sketchup)	86	20/09/2022 (Tuesday)	KK Nagar Apartments	2D Drafting (CAD)
26	08/07/2022 (Friday)	Avasa One	3D Model (Sketchup)	87	21/09/2022 (Wednesday)	KK Nagar Apartments	2D Drafting (CAD)
27	09/07/2022 (Saturday)	KK Nagar Apartments	Site Visit	88	22/09/2022 (Thursday)	KK Nagar Apartments	2D Drafting (CAD)
28	11/07/2022 (Monday)	Avasa One	Unit Area Calculation (Excel)	89	23/09/2022 (Friday)	KK Nagar Apartments	2D Drafting (CAD)
29	12/07/2022 (Tuesday)	Avasa One	Unit Area Calculation (Excel)	90	24/09/2022 (Saturday)	KK Nagar Apartments	2D Drafting (CAD)
30	13/07/2022 (Wednesday)	KK Nagar Apartments	3D Model (Sketchup)				
31	14/07/2022 (Thursday)	KK Nagar Apartments	3D Model (Sketchup)				
32	15/07/2022 (Friday)	KK Nagar Apartments	2D Drafting (CAD)				
33	16/07/2022 (Saturday)	KK Nagar Apartments	Site Visit				
34	18/07/2022 (Monday)	Anna Nagar Apartments	Unit Area Calculation (Excel)				
35	19/07/2022 (Tuesday)	Anna Nagar Apartments	2D Drafting (CAD)				
36	20/07/2022 (Wednesday)	Anna Nagar Apartments	2D Drafting (CAD)				
37	21/07/2022 (Thursday)	Anna Nagar Apartments	2D Drafting (CAD)				
38	22/07/2022 (Friday)	Anna Nagar Apartments	2D Drafting (CAD)				
39	23/07/2022 (Saturday)	Anna Nagar Apartments	2D Drafting (CAD)				
40	25/07/2022 (Monday)	Avasa One	2D Drafting (CAD)				
41	26/07/2022 (Tuesday)	Hindustan Aeronautics Limited	2D Drafting (CAD)				
42	27/07/2022 (Wednesday)	Hindustan Aeronautics Limited	2D Drafting (CAD)				
43	28/07/2022 (Thursday)	Avasa One	2D Drafting (CAD)				
44	29/07/2022 (Friday)	Avasa One	2D Drafting (CAD)				
45	30/07/2022 (Saturday)	Avasa One	2D Drafting (CAD)				
46	01/08/2022 (Monday)	Hindustan Aeronautics Limited	2D Drafting (CAD)				
47	02/08/2022 (Tuesday)	Hindustan Aeronautics Limited	2D Drafting (CAD)				
48	03/08/2022 (Wednesday)	KK Nagar Apartments	3D Model (Sketchup)				
49	04/08/2022 (Thursday)	KK Nagar Apartments	2D Drafting (CAD)				
50	05/08/2022 (Friday)	KK Nagar Apartments	2D Drafting (CAD)				
51	06/08/2022 (Saturday)	KK Nagar Apartments	Site Visit				
52	08/08/2022(Monday)	Chaitanya Mixed Use	2D Drafting (CAD)				
53	09/08/2022 (Tuesday)	Chaitanya Mixed Use	2D Drafting (CAD)				
54	10/08/2022 (Wednesday)	Chaitanya Mixed Use	2D Drafting (CAD)				
55	11/08/2022 Thursday)	Chaitanya Mixed Use	3D Model (Sketchup)				



Aaraa

Architecture + Interior

SHA Homes, G1, Plot No.20, Five Furlong Road,

Guindy, Chennai -600032

India

Aaraa
architects | Interiors

Date: 24th September 2022

To Whomsoever It May Concern

This letter is to certify that Mr.Sanjeevan S B. has successfully completed his internship program of 90 days with Aaraa Architects and Interiors. His internship tenure was from 7th June 2022 to 24th September 2022. He was working in Architecture team and was actively & diligently involved in the projects and tasks assigned to him.

Total No. of Days Worked : 90 Days

During the span, we found him punctual and hardworking. His learning powers are good and he picks up swiftly. His interpersonal and communication skills are outstanding, Overall he has been very helpful and highly appraised by his teammates.

We wish him success in his future efforts.

Yours Faithfully,



Ravinder

Principal Architect

For and on behalf of **Aaraa Architects** - Singapore | India

COA Registration No : CA/2007/39761

T IND +044 43580216

M IND +91 7358086361

E ravinder@aaraaarchitects.com

Associated Office

03#54, Block 528, Street 51

Singapore 650528

T +65 87002196



Architecture

Interior Design

Master Planning

Infrastructure



ABOUT FIRM

Aaraa Architects is a firm based in Chennai since 2018 located in Guindy under the leadership of Architect Ravinder Ramesh. The Firm functions and operates with a team of highly qualified Architects. They have been taking up Residential, Institutional, Industrial, Mixed Use Development, Interiors And Urban Development projects in the past few years. Architect Ravinder Ramesh, The principal architect of Aaraa Architects completed his bachelors in the School of Architecture And Planning, Chennai and pursued his masters in the National University of Singapore. He has work experience working with AEDES, Singapore. His specialisations include Master Planning and Urban Design.




Architect Ravinder Ramesh


TABLE OF CONTENTS

1.	Avasa One : is a Residential Apartment Project currently being developed in Kakinada.	01
2.	HAL : Hindustan Aeronautical Limited is a classified Government Industrial Project located in Bangalore , Karnataka.	16
3.	Nalanda University: is an Institutional Project for the auditorium of Nalanda University in Bihar.	21
4.	Velammal School: is an Institutional Project for a Higher Secondary School in Kancheepuram .	28
5.	Guru Prithvi Apartments : is a Residential Apartment currently being developed in Chennai.	36
6.	Chaitanya: is a Mixed Use Development Design Proposal presented for Chaitanya Estate in Kakinada .	48
7.	CasaGrand Amethyst : is an Interior Design Project in One Unit of CasaGrand Amethyst , Chennai .	58
8.	Mahalakshmi Residence: is a Residential Apartment currently being developed in Chennai.	64



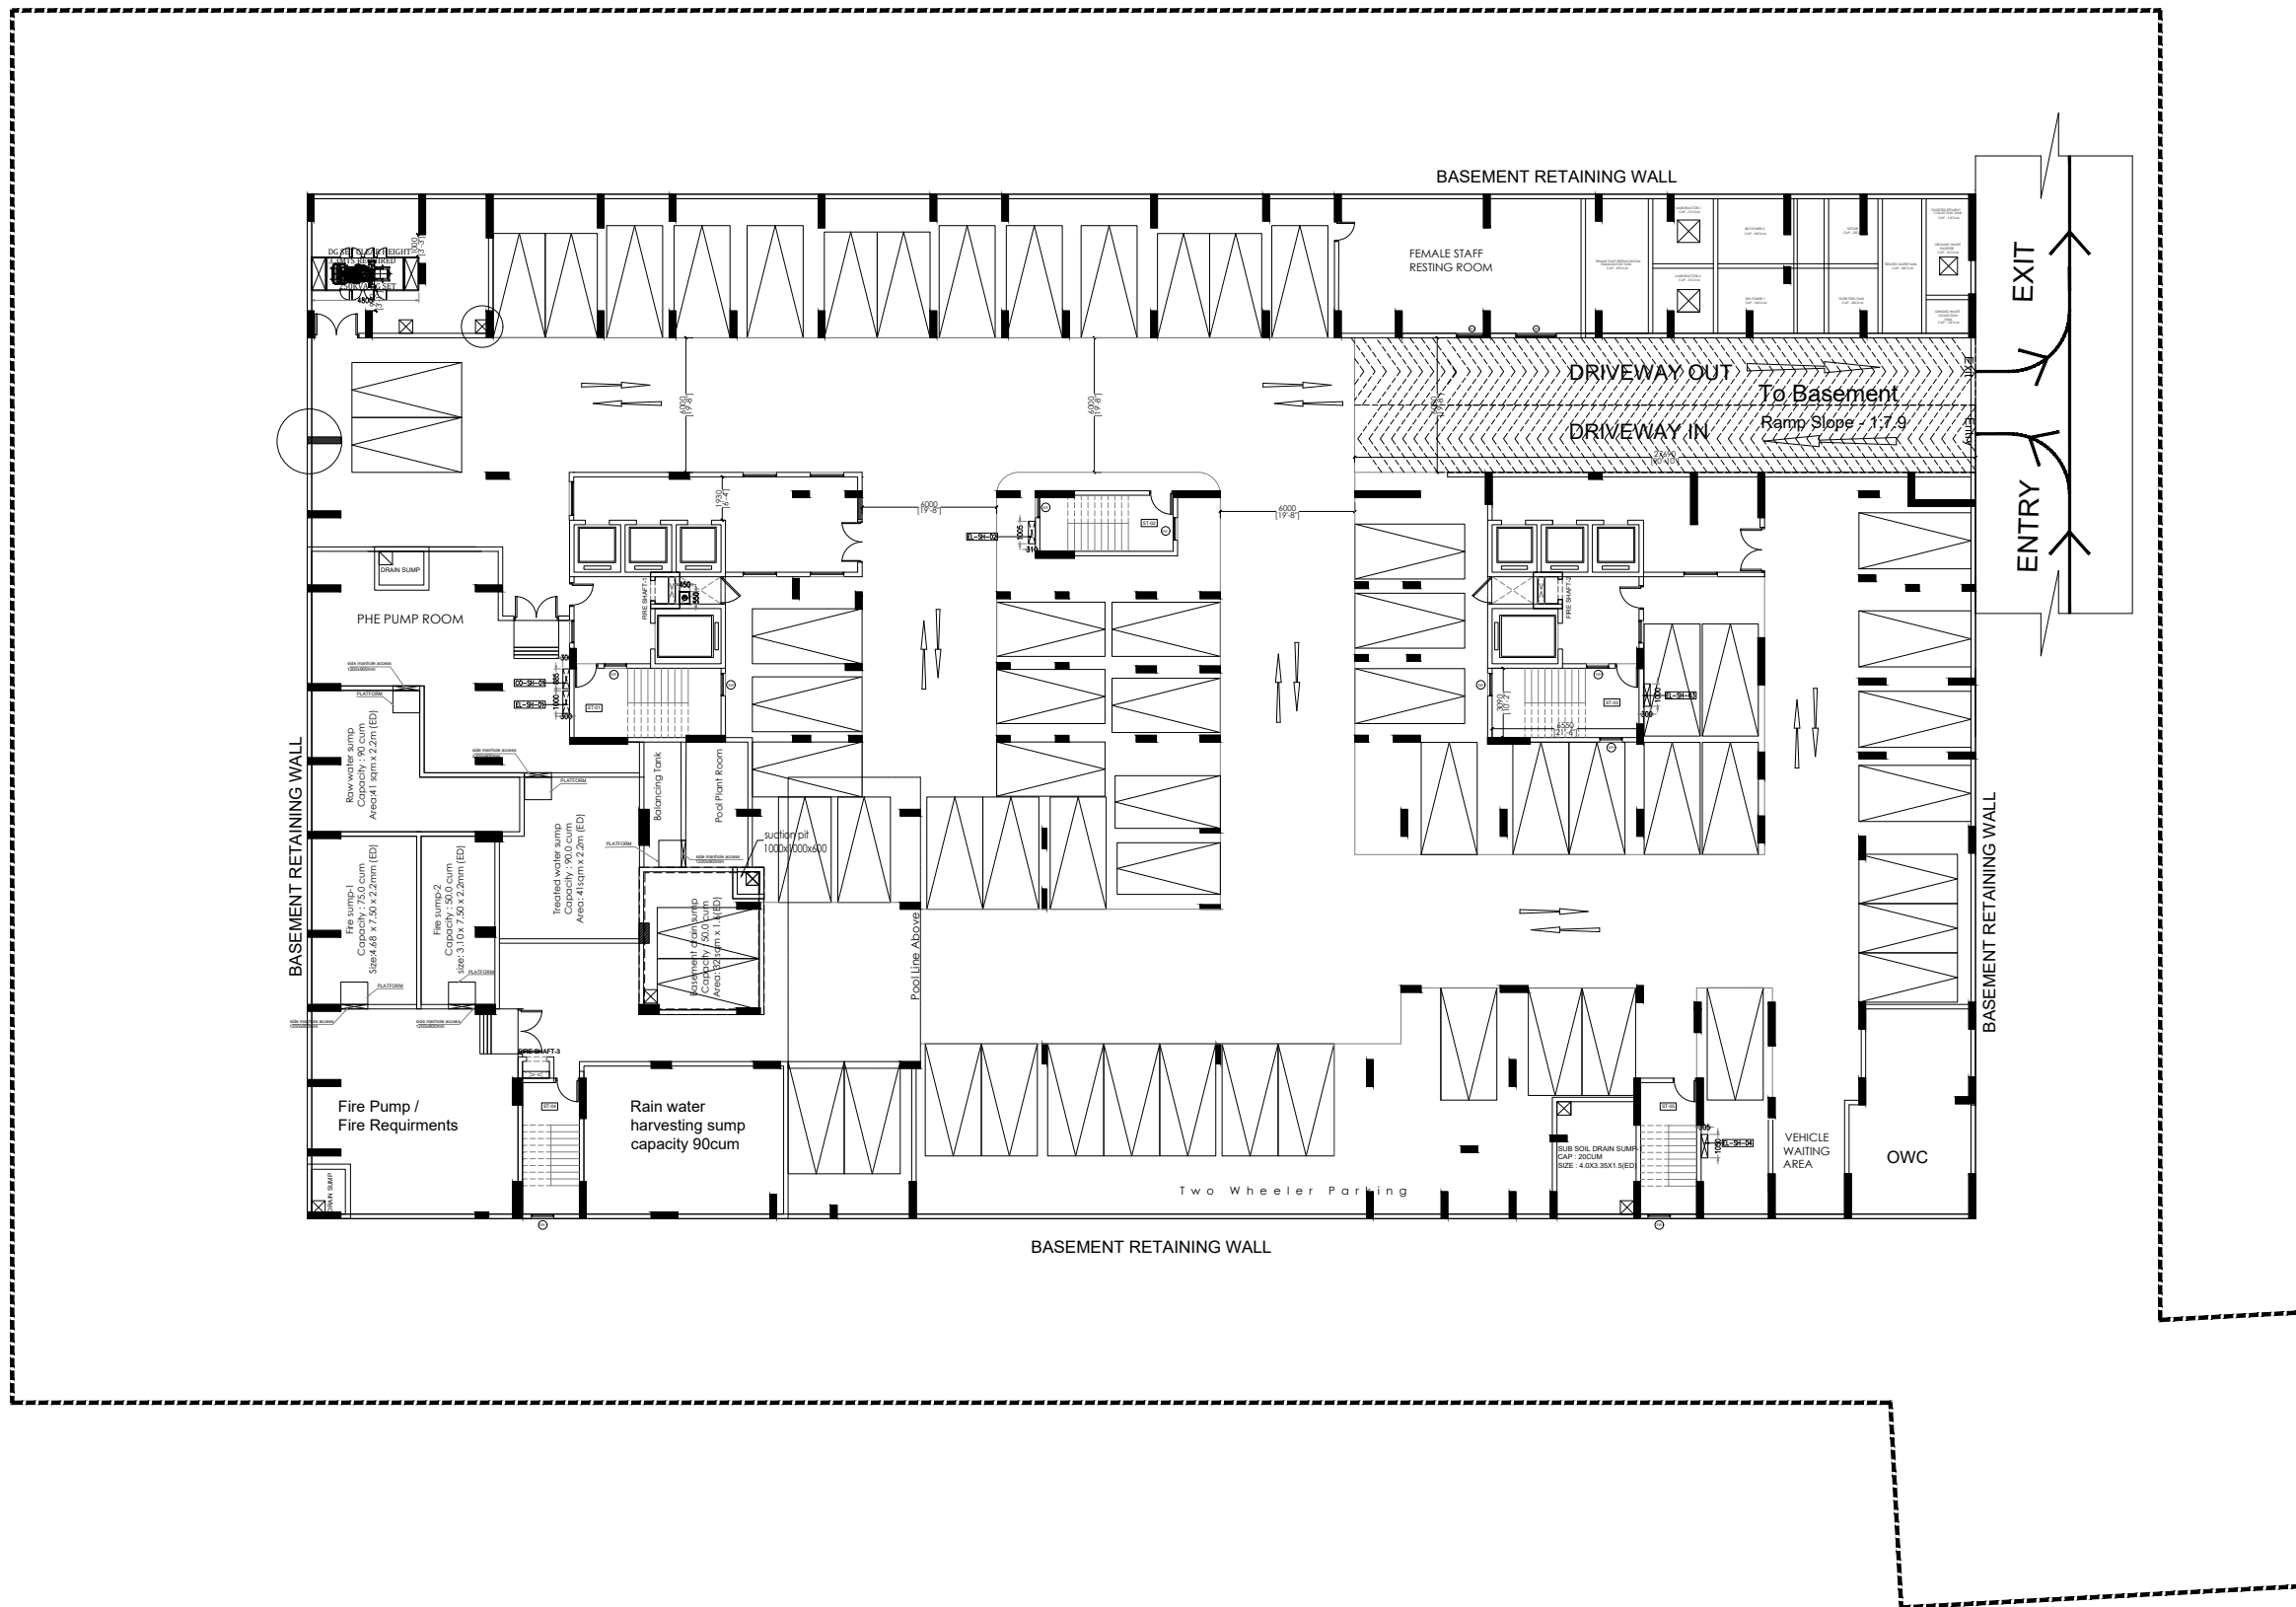

NOTE :-

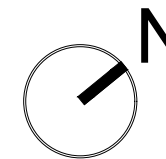

Basement - 01
Independent Parking (Car=60)
Podium - 01
Independent Parking (Car=62)
Dependent Parking (Car=1)
Mechanical Parking (Car=63)
Podium - 02
Independent Parking (Car=43)
Total (No.of Car Parking) = 231

SCHEME DRAWING
DATE:26/08/2022

ARCHITECTS :-

Aaraa Architects

SHA Homes, G1, Plot No.20,
Five Furlong Road
Gunidy, Chennai 32.

L 044-43580216
E design@aaraaarchitect.com
www.aaraaarchitects.com

CLIENT :-

CR True Build Infrastructure LLP

PROJECT :-


**" AVAASA ONE " Residential Project
at Kakinada**

SHEET TITLE :-


BASEMENT-01

Note:

DRAWN	CHECKED	JOB NO :-	
Sanjeevan	Ar. Anushree		
SCALE	DATE	SHEET NO:-	01
NTS	07-10-2022		

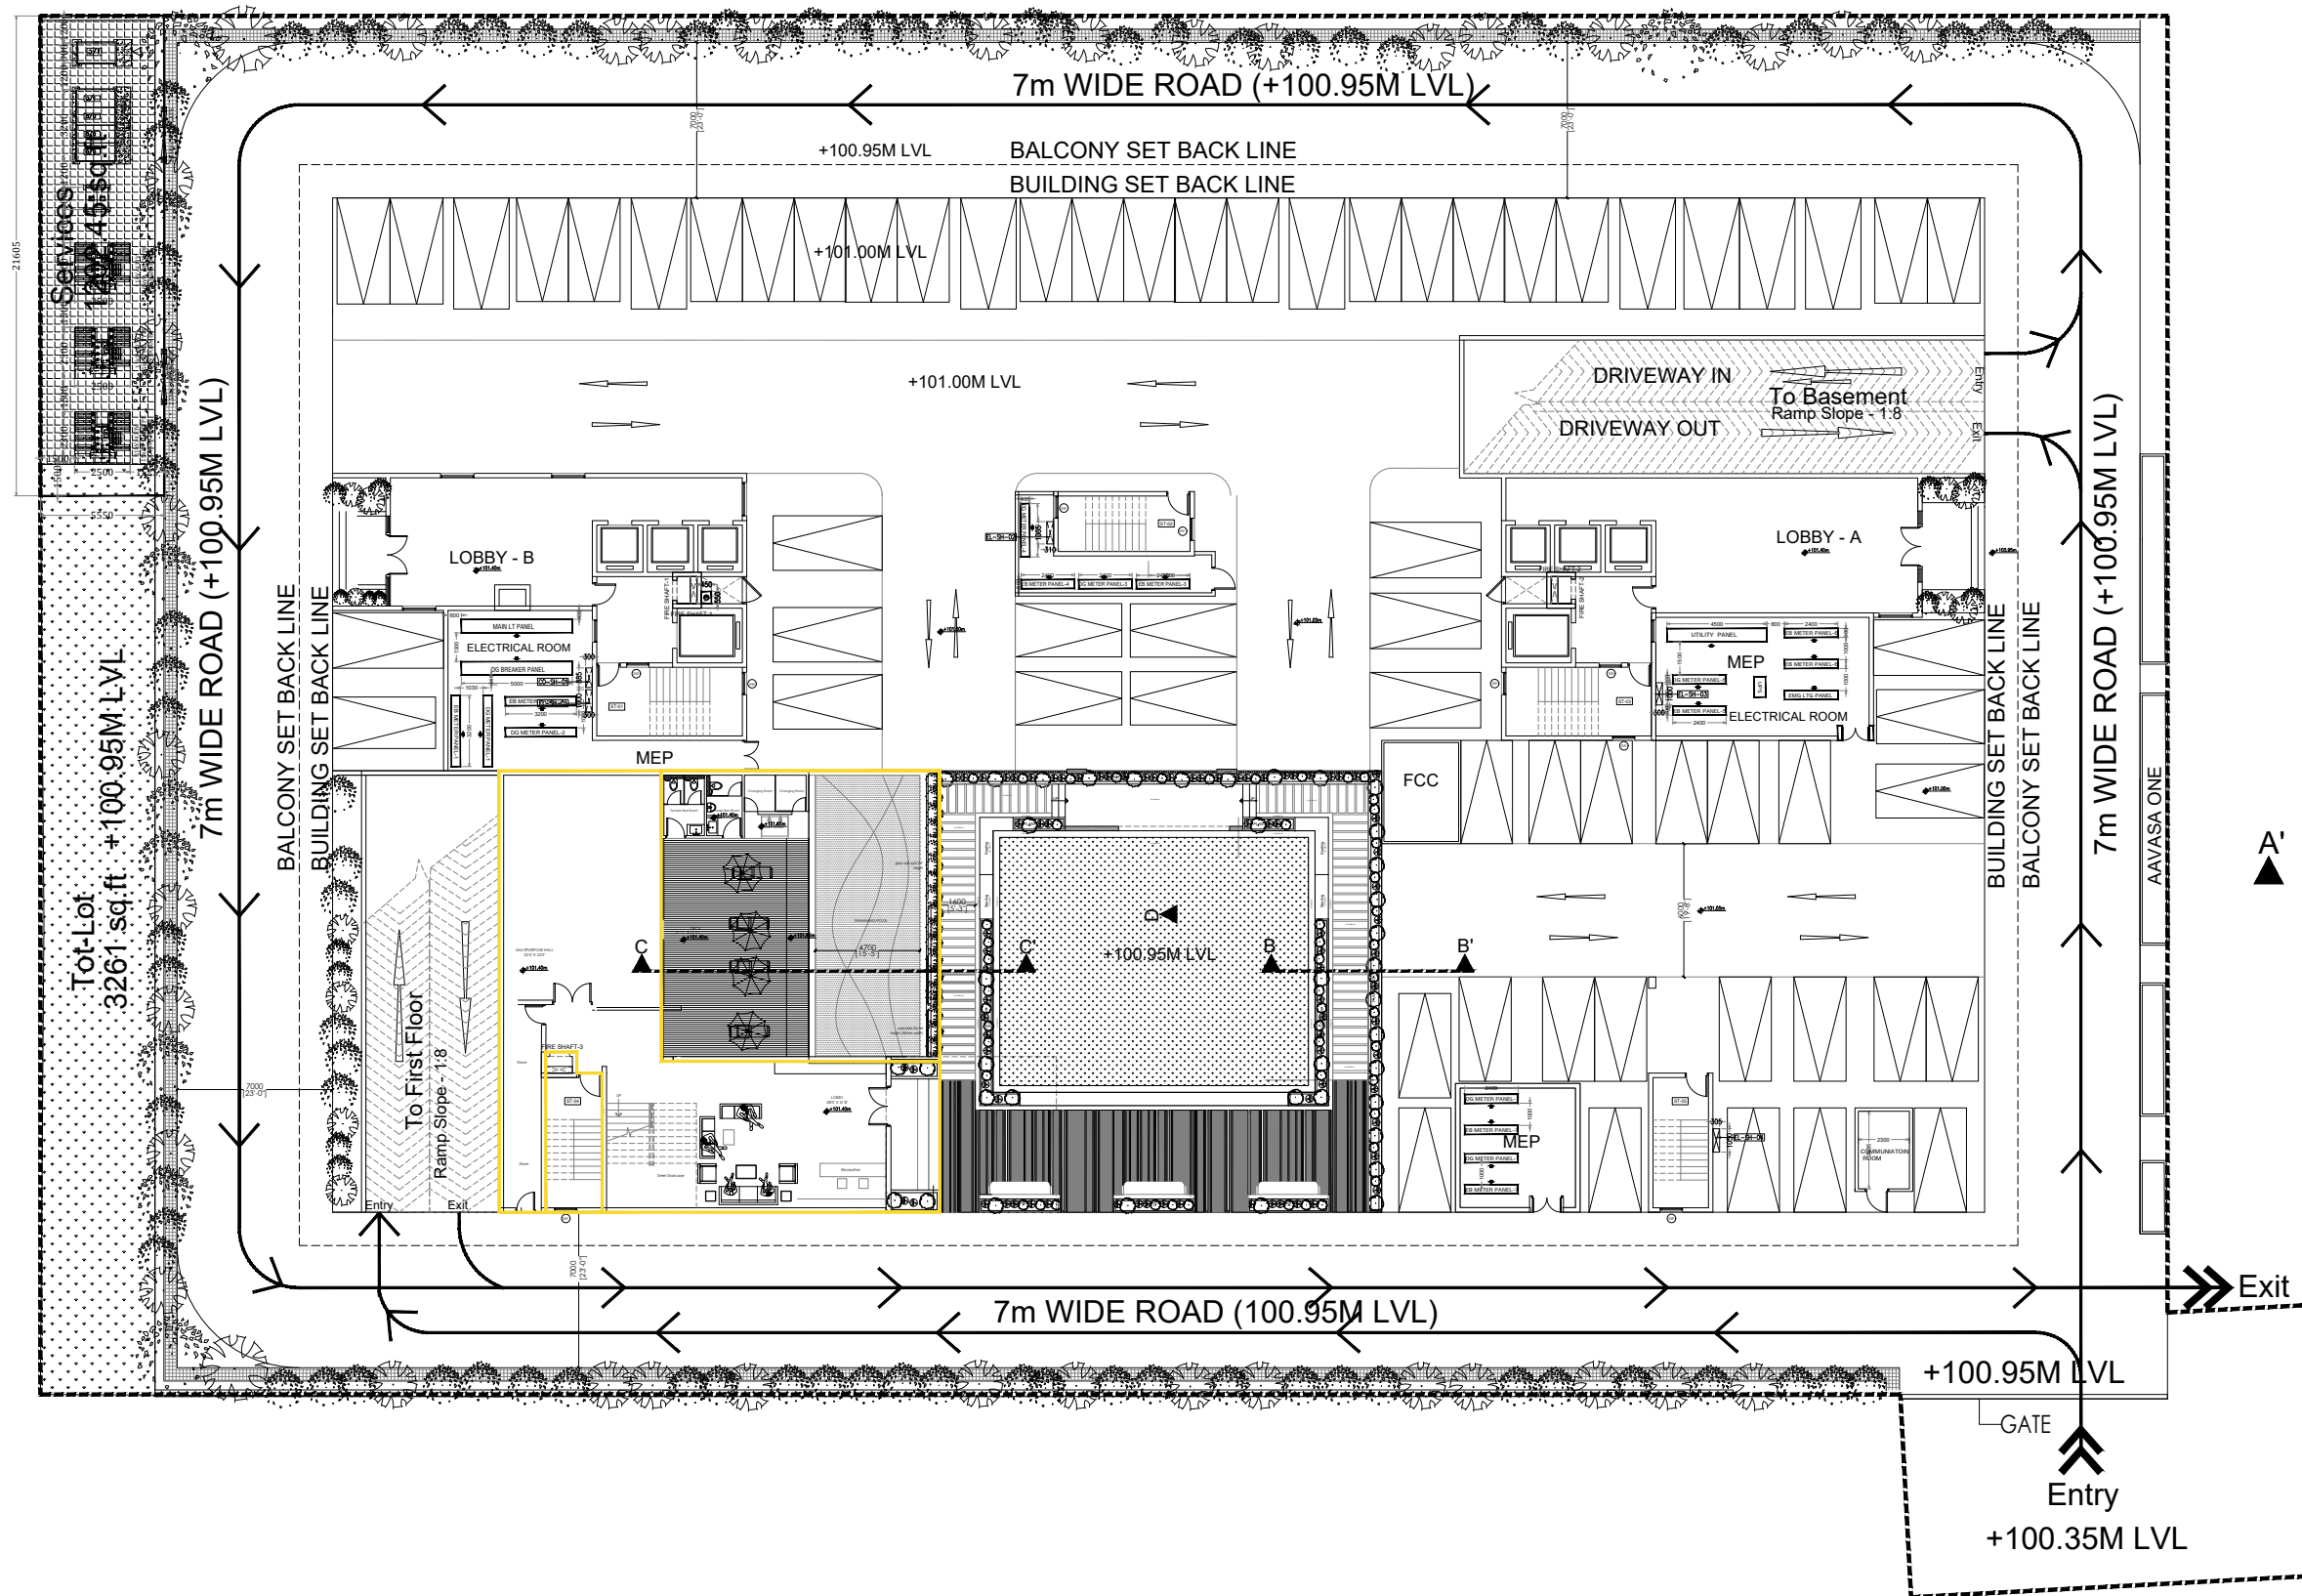

NOTE :-

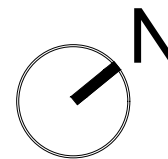

SCHEME DRAWING
DATE:26/08/2022

Rev.	Description	Issue Date	Approved

ARCHITECTS :-

Aaraa Architects

SHA Homes, G1, Plot No.20,
Five Furlong Road
Gunidy, Chennai 32.

L 044-43580216
E design@araaarchitect.com
www.araaarchitects.com

CLIENT :-

CR True Build Infrastructure LLP

PROJECT :-


**" AVAASA ONE " Residential Project
at Kakinada**

SHEET TITLE :-


PODIUM 1

Note:

DRAWN	CHECKED	JOB NO :-	
Sanjeevan	Ar. Anushree		
SCALE	DATE	SHEET NO:-	02
NTS	07-10-2022		

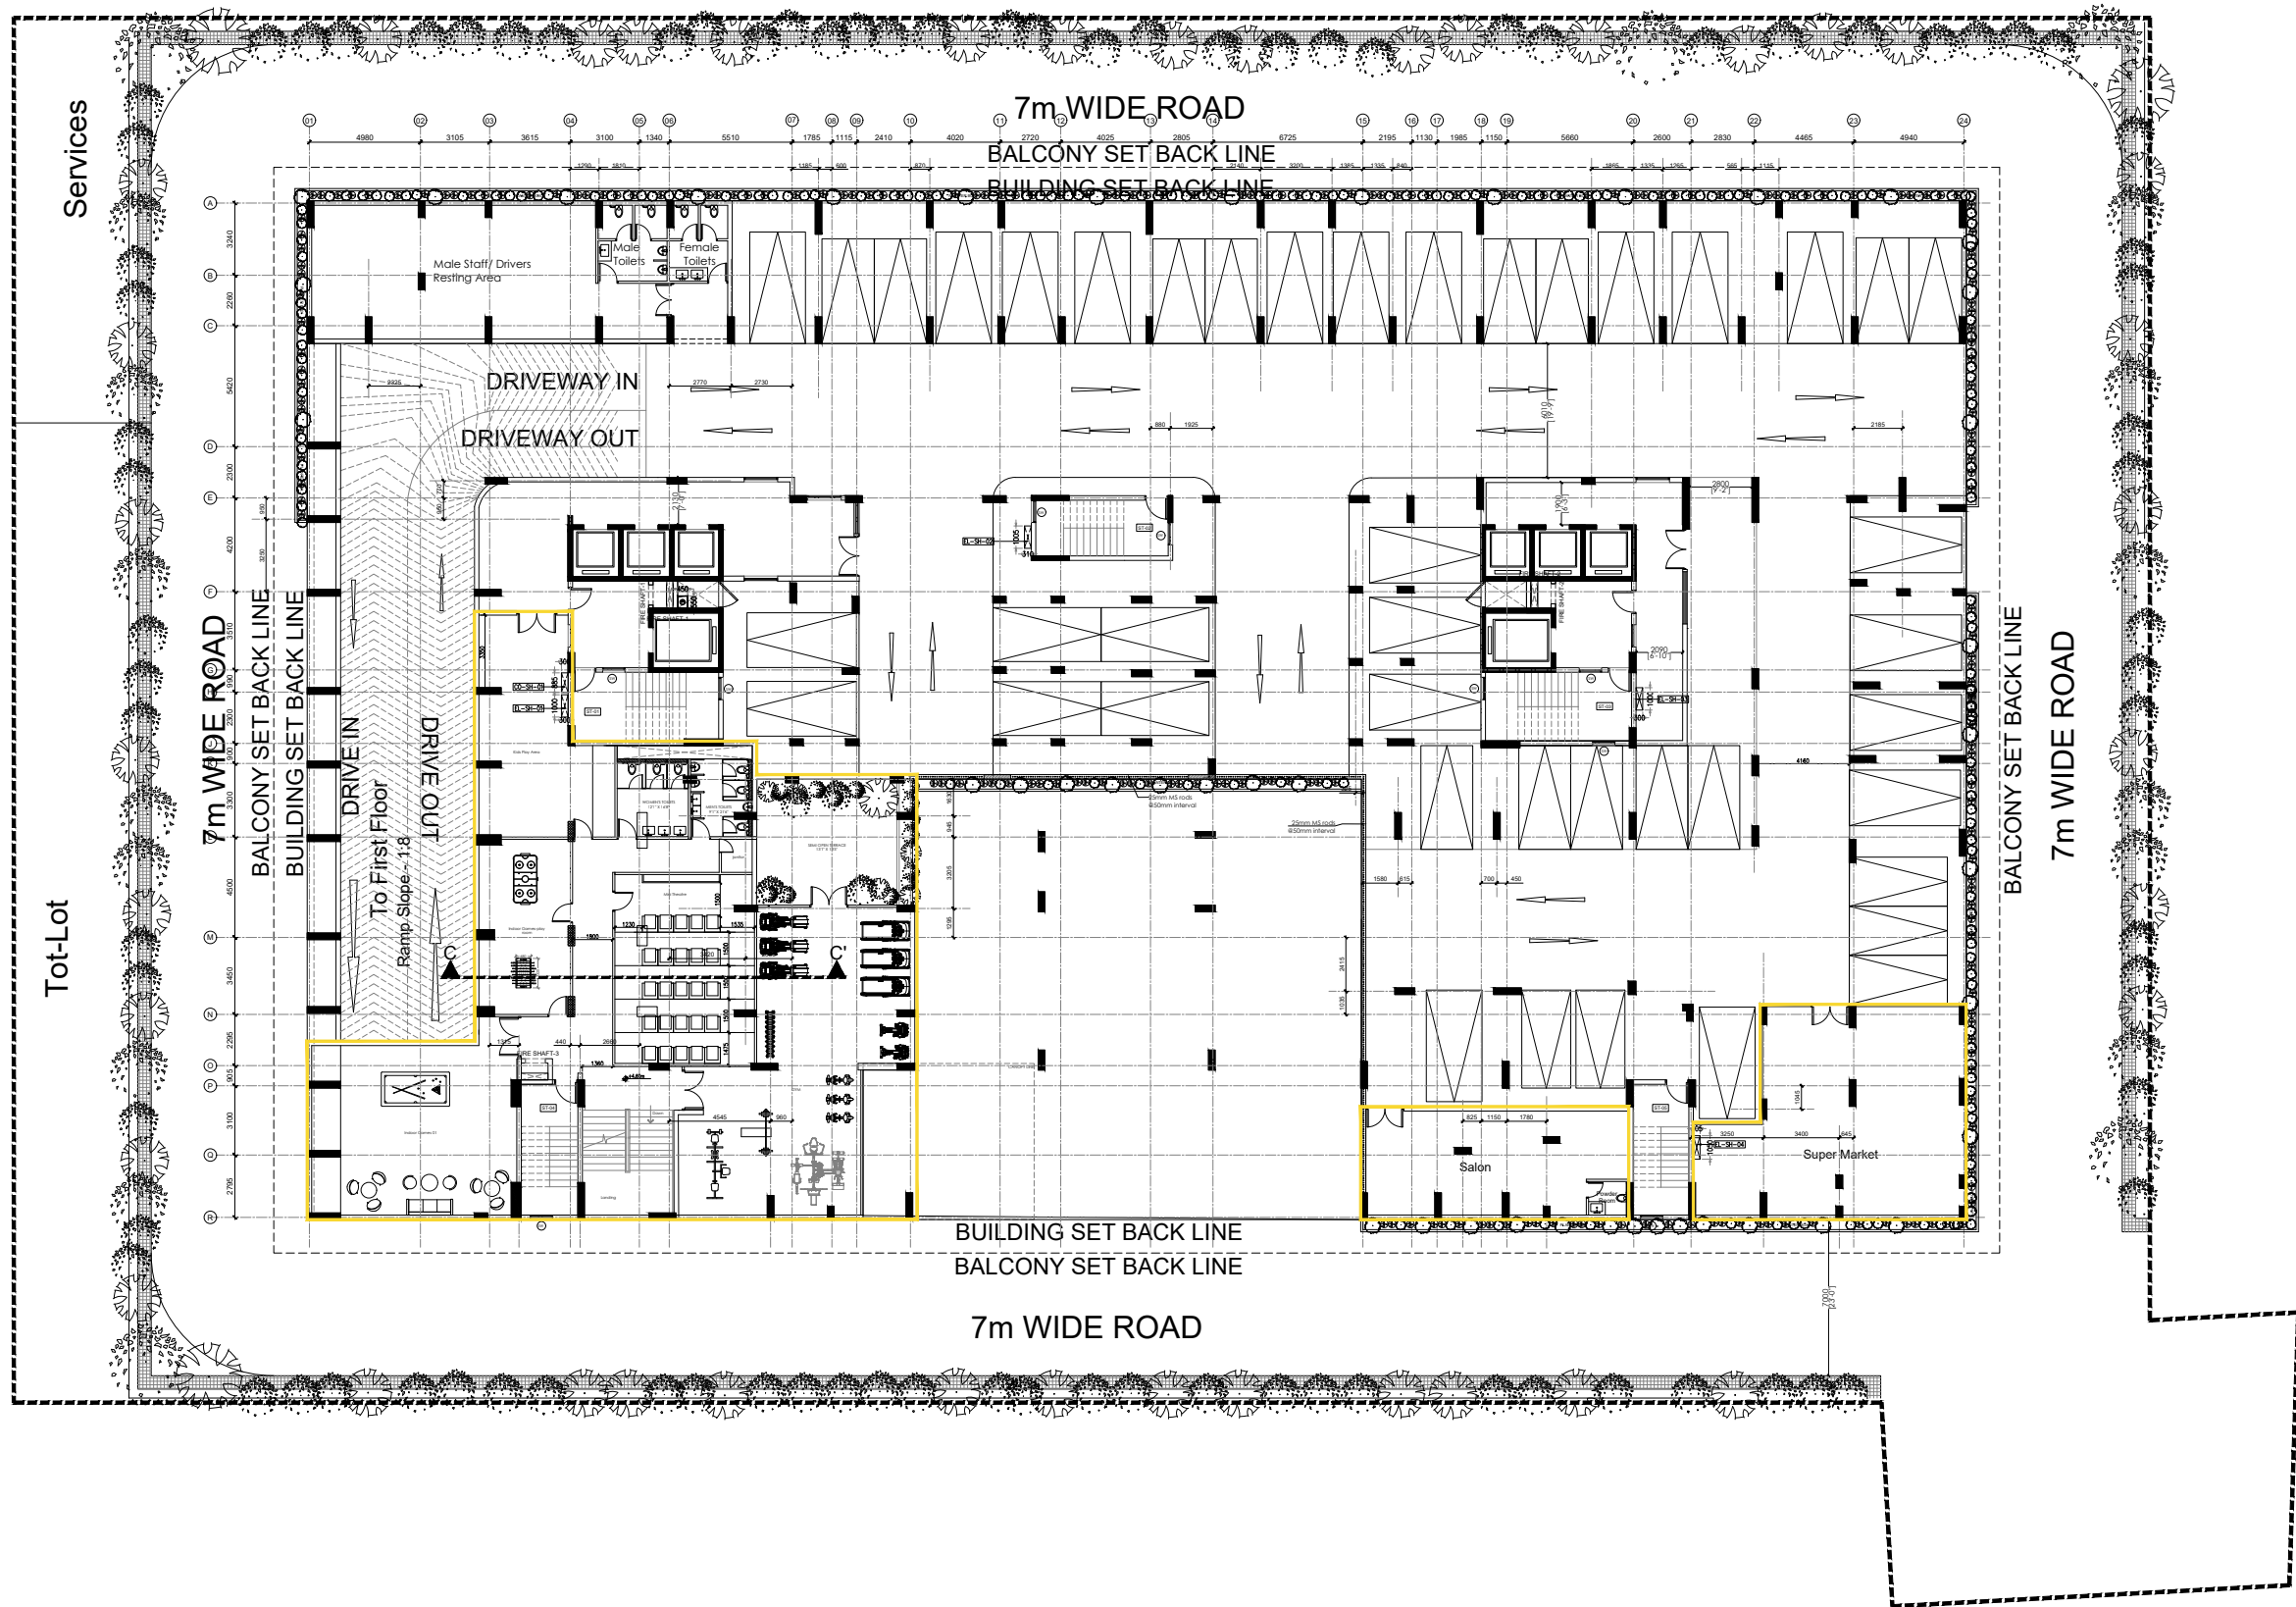

NOTE :-

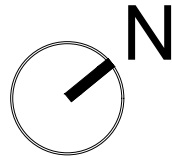

SCHEME DRAWING
DATE:26/08/2022

Rev.	Description	Issue Date	Approved
------	-------------	------------	----------

ARCHITECTS :-

Aaraa Architects

SHA Homes, G1, Plot No.20,
Five Furlong Road
Gunidy, Chennai 32.

L 044-43580216
E design@araaarchitect.com
www.araaarchitects.com

CLIENT :-

CR True Build Infrastructure LLP

PROJECT :-

**" AVAASA ONE " Residential Project
at Kakinada**



SHEET TITLE :-

PODIUM 2

Note:

DRAWN	CHECKED	JOB NO :-	
Sanjeevan	Ar. Anushree		
SCALE	DATE	SHEET NO:-	03
NTS	07-10-2022		

NOTE :-

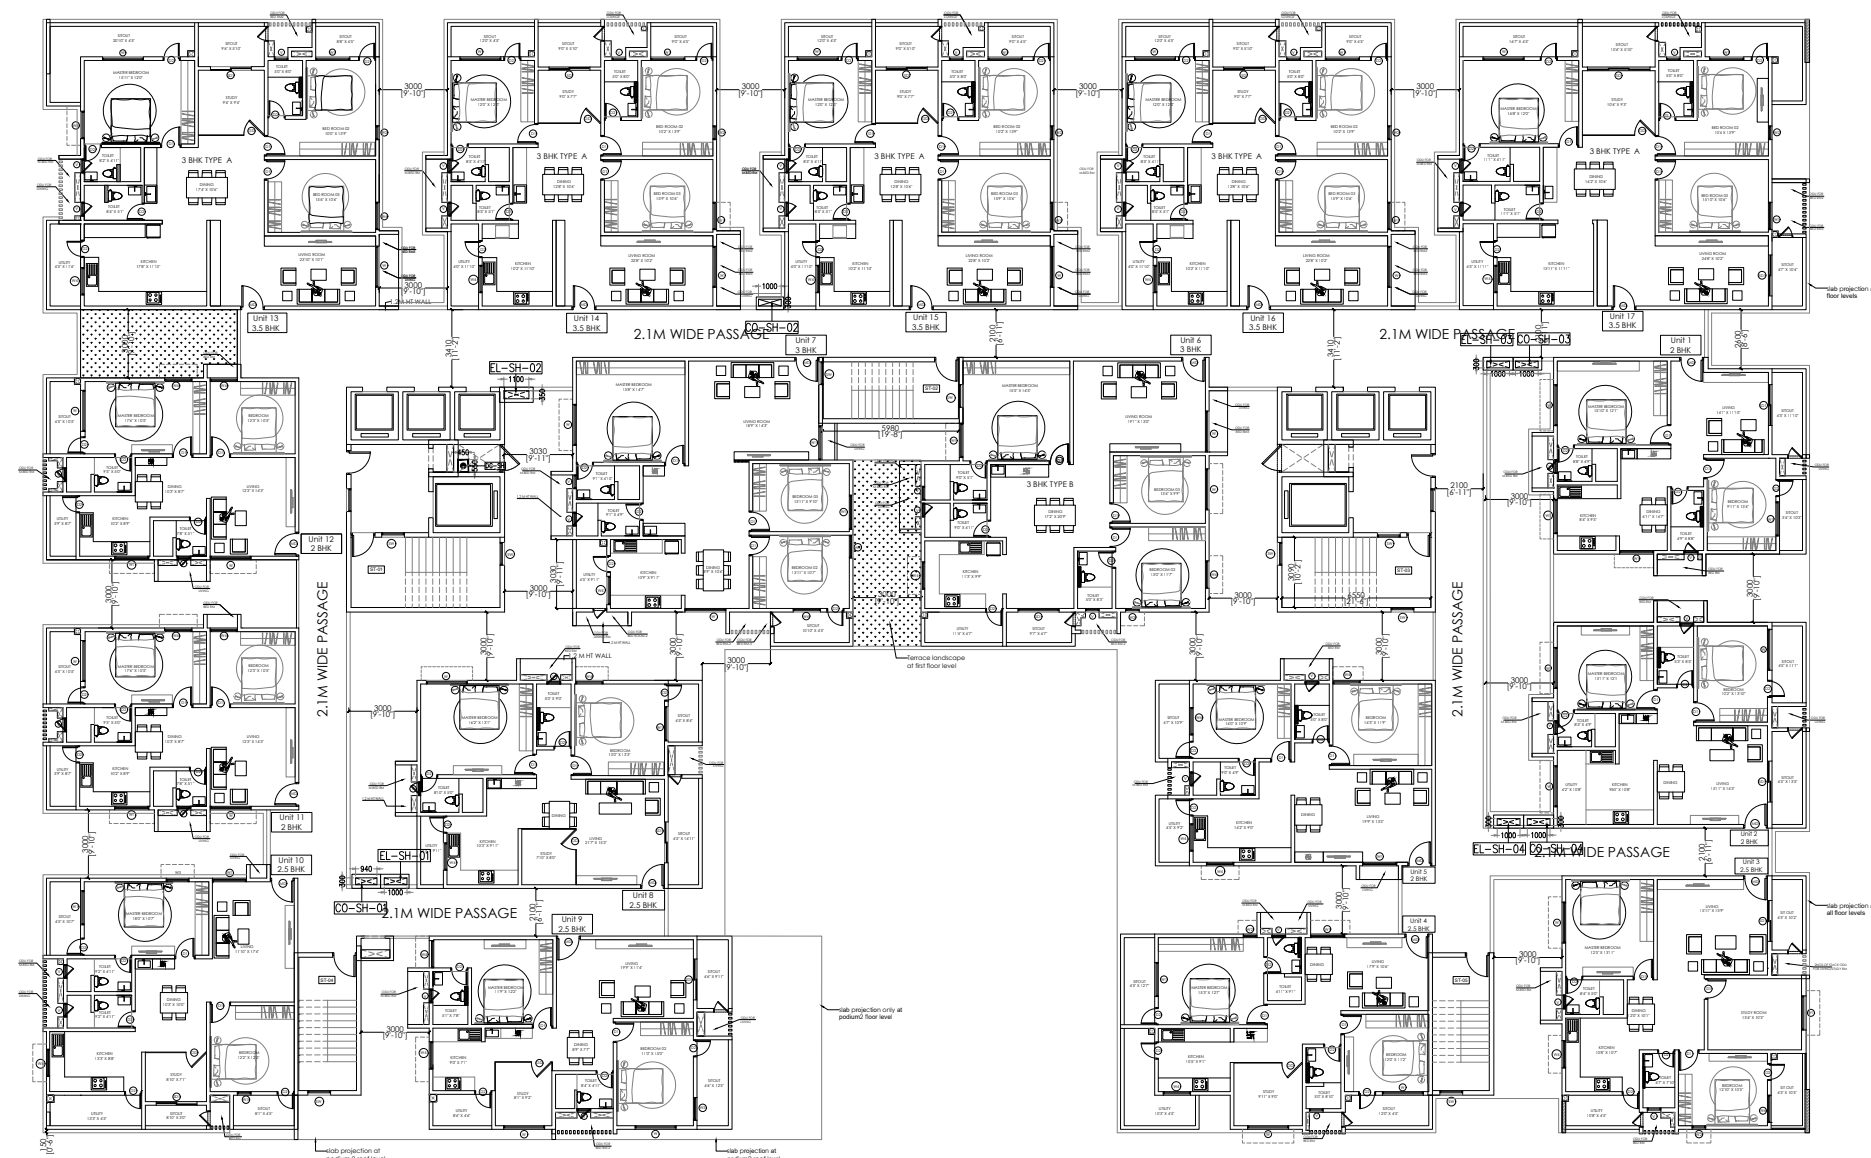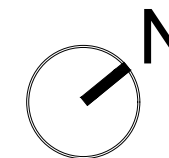

SCHEME DRAWING
DATE:26/08/2022

Rev.	Description	Issue Date	Approved
------	-------------	------------	----------

ARCHITECTS :-

Aaraa Architects

SHA Homes, G1, Plot No.20,
Five Furlong Road
Gundiy, Chennai 32.

L 044-43580216
E design@araaarchitect.com
www.araaarchitects.com



CLIENT :-

CR True Build Infrastructure LLP

PROJECT :-

**" AVAASA ONE " Residential Project
at Khakinada**


SHEET TITLE :-

**TYPICAL FLOOR
(1st to 8th Floor)**

Note:

DRAWN	CHECKED	JOB NO :-
Sanjeevan	Ar. Anushree	
SCALE	DATE	SHEET NO:-
NTS	07-10-2022	04

NOTE :-

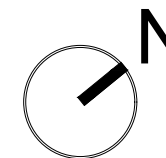

SCHEME DRAWING
DATE:26/08/2022

Rev.	Description	Issue Date	Approved
------	-------------	------------	----------

ARCHITECTS :-

Aaraa Architects

SHA Homes, G1, Plot No.20,
Five Furlong Road
Gundiy, Chennai 32.

L 044-43580216
E design@araaarchitect.com
www.araaarchitects.com



CLIENT :-

CR True Build Infrastructure LLP

PROJECT :-


**" AVAASA ONE " Residential Project
at Kakinada**

SHEET TITLE :-

**NINTH FLOOR PLAN
(DUPLEX- LOWER FLOOR)**


Note:

DRAWN	CHECKED	JOB NO :-	
Sanjeevan	Ar. Anushree		
SCALE	DATE	SHEET NO:-	05
NTS	07-10-2022		

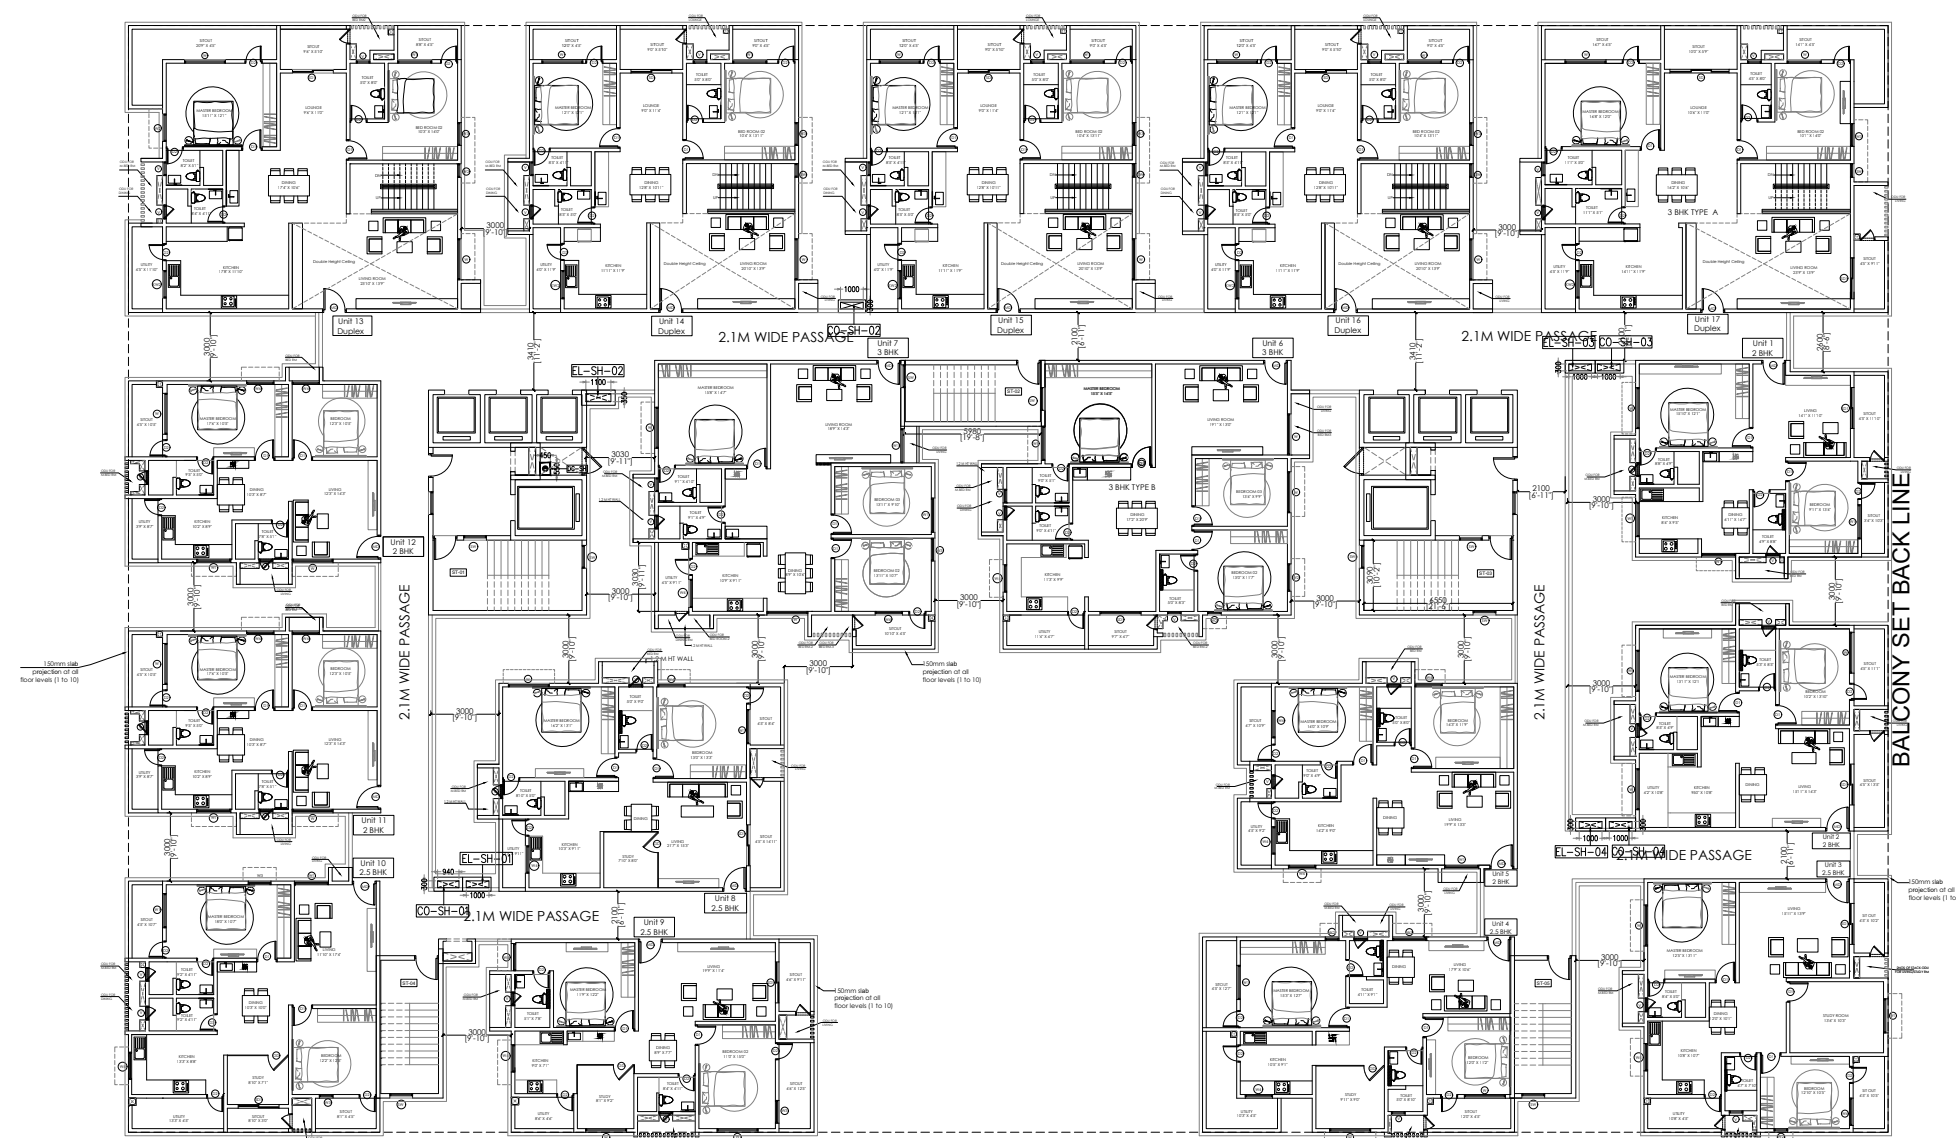

DUPLEX GF FLOOR

NOTE :-

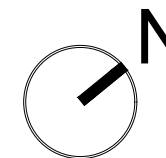

SCHEME DRAWING
DATE:26/08/2022

Rev.	Description	Issue Date	Approved
------	-------------	------------	----------

ARCHITECTS :-

Aaraa Architects

SHA Homes, G1, Plot No.20,
Five Furlong Road
Gundiy, Chennai 32.

L 044-43580216
E design@araaarchitect.com
www.araaarchitects.com



CLIENT :-

CR True Build Infrastructure LLP

PROJECT :-


**" AVAASA ONE " Residential Project
at Kakinada**

SHEET TITLE :-


**TENTH FLOOR PLAN
(DUPLEX- UPPER FLOOR)**

Note:


DRAWN	CHECKED	JOB NO :-	
Sanjeevan	Ar. Anushree		
SCALE	DATE	SHEET NO:-	06
NTS	07-10-2022		

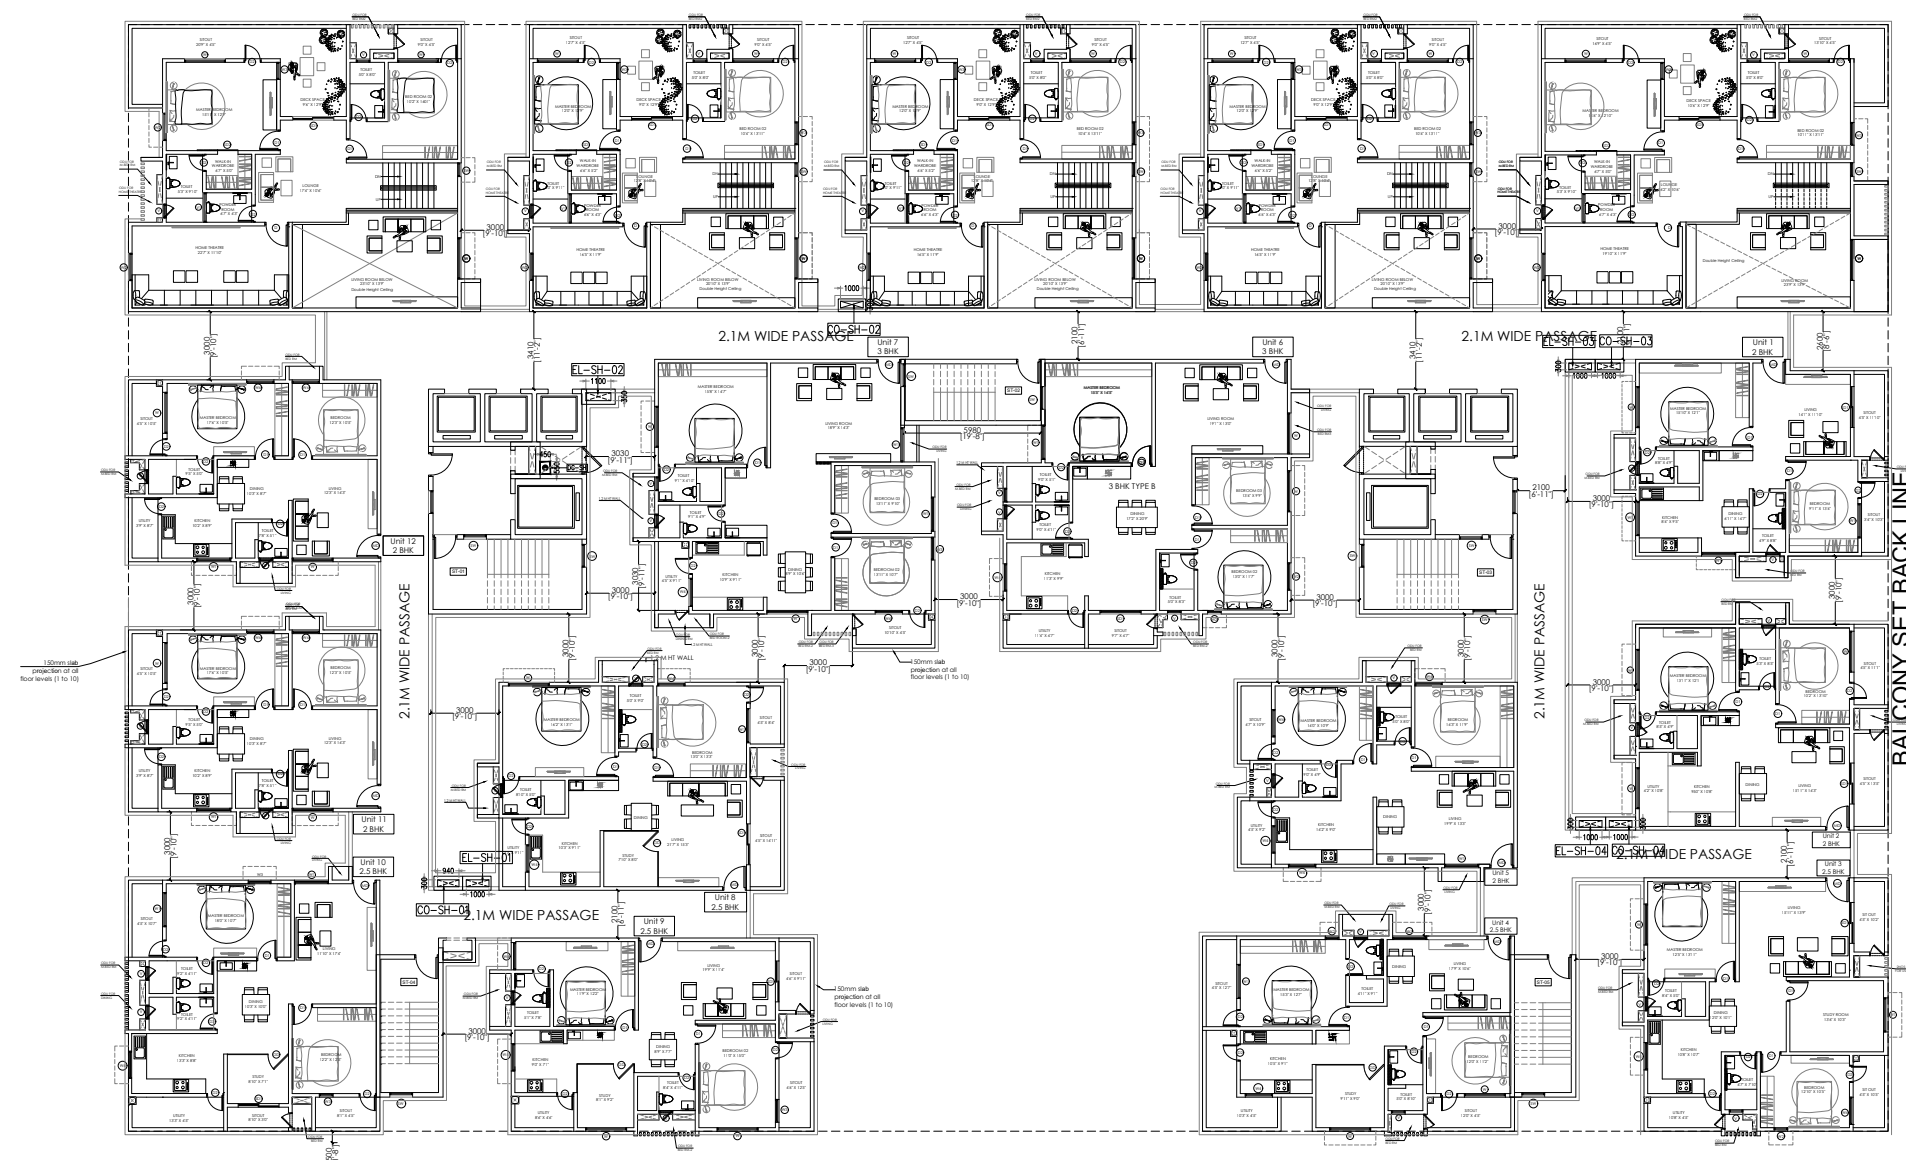

DUPLEX FF FLOOR

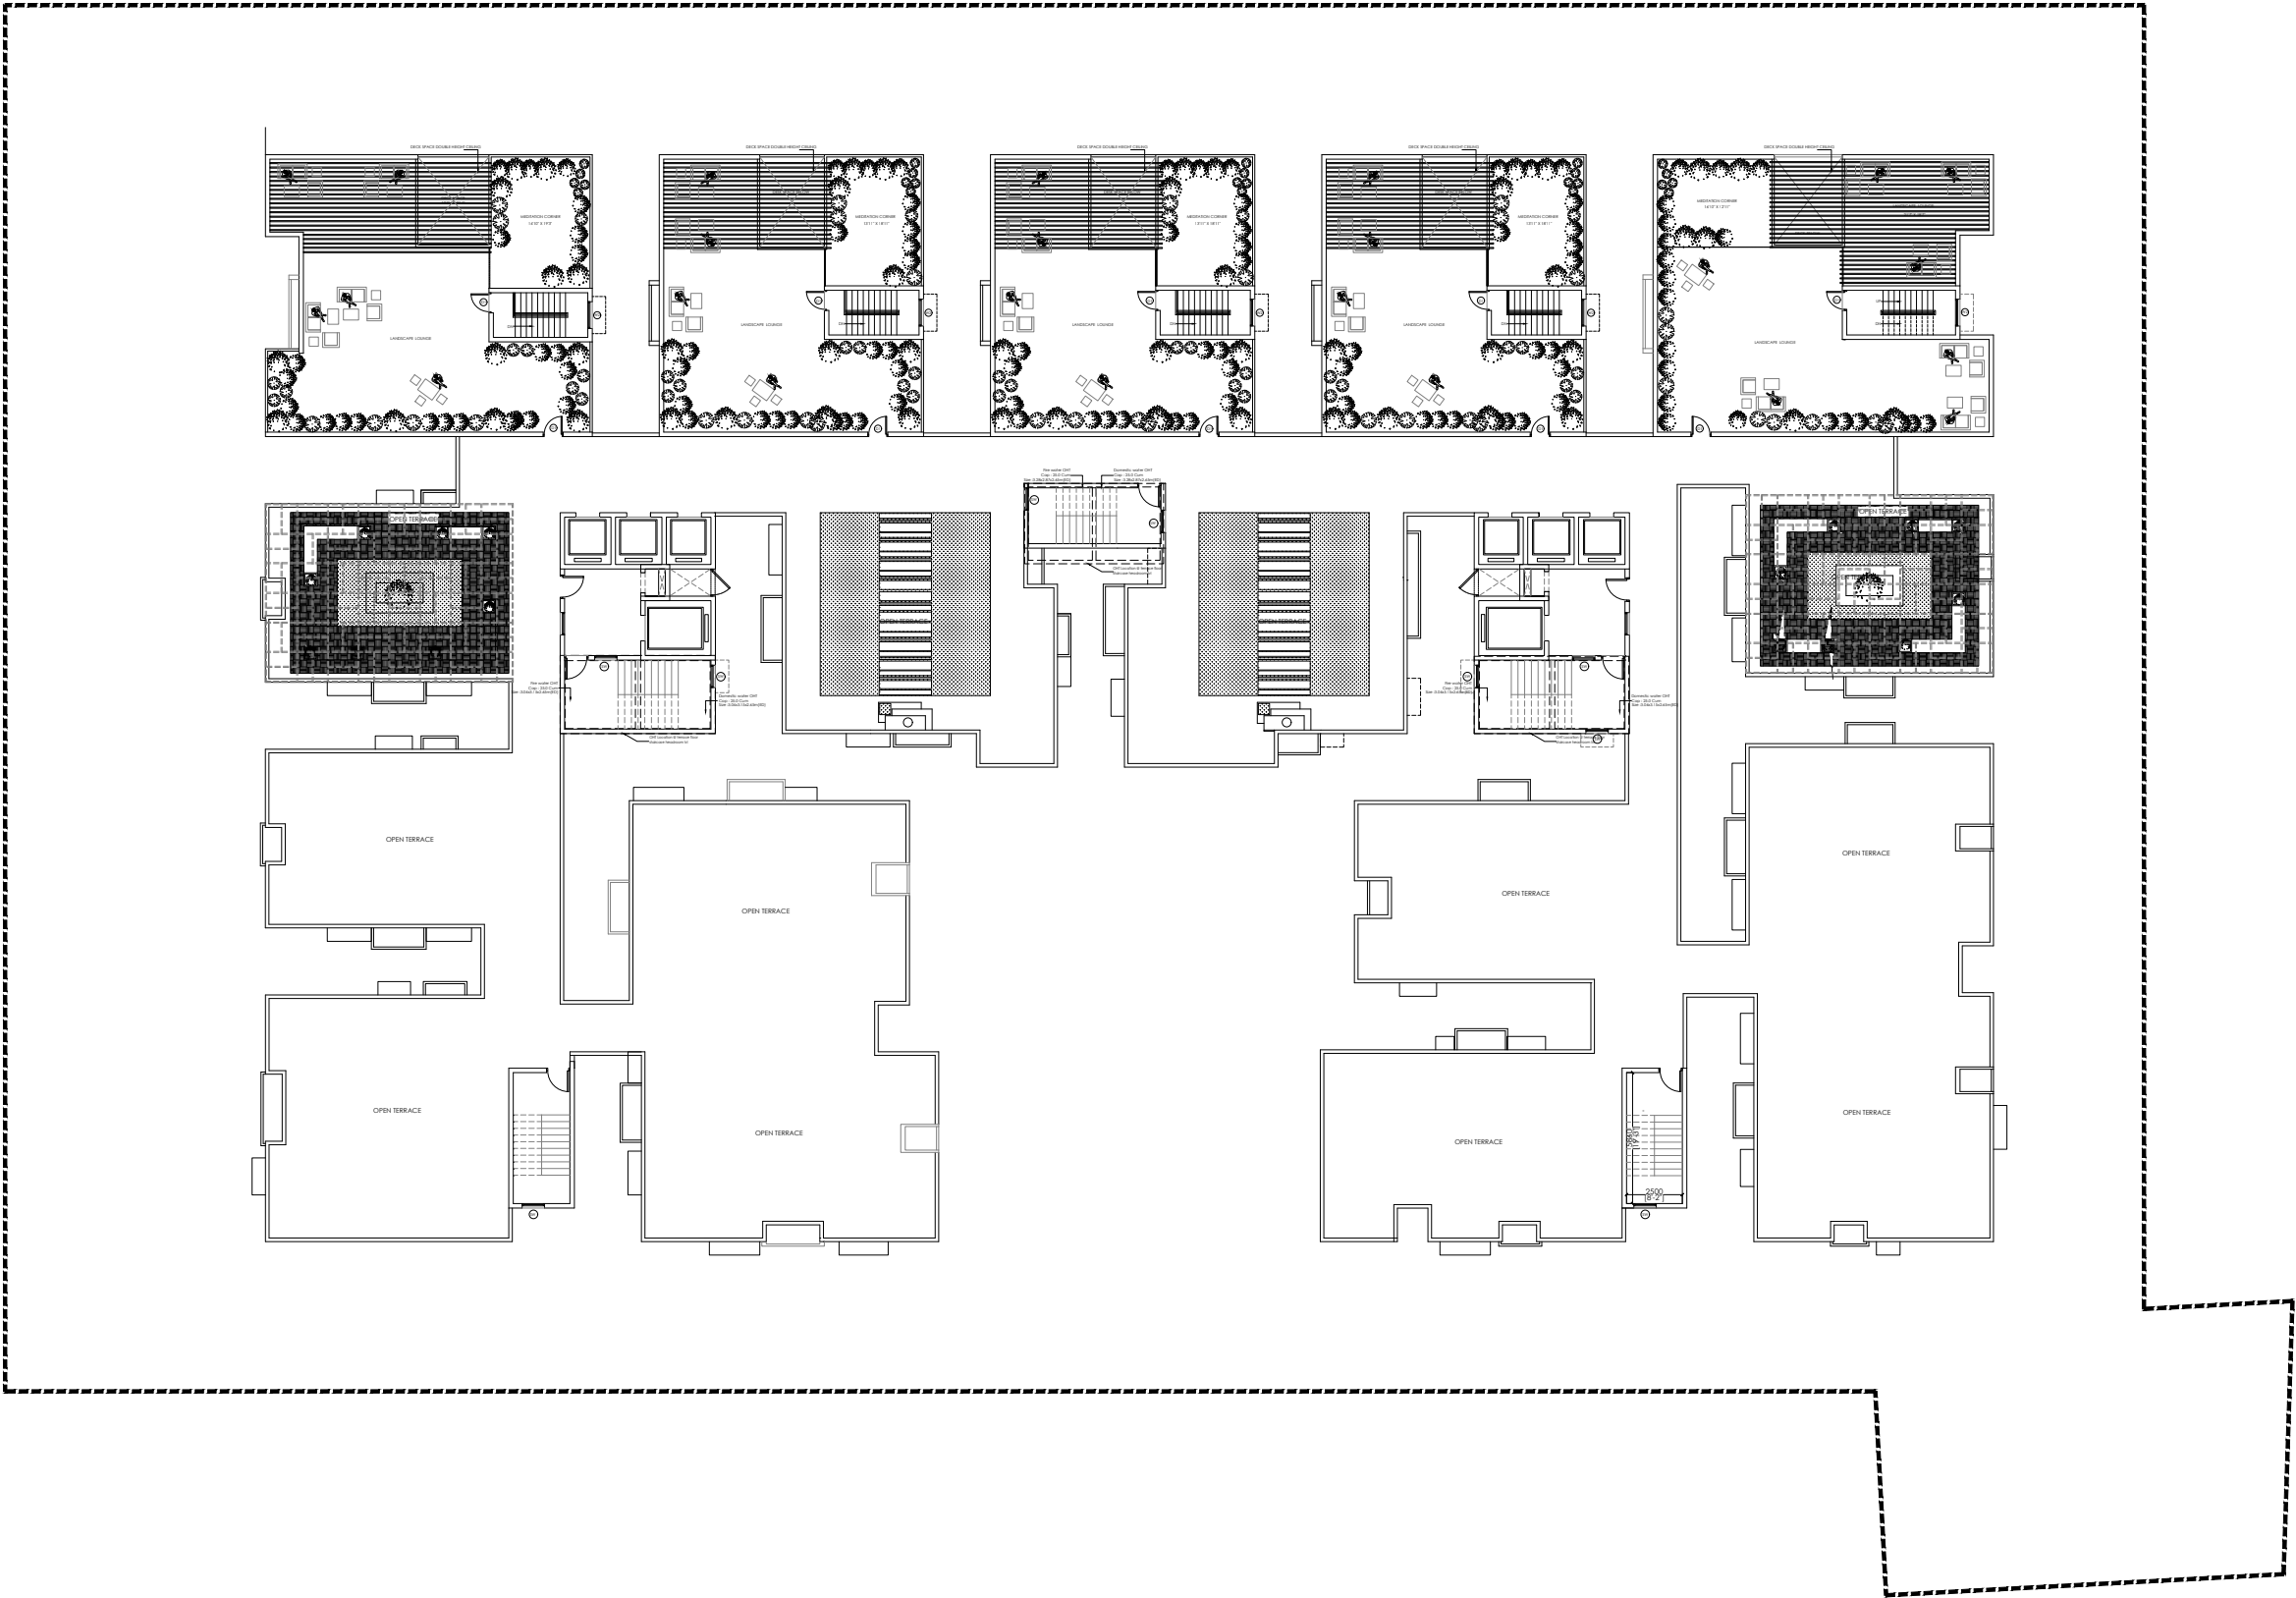

NOTE :-

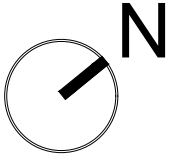

SCHEME DRAWING
DATE:26/08/2022

Rev.	Description	Issue Date	Approved

ARCHITECTS :-

Aaraa Architects

SHA Homes, G1, Plot No.20,
Five Furlong Road
Gundiy, Chennai 32.

L 044-43580216
E design@araaarchitect.com
www.araaarchitects.com



CLIENT :-

CR True Build Infrastructure LLP

PROJECT :-

" AVAASA ONE " Residential Project
at Kakinada

SHEET TITLE :-

TENTH FLOOR PLAN
(TERRACE FLOOR)

Note:

DRAWN	CHECKED	JOB NO :-	
Sanjeevan	Ar. Anushree		
SCALE	DATE	SHEET NO:-	06
NTS	07-10-2022		











T7 & T17 - GROUND FLOOR PLAN

- NOTES :-**
1. Compressed air line will be placed on channels which is welded to stanchion.
 2. Cable trenches and electrical panels with tapping points to be planned along axis 2, 3 & 4.
 3. Compressed air & power tapping point to be provided at each column location as per requirement.
 4. Structural roof with insulated sandwich panel to be provided.
 5. Shop shall be adequately illuminated from the roof trusses, roof lamp and angle lamp post mounted on column.
 6. All rooms shall be provided with aluminium frame glass windows for clear visibility of shop area.
 7. Path way in shop has been kept as 6m(3m+2x1.5m operator working/platform).
 8. Salvage bunks to be provided as shown for storage of different varieties of scraps like metal chips savings, different material compacted chips, used oil drums and one room for storing hazardous waste with lock and key.
 9. Dedicated copper earthing shall be provided for all machines. Sufficient no of earthing pit should be provided at corner lawn.
 10. Two nos. of crane shall be provided with their movement as shown.
 11. Provision of false ceiling above crane.
 12. Provision of air conditioning both in office & shop.
 13. Around chip compactor room provision may be kept for peripheral drain with collection chamber.
 14. At all storage room provision for portable fire extinguisher & fire alarm.
 15. 63 amps socket to be provided for every 10m in path structure.
 16. Bottom of roof trusses to be covered to prevent birds menace.
 17. Compactor to be used for storage of records and other items.
 18. Pedestal fans and column mounted fans to be provided.
 19. Self propelled roof extractor to be provided @ 6m c/c.

Area Statement			
T7		T17	
Ground Floor - 7483 sq.m		Ground Floor - 1175 sq.m	
First Floor - 1275 sq.m		First Floor - 440 sq.m	
Second Floor - 249 sq.m		Total Area - 1615 sq.m	
Total Area - 9007 sq.m			

Rev.	Description	Issue Date	Approved
A	SCHEME DRAWING	24/05/2022	RR

ARCHITECTS :-

Aaraa Architects

SHA Homes, G1, Plot No.20,
Five Furlong Road
Gundiy, Chennai 32.

L 044-43580216
E design@aaraaarchitects.com
www.aaraaarchitects.com

MAIN CONTRACTOR :-



M/s. P & C PROJECTS PVT LTD,
P&C Towers, 2nd Floor,
#140, Perundurai Road,
Erode, Tamilnadu-638011

CLIENT :-



EE & SM (C)
HAL PROJECT DIVISION II
GUBBI, TUMKUR
CENTRAL PUBLIC WORKS DEPARTMENT

PROJECT :-


CONSTRUCTION OF PHASE 1 STAGE 3
WORKS OF VARIOUS BUILDINGS AND
INFRASTRUCTURE AT PROPOSED
HELICOPTER FACTORY SITE OF M/s HAL
AT BIDERHALLA KAVAL, GUBBI TALUK,
TUMAKURU DISTRICT, KARNATAKA

SHEET TITLE :-


T7- MACHINE SHOP &
T17- CENTRALIZED TOOL
ROOM
Ground Floor Plan

DRAWN	CHECKED	DRAWING NO :-	
Sanjeevan	Ar. Anushree	ARA_202203_SD_100	
SCALE	DATE	SHEET NO:-	01
NTS	02-08-2022		


SCHEME DRAWING
DATE:02/08/2022

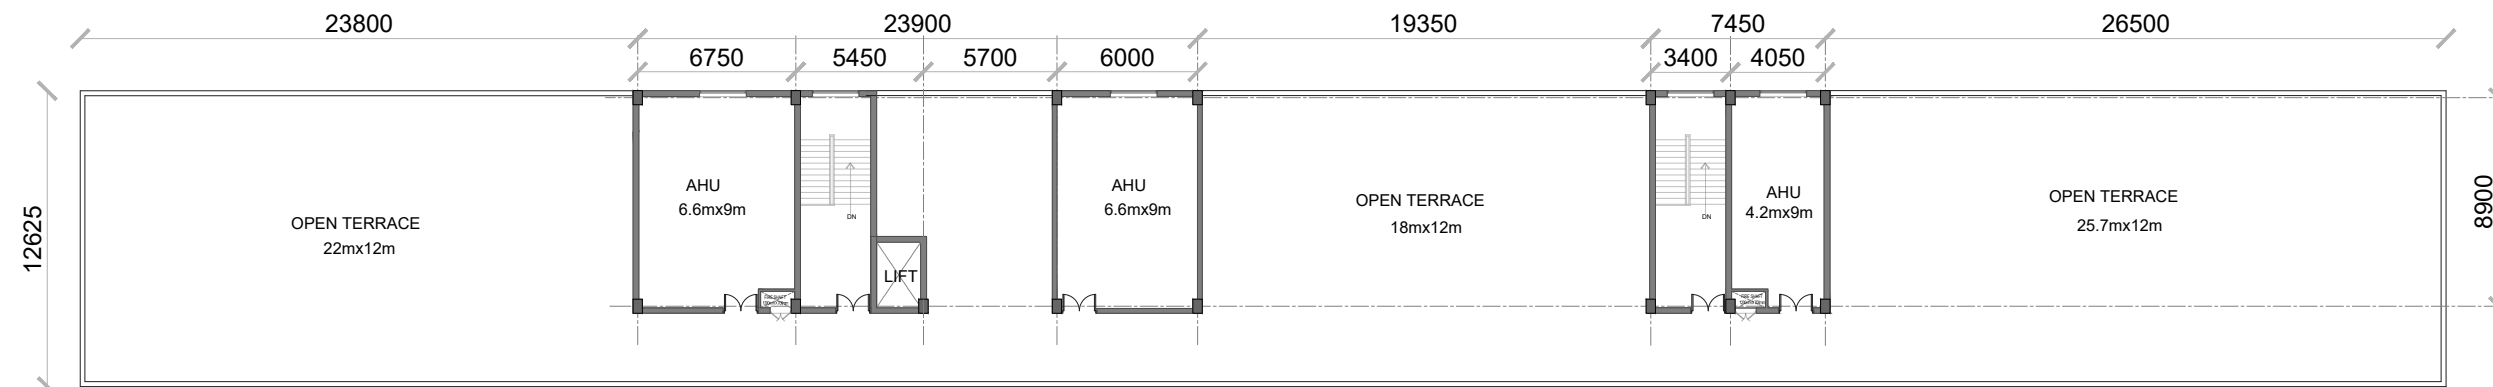

T7- SECOND FLOOR PLAN

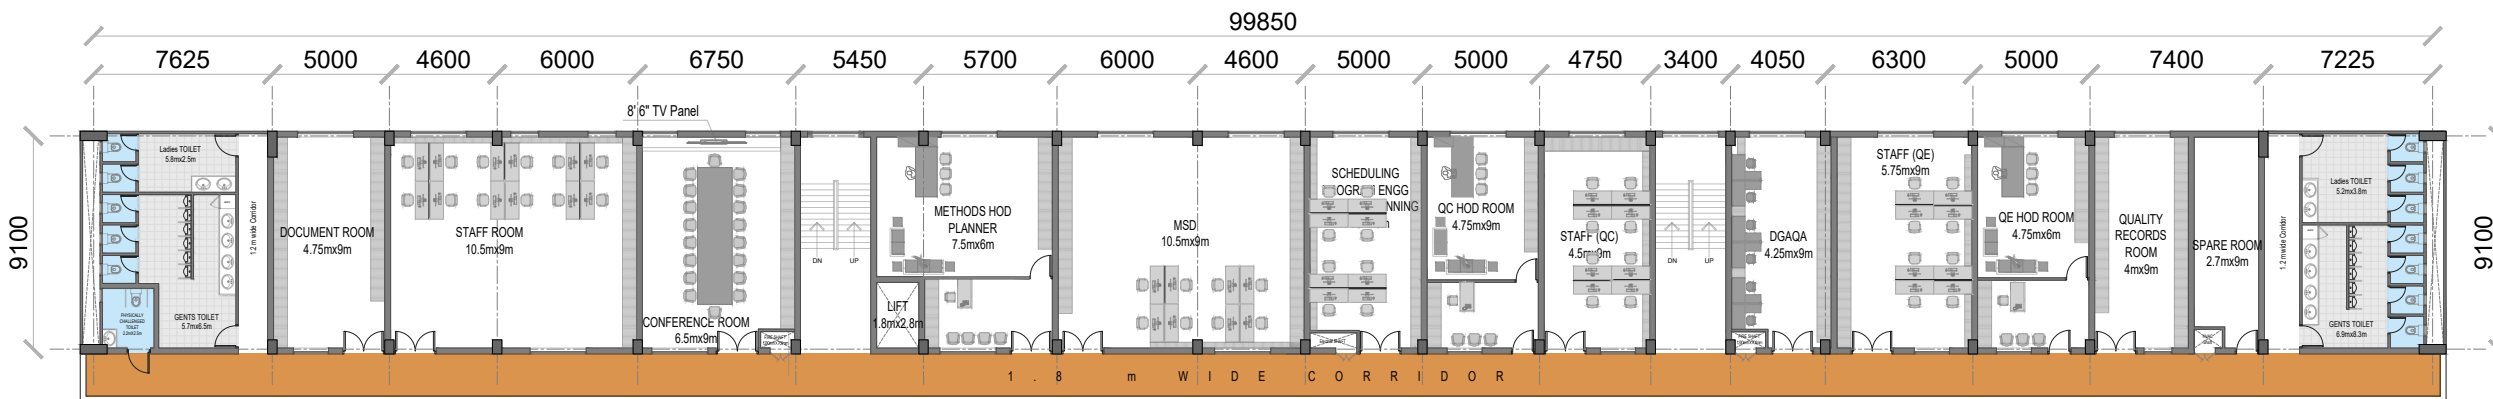

T7- FIRST FLOOR PLAN

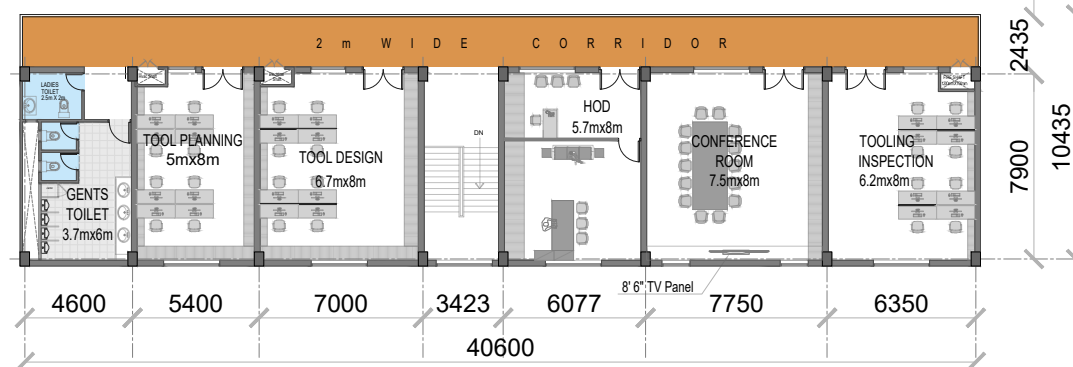

T17- FIRST FLOOR PLAN

- NOTES :-**
1. Compressed air line will be placed on channels which is welded to stanchion.
 2. Cable trenches and electrical panels with tapping points to be planned along axis 2, 3 & 4.
 3. Compressed air & power tapping point to be provided at each column location as per requirement.
 4. Structural roof with insulated sandwich panel to be provided.
 5. Shop shall be adequately illuminated from the roof trusses, roof lamp and angle lamp post mounted on column.
 6. All rooms shall be provided with aluminium frame glass windows for clear visibility of shop area.
 7. Path way in shop has been kept as 6m(3m+2x1.5m operator working/platform)
 8. In view of the future receiving machinery movement
 9. ease of movement for mobile cranes & fork lifts
 10. Salvage bunks to be provided as shown for storage of different varieties of scraps like metal chips savings, different material compacted chips, used oil drums and one room for storing hazardous waste with lock and key.
 11. Dedicated copper earthing shall be provided for all machines. sufficient no of earthing pit should be provided at corner lawn.
 12. Two nos. of crane shall be provided with their movement as shown.
 13. Provision of false ceiling above crane.
 14. Provision of air conditioning both in office & shop.
 15. Around chip compactor room provision may be kept for peripheral drain with collection chamber.
 16. At oil storage room provision for portable fire extinguisher & fire alarm.
 17. 63 amps socket to be provided for every 10m in pab structure.
 18. Bottom of roof trusses to be covered to prevent birds menace.
 19. Compactor to be used for storage of records and other items.
 20. Pedestal fans and column mounted fans to be provided.
 21. Self propelled roof extractor to be provided @ 6m c/c.

Area Statement

T7 Ground Floor - 7483 sq.m First Floor - 1275 sq.m Second Floor - 249 sq.m Total Area - 9007 sq.m	T17 Ground Floor - 1175 sq.m First Floor - 440 sq.m Total Area - 1615 sq.m
---	--

ARCHITECTS :-

Aaraa Architects

SHA Homes, G1, Plot No.20,
Five Furlong Road
Gundiy, Chennai 32.

L 044-43580216
E design@araaarchitects.com
www.araaarchitects.com

MAIN CONTRACTOR :-

P&C PROJECTS M/s. P & C PROJECTS PVT LTD,
P&C Towers, 2nd Floor,
#140, Perundurai Road,
Erode, Tamilnadu-638011

CLIENT :-

EE & SM (C)
HAL PROJECT DIVISION II
GUBBI, TUMKUR
CENTRAL PUBLIC WORKS DEPARTMENT

PROJECT :-


CONSTRUCTION OF PHASE 1 STAGE 3
WORKS OF VARIOUS BUILDINGS AND
INFRASTRUCTURE AT PROPOSED
HELICOPTER FACTORY SITE OF M/s HAL
AT BIDERHALLA KAVAL, GUBBI TALUK,
TUMAKURU DISTRICT, KARNATAKA

SHEET TITLE :-


T7- MACHINE SHOP &
T17- CENTRALIZED TOOL
ROOM
Floor Plans

DRAWN	CHECKED	DRAWING NO :-	
Sanjeevan	Ar. Anushree	ARA_202203_SD_101	
SCALE	DATE	SHEET NO:-	02
NTS	02-08-2022		

SCHEME DRAWING
DATE:02/08/2022

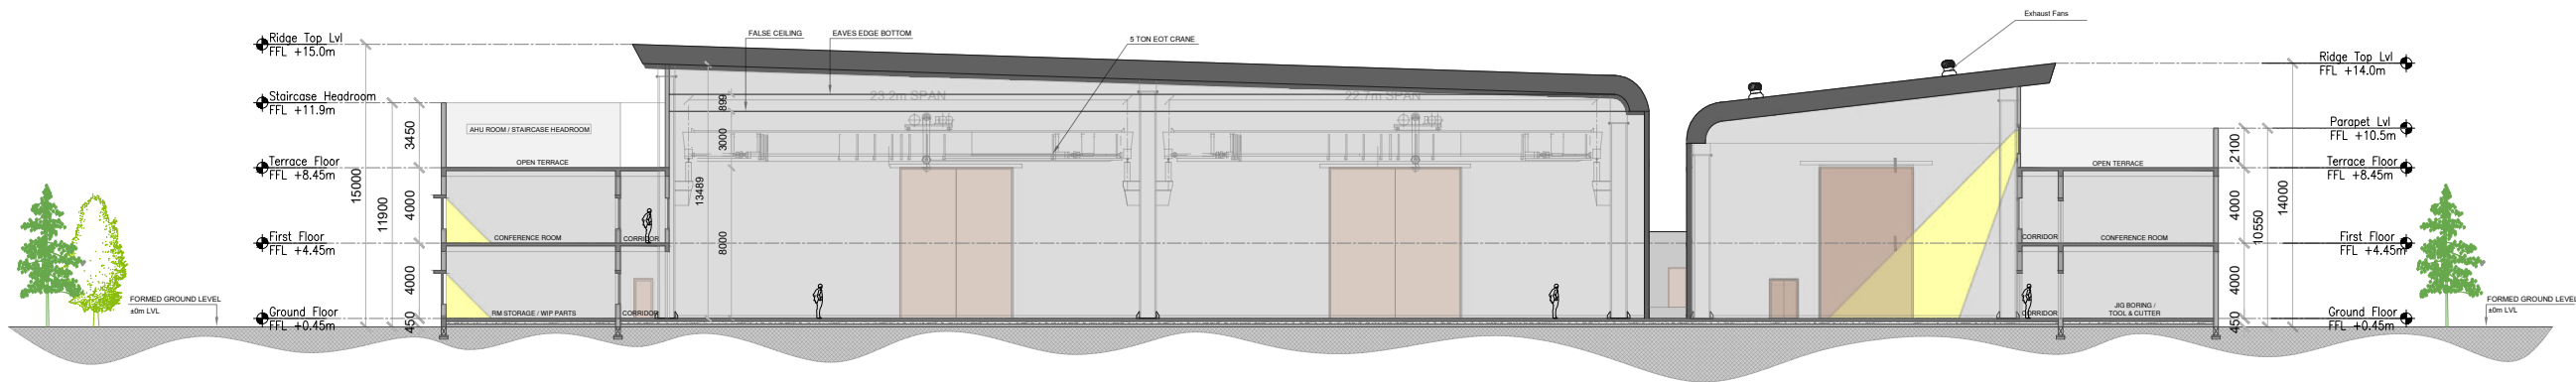

SECTION ON A-A

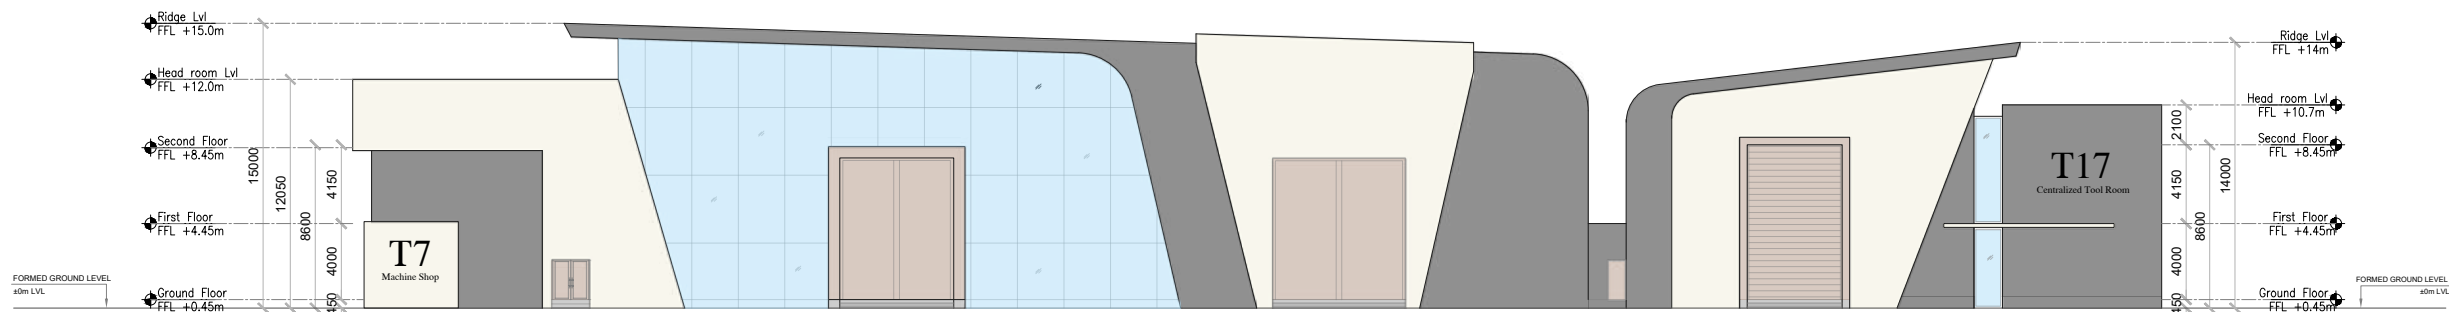

ELEVATION

- NOTES :-**
1. Compressed air line will be placed on channels which is welded to stanchion.
 2. Cable trenches and electrical panels with tapping points to be planned along axis 2, 3 & 4.
 3. Compressed air & power tapping point to be provided at each column location as per requirement.
 4. Structural roof with insulated sandwich panel to be provided.
 5. Shop shall be adequately illuminated from the roof trusses, roof lamp and angle lamp post mounted on column.
 6. All rooms shall be provided with aluminium frame glass windows for clear visibility of shop area.
 7. Path way in shop has been kept as 6m(3m+2x1.5m operator working/platform)
 - a) In view of the future receiving machinery movement
 - b) ease of movement for mobile cranes & fork lifts
 8. Salvage bunks to be provided as shown for storage of different varieties of scraps like metal chips savings, different material compacted chips, used oil drums and one room for storing hazardous waste with lock and key.
 9. Dedicated copper earthing shall be provided for all machines. sufficient no of earthing pit should be provided at corner lawn.
 10. Two nos. of crane shall be provided with their movement as shown.
 11. Provision of false ceiling above crane.
 12. Provision of air conditioning both in office & shop.
 13. Around chip compactor room provision may be kept for peripheral drain with collection chamber.
 14. At oil storage room provision for portable fire extinguisher & fire alarm.
 15. 63 amps socket to be provided for every 10m in peti structure.
 16. Bottom of roof trusses to be covered to prevent birds menace.
 17. Compactor to be used for storage of records and other items.
 18. Pedestal fans and column mounted fans to be provided.
 19. Self propelled roof extractor to be provided @ 6m c/c.

Rev.	Description	Issue Date	Approved
A	SCHEME DRAWING	24/05/2022	RR

ARCHITECTS :-

Aaraa Architects

SHA Homes, G1, Plot No.20,
Five Furlong Road
Gunidy, Chennai 32.

L 044-43580216
E design@aaraaarchitects.com
www.aaraaarchitects.com

MAIN CONTRACTOR :-

P&C PROJECTS

M/s. P & C PROJECTS PVT LTD,
P&C Towers, 2nd Floor,
#140, Perundurai Road,
Erode, Tamilnadu-638011

CLIENT :-

HAL PROJECT DIVISION II

GUBBI, TUMKUR

CENTRAL PUBLIC WORKS DEPARTMENT

PROJECT :-

CONSTRUCTION OF PHASE 1 STAGE 3

WORKS OF VARIOUS BUILDINGS AND

INFRASTRUCTURE AT PROPOSED

HELICOPTER FACTORY SITE OF M/s HAL

AT BIDERHALLA KAVAL, GUBBI TALUK,

TUMAKURU DISTRICT, KARNATAKA

SHEET TITLE :-

T7- MACHINE SHOP &

T17- CENTRALIZED TOOL

ROOM

Section & Elevation


DRAWN	CHECKED	DRAWING NO :-
Sanjeevan	Ar. Anushree	ARA_202203_SD_103
SCALE	DATE	SHEET NO:-
NTS	02-08-2022	04

SCHEME DRAWING
DATE:02/08/2022




Nālandā
UNIVERSITY



 

GROUND FLOOR
2600 sqm

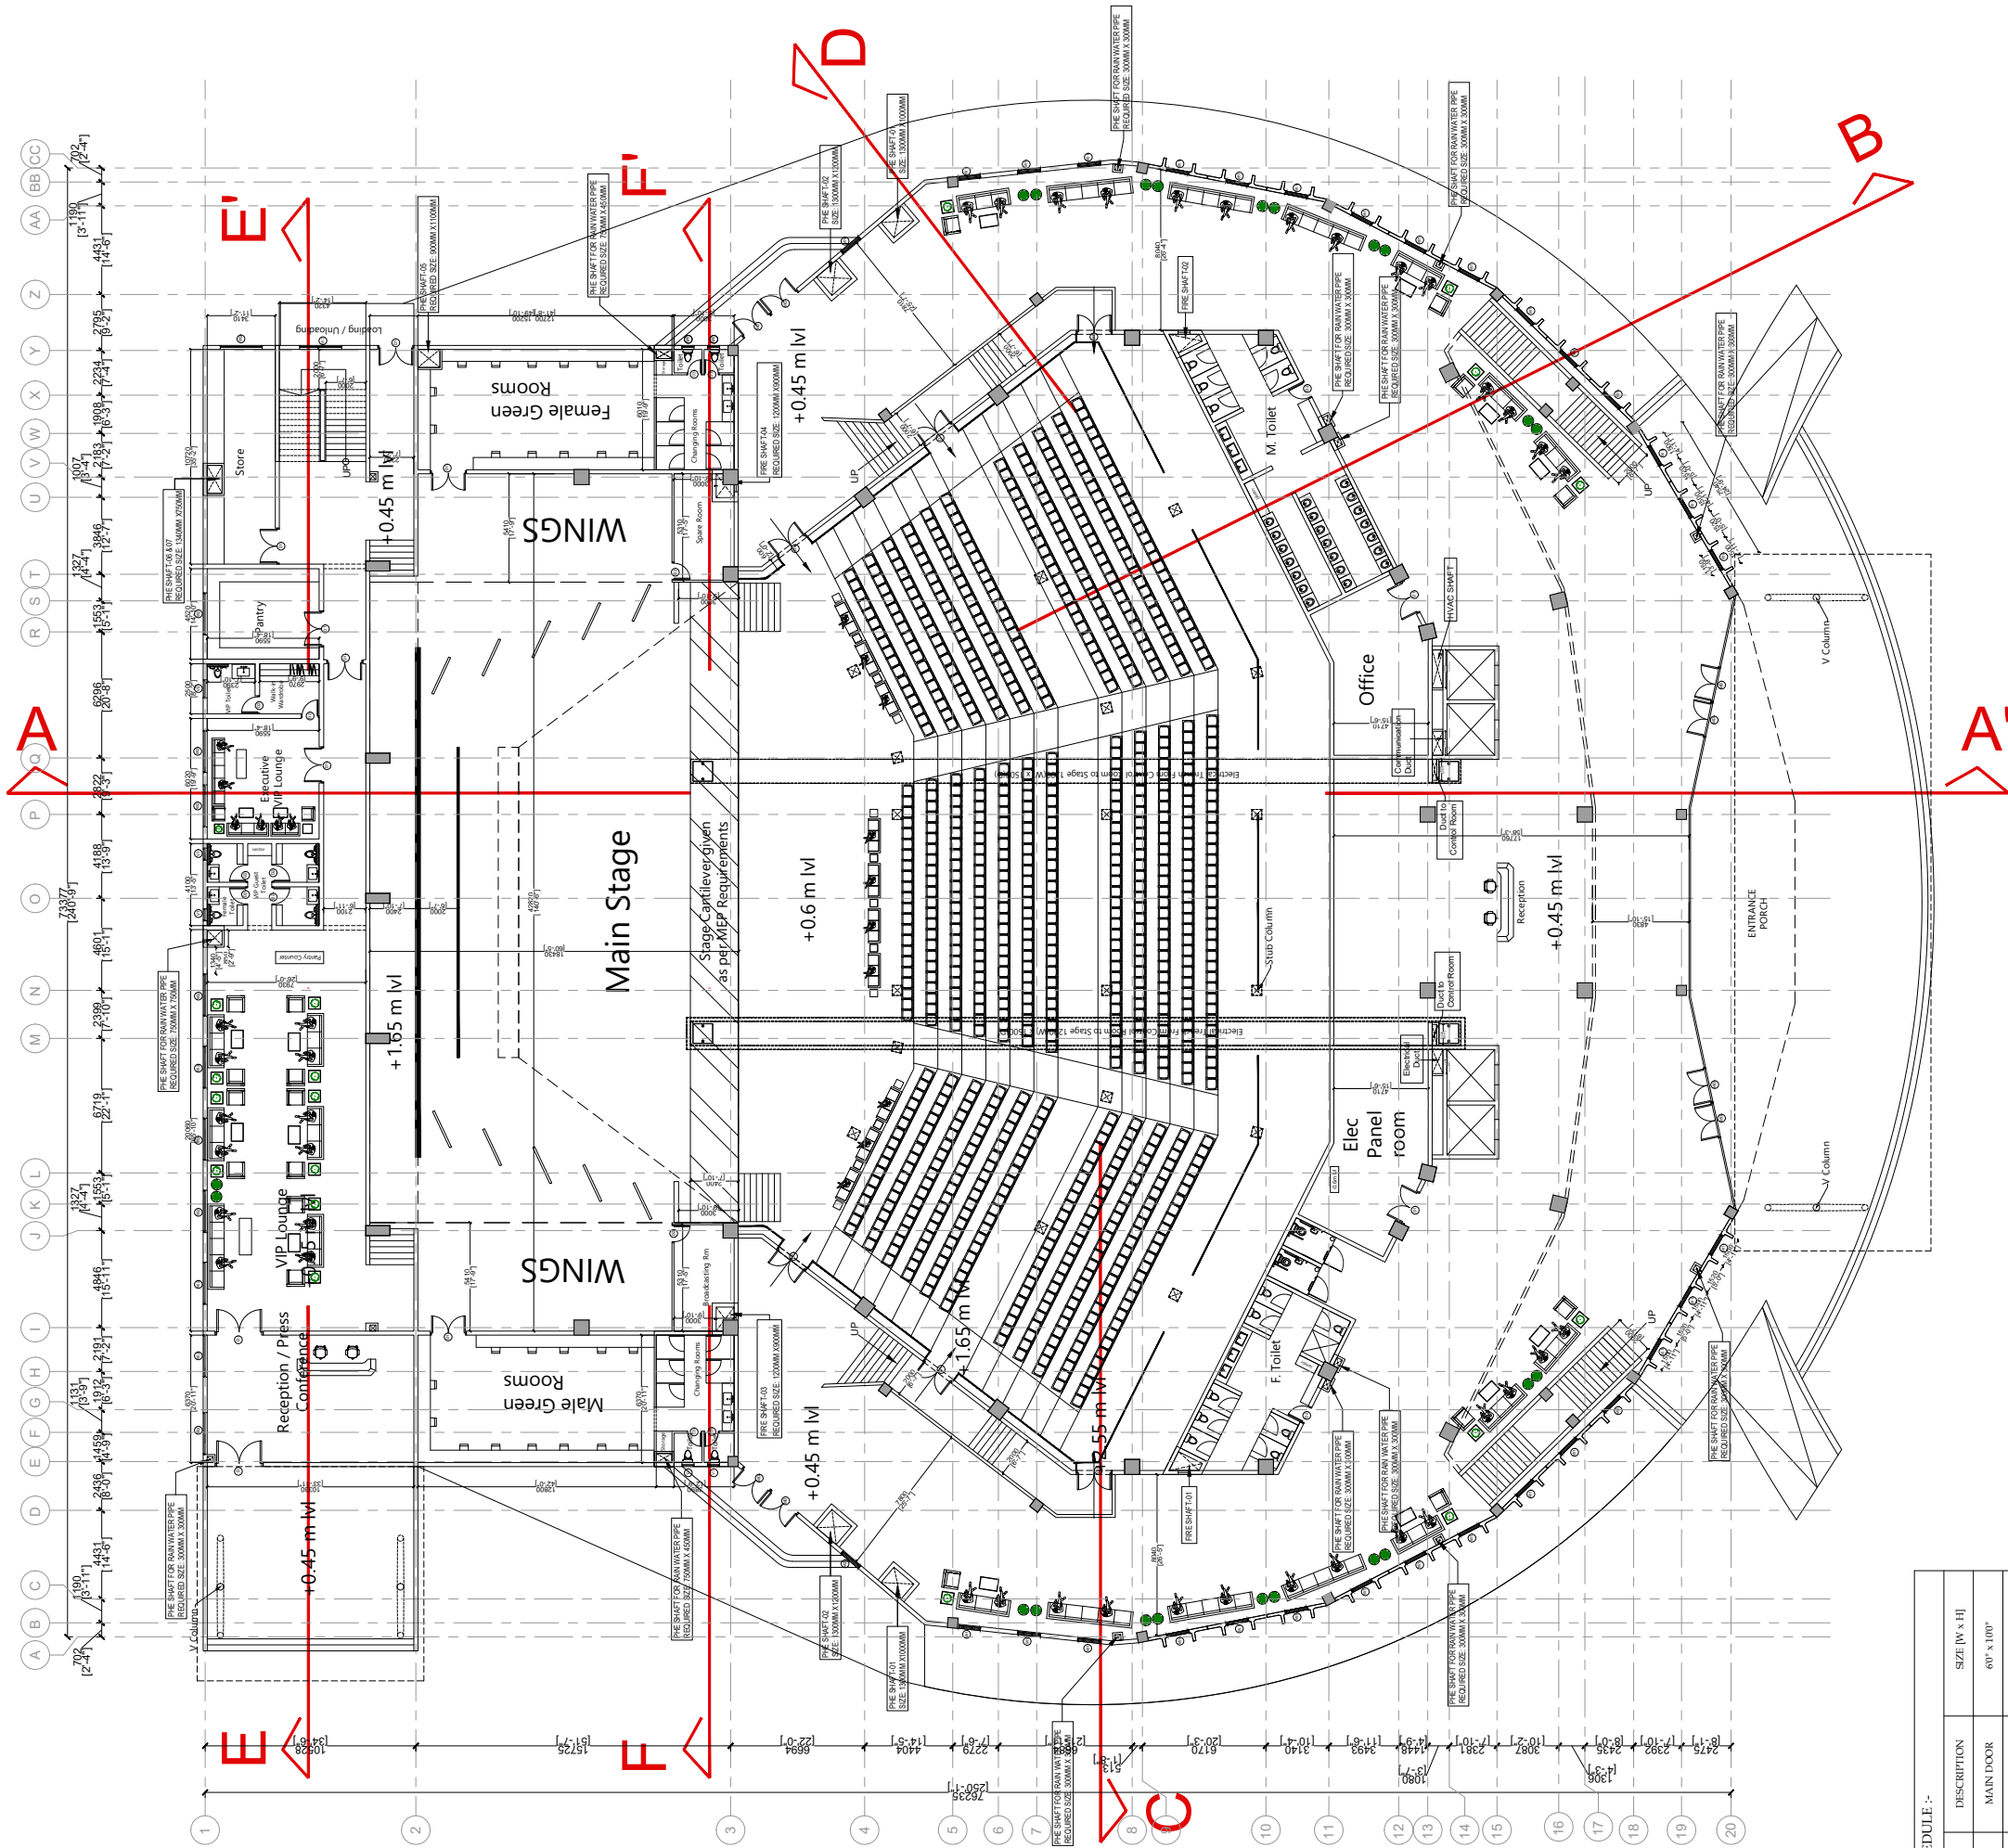

DOOR SCHEDULE :-

TYPE	DESCRIPTION	SIZE [W x H]
MD	MAIN DOOR	60' x 100'
D	ROOM DOOR	80' x 80'
D1	ROOM DOOR	60' x 80'
D2	ROOM DOOR	30' x 80'
D3	ROOM DOOR	26' x 80'
D4	ROOM DOOR	66' x 80'

WINDOW SCHEDULE :-

TYPE	DESCRIPTION	SIZE [W x H]	SILL HEIGHT
W1	WINDOW	39' x 80'	20"
W2	WINDOW	70' x 50'	30"
V1	VENTILATOR	20' x 20'	80"
V2	VENTILATOR	30' x 20'	80"
V3	VENTILATOR	100' x 20'	80"
V4	VENTILATOR	80' x 20'	80"

GROUND FLOOR

Scheme Drawing
Date : 24-06-2022
Aaraa Architects.Chennai-32

ARCHITECTS :-
Aaraa Architects
SHA Homes, G1, Plot No.20,
Five Furlong Road
Gundly, Chennai 32.
L 044-43580216
E design@araaarchitect.com
www.araaarchitects.com

CLIENT :-
Nalanda University


PROJECT :-
Nalanda University Campus @ Rajgir

SHEET TITLE :-
Ground Floor Plan

Note:


DRAWN	CHECKED	JOB NO :-
Sanjeevan	Ar. Anushree	
SCALE	DATE	SHEET NO:-
NTS	17-05-2022	01

This drawing is to be read in conjunction with all related drawings. Do not scale from this drawing. All dimensions must be checked and verified on site before commencing any work or producing shop drawing. The Architect should be notified immediately of any discrepancy.

 

FIRST FLOOR
Plan @ 5 M LVL

3540 sqm

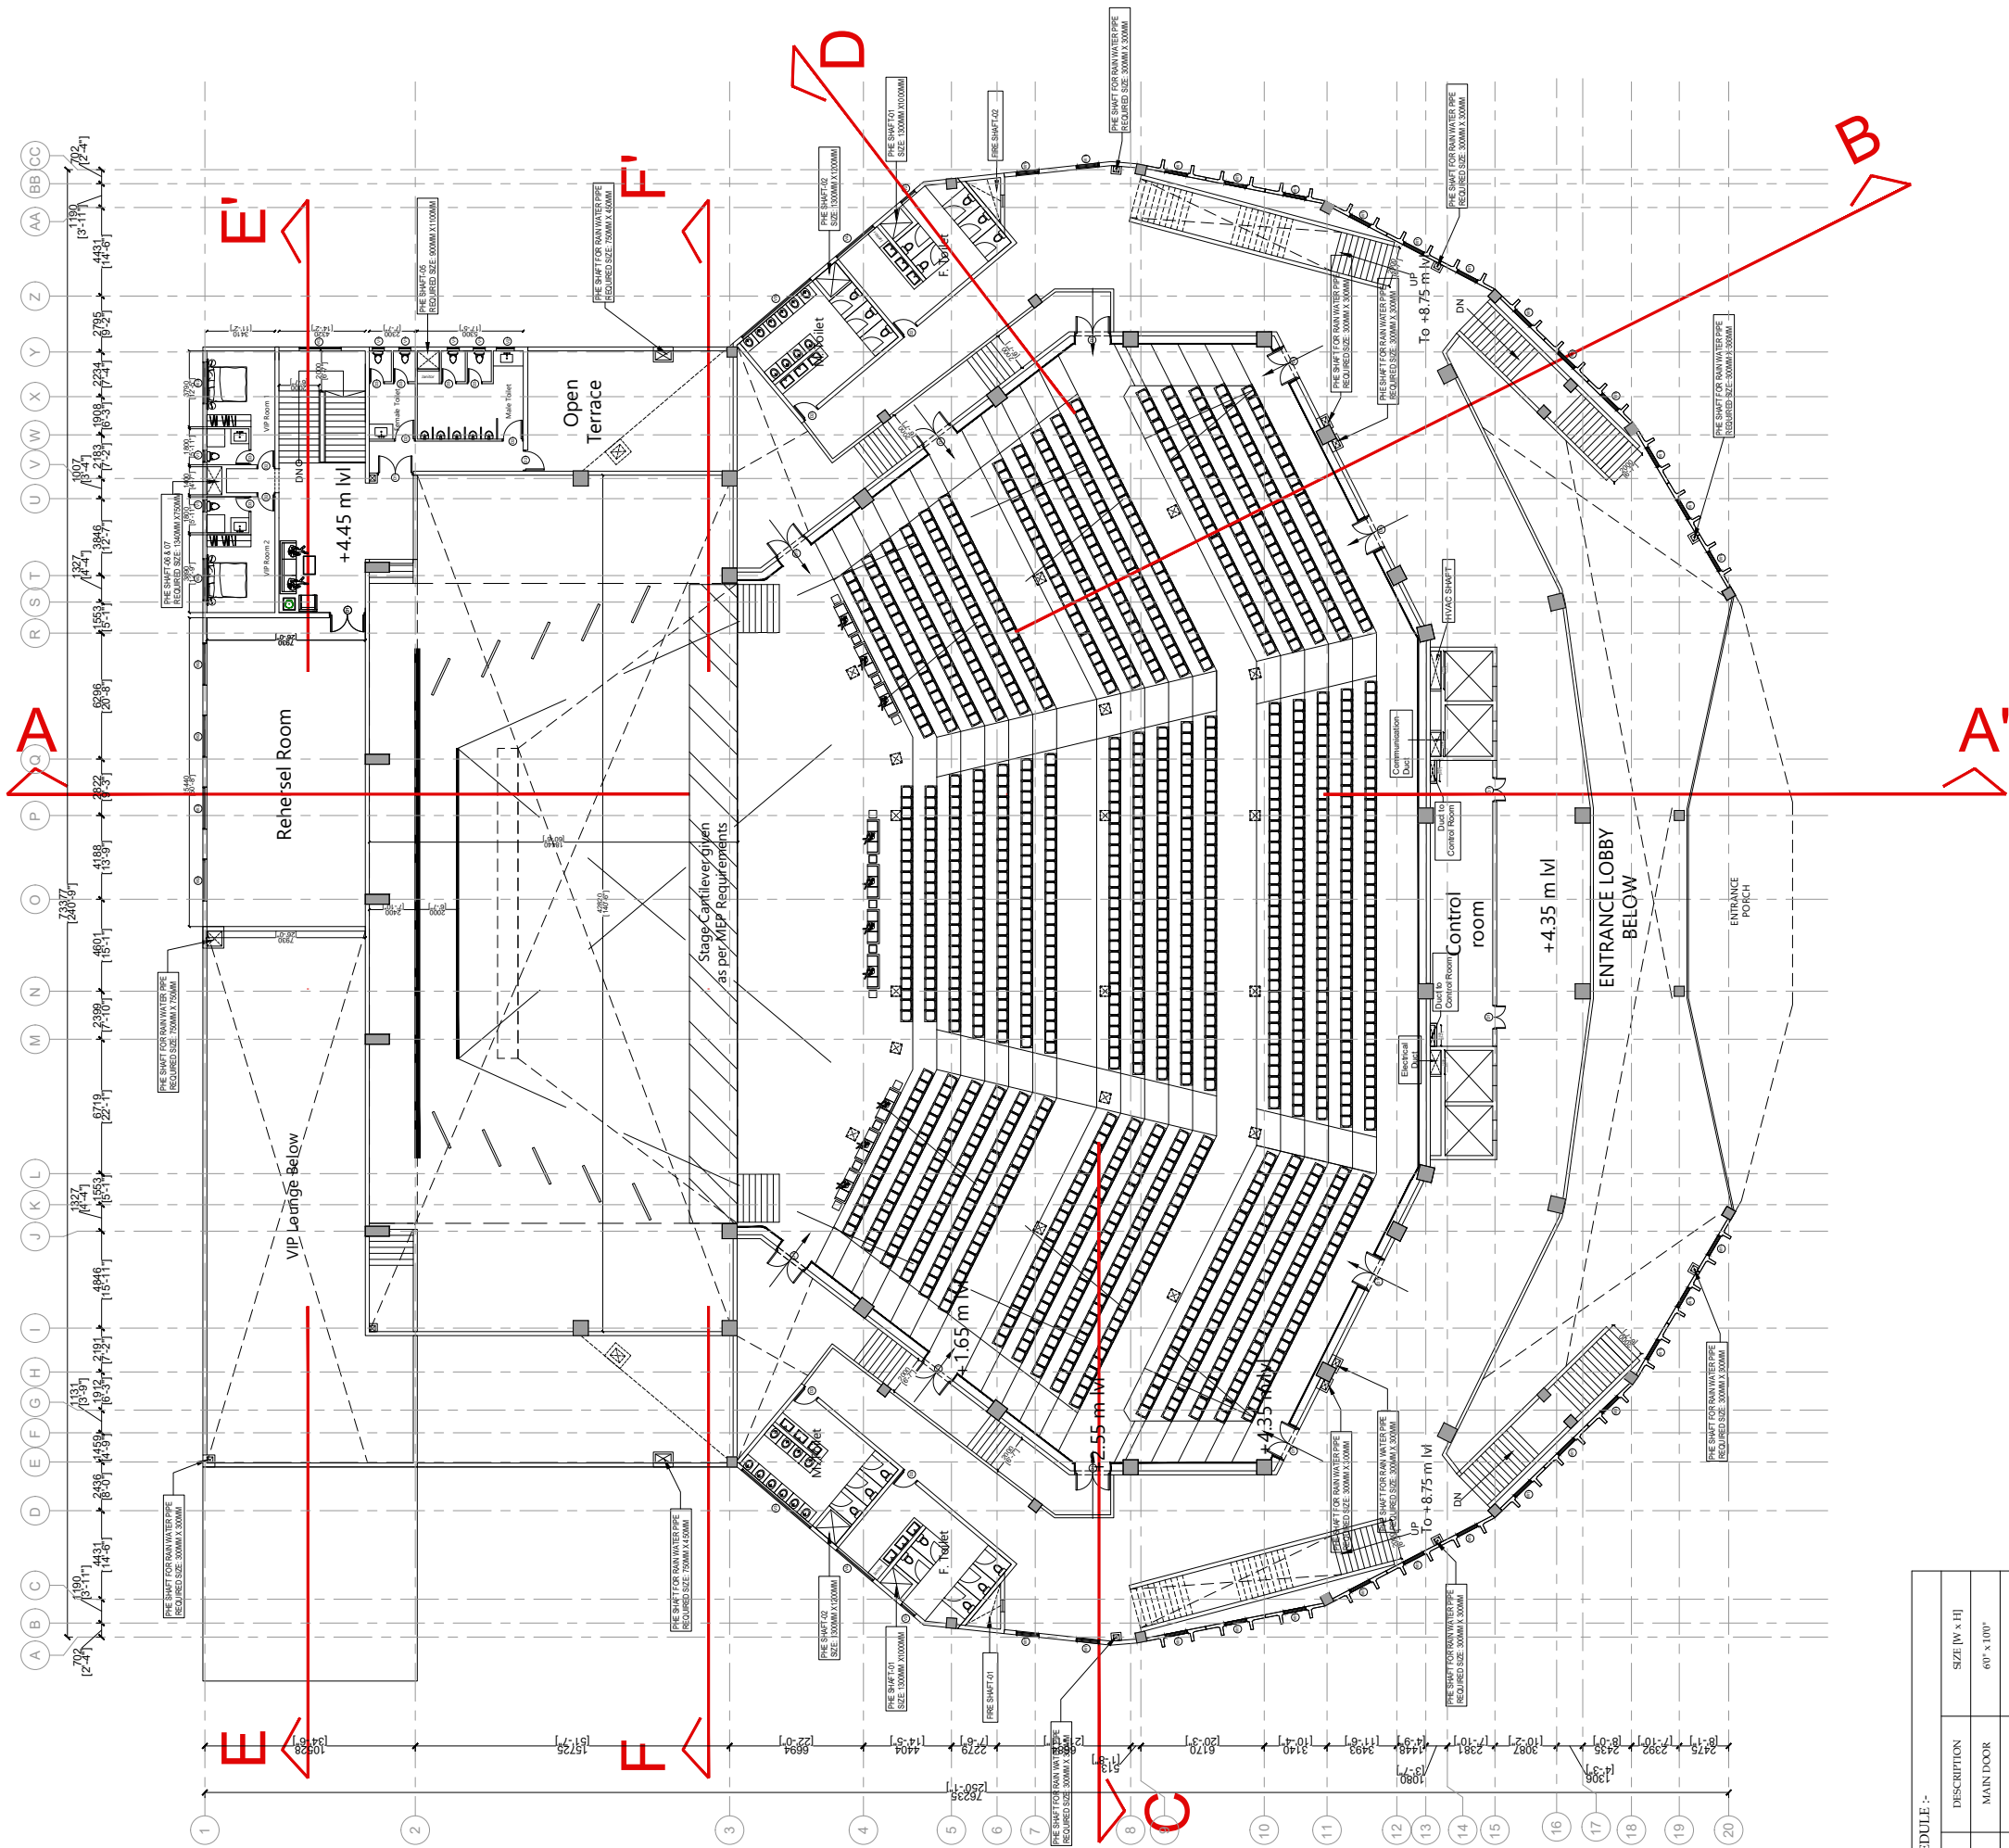

DOOR SCHEDULE :-

TYPE	DESCRIPTION	SIZE [W x H]
MD	MAIN DOOR	60' x 100'
D	ROOM DOOR	80' x 80'
D1	ROOM DOOR	60' x 80'
D2	ROOM DOOR	30' x 80'
D3	ROOM DOOR	26' x 80'
D4	ROOM DOOR	66' x 80'

WINDOW SCHEDULE :-

TYPE	DESCRIPTION	SIZE [W x H]	SILL HEIGHT
W1	WINDOW	39' x 80'	20"
W2	WINDOW	70' x 50'	30"
V1	VENTILATOR	20' x 20'	80"
V2	VENTILATOR	30' x 20'	80"
V3	VENTILATOR	100' x 20'	80"
V4	VENTILATOR	80' x 20'	80"

FIRST FLOOR
Plan @ 5 M LVL

Scheme Drawing
Date : 24-06-2022
Aaraa Architects.Chennai-32


ARCHITECTS :-
Aaraa Architects
SHA Homes, G1, Plot No.20,
Five Furlong Road
Gundly, Chennai 32.
L 044-43580216
E design@araaarchitect.com
www.araaarchitects.com

CLIENT :-
Nalanda University
PROJECT :-
Nalanda University Campus @ Rajgir

SHEET TITLE :-		First Floor Plan	
Note:		DRAWN	CHECKED
		Sanjeevan	Ar. Anushree
		RR	SCALE
		Check	NTS
		Issue Date	17-05-2022
		Rev.	SHEET NO.-
		A	02
		Description	


This drawing is to be read in conjunction with all related drawings. Do not scale from this drawing. All dimensions must be checked and verified on site before commencing any work or producing shop drawing. The Architect should be notified immediately of any discrepancy.

This drawing is copyright and remains the property of AARA Architects.

 

BALCONY FLOOR
Plan @ 9 M LVL

557 sqm

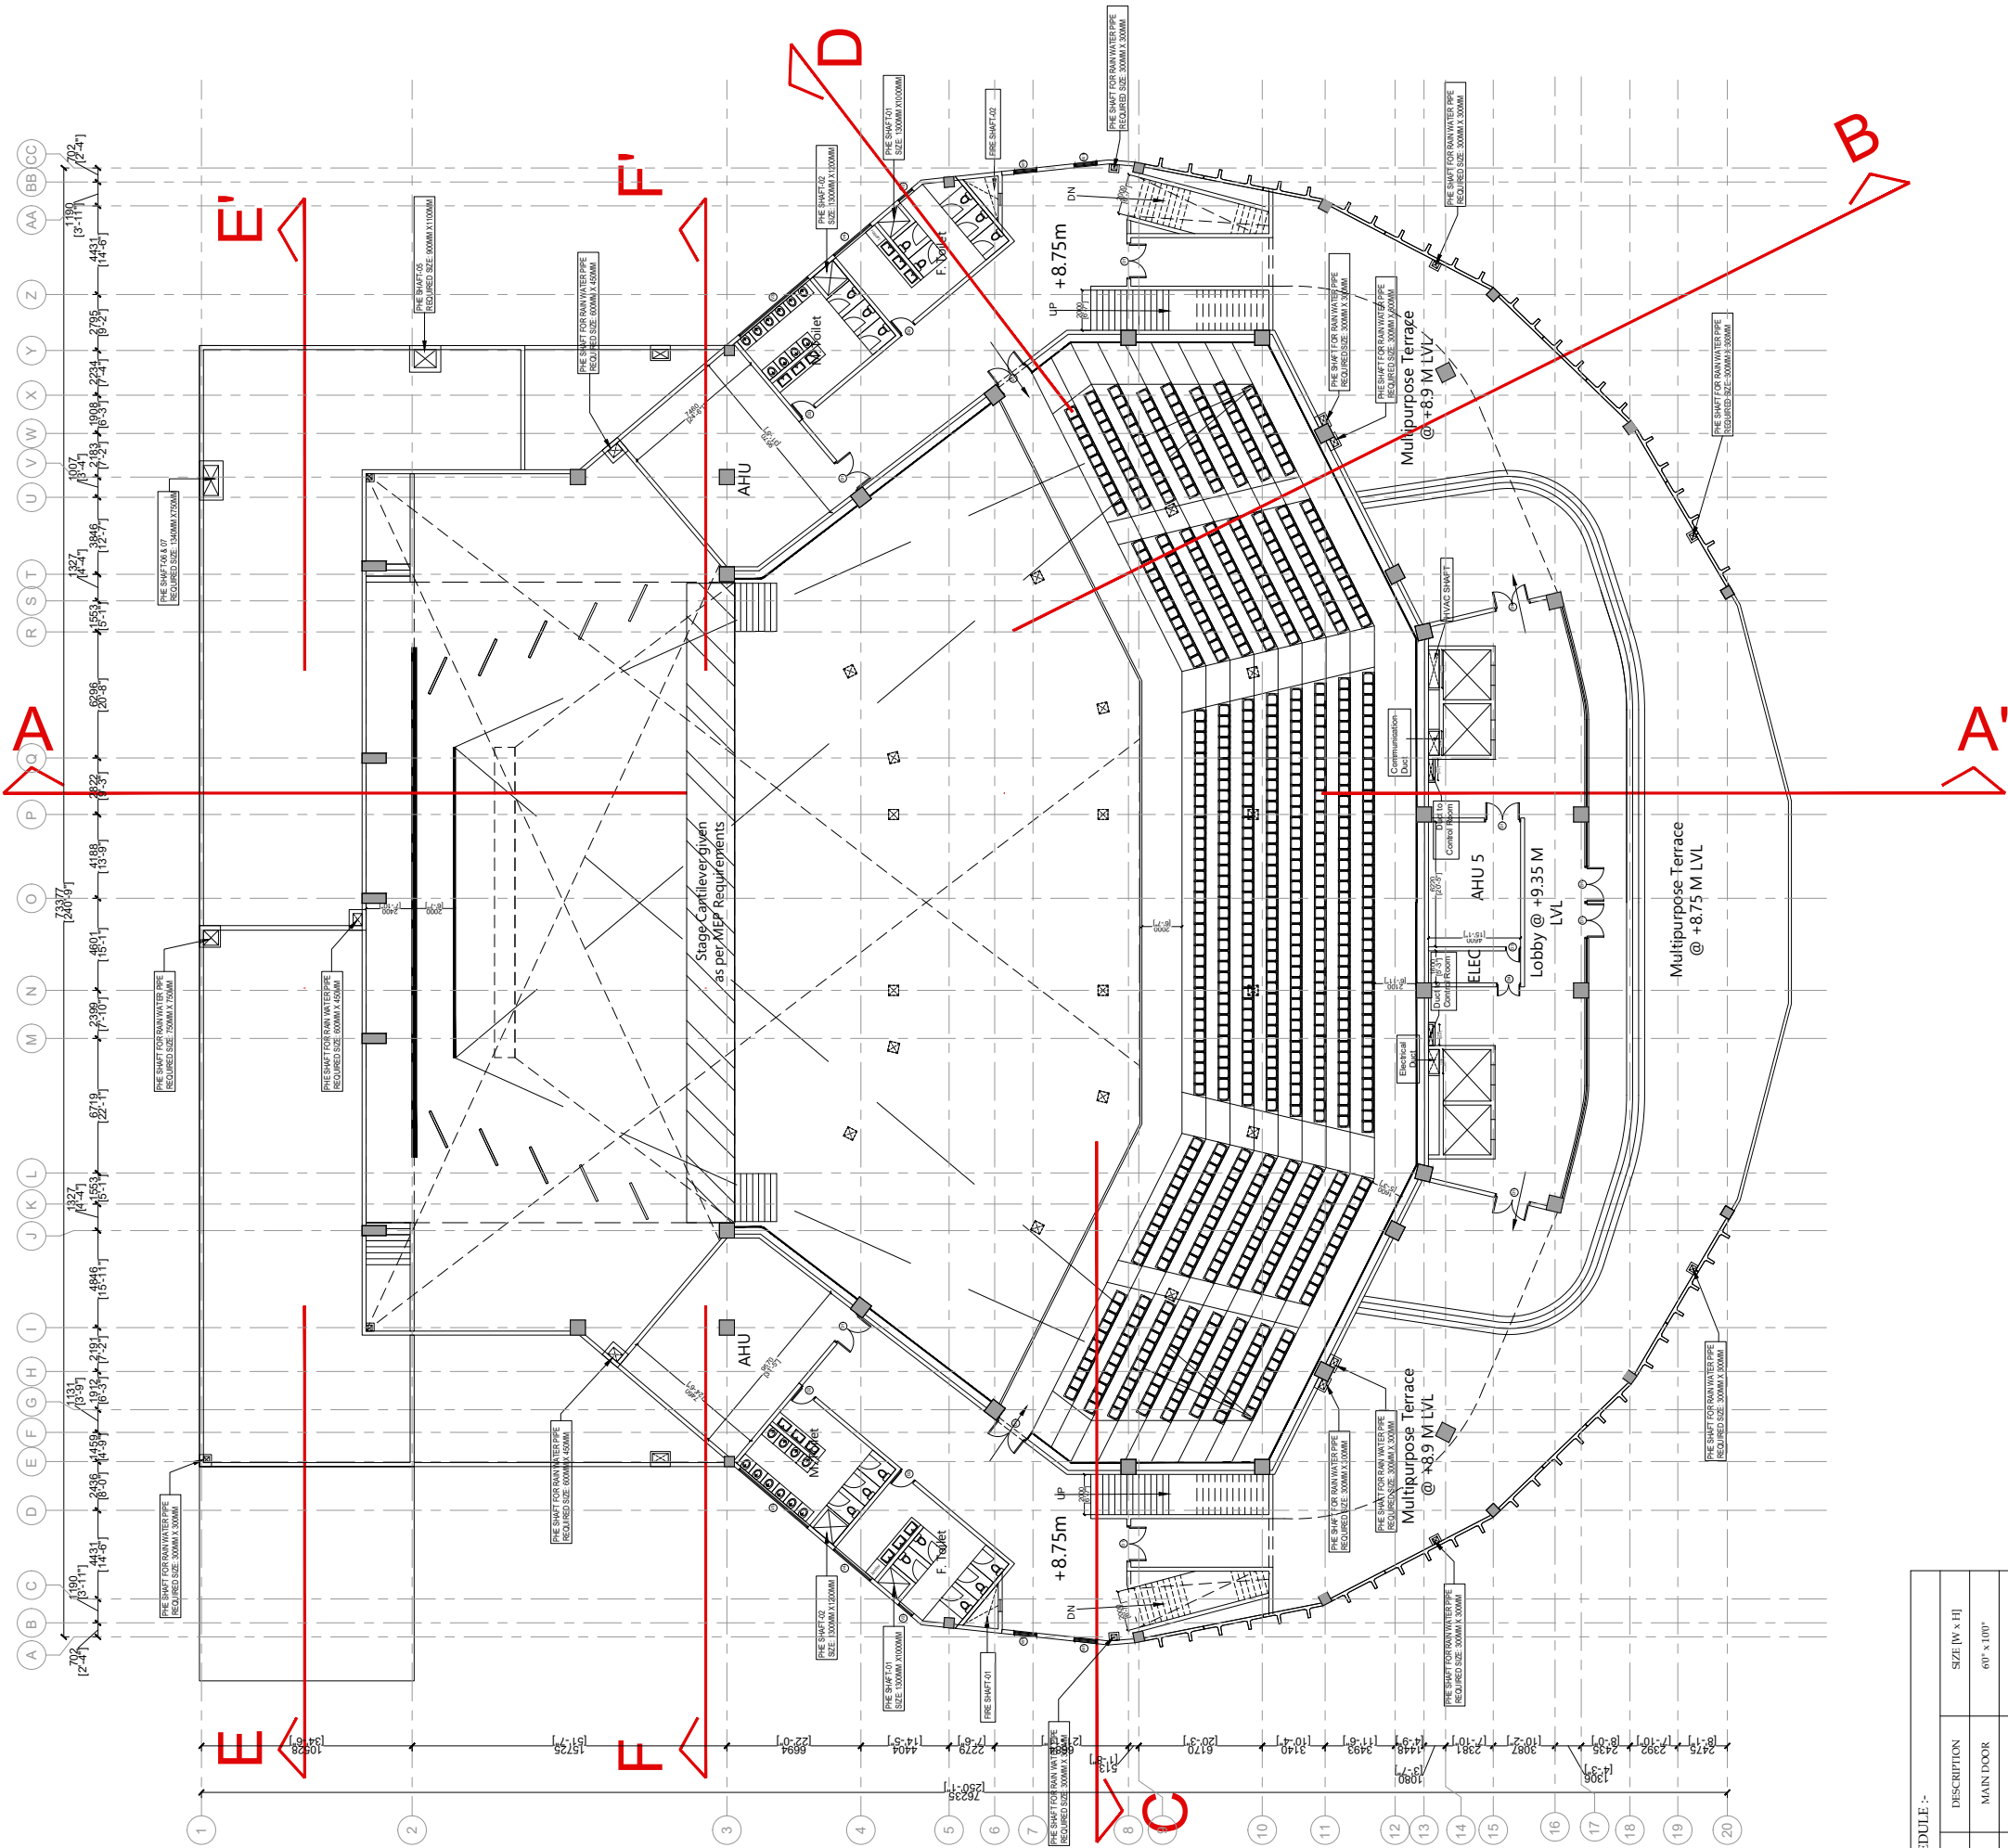

DOOR SCHEDULE :-

TYPE	DESCRIPTION	SIZE [W x H]
MD	MAIN DOOR	60" x 100"
D	ROOM DOOR	80" x 80"
D1	ROOM DOOR	60" x 80"
D2	ROOM DOOR	30" x 80"
D3	ROOM DOOR	26" x 80"
D4	ROOM DOOR	66" x 80"

WINDOW SCHEDULE :-

TYPE	DESCRIPTION	SIZE [W x H]	SILL HEIGHT
W1	WINDOW	39" x 80"	20"
W2	WINDOW	70" x 50"	30"
V1	VENTILATOR	20" x 20"	80"
V2	VENTILATOR	30" x 20"	80"
V3	VENTILATOR	100" x 20"	80"
V4	VENTILATOR	80" x 20"	80"

BALCONY FLOOR
Plan @ 9 M LVL

Scheme Drawing
Date : 24-06-2022
Aaraa Architects.Chennai-32

ARCHITECTS :-
Aaraa Architects
SHA Homes, G1, Plot No.20,
Five Furlong Road
Gundly, Chennai 32.
L 044-43580216
E design@araaarchitect.com
www.araaarchitects.com


CLIENT :-
Nalanda University

PROJECT :-
Nalanda University Campus @ Rajgir

SHEET TITLE :-		Balcony Lower Level Plan	
Note:		DRAWN	CHECKED
		Sanjeevan	Ar. Anushree
		RR	SCALE
		Check	DATE
		Issue Date	NTS
		Rev.	SHEET NO.:-
		A	17-05-2022
		Description	03

This drawing is to be read in conjunction with all related drawings. Do not scale from this drawing. All dimensions must be checked and verified on site before commencing any work or producing shop drawing. The Architect should be notified immediately of any discrepancy.

This drawing is copyright and remains the property of AARAa Architects.

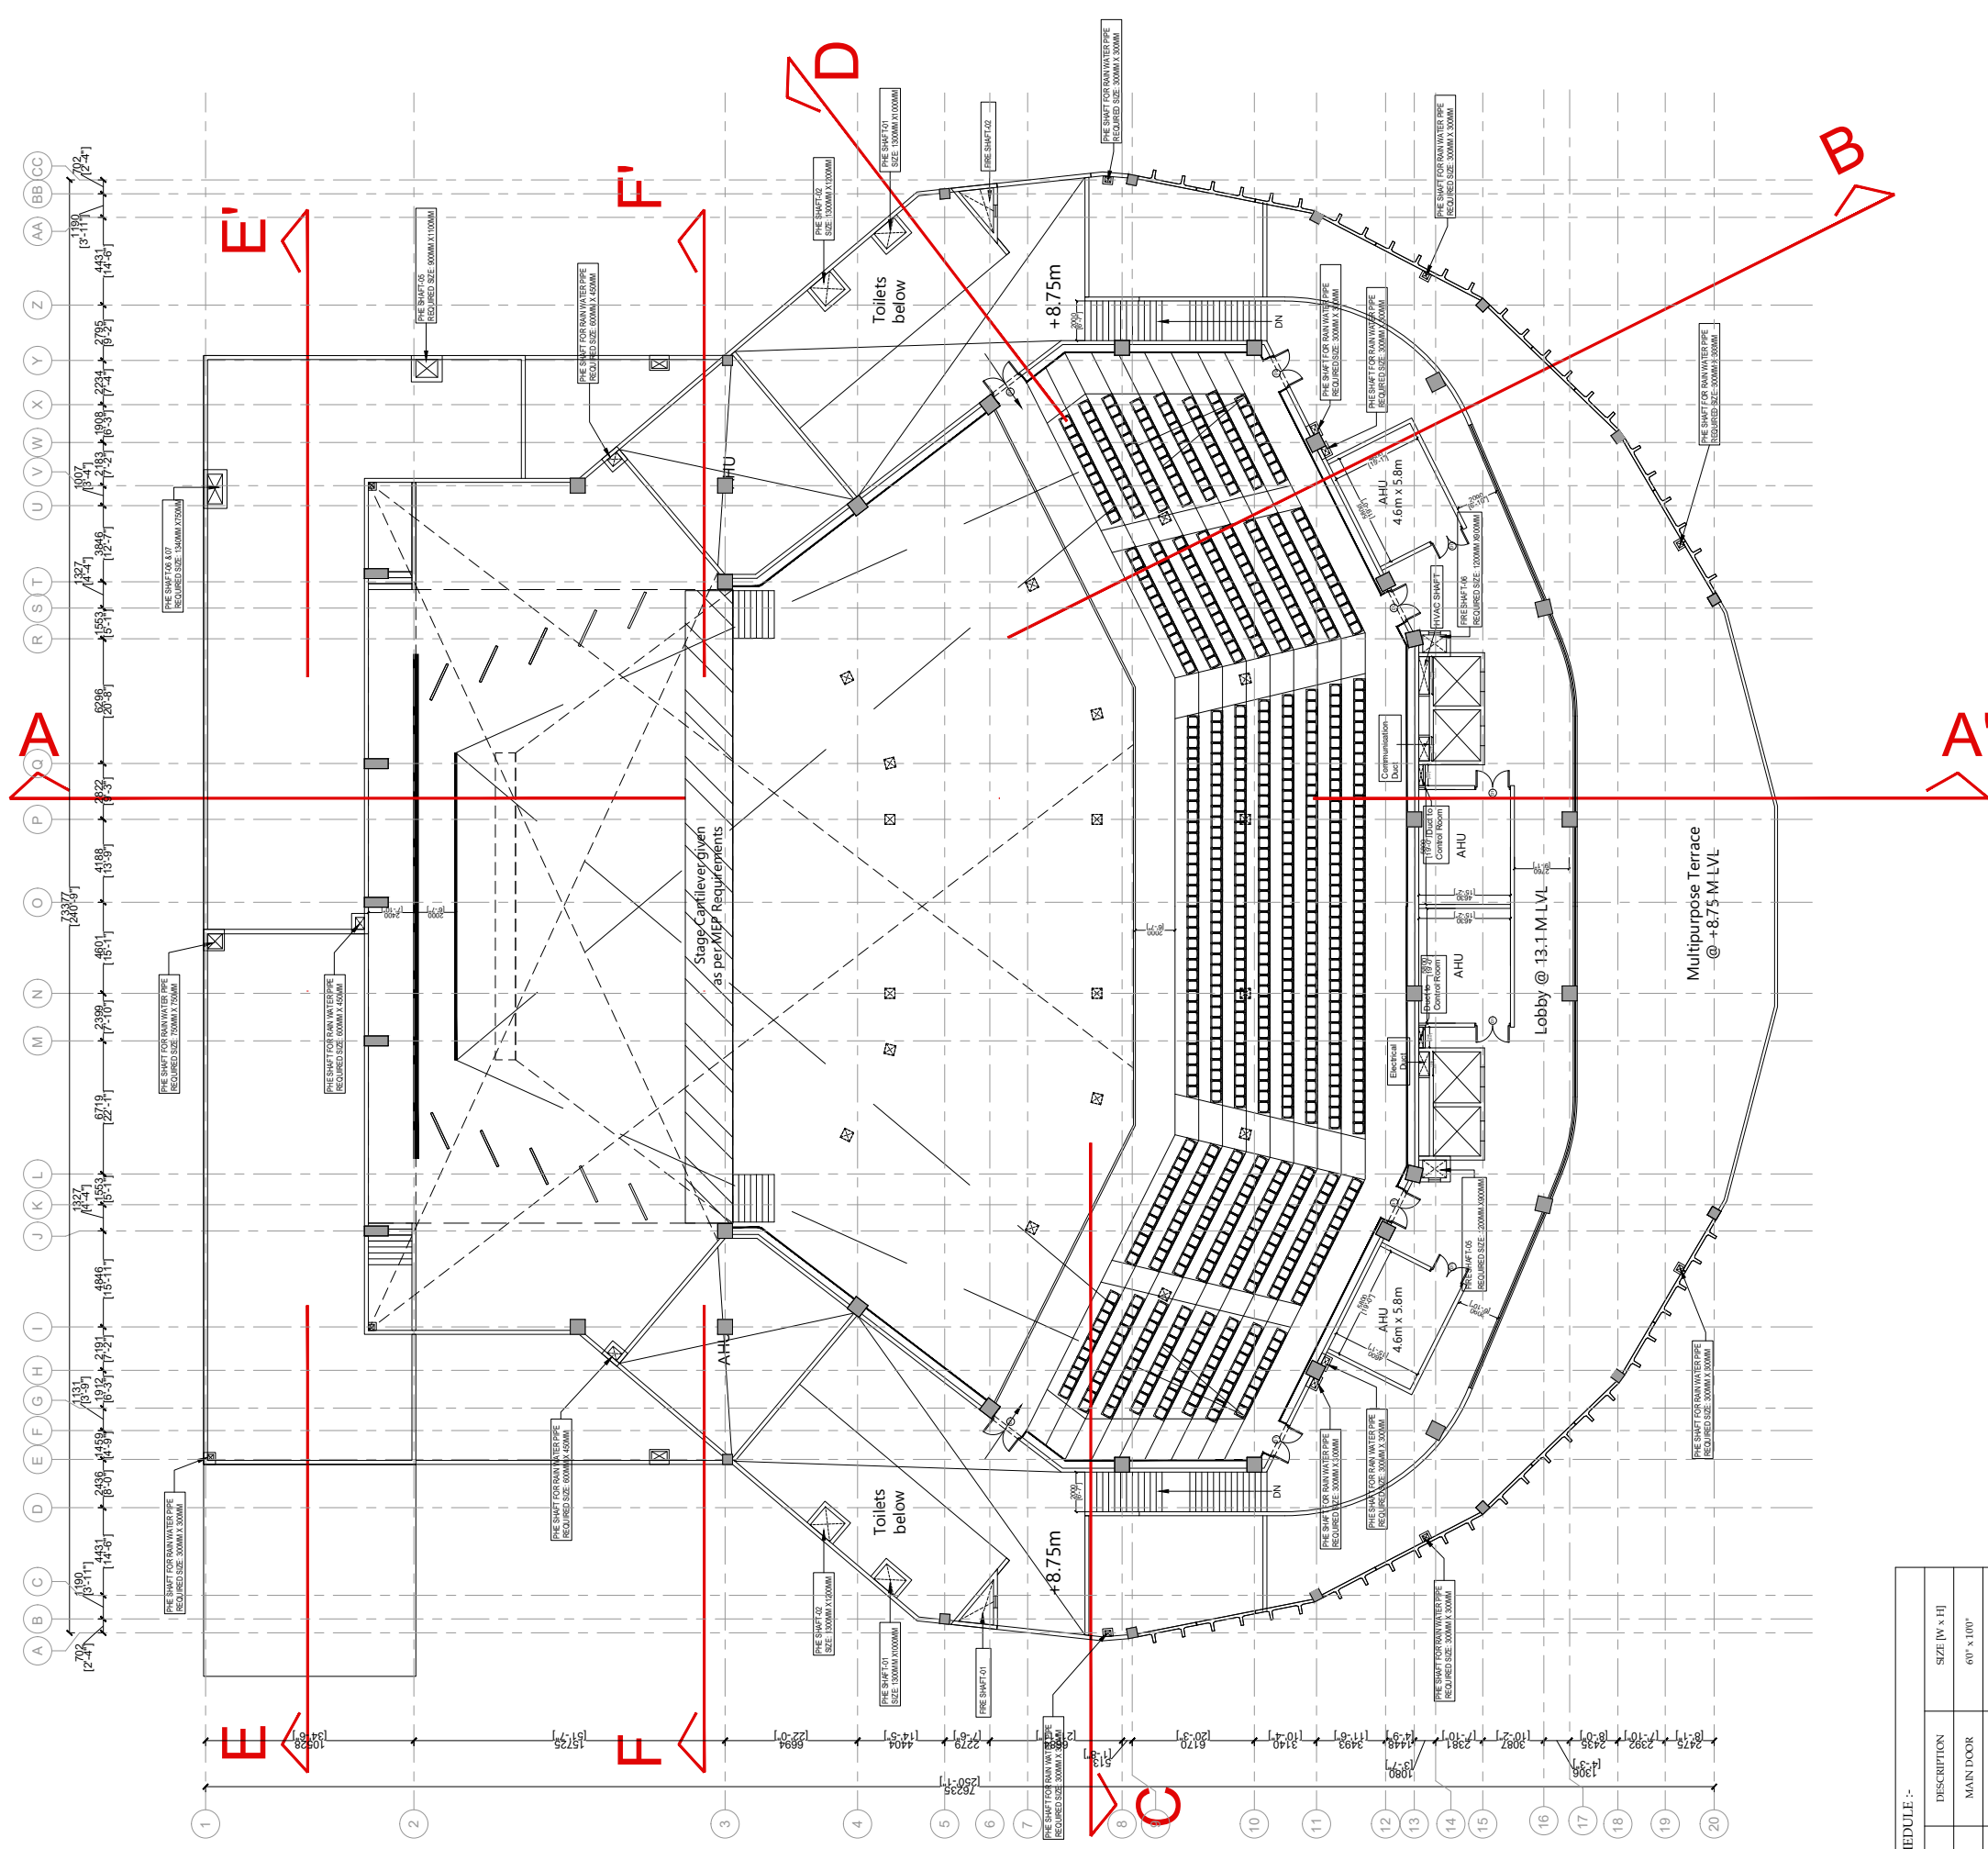

TYPE	DESCRIPTION	SIZE [W x H]
MID	MAIN DOOR	60' x 100'
D	ROOM DOOR	80' x 80'
D1	ROOM DOOR	60' x 80'
D2	ROOM DOOR	30' x 80'
D3	ROOM DOOR	26' x 80'
D4	ROOM DOOR	66' x 80'

TYPE	DESCRIPTION	SIZE [W x H]	SILL HEIGHT
W1	WINDOW	39" x 80"	20"
W2	WINDOW	70" x 50"	30"
V1	VENTILATOR	20" x 20"	80"
V2	VENTILATOR	30" x 20"	80"
V3	VENTILATOR	100" x 20"	80"
V4	VENTILATOR	80" x 20"	80"

Scheme Drawing
Date : 24-06-2022
Aaraa Architects.Chennai-32



ARCHITECTS

Aaraa Architects

SHA Homes, G1, Plot No.20,
Five Furlong Road
Gundly, Chennai 32.

L 044-43580216
E design@araaraaarchitect.com
www.araaraaarchitects.com


NT :-
Nalanda University

PROJECT :-


Nalanda University Campus @ Rajgir

					SHEET TITLE :- Balcony Upper Level Plan				
					Note:				
					DRAWN	CHECKED	JOB NO :-		
					Sanjeevan	Ar. Anushree			
A					RR	SCALE	DATE		
Rev.	Description	Issue Date	Check		NTS	17-09-2022		SHEET NO:-	04

This drawing is to be read in conjunction with all related drawings Do not scale from this drawing. All dimensions must be checked and verified on site before commencing any work or producing shop drawings. The Architect should be notified immediately of any discrepancy.	Rev.	Description	Issued Date	Issued By
				N.T.S
This drawing is copyright and remains the property of AARAA Architects.				17-05-2022

 

ROOF PLAN

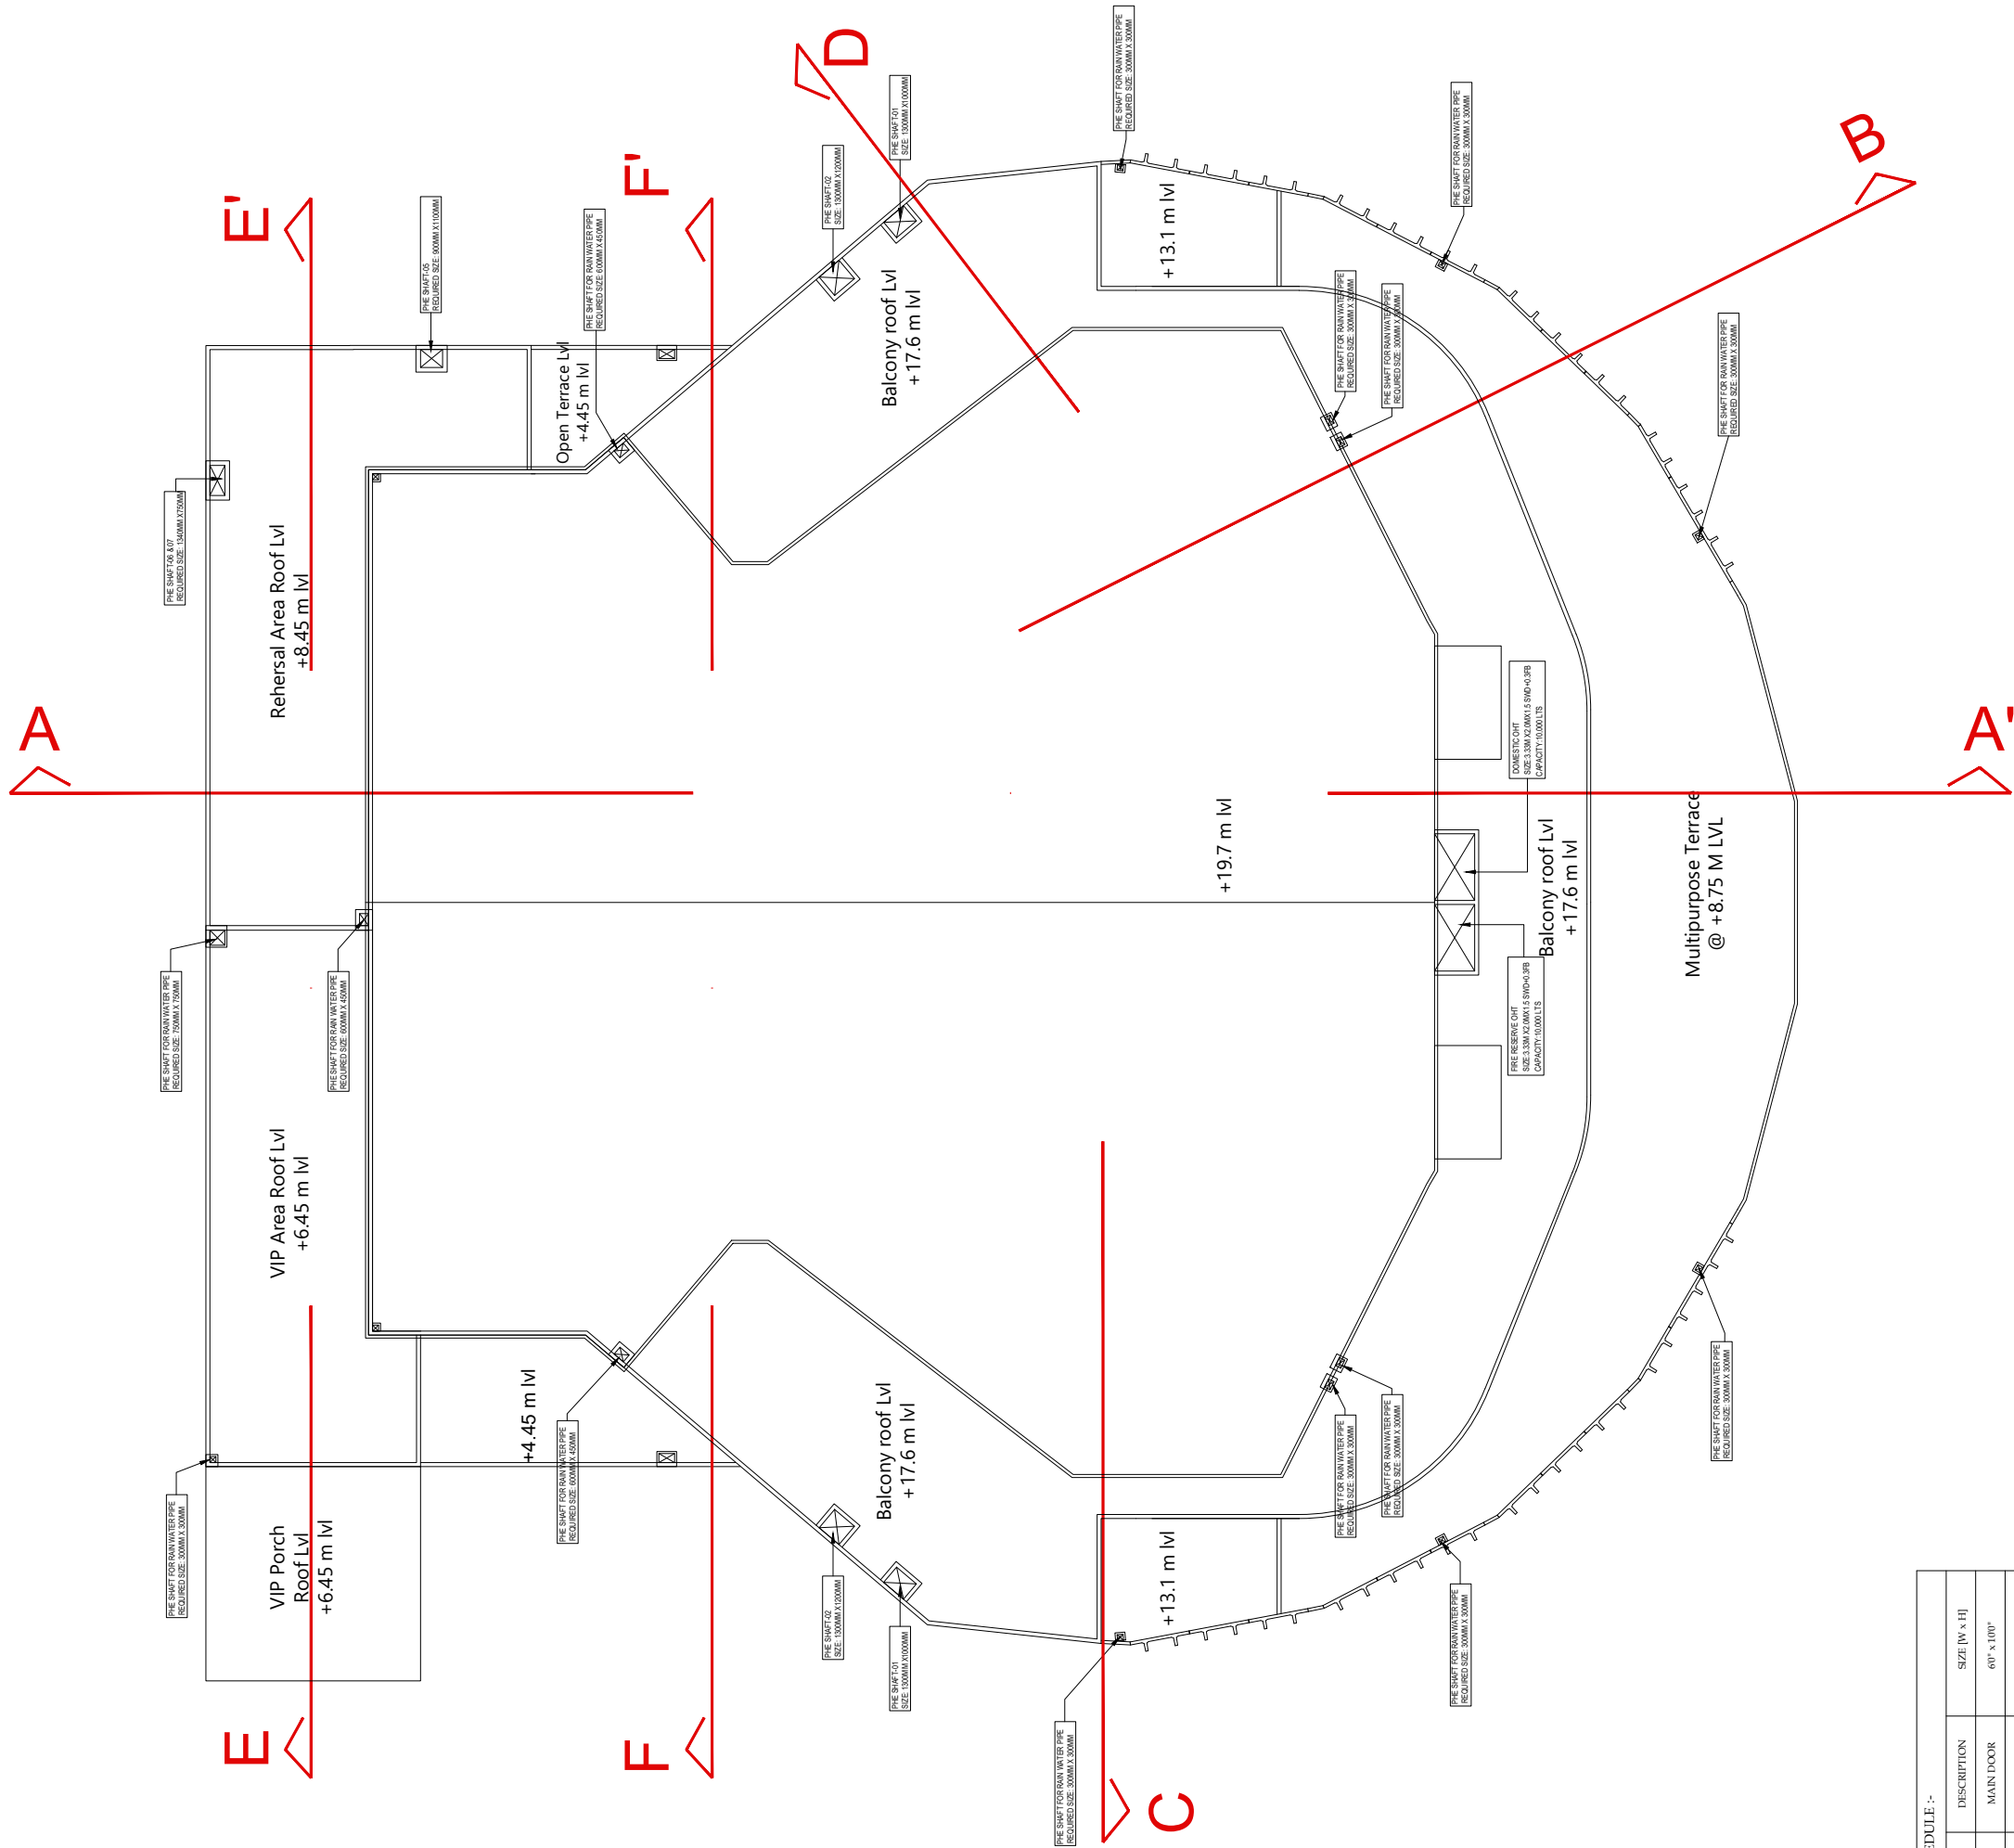

DOOR SCHEDULE :-

TYPE	DESCRIPTION	SIZE [W x H]
MD	MAIN DOOR	60" x 100"
D	ROOM DOOR	80" x 80"
D1	ROOM DOOR	60" x 80"
D2	ROOM DOOR	30" x 80"
D3	ROOM DOOR	26" x 80"
D4	ROOM DOOR	66" x 80"

WINDOW SCHEDULE :-

TYPE	DESCRIPTION	SIZE [W x H]	SILL HEIGHT
W1	WINDOW	39" x 80"	20"
W2	WINDOW	70" x 50"	30"
V1	VENTILATOR	20" x 20"	80"
V2	VENTILATOR	30" x 20"	80"
V3	VENTILATOR	100" x 20"	80"
V4	VENTILATOR	80" x 20"	80"

ROOF PLAN

Scheme Drawing
Date : 24-06-2022
Aaraa Architects.Chennai-32

ARCHITECTS :-
Aaraa Architects
SHA Homes, G1, Plot No.20,
Five Furlong Road
Gundly, Chennai 32.
L 044-43580216
E design@aaraaarchitect.com
www.aaraaarchitects.com


CLIENT :-
Nalanda University
PROJECT :-
Nalanda University Campus @ Rajgir

ARCHITECTS :-		CLIENT :-		SHEET TITLE :-	
Aaraa Architects		Nalanda University		Roof Plan	
SHA Homes, G1, Plot No.20, Five Furlong Road Gundly, Chennai 32.		PROJECT :-		Note:	
L 044-43580216 E design@aaraaarchitect.com www.aaraaarchitects.com		Nalanda University Campus @ Rajgir		DRAWN	CHECKED
				Sanjeevan	Ar. Anushree
				RR	SCALE
				Check	DATE
				Issue Date	17-05-2022
				Rev.	NTS
				Description	SHEET NO:-
				A	05


This drawing is to be read in conjunction with all related drawings. Do not scale from this drawing. All dimensions must be checked and verified on site before commencing any work or producing shop drawing. The Architect should be notified immediately of any discrepancy.

This drawing is copyright and remains the property of AARAa Architects.


SCHEMATIC SECTION

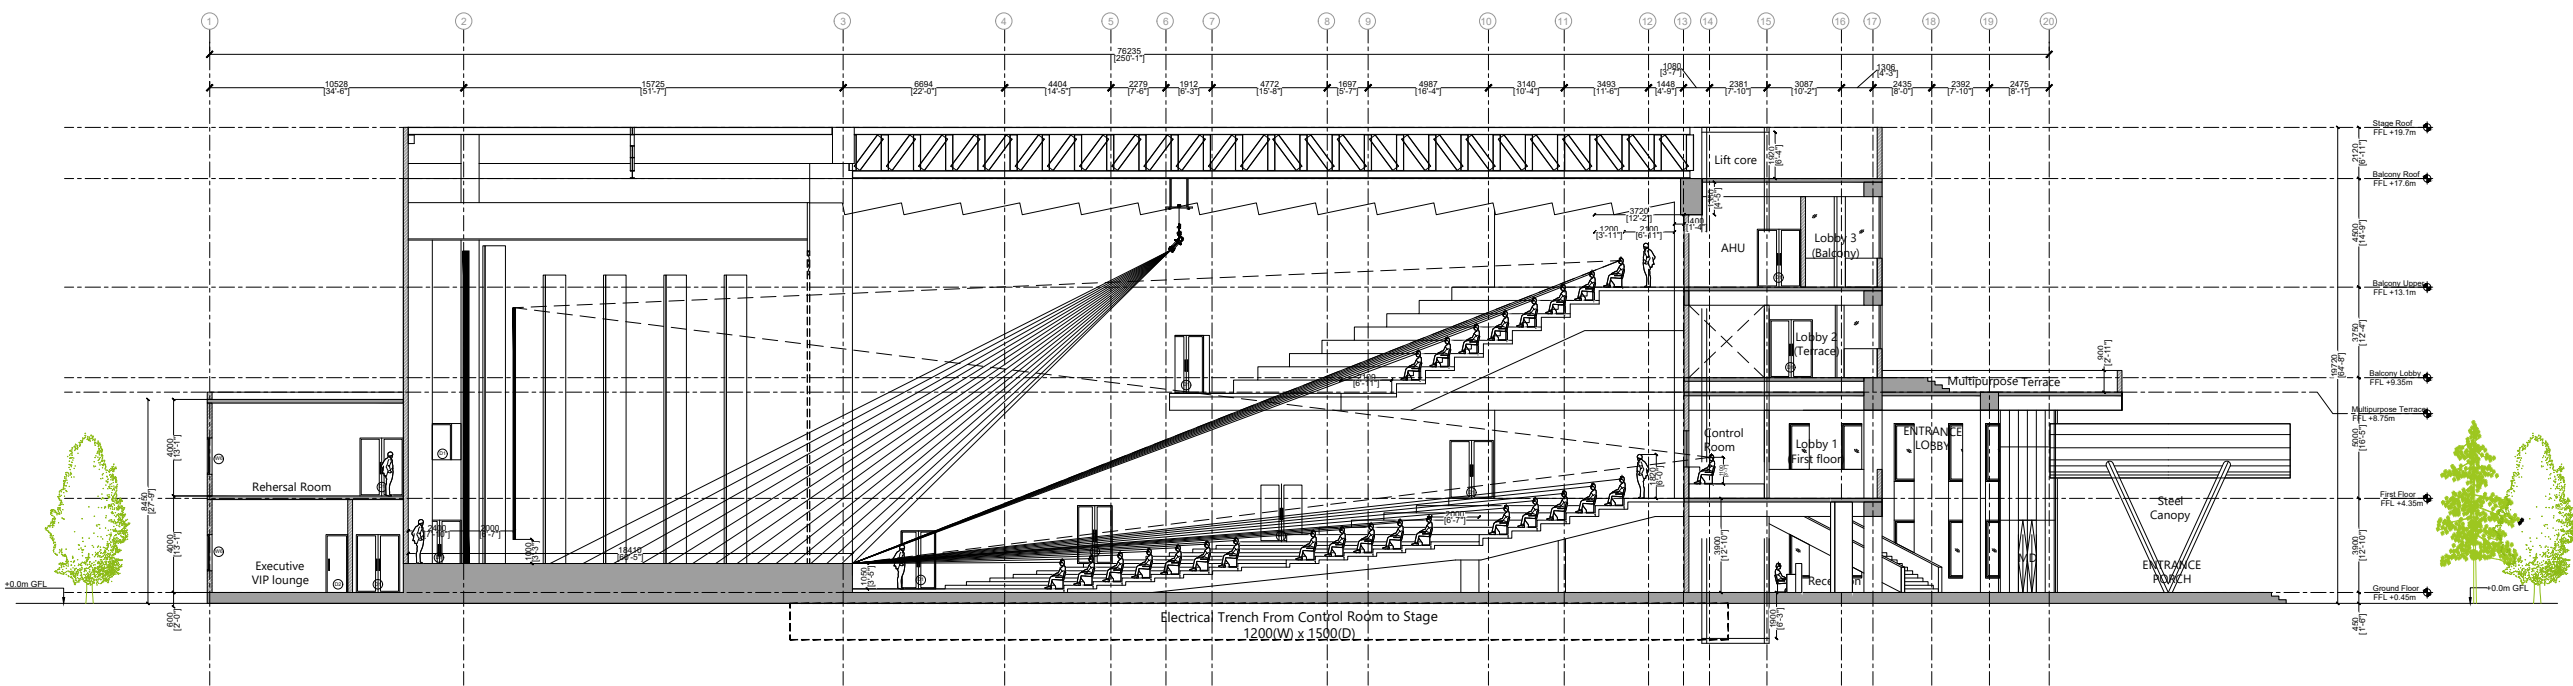


SECTION A-A'

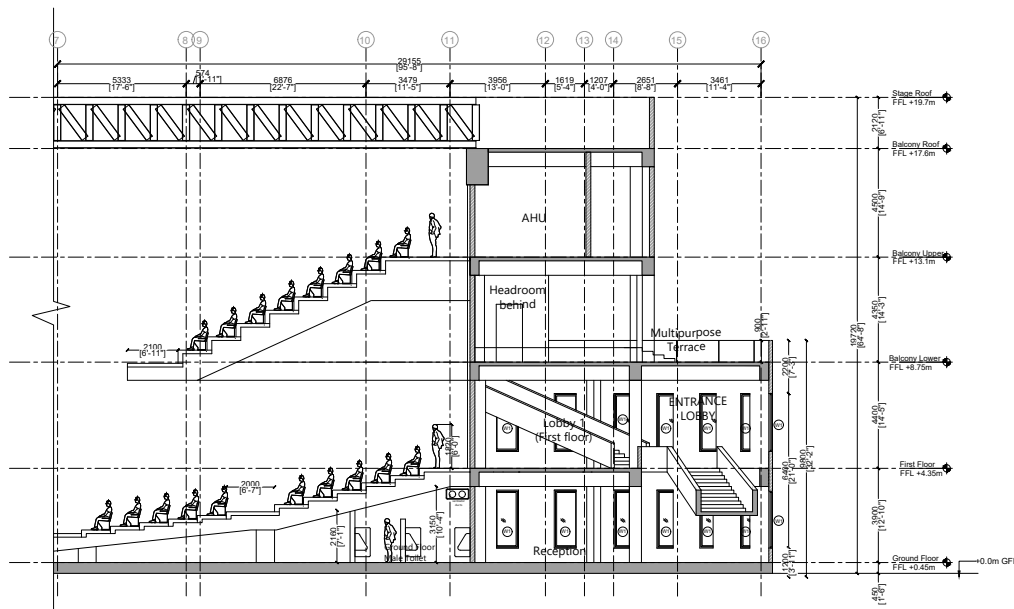

SECTION B

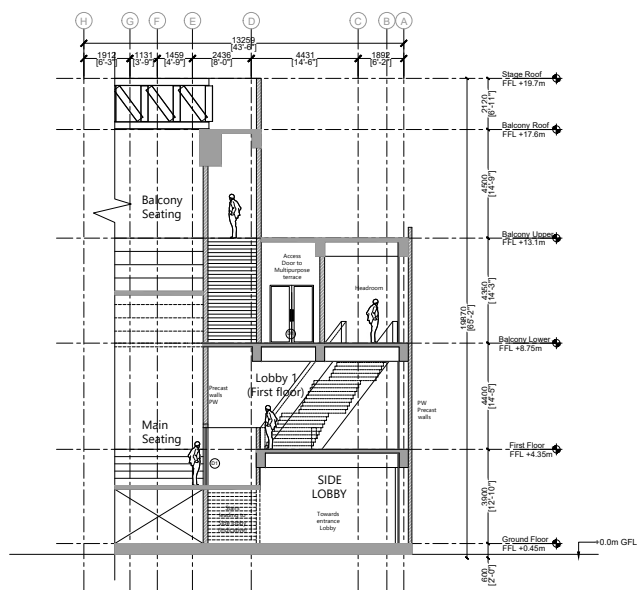

SECTION C

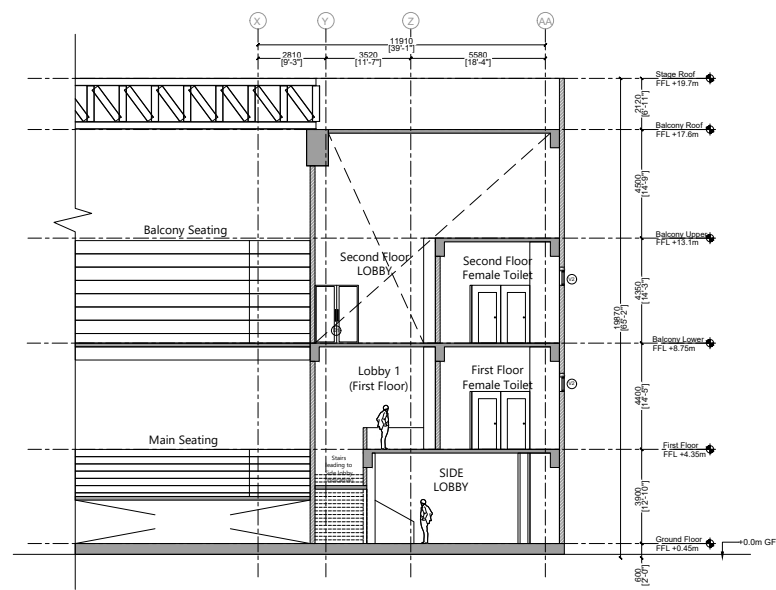

SECTION D

ARCHITECTS :-

Aaraa Architects

SHA Homes, G1, Plot No.20,
Five Furlong Road
Gunidy, Chennai 32.
L 044-43580216
E design@araaarchitects.com
www.araaarchitects.com



CLIENT :-

Nalanda University

PROJECT :-

**Nalanda University Campus
@ Rajgir**

SHEET TITLE :-

Schematic Sections

Scheme Drawing

Date : 17-09-2022

Aaraa Architects.Chennai-32

DRAWN	CHECKED	DRAWING NO :-	
	Ar. Anushree		
SCALE	DATE	SHEET NO:-	06
NTS	17-09-2022		



NOTE : ALL DIMENSIONS ARE IN MILLIMETERS

A	GROUND FLOOR PLAN	19-03-2020	RR
Rev	Description	Issue Date	Che
Issue Status:			

Civil & Structure Contracts

A P ENGINEERS
NO: 162, MADHA KOIL STREET,
THIRUVALLUVAR NAGAR, AYANAVARAM,
CHENNAI - 600 023, PH - +91 6499 2543
EMAIL: apengineers.india@gmail.com

 **Mechanical & Electrical Engineer**
E-SOLLUTIONS CONSULTANCY PVT LTD
#13/16, MOOGAMBIGAI STREET
JAI BALAJI NAGAR, NESAPPAKKAM
CHENNAI - 600078.
EMAIL - esolutions@gmail.com
WEB - www.esolutions.com



Infrastructure

**SRIJAY ENGINEERING
& CONSULTANTS PVT LTD**

NO: 39, 3rd STREET, AA BLOCK, BEHIND NALLI
ANNA NAGAR, CHENNAI-600 040.
EMAIL: design@srijay.co.in

Aaraa Architects
architecture + planning + landscape + interiors

SHA Homes, G1, Plot no. 20,
Five Furlong Road,
Guindy, Chennai 32.
Ph: +91 44 4358 0216

Project

VELAMMAL SCHOOL - KANCHIPURAM

Drawing Title


GROUND FLOOR PLAN

Project No: 19010	Scale: 1:200 @ A2	Drawn: D
-------------------	-------------------	----------

Drawing No:

ARA 19010 CD 101

This drawing is to be read in conjunction with all related drawings. Do not scale from this drawing. All dimensions must be checked and verified on site before commencing any work or producing shop drawings. The originator should be notified immediately of any discrepancy. This drawing is copyright and remains the property of Aarav Architects.

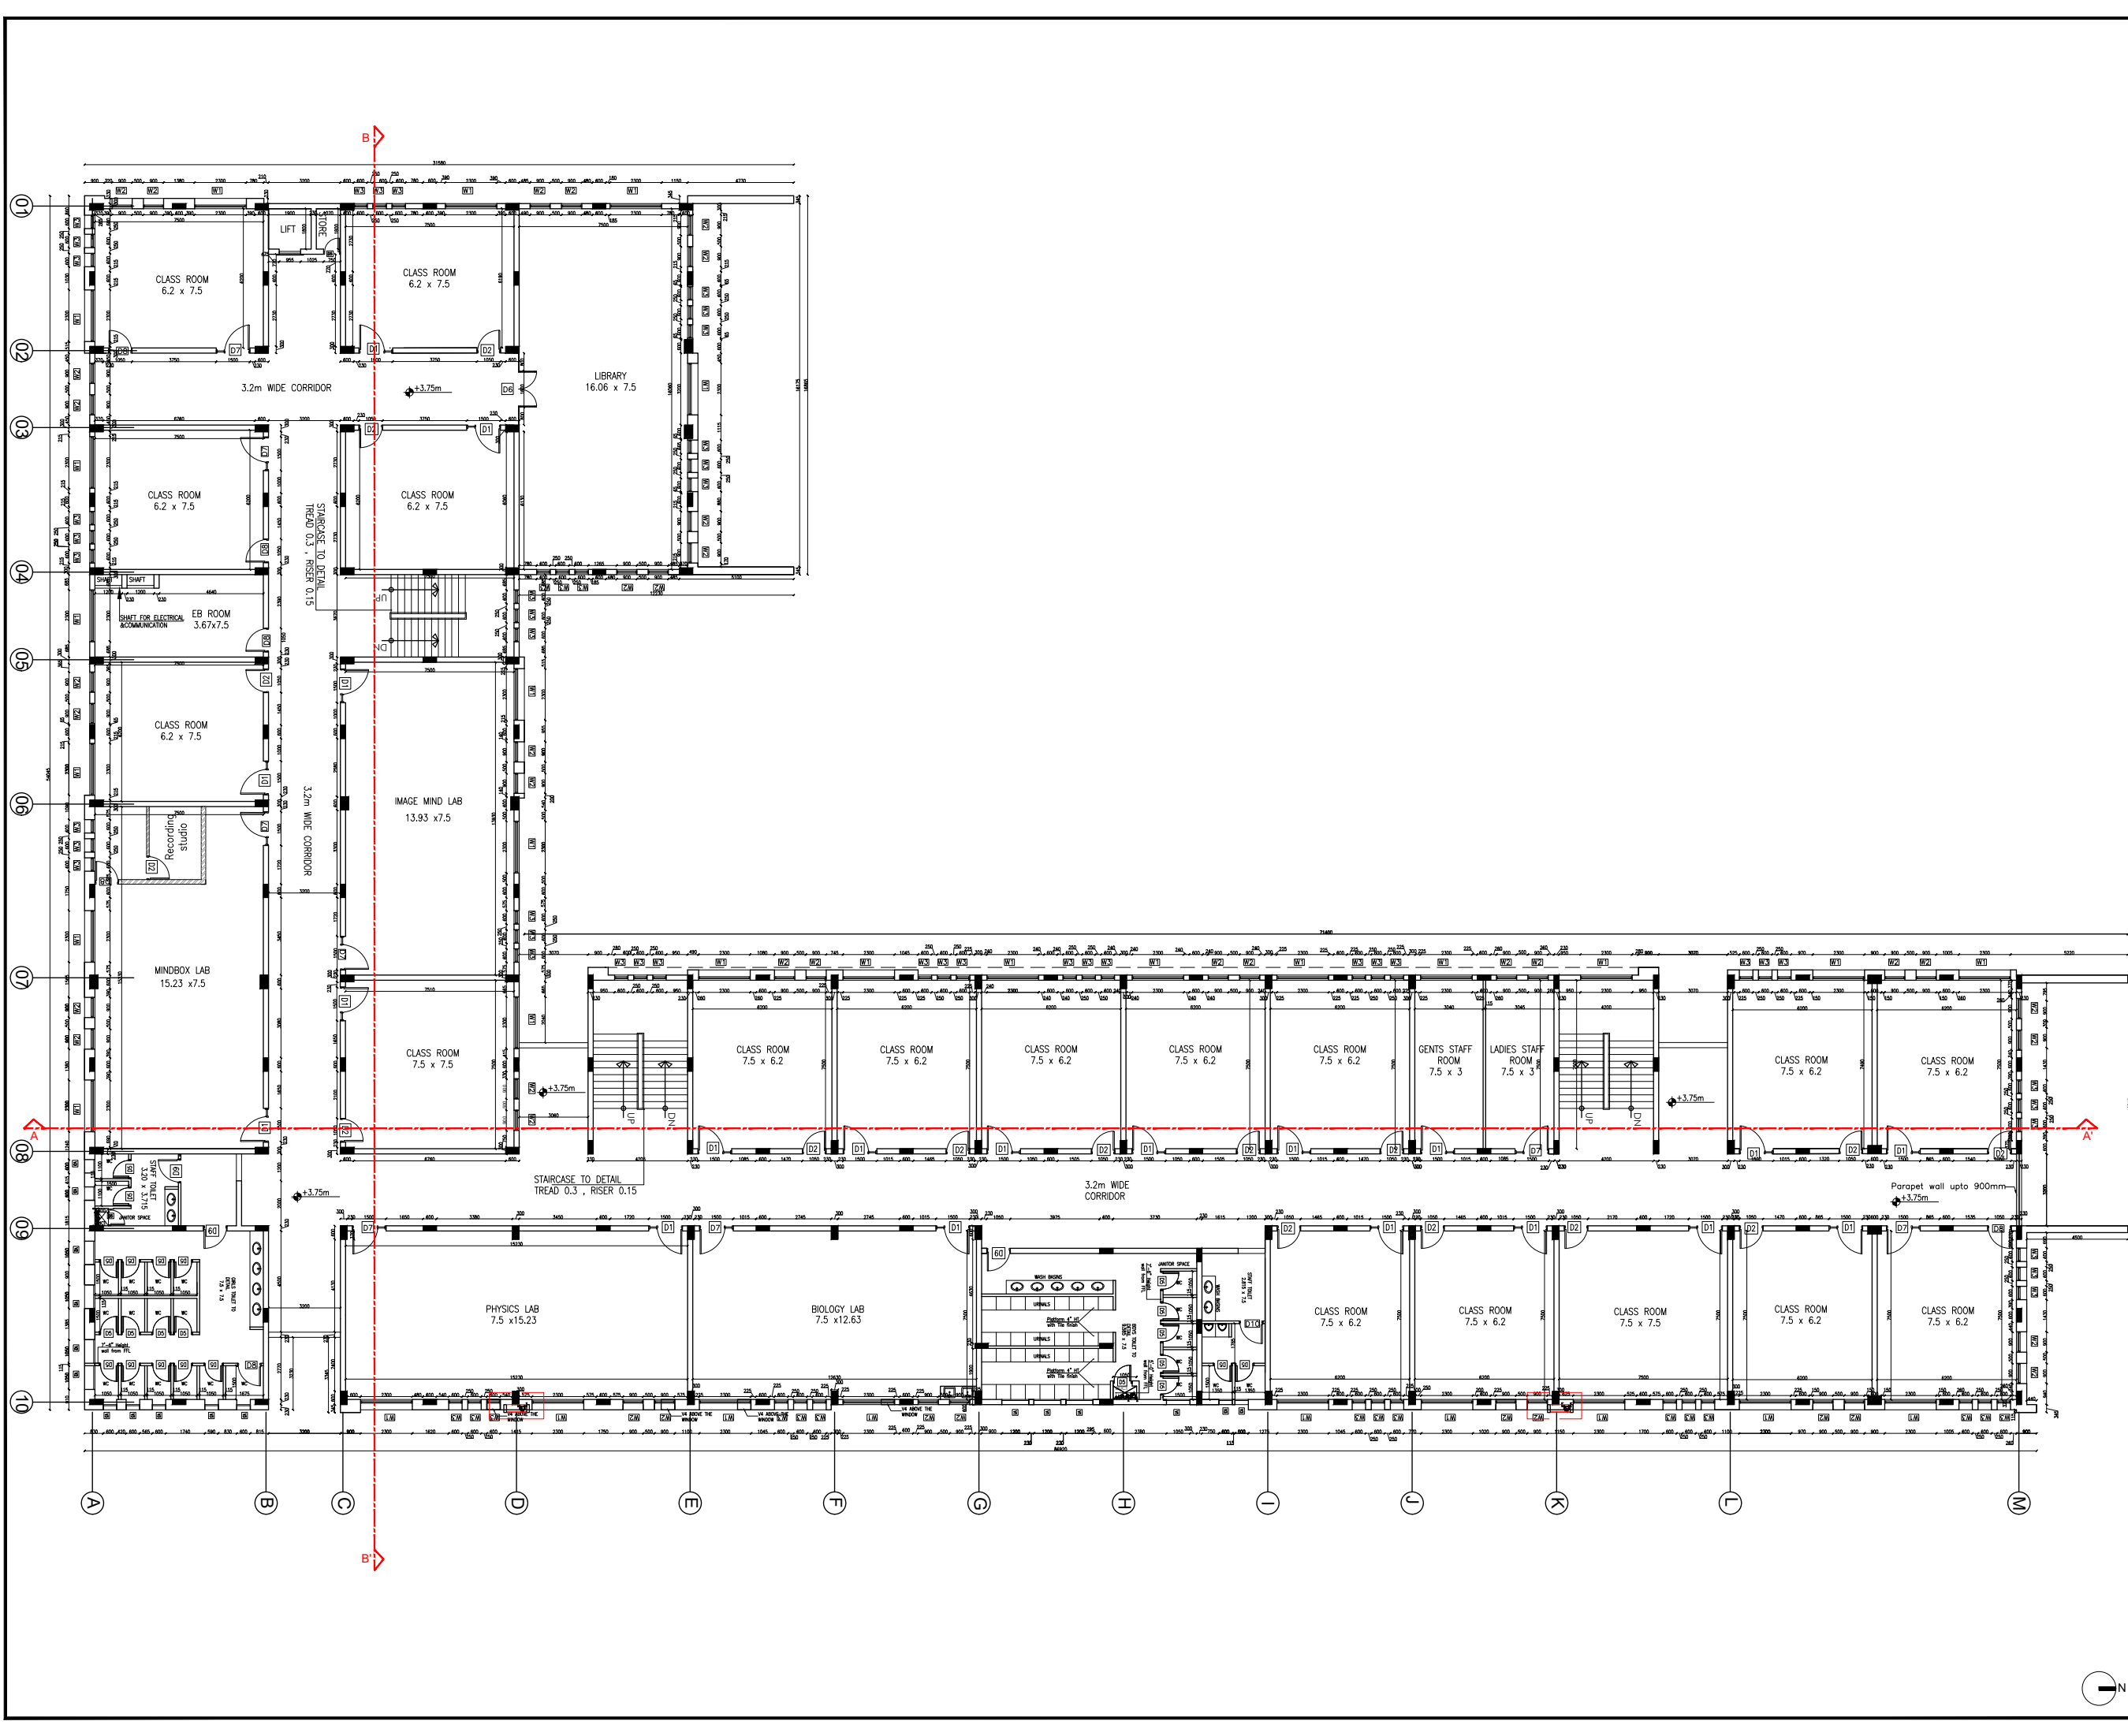

NOTE : ALL DIMENSIONS ARE IN MILLIMETERS

Rev.	Description	Issue Date	Check
A	FIRST FLOOR PLAN	19-03-2020	RR
Issue Status:			

Civil & Structure Contractor

A P ENGINEERS
NO. 162, MADHAVI STREET,
THIRUVALLUR NAGAR, AVANAVARAL,
CHENNAI - 600 025, TN. | P: +91 8499 2543
EMAIL: apengineers.india@gmail.com

Mechanical & Electrical Engineer

E-SOLUTIONS CONSULTANCY PVT LTD
#13/16 MOOGAMBIGAI STREET
JAI BALAJI NAGAR, NESAPAKKAM
CHENNAI - 600078.
EMAIL: esolutions@gmail.com
WEB: www.esolutions.com

Infrastructure

SRJAY ENGINEERING & CONSULTANTS PVT LTD
NO. 39, 3rd STREET, AI BLOCK, BEHIND HALLI SILKS,
ANNA NAGAR, CHENNAI-600 040.
EMAIL: design@srjay.co.in

Design Architect

Aaraa Architects
SHA Homes, G1, Plot no. 20,
Five Furlong Road,
Guindy, Chennai 32.
Ph: +91 44 4358 0216

Project


VELAMMAL SCHOOL - KANCHIPURAM

Drawing Title

FIRST FLOOR PLAN

Project No: 19010	Scale: 1:200 @ A2	Drawn: DT	Rev#
Drawing No:	ARA_19010_CD_102		

This drawing is to be read in conjunction with all related drawings. Do not scale from this drawing.
All dimensions must be checked and verified on site before commencing any work or producing
shop drawings. The originator should be notified immediately of any discrepancy.
This drawing is copyright and remains the property of Aaraa Architects.

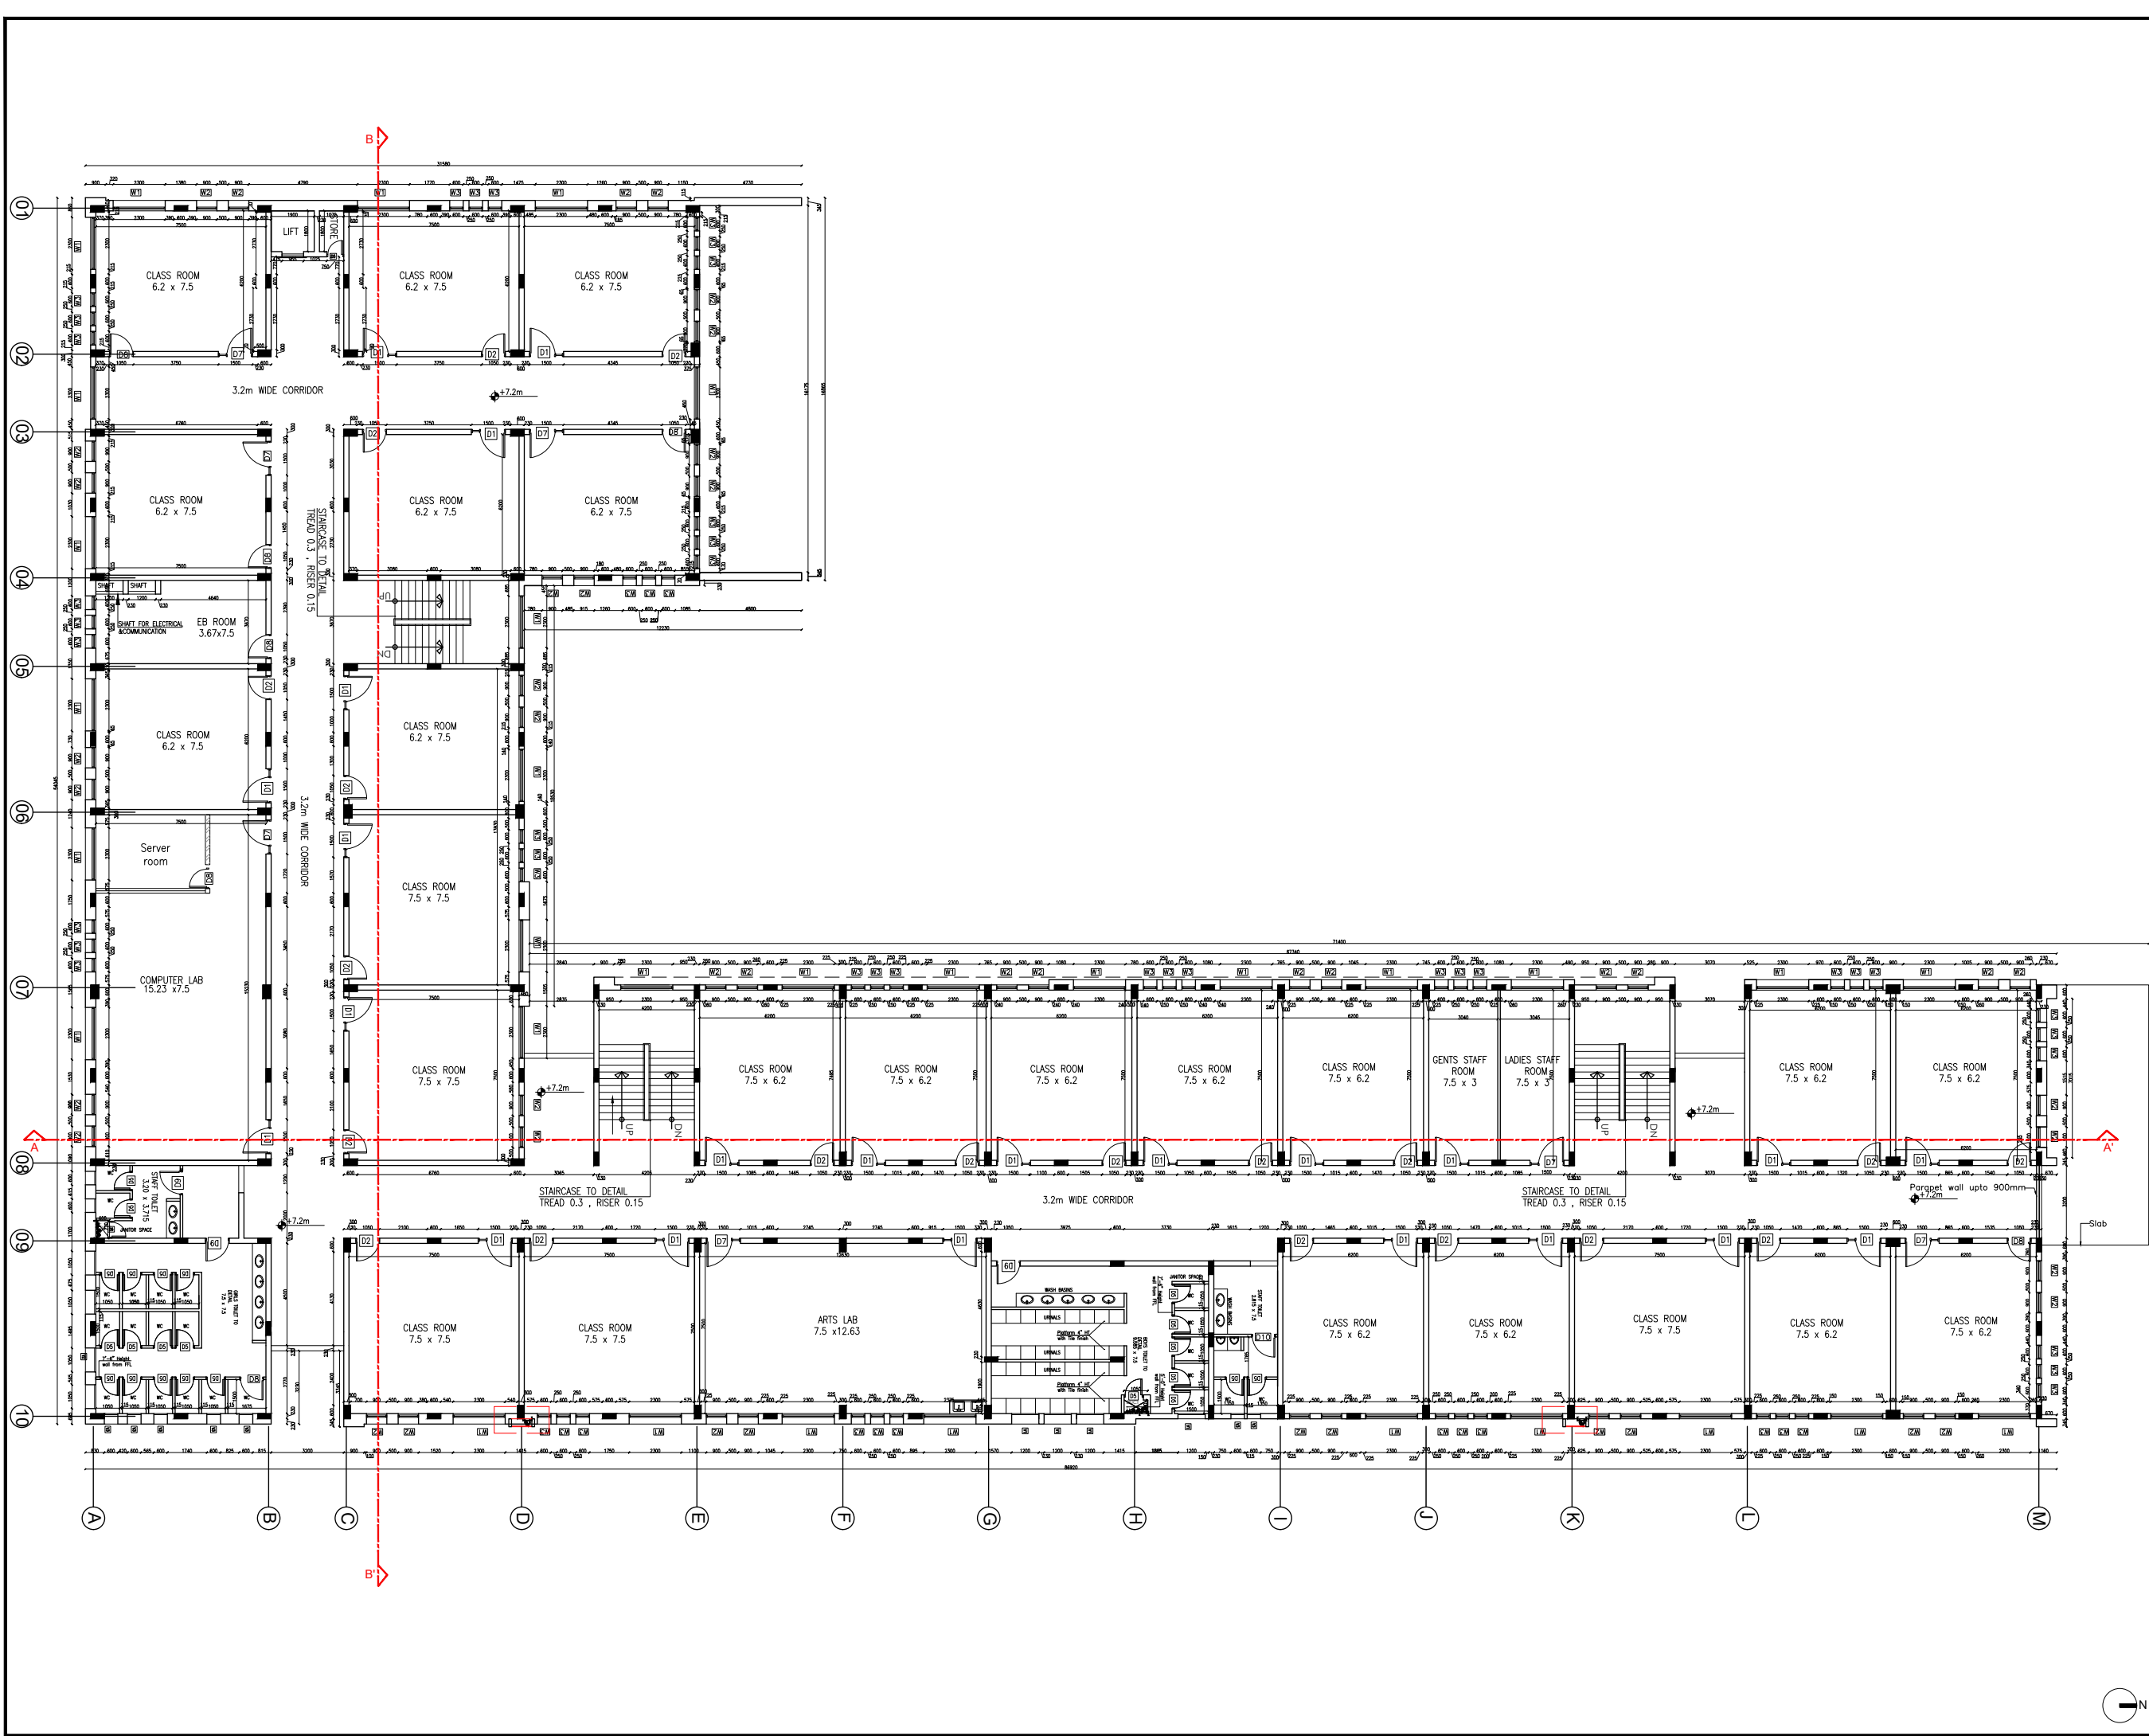

Aaraa Architects
Date of Issue: 14th SEP 2022

NOTE : ALL DIMENSIONS ARE IN MILLIMETERS

Rev.	Description	Issue Date	Check
A	SECOND FLOOR PLAN	19-03-2020	RR

Issue Status:

Civil & Structure Contractor

A P ENGINEERS
NO. 162, MADHA VIL STREET,
THIRUVALLUVAR NAGAR, AVANBARASI,
CHENNAI - 600 025, TN. | P: +91 8499 2543
EMAIL: apengineers.india@gmail.com

Mechanical & Electrical Engineer

E-SOLUTIONS CONSULTANCY PVT LTD
#13/16 MOOGAMBIGAI STREET
JAI BALAJI NAGAR, NESAPAKKAM
CHENNAI - 600078.
EMAIL: esolutions@gmail.com
WEB: www.esolutions.com

Infrastructure

SRJAY ENGINEERING & CONSULTANTS PVT LTD
NO. 38, 3rd STREET, AI BLOCK, BEHIND NALLI SILKS,
ANNA NAGAR, CHENNAI-600 040.
EMAIL: design@srjay.co.in

Design Architect

Aaraa Architects
SHA Homes, G1, Plot no. 20,
Five Furlong Road,
Guindy, Chennai 32.
Ph: +91 44 4358 0216

Project

VELAMMAL SCHOOL - KANCHIPURAM

Drawing Title

SECOND FLOOR PLAN

Project No: 19010

Scale: 1:200 @ A2

Drawn: DT

Drawing No:

ARA_19010_CD_103

Rev.#

This drawing is to be read in conjunction with all related drawings. Do not scale from this drawing.

All dimensions must be checked and verified on site before commencing any work or producing shop drawings. The originator should be notified immediately of any discrepancy.

This drawing is copyright and remains the property of Aaraa Architects.

NOTE : ALL DIMENSIONS ARE IN MILIMETERS

A	FIRST FLOOR PLAN	19-03-2020	RR
Rev.	Description	Issue Date	Che
Issued	Status:		

Civil & Structure Contractor

A P ENGINEERS
NO: 162, MADHA KOIL STREET,
THIRUVALLUVAR NAGAR, AYANAWARAM,
CHENNAI - 600 023, PH - +91 6499 2543
EMAIL: apengineers.india@gmail.com



Mechanical & Electrical Engineer
E-SOLUTIONS CONSULTANCY PVT LTD
#13/16, MOOGAMBIGAI STREET
JAI BALAJI NAGAR, NESAPAKKAM
CHENNAI - 600078.
EMAIL - esolutions@gmail.com
WEB - www.esolutions.com



Infrastructure

**SRIJAY ENGINEERING
& CONSULTANTS PVT LTD**
NO: 30,3rd STREET, AA BLOCK, BEHIND NALLI SILKS
ANNA NAGAR, CHENNAI-800 040.
EMAIL: design@srijay.co.in

Design Architect
Aaraa Architects
architecture + planning + landscape + interiors
SHA Homes, G1, Plot no. 20,
Five Furlong Road,
Guindy, Chennai 32.
Ph: +91 44 4358 0216

Project

VELAMMAL SCHOOL - KANCHIPURAM

Drawing Title


THIRD FLOOR PLAN

Project No: 19010	Scale: 1:200 @ A2	Drawn: DT
-------------------	-------------------	-----------

Drawing No:	Rev
-------------	-----

ARA_19010_CD_105

This drawing is to be read in conjunction with all related drawings. Do not scale from this drawing.
All dimensions must be checked and verified on site before commencing any work or producing shop drawings. The originator should be notified immediately of any discrepancy.
This drawing is copyright and remains the property of Aaraa Architects.

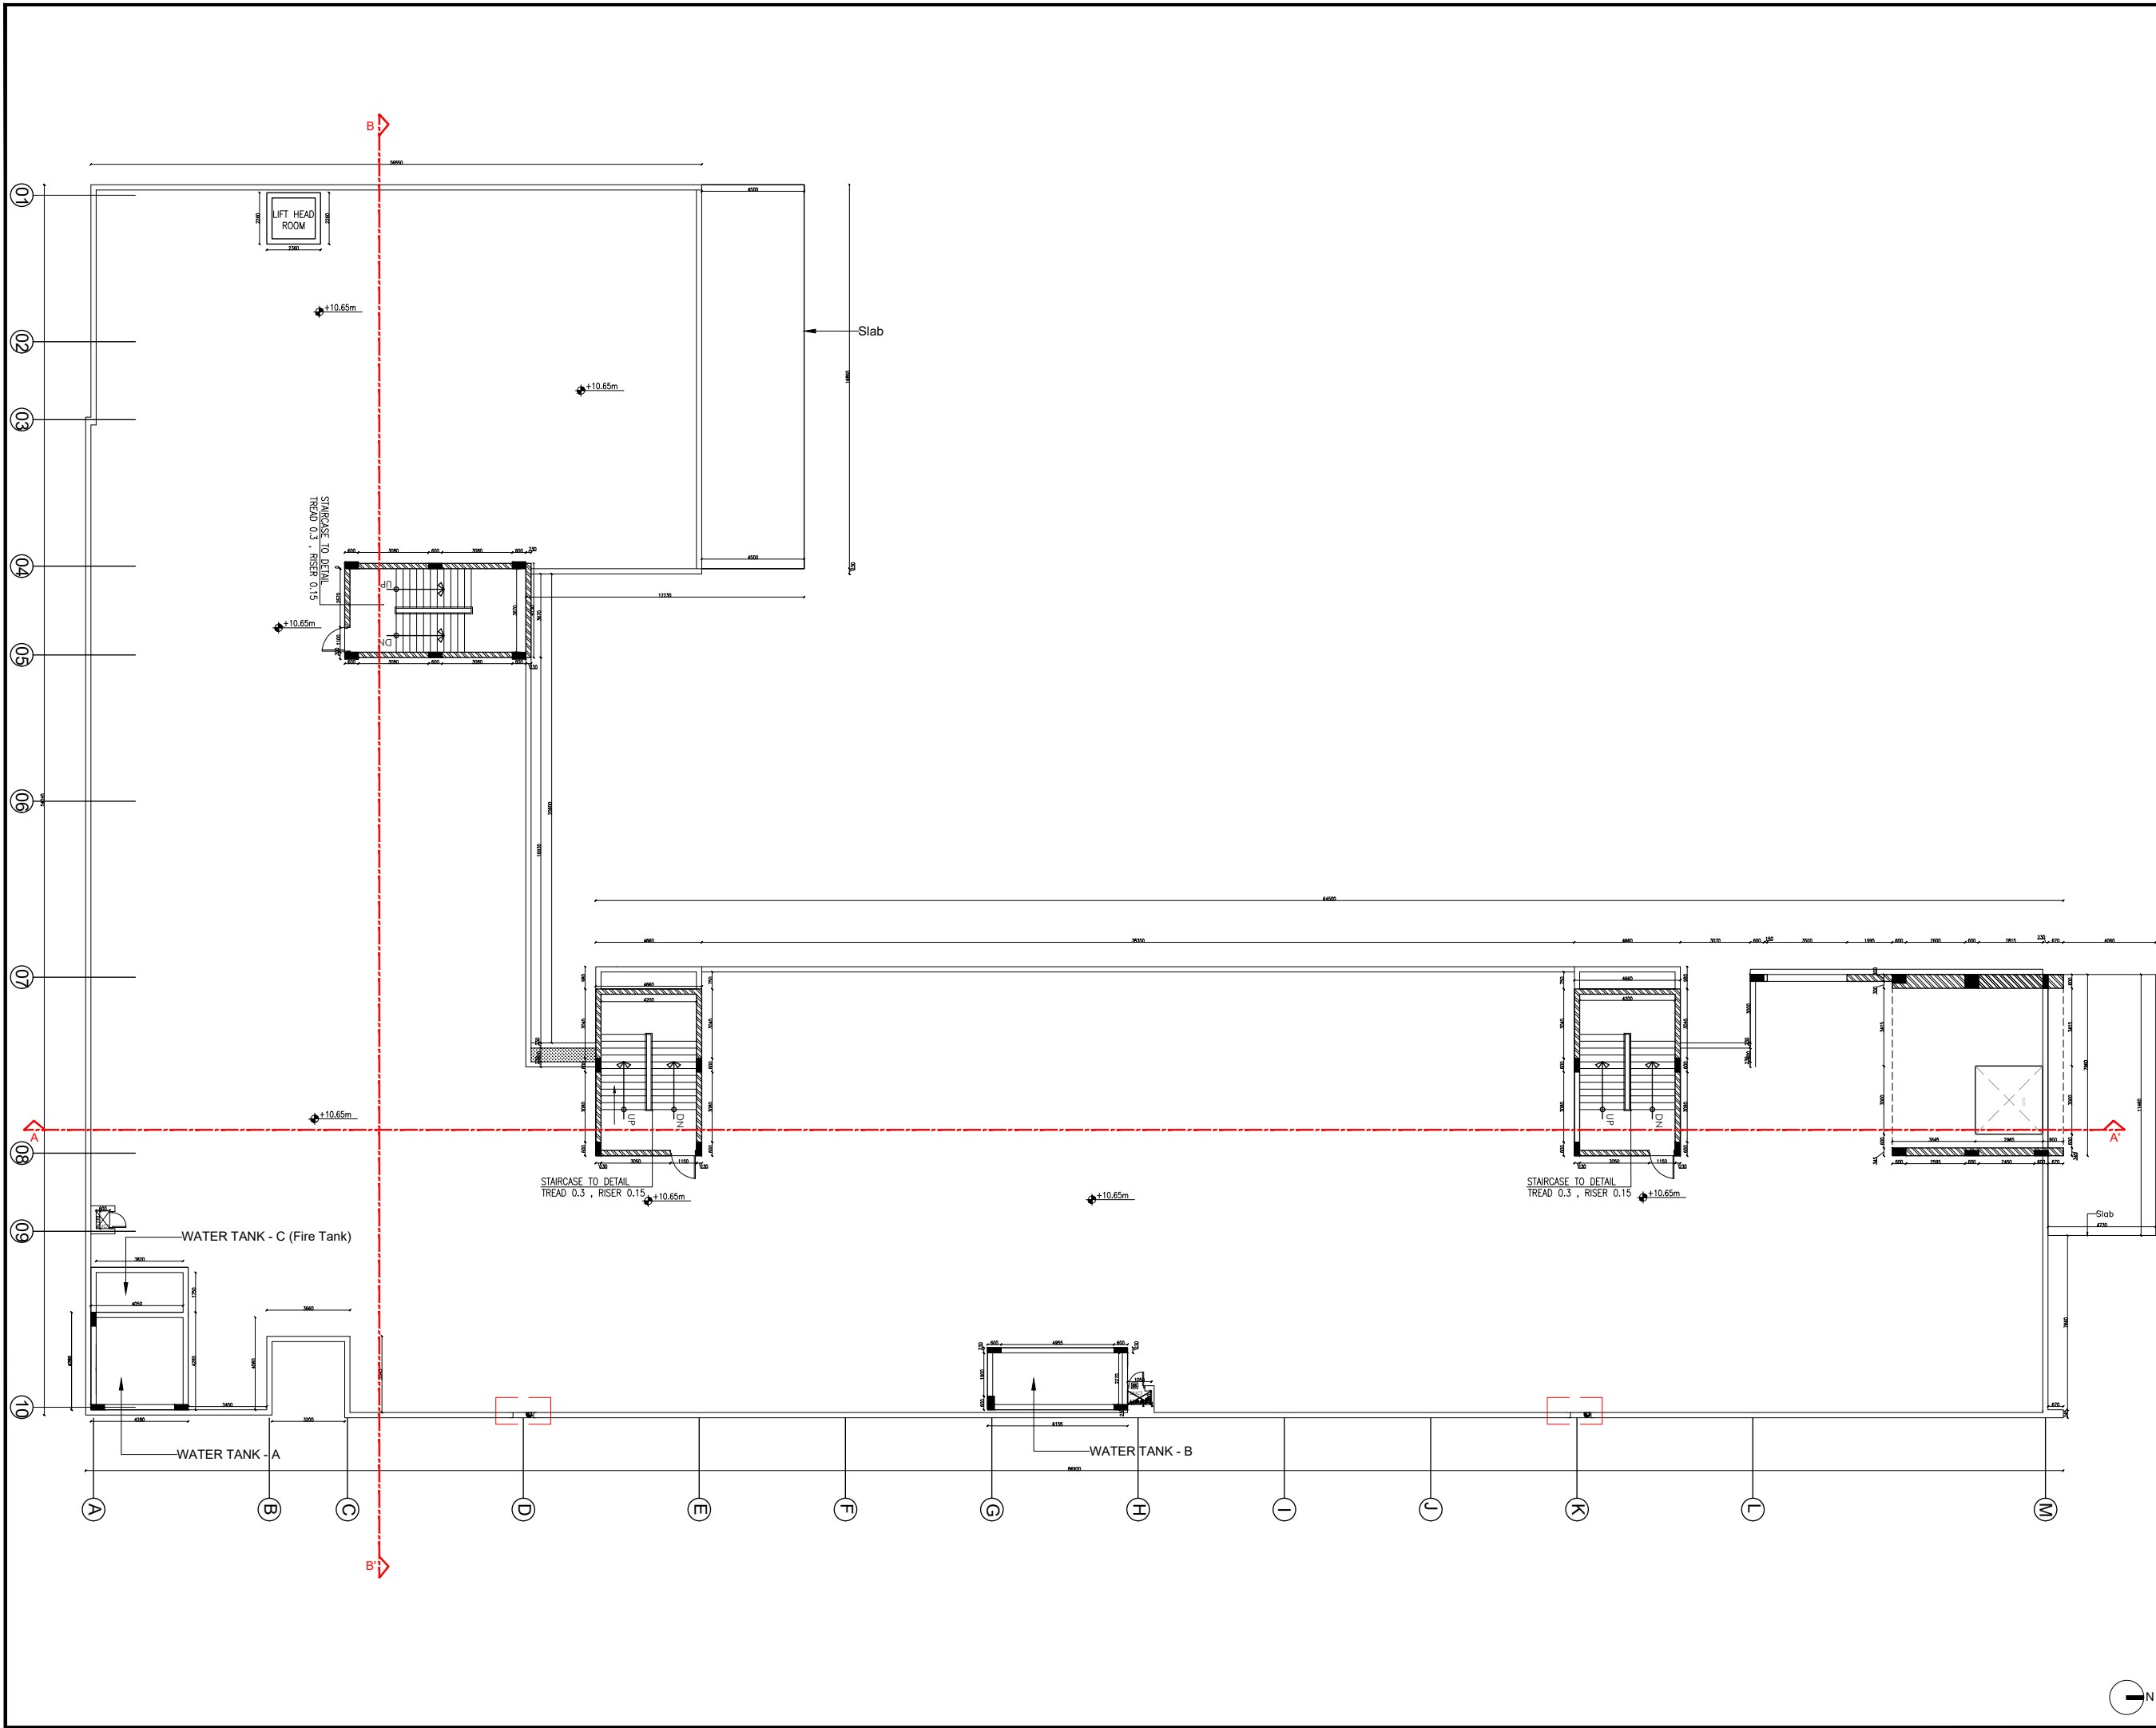

Aaraa Architects
Date of Issue: 14th SEP 2022

NOTE : ALL DIMENSIONS ARE IN MILLIMETERS

Rev.	Description	Issue Date	Check
A	TERRACE FLOOR PLAN	19-03-2020	RR

Issue Status:

Civil & Structure Contractor
A P ENGINEERS
NO. 162, MADHAVI NOL STREET,
THIRUVALLUVAR NAGAR, ARAVINDAR,
CHENNAI - 600 025, PH : +91 8499 2543
EMAIL: apengineers.aiaa@gmail.com

Mechanical & Electrical Engineer
E-SOLUTIONS CONSULTANCY PVT LTD
#13/16 MOOGAMBIGAI STREET
JAI BALAJI NAGAR, NESAPAKKAM
CHENNAI - 600078.
EMAIL: esolutions@gmail.com
WEB: www.esolutions.com

Infrastructure
SRJAY ENGINEERING & CONSULTANTS PVT LTD
NO. 38, 3rd STREET, AI BLOCK, BEHIND NALLI SILKS,
ANNA NAGAR, CHENNAI-600 040.
EMAIL: design@srjay.co.in

Design Architect
Aaraa Architects
SHIA Homes, G1, Plot no. 20,
Five Parking Road,
Guindy, Chennai 32.
Ph: +91 44 4358 0216

Project
VELAMMAL SCHOOL - KANCHIPURAM

Drawing Title
TERRACE FLOOR PLAN


Project No: 19010 Scale: 1:200 @ A2 Drawn: DT
Drawing No: **ARA_19010_CD_104** Rev#

This drawing is to be read in conjunction with all related drawings. Do not scale from this drawing.
All dimensions must be checked and verified on site before commencing any work or producing
shop drawings. The originator should be notified immediately of any discrepancy.
This drawing is copyright and remains the property of Aaraa Architects.

NOTE : ALL DIMENSIONS ARE IN MILLIMETERS

		19-03-2020	
Rev.	Description	Issue Date	Che

Issue Status:

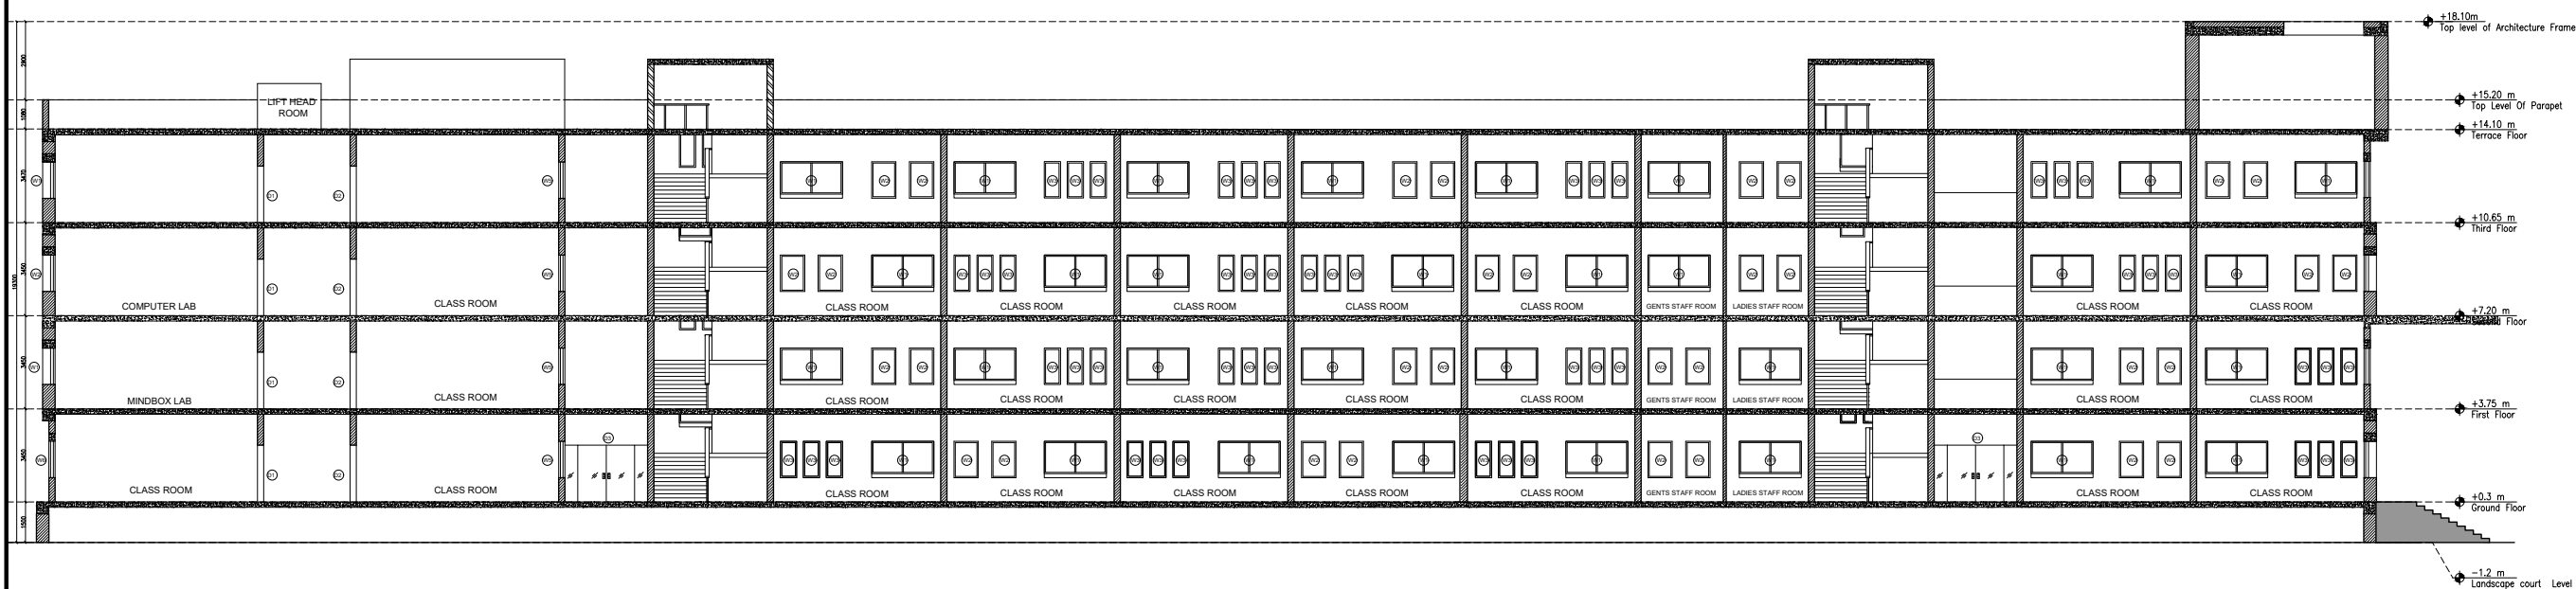

Civil & Structure Contractor

A P ENGINEERS

NO: 162, MADHA KOIL STREET,
THIRUVALLUVAR NAGAR, AYANNWARAM,
CHENNAI - 600 023, PH - +91 6499 2543
EMAIL: openoffice.india@gmail.com

Mechanical & Electrical Engineer

E-SOLUTIONS CONSULTANCY

#13/16, MOOGAMBIGAI STREET

JAI BALAJI NAGAR, NESAPAKK
CHENNAI - 600078.

EMAIL - esolutions@gmail.com

WEB - www.esolutions.com

Infrastructure

SRIJAY ENGINEERING

**SRINIVAS ENGINEERING
& CONSULTANTS P**

NO: 39,3rd STREET, AA BLOCK, BE
ANNA NAGAR, CHENNAI-600 040.

EMAIL: design@erijay.co.in

Design Architect

Aaraa Arch

Aa|aa AtC|
architecture + planning + landscape + interior

SHA Homes, G1, Plot no.

Five Furlong Road,
Quindry, Chennai 32

Ph: +91 44 4358 0216

Project

VELAMMAL SCHOOL - KANCHIPURAM

Drawing Title

SECTION

Project No: 19010

Scale: 1:200 @ A2

Drawn: D

Drawing No:

ARA 19010 CD 350

Rev

This drawing is to be read in conjunction with all related drawings. Do not scale from this drawing.
All dimensions must be checked and verified on site before commencing any work or producing shop drawings. The originator should be notified immediately of any discrepancy.
This drawing is copyright and remains the property of Aaraa Architects.

NOTE : ALL DIMENSIONS ARE IN MILLIMETERS

Rev.	Description	Issue Date	Check
------	-------------	------------	-------

Issue Status:	
---------------	--

Civil & Structure Contractor

A P ENGINEERS
NO: 162, MADHA KOIL STREET,
THIRUVALLUVAR NAGAR, AIYANWARAM,
CHENNAI - 600 023, PH - +91 64
EMAIL: apengineers.india@gmail.com

Mechanical & Electrical Engineer

E-SOLUTIONS CONSULTANCY PVT LTD
#13/16,MOOGAMBIGAI STREET
JAI BALAJI NAGAR, NESAPAKKAM
CHENNAI - 600078.
EMAIL - esolutions@gmail.com
WEB - www.esolutions.com

Infrastructure

**SRIJAY ENGINEERING
& CONSULTANTS PVT LTD**
NO: 39,3rd STREET, AA BLOCK, BEHIND NALLI SILKS,
ANNA NAGAR, CHENNAI-600 040.
EMAIL: design@srijay.co.in

Design Assistant

A

Aaraa Architects
architecture + planning + landscape + interiors

SHA Homes, G1, Plot no. 20,
Five Furlong Road,
Guindy, Chennai 32.
Ph: +91 44 4358 0216

Project	
---------	--

VELAMMAL SCHOOL - KANCHIPURAM

Drawing Title


SECTION

Project No: 19010	Scale: 1:200 @ A2	Drawn: DT
-------------------	-------------------	-----------

Drawing No:	Rev.#
-------------	-------

ARA 19010 CD 351

This drawing is to be read in conjunction with all related drawings. Do not scale from this drawing. All dimensions must be checked and verified on site before commencing any work or producing shop drawings. The originator should be notified immediately of any discrepancy. This drawing is copyright and remains the property of Aaraa Architects.

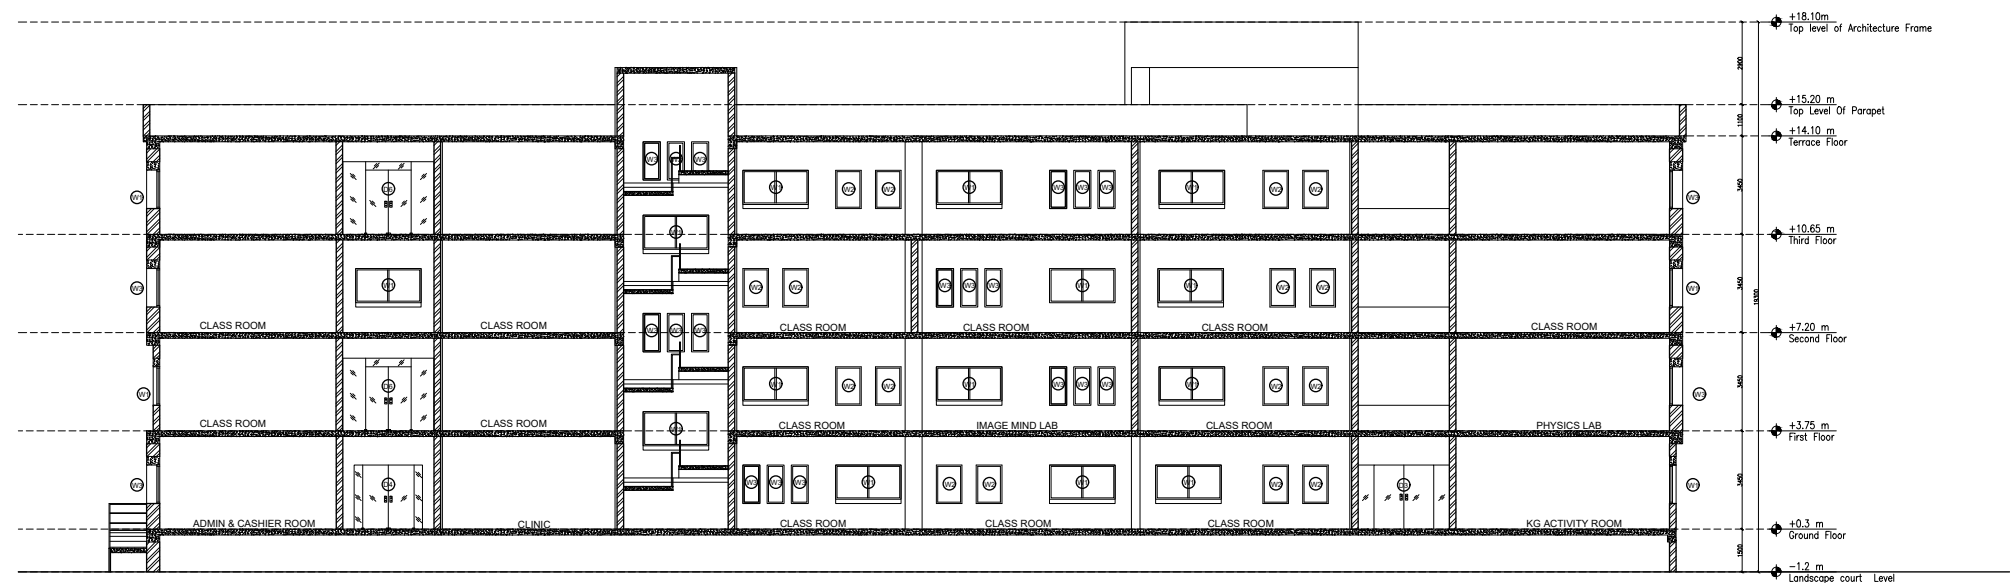


SECTION - BB'



Sree Guru Prithvi
SKILL GURU FOUNDATIONS

16

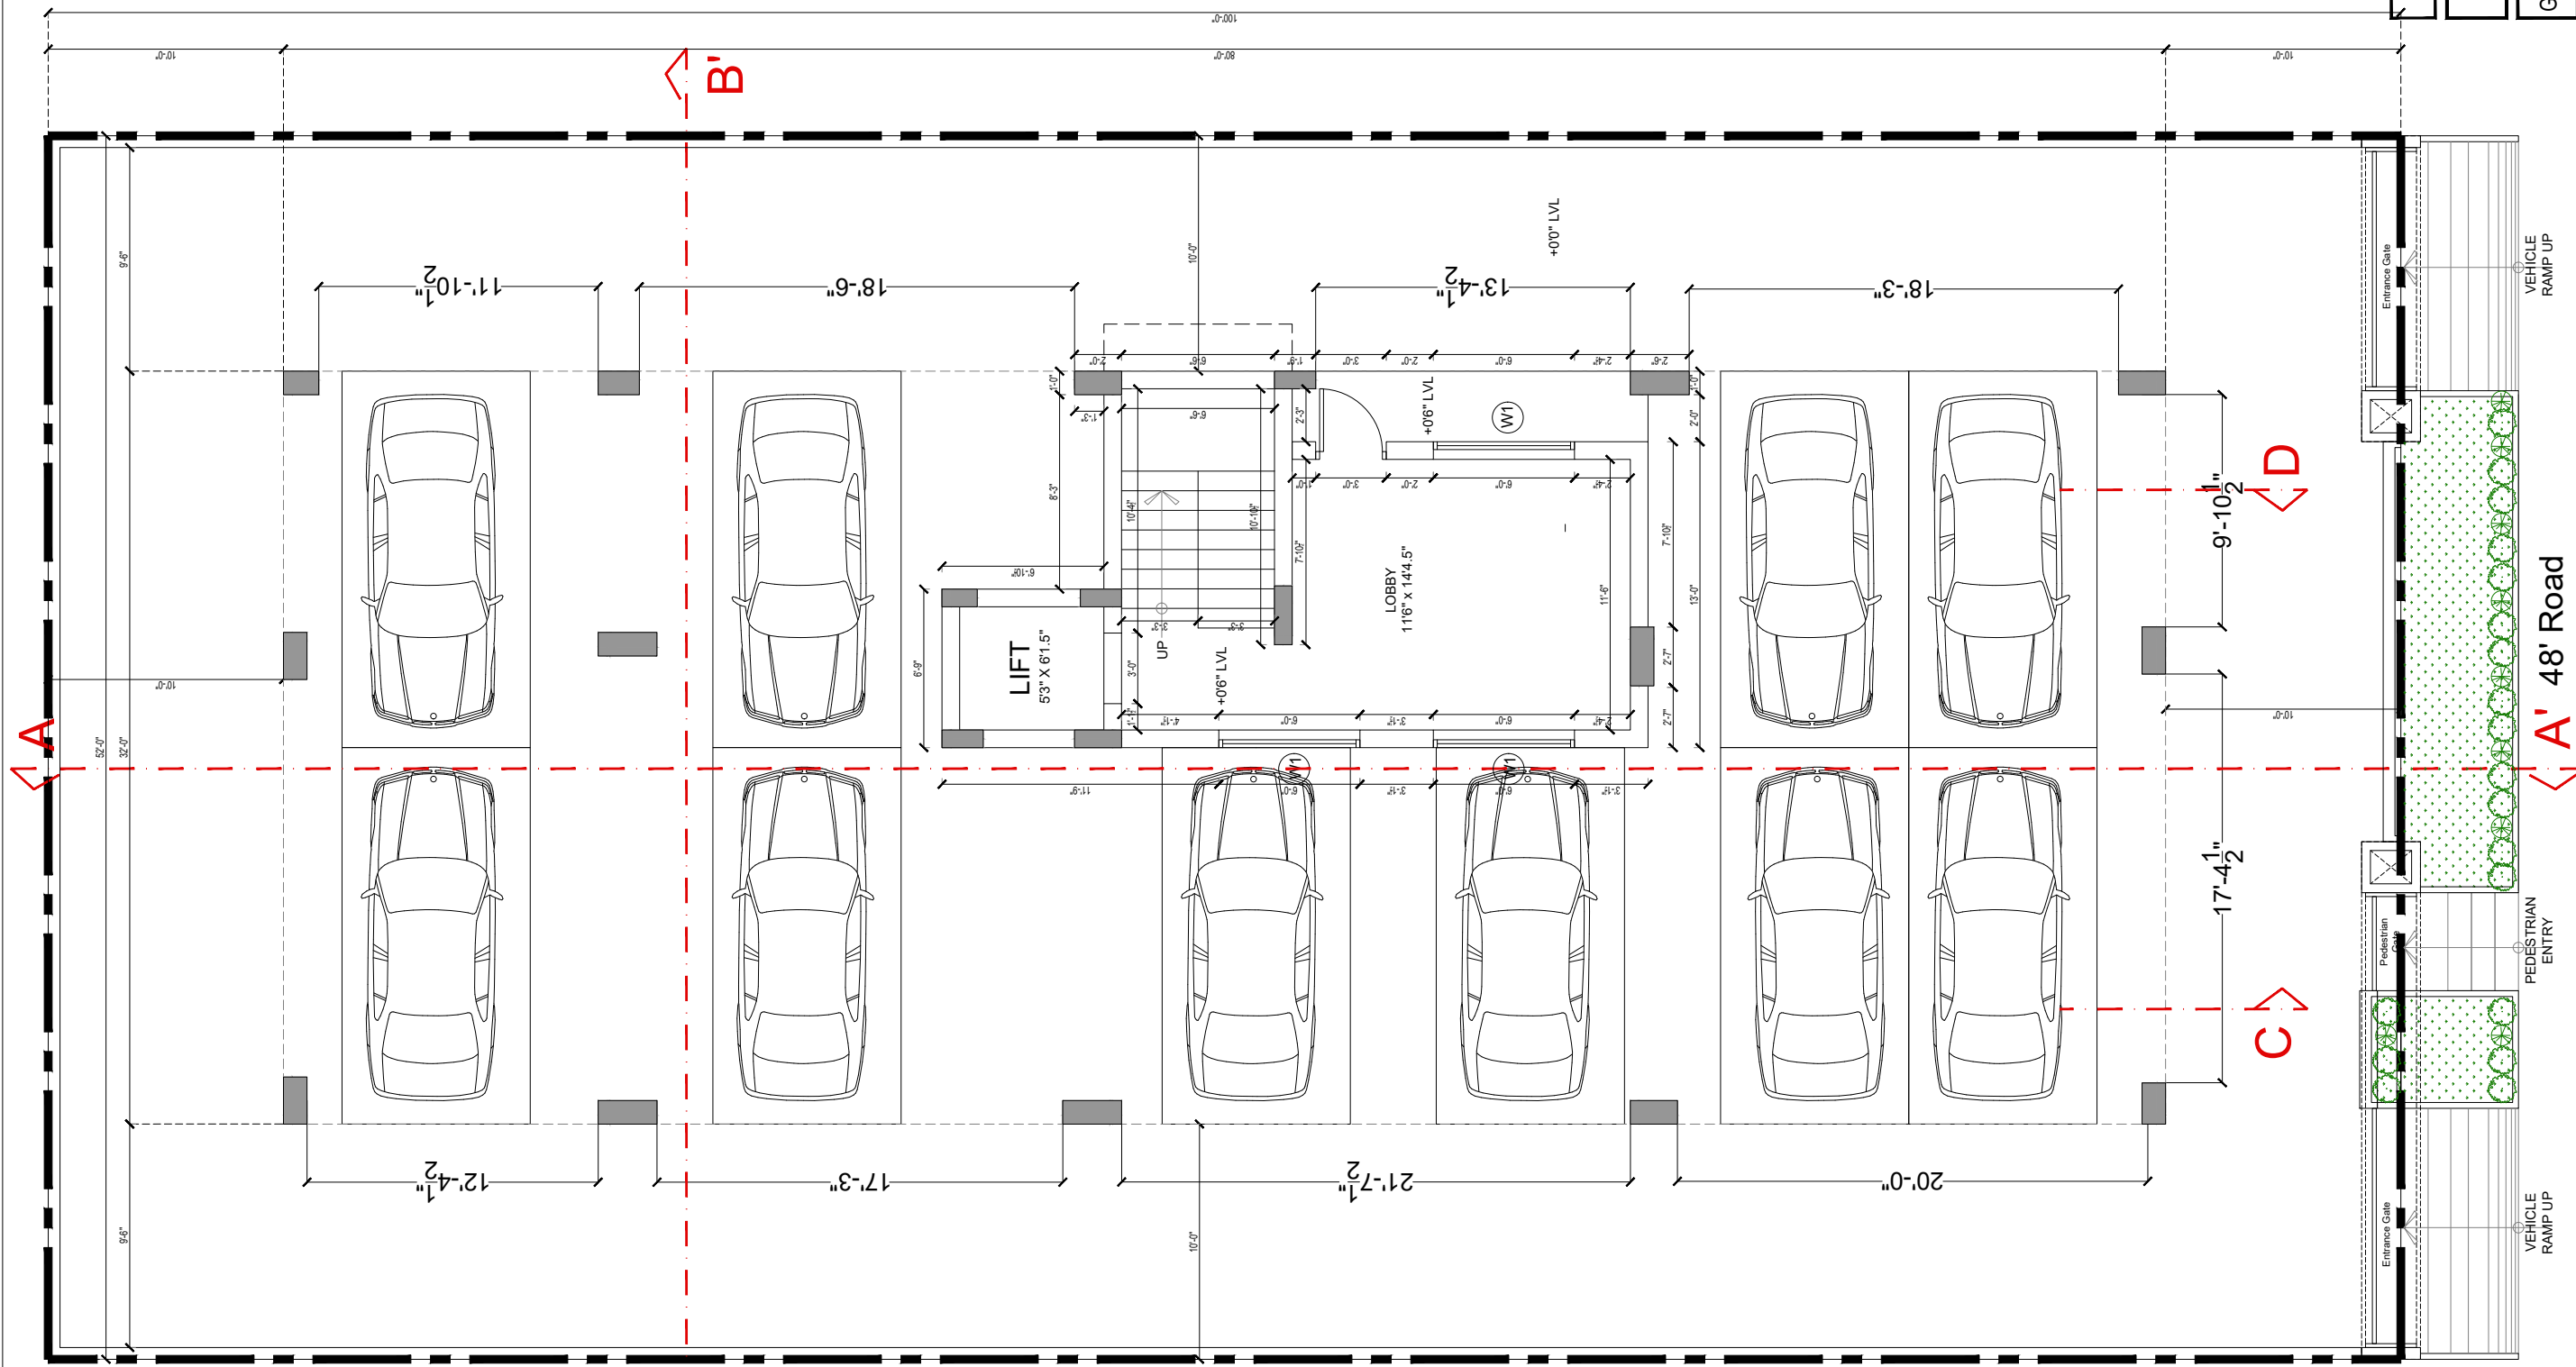

MD1	3'6" X 8'0"
D1	3'0" X 7'0"
D2	2'6" X 7'0"
W	7'0" X 4'6"
W1	6'0" X 4'6"
W2	5'0" X 5'6"
W3	4'0" X 4'6"
W4	3'6" X 4'6"
W5	2'0" X 4'6"
KW	3'6" X 3'0"
FD	9'0" X 7'0"
SD1	6'0" X 7'0"
V1	2'0" X 6'4"



T 044-43580216
E design@aaraaarchitect.com
www.aaraaarchitects.com

**SREE GURU PRITHVI
RESIDENTIAL APARTMENTS AT ANNA NAGAR**

—

%

22

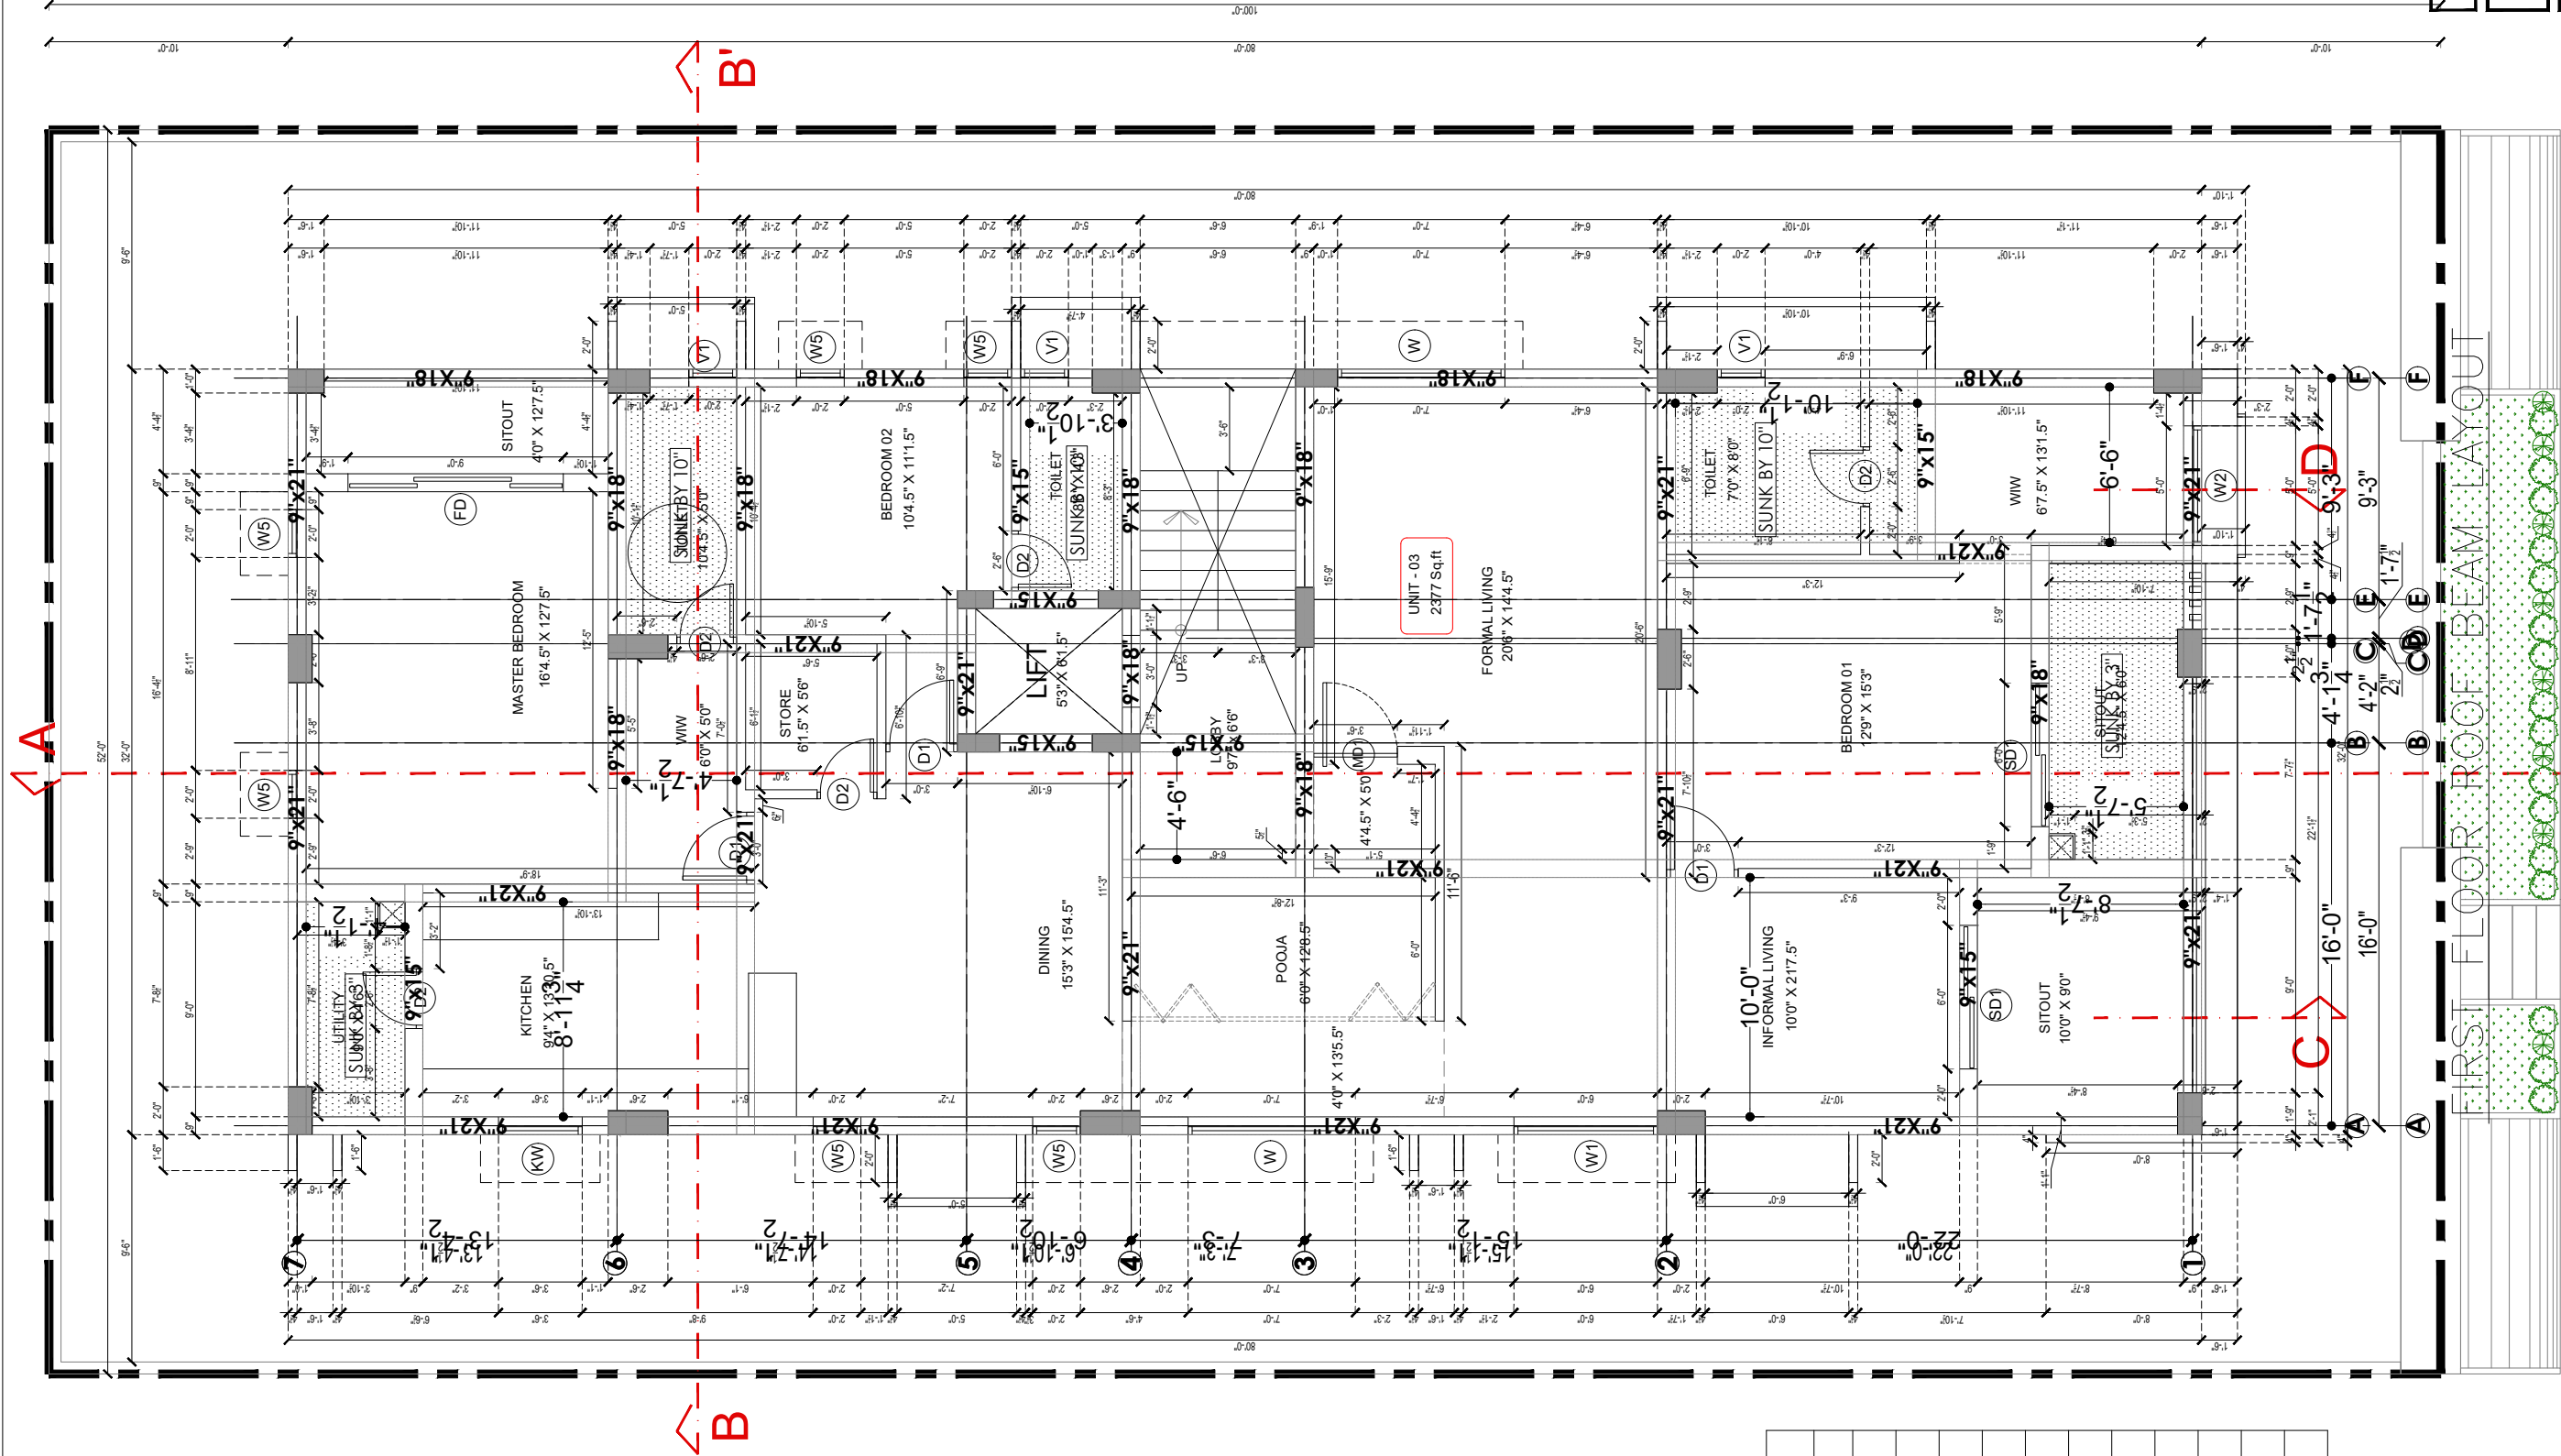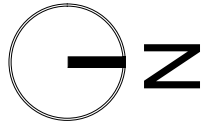

JOINERY DETAIL

MD1	3'6" X 8'0"
D1	3'0" X 7'0"
D2	2'6" X 7'0"
W	7'0" X 4'6"
W1	6'0" X 4'6"
W2	5'0" X 5'6"
W3	4'0" X 4'6"
W4	3'6" X 4'6"
W5	2'0" X 4'6"
KW	3'6" X 3'0"
FD	9'0" X 7'0"
SD1	6'0" X 7'0"
V1	2'0" X 6'4"

ARCHITECTS :-

Aaraa Architects
SHA Homes, G1, Plot No.20,
Five Furlong Road
Gundly, Chennai 32.
L 044-43580216
E design@araaarchitect.com
www.araaarchitects.com

CLIENT :-

SREE GURU FOUNDATIONS PVT LTD.

ANNA NAGAR

PROJECT :-

**SREE GURU PRITHVI
RESIDENTIAL APARTMENTS AT ANNA NAGAR**

SHEET TITLE :-

First Floor - Working Drawing

Drawing No.: **ARA_21007_CD_201**

CHECKED
JOB NO :- **ARA_21007**

DRAWN
Sanjeevan

RR
06-09-2022

SCALE
DATE

Check
Issue Date

NTS
10-10-2022

This drawing is copyright and remains the property of AARAA Architects.

GOOD FOR CONSTRUCTION

Issue Status:

GOOD FOR CONSTRUCTION

The Architect should be notified immediately of any discrepancy.

Rev. Description

A

06-09-2022

Sanjeevan

RR

06-09-2022

Sanjeevan

RR



A' 48' Road



FIRST FLOOR ROOF BEAM LAYOUT

ADVANCED DRAWINGS

Aaraa Architects

Date of Issue: 6th SEP 2022

GOOD FOR CONSTRUCTION

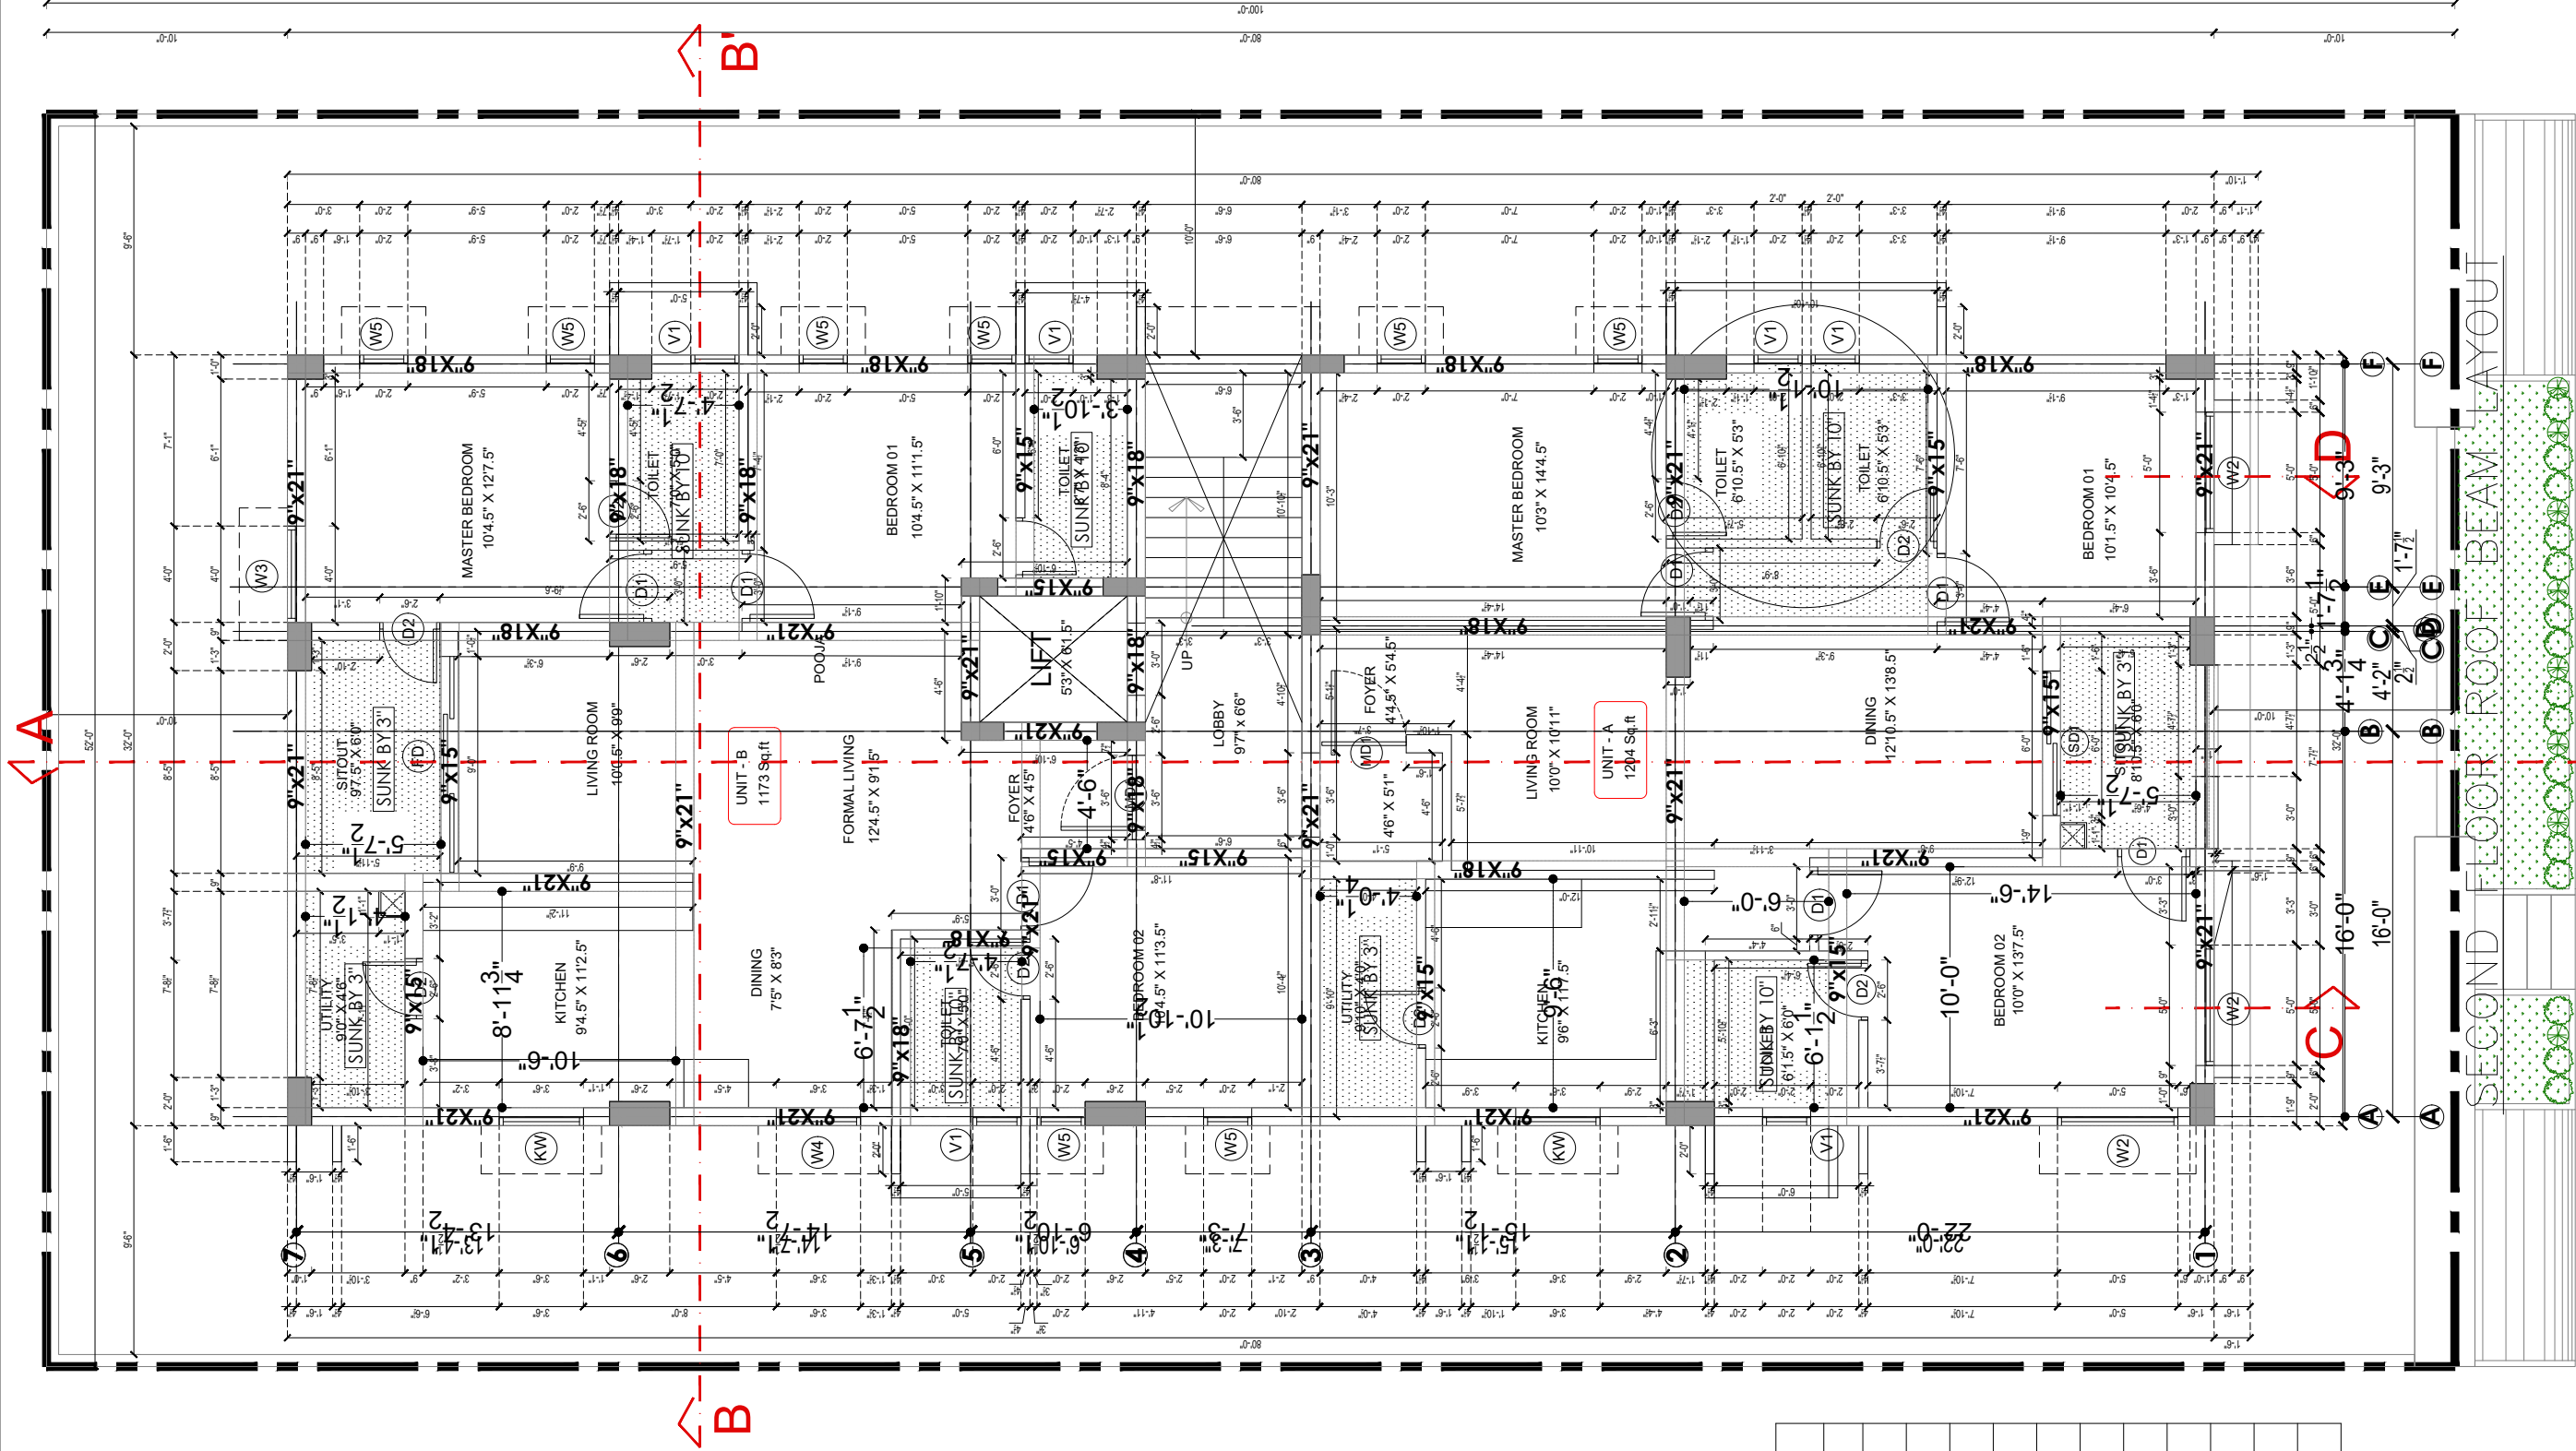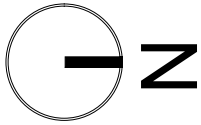

JOINERY DETAIL

MD1	3'6" X 8'0"
D1	3'0" X 7'0"
D2	2'6" X 7'0"
W	7'0" X 4'6"
W1	6'0" X 4'6"
W2	5'0" X 5'6"
W3	4'0" X 4'6"
W4	3'6" X 4'6"
W5	2'0" X 4'6"
KW	3'6" X 3'0"
FD	9'0" X 7'0"
SD1	6'0" X 7'0"
V1	2'0" X 6'4"

ADVANCED DRAWINGS

Aaraa Architects

Date of Issue: 8th SEP 2022

GOOD FOR CONSTRUCTION

ARCHITECTS :-

Aaraa Architects

SHA Homes, G1, Plot No.20,
Five Furlong Road
Gundly, Chennai 32.

L 044-43580216
E design@araaarchitect.com
www.araaarchitects.com

CLIENT :-

SREE GURU FOUNDATIONS PVT LTD.

ANNA NAGAR

PROJECT :-

SREE GURU PRITHVI


RESIDENTIAL APARTMENTS AT ANNA NAGAR

				SHEET TITLE :-	
				Second	
				Drawing No.: A	
				DRAWN	
				CH	
				Ar. Sanjeevan	
A		06-09-2022		RR	
				SCALE	
		Issue Date		Check	
Rev.		Description		NTS	
				10	
				This drawing	
				work or producing shop drawing. The Architect should be notified immediately of any discrepancy.	



A' 48' Road


SECOND FLOOR ROOF BEAM LAYOUT

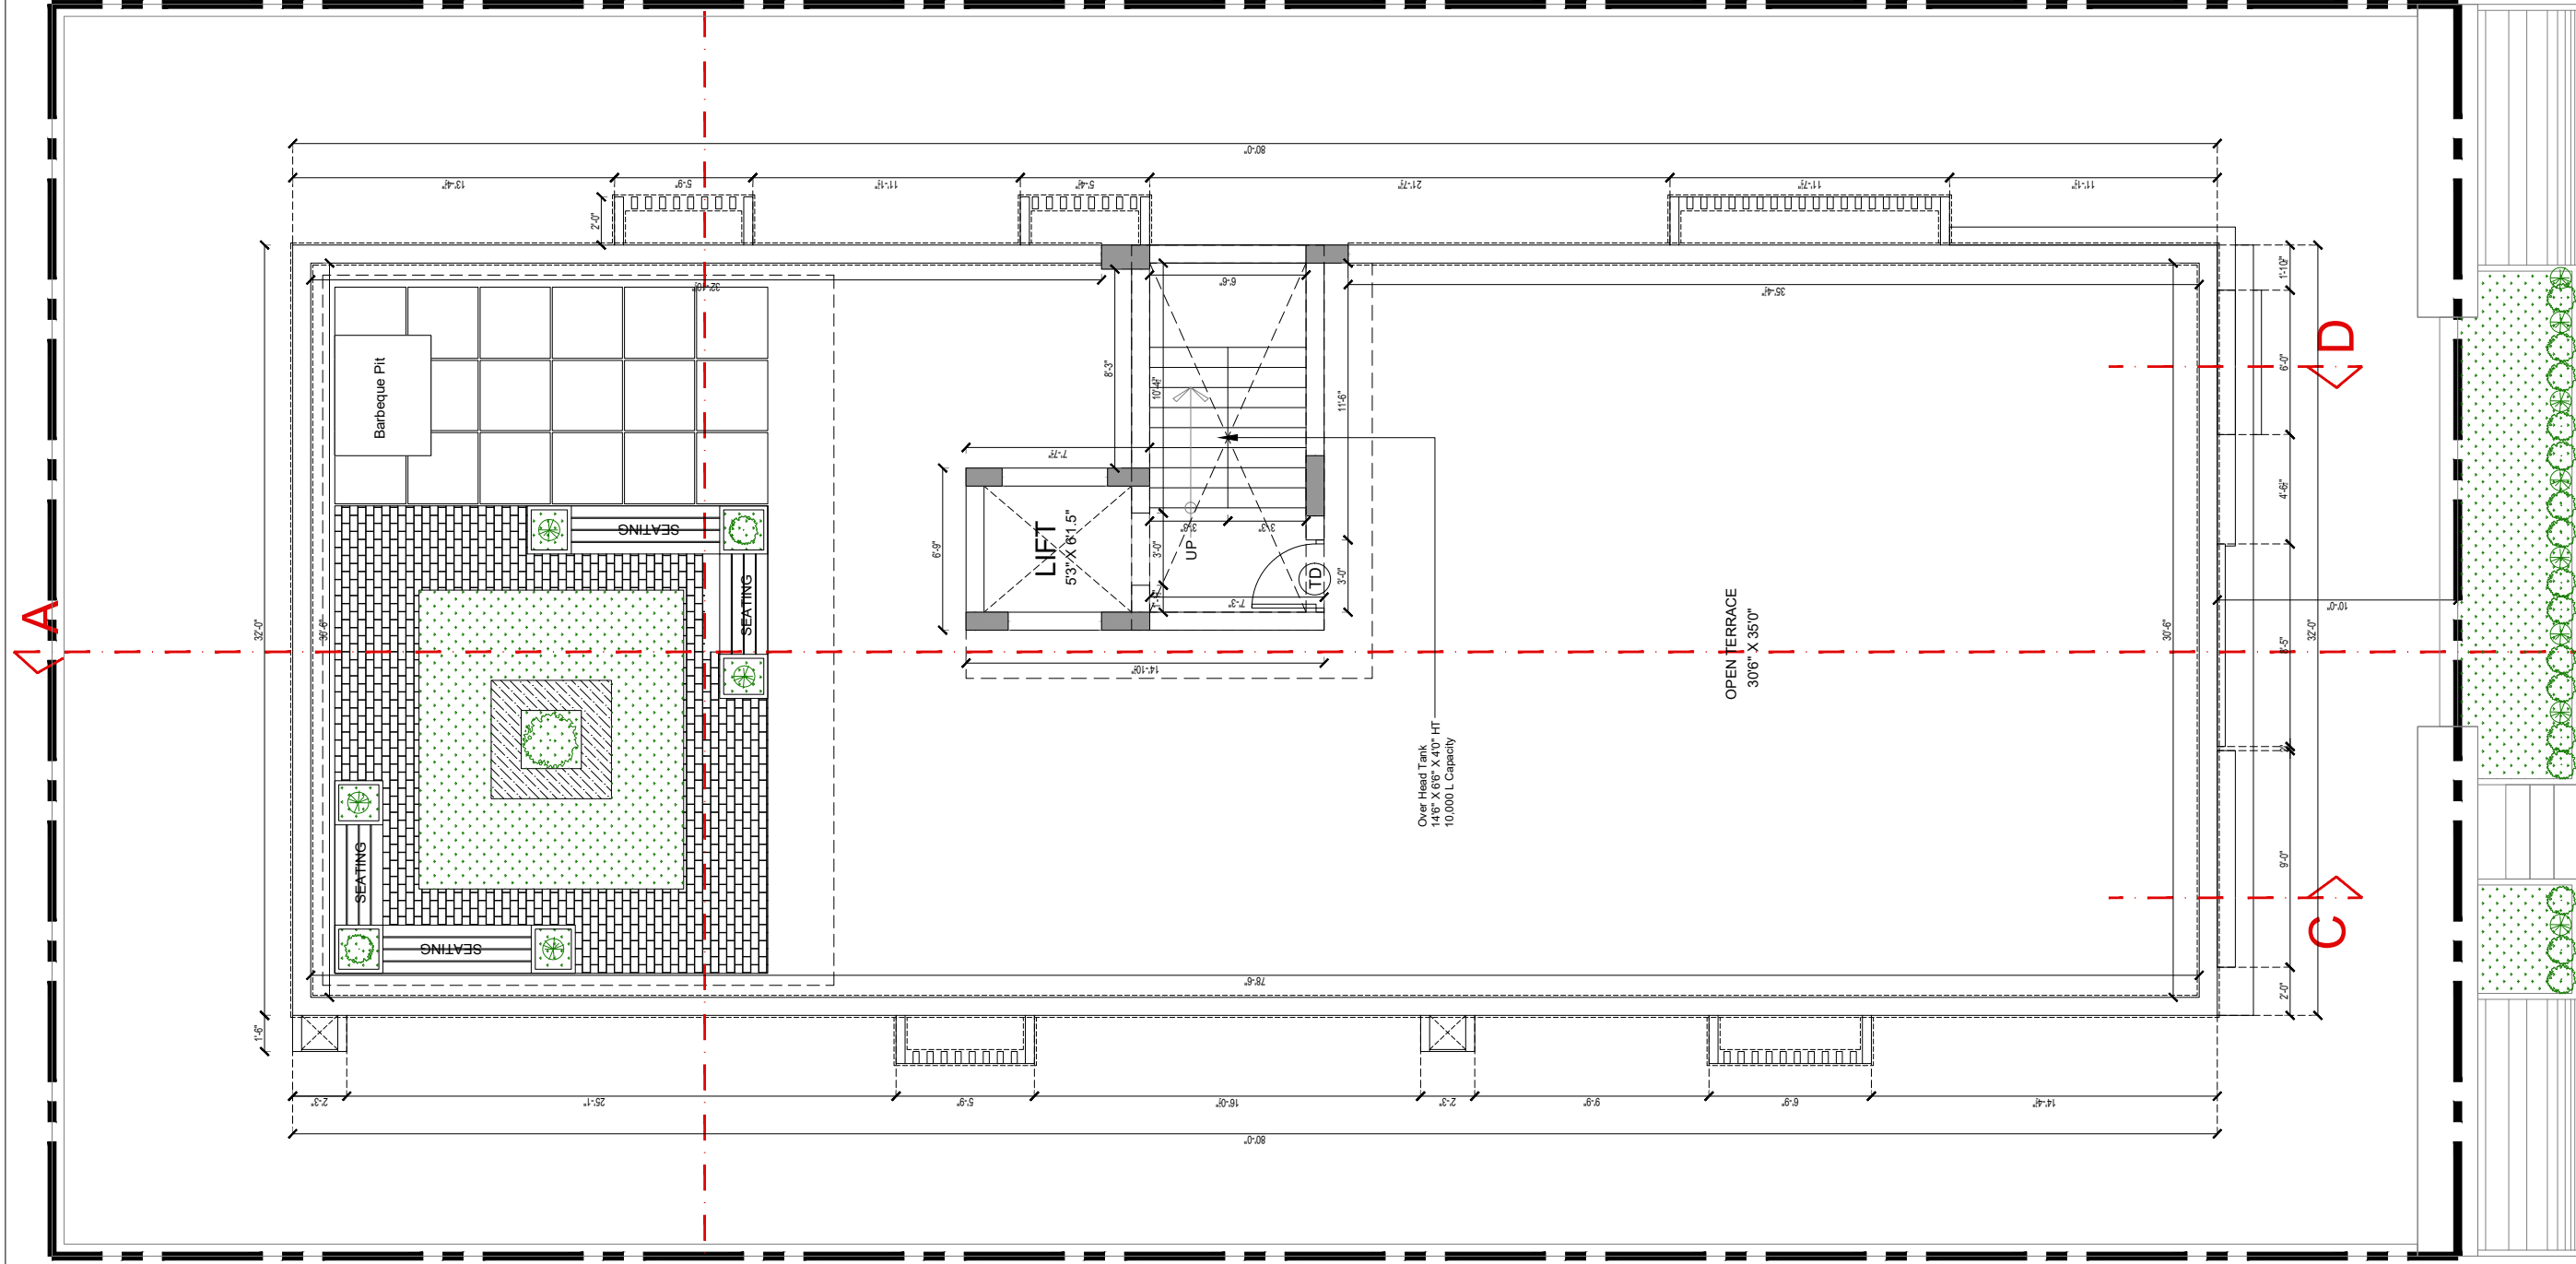

GOOD FOR CONSTRUCTION

[illegible]

10 TO 100	GOOD FOR CONSTRUCTION	THIS DRAWING IS TO BE READ IN CONJUNCTION WITH ALL RELATED DRAWINGS. DO NOT SCALE FROM THIS DRAWING. ALL DIMENSIONS MUST BE CHECKED AND VERIFIED ON SITE BEFORE COMMENCING ANY WORK OR PRODUCING SHOP DRAWING. THE ARCHITECT SHOULD BE NOTIFIED IMMEDIATELY OF ANY DISCREPANCY.	THIS DRAWING IS COPYRIGHT AND REMAINS THE PROPERTY OF AARMA ARCHITECTS
-----------	-----------------------	---	--

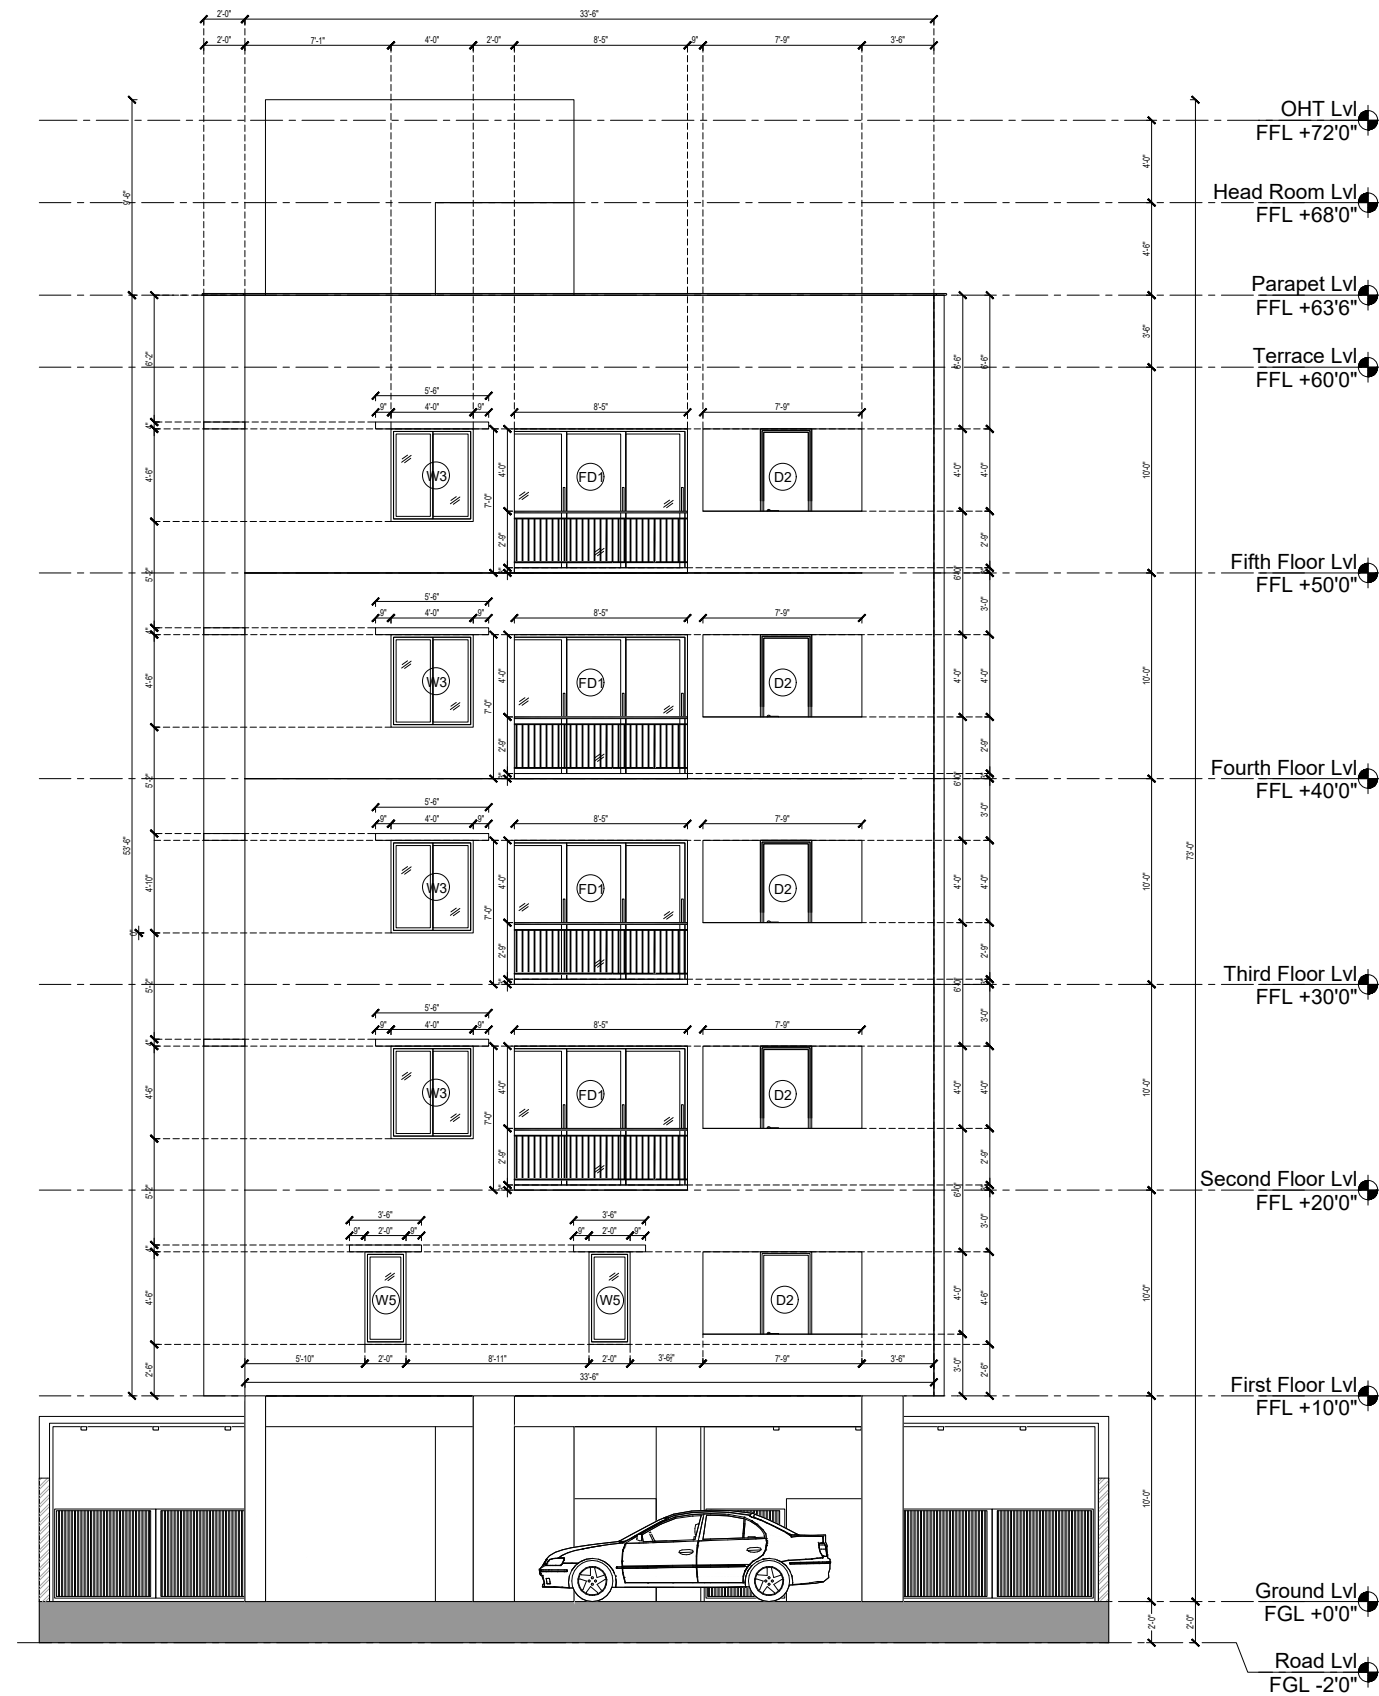

ELEVATION C

Advanced Drawings- GFC

Date : 06-09-2022

Aaraa Architects.Chennai-32

ARCHITECTS :-

Aaraa Architects

SHA Homes, G1, Plot No.20,
Five Furlong Road
Gunidy, Chennai 32.
L 044-43580216
E design@araaarchitects.com
www.araaarchitects.com



CLIENT :-

SREE GURU FOUNDATIONS PVT LTD.
ANNA NAGAR


PROJECT :-

SREE GURU PRITHVI
RESIDENTIAL APARTMENTS AT
ANNA NAGAR

SHEET TITLE :-

Schematic Elevations

DRAWN	CHECKED	DRAWING NO :-
Sanjeevan	Ar. Anushree	ARA_21007_CD_302
SCALE	DATE	
NTS	10-10-2022	

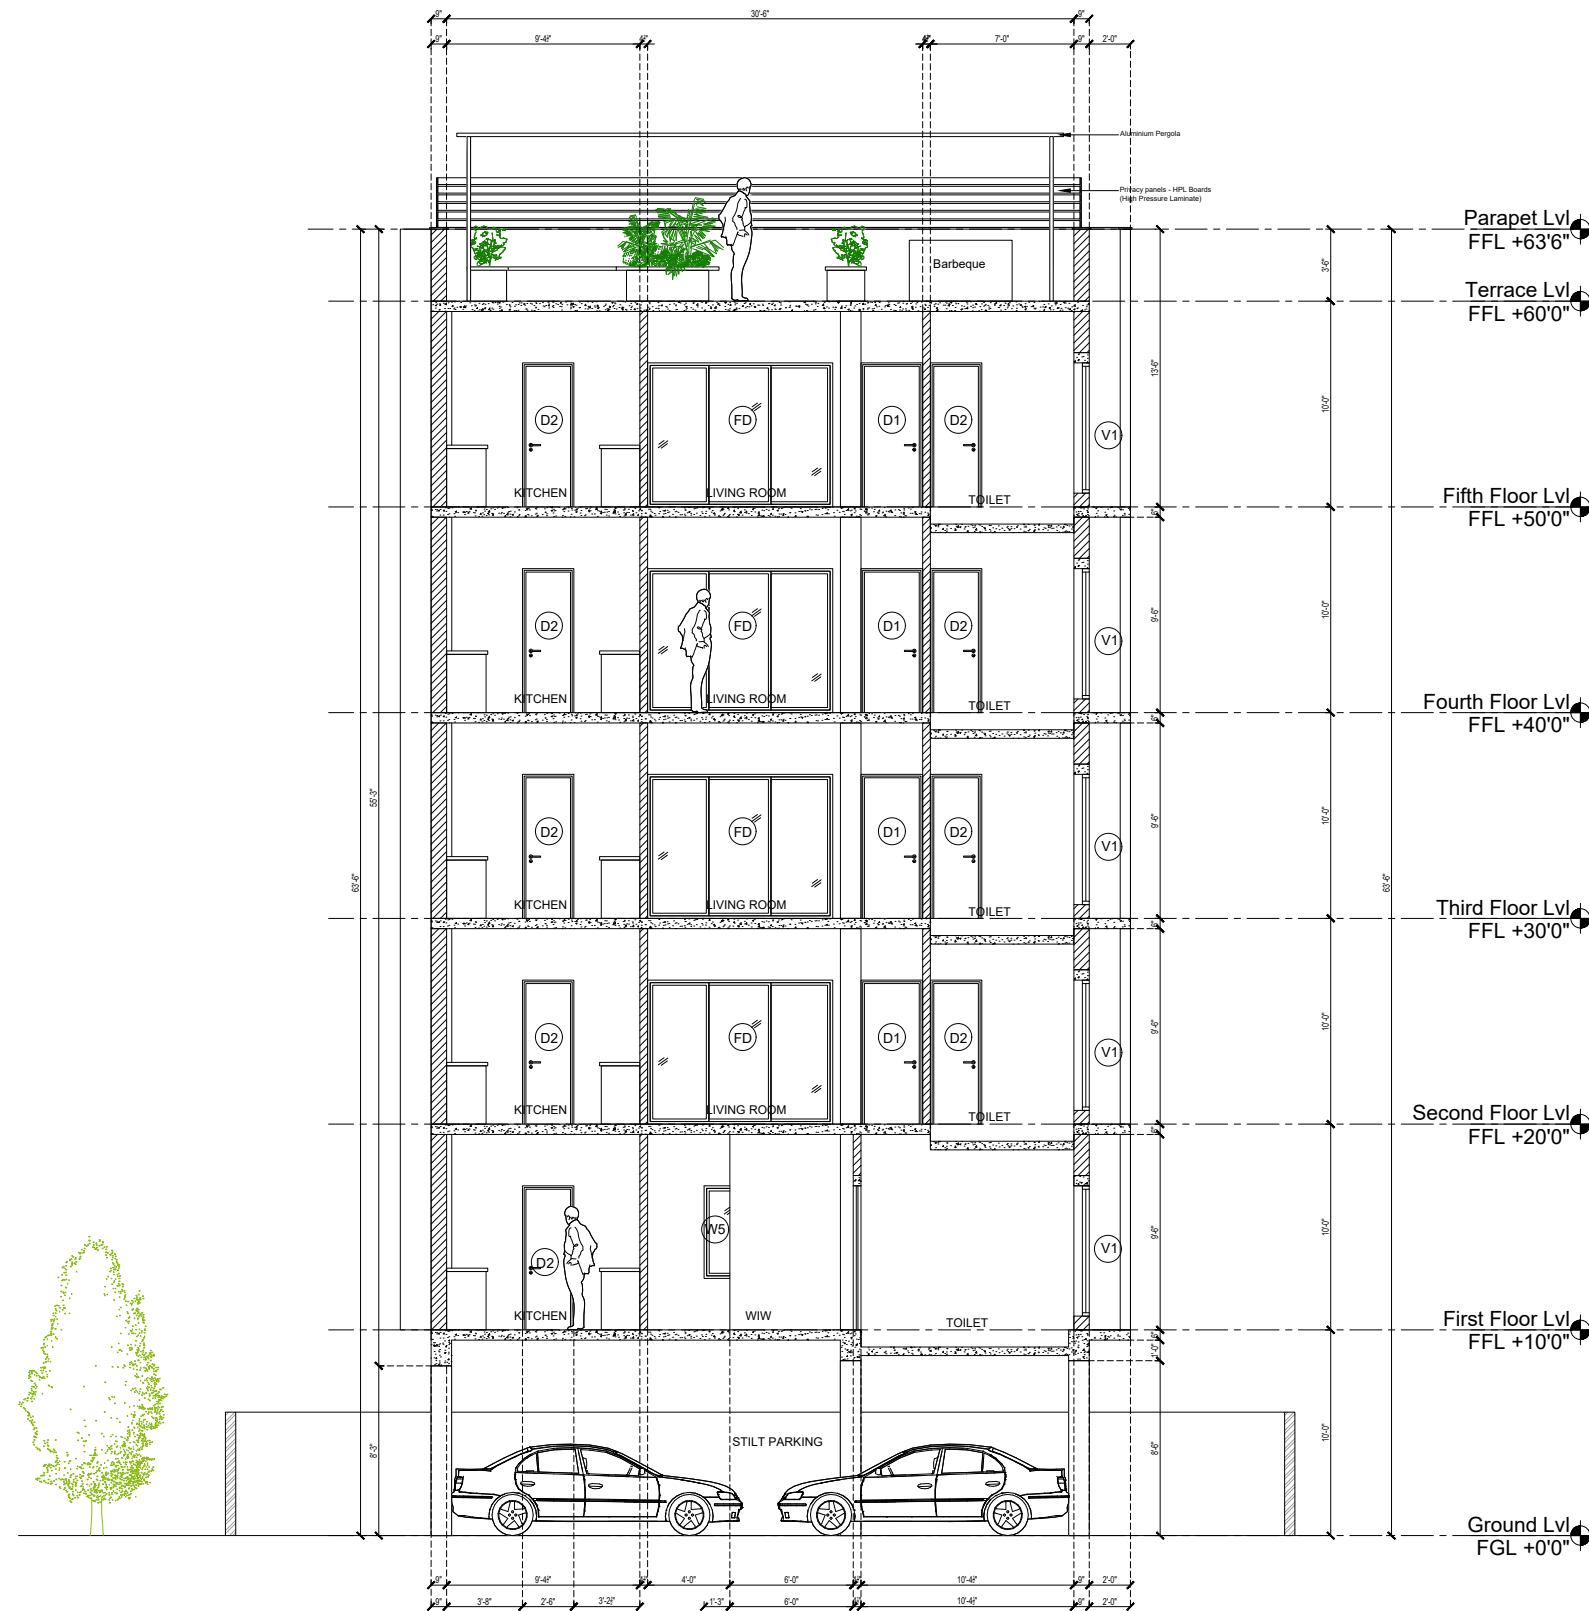

SECTION B-B'

Advanced Drawings- GFC

Date : 06-09-2022

Aaraa Architects.Chennai-32

ARCHITECTS :-

Aaraa Architects

SHA Homes, G1, Plot No.20,
Five Furlong Road
Gunidy, Chennai 32.
L 044-43580216
E design@aaaaarchitects.com
www.aaaaarchitects.com



CLIENT :-

SREE GURU FOUNDATIONS PVT LTD.
ANNA NAGAR



PROJECT :-

SREE GURU PRITHVI
RESIDENTIAL APARTMENTS AT
ANNA NAGAR


SHEET TITLE :-

Schematic Sections


DRAWN	CHECKED	DRAWING NO :-
Sanjeevan	Ar. Anushree	ARA_21007_CD_401
SCALE	DATE	
NTS	10-10-2022	

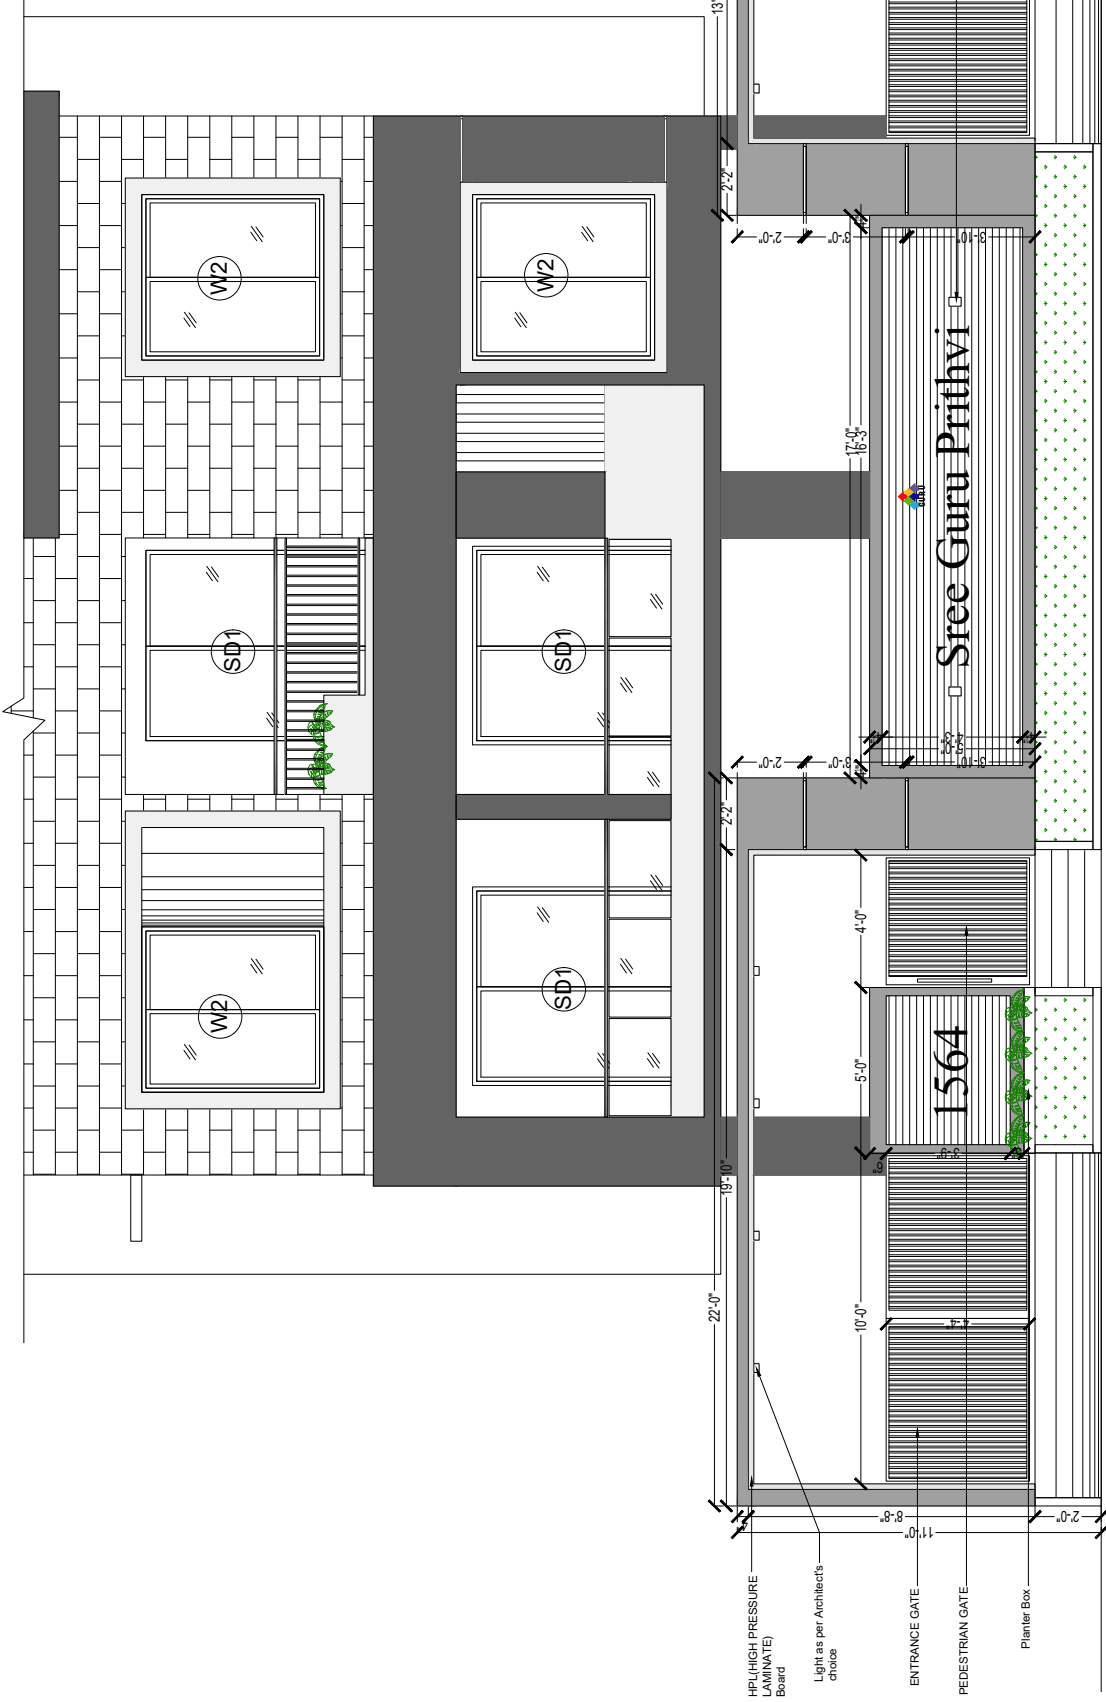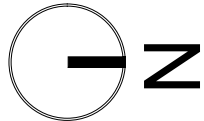


ELEVATION

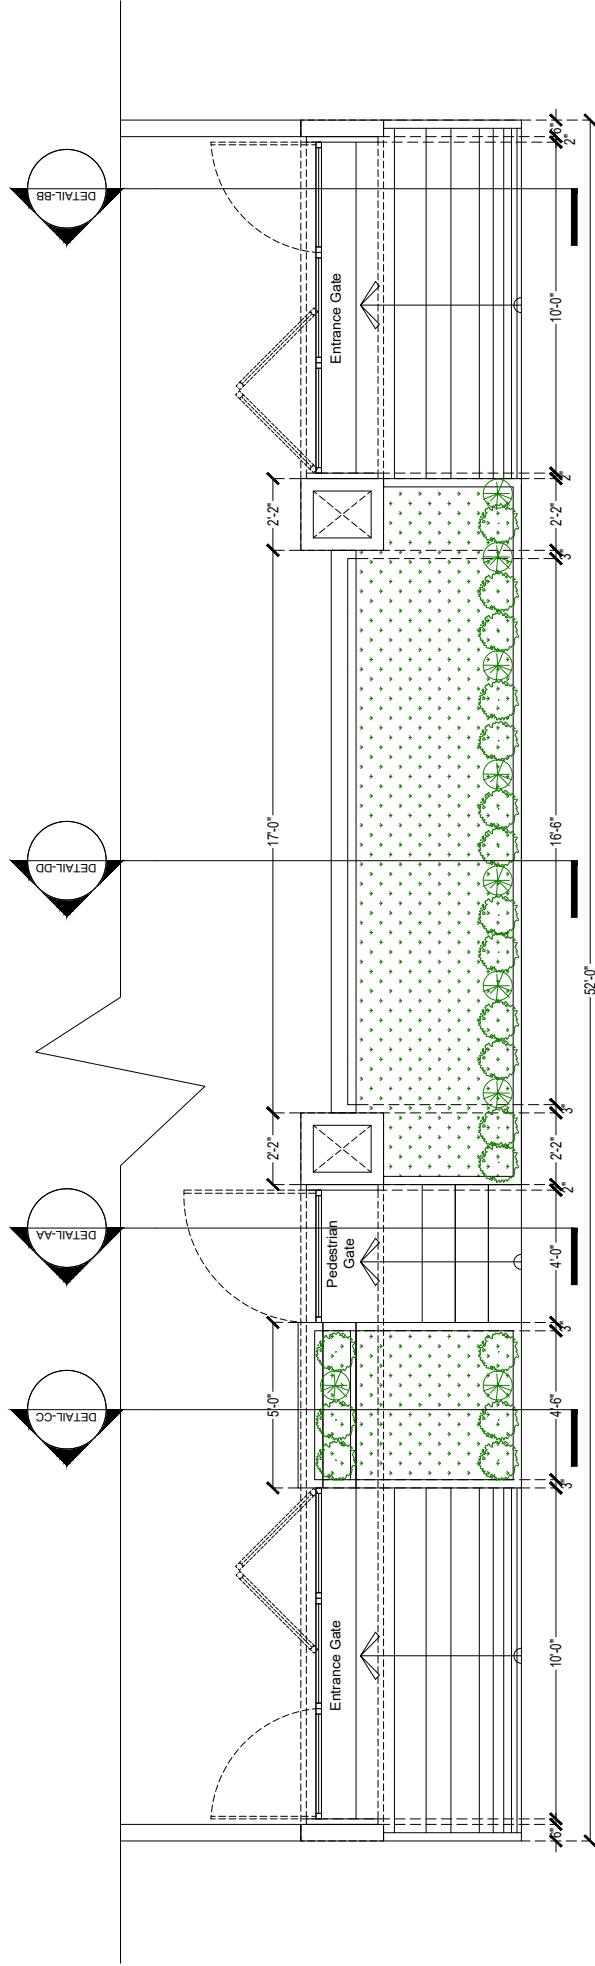


PLAN

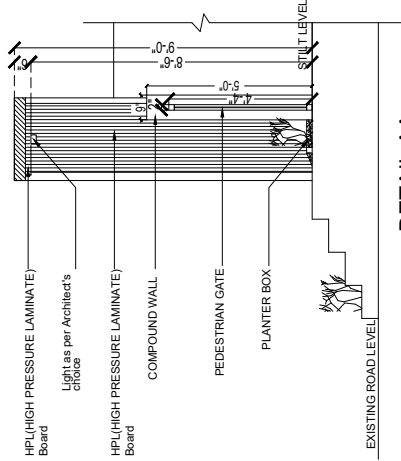


DETAIL AA

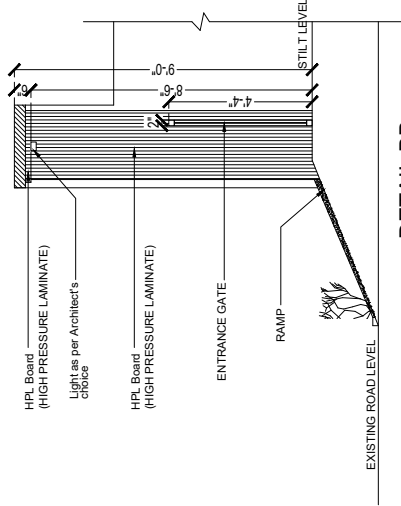

DETAIL BB

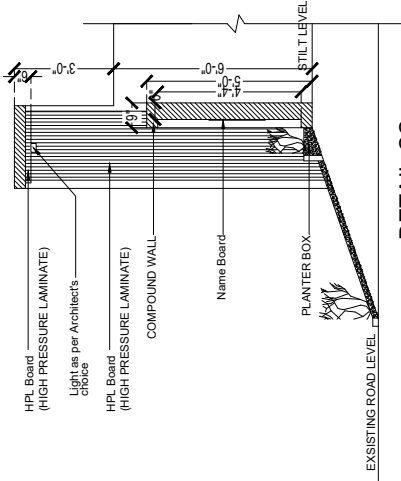

DETAIL CC

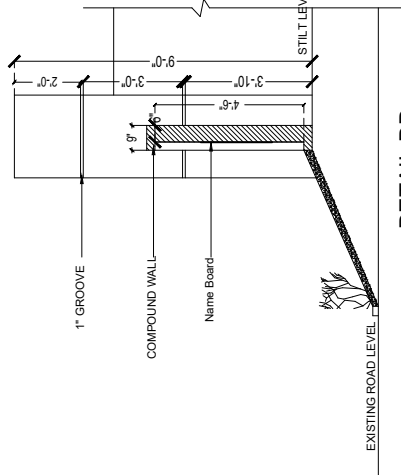

DETAIL DD

Advanced Drawings- GFC
Date : 06-09-2022
Aaraa Architects.Chennai-32

ARCHITECTS :-
Aaraa Architects
SHA Homes, G1, Plot No.20,
Five Furlong Road
Gundly, Chennai 32.
L 044-43580216
E design@araaarchitect.com
www.araaarchitects.com

CLIENT :-
SREE GURU FOUNDATIONS PVT LTD.
ANNA NAGAR
PROJECT :-
SREE GURU PRITHVI
RESIDENTIAL APARTMENTS AT ANNA NAGAR

ARCHITECTS :- Aaraa Architects SHA Homes, G1, Plot No.20, Five Furlong Road Gundly, Chennai 32. L 044-43580216 E design@araaraarchitect.com www.araaraarchitects.com	CLIENT :- SREE GURU FOUNDATIONS PVT LTD. ANNA NAGAR PROJECT :- SREE GURU PRITHVI RESIDENTIAL APARTMENTS AT ANNA NAGAR												
						SHEET TITLE :- COMPOUND WALL DETAIL Drawing No: ARA_21007_CD_502							
						DRAWN		CHECKED		JOB NO :- ARA_21007			
						Sanjeevan		Ar. Anushree					
						SCALE		DATE					
A				RR									
Rev.		Description		Issue Date		Check		NTS		06-09-2022			
This drawing is to be read in conjunction with all related drawings. Do not scale from this drawing. All dimensions must be checked and verified on site before commencing any work or producing shop drawing. The Architect should be notified immediately of any discrepancy. This drawing is copyright and remains the property of ARAAA Architects.													

ELEVATION					
PLAN					
TYPE	MD1	D1	D2	SD	SD1
QUANTITY	9	32	41	5	6
FRAME FINISHES AND SHUTTER	Teak frame With Panelled Teak Wood Door	Teak frame With Flush Door	Teak frame With Flush Door	UPVC With 6mm GLASS (SLIDING)	UPVC With 6mm GLASS (SLIDING)
LOCATION	UNIT ENTRANCE	BEDROOM, SITOUTS	UTILITIES, SITOUTS, TOILETS	SITOUTS	SITOUTS

Advanced Drawings- GFC

Date : 06-09-2022
Aaraa Architects.Chennai-32

Rev.	Description	Issue Date	Approved

ARCHITECTS :-
Aaraa Architects
SHA Homes, G1, Plot No.20,
Five Furlong Road
Gunidy, Chennai 32.
L 044-43580216
E design@aaaaarchitects.com
www.aaraaarchitects.com



CLIENT :-

SREE GURU FOUNDATIONS PVT LTD.
ANNA NAGAR











PROJECT :-

SREE GURU PRITHVI
RESIDENTIAL APARTMENTS AT
ANNA NAGAR

SHEET TITLE :-

Doors - Joinery Details

DRAWN	CHECKED	DRAWING NO :-	
Sanjeevan	Ar. Anushree	ARA_21007_CD_503	
SCALE	DATE		
NTS	06-09-2022		

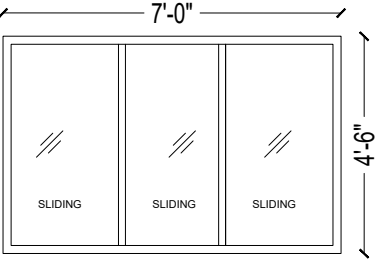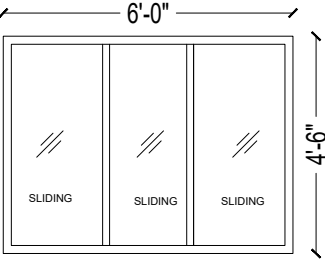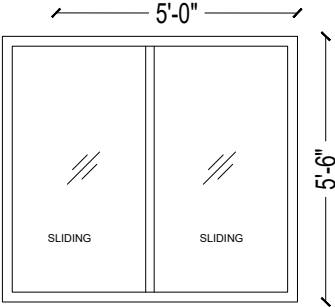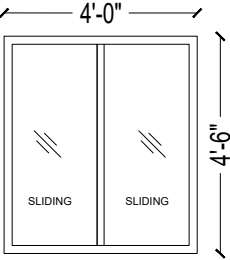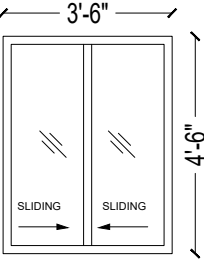     ELEVATION					
PLAN					
TYPE	W	W1	W2	W3	W4
QUANTITY	1	4	13	4	4
FRAME FINISHES AND SHUTTER	UPVC With 6mm GLASS (SLIDING)	UPVC With 6mm GLASS (SLIDING)	UPVC With 6mm GLASS (SLIDING)	UPVC With 6mm GLASS (SLIDING)	UPVC With 6mm GLASS (SLIDING)
LOCATION	LIVING	LIVING & LIFT LOBBY	BEDROOMS & LIFT LOBBY	BEDROOMS	DINNING

Rev.	Description	Issue Date	Approved

ARCHITECTS :-
Aaraa Architects
SHA Homes, G1, Plot No.20,
Five Furlong Road
Gunidy, Chennai 32.
L 044-43580216
E design@araaarchitects.com
www.araaarchitects.com



CLIENT :-
SREE GURU FOUNDATIONS PVT LTD.
ANNA NAGAR

PROJECT :-
SREE GURU PRITHVI
RESIDENTIAL APARTMENTS AT
ANNA NAGAR

SHEET TITLE :-

Windows - Joinery Details

DRAWN	CHECKED	DRAWING NO :-	
Sanjeevan	Ar. Anushree	ARA_21007_CD_504	
SCALE	DATE		
NTS	06-09-2022		

Advanced Drawings- GFC

Date : 06-09-2022
Aaraa Architects.Chennai-32

ELEVATION			
PLAN			
TYPE	W5	KW	V1
QUANTITY	38	9	27
FRAME FINISHES AND SHUTTER	UPVC With 6mm GLASS (OPENABLE)	UPVC With 6mm GLASS (SLIDING)	UPVC With 6mm GLASS (OPENABLE)
LOCATION	BEDROOM & DINNING	KITCHENS	TOILETS

Advanced Drawings- GFC

Date : 06-09-2022

Aaraa Architects.Chennai-32

ARCHITECTS :-

Aaraa Architects

SHA Homes, G1, Plot No.20,
Five Furlong Road
Gunidy, Chennai 32.
L 044-43580216
E design@aaraaarchitects.com
www.aaraaarchitects.com



CLIENT :-

SREE GURU FOUNDATIONS PVT LTD.
ANNA NAGAR


PROJECT :-

SREE GURU PRITHVI
RESIDENTIAL APARTMENTS AT
ANNA NAGAR

SHEET TITLE :-

Windows - Joinery Details

DRAWN	CHECKED	DRAWING NO :-
Sanjeevan	Ar. Anushree	ARA_21007_CD_505
SCALE	DATE	
NTS	06-09-2022	

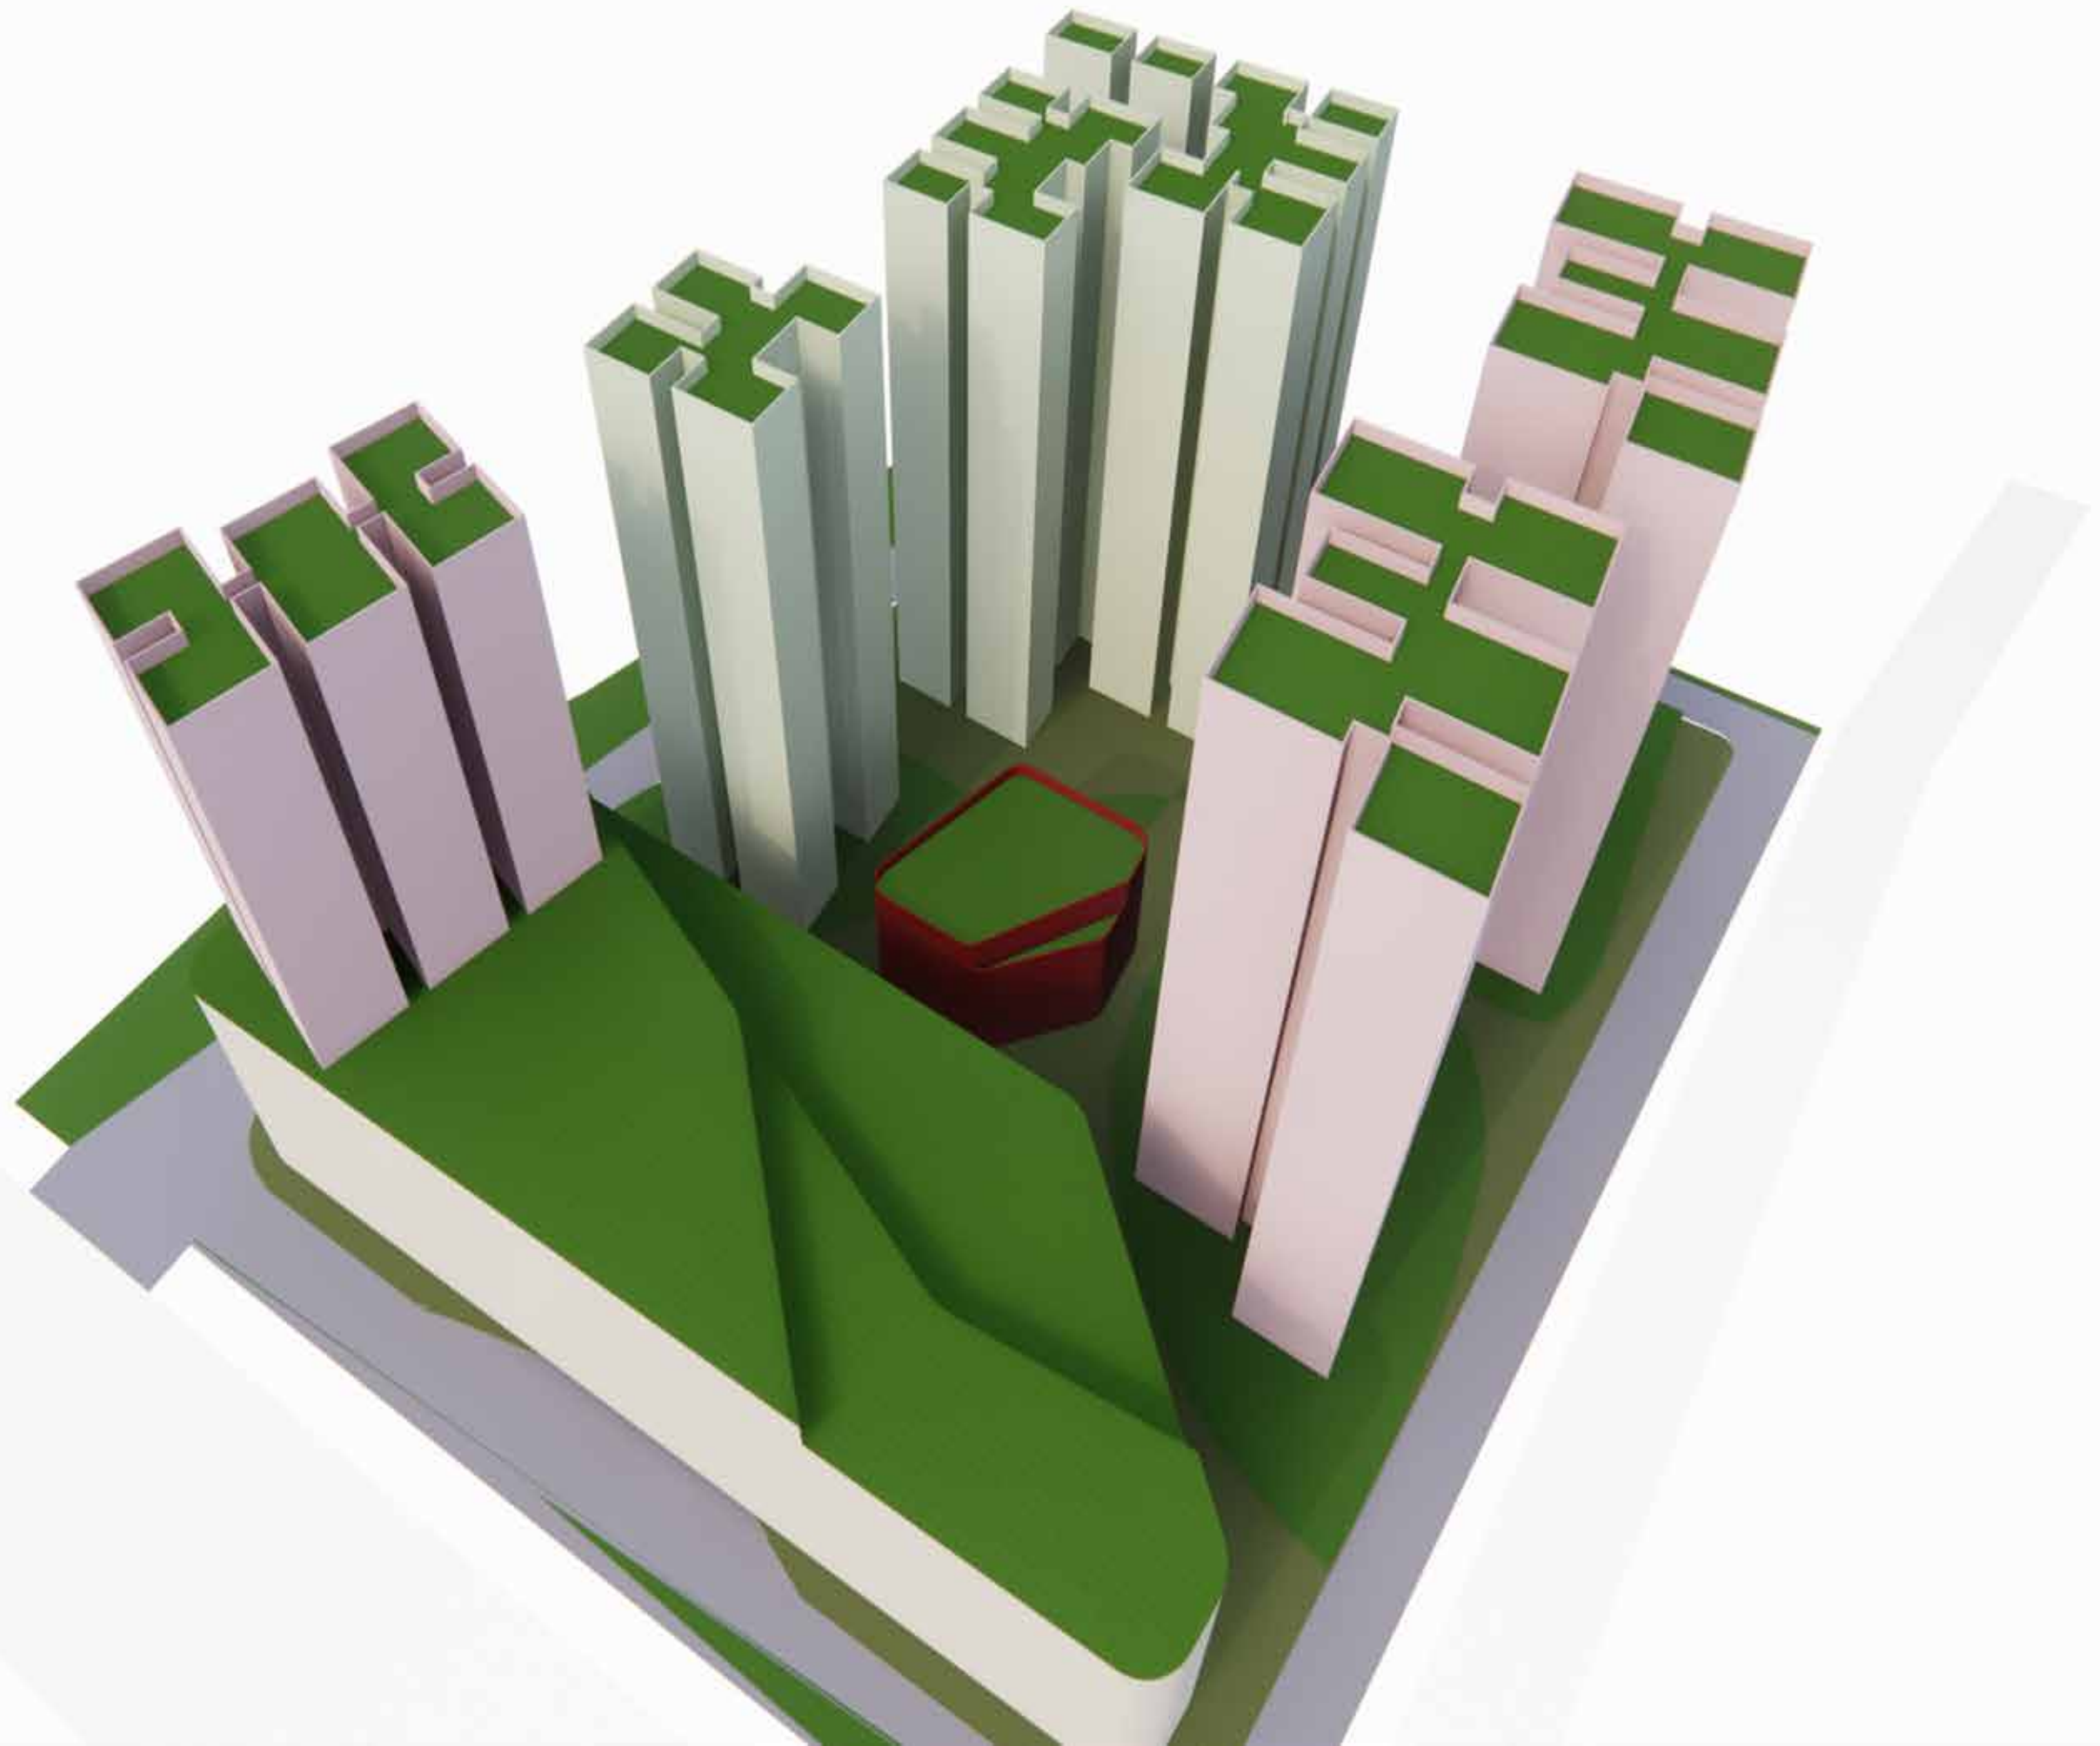

Previous Proposal

SITE AREA : 10160.31 SQM
SITE AREA : 2.51 ACRES



RES FLOOR PLATE = 25,000 SQFT
TOTAL ONE FLOOR IN 3 TOWERS = 75,000 SQFT
TOTAL SALE AREA IN 22 FLOORS = 16,50,000 SQFT

SITE AREA : 16851.77 SQM
SITE AREA : 4.16 ACRES

Master Plan



- + 3 Signature Towers
- + 5 High End Residential Towers
- + 3m Floor to Floor for Residential Apartments
- + 2 Basement Car Park Floors
- + Double Height Residential Lobby
- + 637 Units

Master Plan
Phase Options





Signature Tower 1 ----->
Exclusive 4Bhk & Duplex Apartments

←-- **Signature Tower 3**
Exclusive 4Bhk & Duplex
Apartments

←----- **Signature Tower 2**
Exclusive 4Bhk & Duplex
Apartments


Master Plan

Aerial View


Signature Tower 1 ----->
Exclusive 4Bhk & Duplex Apartments

-----<
Signature Tower 3
Exclusive 4Bhk & Duplex
Apartments

-----<
Signature Tower 2
Exclusive 4Bhk & Duplex
Apartments

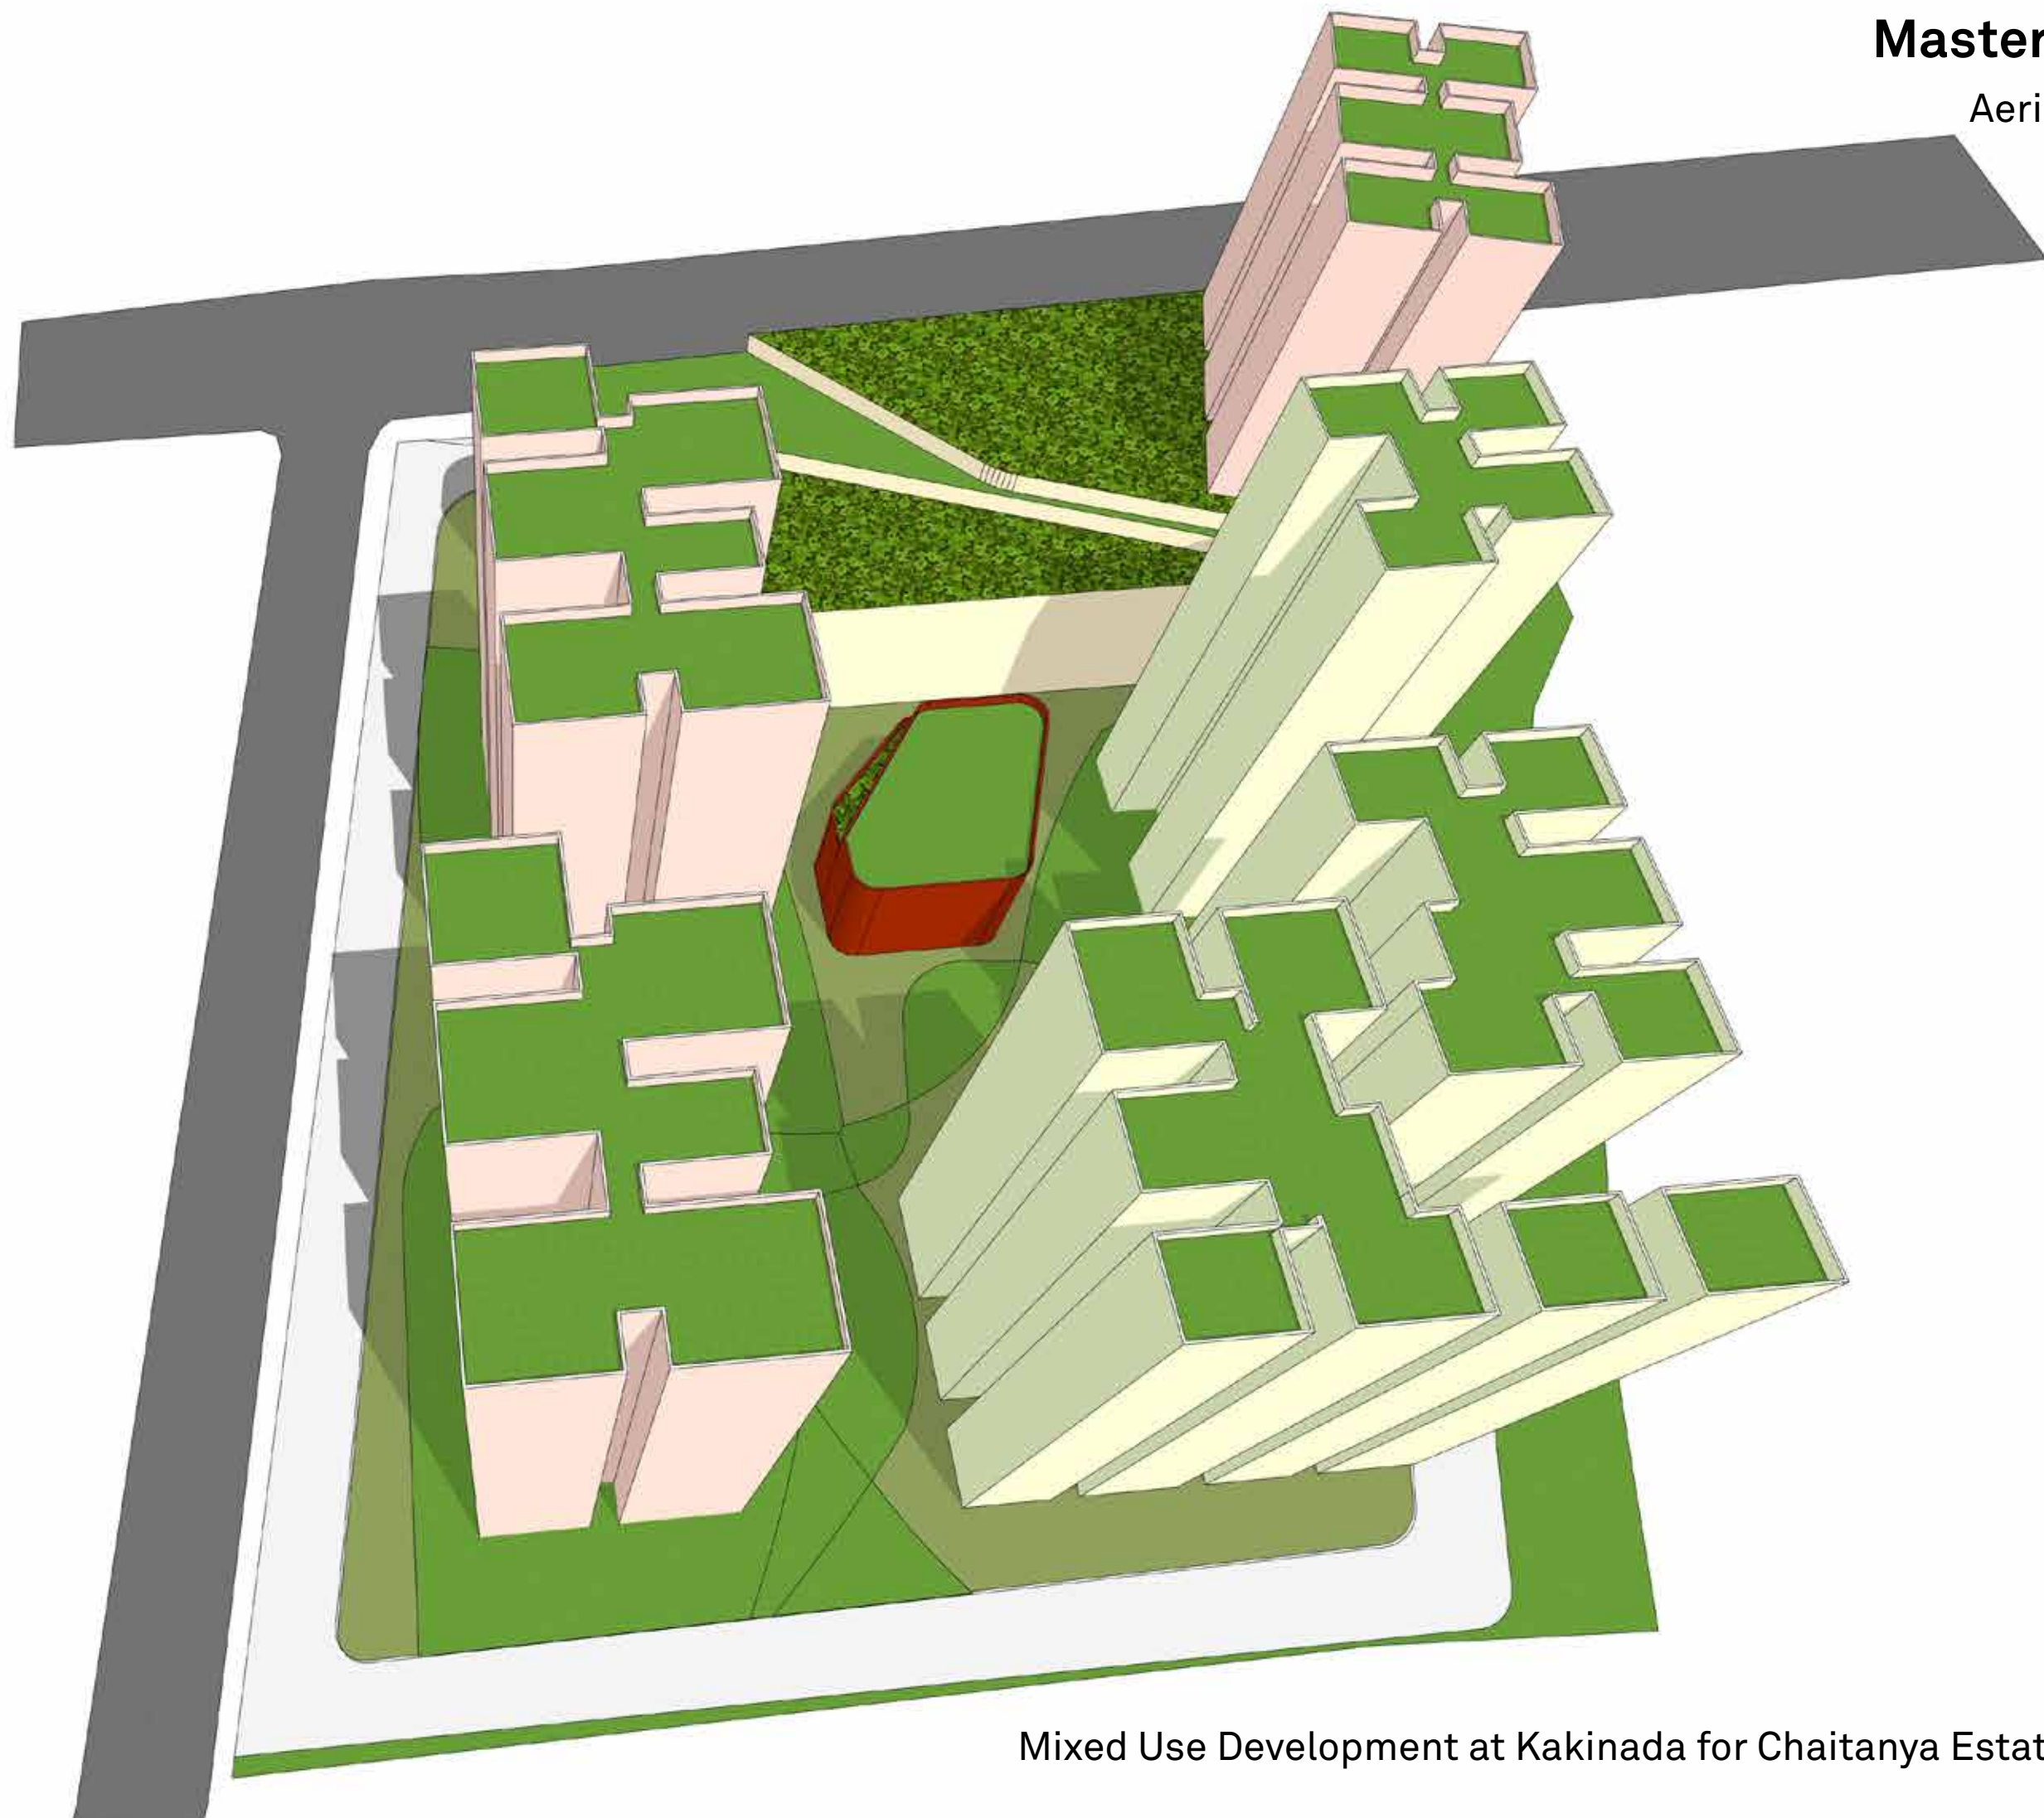




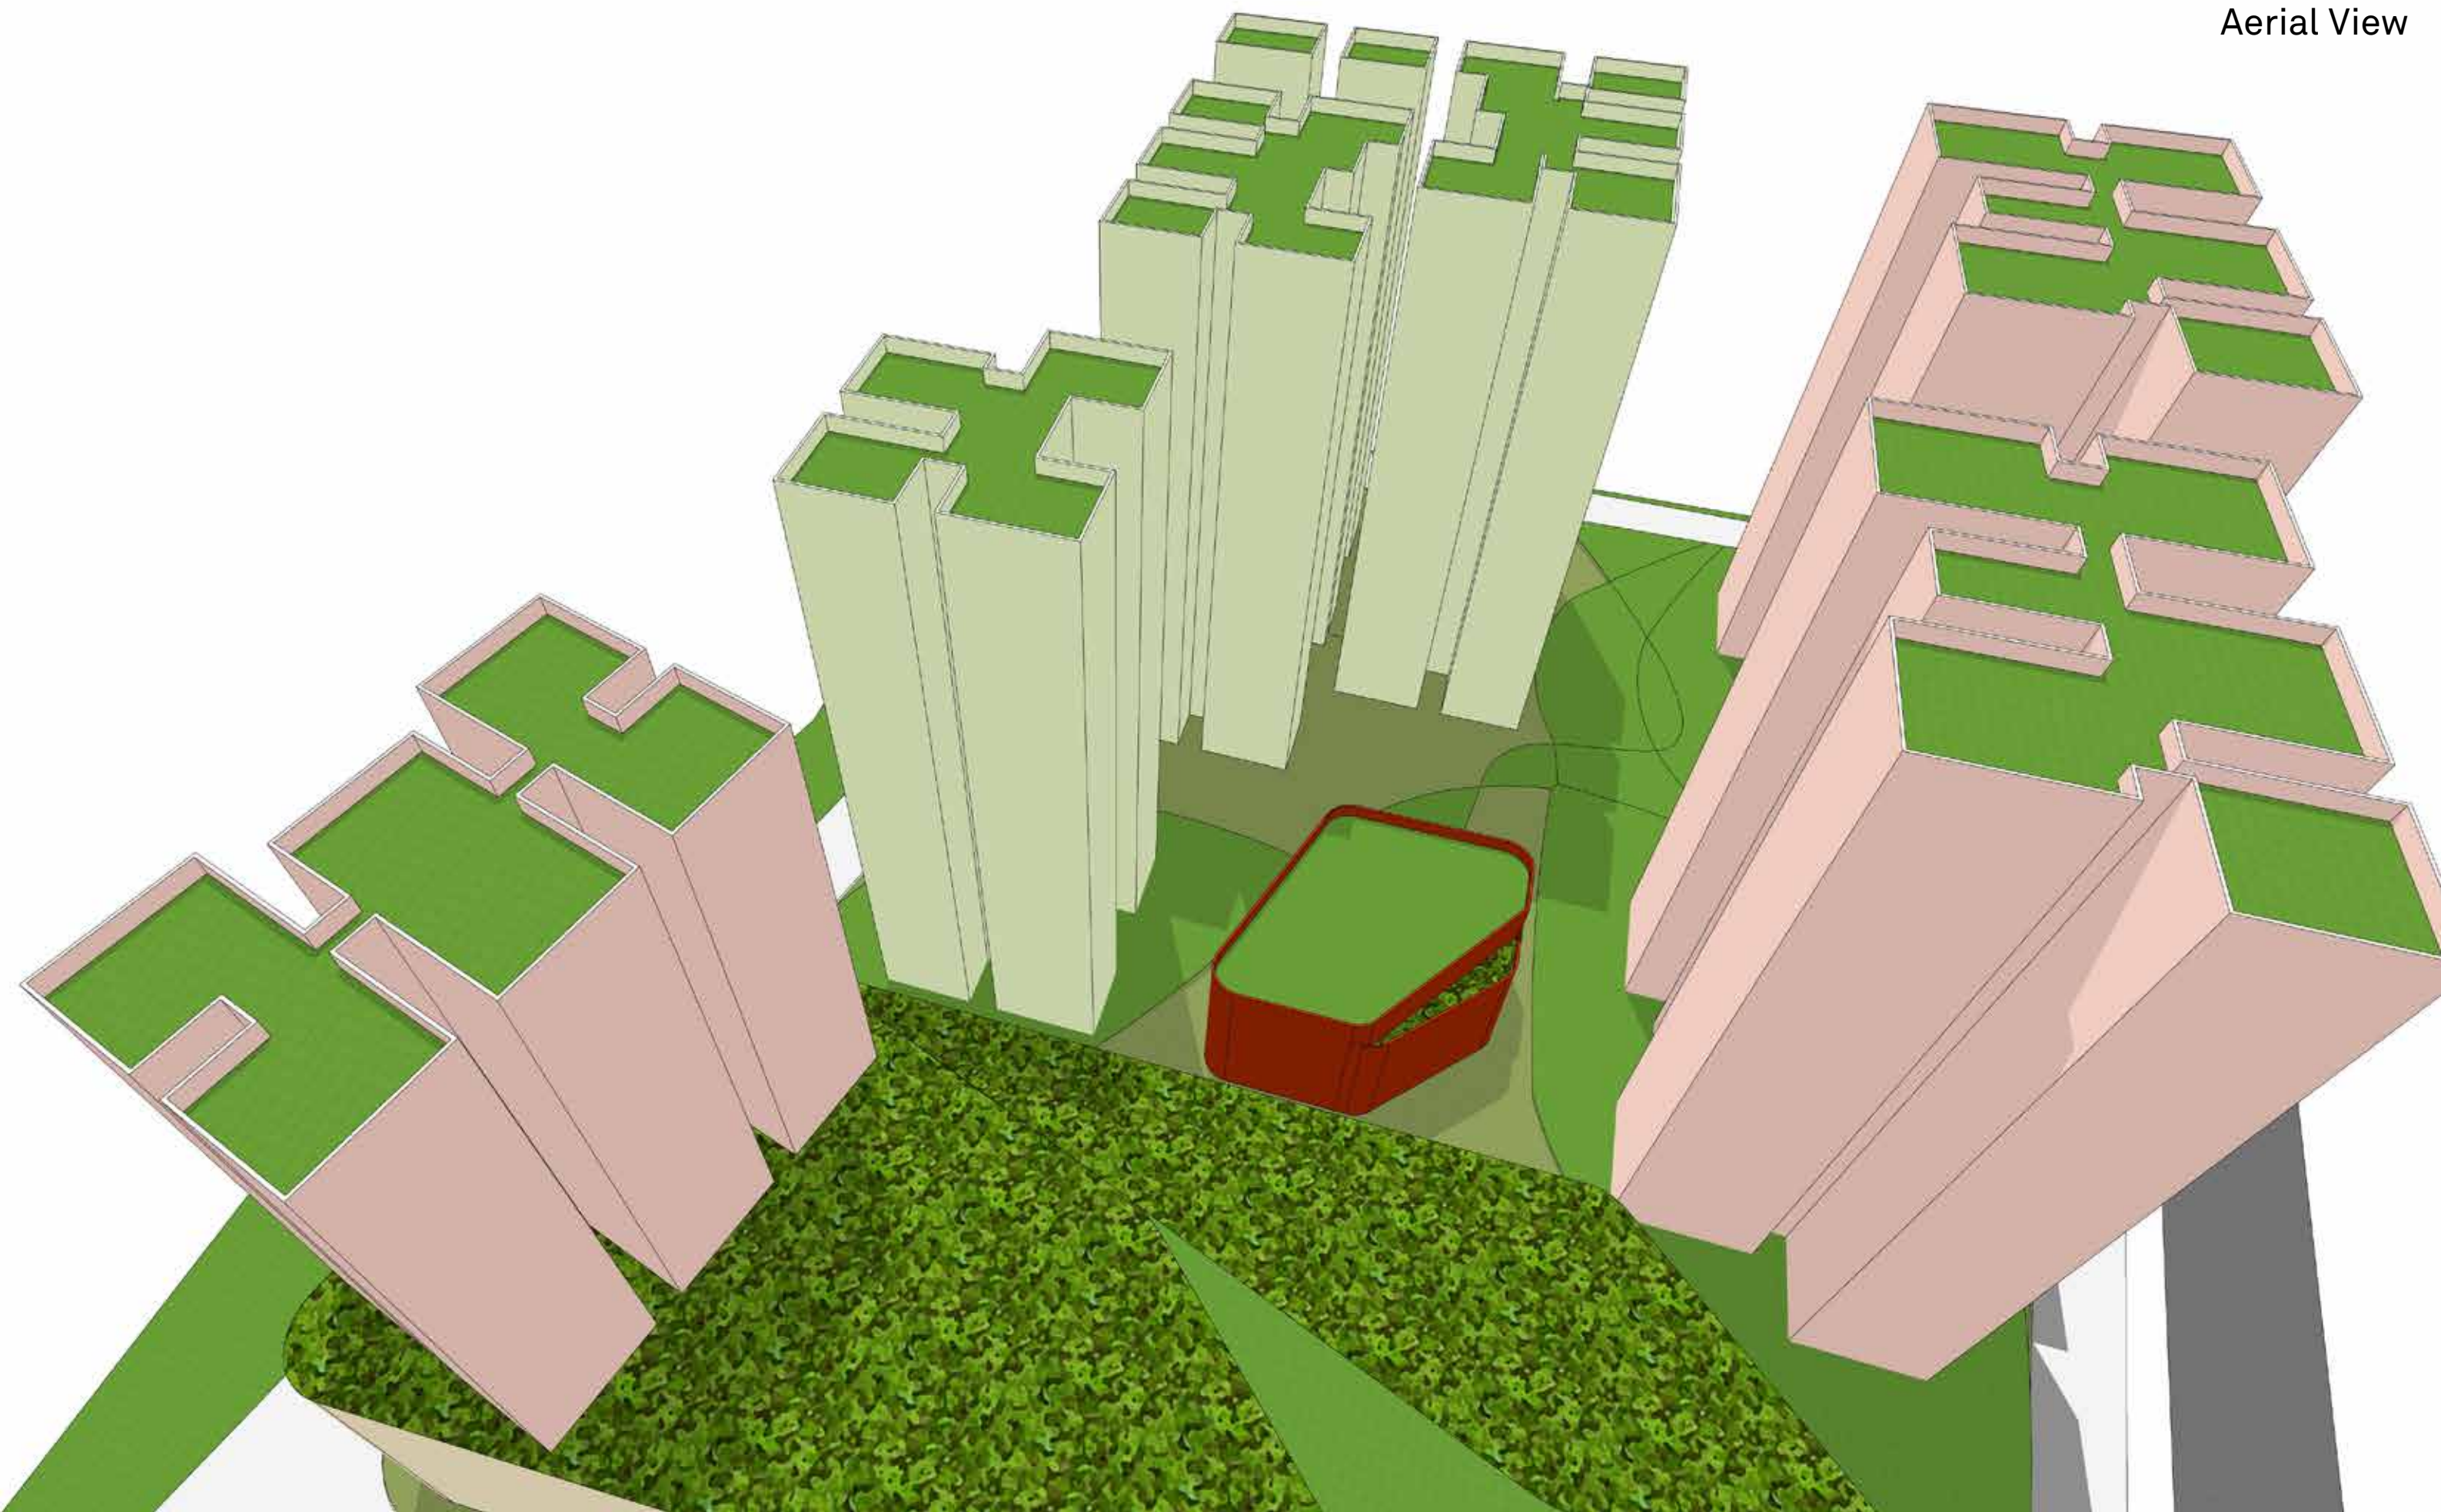


Tower - A

13 Level Residential Space+
2 Level Basement Parking

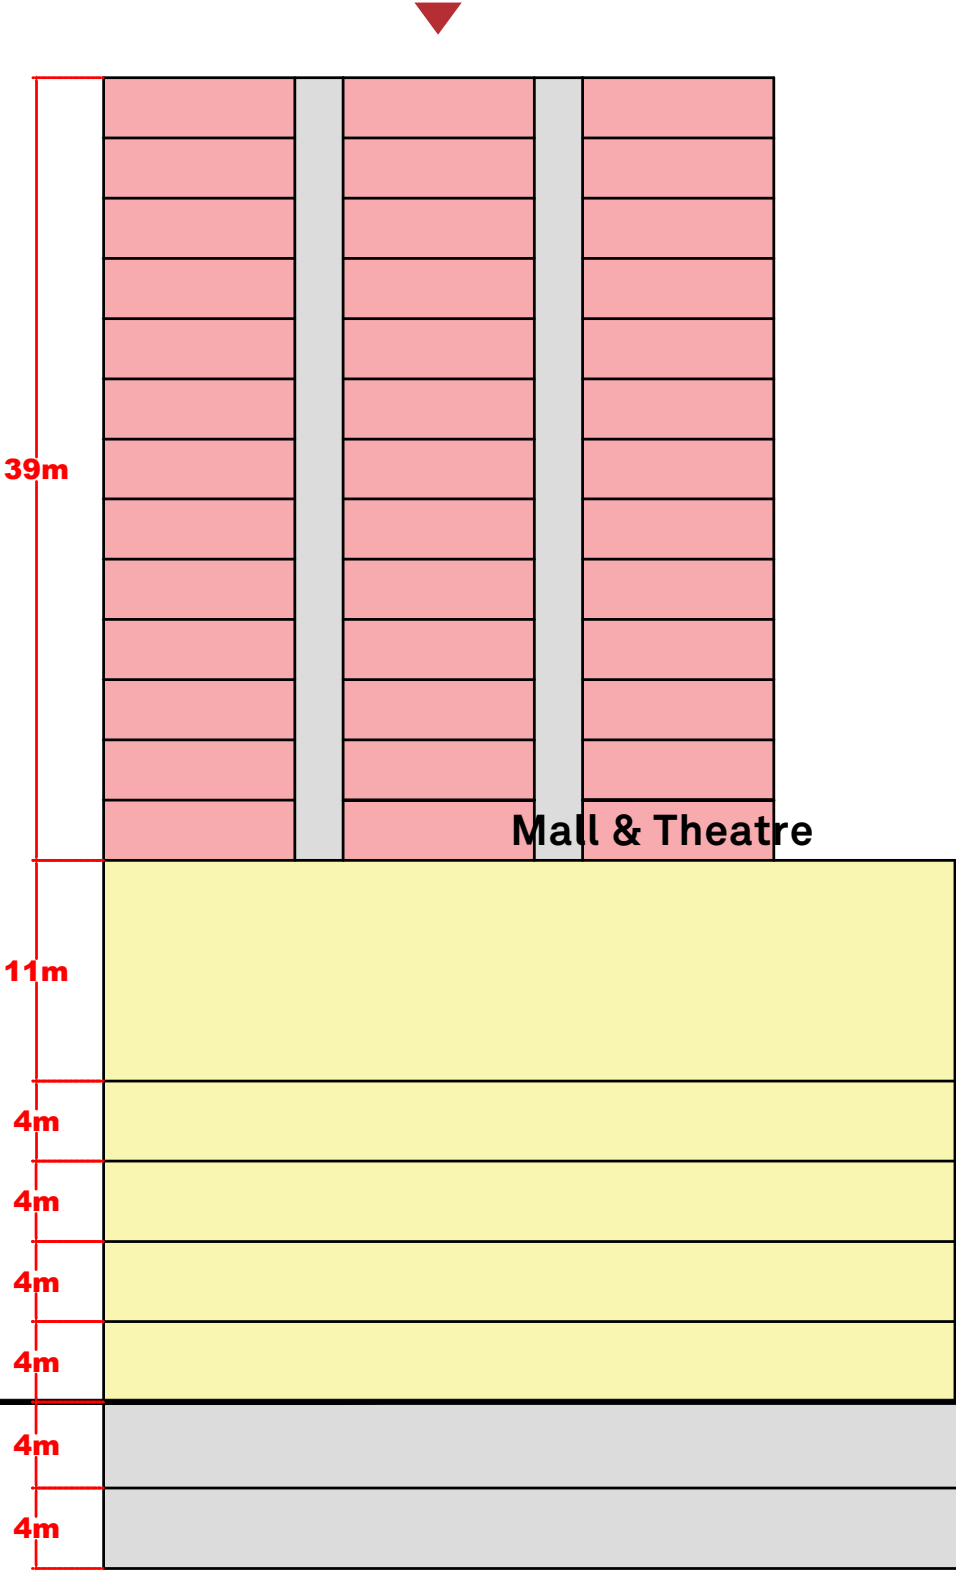


Tower - E

22 Level Residential Space+
2 Level Basement Parking

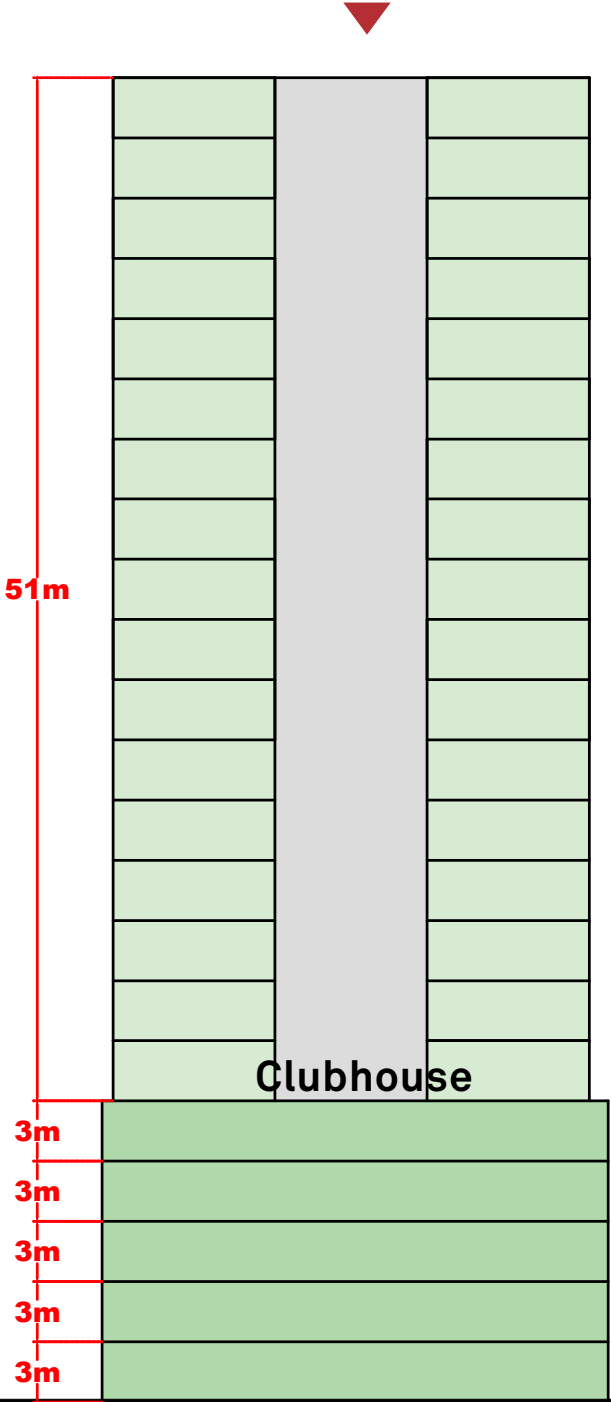


Tower - D

22 Level Residential Space+
2 Level Basement Parking

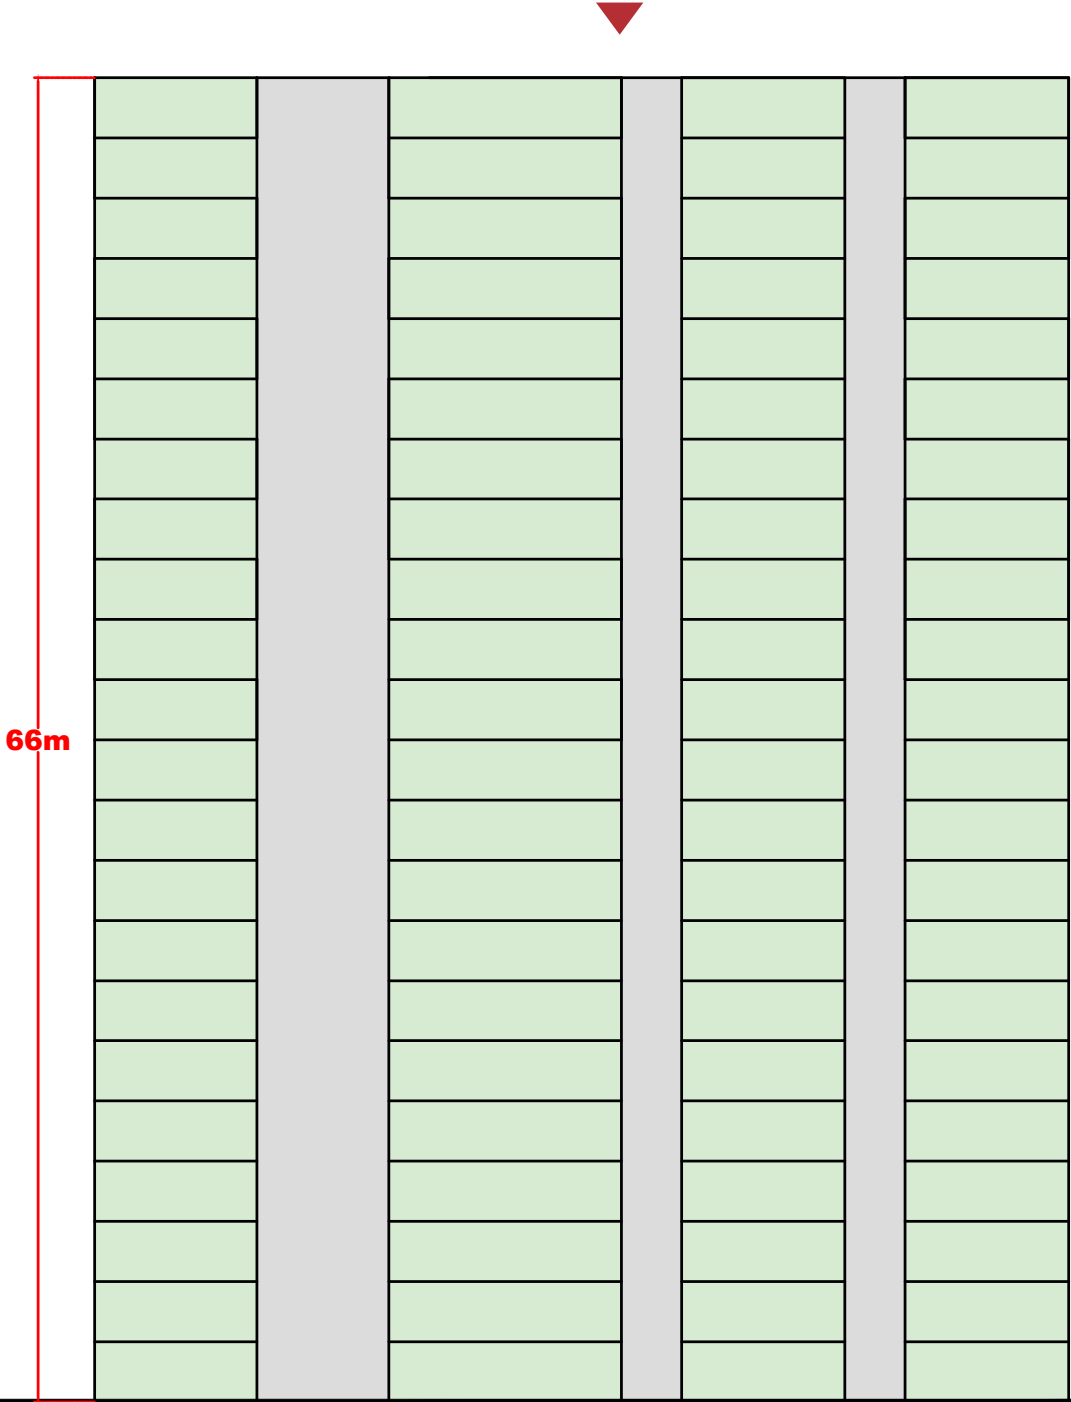

Basement Parking 02

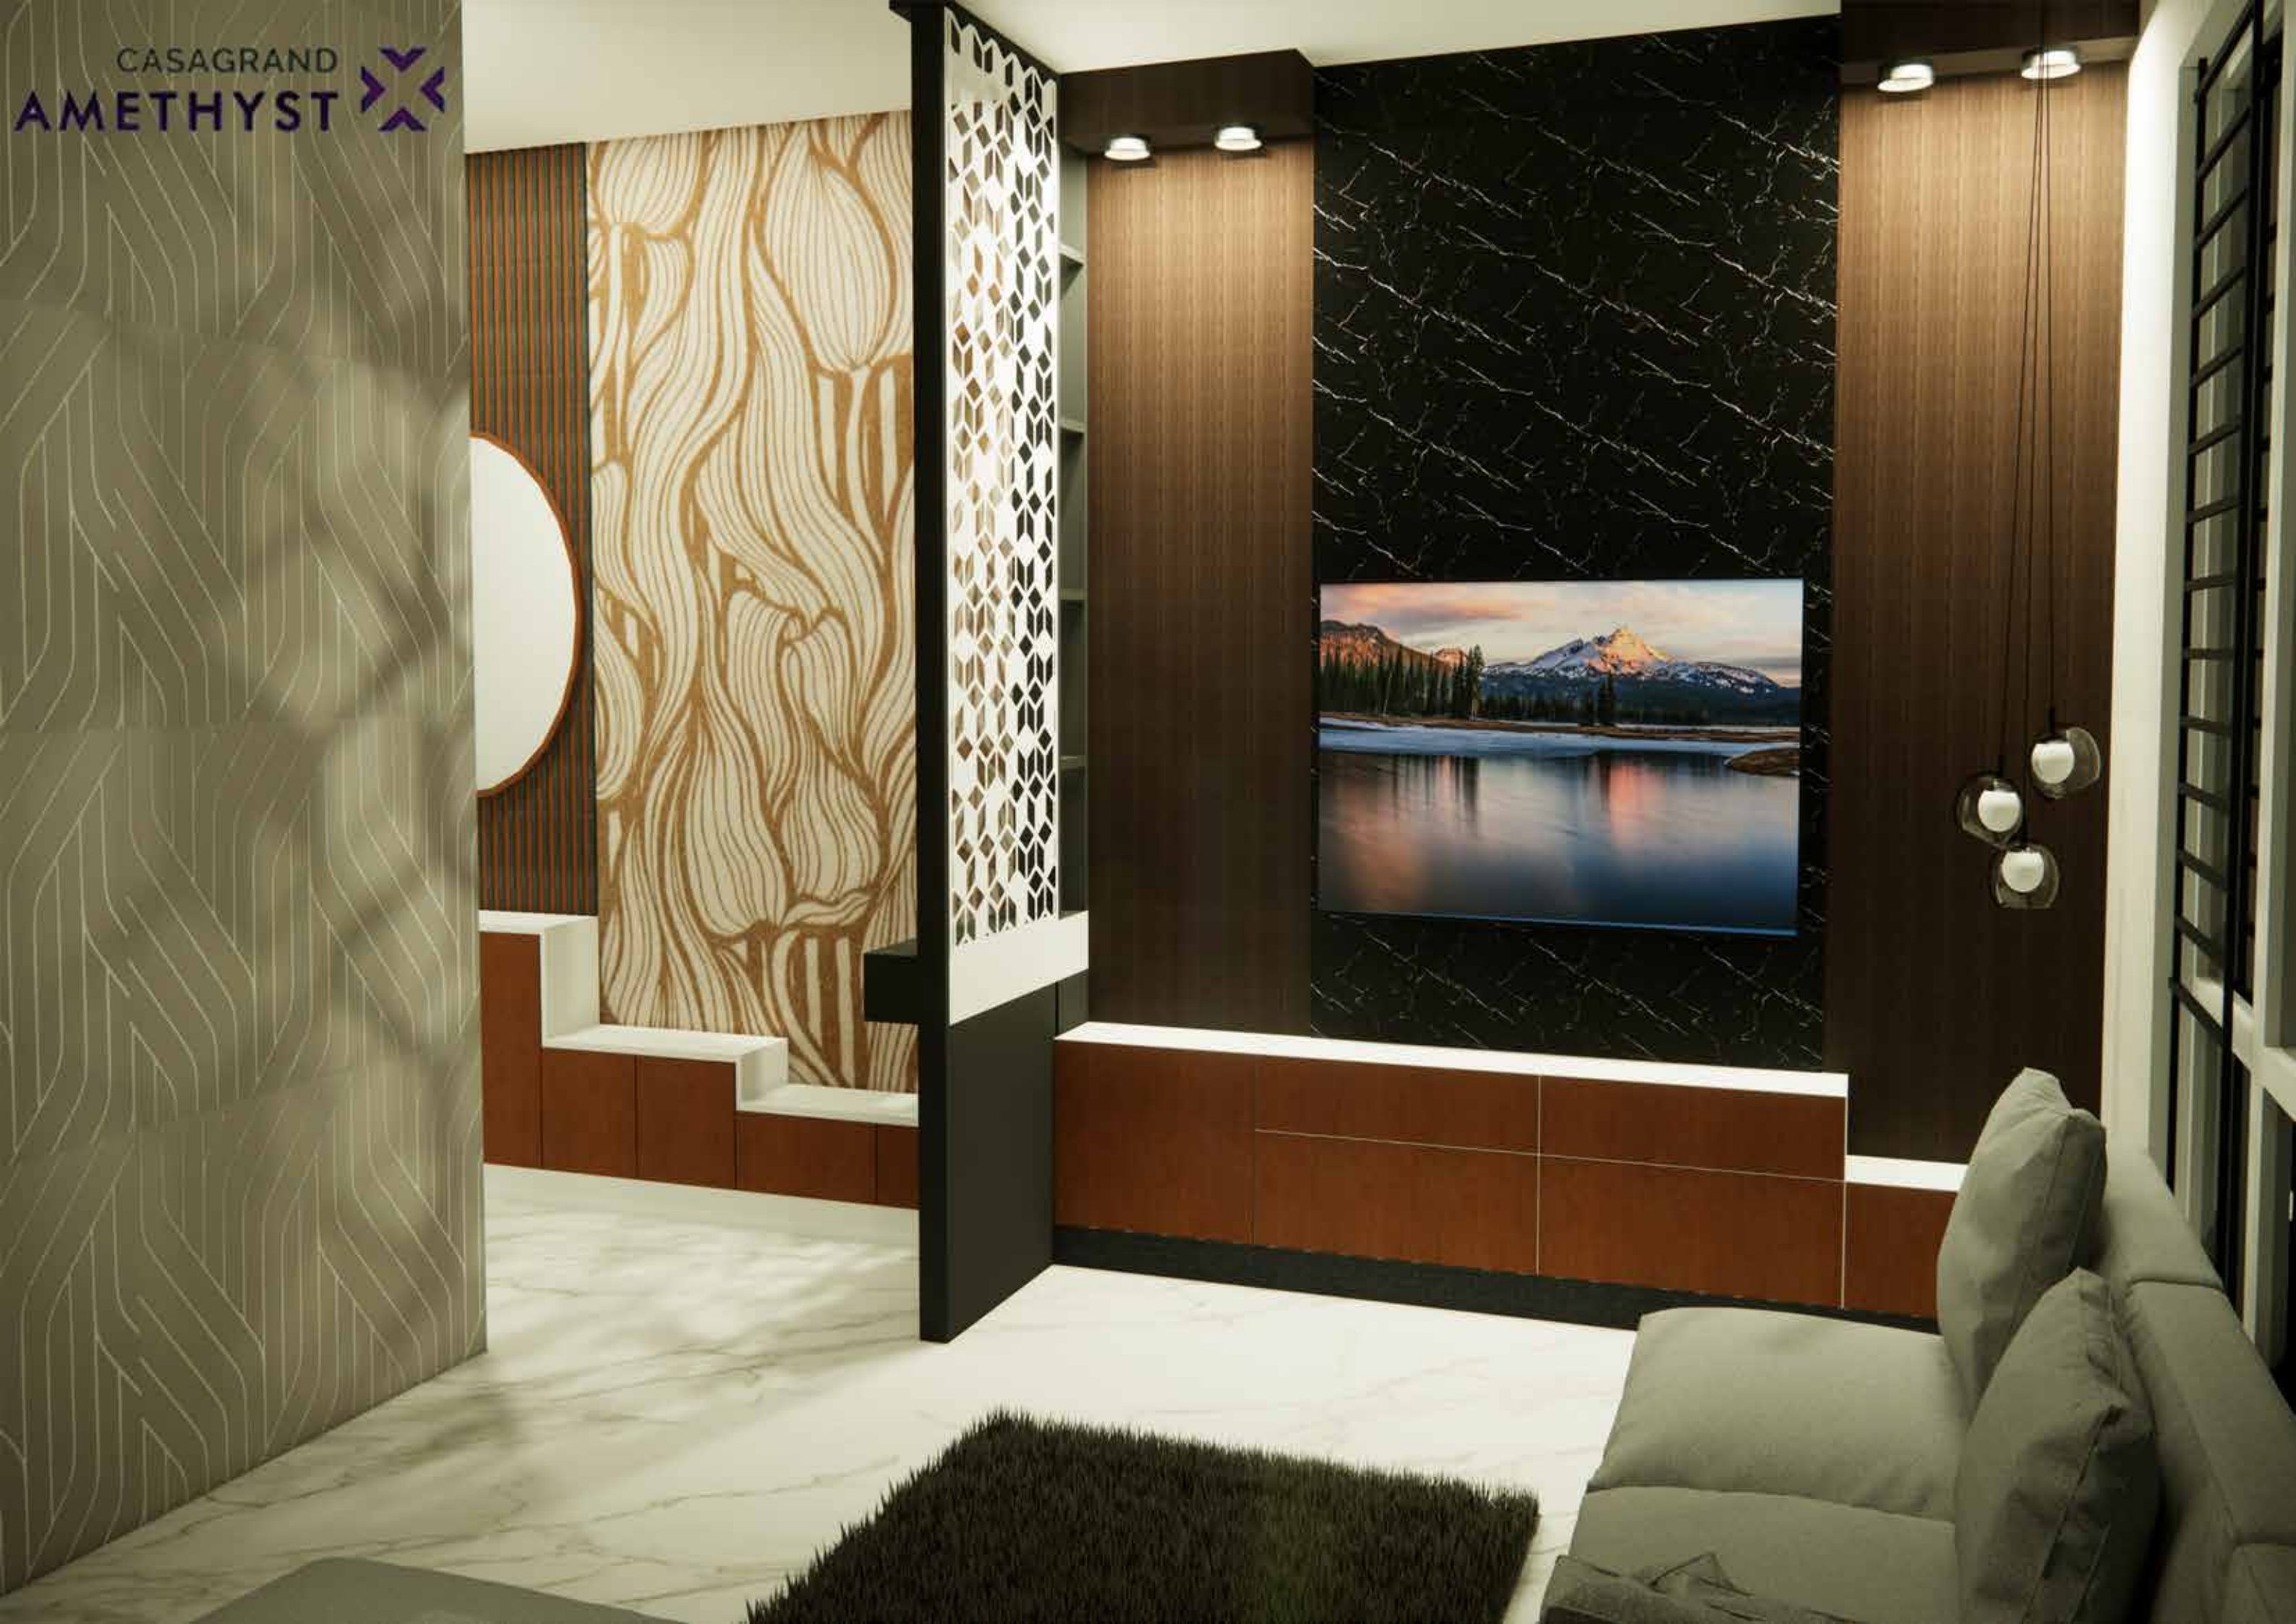




DRAWN	CHECKED	JOB NO :-	
Sanjeevan	Ar. Kapilesh		
SCALE	DATE	SHEET NO:-	
NTS			



ELEVATION B

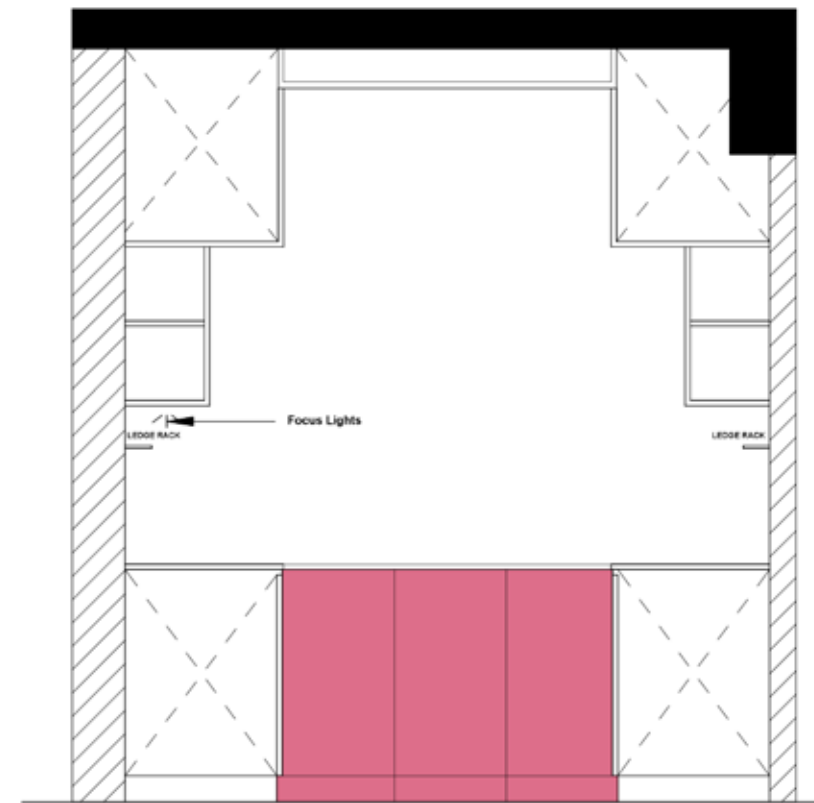

ELEVATION B



ELEVATION C

- ZURICH - ZH - 8621
- Tinted Glass (Lift Up)
- ZURICH - ZH - 03 (ROSEGOLD)
- ZURICH - ZH - 8663

SCHEME DRAWING
DATE: 10/09/2022

Rev.	Description	Issue Date	Approved

ARCHITECTS :-

Aaraa Architects

SHA Homes, G1, Plot No.20,
Five Furlong Road
Gundiy, Chennai 32.

L 044-43580216
E design@araaarchitect.com
www.araaarchitects.com



CLIENT :-

PROJECT :-


CASA GRANDE AMETHYST

SHEET TITLE :-

Kitchen - Laminates - Details

Note:

DRAWN	CHECKED	JOB NO :-	
Sanjeevan	Ar. Kapilesh		
SCALE	DATE	SHEET NO:-	
NTS			

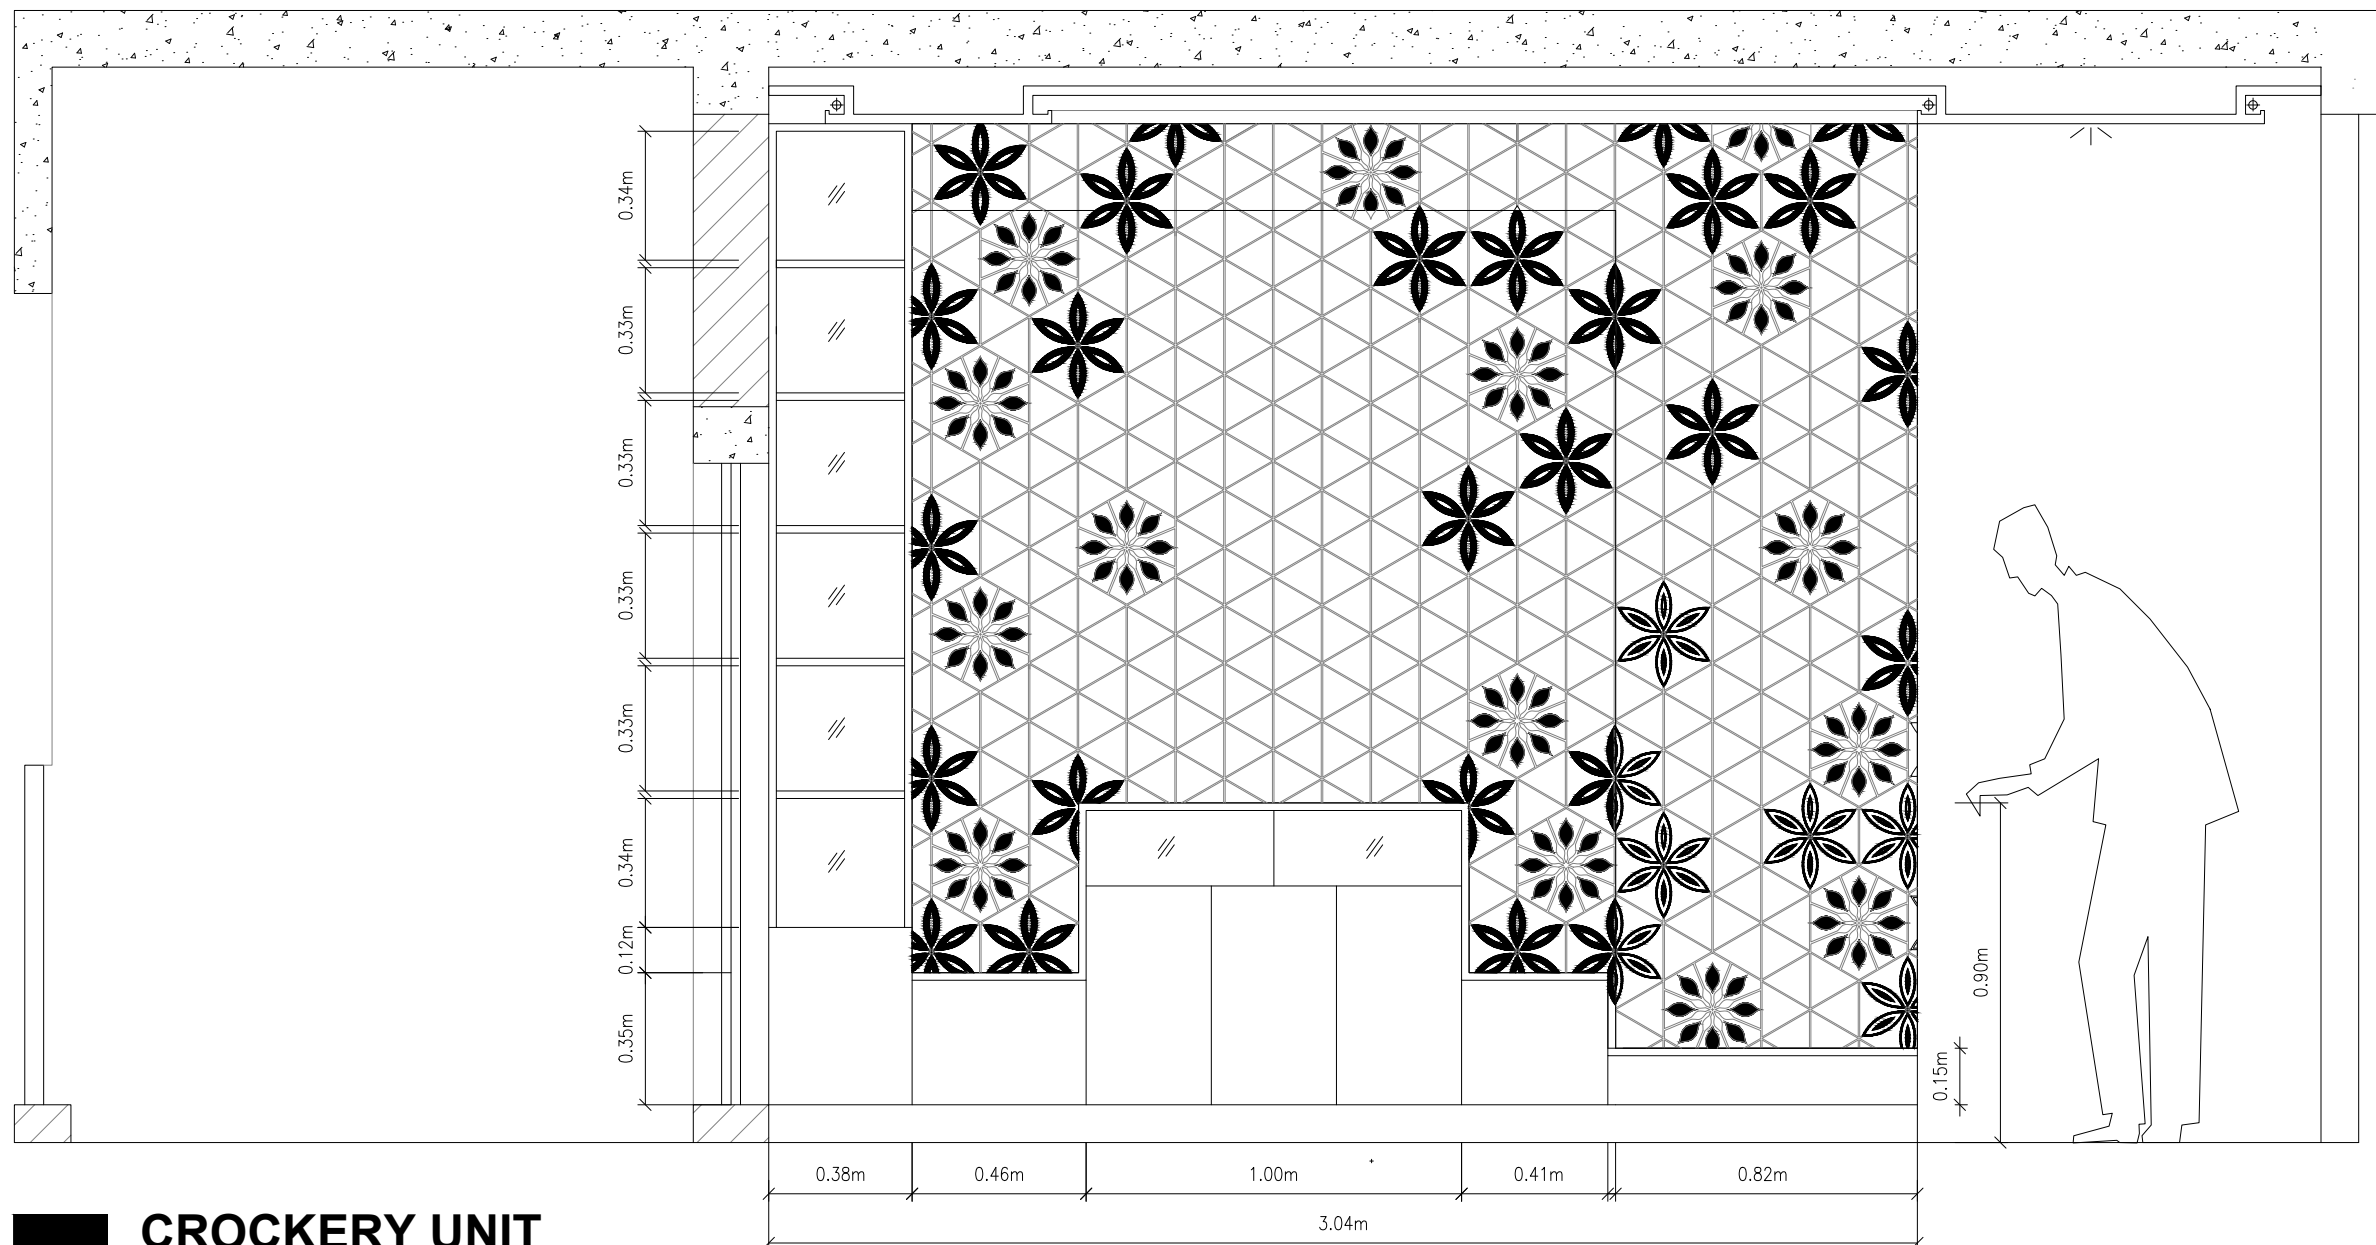

CROCKERY UNIT

SCHEME DRAWING
DATE: 10/09/2022

Rev.	Description	Issue Date	Approved

ARCHITECTS :-
Aaraa Architects
SHA Homes, G1, Plot No.20,
Five Furlong Road
Gunidy, Chennai 32.
L 044-43580216
E design@araaarchitect.com
www.araaarchitects.com




CLIENT :-

PROJECT :-
CASA GRANDE AMETHYST

SHEET TITLE :-
Crockery Unit And Wall Design

Note:

DRAWN	CHECKED	JOB NO :-
Sanjeevan	Ar. Kapilesh	
SCALE	DATE	SHEET NO:-
NTS		

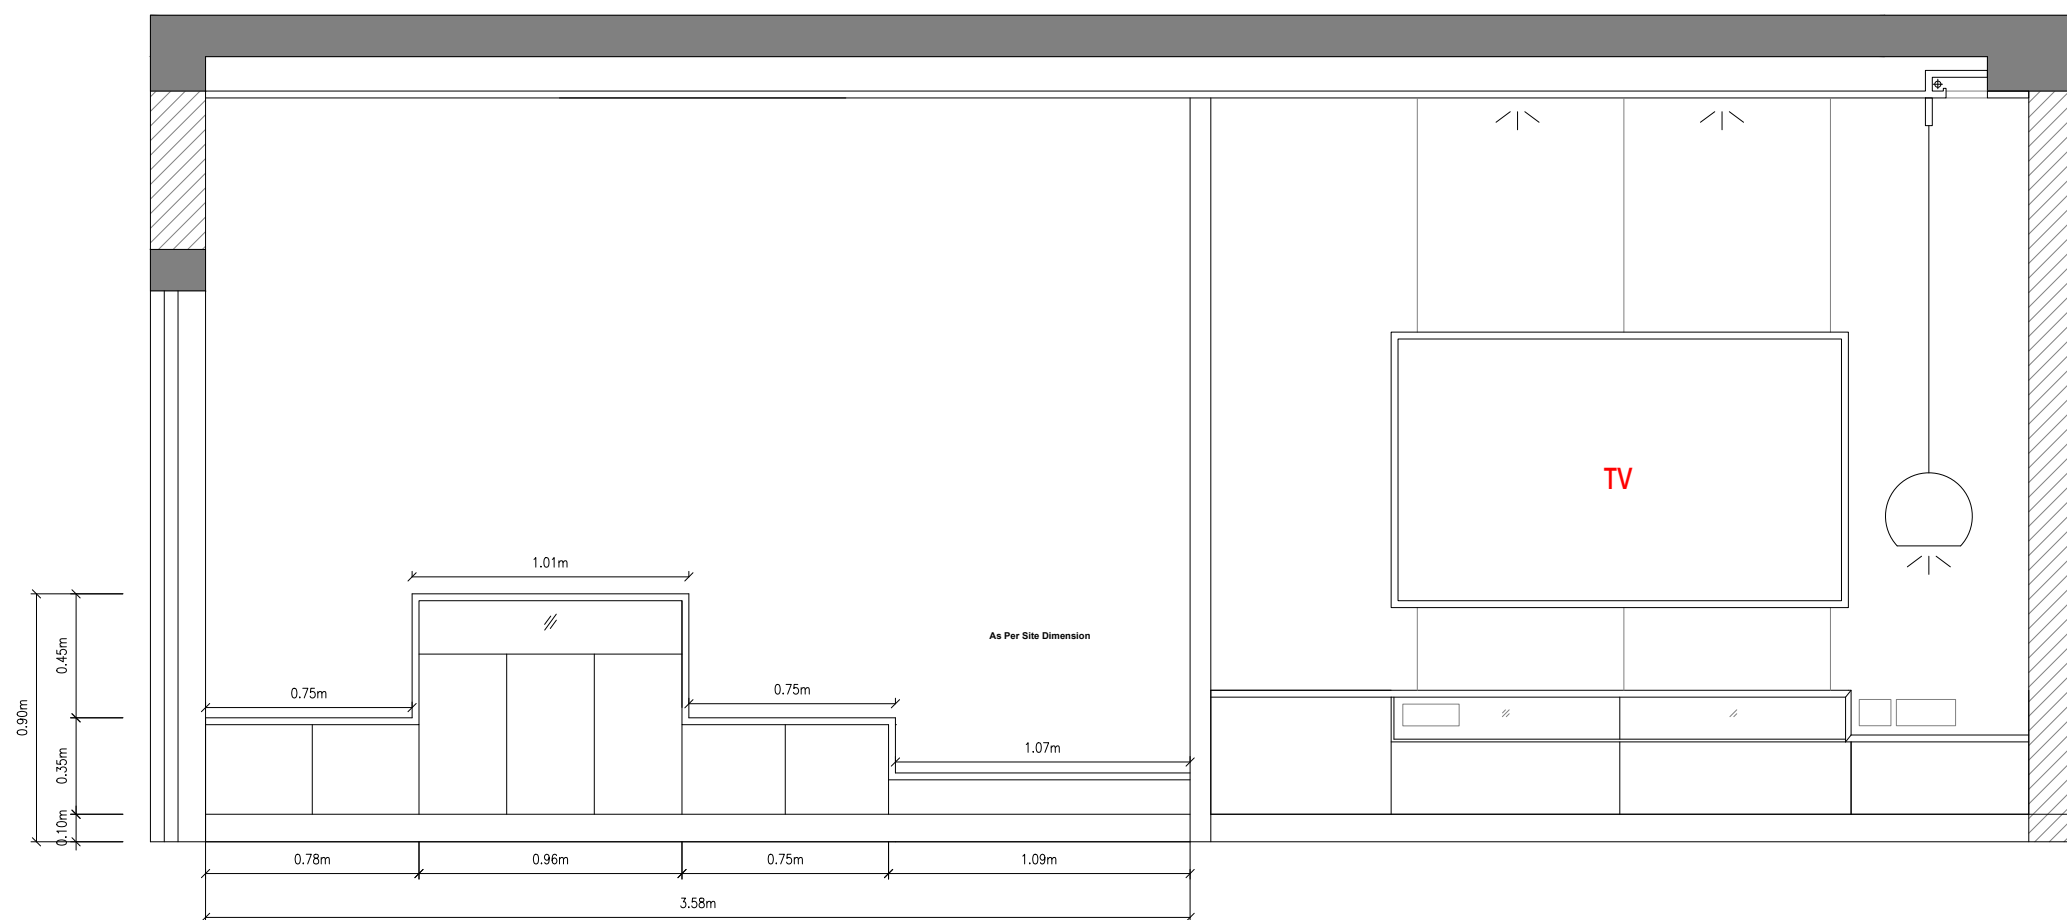

SCHEME DRAWING
DATE: 10/09/2022

Rev.	Description	Issue Date	Approved

ARCHITECTS :-
Aaraa Architects
SHA Homes, G1, Plot No.20,
Five Furlong Road
Gunidy, Chennai 32.
L 044-43580216
E design@aaaaarchitect.com
www.aaraaarchitects.com




CLIENT :-


PROJECT :-
CASA GRANDE AMETHYST

SHEET TITLE :-
Foyer And TV Unit

Note:			
DRAWN	CHECKED	JOB NO :-	
Sanjeevan	Ar. Kapillesh		
SCALE	DATE	SHEET NO:-	
NTS			




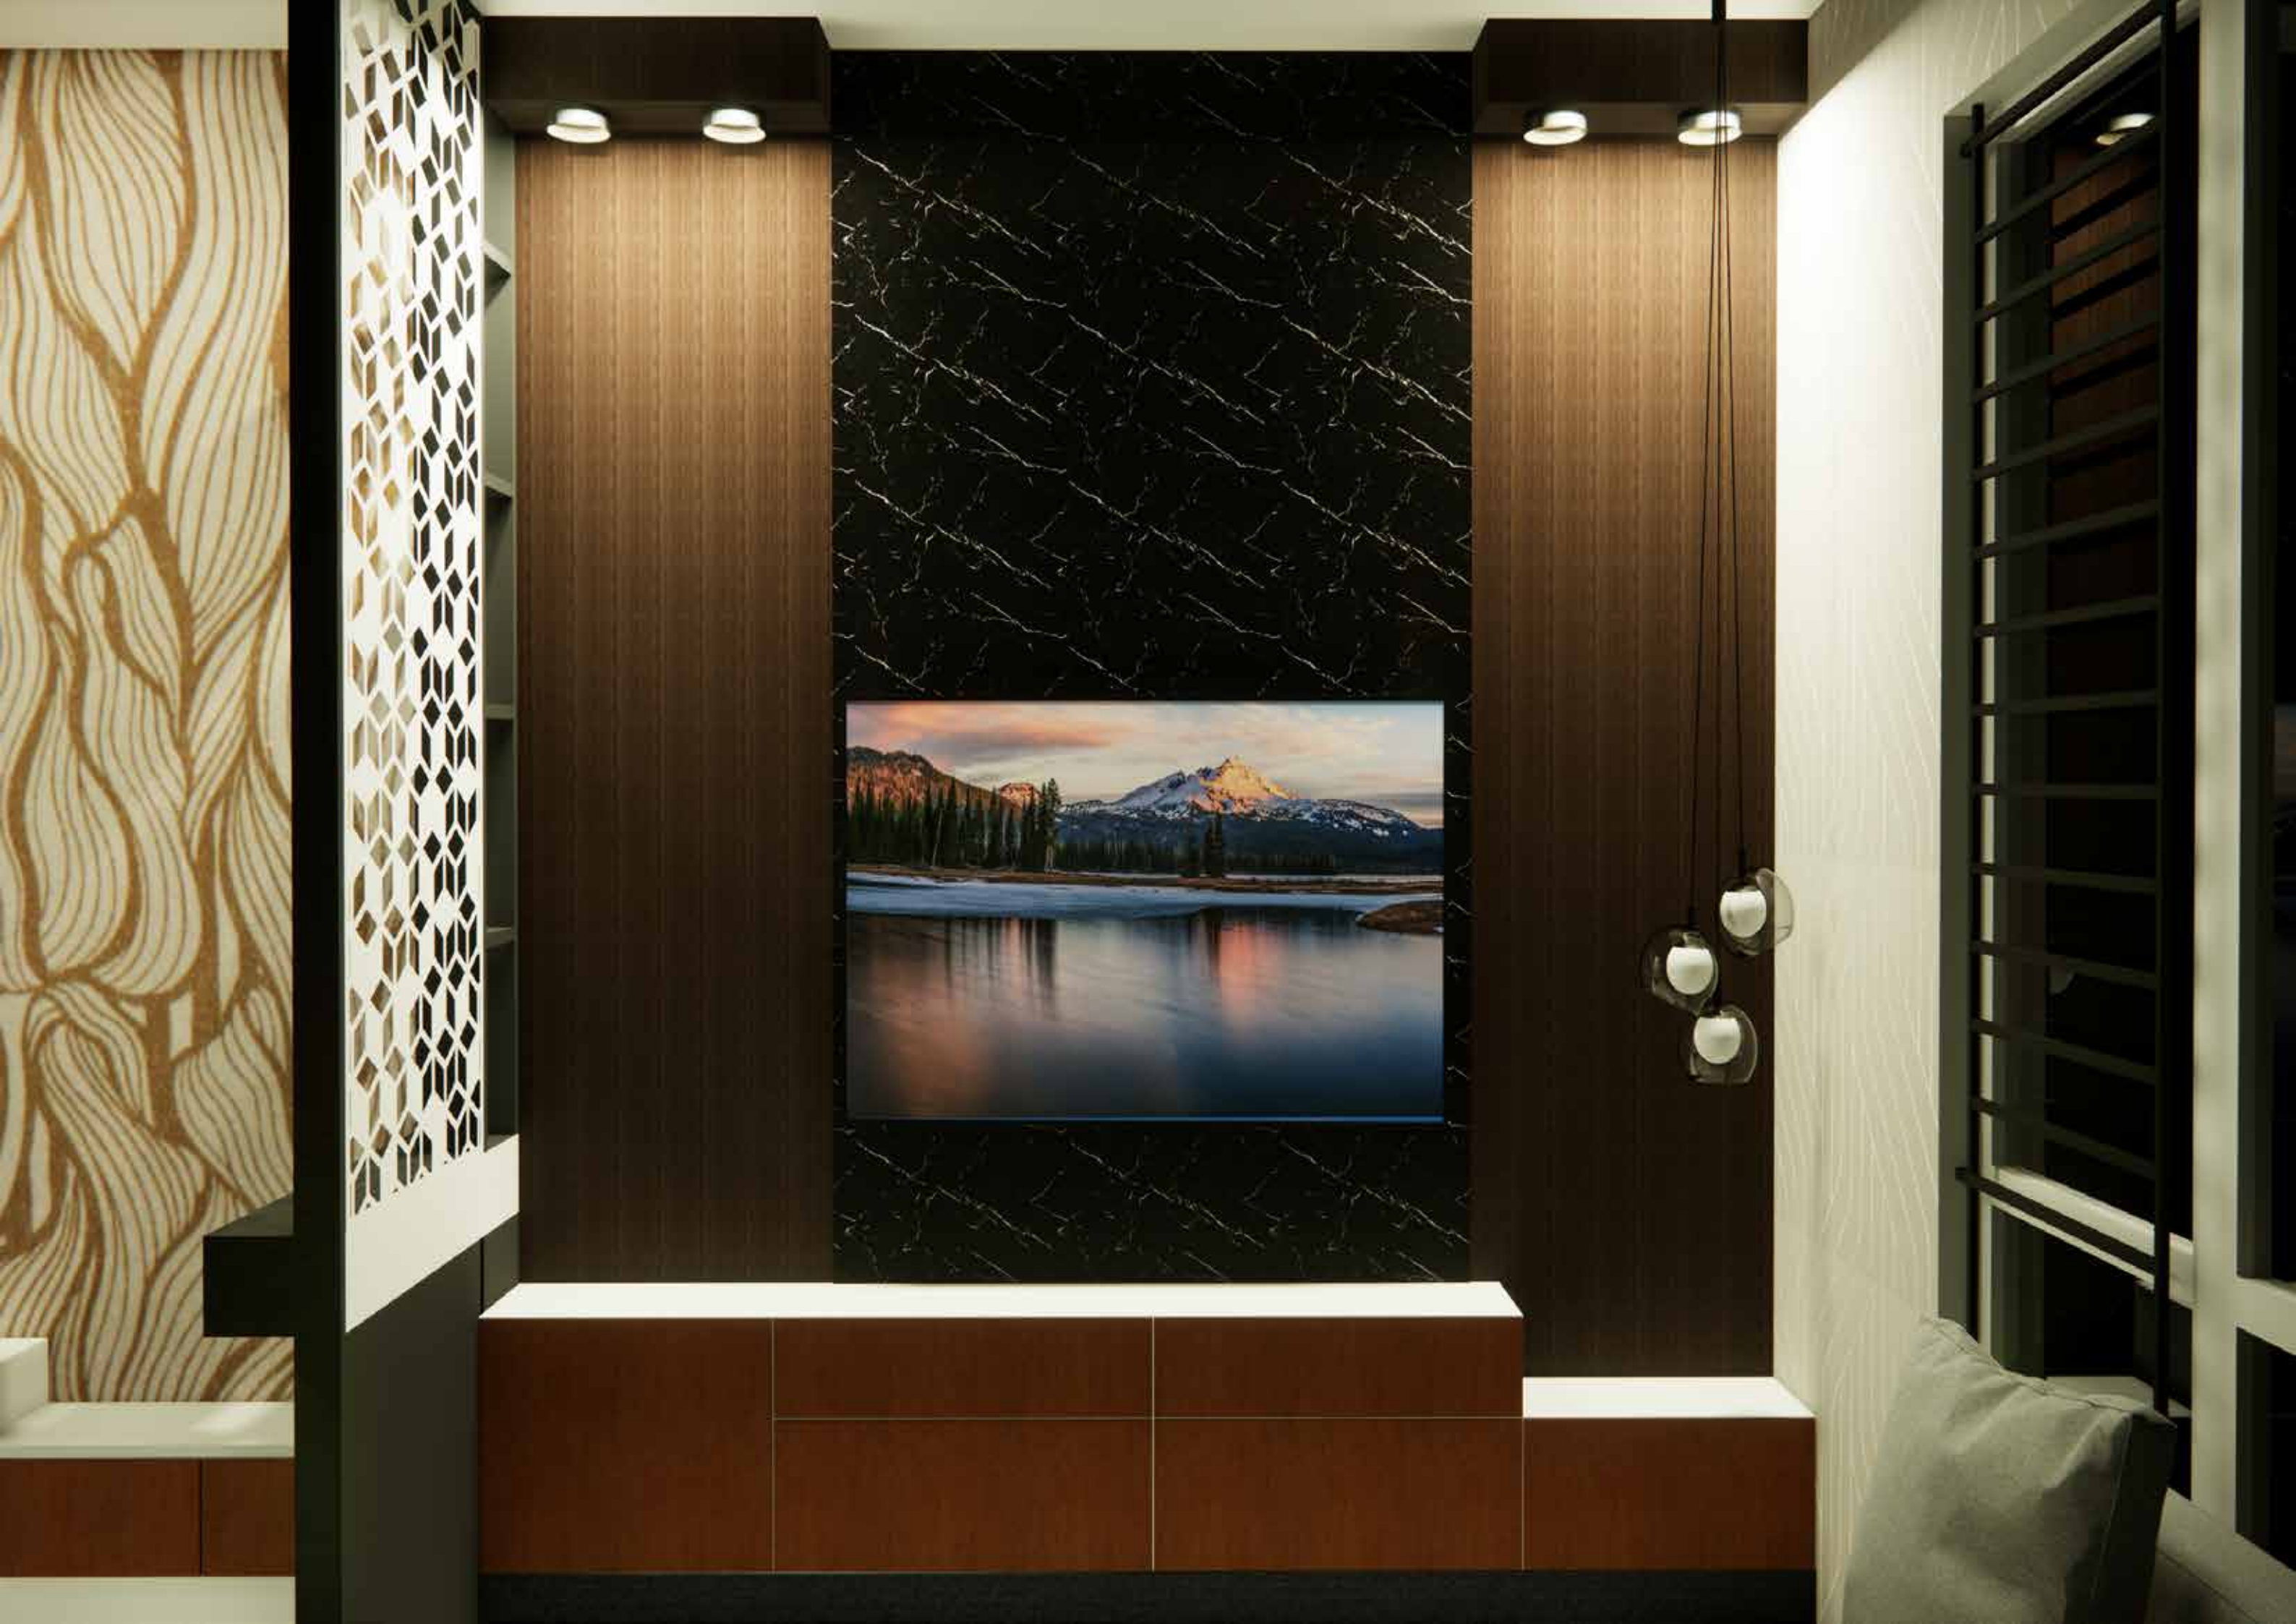




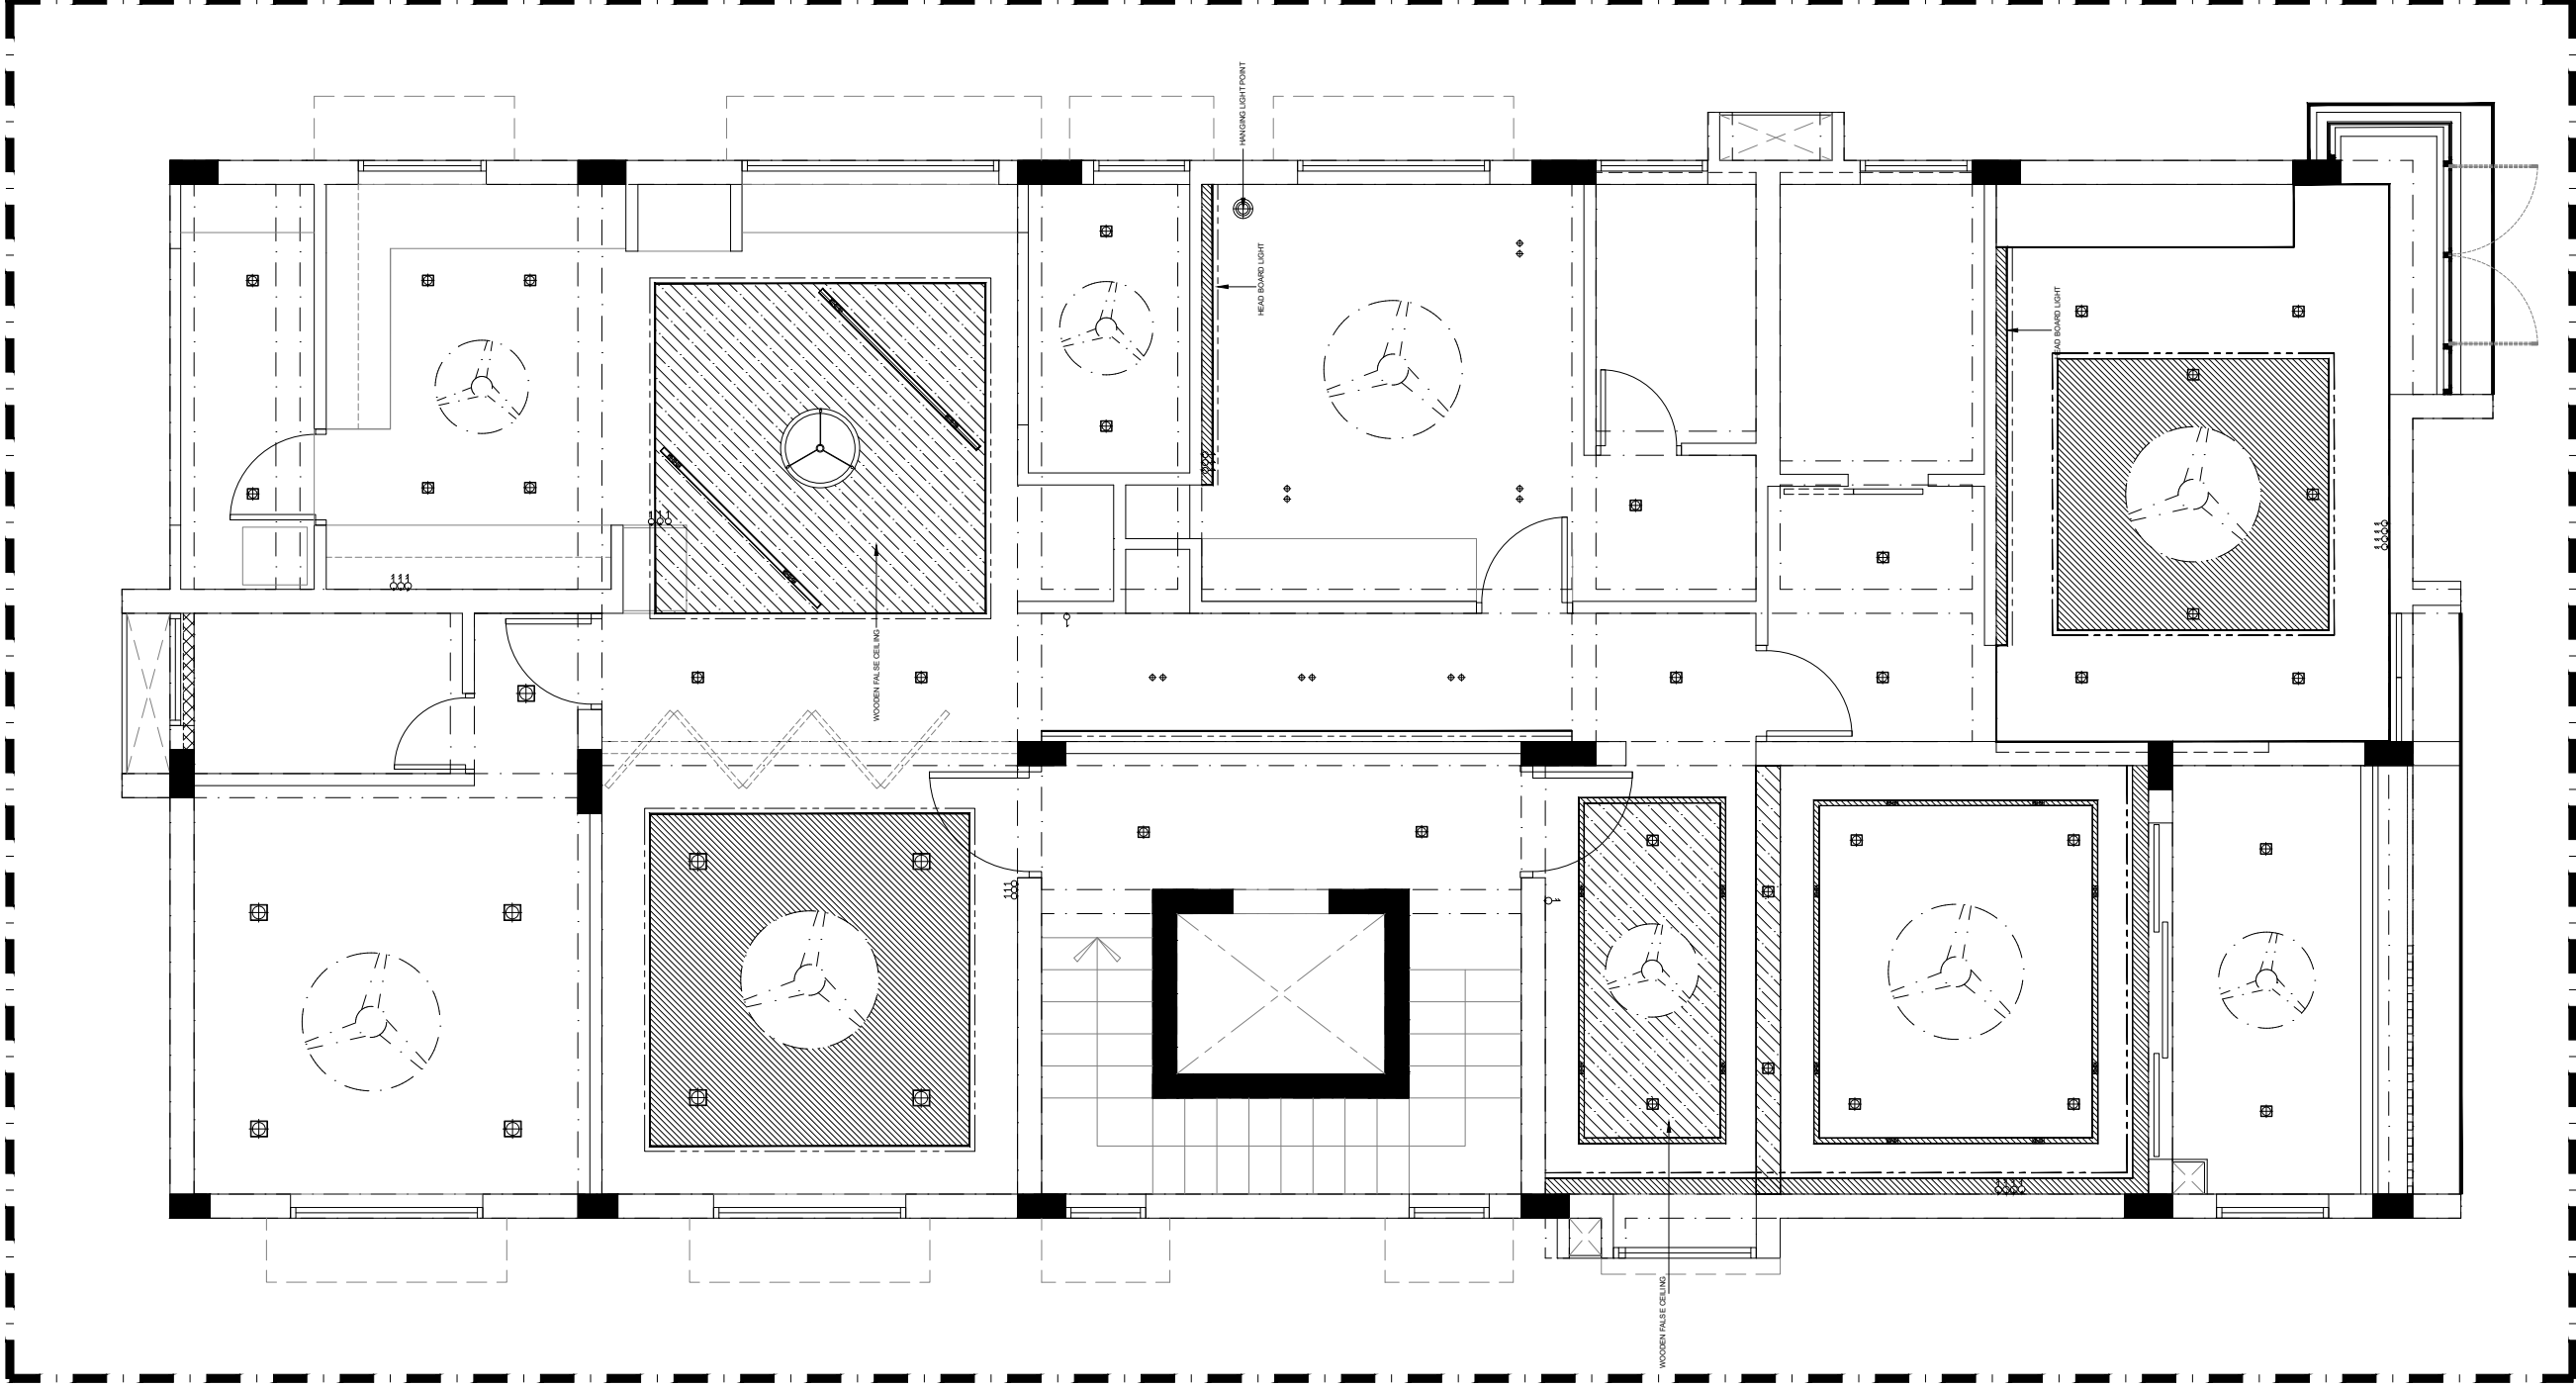

- RECESSED FALSE CEILING
- FOCUS LIGHT
- TWIN LIGHTS
- WOODEN FALSE CEILING
- WALLPAPER FALSE CEILING
- COVELIGHT

A ARCHITECTS :- Aaraa Architects SHA Homes, G1, Plot No.20, Five Furlong Road Gundiy, Chennai 32. L 044-43589216 E - design@aaraaarchitect.com www.aaraaarchitects.com	CLIENT :- Mr.Anand & Mrs. Vidhya									
	PROJECT :- Private Residential Apartments @ KK Nagar Chennai									
	SHEET TITLE :- SECOND FLOOR FALSE CEILING PLAN			Note:						
				DRAWN		CHECKED		JOB NO :-		
				Sanjeevan		Ar. Kapilesh		Ara_0137		
				SCALE		DATE		SHEET NO:-		
				RR						
	Rev.			Description	Issue Date	Check				
This drawing is to be read in conjunction with all related drawings. Do not scale from this drawing.All dimensions must be checked and verified on site before commencing any work or producing shop drawing. The Architect should be notified immediately if any discrepancy.										

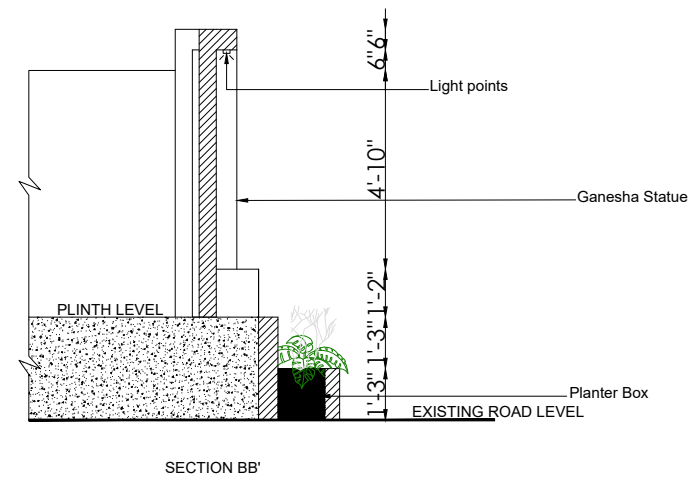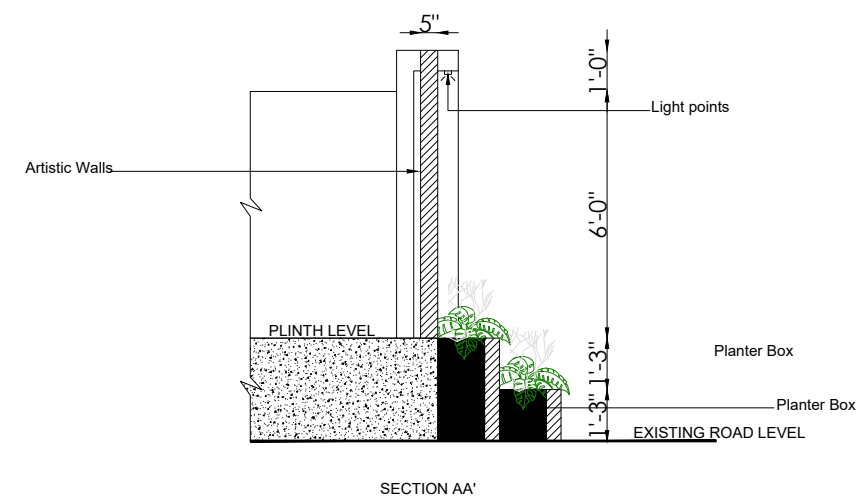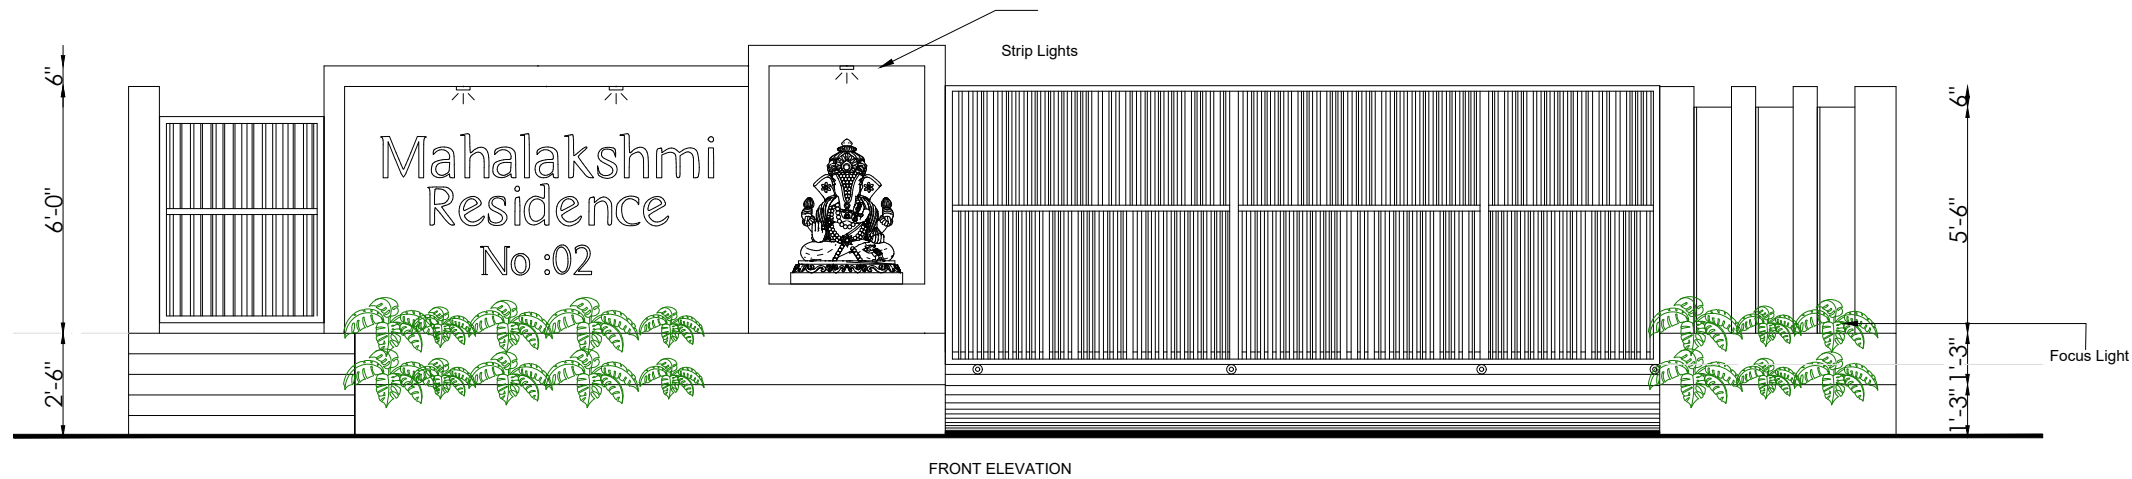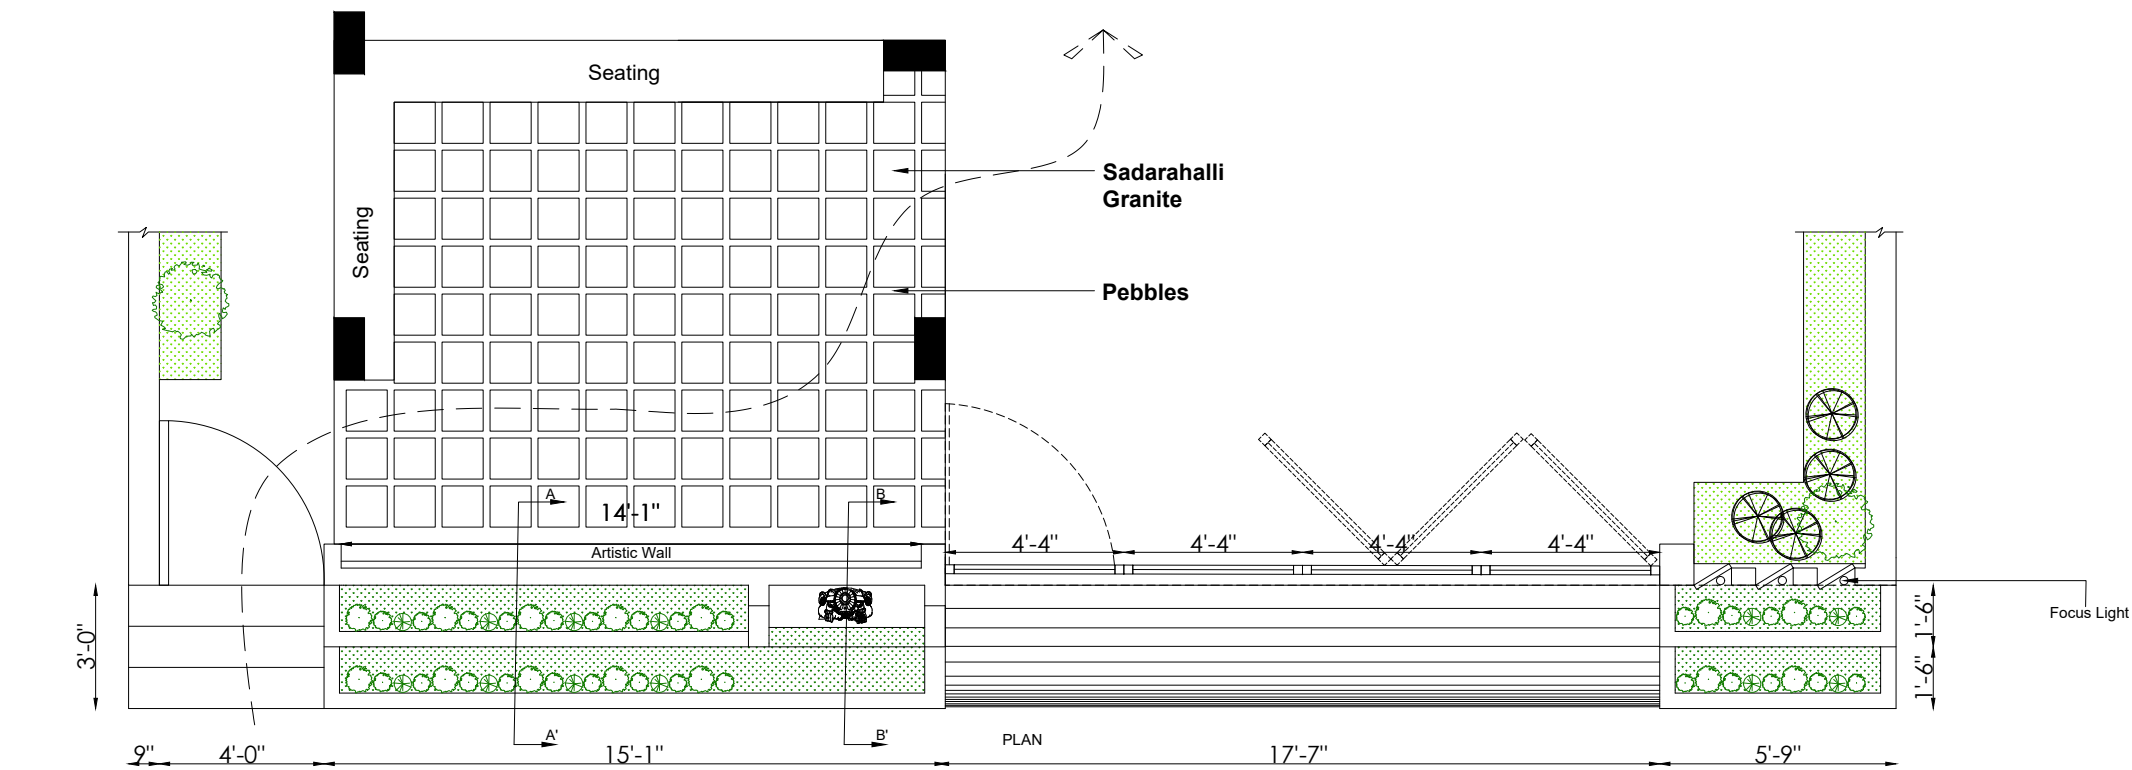

Rev.	Description	Issue Date	Approved


ARCHITECTS :-
Aaraa Architects
SHA Homes, G1, Plot No.20,
Five Furlong Road
Gunidy, Chennai 32.
L 044-43580216
E design@araaarchitect.com
www.araaarchitects.com

CLIENT :-
Mr.Anand & Mrs. Vidhya


PROJECT :-
**Private Residential Apartments
@ KK Nagar Chennai**

SHEET TITLE :-
Compound Wall Detail


Note:			
DRAWN	CHECKED	JOB NO :-	
Sanjeevan	Ar. Kapilesh		
SCALE	DATE	SHEET NO:-	
NTS			

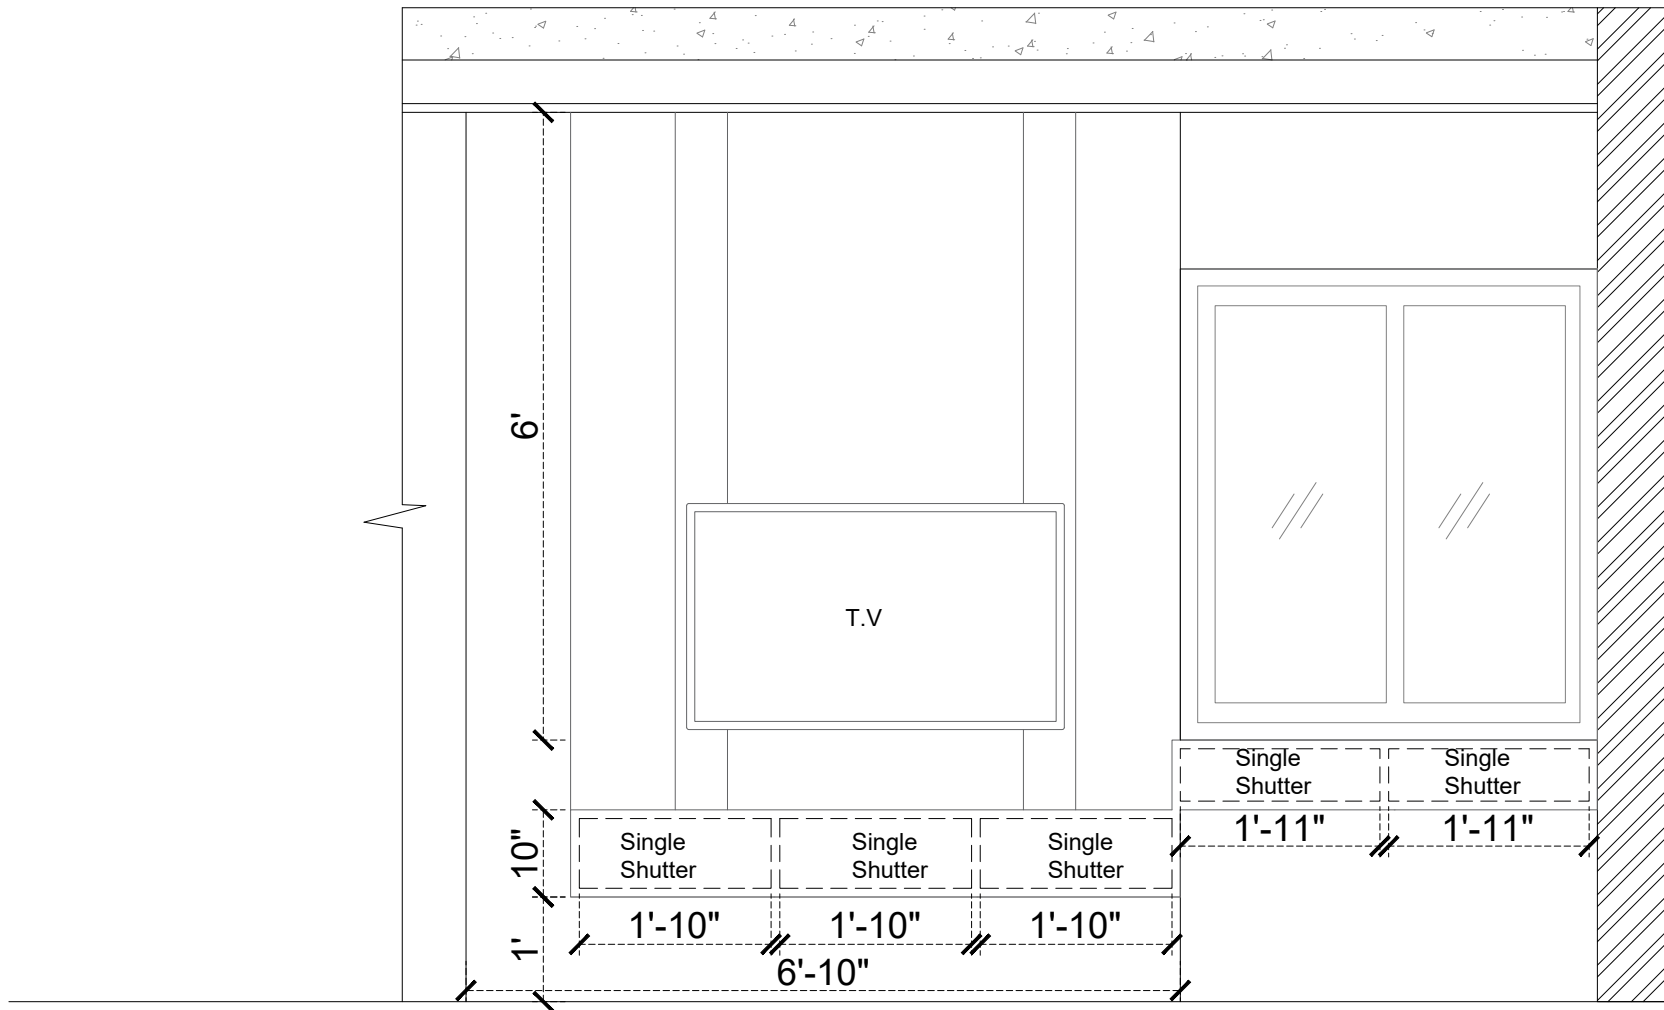

ELEVATION

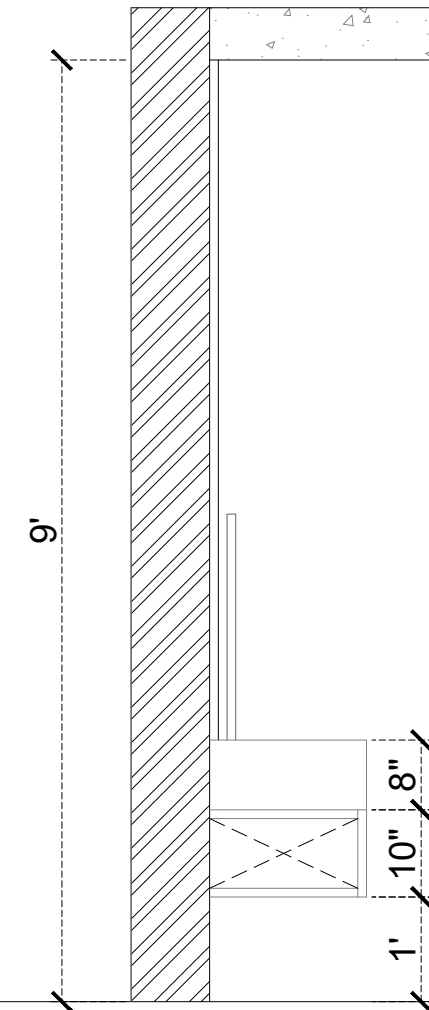

SECTION A

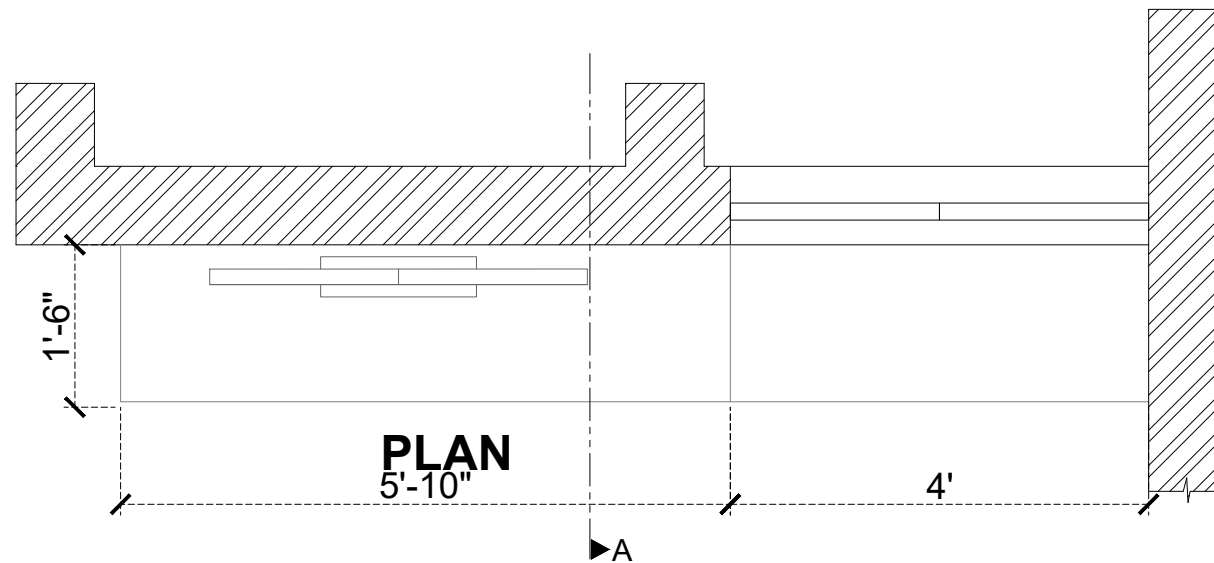

PLAN

Rev.	Description	Issue Date	Approved

ARCHITECTS :-
Aaraa Architects
SHA Homes, G1, Plot No.20,
Five Furlong Road
Gunidy, Chennai 32.
L 044-43580216
E design@aaraaarchitect.com
www.aaraaarchitects.com




CLIENT :-
Mr. Anand & Mrs.Vidhya


PROJECT :-
KK NAGAR RESIDENCE

SHEET TITLE :-
M.BEDROOM T.V UNIT


Note:			
DRAWN	CHECKED	JOB NO :-	
Sanjeevan	Ar. Kapilesh		
SCALE	DATE	SHEET NO:-	
NTS			

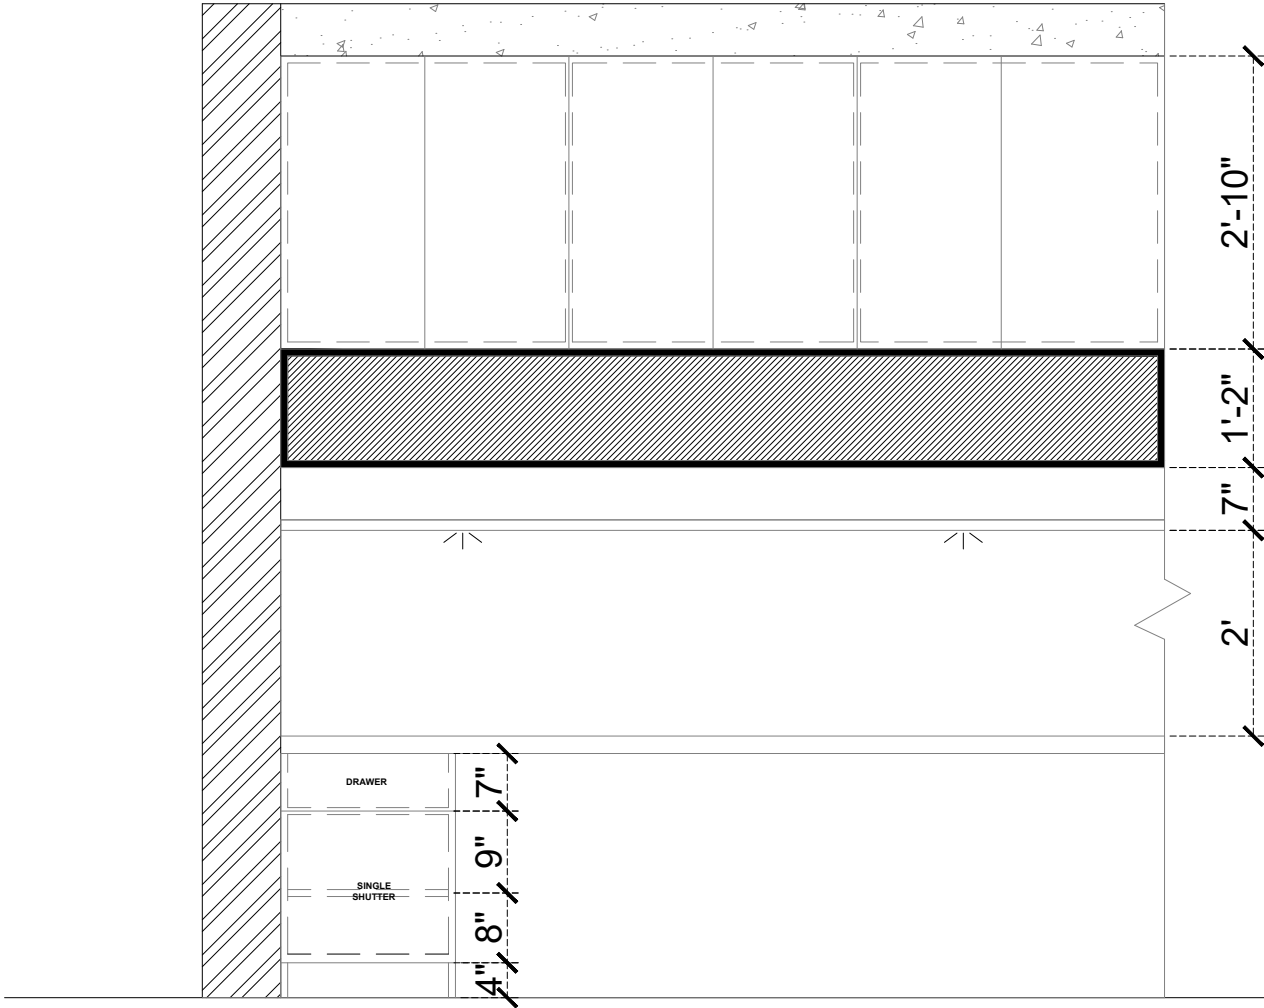

ELEVATION

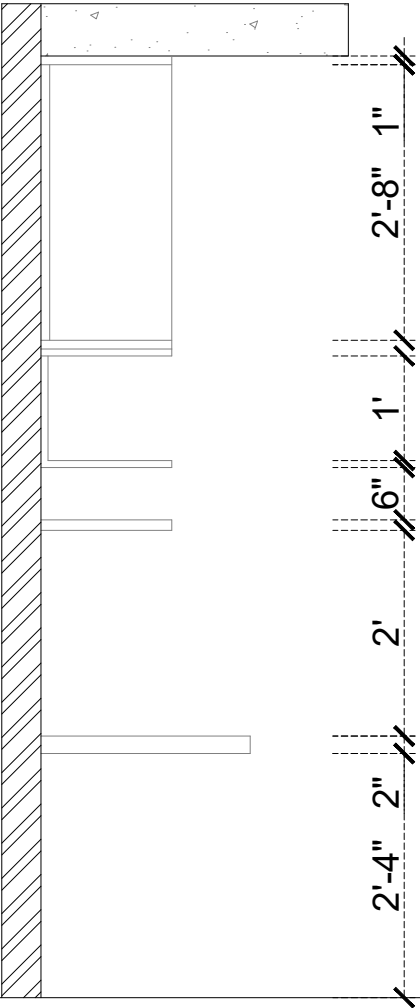

SECTION A

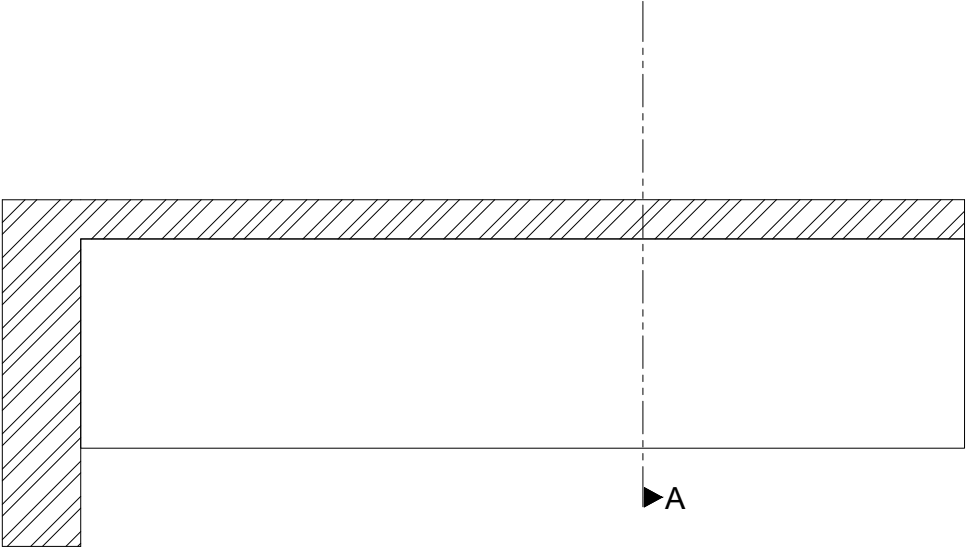

PLAN

Rev.	Description	Issue Date	Approved
------	-------------	------------	----------

ARCHITECTS :-
Aaraa Architects
SHA Homes, G1, Plot No.20,
Five Furlong Road
Gunidy, Chennai 32.
L 044-43580216
E design@aaaaarchitect.com
www.aaraaarchitects.com




CLIENT :-
Mr. Anand & Mrs.Vidhya

PROJECT :-
KK NAGAR RESIDENCE


SHEET TITLE :-
BEDROOM 2 STUDY UNIT

Note:			
DRAWN	CHECKED	JOB NO :-	
Sanjeevan	Ar. Kapilesh		
SCALE	DATE	SHEET NO:-	
NTS			


*This drawing is copyright and remains the property of Aaraa Architects.

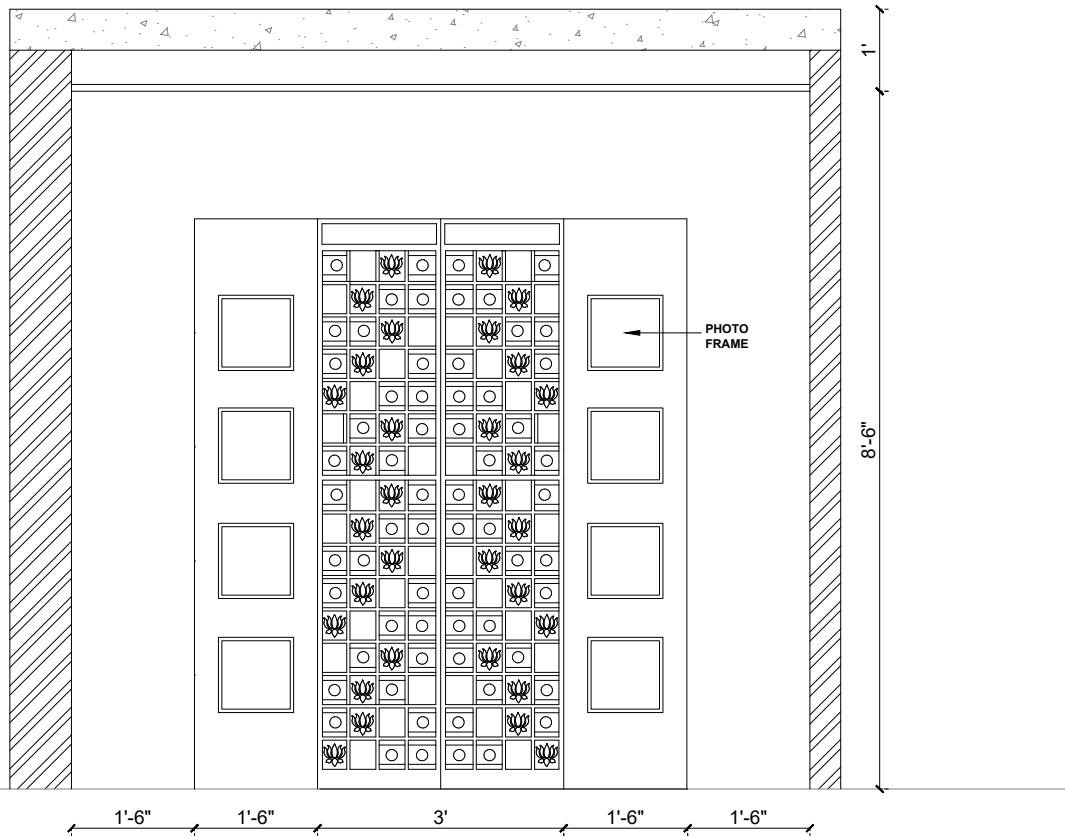


ELEVATION

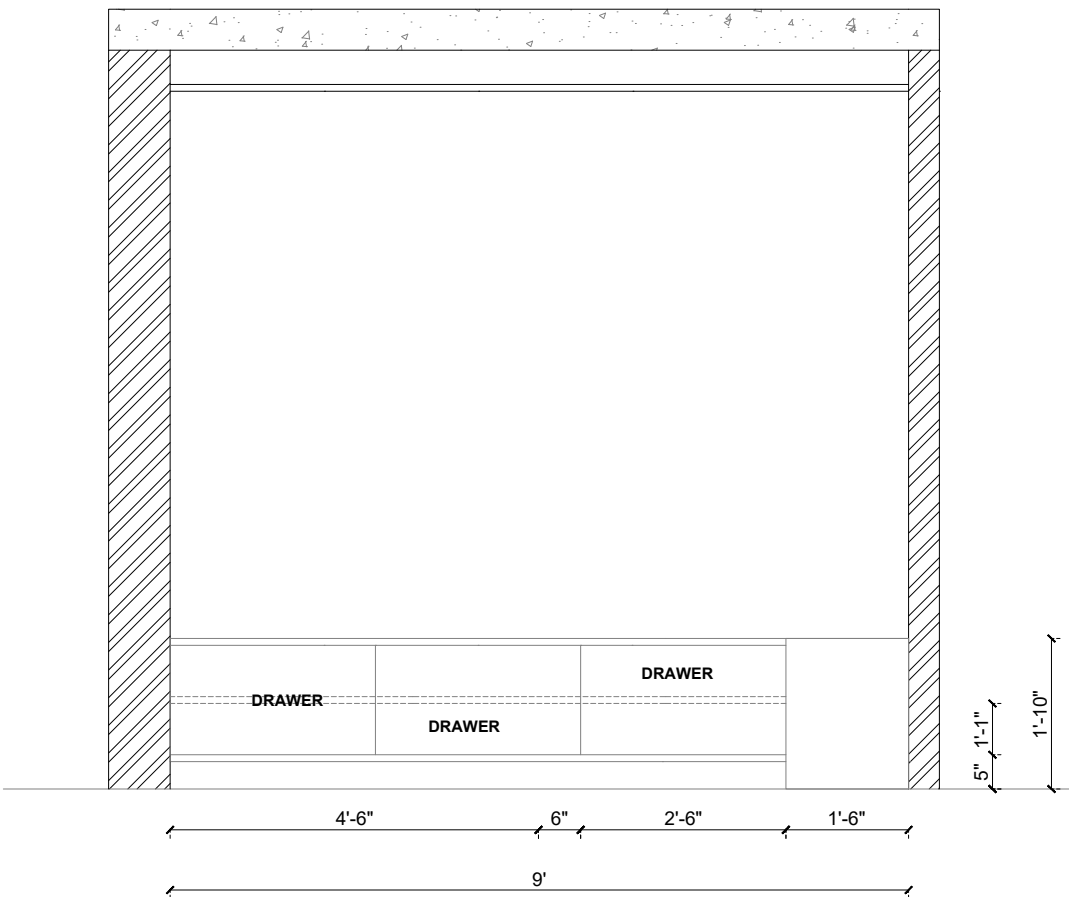

INNER ELEVATION

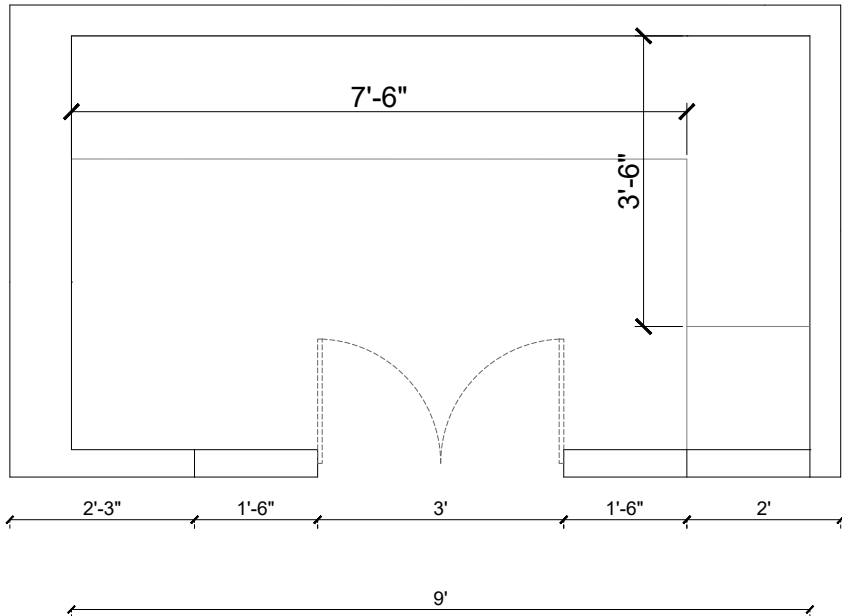

PLAN

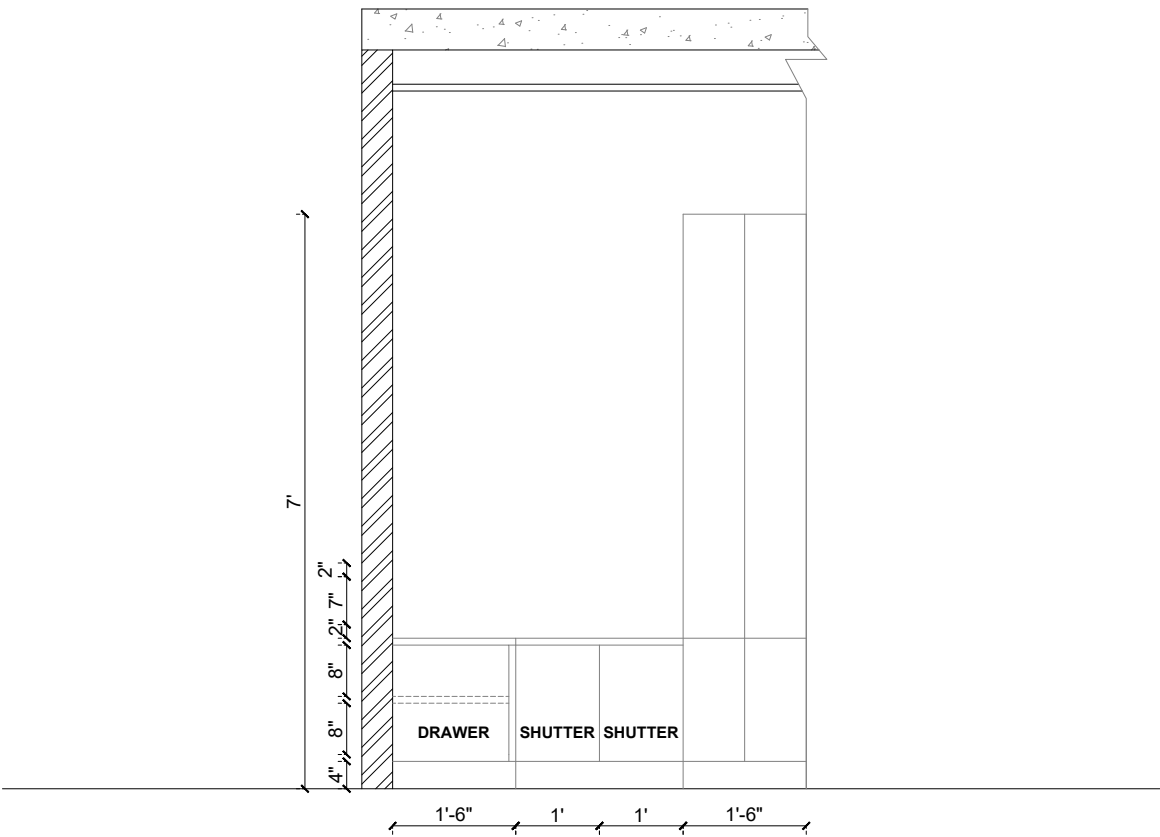

SECTION A

Rev.	Description	Issue Date	Approved
------	-------------	------------	----------

ARCHITECTS :-
Aaraa Architects
SHA Homes, G1, Plot No.20,
Five Furlong Road
Gunidy, Chennai 32.
L 044-43580216
E design@aaaaarchitect.com
www.aaraaarchitects.com



CLIENT :-
Mr. Anand & Mrs.Vidhya

PROJECT :-
KK NAGAR RESIDENCE

SHEET TITLE :-
POOJA UNIT

Note:			
DRAWN	CHECKED	JOB NO :-	
Sanjeevan	Ar.Kapilesh		
SCALE	DATE	SHEET NO:-	
NTS			

*This drawing is copyright and remains the property of Aaraa Architects.

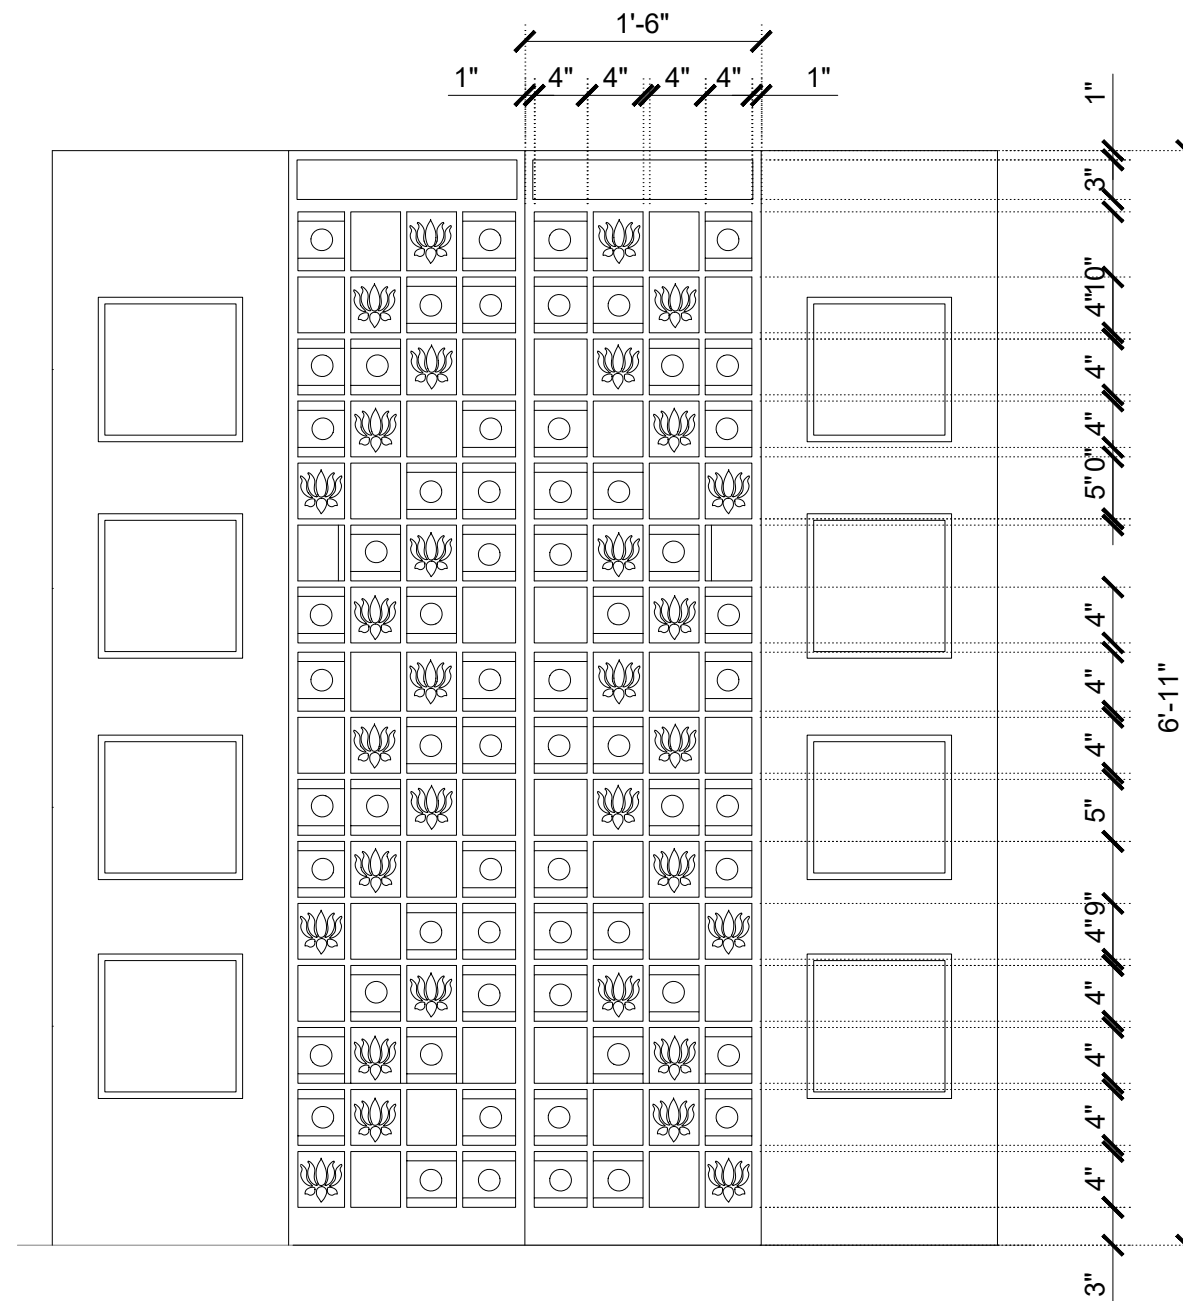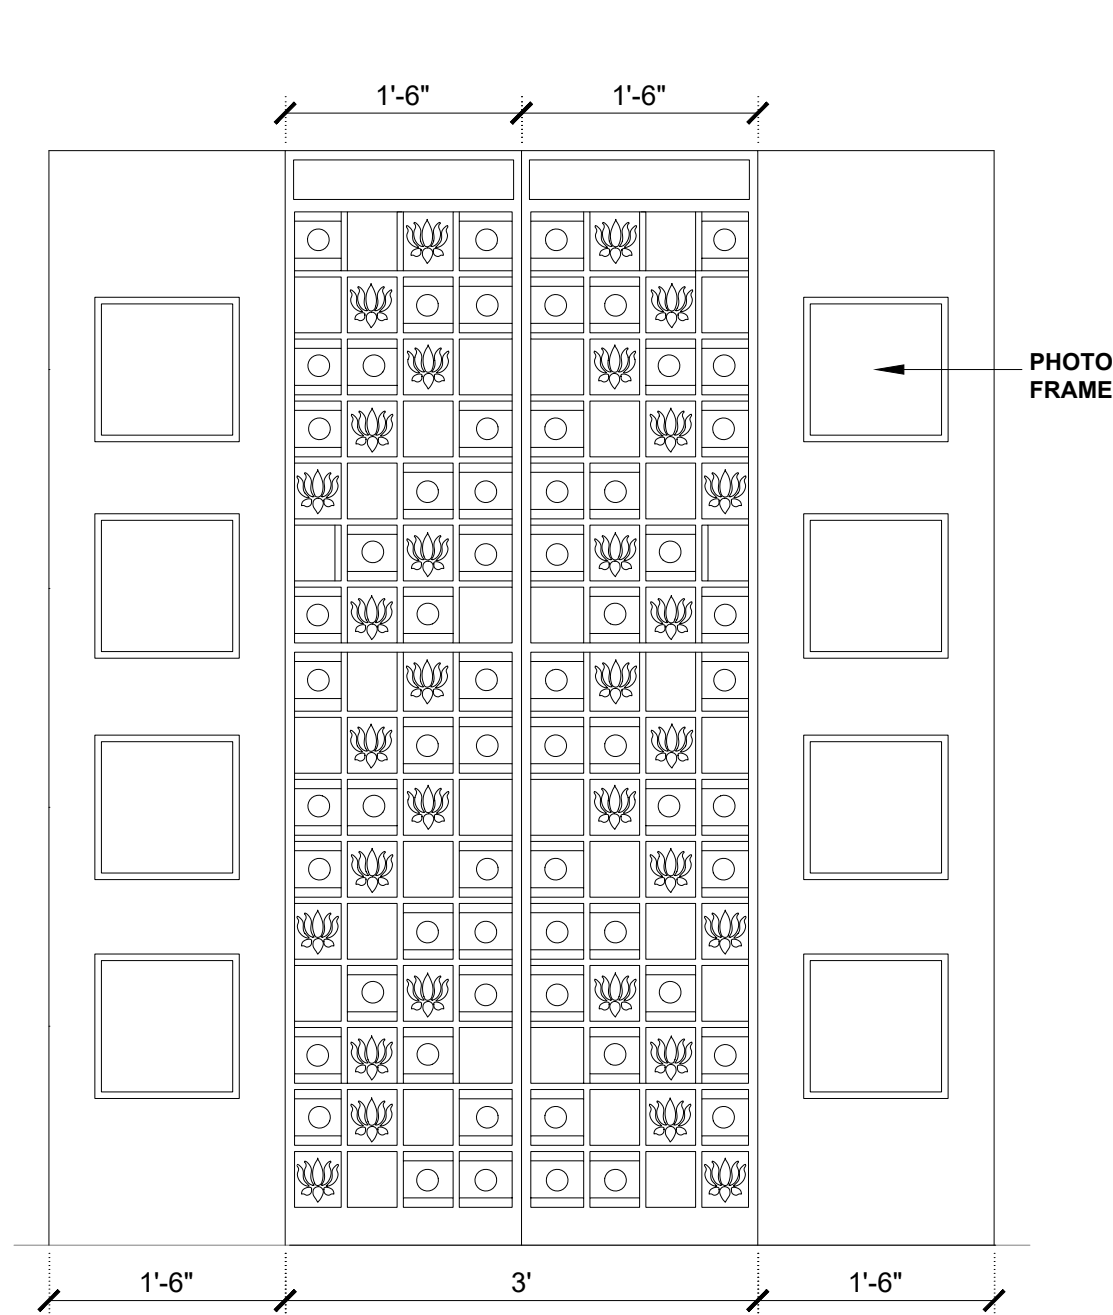

Rev.	Description	Issue Date	Approved
------	-------------	------------	----------

ARCHITECTS :-
Aaraa Architects
SHA Homes, G1, Plot No.20,
Five Furlong Road
Gunidy, Chennai 32.
L 044-43580216
E design@aaaaarchitect.com
www.aaaaarchitects.com

CLIENT :-
Mr.Anand & Mrs.Vidhya

PROJECT :-
KK NAGAR RESIDENCE

SHEET TITLE :-
POOJA DOOR CNC

Note:			
DRAWN	CHECKED	JOB NO :-	
Sanjeevan	Ar. Kapilesh		
SCALE	DATE	SHEET NO:-	
NTS			





