



SATHYABAMA

INSTITUTE OF SCIENCE AND TECHNOLOGY
(DEEMED TO BE UNIVERSITY)

Accredited with “A” grade by NAAC | 12B Status by UGC | Approved by AICTE

Jeppiaar Nagar, Rajiv Gandhi Salai, Chennai – 600 119

www.sathyabama.ac.in

SCHOOL OF BUILDING AND ENVIRONMENT
DEPARTMENT OF ARCHITECTURE
PRACTICAL TRAINING PORTFOLIO (SAR4063)
DEC 2022

Name of the Student	: M.SATHIYAKEERTHI,	Batch	: 2019 - 2024
Reg No.	: 39210078	Semester	: VII



SATHYABAMA

INSTITUTE OF SCIENCE AND TECHNOLOGY
(DEEMED TO BE UNIVERSITY)

Accredited with "A" grade by NAAC | 12B Status by UGC | Approved by AICTE

Jeppiaar Nagar, Rajiv Gandhi Salai, Chennai – 600 119

www.sathyabama.ac.in

SCHOOL OF BUILDING AND ENVIRONMENT

DEPARTMENT OF ARCHITECTURE

VIVA-VOCE EXAMINATION

This is to certify that the practical training SAR 4063 is the work of **M.SATHIYAKEERTHI**, who had undergone training in **TRANSFORM DESIGN** and has been monitored by the continuous assessment during JUNE 2022 to NOVEMBER 2022.

Dr. Devyani Gangopadhyay
DEAN



Submitted for Viva voce Examination held on 13/12/2022

Internal Examiner

External Examiner

SATHYABAMA

INSTITUTE OF SCIENCE AND TECHNOLOGY
(DEEMED TO BE UNIVERSITY)

Accredited with "A" grade by NAAC | 12B Status by UGC | Approved by AICTE

Jeppiaar Nagar, Rajiv Gandhi Salai, Chennai – 600 119

www.sathyabama.ac.in

DECLARATION

I, **M.SATHIYAKEERTHI**, by declaring that the Training Report **JUNE 2022 to NOVEMBER 2022** done by me under the guidance of **Ar.THABITHA** is submitted in partial fulfillment of the requirements for the completion of a practical training session.

DATE : 13/12/2022

PLACE : CHENNAI



SIGNATURE OF CANDIDATE

ACKNOWLEDGEMENT

I am pleased to acknowledge my sincere thanks to the Board **of Management of SATHYABAMA** for their kind encouragement in doing this practical training and for completing it successfully. I am grateful to them.

I convey my thanks to **Dr. Devyani Gangopadhyay**, Dean, School of Building and Environment and **Ar.Sarath Chandra Kanth**, Design Chair, Department of Architecture for having been a constant source of support and encouragement.

I wish to express my thanks to all Teaching and Non-teaching staff members of the Department who were helpful in many ways for the completion of the project.

I also wish to thank **Ar.Thabitha**, for the experience of interning at their firm.

08-JUN-2022

The Dean
School of Building and Environment
Sathyabama Institute of Science and Technology
Chennai

Sub: Acceptance of candidature for the post of intern as Designer at our firm.

Ref: Bonafide Letter from College.

Dear Dr Devyani Gangopadhyay,

This is reference to the Bonafide letter from your institution and requisition to induct **SATHIYAKEERTHI** of 7th Semester bearing Student ID 39210078 as Intern as Architect Trainee.

We are happy with his profile and like to confirm that he has been inducted in to our firm and pay roll as "Trainee Architect" on 06-June-2022 and we insist the candidate to be with our firm for a Min period of 90 Days from the date of joining. He may adhere to all office procedures. He will be provided Stipend as per office rules and regulations.

At the end of training period he can carry set of drawings to provide the details to Jury where he was involved and worked. Those details and drawings shall be used strictly for academic purpose.

We wish him all the best


Thabitha Joseph
COA NO. CA/2015/70375

Looking forward
We welcome you.
Thanks and regards

HR/INT/22-23/002
Date: 10 June 2022


To

The Dean,
School of Building & Environment,
Department of Architecture,
Sathyabama Institute of science and Technology,
Rajiv Gandhi Salai,
Chennai – 600 119.

We are willing to offer internship to **Mr. M. SATHIYAKEERTHI (Regn No. 39210078)**, studying fourth year Architecture at Sathyabama Institute. To pursue his practical training at our company **TRANSFORM DESIGNS**, Chennai from 6th June 2022 for a period of 90 days. The monthly progress report will be sent to you directly in the prescribed format.

Thanking You.

Yours Truly,
For TRANSFORM,

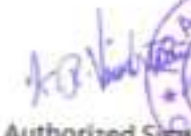
Authorized Signatory
(K.R. VIVEK KARTHIKEYAN)
Manager – H.R. & Admin



SATHYABAMA

INSTITUTE OF SCIENCE AND TECHNOLOGY
(DEEMED TO BE UNIVERSITY)

Accredited "A" Grade by NAAC | 12B Status by UGC | Approved by AICTE

www.sathyabama.ac.in

DEPARTMENT OF ARCHITECTURE

PROFESSIONAL PRACTICAL TRAINING REPORT 2022

(Continuous progress report of the trainee architect for the period of One month in the office to submitted to HOD by the Trainee in Charge of the Organization)

1. Name of the office / organization : TRANS FORM DESIGN
2. Address & Contact Number : ELDAMS ROAD, TEYNAMPET, CHENNAI
3. Name of the student : M. SATHIYAK EERTHI
4. Duration : From 06-06-2022 To 30-06-2022
5. Total No. of days : 20 days

6. Evaluation of Performance criteria shall be on

* Note: Kindly grade the student as per his/her overall performance in the office during the assessment month which will be converted to the allotted 90 marks by the department.

Description of works	Excellent	Good	Fair	Poor	NA
Understanding of office culture	✓				
Participation in the office		✓			
Reading of drawings		✓			
Presentation Techniques			✓		
Model making works			✓		
Understanding of construction details		✓			
Drafting Skills (Manual / Computer)			✓		
Site Supervision / Discussion with clients					
Adherence to Time schedule		✓			
Other computer skills			✓		
File and Office Maintenance			✓		
Coordination with other consultants			✓		
Overall Grading*					

(A-9.0, B-8.0, C-7.0, D-6.0, E-5.0)

7. Any other Remarks : Can improve detail drafting skills.

8. Signature of the:
Head of the Office
/ Organization
(With Seal)

[Signature]
Sr. Architect



SATHYABAMA

INSTITUTE OF SCIENCE AND TECHNOLOGY
(DEEMED TO BE UNIVERSITY)

Accredited "A" Grade by NAAC | 12B Status by UGC | Approved by AICTE

www.sathyabama.ac.in

DEPARTMENT OF ARCHITECTURE

PROFESSIONAL PRACTICAL TRAINING REPORT 2022

(Continuous progress report of the trainee architect for the period of One month in the office to submitted to HOD by the Trainee in Charge of the Organization)

1. Name of the office / organization : TRANSFORM DESIGN
2. Address & Contact Number : ELDAMS ROAD, TEYNAMPET, CHENNAI
3. Name of the student : M. SATHIYAK EERTHI
4. Duration : From 01-07-2022 To 31-07-2022
5. Total No. of days : 26 days

6. Evaluation of Performance criteria shall be on

* Note: Kindly grade the student as per his/her overall performance in the office during the assessment month which will be converted to the allotted 90 marks by the department.

Description of works	Excellent	Good	Fair	Poor	NA
Understanding of office culture	✓				
Participation in the office	✓				
Reading of drawings		✓			
Presentation Techniques			✓		
Model making works			✓		
Understanding of construction details			✓		
Drafting Skills (Manual / Computer)		✓			
Site Supervision / Discussion with clients		✓			
Adherence to Time schedule			✓		
Other computer skills		✓			
File and Office Maintenance			✓		
Coordination with other consultants	✓				
Overall Grading*	8.0				

(A-9.0, B-8.0, C-7.0, D-6.0, E-5.0)

7. Any other Remarks : Improve maintenance of file & documentation

8. Signature of the:
Head of the Office
/ Organization
(With Seal)

[Signature]
Senior Project Architect



SATHYABAMA

INSTITUTE OF SCIENCE AND TECHNOLOGY
(DEEMED TO BE UNIVERSITY)

Accredited "A" Grade by NAAC | 12B Status by UGC | Approved by AICTE

www.sathyabama.ac.in

DEPARTMENT OF ARCHITECTURE

PROFESSIONAL PRACTICAL TRAINING REPORT 2022

(Continuous progress report of the trainee architect for the period of One month in the office to submitted to HOD by the Trainee in Charge of the Organization)

1. Name of the office / organization : TRANSFORM DESIGN
2. Address & Contact Number : ELDAMS ROAD, TEYNAMPET, CHENNAI
3. Name of the student : M. SATHIYAKSEERTHI
4. Duration : From 1-08-2022 To 31-08-2022
5. Total No. of days : 26 days

6. Evaluation of Performance criteria shall be on

* Note: Kindly grade the student as per his/her overall performance in the office during the assessment month which will be converted to the allotted 90 marks by the department.

Description of works	Excellent	Good	Fair	Poor	NA
Understanding of office culture		✓			
Participation in the office		✓			
Reading of drawings	✓				
Presentation Techniques					
Model making works	✓				
Understanding of construction details		✓			
Drafting Skills (Manual / Computer)		✓			
Site Supervision / Discussion with clients		✓			
Adherence to Time schedule		✓			
Other computer skills	✓				
File and Office Maintenance		✓			
Coordination with other consultants	✓				
Overall Grading*	8.0				

(A-9.0, B-8.0, C-7.0, D-6.0, E-5.0)

7. Any other Remarks : Attention to detail necessary

8. Signature of the:
Head of the Office
/ Organization
(With Seal)

S. Mani V.P.
Sr Project Architect.



SATHYABAMA

INSTITUTE OF SCIENCE AND TECHNOLOGY
(DEEMED TO BE UNIVERSITY)

Accredited "A" Grade by NAAC | 12B Status by UGC | Approved by AICTE

www.sathyabama.ac.in

DEPARTMENT OF ARCHITECTURE

PROFESSIONAL PRACTICAL TRAINING REPORT 2022

(Continuous progress report of the trainee architect for the period of One month in the office to submitted to HOD by the Trainee in Charge of the Organization)

1. Name of the office / organization : TRANSFORM DESIGN
2. Address & Contact Number : ELDAMS ROAD, TEYNAMPET-CHENNAI
3. Name of the student : M. SATHIYAKSEERTHI
4. Duration : From 1-09-2022 To 24-09-2022
5. Total No. of days : 20 days

6. Evaluation of Performance criteria shall be on

* Note: Kindly grade the student as per his/her overall performance in the office during the assessment month which will be converted to the allotted 90 marks by the department.

Description of works	Excellent	Good	Fair	Poor	NA
Understanding of office culture	✓				
Participation in the office	✓				
Reading of drawings		✓			
Presentation Techniques			✓		
Model making works					
Understanding of construction details		✓			
Drafting Skills (Manual / Computer)		✓			
Site Supervision / Discussion with clients	✓				
Adherence to Time schedule		✓			
Other computer skills	✓				
File and Office Maintenance		✓			
Coordination with other consultants	✓				
Overall Grading*	9.0				

(A-9.0, B-8.0, C-7.0, D-6.0, E-5.0)

7. Any other Remarks : _____

8. Signature of the:
Head of the Office
/ Organization
(With Seal)

S. Mani V.P.
Sr Project Architect.

DAILY WORK LOG



DATE	DAY	TEAM LEADER	PROJECT	DRAWING DETAIL	STATUS
06/Jun/2022	MONDAY	FLORA	ABM	ABM SECTION	COMPLETED
07/Jun/2022	TUESDAY	FLORA	ABM	ABM FRONT ELEVATION	COMPLETED
08/Jun/2022	WEDNESDAY	FLORA	ABM	ABM KITCHEN DETAIL	COMPLETED
09/Jun/2022	THURSDAY	FLORA	SH NAGAR	FRONT ELEVATION	COMPLETED
10/Jun/2022	FRIDAY	FLORA	ABM 2B	PLAN PHOTOSHOP RENDER	COMPLETED
11/Jun/2022	SATURDAY	FLORA	ABM 1C	PLAN PHOTOSHOP RENDER	COMPLETED
13/Jun/2022	MONDAY	RAMANI	LIC	COMPOUND WALL PHOTOSHOP RENDER	COMPLETED
14/Jun/2022	TUESDAY	ANEASH SOLOMON	SVATMA MAYAVARAM	SERVE BLOCK CONTAINER PLAN	COMPLETED
15/Jun/2022	WEDNESDAY	MARY	BISHOP GARDEN	COLUMN LAYOUT	COMPLETED
16/Jun/2022	THURSDAY	FLORA	ABM	MASTER BEDROOM TOILETR DETAIL	COMPLETED
17/Jun/2022	FRIDAY	ANEASH SOLOMON	SVATMA MAYAVARAM	SERVE BLOCK CONTAINER SECTION	COMPLETED
18/Jun/2022	SATURDAY	ANEASH SOLOMON	SVATMA MAYAVARAM	SERVE BLOCK CONTAINER CORRECTION	COMPLETED
20/Jun/2022	MONDAY	FLORA	ABM 1 B	KITCHEN DETAIL	COMPLETED
21/Jun/2022	TUESDAY	FLORA	ABM 1 B	TOILET DETAIL	COMPLETED
22/Jun/2022	WEDNESDAY	ANEASH SOLOMON	SLPL TRICHY	INTERIOR WALL ELEVATION	COMPLETED
23/Jun/2022	THURSDAY	ANEASH SOLOMON	SLPL TRICHY	INTERIOR WALL ELEVATION	COMPLETED
24/Jun/2022	FRIDAY	ANEASH SOLOMON	SLPL TRICHY	INTERIOR ELEVATION CORRECTION	COMPLETED
25/Jun/2022	SATURDAY	ANEASH SOLOMON	NAC	CNC MATERIAL MARKING	COMPLETED
27/Jun/2022	MONDAY	RAMANI	WEST MAMBALAM	SOUTH(2),WEST(2)BALCONY RAILING DETAIL	COMPLETED
28/Jun/2022	TUESDAY	ANEASH SOLOMON	SLPL TRICHY	BANQUATE HALL WALL ELEVATION	COMPLETED
29/Jun/2022	WEDNESDAY	ANEASH SOLOMON	SLPL TRICHY	SF,ELECTRICAL LAYOUT	COMPLETED

TOTAL NO OF WORKING DAYS = 19

DAILY WORK LOG



DATE	DAY	TEAM LEADER	PROJECT	DRAWING DETAIL	STATUS
01/Jul/2022	FRIDAY	ANEASH SOLOMON	VILLA B TRICHY	SITE PLAN PHOTOSHOP RENDER	COMPLETED
02/Jul/2022	SATURDAY	THABITHA	FEDERAL BANK	RECEPTION WALL ELEVATION	COMPLETED
04/Jul/2022	MONDAY	ANEASH SOLOMON	SLPL	RCP LAYOUT	COMPLETED
05/Jul/2022	TUESDAY	ANEASH SOLOMON	SLPL	GF,FOYER INTERIOR WALL ELEVATION	COMPLETED
06/Jul/2022	WEDNESDAY	ANEASH SOLOMON	SLPL	GF,PDR 6 COVER,RESTAURANT 1 AND 2 INTERIOR WALL ELEVATION	COMPLETED
07/Jul/2022	THURSDAY	MARY	FEDERAL BANK	SITE VISIT	COMPLETED
08/Jul/2022	FRIDAY	MARY	FEDERAL BANK	PT BEAM CORRECTION	COMPLETED
09/Jul/2022	SATURDAY	ANEASH SOLOMON	NAC	INTENT PRACENTATION	COMPLETED
11/Jul/2022	MONDAY	SUBATHRA	MUMBAI OFFICE	CORE SPACE	COMPLETED
12/Jul/2022	TUESDAY	ANEASH SOLOMON	LAWYER OFFICE	FLOORING DETAIL	COMPLETED
13/Jul/2022	WEDNESDAY	RAMANI	WEST MAMBALAM S&CO	STAIRCASE RAILING DETAIL	COMPLETED
14/Jul/2022	THURSDAY	ANEASH SOLOMON	LAWYER OFFICE	ELEVATION CORRECTION	COMPLETED
15/Jul/2022	FRIDAY	ANEASH SOLOMON	TIRUNELVELI HOTEL	PLAN PHOTOSHOP RENDER	COMPLETED
16/Jul/2022	SATURDAY	THABITHA	FEDERAL BANK	SOCKET BOARD UPDATED	COMPLETED
18/Jul/2022	MONDAY	THABITHA	H&M RESIDENCES	ELECTRICAL LAYOUT 2F	COMPLETED
19/Jul/2022	TUESDAY	THABITHA	H&M RESIDENCES	ELECTRICAL LAYOUT 3F	COMPLETED
20/Jul/2022	WEDNESDAY	THABITHA	H&M RESIDENCES	2F PLUMBING LAYOUT	COMPLETED
21/Jul/2022	THURSDAY	THABITHA	H&M RESIDENCES	3F PLUMBING LAYOUT	COMPLETED
22/Jul/2022	FRIDAY	ANEASH SOLOMON	SLPL	GF ELECTRICAL LAYOUT	COMPLETED
23/Jul/2022	SATURDAY	ANEASH SOLOMON	SLPL	SF ELECTRICAL LAYOUT	COMPLETED
25/Jul/2022	MONDAY	THABITHA	VELLORE	POOJA ROOM 3D VIEW	COMPLETED
26/Jul/2022	TUESDAY	RAMANI	KOTTIVAKKAM S&CO	PLOT A STAIRCASE RAILING DETAIL	COMPLETED
27/Jul/2022	WEDNESDAY	SUBATHRA	POES GARDEN	FRONT ELEVATION 3D VIEW	COMPLETED
28/Jul/2022	THURSDAY	RAMANI	KSA 02	JOINARY WINDOW,GRILL DETAIL	COMPLETED
29/Jul/2022	FRIDAY	THABITHA	H&M RESIDENCES	ELECTRICAL LAYOUT CORRECTION	COMPLETED
30/Jul/2022	SATURDAY	ANEASH SOLOMON	SVATMA MAYAVARAM	SERVICE BLOCK CONTAINER SCHEMATIC DRAWING	COMPLETED

TOTAL NO OF WORKING DAYS = 26

DAILY WORK LOG



DATE	DAY	TEAM LEADER	PROJECT	DRAWING DETAIL	STATUS
01/Aug/2022	MONDAY	MARY	SC-3 S&CO	WORKING DRAWING AND FURNITURE LAYOUT	COMPLETED
02/Aug/2022	TUESDAY	MARY	MANJULA RESIDENCES	MASTER BEDROOM 3D VIEW	COMPLETED
03/Aug/2022	WEDNESDAY	MARY	MANJULA RESIDENCES	LIVING ROOM 3D VIEW	COMPLETED
04/Aug/2022	THURSDAY	MARY	MANJULA RESIDENCES	LIVING ROOM 3D VIEW CORRECTION	COMPLETED
05/Aug/2022	FRIDAY	THABITHA	H&M RESIDENCES	PLAN UPDATION	COMPLETED
06/Aug/2022	SATURDAY	MATERIAL EXPO TRADE CENTRE CHENNAI			COMPLETED
08/Aug/2022	MONDAY	RAMANI	SHASTHRI NAGAR S&CO	FLOOR PLAN WORKING DRAWING	COMPLETED
09/Aug/2022	TUESDAY	RAMANI	SHASTHRI NAGAR S&CO	STILTFLOOR PLAN WORKING DRAWING	COMPLETED
10/Aug/2022	WEDNESDAY	RAMANI	SHASTHRI NAGAR S&CO	PLAN RENDER	COMPLETED
11/Aug/2022	THURSDAY	ANEASH SOLOMON	SLPL TRICHY	SITE VISIT	COMPLETED
12/Aug/2022	FRIDAY	ANEASH SOLOMON	SLPL TRICHY	SITE VISIT	COMPLETED
13/Aug/2022	SATURDAY	ANEASH SOLOMON	SLPL TRICHY	SITE VISIT	COMPLETED
15/Aug/2022	MONDAY	ANEASH SOLOMON	RA PURAM S&CO	CNC CUTTING MATERIALS MARKING	COMPLETED
16/Aug/2022	TUESDAY	ANEASH SOLOMON	RA PURAM S&CO	CNC CUTTING PRESENTATION	COMPLETED
17/Aug/2022	WEDNESDAY	ANEASH SOLOMON	NAP	WAITING ROOM CORRECTION	COMPLETED
18/Aug/2022	THURSDAY	ANEASH SOLOMON	NAP	HOME OFFICE CORRECTION	COMPLETED
19/Aug/2022	FRIDAY	ANEASH SOLOMON	RA PURAM S&CO	MAIN LOBBY CORRECTION	COMPLETED
20/Aug/2022	SATURDAY	RAMANI	PETERS ROAD S&CO	EAST AND WEST SIDE ELEVATION	COMPLETED
22/Aug/2022	MONDAY	RAMANI	VADAPALANI APTS S&CO	FULL PLAN PHOTOSHOP RENDER	COMPLETED
23/Aug/2022	TUESDAY	RAMANI	LIC COLONY ADYAR S&CO	POOJA ROOM FLOORING	COMPLETED
24/Aug/2022	WEDNESDAY	MARY	LIC COLONY S&CO	FLAT-B 1stFLOOR TOILET 1 LAYOUT	COMPLETED
25/Aug/2022	THURSDAY	MARY	LIC COLONY S&CO	FLAT-B 1stFLOOR TOILET 2 LAYOUT	COMPLETED
26/Aug/2022	FRIDAY	THABITHA	H&M RESIDENCES	TILE SELECTION	COMPLETED
27/Aug/2022	SATURDAY	THABITHA	H&M RESIDENCES	BATHROOM TOILET MATERIAL SELECTION	COMPLETED
29/Aug/2022	MONDAY	ANEASH SOLOMON	NAP	TF BAR/ENTERTAINMENT WALL ELEVATION	COMPLETED
30/Aug/2022	TUESDAY	ANEASH SOLOMON	NAP	TF TOILET WALL ELEVATION	COMPLETED

TOTAL NO OF WORKING DAYS = 26

DAILY WORK LOG



DATE	DAY	TEAM LEADER	PROJECT	DRAWING DETAIL	STATUS
01/Sep/2022	THURSDAY	MARY	SC-3 S&CO	PLAN RENDER	COMPLETED
02/Sep/2022	FRIDAY	MARY	SC-3 S&CO	PLAN RENDER CORRECTION	COMPLETED
03/Sep/2022	SATURDAY	RAMANI	KP PURAM S&CO	GYM BLOW UP AND INTERIOR WALL ELEVATION	COMPLETED
05/Sep/2022	MONDAY	RAMANI	LIC COLONY	SITE VISIT	COMPLETED
06/Sep/2022	TUESDAY	RAMANI	GREENWAYS, KP PURAM S&CO	LIFT FLOORING AND LAMINATE DETAIL	COMPLETED
07/Sep/2022	WEDNESDAY	THABITHA	APPOLO HOSPITAL	OFFICE ROOM 3D VIEW	COMPLETED
08/Sep/2022	THURSDAY	THABITHA	NAVEENS RESIDENCES	KITCHEN PLAN ELEVATION CORRECTION	COMPLETED
09/Sep/2022	FRIDAY	THABITHA	NAVEENS RESIDENCES	KITCHEN APPLIANCES PRESENTATION	COMPLETED
10/Sep/2022	SATURDAY	THABITHA	VELLORE RESIDENCES	GF,FF,SF WORKING DRAWING AND COLUMN CENTRE LINE	COMPLETED
12/Sep/2022	MONDAY	THABITHA	VELLORE RESIDENCES	COLUMN CORRECTION	COMPLETED
13/Sep/2022	TUESDAY	THABITHA	VELLORE RESIDENCES	JOINARY DETAIL DOOR	COMPLETED
14/Sep/2022	WEDNESDAY	THABITHA	VELLORE RESIDENCES	2 SECTION DRAWING	COMPLETED
15/Sep/2022	THURSDAY	THABITHA	VELLORE RESIDENCES	COMPOUND WALL ELEVATION	COMPLETED
16/Sep/2022	FRIDAY	THABITHA	VELLORE RESIDENCES	GATE AND VEHICULAR ENTRY GATE DETAIL	COMPLETED
17/Sep/2022	SATURDAY	MARY	POES GARDEN, KP PURAM	SITE VISIT	COMPLETED
19/Sep/2022	MONDAY	THABITHA	H&M RESIDENCES	KITCHEN APPLIANCES PRESENTATION	COMPLETED
20/Sep/2022	TUESDAY	THABITHA	H&M RESIDENCES	BATHROOM APPLIANCES PRESENTATION	COMPLETED
21/Sep/2022	WEDNESDAY	SANJEEV	ELDAMS ROAD	LIFT LOBBY 3D VIEW	COMPLETED
22/Sep/2022	THURSDAY	SANJEEV	ELDAMS ROAD	NORTH STAIR CASE RAILING DETAIL	COMPLETED
23/Sep/2022	FRIDAY	GANEASH SOLOMON	NAP	TERRACE FLOOR PASSAGE WALL ELEVATION	COMPLETED
24/Sep/2022	SATURDAY	GANEASH SOLOMON	NAP	TERRACE FLOOR PASSAGE WALL CORRECTION	COMPLETED

TOTAL NO OF WORKING DAYS = 20

24th Sep 2022

To,

The Principal,

Sathyabama Institute of Science and Technology
Jeppiaar Nagar, Rajiv Gandhi Salai,
Chennai - 600 119. Tamilnadu.

Re: Bonafide Certificate.

This is to certify that **Mr. Sathiyakeerthi M** (Reg.No.39210078) Student of 4th year B Arch has been working with us from 06th Jun 2022 to 24th Sep 2022 under my guidance. He is very enterprising and a good learner and involved in various aspects of the project.

We wish him all the best.


Thabitha Joseph
COA NO. CA/2015/70375

24-Sep-2022

TO WHOMSOEVER IT MAY CONCERN

This is to certify that **Mr. Sathiyakeerthi M** (Reg.No.39210078), student of 4th year of Bachelor of Architecture, Sathyabama Institute of Science and Technology, Jeppiaar Nagar, Solinganallur Chennai – 600 119, has completed professional training at our firm from 06.06.2022 to 24-09-2022.

During his office tenure with us, he handled drawings, designs, presentations and site visits well. The nature of projects handled includes architectural and interior design. Enthusiastic and keen to learn, he displayed a good aptitude for planning and designing.


We wish him well in his career.


Thabitha Joseph
COA NO. CA/2015/70375

TABLE OF CONTENTS


CHAPTER NO	TITLE	PAGE NO
1.1	ABOUT THE FIRM	01
1.2	RAJA RESIDENCE @ VELLORE	02-17
1.3	SLPL HOTEL@TRICHY	18-28
1.4	S & M RESIDENCE@ALWARPET	29-35
1.5	NAC RESIDENCE	36-39
1.6	RESIDENCE FOR SUMANTH & CO @ LIC COLONY	40-41
1.7	RESIDENCE FOR SUMANTH & CO @ SHASTHRI NAGAR	42-43
1.8	RESIDENCE FOR SUMANTH & CO @ SC-3	44
1.9	RESIDENCE FOR SUMANTH & CO @ PETERS ROAD	45-46
1.10	RESIDENCE FOR SUMANTH & CO @ KPPURAM	47-50
1.11	DETAIL SHEETS	51-57
1.12	3DIMENSIONAL VIEW	58-75
1.13	SITE VISIT	76-84

1.1 ABOUT THE FIRM: TRANSFORM DESIGN

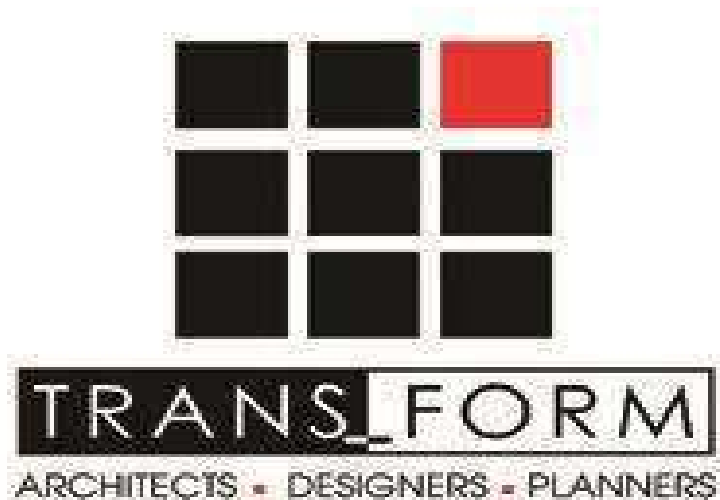

Transform design commites to be the best,to inspire, incubate and impact the environment and experiences of our premium Customers,building projects with powerful,futuristic design build solution of quality, lasting value and ingecious craftsmanship

With a combination of experienced and young staff that infuses the right level of professionalism and enthusiasm, Transform Design stays on the cutting edge of emerging new technology.

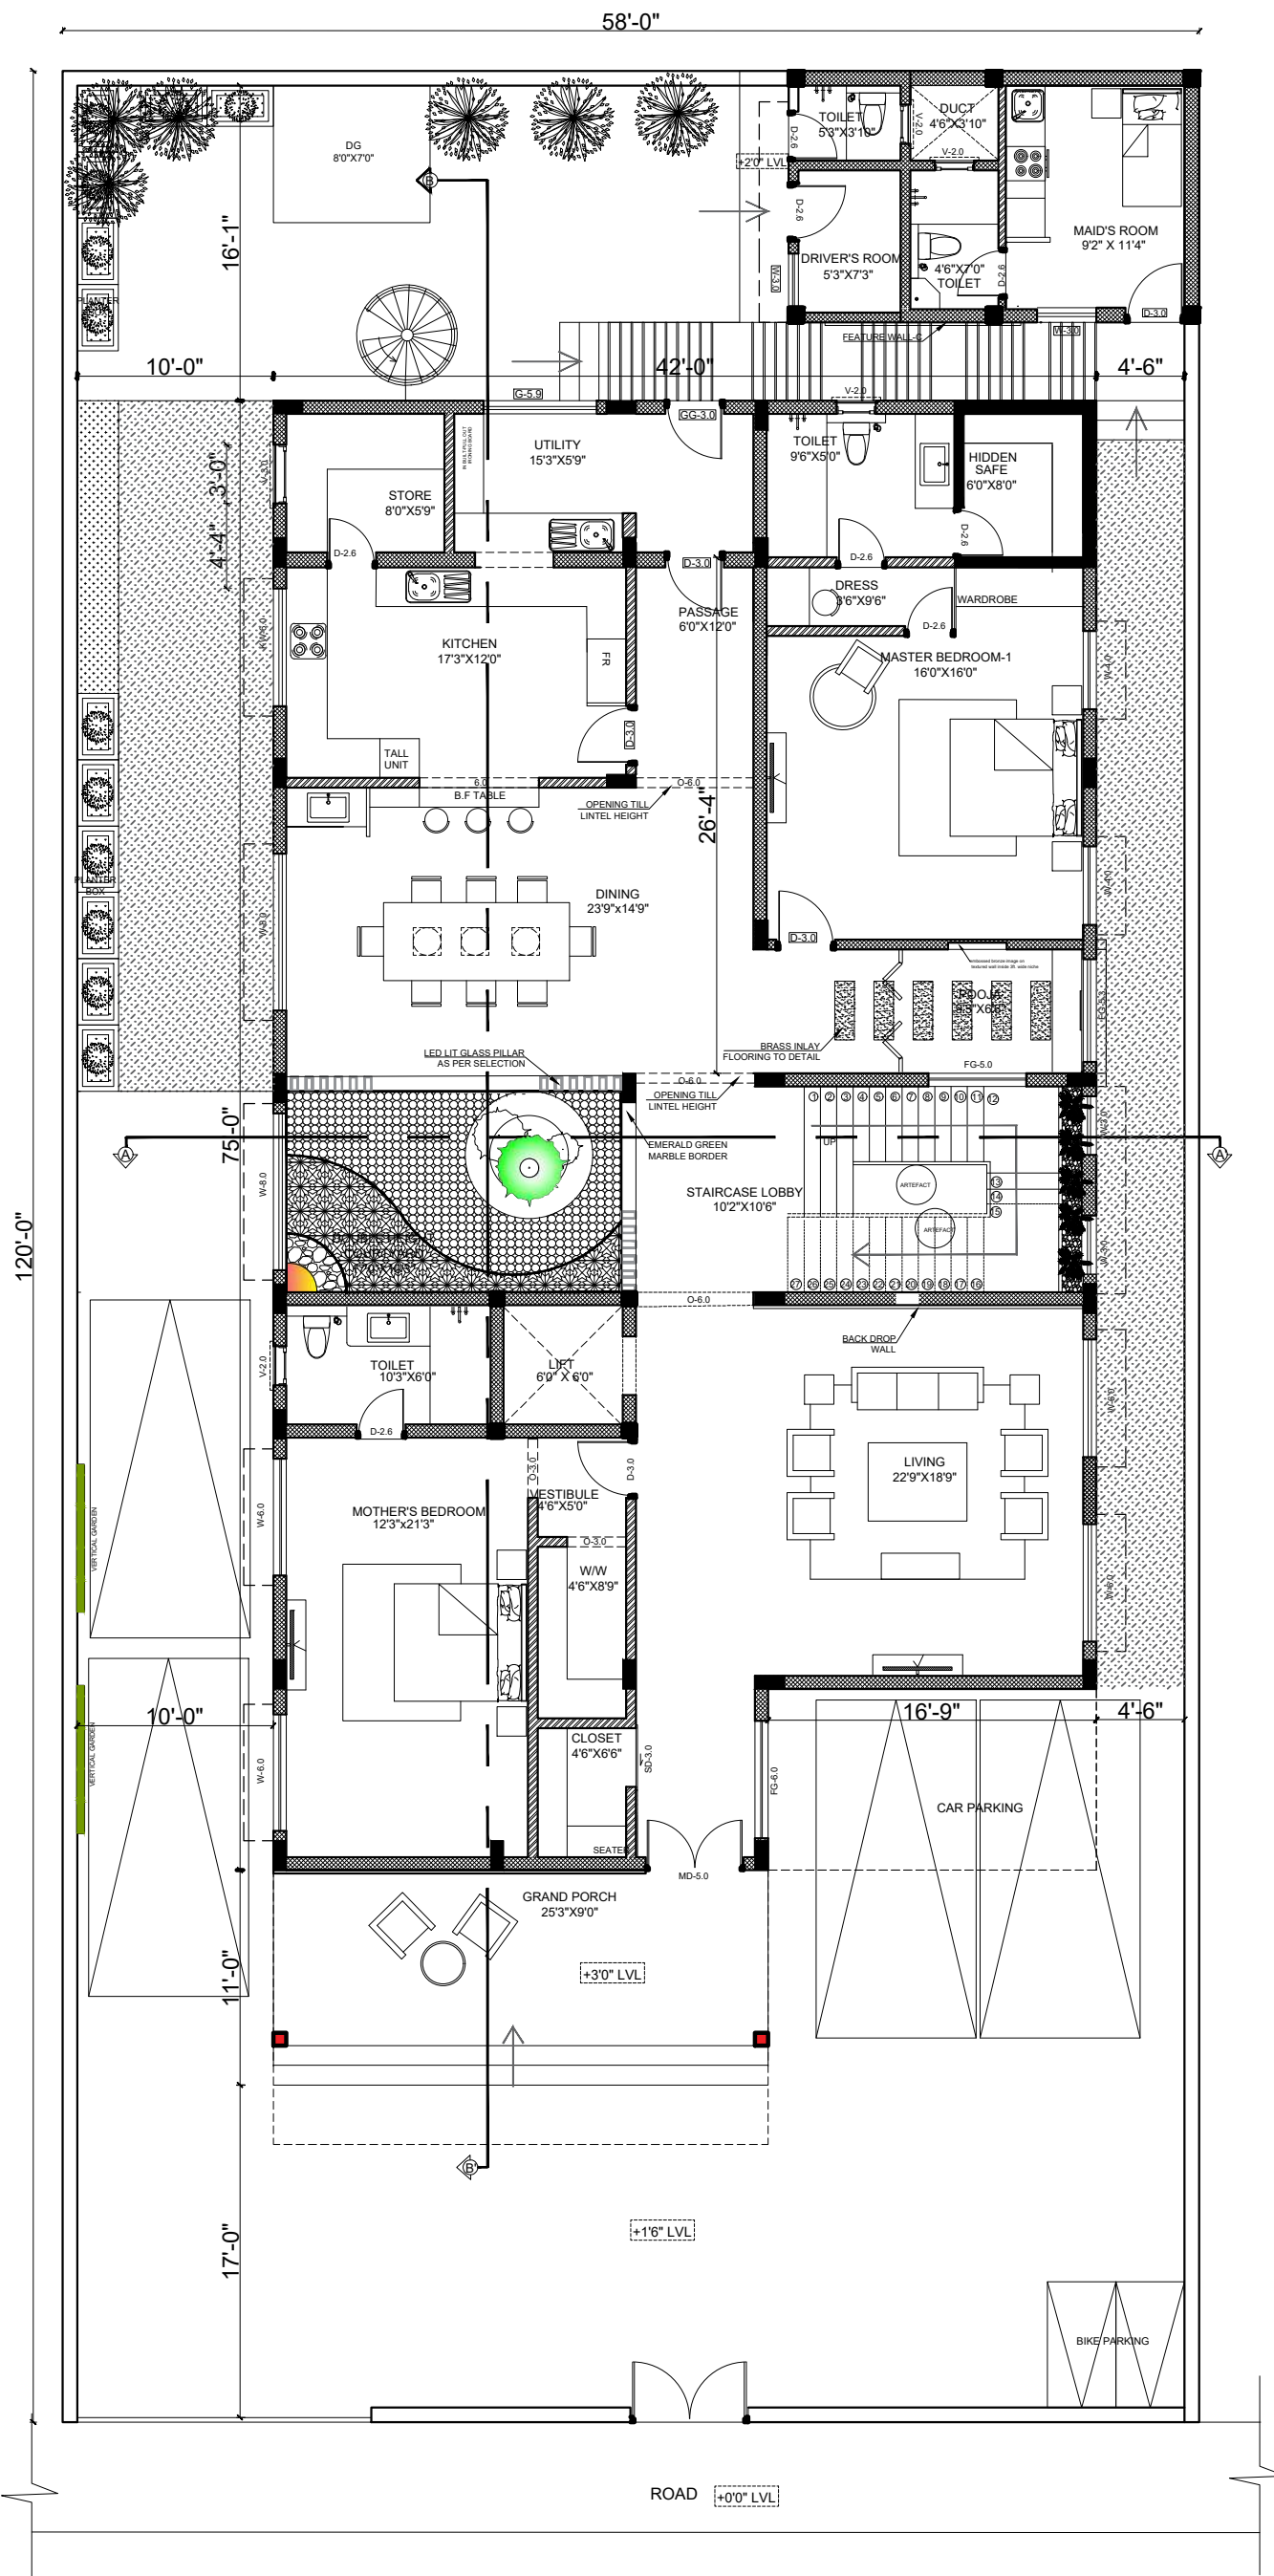

GENERAL NOTES:

- ALL DIMENSIONS ARE IN FEET & INCHES AND ARE UNFINISHED DIMENSIONS UNLESS OTHERWISE SPECIFIED.
- ALL LEVELS ARE IN FEET & INCHES AND ARE UNFINISHED LEVELS UNLESS OTHERWISE SPECIFIED.
- DO NOT SCALE DRAWINGS. ONLY WRITTEN DIMENSIONS SHALL BE FOLLOWED. ANY DISCREPANCIES NOTED SHALL BE BROUGHT TO THE NOTICE OF THE ARCHITECT PRIOR TO EXECUTION.
- FOR DETAILS SUCH AS DOORS, WINDOWS, GRILLS, GATES, SKYLIGHT, TOILETS, STAIRCASES, HANDRAIL, RAILING, ETC. REFER RESPECTIVE ARCHITECTURAL DRAWINGS.
- THESE DRAWINGS SHALL BE CORRELATED AND READ IN CONJUNCTION WITH RESPECTIVE CONSULTANT'S APPROVED DRAWINGS FOR STRUCTURAL, MEMBERS, SERVICES SUCH AS PLUMBING, SANITARY, ELECTRICAL.
- PLAN, SECTION AND ELEVATION DRAWINGS REFER DRG. NO.: XYZ

REV.	DESCRIPTION	DATE	BY	CHD.
GRAPHIC SCALE:		NORTH		

CLIENT:
Mr.RAJA

PROJECT:
PROPOSED PRIVATE RESIDENCE @ VELLORE

DRAWING TITLE:
GROUND FLOOR GENERAL LAYOUT

☐ CONCEPTUAL DRAWING	☐ WORKING DRAWING
☒ SCHEMATIC DRAWING	☐ AS BUILT DRAWING

SCALE: NTS


DATE:10.09.2022

REVISION NO.: R0

DRAWING NO.:

ARCHITECTS:
TRANSFORM

No:10, ARK COLONY, ELDAMS ROAD, ALWARPET, CHENNAI-600 018.
Tel : +91-44-24342734, Fax: +91-44-24342734,
E-mail : ks@transformdesign.net / admin@transformdesign.net
Web: www.transformdesign.net

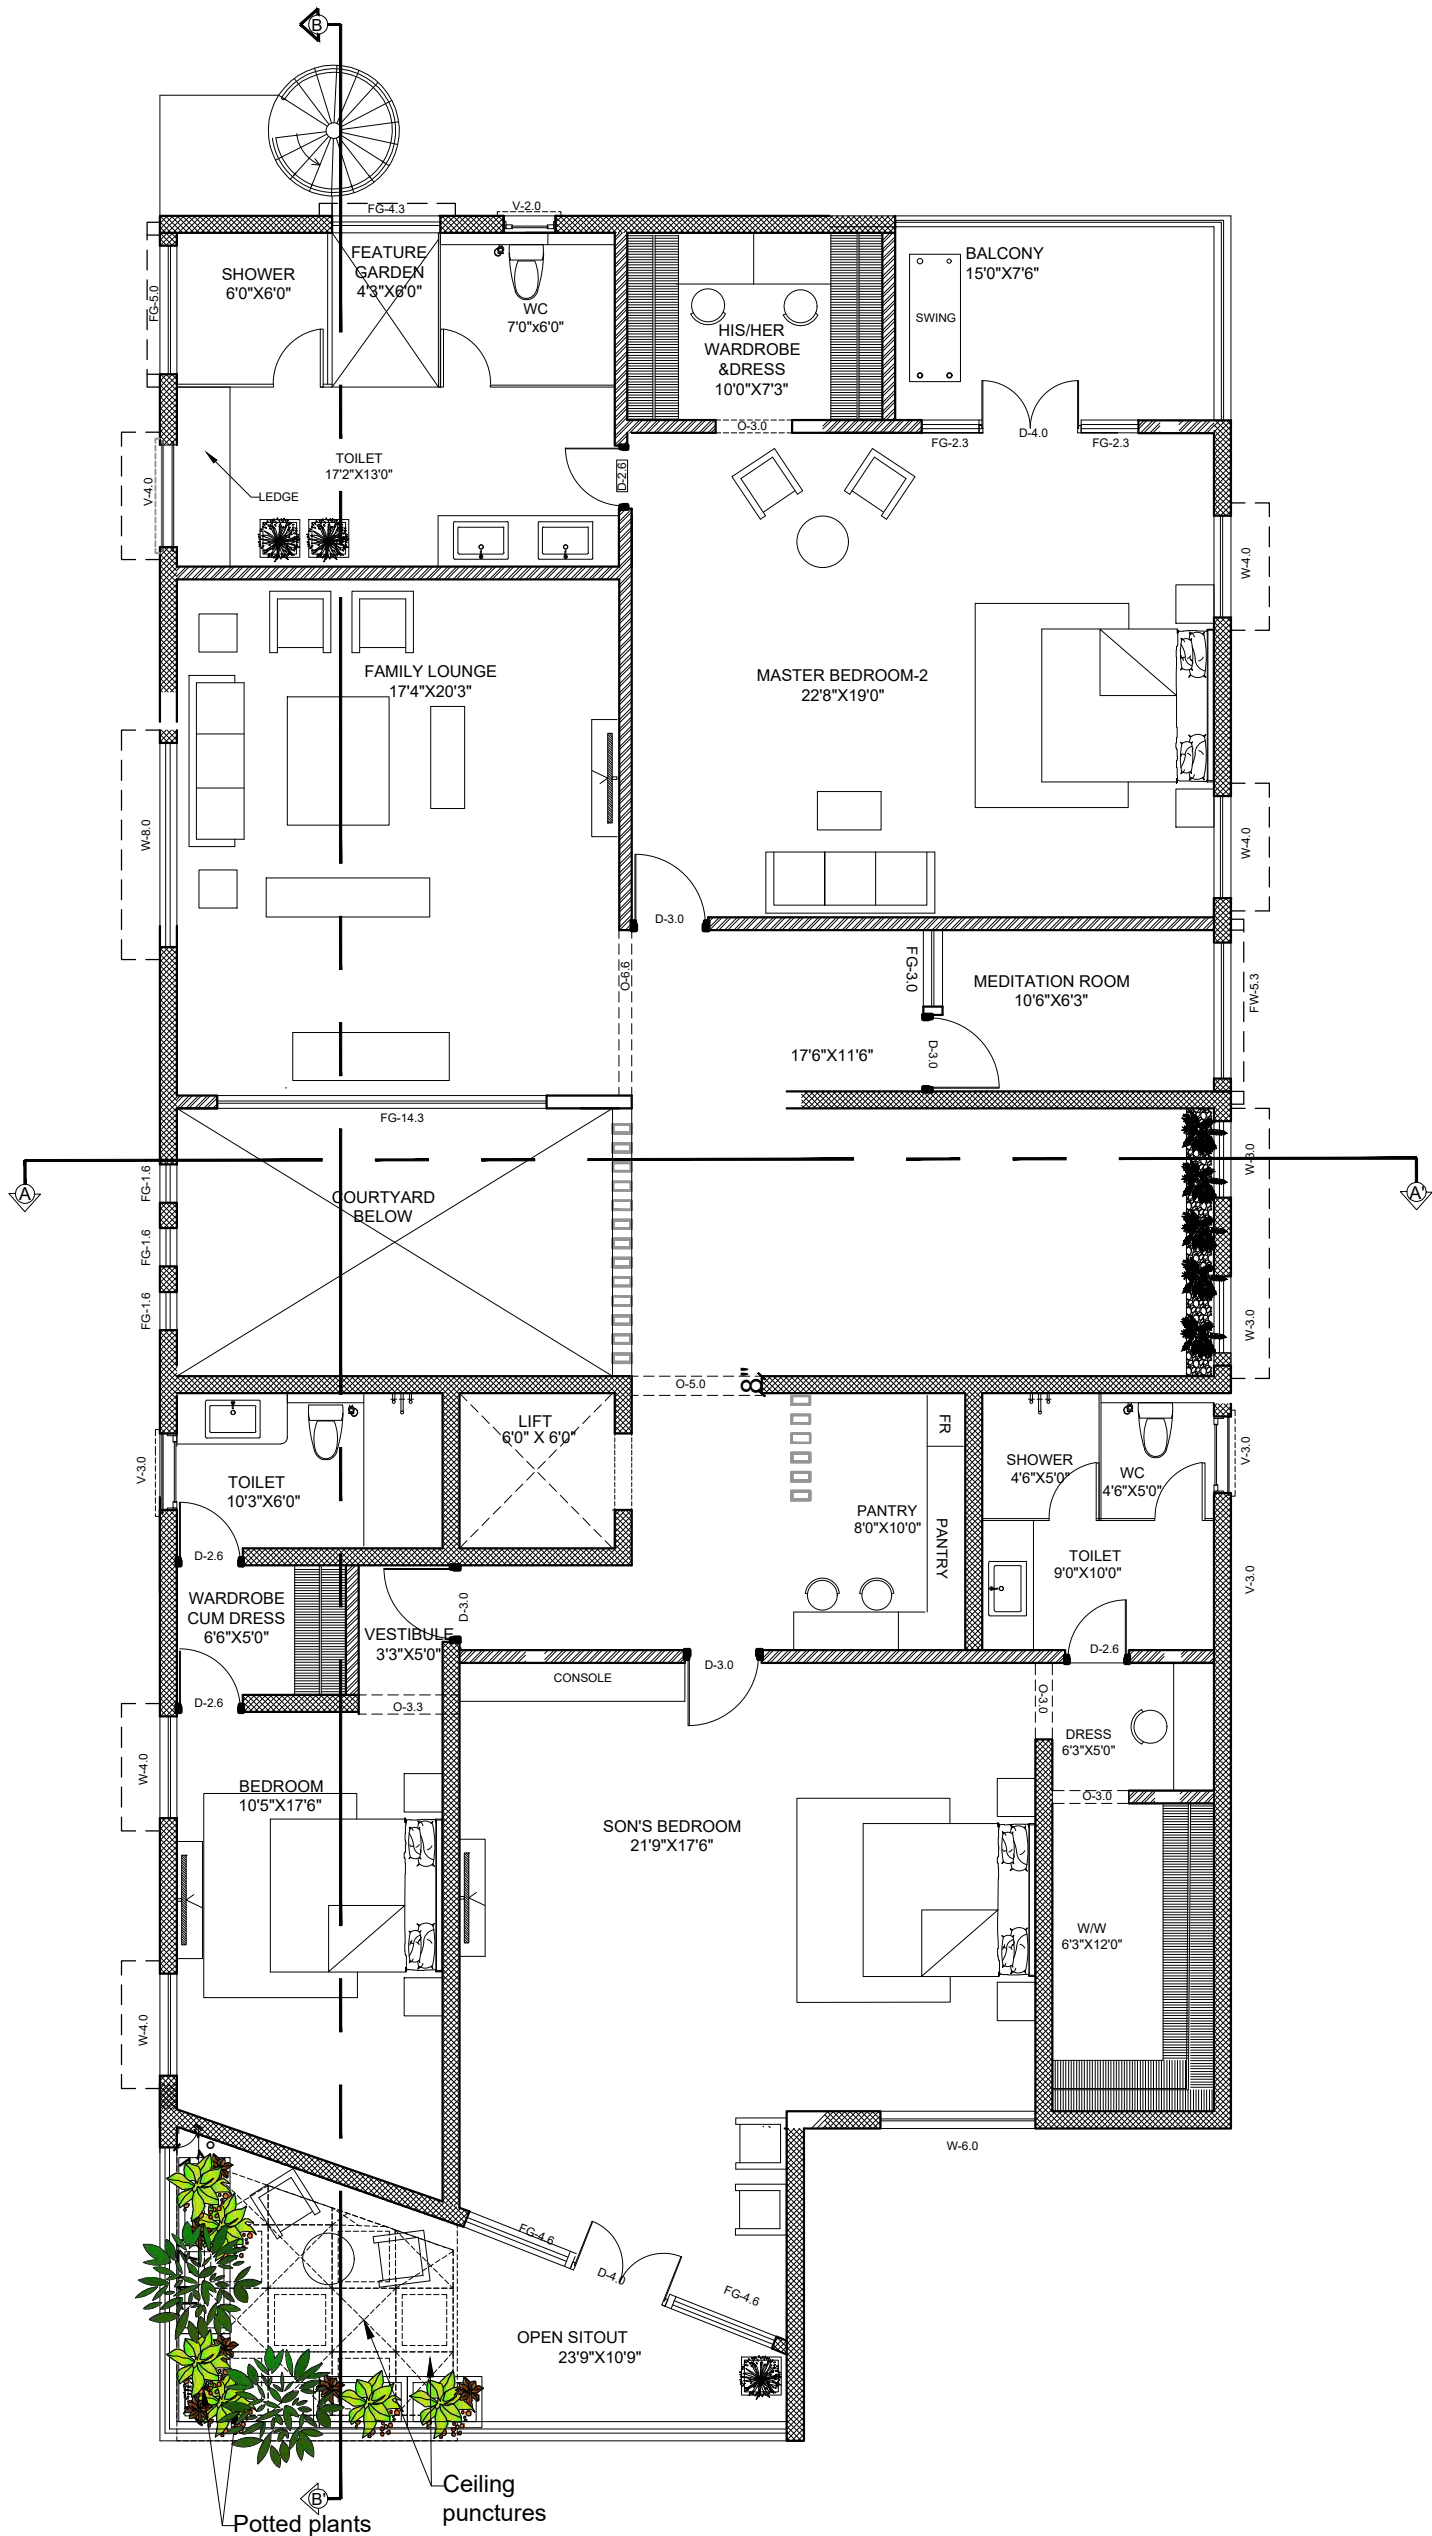

GENERAL NOTES:

- ALL DIMENSIONS ARE IN FEET & INCHES AND ARE UNFINISHED DIMENSIONS UNLESS OTHERWISE SPECIFIED.
- ALL LEVELS ARE IN FEET & INCHES AND ARE UNFINISHED LEVELS UNLESS OTHERWISE SPECIFIED
- DO NOT SCALE DRAWINGS. ONLY WRITTEN DIMENSIONS SHALL BE FOLLOWED. ANY DISCREPANCIES NOTED SHALL BE BROUGHT TO THE NOTICE OF THE ARCHITECT PRIOR TO EXECUTION.
- FOR DETAILS SUCH AS DOORS, WINDOWS, GRILLS, GATES, SKYLIGHT, TOILETS, STAIRCASES, HANDRAIL, RAILING, ETC. REFER RESPECTIVE ARCHITECTURAL DRAWINGS.
- THESE DRAWINGS SHALL BE CORRELATED AND READ IN CONJUNCTION WITH RESPECTIVE CONSULTANT'S APPROVED DRAWINGS FOR STRUCTURAL MEMBERS, SERVICES SUCH AS PLUMBING, SANITARY, ELECTRICAL.
- PLAN, SECTION AND ELEVATION DRAWINGS REFER DRG. NO.: XYZ

REV.	DESCRIPTION	DATE	BY	CHD.
GRAPHIC SCALE:		NORTH		

CLIENT:
Mr.RAJA

PROJECT:
PROPOSED PRIVATE RESIDENCE @ VELLORE

DRAWING TITLE:
FIRST FLOOR PLAN

☐ CONCEPTUAL DRAWING	☐ WORKING DRAWING
☒ SCHEMATIC DRAWING	☐ AS BUILT DRAWING

SCALE: NTS	DRAWN: SOWMIYA
DATE:10.09.2022	CHKD : THABITHA
REVISION NO.: R0	APRD:
DRAWING NO.:	SHEET SIZE & NO.: A3

ARCHITECTS:
TRANSFORM
No:10, ARK COLONY, ELDAMS ROAD, ALWARPET, CHENNAI-600 018.
Tel : +91-44-24342734, Fax: +91-44-24342734,
E-mail : ks@transformdesign.net / admin@transformdesign.net
Web: www.transformdesign.net



GENERAL NOTES:

- ALL DIMENSIONS ARE IN FEET & INCHES AND ARE UNFINISHED DIMENSIONS UNLESS OTHERWISE SPECIFIED.
- ALL LEVELS ARE IN FEET & INCHES AND ARE UNFINISHED LEVELS UNLESS OTHERWISE SPECIFIED
- DO NOT SCALE DRAWINGS. ONLY WRITTEN DIMENSIONS SHALL BE FOLLOWED. ANY DISCREPANCIES NOTED SHALL BE BROUGHT TO THE NOTICE OF THE ARCHITECT PRIOR TO EXECUTION.
- FOR DETAILS SUCH AS DOORS, WINDOWS, GRILLS, GATES, SKYLIGHT, TOILETS, STAIRCASES, HANDRAIL, RAILING, ETC. REFER RESPECTIVE ARCHITECTURAL DRAWINGS.
- THESE DRAWINGS SHALL BE CORRELATED AND READ IN CONJUNCTION WITH RESPECTIVE CONSULTANT'S APPROVED DRAWINGS FOR STRUCTURAL MEMBERS, SERVICES SUCH AS PLUMBING, SANITARY, ELECTRICAL.
- PLAN, SECTION AND ELEVATION DRAWINGS REFER DRG. NO.: XYZ

REV.	DESCRIPTION	DATE	BY	CHD.
GRAPHIC SCALE:		NORTH		

CLIENT:
Mr.RAJA

PROJECT:
PROPOSED PRIVATE RESIDENCE @ VELLORE

DRAWING TITLE:
SECOND FLOOR GENERAL LAYOUT

☐ CONCEPTUAL DRAWING	☐ WORKING DRAWING
☒ SCHEMATIC DRAWING	☐ AS BUILT DRAWING


SCALE: NTS
DRAWN: SOWMIYA

DATE:10.09.2022
CHKD : THABITHA

REVISION NO.: R0
APRD:

DRAWING NO.:
SHEET SIZE & NO.:
A3

ARCHITECTS:
TRANSFORM
No:10, ARK COLONY, ELDAMS ROAD, ALWARPET, CHENNAI-600 018.
Tel : +91-44-24342734, Fax: +91-44-24342734,
E-mail : ks@transformdesign.net / admin@transformdesign.net
Web: www.transformdesign.net

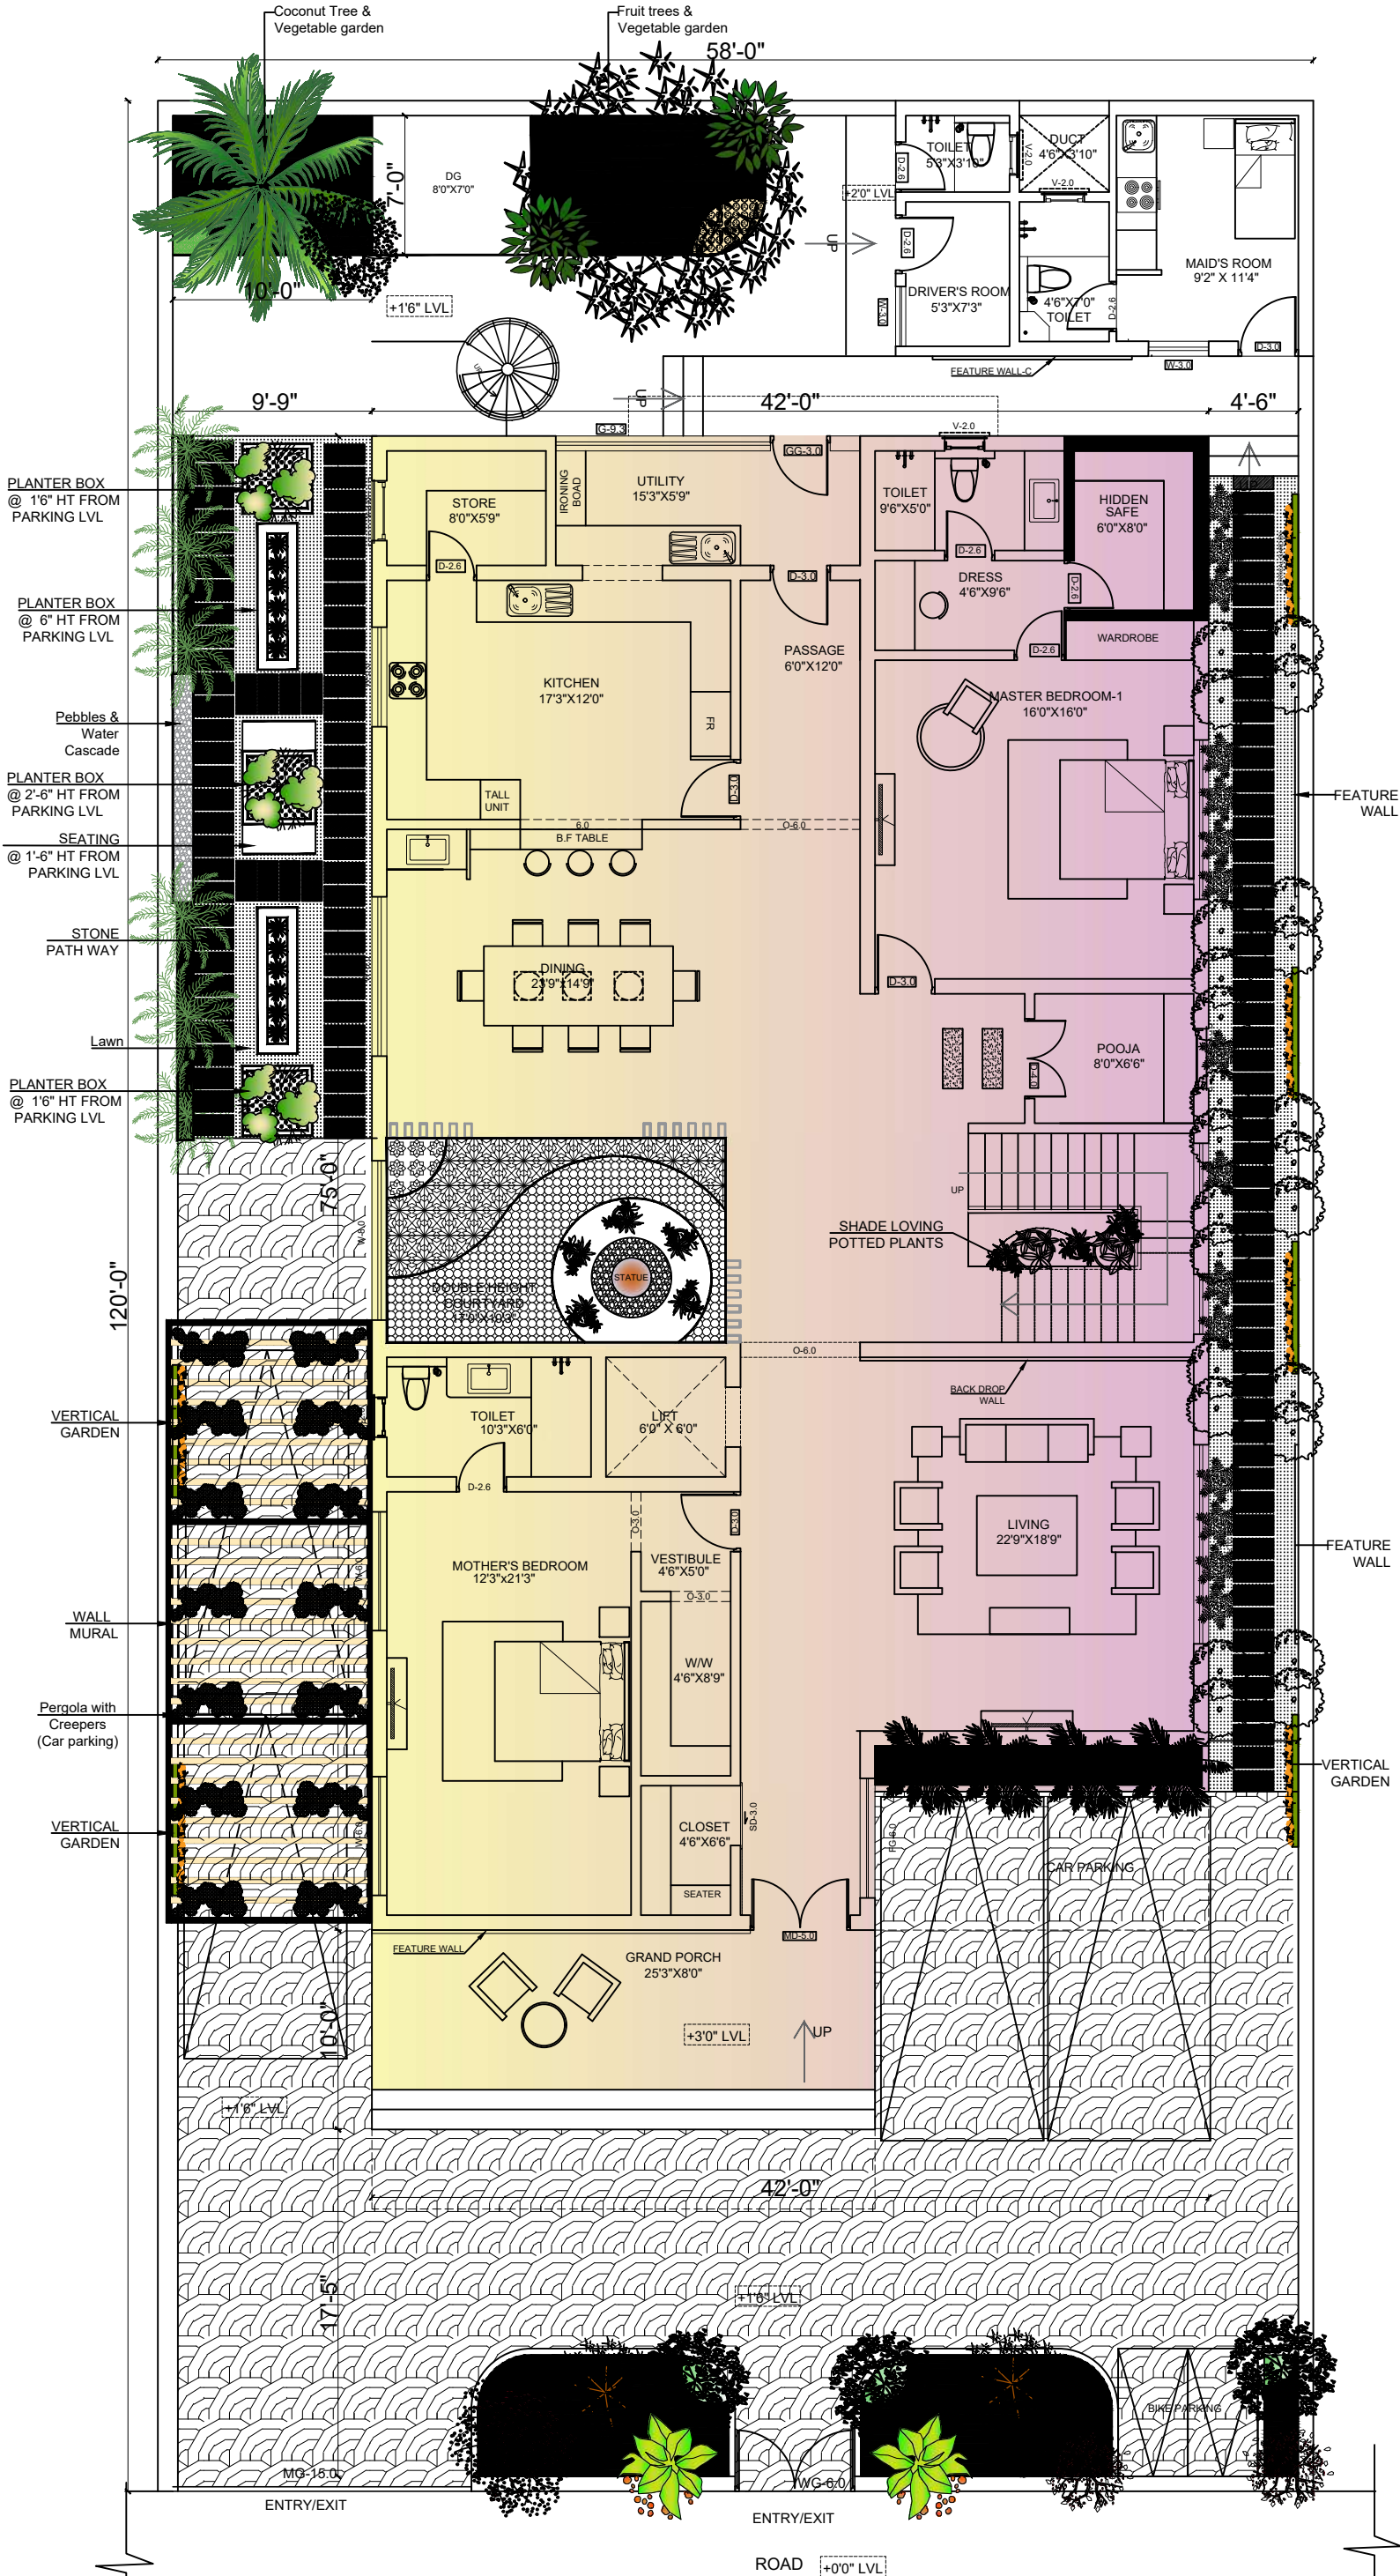

GENERAL NOTES:

- ALL DIMENSIONS ARE IN FEET & INCHES AND ARE UNFINISHED DIMENSIONS UNLESS OTHERWISE SPECIFIED.
- ALL LEVELS ARE IN FEET & INCHES AND ARE UNFINISHED LEVELS UNLESS OTHERWISE SPECIFIED
- DO NOT SCALE DRAWINGS. ONLY WRITTEN DIMENSIONS SHALL BE FOLLOWED. ANY DISCREPANCIES NOTED SHALL BE BROUGHT TO THE NOTICE OF THE ARCHITECT PRIOR TO EXECUTION
- FOR DETAILS SUCH AS DOORS, WINDOWS, GRILLS, GATES, SKYLIGHT, TOILETS, STAIRCASES, HANDRAIL, RAILING, ETC. REFER RESPECTIVE ARCHITECTURAL DRAWINGS.
- THESE DRAWINGS SHALL BE CORRELATED AND READ IN CONJUNCTION WITH RESPECTIVE CONSULTANT'S APPROVED DRAWINGS FOR STRUCTURAL MEMBERS, SERVICES SUCH AS PLUMBING, SANITARY, ELECTRICAL.
- PLAN, SECTION AND ELEVATION DRAWINGS REFER DRG. NO.: XYZ

REV.	DESCRIPTION	DATE	BY	CHD.
GRAPHIC SCALE:		NORTH		NORTH
				

CLIENT:
Mr.RAJA

PROJECT:
PROPOSED PRIVATE RESIDENCE @ VELLORE


DRAWING TITLE:
SITE PLAN -LANDSCAPE

☐ CONCEPTUAL DRAWING	☒ WORKING DRAWING
☐ SCHEMATIC DRAWING	☐ AS BUILT DRAWING

SCALE: NTS	DRAWN: SATHYA
DATE: 10.09.2022	CHKD : THABITHA
REVISION NO.: R0	APRD:
DRAWING NO.:	SHEET SIZE & NO.: A3

ARCHITECTS:
TRANSFORM

No:10, ARK COLONY, ELDAMS ROAD, ALWARPET, CHENNAI-600 018.
Tel : +91-44-24342734, Fax: +91-44-24342734.
E-mail : ks@transformdesign.net / admin@transformdesign.net
Web: www.transformdesign.net

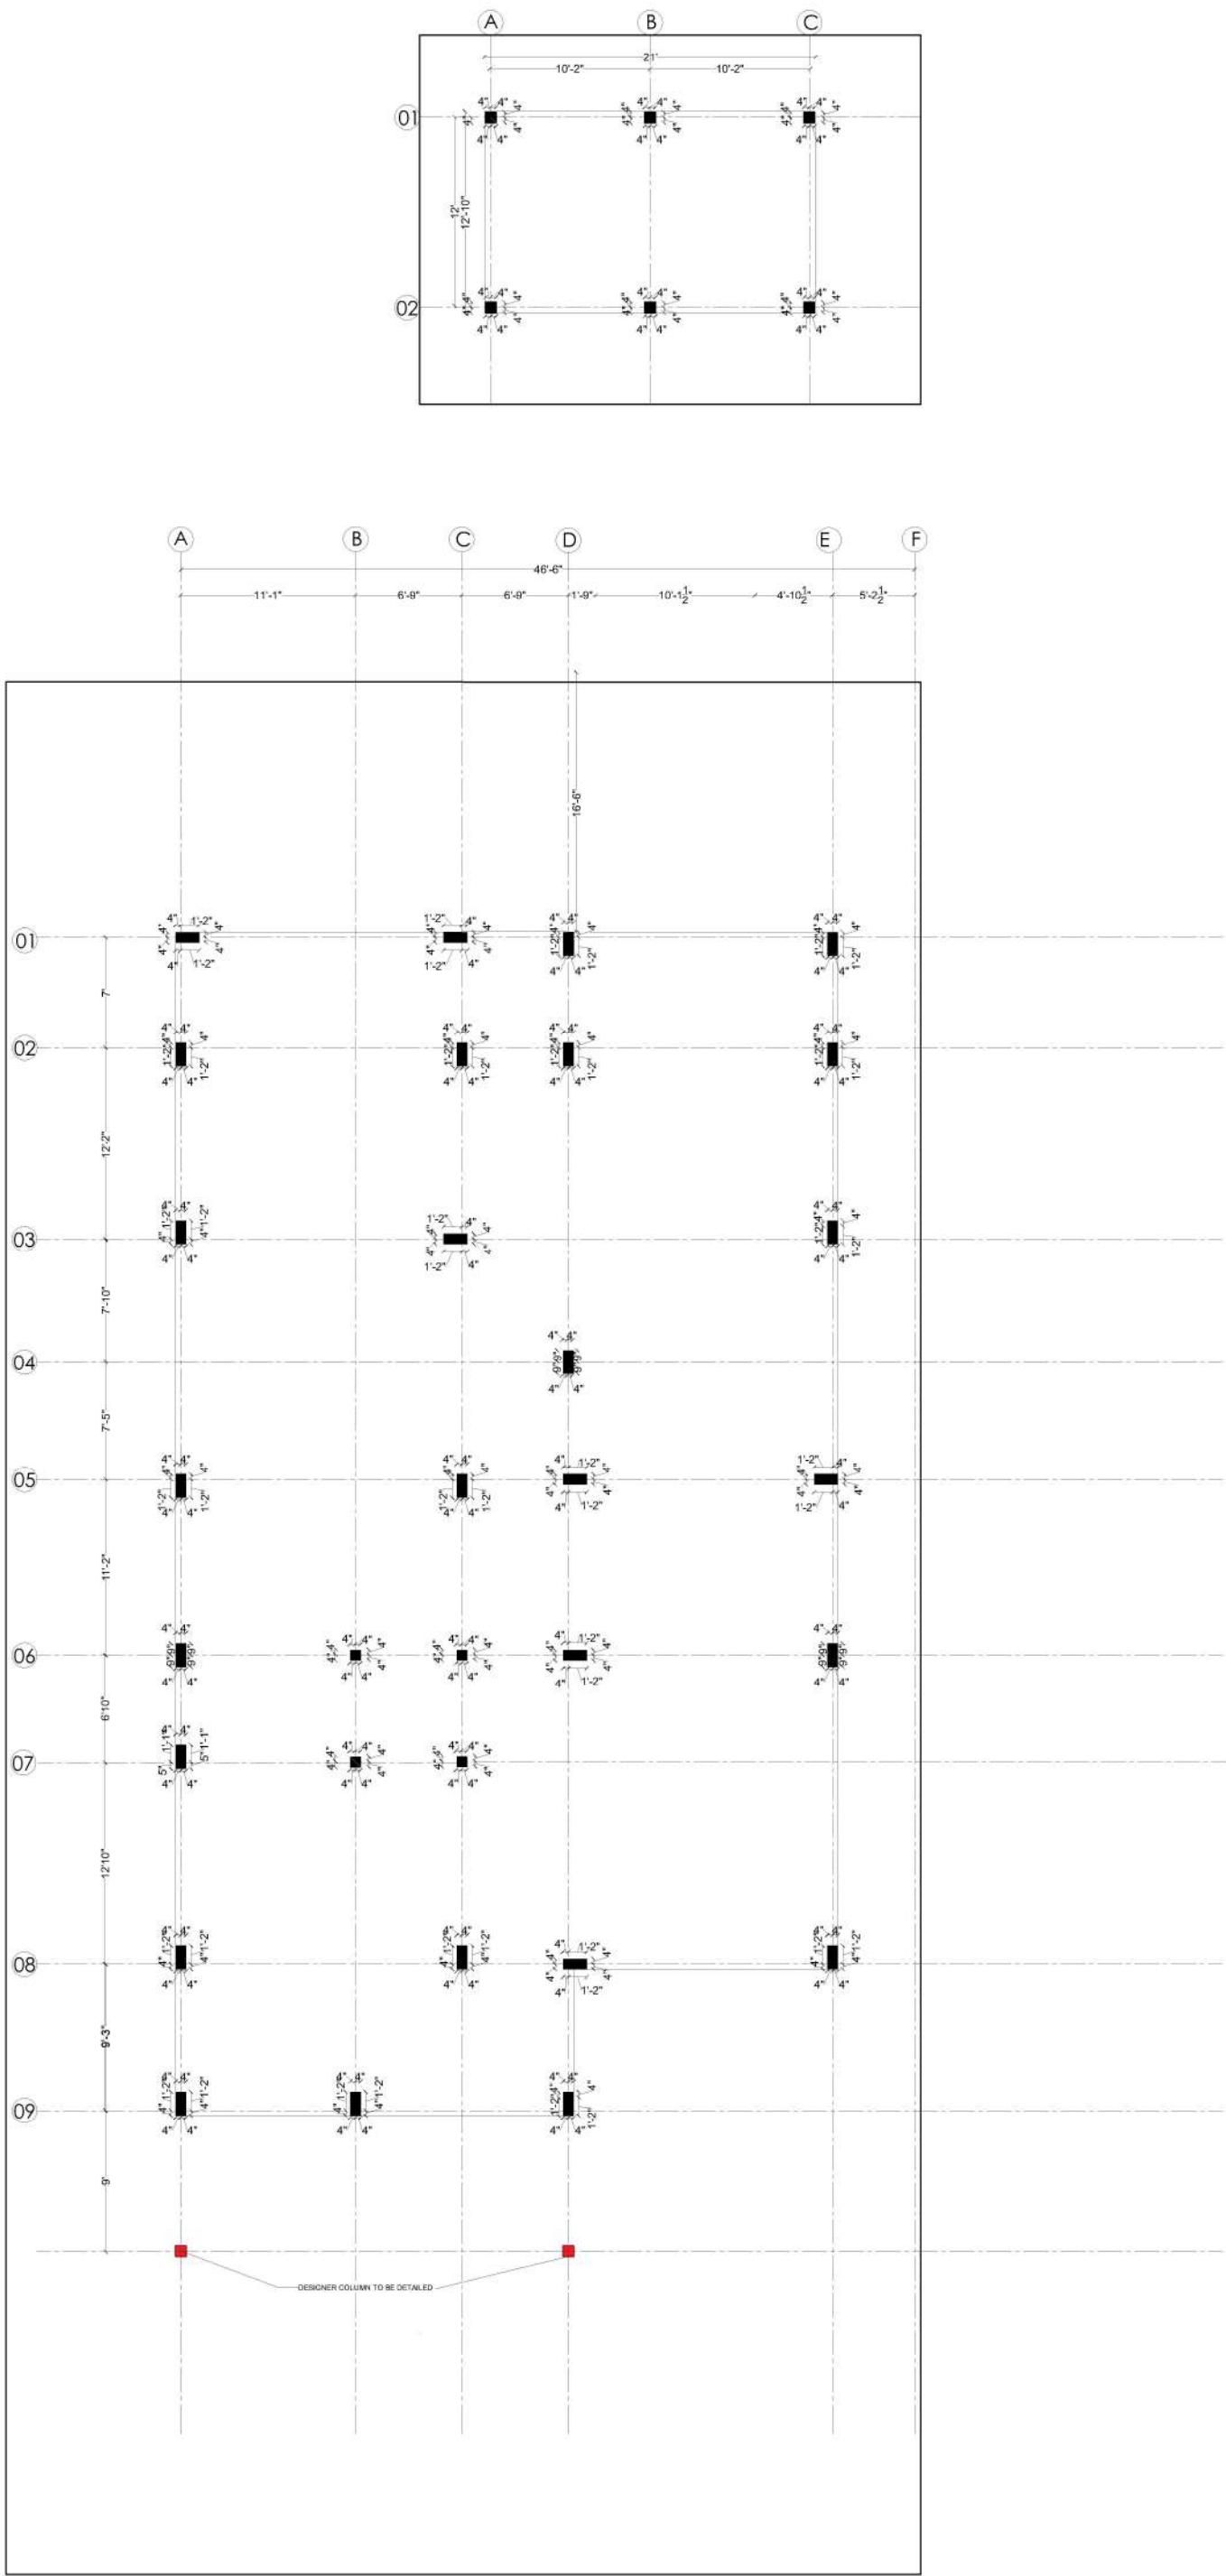

GROUND FLOOR CENTERLINE

- GENERAL NOTES:
- ALL DIMENSIONS ARE IN FEET & INCHES AND ARE UNFINISHED DIMENSIONS UNLESS OTHERWISE SPECIFIED.
 - ALL LEVELS ARE IN FEET & INCHES AND ARE UNFINISHED LEVELS UNLESS OTHERWISE SPECIFIED.
 - DO NOT SCALE DRAWINGS. ONLY WRITTEN DIMENSIONS SHALL BE FOLLOWED. ANY DISCREPANCIES NOTED SHALL BE BROUGHT TO THE NOTICE OF THE ARCHITECT PRIOR TO EXECUTION.
 - FOR DETAILS SUCH AS DOORS, WINDOWS, GRILLS, GATES, SKYLIGHT, TOILETS, STAIRCASES, HANDRAIL, RAILING, ETC. REFER RESPECTIVE ARCHITECTURAL DRAWINGS.
 - THESE DRAWINGS SHALL BE CORRELATED AND READ IN CONJUNCTION WITH RESPECTIVE CONSULTANTS APPROVED DRAWINGS FOR STRUCTURAL MEMBERS, SERVICES SUCH AS PLUMBING, SANITARY, ELECTRICAL.
 - PLAN, SECTION AND ELEVATION DRAWINGS REFER DRG. NO.: XYZ

REV.	DESCRIPTION	DATE	BY	CHD.

GRAPHIC SCALE: NORTH

0' 1/2" 1" 1 1/2" 2"

N


CLIENT:
Mr.RAJA

PROJECT:
PROPOSED VILLA FOR Mr.RAJA @ VELLORE

DRAWING TITLE:
CENTRE LINE - GROUND FLOOR PLAN

☐ CONCEPTUAL DRAWING	☒ WORKING DRAWING
☐ SCHEMATIC DRAWING	☐ AS BUILT DRAWING

SCALE: NTS	DRAWN: SATHYA
DATE:10.09.2022	CHKD : THABITHA
REVISION NO.: R0	APRD:
DRAWING NO.:	SHEET SIZE & NO.: A3

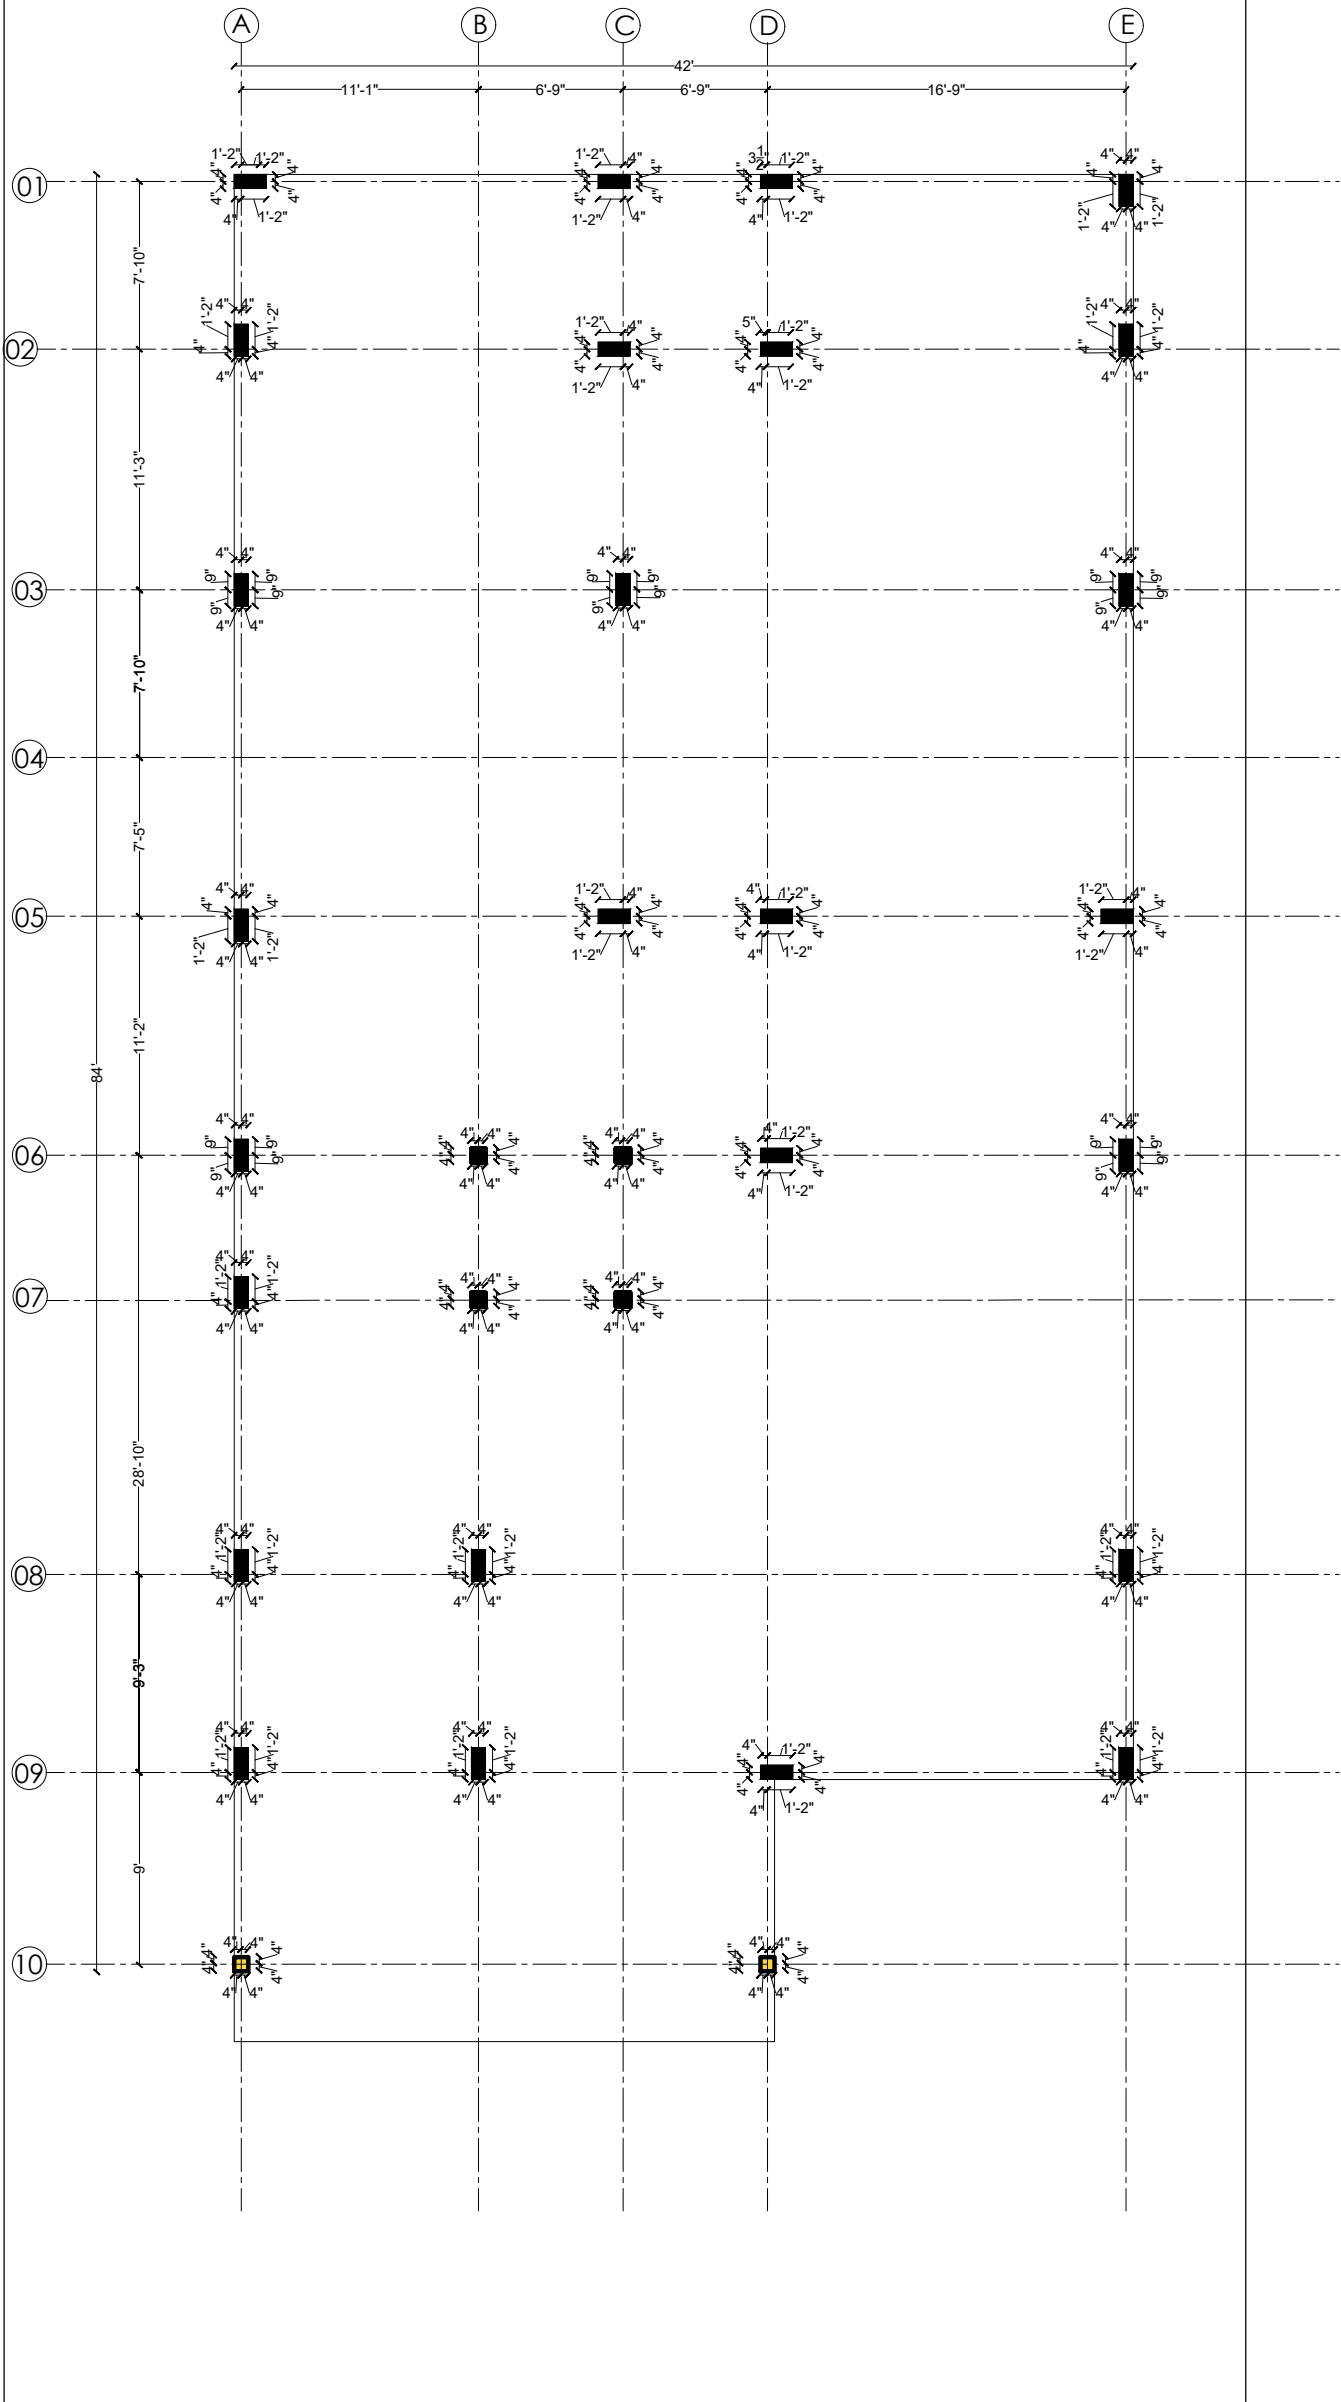

FIRST FLOOR CENTERLINE

GENERAL NOTES:

- ALL DIMENSIONS ARE IN FEET & INCHES AND ARE UNFINISHED DIMENSIONS UNLESS OTHERWISE SPECIFIED.
- ALL LEVELS ARE IN FEET & INCHES AND ARE UNFINISHED LEVELS UNLESS OTHERWISE SPECIFIED
- DO NOT SCALE DRAWINGS. ONLY WRITTEN DIMENSIONS SHALL BE FOLLOWED. ANY DISCREPANCIES NOTED SHALL BE BROUGHT TO THE NOTICE OF THE ARCHITECT PRIOR TO EXECUTION.
- FOR DETAILS SUCH AS DOORS, WINDOWS, GRILLS, GATES, SKYLIGHT, TOILETS, STAIRCASES, HANDRAIL, RAILING, ETC. REFER RESPECTIVE ARCHITECTURAL DRAWINGS.
- THESE DRAWINGS SHALL BE CORRELATED AND READ IN CONJUNCTION WITH RESPECTIVE CONSULTANT'S APPROVED DRAWINGS FOR STRUCTURAL MEMBERS, SERVICES SUCH AS PLUMBING, SANITARY, ELECTRICAL.
- PLAN, SECTION AND ELEVATION DRAWINGS REFER DRG. NO.: XYZ

REV.	DESCRIPTION	DATE	BY	CHD.
GRAPHIC SCALE: NORTH				
0" 1/2" 1" 1 1/2" 2"				

CLIENT:
Mr.RAJA


PROJECT:
PROPOSED VILLA FOR Mr.RAJA @ VELLORE

DRAWING TITLE:
CENTRE LINE - FIRST FLOOR PLAN

☐ CONCEPTUAL DRAWING	☒ WORKING DRAWING
☐ SCHEMATIC DRAWING	☐ AS BUILT DRAWING

SCALE: NTS	DRAWN: SATHYA
DATE:10.09.2022	CHKD : THABITHA
REVISION NO.: R0	APRD:
DRAWING NO.:	SHEET SIZE & NO.: A3

ARCHITECTS:
TRANSFORM
No:10, ARK COLONY, ELDAMS ROAD, ALWARPET, CHENNAI-600 018.
Tel : +91-44-24342734, Fax: +91-44-24342734,
E-mail : ks@transformdesign.net / admin@transformdesign.net
Web: www.transformdesign.net

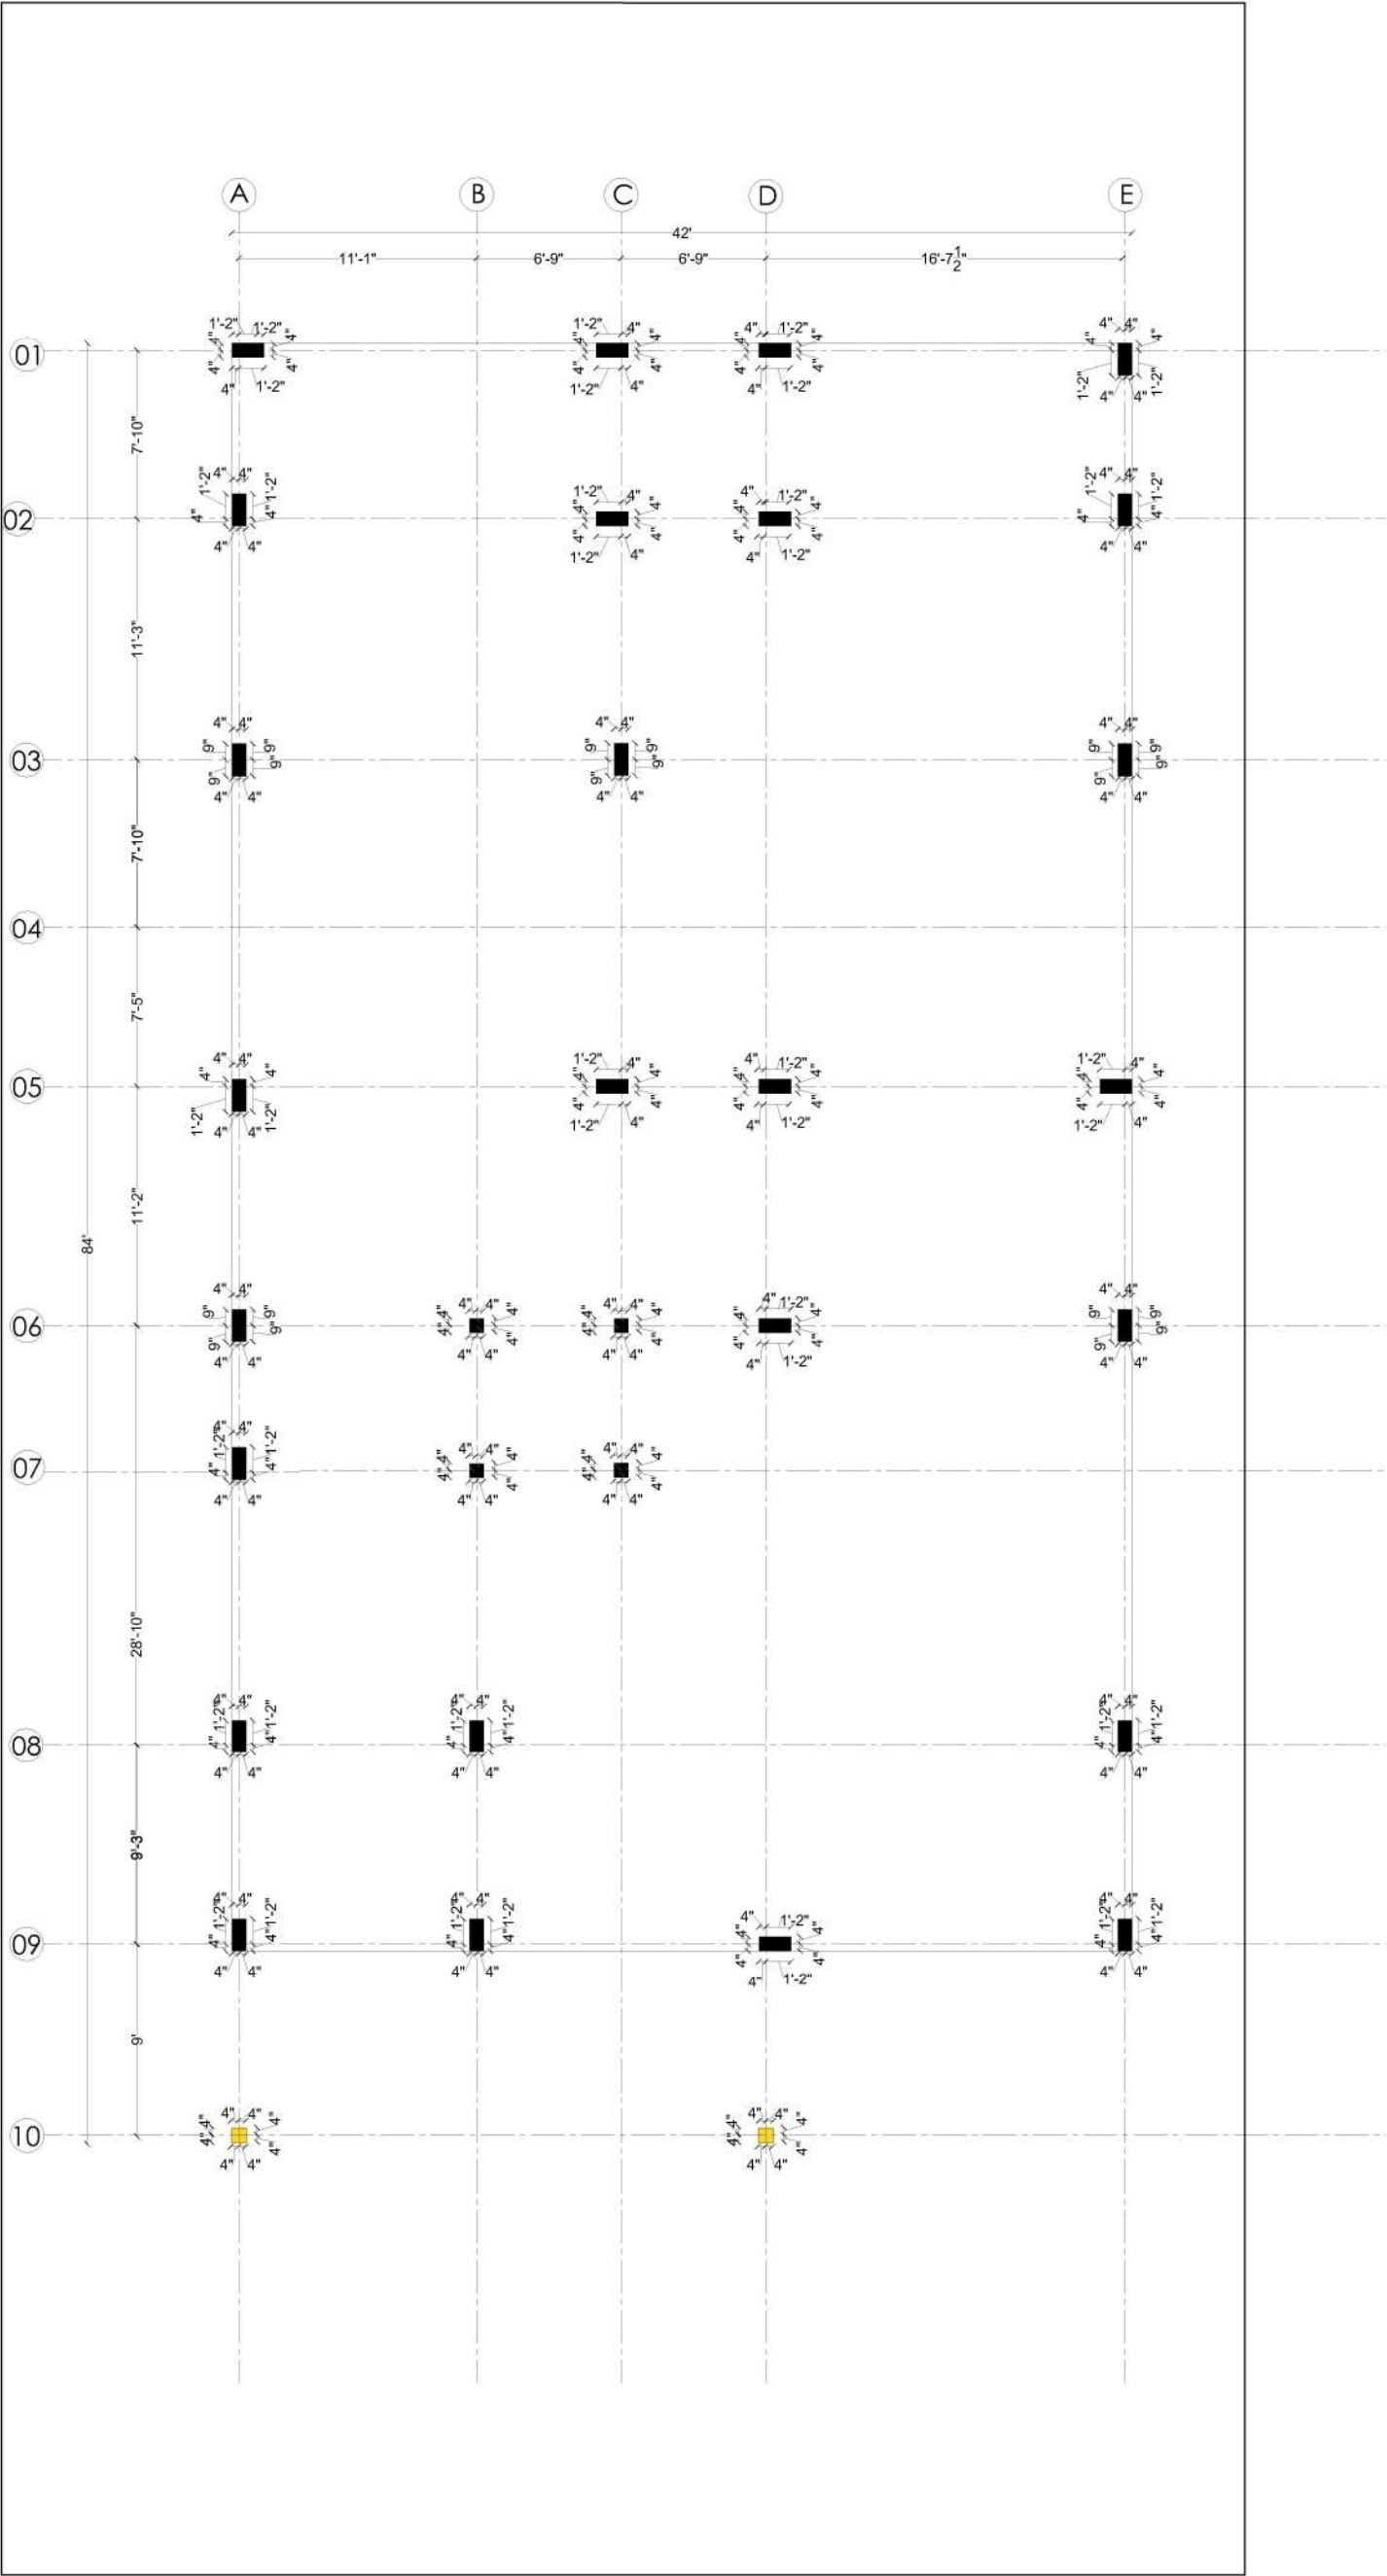

SECOND FLOOR CENTERLINE

- GENERAL NOTES:
- ALL DIMENSIONS ARE IN FEET & INCHES AND ARE UNFINISHED DIMENSIONS UNLESS OTHERWISE SPECIFIED.
 - ALL LEVELS ARE IN FEET & INCHES AND ARE UNFINISHED LEVELS UNLESS OTHERWISE SPECIFIED.
 - DO NOT SCALE DRAWINGS. ONLY WRITTEN DIMENSIONS SHALL BE FOLLOWED. ANY DISCREPANCIES NOTED SHALL BE BROUGHT TO THE NOTICE OF THE ARCHITECT PRIOR TO EXECUTION.
 - FOR DETAILS SUCH AS DOORS, WINDOWS, GRILLS, GATES, SKYLIGHT, TOILETS, STAIRCASES, HANDRAIL, RAILING, ETC. REFER RESPECTIVE ARCHITECTURAL DRAWINGS.
 - THESE DRAWINGS SHALL BE CORRELATED AND READ IN CONJUNCTION WITH RESPECTIVE CONSULTANTS' APPROVED DRAWINGS FOR STRUCTURAL MEMBERS, SERVICES SUCH AS PLUMBING, SANITARY, ELECTRICAL.
 - PLAN, SECTION AND ELEVATION DRAWINGS REFER DRG. NO.: XYZ

REV.	DESCRIPTION	DATE	BY	CHD.
			NORTH	NORTH
GRAPHIC SCALE:				
0' 1/2" 1' 1/2" 2'				


CLIENT:
Mr.RAJA

PROJECT:
PROPOSED VILLA FOR Mr.RAJA @ VELLORE


DRAWING TITLE:
CENTRE LINE - SECOND FLOOR PLAN

☐ CONCEPTUAL DRAWING	☒ WORKING DRAWING
☐ SCHEMATIC DRAWING	☐ AS BUILT DRAWING

SCALE: NTS	DRAWN: SATHYA
DATE:10.09.2022	CHKD : THABITHA
REVISION NO.: R0	APRD:
DRAWING NO.:	SHEET SIZE & NO.: A3

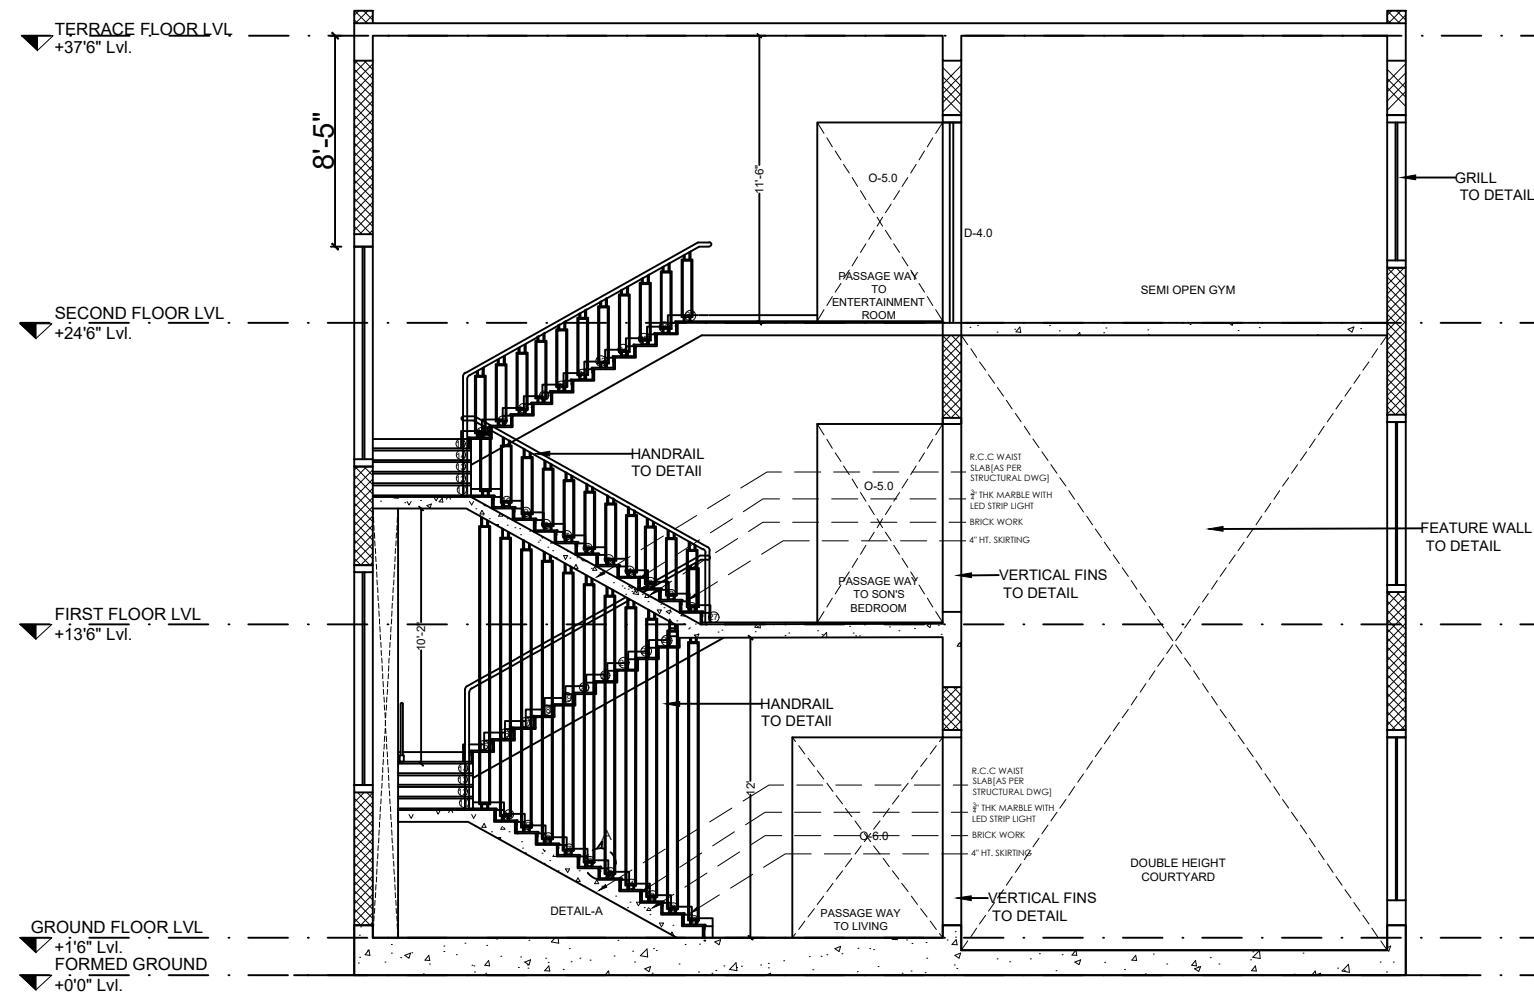



SECTION-AA'

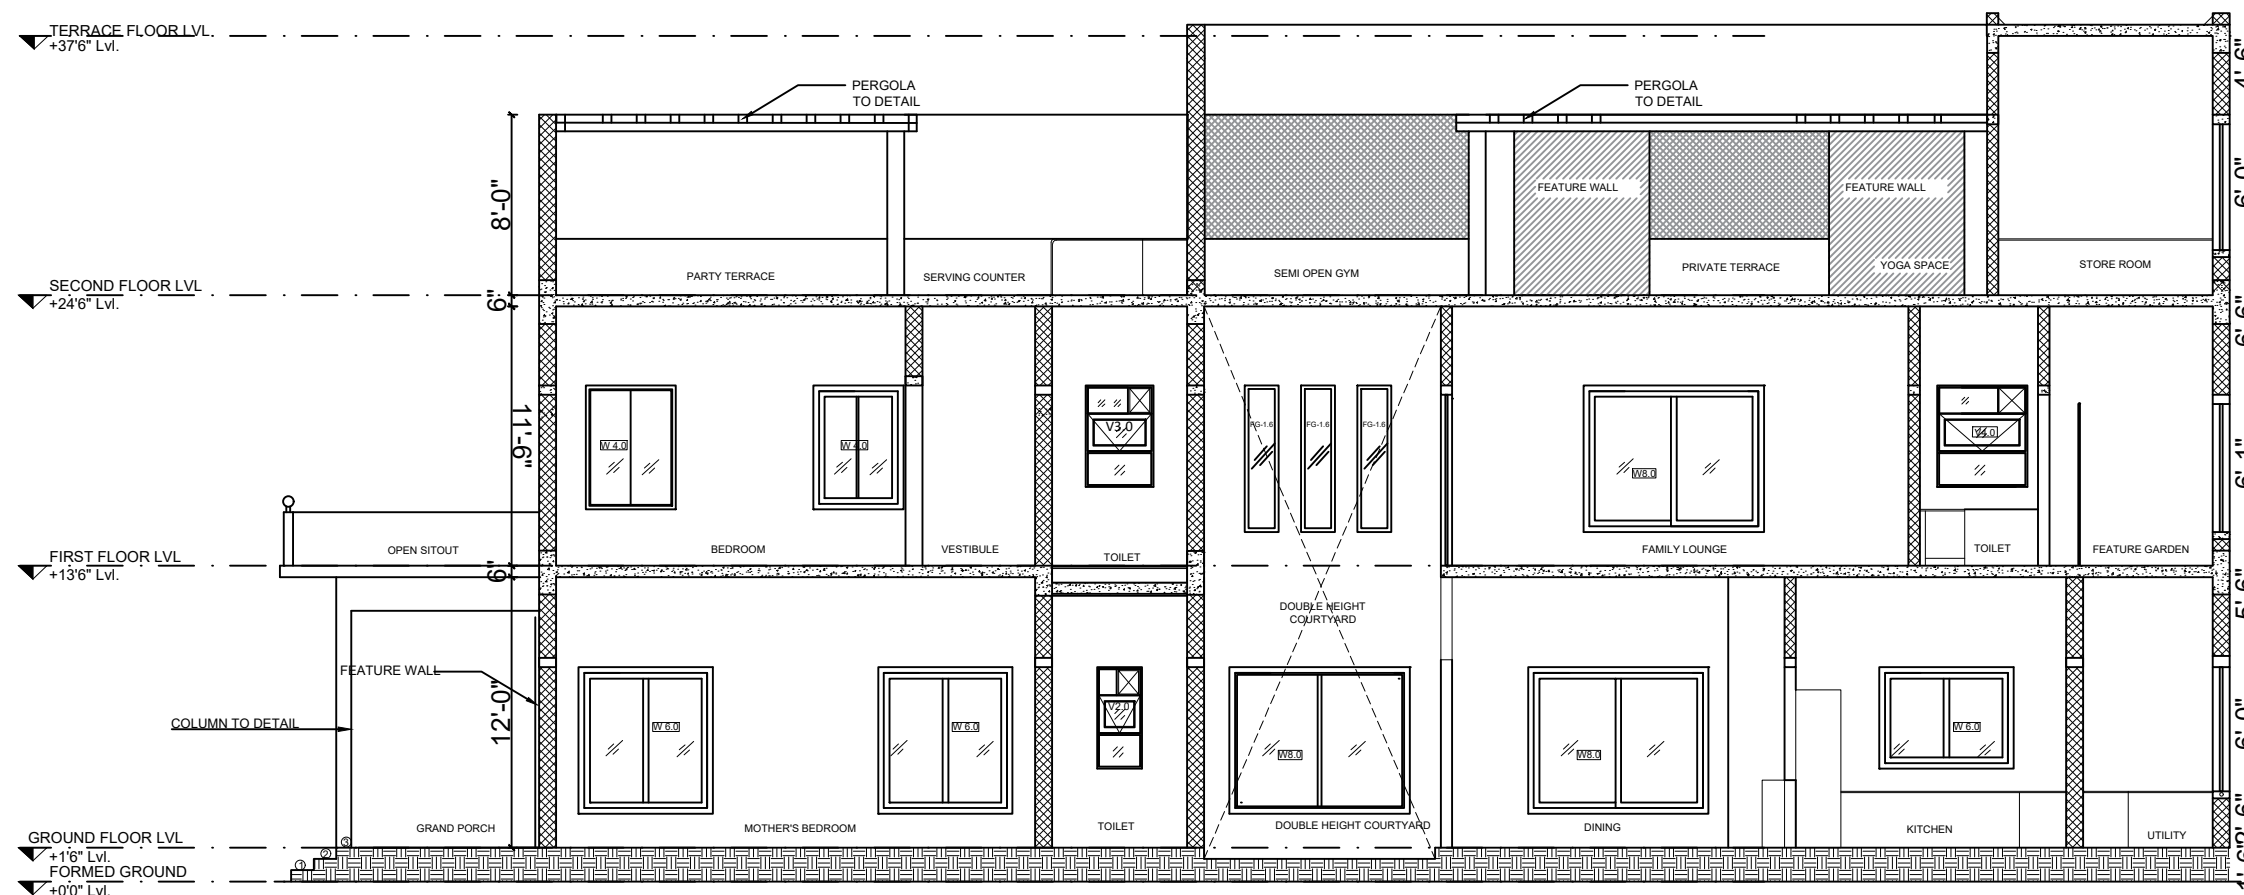

SECTION-BB'

GENERAL NOTES:
ALL DIMENSIONS ARE IN FEET & INCHES AND ARE UNFINISHED DIMENSIONS UNLESS OTHERWISE SPECIFIED.
ALL LEVELS ARE IN FEET & INCHES AND ARE UNFINISHED LEVELS UNLESS OTHERWISE SPECIFIED.
DO NOT SCALE DRAWINGS. ONLY WRITTEN DIMENSIONS SHALL BE FOLLOWED. ANY DISCREPANCIES NOTED SHALL BE BROUGHT TO THE NOTICE OF THE ARCHITECT PRIOR TO EXECUTION.
FOR DETAILS SUCH AS DOORS, WINDOWS, GRILLS, GATES, SKYLIGHT, TOILETS, STAIRCASES, HANDRAIL, RAILING, ETC. REFER RESPECTIVE ARCHITECTURAL DRAWINGS.
THESE DRAWINGS SHALL BE CORRELATED AND READ IN CONJUNCTION WITH RESPECTIVE CONSULTANTS APPROVED DRAWINGS FOR STRUCTURAL MEMBERS, SERVICES SUCH AS PLUMBING, SANITARY, ELECTRICAL.
PLAN, SECTION AND ELEVATION DRAWINGS REFER DRG. NO.: XYZ

 DESCRIPTION	DATE	BY	CHD.
GRAPHIC SCALE:	NORTH		NORTH
			
Mr.RAJA			
PROPOSED PRIVATE RESIDENCE @ VELLORE			
DRAWING TITLE:			
WD-SECTION DRAWING			
CONCEPTUAL DRAWING	☐	WORKING DRAWING	
SCHEMATIC DRAWING	☐	AS BUILT DRAWING	
1:100	DRAWN: SATHIYA		
DATE:14.09.2022	CHKD : THABITHA		
REVISION NO.: R0	APRD:		
DRAWING NO.: TFD- LAN-CON-001	SHEET SIZE & NO.: A3		
ARCHITECTS:			
TRANSFORM			
# No:10, ARK COLONY, ELDAMS ROAD, ALWARPET, CHENNAI-600 018.			
Tel : +91-44-24342734, Fax: +91-44-24342734.			
E-mail : ks@transformdesign.net / admin@transformdesign.net			
Web: www.transformdesign.net			

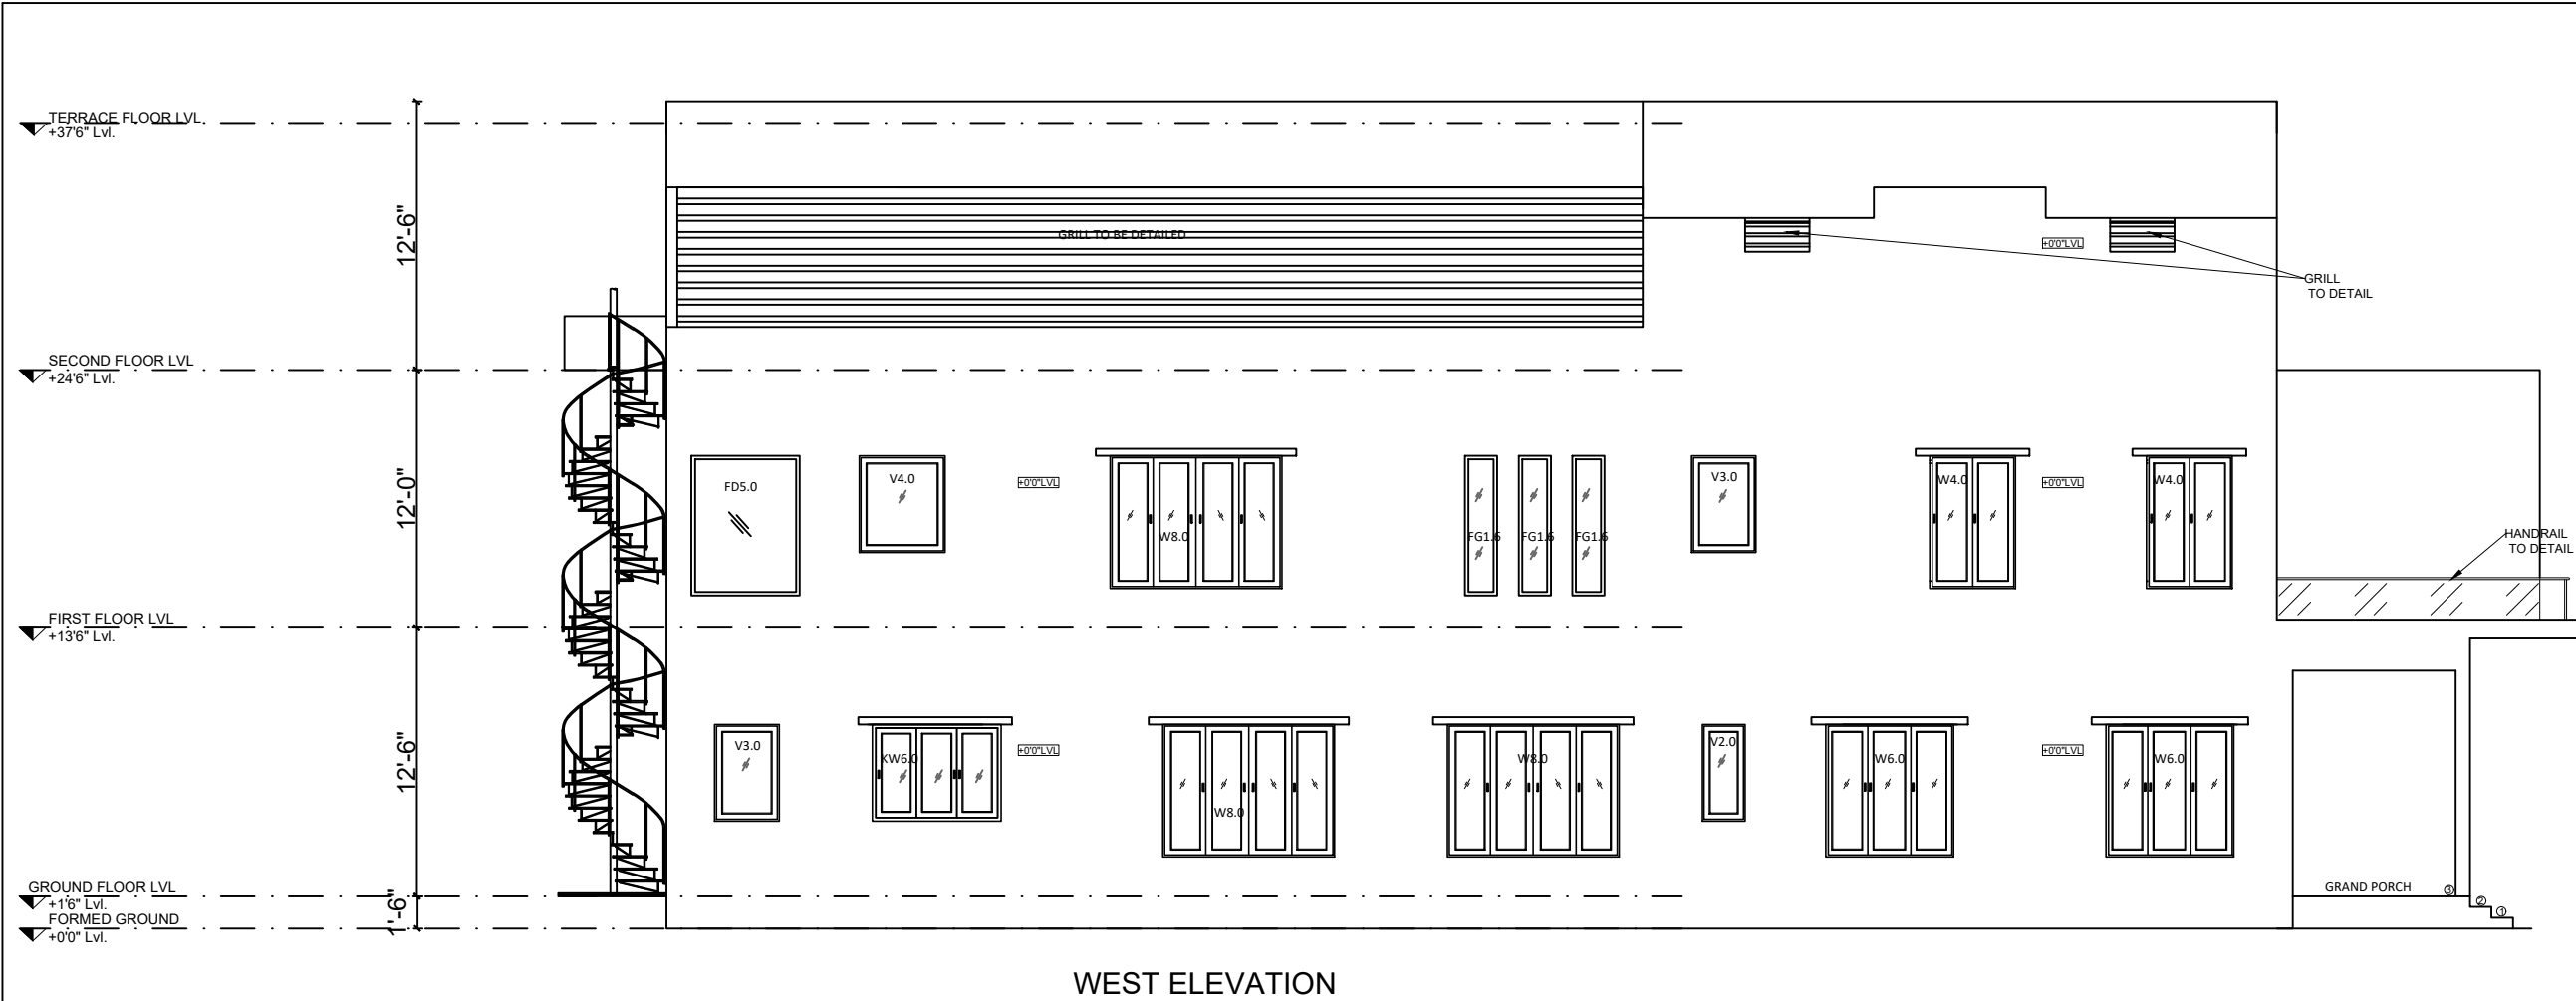

GENERAL NOTES:

ALL DIMENSIONS ARE IN FEET & INCHES AND ARE UNFINISHED DIMENSIONS UNLESS OTHERWISE SPECIFIED.
ALL LEVELS ARE IN FEET & INCHES AND ARE UNFINISHED LEVELS UNLESS OTHERWISE SPECIFIED.
DO NOT SCALE DRAWINGS. ONLY WRITTEN DIMENSIONS SHALL BE FOLLOWED. ANY DISCREPANCIES NOTED SHALL BE BROUGHT TO THE NOTICE OF THE ARCHITECT PRIOR TO EXECUTION.
FOR DETAILS SUCH AS DOORS, WINDOWS, GRILLS, GATES, SKYLIGHT, TOILETS, STAIRCASES, HANDRAIL, RAILING, ETC. REFER RESPECTIVE ARCHITECTURAL DRAWINGS.
THESE DRAWINGS SHALL BE CORRELATED AND READ IN CONJUNCTION WITH RESPECTIVE CONSULTANT'S APPROVED DRAWINGS FOR STRUCTURAL MEMBERS, SERVICES SUCH AS PLUMBING, SANITARY, ELECTRICAL.
PLAN, SECTION AND ELEVATION DRAWINGS REFER DRG. NO.: XYZ

DESCRIPTION	DATE	BY	CHD.
GRAPHIC SCALE:	1/2"	1 1/2"	2"

Mr.RAJA

PROPOSED PRIVATE RESIDENCE @ VELLORE

DRAWING TITLE:

WD-EAST WEST-ELEVATION DRAWING

☐ CONCEPTUAL DRAWING ☒ WORKING DRAWING
☐ SCHEMATIC DRAWING ☐ AS BUILT DRAWING

1:100

DATE:14.09.2022

REVISION NO.: R0

DRAWING NO.: TFD- LAN-CON-001

DRAWN: SATHIYA

CHKD : THABITHA


APRD:

SHEET SIZE & NO.: A3

ARCHITECTS:

TRANSFORM

No:10, ARK COLONY, ELDAMS ROAD, ALWARPET, CHENNAI-600 018.
Tel : +91-44-24342734, Fax: +91-44-24342734.
E-mail : ks@transformdesign.net / admin@transformdesign.net
Web: www.transformdesign.net

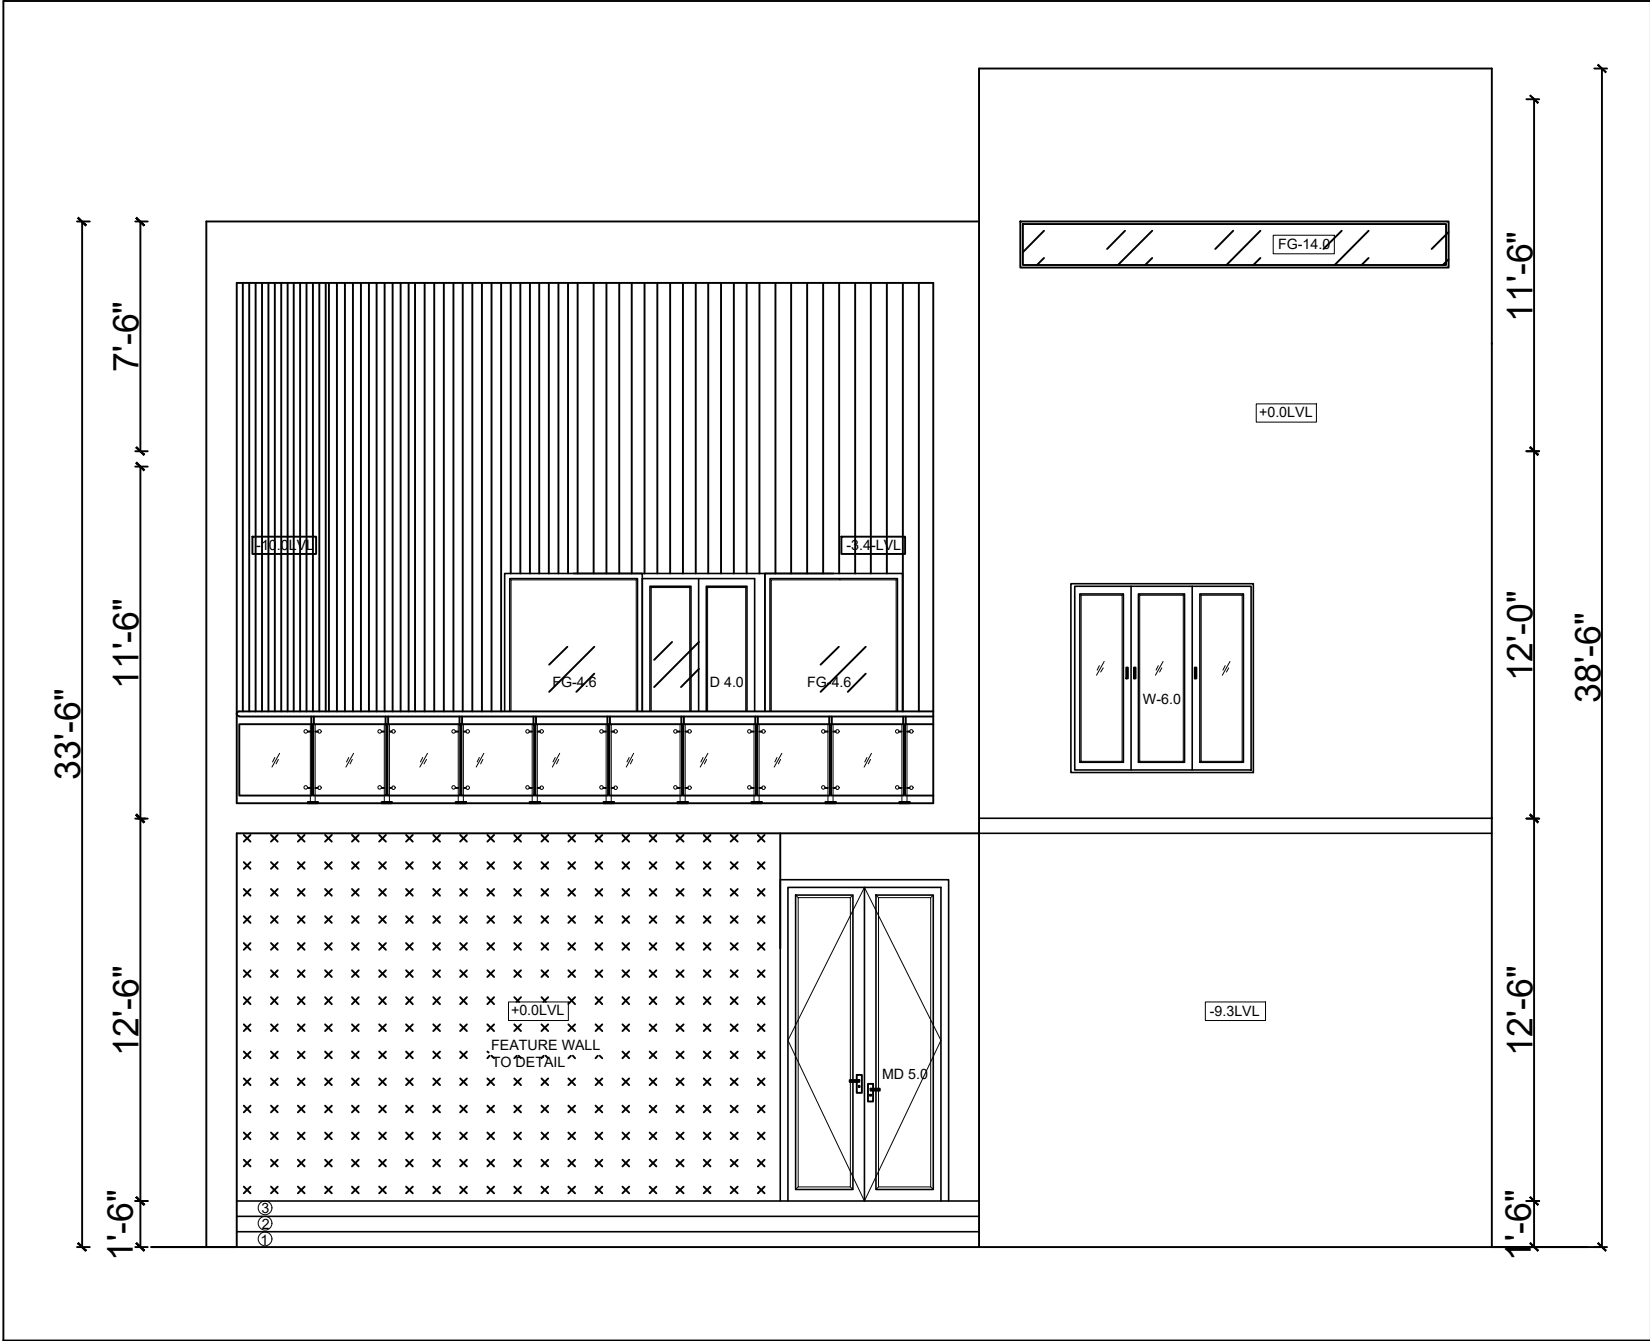

NORTH ELEVATON













SOUTH ELEVATON

GENERAL NOTES:









- ALL DIMENSIONS ARE IN FEET & INCHES AND ARE UNFINISHED DIMENSIONS UNLESS OTHERWISE SPECIFIED.
- ALL LEVELS ARE IN FEET & INCHES AND ARE UNFINISHED LEVELS UNLESS OTHERWISE SPECIFIED
- DO NOT SCALE DRAWINGS. ONLY WRITTEN DIMENSIONS SHALL BE FOLLOWED, ANY DISCREPANCIES NOTED SHALL BE BROUGHT TO THE NOTICE OF THE ARCHITECT PRIOR TO EXECUTION
- FOR DETAILS SUCH AS DOORS, WINDOWS, GRILLS, GATES, SKYLIGHT, TOILETS, STAIRCASES, HANDRAIL, RAILING, ETC. REFER RESPECTIVE ARCHITECTURAL DRAWINGS.
- THESE DRAWINGS SHALL BE CORRELATED AND READ IN CONJUNCTION WITH RESPECTIVE CONSULTANT'S APPROVED DRAWINGS FOR STRUCTURAL MEMBERS, SERVICES SUCH AS PLUMBING, SANITARY, ELECTRICAL.
- PLAN, SECTION AND ELEVATION DRAWINGS REFER DRG. NO.: XYZ

NORTH ELEVATON

REV.	DESCRIPTION	DATE	BY	CHD.
GRAPHIC SCALE:			NORTH	
0" 1/2" 1" 1 1/2" 2"			NORTH N	
CLIENT:				
Mr.RAJA				
PROJECT:				
PROPOSED PRIVATE RESIDENCE @ VELLORE				
DRAWING TITLE:				
NORTH AND SOUTH ELEVATION				
☐ CONCEPTUAL DRAWING		☒ WORKING DRAWING		
☐ SCHEMATIC DRAWING		☐ AS BUILT DRAWING		
SCALE: NTS		DRAWN: SATHIYA		
DATE:10.09.2022		CHKD : THABITHA		
REVISION NO.: R0		APRD:		
DRAWING NO.:		SHEET SIZE & NO.: A3		
ARCHITECTS:				
TRANSFORM				
# No:10, ARK COLONY, ELDAMS ROAD, ALWARPET, CHENNAI-600 018.				
Tel : +91-44-24342734, Fax: +91-44-24342734.				
E-mail : ks@transformdesign.net / admin@transformdesign.net				
Web: www.transformdesign.net				

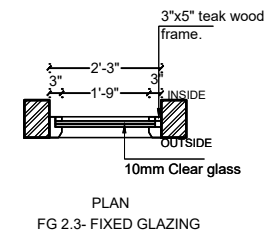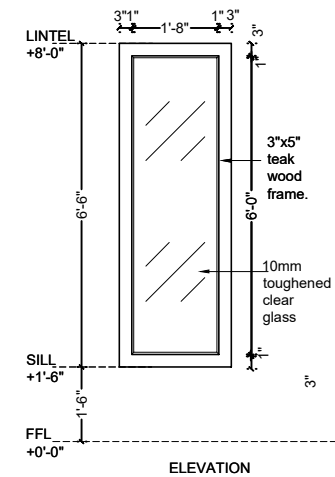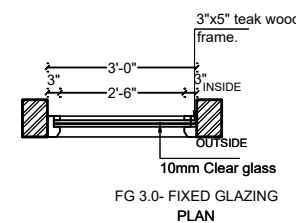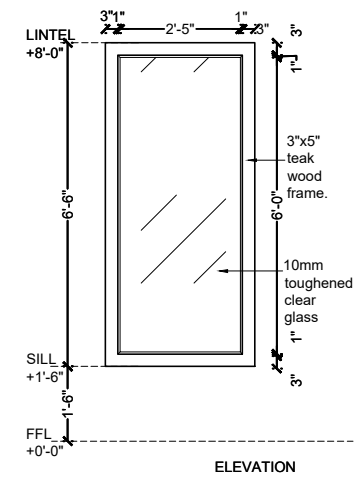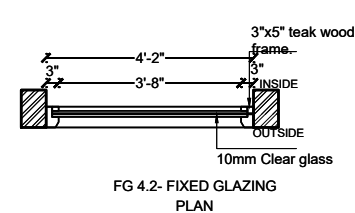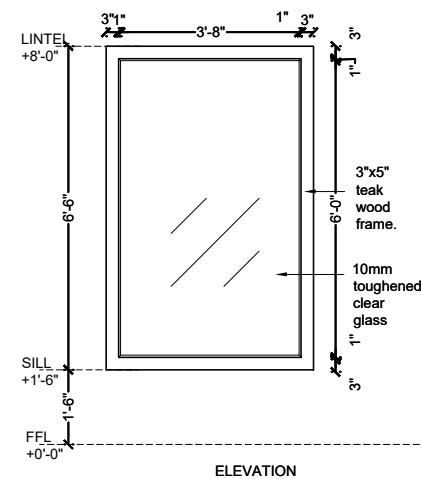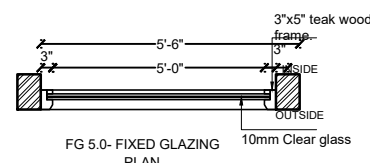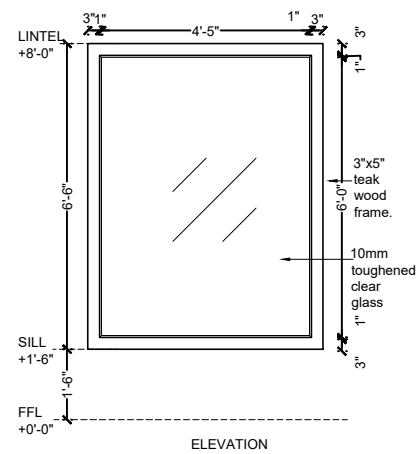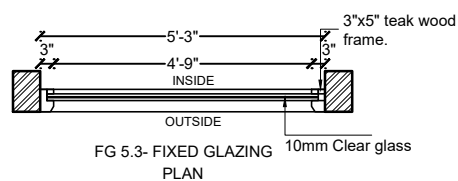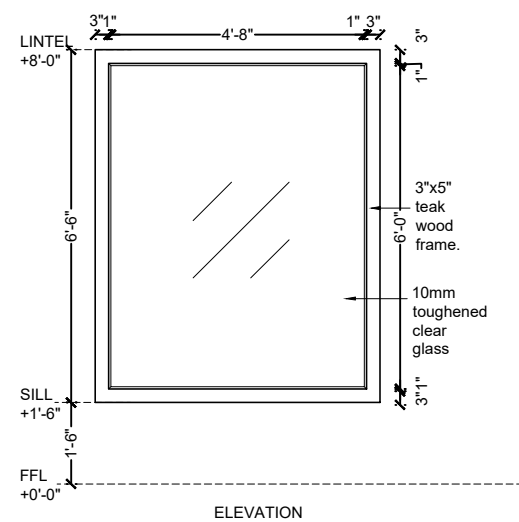

- GENERAL NOTES:**
- ALL DIMENSIONS ARE IN FEET & INCHES AND ARE UNFINISHED DIMENSIONS UNLESS OTHERWISE SPECIFIED.
 - ALL LEVELS ARE IN FEET & INCHES AND ARE UNFINISHED LEVELS UNLESS OTHERWISE SPECIFIED
 - DO NOT SCALE DRAWINGS. ONLY WRITTEN DIMENSIONS SHALL BE FOLLOWED, ANY DISCREPANCIES NOTED SHALL BE BROUGHT TO THE NOTICE OF THE ARCHITECT PRIOR TO EXECUTION.
 - FOR DETAILS SUCH AS DOORS, WINDOWS, GRILLS, GATES, SKYLIGHT, TOILETS, STAIRCASES, HANDRAIL, RAILING, ETC. REFER RESPECTIVE ARCHITECTURAL DRAWINGS.
 - THESE DRAWINGS SHALL BE CORRELATED AND READ IN CONJUNCTION WITH RESPECTIVE CONSULTANT'S APPROVED DRAWINGS FOR STRUCTURAL MEMBERS, SERVICES SUCH AS PLUMBING, SANITARY, ELECTRICAL.
 - PLAN, SECTION AND ELEVATION DRAWINGS REFER DRG. NO.:

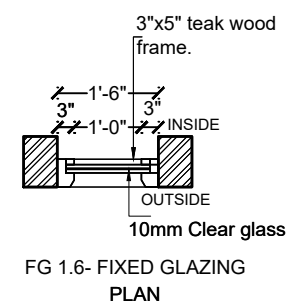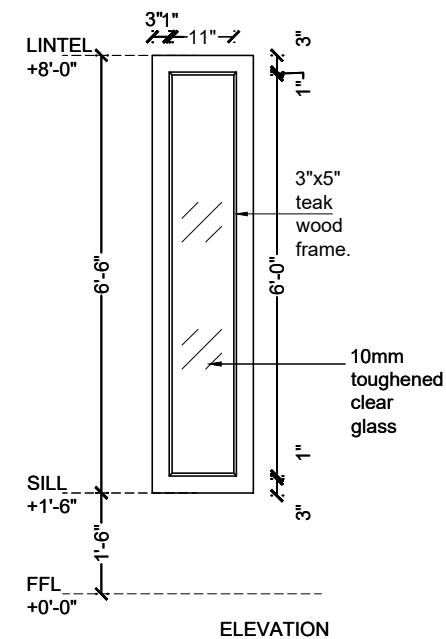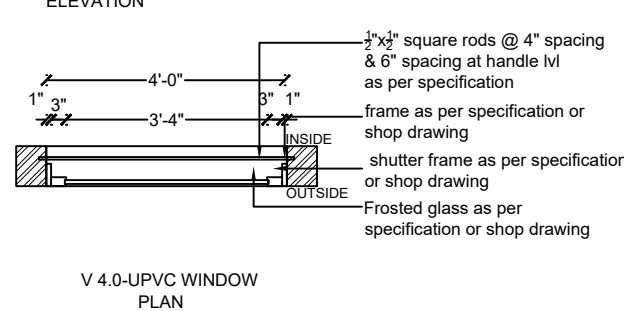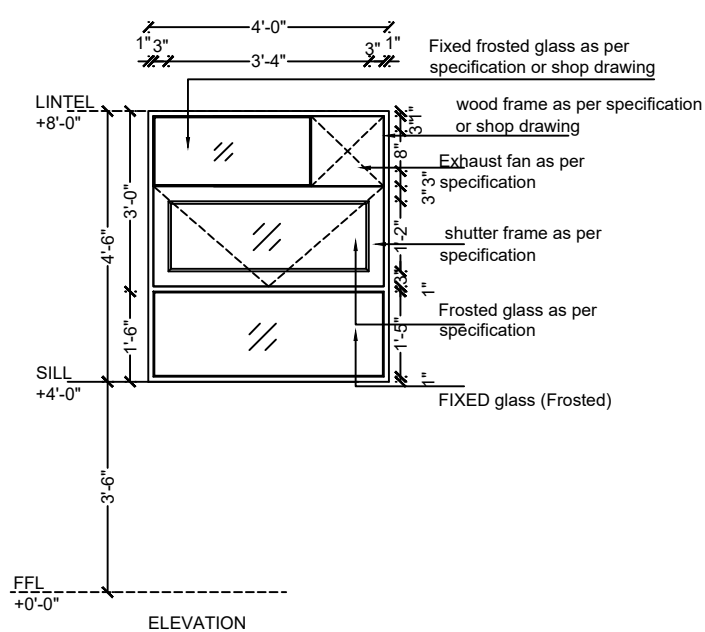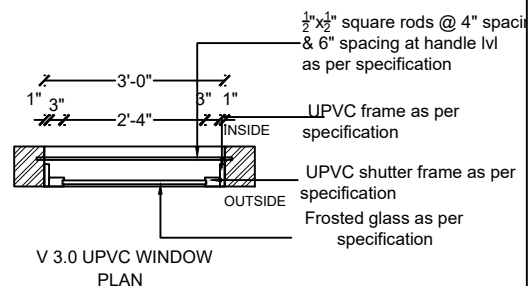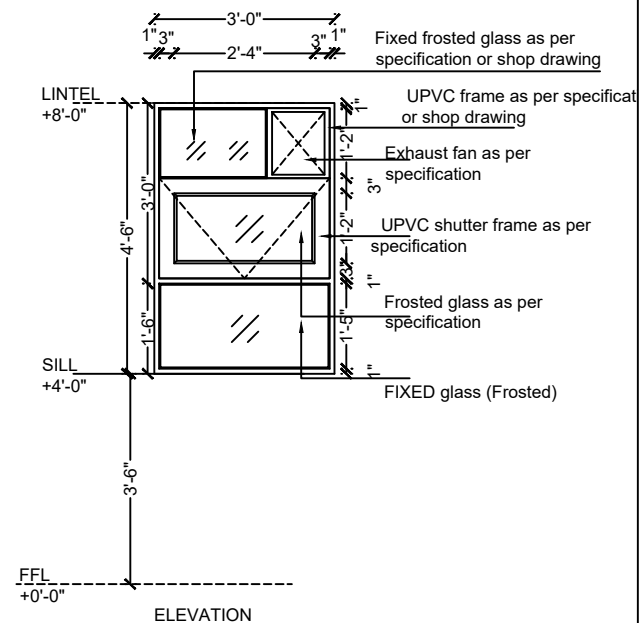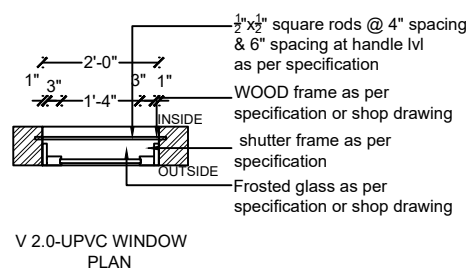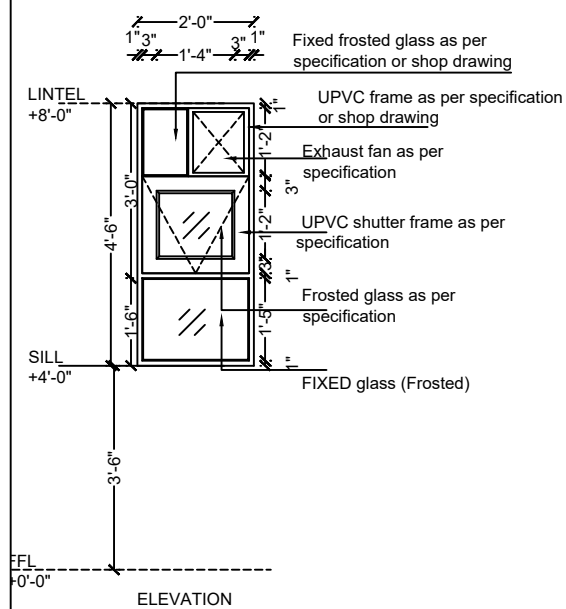

REV.	DESCRIPTION	DATE	BY	CHD.
AMENDMENT				

GRAPHIC SCALE:	NORTH:
A horizontal scale bar with four segments. The first segment is labeled '0"', the second '1/2"', the third '1"', and the fourth '1 1/2"'. The segments are separated by small gaps.	

CLIENT: Mr.RAJA

PROJECT:
PROPOSED VILLA FOR Mr.RAJA AT
VELLORE

DRAWING TITLE:
JOINERY DETAILS

☐	CONCEPTUAL DRAWING	☒	WORKING DRAWING
☐	SCHEMATIC DRAWING	☐	AS BUILT DRAWING

SCALE:	DRAWN:SATHIYA	REVISION NO.: R0
--------	---------------	---------------------




DATE: 16.09.2022	CHKD: THABITHA	RS
------------------	----------------	----

DRAWING NO.: TFD-WD-JNY-01	SHEET SIZE & NO.: A3
-------------------------------	-------------------------




ARCHITECTS:

TRANSFORM 





No 17 (OLD No 10), ARK COLONY, ELDAMS ROAD, ALWARPET, CHENNAI- 600018.
Tel : +91 -44-24671493, 24997165, Fax: +91-44-24987559.
E-mail : interiors@transformdesign.net / admin@transformdesign.net
Web : www.transformdesign.net

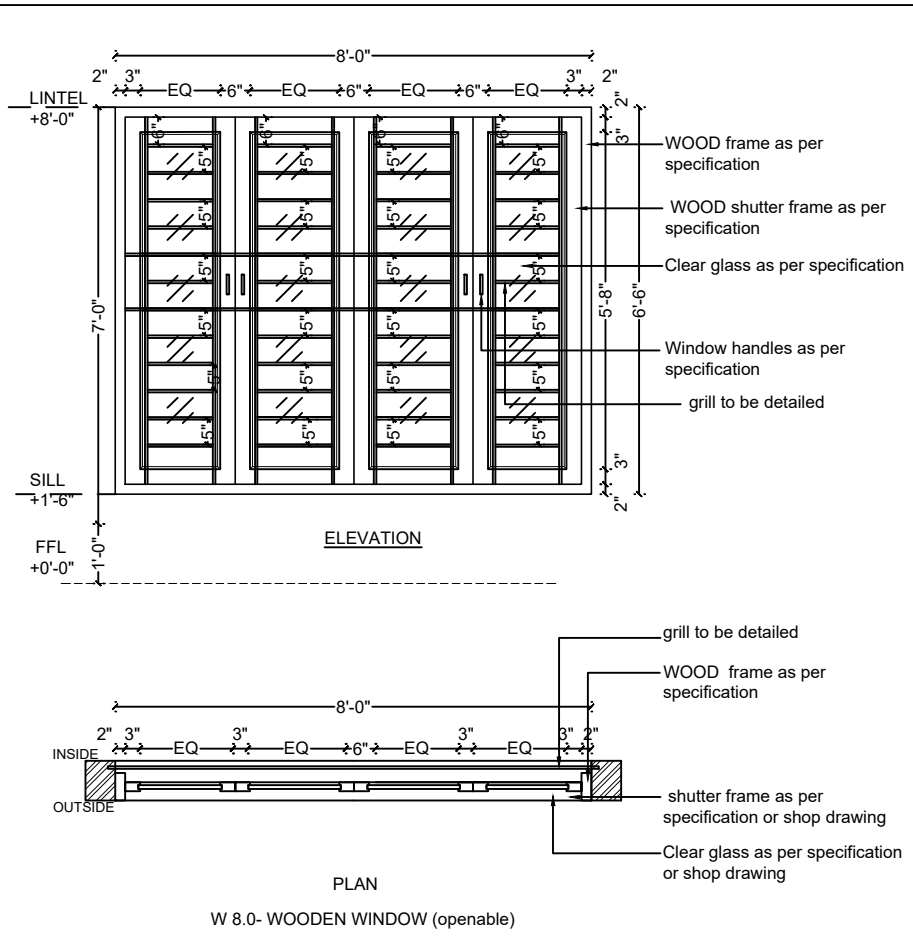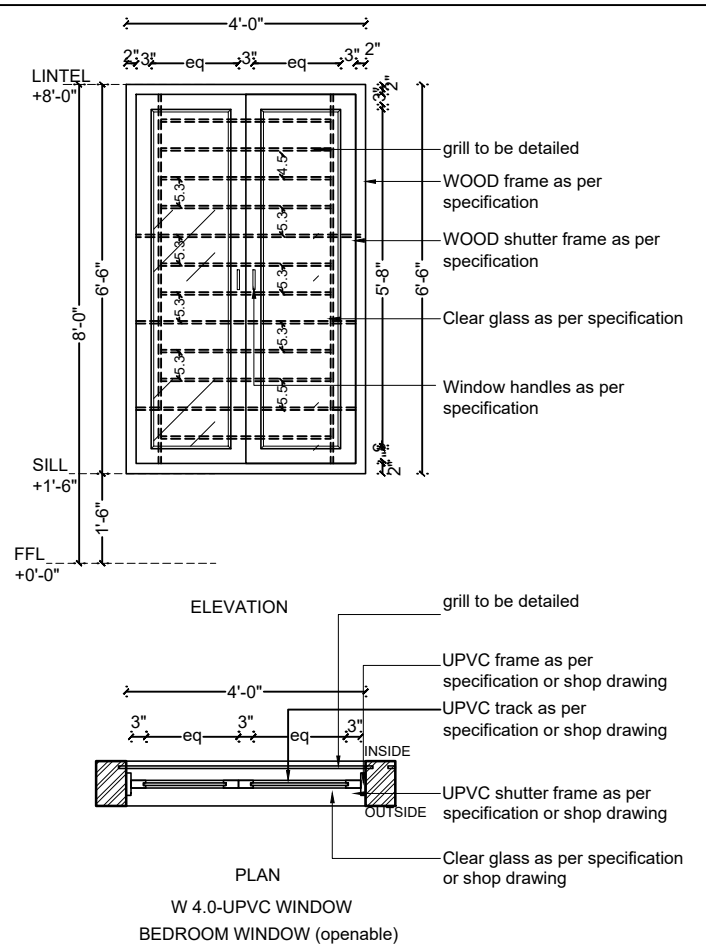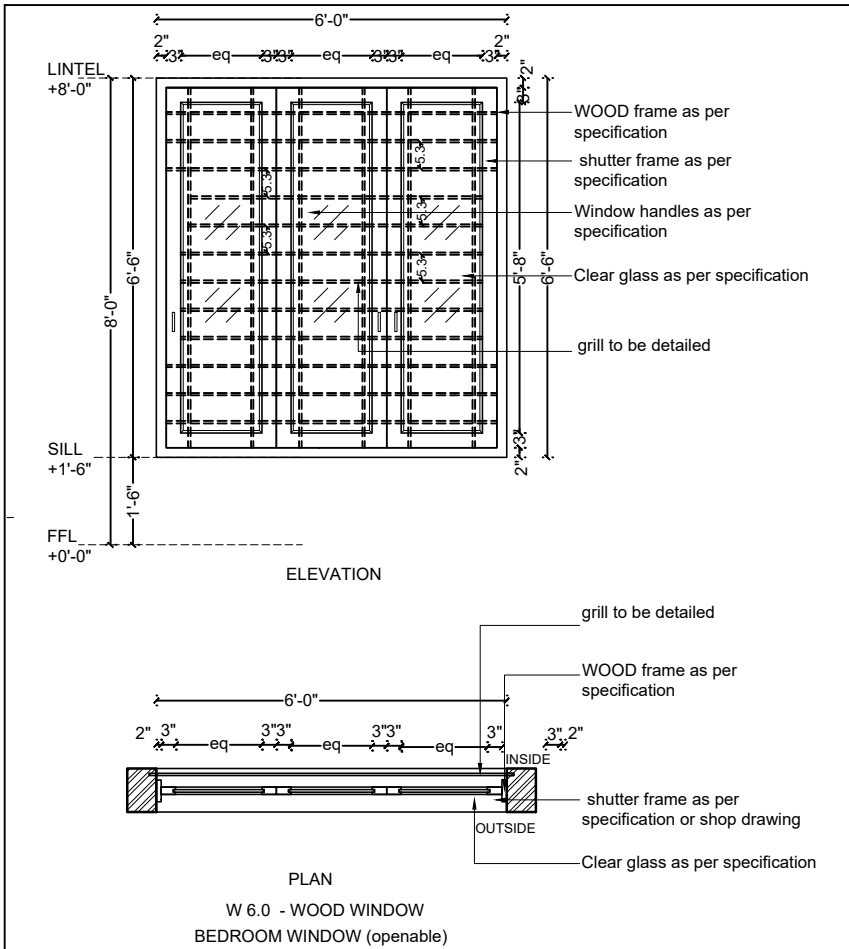

- GENERAL NOTES:
- ALL DIMENSIONS ARE IN FEET & INCHES AND ARE UNFINISHED DIMENSIONS UNLESS OTHERWISE SPECIFIED.
 - ALL LEVELS ARE IN FEET & INCHES AND ARE UNFINISHED LEVELS UNLESS OTHERWISE SPECIFIED.
 - DO NOT SCALE DRAWINGS. ONLY WRITTEN DIMENSIONS SHALL BE FOLLOWED. ANY DISCREPANCIES NOTED SHALL BE BROUGHT TO THE NOTICE OF THE ARCHITECT PRIOR TO EXECUTION.
 - FOR DETAILS SUCH AS DOORS, WINDOWS, GRILLS, GATES, SKYLIGHT, TOILETS, STAIRCASES, HANDRAIL, RAILING, ETC. REFER RESPECTIVE ARCHITECTURAL DRAWINGS.
 - THESE DRAWINGS SHALL BE CORRELATED AND READ IN CONJUNCTION WITH RESPECTIVE CONSULTANT'S APPROVED DRAWINGS FOR STRUCTURAL MEMBERS, SERVICES SUCH AS PLUMBING, SANITARY, ELECTRICAL.
 - PLAN, SECTION AND ELEVATION DRAWINGS REFER DRG. NO.:







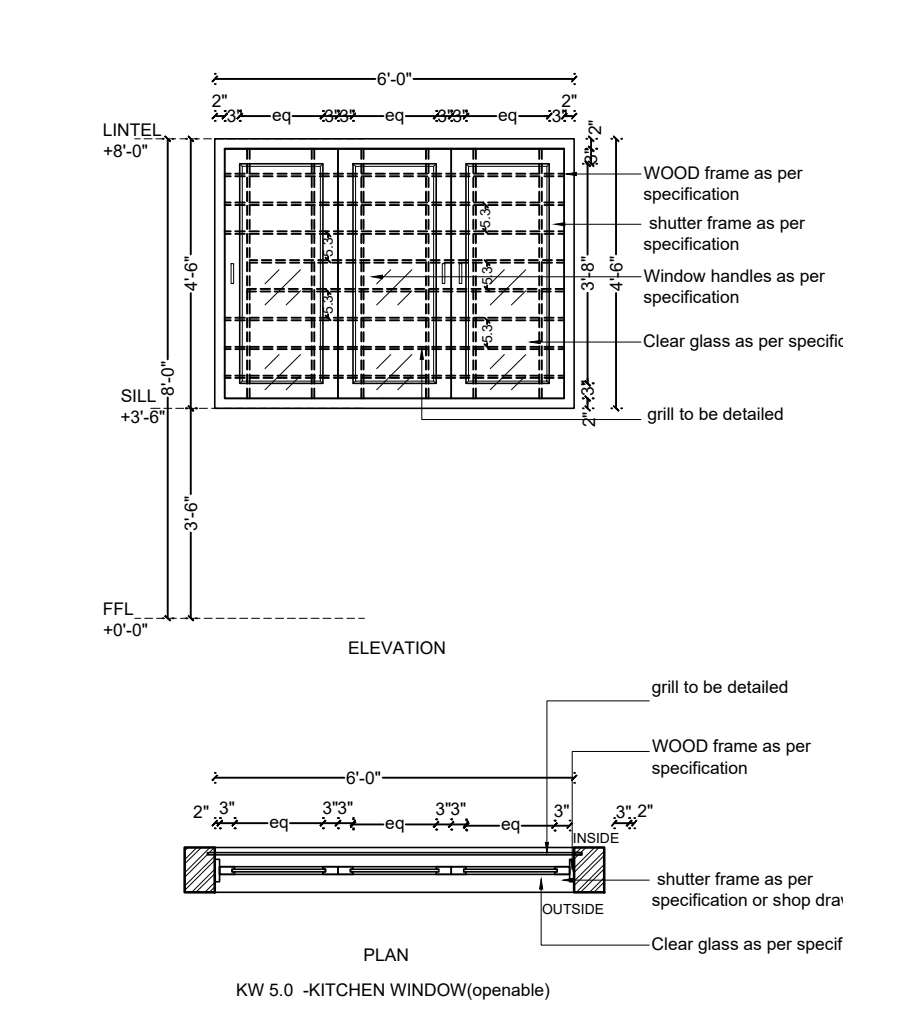
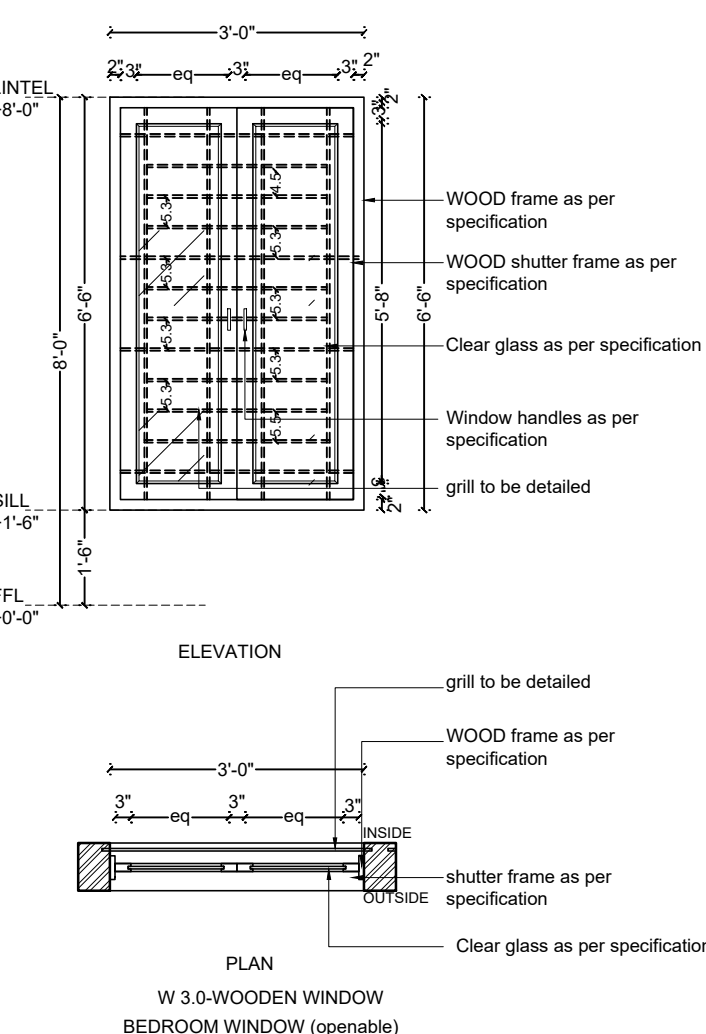
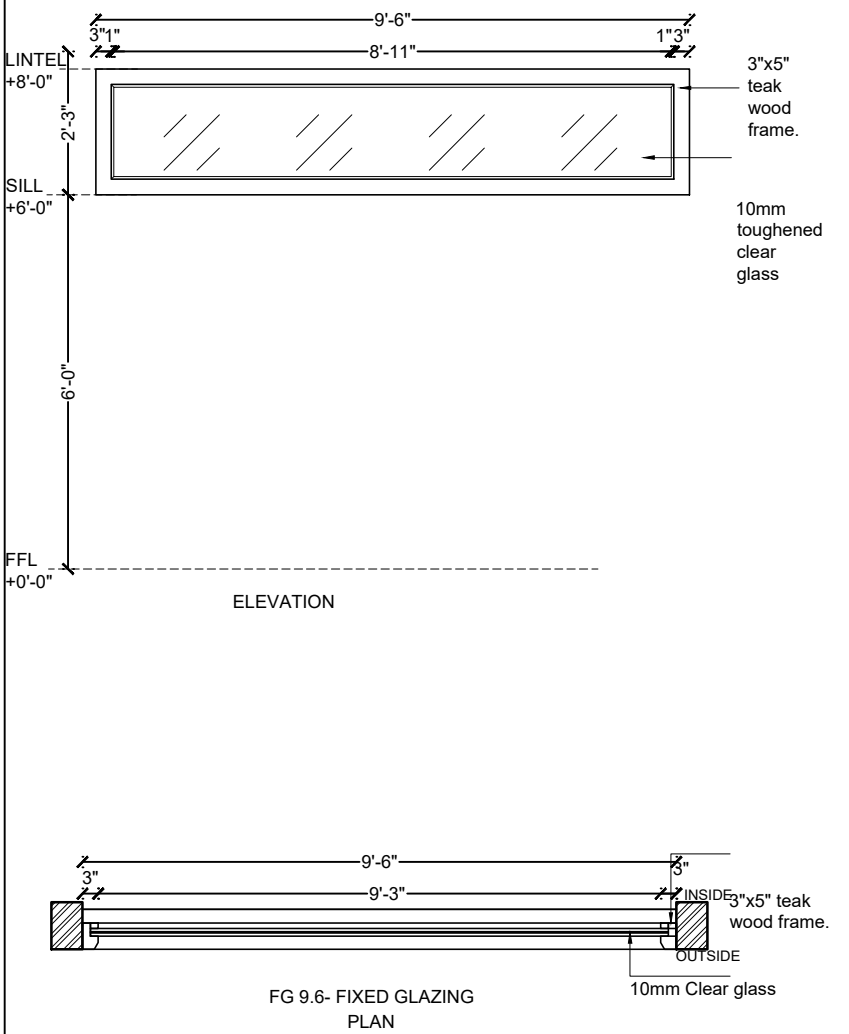


REV.	DESCRIPTION	DATE	BY	CHD.
AMENDMENT				
GRAPHIC SCALE:			NORTH:	
0" 1/2" 1" 1 1/2"				
CLIENT: Mr.RAJA				
PROJECT: PROPOSED VILLA FOR Mr.RAJA AT VELLORE				
DRAWING TITLE: JOINERY DETAILS				
☐ CONCEPTUAL DRAWING ☒ WORKING DRAWING ☐ SCHEMATIC DRAWING ☐ AS BUILT DRAWING				
SCALE:		DRAWN:SATHIYA		REVISION NO.: R0
DATE: 17.09.2022		CHKD: THABITHA		
DRAWING NO.: TFD-WD-JNY-01			SHEET SIZE & NO.: A3	
ARCHITECTS:				
TRANSFORM				
No.17 (OLD No.10), ARK COLONY, ELDAMS ROAD, ALWARPET, CHENNAI- 600018. Tel : +91-44-24671493, 24997165, Fax: +91-44-24987559. E-mail : interiors@transformdesign.net / admin@transformdesign.net Web: www.transformdesign.net				

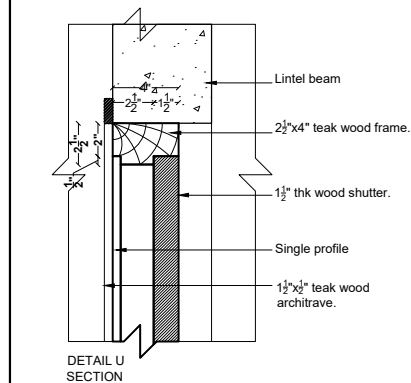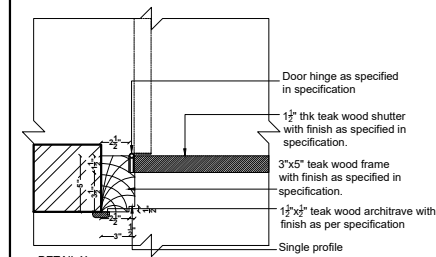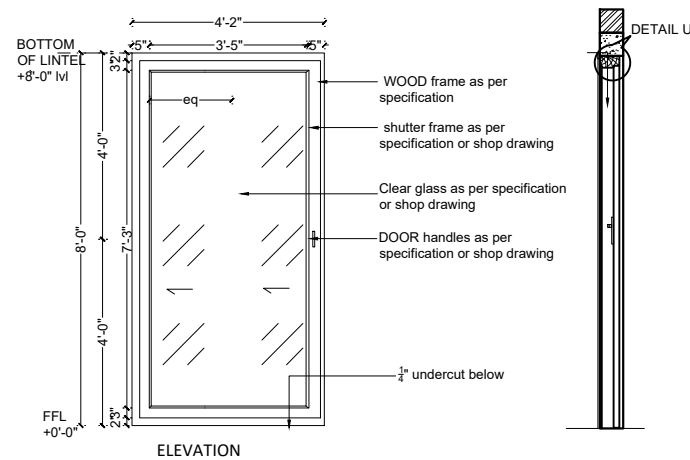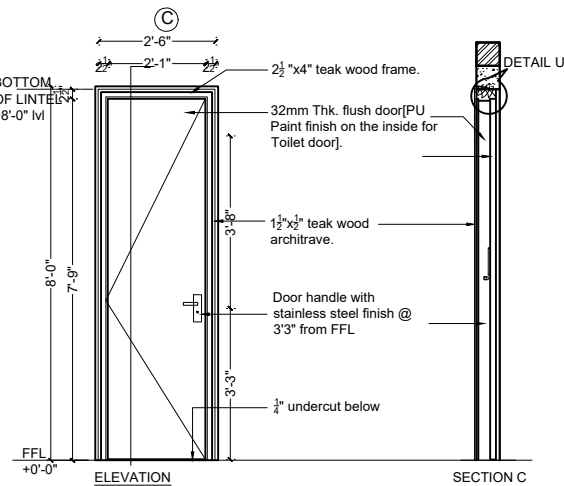

GENERAL NOTES:

- ALL DIMENSIONS ARE IN FEET & INCHES AND ARE UNFINISHED DIMENSIONS UNLESS OTHERWISE SPECIFIED.
- ALL LEVELS ARE IN FEET & INCHES AND ARE UNFINISHED LEVELS UNLESS OTHERWISE SPECIFIED
- DO NOT SCALE DRAWINGS. ONLY WRITTEN DIMENSIONS SHALL BE FOLLOWED, ANY DISCREPANCIES NOTED SHALL BE BROUGHT TO THE NOTICE OF THE ARCHITECT PRIOR TO EXECUTION.
- FOR DETAILS SUCH AS DOORS, WINDOWS, GRILLS, GATES, SKYLIGHT, TOILETS, STAIRCASES, HANDRAIL, RAILING, ETC. REFER RESPECTIVE ARCHITECTURAL DRAWINGS.
- THESE DRAWINGS SHALL BE CORRELATED AND READ IN CONJUNCTION WITH RESPECTIVE CONSULTANT'S APPROVED DRAWINGS FOR STRUCTURAL MEMBERS, SERVICES SUCH AS PLUMBING, SANITARY, ELECTRICAL.
- PLAN, SECTION AND ELEVATION DRAWINGS REFER DRG. NO.:

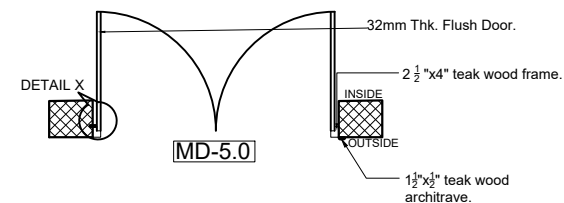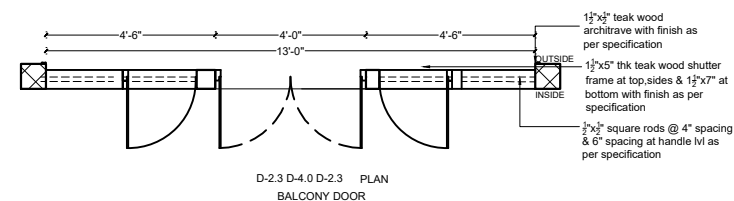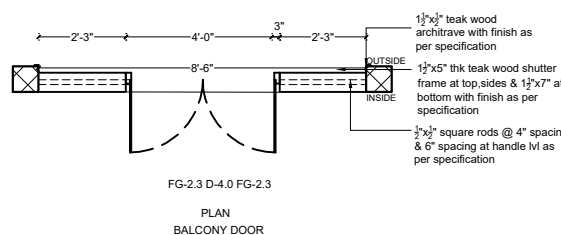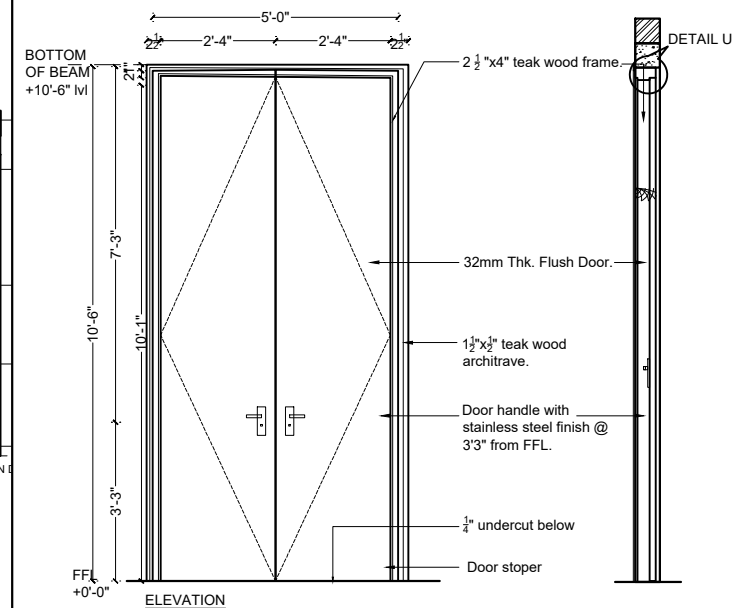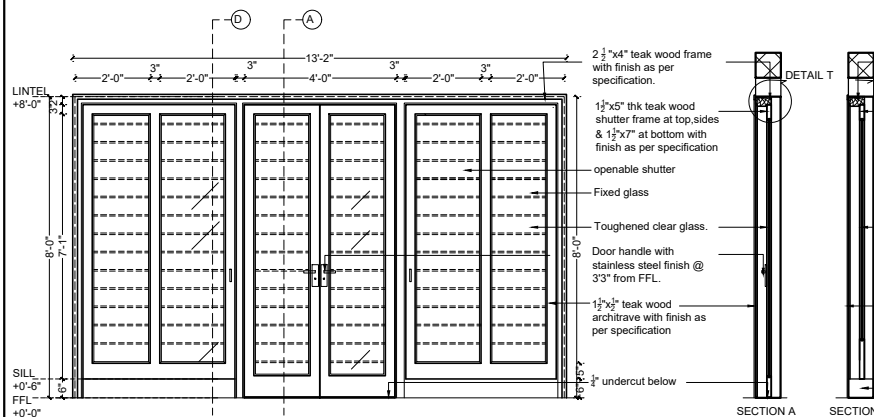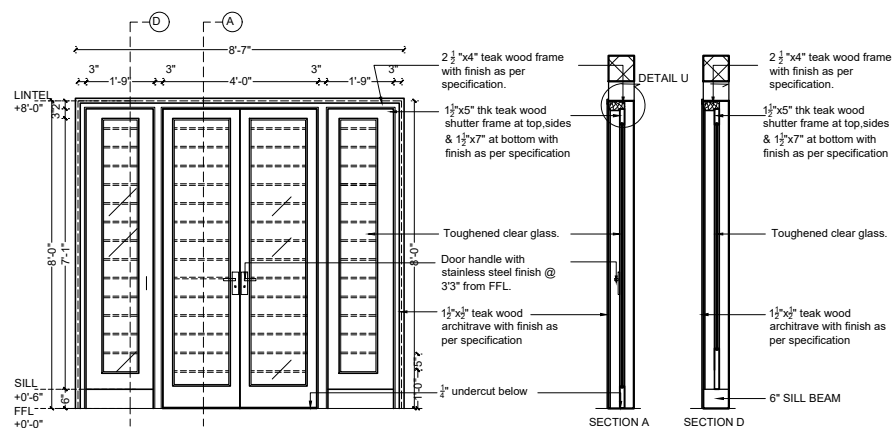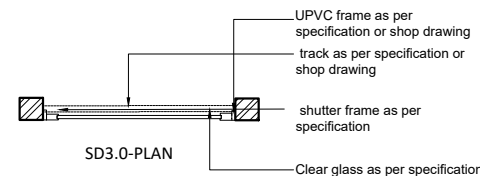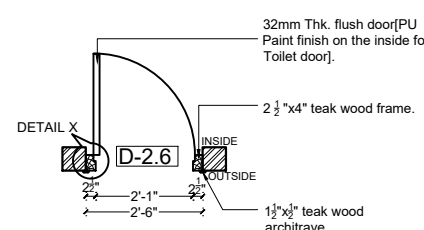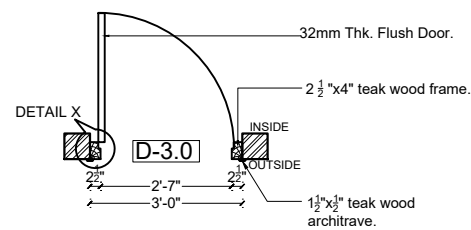

REV.	DESCRIPTION	DATE	BY	CHD.
AMENDMENT				

GRAPHIC SCALE:  NORTH: 

CLIENT:
Mr.RAJA

PROJECT:
PROPOSED VILLA FOR Mr.RAJA AT
VELLORE

DRAWING TITLE:
JOINERY DETAILS DOOR

☐ CONCEPTUAL DRAWING	☒ WORKING DRAWING
☐ SCHEMATIC DRAWING	☐ AS BUILT DRAWING





SCALE:	DRAWN:SATHIYA	REVISION NO.: R0
--------	---------------	---------------------

DATE: 13.09.2022	CHKD:	
DRAWING NO.:		SHEET SIZE & NO.: A3

ARCHITECTS:

TRANSFORM 




No 17 (Old No.10), ARK COLONY, ELDAWS ROAD, ALWARPET, CHENNAI- 600018.
Tel : +91-44-24671493, 24997165, Fax: +91-44-24987559.
E-mail : interiors@transformdesign.net / admin@transformdesign.net
Web : www.transformdesign.net

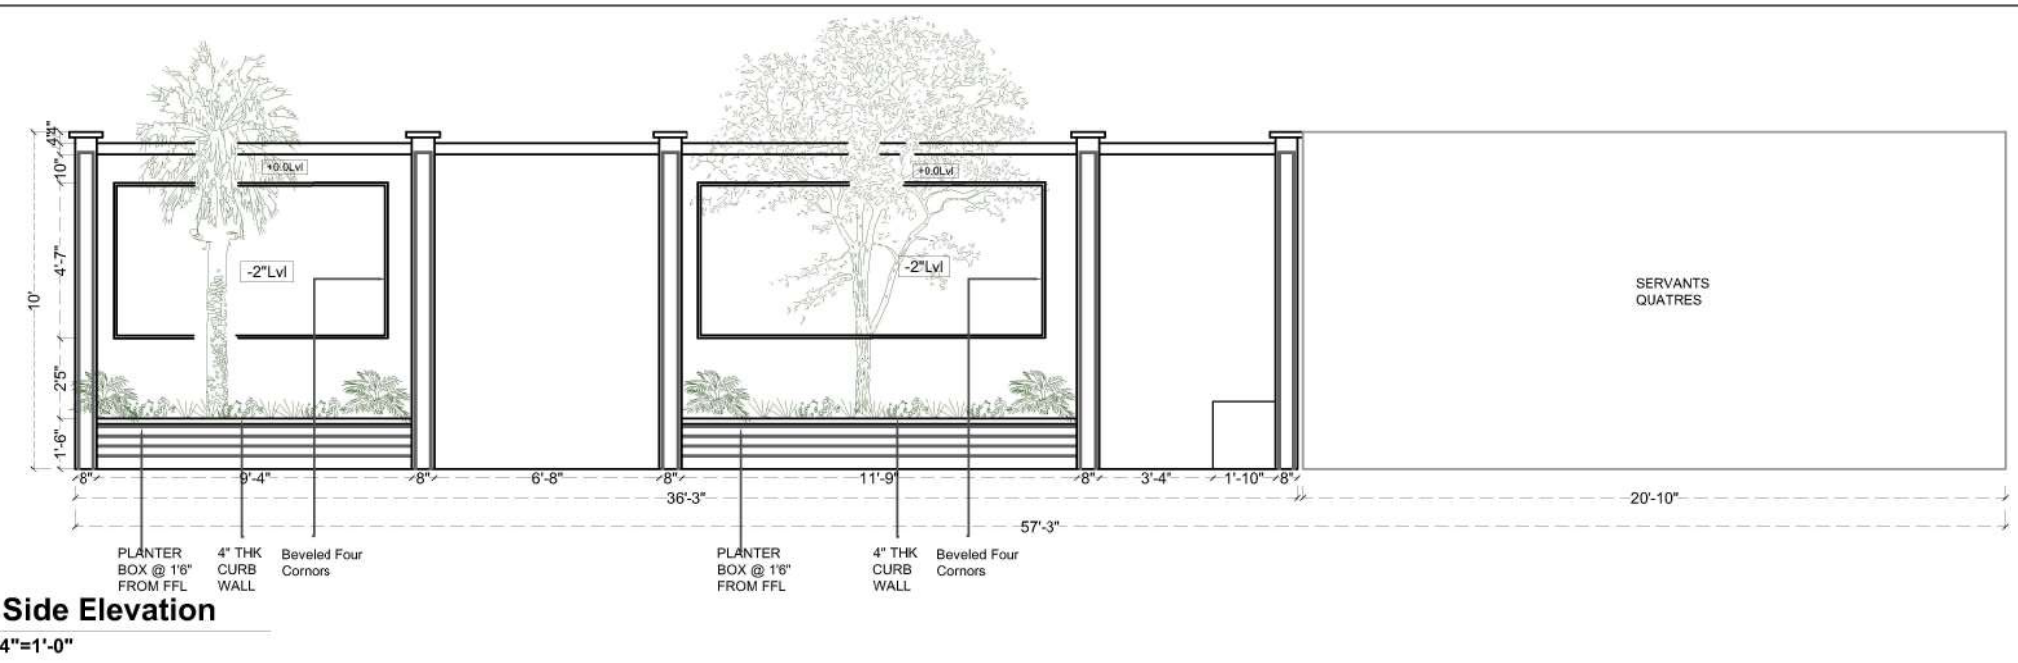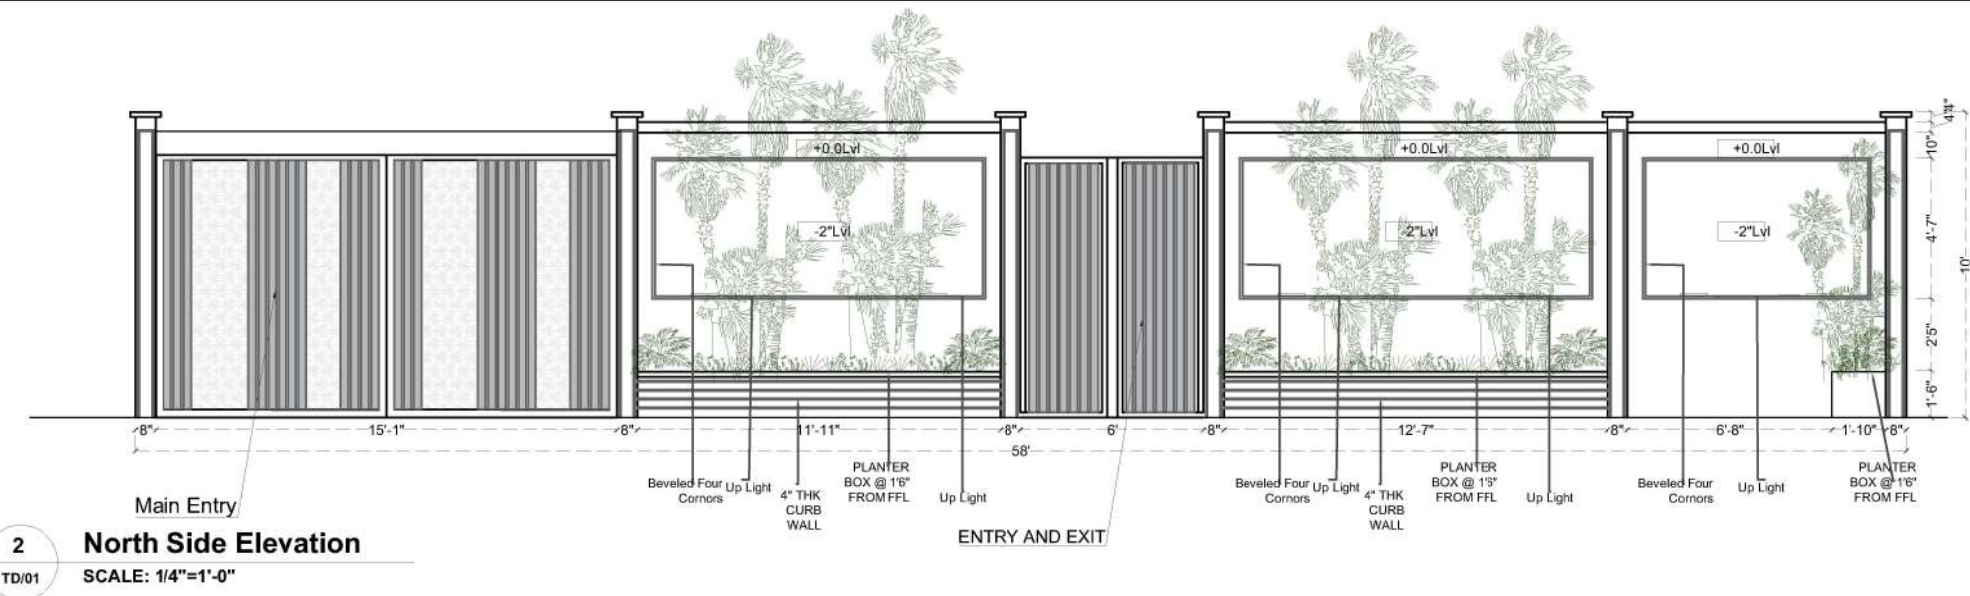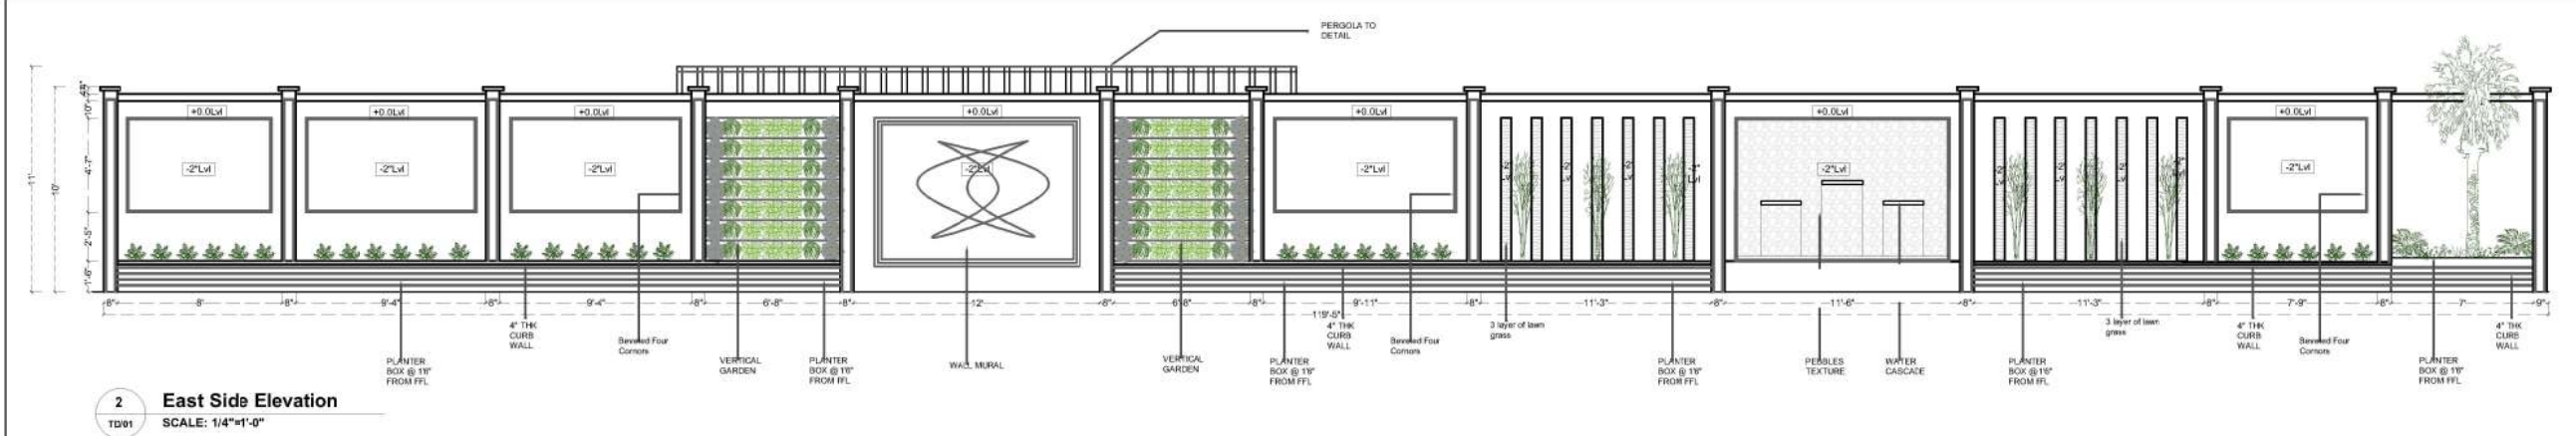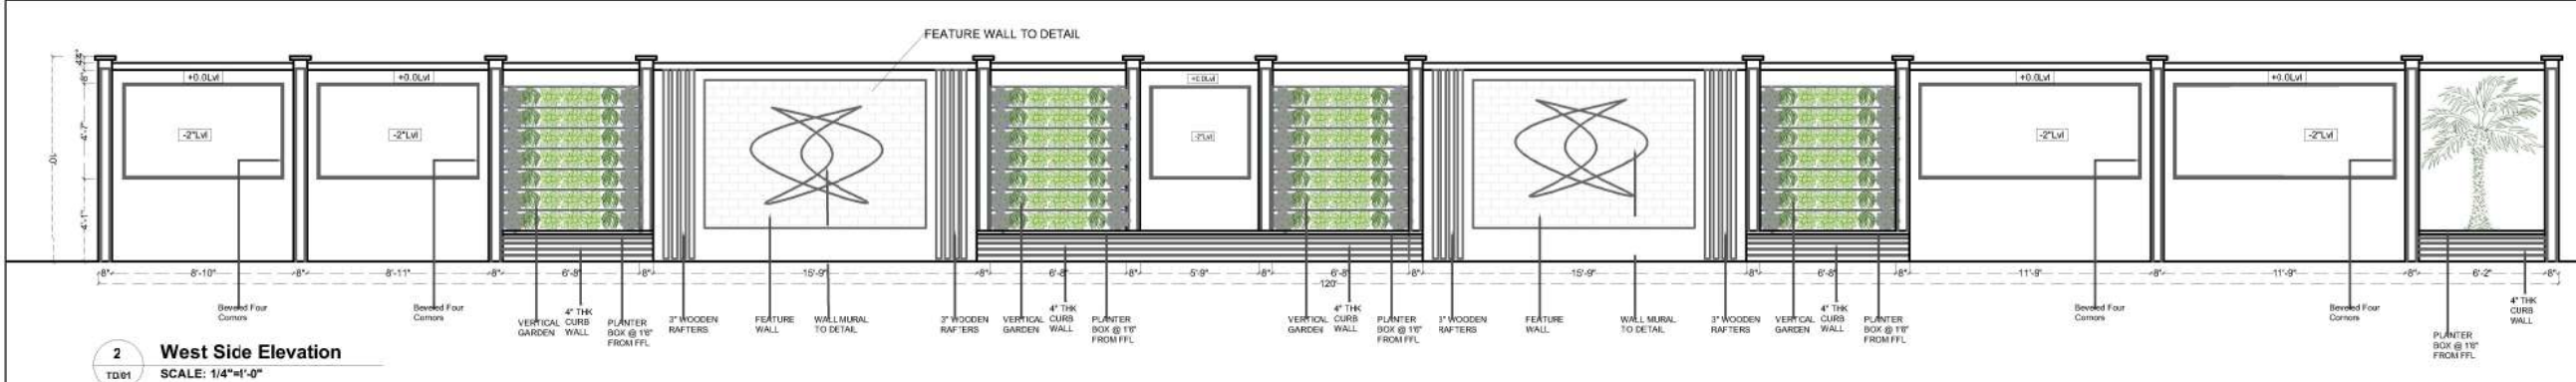

GENERAL NOTES:

- ALL DIMENSIONS ARE IN FEET & INCHES AND ARE UNFINISHED DIMENSIONS UNLESS OTHERWISE SPECIFIED.
- ALL LEVELS ARE IN FEET & INCHES AND ARE UNFINISHED LEVELS UNLESS OTHERWISE SPECIFIED.
- DO NOT SCALE DRAWINGS. ONLY WRITTEN DIMENSIONS SHALL BE FOLLOWED. ANY DISCREPANCIES NOTED SHALL BE BROUGHT TO THE NOTICE OF THE ARCHITECT PRIOR TO EXECUTION.
- FOR DETAILS SUCH AS DOORS, WINDOWS, GRILLS, GATES, SKYLIGHT, TOILETS, STAIRCASES, HANDRAIL, RAILING, ETC. REFER RESPECTIVE ARCHITECTURAL DRAWINGS.
- THESE DRAWINGS SHALL BE CORRELATED AND READ IN CONJUNCTION WITH RESPECTIVE CONSULTANTS APPROVED DRAWINGS FOR STRUCTURAL MEMBERS, SERVICES SUCH AS PLUMBING, SANITARY, ELECTRICAL.
- PLAN, SECTION AND ELEVATION DRAWINGS REFER DRG. NO.: XYZ

REV.	DESCRIPTION	DATE	BY	CHD.
GRAPHIC SCALE:		NORTH		
0' 1/2" 1' 1 1/2" 2'				
CLIENT: Mr.RAJA				
PROJECT: PROPOSED PRIVATE RESIDENCE @ VELLORE				
DRAWING TITLE: COMPOUND WALL ELEVATION				
☐ CONCEPTUAL DRAWING		☐ WORKING DRAWING		
☐ SCHEMATIC DRAWING		☐ AS BUILT DRAWING		
SCALE: 1:100		DRAWN: M.SATHIYA		
DATE: 14.09.2022		CHKD : THABITHA		
REVISION NO.: R0		APRD:		
DRAWING NO.: TFD- LAN-CON-001		SHEET SIZE & NO.: A3		
ARCHITECTS: TRANSFORM				
# No:10, ARK COLONY, ELDAMS ROAD, ALWARPET, CHENNAI-600 018. Tel : +91-44-24342734, Fax: +91-44-24342734. E-mail : ks@transformdesign.net / admin@transformdesign.net Web: www.transformdesign.net				

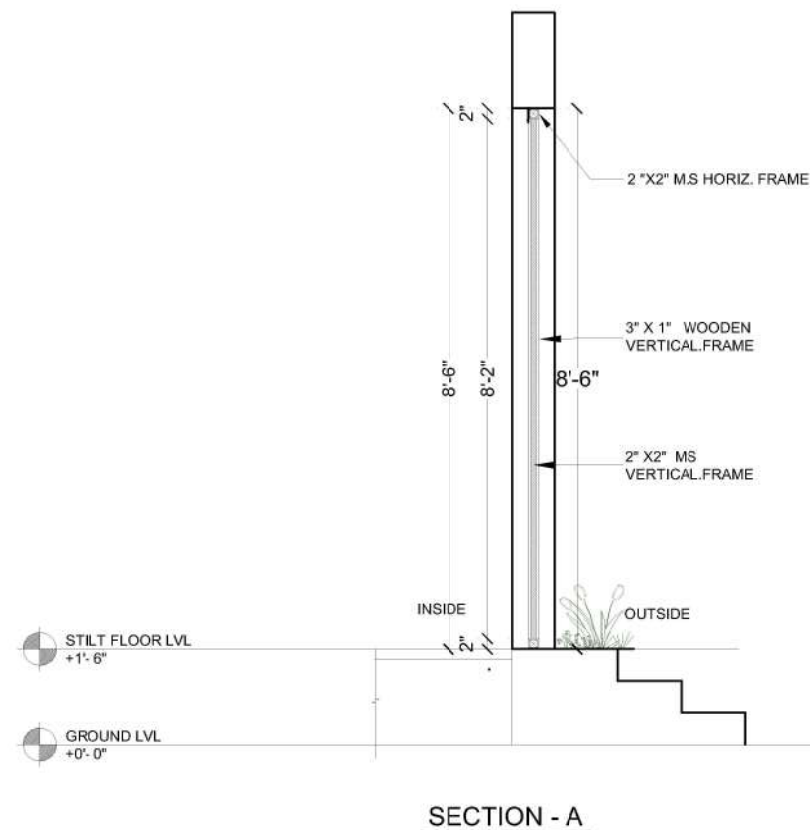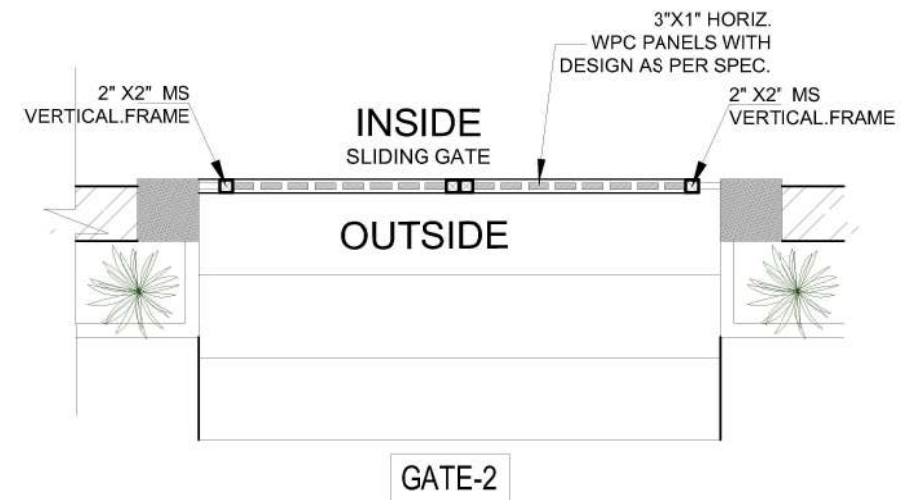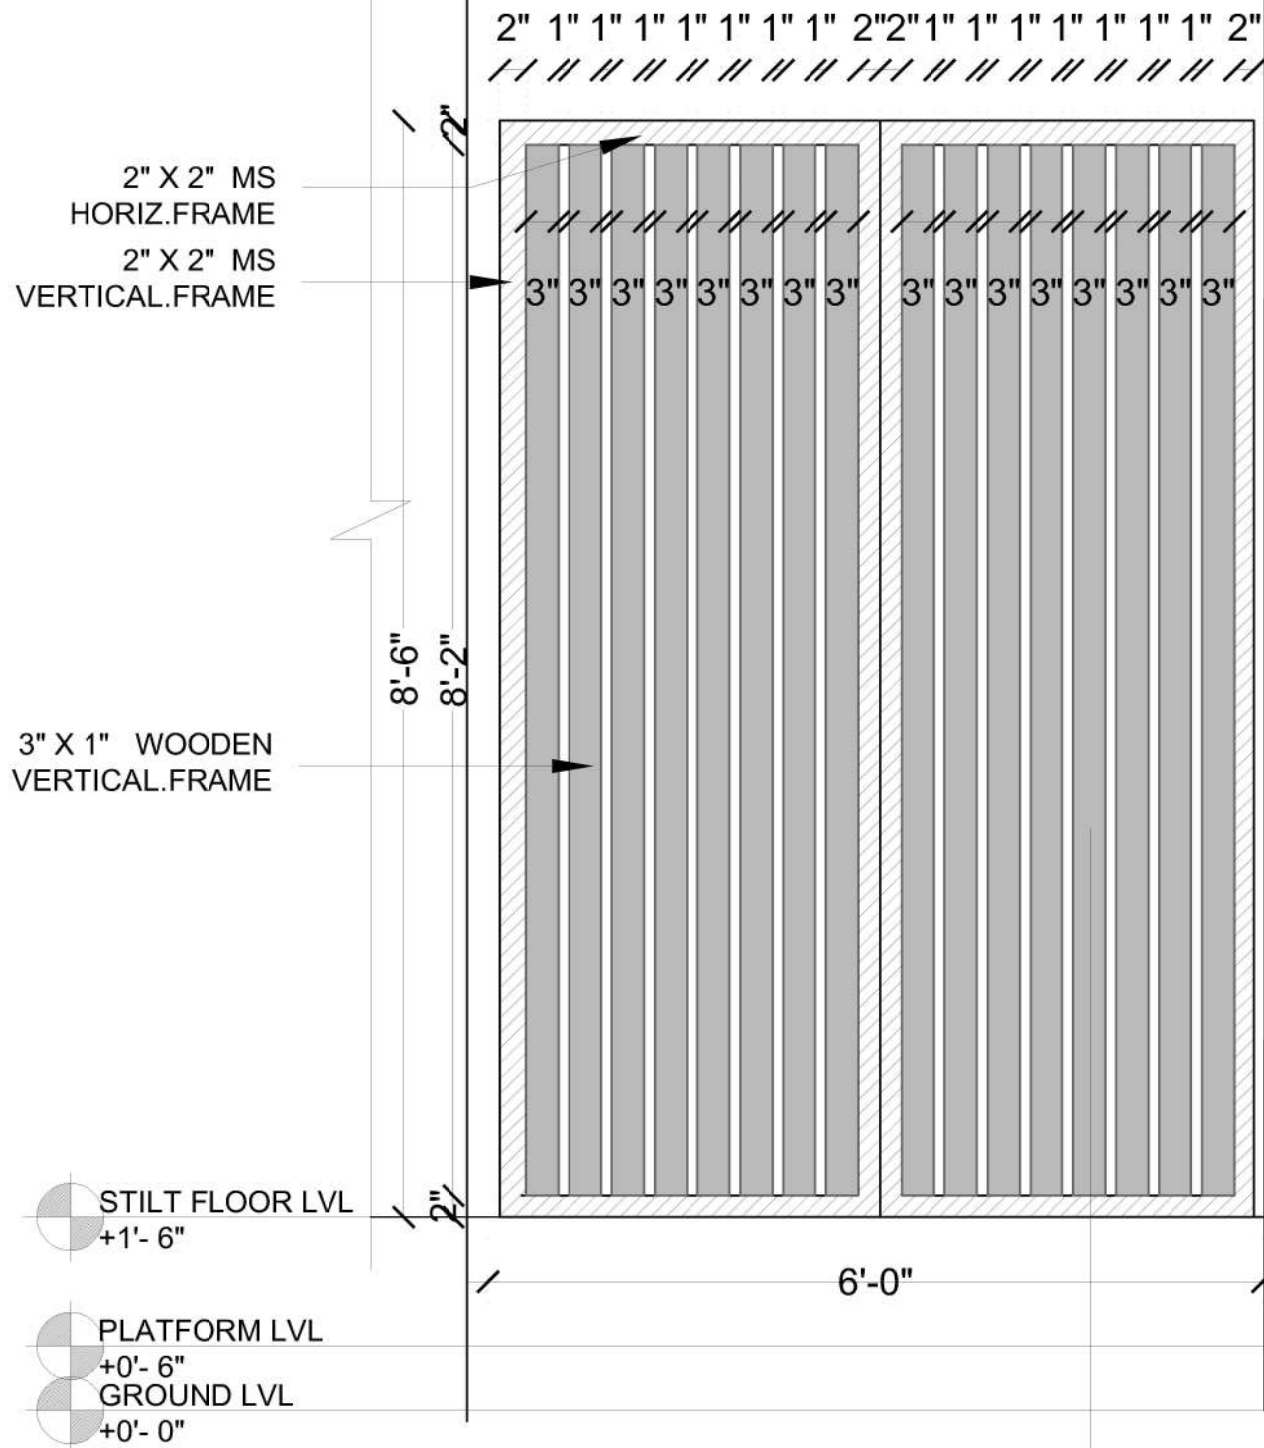

GENERAL NOTES:

- ALL DIMENSIONS ARE IN FEET & INCHES AND ARE UNFINISHED DIMENSIONS UNLESS OTHERWISE SPECIFIED.
- ALL LEVELS ARE IN FEET & INCHES AND ARE UNFINISHED LEVELS UNLESS OTHERWISE SPECIFIED.
- DO NOT SCALE DRAWINGS. ONLY WRITTEN DIMENSIONS SHALL BE FOLLOWED. ANY DISCREPANCIES NOTED SHALL BE BROUGHT TO THE NOTICE OF THE ARCHITECT PRIOR TO EXECUTION.
- FOR DETAILS SUCH AS DOORS, WINDOWS, GRILLS, GATES, SKYLIGHT, TOILETS, STAIRCASES, HANDRAIL, RAILING, ETC. REFER RESPECTIVE ARCHITECTURAL DRAWINGS.
- THESE DRAWINGS SHALL BE CORRELATED AND READ IN CONJUNCTION WITH RESPECTIVE CONSULTANTS APPROVED DRAWINGS FOR STRUCTURAL MEMBERS, SERVICES SUCH AS PLUMBING, SANITARY, ELECTRICAL.
- PLAN, SECTION AND ELEVATION DRAWINGS REFER DRG. NO.: XYZ

REV.	DESCRIPTION	DATE	BY	CHD.
	GRAPHIC SCALE:		NORTH	NORTH
	0"	1/2"	1"	1 1/2"
				2"

CLIENT:

Mr.RAJA

PROJECT:

PROPOSED PRIVATE RESIDENCE @ VELLORE

DRAWING TITLE:

GATE 2

☐ CONCEPTUAL DRAWING	☐ WORKING DRAWING
☒ SCHEMATIC DRAWING	☐ AS BUILT DRAWING

SCALE: 1:100

DRAWN: M.SATHIYA

DATE: 15.09.2022

CHKD : THABITHA

REVISION NO.: R0

APRD:


DRAWING NO.:
TFD- LAN-CON-001

SHEET SIZE & NO.:
A3



ARCHITECTS:

TRANSFORM

No:10, ARK COLONY, ELDAMS ROAD, ALWARPET, CHENNAI-600 018.
Tel : +91-44-24342734, Fax: +91-44-24342734.
E-mail : ks@transformdesign.net / admin@transformdesign.net
Web: www.transformdesign.net

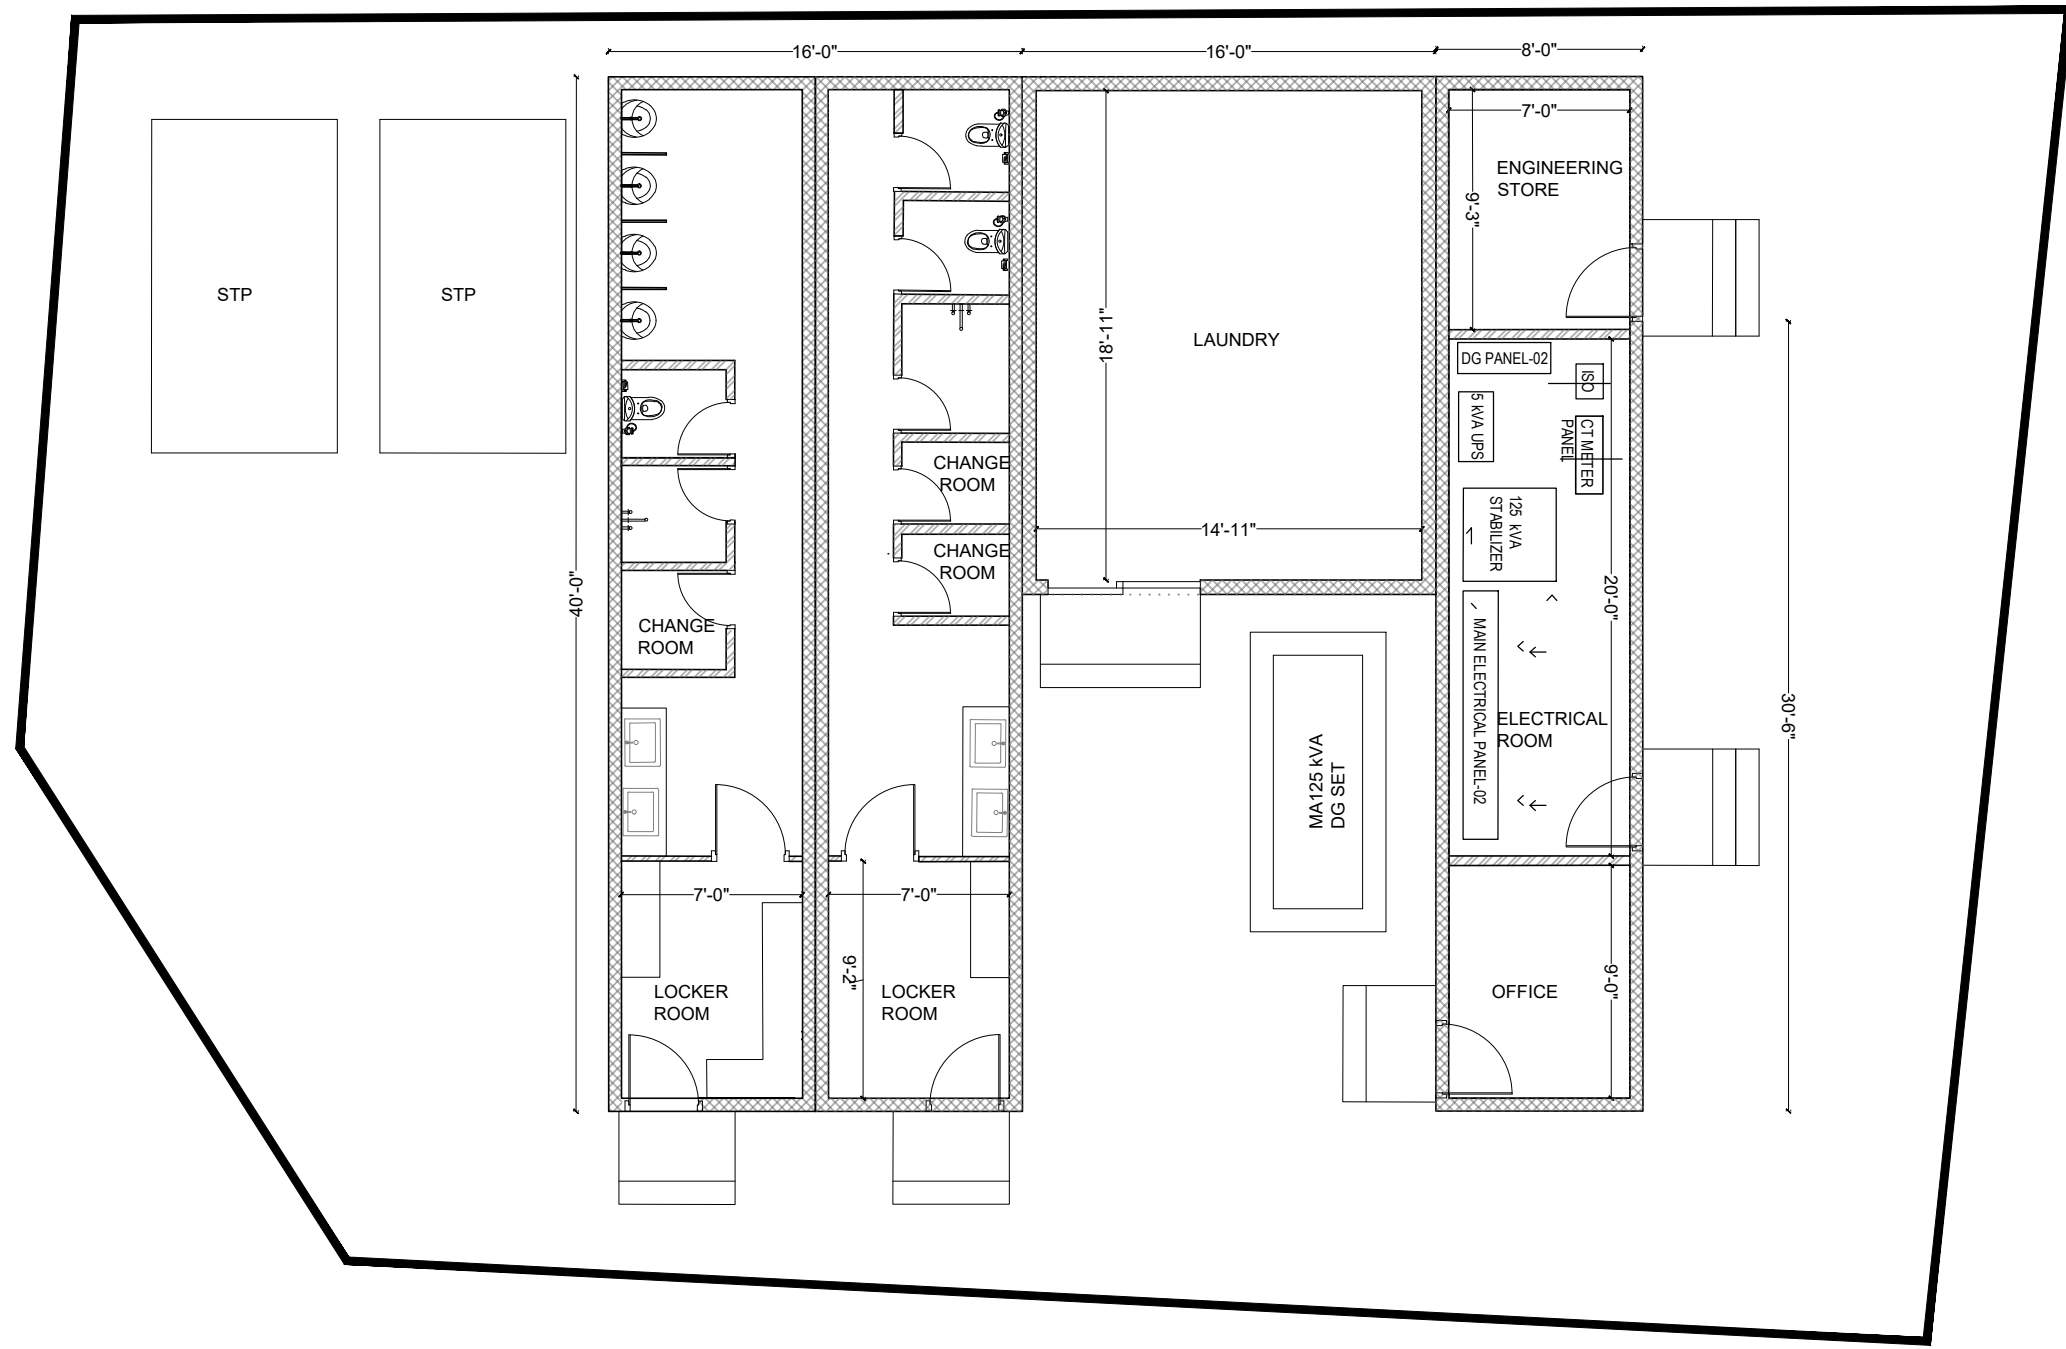


GENERAL NOTES:
ALL DIMENSIONS ARE IN MILLIMETERS AND ARE UNFINISHED DIMENSIONS UNLESS OTHERWISE SPECIFIED.
ALL LEVELS ARE IN MILLIMETERS AND ARE UNFINISHED LEVELS UNLESS OTHERWISE SPECIFIED.
DO NOT SCALE DRAWINGS. ONLY WRITTEN DIMENSIONS SHALL BE FOLLOWED. ANY DISCREPANCIES NOTED SHALL BE BROUGHT TO THE NOTICE OF THE ARCHITECT PRIOR TO EXECUTION.
FOR DETAILS SUCH AS DOORS, WINDOWS, GRILLS, GATES, SKYLIGHT, TOILETS, STAIRCASES, HANDRAIL, RAILING, ETC. REFER RESPECTIVE ARCHITECTURAL DRAWINGS.
THESE DRAWINGS SHALL BE CORRELATED AND READ IN CONJUNCTION WITH RESPECTIVE CONSULTANTS APPROVED DRAWINGS FOR STRUCTURAL MEMBERS, SERVICES SUCH AS PLUMBING, SANITARY, ELECTRICAL.
PLAN, SECTION AND ELEVATION DRAWINGS REFER ORIG. NO.: XYZ

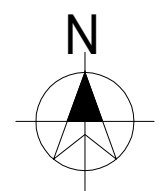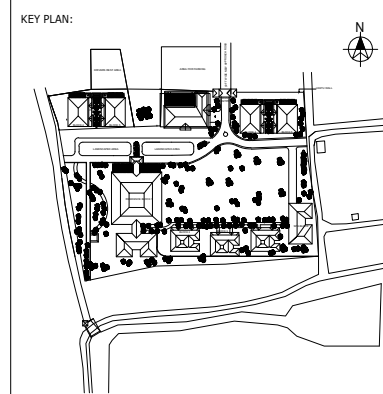


REV.	DESCRIPTION	DATE	BY	CHD.	
GRAPHIC SCALE:		NORTH:		NORTH: 	
					
CLIENT: SLPL					
PROJECT: SVATMA MAYAVARAM					
DRAWING TITLE: SERVICE BLOCK CONTAINER					
☐ CONCEPTUAL DRAWING					☒ WORKING DRAWING
☐ SCHEMATIC DRAWING					☐ AS BUILT DRAWING
SCALE: NTS			DRAWN: M SATHIYA		
DATE: 28.07.2022			CHKD :GANESAN		
REVISION NO.: R4			APRD:		
DRAWING NO.: TFD-SVT-01-IN-SWP-GF1			SHEET SIZE & NO.: A3		
ARCHITECTS: TRANSFORM  # No:10, ARK COLONY, ELDAMS ROAD, ALWARPET, CHENNAI-600 018. Tel : +91-44-24342734, Fax: +91-44-24342734. E-mail : ks@transformdesign.net / admin@transformdesign.net Web: www.transformdesign.net					

1 SERVICE BLOCK CONTAINER PLAN
TF-01 GENERAL LAYOUT


THESE DRAWINGS ARE UNDER COPYRIGHT AND ARE THE PROPERTY OF TRANSFORM. NONE OF THE DRAWINGS AND RELATED DOCUMENTS CAN BE REPRODUCED, COPIED IN WHOLE OR IN PART WITHOUT PRIOR EXPRESSED WRITTEN CONSENT OF TRANSFORM. THESE DRAWINGS CANNOT BE HANDLED OVER TO A THIRD PARTY OR USED FOR ANY PURPOSE OTHER THAN THAT FOR WHICH IT HAS BEEN LOANED. AFTER FULFILLING THE PURPOSE OF ISSUE, THE DRAWINGS SHALL BE RETURNED TO TRANSFORM.

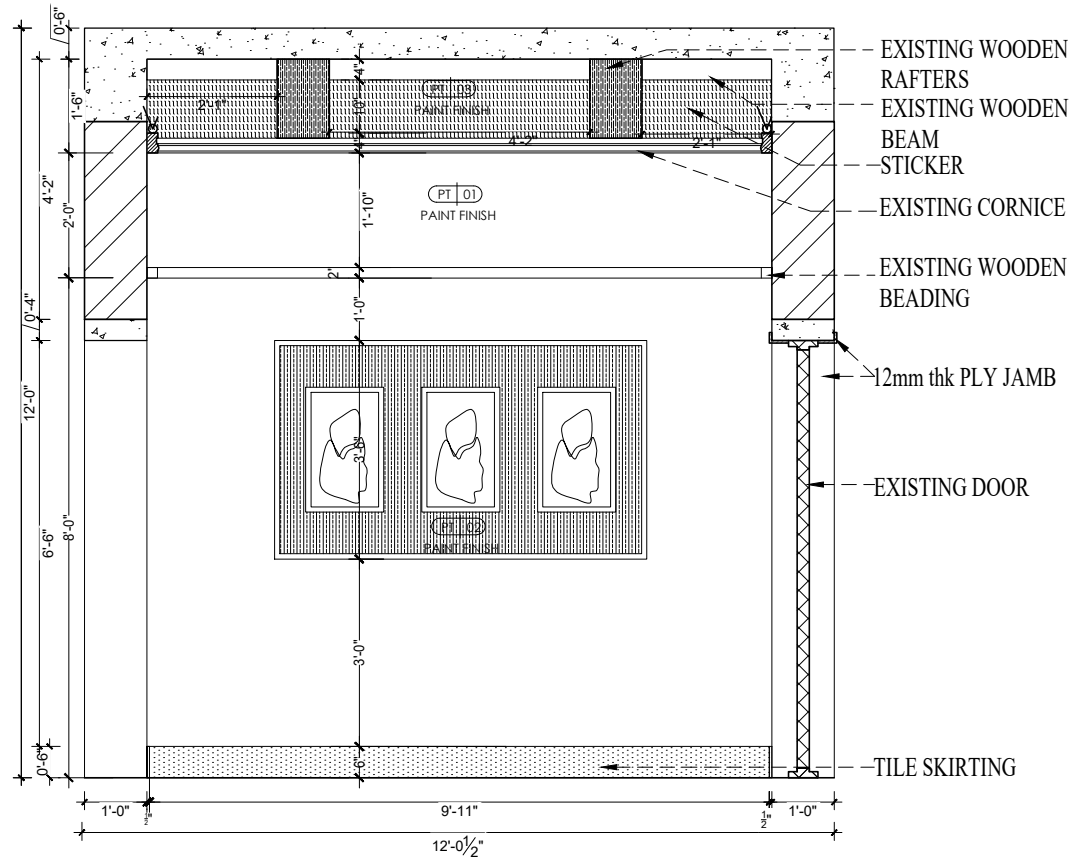


1 ELEVATION-A
TD/01 SCALE: NTS

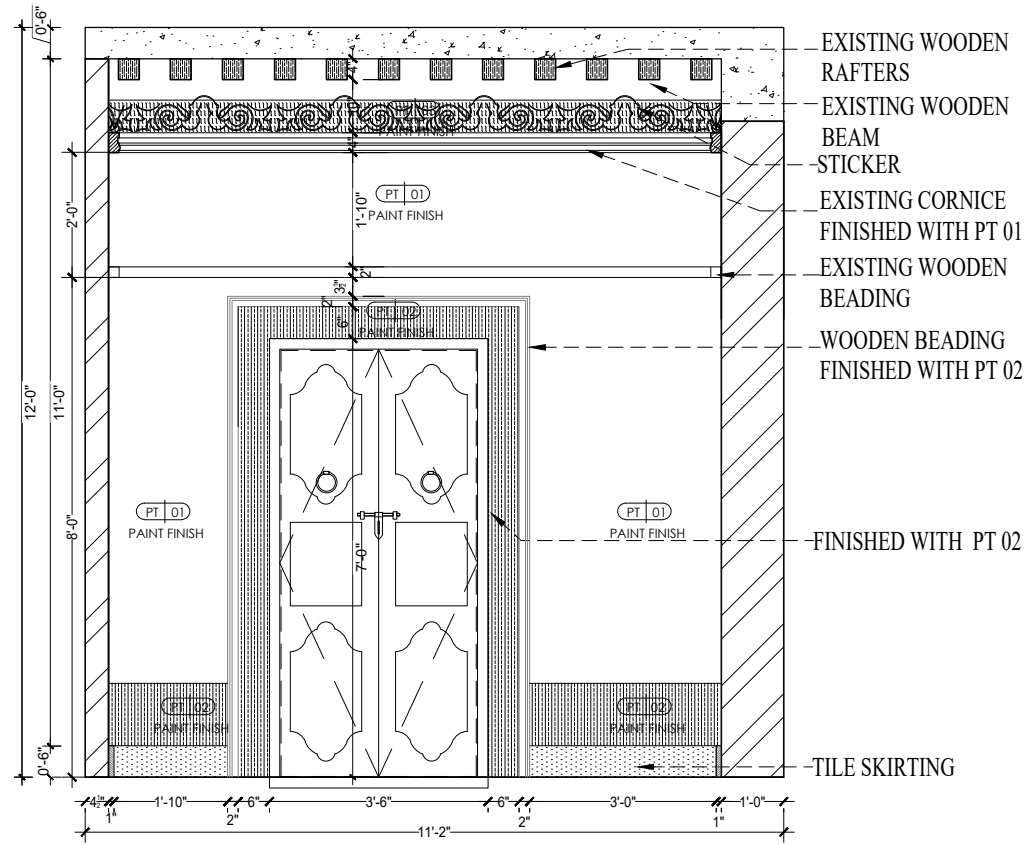

2 ELEVATION-B
TD/02 SCALE: NTS

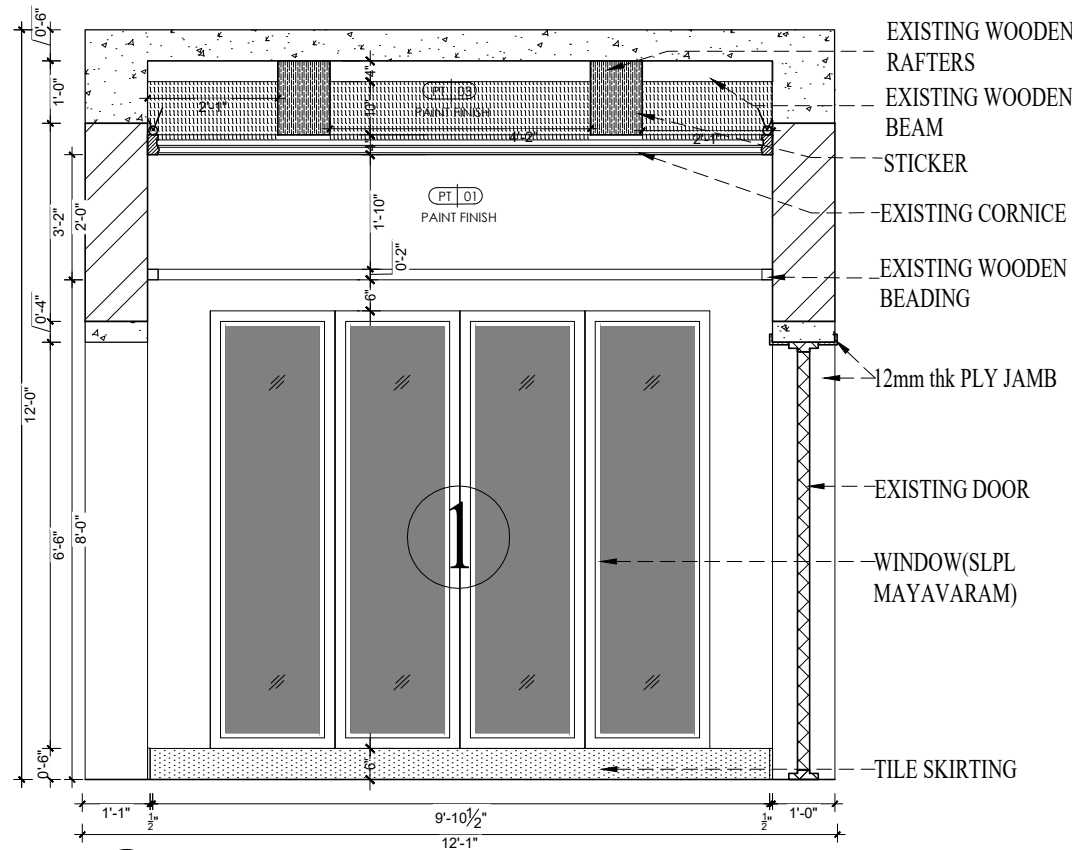

3 ELEVATION-C
TD/03 SCALE: NTS

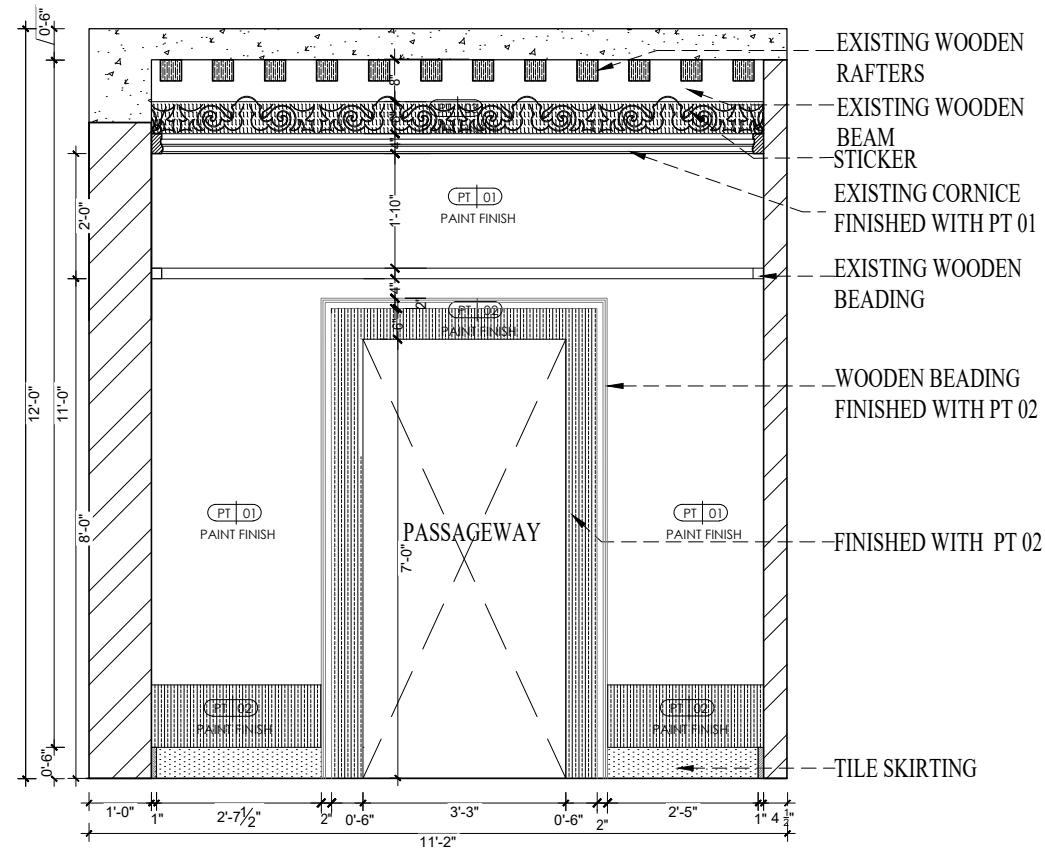

4 ELEVATION-D
TD/04 SCALE: NTS

REV.	DESCRIPTION	DATE	BY	CHD.
AMENDMENT				

GENERAL NOTES:

- ALL DIMENSIONS ARE IN FEET & INCHES AND ARE UNFINISHED DIMENSIONS UNLESS OTHERWISE SPECIFIED.
- ALL LEVELS ARE IN FEET & INCHES AND ARE UNFINISHED LEVELS UNLESS OTHERWISE SPECIFIED.
- DO NOT SCALE DRAWINGS. ONLY WRITTEN DIMENSIONS SHALL BE FOLLOWED. ANY DISCREPANCIES NOTED SHALL BE BROUGHT TO THE NOTICE OF THE ARCHITECT PRIOR TO EXECUTION.
- FOR DETAILS SUCH AS DOORS, WINDOWS, GRILLS, GATES, SKYLIGHT, TOILETS, STAIRCASES, HANDRAIL, RAILING, ETC. REFER RESPECTIVE ARCHITECTURAL DRAWINGS.
- THESE DRAWINGS SHALL BE CORRELATED AND READ IN CONJUNCTION WITH RESPECTIVE CONSULTANT'S APPROVED DRAWINGS FOR STRUCTURAL, MECHANICAL, SERVICES SUCH AS PLUMBING, SANITARY, ELECTRICAL.
- PLAN, SECTION AND ELEVATION DRAWINGS REFER DRG. NO.:

KEY PLAN

GRAPHIC SCALE:

0" 1/2" 1" 1 1/2" 2"

CONCEPTUAL DRAWING WORKING DRAWING
SCHEMATIC DRAWING AS BUILT DRAWING

SCALE: AS NOTED DRAWN: M SATHIYA NORTH:
DATE: 05-07-22 CHKD: R.GANESAN
DRAWING NO.: SHEET SIZE & NO.: REV. NO.:
A3 R0

CLIENT:
SLPL


PROJECT:
SLPL AT TRICHY

DRAWING TITLE:
GROUND FLOOR RESTAURANT-FOYER- INTERIOR WALL ELEVATIONS


ARCHITECTS:
TRANSFORM

No.17 (OLD No.10), ARK COLONY, ELDAMS ROAD, ALWARPET, CHENNAI- 600018.
Tel : +91-44-24671493, 24997165, Fax: +91-44-24987559.
E-mail : interiors@transformdesign.net / admin@transformdesign.net
Web: www.transformdesign.net


THESE DRAWINGS ARE UNDER COPYRIGHT AND ARE THE PROPERTY OF TRANSFORM DESIGN. NONE OF THE DRAWINGS AND RELATED DOCUMENTS CAN BE REPRODUCED, COPIED IN WHOLE OR IN PART WITHOUT PRIOR EXPRESSED WRITTEN CONSENT OF TRANSFORM DESIGN. THESE DRAWINGS CANNOT BE HANDED OVER TO A THIRD PARTY OR USED FOR ANY PURPOSE OTHER THAN THAT FOR WHICH IT HAS BEEN LOANED. AFTER FULFILLING THE PURPOSE OF ISSUE, THE DRAWINGS SHALL BE RETURNED TO TRANSFORM DESIGN.

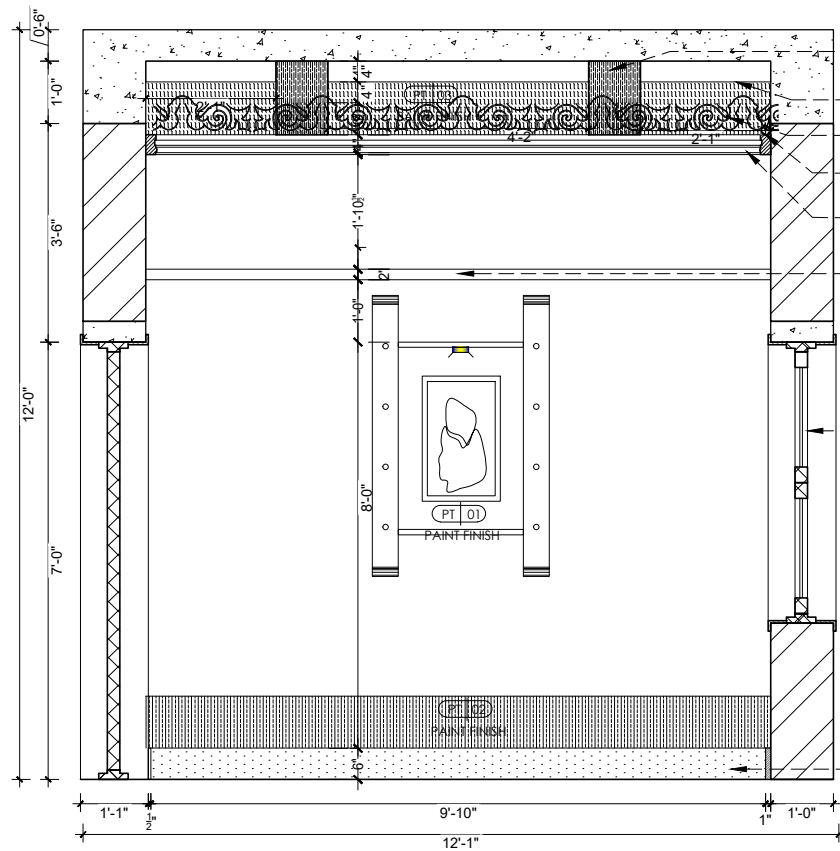


1 ELEVATION-A
SCALE: NTS

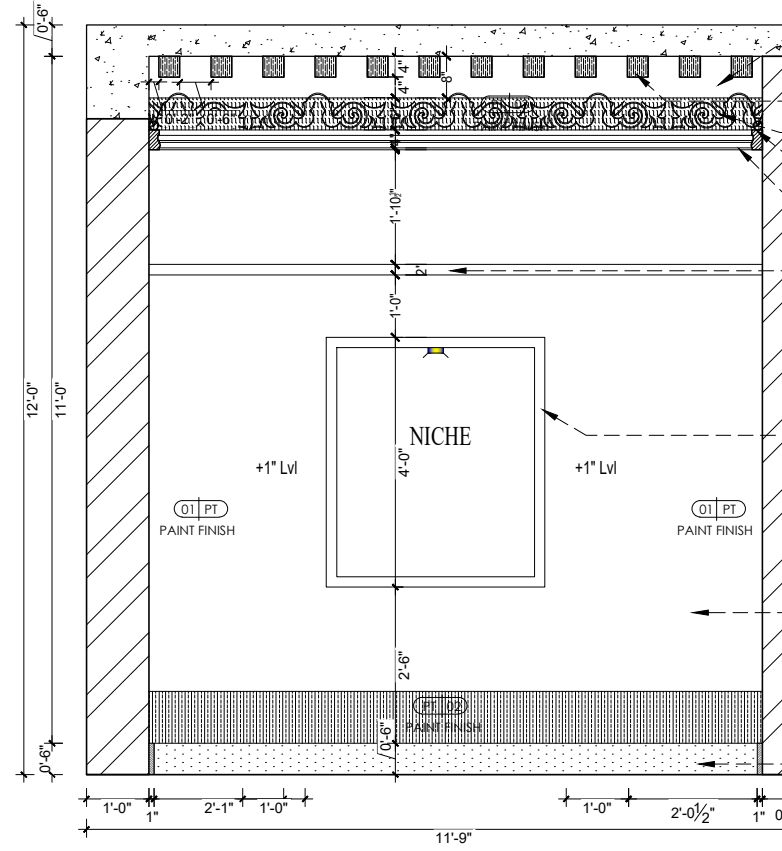

2 ELEVATION-B
SCALE: NTS

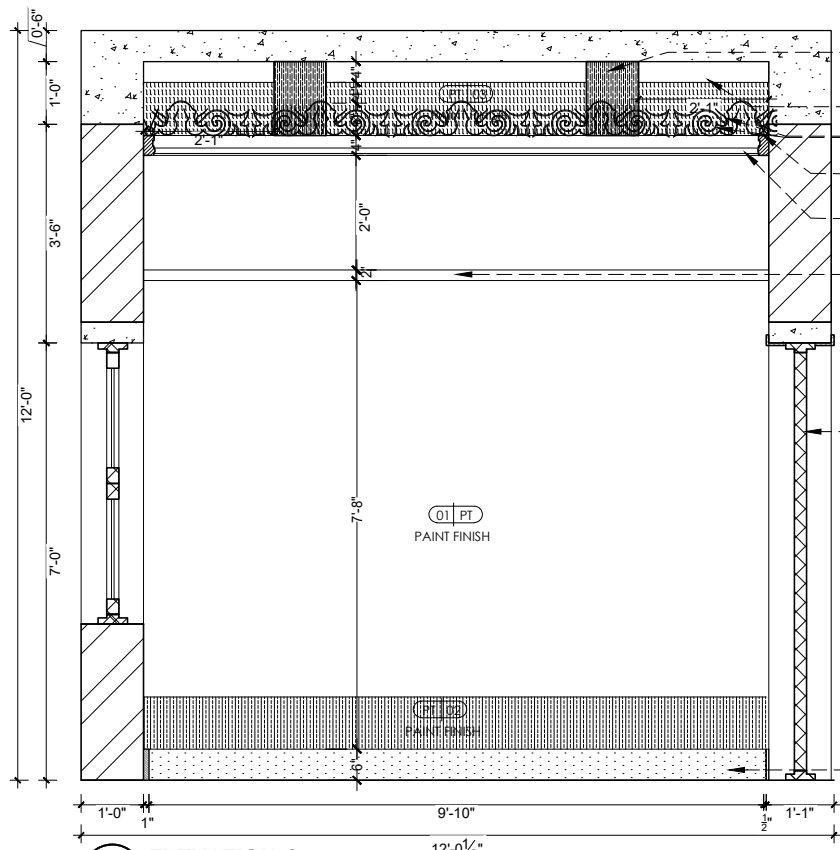

3 ELEVATION-C
SCALE: NTS

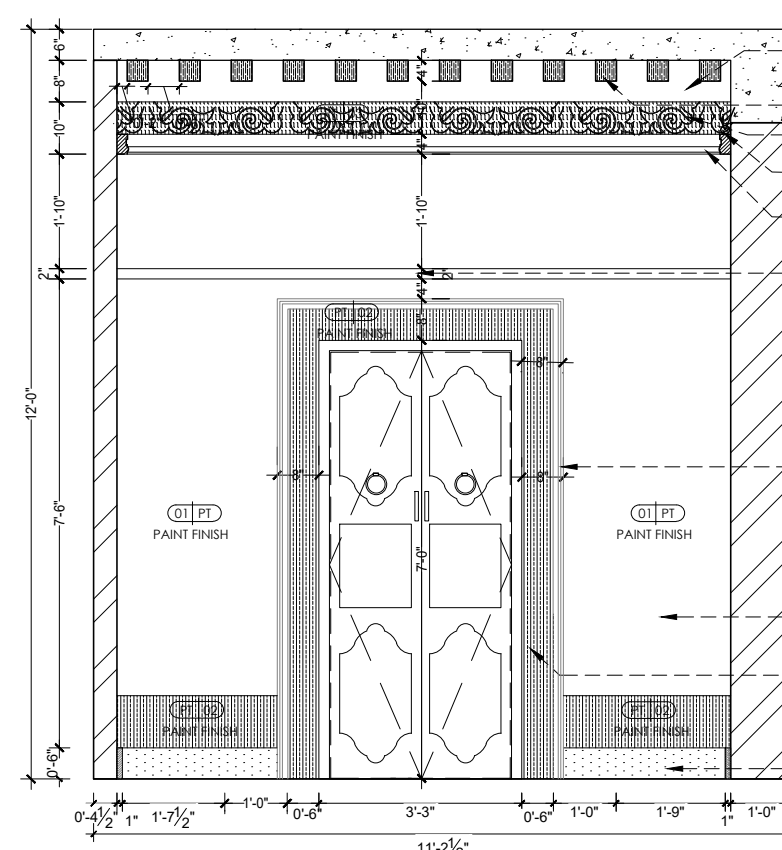

4 ELEVATION-D
SCALE: NTS





REV.	DESCRIPTION	DATE	BY	CHD.
AMENDMENT				
GENERAL NOTES:				
• ALL DIMENSIONS ARE IN FEET & INCHES AND ARE UNFINISHED DIMENSIONS UNLESS OTHERWISE SPECIFIED.				
• ALL LEVELS ARE IN FEET & INCHES AND ARE UNFINISHED LEVELS UNLESS OTHERWISE SPECIFIED.				
• DO NOT SCALE DRAWINGS. ONLY WRITTEN DIMENSIONS SHALL BE FOLLOWED. ANY DISCREPANCIES NOTED SHALL BE BROUGHT TO THE NOTICE OF THE ARCHITECT PRIOR TO EXECUTION.				
• FOR DETAILS SUCH AS DOORS, WINDOWS, GRILLS, GATES, SKYLIGHT, TOILETS, STAIRCASES, HANDRAIL, RAILING, ETC. REFER RESPECTIVE ARCHITECTURAL DRAWINGS.				
• THESE DRAWINGS SHALL BE CORRELATED AND READ IN CONJUNCTION WITH RESPECTIVE CONSULTANT'S APPROVED DRAWINGS FOR STRUCTURAL, MECHANICAL, SERVICES SUCH AS PLUMBING, SANITARY, ELECTRICAL.				
• PLAN, SECTION AND ELEVATION DRAWINGS REFER DRG. NO.:				

KEY PLAN

GRAPHIC SCALE:	
☐ CONCEPTUAL DRAWING	☒ WORKING DRAWING
☐ SCHEMATIC DRAWING	☐ AS BUILT DRAWING
SCALE: AS NOTED	DRAWN: M. SATHIYA
DATE: 06-07-2022	CHKD: R. GANESAN
DRAWING NO.:	SHEET SIZE & NO.: REV. NO.:
	A3 R0
CLIENT: SLPL	
PROJECT: SLPL AT TRICHY	
DRAWING TITLE: GROUND FLOOR PDR 6 COVERS - INTERIOR WALL ELEVATIONS	
ARCHITECTS: TRANSFORM	


No.17 (OLD No.10), ARK COLONY, ELDAMS ROAD, ALWARPET, CHENNAI- 600018.
Tel : +91-44-24671493, 24997165, Fax: +91-44-24987559.
E-mail : interiors@transformdesign.net / admin@transformdesign.net
Web : www.transformdesign.net

THESE DRAWINGS ARE UNDER COPYRIGHT AND ARE THE PROPERTY OF TRANSFORM DESIGN. NONE OF THE DRAWINGS AND RELATED DOCUMENTS CAN BE REPRODUCED, COPIED IN WHOLE OR IN PART WITHOUT PRIOR EXPRESSED WRITTEN CONSENT OF TRANSFORM DESIGN. THESE DRAWINGS CANNOT BE HANDED OVER TO A THIRD PARTY OR USED FOR ANY PURPOSE OTHER THAN THAT FOR WHICH IT HAS BEEN LOANED. AFTER FULFILLING THE PURPOSE OF ISSUE, THE DRAWINGS SHALL BE RETURNED TO TRANSFORM DESIGN.

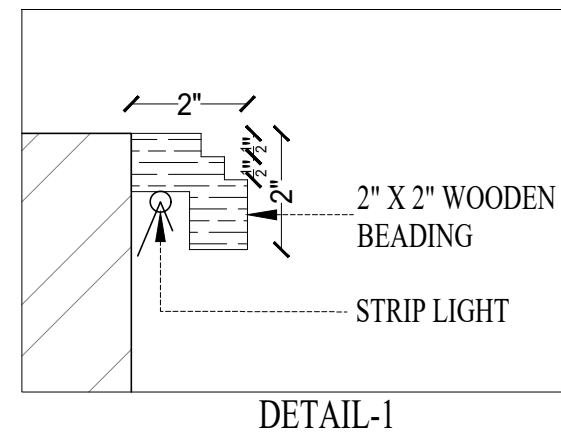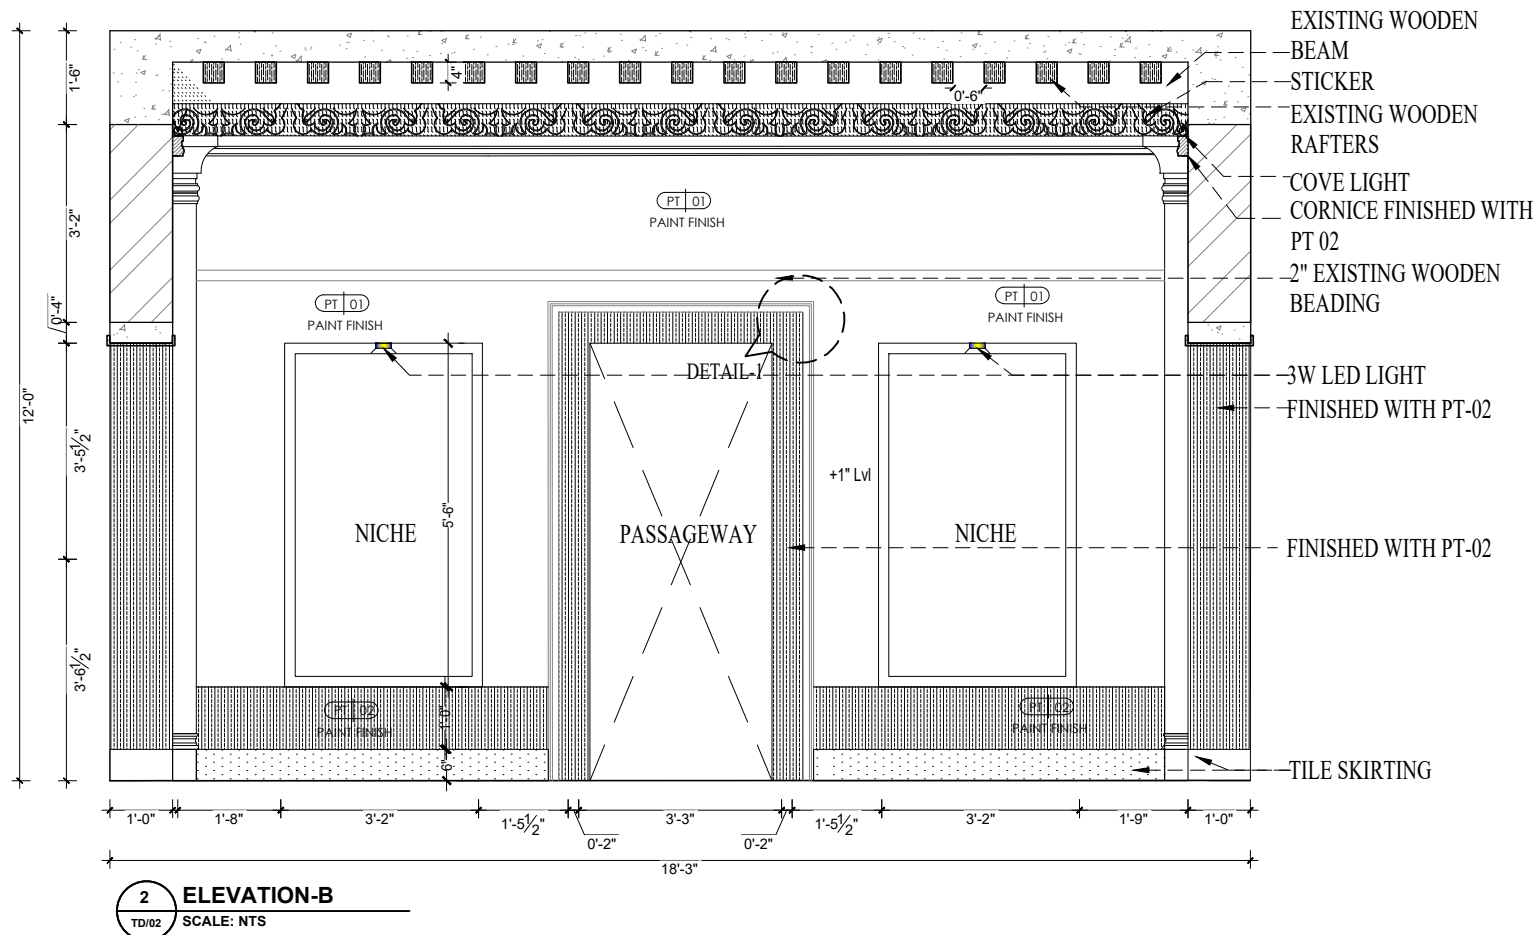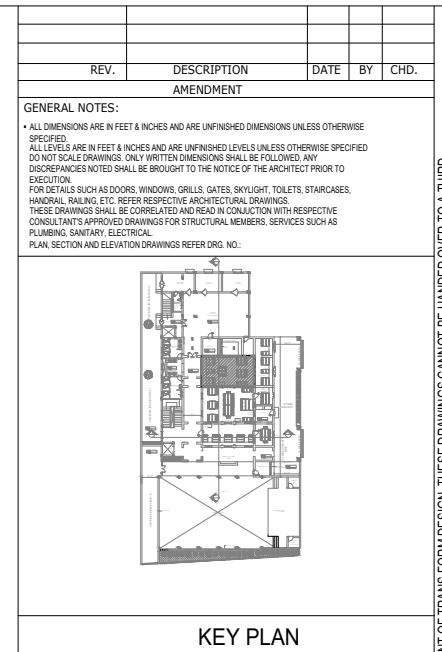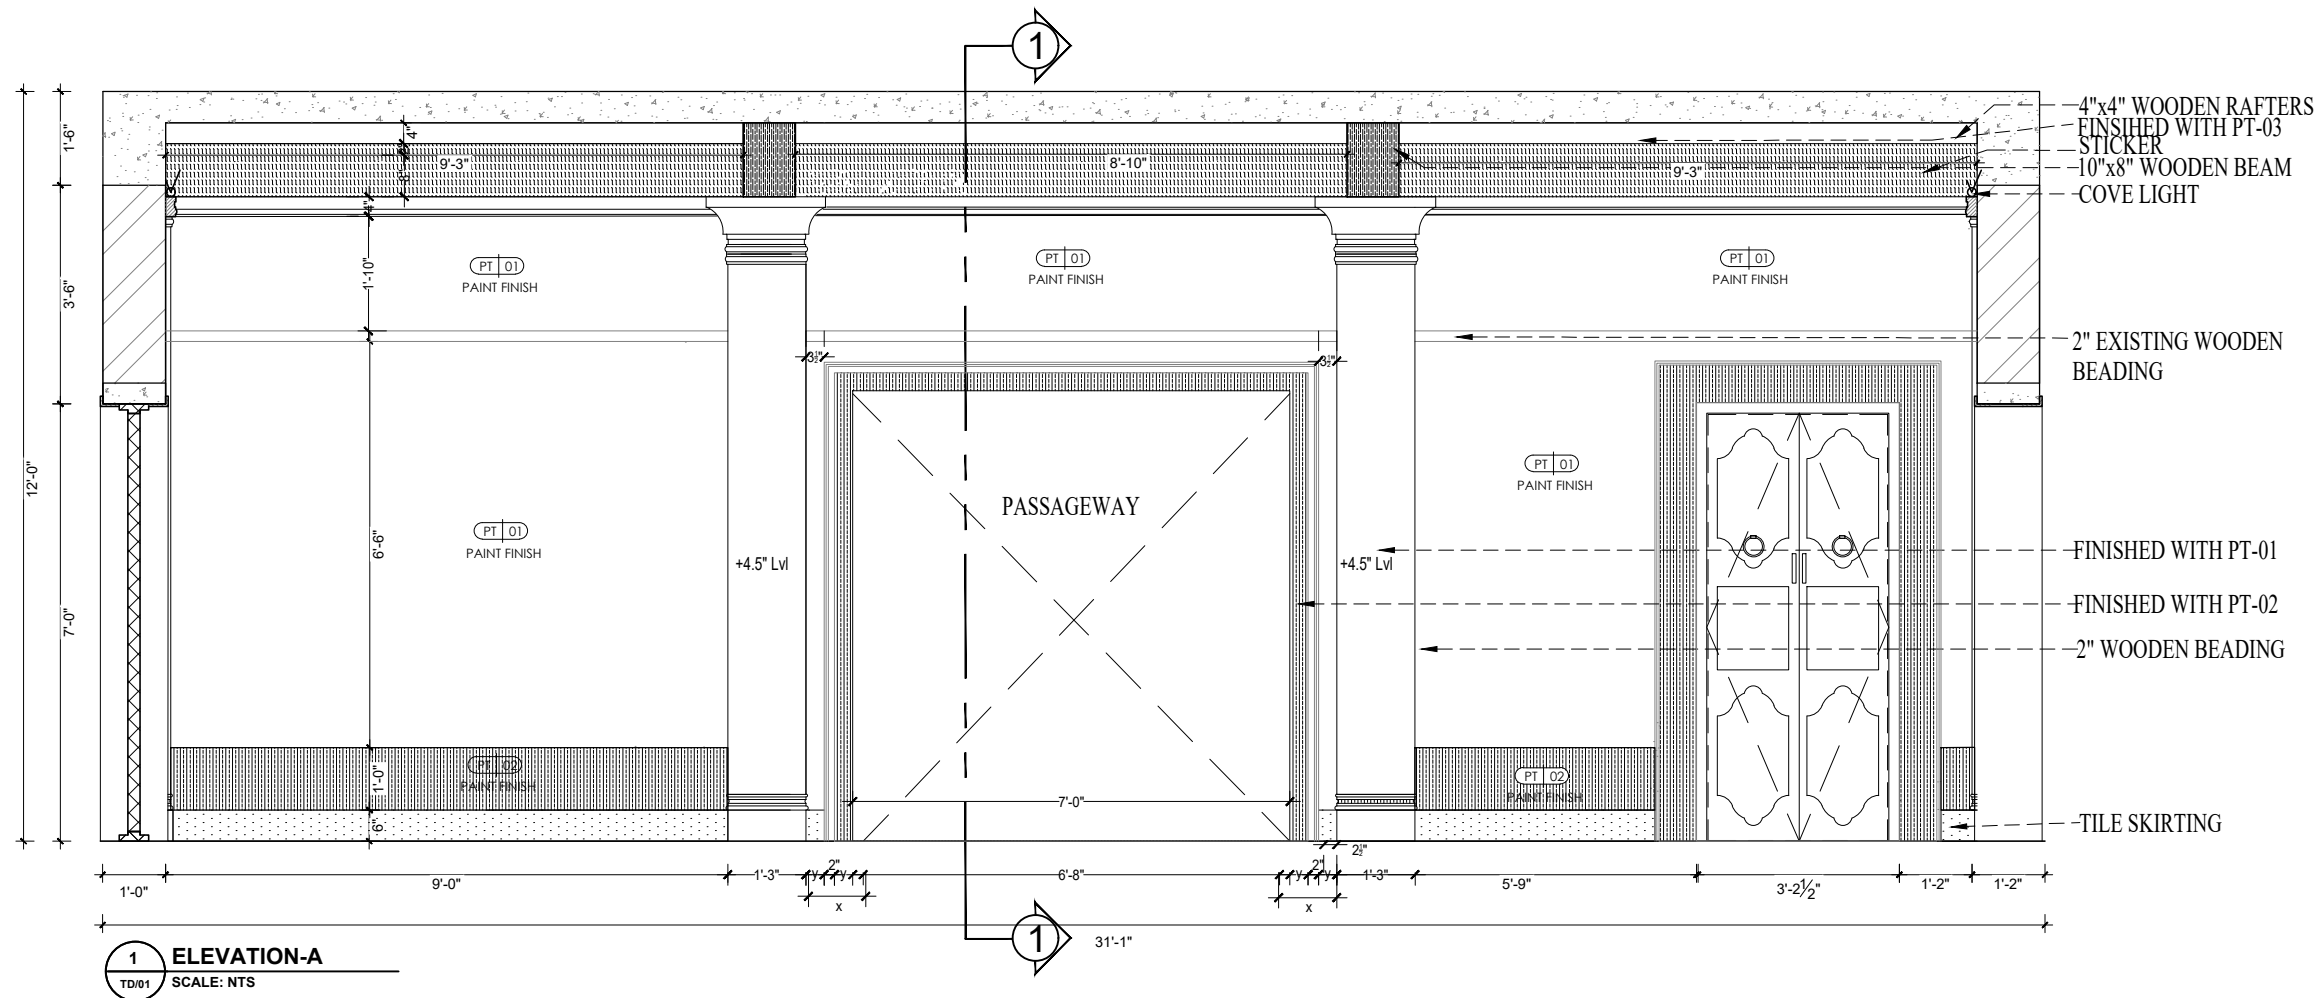


GRAPHIC SCALE:			
☐ CONCEPTUAL DRAWING		☒ WORKING DRAWING	
☐ SCHEMATIC DRAWING		☐ AS BUILT DRAWING	
SCALE: AS NOTED		DRAWN: M SATHIYA	
DATE: 06-07-2022		CHKD: R.GANESAN	
DRAWING NO.:		SHEET SIZE & NO.:	
		A3	
		REV. NO.:	
		R0	
CLIENT:			
SLPL			
PROJECT:			
SLPL AT TRICHY			
DRAWING TITLE:			
GROUND FLOOR RESTAURANT 1- INTERIOR WALL ELEVATIONS			
ARCHITECTS:			
			
No.17 (OLD No.10), ARK COLONY, ELDAMS ROAD, ALWARPET, CHENNAI- 600018.			
Tel : +91-44-24671493, 24997165, Fax: +91-44-24987559.			
E-mail : interiors@transformdesign.net / admin@transformdesign.net			
Web: www.transformdesign.net			

THESE DRAWINGS ARE UNDER COPYRIGHT AND ARE THE PROPERTY OF TRANSFORM DESIGN. NONE OF THE DRAWINGS AND RELATED DOCUMENTS CAN BE REPRODUCED, COPIED IN WHOLE OR IN PART WITHOUT PRIOR EXPRESSED WRITTEN CONSENT OF TRANSFORM DESIGN. THESE DRAWINGS CANNOT BE HANDED OVER TO A THIRD PARTY OR USED FOR ANY PURPOSE OTHER THAN THAT FOR WHICH IT HAS BEEN LOANED. AFTER FULFILLING THE PURPOSE OF ISSUE THE DRAWINGS SHALL BE RETURNED TO TRANSFORM DESIGN.

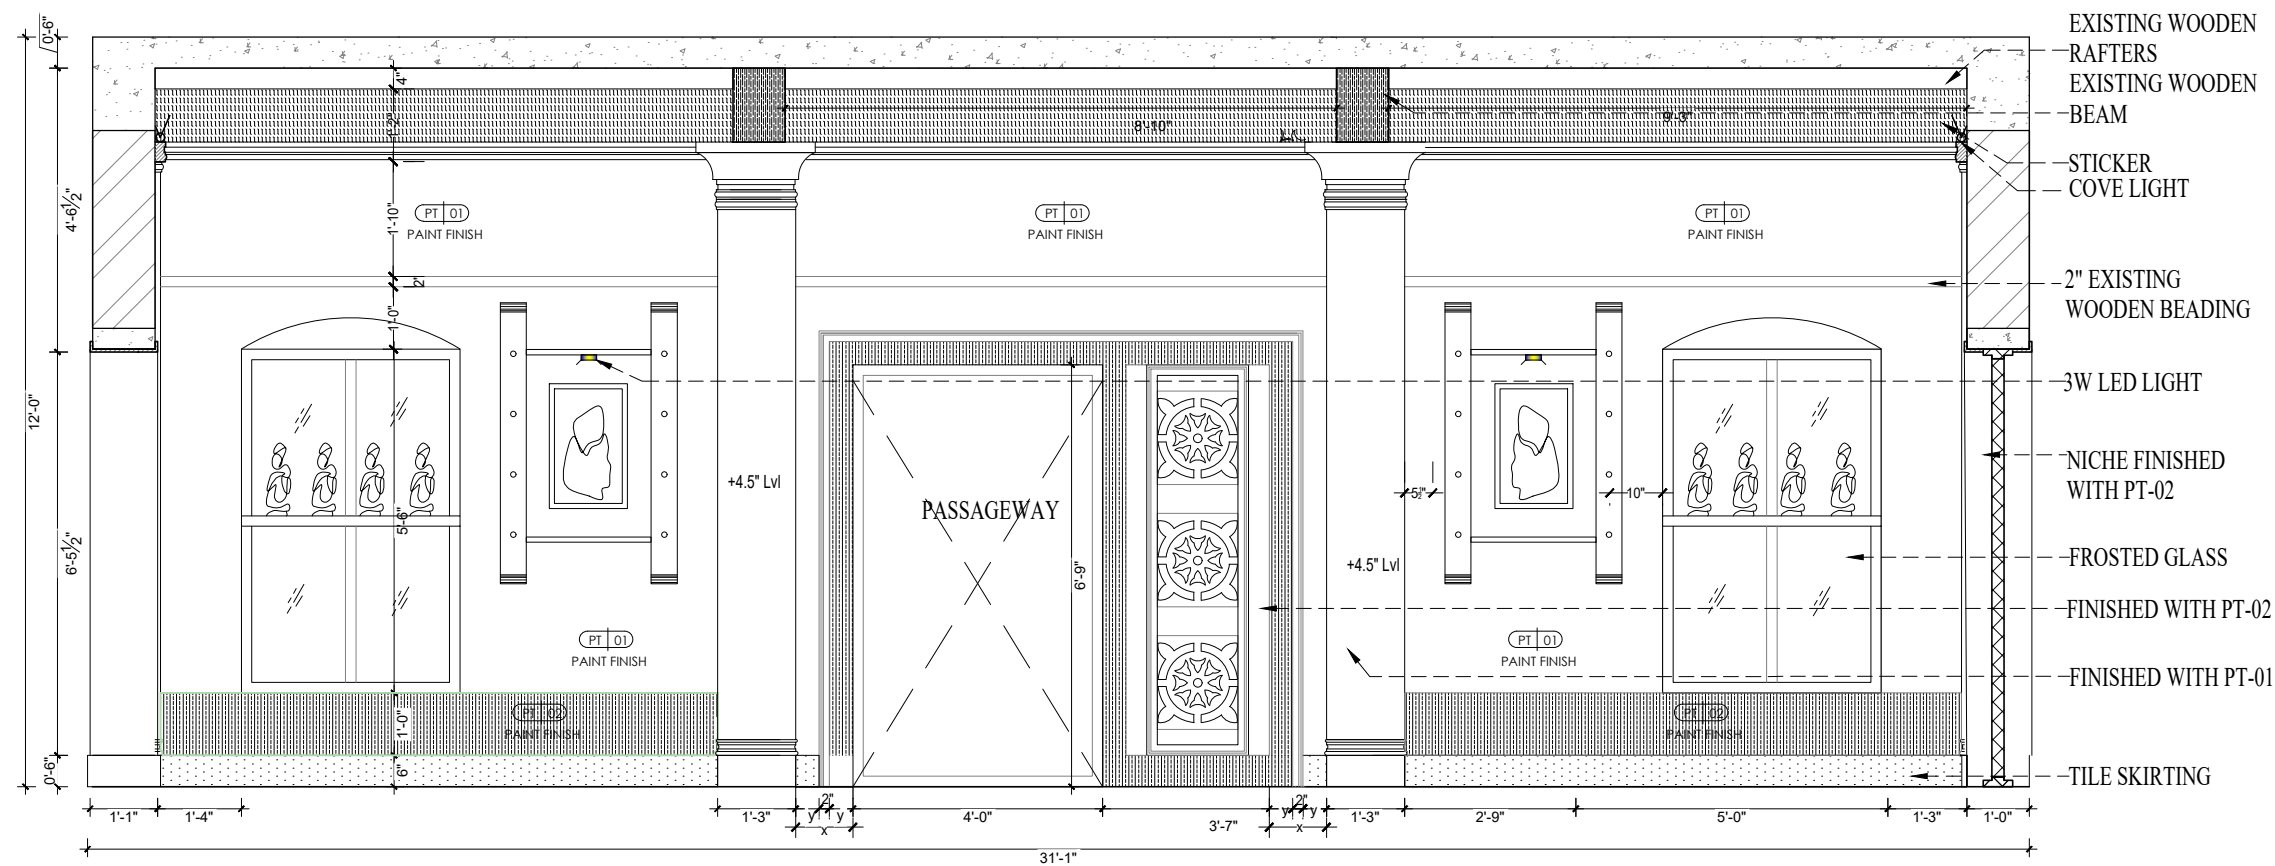


3 ELEVATION-C
TD/03 SCALE: NTS

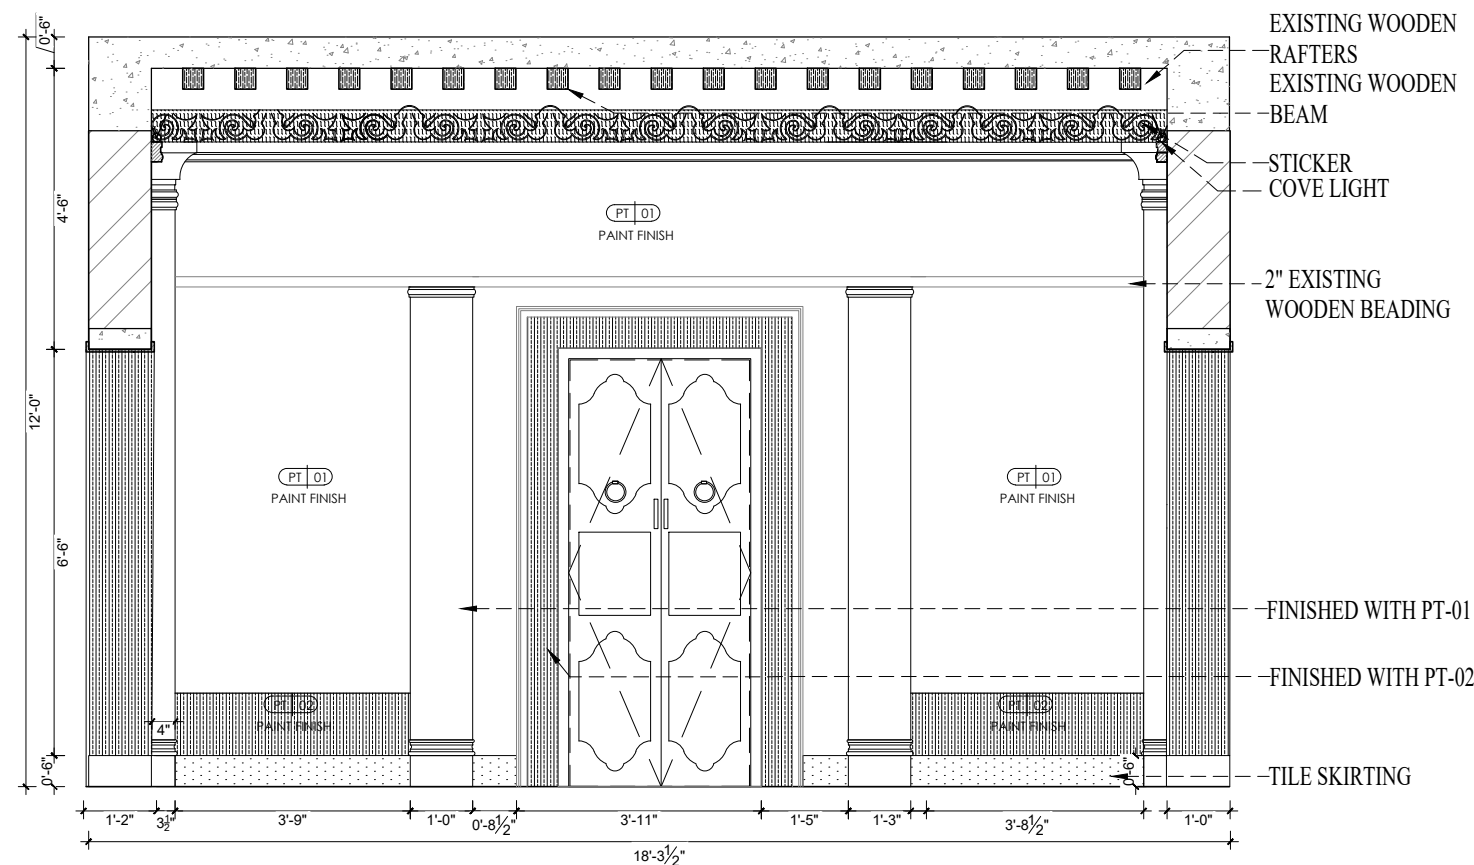


4 ELEVATION-D
TD/04 SCALE: NTS

REV.	DESCRIPTION	DATE	BY	CHD.
AMENDMENT				
GENERAL NOTES:				
* ALL DIMENSIONS ARE IN FEET & INCHES AND ARE UNFINISHED DIMENSIONS UNLESS OTHERWISE SPECIFIED. * ALL LEVELS ARE IN FEET & INCHES AND ARE UNFINISHED LEVELS UNLESS OTHERWISE SPECIFIED * DO NOT SCALE DRAWINGS. ONLY WRITTEN DIMENSING SHALL BE FOLLOWED. ANY DISCREPANCIES NOTED SHALL BE BROUGHT TO THE NOTICE OF THE ARCHITECT PRIOR TO ERECTION. * FOR DETAILS SEE DOORS, WINDOWS, GRILLS, GATES, SKYLIGHT, TOILETS, STAIRCASES, HANDRAIL, RAILING, ETC. REFER TO SPECIFIC ARCHITECTURAL DRAWINGS. * THESE DRAWINGS SHALL BE CORRELATED AND READ IN CONJUNCTION WITH CERTIFIED CONSULTANT'S APPROVED DRAWINGS FOR STRUCTURAL MEMBERS, SERVICES SUCH AS PLUMBING, SANITARY ELECTRICAL. * PLAN, SECTION AND ELEVATION DRAWINGS REFER DRG. NO.:				

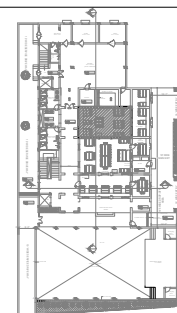

KEY PLAN

 

☐ CONCEPTUAL DRAWING	☒ WORKING DRAWING
☐ SCHEMATIC DRAWING	☐ AS BUILT DRAWING

SCALE: AS NOTED	DRAWN:M SATHIYA	NORTH:	
DATE: 06-07-2022	CHKD: R.GANESAN		
DRAWING NO.:		SHEET SIZE & NO.:	REV. NO.:
		A3	R0

CLIENT:
SLPL


PROJECT:	
SUBJECT: TRICHY	

DRAWING TITLE:
GROUND FLOOR RESTAURANT 1 - INTERIOR WALL ELEVATIONS

ARCHITECTS:


TRANSFORM 

No.17 (OLD No.10), ARK COLONY, ELDAMS ROAD, ALWARPET, CHENNAI- 600018.
Tel : +91-44-24671493, 24997165, Fax: +91-44-24987559.
E-mail : interiors@transformdesign.net / admin@transformdesign.net
Web: www.transformdesign.net

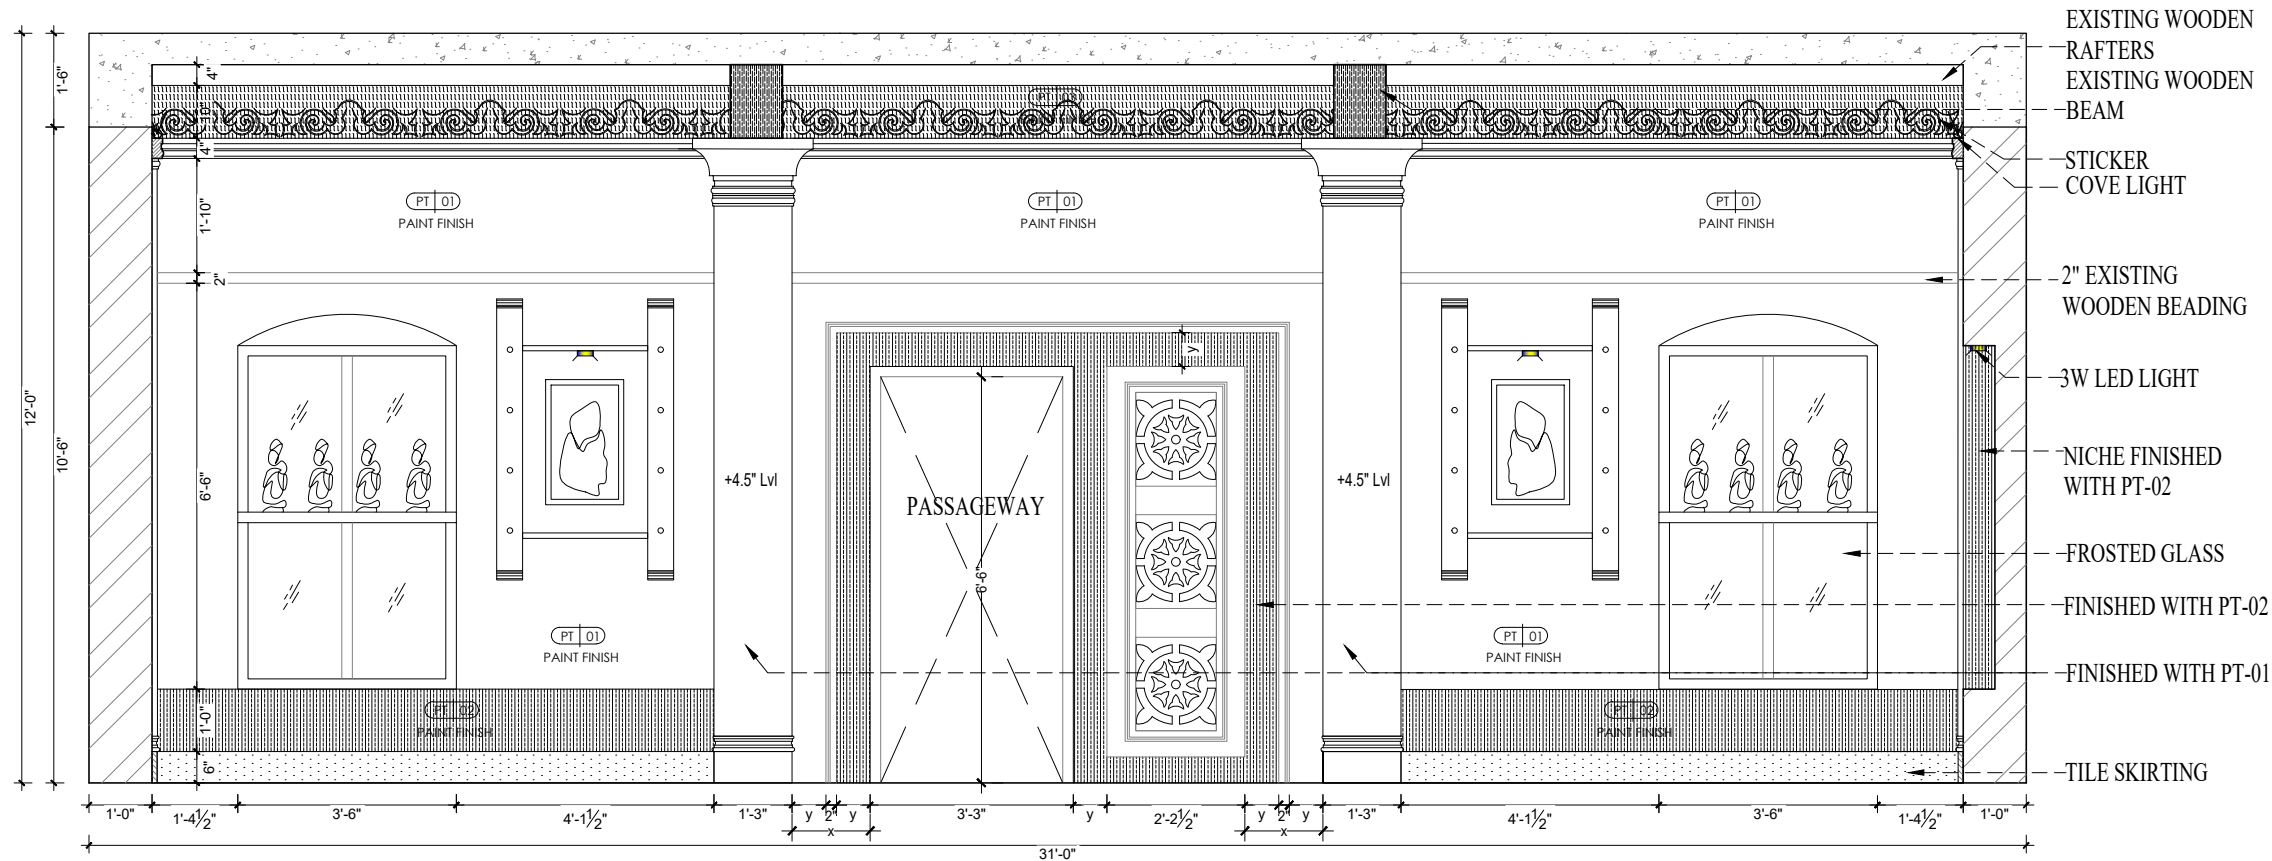


1 ELEVATION-A
TDI01 SCALE: NTS


REV.	DESCRIPTION	DATE	BY	CHD.

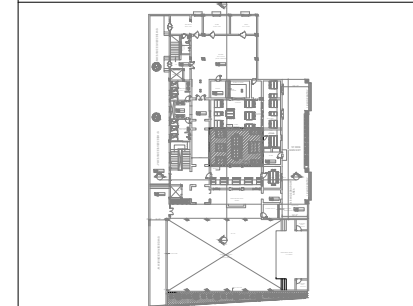

KEY PLAN

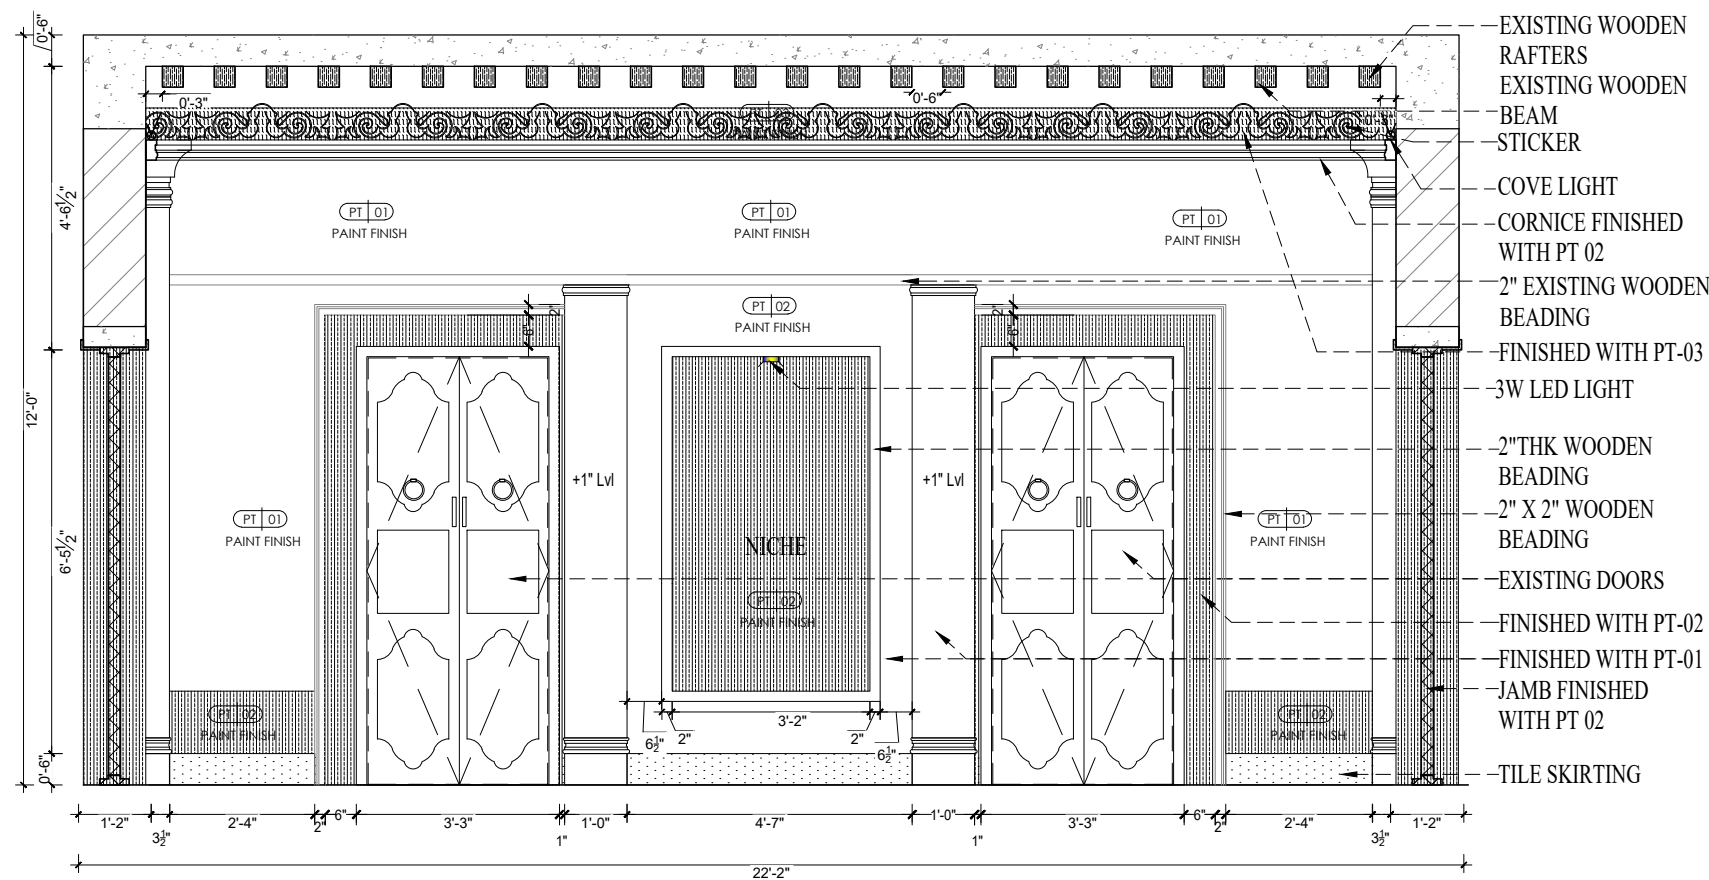

2 ELEVATION-B
TDI02 SCALE: NTS

 


☐ CONCEPTUAL DRAWING	☒ WORKING DRAWING
☐ SCHEMATIC DRAWING	☐ AS BUILT DRAWING

SCALE: AS NOTED	DRAWN: M. SATHIYA	NORTH:
DATE: 06-07-2022	CHKD: R. GANESAN	
DRAWING NO.:	SHEET SIZE & NO.: REV. NO.:	
	A3	R0

CLIENT: SLPL
PROJECT: SLPL AT TRICHY
DRAWING TITLE: GROUND FLOOR RESTAURANT 2 - INTERIOR WALL ELEVATIONS

ARCHITECTS: TRANSFORM
No.17 (OLD No.10), ARK COLONY, ELDAMS ROAD, ALWARPET, CHENNAI- 600018. Tel : +91-44-24671493, 24997165, Fax: +91-44-24987559. E-mail : interiors@transformdesign.net / admin@transformdesign.net Web: www.transformdesign.net

THESE DRAWINGS ARE UNDER COPYRIGHT AND ARE THE PROPERTY OF TRANSFORM DESIGN. NONE OF THE DRAWINGS AND RELATED DOCUMENTS CAN BE REPRODUCED, COPIED IN WHOLE OR IN PART WITHOUT PRIOR EXPRESSED WRITTEN CONSENT OF TRANSFORM DESIGN. THESE DRAWINGS CANNOT BE HANDED OVER TO A THIRD PARTY OR USED FOR ANY PURPOSE OTHER THAN THAT FOR WHICH IT HAS BEEN LOANED. AFTER FULFILLING THE PURPOSE OF ISSUE, THE DRAWINGS SHALL BE RETURNED TO TRANSFORM DESIGN.

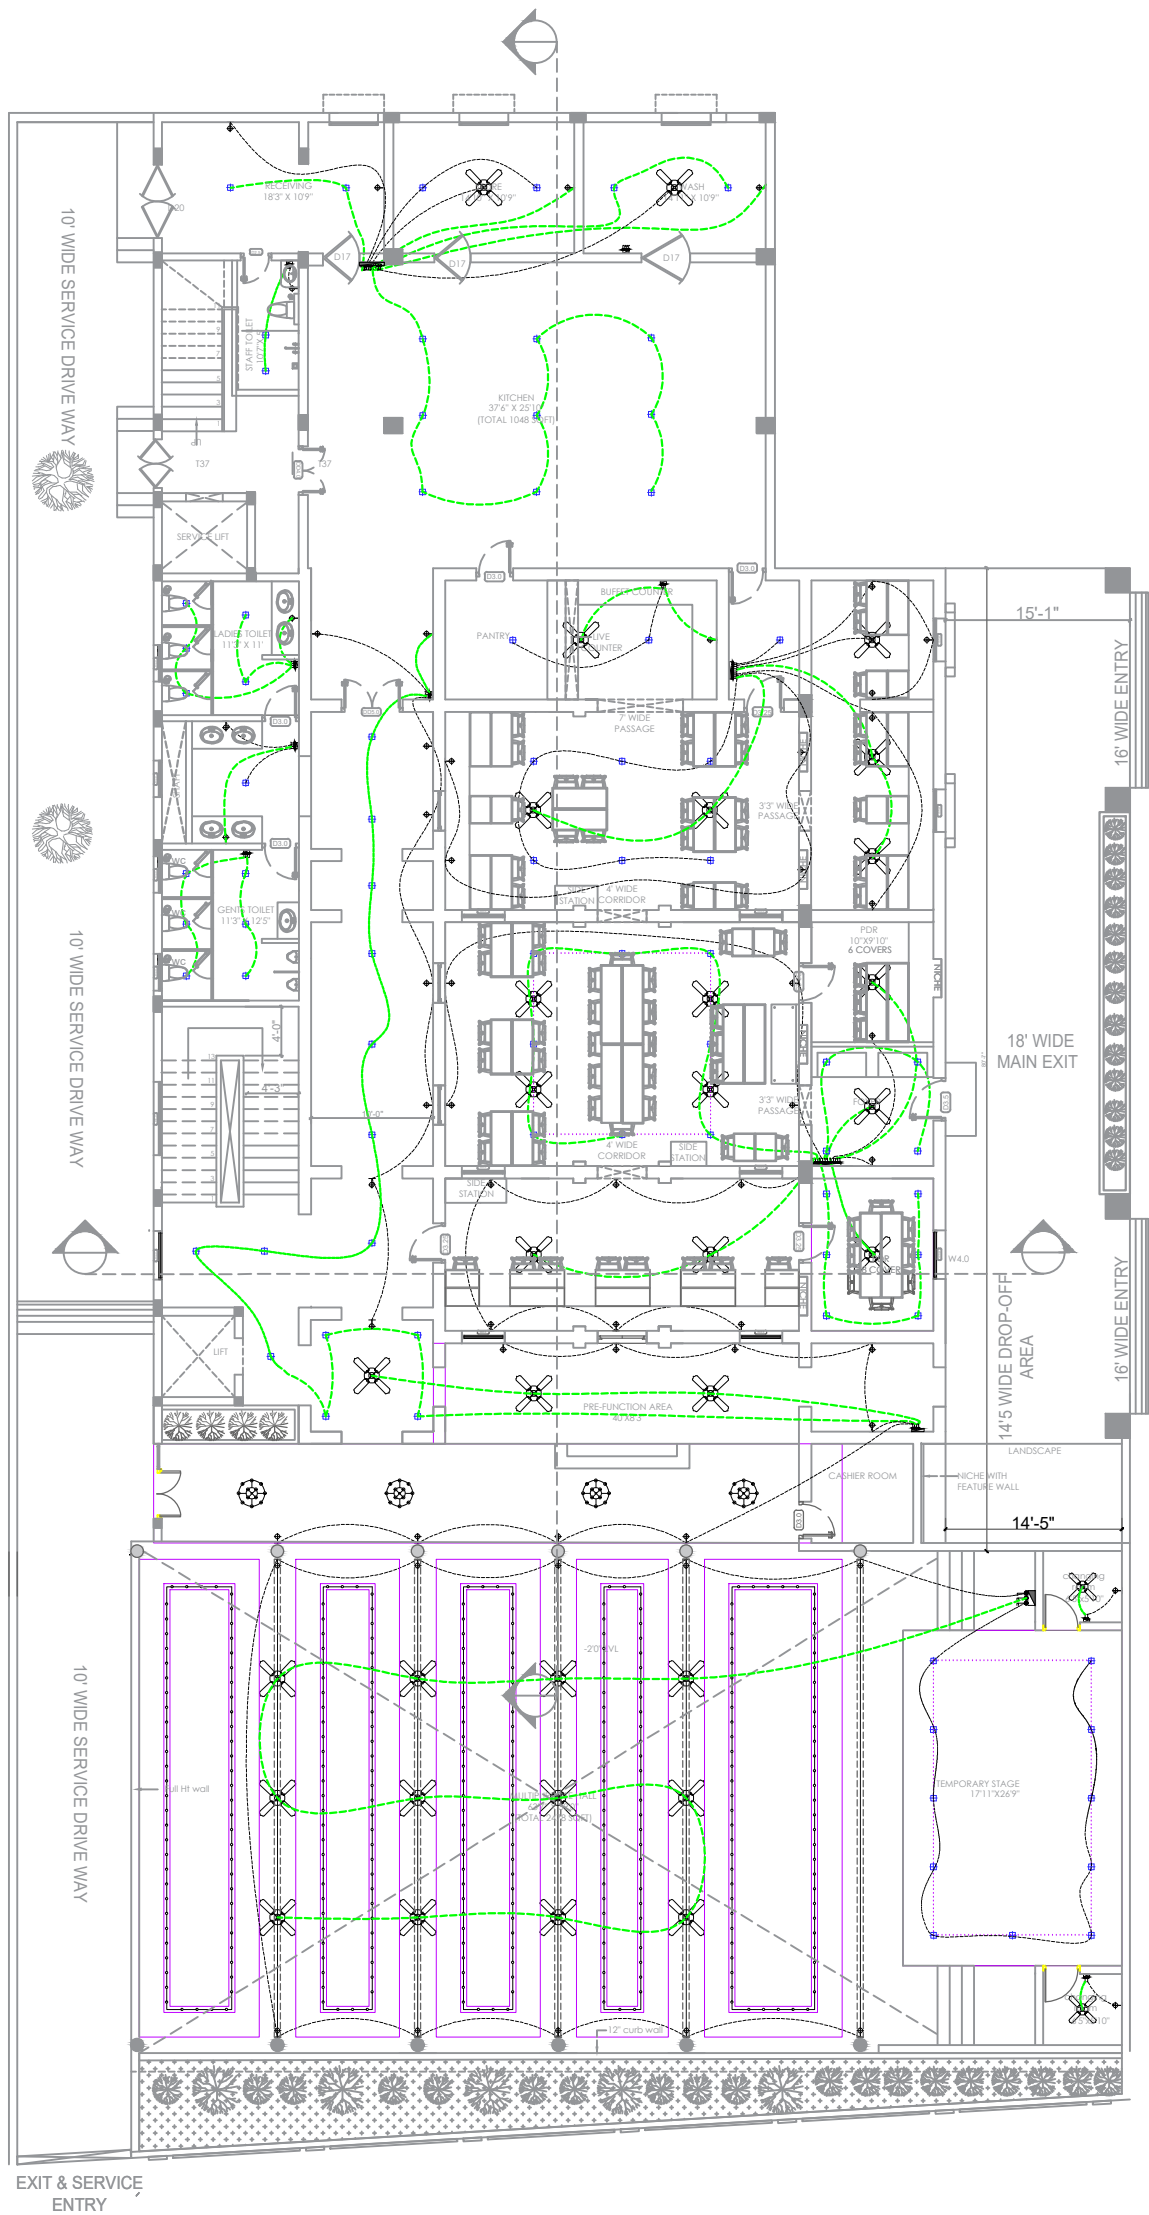

LEGEND		
ITEM REF	PARTICULAR	LEVEL
△	6A POWER SOCKET	4'-0"Height AFFL
△	16A POWER SOCKET	4'-0"Height AFFL
△	TELEVISION SOCKET	3'-6"Height AFFL
⊙	GEYSER SOCKET (ABOVE FALSE CEILING)	7'-0"Height AFFL
⌋	SINGLE WAY SWITCH	4'-0"Height AFFL
⌋	TWO WAY SWITCH	4'-0"Height AFFL
⌋	SWITCH BOX	4'-0"Height AFFL
⊕	48" DIA CEILING FAN	CEILING
⊕	20A MC SOCKET	4'-0"Height AFFL
⊕	WALL MOUNTED LIGHT	7'-10"Height AFFL
⊕	WALL MOUNTED FAN	7'-10"Height AFFL
⊕	EXHAUST FAN	7'-0"Height AFFL
⊕	WASHBASIN WALL LIGHT	6'-6"Height AFFL
⊕	CALLING BELL BUZZER	4'-0"Height AFFL
⊕	CALLING BELL	7'-0"Height AFFL
⊕	AC POINT	7'-10"Height AFFL
---	TWO WAY CIRCUIT	
---	SINGLE WAY CIRCUIT	
⊕	CEILING MOUNTED LIGHT FIXED	CEILING

1

TD/01

GROUND FLOOR LAYOUT


SCALE: NTS

REV.	DESCRIPTION	DATE	BY	CHD.
		24-06-2021		
AMENDMENT				
GENERAL NOTES:				
• ALL DIMENSIONS ARE IN FEET & INCHES AND ARE UNFINISHED DIMENSIONS UNLESS OTHERWISE SPECIFIED.				
• ALL LEVELS ARE IN FEET & INCHES AND ARE UNFINISHED LEVELS UNLESS OTHERWISE SPECIFIED				
• DO NOT SCALE DRAWINGS. ONLY WRITTEN DIMENSIONS SHALL BE FOLLOWED. ANY DISCREPANCIES NOTED SHALL BE BROUGHT TO THE NOTICE OF THE ARCHITECT PRIOR TO EXECUTION.				
• PLAN, SECTION AND ELEVATION DRAWINGS REFER DRG. NO.:				

GRAPHIC SCALE:	
0" 1/2" 2"	
☐ CONCEPTUAL DRAWING	☐ WORKING DRAWING
☐ SCHEMATIC DRAWING	☐ AS BUILT DRAWING
SCALE: NTS	DRAWN: M SATHIYA
DATE: 21-12-2021	CHKD: GANESH
....	
NORTH:	
SHEET SIZE & NO.: A3	REV. NO.: 02

CLIENT:	SLPL
PROJECT:	SLPL AT TRICHY
DRAWING TITLE:	GROUND FLOOR LAYOUT
ARCHITECTS:	TRANSFORM
No.17 (OLD No.10), ARK COLONY, ELDAMS ROAD, ALWARPET, CHENNAI- 600018. Tel : +91-44-24671493, 24997165, Fax: +91-44-24987559. E-mail : interiors@transformdesign.net / admin@transformdesign.net Web: www.transformdesign.net	

THESE DRAWINGS ARE UNDER COPYRIGHT AND ARE THE PROPERTY OF TRANS-FORM. NONE OF THE DRAWINGS AND RELATED DOCUMENTS CAN BE REPRODUCED, COPIED IN WHOLE OR IN PART WITHOUT PRIOR EXPRESSED WRITTEN CONSENT OF TRANS-FORM. THESE DRAWINGS CANNOT BE HANDED OVER TO A THIRD PARTY OR USED FOR ANY PURPOSE, OTHER THAN THAT FOR WHICH IT HAS BEEN LOANED. AFTER FULFILLING THE PURPOSE OF ISSUE THE DRAWINGS SHALL BE RETURNED TO TRANS-FORM.

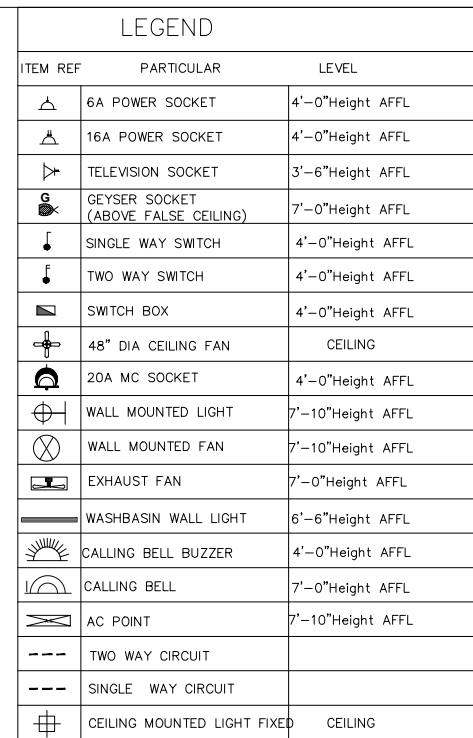


SCALE: NTS

GRAPHIC SCALE: 			
☐ CONCEPTUAL DRAWING	☐ WORKING DRAWING		
☒ SCHEMATIC DRAWING	☐ AS BUILT DRAWING		

SCALE: NTS	DRAWN: M SATHIYA	NORTH: 	
DATE: 21-12-2021	CHKD: GN		
DRAWING NO.:		SHEET SIZE & NO.: A3	REV. NO.: 02

CLIENT:	
SLPL	
PROJECT:	
TRICHY CONVENTION CENTRE	
DRAWING TITLE:	
SECOND FLOOR- ELECTRICAL LAYOUT	
ARCHITECTS:	
	
No.17 (OLD No.10), ARK COLONY, ELDAMS ROAD, ALWARPET, CHENNAI- 600018. Tel : +91-44-24671493, 24997165, Fax: +91-44-24987559. E-mail : interiors@transformdesign.net / admin@transformdesign.net Web: www.transformdesign.net	

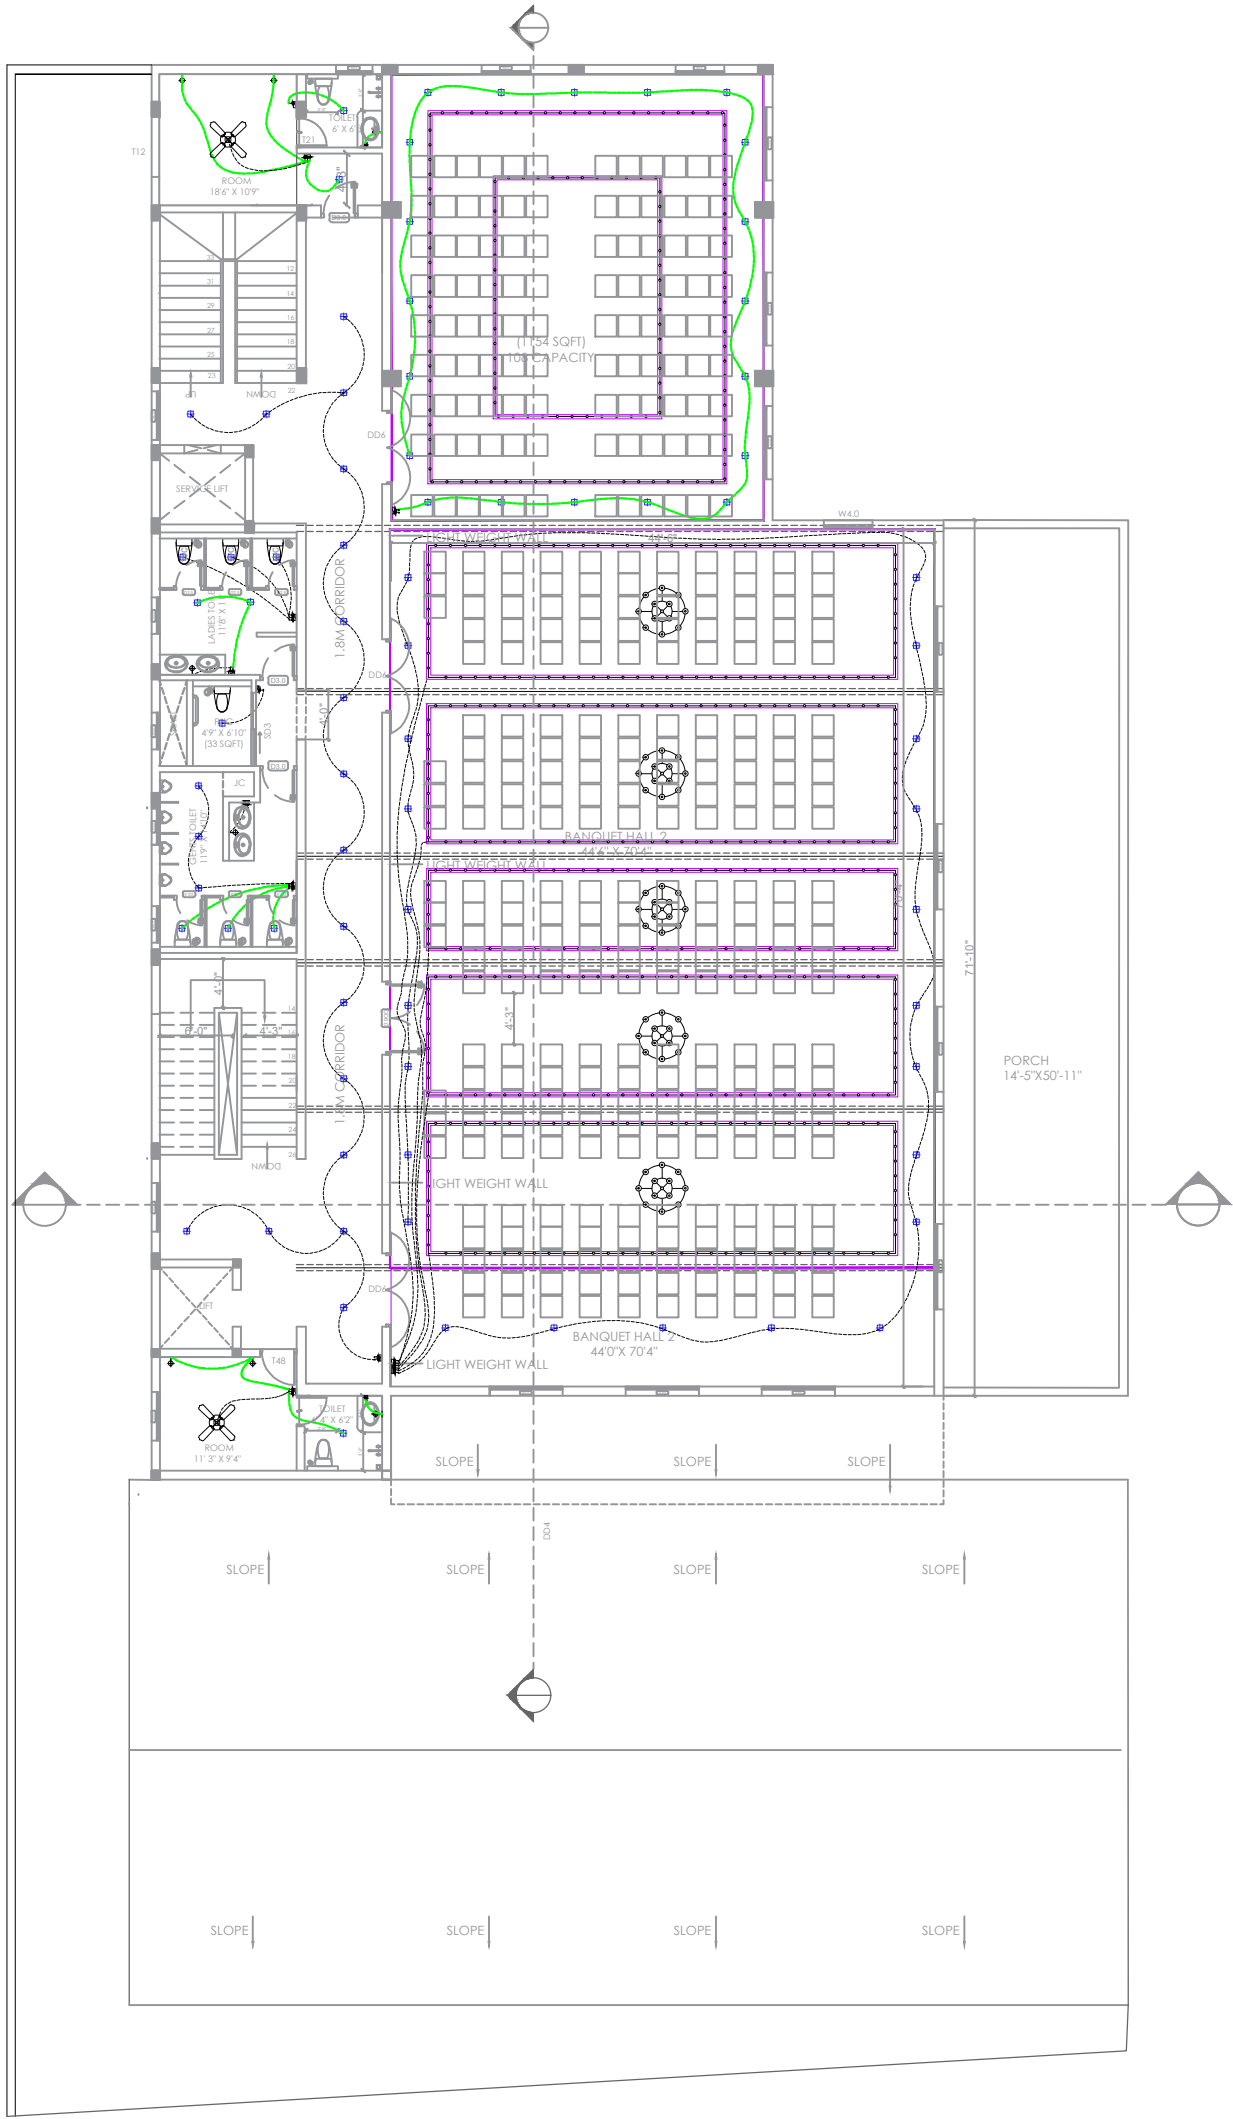

LEGEND		
ITEM REF	PARTICULAR	LEVEL
△	6A POWER SOCKET	4'-0"Height AFFL
△	16A POWER SOCKET	4'-0"Height AFFL
▷	TELEVISION SOCKET	3'-6"Height AFFL
⊙	GEYSER SOCKET (ABOVE FALSE CEILING)	7'-0"Height AFFL
⌋	SINGLE WAY SWITCH	4'-0"Height AFFL
⌋	TWO WAY SWITCH	4'-0"Height AFFL
⊞	SWITCH BOX	4'-0"Height AFFL
⊞	48" DIA CEILING FAN	CEILING
⊞	20A MC SOCKET	4'-0"Height AFFL
⊞	WALL MOUNTED LIGHT	7'-10"Height AFFL
⊞	WALL MOUNTED FAN	7'-10"Height AFFL
⊞	EXHAUST FAN	7'-0"Height AFFL
⊞	WASHBASIN WALL LIGHT	6'-6"Height AFFL
⊞	CALLING BELL BUZZER	4'-0"Height AFFL
⊞	CALLING BELL	7'-0"Height AFFL
⊞	AC POINT	7'-10"Height AFFL
---	TWO WAY CIRCUIT	
---	SINGLE WAY CIRCUIT	
⊞	CEILING MOUNTED LIGHT FIXED	CEILING

1

TD/01

FIRST FLOOR LAYOUT


SCALE: NTS

REV.	DESCRIPTION	DATE	BY	CHD.
AMENDMENT				
GENERAL NOTES:				
• ALL DIMENSIONS ARE IN FEET & INCHES AND ARE UNFINISHED DIMENSIONS UNLESS OTHERWISE SPECIFIED.				
• ALL LEVELS ARE IN FEET & INCHES AND ARE UNFINISHED LEVELS UNLESS OTHERWISE SPECIFIED				
• DO NOT SCALE DRAWINGS. ONLY WRITTEN DIMENSIONS SHALL BE FOLLOWED. ANY DISCREPANCIES NOTED SHALL BE BROUGHT TO THE NOTICE OF THE ARCHITECT PRIOR TO EXECUTION.				
• PLAN, SECTION AND ELEVATION DRAWINGS REFER DRG. NO.:				

GRAPHIC SCALE:	
0" 1/2" 2"	
☐ CONCEPTUAL DRAWING	☐ WORKING DRAWING
☒ SCHEMATIC DRAWING	☐ AS BUILT DRAWING
SCALE: NTS	DRAWN: M SATHIYA
DATE: 21-12-2021	CHKD: GANESH
....	

CLIENT:	SLPL
PROJECT:	SLPL AT TRICHY
DRAWING TITLE:	GROUND FLOOR LAYOUT
ARCHITECTS:	TRANSFORM
No.17 (OLD No.10), ARK COLONY, ELDAMS ROAD, ALWARPET, CHENNAI- 600018. Tel : +91-44-24671493, 24997165, Fax: +91-44-24987559. E-mail : interiors@transformdesign.net / admin@transformdesign.net Web: www.transformdesign.net	

THESE DRAWINGS ARE UNDER COPYRIGHT AND ARE THE PROPERTY OF TRANS-FORM. NONE OF THE DRAWINGS AND RELATED DOCUMENTS CAN BE REPRODUCED, COPIED IN WHOLE OR IN PART WITHOUT PRIOR EXPRESSED WRITTEN CONSENT OF TRANS-FORM. THESE DRAWINGS CANNOT BE HANDED OVER TO A THIRD PARTY OR USED FOR ANY PURPOSE, OTHER THAN THAT FOR WHICH IT HAS BEEN LOANED. AFTER FULFILLING THE PURPOSE OF ISSUE THE DRAWINGS SHALL BE RETURNED TO TRANS-FORM.

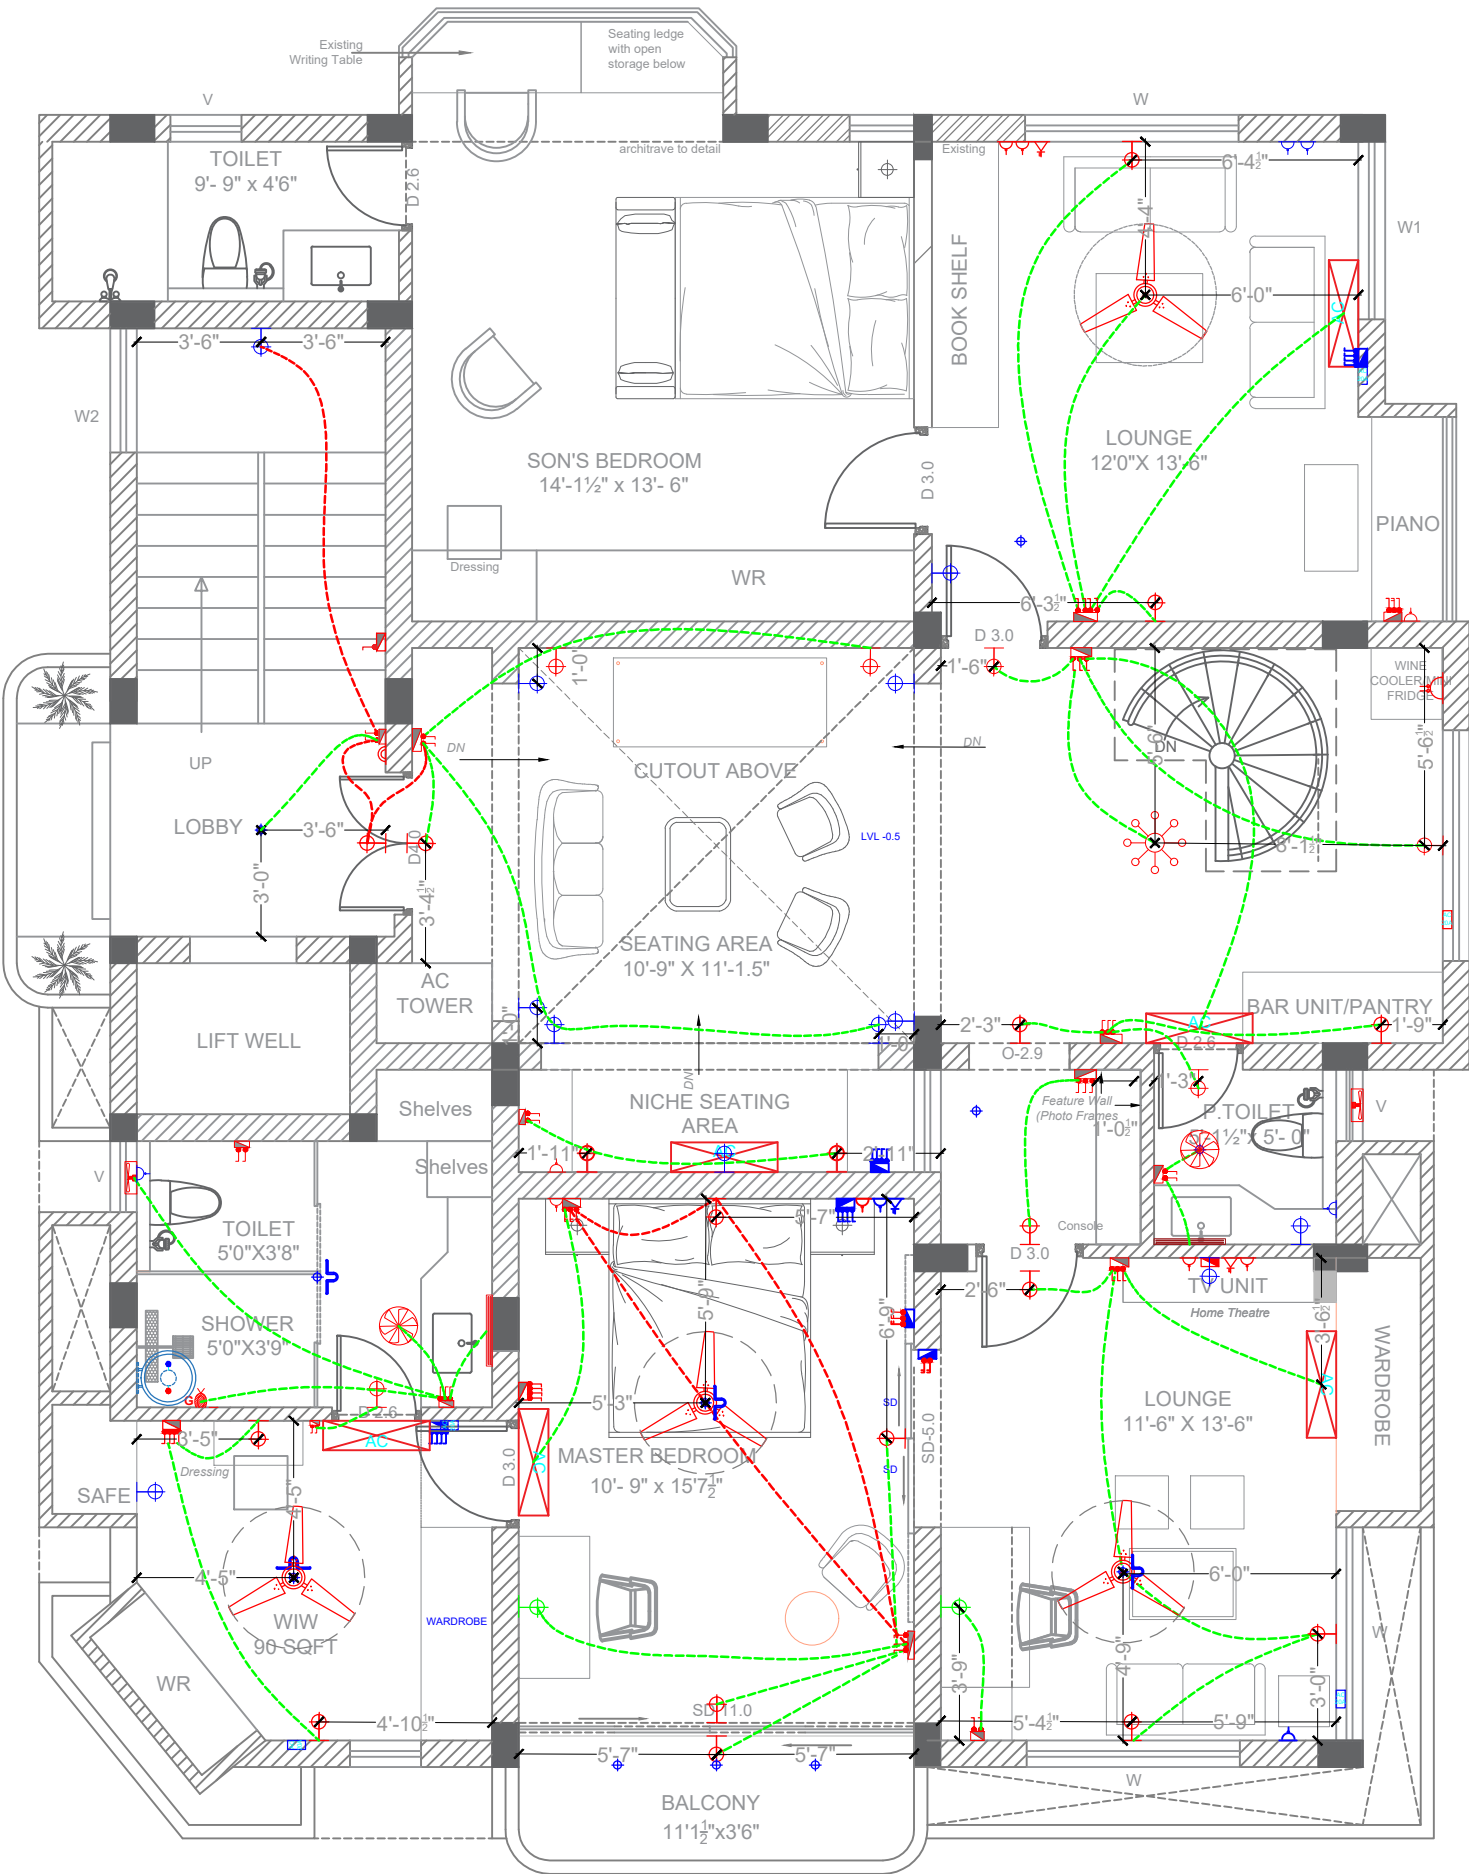

GENERAL NOTES:
ALL DIMENSIONS ARE IN FEET & INCHES AND ARE UNFINISHED DIMENSIONS UNLESS OTHERWISE SPECIFIED.
ALL LEVELS ARE IN FEET & INCHES AND ARE UNFINISHED LEVELS UNLESS OTHERWISE SPECIFIED
DO NOT SCALE DRAWINGS. ONLY WRITTEN DIMENSIONS SHALL BE FOLLOWED. ANY DISCREPANCIES NOTED SHALL BE BROUGHT TO THE NOTICE OF THE ARCHITECT PRIOR TO EXECUTION.
FOR DETAILS SUCH AS DOORS, WINDOWS, GRILLS, GATES, SKYLIGHT, TOILETS, STAIRCASES, HANDRAIL, RAILING, ETC. REFER RESPECTIVE ARCHITECTURAL DRAWINGS.
THESE DRAWINGS SHALL BE CORRELATED AND READ IN CONJUNCTION WITH RESPECTIVE CONSULTANTS APPROVED DRAWINGS FOR STRUCTURAL MEMBERS, SERVICES SUCH AS PLUMBING, SANITARY, ELECTRICAL.
PLAN, SECTION AND ELEVATION DRAWINGS REFER DRG. NO.: XYZ


SPECIFICATIONS

LEGEND

ITEM REF	PARTICULAR	LEVEL
	6A POWER SOCKET	4'-0"Height AFFL
	16A SOCKET	4'-0"Height AFFL
	TELEPHONE SOCKET	2'-6"Height AFFL
	TELEVISION SOCKET	3'-6"Height AFFL
	GEYSER SOCKET (ABOVE FALSE CEILING)	7'-0"Height AFFL
	SINGLE WAY SWITCH	4'-0"Height AFFL
	TWO WAY SWITCH	4'-0"Height AFFL
	SWITCH BOX	4'-0"Height AFFL
	CEILING FAN	CEILING
	20A MC SOCKET	4'-0"Height AFFL
	WALL MOUNTED LIGHT	7'-10"Height AFFL
	WALL MOUNTED FAN	6'-0"Height AFFL
	EXHAUST FAN	7'-6"Height AFFL
	WASHBASIN WALL LIGHT	6'-6"Height AFFL
	CALLING BELL BUZZER	4'-0"Height AFFL
	CALLING BELL	7'-10"Height AFFL
	RO POINT	4'-0"Height AFFL
	CHANDLIER LIGHT	CEILING
	DISTRIBUTION BOARD	5'-0"Height AFFL
	A.C POINT	ABOVE LINTEL
	CEILING MOUNTED LIGHT FIXED	CEILING
	AC STABILIZER UNIT	ABOVE LINTEL
	CAMERA	ABOVE LINTEL
	SINGLE WAY CIRCUIT	
	TWO WAY CIRCUIT	

NOTES:
1. POSITION OF ALL SWITCH BOXES TO BE 9" AWAY FROM THE WALL OR DOOR OPENING.
2. 6A TO BE INCLUDED IN ALL THE SWITCH BOX.
3. TWO CIRCUITS OF SAME PHASE CAN BE TAKEN IN ONE 25MM DIA CONDUIT.
4. FOR STAIRCASE SEPARATE CONDUIT SHOULD BE LAID CONNECTING ALL FLOORS.
5. BALCONY, UTILITY & TOILET FLOOR SLAB ARE SUNKEN BY 3"

REV.	DESCRIPTION	DATE	BY	CHD.

 

CLIENT:

PROJECT:
PROPOSED COMMERCIAL BUILDING FOR M/S. Maniratanam

DRAWING TITLE:
THIRD FLOOR - ELECTRICAL LAYOUT

☐ CONCEPTUAL DRAWING ☒ WORKING DRAWING
☐ SCHEMATIC DRAWING ☐ AS BUILT DRAWING

SCALE: 1"=6'0"

DRAWN: DS

REVISION NO: R2

DATE: 06.09.2022

CHKD:

APPROVED:

DRAWING NO.:


SHEET SIZE & NO:
A3

ARCHITECTS:

TRANSFORM

No:10,ARK COLONY, ELDAMS ROAD, ALWARPET, CHENNAI-600 018.
Tel : +91-44-24342734 Fax: +91-44-24342734.
E-mail : ks@transformdesign.net / admin@transformdesign.net
Web: www.transformdesign.net

THESE DRAWINGS ARE UNDER COPYRIGHT AND ARE THE PROPERTY OF TRANSFORM. NONE OF THE DRAWINGS AND RELATED DOCUMENTS CAN BE REPRODUCED, COPIED IN WHOLE OR IN PART WITHOUT PRIOR EXPRESSED WRITTEN CONSENT OF TRANSFORM. THESE DRAWINGS CANNOT BE HANDED OVER TO A THIRD PARTY OR USED FOR ANY PURPOSE, OTHER THAN THAT FOR WHICH IT HAS BEEN LOANED. AFTER FULFILLING THE PURPOSE OF ISSUE THE DRAWINGS SHALL BE RETURNED TO TRANSFORM.

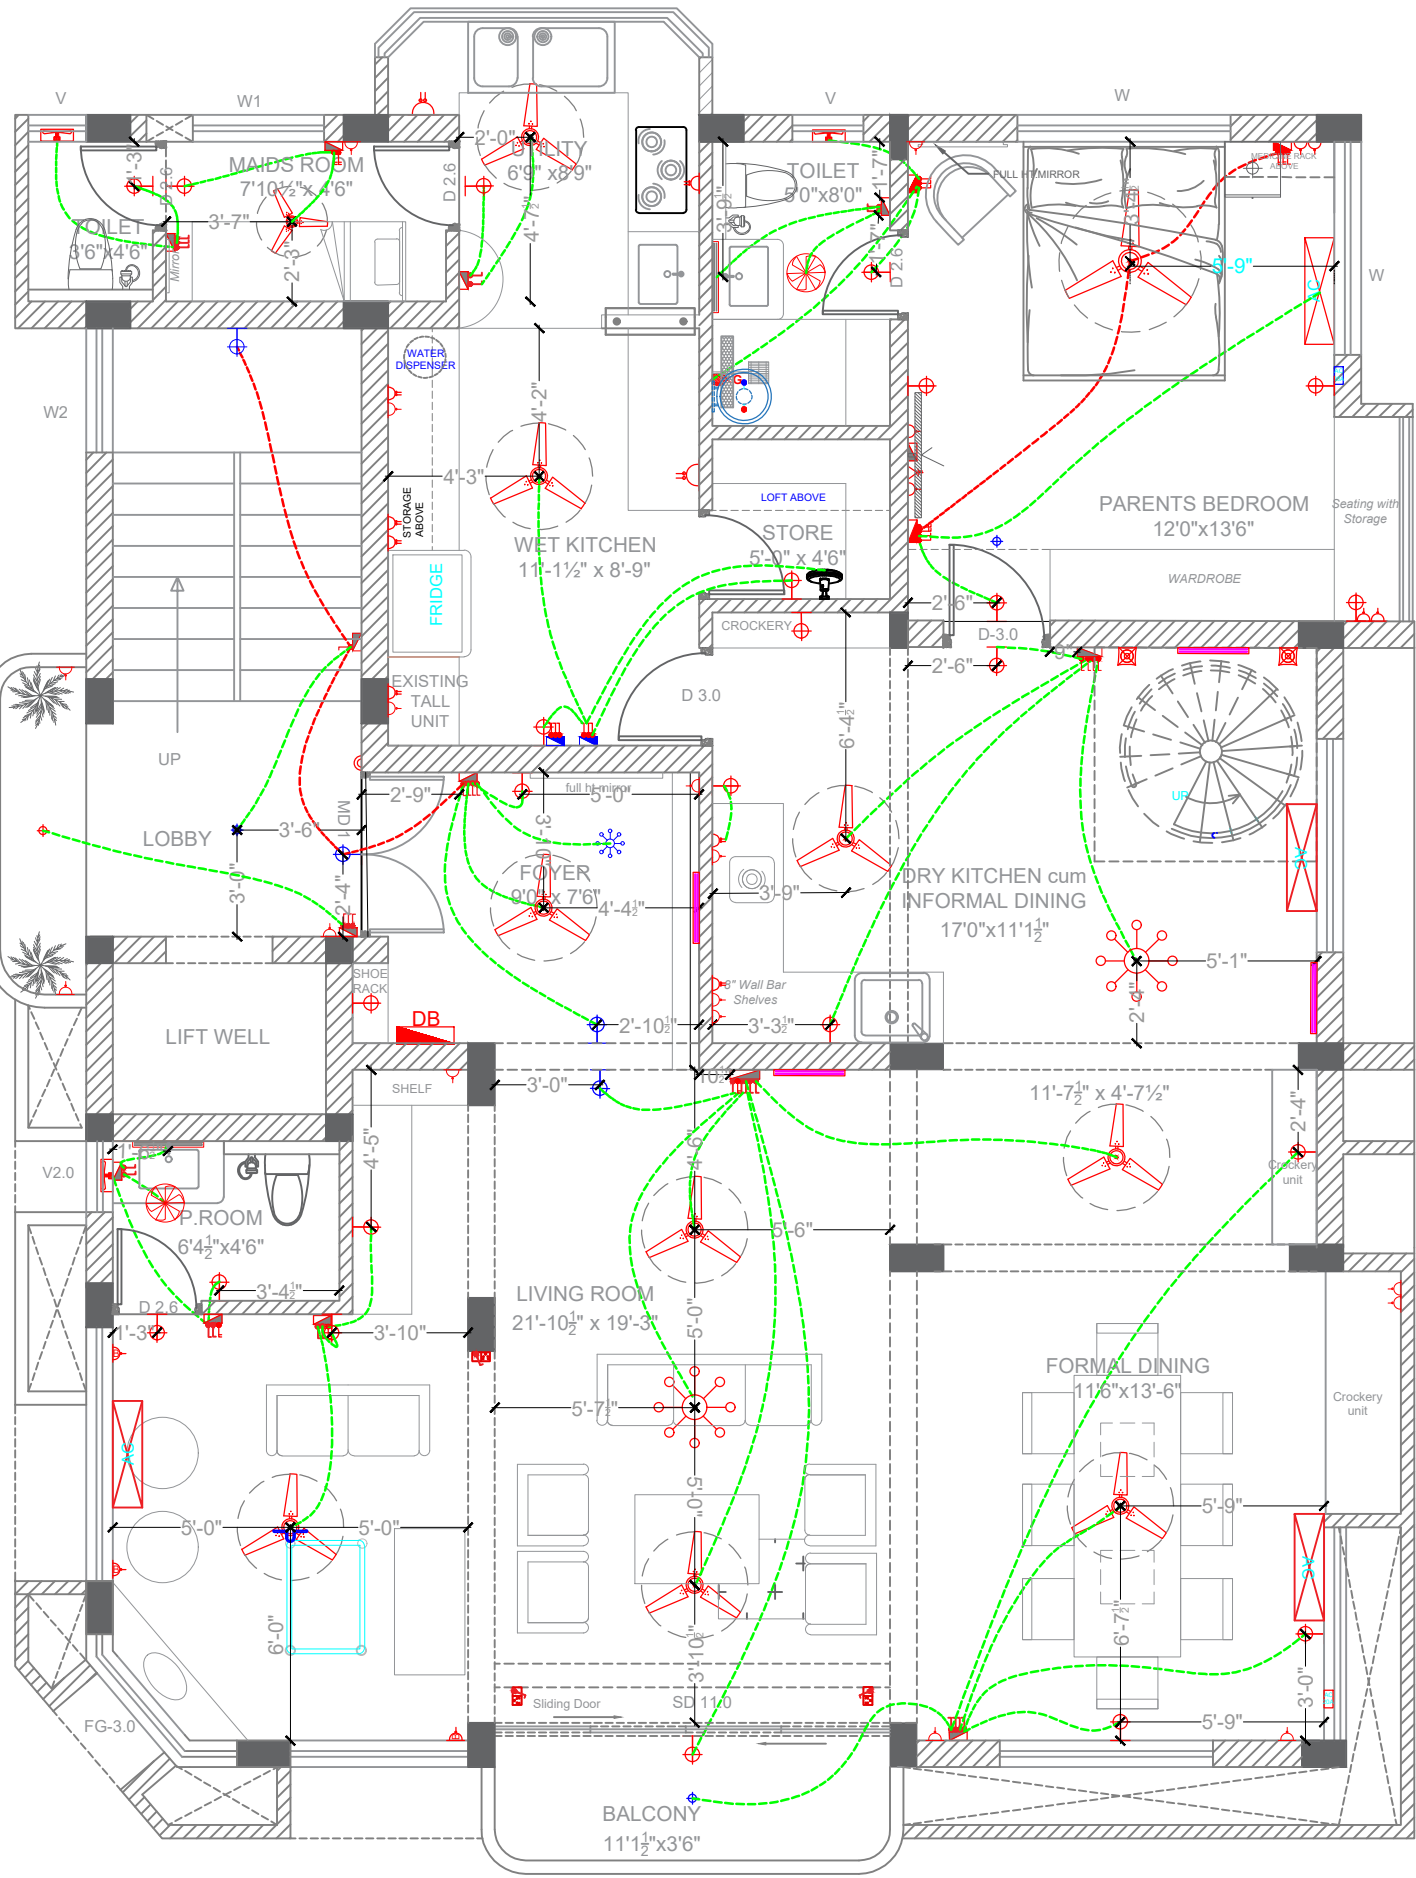

GENERAL NOTES:
ALL DIMENSIONS ARE IN FEET & INCHES AND ARE UNFINISHED DIMENSIONS UNLESS OTHERWISE SPECIFIED.
ALL LEVELS ARE IN FEET & INCHES AND ARE UNFINISHED LEVELS UNLESS OTHERWISE SPECIFIED
DO NOT SCALE DRAWINGS. ONLY WRITTEN DIMENSIONS SHALL BE FOLLOWED. ANY DISCREPANCIES NOTED SHALL BE BROUGHT TO THE NOTICE OF THE ARCHITECT PRIOR TO EXECUTION.
FOR DETAILS SUCH AS DOORS, WINDOWS, GRILLS, GATES, SKYLIGHT, TOILETS, STAIRCASES, HANDRAIL, RAILING, ETC. REFER RESPECTIVE ARCHITECTURAL DRAWINGS.
THESE DRAWINGS SHALL BE CORRELATED AND READ IN CONJUNCTION WITH RESPECTIVE CONSULTANTS APPROVED DRAWINGS FOR STRUCTURAL MEMBERS, SERVICES SUCH AS PLUMBING, SANITARY, ELECTRICAL.
PLAN, SECTION AND ELEVATION DRAWINGS REFER DRG. NO.: XYZ

SPECIFICATIONS		
LEGEND		
ITEM REF	PARTICULAR	LEVEL
	6A POWER SOCKET	4'-0"Height AFFL
	16A SOCKET	4'-0"Height AFFL
	TELEPHONE SOCKET	2'-6"Height AFFL
	TELEVISION SOCKET	3'-6"Height AFFL
	GEYSER SOCKET (ABOVE FALSE CEILING)	7'-0"Height AFFL
	SINGLE WAY SWITCH	4'-0"Height AFFL
	TWO WAY SWITCH	4'-0"Height AFFL
	SWITCH BOX	4'-0"Height AFFL
	CEILING FAN	CEILING
	20A MC SOCKET	4'-0"Height AFFL
	WALL MOUNTED LIGHT	7'-10"Height AFFL
	WALL MOUNTED FAN	6'-0"Height AFFL
	EXHAUST FAN	7'-6"Height AFFL
	WASHBASIN WALL LIGHT	6'-6"Height AFFL
	CALLING BELL BUZZER	4'-0"Height AFFL
	CALLING BELL	7'-10"Height AFFL
	RO POINT	4'-0"Height AFFL
	CHANDLIER LIGHT	CEILING
	DISTRIBUTION BOARD	5'-0"Height AFFL
	A.C POINT	ABOVE LINTEL
	CEILING MOUNTED LIGHT FIXED	CEILING
	AC STABILIZER UNIT	ABOVE LINTEL
	CAMERA	ABOVE LINTEL
	SINGLE WAY CIRCUIT	
	TWO WAY CIRCUIT	
	5A SOCKET	BELOW SILL Lvl - 2' FFL
	5A COVERED SOCKET	IN FLOOR Lvl
	CEILING LIGHT	
	FLOOR LIGHT	IN FLOOR LVL - 0'0"
	PICTURE LIGHT	BELOW LINTEL - 6'6" FFL
	WALL MOUNTED FAN	ABOVE LINTEL - 7'6" FFL

NOTES:
1. POSITION OF ALL SWITCH BOXES TO BE 9" AWAY FROM THE WALL OR DOOR OPENING.
2. 6A TO BE INCLUDED IN ALL THE SWITCH BOX.
3. TWO CIRCUITS OF SAME PHASE CAN BE TAKEN IN ONE 25MM DIA CONDUIT.
4. FOR STAIRCASE SEPARATE CONDUIT SHOULD BE LAID CONNECTING ALL FLOORS.
5. BALCONY, UTILITY & TOILET FLOOR SLAB ARE SUNKEN BY 3"

REV.	DESCRIPTION	DATE	BY	CHD.



CLIENT:

PROJECT:
PROPOSED COMMERCIAL BUILDING FOR M/S. Maniratanam

DRAWING TITLE:
SECOND FLOOR - ELECTRICAL LAYOUT

☐ CONCEPTUAL DRAWING ☒ WORKING DRAWING
☐ SCHEMATIC DRAWING ☐ AS BUILT DRAWING

SCALE: 1"=6'0" DRAWN: M SATHIYA REVISION NO: R3


DATE: 22.09.2022 CHKD: TABITHA APPROVED:

DRAWING NO.: SHEET SIZE & NO:
A3


ARCHITECTS:
TRANSFORM

No:10,ARK COLONY, ELDAMS ROAD, ALWARPET, CHENNAI-600 018.
Tel : +91-44-24342734 Fax: +91-44-24342734.
E-mail : ks@transformdesign.net / admin@transformdesign.net
Web: www.transformdesign.net

THESE DRAWINGS ARE UNDER COPYRIGHT AND ARE THE PROPERTY OF TRANSFORM. NONE OF THE DRAWINGS AND RELATED DOCUMENTS CAN BE REPRODUCED, COPIED IN WHOLE OR IN PART WITHOUT PRIOR EXPRESSED WRITTEN CONSENT OF TRANSFORM. THESE DRAWINGS CANNOT BE HANDED OVER TO A THIRD PARTY OR USED FOR ANY PURPOSE, OTHER THAN THAT FOR WHICH IT HAS BEEN LOANED. AFTER FULFILLING THE PURPOSE OF ISSUE THE DRAWINGS SHALL BE RETURNED TO TRANSFORM.

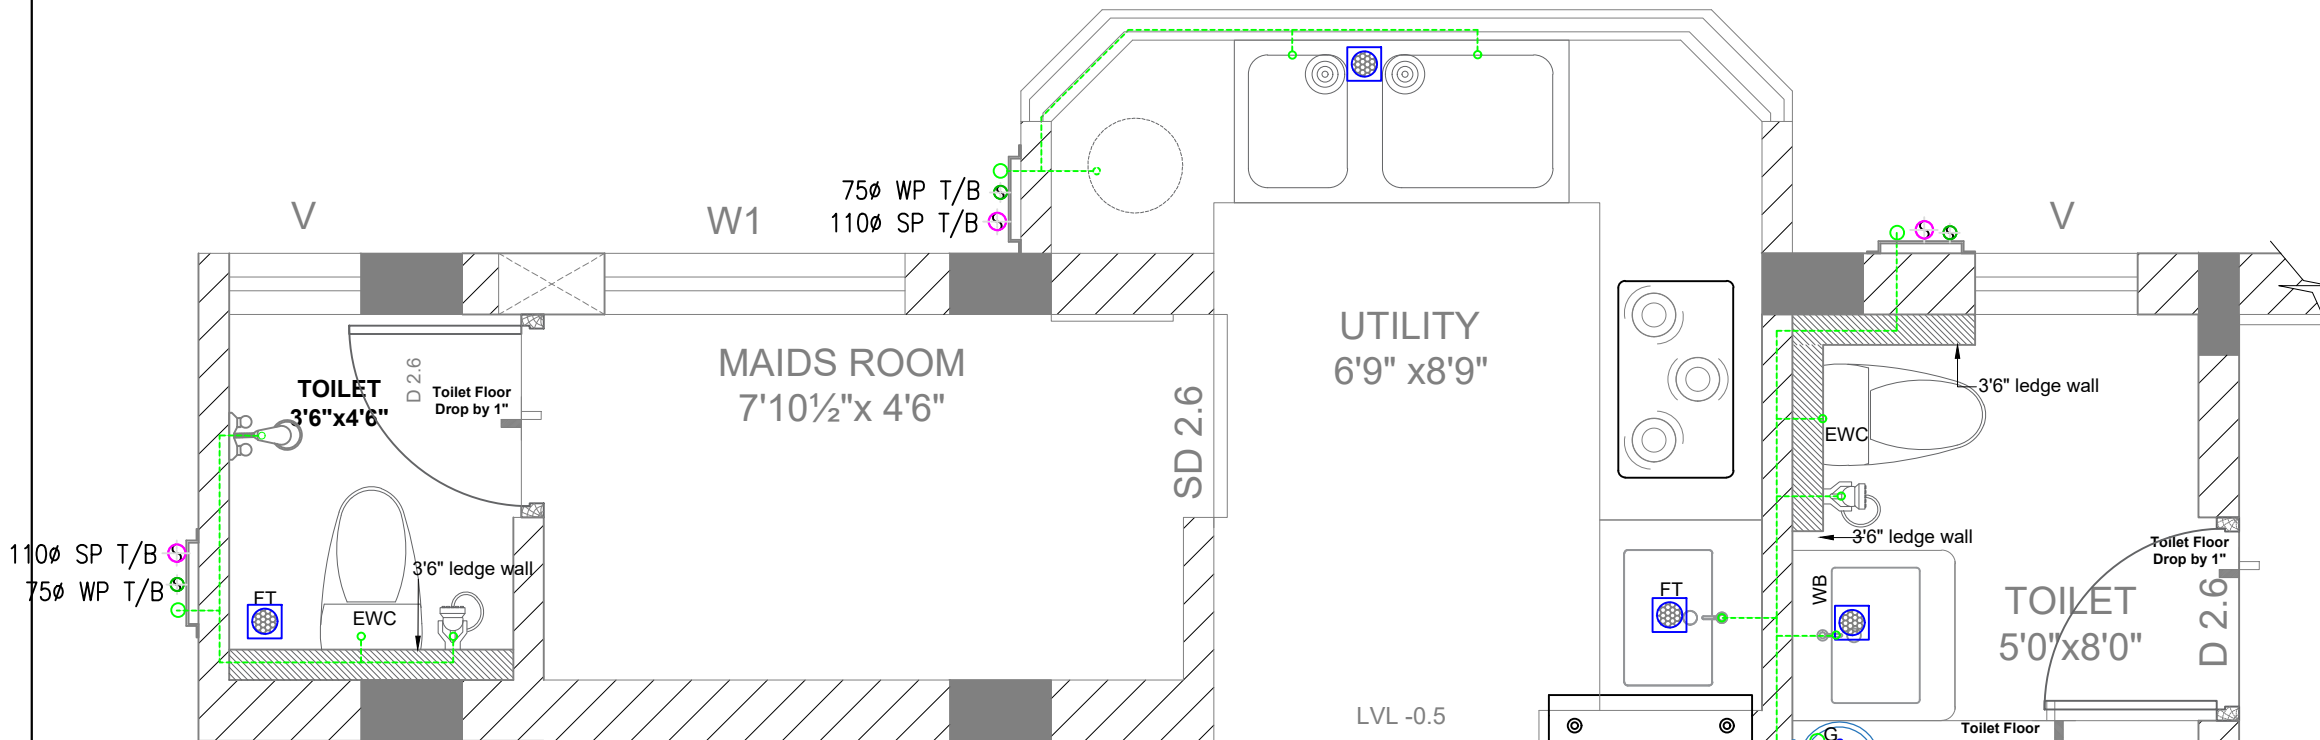

SECOND FLOOR KITCHEN AND TOILET
WATER INLET LAYOUT

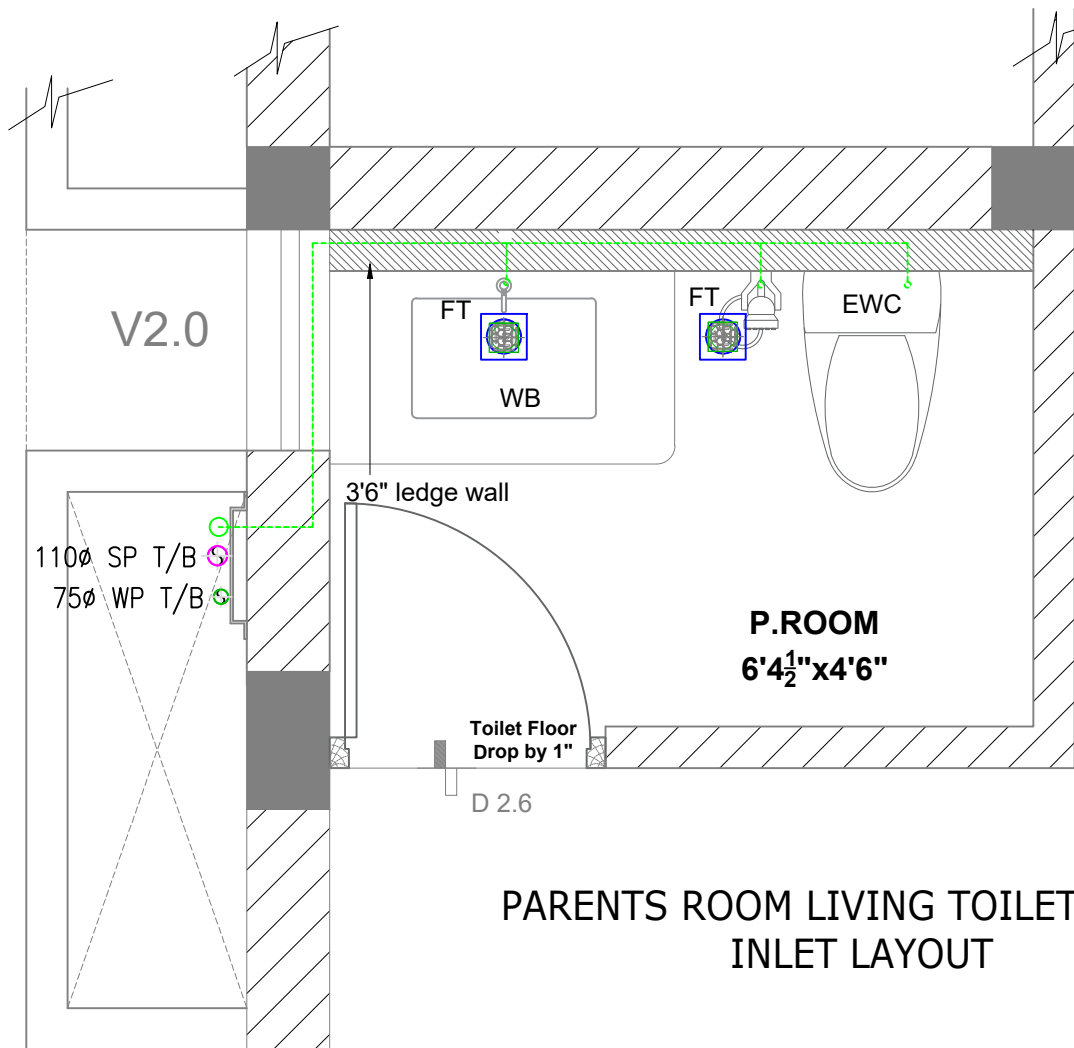


PARENTS ROOM LIVING TOILET WATER
INLET LAYOUT


GENERAL NOTES:
ALL DIMENSIONS ARE IN FEET & INCHES AND ARE UNFINISHED DIMENSIONS UNLESS OTHERWISE SPECIFIED.
ALL LEVELS ARE IN FEET & INCHES AND ARE UNFINISHED LEVELS UNLESS OTHERWISE SPECIFIED.
DO NOT SCALE DRAWINGS. ONLY WRITTEN DIMENSIONS SHALL BE FOLLOWED. ANY DISCREPANCIES NOTED SHALL BE BROUGHT TO THE NOTICE OF THE ARCHITECT PRIOR TO EXECUTION.
FOR DETAILS SUCH AS DOORS, WINDOWS, GRILLS, GATES, SKYLIGHT, TOILETS, STAIRCASES, HANDRAIL, RAILING, ETC. REFER RESPECTIVE ARCHITECTURAL DRAWINGS.
THESE DRAWINGS SHALL BE CORRELATED AND READ IN CONJUNCTION WITH RESPECTIVE CONSULTANT'S APPROVED DRAWINGS FOR STRUCTURAL MEMBERS, SERVICES SUCH AS PLUMBING, SANITARY, ELECTRICAL, PLAN, SECTION AND ELEVATION DRAWINGS REFER DRG. NO.: XYZ

LEGENDS & ABBREVIATIONS:-

	WALL MOUNTED CLOSET WITH CONCEALED PUSH BUTTON
	UNDER COUNTER OVAL WASH BASIN
	SINGLE LEVER DIVERTER WITH RAIN SHOWER
	STAINLESS STEEL SINK
	WASHING MACHINE
	SOIL PIPE (CEILING SUSPENDED LINE) PVC-SWR (TYPE-B) 6 KG/CM2 PR. RATED
	WASTE PIPE (CEILING SUSPENDED LINE) PVC-SWR (TYPE-B) 6 KG/CM2 PR. RATED
	SP (VERTICAL DOWNTAKE PIPE) PVC-SWR (TYPE-B) 6 KG/CM2 PR. RATED
	WP (VERTICAL DOWNTAKE PIPE) PVC-SWR (TYPE-B) 6 KG/CM2 PR. RATED

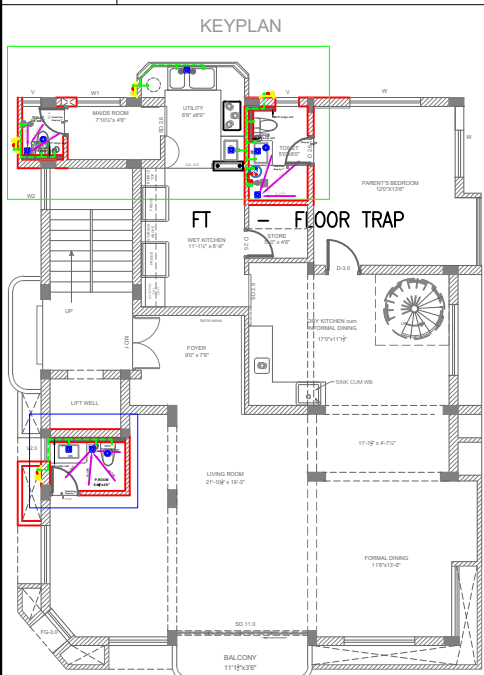

REV.	DESCRIPTION	DATE	BY	CHD.
------	-------------	------	----	------

 

CLIENT:

PROJECT:
PROPOSED COMMERCIAL BUILDING FOR M/S. Maniratnam

DRAWING TITLE:
SECOND FLOOR PLUMBING INLET LAYOUT

☐ CONCEPTUAL DRAWING	☒ WORKING DRAWING
☐ SCHEMATIC DRAWING	☐ AS BUILT DRAWING

SCALE: 1"=6'0"

DRAWN: M SATHIYA

REVISION NO: R0

DATE: 02.09.2022

CHKD:



APPROVED:

DRAWING NO.:

SHEET SIZE & NO:
A3

ARCHITECTS:
TRANSFORM
No:10,ARK COLONY, ELDAMS ROAD, ALWARPET, CHENNAI-600 018.
Tel : +91-44-24342734 Fax: +91-44-24342734.
E-mail : ks@transformdesign.net / admin@transformdesign.net
Web: www.transformdesign.net


THESE DRAWINGS ARE UNDER COPYRIGHT AND ARE THE PROPERTY OF TRANSFORM. NONE OF THE DRAWINGS AND RELATED DOCUMENTS CAN BE REPRODUCED, COPIED IN WHOLE OR IN PART WITHOUT PRIOR EXPRESSED WRITTEN CONSENT OF TRANSFORM. THESE DRAWINGS CANNOT BE HANDED OVER TO A THIRD PARTY OR USED FOR ANY PURPOSE OTHER THAN THAT FOR WHICH IT HAS BEEN LOANED. AFTER FULFILLING THE PURPOSE OF ISSUE THE DRAWINGS SHALL BE RETURNED TO TRANSFORM.

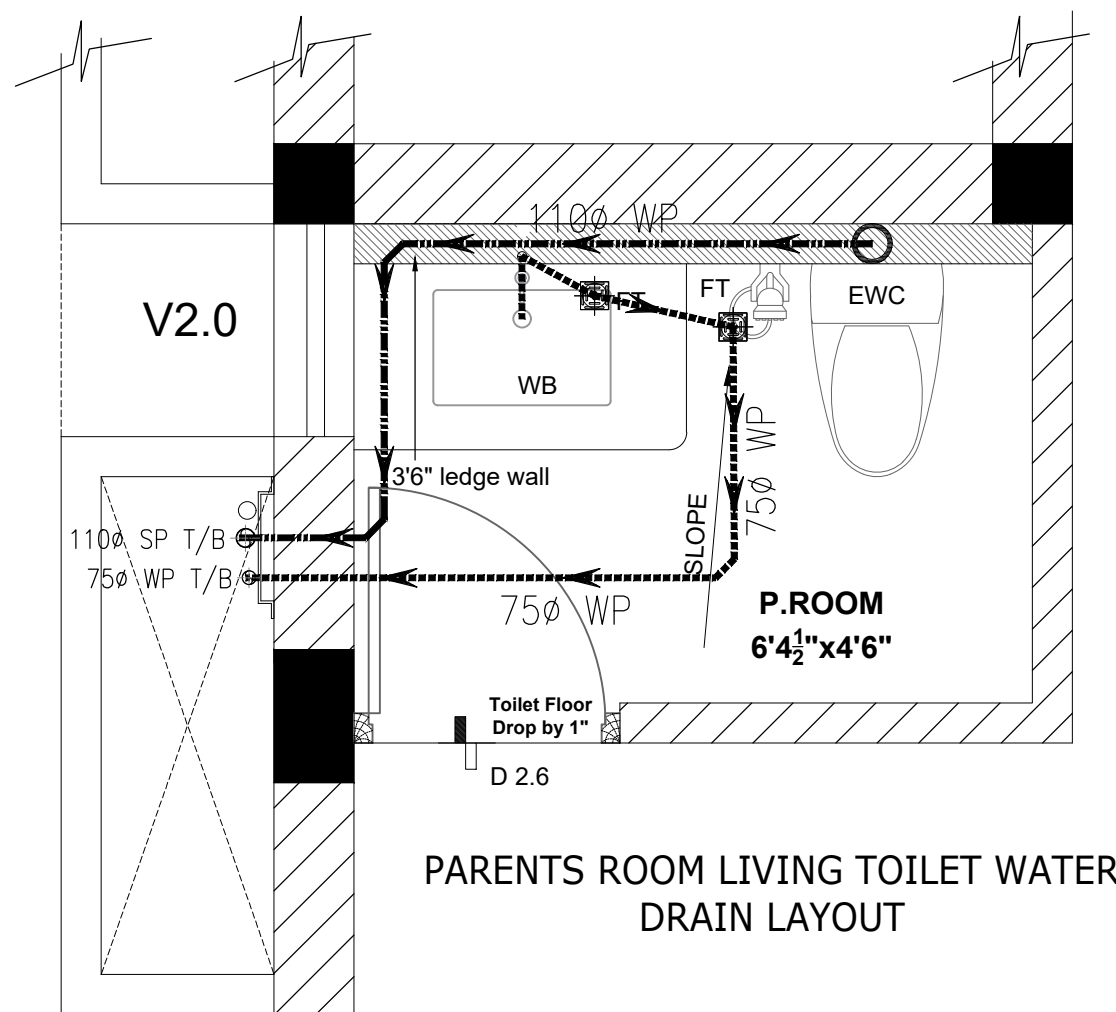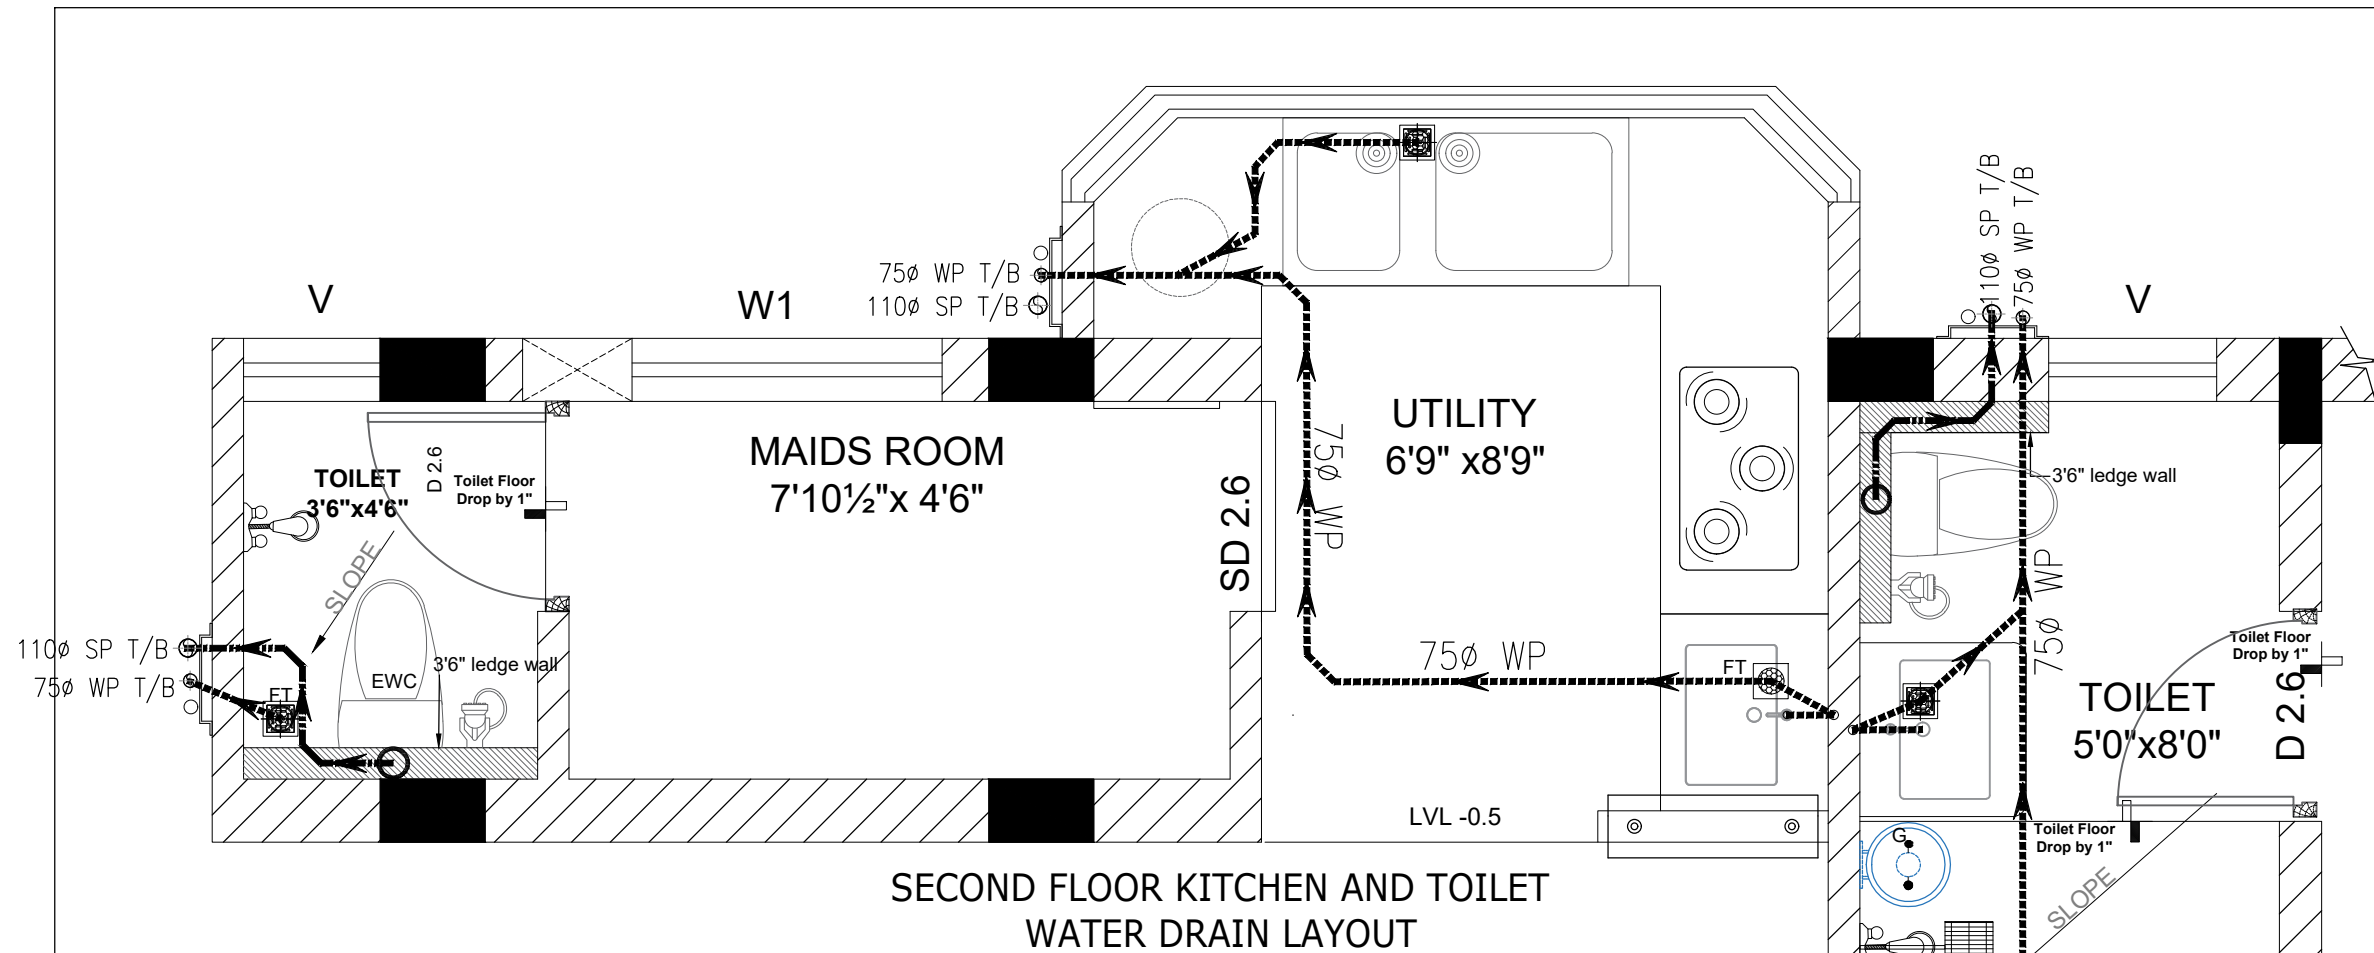

GENERAL NOTES:
ALL DIMENSIONS ARE IN FEET & INCHES AND ARE UNFINISHED DIMENSIONS UNLESS OTHERWISE SPECIFIED.
ALL LEVELS ARE IN FEET & INCHES AND ARE UNFINISHED LEVELS UNLESS OTHERWISE SPECIFIED
DO NOT SCALE DRAWINGS. ONLY WRITTEN DIMENSIONS SHALL BE FOLLOWED. ANY DISCREPANCIES NOTED SHALL BE BROUGHT TO THE NOTICE OF THE ARCHITECT PRIOR TO EXECUTION.
FOR DETAILS SUCH AS DOORS, WINDOWS, GRILLS, GATES, SKYLIGHT, TOILETS, STAIRCASES, HANDRAIL, RAILING, ETC. REFER RESPECTIVE ARCHITECTURAL DRAWINGS.
THESE DRAWINGS SHALL BE CORRELATED AND READ IN CONJUNCTION WITH RESPECTIVE CONSULTANT'S APPROVED DRAWINGS FOR STRUCTURAL MEMBERS, SERVICES SUCH AS PLUMBING, SANITARY, ELECTRICAL.
PLAN, SECTION AND ELEVATION DRAWINGS REFER DRG. NO.: XYZ

LEGENDS & ABBREVIATIONS:-


	WALL MOUNTED CLOSET WITH CONCEALED PUSH BUTTON
	UNDER COUNTER OVAL WASH BASIN
	SINGLE LEVER DIVERTER WITH RAIN SHOWER
	STAINLESS STEEL SINK
	WASHING MACHINE
	SOIL PIPE (CEILING SUSPENDED LINE) PVC-SWR (TYPE-B) 6 KG/CM2 PR. RATED
	WASTE PIPE (CEILING SUSPENDED LINE) PVC-SWR (TYPE-B) 6 KG/CM2 PR. RATED
	SP SOIL PIPE (VERTICAL DOWNTAKE PIPE) PVC-SWR (TYPE-B) 6 KG/CM2 PR. RATED
	WP WASTE PIPE (VERTICAL DOWNTAKE PIPE) PVC-SWR (TYPE-B) 6 KG/CM2 PR. RATED

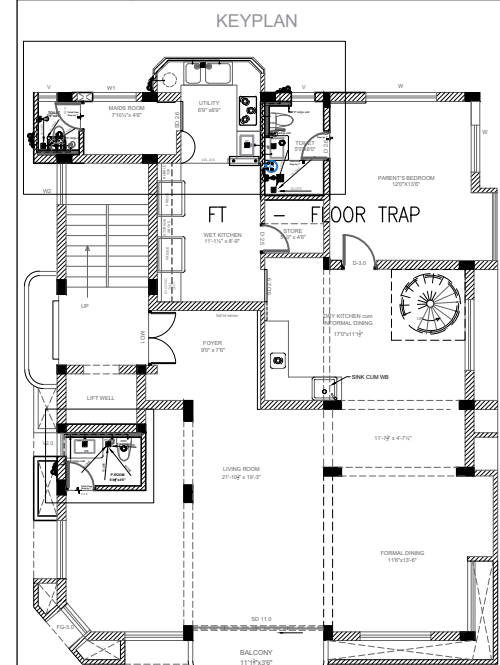


REV.	DESCRIPTION	DATE	BY	CHKD.
GRAPHIC SCALE:				NORTH: 
				
CLIENT:				
PROJECT: PROPOSED COMMERCIAL BUILDING FOR M/S. Maniratnam				
DRAWING TITLE: SECOND FLOOR PLUMBING DRAIN LAYOUT				
☐ CONCEPTUAL DRAWING		☒ WORKING DRAWING		
☐ SCHEMATIC DRAWING		☐ AS BUILT DRAWING		
SCALE: 1"=6'0"		DRAWN: M SATHIYA		REVISION NO: R0
DATE: 02.09.2022		CHKD:		APPROVED:
DRAWING NO.:				SHEET SIZE & NO: A3

ARCHITECTS:
TRANSFORM
No:10,ARK COLONY, ELDAMS ROAD, ALWARPET, CHENNAI-600 018.
Tel : +91-44-24342734 Fax: +91-44-24342734.
E-mail : ks@transformdesign.net / admin@transformdesign.net
Web: www.transformdesign.net


THESE DRAWINGS ARE UNDER COPYRIGHT AND ARE THE PROPERTY OF TRANSFORM. NONE OF THE DRAWINGS AND RELATED DOCUMENTS CAN BE REPRODUCED, COPIED IN WHOLE OR IN PART WITHOUT PRIOR EXPRESSED WRITTEN CONSENT OF TRANSFORM. THESE DRAWINGS CANNOT BE HANDED OVER TO A THIRD PARTY OR USED FOR ANY PURPOSE OTHER THAN THAT FOR WHICH IT HAS BEEN LOANED. AFTER FULFILLING THE PURPOSE OF ISSUE THE DRAWINGS SHALL BE RETURNED TO TRANSFORM.

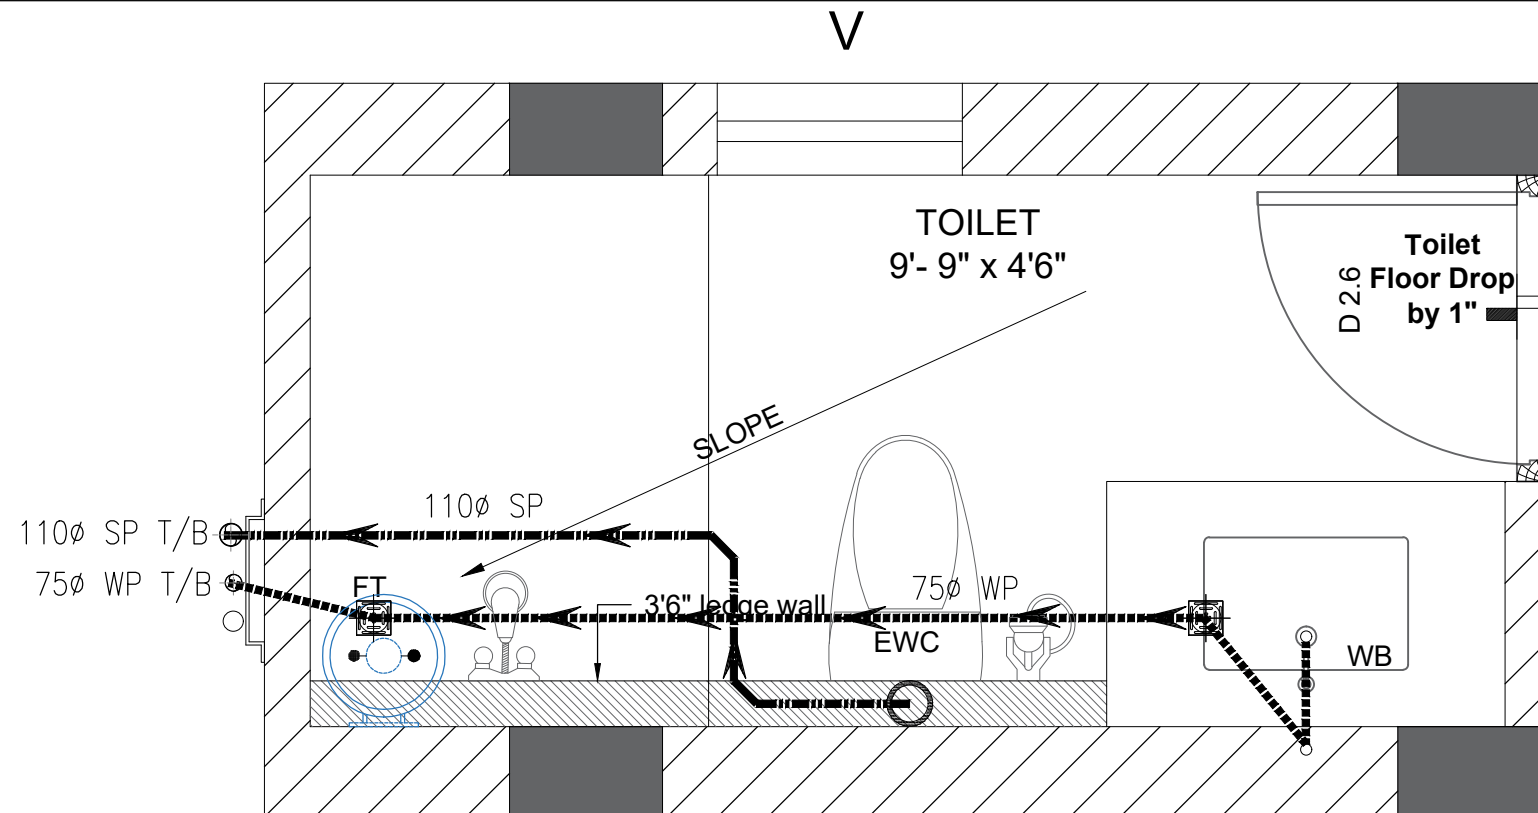

THIRD FLOOR SONS BEDROOM TOILET
WATER DRAIN LAYOUT

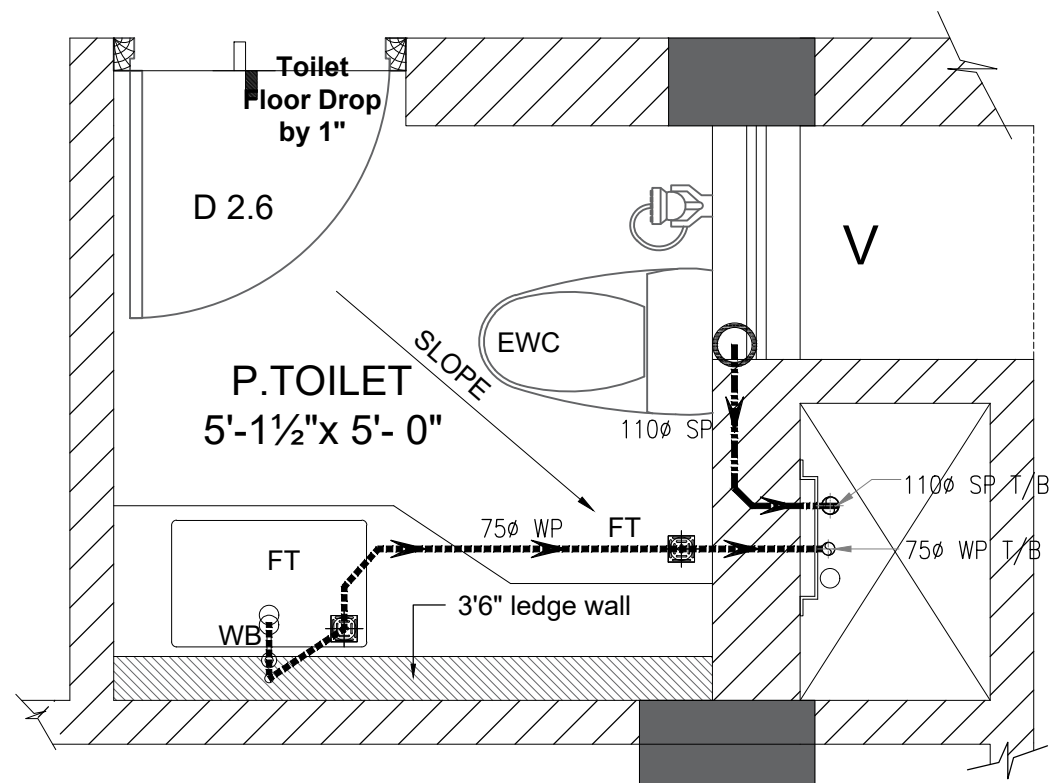

THIRD FLOOR SONS BEDROOM TOILET
WATER DRAIN LAYOUT

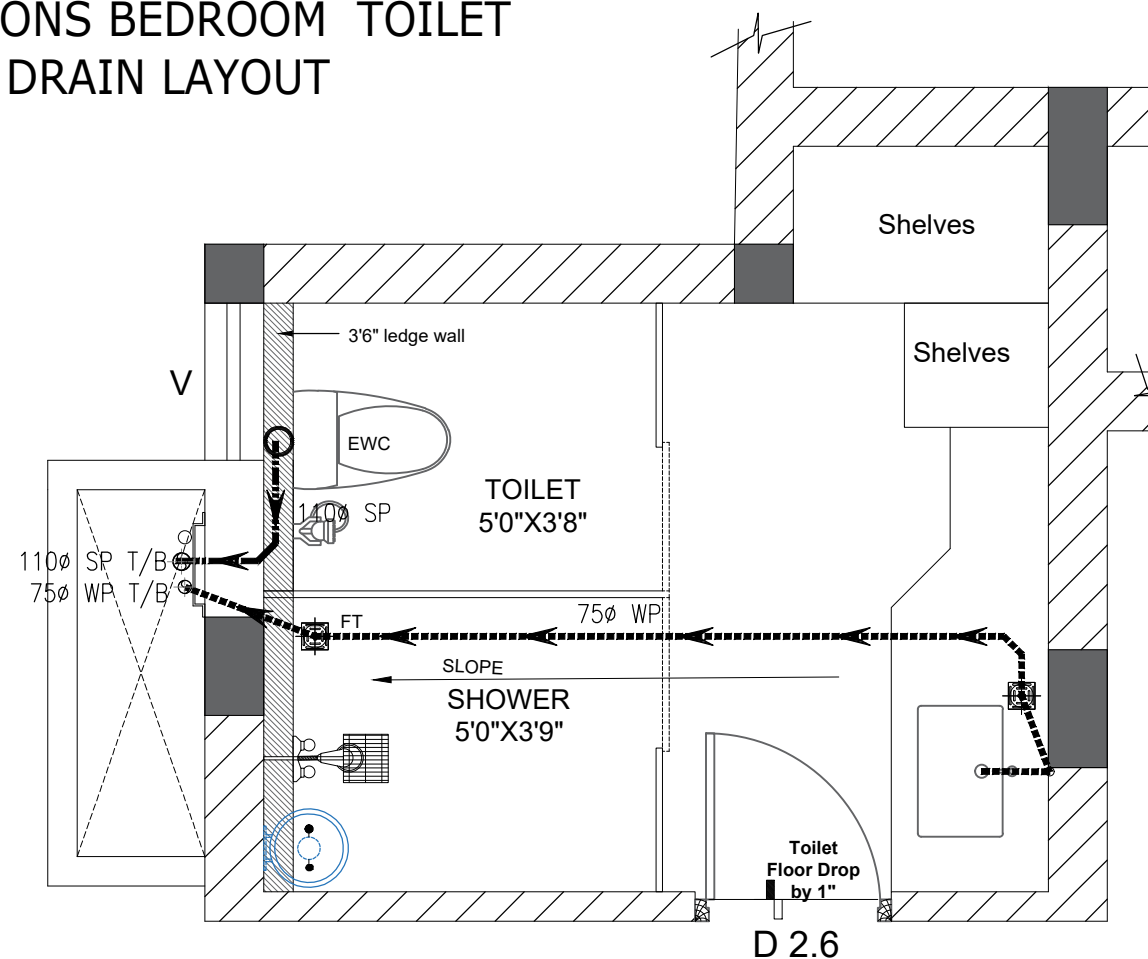


THIRD FLOOR MASTER BEDROOM TOILET
WATER DRAIN LAYOUT

GENERAL NOTES:
ALL DIMENSIONS ARE IN FEET & INCHES AND ARE UNFINISHED DIMENSIONS UNLESS OTHERWISE SPECIFIED.
ALL LEVELS ARE IN FEET & INCHES AND ARE UNFINISHED LEVELS UNLESS OTHERWISE SPECIFIED.
DO NOT SCALE DRAWINGS. ONLY WRITTEN DIMENSIONS SHALL BE FOLLOWED. ANY DISCREPANCIES NOTED SHALL BE BROUGHT TO THE NOTICE OF THE ARCHITECT PRIOR TO EXECUTION.
FOR DETAILS SUCH AS DOORS, WINDOWS, GRILLS, GATES, SKYLIGHT, TOILETS, STAIRCASES, HANDRAIL, RAILING, ETC. REFER RESPECTIVE ARCHITECTURAL DRAWINGS.
THESE DRAWINGS SHALL BE CORRELATED AND READ IN CONJUNCTION WITH RESPECTIVE CONSULTANT'S APPROVED DRAWINGS FOR STRUCTURAL MEMBERS, SERVICES SUCH AS PLUMBING, SANITARY, ELECTRICAL.
PLAN, SECTION AND ELEVATION DRAWINGS REFER DRG. NO.: XYZ

LEGENDS & ABBREVIATIONS:-

	WALL MOUNTED CLOSET WITH CONCEALED PUSH BUTTON
	UNDER COUNTER OVAL WASH BASIN
	SINGLE LEVER DIVERTER WITH RAIN SHOWER
	STAINLESS STEEL SINK
	WASHING MACHINE
	SOIL PIPE (CEILING SUSPENDED LINE) PVC-SWR (TYPE-B) 6 KG/CM2 PR. RATED
	WASTE PIPE (CEILING SUSPENDED LINE) PVC-SWR (TYPE-B) 6 KG/CM2 PR. RATED
	SP SOIL PIPE (VERTICAL DOWNTAKE PIPE) PVC-SWR (TYPE-B) 6 KG/CM2 PR. RATED
	WP WASTE PIPE (VERTICAL DOWNTAKE PIPE) PVC-SWR (TYPE-B) 6 KG/CM2 PR. RATED

KEYPLAN

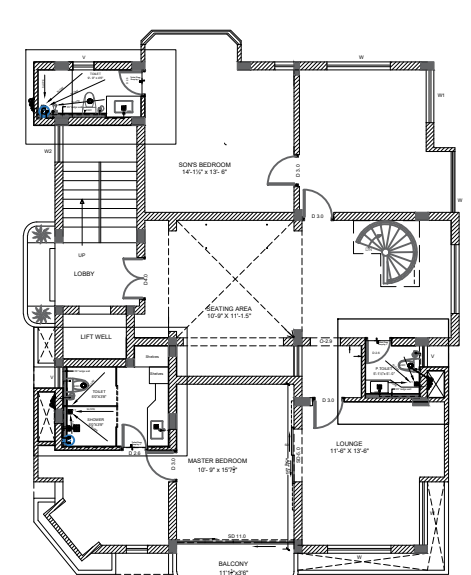

REV.	DESCRIPTION	DATE	BY	CHD.
01	GRAPHIC SCALE:	1/2"	1 1/2"	NORTH

CLIENT:

PROJECT:
PROPOSED COMMERCIAL BUILDING FOR M/S. Maniratnam


DRAWING TITLE:
THIRD FLOOR PLUMBING DRAIN LAYOUT

☐ CONCEPTUAL DRAWING	☒ WORKING DRAWING
☐ SCHEMATIC DRAWING	☐ AS BUILT DRAWING


SCALE: 1"=6'0"	DRAWN: M SATHIYA	REVISION NO: R0
DATE: 02.09.2022	CHKD:	APPROVED:
DRAWING NO.:	SHEET SIZE & NO: A3	

ARCHITECTS:
TRANSFORM
No:10,ARK COLONY, ELDAMS ROAD, ALWARPET, CHENNAI-600 018.
Tel : +91-44-24342734 Fax: +91-44-24342734.
E-mail : ks@transformdesign.net / admin@transformdesign.net
Web: www.transformdesign.net


THESE DRAWINGS ARE UNDER COPYRIGHT AND ARE THE PROPERTY OF TRANSFORM. NONE OF THE DRAWINGS AND RELATED DOCUMENTS CAN BE REPRODUCED, COPIED IN WHOLE OR IN PART WITHOUT PRIOR EXPRESSED WRITTEN CONSENT OF TRANSFORM. THESE DRAWINGS CANNOT BE HANDED OVER TO A THIRD PARTY OR USED FOR ANY PURPOSE OTHER THAN THAT FOR WHICH IT HAS BEEN LOANED. AFTER FULFILLING THE PURPOSE OF ISSUE THE DRAWINGS SHALL BE RETURNED TO TRANSFORM.

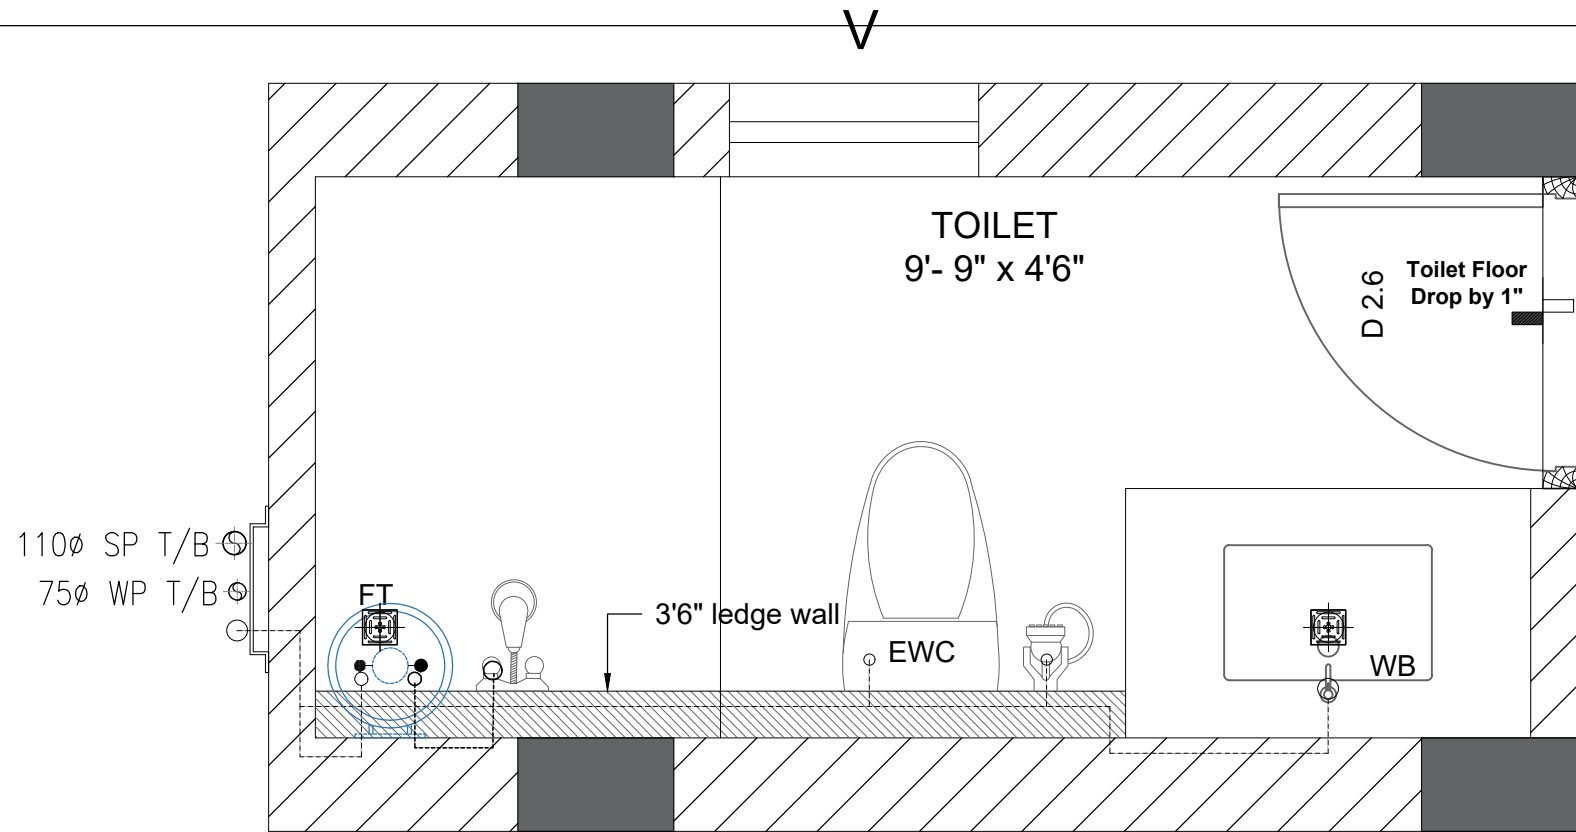

THIRD FLOOR SONS BEDROOM TOILET
WATER INLET LAYOUT

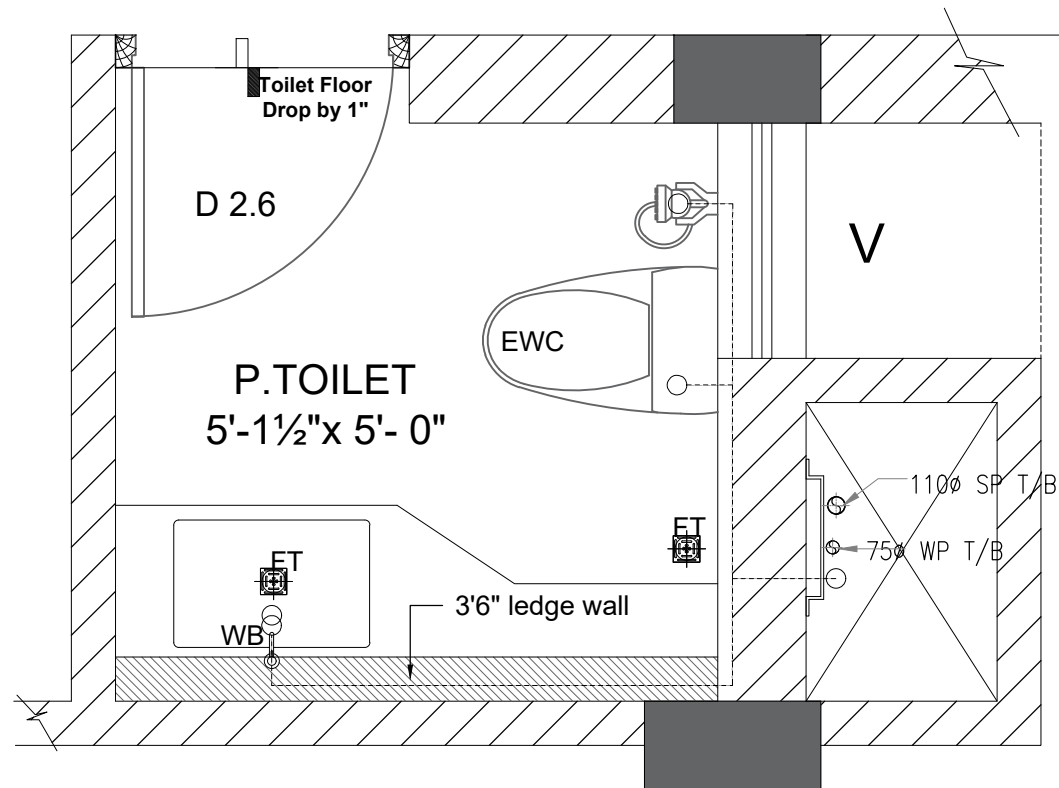

THIRD FLOOR SONS BEDROOM TOILET
WATER INLET LAYOUT

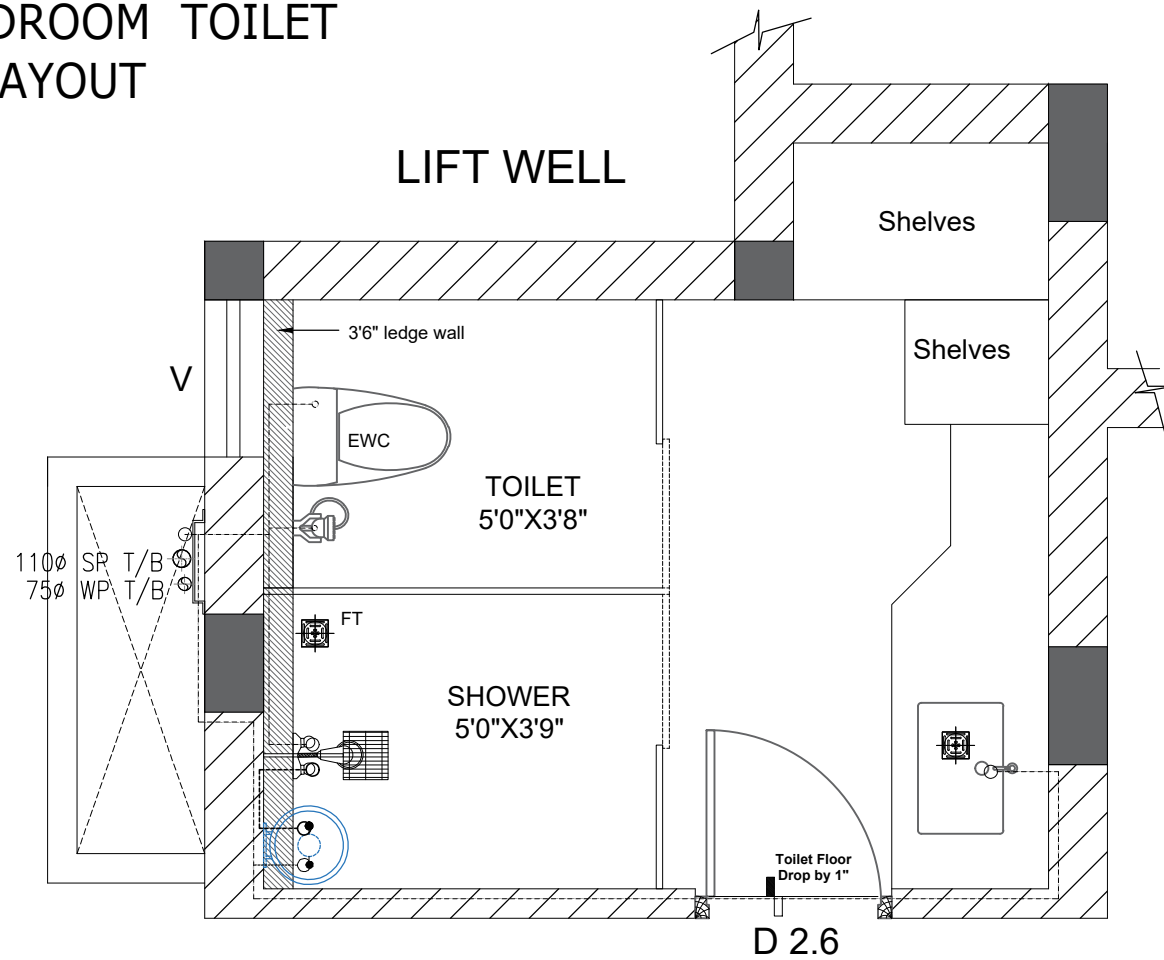


THIRD FLOOR MASTER BEDROOM TOILET
WATER INLET LAYOUT

GENERAL NOTES:
ALL DIMENSIONS ARE IN FEET & INCHES AND ARE UNFINISHED DIMENSIONS UNLESS OTHERWISE SPECIFIED.
ALL LEVELS ARE IN FEET & INCHES AND ARE UNFINISHED LEVELS UNLESS OTHERWISE SPECIFIED.
DO NOT SCALE DRAWINGS. ONLY WRITTEN DIMENSIONS SHALL BE FOLLOWED. ANY DISCREPANCIES NOTED SHALL BE BROUGHT TO THE NOTICE OF THE ARCHITECT PRIOR TO EXECUTION.
FOR DETAILS SUCH AS DOORS, WINDOWS, GRILLS, GATES, SKYLIGHT, TOILETS, STAIRCASES, HANDRAIL, RAILING, ETC. REFER RESPECTIVE ARCHITECTURAL DRAWINGS.
THESE DRAWINGS SHALL BE CORRELATED AND READ IN CONJUNCTION WITH RESPECTIVE CONSULTANT'S APPROVED DRAWINGS FOR STRUCTURAL MEMBERS, SERVICES SUCH AS PLUMBING, SANITARY, ELECTRICAL.
PLAN, SECTION AND ELEVATION DRAWINGS REFER DRG. NO.: XYZ

LEGENDS & ABBREVIATIONS:-


	WALL MOUNTED CLOSET WITH CONCEALED PUSH BUTTON
	UNDER COUNTER OVAL WASH BASIN
	SINGLE LEVER DIVERTER WITH RAIN SHOWER
	STAINLESS STEEL SINK
	WASHING MACHINE
	SOIL PIPE (CEILING SUSPENDED LINE) PVC-SWR (TYPE-B) 6 KG/CM2 PR. RATED
	WASTE PIPE (CEILING SUSPENDED LINE) PVC-SWR (TYPE-B) 6 KG/CM2 PR. RATED
	SP SOIL PIPE (VERTICAL DOWNTAKE PIPE) PVC-SWR (TYPE-B) 6 KG/CM2 PR. RATED
	WP WASTE PIPE (VERTICAL DOWNTAKE PIPE) PVC-SWR (TYPE-B) 6 KG/CM2 PR. RATED

KEYPLAN

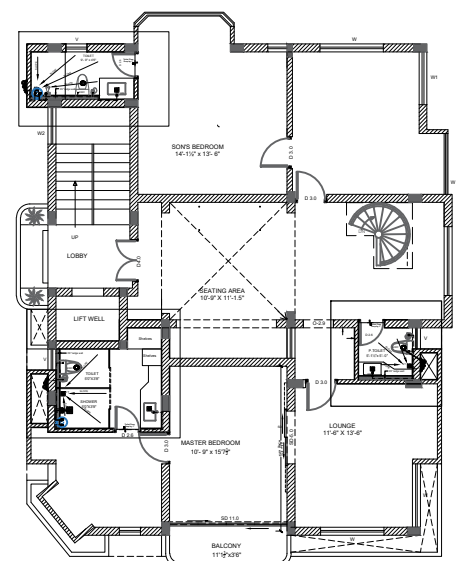

REV.	DESCRIPTION	DATE	BY	CHD.
GRAPHIC SCALE:				NORTH: N 
				
CLIENT:				
PROJECT:				
PROPOSED COMMERCIAL BUILDING FOR M/S. Maniratnam				
DRAWING TITLE:				
THIRD FLOOR PLUMBING DRAIN LAYOUT				
☐ CONCEPTUAL DRAWING ☒ WORKING DRAWING ☐ SCHEMATIC DRAWING ☐ AS BUILT DRAWING				
SCALE: 1"=6'0"		DRAWN:		REVISION NO: R0
DATE: 02.09.2022		CHKD:		APPROVED:
DRAWING NO.:			SHEET SIZE & NO:	
			A3	
ARCHITECTS:				
TRANSFORM 				
# No:10,ARK COLONY, ELDAMS ROAD, ALWARPET, CHENNAI-600 018.				
Tel : +91-44-24342734 Fax: +91-44-24342734.				
E-mail : ks@transformdesign.net / admin@transformdesign.net				
Web: www.transformdesign.net				


THESE DRAWINGS ARE UNDER COPYRIGHT AND ARE THE PROPERTY OF TRANSFORM. NONE OF THE DRAWINGS AND RELATED DOCUMENTS CAN BE REPRODUCED, COPIED IN WHOLE OR IN PART WITHOUT PRIOR EXPRESSED WRITTEN CONSENT OF TRANSFORM. THESE DRAWINGS CANNOT BE HANDED OVER TO A THIRD PARTY OR USED FOR ANY PURPOSE OTHER THAN THAT FOR WHICH IT HAS BEEN LOANED. AFTER FULFILLING THE PURPOSE OF ISSUE THE DRAWINGS SHALL BE RETURNED TO TRANSFORM.

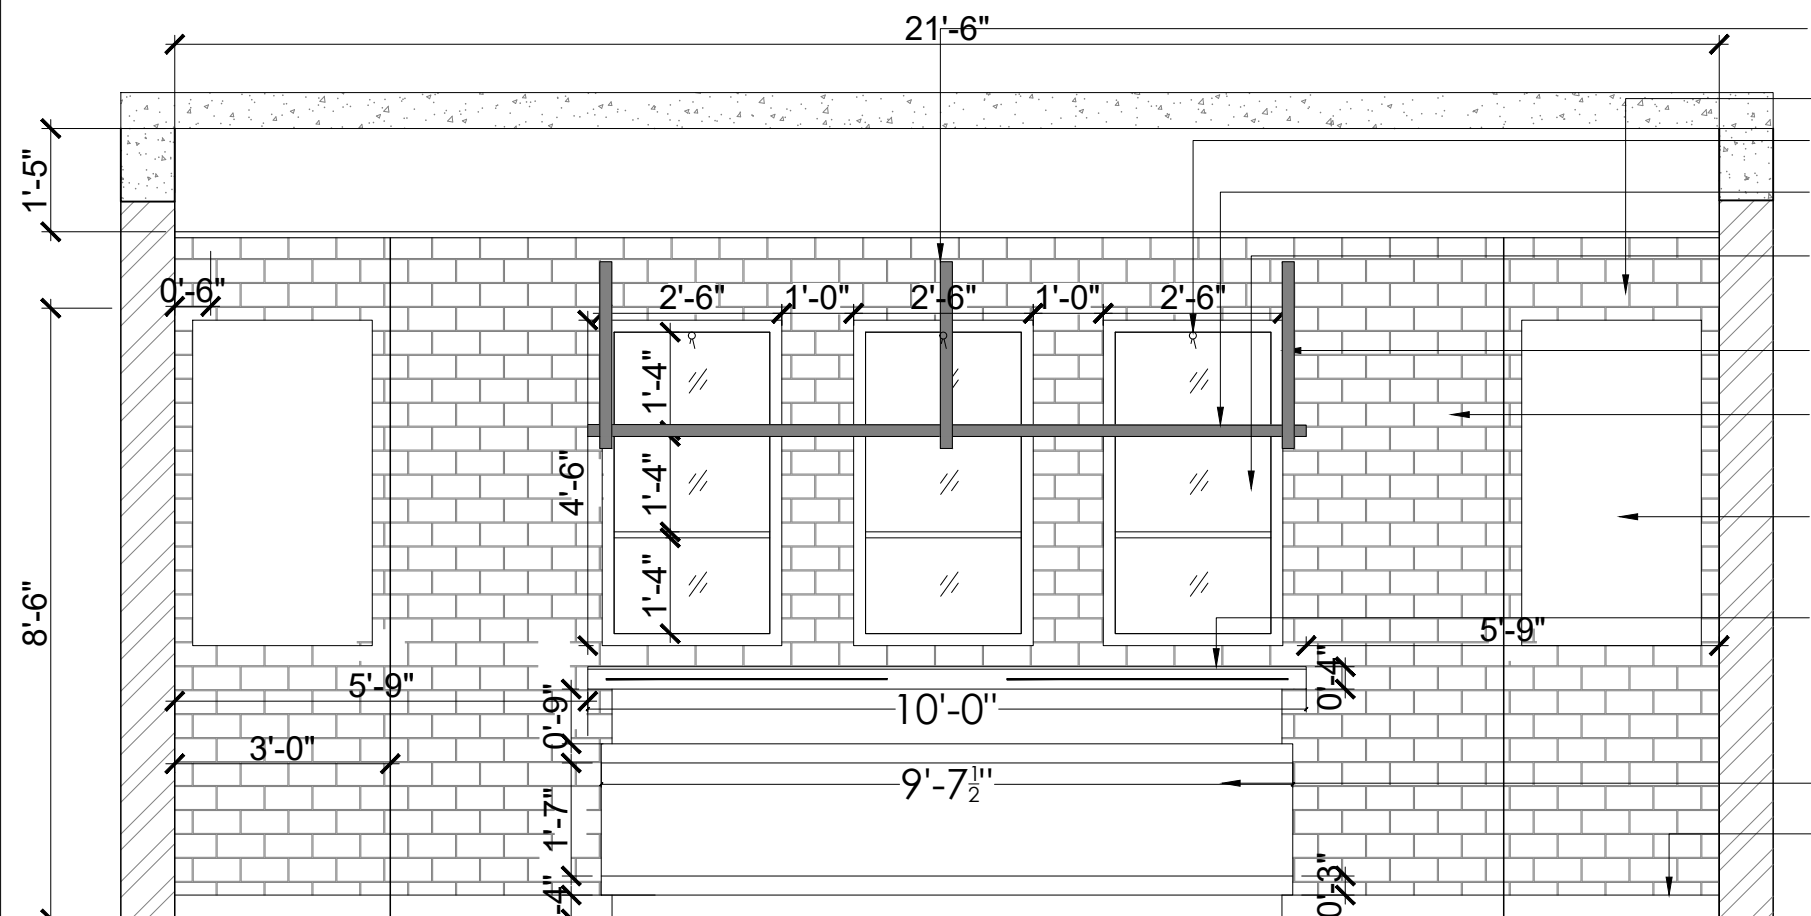

1 ELEVATION - A
TD/01 SCALE : 3/8" = 1'-0"

MS BOX SECTION
40X20MM
FULL HEIGHT PARTITION
TEXTURE PAINT
COVE LIGHT ON TOP
18MM PLY WITH
FINISHED VENEER
NICHE WITH PLYWOOD
BOXING WITH VENEER
SHELVES WITH
APPROVED FINISH
WALL TO BE
FINISHED WITH
BRICKS CLADDING
ARTWORK TO BE
DETAILED
COUNTER TOP
FINISHED WITH
APPROVED FINISH
COUNTER FINISHED
WITH APPROVED
FINISH
4" HIGH SKIRTING
AS PER APPROVED
FINISH


3 DETAIL - A
TD/03 SCALE : 3/4" = 1'-0"

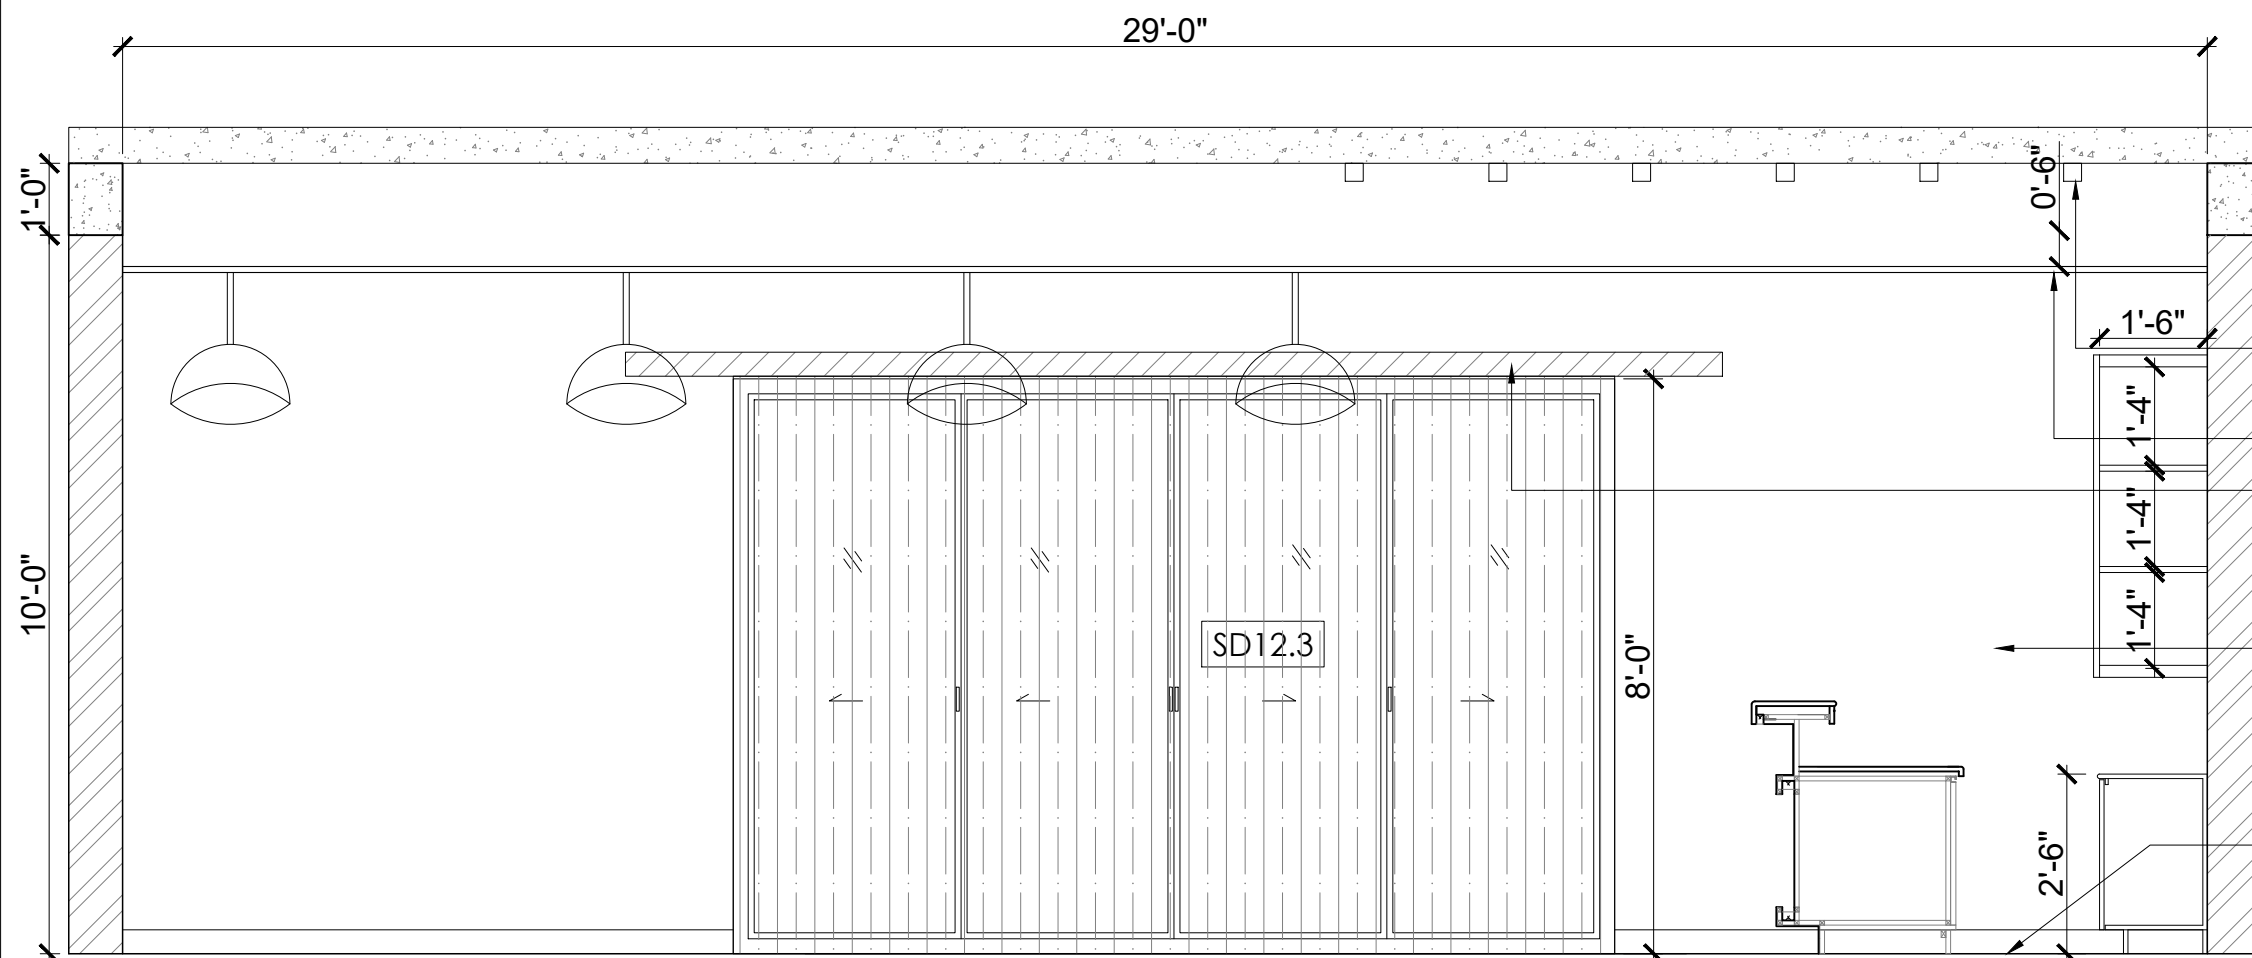


2 ELEVATION - B
TD/02 SCALE : 3/8" = 1'-0"

GENERAL NOTES:
• ALL DIMENSIONS ARE IN FEET & INCHES AND ARE UNFINISHED DIMENSIONS UNLESS OTHERWISE SPECIFIED.
• ALL LEVELS ARE IN FEET & INCHES AND ARE UNFINISHED LEVELS UNLESS OTHERWISE SPECIFIED
• DO NOT SCALE DRAWINGS. ONLY WRITTEN DIMENSIONS SHALL BE FOLLOWED, ANY DISCREPANCIES NOTED SHALL BE BROUGHT TO THE NOTICE OF THE ARCHITECT PRIOR TO EXECUTION.
• FOR DETAILS SUCH AS DOORS, WINDOWS, GRILLS, GATES, SKYLIGHT, TOILETS, STAIRCASES, HANDRAIL, RAILING, ETC. REFER RESPECTIVE ARCHITECTURAL DRAWINGS.
• THESE DRAWINGS SHALL BE CORRELATED AND READ IN CONJUNCTION WITH RESPECTIVE CONSULTANTS' APPROVED DRAWINGS FOR STRUCTURAL MEMBERS, SERVICES SUCH AS PLUMBING, SANITARY, ELECTRICAL.
• PLAN, SECTION AND ELEVATION DRAWINGS REFER DRG. NO.:


KEY PLAN:

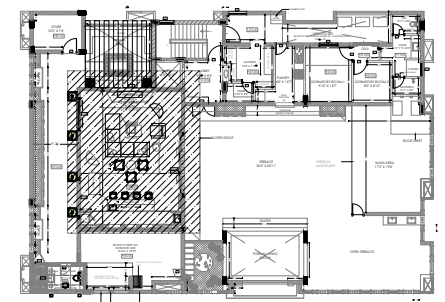

LEGEND:

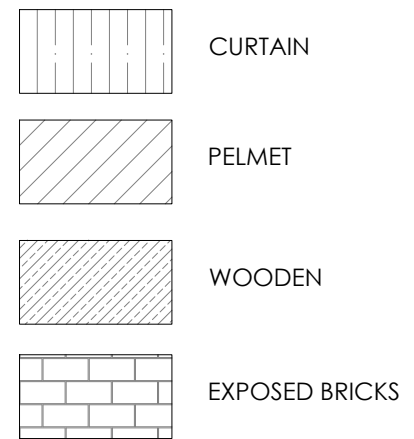

REV.	DESCRIPTION	DATE	BY	CHD.
------	-------------	------	----	------

 

CLIENT:
MR. ANANTHAPADMANABAN

PROJECT:
PROPOSED RESIDENCE FOR MR.ANANTHAPADMANABAN
NAP AND SONS AT RA PURAM,CHENNAI

DRAWING TITLE:
TERRACE FLOOR - BAR/ENTERTAINMENT ELEVATION


☐ CONCEPTUAL DRAWING	☒ WORKING DRAWING
☐ SCHEMATIC DRAWING	☐ AS BUILT DRAWING

SCALE: AS NOTED DRAWN: M SATHIYA REVISION NO.: R1

DATE: 24.03.2022 CHKD: GR


DRAWING NO.: TFD-NAC-18-IN-FF-DD-02 SHEET SIZE & NO.: A3- 01

ARCHITECTS:
TRANSFORM
No.17 (OLD No.10), ARK COLONY, ELDAMS ROAD, ALWARPET, CHENNAI- 600018.
Tel : +91-44-24671493, 24997165, Fax: +91-44-24987559.
E-mail : interiors@transformdesign.net / admin@transformdesign.net
Web: www.transformdesign.net

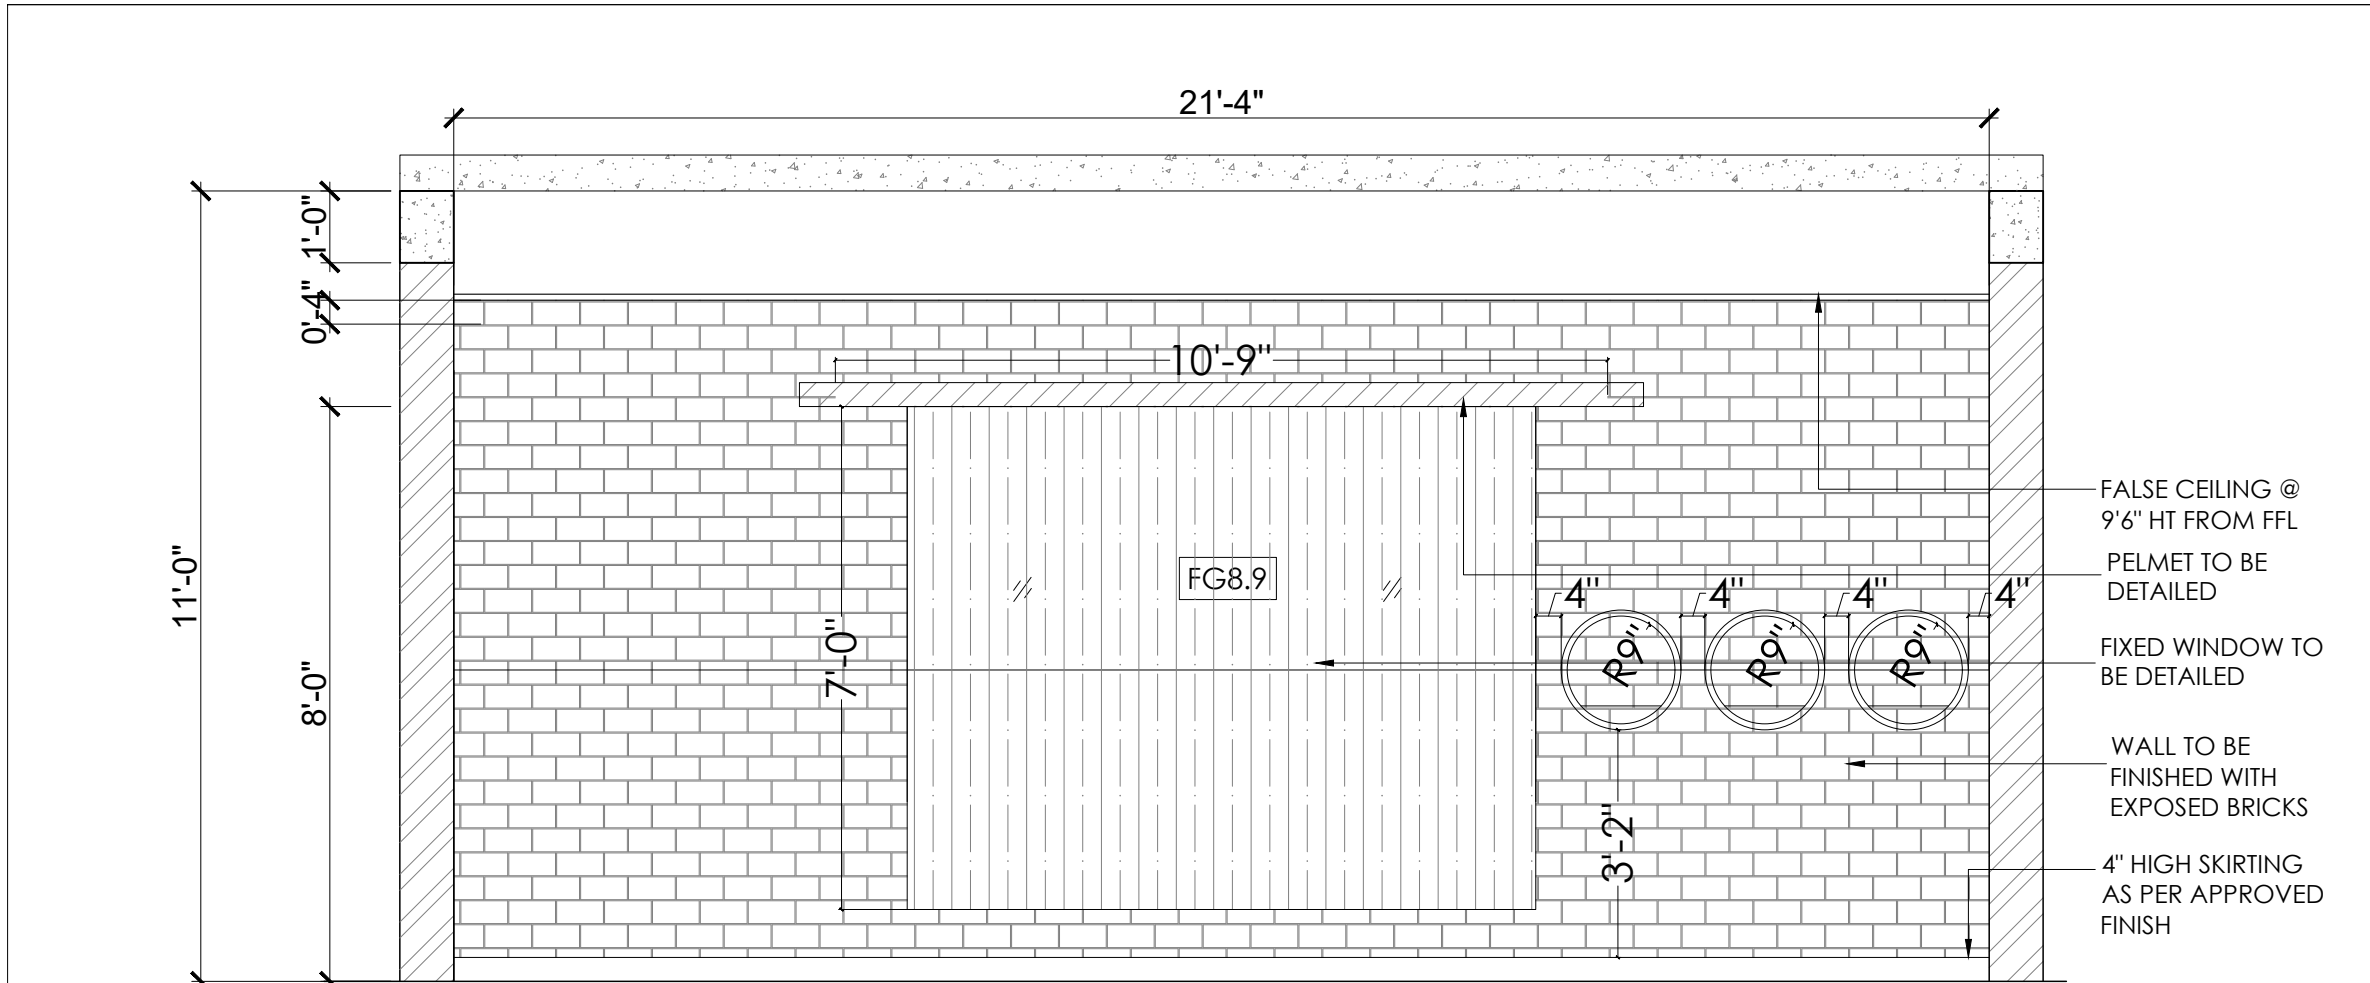

3 ELEVATION - C
TD/01 SCALE : 3/8" = 1'-0"

- FALSE CEILING @ 9'6" HT FROM FFL
- PELMET TO BE DETAILED
- FIXED WINDOW TO BE DETAILED
- WALL TO BE FINISHED WITH EXPOSED BRICKS
- 4" HIGH SKIRTING AS PER APPROVED FINISH

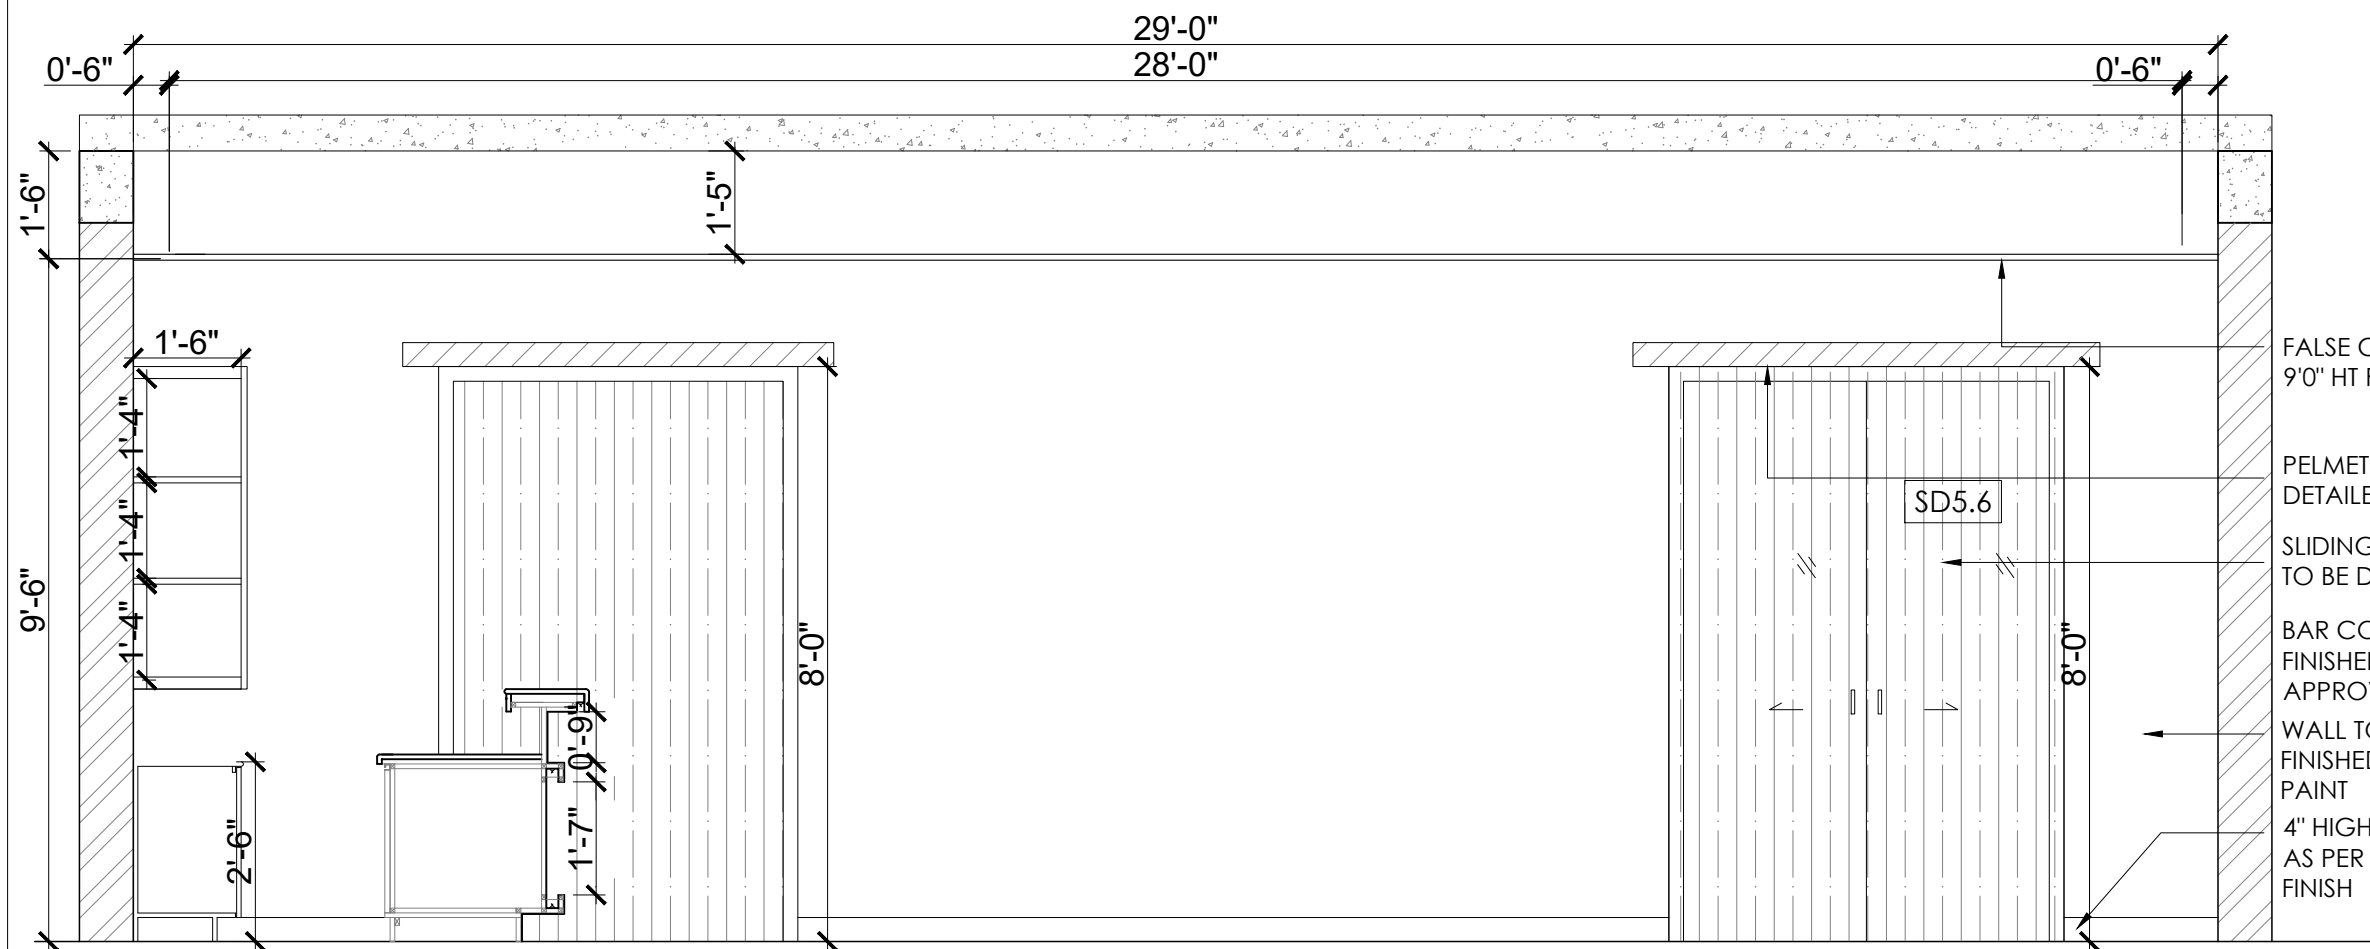


4 ELEVATION - D
TD/02 SCALE : 3/8" = 1'-0"


- FALSE CEILING @ 9'0" HT FROM FFL
- PELMET TO BE DETAILED
- SLIDING DOOR TO BE DETAILED
- BAR COUNTER TOP FINISHED WITH APPROVED OYNX
- WALL TO BE FINISHED WITH PAINT
- 4" HIGH SKIRTING AS PER APPROVED FINISH

- GENERAL NOTES:
- ALL DIMENSIONS ARE IN FEET & INCHES AND ARE UNFINISHED DIMENSIONS UNLESS OTHERWISE SPECIFIED.
 - ALL LEVELS ARE IN FEET & INCHES AND ARE UNFINISHED LEVELS UNLESS OTHERWISE SPECIFIED
 - DO NOT SCALE DRAWINGS. ONLY WRITTEN DIMENSIONS SHALL BE FOLLOWED, ANY DISCREPANCIES NOTED SHALL BE BROUGHT TO THE NOTICE OF THE ARCHITECT PRIOR TO EXECUTION.
 - FOR DETAILS SUCH AS DOORS, WINDOWS, GRILLS, GATES, SKYLIGHT, TOILETS, STAIRCASES, HANDRAIL, RAILING, ETC. REFER RESPECTIVE ARCHITECTURAL DRAWINGS.
 - THESE DRAWINGS SHALL BE CORRELATED AND READ IN CONJUNCTION WITH RESPECTIVE CONSULTANTS' APPROVED DRAWINGS FOR STRUCTURAL MEMBERS, SERVICES SUCH AS PLUMBING, SANITARY, ELECTRICAL.
 - PLAN, SECTION AND ELEVATION DRAWINGS REFER DRG. NO.:

KEY PLAN:

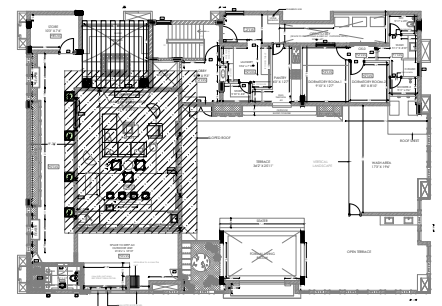


LEGEND:

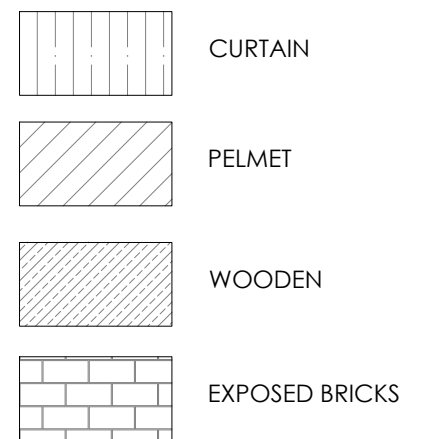

REV.	DESCRIPTION	DATE	BY	CHD.
------	-------------	------	----	------

AMENDMENT

 

CLIENT:
MR. ANANTHAPADMANABAN

PROJECT:
PROPOSED RESIDENCE FOR MR.ANANTHAPADMANABAN
NAP AND SONS AT RA PURAM,CHENNAI

DRAWING TITLE:
TERRACE FLOOR - BAR/ENTERTAINMENT ELEVATION


☐ CONCEPTUAL DRAWING ☒ WORKING DRAWING
☐ SCHEMATIC DRAWING ☐ AS BUILT DRAWING

SCALE: AS NOTED DRAWN: M SATHIYA REVISION NO.: R1


DATE: 24.03.2022 CHKD: GR

DRAWING NO.: TFD-NAC-18-IN-FF-DD-02 SHEET SIZE & NO.: A3- 01


ARCHITECTS:
TRANSFORM
No.17 (OLD No.10), ARK COLONY, ELDAMS ROAD, ALWARPET, CHENNAI- 600018.
Tel : +91-44-24671493, 24997165, Fax: +91-44-24987559.
E-mail : interiors@transformdesign.net / admin@transformdesign.net
Web: www.transformdesign.net

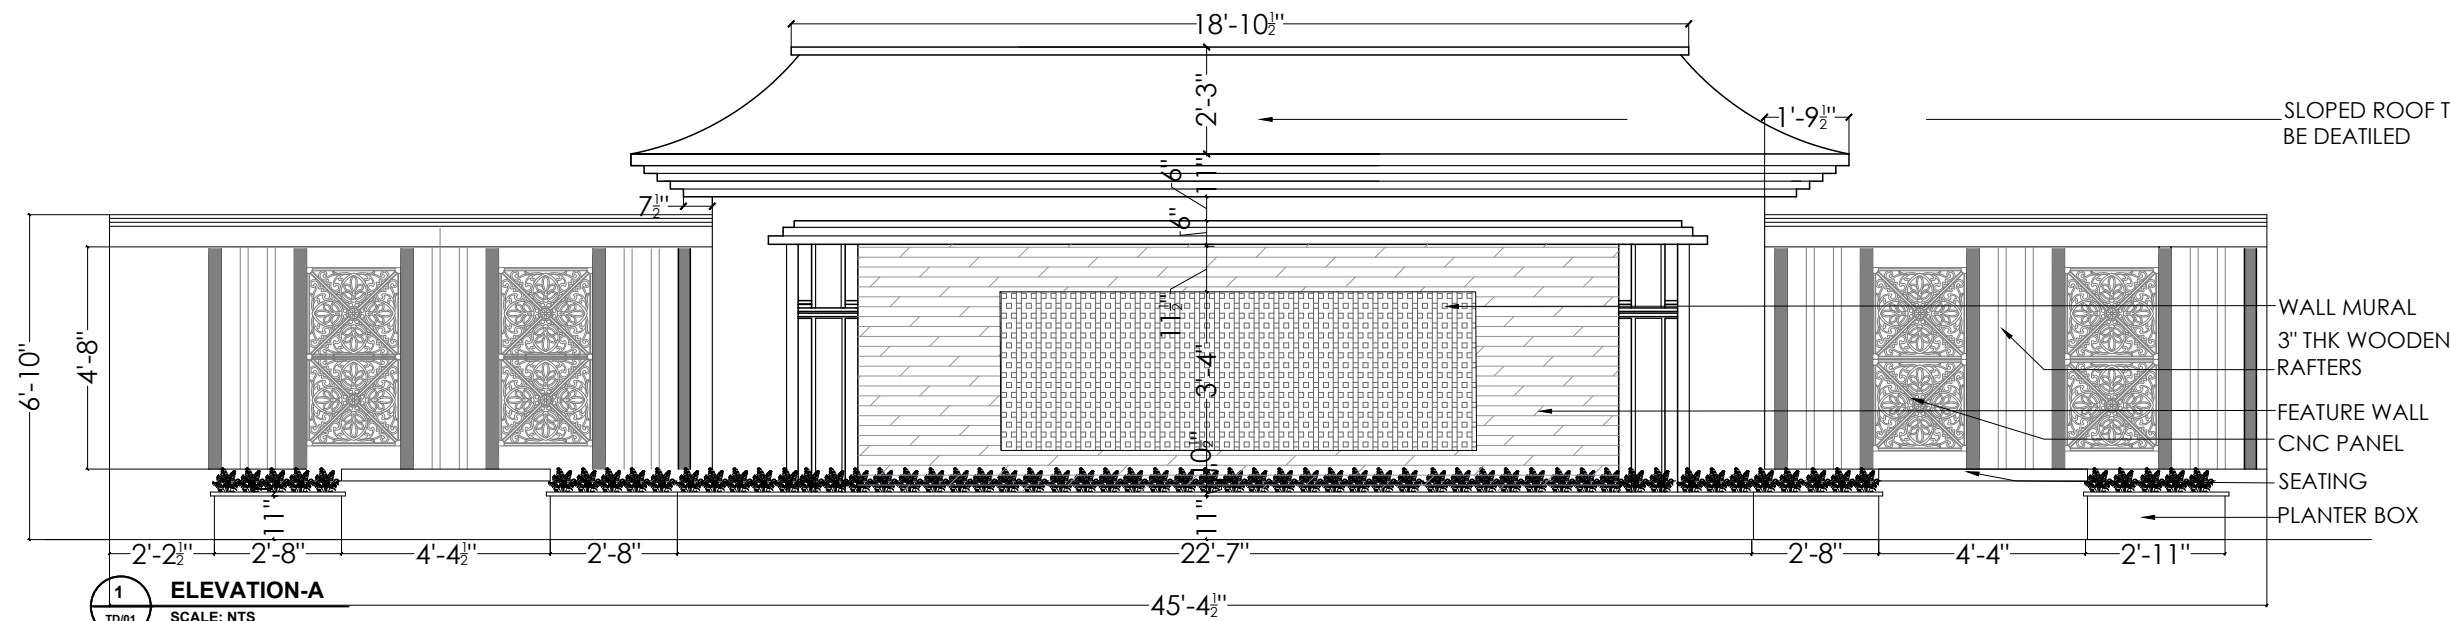


1 ELEVATION-A
SCALE: NTS

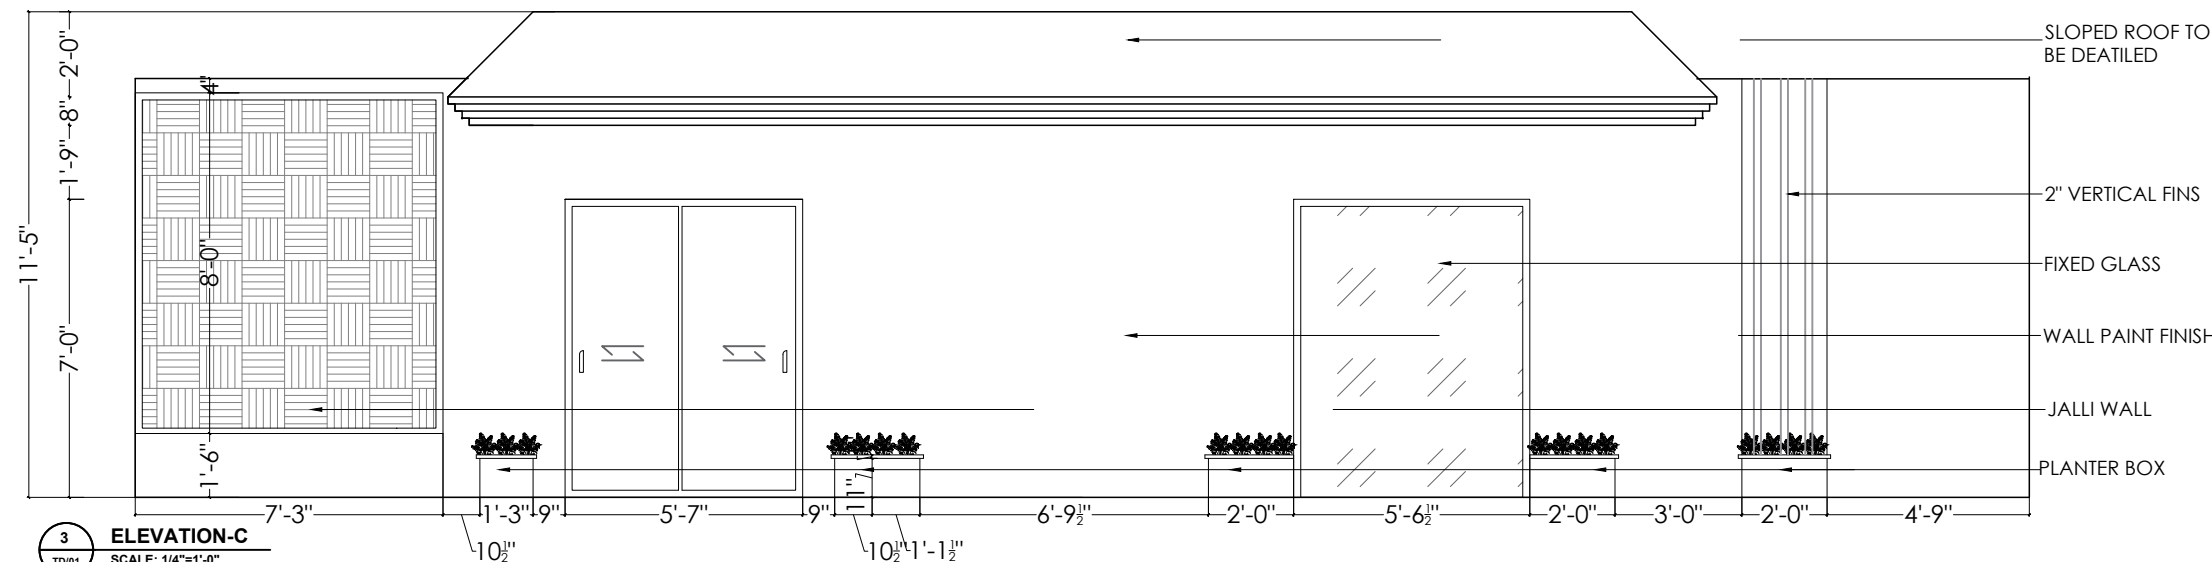

3 ELEVATION-C
SCALE: 1/4"=1'-0"

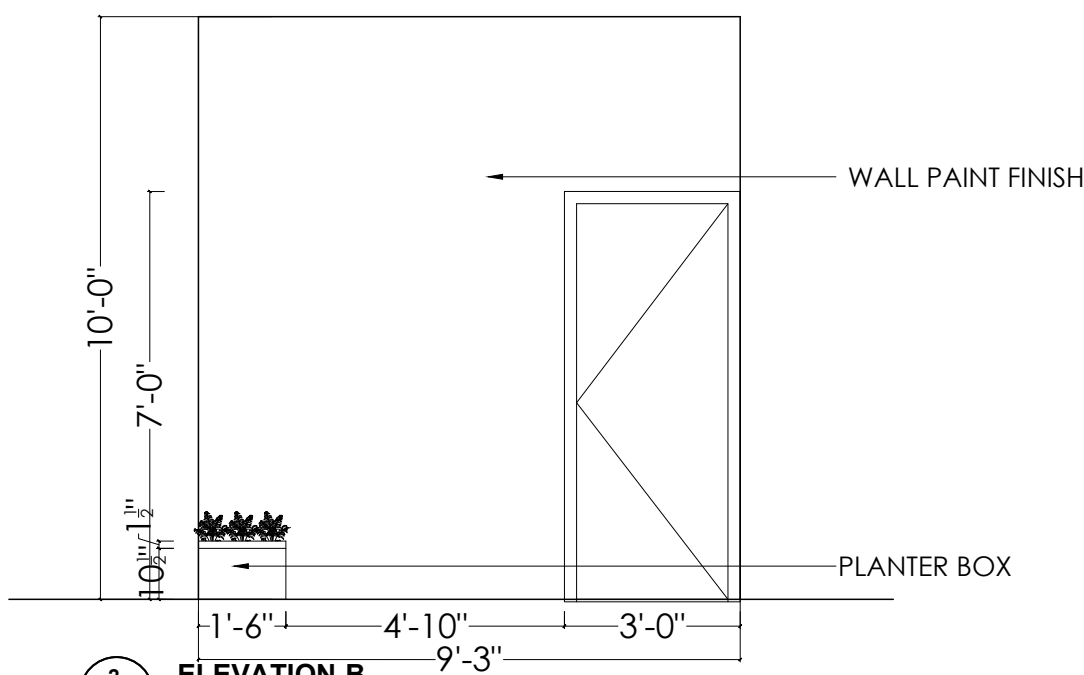


2 ELEVATION-B
SCALE: 1/4"=1'-0"

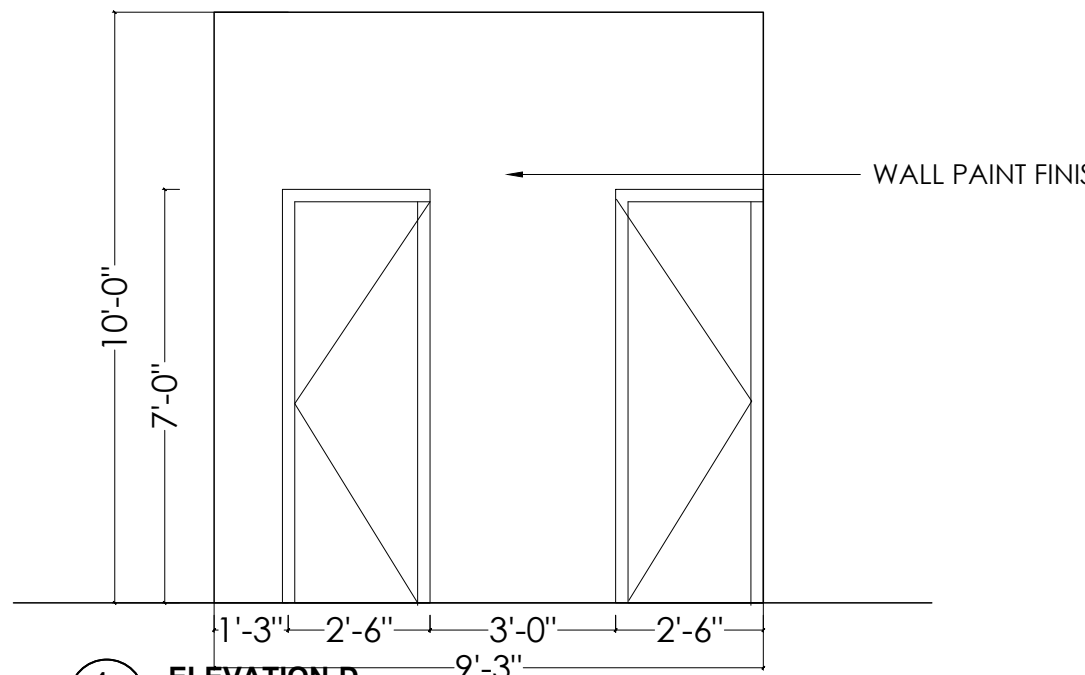

4 ELEVATION-D
SCALE: NTS

- GENERAL NOTES:
- ALL DIMENSIONS ARE IN FEET & INCHES AND ARE UNFINISHED DIMENSIONS UNLESS OTHERWISE SPECIFIED.
 - ALL LEVELS ARE IN FEET & INCHES AND ARE UNFINISHED LEVELS UNLESS OTHERWISE SPECIFIED
 - DO NOT SCALE DRAWINGS. ONLY WRITTEN DIMENSIONS SHALL BE FOLLOWED, ANY DISCREPANCIES NOTED SHALL BE BROUGHT TO THE NOTICE OF THE ARCHITECT PRIOR TO EXECUTION.
 - FOR DETAILS SUCH AS DOORS, WINDOWS, GRILLS, GATES, SKYLIGHT, TOILETS, STAIRCASES, HANDRAIL, RAILING, ETC. REFER RESPECTIVE ARCHITECTURAL DRAWINGS
 - THESE DRAWINGS SHALL BE CORRELATED AND READ IN CONJUNCTION WITH RESPECTIVE CONSULTANTS' APPROVED DRAWINGS FOR STRUCTURAL MEMBERS, SERVICES SUCH AS PLUMBING, SANITARY, ELECTRICAL.
 - PLAN, SECTION AND ELEVATION DRAWINGS REFER DRG. NO.:

KEY PLAN:

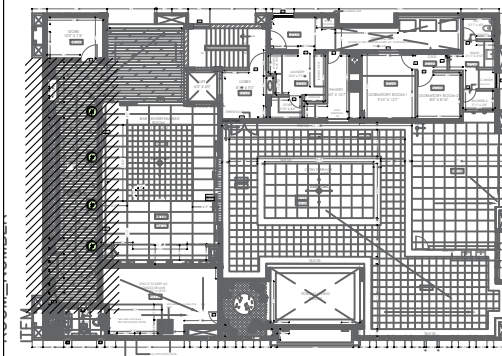

REV.	DESCRIPTION	DATE	BY	CHD.
------	-------------	------	----	------

AMENDMENT



CLIENT:
MR. ANANTHAPADMANABAN

PROJECT:
PROPOSED RESIDENCE FOR MR.ANANTHAPADMANABAN
NAP AND SONS AT RA PURAM,CHENNAI

DRAWING TITLE:
TERRACE FLOOR - PASSAGE WALL ELEVATION


☐ CONCEPTUAL DRAWING ☒ WORKING DRAWING
☐ SCHEMATIC DRAWING ☐ AS BUILT DRAWING

SCALE:AS NOTED DRAWN:M. SATHIYA REVISION NO.:R1


DATE: 23.09.2022 CHKD: SALOMON

DRAWING NO.:TFD-NAC-18-IN-FF-DD-02 SHEET SIZE & NO.: SR


ARCHITECTS:
TRANSFORM
No.17 (OLD No.10), ARK COLONY, ELDAMS ROAD, ALWARPET, CHENNAI- 600018.
Tel : +91-44-24671493, 24997165, Fax: +91-44-24987559.
E-mail : interiors@transformdesign.net / admin@transformdesign.net
Web: www.transformdesign.net

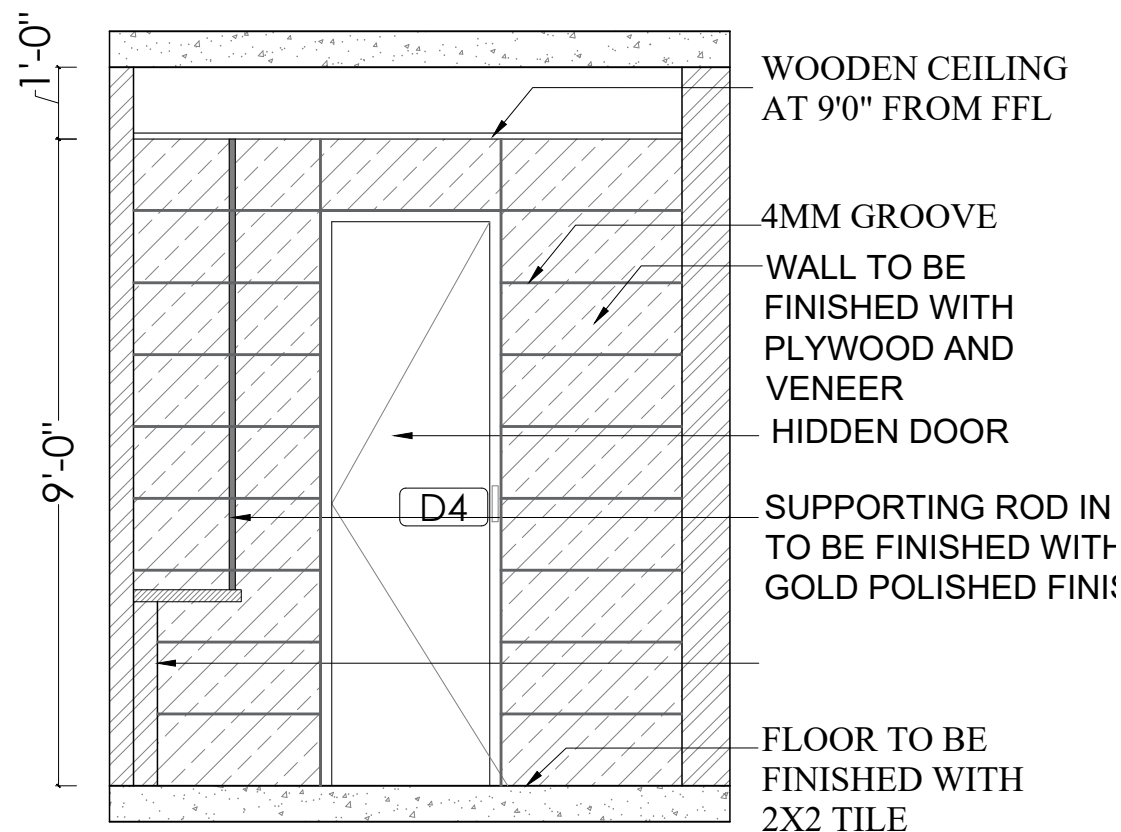


1 ELEVATION-A
TD/01 SCALE: 1/4"=1'-0"

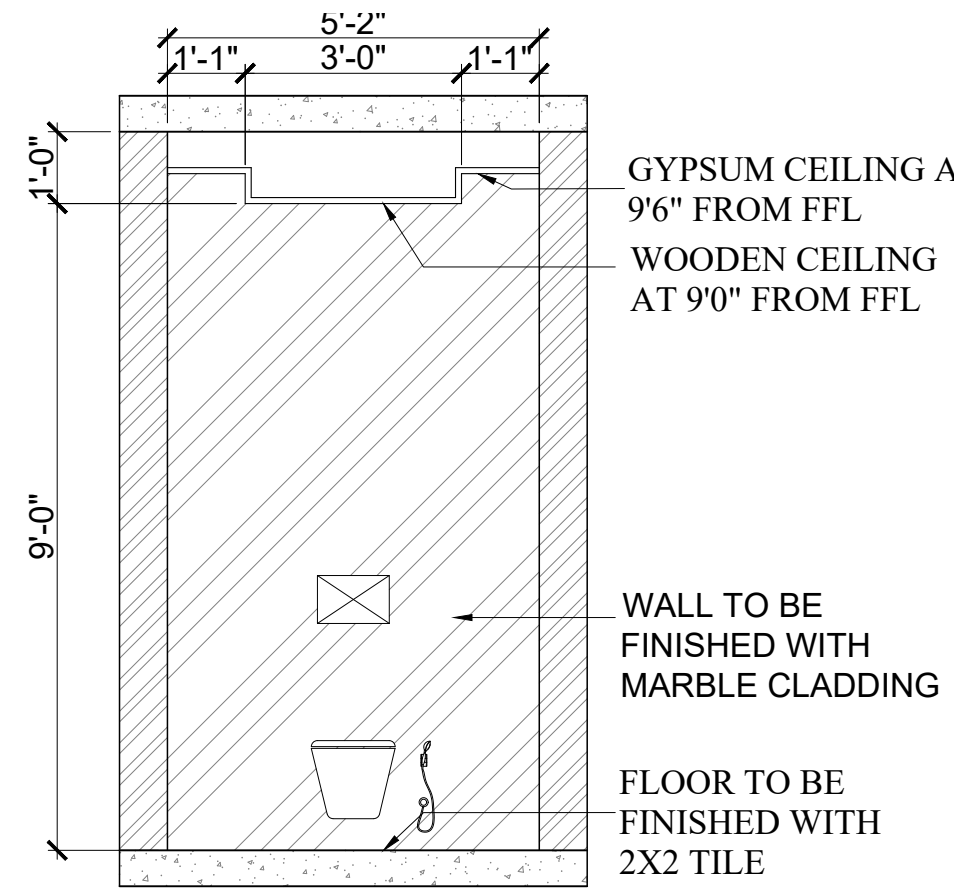

2 ELEVATION-B
TD/01 SCALE: 1/4"=1'-0"

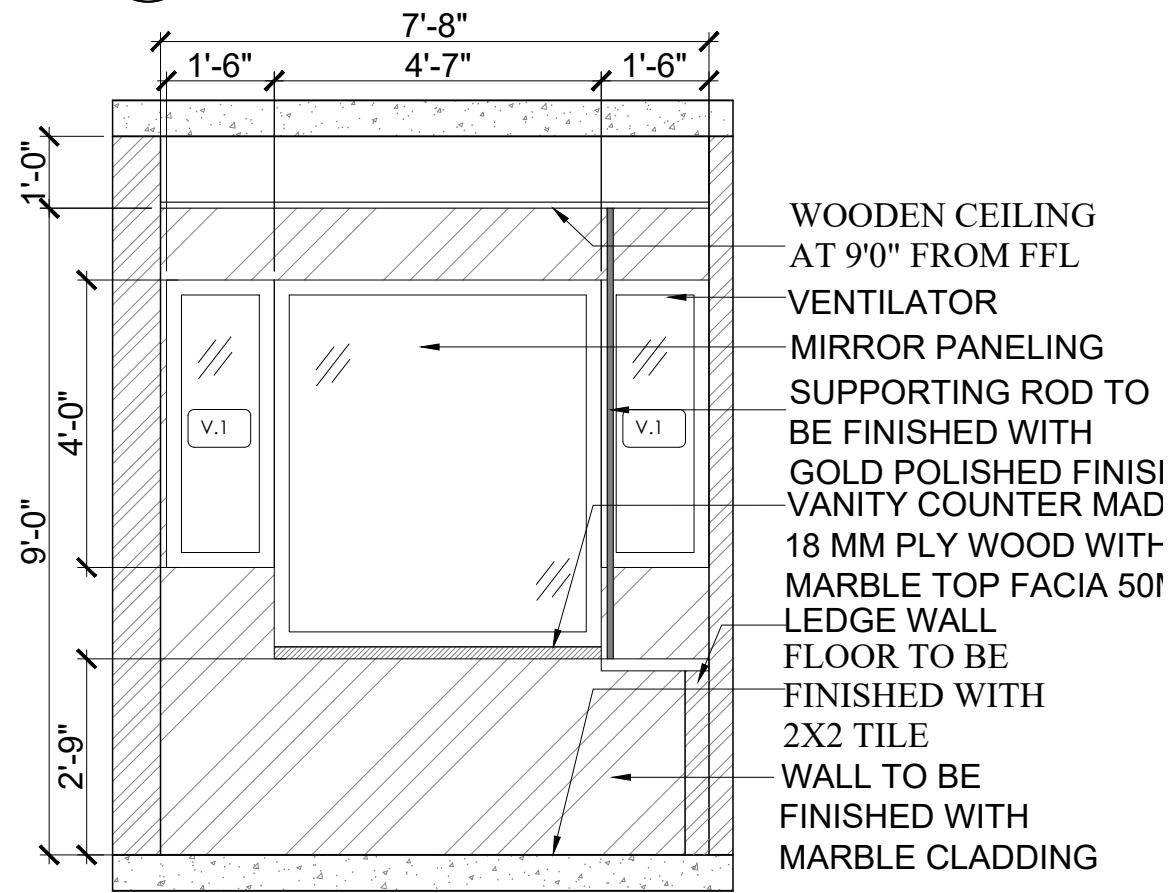

3 ELEVATION-C
TD/01 SCALE: 1/4"=1'-0"

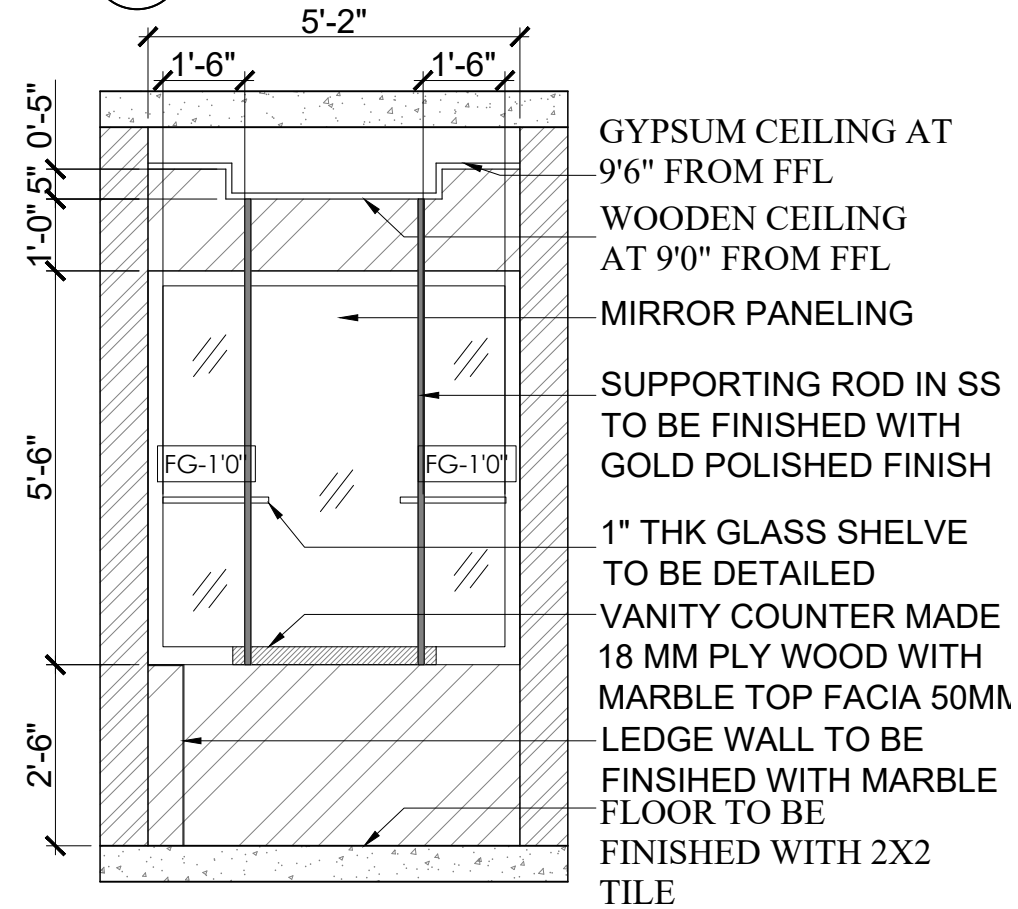


4 ELEVATION-D
TD/01 SCALE: 1/4"=1'-0"


GENERAL NOTES:

- ALL DIMENSIONS ARE IN FEET & INCHES AND ARE UNFINISHED DIMENSIONS UNLESS OTHERWISE SPECIFIED.
- ALL LEVELS ARE IN FEET & INCHES AND ARE UNFINISHED LEVELS UNLESS OTHERWISE SPECIFIED
- DO NOT SCALE DRAWINGS. ONLY WRITTEN DIMENSIONS SHALL BE FOLLOWED, ANY DISCREPANCIES NOTED SHALL BE BROUGHT TO THE NOTICE OF THE ARCHITECT PRIOR TO EXECUTION.
- FOR DETAILS SUCH AS DOORS, WINDOWS, GRILLS, GATES, SKYLIGHT, TOILETS, STAIRCASES, HANDRAIL, RAILING, ETC. REFER RESPECTIVE ARCHITECTURAL DRAWINGS.
- THESE DRAWINGS SHALL BE CORRELATED AND READ IN CONJUNCTION WITH RESPECTIVE CONSULTANTS' APPROVED DRAWINGS FOR STRUCTURAL MEMBERS, SERVICES SUCH AS PLUMBING, SANITARY, ELECTRICAL.
- PLAN, SECTION AND ELEVATION DRAWINGS REFER DRG. NO.:

KEY PLAN:

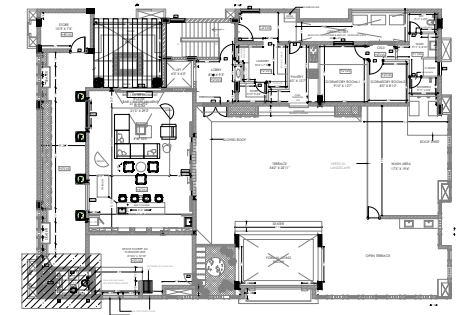

LEGEND:

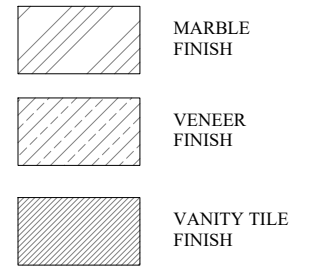

REV.	DESCRIPTION	DATE	BY	CHD.
------	-------------	------	----	------

AMENDMENT				
GRAPHIC SCALE:	1/2"	1"	1 1/2"	NORTH:
0"				

CLIENT:
MR. ANANTHAPADMANABAN

PROJECT:
PROPOSED RESIDENCE FOR MR. ANANTHAPADMANABAN
NAP AND SONS AT RA PURAM, CHENNAI

DRAWING TITLE:
TERRACE FLOOR - TOILET ELEVATION

☐ CONCEPTUAL DRAWING	☒ WORKING DRAWING
☐ SCHEMATIC DRAWING	☐ AS BUILT DRAWING







SCALE: AS NOTED DRAWN: M SATHIYA REVISION NO.: R1

DATE: 24.03.2022 CHKD: GR

DRAWING NO.: TFD-NAC-18-IN-FF-DD-02 SHEET SIZE & NO.: SR

ARCHITECTS:
TRANSFORM
No.17 (OLD No.10), ARK COLONY, ELDAMS ROAD, ALWARPET, CHENNAI- 600018.
Tel : +91-44-24671493, 24997165, Fax: +91-44-24987559.
E-mail : interiors@transformdesign.net / admin@transformdesign.net
Web: www.transformdesign.net

THESE DRAWINGS ARE UNDER COPYRIGHT AND ARE THE PROPERTY OF TRANSFORM. NONE OF THE DRAWINGS AND RELATED DOCUMENTS CAN BE REPRODUCED, COPIED IN WHOLE OR IN PART WITHOUT PRIOR EXPRESSED WRITTEN CONSENT OF TRANSFORM. THESE DRAWINGS CANNOT BE HANDED OVER TO A THIRD PARTY OR USED FOR ANY PURPOSE OTHER THAN THAT FOR WHICH IT HAS BEEN LOANED. AFTER FULFILLING THE PURPOSE OF ISSUE THE DRAWINGS SHALL BE RETURNED TO TRANSFORM.

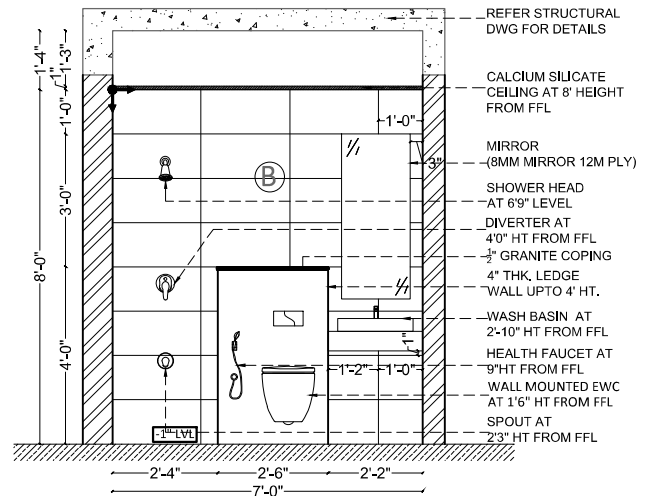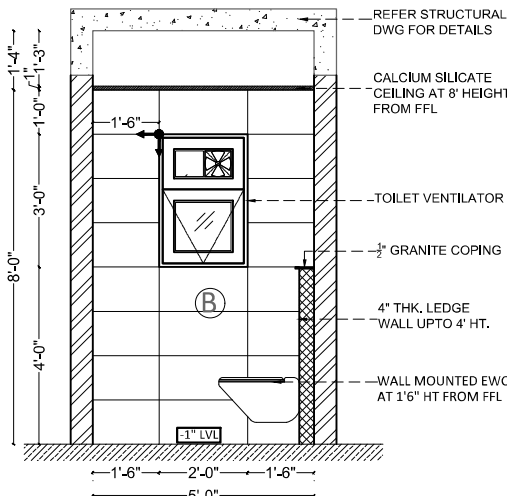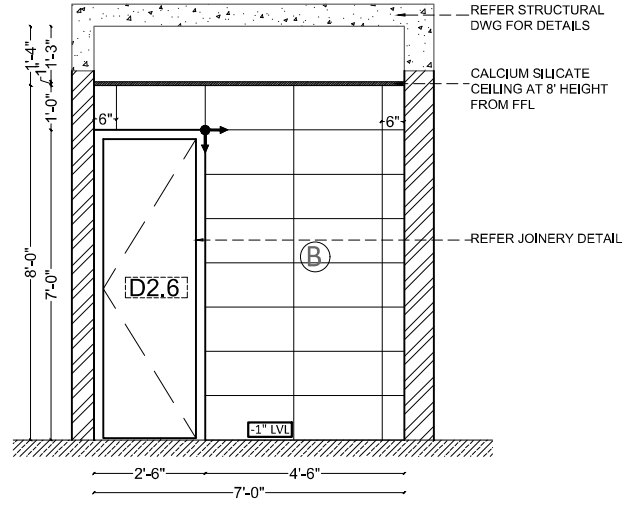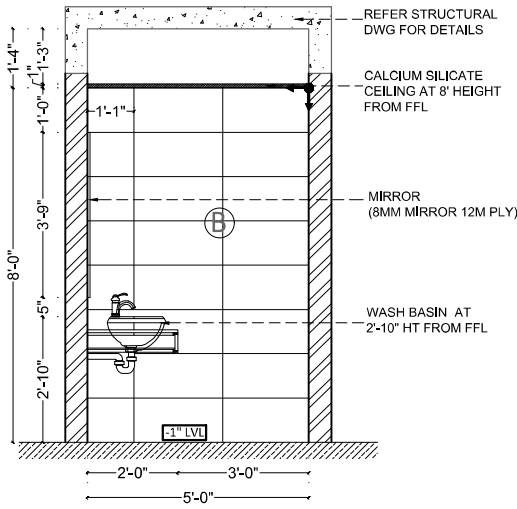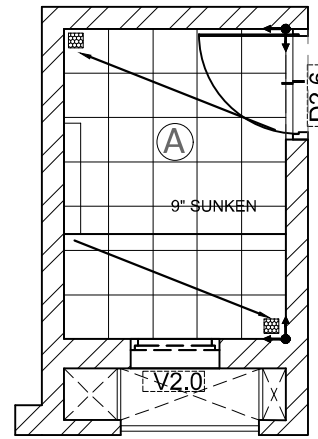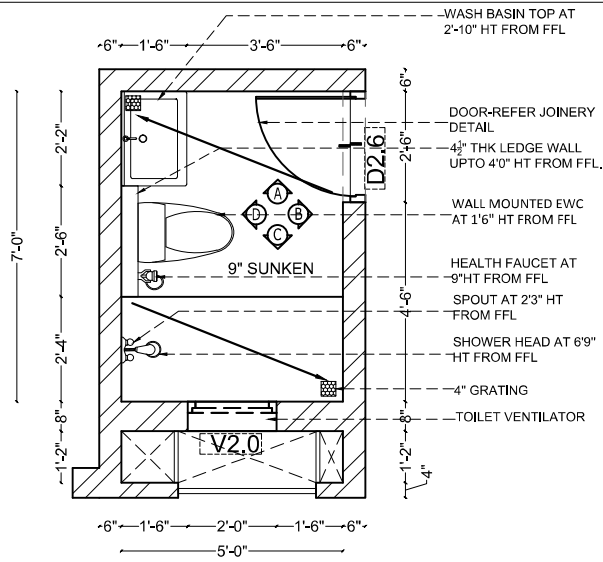

REV.	DESCRIPTION	DATE	BY	CHD.
	AMENDMENT			

GENERAL NOTES:

- ALL DIMENSIONS ARE IN FEET & INCHES AND ARE UNFINISHED DIMENSIONS UNLESS OTHERWISE SPECIFIED.
- ALL LEVELS ARE IN FEET & INCHES AND ARE UNFINISHED LEVELS UNLESS OTHERWISE SPECIFIED
- DO NOT SCALE DRAWINGS. ONLY WRITTEN DIMENSIONS SHALL BE FOLLOWED. ANY DISCREPANCIES NOTED SHALL BE BROUGHT TO THE NOTICE OF THE ARCHITECT PRIOR TO EXECUTION.
- FOR DETAILS SUCH AS DOORS, WINDOWS, GRILLS, GATES, SKYLIGHT, TOILETS, STAIRCASES, HANDRAIL, RAILING, ETC, REFER RESPECTIVE ARCHITECTURAL DRAWINGS.
- THESE DRAWINGS SHALL BE CORRELATED AND READ IN CONJUNCTION WITH RESPECTIVE CONSULTANT'S APPROVED DRAWINGS FOR STRUCTURAL MEMBERS, SERVICES SUCH AS PLUMBING, SANITARY, ELECTRICAL.
- PLAN, SECTION AND ELEVATION DRAWINGS REFER DRG. NO.:



CLIENT: CODE

PROJECT: PROPOSED RESIDENTIAL BUILDING AT LIC COLONY

DRAWING TITLE: TOILET LAYOUT-FLAT B (TOILET 1) FIRST FLOOR

CONCEPTUAL DRAWING

SCHEMATIC DRAWING

WORKING DRAWING

AS BUILT DRAWING

SCALE: NTS

DATE: 25-08-2022

DRAWING NO.:

DRAWN: M SATYHIY

CHKD: MARY

REVISION NO.: R0



SHEET SIZE & NO.: A3

ARCHITECTS:





TRANSFORM

No.17 (OLD No.10), ARK COLONY, ELDAMS ROAD, ALWARPET, CHENNAI- 600018,
Tid : +91-44-24671493, 24967165, Fax: +91-44-24967558,
E-mail : interlans@transformdesign.net / admin@transformdesign.net
Web : www.transformdesign.net

THESE DRAWINGS ARE NOT TO BE REPRODUCED OR TRANSMITTED IN ANY FORM OR BY ANY MEANS, ELECTRONIC OR MECHANICAL, WITHOUT THE WRITTEN PERMISSION OF TRANSFORM. THESE DRAWINGS ARE THE PROPERTY OF TRANSFORM AND ARE TO BE USED ONLY FOR THE PROJECT AND SITE SPECIFICALLY MENTIONED HEREIN. ANY REUSE OR MODIFICATION OF THESE DRAWINGS WITHOUT THE WRITTEN PERMISSION OF TRANSFORM IS STRICTLY PROHIBITED.

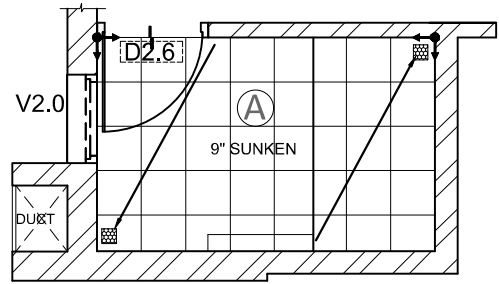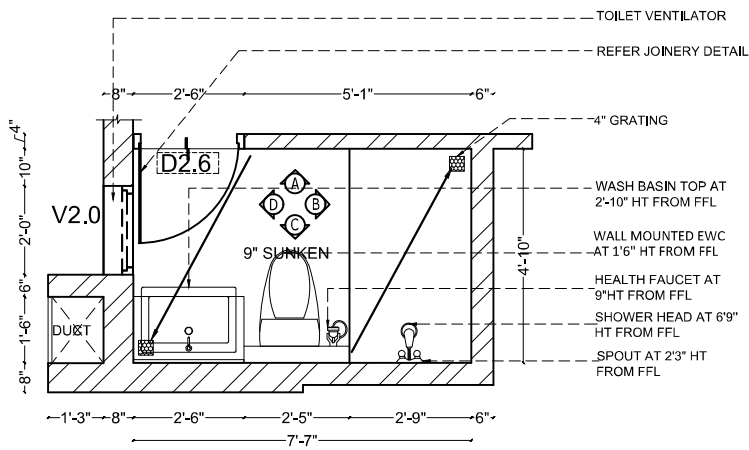

TILE LAYOUT

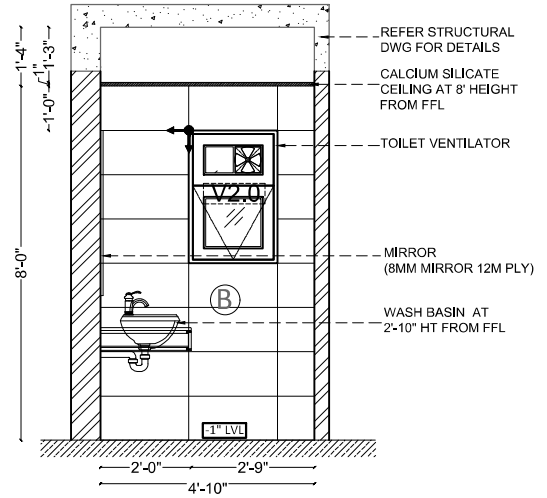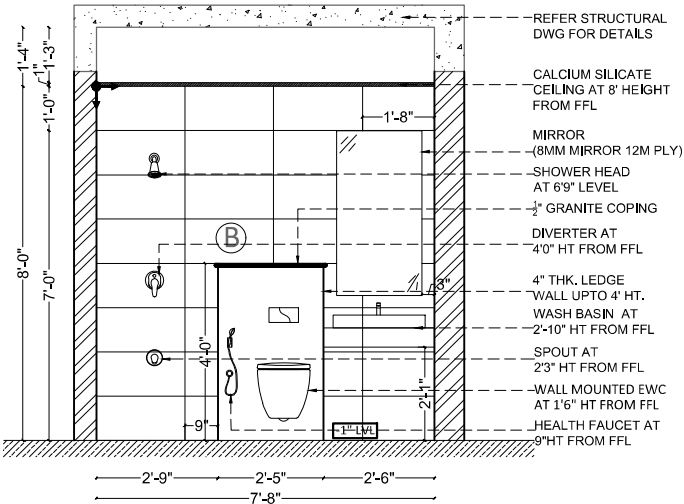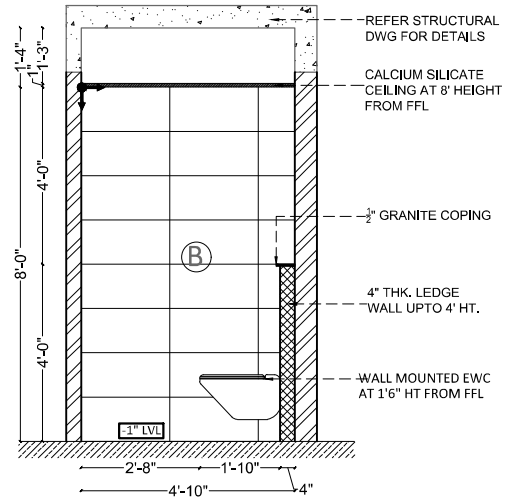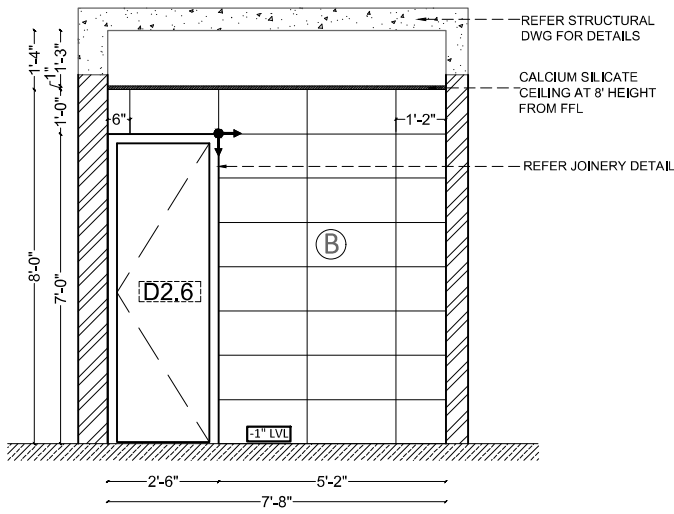

REV.	DESCRIPTION	DATE	BY	CHD.
	AMENDMENT			

GENERAL NOTES:

- ALL DIMENSIONS ARE IN FEET & INCHES AND ARE UNFINISHED DIMENSIONS UNLESS OTHERWISE SPECIFIED.
- ALL LEVELS ARE IN FEET & INCHES AND ARE UNFINISHED LEVELS UNLESS OTHERWISE SPECIFIED.
- DO NOT SCALE DRAWINGS. ONLY WRITTEN DIMENSIONS SHALL BE FOLLOWED. ANY DISCREPANCIES NOTED SHALL BE BROUGHT TO THE NOTICE OF THE ARCHITECT PRIOR TO EXECUTION.
- FOR DETAILS SUCH AS DOORS, WINDOWS, GRILLS, GATES, SKYLIGHT, TOILETS, STAIRCASES, HANDRAIL, RAILING, ETC, REFER RESPECTIVE ARCHITECTURAL DRAWINGS.
- THESE DRAWINGS SHALL BE CORRELATED AND READ IN CONJUNCTION WITH RESPECTIVE CONSULTANT'S APPROVED DRAWINGS FOR STRUCTURAL MEMBERS, SERVICES SUCH AS PLUMBING, SANITARY, ELECTRICAL.
- PLAN, SECTION AND ELEVATION DRAWINGS REFER DRG. NO.:



CLIENT: CODE

PROJECT: PROPOSED RESIDENTIAL BUILDING AT LIC COLONY

DRAWING TITLE: TOILET LAYOUT-FLAT B (TOILET 2) FIRST FLOOR

CONCEPTUAL DRAWING
SCHEMATIC DRAWING

WORKING DRAWING
AS BUILT DRAWING

SCALE: NTS

DATE: 25-08-2022

DRAWING NO.:

DRAWN: M SATHIYA

CHKD: MARY


REVISION NO.: R0

SHEET SIZE & NO.: A3

ARCHITECTS:

TRANSFORM

No.17 (OLD No.10), ARK COLONY, ELDAMS ROAD, ALWARPET, CHENNAI- 600018,
Tid : +91-44-24671493, 24967165, Fax: +91-44-24967558,
E-mail : interiors@transformativedesign.net / admin@transformativedesign.net
Web : www.transformativedesign.net

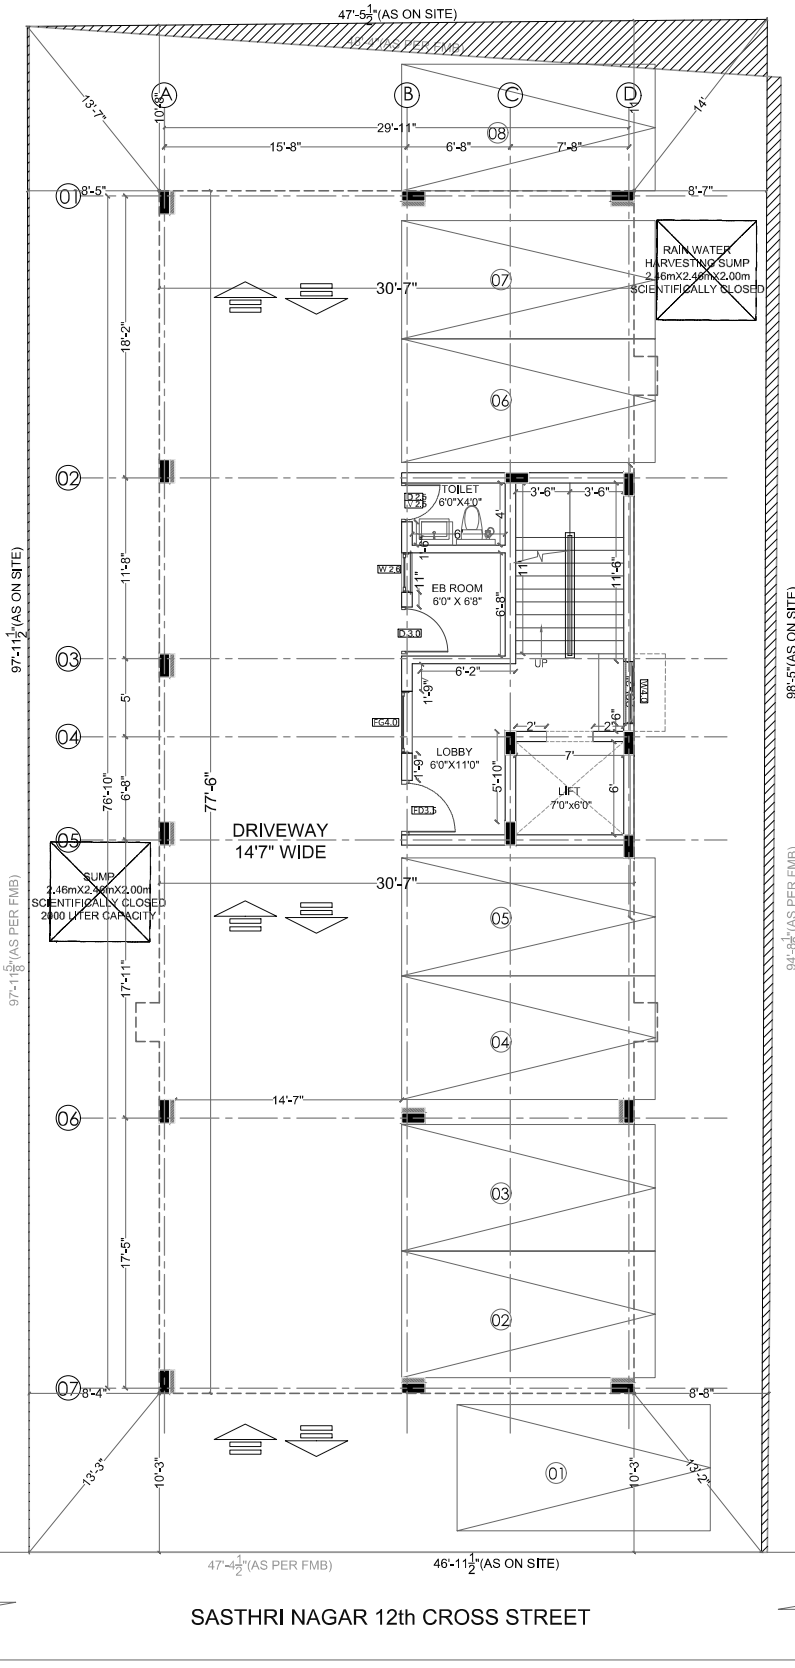

SITE CUM STILT FLOOR PLAN

GENERAL NOTES:

- ALL DIMENSIONS ARE IN FEET & INCHES AND ARE UNFRACTIONED UNLESS OTHERWISE SPECIFIED.
- ALL LEVELS ARE IN FEET & INCHES AND ARE UNFRACTIONED UNLESS OTHERWISE SPECIFIED.
- DO NOT SCALE DRAWINGS. ONLY WRITTEN DIMENSIONS SHALL BE FOLLOWED. ANY DISCREPANCIES NOTED SHALL BE BROUGHT TO THE NOTICE OF THE ARCHITECT PRIOR TO EXECUTION.
- FOR DETAILS SUCH AS DOORS, WINDOWS, GRILLS, GATES, SKYLIGHT, TOILETS, STAIRCASES, HANDRAIL, RAILING, ETC. REFER RESPECTIVE ARCHITECTURAL DRAWINGS.
- THESE DRAWINGS SHALL BE CORRELATED AND READ IN CONJUNCTION WITH RESPECTIVE CONSULTANTS' APPROVED DRAWINGS FOR STRUCTURAL MEMBERS, SERVICES SUCH AS PLUMBING, SANITARY, ELECTRICAL.
- PLAN, SECTION AND ELEVATION DRAWINGS REFER Dwg. NO.: XYZ

SCHEDULE OF JOINERY

TYPE	DESCRIPTION	SIZE	LINTEL	SILL
FD5.5	FRONT DOOR	3'6" X 7'0"	7'0"	-
FG4.0	FIXED GLASS	4'0" X 4'6"	7'0"	2'6"
W4.0	SLIDING WINDOW	4'0" X 4'6"	7'0"	2'6"

REV.	DESCRIPTION	DATE	BY	CHD.

GRAPHIC SCALE:



CLIENT:

SUMANTH&CO

PROJECT:

**PROPOSED RESIDENTIAL BUILDING FOR
M/S.SUMANTH & CO AT SHASTHRI NAGAR.**

DRAWING TITLE:

STILT PLAN

- ☐ CONCEPTUAL DRAWING ☒ WORKING DRAWING
☐ SCHEMATIC DRAWING ☐ AS BUILT DRAWING

SCALE: 1:90	DRAWN: SATHYA M	REVISION NO.:
DATE: 10.08.2022	CHECKED: RAMANI	R0
DRAWING NO.:	TFD-22-020-WRK-AR-SP-002	SHEET SIZE & NO.:
		A2

ARCHITECTS:

TRANSFORM

No:10, ARK COLONY, ELDAHS ROAD, ALWARPET, CHENNAI-600 018.
Tel : +91-44-24342734, Fax: +91-44-24342734.
E-mail : info@transformdesign.net / admin@transformdesign.net
Web: www.transformdesign.net

OWNER:


DEVELOPER:

SUMANTH & CO

ARCHITECT:

TRANSFORM

THESE DRAWINGS ARE UNLESS OTHERWISE NOTED AND ARE THE PROPERTY OF TRANSFORM. NO PART OF THESE DRAWINGS OR ANY INFORMATION CONTAINED HEREIN SHALL BE REPRODUCED, COPIED, IN WHOLE OR IN PART, WITHOUT WRITTEN CONSENT OF TRANSFORM. THESE DRAWINGS CANNOT BE LOANED, REPRODUCED, COPIED, OR IN ANY MANNER BE USED FOR ANY PURPOSE, OTHER THAN THAT FOR WHICH IT HAS BEEN LOANED. AFTER FULFILLING THE PURPOSE OF LOAN, THE DRAWINGS SHALL BE RETURNED TO TRANSFORM.

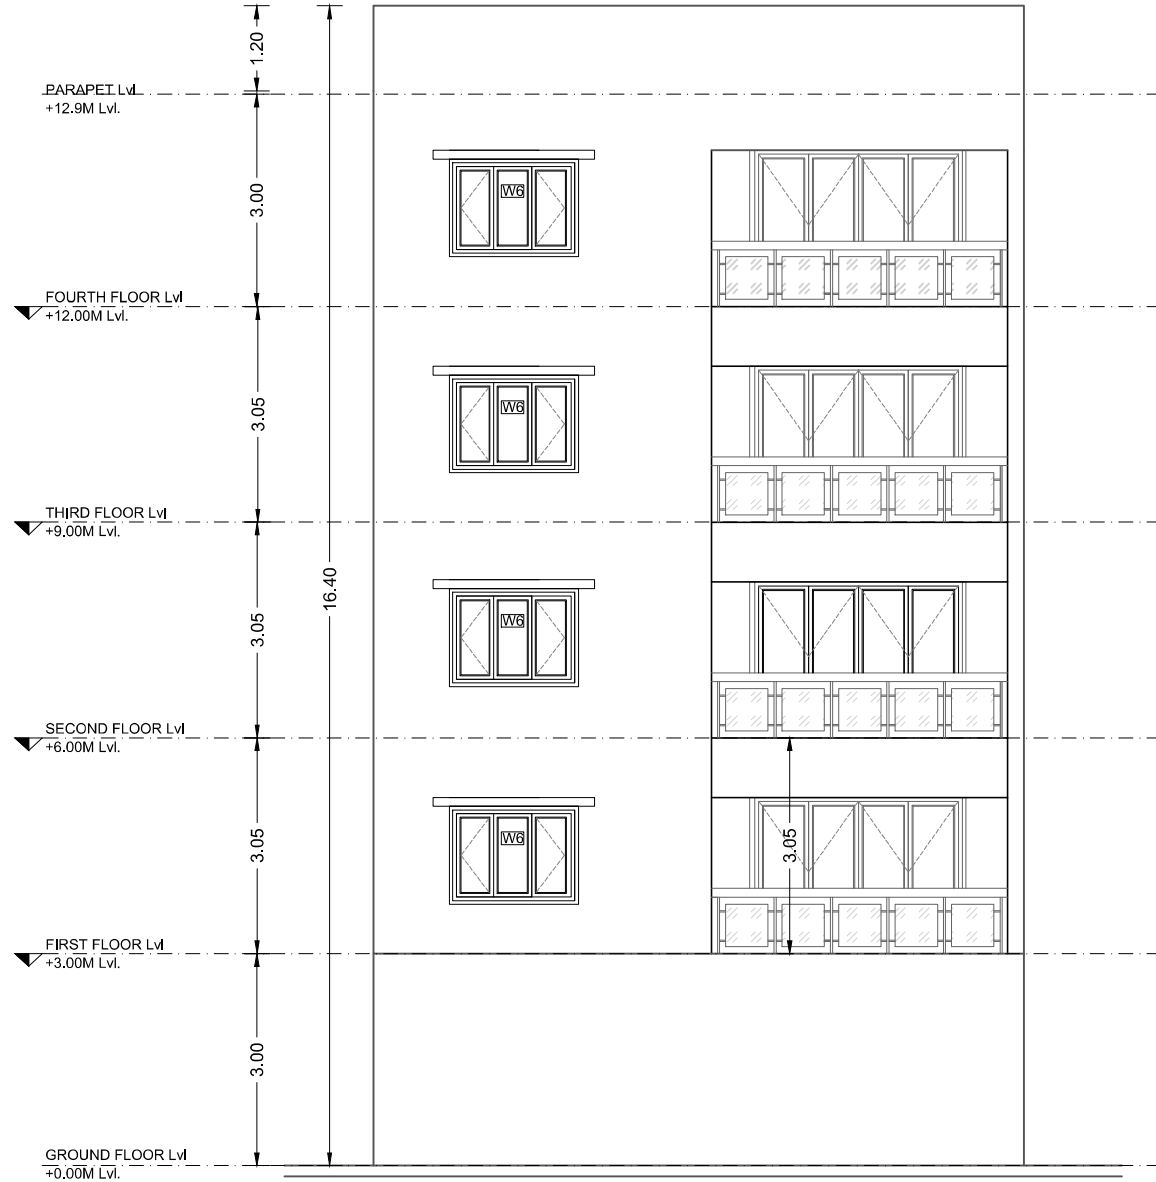

1 ELEVATION 1
TD/01 SCALE: NTS

- GENERAL NOTES:
- ALL DIMENSIONS ARE IN FEET & INCHES AND ARE UNFINISHED DIMENSIONS UNLESS OTHERWISE SPECIFIED.
 - ALL LEVELS ARE IN FEET & INCHES AND ARE UNFINISHED LEVELS UNLESS OTHERWISE SPECIFIED.
 - DO NOT SCALE DRAWINGS. ONLY WRITTEN DIMENSIONS SHALL BE FOLLOWED. ANY DISCREPANCIES NOTED SHALL BE BROUGHT TO THE NOTICE OF THE ARCHITECT PRIOR TO EXECUTION.
 - FOR DETAILS SUCH AS CORNICES, WINDOWS, DOORS, GATES, SKYLIGHT, TOILETS, STAIRCASES, HANDRAIL, RAILING, ETC. REFER RESPECTIVE ARCHITECTURAL DRAWINGS.
 - THESE DRAWINGS SHALL BE CORRELATED AND READ IN CONJUNCTION WITH RESPECTIVE CONSULTANT'S APPROVED DRAWINGS FOR STRUCTURAL MEMBERS, SERVICES SUCH AS PLUMBING, SANITARY, ELECTRICAL.
 - PLAN SECTION AND ELEVATION DRAWINGS REFER DRG. NO. XYZ

OPTION-1

REV.	DESCRIPTION	DATE	BY	CHD.
1	GRAPHIC SCALE:	1/2"	1	1/2"
2	NORTH:	N	E	S

CLIENT:
SUMANTH&CO

PROJECT:
SH NAGAR

DRAWING TITLE:
FRONT ELEVATION

- ☐ CONCEPTUAL DRAWING ☐ WORKING DRAWING
☒ SCHEMATIC DRAWING ☐ AS BUILT DRAWING

SCALE: 1"=8'	DRAWN: M SATHIYA	REVISION NO.:
DATE: 9.6.2022	CHECKED: FLORA	R0
DRAWING NO.:	SHEET SIZE & NO.:	
	A2	

ARCHITECTS:
TRANSFORM
No:10, ARK COLONY, ELDAMS ROAD, ALWARPET, CHENNAI-600 018.
Tel : +91-44-24342734, Fax: +91-44-24342734.
E-mail : ks@transformdesign.net / admin@transformdesign.net
Web: www.transformdesign.net

OWNER:


DEVELOPER:

ARCHITECT:
TRANSFORM

THESE DRAWINGS ARE UNDER COPYRIGHT AND ARE THE PROPERTY OF TRANSFORM. NO PART OF THIS DRAWING OR ANY PART OF ANY INFORMATION EXPRESSED OR IMPLIED HEREIN SHALL BE REPRODUCED OR TRANSMITTED IN ANY FORM OR BY ANY MEANS, ELECTRONIC OR MECHANICAL, INCLUDING PHOTOCOPYING, RECORDING, OR BY ANY INFORMATION STORAGE AND RETRIEVAL SYSTEM, WITHOUT THE WRITTEN PERMISSION OF TRANSFORM. THESE DRAWINGS CANNOT BE HANDLED OVER TO A THIRD PARTY OR USED FOR ANY PURPOSE OTHER THAN THAT FOR WHICH IT HAS BEEN ISSUED. AFTER FULFILLING THE PURPOSE OF ISSUE THE DRAWINGS SHALL BE RETURNED TO TRANSFORM.

18.30M [PATTA] 19.22M [SITE]

21.40M [PATTA] 20.86M [SITE]

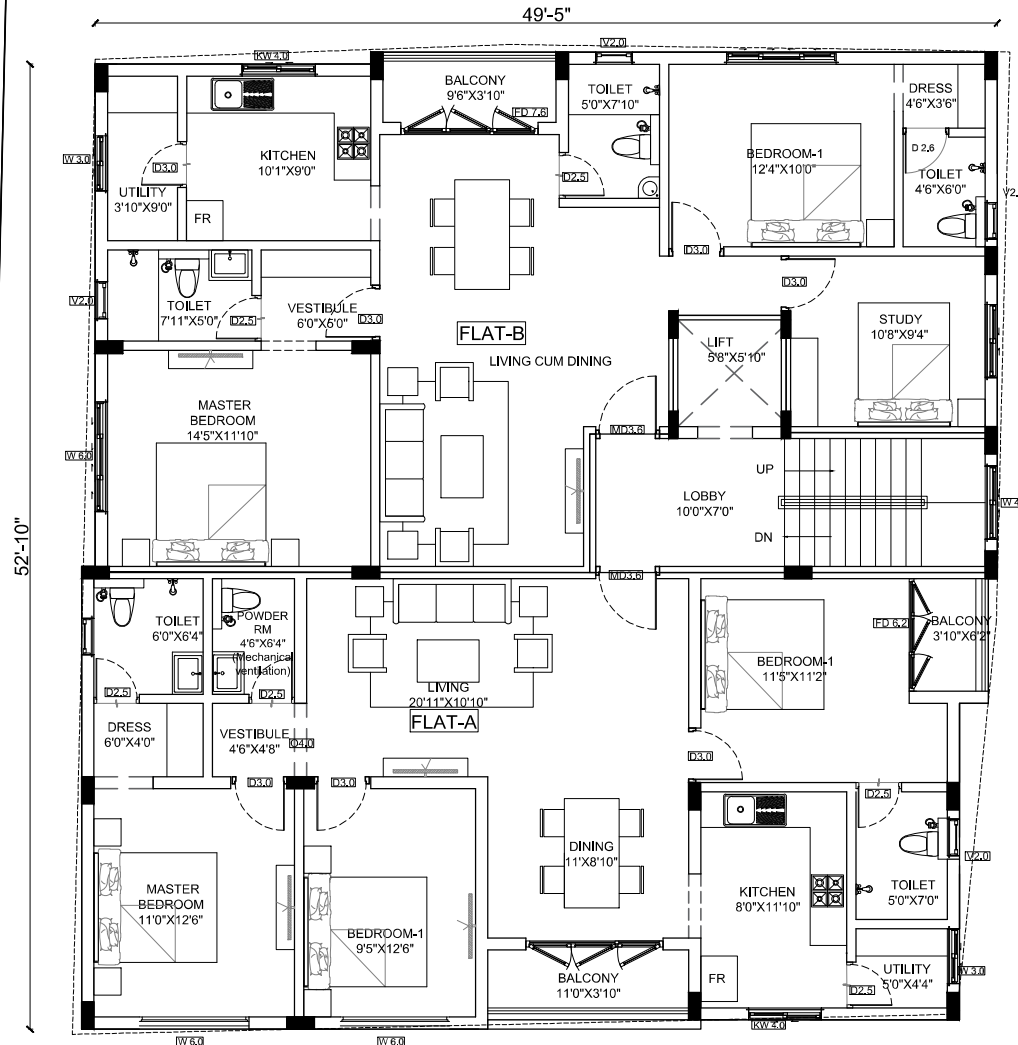


18.30M [PATTA] 17.59M [SITE]

9M WIDE 12th cross street

21.40M [PATTA] 21.24M [SITE]

- GENERAL NOTES:
- ALL DIMENSIONS ARE IN FEET & INCHES AND ARE UNFINISHED DIMENSIONS UNLESS OTHERWISE SPECIFIED.
 - ALL LEVELS ARE IN FEET & INCHES AND ARE UNFINISHED LEVELS UNLESS OTHERWISE SPECIFIED.
 - DO NOT SCALE DRAWINGS. ONLY WRITTEN DIMENSIONS SHALL BE FOLLOWED. ANY DISCREPANCIES NOTED SHALL BE BROUGHT TO THE NOTICE OF THE ARCHITECT PRIOR TO EXECUTION.
 - FOR DETAILS SUCH AS DOORS, WINDOWS, SHUTTERS, SKYLIGHT, TOILETS, STAIRCASES, HANDRAIL, RAILING, ETC. REFER RESPECTIVE ARCHITECTURAL DRAWINGS.
 - THESE DRAWINGS SHALL BE CORRELATED AND READ IN CONJUNCTION WITH RESPECTIVE CONSULTANT'S APPROVED DRAWINGS FOR STRUCTURAL MEMBERS, SERVICES SUCH AS PLUMBING, SANITARY, ELECTRICAL, PLAN, SECTION AND ELEVATION DRAWINGS REFER DRG. NO.

REV.	DESCRIPTION	DATE	BY	CHD.

 

CLIENT: M/S. SUMANTH & CO

PROJECT: PROPOSED RESIDENTIAL BUILDING AT SC-3 CHENNAI.

DRAWING TITLE: TYPICAL FLOOR 1-3

☐ CONCEPTUAL DRAWING ☐ WORKING DRAWING

☒ SCHEMATIC DRAWING ☐ AS BUILT DRAWING

SCALE: 1" = 3'0"

DATE: 01.08.2022

DRAWN: M SATHIYA

CHKD: MARY

REVISION NO.:

SHEET SIZE & NO.: A3

ARCHITECTS:

TRANSFORM

No.17 (OLD No.10), ARK COLONY, ELDAMS ROAD, ALWARPET, CHENNAI- 600018.


Tel : +91-44-24671493, 24997165, Fax: +91-44-24987559.

E-mail : interiors@transformdesign.net / admin@transformdesign.net


Web: www.transformdesign.net



THESE DRAWINGS ARE UNDER COPYRIGHT AND ARE THE PROPERTY OF TRANS-FORM. NONE OF THE DRAWINGS AND RELATED DOCUMENTS CAN BE REPRODUCED, COPIED IN WHOLE OR IN PART WITHOUT PRIOR EXPRESSED WRITTEN CONSENT OF TRANS-FORM. THESE DRAWINGS CANNOT BE HANDOVERED TO A THIRD PARTY OR USED FOR ANY PURPOSE OTHER THAN THAT FOR WHICH IT HAS BEEN OBTAINED. AFTER EXPIRE OF THE PURPOSE OF ISSUE THE DRAWINGS SHALL BE RETURNED TO TRANS-FORM.

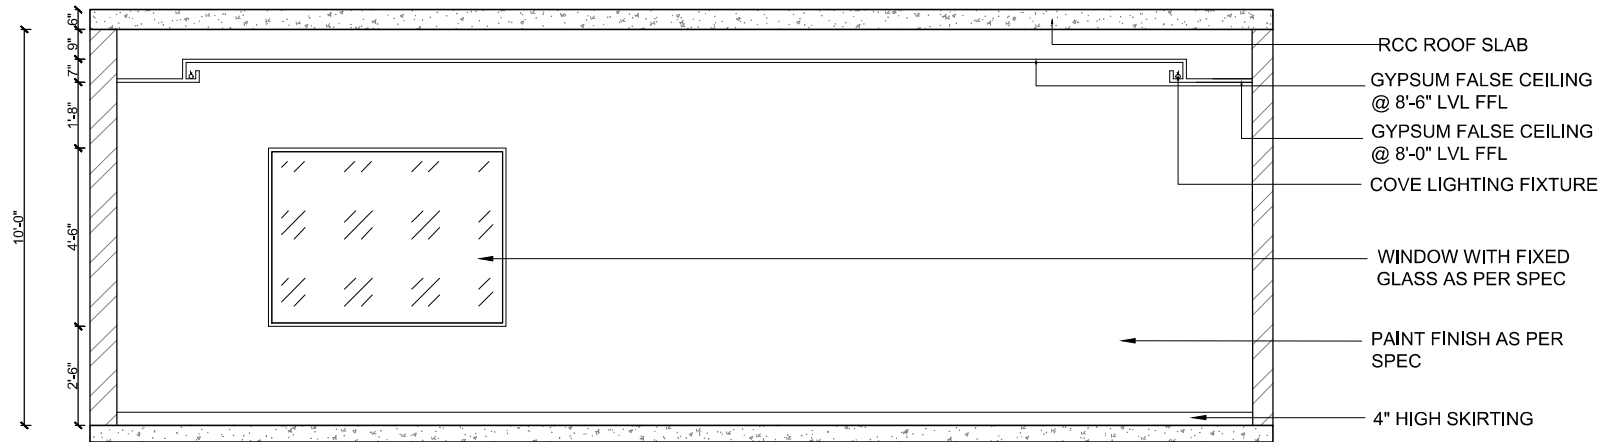


ELEVATION-A

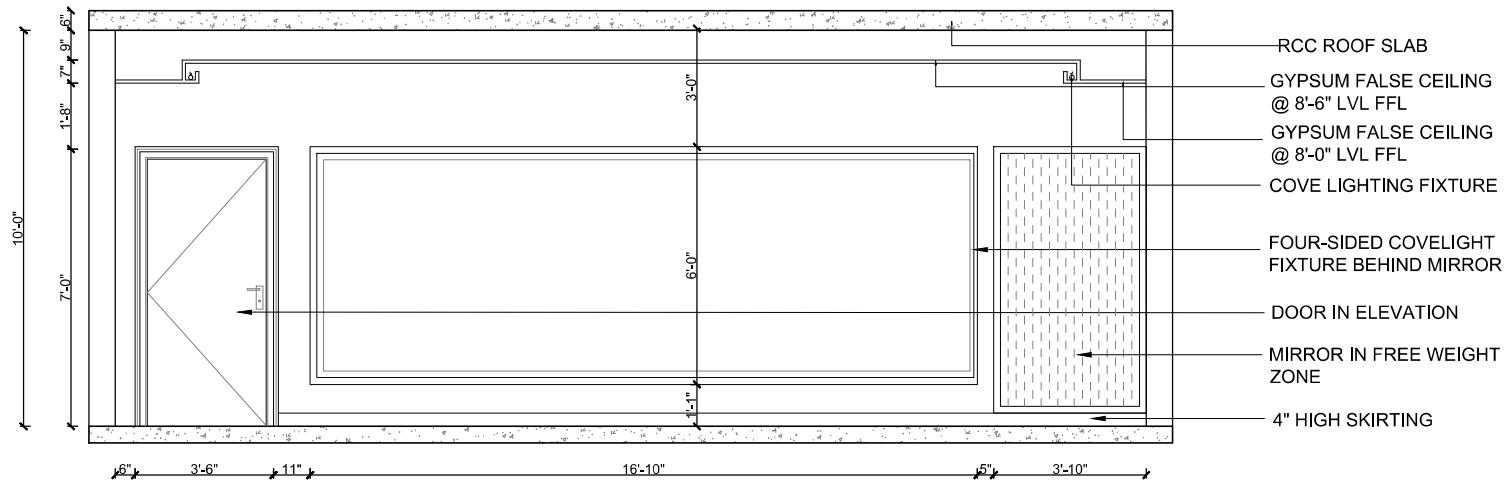

ELEVATION-B

GENERAL NOTES:
ALL DIMENSIONS ARE IN FEET & INCHES AND ARE UNFINISHED DIMENSIONS UNLESS OTHERWISE SPECIFIED.
ALL LEVELS ARE IN FEET & INCHES AND ARE UNFINISHED LEVELS UNLESS OTHERWISE SPECIFIED.
DO NOT SCALE DRAWINGS. ONLY WRITTEN DIMENSIONS SHALL BE FOLLOWED. ANY DISCREPANCIES NOTED SHALL BE BROUGHT TO THE NOTICE OF THE ARCHITECT PRIOR TO EXECUTION.
FOR DETAILS SUCH AS DOORS, WINDOWS, GRILLS, GATES, SKYLIGHT, TOILETS, STAIRCASES, HANDRAIL, RAILING, ETC. REFER RESPECTIVE ARCHITECTURAL DRAWINGS.
THESE DRAWINGS SHALL BE CORRELATED AND READ IN CONJUNCTION WITH RESPECTIVE CONSULTANT'S APPROVED DRAWINGS FOR STRUCTURAL, MEMBERS, SERVICES SUCH AS PLUMBING, SANITARY, ELECTRICAL, PLAN, SECTION AND ELEVATION DRAWINGS REFER DRG. NO.

KEY PLAN

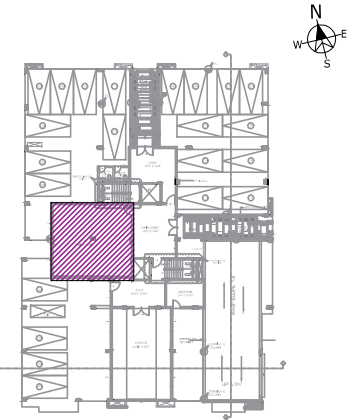

REV.	DESCRIPTION	DATE	BY	CHD.

AMENDMENT	
GRAPHIC SCALE:	1/2" 1 1/2"
0"	1"

CLIENT:
M/S SUMANTH & CO

PROJECT:
PROPOSED RESIDENTIAL BUILDING FOR
M/S. @KPPURAM, CHENNAI

DRAWING TITLE:
GYM DETAIL

☐ CONCEPTUAL DRAWING ☒ WORKING DRAWING
☐ SCHEMATIC DRAWING ☐ AS BUILT DRAWING


SCALE: NTS DRAWN: M.SATHIYA REVISION NO.: R0

DATE: 02.09.2022 CHKD:


DRAWING NO.: SHEET SIZE & NO.:
A3

ARCHITECTS:
TRANSFORM
No:10, ARK COLONY, ELDAMS ROAD, ALWARPET, CHENNAI-600 018.
Tel : +91-44-24342734, Fax: +91-44-24342734.
E-mail : ks@transformdesign.net / admin@transformdesign.net
Web: www.transformdesign.net


THESE DRAWINGS ARE UNDER COPYRIGHT AND ARE THE PROPERTY OF 'TRANSFORM'. NONE OF THE DRAWINGS AND RELATED DOCUMENTS CAN BE REPRODUCED, COPIED IN WHOLE OR IN PART WITHOUT PRIOR EXPRESSED WRITTEN CONSENT OF TRANSFORM. E-DRAWINGS CANNOT BE HANDLED OVER TO A THIRD PARTY OR USED FOR ANY PURPOSE OTHER THAN THAT FOR WHICH IT HAS BEEN LOANED. AFTER FULFILLING THE PURPOSE OF ISSUE THE DRAWINGS SHALL BE RETURNED TO TRANSFORM.

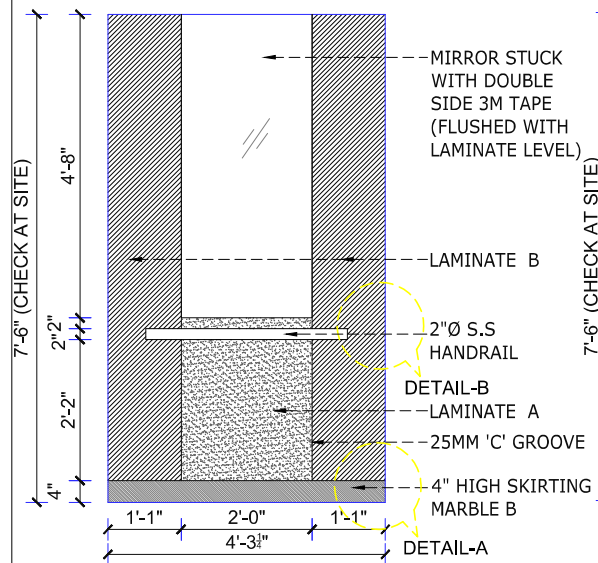


ELEVATION - A

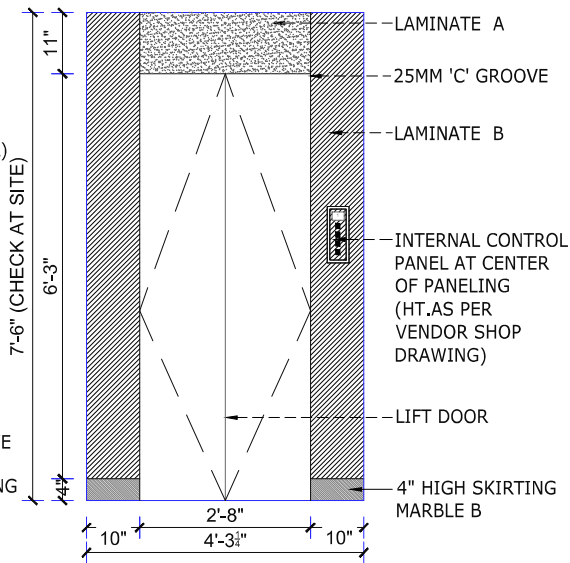

ELEVATION - C

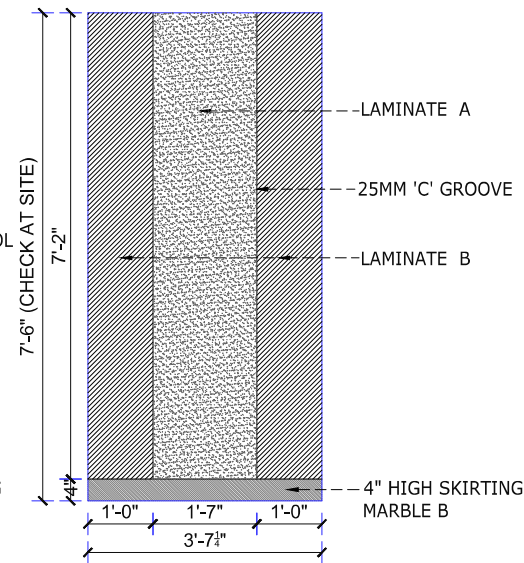

ELEVATION - B&D

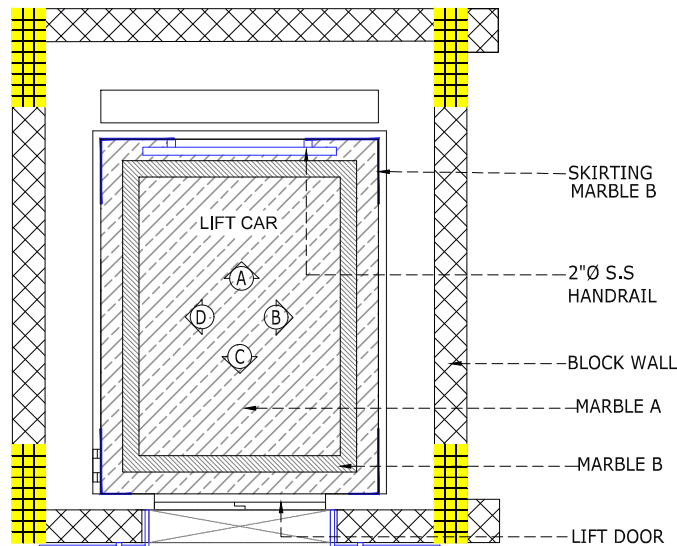

FLOORING PLAN

12MM THK. PLY FINISHED WITH LAMINATE - B WITH 5MM FLAT EDGE BEADING FINISHED WITH BLACK DUCO PAINT FINISH FIXED TO LIFT CAR WALL

4" HIGH SKIRTING MARBLE B

DETAIL - A

SKIRTING DETAIL

12MM THK. PLY FINISHED WITH LAMINATE-B WITH 5MM FLAT EDGE BEADING FINISHED WITH BLACK DUCO PAINT FINISH FIXED TO LIFT CAR WALL


SS HANDLE FIXED ON 12MM THK. PLY FINISHED WITH LAMINATE- B

DETAIL - B

HANDRAIL DETAIL

- GENERAL NOTES:**
- ALL DIMENSIONS ARE IN FEET & INCHES AND ARE UNFINISHED DIMENSIONS UNLESS OTHERWISE SPECIFIED.
 - ALL LEVELS ARE IN FEET & INCHES AND ARE UNFINISHED LEVELS UNLESS OTHERWISE SPECIFIED.
 - DO NOT SCALE DRAWINGS. ONLY WRITTEN DIMENSIONS SHALL BE FOLLOWED. ANY DISCREPANCIES NOTED SHALL BE BROUGHT TO THE NOTICE OF THE ARCHITECT PRIOR TO EXECUTION.
 - FOR DETAILS SUCH AS DOORS, WINDOWS, GRILLS, GATES, SKYLIGHT, TOILETS, STAIRCASES, HANDRAIL, RAILING, ETC. REFER RESPECTIVE ARCHITECTURAL DRAWINGS.
 - THESE DRAWINGS SHALL BE CORRELATED AND READ IN CONJUNCTION WITH RESPECTIVE CONSULTANT'S APPROVED DRAWINGS FOR STRUCTURAL MEMBERS, SERVICES SUCH AS PLUMBING, SANITARY, ELECTRICAL, PUMP, SECTION AND ELEVATION DRAWINGS REFER URC, INC.

KEY PLAN

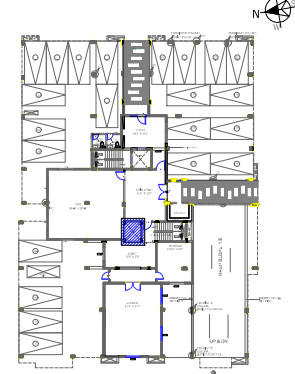

TYPES		DESCRIPTION
		LAMINATE-A - MERINO 49910 - SEDA PERSIA
		LAMINATE-B - MERINO 44755 LNN-TAN CAMBRIC
		MARBLE - A BARCELONA GREY
		MARBLE - B CAFE BROWN

REV.	DESCRIPTION	DATE	BY	CHD.

AMENDMENT		NORTH
GRAPHIC SCALE:	0" 1/2" 1" 1 1/2"	

CLIENT: M/S. SUMANTH & CO

PROJECT: PROPOSED RESIDENTIAL BUILDING FOR M/S. SUMANTH & CO., AT KP PURAM, CHENNAI 600 041.

DRAWING TITLE: LIFT FLOORING AND LAMINATE DETAIL

☐ CONCEPTUAL DRAWING	☒ WORKING DRAWING
☐ SCHEMATIC DRAWING	☐ AS BUILT DRAWING


SCALE: 1" = 4'-0"	DRAWN: M. SATHIYA	REVISION NO.: RD
DATE: 07.09.2022	CHKD: RAMANI	
DRAWING NO.:		SHEET SIZE & NO.: A3

ARCHITECTS: **TRANSFORM**


OLD No:104/1, NEW No:42, D1, RANGA ROAD, MYLAPORE, CHENNAI-600 004.
Tel : +91-44-24671493, 24697155, Fax: +91-44-24697559.
E-mail : ks@transformdesign.net / admin@transformdesign.net
Web: www.transformdesign.net

REFER BLOCK-1 LIFT FLOORING AND LAMINATE DETAIL FOR BLOCK-2 LIFT DETAIL


THESE DRAWINGS ARE UNDER COPYRIGHT AND ARE THE PROPERTY OF TRANSFORM. NO PART OF THESE DRAWINGS OR INFORMATION CONTAINED HEREIN CAN BE REPRODUCED OR TRANSMITTED IN ANY FORM OR BY ANY MEANS, ELECTRONIC OR MECHANICAL, WITHOUT THE WRITTEN CONSENT OF TRANSFORM. THESE DRAWINGS CANNOT BE LOANED, COPIED, REPRODUCED, OR USED FOR ANY OTHER PURPOSE WITHOUT THE WRITTEN CONSENT OF TRANSFORM. THE DRAWINGS SHALL BE RETURNED TO TRANSFORM.

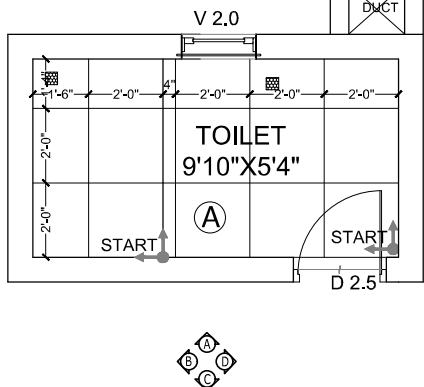


FLAT -2B MASTER BEDROOM TOILET
FLOORING LAYOUT

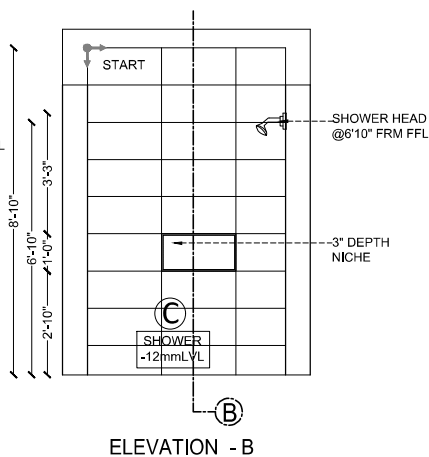

ELEVATION - B

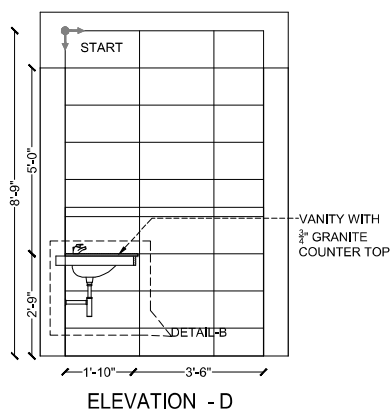

ELEVATION - D

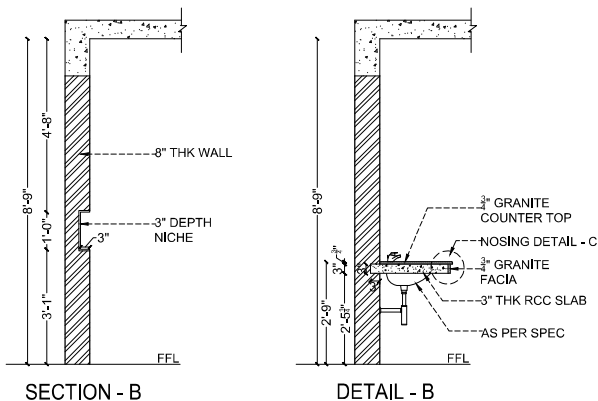


DETAIL - B

GENERAL NOTES:

- ALL DIMENSIONS ARE IN FEET & INCHES AND ARE UNFRACTIONED DIMENSIONS UNLESS OTHERWISE SPECIFIED.
- ALL LEVELS ARE IN FEET & INCHES AND ARE UNFRACTIONED LEVELS UNLESS OTHERWISE SPECIFIED.
- DO NOT SCALE DIMENSIONS, ONLY WRITTEN DIMENSIONS SHALL BE FOLLOWED. ANY DISCREPANCIES NOTED BY THE ARCHITECT SHALL BE REPORTED TO THE ARCHITECT PRIOR TO CONSTRUCTION.
- FOR SCALE DIMENSIONS SUCH AS DOORS, WINDOWS, GRILLS, CABS, SKYLIGHT, TOILETS, STAIRCASES, HANDRAILS, RAILING RESPECTIVE ARCHITECTURAL DIMENSIONS.
- THESE DRAWINGS SHALL BE CORRELATED AND READ IN CONJUNCTION WITH RESPECTIVE CONSULTANTS ARCHITECTS DRAWINGS FOR STRUCTURAL MEMBERS, SERVICES SUCH AS PLUMBING, SANITARY, ELECTRICAL.
- PLAN, SECTION AND ELEVATION DRAWINGS REFER DRG. NO. XXV

LEGEND

S. NO	GRANITE / TILE / MARBLE	IMAGE	FLOOR AREA SHIFTING IN SQ.FT (10% WAST-AGE)
A	CAIRO BEIGE FLOORING		52
B	EMPERADON BROWN HIGHLIGHTER		135
C	FIJI OCRE WALL TILE		135
	JET BLACK GRANITE (LEDGE WALL COPING, VANITY TOP)		15

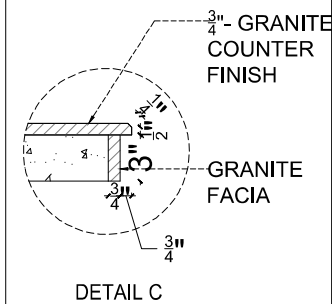

DETAIL C

REV.	DESCRIPTION	DATE	BY	CHK.	
AMENDMENT					
GRAPHIC SCALE:				NORTH:	

CLIENT: **CODE CONSTRUCTION**

PROJECT:
PROPOSED RESIDENTIAL BUILDING
AT ABM

DRAWING TITLE:
SECOND FLOOR - FLAT 2B - MASTER BEDROOM TOILET

☐	CONCEPTUAL DRAWING	☒	WORKING DRAWING
☐	SCHEMATIC DRAWING	☐	AS BUILT DRAWING

SCALE: 1"=12'-0"	DRAWN: M SATHIYA	REVISION NO.: R0
DATE: 16.06.2022	CHKD: FLORA	


DRAWING NO.:	SHEET SIZE & NO.:
	A3

ARCHITECTS:


TRANSFORM 

No:10, ARK COLONY, ELDAMS ROAD, ALWARPET, CHENNAI-600 018.
Tel : +91-44-24342734, Fax: +91-44-24343734,
E-mail : ks@transformdesign.net / admin@transformdesign.net
Web : www.transformdesign.net


[illegible]

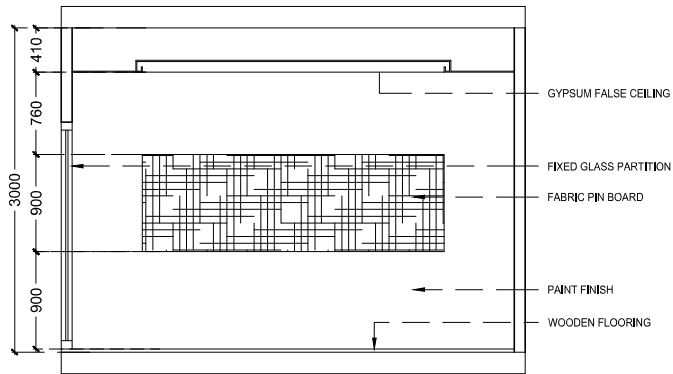


ELEVATION - A

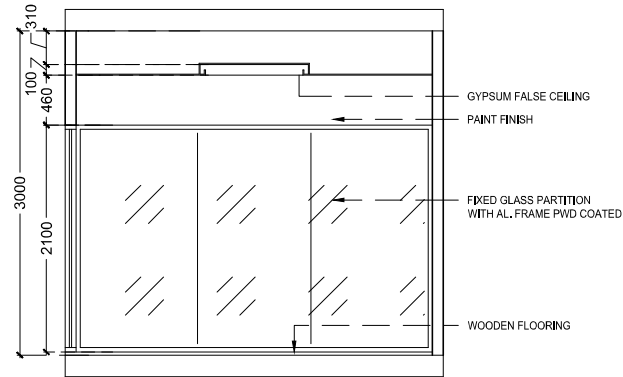


ELEVATION - B

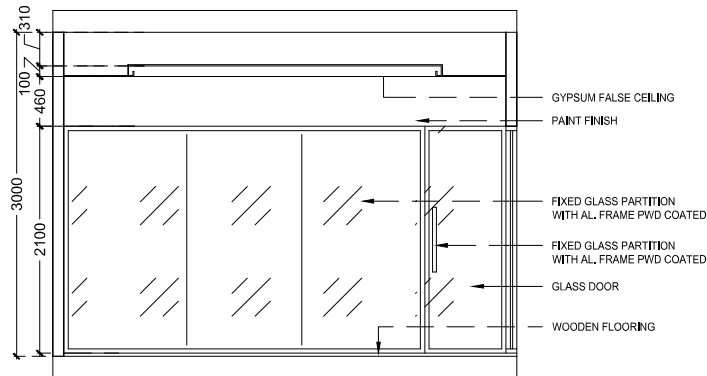


ELEVATION - C

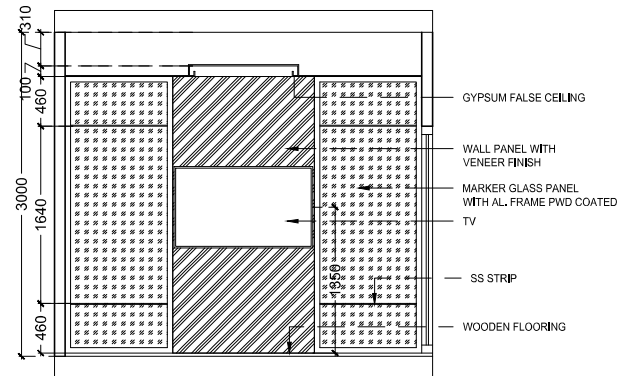


ELEVATION - D

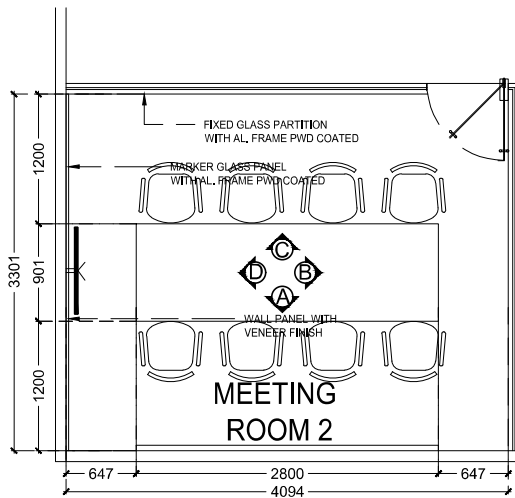

INTERIOR LAYOUT

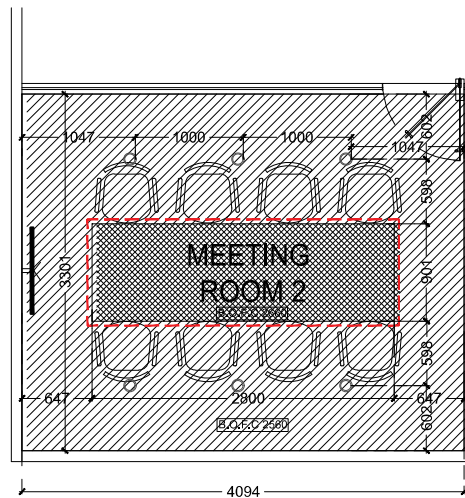

RCP LAYOUT

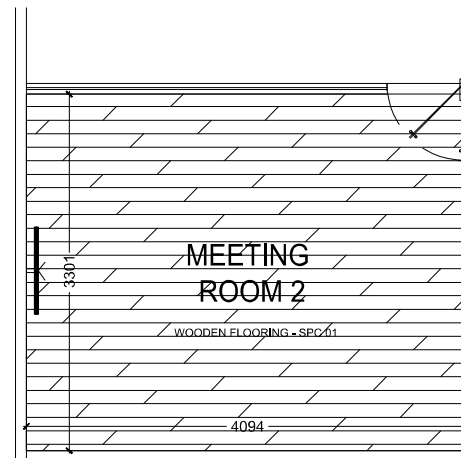


FLOORING LAYOUT

GENERAL NOTES:

- ALL DIMENSIONS ARE IN MILLIMETRES AND ARE UNFINISHED DIMENSIONS UNLESS OTHERWISE SPECIFIED.
- ALL LEVELS ARE IN METRES AND ARE UNFINISHED LEVELS UNLESS OTHERWISE SPECIFIED.
- DO NOT SCALE DRAWINGS. ONLY WRITTEN DIMENSIONS SHALL BE FOLLOWED. ANY DISCREPANCIES NOTED SHALL BE BROUGHT TO THE NOTICE OF THE ARCHITECT PRIOR TO EXECUTION.
- FOR DETAILS SUCH AS DOORS, WINDOWS, GRILLS, GATES, SKYLIGHT, TOILETS, STAIRCASES, HANDRAIL, RAILING, ETC. REFER RESPECTIVE ARCHITECTURAL DRAWINGS.
- THESE DRAWINGS SHALL BE CORRELATED AND READ IN CONJUNCTION WITH RESPECTIVE CONSULTANT'S APPROVED DRAWINGS FOR STRUCTURAL MEMBERS, SERVICES SUCH AS PLUMBING, SANITARY, ELECTRICAL.
- PLAN, SECTION AND ELEVATION DRAWINGS REFER DRG. NO.: XYZ

KEY PLAN:

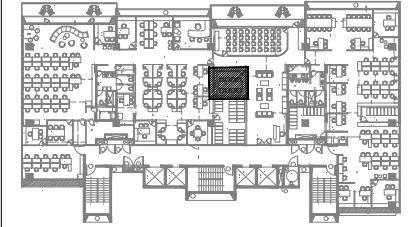





SCALE: AS NOTED	DRAWN: M SATHIYA	NORTH: N W E S
DATE: 03.06.2022	CHKD: TJ	
DRAWING NO.:	SHEET SIZE & NO.: REV. NO.: A3	

CLIENT:	M/S. FEDERAL BANK
PROJECT:	HEADQUARTERS INTERIORS FOR FEDERAL BANK
DRAWING TITLE:	5TH FLOOR - MEETING ROOM 2 INTERIOR LAYOUT

TRANSFORM

No:10, ARK COLONY, ELDAMS ROAD, ALWARPET, CHENNAI-600 018.
Tel : +91-44-24342734, Fax: +91-44-24342734.
E-mail : ks@transformdesign.net / admin@transformdesign.net
Web: www.transformdesign.net

THESE DRAWINGS ARE UNDER COPYRIGHT AND ARE THE PROPERTY OF TRANSFORM DESIGN. NONE OF THE DRAWINGS AND RELATED DOCUMENTS CAN BE REPRODUCED, COPIED IN WHOLE OR IN PART WITHOUT PRIOR EXPRESSED WRITTEN CONSENT OF TRANSFORM DESIGN. THESE DRAWINGS CANNOT BE HANDED OVER TO A THIRD PARTY OR USED FOR ANY PURPOSE OTHER THAN THAT FOR WHICH IT HAS BEEN LOANED. AFTER FULFILLING THE PURPOSE OF ISSUE THE DRAWINGS SHALL BE RETURNED TO TRANSFORM DESIGN.

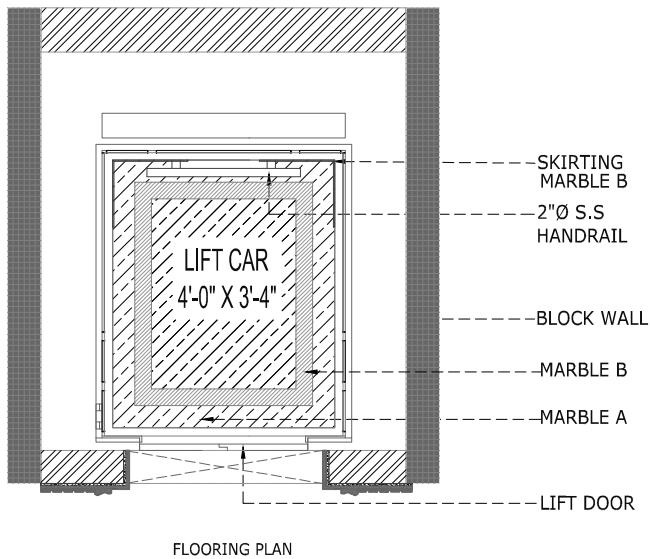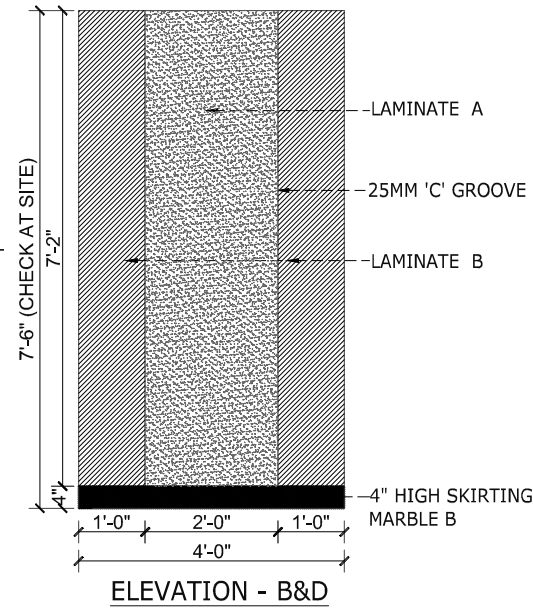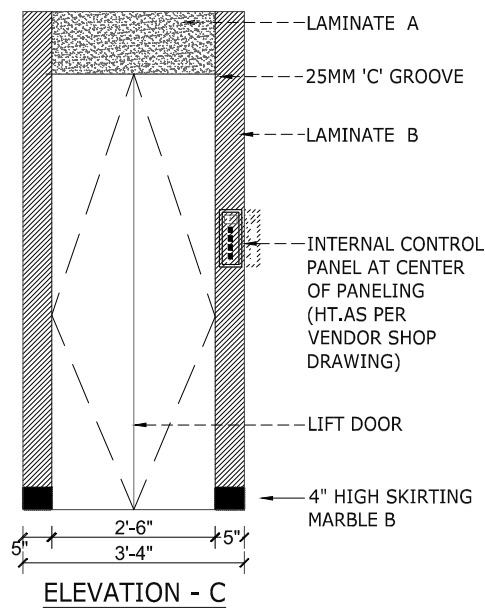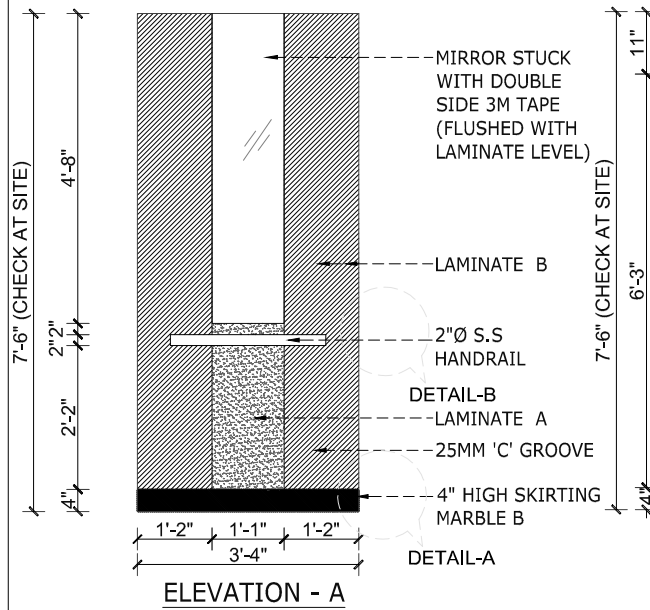

12MM THK. PLY FINISHED WITH LAMINATE - B WITH 5MM FLAT EDGE BEADING FINISHED WITH BLACK DUCO PAINT FINISH FIXED TO LIFT CAR WALL

4" HIGH SKIRTING MARBLE B

DETAIL - A

SKIRTING DETAIL

12MM THK. PLY FINISHED WITH LAMINATE-B WITH 5MM FLAT EDGE BEADING FINISHED WITH BLACK DUCO PAINT FINISH FIXED TO LIFT CAR WALL

SS HANDLE FIXED ON 12MM THK. PLY FINISHED WITH LAMINATE- B

DETAIL - B


HANDRAIL DETAIL

REFER BLOCK-1 LIFT FLOORING AND LAMINATE DETAIL FOR BLOCK-2 LIFT DETAIL

GENERAL NOTES:

- ALL DIMENSIONS ARE IN FEET & INCHES AND ARE UNFRACTIONED UNLESS OTHERWISE SPECIFIED.
- ALL LEVELS ARE IN FEET & INCHES AND ARE UNFRACTIONED UNLESS OTHERWISE SPECIFIED.
- DO NOT SCALE DRAWINGS. ONLY VERTICAL DIMENSIONS SHALL BE FOLLOWED. ANY DISCREPANCIES NOTED SHALL BE BROUGHT TO THE NOTICE OF THE ARCHITECT PRIOR TO CONSTRUCTION.
- FOR DETAILS SUCH AS DOORS, WINDOWS, GRILLS, GATES, SKYLIGHT, TOILETS, STAIRCASES, HANDRAILS, ETC. REFER RESPECTIVE ARCHITECTURAL DRAWINGS.
- THESE DRAWINGS SHALL BE CORRELATED AND RE-CONCILIATED WITH RESPECTIVE CONSULTANTS' APPROVED DRAWINGS FOR STRUCTURAL, MECHANICAL, ELECTRICAL, SANITARY, ETC.
- PLAN, SECTION AND ELEVATION DRAWINGS REFER TO THE DRAWING NO.

KEY PLAN

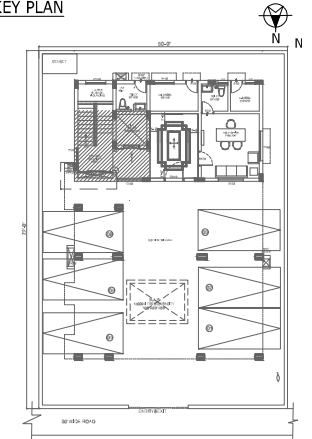

TYPES	DESCRIPTION
	LAMINATE-A - MERINO 49910 - SEDA PERSIA
	LAMINATE-B - MERINO 44755 LNN-JAN CAUBRIC
	MARBLE A - FLUORESCENT BEIGE
	MARBLE B - WHITE MARBLE
REV.	DESCRIPTION
	DATE
	BY
	CHD.

AMENDMENT	DATE	BY	CHD.
GRAPHIC SCALE:	1/2"	1 1/2"	
0'	1'		

CLIENT: M/S. SUMANTH & CO

PROJECT: PROPOSED RESIDENTIAL BUILDING FOR M/S SUMANTH & CO. AT GREENWAYS

DRAWING TITLE: LIFT FLOORING AND LAMINATE DETAIL

☐ CONCEPTUAL DRAWING ☒ WORKING DRAWING
☐ SCHEMATIC DRAWING ☐ AS BUILT DRAWING

SCALE: 1" = 4'-0"

DATE: 07.09.2022

DRAWING NO.:

REVISION NO.: R0






CHD: RAMANI

SHEET SIZE & NO.: A3

ARCHITECTS: TRANSFORM


4 OLD NO.104/1, NEW NO.42, Dr. RANGA ROAD, MYLAPORE, CHENNAI-600 004.
 Tel: +91-44-34671493, 24987165, Fax: +91-44-24987559
 E-mail: ks@transformdesign.net / admin@transformdesign.net
 Web: www.transformdesign.net

THESE DRAWINGS ARE UNLESS OTHERWISE SPECIFIED AND ARE THE PROPERTY OF TRANSFORM. ONE OF THE DRAWINGS AND RELATED DOCUMENTS CAN BE REPRODUCED, COPIED, WHOLE OR IN PART, WITHOUT PRIOR EXPRESS WRITTEN CONSENT OF TRANSFORM. THESE DRAWINGS CANNOT BE LOANED, COPIED, REPRODUCED, OR IN ANY MANNER, OTHER THAN THAT FOR WHICH IT HAS BEEN LOANED, AFTER AUTHORITY. THE DRAWINGS SHALL BE RETURNED TO TRANSFORM.

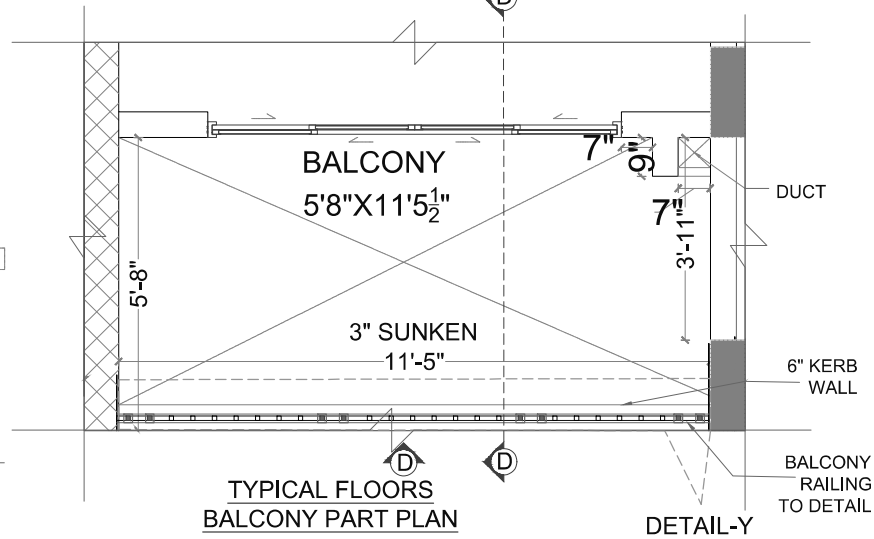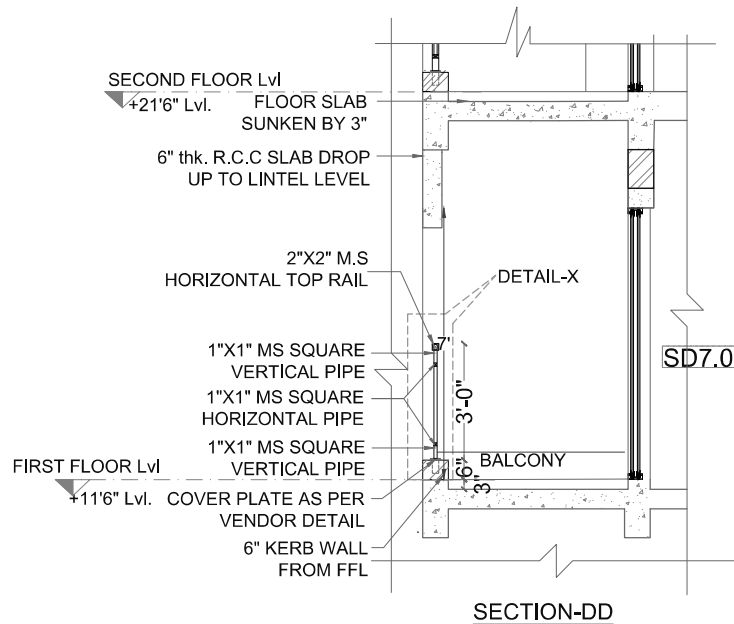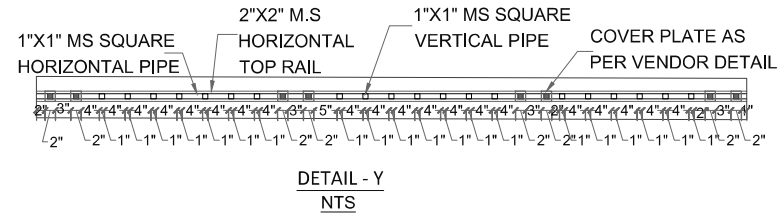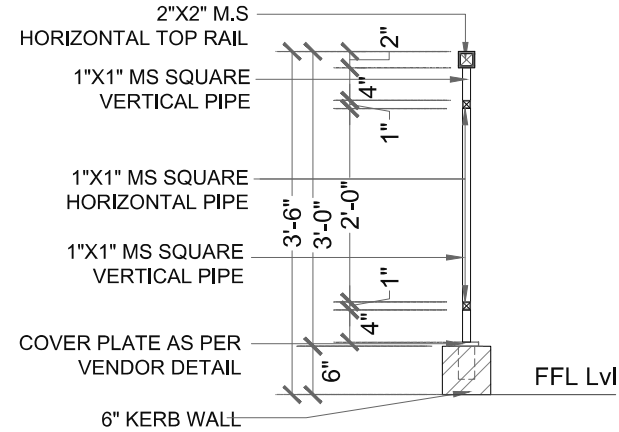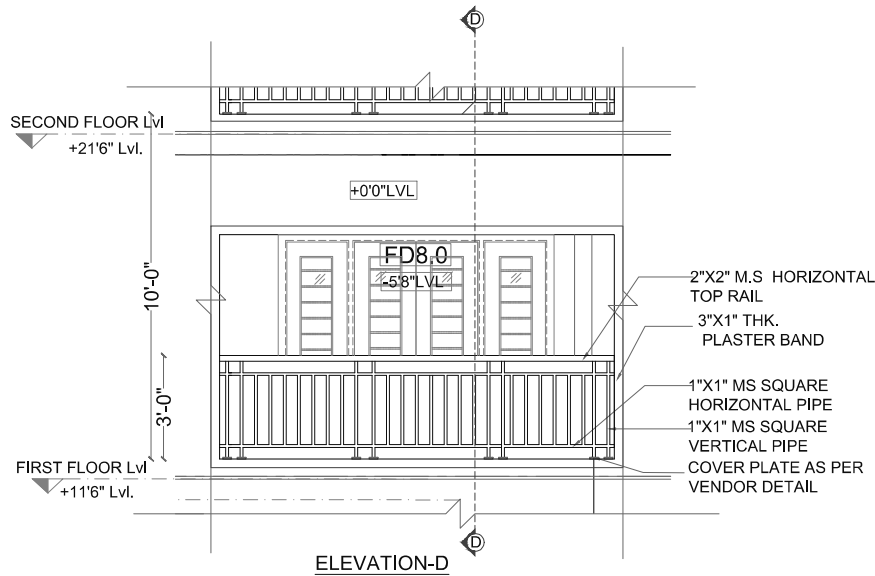

GENERAL NOTES:
ALL DIMENSIONS ARE IN FEET & INCHES AND ARE UNLESS OTHERWISE SPECIFIED.
ALL LEVELS ARE IN FEET & INCHES AND ARE UNLESS OTHERWISE SPECIFIED.
CONCRETE SHALL BE SUPPLIED BY THE SUPPLIER'S BEST QUALITY.
ALL DIMENSIONS SHALL BE CORRELATED AND VERIFIED IN CONSULTATION WITH RESPECTIVE SUBMITTANTS.
APPROVED FOR THE PROJECT BY THE ARCHITECT'S FIRM.
ALL DIMENSIONS AND MATERIALS SHALL BE AS PER THE SPECIFICATIONS.

KEY PLAN

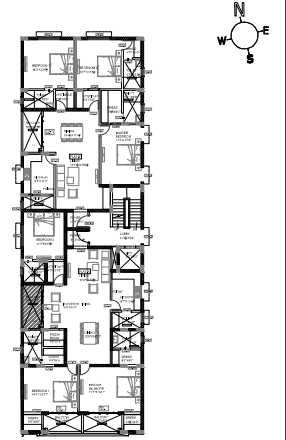

REV.	DESCRIPTION	DATE	BY	CHKD.

GRAPHIC SCALE:	1/2"	1 1/2"
0'		

CLIENT:
M/S SUMANTH & CO

PROJECT:
PROPOSED RESIDENTIAL PROJECT FOR SUMANTH & CO
AT WEST MAMBALAM, CHENNAI.

DRAWING TITLE:
WEST ELEVATION - BALCONY -1
(RAILING DETAIL)

☐ CONCEPTUAL DRAWING ☐ WORKING DRAWING
☐ SCHEMATIC DRAWING ☐ AS BUILT DRAWING


SCALE: NTS DRAWN: M.SATHIYA REVISION NO.: 00

DATE: 27.06.2022 CHKD: RAMANI


DRAWING NO.: SHEET SIZE & NO.:
A3

ARCHITECTS:
TRANSFORM
No:18, ARK COLONY, ELDAHMS ROAD, ALWARPET, CHENNAI-600 018.
Tel : +91-44-24342734, Fax: +91-44-24342734.
E-mail : ka@transformdesign.net / admin@transformdesign.net
Web: www.transformdesign.net


THIS DRAWING IS THE PROPERTY OF TRANSFORM. IT IS TO BE USED ONLY FOR THE PROJECT AND NOT TO BE REPRODUCED OR COPIED IN ANY FORM WITHOUT THE WRITTEN CONSENT OF TRANSFORM. THE ARCHITECT'S FIRM SHALL BE RESPONSIBLE FOR THE ACCURACY OF THE INFORMATION PROVIDED IN THIS DRAWING.

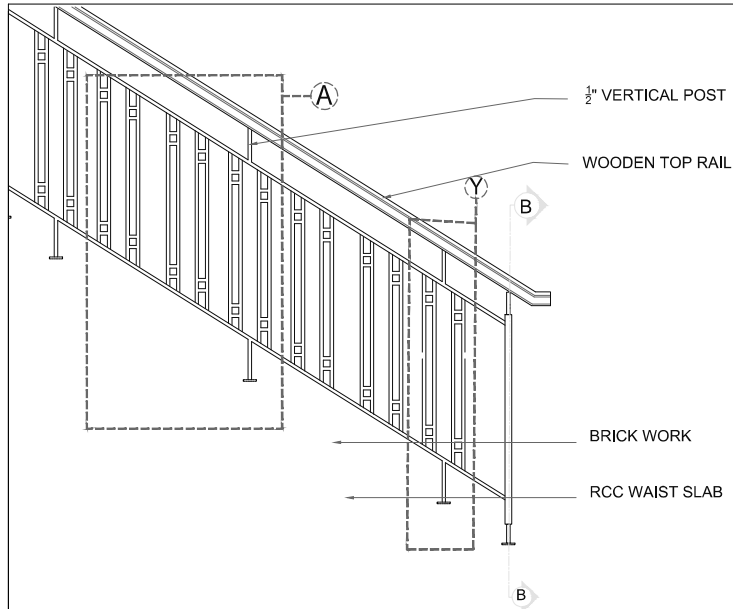


SECTION - AA'

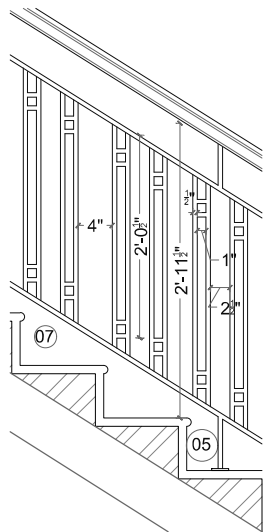


DETAIL - A

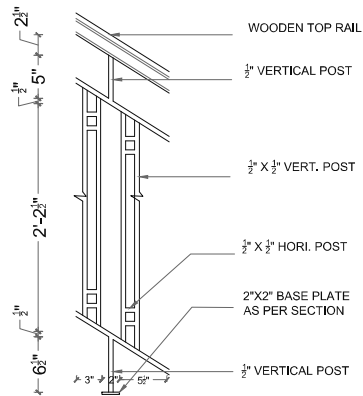


DETAIL - Y

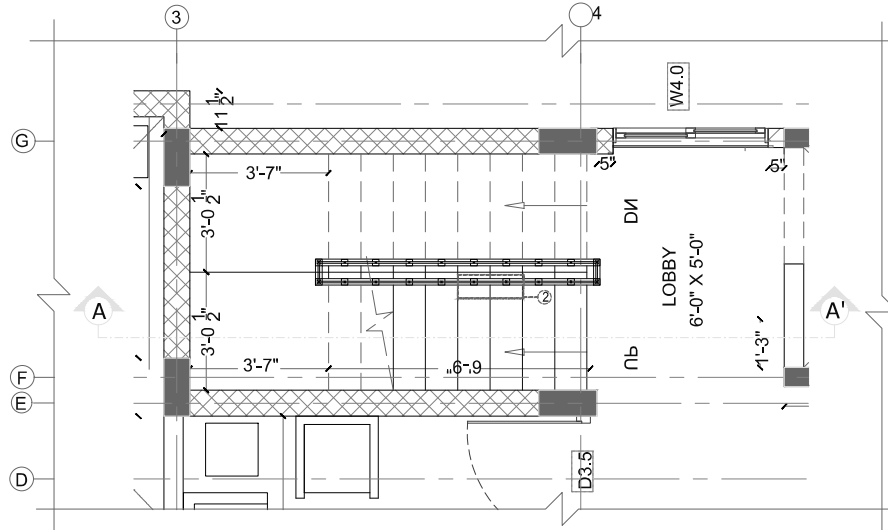


STAIRCASE
@FIRST FLOOR PART PLAN

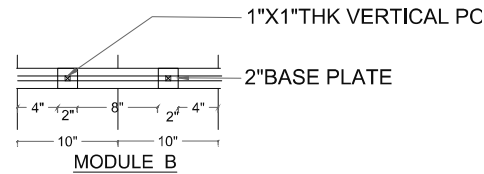


MODULE B

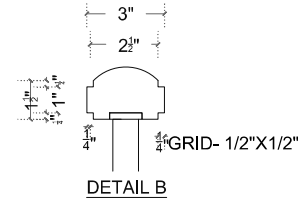

DETAIL B

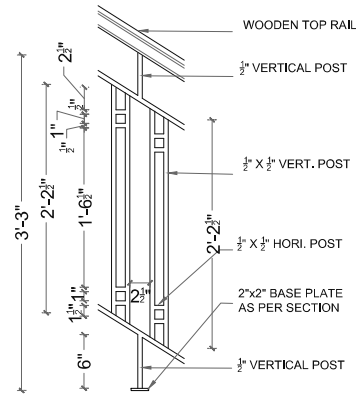


MODULE - 01

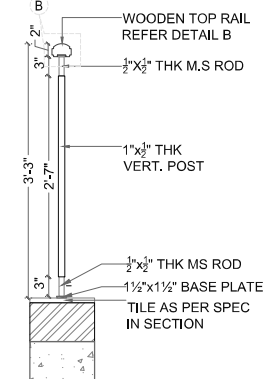

SECTION B B'

GENERAL NOTES:
ALL DIMENSIONS ARE IN FEET & INCHES AND ARE UNLESS OTHERWISE SPECIFIED.
ALL LEVELS ARE IN FEET & INCHES AND ARE UNLESS OTHERWISE SPECIFIED.
CONCRETE SHALL BE GRADE 40. ALL DIMENSIONS SHALL BE FOLLOWED, ANY DIMENSIONS NOT
SHOWN SHALL BE TO THE HONOR OF THE ARCHITECT'S PROVISION.
FOR FURTHER DETAILS, REFER TO THE ARCHITECT'S DRAWINGS.
THESE DRAWINGS SHALL BE CORRELATED AND USED IN CONJUNCTION WITH RESPECTIVE SCHEDULES, SPECIFICATIONS, AND NOTES.
A. ALL DIMENSIONS ARE TO FACE UNLESS OTHERWISE SPECIFIED.

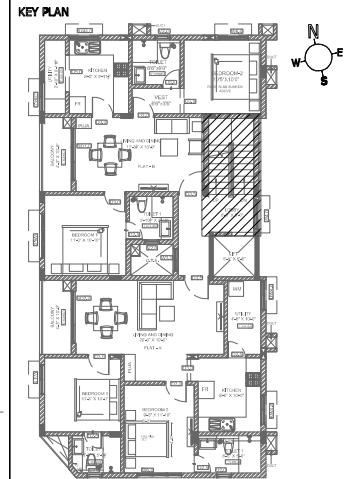

REV.	DESCRIPTION	DATE	BY	CHKD.

REV.	DESCRIPTION	DATE	BY	CHKD.

GRAPHIC SCALE:	1/2"	1"	1 1/2"
0'			

CLIENT:
M/S SUMANTH & CO

PROJECT:
PROPOSED RESIDENTIAL PROJECT FOR SUMANTH & CO
AT WEST MAMBALAM, CHENNAI.

DRAWING TITLE:
WEST ELEVATION - STAIRCASE
(RAILING DETAIL)


☐ CONCEPTUAL DRAWING ☐ WORKING DRAWING
☐ SCHEMATIC DRAWING ☐ AS BUILT DRAWING

SCALE: NTS DRAWN: M.BATHIYA REVISION NO.: 00
DATE: 13.07.2022 CHKD: RAMANI


DRAWING NO.: SHEET SIZE & NO.:
A3

ARCHITECTS:
TRANSFORM
No:18, ARK COLONY, ELDAMS ROAD, ALWARPET, CHENNAI-600 018.
Tel : +91-44-24342734, Fax : +91-44-24342734.
E-mail : ka@transformdesign.net / admin@transformdesign.net
Web : www.transformdesign.net


THESE DRAWINGS ARE PREPARED BY THE ARCHITECT AND ARE NOT TO BE USED FOR ANY OTHER PURPOSE WITHOUT THE WRITTEN PERMISSION OF THE ARCHITECT. ANY UNAUTHORIZED USE OF THESE DRAWINGS SHALL BE AT THE USER'S RISK AND WITHOUT LIABILITY TO THE ARCHITECT.

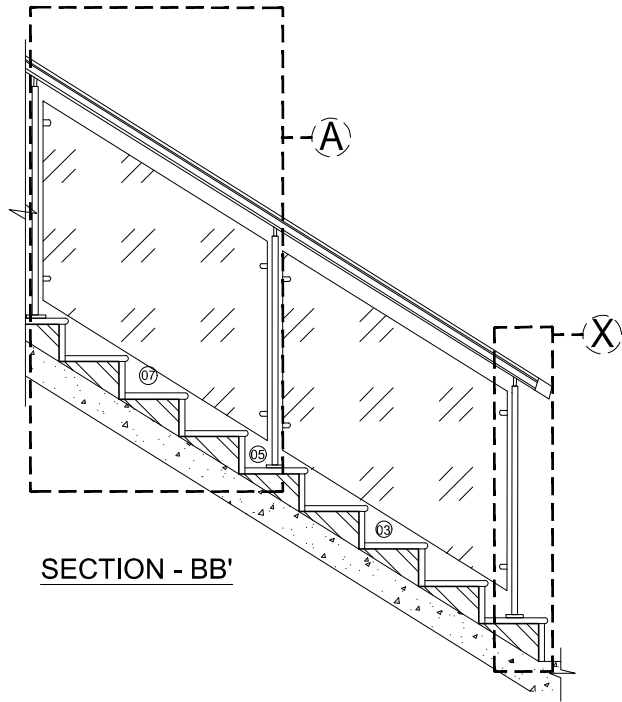


SECTION - BB'

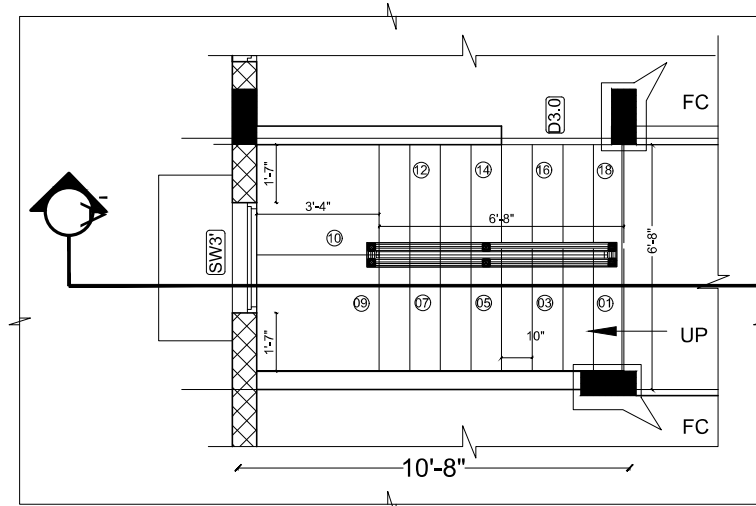


FLAT 7 INTERNAL STAIRCASE 1ST, 2ND & TERRACE FLOOR PART PLAN

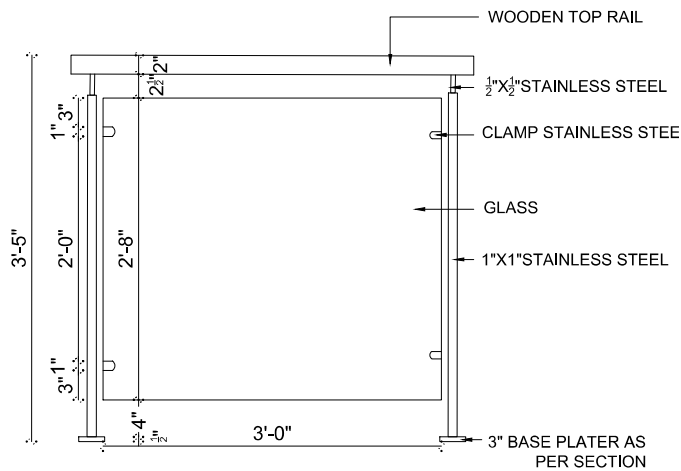

MODULE 1

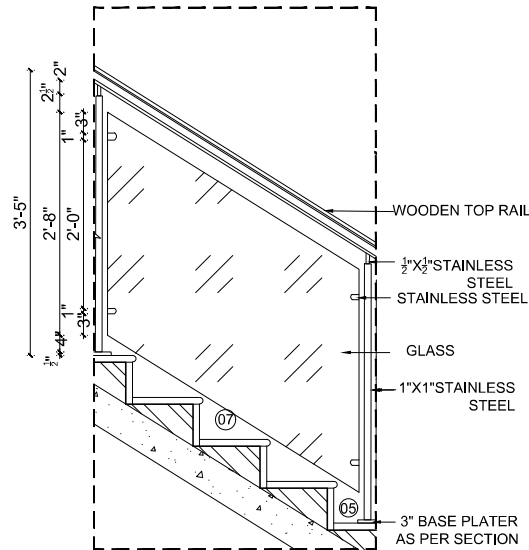

DETAIL - A

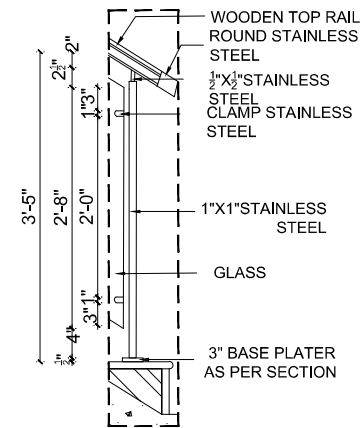


DETAIL - X

GENERAL NOTES:
 • ALL DIMENSIONS ARE IN FEET & INCHES AND ARE UNFINISHED DIMENSIONS UNLESS OTHERWISE SPECIFIED.
 • ALL LEVELS ARE IN FEET & INCHES AND ARE UNFINISHED LEVELS UNLESS OTHERWISE SPECIFIED.
 • DO NOT SCALE DRAWINGS. ONLY WRITTEN DIMENSIONS SHALL BE FOLLOWED. ANY DISCREPANCIES NOTED SHALL BE BROUGHT TO THE NOTICE OF THE ARCHITECT PRIOR TO EXECUTION.
 • FOR DETAILS SUCH AS DOORS, WINDOWS, GRILLS, GATES, SKYLIGHT, TOILETS, STAIRCASES, HANDRAIL, RAILING, ETC. REFER RESPECTIVE ARCHITECTURAL DRAWINGS.
 • THESE DRAWINGS SHALL BE CORRELATED AND READ IN CONJUNCTION WITH RESPECTIVE CONSULTANTS' APPROVED DRAWINGS FOR STRUCTURAL MEMBERS, SERVICES SUCH AS PLUMBING, SANITARY, ELECTRICAL, PLAN, SECTION AND ELEVATION DRAWINGS REFER DRG. NO.

KEY PLAN

KEY PLAN

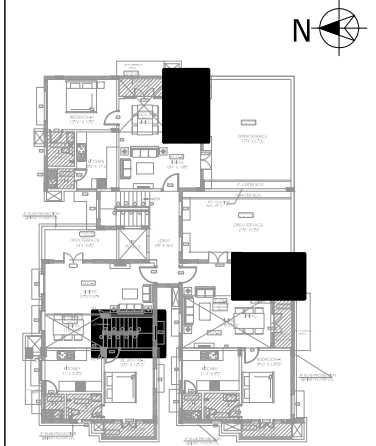

REV.	DESCRIPTION	DATE	BY	CHD.

AMENDMENT

GRAPHIC SCALE:
 0" 1/2" 1" 1/2"

CLIENT:

M/S. SUMANTH & CO

PROJECT:

PROPOSED RESIDENTIAL PROJECT FOR SUMANTH & CO. KOTTIVAKKAM PLOT-A, CHENNAI

DRAWING TITLE:

STAIR CASE RAILING DETAILS

☐ CONCEPTUAL DRAWING	☒ WORKING DRAWING
☐ SCHEMATIC DRAWING	☐ AS BUILT DRAWING

SCALE: NTS

DRAWN: SATHIYA

REVISION NO.:

DATE: 26.07.2022

CHKD: RAMANI

DRAWING NO.:


SHEET SIZE & NO.:
A3

ARCHITECTS:


TRANSFORM

No.17 (OLD No.10), ARK COLONY, ELDAMS ROAD, ALWARPET, CHENNAI- 600018.
 Tel : +91-44-24671493, 24997165, Fax: +91-44-24987559.
 E-mail : interiors@transformdesign.net / admin@transformdesign.net
 Web: www.transformdesign.net


THESE DRAWINGS ARE UNDER COPYRIGHT AND ARE THE PROPERTY OF TRANSFORM DESIGN. NONE OF THE DRAWINGS AND RELATED DOCUMENTS CAN BE REPRODUCED, COPIED OR WHOLE OR IN PART WITHOUT PRIOR EXPRESSED WRITTEN CONSENT OF TRANSFORM DESIGN. THESE DRAWINGS CANNOT BE LOANED, REPRODUCED, COPIED, OR WHOLE OR IN PART WITHOUT PRIOR EXPRESSED WRITTEN CONSENT OF TRANSFORM DESIGN. AFTER FILING THE DRAWINGS SHALL BE RETURNED TO TRANSFORM DESIGN.

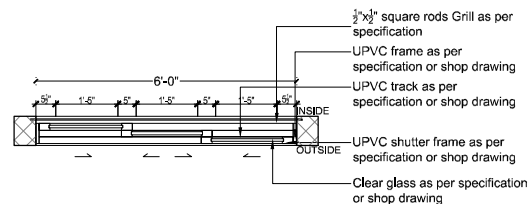


ASSOCIATION ROOM / GYM	STILT FLOOR
BEDROOM 1, BED ROOM-2 ,BED ROOM-3 & MASTER BEDROOM	FIRST, SECOND,THIRD, FOURTH & FIFTH FLOORS

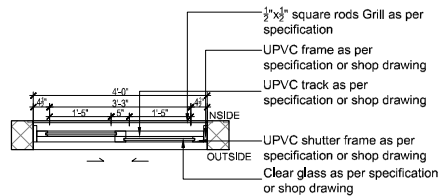


EB & DRIVERS ROOM	STILT FLOOR
MASTER BEDROOM	FIRST, SECOND,THIRD& FOURTH.
BED ROOM, POOJA ROOM	FIFTH FLOOR

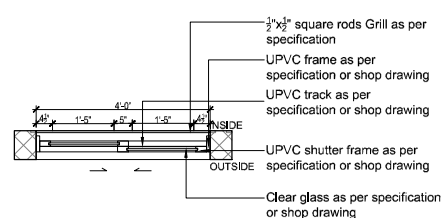


STAIRCASE	FIRST, SECOND,THIRD, FOURTH & FIFTH FLOORS
-----------	---

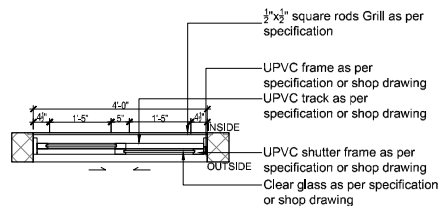

KITCHEN & UTILITY	FIRST, SECOND, THIRD, FOURTH & FIFTH FLOORS
-------------------	---

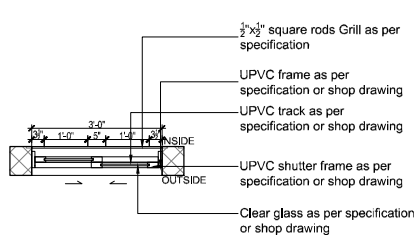

UTILITY	FIRST, SECOND,THIRD & FOURTH
---------	------------------------------

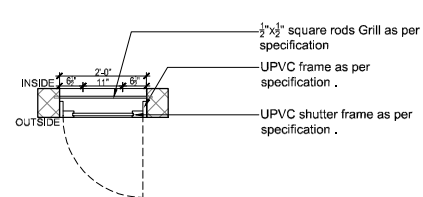

UTILITY	FIRST, SECOND,THIRD & FOURTH
---------	------------------------------

TYPE	DESCRIPTION	SIZE	LINTEL	SILL	NO. OF ITEMS
W6.0	SLIDING WINDOW	6'-0"x4'-6"	7'-0"	2'-6"	15
W4.0	SLIDING WINDOW	4'-0"x4'-6"	7'-0"	2'-6"	13
SW4	STAIRCASE SLIDING WINDOW	4'-0"x4'-6"	7'-0"	2'-6"	06
KW4.0 /UW	KITCHEN & UTILITY SLIDING WINDOW	4'-0"x3'-6"	7'-0"	3'-6"	10
UW3.0	UTILITY SLIDING WINDOW	3'-0"x3'-6"	7'-0"	3'-6"	04
UW2.0	UTILITY SLIDING WINDOW	2'-0"x3'-6"	7'-0"	3'-6"	04

REV.	DESCRIPTION	DATE	BY	CHD.

GRAPHIC SCALE:  NORTH: 


PROJECT:
PROPOSED RESIDENTIAL BUILDING FOR
AT OLD DOOR NO.2, NEW DOOR NO 9,
KRISHNASWAMY AVENUE - 02, MYLAPORE. CHENNAI 600 004


☐	CONCEPTUAL DRAWING	☒	WORKING DRAWING
☐	SCHEMATIC DRAWING	☐	AS BUILT DRAWING

TFD-19-056-WD-JNY-GR-001	A3
ARCHITECTS:	

TRANSFORM 

No.17 (OLD No.10), ARK COLONY, ELDAMS ROAD, ALWARPET, CHENNAI-600018.
Tel : +91-44-24671493, 24997165, Fax: +91-44-24987559.
E-mail : interiors@transformdesign.net / admin@transformdesign.net
Web: www.transformdesign.net

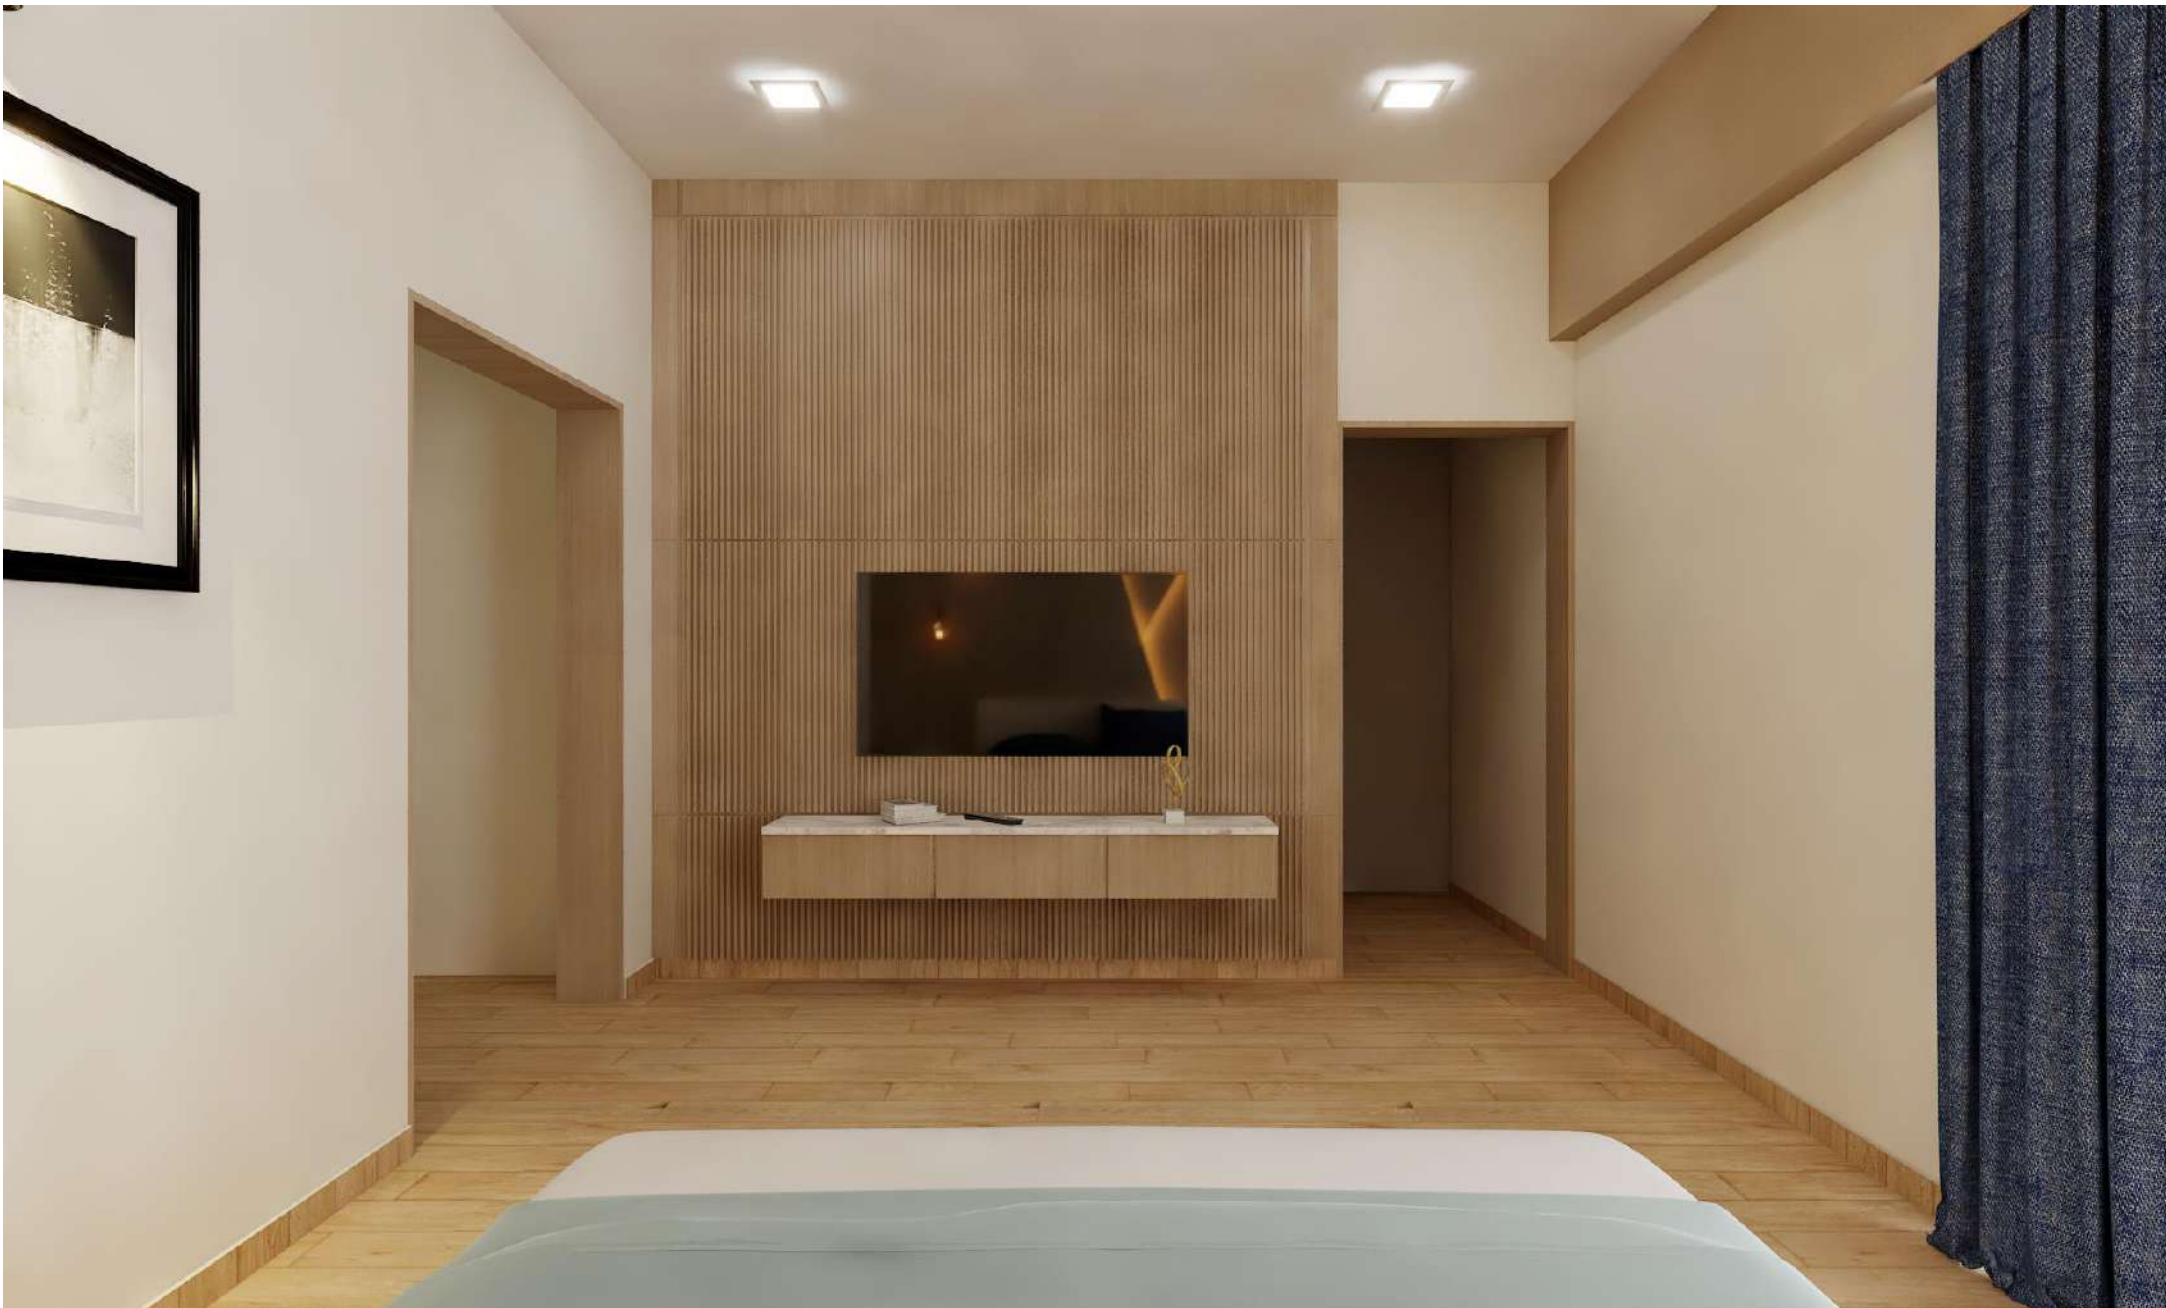

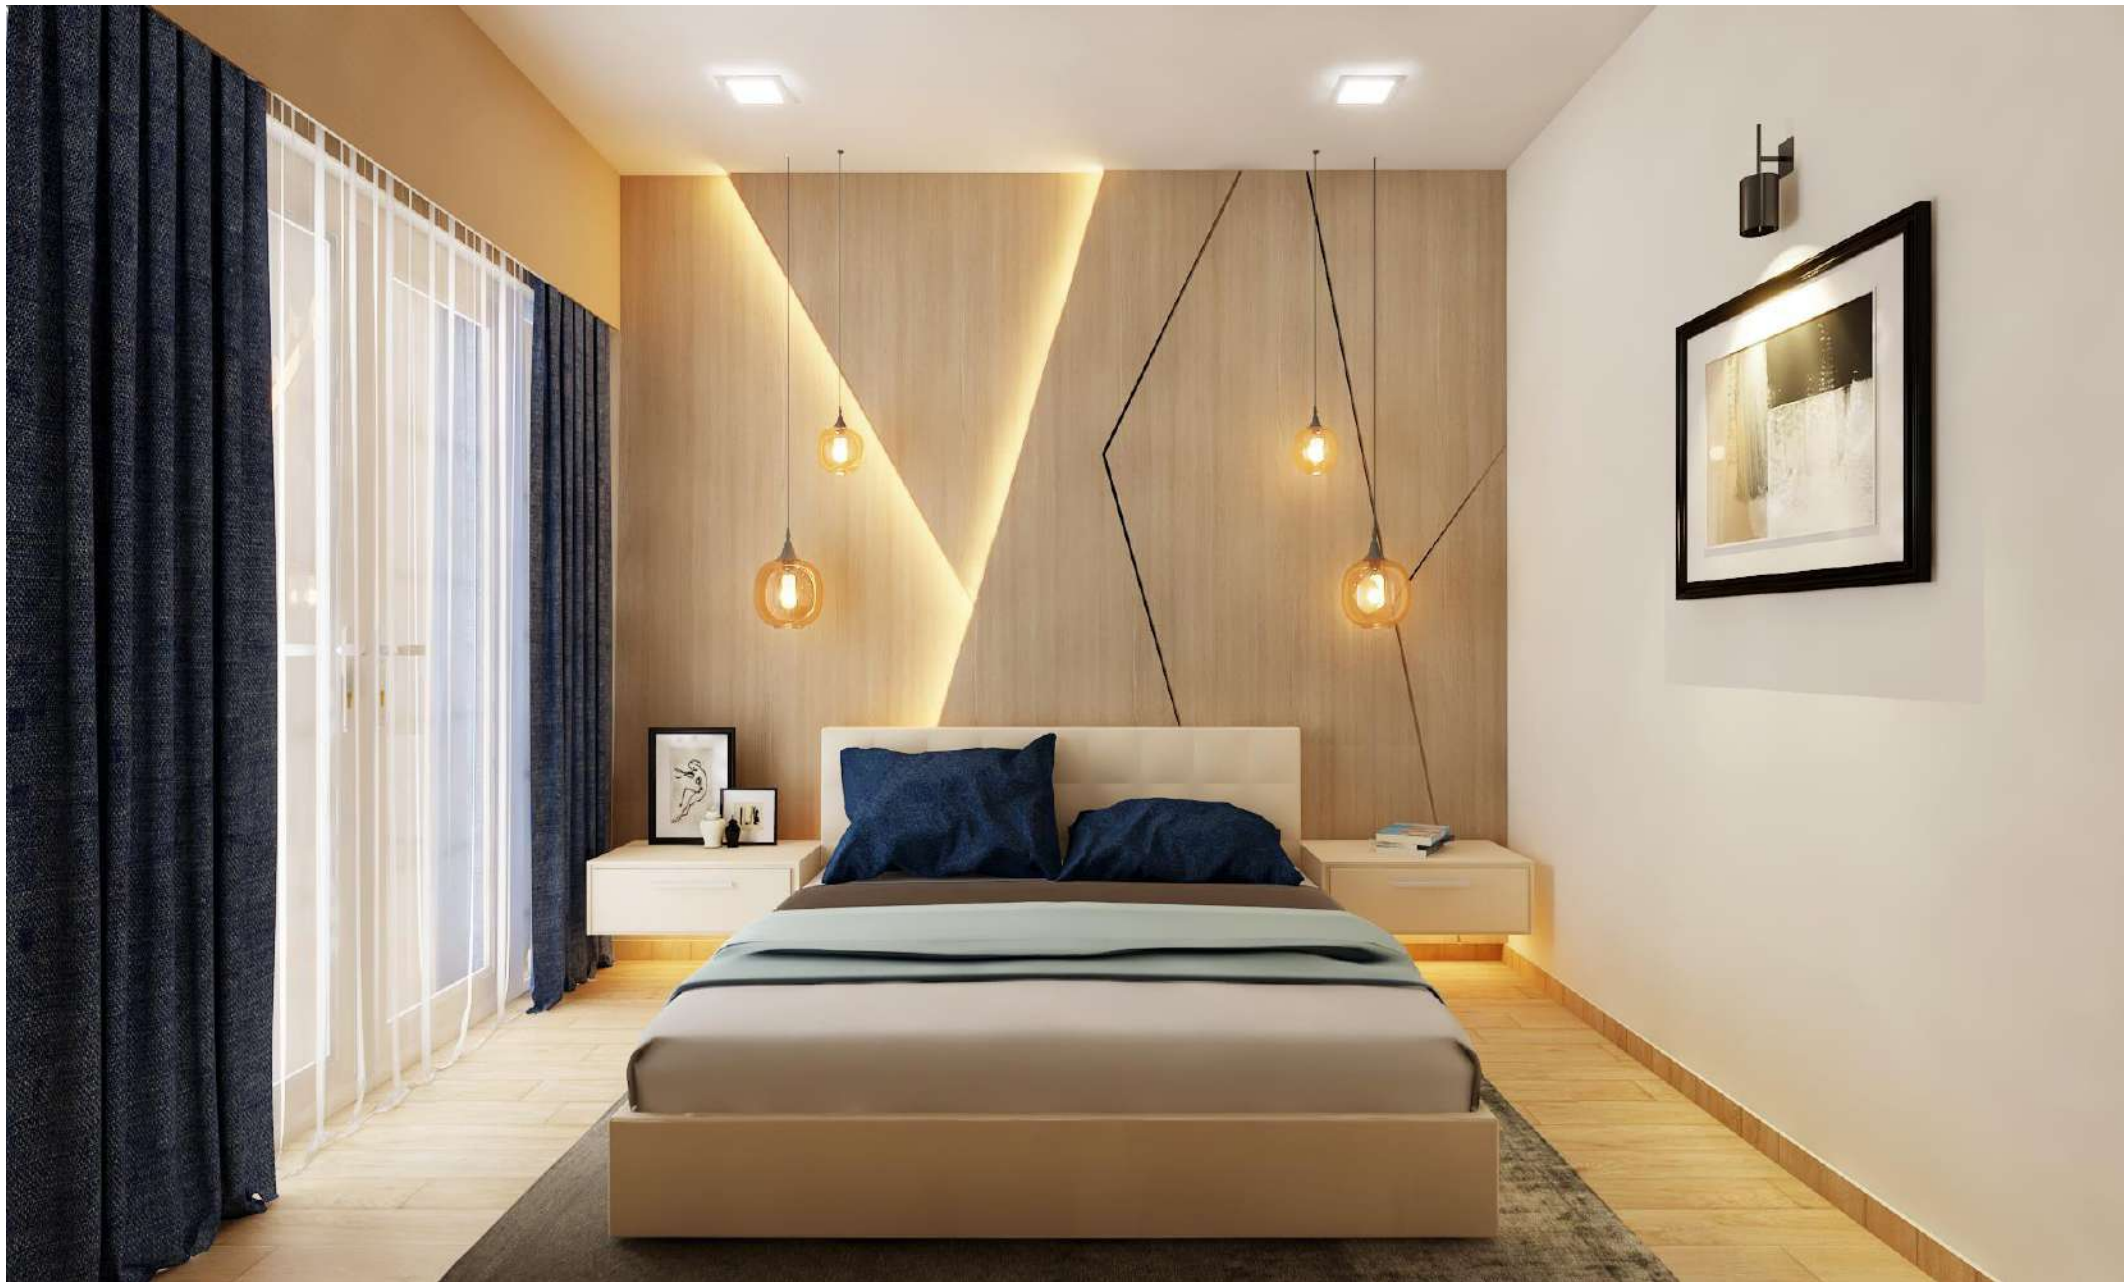












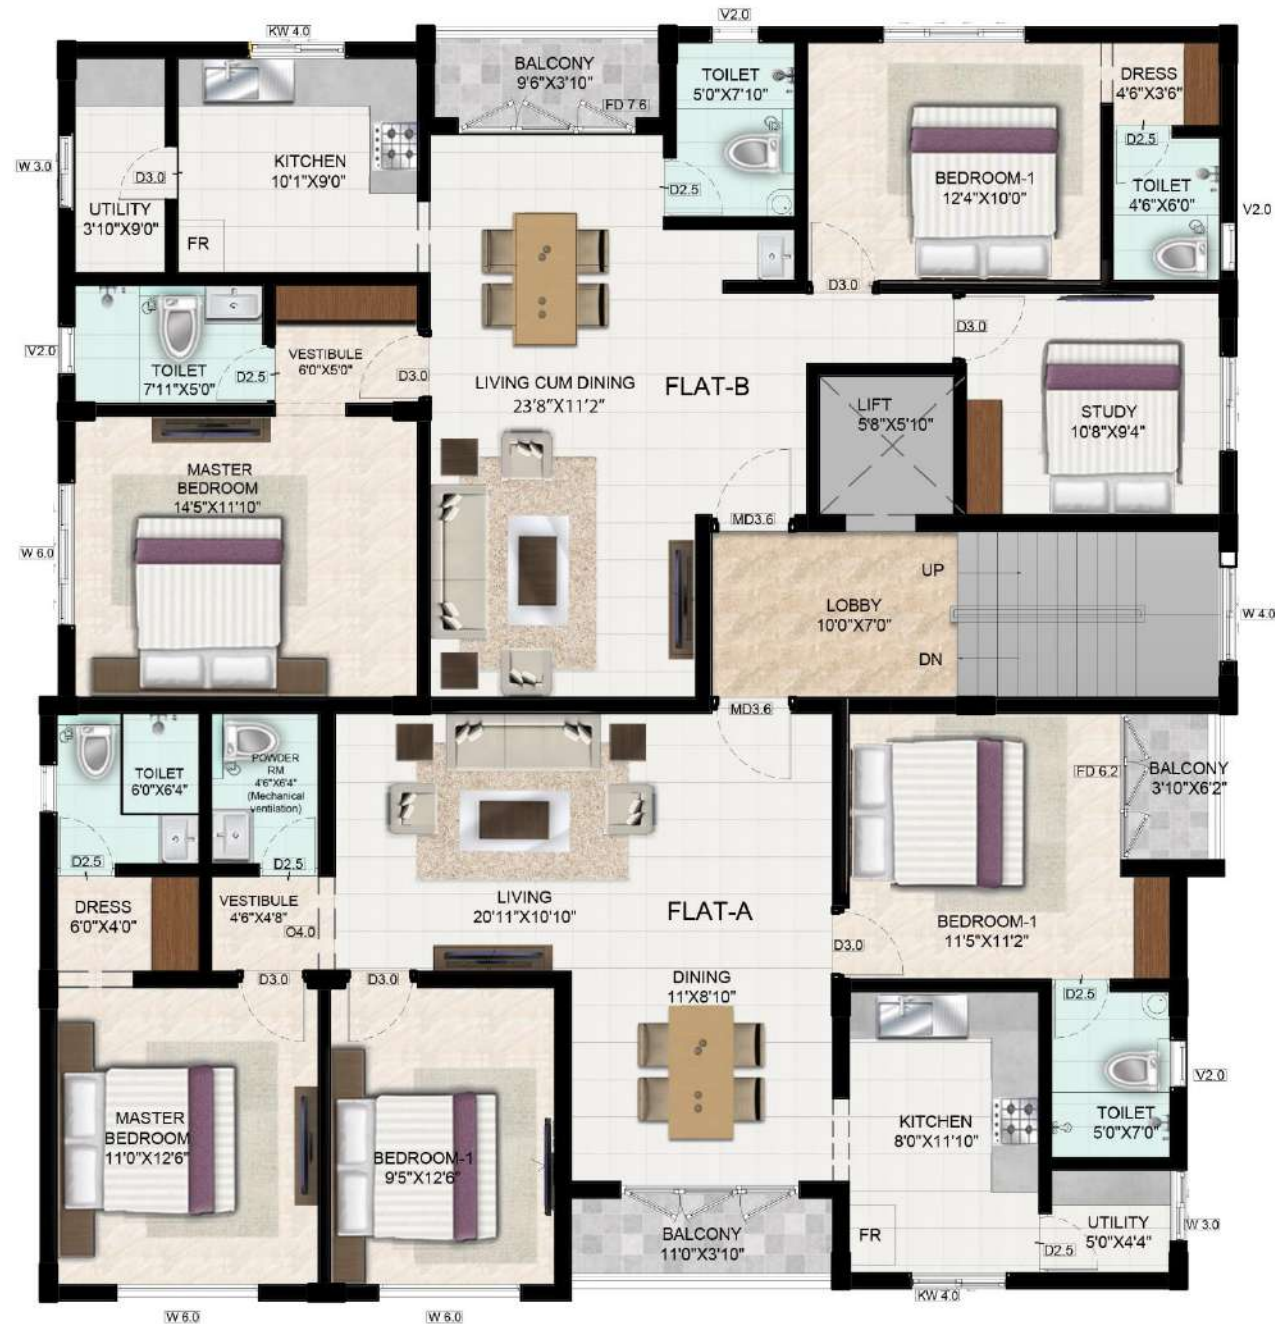

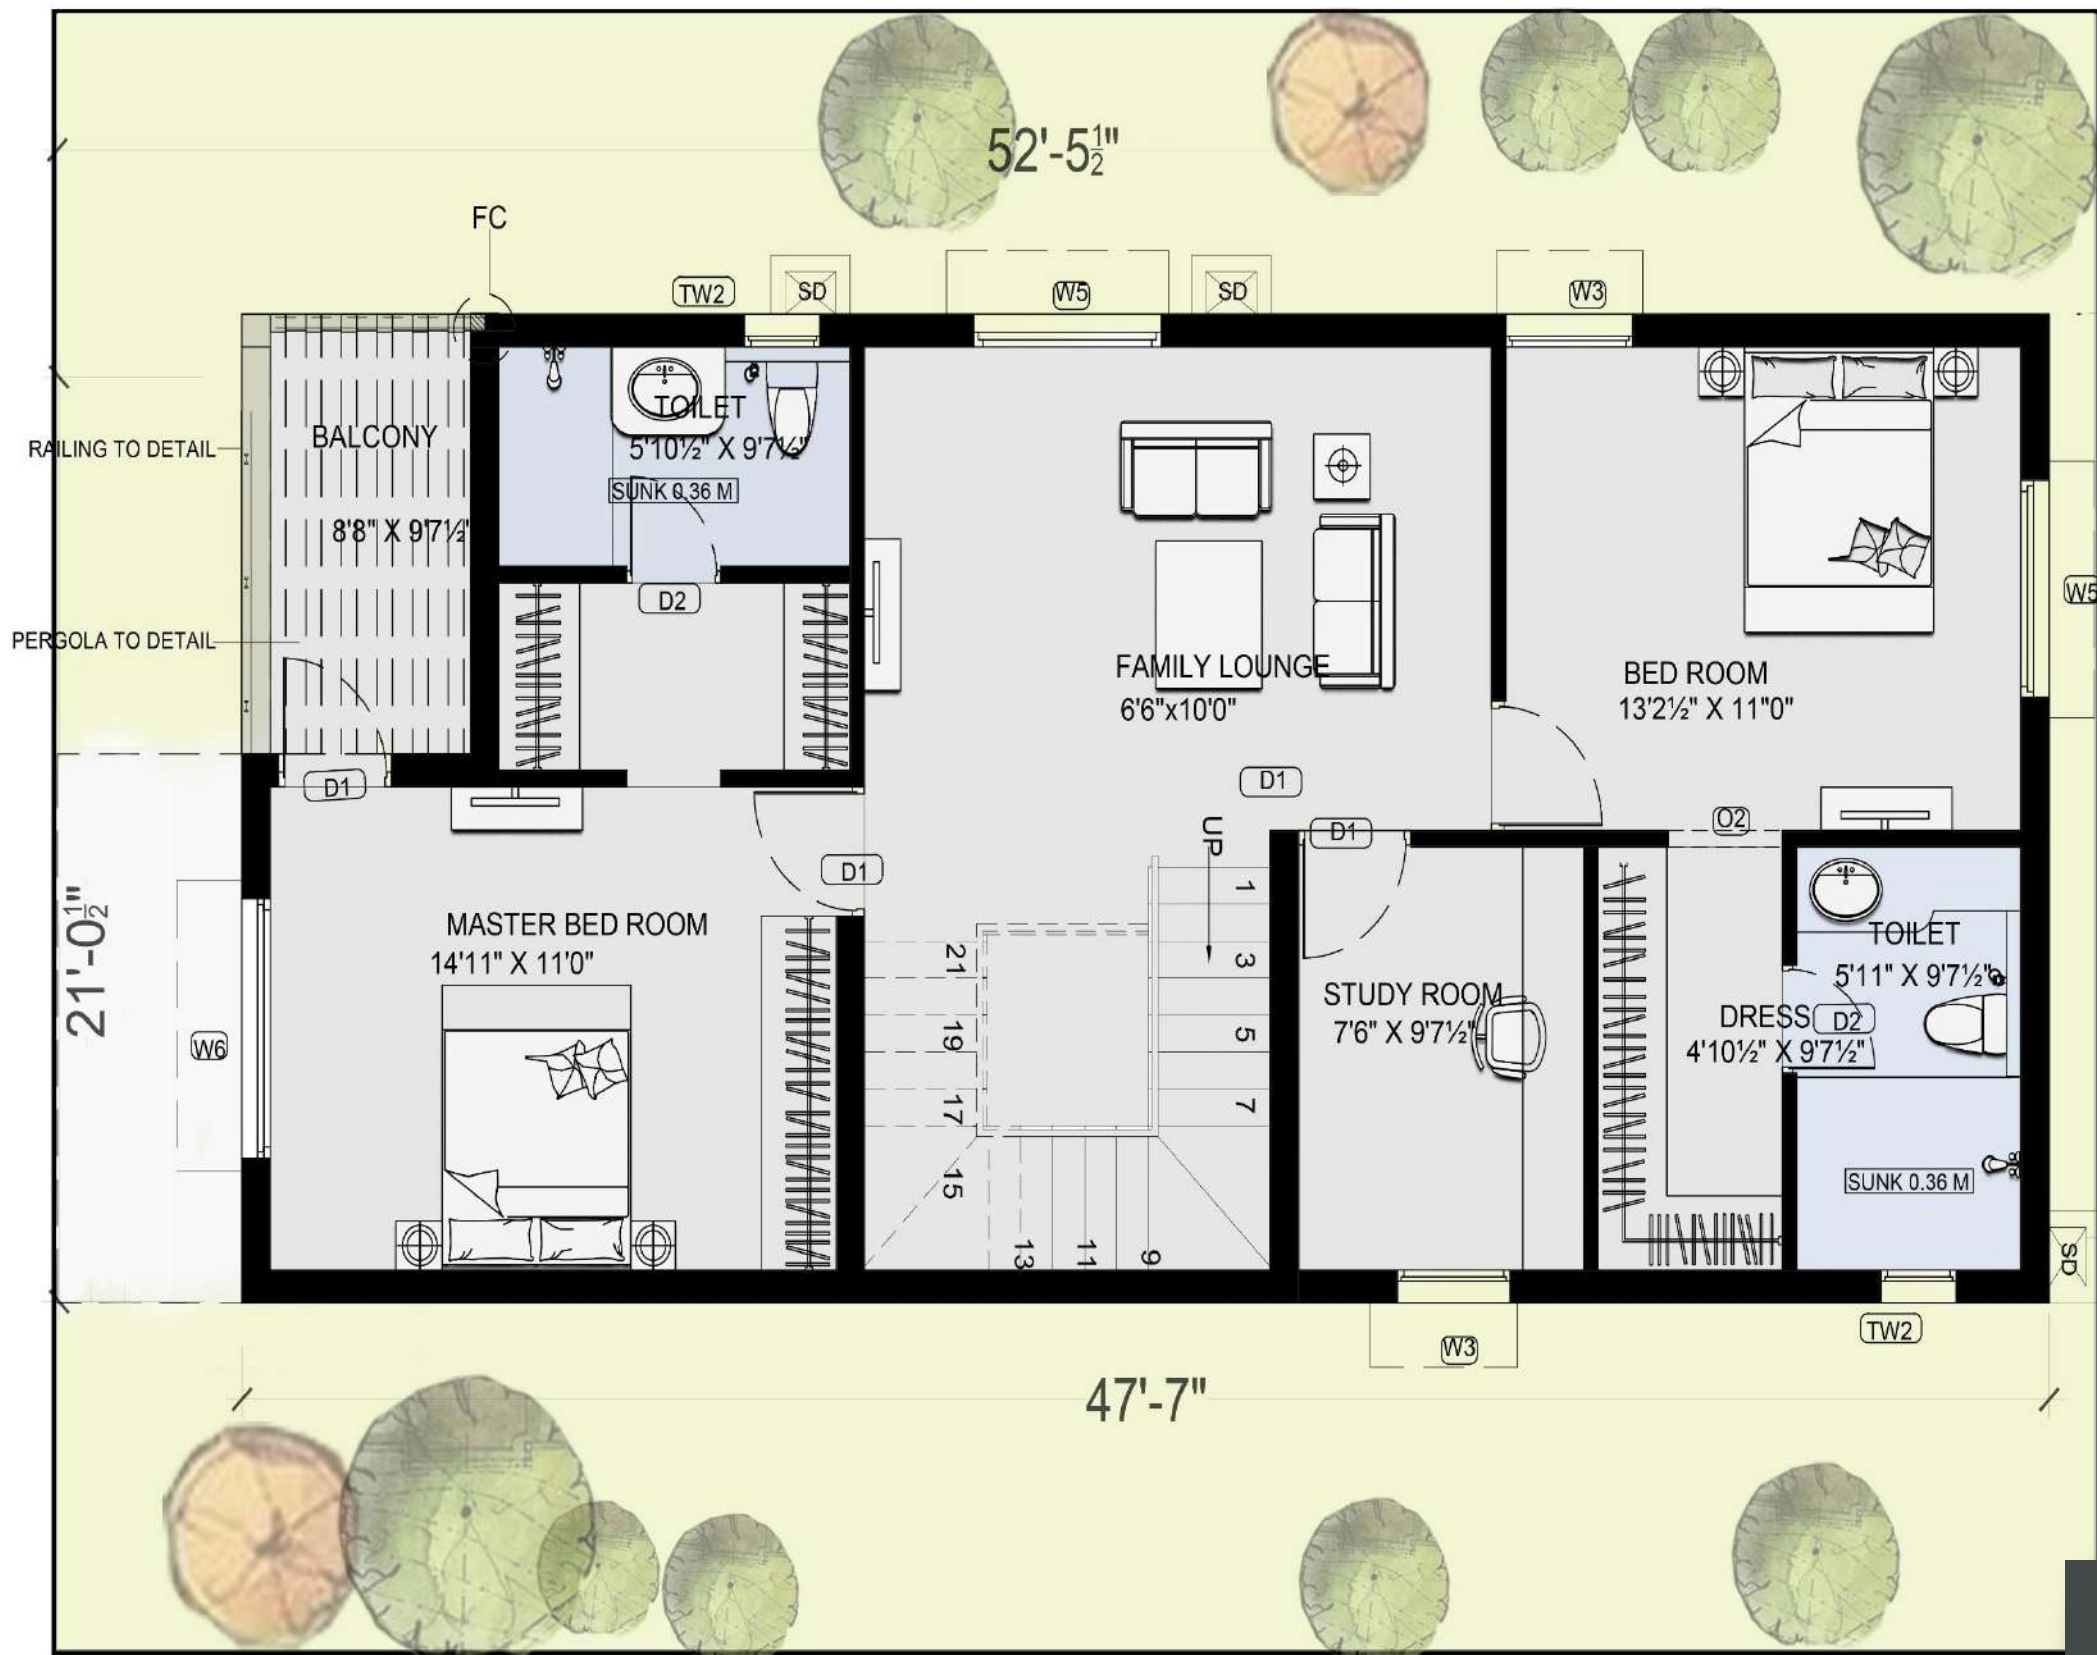

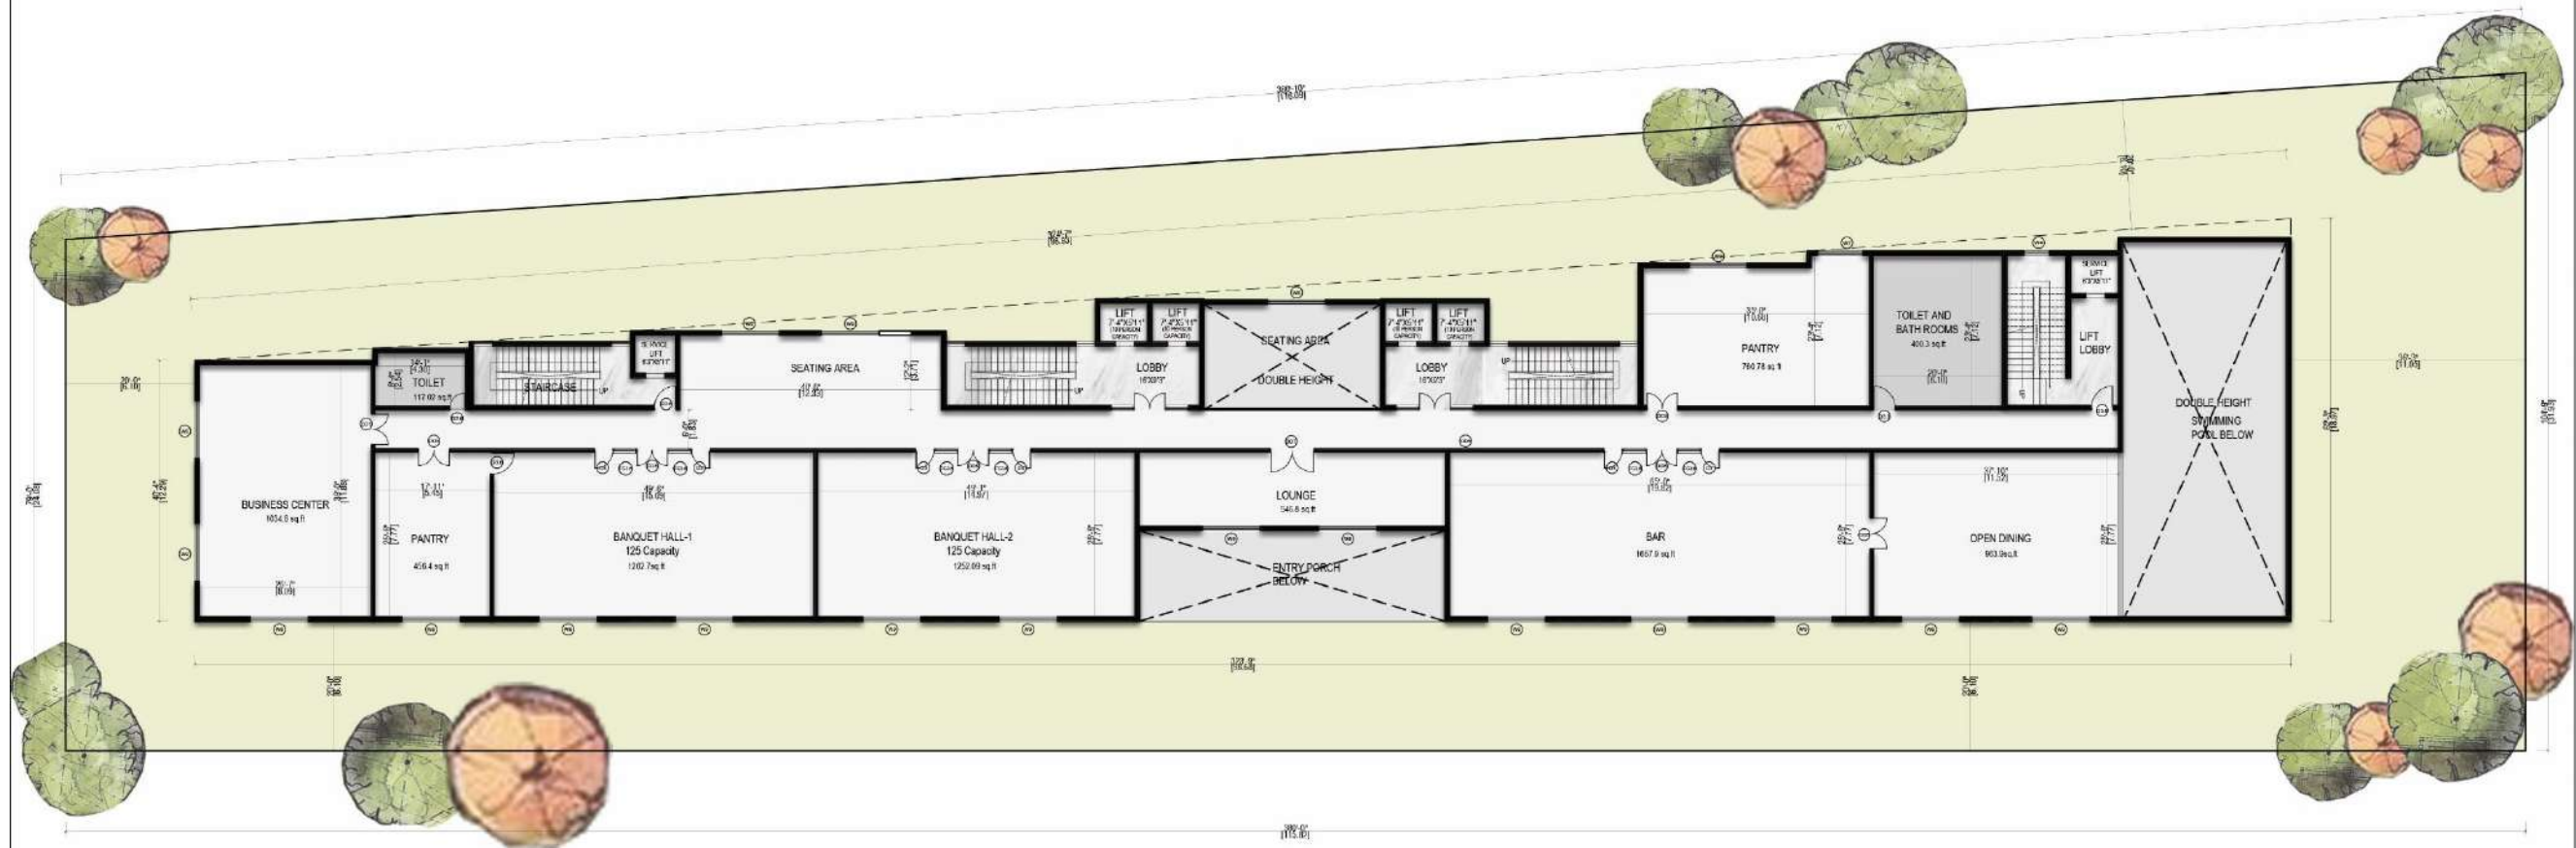


FIRST FLOOR




VIEW POINT


SLAB PROJECTION ABOVE

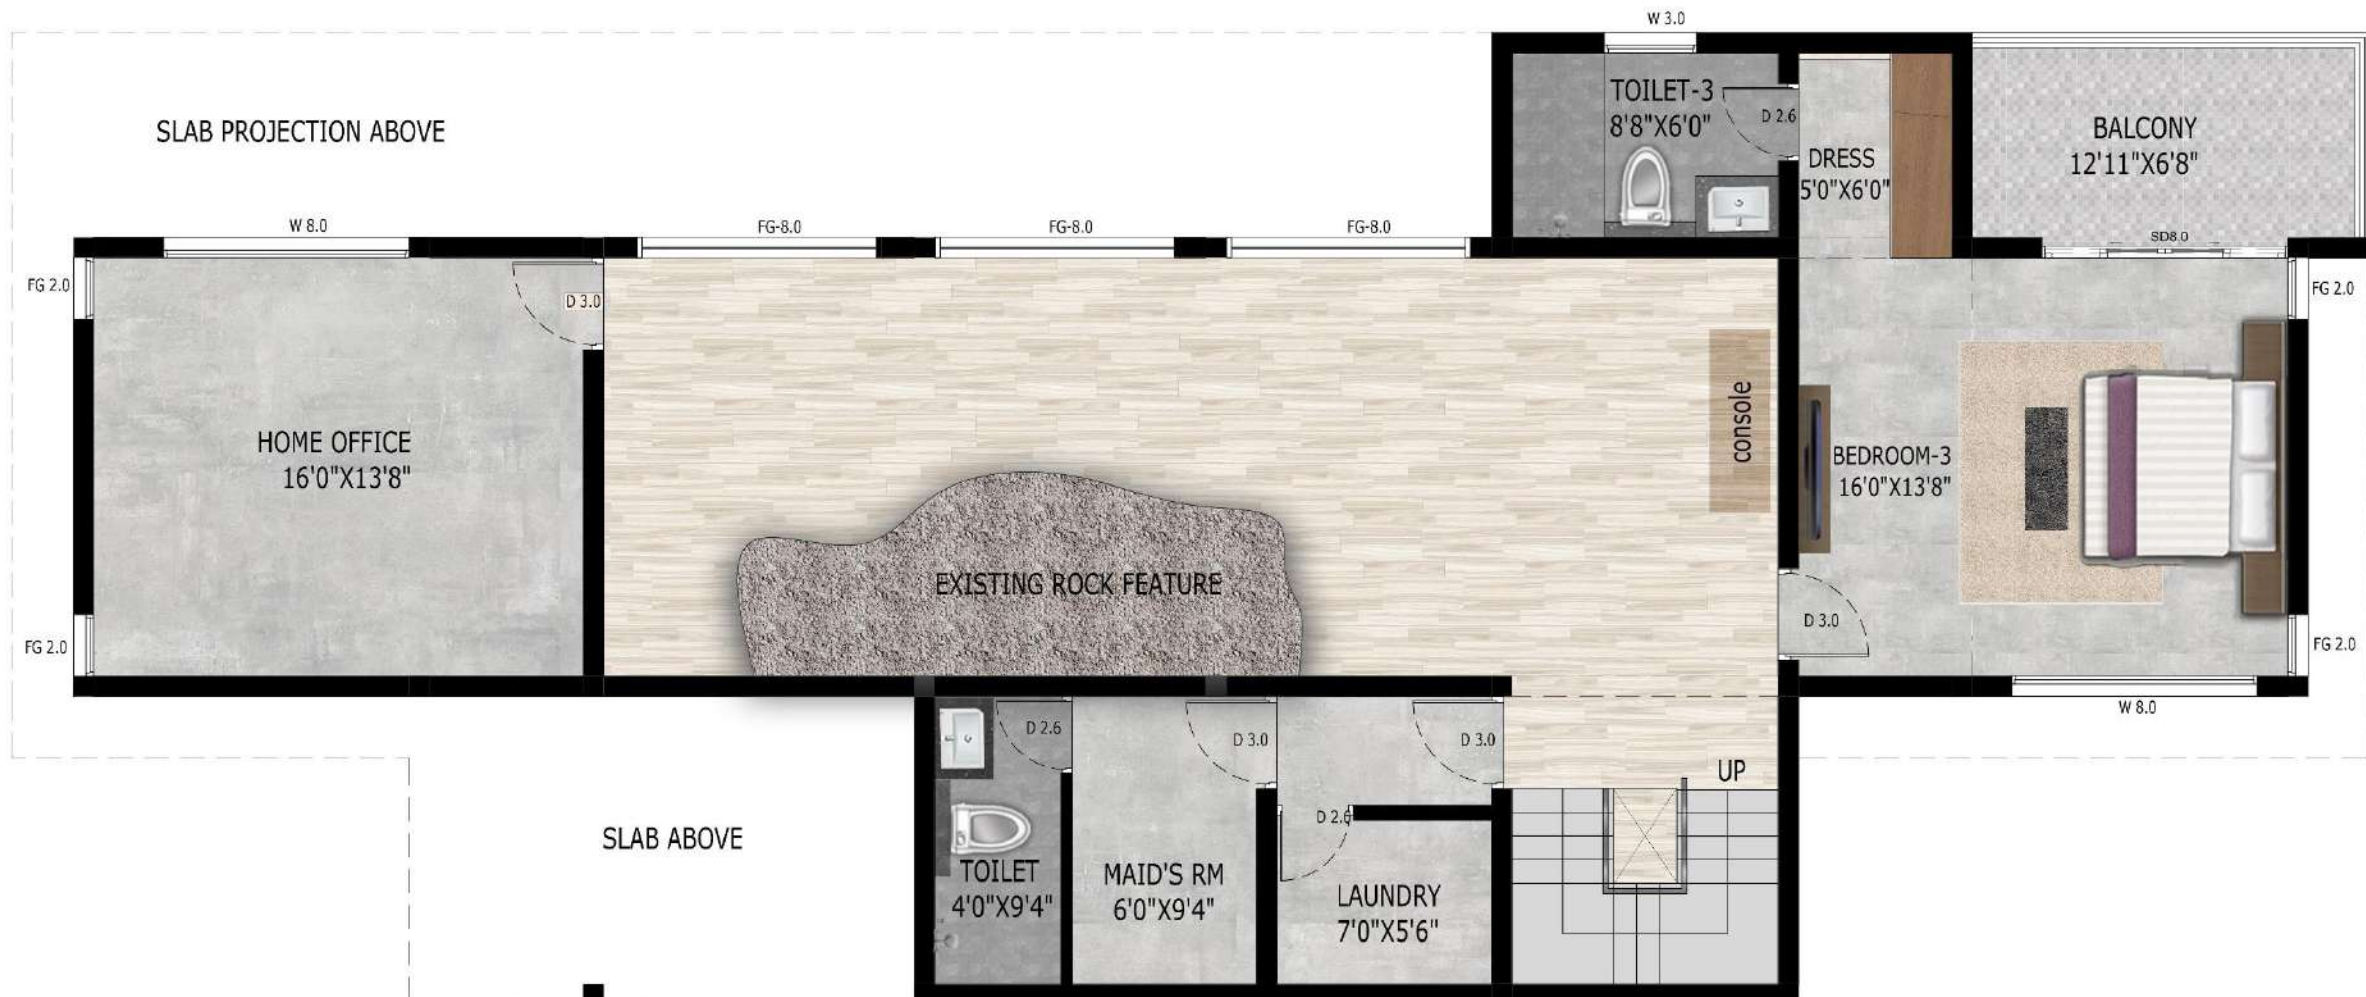

SLAB ABOVE

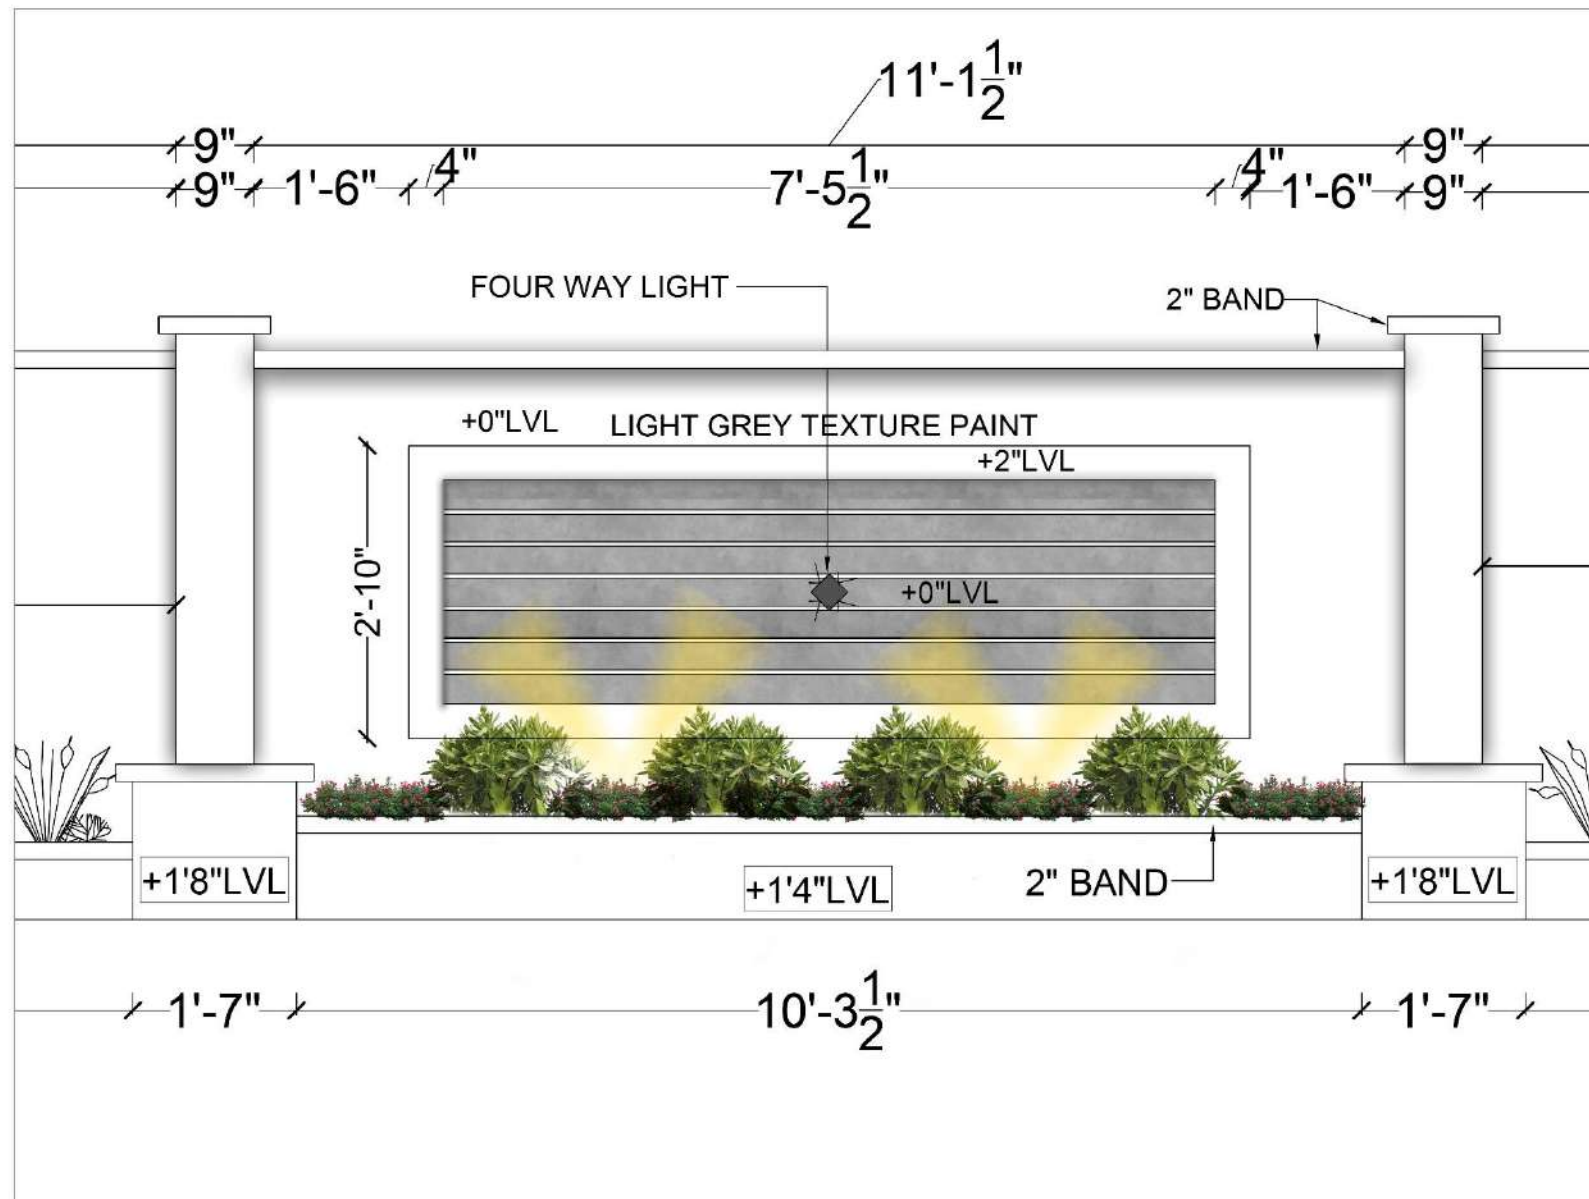



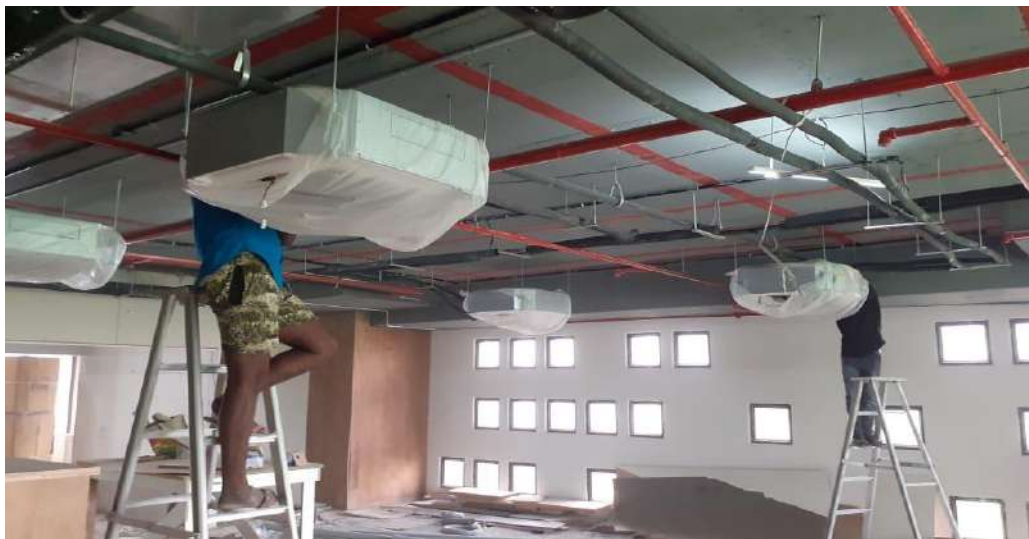

FEDERAL BANK CHENNAI

TRANSFORM
ARCHITECTS ■ DESIGNERS ■ PLANNERS




SLPL HOTEL TRICHY

TRANSFORM 
ARCHITECTS • DESIGNERS • PLANNERS




SUMANTH@CO ELDAMS ROAD APPARTS



TRANSFORM 
ARCHITECTS ■ DESIGNERS ■ PLANNERS

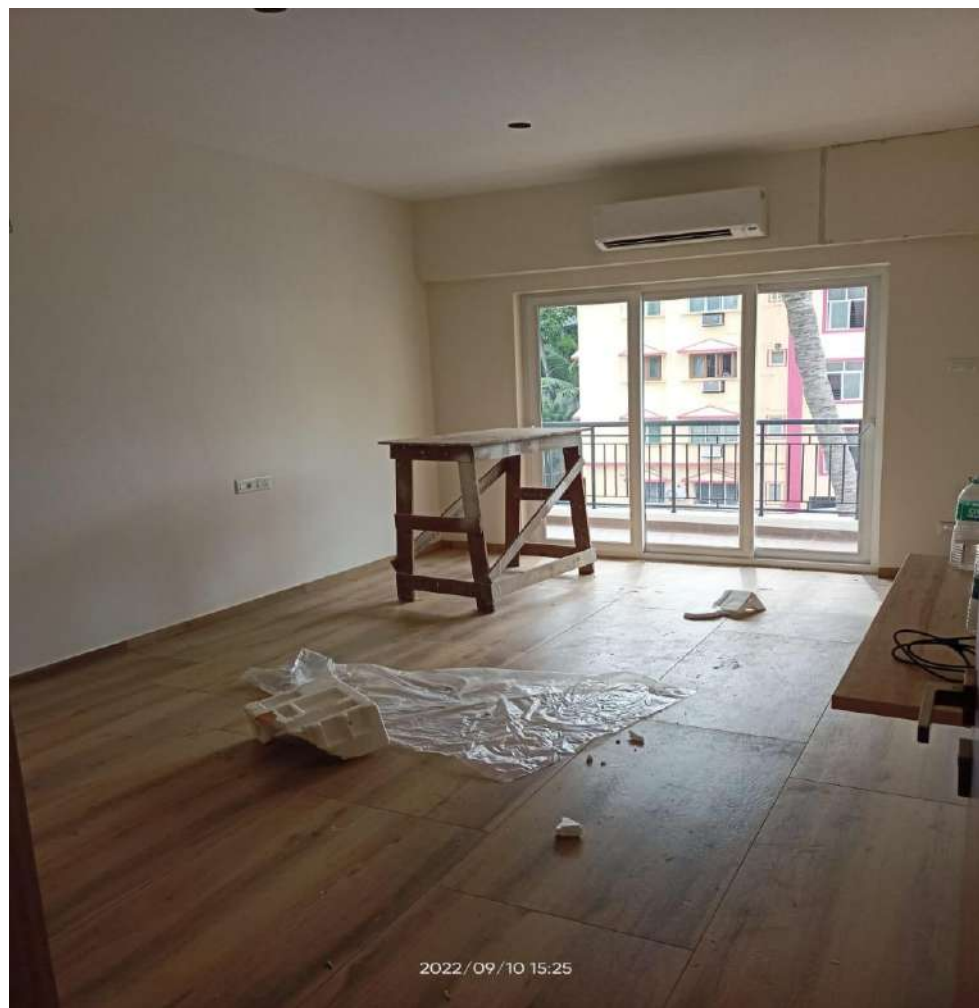



SUMANTH@CO ELDAMS ROADAPPARTS

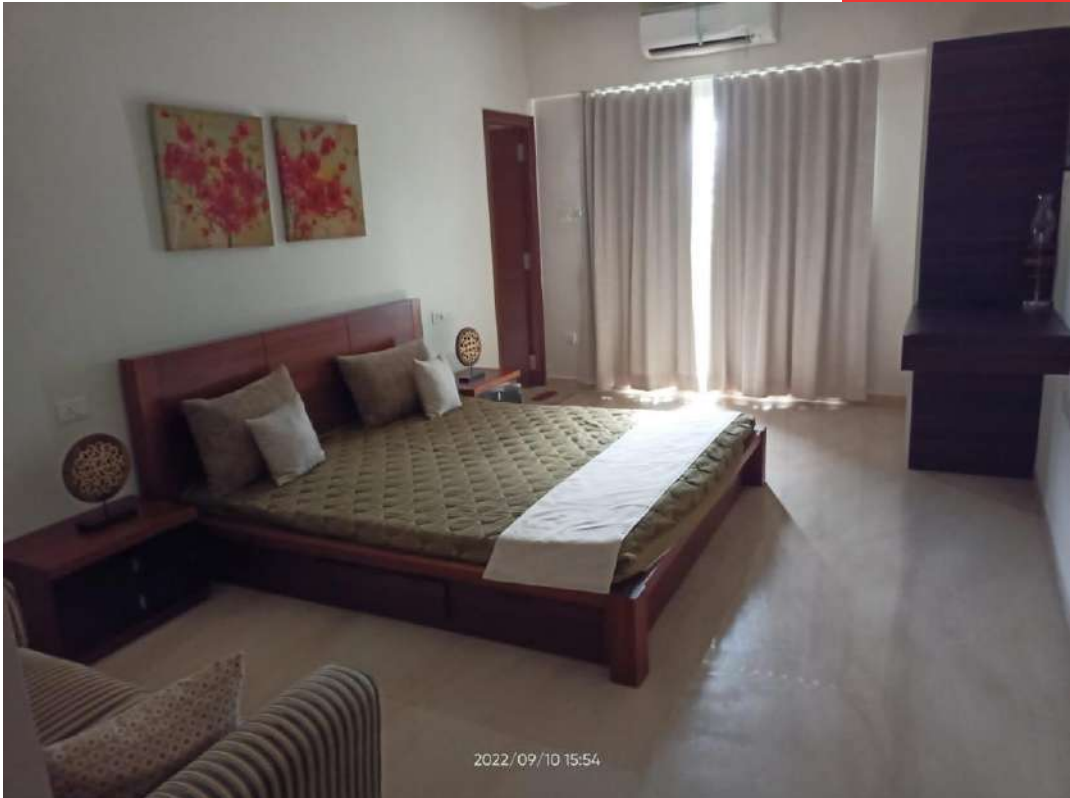


SUMANTH@CO SH NAGAR APPARTS

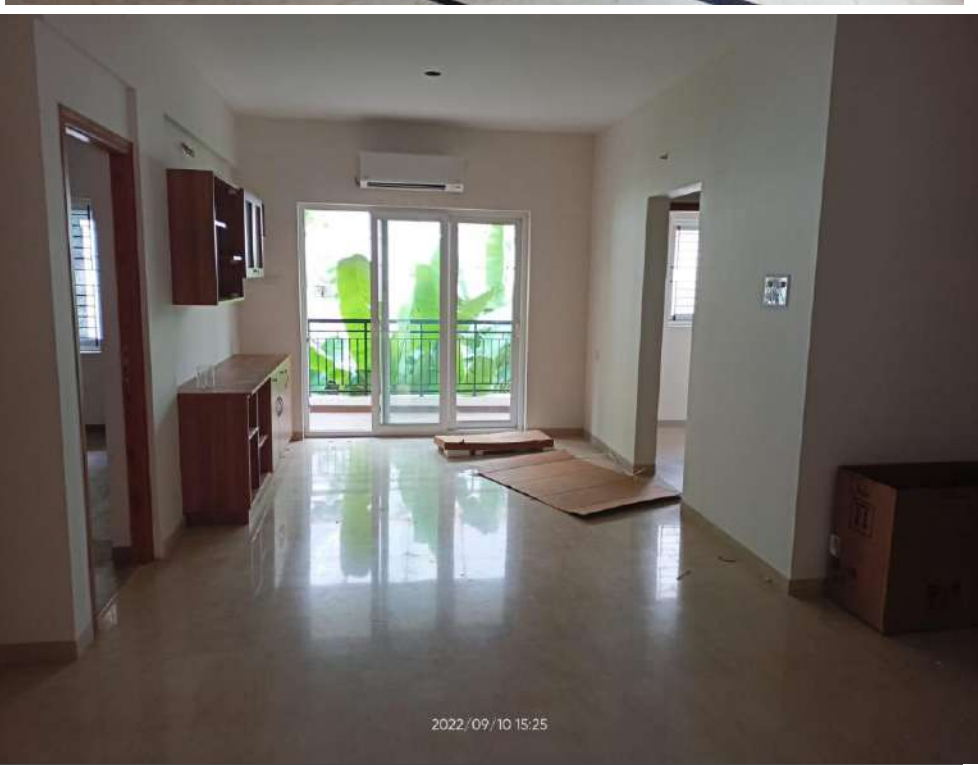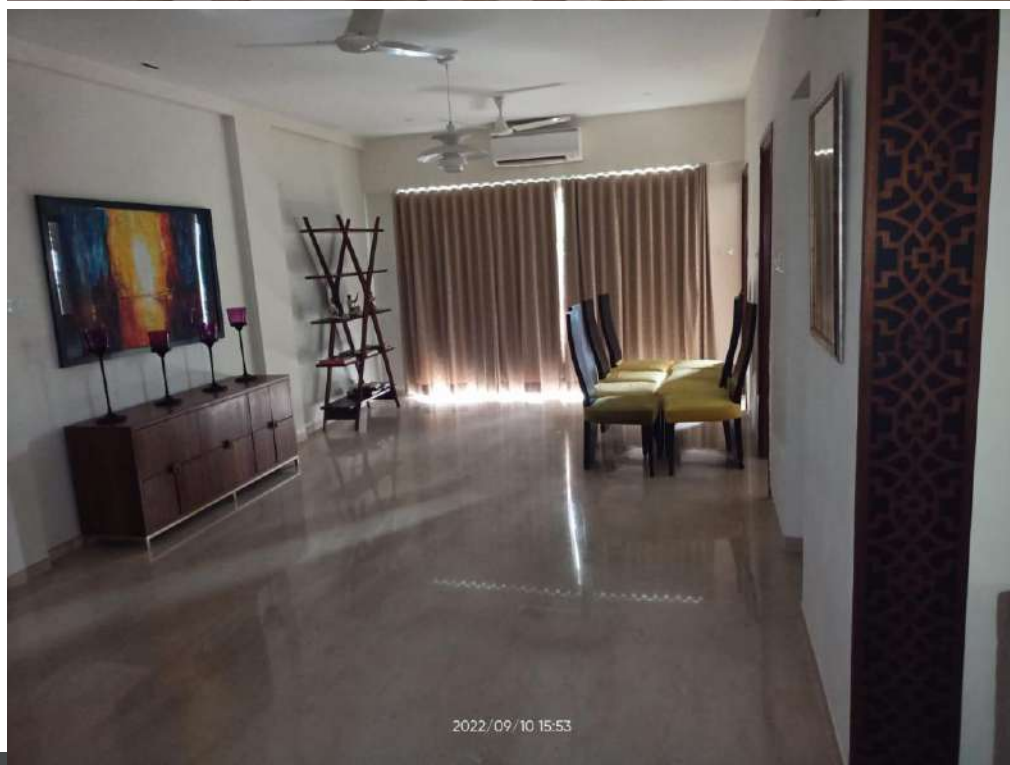

SUMANTH@CO SH NAGAR APPARTS

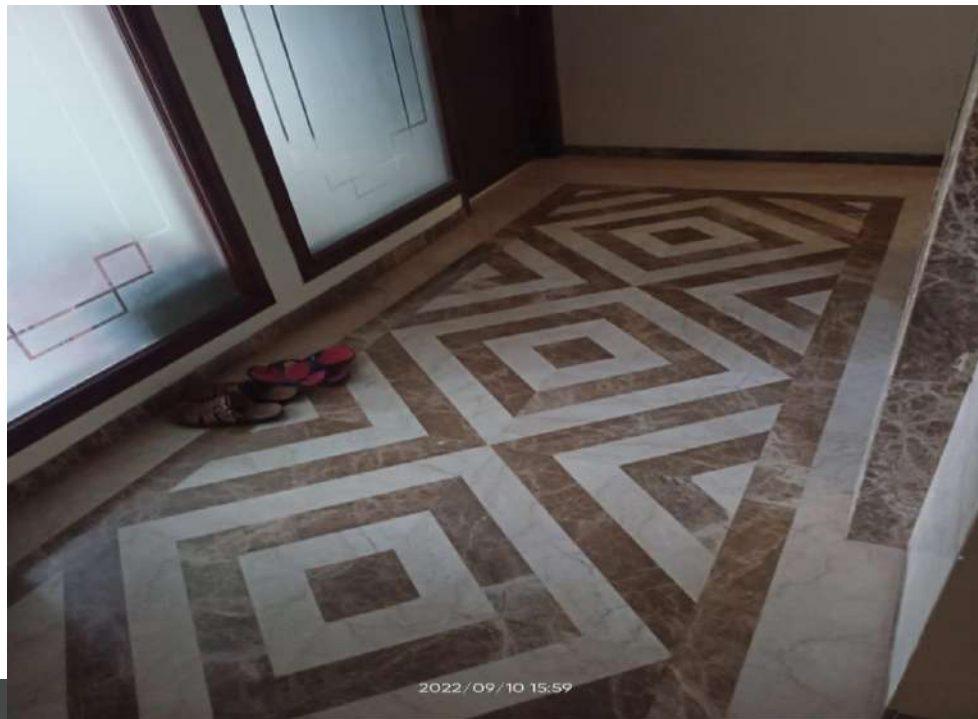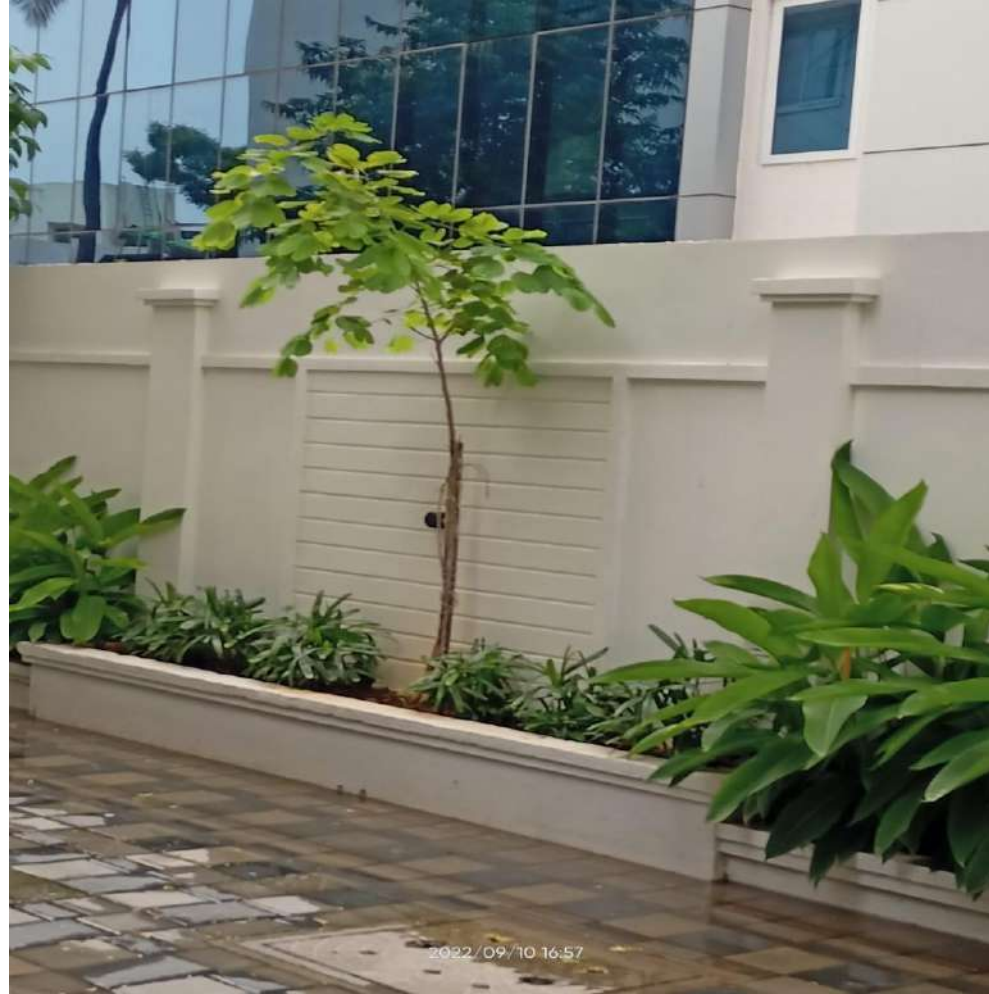

SUMANTH@CO PETERS ROAD APPARTS

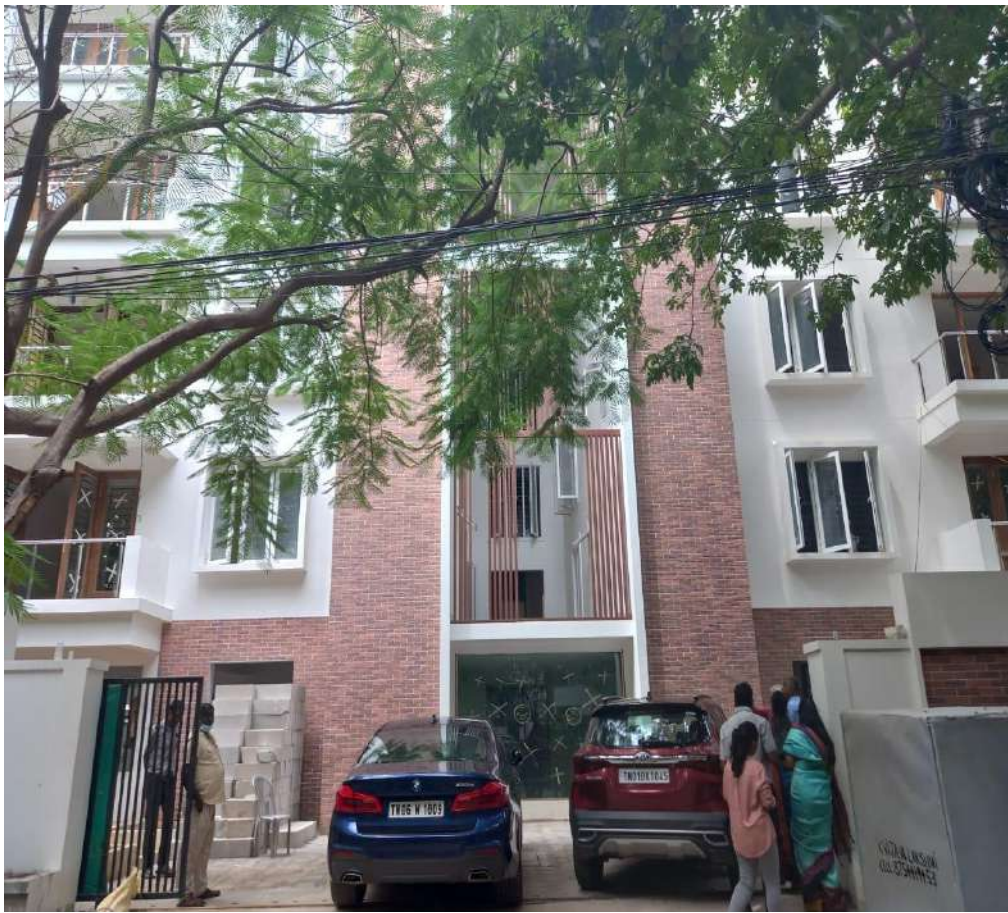

SUMANTH@CO GREENWAYS ROAD APPARTS



MATERIALS VISIT



MATERIALS VISIT