



SATHYABAMA

INSTITUTE OF SCIENCE AND TECHNOLOGY
(DEEMED TO BE UNIVERSITY)

Accredited with “A” grade by NAAC | 12B Status by UGC | Approved by AICTE

Jeppiaar Nagar, Rajiv Gandhi Salai, Chennai – 600 119

www.sathyabama.ac.in

SCHOOL OF BUILDING AND ENVIRONMENT
DEPARTMENT OF ARCHITECTURE
PRACTICAL TRAINING PORTFOLIO (SAR4063)
DEC 2022

Name of the Student : **V. SHABARI SHREE**

Batch : **2019 - 2024**

Reg No. : **39210080**

Semester : **VII**



SATHYABAMA

INSTITUTE OF SCIENCE AND TECHNOLOGY
(DEEMED TO BE UNIVERSITY)

Accredited with "A" grade by NAAC | 12B Status by UGC | Approved by AICTE

Jeppiaar Nagar, Rajiv Gandhi Salai, Chennai – 600 119

www.sathyabama.ac.in

SCHOOL OF BUILDING AND
ENVIRONMENT DEPARTMENT OF
ARCHITECTURE

VIVA-VOCE EXAMINATION

This is to certify that the practical training SAR 4063 is the work of **V. SHABARI SHREE** who had undergone training in **GRID ARCHITECTS** and has been monitored by the continuous assessment during JUNE 2022 to NOVEMBER 2022.

Dr. Devyani Gangopadhyay
DEAN

Submitted for Viva voce Examination held on 13.12.2022

Internal Examiner

External Examiner



SATHYABAMA

INSTITUTE OF SCIENCE AND TECHNOLOGY
(DEEMED TO BE UNIVERSITY)


Accredited with "A" grade by NAAC | 12B Status by UGC | Approved by AICTE
Jeppiaar Nagar, Rajiv Gandhi Salai, Chennai – 600 119
www.sathyabama.ac.in

DECLARATION

I, **V. SHABARI SHREE**, by declaring that the Training Report **JUNE 2022 to NOVEMBER 2022** done by me under the guidance of **Ar. M. ASOK KUMAR** is submitted in partial fulfillment of the requirements for the completion of a practical training session.

DATE : 30.09.2022

PLACE : CHENNAI

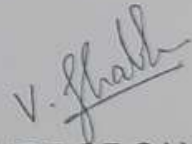
SIGNATURE OF CANDIDATE

ACKNOWLEDGEMENT

I am pleased to acknowledge my sincere thanks to the Board **of Management of SATHYABAMA** for their kind encouragement in doing this practical training and for completing it successfully. I am grateful to them.

I convey my thanks to **Dr. Devyani Gangopadhyay**, Dean, School of Building and Environment and **Ar. Sarath Chandra Kanth**, Design Chair, Department of Architecture for having been a constant source of support and encouragement.

I wish to express my thanks to all Teaching and Non-teaching staff members of the Department who were helpful in many ways for the completion of the project.


I also wish to thank **Ar.M. ASOK KUMAR**, for the experience of interning at their firm.

JOINING LETTER

M ASOK KUMAR

B.Arch, M. Arch (LA), FIIA, FIV, ISOLA

Regd. Architect

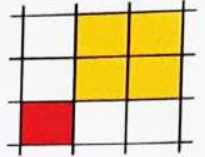

THE GRID
ARCHITECTS

No. 65, Second Floor
JJ commercial complex
Anna Nagar, Chennai - 40

+91 98848 21559
+91 44 261 5559
asok.architect@gmail.com

Date: 18 July 2022
Ref: Trainee/AR/01-2022

To

The Dean,
School of Building and Environment,
Sathyabama University,
Jeppiar Nagar, Rajiv Gandhi Salai,
Chennai - 600 119

Sir / Madam,

Sub: Appointment of Arch. Trainee – June 2022 to Oct 2022 – Reg.
Ref: SHABARI SHREE V - Reg.no.: 39210080

With respect to the above, We hereby appoint one of your college students

Ms. SHABARI SHREE V (Reg.no.: 39210080) Studying 4th year B.Arch. (Batch 2019-2024) as
our Arch. Practical Trainee for the period of June 2022 to Oct 2022.

Report to Join the office on 6th June 2022.

For THE GRID architects


Ar. M. ASOK KUMAR
B.Arch. M.Arch (LA), FIIA, FIV
Regd. Architect No. CA / 1998 / 23308
No.65, Second Floor, J J Complex,
Anna Nagar, Chennai - 600 040.
Ph : 044 2615 5559, 98848 21559
e-mail : asok.architect@gmail.com



MONTHLY REPORT (JUNE TO JULY)



SATHYABAMA

INSTITUTE OF SCIENCE AND TECHNOLOGY
(DEEMED TO BE UNIVERSITY)

Accredited "A" Grade by NAAC | 12B Status by UGC | Approved by AICTE

www.sathyabama.ac.in

DEPARTMENT OF ARCHITECTURE

PROFESSIONAL PRACTICAL TRAINING REPORT 2022

(Continuous progress report of the trainee architect for the period of One month in the office to submitted to HOD by the Trainee in Charge of the Organization)

- Name of the office / organization : THE GRID ARCHITECTS
- Address & Contact Number : ANNA NAGAR, CHENNAI-40.
- Name of the student : SHABARI SHREE.V.
- Duration : From 6th JUNE To 6th JULY 2022
- Total No. of days : 22 days

6. Evaluation of Performance criteria shall be on

* Note: Kindly grade the student as per his/her overall performance in the office during the assessment month which will be converted to the allotted 90 marks by the department.

Description of works	Excellent	Good	Fair	Poor	NA
Understanding of office culture		✓			
Participation in the office		✓			
Reading of drawings		✓			
Presentation Techniques			✓		
Model making works			-		
Understanding of construction details			✓		
Drafting Skills (Manual / Computer)		✓			
Site Supervision / Discussion with clients			-		
Adherence to Time schedule		✓			
Other computer skills		✓			
File and Office Maintenance			-		
Coordination with other consultants			-		
Overall Grading*	C				

(A - 9.0, B - 8.0, C - 7.0, D - 6.0, E - 5.0)



SATHYABAMA

INSTITUTE OF SCIENCE AND TECHNOLOGY
(DEEMED TO BE UNIVERSITY)

Accredited "A" Grade by NAAC | 12B Status by UGC | Approved by AICTE

www.sathyabama.ac.in

- Any other Remarks : First month of Training. Need to improve and adherence to working culture.

- Signature of the:
Head of the Office
/ Organization
(With Seal)



MONTHLY REPORT (JULY TO AUG)



SATHYABAMA

INSTITUTE OF SCIENCE AND TECHNOLOGY
(DEEMED TO BE UNIVERSITY)

Accredited "A" Grade by NAAC | 12B Status by UGC | Approved by AICTE
www.sathyabama.ac.in

DEPARTMENT OF ARCHITECTURE

PROFESSIONAL PRACTICAL TRAINING REPORT 2022

(Continuous progress report of the trainee architect for the period of One month in the office to submitted to HOD by the Trainee in Charge of the Organization)

- Name of the office / organization : THE GRID ARCHITECTS
- Address & Contact Number : ANNA NAGAR, CHENNAI - 98848 21559.
- Name of the student : V. SHABARI SHREE
- Duration : From 6th JULY 2022 To 6th AUG 2022
- Total No. of days : 22 days.

6. Evaluation of Performance criteria shall be on

* Note: Kindly grade the student as per his/her overall performance in the office during the assessment month which will be converted to the allotted 90 marks by the department.

Description of works	Excellent	Good	Fair	Poor	NA
Understanding of office culture		.			
Participation in the office		✓			
Reading of drawings		✓			
Presentation Techniques	✓				
Model making works		—			
Understanding of construction details		✓			
Drafting Skills (Manual / Computer)		✓			
Site Supervision / Discussion with clients		—			
Adherence to Time schedule		✓			
Other computer skills		✓			
File and Office Maintenance	✓				
Coordination with other consultants		—			
Overall Grading*	Good - 'B'				

(A - 9.0, B - 8.0, C - 7.0, D - 6.0, E - 5.0)



SATHYABAMA

INSTITUTE OF SCIENCE AND TECHNOLOGY
(DEEMED TO BE UNIVERSITY)

Accredited "A" Grade by NAAC | 12B Status by UGC | Approved by AICTE
www.sathyabama.ac.in

7. Any other Remarks :

- Signature of the:
Head of the Office
/ Organization
(With Seal)

Ar. M. ASOK KUMAR
B Arch. M Arch. (LA), FIIA, FIV
Regd. Architect No. CA / 1998 / 23308
No.65, Second Floor, J J Complex,
Anna Nagar, Chennai - 600 040.
Ph : 044 2615 5559, 98848 21559
e-mail : asok.architect@gmail.com



MONTHLY REPORT (AUG TO SEP)



SATHYABAMA

INSTITUTE OF SCIENCE AND TECHNOLOGY
(DEEMED TO BE UNIVERSITY)

Accredited "A" Grade by NAAC | 12B Status by UGC | Approved by AICTE
www.sathyabama.ac.in

DEPARTMENT OF ARCHITECTURE

PROFESSIONAL PRACTICAL TRAINING REPORT 2022

(Continuous progress report of the trainee architect for the period of One month in the office to submitted to HOD by the Trainee in Charge of the Organization)

- Name of the office / organization : THE GRID ARCHITECTS
- Address & Contact Number : Anna Nagar, Chennai - 9884821559
- Name of the student : V. SHABARI SHREE
- Duration : From 6th Aug To 30th Sep
- Total No. of days : 46 days
- Evaluation of Performance criteria shall be on

* Note: Kindly grade the student as per his/her overall performance in the office during the assessment month which will be converted to the allotted 50 marks by the department.

Description of works	Excellent	Good	Fair	Poor	NA
Understanding of office culture		✓			
Participation in the office		✓			
Reading of drawings	✓				
Presentation Techniques	✓				
Model making works	✓				
Understanding of construction details	✓				
Drafting Skills (Manual / Computer)	✓				
Site Supervision / Discussion with clients	—	—			
Adherence to Time schedule	✓				
Other computer skills		✓			
File and Office Maintenance	✓				
Coordination with other consultants	—	—			
Overall Grading*	A				

(A - 9.0, B - 8.0, C - 7.0, D - 6.0, E - 5.0)



SATHYABAMA

INSTITUTE OF SCIENCE AND TECHNOLOGY
(DEEMED TO BE UNIVERSITY)

Accredited "A" Grade by NAAC | 12B Status by UGC | Approved by AICTE
www.sathyabama.ac.in

7. Any other Remarks : Good.

8. Signature of the:
Head of the Office
/ Organization
(With Seal)



Ar. M. ASOK KUMAR
B Arch. March (LA) FIA, FIV
Regd. Architect No. CA/1923/23300
No.65, Second Floor J J Complex
Anna Nagar, Chennai - 600 040
Ph. 044 2615 0559, 98848 21559
e-mail: asok.architect@gmail.com

WORK DAIRY

(WEEKLY REPORT)

SI NO	WEEKS	
09	1 ST AUGUST TO 6 TH AUGUST	MR.SURENDER • SCHEME DRAWINGS • ELEVATION/ VIEW
10	8 TH AUGUST TO 13 TH AUGUST	DR.HARI • FALSE CEILING (ELE/ VIEW) BLACK PINK • SCHEME DRAWINGS
11	15 TH AUGUST TO 20 TH AUGUST	MR.SURENDER • ELEVATION/ VIEW BLACK PINK • SCHEME DRAWINGS
12	22 ND AUGUST TO 27 TH AUGUST	BLACK PINK • SCHEME DRAWINGS DR.HARI • TV UNIT (2D & 3D)
13	29 TH AUGUST TO 3 RD SEPTEMBER	MR.IQBAL • SCHEME DRAWINGS • ELEVATION/ VIEW
14	5 TH SEPTEMBER TO 10 TH SEPTEMBER	MR.IQBAL • ELEVATION/ VIEW
15	12 TH SEPTEMBER TO 17 TH SEPTEMBER	BLACK PINK • RECEPTION TABLE MR..SRIDHARAN • ELEVATION /VIEW
16	19 TH SEPTEMBER TO 24 TH SEPTEMBER	MR.VALLI • ELEVATION /VIEW DR.HARI • BAR UNIT DETAIL (2D)
17	26 TH SEPTEMBER TO 30 TH SEPTEMBER	POSTERS

WORK DAIRY

(WEEKLY REPORT)

SI NO	WEEKS	
01	6 TH JUNE TO 11 TH JUNE	BASIC TRAINING
02	13 TH JUNE TO 18 TH JUNE	S.N.SUBRAMANIYAN • SCHEME DRAWINGS • CENTRAL LINE DRAWING
03	20 TH JUNE TO 25 TH JUNE	S.N.SUBRAMANIYAN • WORKING DRAWINGS • ELEVATION / VIEW
04	27 TH JUNE TO 2 ND JULY	MR.SANTHOSH • ELECTRICAL LAYOUT
05	4 TH JULY TO 9 TH JULY	S.N.SUBRAMANIYAN • TV UNIT (2D &3D) OFFICE FURNITURE LAYOUT
06	11 TH JULY TO 16 TH JULY	DR.HARI • WARDROBE DETAIL (2D DWG) MADE SOME CORRECTIONS IN SHEET
07	18 TH JULY TO 23 TH JULY	INDRA VILLA • SCHEME DRAWINGS
08	25 TH JULY TO 30 TH JULY	DR.HARI • WARDROBE DETAIL (2D DWG) • DINING TABLE DETAIL (2D DWG) MADE SOME CORRECTIONS IN SHEET

CONSOLIDATED CERTIFICATE

Date: 7th Nov 2022
Ref: Trainee/AR/01-2022

Certificate

To whom-so-ever it may concern

This is to certify that **Ms. V.SHABARI SHREE**, Reg. No. **39210080**, 7th semester, Fourth Year B.Arch. student of your college, has done internship in our Architectural firm as **Trainee Architect** during 6th June 2022 to 30th Sep 2022.

She has worked on various commercial and residential projects. The nature of the work involves design, detailing and preparation of Scheme & Working drawings, and other services drawings for the projects involved.

During this tenure, we found her sincere, hard working, time bound and have flair of design skills.

We wish her all success.

For The Grid Architects,

TABLE OF CONTENTS

CHAPTER NO	TITLE	PAGE NO
1.1	ABOUT THE FIRM	13
1.2	RESIDENCE FOR MR.S.N .SUBRAMANIYAN	14
1.3	RESIDENCE FOR DR.HARI	25
1.4	RESIDENCE FOR SANTHOSH	33
1.5	RESIDENCE FOR SURENDER	38
1.6	INDRA VILLA	43
1.7	RESIDENCE FOR IQBAL	46
1.8	OFFICE FURNITURE LAYOUT	50
1.9	SALOON FOR MR.NALLI SHRAVAN	52
2.0	ELEVATION FOR EXISTING BUILDING(3D) MRS.VALLI	58
2.1	ELEVATION FOR EXISTING BUILDING(3D) MRS.VALLI	59

ABOUT THE FIRM

GRID ARCHITECTS STARTED THEIR JOURNEY IN 2004 AND EVER SINCE, THEY HAVE ENSURED THAT THE CLIENT REMAINS AT THE CENTRE OF THEIR BUSINESS OPERATIONS AND PHILOSOPHY.

GRID ARCHITECTS IS LOCATED IN ANNA NAGAR, CHENNAI AND IS A RELIABLE NAME IN INDUSTRY AS THEY AIM TO DELIVER THE BEST EXPERIRNCE TO THE CLIENTS. THIS HAS HELPED THEM TO BUILD UP A LOYAL CUSTOMER BASE.

SERVICES OFFERED:

- ARCHITECTS
- INTERIOR DESIGNERS
- LANDSCAPERS
- BUILDING CONTRACTORS






RESIDENCE FOR S.N.SUBRAMANIYAN

LOCATION : AT VENGAMBAKKAM

CONTRIBUTION : ➤ SCHEME DRAWING
➤ CENTRAL LINE DRAWING
➤ WORKING DRAWING
➤ VIEW
➤ TV UNIT



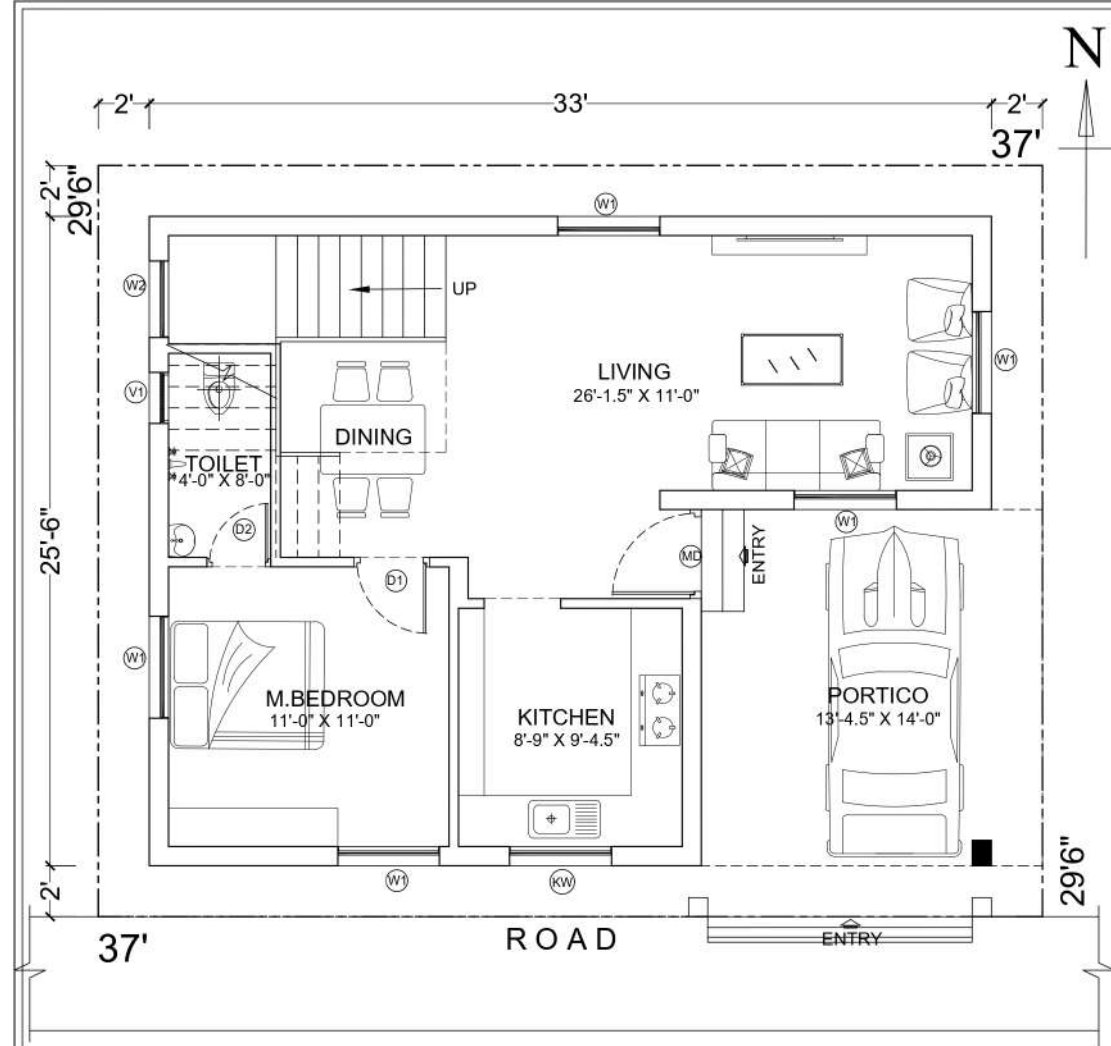

LEGEND:

- (MD) - MAIN DOOR
- (D1) - BEDROOM DOOR
- (D2) - TOILET DOOR
- (W1) - WINDOW TYPE
- (KW) - KITCHEN WINDOW
- (V1) - VENTILATION

GROUND FLOOR PLAN

AREA STATEMENT:

DESCRIPTION	AREA
PLOT AREA	1062 SQFT
1 GROUND FLOOR	816 SQFT
2 FIRST FLOOR	816 SQFT
3 HEAD ROOM	174 SQFT
TOTAL AREA	1806 SQFT

PROJECT :

PROPOSED RESIDENTIAL FOR
Mr. S.N.SUBRAMANIYAN
 AT VENGAMBAKKAM, CHENNAI.



DRAWING TITLE

GROUND FLOOR PLAN


FILE: SUBRAMANIYAN	JOB NO: 942-22	DRAWING NO: SCHEME-1	DATE: 14.06.22
SCALE: 1" = 4'-0"	DRAWN: V.SHABARI SHREE	ARCHITECT: M. ASOK KUMAR	

FILE: D:\GRID\042-22 SUBRAMANIYAN\VENGAMBAKKAM PLAN

ARCHITECTS:



THE GRID ARCHITECTS
 65, Second Floor, JJ complex,
 Anna Nagar, Chennai - 600 040
 Ph.: 98848 21559 / 044 261 55559
 email: asok.architect@gmail.com

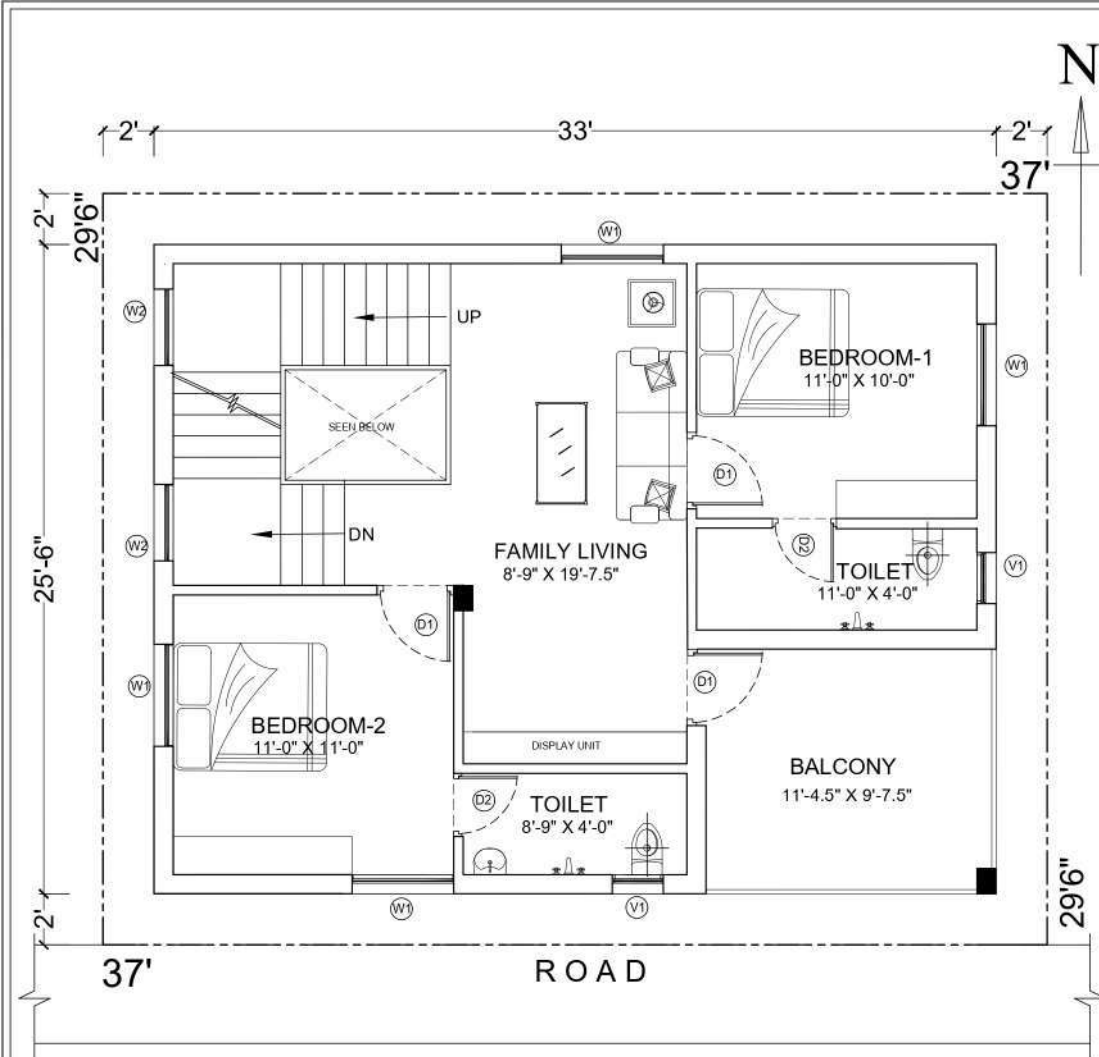

LEGEND:

- (MD) - MAIN DOOR
- (D1) - BEDROOM DOOR
- (D2) - TOILET DOOR
- (W1) - WINDOW TYPE
- (KW) - KITCHEN WINDOW
- (V1) - VENTILATION

FIRST FLOOR PLAN

AREA STATEMENT:

DESCRIPTION	AREA
PLOT AREA	1062 SQFT
1 GROUND FLOOR	816 SQFT
2 FIRST FLOOR	816 SQFT
3 HEAD ROOM	174 SQFT
TOTAL AREA	1806 SQFT

PROJECT:

PROPOSED RESIDENTIAL FOR
Mr. S.N.SUBRAMANIYAN
 AT VENGAMBAKKAM, CHENNAI.



DRAWING TITLE

FIRST FLOOR PLAN

FILE: D:\GRID\042-22 SUBRAMANIYAN\VENGAMBAKKAM PLAN

JOB NO: 042-22


SCALE: 1" = 4'-0"

DRAWN: V SHABARI SHREE

ARCHITECT: M. ASOK KUMAR


DATE: 14.06.22

SCHEME-1

 

THE GRID ARCHITECTS

65, Second Floor, JJ complex,
 Anna Nagar, Chennai - 600 040
 Ph.: 98848 21559 / 044 261 55559
 email: asok.architect@gmail.com

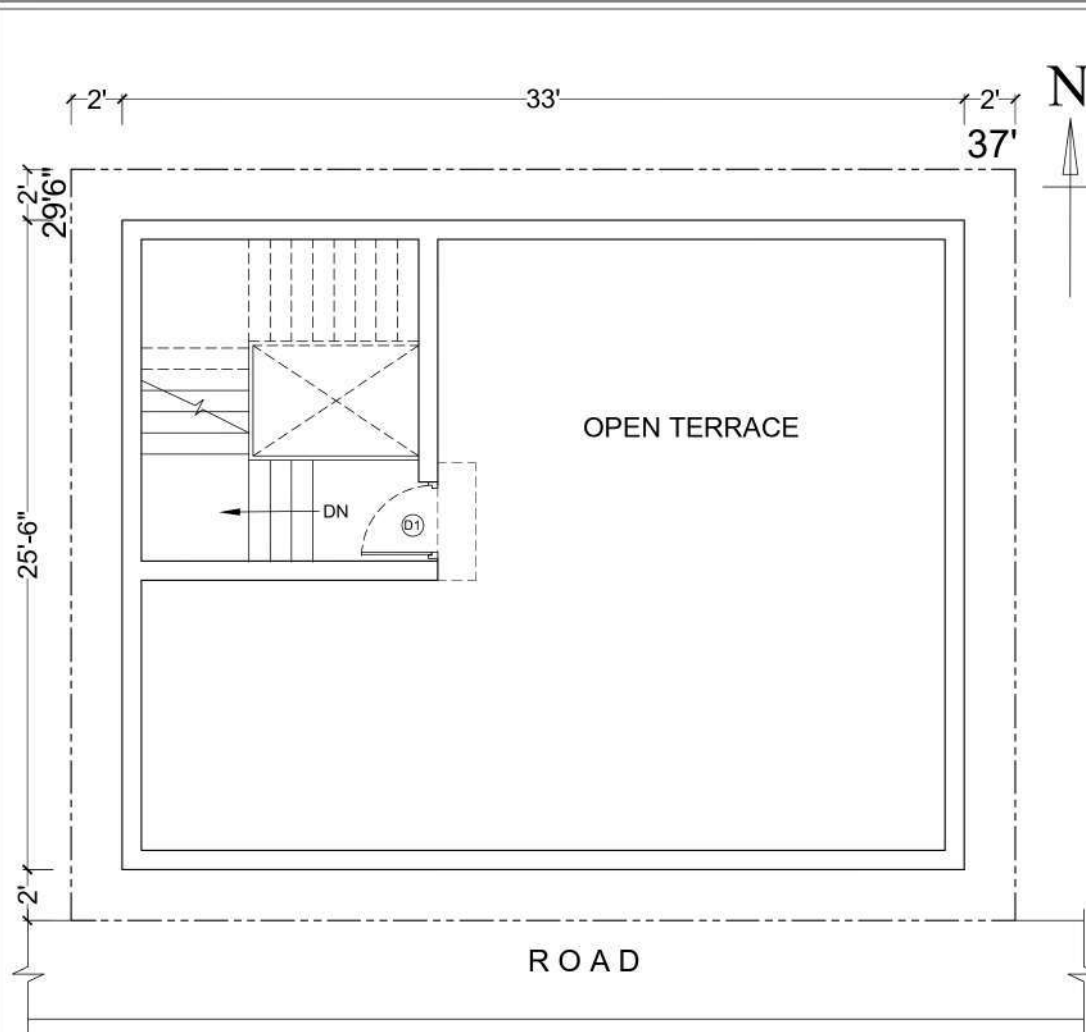

LEGEND: MD - MAIN DOOR D1 - BEDROOM DOOR D2 - TOILET DOOR W1 - WINDOW TYPE KW - KITCHEN WINDOW V1 - VENTILATION	TERRACE FLOOR PLAN	AREA STATEMENT: <table><tr><th>DESCRIPTION</th><th>AREA</th></tr><tr><td>PLOT AREA</td><td>1062 SQFT</td></tr><tr><td>1 GROUND FLOOR</td><td>816 SQFT</td></tr><tr><td>2 FIRST FLOOR</td><td>816 SQFT</td></tr><tr><td>3 HEAD ROOM</td><td>174 SQFT</td></tr><tr><td>TOTAL AREA</td><td>1806 SQFT</td></tr></table>	DESCRIPTION	AREA	PLOT AREA	1062 SQFT	1 GROUND FLOOR	816 SQFT	2 FIRST FLOOR	816 SQFT	3 HEAD ROOM	174 SQFT	TOTAL AREA	1806 SQFT
DESCRIPTION	AREA													
PLOT AREA	1062 SQFT													
1 GROUND FLOOR	816 SQFT													
2 FIRST FLOOR	816 SQFT													
3 HEAD ROOM	174 SQFT													
TOTAL AREA	1806 SQFT													

PROJECT :
 PROPOSED RESIDENTIAL FOR
Mr. S.N.SUBRAMANIYAN
 AT VENGAMBAKKAM, CHENNAI.

NORTH


DRAWING TITLE
TERRACE FLOOR PLAN

FILE: SUBRAMANIYAN	JOB NO: 042-22	DRAWING NO: SCHEME-1	DATE: 14.06.22
SCALE: 1" = 4' 0"	DRAWN: V.SHABARI SHREE	ARCHITECT: M. ASOK KUMAR	

FILE: D:\GRID\042-22 SUBRAMANIYAN\VENGAMBAKKAM PLAN

ARCHITECTS:

THE GRID ARCHITECTS
 65, Second Floor, JJ complex,
 Anna Nagar, Chennai - 600 040
 Ph.: 98848 21559 / 044 261 55559
 email: asok.architect@gmail.com

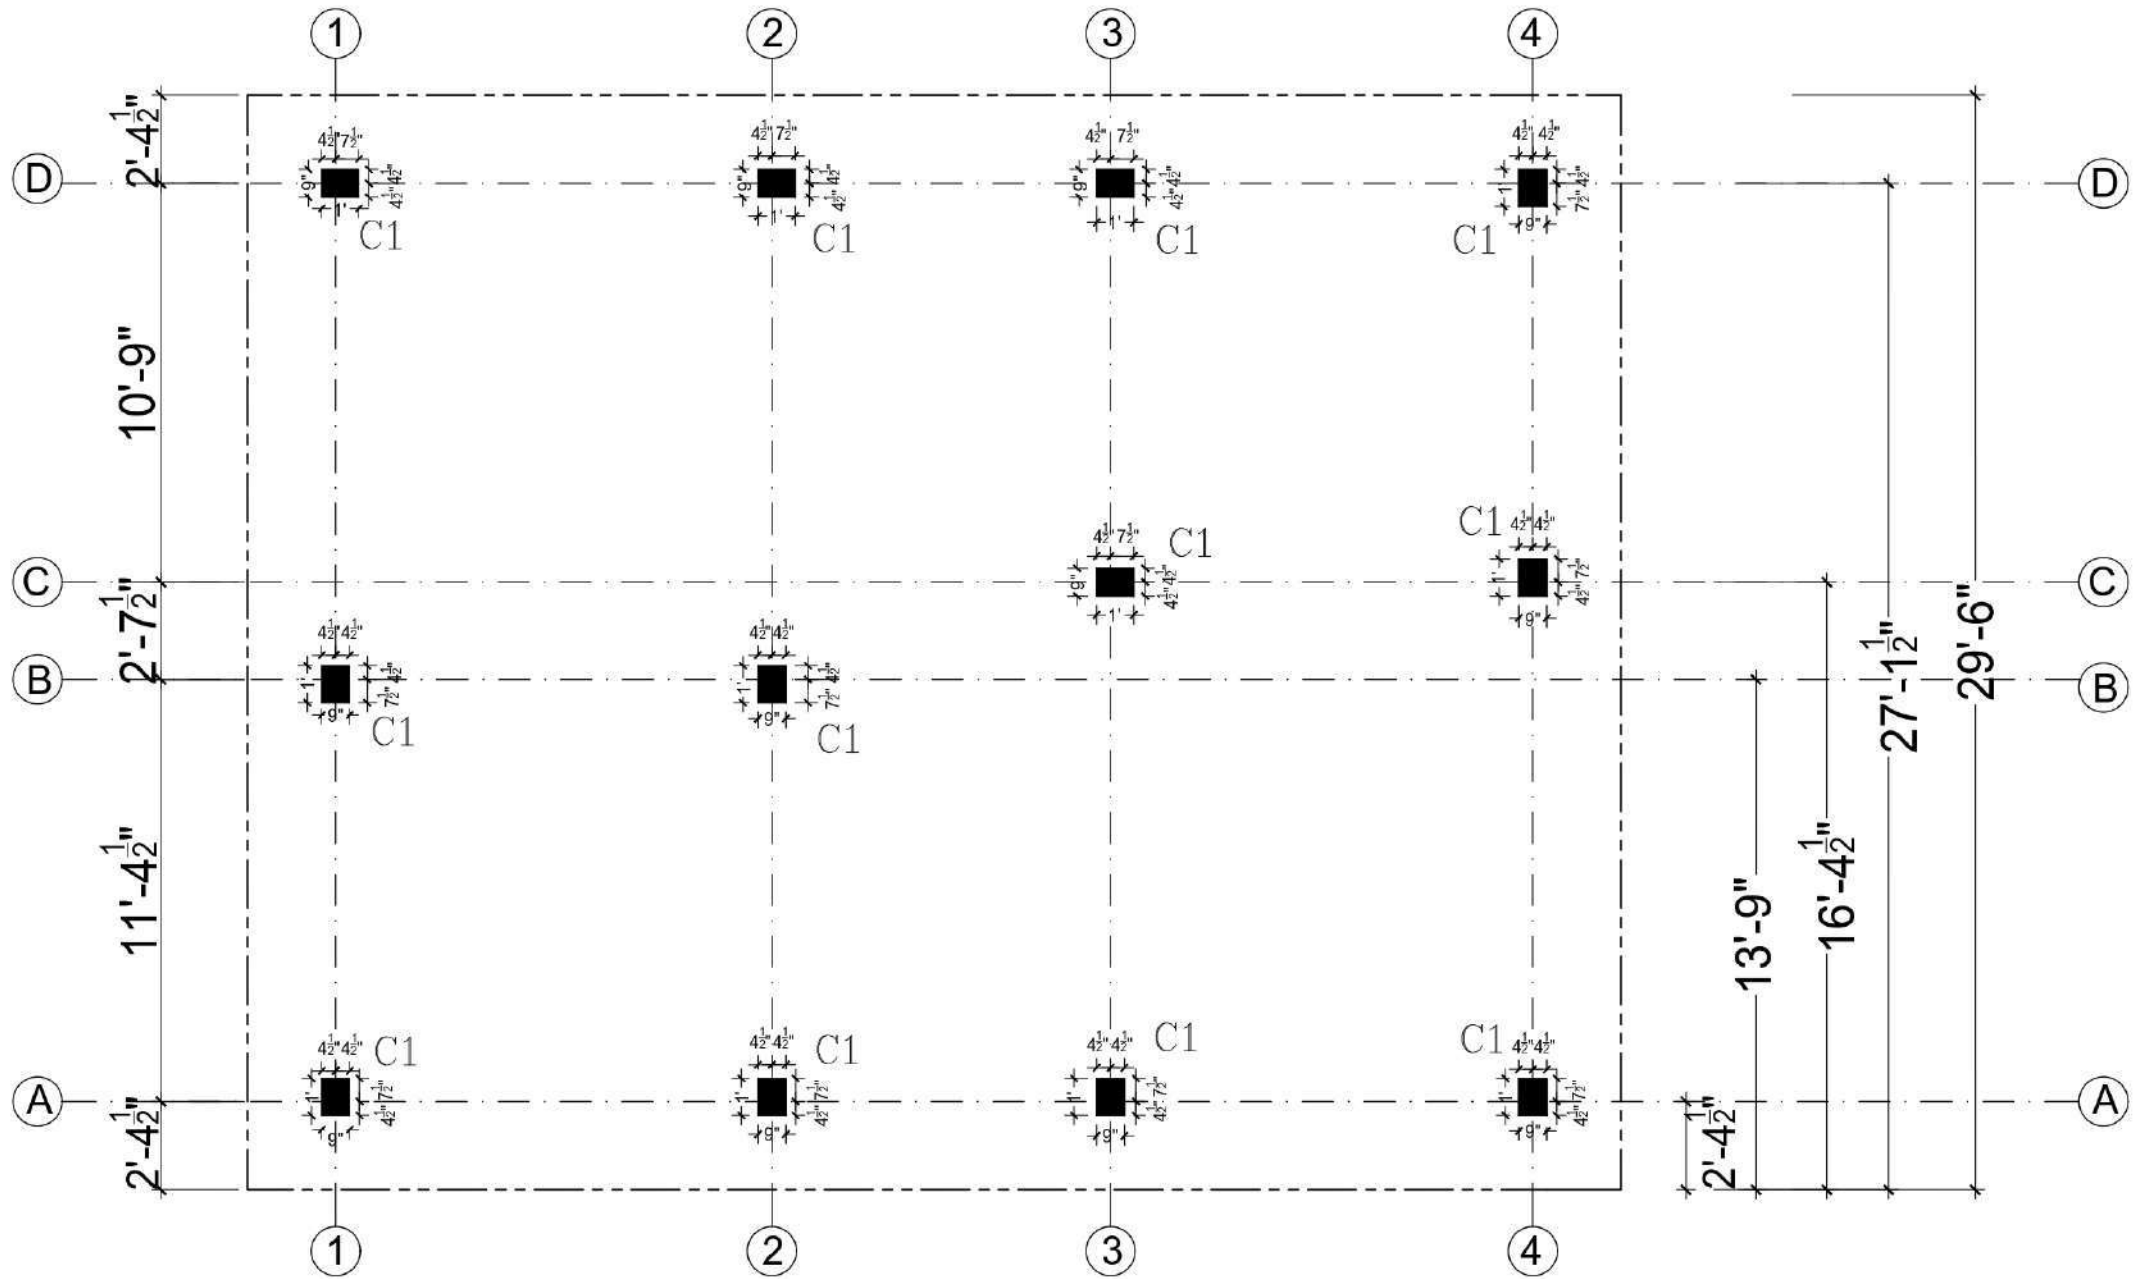

PROJECT :

PROPOSED RESIDENTIAL FOR

Mr. S.N.SUBRAMANIYAN


AT VENGAMBAKKAM, CHENNAI .

DRAWING TITLE :

CENTRE LINE DRAWING

FILE SUBRAMANIYAN	JOB NO. 942 - 22	DRAWING NO. SCHEME - 1	DATE 17-06-2022
SCALE 1" = 4' 0"	DRAWN V.SHABARI SHREE	ARCHITECT M. ASOK KUMAR	
FILE: D:\GRID\942-22 SUBRAMANIYAN\VENGAMBAKKAM			

ARCHITECTS:

 


THE GRID ARCHITECTS

65, Second Floor, JJ complex,

Anna Nagar, Chennai - 600 040

Ph: 98848 21559 / 044 261 55559

email: asok.architect@gmail.com

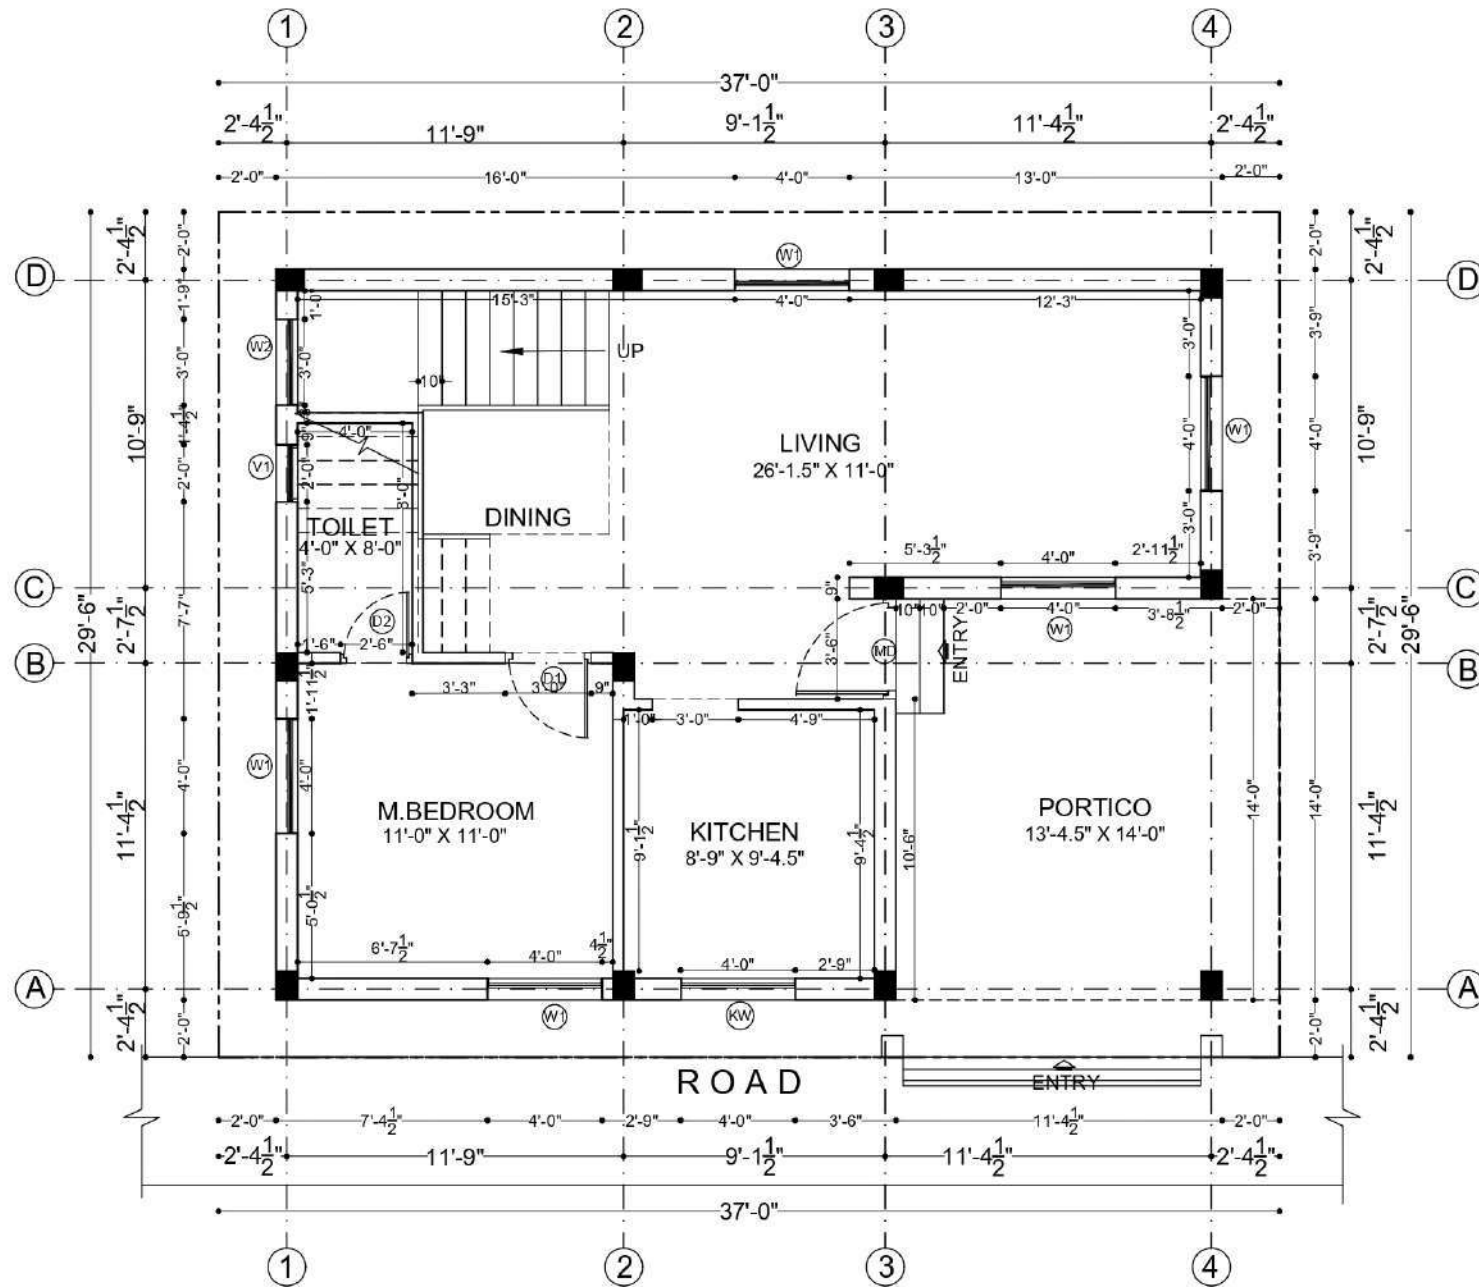

LEGEND:

- (MD) - MAIN DOOR
- (D1) - BEDROOM DOOR
- (D2) - TOILET DOOR
- (W1) - WINDOW TYPE
- (KW) - KITCHEN WINDOW
- (V1) - VENTILATION

AREA STATEMENT:

DESCRIPTION	AREA
PLOT AREA	1062 SQFT
1 GROUND FLOOR	816 SQFT
2 FIRST FLOOR	816 SQFT
3 HEAD ROOM	174 SQFT
TOTAL AREA	1806 SQFT


NOTE:

1. ALL DIMENSIONS ARE IN FT AND TO BE CHECKED AT SITE. NO DIMENSION TO BE SCALED OFF FROM DRAWINGS ONLY WRITTEN DIMENSIONS TO BE FOLLOWED.
2. IN THE EVENT OF ANY DISCREPANCIES ON DIFFERENCES BETWEEN ANY OTHER DRAWING OR SITE CONDITIONS OR OTHERWISE IMMEDIATE REFERENCE IS BE MADE TO THE ARCHITECTS FOR CLARIFICATION PRIOR TO EXECUTION OF WORK AT SITE.
3. THE DRAWING AND DESIGN ARE THE SOLE PROPERTY OF THE GRID ARCHITECTS, AND SHOULD NOT BE REPRODUCED IN WHOLE OR IN PART OR UTILISED IN ANY OTHER MANNER WHAT SO EVEN WITHOUT WRITTEN PERMISSION

PROJECT:

PROPOSED RESIDENTIAL FOR
Mr. S.N.SUBRAMANIYAN
 AT VENGAMBAKKAM, CHENNAI .

DIRECTION

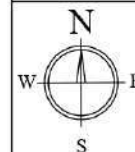

DRAWING TITLE:

GROUND FLOOR-WORKING DRAWING


FILE SUBRAMANIYAN	JOB NO. 942-22	DRAWING NO. SCHEME - 1	DATE: 20-06-22
SCALE 1" = 4' 0"	DRAWN: V.SHABARI SHREE	ARCHITECT: M. ASOK KUMAR	
FILE: D:\GRID\942-22 SUBRAMANIYAN-WORKING DRAWING			

ARCHITECTS:



THE GRID ARCHITECTS

65, Second Floor, JJ complex,
 Anna Nagar, Chennai - 600 040
 Ph: 98848 21559 / 044 261 55559
 email: asok.architect@gmail.com

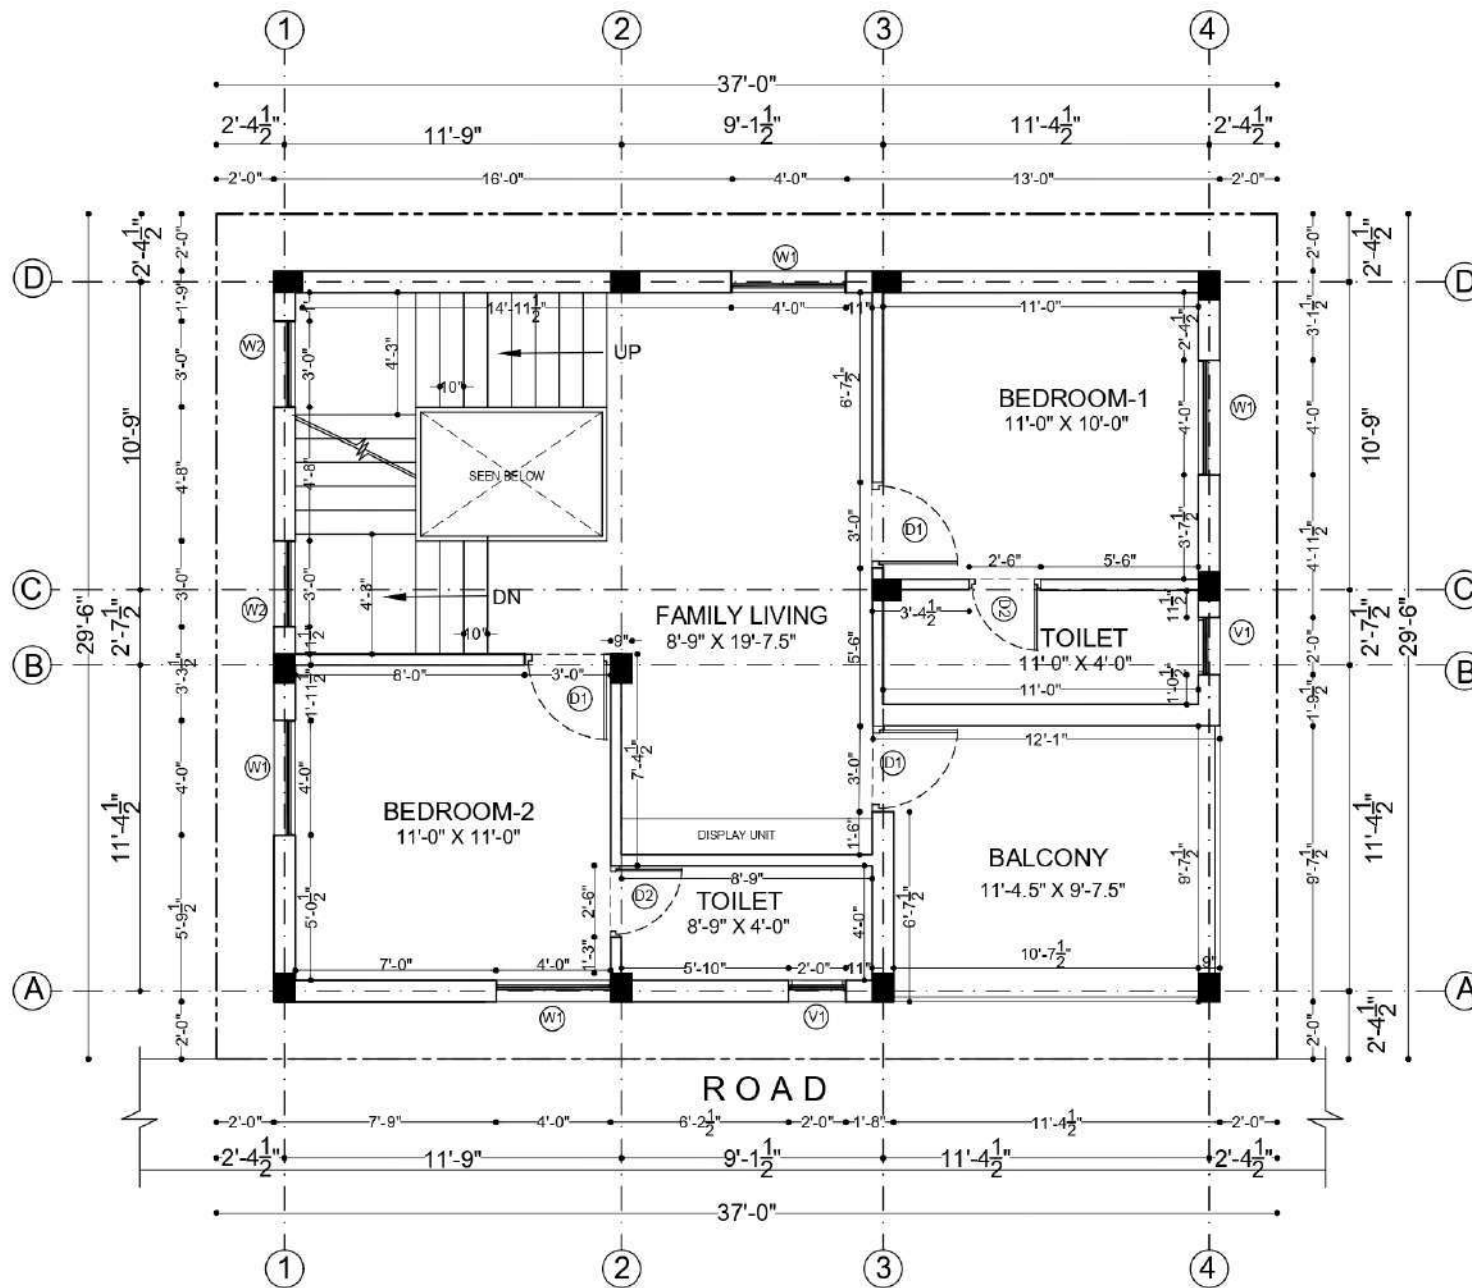

LEGEND:

- (MD) - MAIN DOOR
- (D1) - BEDROOM DOOR
- (D2) - TOILET DOOR
- (W1) - WINDOW TYPE
- (KW) - KITCHEN WINDOW
- (V1) - VENTILATION

AREA STATEMENT:

DESCRIPTION	AREA
PLOT AREA	1062 SQFT
1 GROUND FLOOR	816 SQFT
2 FIRST FLOOR	816 SQFT
3 HEAD ROOM	174 SQFT
TOTAL AREA	1806 SQFT


NOTE:

- ALL DIMENSIONS ARE IN FT AND TO BE CHECKED AT SITE. NO DIMENSION TO BE SCALED OFF FROM DRAWINGS ONLY WRITTEN DIMENSIONS TO BE FOLLOWED.
- IN THE EVENT OF ANY DISCREPANCIES ON DIFFERENCES BETWEEN ANY OTHER DRAWING OR SITE CONDITIONS OR OTHERWISE IMMEDIATE REFERENCE IS BE MADE TO THE ARCHITECTS FOR CLARIFICATION PRIOR TO EXECUTION OF WORK AT SITE.
- THE DRAWING AND DESIGN ARE THE SOLE PROPERTY OF THE GRID ARCHITECTS, AND SHOULD NOT BE REPRODUCED IN WHOLE OR IN PART OR UTILISED IN ANY OTHER MANNER WHAT SO EVEN WITHOUT WRITTEN PERMISSION

PROJECT :

PROPOSED RESIDENTIAL FOR
Mr. S.N.SUBRAMANIYAN
 AT VENGAMBAKKAM, CHENNAI .

DIRECTION

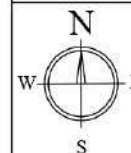


DRAWING TITLE :

FIRST FLOOR-WORKING DRAWING


FILE SUBRAMANIYAN	JOB NO. 942 - 22	DRAWING NO. SCHEME - 1	DATE 20-06-22
SCALE 1" = 4' 0"	DRAWN V.SHABARI SHREE	ARCHITECT M. ASOK KUMAR	
FILE: D:\GRID\942-22 SUBRAMANIYAN-VENGAMBAKKAM			

ARCHITECTS:

 

THE GRID ARCHITECTS

65, Second Floor, JJ complex,
 Anna Nagar, Chennai - 600 040
 Ph: 98848 21559 / 044 261 55559
 email: asok.architect@gmail.com

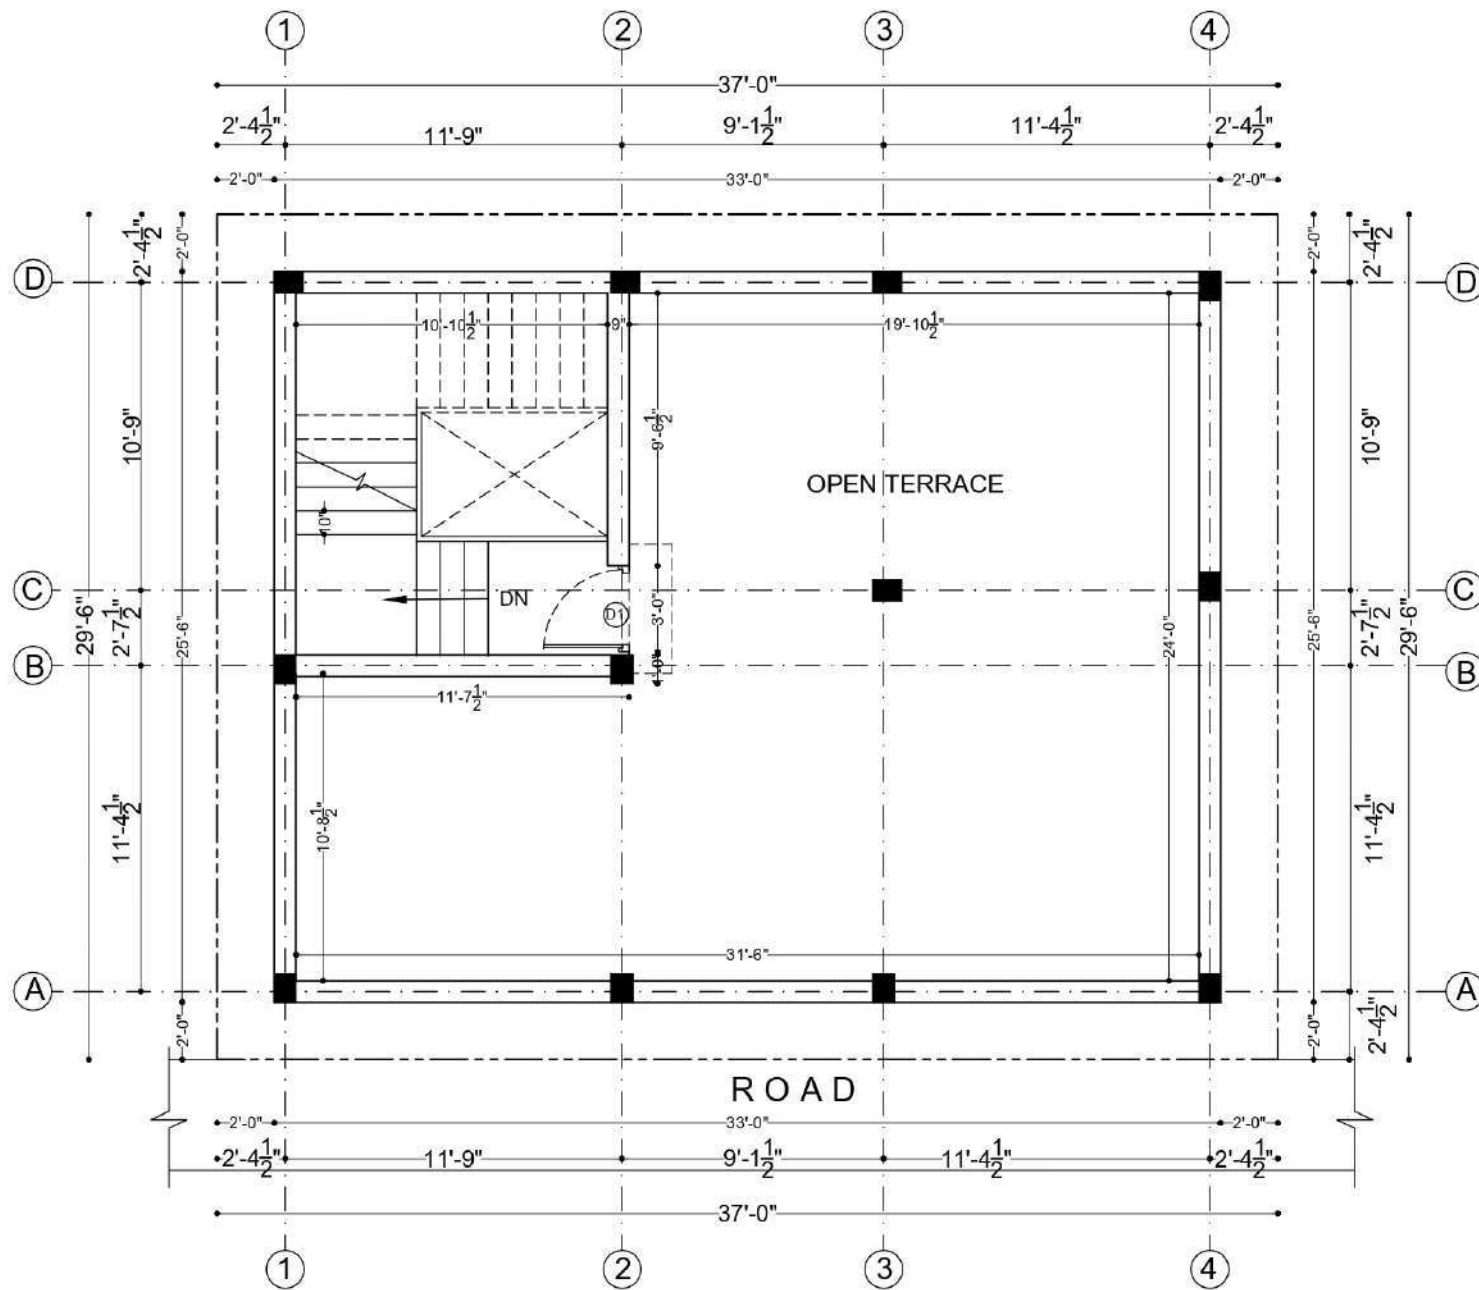

LEGEND:

- (MD) - MAIN DOOR
- (D1) - BEDROOM DOOR
- (D2) - TOILET DOOR
- (W1) - WINDOW TYPE
- (KW) - KITCHEN WINDOW
- (V1) - VENTILATION

AREA STATEMENT:

DESCRIPTION	AREA
PLOT AREA	1062 SQFT
1 GROUND FLOOR	816 SQFT
2 FIRST FLOOR	816 SQFT
3 HEAD ROOM	174 SQFT
TOTAL AREA	1806 SQFT

NOTE:


1. ALL DIMENSIONS ARE IN FT AND TO BE CHECKED AT SITE. NO DIMENSION TO BE SCALED OFF FROM DRAWINGS ONLY WRITTEN DIMENSIONS TO BE FOLLOWED.
2. IN THE EVENT OF ANY DISCREPANCIES ON DIFFERENCES BETWEEN ANY OTHER DRAWING OR SITE CONDITIONS OR OTHERWISE IMMEDIATE REFERENCE IS BE MADE TO THE ARCHITECTS FOR CLARIFICATION PRIOR TO EXECUTION OF WORK AT SITE.
3. THE DRAWING AND DESIGN ARE THE SOLE PROPERTY OF THE GRID ARCHITECTS, AND SHOULD NOT BE REPRODUCED IN WHOLE OR IN PART OR UTILISED IN ANY OTHER MANNER WHAT SO EVEN WITHOUT WRITTEN PERMISSION

(C) copy right reserved THE GRID ARCHITECTS

PROJECT:

PROPOSED RESIDENTIAL FOR
Mr. S.N.SUBRAMANIYAN
AT VENGAMBAKKAM, CHENNAI.

DIRECTION

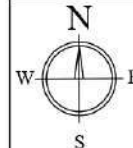

DRAWING TITLE:

TERRACE FLOOR-WORKING DRAWING

FILE SUBRAMANIYAN	JOB NO. 942-22	DRAWING NO. SCHEME - 1	DATE 20-06-22
SCALE 1" = 4' 0"	DRAWN V.SHABARI SHREE	ARCHITECT M. ASOK KUMAR	
FILE: D:\GRID\942-22 SUBRAMANIYAN-VENGAMBAKKAM			


ARCHITECTS:




THE GRID ARCHITECTS

65, Second Floor, JJ complex,
Anna Nagar, Chennai - 600 040
Ph: 98848 21559 / 044 261 55559
email: asok.architect@gmail.com



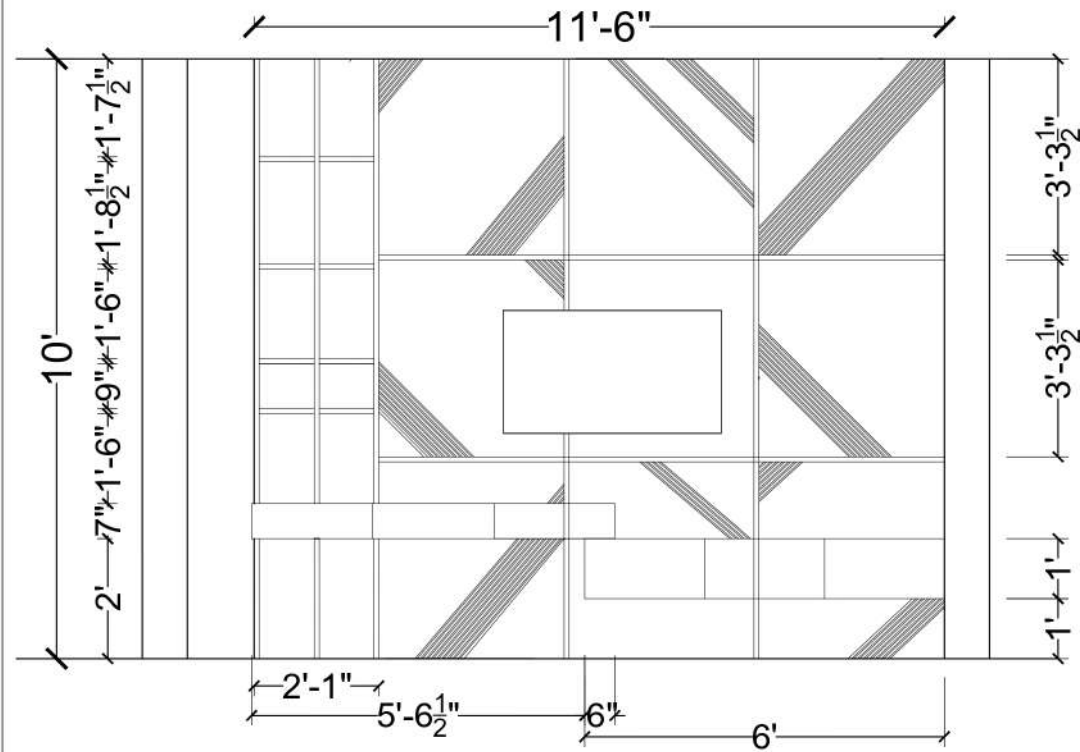

ELEVATION A

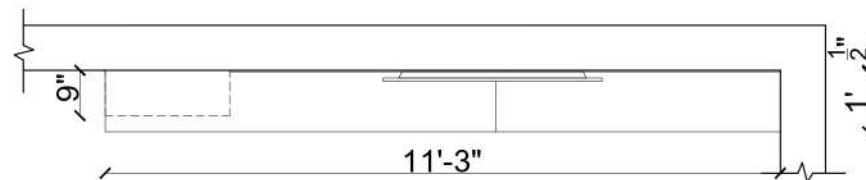

PLAN

TV UNIT- LIVING ROOM

PROJECT :
TV UNIT DETAIL FOR
MR. S.N.SUBRAMANIYAN
AT VENGAMBAKKAM, CHENNAI

DRAWING TITLE			
SUBRAMANIYAN TV Unit Detail - Living Room			
FILE	JOB NO.	DRAWING NO.	DATE
SUBRAMANIYAN	94222	SCHEME - 1	5.07.22
SCALE	DRAWN	ARCHITECT	
1" = 4' 0"	V SHABARI SHREE	M. ASOK KUMAR	
FILE: D:\GRID\2022-23 SUBRAMANIYAN VENGAMBAKKAM TV UNIT DETAIL			


ARCHITECTS



THE GRID ARCHITECTS
65, Second Floor, JJ complex,
Anna Nagar, Chennai - 600 040
Ph.: 98848 21559 / 044 261 55559
email: asok.architect@gmail.com



TV. UNIT FOR MR.SUBRAMANIYAN

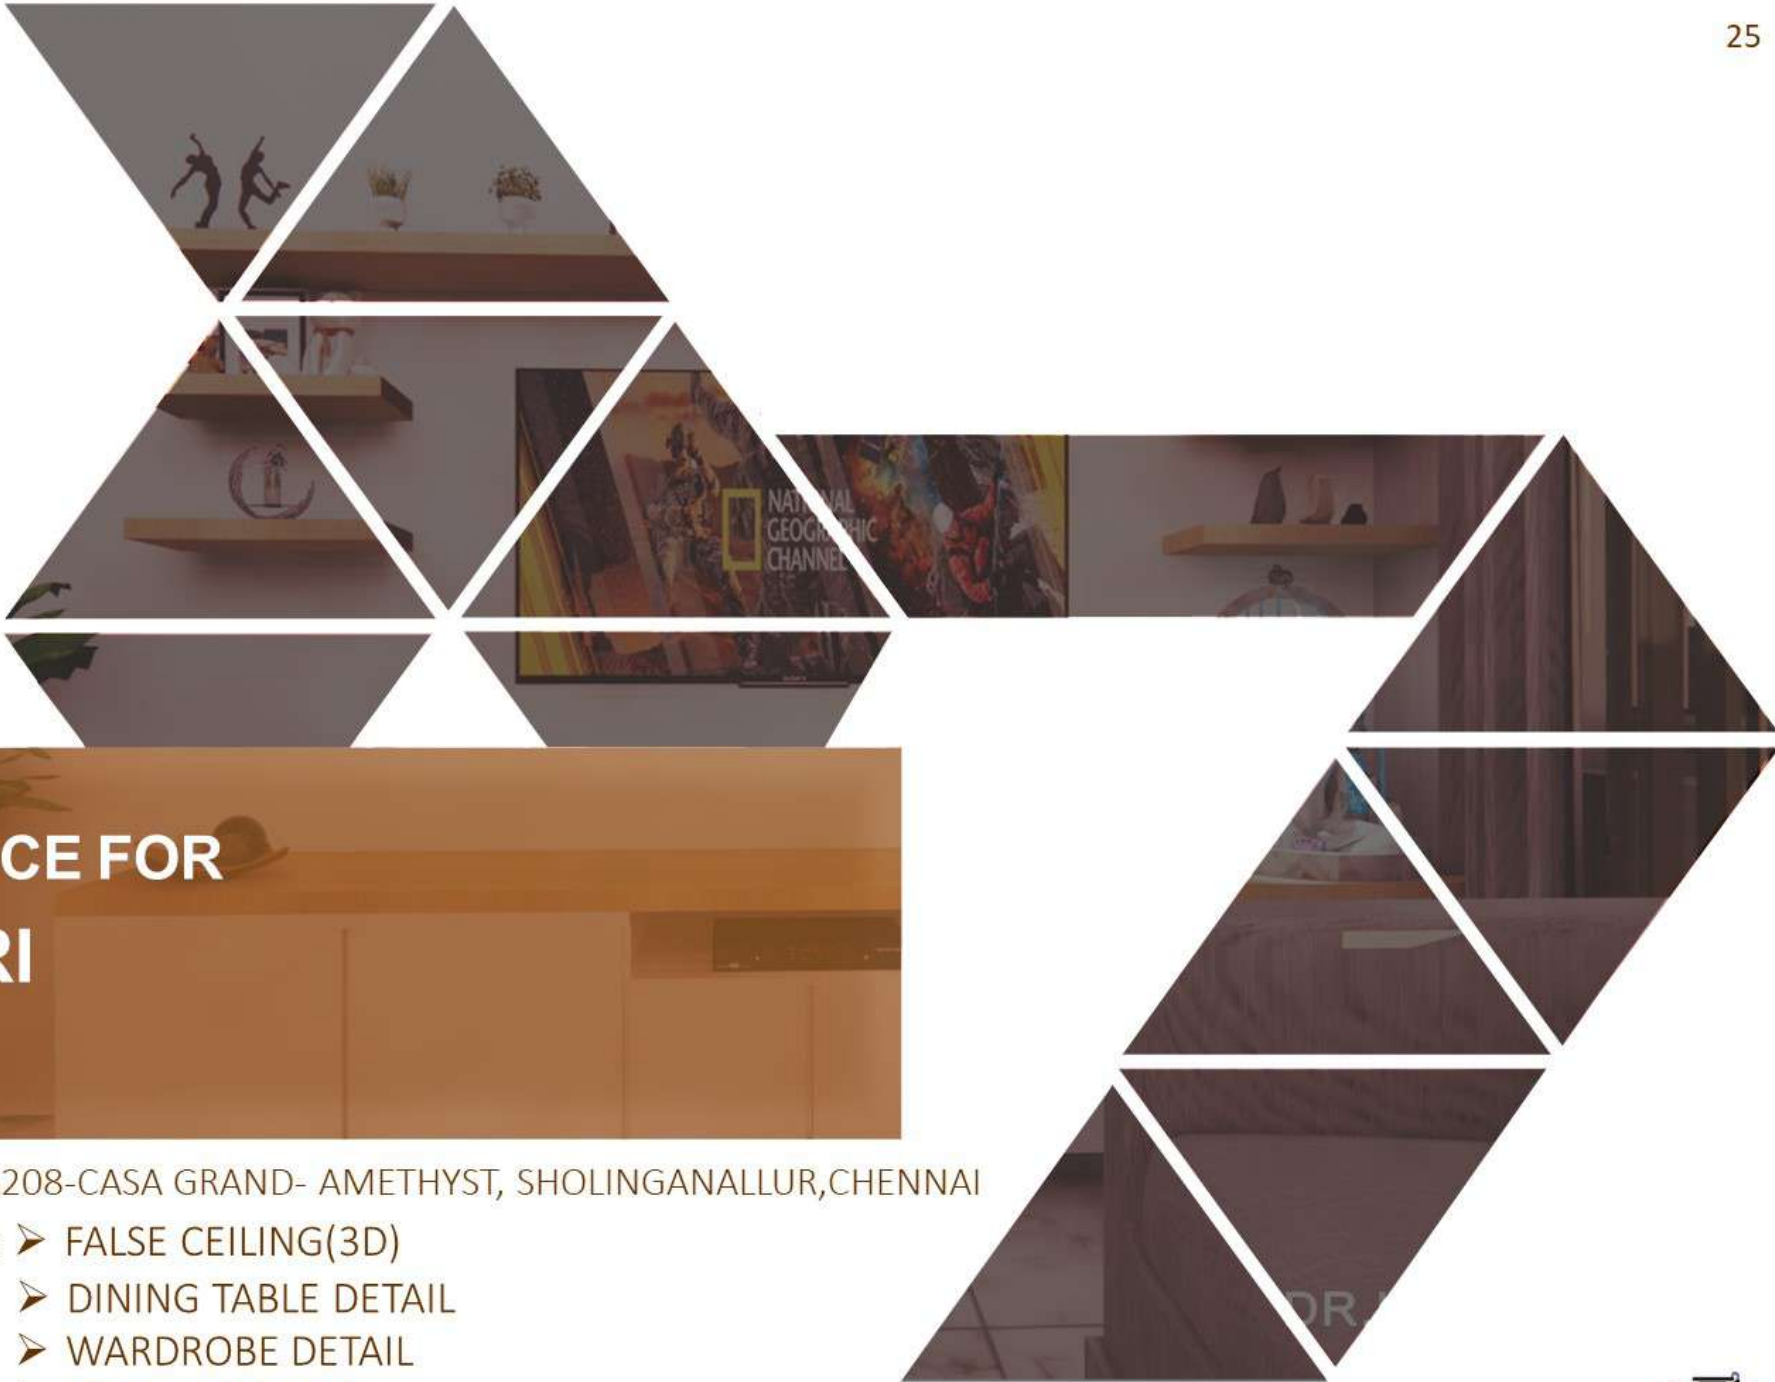


RESIDENCE FOR DR.HARI


LOCATION : AT A208-CASA GRAND- AMETHYST, SHOLINGANALLUR,CHENNAI

CONTRIBUTION : ➤ FALSE CEILING(3D)
➤ DINING TABLE DETAIL
➤ WARDROBE DETAIL
➤ BAR UNIT DETAIL
➤ TV UNIT




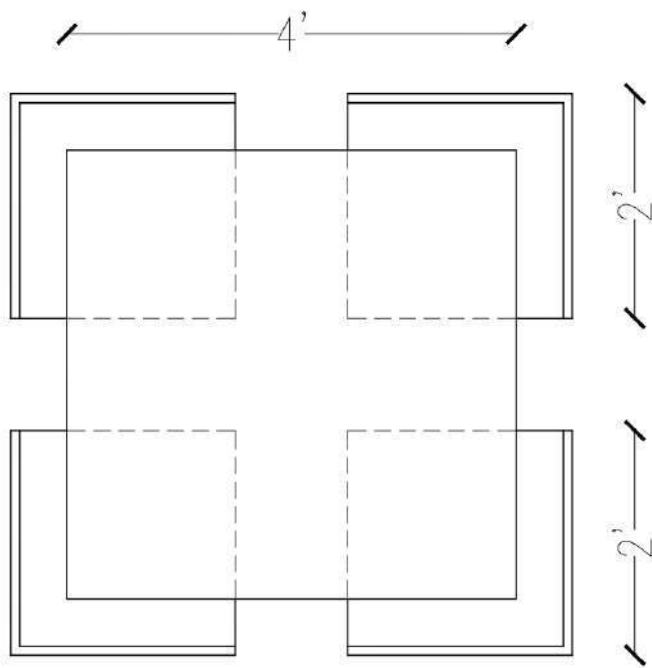


DINING TABLE PLAN

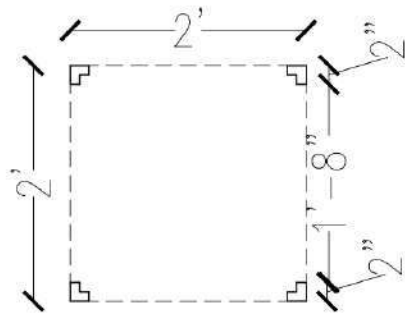


PLAN @ 1FT LVL

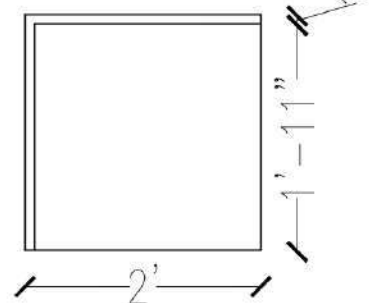


CHAIR PLAN

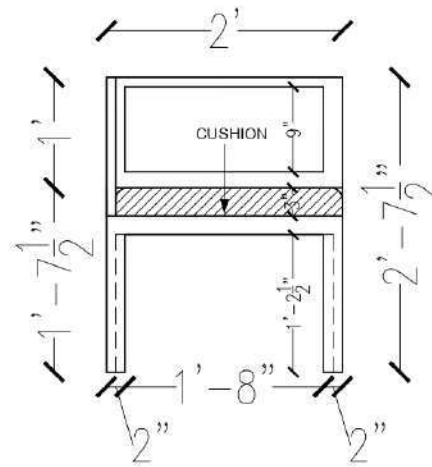


FRONT VIEW - CHAIR

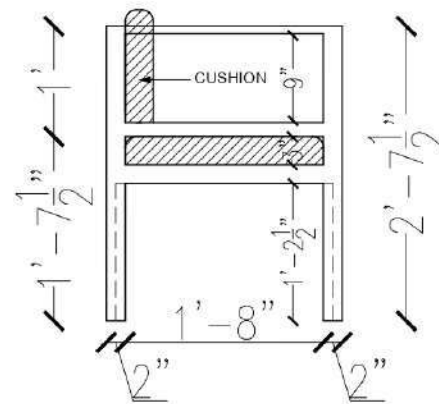

SIDE VIEW - CHAIR

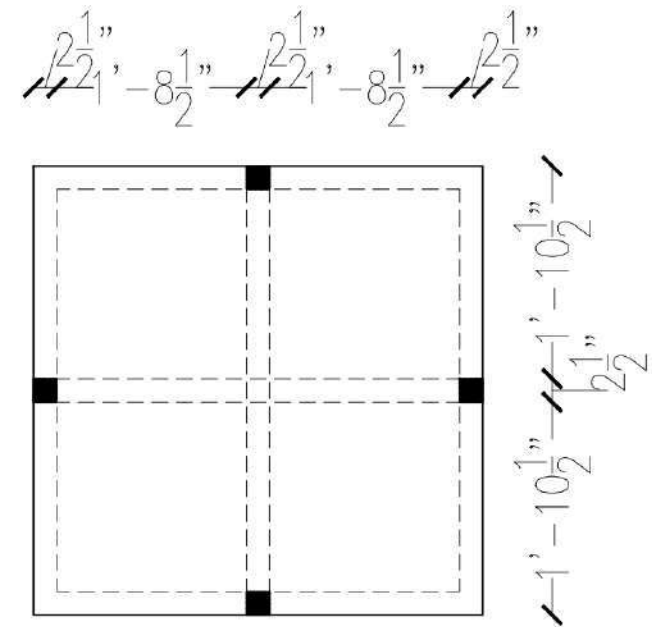

DINING TABLE PLAN

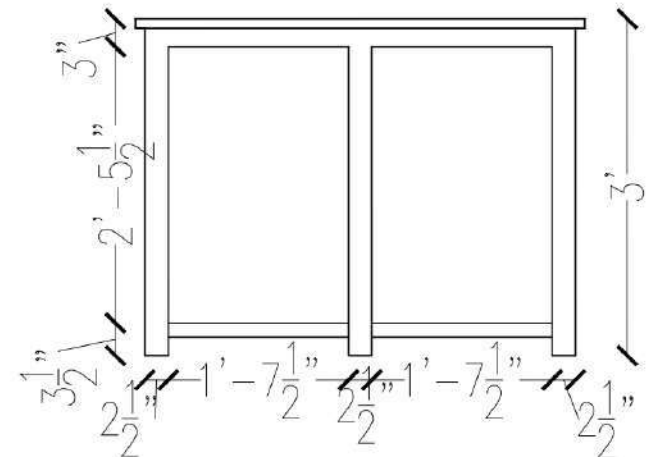

FRONT VIEW - DINING TABLE

PROJECT :

FURNITURE DETAIL FOR
Dr.HARI
 AT A208-CASA GRAND - AMETHYST,
 SHOLINGANALLUR, CHENNAI

DRAWING TITLE :

Dr.Hari Furniture Detail - DINING

FILE	JOB NO.	DRAWING NO.	DATE:
Dr. Hari	919 - 22	SCHEME - 2	26-07-2022
SCALE:	DRAWN:	ARCHITECT:	
1" = 4' 0"	V.SHABARI SHREE	M. ASOK KUMAR	
FILE: D:\GRID\919-22 DR.HARI-FURNITURE DETAIL			


ARCHITECTS:




THE GRID ARCHITECTS
 65, Second Floor, JJ complex,
 Anna Nagar, Chennai - 600 040
 Ph: 98848 21559 / 044 261 55559
 email: asok.architect@gmail.com






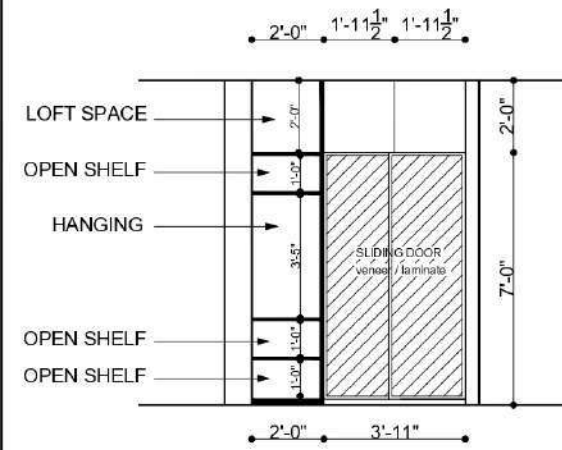


ELEVATION - A

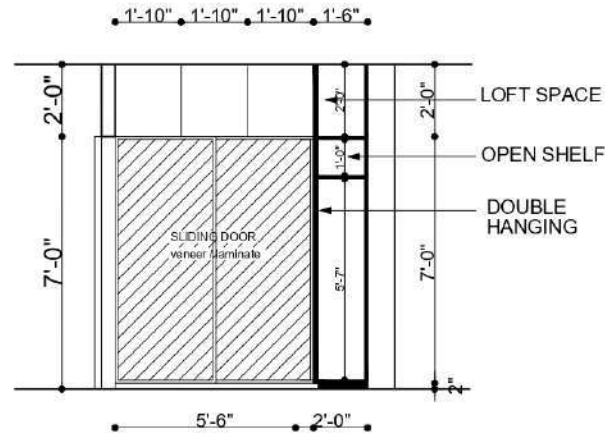



ELEVATION - D

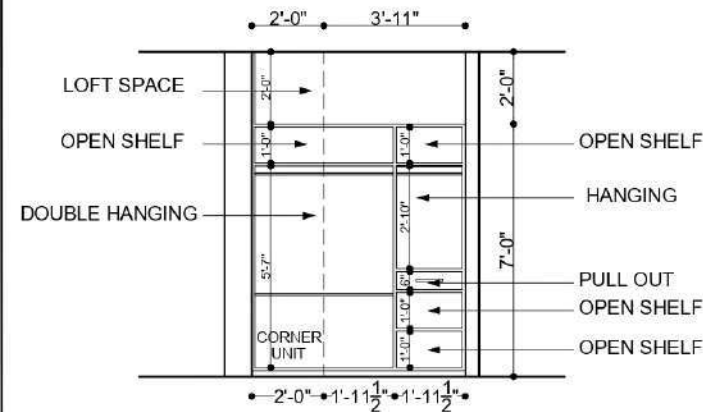

WARDROBE DETAILS - A

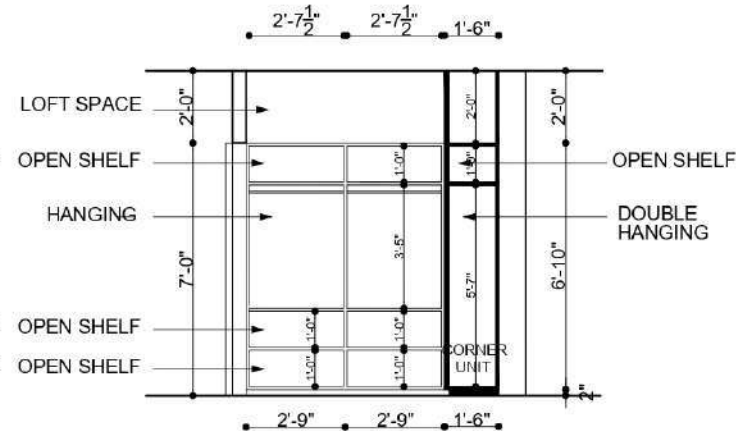

WARDROBE DETAILS - D

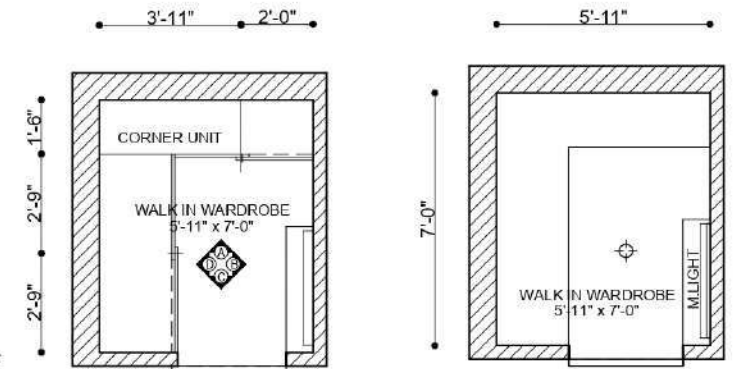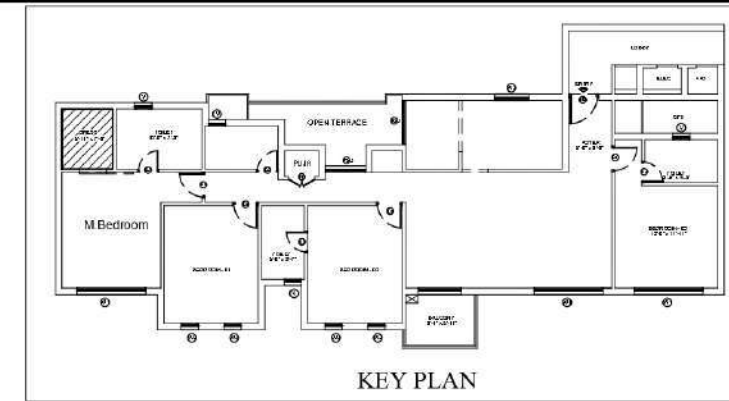

WARDROBE

LOFT


WALK IN WARDROBE PLAN
(M.BEDROOM)

PROJECT :

PROPOSED RESIDENCE FOR
Dr.HARI

AT A208-CASA GRAND - AMETHYST,
SHOLINGANALLUR, CHENNAI

DIRECTION

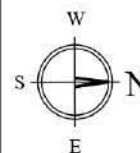


DRAWING TITLE :

Dr.Hari Interior - M.BEDROOM


FILE Dr.Hari	JOB NO. 919 - 22	DRAWING NO. Drawing-9	DATE 30-07-22
SCALE 1" = 4' 0"	DRAWN V.SHABARI SHREE	ARCHITECT M. ASOK KUMAR	

FILE: D:\GRID\919-22 Dr.Hari-Interior

ARCHITECTS:

 

THE GRID ARCHITECTS
65, Second Floor, JJ complex,
Anna Nagar, Chennai - 600 040
Ph.: 98848 21559 / 044 261 55559
email: asok.architect@gmail.com

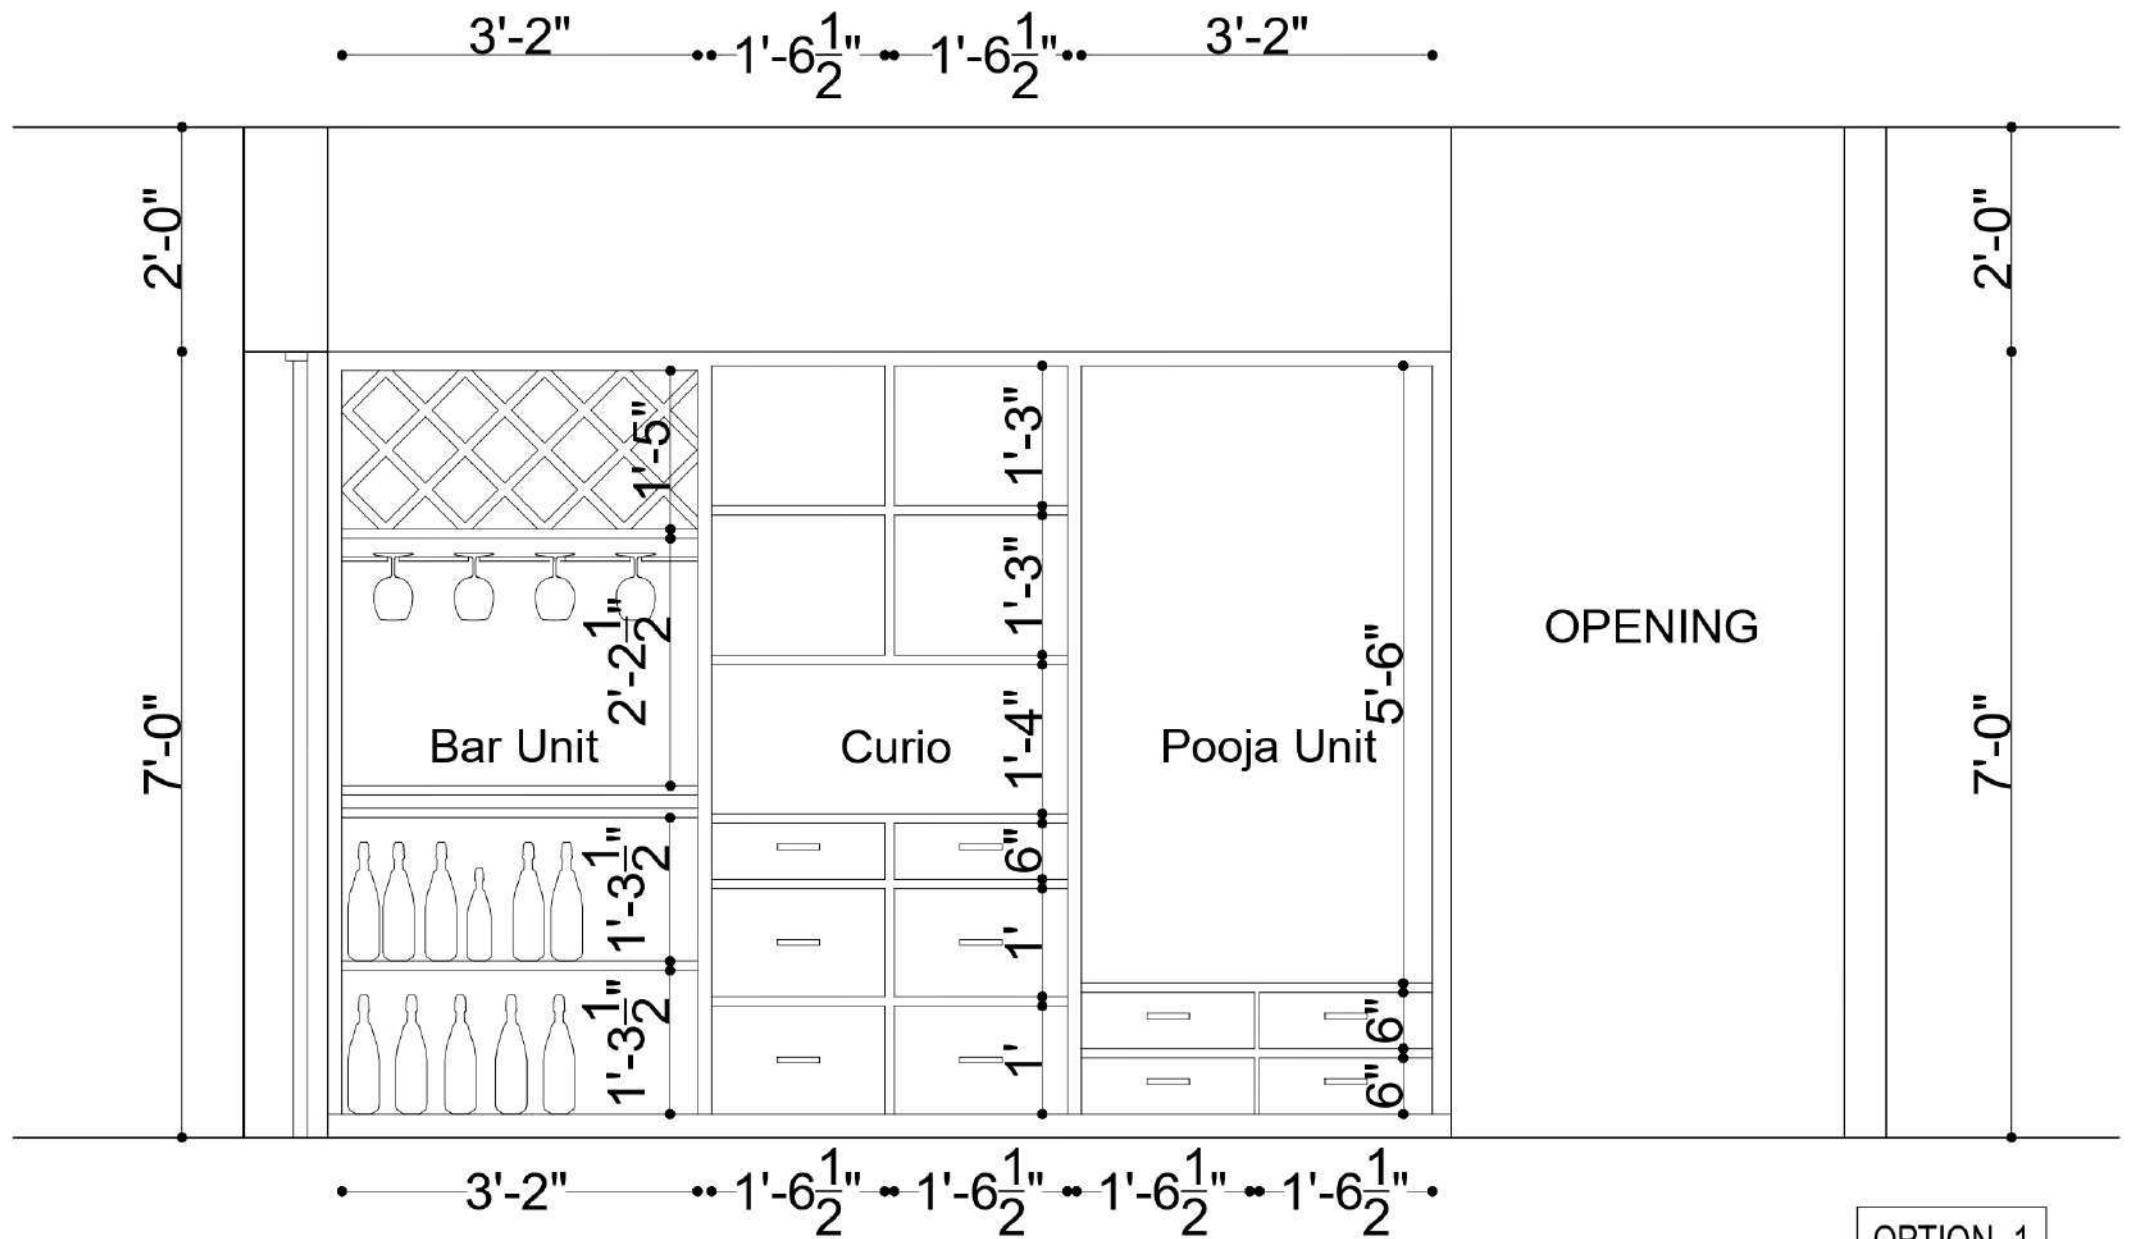

OPTION -1

PROJECT :

FURNITURE DETAIL FOR
Dr.HARI
 AT A208-CASA GRAND - AMETHYST,
 SHOLINGANALLUR, CHENNAI

DRAWING TITLE :


Dr.Hari - BAR UNIT

FILE	JOB NO.	DRAWING NO	DATE:
Dr. Hari	919 - 22	SCHEME - 2	26-09-2022
SCALE	DRAWN :	ARCHITECT :	
1" = 4' 0"	V.SHABARI SHREE	M. ASOK KUMAR	
FILE: D:\GRID\919-22 DR.HARI-FURNITURE DETAIL			


ARCHITECTS:



THE GRID ARCHITECTS
 65, Second Floor, JJ complex,
 Anna Nagar, Chennai - 600 040
 Ph.: 98848 21559 / 044 261 55559
 email: asok.architect@gmail.com

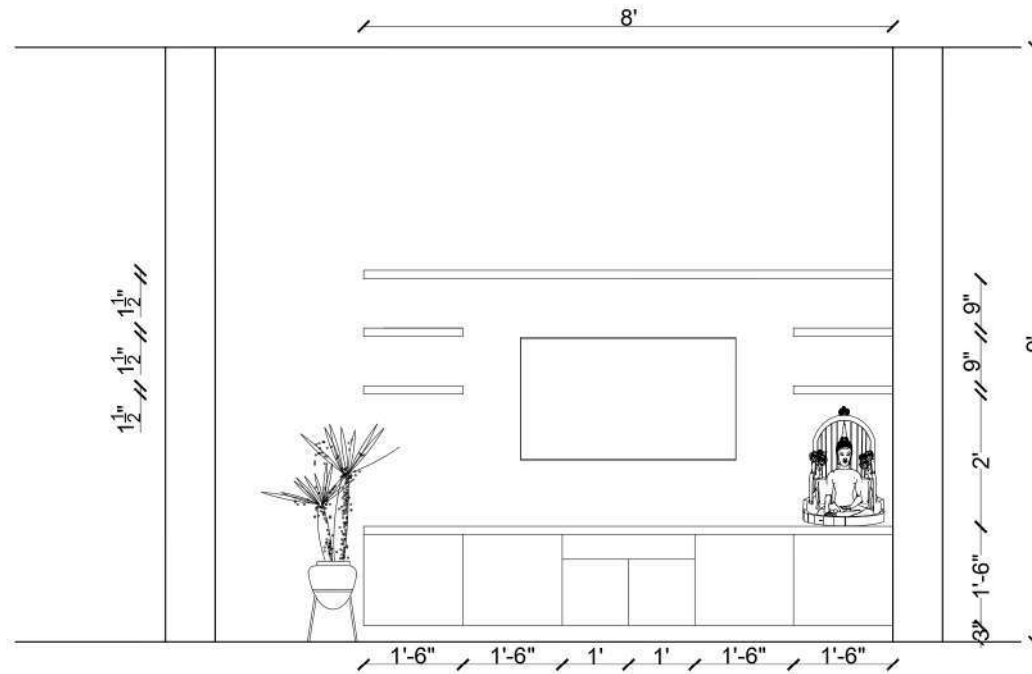

ELEVATION A

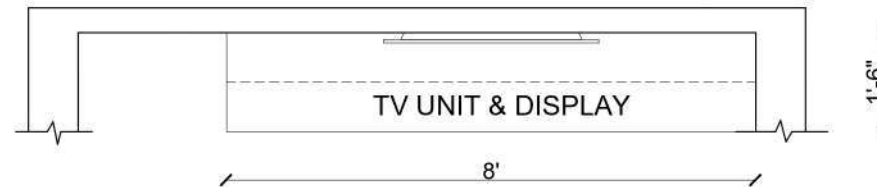

PLAN

TV UNIT- LIVING ROOM

PROJECT:
TV UNIT DETAIL FOR
Dr.HARI
AT A208-CASA GRAND - AMETHYST,
SHOLINGANALLUR, CHENNAI



DRAWING TITLE
Dr.Hari TV Unit Detail - Living Room

FILE	JOB NO.	DRAWING NO.	DATE
DR.HARI	919.22	SCHEME - 2	26.08.22
SCALE	DRAWN	ARCHITECT	
1" = 4' 0"	V SHABARI SHREE	M. ASOK KUMAR	

FILE: D:\GRID\919-22 DR.HARI\SHOLINGANALLUR\TV UNIT DETAIL

ARCHITECTS:
THE GRID ARCHITECTS
65, Second Floor, JJ complex,
Anna Nagar, Chennai - 600 040
Ph.: 98848 21559 / 044 261 55559
email: asok.architect@gmail.com

THE GRID

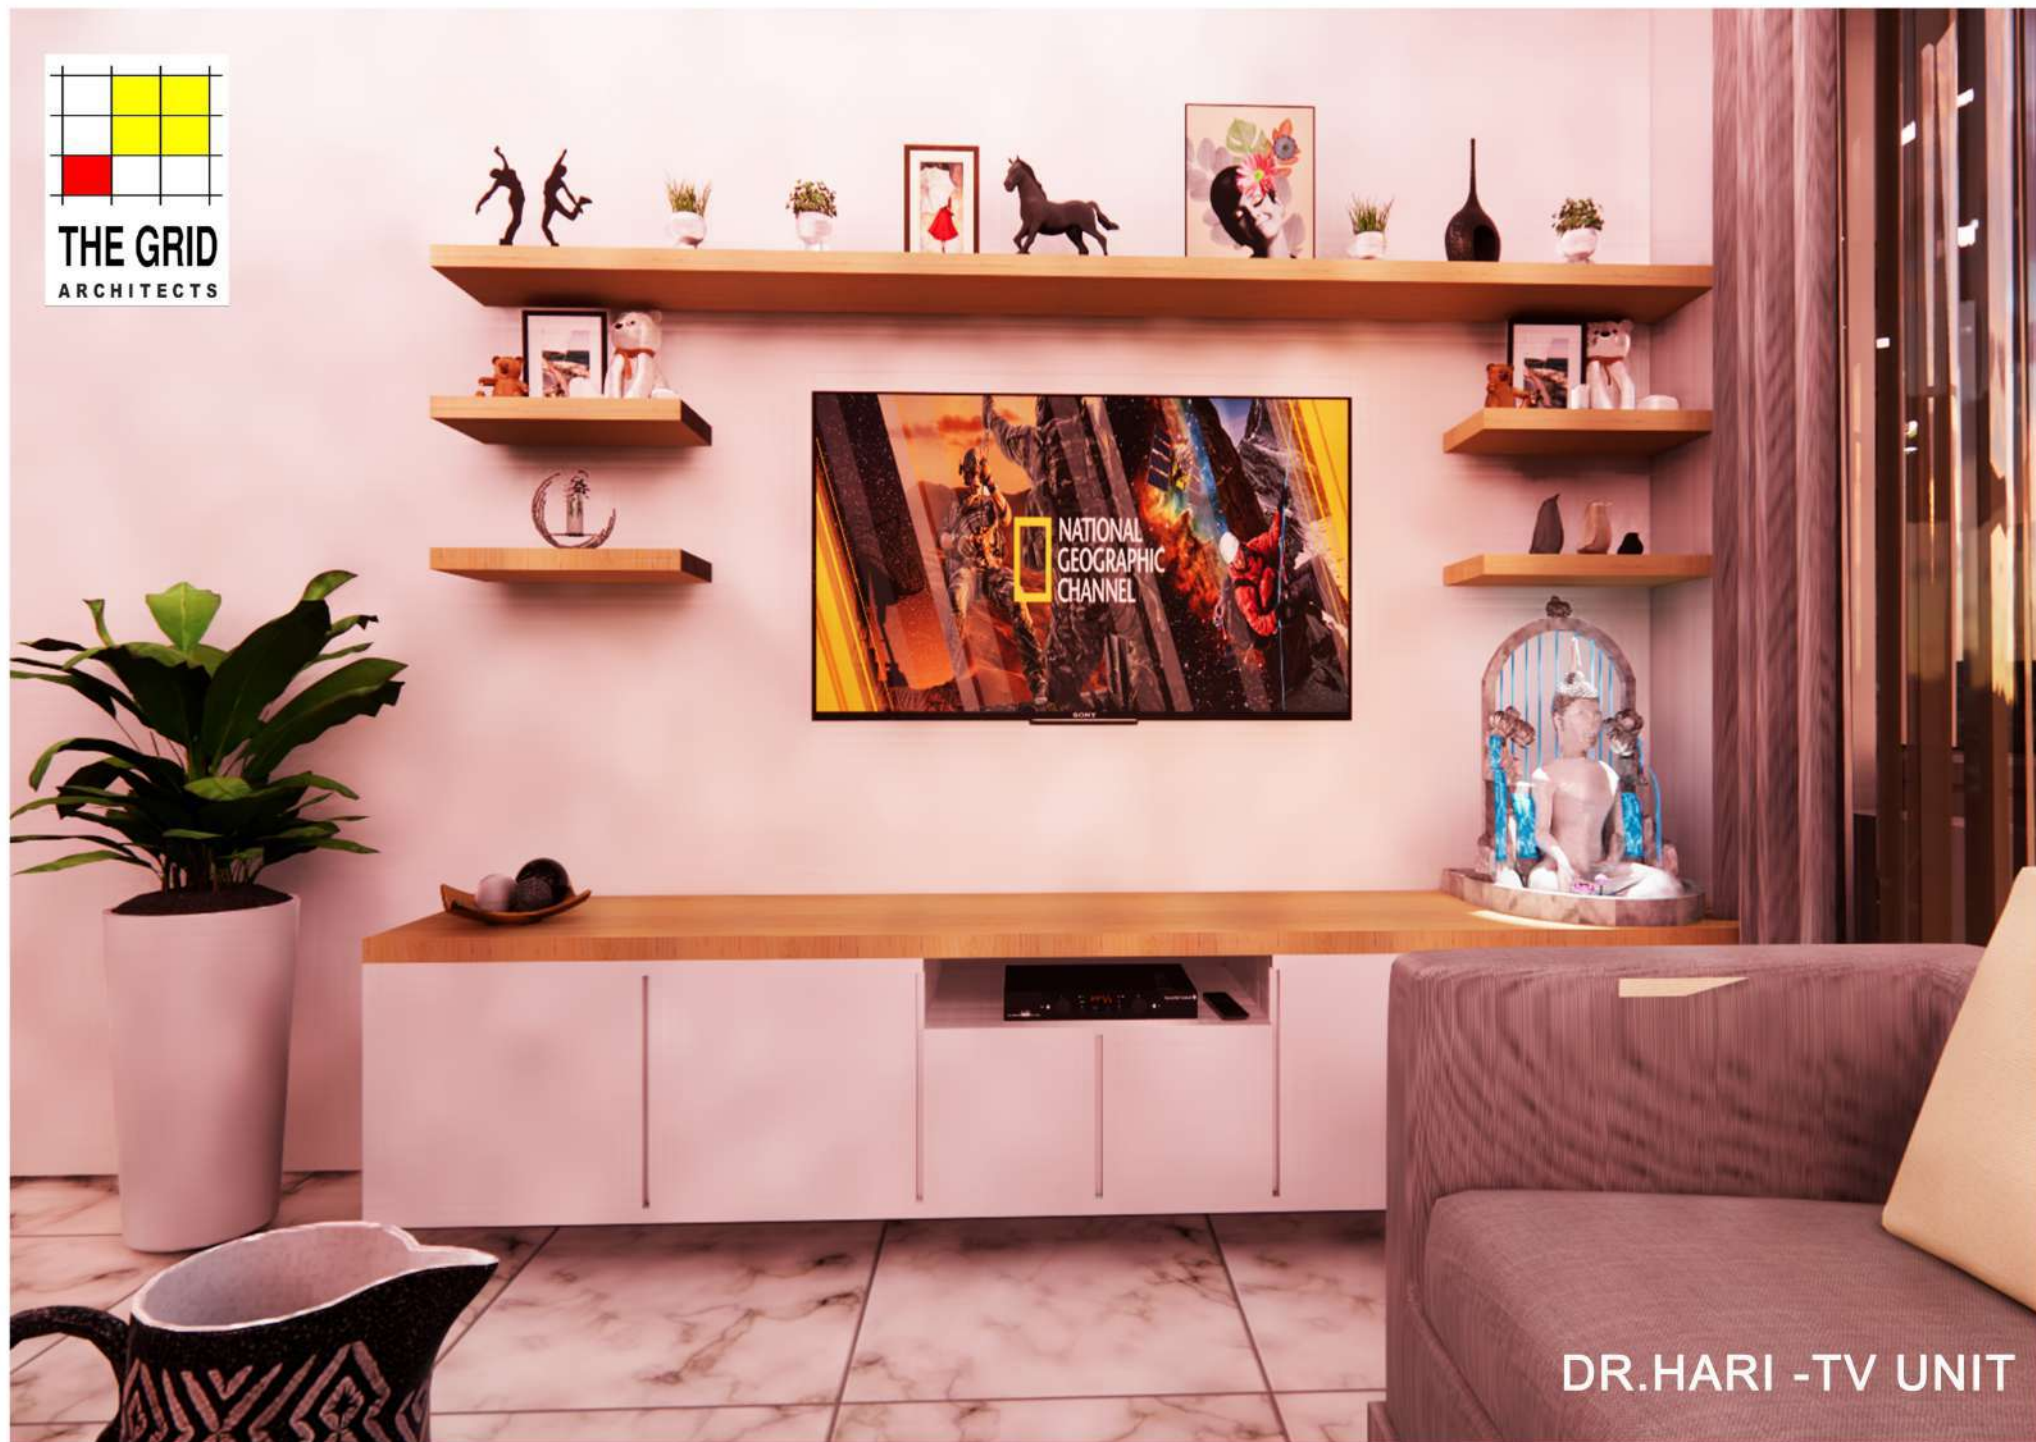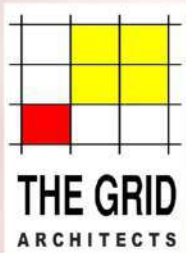

DR.HARI -TV UNIT

RESIDENCE FOR MR.SANTHOSH

LOCATION : AT OTTIYAMBAKKAM
CONTRIBUTION : ➤ ELECTRICAL LAYOUT



ITEM	PARTICULAR
	CILING LIGHT
	WALL MOUNTED LIGHT
	CILING FAN
	5/15 AMP SOCKET
	SWITCH
	5 AMP SOCKET
	BULK HEAD
	TELEPHONE PORT
	TV PORT
	DOOR BELL
	SPLIT AC
	TUBE LIGHT
	DISTRIBUTION BOARD
	TWO WAY WIRING
	ONE WAY WIRING
	GRID
	SOLAR PROVISION INPUT SOCKET

TYPICAL GROUND FLOOR PLAN

Room	Item	QTY	Unit Price	Total Price
CAR PARKING	WALL MOUNTED (DI-4)			
	COILING LIGHT (ED) - 1	02	40	80
	WALL MOUNTED (DI-4)	01	40	40
LOBBY	DOOR BELL			
	COILING LIGHT (ED) - 1	01	40	40
	SUNLIGHT - 1			
	COILING LIGHT (ED) - 1			
L3130	TUBE LIGHT - 1	01	40	40
	CERAMIC PAN - 1			
	WALL MOUNTED LIGHT (DI-4)			
	TV - 1			
	TELEPHONE/RECORDING - 1			
	TUBE LIGHT - 1	01	40	40
	COILING PAN - 1			
KITCHEN	CEILING - 1			
	COILING LIGHT (ED) - 1			
	WALL MOUNTED LIGHT (DI-4)			
	DISTRIBUTION BOX	01	40	40
	TUBE LIGHT - 1			
	CERAMIC PAN - 1	01	40	40
	SOCKETS FOR OVEN, MIXER GRINDER, REFRIGER.			
BEDROOM	TUBE LIGHT - 1			
	CERAMIC PAN - 1			
	AC FAN - 1	01	40	40
	WALL MOUNTED LIGHT (DI-4)			
BATHROOM	WALL MOUNTED LIGHT (DI-4)			
	SOCKETS	01	40	40

1. ALL DIMENSIONS ARE IN FEET AND TO BE CHECKED AT SITE.
NO DIMENSION IS TO BE COATED OFF FROM DIMENSIONS ONLY WRITTEN DIMENSIONS TO BE FOLLOWED.

2. IN THE EVENT OF ANY DISCREPANCIES OR DIFFERENCES BETWEEN ANY OTHER DRAWING OR SITE CONDITIONS OR OTHERWISE ARISING,
PREFERENCE IS TO BE MADE TO THE ARCHITECTS FOR CLARIFICATION PRIOR TO EXECUTION OF WORK AT SITE.

3. THE DRAWING AND DESIGN ARE THE SOLE PROPERTY OF THE OWNER.
ARCHITECTS AND SHALL NOT BE REPRODUCED IN WHOLE OR IN PART OR
USED IN ANY OTHER MANNER WITHOUT THE EXPLICIT WRITTEN PERMISSION

GROUND FLOOR PLAN

ELECTRICAL DRAWING

DIRECTION



GROUND FLOOR PLAN - ELECTRICAL DRAWING

FILE	JOINT	DRAWING NO.	DATE
W/SAINTOSH SCALE	904 - 22	SCHEME - 1	01-07-22
1" = 4' 0"			
VISHAKHESHWAR M. ASOK KUMAR			

THE GRID ARCHITECTS
65, Second Floor, JJ complex,
Anna Nagar, Chennai - 600 040
Ph.: 98848 21559 / 044 261 55559
email: asok.architect@gmail.com

ITEM	PARTICULAR
	CEILING LIGHT
	WALL MOUNTED LIGHT
	CEILING FAN
	5/15 AMP SOCKET
	SWITCH
	5 AMP SOCKET
	BULK HEAD
	TELEPHONE POINT
	TV POINT
	DOOR BELL
	SPLIT AC
	TUBE LIGHT
	DISTRIBUTION BOARD
	TWO WAY WIRING
	ONE WAY WIRING
	GRID
	SOLAR PROVISION INPUT SOCKET

TYPICAL FIRST FLOOR PLAN

LOBBY	DOOR BELL		
	DOWNLIGHT (DC) - 1	130	4" 6" 8" 10" F.P.L.
	BUCKHEAD - 1		
	TUBE LIGHT - 2		
	CEILING LIGHTS - 1	150	4" 6" 8" 10" F.P.L.
	TV - 1		
	TELEPHONE CABINETS - 1	220	4" 6" 8" 10" F.P.L. glass at 2 3/4" from F.P.L.
	CEILING LIGHTS - 4		
	CEILING FAN - 1	210	4" 6" 8" 10" F.P.L. 4" 6" 8" 
	AC POINT - 1		
LIVING	CEILING LIGHT (DC) - 1		
	CEILING LIGHT (SD) - 2		
	CEILING FAN - 1	170	4" 6" 8" 10" F.P.L.
	OVERSEER - 1		
	CEILING LIGHT (SD) - 1	170	4" 6" 8" 10" F.P.L. 4" 6" 8" 
	VALUING LIGHT (DC) - 1		
	CEILING LIGHT (SD) - 4	180	4" 6" 8" 10" F.P.L.
	CEILING FAN - 1		
	SOCKETS FOR GIVEN MEMBER OR MEMBER	140	4" 6" 8" 10" F.P.L.
	SOCKETS FOR CHAIRS		
KITCHEN	SOCKETS FOR CLOSET	140	4" 6" 8" 10" F.P.L.
	SOCKETS FOR HAMB	140	2" 4" 6" 8" 10" F.P.L.
	SOCKETS FOR KITCHEN	140	4" 6" 8" 10" F.P.L.
	CEILING LIGHT (SD) - 4	180	4" 6" 8" 10" F.P.L.
	AC POINT - 1		
	WALL MOUNTED LIGHTS (DC) - 1		
	WALL MOUNTED LIGHTS (DC) - 1		
	SOCKETS	180	4" 6" 8" 10" F.P.L.
	CEILING LIGHT (SD) - 4	180	4" 6" 8" 10" F.P.L.
	WALL MOUNTED LIGHTS (DC) - 1		
BEDROOM - 1	AC POINT - 1		
	WALL MOUNTED LIGHTS (DC) - 1		
	WALL MOUNTED LIGHTS (DC) - 1		
	SOCKETS	180	4" 6" 8" 10" F.P.L.
	CEILING LIGHT (SD) - 4	180	4" 6" 8" 10" F.P.L.
	WALL MOUNTED LIGHTS (DC) - 1		
	SOCKETS	210	4" 6" 8" 10" F.P.L.
	OVERSEER - 1		
	CEILING LIGHT (SD) - 1	170	4" 6" 8" 10" F.P.L. 4" 6" 8" 
	CEILING LIGHT (SD) - 1		
BEDROOM - 2	AC POINT - 1		
	WALL MOUNTED LIGHTS (DC) - 1		
	WALL MOUNTED LIGHTS (DC) - 1		
	SOCKETS	210	4" 6" 8" 10" F.P.L.
	OVERSEER - 1		
	CEILING LIGHT (SD) - 1	170	4" 6" 8" 10" F.P.L. 4" 6" 8" 
	CEILING LIGHT (SD) - 1		
	WALL MOUNTED LIGHTS (DC) - 1		
	WALL MOUNTED LIGHTS (DC) - 1		
	DISTRIBUTION BOX	180	4" 6" 8" 10" F.P.L.

1. ALL DIMENSIONS ARE "IN IT AND TO BE" CHECKED AT SITE.
NO DIMENSION TO BE SCALD OFF FROM DRAWINGS ONLY WRITTEN DIMENSION TO BE FOLLOWED.

2. IN THE EVENT OF ANY DISCREPANCIES OR DIFFERENCES BETWEEN ANY OTHER DRAWING OR SET, CONTRACTOR OR CONTRACTOR'S AGENT/REFERENCE IS TO BE MADE TO THE ARCHITECT FOR CLARIFICATION PRIOR TO EXECUTION OF WORK AT SITE.

3. THE DRAWING AND DESIGN ARE THE SOLE PROPERTY OF THE LENS ARCHITECTS, AND SHALL NOT BE REPRODUCED IN WHOLE OR IN PART OR USED IN ANY OTHER MANNER WITHOUT THE WRITTEN PERMISSION.

FIRST FLOOR PLAN

ELECTRICAL DRAWING

PROJECT :

PROPOSED RESIDENCE FOR
Mr. SANTHOSH
AT OTTIYAMBAKKAM, CHENNAI.




Drawing Title:

FIRST FLOOR PLAN - ELECTRICAL DRAWING

FILE	JOB NO	DRAWING NO	DATE
W. SAITHOSH	934 - 22	SCHEME - 1	01-07-22
SCALE	DRAWN	ARCHITECT	
		DESIGNED BY	

1st = 40th VISHVABHISHREE M ASOK KUMAR

 

+ THE GRID ARCHITECTS

THE GRID ARCHITECTS
65, Second Floor, JJ complex,
Anna Nagar, Chennai - 600 040
Ph.: 98848 21559 / 044 261 55559
email: asok.architect@gmail.com

LEGEND


ITEM	PARTICULAR
	CEILING LIGHT
	WALL MOUNTED LIGHT
	CEILING FAN
	15 AMP SOCKET
	SWITCH
	5 AMP SOCKET
	BULK HEAD
	TELEPHONE POINT
	TV POINT
	DOOR BELL
	SPLIT AC
	TUBE LIGHT
	DISTRIBUTION BOARD
	TWO WAY WIRING
	ONE WAY WIRING
	GRID
	SOLAR PROVISION/OUTPUT SOCKET

TYPICAL SECOND FLOOR PLAN

DOOR BELL	CEILING LIGHT (CL) - 1	2" x 4" Non P.F.L.
BULK HEAD - 1	TUBE LIGHT - 2	4" x 8" Non P.F.L.
DOOR BELL	CEILING LIGHT (CL) - 1	4" x 8" Non P.F.L.
BULK HEAD - 1	CEILING FAN - 1	4" x 8" Non P.F.L.
SOCKETS	2" x 4" Non P.F.L.	4" x 8" Non P.F.L.
TV - 1	TELEPHONE/SHOGBAND - 1	4" x 8" Non P.F.L.
REVER - 1	CEILING LIGHT (CL) - 1	4" x 8" Non P.F.L.
WALL MOUNTED LIGHT (WML) - 1	DISTRIBUTION BOARD	4" x 8" Non P.F.L.
TUBE LIGHT - 1	CEILING FAN - 1	4" x 8" Non P.F.L.
SOCKETS FOR REFRIGERATOR	SOCKETS FOR OVEN	4" x 8" Non P.F.L.
MIXER GRINDER (MGR) - 1	TUBE LIGHT - 1	4" x 8" Non P.F.L.
CEILING FAN - 1	AC POINT - 1	4" x 8" Non P.F.L.
TUBE LIGHT - 1	CEILING FAN - 1	4" x 8" Non P.F.L.
WALL MOUNTED LIGHT (WML) - 1	SOCKETS	2" x 4" Non P.F.L.
TUBE LIGHT - 1	CEILING FAN - 1	4" x 8" Non P.F.L.
SOCKETS	2" x 4" Non P.F.L.	4" x 8" Non P.F.L.
TV - 1	TELEPHONE/SHOGBAND - 1	4" x 8" Non P.F.L.
REVER - 1	CEILING LIGHT (CL) - 1	4" x 8" Non P.F.L.
WALL MOUNTED LIGHT (WML) - 1	DISTRIBUTION BOARD	4" x 8" Non P.F.L.
TUBE LIGHT - 1	CEILING FAN - 1	4" x 8" Non P.F.L.
SOCKETS FOR OVEN	MIXER GRINDER (MGR) - 1	4" x 8" Non P.F.L.
TUBE LIGHT - 1	CEILING FAN - 1	4" x 8" Non P.F.L.
WALL MOUNTED LIGHT (WML) - 1	SOCKETS	2" x 4" Non P.F.L.
AC POINT - 1	4" x 8" Non P.F.L.	4" x 8" Non P.F.L.
SOCKETS	2" x 4" Non P.F.L.	4" x 8" Non P.F.L.

NOTE:

1. ALL DIMENSIONS ARE IN FT AND IN. CHECKED AT THE.
2. NO DIMENSION IS TO BE CALLED OFF FROM DRAWING. ONLY DIMENSIONS TO BE FOLLOWED.
3. IN THE CASE OF ANY DISCREPANCY OR DIFFERENCE BETWEEN THE DRAWING AND THE CONTRACTOR'S WORK, THE CONTRACTOR SHALL BE RESPONSIBLE FOR THE CORRECTION OF THE SAME.
4. THE DRAWING AND SPECIFICATIONS ARE THE SOLE PROPERTY OF THE GRID ARCHITECTS. NO PART OF THIS DRAWING IS TO BE REPRODUCED OR USED IN ANY MANNER WITHOUT THE WRITTEN PERMISSION OF THE GRID ARCHITECTS.

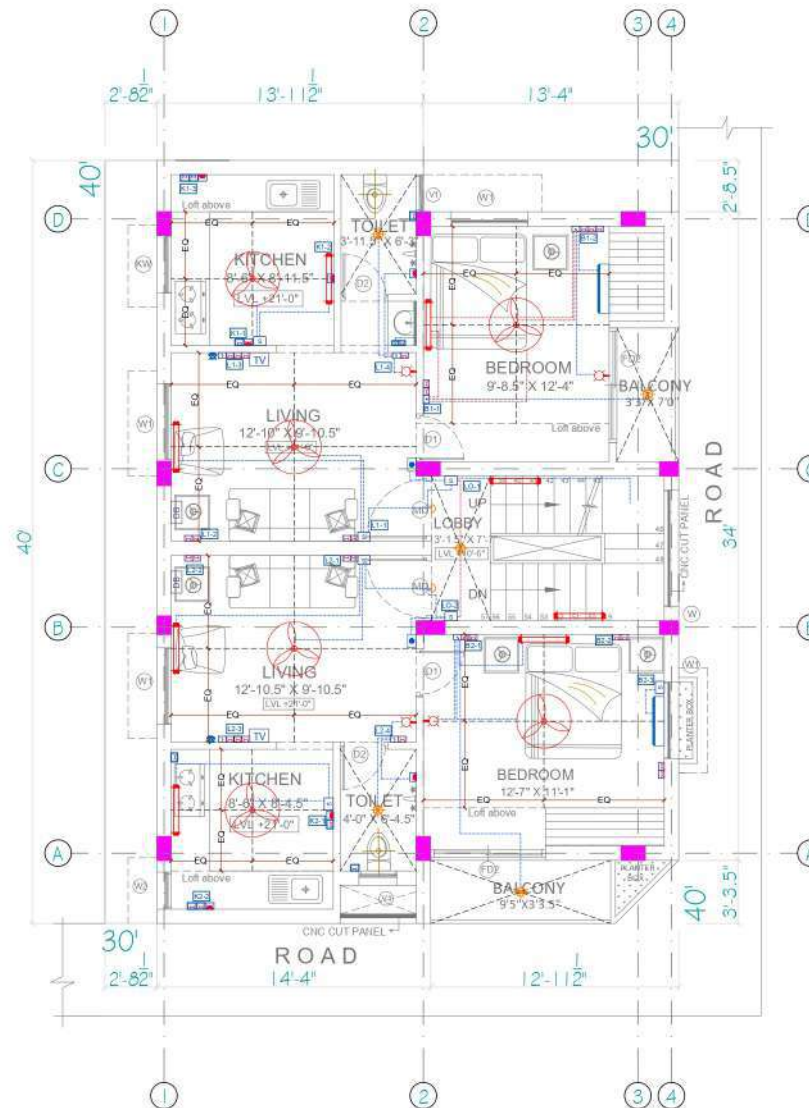

SECOND FLOOR PLAN

ELECTRICAL DRAWING

PROJECT :

PROPOSED RESIDENCE FOR
Mr. SANTHOSH
AT OTTIYAMBAKKAM, CHENNAI

DIRECTION



DRAWING FILE :

SECOND FLOOR PLAN - ELECTRICAL DRAWING

FILE : MR.SANTHOSH
JOB NO : 824-22
DATE : 01-07-22
DRAWN : VISHVABHARATHI M. ASOK KUMAR
CHECKED : VISHVABHARATHI M. ASOK KUMAR

THE GRID ARCHITECTS

65, Second Floor, JJ complex,
Anna Nagar, Chennai - 600 040
Ph: 98848 21559 / 044 261 55559
email: asok.architect@gmail.com

ITEM	PARTICULAR
	CILING LIGHT
	WALL MOUNTED LIGHT
	CILING FAN
	5/15 AMP SOCKET
	SWITCH
	5 AMP SOCKET
	BULK HEAD
	TELEPHONE POINT
	TV POINT
	DOOR BELL
	SPLIT AC
	TUBE LIGHT
	DISTRIBUTION BOARD
	TWO WAY WIRING
	ONE WAY WIRING
	GRID
	SOLAR PROVISION INPUT SOCKET

TYPICAL TERRACE FLOOR PLAN

LOBBY	CESUNG LIGHT (OD) - 1 TUBE LIGHT - 2 WALL MOUNTED (OD) - 2	16	40 mm P.P.L.
-------	--	----	--------------

NOTE:

1. ALL DRAWINGS ARE IN IT AND TO BE CHECKED AT SITE.
NO OMISSION TO BE SCULPTED OFF FROM DRAWING. ONLY WRITTEN INSTRUCTIONS TO BE FOLLOWED.

2. IN THE EVENT OF ANY DISCREPANCIES OR DIFFERENCES BETWEEN ANY OTHER DRAWING OR SITE CONDITIONS OR OTHERWISE
PREFERENCE IS TO BE MADE TO THE ARCHITECTS FOR CLARIFICATION PRIOR TO EXECUTION OF WORK AT SITE.

3. THE DRAWING AND DESIGN ARE THE SOLE PROPERTY OF THE ARCHITECTS, AND SHALL NOT BE REPRODUCED IN WHOLE OR IN PART OR USED IN ANY OTHER MANNER WHATSOEVER EVEN WITHOUT WRITTEN PERMISSION OF THE ARCHITECTS.

TERRACE FLOOR PLAN

ELECTRICAL DRAWING

PROJECT :


PROPOSED RESIDENCE FOR
Mr. SANTHOSH
AT OTTIYAMBAKKAM, CHENNAI.



Drawing Title:

GROUND FLOOR PLAN - ELECTRICAL DRAWING

FILE	JOB NO.	DRAWING NO.	DATE
W.SMITHOSH	934 - 22	SCHEME - 1	01-07-22
SCALE	DRAWN	ARCHITECT	
1" = 4' 0"	V.SHWABARISHREE	M. ASOK KUMAR	

 

THE GRID ARCHITECTS
65, Second Floor, JJ complex,
Anna Nagar, Chennai - 600 040
Ph.: 98848 21559 / 044 261 55559
email: asok.architect@gmail.com




RESIDENCE FOR MR.SURENDER KUMAR

LOCATION : AT OTTIYAMBAKKAM

CONTRIBUTION : ➤ SCHEME DRAWING
➤ VIEW



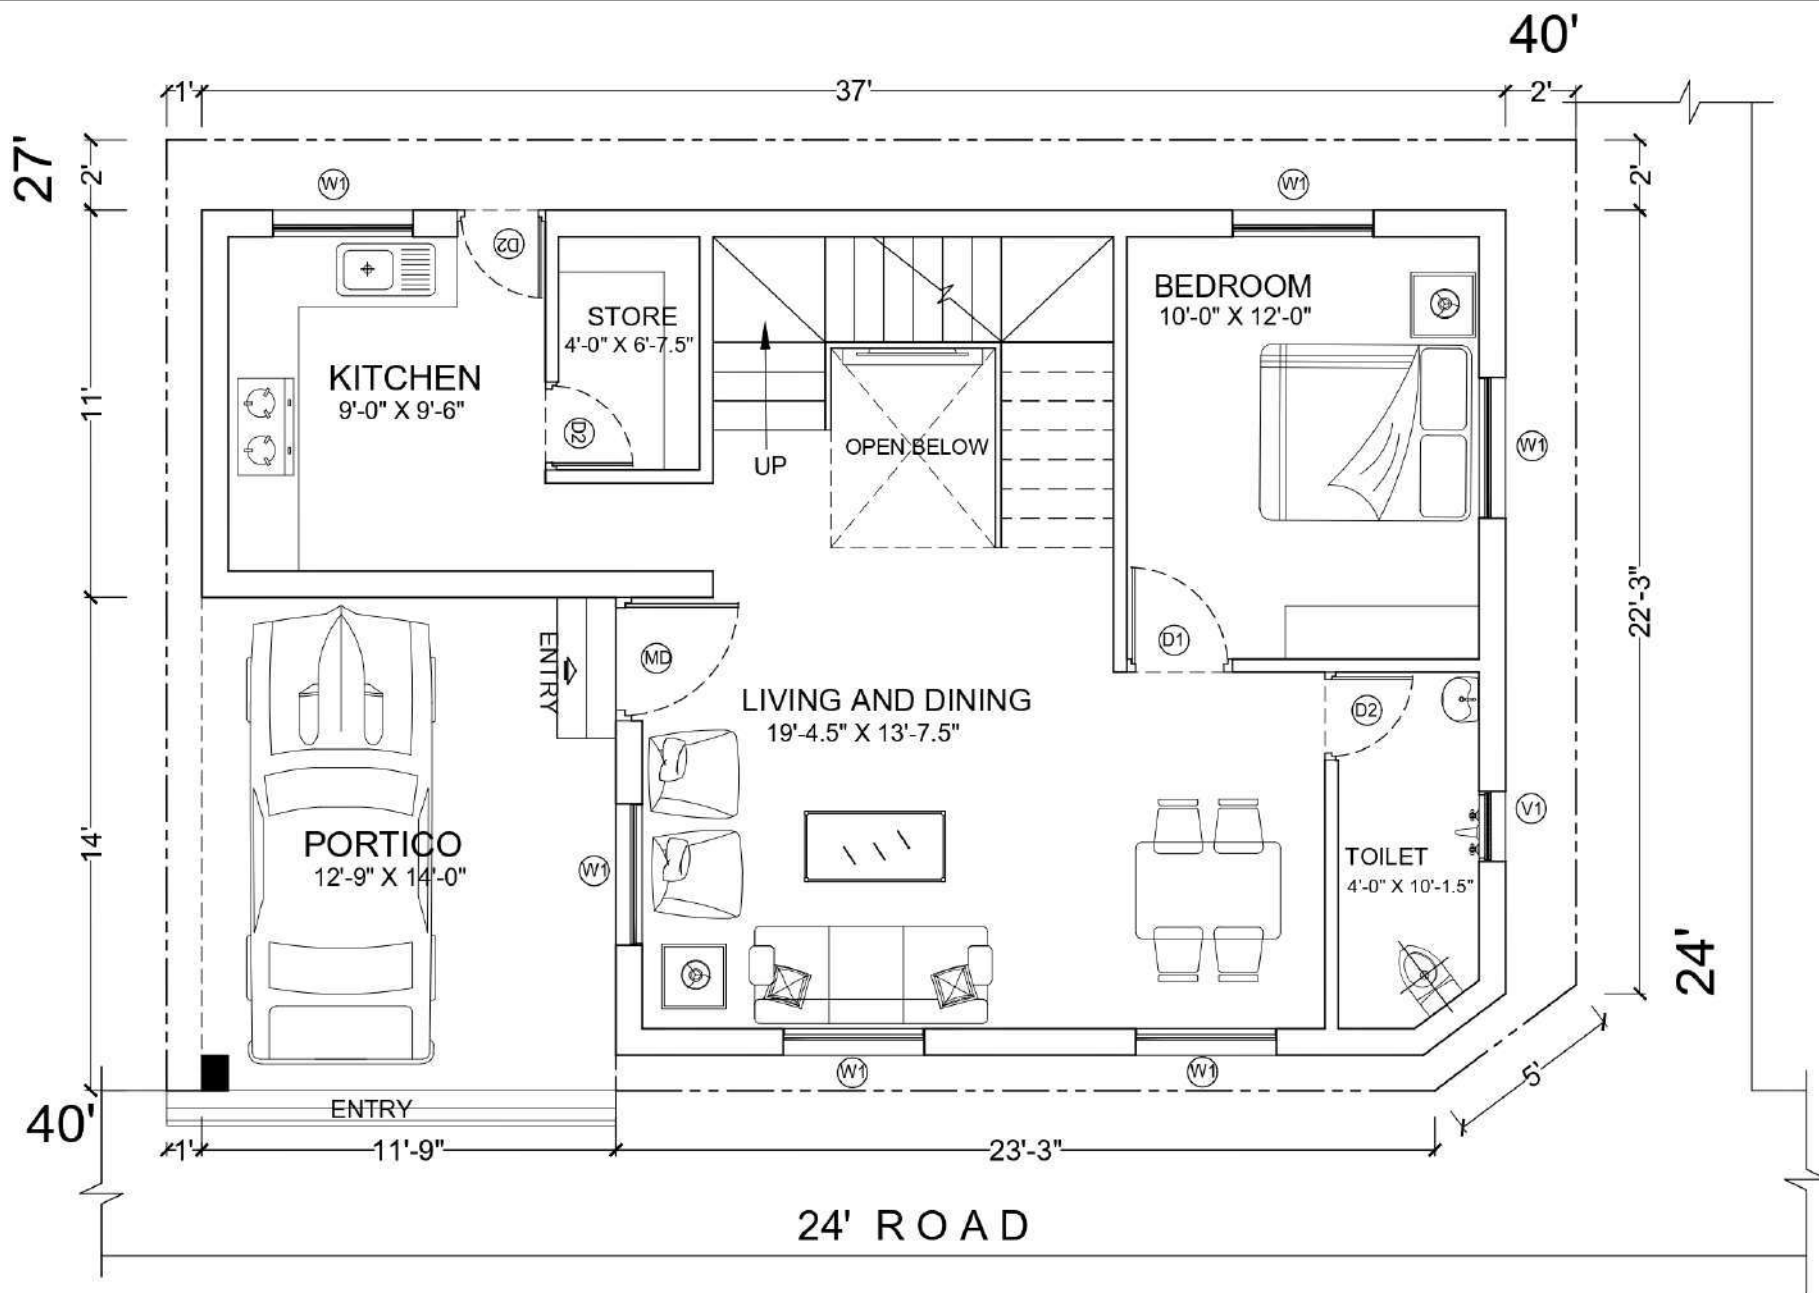

LEGEND:

- (MD) - MAIN DOOR
- (D1) - BEDROOM DOOR
- (D2) - TOILET DOOR
- (W1) - WINDOW TYPE
- (KW) - KITCHEN WINDOW
- (V1) - VENTILATION


AREA STATEMENT:

DESCRIPTION	AREA
PLOT AREA	1074 SQFT
GROUND FLOOR	898 SQFT
FIRST FLOOR	898 SQFT
HEAD ROOM	162 SQFT
TOTAL AREA	1958 SQFT

PROJECT :

PROPOSED RESIDENCE FOR
Mr.SURENDRA KUMAR
AT OTTIYAMBAKAM

DIRECTION

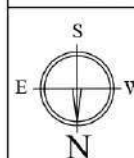


DRAWING TITLE :

GROUND FLOOR PLAN


FILE: SURENDRA KUMAR	JOB NO.: 952 - 22	DRAWING NO.: SCHEME - 1	DATE: 2-07-22
SCALE: 1" = 4' 0"	DRAWN: V.SHABARI SHREE	ARCHITECT: M. ASOK KUMAR	
FILE: D:\GRID\952-22 SURENDRA KUMAR-PLAN			

ARCHITECTS:

 

THE GRID ARCHITECTS

65, Second Floor, JJ complex,
Anna Nagar, Chennai - 600 040
Ph: 98848 21559 / 044 261 55559
email: asok.architect@gmail.com

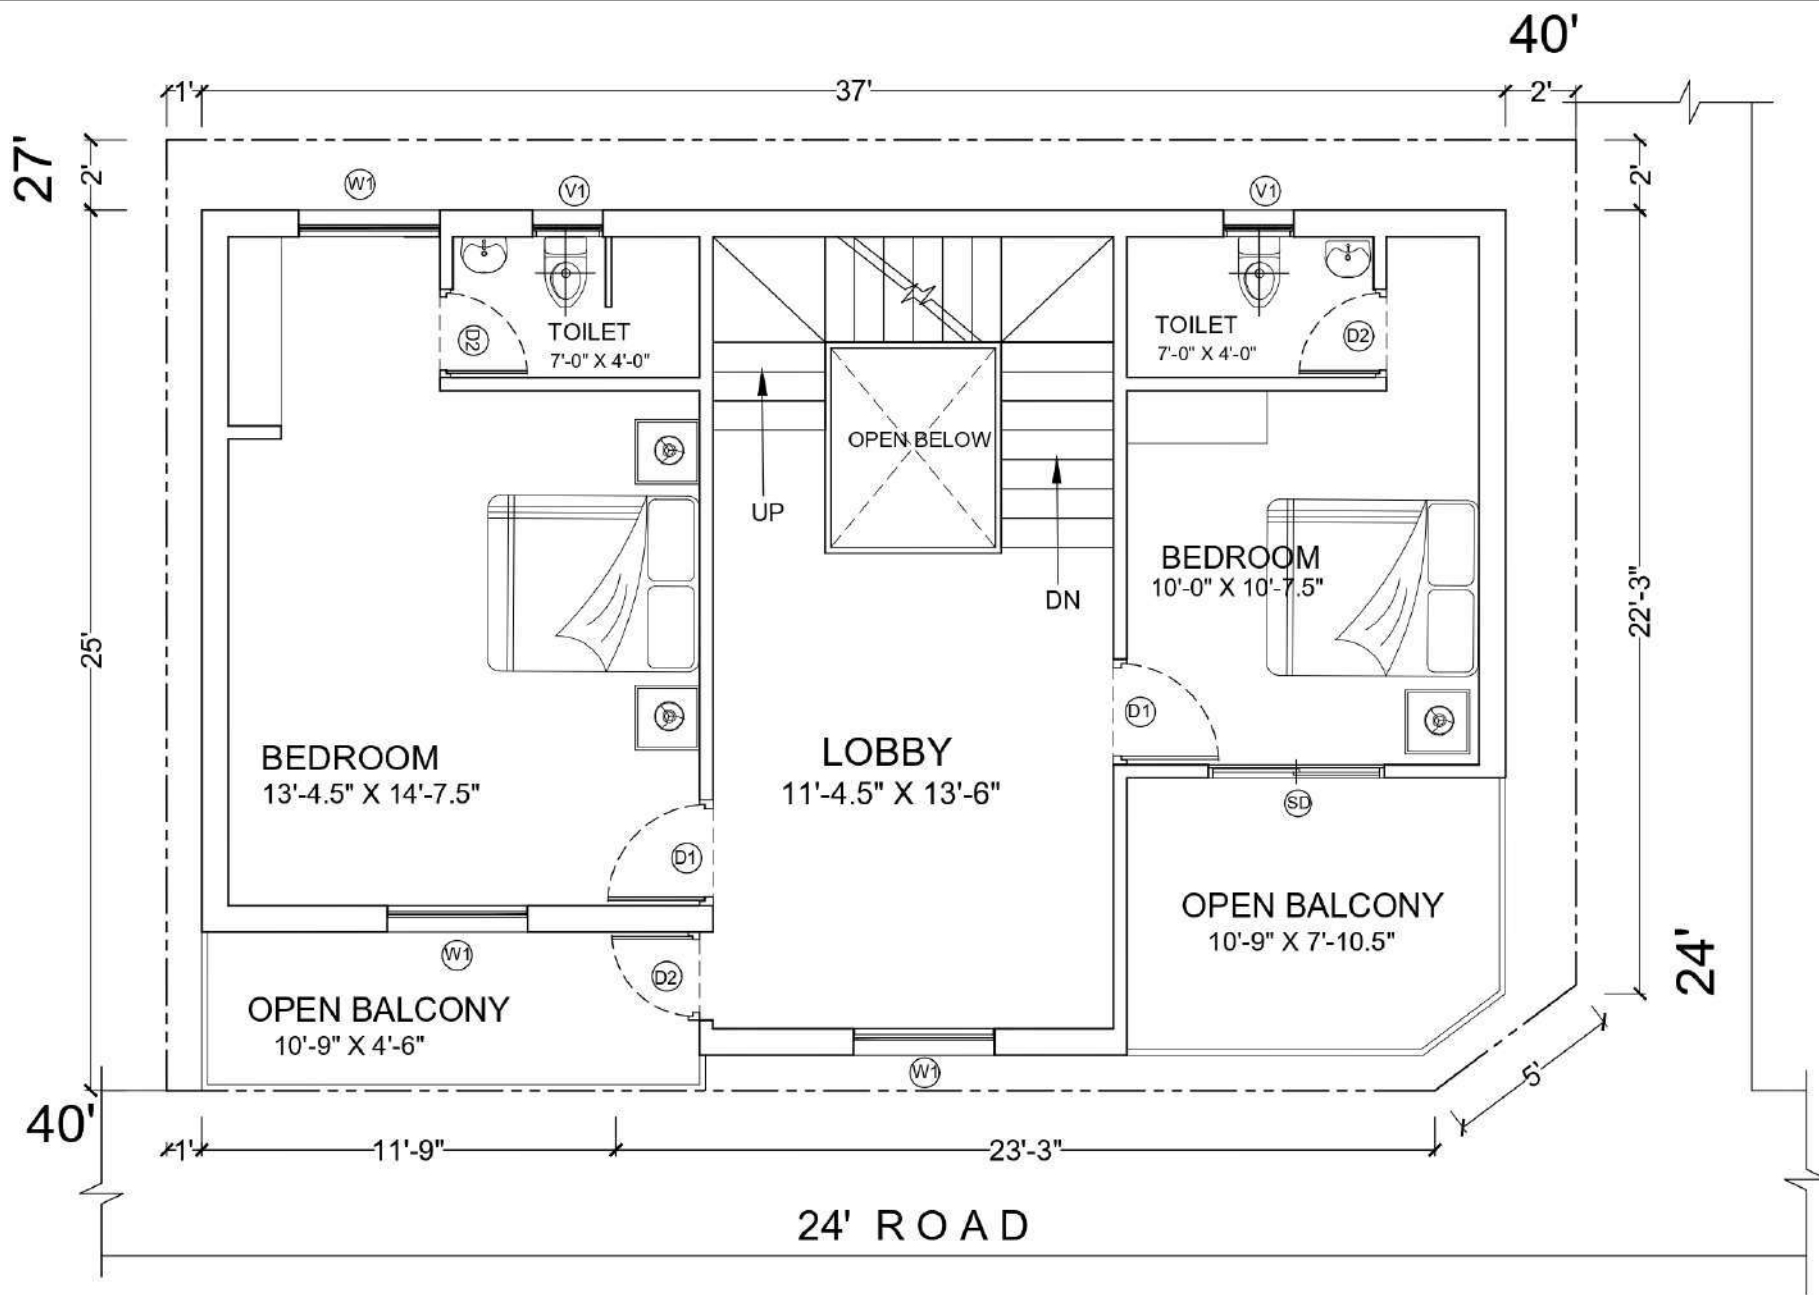

LEGEND:

- (MD) - MAIN DOOR
- (D1) - BEDROOM DOOR
- (D2) - TOILET DOOR
- (W1) - WINDOW TYPE
- (KW) - KITCHEN WINDOW
- (V1) - VENTILATION

AREA STATEMENT:


DESCRIPTION	AREA
PLOT AREA	1074 SQFT
GROUND FLOOR	898 SQFT
FIRST FLOOR	898 SQFT
HEAD ROOM	162 SQFT
TOTAL AREA	1958 SQFT

PROJECT :

PROPOSED RESIDENCE FOR

Mr.SURENDRA KUMAR
AT OTTIYAMBAKAM

DIRECTION

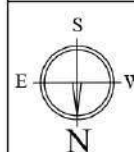


DRAWING TITLE :

FIRST FLOOR PLAN


FILE SURENDRA KUMAR	JOB NO. 952 - 22	DRAWING NO. SCHEME - 1	DATE: 2-07-22
SCALE: 1" = 4' 0"	DRAWN: V.SHABARI SHREE	ARCHITECT: M. ASOK KUMAR	
FILE: D:\GRID\952-22 SURENDRA KUMAR-PLAN			

ARCHITECTS:

 

THE GRID ARCHITECTS

65, Second Floor, JJ complex,
Anna Nagar, Chennai - 600 040
Ph: 98848 21559 / 044 261 55559
email: asok.architect@gmail.com

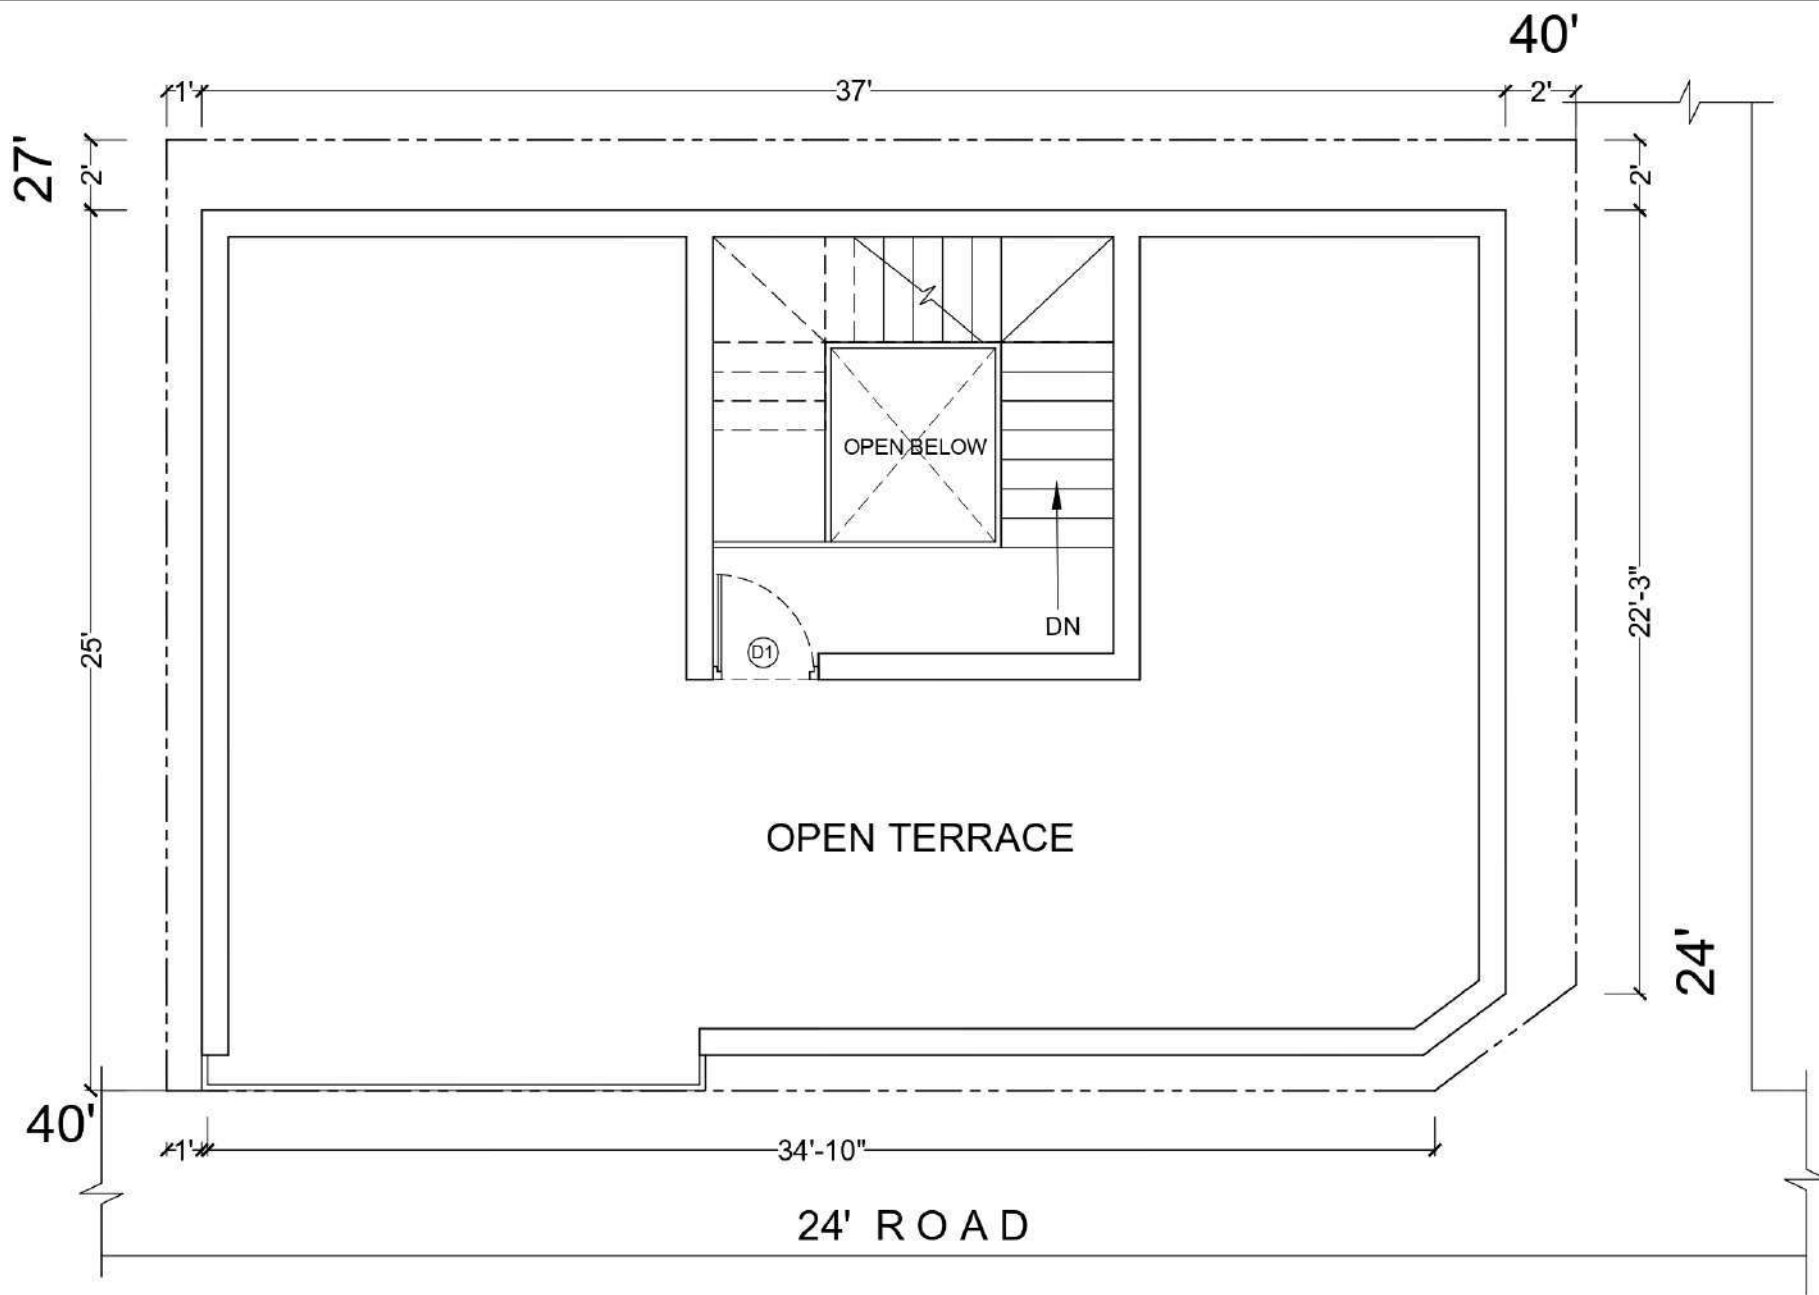

LEGEND:

- (MD) - MAIN DOOR
- (D1) - BEDROOM DOOR
- (D2) - TOILET DOOR
- (W1) - WINDOW TYPE
- (KW) - KITCHEN WINDOW
- (V1) - VENTILATION


AREA STATEMENT:

DESCRIPTION	AREA
PLOT AREA	1074 SQFT
GROUND FLOOR	898 SQFT
FIRST FLOOR	898 SQFT
HEAD ROOM	162 SQFT
TOTAL AREA	1958 SQFT

PROJECT :

PROPOSED RESIDENCE FOR
Mr.SURENDRA KUMAR
 AT OTTIYAMBAKAM

DIRECTION

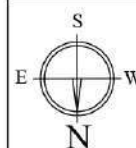


DRAWING TITLE :

TERRACE PLAN

FILE SURENDRA KUMAR	JOB NO. 952 - 22	DRAWING NO. SCHEME - 1	DATE: 2-07-22
SCALE 1" = 4' 0"	DRAWN: V.SHABARI SHREE	ARCHITECT: M. ASOK KUMAR	
FILE: D:\GRID\952-22 SURENDRA KUMAR-PLAN			

ARCHITECTS:

 


THE GRID ARCHITECTS

65, Second Floor, JJ complex,
 Anna Nagar, Chennai - 600 040
 Ph: 98848 21559 / 044 261 55559
 email: asok.architect@gmail.com



PROPOSED RESIDENCE FOR
MR. SURENDER KUMAR

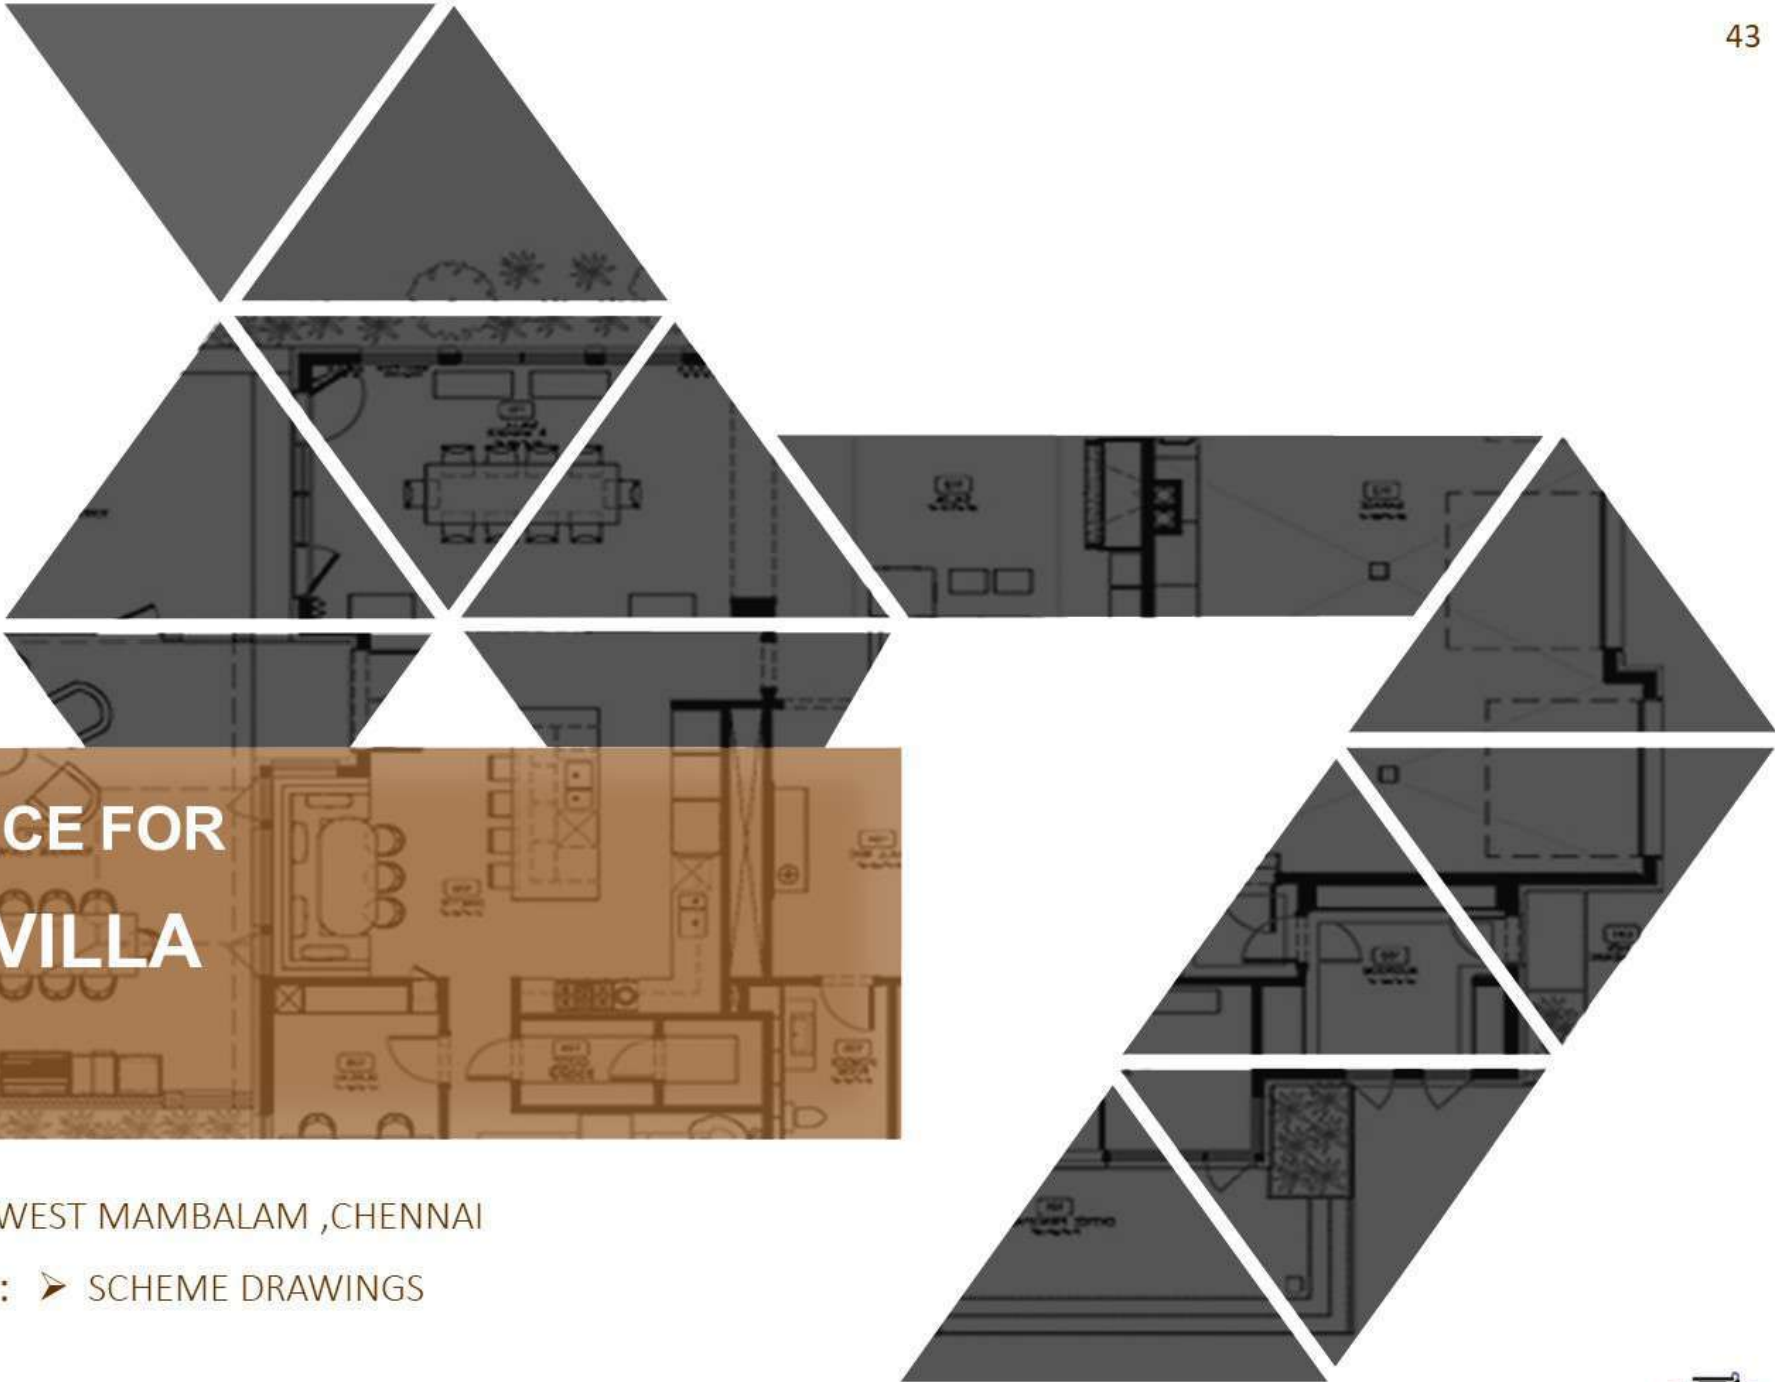


RESIDENCE FOR INDRA VILLA


LOCATION : AT WEST MAMBALAM ,CHENNAI

CONTRIBUTION : ➤ SCHEME DRAWINGS



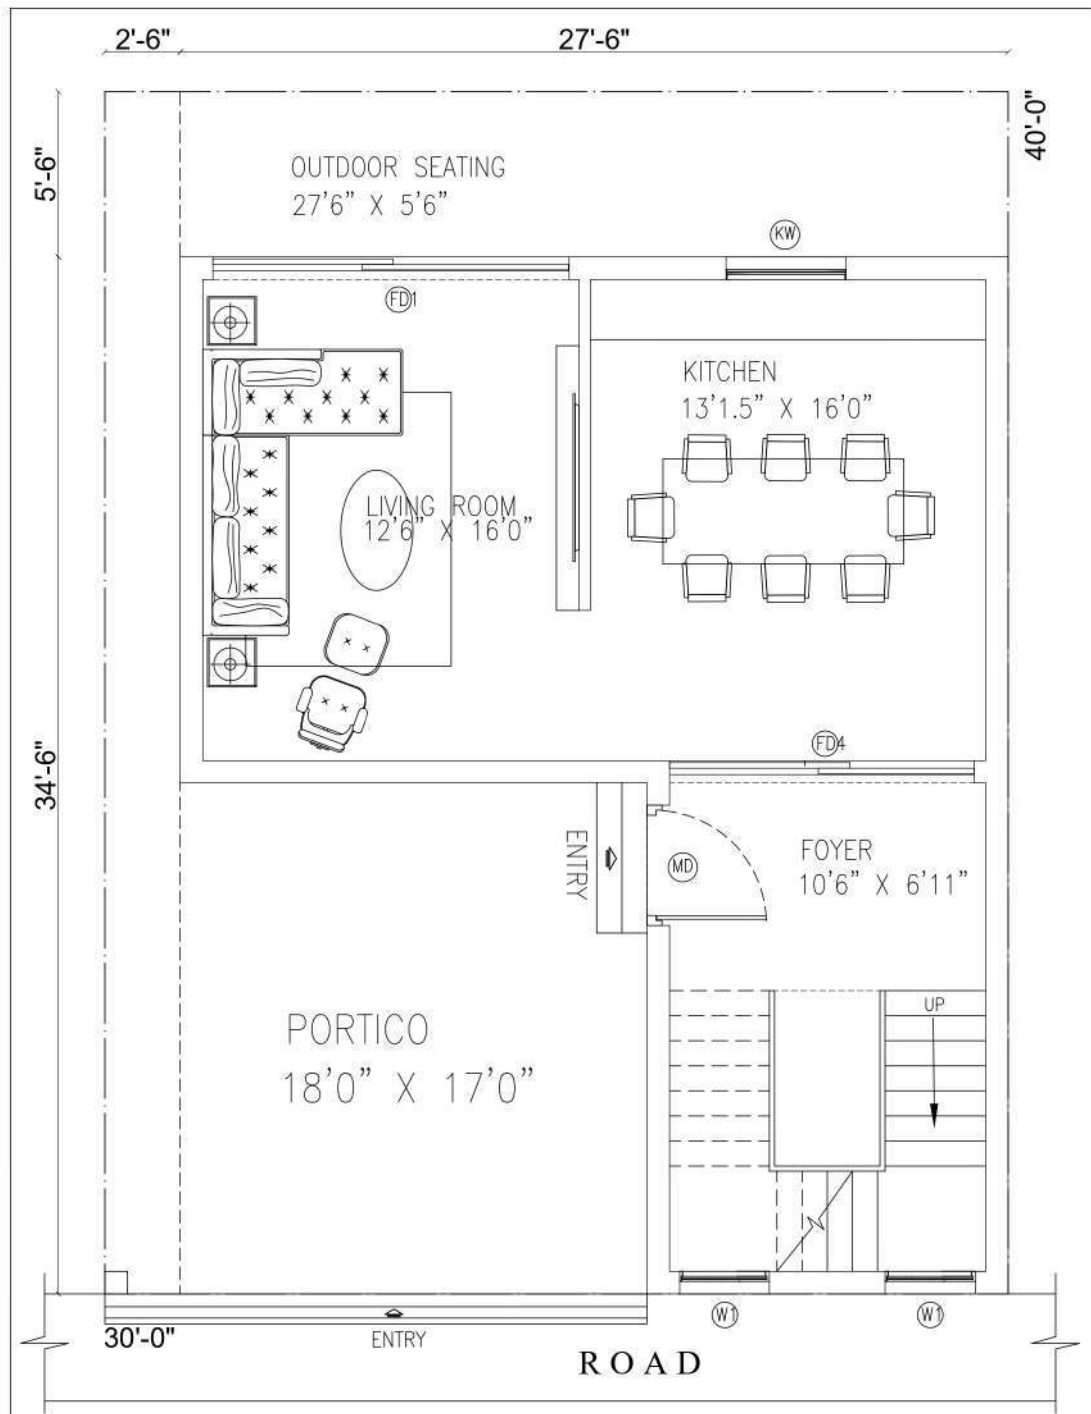

PROJECT :		DIRECTION		DRAWING TITLE		ARCHITECTS	
PROPOSED VILLA FOR INDRA				GROUND FLOOR PLAN			
INDRA		INDRA		P.E. : INDRA		THE GRID ARCHITECTS	
INDRA		INDRA		SCALE : 1" = 4' 0"		65, Second Floor, JJ complex,	
INDRA		INDRA		DRAWN : V. SHARATHI SHREE		Anna Nagar, Chennai - 600 040	
INDRA		INDRA		ARCHITECT : M. ASOK KUMAR		Ph.: 98848 21559 / 044 261 55559	
INDRA		INDRA		FILE: D:\GRID\447-22 -INDRA VILLA		email: asok.architect@gmail.com	

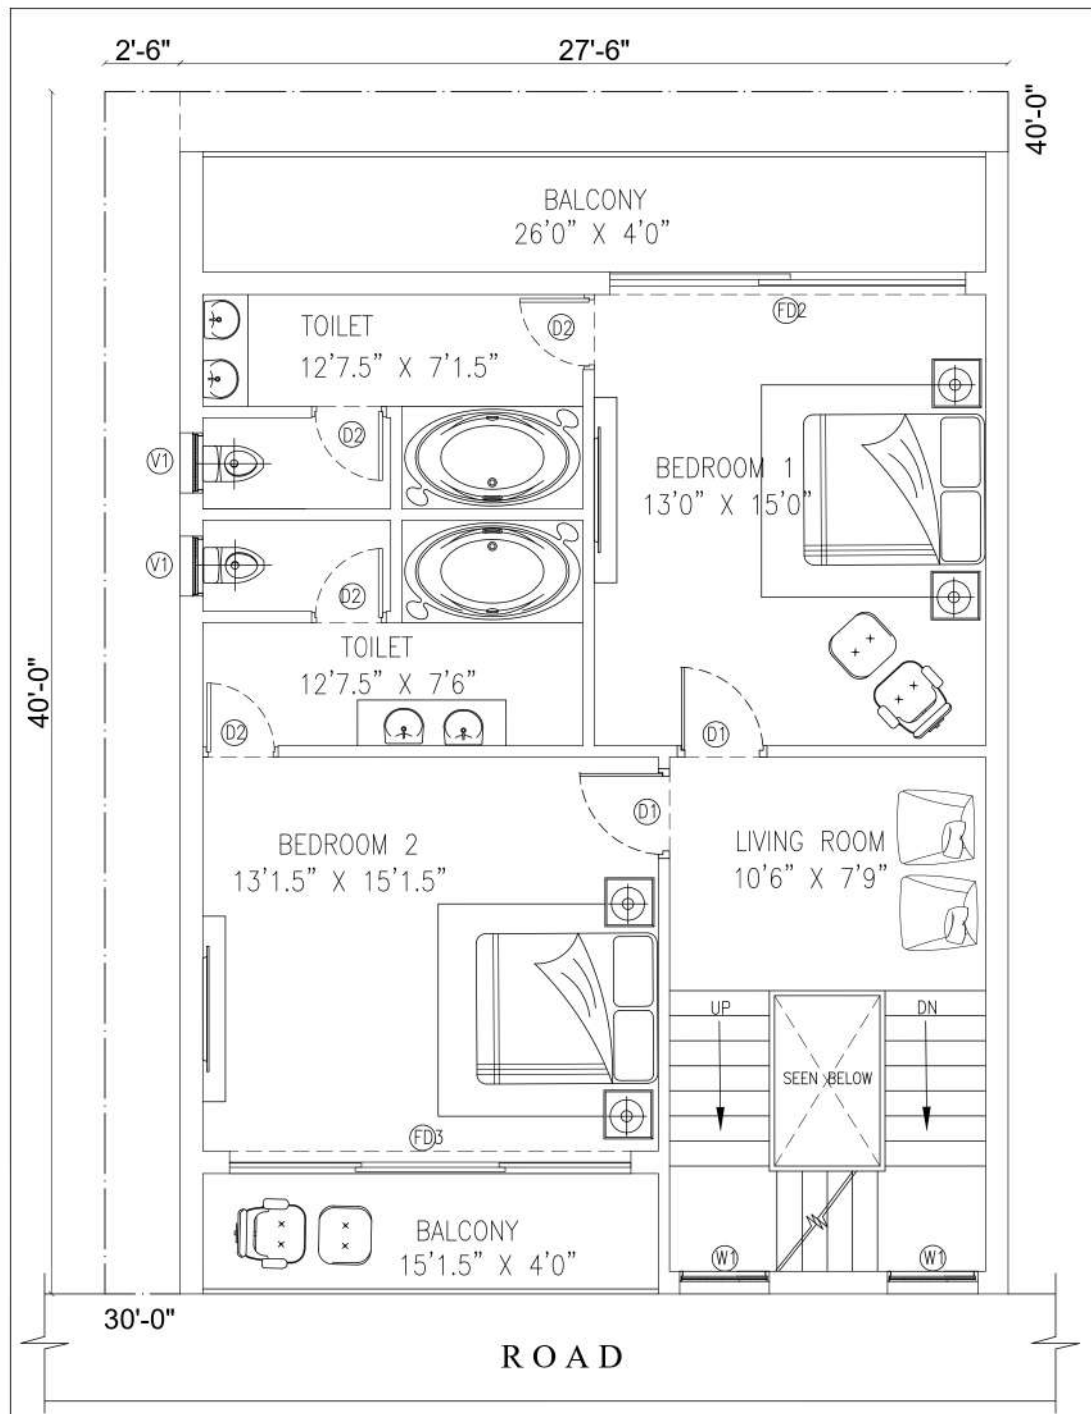


PROJECT:
PROPOSED VILLA FOR
INDRA



DRAWING TITLE:
FIRST FLOOR PLAN

FILE NO.	JOB NO.	DRAWING NO.	DATE
INDRA	947-22	SCHEME-2	22.07.22
SCALE	DRAWN	ARCHITECT	
1" = 4' 0"	V. SHABARI SHREE	M. ASOK KUMAR	

FILE: D:\VORE\947-22-INDRA VILLA

 

THE GRID ARCHITECTS
65, Second Floor, JJ complex,
Anna Nagar, Chennai - 600 040
Ph.: 98848 21559 / 044 261 55559
email: asok.architect@gmail.com




RESIDENCE FOR MR.IQBAL

LOCATION : OTTIYAMBAKKAM

CONTRIBUTION : ➤ SCHEME DRAWING
➤ VIEW



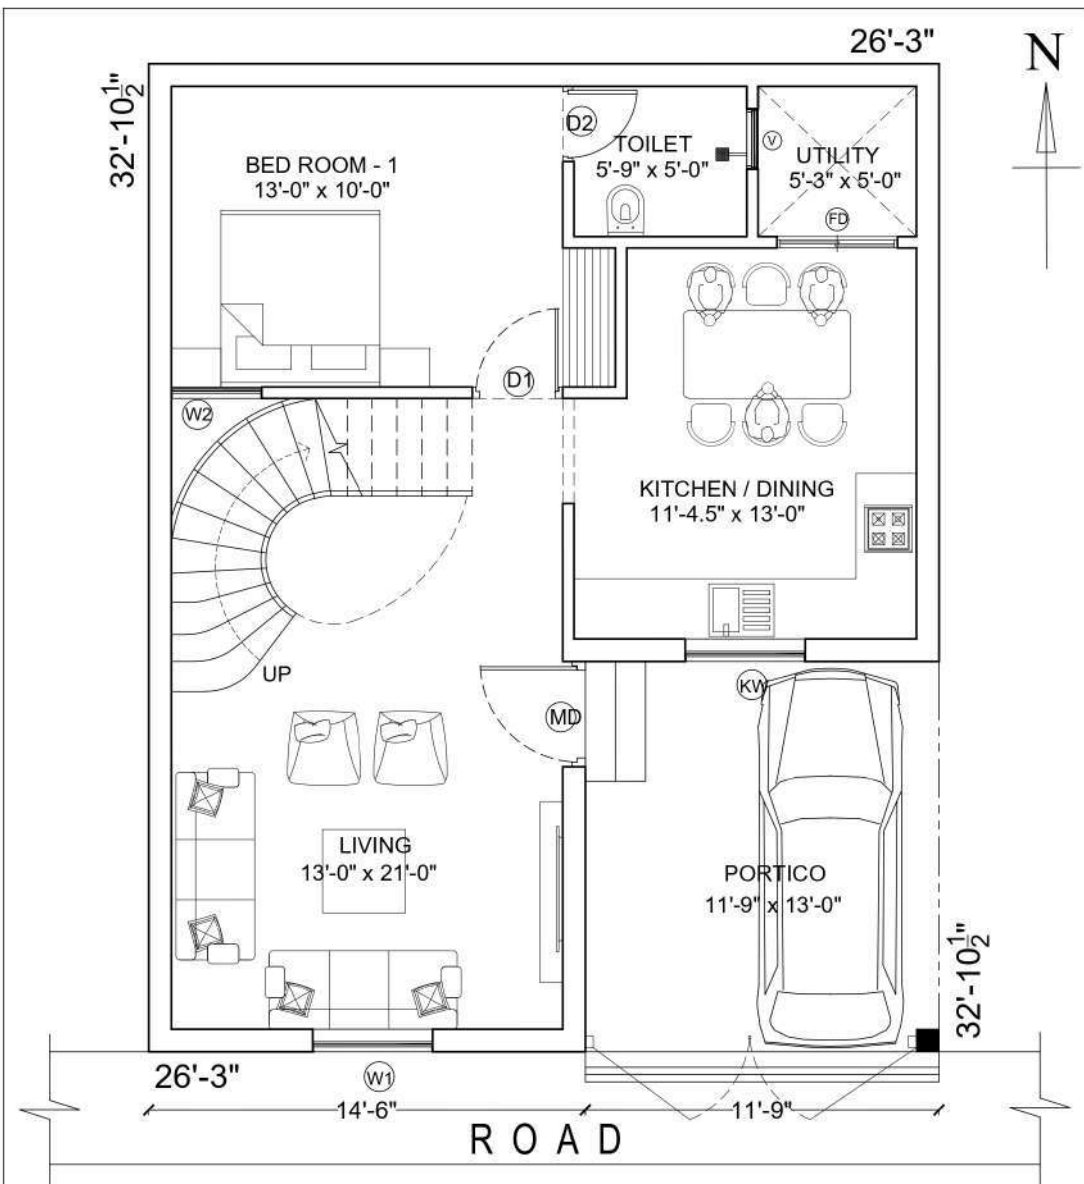

LEGEND

- (MD) - MAIN DOOR
- (D1) - BEDROOM DOOR
- (FD) - FRENCH DOOR
- (D2) - TOILET DOOR
- (W1) - WINDOW TYPE -1
- (W2) - WINDOW TYPE -2
- (KW) - KITCHEN WINDOW
- (V) - VENTILATOR

GROUND FLOOR

AREA STATEMENT:

PLOT AREA - 863 SQ.FT
 GF. AREA - 863 SQ.FT
 FF. AREA - 824 SQ.FT
 TOTAL AREA -1687 SQ.FT

PROJECT:

PROPOSED RESIDENCE FOR
 Mr. MOHAMMED IQBAL



DIRECTION


GROUND FLOOR PLAN

FILE: D:\VIVEK\22-23-MAHARAJA_PLAN

ARCHITECTS:



THE GRID ARCHITECTS
 65, Second Floor, JJ complex,
 Anna Nagar, Chennai - 600 040
 Ph.: 98848 21559 / 044 261 55559
 email: asok.architect@gmail.com

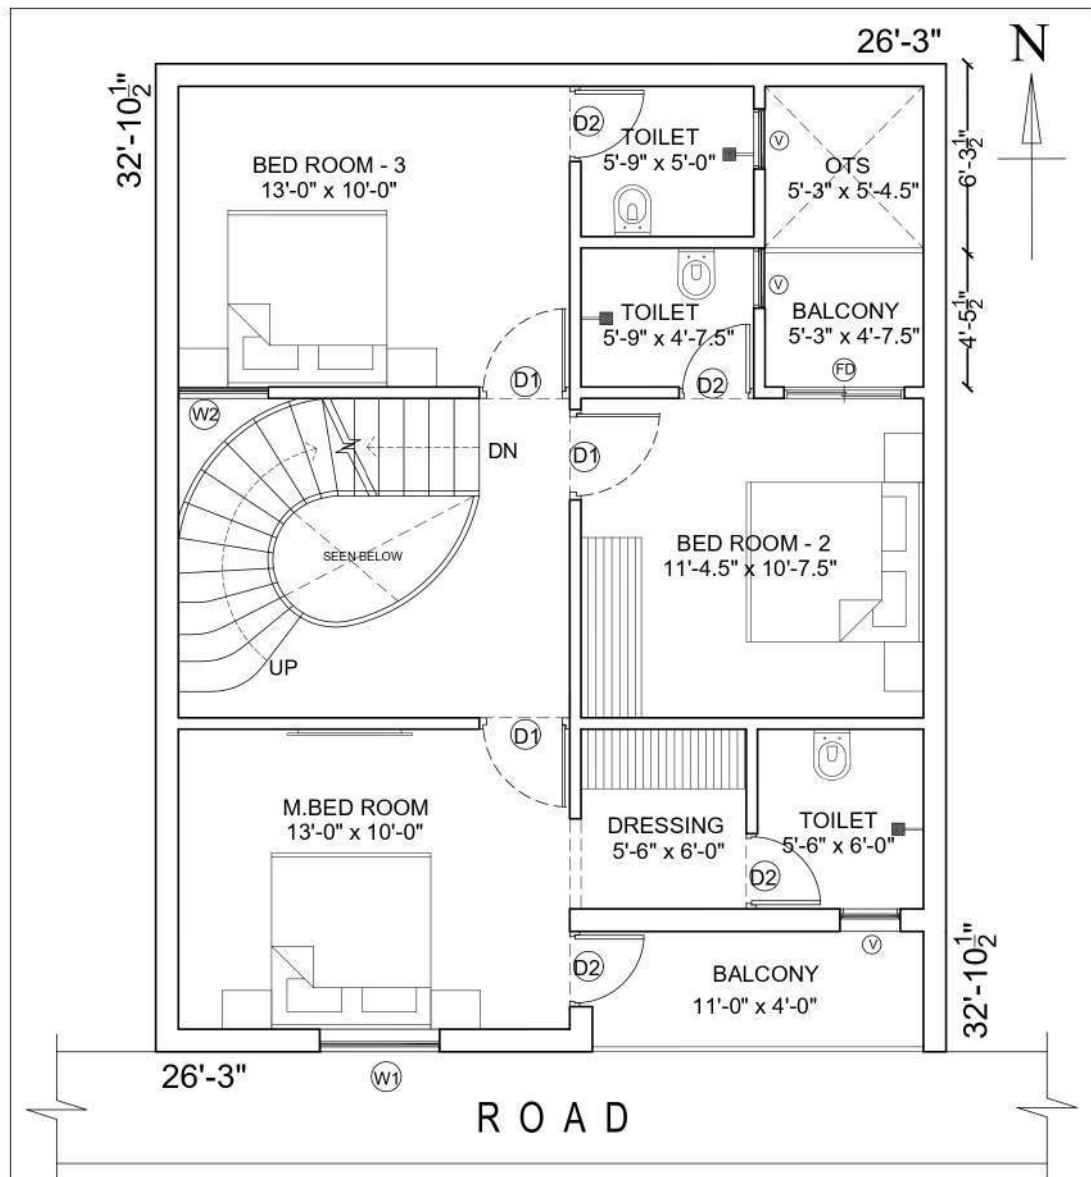

LEGEND

- (MD) - MAIN DOOR
- (D1) - BEDROOM DOOR
- (FD) - FRENCH DOOR
- (D2) - TOILET DOOR
- (W1) - WINDOW TYPE -1
- (W2) - WINDOW TYPE -2
- (KW) - KITCHEN WINDOW
- (V) - VENTILATOR

FIRST FLOOR

AREA STATEMENT:

PLOT AREA - 863 SQ.FT
 GF. AREA - 863 SQ.FT
 FF. AREA - 824 SQ.FT
 TOTAL AREA -1687 SQ.FT

PROJECT:

PROPOSED RESIDENCE FOR
 Mr. MOHAMMED IQBAL



DIRECTION

DRAWING TITLE: FIRST FLOOR PLAN

FILE NO.	DATE
MD IQBAL	30-08-22
SCALE	1" = 4'-0"
DRAWN	ARCHITECT
V. SHABAR SHREE	M. ASOK KUMAR

ARCHITECTS:



THE GRID ARCHITECTS
 65, Second Floor, JJ complex,
 Anna Nagar, Chennai - 600 040
 Ph.: 98848 21559 / 044 261 55559
 email: asok.architect@gmail.com




PROPOSED RESIDENCE FOR
Mr.IQBAL



COMMERCIAL FOR OFFICE FURNITURE LAYOUT

CONTRIBUTION : ➤ FURNITURE LAYOUT



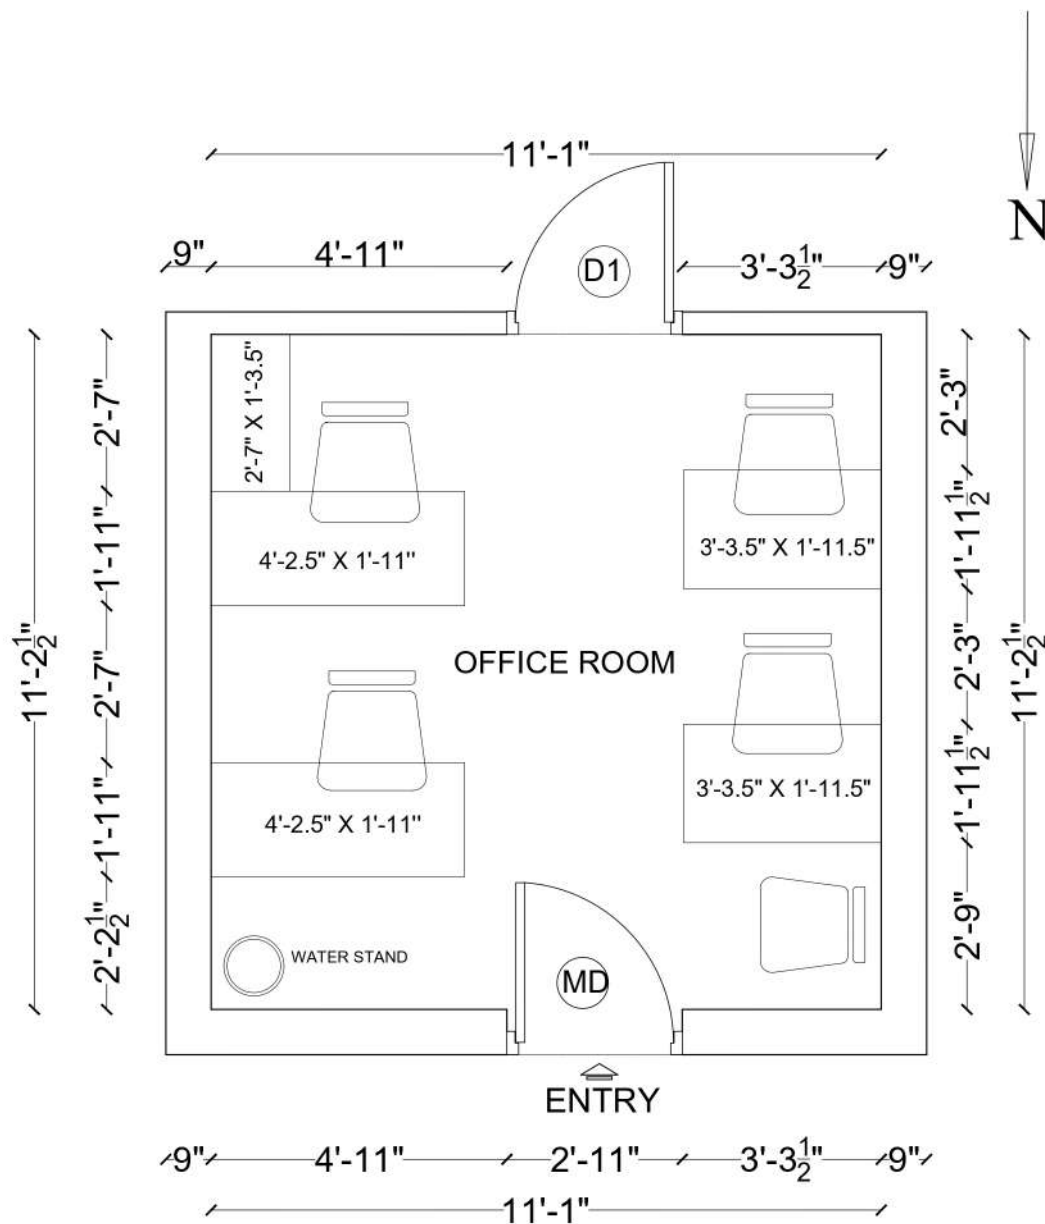

FURNITURE LAYOUT

PROJECT :

PROPOSED FURNITURE LAYOUT FOR
OFFICE
AT THIRUMANGALAM, CHENNAI .



DRAWING TITLE

FURNITURE LAYOUT

FILE	JOB NO.	DRAWING NO.	DATE
OFFICE	951 - 22	SCHEME - 1	8.07.22
SCALE	DRAWN	ARCHITECT	
1" = 4' 0"	V SHABARI SHREE	M. ASOK KUMAR	

FILE: D:\GRID\402-22 OFFICE\THIRUMANGALAM\FURNITURE LAYOUT

ARCHITECTS :



THE GRID ARCHITECTS
65, Second Floor, JJ complex,
Anna Nagar, Chennai - 600 040
Ph.: 98848 21559 / 044 261 55559
email: asok.architect@gmail.com




COMMERCIAL FOR MR.NALLI SHRAVAN

LOCATION : AT WEST MAMBALAM ,CHENNAI

CONTRIBUTION : ➤ SCHEME DRAWINGS
➤ RECEPTION TABLE DETAIL



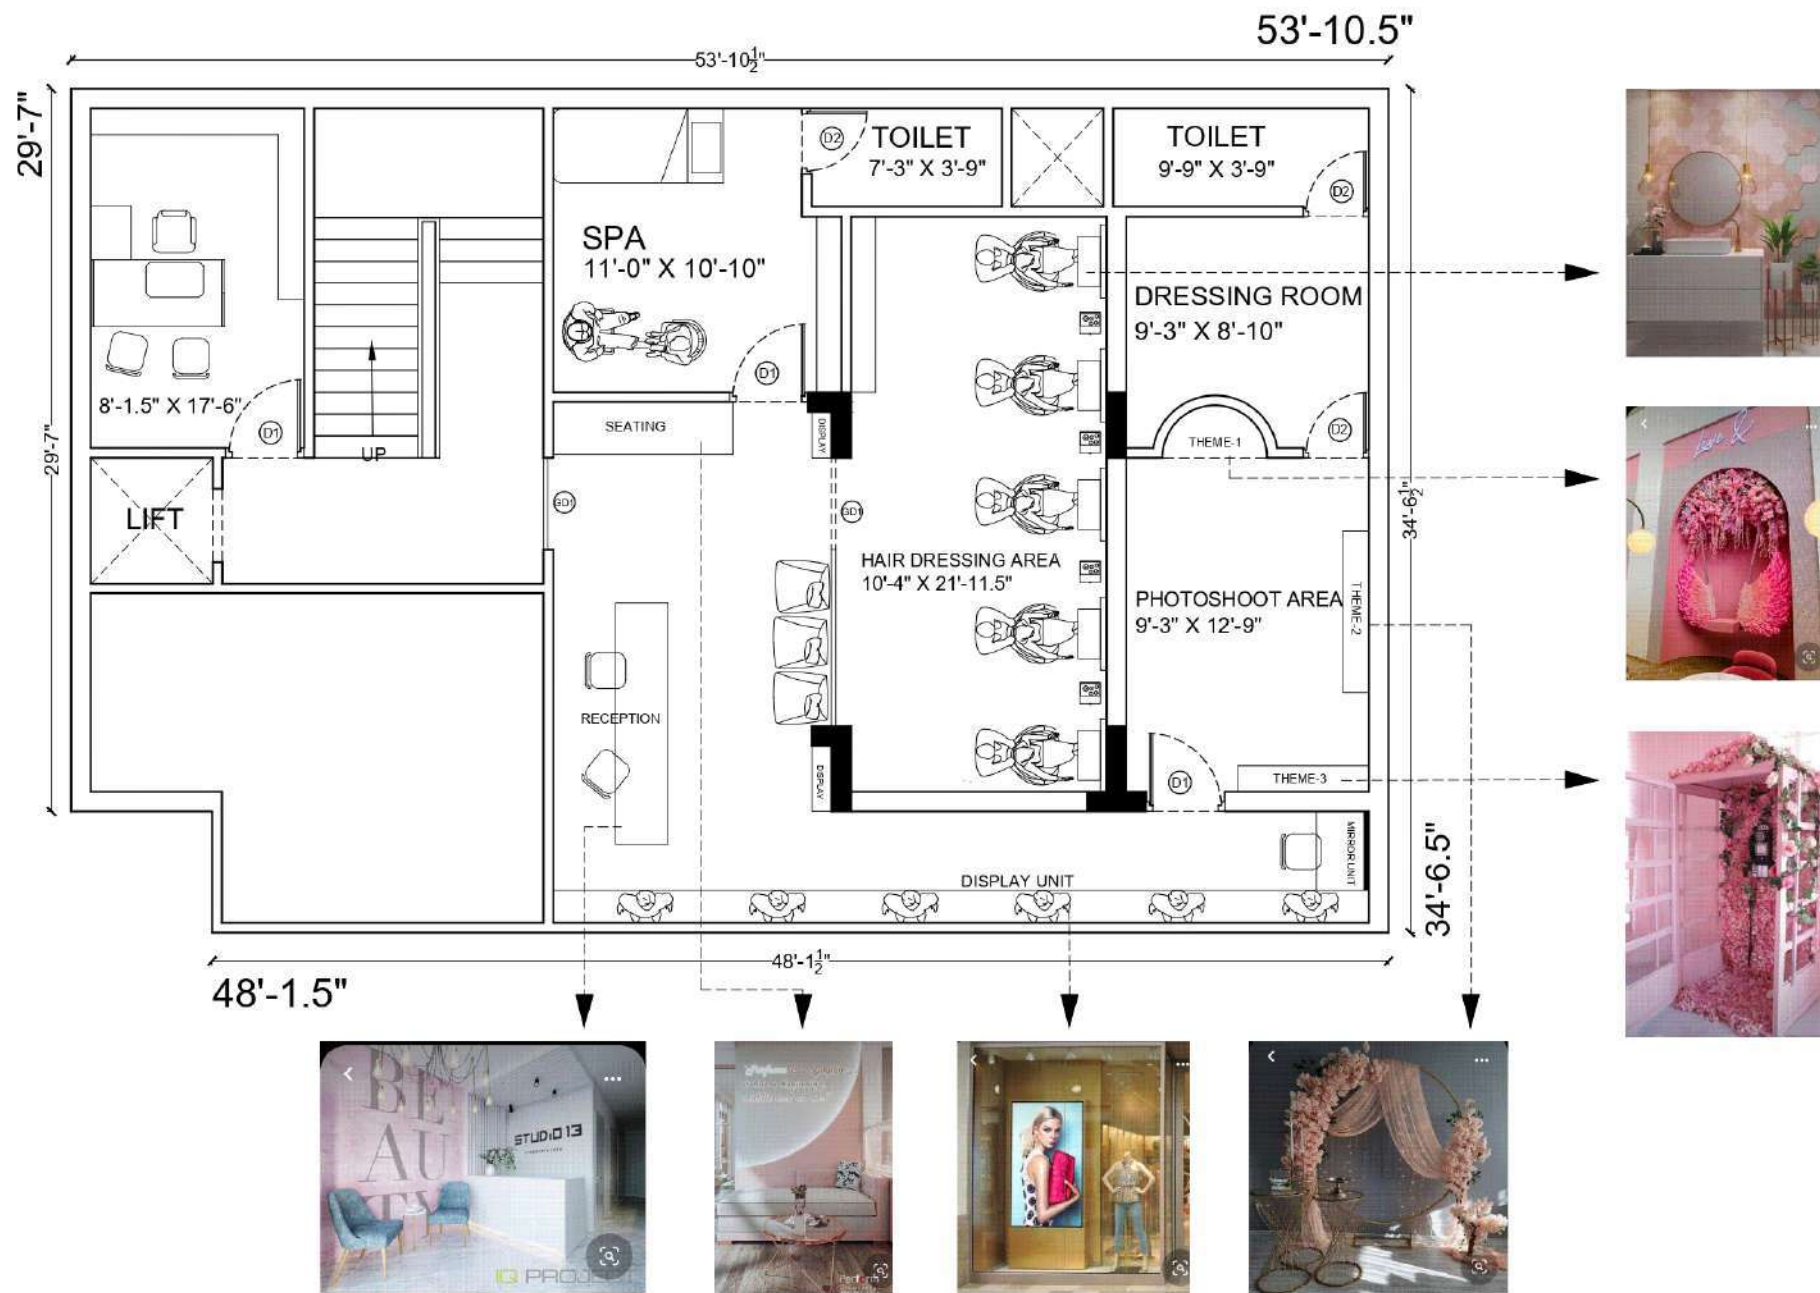


LEGEND:

- (D1) - BEDROOM DOOR
- (D2) - TOILET DOOR
- (SD) - SLIDING DOOR
- (GD1) - GLASS DOOR

PROJECT :

PROPOSED INTERIORS FOR
Mr.NALLI SHRAVAN
 AT WEST MAMBALAM ,CHENNAI

DIRECTION

 


DRAWING TITLE :

FIRST FLOOR PLAN

FILE NALLI SHRAVAN	JOB NO. 954 - 22	DRAWING NO. SCHEME - 1	DATE 08-08-22
SCALE 1" = 4' 0"	DRAWN V.SHADARI SHREE	ARCHITECT M. ASOK KUMAR	


FILE: D:\GRID\954-22 NALLI SHRAVAN-PLAN

ARCHITECTS:

 


THE GRID ARCHITECTS

65, Second Floor, JJ complex,
 Anna Nagar, Chennai - 600 040
 Ph.: 98848 21559 / 044 261 55559
 email: asok.architect@gmail.com

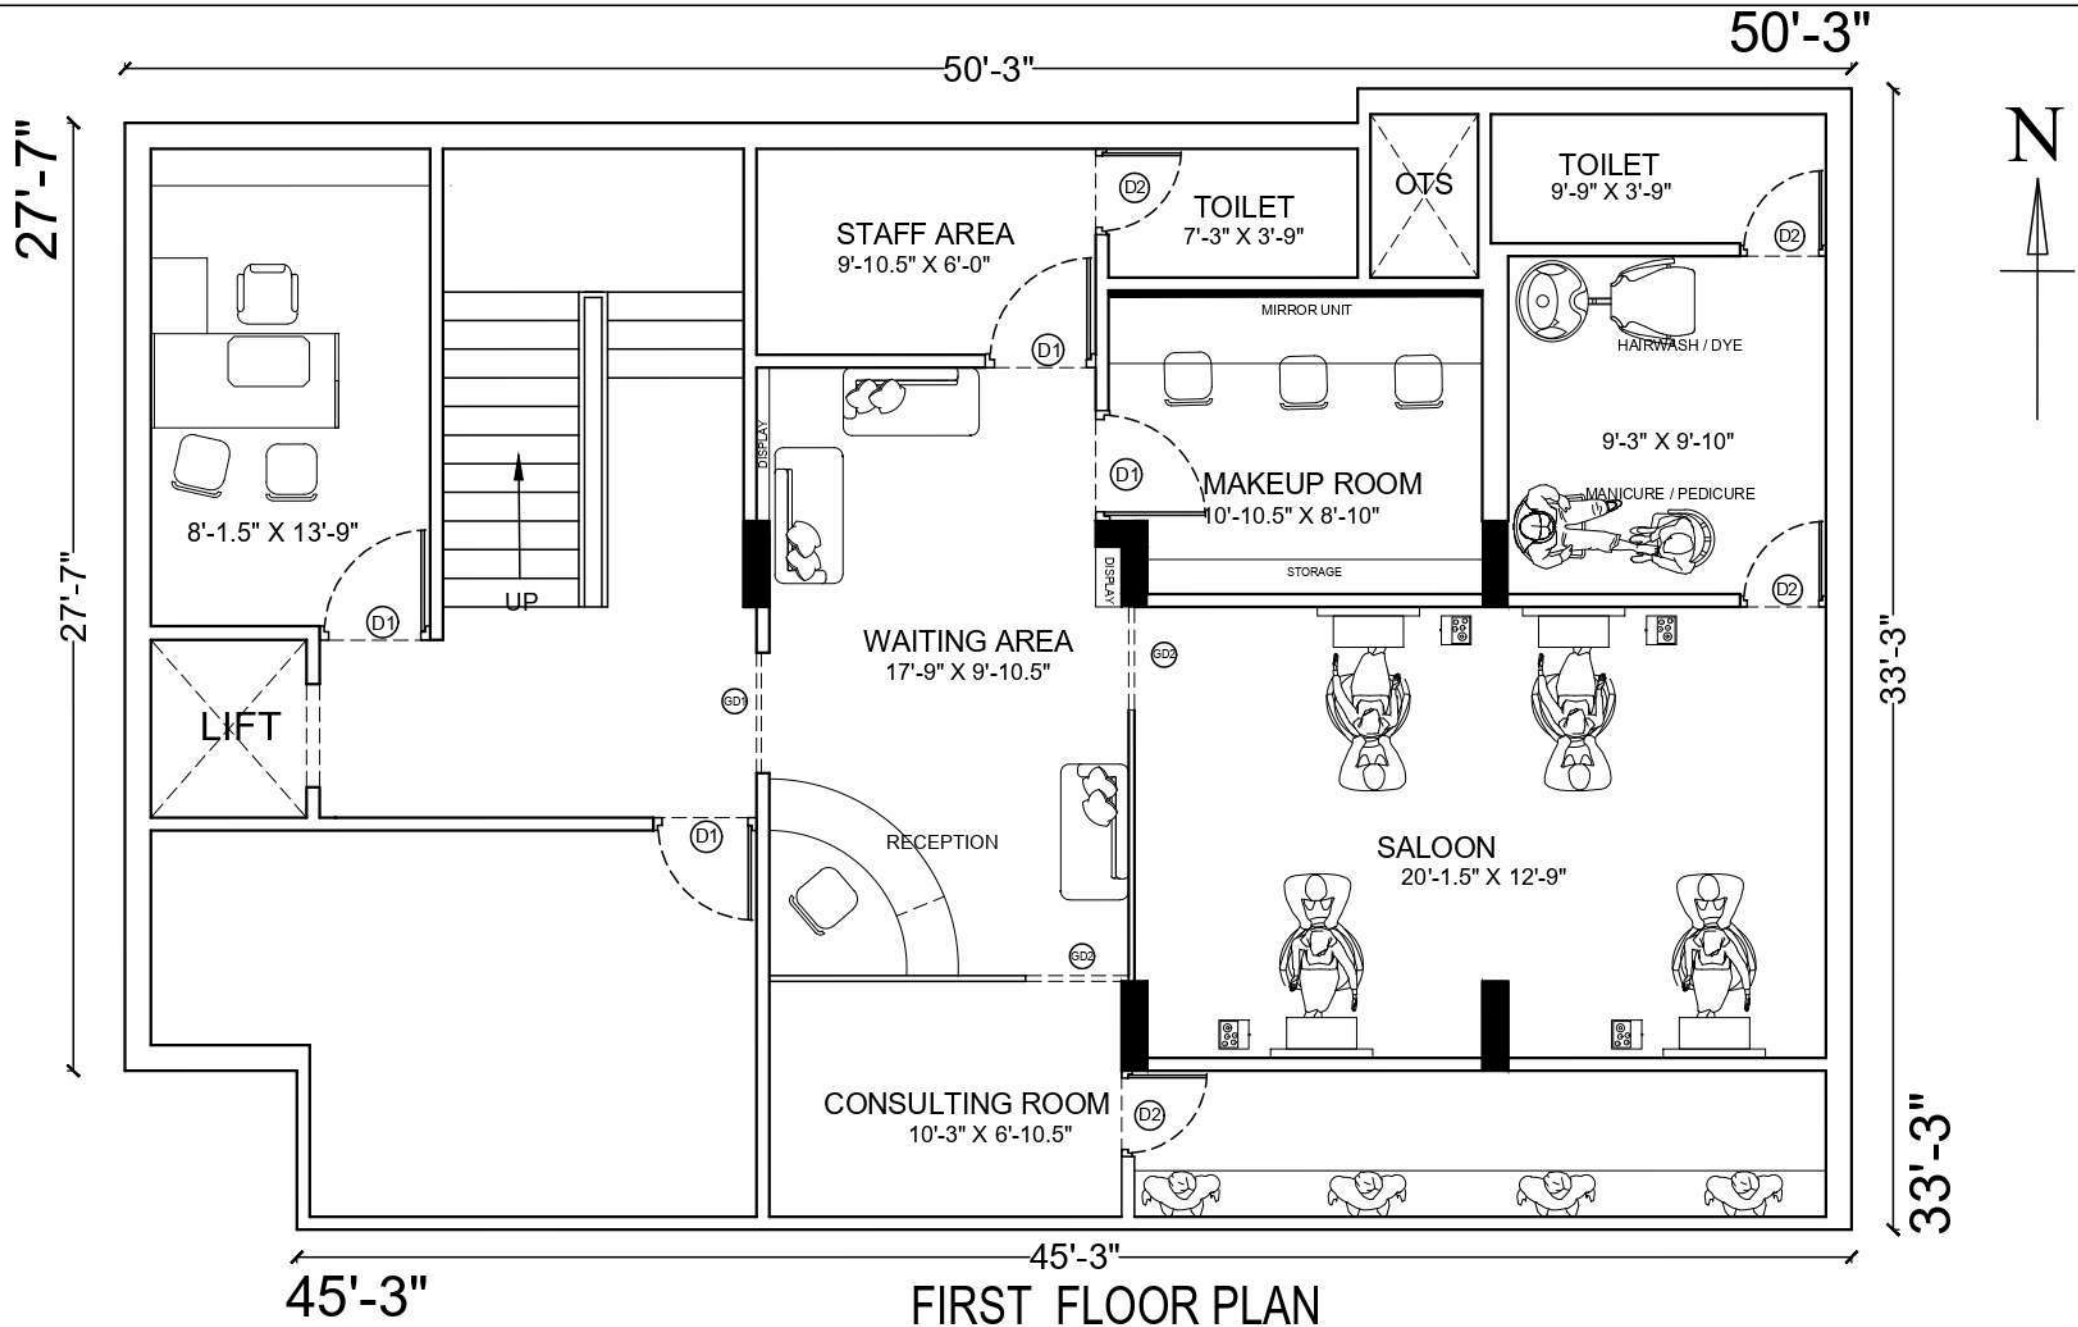

FIRST FLOOR PLAN

PROJECT : PROPOSED INTERIORS FOR Mr.NALLI SHRAVAN AT WEST MAMBALAM ,CHENNAI	DIRECTION		DRAWING TITLE :		ARCHITECTS :				
			FURNITURE LAYOUT		 THE GRID ARCHITECTS 65, Second Floor, JJ complex, Anna Nagar, Chennai - 600 040 Ph.: 98848 21559 / 044 261 55559 email: asok.architect@gmail.com				
			FILE: NALLI SHRAVAN				JOB NO: 954 - 22	DRAWING NO. SCHEME - 2	DATE: 29-08-22
			SCALE: 1" = 4' 0"				DRAWN: V.SHABARI SHREE	ARCHITECT: M. ASOK KUMAR	
			FILE: D:\GRID\954-22 NALLI SHRAVAN-PLAN						

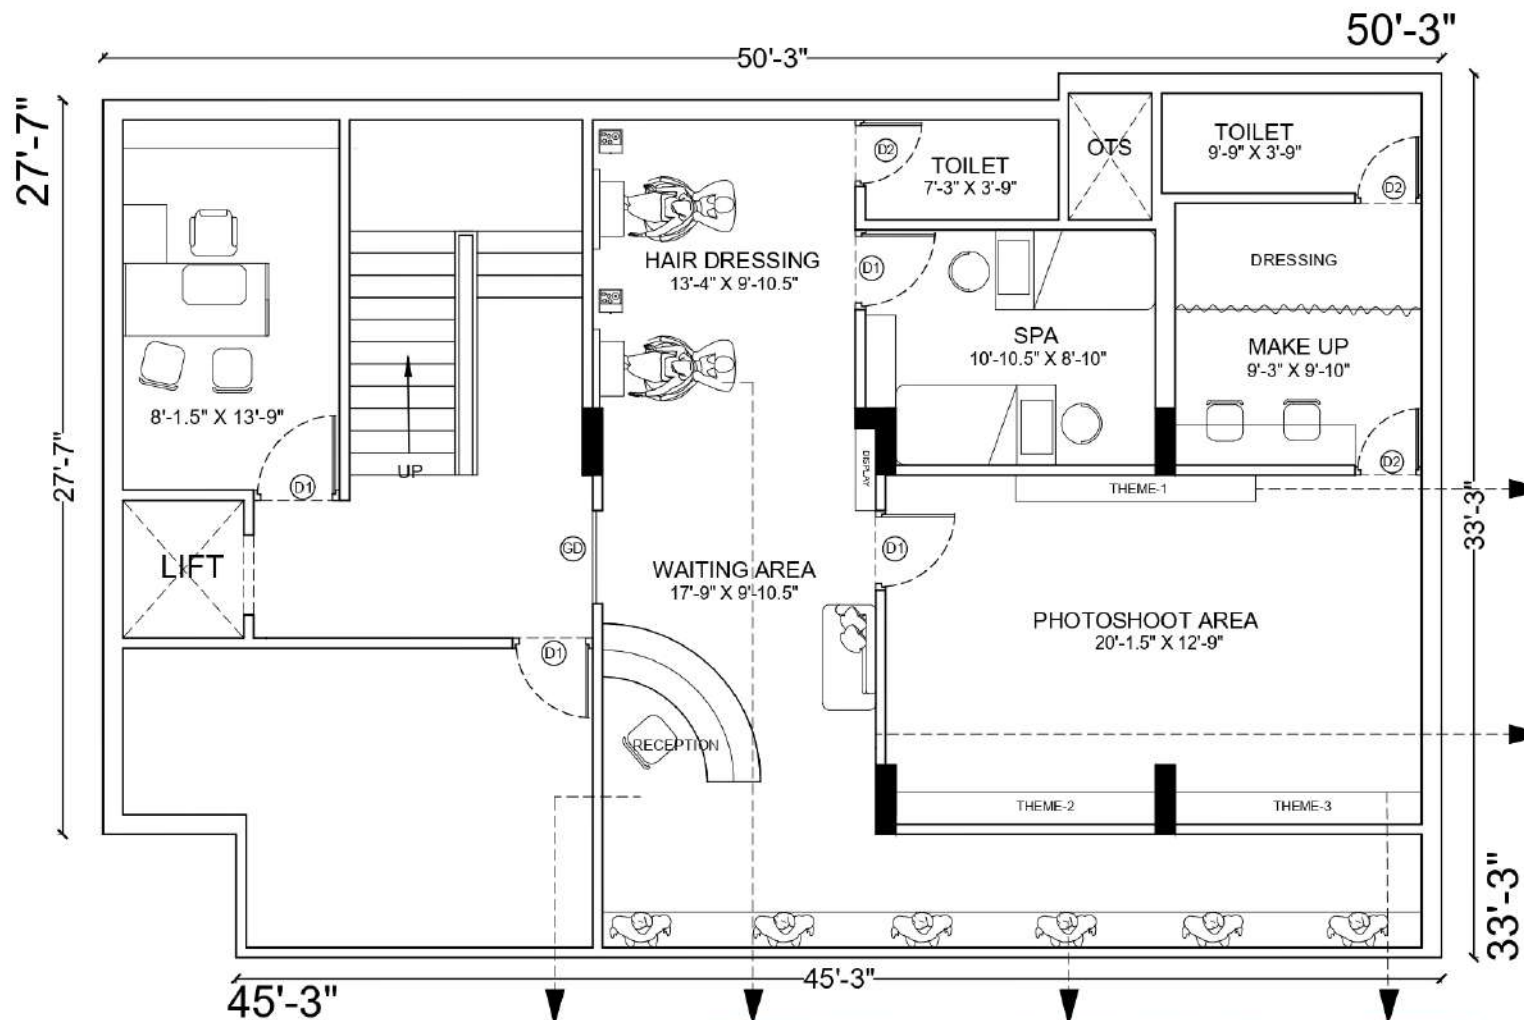

LEGEND:


- (GD) - GLASS DOOR
- (D1) - ENTRANCE DOOR
- (D2) - TOILET DOOR

OPTION - 3

PROJECT :

PROPOSED INTERIORS FOR
Mr.NALLI SHRAVAN
 AT WEST MAMBALAM ,CHENNAI

DIRECTION

 

DRAWING TITLE :

FIRST FLOOR PLAN


FILE NALLI SHRAVAN	JOB NO. 954 - 22	DRAWING NO. SCHEME - 3	DATE: 18-08-22
SCALE 1" = 4' 0"	DRAWN: V.SHABARI SHREE	ARCHITECT: M. ASOK KUMAR	
FILE: D:\GRID\954-22 NALLI SHRAVAN-PLAN			

ARCHITECTS:




THE GRID ARCHITECTS
 65, Second Floor, JJ complex,
 Anna Nagar, Chennai - 600 040
 Ph.: 98848 21559 / 044 261 55559
 email: asok.architect@gmail.com


RECEPTION COUNTER PLAN

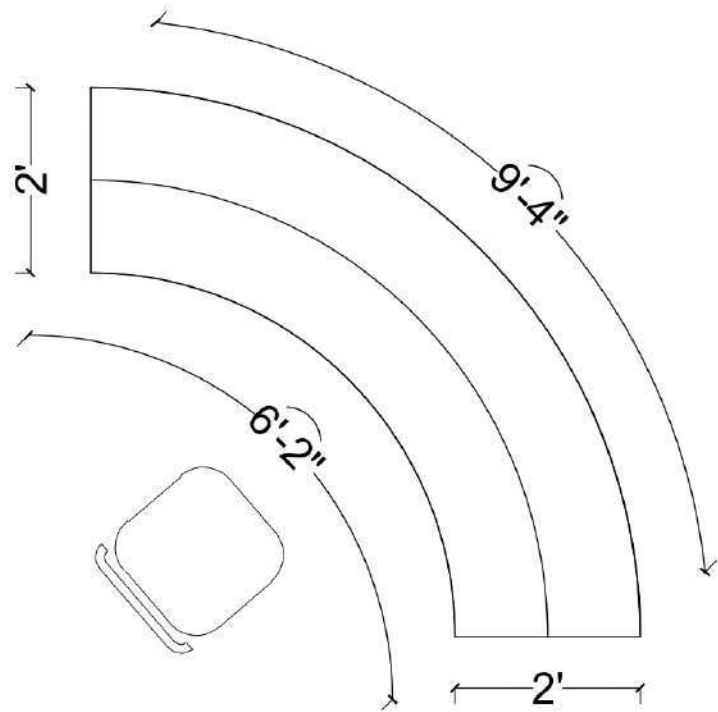


COLOR PALLETE

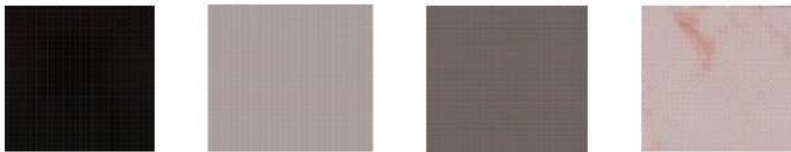

DETAIL-A

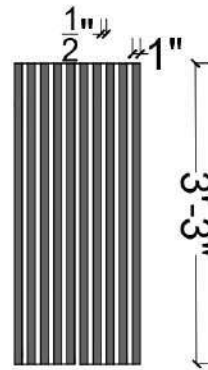

FRONT ELEVATION

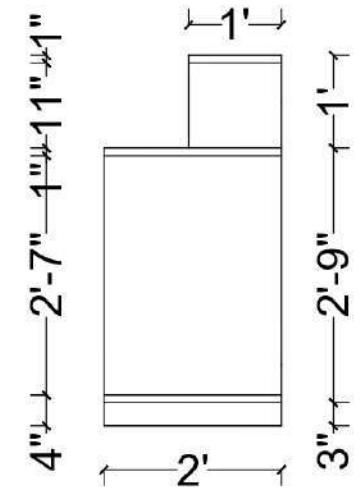

SIDE VIEW

PROJECT:

FURNITURE DETAIL FOR

Mr.NALLI SHRAVAN

AT WEST MAMBALAM ,CHENNAI

DRAWING TITLE:

Furniture Detail - RECEPTION TABLE

FILE: NALLI SHRAVAN	JOB NO: 954 - 22	DRAWING NO: SCHEME - 2	DATE: 13-08-2022
SCALE: 1" = 4' 0"	DRAWN: V.SHABARI SHREE	ARCHITECT: M. ASOK KUMAR	
FILE: D:\GRID\919-22 NALLI SHRAVAN-FURNITURE DETAIL			

ARCHITECTS:



THE GRID ARCHITECTS

65, Second Floor, JJ complex,
Anna Nagar, Chennai - 600 040
Ph: 98848 21559 / 044 261 55559
email: asok.architect@gmail.com

ELEVATIONS FOR EXISTING BUILDINGS

- CONTRIBUTION : ➤ ELEVATION (3D) FOR
MRS VALLI
- ELEVATION (3D) FOR
MR SRIDHARAN





PROPOSED RESIDENCE FOR
MRS. VALLI

