



SATHYABAMA

INSTITUTE OF SCIENCE AND TECHNOLOGY
(DEEMED TO BE UNIVERSITY)

Accredited with “A” grade by NAAC | 12B Status by UGC | Approved by AICTE

Jeppiaar Nagar, Rajiv Gandhi Salai, Chennai – 600 119

www.sathyabama.ac.in

SCHOOL OF BUILDING AND ENVIRONMENT
DEPARTMENT OF ARCHITECTURE
PRACTICAL TRAINING PORTFOLIO (SAR4063)
DEC 2022

Name of the Student : **SHALINI M**

Batch : **2019 - 2024**

Reg No. : **39210081**

Semester : **VII**



SATHYABAMA

INSTITUTE OF SCIENCE AND TECHNOLOGY
(DEEMED TO BE UNIVERSITY)

Accredited with "A" grade by NAAC | 12B Status by UGC | Approved by AICTE
Jeppiaar Nagar, Rajiv Gandhi Salai, Chennai – 600 119

www.sathyabama.ac.in

SCHOOL OF BUILDING AND ENVIRONMENT
DEPARTMENT OF ARCHITECTURE

VIVA-VOCE EXAMINATION

This is to certify that the practical training SAR 4063 is the work of **SHALINI M** who had undergone training in **NEST ARCHITECTURE & INTERIORS** and has been monitored by the continuous assessment during JUNE 2022 to NOVEMBER 2022.


Dr. Devyani Gangopadhyay
DEAN

Submitted for Viva voce Examination held on 13-12-2022


Internal Examiner


External Examiner





SATHYABAMA

INSTITUTE OF SCIENCE AND TECHNOLOGY
(DEEMED TO BE UNIVERSITY)

Accredited with "A" grade by NAAC | 12B Status by UGC | Approved by AICTE

Jeppiaar Nagar, Rajiv Gandhi Salai, Chennai – 600 119

www.sathyabama.ac.in

DECLARATION

I, **Shalini M**, by declaring that the Training Report **JUNE 2022 to NOVEMBER 2022** done by me under the guidance of **Ar. Monika Lakshmanan** is submitted in partial fulfillment of the requirements for the completion of a practical training session.

DATE : 13-12-2022

PLACE : Chennai

A handwritten signature in black ink, appearing to read 'Shalini'.

SIGNATURE OF CANDIDATE

ACKNOWLEDGEMENT

I am pleased to acknowledge my sincere thanks to the Board **of Management of SATHYABAMA** for their kind encouragement in doing this practical training and for completing it successfully. I am grateful to them.

I convey my thanks to **Dr. Devyani Gangopadhyay**, Dean, School of Building and Environment and **Ar.Sarath Chandra Kanth**, Design Chair, Department of Architecture for having been a constant source of support and encouragement.

I wish to express my thanks to all Teaching and Non-teaching staff members of the Department who were helpful in many ways for the completion of the project.

I also wish to thank **Ar. MONIKA LAKSHMANAN** , for the experience of interning at their firm

CONFIRMATION LETTER



NEST Architecture <nestarchitecture.in@gmail.com>

to me ▾

Dear Shalini

Congratulations

You have been selected to get trained here with us as an intern.

You can join the office on 14th at 11.00 am

All selected interns will have an orientation session with chief architect Monika Lakshmanan and you can collect your welcome kit a week later

JOINING LETTER



Dear Shalini M

This is in response to your application for internship with NEST Architecture and Interiors. We would like to extend heartiest congratulations on your selection for internship with NEST Architecture and Interiors based at Ashok Nagar, Chennai for a duration of SIX Months. Your internship will start from 14/06/2022 . You will be required to report to Ar.Monika Lakshmanan on your date of joining. Our team at NEST Architecture and Interiors is looking forward to have you work with us.

Trainee Details,
Shalini M
University Register number: 39210081
Sathyabama university of science and technology, chennai

NEST Architecture and Interiors
51A/64A, 53rd Street, 9th Ave, Ashok Nagar, Tamil Nadu 600083.

once again, congratulations to you on your selection and all the best for your endeavors.
Regards,

A handwritten signature in black ink, appearing to read "Monika", is placed above the printed name.

Monika Lakshmanan
Architect
CA/2018/99071
NEST Architecture and Interiors

BONAFIDE



SATHYABAMA

INSTITUTE OF SCIENCE AND TECHNOLOGY
(DEEMED TO BE UNIVERSITY)

Accredited "A" Grade by NAAC | 12B Status by UGC | Approved by AICTE

www.sathyabama.ac.in

Date: 16 June 2022

To whomsoever it may concern

As a part of the Academic requirement and the regulations of Sathyabama Institute of Science and Technology and the Council of Architecture, our student **SHALINI.M (39210081)** is required to undergo professional training from the month of June 2022, for a minimum span of 90 working days in her VII semester. The training has to be done under a senior registered architect with a minimum of 5 years of professional experience.

The student will have to submit a documentation report (supported with copies of work done by her, duly attested by the architect) of all the drawings and site related activities undertaken under the supervision of Principal architect at the end of training period to the institution. It is requested that **SHALINI.M (39210081)** may be given an opportunity to undergo training in your Architectural firm.

Kindly send an appointment letter to the undersigned stating that the student has been selected as a trainee in your esteemed office.

Thanking you

Dr. Devyani Gangopadhyay

Dean, School of Building and Environment

MONTHLY REPORT



Accredited "A" Grade by NAAC | 12B Status by UGC | Approved by AICTE
www.sathyabama.ac.in

DEPARTMENT OF ARCHITECTURE

PROFESSIONAL PRACTICAL TRAINING REPORT 2022

(Continuous progress report of the trainee architect for the period of One month in the office to submitted to HOD by the Trainee in Charge of the Organization)

- Name of the office / organization : **NEST**
Architecture and Interiors
51A/64, 53rd St, 9th Ave, Ashok Nagar,
Chennai - 83
Ph: +91-7010485719
- Address & Contact Number :
- Name of the student : **SHALINI . M**
- Duration : From **14.06.2022** To **13.07.22**
- Total No. of days :

6. Evaluation of Performance criteria shall be on

* Note: Kindly grade the student as per his/her overall performance in the office during the assessment month which will be converted to the allotted 90 marks by the department.

Description of works	Excellent	Good	Fair	Poor	NA
Understanding of office culture	✓				
Participation in the office	✓				
Reading of drawings	✓				
Presentation Techniques		✓			
Model making works					✓
Understanding of construction details		✓			
Drafting Skills (Manual / Computer)			✓		
Site Supervision / Discussion with clients		✓			
Adherence to Time schedule		✓			
Other computer skills			✓		
File and Office Maintenance		✓			
Coordination with other consultants	✓				
Overall Grading*	B				

(A-9.0, B-8.0, C-7.0, D-6.0, E-5.0)



SATHYABAMA
INSTITUTE OF SCIENCE AND TECHNOLOGY
(DEEMED TO BE UNIVERSITY)

Accredited "A" Grade by NAAC | 12B Status by UGC | Approved by AICTE
www.sathyabama.ac.in

7. Any other Remarks : *Very fast learner, has to develop software skills & have to be much faster.*

8. Signature of the:
Head of the Office
/ Organization
(With Seal)

For NEST ARCHITECTURE AND INTERIORS

[Signature]

MONTHLY REPORT



SATHYABAMA

INSTITUTE OF SCIENCE AND TECHNOLOGY
(DEEMED TO BE UNIVERSITY)

Accredited "A" Grade by NAAC | 12B Status by UGC | Approved by AICTE

www.sathyabama.ac.in

DEPARTMENT OF ARCHITECTURE

PROFESSIONAL PRACTICAL TRAINING REPORT 2022

(Continuous progress report of the trainee architect for the period of One month in the office to submitted to HOD by the Trainee In Charge of the Organization)

1. Name of the office / organization : NEST ARCHITECTURE AND INTERIORS
2. Address & Contact Number : 51A, 53rd Street, 9th Ave, Ashok Nagar
Chennai - 600083
3. Name of the student : SHAUNI.M
4. Duration : From 14.01.2022 To 13.08.2022
5. Total No. of days : 24

6. Evaluation of Performance criteria shall be on

* Note: Kindly grade the student as per his/her overall performance in the office during the assessment month which will be converted to the allotted 90 marks by the department.

Description of works	Excellent	Good	Fair	Poor	NA
Understanding of office culture		✓			
Participation in the office	✓				
Reading of drawings		✓			
Presentation Techniques		✓			
Model making works		✓			
Understanding of construction details	✓				
Drafting Skills (Manual / Computer)	✓				
Site Supervision / Discussion with clients		✓			
Adherence to Time schedule	✓				
Other computer skills		✓			
File and Office Maintenance		✓			
Coordination with other consultants	✓				
Overall Grading*	B				

(A - 9.0, B - 8.0, C - 7.0, D - 6.0, E - 5.0)



SATHYABAMA

INSTITUTE OF SCIENCE AND TECHNOLOGY
(DEEMED TO BE UNIVERSITY)

Accredited "A" Grade by NAAC | 12B Status by UGC | Approved by AICTE

www.sathyabama.ac.in

7. Any other Remarks : having good co-ordination & teamwork to complete the work and interested in learning new concepts. Need to improve on analyzing the detail drawings.
8. Signature of the:
Head of the Office
/ Organization
(With Seal)

From, 
O NEST
Architecture and Interiors
51A/64, 53rd St, 9th Ave, Ashok Nagar,
Chennai - 83
Ph: +91-7010485719

MONTHLY REPORT



Accredited "A" Grade by NAAC | 12B Status by UGC | Approved by AICTE
www.sathyabama.ac.in

DEPARTMENT OF ARCHITECTURE

PROFESSIONAL PRACTICAL TRAINING REPORT 2022

(Continuous progress report of the trainee architect for the period of One month in the office to submitted to HOD by the Trainee in Charge of the Organization)

1. Name of the office / organization :

From, **NEST**
Architecture and Interiors
51A/64, 53rd St, 9th Ave, Ashok Nagar,
Chennai - 83
Ph: +91-7010485719
2. Address & Contact Number :
3. Name of the student : Shalini. M.
4. Duration : From 14.08.2022 To 13.09.2022
5. Total No. of days : 21

6. Evaluation of Performance criteria shall be on

* Note: Kindly grade the student as per his/her overall performance in the office during the assessment month which will be converted to the allotted 90 marks by the department.

Description of works	Excellent	Good	Fair	Poor	NA
Understanding of office culture	✓				
Participation in the office	✓				
Reading of drawings	✓				
Presentation Techniques	✓				
Model making works					✓
Understanding of construction details		✓			
Drafting Skills (Manual / Computer)		✓			
Site Supervision / Discussion with clients		✓			
Adherence to Time schedule		✓			
Other computer skills		✓			
File and Office Maintenance		✓			
Coordination with other consultants	✓				
Overall Grading*	<u>B</u>				

(A-9.0, B-8.0, C-7.0, D-6.0, E-5.0)



SATHYABAMA
INSTITUTE OF SCIENCE AND TECHNOLOGY
(DEEMED TO BE UNIVERSITY)

Accredited "A" Grade by NAAC | 12B Status by UGC | Approved by AICTE
www.sathyabama.ac.in

7. Any other Remarks : Good learner, need to learn new softwares

8. Signature of the:
Head of the Office
/ Organization
(With Seal)

A. S. Ika



MONTHLY REPORT



SATHYABAMA

INSTITUTE OF SCIENCE AND TECHNOLOGY

(DEEMED TO BE UNIVERSITY)

Accredited "A" Grade by NAAC | 12B Status by UGC | Approved by AICTE

www.sathyabama.ac.in

DEPARTMENT OF ARCHITECTURE

PROFESSIONAL PRACTICAL TRAINING REPORT 2022

(Continuous progress report of the trainee architect for the period of One month in the office to submitted to HOD by the Trainee in Charge of the Organization)

1. Name of the office / organization : From, **NEST**
Architecture and Interiors
51A/64, 53rd St, 9th Ave, Ashok Nagar,
Chennai - 83
Ph: +91-7010485719
2. Address & Contact Number :
3. Name of the student : *Shalini. M*
4. Duration : From *14.09.2022* To *15.10.2022*
5. Total No. of days : *24*

6. Evaluation of Performance criteria shall be on

* Note: Kindly grade the student as per his/her overall performance in the office during the assessment month which will be converted to the allotted 90 marks by the department.

Description of works	Excellent	Good	Fair	Poor	NA
Understanding of office culture	✓				
Participation in the office	✓				
Reading of drawings	✓				
Presentation Techniques	✓				
Model making works					✓
Understanding of construction details	✓				
Drafting Skills (Manual / Computer)		✓			
Site Supervision / Discussion with clients		✓			
Adherence to Time schedule	✓				
Other computer skills		✓			
File and Office Maintenance		✓			
Coordination with other consultants	✓				
Overall Grading*	<i>A</i>				

(A - 9.0, B - 8.0, C - 7.0, D - 6.0, E - 5.0)



SATHYABAMA

INSTITUTE OF SCIENCE AND TECHNOLOGY

(DEEMED TO BE UNIVERSITY)

Accredited "A" Grade by NAAC | 12B Status by UGC | Approved by AICTE

www.sathyabama.ac.in

7. Any other Remarks : *Has Interest in Learning Good improvement*

8. Signature of the:
Head of the Office
/ Organization
(With Seal)



WORK DIARY

INTERNSHIP TRAINING 2022 (JULY-OCTOBER) NEST ARCHITECTURE & INTERIORS (Address -51A/64A, Back side, 53rd Street, 9th Ave, Ashok Nagar, Tamil Nadu 600083)

S.NO	MONTH	DATE	DAY	WORKS
DAY 1	JUNE	14-06-2022	TUESDAY	Project (1&7)-cad drawing-Wardrobe detail(Basic in feet and inches)
DAY 2	JUNE	15/06/2022	WEDNESDAY	Project (1&7)-cad drawing-Wardrobe detail(Basic in feet and inches)
DAY 3	JUNE	16/06/2022	THURSDAY	Project (1&7)-cad drawing-Wardrobe detail(Basic in feet and inches)
DAY 4	JUNE	17/06/2022	FRIDAY	canva learning
DAY 5	JUNE	18/06/2022	SATURDAY	canva practicing with old projects,material learning
DAY 6	JUNE	20/06/2022	MONDAY	Project (9,10)-LS-cad drawing,ppt(sign off docket),site ,CX confirmation
DAY 7	JUNE	21/06/2022	TUESDAY	Project (9,10)-LS-cad drawing,ppt(sign off docket),site ,CX confirmation
DAY 8	JUNE	22/06/2022	WEDNESDAY	Project (9,10)-LS-cad drawing,ppt(sign off docket),site visit
DAY 9	JUNE	23/06/2022	THURSDAY	Project (9,10)-LS-cad drawing,ppt(sign off docket),site visit
DAY 10	JUNE	24/06/2022	FRIDAY	Project (10,11)-LS-cad drawing,site visit ,CX confirmation
DAY 11	JUNE	25/06/2022	SATURDAY	Project (10,11)-LS-cad drawing,site visit ,CX confirmation
DAY 12	JUNE	27/06/2022	MONDAY	Project (10,11)-LS-cad drawing,site visit ,CX confirmation
DAY 13	JUNE	28/06/2022	TUESDAY	Project (10,11)-LS-cad drawing,site visit ,CX confirmation
DAY 14	JUNE	29/06/2022	WEDNESDAY	Project 1-cad drawing-Electrical point marking ,CX meeting
DAY 15	JUNE	30/06/2022	THURSDAY	Project 1-cad drawing-Electrical point marking ,CX confirmation for drawings
DAY 16	JULY	01/07/2022	FRIDAY	Project 1-cad drawing-Electrical point marking ,CX confirmation for drawings
DAY 17	JULY	04/07/2022	MONDAY	Project 3-site measurement visit
DAY 18	JULY	05/07/2022	TUESDAY	Project 3-site measurement drawings(all floor plans)
DAY 19	JULY	06/07/2022	WEDNESDAY	Project 3-site measurement drawings(all floor plans)
DAY 20	JULY	08/07/2022	FRIDAY	Project 3-site measurement drawings(all floor plans)
DAY 21	JULY	09/07/2022	SATURDAY	LS-bijukumar, basic design, 3d view,canva drawings
DAY 22	JULY	11/07/2022	MONDAY	Project (1&7)-cad drawing-Wardrobe detail(Basic in feet and inches)
DAY 23	JULY	14/07/2022	THURSDAY	Project (1&7)-cad drawing-Wardrobe detail(Basic in feet and inches)
DAY 24	JULY	15/07/2022	FRIDAY	client handling and material choosing , reference images to design
DAY 25	JULY	16/07/2022	SATURDAY	Project (11)-LS-site production visit
DAY 26	JULY	20/07/2022	WEDNESDAY	Project 6-cad drawings,site visits,cx confirmation,ppt
DAY 27	JULY	22/07/2022	FRIDAY	Project 6-cad drawings,site visits,cx confirmation,ppt
DAY 28	JULY	23/07/2022	SATURDAY	Project 6-cad drawings,site visits,cx confirmation,ppt,changes updation
DAY 29	JULY	25/07/2022	MONDAY	Project 6-cad drawings,site visits,cx confirmation,ppt,changes updation
DAY 30	JULY	26/07/2022	TUESDAY	Project 6-cad drawings,site visits,cx confirmation,ppt(sign off docket)
DAY 31	JULY	27/07/2022	WEDNESDAY	Project 11-cad drawings,site visits,cx confirmation,ppt(sign off docket)
DAY 32	JULY	28/07/2022	THURSDAY	Project 3-CX quotation
DAY 33	JULY	29/07/2022	FRIDAY	Project 11-cad drawings,site visits,cx confirmation,ppt(sign off docket)changes
DAY 34	JULY	30/07/2022	SATURDAY	Project 2-plan with reference of site images
DAY 35	AUG	01/08/2022	MONDAY	Project 11-cad drawings,site visit KOM,MOM,SITE VALIDATION
DAY 36	AUG	02/08/2022	TUESDAY	Project 11-cad drawings,site visits,cx confirmation,ppt(sign off docket)changes
DAY 37	AUG	03/08/2022	WEDNESDAY	Project 4-cad drawings(plan)
DAY 38	AUG	04/08/2022	THURSDAY	Project 4-cad drawings
DAY 39	AUG	05/08/2022	FRIDAY	kumar LS -cad drawings,site visit ,PPT
DAY 40	AUG	06/08/2022	SATURDAY	LS-anirudhu kitchen canva drawing and ppt
DAY 41	AUG	08/08/2022	MONDAY	Learned xl qoutation(BOQ)
DAY 42	AUG	09/08/2022	TUESDAY	Project 12-LS-canva drawings and 3d views, changes updation
DAY 43	AUG	10/08/2022	WEDNESDAY	Project 12-LS-canva drawings and 3d views, changes updation
DAY 44	AUG	11/08/2022	THURSDAY	Project 12-LS-canva drawings and 3d views, changes updation
DAY 45	AUG	12/08/2022	FRIDAY	Project 12-LS-canva drawings and 3d views, changes updation
DAY 46	AUG	16/08/2022	TUESDAY	LS-sridevi kitchen ,cx confirmation for material choosing, sign off docket
DAY 47	AUG	17/08/2022	WEDNESDAY	Project 13-LS-cad drawing,ppt(sign off docket),site ,CX confirmation

DAY 48	AUG	18/08/2022	THURSDAY	Project 13-LS-cad drawing,ppt(sign off docket),site ,CX confirmation
DAY 49	AUG	22/08/2022	MONDAY	Project 10-LS-cad drawing,site visit
DAY 50	AUG	23/08/2022	TUESDAY	Project 13-LS-cad drawing,site visit
DAY 51	AUG	24/08/2022	WEDNESDAY	Project 13-LS-cad drawing,ppt(sign off docket),site ,CX confirmation
DAY 52	AUG	25/08/2022	THURSDAY	Project 13-LS-cad drawing,ppt(sign off docket),site ,CX confirmation
DAY 53	AUG	26/08/2022	FRIDAY	project 6 pooja unit options skp
DAY 54	AUG	27/08/2022	SATURDAY	LS - praksham kitchen site visit for KOM
DAY 55	AUG	29/08/2022	MONDAY	LS - praksham kitchen site visit for MOM ,SITE VALIDATION
DAY 56	AUG	30/08/2022	TUESDAY	LS - vishnu -kitchen,wardrobe design,false ceiling reference images
DAY 57	SEPT	01/09/2022	THURSDAY	LS - vishnu -kitchen,wardrobe design,false ceiling reference images
DAY 58	SEPT	02/09/2022	FRIDAY	LS - vishnu -kitchen,wardrobe design,false ceiling reference images
DAY 59	SEPT	03/09/2022	SATURDAY	Reference image for false ceiling design
DAY 60	SEPT	05/09/2022	MONDAY	reference images for tv unit design
DAY 61	SEPT	07/09/2022	WEDNESDAY	LS- jeni and vimal wardrobe design , ppt
DAY 62	SEPT	08/09/2022	THURSDAY	LS- jeni and vimal wardrobe design , ppt
DAY 63	SEPT	09/09/2022	FRIDAY	Reference image for compound wall design
DAY 64	SEPT	10/09/2022	SATURDAY	LS- rajesh ppt,canva drawings,3d views
DAY 65	SEPT	11/09/2022	SUNDAY	LS- bharath ram , canva drawings, 3d views
DAY 66	SEPT	13/09/2022	TUESDAY	LS- bharath ram , canva drawings, 3d views
DAY 67	SEPT	14/09/2022	WEDNESDAY	LS-sivakumar Tv unit, ppt,canva drawings,3d views
DAY 68	SEPT	15/09/2022	THURSDAY	LS-sivakumar Tv unit, ppt,canva drawings,3d views
DAY 69	SEPT	16/09/2022	FRIDAY	LS-sivakumar Tv unit, ppt,canva drawings,3d views
DAY 70	SEPT	17/09/2022	SATURDAY	Sivaram tamber unit design CX confirmation for site visit
DAY 71	SEPT	19/09/2022	MONDAY	Sivaram tamber unit design CX confirmation for site visit , factory team
DAY 72	SEPT	20/09/2022	TUESDAY	Sivaram tamber unit design CX confirmation for site visit,factory team
DAY 73	SEPT	21/09/2022	WEDNESDAY	Project 5-cad drawing,skp files, material choosing ,ppt
DAY 74	SEPT	22/09/2022	THURSDAY	Project 5-cad drawing,skp files, material choosing ,
DAY 75	SEPT	23/09/2022	FRIDAY	Project 5-cad drawing,skp files
DAY 76	SEPT	24/09/2022	SATURDAY	Project 5-cad drawing,skp files
DAY 77	SEPT	26/09/2022	MONDAY	Project 12-canva drawings,ppt, 3d views
DAY 78	SEPT	27/09/2022	TUESDAY	Project 8-site visit,thoraiakkam
DAY 79	SEPT	28/09/2022	WEDNESDAY	Project 8-cad drawing, skp file ,CX confirmation for drawings
DAY 80	OCT	29/09/2022	THURSDAY	Project 8-cad drawing, skp file ,CX confirmation for drawings
DAY 81	OCT	30/09/2022	FRIDAY	Project 8-site visit,thoraiakkam
DAY 82	OCT	01/10/2022	SATURDAY	site visit for sridevi electrical point marking
DAY 83	OCT	03/10/2022	MONDAY	Project 14-cad drawing,CX confirmation for drawings, material choosing ,ppt
DAY 84	OCT	06/10/2022	THURSDAY	Project 14-cad drawing,CX confirmation for drawings, material choosing ,ppt
DAY 85	OCT	07/10/2022	FRIDAY	Project 8-cad drawing, skp file ,CX confirmation for drawings
DAY 86	OCT	08/10/2022	SATURDAY	learning of new materials in market
DAY 87	OCT	10/10/2022	MONDAY	Project 8-cad drawing, skp file ,CX confirmation for drawings
DAY 88	OCT	11/10/2022	TUESDAY	Project 8-cad drawing, skp file ,CX confirmation for drawings
DAY 89	OCT	12/10/2022	WEDNESDAY	Project 8-cad drawing, skp file ,CX confirmation for drawings
DAY 90	OCT	13/10/2022	THURSDAY	Project 15-cad drawing,CX confirmation for drawings, material choosing ,ppt
DAY 91	OCT	14/10/2022	FRIDAY	Project 15-cad drawing,CX confirmation for drawings, material choosing ,ppt
DAY 92	OCT	15/10/2022	SATURDAY	Project 15-cad drawing,CX confirmation for drawings, material choosing ,ppt

CONSOLIDATED CERTIFICATE



NEST
ARCHITECTURE AND INTERIORS

www.nestarchitecture.in
+91-7010485719
GSTIN: 33AUHPL3527C1Z1
nestarchitecture.in@gmail.com



nestarchitecture.in

To,

The Director,

SATHYABAMA UNIVERSITY OF SCIENCE AND TECHNOLOGY,
CHENNAI.

SUB: – INTERNSHIP – COMPLETION CERTIFICATE.

We are extremely glad to offer this **Completion certificate** for **MS.SHALINI M** Register No 39210081 from Sathyabama University of Science and Technology, Chennai, who had been our Trainee Architect from 14th JUNE 2022, for the period of **Three months**(92 Days).

She was very punctual and hardworking during her work tenure. She swiftly understood the base concept of various projects and worked accordingly. She has worked in various Technical Drawings. Her capability in handling the site is exceptional. She works very well with other members of the staff and has been a good team player always

We wish her all the very best for his career and future endeavours.

Name of the Organization	: Nest Architecture and Interiors
Year of Establishment	: 2017
Name of the Principal Architect	: Ar. Monika Lakshmanan
COA Registration No.	: CA/2018/99071
Years of Professional Standing	: 5 years

Signature of Principal Architect



Office Seal

51A/64A, 53RD ST, 9TH AVENUE, ASHOK NAGAR, CHENNAI-83.

TABLE OF CONTENTS

CHAPTER NO	TITLE	PAGE NO
1.0	ABOUT THE FIRM	15
1.1	PROJECT 1- Ganesh Builders	16
1.2	PROJECT 2- Gowtham Office	22
1.3	PROJECT 3- Karthikeyan Residence	24
1.4	PROJECT 4- Pranay Kitchen	29
1.5	PROJECT 5- Sivam Hospital	34
1.6	PROJECT 6- Sathiyar Residence(shoe rack)	38
1.7	PROJECT 7- Sukriti Residence	49
1.8	PROJECT 8-Sana Residence	51
1.9	PROJECT 9- LS-Mahalakshmi (kitchen)	55
1.10	PROJECT10- Deepa	60
1.11	PROJECT11-LS-Arul (wardrobe).....	73
1.12	PROJECT12-LS-Sachit Kumar (kitchen/Tv unit).....	79
1.13	PROJECT13-LS-Ganesan	84
1.14	PROJECT14-LS-Anu.....	88
1.15	PROJECT15-LS-Dhamodharan(TV unit).....	96

1.1 ABOUT THE FIRM:

NEST is a multidisciplinary team of young Architects and Designers who believes in Uniqueness in every design involved with creativity satisfying the user's needs. We strongly presume that Architecture Reflects the Way of Living. Our ultimate focus is the user and how they relate to a space, not only in their physical comfort but also their sense of belonging. As budding designers, we intend to integrate aesthetics with functionality.




IMAGINATIONS are not CREATED but built, so here we are NESTED to build your dreams. NEST is a multidisciplinary team of young Architects and Designers who believes Uniqueness in every design involved with creativity satisfying the user's needs. We strongly presume that Architecture Reflects the Way of Living. Our ultimate focus is the user and how they relate to a space, not only in terms of their physical comfort but also their sense of belonging.

As budding designers, we intend to integrate aesthetics with functionality. We wish to design a space wherein walking out prompts the need to enter again. Nest provides Design services in architecture, interior design, master planning, landscape and product design. We design a wide range of residential buildings – Villas, Individual residences, Row houses, Flats, Apartments, Townships, Gated communities – and commercial buildings – School, Showrooms, Hotel and Office complexes, etc. We DESIGN and also EXECUTE all the above buildings as well


01

GANESH BUILDERS

DESIGN: Wardrobe elevation drawings, Electrical point marking in floor plans ,refrence images according to Cx needs.

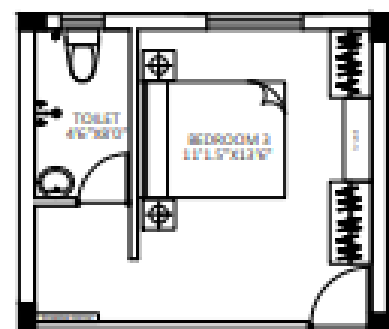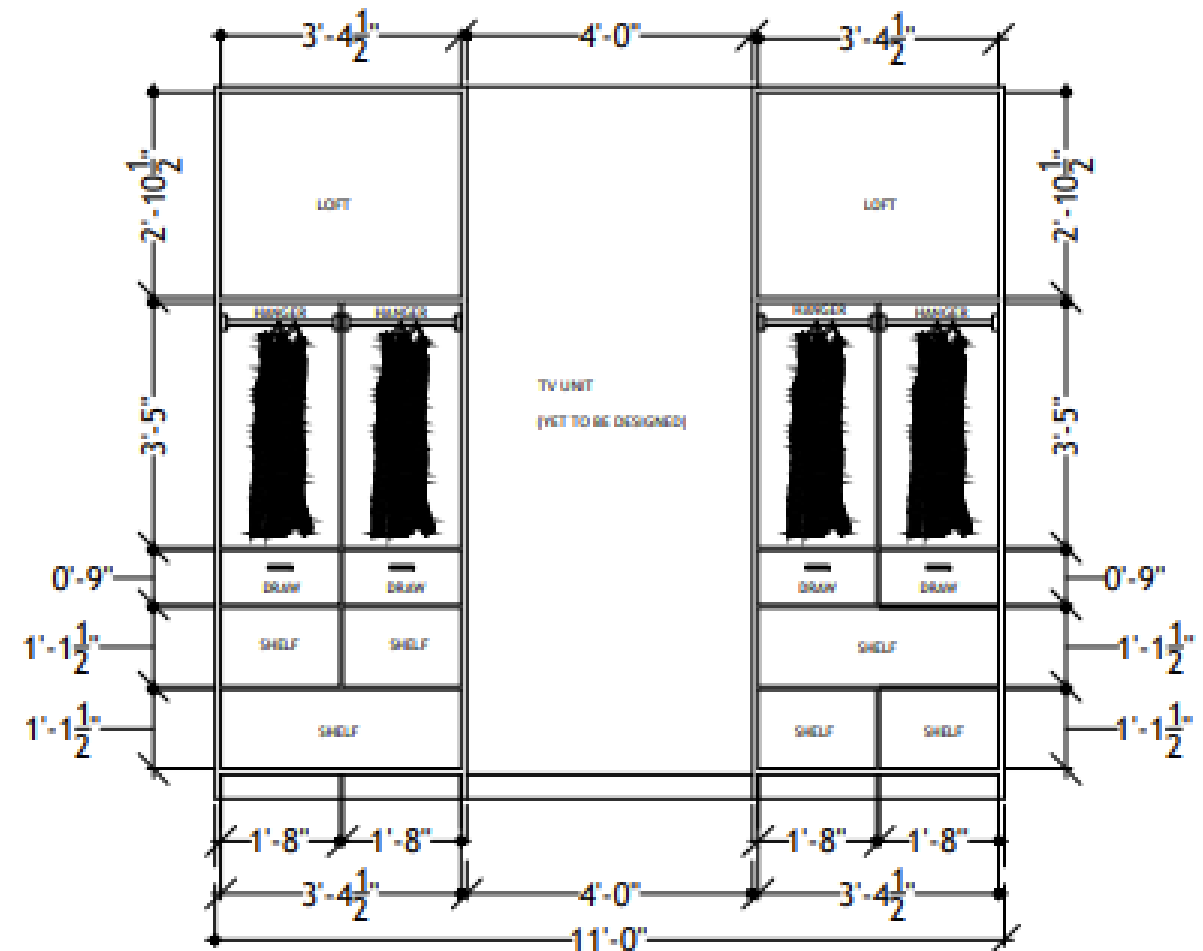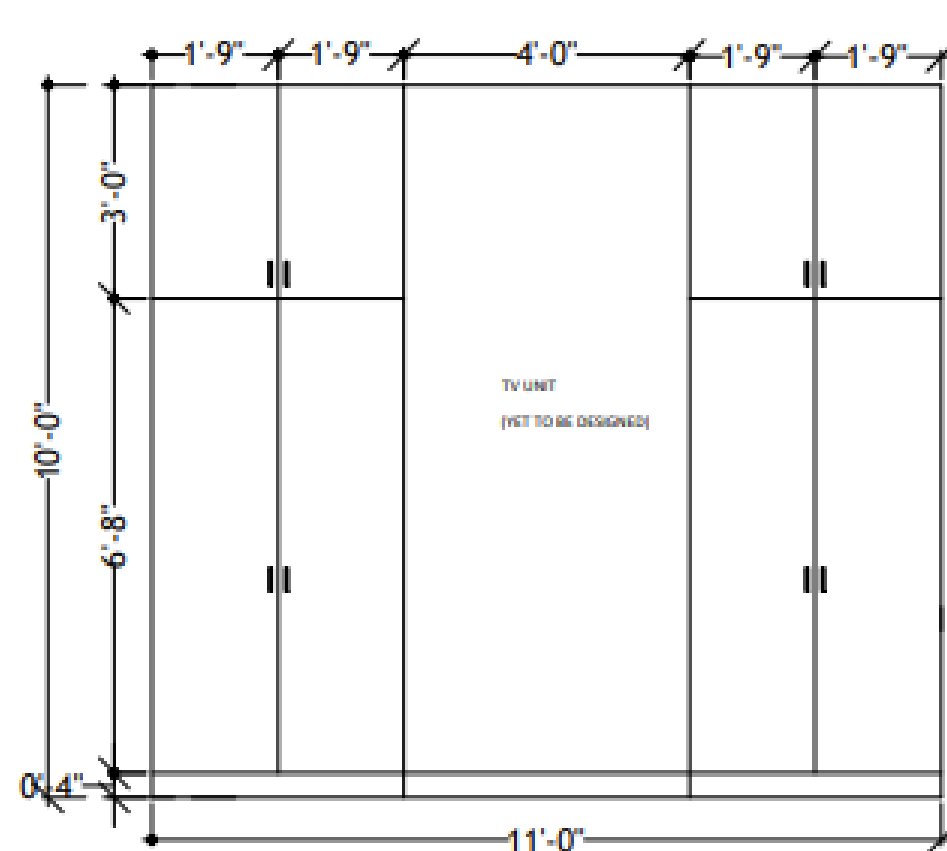

KEY PLAN

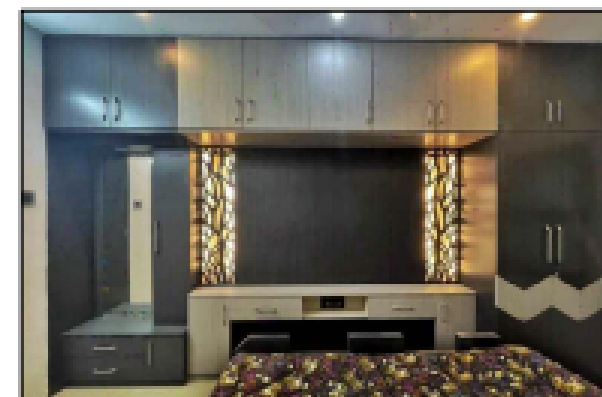

DRAWING TAG:

FF BEDROOM 02
WARDROBE DETAIL
PROJECT NAME:

GANESH BUILDERS

PROJECT LOCATION:

CHENNAI

PAGE NUMBER

1

Revision no:0

APPLICANT

Mr.GANESH

ISSUED ON :

15/06/2022


ISSUED TO :

Mr.GANESH

Drawn by : Shalini M

NOTE:

1. PRINT WILL BE ISSUED ONLY AFTER ADVANCE PAYMENT IS MADE
 2. (C) ALL RIGHTS RESERVED.
- DRAWINGS ARE SUBJECTED TO COPYRIGHTS, NO PART OF THE DRAWING MAY BE REPRODUCED, DISTRIBUTED OR TRANSMITTED IN ANY FORM WITHOUT PRIOR WRITTEN PERMISSION OF THE ARCHITECT.




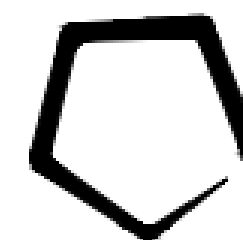


NEST

ARCHITECTURE & INTERIORS

Architect - Monika Lakshmanan

E-MAIL-nestarchitecture.in@gmail.com

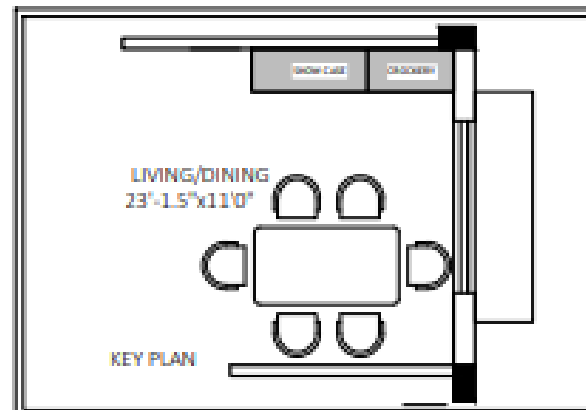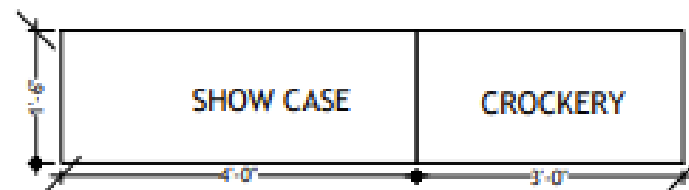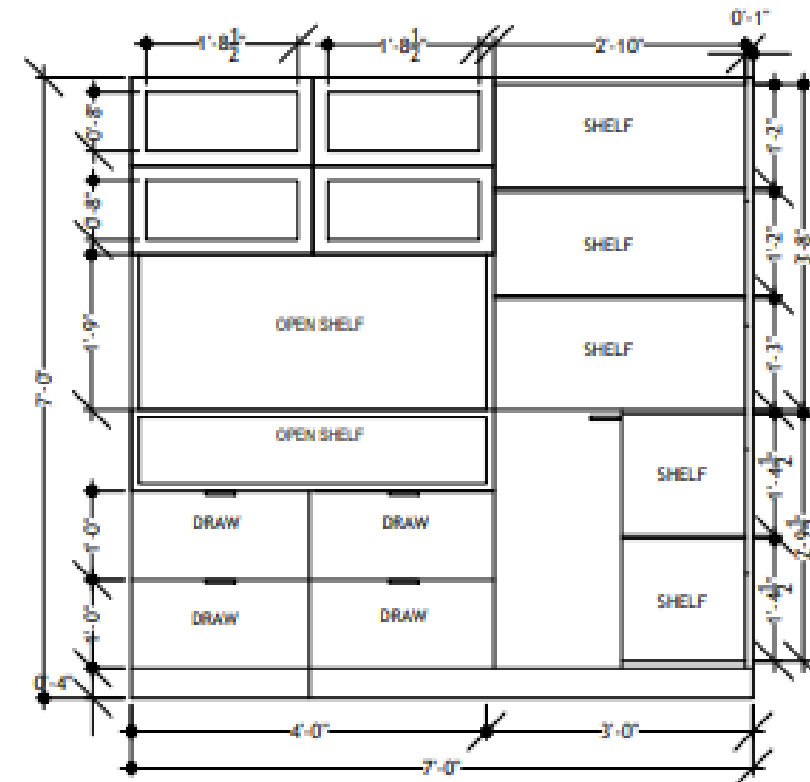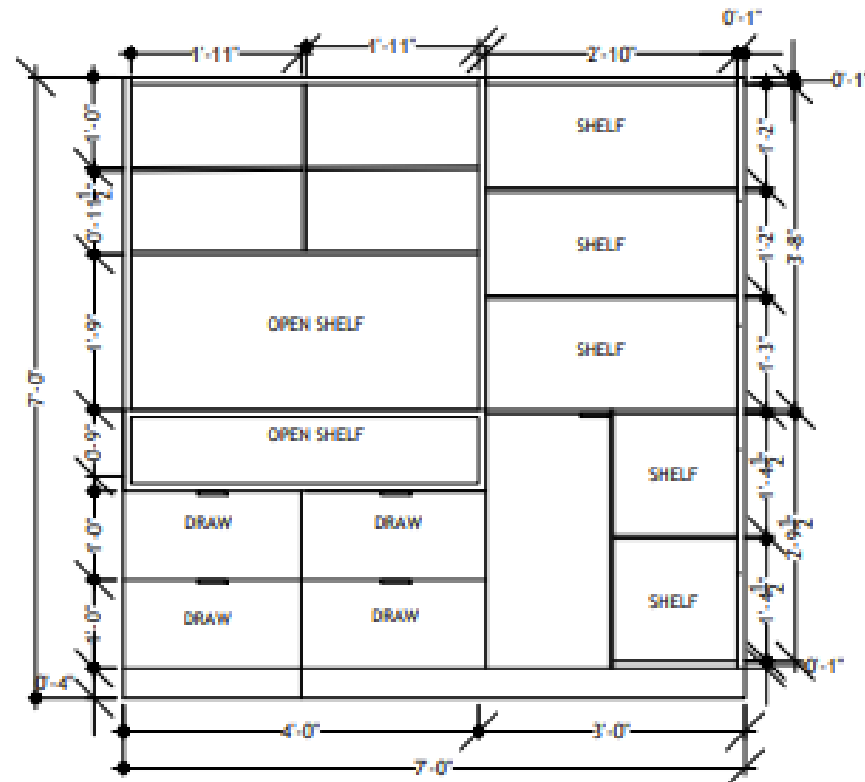


DRAWING TAG:
SHOWCASE CUM CROCKERY
2ND FLOOR
PROJECT NAME:
Mr.GANESH RESIDENCE
PROJECT LOCATION:
CHENNAI

PAGE NUMBER
2
Revision no:0

APPLICANT
Mr.GANESH
ISSUED ON :
27/06/2022
ISSUED TO :
Mr.GANESH


DRAWN BY- SHALINI.M

NOTE:
1. PRINT WILL BE ISSUED ONLY AFTER ADVANCE PAYMENT IS MADE
2. (C) ALL RIGHTS RESERVED. DRAWINGS ARE SUBJECT TO COPYRIGHTS, NO PART OF THE DRAWING MAY BE REPRODUCED, DISTRIBUTED OR TRANSMITTED IN ANY FORM WITHOUT PRIOR WRITTEN PERMISSION OF THE ARCHITECT.

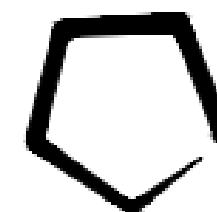

NEST

ARCHITECTURE & INTERIORS
Architect - Monika Lakshmanan
E-MAIL-nestarchitecture.in@gmail.com

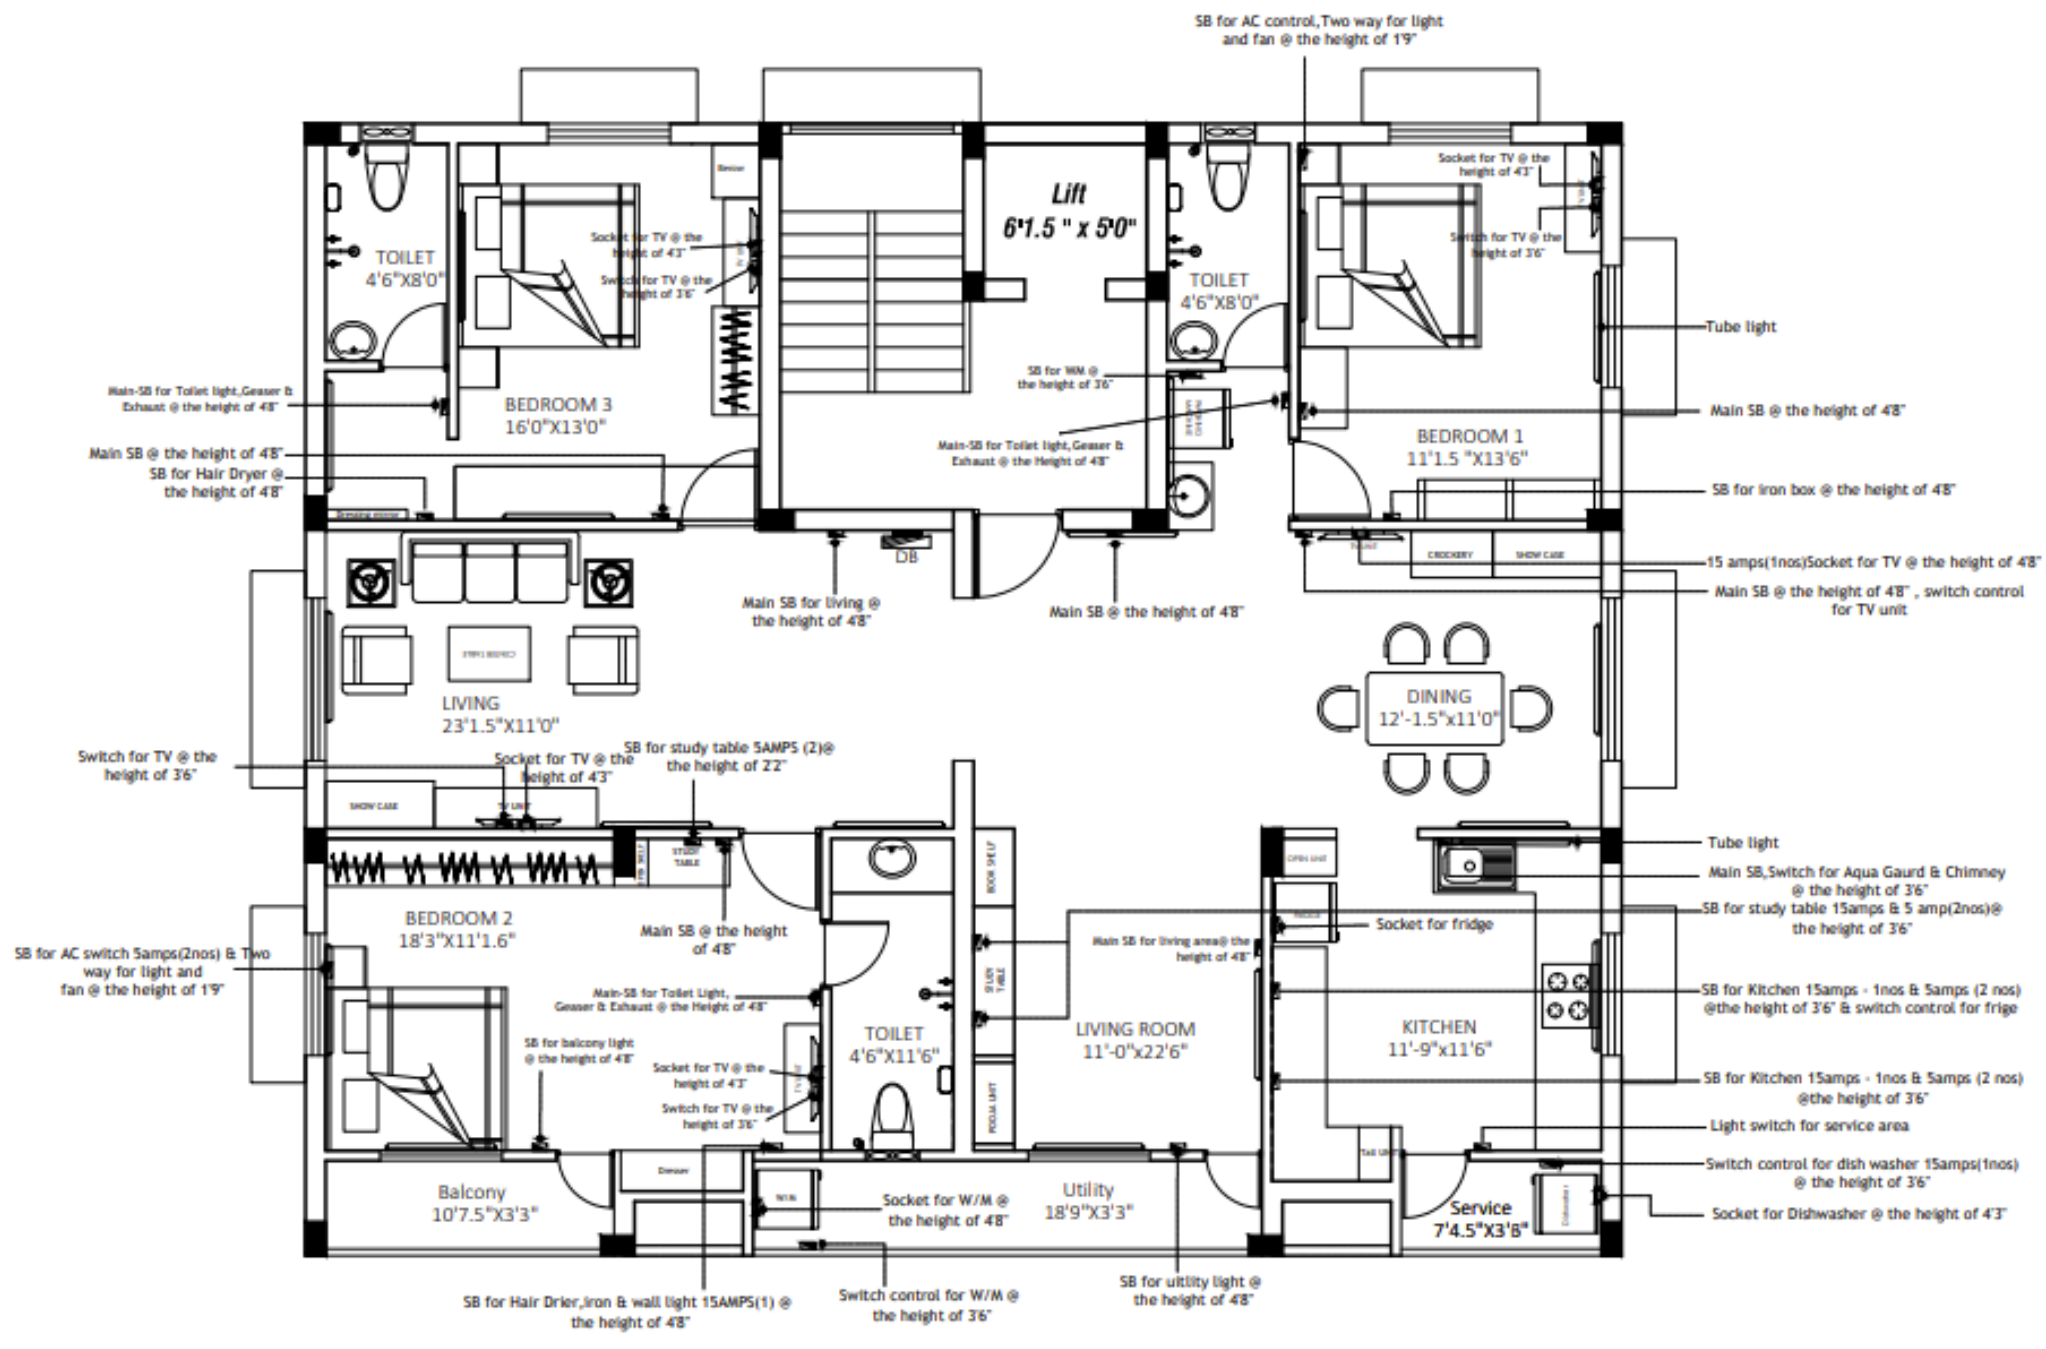

LEGEND	
SYMBOL	DESCRIPTION
	TUBE LIGHT
	EXHAUST FAN
	GEASER
	SWITCH BOARD
	DISTRIBUTION BOX
	SOCKET

DRAWING TAG:
FIRST FLOOR PLAN
PROJECT NAME:
Mr.GANESH RESIDENCE
PROJECT LOCATION:
CHENNAI

PAGE NUMBER

3

Revision no:0

APPLICANT
Mr.GANESH
ISSUED ON :
07/06/2022
ISSUED TO :
Mr.GANESH


All units are from FFL & till centre of SB

NOTE:
1. PRINT WILL BE ISSUED ONLY AFTER ADVANCE PAYMENT IS MADE
2. (C) ALL RIGHTS RESERVED.
DRAWINGS ARE SUBJECTED TO COPYRIGHTS, NO PART OF THE DRAWING MAY BE REPRODUCED, DISTRIBUTED OR TRANSMITTED IN ANY FORM WITHOUT PRIOR WRITTEN PERMISSION OF THE ARCHITECT.



NEST

ARCHITECTURE & INTERIORS
Architect - Monika Lakshmanan
E-MAIL-nestarchitecture.in@gmail.com

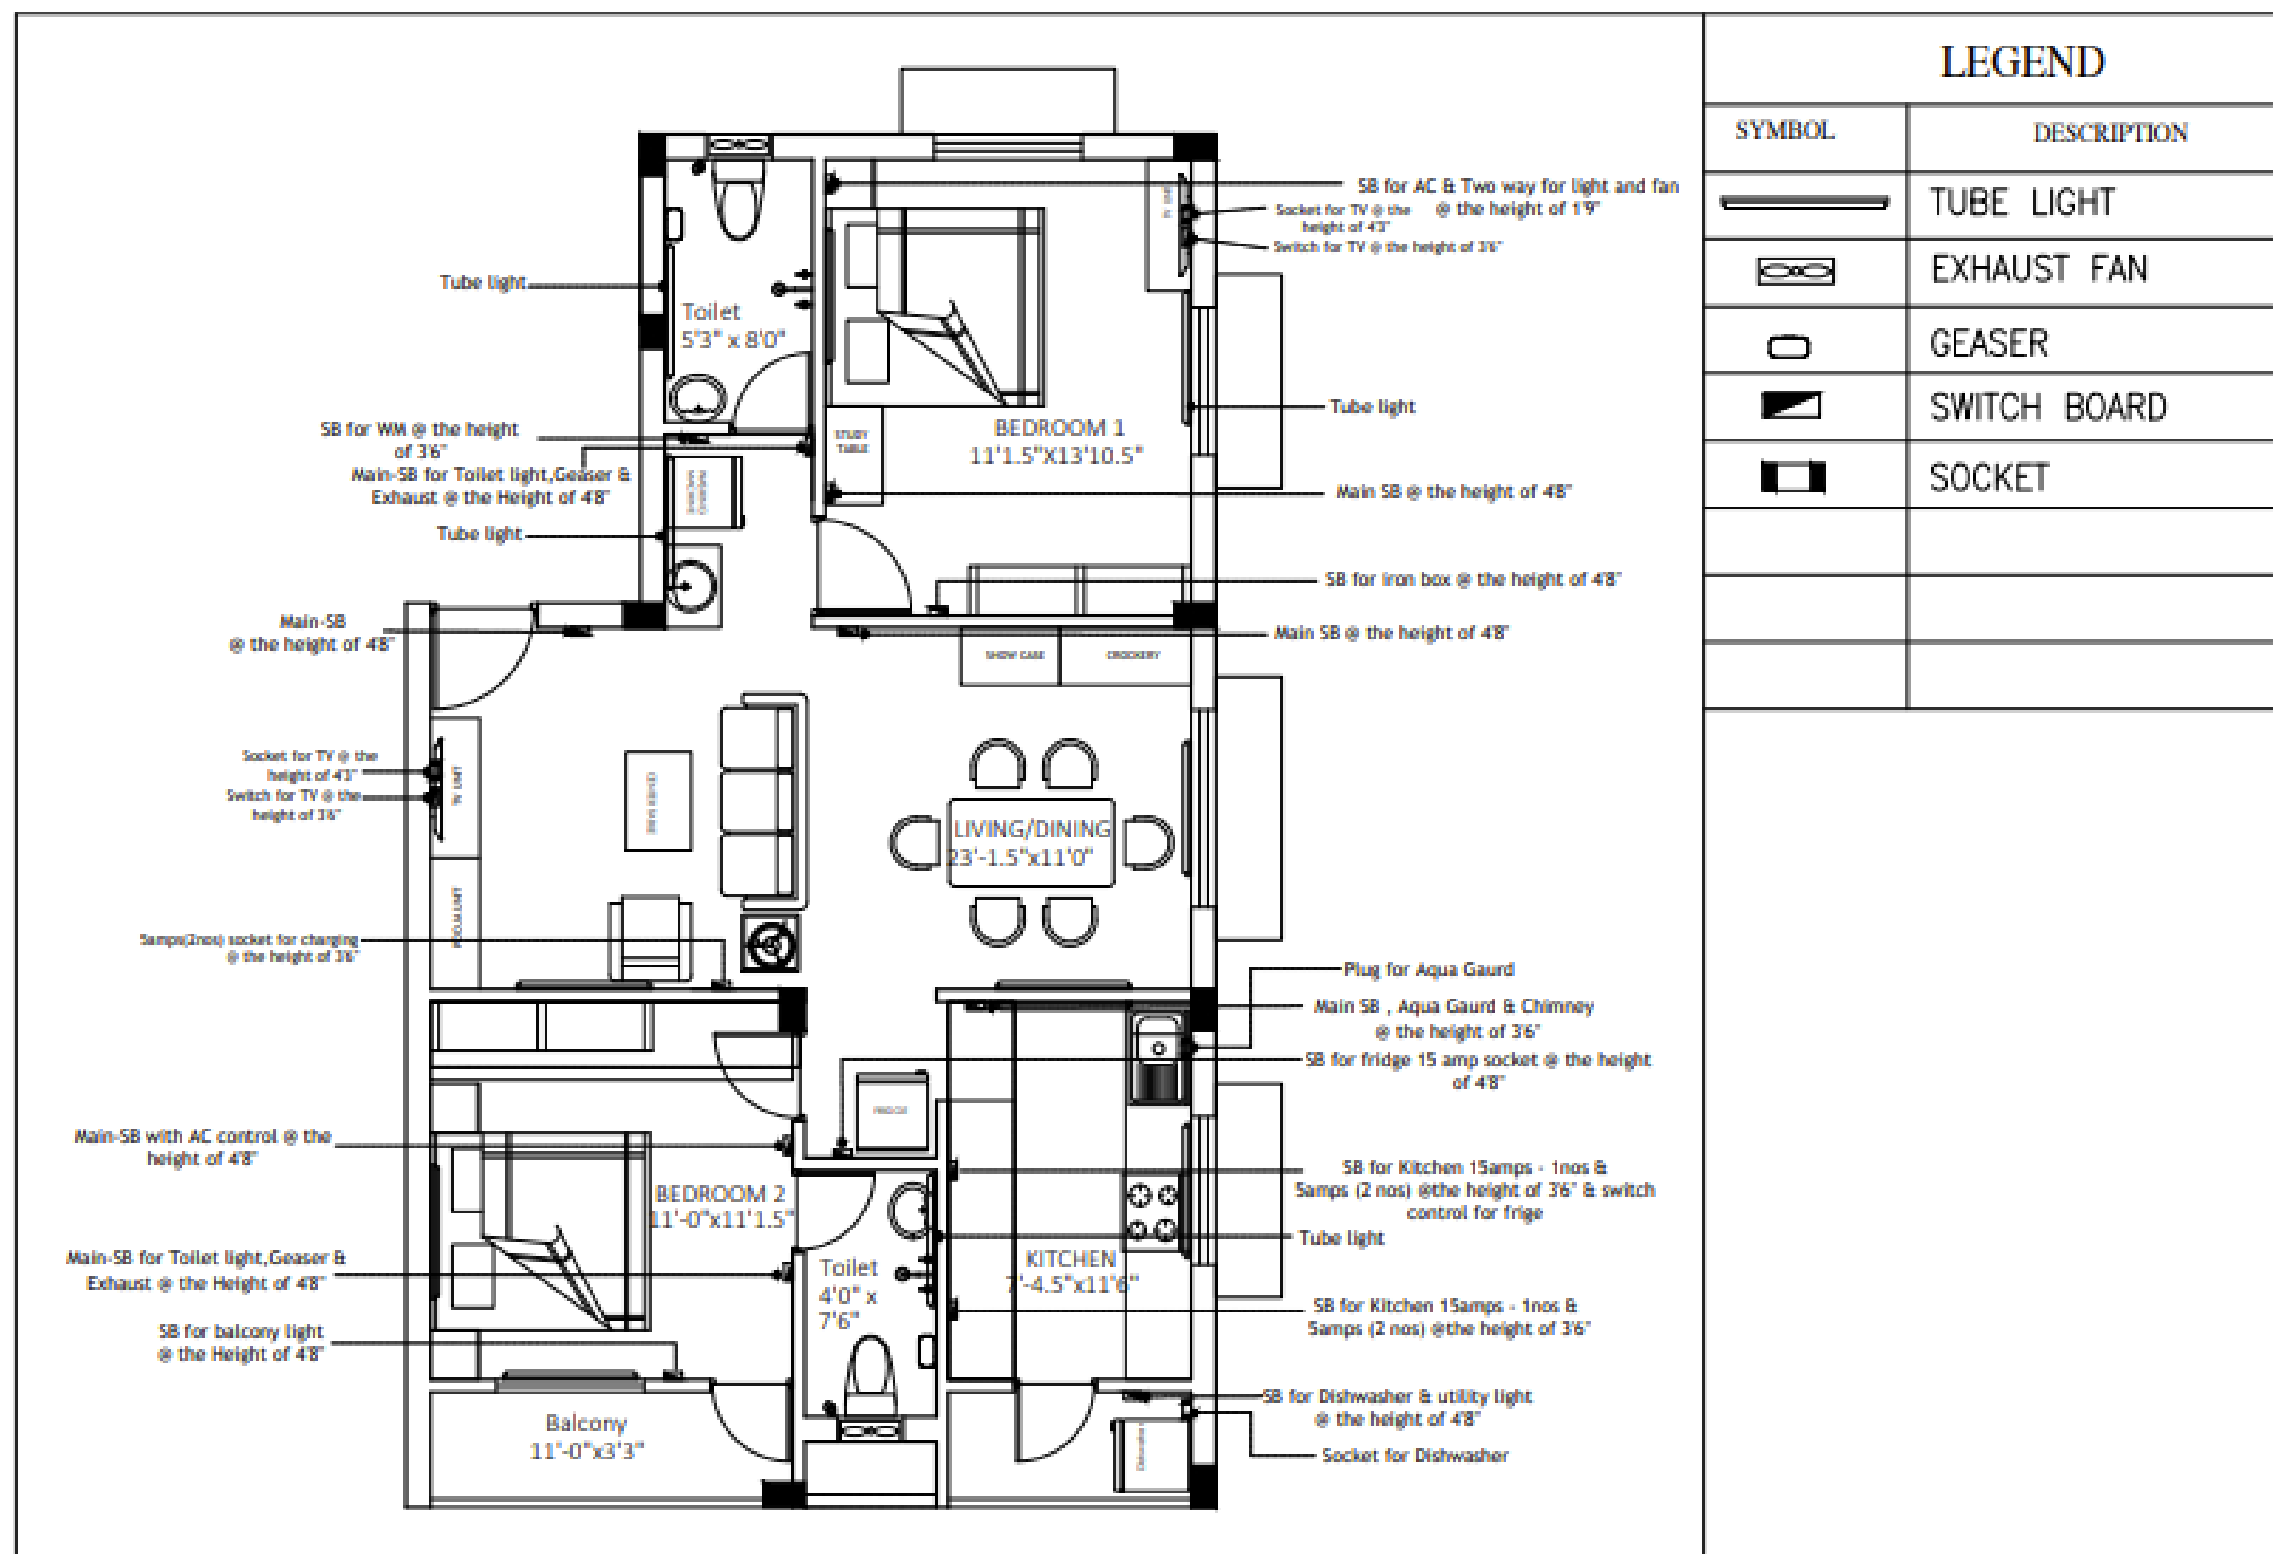

DRAWING TAG:
SECOND FLOOR PLAN
PROJECT NAME:
 Mr.GANESH RESIDENCE
PROJECT LOCATION:
 CHENNAI

PAGE NUMBER
4
 Revision no:0

APPLICANT
 Mr.GANESH
ISSUED ON :
 07/06/2022
ISSUED TO :
 Mr.GANESH



All units are from FFL & till centre of SB

NOTE:

1. PRINT WILL BE ISSUED ONLY AFTER ADVANCE PAYMENT IS MADE
2. (C) ALL RIGHTS RESERVED. DRAWINGS ARE SUBJECT TO COPYRIGHTS, NO PART OF THE DRAWING MAY BE REPRODUCED, DISTRIBUTED OR TRANSMITTED IN ANY FORM WITHOUT PRIOR WRITTEN PERMISSION OF THE ARCHITECT.



NEST
 ARCHITECTURE & INTERIORS
 Architect - Monika Lakshmanan
 E-MAIL-nestarchitecture.in@gmail.com

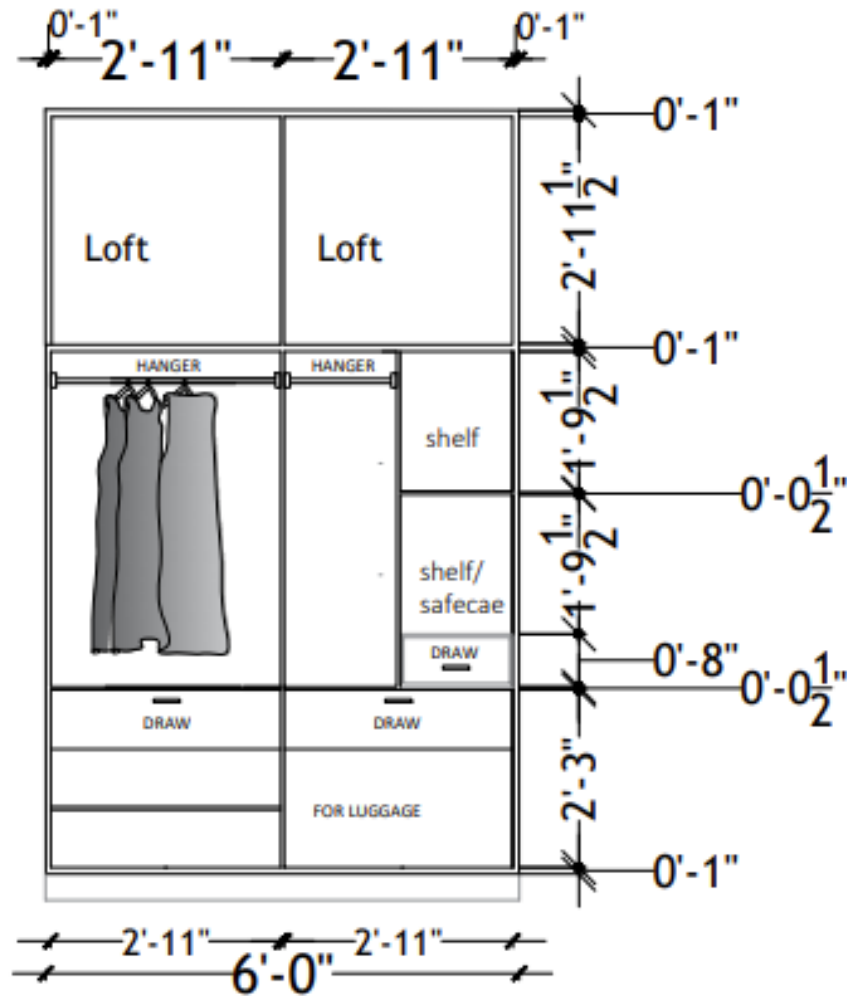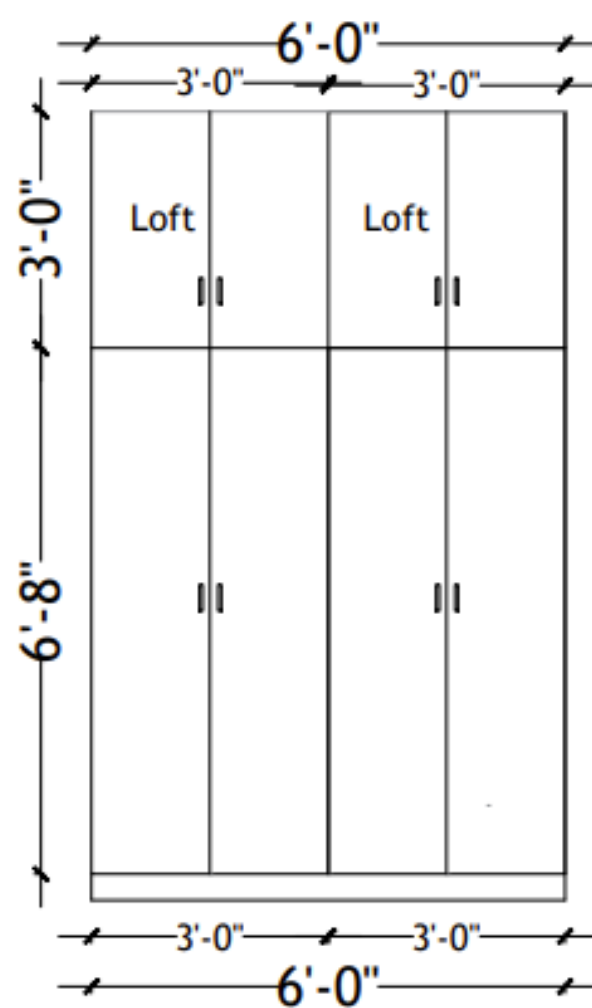

DRAWING TAG:

GF & FF BEDROOM 01
WARDROBE DETAIL
PROJECT NAME:

GANESH BUILDERS

PROJECT LOCATION:

CHENNAI

PAGE NUMBER

5

Revision no:0

APPLICANT

Mr.GANESH

ISSUED ON :

14/06/2022

ISSUED TO :

Mr.GANESH

Drawn by : Shalini M

NOTE:

1. PRINT WILL BE ISSUED ONLY AFTER ADVANCE PAYMENT IS MADE
2. (C) ALL RIGHTS RESERVED. DRAWINGS ARE SUBJECT TO COPYRIGHTS, NO PART OF THE DRAWING MAY BE REPRODUCED, DISTRIBUTED OR TRANSMITTED IN ANY FORM WITHOUT PRIOR WRITTEN PERMISSION OF THE ARCHITECT.



NEST

ARCHITECTURE & INTERIORS


Architect - Monika Lakshmanan

E-MAIL-nestarchitecture.in@gmail.com

02

GOWTHAM OFFICE

DESIGN: Office Room deign Floor plan with furniture layout

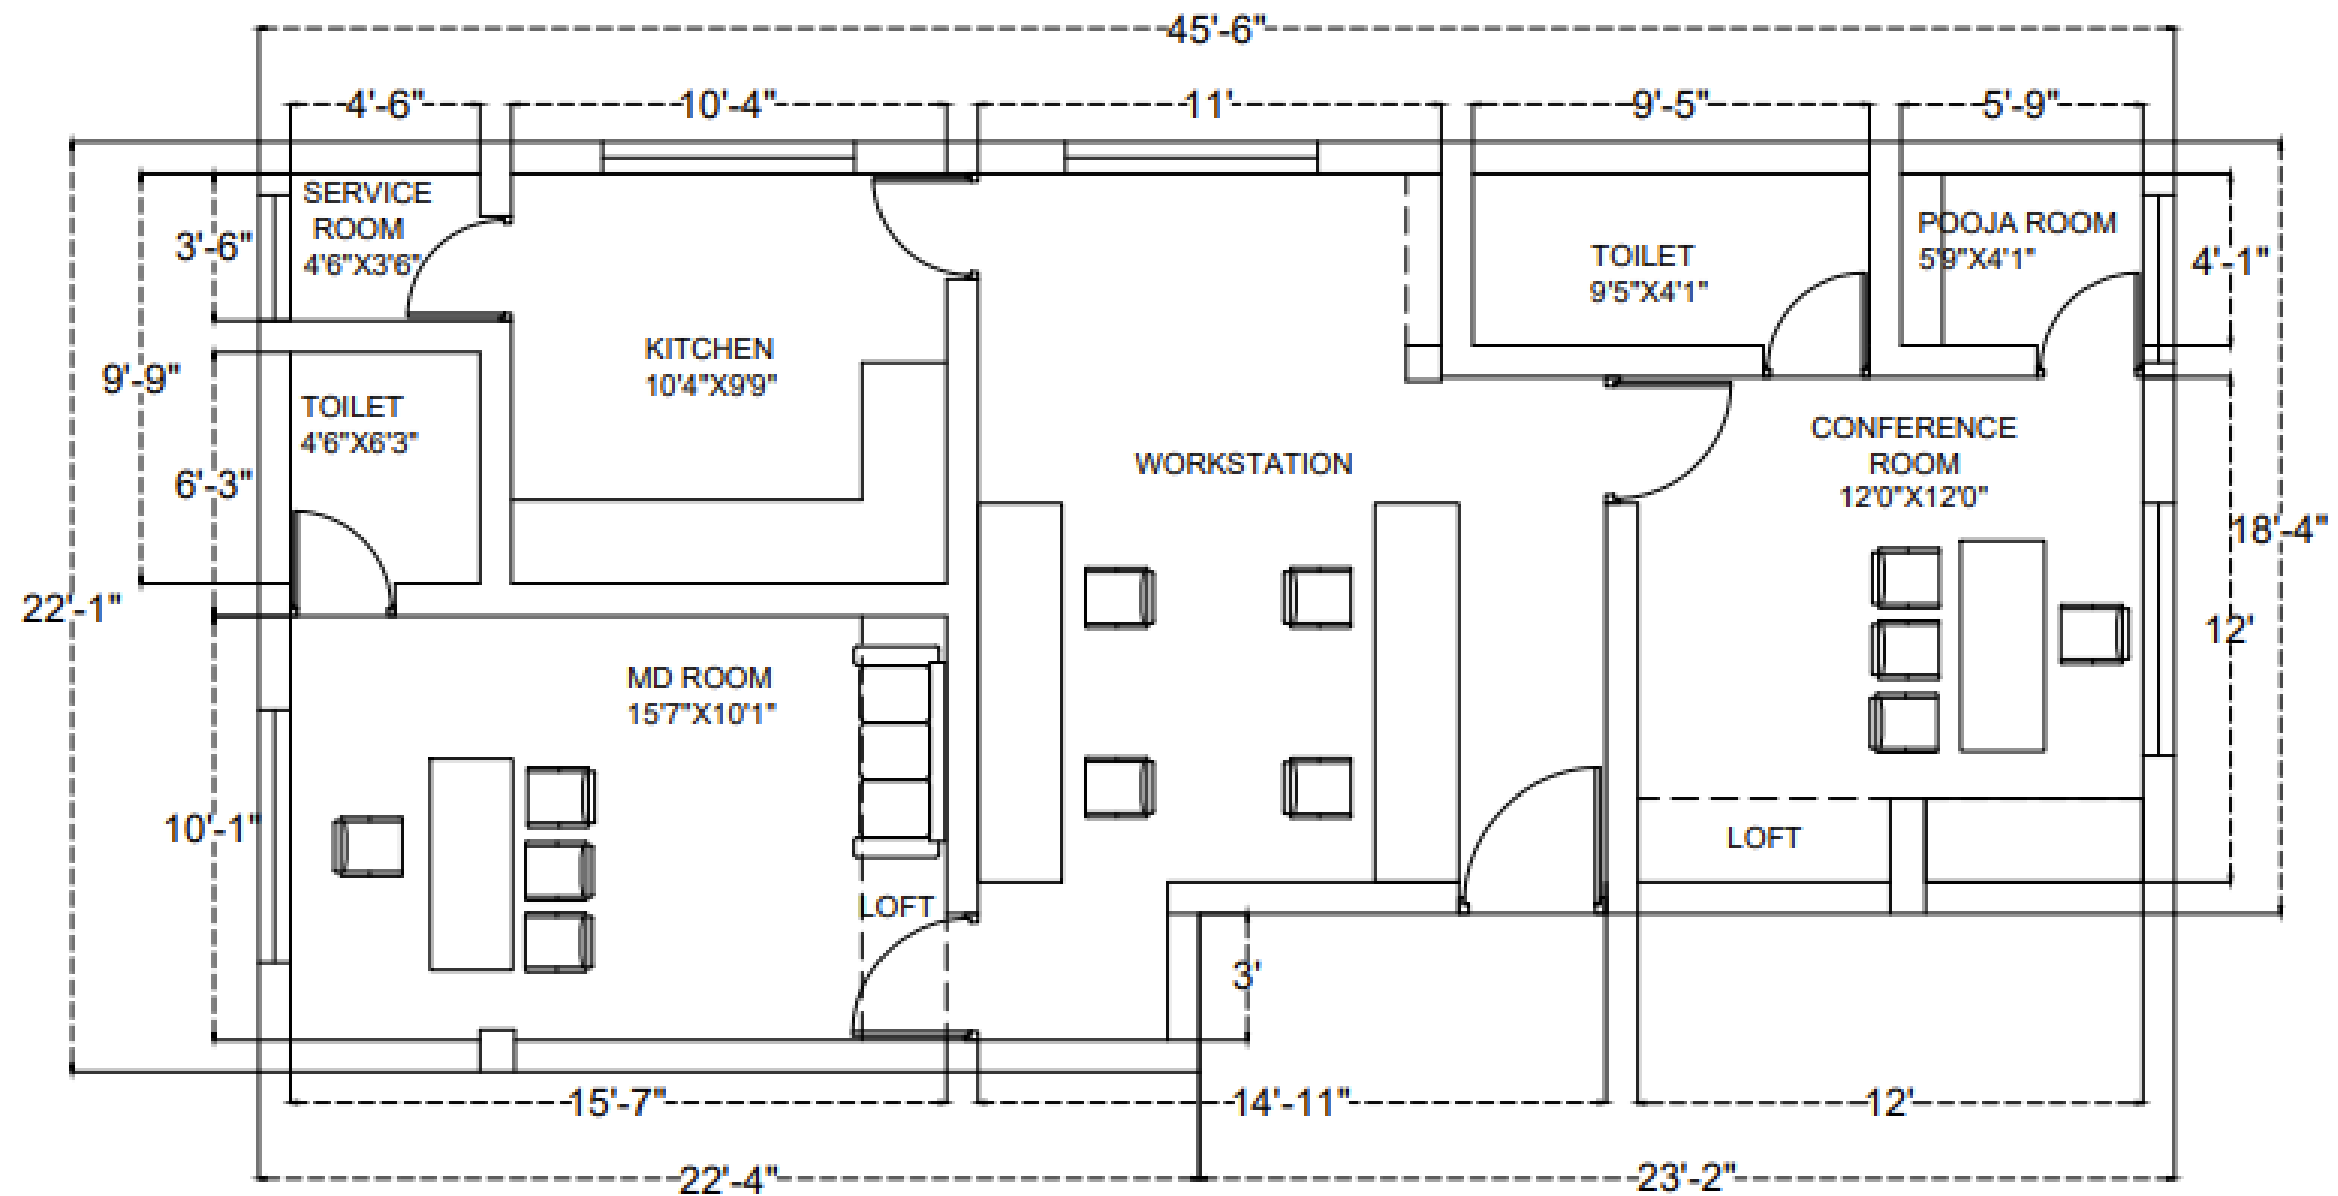

DRAWING TAG:

KEY PLAN

PROJECT NAME:

Mr.Gowtham

PROJECT LOCATION:

CHENNAI

PAGE NUMBER

1

Revision no:0

APPLICANT

Mr.Gowtham

ISSUED ON :

14/07/2022


ISSUED TO :

Mr.Gowtham

Furniture Arrangements

NOTE:

1. PRINT WILL BE ISSUED ONLY AFTER ADVANCE PAYMENT IS MADE
 2. (C) ALL RIGHTS RESERVED.
- DRAWINGS ARE SUBJECT TO COPYRIGHTS, NO PART OF THE DRAWING MAY BE REPRODUCED, DISTRIBUTED OR TRANSMITTED IN ANY FORM WITHOUT PRIOR WRITTEN PERMISSION OF THE ARCHITECT.

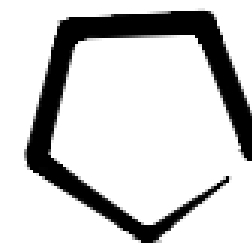

NEST

ARCHITECTURE & INTERIORS


Architect - Monika Lakshmanan

E-MAIL-nestarchitecture.in@gmail.com

03


KARTHIKEYAN RESIDENCE

DESIGN: Residential house with neighbourhood area, it was planed according to vastu sastra home planing ,as per client requirements.

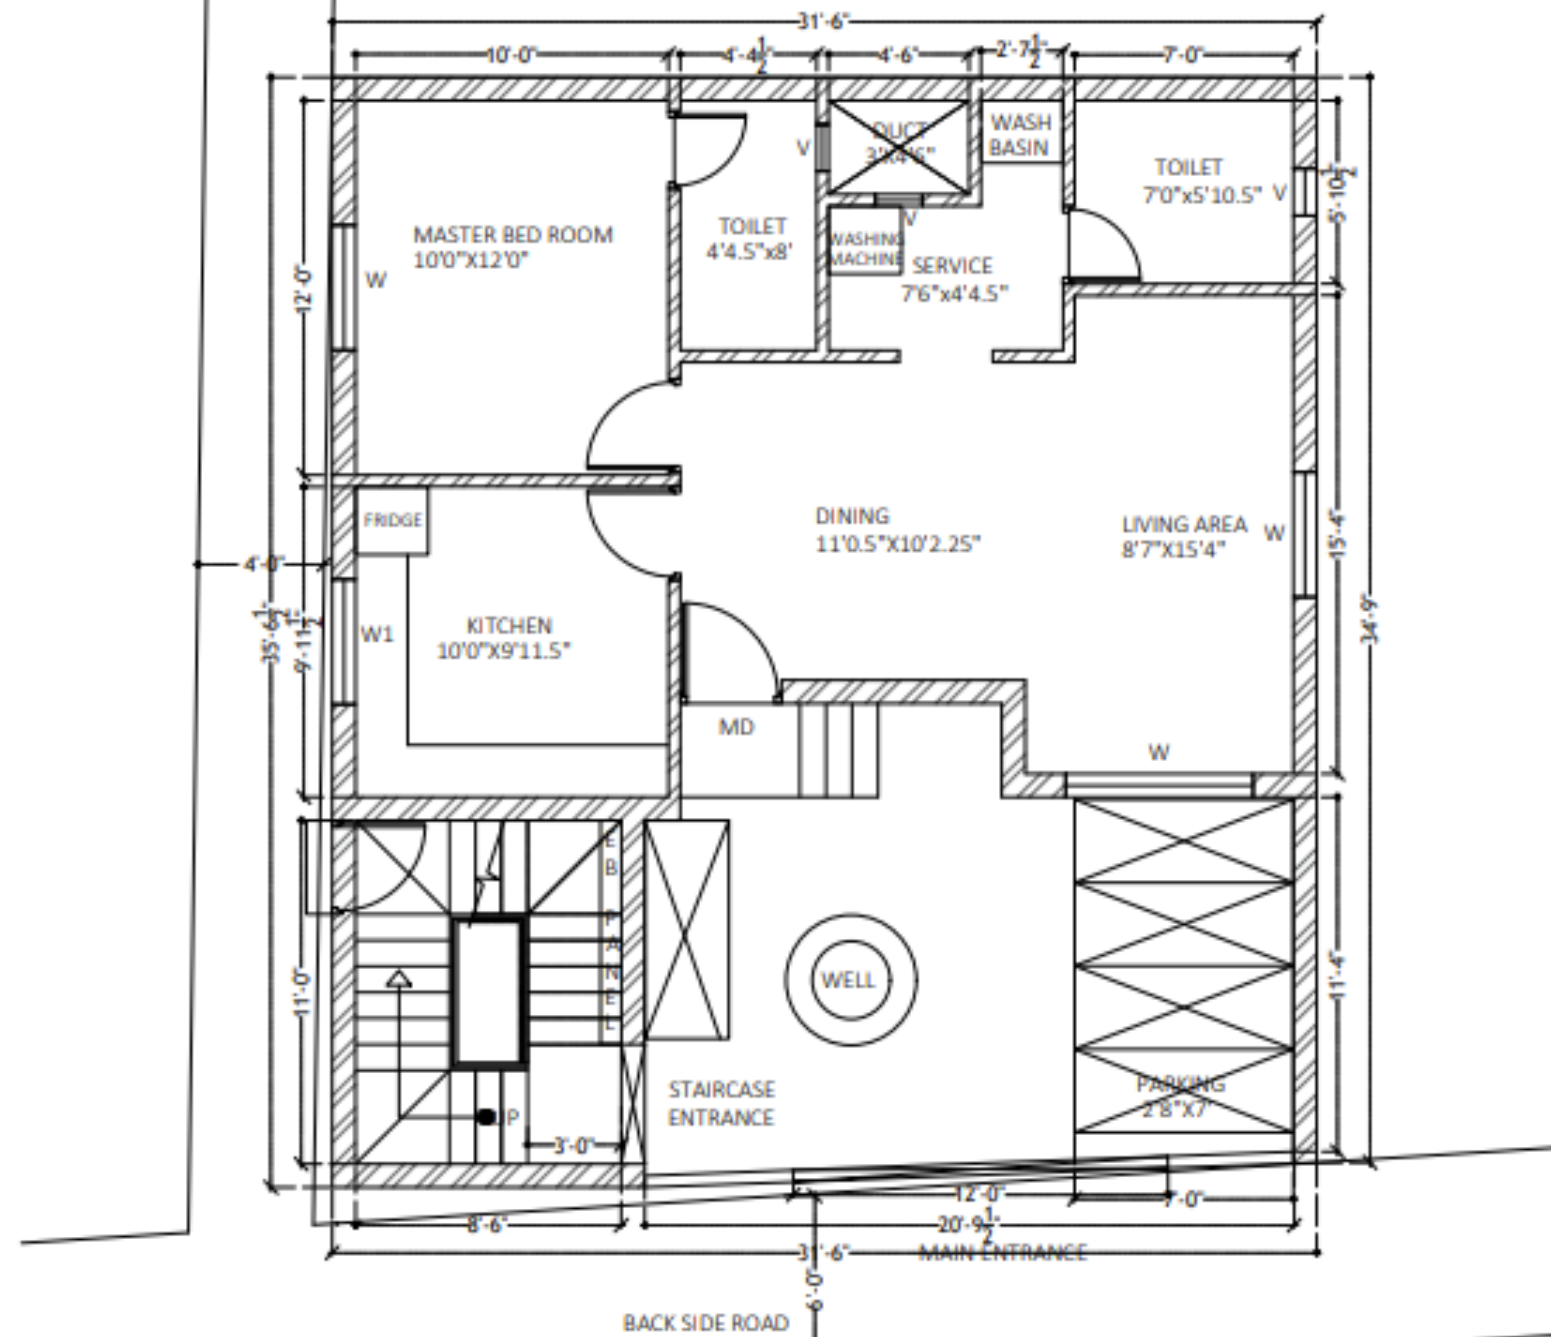


GROUND FLOOR PLAN

<u>DRAWING TAG:</u> GF PLAN	<u>DRAWN BY</u> Shalini M	<u>APPLICANT</u> Mr.Karthikeyan	<u>BUILT UP AREA</u> : 703.634 sq.ft	<u>DIRECTION</u>	 NEST ARCHITECTURE & INTERIORS Architect - Monika Lakshmanan E-MAIL-nestarchitecture.in@gmail.com
<u>PROJECT NAME:</u> Mr.Karthikeyan Residence	<u>PAGE NUMBER</u> 1	<u>ISSUED ON</u> : 24/06/2022	<u>NOTE:</u> 1. PRINT WILL BE ISSUED ONLY AFTER ADVANCE PAYMENT IS MADE 2. (C) ALL RIGHTS RESERVED. DRAWINGS ARE SUBJECT TO COPYRIGHTS, NO PART OF THE DRAWING MAY BE REPRODUCED, DISTRIBUTED OR TRANSMITTED IN ANY FORM WITHOUT PRIOR WRITTEN PERMISSION OF THE ARCHITECT.		
<u>PROJECT LOCATION:</u> CHENNAI	Revision no:3	<u>ISSUED TO</u> : Mr.Karthikeyan			

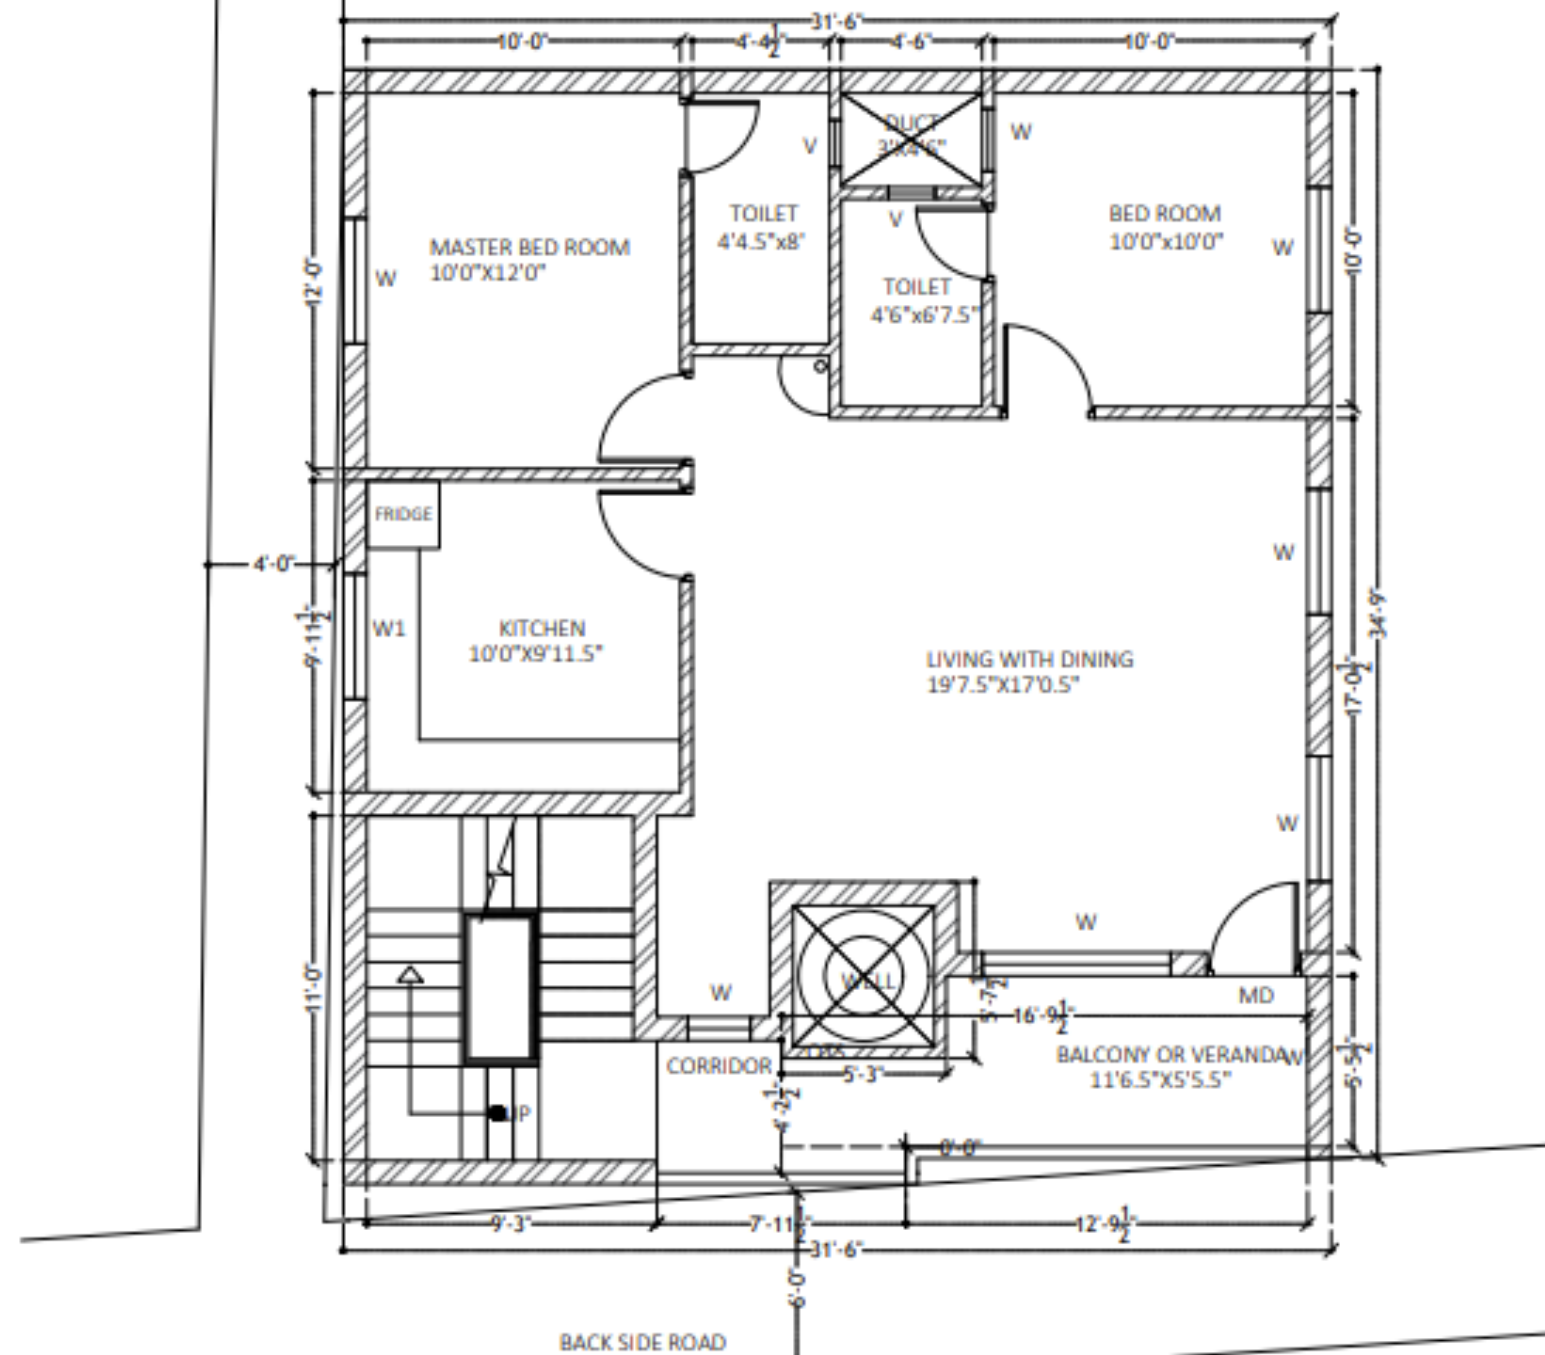

FIRST FLOOR PLAN

<u>DRAWING TAG:</u> FF PLAN	<u>DRAWN BY</u> Shalini M	<u>APPLICANT</u> Mr.Karthikeyan	<u>BUILT UP AREA</u> : 703.634 sq.ft	<u>DIRECTION</u>	 NEST ARCHITECTURE & INTERIORS Architect - Monika Lakshmanan E-MAIL-nestarchitecture.in@gmail.com
<u>PROJECT NAME:</u> Mr.Karthikeyan Residence	<u>PAGE NUMBER</u> 2	<u>ISSUED ON :</u> 24/06/2022	<u>NOTE:</u> 1. PRINT WILL BE ISSUED ONLY AFTER ADVANCE PAYMENT IS MADE 2. (C) ALL RIGHTS RESERVED. DRAWINGS ARE SUBJECTED TO COPYRIGHTS, NO PART OF THE DRAWING MAY BE REPRODUCED, DISTRIBUTED OR TRANSMITTED IN ANY FORM WITHOUT PRIOR WRITTEN PERMISSION OF THE ARCHITECT.		
<u>PROJECT LOCATION:</u> CHENNAI	Revision no:3	<u>ISSUED TO :</u> Mr.Karthikeyan			

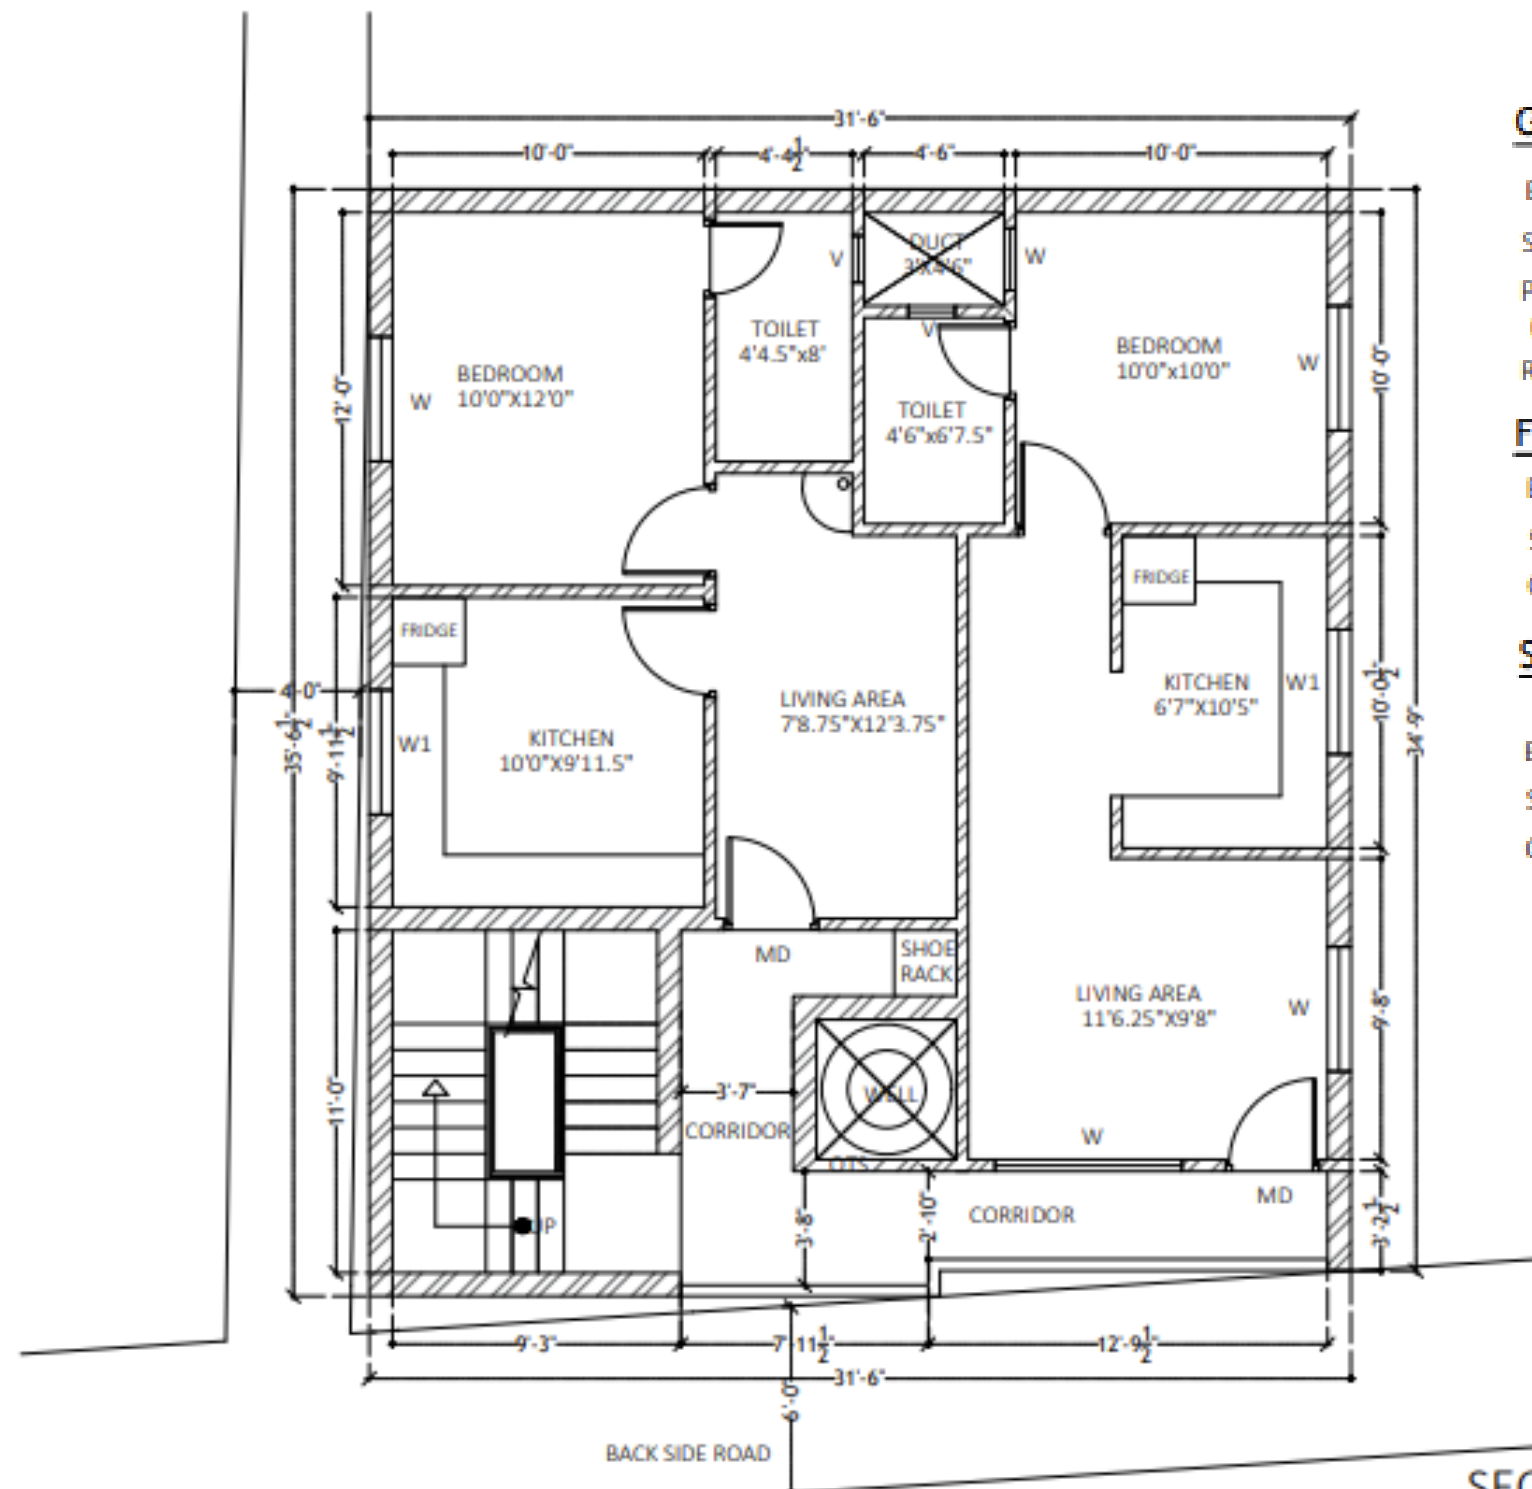

SECOND FLOOR PLAN

AREA STATEMENT

GROUND FLOOR

BUILT UP AREA : 705 sq.ft
 STAIRCASE AREA : 125 sq.ft
 PARKING AREA : 243 sq.ft
 (including well area 13.64sq.ft)
 RENTAL STAIR AREA : 31 sq.ft


FIRST FLOOR

BUILT UP AREA : 865 sq.ft
 STAIRCASE AREA : 125 sq.ft
 COMMON AREA : 98 sq.ft

SECOND FLOOR

BUILT UP AREA : 850 sq.ft
 STAIRCASE AREA : 125 sq.ft
 COMMON AREA : 105 sq.ft

<u>DRAWING TAG:</u>	<u>DRAWN BY</u> Shalini M	<u>APPLICANT</u>	<u>BUILT UP AREA</u> : 703.634 sq.ft	<u>DIRECTION</u>	 NEST ARCHITECTURE & INTERIORS Architect - Monika Lakshmanan E-MAIL-nestarchitecture.in@gmail.com
SF PLAN	<u>PAGE NUMBER</u>	Mr.Karthikeyan	<u>NOTE:</u> 1. PRINT WILL BE ISSUED ONLY AFTER ADVANCE PAYMENT IS MADE 2. (C) ALL RIGHTS RESERVED. DRAWINGS ARE SUBJECT TO COPYRIGHTS, NO PART OF THE DRAWING MAY BE REPRODUCED, DISTRIBUTED OR TRANSMITTED IN ANY FORM WITHOUT PRIOR WRITTEN PERMISSION OF THE ARCHITECT.		
<u>PROJECT NAME:</u> Mr.Karthikeyan Residence	3	<u>ISSUED ON</u> : 24/06/2022			
<u>PROJECT LOCATION:</u> CHENNAI	Revision no:3	<u>ISSUED TO</u> : Mr.Karthikeyan			

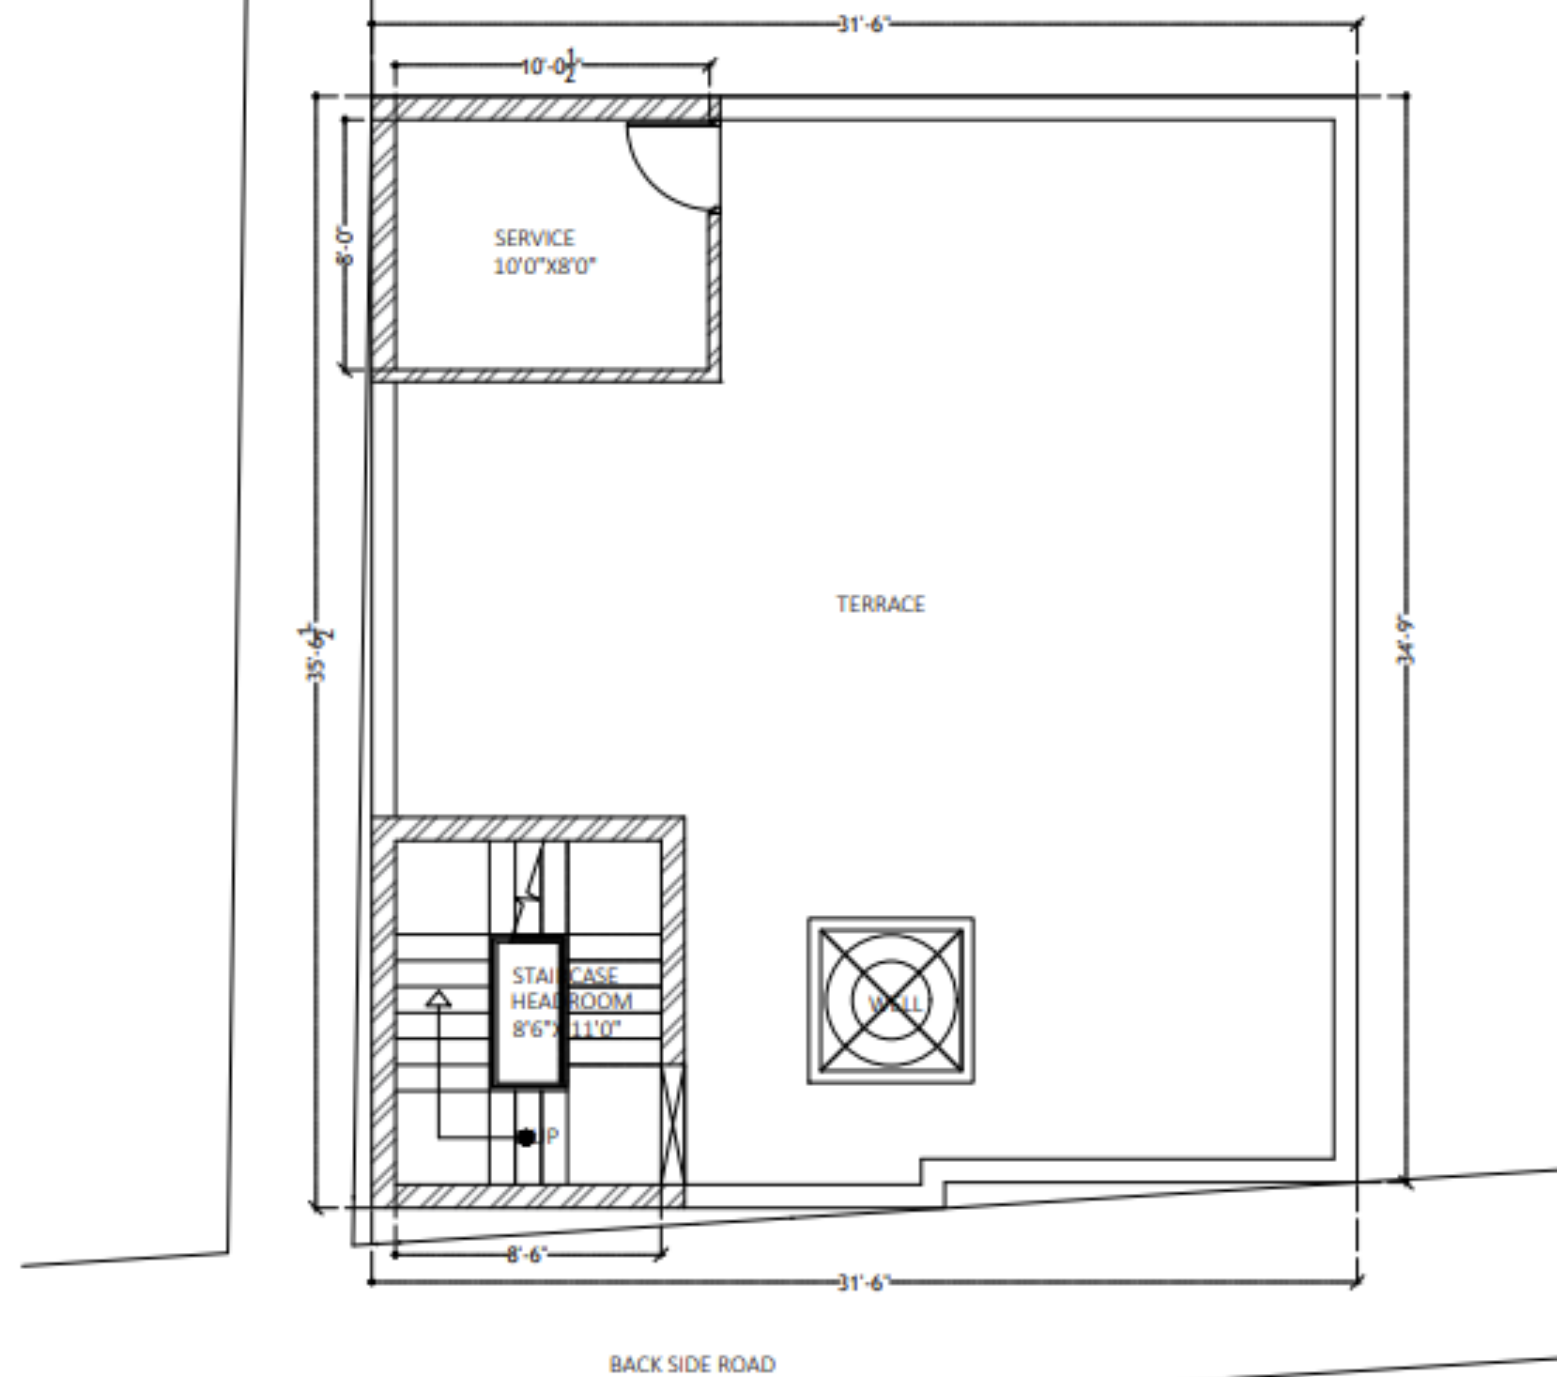


TERRACE PLAN

<u>DRAWING TAG:</u> TERRACE PLAN	<u>DRAWN BY</u> Shalini M	<u>APPLICANT</u> Mr.Karthikeyan	<u>BUILT UP AREA</u> : 703.634 sq.ft	<u>DIRECTION</u>	 NEST ARCHITECTURE & INTERIORS Architect - Monika Lakshmanan E-MAIL-nestarchitecture.in@gmail.com
<u>PROJECT NAME:</u> Mr.Karthikeyan Residence	<u>PAGE NUMBER</u> 4	<u>ISSUED ON</u> : 24/06/2022	<u>NOTE:</u> 1. PRINT WILL BE ISSUED ONLY AFTER ADVANCE PAYMENT IS MADE 2. (C) ALL RIGHTS RESERVED. DRAWINGS ARE SUBJECT TO COPYRIGHTS, NO PART OF THE DRAWING MAY BE REPRODUCED, DISTRIBUTED OR TRANSMITTED IN ANY FORM WITHOUT PRIOR WRITTEN PERMISSION OF THE ARCHITECT.		
<u>PROJECT LOCATION:</u> CHENNAI	Revision no:3	<u>ISSUED TO</u> : Mr.Karthikeyan			


04

PRANAY KITCHEN PLAN

DESIGN: Pranay's interior kitchen plan and elevation drawings.

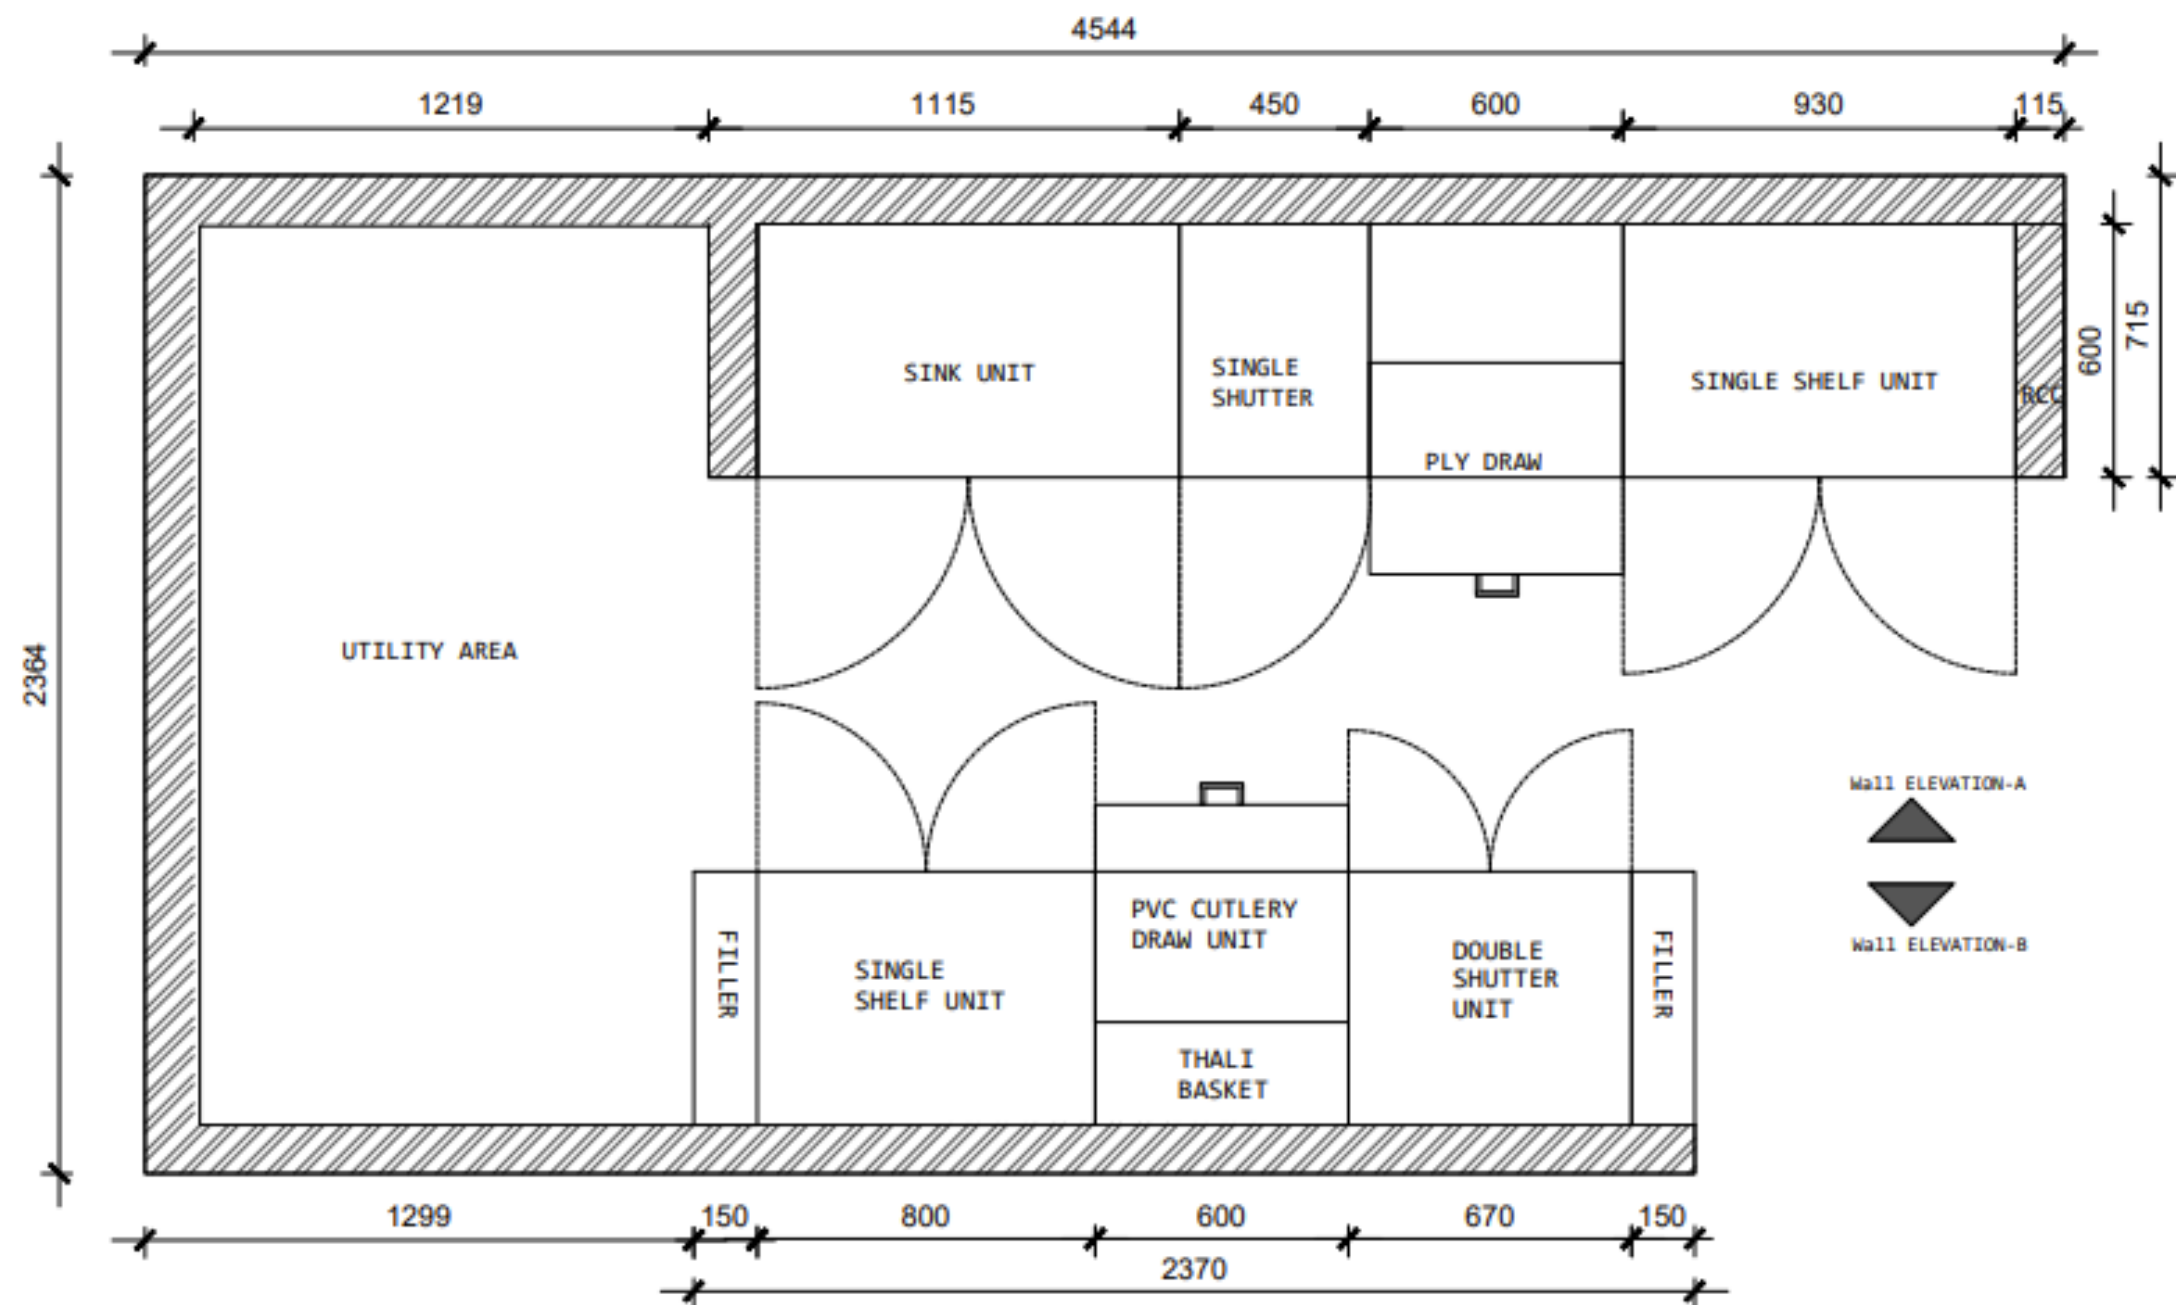

DRAWING TAG: KITCHEN PLAN	PAGE NUMBER 1	APPLICANT MR.PRANAY	DRAWN BY : Shalini M	 NEST ARCHITECTURE & INTERIORS Architect - Monika Lakshmanan E-MAIL-nestarchitecture.in@gmail.com
PROJECT NAME: PRANAY RESIDENCE	Revision no:0	ISSUED ON : 11/08/2022	NOTE: 1. PRINT WILL BE ISSUED ONLY AFTER ADVANCE PAYMENT IS MADE 2. (C) ALL RIGHTS RESERVED. DRAWINGS ARE SUBJECT TO COPYRIGHTS, NO PART OF THE DRAWING MAY BE REPRODUCED, DISTRIBUTED OR TRANSMITTED IN ANY FORM WITHOUT PRIOR WRITTEN PERMISSION OF THE ARCHITECT.	
PROJECT LOCATION: CHENNAI		ISSUED TO : MR.PRANAY		

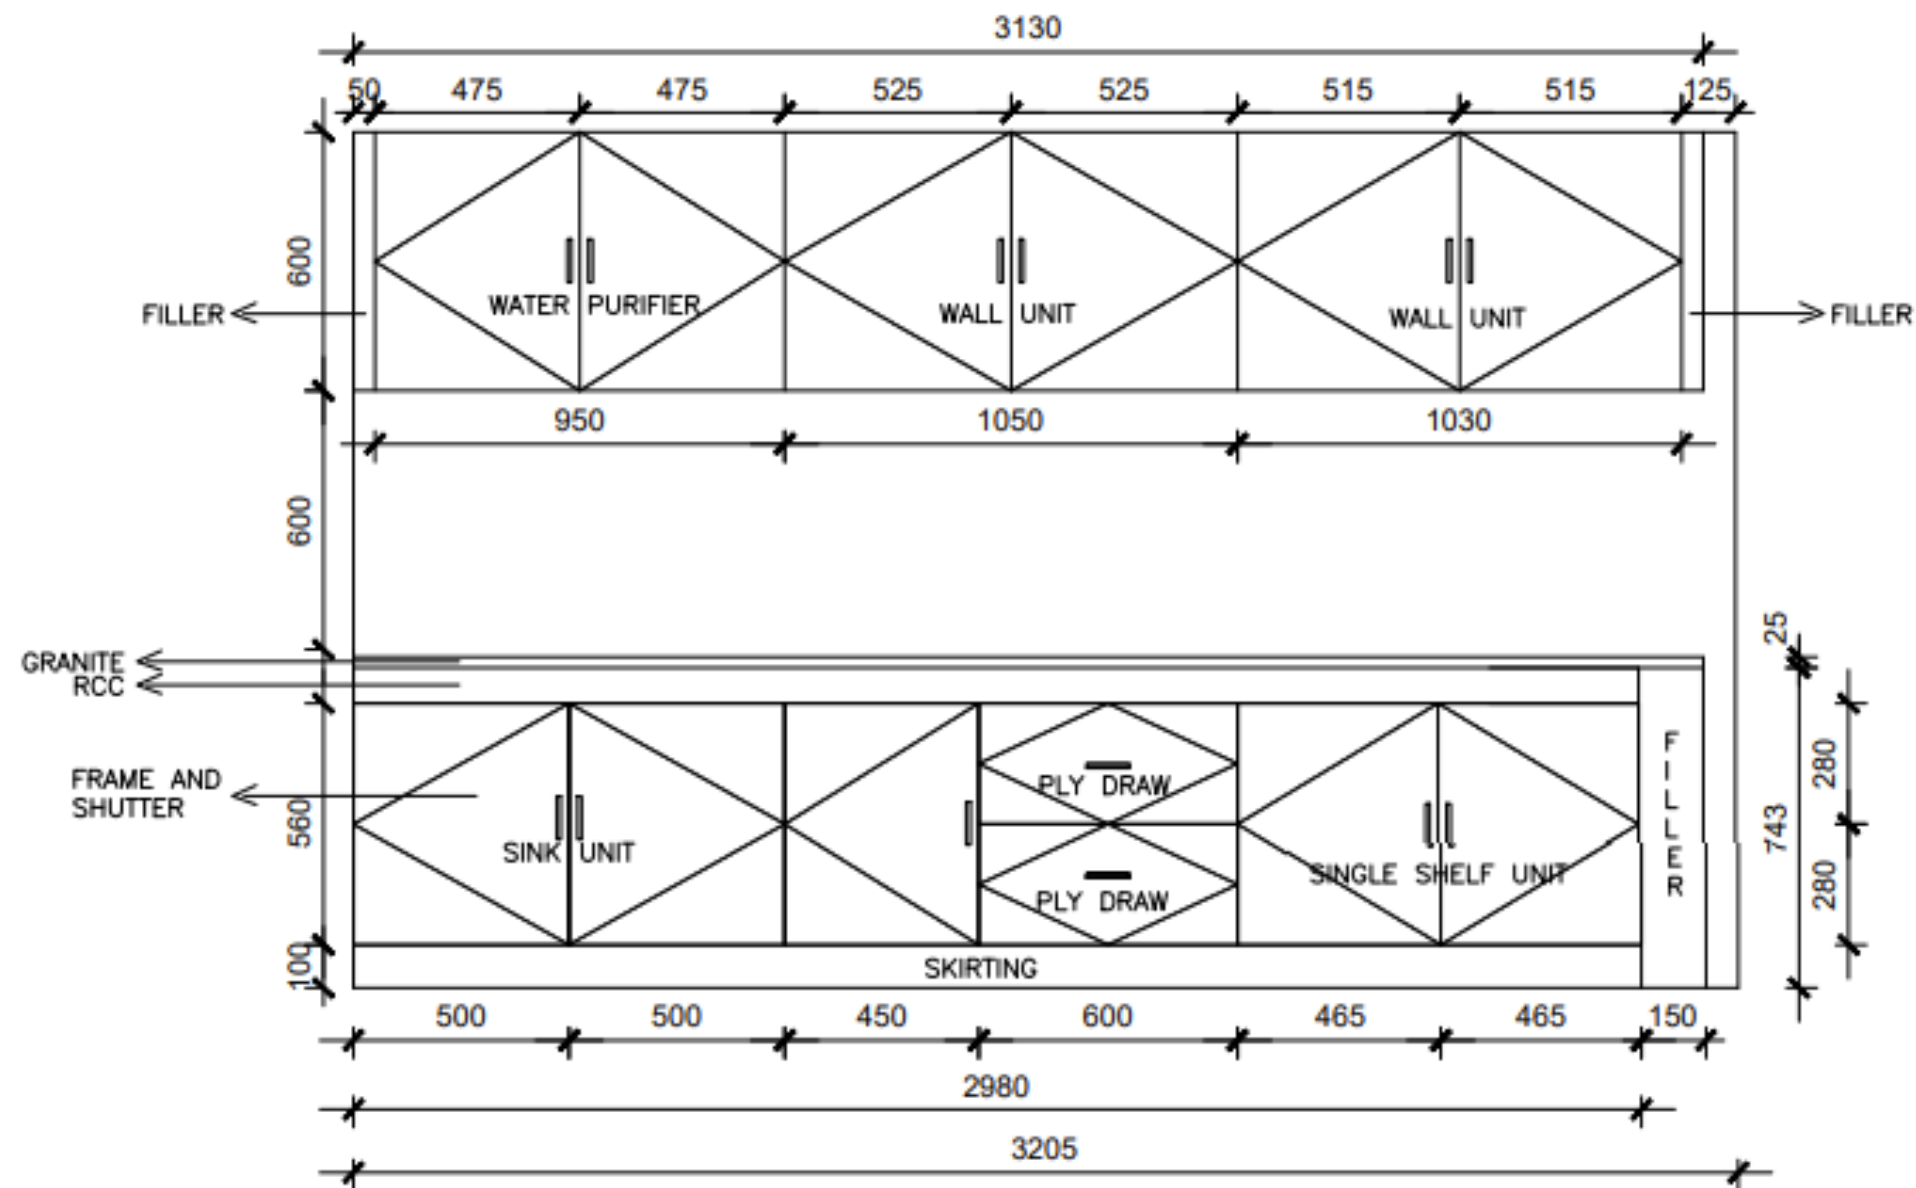

WALL ELEVATION A

DRAWING TAG:
KITCHEN ELEVATION A
PROJECT NAME:
PRANAY RESIDENCE
PROJECT LOCATION:
CHENNAI

PAGE NUMBER
2
Revision no:0

APPLICANT
MR.PRANAY
ISSUED ON :
10/08/2022
ISSUED TO :
MR.PRANAY

NOTE:
1. PRINT WILL BE ISSUED ONLY AFTER ADVANCE PAYMENT IS MADE
2. (C) ALL RIGHTS RESERVED.
DRAWINGS ARE SUBJECTED TO COPYRIGHTS, NO PART OF THE DRAWING MAY BE REPRODUCED, DISTRIBUTED OR TRANSMITTED IN ANY FORM WITHOUT PRIOR WRITTEN PERMISSION OF THE ARCHITECT.




NEST

ARCHITECTURE & INTERIORS

Architect - Monika Lakshmanan

E-MAIL-nestarchitecture.in@gmail.com

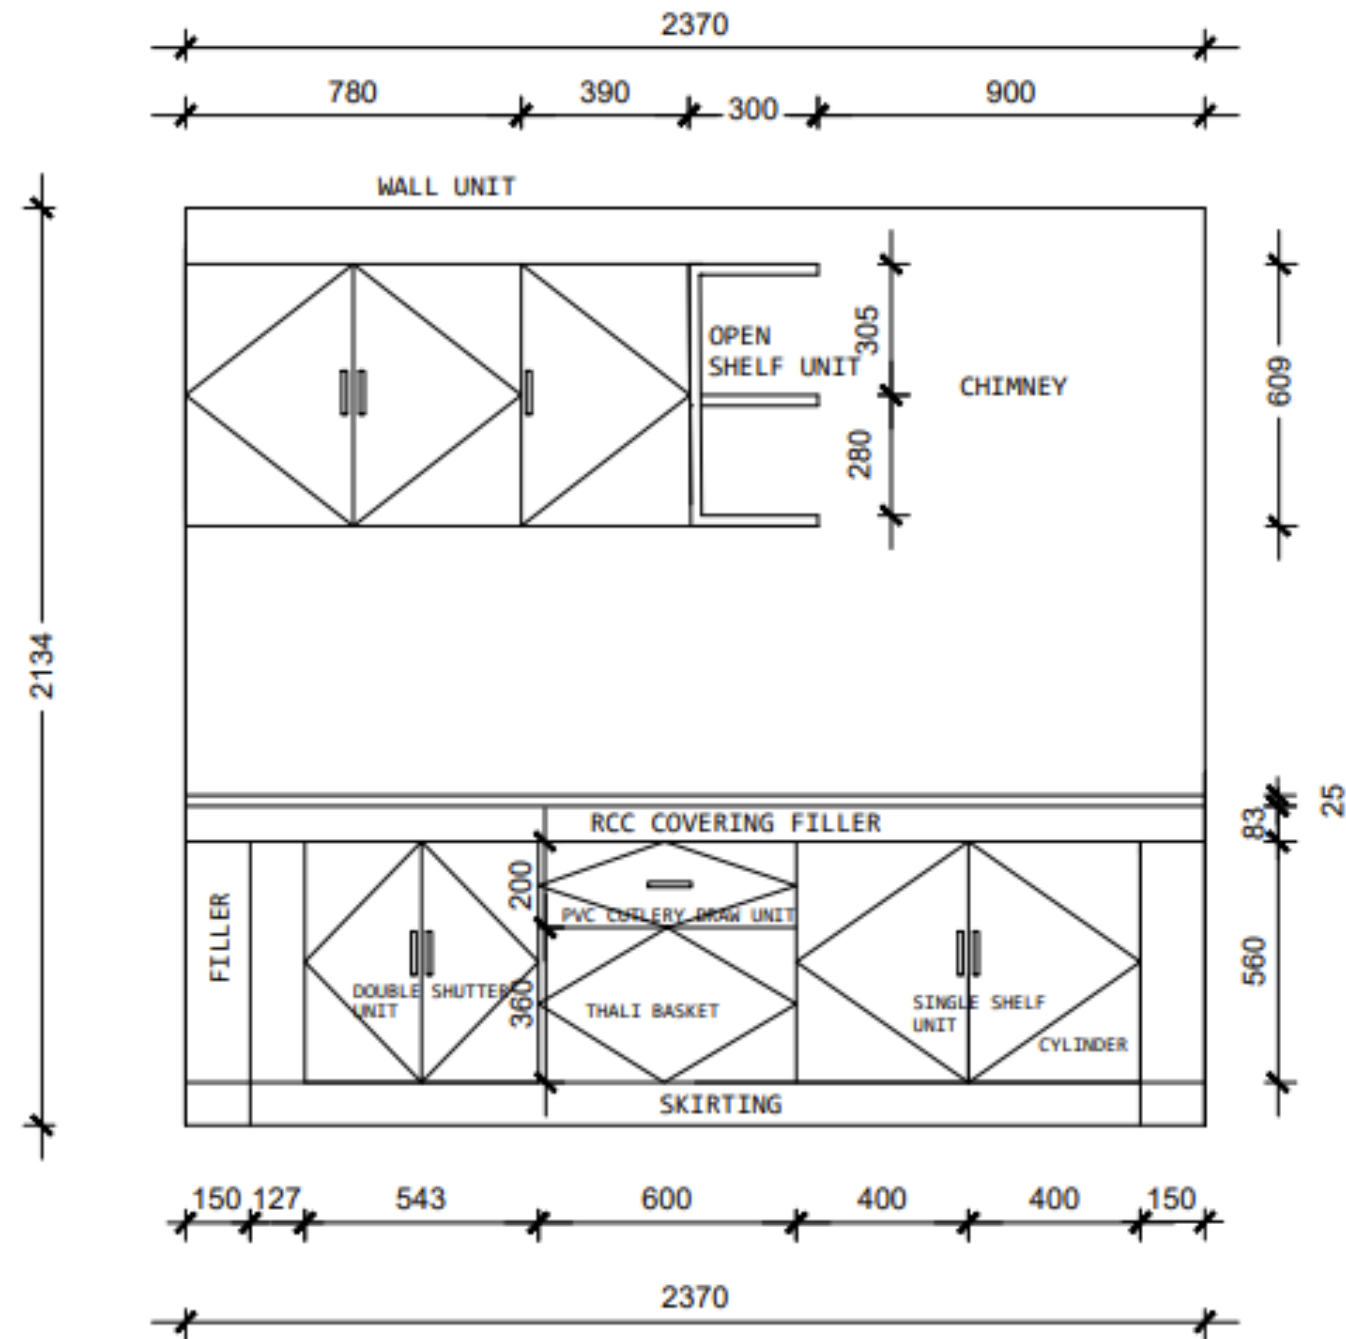

WALL ELEVATION B

DRAWING TAG:
KITCHEN-Wall elevation B
PROJECT NAME:
PRANAY RESIDENCE
PROJECT LOCATION:
CHENNAI

PAGE NUMBER
3
Revision no:0

APPLICANT
MR.PRANAY
ISSUED ON :
10/08/2022
ISSUED TO :
MR.PRANAY

NOTE:
1. PRINT WILL BE ISSUED ONLY AFTER ADVANCE PAYMENT IS MADE
2. (C) ALL RIGHTS RESERVED.
DRAWINGS ARE SUBJECTED TO COPYRIGHTS, NO PART OF THE DRAWING MAY BE REPRODUCED, DISTRIBUTED OR TRANSMITTED IN ANY FORM WITHOUT PRIOR WRITTEN PERMISSION OF THE ARCHITECT.

NEST
ARCHITECTURE & INTERIORS
Architect - Monika Lakshmanan
E-MAIL-nestarchitecture.in@gmail.com




INNER DETAIL

<u>DRAWING TAG:</u> EXCECUTED SITE IMAGE	<u>PAGE NUMBER</u> 4	<u>APPLICANT</u> MR.PRANAY	<u>DRAWN BY</u> : Shalini M	 NEST ARCHITECTURE & INTERIORS Architect - Monika Lakshmanan E-MAIL-nestarchitecture.in@gmail.com
<u>PROJECT NAME:</u> PRANAY RESIDENCE	Revision no:0	<u>ISSUED ON</u> : 14/09/2022	<u>NOTE:</u> 1. PRINT WILL BE ISSUED ONLY AFTER ADVANCE PAYMENT IS MADE 2. (C) ALL RIGHTS RESERVED. DRAWINGS ARE SUBJECT TO COPYRIGHTS, NO PART OF THE DRAWING MAY BE REPRODUCED, DISTRIBUTED OR TRANSMITTED IN ANY FORM WITHOUT PRIOR WRITTEN PERMISSION OF THE ARCHITECT.	
<u>PROJECT LOCATION:</u> CHENNAI		<u>ISSUED TO</u> : MR.PRANAY		

05

SIVAM HOSPITAL

DESIGN: Facade deign with detailed drawings and materials

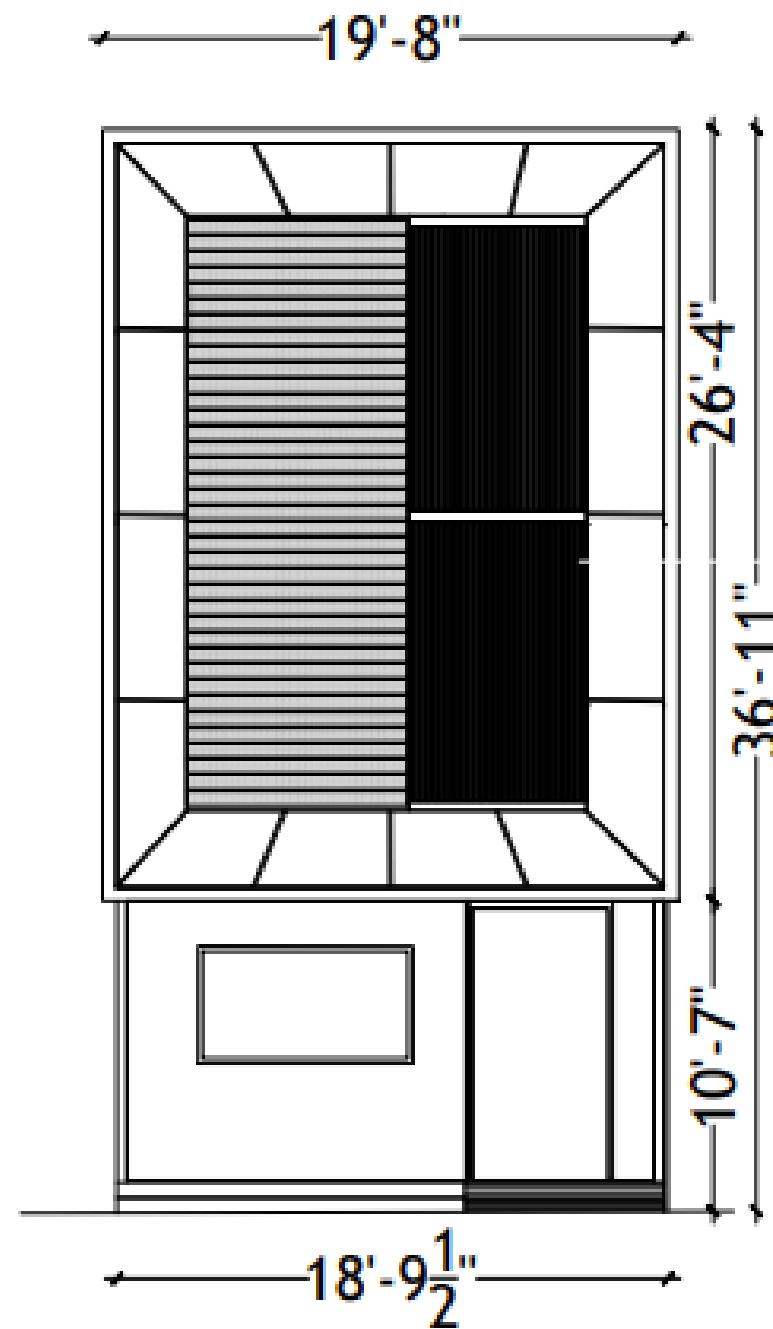


FRONT ELEVATION

LOUVRE BACK
SIDE GLASS


LEGEND

-  FIBER CEMENT BOARD
-  ALUMINIUM BLACK POWDER COATED
-  REFLECTIVE GLASS GLAZING


MATERIALS

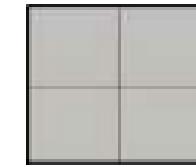


ALUMINIUM COMPOSITE PANELS

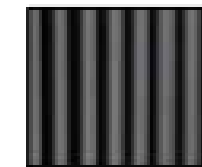

FIBRE CEMENT BOARD

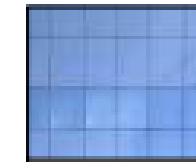

REFLECTIVE GLASS GLAZING

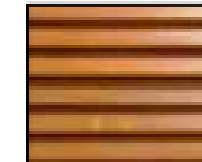

METAL VERTICAL LOUVRE



FINAL RENDERED IMAGE

DRAWING TAG:
ELEVATION DRAWING

PROJECT NAME:

SANA RESIDENCE

PROJECT LOCATION:

PAGE NUMBER

1

Revision no:3

APPLICANT

ISSUED ON :

30/08/2022

ISSUED TO :

DRAWN BY : SHALINI

NOTE:

1. PRINT WILL BE ISSUED ONLY AFTER ADVANCE PAYMENT IS MADE
 2. (C) ALL RIGHTS RESERVED.
- DRAWINGS ARE SUBJECTED TO COPYRIGHTS, NO PART OF THE DRAWING MAY BE REPRODUCED, DISTRIBUTED OR TRANSMITTED IN ANY FORM WITHOUT PRIOR WRITTEN PERMISSION OF THE ARCHITECT.




NEST


ARCHITECTURE & INTERIORS

Architect - Monika Lakshmanan


E-MAIL-nestarchitecture.in@gmail.com

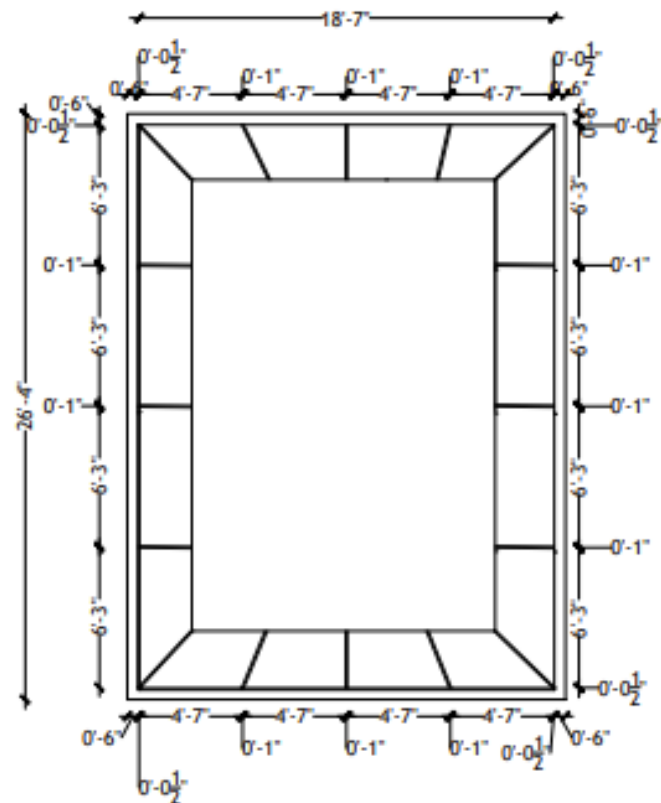


ALUMINIUM COMPOSITE PANELS
DETAIL DRAWING

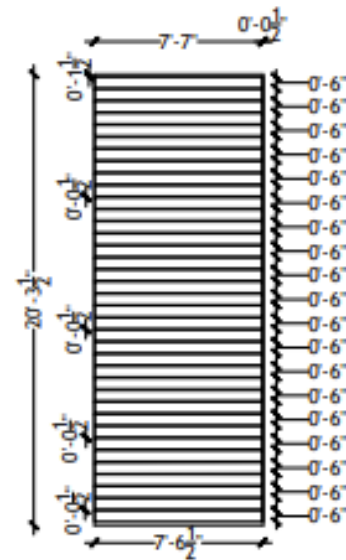


FIBRE CEMENT BOARD
Detail Drawing

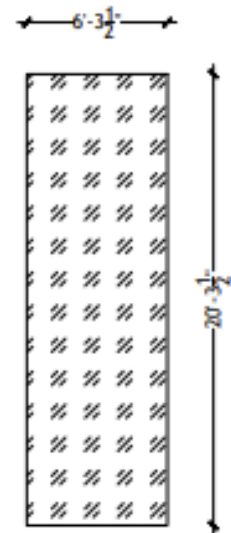

REFLECTIVE GLASS GLAZING
DETAIL DRAWING

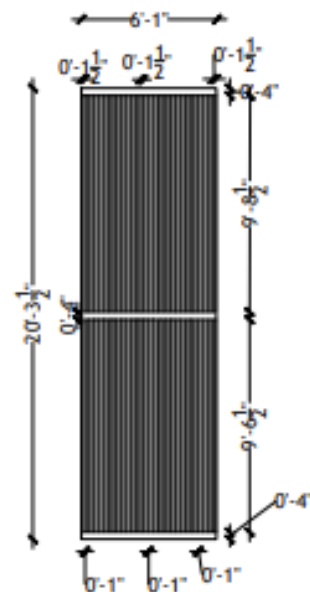

ALUMINIUM BLACK POWDER
COATED DETAIL DRAWING

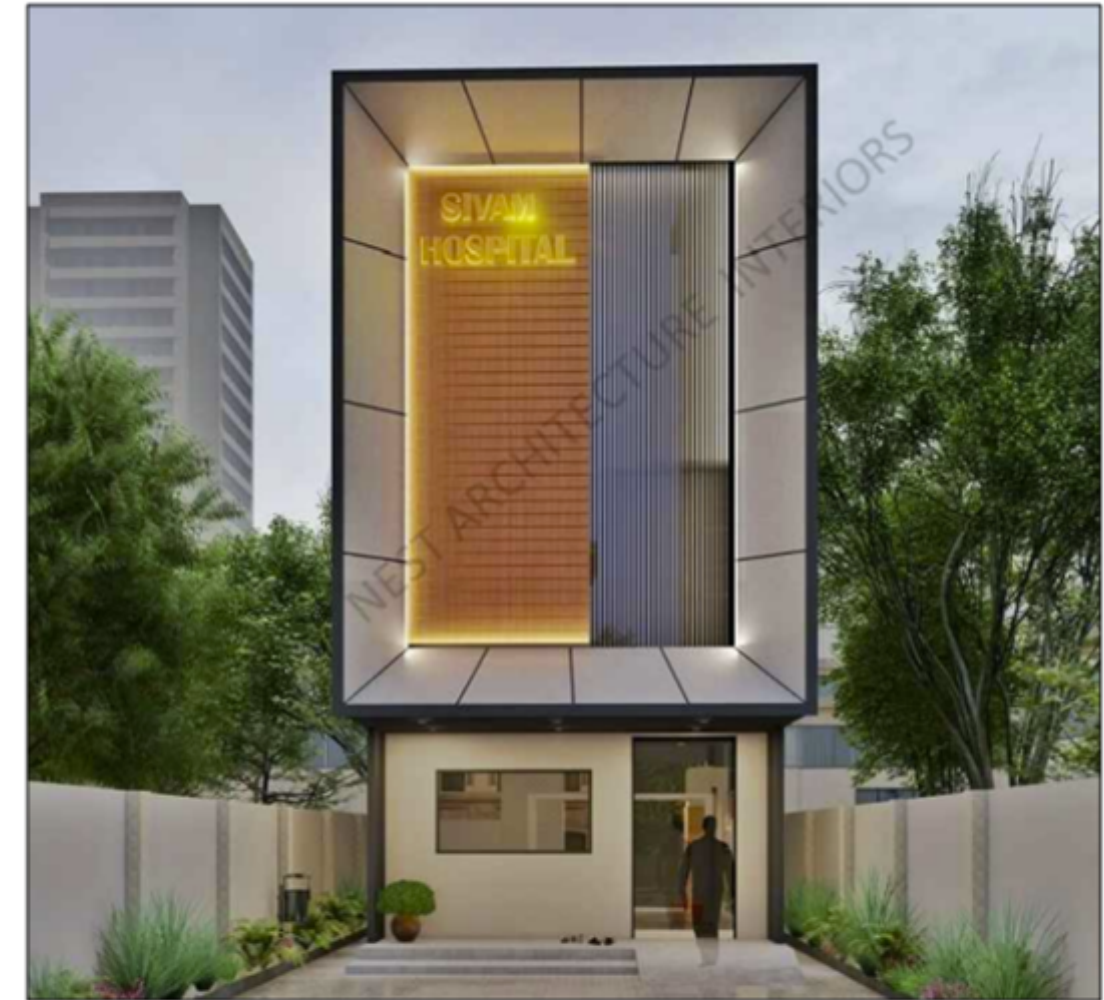

FINAL RENDERED IMAGE

DRAWING TAG: RENDER IMAGE	PAGE NUMBER 3	APPLICANT ISSUED ON : 30/08/2022	NOTE: 1. PRINT WILL BE ISSUED ONLY AFTER ADVANCE PAYMENT IS MADE. 2. (C) ALL RIGHTS RESERVED. DRAWINGS ARE SUBJECT TO COPYRIGHTS. NO PART OF THE DRAWING MAY BE REPRODUCED, DISTRIBUTED OR TRANSMITTED IN ANY FORM WITHOUT PRIOR WRITTEN PERMISSION OF THE ARCHITECT.
PROJECT NAME: SIVAM HOSPITAL	Revision no:3	ISSUED TO :	
PROJECT LOCATION: ARIYALLUR			

NEST
ARCHITECTURE & INTERIORS
Architect - Monika Lakshmanan
E-MAIL-nestarchitecture.in@gmail.com

DRAWING TAG: ELEVATION DETAILED DRAWING	PAGE NUMBER 1	APPLICANT ISSUED ON : 30/08/2022	DRAWN BY : SHALINI.M	NOTE: 1. PRINT WILL BE ISSUED ONLY AFTER ADVANCE PAYMENT IS MADE. 2. (C) ALL RIGHTS RESERVED. DRAWINGS ARE SUBJECT TO COPYRIGHTS. NO PART OF THE DRAWING MAY BE REPRODUCED, DISTRIBUTED OR TRANSMITTED IN ANY FORM WITHOUT PRIOR WRITTEN PERMISSION OF THE ARCHITECT.
PROJECT NAME: SIVAM HOSPITAL	Revision no:3	ISSUED TO :		
PROJECT LOCATION: ARIYALLUR				

NEST
ARCHITECTURE & INTERIORS
Architect - Monika Lakshmanan
E-MAIL-nestarchitecture.in@gmail.com



ALUMINIUM COMPOSITE PANELS -
TOTAL SQ FT - 243 SQ FT



REFLECTIVE GLASS GLAZING -
21'x 6'=126sq ft
STANDARD SIZE - 10' X 6'
TOTAL NUMBER OF GLASS PANEL
NEEDED - 3NOS

MATERIALS



FIBRE CEMENT BOARD - 8'x21'= 1848 sq ft
STANDARD BOARD SIZE-8'X4'TOTAL NUMBER OF
BOARDS NEEDED- 6 NOS




ALUMINIUM BLACK POWDER COATED 1"-SQUARE
ROD
STANDARD ROD SIZE - 1"x1"x10'
TOTAL NUMBER OF RODS NEEDED - 60 RODS
(HORIZONTAL & VERTICAL INCLUDED)


AREA STATEMENT


<u>DRAWING TAG:</u> ELEVATION DETAILED DRAWING <u>PROJECT NAME:</u> SIVAM HOSPITAL <u>PROJECT LOCATION:</u> ARIYALLUR	<u>PAGE NUMBER</u> 1 Revision no:1	<u>APPLICANT</u> <u>ISSUED ON :</u> 30/08/2022 <u>ISSUED TO :</u>	<u>DRAWN BY :</u> Shalini m <u>NOTE:</u> 1. PRINT WILL BE ISSUED ONLY AFTER ADVANCE PAYMENT IS MADE 2. (C) ALL RIGHTS RESERVED. DRAWINGS ARE SUBJECTED TO COPYRIGHTS, NO PART OF THE DRAWING MAY BE REPRODUCED, DISTRIBUTED OR TRANSMITTED IN ANY FORM WITHOUT PRIOR WRITTEN PERMISSION OF THE ARCHITECT.	<u>DIRECTION</u> 	 NEST ARCHITECTURE & INTERIORS Architect - Monika Lakshmanan E-MAIL-nestarchitecture.in@gmail.com
--	--	--	---	---	--

06 SATHIYAN SHOE RACK/POOJA

DESIGN: Shoe rack design and pooja wardrobe unit for own/ rent house and vanity drawings for own house.
LOCATION: Ashok Nagar

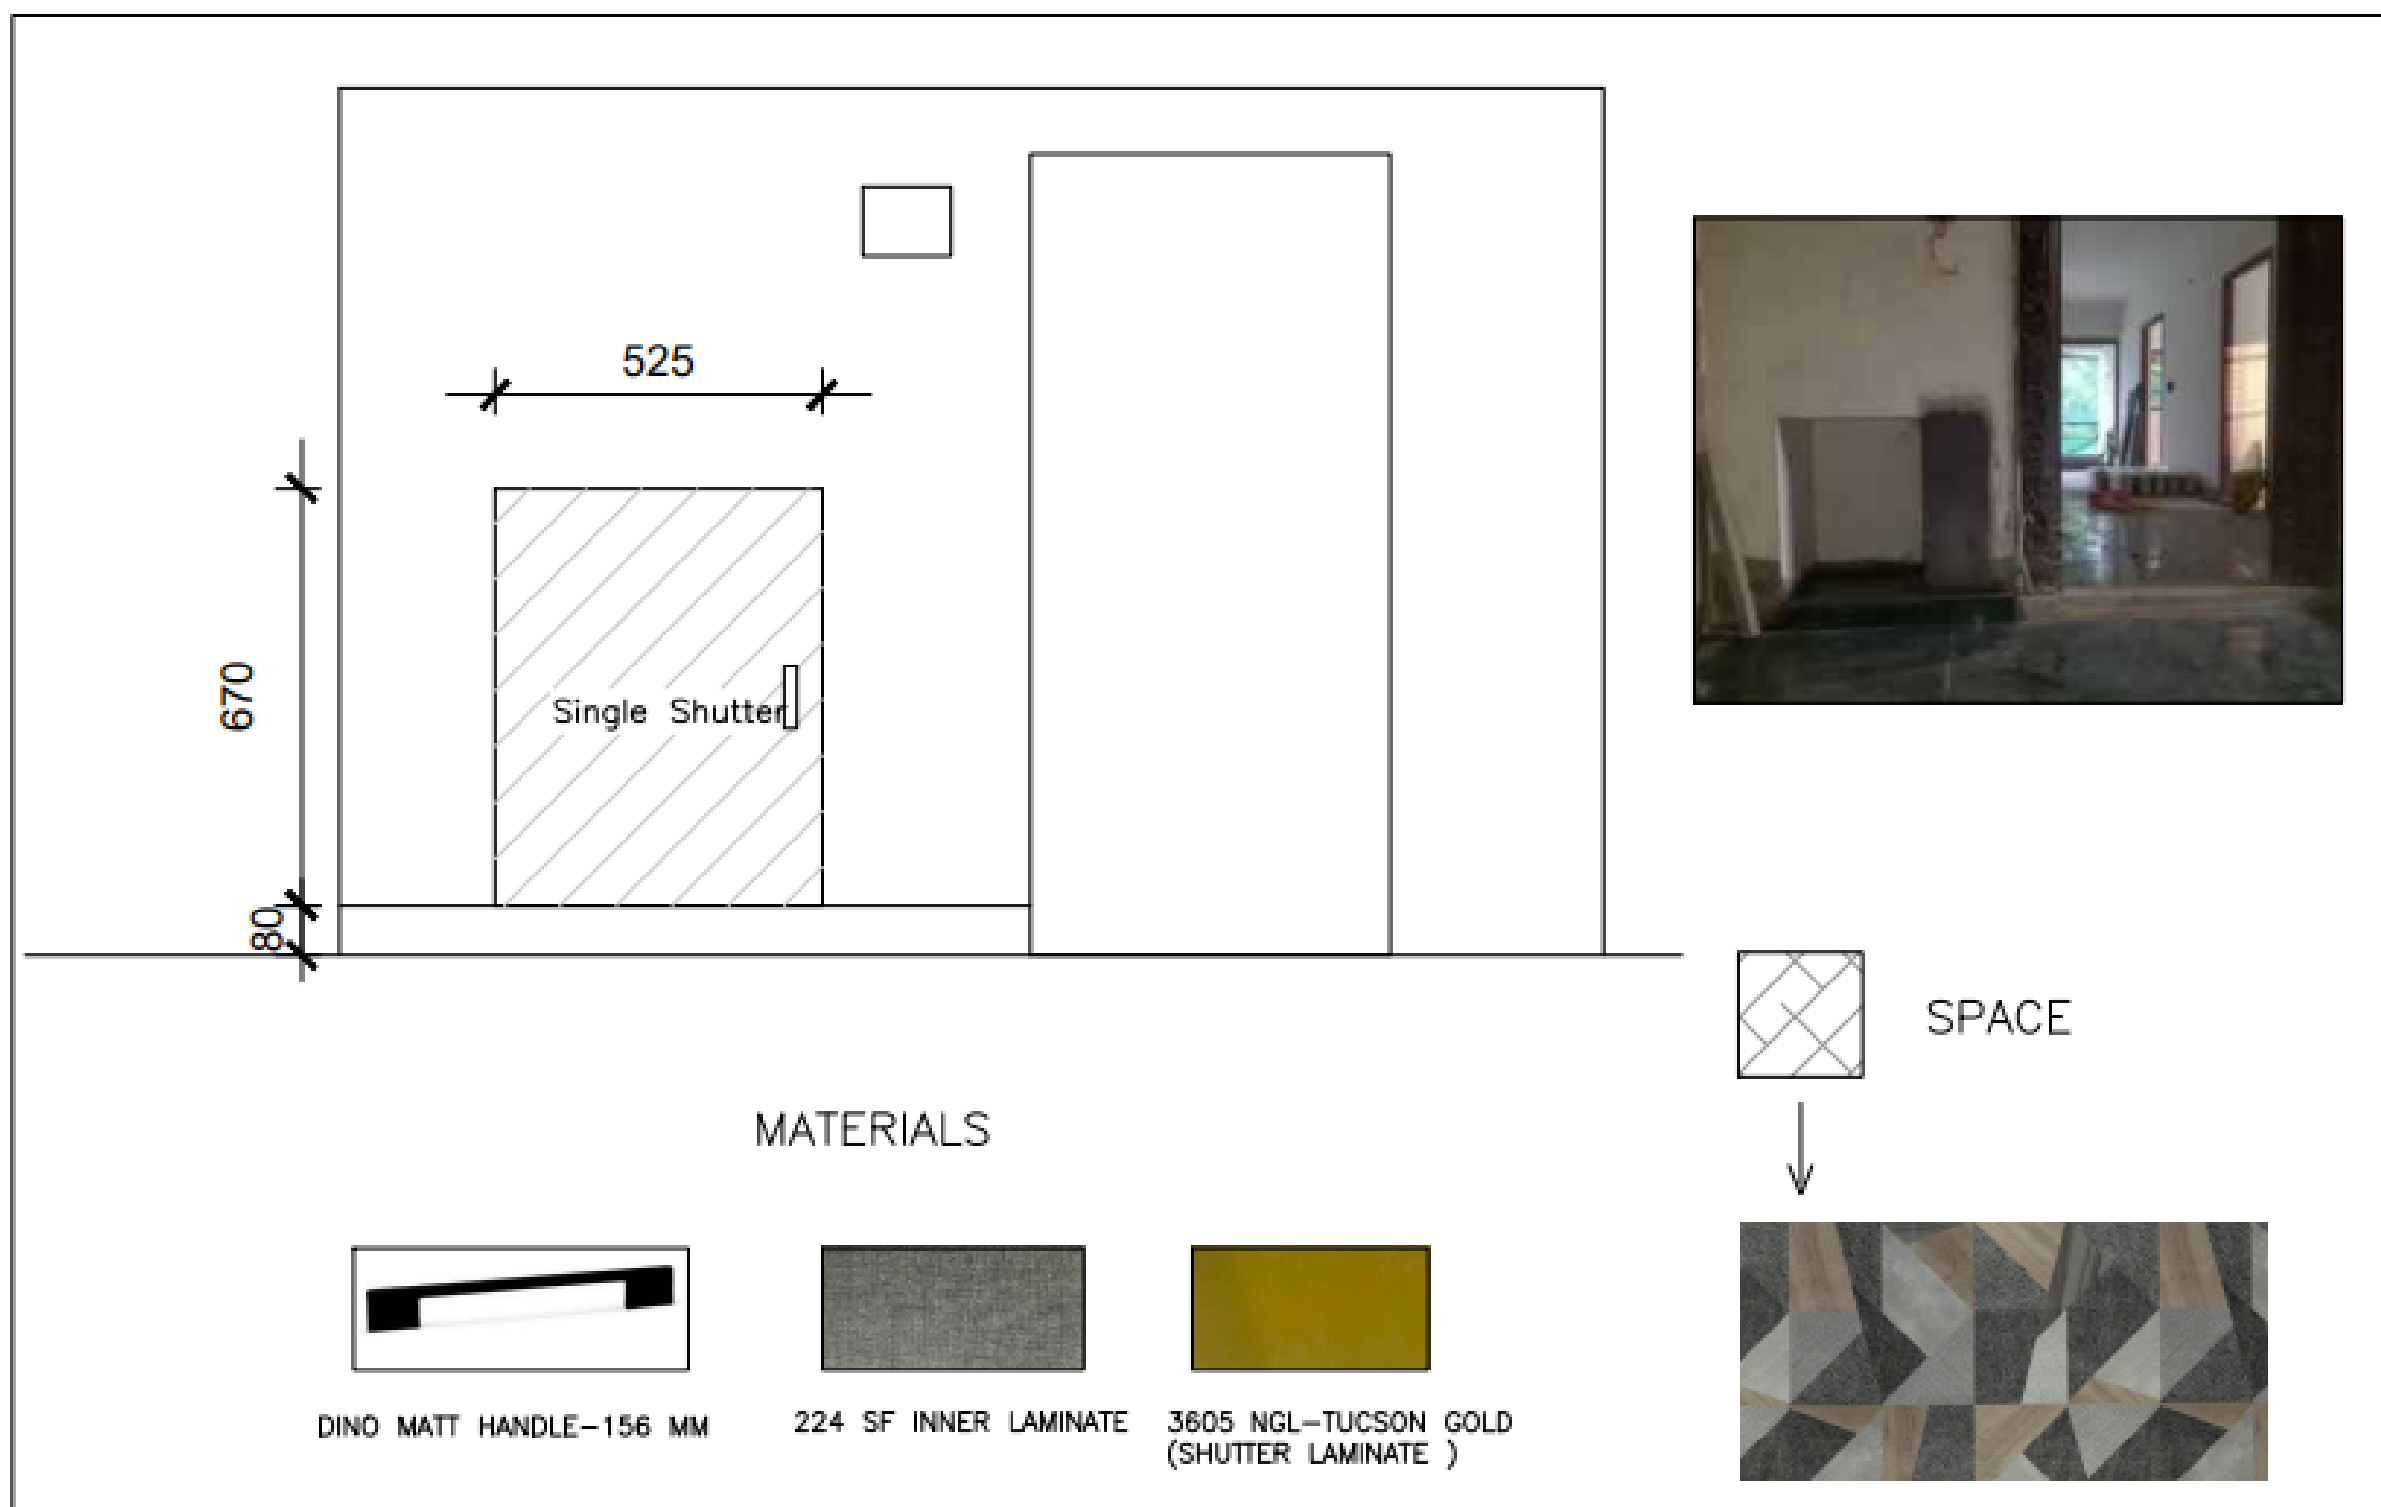


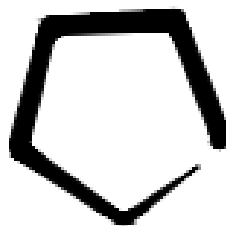DRAWING TAG: Shoe Rack - shutter detail OWN HOUSE PROJECT NAME: Mr. Sathiyar residence PROJECT LOCATION: CHENNAI	PAGE NUMBER 1 Revision no:0	APPLICANT Mr. Sathiyar ISSUED ON : 17/8/2022 ISSUED TO : Mr. Sathiyar	DRAWN BY -Shalini M NOTE: 1. PRINT WILL BE ISSUED ONLY AFTER ADVANCE PAYMENT IS MADE 2. (C) ALL RIGHTS RESERVED. DRAWINGS ARE SUBJECTED TO COPYRIGHTS, NO PART OF THE DRAWING MAY BE REPRODUCED, DISTRIBUTED OR TRANSMITTED IN ANY FORM WITHOUT PRIOR WRITTEN PERMISSION OF THE ARCHITECT.	 ONEST ARCHITECTURE & INTERIORS Architect - Monika Lakshmanan E-MAIL-info@nestarchitecture.in
---	---	---	---	--

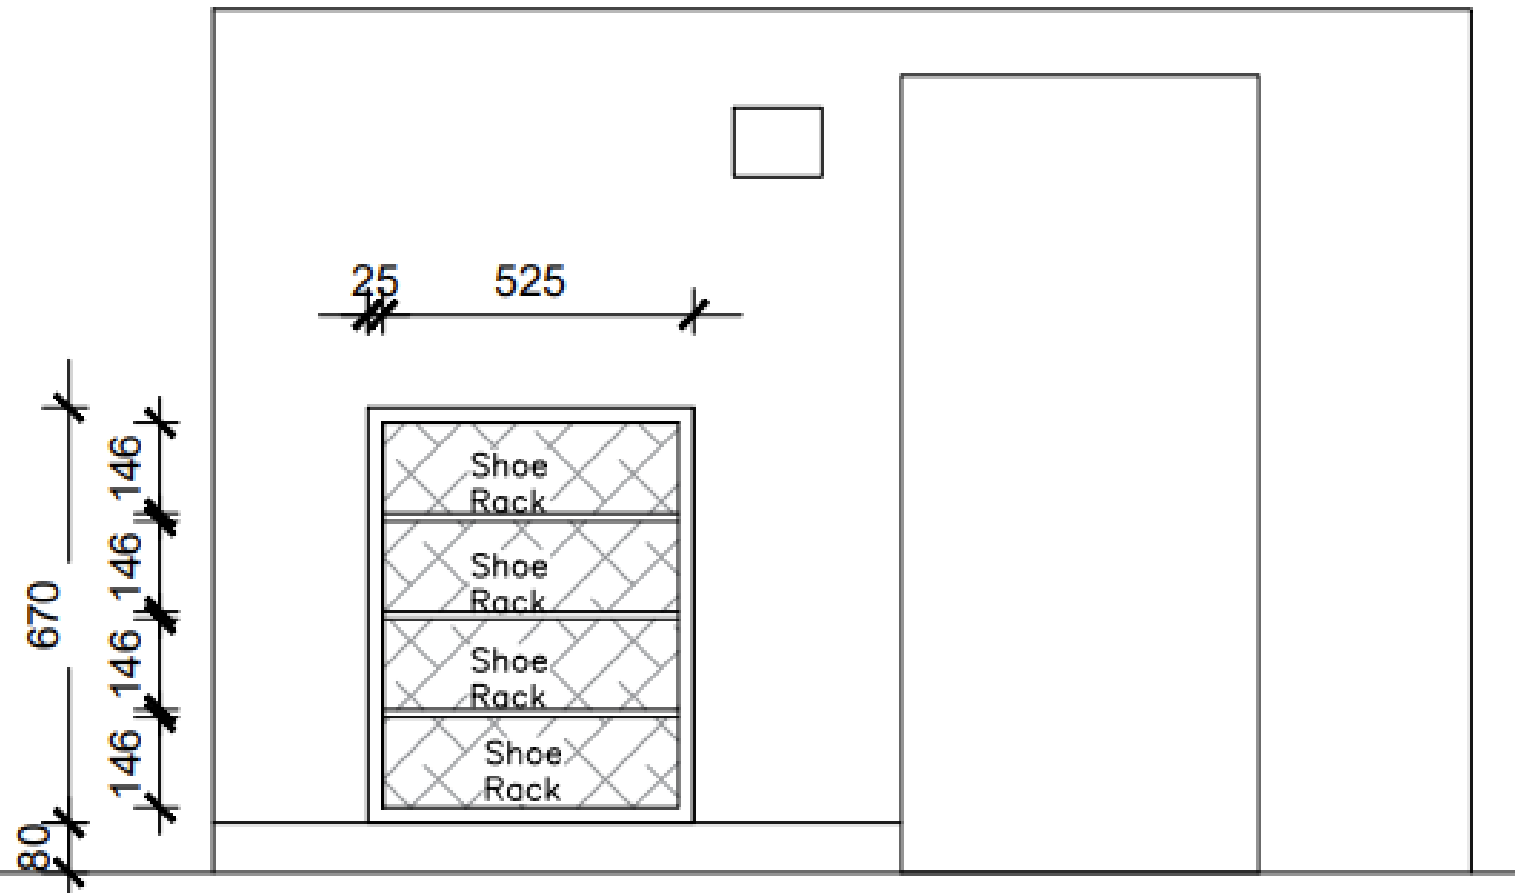


SITE IMAGE

MATERIALS

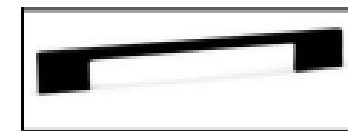


DINO MATT HANDLE-156 MM

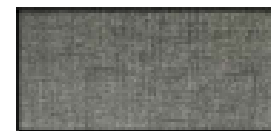

224 SF INNER LAMINATE



3605 NGL-TUCSON GOLD
(SHUTTER LAMINATE)

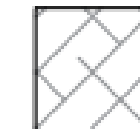

224 SF
CATCH LINE

DRAWING TAG:

Shoe Rack - inner detail
OWN HOUSE

PROJECT NAME:

Mr. Sathiyar residence

PROJECT LOCATION:

CHENNAI

PAGE NUMBER

1

Revision no:0

APPLICANT

Mr. Sathiyar

ISSUED ON :

17/8/2022

ISSUED TO :

Mr. Sathiyar

DRAWN BY -Shalini M

NOTE:


1. PRINT WILL BE ISSUED ONLY AFTER ADVANCE PAYMENT IS MADE
 2. (C) ALL RIGHTS RESERVED.
- DRAWINGS ARE SUBJECTED TO COPYRIGHTS, NO PART OF THE DRAWING MAY BE REPRODUCED, DISTRIBUTED OR TRANSMITTED IN ANY FORM WITHOUT PRIOR WRITTEN PERMISSION OF THE ARCHITECT.




ARCHITECTURE & INTERIORS

Architect - Monika Lakshmanan


E-MAIL-info@nestarchitecture.in

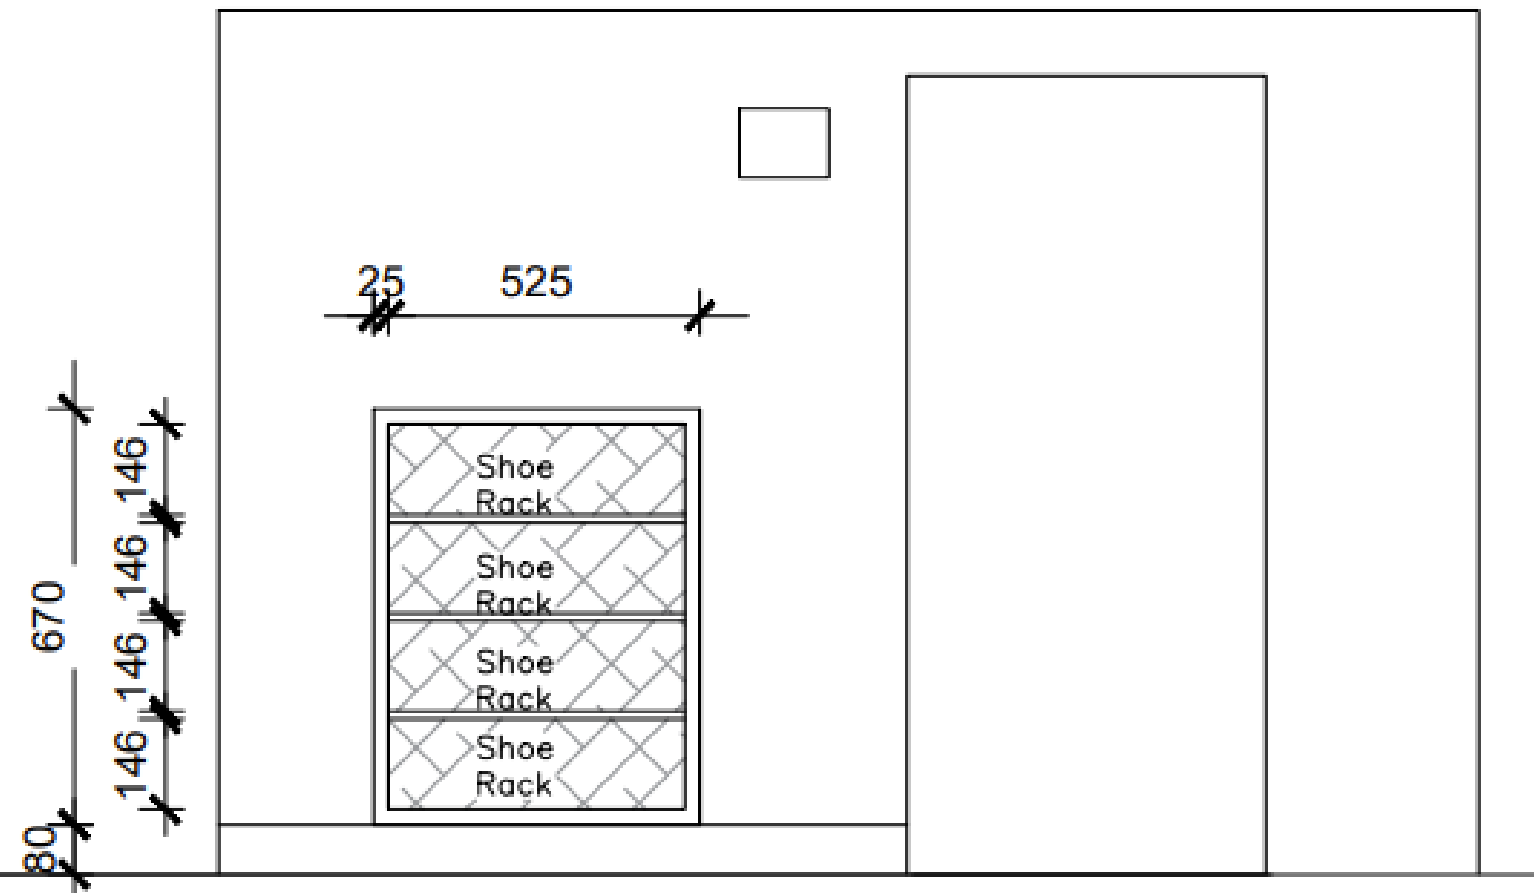

MATERIALS

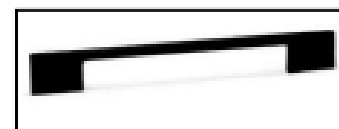

DINO MATT HANDLE-156 MM

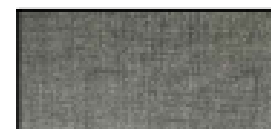

224 SF INNER LAMINATE



3605 NGL-TUCSON GOLD
(SHUTTER LAMINATE)



224 SF
CATCH LINE

DRAWING TAG:

Shoe Rack -Inner detail
RENT HOUSE

PROJECT NAME:

Mr. Sathiyar residence

PROJECT LOCATION:

CHENNAI

PAGE NUMBER

1

Revision no:0

APPLICANT

Mr. Sathiyar

ISSUED ON :

17/8/2022

ISSUED TO :

Mr. Sathiyar

DRAWN BY -Shalini M

NOTE:



1. PRINT WILL BE ISSUED ONLY AFTER ADVANCE PAYMENT IS MADE
 2. (C) ALL RIGHTS RESERVED.
- DRAWINGS ARE SUBJECTED TO COPYRIGHTS, NO PART OF THE DRAWING MAY BE REPRODUCED, DISTRIBUTED OR TRANSMITTED IN ANY FORM WITHOUT PRIOR WRITTEN PERMISSION OF THE ARCHITECT.




ARCHITECTURE & INTERIORS

Architect - Monika Lakshmanan


E-MAIL-info@nestarchitecture.in

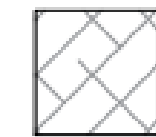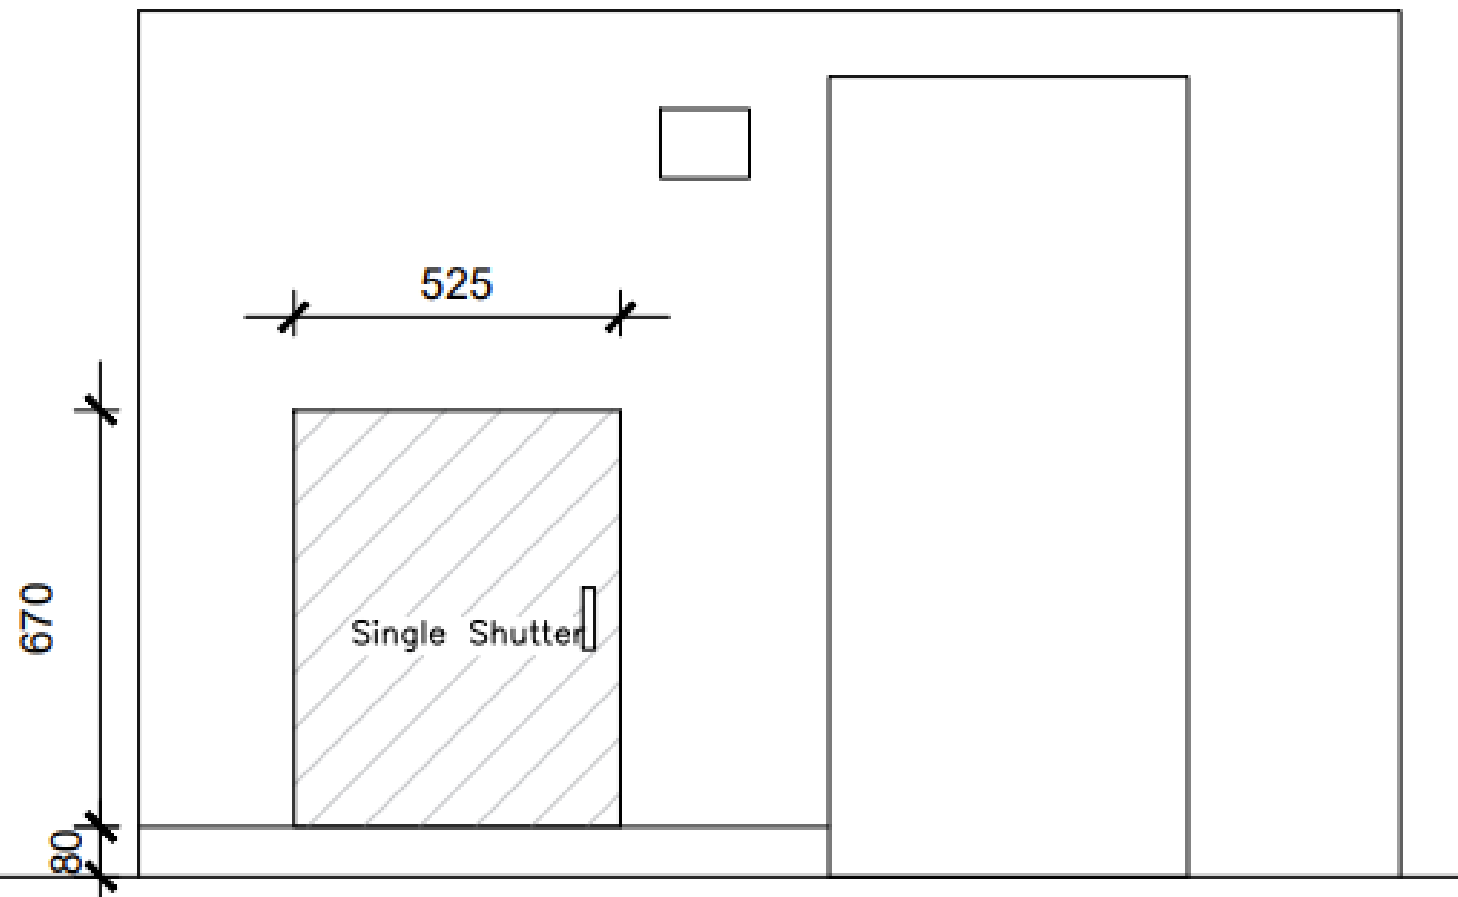


SPACE

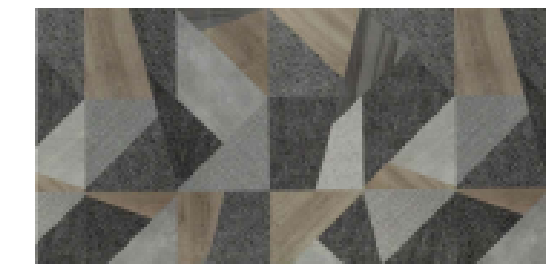

MATERIALS

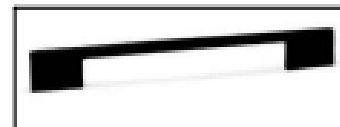

DINO MATT HANDLE-156 MM

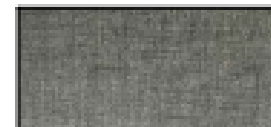

224 SF INNER LAMINATE



3605 NGL-TUCSON GOLD
(SHUTTER LAMINATE)

DRAWING TAG:

Shoe Rack - shutter detail
RENT HOUSE

PROJECT NAME:

Mr. Sathiyar residence

PROJECT LOCATION:

CHENNAI

PAGE NUMBER

1

Revision no:0

APPLICANT

Mr. Sathiyar

ISSUED ON :

17/8/2022

ISSUED TO :

Mr. Sathiyar

DRAWN BY -Shalini M

NOTE:


1. PRINT WILL BE ISSUED ONLY AFTER ADVANCE PAYMENT IS MADE
 2. (C) ALL RIGHTS RESERVED.
- DRAWINGS ARE SUBJECTED TO COPYRIGHTS, NO PART OF THE DRAWING MAY BE REPRODUCED, DISTRIBUTED OR TRANSMITTED IN ANY FORM WITHOUT PRIOR WRITTEN PERMISSION OF THE ARCHITECT.



ARCHITECTURE & INTERIORS



Architect - Monika Lakshmanan

E-MAIL-info@nestarchitecture.in

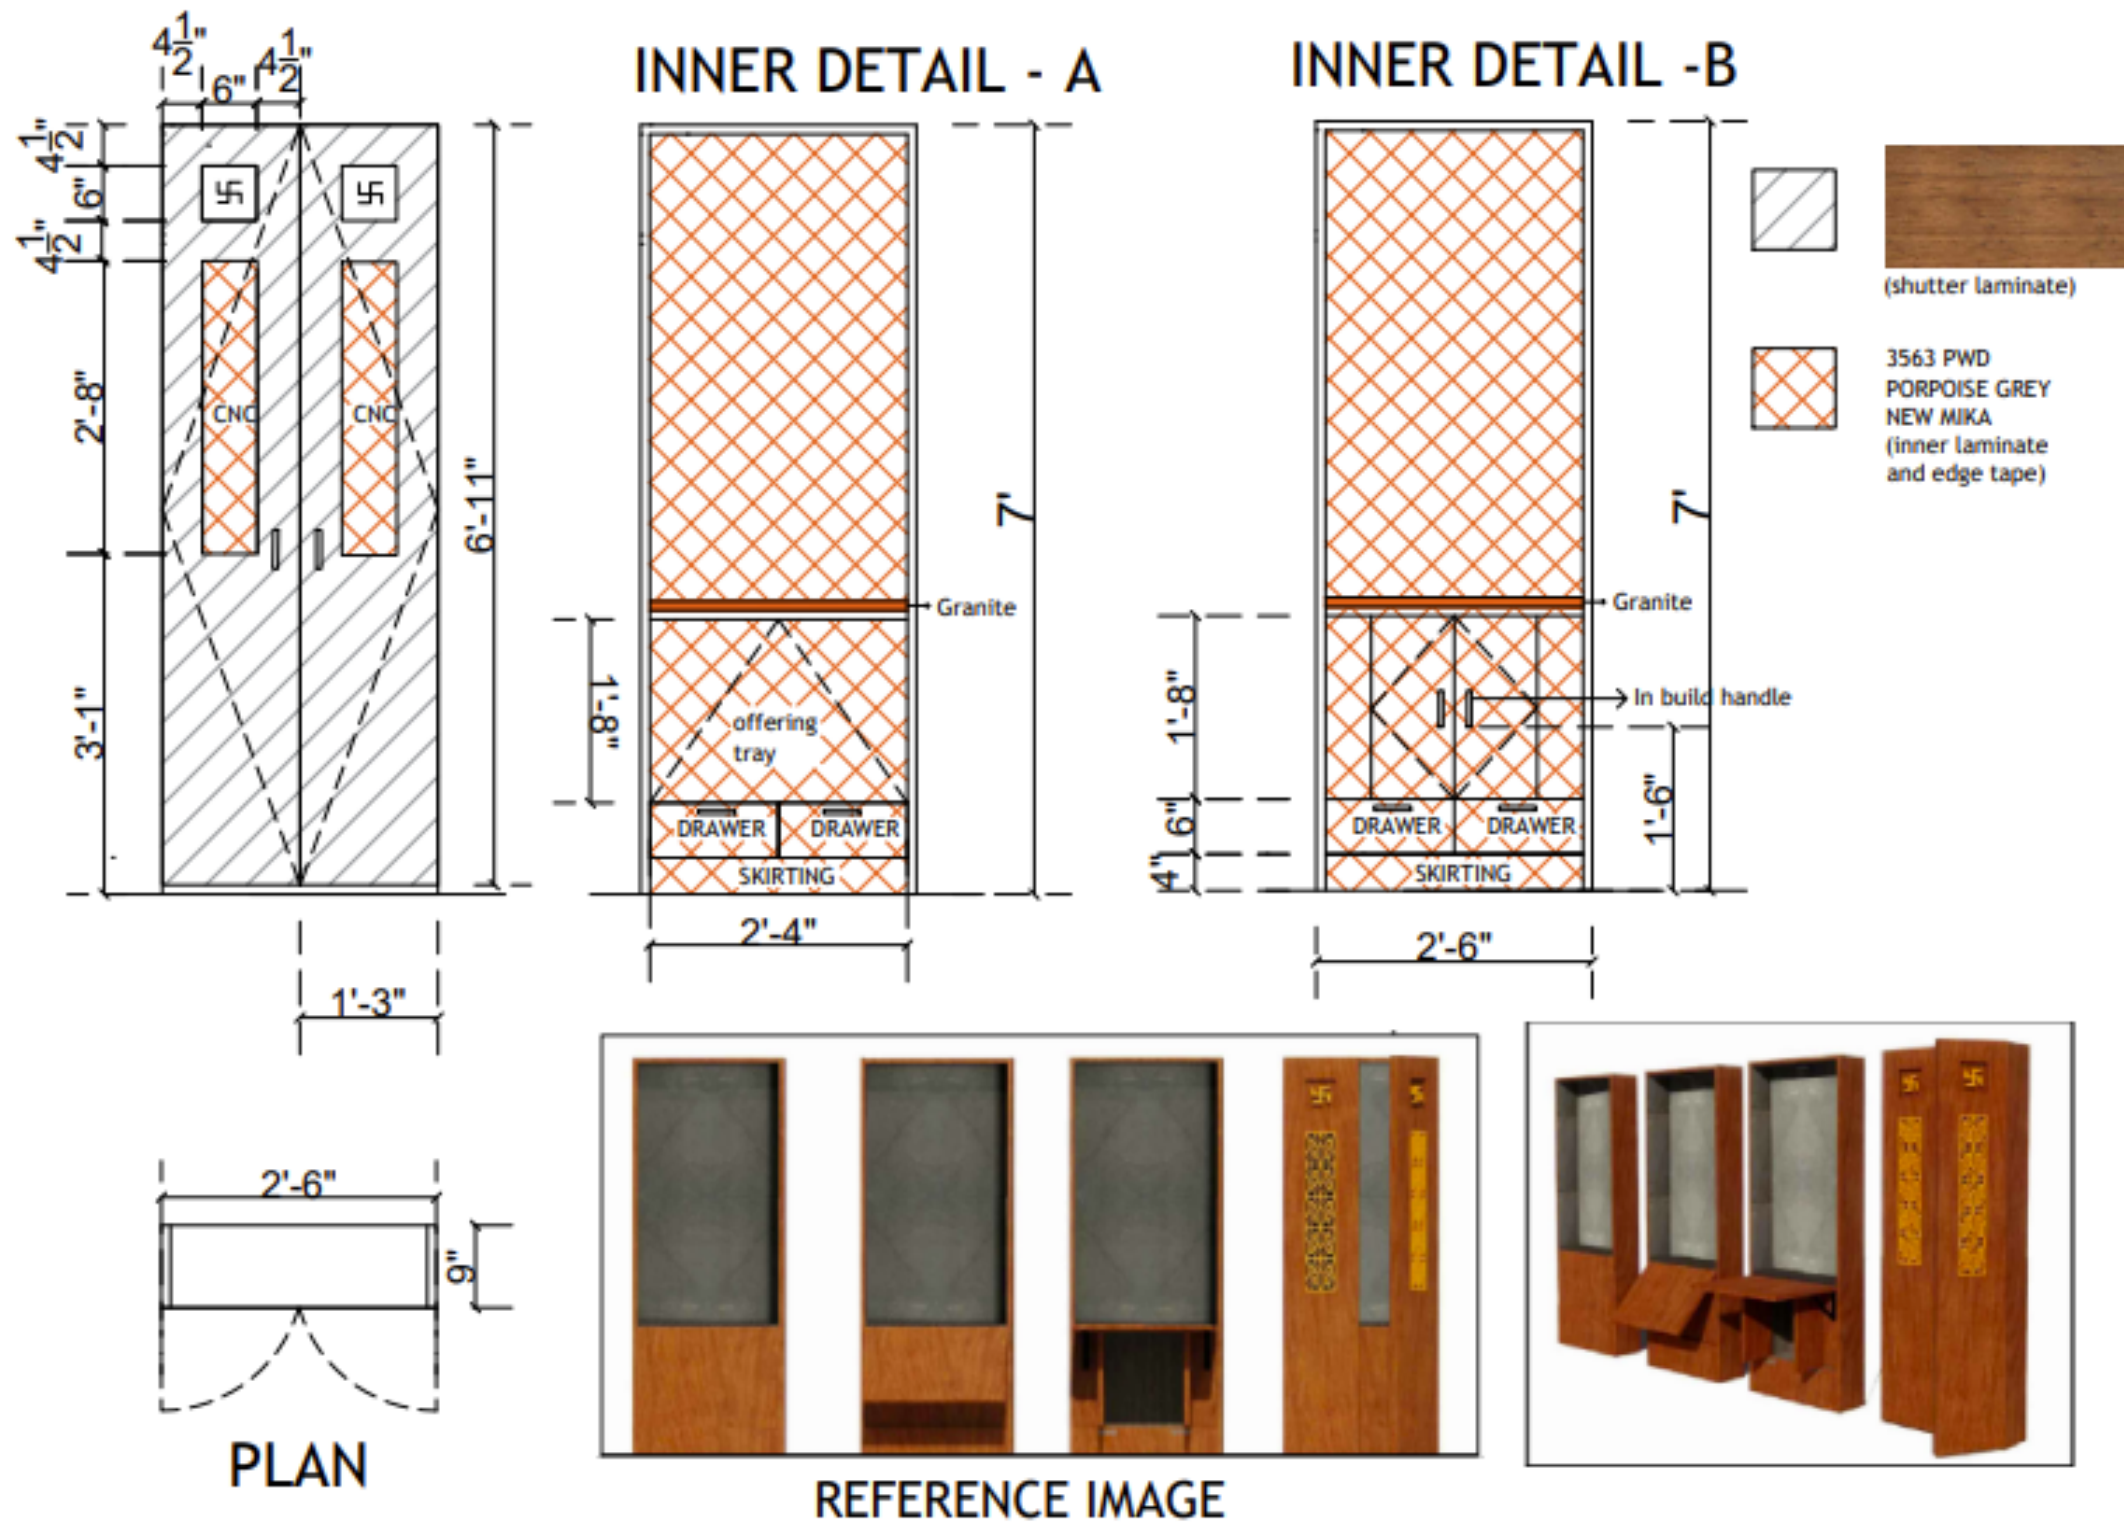

DRAWING TAG: POOJA UNIT PROJECT NAME: MRS. MAHALAKSHMI Residence PROJECT LOCATION: CHENNAI	PAGE NUMBER 1 Revision no:0	APPLICANT Mrs. MAHALAKSHMI ISSUED ON : 08/17/2022 ISSUED TO : Mrs. MAHALAKSHMI	DRAWN BY : SHALINI M NOTE: 1. PRINT WILL BE ISSUED ONLY AFTER ADVANCE PAYMENT IS MADE 2. (C) ALL RIGHTS RESERVED. DRAWINGS ARE SUBJECT TO COPYRIGHTS, NO PART OF THE DRAWING MAY BE REPRODUCED, DISTRIBUTED OR TRANSMITTED IN ANY FORM WITHOUT PRIOR WRITTEN PERMISSION OF THE ARCHITECT.	ONEST ARCHITECTURE & INTERIORS Architect - Monika Lakshmanan E-MAIL-nestarchitecture@gmail.com
--	--	--	---	---

INNER DETAIL - A

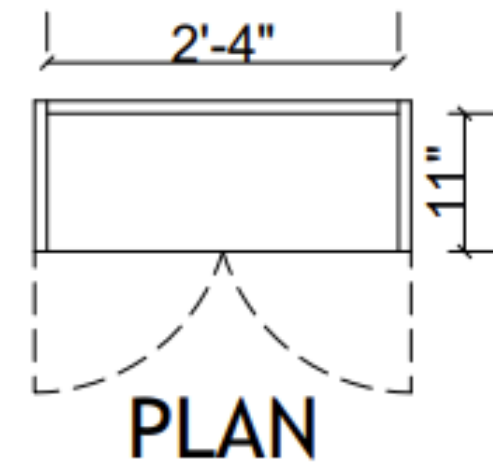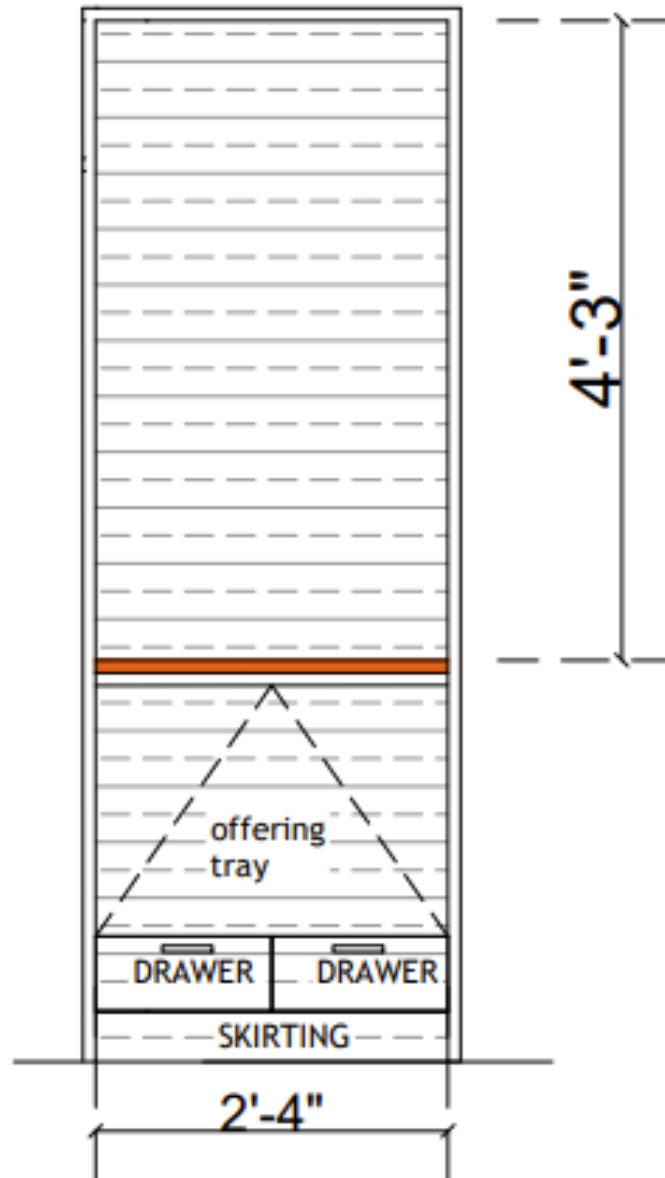

DRAWING TAG:

POOJA UNIT

PROJECT NAME:

MRS.
MAHALAKSHMI
Residence

PROJECT
LOCATION:

CHENNAI

PAGE NUMBER

2

Revision no:0

APPLICANT

Mrs. MAHALAKSHMI

ISSUED ON :

08/17/2022

ISSUED TO :

Mrs. MAHALAKSHMI


DRAWN BY : SHALINI M

NOTE:


1. PRINT WILL BE ISSUED ONLY AFTER ADVANCE
PAYMENT IS MADE
2. (C) ALL RIGHTS RESERVED.
DRAWINGS ARE SUBJECT TO COPYRIGHTS, NO PART
OF THE DRAWING MAY BE REPRODUCED,
DISTRIBUTED OR TRANSMITTED IN ANY FORM
WITHOUT PRIOR WRITTEN PERMISSION OF THE
ARCHITECT.

NEST
ARCHITECTURE & INTERIORS
Architect - Monika Lakshmanan


E-MAIL-nestarchitecture@gmail.com

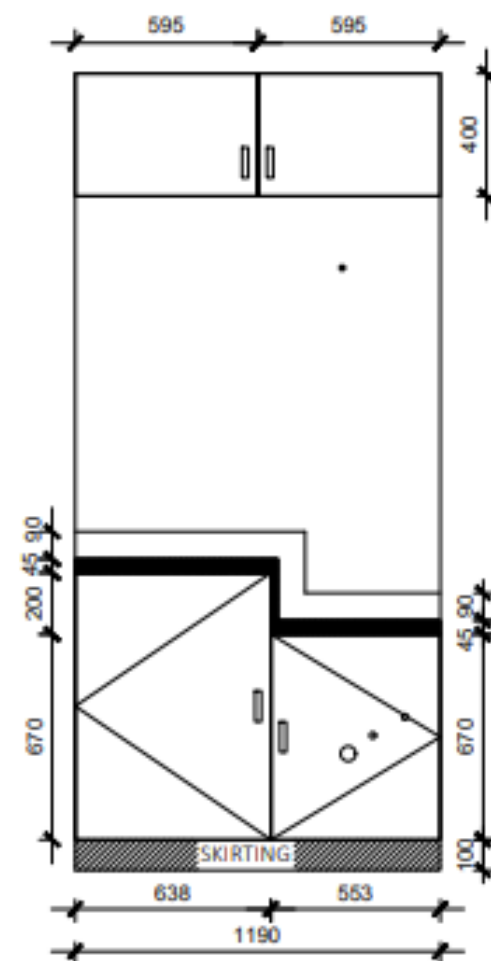

ELEVATION-1

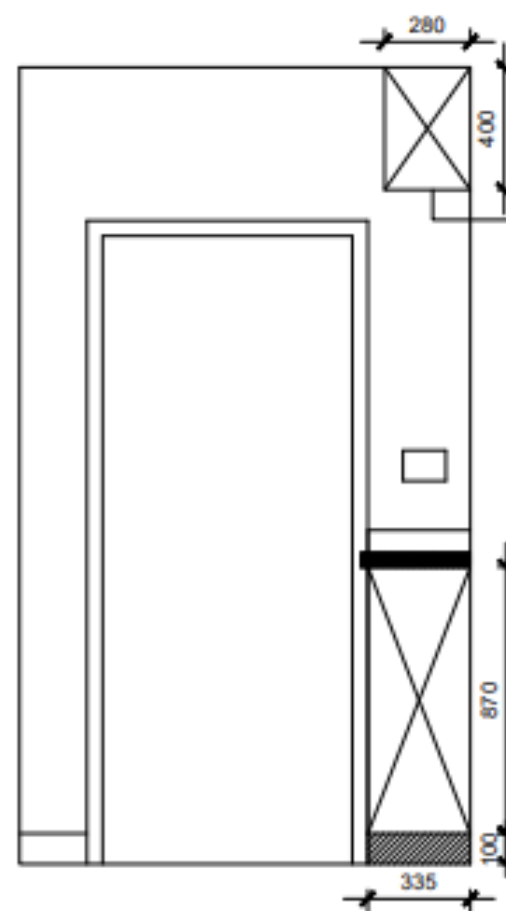

ELEVATION-2

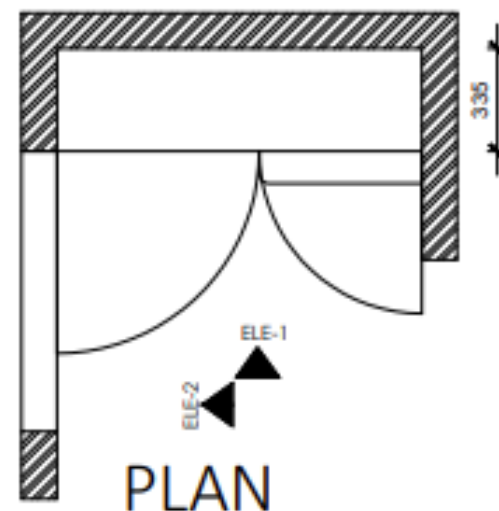

PLAN

Base Laminate -
Dark Grey-261HDG

LEGEND



Dark Grey -
261 HDG



Tucson Gold
3605 NGL
(FOR LOFT UNIT)



DRAWING TAG:

COMMON VANITY
- OWN HOUSE
PROJECT NAME:

Mr. Sathiyar residence

PROJECT LOCATION:

CHENNAI

PAGE NUMBER

1

Revision no:0

APPLICANT

Mr. Sathiyar

ISSUED ON :

3/8/2022

ISSUED TO :

Mr. Sathiyar


DRAWN BY : SHALINI M

NOTE:

1. PRINT WILL BE ISSUED ONLY AFTER ADVANCE PAYMENT IS MADE
 2. (C) ALL RIGHTS RESERVED.
- DRAWINGS ARE SUBJECT TO COPYRIGHTS, NO PART OF THE DRAWING MAY BE REPRODUCED, DISTRIBUTED OR TRANSMITTED IN ANY FORM WITHOUT PRIOR WRITTEN PERMISSION OF THE ARCHITECT.

ONEST
ARCHITECTURE & INTERIORS
Architect - Monika Lakshmanan

E-MAIL-info@nestarchitecture.in

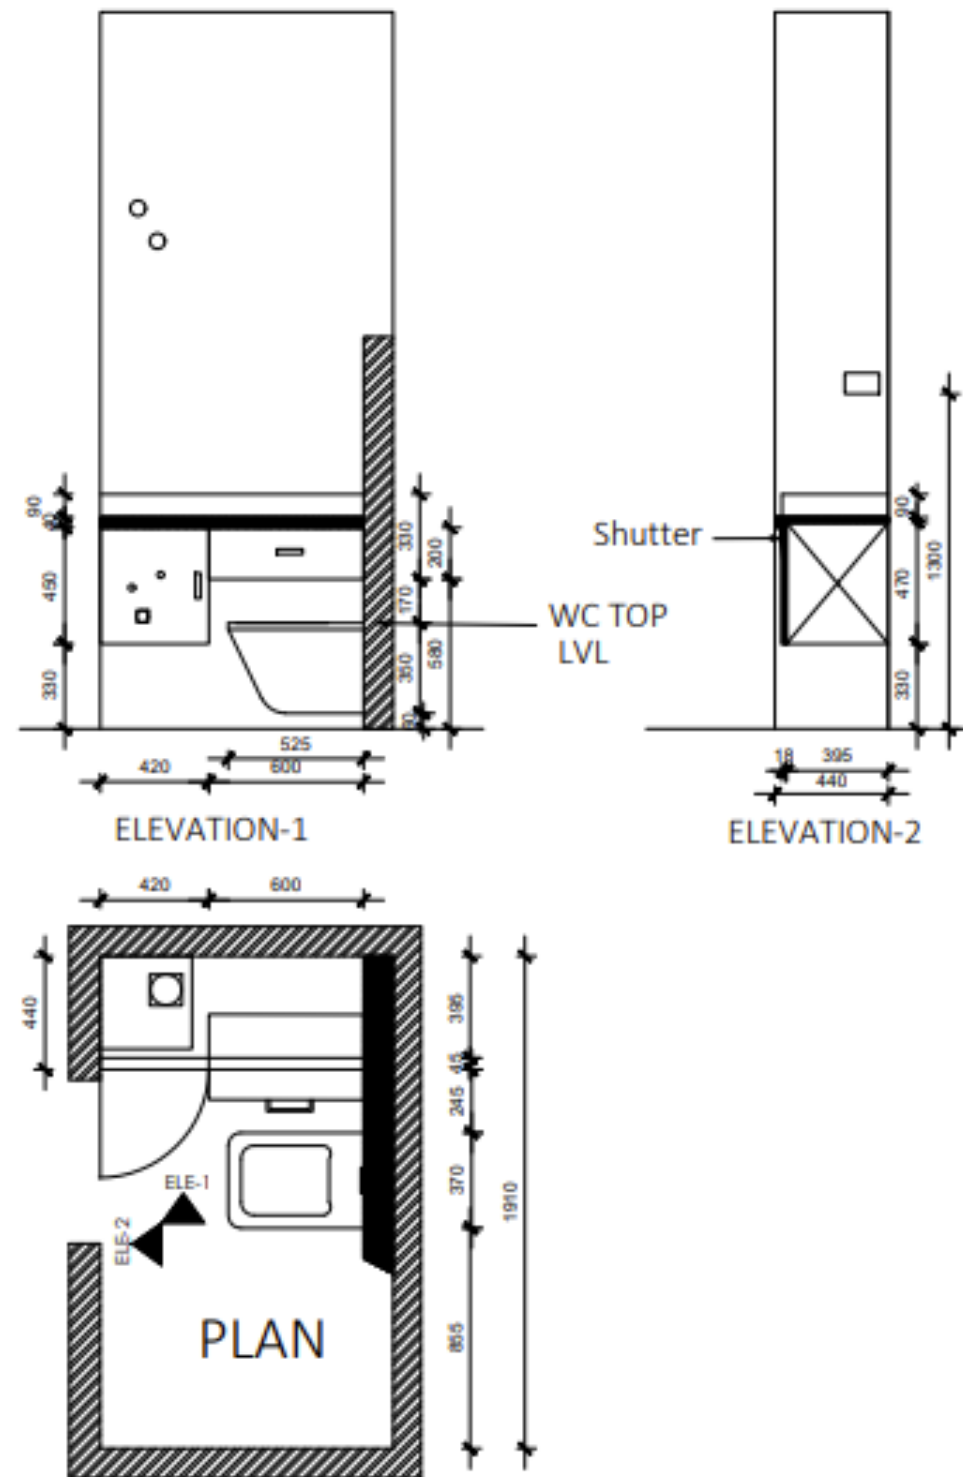

Note : WC size 525 w x 370 d x 410 h
Note : All dimensions are in mm

DRAWING TAG:

KIDS BEDROOM TOILET
- OWN HOUSE

PROJECT NAME:

Mr. Sathiyar residence

PROJECT LOCATION:

CHENNAI

PAGE NUMBER

3

Revision no:0

APPLICANT

Mr. Sathiyar

ISSUED ON :

3/8/2022


ISSUED TO :

Mr. Sathiyar

NOTE:

1. PRINT WILL BE ISSUED ONLY AFTER ADVANCE PAYMENT IS MADE
2. (C) ALL RIGHTS RESERVED. DRAWINGS ARE SUBJECTED TO COPYRIGHTS, NO PART OF THE DRAWING MAY BE REPRODUCED, DISTRIBUTED OR TRANSMITTED IN ANY FORM WITHOUT PRIOR WRITTEN PERMISSION OF THE ARCHITECT.

NEST
ARCHITECTURE & INTERIORS
Architect - Monika Lakshmanan
E-MAIL-info@nestarchitecture.in

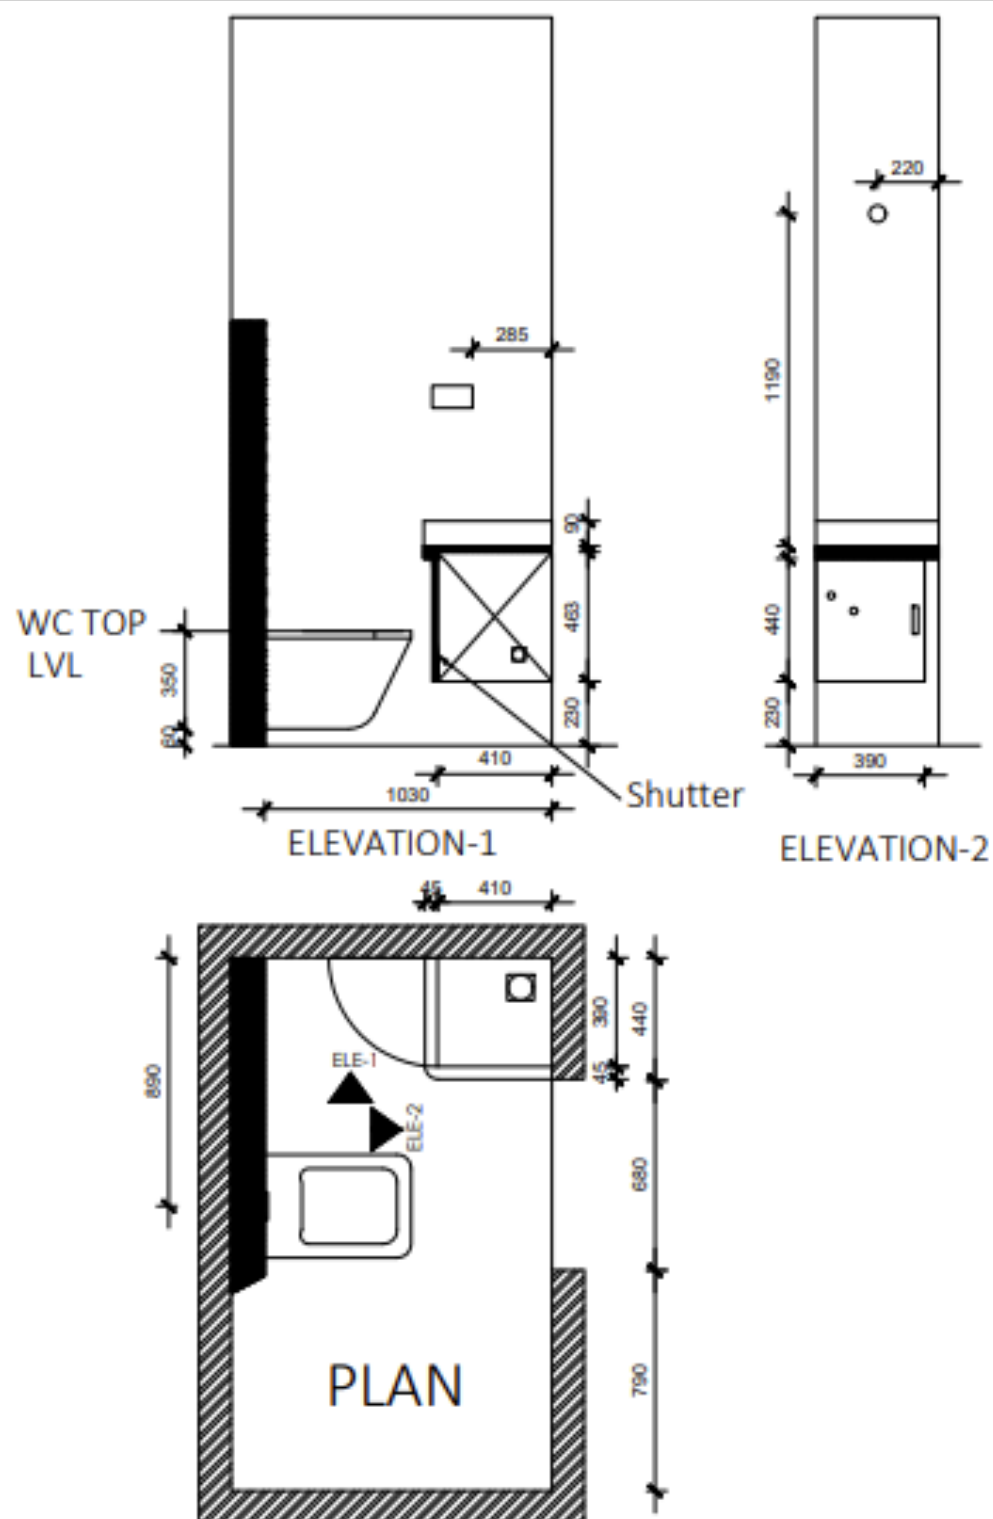

Note : WC size 525 w x 370 d x 410 h

Note : All dimensions are in mm

DRAWING TAG:
GUEST BEDROOM TOILET
- OWN HOUSE

PROJECT NAME:
Mr. Sathiyar residence
PROJECT LOCATION:
CHENNAI

PAGE NUMBER

4

Revision no:0

APPLICANT

Mr. Sathiyar

ISSUED ON :
3/8/2022

ISSUED TO :
Mr. Sathiyar

NOTE:

1. PRINT WILL BE ISSUED ONLY AFTER ADVANCE
PAYMENT IS MADE
2. (C) ALL RIGHTS RESERVED.
DRAWINGS ARE SUBJECT TO COPYRIGHTS, NO PART
OF THE DRAWING MAY BE REPRODUCED,
DISTRIBUTED OR TRANSMITTED IN ANY FORM
WITHOUT PRIOR WRITTEN PERMISSION OF THE
ARCHITECT.


NEST
ARCHITECTURE & INTERIORS
Architect - Monika Lakshmanan
E-MAIL: info@nestarchitecture.in

07


SUKRITI RESIDENCE

DESIGN: Wardrobe detail drawing

LOCATION: Thoraipakkam

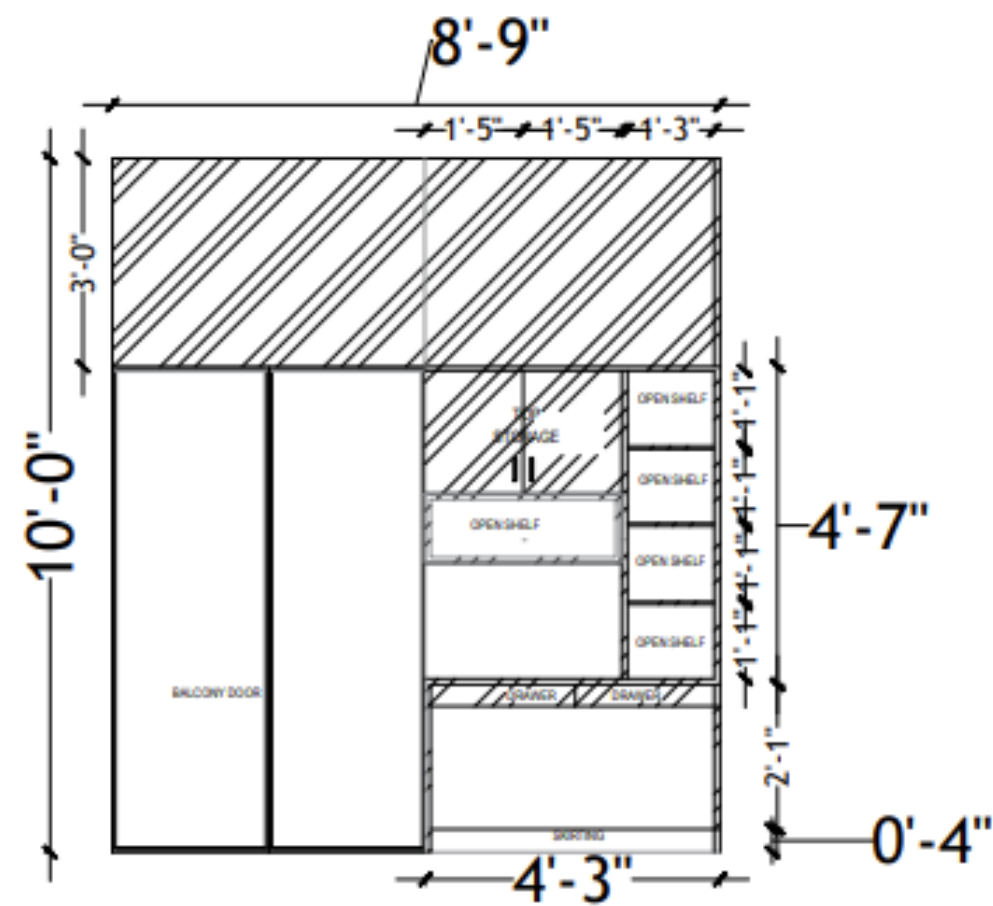


ELEVATION

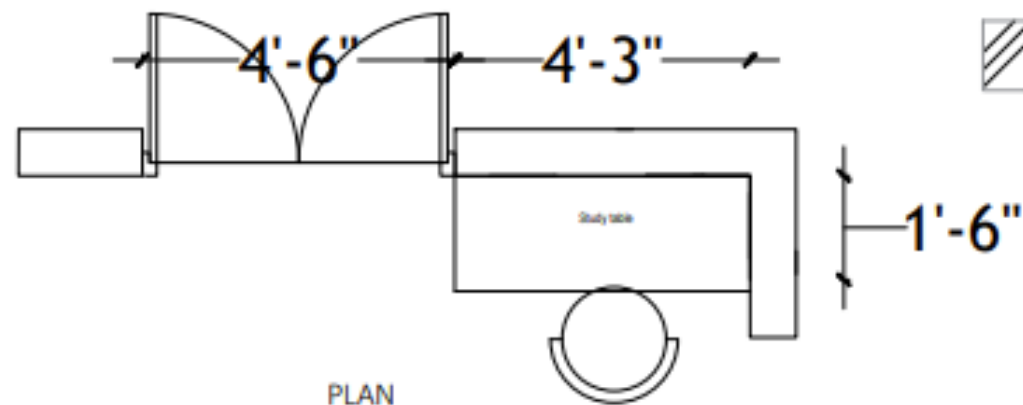

PLAN

3562 NGL
PEARLY MIST

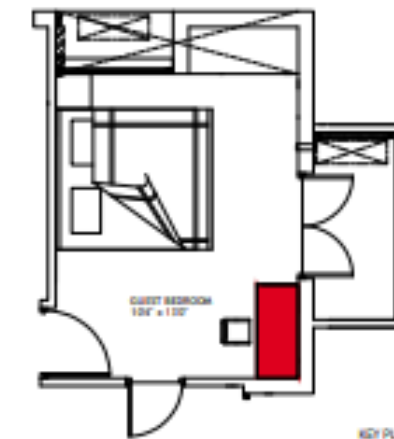

KEY PLAN

DRAWING TAG:

Guest bedroom - Study table
detail

PROJECT NAME:

Mrs. sukriti RESIDENCE

PROJECT LOCATION:

CHENNAI

PAGE NUMBER

1

Revision no:0

APPLICANT

Mrs. sukriti

ISSUED ON :

9/6/2022

ISSUED TO :

Mrs. sukriti

DRAWN BY : SHALINI M

NOTE:

1. PRINT WILL BE ISSUED ONLY AFTER ADVANCE PAYMENT IS MADE
2. (C) ALL RIGHTS RESERVED. DRAWINGS ARE SUBJECT TO COPYRIGHTS, NO PART OF THE DRAWING MAY BE REPRODUCED, DISTRIBUTED OR TRANSMITTED IN ANY FORM WITHOUT PRIOR WRITTEN PERMISSION OF THE ARCHITECT.



NEST

ARCHITECTURE & INTERIORS



Architect - Monika Lakshmanan

E-MAIL-info@nestarchitecture.in

08

SANA RESIDENCE

DESIGN: Facade design elevation drawings with detailed materials

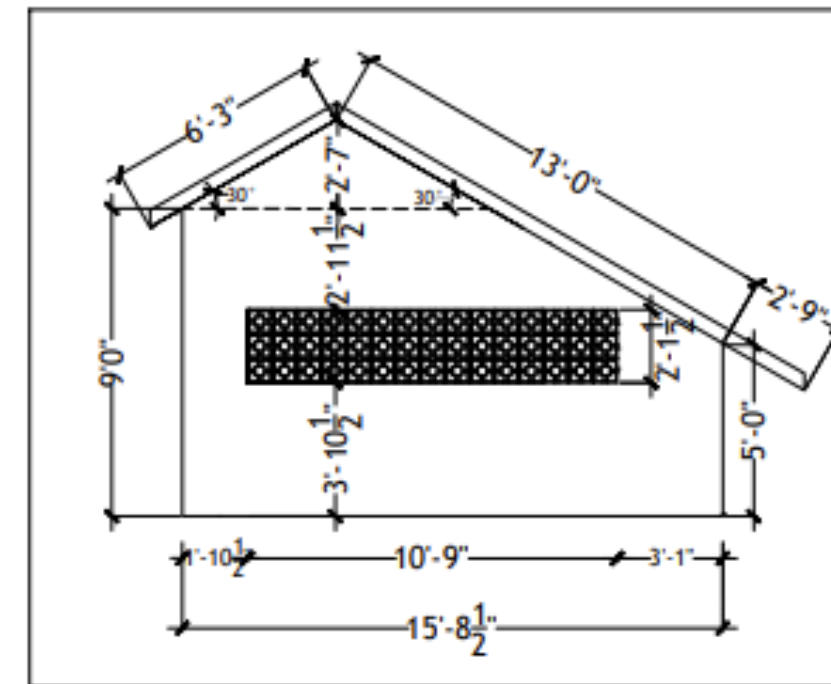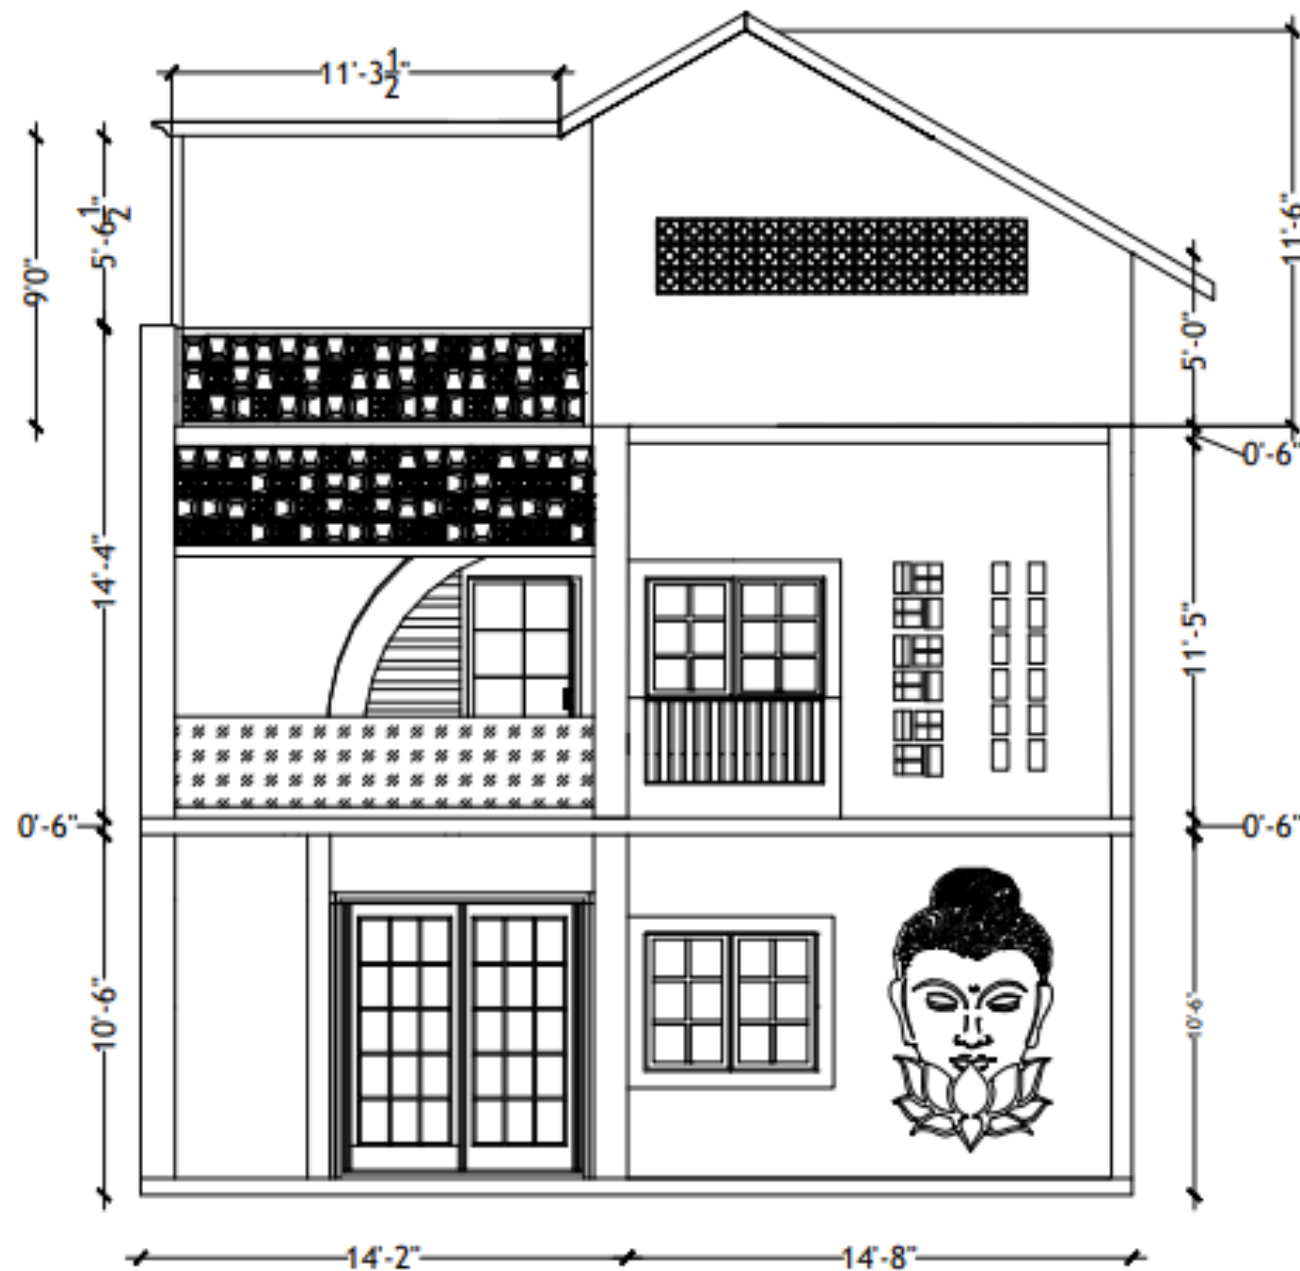

HEAD ROOM - DETAIL

DRAWING TAG:
ELEVATION DRAWING

PROJECT NAME:
SANA RESIDENCE

PROJECT LOCATION:

PAGE NUMBER

1

Revision no:3

APPLICANT

ISSUED ON :

15/10/2022

ISSUED TO :

DRAWN BY : SHALINI M

NOTE:

1. PRINT WILL BE ISSUED ONLY AFTER ADVANCE PAYMENT IS MADE
 2. (C) ALL RIGHTS RESERVED.
- DRAWINGS ARE SUBJECTED TO COPYRIGHTS, NO PART OF THE DRAWING MAY BE REPRODUCED, DISTRIBUTED OR TRANSMITTED IN ANY FORM WITHOUT PRIOR WRITTEN PERMISSION OF THE ARCHITECT.



NEST

ARCHITECTURE & INTERIORS

Architect - Monika Lakshmanan

E-MAIL-nestarchitecture.in@gmail.com



SITE IMAGE



<u>DRAWING TAG:</u> SITE PHOTOS <u>PROJECT NAME:</u> SIVAM HOSPITAL <u>PROJECT LOCATION:</u> ARIYALLUR	PAGE NUMBER 2 Revision no:3	<u>APPLICANT</u> <u>ISSUED ON :</u> 30/08/2022 <u>ISSUED TO :</u>	<u>NOTE:</u> 1. PRINT WILL BE ISSUED ONLY AFTER ADVANCE PAYMENT IS MADE 2. (C) ALL RIGHTS RESERVED. DRAWINGS ARE SUBJECTED TO COPYRIGHTS, NO PART OF THE DRAWING MAY BE REPRODUCED, DISTRIBUTED OR TRANSMITTED IN ANY FORM WITHOUT PRIOR WRITTEN PERMISSION OF THE ARCHITECT.	NEST ARCHITECTURE & INTERIORS Architect - Monika Lakshmanan E-MAIL-nestarchitecture.in@gmail.com
---	--	--	---	--



<u>DRAWING TAG:</u> Render Image <u>PROJECT NAME:</u> SIVAM HOSPITAL <u>PROJECT LOCATION:</u> ARIYALLUR	<u>PAGE NUMBER</u> 3 Revision no:3	<u>APPLICANT</u> <u>ISSUED ON :</u> 30/08/2022 <u>ISSUED TO :</u>	<u>NOTE:</u> 1. PRINT WILL BE ISSUED ONLY AFTER ADVANCE PAYMENT IS MADE 2. (C) ALL RIGHTS RESERVED. DRAWINGS ARE SUBJECTED TO COPYRIGHTS, NO PART OF THE DRAWING MAY BE REPRODUCED, DISTRIBUTED OR TRANSMITTED IN ANY FORM WITHOUT PRIOR WRITTEN PERMISSION OF THE ARCHITECT.	NEST ARCHITECTURE & INTERIORS Architect - Monika Lakshmanan E-MAIL-nestarchitecture.in@gmail.com
--	---	--	---	---



09

LS-MAHALAKSHMI KITCHEN



DESIGN: livspace interior wardrobe with plan,elevation,and 3d viwes

LOCATION: Ashok Nagar


KITCHEN

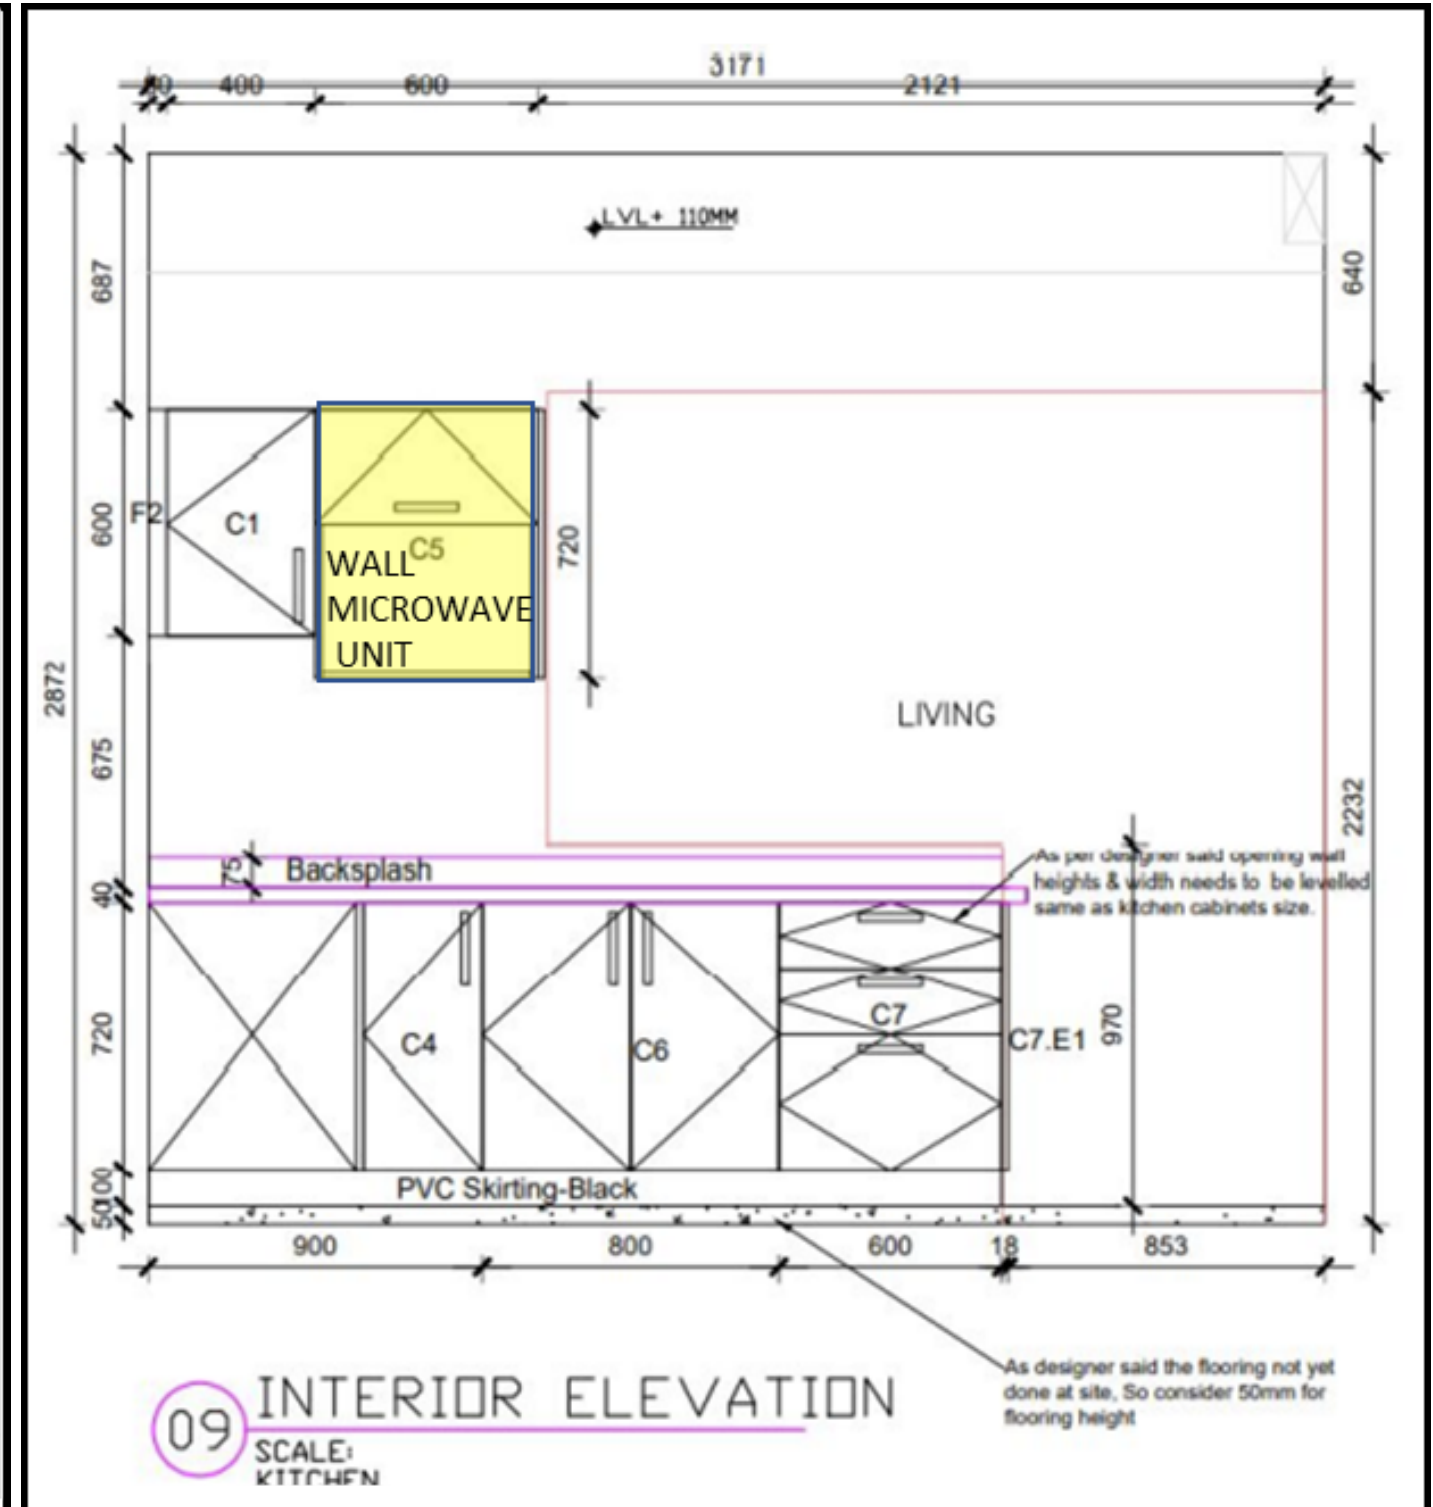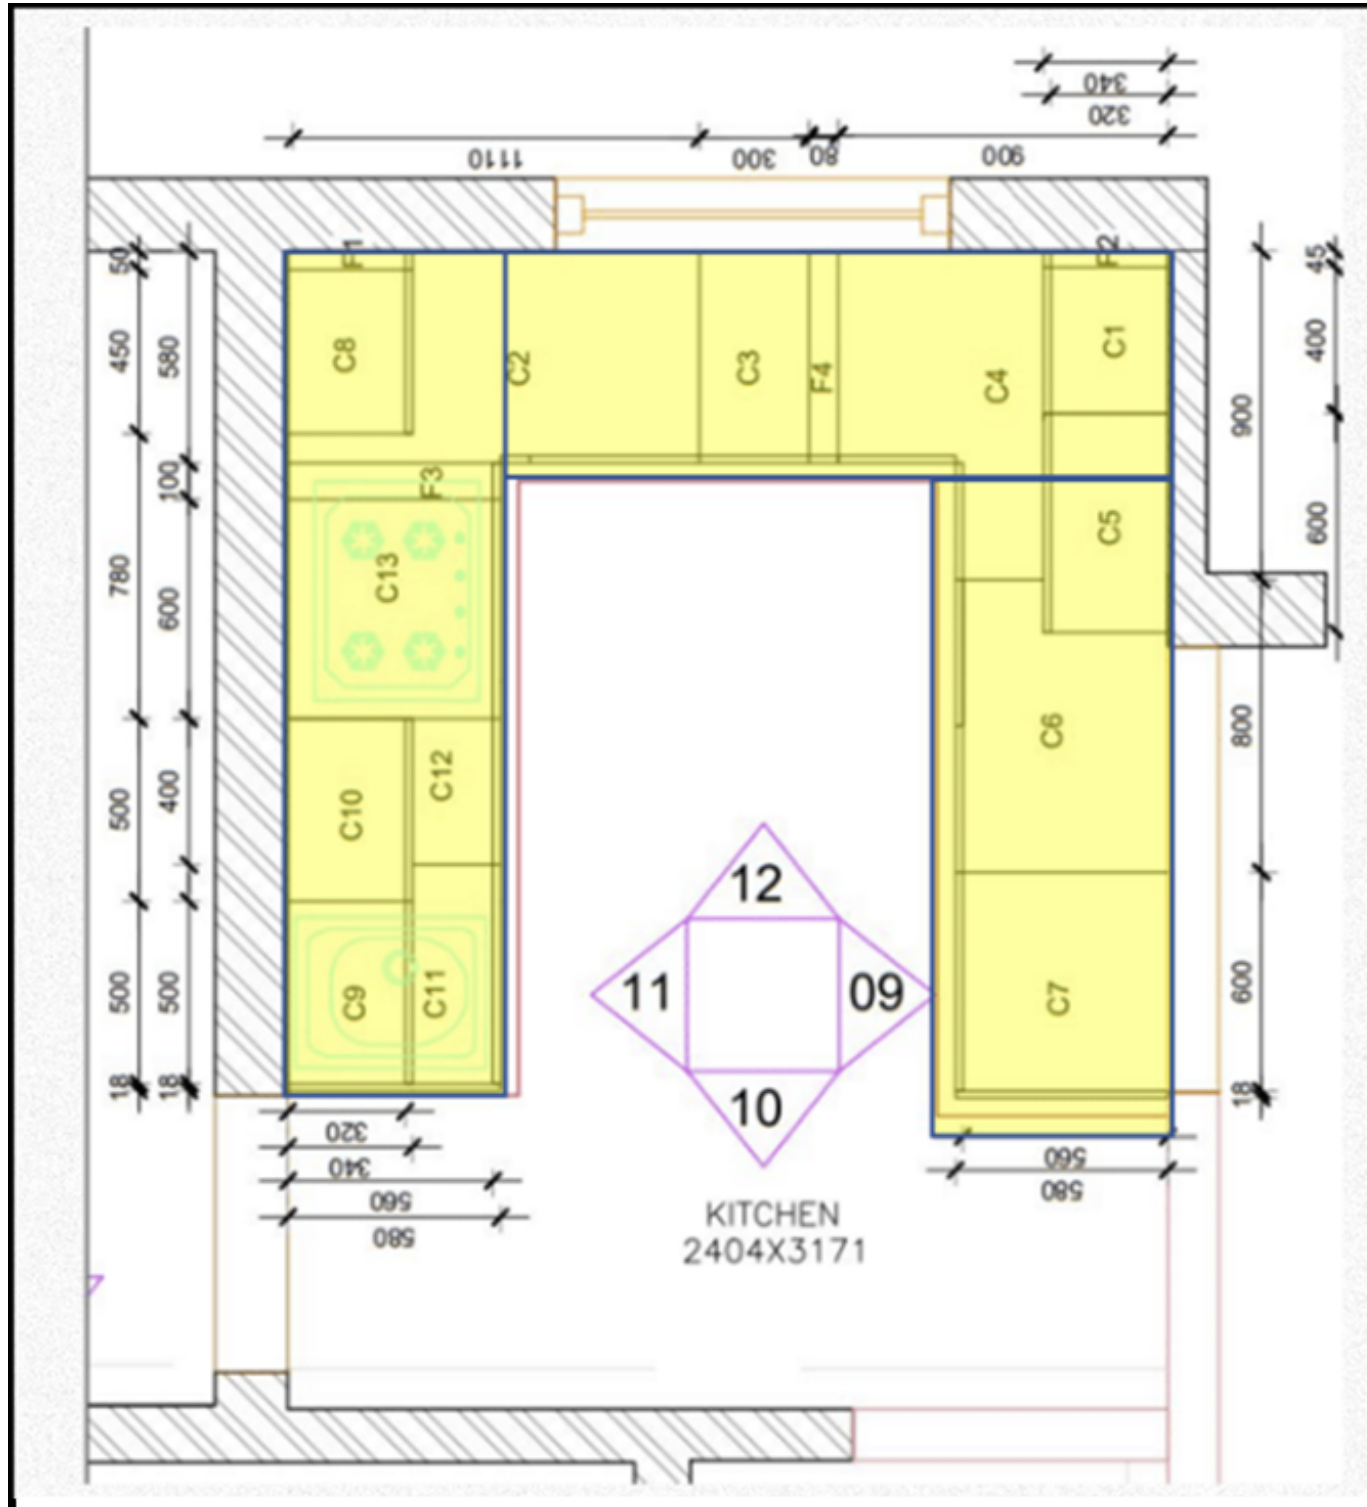


KITCHEN

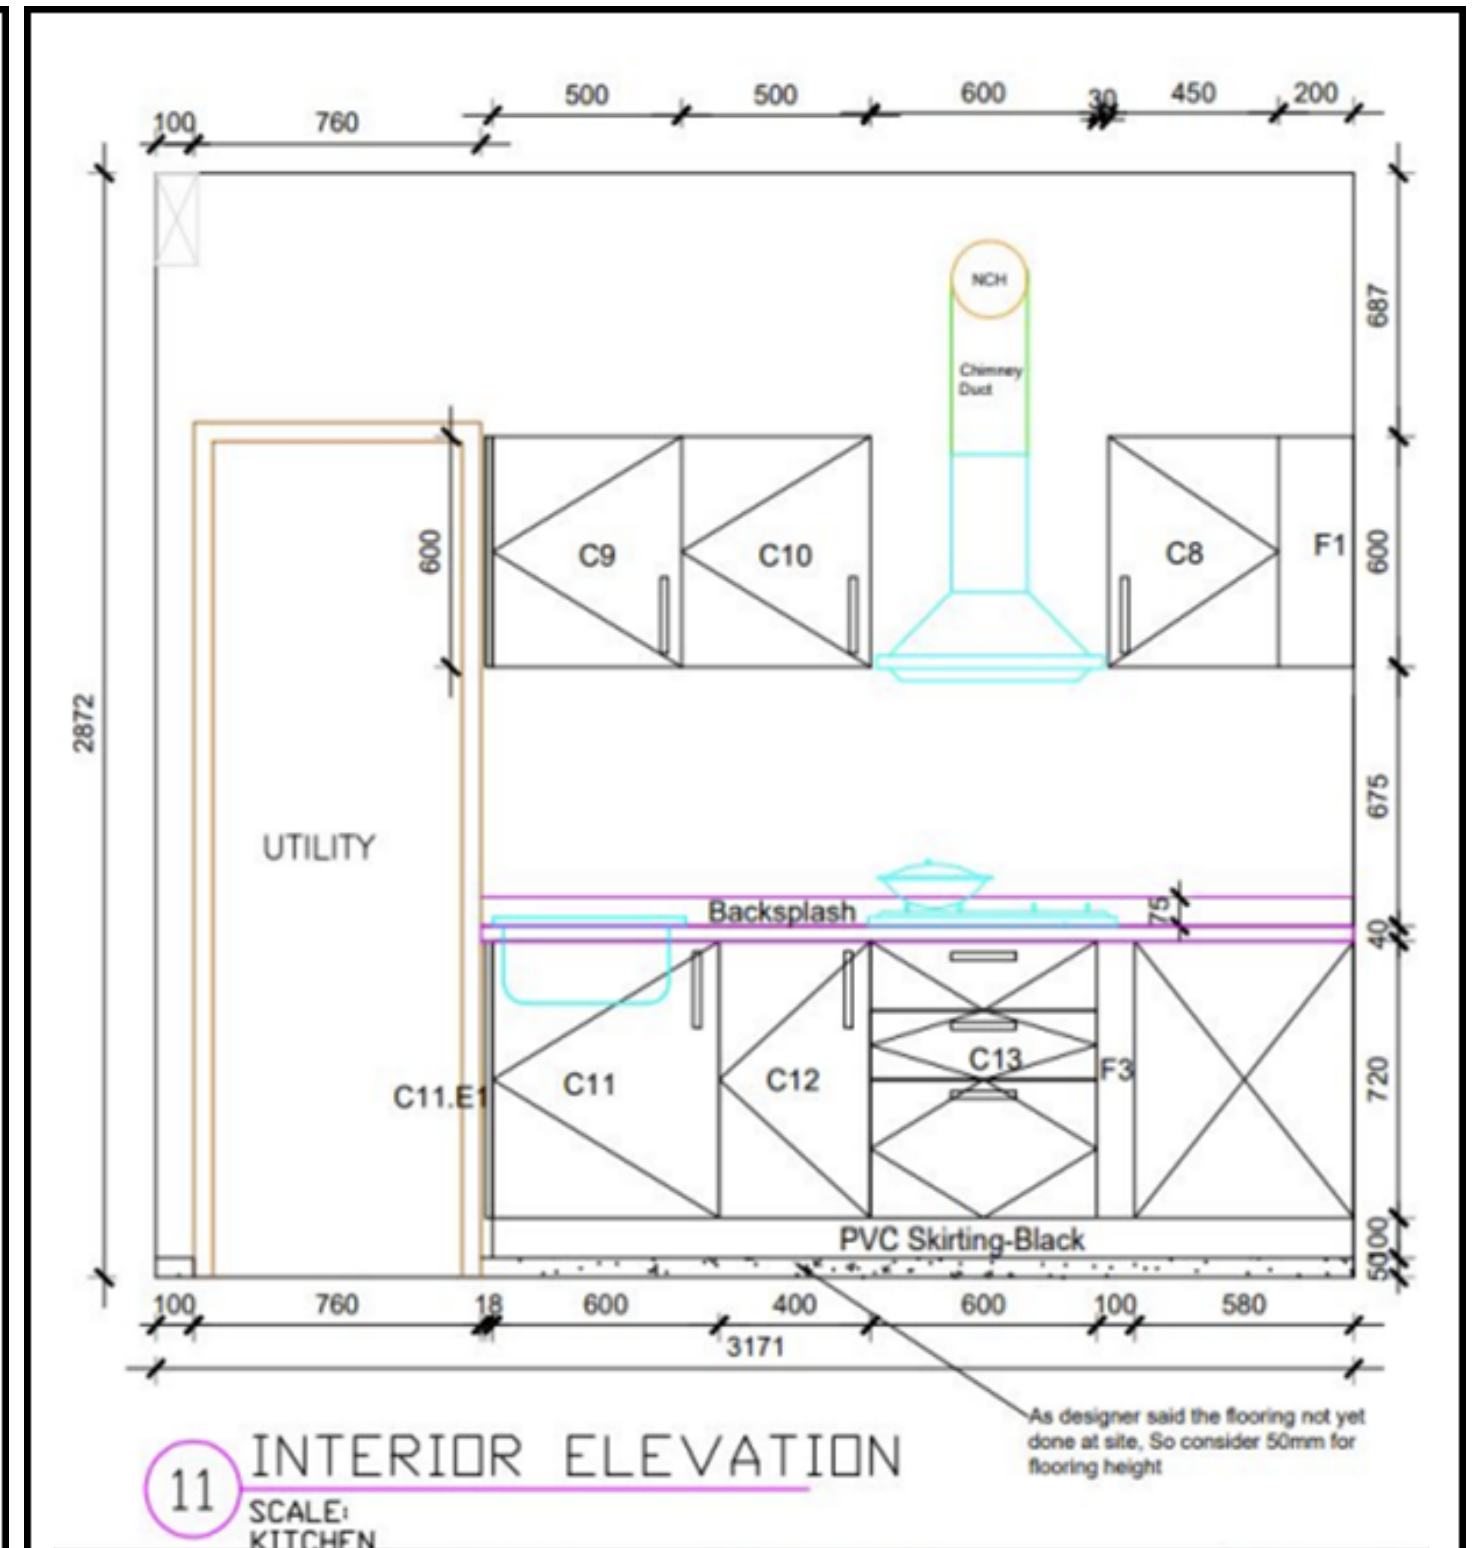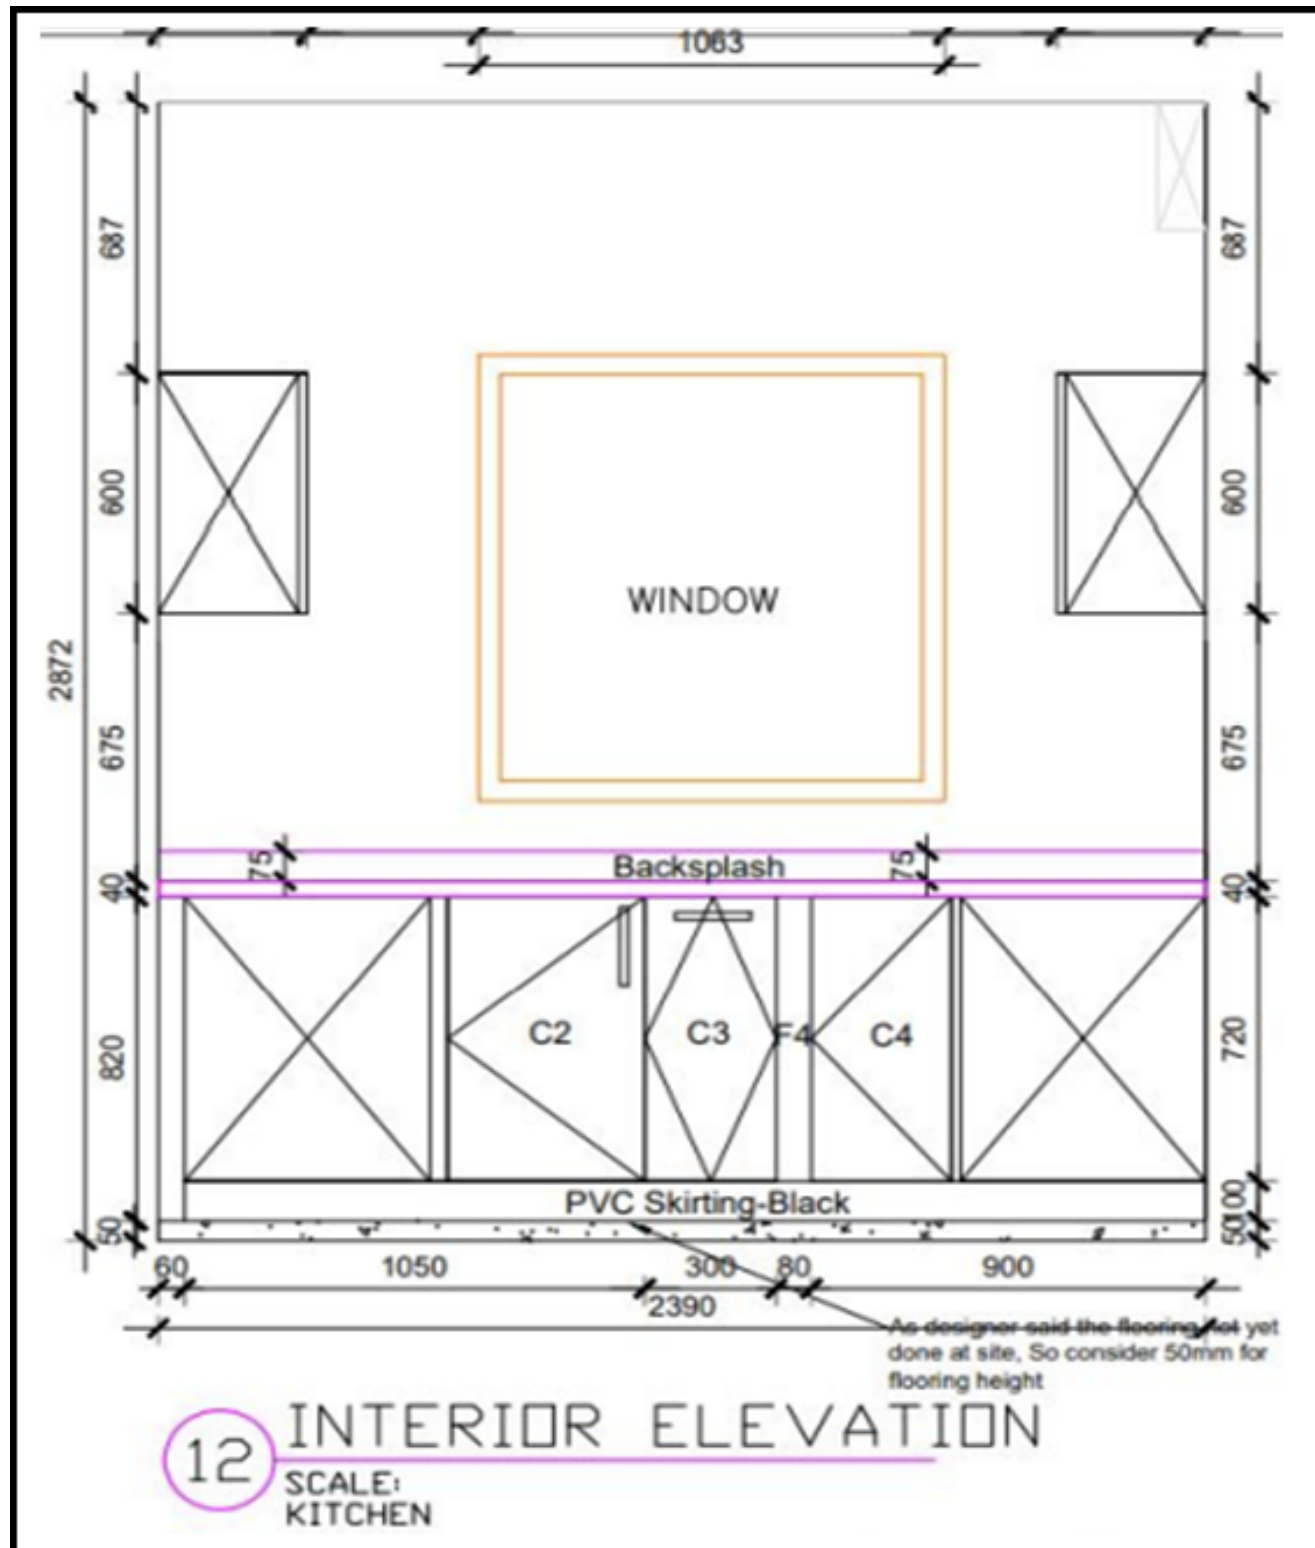

KITCHEN

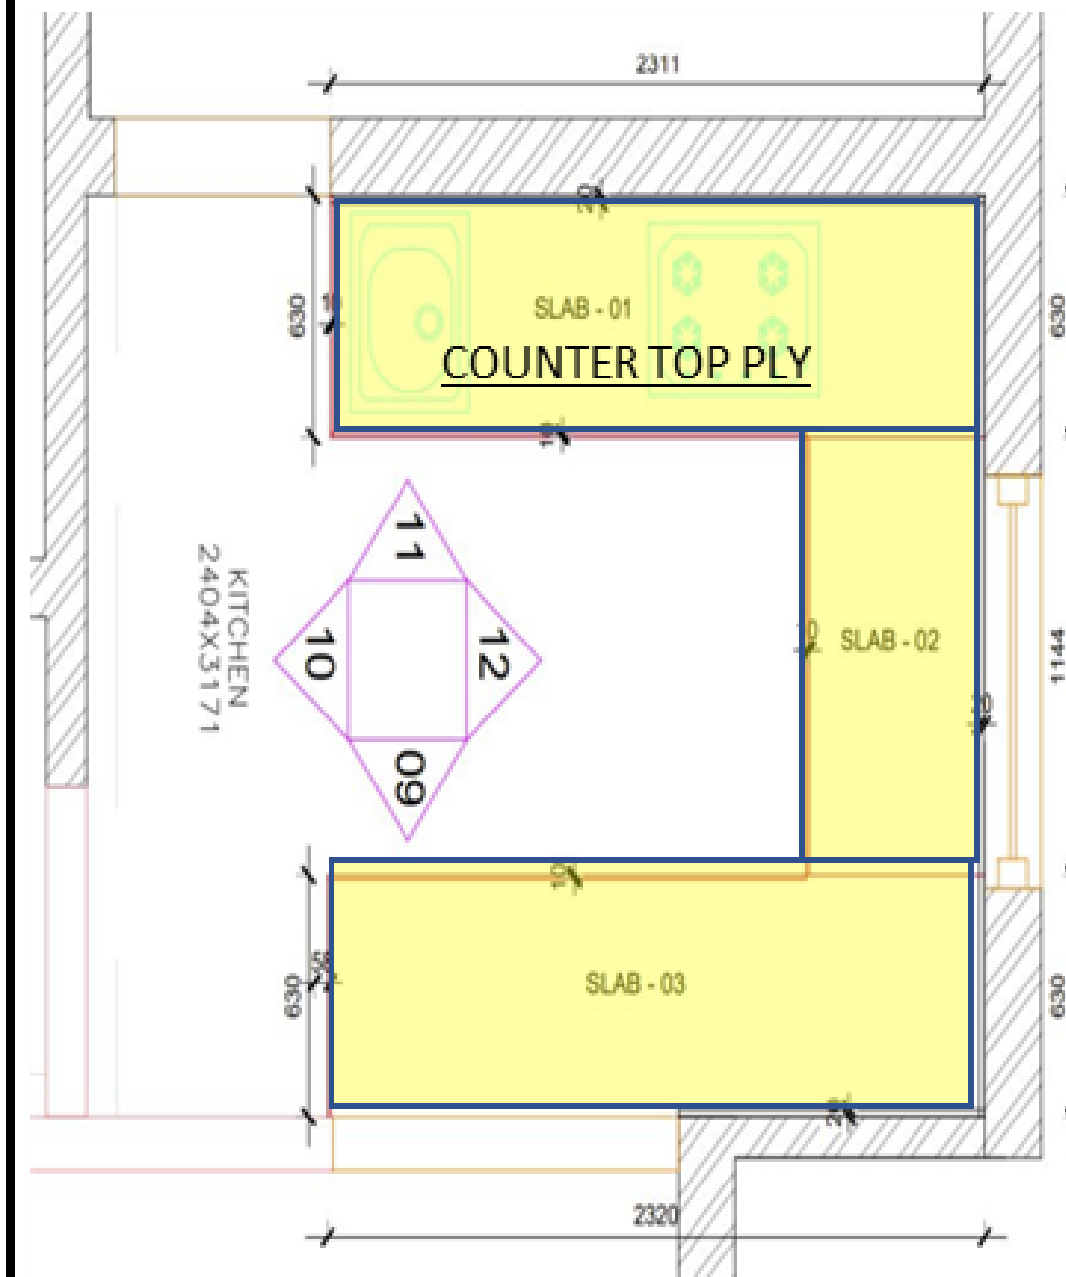

Specifications	Description
Material	GRANITE - LS Scope
Thickness of Stone	20mm thick
Thickness of Worktop	18 mm thick Ply + 2 mm th adhesive 20 mm Granite Stone
Nosing	40mm Square Nose
Color	LS Scope
Back/Splash	Yes 75mm
Water Groove/ Drip Course	Yes
Quantity	60Sqft
Counter Top Ply	3 Nos
Nosing Detail	Square Nose
Sink fixing type	Counter Mount
Tap Fixing	Deck Mount

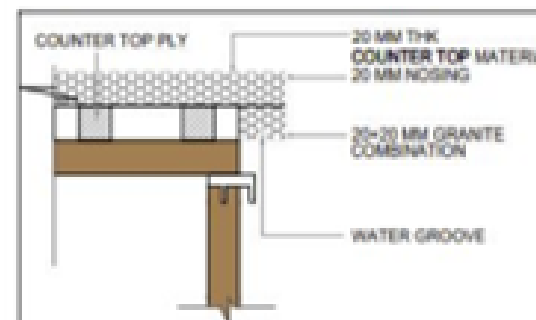


COUNTER TOP DETAILS
SQUARE NOSE

BASE UNITS


Product Type	Material	Finish	Colour
Carcass	HDHMR	Laminate	Frosty white SF
Shutter	MDF	membrane	River Stone-Super Matt Membrane
Handles	Dino matte	matte	Matte Black-156mm
Filler & end panel	MDF	membrane	River Stone-Super Matt Membrane
All Skirting	PVC		Black

WALL UNITS


Product Type	Material	Finish	Colour
Carcass	HDHMR	Laminate	Frosty white SF
Shutter	MDF	Membrane	Margherita_HG_New membrane
Handles	Dino matte	matte	Matte Black-156mm
End panels	MDF	Membrane	Margherita_HG_New membrane
Filler	MDF	Membrane	Margherita_HG_New membrane

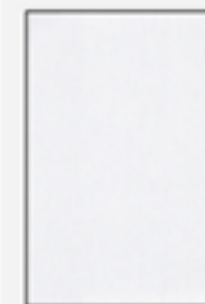

Margherita-HG-
Wall unit shutter

 

Frosty White SF-
Inner carcass

 

River Stone-Super Matt
Membrane-BASE Unit
Shutter



Handles-
Dino Matte Black-221mm

MATERIAL BRIEF





PROCESSED



SITE IMAGE



SITE IMAGE







10

LS-DEEPA WARDROBE

DESIGN: wardrobe design for different materials in different rooms connected with livspace.

LOCATION: T- Nagar

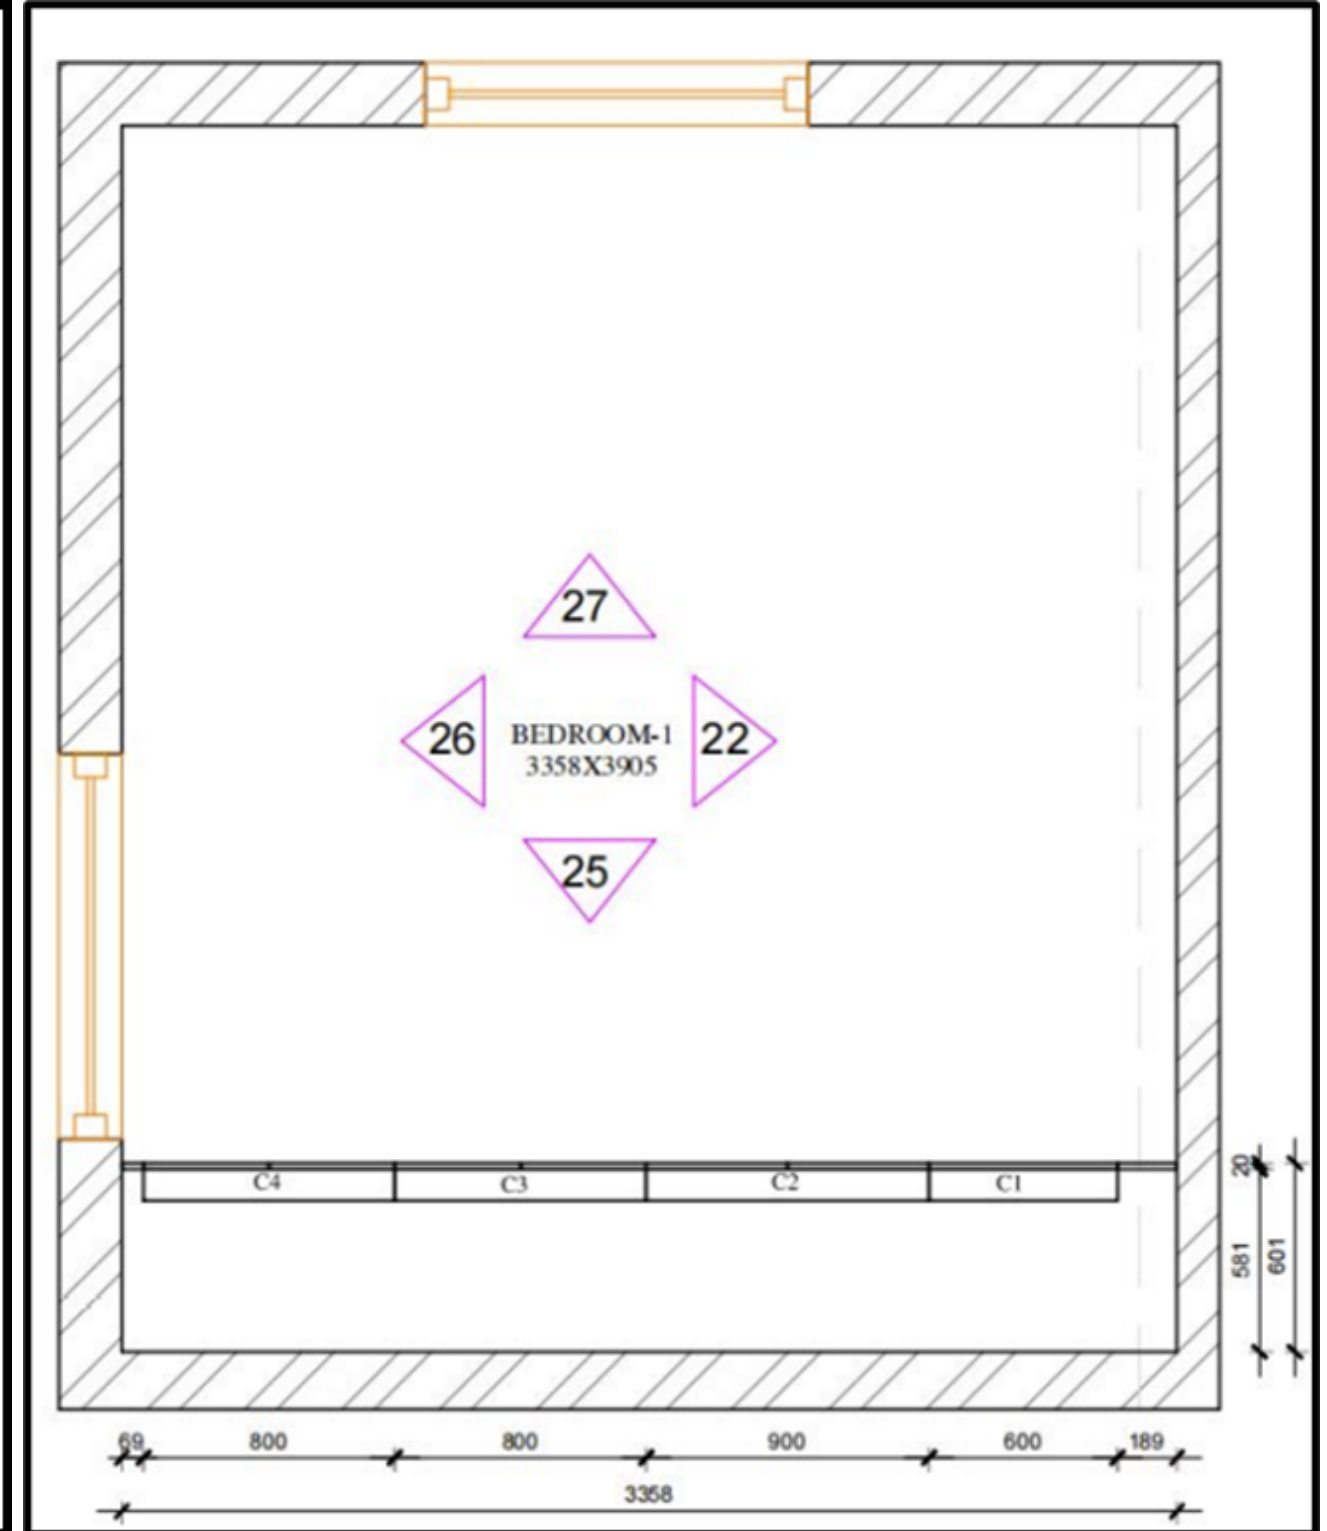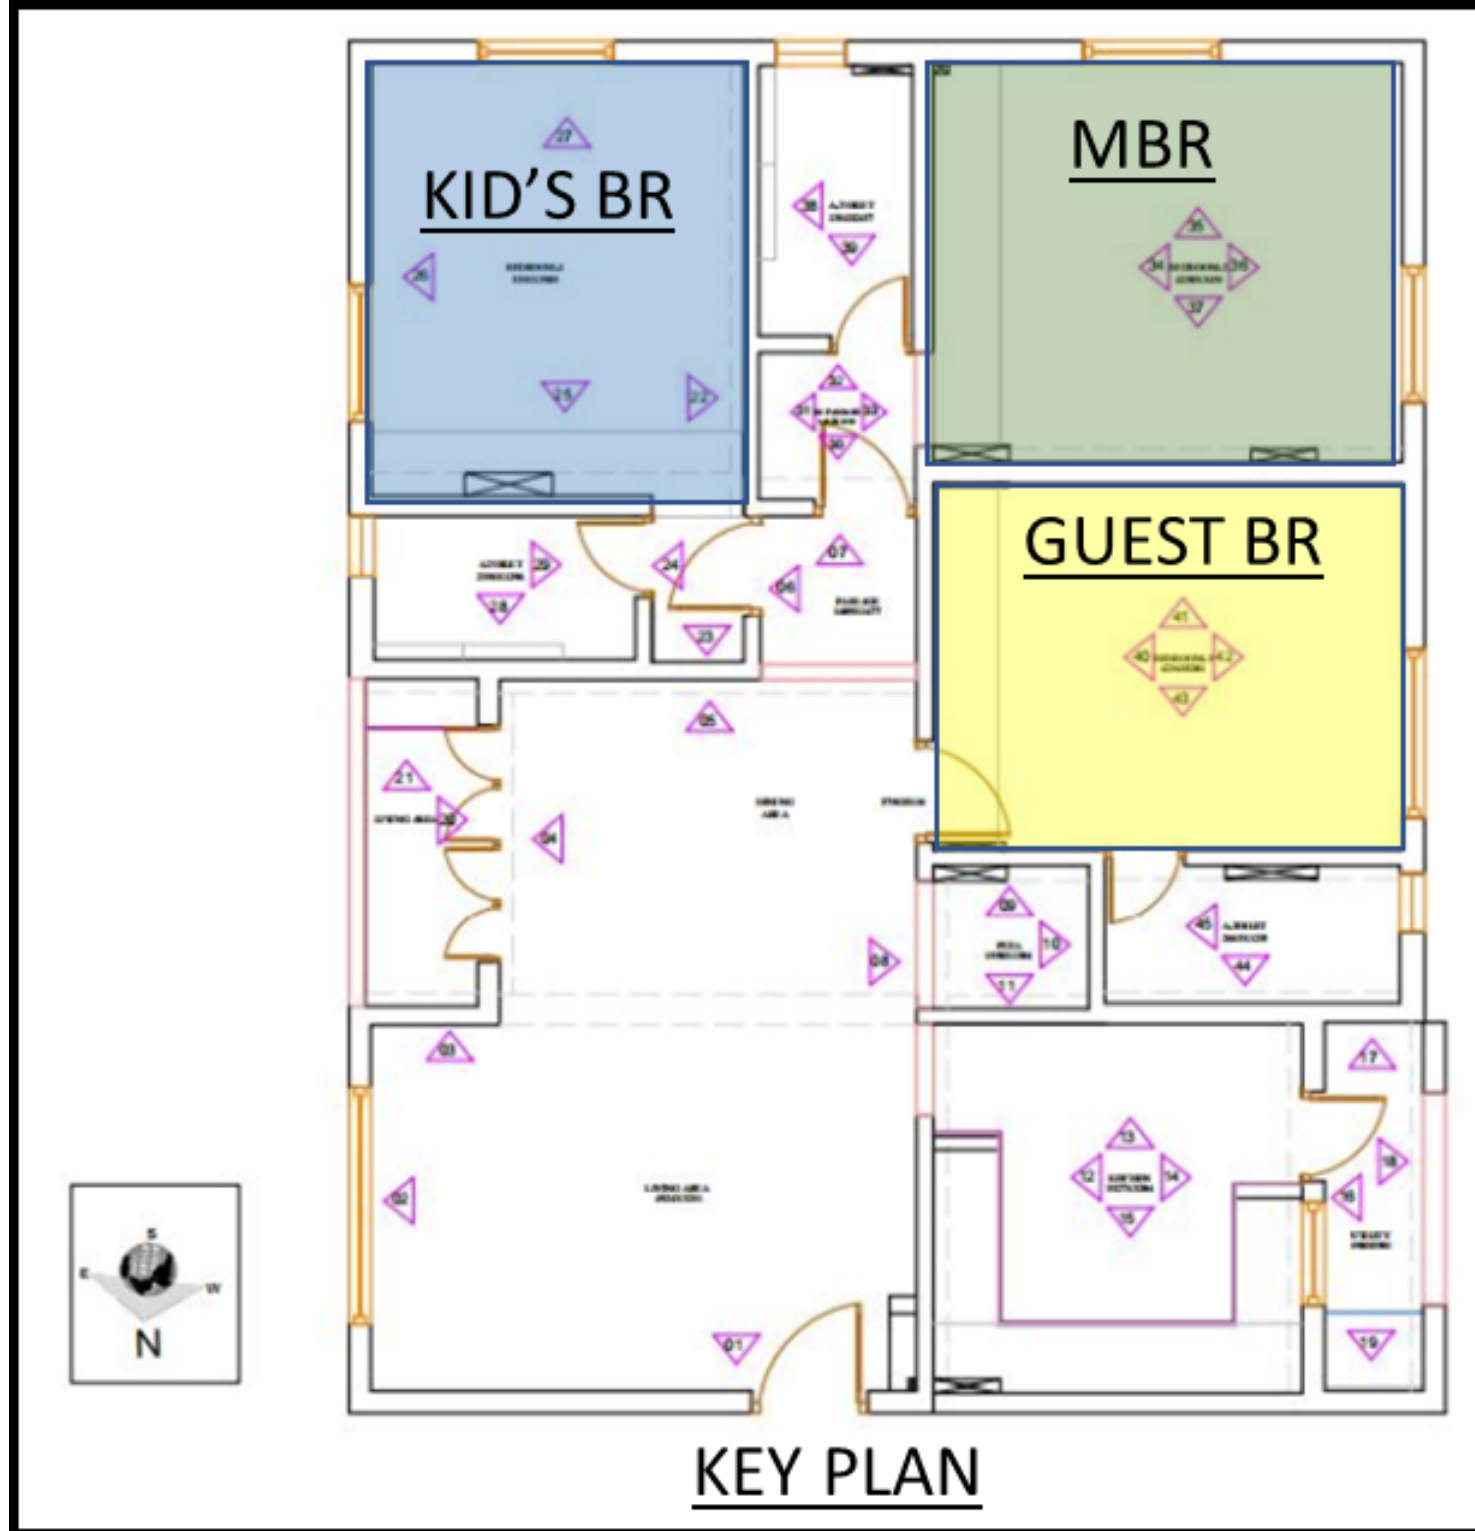

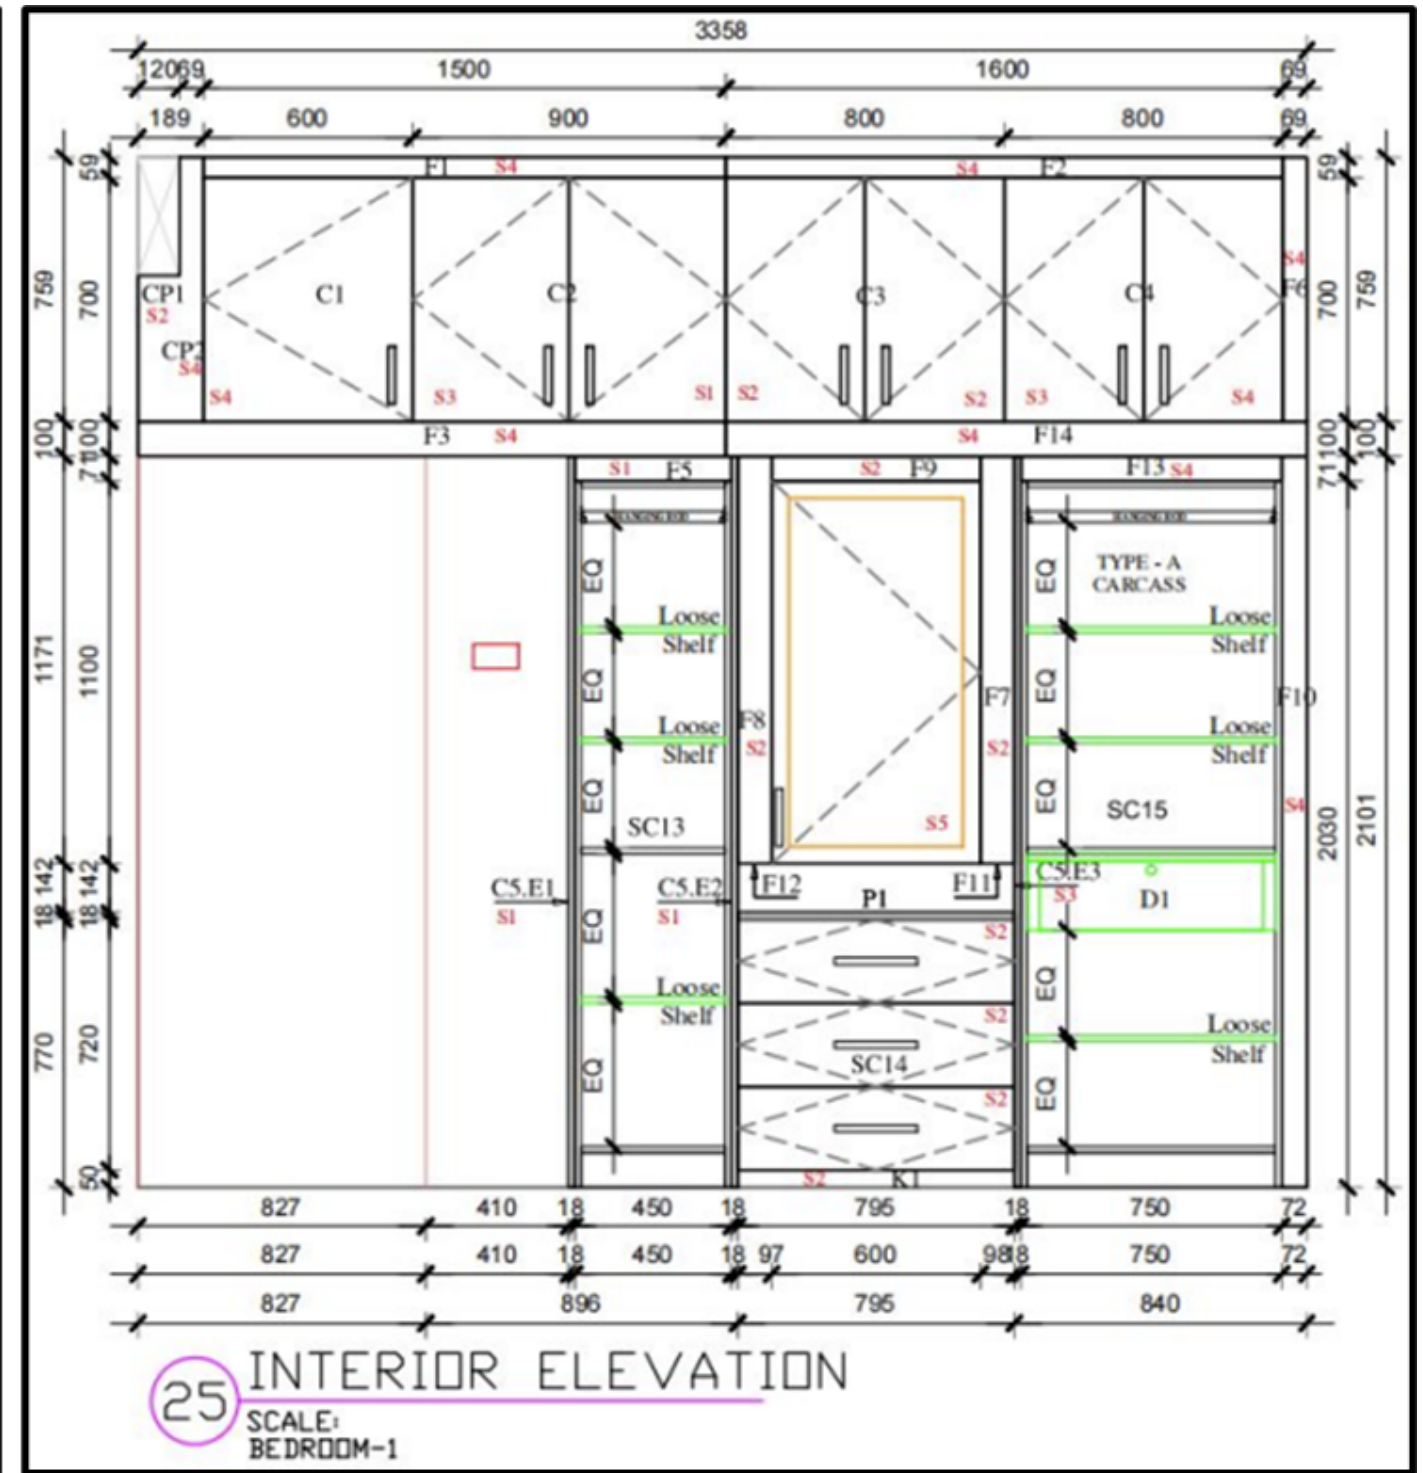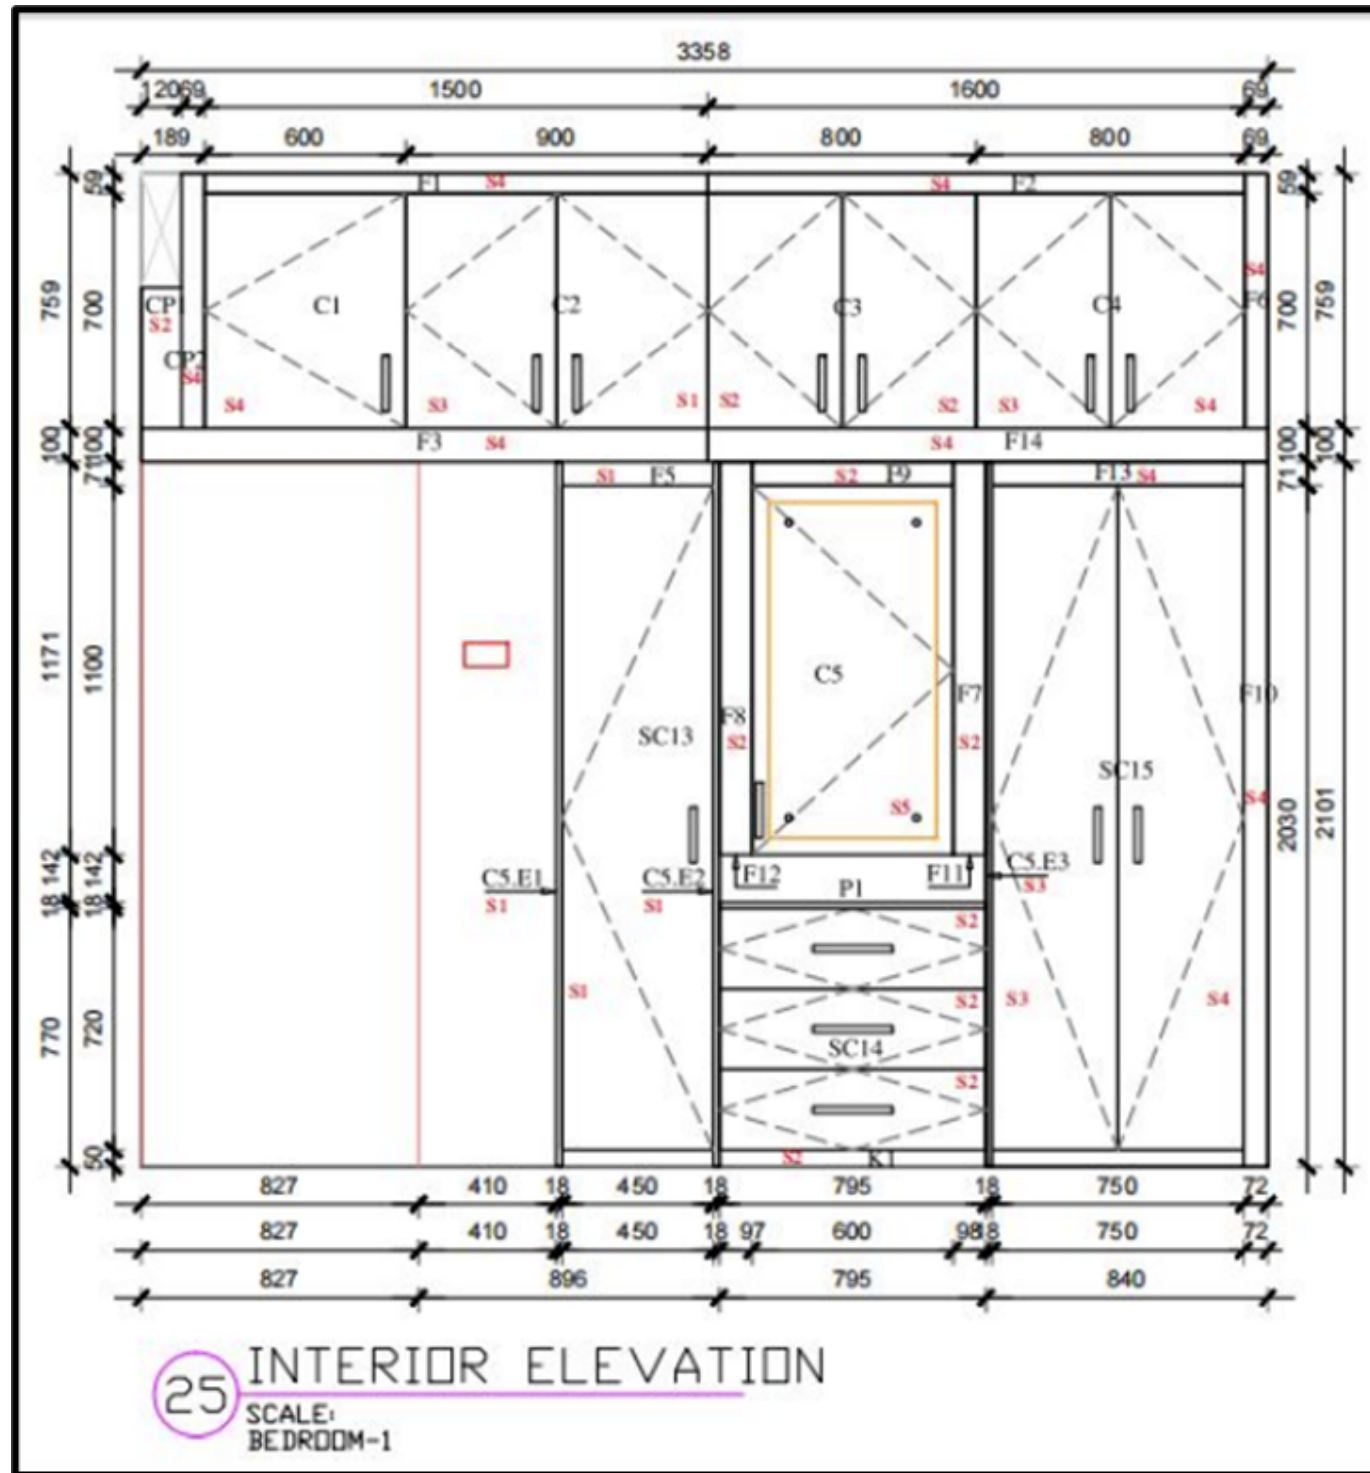

KID'S-BR1



SITE IMAGE



Product Type	Material	Finish	Colour
Carcass [Wardrobe +Storage]	MDF	Laminate	Frosty white
Shutters S1 S2 S3 S4 S5	MDF	Laminate	Trooper_SF Frosty white SF Lime -SF Aqua green SF Frosty white SF
Loft Handles	Baldone chrome plated-166 mm		
Wardrobe Fillers F10 ,F13 F9,F8,F7 F5	MDF	Laminate	AQUA green Frosty white SF Trooper_SF
Loft Fillers/end panel	MDF	Laminate	Aqua green-sf
Loft top filler	MDF	Laminate	Aqua green-sf
C5E1	MDF	Laminate	Trooper_SF
C5E2 , C5E3	MDF	Laminate	Trooper sf Lime sf




LIME SF-
LMINFPL0036




AQUA GREEN
SF-
LMLSPL0074



TROOPER SF-
LMLSSs0021

 

Frosty White SF

 


Handles
Baldone chrome plated
-166mm







Frosty White -
CARCASE

MATERIAL BREIF



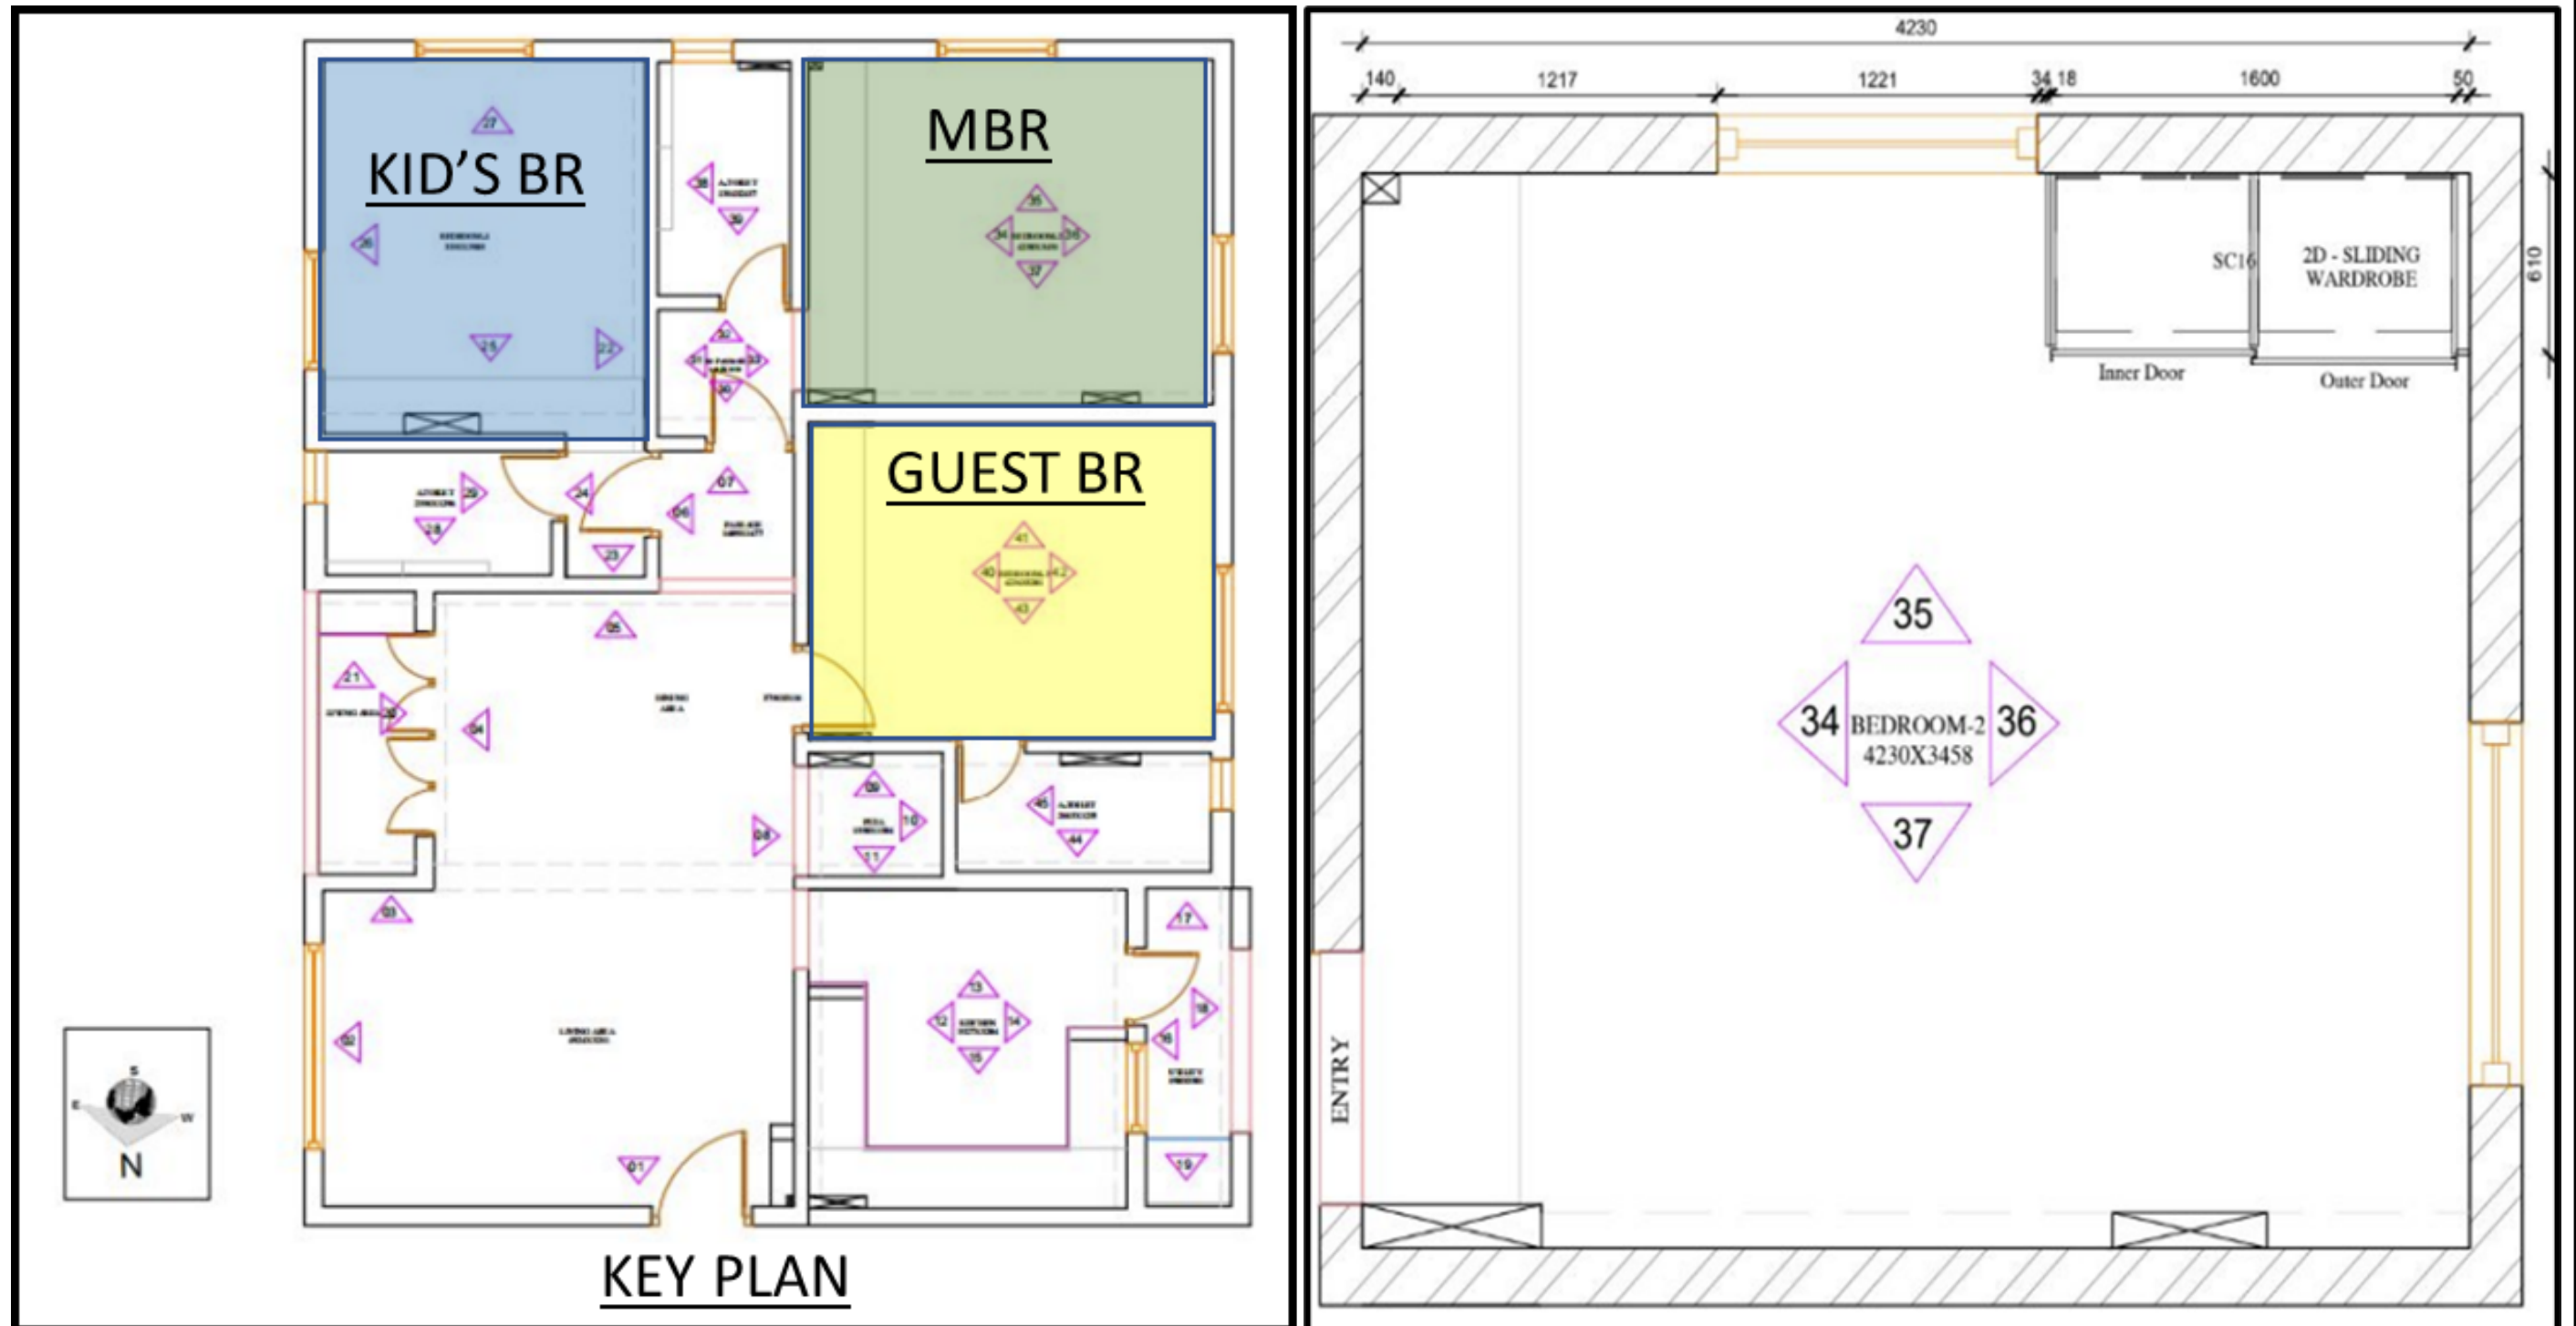

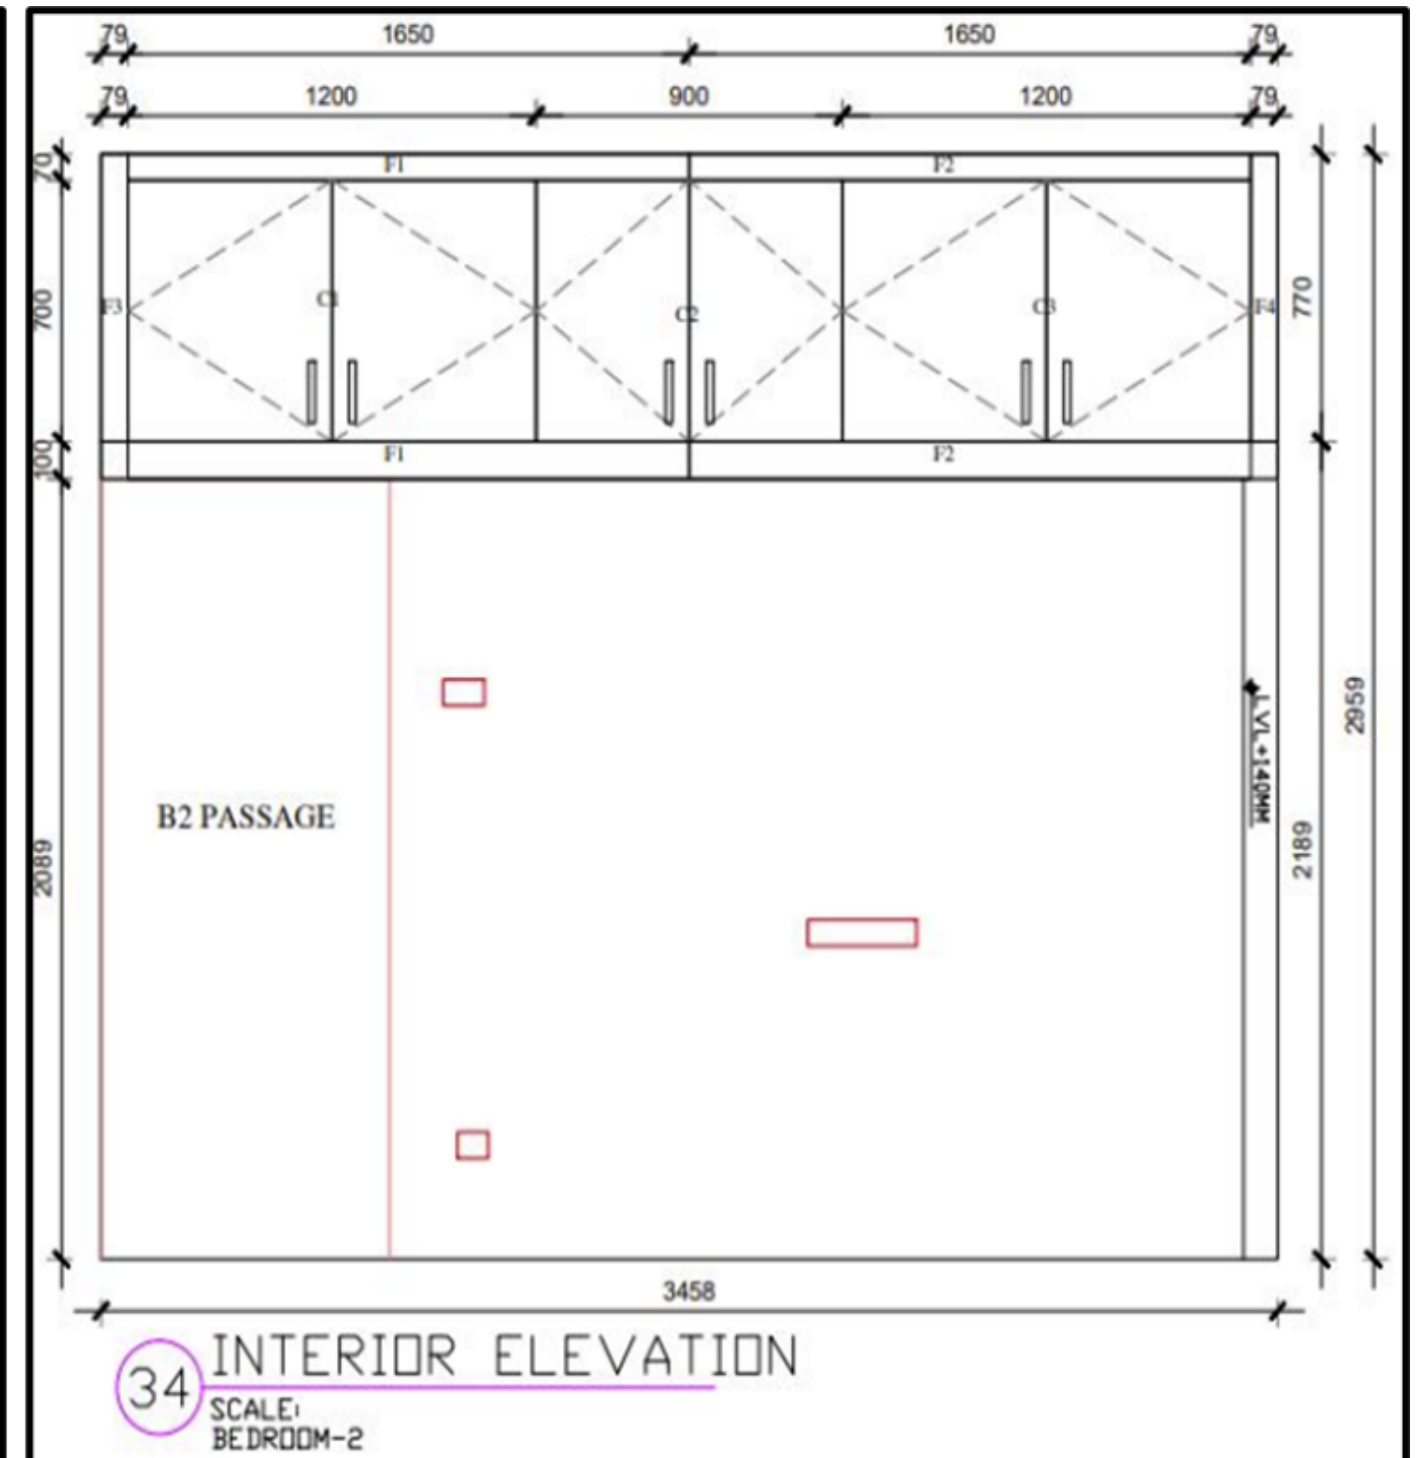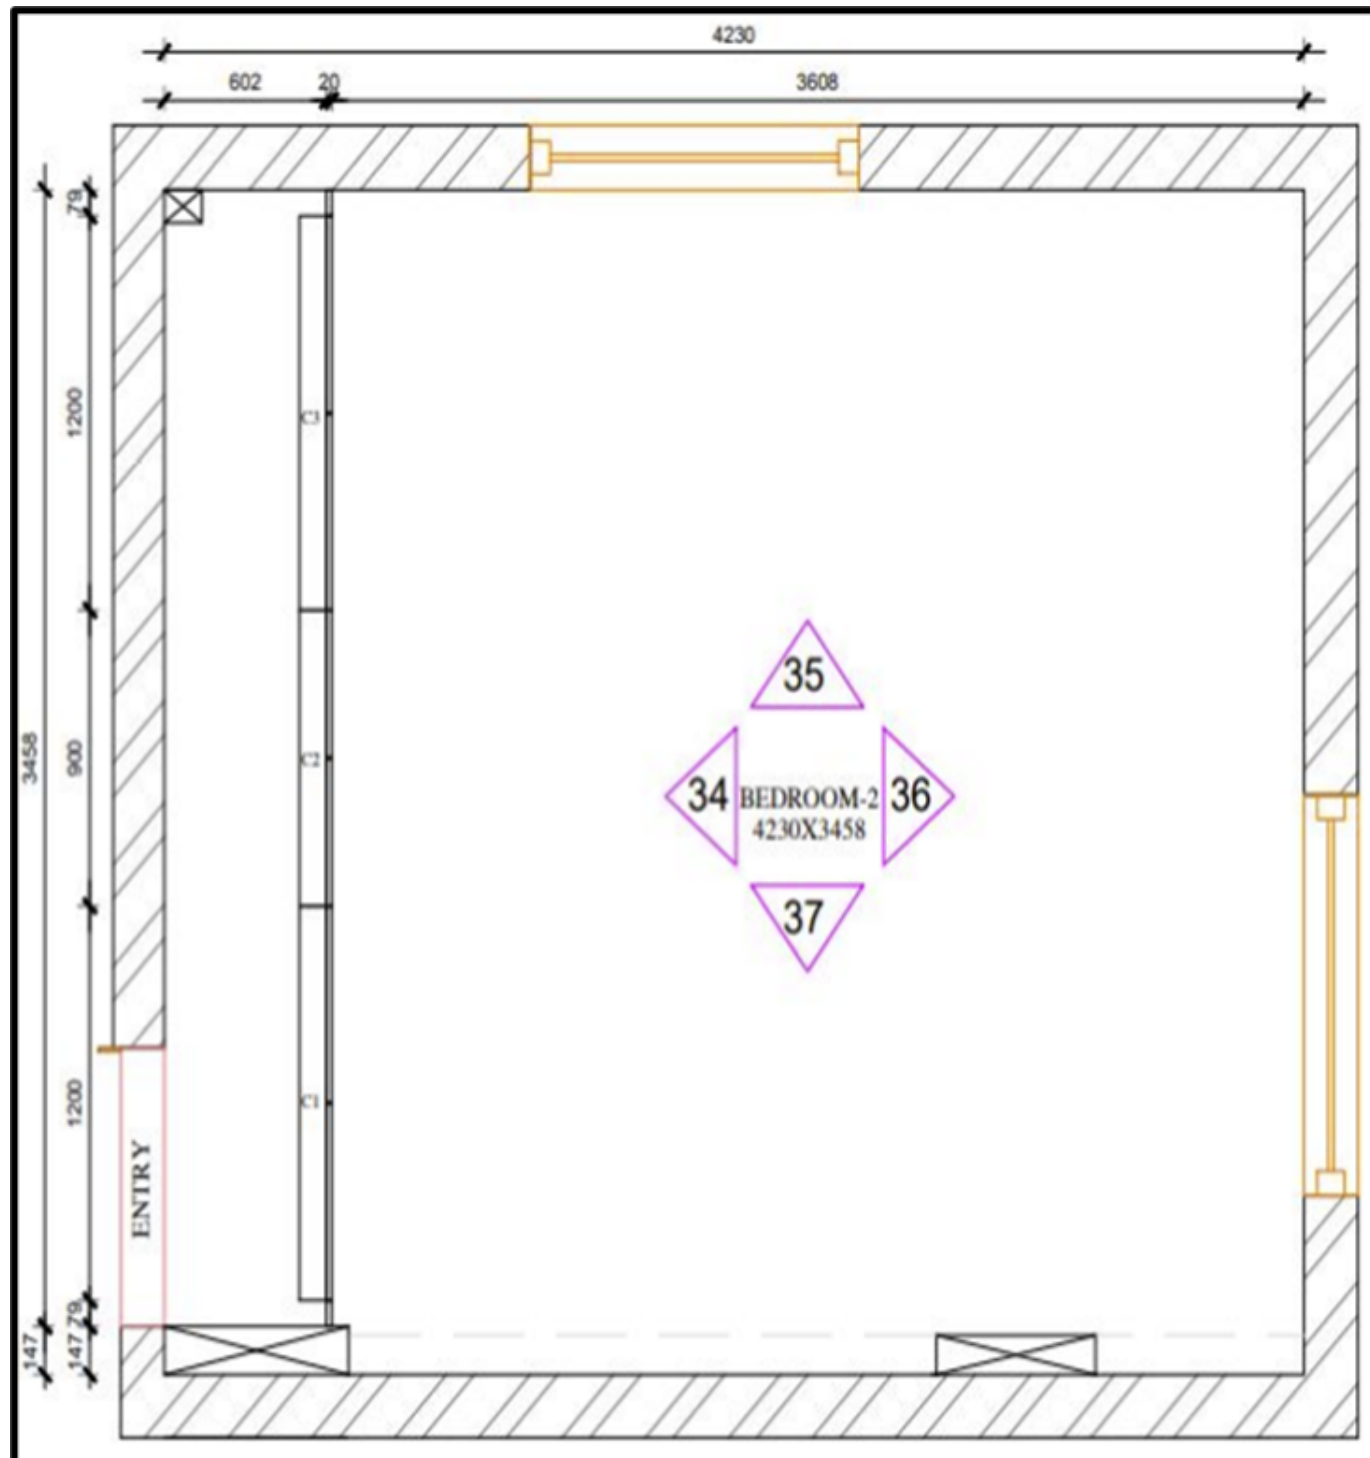

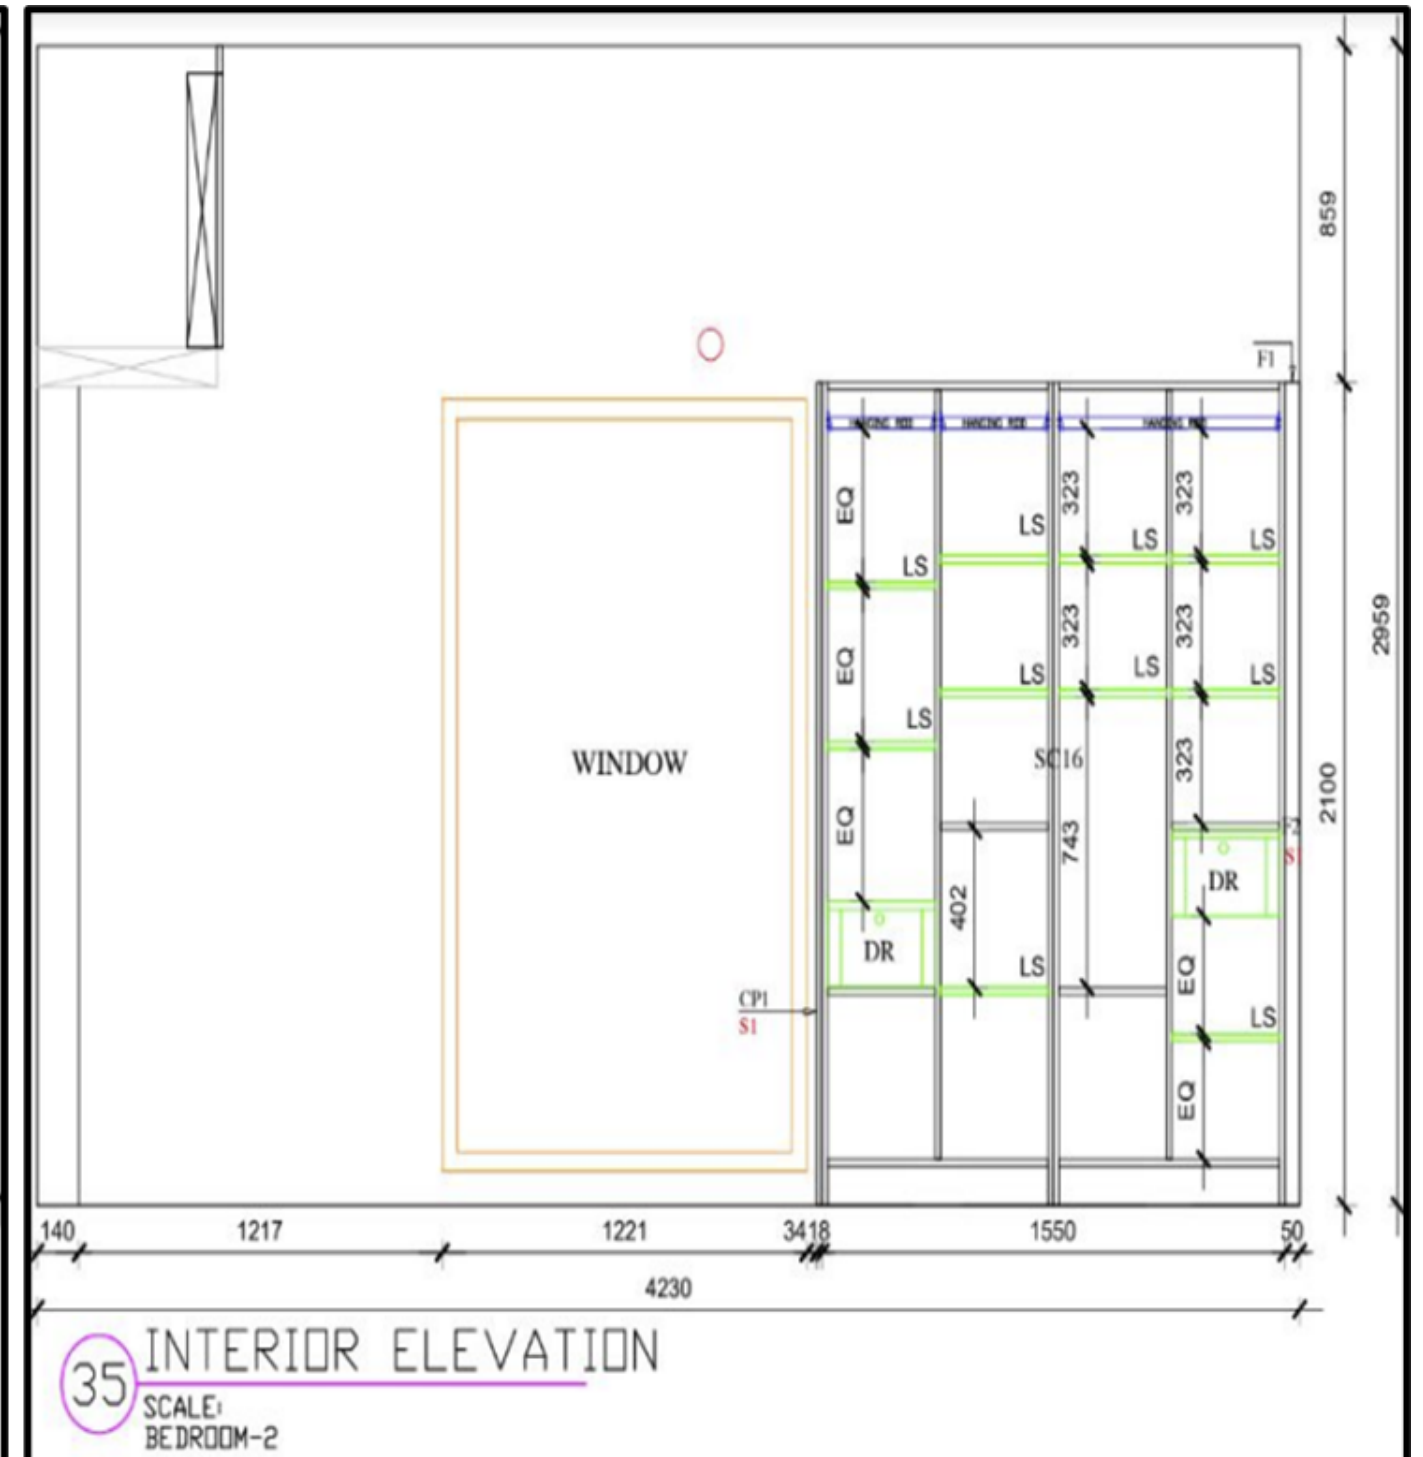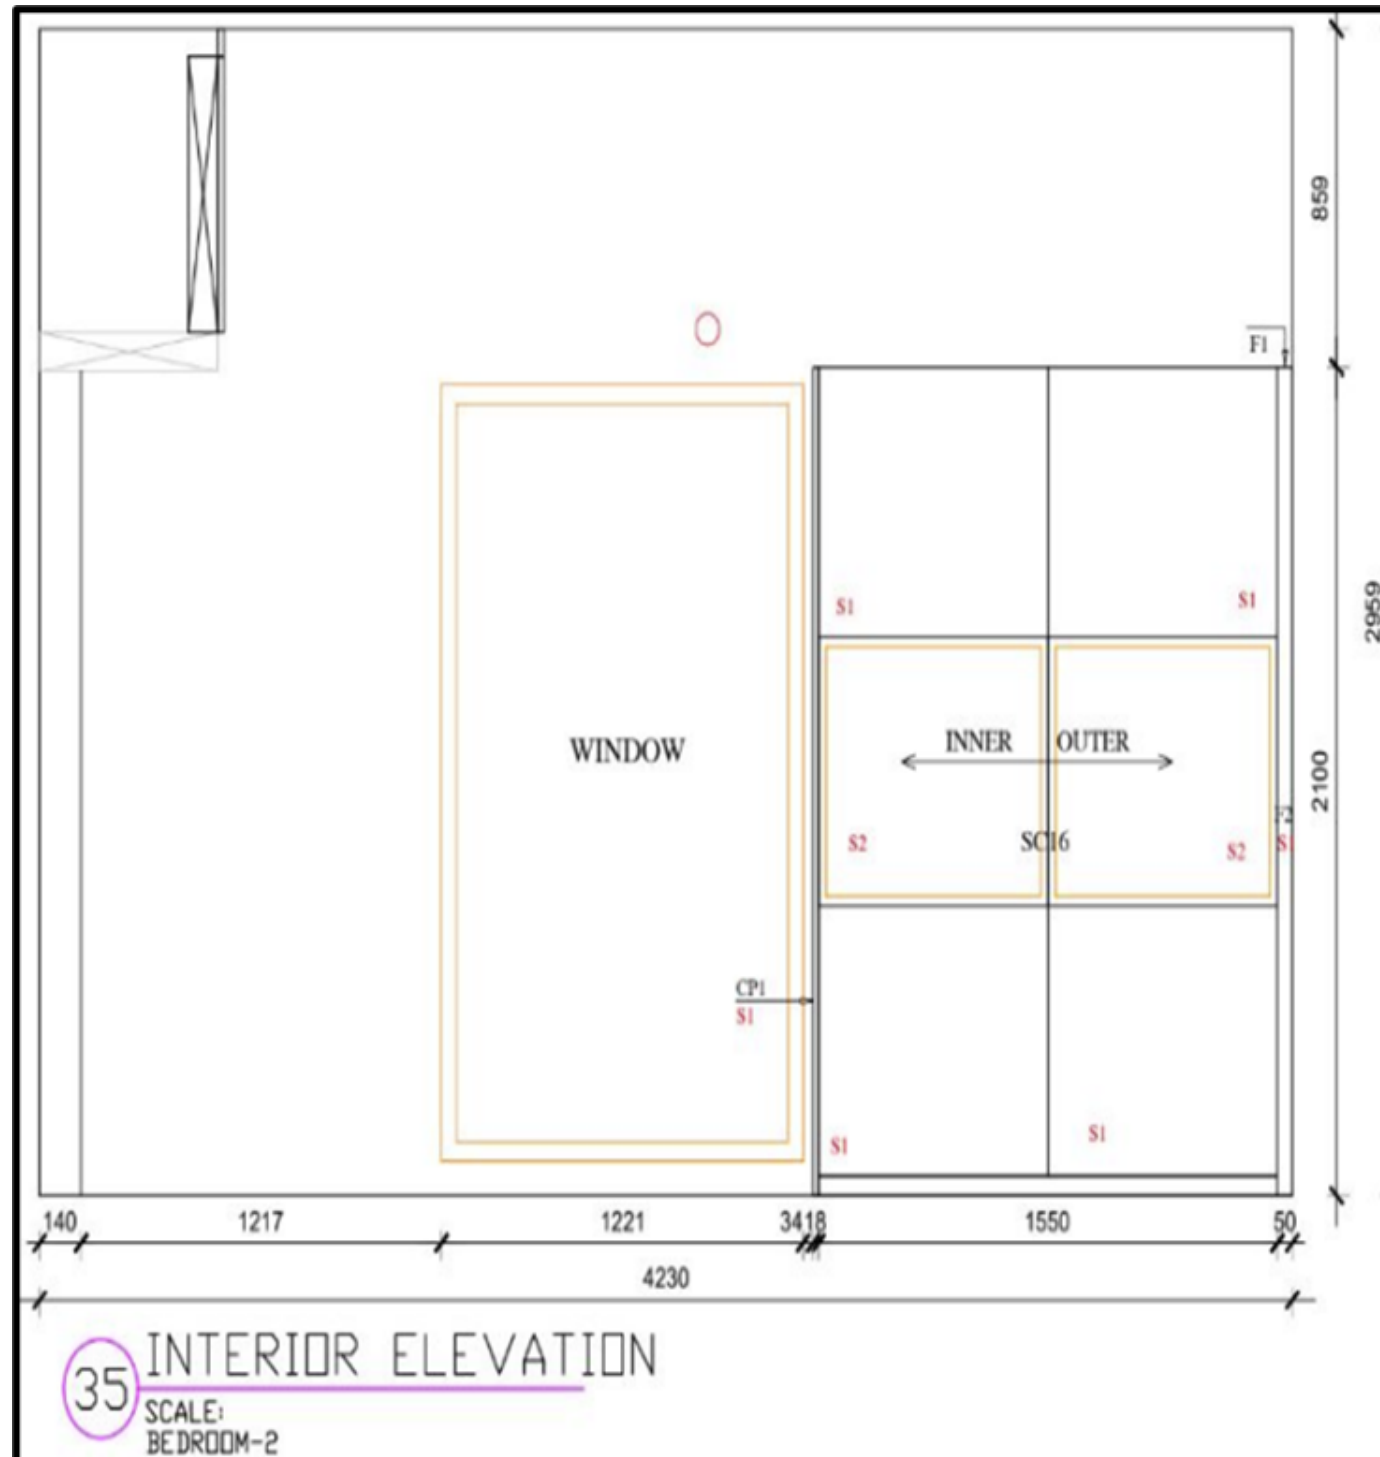

Product Type	Material	Finish	Colour
Carcass	MDF	Laminate	Frosty white
LOFT Shutters	MDF	Laminate	Niagara SF
LOFT fillers	MDF	Laminate	Niagara SF
Wardrobe Shutters	MDF	Laminate	Niagara HGL
Wardrobe Handles	SLIDING DOOR		
Loft Handles	Baldone	chrome plated - 166 mm	
Wardrobe Fillers / end Panel	MDF	Laminate	Niagara HGL



Frosty White - CARCASS



Niagara HGL-WARDROBE SHUTTER



Niagara SF-WARDROBE SHUTTER




Handles
Baldone chrome plated - 166mm

MATERIAL BRIEF




SITE IMAGE





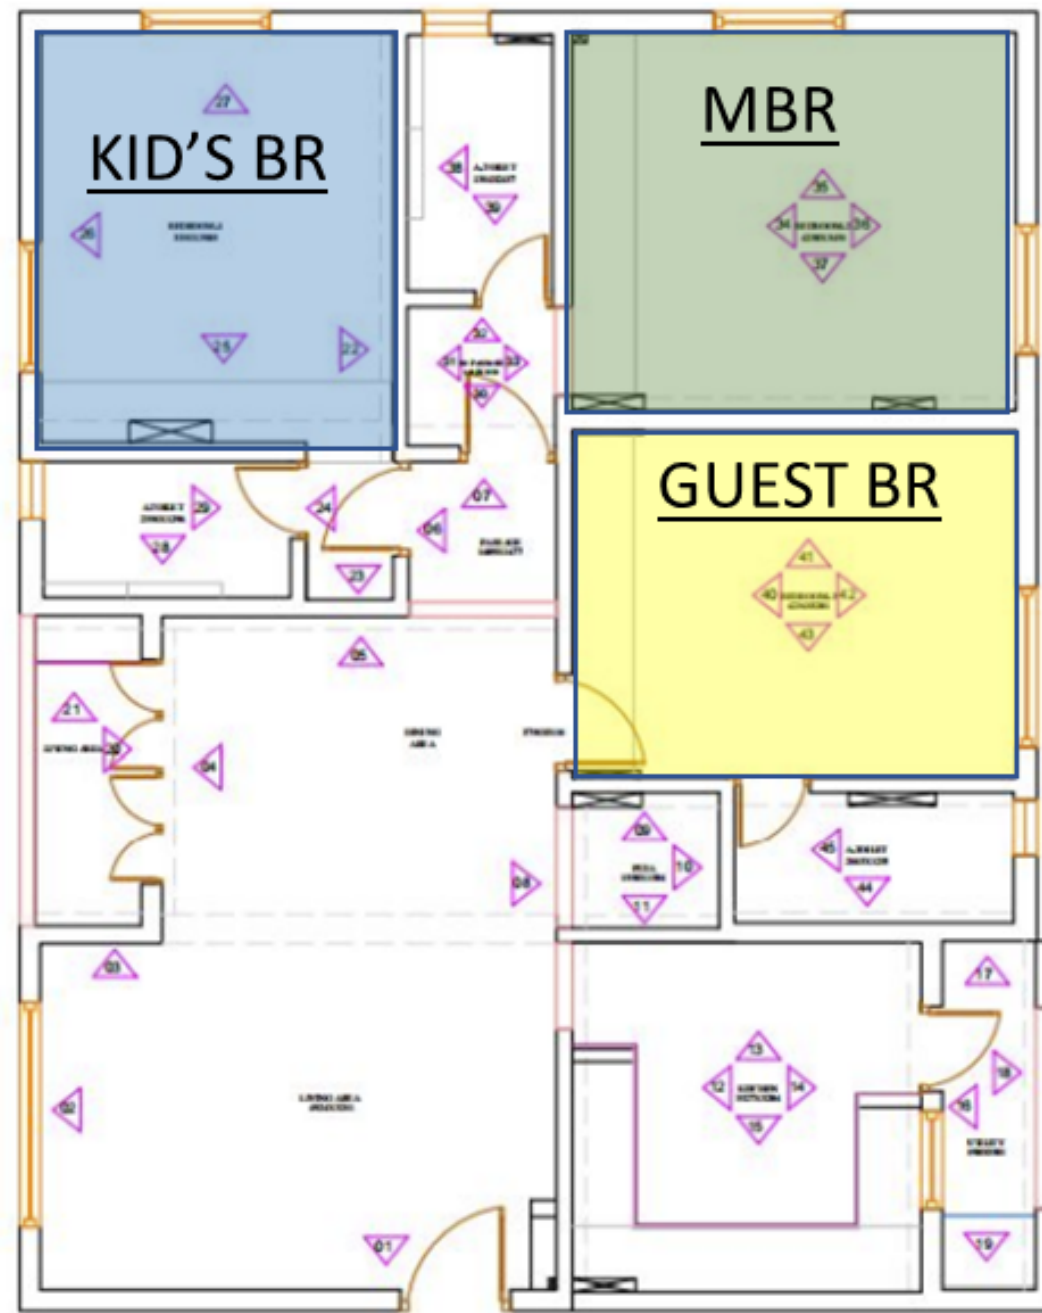

KEY PLAN

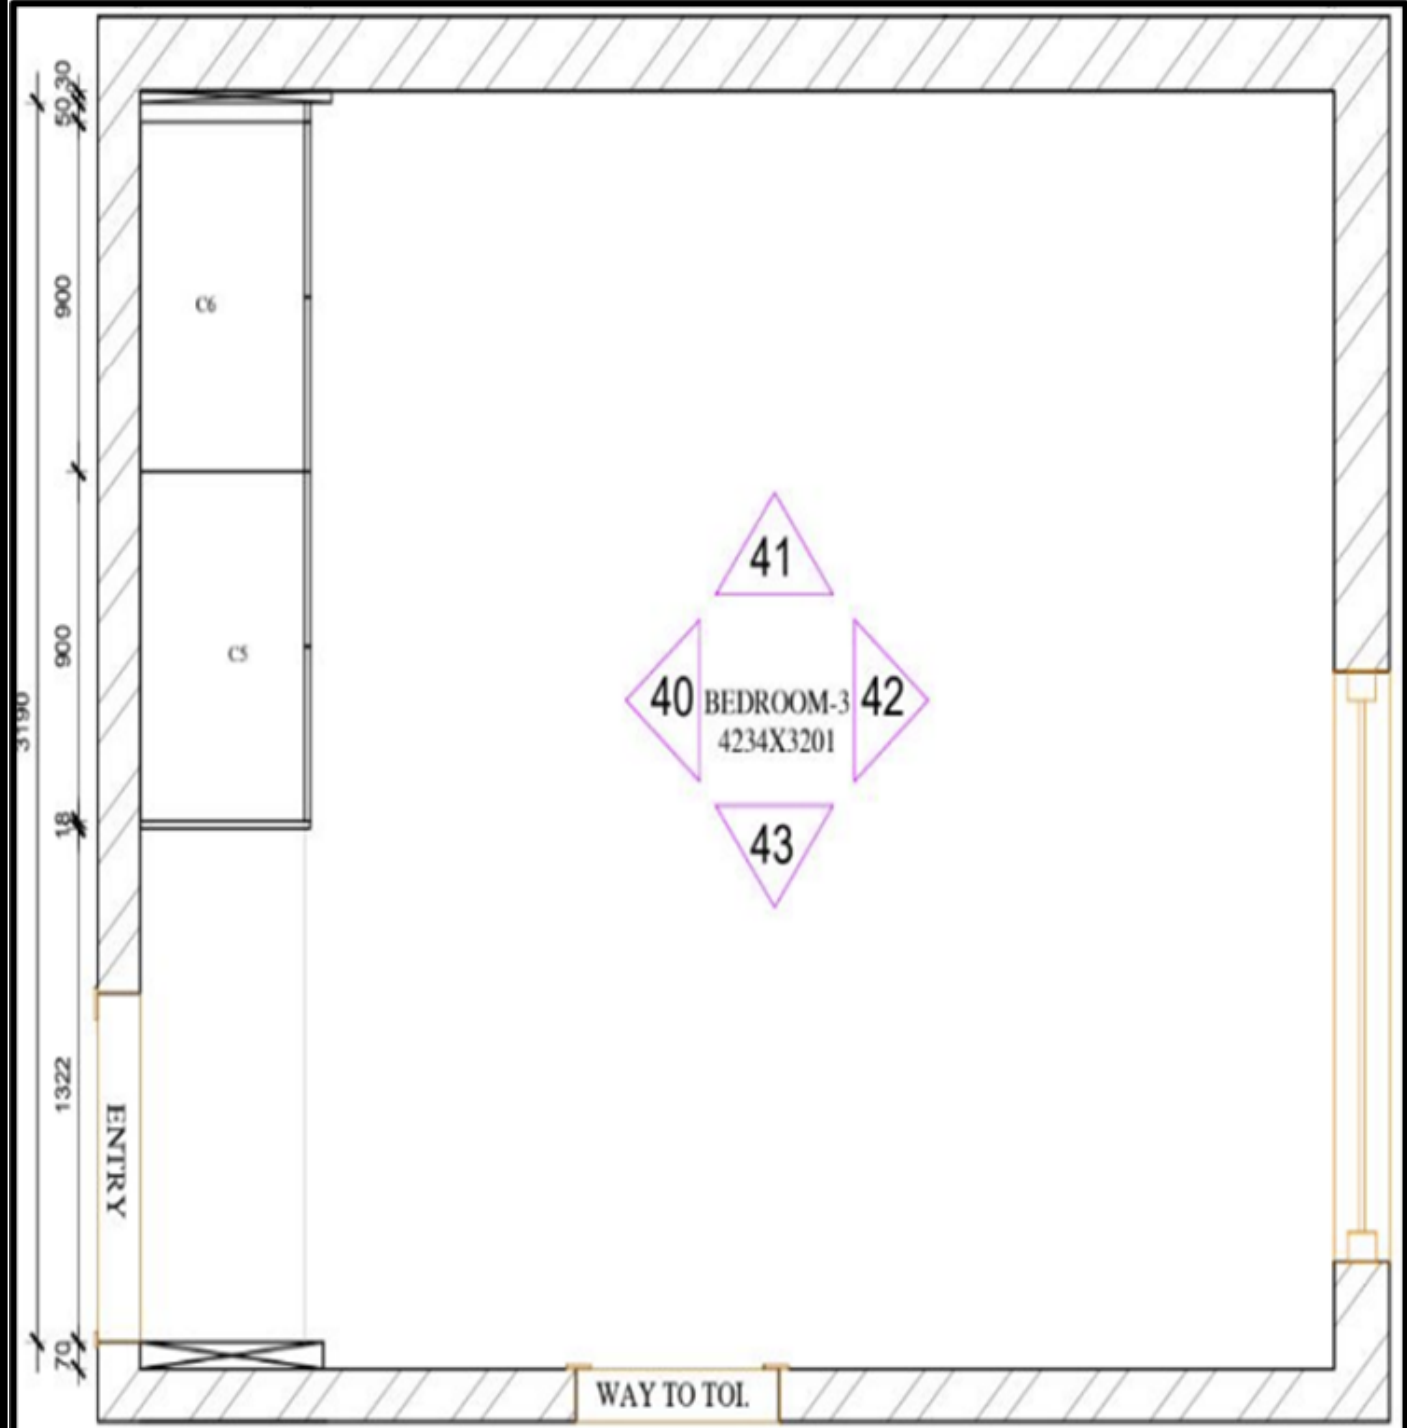

GUEST BR-3

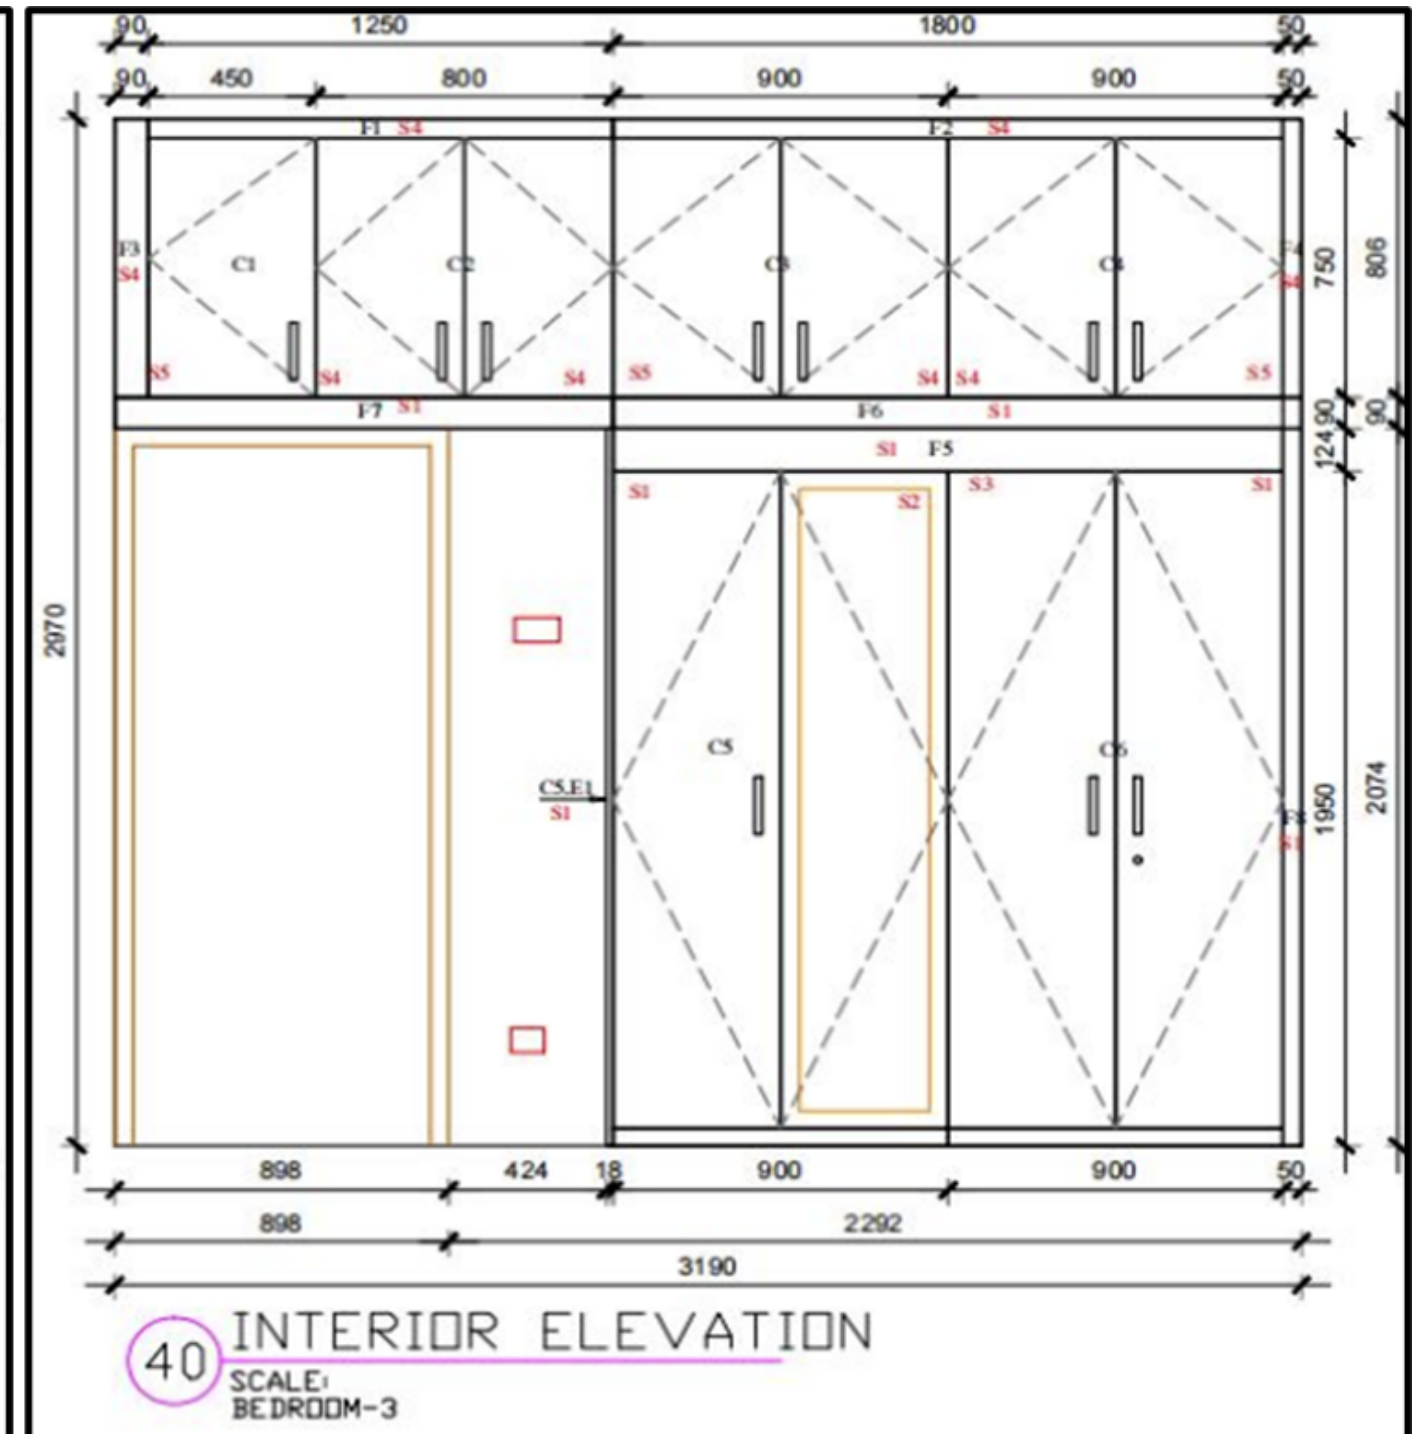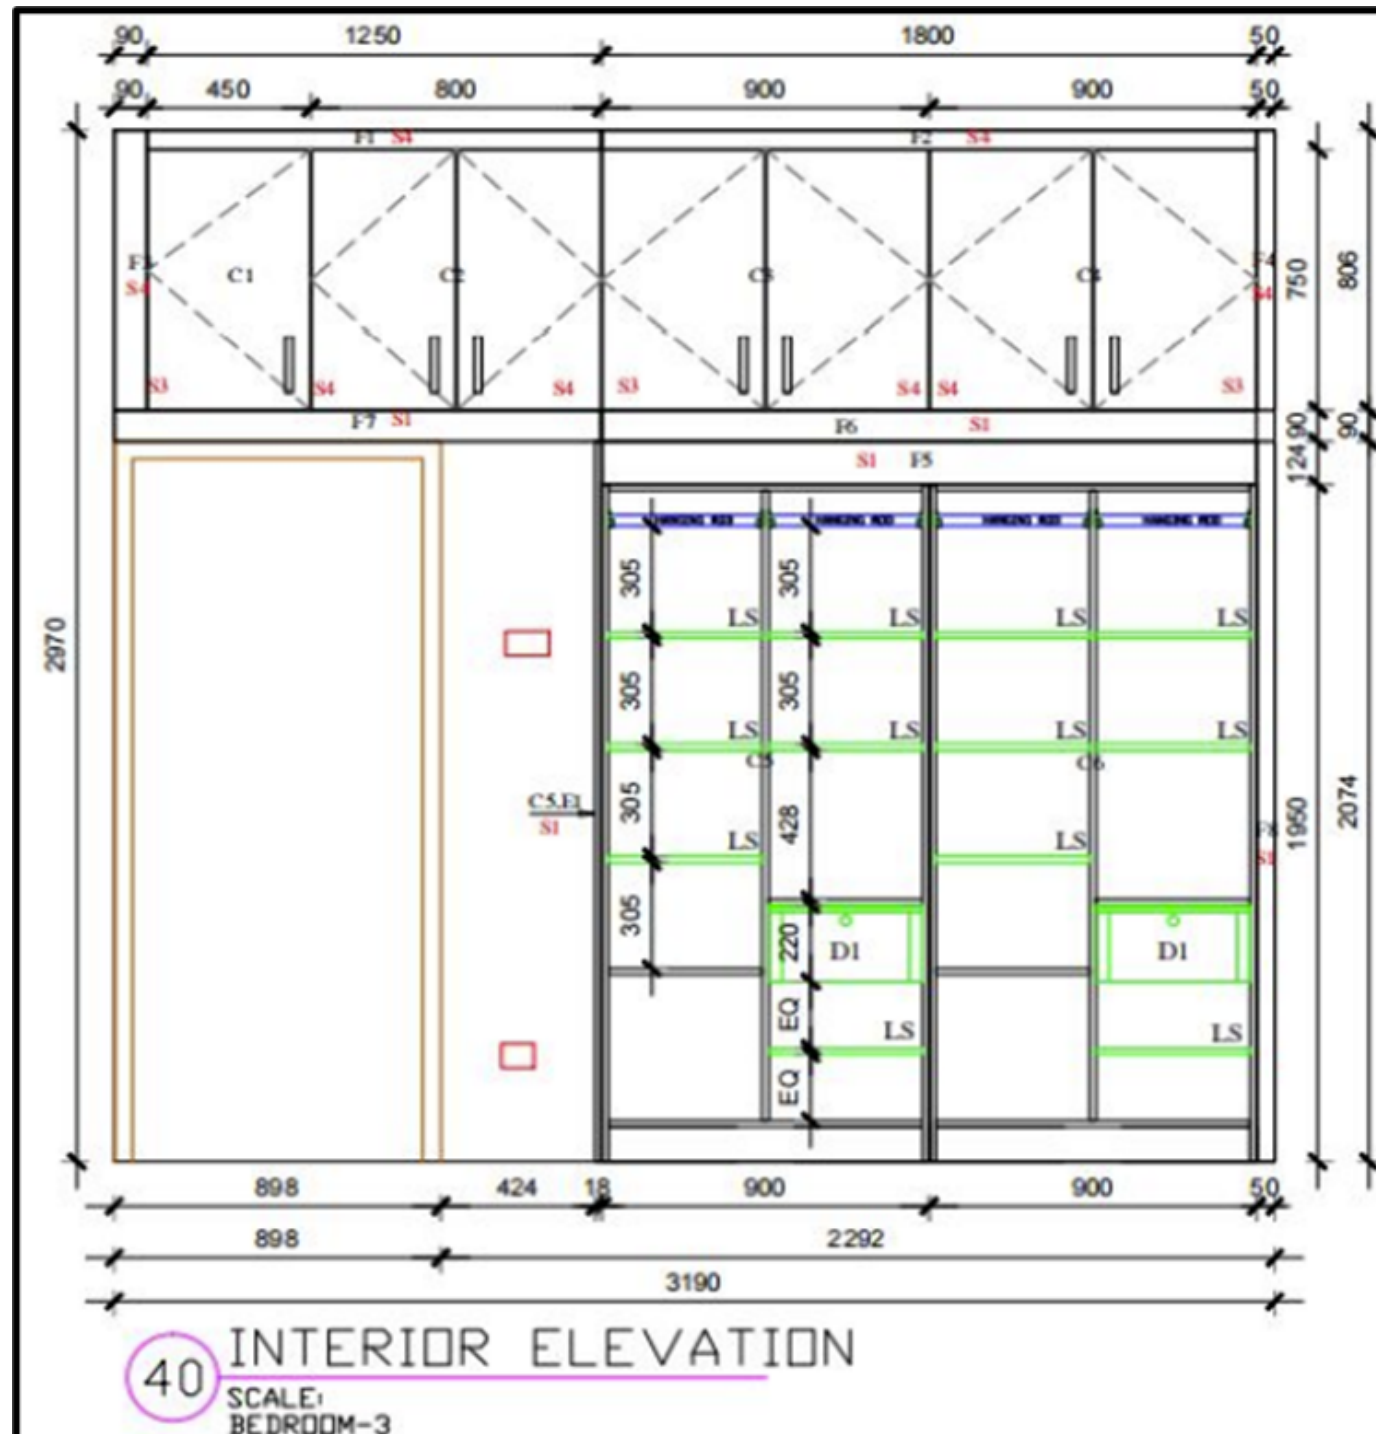

GUEST BR-3



SITE IMAGE



Product Type	Material	Finish	Colour
Carcass	MDF	Laminate	Frosty white
Wardrobe shutter shutter (S1)	MDF	Laminate	Carnival red HGL
S2	REGULAR MIRROR		
S3			Metallic silver-anti scratch acrylic
S4 S5	MDF	Laminate	Gothic grey_SF Carnival red SF
C5E1 End panel	MDF	Laminate	Carnival red HGL
Storage filler WARDROBE TOP FILLER	MDF	Laminate	Gothic grey_SF Carnival red HGL
loft and wardrobe handle	parma	Chrome plated 138 mm	



CARDINAL RED-SF



GOTHIC GREY SF -



CARDINAL RED-HGL




Handles
Parma chrome plated -138 mm

MATERIAL BRIEF




LIVING AREA

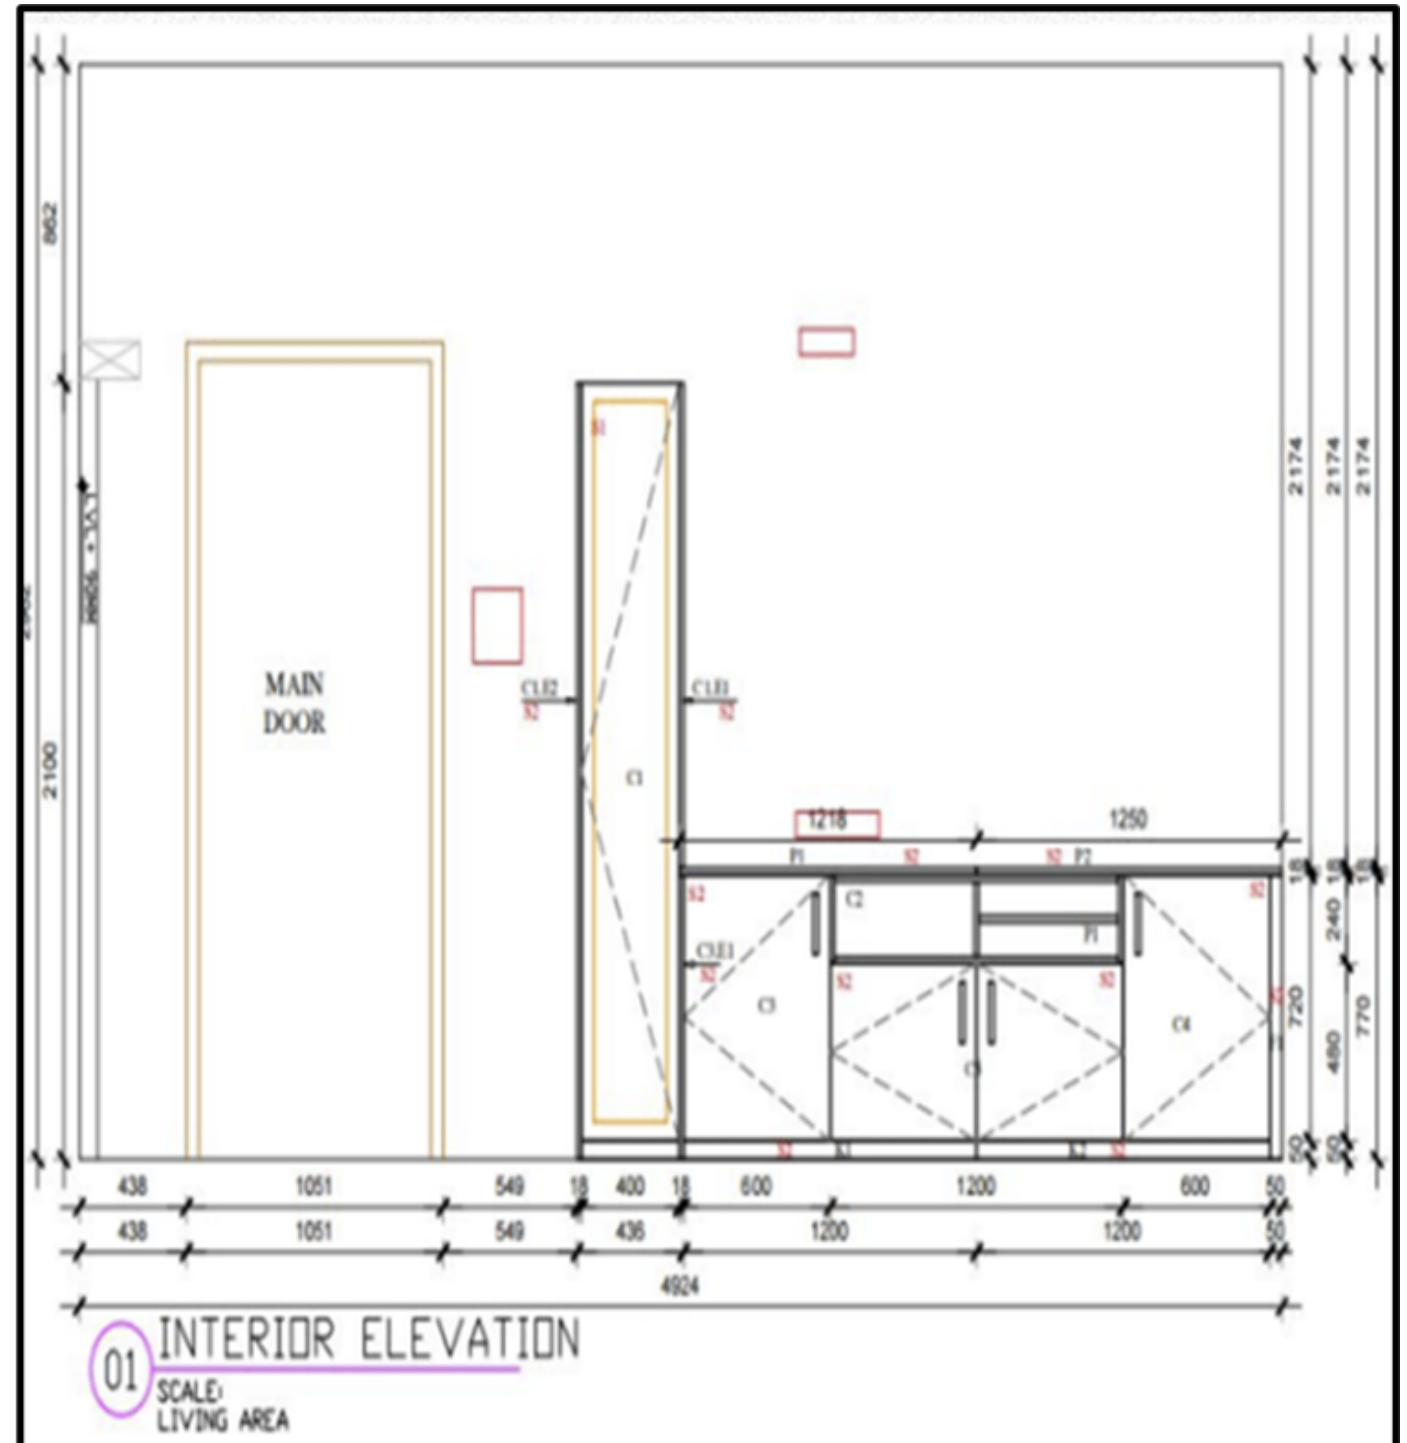


LIVING AREA

Product Type	Material	Finish	Colour
Carcass	MDF	Laminate	Frosty white
Storage shutter colour S2	MDF	Laminate	Wool HGL
Open unit	MDF	Laminate	Acacia exodus _OU
S1	PLAIN GLASS with aluminium frame		
Base Top Panel	MDF	Laminate	Wool HGL
Storage Filler	MDF	Laminate	Wool HGL
Storage handle	Baldone	Chrome plated 166 mm	

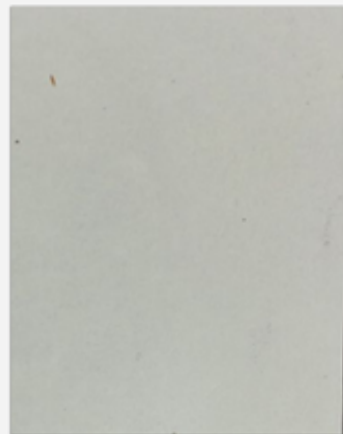

Wool -HGL

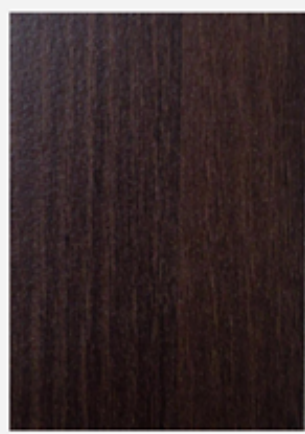

Acacia exodus _OU



BALDONE -CHROME
PLATED
166

MATERIAL BREIF





SITE IMAGE





11

LS-ARUL (WARDROBE)



DESIGN: Shoe rack design and pooja wardrobe unit for own/ rent house and vanity drawings for own house.
LOCATION: Ashok Nagar

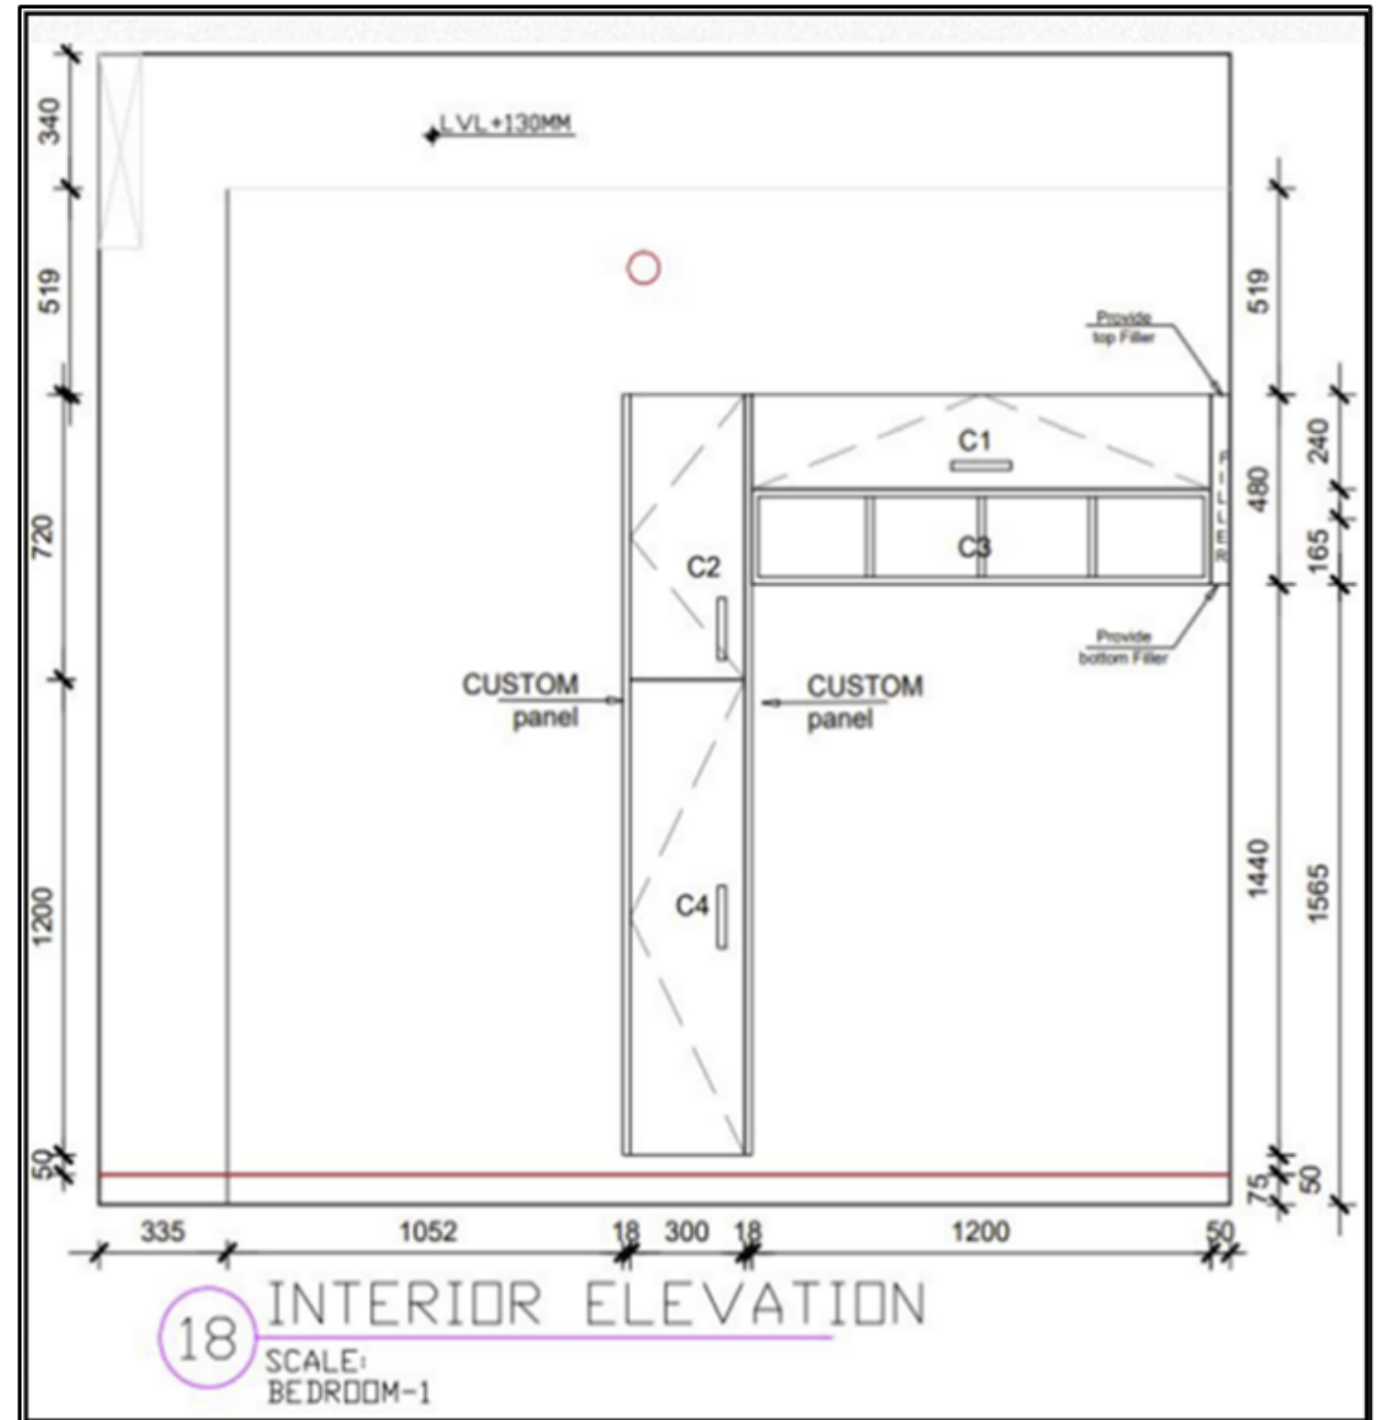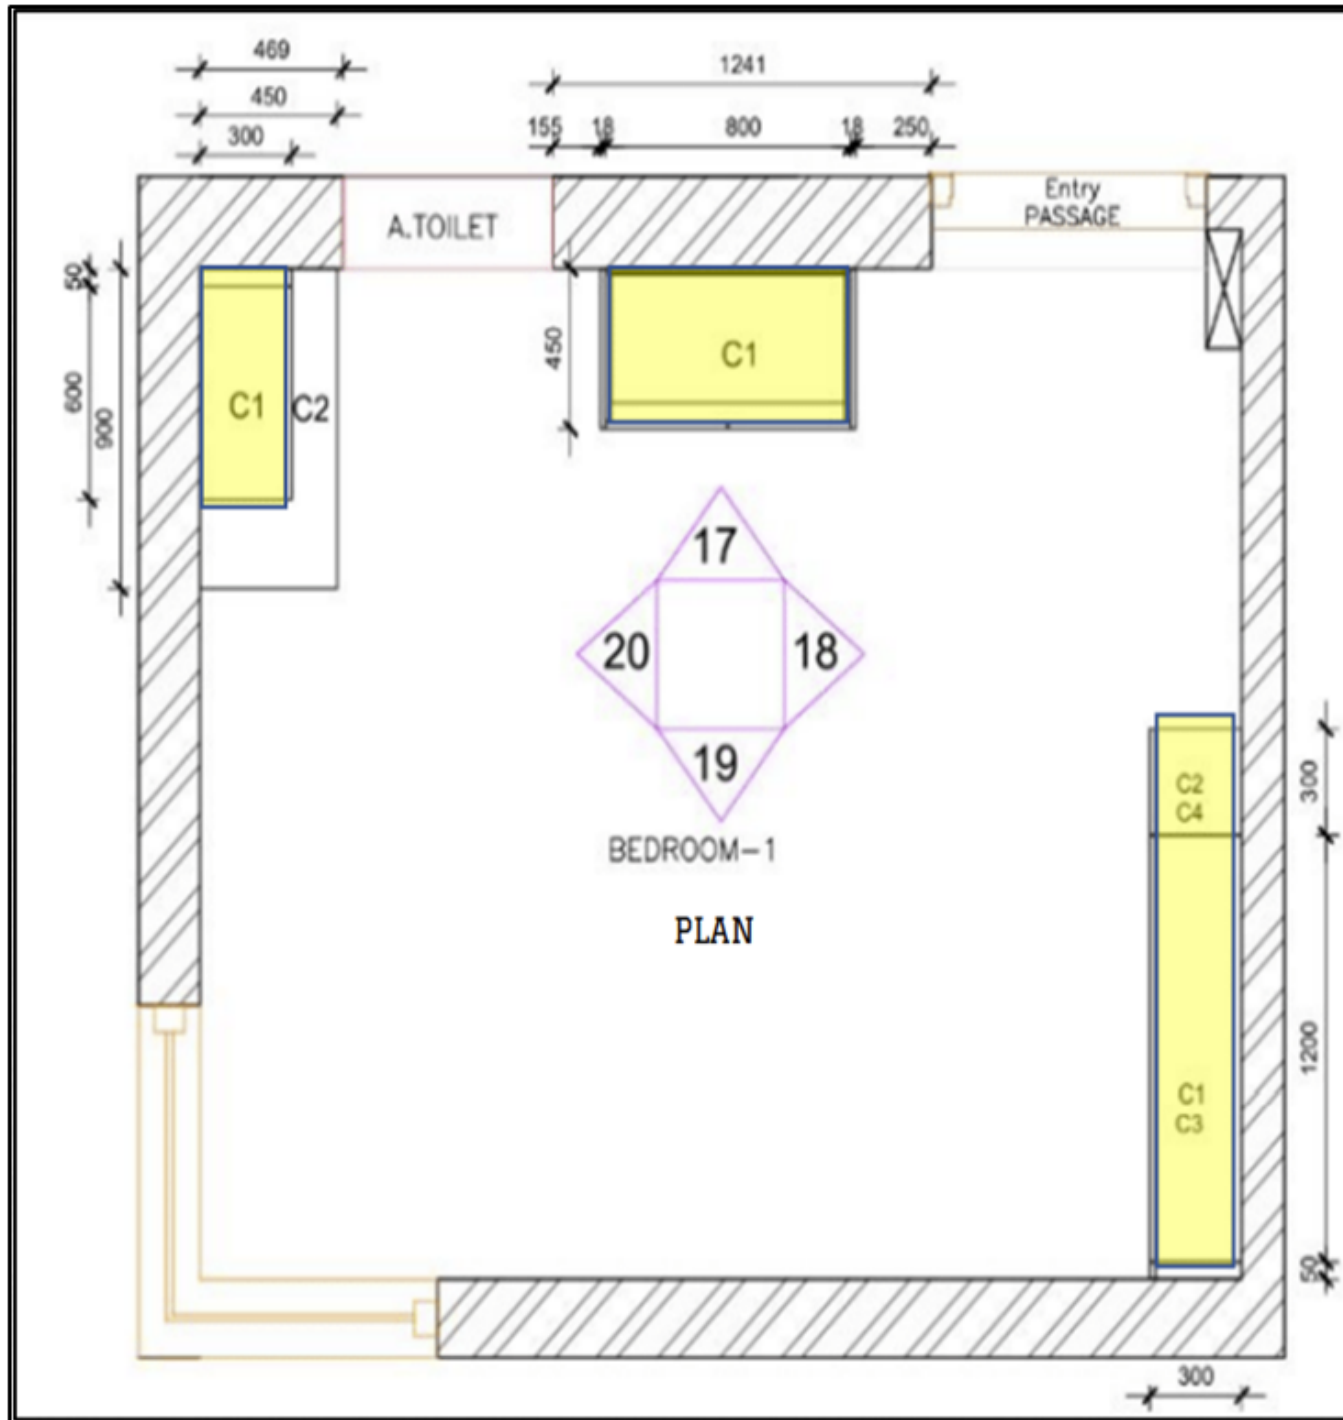

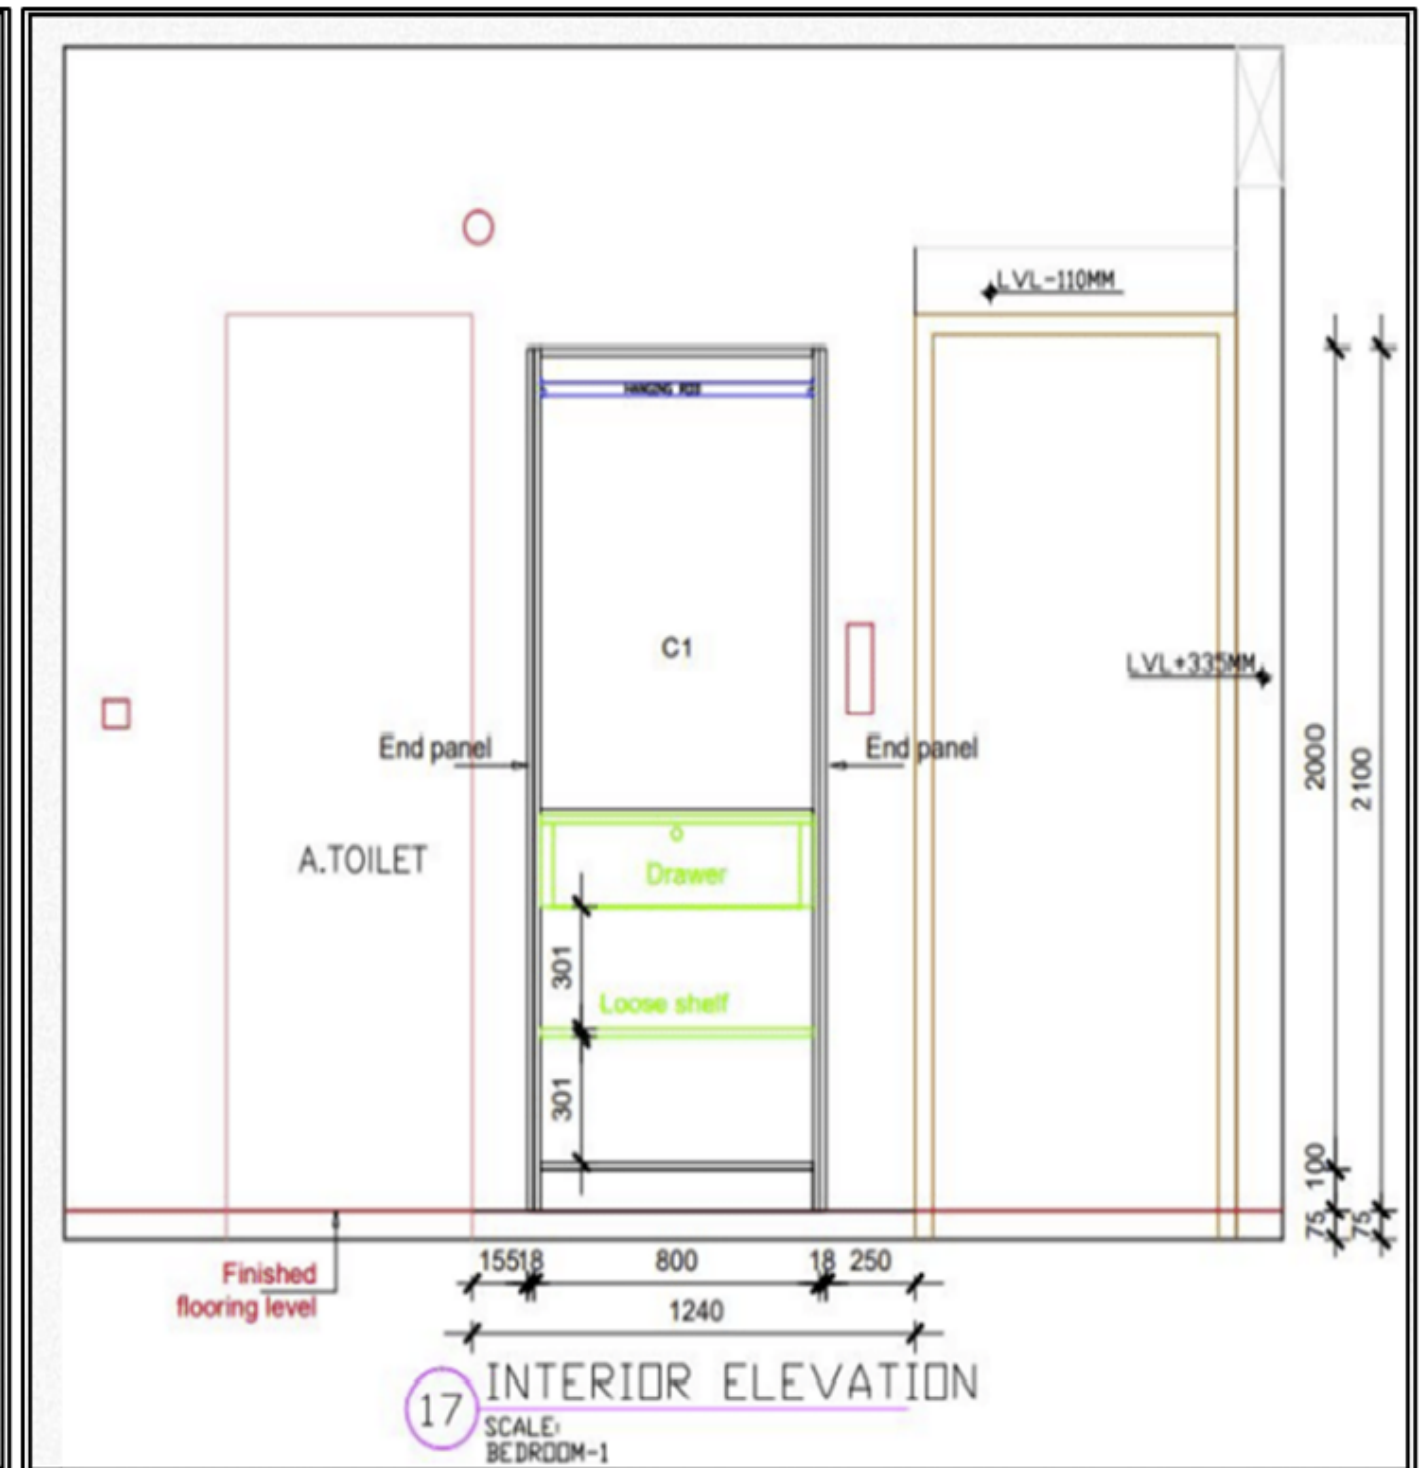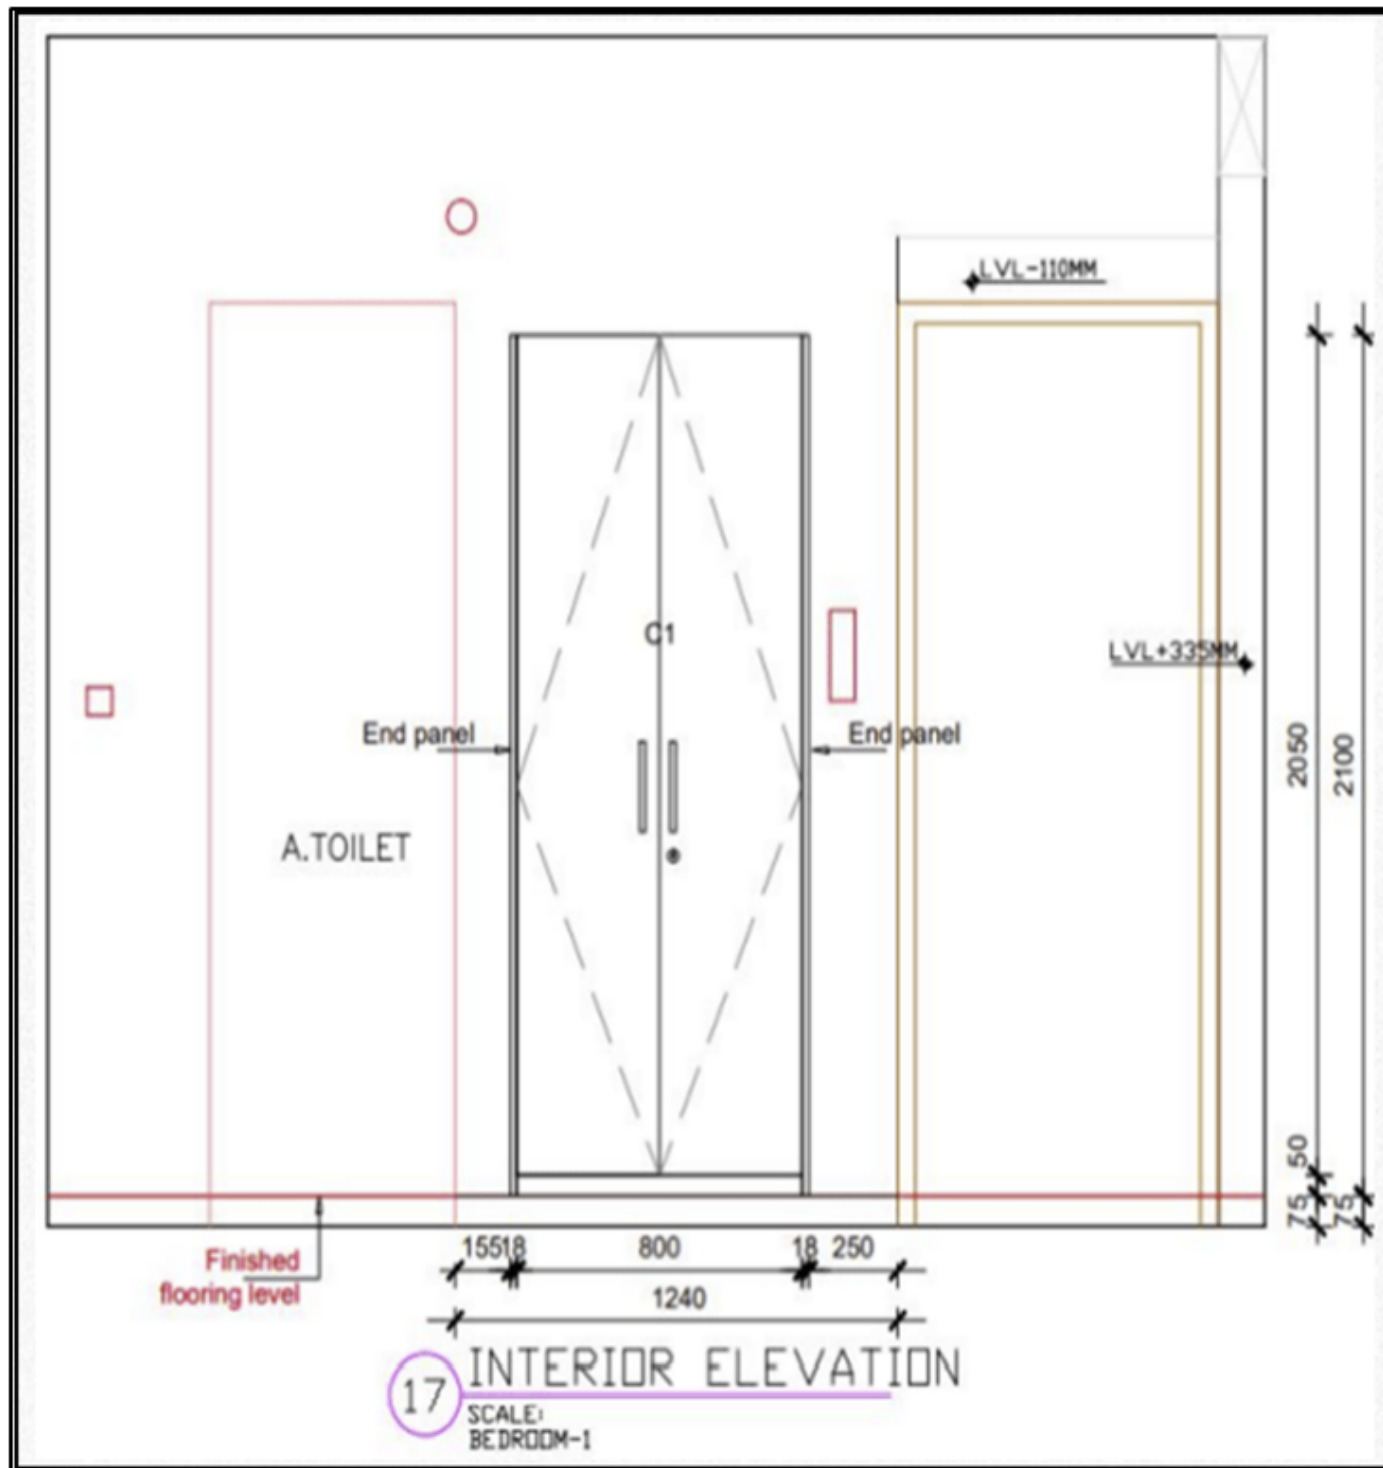

Product Type	Material	Finish	Colour
Carcass (Wardrobe +Storage)	HDHMR	Laminate	Frosty White SF
Shutters	MDF	Laminate	Margherita-HG_New Membrane
Wardrobe Handles* storage handle	Dino Matte Black	Matte Black	221mm 156mm
Fillers	MDF	Laminate	Margherita-HG_New Membrane
end panel & custom panel	HDHMR	Laminate	TWIST SF
WALL OPEN UNIT	MDF	Laminate	Twist OU
Wall storage unit-carcass Wall storage unit-shutter	HDHMR MDF	Laminate	Frosty White SF Margherita-HG_New Membrane
Study Table CARCASS Study table draw	HDHMR MDF	Laminate	Twist SF_BSL Margherita-HG_New Membrane
Twist-SF End Panel/Table/Storage Wardrobe shutter,wall storage Margherita-HG- Frosty White - wardrobe inner carcass Handles-Wardrobe Dino Matte Black-221mm			
MATERIAL BRIEF			




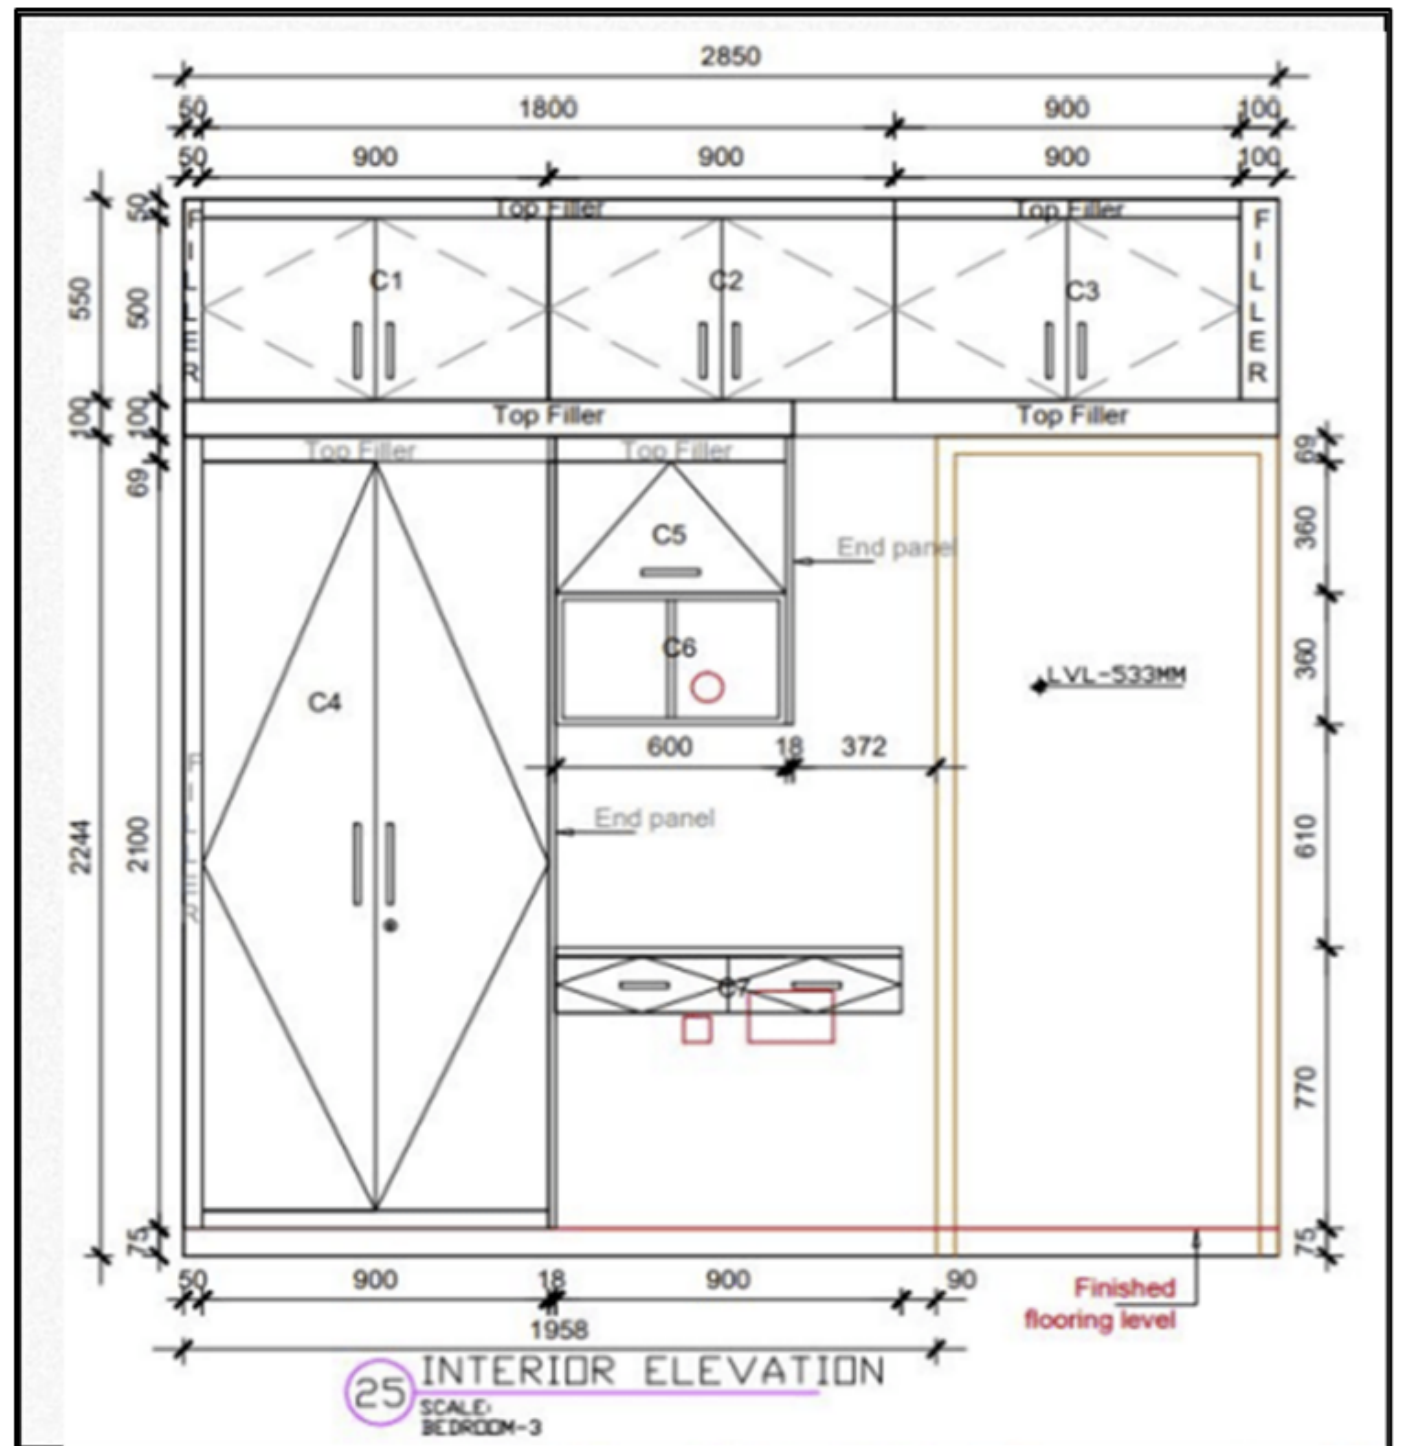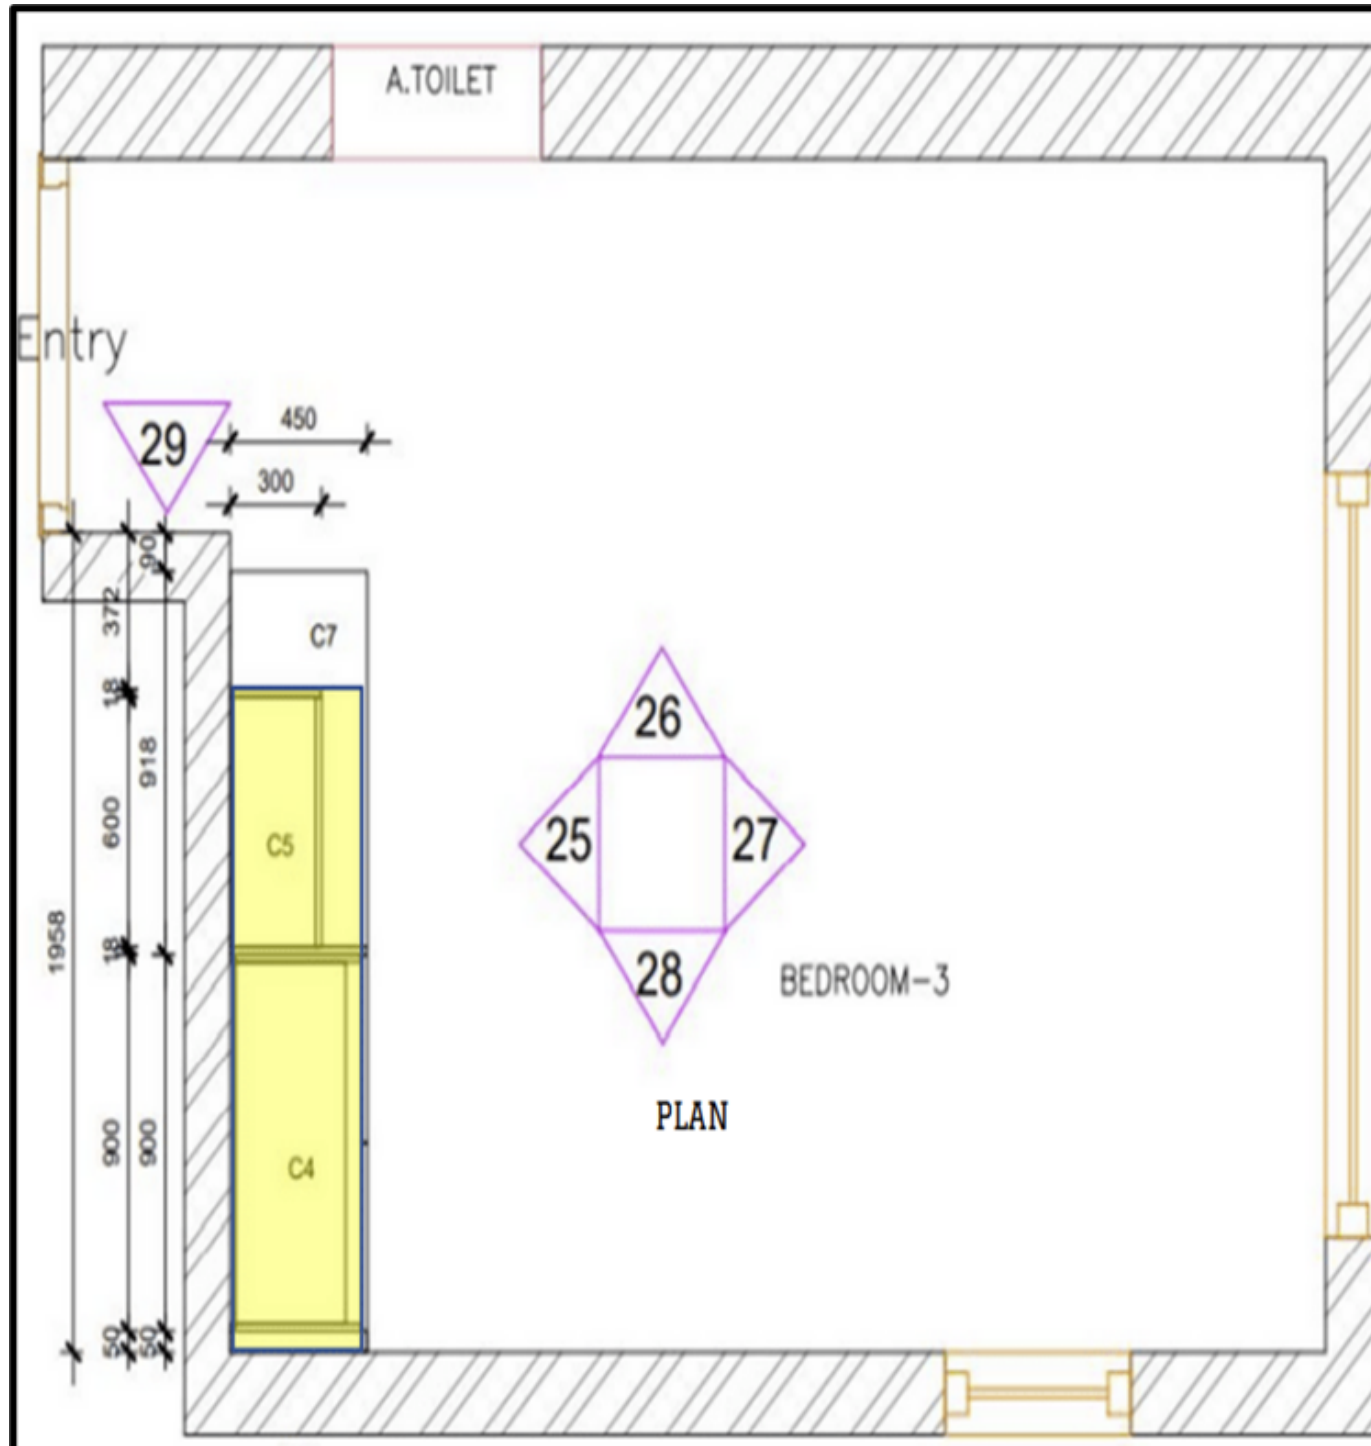


Product Type	Material	Finish	Colour
Carcass [Wardrobe +Storage]	HDHMR	Laminate	Frosty White SF
Shutters	MDF	Laminate	Margherita-HG_New Membrane
Wardrobe Handles* Storage handles Loft handles	Dino Matte Black	Matte Black	221mm 156mm 156mm
Fillers	MDF	Laminate	Margherita-HG_New Membrane
end panel	HDHMR	Laminate	Twist SF
WALL OPEN UNIT	MDF	Laminate	Twist SF
Wall storage unit-carcass Wall storage unit-shutter	MDF MDF	Laminate	Twist SF Margherita-HG_New Membrane
Study Table CARCASS Study table draw	HDHMR MDF	Laminate	Twist SF Margherita-HG_New Membrane



Twist-SF
End Panel/Table/Storage

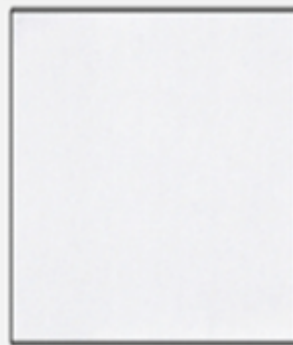

Margherita-HG-
Shutter MDF

 

Frosty White HGL-
wardrobe Inner carcass



Handles-Wardrobe,storage-
Dino Matte Black-221mm,
156mm

MATERIAL BRIEF




SITE IMAGE





12 LS-SACHIT KUMAR (KITCHEN)

DESIGN: kitchen base and wall units, tv unit for living area

KEY PLAN

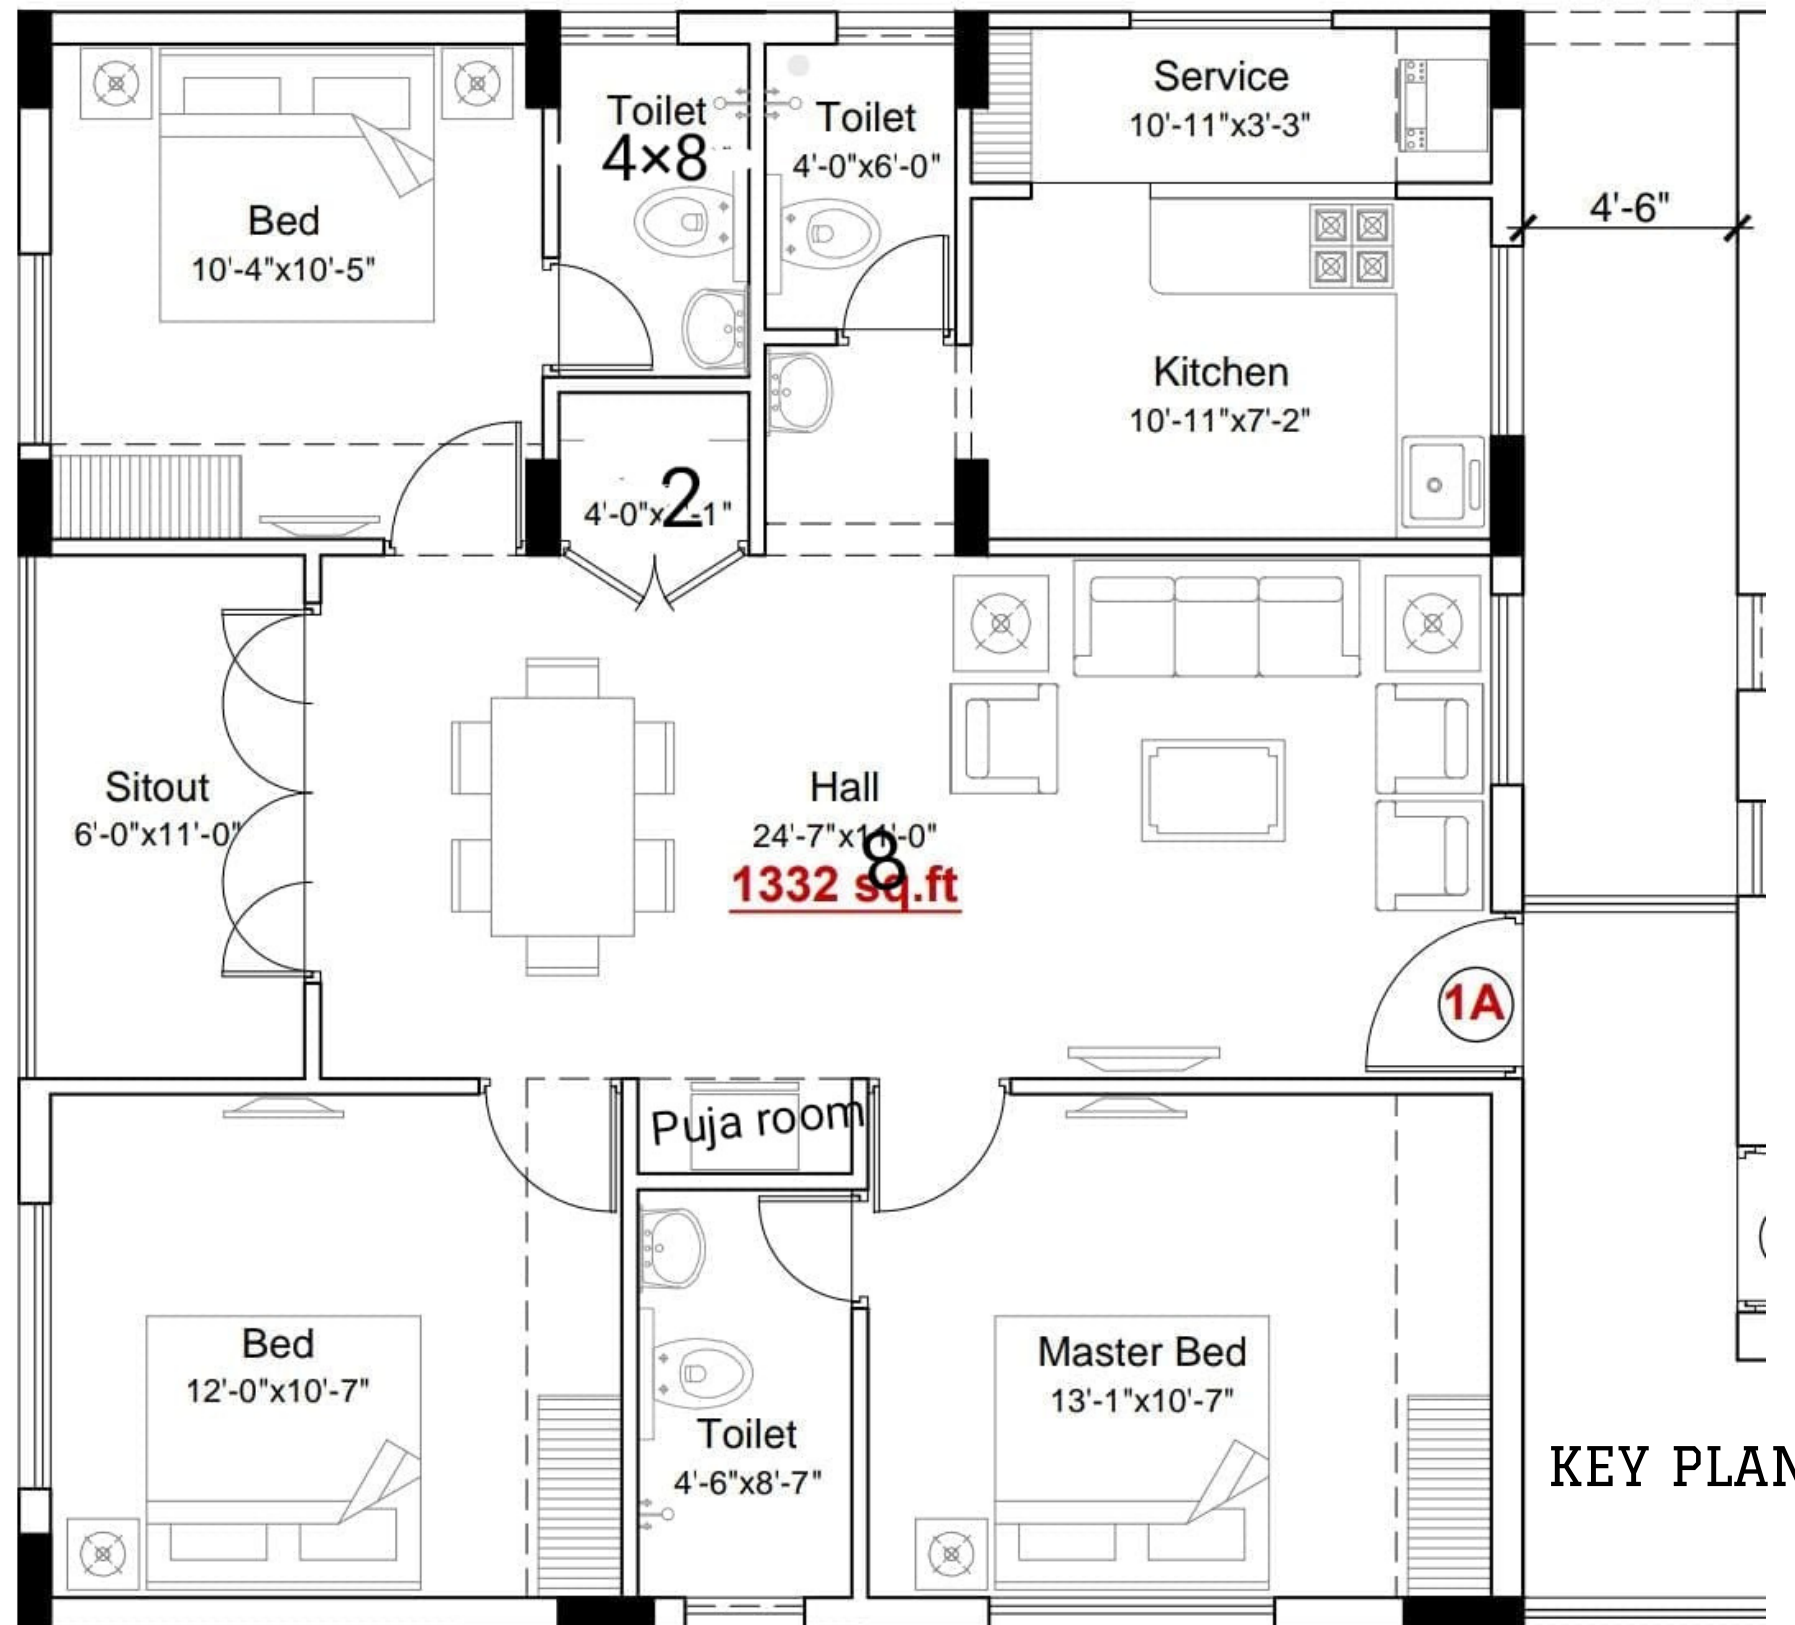


KITCHEN

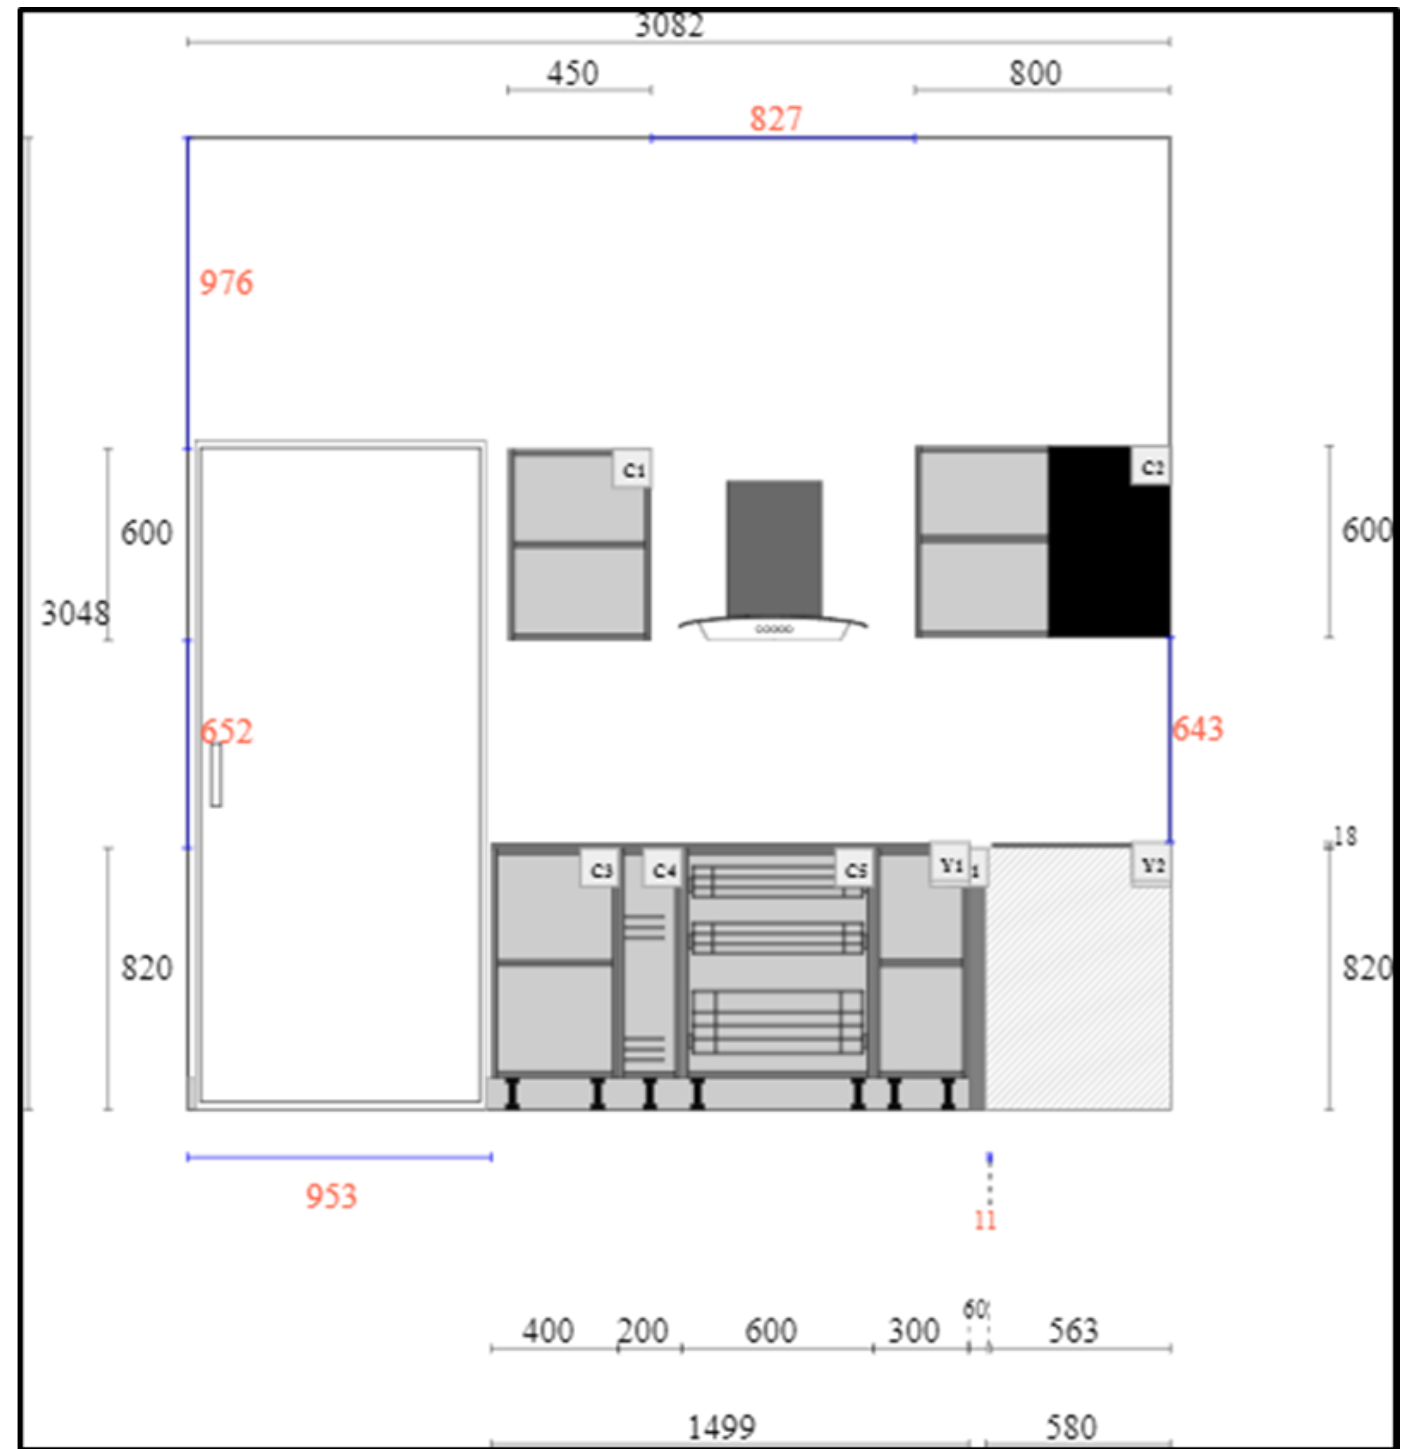
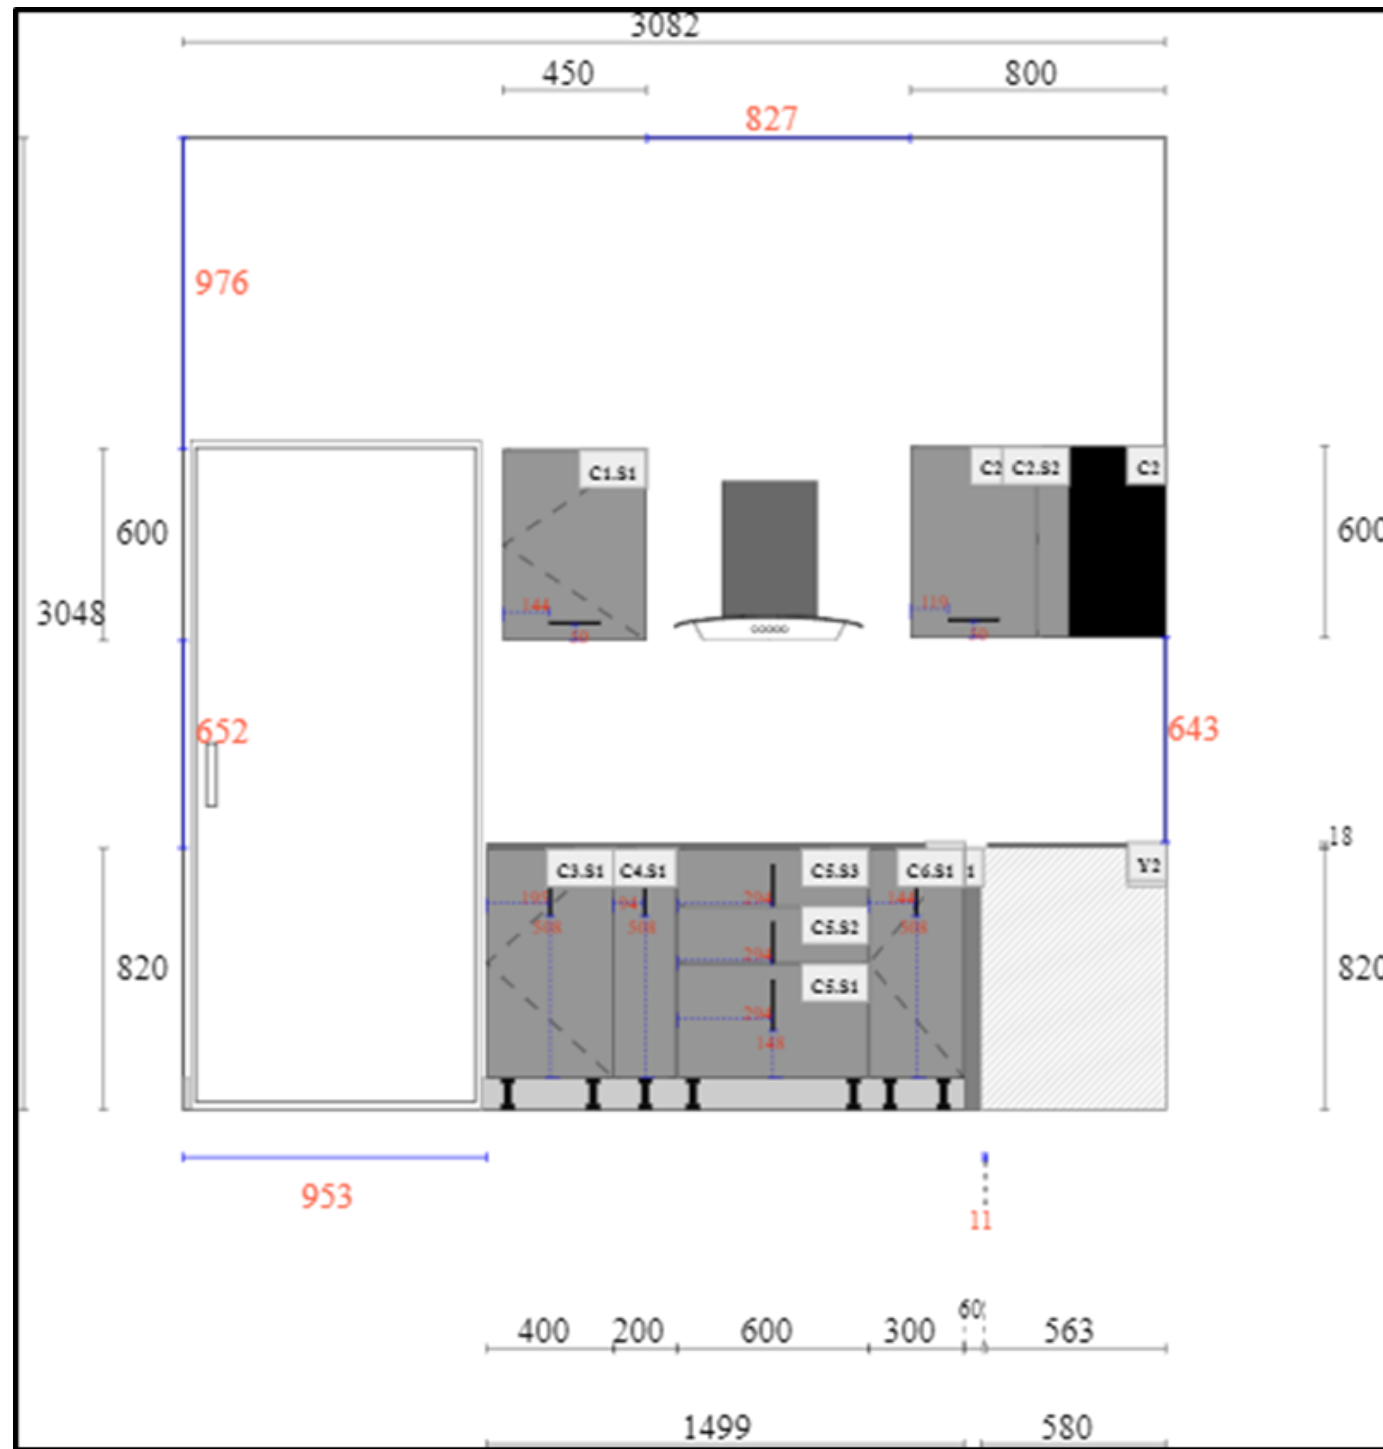


KITCHEN

BASIC 3D VIEW

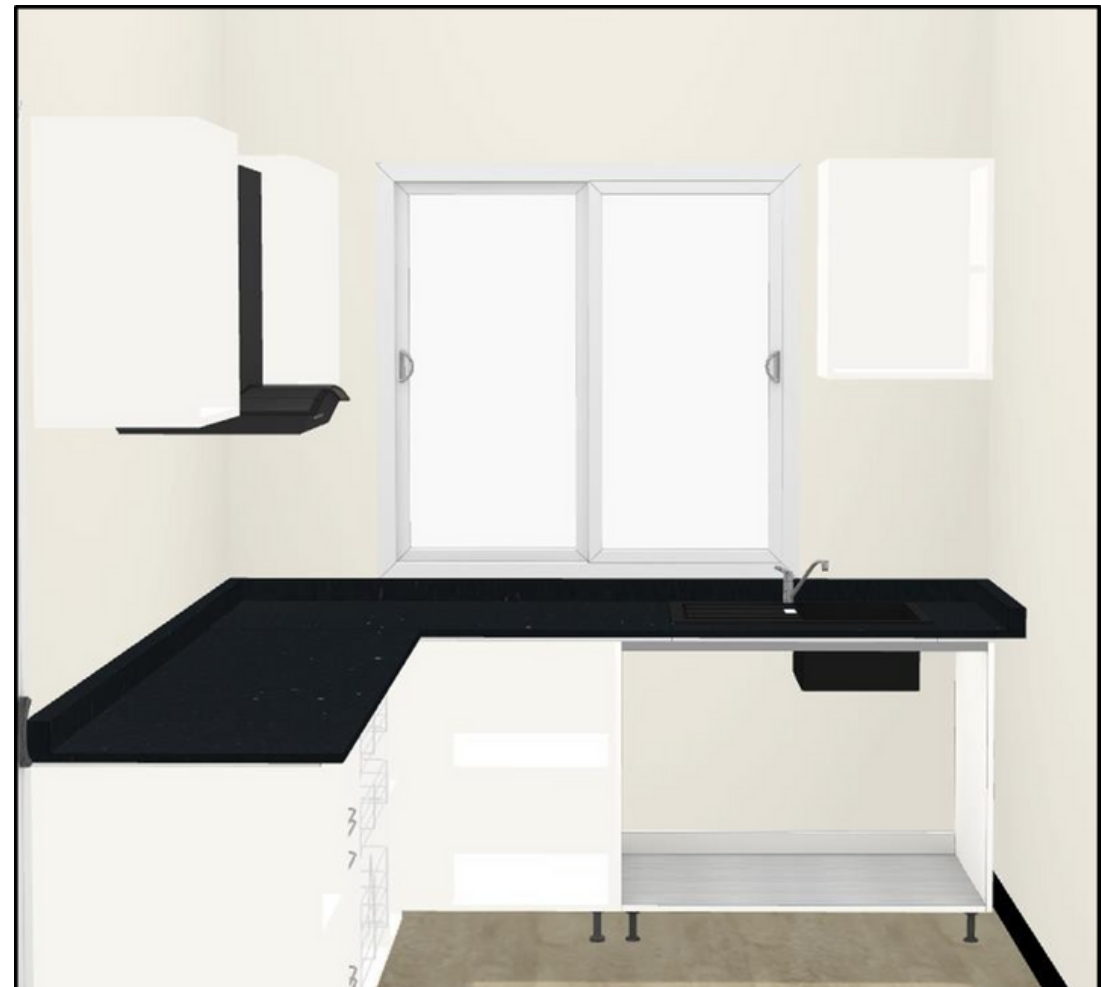

LIVING -TV UNIT

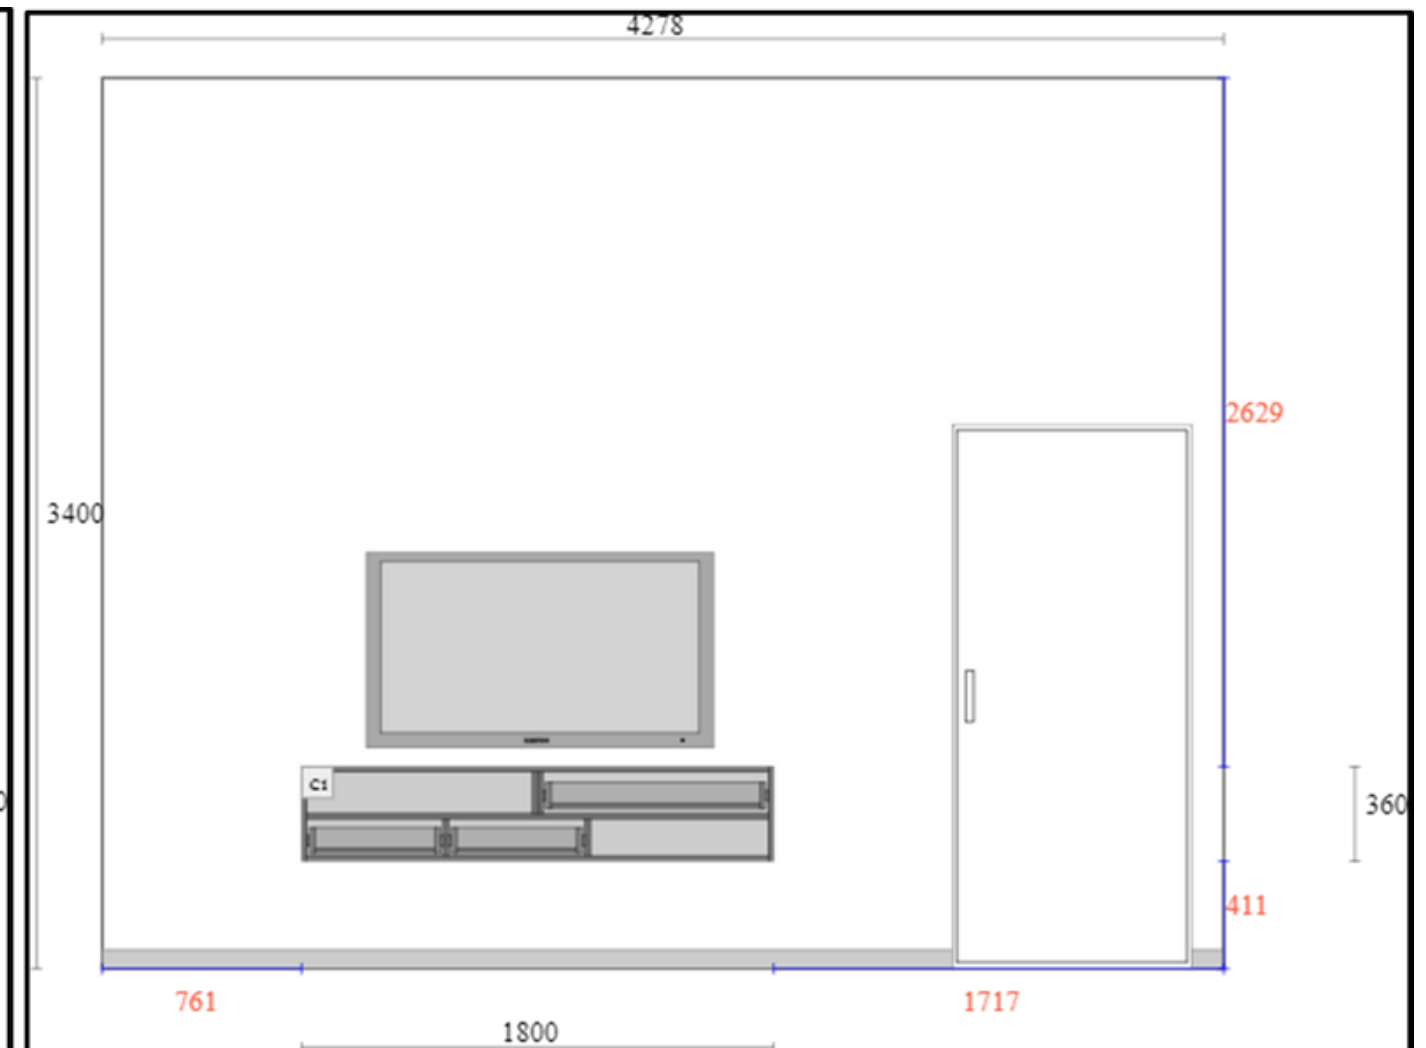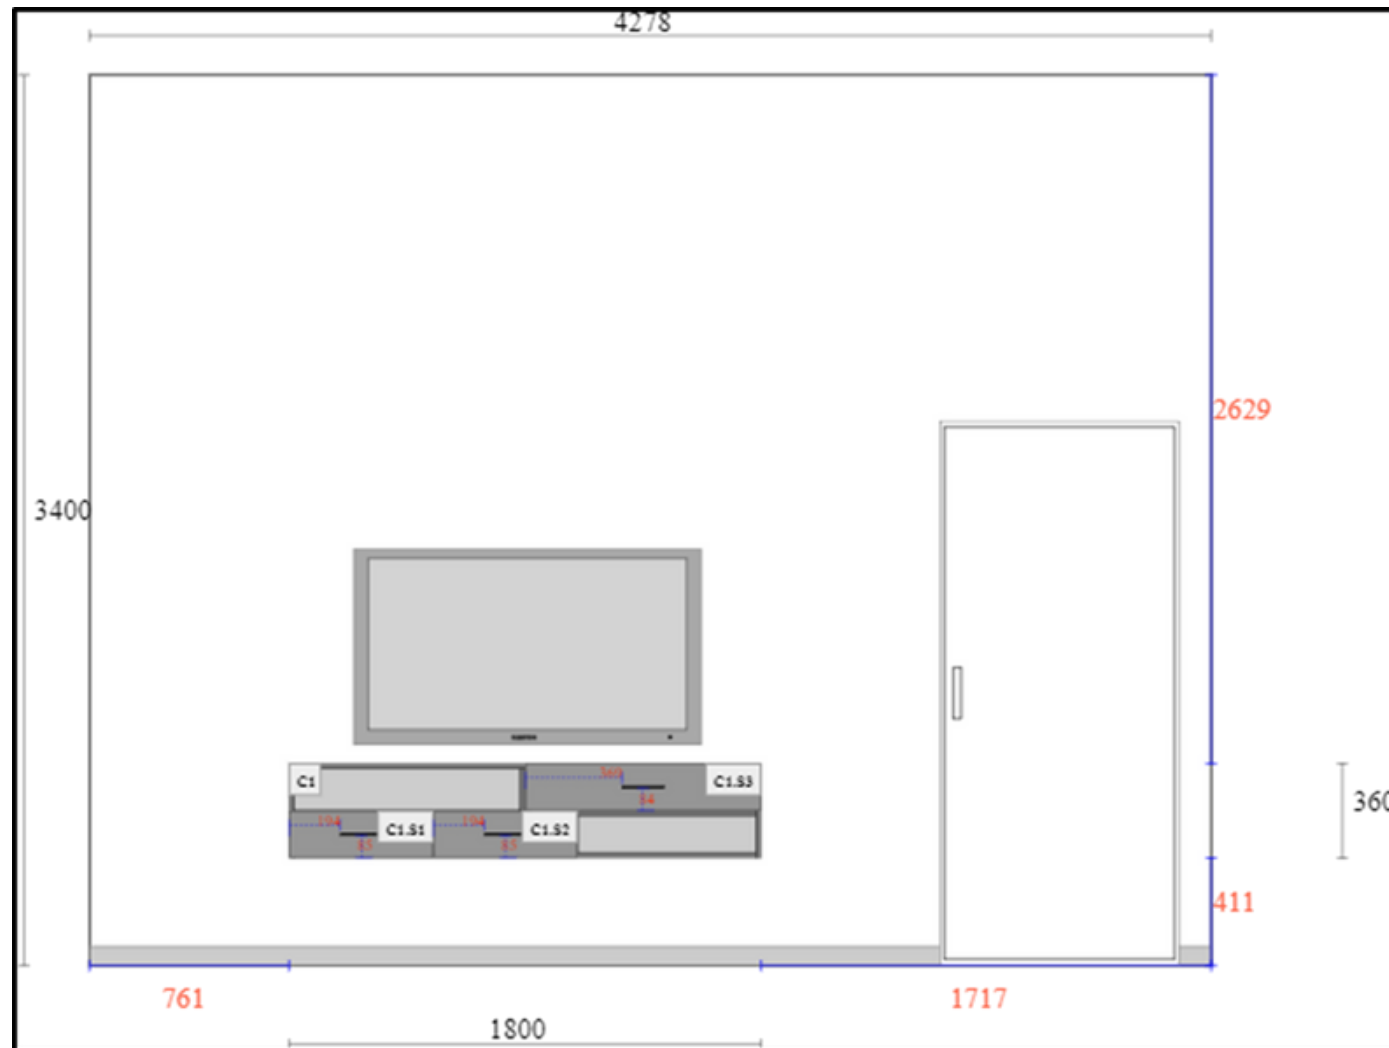

LIVING -TV UNIT VIEW



13



LS-GANESAN

DESIGN: livpspace-wardrobe detailed drawings and elevations with views.

KEY PLAN



BR1-WARDROBE

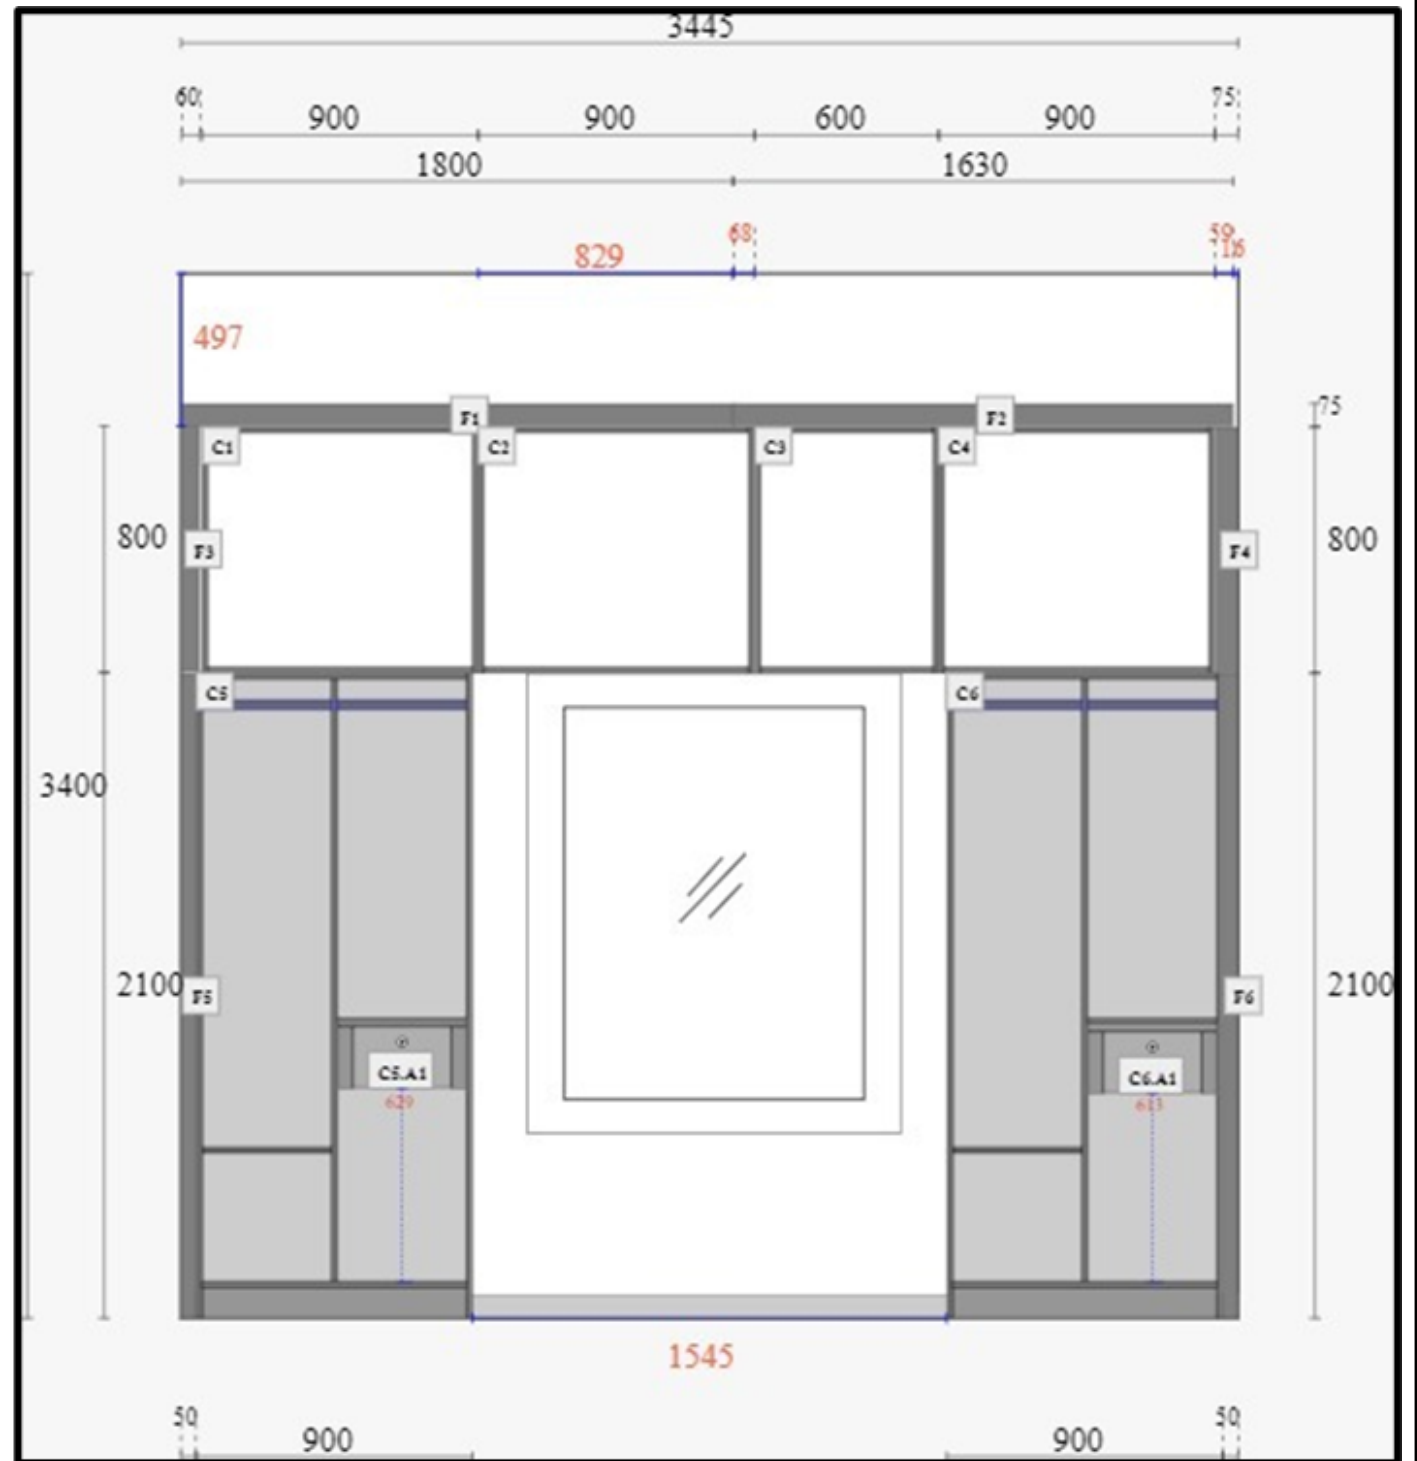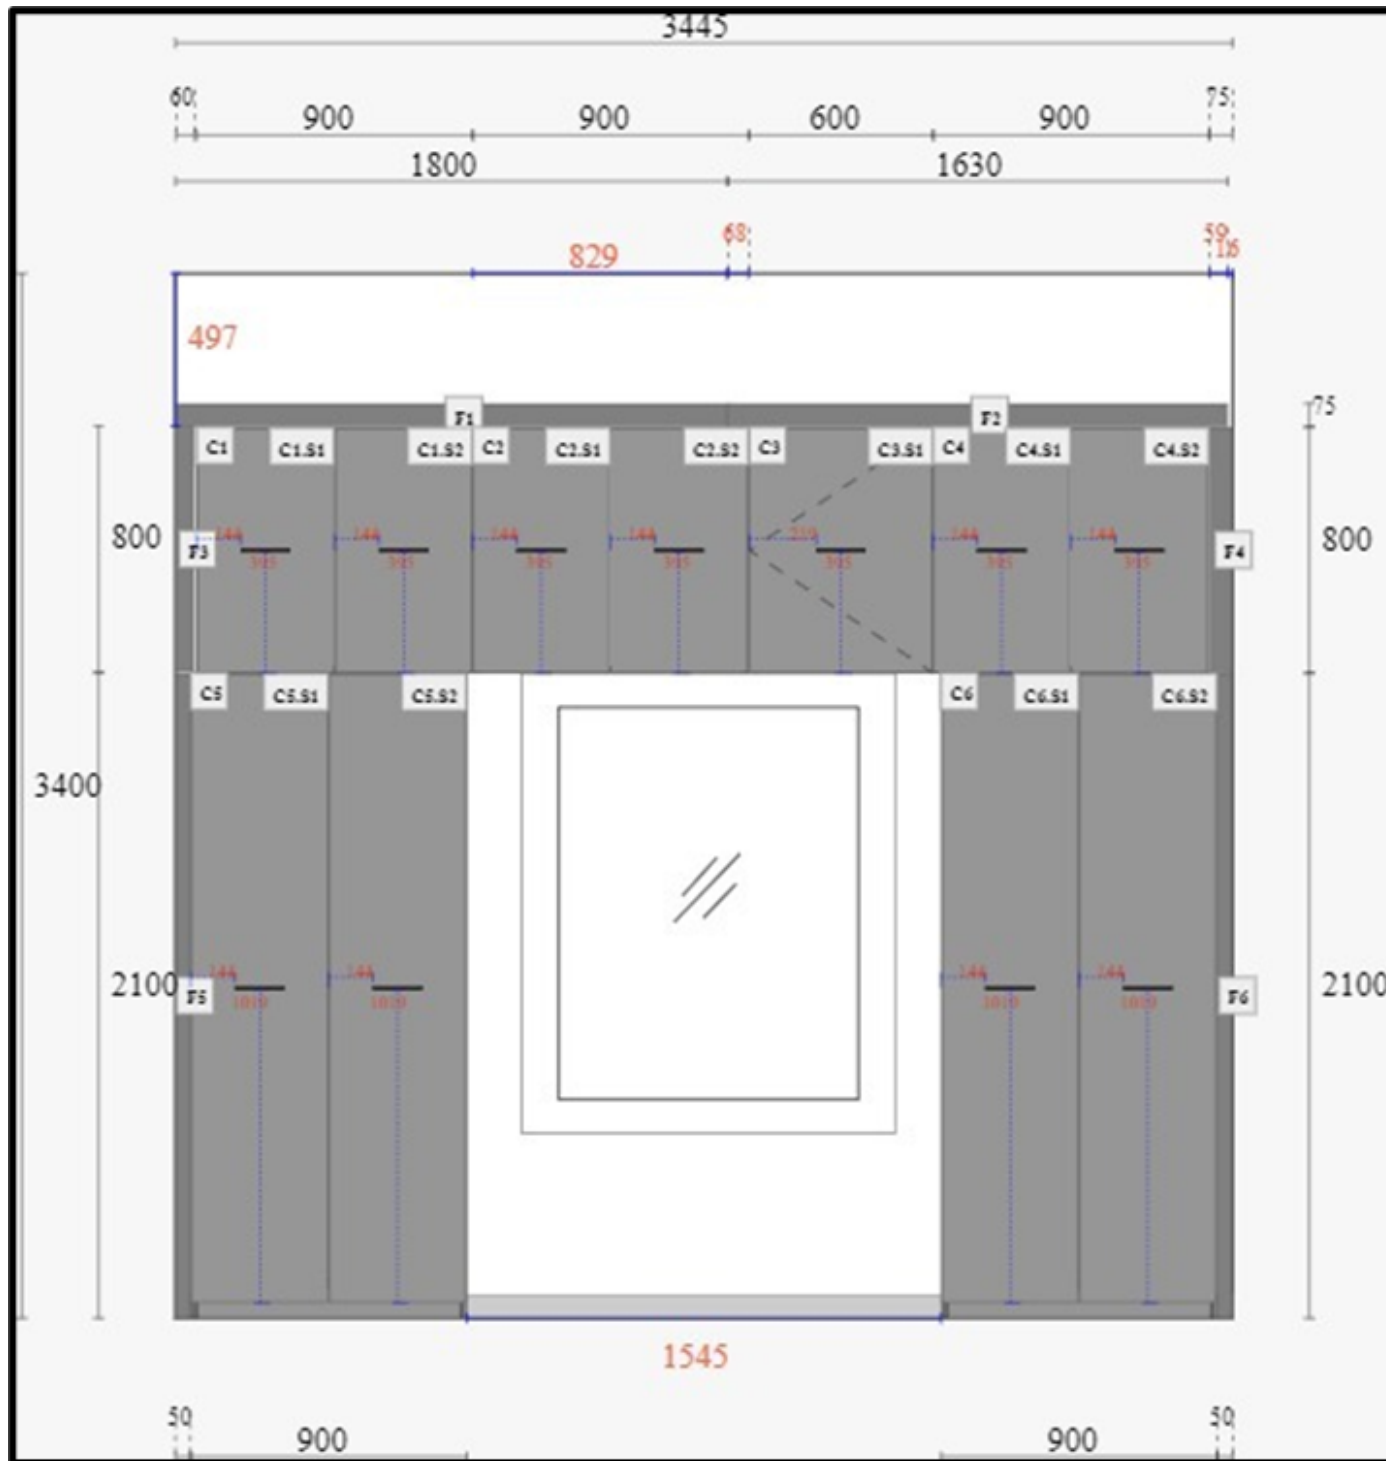

3D-VIEW




14

LS-ANU



DESIGN: livpspace-Kitchen/wardrobe detailed drawings and elevations with views.

BR1-WARDROBE

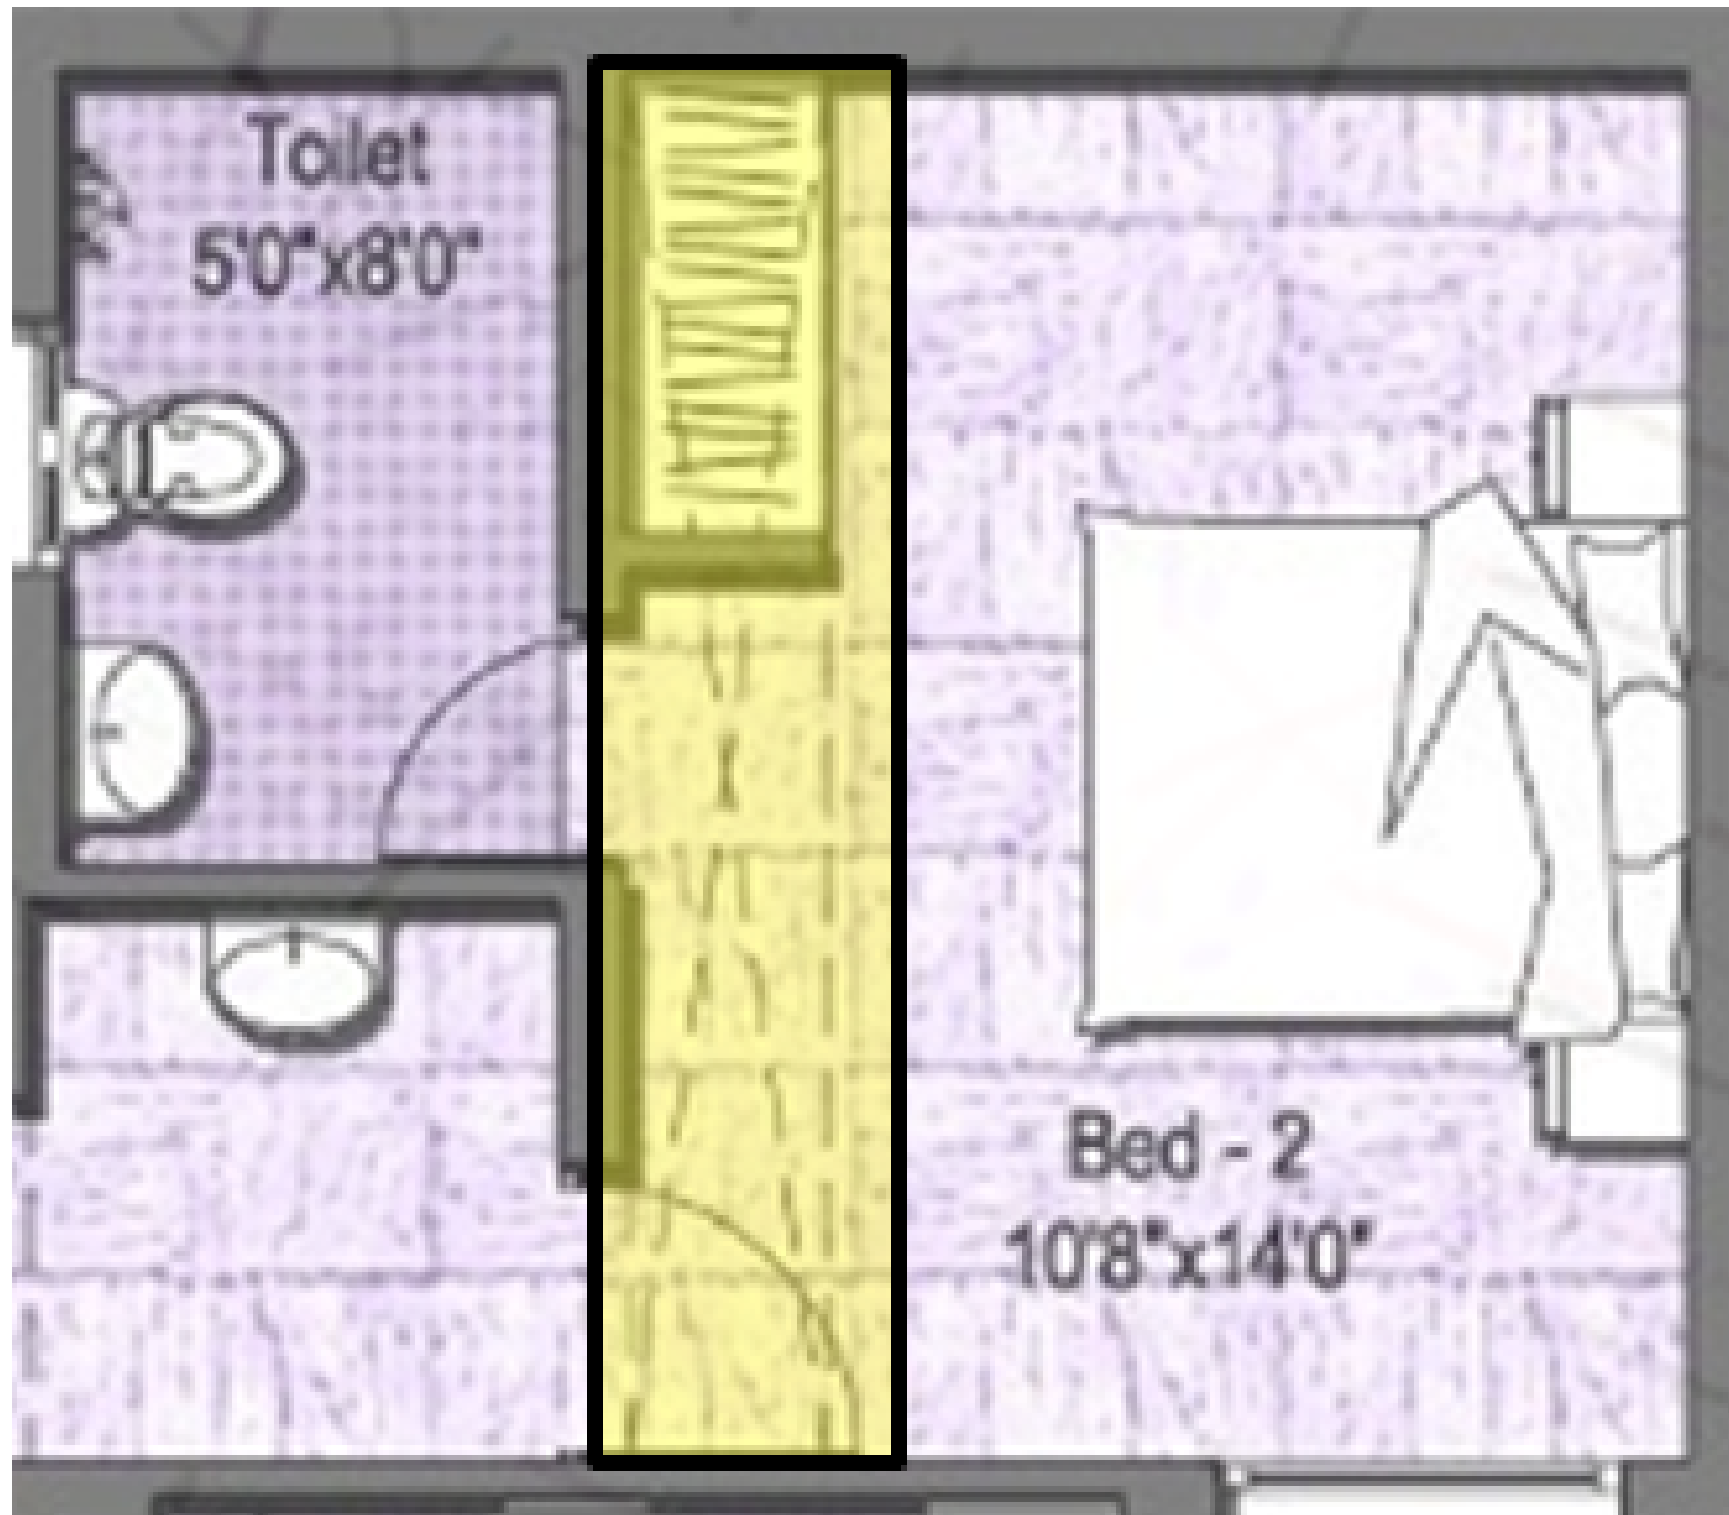

KEY PLAN

BR1-WARDROBE

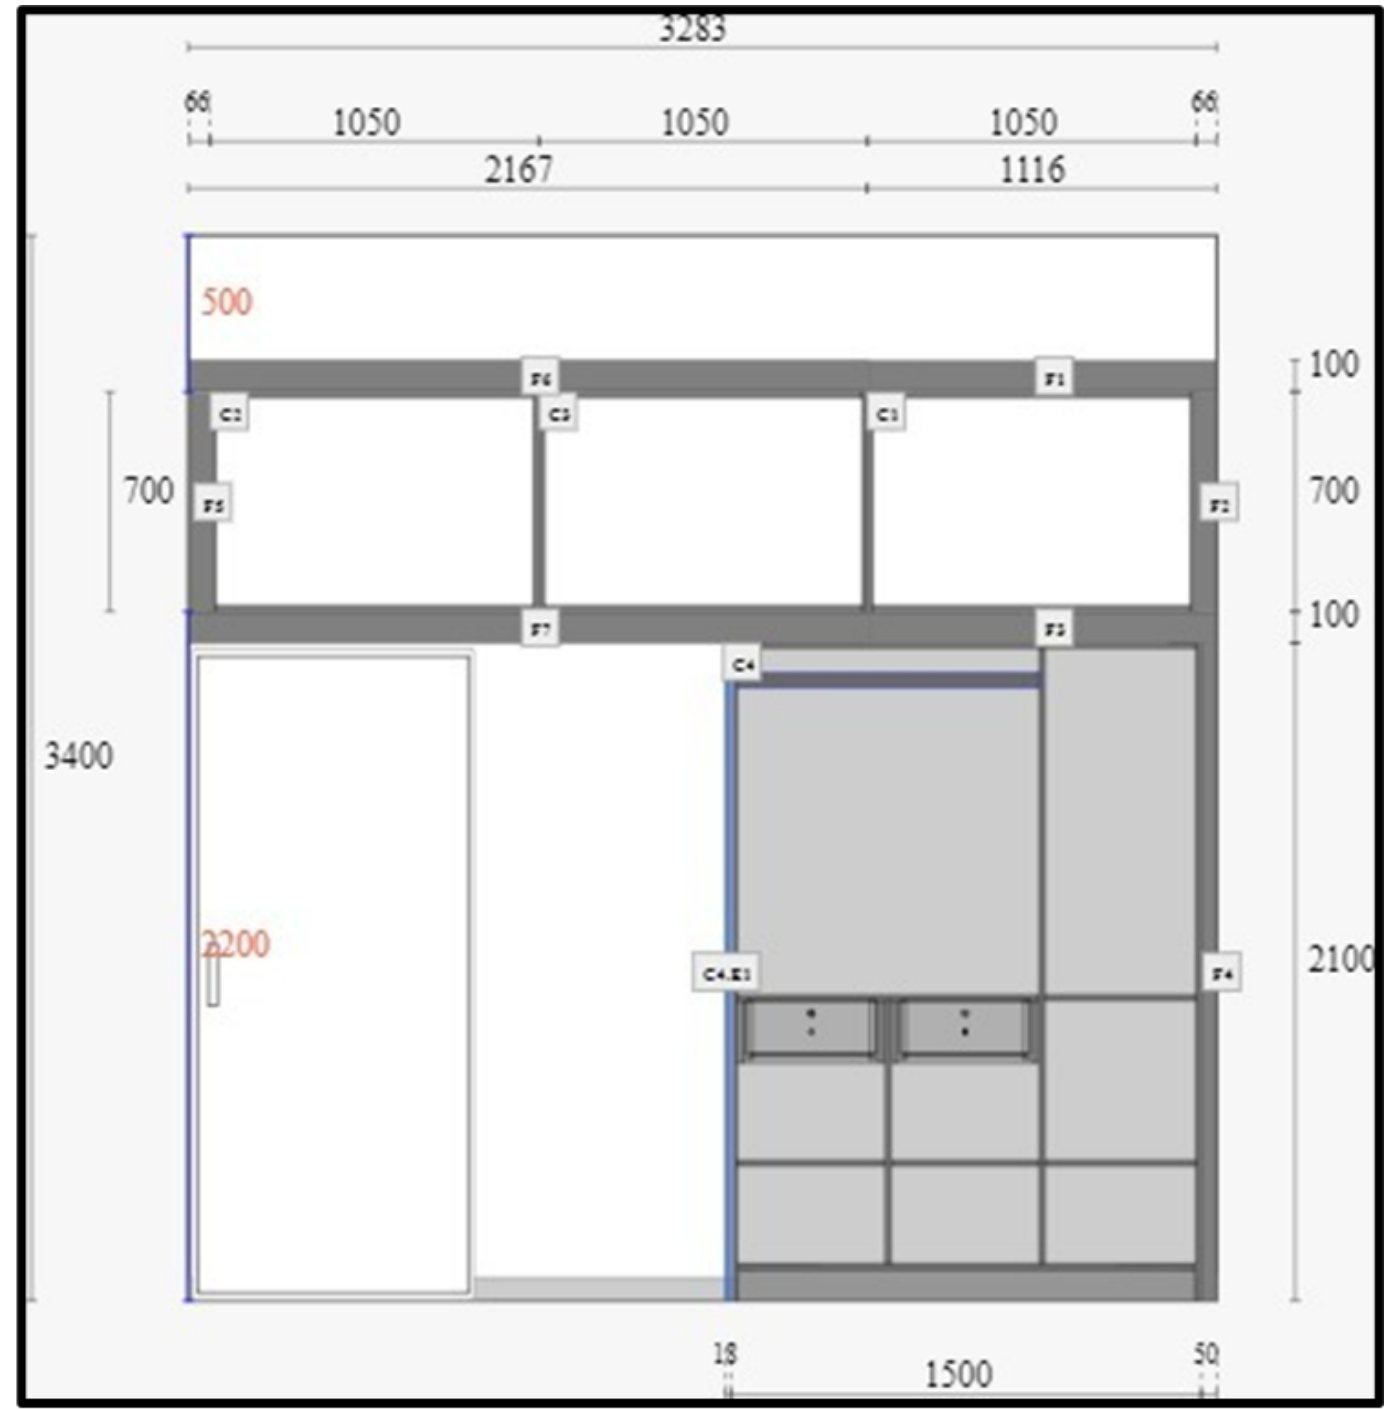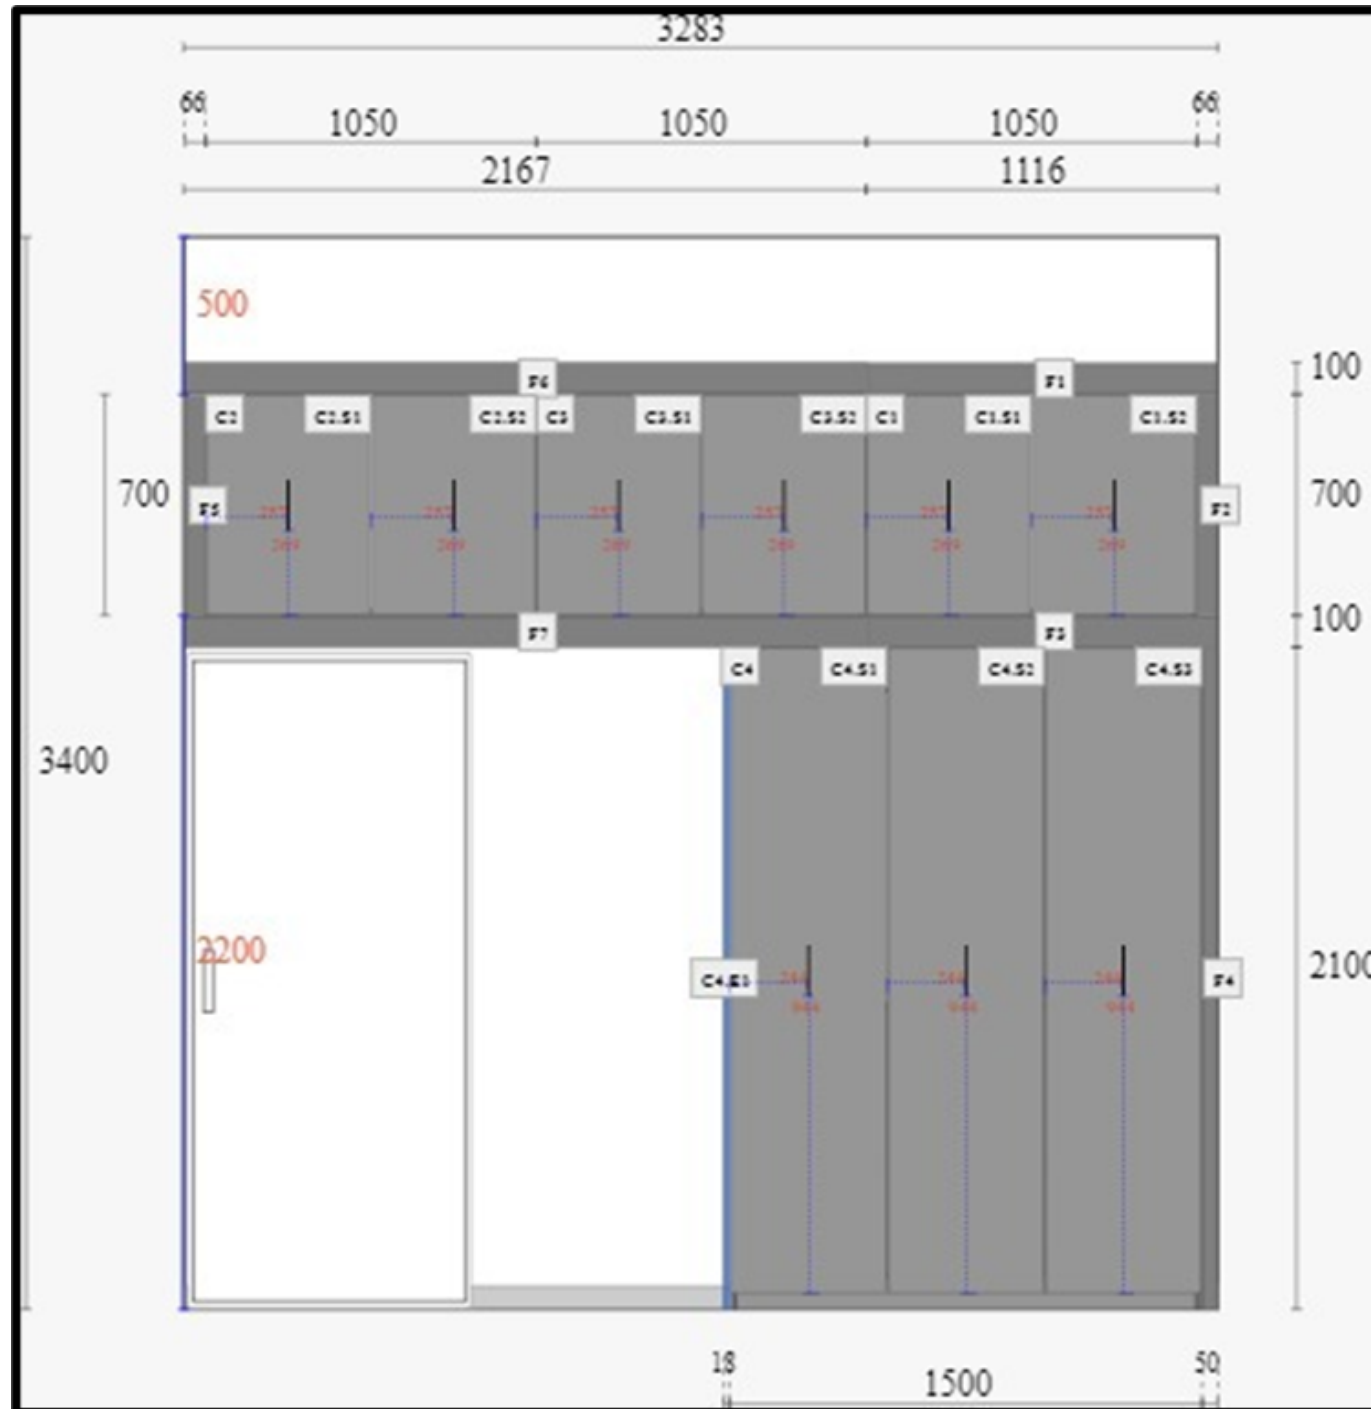

3D-VIEW





KITCHEN





KEY PLAN

KITCHEN

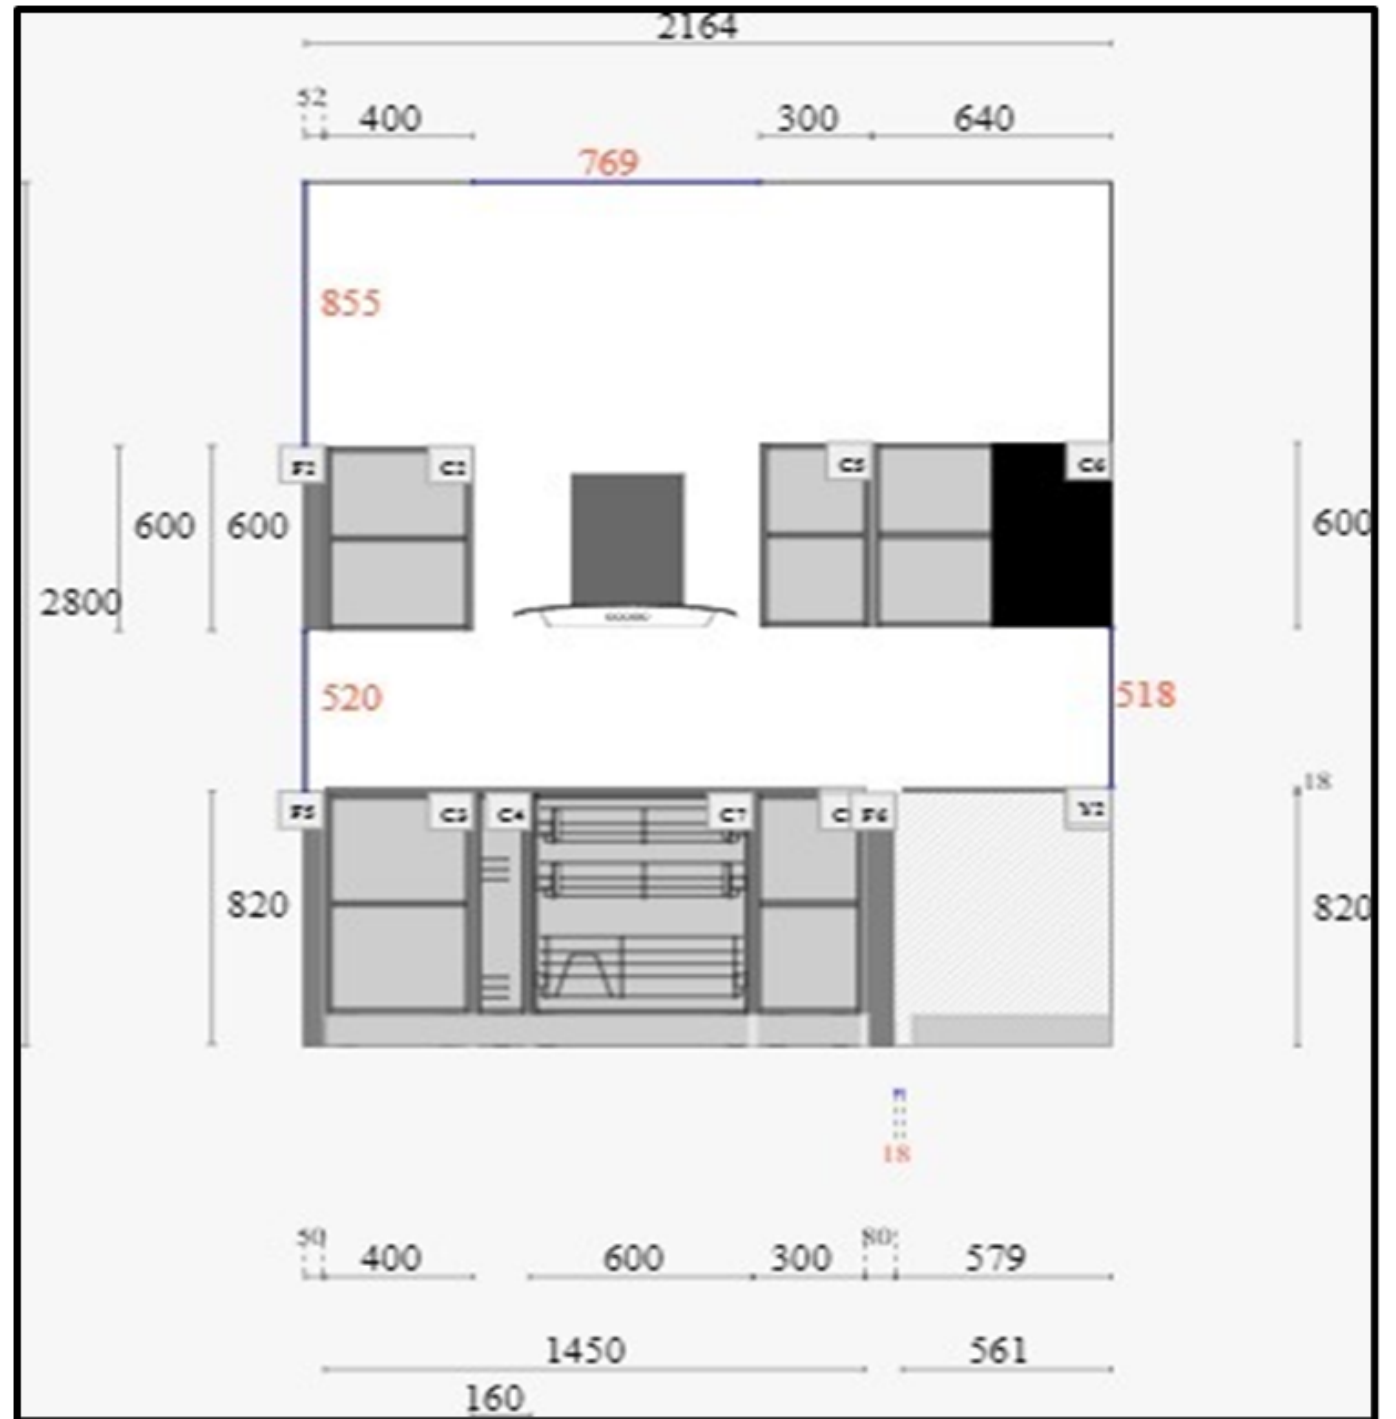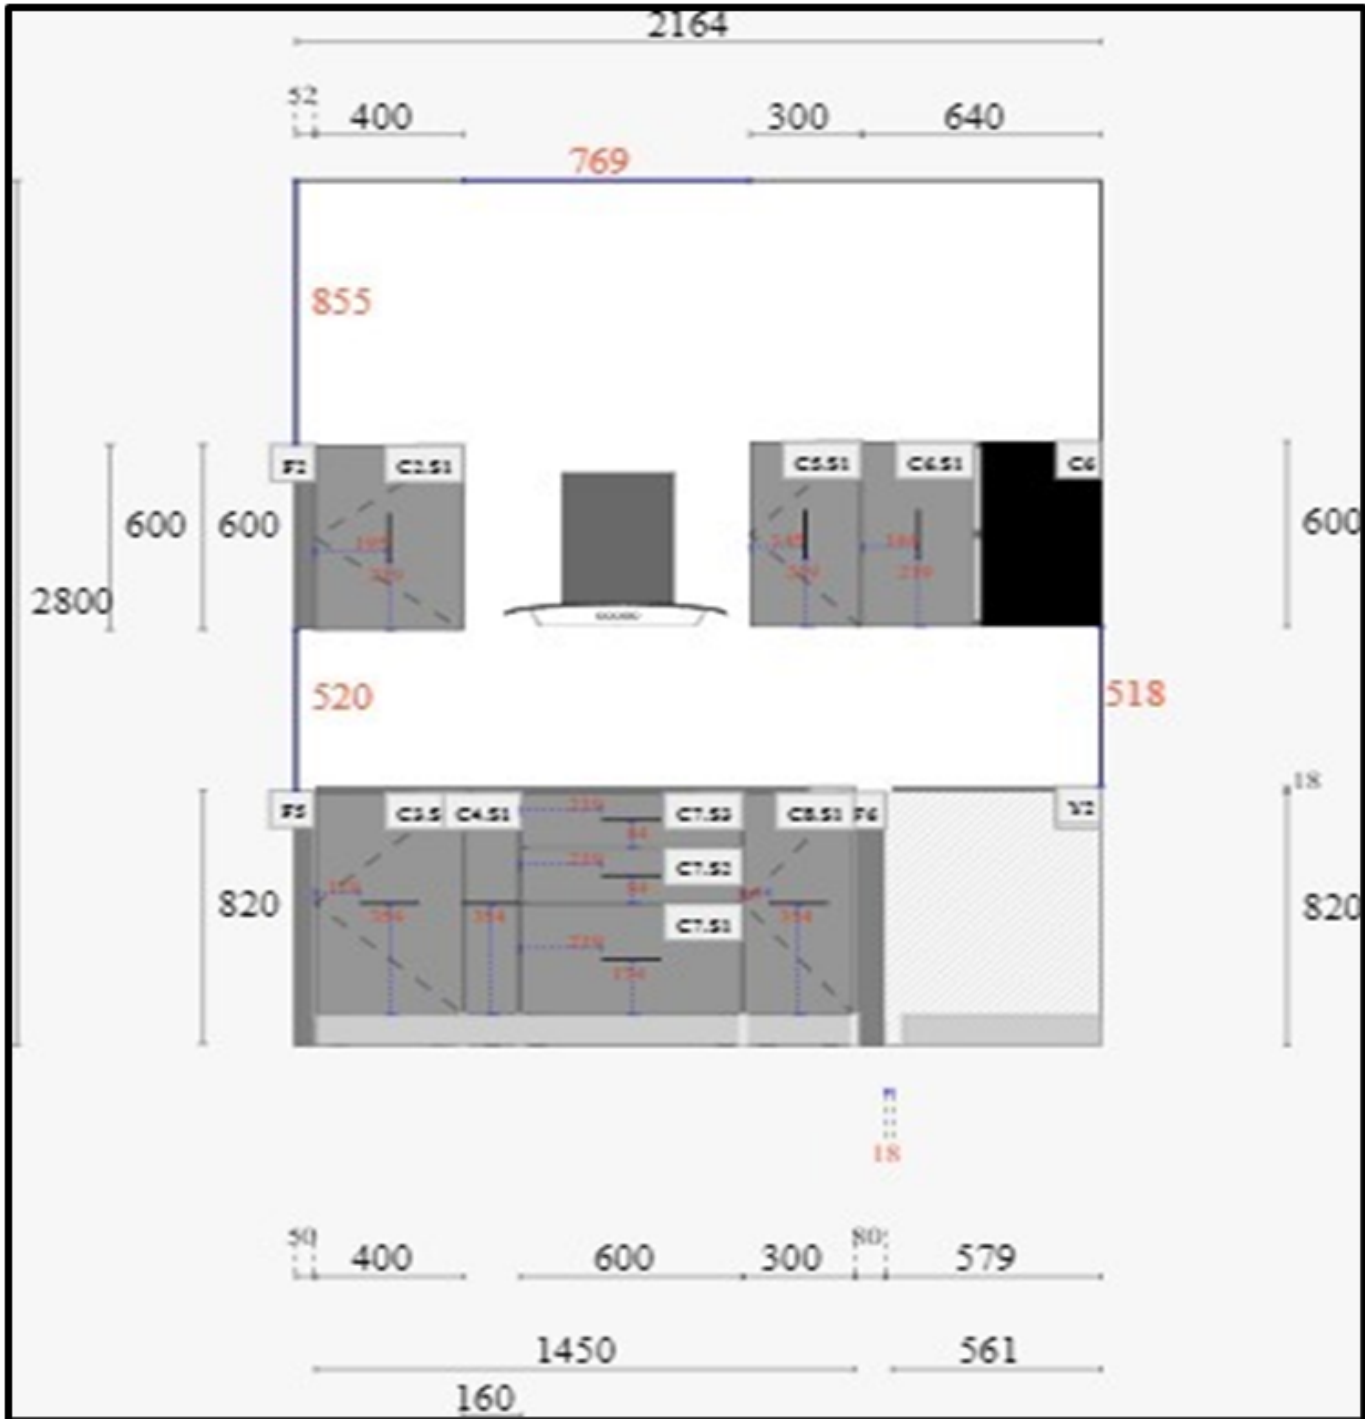

KITCHEN

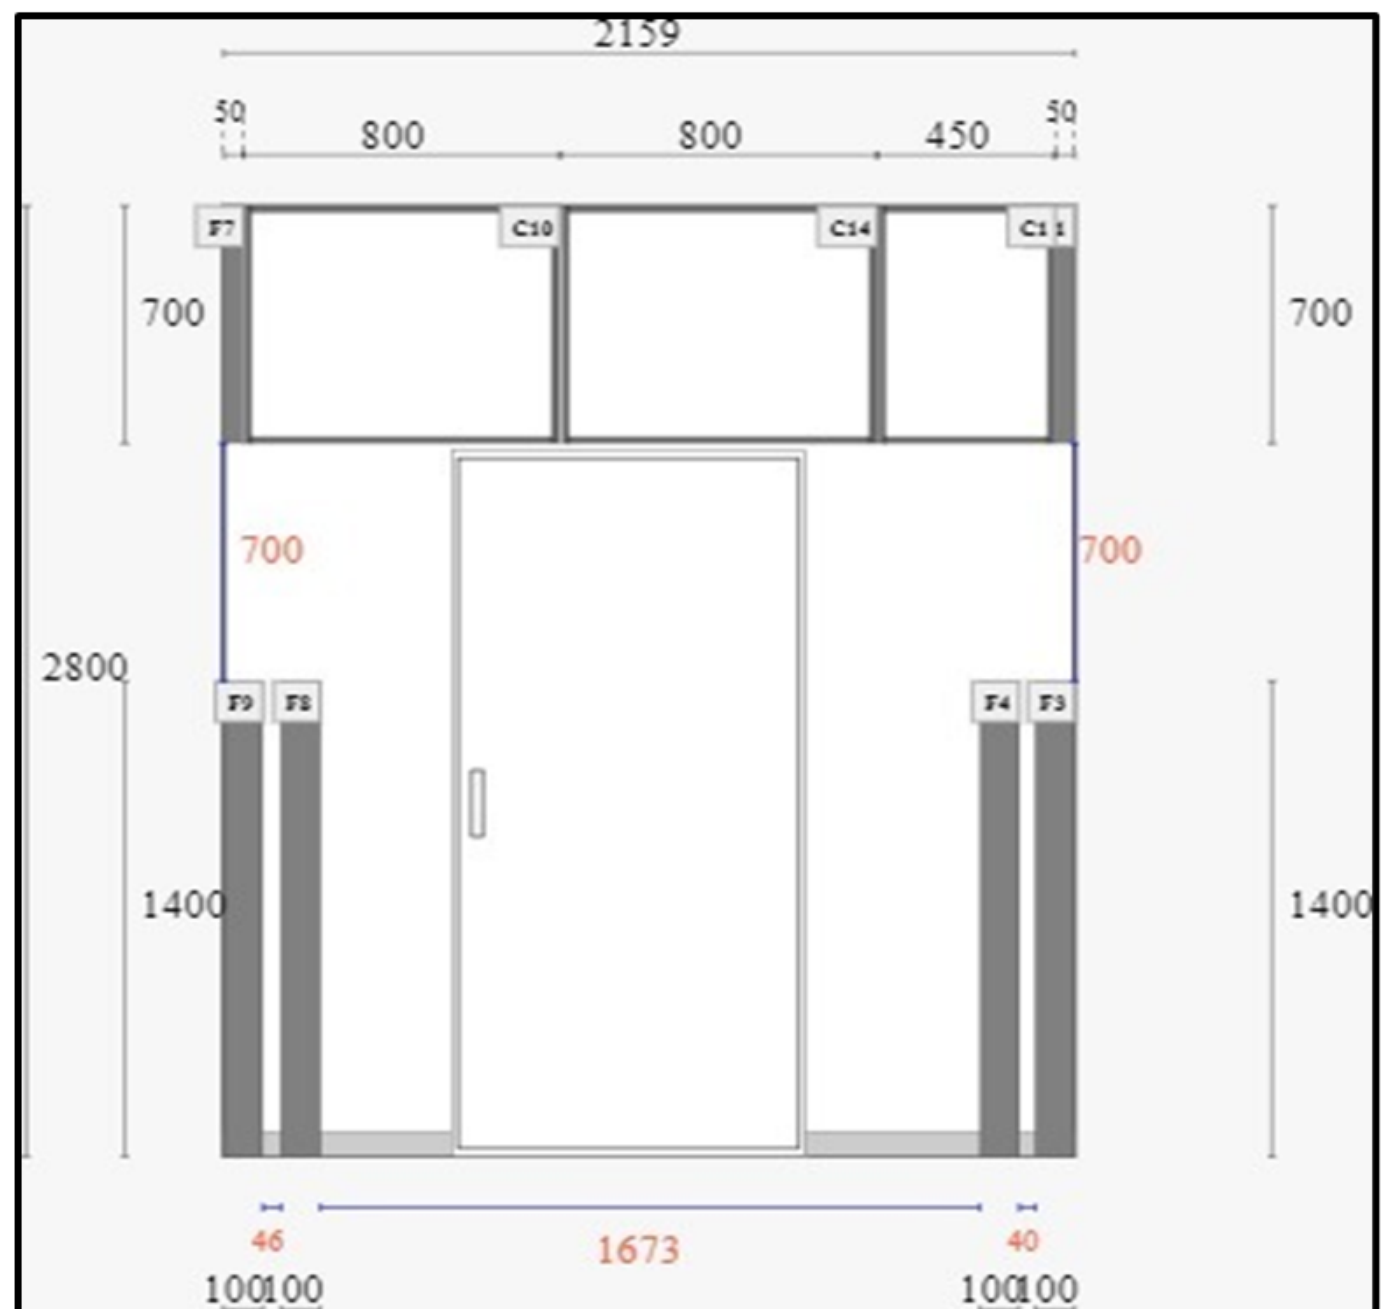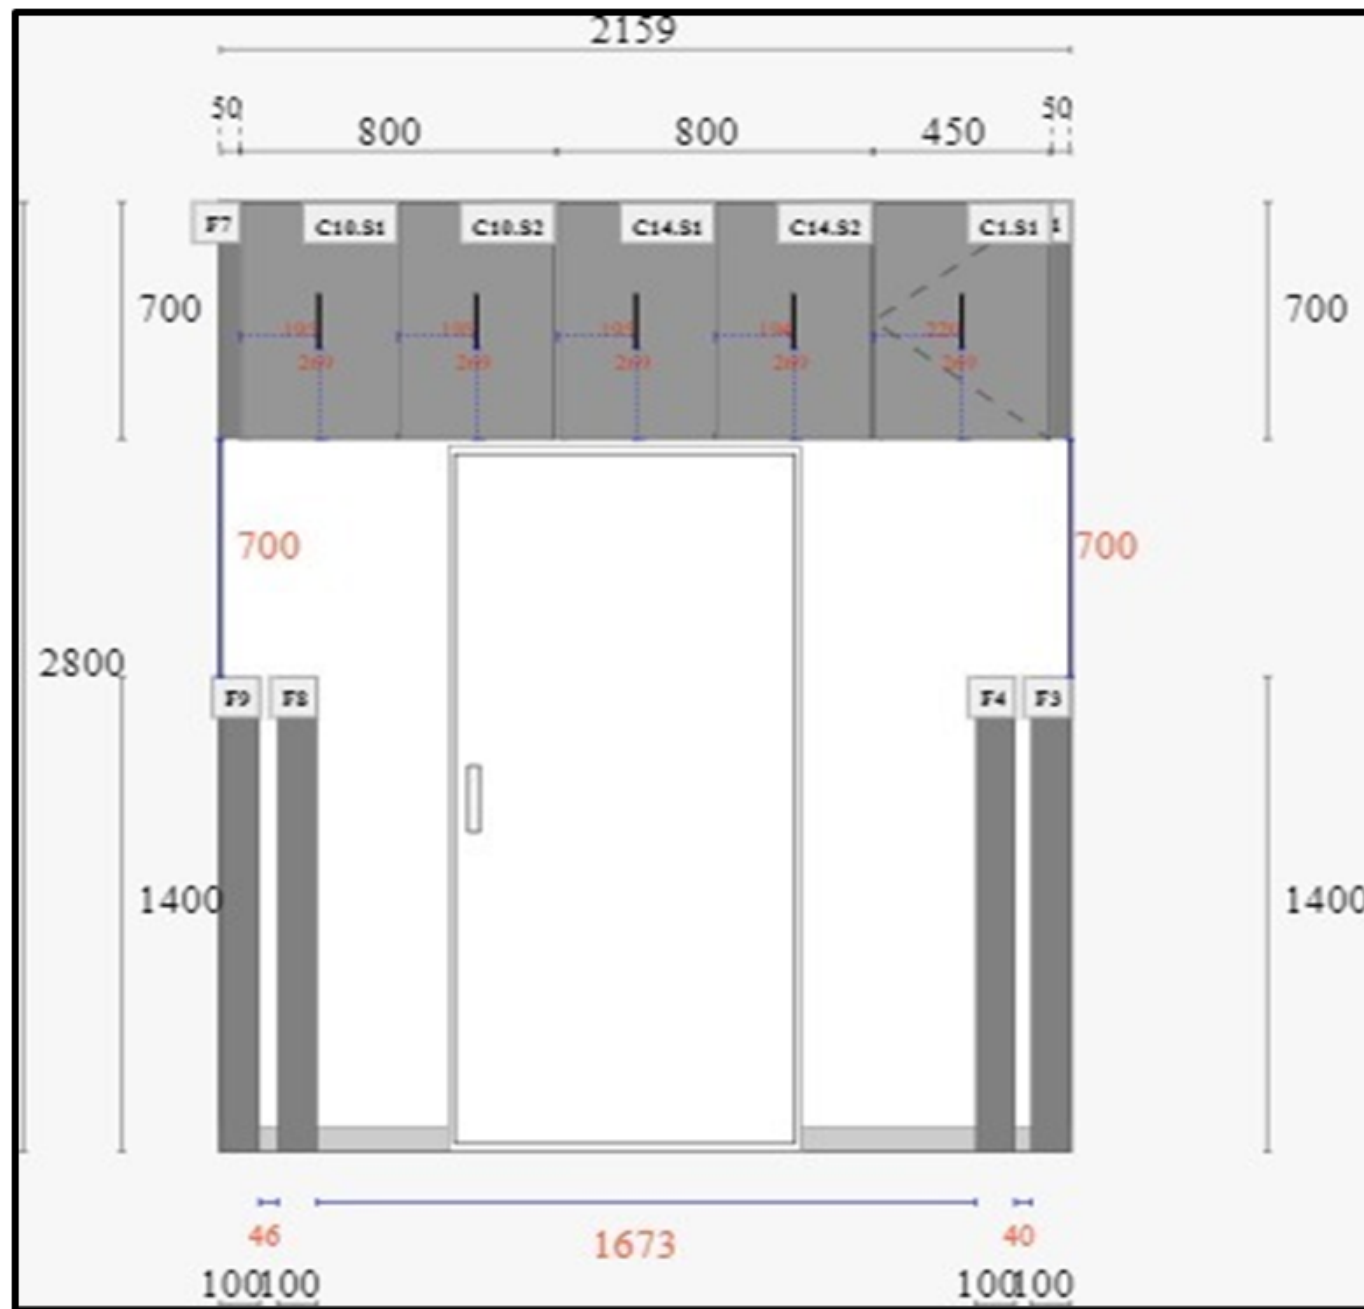

3D-VIEW





15

LS-DHAMODHARAN


DESIGN: Tv cum pooja unit-Livspace contract

POOJA UNIT

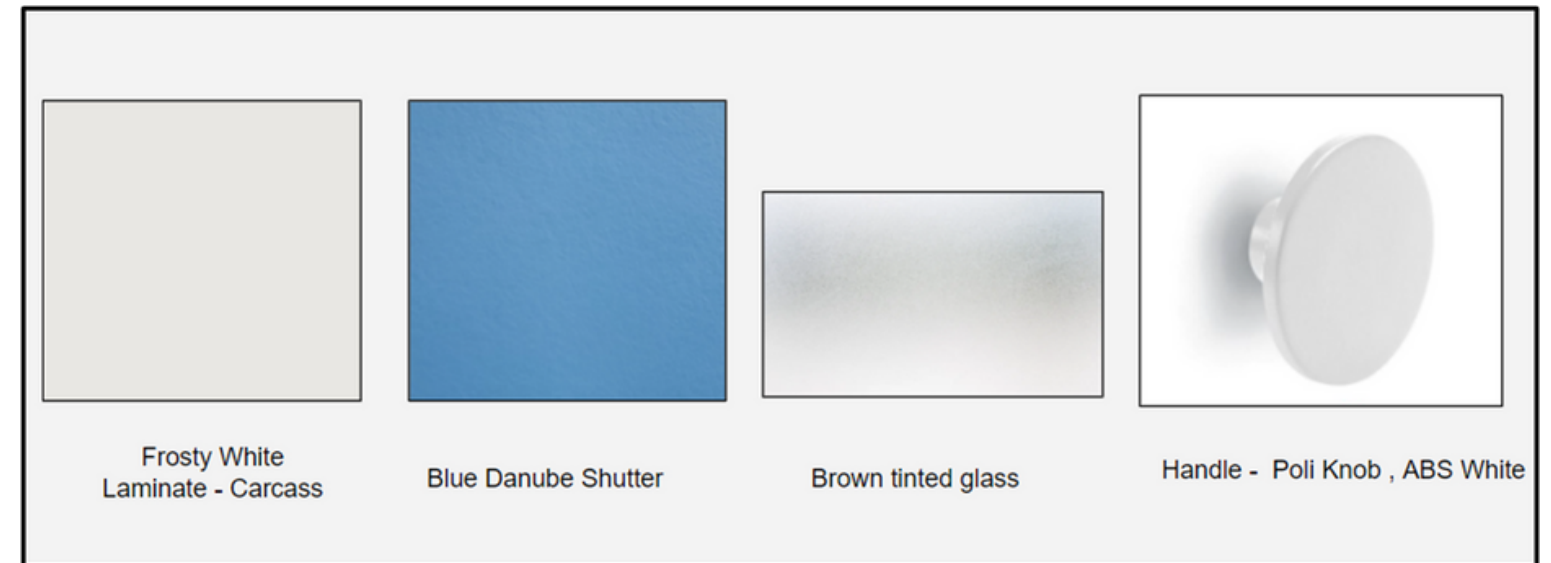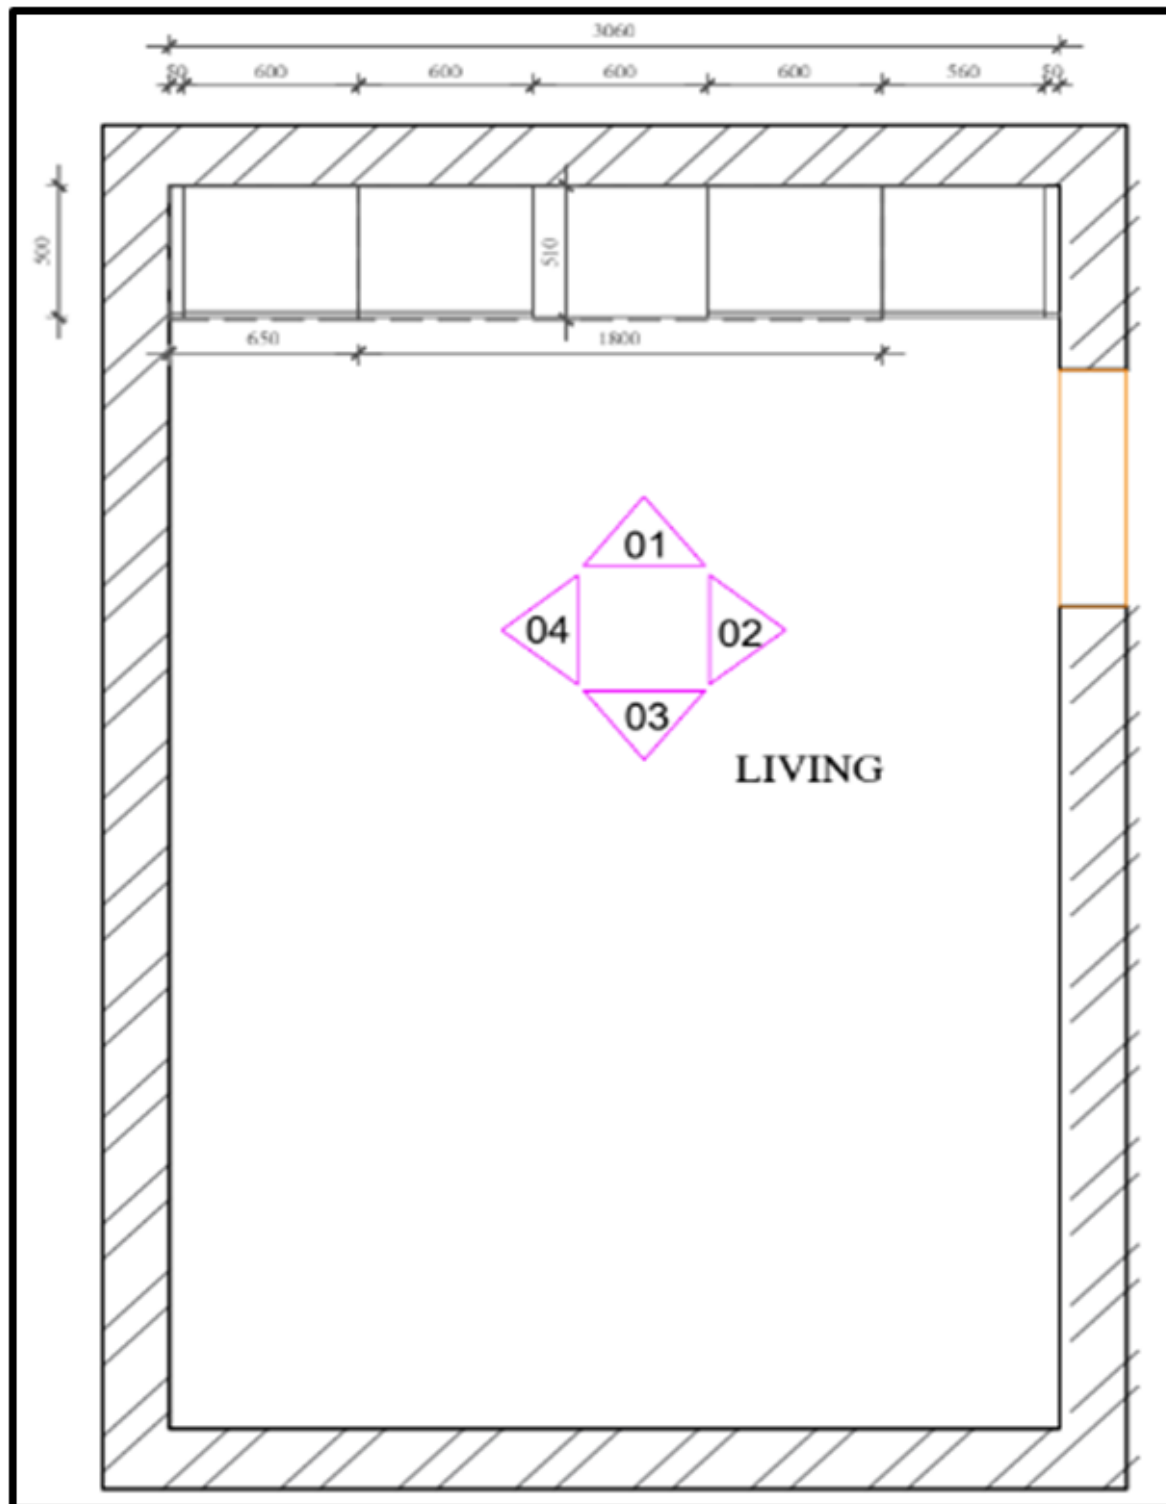


3D-VIEW

POOJA UNIT

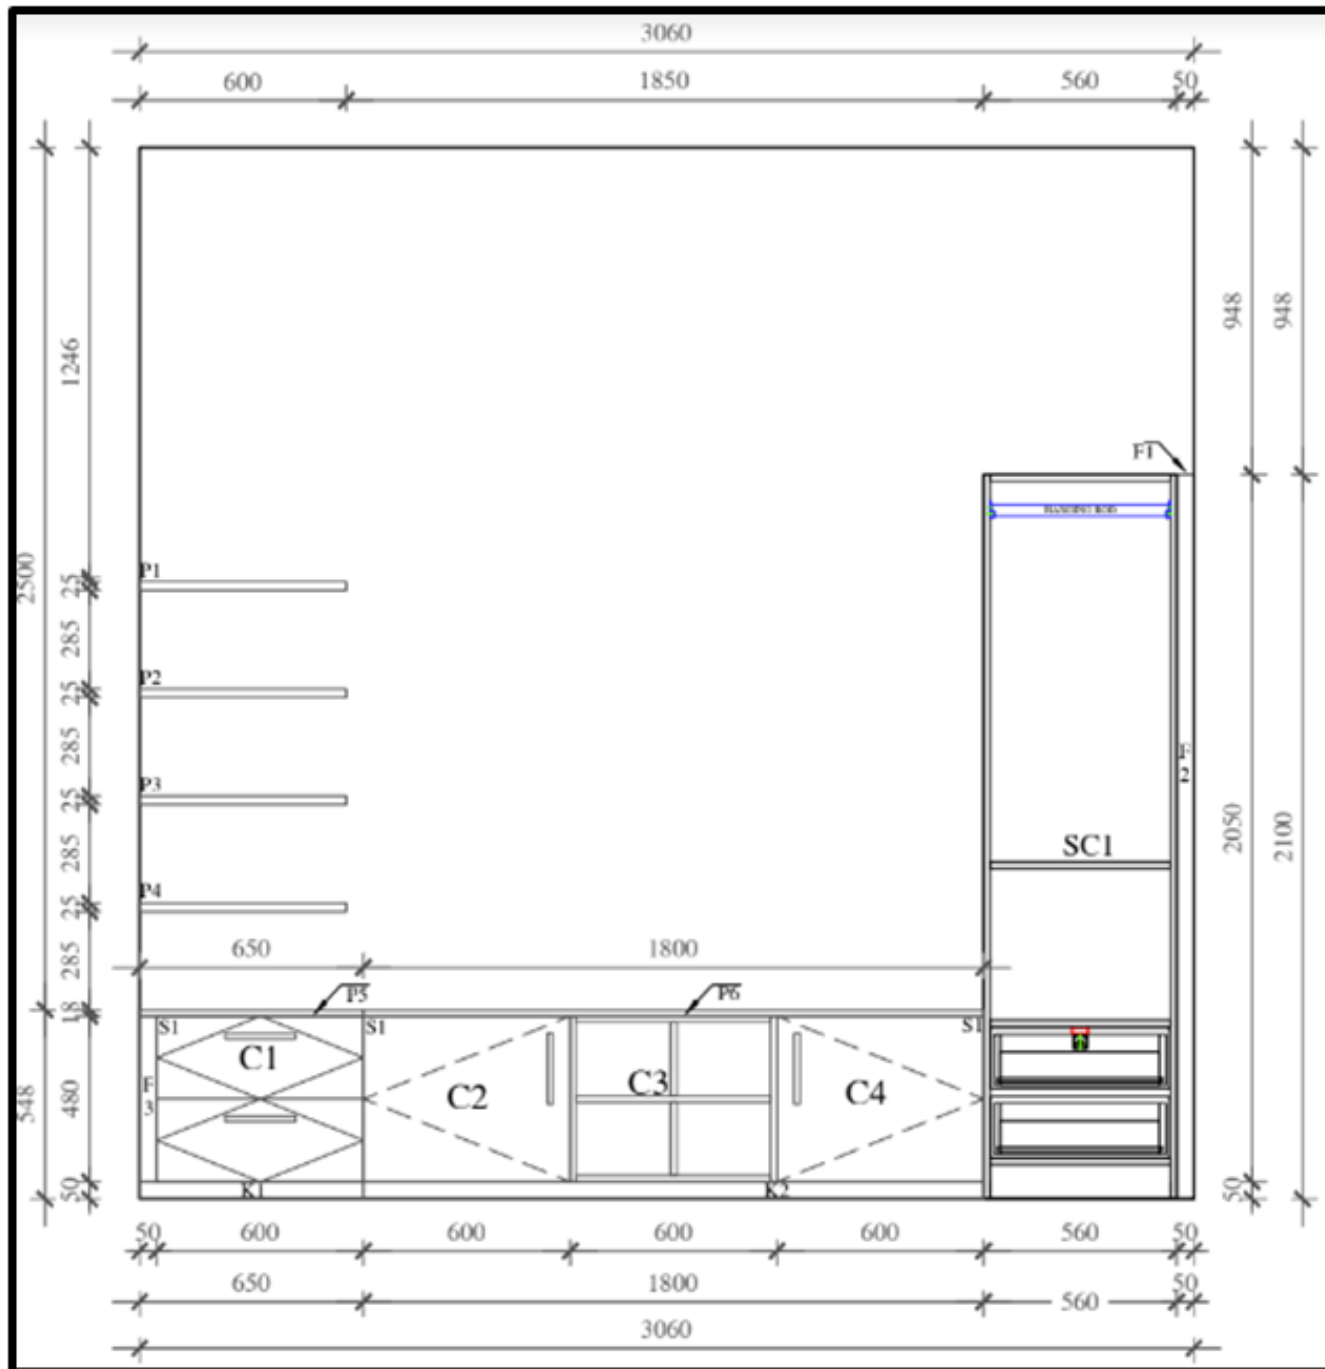

SHUTTER DETAIL

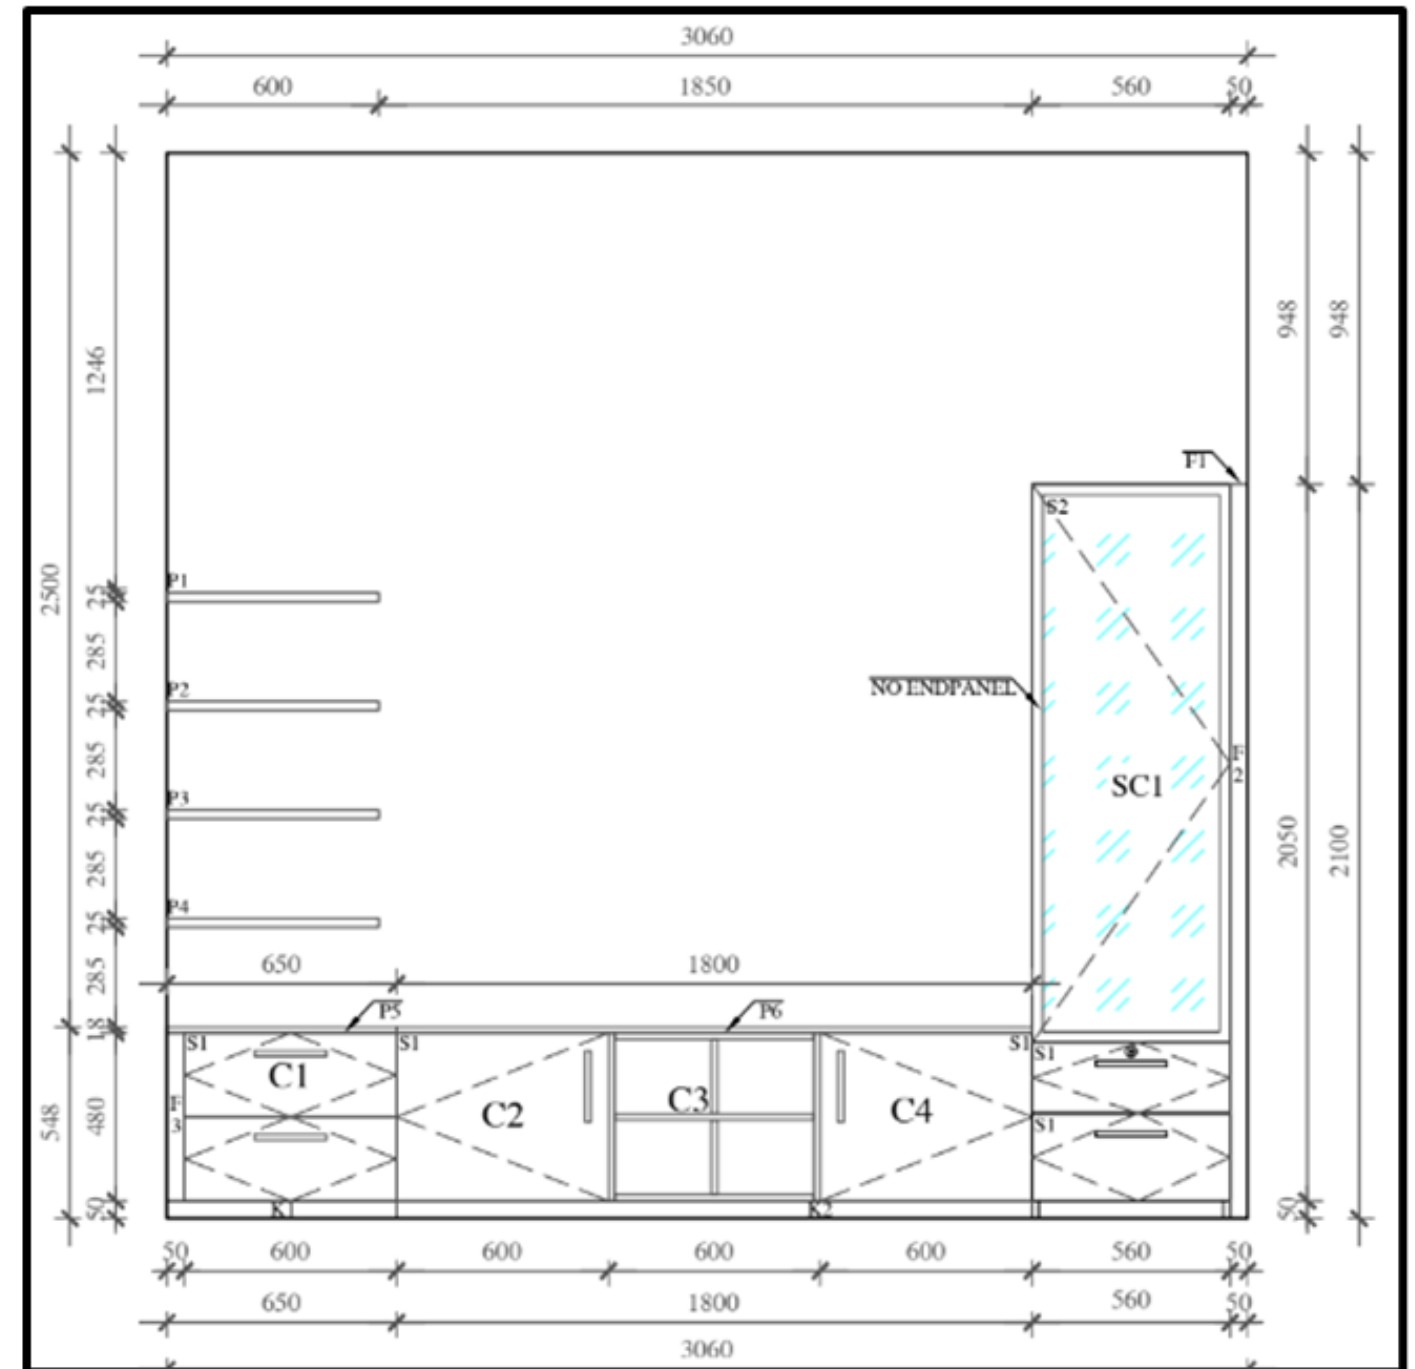

INNER DETAIL

CRITICAL OVERVIEW:

I am shalni mohan, i worked as intern architect in nest architecture and interiors. First of All i should thank my principal architect Monika lakshmanan mam. where i got opportunity to showcase my skills . Pursuing as a student and working in office are two different experience to learn a lot. In NEST architecture and interiors , i learned a lot of physical skills, for instance (site visiting, handling a client, client coordination, materializing a indoor and outdoor areas etc....). NEST firm has a co-partener for livspace team to design more interior works . other than these, i have additionally learned things , like how to coordinate with team members, and learning software skills, designing ideas, from office team members. Finally i learned myself where i am struggling and where i am stronger than that.