



SATHYABAMA

INSTITUTE OF SCIENCE AND TECHNOLOGY
(DEEMED TO BE UNIVERSITY)

Accredited with “A” grade by NAAC | 12B Status by UGC | Approved by AICTE

Jeppiaar Nagar, Rajiv Gandhi Salai, Chennai – 600 119

www.sathyabama.ac.in

SCHOOL OF BUILDING AND ENVIRONMENT
DEPARTMENT OF ARCHITECTURE
PRACTICAL TRAINING PORTFOLIO (SAR4063)
DEC 2022

Name of the Student	: M. SHYAM GANESH	Batch	: 2019 - 2024
Reg No.	: 39210085	Semester	: VII



SATHYABAMA

INSTITUTE OF SCIENCE AND TECHNOLOGY
(DEEMED TO BE UNIVERSITY)

Accredited with "A" grade by NAAC | 12B Status by UGC | Approved by AICTE

Jeppiaar Nagar, Rajiv Gandhi Salai, Chennai – 600 119

www.sathyabama.ac.in

SCHOOL OF BUILDING AND ENVIRONMENT

DEPARTMENT OF ARCHITECTURE

VIVA-VOCE EXAMINATION

This is to certify that the practical training SAR 4063 is the work of **M.SHYAM GANESH** who had undergone training in **I2A ARCHITECTS STUDIO - THRISSUR** has been monitored by the continuous assessment during JUNE 2022 to NOVEMBER 2022.

Dr. Devyani Gangopadhyay

DEAN

Submitted for Viva voce Examination held on 13.12.2022

Internal Examiner

External Examiner





SATHYABAMA

INSTITUTE OF SCIENCE AND TECHNOLOGY
(DEEMED TO BE UNIVERSITY)

Accredited with "A" grade by NAAC | 12B Status by UGC | Approved by AICTE
Jeppiaar Nagar, Rajiv Gandhi Salai, Chennai – 600 119
www.sathyabama.ac.in

DECLARATION

I, **M.SHYAM GANESH** declare that the Training Report **JUNE 2022 to NOVEMBER 2022** done by me under the guidance of
Ar. MANURAJ C.R is submitted in partial fulfillment of the requirements for the completion of practical training session.

DATE : 13.12.2022

PLACE : CHENNAI


SIGNATURE OF CANDIDATE

ACKNOWLEDGEMENT

I am pleased to acknowledge my sincere thanks to the Board **of Management of SATHYABAMA** for their kind encouragement in doing this practical training and for completing it successfully. I am grateful to them.

I convey my thanks to **Dr. Devyani Gangopadhyay**, Dean, School of Building and Environment and **Ar.Sarath Chandra Kanth**, Design Chair, Department of Architecture for having been a constant source of support and encouragement.

I wish to express my thanks to all Teaching and Non-teaching staff members of the Department who were helpful in many ways for the completion of the project.

I also wish to thank **Ar.MANURAJ.C.R**, for the experience of interning at their firm.

Date: 04h JUNE 2022

Training coordinator,
Branch Department,
Sathyabama Institute of Science and Technology, Chennai
dean.buildingenvironment@sathyabama.ac.in

Subject: PROFESSIONAL TRAINING JOINING CERTIFICATE (SEMESTER 7)

This is to certify that Mr.SHYAM GANESH of (Roll No: 19s215086) 7th semester B.Arch, Sathyabama Institute Of Science And Technology, Chennai has confirmed for Professional Training at our office from 15 June 2022 for 6 months from the date mentioned.

Thanks and Regards,

Ar.Manuraj C R
CA/2014/63247
PrincipalArchitect,
i2a architects studio,
First floor-CJD complex,
Vinpy Nagar,Paravattani,
Thrissur-680005
info@i2aarchitects.com


Ar. Manuraj C. R., B.arch, A.I.I.A.
Registered Architect
CA/2014/63247

Date: 04h JUNE 2022

Training coordinator,
Branch Department,
Sathyabama Institute of Science and Technology, Chennai
dean.buildingenvironment@sathyabama.ac.in

Subject: PROFESSIONAL TRAINING JOINING CERTIFICATE (SEMESTER 7)

This is to certify that Mr.SHYAM GANESH of (Roll No: 19s215086) 7th semester B.Arch, Sathyabama Institute Of Science And Technology, Chennai has confirmed for Professional Training at our office from 15 June 2022 for 90 Days from the date mentioned.

Thanks and Regards,

Ar.Manuraj C R
CA/2014/63247
PrincipalArchitect,
i2a architects studio,
First floor-CJD complex,
Vinpy Nagar,Paravattani,
Thrissur-680005
info@i2aarchitects.com


Ar. Manuraj C. R., B.arch, A.I.I.A.
Registered Architect
CA/2014/63247



SATHYABAMA

INSTITUTE OF SCIENCE AND TECHNOLOGY

(DEEMED TO BE UNIVERSITY)

Accredited "A" Grade by NAAC | 12B Status by UGC | Approved by AICTE

www.sathyabama.ac.in

DEPARTMENT OF ARCHITECTURE

PROFESSIONAL PRACTICAL TRAINING REPORT 2022

(Continuous progress report of the trainee architect for the period of One month in the office to submitted to HOD by the Trainee in Charge of the Organization)

1. Name of the office / organization : 12A ARCHITECTS STUDIO
2. Address & Contact Number : VINPY NAGAR, PARAYATTANI, THRISSUR.
3. Name of the student : M. SHYAM GANESH. 8086766222
4. Duration : From 15.06.2022 To 13.07.2022
5. Total No. of days : 25

6. Evaluation of Performance criteria shall be on

* Note: Kindly grade the student as per his/her overall performance in the office during the assessment month which will be converted to the allotted 90 marks by the department.

Description of works	Excellent	Good	Fair	Poor	NA
Understanding of office culture		✓			
Participation in the office		✓			
Reading of drawings			✓		
Presentation Techniques			✓		
Model making works					—
Understanding of construction details			✓		
Drafting Skills (Manual / Computer)		✓			
Site Supervision / Discussion with clients					—
Adherence to Time schedule			✓		
Other computer skills			✓		
File and Office Maintenance		✓			
Coordination with other consultants					—
Overall Grading*	B				

(A-9.0, B-8.0, C-7.0, D-6.0, E-5.0)

7. Any other Remarks :

8. Signature of the:
Head of the Office
/ Organization
(With Seal)

Manuraj



Ar. Manuraj C. R., B.Arch, A.I.A.
Registered Architect
CA/2014/63247



SATHYABAMA

INSTITUTE OF SCIENCE AND TECHNOLOGY

(DEEMED TO BE UNIVERSITY)

Accredited "A" Grade by NAAC | 12B Status by UGC | Approved by AICTE

www.sathyabama.ac.in

DEPARTMENT OF ARCHITECTURE

PROFESSIONAL PRACTICAL TRAINING REPORT 2022

(Continuous progress report of the trainee architect for the period of One month in the office to submitted to HOD by the Trainee in Charge of the Organization)

1. Name of the office / organization : 12A ARCHITECTS STUDIO
2. Address & Contact Number : VINPY NAGAR, PARAYATTANI, THRISSUR
3. Name of the student : M. SHYAM GANESH. 8086766222
4. Duration : From 14.07.2022 To 24.08.2022
5. Total No. of days : 36

6. Evaluation of Performance criteria shall be on

* Note: Kindly grade the student as per his/her overall performance in the office during the assessment month which will be converted to the allotted 90 marks by the department.

Description of works	Excellent	Good	Fair	Poor	NA
Understanding of office culture		✓			
Participation in the office		✓			
Reading of drawings		✓			
Presentation Techniques					
Model making works		✓			
Understanding of construction details			✓		
Drafting Skills (Manual / Computer)			✓		
Site Supervision / Discussion with clients					—
Adherence to Time schedule		✓			
Other computer skills					—
File and Office Maintenance		✓			
Coordination with other consultants					—
Overall Grading*	B				

(A - 9.0, B - 8.0, C - 7.0, D - 6.0, E - 5.0)

7. Any other Remarks :

8. Signature of the:
Head of the Office
/ Organization
(With Seal)



Ar. Manuraj C. R., B.arch, A.I.I.A.
Registered Architect
CA/2014/63247



SATHYABAMA

INSTITUTE OF SCIENCE AND TECHNOLOGY

(DEEMED TO BE UNIVERSITY)

Accredited "A" Grade by NAAC | 12B Status by UGC | Approved by AICTE

www.sathyabama.ac.in

DEPARTMENT OF ARCHITECTURE

PROFESSIONAL PRACTICAL TRAINING REPORT 2022

(Continuous progress report of the trainee architect for the period of One month in the office to submitted to HOD by the Trainee in Charge of the Organization)

1. Name of the office / organization : 124 ARCHITECTS STUDIO.
2. Address & Contact Number : XINPY, NAGAR, PARAVATTANI, THRISSUR.
8086766222
3. Name of the student : M. SHYAM GANESH.
4. Duration : From 25.08.2022 To 30.09.2022
5. Total No. of days : 30

6. Evaluation of Performance criteria shall be on

* Note: Kindly grade the student as per his/her overall performance in the office during the assessment month which will be converted to the allotted 90 marks by the department.

Description of works	Excellent	Good	Fair	Poor	NA
Understanding of office culture		✓			
Participation in the office		✓			
Reading of drawings		✓			
Presentation Techniques		✓			
Model making works		✓			
Understanding of construction details		✓			
Drafting Skills (Manual / Computer)		✓			
Site Supervision / Discussion with clients		✓			
Adherence to Time schedule		✓			
Other computer skills			✓		
File and Office Maintenance					✓
Coordination with other consultants			✓		
Overall Grading*	B				

(A - 9.0, B - 8.0, C - 7.0, D - 6.0, E - 5.0)

7. Any other Remarks : Overall performance is good, needs to improve more. Need to be communicative.

8. Signature of the:
Head of the Office
/ Organization
(With Seal)

M. Shyam Ganesh



WEEKS	PROJECT NAME	WORK DONE
WEEK 1 (15.06.2022 -18.06.2022)	PANCHATCHARAM	1.PANCHATCHARAM -i.FOOTING ii.COLUMN iii.BEAM
WEEK 2 (20.06.2022 - 25.06.2022)	PANCHATCHARAM , TINU , RAJINI	1.PANCHATCHARAM - i.CENTRE LINE ii.TIE BEAM 2.TINU - i. SECTION
WEEK 3 (27.06.2022 -02.07.2022)	RAJINI, AJU THOMAS , TINU	1.RAJINI -i.PLAN PRESENTATION 2.AJU THOMAS - i.INTERIOR QUOTATION 3.TINU - i.SECTION
WEEK 4 (04.07.2022 -09.07.2022)	RAJINI , AJU THOMAS , RASIN	1.RAJINI -i.RENDERING 2.AJU THOMAS -i.FALSE CEILING 3.RASIN -i.DOOR DETAIL
WEEK 5 (11.07.2022 -16.07.2022)	BABU , RASIN , AJU THOMAS	1.BABU - i.RENDERING 2.RASIN - i.DOOR DETAIL 3.AJU THOMAS -i.FALSE CEILING
WEEK 6 (18.07.2022 -23.07.2022)	PANCHATCHARAM ,BABU , RASIN ,AJU THOMAS	1.PANCHATCHARAM - i.SETOUT 2.RASIN - i.DOOR DETAIL 3.BABU - i.MODEL CORRECTION 4. AJU THOMAS - i TILE AREA
WEEK 7 (25.07.2022 -30.07.2022)	AJU THOMAS	1.AJU THOMAS - i.MODEL CORRECTION ii. TILE AREA
WEEK 8 (01.08.2022 -06.08.2022)	AJU THOMAS	1.AJU THOMAS -i.TILE AREA ii.TILE QUOTATION
WEEK 9 (08.08.2022 -13.08.2022)	AJU THOMAS , SALIM	1.AJU THOMAS - i.FABRICATION ii. FALSE CEILING CHANGES 2.SALIM - i.LANDSCAPE CHANGES
WEEK 10 (15.08.2022 -20.08.2022)	AJU THOMAS ,RASIN	1.AJU THOMAS - i.DOOR DETAIL 2.RASIN - i. INTERIOR RENDERING
WEEK 11 (22.08.2022 -27.08.2022)	AJU THOMAS , PANCHATCHARAM	1.AJU THOMAS - i.DOOR DETAIL ii. TILE LAYOUT iii.LANDSCAPE 2. PANCHATCHARAM - i.FRONT ELEVATION RENDERING
WEEK 12 (29.08.2022 -03.09.2022)	RASIN , AJU THOMAS	1.RASIN - i.INTERIOR RENDERING 2.AJU THOMAS - i.FABRICATION ii.RENDERING
WEEK 13 (05.09.2022 -10.09.2022)	AJU THOMAS	1.AJU THOMAS - i)RENDERING ii) RETAINING WALL
WEEK 14 (12.09.2022 -17.09.2022)	AJU THOMAS ,PANCHATCHARAM, SREEKUMAR	1.AJU THOMAS - i.LANDSCAPE CHANGES 2.PANCHATCHARAM - i.WORKING DWG CHANGES 3.SREEKUMAR TOILET LAYOUT
WEEK 15 (19.09.2022 -24.09.2022)	PANCHATCHARAM , KAJAHUSSAIN	1.PANCHATCHARAM - i.SECTION 2.PANCHATCHARAM - i.SLAB POINTS 3.KAJAHUSSAIN - i)DOOR DETAIL
WEEK 16 (26.09.2022 -01.10.2022)	PANCHATCHARAM	1.PANCHATCHARAM - i.SECTION ii.PLAN CORRECTION iii.SLAB POINTS

PRINCIPAL ARCHITECT SIGNATURE

OFFICE SEAL

Date: 08th NOVEMBER 2022

Training coordinator,
Branch Department,
Sathyabama Institute of Science and Technology, Chennai
dean.buildingenvironment@sathyabama.ac.in

Subject: PROFESSIONAL TRAINING COMPLETION CERTIFICATE (SEMESTER 7)

This is to certify that Mr.SHYAM GANESH of (Roll No: 19s215086) 7th semester B.Arch, Sathyabama Institute Of Science And Technology, Chennai, has completed 90 days of Professional Training at our office.

During the training period we monitored his performance and was found satisfactory. His conduct was really good. We found his pretty active in whatever task we have provided. He was found sincere, diligent and hardworking during his entire tenure.

Thanks and Regards,

Ar.Manuraj C R
CA/2014/63247
PrincipalArchitect,
i2a architects studio,
First floor-CJD complex,
Vinpy Nagar,Paravattani,
Thrissur-680005
info@i2aarchitects.com



INTERNSHIP

PORTFOLIO

M SHYAM GANESH

SATHYABAMA INSTITUTE OF SCIENCE AND
TECHNOLOGY

S.NO	TITLE	PG.NO
1.1	ABOUT THE FIRM	1
2.1	AJUTHOMAS	
2.2	FALSE CEILING	3
2.3	FABRICATION	8
2.4	TILE	10
2.5	DOOR	15
2.6	BOUNDARY WALL	17
2.7	LANDSCAPE	18
2.8	RENDER IMAGE	21
2.9	SITE IMAGE	22
3.1	PANCHATCHARAM	
3.2	SETOUT	24
3.3	PLINTH BEAM	25
3.4	CENTRE LINE	26
3.5	SILL	27
3.6	LINTEL	28
3.7	SLAB POINTS	29
4.1	KAJAHUSSAIN	
4.2	DOOR	31
5.1	RASIN	
5.2	DOOR	34
5.3	RENDER IMAGE	36
6	BABU	
6.1	RENDER IMAGE	38
7.1	CRITICAL OVERVIEW	39



AR. MANURAJ C R
PRINCIPAL ARCHITECT



ER. AMAL SURESH
PROJECT ENGINEER



AR. ARJUN K J
ASSOCIATE ARCHITECT



AR. ALBERT JOSE
PROJECT ARCHITECT



ER. SYAMJITH
SITE ENGINEER



AR. SANJUKTA CHAKRABORTY
ASSOCIATE ARCHITECT





ER. SREELAKSHMI
CIVIL ENGINEER & HR

ABOUT OUR FIRM :

HERE AT IZA WE CRAFT DESIGNS THAT NOT ONLY REFLECT OUR BRIMMING PASSION TOWARDS ARCHITECTURE BUT ALSO OUR COMMITMENT TOWARDS INNOVATING PRACTICAL SOLUTIONS TO THE CHALLENGES OF OUR CLIENTS. WE ENCOURAGE OUR CLIENTS TO DO WHAT THEY DO THE BEST, TO DREAM WITHOUT INHIBITIONS. THEN WE GET TO WORK DOING WHAT WE DO THE BEST, TRANSFORMING THEM INTO DESIGNS THAT HOUSE THEIR BIGGER DREAMS. WE CALL IT A SUCCESS WHEN WE EARN THE TRUST OF OUR CLIENTS TO POSE THEIR TOUGHEST DESIGN CHALLENGES TO US. WE CALL IT A ROARING SUCCESS WHEN THOSE CHALLENGES TAKE US INTO THE PATH OF INNOVATING SOMETHING UNIQUE FOR THEM.



Architects Studio
MR. AJUTHOMAS | KOTTAYAM

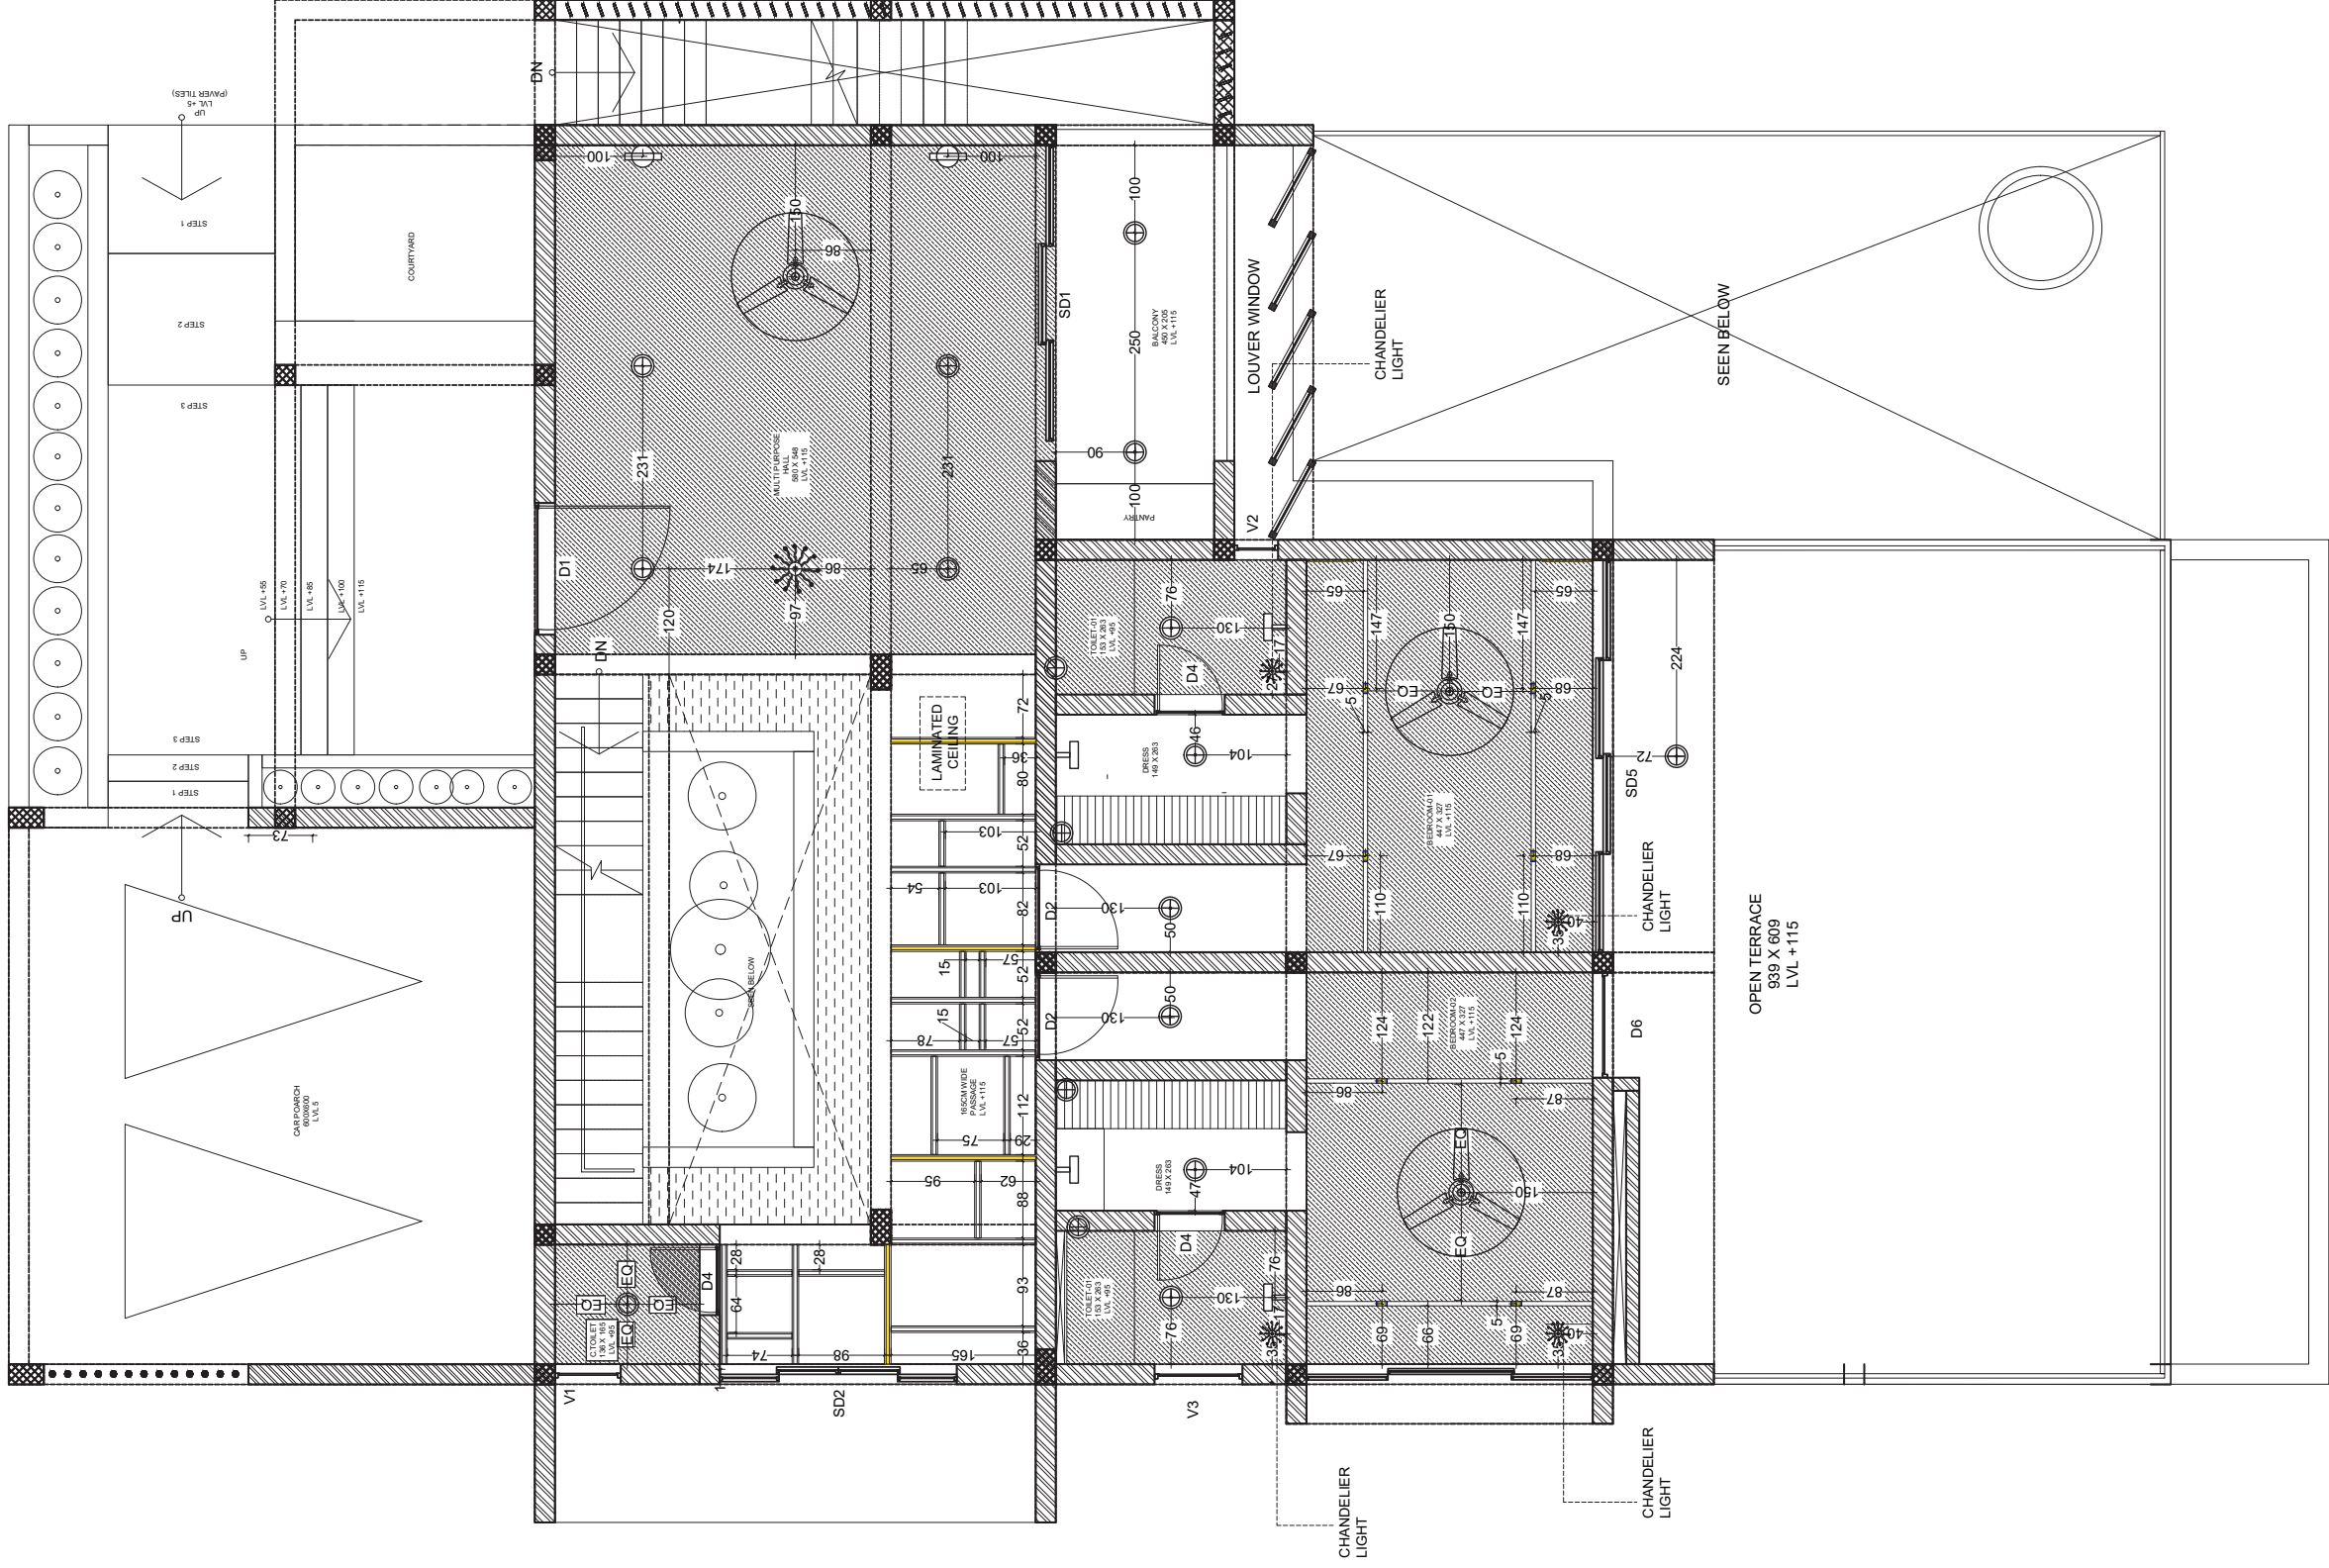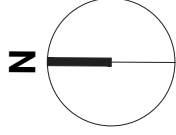

16 FALSE CEILING –FIRST FLOOR

SCALE 1:100

NOTES:
1. All dimensions are in mm unless otherwise specified.
2. All dimensions are to the center of the element unless otherwise specified.
PRINCIPAL ARCHITECT
A. MANUJAL C R
ASSOCIATE ARCHITECTS
A. MANUJAL C R
A. MANUJAL C R
OFFICE CONTACT
+91 886760222







PROJECT CATEGORY- RESIDENCE
PROJECT NO. I-71
REVISION NO. R-02
SCALE 1:100
DATE 17/07/2022

TITLE - FALSE CEILING
CHECKED BY: A. MANUJAL C R
APPROVED BY: A. MANUJAL C R
DRAWN BY: M. SHYAMAKANESH
PROJECT HANDLING TEAM: A. MANUJAL C R, A. MANUJAL C R, A. MANUJAL C R
SITE COORDINATOR: E. MANUJAL C R

CLIENT NAME - Mr. AJU THOMAS
SITE LOCATION
SITE AREA
GROUND FLOOR AREA
FIRST FLOOR AREA
OTHER AREA (DECK, CARPOUCH)
TOTAL FLOOR AREA

i2a architects studio
inspire to aspire
old complex Vinay Nagar, Paravattani, Thrissur-05
email: info@i2aarchitects.com

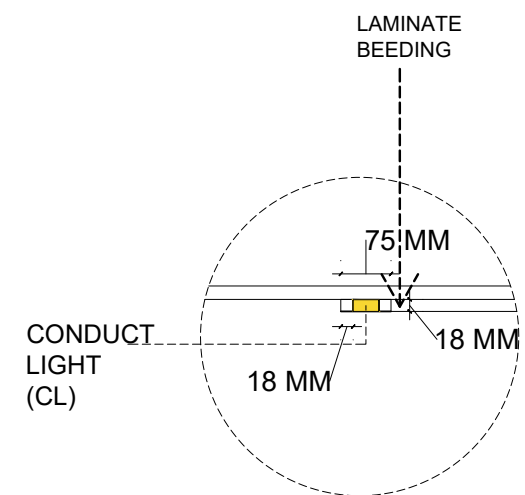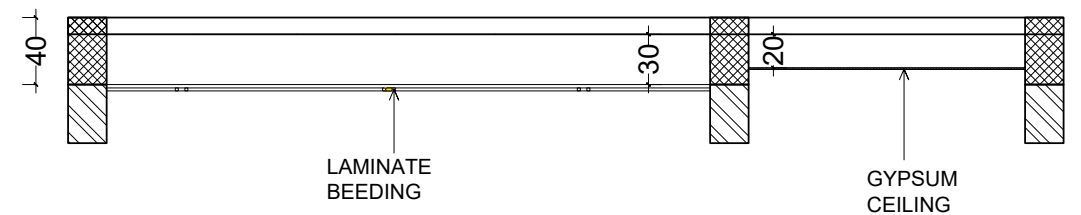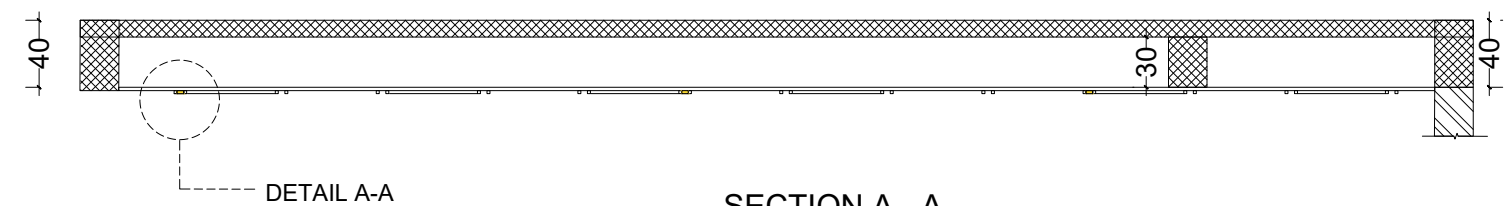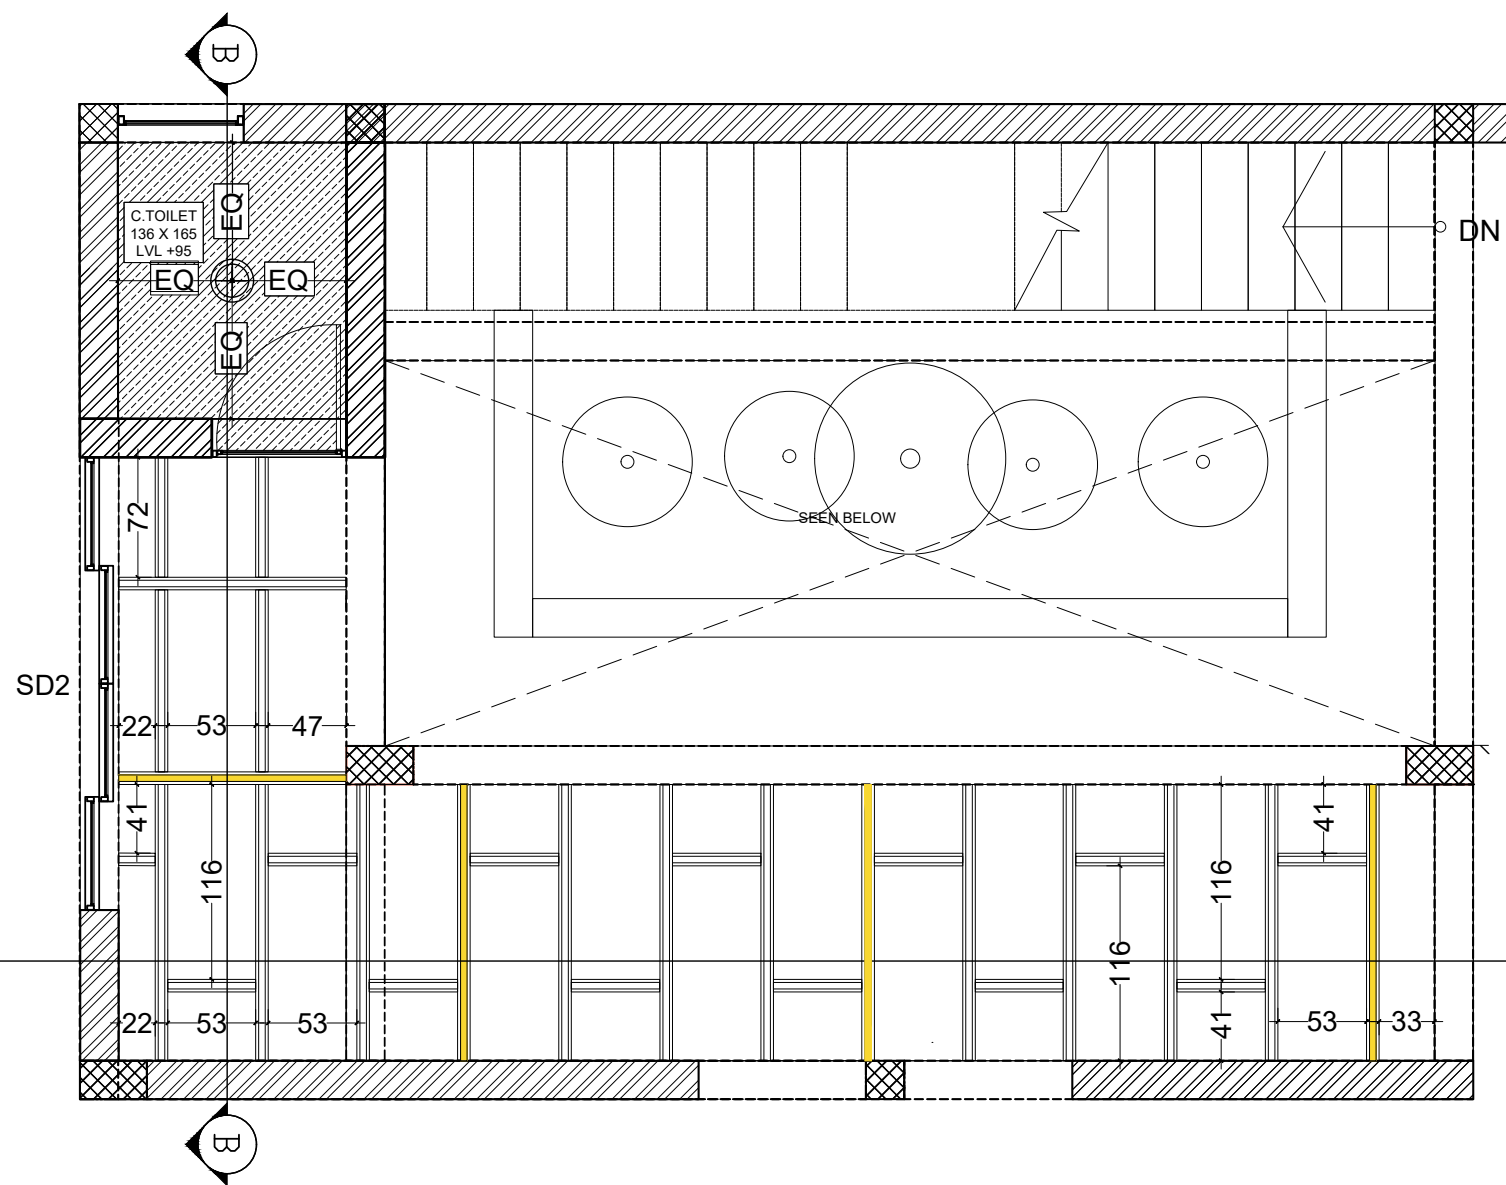

DETAIL A-A
SCALE 1:25



SECTION A - A

SECTION B - B

16

FALSE CEILING – FF PASSAGE
SCALE 1:100

NOTES: 1.All dimensions are in CM unless mentioned otherwise. 2.This drawing is the sole property of 'i2a ARCHITECTS STUDIO' and cannot be reproduced in any form without the consent of the architects. 3.Only written dimensions are to be followed. 4.All drawings must be read in conjunction with relevant structural drawings. 5.Incase of any differences between architectural and structural drawings, the dimensions on the architectural shall be considered for reference. SETBACKS: AS PER KERALA MUNICIPAL BUILDING RULES	PRINCIPAL ARCHITECT Ar. MANURAJ C R ASSOCIATE ARCHITECTS Ar. ARJUN K J Ar. SANJUKTA CHAKRABORTY OFFICE CONTACT +91 8086766222	AUTHORISED SIGNATORY 	PROJECT CATEGORY- RESIDENCE PROJECT NOi-71 REVISION NO R-02 SCALE1:100 DATE22/08/2022	TITLE : FALSE CEILING LAYOUT CHECKED BY - Ar. SANJUKTAAPPROVED BY - Ar. MANURAJ C R DRAWN BY - M SHYAM GANESH PROJECT HANDLING TEAM - Ar. MANURAJ C R,Ar. SANJUKTA,Er. AMAL SURESH SITE COORDINATOR - Er. AMAL SURESH	CLIENT NAME -Mr.AJU THOMAS SITE LOCATIONKOTTAYAM SITE AREA- GROUND FLOOR AREA- FIRST FLOOR AREA- OTHER AREA (DECK, CARPORCH)- TOTAL FLOOR AREA-	 inspire to aspirearchitects studio cjd complex,Vinpy nagar,Paravattani,Thrissur-05 email- info@i2aarchitects.com
---	--	--	--	--	---	---

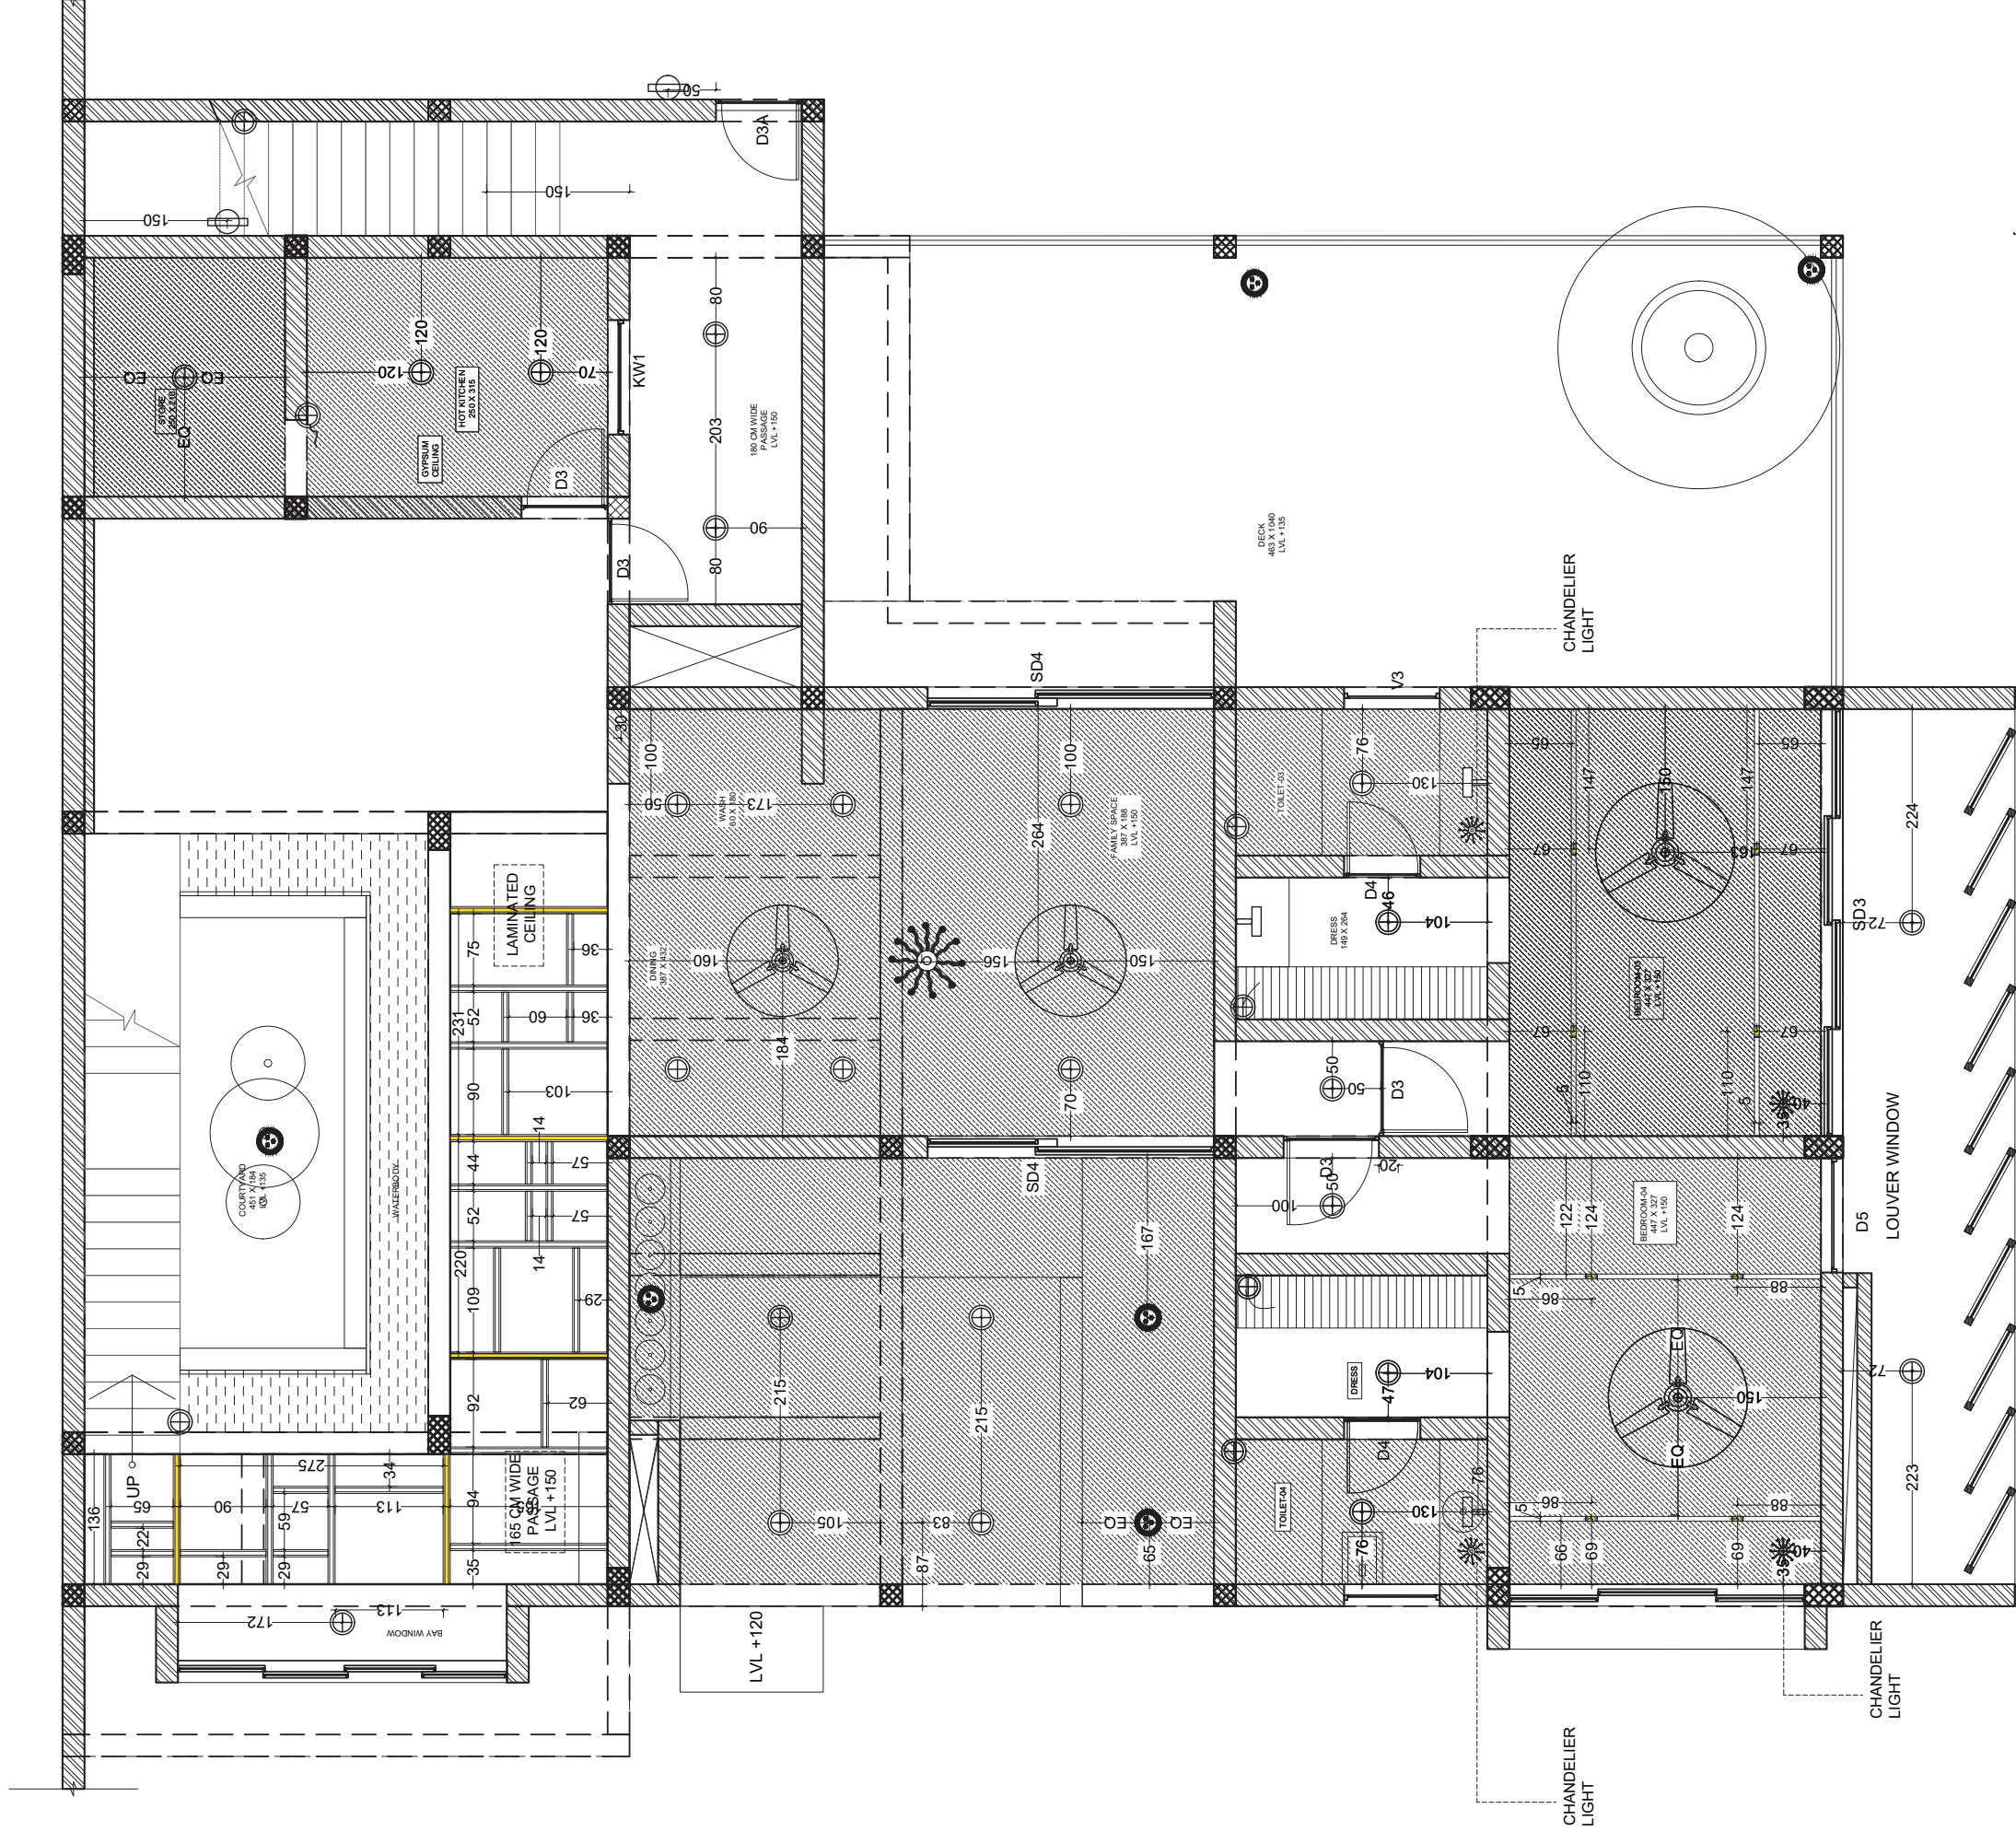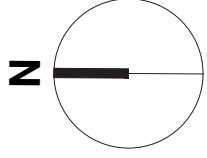


16 FALSE CEILING - GROUND FLOOR

SCALE 1:100

NOTES:
1. All dimensions are in CM unless specified otherwise.
2. All work shall be done in accordance with the latest Indian Standards.
3. The client is responsible for providing the correct data for the project.
4. The architect is not responsible for the structural integrity of the building.
5. The architect is not responsible for the environmental impact of the building.
6. The architect is not responsible for the social impact of the building.
7. The architect is not responsible for the economic impact of the building.
8. The architect is not responsible for the cultural impact of the building.
9. The architect is not responsible for the political impact of the building.
10. The architect is not responsible for the religious impact of the building.



PRINCIPAL ARCHITECT
A. MANUJAL C R
ASSOCIATE ARCHITECTS
A. ANJAN K J
A. SANKARACHANDRAN
OFFICE CONTACT
+91 886760222

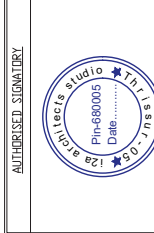


PROJECT CATEGORY- RESIDENCE
PROJECT NO. I-71
REVISION NO. R-02
SCALE 1:100
DATE 17/07/2022

TITLE - FALSE CEILING
CHECKED BY: A. MANUJAL C R
APPROVED BY: A. MANUJAL C R
DRAWN BY: A. SANKARACHANDRAN
PROJECT HANDLING TEAM: A. MANUJAL C R, A. SANKARACHANDRAN, E. ANIL SURESH
SITE COORDINATOR: E. ANIL SURESH


CLIENT NAME - Mr. AJU THOMAS
SITE LOCATION
SITE AREA
GROUND FLOOR AREA
FIRST FLOOR AREA
OTHER AREA (DECK, CARPORT)
TOTAL FLOOR AREA

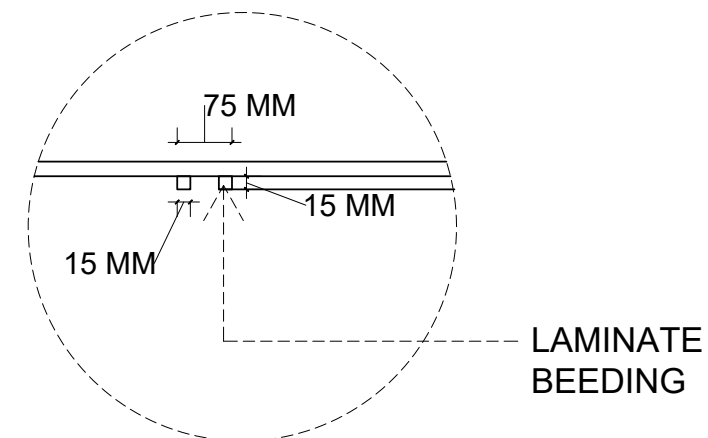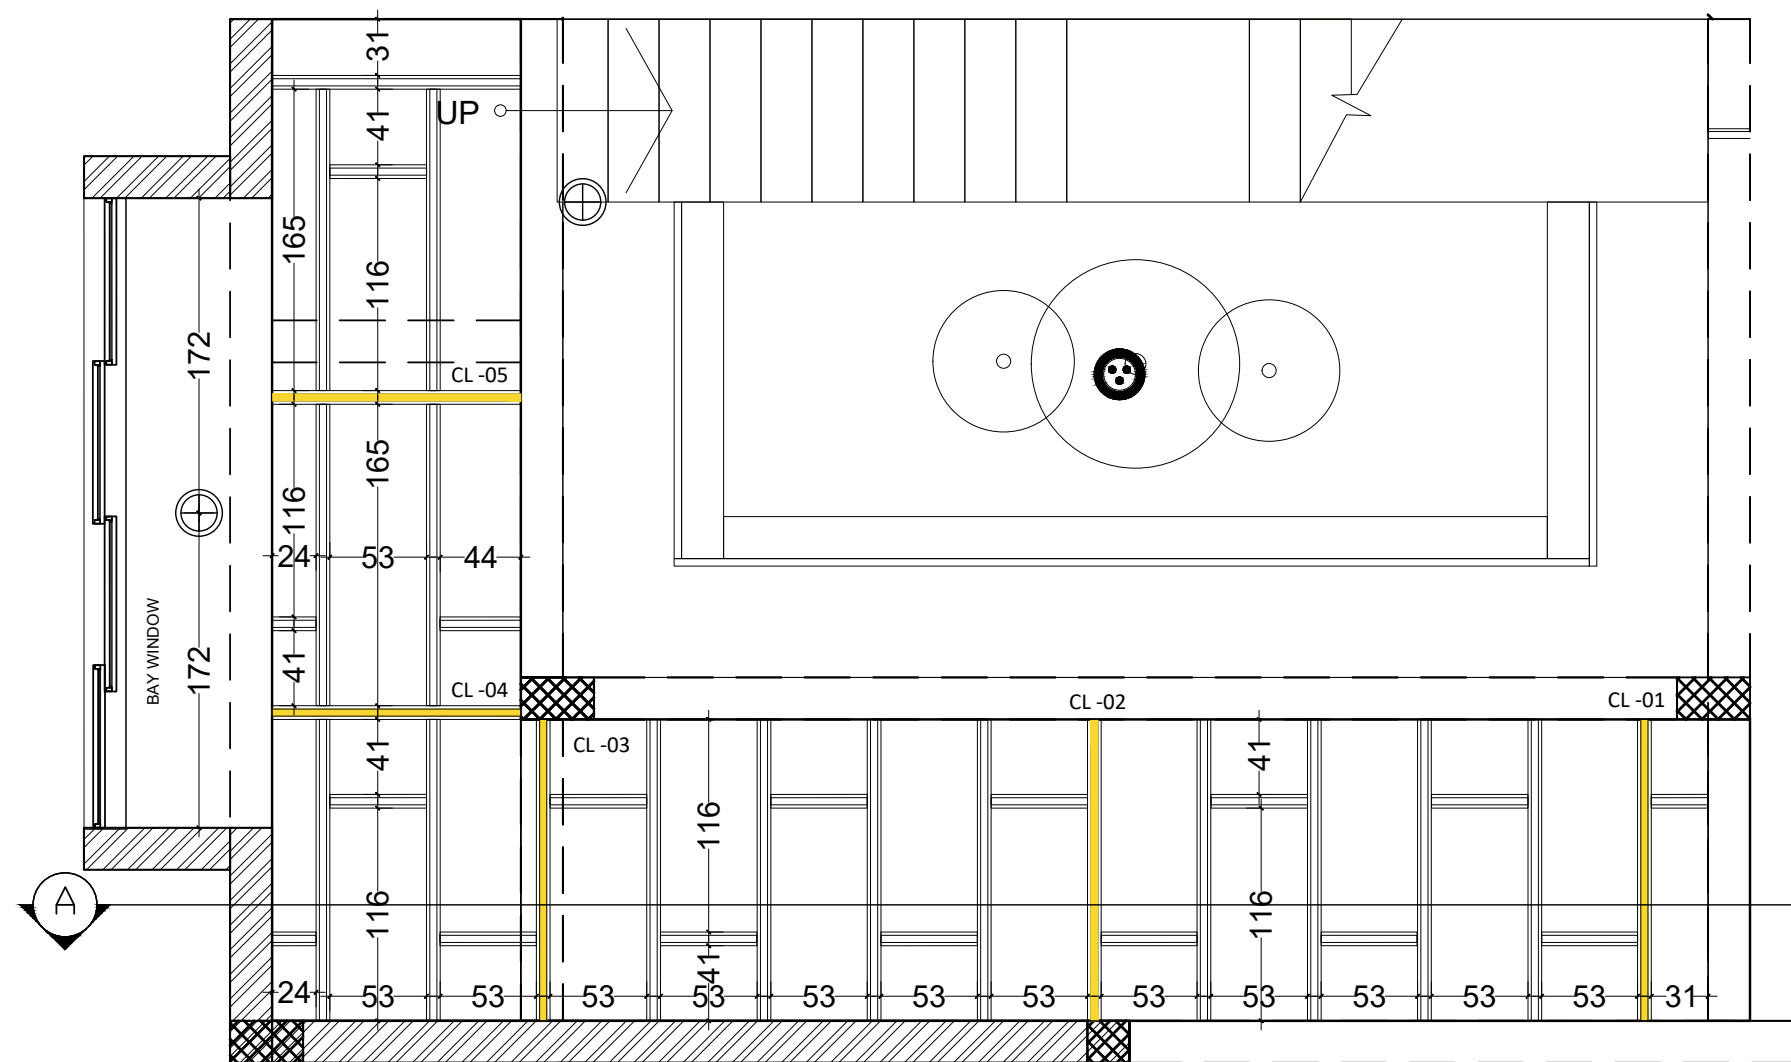

DETAIL A - A
SCALE 1:25

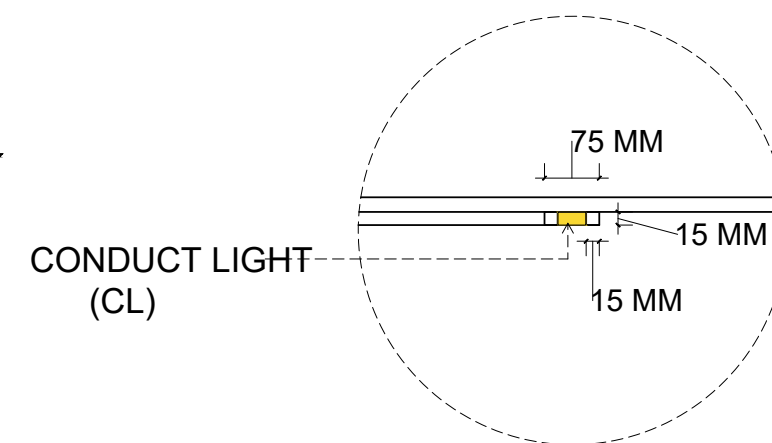


DETAIL B - B
SCALE 1:25

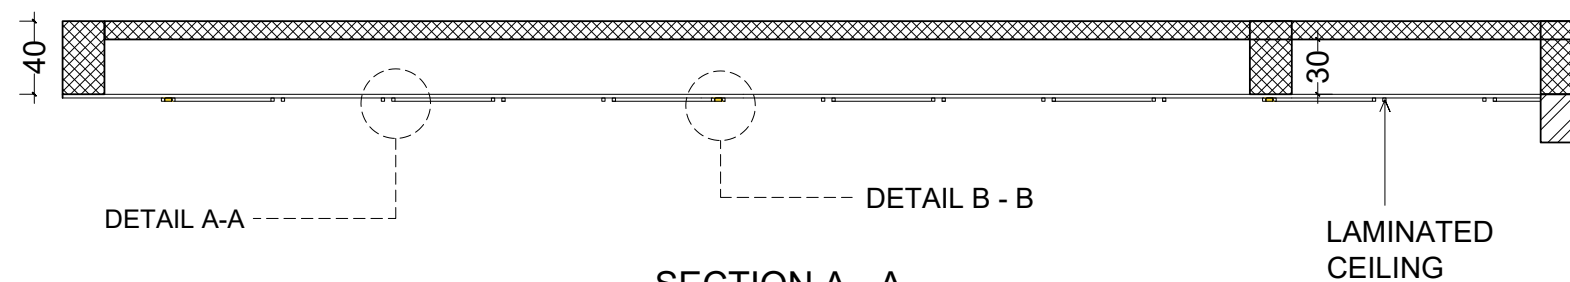


SECTION A - A

16 FALSE CEILING — GF PASSAGE
SCALE 1:100

NOTES: 1.All dimensions are in CM unless mentioned otherwise. 2.This drawing is the sole property of 'i2a ARCHITECTS STUDIO' and cannot be reproduced in any form without the consent of the architects. 3.Only written dimensions are to be followed. 4.All drawings must be read in conjunction with relevant structural drawings. 5.Incase of any differences between architectural and structural drawings,the dimensions on the architectural shall be considered for reference. SETBACKS: AS PER KERALA MUNICIPAL BUILDING RULES	PRINCIPAL ARCHITECT Ar. MANURAJ C R ASSOCIATE ARCHITECTS Ar. ARJUN K J Ar. SANJUKTA CHAKRABORTY OFFICE CONTACT +91 8086766222	AUTHORISED SIGNATORY 	PROJECT CATEGORY- RESIDENCE <table><tr><td>PROJECT NO</td><td>i-71</td></tr><tr><td>REVISION NO</td><td>R-02</td></tr><tr><td>SCALE</td><td>1:100</td></tr><tr><td>DATE</td><td>22/08/2022</td></tr></table>	PROJECT NO	i-71	REVISION NO	R-02	SCALE	1:100	DATE	22/08/2022	TITLE : FALSE CEILING LAYOUT <table><tr><td>CHECKED BY - Ar.SANJUKTA</td><td>APPROVED BY - Ar.MANURAJ C R</td></tr><tr><td colspan="2">DRAWN BY - M SHYAM GANESH</td></tr><tr><td colspan="2">PROJECT HANDLING TEAM - Ar. MANURAJ C R,Ar.SANJUKTA,Er. AMAL SURESH</td></tr><tr><td colspan="2">SITE CORDINATOR - Er. AMAL SURESH</td></tr></table>	CHECKED BY - Ar.SANJUKTA	APPROVED BY - Ar.MANURAJ C R	DRAWN BY - M SHYAM GANESH		PROJECT HANDLING TEAM - Ar. MANURAJ C R,Ar.SANJUKTA,Er. AMAL SURESH		SITE CORDINATOR - Er. AMAL SURESH		CLIENT NAME -Mr.AJU THOMAS <table><tr><td>SITE LOCATION</td><td>KOTTAYAM</td></tr><tr><td>SITE AREA</td><td>-</td></tr><tr><td>GROUND FLOOR AREA</td><td>-</td></tr><tr><td>FIRST FLOOR AREA</td><td>-</td></tr><tr><td>OTHER AREA (DECK, CARPORCH)</td><td>-</td></tr><tr><td>TOTAL FLOOR AREA</td><td>-</td></tr></table>	SITE LOCATION	KOTTAYAM	SITE AREA	-	GROUND FLOOR AREA	-	FIRST FLOOR AREA	-	OTHER AREA (DECK, CARPORCH)	-	TOTAL FLOOR AREA	-	 inspire to aspire architects studio cjd complex,Vinpy nagar,Paravattani,Thrissur-05 email- info@i2aarchitects.com
PROJECT NO	i-71																																	
REVISION NO	R-02																																	
SCALE	1:100																																	
DATE	22/08/2022																																	
CHECKED BY - Ar.SANJUKTA	APPROVED BY - Ar.MANURAJ C R																																	
DRAWN BY - M SHYAM GANESH																																		
PROJECT HANDLING TEAM - Ar. MANURAJ C R,Ar.SANJUKTA,Er. AMAL SURESH																																		
SITE CORDINATOR - Er. AMAL SURESH																																		
SITE LOCATION	KOTTAYAM																																	
SITE AREA	-																																	
GROUND FLOOR AREA	-																																	
FIRST FLOOR AREA	-																																	
OTHER AREA (DECK, CARPORCH)	-																																	
TOTAL FLOOR AREA	-																																	

 [illegible]

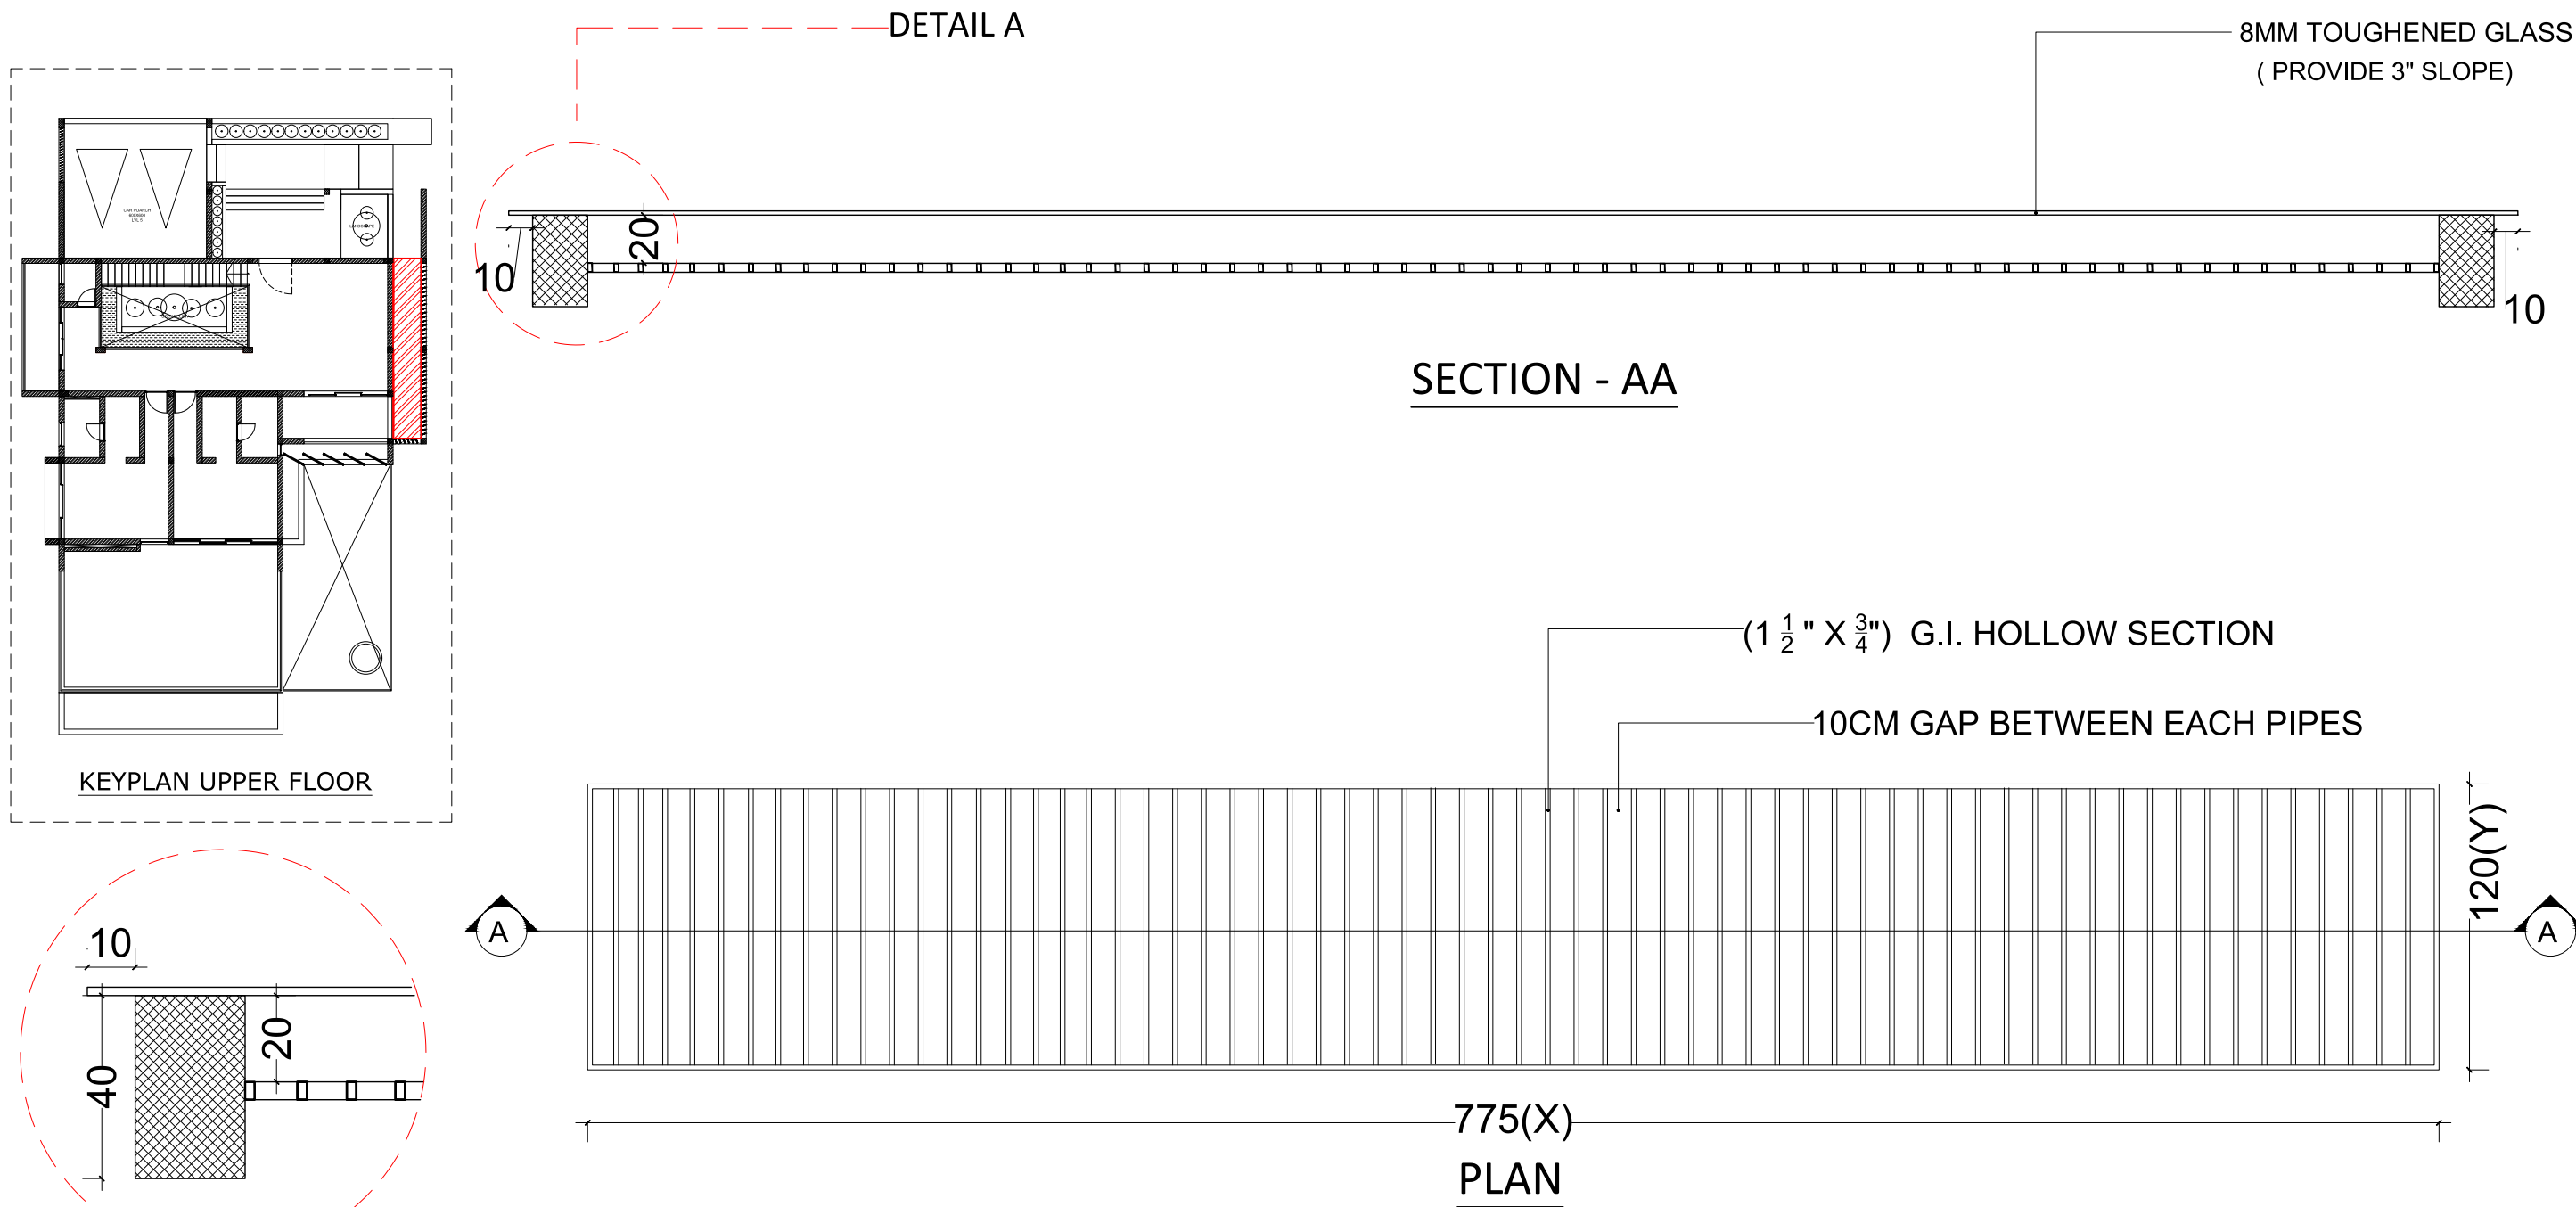

19 FABRICATION DETAIL—PERGOLA
SCALE 1:100

NOTE – "X" AND "Y" DIMENSION NEED TO BE CROSS CHECKED ONSITE BEFORE EXECUTION

NOTES: 1.All dimensions are in CM unless mentioned otherwise. 2.This drawing is the sole property of "i2a ARCHITECTS STUDIO" and cannot be reproduced in any form without the consent of the architects. 3.Only written dimensions are to be followed. 4.All drawings must be read in conjunction with relevant structural drawings. 5.In case of any differences between architectural and structural drawings, the dimensions on the architectural shall be considered for reference. SETBACKS: AS PER KERALA MUNICIPAL BUILDING RULES	PRINCIPAL ARCHITECT Ar. MANURAJ C R ASSOCIATE ARCHITECTS Ar. ARJUN K J Ar. SANJUKTA CHAKRABORTY OFFICE CONTACT +91 8086766222	AUTHORISED SIGNATORY 	PROJECT CATEGORY- RESIDENCE		TITLE :FABRICATION		CLIENT NAME -Mr.AJU THOMAS	
			PROJECT NO	i-71	CHECKED BY - Ar.SANJUKTA	APPROVED BY - Ar.MANURAJ C R	SITE LOCATION	KOTTAYAM
			REVISION NO	R	DRAWN BY - M SHYAM GANESH		SITE AREA	-
			SCALE	1:100	PROJECT HANDLING TEAM - Ar. MANURAJ C R, AR.SANJUKTA, ER,AMAL SURESH		GROUND FLOOR AREA	-
			DATE	04/08/2022	SITE CORDINATOR - AMAL SURESH, SYAMJITH		FIRST FLOOR AREA	-
							OTHER AREA (DECK, CARPORCH)	-
							TOTAL FLOOR AREA	-




architects studio


inspire to aspire

cjd complex,Vinpy nagar,Paravattani,Thrissur-05


email- info@i2aarchitects.com

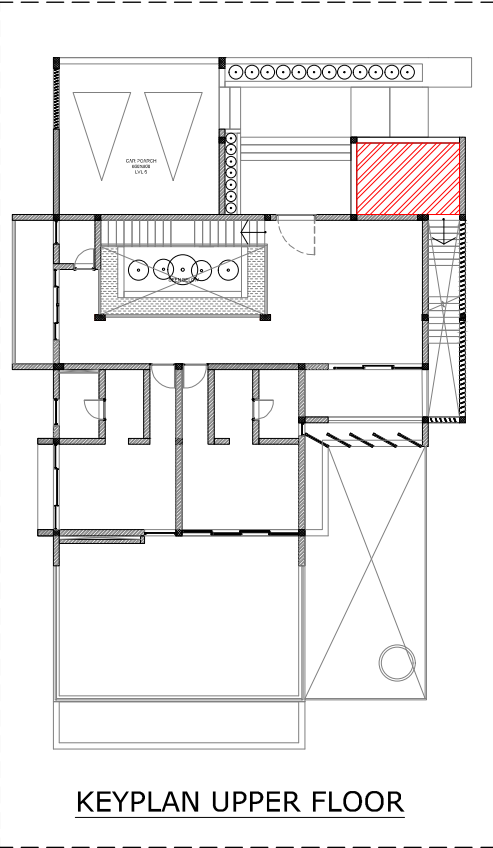


KEYPLAN UPPER FLOOR

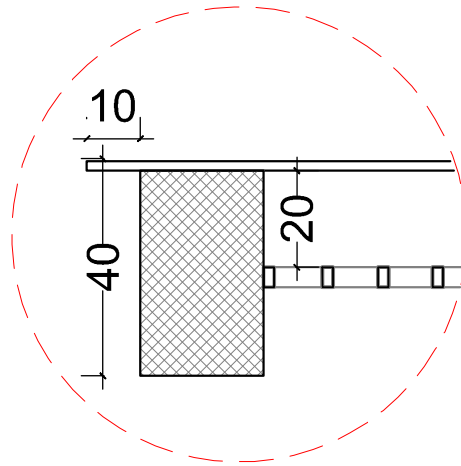

DETAIL A
SCALE -1:50

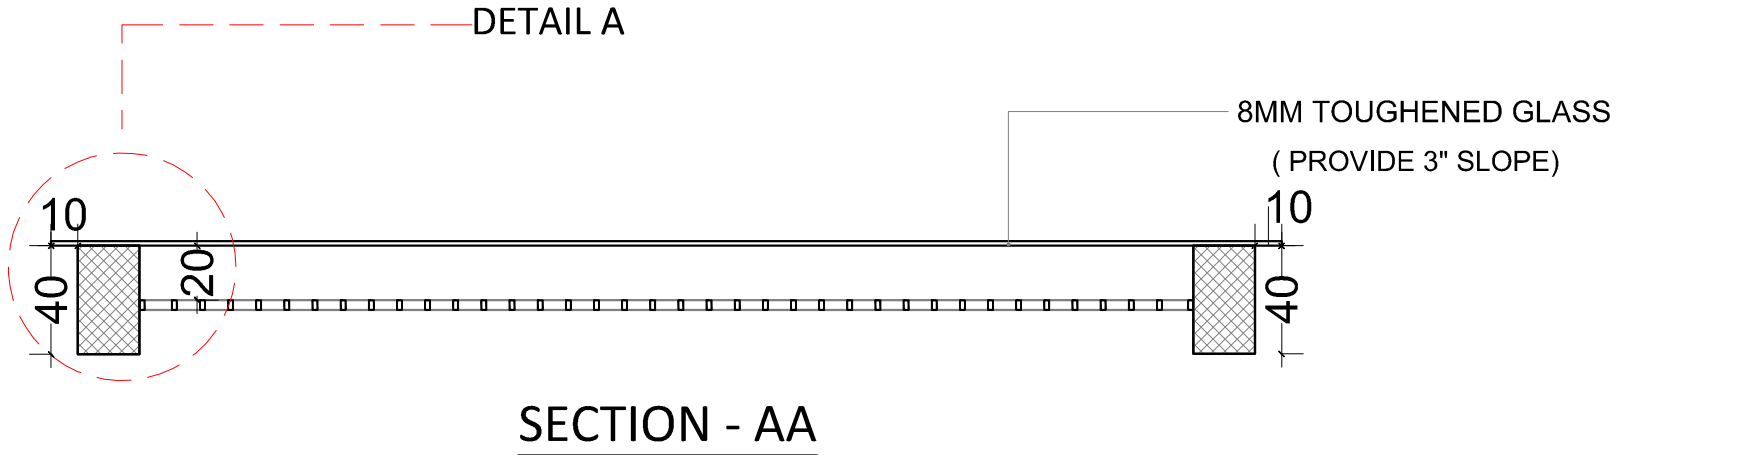

SECTION - AA

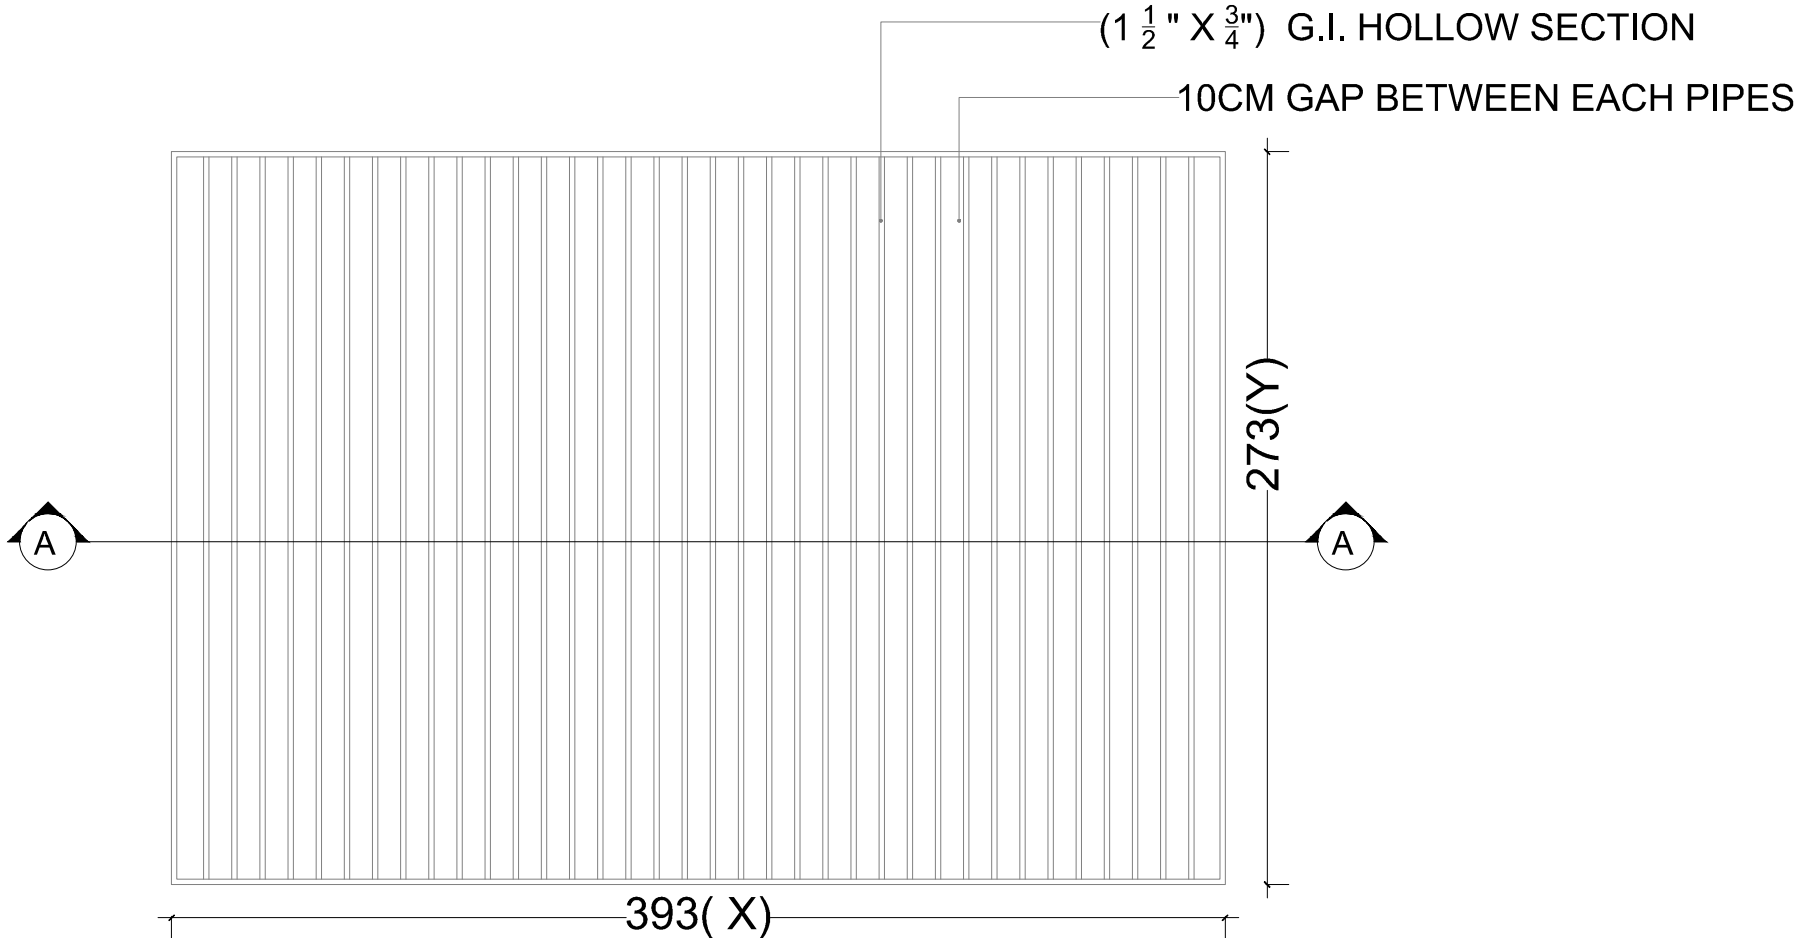

PLAN

NOTE – "X"AND "Y" DIMENSION NEED TO BE CROSS CHECKED ONSITE BEFORE EXECUTION

19 FABRICATION DETAIL–PERGOLA

SCALE 1:100

NOTES: 1.All dimensions are in CM unless mentioned otherwise. 2.This drawing is the sole property of 'i2a ARCHITECTS STUDIO' and cannot be reproduced in any form without the consent of the architect. 3.Only written dimensions are to be followed. 4.All drawings must be read in conjunction with relevant structural drawings. 5.In case of any differences between architectural and structural drawings, the dimensions on the architectural shall be considered for reference. SETBACKS: AS PER KERALA MUNICIPAL BUILDING RULES	PRINCIPAL ARCHITECT Ar. MANURAJ C R ASSOCIATE ARCHITECTS Ar. ARJUN K J Ar. SANJUKTA CHAKRABORTY OFFICE CONTACT +91 8086766222	AUTHORISED SIGNATORY Pin-680005 Date.....	PROJECT CATEGORY- RESIDENCE		TITLE :FABRICATION		CLIENT NAME -Mr.AJU THOMAS	
			PROJECT NO	i-71	CHECKED BY - Ar.SANJUKTA	APPROVED BY - Ar.MANURAJ C R	SITE LOCATION	KOTTAYAM
			REVISION NO	R	DRAWN BY - SHYAM GANESH M		SITE AREA	-
			SCALE	1:100	PROJECT HANDLING TEAM - Ar. MANURAJ C R, Ar.SANJUKTA ,ER.AMAL SURESH		GROUND FLOOR AREA	-
			DATE	04/08/2022	SITE COORDINATOR - AMAL SURESH, SYAMJITH		FIRST FLOOR AREA	-
							OTHER AREA (DECK, CARPORCH)	-
							TOTAL FLOOR AREA	-


i2a

architects studio


inspire to aspirearchitects studio

cjd complex,Vinpy nagar,Paravattani,Thrissur-05


email- info@i2aarchitects.com

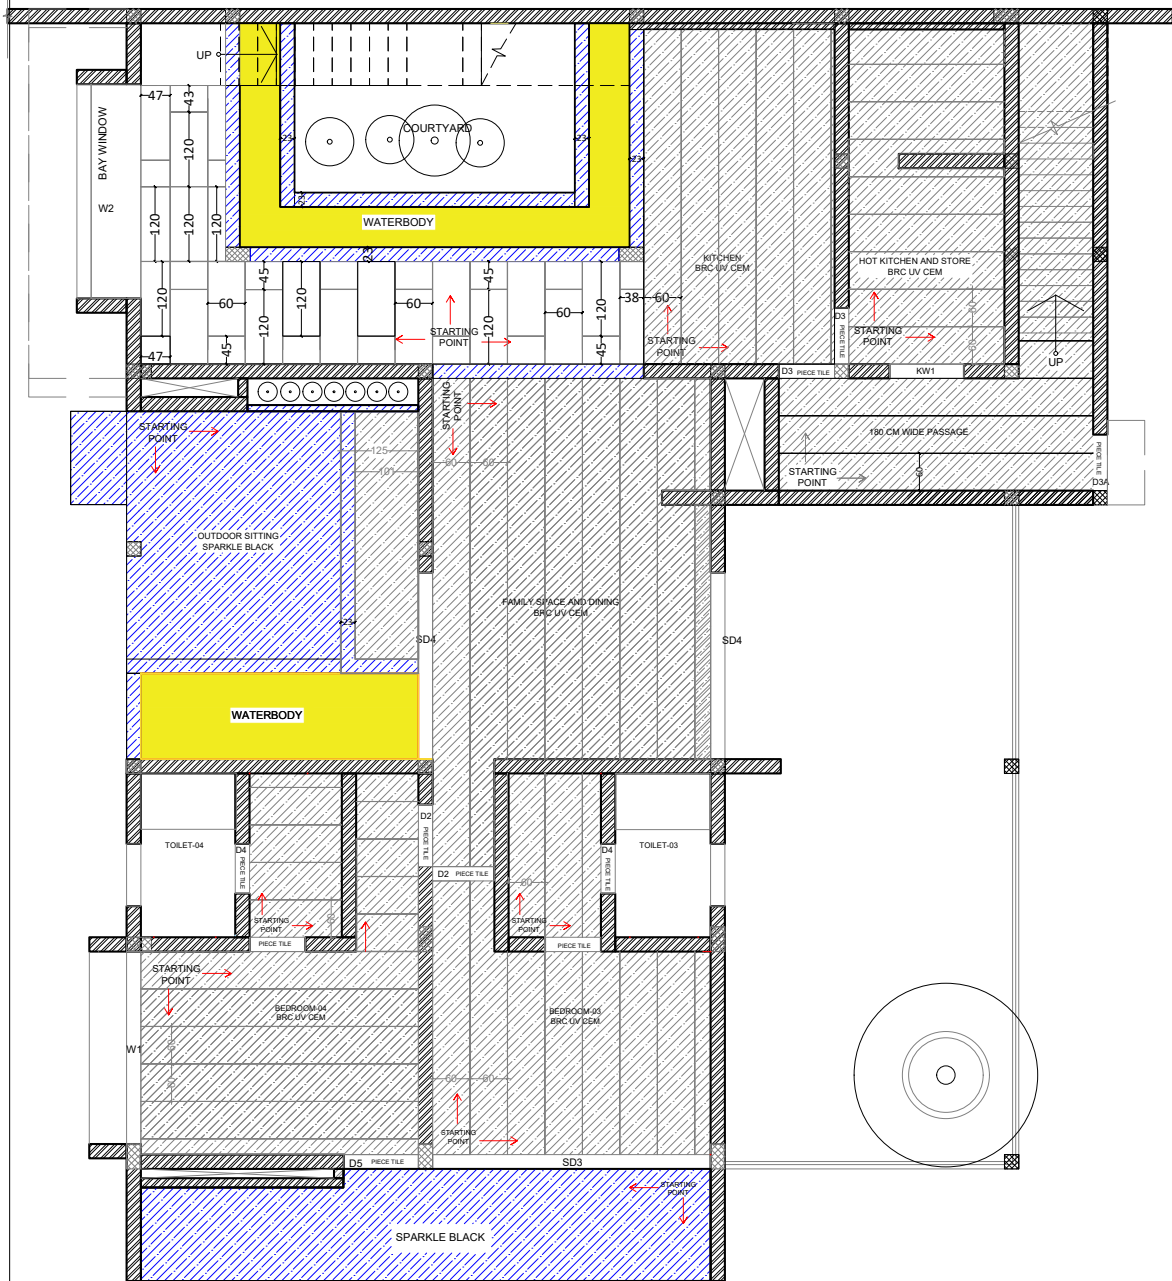

LOWER FLOOR

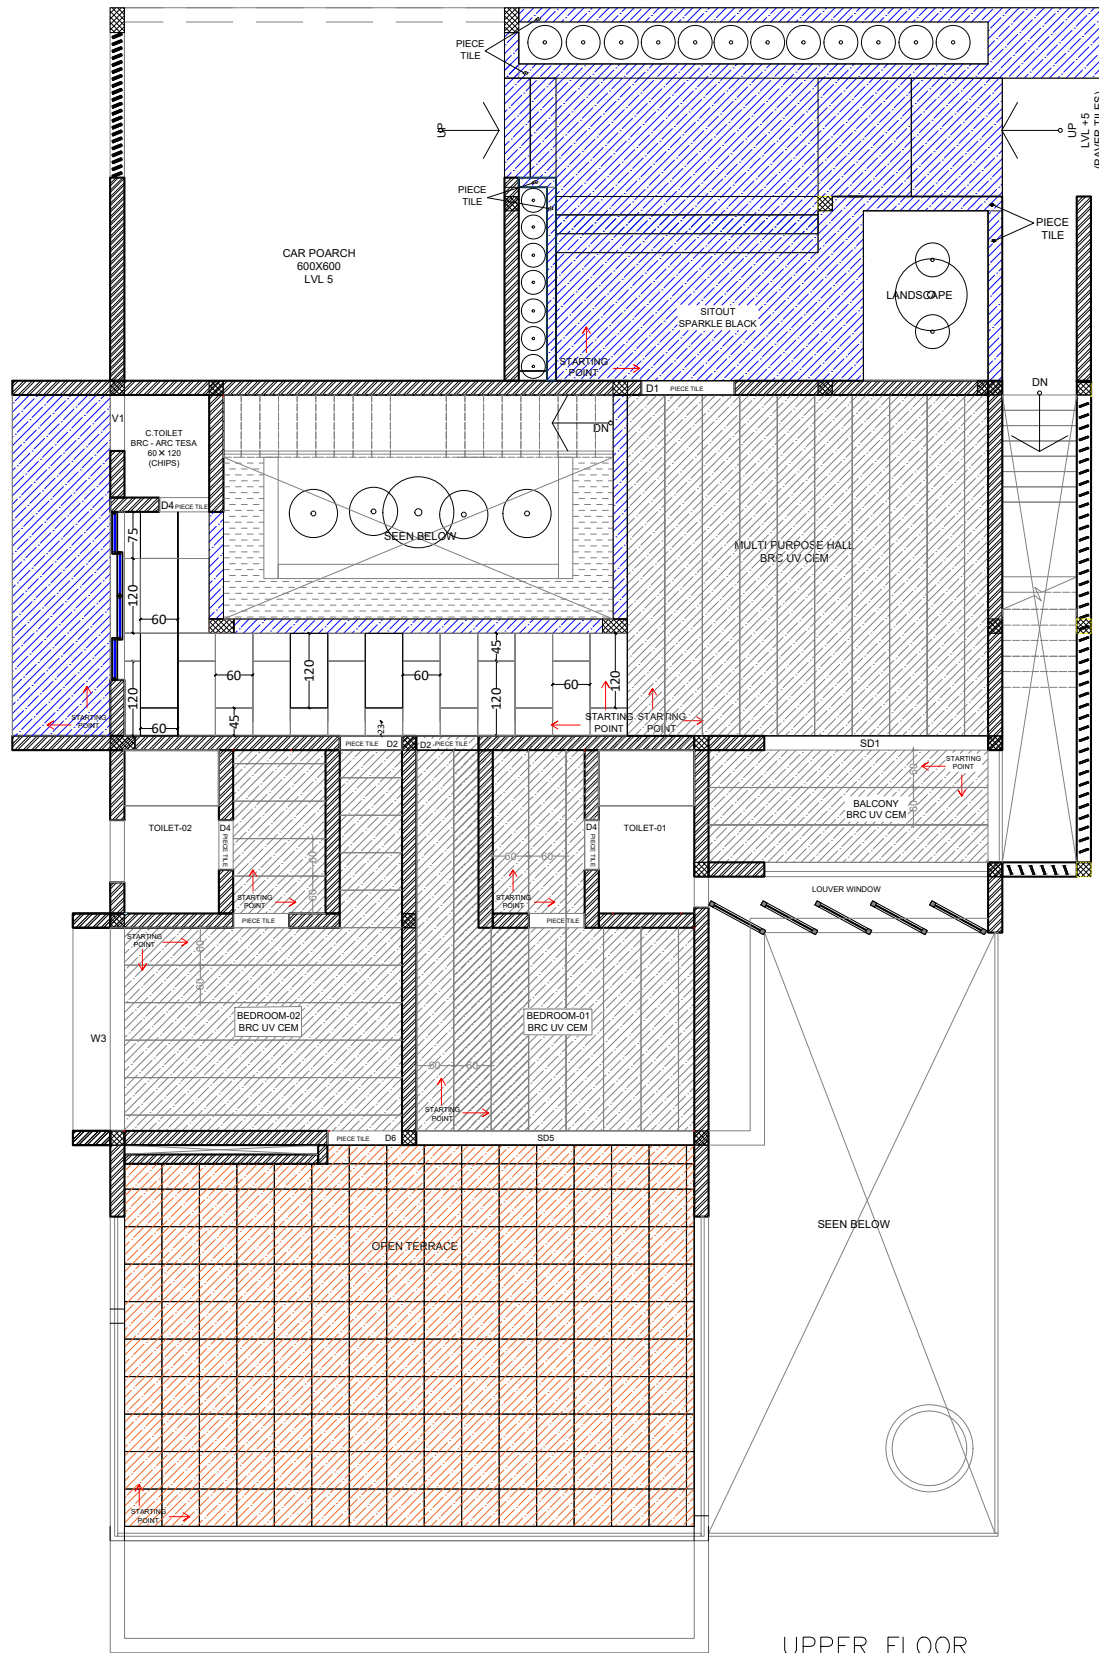

UPPER FLOOR

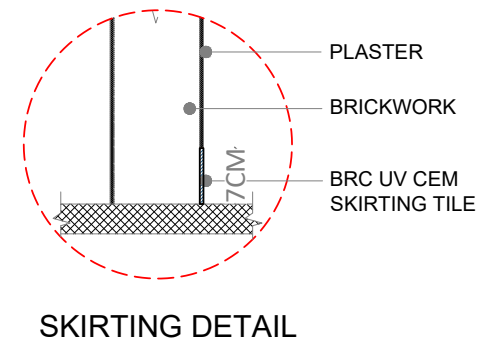


SKIRTING DETAIL

BRC UV CEM (120 X 60)	MAIN FLOOR (FAMILY SPACE AND DINING, BEDROOM, KITCHEN AND PASSAGE, STORE AND HOT KITCHEN, MULTI PURPOSE HALL,)
EMCEER SPARKLE BLACK	SITOUT, OUTDOOR SITTING, BORDER, PLANTERBOX BORDERS,
MOSAIC TILE	WATERBODY TILE
AGL - PREMIO VERDE 60 X 60	OPEN TERRACE

16 TILE DRAWING SCALE 1:100

NOTES: 1. All dimensions are in CM unless mentioned otherwise. 2. This drawing is the sole property of 'i2a ARCHITECTS STUDIO' and cannot be reproduced in any form without the consent of the architects. 3. Only written dimensions are to be followed. 4. All drawings must be read in conjunction with relevant structural drawings. 5. In case of any differences between architectural and structural drawings, the dimensions on the architectural shall be considered for reference. SETBACKS: AS PER KERALA MUNICIPAL BUILDING RULES	PRINCIPAL ARCHITECT Ar. MANURAJ C R ASSOCIATE ARCHITECTS Ar. ARJUN K J Ar. SANJUKTA CHAKRABORTY OFFICE CONTACT +91 8086766222	AUTHORISED SIGNATORY 	PROJECT CATEGORY- RESIDENCE		TITLE : TILE DRAWING		CLIENT NAME : Mr. AJU THOMAS	
			PROJECT NO i-79 REVISION NO R SCALE 1:100 DATE 26/08/2022	CHECKED BY - Ar. SANJUKTA APPROVED BY - Ar. MANURAJ C R DRAWN BY - M SHYAM GANESH PROJECT HANDLING TEAM - Ar. MANURAJ C R, AMAL SURESH SITE COORDINATOR - AMAL SURESH, SYAMJITH	SITE LOCATION SITE AREA GROUND FLOOR AREA FIRST FLOOR AREA OTHER AREA (DECK, CARPORCH) TOTAL FLOOR AREA	- - - - -	 inspire to aspire architects studio cjd complex, Vinpy nagar, Paravattani, Thrissur-05 email- info@i2aarchitects.com	

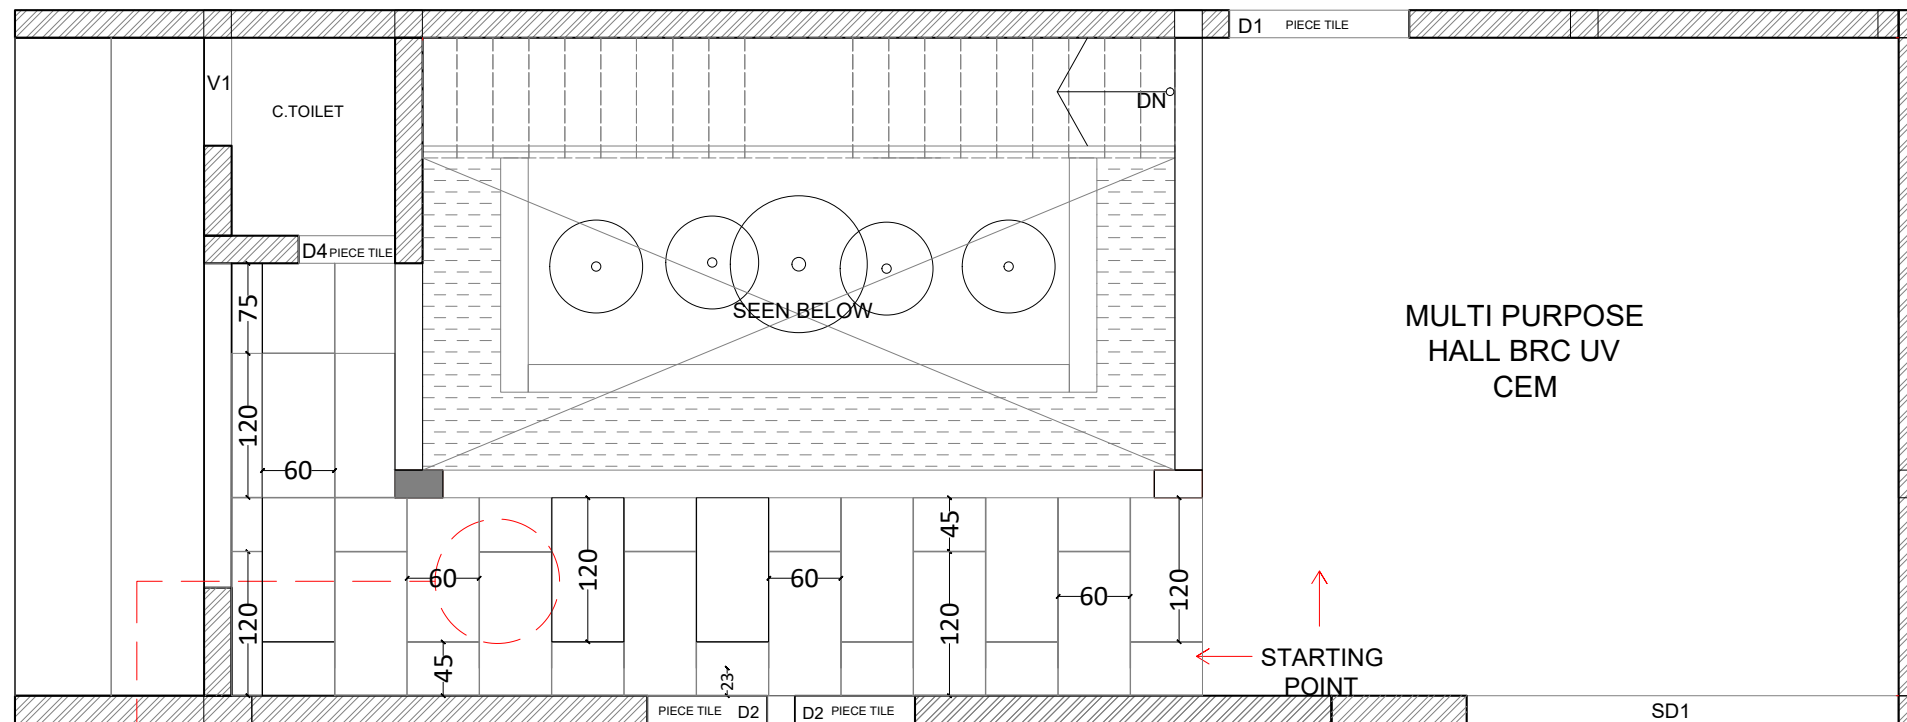

DETAIL A-A

UPPER FLOOR



BRC UV CEM (120 × 60)
165 CM WIDE PASSAGE

TILE LAYING DETAIL


3MM EPOXY SPACER

DETAIL A-A

16 | TILE DRAWING –PASSAGE DETAIL

SCALE 1:100

NOTES: 1.All dimensions are in CM unless mentioned otherwise. 2.This drawing is the sole property of 'i2a ARCHITECTS STUDIO' and cannot be reproduced in any form without the consent of the architects. 3.Only written dimensions are to be followed. 4.All drawings must be read in conjunction with relevant structural drawings. 5.Incase of any differences between architectural and structural drawings,the dimensions on the architectural shall be considered for reference. SETBACKS: AS PER KERALA MUNICIPAL BUILDING RULES	PRINCIPAL ARCHITECT Ar. MANURAJ C R ASSOCIATE ARCHITECTS Ar. ARJUN K J Ar. SANJUKTA CHAKRABORTY OFFICE CONTACT +91 8086766222	AUTHORISED SIGNATORY 	PROJECT CATEGORY- RESIDENCE PROJECT NOi-79 REVISION NO R SCALE 1:100 DATE 26/08/2022	TITLE : TILE DRAWING CHECKED BY - Ar.SANJUKTA APPROVED BY - Ar.MANURAJ C R DRAWN BY - M SHYAM GANESH PROJECT HANDLING TEAM - Ar. MANURAJ C R, AMAL SURESH SITE COORDINATOR - AMAL SURESH, SYAMJITH	CLIENT NAME : Mr.AJU THOMAS SITE LOCATION SITE AREA- GROUND FLOOR AREA- FIRST FLOOR AREA- OTHER AREA (DECK, CARPORCH)- TOTAL FLOOR AREA-	 inspire to aspirearchitects studio cjd complex,Vinpy nagar,Paravattani,Thrissur-05 email- info@i2aarchitects.com
---	--	--	---	--	--	--

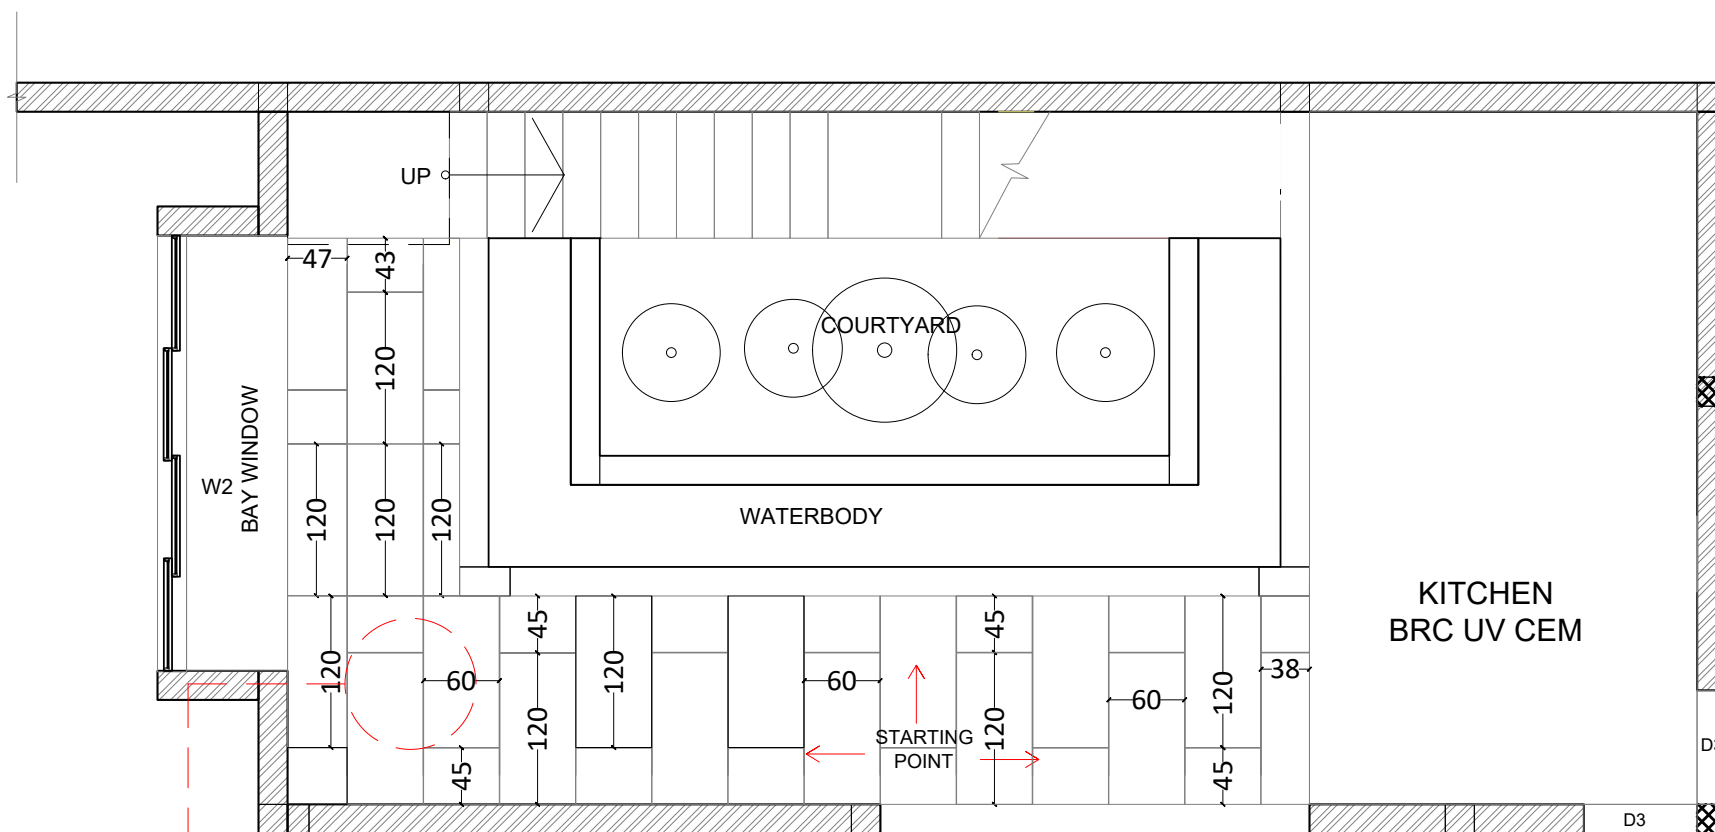


DETAIL A-A

LOWER FLOOR



BRC UV CEM (120 X 60)
165 CM WIDE PASSAGE

TILE LAYING DETAIL

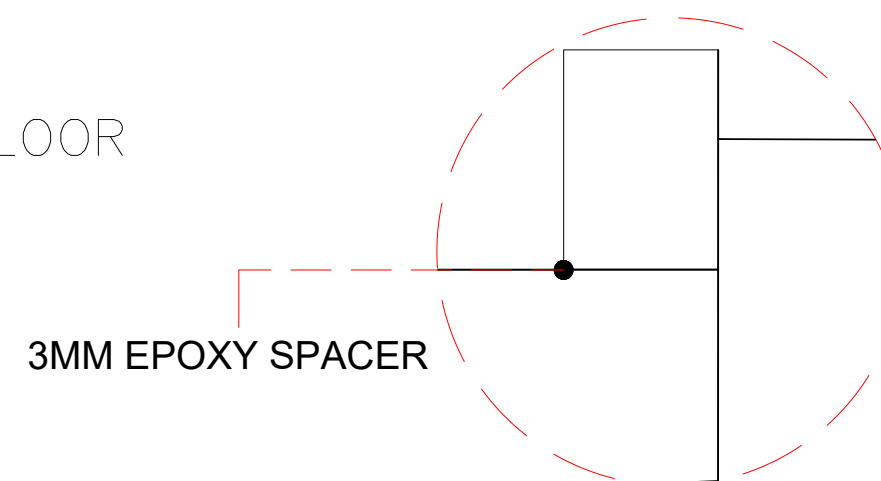


3MM EPOXY SPACER

DETAIL A-A


16 | TILE DRAWING –PASSAGE DETAIL

SCALE 1:100

NOTES:	PRINCIPAL ARCHITECT Ar. MANURAJ C R ASSOCIATE ARCHITECTS Ar. ARJUN K J Ar. SANJUKTA CHAKRABORTY OFFICE CONTACT +91 8086766222	AUTHORISED SIGNATORY Pin-680005 Date..... 12a architects studio Pin-680005 Date.....	PROJECT CATEGORY- RESIDENCE		TITLE : TILE DRAWING		CLIENT NAME : Mr.AJU THOMAS		i2a inspire to aspire architects studio cjd complex, Vinpy nagar, Paravattani, Thrissur-05 email- info@i2aarchitects.com
1.All dimensions are in CM unless mentioned otherwise. 2.This drawing is the sole property of '12a ARCHITECTS STUDIO' and cannot be reproduced in any form without the consent of the architects. 3.Only written dimensions are to be followed. 4.All drawings must be read in conjunction with relevant structural drawings. 5.Incase of any differences between architectural and structural drawings,the dimensions on the architectural shall be considered for reference.			PROJECT NO	i-79	CHECKED BY - Ar.SANJUKTA	APPROVED BY - Ar.MANURAJ C R	SITE LOCATION		
			REVISION NO	R	DRAWN BY - M SHYAM GANESH		SITE AREA	-	
			SCALE	1:100	PROJECT HANDLING TEAM - Ar. MANURAJ C R, AMAL SURESH		GROUND FLOOR AREA	-	
			DATE	26/08/2022	SITE COORDINATOR - AMAL SURESH, SYAMJITH		FIRST FLOOR AREA	-	
SETBACKS: AS PER KERALA MUNICIPAL BUILDING RULES					OTHER AREA (DECK, CARPORCH)	-	TOTAL FLOOR AREA	-	

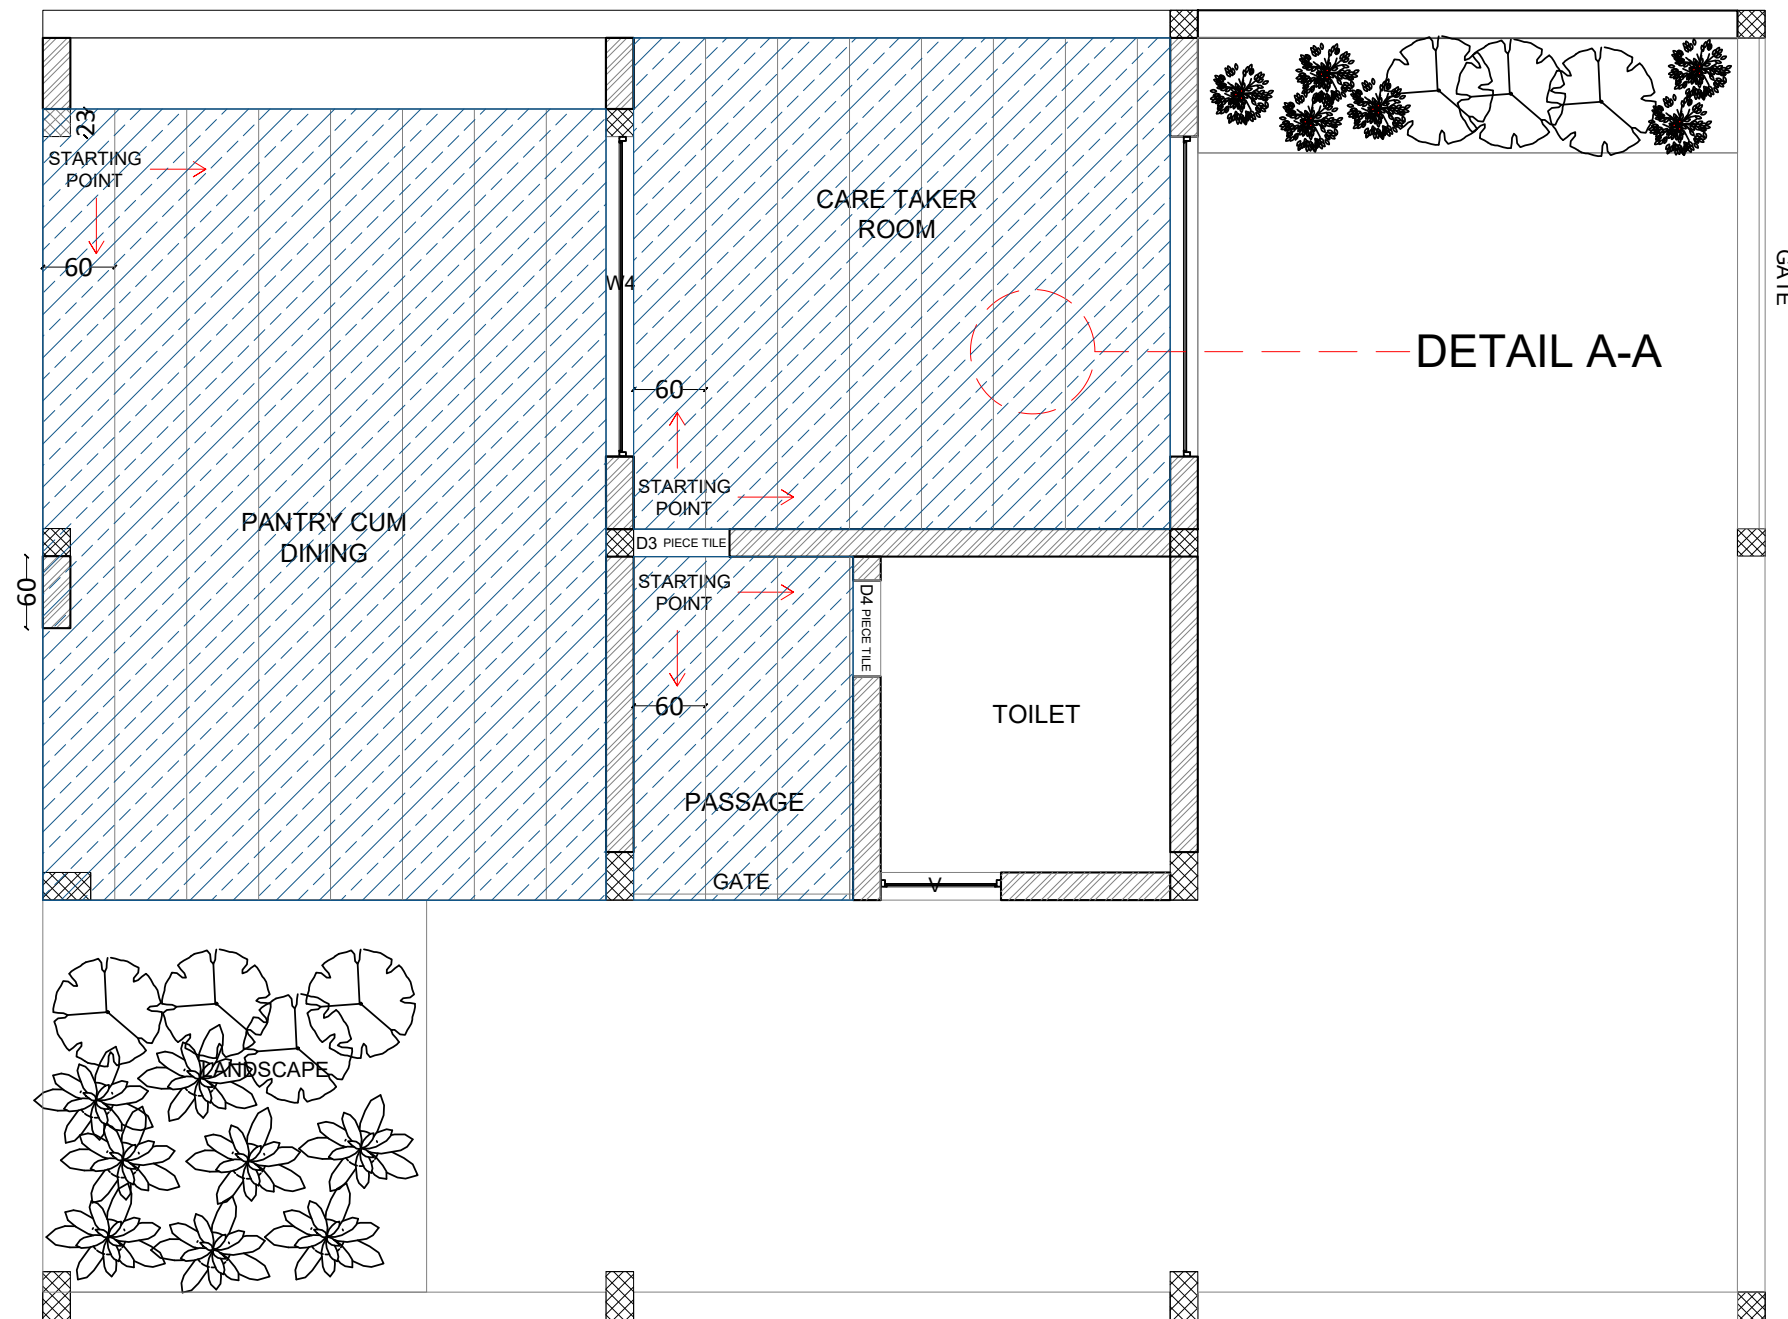


BASEMENT

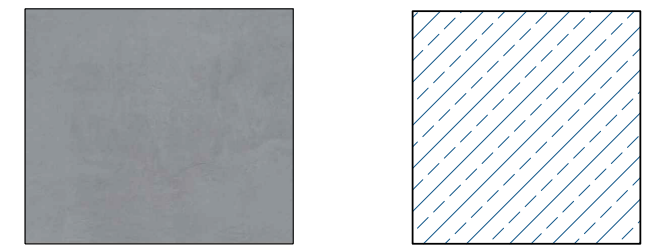


RAM GREY
60 X 60 CM

TILE LAYING DETAIL

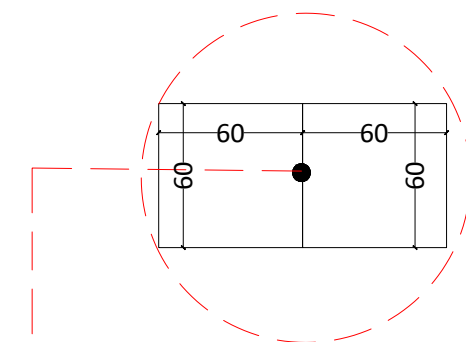

WITHOUT
SPACER
JOINT ONLY

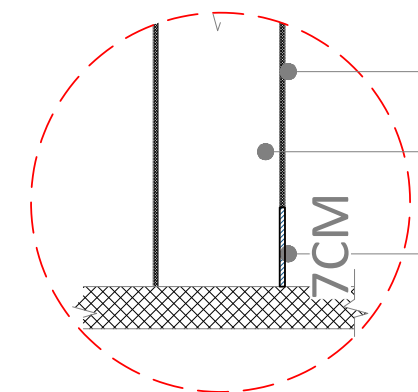


SKIRTING DETAIL


16 | TILE DRAWING – BASEMENT

SCALE 1:100


NOTES: 1. All dimensions are in CM unless mentioned otherwise. 2. This drawing is the sole property of 'i2a ARCHITECTS STUDIO' and cannot be reproduced in any form without the consent of the architects. 3. Only written dimensions are to be followed. 4. All drawings must be read in conjunction with relevant structural drawings. 5. In case of any differences between architectural and structural drawings, the dimensions on the architectural shall be considered for reference.	PRINCIPAL ARCHITECT Ar. MANURAJ C R ASSOCIATE ARCHITECTS Ar. ARJUN K J Ar. SANJUKTA CHAKRABORTY	AUTHORISED SIGNATORY 	PROJECT CATEGORY- RESIDENCE		TITLE : TILE DRAWING		CLIENT NAME : Mr.AJU THOMAS	
			PROJECT NO i-79 REVISION NO R SCALE 1:100 DATE 26/08/2022	CHECKED BY - Ar. SANJUKTA APPROVED BY - Ar. MANURAJ C R DRAWN BY - M SHYAM GANESH PROJECT HANDLING TEAM - Ar. MANURAJ C R, AMAL SURESH SITE CORDINATOR - AMAL SURESH, SYAMJITH	SITE LOCATION SITE AREA GROUND FLOOR AREA FIRST FLOOR AREA OTHER AREA (DECK, CARPORCH) TOTAL FLOOR AREA	- - - - -	 inspire to aspire architects studio cjd complex, Vinpy nagar, Paravattani, Thrissur-05 email- info@i2aarchitects.com	

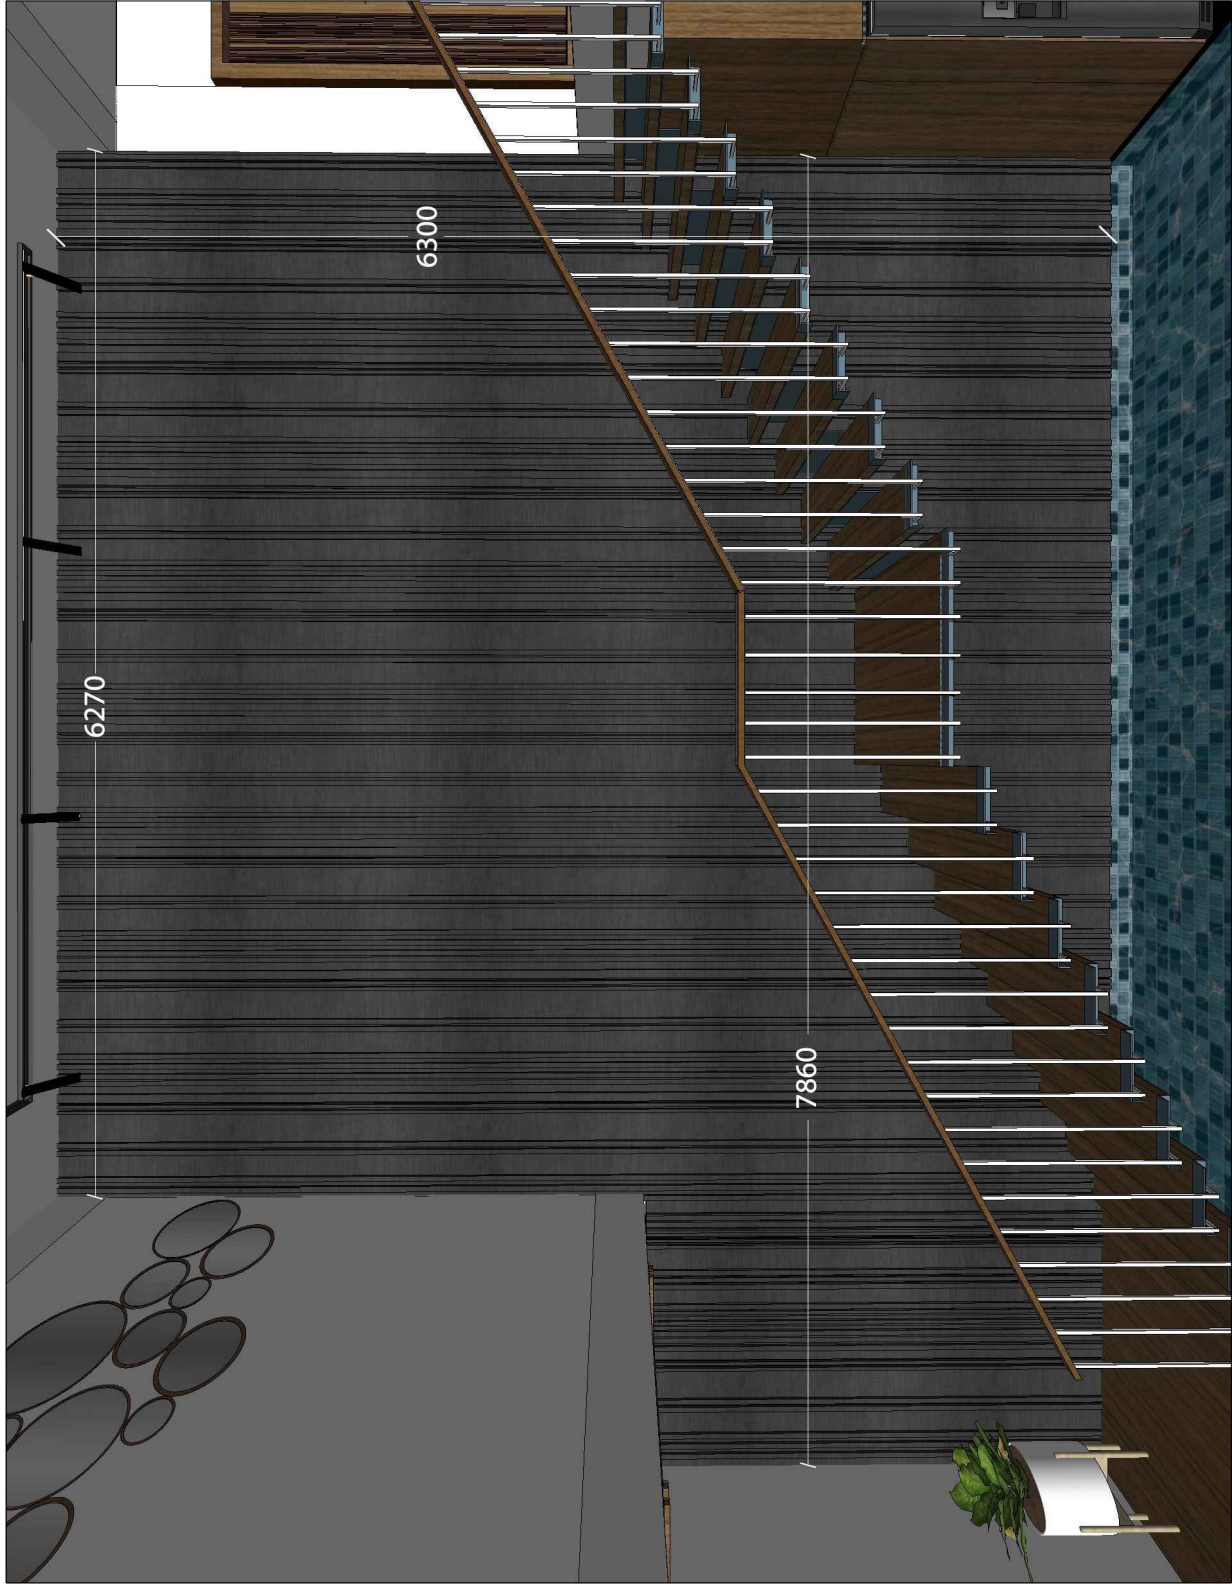

ELEVATION

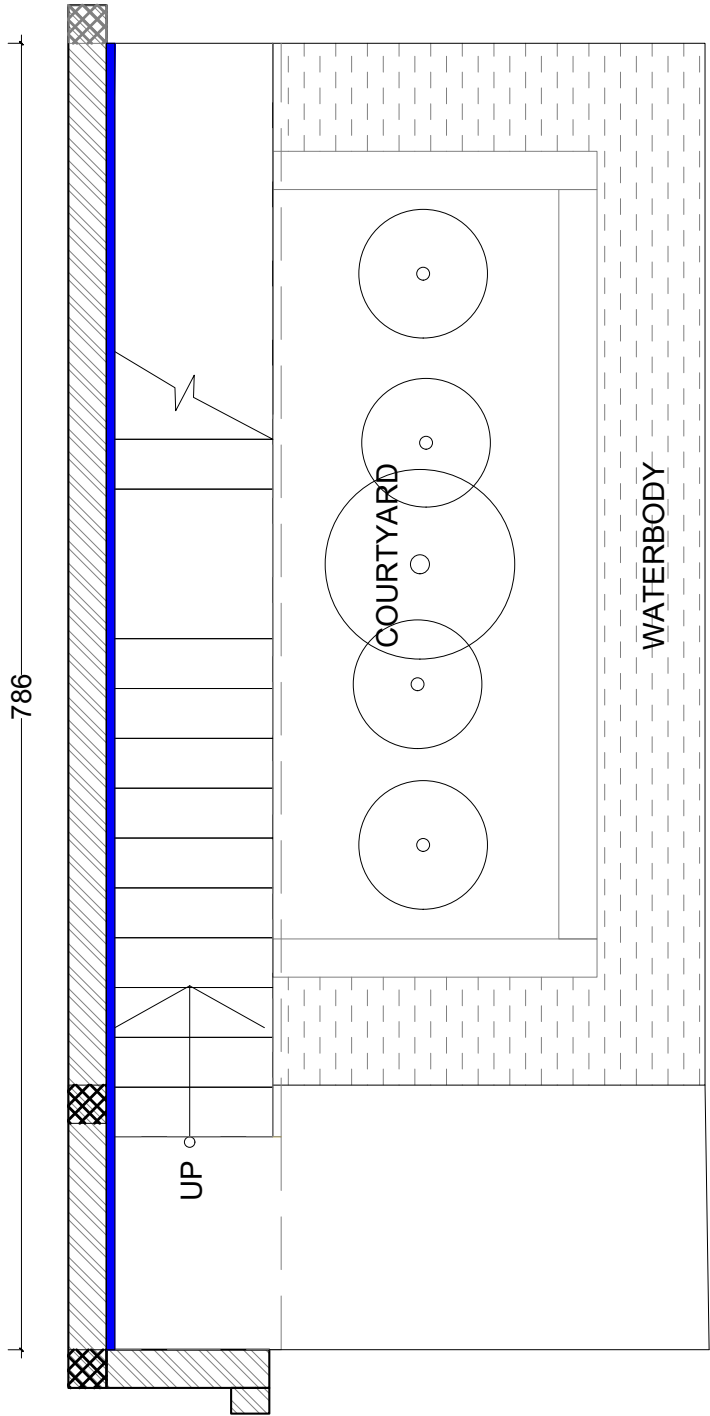

PLAN

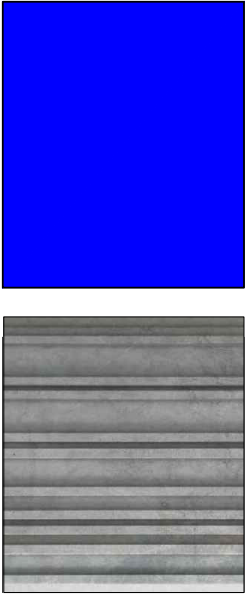


STOCKRETE
LIGHT GREY
NAT - 01
(60X 40 CM)

16 | TILE DRAWING – STAIRCASE WALL TILE

SCALE 1:100

NOTES: All dimensions are in millimeters unless otherwise specified. The drawing is the sole property of i2a architects. The client agrees to indemnify and hold i2a architects harmless from all claims, damages, losses, and expenses (including reasonable attorney's fees) arising out of or from the use of the drawing, whether or not such claims, damages, losses, and expenses are caused in whole or in part by the negligence of i2a architects. The drawing is for the client's use only and is not to be used for any other purpose without the written consent of i2a architects. The drawing is not to be used for any other purpose without the written consent of i2a architects. The drawing is not to be used for any other purpose without the written consent of i2a architects.		PRINCIPAL ARCHITECT A. MANUJAL C.R. ASSOCIATE ARCHITECTS A. ARUNK J A. SANKU KJ CHANDRABATHY OFFICE CONTACT +91 888576222		AUTHORISED SIGNATORY 		PROJECT CATEGORY- RESIDENCE PROJECT NO I-71 REVISION NO R-02 SCALE 1:100 DATE 12/08/2022		TITLE - TILE DRAWING CHECKED BY - A. SANKU K.J. DRAWN BY - A. SHYAM KANESH PROJECT HANDLING TEAM- A. MANUJAL C.R. SANKU K.J. SITE COORDINATOR - E. ANIL SURESH		CLIENT NAME - Mr. AJU THOMAS SITE LOCATION SITE AREA GROUND FLOOR AREA FIRST FLOOR AREA OTHER AREA (DECK, CORRIDOR) TOTAL FLOOR AREA		i2a inspire to aspire architects studio old complex, Vinay nagar, Paravattai, Thrissur-05 email- info@i2aarchitects.com	
---	--	---	--	---	--	--	--	--	--	--	--	--	--

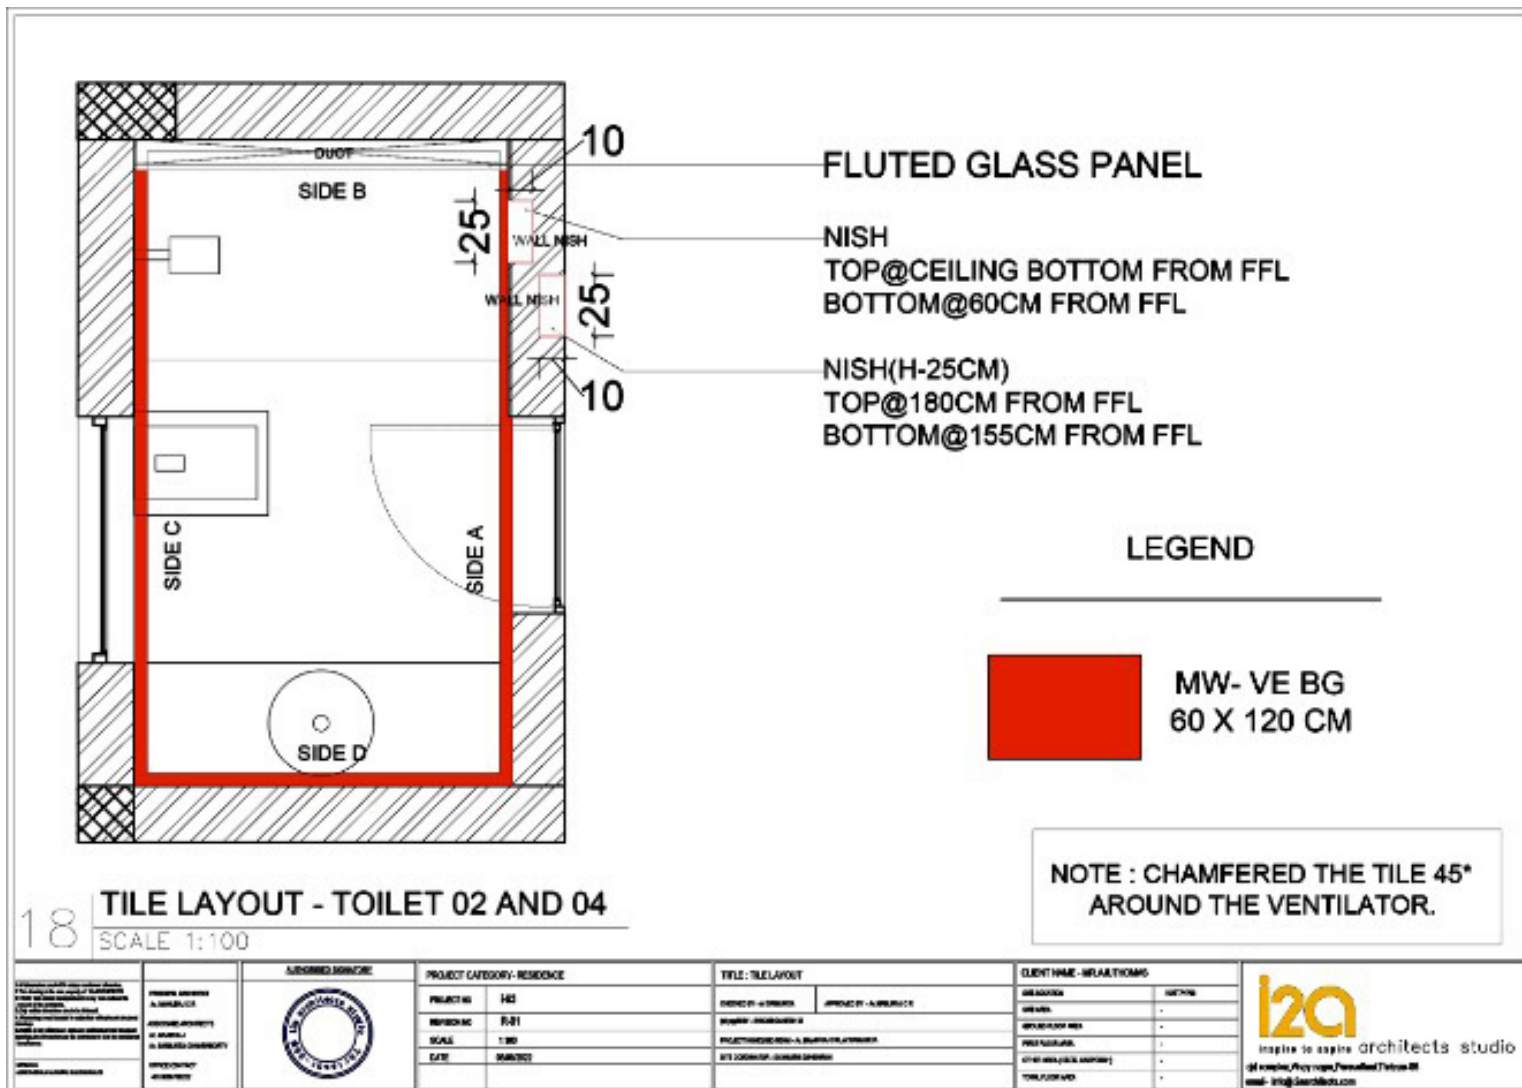

SIDE-C



SIDE-D



SIDE-B



WALLS




FLOOR





FLOOR



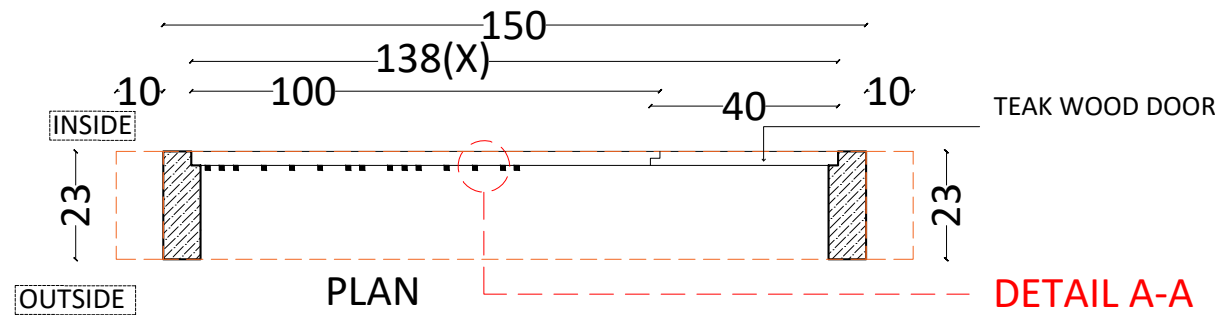

OPENING SCHEDULE							
NO	ITEM		SIZE	UF	LF	BF	TOTAL
1	DOOR 1(MAIN DOOR)	D1	150X220	1	--	--	1
2	DOOR 2	D2	100X220	2	2	--	4
3	DOOR 3	D3	90X220	--	2	1	3
4	DOOR 3A	D3A	90X220	--	1	--	1
5	DOOR 4	D4	80X220	3	2	1	6
NOTE :- FOR DOOR 1(MAIN DOOR) AND DOOR 3A FRAMES ALSO PROVIDED FROM THE FLOOR LEVEL							

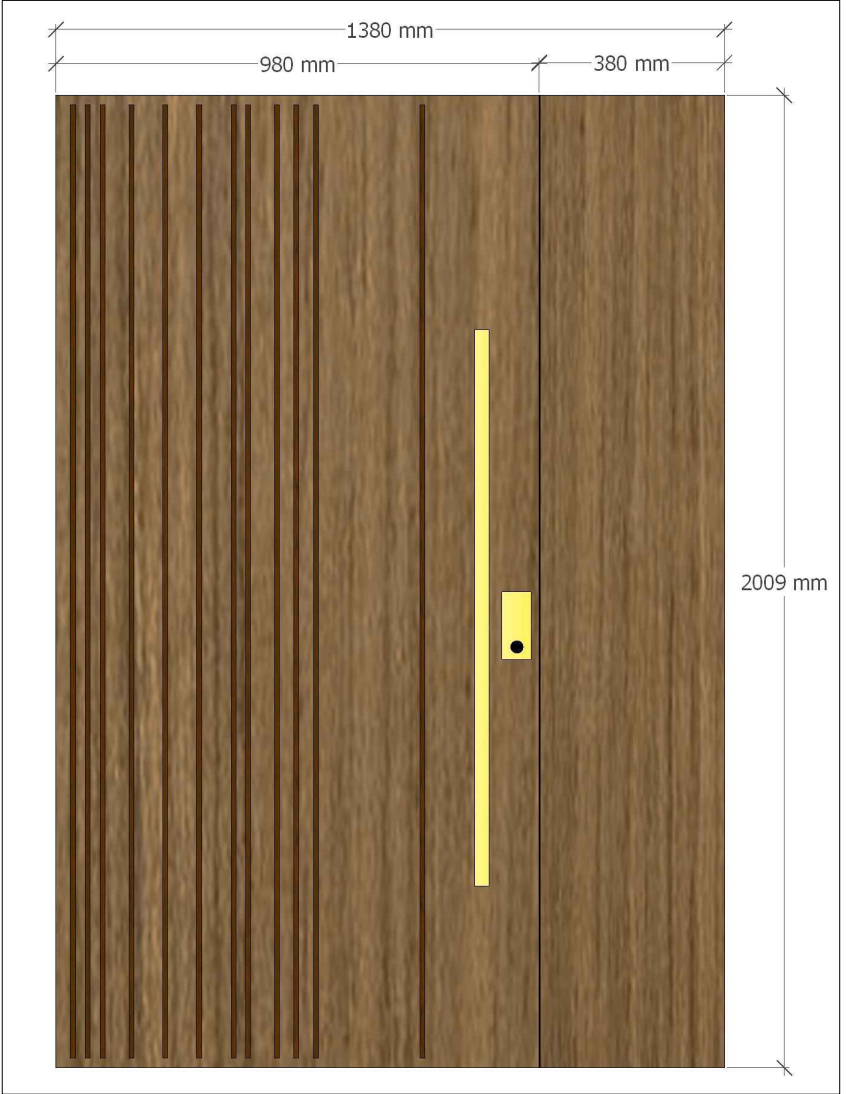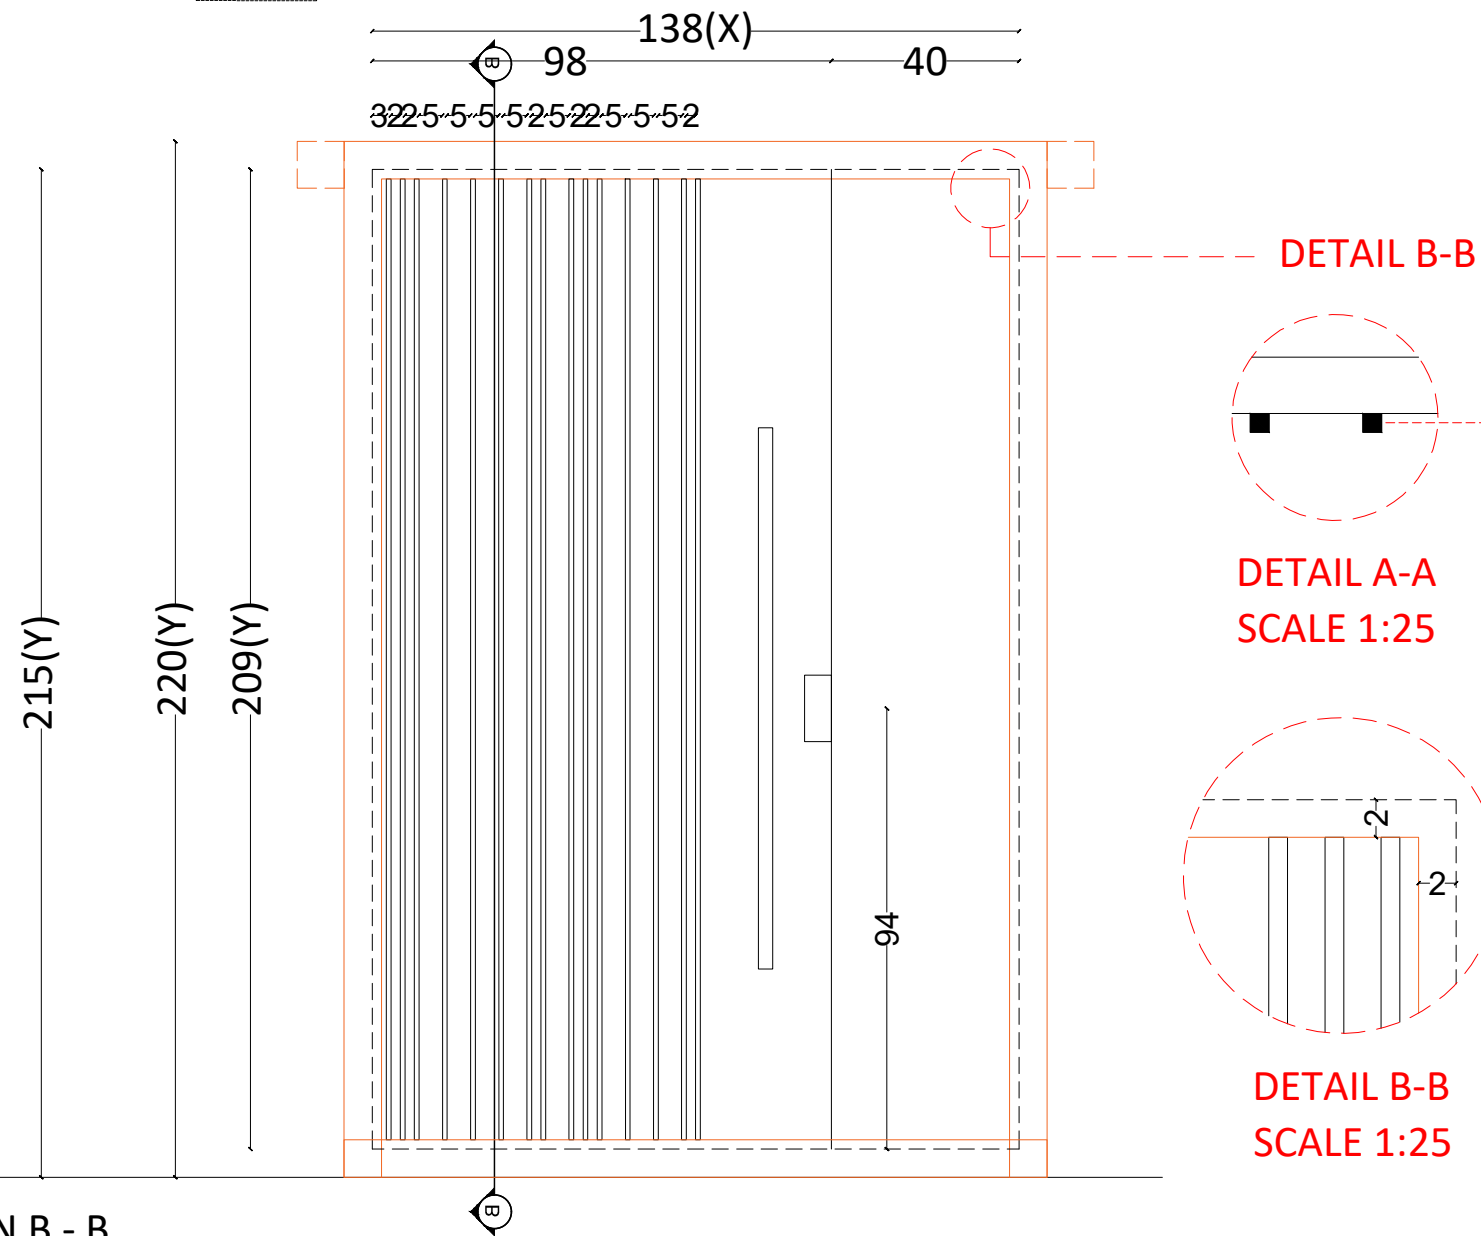


NOTE-
-X,Y DIMENSIONS MAY CHANGE ACOORDING TO SITE .
-TAKE ACTUAL MEASUREMENTS FROM THE SITE BEFORE EXECUTION
-ALL DIMENSIONS ARE IN CM




SECTION B - B
OUTSIDE ELEVATION
D1 - MAIN DOOR

10 DOOR SHUTTER DETAIL
SCALE 1:100

NOTES: 1. All dimensions are in CM unless mentioned otherwise. 2. This drawing is the sole property of 'i2a ARCHITECTS STUDIO' and cannot be reproduced in any form without the consent of the architects. 3. Only written dimensions are to be followed. SETBACKS: AS PER KERALA MUNICIPAL BUILDING RULES	AUTHORISED SIGNATORY  Pin-680005 Date..... Ar. ARJUN K J Ar. SANJUKTA CHAKRABORTY OFFICE CONTACT +91 8086766222	PROJECT CATEGORY- RESIDENCE		TITLE : DOOR SHUTTER DETAIL		CLIENT NAME -Mr.AJUTHOMAS	
		PROJECT NO	i-87	CHECKED BY - Ar. SANJUKTA	APPROVED BY - Ar.MANURAJ C R	SITE LOCATION	KOTTAYAM
		REVISION NO	R-03	DRAWN BY - M SHYAM GANESH		SITE AREA	-
		SCALE	1:100	PROJECT HANDLING TEAM - Ar. MANURAJ C R, Ar.SANJUKTA		GROUND FLOOR AREA	-
		DATE	26/08/2022	SITE COORDINATOR - SYAMJITH SUNDARAN		FIRST FLOOR AREA	-
						OTHER AREA (DECK, CARPORCH)	-
						TOTAL FLOOR AREA	-

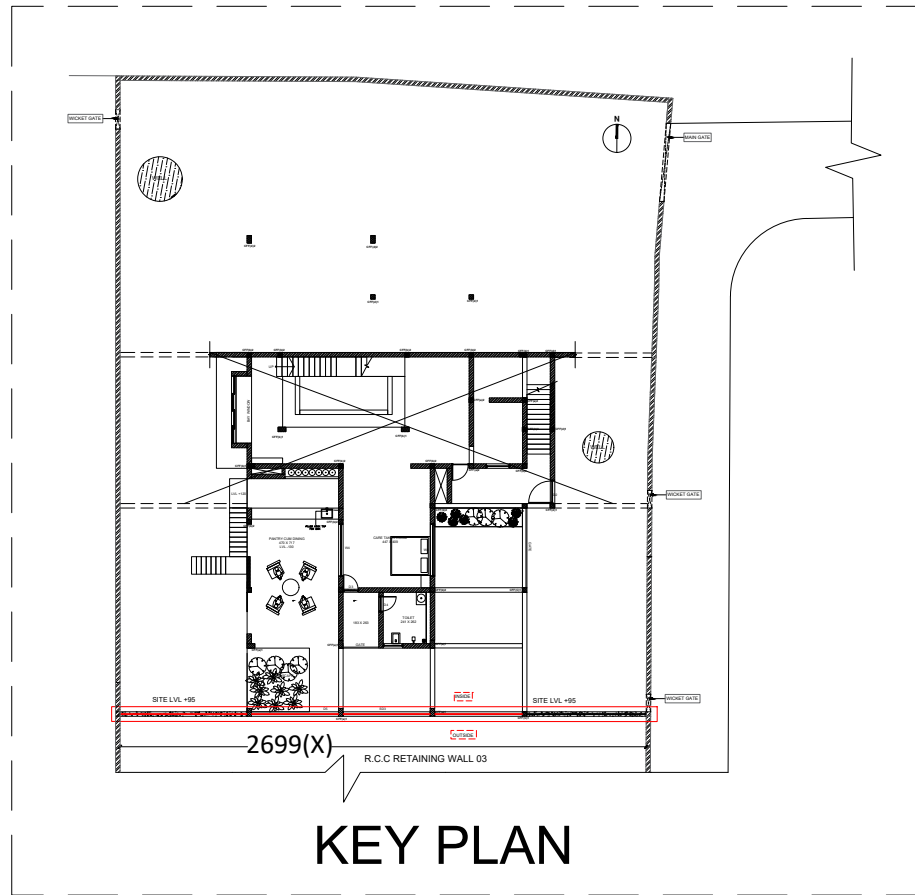

OUTSIDE VIEW OF RETAINING WALL 03

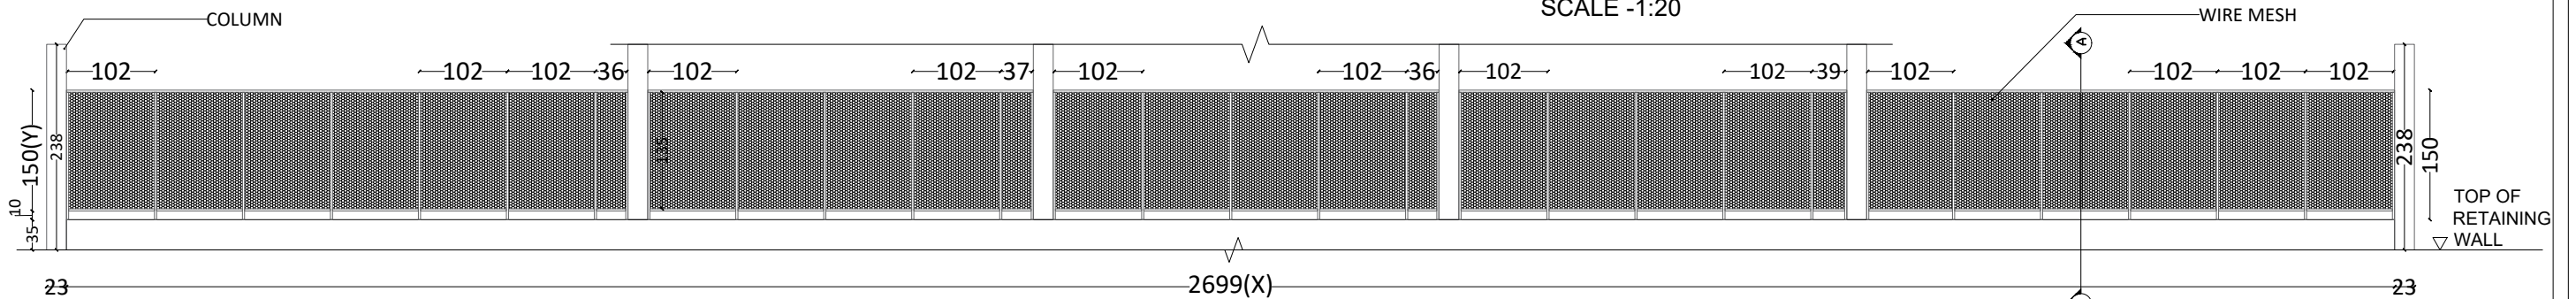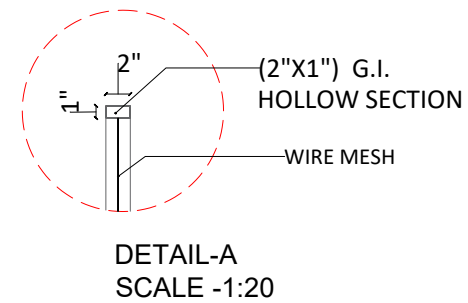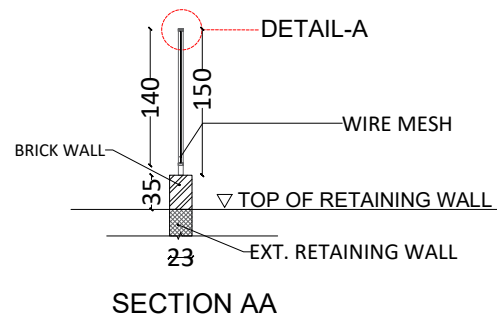


OUTSIDE ELEVATION OF R.C.C. RETAINING WALL 03

NOTE - "X" AND "Y" DIMENSION NEED TO BE CROSS CHECKED ONSITE BEFORE EXECUTION.
-ALL DIMENSIONS ARE IN CM UNLESS ITS MENTIONED.

16 RAILING DETAIL-BASEMENT FLOOR
SCALE 1:100

NOTES: 1.All dimensions are in CM unless mentioned otherwise. 2.This drawing is the sole property of "i2a ARCHITECTS STUDIO" and cannot be reproduced in any form without the consent of the architects. 3.Only written dimensions are to be followed. 4.All drawings must be read in conjunction with relevant structural drawings. 5.Incase of any differences between architectural and structural drawings,the dimensions on the architectural shall be considered for reference. SETBACKS: AS PER KERALA MUNICIPAL BUILDING RULES	PRINCIPAL ARCHITECT Ar. MANURAJ C R ASSOCIATE ARCHITECTS Ar. ARJUN K J Ar. SANJUKTA CHAKRABORTY OFFICE CONTACT +91 8086766222	</
--	--	--

i2a architects studio
inspire to aspire
cjd complex, Vinpy nagar, Paravattani, Thrissur-05
email- info@i2aarchitects.com

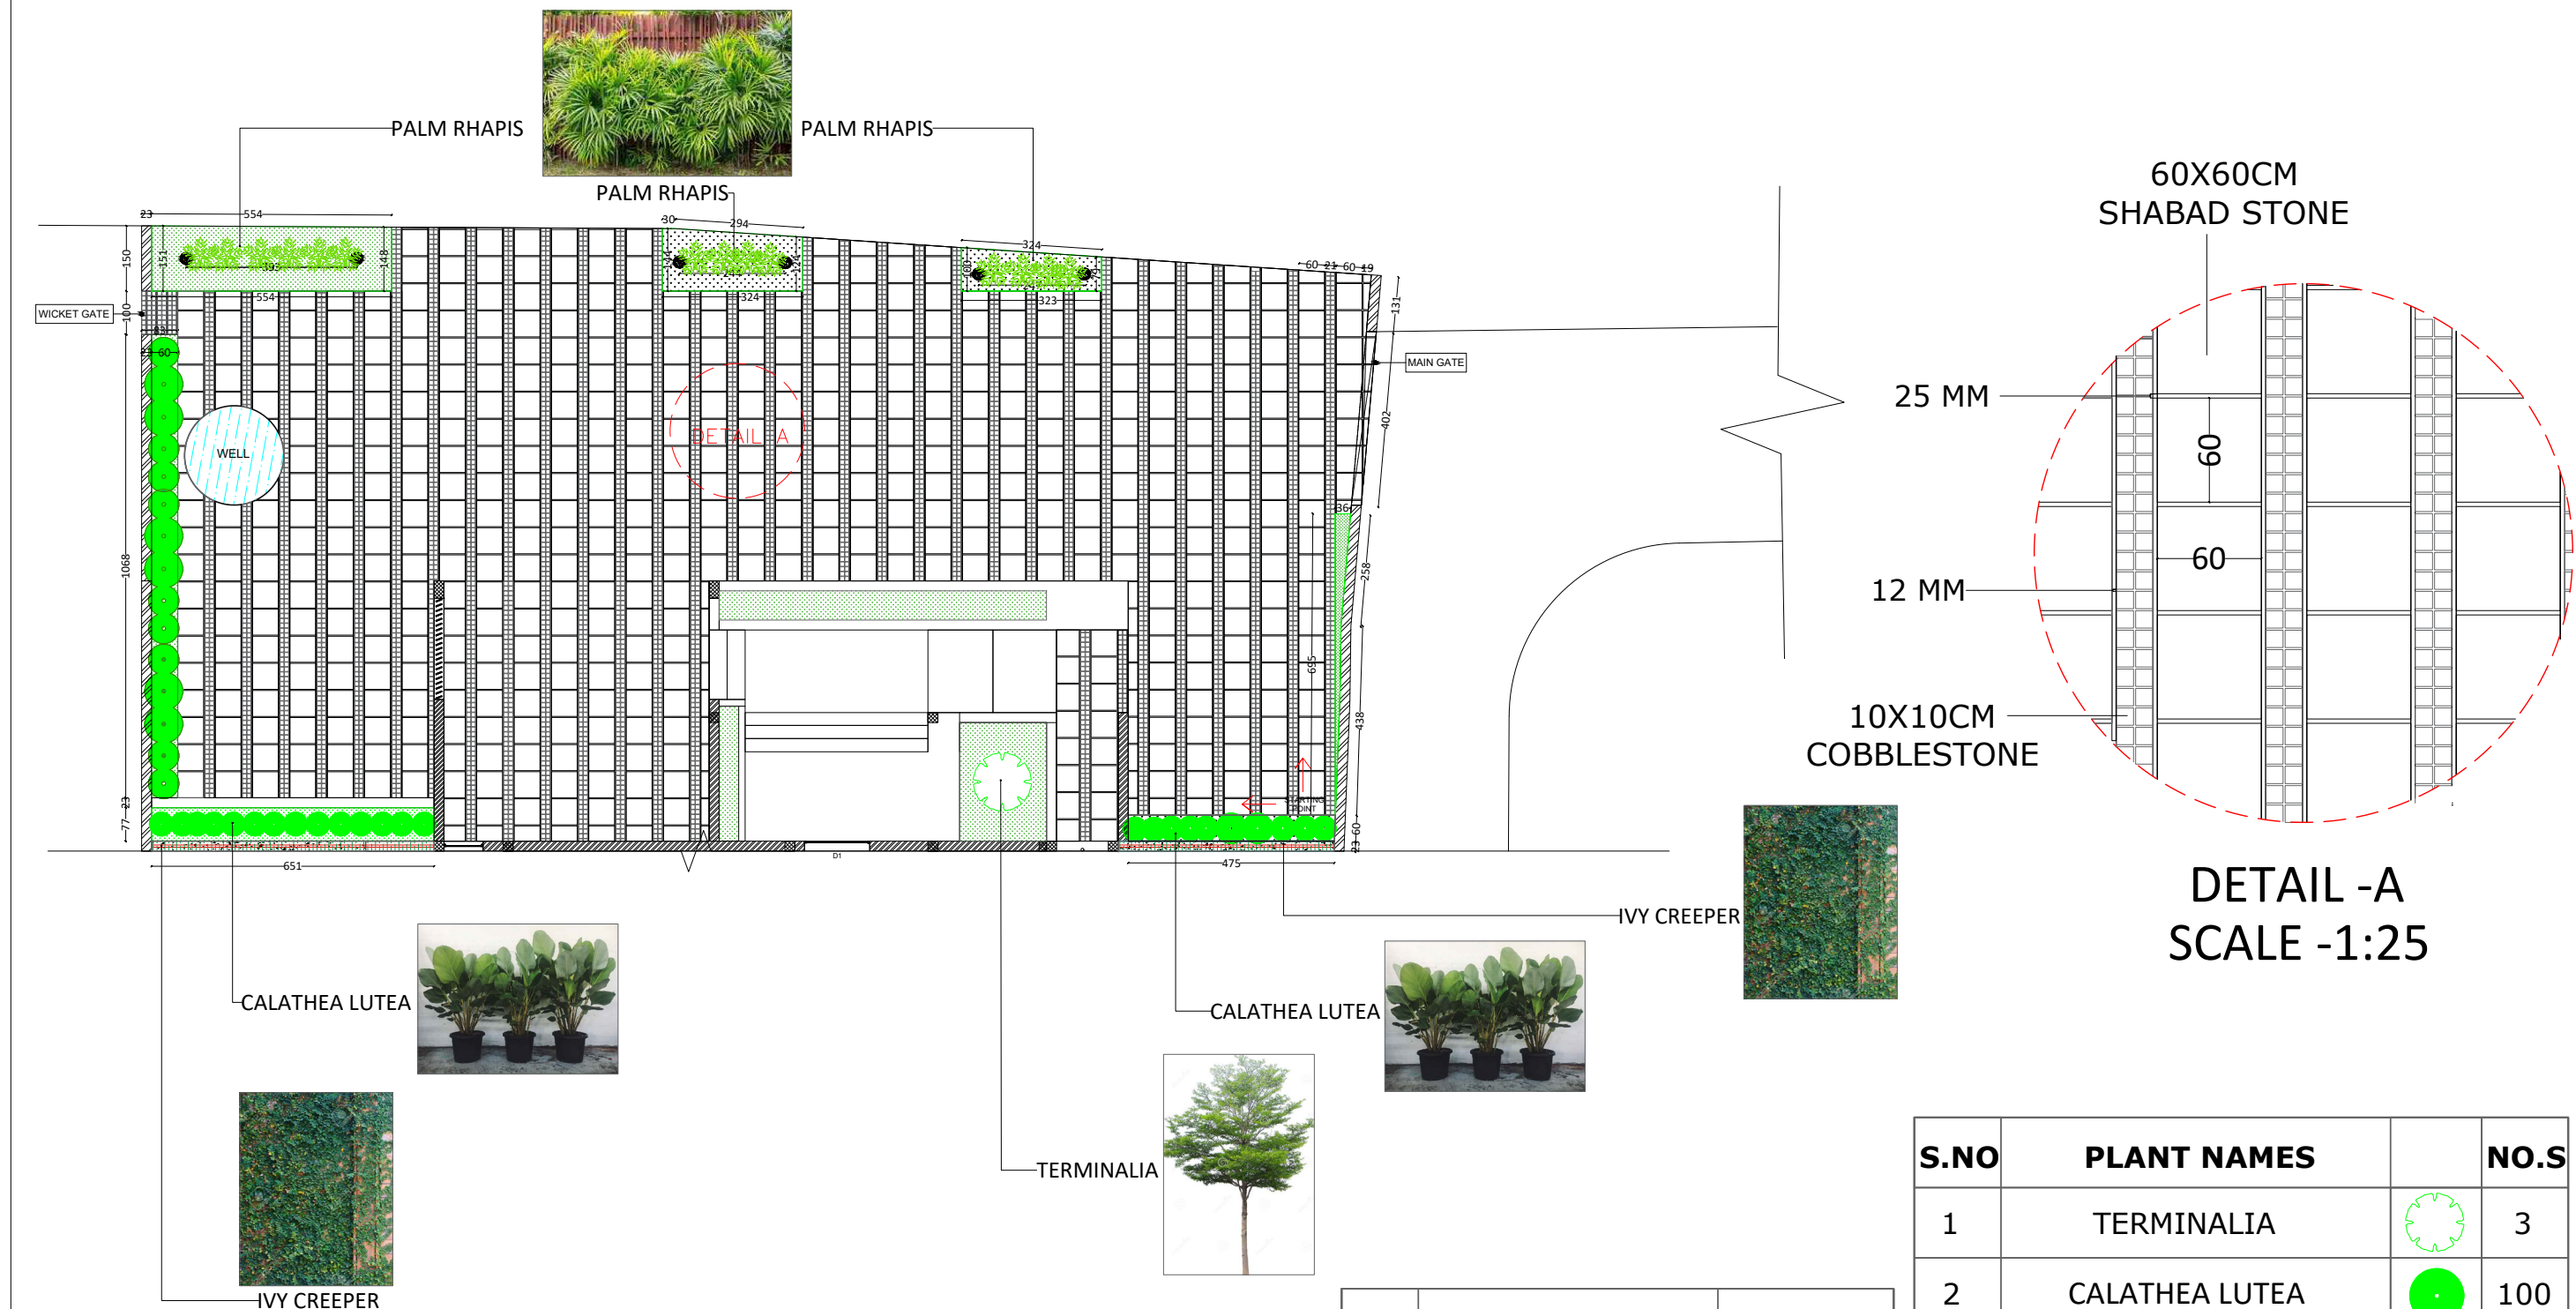

20 PAVER DETAILED DRAWING –UPPER FLOOR
SCALE 1:100

S.NO	STONE NAMES	AREA
1	KADAPPAH	2397 SQ FT
2	COBBLE	857 SQ FT
3	CONCRETE BLOCK	349 SQ FT
4	BABY METAL	2080 SQ FT

S.NO	PLANT NAMES		NO.S
1	TERMINALIA		3
2	CALATHEA LUTEA		100
3	IVY CREEPER		40
4	PALM RHAPIS		18
5	ALOCASIA		85

NOTES:

1.All dimensions are in CM unless mentioned otherwise.
2.This drawing is the sole property of 'i2a ARCHITECTS STUDIO' and cannot be reproduced in any form without the consent of the architects.
3.Only written dimensions are to be followed.
4.All drawings must be read in conjunction with relevant structural drawings.
5.Incase of any differences between architectural and structural drawings,the dimensions on the architectural shall be considered for reference.

SETBACKS:
AS PER KERALA MUNICIPAL BUILDING RULES

PRINCIPAL ARCHITECT
Ar. MANURAJ C R

ASSOCIATE ARCHITECTS
Ar. ARJUN K J
Ar. SANJUKTA CHAKRABORTY

OFFICE CONTACT
+91 8086766222

AUTHORISED SIGNATORY

Pin-680005
Date.....

PROJECT CATEGORY- RESIDENCE

PROJECT NO	i-71
REVISION NO	R-
SCALE	1:100
DATE	14/09/2022


TITLE : LANDSCAPE

CHECKED BY - Ar.SANJUKTA	APPROVED BY - Ar.MANURAJ C R
DRAWN BY - M SHYAM GANESH	
PROJECT HANDLING TEAM - Ar. MANURAJ C R, Ar.SANJUKTA,AMAL SURESH	
SITE COORDINATOR - AMAL SURESH	

CLIENT NAME -Mr. AJU THOMAS

SITE LOCATION	KOTTAYAM
SITE AREA	-
GROUND FLOOR AREA	-
FIRST FLOOR AREA	-
OTHER AREA (DECK, CARPORCH)	-
TOTAL FLOOR AREA	-

inspire to aspire
cjd complex,Vinpy nagar,Paravattani, Thrissur-05
email- info@i2aarchitects.com

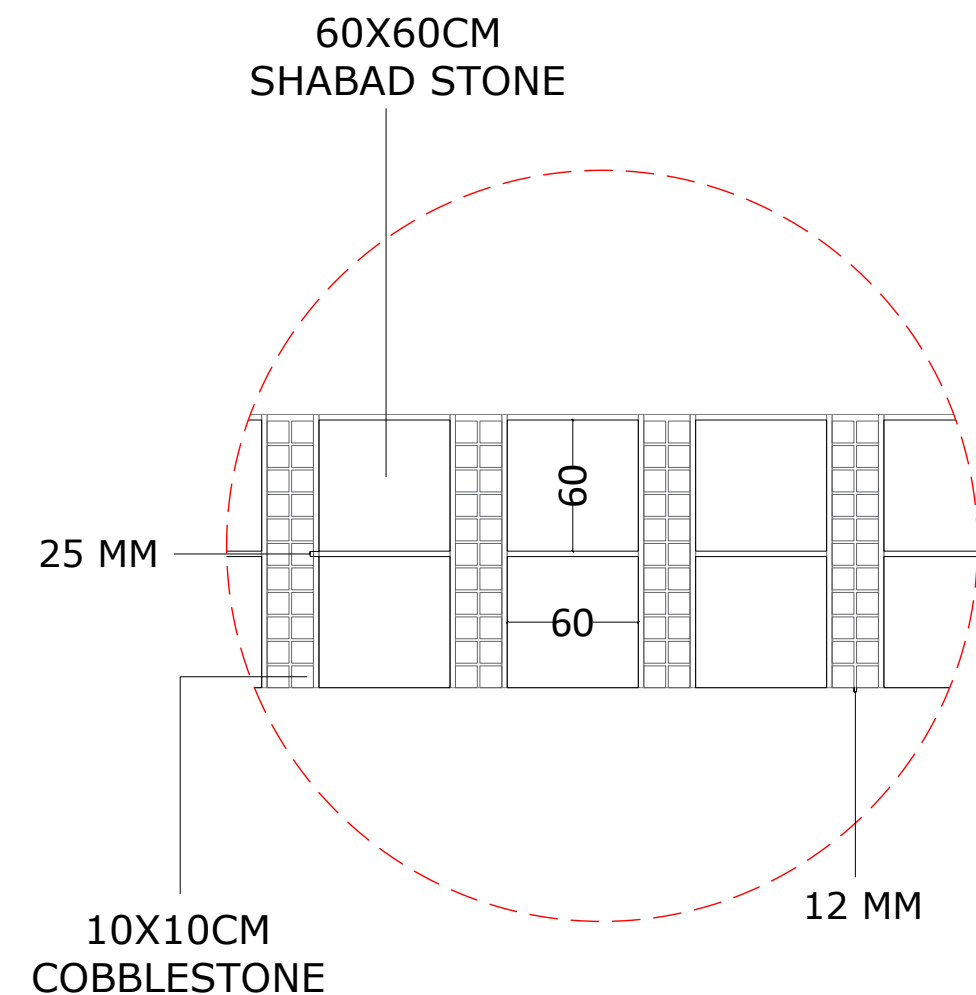


20 | PAVES DETAILED DRAWING – LOWER FLOOR
SCALE 1:100

S.NO	PLANT NAMES		NO.S
1	TERMINALIA		3
2	CALATHEA LUTEA		100
3	IVY CREEPER		40
4	PALM RHAPIS		18
5	ALOCASIA		85

OTHER AREA (DECK, CARPORCH)	-
------------------------------	---

i2a architects studio
inspire to aspire
cjd complex, Vinpy nagar, Paravattani, Thrissur-05
email- info@i2aarchitects.com

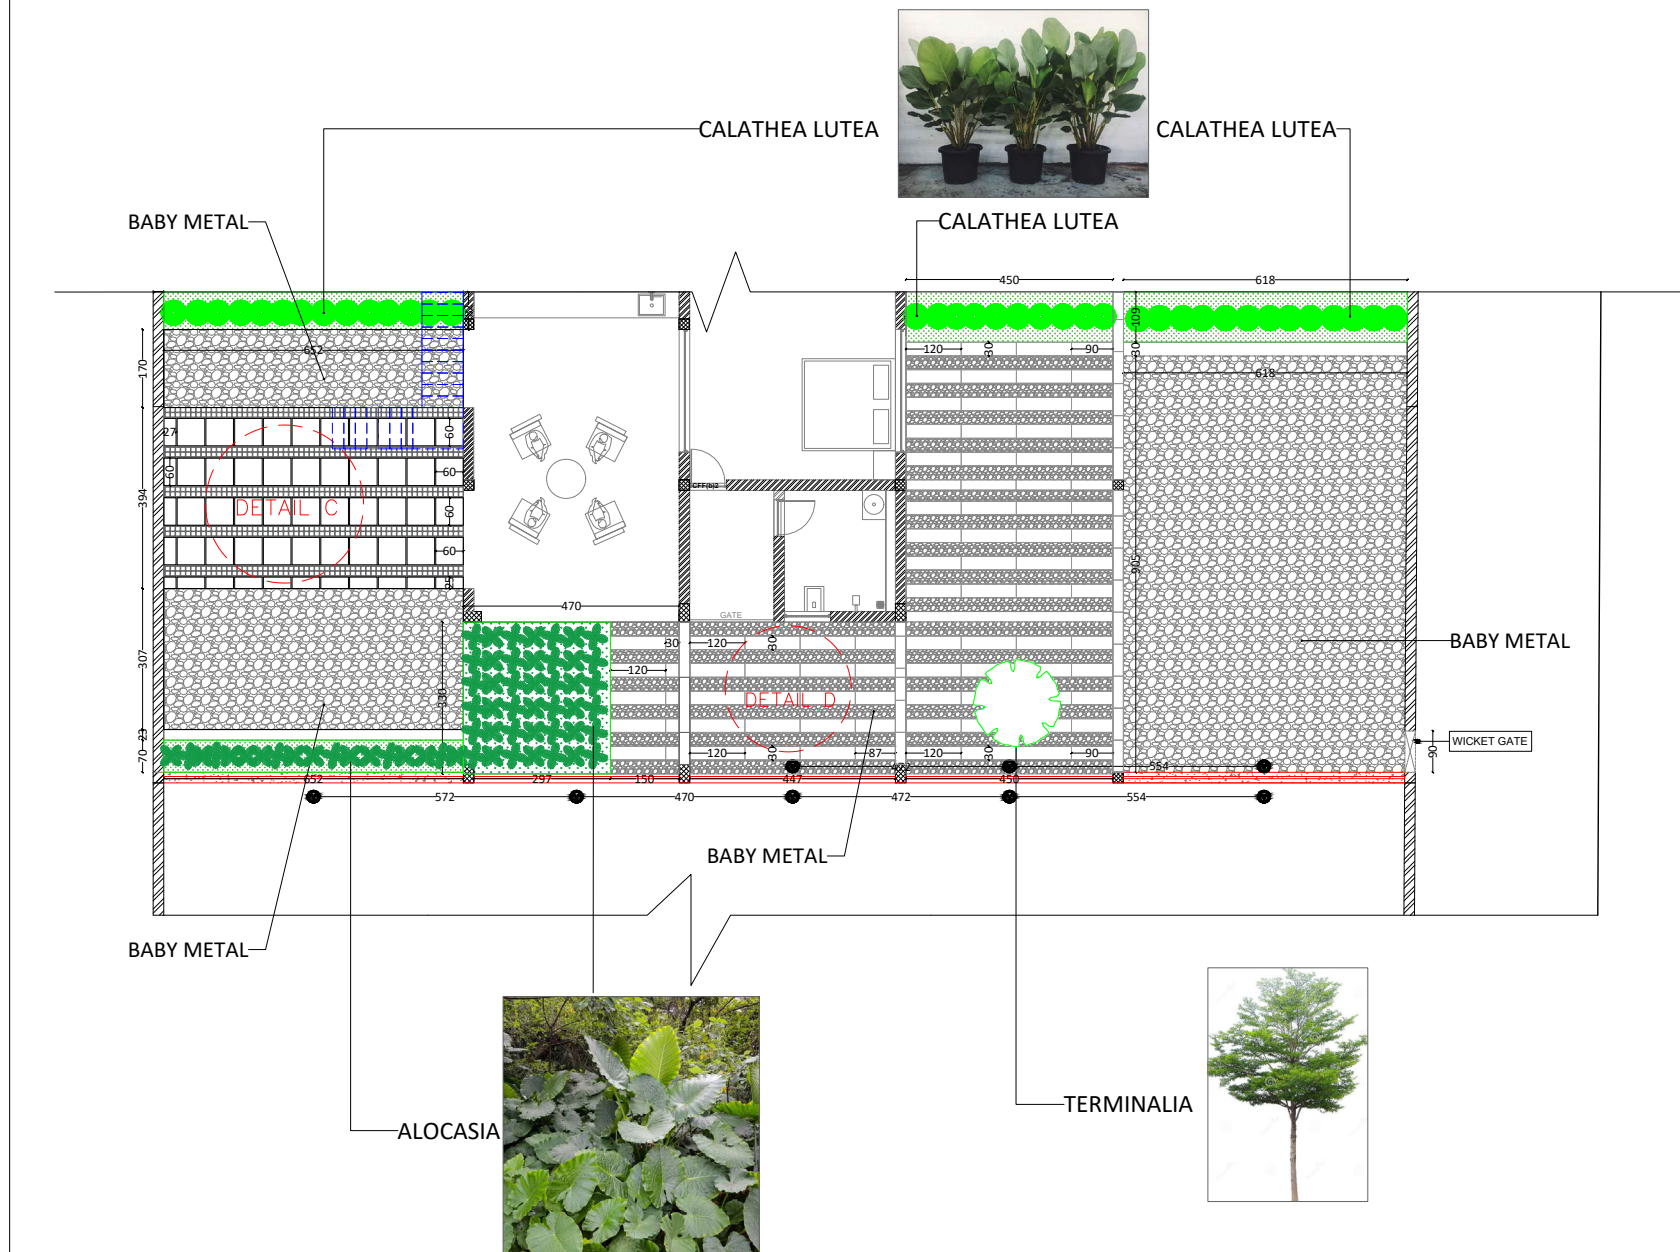

60X60CM
SHABAD STONE

25 MM

10X10CM
COBBLESTONE

12 MM

DETAIL -C
SCALE -1:25

BABY METAL

120X30CM
CONCRETE
BLOCK

DETAIL -D
SCALE -1:25

20 | PAVER DETAILED DRAWING – BASEMENT
SCALE 1:100


S.NO	STONE NAMES	AREA
1	KADAPPAH	2397 SQ FT
2	COBBLE	857 SQ FT
3	CONCRETE BLOCK	349 SQ FT
4	BABY METAL	2080 SQ FT

S.NO	PLANT NAMES		NO.S
1	TERMINALIA		3
2	CALATHEA LUTEA		100
3	IVY CREEPER		40
4	PALM RHAPIS		18
5	ALOCASIA		85

NOTES: 1.All dimensions are in CM unless mentioned otherwise. 2.This drawing is the sole property of 'i2a ARCHITECTS STUDIO' and cannot be reproduced in any form without the consent of the architects. 3.Only written dimensions are to be followed. 4.All drawings must be read in conjunction with relevant structural drawings. 5.Incase of any differences between architectural and structural drawings the dimensions on the architectural shall be considered for reference. SETBACKS: AS PER KERALA MUNICIPAL BUILDING RULES	PRINCIPAL ARCHITECT Ar. MANURAJ C R ASSOCIATE ARCHITECTS Ar. ARJUN K J Ar. SANJUKTA CHAKRABORTY OFFICE CONTACT +91 8086766222	AUTHORISED SIGNATORY Pin-680005 Date.....	PROJECT CATEGORY- RESIDENCE <table><tr><td>PROJECT NO</td><td>i-71</td></tr><tr><td>REVISION NO</td><td>R-</td></tr><tr><td>SCALE</td><td>1:100</td></tr><tr><td>DATE</td><td>14/09/2022</td></tr></table>	PROJECT NO	i-71	REVISION NO	R-	SCALE	1:100	DATE	14/09/2022	TITLE : LANDSCAPE <table><tr><td>CHECKED BY - Ar. SANJUKTA</td><td>APPROVED BY - Ar. MANURAJ C R</td></tr><tr><td colspan="2">DRAWN BY - M SHYAM GANESH</td></tr><tr><td colspan="2">PROJECT HANDLING TEAM - Ar. MANURAJ C R, Ar. SANJUKTA, AMAL SURESH</td></tr><tr><td colspan="2">SITE COORDINATOR - AMAL SURESH</td></tr></table>	CHECKED BY - Ar. SANJUKTA	APPROVED BY - Ar. MANURAJ C R	DRAWN BY - M SHYAM GANESH		PROJECT HANDLING TEAM - Ar. MANURAJ C R, Ar. SANJUKTA, AMAL SURESH		SITE COORDINATOR - AMAL SURESH		CLIENT NAME -Mr. AJU THOMAS <table><tr><td>SITE LOCATION</td><td>KOTTAYAM</td></tr><tr><td>SITE AREA</td><td>-</td></tr><tr><td>GROUND FLOOR AREA</td><td>-</td></tr><tr><td>FIRST FLOOR AREA</td><td>-</td></tr><tr><td>OTHER AREA (DECK, CARPORCH)</td><td>-</td></tr><tr><td>TOTAL FLOOR AREA</td><td>-</td></tr></table>	SITE LOCATION	KOTTAYAM	SITE AREA	-	GROUND FLOOR AREA	-	FIRST FLOOR AREA	-	OTHER AREA (DECK, CARPORCH)	-	TOTAL FLOOR AREA	-	 inspire to aspire cjd complex, Vinpy nagar, Paravattani, Thrissur-05 email- info@i2aarchitects.com
PROJECT NO	i-71																																	
REVISION NO	R-																																	
SCALE	1:100																																	
DATE	14/09/2022																																	
CHECKED BY - Ar. SANJUKTA	APPROVED BY - Ar. MANURAJ C R																																	
DRAWN BY - M SHYAM GANESH																																		
PROJECT HANDLING TEAM - Ar. MANURAJ C R, Ar. SANJUKTA, AMAL SURESH																																		
SITE COORDINATOR - AMAL SURESH																																		
SITE LOCATION	KOTTAYAM																																	
SITE AREA	-																																	
GROUND FLOOR AREA	-																																	
FIRST FLOOR AREA	-																																	
OTHER AREA (DECK, CARPORCH)	-																																	
TOTAL FLOOR AREA	-																																	



R
E
N
D
E
R
V
I
E
W
S


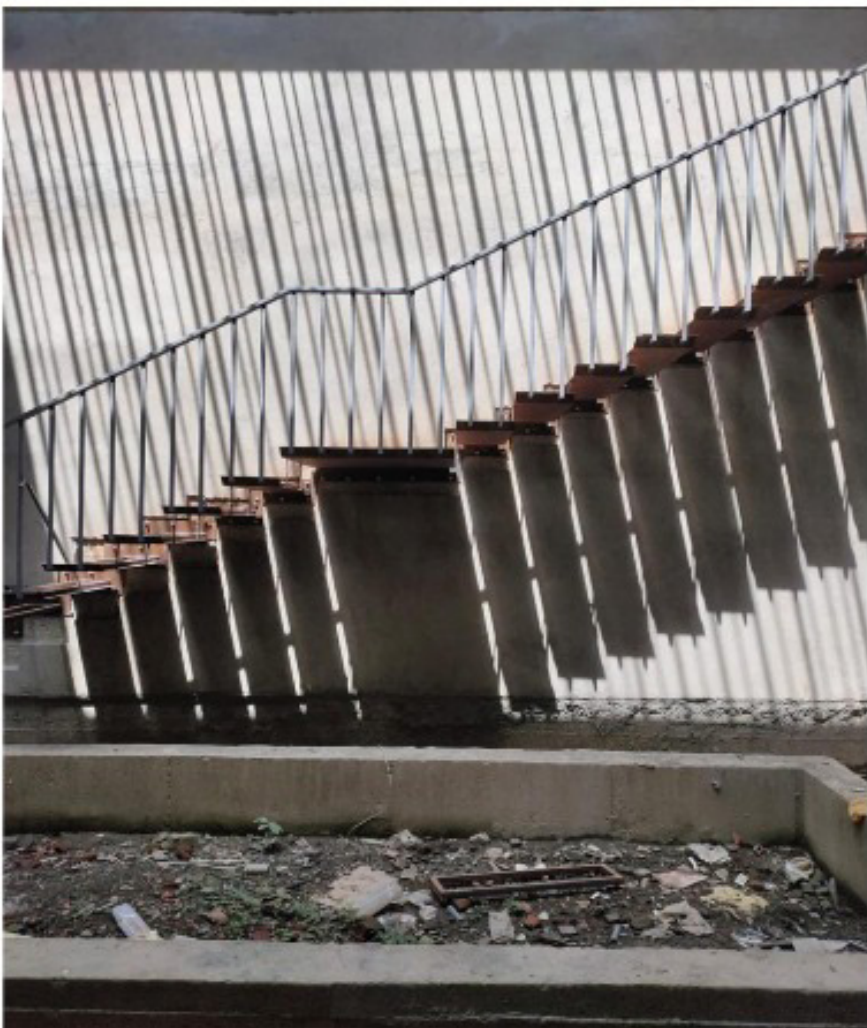


S
I
T
E
V
I
S
I
T




i2a

Architects Studio
PANCHATCHARAM MOHANRAJ | PONDICHERRY

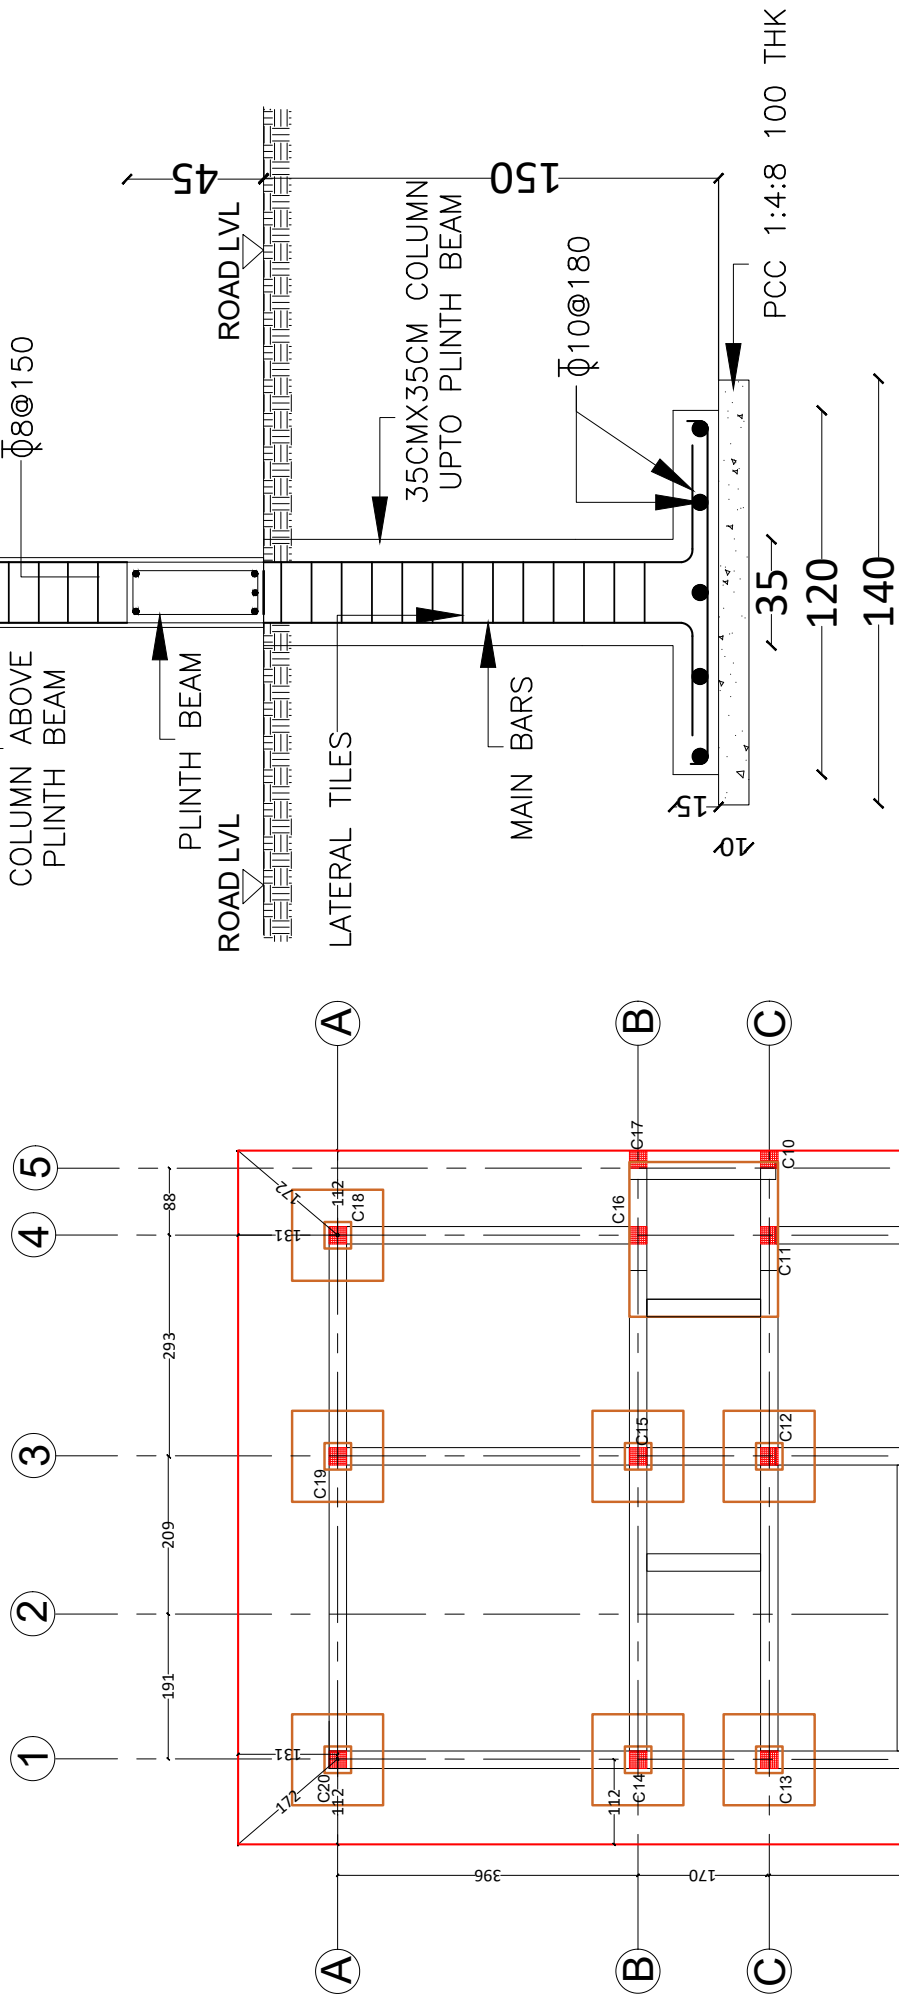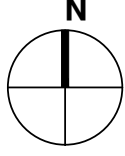

FOOTING DETAIL(SECTION 1-1)
SCALE 1:25

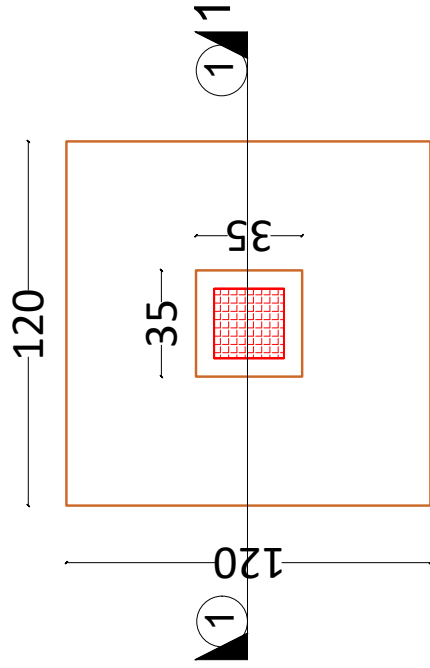

SCALE 1:25

STRUCTURAL DETAILING : COLUMNS ABOVE PLINTH BEAM

COLUMN MARK	COLUMN SIZE (CM)	REINFORCEMENT DETAILS	LATERAL TIES
(C1,C2,C3,C4,C5,C6,C7,C8,C9,C10,C11,C12,C13,C14,C15,C16,C17,C18,C19,C20,C21)	23X23	4Y16	STPY8
(C1,C2,C3,C4,C5,C6,C7,C8,C9,C10,C11,C12,C13,C14,C15,C16,C17,C18,C19,C20,C21)	35X35 (COLUMNS UPTO PLINTH HEIGHT FROM FOOTING)	4Y16	STPY8

- COLUMN UPTO SECOND FLOOR ROOF
■ COLUMN UPTO FIRST FLOOR ROOF
■ COLUMN UPTO GROUND FLOOR ROOF

– ALL DIMENSION NEED TO BE CROSS CHECKED
ON SITE BEFORE EXECUTION
–STRUCTURAL ALTERATION AS PER SITE CONDITIONS
ARE APPLICABLE AFTER DISCUSSION WITH THE
CONCERNED

02 SETOUT AND COLUMN

SCALE 1:100

NOTES:
1. All dimensions are in mm unless otherwise specified.
2. The structure is to be constructed in accordance with the specifications of the relevant building codes and standards.
PRINCIPAL ARCHITECT
A. MANUJAL C.R.
ASSOCIATE ARCHITECTS
A. MANUJAL C.R.
OFFICE CONTACT
91 88676222




PROJECT CATEGORY- RESIDENCE
PROJECT NO. R-1
REVISION NO. 1:100
SCALE 1:100
DATE 3/8/2022


TITLE : SETOUT AND COLUMN
CHECKED BY : A. MANUJAL C.R.
DRAWN BY : A. MANUJAL C.R.
PROJECT HANDLING TEAM : A. MANUJAL C.R. & A. MANUJAL C.R.
SITE COORDINATOR : E. MANUJAL C.R.

CLIENT NAME - Mr. PANCHATCHARAM MOHANRAJ
SITE LOCATION
SITE AREA
GROUND FLOOR AREA
FIRST FLOOR AREA
OTHER AREA (EOD, CARPORCH)
TOTAL FLOOR AREA



i2a architects studio
inspire to aspire
old complex Vinay Nagar Paravallani Thiruvananthapuram
email- info@i2aarchitects.com

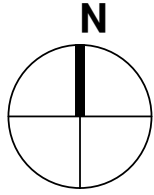

PLINTH BEAM DETAILS @ ROAD LVL

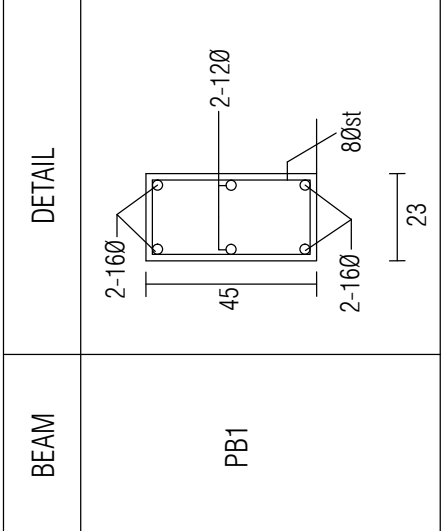


SCALE 1:20

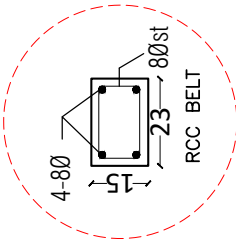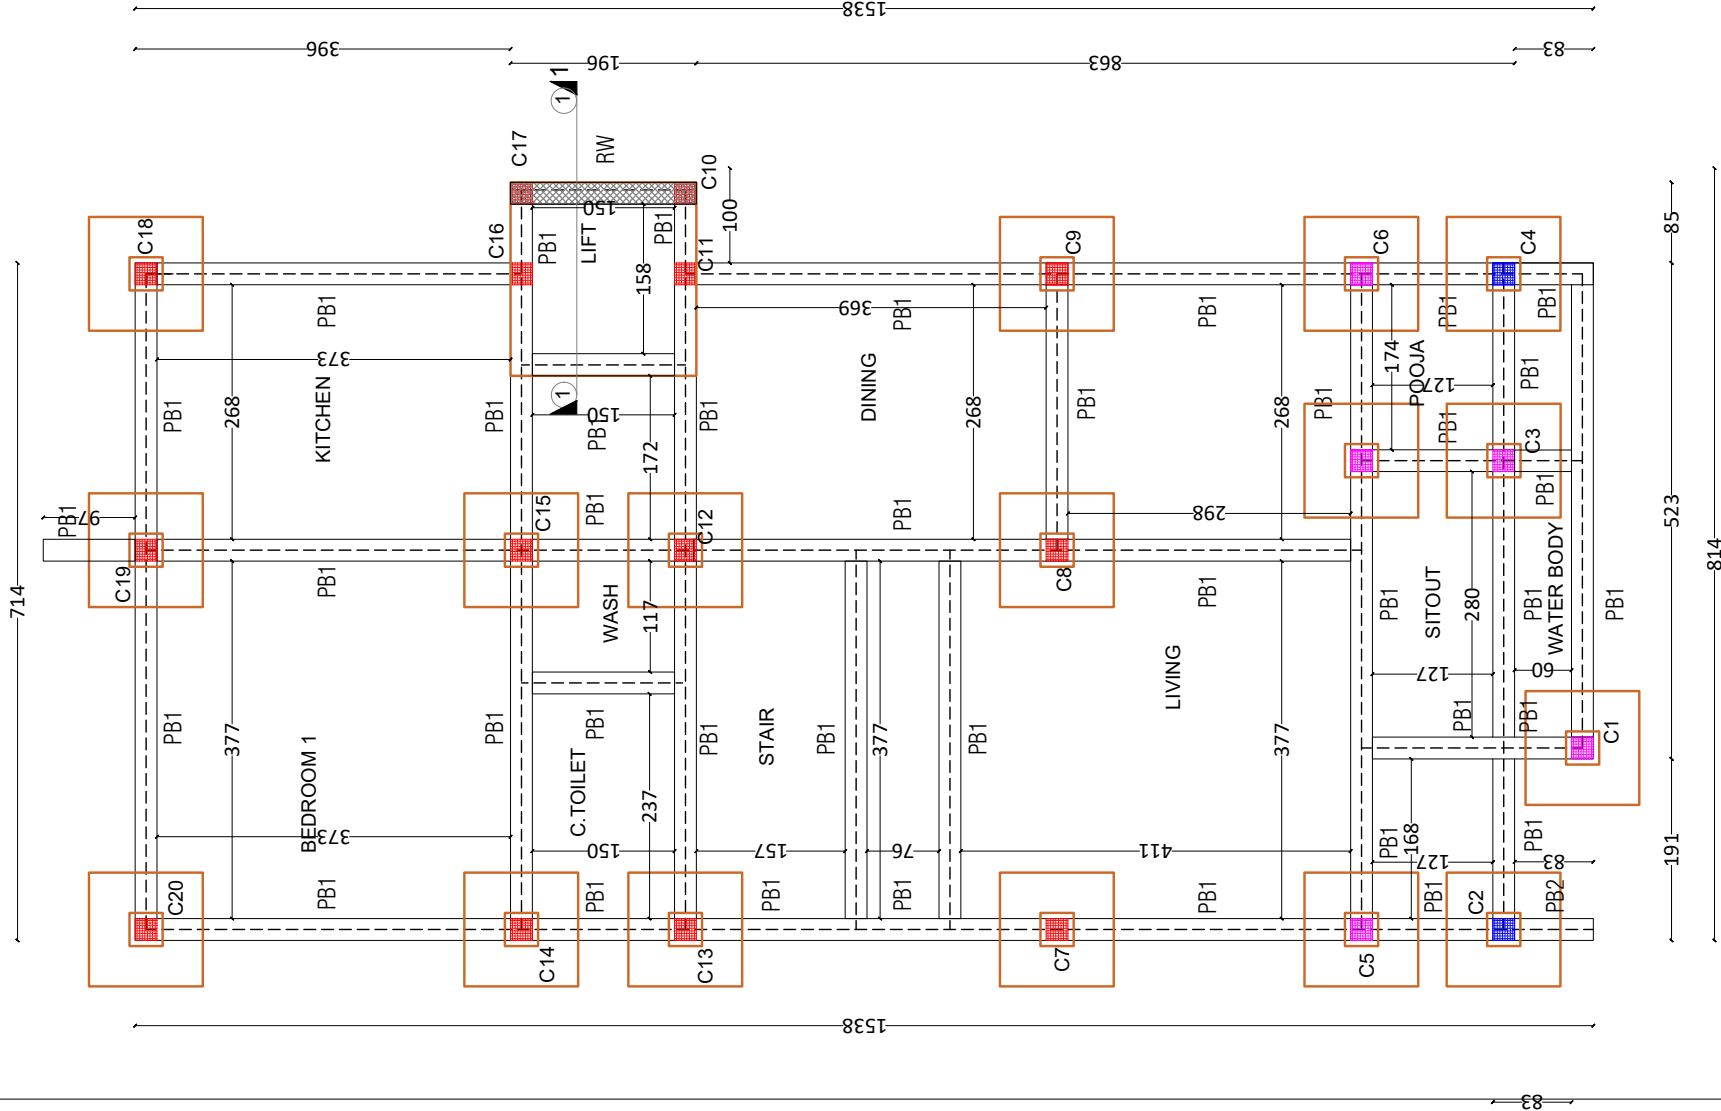


SCALE 1:50

DETAIL A SCALE 1:20

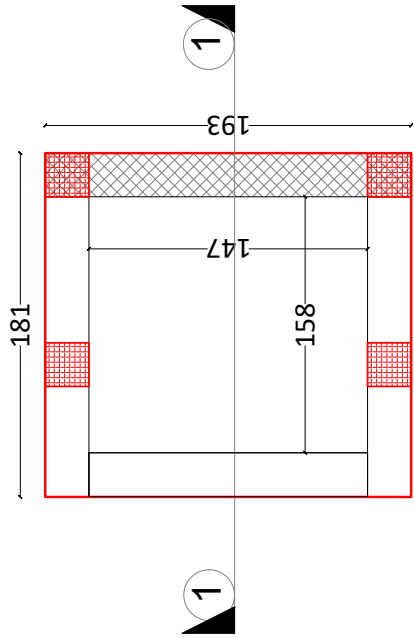

PLAN
DETAIL OF LIFT
PIT FOUNDATION

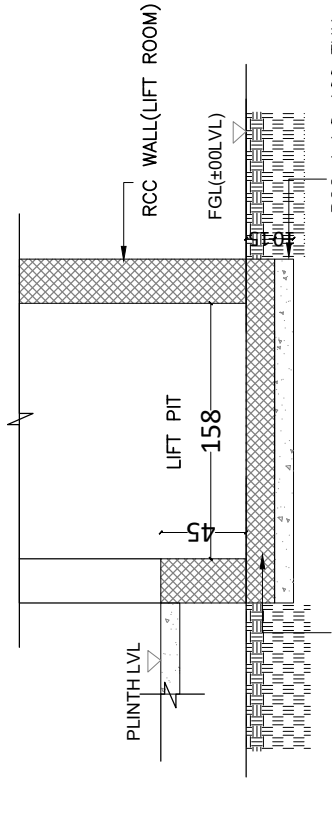

SECTION 1-1
SCALE 1:50

STRUCTURAL DETAILING : COLUMNS ABOVE PLINTH BEAM

COLUMN MARK	COLUMN SIZE (CM)	REINFORCEMENT DETAILS	LATERAL TIES
C1,C2,C3,C4,C5,C6,C7,C8,C9,C10,C11,C12,C13,C14,C15,C16,C17,C18,C19,C20,C21	23X23	4Y16	STPY8
COLUMN UPTO SECOND FLOOR ROOF COLUMN UPTO FIRST FLOOR ROOF COLUMN UPTO GROUND FLOOR ROOF			

– ALL DIMENSION NEED TO BE CROSS CHECKED
ON SITE BEFORE EXECUTION
–STRUCTURAL ALTERATION AS PER SITE CONDITIONS
ARE APPLICABLE AFTER DISCUSSION WITH THE
CONCERNED

5A PLINTH BEAM
SCALE 1:100

NOTES:
1. All dimensions are given in millimeters unless otherwise specified.
2. All dimensions are rounded up to the nearest millimeter.
3. All dimensions are rounded up to the nearest millimeter.
4. All dimensions are rounded up to the nearest millimeter.
5. All dimensions are rounded up to the nearest millimeter.
6. All dimensions are rounded up to the nearest millimeter.
7. All dimensions are rounded up to the nearest millimeter.
8. All dimensions are rounded up to the nearest millimeter.
9. All dimensions are rounded up to the nearest millimeter.
10. All dimensions are rounded up to the nearest millimeter.

PRINCIPAL ARCHITECT
A. MANUJAL C.R.
ASSOCIATE ARCHITECTS
A. MANUJAL C.R.
OFFICE CONTACT
+91 88876222



PROJECT CATEGORY- RESIDENCE



PROJECT NO	I-82
REVISION NO	R-1
SCALE	1:100
DATE	30/02/22

PLINTH BEAM

CHECKED BY	A. MANUJAL C.R.
DRAWN BY	A. MANUJAL C.R.
PROJECT HANDLING TEAM	A. MANUJAL C.R. & A. MANUJAL C.R.
SITE COORDINATOR	E. MANUJAL C.R.





CLIENT NAME - Mr. PANCHATCHARAM MOHARAJ

SITE LOCATION	PONDICHERY
SITE AREA	
GROUND FLOOR AREA	
FIRST FLOOR AREA	
OTHER AREA (DECK, CARPORCH)	
TOTAL FLOOR AREA	

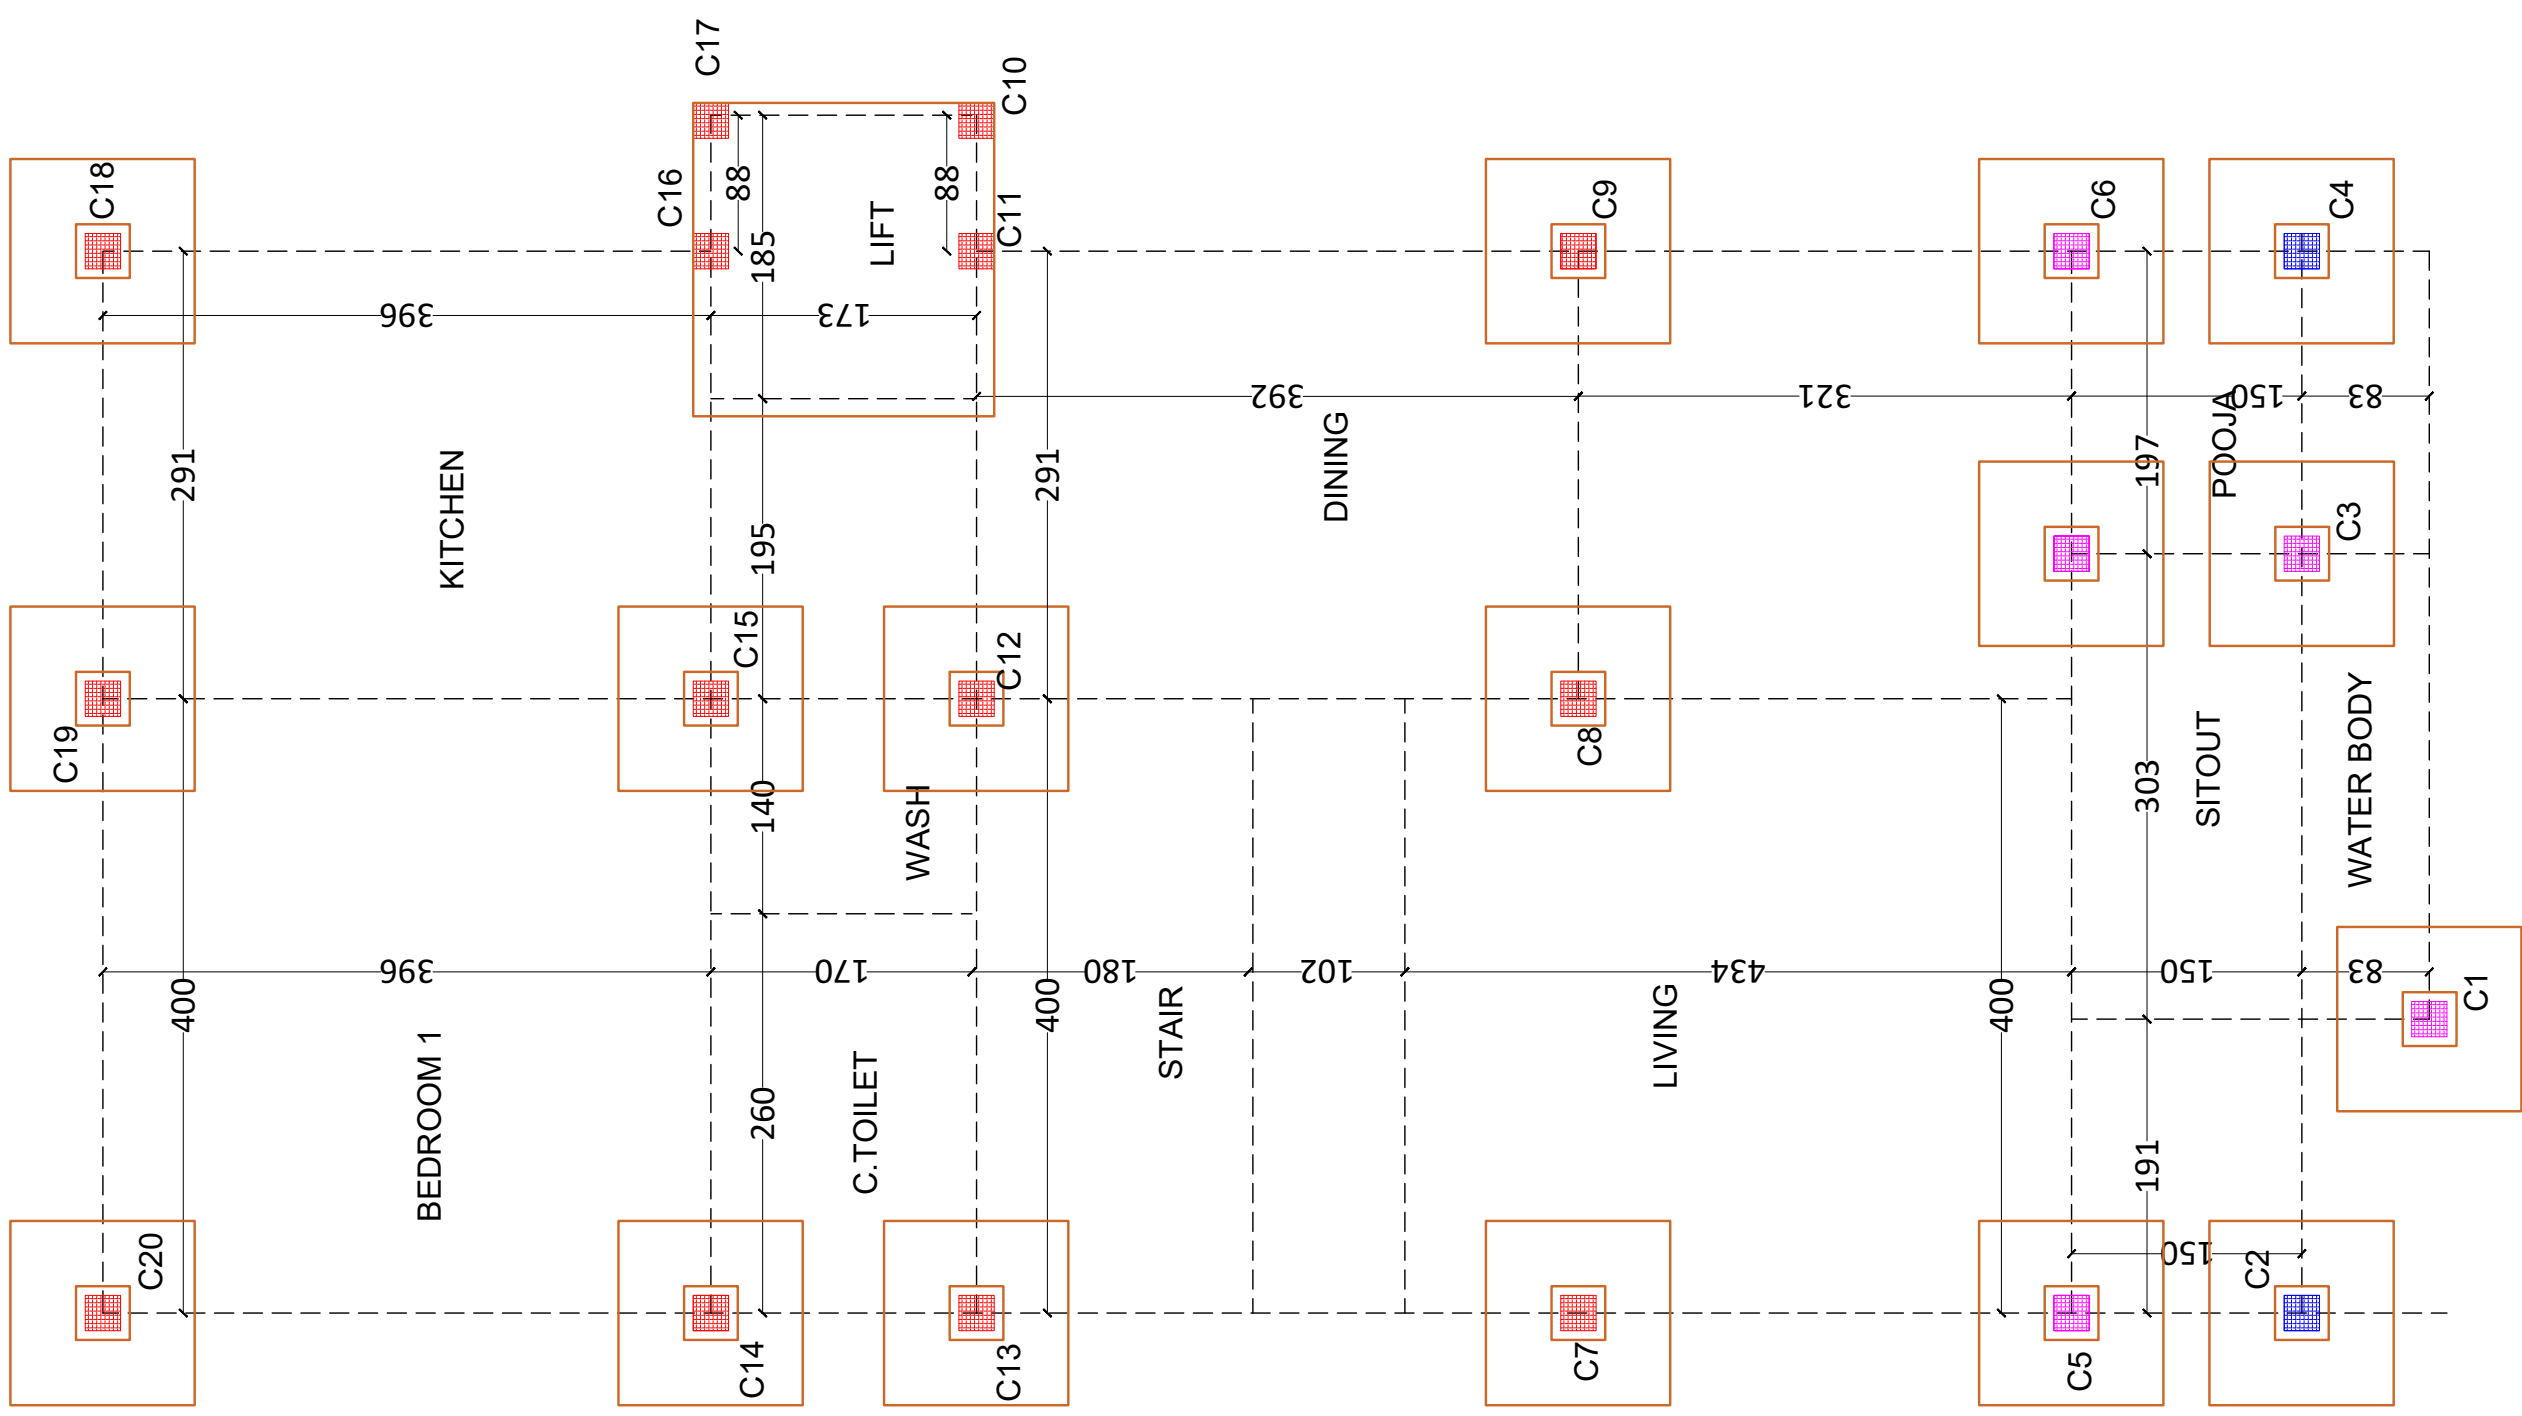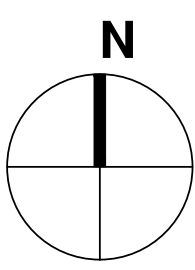

03 CENTRELINE
SCALE 1:100

NOTES: 1. All dimensions are in Centimeters unless otherwise specified. 2. All dimensions are rounded off to the nearest millimeter. 3. All dimensions are given in the form of a range (e.g. 100-120) to indicate the tolerance. 4. All dimensions are given in the form of a range (e.g. 100-120) to indicate the tolerance. 5. All dimensions are given in the form of a range (e.g. 100-120) to indicate the tolerance. 6. All dimensions are given in the form of a range (e.g. 100-120) to indicate the tolerance. 7. All dimensions are given in the form of a range (e.g. 100-120) to indicate the tolerance. 8. All dimensions are given in the form of a range (e.g. 100-120) to indicate the tolerance.	AUTHORISED SIGNATORY  A. SANKU	PRINCIPAL ARCHITECT A. SANKU ASSOCIATE ARCHITECTS A. SANKU, A. SANKU, A. SANKU OFFICE CONTACT +91 888786222	PROJECT CATEGORY - RESIDENCE PROJECT NO. I-82 REVISION NO. R SCALE 1:100 DATE 28/02/2022	TITLE - CENTRELINE CHECKED BY - A. SANKU DRAWN BY - A. SANKU PROJECT MANAGING TEAM - A. SANKU, A. SANKU, A. SANKU SITE COORDINATOR - A. SANKU	CLIENT NAME - M. PANGHATCHARAM MOHANRAJ SITE LOCATION SITE AREA GROUND FLOOR AREA FIRST FLOOR AREA OTHER AREA (DECK, CARPORCH) TOTAL FLOOR AREA	FLOORCHERRY - - - - -

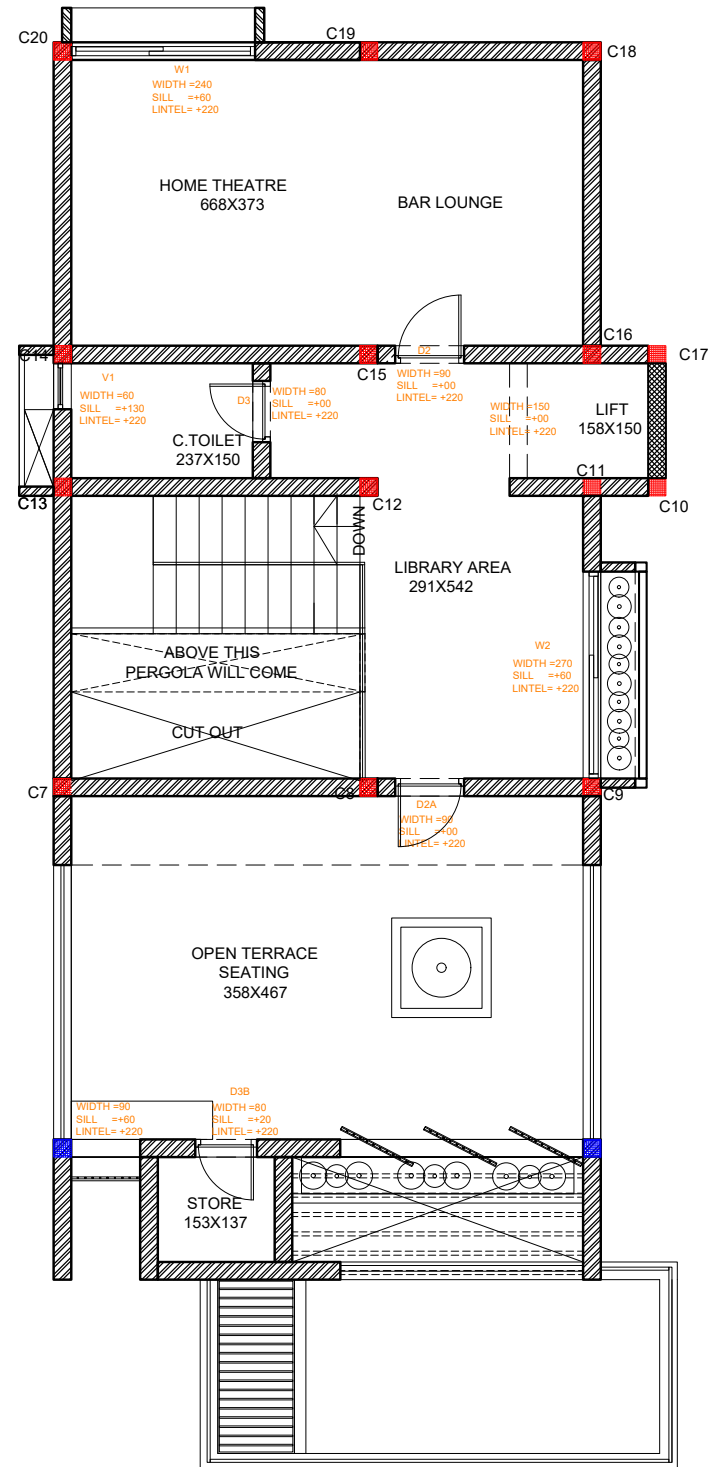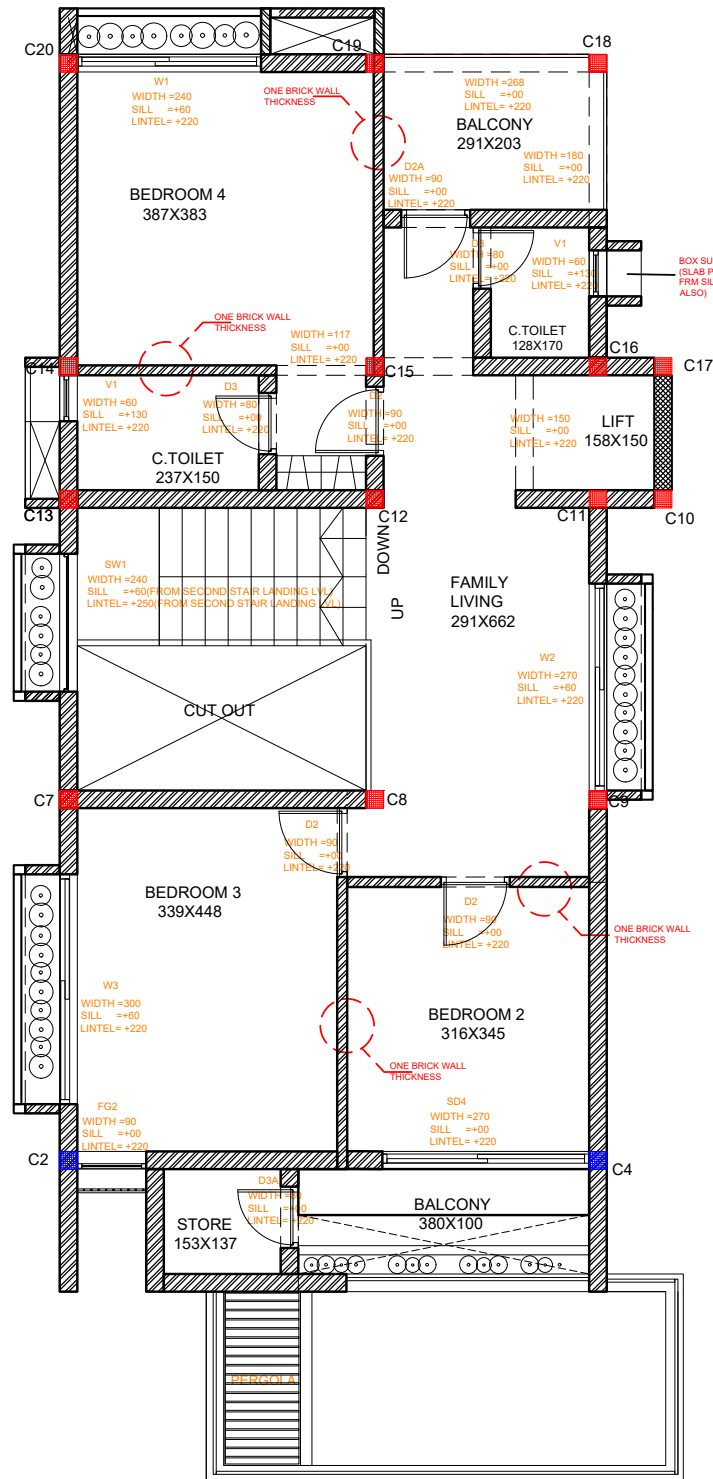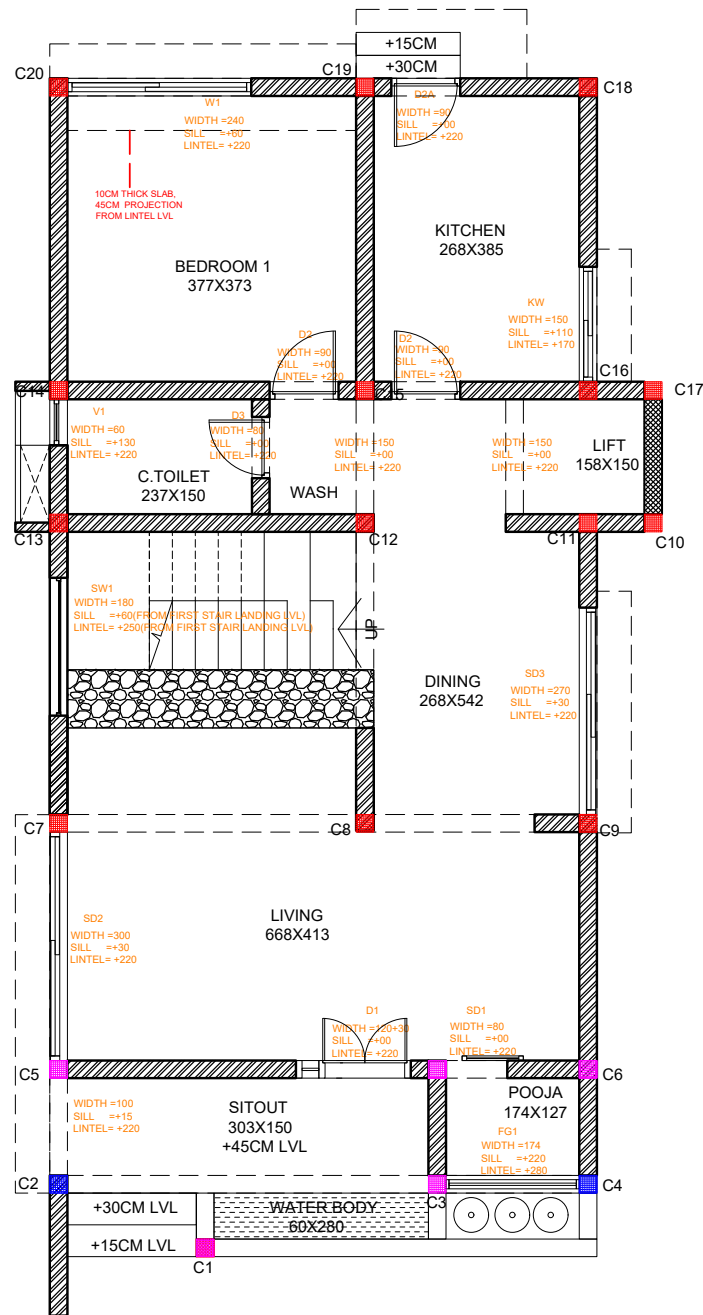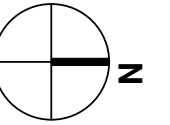

DOOR OPENING SCHEDULE - GF, FF & SF							
NO	ITEM	SIZE	GF	FF	SF	TOTAL	
1	DOOR 1 (WOODEN) (MAIN DOOR)	D1 120*30X220	1	-	-	1	
2	DOOR 2 (WOODEN) (BEDROOM 1,2,3,4 HOME THEATRE)	D2 90X220	2	3	1	5	
3	DOOR 2A (WOODEN) (KITCHEN OPEN TERRACE, BALCONY)	D2A 90X220	1	1	1	3	
4	DOOR 3 (FIBRE) (ALL BATHROOM DOORS)	D3 80X220	1	2	1	4	
5	DOOR 3A (WOODEN) (STORE ROOM)	D3A 80X220	-	1	-	1	
6	DOOR 3B (WOODEN) (STORE ROOM)	D3B 80X200	-	-	1	1	

NOTE: D1,D2A,D3A WILL HAVE FRAME AT FLOOR LEVEL ALSO

WINDOW OPENING SCHEDULE - GROUND FLOOR AND FIRST FLOOR							
NO	ITEM	SIZE	GF	FF	SF	TOTAL	
1	WINDOW 1 (ALLUMINUM) (BEDROOM 1,4) (HOME THEATRE)	W1 240X160	1	1	1	3	
2	WINDOW 2 (ALLUMINUM) (FF UPPER LIVING/LIBRARY AREA)	W2 270X160	-	1	1	2	
3	WINDOW 3 (ALLUMINUM) (BEDROOM 3)	W3 300X160	-	1	-	1	
4	KITCHEN WINDOW (ALLUMINUM)	KW 150X60	1	-	-	1	
5	FIXED GLASS 1 (POOJA)	FG 1 174X60	1	-	-	1	
6	FIXED GLASS 2 (BEDROOM 3)	FG 2 90X220	-	1	-	1	
7	VENTILATION (ALLUMINUM) (TOILET)	V1 60X90	1	2	1	4	
8	SLIDING DOOR 1 (ALLUMINUM) (POOJA)	SD1 80X220	1	-	-	1	
9	SLIDING DOOR 2 (ALLUMINUM) (LIBRARY)	SD2 300X190	1	-	-	1	
10	SLIDING DOOR 3 (ALLUMINUM) (STORE)	SD3 270X190	1	-	-	1	
11	SLIDING DOOR 4 (ALLUMINUM) (BEDROOM 3)	SD4 270X220	-	1	-	1	
12	STAIRCASE WINDOW	SW1 180X190	1	1	-	2	

NOTE: ALL DIMENSIONS ARE IN CM

08 SILL , LINTEL
SCALE 1:100

NOTES:

1. All dimensions are in CM unless mentioned otherwise.
2. This drawing is the sole property of 'i2a ARCHITECTS STUDIO' and cannot be reproduced in any form without the consent of the architects.
3. Only written dimensions are to be followed.
4. All drawings must be read in conjunction with relevant structural drawings.
5. In case of any differences between architectural and structural drawings, the dimensions on the architectural shall be considered for reference.

SETBACKS:
AS PER KERALA MUNICIPAL BUILDING RULES

PRINCIPAL ARCHITECT
Ar. MANURAJ C R

ASSOCIATE ARCHITECTS
Ar. ARJUN K J
Ar. SANJUKTA CHAKRABORTY

OFFICE CONTACT
+91 8086766222

AUTHORISED SIGNATORY



PROJECT CATEGORY- RESIDENCE

PROJECT NO i-82
REVISION NO
SCALE 1:100
DATE 20/08/2022

TITLE : SECTION LINE

CHECKED BY - Ar. SANJUKTA
APPROVED BY - Ar. MANURAJ C R

DRAWN BY - M SHYAM GANESH

PROJECT HANDLING TEAM - Ar. MANURAJ C R, AMAL SURESH
SITE COORDINATOR - E/ AMAL SURESH



CLIENT NAME -Mr. PANCHATCHARAM MOHANRAJ

SITE LOCATION PONDICHERRY
SITE AREA -
GROUND FLOOR AREA -
FIRST FLOOR AREA -
OTHER AREA (DECK, CARPORCH) -
TOTAL FLOOR AREA -

i2a

inspire to aspire architects studio

cjd complex, Vinpy nagar, Paravattani, Thrissur-05
email- info@i2aarchitects.com

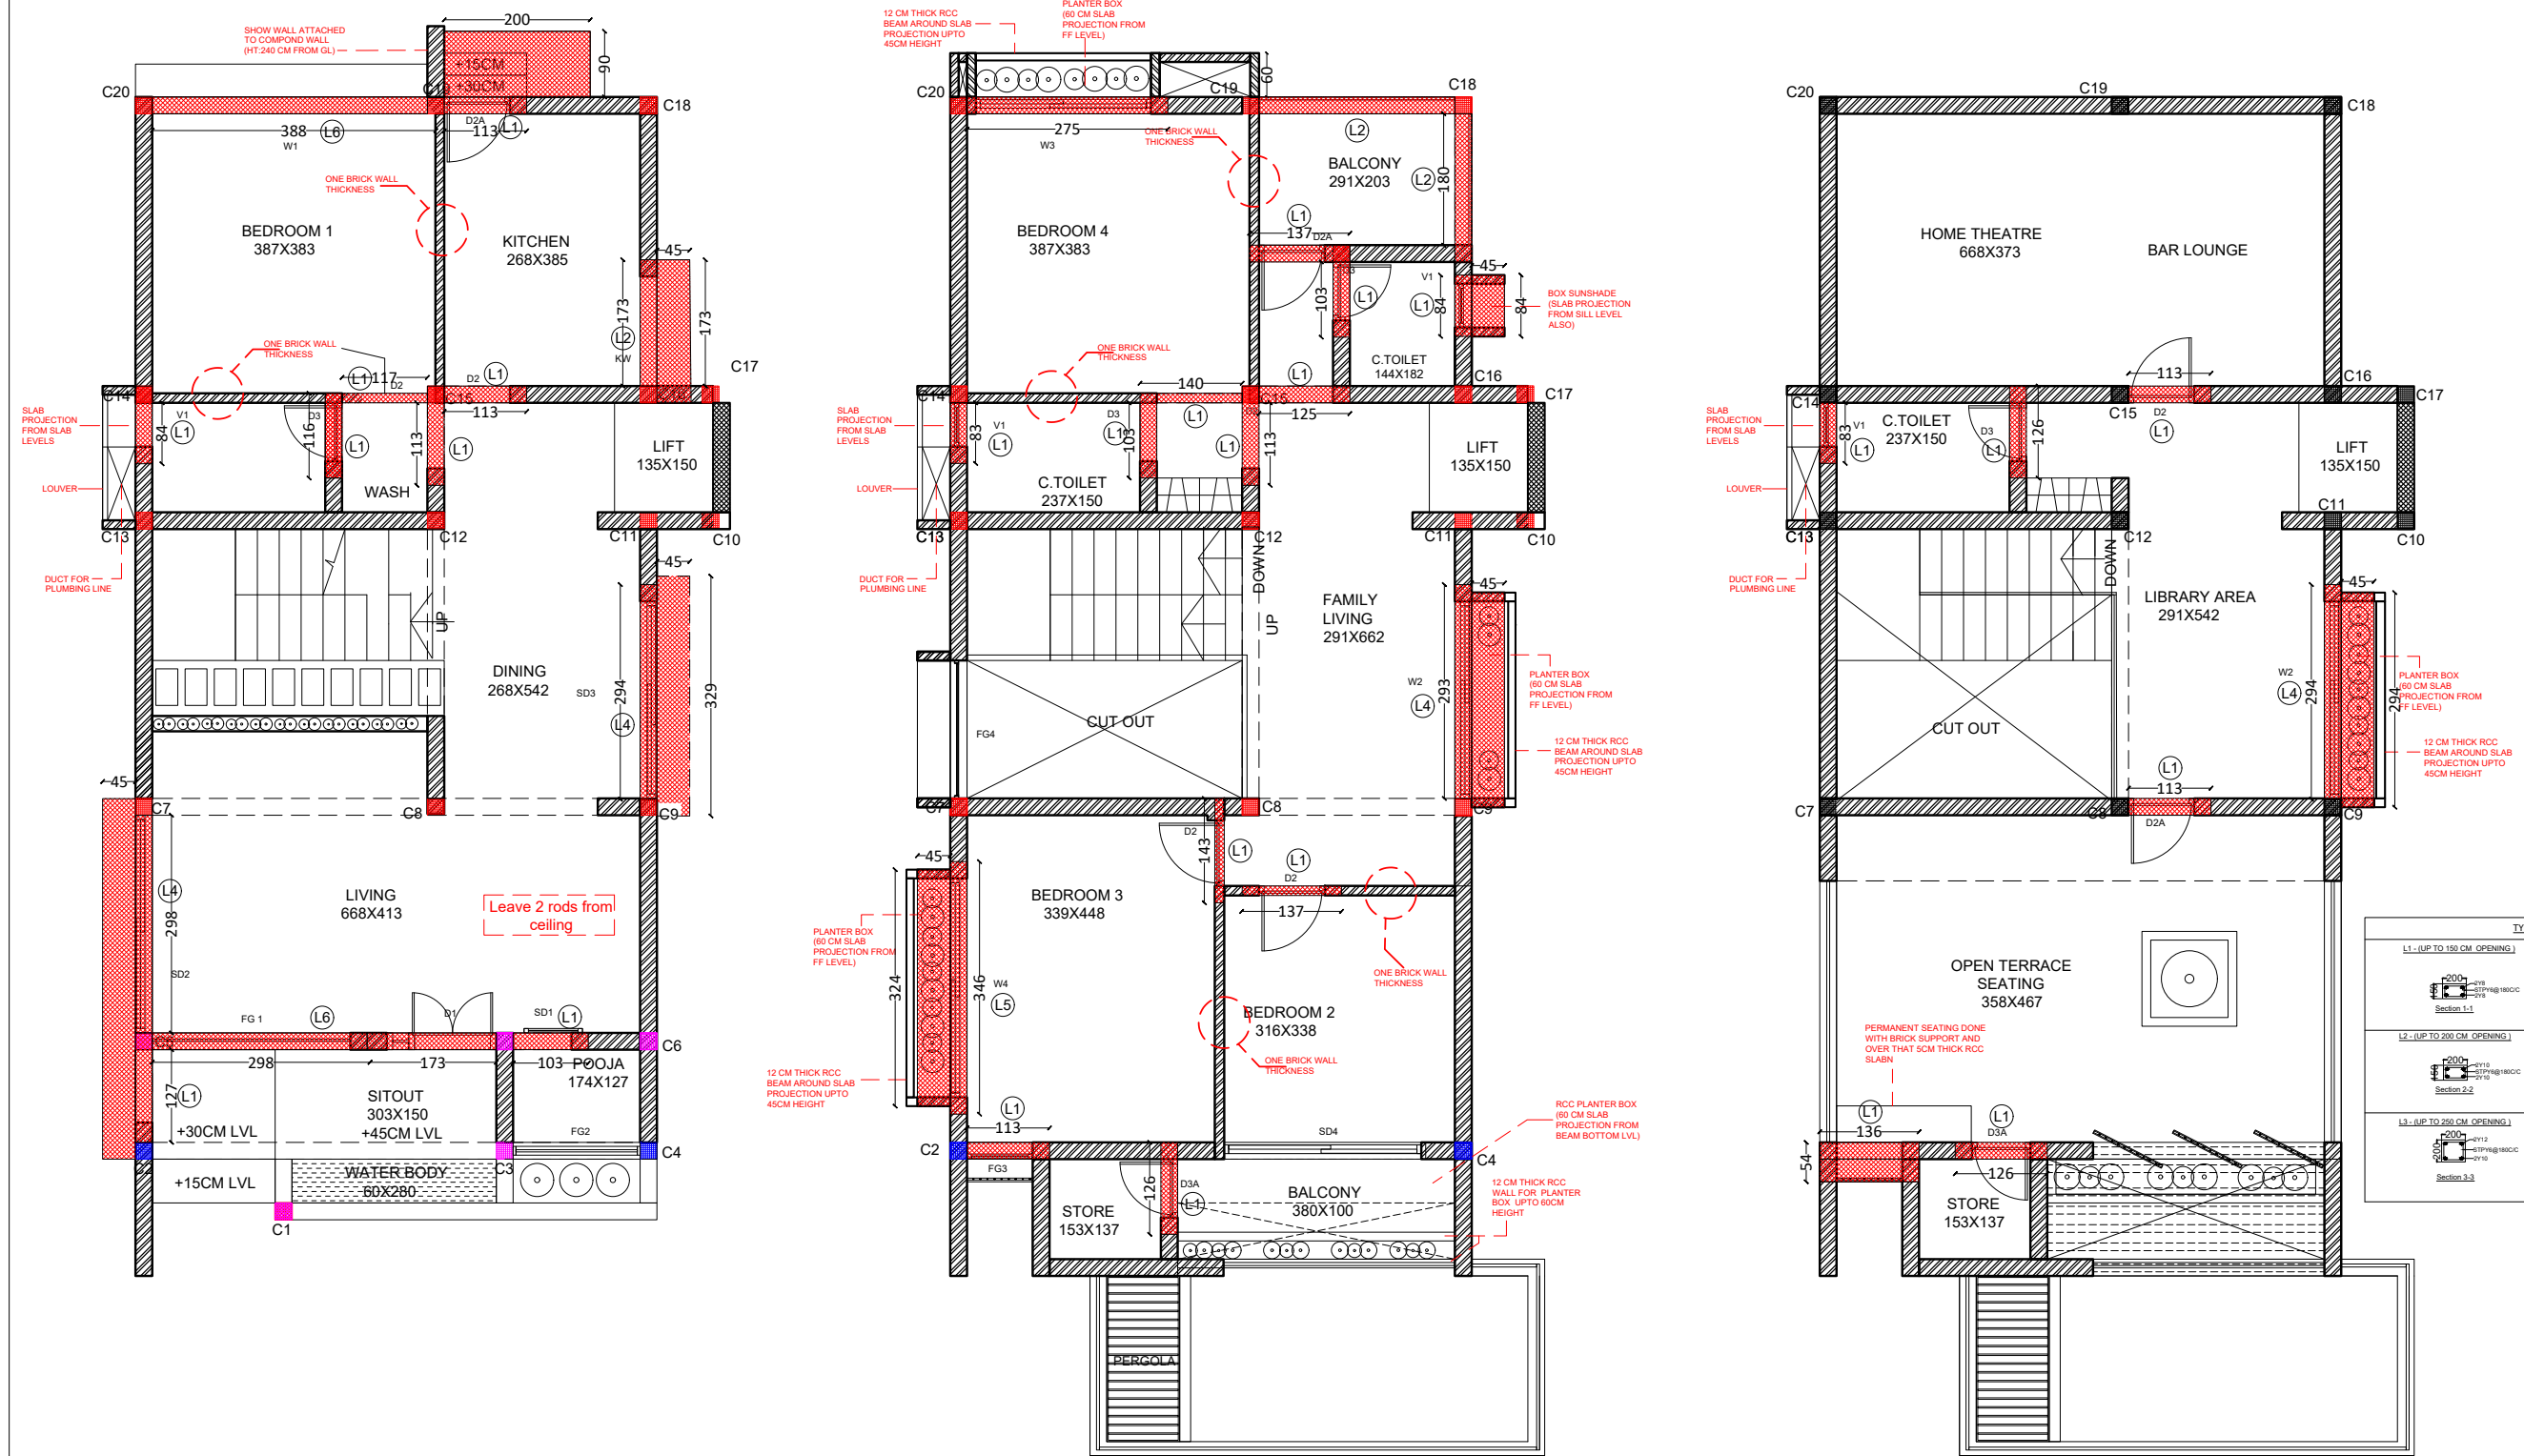 

TYPICAL LINTEL DETAILS			
L1 - (UP TO 150 CM OPENING)	L4 - (UP TO 300 CM OPENING)	L2 - (UP TO 200 CM OPENING)	L5 - (UP TO 350 CM)
L3 - (UP TO 250 CM OPENING)	L6 - (ABOVE 400 CM)		

09 LINTEL
SCALE 1:100

- ALL DIMENSION NEED TO BE CROSS CHECKED ONSITE BEFORE EXECUTION
- BEAM DEPTHS SHOWN IN THE SECTIONS ARE SUBJECTED TO ONSITE REQUIREMENTS. IT CAN BE ALTERED AS PER SITE CONDITIONS.
- STRUCTURAL ALTERATION AS PER SITE CONDITIONS ARE APPLICABLE AFTER DISCUSSION WITH THE CONCERNED
- ONLY PIECE LINTELS IS TO BE PROVIDED
- PROVIDE 23CM PROJECTION IN LINTEL BEAMS TO EACH SIDE

NOTES:
1. All dimensions are in CM unless mentioned otherwise.
2. This drawing is the sole property of 'i2a ARCHITECTS STUDIO' and cannot be reproduced in any form without the consent of the architects.
3. Only written dimensions are to be followed.
4. All drawings must be read in conjunction with relevant structural drawings.
5. In case of any differences between architectural and structural drawings the dimensions on the architectural shall be considered for reference.
SETBACKS:
AS PER KERALA MUNICIPAL BUILDING RULES

PRINCIPAL ARCHITECT
Ar. MANURAJ C R
ASSOCIATE ARCHITECTS
Ar. ARJUN K J
Ar. SANJUKTA CHAKRABORTY
OFFICE CONTACT
+91 8086768222

AUTHORISED SIGNATORY



PROJECT CATEGORY- RESIDENCE

PROJECT NO i-82
REVISION NO
SCALE 1:100
DATE 20/08/2022




TITLE : LINTEL

CHECKED BY - Ar. SANJUKTA APPROVED BY - Ar. MANURAJ C R
DRAWN BY - M SHYAM GANESH
PROJECT HANDLING TEAM - Ar. MANURAJ C R, AMAL SURESH
SITE COORDINATOR - E: AMAL SURESH

CLIENT NAME -Mr. PANCHATCHARAM MOHANRAJ

SITE LOCATION PONDICHERRY
SITE AREA -
GROUND FLOOR AREA -
FIRST FLOOR AREA -
OTHER AREA (DECK, CARPORCH) -
TOTAL FLOOR AREA -

i2a
inspire to aspire architects studio
cjd complex, Vinpy nagar, Paravattani, Thrissur-05
email- info@i2aarchitects.com

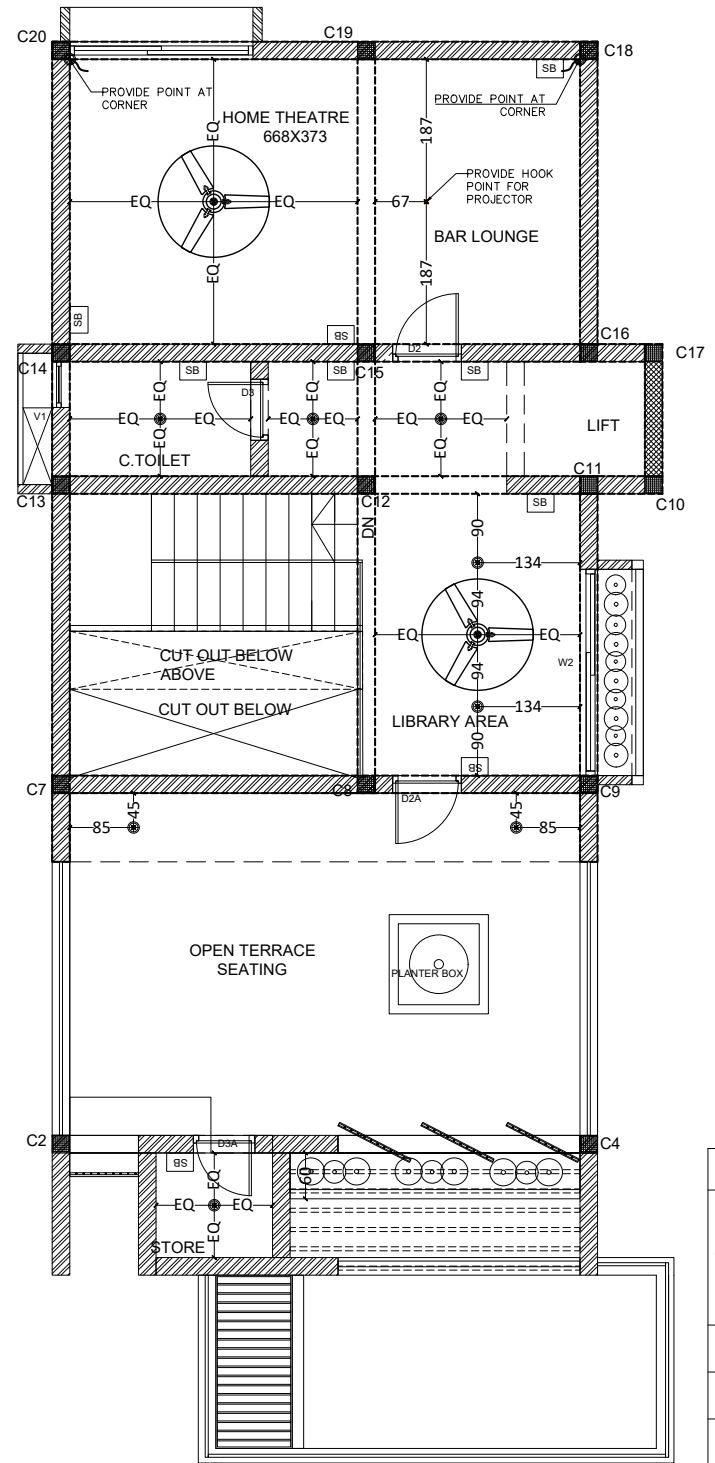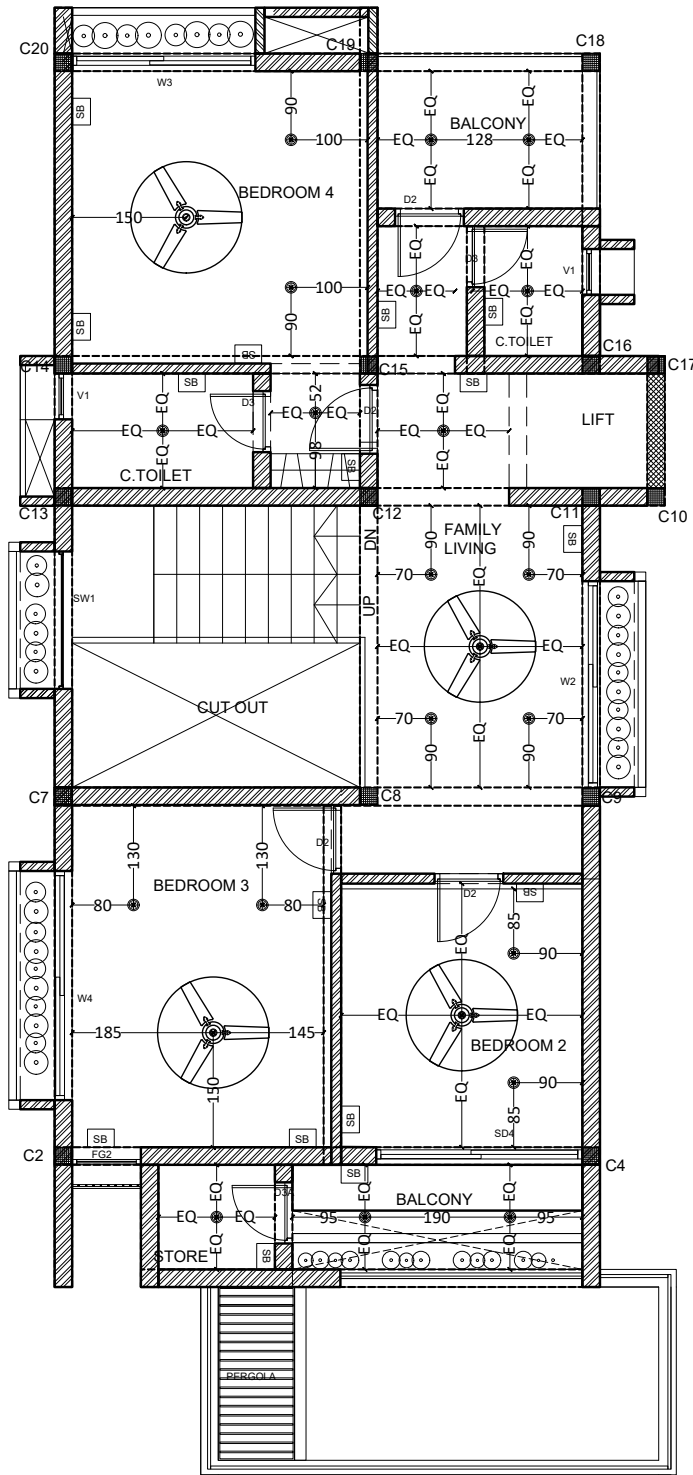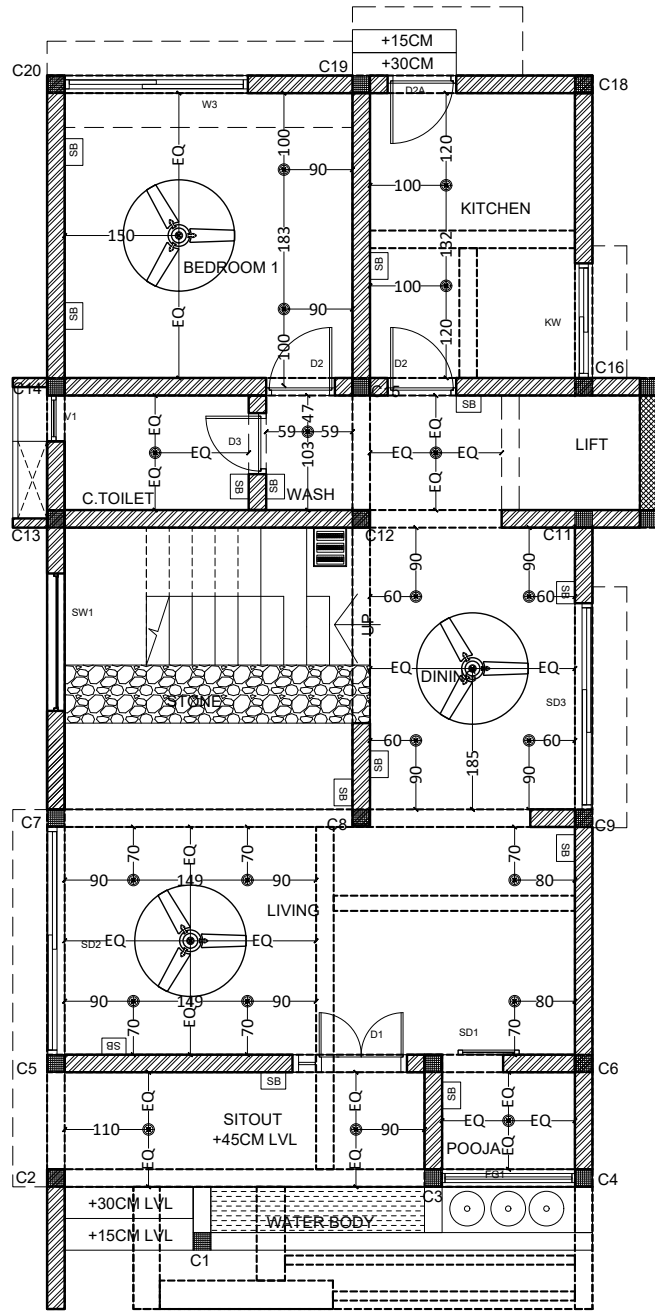

LEGEND	
SYMBOL	DESCRIPTION
	FAN
	LIGHT POINTS
	CHANDLIER
	SWITCH BOARD
	DISTRIBUTION BOARD

NOTE-CHECK ALL THE DIMENSIONS ONSITE BEFORE EXECUTION.
-ALL DIMENSIONS ARE MENTIONED IN CENTIMETERS UNLESS

NOTES:

1. All dimensions are in CM unless mentioned otherwise.
2. This drawing is the sole property of 'i2a ARCHITECTS STUDIO' and cannot be reproduced in any form without the consent of the architects.
3. Only written dimensions are to be followed.
4. All drawings must be read in conjunction with relevant structural drawings.
5. In case of any differences between architectural and structural drawings, the dimensions on the architectural shall be considered for reference.

SETBACKS:
AS PER KERALA MUNICIPAL BUILDING RULES

PRINCIPAL ARCHITECT
Ar. MANURAJ C R

ASSOCIATE ARCHITECTS
Ar. ARJUN K J
Ar. SANJUKTA CHAKRABORTY

OFFICE CONTACT
+91 8086766222

AUTHORISED SIGNATORY



PROJECT CATEGORY- RESIDENCE

PROJECT NO i-82
REVISION NO
SCALE 1:100
DATE 22/08/2022

TITLE : SLAB POINTS

CHECKED BY - Ar. SANJUKTA APPROVED BY - Ar. MANURAJ C R
DRAWN BY - M SHYAM GANESH
PROJECT HANDLING TEAM - Ar. MANURAJ C R, AMAL SURESH
SITE COORDINATOR - Er. AMAL SURESH

CLIENT NAME -Mr. PANCHATCHARAM MOHANRAJ


SITE LOCATION PONDICHERRY
SITE AREA -
GROUND FLOOR AREA -
FIRST FLOOR AREA -
OTHER AREA (DECK, CARPORCH) -
TOTAL FLOOR AREA -

i2a architects studio
inspire to aspire
cjd complex, Vinpy nagar, Paravattani, Thrissur-05
email- info@i2aarchitects.com




i2a

Architects Studio
MR KAJA HUSSIAN , PALAKKAD

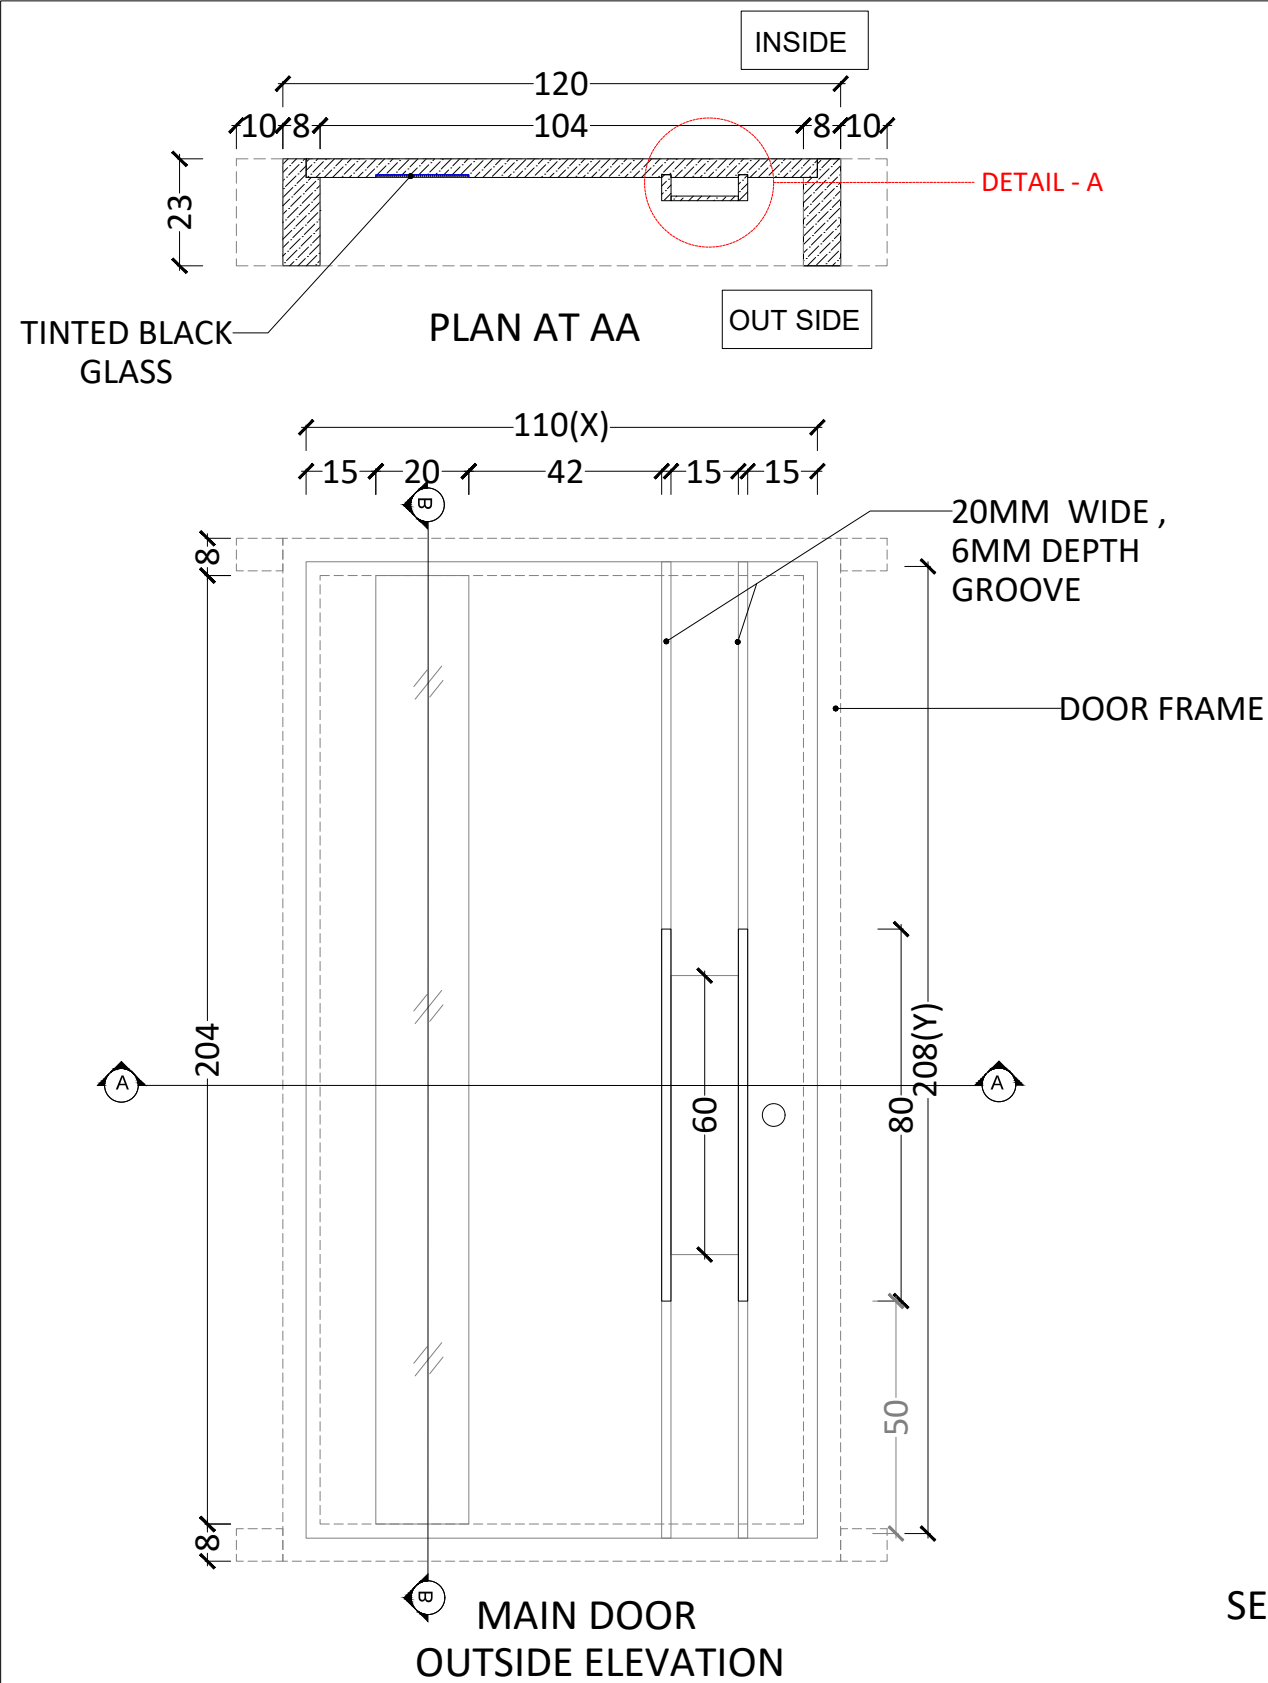

SECTION B - B

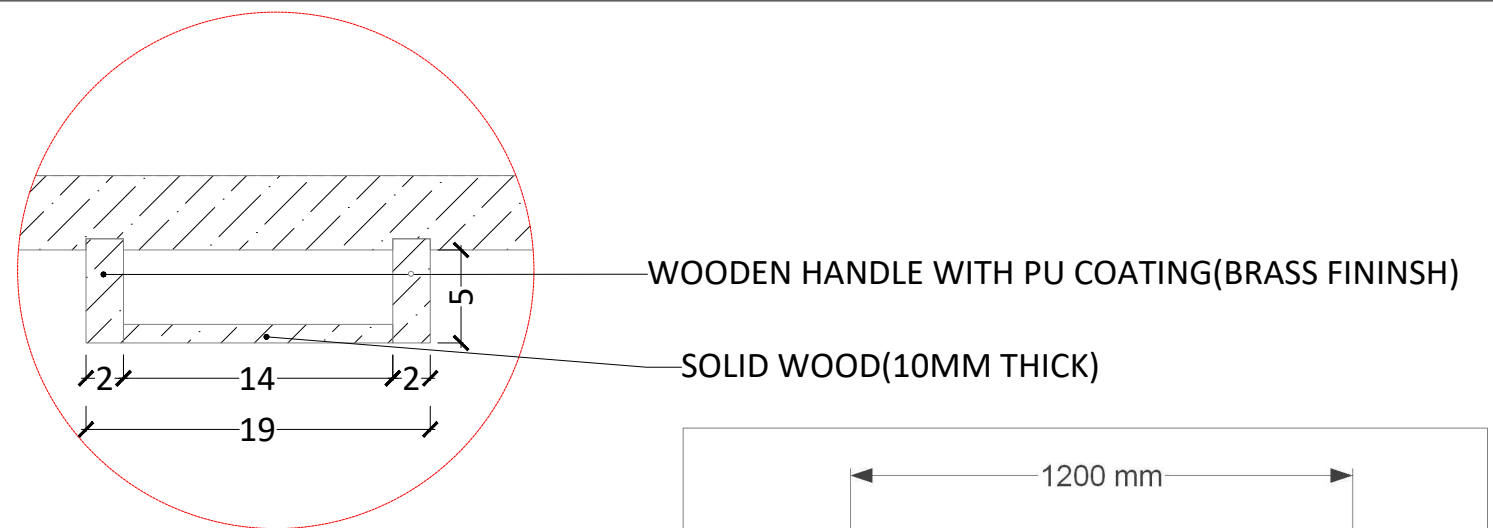

DETAIL - A
SCALE 1:25



NOTE-
-X,Y DIMENSIONS MAY CHANGE ACOORDING TO SITE .
-TAKE ACTUAL MEASUREMENTS FROM THE SITE BEFORE EXECUTION.
- ALL THE DIMENSIONS ARE IN CM

10 DOOR SHUTTER DETAIL -D1 (1NO'S) SCALE 1:100

NOTES:

1. All dimensions are in CM unless mentioned otherwise.
2. This drawing is the sole property of 'i2a architects studio' and cannot be reproduced in any form without the consent of the architects.
3. Only written dimensions are to be followed.

SETBACKS:
AS PER KERALA MUNICIPAL BUILDING RULES

4. All drawings must be read in conjunction with the project brief.
5. In case of any differences between the drawings, the dimensions on the drawings shall be considered for reference.
ASSOCIATE ARCHITECTS
Ar. ARJUN K J
Ar. SANJUKTA CHAKRABORTY

OFFICE CONTACT
+91 8086766222

AUTHORISED SIGNATORY



PROJECT CATEGORY- RESIDENCE

PROJECT NO	i-87
REVISION NO	R-03
SCALE	1:100
DATE	23/09/2022



TITLE : DOOR SHUTTER DETAIL

CHECKED BY - Ar. SANJUKTA	APPROVED BY - Ar. MANURAJ C R
DRAWN BY - M SHYAM GANESH	
PROJECT HANDLING TEAM - Ar. MANURAJ C R, Ar. SANJUKTA	
SITE COORDINATOR - SYAMITH SUNDARAN	

CLIENT NAME -Mr.KAJAHUSAAIN

SITE LOCATION	
SITE AREA	-
GROUND FLOOR AREA	-
FIRST FLOOR AREA	-
OTHER AREA (DECK, CARPORCH)	-
TOTAL FLOOR AREA	-

i2a
inspire to aspire
architects studio
cjd complex, Vinpy nagar, Paravattani, Thrissur-05
email- info@i2aarchitects.com

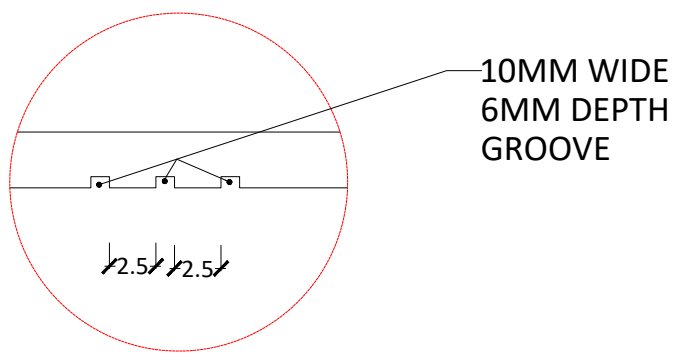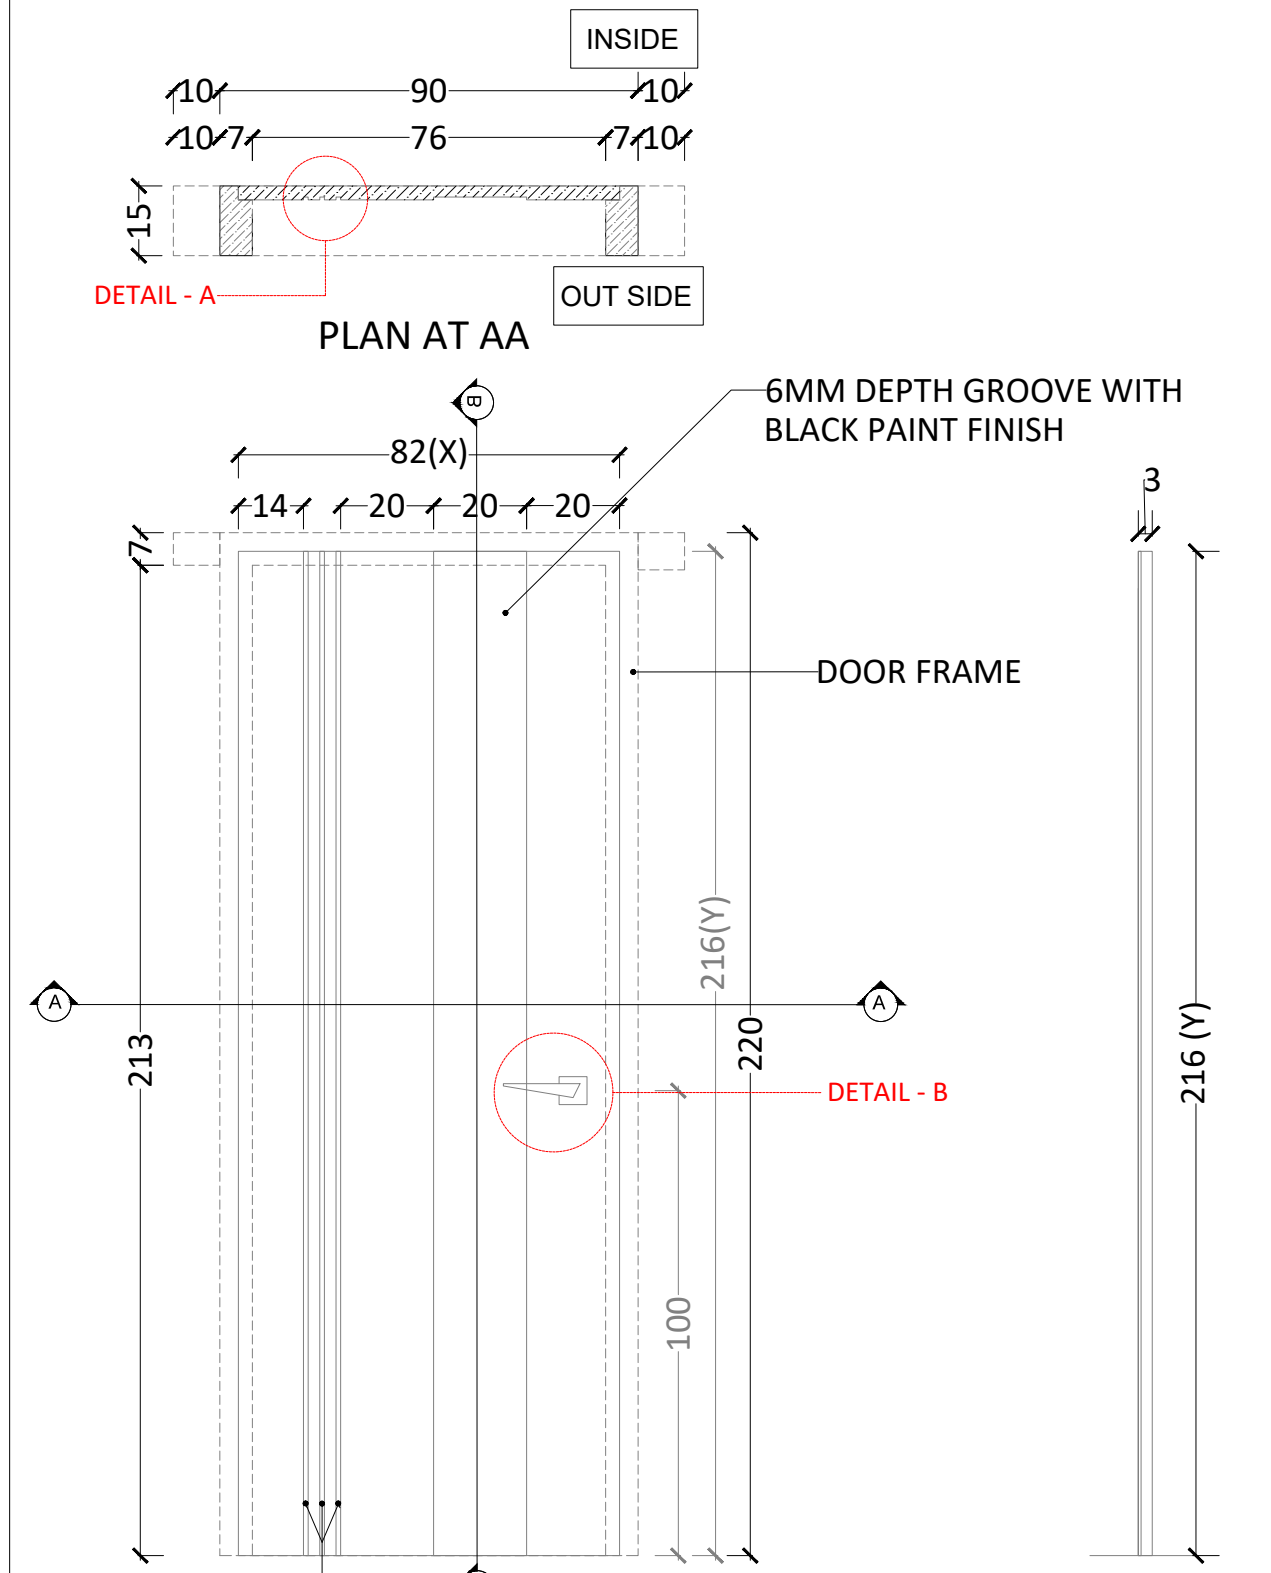

DETAIL - A
SCALE 1:25



DOOR HANDLE
(BRASS FINISH)

DETAIL - B



10mm WIDE 6MM DEPTH GROOVE
BEDROOM DOOR OUTSIDE ELEVATION
10 DOOR SHUTTER DETAIL- D2(5 NO'S)
SCALE 1:100



NOTE-
-X,Y DIMENSIONS MAY CHANGE ACOORDING TO SITE .
-TAKE ACTUAL MEASUREMENTS FROM THE SITE BEFORE EXECUTION.
- ALL THE DIMENSIONS ARE IN CM

NOTES: 1. All dimensions are in CM unless mentioned otherwise. 2. This drawing is the sole property of 'i2a ARCHITECTS STUDIO' and cannot be reproduced in any form without the consent of the architect. 3. Only written dimensions are to be followed. SETBACKS: AS PER KERALA MUNICIPAL BUILDING RULES		AUTHORISED SIGNATORY  Pin-680005 Date.....		PROJECT CATEGORY- RESIDENCE PROJECT NO i-87 REVISION NO R-03 SCALE 1:100 DATE 23/09/2022		TITLE : DOOR SHUTTER DETAIL CHECKED BY - Ar. SANJUKTA APPROVED BY - Ar. MANURAJ C R DRAWN BY - M SHYAM GANESH PROJECT HANDLING TEAM - Ar. MANURAJ C R, Ar. SANJUKTA SITE COORDINATOR - SYAMJITH SUNDARAN		CLIENT NAME -Mr.KAJAHUSAAIN SITE LOCATION SITE AREA GROUND FLOOR AREA FIRST FLOOR AREA OTHER AREA (DECK, CARPORCH) TOTAL FLOOR AREA		 inspire to aspire architects studio cjd complex,Vinpy nagar,Paravattani,Thrissur-05 email- info@i2aarchitects.com	
---	--	---	--	---	--	--	--	---	--	--	--



i2a


Architects Studio
MR.RASIN,THRISSUR

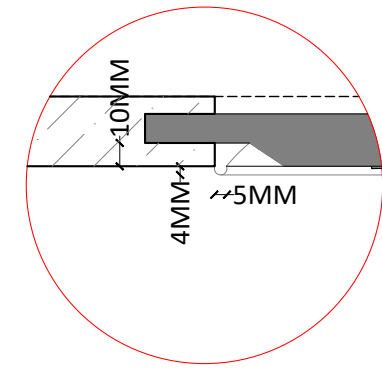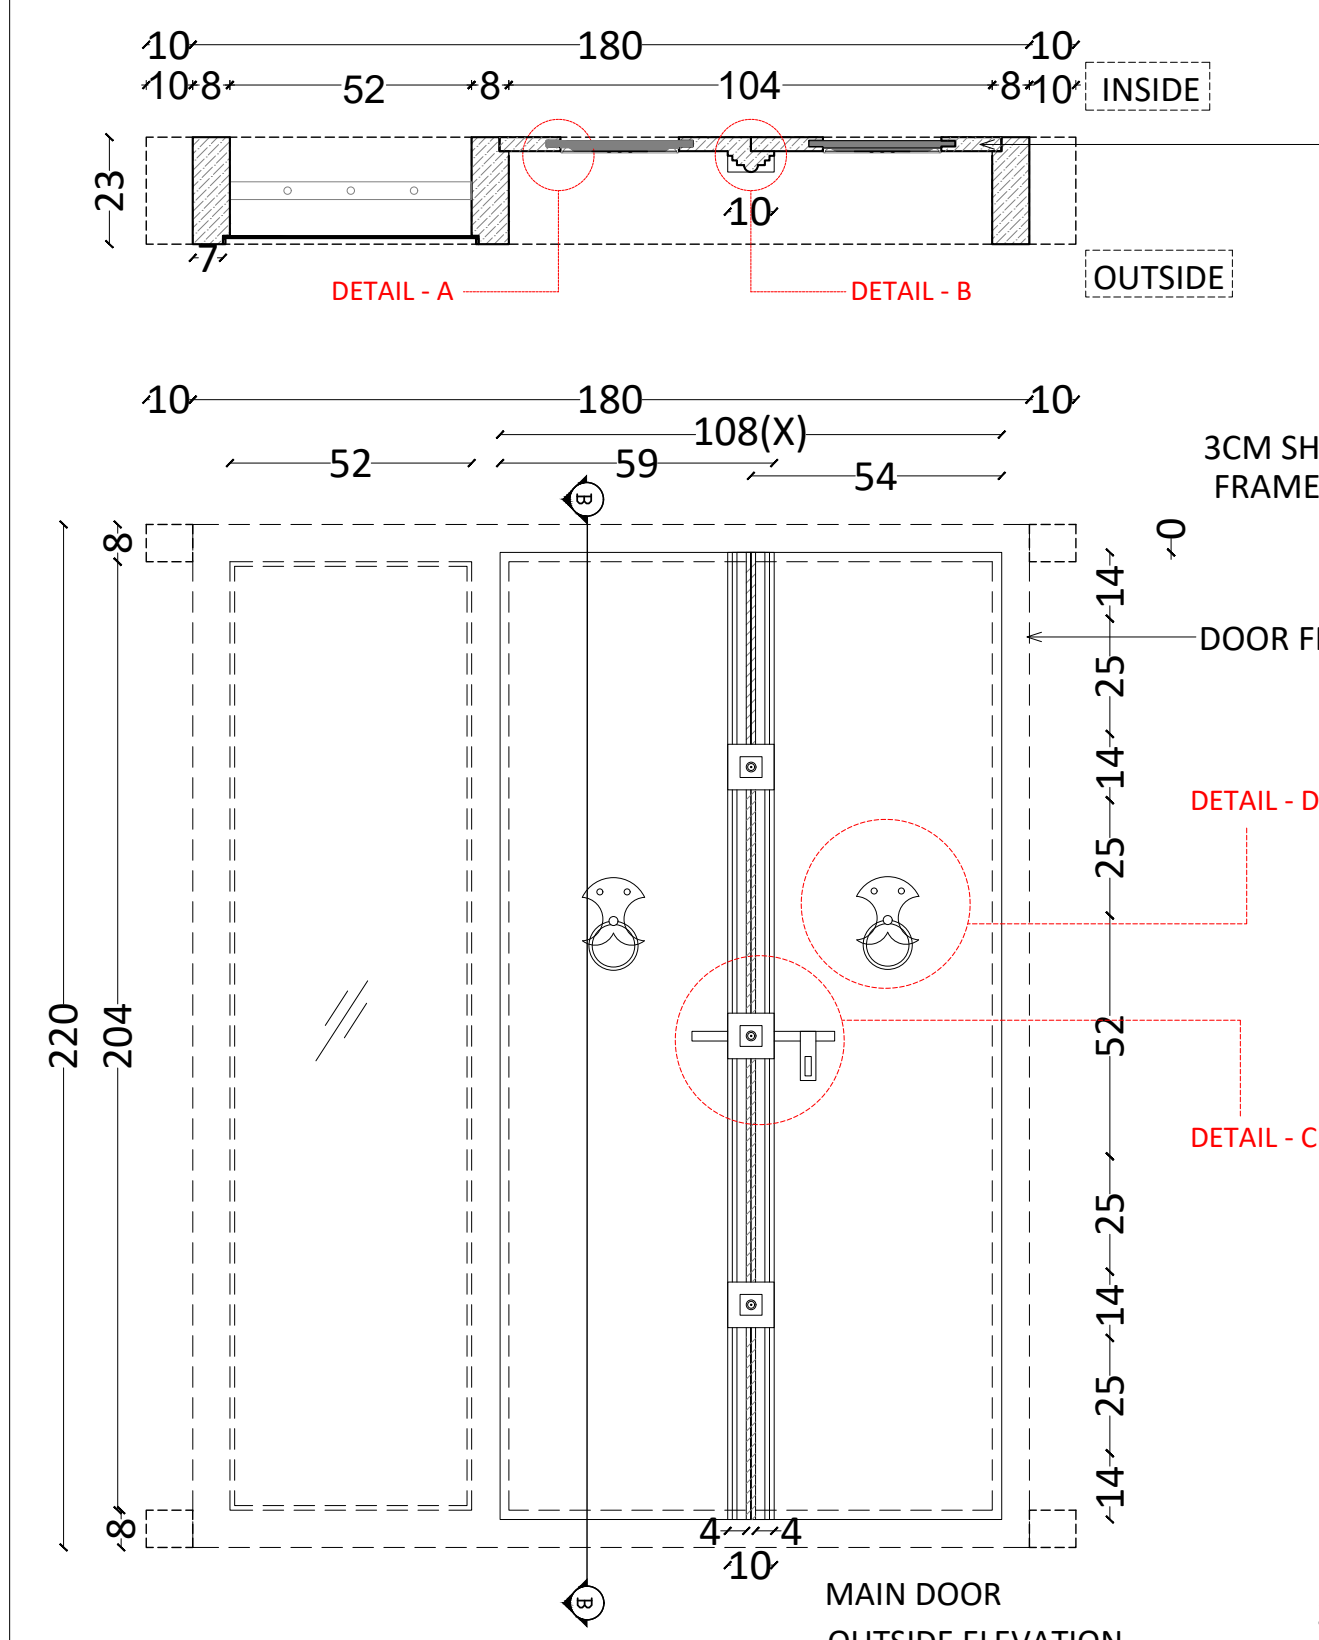

DETAIL - A
SCALE 1:20




DETAIL - C

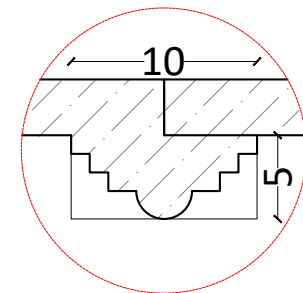

DETAIL - B
SCALE 1:20



DETAIL - D

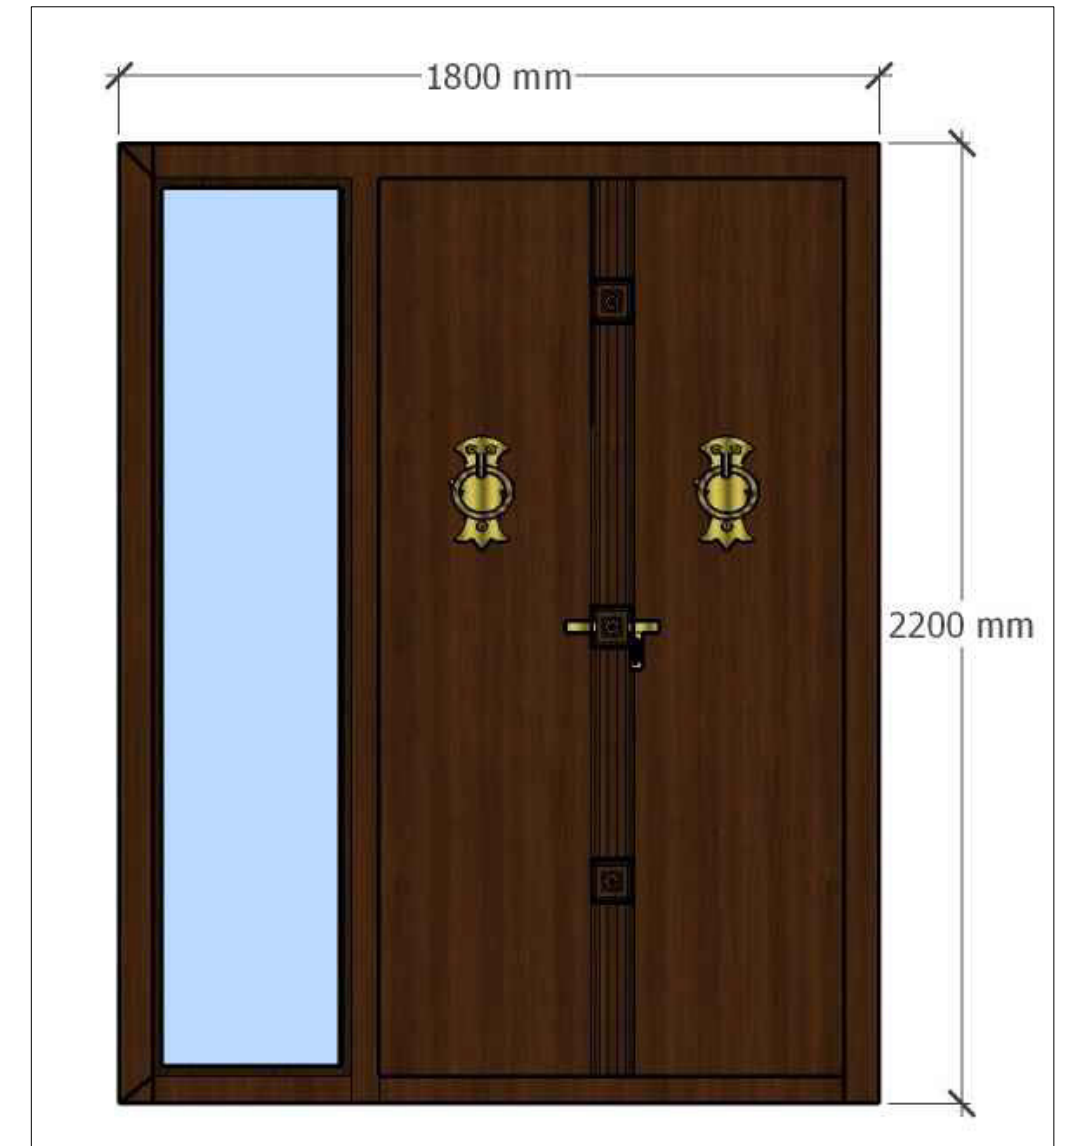


SECTION B - B

10 DOOR SHUTTER DETAIL
SCALE 1:100

NOTE-
-X,Y DIMENSIONS MAY CHANGE ACCOORDING TO SITE .
-TAKE ACTUAL MEASUREMENTS FROM THE SITE BEFORE EXECUTION.
- ALL THE DIMENSIONS ARE IN CM

NOTES: 1. All dimensions are in CM unless mentioned otherwise. 2. This drawing is the sole property of "i2a architects studio" and cannot be reproduced in any form without the consent of the architects. 3. Only written dimensions are to be followed. SETBACKS: AS PER KERALA MUNICIPAL BUILDING RULES		AUTHORISED SIGNATORY  Pin-680005 Date.....		PROJECT CATEGORY- RESIDENCE PROJECT NO i-87 REVISION NO R-03 SCALE 1:100 DATE 22/07/2022		TITLE : DOOR SHUTTER DETAIL CHECKED BY - Ar. SANJUKTA APPROVED BY - Ar. MANURAJ C R DRAWN BY - M SHYAM GANESH PROJECT HANDLING TEAM - Ar. MANURAJ C R, Ar. SANJUKTA SITE COORDINATOR - SYAMJITH SUNDARAN		CLIENT NAME -Mr.RASIN SITE LOCATION ANDHIKKAD SITE AREA - GROUND FLOOR AREA - FIRST FLOOR AREA - OTHER AREA (DECK, CARPORCH) - TOTAL FLOOR AREA -		 inspire to aspire architects studio cjd complex, Vinpy nagar, Paravattani, Thrissur-05 email- info@i2aarchitects.com	
PRINCIPAL ARCHITECT Ar. MANURAJ C R ASSOCIATE ARCHITECTS Ar. ARJUN K J Ar. SANJUKTA CHAKRABORTY		OFFICE CONTACT +91 8086766222									

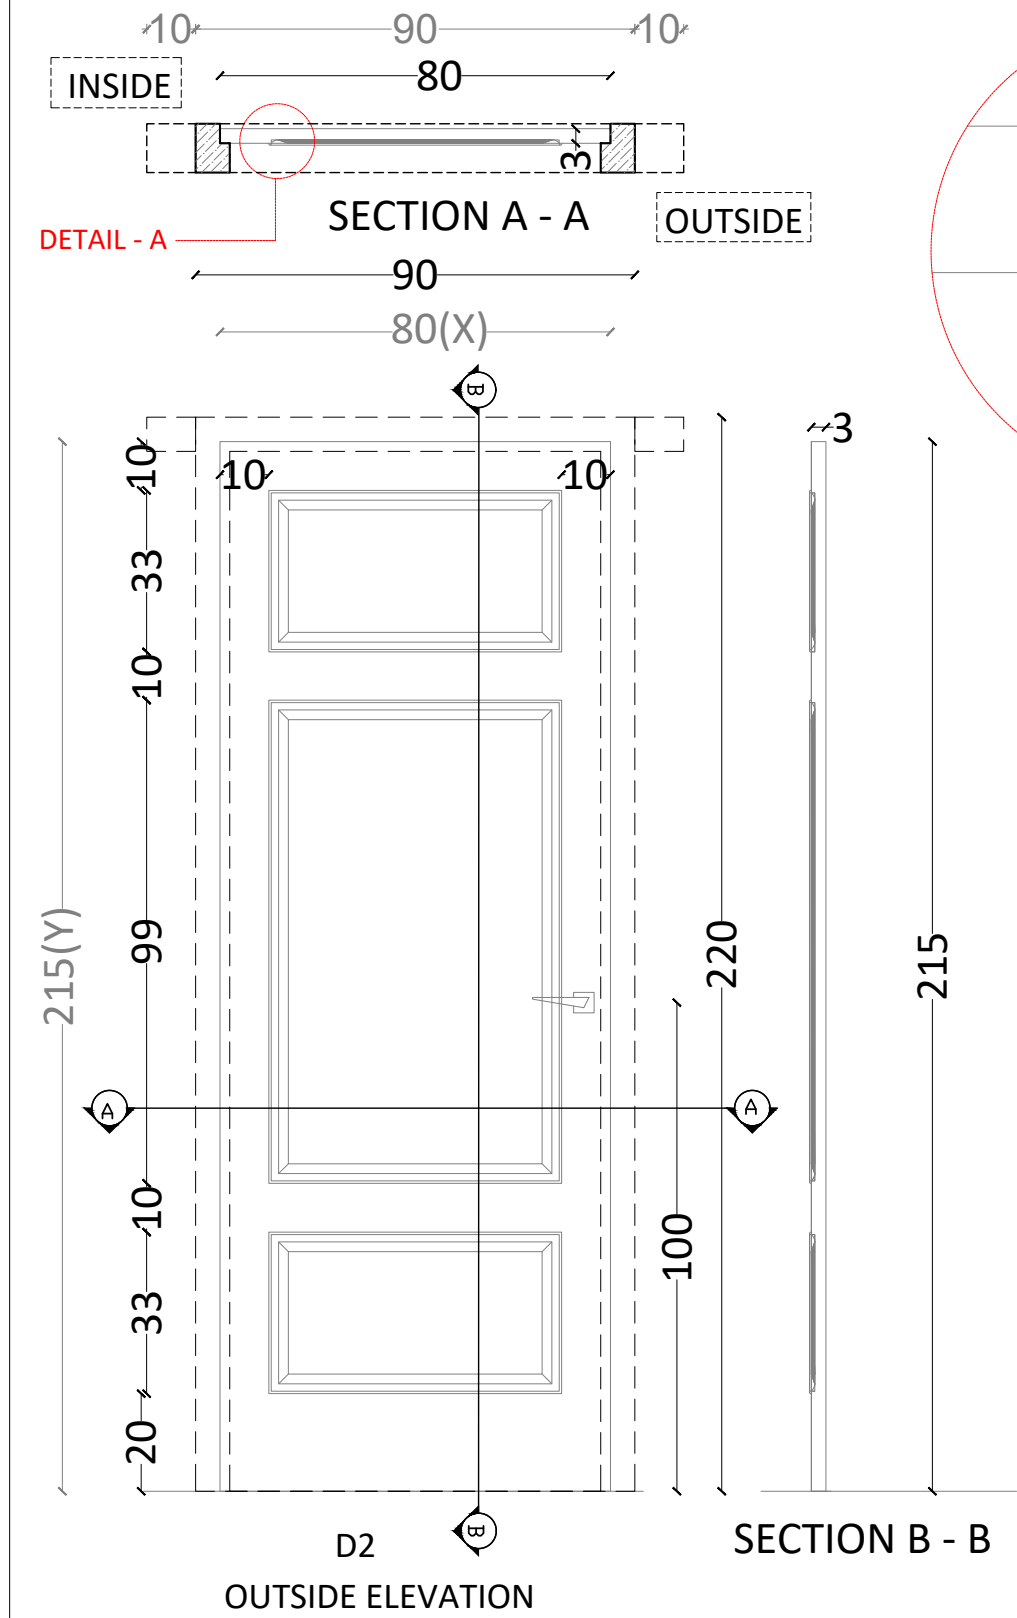

DETAIL - A
SCALE 1:10



NOTE-
-X,Y DIMENSIONS MAY CHANGE
ACCORDING TO SITE .
-TAKE ACTUAL MEASUREMENTS
FROM THE SITE BEFORE
EXECUTION.
- ALL THE DIMENSIONS
ARE IN CM

DOOR SCHEDULE

NO	ITEM	SIZE	GF	FF	TOTAL
1	DOOR 1 (BEDROOMS 1,2,3,OUTDOOR) D1	100X220	3	1	4
2	DOOR 2 (KITCHEN) D2	90X220	1	-	1
3	DOOR 2A (HOT KITCHEN) D2A	90X220	1	-	1
4	DOOR 4 (TERRACE) D4	90X210	-	1	1

NOTE-toilets will have pvc doors

10 TYPICAL DOOR SHUTTER DETAIL
SCALE 1:100

NOTES:

1. All dimensions are in CM unless mentioned otherwise.
2. This drawing is the sole property of "i2a architects studio" and cannot be reproduced in any form without the consent of the architects.
3. Only written dimensions are to be followed.

SETBACKS:
AS PER KERALA MUNICIPAL BUILDING RULES

4. All drawings must be read in conjunction with the PROJECT ARCHITECT'S DRAWINGS.
5. In case of any differences between the drawings, the dimensions on the architectural shall be considered for reference.

ASSOCIATE ARCHITECTS
Ar. ARJUN K J
Ar. SANJUKTA CHAKRABORTY

OFFICE CONTACT
+91 8086766222

AUTHORISED SIGNATORY



PROJECT CATEGORY- RESIDENCE

PROJECT NO	i-87
REVISION NO	R-03
SCALE	1:100
DATE	22/07/2022

TITLE : DOOR SHUTTER DETAIL

CHECKED BY - Ar. SANJUKTA	APPROVED BY - Ar. MANURAJ C R
DRAWN BY - M SHYAM GANESH	
PROJECT HANDLING TEAM - Ar. MANURAJ C R, Ar. SANJUKTA	
SITE COORDINATOR - SYAMJITH SUNDARAN	

CLIENT NAME -Mr.RASIN


SITE LOCATION	ANDHIKKAD
SITE AREA	-
GROUND FLOOR AREA	-
FIRST FLOOR AREA	-
OTHER AREA (DECK, CARPORCH)	-
TOTAL FLOOR AREA	-


inspire to aspire architects studio
cjd complex, Vinpy nagar, Paravattani, Thrissur-05
email- info@i2aarchitects.com



R
E
N
D
E
R
V
I
E
W
S



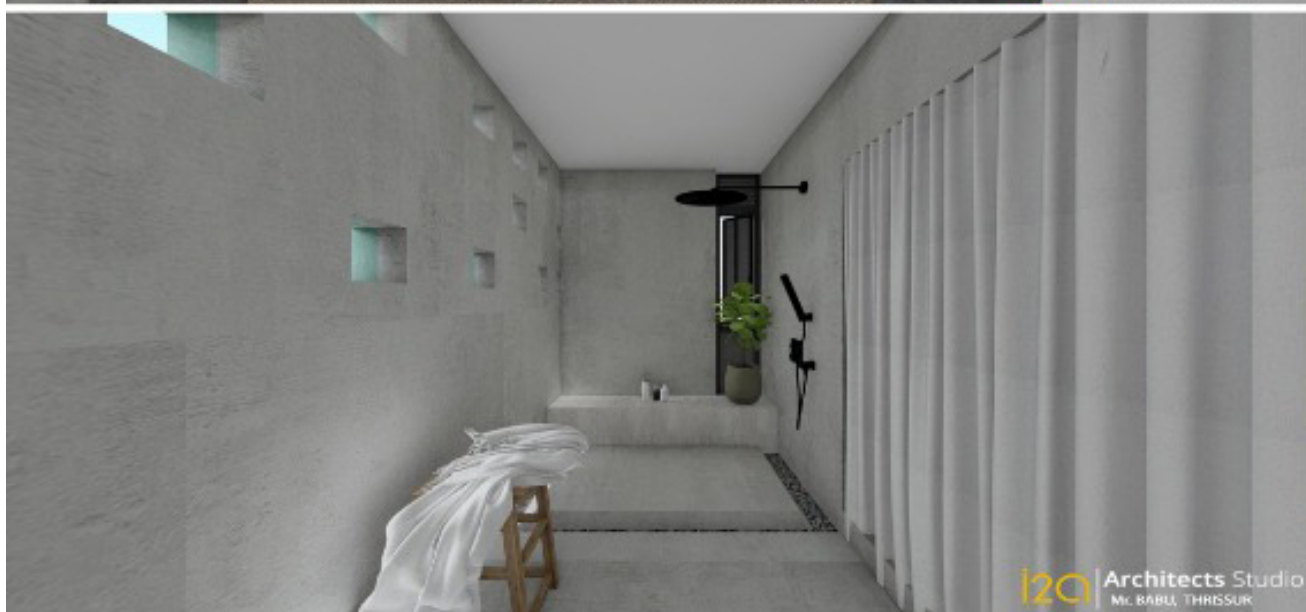

R
E
N
D
E
R
V
I
E
W
S

CRITICAL OVERVIEW...

WORKING AT **I2A ARCHITECTS** WAS AN EXPERIENCE OF LIFETIME. RIGHT FROM THE DAY ONE IT WAS A GREAT LEARNING EXPERIENCE. THIS INTERNSHIP IS EXACTLY THE EXPERIENCE I WAS HOPING FOR TO KICK OFF MY FUTURE CAREER IN ARCHITECTURE. THE FREEDOM TO EXPLORE AND LEARN VARIOUS NEW THINGS WAS GIVEN IN ALL POSSIBLE WAYS. I WORKED ON VARIOUS SCALES AND TYPOLOGY OF PROJECTS, WHICH ALLOWED ME TO DISCOVER MY STRENGTHS AND MADE ME TO UNDERSTAND THE PRACTICALITY OF DESIGN AND HOW IT IS BEING EXECUTED ON SITE.

THE FIRM NOT ONLY TRAINS US ALONG THE LINES OF ARCHITECTURE AND DESIGN, BUT IT ALSO EMPHASIZED ON THE IMPORTANCE OF MARKETING, HOW TO DELIVER A DESIGN TO THE CLIENT, UNDERSTANDING THE CLIENTS NEED, THEIR POINT OF VIEW ON FUNCTIONALITY AND MAKE IT ATTRACTIVE AND APPROACHABLE. IN THIS PERIOD OF INTERNSHIP I REALIZED THAT THE DESIGN IS A BACK AND FORTH PROCESS WITH LOTS OF IMPROVEMENTS, NEW IDEAS BEING MADE EACH AND EVERY DAY. SEEING ALL THOSE DRAWING DEVELOPING INTO THE REALITY ON SITE GAVE ME A BETTER UNDERSTANDING ON HOW THE SPACES ARE BEING EXECUTED AND EXPERIENCED. AND I LEARNT ANOTHER PERSPECTIVE OF ARCHITECTURE APART FROM WHAT I LEARNT IN MY CLASSROOM.

AS A WHOLE THIS INTERNSHIP WAS NOT JUST ABOUT GAINING KNOWLEDGE IN THE PRACTICAL FIELD BUT ALSO A WAY TO CONNECT WITH PEOPLE WHO HAD A COMMON GOAL OF BEING MORE CREATIVE, FOCUSED AND HARDWORKING. HAVING COMPLETED MY INTERNSHIP, I CAN DEFINITELY SAY THAT I FEEL SUCCESSFUL.