



SATHYABAMA

INSTITUTE OF SCIENCE AND TECHNOLOGY
(DEEMED TO BE UNIVERSITY)

Accredited with "A" grade by NAAC | 12B Status by UGC | Approved by AICTE

Jeppiaar Nagar, Rajiv Gandhi Salai, Chennai – 600 119

www.sathyabama.ac.in

SCHOOL OF BUILDING AND ENVIRONMENT
DEPARTMENT OF ARCHITECTURE
PRACTICAL TRAINING PORTFOLIO (SAR4063)
DEC 2022

Name of the Student : A. Snow Dimpy Preethi

Batch : 2019 - 2024

Reg No. : 39210088

Semester : VII



SATHYABAMA

INSTITUTE OF SCIENCE AND TECHNOLOGY
(DEEMED TO BE UNIVERSITY)

Accredited with "A" grade by NAAC | 12B Status by UGC | Approved by AICTE

Jeppiaar Nagar, Rajiv Gandhi Salai, Chennai – 600 119

www.sathyabama.ac.in

SCHOOL OF BUILDING AND
ENVIRONMENT DEPARTMENT OF
ARCHITECTURE

VIVA-VOCE EXAMINATION

This is to certify that the practical training SAR 4063 is the work of Snow Dimpy Preethi.A who had undergone training in Ranjan Daniel Architects and has been monitored by the continuous assessment during JUNE 2022 to NOVEMBER 2022.

Dr. Devyani Gangopadhyay
DEAN



Submitted for Viva voce Examination held on _____

Internal Examiner

External Examiner

SATHYABAMA

**INSTITUTE OF SCIENCE AND TECHNOLOGY
(DEEMED TO BE UNIVERSITY)**

Accredited with "A" grade by NAAC | 12B Status by UGC | Approved by AICTE

Jeppiaar Nagar, Rajiv Gandhi Salai, Chennai – 600 119

www.sathyabama.ac.in

DECLARATION

I, **A . Snow Dimpy Preethi**, by declaring that the Training Report **JUNE 2022 to NOVEMBER 2022** done by me under the guidance of **Ar.Ranjan Daniel** is submitted in partial fulfillment of the requirements for the completion of a practical training session.

DATE : 13.12.2022

PLACE : Chennai



SIGNATURE OF CANDIDATE

ACKNOWLEDGEMENT

I am pleased to acknowledge my sincere thanks to the Board **of Management of SATHYABAMA** for their kind encouragement in doing this practical training and for completing it successfully. I am grateful to them.

I convey my thanks to **Dr. Devyani Gangopadhyay**, Dean, School of Building and Environment and **Ar.Sarath Chandra Kanth**, Design Chair, Department of Architecture for having been a constant source of support and encouragement.

I wish to express my thanks to all Teaching and Non-teaching staff members of the Department who were helpful in many ways for the completion of the project.

I also wish to thank **Ar.RANJAN DANIEL**, for the experience of interning at their firm.

CONFIRMATION LETTER

Ranjan Daniel B.Arch. M.L.A
Architect Landscape Architect

O: +91 44 42134300

12/19 First Floor
3rd Main Road
United India Colony
Kodambakkam
Chennai – 600 024
E mail: ranjanarchitect@yahoo.co.in

Date: 03.06.2022

To

Dr. Devyani Gangopadhyay
Dean. School of Building & Environment,
Sathyabama Institute of Science and Technology,
Chennai – 600 119.

Dear Madam,

Sub: Practical Training of **Miss. SNOW DIMPY PREETHI. A**

This is to inform you that I have consented to have **Miss. SNOW DIMPY PREETHI. A** (Reg no: **39210088**) student of your institution for practical training in my office during her seventh semester. I hope the training, we give in the office will be useful to her.



RANJAN DANIEL
CA No-86/10216, R.A. No-192



JOINING LETTER

Ranjan Daniel B.Arch. M.L.A
Architect Landscape Architect

O: +91 44 42134300

12/19 First Floor
3rd Main Road
United India Colony
Kodambakkam
Chennai – 600 024
E mail: ranjanarchitect@yahoo.co.in

Date: 03.06.2022

To

Dr. Devyani Gangopadhyay
Dean. School of Building & Environment,
Sathyabama Institute of Science and Technology,
Chennai – 600 119.

Dear Madam,

Sub: Practical Training of **Miss. SNOW DIMPY PREETHI. A**

This is to inform you that I have consented to have **Miss. SNOW DIMPY PREETHI. A** (Reg no: **39210088**) student of your institution for practical training in my office during her seventh semester. I hope the training, we give in the office will be useful to her.



RANJAN DANIEL
CA No-86/10216, R.A. No-192



MONTHLY REPORT



SATHYABAMA

INSTITUTE OF SCIENCE AND TECHNOLOGY
(DEEMED TO BE UNIVERSITY)

Accredited "A" Grade by NAAC | 12B Status by UGC | Approved by AICTE
www.sathyabama.ac.in

DEPARTMENT OF ARCHITECTURE

PROFESSIONAL PRACTICAL TRAINING REPORT 2022

(Continuous progress report of the trainee architect for the period of One month in the office to submitted to HOD by the Trainee in Charge of the Organization)

- Name of the office / organization : M/s. RANJAN DANIEL ARCHITECT
- Address & Contact Number : No. 12/19, 3RD MAIN RD, UNITED INDIA COLONY, KODAMBAKKAM, CHENNAI-600024.
- Name of the student : SNOW DIMPY PREETHI.A.
- Duration : From 09-06-2022 To 30-06-2022
- Total No. of days : 15.5 DAYS

6. Evaluation of Performance criteria shall be on

* Note: Kindly grade the student as per his/her overall performance in the office during the assessment month which will be converted to the allotted 90 marks by the department.

Description of works	Excellent	Good	Fair	Poor	NA
Understanding of office culture			✓		
Participation in the office			✓		
Reading of drawings			✓		
Presentation Techniques			✓		
Model making works					✓
Understanding of construction details			✓		
Drafting Skills (Manual / Computer)			✓		
Site Supervision / Discussion with clients					✓
Adherence to Time schedule			✓		
Other computer skills			✓		
File and Office Maintenance					✓
Coordination with other consultants					✓
Overall Grading*	E				

(A - 9.0, B - 8.0, C - 7.0, D - 6.0, E - 5.0)



SATHYABAMA

INSTITUTE OF SCIENCE AND TECHNOLOGY
(DEEMED TO BE UNIVERSITY)

Accredited "A" Grade by NAAC | 12B Status by UGC | Approved by AICTE
www.sathyabama.ac.in

- Any other Remarks : Grossly lagging behind in terms of understanding drawings and drafting skills compared to other internship students we had in office.
- Signature of the: Head of the Office / Organization (With Seal)

R. Ranjan
RANJAN DANIEL BArch, M.L.A.
REGISTERED ARCHITECT
CA No-86/10214, R.A.No-192,
1st FLOOR, 12 (OLD No-19) THIRD MAIN ROAD,
UNITED INDIA COLONY, KODAMBAKKAM,
CHENNAI-600 024. PH: 42134300



SATHYABAMA

INSTITUTE OF SCIENCE AND TECHNOLOGY
(DEEMED TO BE UNIVERSITY)

Accredited "A" Grade by NAAC | 12B Status by UGC | Approved by AICTE

www.sathyabama.ac.in

DEPARTMENT OF ARCHITECTURE

PROFESSIONAL PRACTICAL TRAINING REPORT 2022

(Continuous progress report of the trainee architect for the period of One month in the office to submitted to HOD by the Trainee in Charge of the Organization)

1. Name of the office / organization : M/S. RANJAN DANIEL ARCHITECT
2. Address & Contact Number : NO.12/19, 3rd MAIN RD, UNITED INDIA COLONY, KODAMBAKKAM, CHENNAI 600024
3. Name of the student : A. SNOW DIMPY PREETHI
4. Duration : From 01-07-2022 To 31-07-2022
5. Total No. of days : 23.5 DAYS.

6. Evaluation of Performance criteria shall be on

* Note: Kindly grade the student as per his/her overall performance in the office during the assessment month which will be converted to the allotted 90 marks by the department.

Description of works	Excellent	Good	Fair	Poor	NA
Understanding of office culture		✓			
Participation in the office		✓			
Reading of drawings		✓			
Presentation Techniques			✓		
Model making works					-
Understanding of construction details			✓		
Drafting Skills (Manual / Computer)		✓			
Site Supervision / Discussion with clients					-
Adherence to Time schedule			✓		
Other computer skills			✓		
File and Office Maintenance					-
Coordination with other consultants					-
Overall Grading*	D (6.8)				

(A - 9.0, B - 8.0, C - 7.0, D - 6.0, E - 5.0)



SATHYABAMA

INSTITUTE OF SCIENCE AND TECHNOLOGY
(DEEMED TO BE UNIVERSITY)

Accredited "A" Grade by NAAC | 12B Status by UGC | Approved by AICTE

www.sathyabama.ac.in

7. Any other Remarks : have improved

8. Signature of the:
Head of the Office
/ Organization
(With Seal)

MONICA
(FOR RANJAN DANIEL)

RANJAN DANIEL B.Arch., M.L.A.
REGISTERED ARCHITECT
CA No-86/10216, R.A.No-192,
1st FLOOR, 12 (OLD No-19) THIRD MAIN ROAD,
UNITED INDIA COLONY, KODAMBAKKAM,
CHENNAI-600 024. PH: 42134300



SATHYABAMA

INSTITUTE OF SCIENCE AND TECHNOLOGY
(DEEMED TO BE UNIVERSITY)

Accredited "A" Grade by NAAC | 12B Status by UGC | Approved by AICTE

www.sathyabama.ac.in

DEPARTMENT OF ARCHITECTURE

PROFESSIONAL PRACTICAL TRAINING REPORT 2022

(Continuous progress report of the trainee architect for the period of One month in the office to submitted to HOD by the Trainee in Charge of the Organization)

1. Name of the office / organization : M/S. RANJAN DANIEL ARCHITECT
2. Address & Contact Number : NO.12/19, 3rd MAIN RD, UNITED INDIA COLONY, KODAMBAKKAM, CHENNAI 600024
3. Name of the student : SNOW DIMPY PREETHI . A
4. Duration : From 04-08-2022 To 31-08-2022
5. Total No. of days : 18 DAYS

6. Evaluation of Performance criteria shall be on

* Note: Kindly grade the student as per his/her overall performance in the office during the assessment month which will be converted to the allotted 90 marks by the department.

Description of works	Excellent	Good	Fair	Poor	NA
Understanding of office culture			✓		
Participation in the office			✓		
Reading of drawings				✓	
Presentation Techniques				✓	
Model making works					✓
Understanding of construction details				✓	
Drafting Skills (Manual / Computer)				✓	
Site Supervision / Discussion with clients					✓
Adherence to Time schedule				✓	
Other computer skills				✓	
File and Office Maintenance					✓
Coordination with other consultants					✓
Overall Grading*	D				

(A - 9.0, B - 8.0, C - 7.0, D - 6.0, E - 5.0)



SATHYABAMA

INSTITUTE OF SCIENCE AND TECHNOLOGY
(DEEMED TO BE UNIVERSITY)

Accredited "A" Grade by NAAC | 12B Status by UGC | Approved by AICTE

www.sathyabama.ac.in

7. Any other Remarks : Struggling to understand and do simple drawings.

8. Signature of the:
Head of the Office
/ Organization
(With Seal)

R. Ranjan

RANJAN DANIEL B.Arch., M.L.A.
REGISTERED ARCHITECT
CA No-86/10216, R.A.No-192,
1st FLOOR, 12 (OLD No-19) THIRD MAIN ROAD,
UNITED INDIA COLONY, KODAMBAKKAM,
CHENNAI-600 024 PH: 42134300



SATHYABAMA

INSTITUTE OF SCIENCE AND TECHNOLOGY
(DEEMED TO BE UNIVERSITY)

Accredited "A" Grade by NAAC | 12B Status by UGC | Approved by AICTE

www.sathyabama.ac.in

DEPARTMENT OF ARCHITECTURE

PROFESSIONAL PRACTICAL TRAINING REPORT 2022

(Continuous progress report of the trainee architect for the period of One month in the office to submitted to HOD by the Trainee in Charge of the Organization)

1. Name of the office / organization : M/S. RANJAN DANIEL ARCHITECT
2. Address & Contact Number : NO. 12/19 3rd MAIN RD, UNITED INDIA COLONY, KODAMBAKKAM, CHENNAI 600024
3. Name of the student : SNOW DIMPY PREETHI . A
4. Duration : From 01-09-2022 To 30-09-2022
5. Total No. of days : 23 DAYS.

6. Evaluation of Performance criteria shall be on

* Note: Kindly grade the student as per his/her overall performance in the office during the assessment month which will be converted to the allotted 90 marks by the department.

Description of works	Excellent	Good	Fair	Poor	NA
Understanding of office culture		✓			
Participation in the office		✓			
Reading of drawings					
Presentation Techniques			✓		
Model making works			✓		
Understanding of construction details			✓		
Drafting Skills (Manual / Computer)			✓		
Site Supervision / Discussion with clients					
Adherence to Time schedule			✓		
Other computer skills			✓		
File and Office Maintenance					
Coordination with other consultants					
Overall Grading*	6.5				

(A - 9.0, B - 8.0, C - 7.0, D - 6.0, E - 5.0)



SATHYABAMA

INSTITUTE OF SCIENCE AND TECHNOLOGY

(DEEMED TO BE UNIVERSITY)

Accredited "A" Grade by NAAC | 12B Status by UGC | Approved by AICTE

www.sathyabama.ac.in

7. Any other Remarks :

8. Signature of the:
Head of the Office
/ Organization
(With Seal)

R. Ranjan

RANJAN DANIEL B.Arch., M.L.A.
REGISTERED ARCHITECT
CA No-86/10215, R.A.No-192,
1st FLOOR, 12 (OLD No-19) THIRD MAIN ROAD
UNITED INDIA COLONY, KODAMBAKKAM,
CHENNAI-600 024. PH: 42134300

WORK DIARY

WORK REPORT							
NAME:	A.SNOW DIMPY PREETHI					MONTH: JUNE 2022	
DATE	DAY	PRE LUNCH		Total Working Hours		PROJECT	WORKDONE
		In	Out	In	Out		
09.06.2022	THURSDAY	10:07	00:00	00:00	17:46	07:39	JOINERY DETAILS / RESORT AT YELAGIRI DETAILS
10.06.2022	FRIDAY	10:10	00:00	00:00	18:04	07:54	RESORT AT YELAGIRI
11.06.2022	SATURDAY						
12.06.2022	SUNDAY						
13.06.2022	MONDAY	09:47	13:19	13:57	18:09	07:44	RESORT AT YELAGIRI
14.06.2022	TUESDAY	09:56	13:53	14:15	18:33	08:15	RESORT AT YELAGIRI
15.06.2022	WEDNESDAY	09:59	13:08	13:32	18:36	08:13	MANGADU MODULAR COTTAGE POD - 1
16.06.2022	THURSDAY	10:02	14:38	15:03	18:36	08:09	MAYFLOWER - CRYSTAL,AQUA 3 ,RUBY / MAYFLOWER - P40
17.06.2022	FRIDAY	09:58	14:49	15:15	18:31	08:07	MAYFLOWER - P40
18.06.2022	SATURDAY	09:58	13:20	13:38	17:53	07:37	MAYFLOWER - P40
19.06.2022	SUNDAY						
20.06.2022	MONDAY	09:53	13:43	14:13	17:57	07:34	MAYFLOWER - P40
21.06.2022	TUESDAY						
22.06.2022	WEDNESDAY	10:05	14:10	14:38	18:36	08:03	MAYFLOWER ENCLAVE - P74
23.06.2022	THURSDAY	09:59	13:29	14:13	18:36	07:53	MAYFLOWER - P40 / GOKUL RAJ RESIDENCE
24.06.2022	FRIDAY	10:03	13:54	14:16	19:21	08:56	GOKUL RAJ RESIDENCE
25.06.2022	SATURDAY						
26.06.2022	SUNDAY						
27.06.2022	MONDAY	09:58	13:22	14:11	18:05	07:18	GOKUL RAJ RESIDENCE
28.06.2022	TUESDAY	09:55	13:43	14:03	18:33	08:18	GOKUL RAJ RESIDENCE / MAYFLOWER ENCLAVE - P74
29.06.2022	WEDNESDAY	10:16	13:02	13:28	17:59	07:17	MAYFLOWER ENCLAVE - P74
30.06.2022	THURSDAY	09:55	13:25	14:02	17:59	07:27	MAYFLOWER ENCLAVE - P74
TOTAL WORKING HOURS -			133 hrs	13 mins			
CURRENT MONTH LEAVE TAKEN-			1 Day				
LEAVE TAKEN FROM- TO -		21-06-2022		to 21-06-2022			

						WORK REPORT		
NAME:	A.SNOW DIMPY PREETHI						MONTH: JULY 2022	
Date	Day	Pre lunch		Post lunch		Total working hours	PROJECT	WORKDONE
		In	Out	In	Out			
01.07.2022	FRIDAY	10:03	13:38	14:05	17:56		MAYFLOWER ENCLAVE P-74	WORKING DRAWING
02.07.2022	SATURDAY	09:52	13:21	13:57	17:46		MAYFLOWER ENCLAVE P-74	WORKING DRAWING
03.07.2022	SUNDAY							
04.07.2022	MONDAY	09:46	13:29	13:57	17:50		GOKUL RAJ RESIDENCE	JOINERY DETAILS
05.07.2022	TUESDAY	09:58	13:29		18:28		GOKUL RAJ RESIDENCE	JOINERY DETAILS
06.07.2022	WEDNESDAY	10:15	13:53	14:18	18:44		GOKUL RAJ RESIDENCE	JOINERY DETAILS
07.07.2022	THURSDAY	09:52	13:55	14:26	19:18		GOKUL RAJ RESIDENCE / MAYFLOWER ENCLAVE	JOINERY DETAILS / SKETCHUP
08.07.2022	FRIDAY	10:11	14:07	14:31	17:52		MAYFLOWER ENCLAVE / MAYFLOWER ENCLAVE P-61	SKETCHUP / SCHEME
09.07.2022	SATURDAY							
10.07.2022	SUNDAY							
11.07.2022	MONDAY	09:56	14:14	14:26	18:33		MAYFLOWER ENCLAVE	SKETCHUP
12.07.2022	TUESDAY	09:54	13:24	13:45	18:48		MAYFLOWER ENCLAVE	SKETCHUP
13.07.2022	WEDNESDAY	10:05	13:26	14:05	18:08		MAYFLOWER ENCLAVE P-74	DETAIL STUDY /ELECTRICAL DRAWING
14.07.2022	THURSDAY	09:43	13:31	13:59	18:40		MAYFLOWER ENCLAVE P-74	ELECTRICAL DRAWING
15.07.2022	FRIDAY	09:59	13:19	13:57	17:46		MAYFLOWER ENCLAVE P-74	ELECTRICAL DRAWING
16.07.2022	SATURDAY	09:56	13:21	13:49	17:46		VIJAY VIDYALAYA AT DHARMAPURI	SKETCHUP
17.07.2022	SUNDAY							
18.07.2022	MONDAY	09:48	13:59	14:12	18:51		VIJAY VIDYALAYA AT DHARMAPURI	SKETCHUP
19.07.2022	TUESDAY	10:08	13:06	13:26	18:33		VIJAY VIDYALAYA AT DHARMAPURI	SKETCHUP
20.07.2022	WEDNESDAY	09:55	14:02	14:28	18:48		VIJAY VIDYALAYA AT DHARMAPURI	SKETCHUP
21.07.2022	THURSDAY	10:07	14:01	14:18	19:01		VIJAY VIDYALAYA AT DHARMAPURI	SKETCHUP
22.07.2022	FRIDAY	09:47	14:07	14:13	17:45		VIJAY VIDYALAYA AT DHARMAPURI	SKETCHUP
23.07.2022	SATURDAY							
24.07.2022	SUNDAY							
25.07.2022	MONDAY	09:40	13:49	14:27	18:50		VIJAY VIDYALAYA AT DHARMAPURI	SKETCHUP / WORKING DRAWING
26.07.2022	TUESDAY	09:52	13:53	14:26	18:20		VIJAY VIDYALAYA AT DHARMAPURI	WORKING DRAWING / SKETCHUP
27.07.2022	WEDNESDAY	09:49	13:32	14:08	18:18		VENKATESH RESIDENCE	WORKING DRAWING
28.07.2022	THURSDAY	09:49	13:23	14:06	18:02		COMMERCIAL COMPLEX AT ANNA NAGAR	WORKING DRAWING
29.07.2022	FRIDAY	09:42	13:22	13:58	18:03		COMMERCIAL COMPLEX AT ANNA NAGAR	WORKING DRAWING
30.07.2022	SATURDAY	09:54	13:21	14:02	17:58		COMMERCIAL COMPLEX AT ANNA NAGAR / ALLIGNMENT CENTER	WORKING DRAWING
31.07.2022	SUNDAY							

TOTAL DURATION = 202 hrs 3min

PRESENT DAYS = 24 DAYS

WEEKLY OFF = 7 DAYS

						WORK REPORT		
NAME:	A.SNOW DIMPY PREETHI						MONTH: AUGUST 2022	
Date	Day	Pre lunch		Post lunch		Total working hours	PROJECT	WORKDONE
		In	Out	In	Out			
01.08.2022	MONDAY	09:46	13:20	13:54	19:38	09:52	ALIGNMENT CENTER	WORKING DRAWING
02.08.2022	TUESDAY	09:42	13:16	13:57	18:15	08:33	ALIGNMENT CENTER / MAYFLOWER - RUBY P40	WORKING DRAWING/ELECTRICAL DRAWING
03.08.2022	WEDNESDAY	10:00	13:13	14:04	17:50	07:50	MAYFLOWER - RUBY P40	ELECTRICAL DRAWING
04.08.2022	THURSDAY	ABSENT						
05.08.2022	FRIDAY							
06.08.2022	SATURDAY							
07.08.2022	SUNDAY							
08.08.2022	MONDAY							
09.08.2022	TUESDAY							
10.08.2022	WEDNESDAY	09:47	13:12	13:53	17:49	08:02	MAYFLOWER - RUBY P40	ELECTRICAL DRAWING
11.08.2022	THURSDAY	09:54	13:35	14:11	16:59	07:05	MAYFLOWER - RUBY P40	ELECTRICAL DRAWING
12.08.2022	FRIDAY	09:45	13:33	14:12	17:50	08:05	GOKUL RAJ RESIDENCE	ELECTRICAL DRAWING
13.08.2022	SATURDAY							
14.08.2022	SUNDAY							
15.08.2022	MONDAY							
16.08.2022	TUESDAY	09:44	13:39	14:26	17:54	08:10	GOKUL RAJ RESIDENCE	ELECTRICAL DRAWING
17.08.2022	WEDNESDAY	09:50	13:37	14:24	17:56	08:06	SAROJ LEATHERS	STAIRCASE HANDRAIL DETAIL
18.08.2022	THURSDAY	09:51	13:40	14:21	17:51	08:00	SAROJ LEATHERS	STAIRCASE HANDRAIL DETAIL
19.08.2022	FRIDAY	09:41	13:48	14:29	17:48	08:07	SAROJ LEATHERS	STAIRCASE HANDRAIL DETAIL
20.08.2022	SATURDAY	09:45	13:24	14:44	17:51	08:06	SAROJ LEATHERS	STAIRCASE HANDRAIL DETAIL
21.08.2022	SUNDAY							
22.08.2022	MONDAY	09:56	13:19	14:05	17:56	08:00	SAROJ LEATHERS	STAIRCASE HANDRAIL DETAIL
23.08.2022	TUESDAY	09:53	13:36	14:14	18:20	08:27	SAROJ LEATHERS	STAIRCASE HANDRAIL DETAIL
24.08.2022	WEDNESDAY	09:49	13:23	14:11	18:02	08:13	SAROJ LEATHERS	STAIRCASE HANDRAIL DETAIL
25.08.2022	THURSDAY	09:52	13:50	14:35	18:29	08:37	SAROJ LEATHERS	STAIRCASE HANDRAIL DETAIL
26.08.2022	FRIDAY	09:51	13:53	14:37	17:45	07:54	SAROJ LEATHERS	STAIRCASE HANDRAIL DETAIL
27.08.2022	SATURDAY	SITE VISIT						
28.08.2022	SUNDAY							
29.08.2022	MONDAY	09:52	13:25	14:21	18:05	08:13	MAYFLOWER ENCLAVE PHASE -2 P61	ELEVATION MODEL
30.08.2022	TUESDAY	09:44	13:36	14:13	18:28	08:44	MAYFLOWER ENCLAVE PHASE - 2 P61	ELEVATION MODEL
31.08.2022	WEDNESDAY							

TOTAL DURATION = 148 hrs 4min

PRESENT / DAYS = 18 DAYS

WEEKLY OFF = 6

ABSENT DAYS = 5 DAYS

						WORK REPORT		
NAME:	A.SNOW DIMPY PREETHI						MONTH: SEPTEMBER 2022	
Date	Day	Pre lunch		Post lunch		Total working hours	PROJECT	WORKDONE
		In	Out	In	Out			
01.09.2022	THURSDAY	09:44	13:32	14:11	17:48	08:04	MAYFLOWER ENCLAVE PHASE - 2 P61	ELEVATIONS - SKETCHUP
02.09.2022	FRIDAY	09:47	13:24	14:01	18:13	08:26	MAYFLOWER ENCLAVE PHASE - 2 P61	ELEVATIONS - SKETCHUP
03.09.2022	SATURDAY	09:53	13:47	14:20	17:53	08:00	MAYFLOWER ENCLAVE PHASE - 2 P61	ELEVATIONS - SKETCHUP
04.09.2022	SUNDAY	WEEKOFF						
05.09.2022	MONDAY	09:44	13:30	14:13	18:01	08:17	MAYFLOWER ENCLAVE PHASE - 2 P61	ELEVATIONS - SKETCHUP
06.09.2022	TUESDAY	09:45	13:04	13:46	17:56	08:11	MAYFLOWER ENCLAVE PHASE - 2 P61	ELEVATIONS - SKETCHUP
07.09.2022	WEDNESDAY	09:50	15:15	15:36	17:45	07:55	MAYFLOWER ENCLAVE PHASE - 2 P61 / RAJADURAI RESIDENCE	SKETCHUP
08.09.2022	THURSDAY	09:50	00:00	00:00	18:27	08:37	RAJADURAI RESIDENCE / MAYFLOWER ENCLAVE PHASE -2 P61	SKETCHUP / RENDER
09.09.2022	FRIDAY	09:56	15:21	16:08	17:51	07:55	NARAYANA APPARTMENT	TOILET DETAILS
10.09.2022	SATURDAY	WEEKOFF						
11.09.2022	SUNDAY	WEEKOFF						
12.09.2022	MONDAY	09:48	13:38	14:15	18:04	08:16	NARAYANA APPARTMENT	TOILET DETAILS
13.09.2022	TUESDAY	09:54	13:52	00:00	17:56	08:02	NARAYANA APPARTMENT	TOILET DETAILS
14.09.2022	WEDNESDAY	13:53	14:27	14:45	19:51	05:58	NARAYANA APPARTMENT	TOILET DETAILS
15.09.2022	THURSDAY	09:53	15:15	15:32	17:56	08:03	NARAYANA APPARTMENT / MAYFLOWER SCHOOL	TOILET DETAILS / ELECTRICAL DRAWING
16.09.2022	FRIDAY	09:44	13:24	13:55	17:48	08:04	MISTY HEIGHTS - SELVAM RESIDENCE	TOILET DETAILS
17.09.2022	SATURDAY	WEEKOFF						
18.09.2022	SUNDAY	WEEKOFF						
19.09.2022	MONDAY	09:45	13:13	13:40	17:46	08:01	MISTY HEIGHTS - SELVAM RESIDENCE	TOILET DETAILS
20.09.2022	TUESDAY	09:53	14:34	00:00	17:47	07:54	MISTY HEIGHTS - SELVAM RESIDENCE	TOILET DETAILS
21.09.2022	WEDNESDAY	09:51	00:00	00:00	17:57	08:06	DR.SUKUMARAN RESIDENCE	PRESENTATION DRAWING
22.09.2022	THURSDAY	09:47	14:12	14:30	17:53	08:06	ARAMPAKKAM APPARTMENT	RENDER
23.09.2022	FRIDAY	09:55	14:10	14:57	17:56	08:01	MISTY HEIGHTS - SELVAM RESIDENCE	TOILET DETAILS
24.09.2022	SATURDAY	WEEKOFF						
25.09.2022	SUNDAY	WEEKOFF						
26.09.2022	MONDAY	09:51	14:13	14:52	17:49	07:58	MAYFLOWER APPARTMENT	SKETCHUP
27.09.2022	TUESDAY	09:50	14:30	14:44	17:51	08:01	MAYFLOWER ENCLAVE PHASE -2 P61	WORKING DRAWING
28.09.2022	WEDNESDAY	09:51	14:29	15:11	17:45	07:54	MAYFLOWER ENCLAVE PHASE -2 P61	WORKING DRAWING
29.09.2022	THURSDAY	09:50	14:16	14:50	17:46	07:56	MAYFLOWER ENCLAVE PHASE -2 P61	WORKING DRAWING
30.09.2022	FRIDAY	09:54	13:42	14:23	17:47	07:53	MAYFLOWER ENCLAVE PHASE -2 P61	WORKING DRAWING

TOTAL DURATION = 184 hrs 38min

PRESENT / DAYS = 23 DAYS

ABSENT DAYS = 1 DAY

						WORK REPORT		
NAME:	A.SNOW DIMPY PREETHI						MONTH: OCTOBER 2022	
Date	Day	Pre lunch		Post lunch		Total working hours	PROJECT	WORKDONE
		In	Out	In	Out			
01.10.2022	SATURDAY	09:55	14:14	14:58	17:46	07:51	MAYFLOWER SCHOOL	ELECTRICAL LAYOUT
02.10.2022	SUNDAY							
03.10.2022	MONDAY	09:51	13:48	14:19	17:55	08:04	MAYFLOWER SCHOOL	ELECTRICAL LAYOUT
04.10.2022	TUESDAY	AYUTHA POOJA						
05.10.2022	WEDNESDAY	VIJAYA DASAMI						
06.10.2022	THURSDAY	09:53	13:47	14:19	18:18	08:25	MAYFLOWER SCHOOL	TOILET DETAILS
07.10.2022	FRIDAY	09:52	13:16	13:57	17:48	07:56	MAYFLOWER SCHOOL	TOILET DETAILS
08.10.2022	SATURDAY							
09.10.2022	SUNDAY							
10.10.2022	MONDAY	09:51	14:11	14:24	17:49	07:58	MAYFLOWER SCHOOL	TOILET DETAILS
11.10.2022	TUESDAY	09:56	00:00	00:00	17:51	07:55	MAYFLOWER ENCLAVE P61	WORKING DRAWING
12.10.2022	WEDNESDAY	09:56	14:07	14:44	18:50	08:54	MAYFLOWER ENCLAVE P61	WORKING DRAWING
13.10.2022	THURSDAY	09:53	14:37	14:51	18:22	08:29	MAYFLOWER ENCLAVE P61	ELEVATION - SKETCHUP
14.10.2022	FRIDAY	09:53	00:00	00:00	17:45	07:52	MAYFLOWER APARTMENT	SKETCHUP
15.10.2022	SATURDAY	09:36	13:27	13:46	16:00	06:24	MAYFLOWER ENCLAVE P61	WORKING DRAWING
TOTAL DURATION	77 Hrs 34 Min	PRESENT DAYS		10	ABSENT DAYS			0

CONSOLIDATED CERTIFICATE

Ranjan Daniel B.Arch. M.L.A.
Architect Landscape Architect

O: +91 44 42134300

12/19 First Floor
3rd Main Road
United India Colony
Kodambakkam
Chennai – 600 024
E mail: ranjanarchitect@yahoo.co.in

Date: 15.10.2022

To

Dr. Devyani Gangopadhyay
Dean, School of Building & Environment,
Sathyabama Institute of Science and Technology,
Chennai – 600 119.

Dear Sir / Madam,

Sub: Completion certificate for practical training program –

Student: **Miss. SNOW DIMPY PREETHI. A**

Reg. no. – **39210088**

This is to certify that **Miss. SNOW DIMPY PREETHI. A**, Reg. No. **39210088**,
VII sem, B.arch Student of your Institution has completed her practical training period
successfully at my firm from 09.06.2022 to 15.10.2022 for a total of 90 working days.


RANJAN DANIEL

CA No-86/10216, R.A. No-192

RANJAN DANIEL B.Arch. M.L.A.
REGISTERED ARCHITECT
CA No-86/10216, R.A.No-192,
1st FLOOR, 12 (OLD No-19) THIRD MAIN ROAD
UNITED INDIA COLONY, KODAMBAKKAM,
CHENNAI-600 024 PH 42134300

ABOUT THE FIRM

RANJAN DANIEL ARCHITECTS is a full service architectural design firm that has established itself through numerous diverse projects , both residential and commercial , locally and regionally.

The firm is known for its distinctive spaces . They are committed to designing buildings , spaces which are as striking and innovative as they are socially and economically responsible .They combine skills and technical maturity with a fresh questioning attitude and a hands on approach, and are constantly looking for related disciplines and new technologies that will help them to develop their design solutions to the optimum standard.

They strive to elegantly solve problems , exceed the expected and find opportunities within given limits. Each project is a unique challenge and a opportunity to develop the most dynamic and efficient response for their clients. The strength of their work is the direct result of the earnest and gratifying collaboration between their clients and Ranjan Daniel Architects.

RESORT AT YELAGIRI

PROJECT NAME : RESORT

CLIENT : B&B


LOCATION : YELAGIRI

PLOT AREA : 46,521 sqm

BUILDUP AREA : 6580 sqm

TEAM : Ar. MONICA & Ar.YUVARAJ

PROJECT STATUS: ONGOING

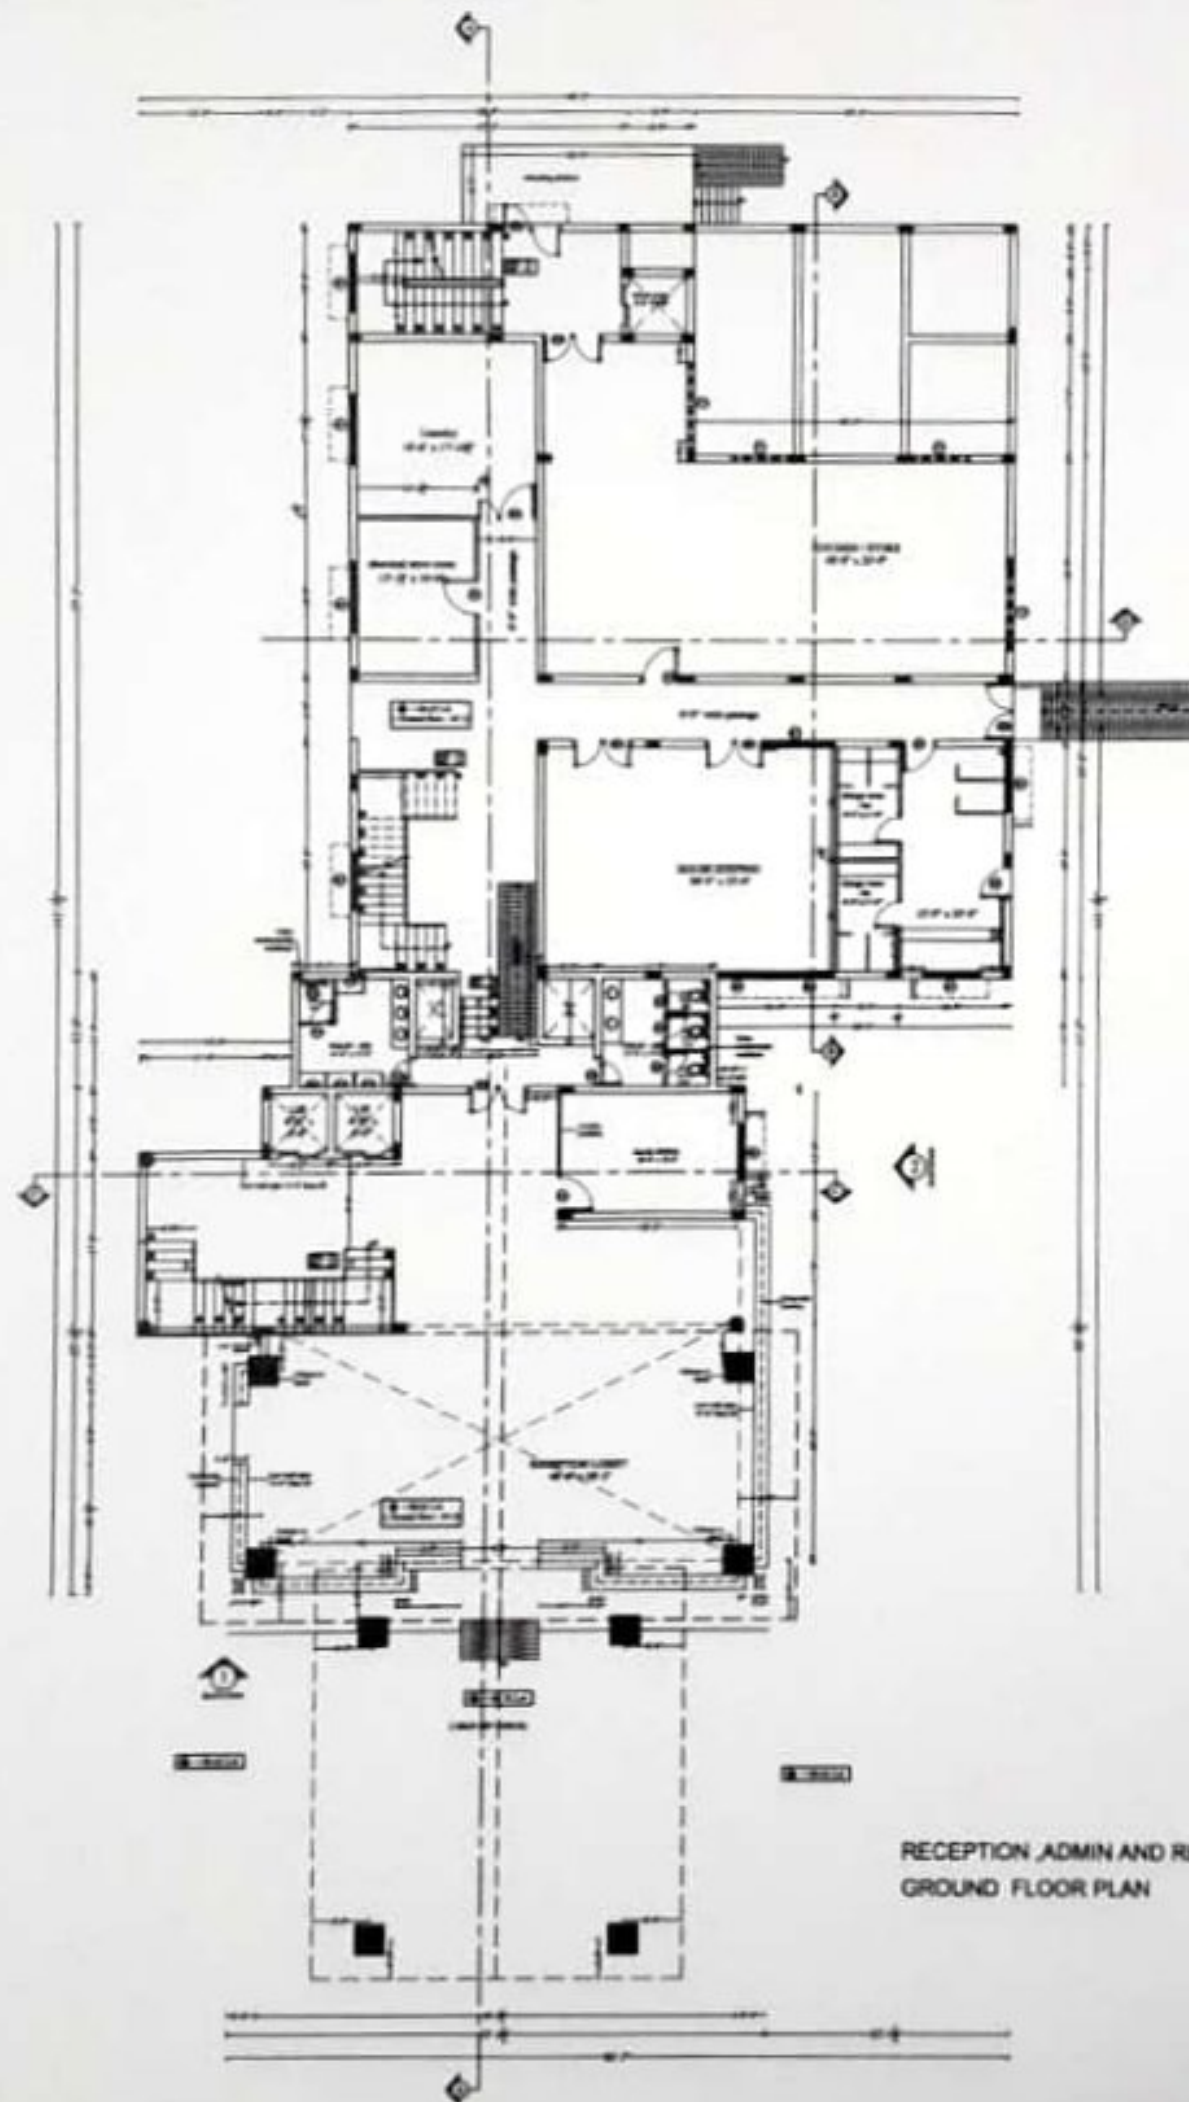

RECEPTION, ADMIN AND RESTAURANT
GROUND FLOOR PLAN



R. Ranjan

SCHEDULE OF JOINERY

NAME	DESCRIPTION	SIZE	QTY	UNIT
D1	DOOR	4'-0" X 8'-0"	1	S-Q
D2	DOOR	3'-0" X 8'-0"	1	S-Q
D3	DOOR	3'-0" X 8'-0"	1	S-Q
D4	DOOR	2'-0" X 8'-0"	1	S-Q
DD1	DOUBLE DOOR	6'-0" X 8'-0"	1	S-Q
DD2	KITCHEN DOOR	6'-0" X 8'-0"	1	S-Q
DD3	LAUNDRY DOOR	6'-0" X 8'-0"	1	S-Q
W1	WINDOW	6'-0" X 3'-0"	2	S-Q
W2	WINDOW	4'-0" X 3'-0"	2	S-Q
V1	VENTILATOR	6'-0" X 3'-0"	1	S-Q
V2	VENTILATOR	6'-0" X 3'-0"	1	S-Q
V3	VENTILATOR	6'-0" X 3'-0"	1	S-Q
V4	VENTILATOR	6'-0" X 3'-0"	1	S-Q
FG1	FIXED GLASS	14'-0" X 3'-0"	2	S-Q
FG2	FIXED GLASS	1'-0" X 3'-0"	1	S-Q
FG3	FIXED GLASS	12'-0" X 3'-0"	1	S-Q
FG4	FIXED GLASS	10'-0" X 3'-0"	1	S-Q
FG5	FIXED GLASS	8'-0" X 3'-0"	1	S-Q

REVISIONS

Rev.	Date	Description
01	02.06.2022	electrical layout
02	08.06.2022	electrical layout
03	08.06.2022	revis added
04	12.07.2022	electrical layout, steps added near toilet and kitchen, laundry and chemical room revised
05	27.10.2021	columns updated as per structural drawing

GENERAL NOTES

1. This Drawing is not to be scaled.
2. All dimensions shown are in feet/inches, and do not take into account applied finishes, unless specifically indicated otherwise.
3. Any omissions or discrepancies found shall be reported to the Architect/Engineer immediately.
4. This drawing shall be reviewed and used in conjunction with respective consultant's approved drawing for structural, mechanical, electrical, plumbing, sanitary, fire, and other services, such as landscaping, site grading, and other services. Any discrepancy noted shall be brought to the notice of the Architect prior to execution.

CLIENT

B&B

PROJECT

PROPOSED RESORT AT YELAGIRI

ARCHITECT

RANJAN DANIEL

10, 1st Main Road,
United India Colony,
Kudalore,
Chennai - 605 004.
Ph: 944-4213 4300.
Email: info@ranjandaniel.com
www.ranjandaniel.com

This drawing, the designs and details shown are the copyright of RANJAN DANIEL and shall not be copied or reproduced in any form without his written consent.

DRAWING TITLE

RECEPTION, ADMIN AND RESTAURANT
GROUND FLOOR PLAN

Drawn	• SHYAM DASHY A	Date	• 15.06.2022
Checked	• RANJAN	Approved	• RANJAN
Scale	• 1/8" = 1'-0"		
Project No.	1177	Discipline	IPC
Drawing No.	A-151		
Rev.	06		



NAME	DESCRIPTION	SIZE	GLL	LINTEL
D1	DOOR	3-6"x8-0"	-	8-0"
D2	DOOR	3-6"x8-0"	-	8-0"
D3	DOOR	3-6"x8-0"	-	8-0"
D4	DOOR	2-4"x8-0"	-	8-0"
D01	DOUBLE DOOR	8-0"x8-0"	-	8-0"
D02	KITCHEN DOOR	8-0"x8-0"	-	8-0"
D03	LAUNDRY DOOR	8-0"x8-0"	-	8-0"
W1	WINDOW	8-6"x3-6"	2-4"	8-0"
W2	WINDOW	4-6"x3-6"	2-4"	8-0"
V1	VENTILATOR	8-6"x3-0"	8-0"	8-0"
V2	VENTILATOR	8-1-1/2"x3-0"	8-0"	8-0"
V3	VENTILATOR	8-6"x3-0"	8-0"	8-0"
V4	VENTILATOR	8-6"x3-0"	8-0"	8-0"
FG1	FIXED GLASS	14-0"x3-6"	2-4"	8-0"
FG2	FIXED GLASS	-	1-0"	8-0"
FG3	FIXED GLASS	12-0"x7-6"	0-4"	8-0"
FG4	FIXED GLASS	10-0"x7-6"	0-4"	8-0"
FG6	FIXED GLASS	8-0"x7-6"	0-4"	8-0"

07	11.03.2020	electrics revised
08	03.05.2020	electrics revised
09	08.04.2020	electrics revised
04	27.04.2020	cellar toilet added, low tension changed & main toilet added, verandah 1/4 added
04	06.03.2020	store room added on south west corner verandah added and primary schedule revised
03	09.05.2020	hang added
02	11.01.2020	electrics revised, steps added rear toilet and kitchen revised
01	07.10.2021	columns updated as per structural drawing
Rev.	Date	Description

1. This Drawing is not to be copied.
2. All dimensions shown are in tenths, and do not take into account applied finishes, unless specifically indicated otherwise.
3. Any omissions or discrepancies found shall be reported to the Architect/Engineer immediately.
4. This drawing shall be corrected and resubmitted in conjunction with respective consultant's approved drawing for structural components, services such as plumbing, electrical, mechanical and fire protection, ventilation, air-conditioning, water supply and landscaping. Any discrepancies noted are to be brought to the notice of the Architect prior to execution.

PROPOSED RESORT AT YELAGIRI

ARCHITECT
RANJAN DANIEL
No. 101 Main Road,
United India Colony,
Kottambakkam,
Chennai - 600 024.
Ph: 044-4213-4390
Email: rd@ranjandaniel.com
www.ranjandaniel.com

This drawing, the designs and female shown are the copyright of RAULPHON CARROLL, and shall not be copied or reproduced in any form without his written consent.


DRAWING TITLE
RECEPTION ADMIN AND RESTAURANT
FIRST FLOOR PLAN

Drawn by: MICHELE NAPOLI A Date: 10.10.2010

Checked - MUAH	Approved - RMAJH
----------------	------------------

Project No.	Description	Drawing No.	Rev.
-------------	-------------	-------------	------

1177	WPC	A-152	07
------	-----	-------	----

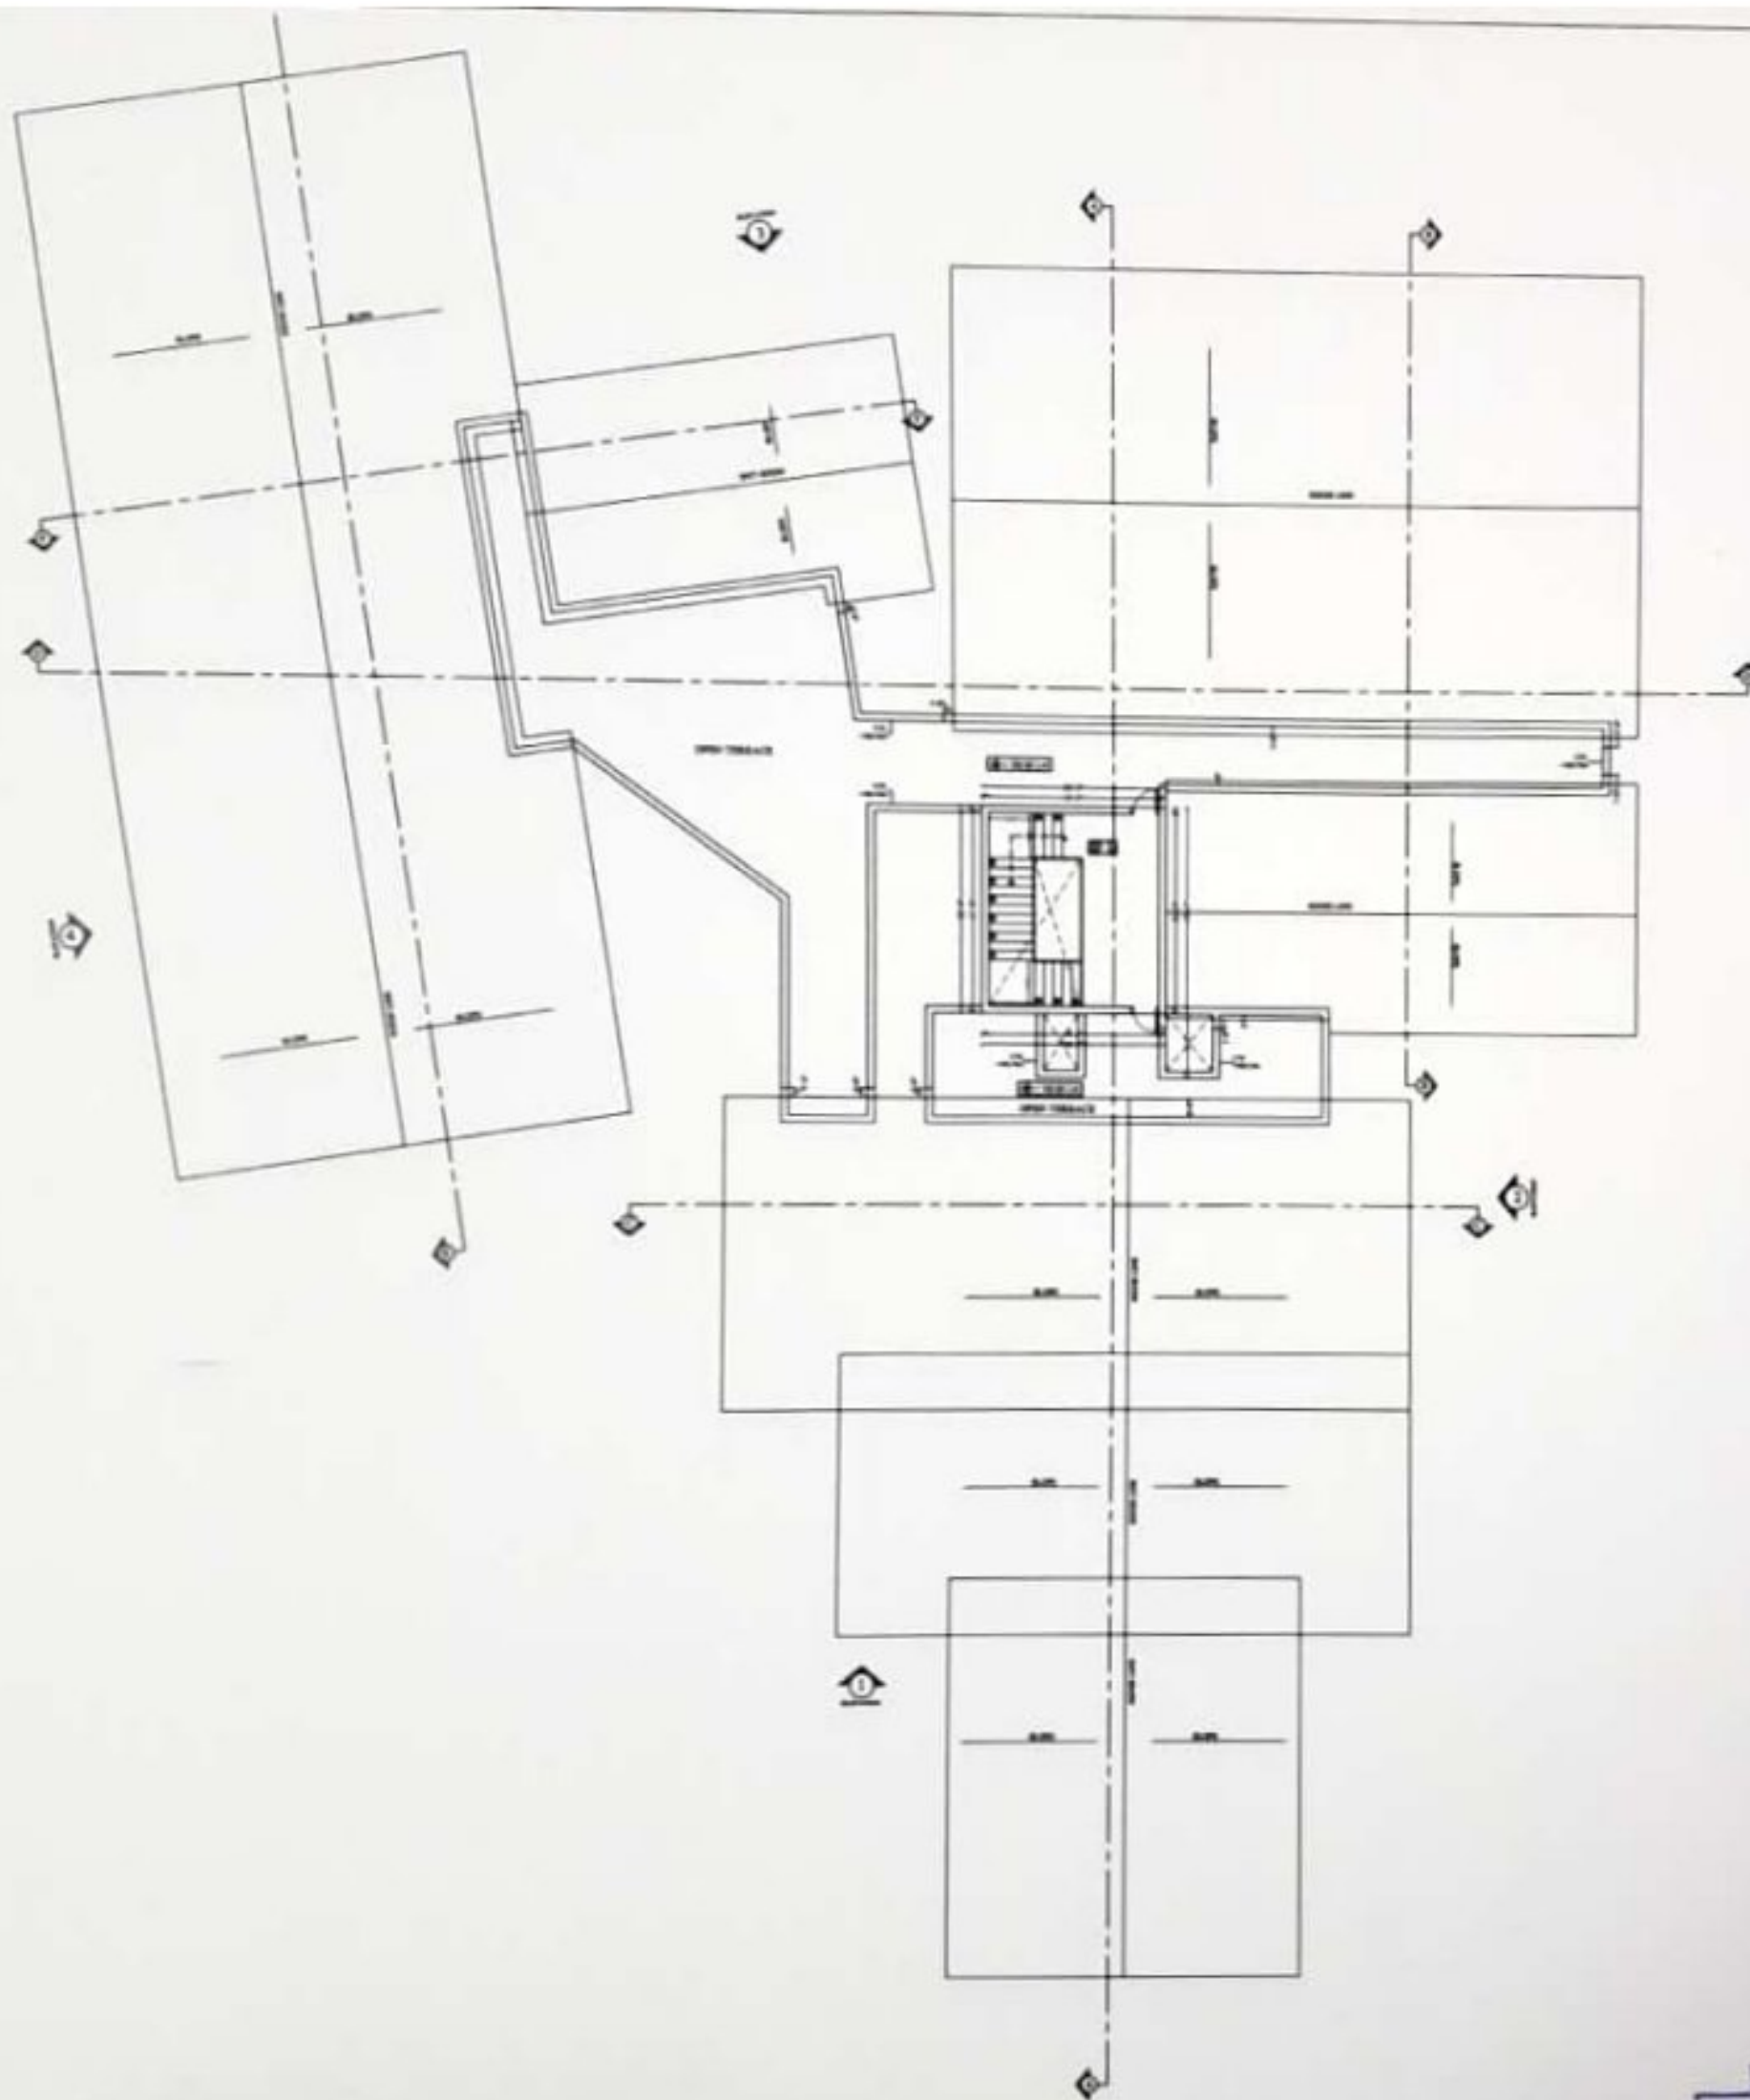

SCHEDULE OF JOINERY

NAME	DESCRIPTION	SIZE	SGL	UNTEL
D1	DOOR	4'-0"X8'-0"	-	8'-0"
D2	DOOR	3'-0"X8'-0"	-	8'-0"
D3	DOOR	3'-0"X8'-0"	-	8'-0"
D4	DOOR	2'-0"X8'-0"	-	8'-0"
DD1	DOUBLE DOOR	6'-0"X8'-0"	-	8'-0"
DD2	KITCHEN DOOR	6'-0"X8'-0"	-	8'-0"
DD3	LAUNDRY DOOR	6'-0"X8'-0"	-	8'-0"
W1	WINDOW	8'-0"X2'-0"	2'-0"	8'-0"
W2	WINDOW	4'-0"X2'-0"	2'-0"	8'-0"
V1	VENTILATOR	10'-0"X3'-0"	8'-0"	8'-0"
V2	VENTILATOR	8'-0"X3'-0"	8'-0"	8'-0"
V3	VENTILATOR	8'-0"X3'-0"	8'-0"	8'-0"
V4	VENTILATOR	8'-0"X3'-0"	8'-0"	8'-0"
FG1	FIXED GLASS	12'-0"X5'-0"	2'-0"	8'-0"
FG2	FIXED GLASS	-	1'-0"	8'-0"
FG3	FIXED GLASS	12'-0"X7'-0"	2'-0"	8'-0"
FG4	FIXED GLASS	8'-0"X7'-0"	2'-0"	8'-0"

REVISIONS

Rev	Date	Description
02	18.08.2022	Service levels and setbacks revised
01	12.08.2022	Service levels and setbacks revised

GENERAL NOTES

1. This Drawing is not to be scaled.
2. All dimensions shown are in feet/inches, and do not take into account applied finishes, unless specifically indicated otherwise.
3. Any omissions or discrepancies found shall be reported to the Architect/Engineer immediately.
4. This drawing shall be corrected and used in conjunction with respective consultant's approved drawing for structure, mechanical, electrical, plumbing, fire protection, landscape, and civil engineering. And any discrepancies noted shall be brought to the notice of the Architect prior to execution.

CLIENT

B&B

PROJECT

PROPOSED RESORT AT YELAGIRI

ARCHITECT

RANJAN DANIEL

7th Floor, Main Road,
United India Colony,
Kodambakkam,
Chennai - 600 034
Ph: 9444-4213-4335
Email: rd@ranjandaniel.com
www.ranjandaniel.com

This drawing, the designs and details shown are the copyright of RANJAN DANIEL and shall not be copied or reproduced in any form without his written consent.

DRAWING TITLE

RECEPTION, ADMIN AND RESTAURANT
TERRACE FLOOR PLAN


Drawn	• SHOW DAPPY A	Date	• 18.08.2022
Checked	• RANJAN	Approved	• RANJAN
Scale	• 1/8" = 1'-0"		
Project No.	1177	Discipline	SFC
Drawing No.	A-152		
Rev.	01		



ELEVATION 3



ELEVATION 2

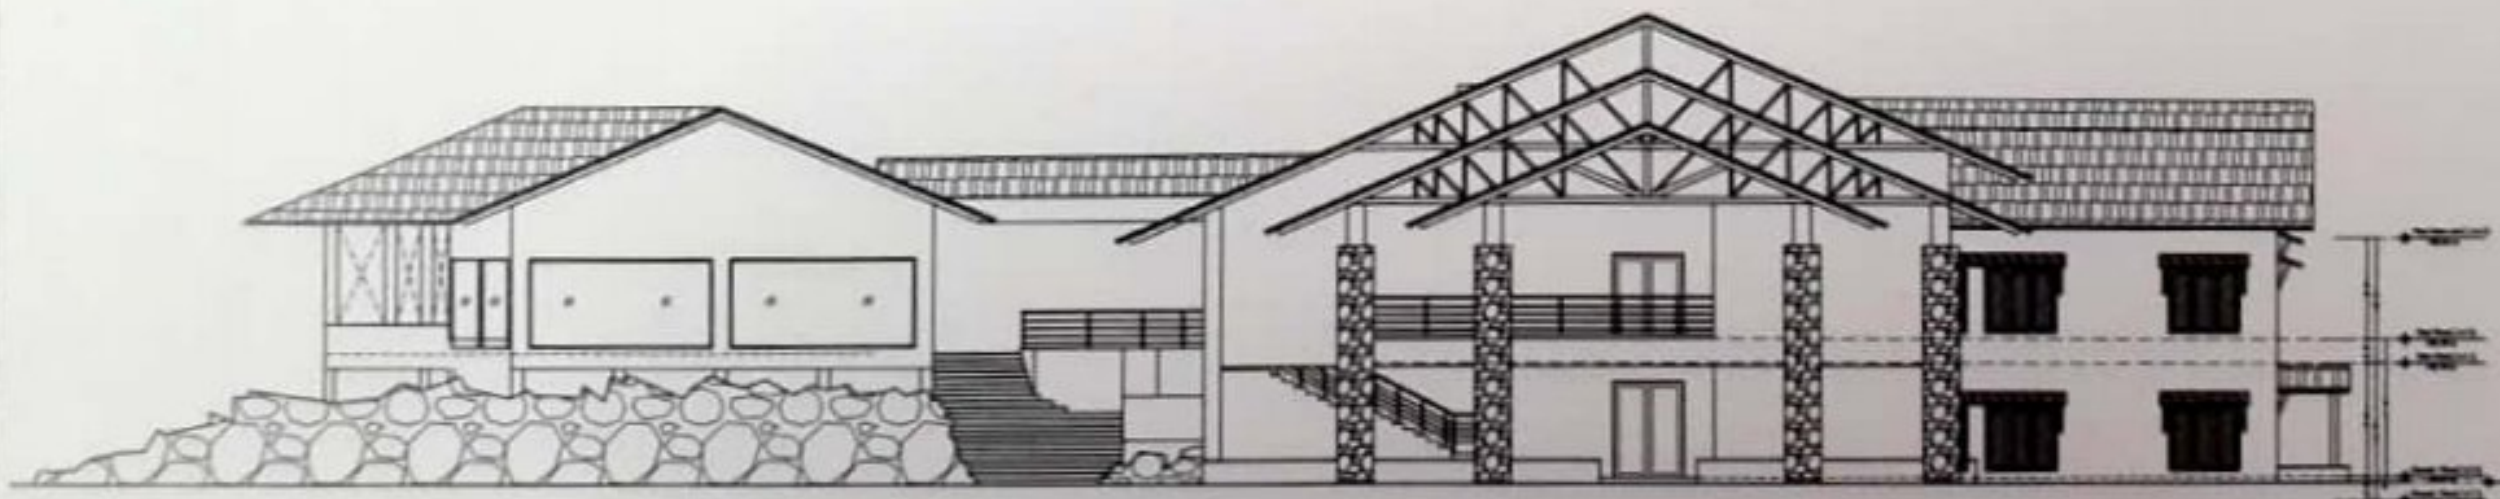

ELEVATION 1



Revisions:

Rev.	Date	Description
01	10.08.2022	Final floor roof height revised
02	12.08.2022	Final floor roof height revised
03	15.08.2022	Revisions revised as per revised drawing

GENERAL NOTES

1. This Drawing is not to be scaled.
2. All dimensions shown are in feet/inches, and do not take into account applied finishes, unless specifically indicated otherwise.
3. Any omissions or discrepancies found shall be reported to the Architect/Engineer immediately.
4. The drawings shall be completed and read in conjunction with respective consultant's approved drawing for structural, mechanical, electrical, plumbing, sanitary, ventilation, fire, drainage, waterproofing & landscaping. And any discrepancies noted shall be brought to the notice of the Architect prior to execution.

CLIENT

B&B

PROJECT

PROPOSED RESORT AT YELAGIRI

ARCHITECT

RANJAN DANIEL

No. 10, 11st Street,
United India Colony,
Kodambakkam,
Chennai - 600 034.
Ph: 944-4213-4335.
Email: info@ranjandaniel.com
www.ranjandaniel.com


This drawing, the designs and details shown are the copyright of Ranjan Daniel, and shall not be copied or reproduced in any form without his written consent.

DRAWING TITLE

RECEPTION, ADMIN AND RESTAURANT
ELEVATION 1, 2 & 3

Drawn -	SHARON D&P/A	Date -	10.08.2022
Checked -	RANJAN	Approved -	RANJAN
Scale -	1:100		
Project No.	1177	Discipline	UPC
Drawing No.	A-301		
Rev.	03		

R. Ranjan

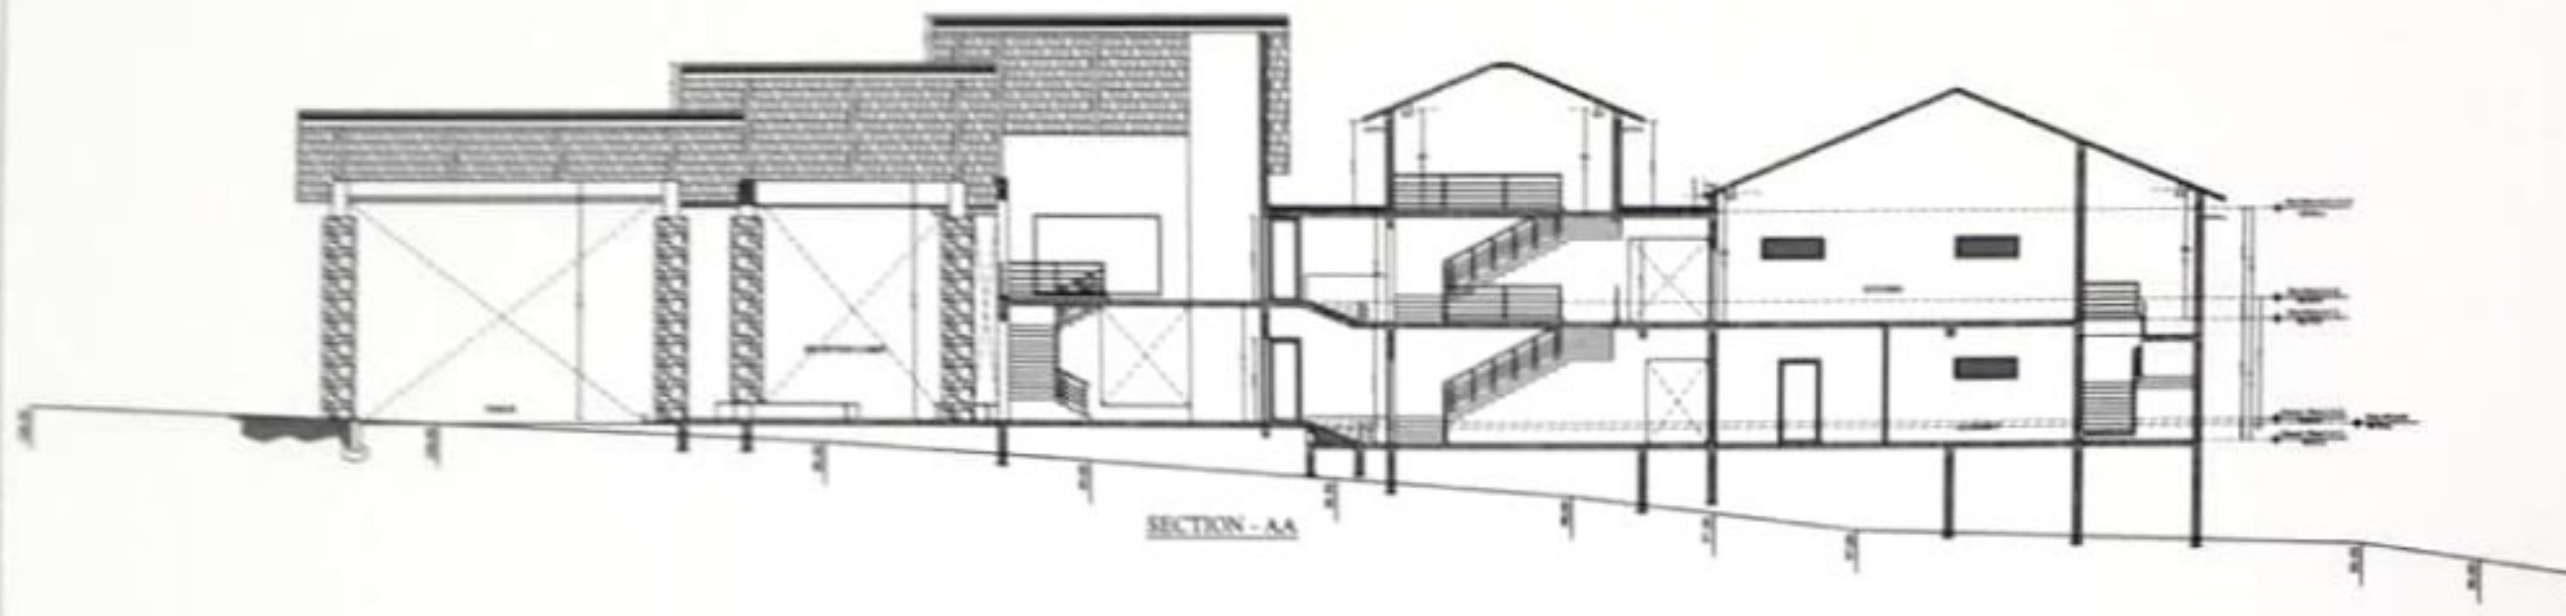

SECTION - AA



SECTION - DD



SECTION - BB



P. Ranjan

Revisions:

Rev.	Date	Description
04	10.08.2022	First floor roof height revised
05	12.08.2022	First floor roof height revised
02	08.08.2022	sections revised as per revised drawing
01	12.07.2022	Section AA, BB & DD revised

GENERAL NOTES

1. This Drawing is not to be scaled.
2. All dimensions shown are in feet/inches, and do not take into account applied finishes, unless specifically indicated otherwise.
3. Any variations or discrepancies found shall be reported to the Architect/Engineer immediately.
4. This drawing shall be corrected and used in conjunction with respective consultant's approved drawing, for structure, mechanical, electrical, plumbing, ventilation, fire protection, drainage, waterproofing & landscaping. And any discrepancies noted shall be brought to the notice of the Architect prior to execution.

CLIENT

B&B

PROJECT

PROPOSED RESORT AT YELAGIRI

ARCHITECT

RANJAN DANIEL


No. 101 Main Road,
United India Colony,
Kudremukh,
Chennai - 605 024,
Ph: 944-4213 4330,
Email: rd@ranjandaniel.com
www.ranjandaniel.com

This drawing, the design and details shown are the copyright of RANJAN DANIEL and shall not be copied or reproduced in any form without his written consent.


DRAWING TITLE

RECEPTION, ADMIN AND RESTAURANT
SECTION - AA, BB & CC


Drawn -	SHOM DRAFTY A	Date -	10.08.2022
Checked -	RANJAN	Approved -	RANJAN
Scale -	1:100		
Project No.	1177	Client	IPC
Drawing No.	A-201	Rev.	02

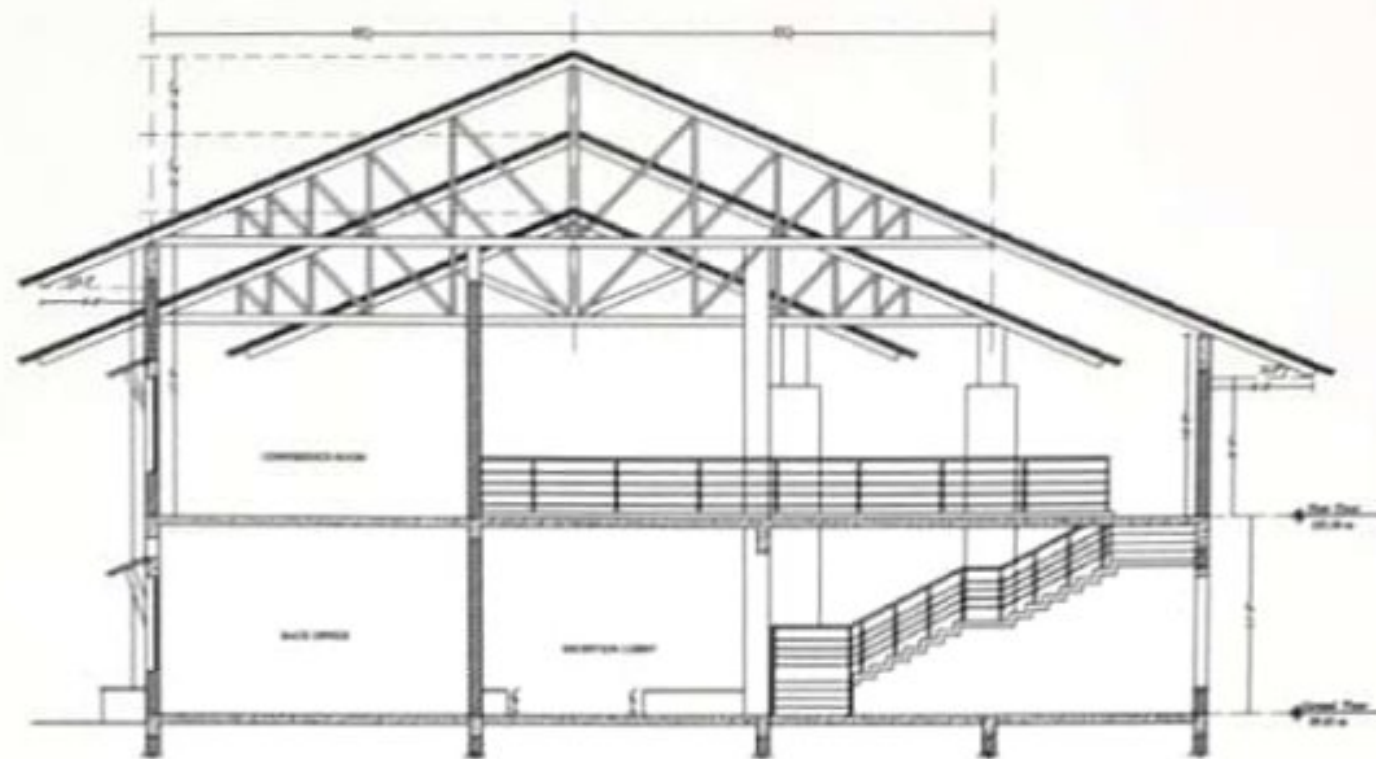

SECTION - CC

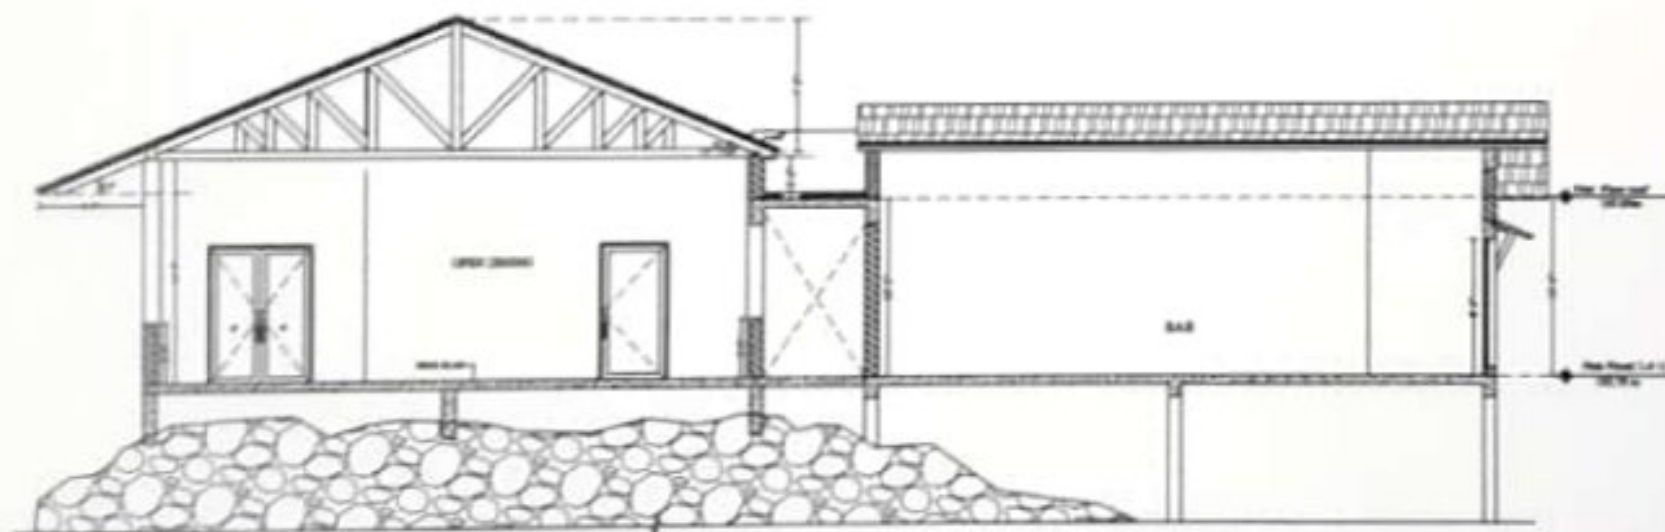

SECTION - FF

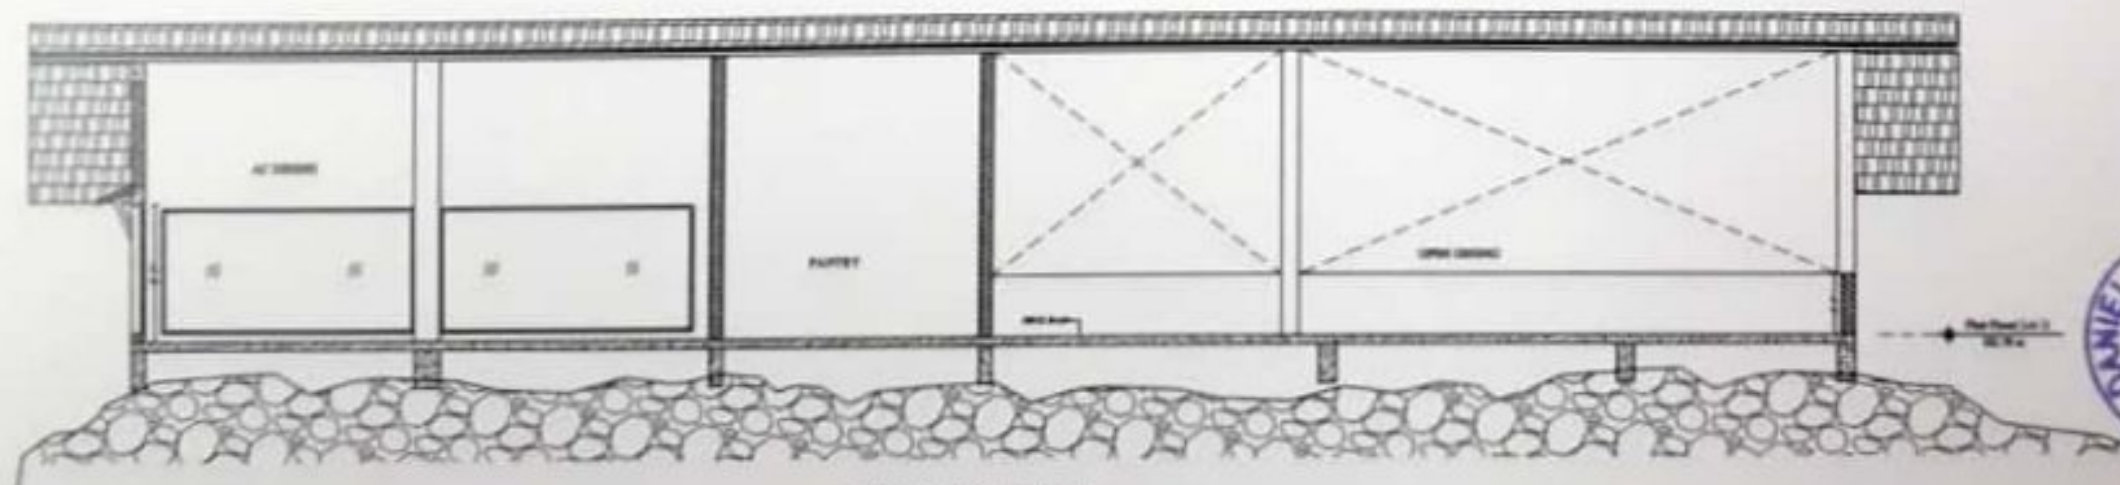

SECTION - EE

Revisions:

Rev.	Date	Description
04	18.08.2022	Final floor roof height revised
03	12.08.2022	Final floor roof height revised
02	08.08.2022	Sections revised as per revised drawing
01	12.07.2022	Section CC revised as per revised floor plan

GENERAL NOTES

1. This Drawing is not to be scaled.
2. All dimensions shown are in feet/inches, and do not take into account applied finishes, unless specifically indicated otherwise.
3. Any omissions or discrepancies found shall be reported to the Architect/Engineer immediately.
4. The drawings shall be prepared and read in conjunction with respective consultant's approved drawings for structural, mechanical, electrical, plumbing, ventilation, fire, and other services, and any discrepancies noted shall be brought to the notice of the Architect prior to execution.

CLIENT

B&B

PROJECT

PROPOSED RESORT AT YELAGIRI

ARCHITECT

RANJAN DANIEL

No. 102 Main Road,
United India Colony,
Kodambakkam,
Chennai - 600 034
Ph: 944 42113 4333
Email: rd@ranjandaniel.com
www.ranjandaniel.com


This drawing, the designs and details shown are the copyright of RANJAN DANIEL, and shall not be copied or reproduced in any form without his written consent.

DRAWING TITLE

RECEPTION ADMIN AND RESTAURANT
SECTIONS- DD, EE & FF

Drawn	• BACHU DAMPT	Date	• 18.08.2022
Checked	• RANJAN	Approved	• RANJAN
Scale	1:100		
Project No.	1177	Discipline	SFC
Drawing No.	A-202	Rev.	04

D. Ranjan

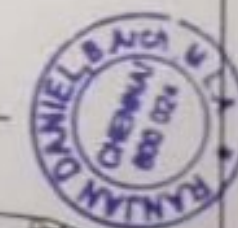

ALIGNMENT CENTER

PROJECT NAME : ALIGNMENT CENTER


CLIENT : Mr. GANESH

LOCATION : VELLORE


AREA : 8038 Sq.ft

ARCHITECT : Ar. ARCHANA

PROJECT STATUS: ONGOING

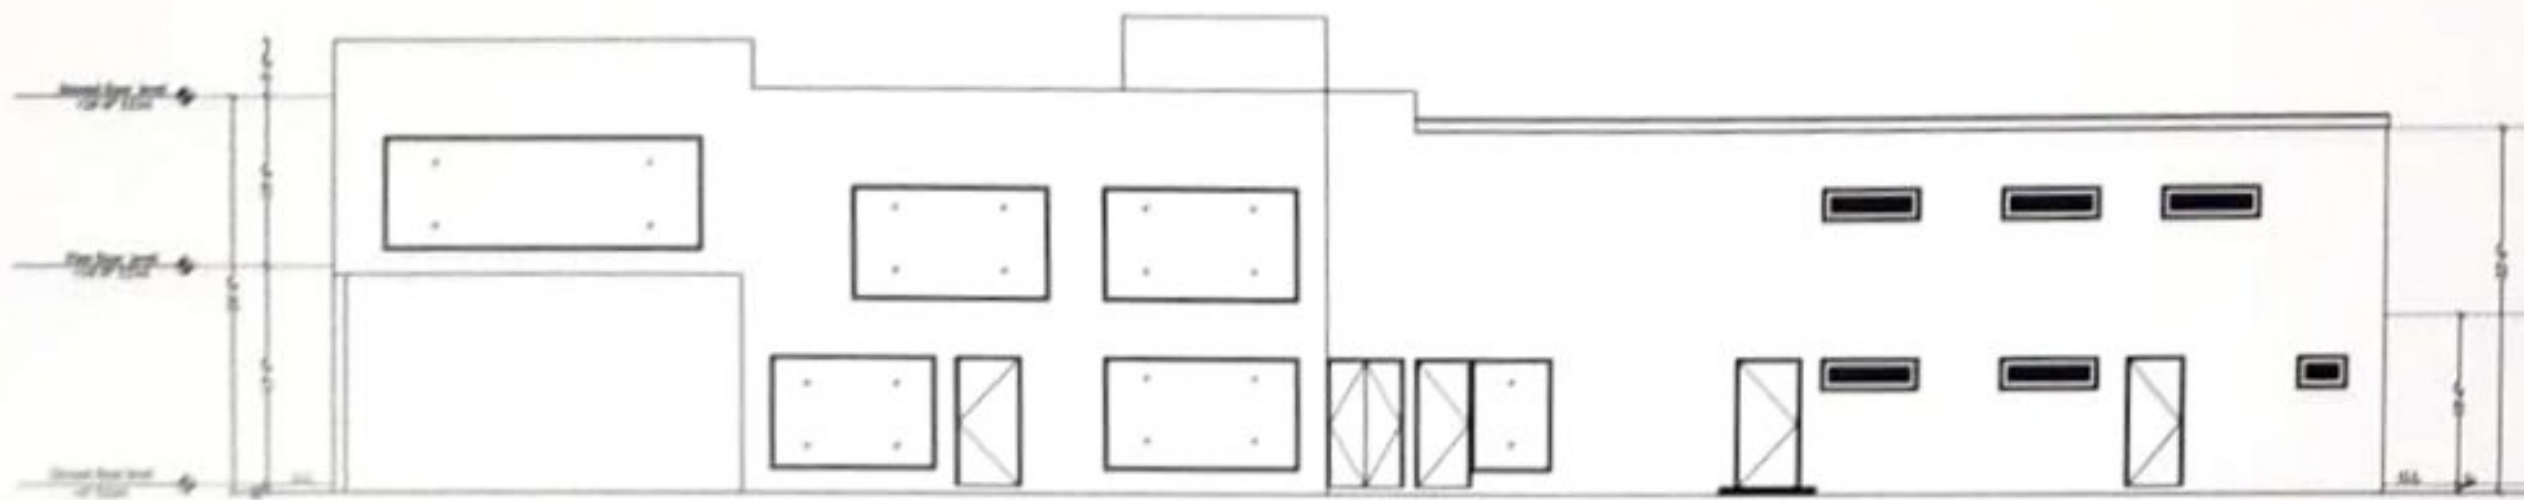

SIDE ELEVATION
EAST FACING

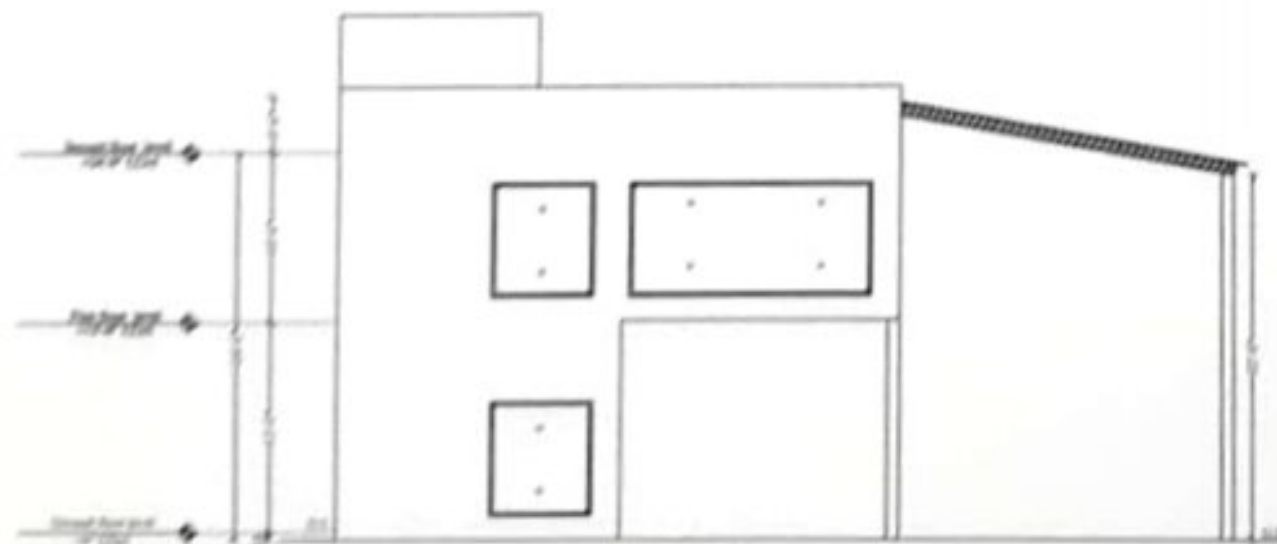

FRONT ELEVATION
SOUTH FACING



REVISIONS

Rev. Date Description

GENERAL NOTES

1. This Drawing is not to be scaled.
2. All dimensions shown are in millimeters, and do not take into account applied finishes, unless specifically indicated otherwise.
3. Any variation or discrepancy found shall be reported to the Architect/Engineer immediately.
4. These drawings shall be considered and used in conjunction with respective specification's approved drawing for structural members and steel work, as per drawing, working drawings, conditions, structural design, and detailing & detailing, any discrepancy noted shall be brought to the notice of the Architect prior to execution.

CLIENT

Mr. Ganesh

PROJECT

ALIGNMENT CENTER AT VELLORE

ARCHITECT

RANJAN DANIEL

76, 5th Main Road,
United India Colony,
Rameswaram,
Tamil Nadu - 620 024
Ph: 944 4213 8300
Email: ranjan@ranjandaniel.com
www.ranjandaniel.com

This drawing, the design and details shown are the copyright of RANJAN DANIEL, and shall not be copied or reproduced in any form without the written consent.


DRAWING TITLE

ELEVATIONS
WORKING DWG


Drawn	• SHASHI KUMAR	Date	• 01.08.2020
Checked	• RANJAN	Approved	• RANJAN
Scale	• 1/4" = 1'-0"	Project No.	1186
		Description	GFC
		Drawing No.	A-301
		Rev.	0



R. Ranjan

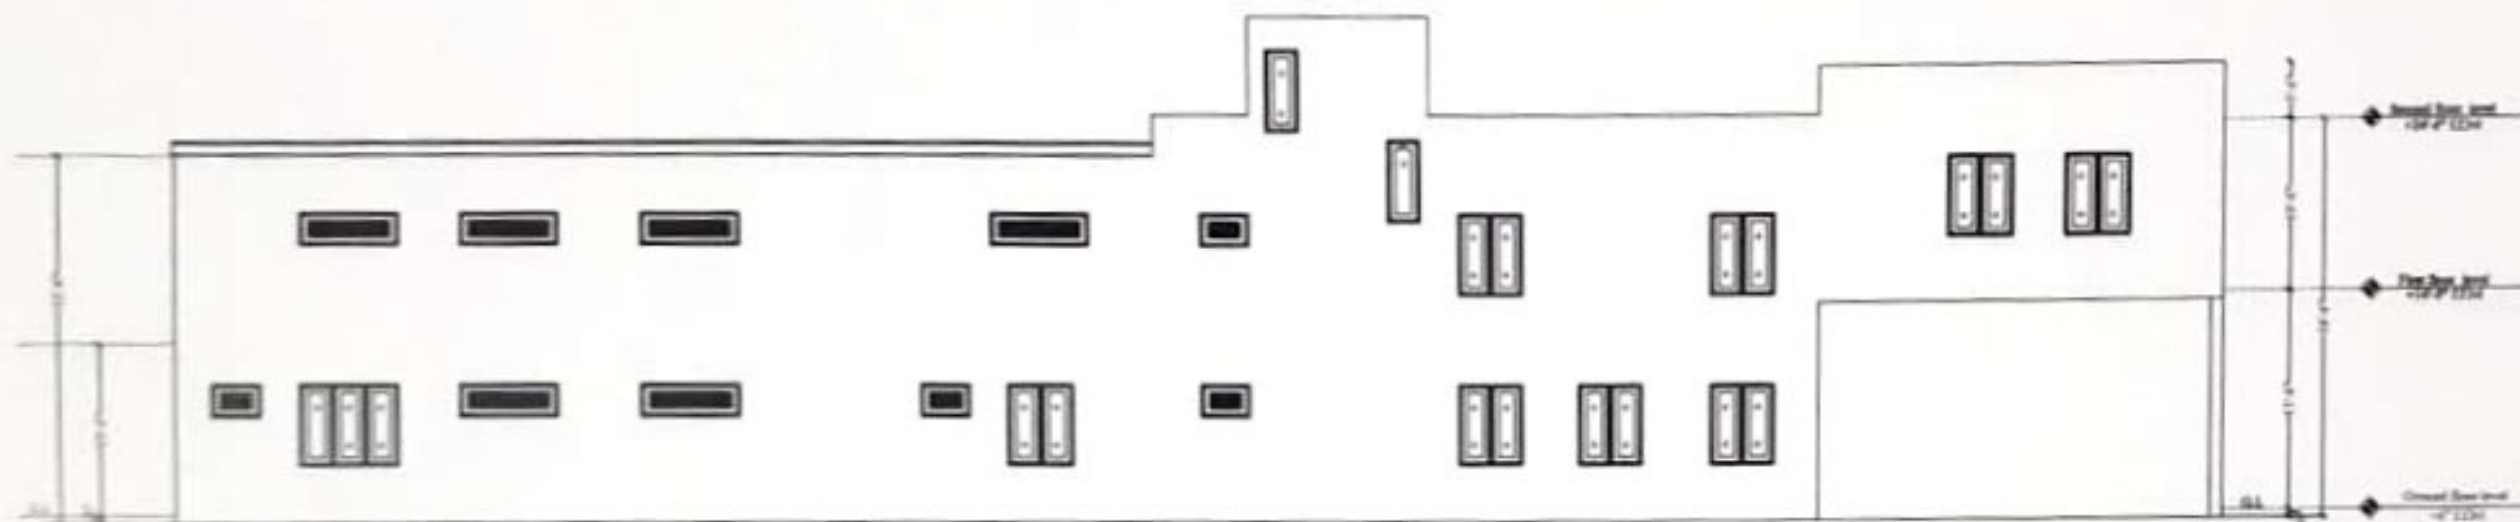

SIDE ELEVATION
WEST FACING

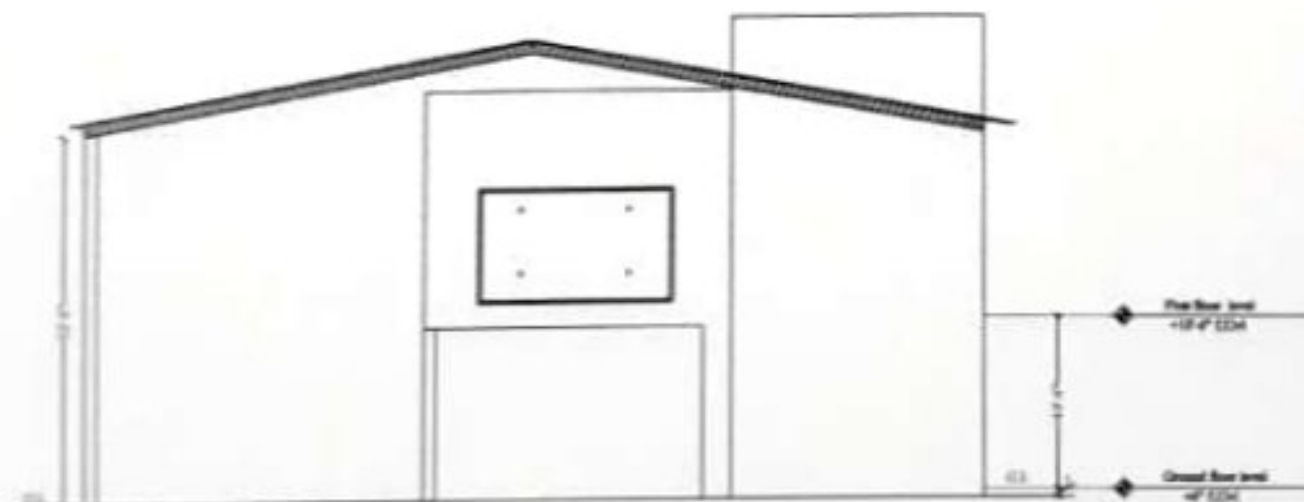

REAR ELEVATION
NORTH FACING



Revisions

Rev.	Date	Description

GENERAL NOTES

1. This Drawing is not to be scaled.
2. All dimensions shown are in millimeters, and do not take into account applied finishes, unless specifically indicated otherwise.
3. Any variations or discrepancies found shall be reported to the Architect/Engineer immediately.
4. These drawings shall be interpreted and read in conjunction with respective contract documents approved drawing for structural, mechanical, electrical, plumbing, and other related disciplines. Any discrepancies noted shall be brought to the notice of the Architect prior to execution.

CLIENT

Mr. Ganesh

PROJECT

ALIGNMENT CENTER AT VELLORE

ARCHITECT

RANJAN DANIEL

10, 2nd Main Road,
United India Colony,
Kudalorekottam,
Chennai - 605 004
Ph: 944 4211 4380
Email: rd@ranjandaniel.com
RD.ranjandaniel.com

This drawing, the design and details shown are the copyright of RANJAN DANIEL and shall not be copied or reproduced in any form without his written consent.


DRAWING TITLE

ELEVATIONS
WORKING DWG.


Drawn	• SHIVA SHARMA	Date	• 01.08.2022
Checked	• RANJAN	Approved	• 01.08.2022
Scale	1:100		
Project No.	1156	Discipline	GFC
Drawing No.	A-301	Rev.	0



R. Ranjan

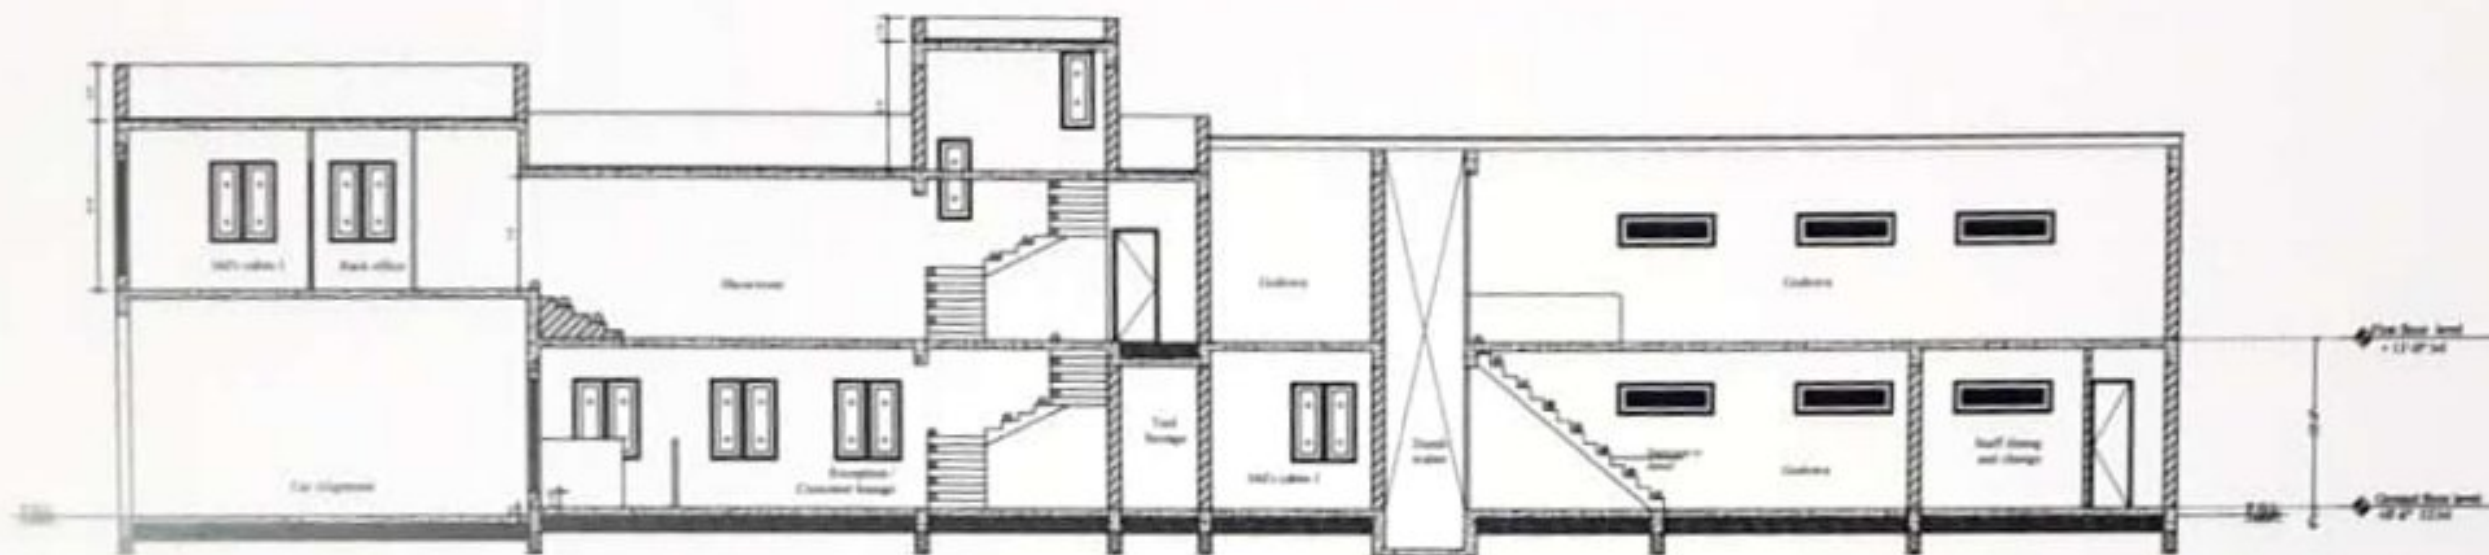

SECTION AA'

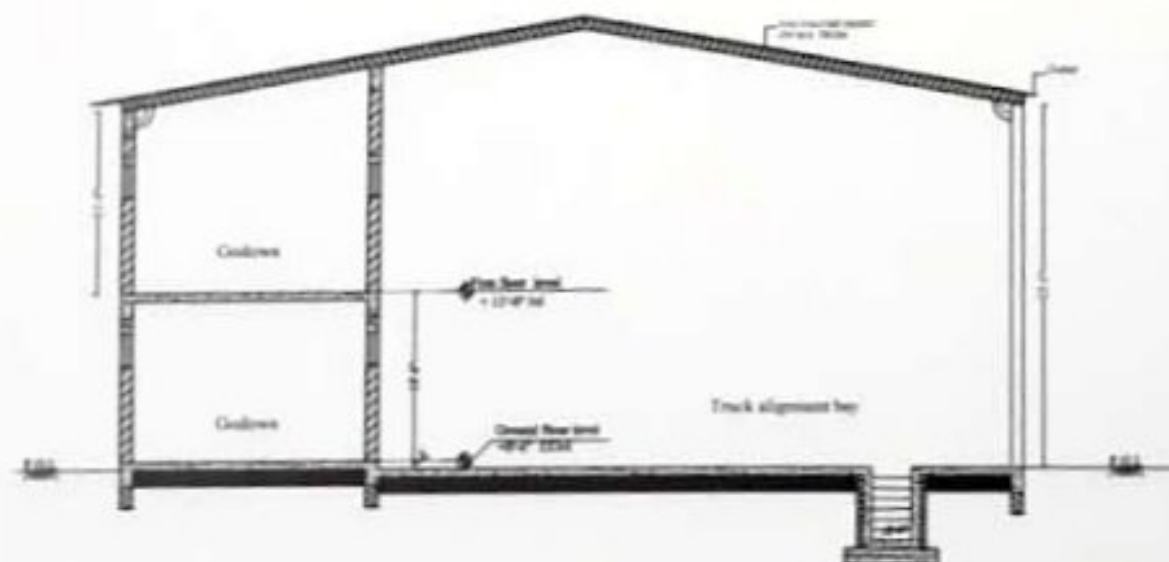

SECTION BB'



REVISIONS

Rev.	Date	Description

GENERAL NOTES

1. This Drawing is not to be scaled.
2. All dimensions shown are in millimeters, and do not take into account applied finishes, unless specifically indicated otherwise.
3. Any omissions or discrepancies found shall be reported to the Architect/Engineer immediately.
4. These drawings shall be considered and used in conjunction with respective consultant's approved drawing for structural, mechanical, electrical, plumbing, sanitary, electrical, and other services, and shall be brought to the notice of the Architect prior to execution.

CLIENT

Mr. Ganesh

PROJECT

ALIGNMENT CENTER AT VELLORE

ARCHITECT

RANJAN DANIEL

10, 1st Main Road,
United India Colony,
Kodambakkam,
Chennai - 600 024
Ph: 9841 4213 4380
Email: ranjan@ranjandaniel.com
Web: ranjandaniel.com

This drawing, the designs and details shown are the property of Ranjan Daniel, and shall not be copied or reproduced in any form without his written consent.

DRAWING TITLE


SECTIONS

WORKING DWG

Drawn	• SACHIN SANKAR	Date	• 02.06.2023
Checked	• RANJAN	Approved	• RANJAN
Scale	•		
Project No.	1186	Discipline	GFC
Drawing No.	A-201	Rev.	D



R. Daniel

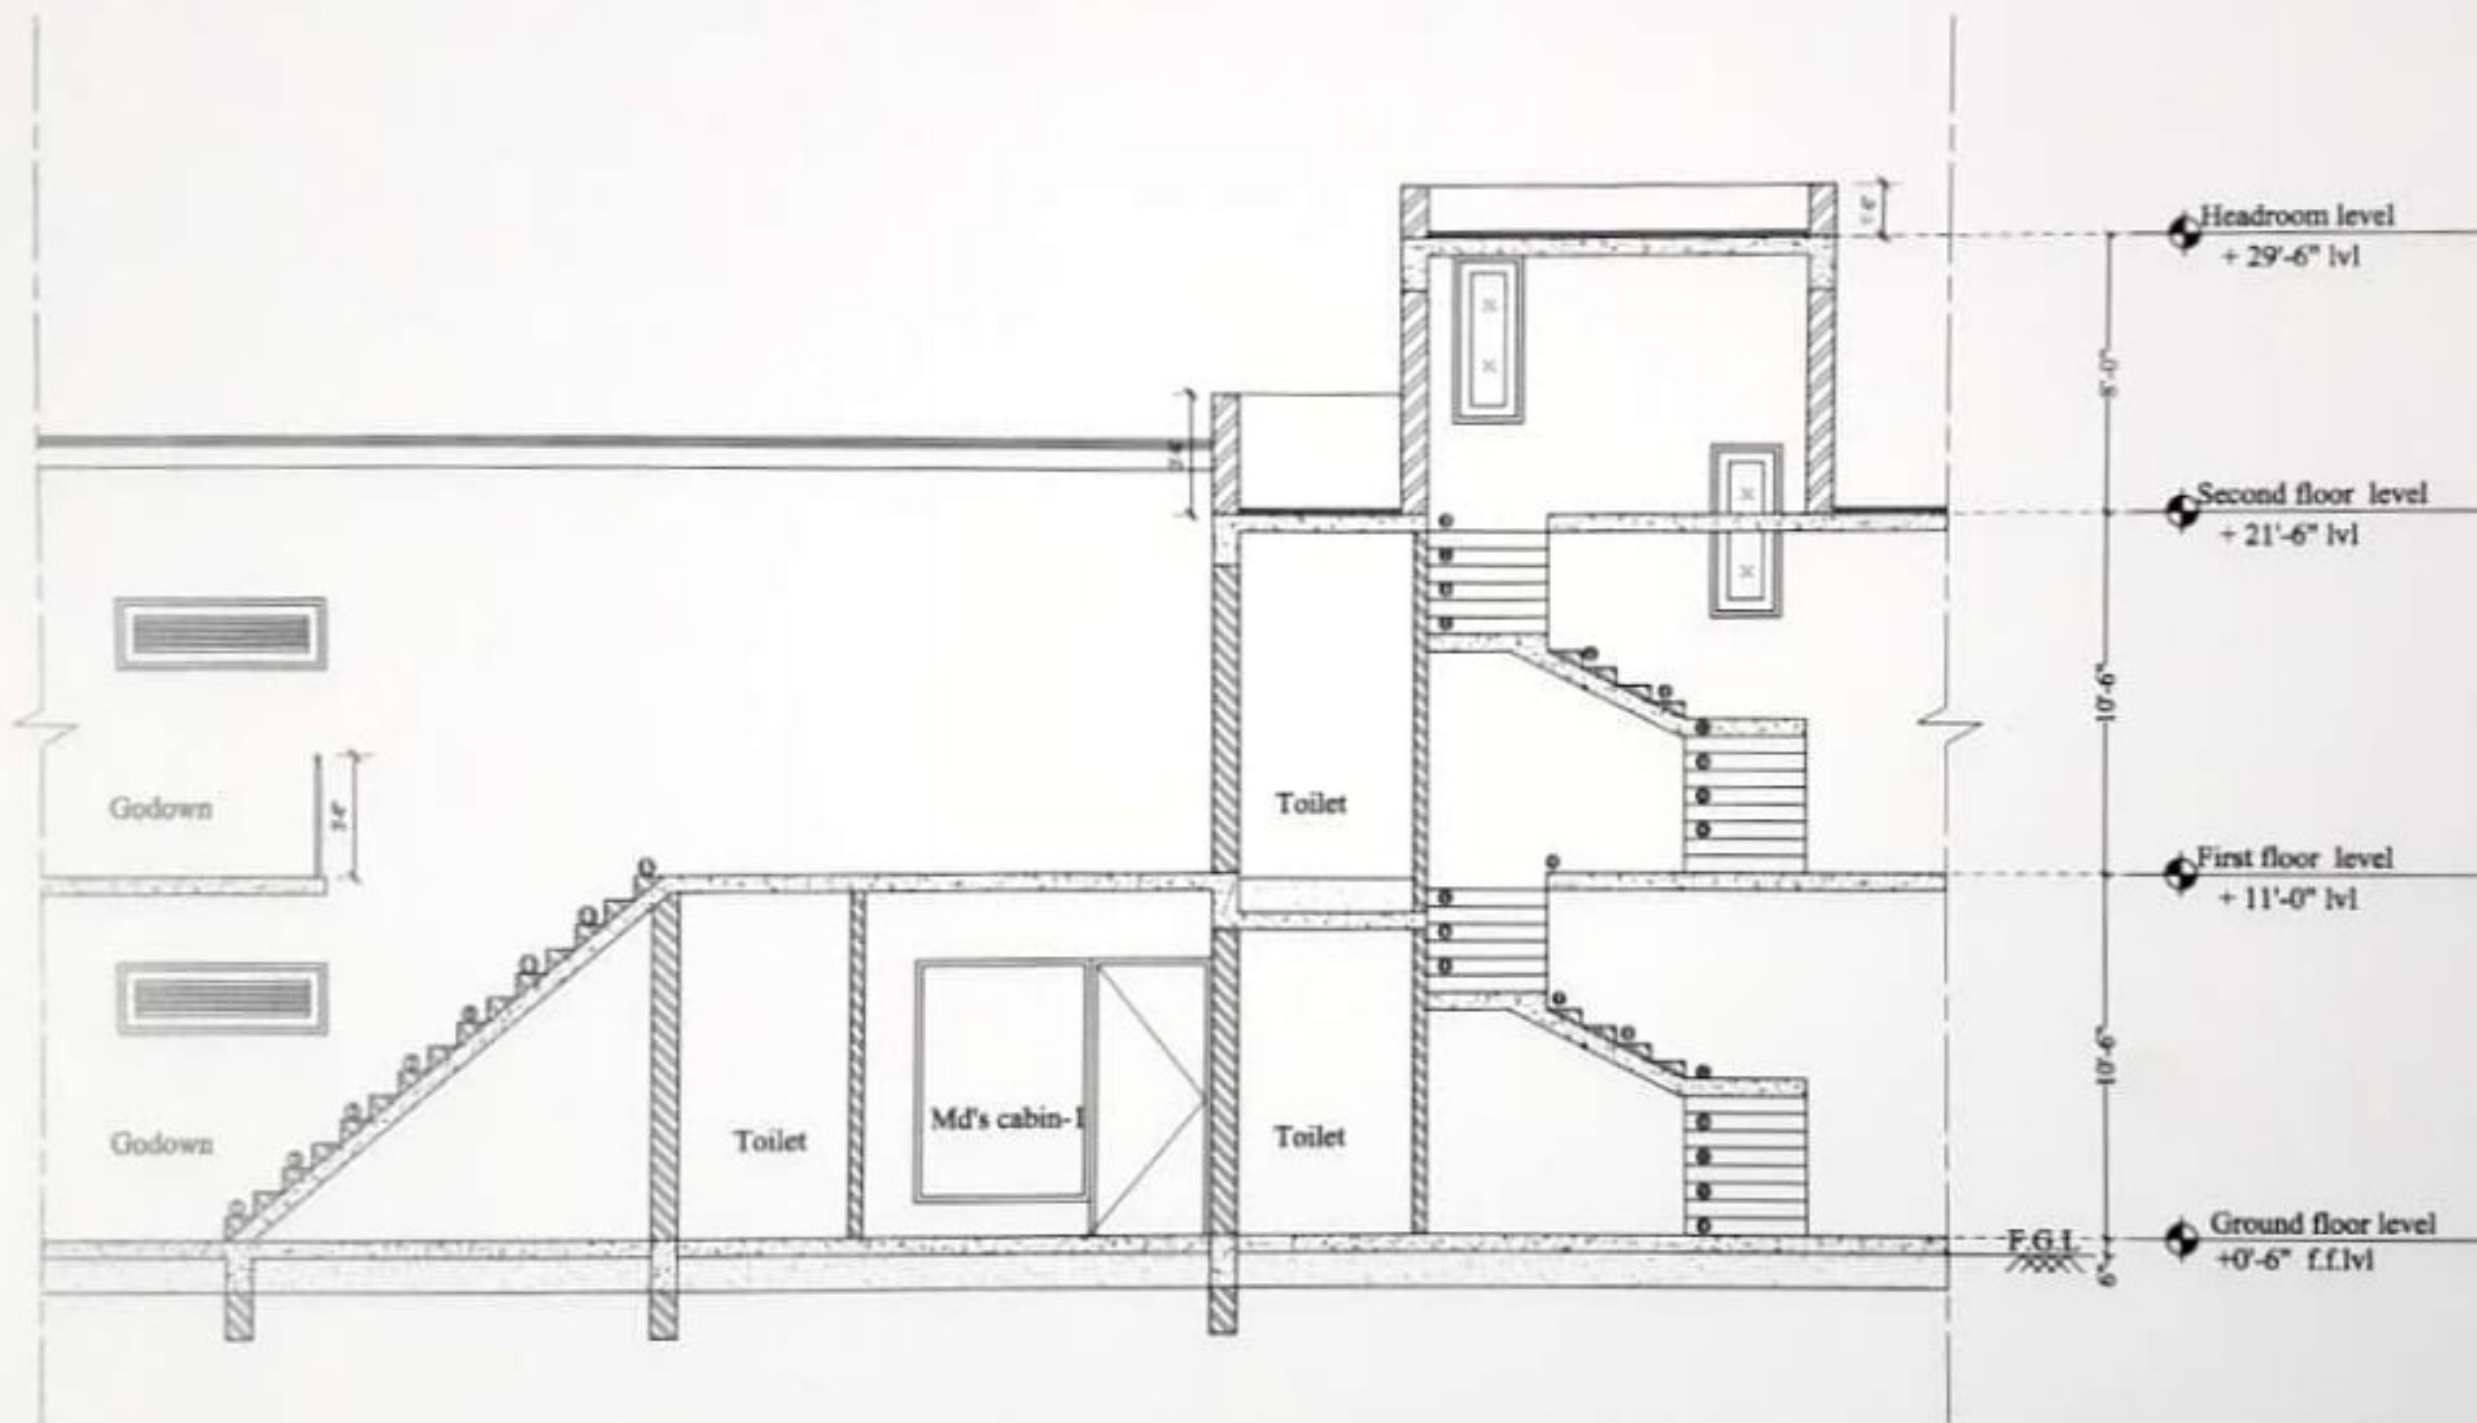

Rev.	Date	Description

GENERAL NOTES

1. This Drawing is not to be scaled.
2. All dimensions shown are in millimeters, and do not take into account applied finishes, unless specifically indicated otherwise.
3. Any omissions or discrepancies found shall be reported to the Architect/Engineer immediately.
4. These drawings shall be correlated and read in conjunction with respective consultant's approved drawings for structural, plumbing, sanitary, electrical, air conditioning, ventilation, firewater, drainage, waterproofing, & landscaping. Any discrepancies noted shall be brought to the notice of the Architect prior to execution.

CLIENT
Mr Ganesh

PROJECT
ALIGNMENT CENTER AT VELLORE

ARCHITECT
RANJAN DANIEL
70, 1st Main Road,
Colony India Colony,
Kodambakkam,
Chennai - 600 024.
Ph: 944-4213-4385.
Email: ranjan@ranjandaniel.com
ranjandaniel.com

This drawing, the designs and details shown are the copyright of RANJAN DANIEL, and shall not be copied or reproduced in any form without his written consent.

DRAWING TITLE
SECTION CC
WORKING DWG

Drawn	• SHON (SMP)	Date	• 01.08.2022
Checked	• Ranjani	Approved	• Ranjani
Scale	• 1/4" = 1'-0"		
Project No.	1186	Description	GFC
Drawing No.	A-221		
Rev.	0		



R. Ranjan

MAYFLOWER ENCLAVE

PROJECT NAME : PLOT NO. 74

CLIENT : Mr. ANDREW

LOCATION : KARNAMPET, VELLORE.

AREA : 2220 Sq.ft

ARCHITECT : Ar. ANNAPOORANI

PROJECT STATUS: ONGOING

SCHEDULE OF JOINERY

S. No	NAME	DESCRIPTION	SIZE	BILL	INTEL
1	MD	MAIN DOOR	3'-6" x 7'-0"	-	7'-0"
2	D1	DOOR	3'-3" x 7'-0"	-	7'-0"
3	D2	DOOR	3'-0" x 7'-0"	-	7'-0"
4	D3	DOOR	2'-6" x 7'-0"	-	7'-0"
5	W1	WINDOW	7'-0" x 4'-0"	2'-6"	7'-0"
6	W2	WINDOW	5'-6" x 4'-0"	2'-6"	7'-0"
7	W3	WINDOW	3'-10" x 4'-0"	2'-6"	7'-0"
8	W4	WINDOW	2'-11" x 4'-0"	2'-6"	7'-0"
9	F#	FRENCH DOOR	4'-2" x 7'-0"	-	7'-0"
10	F#	FRENCH WINDOW	2'-0" x 6'-0"	0'-6"	7'-0"
11	F#	FRENCH WINDOW	10'-0" x 6'-0"	0'-6"	7'-0"
12	F#	FRENCH WINDOW	5'-0" x 6'-0"	0'-6"	7'-0"
13	V1	VENTILATOR	2'-10" x 2'-6"	0'-6"	7'-0"
14	V2	VENTILATOR	2'-0" x 2'-0"	5'-0"	7'-0"
15	KW1	KITCHEN WINDOW	3'-10" x 3'-6"	3'-6"	7'-0"
16	WD	WOODEN DOOR	3'-0" x 7'-0"	-	7'-0"

REVISIONS

Rev.	Date	Description
1	21.11.22	Final plan layout designed, from opening sheet
2	01.02.22	Sanitary area with 10' 0" length
3	01.02.22	Room Added

GENERAL NOTES

- This Drawing is not to be scaled.
- All dimensions shown are in millimeters, and do not take into account applied finishes, unless specifically indicated otherwise.
- Any dimensions or measurements shown shall be reported to the Architect/Engineer immediately.
- These drawings shall be considered and read in conjunction with respective consultant's approval drawing for structure, mechanical services such as plumbing, electrical, architectural, ventilation, computer, storage, substation, and landscaping, and any dimensions shall not be brought to the notice of the Architect prior to execution.

CLIENT

PROPOSED RESIDENCE FOR MR. ANDREW

PROJECT

MAYFLOWER ENCLAVE
at Kamangal, Vellore

ARCHITECT

RANJAN DANIEL


16, 1st Main Road,
United Park Colony,
Chennai - 600 024.
Ph: 944 4211 4300
Email: ranjan@ranjan.com
www.ranjan.com

This drawing, its design and details shown are the copyright of RANJAN DANIEL, and shall not be copied or reproduced in any form without the written consent.

DRAWING TITLE

PLOT NO. 74 - RESIDENCE FOR MR. ANDREW
GROUND FLOOR PLAN
WORKING DRAWING

Drawn	• SACHIN GADGET	Scale	• 1:100
Checked	• RANJAN	Approved	• RANJAN
Scale	•	Orientation	•
Project No.	1151	Drawing No.	A-101
Sheet	1151	Revision	00

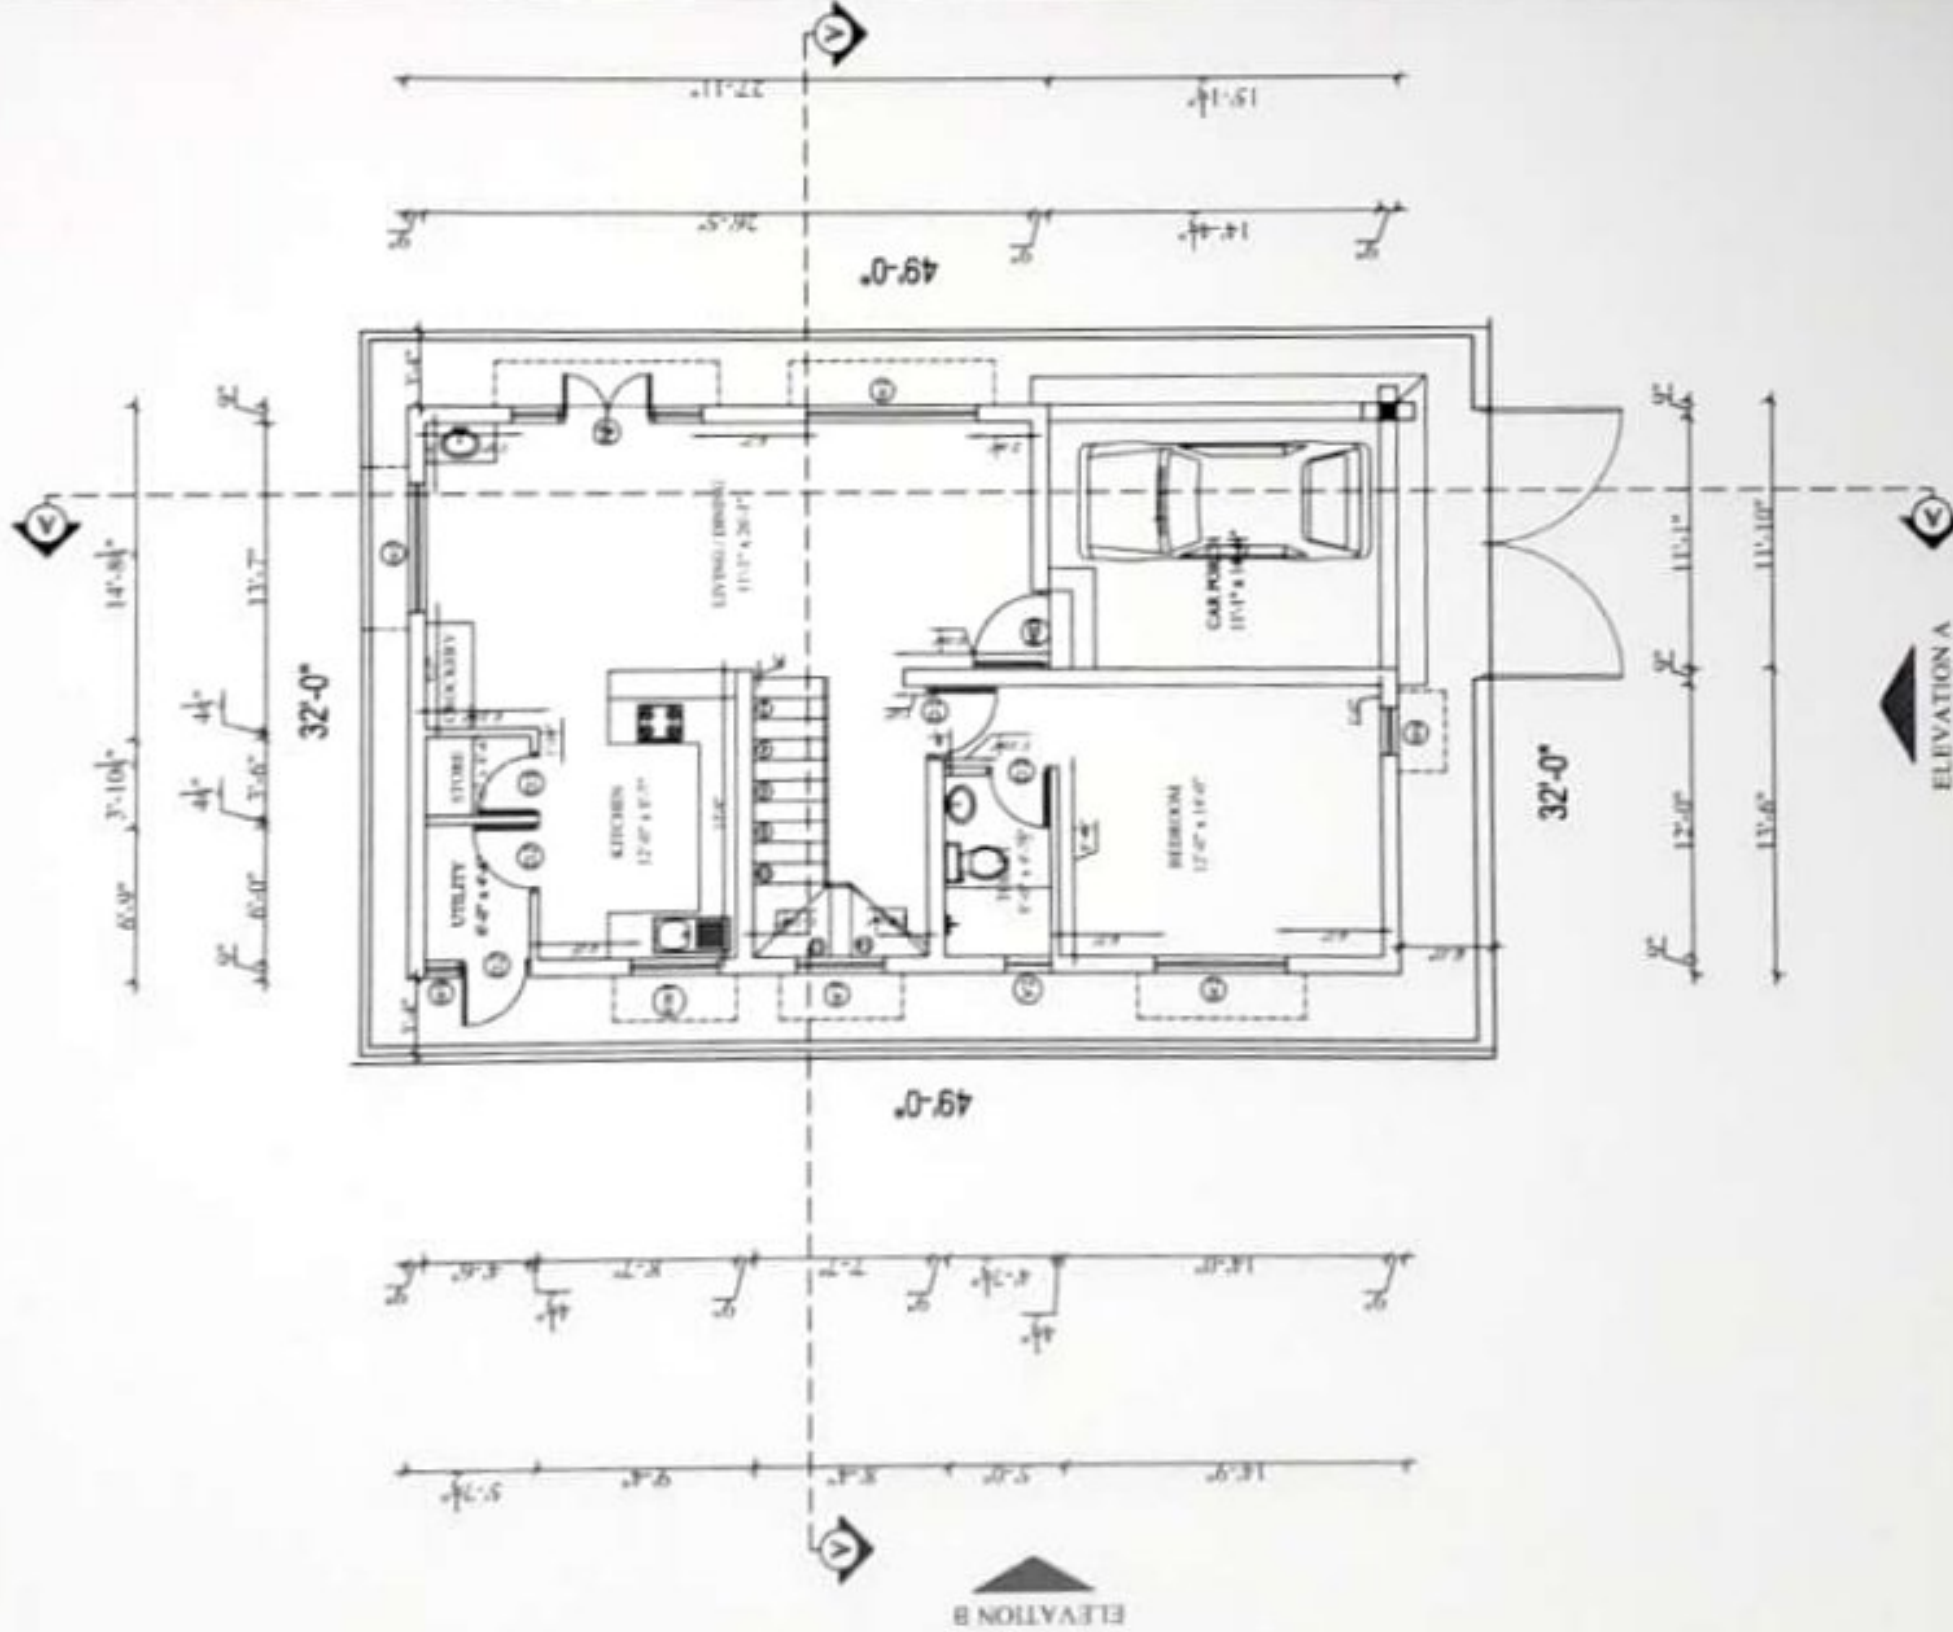


P. Ranjan

SCHEDULE OF JOINERY

S. NO	NAME	DESCRIPTION	SIZE	QTY	UNIT
1	MD	MAIN DOOR	7'6" x 7'6"	1	P.47
2	DT	DOOR	5'6" x 7'6"	1	P.47
3	DD	DOOR	5'6" x 7'6"	1	P.47
4	DD	DOOR	5'6" x 7'6"	1	P.47
5	WD	WINDOW	7'6" x 4'6"	2	P.47
6	WD	WINDOW	5'6" x 4'6"	2	P.47
7	WD	WINDOW	5'6" x 4'6"	2	P.47
1.	11.11.20	Final plan layout changed. Final window schedule.
2.	10.10.20	Final window schedule.

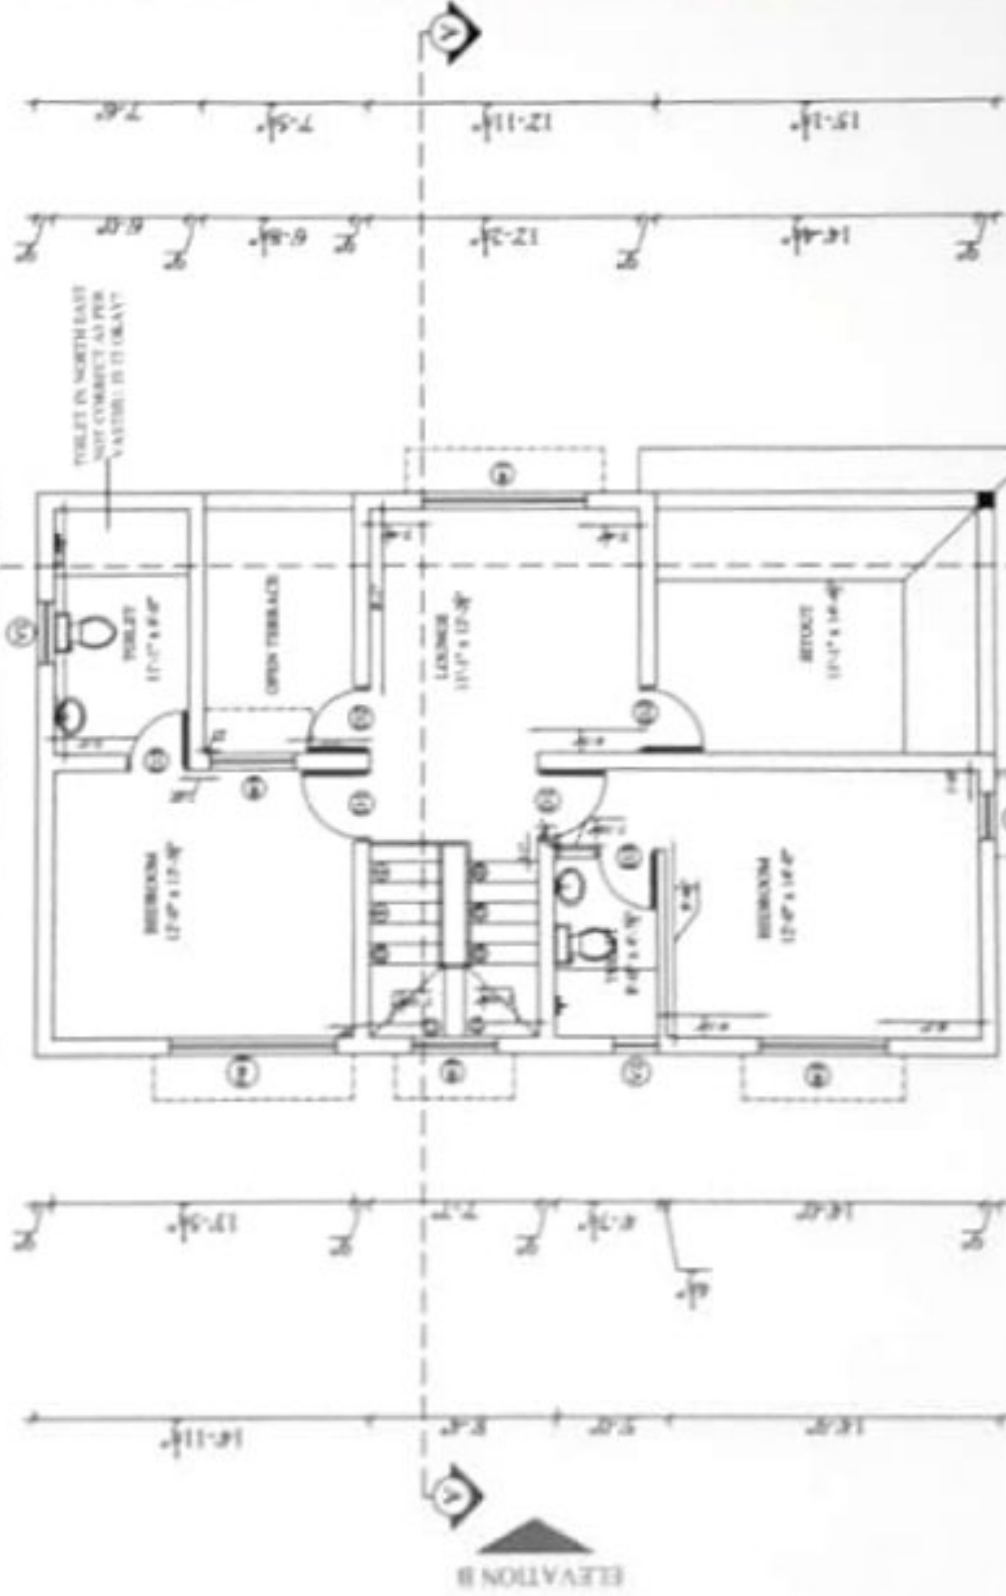

CLIENT

PROPOSED RESIDENCE FOR MR. ANDREW

PROJECT

MATFLOWER ENCLAVE
at Kariakulam, Vellore

ARCHITECT

RANJAN DANIEL

76, 1st Main Road,
United India Colony,
Kariakulam,
Chennai - 600 024
PH: 9841451345
Email: ranjan.daniel@gmail.com

This drawing, its design and details, whether or not the copyright of RANJAN DANIEL, and shall not be copied or reproduced in any form without the written consent.

DRAWING TITLE

PLOT NO. 74 - RESIDENCE FOR MR. ANDREW

FIRST FLOOR PLAN - OPTION 1

WORKING DRAWING

Drawn by	ARCHITECT	Date	11.11.2020
Checked by	ARCHITECT	Approved by	ARCHITECT
Scale	1:100	Sheet No.	1151

Project No.	1151	Sheet No.	1151
Project Name	PROPOSED RESIDENCE FOR MR. ANDREW	Project Location	Kariakulam, Vellore
Project Date	11.11.2020	Project Status	Working Drawing

Ranjan Daniel



S/N	NAME	DESCRIPTION	SIZE	SKILL	INTEL
1	MD	MAIN DOOR	3'6" x 7'0"	-	7'0"
2	D1	DOOR	3'3" x 6'0"	-	7'0"
3	D2	DOOR	3'0" x 7'0"	-	7'0"
4	D3	DOOR	2'6" x 7'0"	-	7'0"
5	W1	WINDOW	7'0" x 4'6" x 2'6"	-	7'0"
6	W2	WINDOW	5'6" x 4'6" x 2'6"	-	7'0"
7	W3	WINDOW	5'10" x 4'6" x 2'6"	-	7'0"
8	W4	WINDOW	2'1" x 4'6" x 2'6"	-	7'0"
9	F#	FRENCH DOOR	4'2" x 7'0"	-	7'0"
10	F#	FRENCH WINDOW	2'0" x 6'6" x 6'6"	-	7'0"
11	F#2	FRENCH WINDOW	10'4" x 6'6" x 6'6"	-	7'0"
12	F#3	FRENCH WINDOW	5'6" x 6'6" x 6'6"	-	7'0"
13	V1	VENTILATOR	10'0" x 6'6" x 6'6"	-	7'0"
14	V2	VENTILATOR	2'10" x 2'4" x 6'6"	-	7'0"
15	K#1	KITCHEN WINDOW	3'6" x 3'0" x 6'6"	-	7'0"
16	K#2	KITCHEN WINDOW	10'0" x 3'6" x 6'6"	-	7'0"
17	W#2	WOODEN DOOR	3'0" x 7'0"	-	7'0"

S/N	NAME	DESCRIPTION	SIZE	SKILL	INTEL
1	MD	MAIN DOOR	3'6" x 7'0"	-	7'0"
2	D1	DOOR	3'3" x 6'0"	-	7'0"
3	D2	DOOR	3'0" x 7'0"	-	7'0"
4	D3	DOOR	2'6" x 7'0"	-	7'0"
5	W1	WINDOW	7'0" x 4'6" x 2'6"	-	7'0"
6	W2	WINDOW	5'6" x 4'6" x 2'6"	-	7'0"
7	W3	WINDOW	5'10" x 4'6" x 2'6"	-	7'0"
8	W4	WINDOW	2'1" x 4'6" x 2'6"	-	7'0"
9	F#	FRENCH DOOR	4'2" x 7'0"	-	7'0"
10	F#	FRENCH WINDOW	2'0" x 6'6" x 6'6"	-	7'0"
11	F#2	FRENCH WINDOW	10'4" x 6'6" x 6'6"	-	7'0"
12	F#3	FRENCH WINDOW	5'6" x 6'6" x 6'6"	-	7'0"
13	V1	VENTILATOR	10'0" x 6'6" x 6'6"	-	7'0"
14	V2	VENTILATOR	2'10" x 2'4" x 6'6"	-	7'0"
15	K#1	KITCHEN WINDOW	3'6" x 3'0" x 6'6"	-	7'0"
16	K#2	KITCHEN WINDOW	10'0" x 3'6" x 6'6"	-	7'0"
17	W#2	WOODEN DOOR	3'0" x 7'0"	-	7'0"

[illegible][illegible][illegible]

GENERAL NOTES

10. The following is not a job function:
- a. Managing the company's financial resources, and to do this, the account manager must have a good understanding of the company's financial position.
 - b. Any business, commercial or industrial, which is not a part of the company's business.
 - c. Any business, commercial or industrial, which is not a part of the company's business.
 - d. Any business, commercial or industrial, which is not a part of the company's business.

[illegible]

PROPOSED RESIDENCE FOR MR. ANDREW

Appendix

MAYFLOWER ENCLAVE
at Kammanpet, Vidarbha

4. 2000 年 1 月 1 日, 甲企业向乙企业借入期限为 3 年的长期借款 100 万元, 年利率为 6%, 按年付息, 到期还本。甲企业于 2000 年 12 月 31 日计提利息时, 应借记“财务费用”科目, 贷记“应付利息”科目, 金额为 6 万元。

FRANJIAN DANIEL

1000

100

總發行所：東京市丸の内區
丸の内二丁目

1997, 1998, 1999,26

1997, 1998, 1999,26

1000

[illegible]

PLOT NO. 74.

QUESTIONS TO ASK

WOOD FLOOR

IN CHARGING CABLE

•

Overhead • Station

2

10	11
----	----

1151

1

10

10


100

121115

ELEVATION A



9. $\frac{1}{2}$

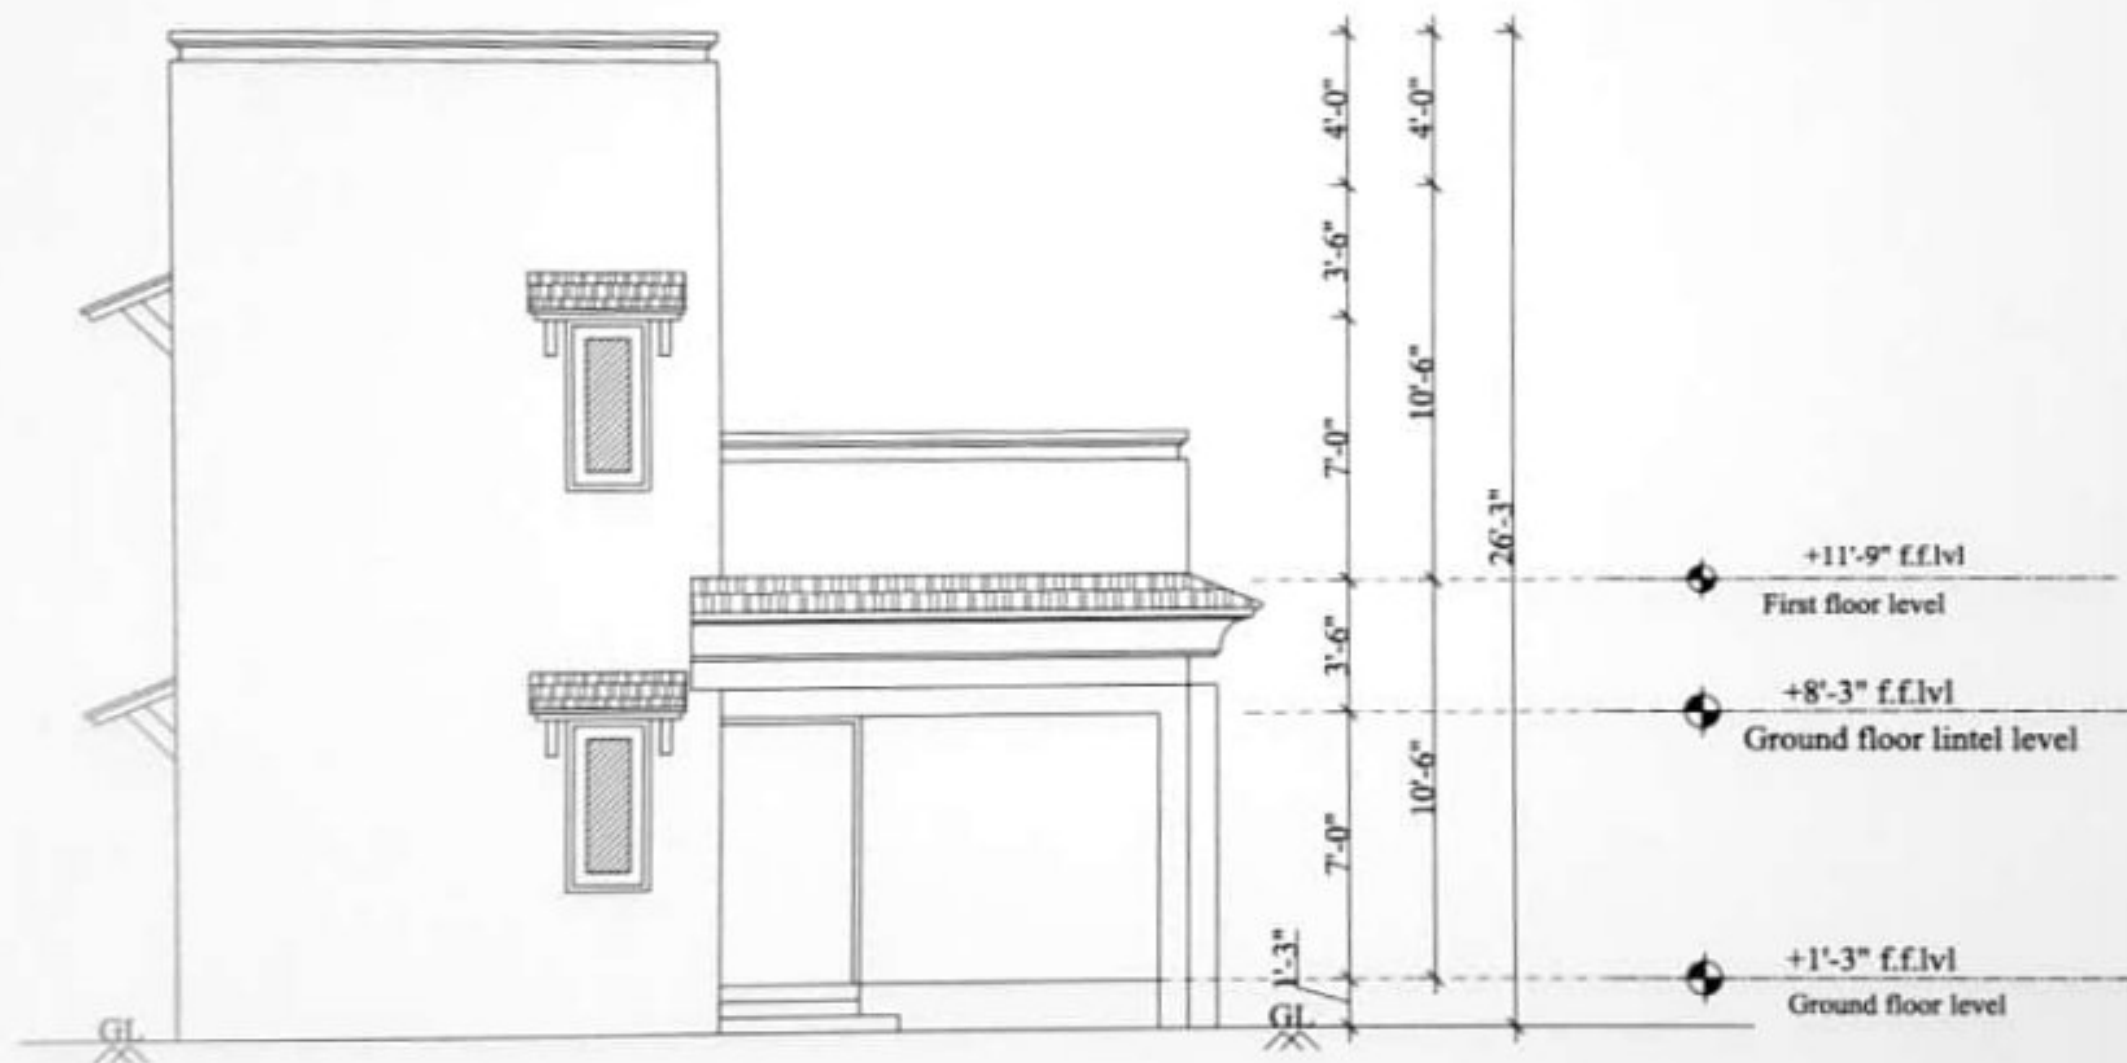

R. Panja

REVISIONS:	
Rev.	Description

- GENERAL NOTES**
1. This Drawing is not to be scaled.
 2. All dimensions shown are in millimeters, and do not take into account applied finishes, unless specifically indicated otherwise.
 3. Any omissions or discrepancies found shall be reported to the Architect/Engineer immediately.
 4. These drawings shall be completed and read in conjunction with respective consultant's approved drawing for structural, mechanical, electrical, plumbing, fire, and other services such as plumbing, sanitary, electrical, air conditioning, ventilation, rainwater drainage, waterproofing, & landscaping; any discrepancies noted shall be brought to the notice of the Architect prior to execution.

CLIENT

PROPOSED RESIDENCE FOR MR. AARON

PROJECT

MAYFLOWER ENCLAVE
at Karampeli, Vellore

ARCHITECT

RANJAN DANIEL
15, First Main Road,
United India Colony,
Kudambakkam,
Chennai - 600 024.
Ph: 044-42134300.
Email: dr@ranjandaniel.com
www.ranjandaniel.com

This drawing, the designs and details shown are the copyright of RANJAN DANIEL, and shall not be copied or reproduced in any form without his written consent.


DRAWING TITLE

PLOT NO. 74 - RESIDENCE FOR MR. ANDREW

ELEVATION- AA

WORKING DRAWING

Drawn	• SHASHI DEEPTI A	Date	• 01.07.2022
Checked	• RANJAN	Approved	• RANJAN
Scale	• 1/4" = 1'-0"		
Project No.	Discipline	Drawing No.	Rev.
1151	Arch	A-201	00

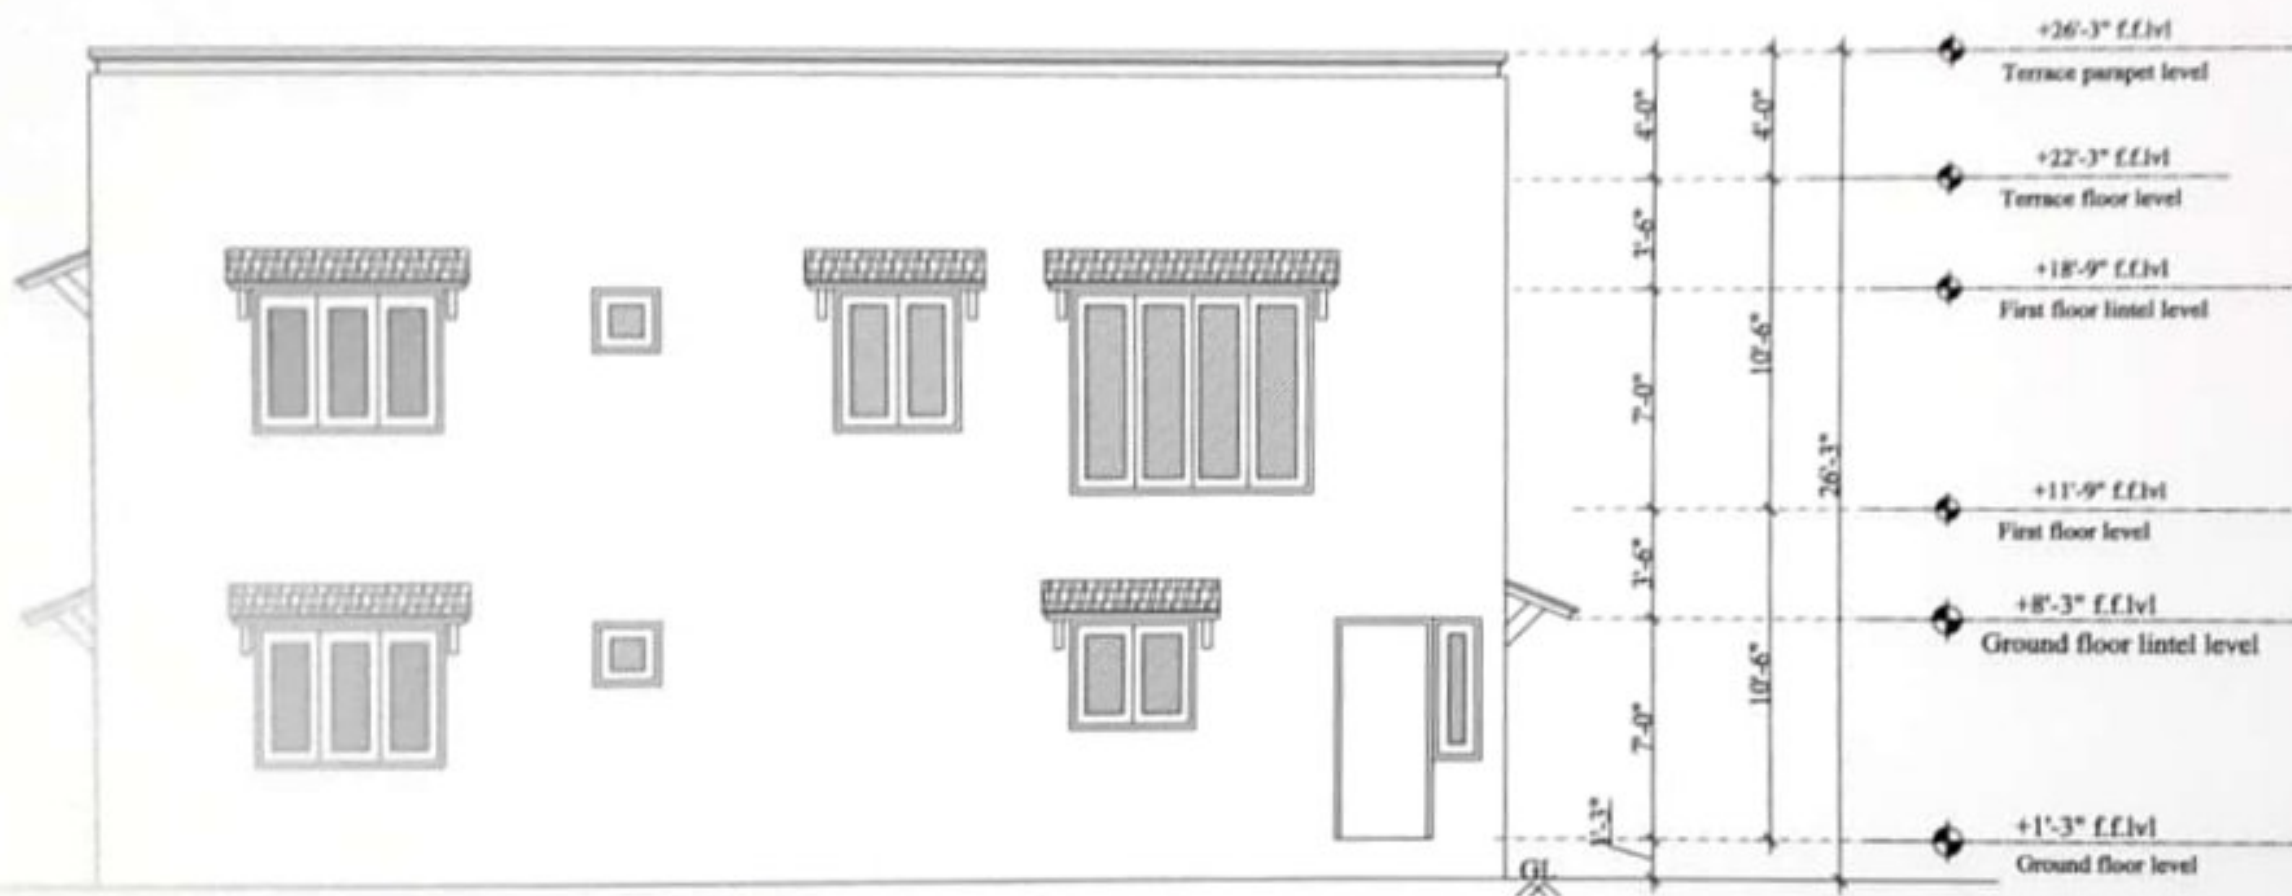

P. Ranjan

Rev.	Date	Description

GENERAL NOTES

1. This Drawing is not to be scaled.
2. All dimensions shown are in millimeters, and do not take into account applied finishes, unless specifically indicated otherwise.
3. Any variations or discrepancies found shall be reported to the Architect/Engineer immediately.
4. These drawings shall be completed and read in conjunction with respective consultant's approved drawing for structural members services such as plumbing, sanitary, electrical, air conditioning, ventilation, rainwater drainage, waterproofing & landscaping any discrepancies noted shall be brought to the notice of the Architect prior to execution.

CLIENT

PROPOSED RESIDENCE FOR MR. ANDREW

PROJECT

MAYFLOWER ENCLAVE
at Kannampet, Vellore

ARCHITECT

RANJAN DANIEL

16, 10th Main Road,
United India Colony,
Kudambakkam,
Chennai - 600 024.
Ph: 044 - 4213 4300
Email: rd@ranjandaniel.com
www.ranjandaniel.com

This drawing, the designs and details shown are the copyright of RANJAN DANIEL and shall not be copied or reproduced in any form without his written consent.

DRAWING TITLE

PLOT NO. 74 - RESIDENCE FOR MR. ANDREW

ELEVATION BB


WORKING DRAWING

Drawn • SNOO (DRP) A Date • 01.07.2022

Checked • RANJAN Approved • RANJAN

Scale • 1/4" = 1'-0"

Project No.	Discipline	Drawing No.	Rev.
1151	Arch	A-201	00

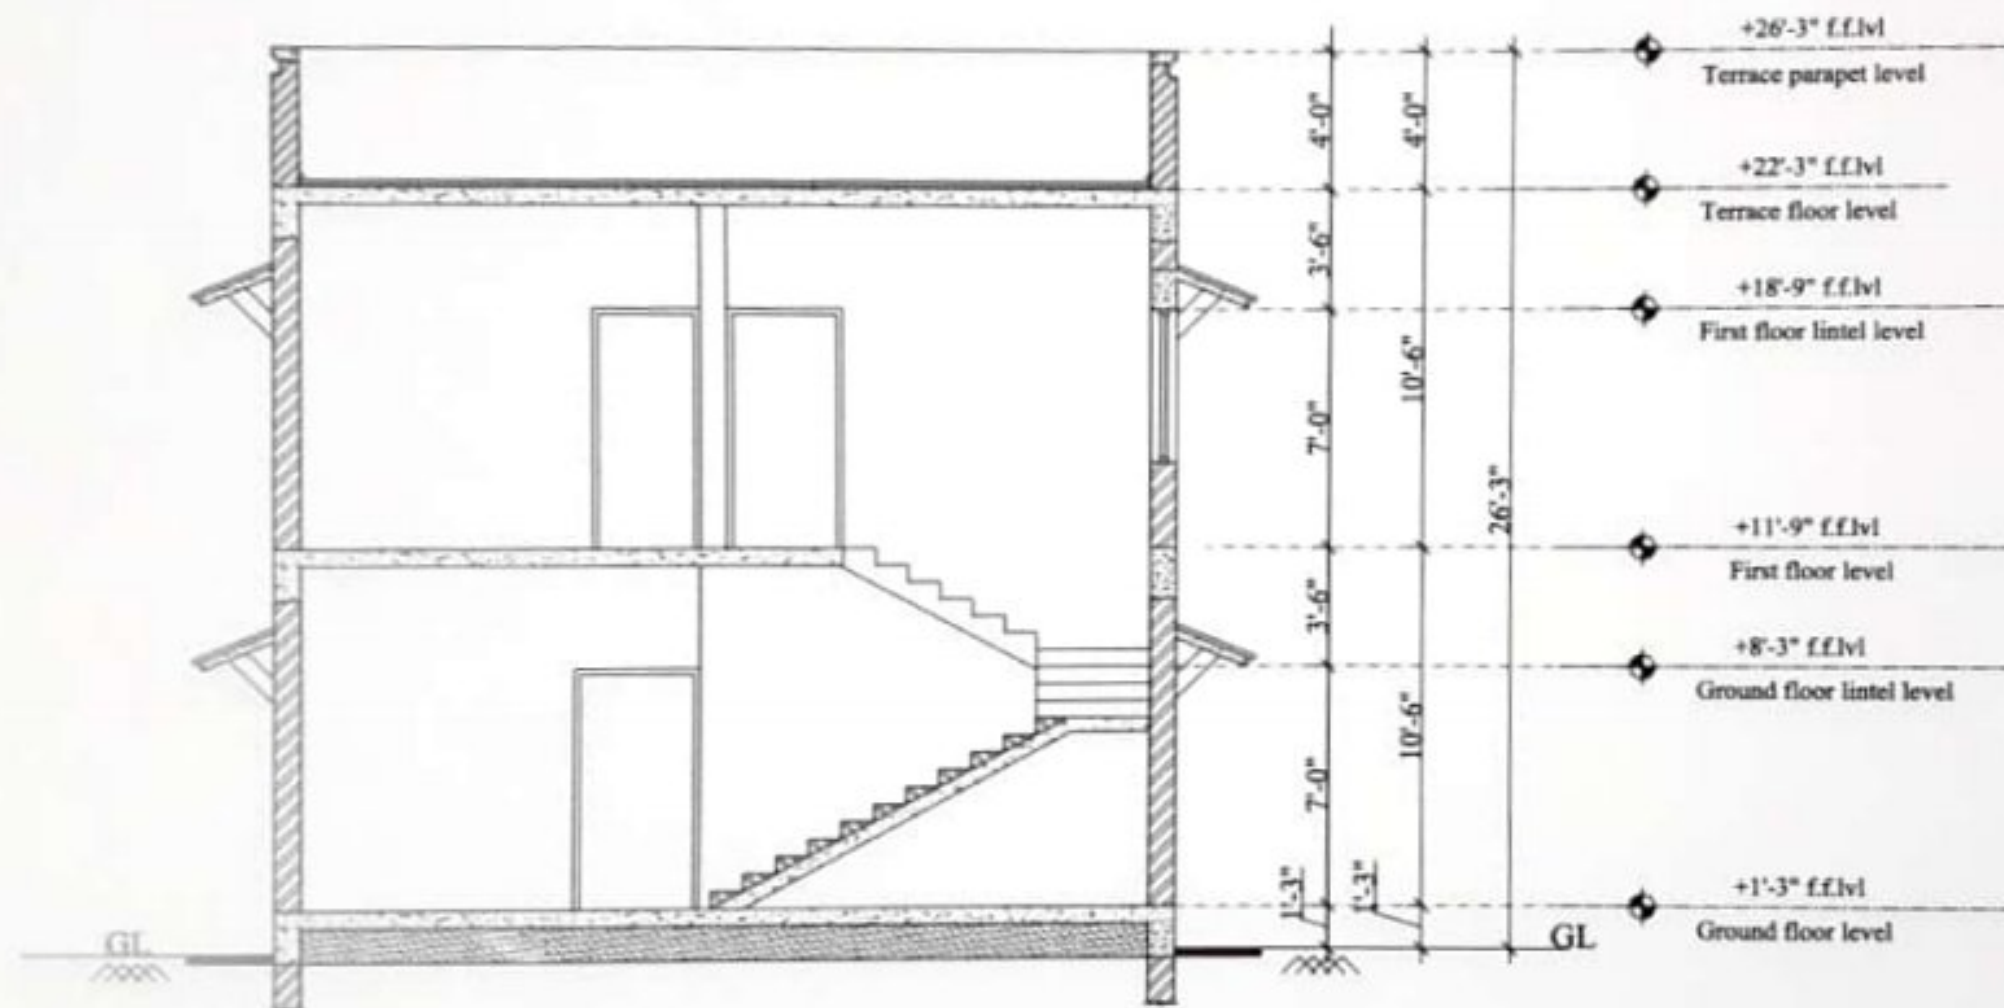

R. Ranjan

Rev.	Date	Description

- GENERAL NOTES**
1. This Drawing is not to be used.
 2. All dimensions shown are in millimeters, and do not take into account applied finishes, unless specifically indicated otherwise.
 3. Any omissions or discrepancies found shall be reported to the Architect/Engineer immediately.
 4. These drawings shall be completed and read in conjunction with respective consultant's approved drawing for structural, mechanical, electrical, plumbing, sanitary, electrical, and fire protection, and other services, such as drainage, water supply, and landscaping. Any discrepancies noted shall be brought to the notice of the Architect prior to execution.

CLIENT
PROPOSED RESIDENCE FOR MR. ANDREW

PROJECT
MAYFLOWER ENCLAVE
at Karmampet, Vellore


ARCHITECT
RANJAN DANIEL
120, 1st Main Road,
United India Colony,
Kudambakkam,
Chennai - 600 024.
Ph: 044-4213 4300
Email: dr@ranjandaniel.com
www.ranjandaniel.com

This drawing, the designs and details shown are the copyright of RANJAN DANIEL and shall not be copied or reproduced in any form without his written consent.

DRAWING TITLE
PLOT NO. 74 - RESIDENCE FOR MR. ANDREW

SECTION - AA
WORKING DRAWING

Drawn	• SNOO DIMPY A	Date	• 01.07.2022
Checked	• RANJAN	Approved	• RANJAN
Scale	• 1/4" = 1'-0"		
Project No.	1151	Drawing No.	A-201
Discipline	Arch.	Rev.	00

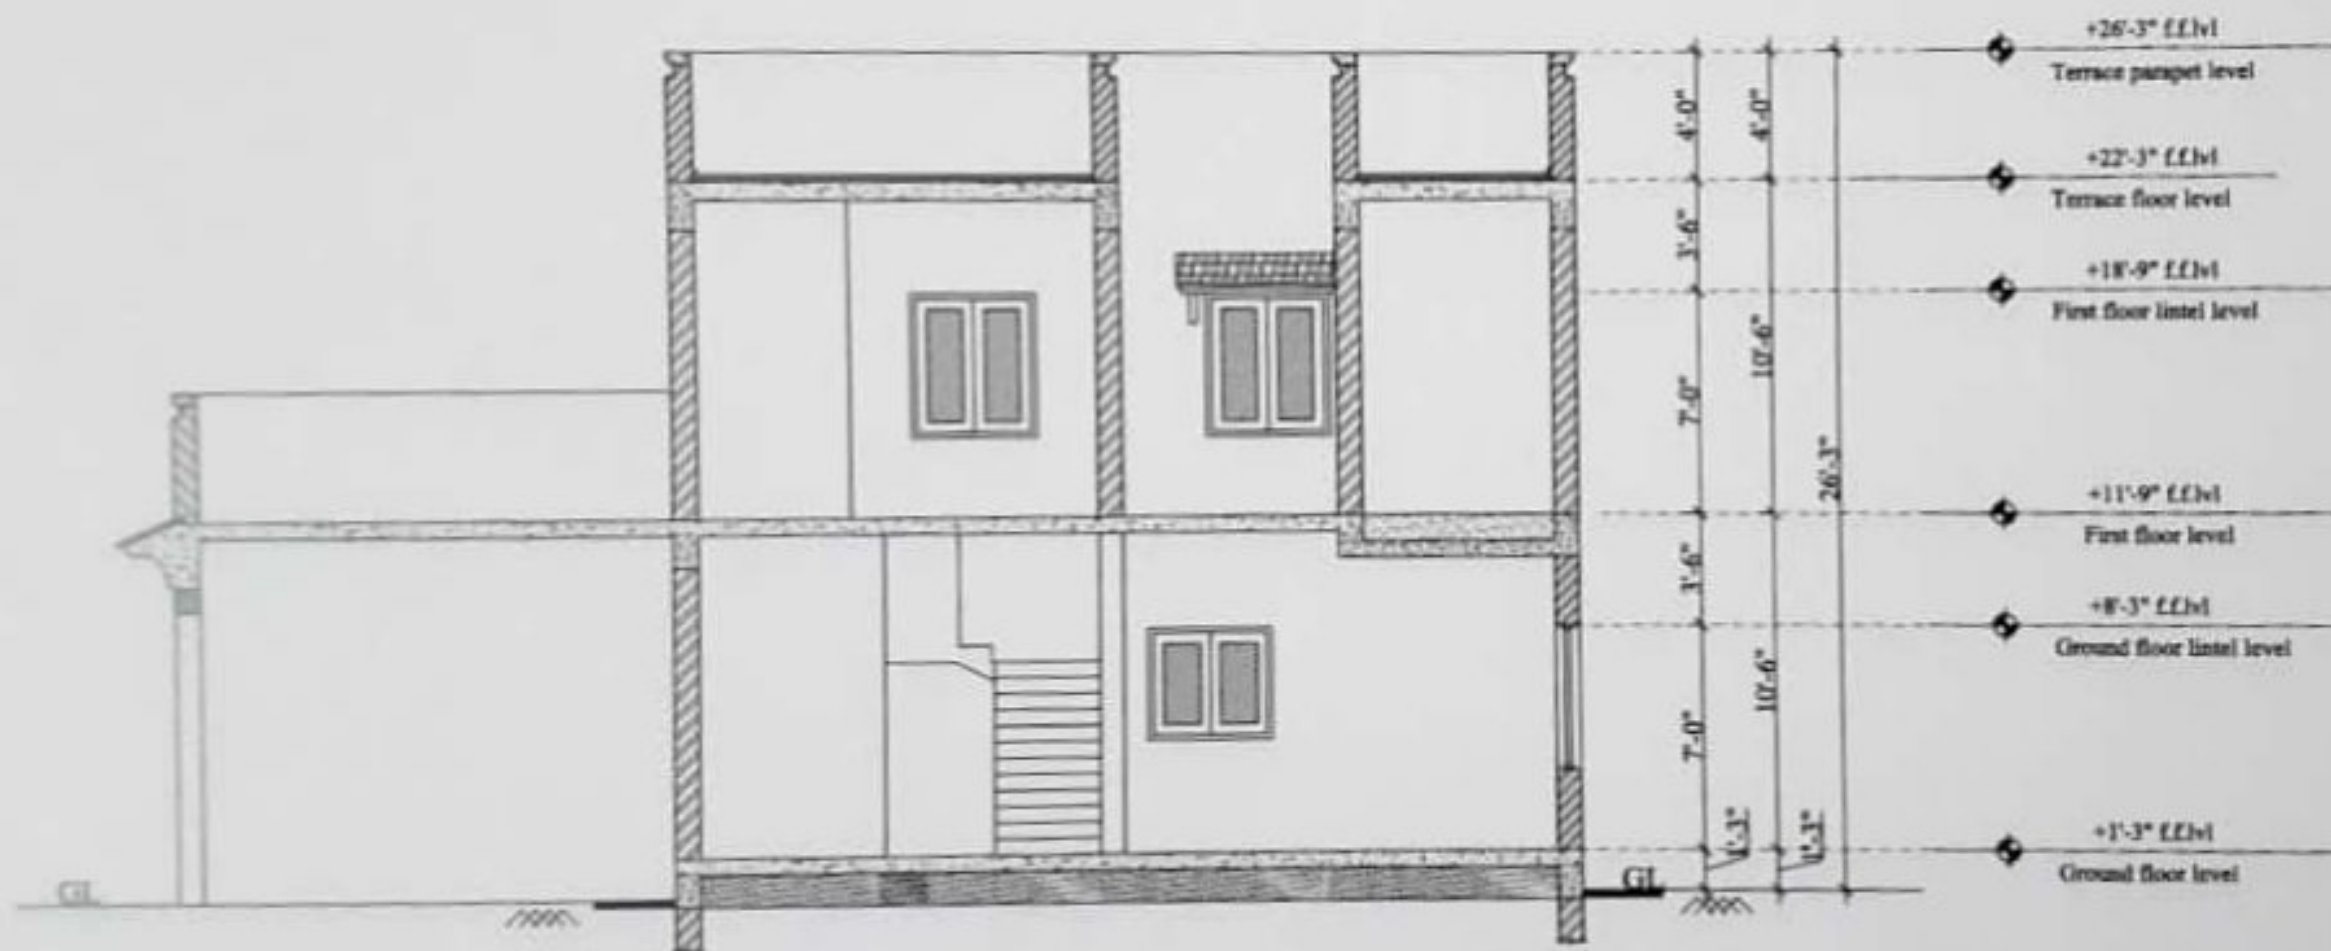

Revisions	
Rev.	Description

GENERAL NOTES

1. This Drawing is not to be scaled.
2. All dimensions shown are in millimeters, and do not take into account applied finishes, unless specifically indicated otherwise.
3. Any variations or discrepancies found shall be reported to the Architect/Engineer immediately.
4. These drawings shall be corrected and read in conjunction with respective consultant's approved drawings for structural, mechanical, electrical, plumbing, ventilation, fire protection, drainage, waterproofing & landscaping. Any discrepancies noted shall be brought to the notice of the Architect prior to execution.

CLIENT

PROPOSED RESIDENCE FOR MR. ANDREW

PROJECT

MAYFLOWER ENCLAVE
at Kannampet, Vellore

ARCHITECT

RANJAN DANIEL

16, The Main Road,
United India Colony,
Hosur, Karnataka,
Chennai - 600 024.
Ph. 944 4213 4888.
Email: rd@ranjandaniel.com
www.ranjandaniel.com

This drawing, the designs and details shown are the copyright of Ranjan Daniel, and shall not be copied or reproduced in any form without his written consent.


DRAWING TITLE

PLOT NO. 74 - RESIDENCE FOR MR. ANDREW

SECTION - BB

WORKING DRAWING

Drawn	• SHW SAMPY A	Date	• 01.07.2022
Checked	• RANJAN	Approved	• RANJAN
Scale	1:100		
Project No.	1151	Drawing No.	A-201
Discipline	Arch	Rev.	00

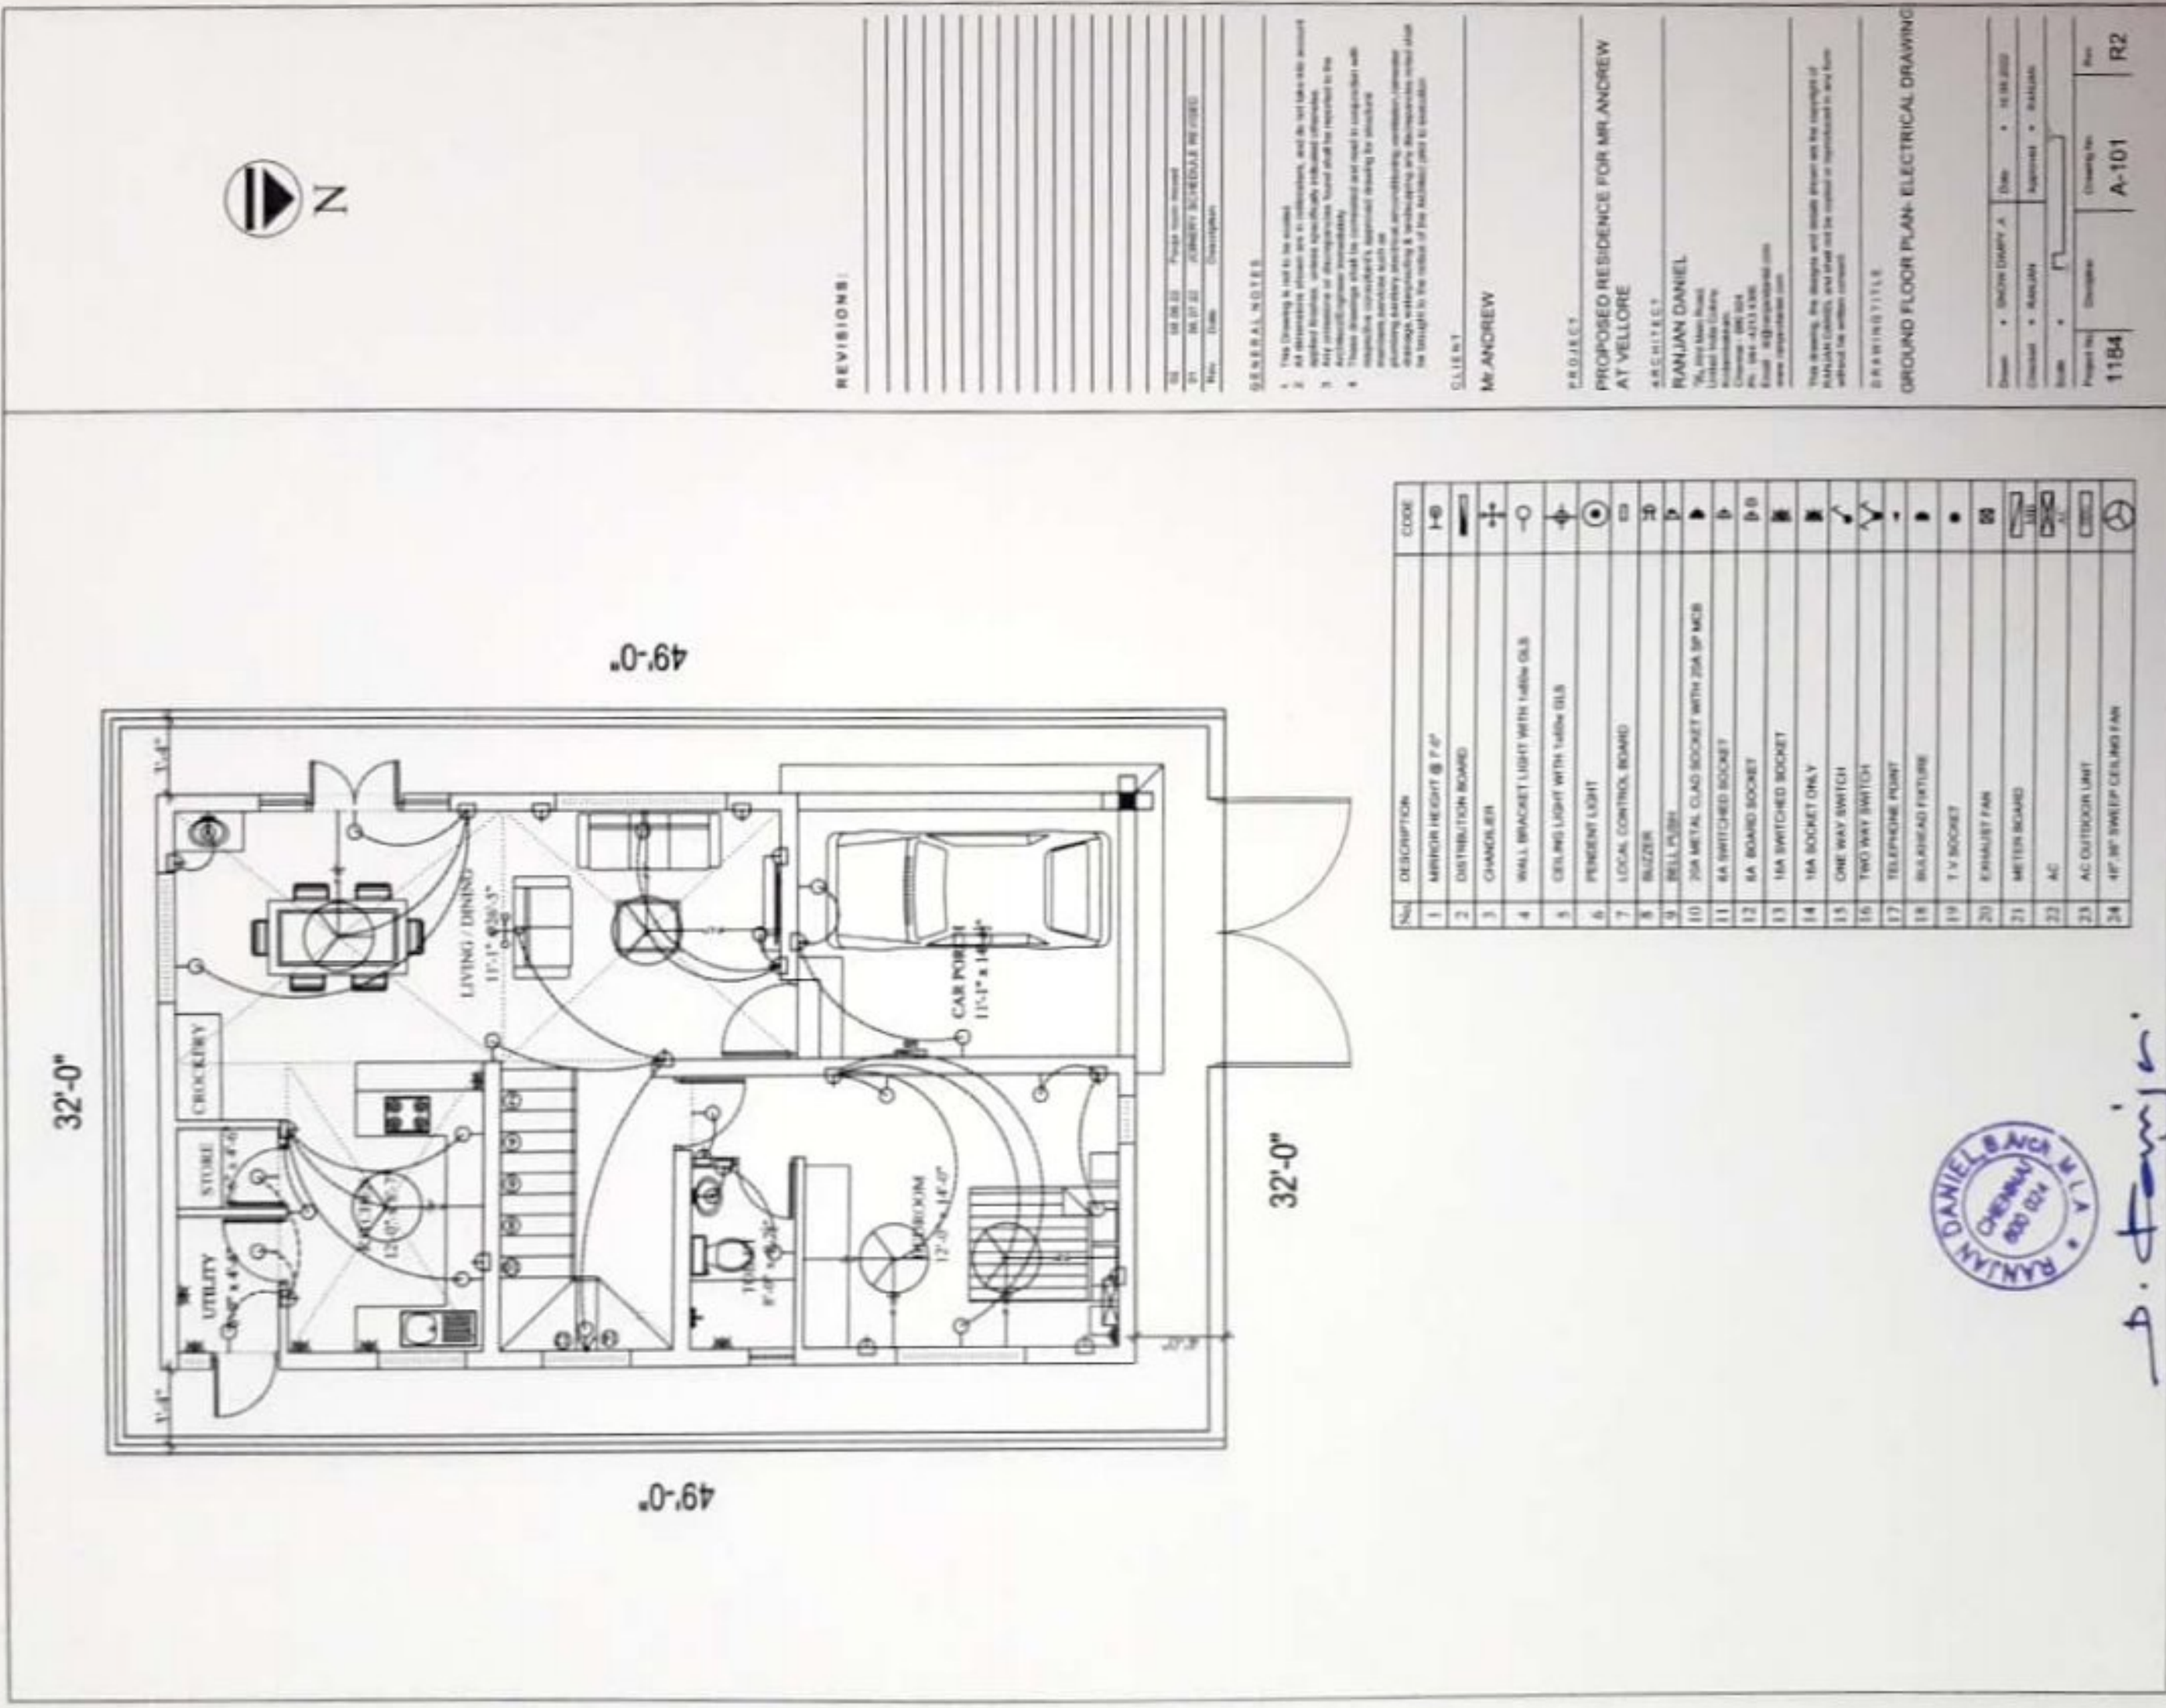

REVISIONS:

Rev	Date	Description
01	08.08.20	Final issue issued
02	08.07.20	COMBINED SCHEDULES REVISION

GENERAL NOTES

1. This Drawing is not to be scaled
2. All dimensions shown are in millimeters, and do not take into account applied finishes, unless specifically indicated otherwise.
3. Any dimensions of discrepancies found shall be reported to the Architect/Engineer immediately.
4. These drawings shall be completed and used in conjunction with respective consultant's approved drawing for structure, mechanical services such as plumbing, electrical, mechanical, air conditioning, ventilation, computer, drainage, waterproofing & landscaping and other services noted that be brought to the notice of the Architect prior to installation.

CLIENT

Mr. Andrew

PROJECT

PROPOSED RESIDENCE FOR MR. ANDREW
AT VELLORE

ARCHITECT

RANJAN DANIEL
75, 1st Main Road,
Lakshmi Nagar Colony,
Chennai - 600 024
Ph: 9841473333
Email: ranjan@ranjandaniel.com
www.ranjandaniel.com

This drawing, the design and details shown are the copyright of RANJAN DANIEL, and shall not be copied or reproduced in any form without the written consent.

DRAWING TITLE


GROUND FLOOR PLAN- ELECTRICAL DRAWING

Drawn	• Ranjan Daniel	Date	• 08.08.2020
Checked	• Ranjan Daniel	Approved	• Ranjan Daniel
Scale	• 1:1		
Project No.	1184	Drawing No.	A-101
		Rev	R2

SL	DESCRIPTION	CODE
1	MINOR HEIGHT @ 7' 6"	1-0
2	DISTRIBUTION BOARD	2-0
3	CHANGELER	3-0
4	WALL BRACKET LIGHT WITH TUBE GLS	4-0
5	Ceiling LIGHT WITH TUBE GLS	5-0
6	PENDANT LIGHT	6-0
7	LOCAL CONTROL BOARD	7-0
8	BELL	8-0
9	BELL PUMP	9-0
10	25A METAL CLAD SOCKET WITH 25A SP MCB	10-0
11	6A SWITCHED SOCKET	11-0
12	6A BOARD SOCKET	12-0
13	16A SWITCHED SOCKET	13-0
14	16A SOCKET ONLY	14-0
15	ONE WAY SWITCH	15-0
16	TWO WAY SWITCH	16-0
17	TELEPHONE POINT	17-0
18	BURSTHEAD FUTURE	18-0
19	T.V SOCKET	19-0
20	EXHAUST FAN	20-0
21	METER BOARD	21-0
22	AC	22-0
23	AC OUTDOOR UNIT	23-0
24	41" 30" SWEEP CEILING FAN	24-0



R. Ranjan

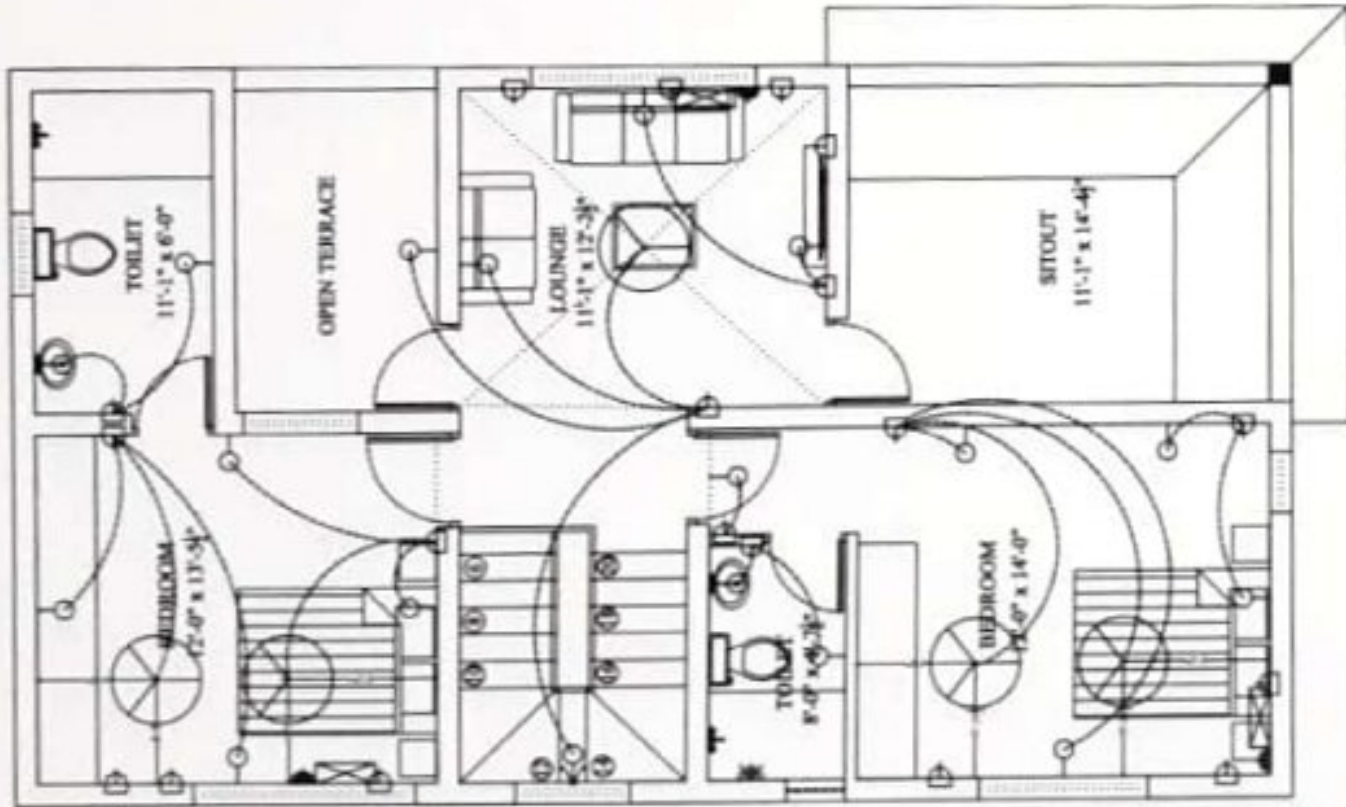

REVISIONS:

No.	Date	Description
01	04.07.23	CONCRETE SCHEDULE REVISION
02	04.08.23	Final sheet issued

GENERAL NOTES

- This Drawing is not to be scaled.
- All dimensions shown are in millimeters, and do not take into account applied finishes, unless specifically indicated otherwise.
- Any omissions or discrepancies found shall be reported to the Architect/Engineer immediately.
- These drawings shall be completed and used in conjunction with respective consultant's approved drawing for structural, mechanical, sanitary, electrical, landscaping, ventilation, sewerage, drainage, waterproofing & landscaping any discrepancies noted shall be brought to the notice of the Architect prior to execution.

CLIENT

Mr. ANDREW

PROJECT

PROPOSED RESIDENCE FOR MR. ANDREW
AT VELLORE

ARCHITECT

RANJAN DANIEL
76, 1st Main Road,
United India Colony,
Kodambakkam,
Chennai - 600 024
Ph: 944-4713-8366
Email: raj@ranjandaniel.com
www.ranjandaniel.com

This drawing, its designs and details shown are the copyright of Ranjan Daniel, and shall not be copied or reproduced in any form without his written consent.

DRAWING TITLE

SECOND FLOOR PLAN- ELECTRICAL DRAWING

Drawn	• SHIVA SHARMA A	Date	• 16.08.2022
Checked	• RANJAN	Approved	• RANJAN
Scale	•	Drawing No.	A-101
Project No.	1184	Rev.	R2

Sl. No.	DESCRIPTION	CODE
1	MIRROR HEIGHT @ 7'-0"	M
2	DISTRIBUTION BOARD	DB
3	CHANDLIER	C
4	WALL BRACKET LIGHT WITH 140W GLS	WBL
5	CEILING LIGHT WITH 140W GLS	CL
6	PENDANT LIGHT	P
7	LOCAL CONTROL BOARD	LCB
8	BELL	B
9	BELL PUSHER	BP
10	25A METAL GLAD SOCKET WITH 25A SP MCB	MS
11	6A SWITCHED SOCKET	SS
12	6A BOARD SOCKET	BS
13	16A SWITCHED SOCKET	SS
14	16A SOCKET ONLY	SO
15	ONE WAY SWITCH	WS
16	TWO WAY SWITCH	WWS
17	TELEPHONE POINT	TP
18	BULKHEAD FUTURE	BH
19	T.V SOCKET	TS
20	EXHAUST FAN	EF
21	METER BOARD	MB
22	AC	AC
23	AC OUTDOOR UNIT	AOU
24	48" 30" SWEET CEILING FAN	CF



R. Ranjan

MISTY HEIGHTS

PROJECT NAME : SELVAM'S RESIDENCE


CLIENT : Mr. SELVAM

LOCATION : YELAGIRI


AREA : 1711 Sq.ft

ARCHITECT : Ar. ARCHANA


PROJECT STATUS: ONGOING

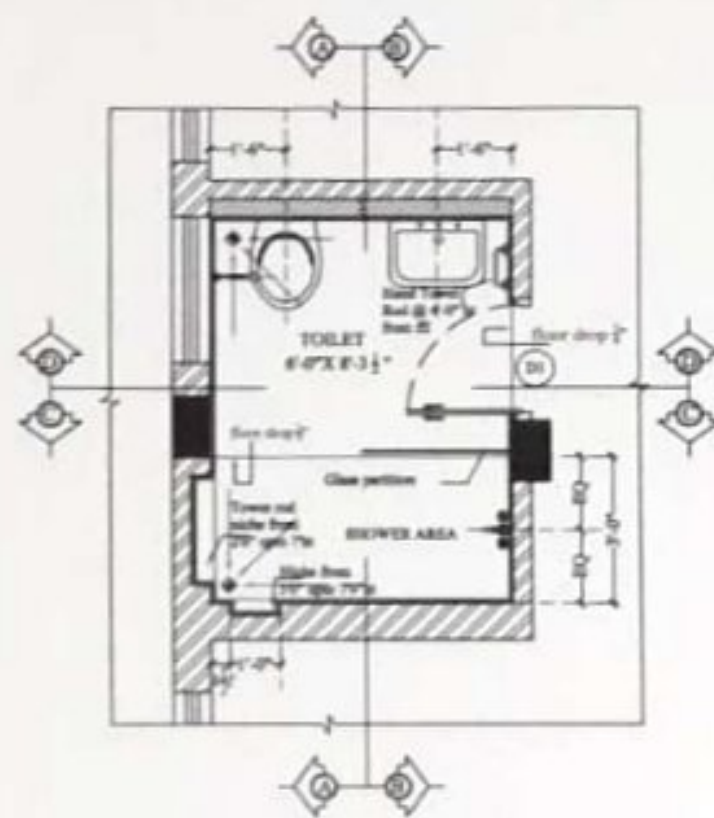


PLAN-DETAIL A
GROUND FLOOR TOILET

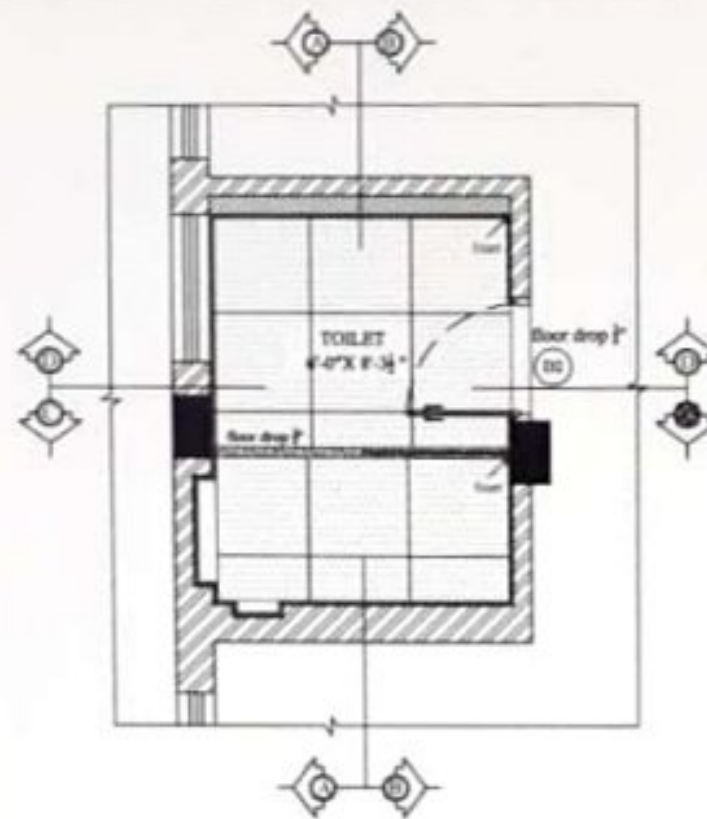


PLAN-DETAIL A
FLOOR TILE LAYOUT

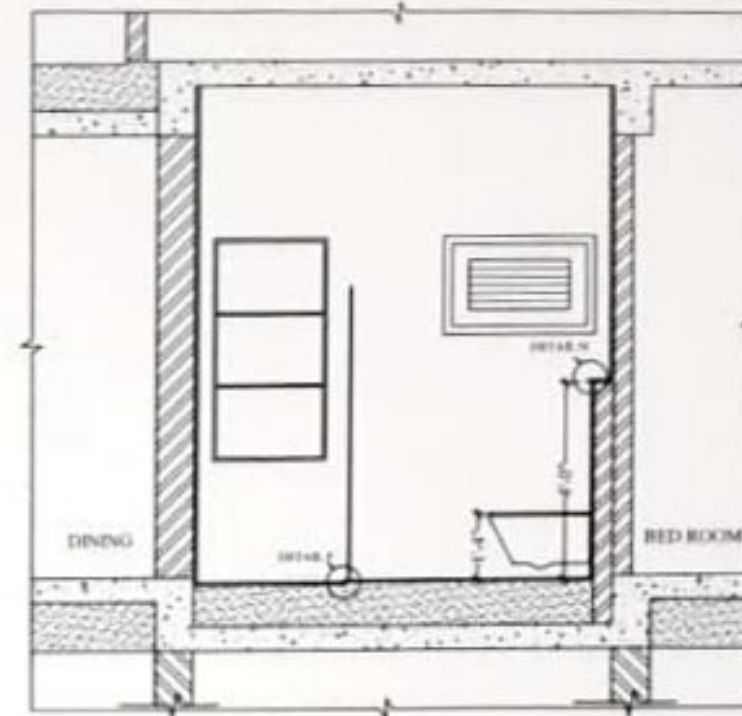


SECTION AA
GROUND FLOOR TOILET

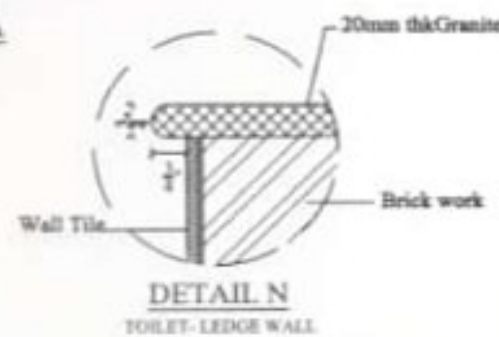


DETAIL N
TOILET-LEDGE WALL

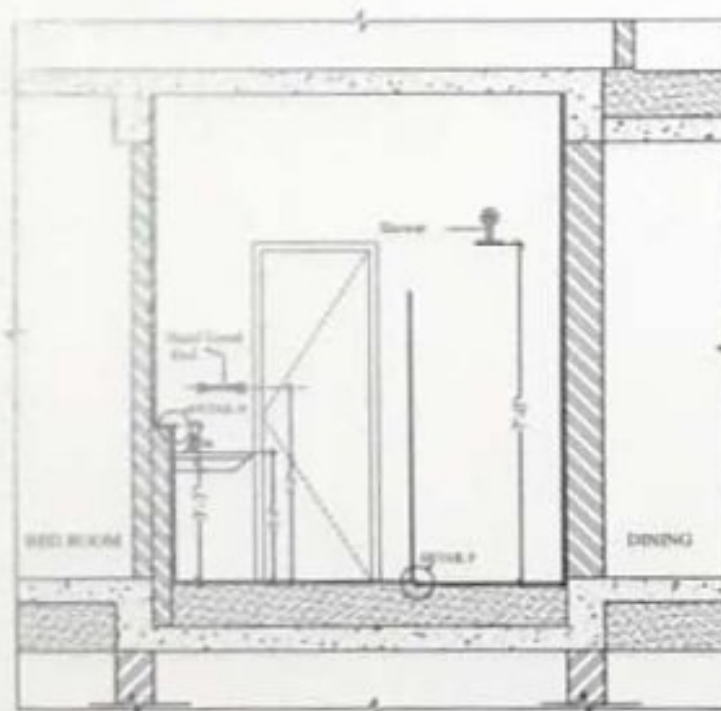


SECTION BB
GROUND FLOOR TOILET

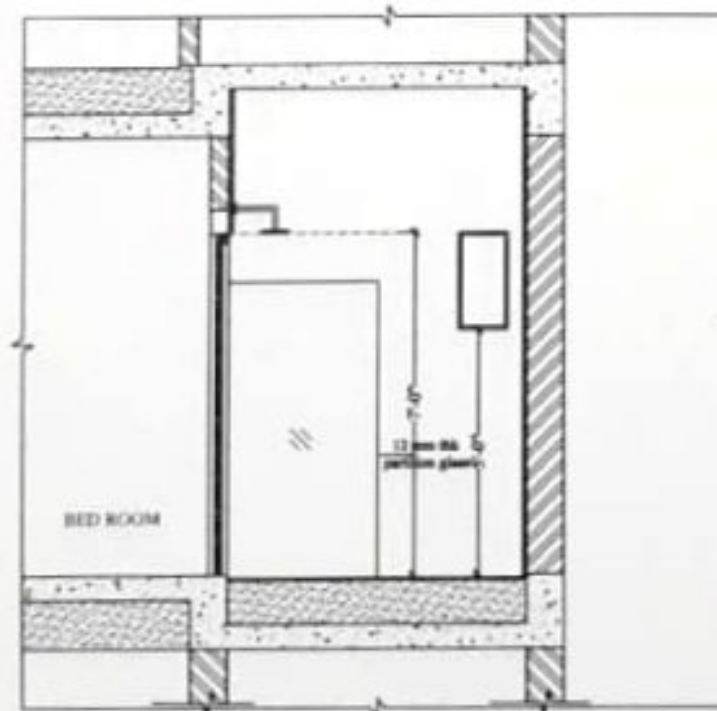

SECTION CC
GROUND FLOOR TOILET

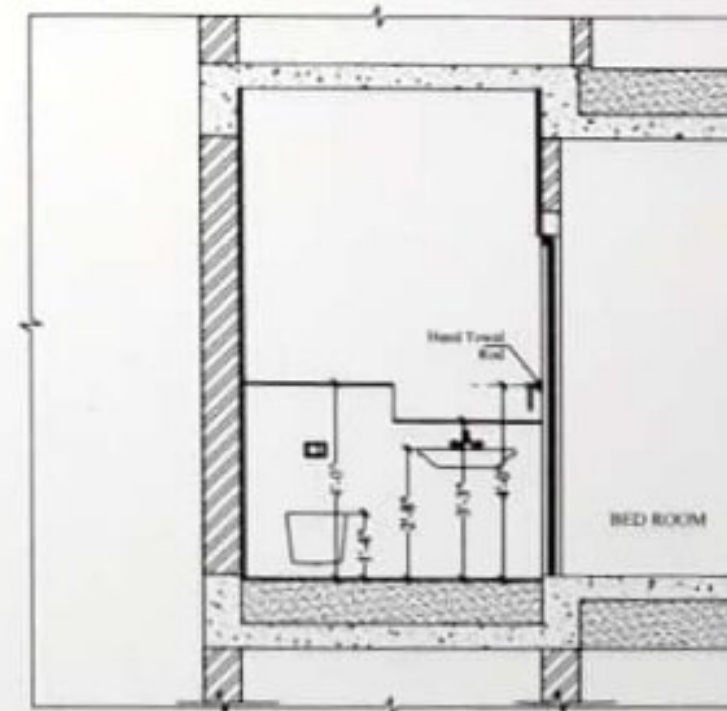

SECTION DD
GROUND FLOOR TOILET

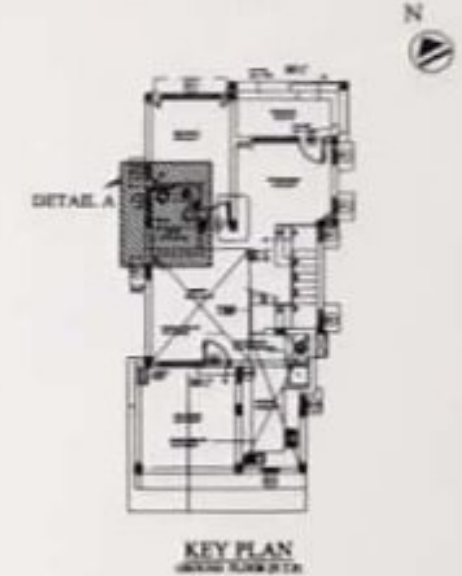

REVISIONS:

Rev.	Date	Description

GENERAL NOTES

1. This Drawing is not to be scaled.
2. All dimensions shown are in millimeters, and do not take into account applied finishes, unless specifically indicated otherwise.
3. Any omissions or discrepancies found shall be reported to the Architect/Engineer immediately.
4. These drawings shall be considered and read in conjunction with respective consultant's approved drawing for structural, plumbing, sanitary, electrical, and conditioning, ventilation, rainwater drainage, waterproofing & landscaping any discrepancies noted shall be brought to the notice of the Architect prior to execution.

CLIENT

Mr. SELVAM

PROJECT

PROPOSED RESIDENCE FOR Mr. SELVAM
AT MISTY HEIGHTS, YELAGIRI.

ARCHITECT

RANJAN DANIEL
No. 103 Main Road,
United India Colony,
Kudambakkam,
Chennai - 600 024.
Ph: 944-4213 4300.
Email: dr@ranjandaniel.com
www.ranjandaniel.com




This drawing, the designs and details shown are the copyright of RANJAN DANIEL and shall not be copied or reproduced in any form without his written consent.


DRAWING TITLE

GROUND FLOOR PLAN
GUEST BEDROOM TOILET DETAIL



Drawn	• SHOW DUMPY A	Date	• 06.06.2022
Checked	• RANJAN	Approved	• RANJAN
Scale	•		
Project No.	1167	Drawing No.	A-551
Description	FOR CONSTRUCTION	Rev.	R0

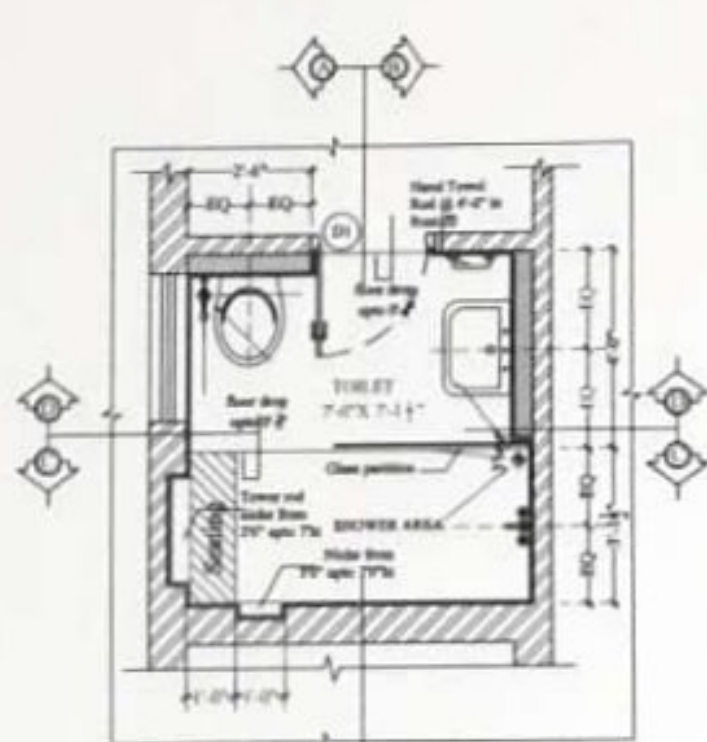


PLAN-DETAIL B
FIRST FLOOR TOILET

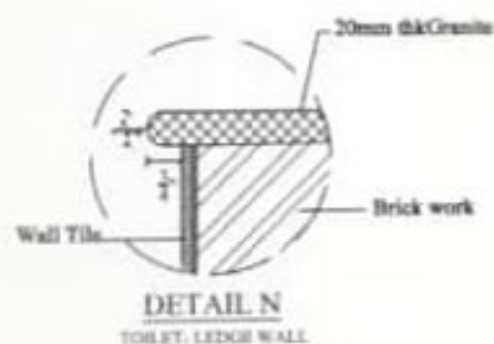


PLAN-DETAIL B
FLOOR TILE LAYOUT

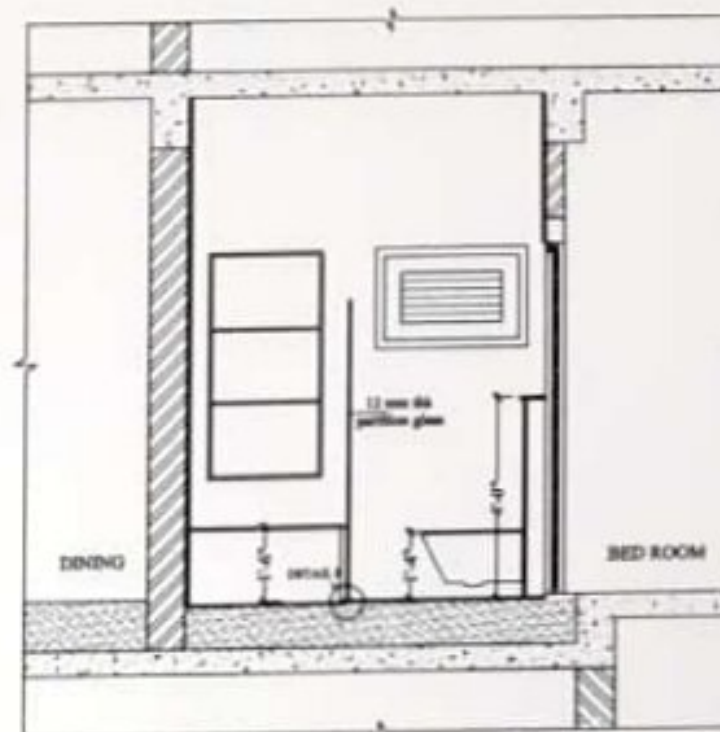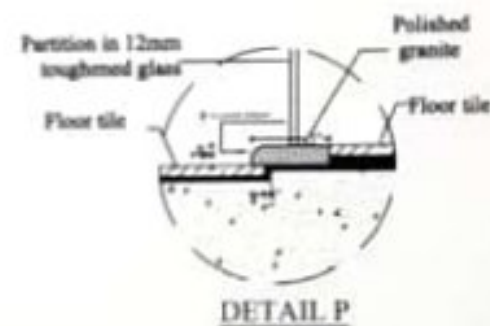


SECTION AA
FIRST FLOOR TOILET

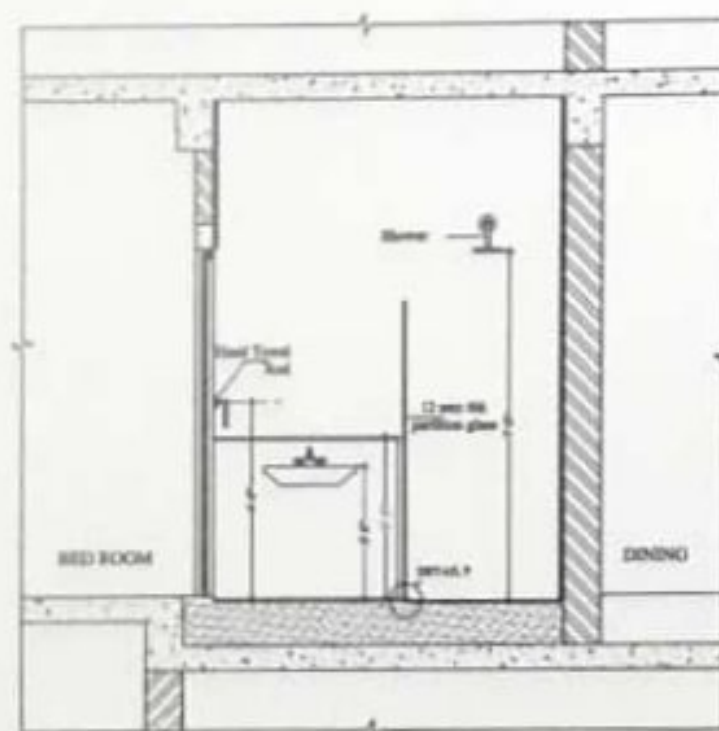

SECTION BB
FIRST FLOOR TOILET

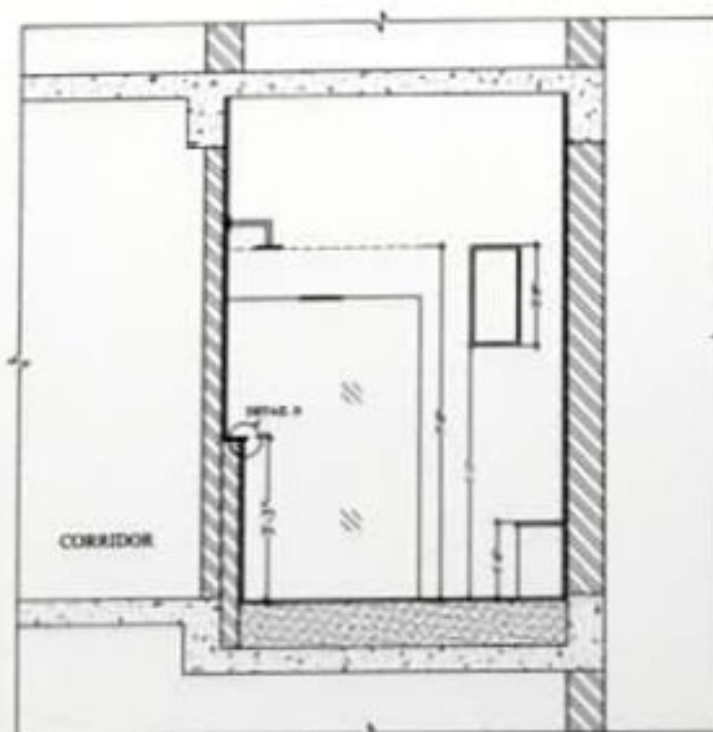

SECTION CC
FIRST FLOOR TOILET

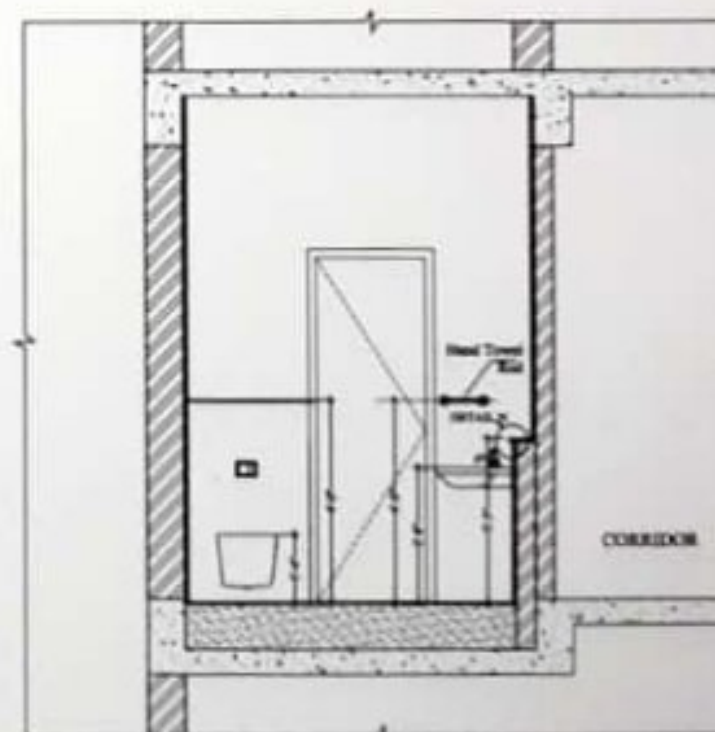

SECTION DD
FIRST FLOOR TOILET



REVISIONS:

Rev	Date	Description

GENERAL NOTES

1. This Drawing is not to be scaled.
2. All dimensions shown are in millimeters, and do not take into account applied finishes, unless specifically indicated otherwise.
3. Any variations or discrepancies found shall be reported to the Architect/Engineer immediately.
4. These drawings shall be corrected and used in conjunction with respective consultant's approved drawings for structural, mechanical, electrical, plumbing, and other services such as plumbing, sanitary, electrical, and other services, wherever damage, waterproofing & landscaping any discrepancies noted shall be brought to the notice of the Architect prior to execution.

CLIENT

Mr. SELVAM

PROJECT

PROPOSED RESIDENCE FOR Mr. SELVAM
AT MISTY HEIGHTS, YELAGIRI.

ARCHITECT

RANJAN DANIEL
15, 1st Main Road,
United India Colony,
Kodambakkam,
Chennai - 600 024.
Ph: 044 - 4213 4396
Email: dr@ranjandaniel.com
www.ranjandaniel.com










This drawing, the designs and details shown are the copyright of RANJAN DANIEL and shall not be copied or reproduced in any form without his written consent.

DRAWING TITLE

FIRST FLOOR PLAN-
CHILDREN BEDROOM TOILET DETAIL

Drawn	• SHANU SHARMA	Date	• 16.06.2022
Checked	• RANJAN	Approved	• RANJAN
Scale	• 1:10		
Project No.	1167	Drawing No.	A-552
Discipline	FOR CONSTRUCTION	Rev.	R0

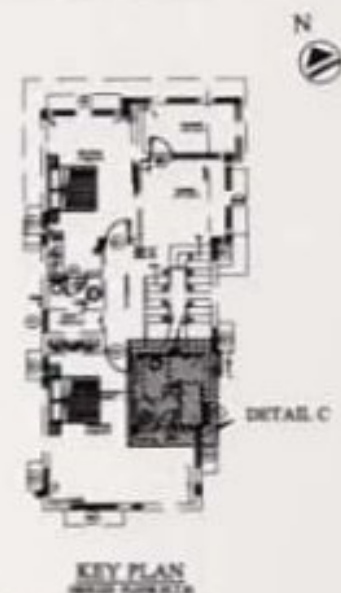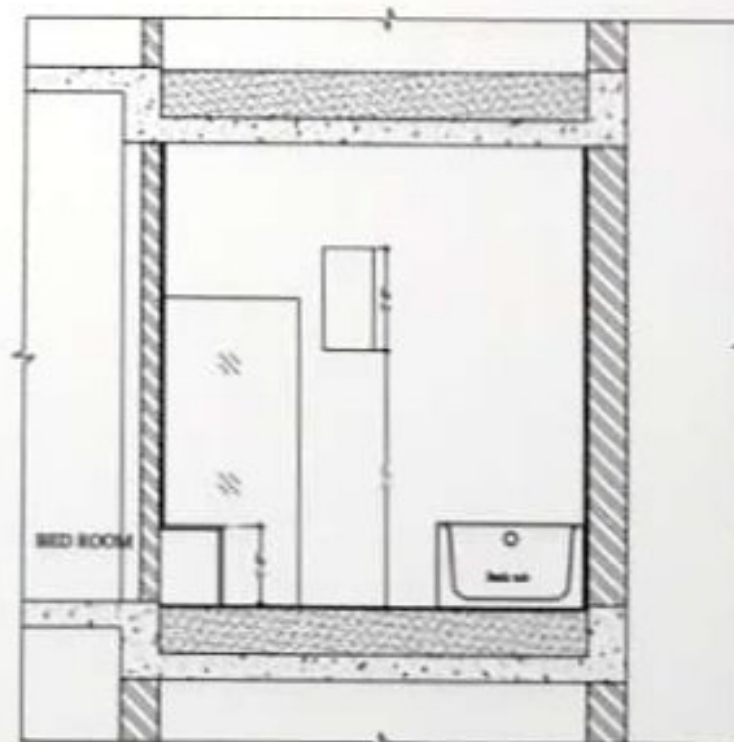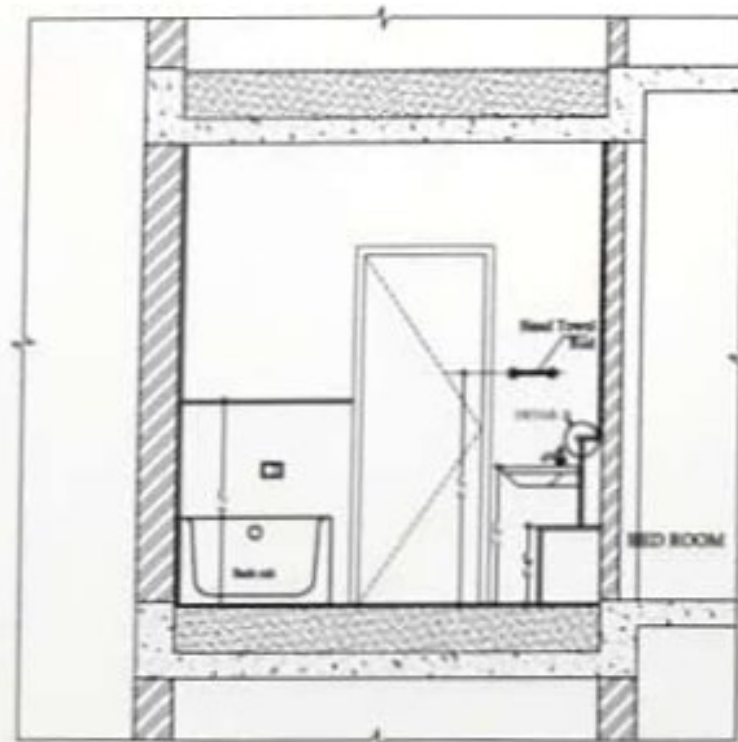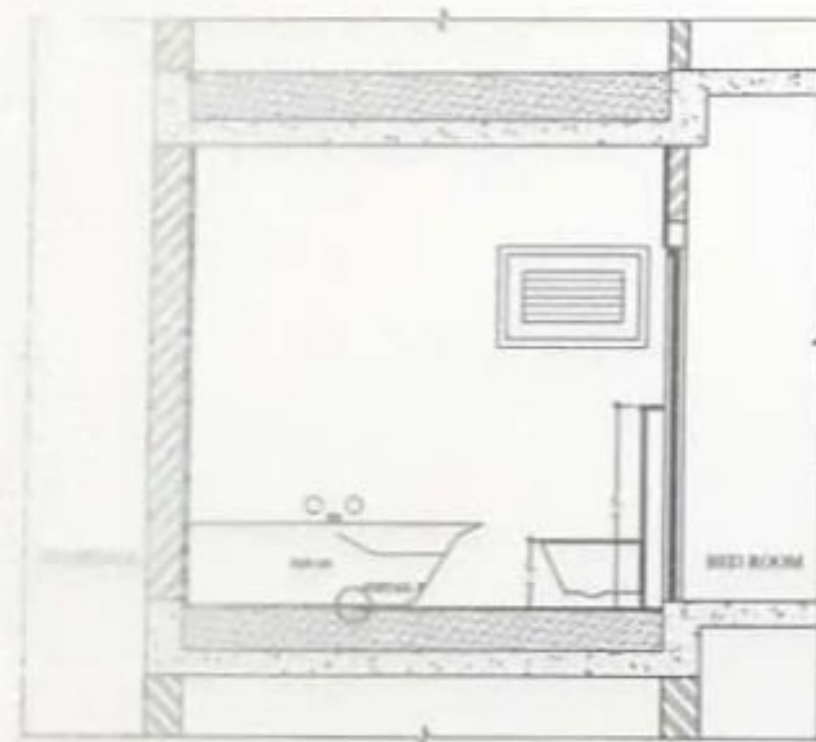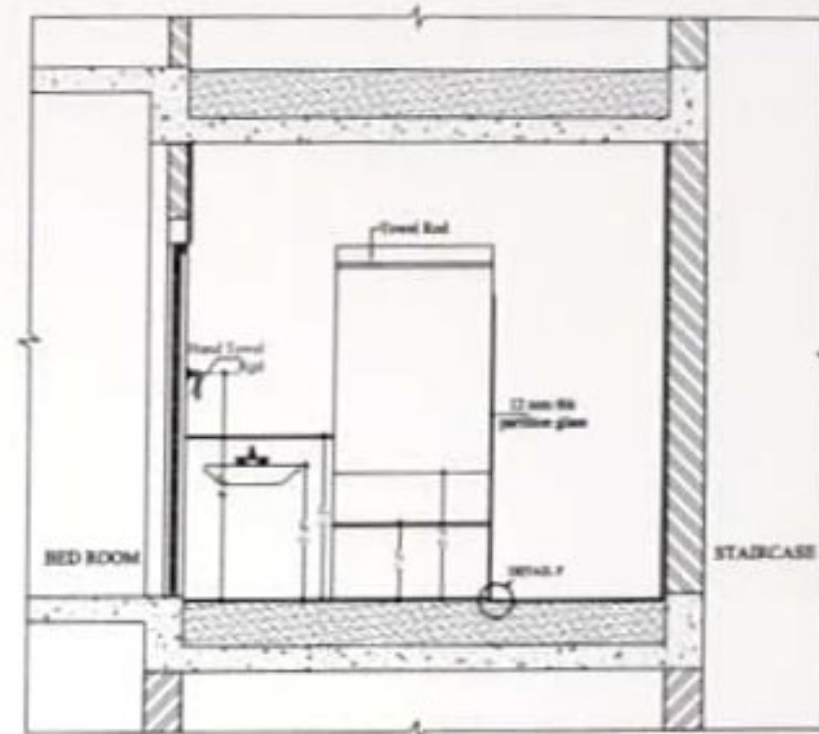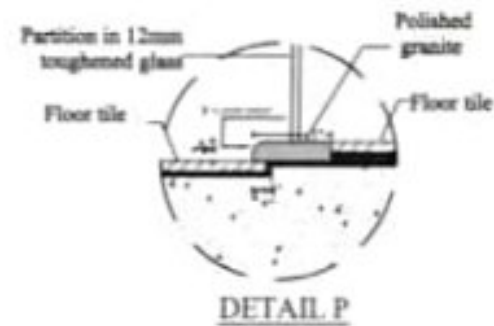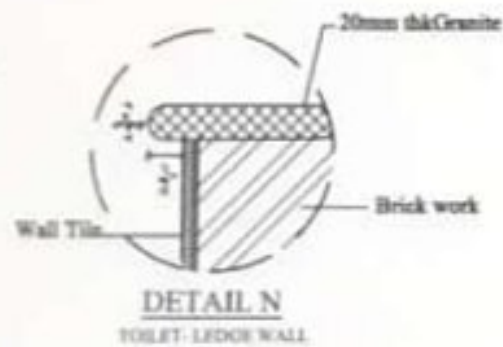

REVISIONS:

Rev.	Date	Description
------	------	-------------

GENERAL NOTES

1. The Drawing is not to be sealed.
2. All dimensions shall be in millimeters, and do not take into account applied finishes, unless specifically indicated otherwise.
3. Any omissions or discrepancies found shall be reported to the Architect/Engineer immediately.
4. These drawings shall be corrected and resubmitted in conjunction with the Architect's/Engineer's approved drawing for structural members, provide such as:
grading, seating, retaining, sound-absorbing, ventilation, drainage, waterproofing & landscaping; any discrepancies noted shall be brought to the notice of the Architect prior to execution.

CLIENT

Mr. SELVAM

PROJECT

PROPOSED RESIDENCE FOR Mr. SELVAM
AT MISTY HEIGHTS, YELAGIRI.

ARCHITECT

RANJAN DANIEL
 74, 1st Main Road,
 United India Colony,
 Kumbhakuram,
 Chennai - 600 026.
 Ph: 344-4213 4332.
 Email: info@ranjandaniel.com
www.ranjandaniel.com




This drawing, the designs and details shown are the copyright of BARLAN CHATEL, and shall not be copied or reproduced in any form without his written consent.


DRAWING TITLE

FIRST FLOOR PLAN-
MASTER BEDROOM TOILET DETAIL
OPTION -1


Drawn	• BHOW DIMPY A	Date	• 06.06.2022
Checked	• RAJAN	Approved	• RAJAN
Scale	• 		
Project No.	Discipline	Drawing No.	Rev.
1167	NON-CONSTRUCTION	A-553	R0

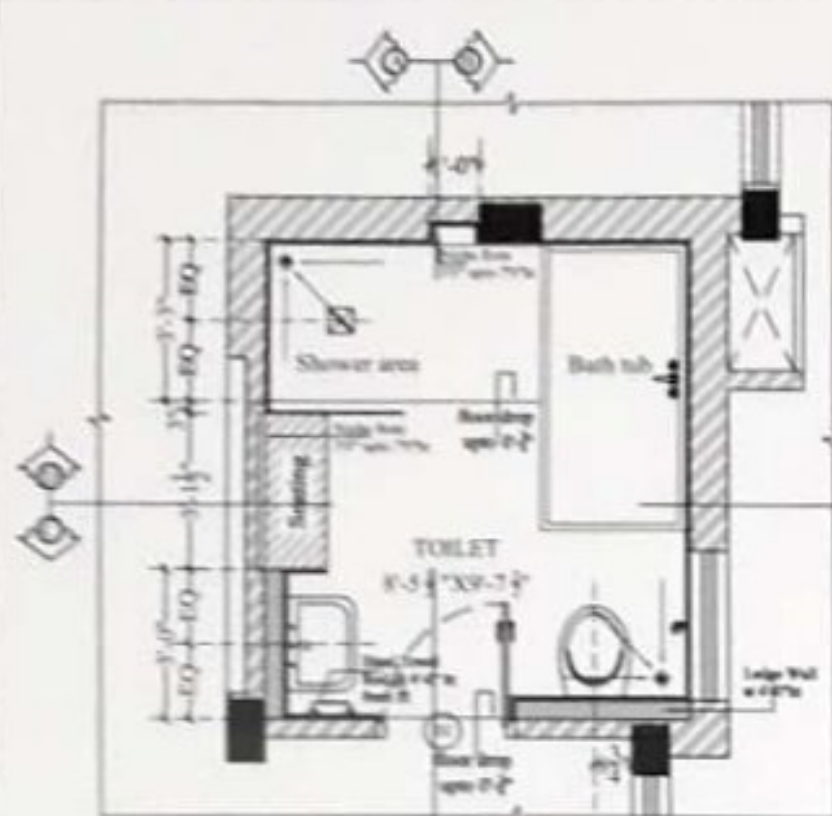


PLAN- DETAIL C
FIRST FLOOR TOILET

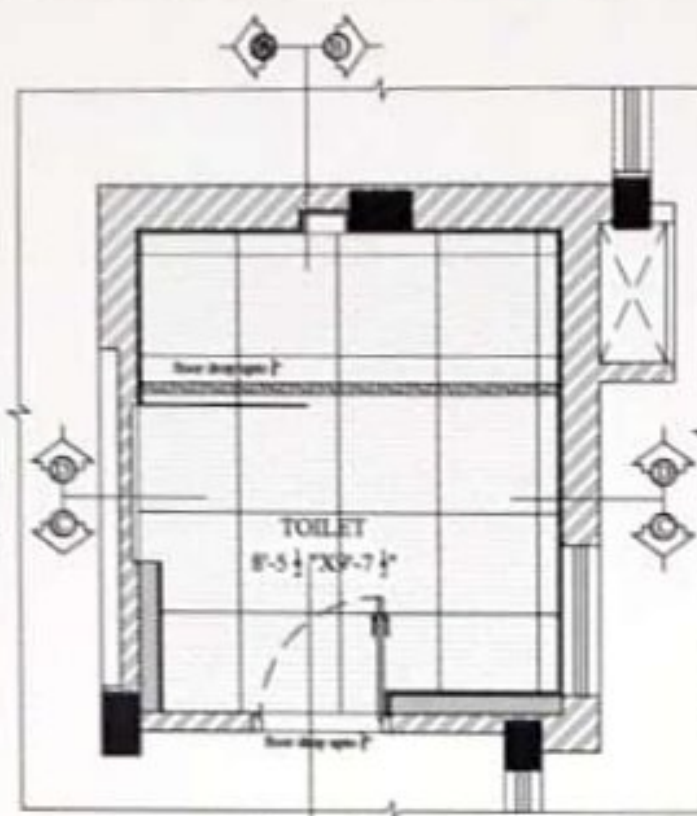


PLAN- DETAIL C
FLOOR TILE LAYOUT

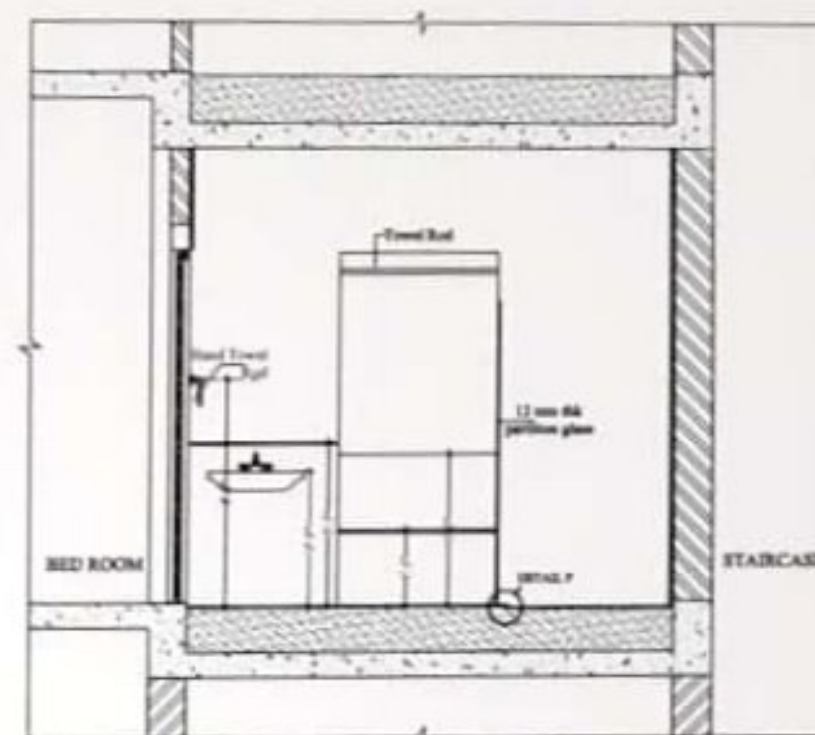


SECTION AA
FIRST FLOOR TOILET

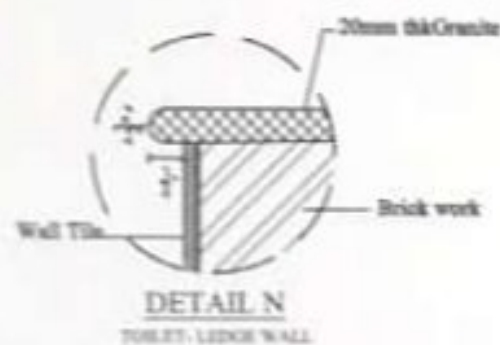


DETAIL N
TOILET, LEDGE WALL

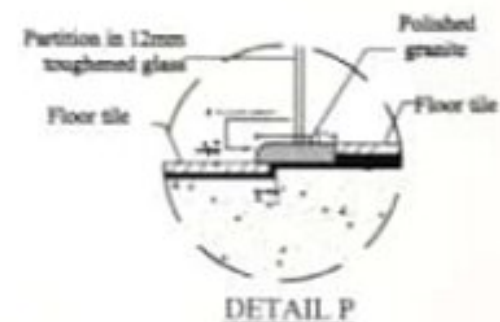


DETAIL P

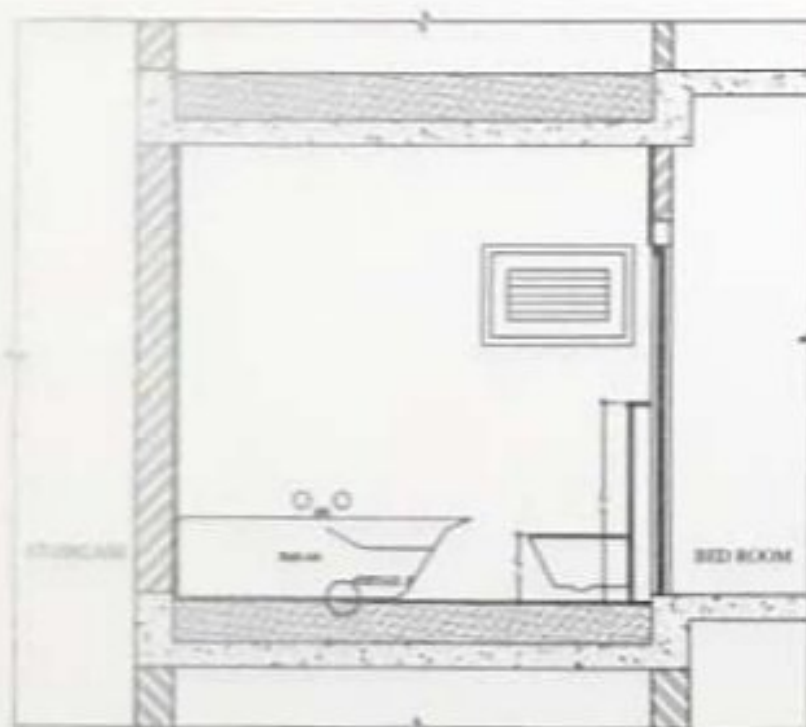

SECTION BB
FIRST FLOOR TOILET

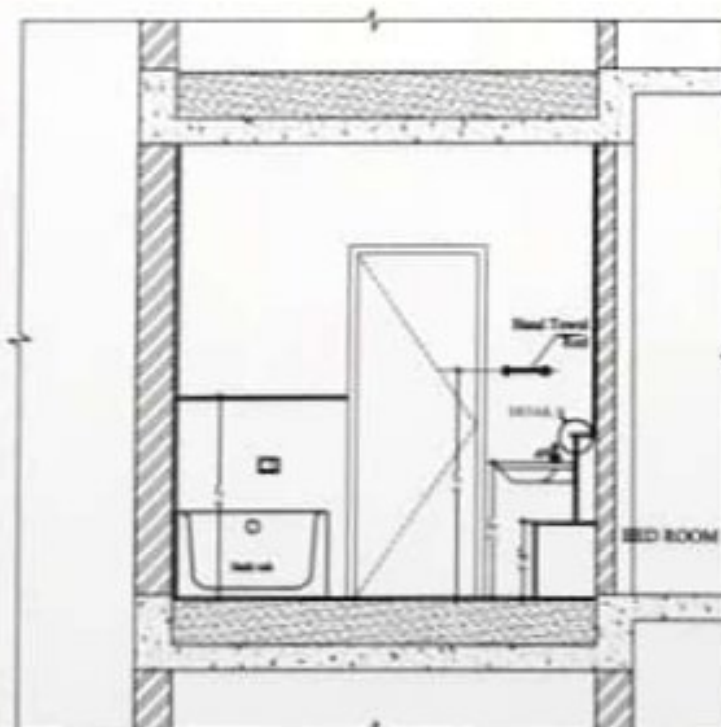

SECTION CC
FIRST FLOOR TOILET

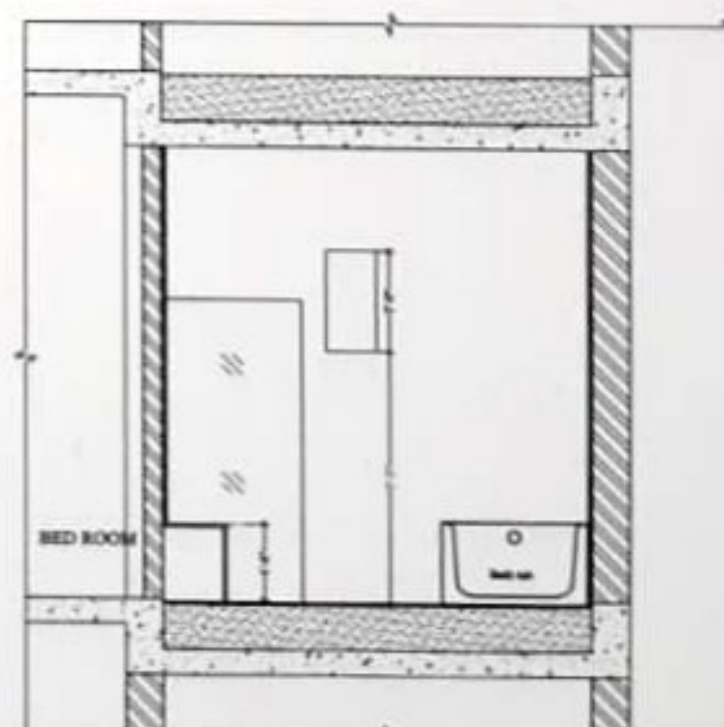

SECTION DD
FIRST FLOOR TOILET



KEY PLAN
2024.08.01

REVISIONS:

Rev.	Date	Description

GENERAL NOTES

1. This Drawing is not to be scaled.
2. All dimensions shown are in millimeters, and do not take into account applied finishes, unless specifically indicated otherwise.
3. Any omissions or discrepancies found shall be reported to the Architect/Engineer immediately.
4. These drawings shall be corrected and read in conjunction with respective consultant's approved drawing for structural, mechanical, electrical, plumbing, and other services such as plumbing, electrical, mechanical, ventilation, rainwater drainage, water supply & landscaping. Any discrepancies noted shall be brought to the notice of the Architect prior to execution.

CLIENT

Mr. SELVAM

PROJECT

PROPOSED RESIDENCE FOR Mr. SELVAM
AT MISTY HEIGHTS, YELAGIRI.

ARCHITECT

RANJAN DANIEL
76, 3rd Main Road,
United India Colony,
Kumbakonam,
Chennai - 605 004.
Ph: 944-4213 4330
Email: dr@ranjandaniel.com
www.ranjandaniel.com




This drawing, the designs and details shown are the copyright of RANJAN DANIEL and shall not be copied or reproduced in any form without the written consent.

DRAWING TITLE


FIRST FLOOR PLAN-
MASTER BEDROOM TOILET DETAIL
OPTION -2

Drawn +	SRINIVAS A	Date +	08.08.2022
Checked +	RANJAN	Approved +	RANJAN
Scale +	1:10	Project No.	1167
		Discipline	FOR CONSTRUCTION
		Drawing No.	A-553
		Rev.	R0


R. Ranjan

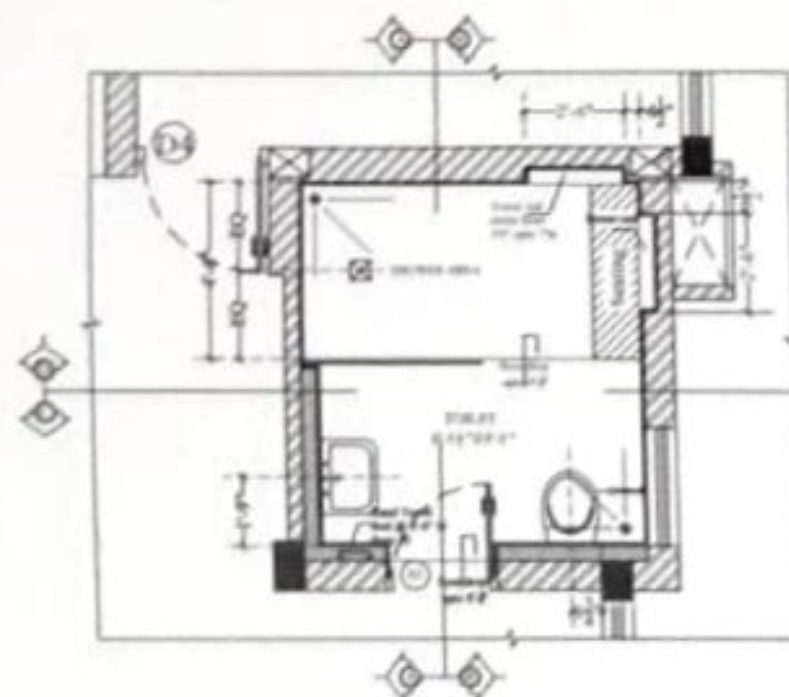


PLAN-DETAIL D
SECOND FLOOR TOILET

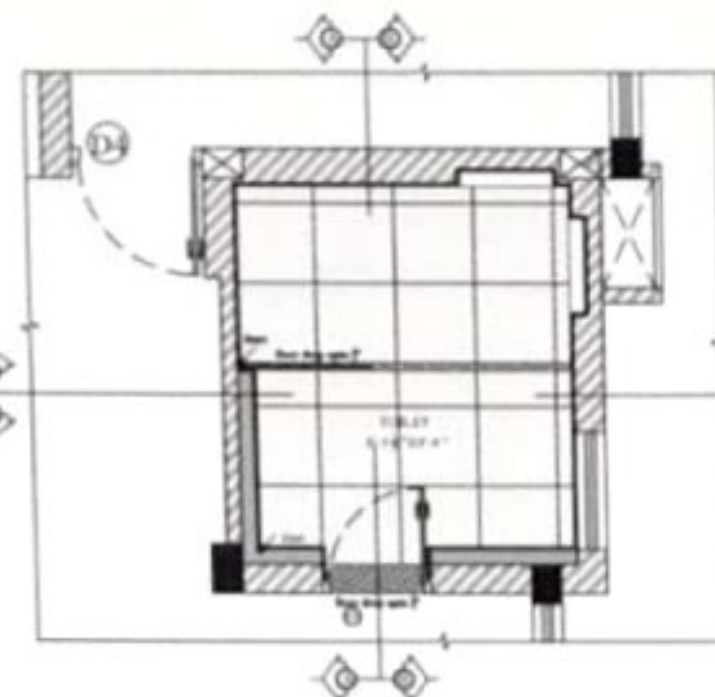


PLAN-DETAIL D
FLOOR TILE LAYOUT

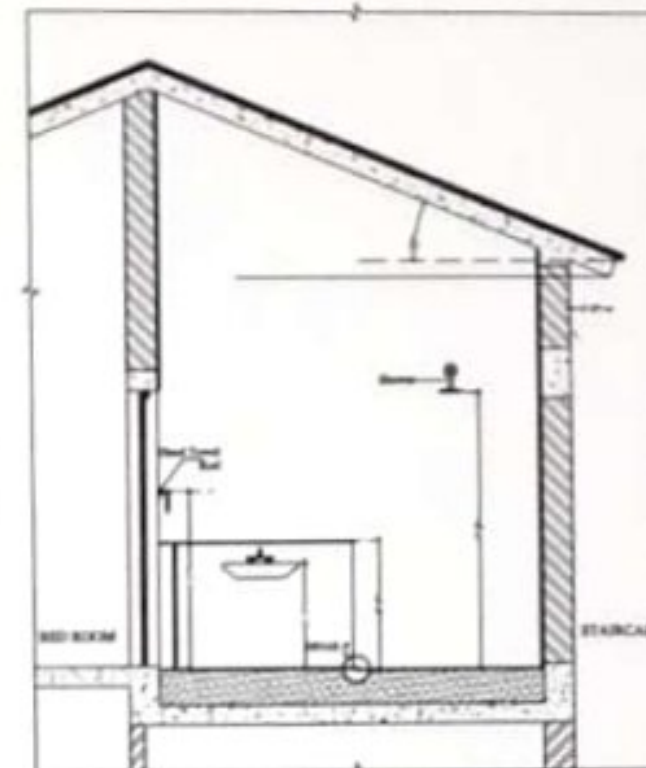

SECTION AA
SECOND FLOOR TOILET

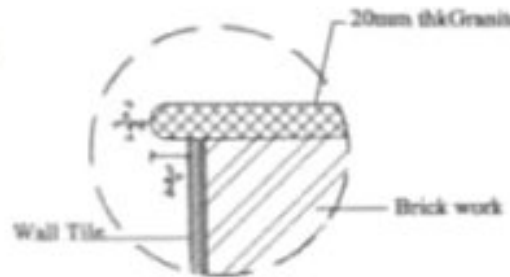


DETAIL N
TOILET-LEDGE WALL

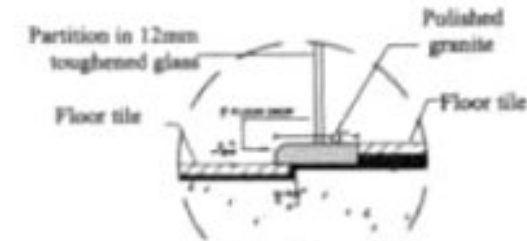


DETAIL P




SECTION BB
SECOND FLOOR TOILET

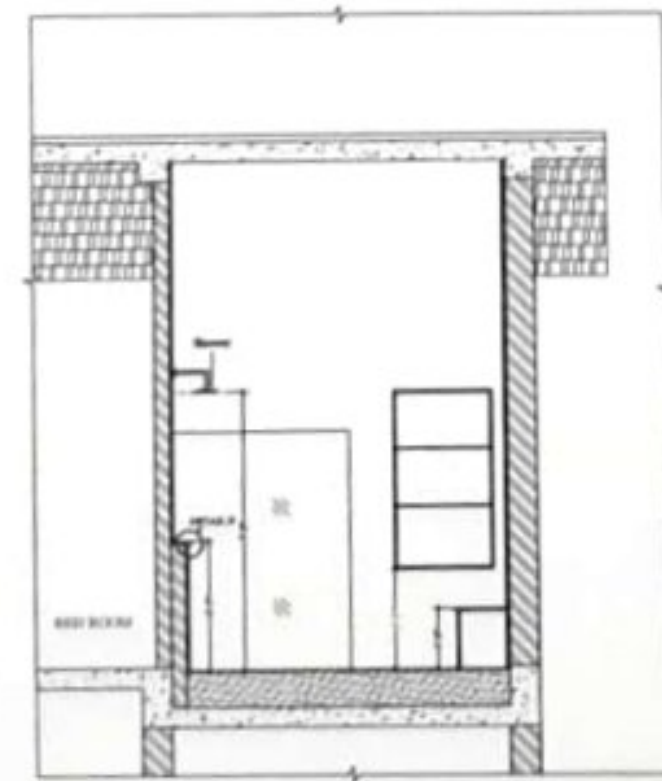

SECTION DD
FIRST FLOOR TOILET

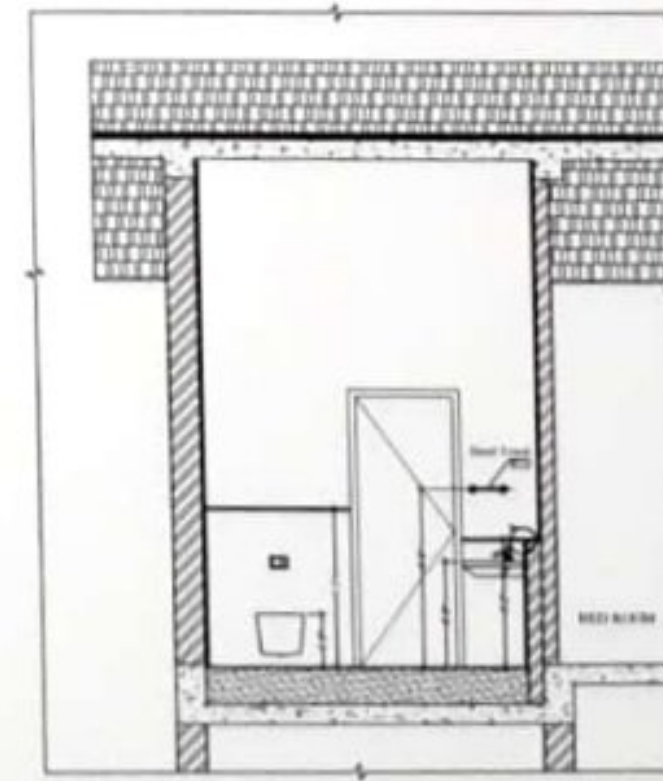

SECTION CC
FIRST FLOOR TOILET

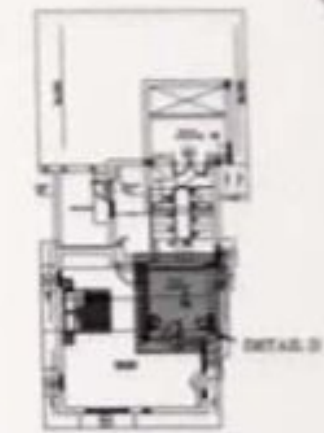

KEY PLAN
SECOND FLOOR TOILET

REVISIONS:

Rev.	Date	Description

GENERAL NOTES:

1. This Drawing is not to be scaled.
2. All dimensions shown are in millimeters, and do not take into account applied finishes, unless specifically indicated otherwise.
3. Any variations or discrepancies found shall be reported to the Architect/Engineer immediately.
4. These drawings shall be submitted and read in conjunction with respective consultant's approved drawing for structural members, services such as plumbing, sanitary electrical, air conditioning, ventilation, structural drainage waterproofing & landscaping, any discrepancies noted shall be brought to the notice of the Architect prior to execution.

CLIENT:

Mr. SELVAM

PROJECT:

PROPOSED RESIDENCE FOR Mr. SELVAM
AT MISTY HEIGHTS, YELAGIRI

ARCHITECT:

RANJAN DANIEL
15, Old Main Road,
United India Colony,
Kodambakkam,
Chennai - 600 024.
Ph: (44) 4213 4390.
Email: rd@ranjandaniel.com
www.ranjandaniel.com



This drawing, the designs and details shown are the copyright of RANJAN DANIEL and shall not be copied or reproduced in any form without the written consent.


DRAWING TITLE:

SECOND FLOOR PLAN-
BEDROOM TOILET DETAIL

Drawn: + SHYAM DRAFFY A	Date: + 08.08.2022
Checked: + RANJAN	Approved: + RANJAN
Scale: + 1/8" = 1'-0"	
Project No: 1167	Client: MISTY HEIGHTS
Drawing No: A-554	Rev: R0

R. Ranjan

MD : 3'-6" X 7'-0"
FW3 : 5'-10" X 6'-8"

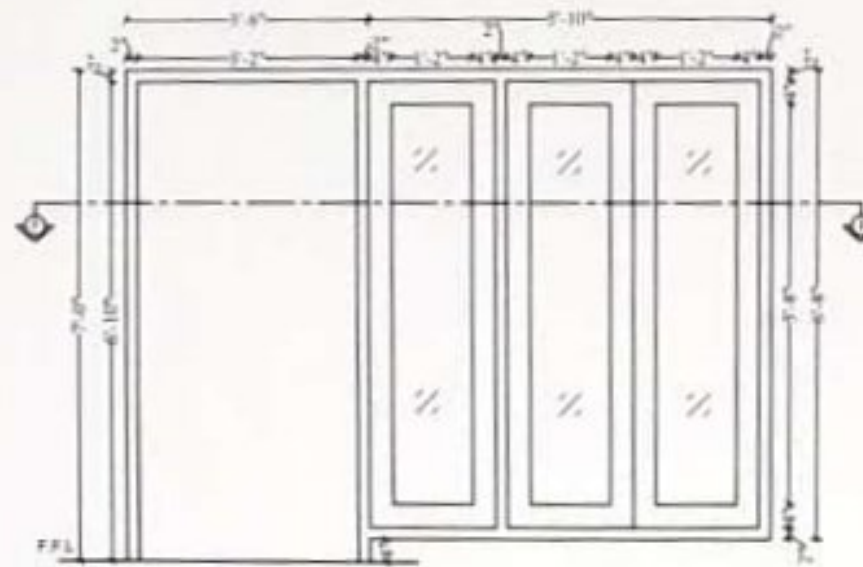

MD/FW3 : 3' - 6" X 7' - 0" / 5' - 10" X 6' - 2"

SCHEDULE OF JOINERY				
NO.	DESCRIPTION	QTY	UNIT	DATE
MD	MAIN DOOR	1	NO	15.06.2022
FW1	FRENCH WINDOW	1	NO	15.06.2022
FW2	DOOR	1	NO	15.06.2022
FW3	FRENCH WINDOW	1	NO	15.06.2022
FW4	DOOR	1	NO	15.06.2022
FW5	DOOR	1	NO	15.06.2022
GENERAL NOTES

- This Drawing is not to be scaled.
- All dimensions shown are in millimeters, and do not take into account applied finishes, unless specifically indicated otherwise.
- Any errors or discrepancies found shall be reported to the Architect/Engineer immediately.
- These drawings shall be considered and read in conjunction with respective consultant's approved drawing for structural members, services such as plumbing, sanitary electrical, air conditioning, ventilation, rainwater drainage, waterproofing & landscaping, any discrepancies noted shall be brought to the notice of the Architect prior to execution.

CLIENT
Mr. SELVAM


PROJECT
PROPOSED RESIDENCE FOR Mr. SELVAM AT MISTY HEIGHTS, YELAGIRI.

ARCHITECT
RANJAN DANIEL
16, 1st Main Road,
United India Colony,
Kudambakkam,
Chennai - 600 024.
Ph: 944 4213 4335
Email: dr@ranjandaniel.com
www.ranjandaniel.com


This drawing, the designs and details shown are the copyright of RANJAN DANIEL and shall not be copied or reproduced in any form without his written consent.

DRAWING TITLE
JOINERY DETAILS - SHEET 01


Drawn	• Snow Dimpay	Date	• 15.06.2022
Checked	• RANJAN	Approved	• RANJAN
Scale	• 1/4"		
Project No.	1167	Discipline	Arch
Drawing No.	A-451	Rev.	1

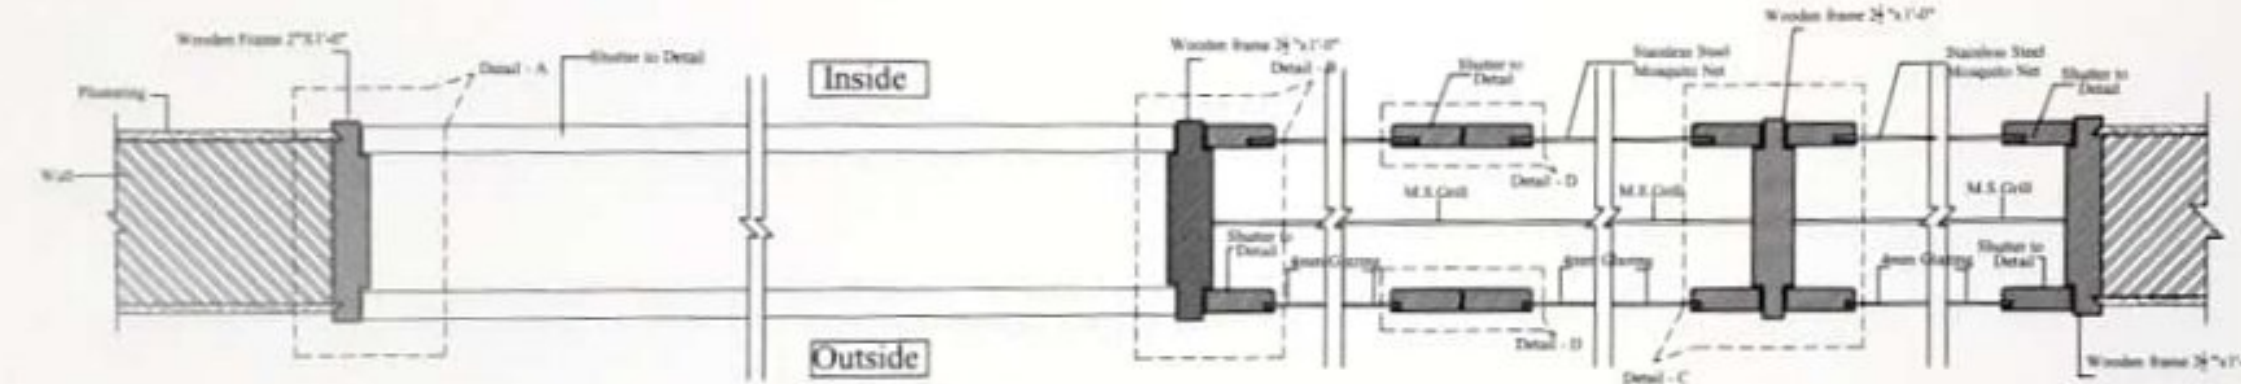


SECTION - AA

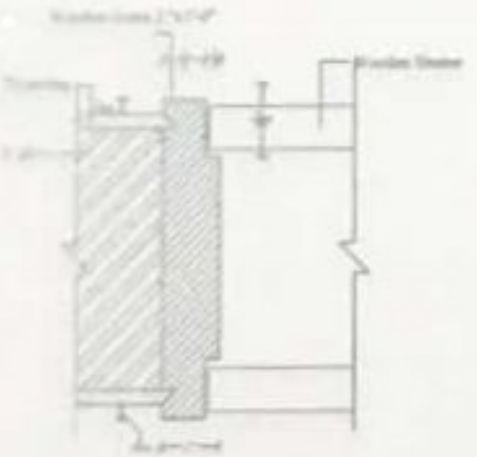


DETAIL-A
(NOT TO SCALE)

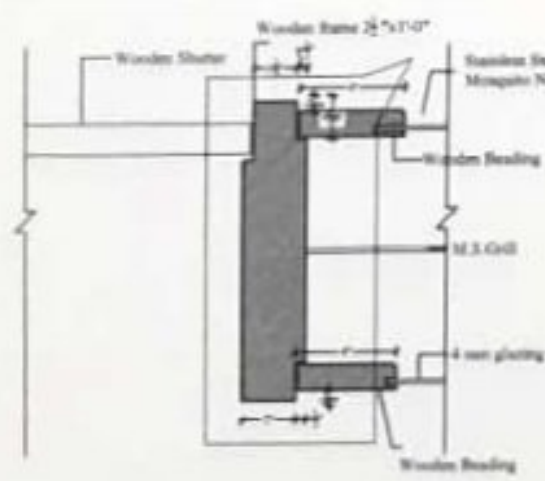

DETAIL-B
(NOT TO SCALE)

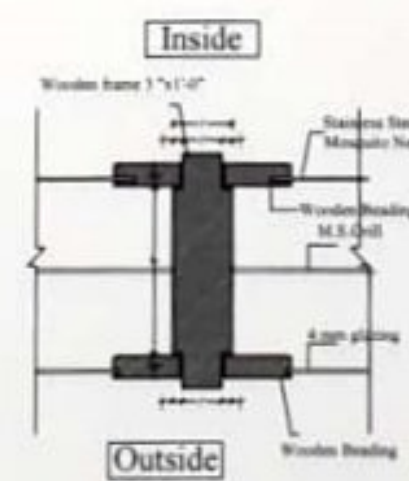

DETAIL-C
(NOT TO SCALE)

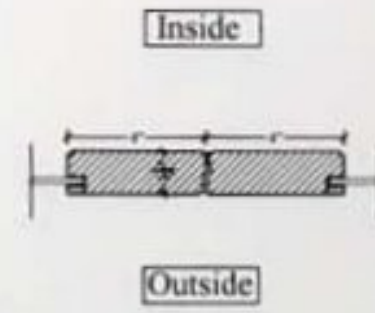


DETAIL-D
(NOT TO SCALE)




R. Ranjan

D3 : 3'-6" X 7'-0"
FW3 : 5'-10" X 6'-8"

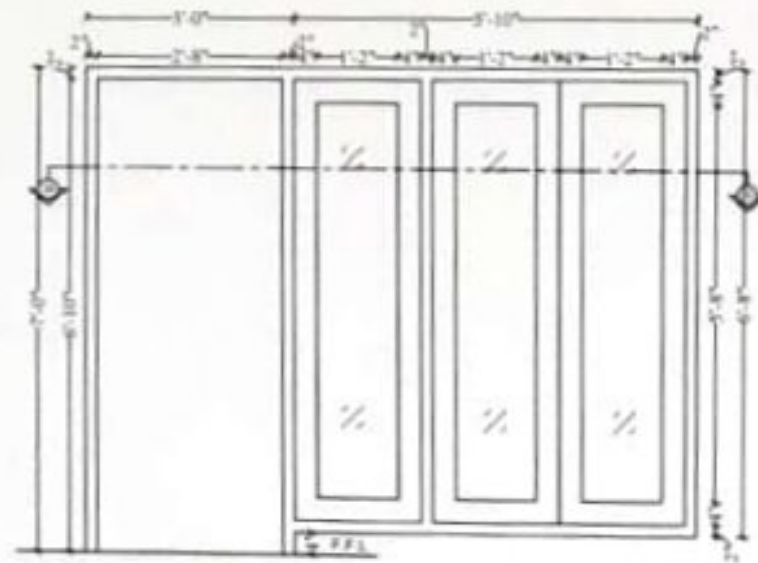


D3
FW3 : 3'-0" X 7'-0" / 5'-10" X 4'-6"


SCHEDULE OF JOINERY				
NO.	DESCRIPTION	SIZE	QTY	UNIT
1	MAIN DOOR	6'-0" X 7'-0"	1	NO.
2	FRONT WINDOW	6'-0" X 7'-0"	1	NO.
3	DOOR	6'-0" X 7'-0"	1	NO.
4	FRONT WINDOW	6'-0" X 7'-0"	1	NO.
5	DOOR	6'-0" X 7'-0"	1	NO.
6	DOOR	6'-0" X 7'-0"	1	NO.
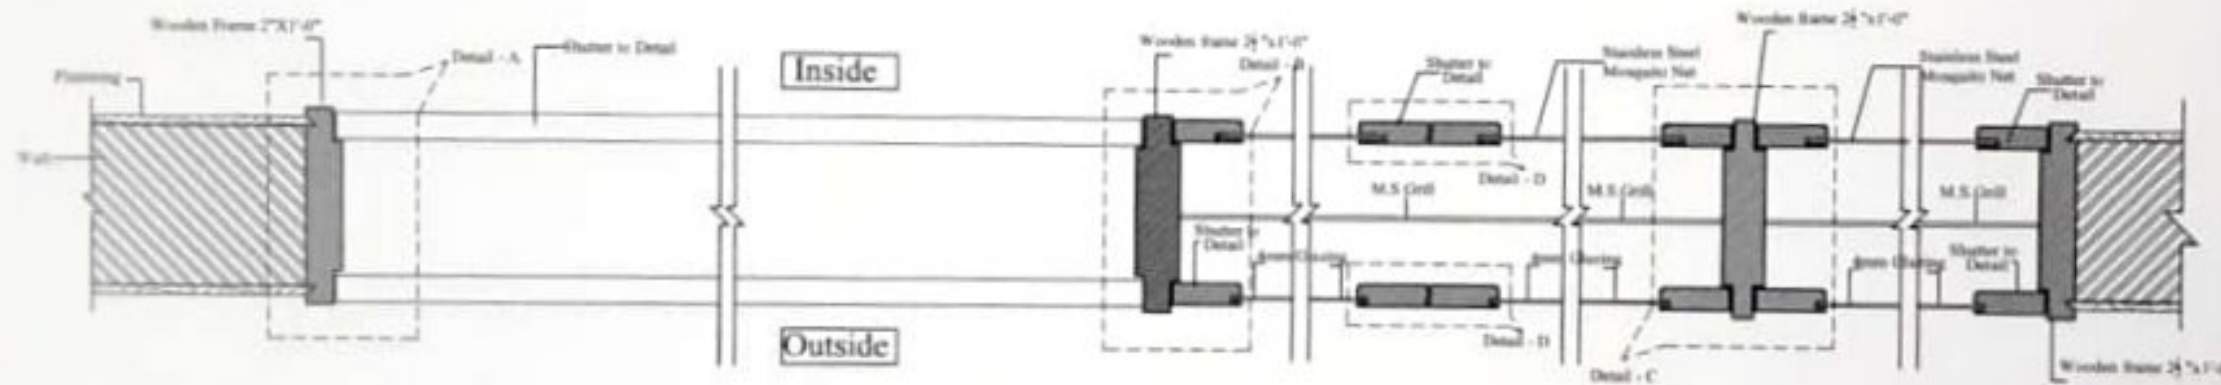


SECTION - AA

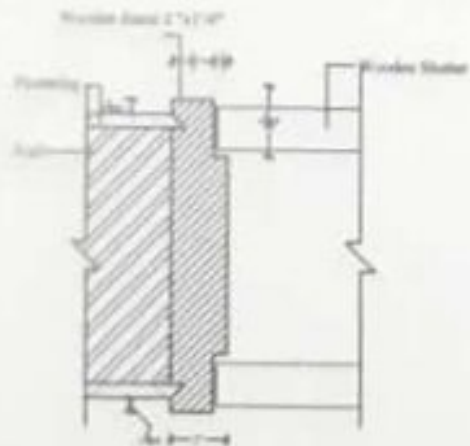


DETAIL-A
(NOT TO SCALE)

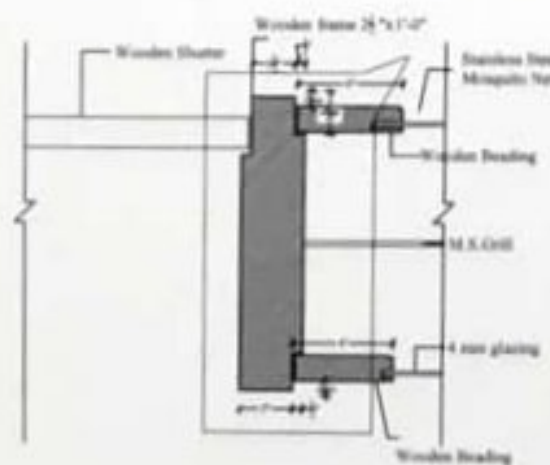

DETAIL-B
(NOT TO SCALE)

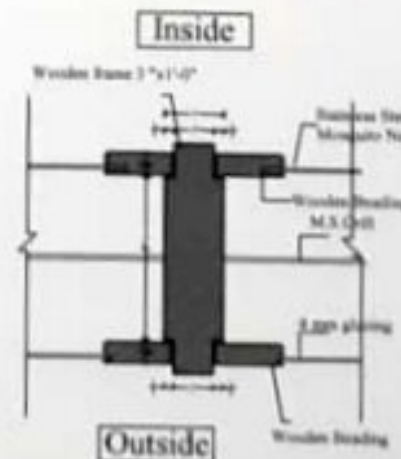

DETAIL-C
(NOT TO SCALE)

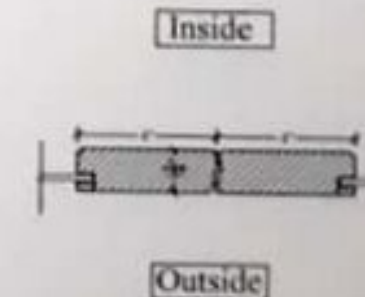

DETAIL-D
(NOT TO SCALE)



Revisions	
1	01.12.21 Joinery updated
Rev.	Date Description

- GENERAL NOTES**
- This Drawing is not to be scaled.
 - All dimensions shown are in millimeters, and do not take into account applied finishes, unless specifically indicated otherwise.
 - Any omissions or discrepancies found shall be reported to the Architect/Engineer immediately.
 - These drawings shall be corrected and used in conjunction with respective consultant's approved drawing for structural members, services such as plumbing, sanitary, electrical, and ventilation, and/or drainage waterprooing & landscaping etc. discrepancies noted shall be brought to the notice of the Architect prior to execution.

CLIENT
Mr. SELVAM

PROJECT
PROPOSED RESIDENCE FOR Mr. SELVAM AT MISTY HEIGHTS, YELAGIRI.


ARCHITECT
RANJAN DANIEL
"K" 1st Main Road,
United India Colony,
Kudalore,
Chennai - 605 024.
Ph: 984 4213 4300.
Email: rd@ranjandaniel.com
www.ranjandaniel.com

This drawing, the designs and details shown are the copyright of RANJAN DANIEL, and shall not be copied or reproduced in any form without his written consent.


DRAWING TITLE
JOINERY DETAILS - SHEET 02

Drawn	• Sree Chitra	Date	• 10.08.2023
Checked	• Ranjith	Approved	• Ranjith
Scale	• 1/4"		
Project No.	1187	Drawing No.	A-452
Rev.			1


D3 : 3'-6" X 7'-0"
FW : 3'-0" X 6'-8"

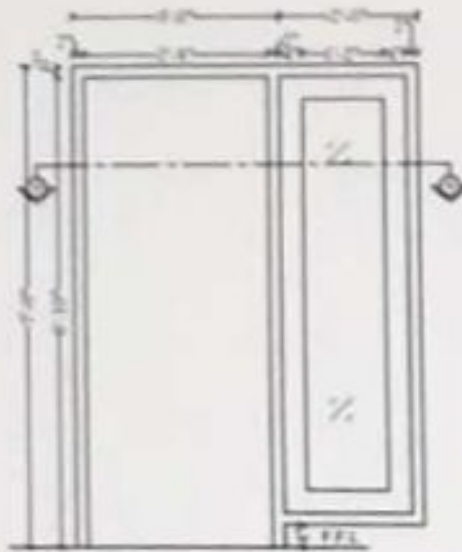


D3/W3 : 3'-0" X 7'-0" / 5'-10" X 4'-6"

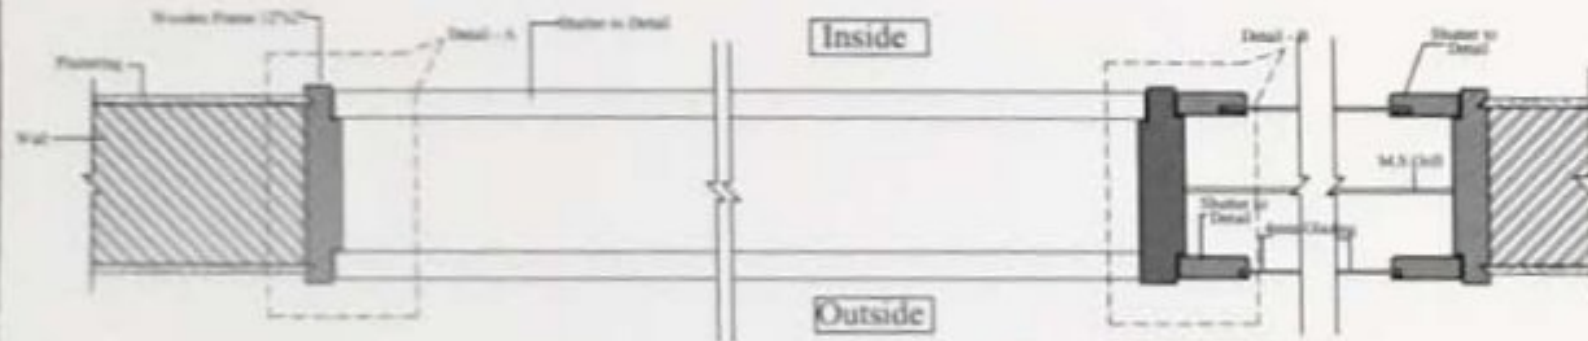

SECTION - AA
(NOT TO SCALE)

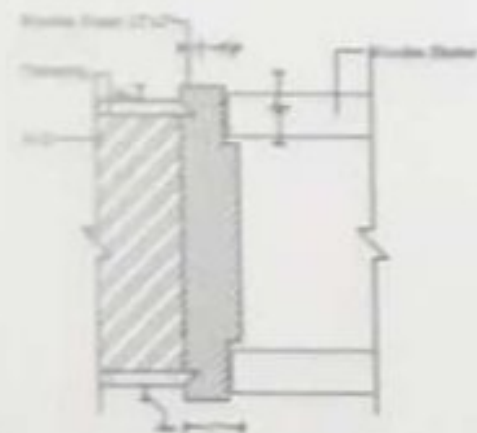


DETAIL-A
(NOT TO SCALE)

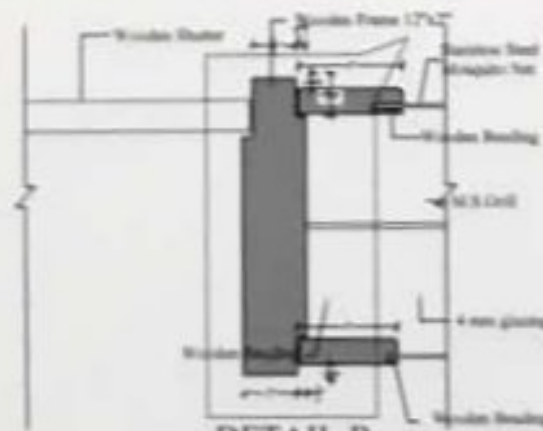


DETAIL-B
(NOT TO SCALE)


D1: 2'-6" X 7'-0"

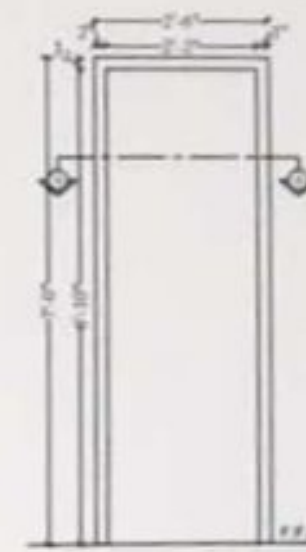

D1(2'-6" X 7'-0")

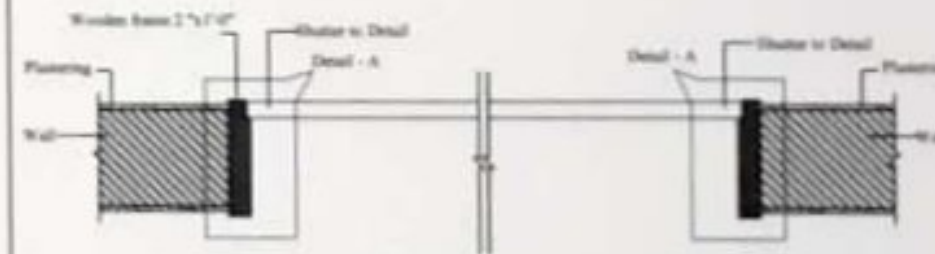

SECTION - AA
(NOT TO SCALE)

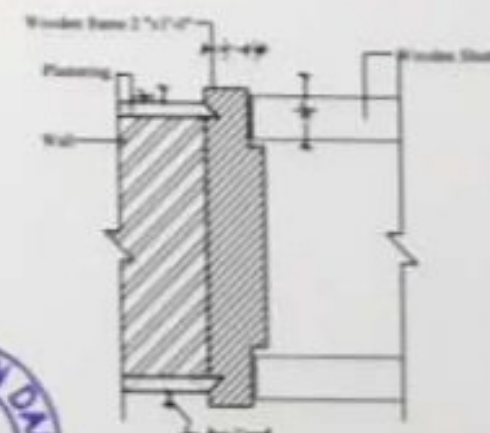

DETAIL-A
(NOT TO SCALE)

SCHEDULE OF JOINERY				
NO.	DESCRIPTION	SIZE	QTY	UNIT
01	MAIN DOOR	3'-6" X 7'-0"	1	SQ
02	FRONT WINDOW	5'-10" X 4'-6"	1	SQ
03	DOOR	3'-0" X 7'-0"	1	SQ
04	FRONT WINDOW	5'-10" X 4'-6"	1	SQ
05	DOOR	3'-0" X 7'-0"	1	SQ
06	DOOR	3'-0" X 7'-0"	1	SQ
Rev.	Date	Description
1	04.12.21	Initials - Initials - Initials

- GENERAL NOTES**
- This Drawing is not to be scaled.
 - All dimensions shown are in millimeters, and do not take into account applied frames, unless specifically indicated otherwise.
 - Any omissions or discrepancies found shall be reported to the Architect/Engineer immediately.
 - These drawings shall be completed and used in conjunction with respective consultant's approved drawing for structural members, services such as plumbing, sanitary, electrical, air conditioning, ventilation, sewerage drainage, waterproofing & waterproofing any discrepancies noted shall be brought to the notice of the Architect prior to execution.

CLIENT
Mr. SELVAM

PROJECT
PROPOSED RESIDENCE FOR Mr. SELVAM AT MISTY HEIGHTS, YELAGIRI.

ARCHITECT
RANJAN DANIEL
18, First Main Road,
United India Colony,
Kudamburam,
Chennai - 600 524.
Ph: 944-4211-4386.
Email: ranjan.daniel@gmail.com
www.ranjan-daniel.com


This drawing, the designs and details shown are the copyright of Ranjan Daniel, and shall not be copied or reproduced in any form without his written consent.

DRAWING TITLE
JOINERY DETAILS - SHEET 03


Drawn : + Draw Clerk	Date : 15.08.2022
Checked : + Suburban	Approved : + Ranjan
Scale : + 1/4"	
Project No. : 1167	Drawing No. : A-453
Sheet No. : 1	

P. Ranjan


D2: 2'-9" X 7'-0"

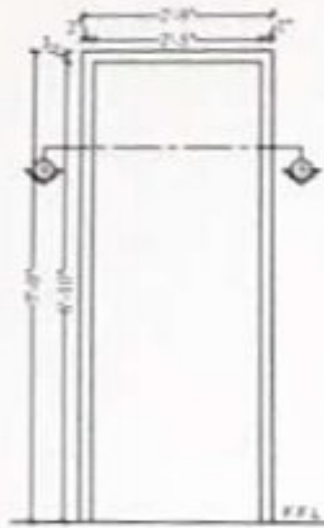

D2(2'-9" X 7'-0")

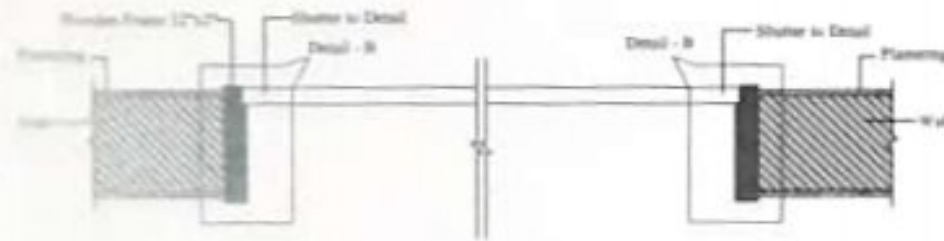


SECTION - BB
(NOT TO SCALE)

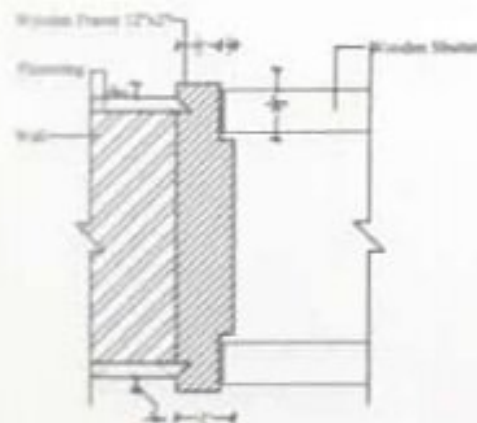


DETAIL-B
(NOT TO SCALE)


D3: 3'-0" X 7'-0"

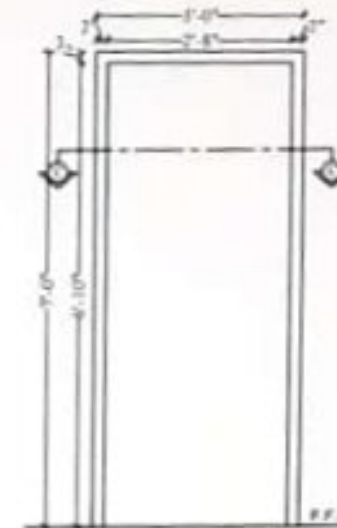

D3(3'-0" X 7'-0")

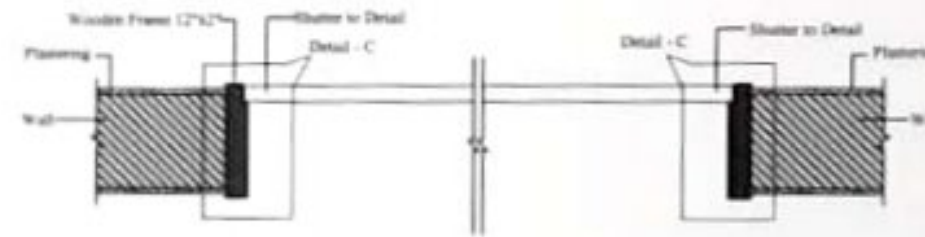

SECTION - CC
(NOT TO SCALE)

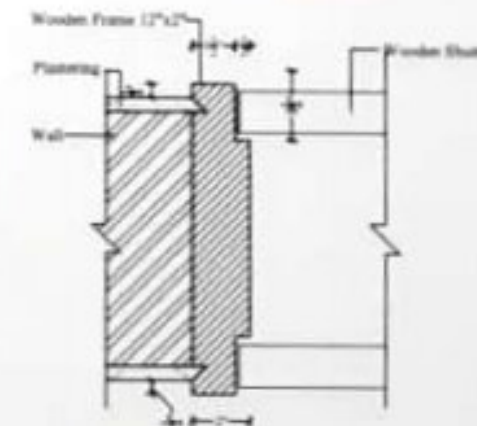

DETAIL-C
(NOT TO SCALE)

SCHEDULE OF JOINERY				
NAME	DESCRIPTION	QTY	UNIT	AMT.
DOORS	MAIN DOOR	1	2'-9" X 7'-0"	1.00
	FRENCH WINDOW	1	3'-0" X 7'-0"	1.00
WINDOWS	DOOR	1	2'-9" X 7'-0"	1.00
	FRENCH WINDOW	1	3'-0" X 7'-0"	1.00
31	DOOR	1	2'-9" X 7'-0"	1.00
32	DOOR	1	2'-9" X 7'-0"	1.00
33	DOOR	1	2'-9" X 7'-0"	1.00
34	DOOR	1	2'-9" X 7'-0"	1.00
35	WINDOW	1	2'-9" X 7'-0"	1.00
36	WINDOW	1	2'-9" X 7'-0"	1.00
Rev.	Date Description

- GENERAL NOTES**
- This Drawing is not to be scaled.
 - All dimensions shown are in millimeters, and do not take into account applied finishes, unless specifically indicated otherwise.
 - Any omissions or discrepancies found shall be reported to the Architect/Engineer immediately.
 - These drawings shall be reviewed and read in conjunction with respective consultant's approved drawing for structural members, services, such as plumbing, sanitary, electrical, air conditioning, ventilation, rainwater drainage, waterproofing & landscaping. Any discrepancies noted shall be brought to the notice of the Architect prior to execution.

CLIENT
Mr. SELVAM

PROJECT
PROPOSED RESIDENCE FOR Mr. SELVAM AT MISTY HEIGHTS, YELAGIRI.

ARCHITECT
RANJAN DANIEL
19, 3rd Main Road,
United India Colony,
Kudambakkam,
Chennai - 600 024.
Ph: 944-4213 4300.
Email: dr@ranjandaniel.com
www.ranjandaniel.com

This drawing, the designs and details shown are the copyright of RANJAN DANIEL and shall not be copied or reproduced in any form without his written consent.


DRAWING TITLE
JOINERY DETAILS - SHEET 04

Drawn	• Suresh Dimpas	Date	• 15.08.2022
Checked	• RANJAN	Approved	• RANJAN
Scale	• 1/4"		
Project No.	Discipline	Drawing No.	Rev.
1167	Joinery	A-454	1




P. Ranjan


D4: 3'-3" X 7'-0"

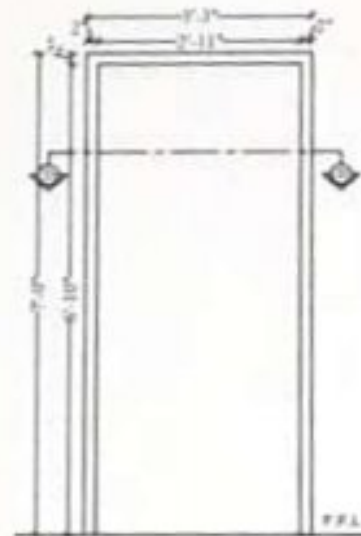

D4(3'-3" X 7'-0")

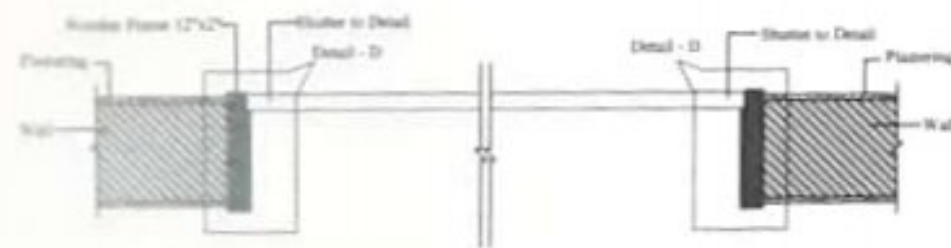


SECTION - DD
(NOT TO SCALE)

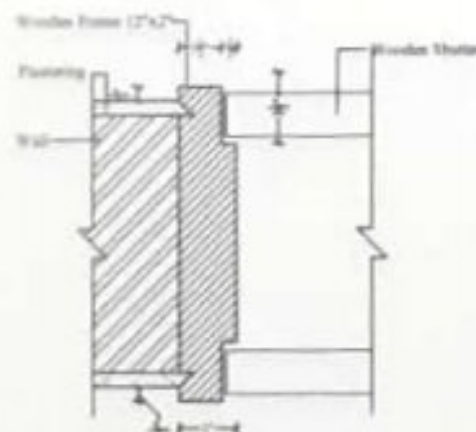


DETAIL-D


DD : 4'-8" X 6'-0"

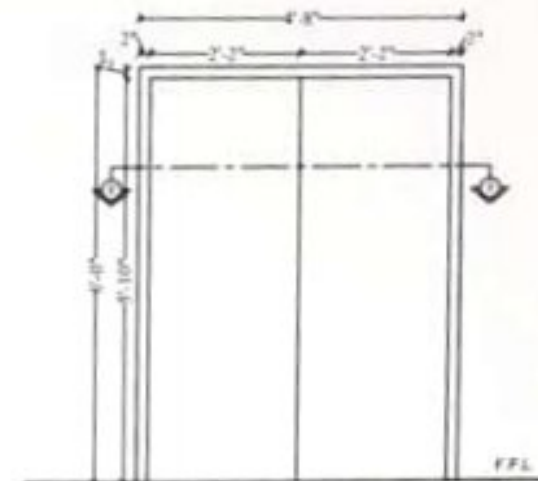

DD(4'-8" X 6'-0")

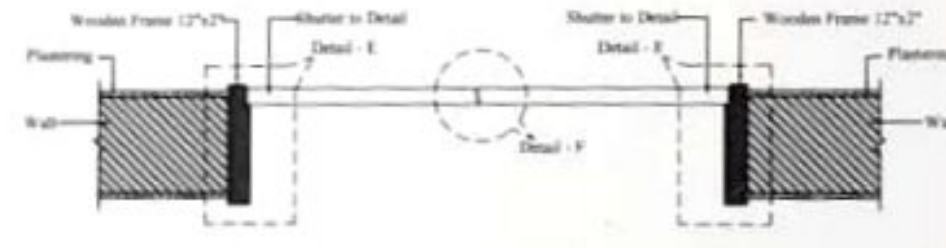

SECTION - EE
(NOT TO SCALE)

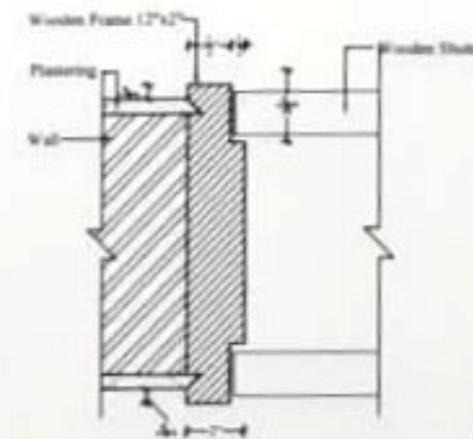

DETAIL-E
(NOT TO SCALE)



DETAIL-F
(NOT TO SCALE)



R. Ranjan

SCHEDULE OF JOINERY				
NO.	DESCRIPTION	QTY	UNIT	REMARKS
01	DOOR	1	SQ. FT.	
02	DOOR	1	SQ. FT.	
Rev.	Date	Description
1	01.12.21	Issued for construction

GENERAL NOTES

- This Drawing is not to be scaled.
- All dimensions shown are in millimeters, and do not take into account applied finishes, unless specifically indicated otherwise.
- Any variations or discrepancies found shall be reported to the Architect/Engineer immediately.
- These drawings shall be completed and read in conjunction with respective contract's approved drawing for structural members, services such as plumbing, sanitary, electrical, air conditioning, ventilation, firewater, drainage, waterproofing & landscaping, any discrepancies noted shall be brought to the notice of the Architect prior to execution.

CLIENT
Mr. SELVAM

PROJECT
PROPOSED RESIDENCE FOR Mr. SELVAM AT MISTY HEIGHTS, YELAGIRI.

ARCHITECT
RANJAN DANIEL
16, New Main Road,
United India Colony,
Kudambakkam,
Chennai - 600 024.
Ph: +91 44 4213 4300.
Email: ranjandaniel@gmail.com
www.ranjandaniel.com

This drawing, the designs and details shown are the copyright of RANJAN DANIEL and shall not be copied or reproduced in any form without his written consent.

DRAWING TITLE
JOINERY DETAILS - SHEET 05

Drawn	• Srinivas	Date	• 10.05.2022
Checked	• RANJAN	Approved	• RANJAN
Scale	• 1/4" = 1'-0"		
Project No.	1167	Discipline	Arch
Drawing No.	A-454	Rev.	1

**MAYFLOWER
ENCLAVE
APARTMENT**

**PROJECT NAME : ENCLAVE
APARTMENT**


CLIENT : B & B

**LOCATION : KARNAMPET,
VELLORE**


AREA : 1698 Sq.ft

ARCHITECT : Ar. ANNAPOORANI

PROJECT STATUS: ONGOING

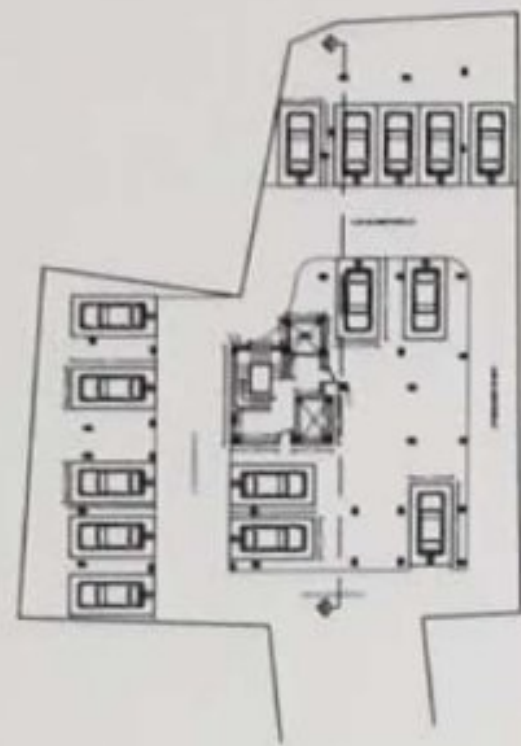

STILT FLOOR PLAN

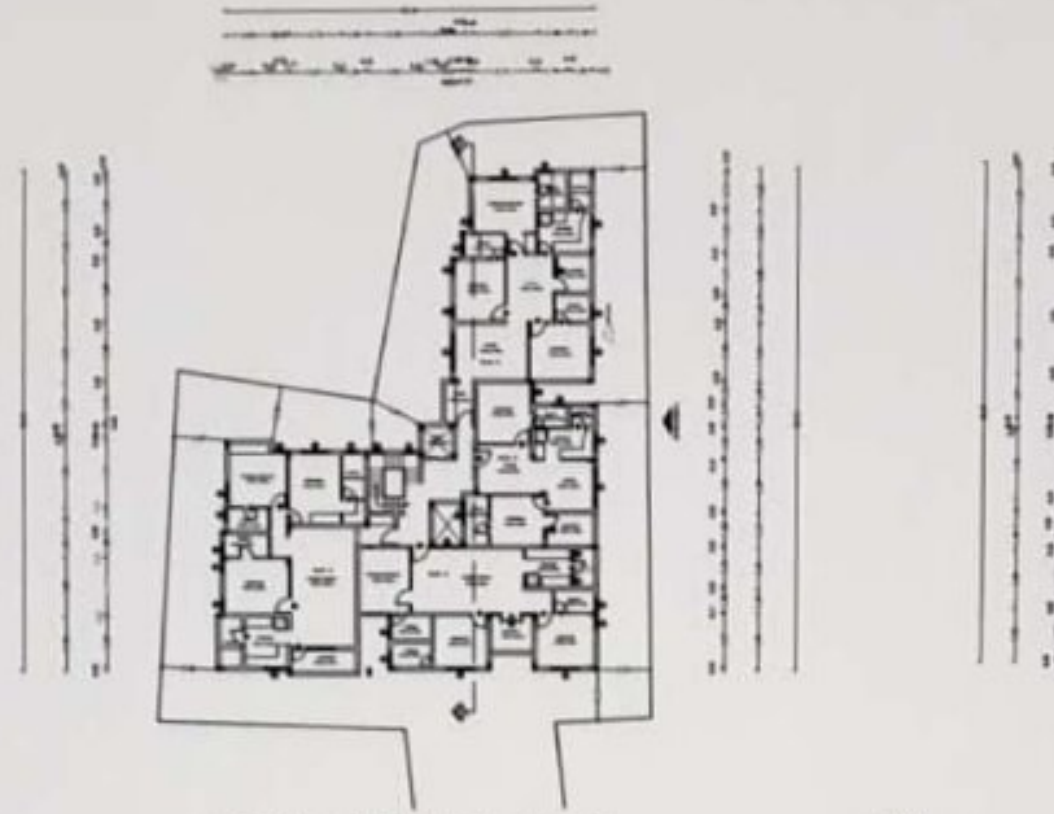

FIRST, SECOND AND THIRD FLOOR PLAN




FOURTH FLOOR PLAN




SITE PLAN




TERRACE FLOOR PLAN

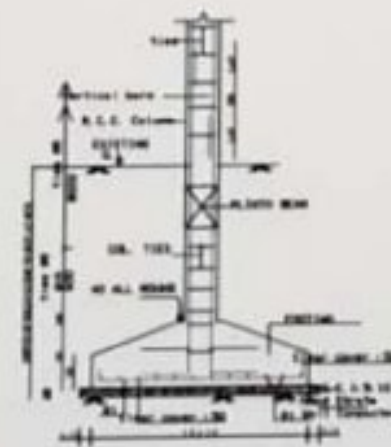


SECTION THROUGH COLUMN FOOTING

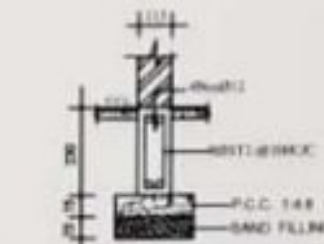


C.S. OF 115 THK BRICK WALL FOUNDATION DETAIL

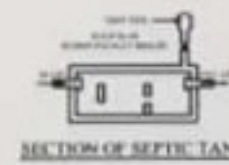

SECTION OF SEPTIC TANK

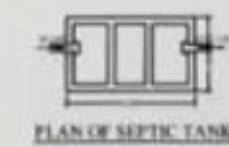


PLAN OF SEPTIC TANK

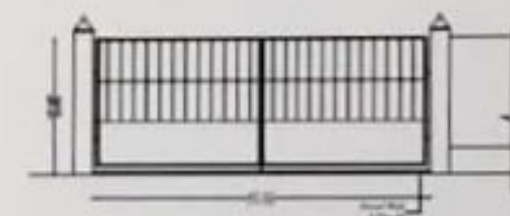


ELEVATION



COMPOUND WALL & GATE DETAIL

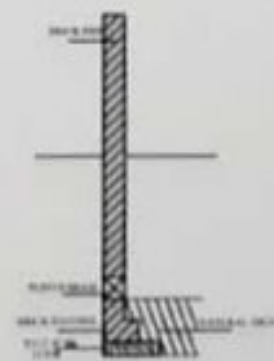


SECTION - XX

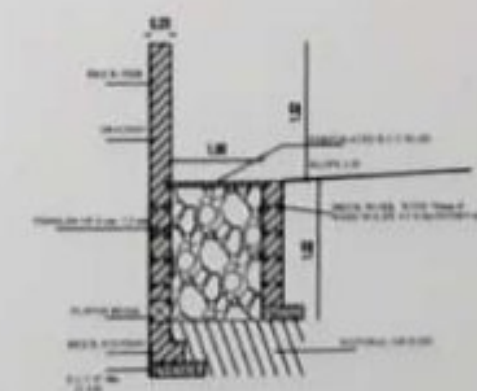

RAIN WATER HARVESTING TRENCH



ELEVATION A

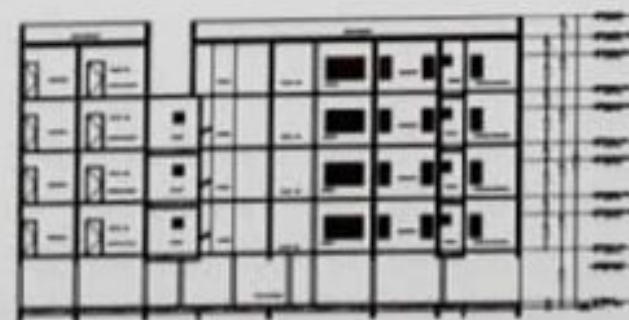

SECTION - AA

TYPE	DETAIL	SIZE
MD	MAIN DOOR	1.07mX2.13m
D1	DOOR	0.99mX2.13m
D2	DOOR	0.91mX2.13m
D3	DOOR	0.84mX2.13m
W1	WINDOW	2.27mX1.37m
W2	WINDOW	1.74mX1.37m
W3	WINDOW	1.17mX1.37m
W4	WINDOW	0.64mX1.37m
V1	VENTILATOR	0.64mX0.61m
KW1	KITCHEN WINDOW	1.17mX1.07m
KW2	KITCHEN WINDOW	0.64mX1.07m
SW1	STAIRCASE WINDOW	0.64mX1.37m
FB	FLOOR BOARD	1.20mX0.60m
FB	FLOOR BOARD	1.20mX0.60m
SPECIFICATION	
1.FOUNDATION	- BRICK FOOTING
2.BRICK WORK	- C/M 1:4 FOR SUPER STRUCTURE
3.PLASTERING	- C/M 1:4 FOR WALLS & 1:3 FOR CEILING
4.FLOORING	- MOSAIC FLOORING
5.PAINTING	- SLIGHT OF CEMENT PAINT FOR WALLS & 1 EXTRA COAT FOR CEILING, CORNER PAINT FOR DOORS, WINDOWS & SKIRTS
6.R.C.C	- 1:2:4 FOR SLABS & LINTELS
7.WOOD WORK	- ALL WOOD WORK IN BEST QUALITY COUNTRY WOOD
8.WEATHERING COURSE	- TWO LAYER OF COUNTRY TILE OVER BRICK JOLLY LINE CONCRETE LAD TO SLOPE

AREA STATEMENT		
	Sq.M	Sq.Ft
PLOT AREA	845.51	9101.00
STILT FLOOR AREA	443.26	4792.76
FIRST FLOOR AREA	443.26	4792.76
SECOND FLOOR AREA	443.26	4792.76
THIRD FLOOR AREA	443.26	4792.76
FOURTH FLOOR AREA	353.82	3800.02
HEADROOM AREA	44.62	480.37
TOTAL AREA	1691.60	18208.30
F.S.I	-	2.00
GROUND COVERAGE	-	52.0%

TOTAL AREA	
PROPOSED	
ROAD	
BOUNDARY	

AREA STATEMENT OF EACH FLAT					
FLAT NO.	1.00mX1.00m	1.00mX1.00m	1.00mX1.00m	1.00mX1.00m	1.00mX1.00m
FLAT A	100.00	100.00	100.00	100.00	100.00
FLAT B	100.00	100.00	100.00	100.00	100.00
FLAT C	100.00	100.00	100.00	100.00	100.00
FLAT D	100.00	100.00	100.00	100.00	100.00
COMMON AREA	100.00	100.00	100.00	100.00	100.00
TOTAL	100.00	100.00	100.00	100.00	100.00


PLAN SHOWING THE PROPOSED APARTMENT BUILDING FOR MAYFLOW ENCLAVE	
MAYFLOW ENCLAVE, GATED COMMUNITY, KARAIKOT	
	SCALE (1:10)
	DATE:26-09-2022
SIGNATURE OF THE OWNER	
LICENSED SURVEYOR	



R. Ranjan

MAYFLOWER ENCLAVE

PROJECT NAME : PLOT NO. 40
CLIENT : Mr. SHERKON KOSHY
LOCATION : KARNAMPET,
VELLORE
AREA : 2601 Sq.ft
ARCHITECT : Ar. ANNAPOORANI
PROJECT STATUS: ONGOING

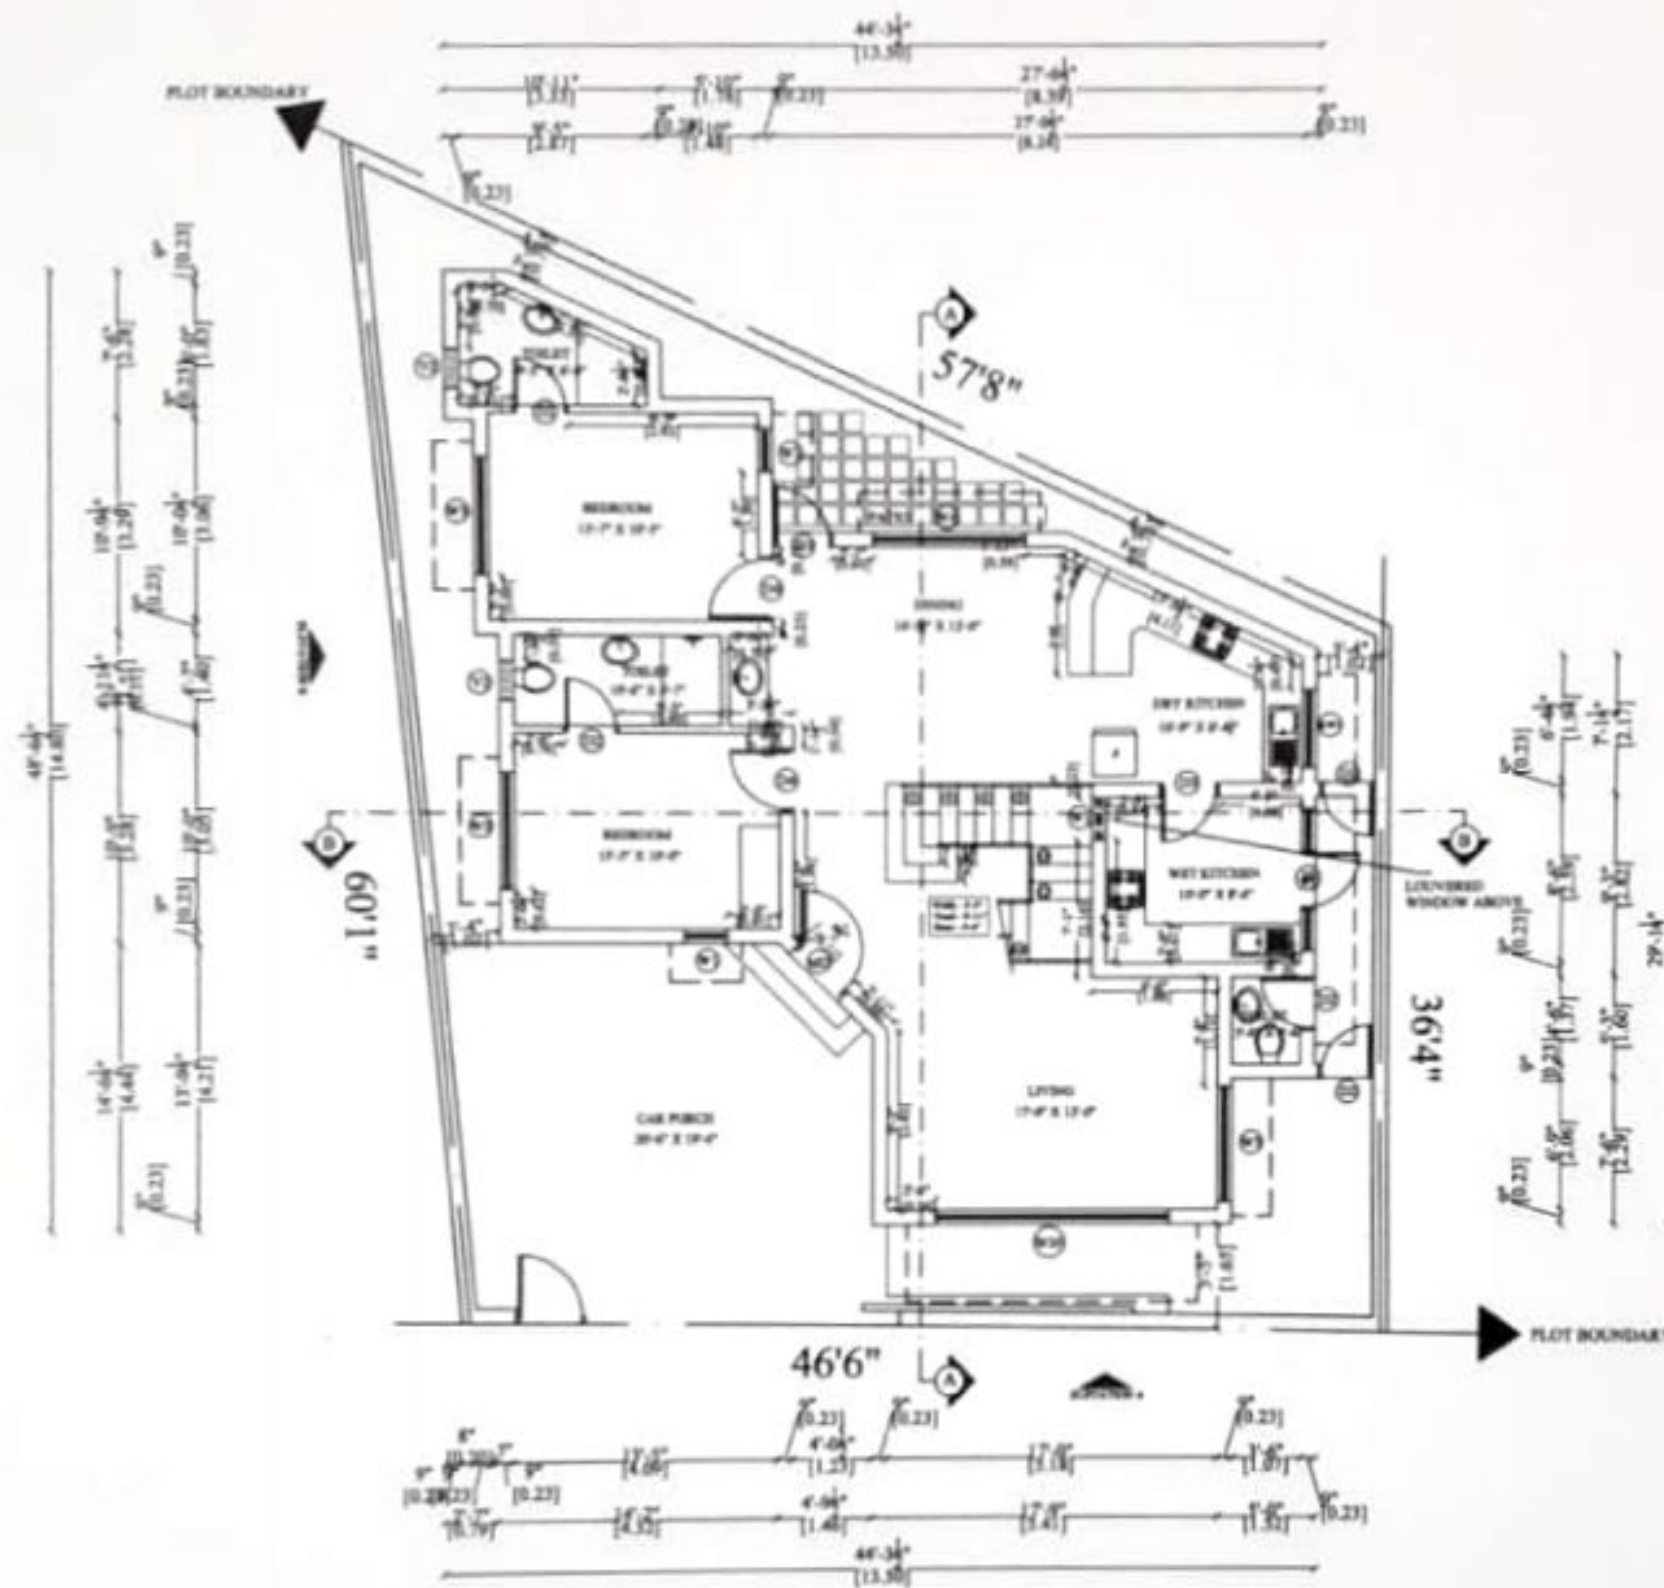

D. Ranjan


PROJECT TITLE: PROPOSED RESIDENCE FOR MR SHERON KOSHY (PLOT NO - 40)

RUBY

MAYFLOWER CRYSTAL @KARNAMPET



REVISION				SCHEDULE OF JOINERY										DRAWING TITLE:		ARCHITECT: RANJAN DANIEL 13/18, 11th MAIN ROAD, UNITED INERA COLONY, KODIAMBAKKAM, CHENNAI - 600 024. PH : 5213 4386.
NO.	DATE	DESCRIPTION		NAME	DESCRIPTION	SIZE	ILL.	LINTEL	NAME	DESCRIPTION	SIZE	ILL.	LINTEL	GROUND FLOOR PLAN WORKING DRAWING		
				M0	MAIN DOOR	3'-6" x 7'-0"	0'-0"	7'-0"	V1	VENTILATOR	2'-0" x 2'-0"	0'-0"	7'-0"	Drawn :	SHW DIMPY A	
				D0	DOOR	2'-0" x 7'-0"	0'-0"	7'-0"						Checked :		
				D1	DOOR	3'-0" x 7'-0"	0'-0"	7'-0"						Date :	21.06.2022	
				D4	DOOR	3'-3" x 7'-0"	0'-0"	7'-0"						Scale :	1/2" = 1'-0"	
				W1	WINDOW	2'-2" x 6'-6"	2'-6"	7'-0"								
				W3	WINDOW	7'-11" x 6'-6"	2'-6"	7'-0"								
				W4	WINDOW	7'-0" x 6'-6"	2'-6"	7'-0"								
				W10	FRENCH WINDOW	12'-0" x 6'-6"	0'-0"	7'-0"								
				KW1	KITCHEN WINDOW	4'-0" x 7'-0"	3'-0"	7'-0"								
														DRAWING NO: DWG / 40 / 11 - 80		

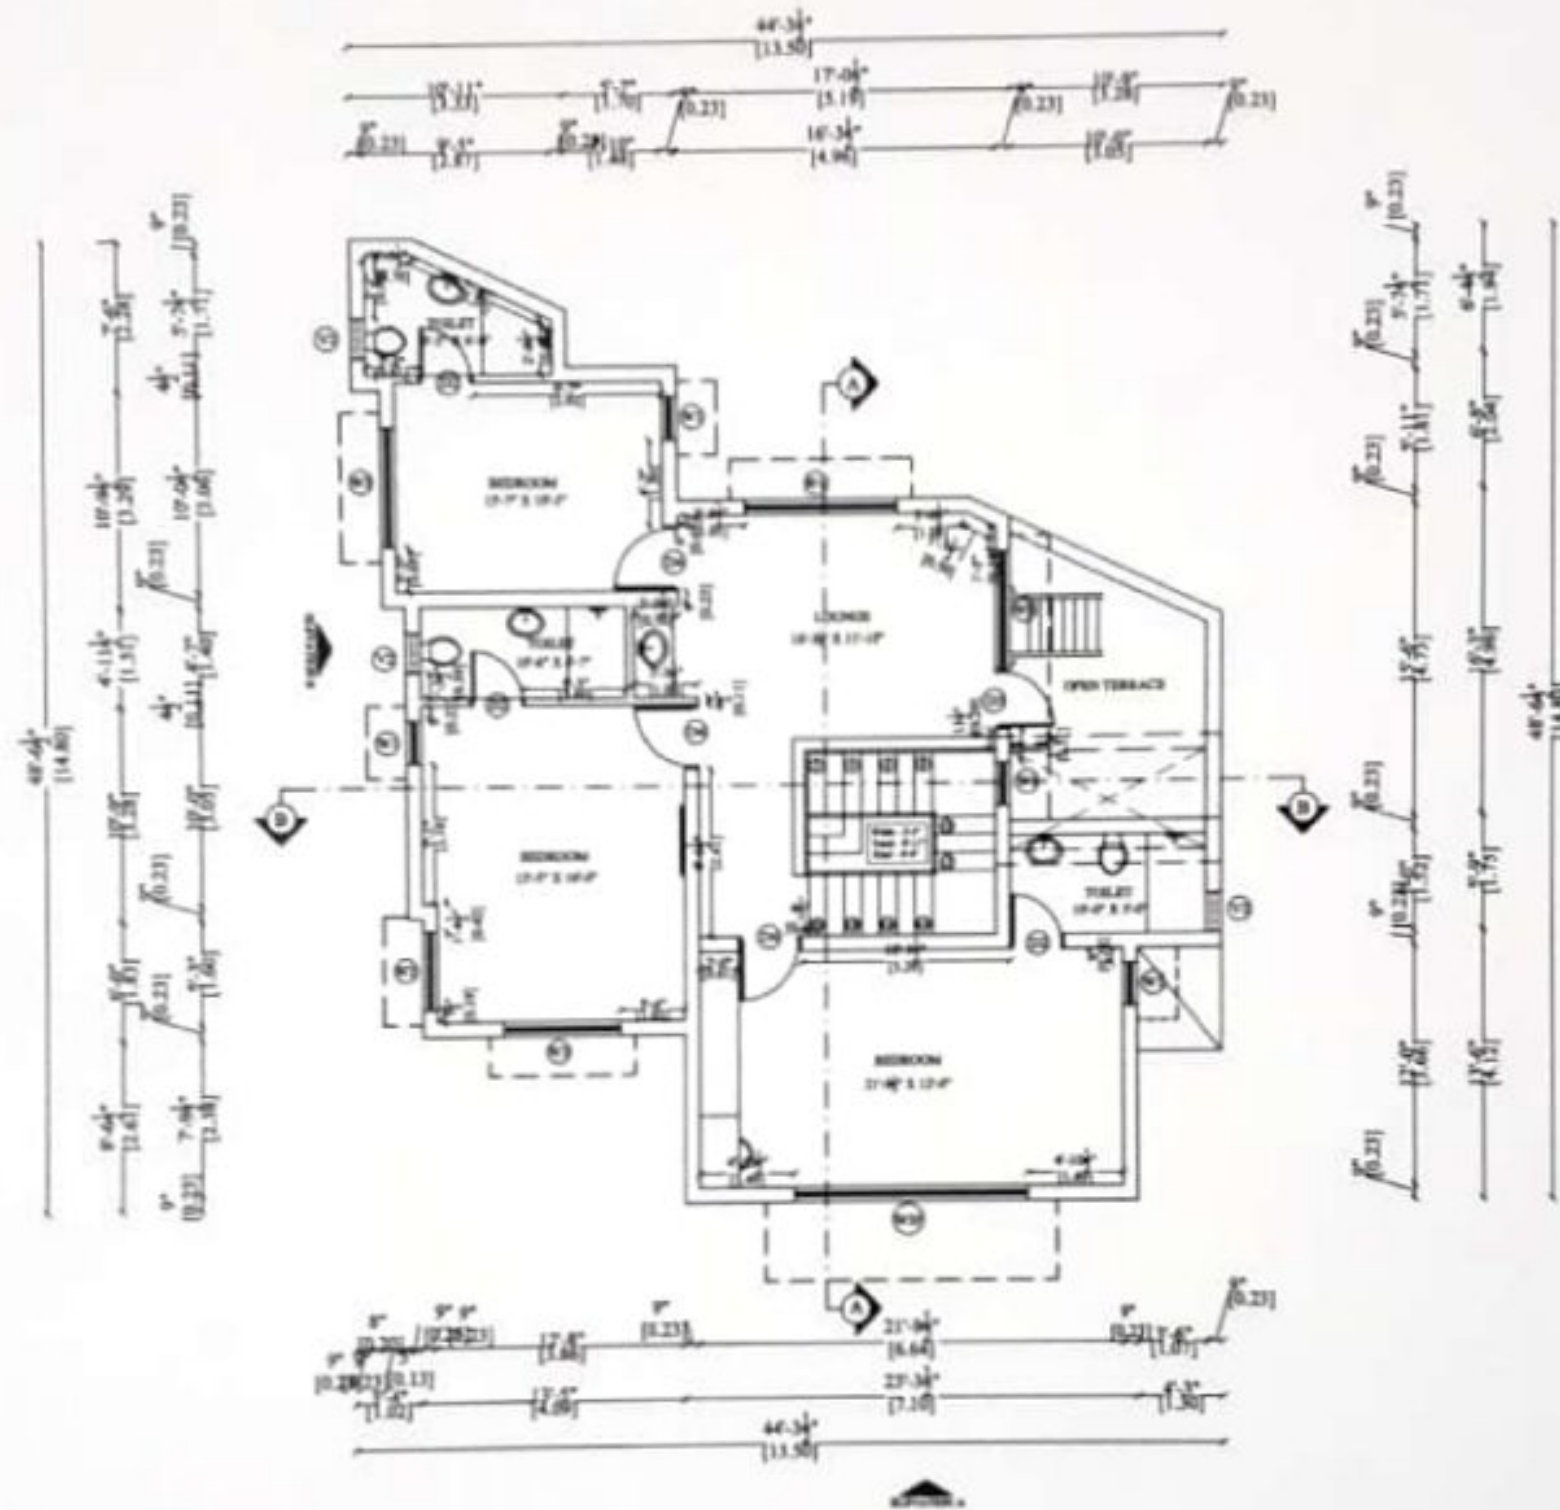

R. Ranjan

PROJECT TITLE: PROPOSED RESIDENCE FOR MR SHERON KOSHY (PLOT NO - 40)

RUBY

MAYFLOWER CRYSTAL @KARNAMPET



REVISION

REV. NO.	DATE	DESCRIPTION

SCHEDULE OF JOINERY

NAME	DESCRIPTION	SIZE	WALL	WIND	NAME	DESCRIPTION	SIZE	WALL	WIND
D1	DOOR	7'0" x 7'0"	0'0"	7'0"					
D2	DOOR	7'0" x 7'0"	0'0"	7'0"					
D3	DOOR	7'0" x 7'0"	0'0"	7'0"					
W1	WINDOW	7'0" x 6'0"	2'0"	7'0"					
W2	WINDOW	6'0" x 6'0"	2'0"	7'0"					
W3	WINDOW	5'11" x 6'0"	2'0"	7'0"					
W4	WINDOW	7'0" x 6'0"	2'0"	7'0"					
W5	FRENCH WINDOW	17'0" x 6'0"	0'0"	7'0"					
V1	VENTILATOR	3'0" x 2'0"	0'0"	7'0"					

DRAWING TITLE:

FIRST FLOOR PLAN
WORKING DRAWING

Drawn: SHW DEEPTI A

Checked:


Date: 21.06.2022

Scale: 1" = 10'

DRAWING NO: DWG / 40 / 15 - R0

ARCHITECT:

RANJAN DANIEL
1218, 1218 MAIN ROAD,
UNITED INDIA COLONY,
KODAMBAKKAM,
CHENNAI - 600 024.
PH: 9211 4306.

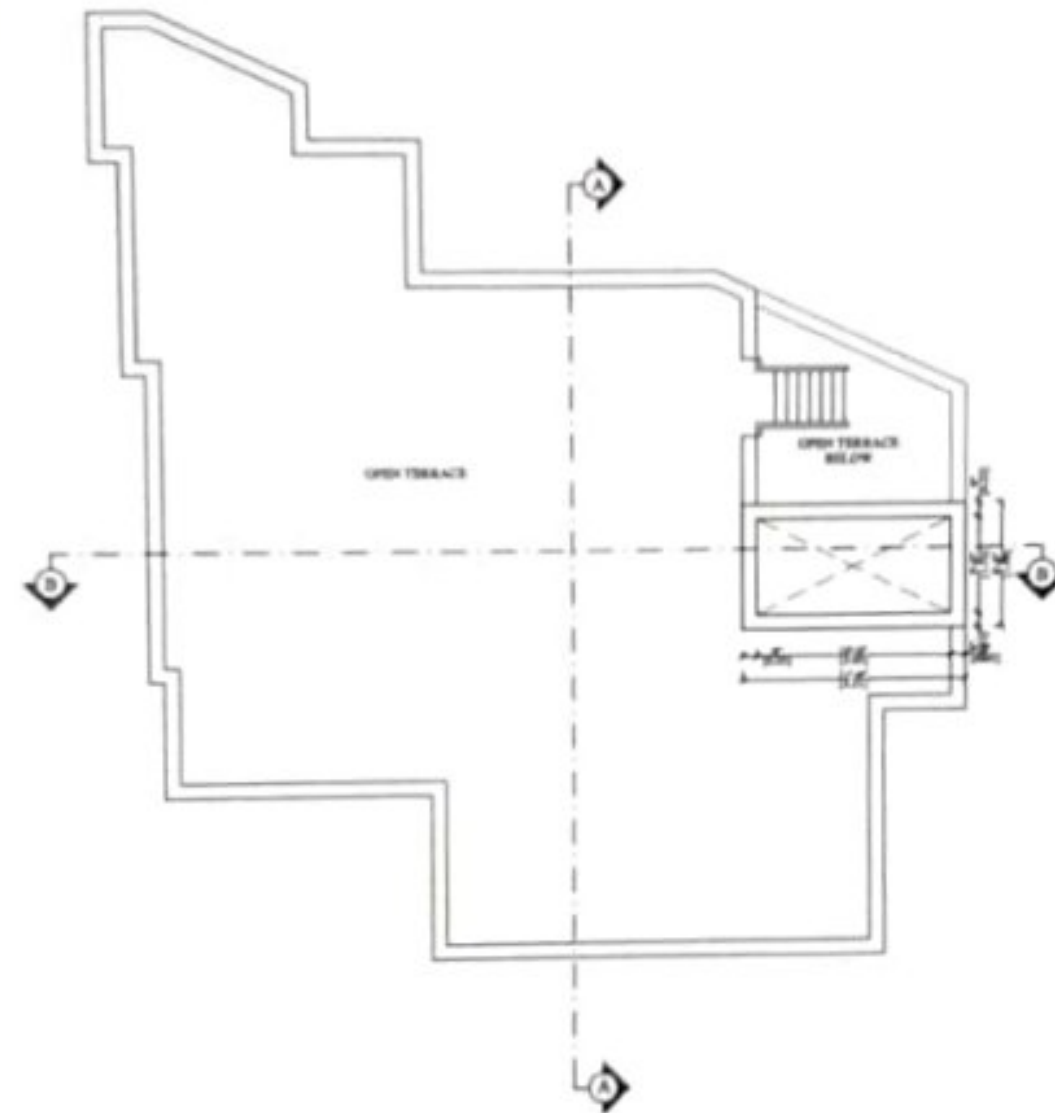

R. Ranjan

PROJECT TITLE: PROPOSED RESIDENCE FOR MR SHERON KOSHY (PLOT NO - 40)


RUBY MAYFLOWER CRYSTAL @KARNAMPET

REV	DATE	DRAWING

NAME	DESCRIPTION	SIZE	ILL.	LINTEL
D1	DOOR	7'-0" x 7'-0"	0'-0"	7'-0"
D2	DOOR	7'-0" x 7'-0"	0'-0"	7'-0"
D3	DOOR	7'-0" x 7'-0"	0'-0"	7'-0"
W1	WINDOW	7'-0" x 6'-0"	2'-0"	7'-0"
W2	WINDOW	6'-0" x 6'-0"	2'-0"	7'-0"
W3	WINDOW	7'-11" x 6'-0"	2'-0"	7'-0"
W4	WINDOW	7'-0" x 6'-0"	2'-0"	7'-0"
W5	FRENCH WINDOW	12'-0" x 6'-0"	0'-0"	7'-0"
V1	VENTILATOR	2'-0" x 2'-0"	0'-0"	7'-0"

DRAWING TITLE:	
TERRACE PLAN	
WORKING DRAWING	
Drawn:	SHOW DRAFT A
Checked:	
Date:	21.06.2022
Scale:	1" = 12'-0"
DRAWING NO: DWG / 40 / 15 - 80	

ARCHITECT:
RANJAN DANIEL
13/18, 104 MAIN ROAD,
UNITED INESA COLONY,
KODAMBAKKAM,
CHENNAI - 600 024,
PH : 9111 4306

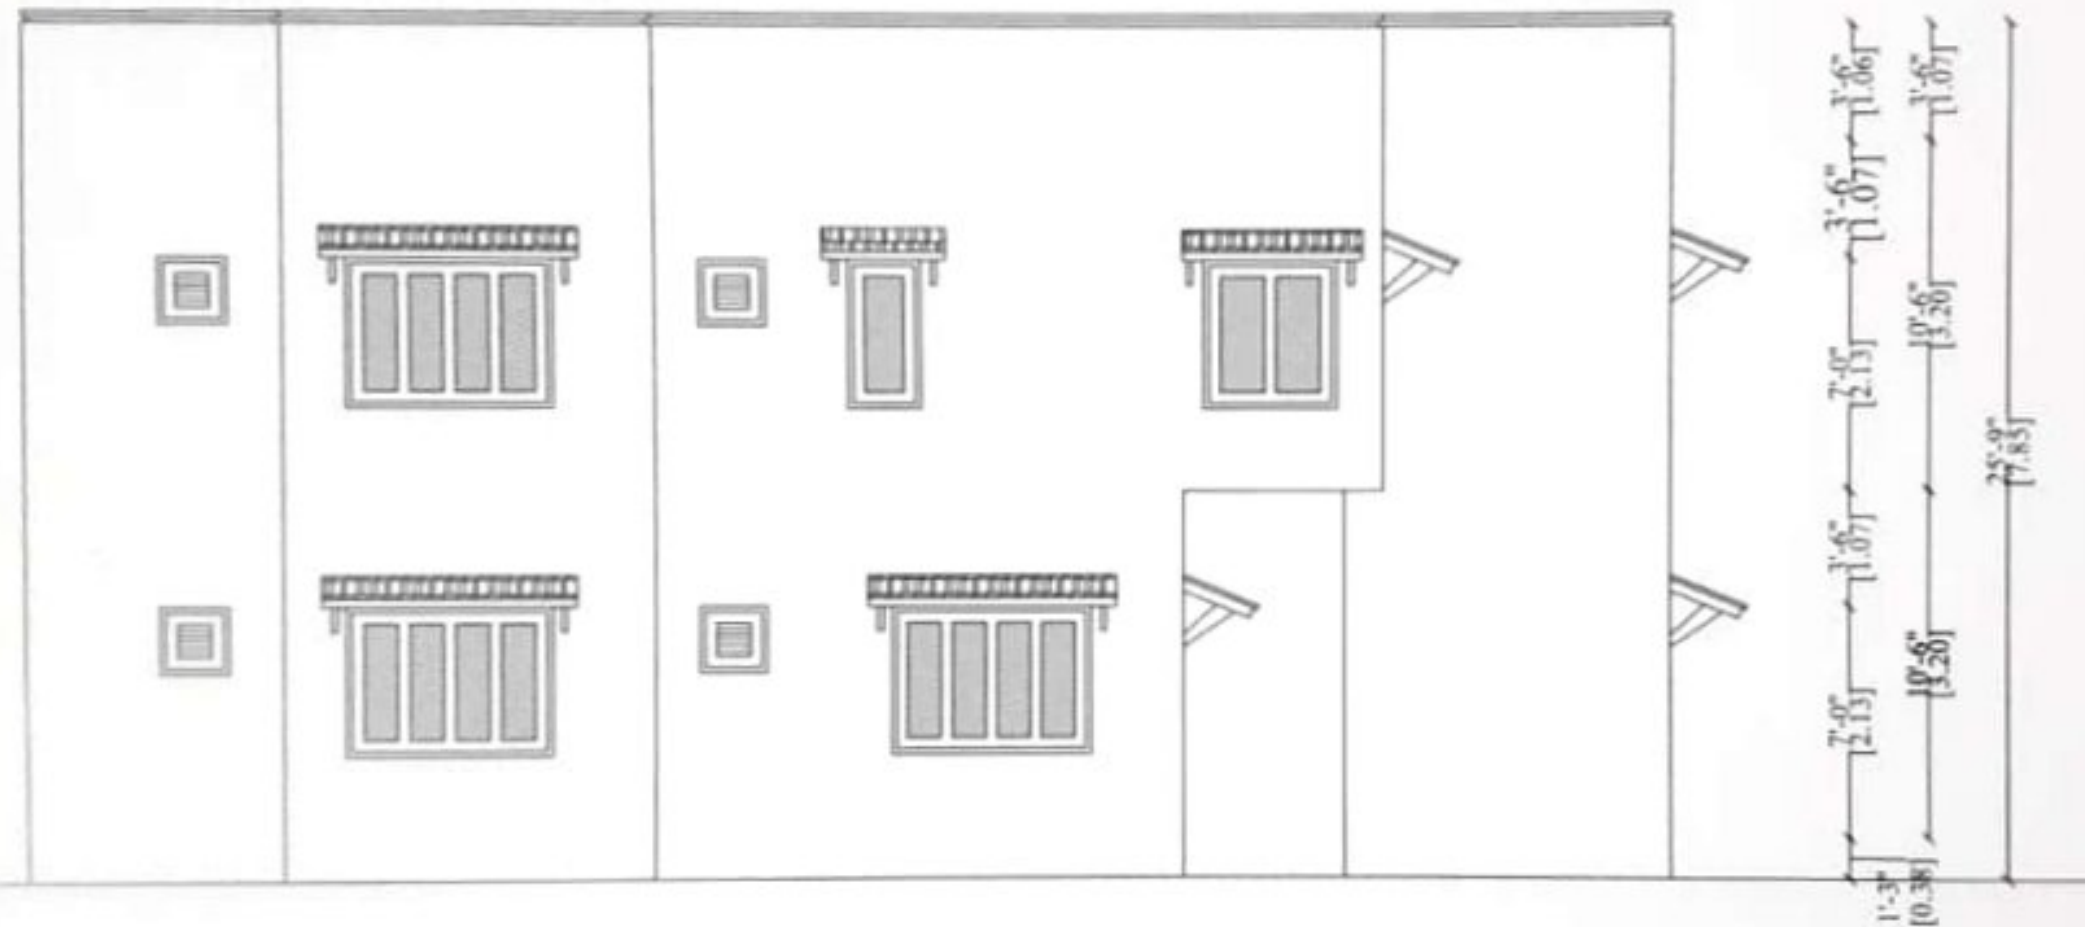

•	+25'-9" f.f.lvl
•	Terrace parapet level
•	+22'-3" f.f.lvl
•	Terrace floor level
•	+18'-9" f.f.lvl
•	First floor lintel level
•	+15'-3" f.f.lvl
•	First floor parapet level
•	+11'-9" f.f.lvl
•	First floor level
•	+8'-3" f.f.lvl
•	Ground floor lintel level
•	+1'-3" f.f.lvl
•	Ground floor level



R. Ranjan

PROPERTY TITLE:

PROPOSED RESIDENCE FOR **MR SHERON KOSHY** (PLOT NO - 40)

MAYFLOWER CRYSTAL @KARNAMPET

REVISIONS

NO. DATE BY

1. 01/01/2022 DRANJAN

DRAWING TITLE:

ELEVATION B
WORKING DRAWING

Drawn:

ENOW DRIFT A

Checked:

Date:

27.06.2022



Scale:

1" = 12'

ARCHITECT:

RANJAN DANIEL
12/15, 304 MAIN ROAD,
UNITED INDIA COLONY,
KODAMBAKKAM,
CHENNAI - 600 034
PH: 9371 4386

DRAWING NO: DWG/ 40 /22B3

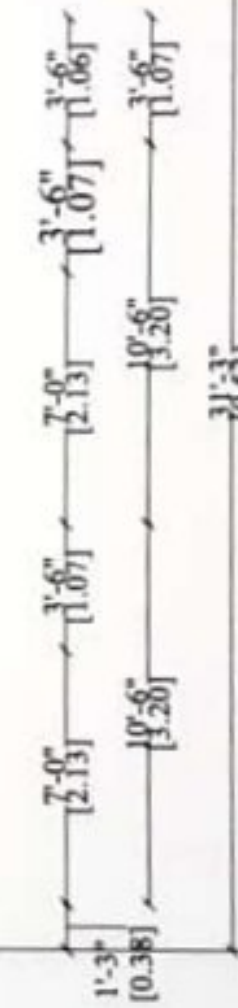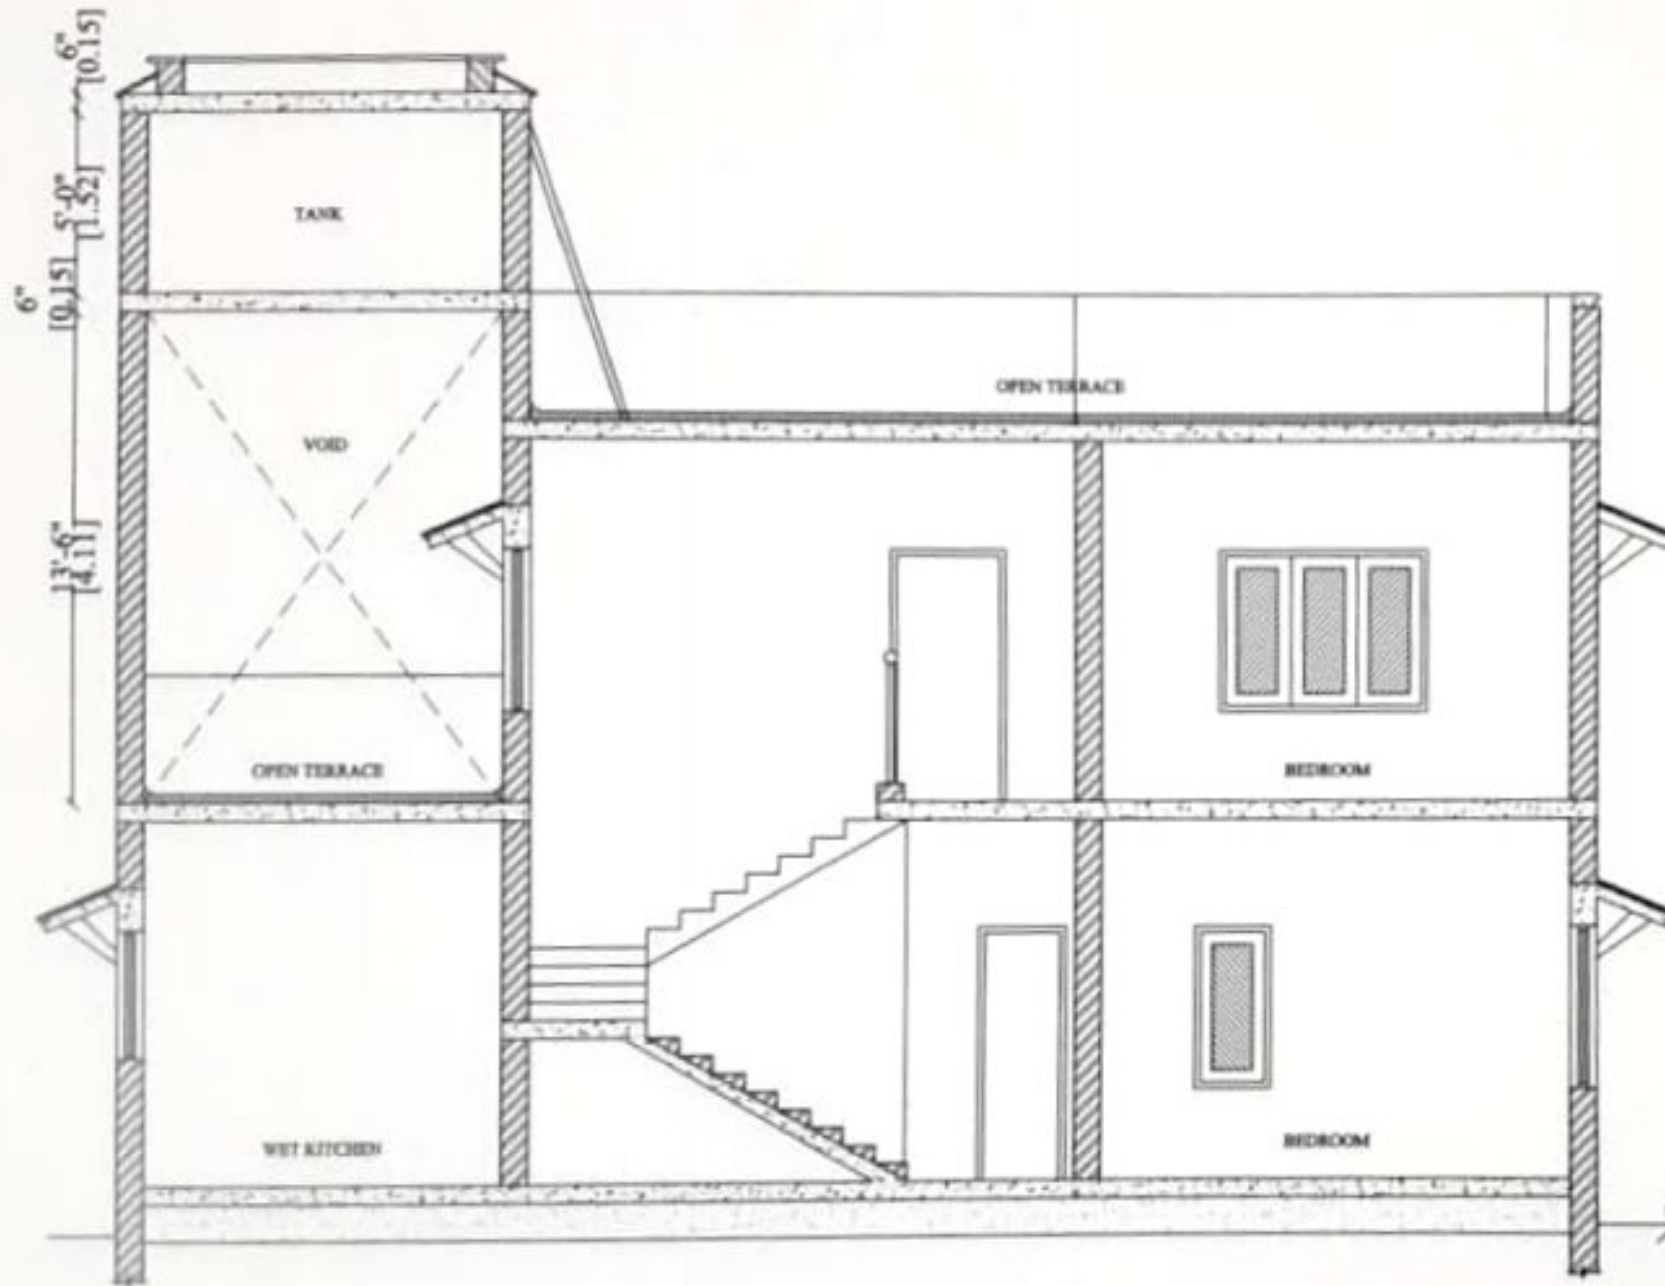

- +25'-9" f.f.lvl
Terrace parapet level
- +22'-3" f.f.lvl
Terrace floor level
- +18'-9" f.f.lvl
First floor lintel level
- +15'-3" f.f.lvl
First floor parapet level
- +11'-9" f.f.lvl
First floor level
- +8'-3" f.f.lvl
Ground floor lintel level
- +1'-3" f.f.lvl
Ground floor level

D. Ranjan



PROJECT TITLE: PROPOSED RESIDENCE FOR MR SHERON KOSHY (PLOT NO - 40)

MAYFLOWER RUBY @KARNAMPET

REVISION

REV. NO.	DATE	DESCRIPTION

DRAWING TITLE:


SECTION BB
WORKING DRAWING

Drawn : SHON SINGH A
Checked :
Date : 22.06.2022
Scale : 1/8" = 1'-0"


DRAWING NO: DWG/ 40 /S2R0

ARCHITECT:


RANJAN DANIEL
12/18, 2nd MAIN ROAD,
UNITED INDEA COLONY,
KODAMBALAKAM,
CHENNAI - 600 024
PH : 9213 4300

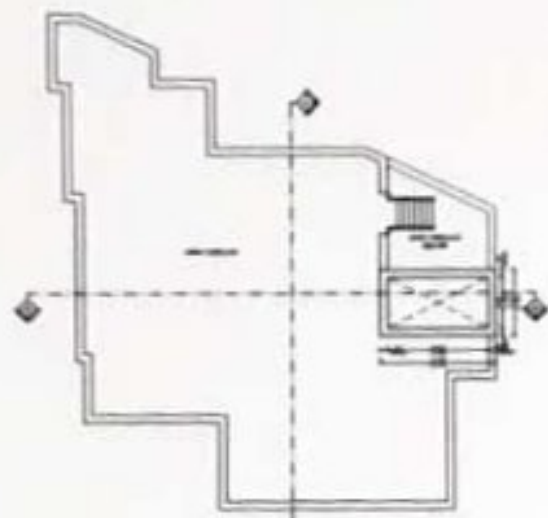

SITEPLAN

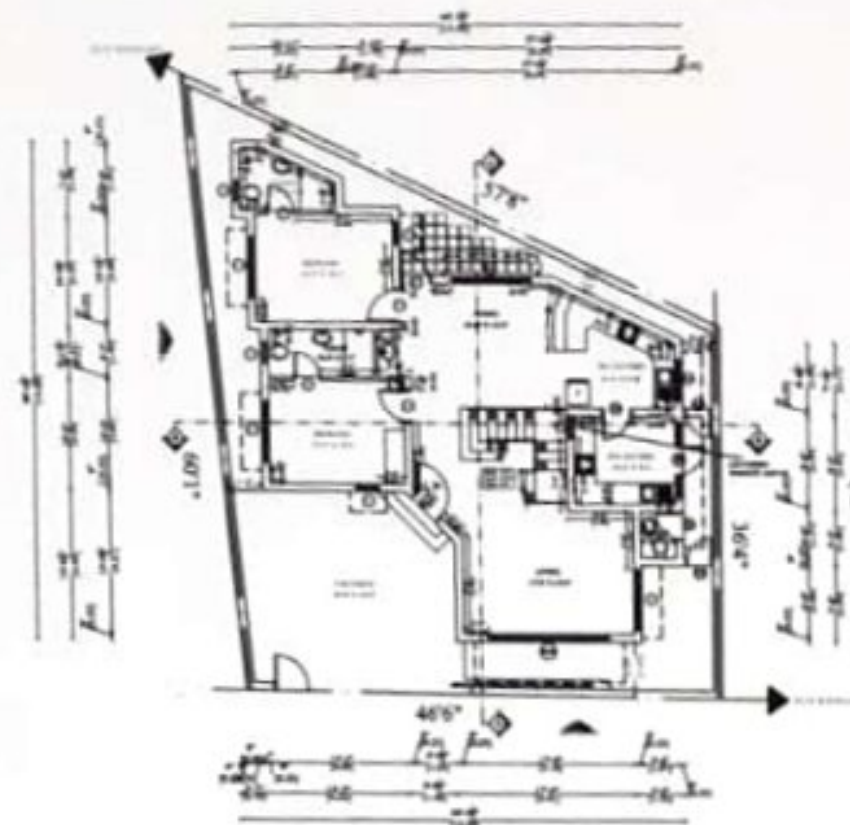


GROUND FLOOR PLAN

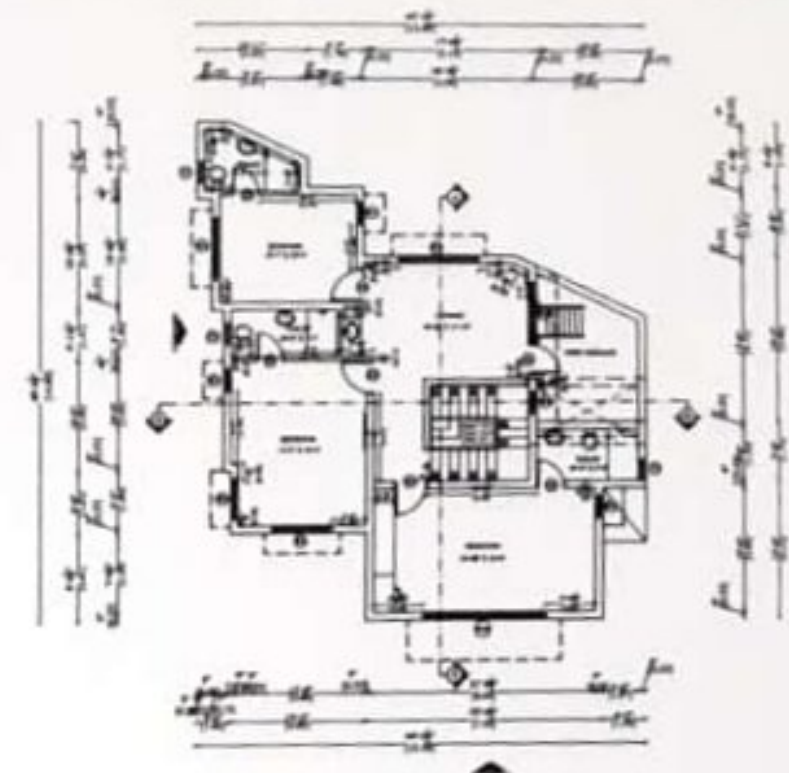


FIRST FLOOR PLAN




SECTION BB

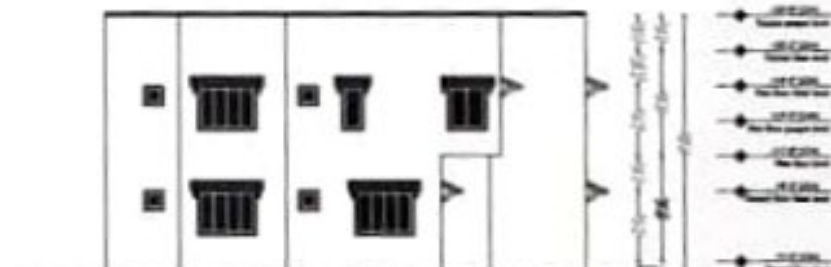

ELEVATION A

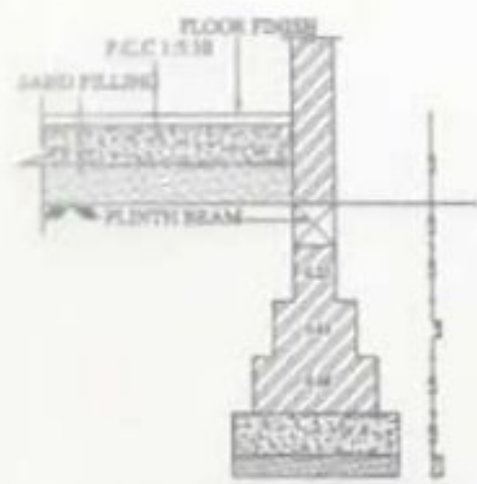


FOUNDATION DETAIL
N.T.S

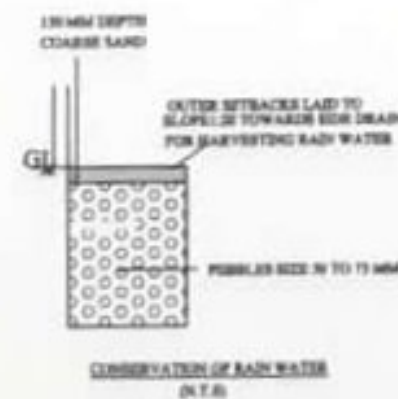

PLAN OF OVER HEAD WATER TANK

N.T.S

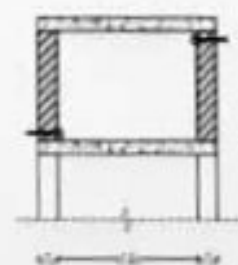

SECTION OF OVER HEAD WATER TANK

N.T.S

NOTE: The sewage will be connected to the sewage treatment plant for treatment

SCHEDULE OF JOINERY		
TYPE	DETAIL	SIZE
MD	MAIN DOOR	1.06mX2.13m
D1	DOOR	0.75mX2.13m
D2	DOOR	0.84mX2.13m
D3	DOOR	0.91mX2.13m
D4	DOOR	0.99mX2.13m
FD1	FRENCH DOOR	1.12mX2.13m
W1	WINDOW	0.86mX1.37m
W2	WINDOW	1.23mX1.37m
W3	WINDOW	1.83mX1.37m
W4	WINDOW	2.37mX1.37m
W5	FRENCH WINDOW	2.44mX1.96m
KW1	KITCHEN WINDOW	1.23mX1.07m
V2	VENTILATOR	0.91mX0.61m

SPECIFICATION

1. FOUNDATION - BRICK FOOTING
2. BRICK WORK - C.B 14 FOR SUPER STRUCTURE
3. PLASTERING - C.B 1/2 FOR WALLS & 1/2 FOR CEILING
4. FLOORING - MONGE FLOORING
5. PAINTING - LIGHT OF CEMENT PAINT FOR WALLS & LIGHT COAT FOR CEILING
CHALK PAINT FOR DOORS, WINDOWS & WALLS
6. GLASS - 1/24 FOR GLASS & LINTEL
7. WOOD WORK - ALL WOOD WORKS IN BEST QUALITY COUNTRY WOOD
8. WEATHERING COURSE - TWO LAYER OF COUNTRY TIL OVER BRICK GULLY LINE CONCRETE LAD TO SLOPE


COLOUR INDEX

PROPOSED	
ROAD	
BOUNDARY	

AREA STATEMENT

	Sq.M	Sq.Ft
PLOT AREA	210.908	2677.63
GROUND FLOOR AREA	122.147	1314.78
FIRST FLOOR AREA	87.30	938.7
TOTAL AREA	209.44	2254.48
F.S.I	0.84	
GROUND COVERAGE	49.10%	
PORCH AREA (NON FSI)	21.86	236.44

PLAN SHOWING THE PROPOSED RESIDENTIAL BUILDING FOR MR. SHREY CHACKO
SURVEYED BY RUP & SUTUPUR, LATED COMMUNITY, KANNUR

 

SCALE (1:10)

DATE: 23-11-2020

SIGNATURE OF THE OWNER

LICENSED SURVEYOR



R. Ranjan

GOKUL RAJ'S RESIDENCE

PROJECT NAME : RESIDENCE FOR
GOKUL RAJ

CLIENT : Mr. GOKUL RAJ

LOCATION : VELLORE

AREA : 5793 Sq.ft

ARCHITECT : Ar. YUVARAJ

PROJECT STATUS: ONGOING



Rev	Date	Description
01	08-07-22	JOINTLY SCHEDULE REVISD
02	04-04-22	Phys room moved

1. This Drawing is not to be scaled
2. All dimensions shown are in millimeters, and do not take into account applied finishes, unless specifically indicated otherwise.
3. Any omissions or discrepancies found shall be reported to the Architect/Engineer immediately.
4. These drawings shall be correlated and read in conjunction with respective consultant's approved drawing for structural members, services such as plumbing, sanitary, electrical, air conditioning, ventilation, rainwater drainage, waterproofing & landscaping, any discrepancies noted shall be brought to the notice of the Architect prior to execution.

PROJECT
PROPOSED RESIDENCE FOR
Mr GOKUL RAJ AT VELLORE

ARCHITECT
RANJAN DANIEL
1/4, First Main Road,
United India Colony,
Chennai - 600 024.
Ph: 044-4213 4300
E-mail: dr@ranjandaniel.com
www.ranjandaniel.com

This drawing, the designs and details shown are the copyright of RANJAN KAPTEL and shall not be copied or reproduced in any form without his written consent.


DRAWING TITLE
GROUND FLOOR PLAN-
ELECTRICAL DRAWING

Drawn • SNOW DILLIPI A	Date • 16.06.2022
Checked • RANJAN	Approved • RANJAN
Scale • 1" = 10'	
Project No 1184	Discipline A-101
	Rate R2





NO.	DESCRIPTION	CODE
1	WHEEL HEIGHT @ 7" P	1-H
2	DISC TRAIL (IN BOARD)	2-D
3	CHAMFER	3-F
4	WALL BRACKET LIGHT WITH LABEL 0.8	4-G
5	CEILING LIGHT WITH LABEL 0.8	5-H
6	PENDANT LIGHT	6-I
7	LOCAL CONTROL BOARD	7-J
8	BLENDER	8-K
9	MILL PUMP	9-L
10	WALL METAL CLAD ROCKET WITH 240 W/ 240V	10-M
11	WALL SWITCHES ROCKET	11-N
12	WALL ROCKET	12-O
13	WALL SWITCHES ROCKET	13-P
14	WALL ROCKET 240 V	14-Q
15	ONE WAY SWITCH	15-R
16	TRIP OUT SWITCH	16-S
17	TELEPHONE POINT	17-T
18	WALL-HEAD FUTURE	18-U
19	T.V. ROCKET	19-V
20	EXHAUST FAN	20-W
21	WETTER BOARD	21-X
22	AC	22-Y
23	AC OUTDOOR UNIT	23-Z
24	W/ 240 W/ 240V 240V 240V	24-AA







7

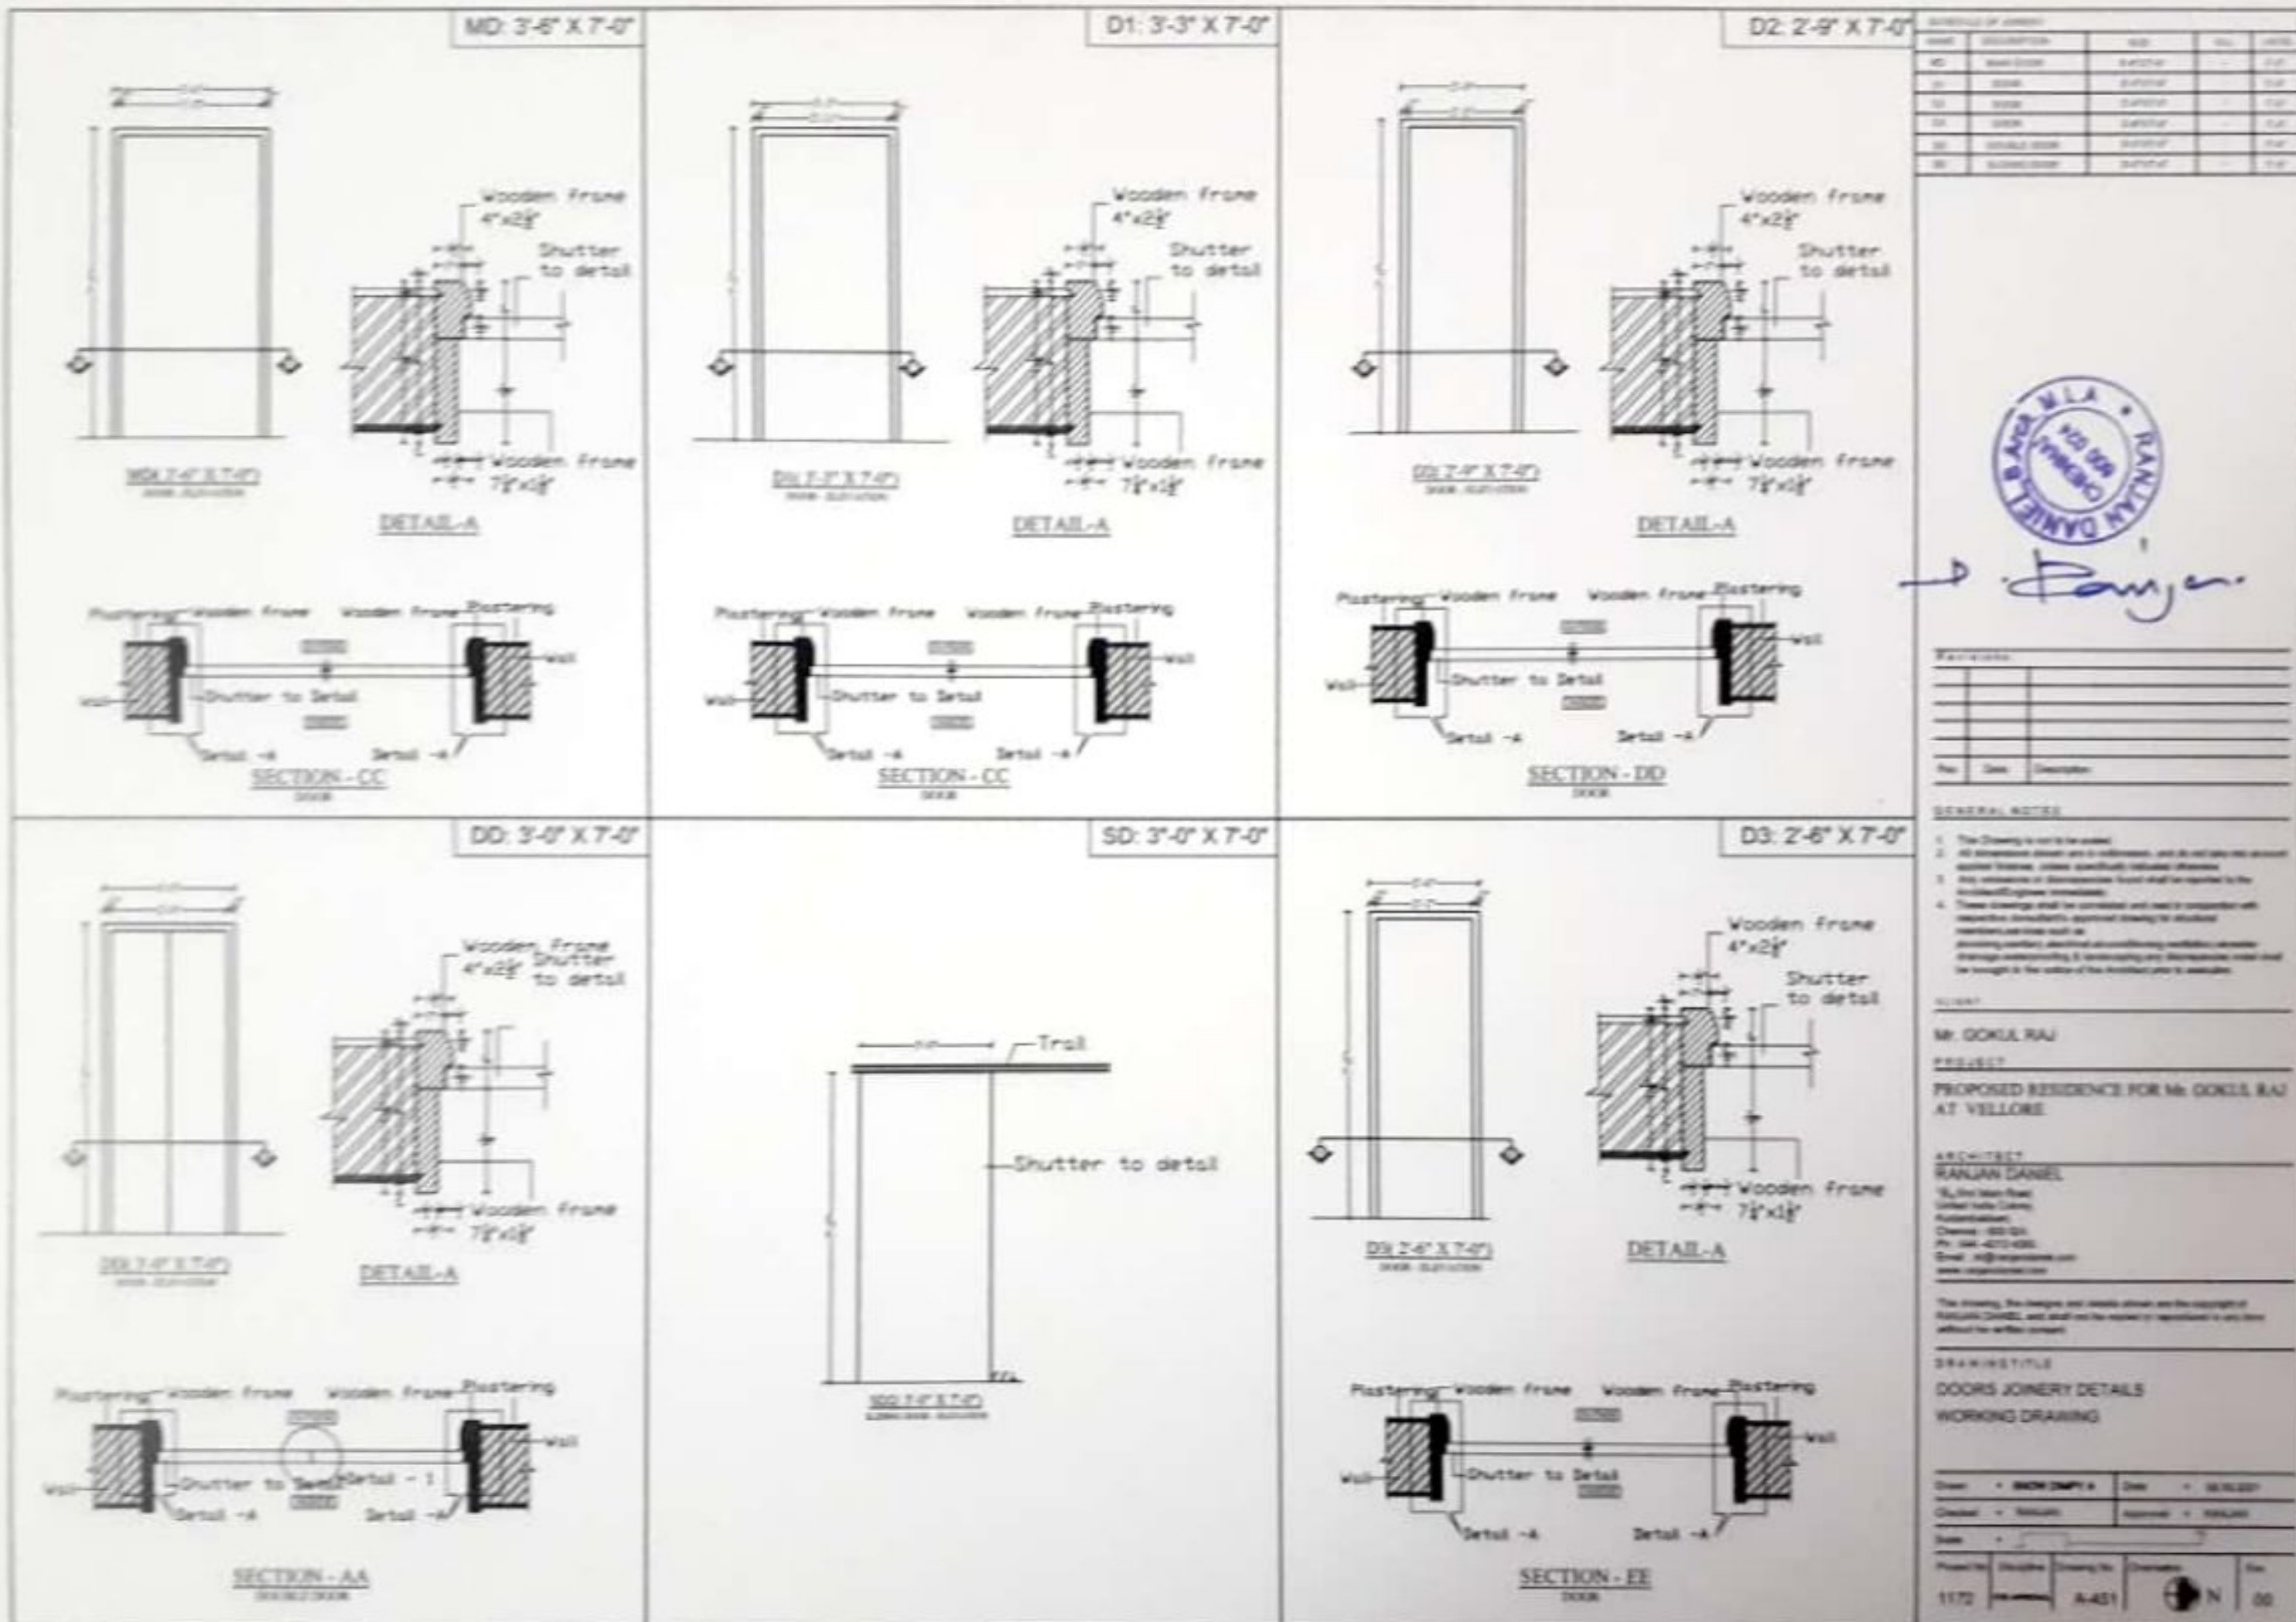

W1: 6'-0" X 4'-6"

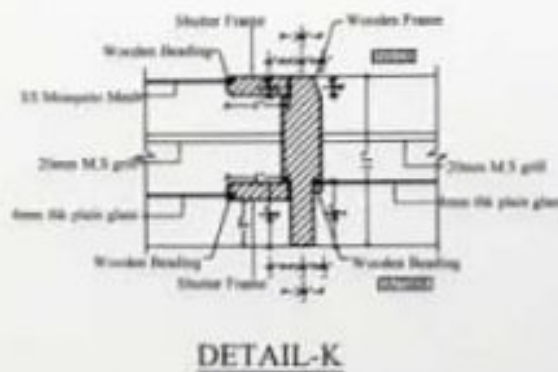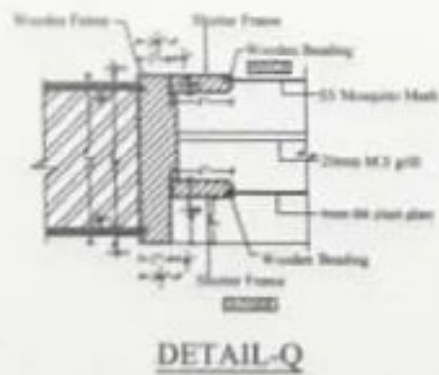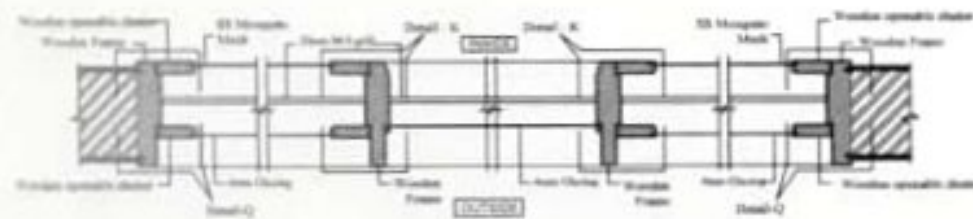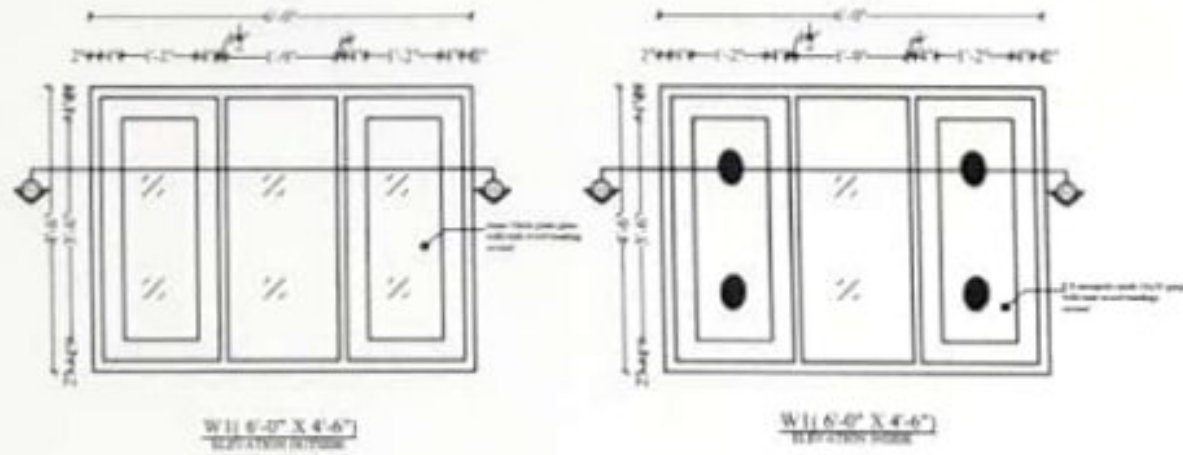

W2: 4'-0" X 4'-6"

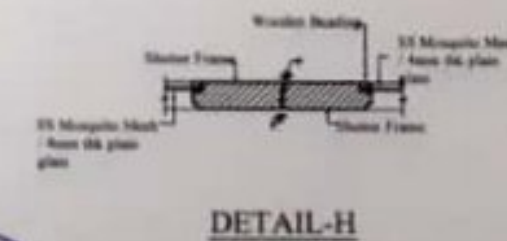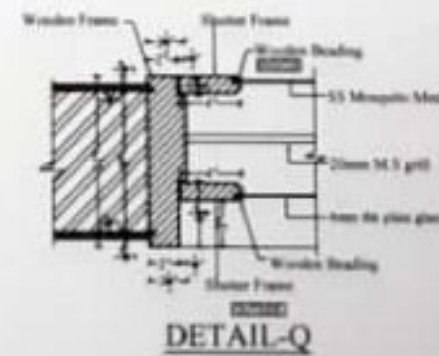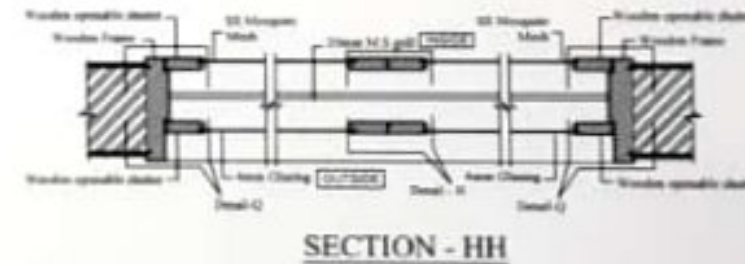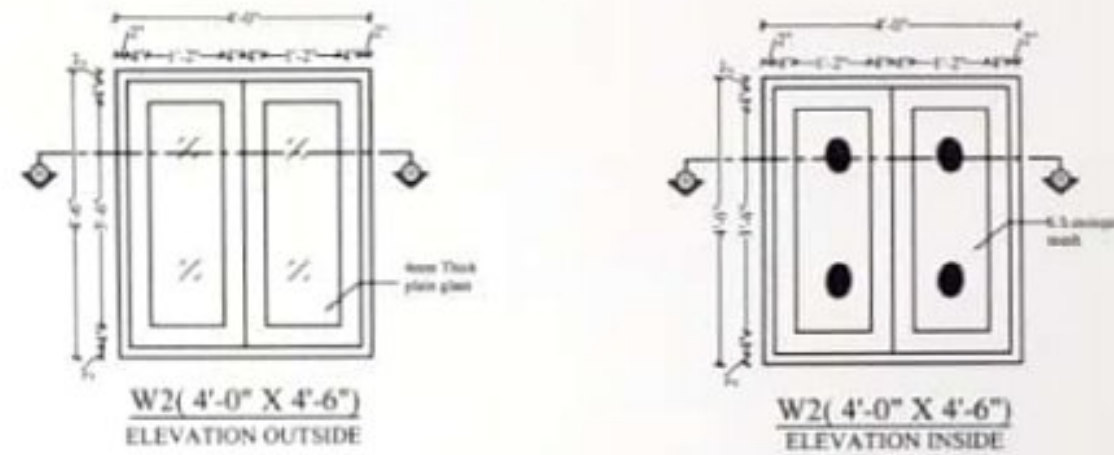

SCHEDULE OF JOINERY:				
TYPE	DETAIL	DIMENSIONS	MLL	LINTEL
W1	WINDOW	6'-0" X 4'-6"	7'-0"	7'-0"
W2	WINDOW	4'-0" X 4'-6"	7'-0"	7'-0"
W3	WINDOW	6'-0" X 4'-6"	7'-0"	7'-0"
W4	WINDOW	7'-0" X 4'-6"	7'-0"	7'-0"
W5	WINDOW	10'-0" X 4'-6"	7'-0"	7'-0"
KW1	KITCHEN WINDOW	6'-0" X 3'-6"	7'-0"	7'-0"
KW2	KITCHEN WINDOW	4'-0" X 3'-6"	7'-0"	7'-0"
FG1	FIXED GLASS	10'-0" X 6'-6"	7'-0"	7'-0"
FG2	FIXED GLASS	1'-3" X 4'-6"	7'-0"	7'-0"
V1	VENTILATOR	3'-0" X 3'-0"	7'-0"	7'-0"
V2	VENTILATOR	2'-0" X 3'-0"	7'-0"	7'-0"
FD1W1	FRENCH DOOR	6'-0" X 7'-0"	-	7'-0"
FD1W1	FRENCH WINDOW	2'-0" X 6'-6"	7'-0"	7'-0"
FD1W1	FRENCH WINDOW	2'-0" X 6'-6"	7'-0"	7'-0"
FD1W1	FRENCH DOOR	3'-0" X 7'-0"	-	7'-0"
FD1W2	FRENCH WINDOW	4'-0" X 6'-6"	7'-0"	7'-0"
FD1W2	FRENCH WINDOW	4'-0" X 6'-6"	7'-0"	7'-0"
FD1W3	FRENCH DOOR	4'-0" X 7'-0"	-	7'-0"
FD1W3	FRENCH WINDOW	2'-0" X 6'-6"	7'-0"	7'-0"
FD1W3	FRENCH WINDOW	3'-0" X 6'-6"	7'-0"	7'-0"

REVISIONS:

Rev	Date	Description

GENERAL NOTES:

- This Drawing is not to be scaled.
- All dimensions shown are in millimeters, and do not take into account applied finishes, unless specifically indicated otherwise.
- Any omissions or discrepancies found shall be reported to the Architect/Engineer immediately.
- These drawings shall be completed and read in conjunction with respective consultant's approved drawing for structure, plumbing, sanitary, electrical, mechanical, and other services, and shall be brought to the notice of the Architect prior to execution.

CLIENT:

Mr. GOKUL RAJ

PROJECT:

PROPOSED RESIDENCE FOR
Mr. GOKUL RAJ AT VELLORE.

ARCHITECT:

RANJAN DANIEL

76, 1st Main Road,
United India Colony,
Rustimedu,
Chennai - 600 028.
Ph: 944-4213 4300.
Email: ranjan.daniel@gmail.com
www.ranjan-daniel.com

This drawing, the designs and details shown are the copyright of
RANJAN DANIEL, and shall not be copied or reproduced in any form
without the written consent.

DRAWING TITLE:

JOINERY DETAIL
WORKING DRAWING

Drawn	• SHIVA DRAPI A	Date	• 07.07.2023
Checked	• VIKRAJ	Approved	• RANJAN
Scale	•		
Project No.	1184	Drawing No.	A-454
Discipline	not applicable	Rev.	R0




R. Ranjan


W3: 2'-2" X 6'-6"

SCHEDULE OF JOINERY:


TYPE	DETAIL	DIMENSION	SRI	LEVEL
W1	WINDOW	6'-0" X 6'-0"	7'-0"	7'-0"
W2	WINDOW	4'-0" X 6'-0"	7'-0"	7'-0"
W3	WINDOW	8'-0" X 4'-6"	7'-0"	7'-0"
W4	WINDOW	2'-2" X 6'-6"	7'-0"	7'-0"
W5	WINDOW	10'-0" X 6'-0"	7'-0"	7'-0"
KW1	KITCHEN WINDOW	6'-0" X 7'-0"	7'-0"	7'-0"
KW2	KITCHEN WINDOW	4'-0" X 7'-0"	7'-0"	7'-0"
FG1	FIXED GLASS	10'-0" X 6'-0"	7'-0"	7'-0"
FG2	FIXED GLASS	7'-3" X 4'-0"	7'-0"	7'-0"
V1	VENTILATOR	7'-0" X 7'-0"	7'-0"	7'-0"
V2	VENTILATOR	7'-0" X 7'-0"	7'-0"	7'-0"
FD1W1	FRENCH WINDOW	6'-0" X 7'-0"	7'-0"	7'-0"
FD1W2	FRENCH WINDOW	2'-0" X 6'-0"	7'-0"	7'-0"
FD1W3	FRENCH WINDOW	2'-0" X 6'-0"	7'-0"	7'-0"
FD1W4	FRENCH WINDOW	3'-0" X 7'-0"	7'-0"	7'-0"
FD1W5	FRENCH WINDOW	4'-0" X 6'-0"	7'-0"	7'-0"
FD1W6	FRENCH WINDOW	4'-0" X 6'-0"	7'-0"	7'-0"
FD1W7	FRENCH WINDOW	3'-0" X 6'-0"	7'-0"	7'-0"
FD1W8	FRENCH WINDOW	3'-0" X 6'-0"	7'-0"	7'-0"

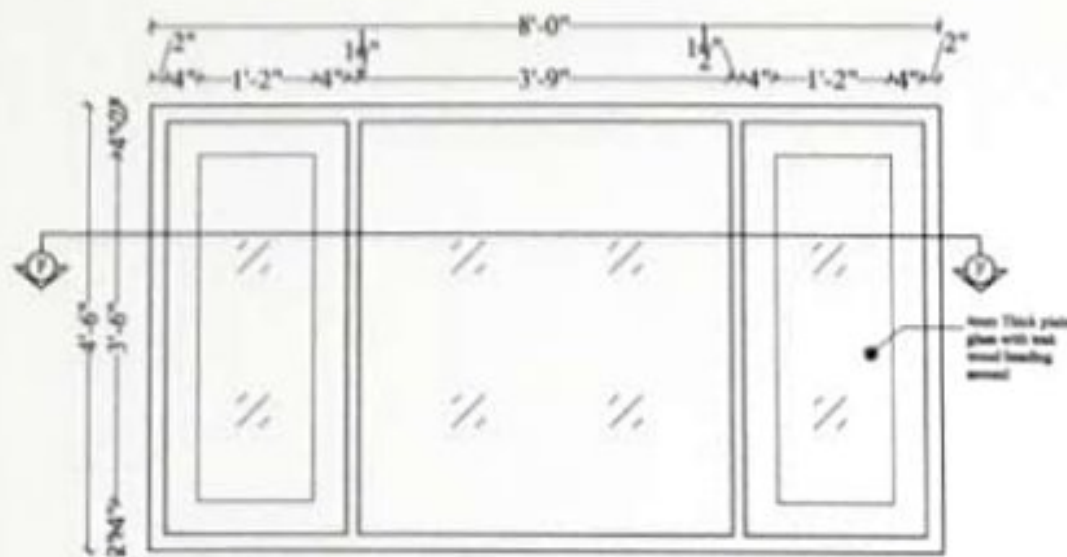


W3(8'-0" X 4'-6")
ELEVATION OUTSIDE

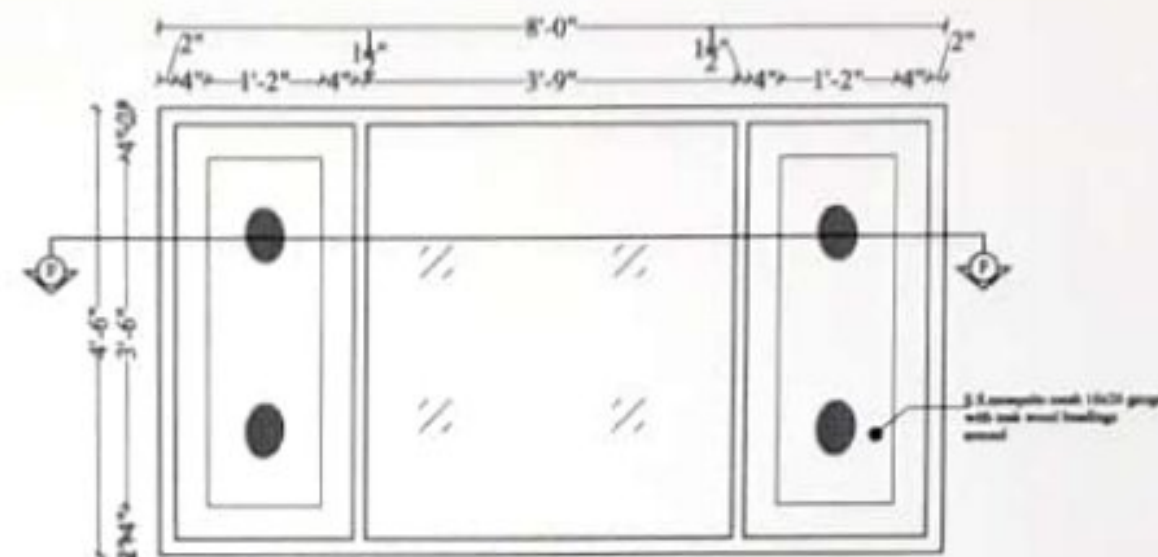


W3(8'-0" X 4'-6")
ELEVATION INSIDE

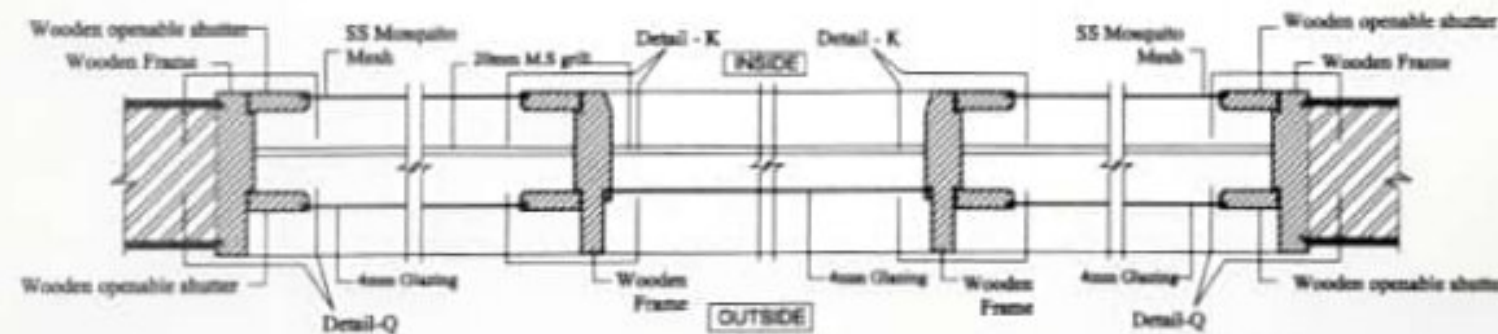

SECTION - FF

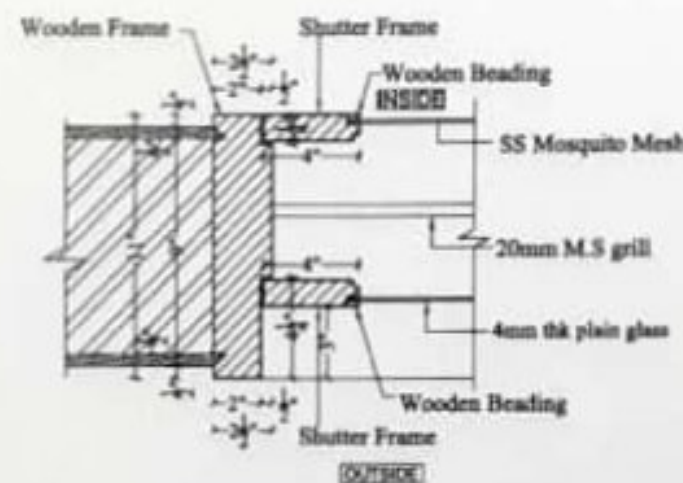

DETAIL-Q

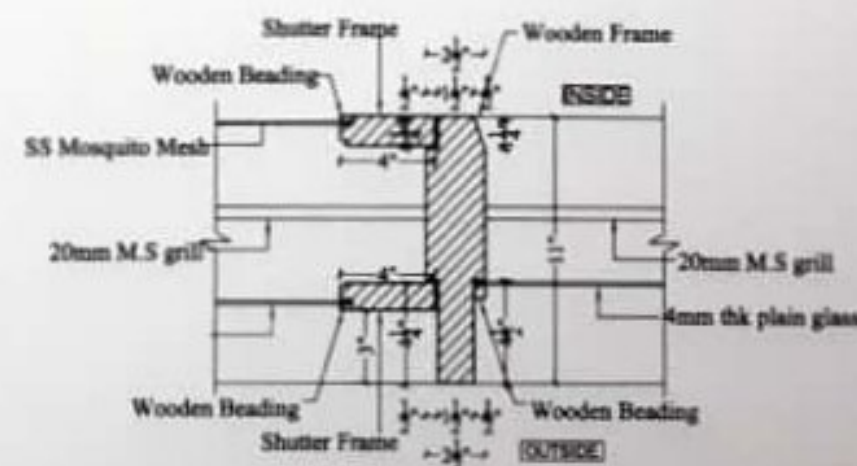

DETAIL-K

REVISIONS:

No.	Date	Description

GENERAL NOTES:

1. This Drawing is not to be scaled.
2. All dimensions shown are in millimeters, and do not take into account applied frames, unless specifically indicated otherwise.
3. Any variations or discrepancies found shall be reported to the Architect/Engineer immediately.
4. These drawings shall be considered and used in conjunction with respective consultant's approved drawing for structural members, services such as plumbing, sanitary, electrical, air conditioning, ventilation, rainwater drainage, waterproofing & landscaping, any discrepancies noted shall be brought to the notice of the Architect prior to execution.

CLIENT:

Mr. Gokul Raj

PROJECT:

PROPOSED RESIDENCE FOR
MR. GOKUL RAJ AT VELLORE.

ARCHITECT:

RANJAN DANIEL

10, 5th Main Road,
United India Colony,
Rudrambalam,
Chennai - 600 024.
Ph : 944 4213 4386
Email : rd@ranjandaniel.com
www.ranjandaniel.com

This drawing, the design and details shown are the copyright of RANJAN DANIEL, and shall not be copied or reproduced in any form without his written consent.


DRAWING TITLE:

JOINERY DETAIL
WORKING DRAWING


Drawn	• SHOM CHAPPY A	Date	• 07.07.2022
Checked	• YUJARA	Approved	• RANJAN
Scale	• 1:1		
Project No.	1184	Client No.	A-455
Sheet No.	104 (10/10)	Rev.	R0




R. Ranjan

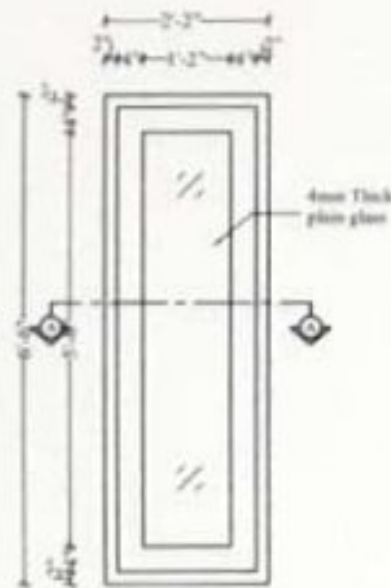


W6(2'-2" X 6'-6")
ELEVATION OUTSIDE

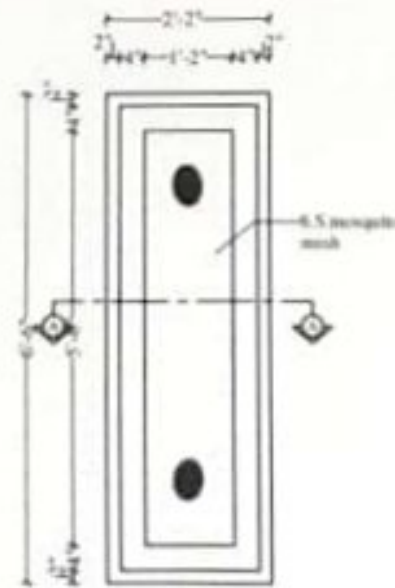

W6(2'-2" X 6'-6")
ELEVATION OUTSIDE

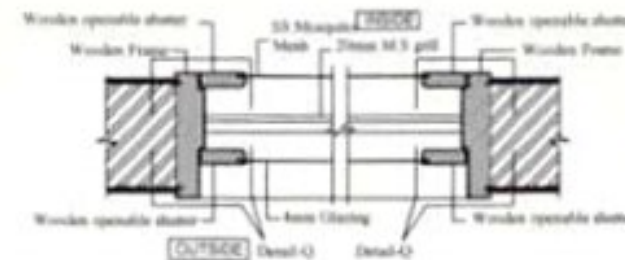

SECTION - AA

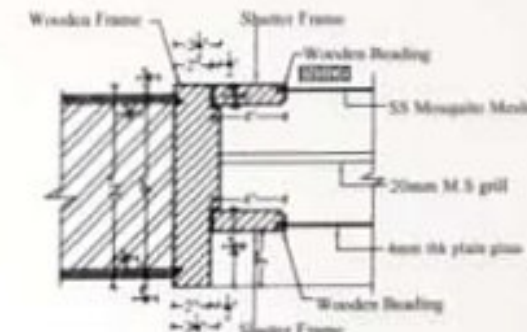


DETAIL-Q


W4: 2'-2" X 6'-6"

SCHEDULE OF JOINERY:


TYPE	DETAIL	DIMENSIONS	BILL	UNIT
W1	WINDOW	2'-2" X 6'-6"	2'-2"	7'-6"
W2	WINDOW	4'-0" X 6'-6"	2'-2"	7'-6"
W3	WINDOW	4'-0" X 6'-6"	2'-2"	7'-6"
W4	WINDOW	2'-2" X 6'-6"	2'-2"	7'-6"
W5	WINDOW	10'-0" X 4'-6"	2'-2"	7'-6"
KW1	KITCHEN WINDOW	4'-0" X 7'-0"	2'-2"	7'-6"
KW2	KITCHEN WINDOW	4'-0" X 7'-0"	2'-2"	7'-6"
FG1	FIXED GLASS	10'-0" X 6'-6"	2'-2"	7'-6"
FG2	FIXED GLASS	1'-3" X 4'-6"	2'-2"	7'-6"
V1	VENTILATOR	3'-0" X 7'-0"	2'-2"	7'-6"
V2	VENTILATOR	2'-0" X 7'-0"	2'-2"	7'-6"
FD-FW1	FRENCH WINDOW	2'-0" X 6'-6"	2'-2"	7'-6"
FD-FW2	FRENCH WINDOW	4'-0" X 6'-6"	2'-2"	7'-6"
FD-FW3	FRENCH WINDOW	3'-0" X 6'-6"	2'-2"	7'-6"
FD-FW4	FRENCH WINDOW	2'-0" X 6'-6"	2'-2"	7'-6"
FD-FW5	FRENCH WINDOW	2'-0" X 6'-6"	2'-2"	7'-6"
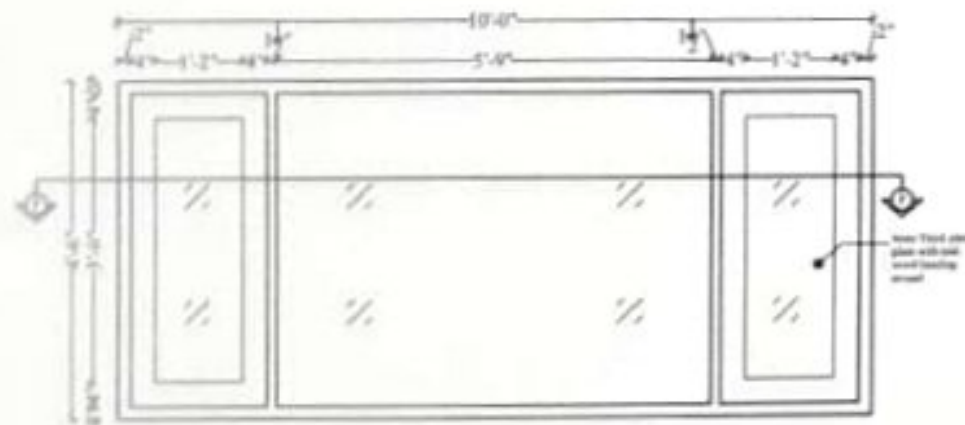


W5(10'-0" X 4'-6")
ELEVATION OUTSIDE

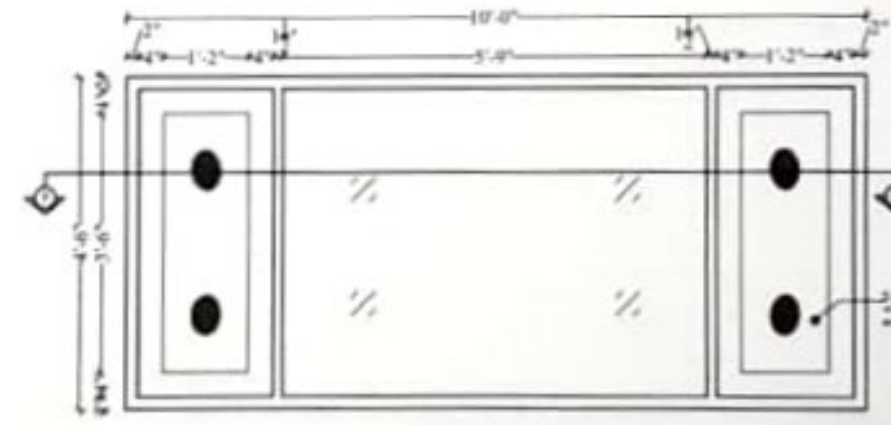


W5(10'-0" X 4'-6")
ELEVATION INSIDE

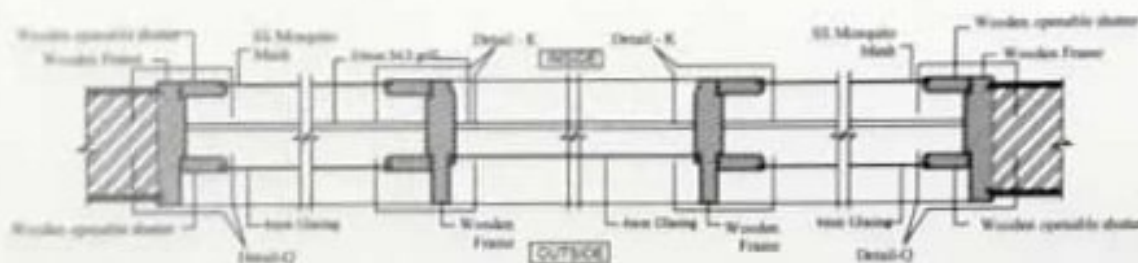

SECTION - FF

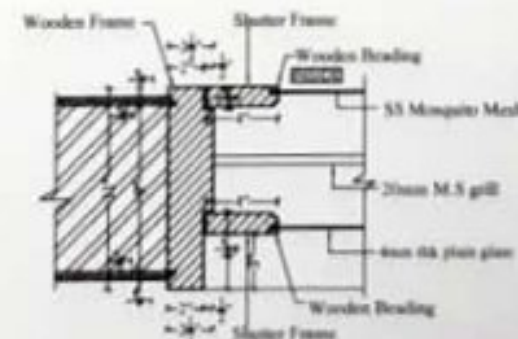

DETAIL-Q

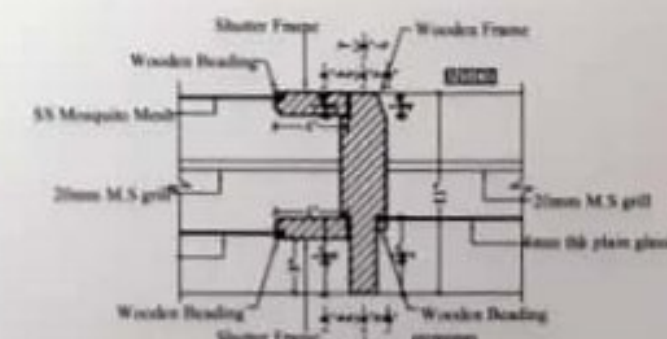

DETAIL-K

REVISIONS:

GENERAL NOTES:

1. This drawing is not to be scaled.
2. All dimensions shown are in millimeters, and do not take into account applied finishes, unless specifically indicated otherwise.
3. Any omissions or discrepancies found shall be reported to the Architect/Engineer immediately.
4. These drawings shall be coordinated and used in conjunction with respective manufacturer's approved drawings for structural members, hardware, etc.

CLIENT:

Mr. GOKUL RAJ

PROJECT:

PROPOSED RESIDENCE FOR
Mr. GOKUL RAJ AT VELLORE.

ARCHITECT:

RANJAN DANIEL

10, 1st Main Road,
Lalitha Villa Colony,
Kodambakkam,
Chennai - 600 024.
Ph: 264-4213 4300
Email: dan@ranjandaniel.com
www.ranjandaniel.com






This drawing, the designs and details shown are the copyright of RANJAN DANIEL, and shall not be copied or reproduced in any form without his written consent.

DRAWING TITLE:

JOINERY DETAIL
WORKING DRAWING


Drawn	• SNEH DMPY A	Date	• 07.07.2022
Checked	• RANJAN	Approved	• RANJAN
Scale	•		
Project No.	1184	Drawing No.	A-456
Discipline	for approval	Rev.	R0

R. Ranjan

     


1184	—	A-457	RO
------	---	-------	----


FG1: 10'-0" X 6'-6"

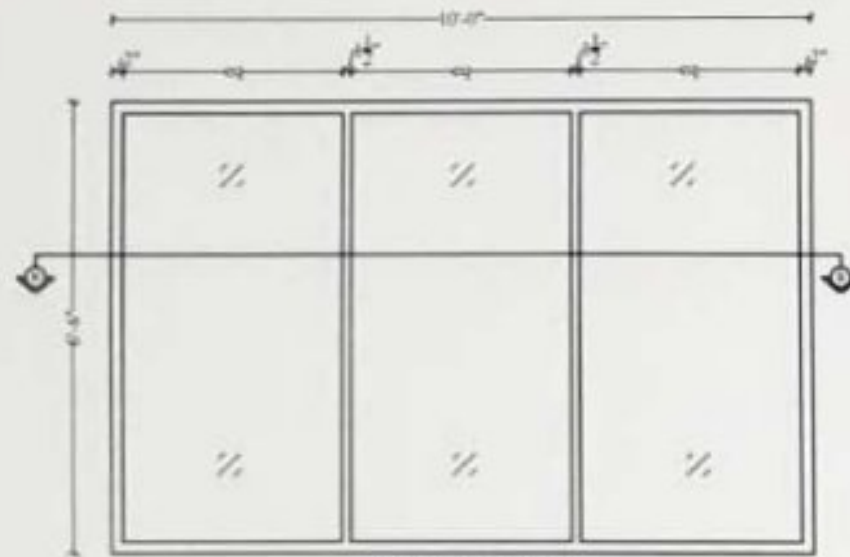


FG1 (10'-0" x 6'-6")
ELEVATION INSIDE

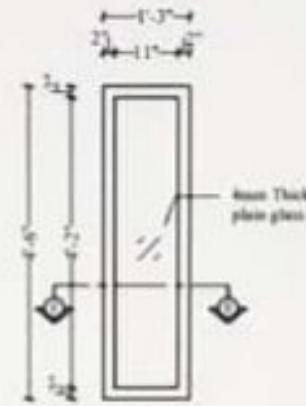


FG3 (1'-3" x 4'-6")
ELEVATION INSIDE

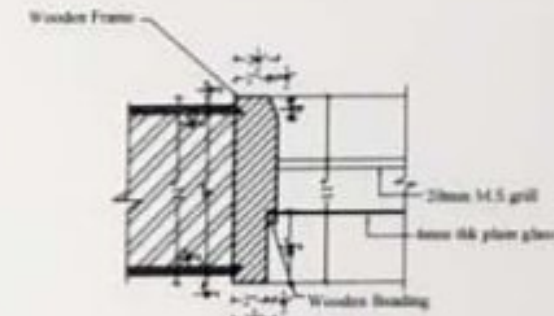


DETAIL-P

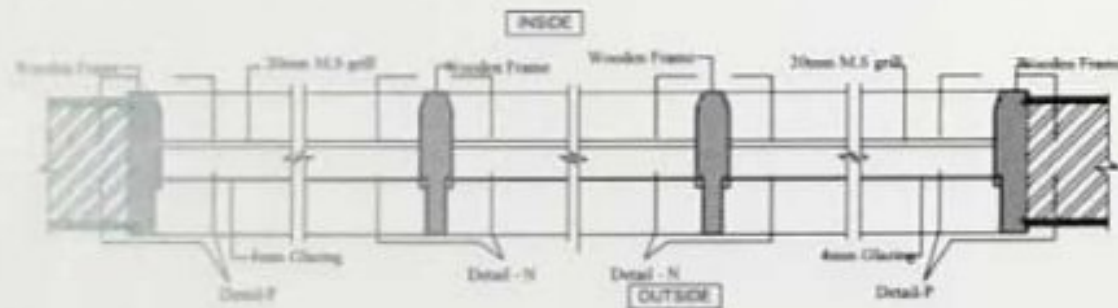


SECTION - RR

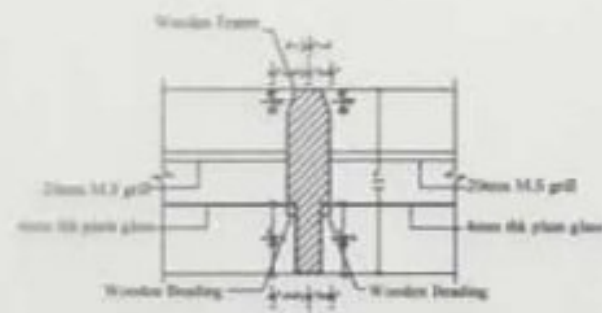

DETAIL-N

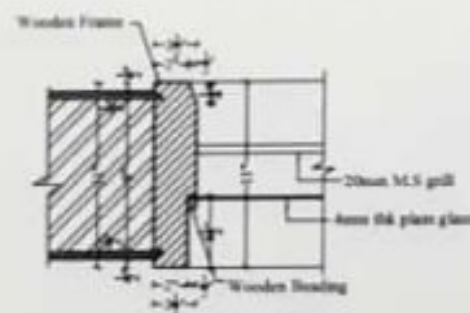

DETAIL-P

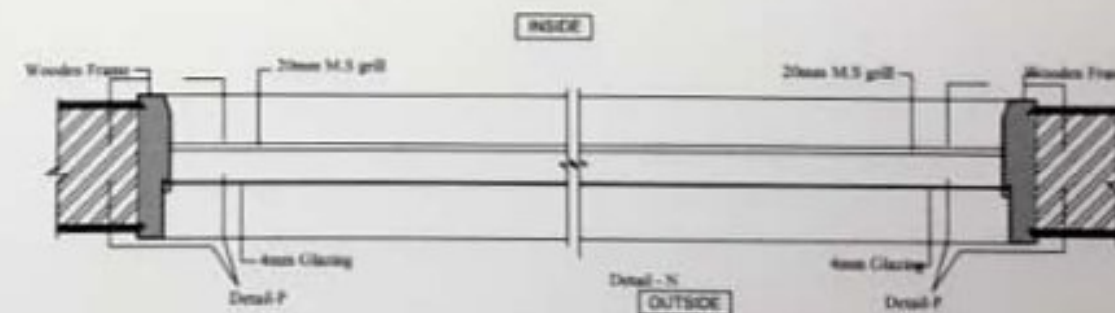

SECTION - EE



D. Ranjan

FG2: 1'-3" X 4'-6"

SCHEDULE OF JOINERY:				
TYPE	DETAIL	DIMENSIONS(M)	SILL	LINTEL
W1	WINDOW	2'-0" X 4'-0"	7'-0"	7'-0"
W2	WINDOW	4'-0" X 4'-0"	7'-0"	7'-0"
W3	WINDOW	6'-0" X 4'-0"	7'-0"	7'-0"
W4	WINDOW	7'-2" X 4'-0"	7'-0"	7'-0"
W5	WINDOW	10'-0" X 4'-0"	7'-0"	7'-0"
KW1	KITCHEN WINDOW	4'-0" X 3'-6"	7'-0"	7'-0"
KW2	KITCHEN WINDOW	4'-0" X 3'-6"	7'-0"	7'-0"
FG1	FIXED GLASS	10'-0" X 6'-6"	7'-0"	7'-0"
FG2	FIXED GLASS	1'-3" X 4'-6"	7'-0"	7'-0"
V1	VENTILATOR	3'-0" X 3'-0"	7'-0"	7'-0"
V2	VENTILATOR	2'-0" X 3'-0"	7'-0"	7'-0"
FD-FW1	FRENCH DOOR	6'-0" X 7'-0"	-	7'-0"
	FRENCH WINDOW	2'-0" X 6'-6"	7'-0"	7'-0"
	FRENCH WINDOW	2'-0" X 6'-6"	7'-0"	7'-0"
FD-FW2	FRENCH DOOR	3'-0" X 7'-0"	-	7'-0"
	FRENCH WINDOW	4'-0" X 6'-6"	7'-0"	7'-0"
	FRENCH WINDOW	4'-0" X 6'-6"	7'-0"	7'-0"
FD-FW3	FRENCH DOOR	4'-0" X 7'-0"	-	7'-0"
	FRENCH WINDOW	3'-0" X 6'-6"	7'-0"	7'-0"
	FRENCH WINDOW	3'-0" X 6'-6"	7'-0"	7'-0"

REVISIONS:

Rev	Date	Description

GENERAL NOTES:

- This Drawing is not to be scaled.
- All dimensions shown are in millimeters, and do not take into account applied finishes, unless specifically indicated otherwise.
- Any variations or discrepancies found shall be reported to the Architect/Engineer immediately.
- These drawings shall be corrected and used in conjunction with respective consultant's approved drawing for structural members, services such as plumbing, sanitary, electrical, air conditioning, ventilation, rainwater drainage, landscaping & landscaping, any discrepancies noted shall be brought to the notice of the Architect prior to execution.

CLIENT:

Mr. GOKUL RAJ

PROJECT:

PROPOSED RESIDENCE FOR Mr. GOKUL RAJ AT VELLORE.

ARCHITECT:

RANJAN DANIEL

76, 1st Main Road,
United India Colony,
Kudalore,
Chennai - 605 004.
Ph: 044-4213 4330.
Email: rd@ranjandaniel.com
www.ranjandaniel.com


This drawing, the designs and details shown are the copyright of RANJAN DANIEL, and shall not be copied or reproduced in any form without his written consent.

DRAWING TITLE:


JOINERY DETAIL
WORKING DRAWING

Drawn	• SHW DMPY A	Date	• 07.07.2022
Checked	• RANJAN	Approved	• RANJAN
Scale	• 1/4"		
Project No.	1184	Drawing No.	A-458
Rev.			R0


V1: 3'-0" X 3'-0"

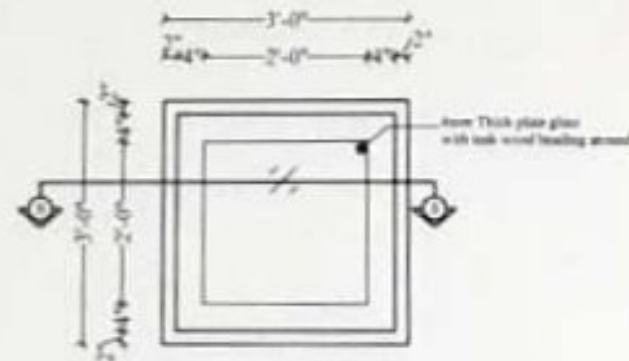

V1(3'-0" X 3'-0")
VENTILATOR - ELEVATION- TOP/HUNG

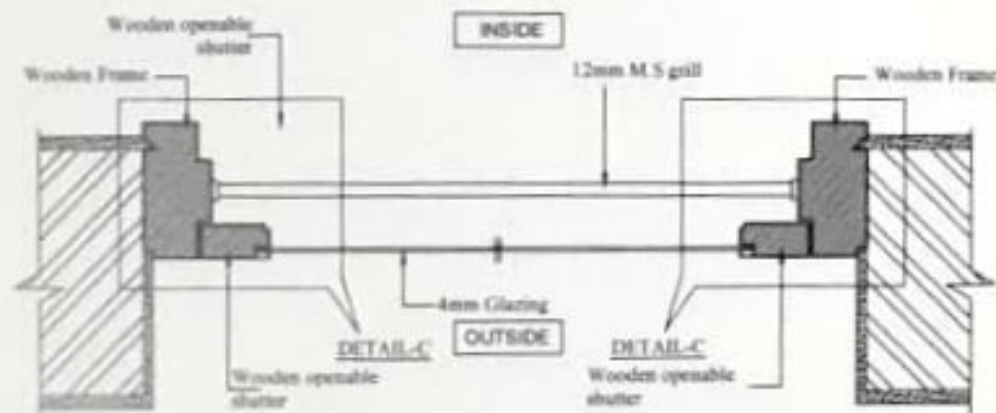


SECTION - DD
(NOT TO SCALE)

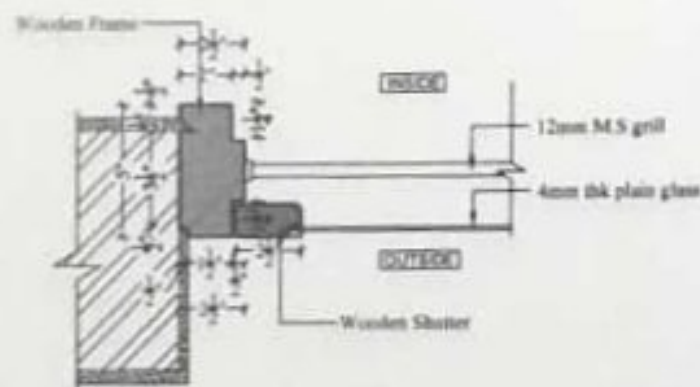


DETAIL-C
(NOT TO SCALE)


V2: 2'-0" X 3'-0"

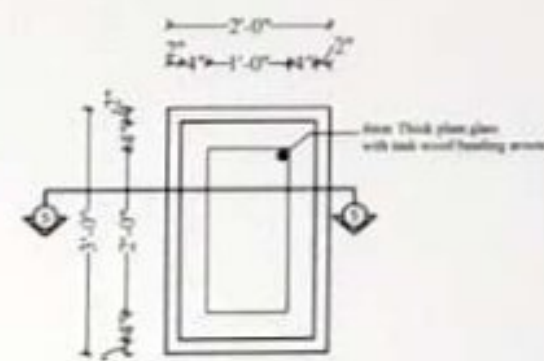

V2(2'-0" X 3'-0")
VENTILATOR - ELEVATION- TOP/HUNG

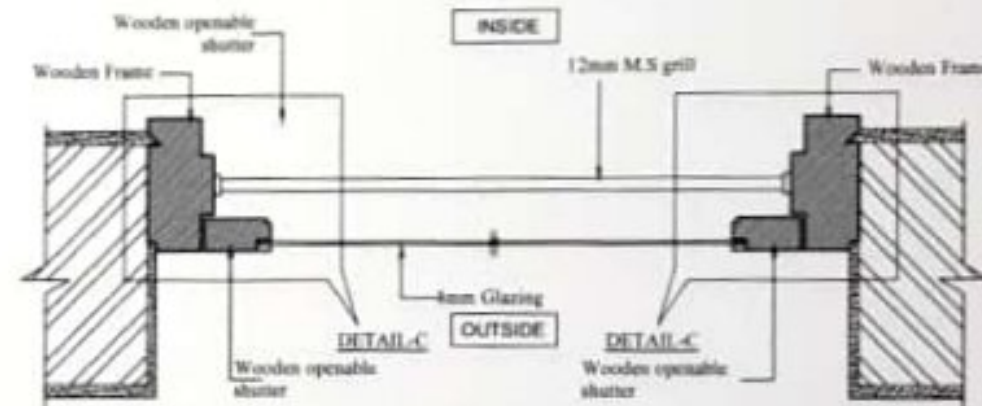

SECTION - DD
(NOT TO SCALE)

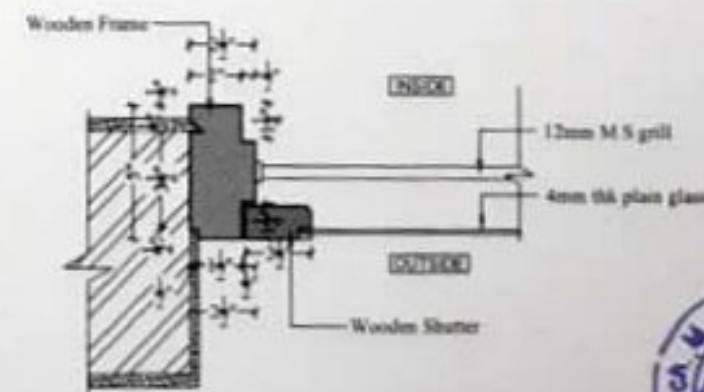

DETAIL-C

TYPE	DETAIL	DIMENSION(M)	QTY	LEVEL
W1	WINDOW	6'-0" X 4'-0"	7.40	7.40
W2	WINDOW	4'-0" X 4'-0"	7.40	7.40
W3	WINDOW	6'-0" X 4'-0"	7.40	7.40
W4	WINDOW	2'-2" X 6'-6"	0.40	7.40
W5	WINDOW	10'-0" X 8'-0"	7.40	7.40
KN1	KITCHEN WINDOW	4'-0" X 3'-4"	3.40	7.40
KN2	KITCHEN WINDOW	4'-0" X 3'-4"	3.40	7.40
FG1	FIXED GLASS	10'-0" X 8'-0"	0.40	7.40
FG2	FIXED GLASS	1'-3" X 4'-0"	0.40	7.40
V1	VENTILATOR	3'-0" X 3'-0"	7.40	7.40
V2	VENTILATOR	2'-0" X 3'-0"	0.40	7.40
FDYFW1	FRENCH WINDOW	2'-0" X 6'-4"	0.40	7.40
FDYFW2	FRENCH WINDOW	2'-0" X 6'-4"	0.40	7.40
FDYFW3	FRENCH WINDOW	4'-0" X 6'-4"	0.40	7.40
FDYFW4	FRENCH WINDOW	4'-0" X 6'-4"	0.40	7.40
FDYFW5	FRENCH WINDOW	4'-0" X 7'-0"	0.40	7.40
FDYFW6	FRENCH WINDOW	2'-0" X 6'-4"	0.40	7.40
FDYFW7	FRENCH WINDOW	2'-0" X 6'-4"	0.40	7.40

REVISIONS:

Rev	Date	Description

GENERAL NOTES:

- The Drawing is not to be scaled.
- All dimensions shown are in millimeters, and do not take into account applied finishes, unless specifically indicated otherwise.
- Any omissions or discrepancies found shall be reported to the Architect/Engineer immediately.
- These drawings shall be compared and read in conjunction with respective consultant's approved drawing for structure, mechanical, electrical, plumbing, sanitary, architectural, environmental, ventilation, fire, and drainage, waterproofing & landscaping any discrepancies noted shall be brought to the notice of the Architect prior to execution.

CLIENT

Mr. GOKUL RAJ

PROJECT

PROPOSED RESIDENCE FOR
Mr. GOKUL RAJ AT VELLORE.

ARCHITECT

RANJAN DANIEL

16, first floor, Raju,
United India Colony,
Kotturambakkam,
Chennai - 600 024.
Ph: 944-42114396.
Email: ar@ranjandaniel.com
www.ranjandaniel.com

This drawing, the designs and details shown are the copyright of
RANJAN DANIEL, and shall not be copied or reproduced in any form
without the written consent.

DRAWING TITLE

JOINERY DETAIL
WORKING DRAWING




Drawn	• SHON DRAFFA	Date	• 01.07.2022
Checked	• VIKAS RAJ	Approved	• Ranjan
Scale	•	Project No.	1184
		Drawing No.	A-459
		Rev.	RD

R. Ranjan


FD/FW1: 6'-0" X 7'-0"/2'-0" X 6'-6"

SCHEDULE OF JOINERY:


TYPE	DETAIL	DIMENSIONS	NO.	UNIT
W1	WINDOW	6'-0" X 6'-6"	1	sq.ft
W2	WINDOW	6'-0" X 6'-6"	1	sq.ft
W3	WINDOW	6'-0" X 6'-6"	1	sq.ft
W4	WINDOW	6'-0" X 6'-6"	1	sq.ft
W5	WINDOW	6'-0" X 6'-6"	1	sq.ft
KW1	KITCHEN WINDOW	6'-0" X 6'-6"	1	sq.ft
KW2	KITCHEN WINDOW	6'-0" X 6'-6"	1	sq.ft
F21	FIXED GLASS	10'-0" X 6'-6"	1	sq.ft
F22	FIXED GLASS	10'-0" X 6'-6"	1	sq.ft
V1	VENTILATOR	2'-0" X 6'-6"	1	sq.ft
V2	VENTILATOR	2'-0" X 6'-6"	1	sq.ft
FD/FW1	FRENCH WINDOW	6'-0" X 6'-6"	1	sq.ft
FD/FW2	FRENCH WINDOW	6'-0" X 6'-6"	1	sq.ft
FD/FW3	FRENCH WINDOW	6'-0" X 6'-6"	1	sq.ft

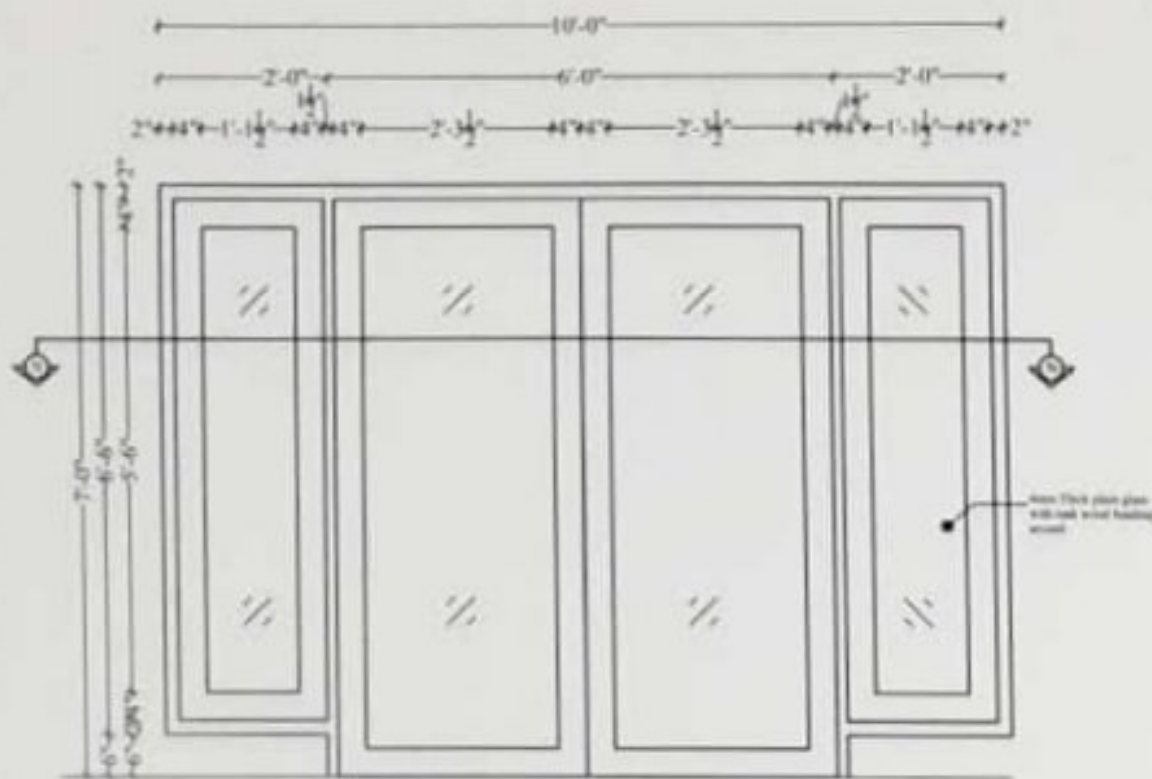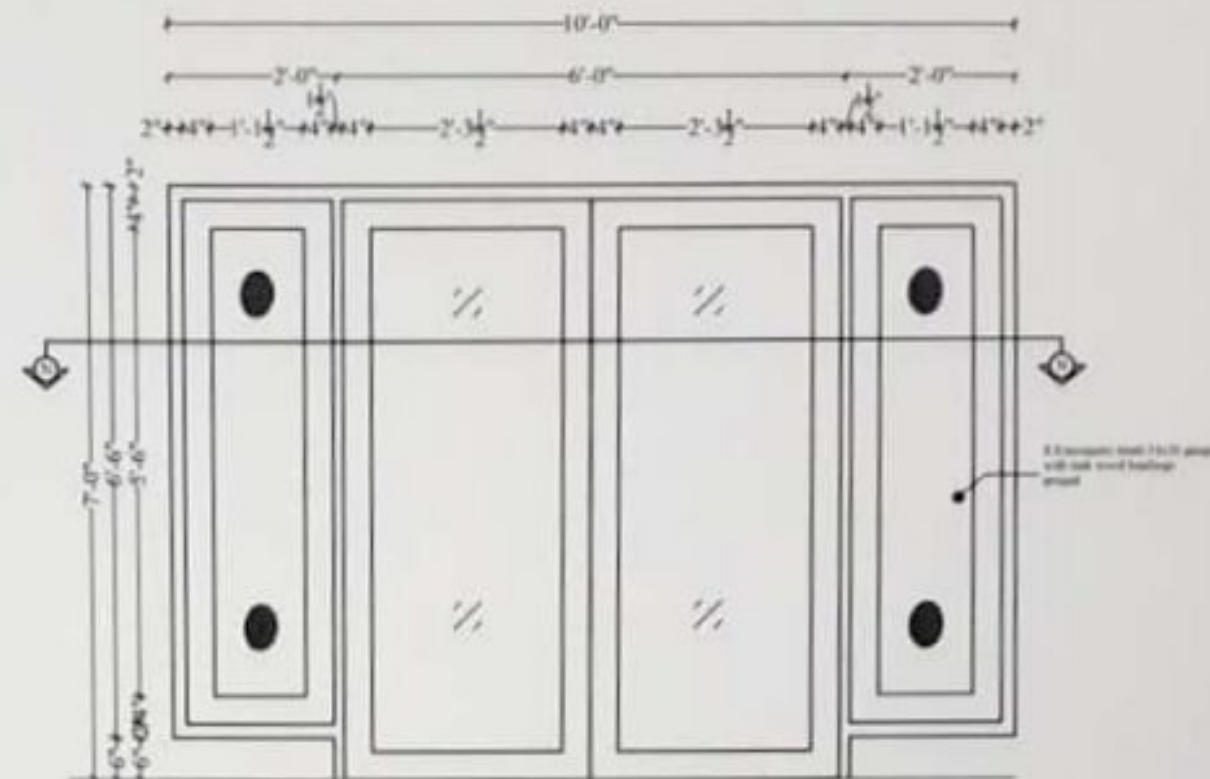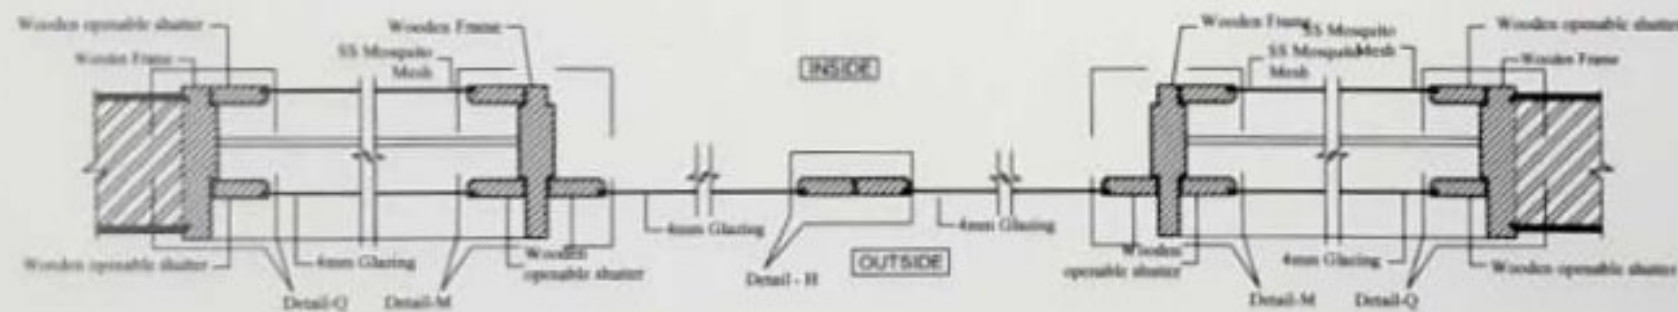FD/FW1 (6'-0" X 7'-0"/2'-0" X 6'-6")
ELEVATION OUTSIDEFD/FW1 (6'-0" X 7'-0"/2'-0" X 6'-6")
ELEVATION INSIDE


SECTION - NN

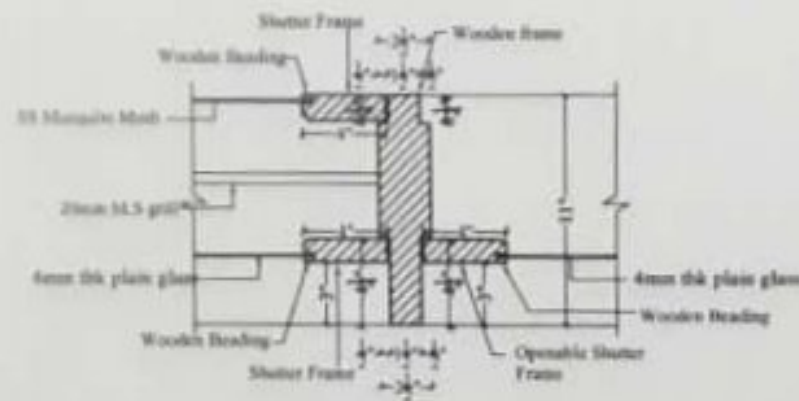

DETAIL-M

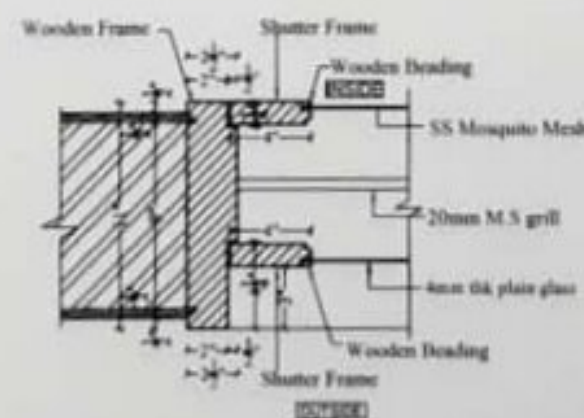

DETAIL-Q

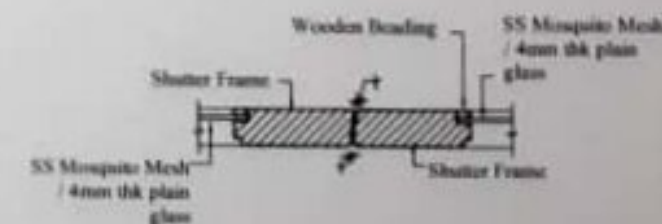

DETAIL-H

REVISIONS:

Rev	Date	Description

GENERAL NOTES:

- This Drawing is not to be scaled.
- All dimensions shown are in millimeters, and do not take into account applied finishes, unless specifically indicated otherwise.
- Any omissions or discrepancies found shall be reported to the Architect/Engineer immediately.
- These drawings shall be corrected and used in conjunction with respective consultant's approved drawing for structural members, services such as plumbing, sanitary electrical, air conditioning, ventilation, rainwater drainage, landscaping & landscaping any discrepancies noted shall be brought to the notice of the Architect prior to execution.

CLIENT:

Mr. Gokul Raj

PROJECT:

PROPOSED RESIDENCE FOR
Mr. GOKUL RAJ AT VELLORE.

ARCHITECT:

RANJAN DANIEL

15, 1st Main Road,
United India Colony,
Kodambakkam,
Chennai - 600 034.
Ph: 944 4213 4355
Email: d@ranjandaniel.com
www.ranjandaniel.com

This drawing, the designs and details shown are the copyright of
RANJAN DANIEL, and shall not be copied or reproduced in any form
without his written consent.


DRAWING TITLE:

JOINERY DETAIL
WORKING DRAWING

Drawn -	SHON DRAFFY A	Date -	07.07.2022
Checked -	YUNRAJ	Approved -	RANJAN
Scale -	1:1		
Project No.	1184	Drawing No.	A-452
Discipline	FOR ARCHITECT	Rev.	R0




D. Ranjan



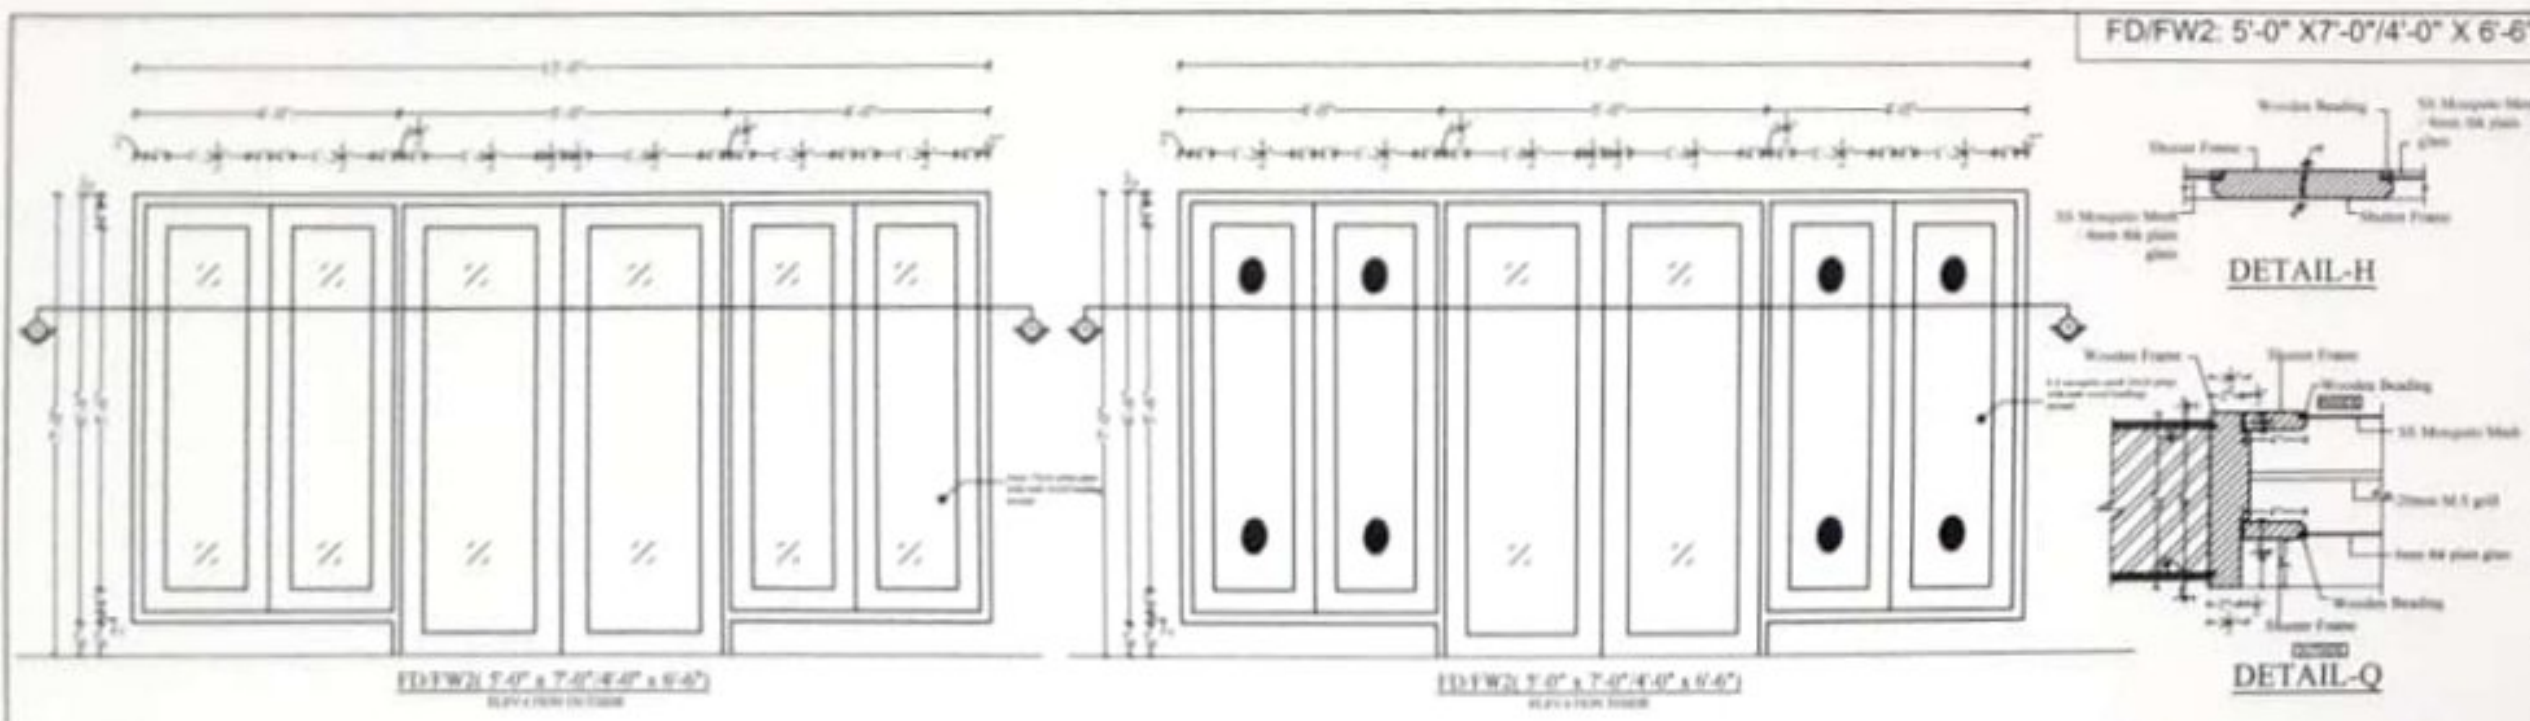



DETAIL-H

DETAIL-Q

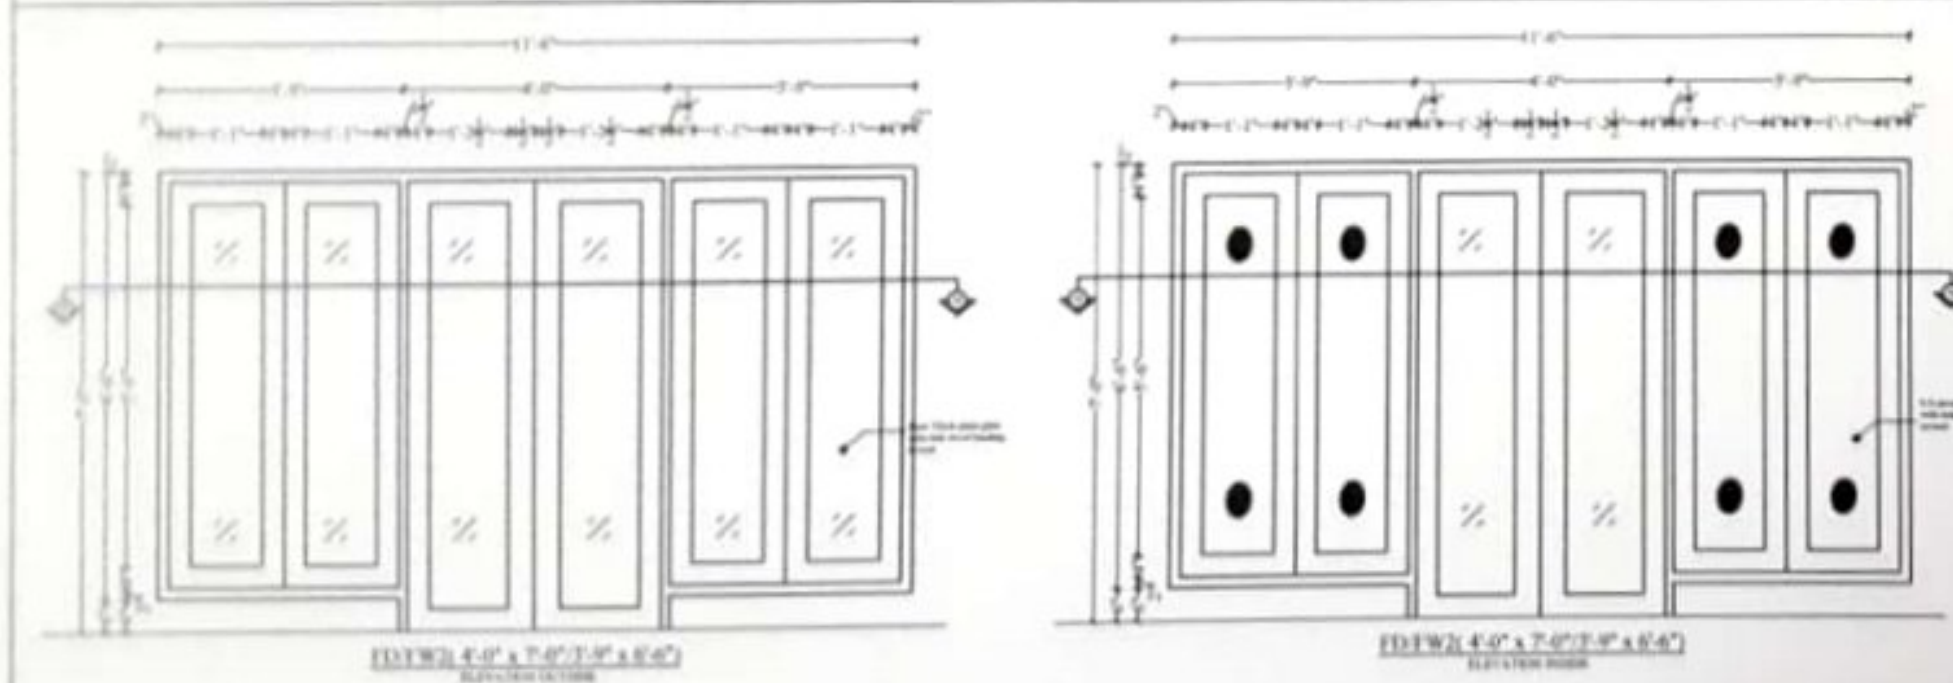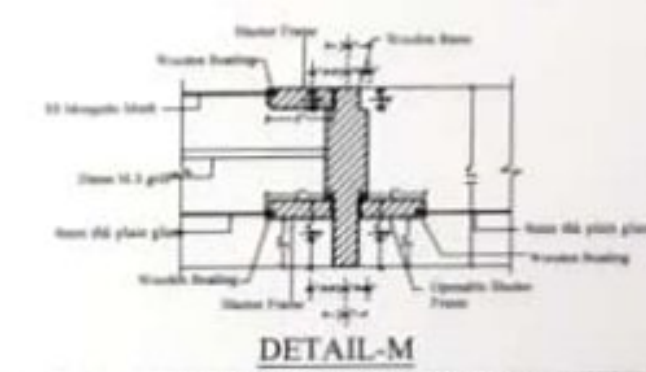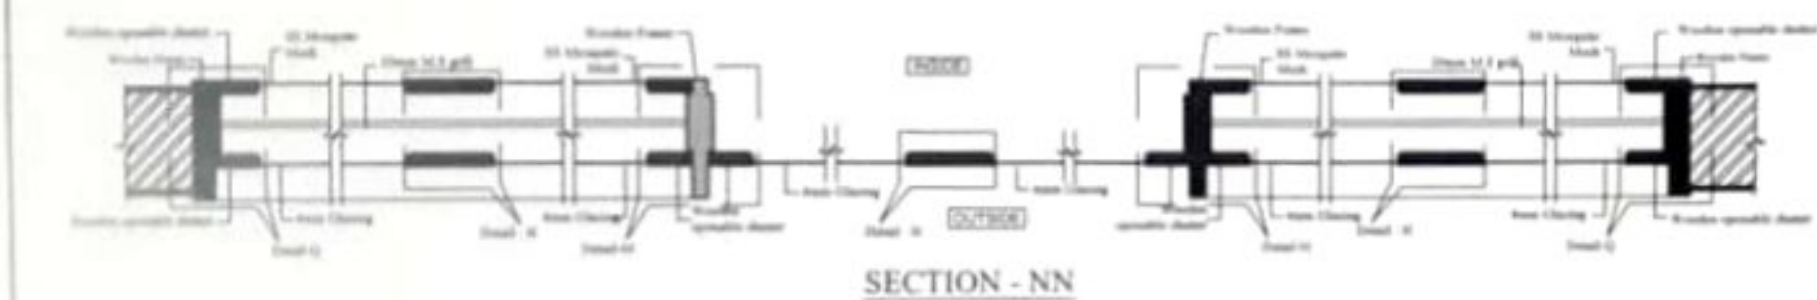

DETAIL-H

DETAIL-Q

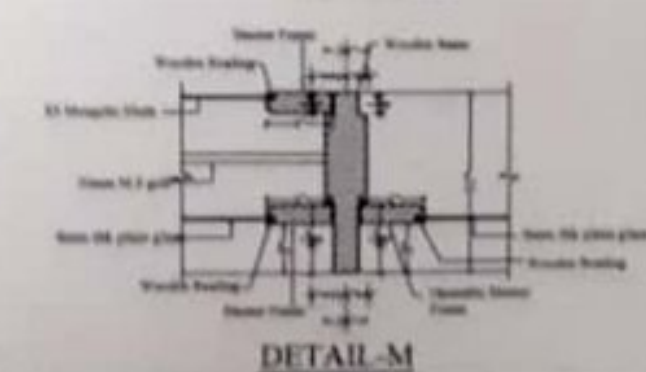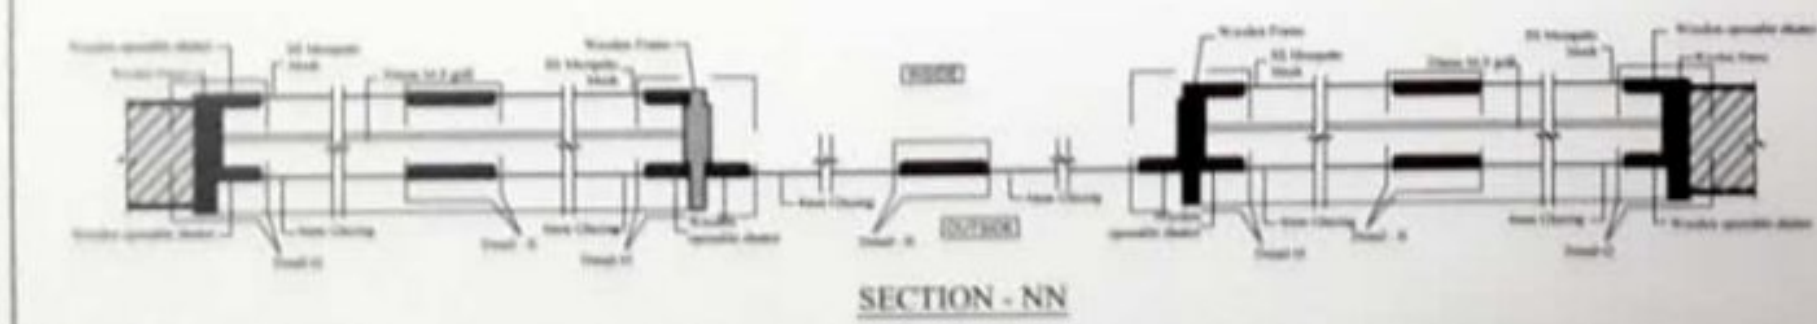

SCHEDULE OF JOINERY				
TYPE	DETAIL	QUANTITY	UNIT	REMARKS
W1	WINDOW	10.00	SQ. FT.	
W2	WINDOW	10.00	SQ. FT.	
W3	WINDOW	10.00	SQ. FT.	
W4	WINDOW	10.00	SQ. FT.	
W5	WINDOW	10.00	SQ. FT.	
KW1	KITCHEN WINDOW	10.00	SQ. FT.	
KW2	KITCHEN WINDOW	10.00	SQ. FT.	
FU1	FIXED GLASS	10.00	SQ. FT.	
FU2	FIXED GLASS	10.00	SQ. FT.	
V1	VENTILATOR	10.00	SQ. FT.	
V2	VENTILATOR	10.00	SQ. FT.	
FD1	FRENCH DOOR	10.00	SQ. FT.	
FD2	FRENCH DOOR	10.00	SQ. FT.	
FD3	FRENCH DOOR	10.00	SQ. FT.	
FD4	FRENCH DOOR	10.00	SQ. FT.	
FD5	FRENCH DOOR	10.00	SQ. FT.	
FD6	FRENCH DOOR	10.00	SQ. FT.	
FD7	FRENCH DOOR	10.00	SQ. FT.	
FD8	FRENCH DOOR	10.00	SQ. FT.	
FD9	FRENCH DOOR	10.00	SQ. FT.	
FD10	FRENCH DOOR	10.00	SQ. FT.	

REVISIONS:

1. This Drawing is not to be scaled.

2. All dimensions shown are in millimeters, and do not take into account applied finishes, unless specifically indicated otherwise.

3. Any correction or discrepancy found shall be reported to the Architect/Engineer immediately.

4. These drawings shall be corrected and used in accordance with the respective consultant's approval drawing for structural, mechanical, electrical, plumbing, and other disciplines. Any discrepancy noted shall be brought to the notice of the Architect prior to execution.

CLIENT: Mr. GOKUL RAJ

PROJECT: PROPOSED RESIDENCE FOR Mr. GOKUL RAJ AT VELLORE.

ARCHITECT: RANJAN DANIEL

10, 1st Main Road,
United India Colony,
Kudalore,
Chennai - 605 006
Ph: 944 4213 6365
Email: ranjan.daniel@gmail.com
www.ranjan-daniel.com

GENERAL NOTES:

1. This Drawing is not to be scaled.

2. All dimensions shown are in millimeters, and do not take into account applied finishes, unless specifically indicated otherwise.

3. Any correction or discrepancy found shall be reported to the Architect/Engineer immediately.

4. These drawings shall be corrected and used in accordance with the respective consultant's approval drawing for structural, mechanical, electrical, plumbing, and other disciplines. Any discrepancy noted shall be brought to the notice of the Architect prior to execution.

CLIENT: Mr. GOKUL RAJ

PROJECT: PROPOSED RESIDENCE FOR Mr. GOKUL RAJ AT VELLORE.

ARCHITECT: RANJAN DANIEL

10, 1st Main Road,
United India Colony,
Kudalore,
Chennai - 605 006
Ph: 944 4213 6365
Email: ranjan.daniel@gmail.com
www.ranjan-daniel.com

This drawing, its designs and details shown are the copyright of Ranjan Daniel (2020), and shall not be copied or reproduced in any form without the written consent.

DRAWING TITLE: JOINERY DETAIL WORKING DRAWING

Drawn by: SHRI SRI A	Date: 07.07.2020
Checked by: P. S. S. S.	Approved by: RANJAN
Scale: 1:1	
Project No: 1184	Sheet No: A-453
Discipline: Joinery	Rev: R0

SUKUMARAN'S RESIDENCE

PROJECT NAME : RESIDENCE FOR
SUKUMARAN

CLIENT : Dr. SUKUMARAN

LOCATION : VELLORE

AREA : 10,020 Sq.ft

TEAM : Ar. ARCHANA &

Ar. ANNAPOORANI

PROJECT STATUS: ONGOING

GROUND FLOOR PLAN



30' MAIN ROAD

OPTION-3

Rev.	Date	Description

GENERAL NOTES

- The Drawing is not to be scaled.
- All dimensions shown are in millimeters, but for all other units, metric units should be used.
- The drawing is for reference only and is not to be used for construction.
- The drawing is for reference only and is not to be used for construction.

CLIENT
DR. S. K. S. S. S.

PROJECT
RESIDENCE

ARCHITECT
RAJAN DANIEL
11, 12th Main Road,
Koduvayur, Salem District,
Tamil Nadu - 642 004
Mob: 94421 11111
Email: rajan.daniel@gmail.com
rajandaniel@gmail.com

This drawing, its contents and details are the property of the architect and shall remain confidential and shall not be used for any other purpose without the written consent.


DRAWING TITLE
PRESENTATION DRAWING
GROUND FLOOR PLAN

Client	Project Name	Location	Scale



P. Farina
OPTION-3

[illegible]

 

D. Farjy


Name

1. Five elements of a crisis exist:
- a. An occurrence of stress and/or disturbance, and the role that the incident played. Further, among possible, common elements:
- b. Non-compliance of management's need and the impact of the event on management's objectives.
- c. Types of strategies that are considered very close to compliance with management's objectives. Factors such as timing, the ability to identify and respond to the crisis, and the ability to coordinate and control the crisis.
- d. The ability to identify and respond to the crisis, and the ability to coordinate and control the crisis.
- e. The ability to identify and respond to the crisis, and the ability to coordinate and control the crisis.

中国地质大学

RUNJIAN CHANG
Vice President, Finance
at IBM Asia Pacific
Responsible for:
Singapore, Hong Kong,
Taiwan, India & Japan.
E-mail: wangrunjian@us.ibm.com
IBM.us.runjianchang

[illegible]

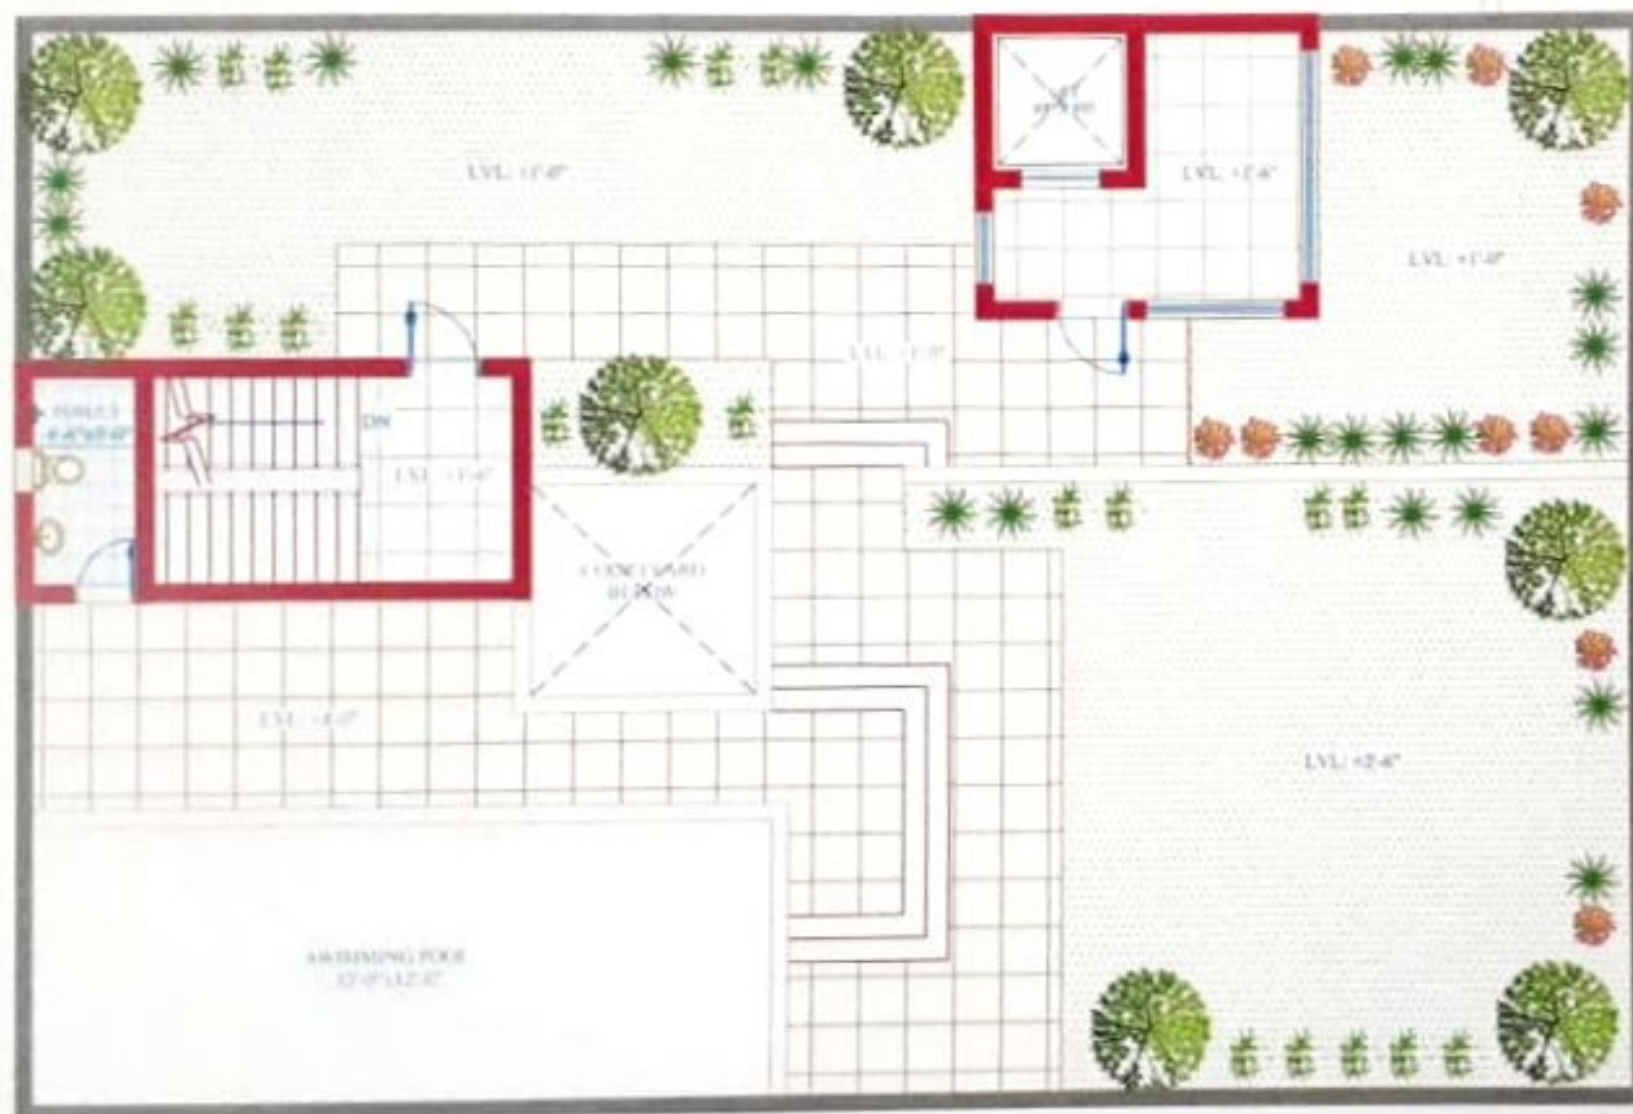

TERRACE FLOOR PLAN



P. Panja
OPTION-3

N

REVISIONS

No.	Date	Description

GENERAL NOTES

1. This drawing is for the owner's reference only. It is not to be used for construction without the approval of the architect.
2. All dimensions shown are in feet and inches, unless otherwise specified.
3. Any dimensions in parentheses are for reference only and should not be used for construction.
4. These drawings shall be considered as a guide only and not a contract. The contractor shall be responsible for the accuracy of the dimensions and for the construction of the building.

CLIENT
DR. S. K. JAYARAMAN

PROJECT
RESIDENCE

ARCHITECT
RANJAN DANIEL
10, 11th Street Road
Chennai - 600 015
Tamil Nadu
Phone: 98411 11111
Email: ranjan.daniel@gmail.com
www.ranjan-daniel.com

This drawing is the property of the architect and shall remain his. It is not to be used for any other purpose without his written consent.

DRAWING TITLE
PRESENTATION DRAWING
TERRACE FLOOR PLAN

Scale	1" = 1'-0"	Scale	1" = 1'-0"
Author	Architect	Reviewer	Architect
Date	12/12/2023	Project No.	12345
Project No.	12345	Sheet No.	1
Scale	1" = 1'-0"	Scale	1" = 1'-0"

**PROJECT NAME : COMMERCIAL
COMPLEX**


CLIENT : Dr. SANDHIYA

**LOCATION : ANNA NAGAR,
CHENNAI**

ARCHITECT : Ar. YUVARAJ

PROJECT STATUS: ONGOING

COMMERCIAL COMPLEX

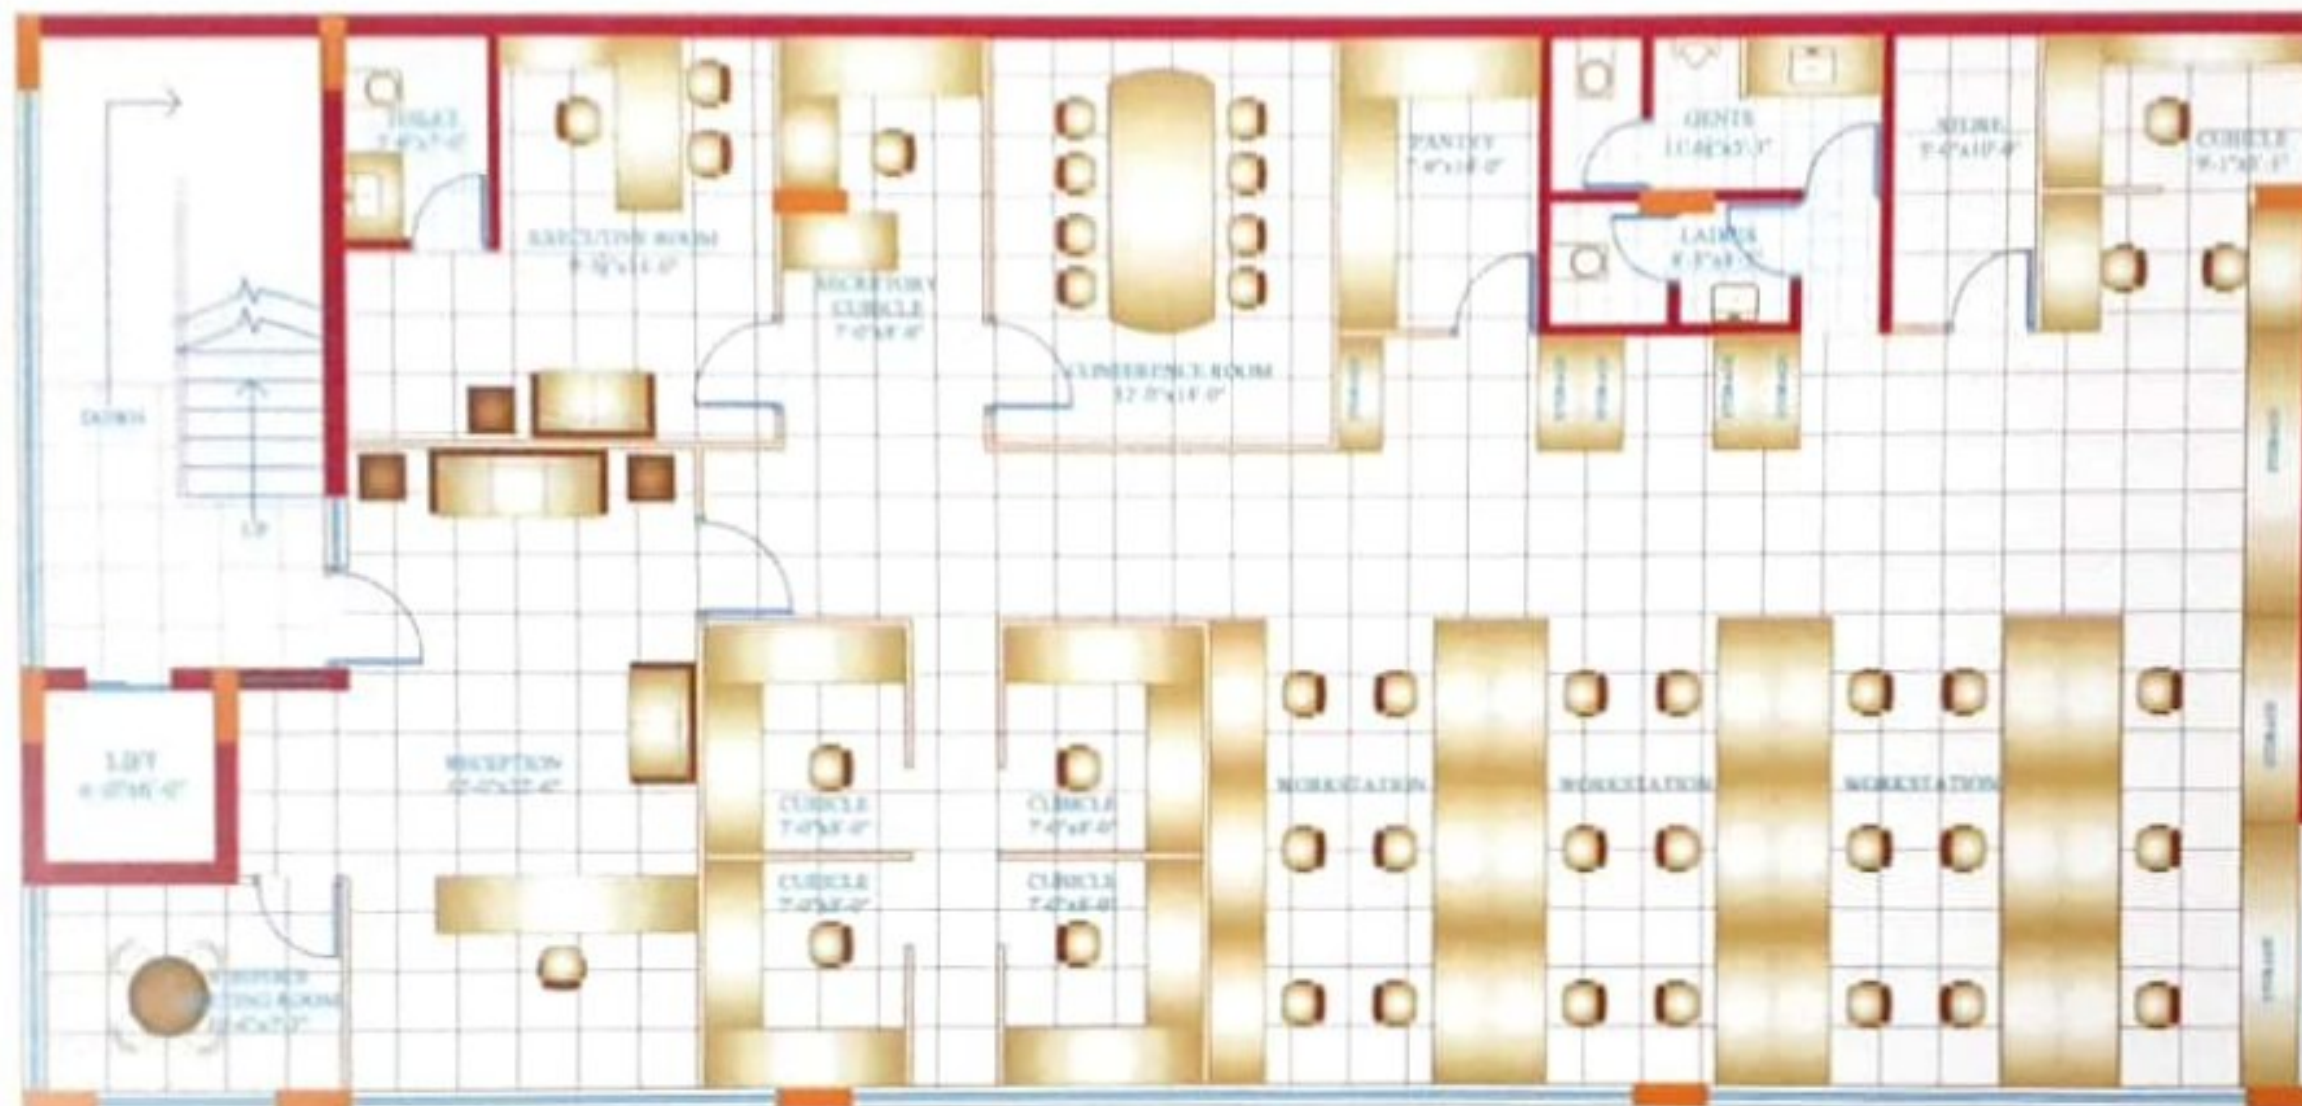


TYPICAL OFFICE LAYOUT
(FOR A PROSPECTIVE TENANT)



R. Ranjan

PROJECT TITLE			COMMERCIAL COMPLEX	
PROPOSED COMMERCIAL COMPLEX AT ANNA NAGAR				
SECTION	DATE	REVISION	DRAWING TITLE	
			PRESENTATION DRAWING	
			Drawn	INCHU DEEPTI A
			Checked	RANJAN
			Date	06.06.2023
			Scale	1/8" = 1'-0"
			ARCHITECT	
			RANJAN DANIEL	
			107A, 2ND FLOOR, 2ND STAGE, CHAKKAR PONDY, CHENNAI	
			E-04/ANNA NAGAR	
			CONTACT: 98401 98401	
			TEL: 022 4000	

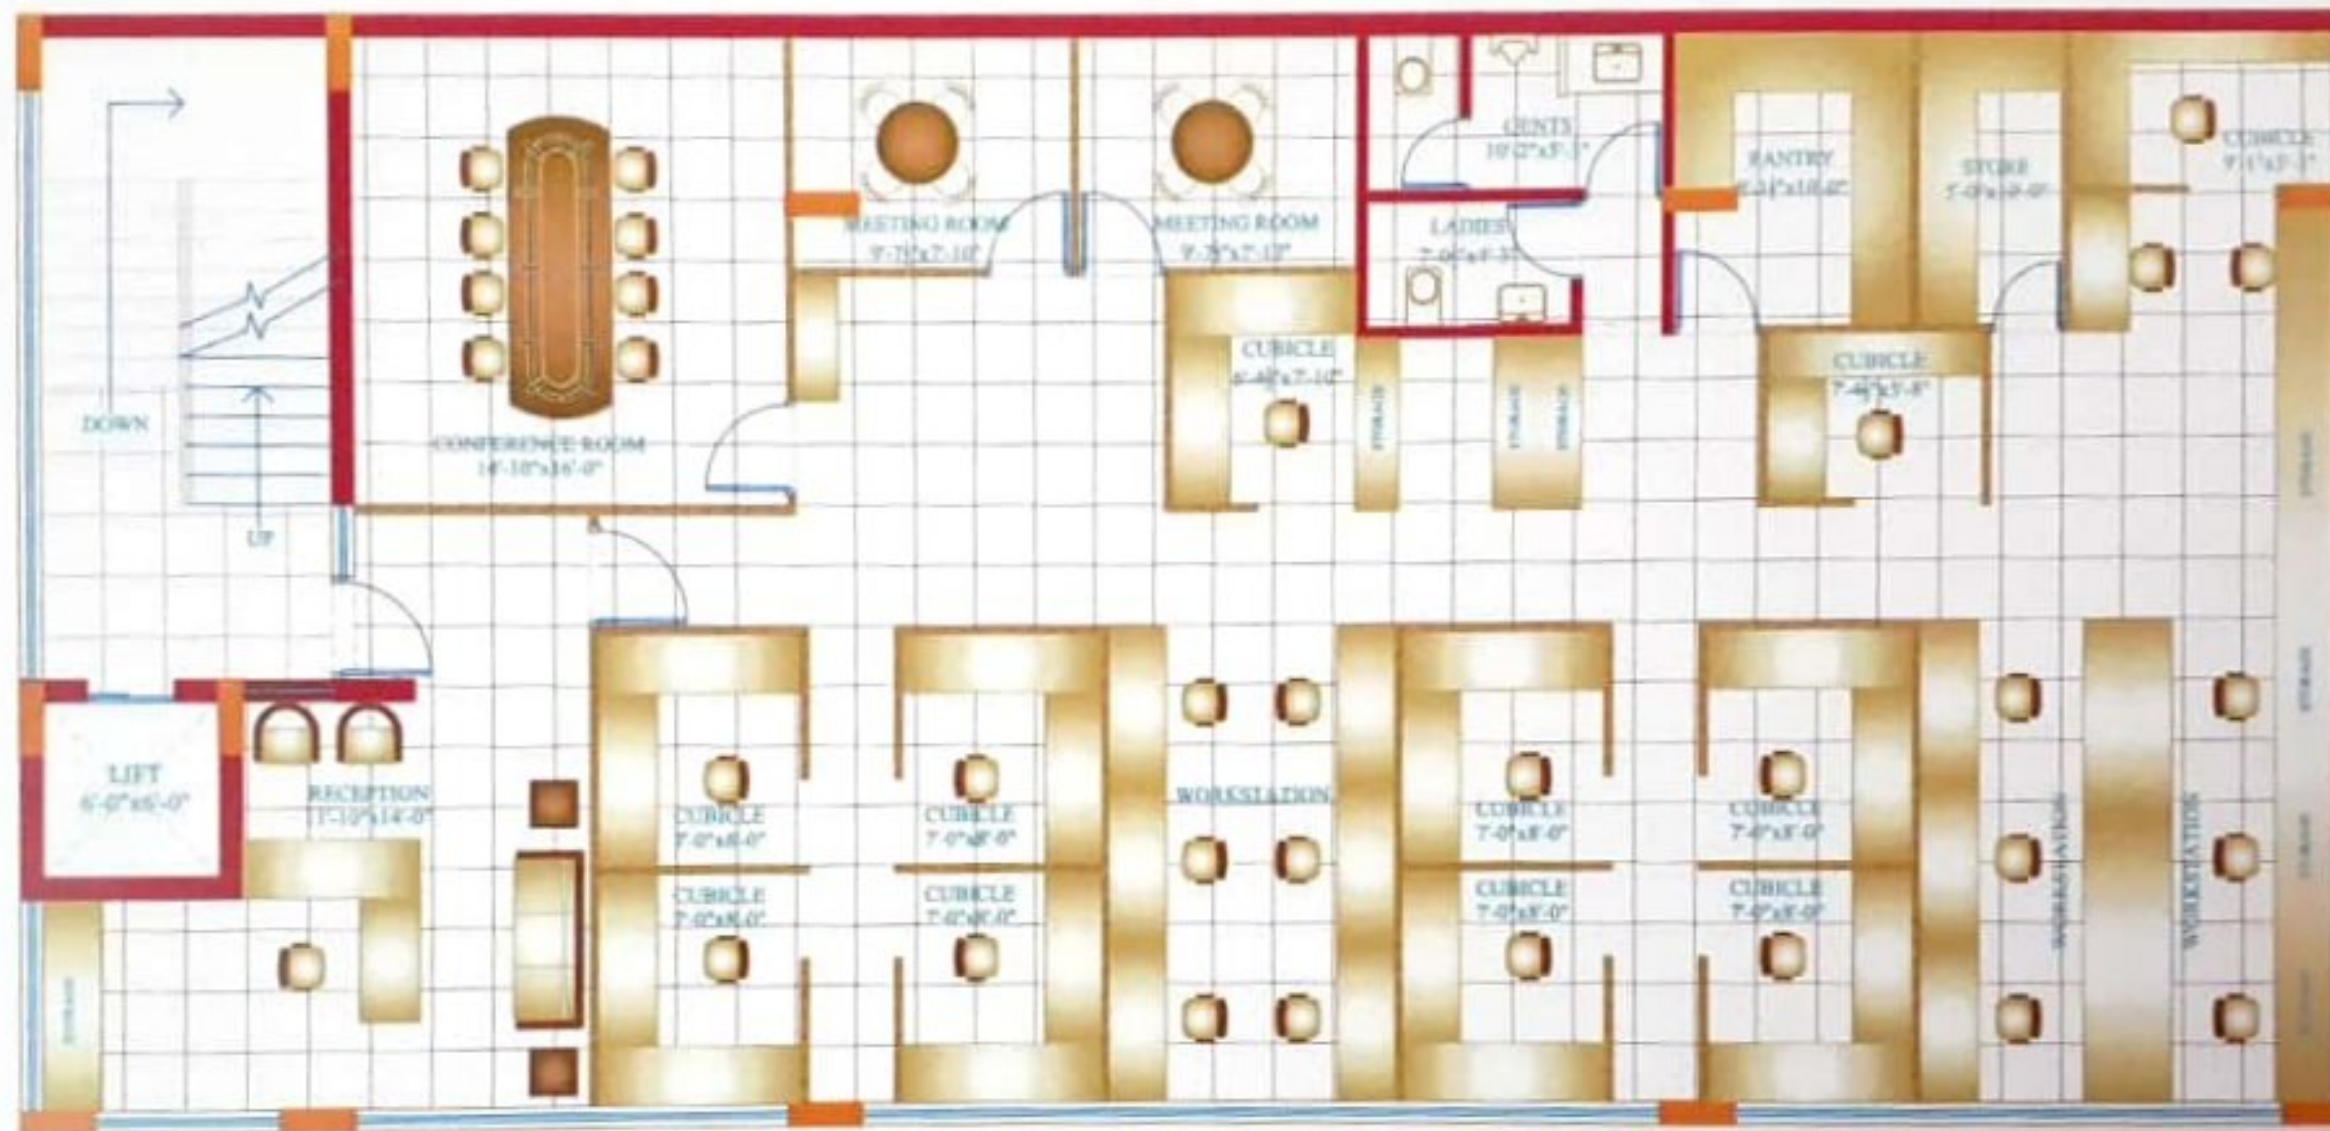

TYPICAL CO-WORKING OFFICE LAYOUT
(FOR A PROSPECTIVE TENANT)



R. Ranjan


PROJECT TITLE: PROPOSED COMMERCIAL COMPLEX AT ANNA NAGAR

COMMERCIAL COMPLEX

REVISION
REV. NO. DATE DRAWING

DRAWING TITLE: PRESENTATION DRAWING
Drawn: SHIVAM SUDHAR
Checked: RANJAN
Date: 30.08.2022
Scale: 1/8" = 1'-0"

ARCHITECT:
RANJAN DANIEL
11/11, 10th MAIN ROAD,
CHITRAKOOTA JUNCTION,
KODAKKALUR,
CHENNAI - 600 024.
MR. 97794 4286

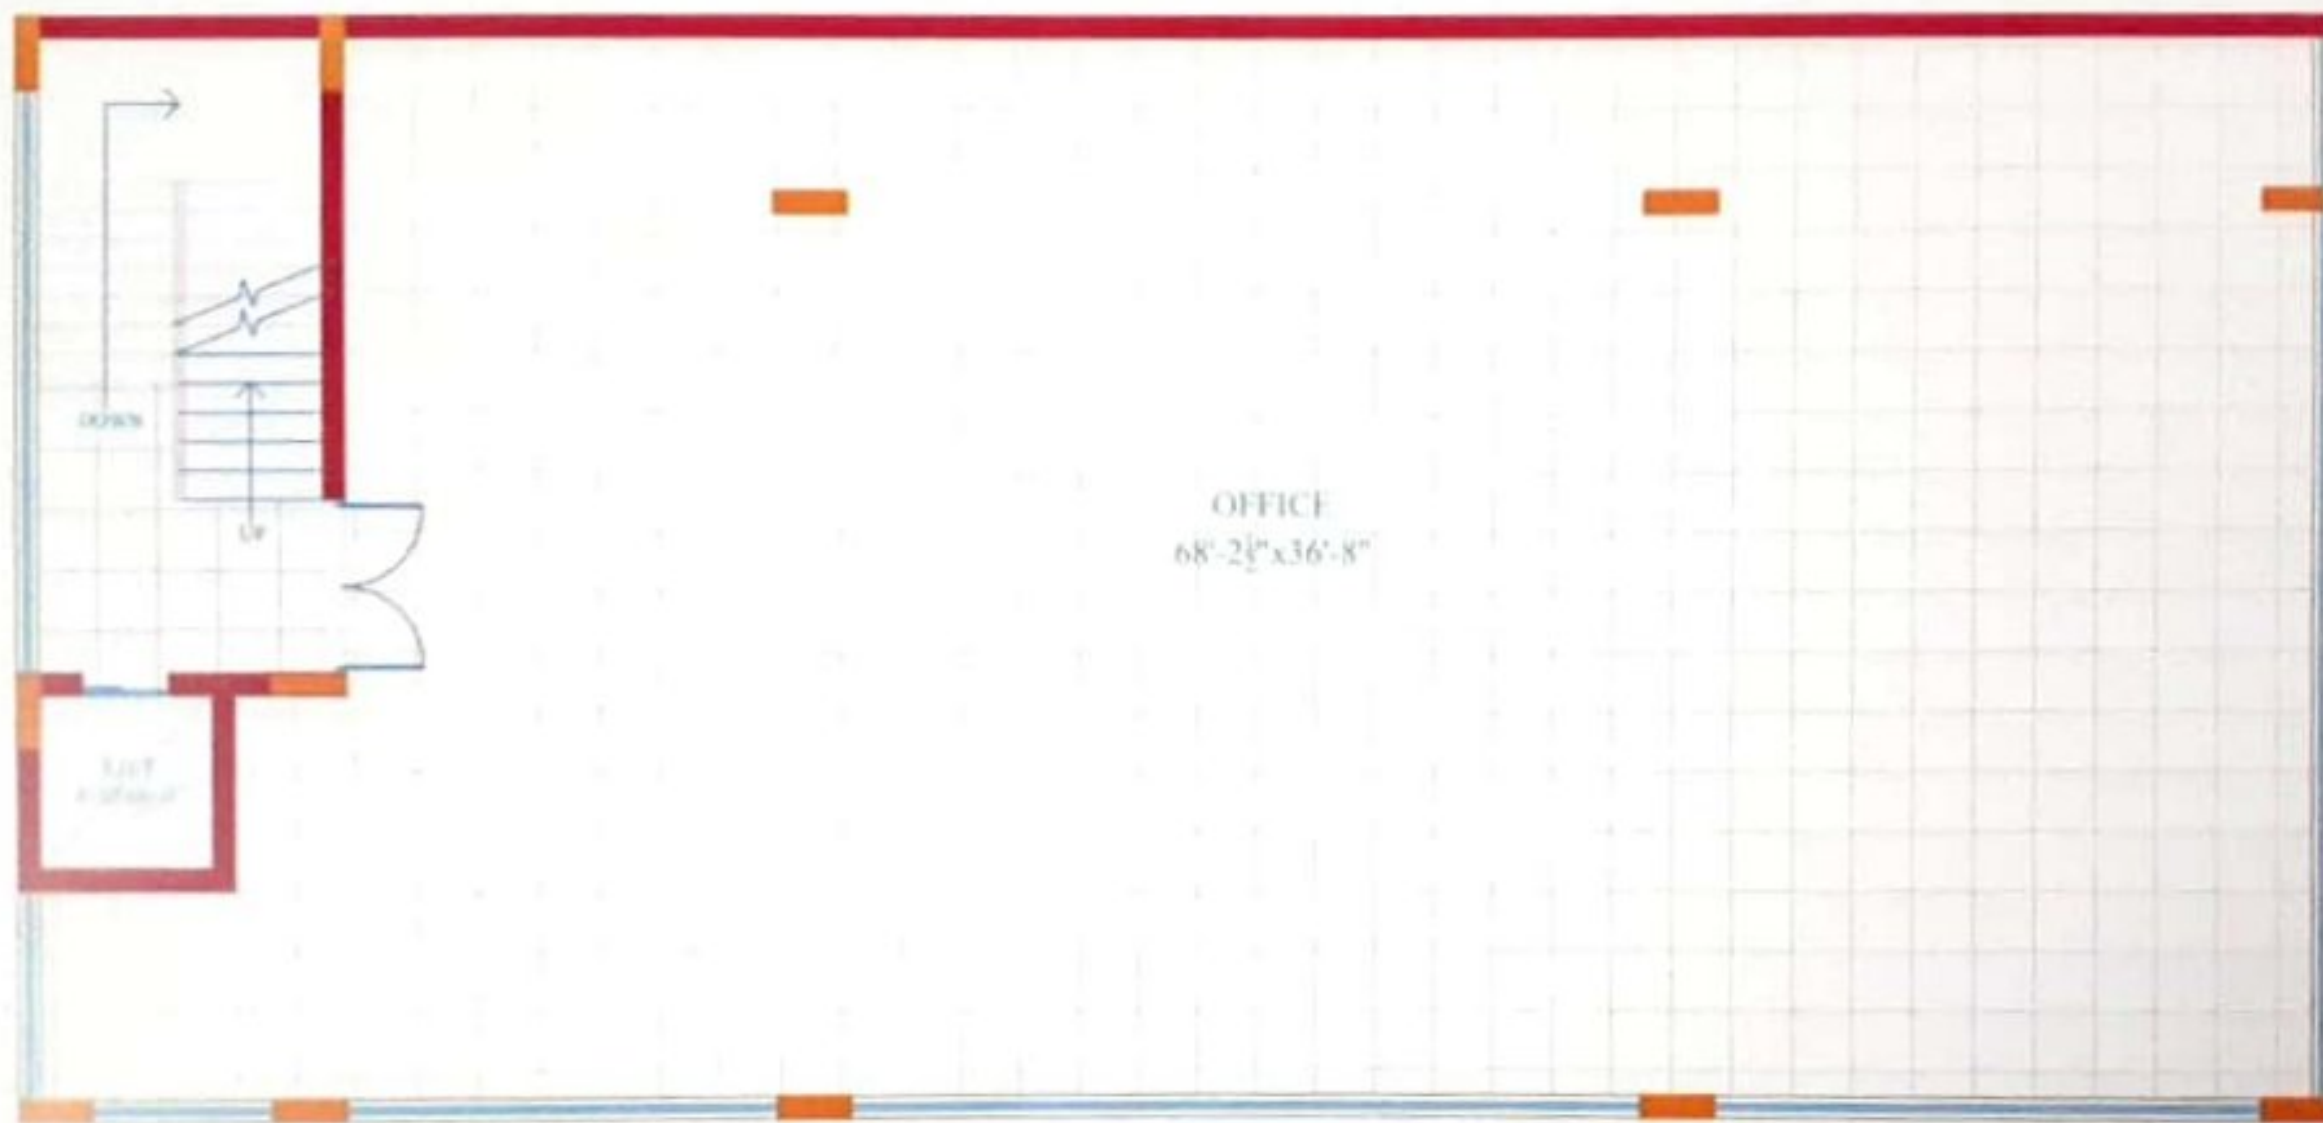

SECTION 1
SECOND AND THIRD FLOOR PLAN



P. Parij

PROPOSED COMMERCIAL COMPLEX AT ANNA NAGAR

COMMERCIAL COMPLEX

REVISION		DRAWING TITLE	PRESENTATION DRAWING		ARCHITECT RANJAN DANIEL 100, 100, 100 ROAD ANNA NAGAR, CHENNAI TEL: 044-26111111 FAX: 044-26111111
NO.	DATE				
			Drawn	SHRI V. SURESH A	
			Checked	RANJAN	
			Date	12/06/2012	
		Scale	1/8" = 1'-0"		



SECOND AND THIRD FLOOR PLAN



R. Ranjan

PROPOSED COMMERCIAL COMPLEX AT ANNA NAGAR

COMMERCIAL COMPLEX

REVISION			DRAWING TITLE		ARCHITECT
NO.	DATE	DESCRIPTION	PRESENTATION DRAWING		
1			Drawn	SHYAM DADPY A	RANJAN DANIEL 11, 12, 13th Anna Nagar CHENNAI TEL: 98400 11111 FAX: 98400 11111
2			Checked	RANJAN	
3			Date	10.06.2022	
4			Scale	1:1	
5			Sheet	22	

S A R O J L E A T H E R S

**PROJECT NAME : OFFICE CUM
APARTMENT**


CLIENT : MS SAROJ LEATHERS

**LOCATION : NAGERCOIL,
KANYAKUMARI**

AREA : 10,034 Sq.ft

ARCHITECT : Ar. YUVARAJ

PROJECT STATUS: ONGOING

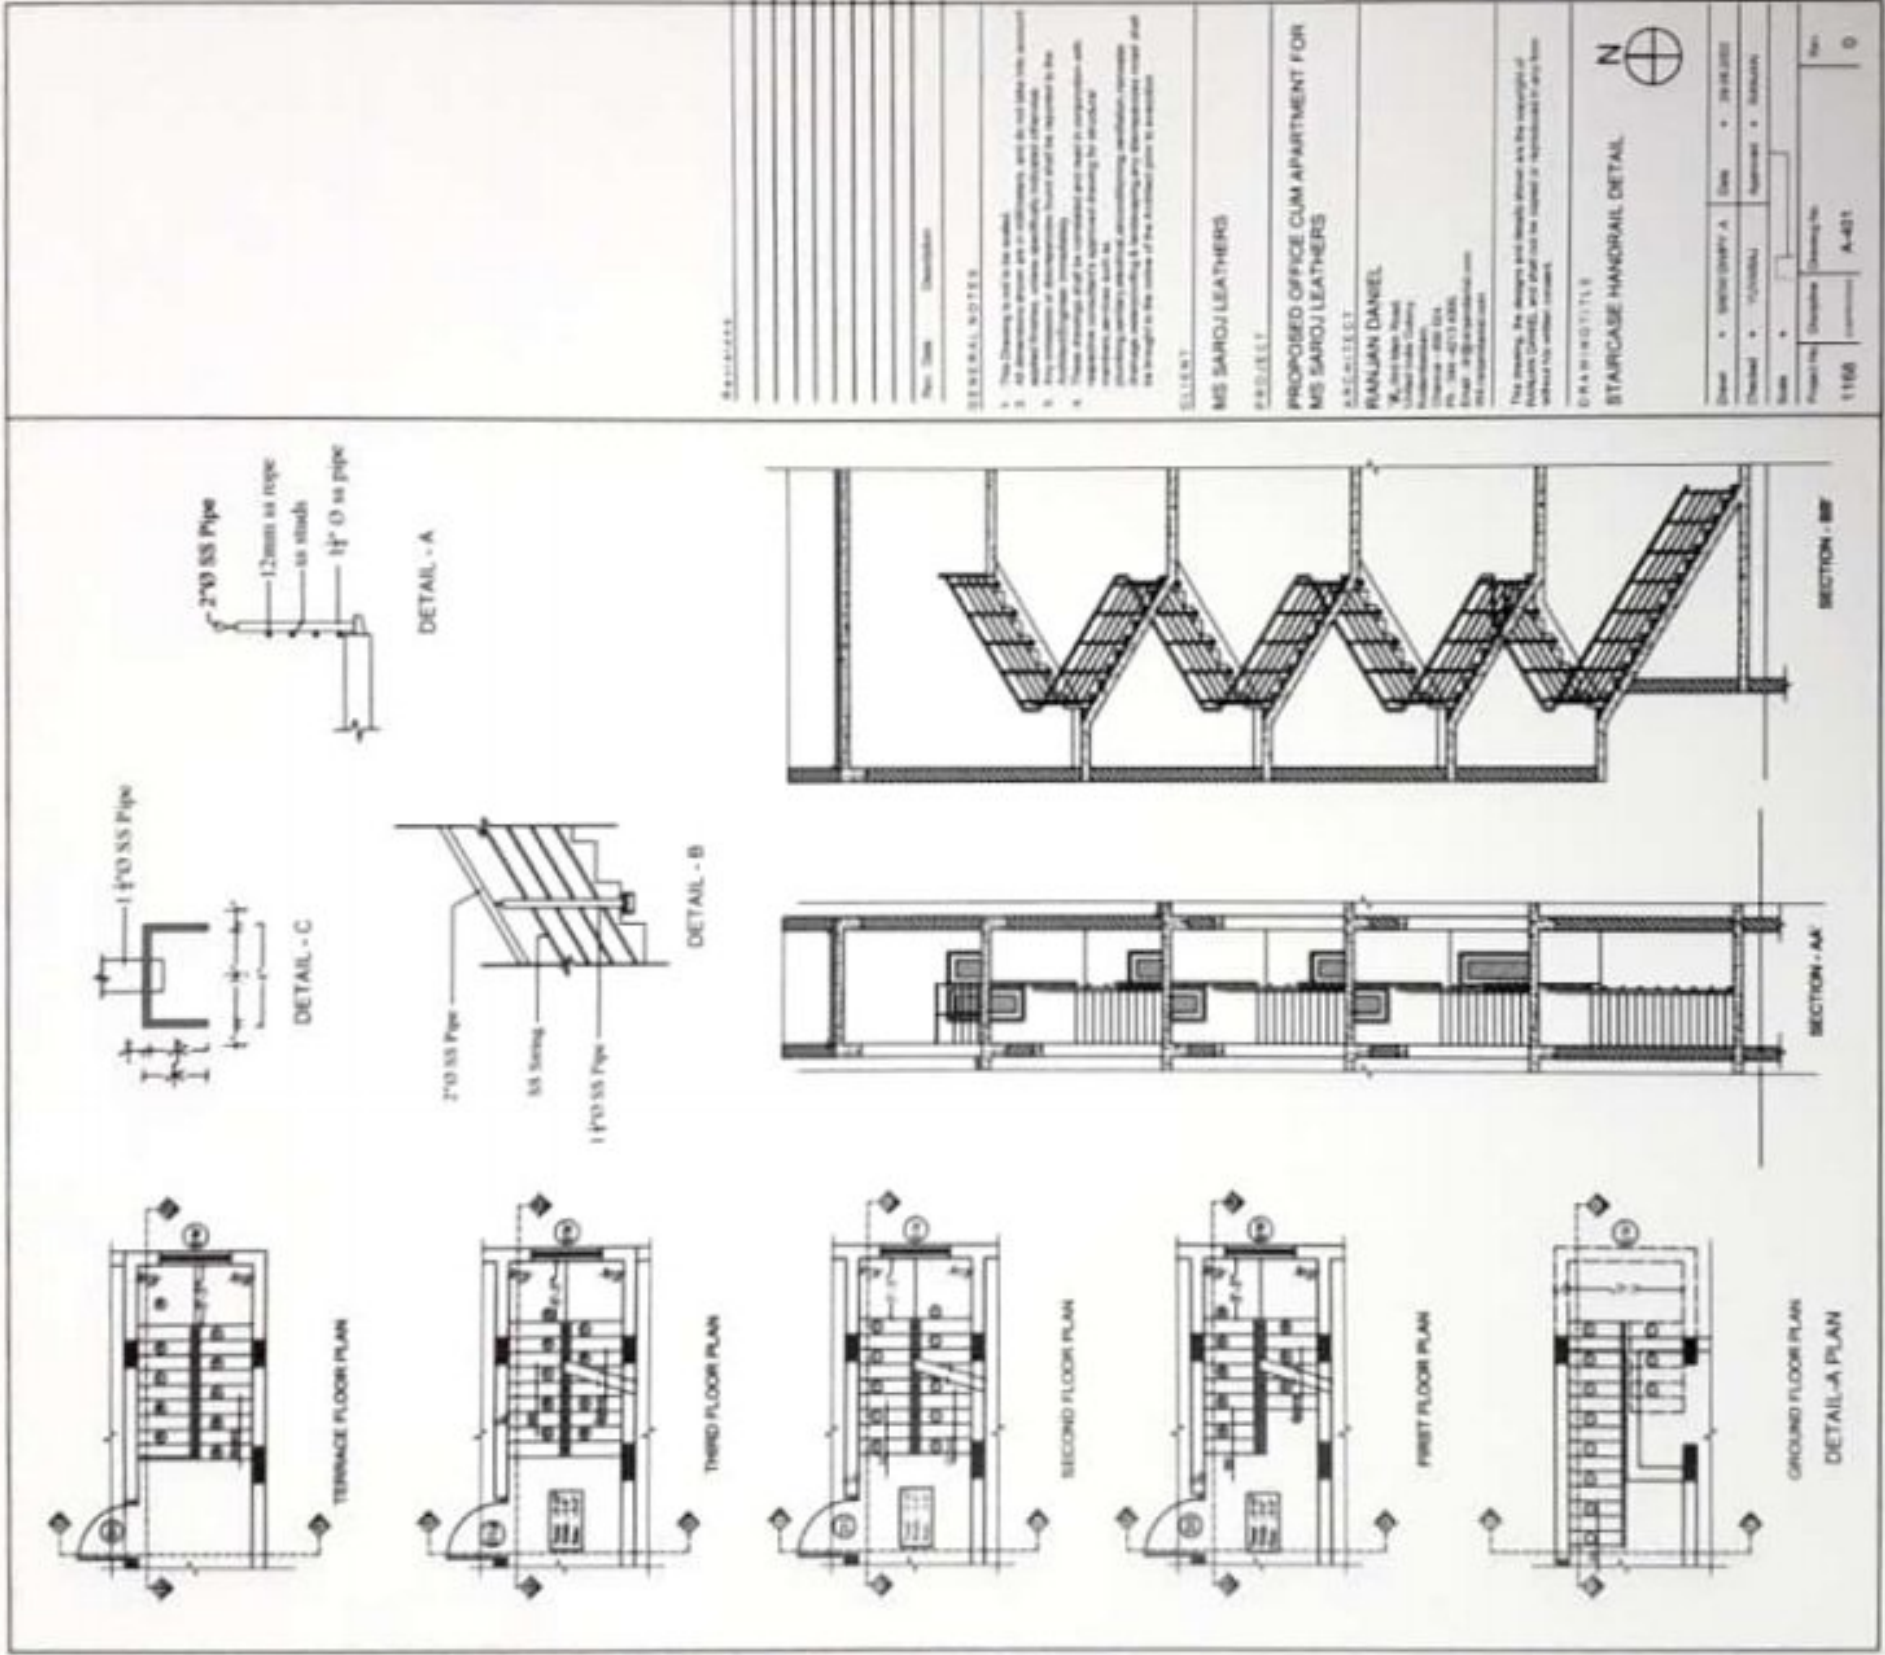

GENERAL NOTES	
1.	This drawing is to be used for the construction of the handrail.
2.	All dimensions shown are in millimeters, and do not take into account the thickness of the material unless otherwise specified.
3.	The handrail shall be constructed in accordance with the specifications of the relevant building code.
4.	The handrail shall be constructed and fixed in accordance with the specifications of the relevant building code.
5.	The handrail shall be constructed and fixed in accordance with the specifications of the relevant building code.
6.	The handrail shall be constructed and fixed in accordance with the specifications of the relevant building code.
7.	The handrail shall be constructed and fixed in accordance with the specifications of the relevant building code.
8.	The handrail shall be constructed and fixed in accordance with the specifications of the relevant building code.
9.	The handrail shall be constructed and fixed in accordance with the specifications of the relevant building code.
10.	The handrail shall be constructed and fixed in accordance with the specifications of the relevant building code.
CLIENT	
M/S SAROJ LEATHERS	
PROJECT	
PROPOSED OFFICE CUM APARTMENT FOR M/S SAROJ LEATHERS	
ARCHITECT	
RANJAN DANIEL	
18, New India Road, 1st Floor, New Market, Kalyan, Maharashtra - 421301, India. Email: info@ranjandaniel.com	
This drawing, its design and details shall be the copyright of Ranjan Daniel, and shall not be copied or reproduced in any form without his written consent.	
DRAWING TITLE	
STAIRCASE HANDRAIL DETAIL	
Sheet	1 of 1
Checked	1/1/2024
Drawn	1/1/2024
Project No.	1168
Drawing No.	A-401
Rev.	0


D. Ranjan

CRITICAL OVERVIEW

As a intern in Ranjan Daniel Architects was a fabulous experience. I had a great learning with a talented team. They helped me to explore many things in a short span of time.

This internship training thought me the another perspective of Architecture apart from the things I learned in college. The daily interaction with the clients , engineers and the people at the site was entirely new and different. The entire internship was fully about gaining knowledge in various ways.