



SATHYABAMA

INSTITUTE OF SCIENCE AND TECHNOLOGY
(DEEMED TO BE UNIVERSITY)

Accredited with “A” grade by NAAC | 12B Status by UGC | Approved by AICTE

Jeppiaar Nagar, Rajiv Gandhi Salai, Chennai – 600 119

www.sathyabama.ac.in

SCHOOL OF BUILDING AND ENVIRONMENT
DEPARTMENT OF ARCHITECTURE
PRACTICAL TRAINING PORTFOLIO (SAR4063)
DEC 2022

Name of the Student : **N. SRIDEVI PRIYAA**

Batch : **2019 - 2024**

Reg No. : **39210090**

Semester : **VII**



SATHYABAMA

INSTITUTE OF SCIENCE AND TECHNOLOGY
(DEEMED TO BE UNIVERSITY)

Accredited with "A" grade by NAAC | 12B Status by UGC | Approved by AICTE

Jeppiaar Nagar, Rajiv Gandhi Salai, Chennai – 600 119

www.sathyabama.ac.in

SCHOOL OF BUILDING AND
ENVIRONMENT DEPARTMENT OF
ARCHITECTURE

VIVA-VOCE EXAMINATION

This is to certify that the practical training SAR 4063 is the work of **N. SRIDEVI PRIYAA** who had undergone training in **PITHAVADIAN AND PARTNERS** and has been monitored by the continuous assessment during JUNE 2022 to NOVEMBER 2022.

Dr. Devyani Gangopadhyay
DEAN

Submitted for Viva voce Examination held on _____

Internal Examiner

External Examiner



SATHYABAMA

INSTITUTE OF SCIENCE AND TECHNOLOGY
(DEEMED TO BE UNIVERSITY)

Accredited with "A" grade by NAAC | 12B Status by UGC | Approved by AICTE

Jeppiaar Nagar, Rajiv Gandhi Salai, Chennai – 600 119

www.sathyabama.ac.in

DECLARATION

I, **N. Sridevi Priyaa**, by declaring that the Training Report **JUNE 2022 to NOVEMBER 2022** done by me under the guidance of **Ar. Balachander** is submitted in partial fulfillment of the requirements for the completion of a practical training session.

DATE : 13.12.2022

PLACE : CHENNAI



SIGNATURE OF CANDIDATE

ACKNOWLEDGEMENT

I am pleased to acknowledge my sincere thanks to the Board **of Management of SATHYABAMA** for their kind encouragement in doing this practical training and for completing it successfully. I am grateful to them.

I convey my thanks to **Dr. Devyani Gangopadhyay**, Dean, School of Building and Environment and **Ar. Sarath Chandra Kanth**, Design Chair, Department of Architecture for having been a constant source of support and encouragement.

I wish to express my thanks to all Teaching and Non-teaching staff members of the Department who were helpful in many ways for the completion of the project.

I also wish to thank **Ar. Balachander**, for the experience of interning at their firm.

2ND June, 2022

Dr. Devyani Gangopadhyay
Dean
School of Building and Environment
Sathyabama Institute of Science and Technology
SH 49A, Semmancheri,
Chennai - 600119

Dear Madam,


SUB: Joining Report for Practical Training Student – Ms. Sridevi Priyaa.N
Reg. No.39210090

This is to inform you that Ms. Sridevi Priyaa.N Reg. No.39210090 B.Arch student of your Institution will be joining our Firm for her Internship on the 6th of June, 2022 for a period of 90 working days.

The above is for your information.

Thanking you,

Yours faithfully,

 
Partner

cc: **Ms. Sridevi Priyaa.N Reg. No.39210090**

BRANCHES : Bengaluru · Hyderabad · Kochi

MANAGING PARTNER : PARTHSARTHI DUTTA GUPTA , B.Arch., F.I.I.A., A.I.I.D., F.I.V. PARTNER : N.BALACHANDER, B.Arch., A.I.I.A.

CONFIRMATION LETTER

Fr No 796/

June 6, 2021

Dr. Devyani Gangopadhyay

Dean

School of Building and Environment
Sathyabama Institute of Science and Technology
SH 49A, Semmancheri,
Chennai - 600119



Dear Madam,

Sub: Joining Report for Practical Training Student –Ms. Sridevi Priyaa.N Reg. No.39210090

We are pleased to inform you that, **Ms. Sridevi Priyaa.N (39210090)**
B.Arch student of your Institution has joined our Firm for her Internship on 6th June, 2021.

The above is for your information.

Thanking you,

Yours faithfully,

Partner

cc: Ms. Sridevi Priyaa.N Reg. No.39210090

JOINING LETTER

MONTHLY REPORTS





SATHYABAMA

INSTITUTE OF SCIENCE AND TECHNOLOGY
(DEEMED TO BE UNIVERSITY)

Accredited "A" Grade by NAAC | 12B Status by UGC | Approved by AICTE

www.sathyabama.ac.in

DEPARTMENT OF ARCHITECTURE

PROFESSIONAL PRACTICAL TRAINING REPORT 2022

(Continuous progress report of the trainee architect for the period of One month in the office to submitted to HOD by the Trainee in Charge of the Organization)

1. Name of the office / organization : PITHAVADIAN AND PARTNERS
2. Address & Contact Number : 10, Murugappa Rd, Nawab Gardens, Kotturpuram, Ch-65. Phone no: (0) 44 2447 0033
3. Name of the student : SRI DEVI PRIYAA
4. Duration : From 6th June 2022 To 30th June 2022
5. Total No. of days : 17

6. Evaluation of Performance criteria shall be on

* Note: Kindly grade the student as per his/her overall performance in the office during the assessment month which will be converted to the allotted 90 marks by the department.

Description of works	Excellent	Good	Fair	Poor	NA
Understanding of office culture		✓			
Participation in the office		✓			
Reading of drawings		✓			
Presentation Techniques			✓		
Model making works			✓		
Understanding of construction details			✓		
Drafting Skills (Manual / Computer)		✓			
Site Supervision / Discussion with clients					
Adherence to Time schedule		✓			
Other computer skills			✓		
File and Office Maintenance					
Coordination with other consultants					
Overall Grading*	C				

(A - 9.0, B - 8.0, C - 7.0, D - 6.0, E - 5.0)



SATHYABAMA

INSTITUTE OF SCIENCE AND TECHNOLOGY
(DEEMED TO BE UNIVERSITY)

Accredited "A" Grade by NAAC | 12B Status by UGC | Approved by AICTE

www.sathyabama.ac.in

7. Any other Remarks : _____

8. Signature of the:
Head of the Office
/ Organization
(With Seal)

For PITHAVADIAN & PARTNERS

[Signature]
Partner



MONTHLY REPORT - JUNE

DEPARTMENT OF ARCHITECTURE

PROFESSIONAL PRACTICAL TRAINING REPORT 2022

(Continuous progress report of the trainee architect for the period of One month in the office to submitted to HOD by the Trainee in Charge of the Organization)

1. Name of the office / organization : PITHAVADIAN AND PARTNERS
2. Address & Contact Number : 10, Munugappa Rd, Nawab Gardens, Kotturpuram
Ch-85, Phone no : (0)44 2447 0033
3. Name of the student : SRI DEVI PRIYAA
4. Duration : From 1st July 2022 To 31st July 2022
5. Total No. of days : 20

6. Evaluation of Performance criteria shall be on

* Note: Kindly grade the student as per his/her overall performance in the office during the assessment month which will be converted to the allotted 90 marks by the department.

Description of works	Excellent	Good	Fair	Poor	NA
Understanding of office culture		✓			
Participation in the office		✓			
Reading of drawings		✓			
Presentation Techniques			✓		
Model making works			✓		
Understanding of construction details		✓			
Drafting Skills (Manual / Computer)			✓		
Site Supervision / Discussion with clients					
Adherence to Time schedule		✓			
Other computer skills					
File and Office Maintenance			✓		
Coordination with other consultants					
Overall Grading*	9.0				

(A - 9.0, B - 8.0, C - 7.0, D - 6.0, E - 5.0)

7. Any other Remarks : _____

8. Signature of the:
Head of the Office
/ Organization
(With Seal)

For PITHAVADIAN AND PARTNERS

N. P. Subudhi
Partner



DEPARTMENT OF ARCHITECTURE

PROFESSIONAL PRACTICAL TRAINING REPORT 2022

(Continuous progress report of the trainee architect for the period of One month in the office to submitted to HOD by the Trainee in Charge of the Organization)

1. Name of the office / organization : PITHAVADIAN AND PARTNERS
2. Address & Contact Number : 10, Murugappa Rd, Nawab Gardens, Kotturpuram
Ch, 85 Phone no : (0) 44 2447 0033
3. Name of the student : SRI DEVI PRIYAA
4. Duration : From 1st August 2022 To 31st August 2022
5. Total No. of days : 20

6. Evaluation of Performance criteria shall be on

* Note: Kindly grade the student as per his/her overall performance in the office during the assessment month which will be converted to the allotted 90 marks by the department.

Description of works	Excellent	Good	Fair	Poor	NA
Understanding of office culture		✓			
Participation in the office	✓				
Reading of drawings		✓			
Presentation Techniques		✓			
Model making works		✓			
Understanding of construction details	✓				
Drafting Skills (Manual / Computer)	✓				
Site Supervision / Discussion with clients					✓
Adherence to Time schedule		✓			
Other computer skills		✓			
File and Office Maintenance		✓			
Coordination with other consultants					✓
Overall Grading*	9.0				

(A - 9.0, B - 8.0, C - 7.0, D - 6.0, E - 5.0)

7. Any other Remarks : _____

8. Signature of the:
Head of the Office
/ Organization
(With Seal)

For PITHAVADIAN AND PARTNERS

N. P. Subudhi
Partner





SATHYABAMA
INSTITUTE OF SCIENCE AND TECHNOLOGY
(DEEMED TO BE UNIVERSITY)
Accredited "A" Grade by NAAC | 12B Status by UGC | Approved by AICTE
www.sathyabama.ac.in

DEPARTMENT OF ARCHITECTURE

PROFESSIONAL PRACTICAL TRAINING REPORT 2022

(Continuous progress report of the trainee architect for the period of One month in the office to submitted to HOD by the Trainee in Charge of the Organization)

1. Name of the office / organization : **PITHAVADIAN AND PARTNERS**
2. Address & Contact Number : **10, Murugappa Rd, Nawab Gardens, Kotturpuram ch-85. Phone no: (0) 44 24470033**
3. Name of the student : **SRIDEVI PRIYAA**
4. Duration : **From 1st September 2022 To 30th September 2022**
5. Total No. of days : **26**

6. Evaluation of Performance criteria shall be on

* Note: Kindly grade the student as per his/her overall performance in the office during the assessment month which will be converted to the allotted 90 marks by the department.

Description of works	Excellent	Good	Fair	Poor	NA
Understanding of office culture		✓			
Participation in the office		✓			
Reading of drawings		✓			
Presentation Techniques	✓				
Model making works	✓				
Understanding of construction details		✓			
Drafting Skills (Manual / Computer)		✓			
Site Supervision / Discussion with clients					✓
Adherence to Time schedule	✓				
Other computer skills	✓				
File and Office Maintenance		✓			
Coordination with other consultants					✓
Overall Grading*	8				

(A - 9.0, B - 8.0, C - 7.0, D - 6.0, E - 5.0)



SATHYABAMA

INSTITUTE OF SCIENCE AND TECHNOLOGY
(DEEMED TO BE UNIVERSITY)

Accredited "A" Grade by NAAC | 12B Status by UGC | Approved by AICTE
www.sathyabama.ac.in

7. Any other Remarks :

8. Signature of the:
Head of the Office
/ Organization
(With Seal)

BALACHANDER. N
B. Arch., Registered Architect
CA/86/10081
CMDA Reg. No: RA/Gr. I/19/03/117
PITHAVADIAN AND PARTNERS
No: 10, Murugappa Road,
Kotturpuram, Chennai-600 085.



SATHYABAMA

INSTITUTE OF SCIENCE AND TECHNOLOGY
(DEEMED TO BE UNIVERSITY)

Accredited "A" Grade by NAAC | 12B Status by UGC | Approved by AICTE

www.sathyabama.ac.in

DEPARTMENT OF ARCHITECTURE

PROFESSIONAL PRACTICAL TRAINING REPORT 2022

(Continuous progress report of the trainee architect for the period of One month in the office to submitted to HOD by the Trainee in Charge of the Organization)

1. Name of the office / organization : PITHAVADIAN AND PARTNERS
2. Address & Contact Number : 10, Murugappa Rd, Nawab Gardens, Kotturpuram
Ch-95, Phone no: (0) 44 24470033
3. Name of the student : SRI DEVI PRIYAA
4. Duration : From 1st October 2022 To 15th October 2022
5. Total No. of days : 8

6. Evaluation of Performance criteria shall be on

* Note: Kindly grade the student as per his/her overall performance in the office during the assessment month which will be converted to the allotted 90 marks by the department.

Description of works	Excellent	Good	Fair	Poor	NA
Understanding of office culture		✓			
Participation in the office		✓			
Reading of drawings	✓				
Presentation Techniques	✓				
Model making works	✓				
Understanding of construction details		✓			
Drafting Skills (Manual / Computer)		✓			
Site Supervision / Discussion with clients					✓
Adherence to Time schedule	✓				
Other computer skills	✓				
File and Office Maintenance		✓			
Coordination with other consultants					✓
Overall Grading*	9				

(A - 9.0, B - 8.0, C - 7.0, D - 6.0, E - 5.0)



SATHYABAMA

INSTITUTE OF SCIENCE AND TECHNOLOGY
(DEEMED TO BE UNIVERSITY)

Accredited "A" Grade by NAAC | 12B Status by UGC | Approved by AICTE

www.sathyabama.ac.in

7. Any other Remarks :

8. Signature of the: Head of the Office / Organization (With Seal)

BALACHANDER. N.

B. Arch., Registered Architect
CA/86/10081

CMDA Reg. No: RA/Gr. I/19/03/117
PITHAVADIAN AND PARTNERS
No: 10, Murugappa Road,
Kotturpuram, Chennai-600 085.

MONTHLY REPORT - OCTOBER

WORK DAIRY



WORK DAIRY				
DAY NO	DATE	PROJECT	WORK DONE	ASSIGNED BY
JUNE				
WEEK 1				
1	06.06.2022	Cheyyar	CAD Corrections - Messaine Floors	Ar. Valli
			Printouts	
2	07.06.2022	Cheyar	CAD Corrections - Messaine Floors	Ar. Valli
		IIT Indore	Printouts	
3	08.06.2022	Cheyar	Site Plan Corrections	Ar. Valli
4	09.06.2022	IIT Indore	Asbuilt Corrections and Printouts	Ar. Govardhan
5	10.06.2022	IITM Staff Quaters	Floor Plan Corrections	Ar. Chadiny
		IITM Staff Quaters	SKECHUP Model For One Unit	Ar. Rajesh
6	13.06.2022	IITM Staff Quaters	SKECHUP Model For One Unit	Ar. Rajesh
		IITM Staff Quaters	Furniture Setup for the model	
WEEK 2				
7	14.06.2022	IIT Indore	Asbuilt Floor Plan Corrections	Ar. Govardhan
		IITM Staff Quaters	Model Rendering for interior view	Ar. Chandiny
8 to 14	15.06.2022 to 21.06.2022	IIT Indore	Changes in Elevations , Estimation Chart Sections & External Developemt	Ar. Govardhan
WEEK 3				
15	22.06.2022	AMAAN Factory	Floor plans corrections	Ar. Valli
		AMAAN Boiler house	Elevations corrections	
16	28.06.2022	TEMICO - Substation Unit	Floor plan Drafting (CAD)	Ar. Carol
		IIT Indore - Dining Block	Printouts	Ar. Govardhan
17	29.06.2022	TEMICO - Substation Unit	Sections and elevations	Ar. Carol
18	30.06.2022	TEMICO - Substation Unit	Floor plan Drafting (CAD)	Ar. Carol
		FNI Office (Fudernburg)	3d Elevation Model (Sketchup)	Ar. Govardhan
JULY				
19	01.07.2022	TEMICO - Substation Unit	Layout Setup (CAD)	Ar. Carol
		CDCI	Prinouts	Ar. Valli
20	02.07.2022	TEMICO - Substaion Unit	External Staircase Detail (CAD)	Ar.Carol
WEEK 4				
21	04.07.2022	TEMICO - Substation Unit	Layout for External Staircase	Ar. Carol
		CDCI	Site Plan Corrections	Ar. Govardhan
22	05.07.2022	TEMICO - Substation Unit	External Staircase Corrections	Ar. Carol
		TIDEL PARK - Tuticorin	Internal Staircase Detail	Ar. Rutvi
23	06.07.2022	TIDEL PARK - Tuticorin	Internal Staircase Detail	Ar. Rutvi
24	07.07.2022	TIDEL PARK - Tuticorin	Layout for Staircase Details	Ar. Rutvi
		AMAAN Factory	Prinouts	Ar. Valli
25	08.07.2022	TIDEL PARK - Tuticorin	Corrections for Staircase Details	Ar. Carol
		CDCI	Render Editing (Photoshop)	Ar. Govardhan

DAY NO	DATE	PROJECT	WORK DONE	ASSIGNED BY
WEEK 5				
26	11.07.2022	TIDEL PARK - Tuticorin	Corrections for staircase details	Ar. Rutvi
		IIT Indore - Dining Block	Asbuilt Floor Plan corrections	Ar. Govardhan
27 to 29	12.07.2022 to 14.07.2022	IIT Indore - Dining Block	Asbuilt Floor plan Corrections	Ar. Govardhan
		TIDEL PARK - Tiruppur	Lift detail (CAD)	Ar. Rutvi
30	15.07.2022	TIDEL PARK - Tiruppur	Lift detail (CAD)	Ar. Rutvi
		TIDEL PARK - Tiruppur	Lift detail (CAD)	Ar. Rutvi
31	16.07.2022	IIT Indore - Dining Block	Asbuilt Section Corrections	Ar. Govardhan
WEEK 6				
32 to 36	18.07.2022 to 27.07.2022	IIT Indore - Dining Block IIT Indore - Admin block	Changes in Elevations, floor plans, Sections & External Development, excel	Ar. Govardhan
AUGEST				
WEEK 7				
37	01.08.2022	TIDEL PARK - Tiruppur	Lift detail (CAD)- Layout	Ar. Rutvi
		IIT Indore - Dining Block	Printouts	Ar. Govardhan
38 to 42	02.08.2022 to 06.08.2022	IIT Indore - Dining Block IIT Indore - Admin block	Strcutural Corrections and printouts	Ar. Govardhan
WEEK 8				
43	08.08.2022	TIDEL PARK - Tiruppur	Lift detail (CAD)- Corrections	Ar. Rutvi
		Audio visual Hall	Grid plaement for floor plans	Ar. Valli
44	09.08.2022	Audio visual Hall	Floor plans Corrections	Ar. Valli
		TIDEL PARK - Tiruppur	Site Plan changes	Ar. Rutvi
45 to 47	10.08.2022 to 12.08.2022	TIDEL PARK - Tiruppur	Site Plan Corrections and Parking Orientation for Vehicles in Site	Ar. Rutvi
WEEK 9				
48	16.08.2022	TIDEL PARK - Tiruppur	Parking Layout Corrections (CAD)	Ar. Rutvi
		Thirumala Dairy Factory	Site Plan Drafting (CAD)	Ar. Rajesh
49	17.08.2022	Thirumala Dairy Factory	Site Plan Drafting (CAD)	Ar. Rajesh
		Thirumala Dairy Factory	Site Plan Drafting (CAD)	Ar. Rajesh
50	18.08.2022	Audio Visual	Sections Draftiing (CAD)	Ar. Valli
		Audio visual Hall	Section Corrections	Ar. Valli
51	19.08.2022	Preliminary Design(FRCCI)	Model Corrections	Ar. Govardhan
		Audio visual Hall	Section Drafting	Ar. Valli
52	20.08.2022	FRCCI	Prinouts	Ar. Govardhan
WEEK 10				
53	22.08.2022	Audio visual Hall	Section Corrections	Ar. Valli
		FRCCI	Prinouts	Ar. Govardhan
54	23.08.2022	TFC	Floor Plan Drafting	Ar. Valli
		TFC	Floor Plan Drafting	Ar. Valli
55	24.08.2022	TEMICO	Prinouts	Ar. Govardhan
56	25.08.2022	TFC	Floor Plan Corrections	Ar. Valli
57	25.08.2022	TFC	Security Cabin Detail	Ar. Valli
58	27.08.2022	MGC College - Mogappair	Site Visit	Ar. Bala & Ar. Chandiny

DAY NO	DATE	PROJECT	WORK DONE	ASSIGNED BY
SEPTEMBER				
WEEK 11				
58 to 60	01.09.2022 & 03.09.2022	FRCCI(Fudernburg)	Floor Plan Corrections and sections Drafting (CAD)	Ar. Govardhan
WEEK 12				
61	05.09.2022	FRCCI(Fudernburg)	Section Drafting(CAD)	Ar. Govardhan
		AMAAN Factory	Site Key Plan	Ar. Valli
62	06.09.2022	FRCCI(Fudernburg)	Light and Ventilation Calc for spaces	Ar. Govardhan
		AMAAN Factory	Site Key Plan	Ar. Valli
63 & 64	07.09.2022 & 08.09.2022	POSTIONER	Floor Plans with grid marking & Elevations	Ar. Partha
65	09.09.2022	FRCCI(Fudernburg)	Section Corrections	Ar. Govardhan
		POSTIONER	Column Markings	Ar. Partha
66	10.09.2022	POSTIONER	Floor Plans with grid marking & Elevation Stage -1	Ar. Partha
WEEK 13				
67	12.09.2022	POSTIONER	Floor Plans with grid marking & Elevation Stage - I	Ar. Partha
68	13.09.2022	Bar Council Of Kerela	Floor Plan Changes & Area Statement	Ar. Rajesh
69	14.09.2022	FRCCI(Fudernburg)	Cad Corrections and Printouts	Ar. Govardhan
70	15.09.2022	POSTIONER	Plan and elevation Update and Corrections	Ar. Partha
71 & 72	16.09.2022 & 17.09.2022	POSTIONER	3d Model (Sketchup)	Ar. Partha
			Stage - I	
WEEK 14				
73	19.09.2022	Mr. Natrajan Residence	Ground Floor Plan Drafting	Ar. Valli
		POSTIONER	3d Model Update (Skecthup)	Ar. Partha
74	20.09.2022	Mr. Natrajan Residence	Cad Corrections and Printouts	Ar. Valli
75	21.09.2022	Raindrops	Estimation Checking & Prinouts	Ar. Akshaya
		POSTIONER	3d Model Update (Skecthup)	Ar. Partha
76	22.09.2022	POSTIONER	Elevation Corrections and Exterior Detail	Ar. Partha
77	23.09.2022	TIDEL PARK- Villupuram	Service Drawings Checking & Cover Pages	Ar. Valli
		POSTIONER	Plan Layout - Stage II	Ar. Partha
78	24.09.2022	AIISH	Section Render(Photoshop)	Ar. Chandiny
		SBI- Kozhikode	Floor Plans Render (Photoshop)	Ar. Lekha

DAY NO	DATE	PROJECT	WORK DONE	ASSIGNED BY
WEEK 15				
80	26.09.2022	TIDEL PARK- Villupuram	Service Drawings Corrections(Excel)	Ar. Valli
		POSTIONER	Elevations - Stage II	Ar. Partha
81	27.09.2022	POSTIONER	3d Model (Sketchup) - Stage II	Ar .Partha
82	28.09.2022	POSTIONER	Floor Plans Render(Photoshop) and Layout Presentation (PPT)	Ar .Partha & Ar. Lekha
83	29.09.2022	CDC	Printouts & Photoshop Cover Pages	Ar. Valli
		SEZ, Bargur	Window Detail	Ar. Partha
84	30.09.2022	AMAAN	Printouts & Checking	Ar. Valli
		TEMICO	Handrail And Step Detail	Ar. Carol
OCTOBER				
WEEK 16				
85	03.10.2022	AMAAN	Printouts & Checking	Ar. Valli
		TEMICO	Joinery Details - Rolling Shutters	Ar. Carol
86	06.10.2022	AIISH	Floor Plans Render(Photoshop) and Dimension Marking	Ar .Chandiny
WEEK 17				
87	11.10.2022	FRCCI - Fudernburg	Part Sections (CAD)- Production Unit	Ar. Govardhan
88	12.10.2022	FRCCI - Fudernburg	Part Sections Corrections & Prinouts	Ar. Govardhan
89	13.09.2022	AMAAN	Manual Sheets Coloring	Ar. Valli
		TEMICO	Handrail And Step Detail	Ar. Carol
90	14.09.2022	POSTIONER	Floor Plan Interior Update	Ar. Partha

CERTIFICATE

This is to certify that Ms. Sridevi Priyaa. N (Reg.No. 39210090) Student of Sathyabama Institute of Science and Technology, Chennai had undergone professional training at our Firm from 06-06-2022 to 14.10.2022 (90 days). During this period she has worked on the preparation of Architectural detailed drawings for various projects. She has also been exposed to Design Competitions and site works. She is sincere and hard working. The above Qualities are appreciated by the Partners and we wish her all success in her academic and Professional Career.



Parthsarathi Dutta Gupta
Managing Partner
Dt.14.10.2022

PITHAVADIAN AND PARTNERS

PNP is a **design consultancy firm** delivering excellent quality solutions to the complete satisfaction of its clientele, across all segments and without geographical limitations.

Located in 4 Cities including Chennai, Bengaluru, Hyderabad and Kochi offers End - End solutions for all types of building, sites and service projects. With nearly a 100 year history, the firm has been involved in nearly 3000 projects of varied sizes, Complexity and sectors.

Their **Vision** is to maintain steady growth and in the process, increase our client base, provide opportunities to quality professionals and enlarge our scope of services.

Their **Goal** is to ensure that the client receives precisely what PNP has been appointed for and in the process, provide value addition, economy through value engineering and deliver the right solutions at the first shot

BIGGEST PROJECTS

1. **State Bank of India**, Regional Office Mid-Corporate, Chennai
2. **Air India** Maintenance, Repair & Operational (MRO) Facility, Hyderabad
3. **National Dairy Development Board**, Karnataka
4. **IIT Indore Administration Building**, Indore
5. **Bosch Vehicle Testing Facility**, Bangalore



ABOUT THE FIRM


PROJECTS

1. **Fudernburg** Regional Corporate Center India PVT. LTD (**FRCCI**), Morinda , Punjab
2. Proposed Construction of **Cyro Lab at IITM** , Chennai
3. Proposed **Audio Visual** Building at Sivagiri MUTT, Varkala
4. Proposed **TFC Building** at Sivagiri, MUTT, Varkala
5. Proposed Factory for **M/S Temico** at Bengaluru
6. Proposed IT Office for **Tidel Park** at **Tiruppur**
7. Proposed IT Office for **Tidel Park** at **Tuticorin**
8. Proposed **Toilet Block Facility in Bus Parking for SEZ developers** , Bargur
9. **Mr. Natrajan Residence** , Chennai
10. **IITM Staff Quarters** , Chennai
11. **All India Institute of speech and Hearing (AIISH)** , Mysore
12. **State Bank Of India (SBI)**, Kozhikode
13. **Mar Gregorios College (MGC)**, Moggapair, Chennai – Site Visit

FUDENBERG (FRCCI)

MORINDA, PUNJAB



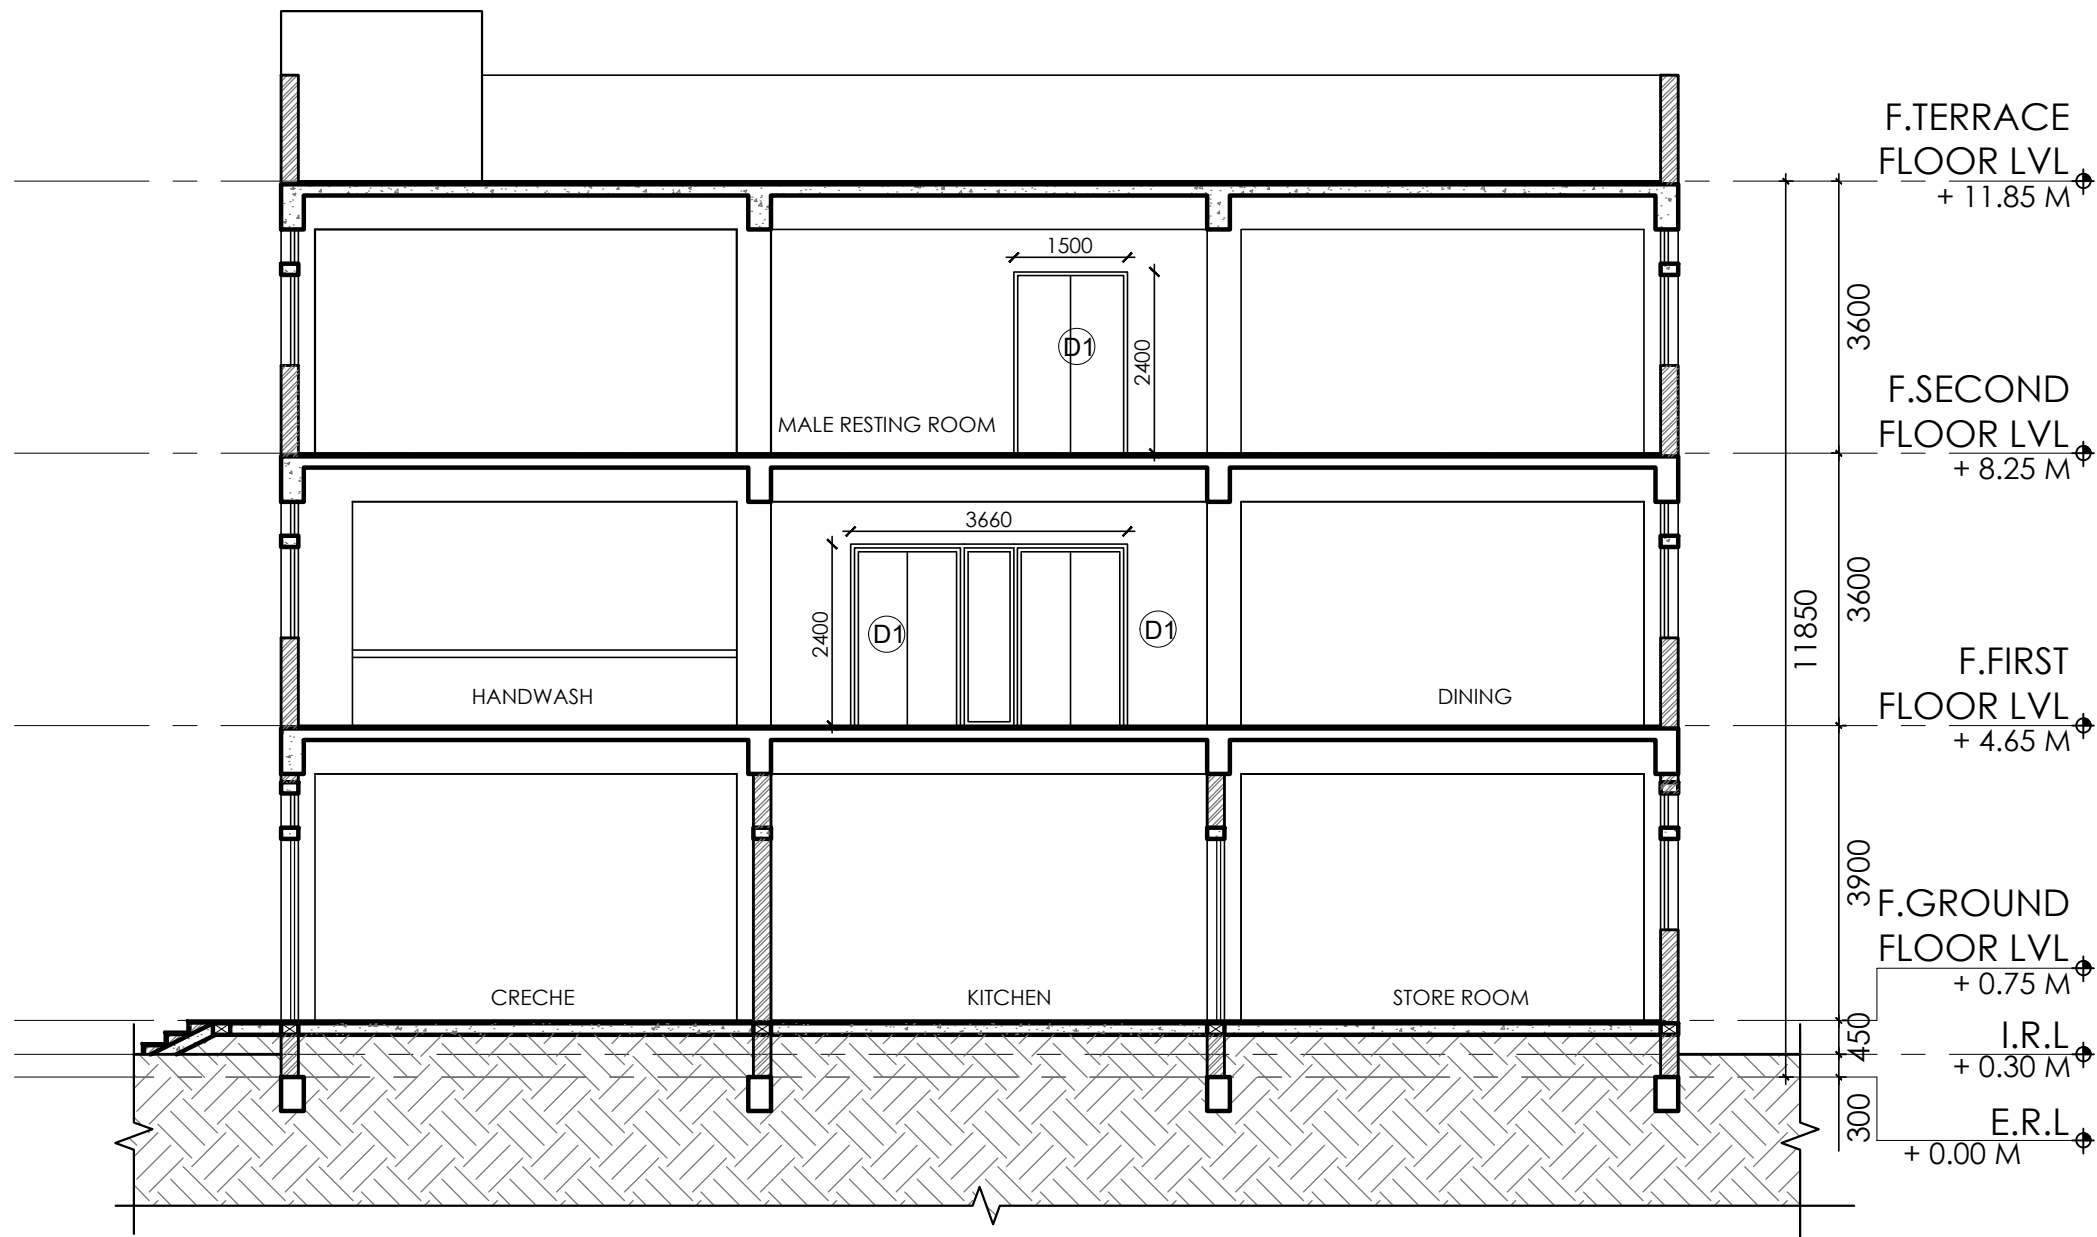

SECTION - AA

NOTES

1. This drawing is sole property of 'Pithavadian and Partners' and must not be reproduced or altered either in full or in part by anyone without consent from us or be passed to any individual or company not authorised by us.
2. Any discrepancy in the drawing should be brought to the immediate attention of the Architect.
3. All dimensions in millimeters and levels in meters.
4. Dimensions to be followed as indicated and not to be scaled.

SCHEDULE OF JOINERY

TYPE	OPENING		DESCRIPTION	NOS
	WIDTH	HEIGHT		
DOORS				
GD	1500	2400	GLASS DOOR	4
D1	1500	2400	ALUMINIUM FRAMED PANELLED DOOR	5
D2	1200	2400	ALUMINIUM FRAMED PANELLED DOOR	5
D3	900	2400	FRP DOOR	5
D4	750	2100	FRP DOOR	2
D5	1200	2400	ALUMINIUM UNEQUAL DOUBLE SHUTTER DOOR	2
D6	1000	2100	ALUMINIUM FRAMED PANELLED DOOR	1
SD	600	1800	ALUMINIUM SHAFT DOOR	8
TD	900	2100	FLUSH DOOR	1
WINDOWS				
W	1500	1200	SLIDING ALUMINIUM WINDOW	26
W1	1500	1500	SLIDING ALUMINIUM WINDOW	8
VENTILATORS				
V	1500	450	STEEL VENTILATORS	41
V1	900	450	STEEL VENTILATORS	4
GLAZING				
G	3660	3000	GLAZING WITH TOP HUNG WINDOW	2
G1	750	3000	GLAZING WITH TOP HUNG WINDOW	4
G2	750	3600	GLAZING WITH TOP HUNG WINDOW	2
G3	750	2700	GLAZING WITH TOP HUNG WINDOW	2
G4	750	4500	GLAZING WITH TOP HUNG WINDOW	2


REV.	DATE	DESCRIPTION	DRAWN	CHKD.
REVISIONS				
AS BUILT	*	XXXXXXXXXX		
CONSTRUCTION	*			
APPROVAL	*			
INFORMATION	*			
TENDER	*			
SCHEME	*			
ISSUED FOR				
NAME OF THE PROJECT:				
PROPOSED M/S FUDERNBURG REGIONAL CORPORATE CENTER INDIA PVT. LIMITED (FRCCI), UNIT 1, PUNJAB				
CLIENT:				
M/S FUDERNBURG REGIONAL CORPORATE CENTER INDIA PVT . LTD (FRCCI)				
	DRAWING TITLE:			
	KITCHEN AND DINING - (UNIT 1)			
	SECTIONS			
	STRUCTURAL CONSULTANT:			
	-			
SCALE:		DESIGN BY:	DRAWN BY:	CHECKED BY:
1:100 @ A3		PARTHA	SRIDEVI PRIYAA	GOVARDHAN
DATE:		SIGN:	SIGN:	SIGN:
05.09.2022				

ARCHITECTURE * INTERIORS * PLANNING * ENGINEERING * MANAGEMENT


PITHAVADIAN AND PARTNERS

Chennai • Bengaluru • Kochi • Hyderabad
10, MURUGAPPA ROAD, NAWAB GARDENS,
KOTTURPURAM, CHENNAI - 600 085
Phone : +91 (0) 44 2447 0033 / 44 166
Fax : +91 (0) 44 2447 0888/4213 2797
email : mail@paparchitect.com
website : www.paparchitect.com



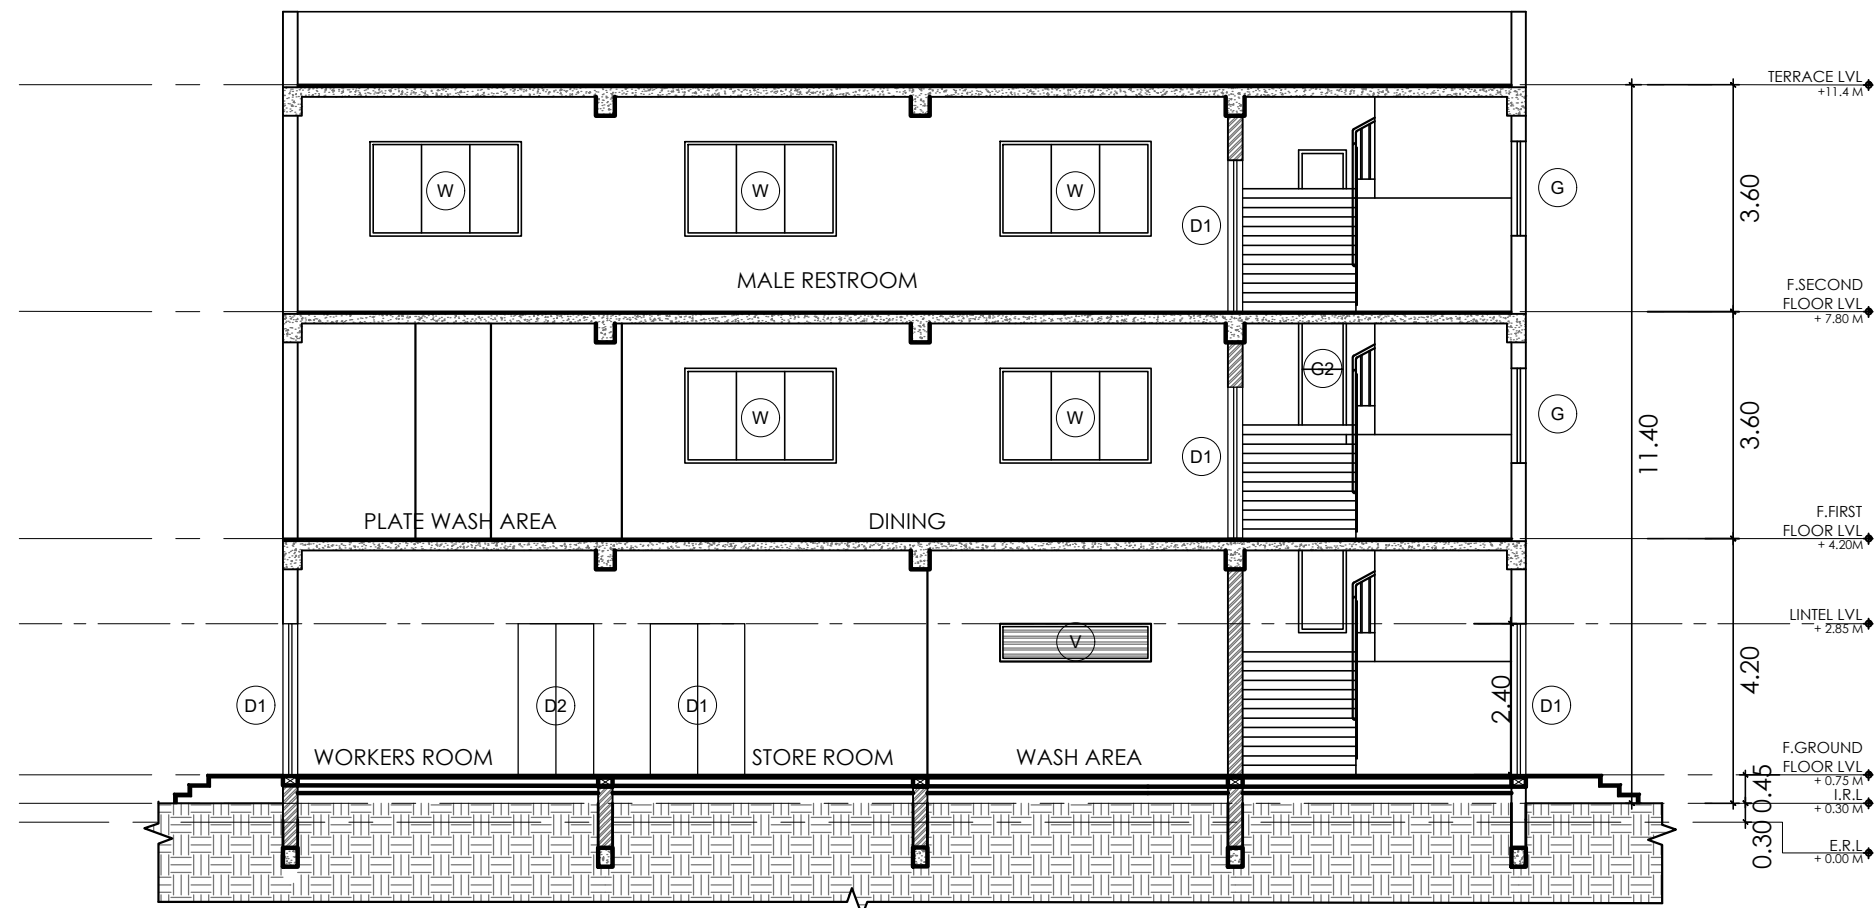

SECTION BB'

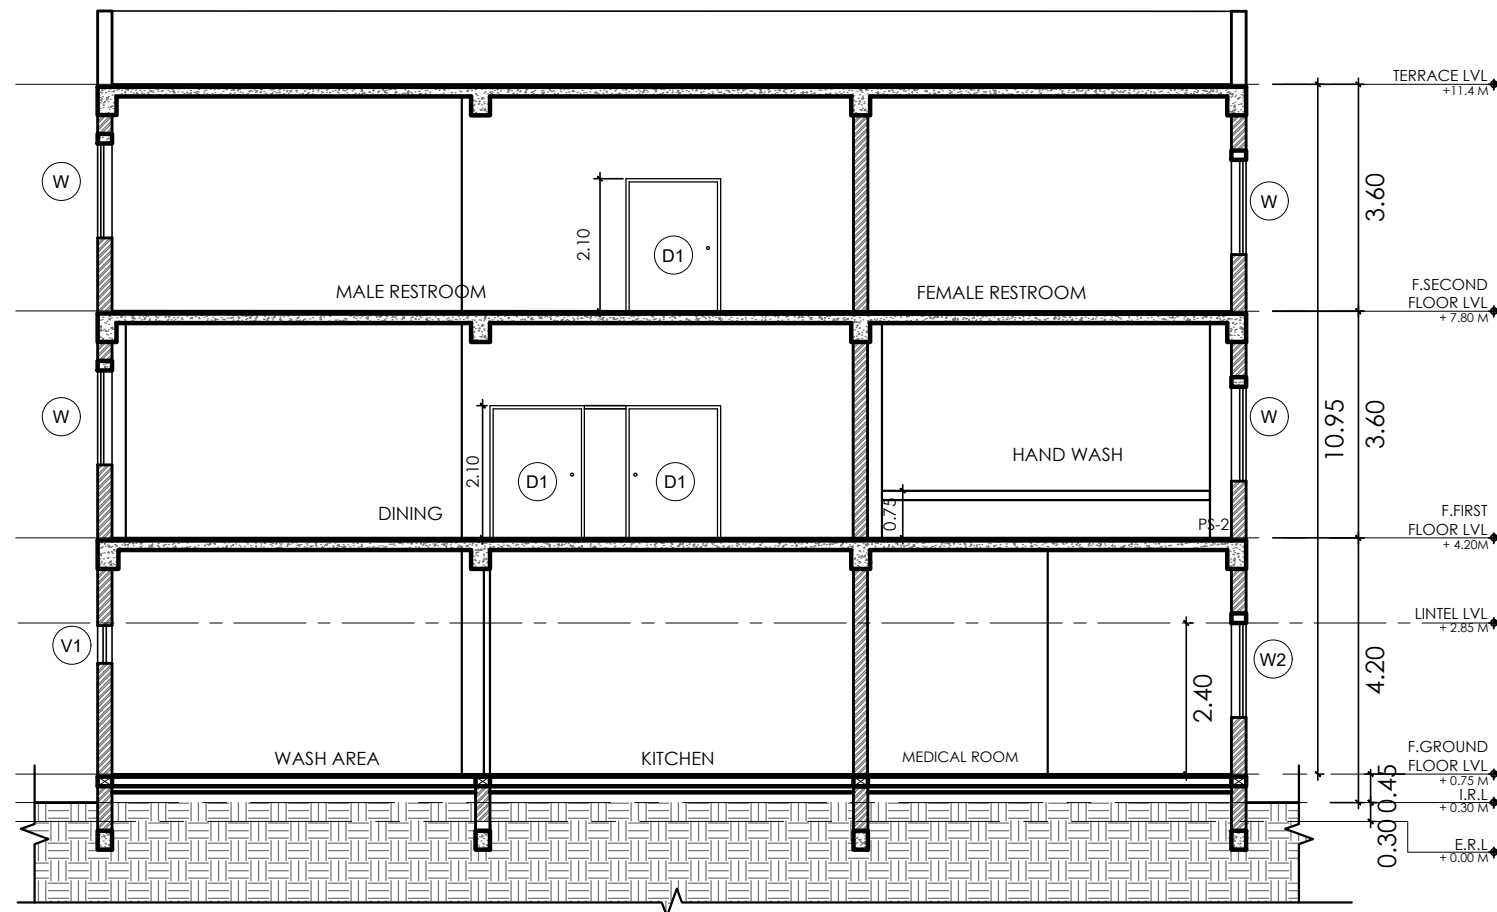

SECTION AA'

NOTES

1. This drawing is sole property of 'Pithavadian and Partners' and must not be reproduced or altered either in full or in part by anyone without consent from us or be passed to any individual or company not authorised by us.
2. Any discrepancy in the drawing should be brought to the immediate attention of the Architect.
3. All dimensions in millimeters and levels in meters.
4. Dimensions to be followed as indicated and not to be scaled.

LEGEND FOR AREA STATEMENT

S.NO	DESCRIPTION	SIZE IN METERS	AREA IN SQM
06 - DINING BLOCK			
1	GROUND FLOOR	MAIN BUILDING - 8.23 X 19.73 = 359.68	359.68
2	FIRST FLOOR	18.23 X 19.73 = 359.68	359.68
3	SECOND FLOOR	18.23 X 19.73 = 359.68	359.68
4	TERRACE FLOOR		50
TOTAL COVERED AREA OF ALL FLOORS			1129.04

NON F.A.R AREA

S.NO	DESCRIPTION	SIZE IN METERS	AREA IN SQM
06 - DINING BLOCK			
1	GROUND FLOOR	ENTRY STEPS 1 - 4.1 X 2.1 = 8.61	24.36
2	FIRST FLOOR	ENTRY STEPS 2 - 3 X 2.5 X 2.1 = 15.75	5
3	SECOND FLOOR	LIFT 1 - 2.0 X 2.5 = 5	5
TOTAL F.A.R AREA OF ALL FLOORS			34.36

REV.	DATE	DESCRIPTION	DRAWN	CHKD.
------	------	-------------	-------	-------

REVISIONS

AS BUILT	*
CONSTRUCTION	*
APPROVAL	*
INFORMATION	*
TENDER	*
SCHEME	*
ISSUED FOR	

XXXXXXXXXX

NAME OF THE PROJECT:

PROPOSED M/S FUDERNBURG REGIONAL CORPORATE CENTER INDIA PVT. LIMITED (FRCCI), UNIT 1, PUNJAB

CLIENT:

M/S FUDERNBURG REGIONAL CORPORATE CENTER INDIA PVT. LTD (FRCCI)

DRAWING TITLE:

KITCHEN AND DINING - (UNIT 2)
SECTIONS

STRUCTURAL CONSULTANT:

-

SCALE: 1:100 @ A3	DESIGN BY: PARTHA	DRAWN BY: SRIDEVI PRIYAA	CHECKED BY: GOVARDHAN
DATE: 09.09.2022	SIGN:	SIGN:	SIGN:

ARCHITECTURE * INTERIORS * PLANNING * ENGINEERING * MANAGEMENT


PITHAVADIAN AND PARTNERS
Chennai ■ Bengaluru ■ Kochi ■ Hyderabad

10, MURUGAPPA ROAD, NAWAB GARDENS,
KOTTURPURAM, CHENNAI - 600 085


Phone : +91 (0) 44 2447 0033 / 44 / 66
Fax : +91 (0) 44 2447 0888 / 4213 2797
email : mail@paparchitect.com
website : www.paparchitect.com




DWG NO: XXXX-XX-XX-XX (SHT 02 OF 02) REV NO: -

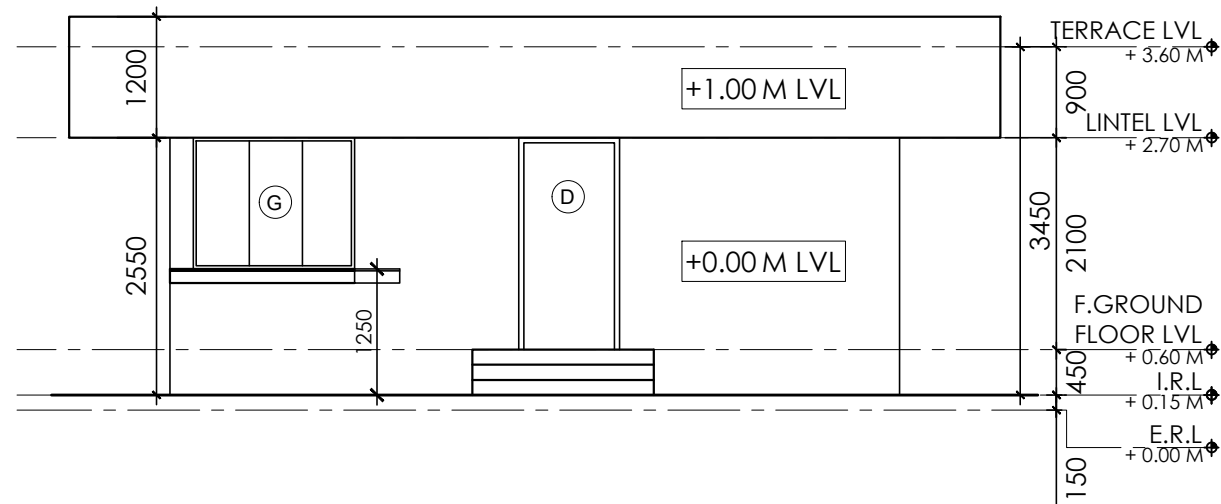


ELEVATION - WEST

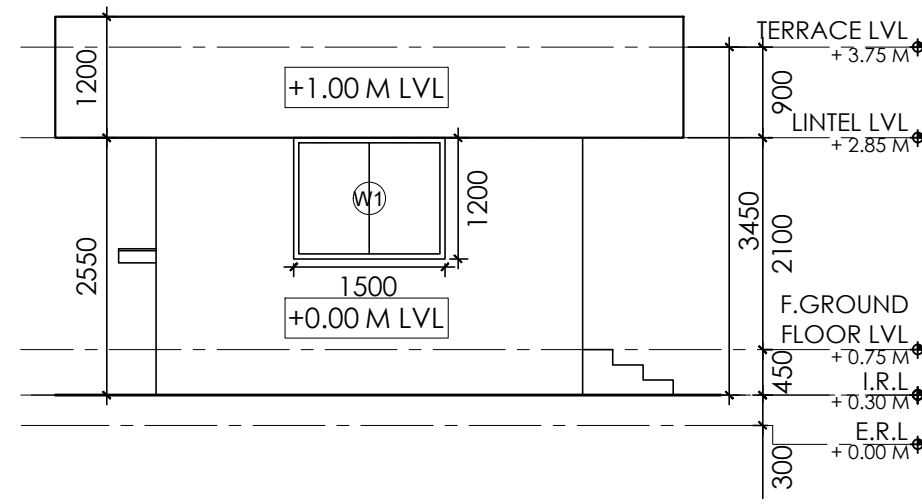

ELEVATION - SOUTH

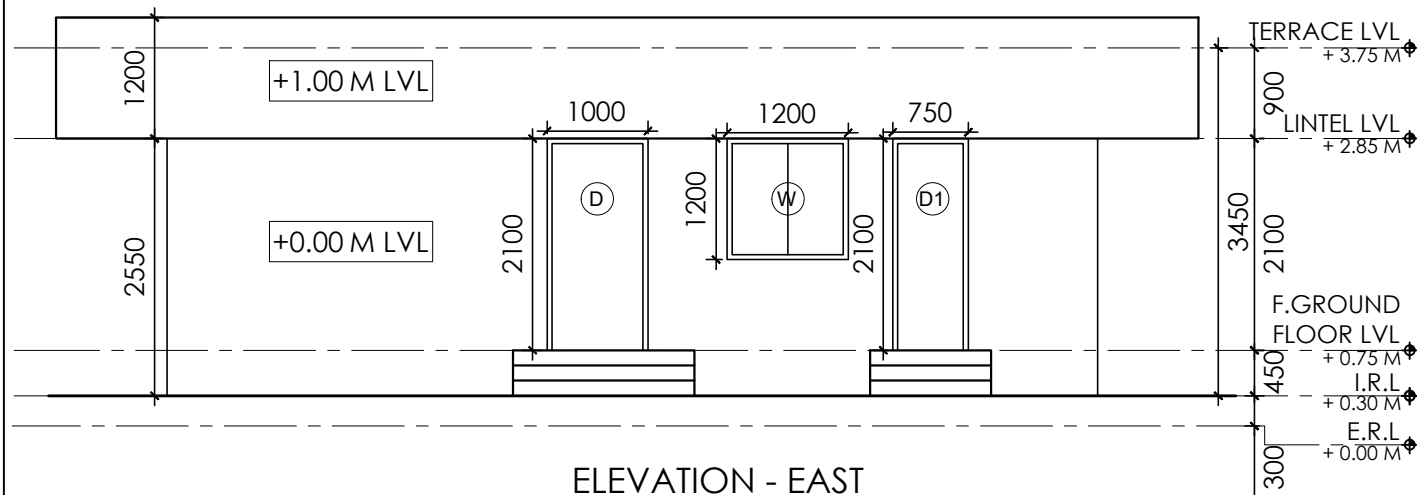

ELEVATION - EAST

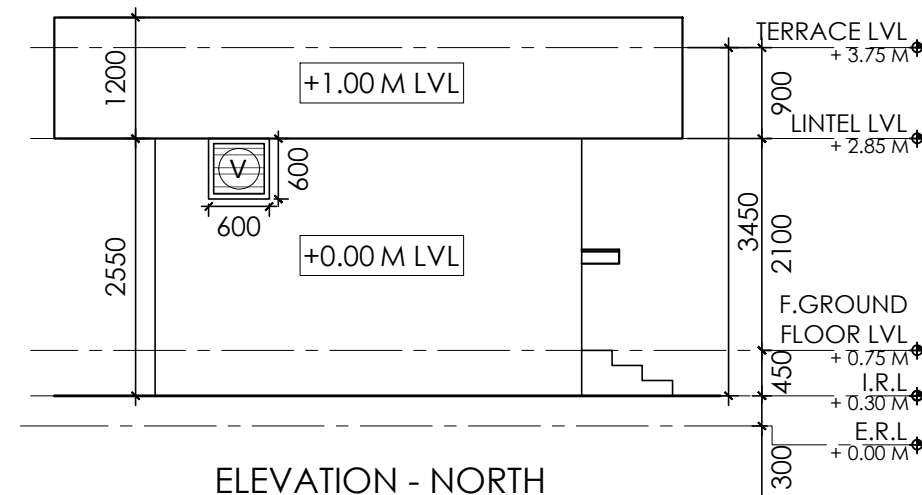

ELEVATION - NORTH

NOTES

1. This drawing is sole property of 'Pithavadian and Partners' and must not be reproduced or altered either in full or in part by anyone without consent from us or be passed to any individual or company not authorised by us.
2. Any discrepancy in the drawing should be brought to the immediate attention of the Architect.
3. All dimensions in millimeters and levels in meters.
4. Dimensions to be followed as indicated and not to be scaled.

REV.	DATE	DESCRIPTION	DRAWN	CHKD.
------	------	-------------	-------	-------

REVISIONS				
AS BUILT	*			
CONSTRUCTION	*			
APPROVAL	*			
INFORMATION	*			
TENDER	*			
SCHEME	*			
ISSUED FOR				

NAME OF THE PROJECT:
 PROPOSED M/S FUDERNBURG REGIONAL CORPORATE CENTER
 INDIA PVT. LIMITED (FRCCI), UNIT 1, PUNJAB

CLIENT:
 M/S FUDERNBURG REGIONAL CORPORATE CENTER INDIA
 PVT. LTD (FRCCI)

DRAWING TITLE:
 SECURITY CABIN - WORKER'S ENTRY (PART B)
 ELEVATIONS

STRUCTURAL CONSULTANT:
 -

SCALE: 1:75 @ A3	DESIGN BY: GOVARDHAN	DRAWN BY: SRIDEVI PRIYAA	CHECKED BY: GOVARDHAN
DATE: 19.09.2022	SIGN:	SIGN:	SIGN:

ARCHITECTURE * INTERIORS * PLANNING * ENGINEERING * MANAGEMENT

PITHAVADIAN AND PARTNERS

Chennai • Bengaluru • Kochi • Hyderabad

10, MURUGAPPA ROAD, NAWAB GARDENS,
 KOTTURPURAM, CHENNAI - 600 085

Phone : +91 (0) 44 2447 0033 / 44 166

Fax : +91 (0) 44 2447 0888/4213 2797

email : mail@paparchitect.com




website : www.paparchitect.com



DWG NO: XXXX-XX-XX-XX (SHT 01 OF 01) REV NO: -

NOTES

1. This drawing is sole property of 'Pithavadian and Partners' and must not be reproduced or altered either in full or in part by anyone without consent from us or be passed to any individual or company not authorised by us.
2. Any discrepancy in the drawing should be brought to the immediate attention of the Architect.
3. All dimensions in millimeters and levels in meters.
4. Dimensions to be followed as indicated and not to be scaled.

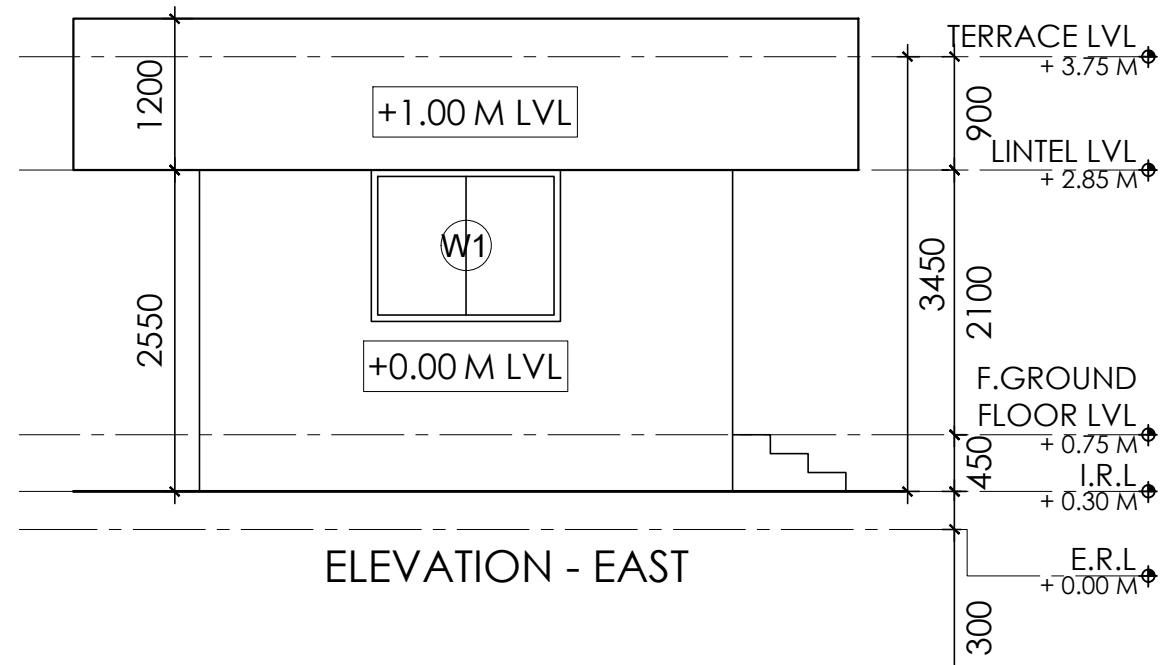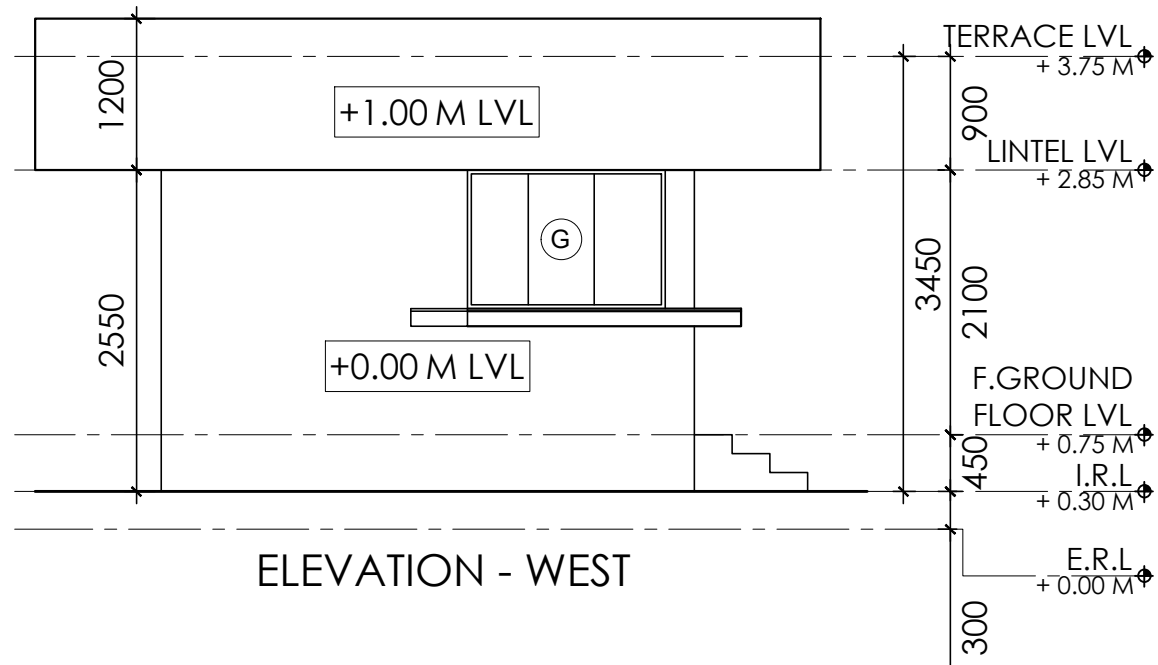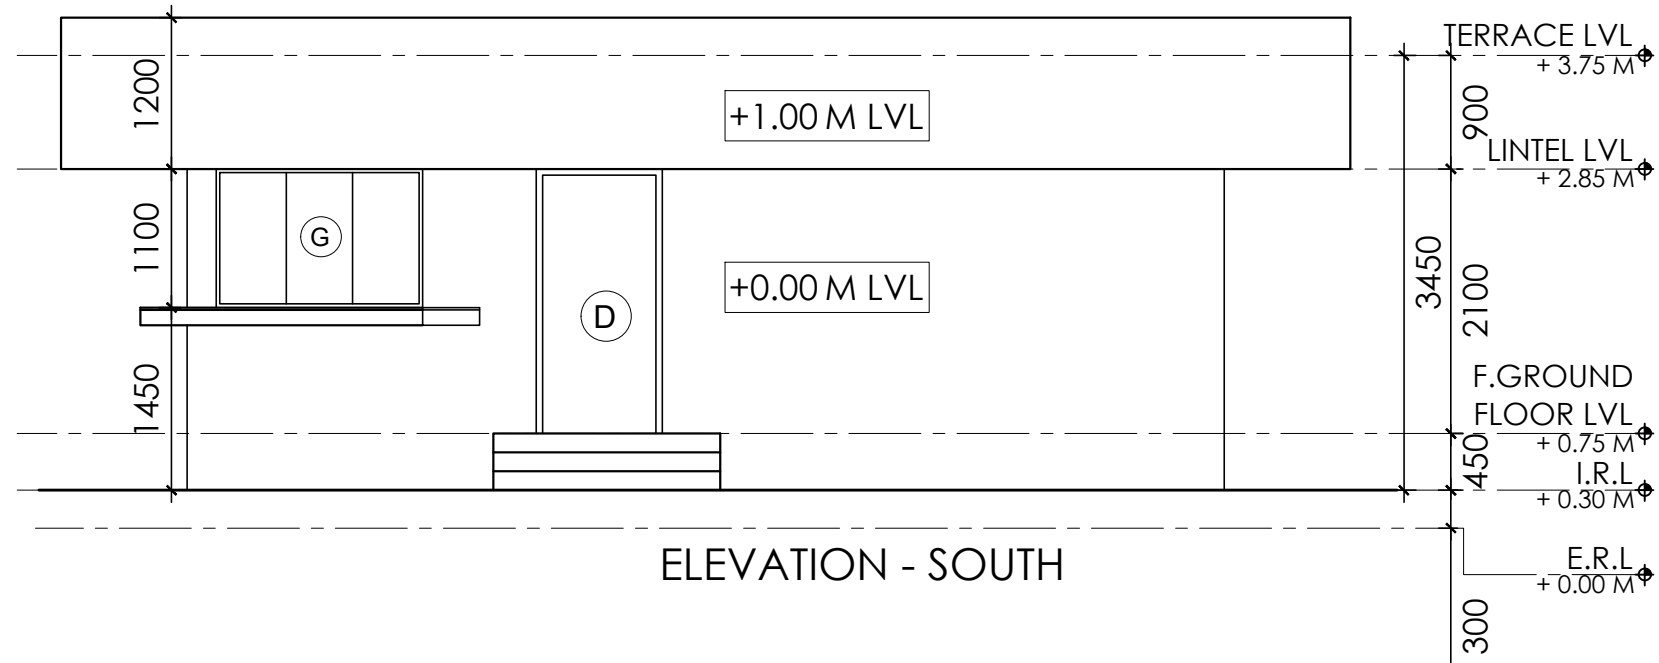

REV.	DATE	DESCRIPTION	DRAWN	CHKD.			
REVISIONS							
AS BUILT	*	XXXXXXXXXX					
CONSTRUCTION	*						
APPROVAL	*						
INFORMATION	*						
TENDER	*						
SCHEME	*						
ISSUED FOR							
NAME OF THE PROJECT:							
PROPOSED M/S FUDERNBURG REGIONAL CORPORATE CENTER INDIA PVT. LIMITED (FRCCI), UNIT 1, PUNJAB							
CLIENT:							
M/S FUDERNBURG REGIONAL CORPORATE CENTER INDIA PVT . LTD (FRCCI)							
	DRAWING TITLE:						
	SECURITY CABIN (TRUCK PARKING) - (UNIT 2) ELEVATIONS						
	STRUCTURAL CONSULTANT:						
-							
SCALE:	DESIGN BY:	DRAWN BY:	CHECKED BY:				
1:75 @ A3	PARTHA	SRIDEVI PRIYAA	GOVARDHAN				
DATE:	SIGN:	SIGN:	SIGN:				
19.09.2022							

ARCHITECTURE * INTERIORS * PLANNING * ENGINEERING * MANAGEMENT

PITHAVADIAN AND PARTNERS

Chennai • Bengaluru • Kochi • Hyderabad

10, MURUGAPPA ROAD, NAWAB GARDENS, KOTTURPURAM, CHENNAI - 600 085

Phone : +91 (0) 44 2447 0033 / 44 166


Fax : +91 (0) 44 2447 0888/4213 2797

email : mail@paparchitect.com


website : www.paparchitect.com




DWG NO: XXXX-XX-XX-XX (SHT 01 OF 01) REV NO: -

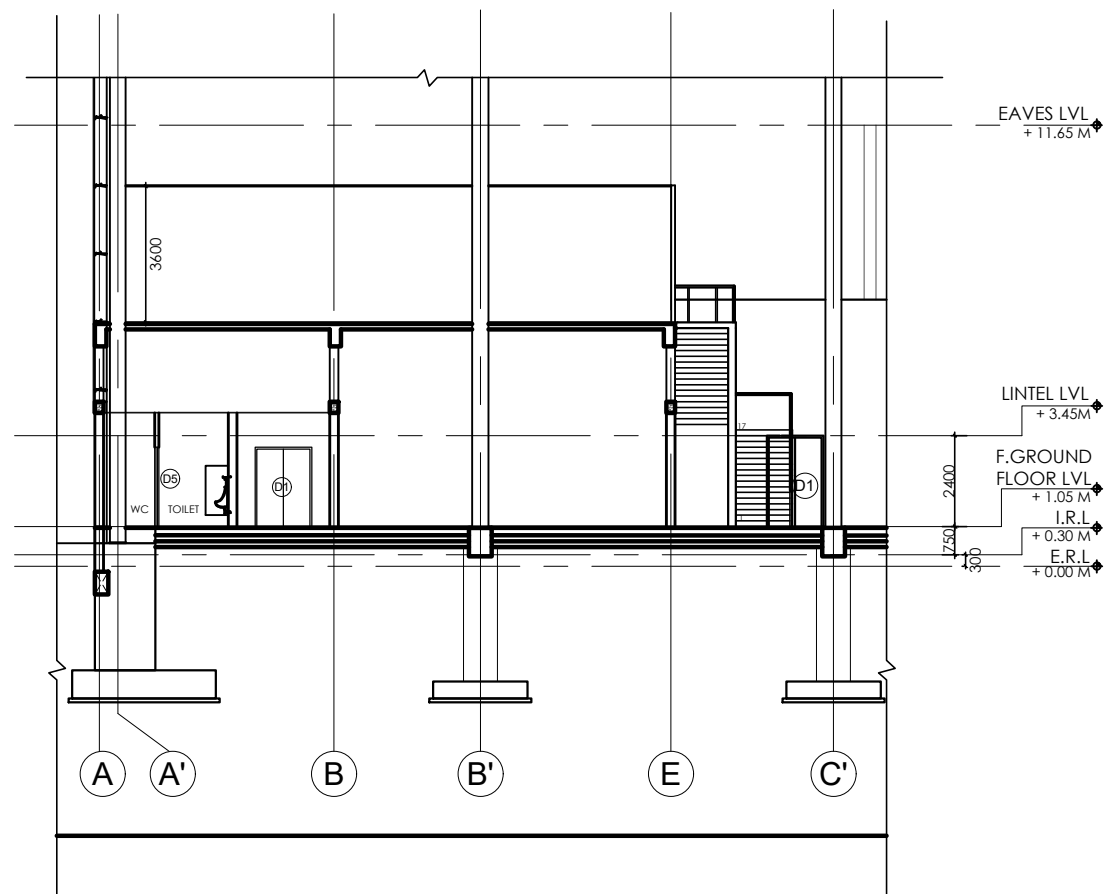


SECTION 1-1'

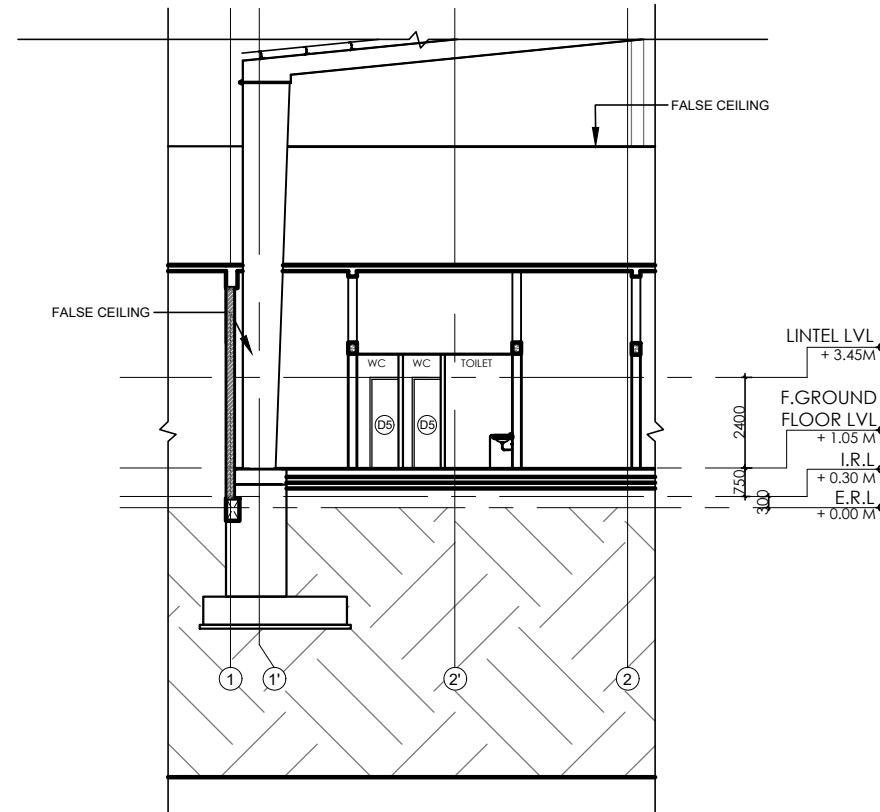

SECTION 2-2'

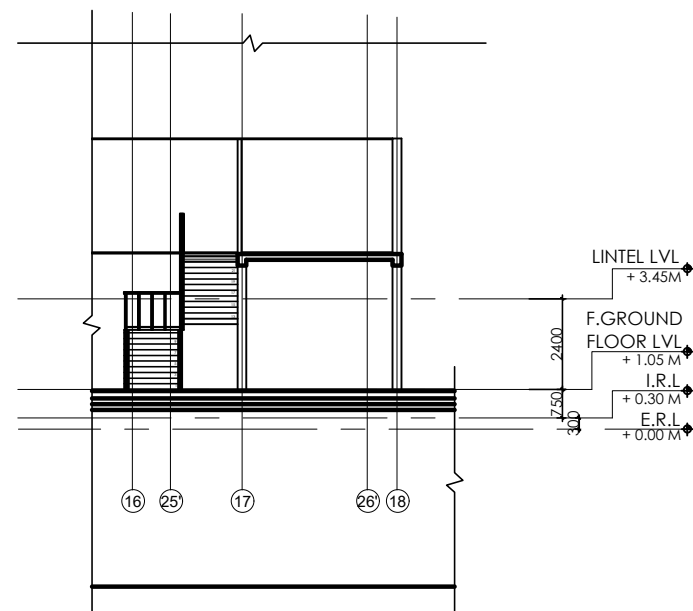

SECTION 3-3'

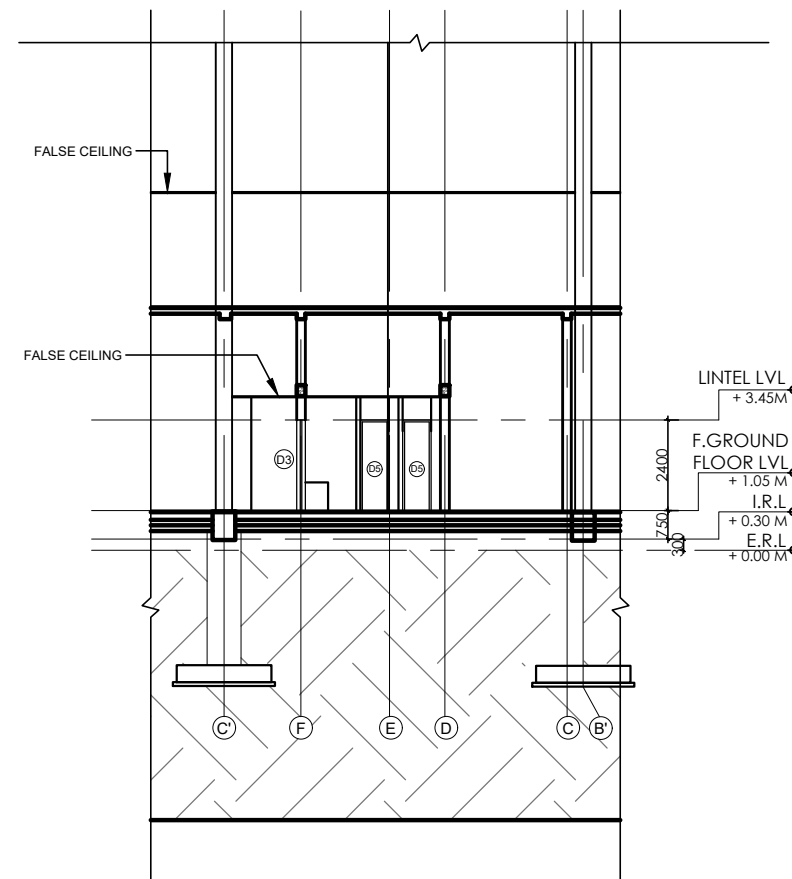


SECTION 4-4'


NOTES

1. This drawing is sole property of 'Pithavadian and Partners' and must not be reproduced or altered either in full or in part by anyone without consent from us or be passed to any individual or company not authorised by us.
2. Any discrepancy in the drawing should be brought to the immediate attention of the Architect.
3. All dimensions in millimeters and levels in meters.
4. Dimensions to be followed as indicated and not to be scaled.

REV.	DATE	DESCRIPTION	DRAWN	CHKD.
REVISIONS				
AS BUILT	*	XXXXXXXXXX		
CONSTRUCTION	*			
APPROVAL	*			
INFORMATION	*			
TENDER	*			
SCHEME	*			
ISSUED FOR				
NAME OF THE PROJECT:				
PROPOSED M/S FUDERNBURG REGIONAL CORPORATE CENTER INDIA PVT. LIMITED (FRCCI), UNIT 1, PUNJAB				
CLIENT:				
M/S FUDERNBURG REGIONAL CORPORATE CENTER INDIA PVT . LTD (FRCCI)				
	DRAWING TITLE:			
	PRODUCTION UNIT			
	PART SECTIONS			
	STRUCTURAL CONSULTANT:			
	-			
SCALE:	DESIGN BY:	DRAWN BY:	CHECKED BY:	
1:250 @ A3	PARTHA	SRIDEVI PRIYAA	GOVARDHAN	
DATE:	SIGN:	SIGN:	SIGN:	
10.10.2022				
ARCHITECTURE * INTERIORS * PLANNING * ENGINEERING * MANAGEMENT				
PITHAVADIAN AND PARTNERS				
Chennai • Bengaluru • Kochi • Hyderabad				
10, MURUGAPPA ROAD, NAWAB GARDENS, KOTTURPURAM, CHENNAI - 600 085				
Phone : +91 (0) 44 2447 0033 / 44 / 66				
Fax : +91 (0) 44 2447 0888/4213 2797				
email : mail@paparchitect.com				
website : www.paparchitect.com				
DWG NO: XXXX-XX-XX-XX		(SHT 01 OF 01)		REV NO: -

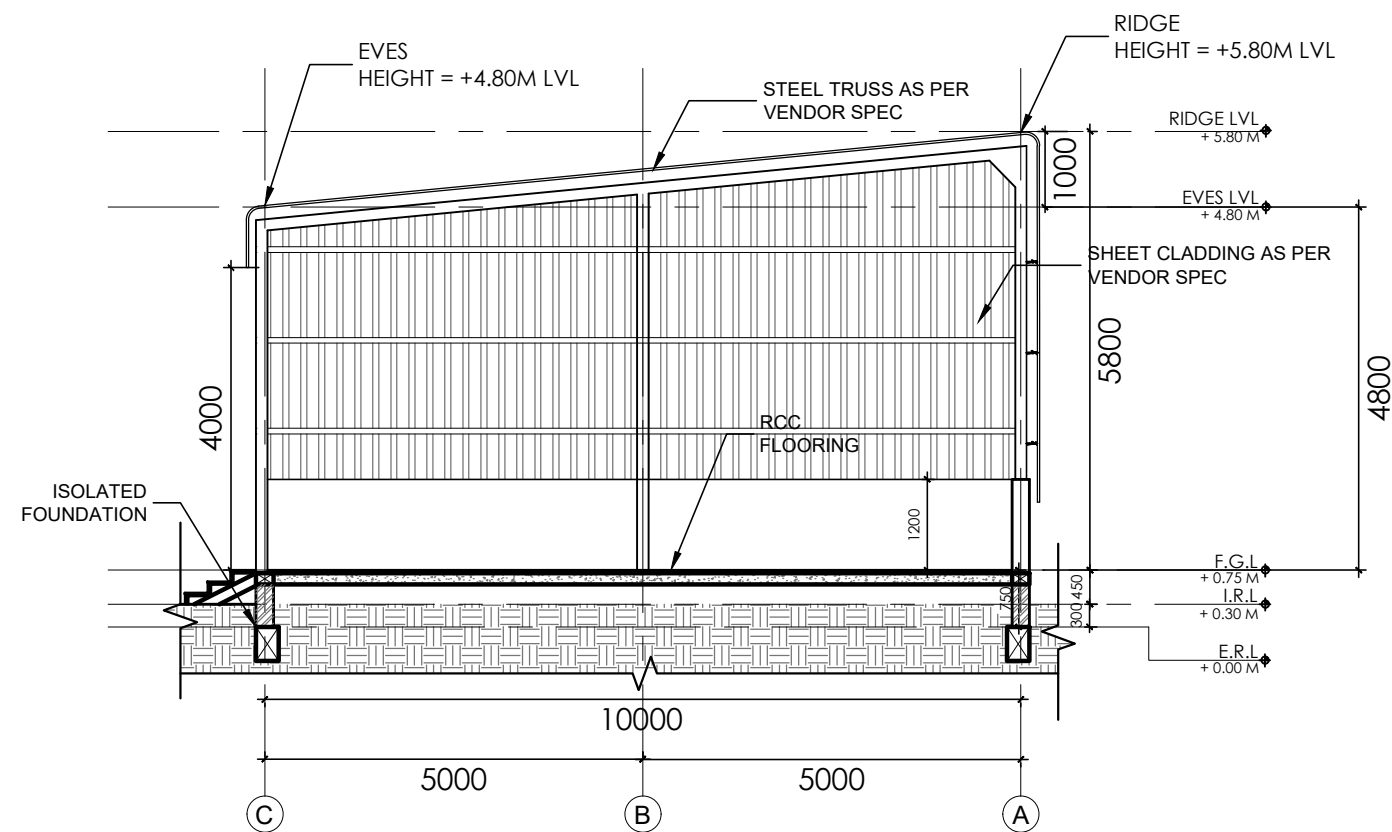

SECTION A-A'

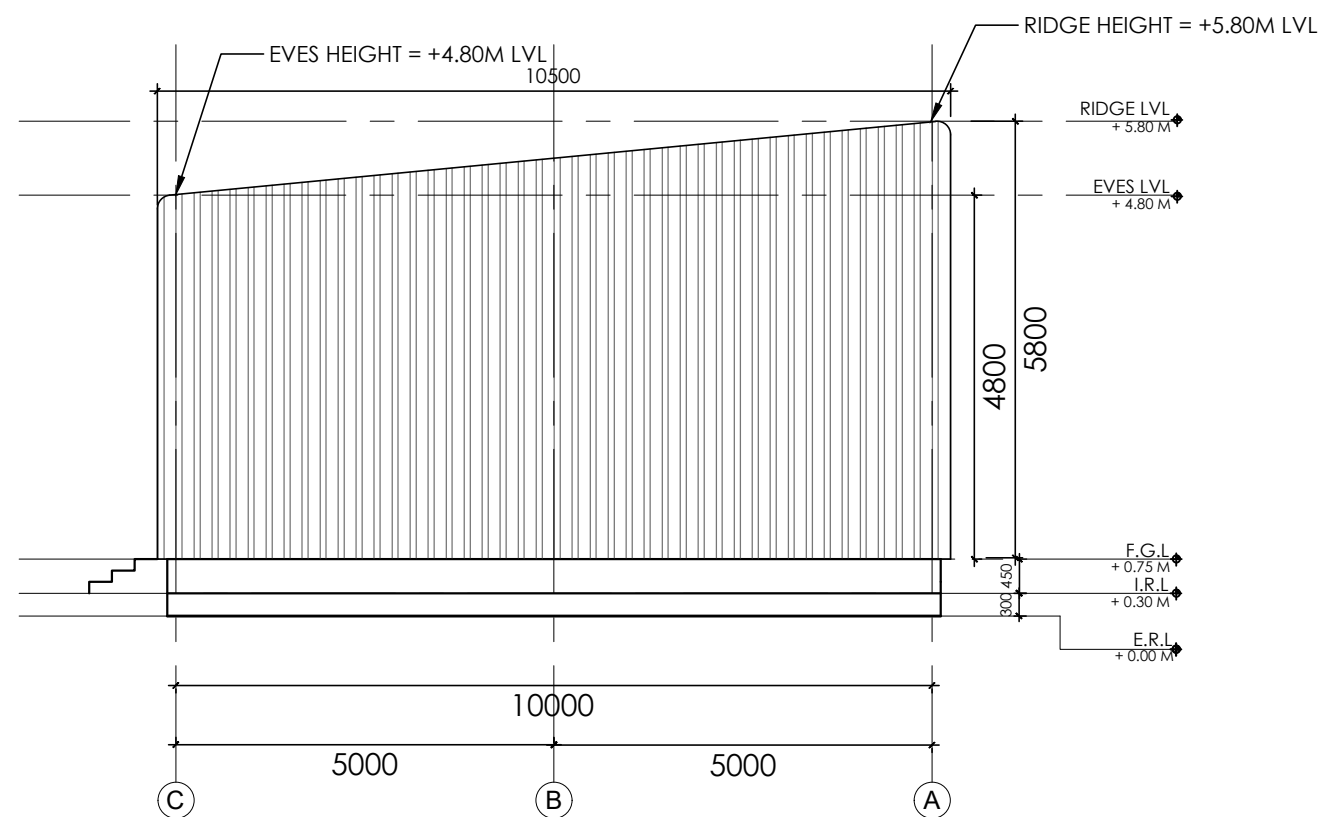

ELEVATION WEST SIDE

NOTES

1. This drawing is sole property of 'Pithavadian and Partners' and must not be reproduced or altered either in full or in part by anyone without consent from us or be passed to any individual or company not authorised by us.
2. Any discrepancy in the drawing should be brought to the immediate attention of the Architect.
3. All dimensions in millimeters and levels in meters.
4. Dimensions to be followed as indicated and not to be scaled.






REV.	DATE	DESCRIPTION	DRAWN	CHKD.
REVISIONS				
AS BUILT	*	XXXXXXXXXX		
CONSTRUCTION	*			
APPROVAL	*			
INFORMATION	*			
TENDER	*			
SCHEME	*			
ISSUED FOR				
NAME OF THE PROJECT:				
PROPOSED M/S FUDERNBURG REGIONAL CORPORATE CENTER INDIA PVT. LIMITED (FRCCI), UNIT 1, PUNJAB				
CLIENT:				
M/S FUDERNBURG REGIONAL CORPORATE CENTER INDIA PVT . LTD (FRCCI)				
		DRAWING TITLE:		
		WASTE STORAGE - UNIT 1		
		SECTION AND ELEVATION		
		STRUCTURAL CONSULTANT:		
		-		
SCALE:	DESIGN BY:	DRAWN BY:	CHECKED BY:	
1:100 @ A3	PARTHA	SRIDEVI PRIYAA	GOVARDHAN	
DATE:	SIGN:	SIGN:	SIGN:	
08.09.2022				
ARCHITECTURE * INTERIORS * PLANNING * ENGINEERING * MANAGEMENT				
PITHAVADIAN AND PARTNERS				
Chennai • Bengaluru • Kochi • Hyderabad				
10, MURUGAPPA ROAD, NAWAB GARDENS, KOTTURPURAM, CHENNAI - 600 085				
Phone : +91 (0) 44 2447 0033 / 44 / 66				
Fax : +91 (0) 44 2447 0888/4213 2797				
email : mail@paparchitect.com				
website : www.paparchitect.com				
				
DWG NO: XXXX-XX-XX-XX		(SHT 01 OF 01)		REV NO: -

IITM CRYO LAB

CHENNAI








- NOTES
1. This drawing is sole property of 'Pithavadian and Partners' and must not be reproduced or altered either in full or in part by anyone without consent from us or be passed to any individual or company not authorised by us.
 2. Any discrepancy in the drawing should be brought to the immediate attention of the Architect.
 3. All dimensions in millimeters and levels in meters.
 4. Dimensions to be followed as indicated and not to be scaled.

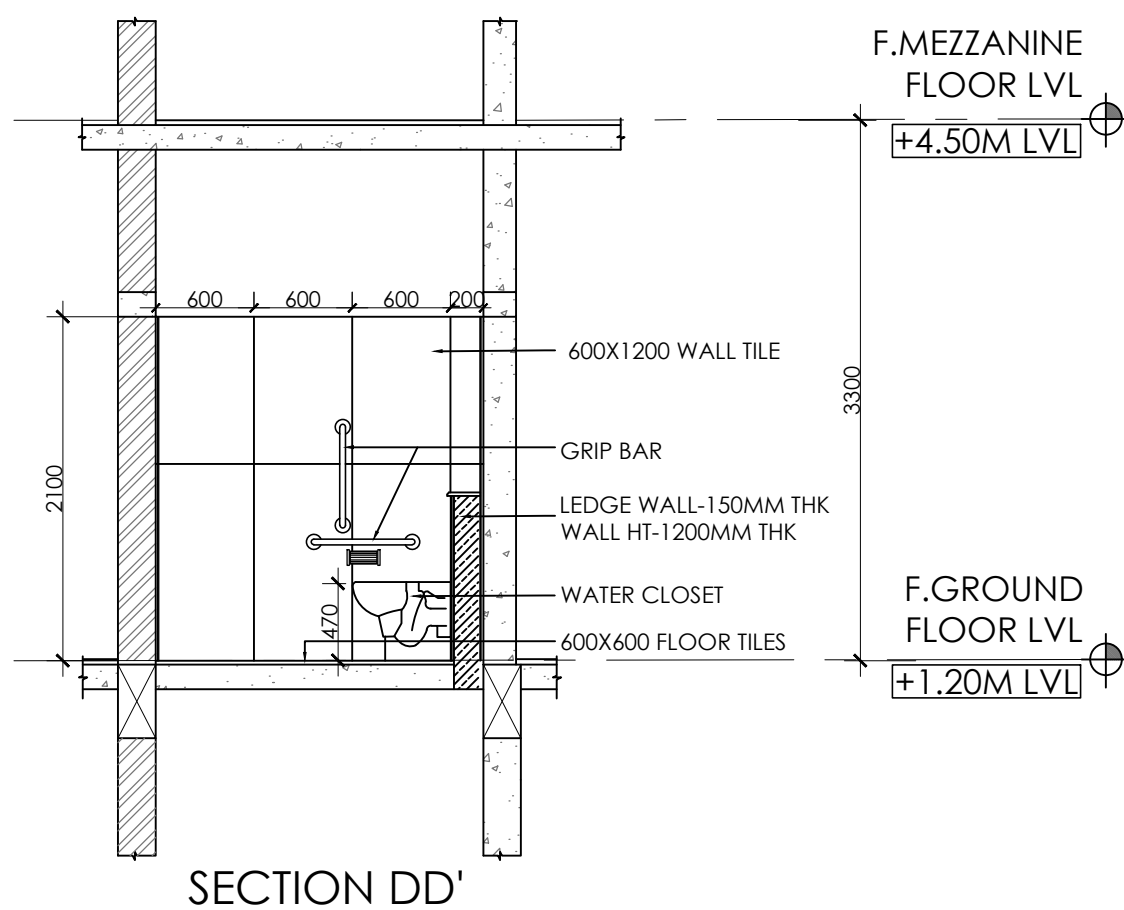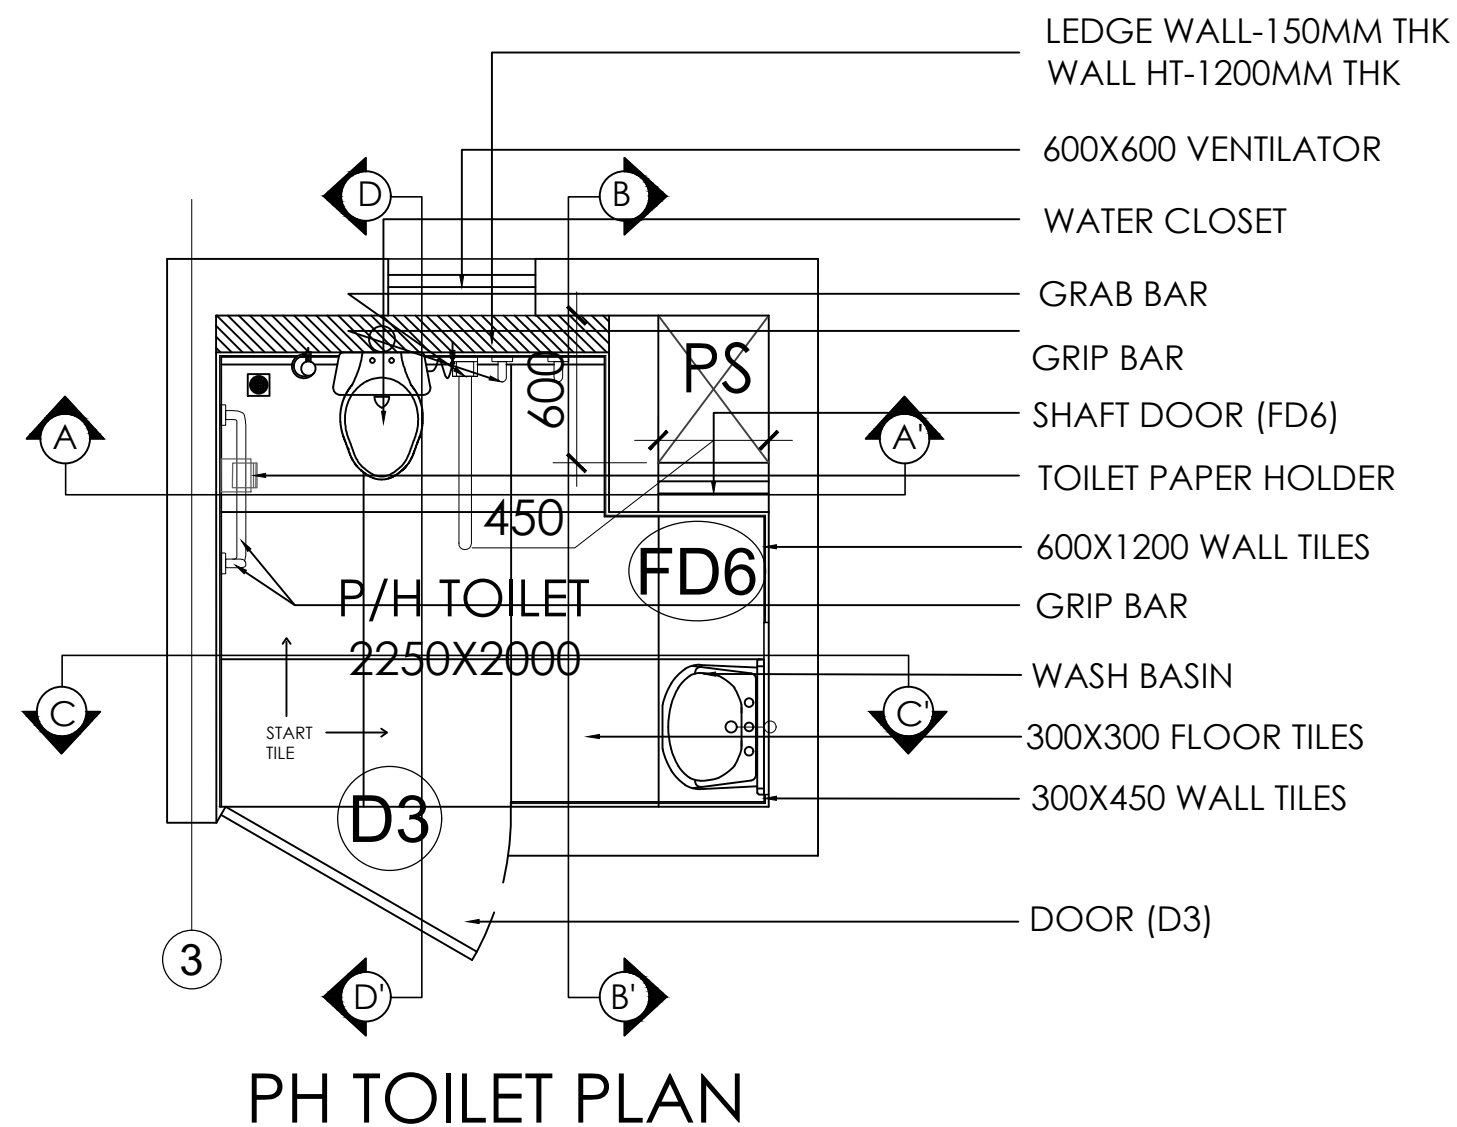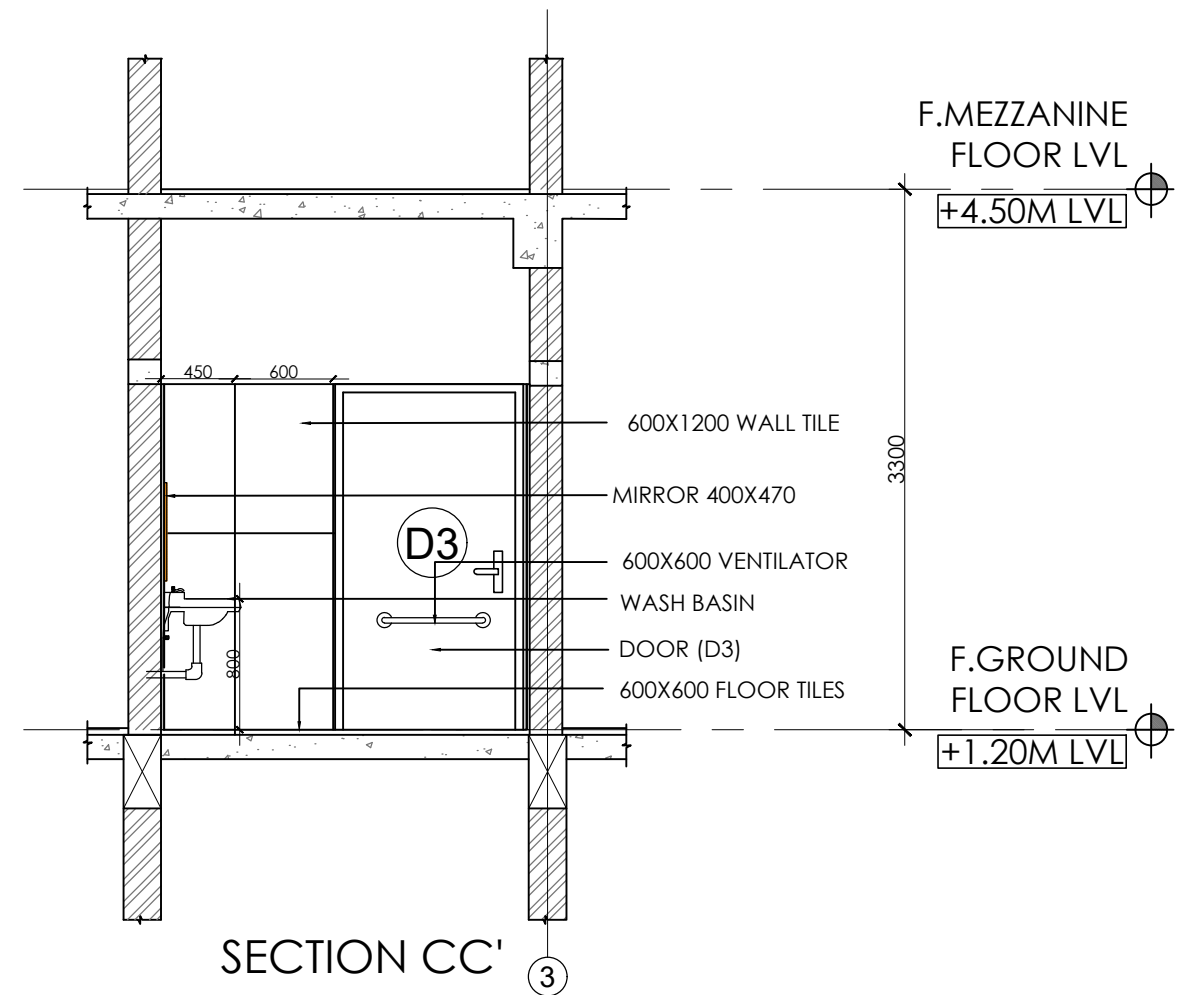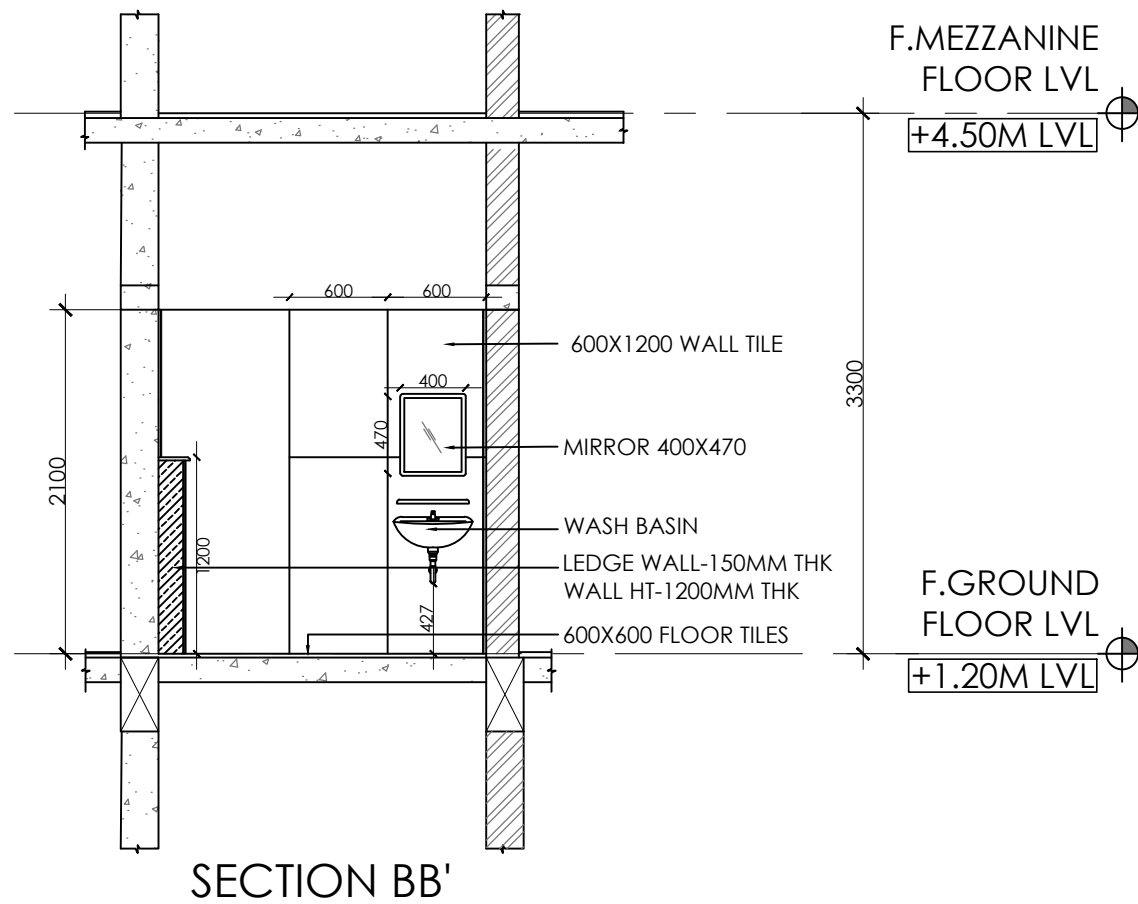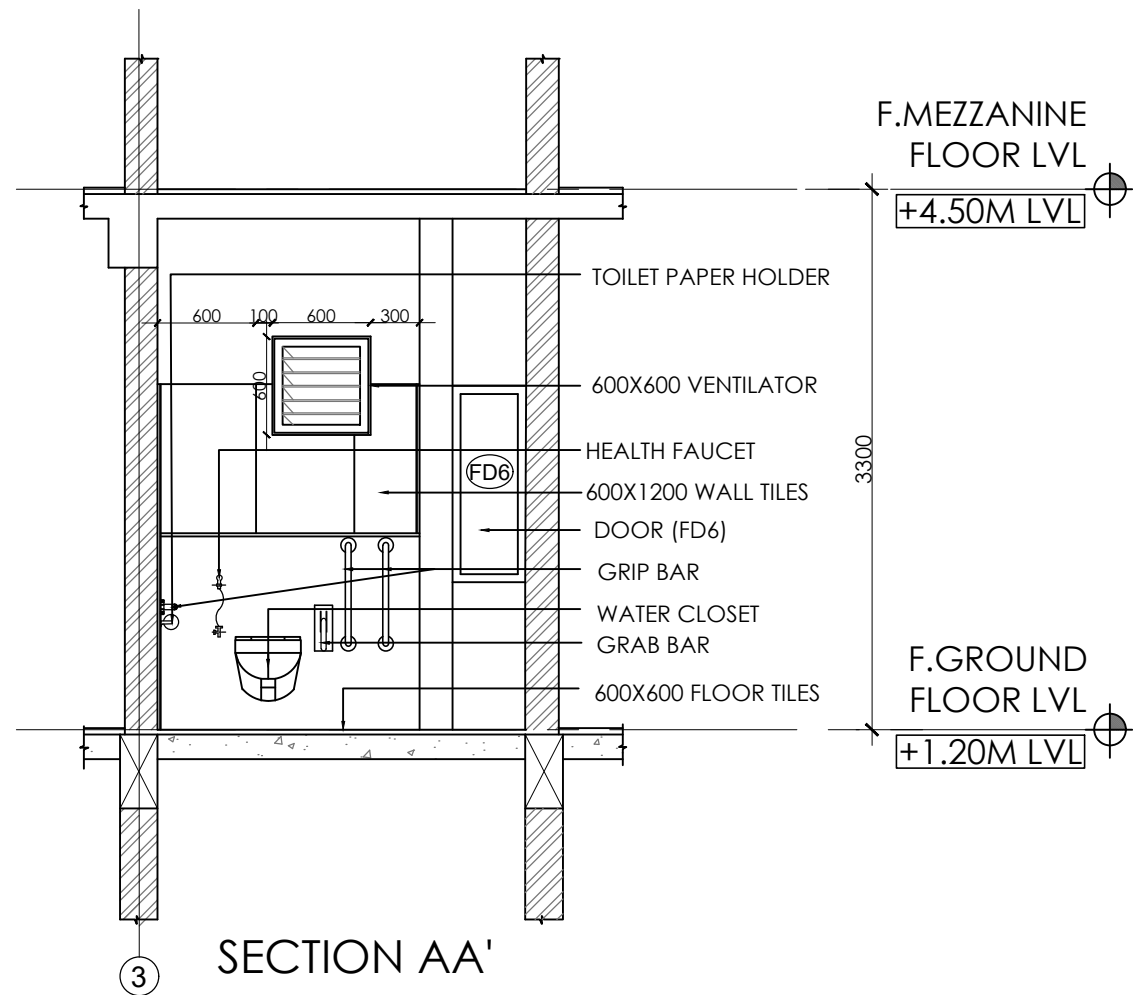


REV.	DATE	DESCRIPTION	DRAWN	CHKD.
REVISIONS				
AS BUILT				
CONSTRUCTION	*			
APPROVAL		CONSTRUCTION		
INFORMATION				
TENDER				
SCHEME				
ISSUED FOR				
NAME OF THE PROJECT: PROPOSED CONSTRUCTION OF CYRO LAB AT IITM, CHENNAI				
CLIENT: M/S. IITM				
		DRAWING TITLE: PH TOILET DETAIL		
		STRUCTURAL CONSULTANT: ZACHARIA GEORGE F.I.E		
SCALE: 1:75 @ A3	DESIGN BY: CYNTHIA	DRAWN BY: SRIDEVI PRIYAA	CHECKED BY: RAJESH.T	
DATE: 12.10.2022	SIGN:	SIGN:	SIGN:	
ARCHITECTURE * INTERIORS * PLANNING * ENGINEERING * MANAGEMENT				
PITHAVADIAN AND PARTNERS Chennai ■ Bengaluru ■ Kochi ■ Hyderabad 10, MURUGAPPA ROAD, NAWAB GARDENS, KOTTURPURAM, CHENNAI - 600 085 Phone : +91 (0) 44 2447 0033 / 44 / 66 Fax : +91 (0) 44 2447 0888 / 4213 2797 email : mail@paparchitect.com website : www.paparchitect.com				
DWG NO: -		(SHT 01 OF 03)	REV NO: -	


- NOTES
1. This drawing is sole property of 'Pithavadian and Partners' and must not be reproduced or altered either in full or in part by anyone without consent from us or be passed to any individual or company not authorised by us.
 2. Any discrepancy in the drawing should be brought to the immediate attention of the Architect.
 3. All dimensions in millimeters and levels in meters.
 4. Dimensions to be followed as indicated and not to be scaled.

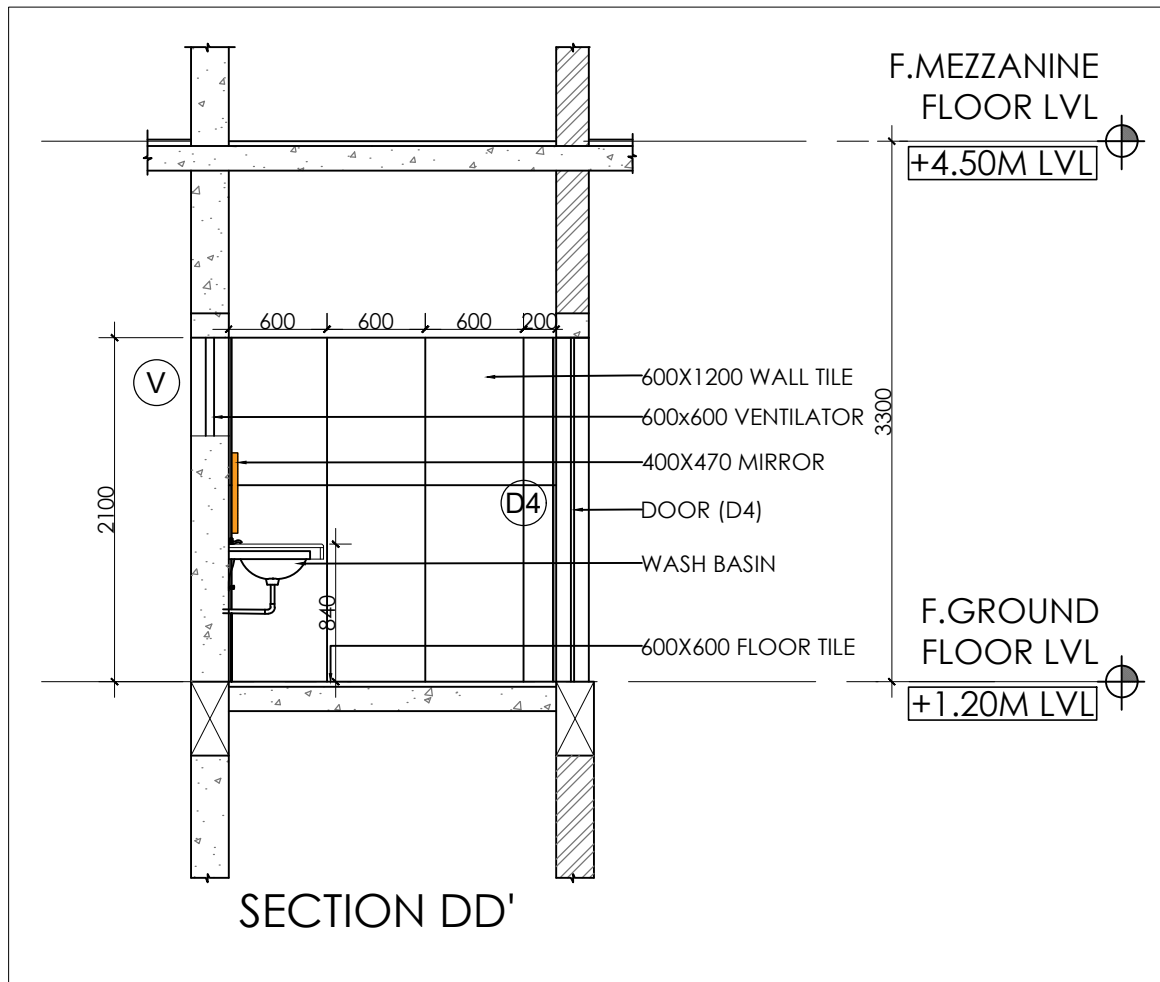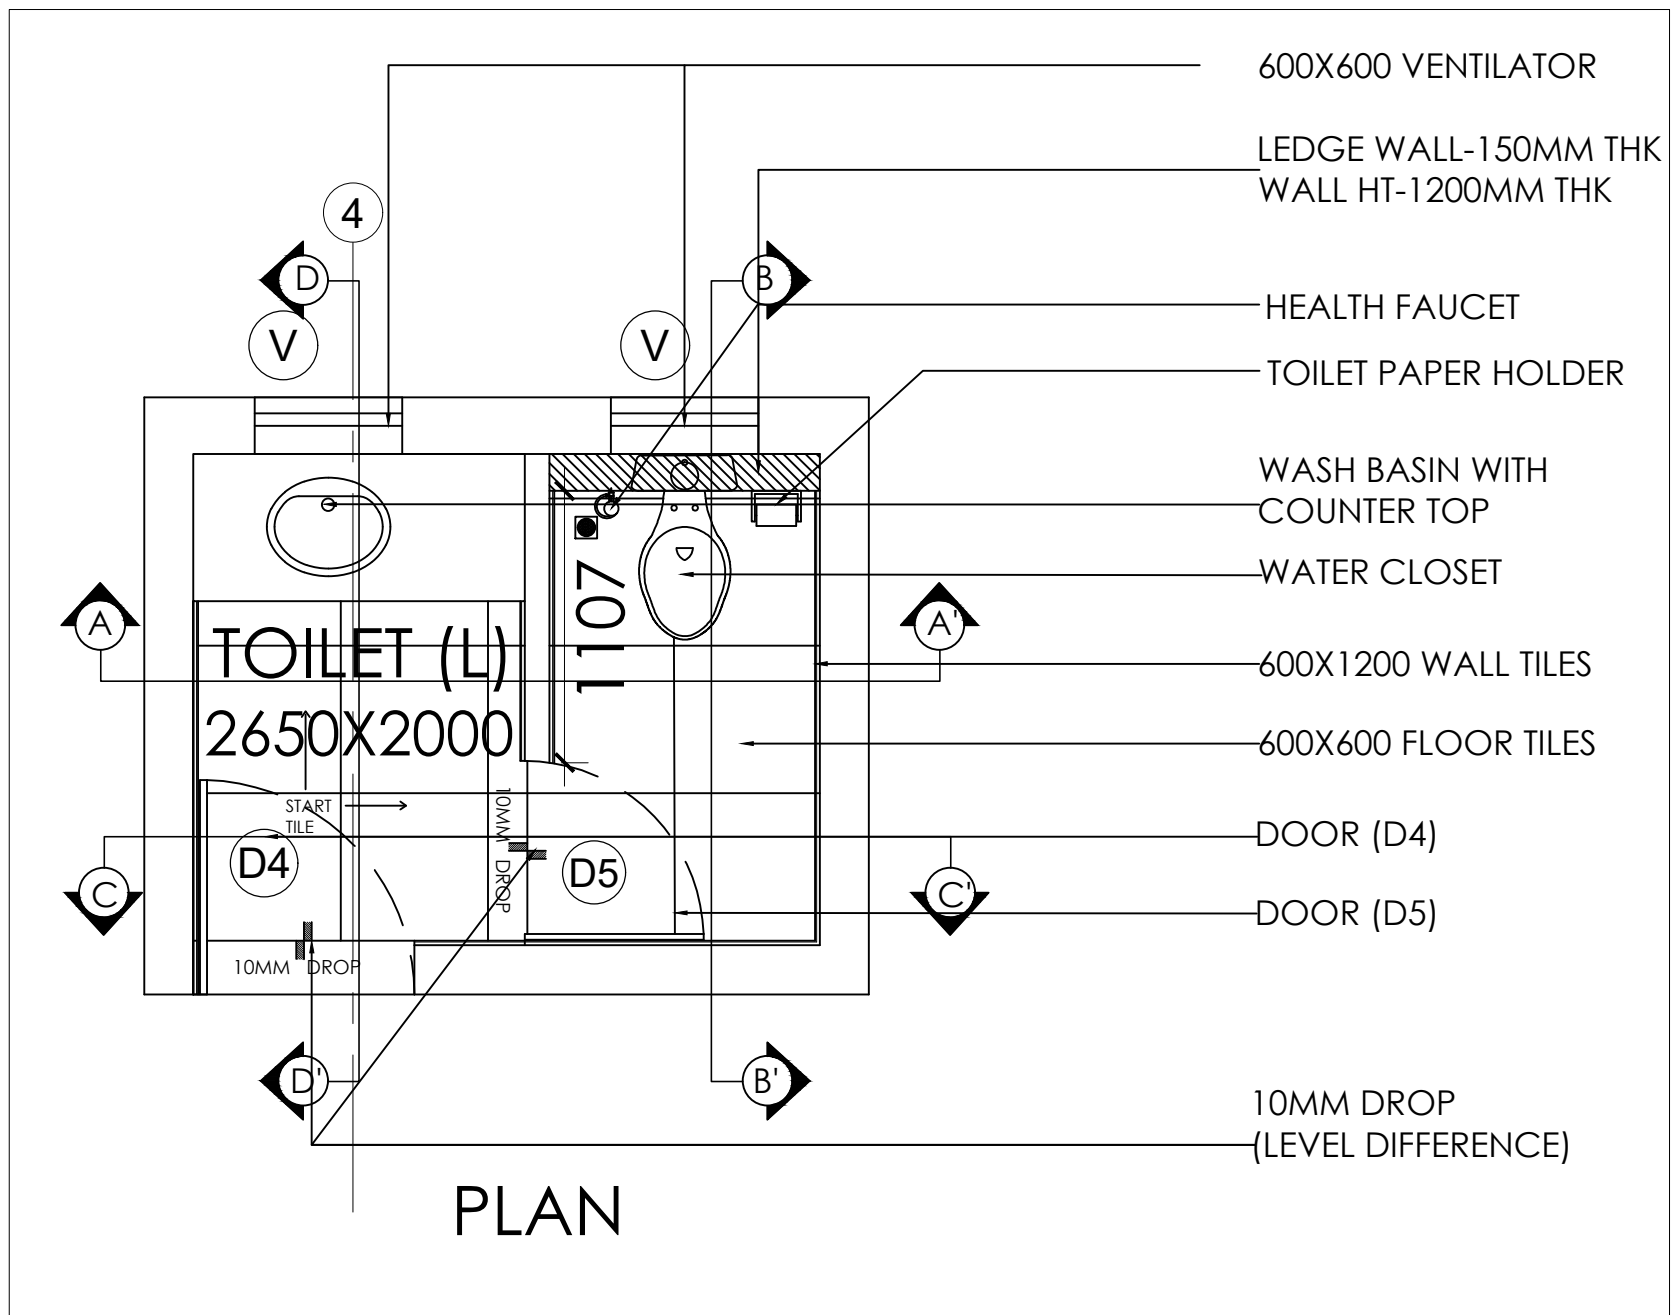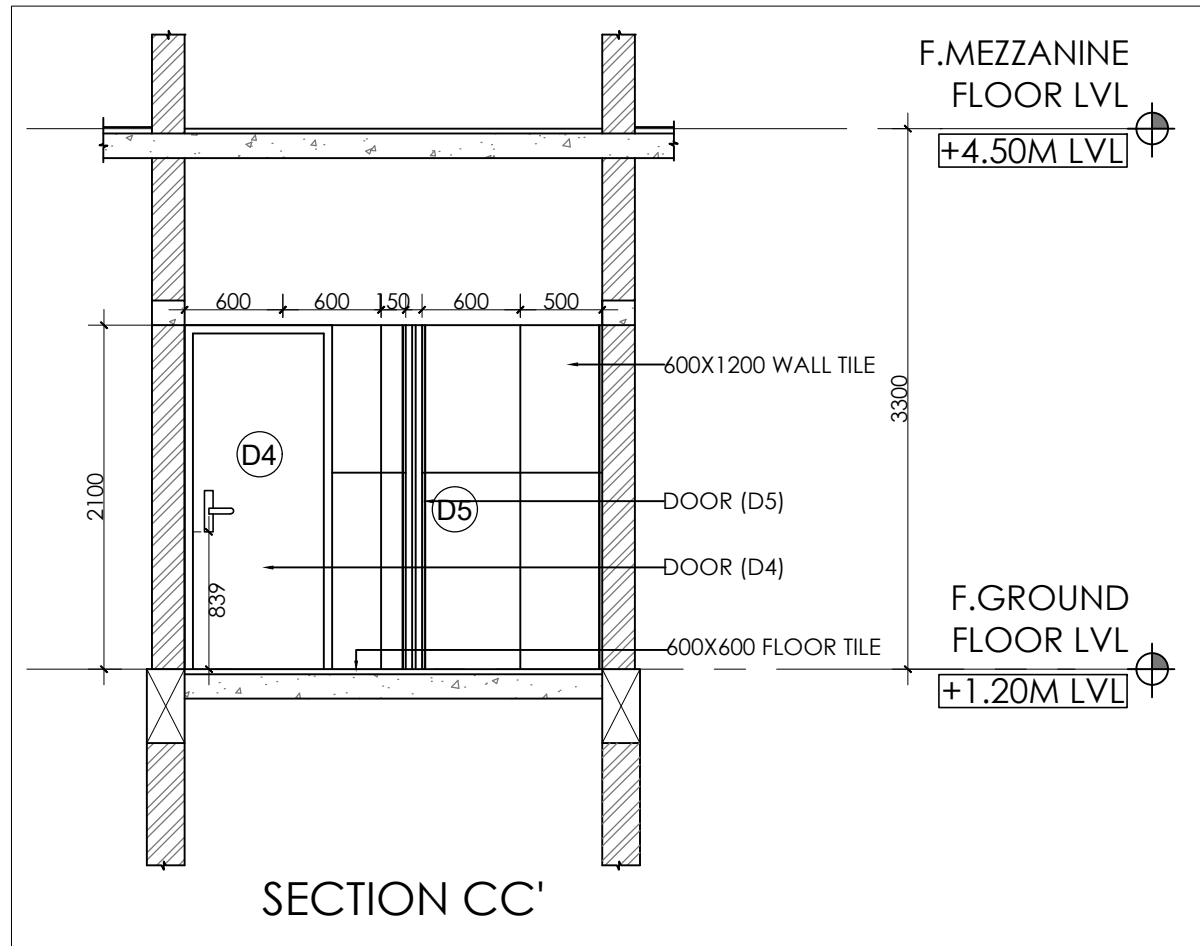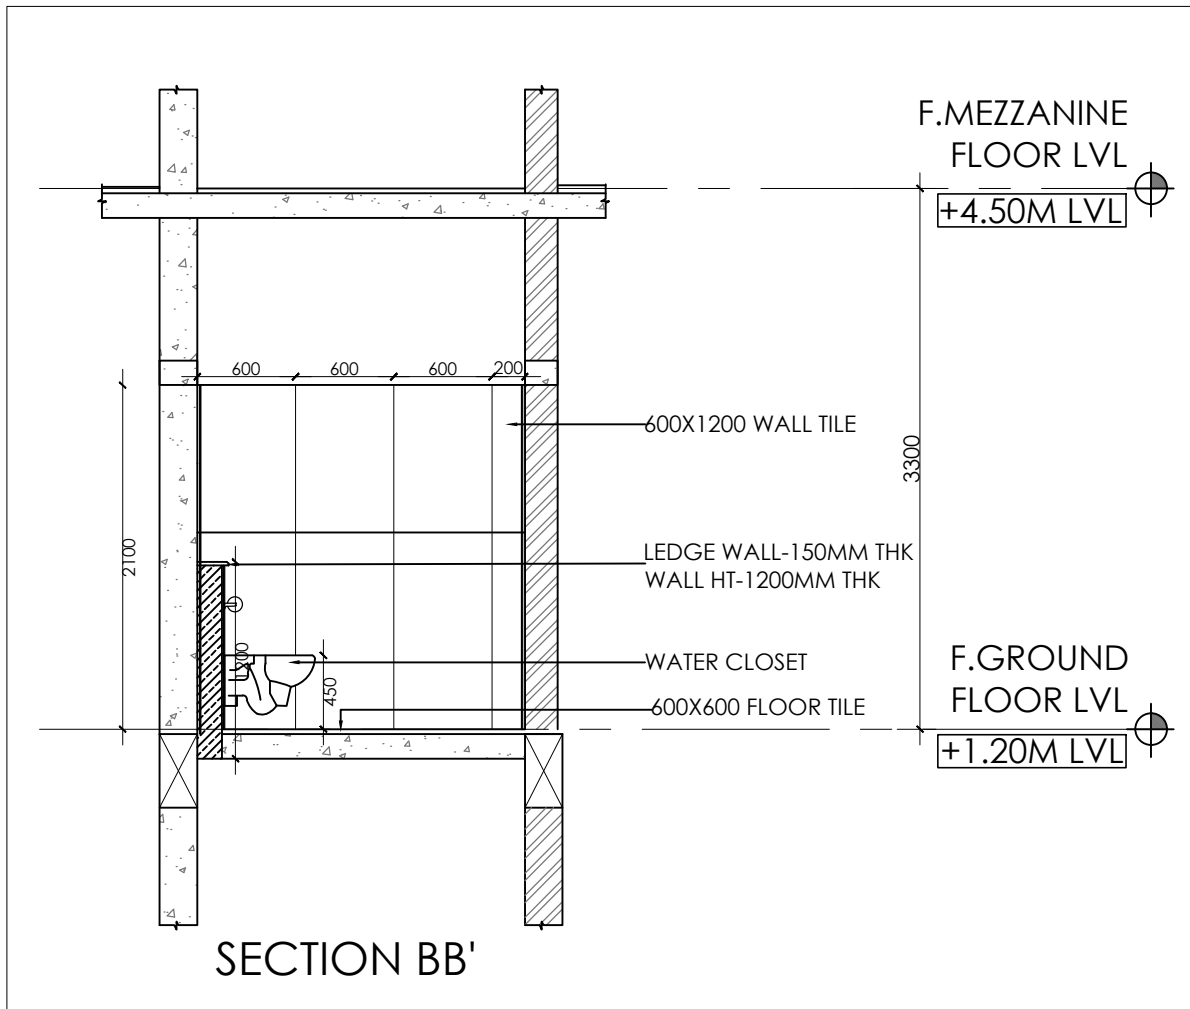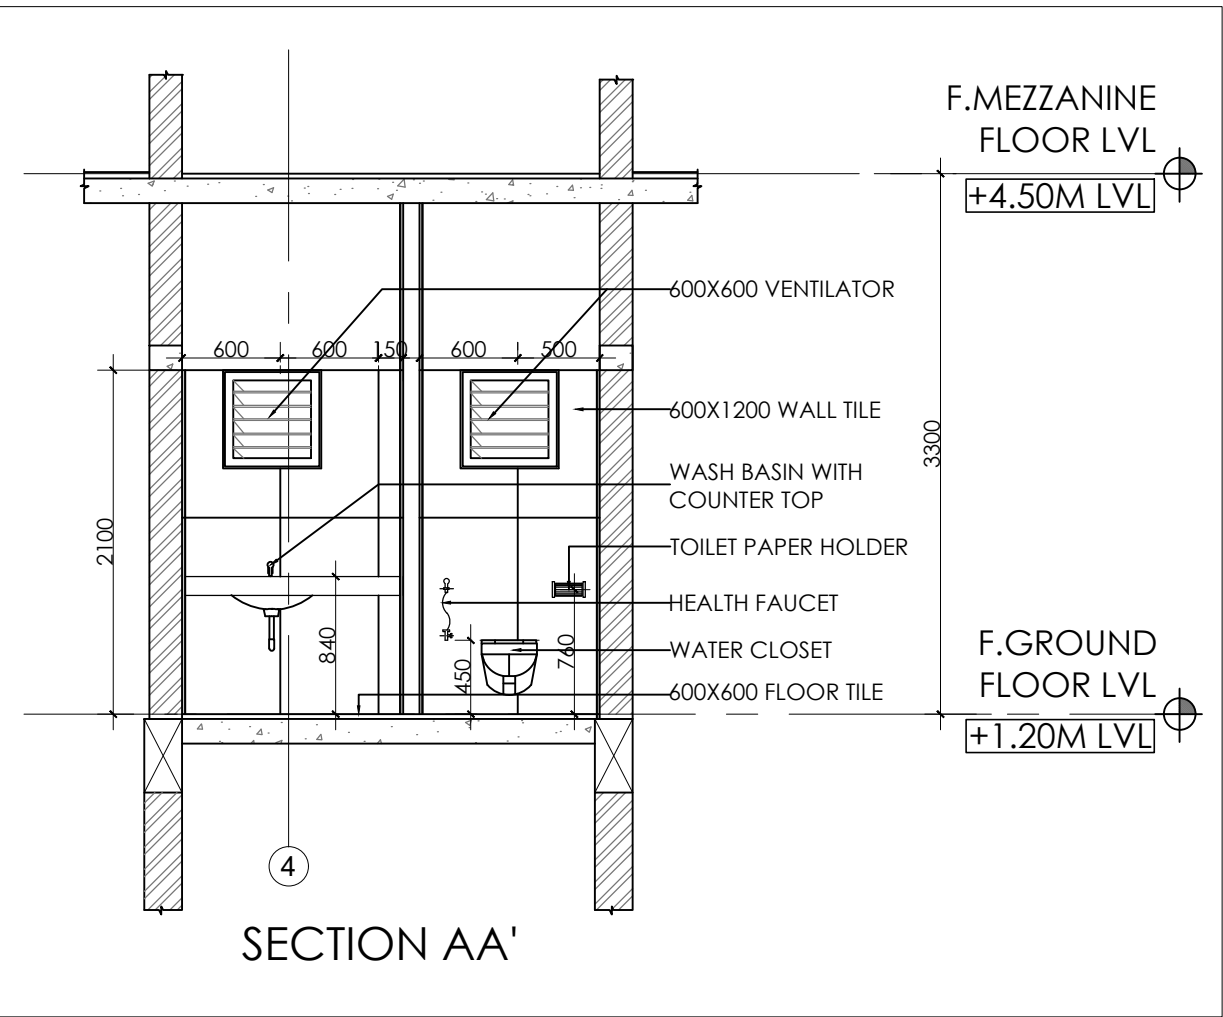


REV.	DATE	DESCRIPTION	DRAWN	CHKD.
REVISIONS				
AS BUILT				
CONSTRUCTION	*			
APPROVAL				
INFORMATION				
TENDER				
SCHEME				
ISSUED FOR				
NAME OF THE PROJECT: PROPOSED CONSTRUCTION OF CYRO LAB AT IITM, CHENNAI				
CLIENT: M/S. IITM				
		DRAWING TITLE: TOILET DETAIL		
		STRUCTURAL CONSULTANT: ZACHARIA GEORGE F.I.E		
SCALE: 1:75 @ A3	DESIGN BY: CYNTHIA	DRAWN BY: SRIDEVI PRIYAA	CHECKED BY: RAJESH.T	
DATE: 12.10.2022	SIGN:	SIGN:	SIGN:	
ARCHITECTURE * INTERIORS * PLANNING * ENGINEERING * MANAGEMENT				
PITHAVADIAN AND PARTNERS				
Chennai ■ Bengaluru ■ Kochi ■ Hyderabad				
10, MURUGAPPA ROAD, NAWAB GARDENS, KOTTURPURAM, CHENNAI - 600 085				
Phone : +91 (0) 44 2447 0033 / 44 / 66				
Fax : +91 (0) 44 2447 0888/4213 2797				
email : mail@paparchitect.com				
website : www.paparchitect.com				
DWG NO: -		(SHT 02 OF 03)		REV NO: -

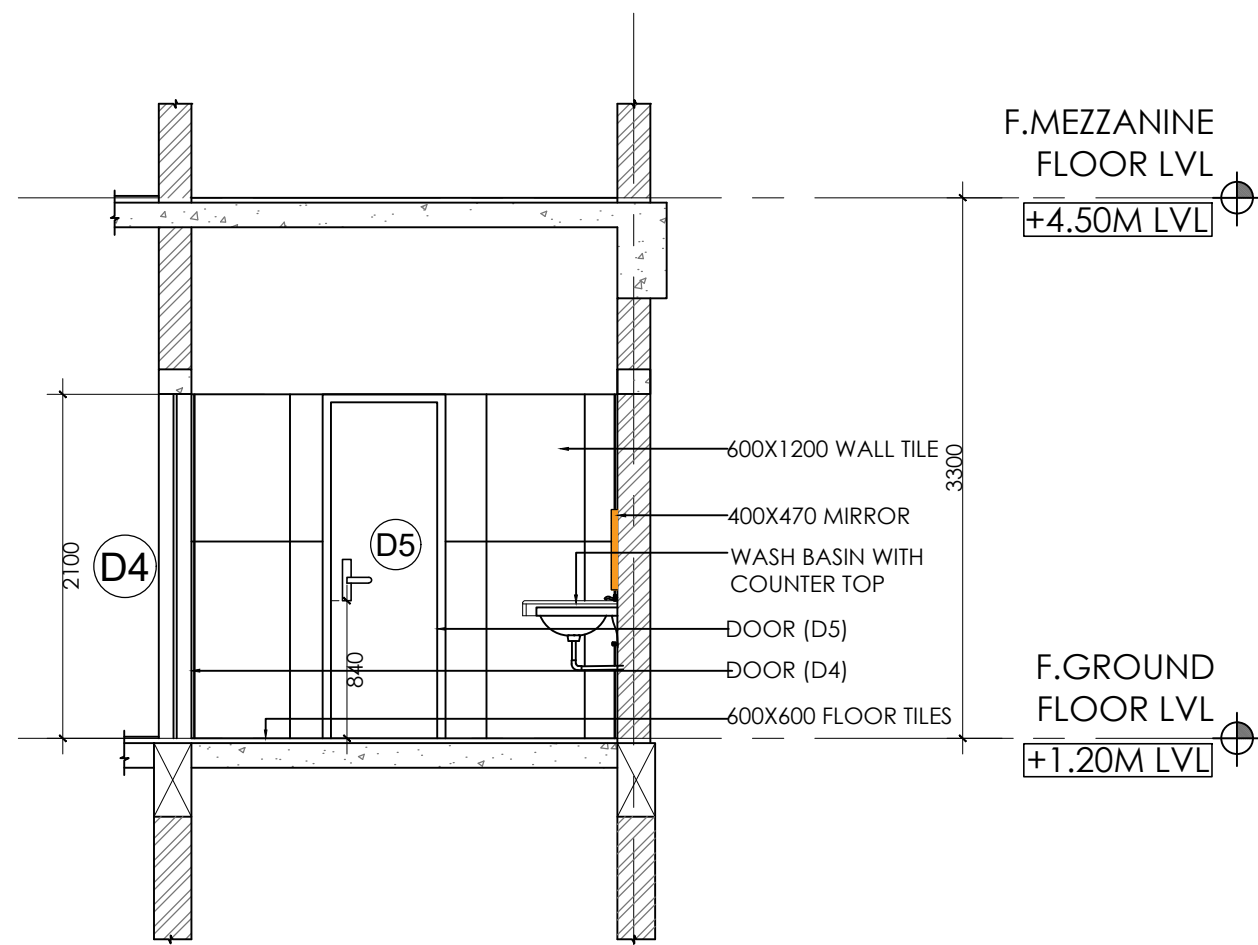


SECTION AA'

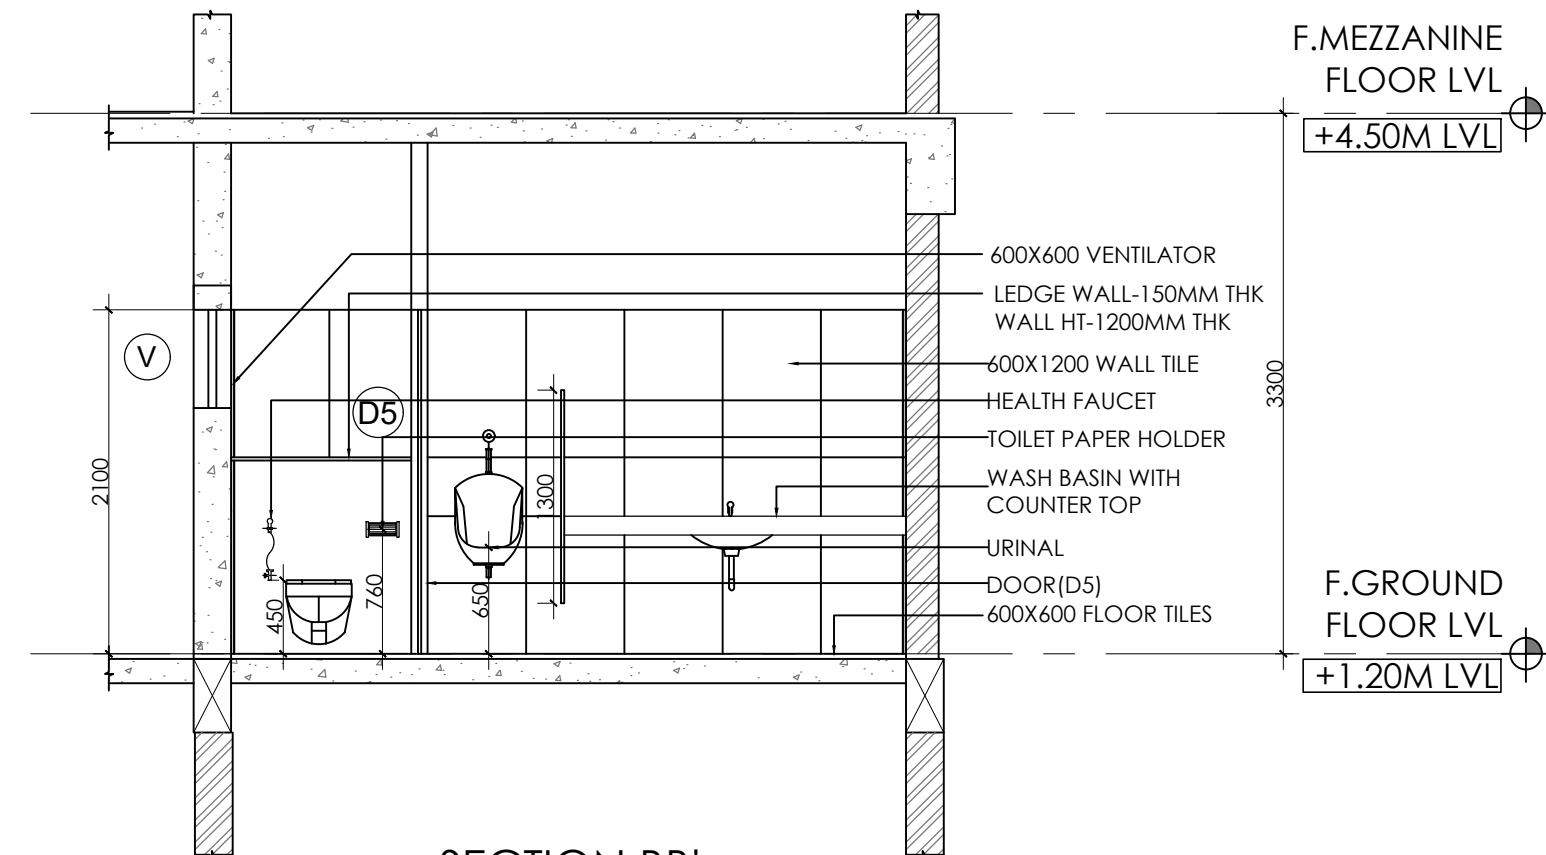

SECTION BB'

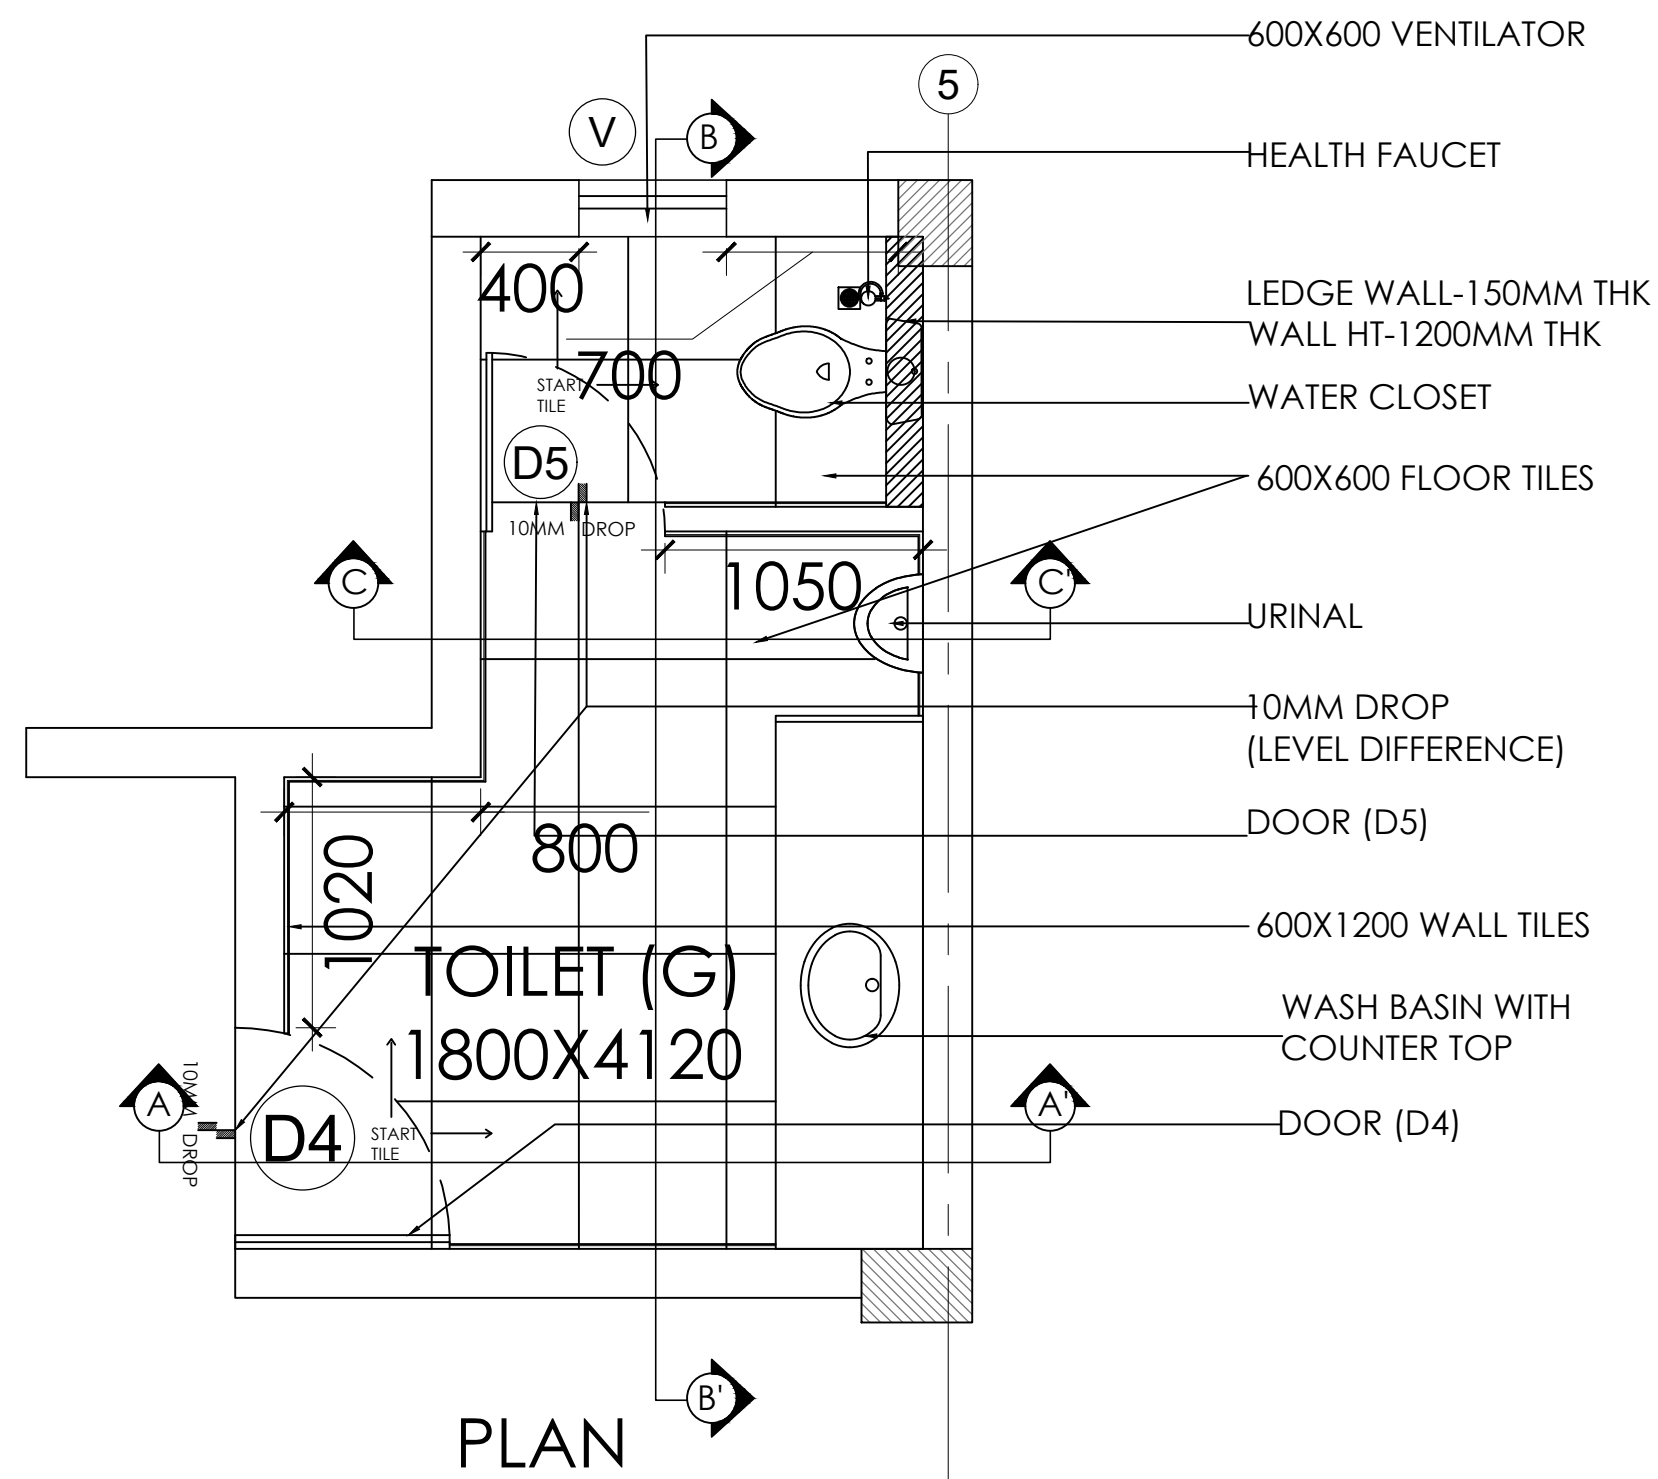

PLAN

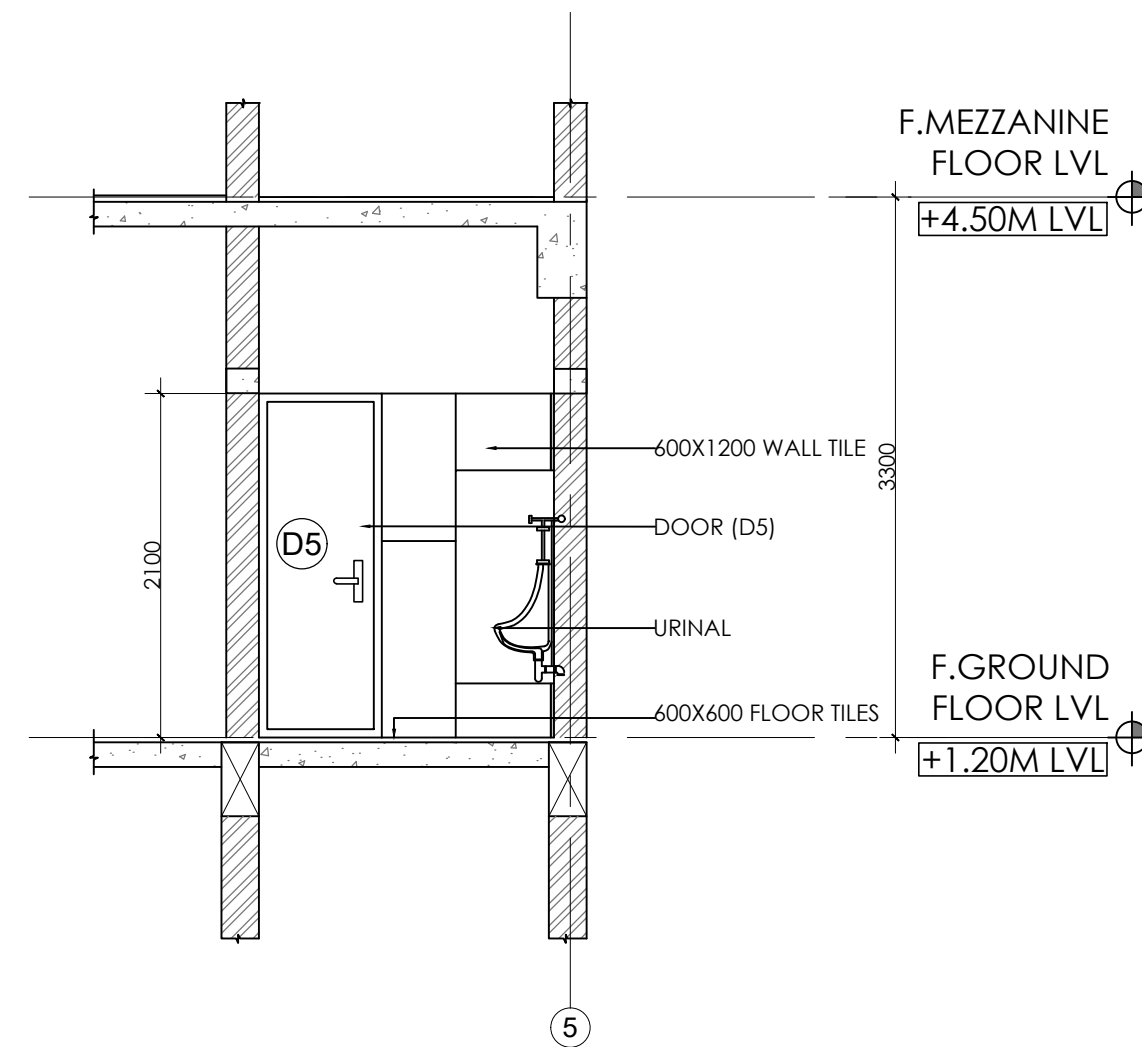

SECTION CC'

NOTES


1. This drawing is sole property of 'Pithavadian and Partners' and must not be reproduced or altered either in full or in part by anyone without consent from us or be passed to any individual or company not authorised by us.
2. Any discrepancy in the drawing should be brought to the immediate attention of the Architect.
3. All dimensions in millimeters and levels in meters.
4. Dimensions to be followed as indicated and not to be scaled.

REV.	DATE	DESCRIPTION		DRAWN	CHKD.
REVISIONS					
AS BUILT		CONSTRUCTION			
CONSTRUCTION	*				
APPROVAL					
INFORMATION					
TENDER					
SCHEME					
ISSUED FOR					
NAME OF THE PROJECT:					
PROPOSED CONSTRUCTION OF CYRO LAB AT IITM, CHENNAI					
CLIENT:					
M/S, IITM					
		DRAWING TITLE:			
		TOILET DETAIL			
		STRUCTURAL CONSULTANT:			
ZACHARIA GEORGE F.I.E					
SCALE:		DESIGN BY:		DRAWN BY:	
1:75 @ A3		CYNTHIA		SRIDEVI PRIYAA	
DATE:		SIGN:		SIGN:	
12.10.2022					
ARCHITECTURE * INTERIORS * PLANNING * ENGINEERING * MANAGEMENT					
PITHAVADIAN AND PARTNERS					
Chennai ■ Bengaluru ■ Kochi ■ Hyderabad					
10, MURUGAPPA ROAD, NAWAB GARDENS, KOTTURPURAM, CHENNAI - 600 085					
Phone : +91 (0) 44 2447 0033 / 44 / 66					
Fax : +91 (0) 44 2447 0888/4213 2797					
email : mail@paparchitect.com					
website : www.paparchitect.com					
					
DWG NO: -		(SHT 02 OF 03)		REV NO: -	


AUDIO VISUAL HALL

SIVAGIRI



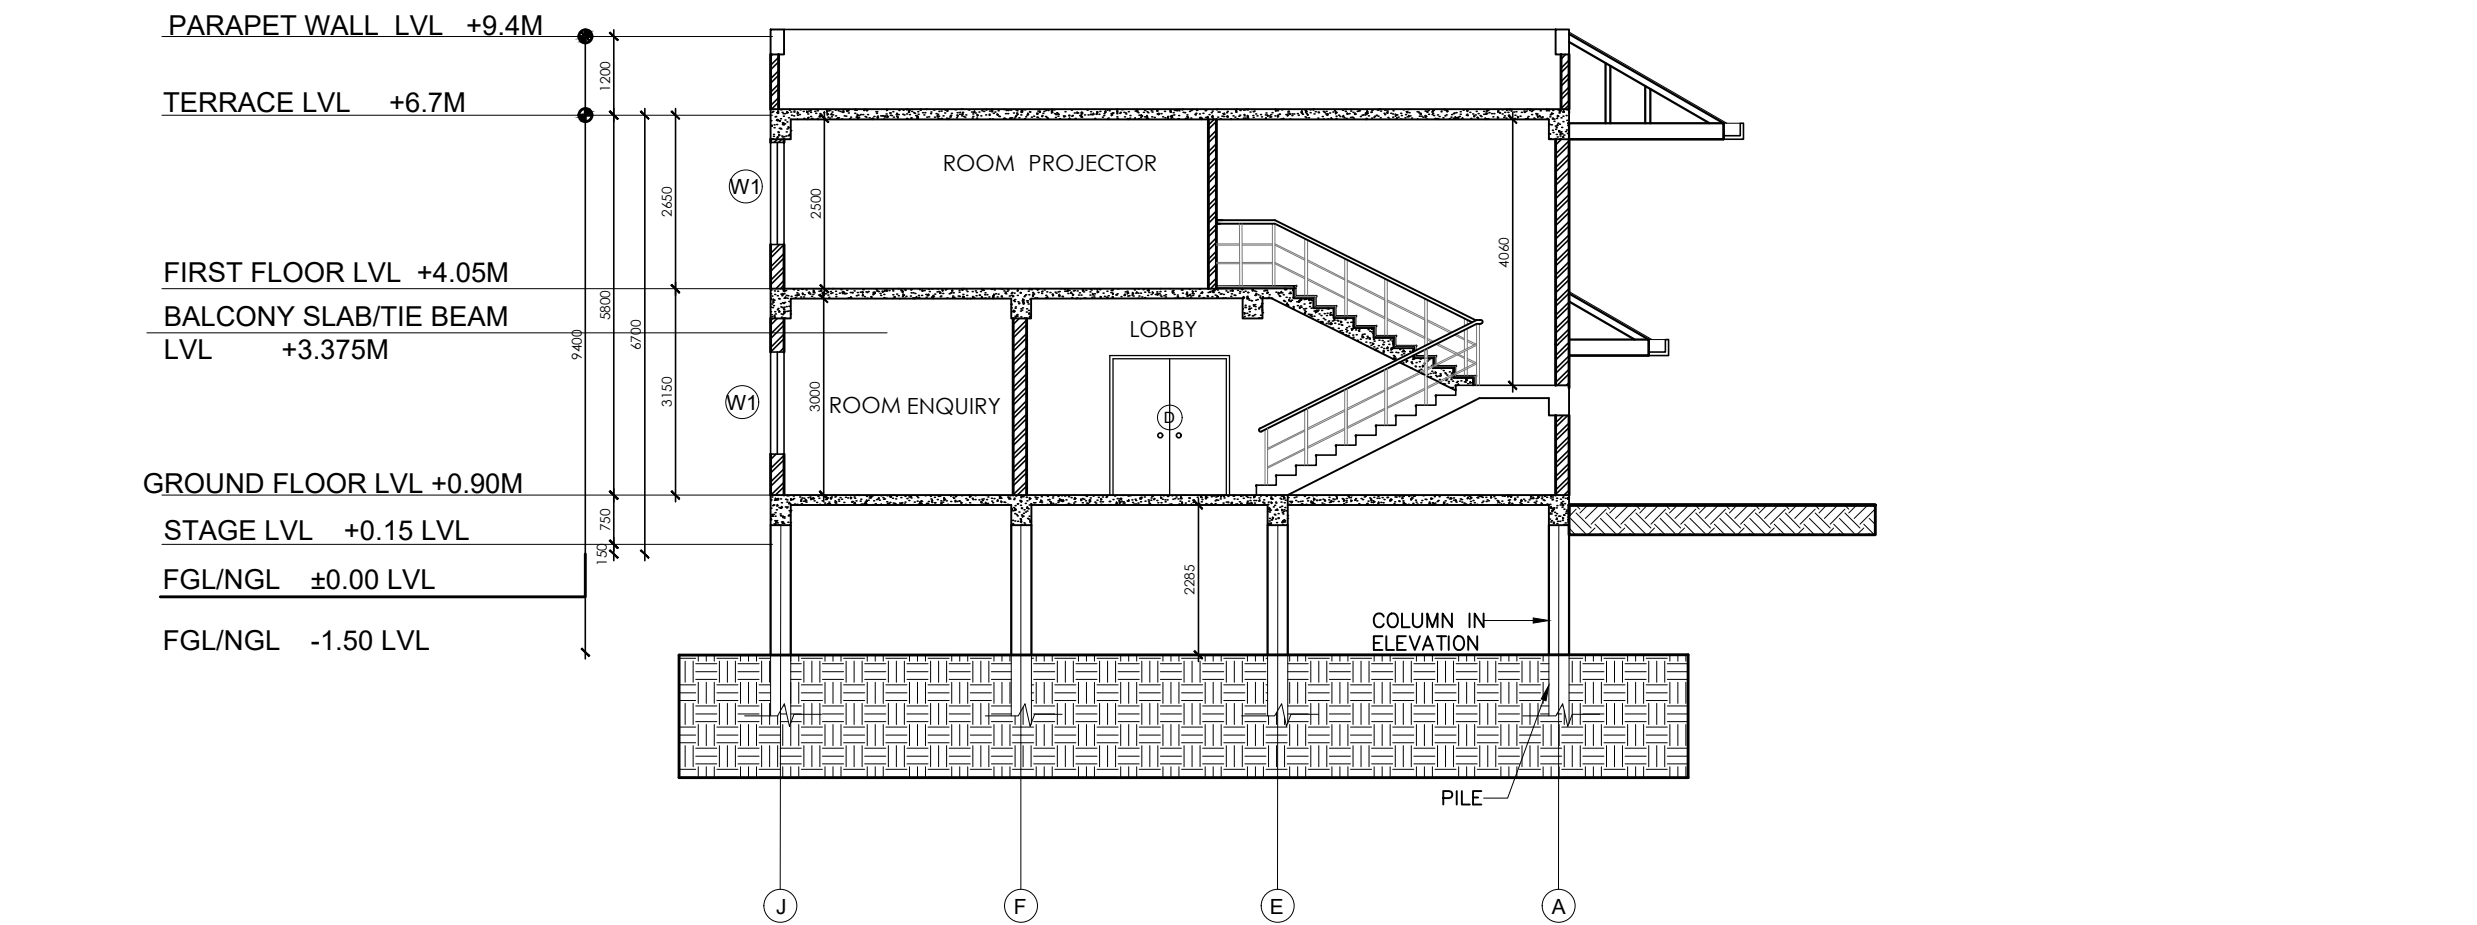

SECTION BB'

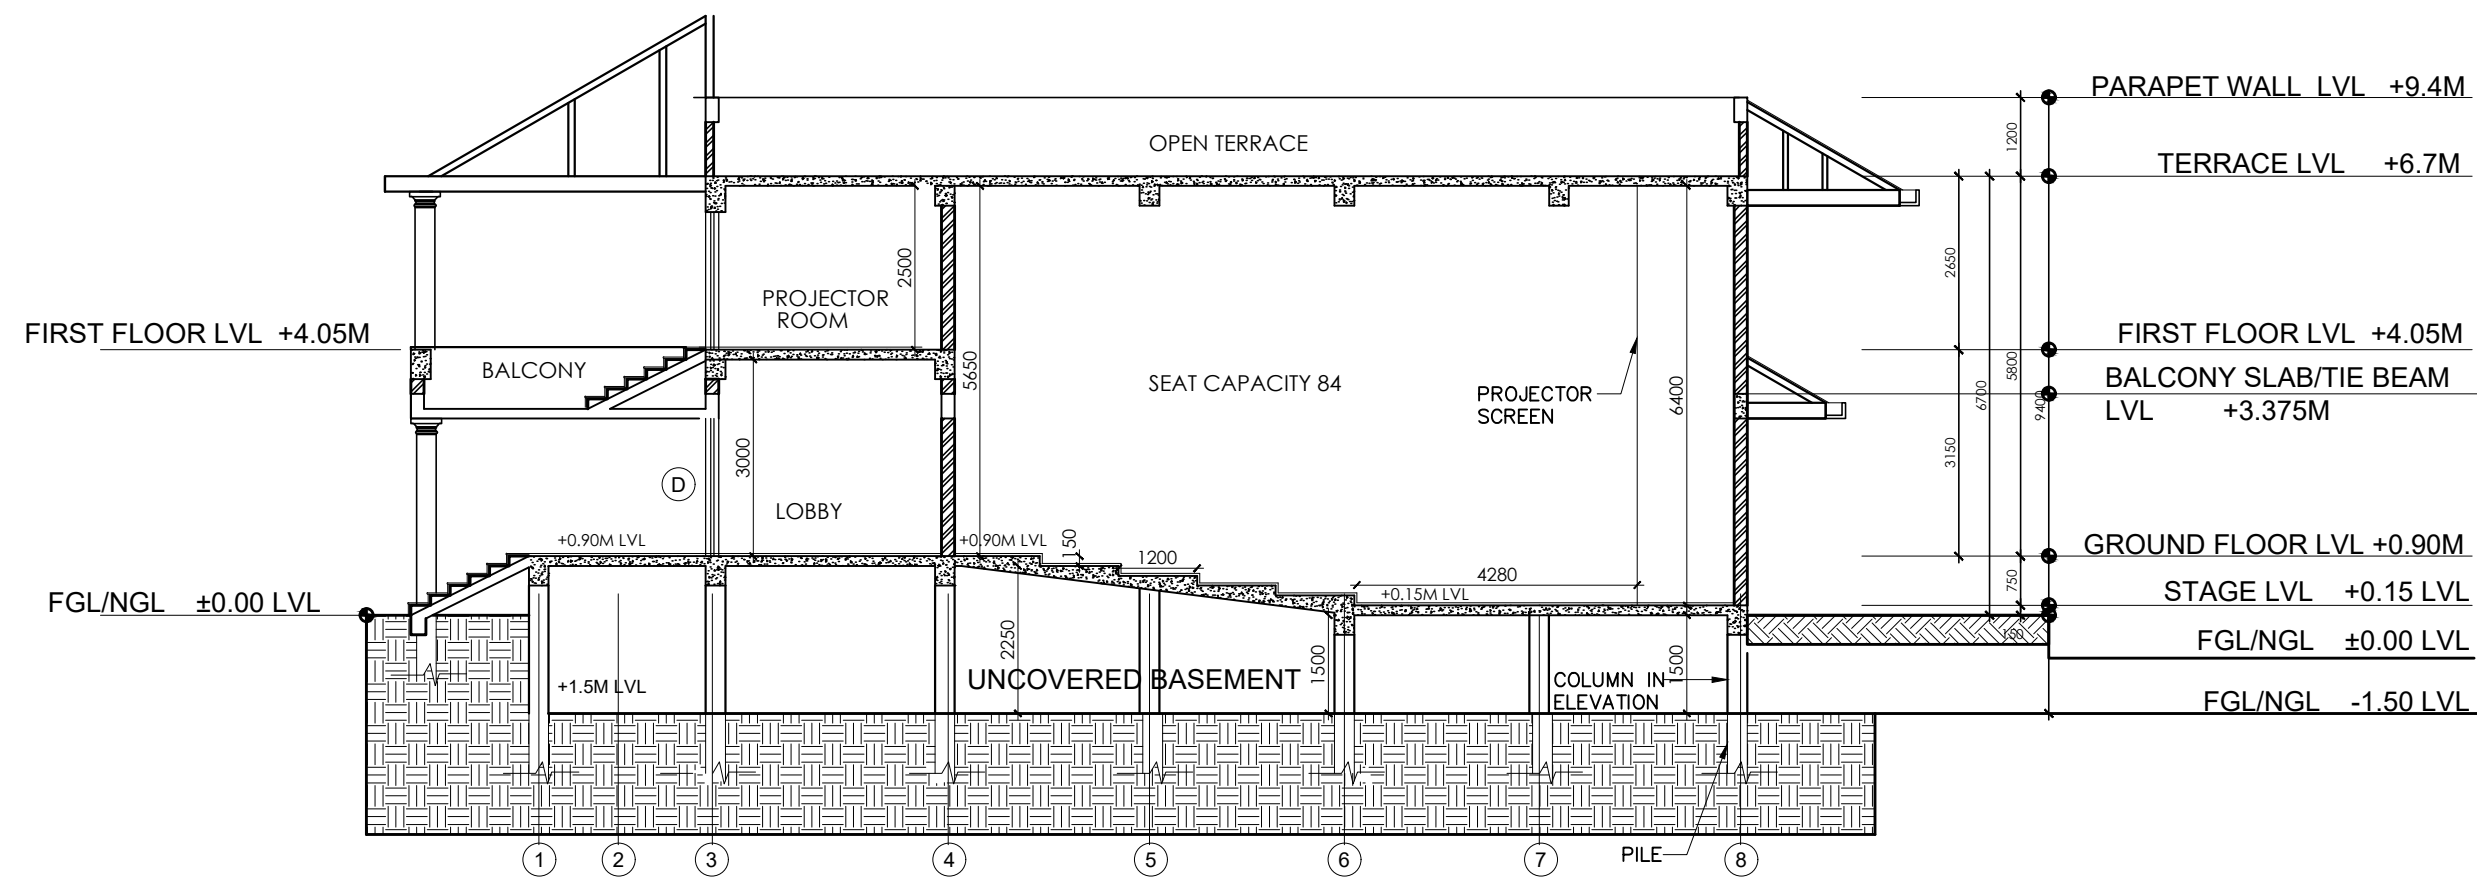


SECTION AA'

NOTES


1. This drawing is sole property of 'Pithavadian and Partners' and must not be reproduced or altered either in full or in part by anyone without consent from us or be passed to any individual or company not authorised by us.
2. Any discrepancy in the drawing should be brought to the immediate attention of the Architect.
3. All dimensions in millimeters and levels in meters.
4. Dimensions to be followed as indicated and not to be scaled.

SCHEDULE OF JOINERY - AUDIO VISUAL

TYPE	OPENING SIZE		DESCRIPTION	NO.
	LENGTH	HEIGHT/ BREADTH		
WINDOWS				
W1	1750	1400	FIXED GLASS WINDOW	2
DOOR				
D	1800	2100	DOUBLE GLASS DOOR	1

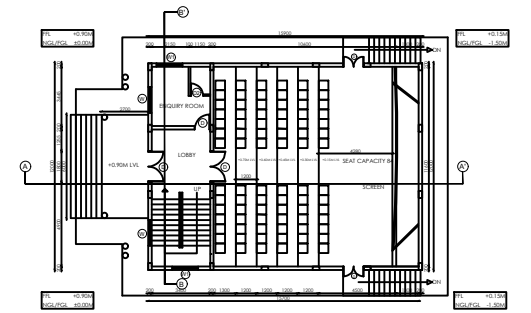

GROUND FLOOR PLAN

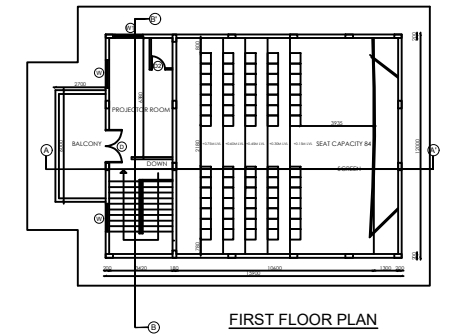


FIRST FLOOR PLAN

REV.	DATE	DESCRIPTION	DRAWN	CHKD.
REVISIONS				
AS BUILT		APPROVAL		
CONSTRUCTION				
APPROVAL	*			
INFORMATION				
TENDER				
SCHEME				
ISSUED FOR				
NAME OF THE PROJECT:				
PROPOSED AUDIO VISUAL BUILDING AT SIVAGIRI MUTT VARKALA				
CLIENT:				
SIVAGIRI VARKALA				
	DRAWING TITLE:			
	SECTIONS			
	STRUCTURAL CONSULTANT:			
-				
SCALE:	DESIGN BY:	DRAWN BY:	CHECKED BY:	
1:100 @ A3	-	SRIDEVI PRIYAA	VALLI	
DATE:	SIGN:	SIGN:	SIGN:	
22.08.2022				
ARCHITECTURE * INTERIORS * PLANNING * ENGINEERING * MANAGEMENT				
PITHAVADIAN AND PARTNERS				
Chennai ■ Bengaluru ■ Kochi ■ Hyderabad				
10, MURUGAPPA ROAD, NAWAB GARDENS, KOTTURPURAM, CHENNAI - 600 085				
Phone : +91 (0) 44 2447 0033 / 44 / 66				
Fax : +91 (0) 44 2447 0888/4213 2797				
email : mail@paparchitect.com				
website : www.paparchitect.com				
				
DWG NO: XXXX-xx-AR-xx (SHT 01 OF 01) REV NO: -				

TFC BUILDING

SIVAGIRI



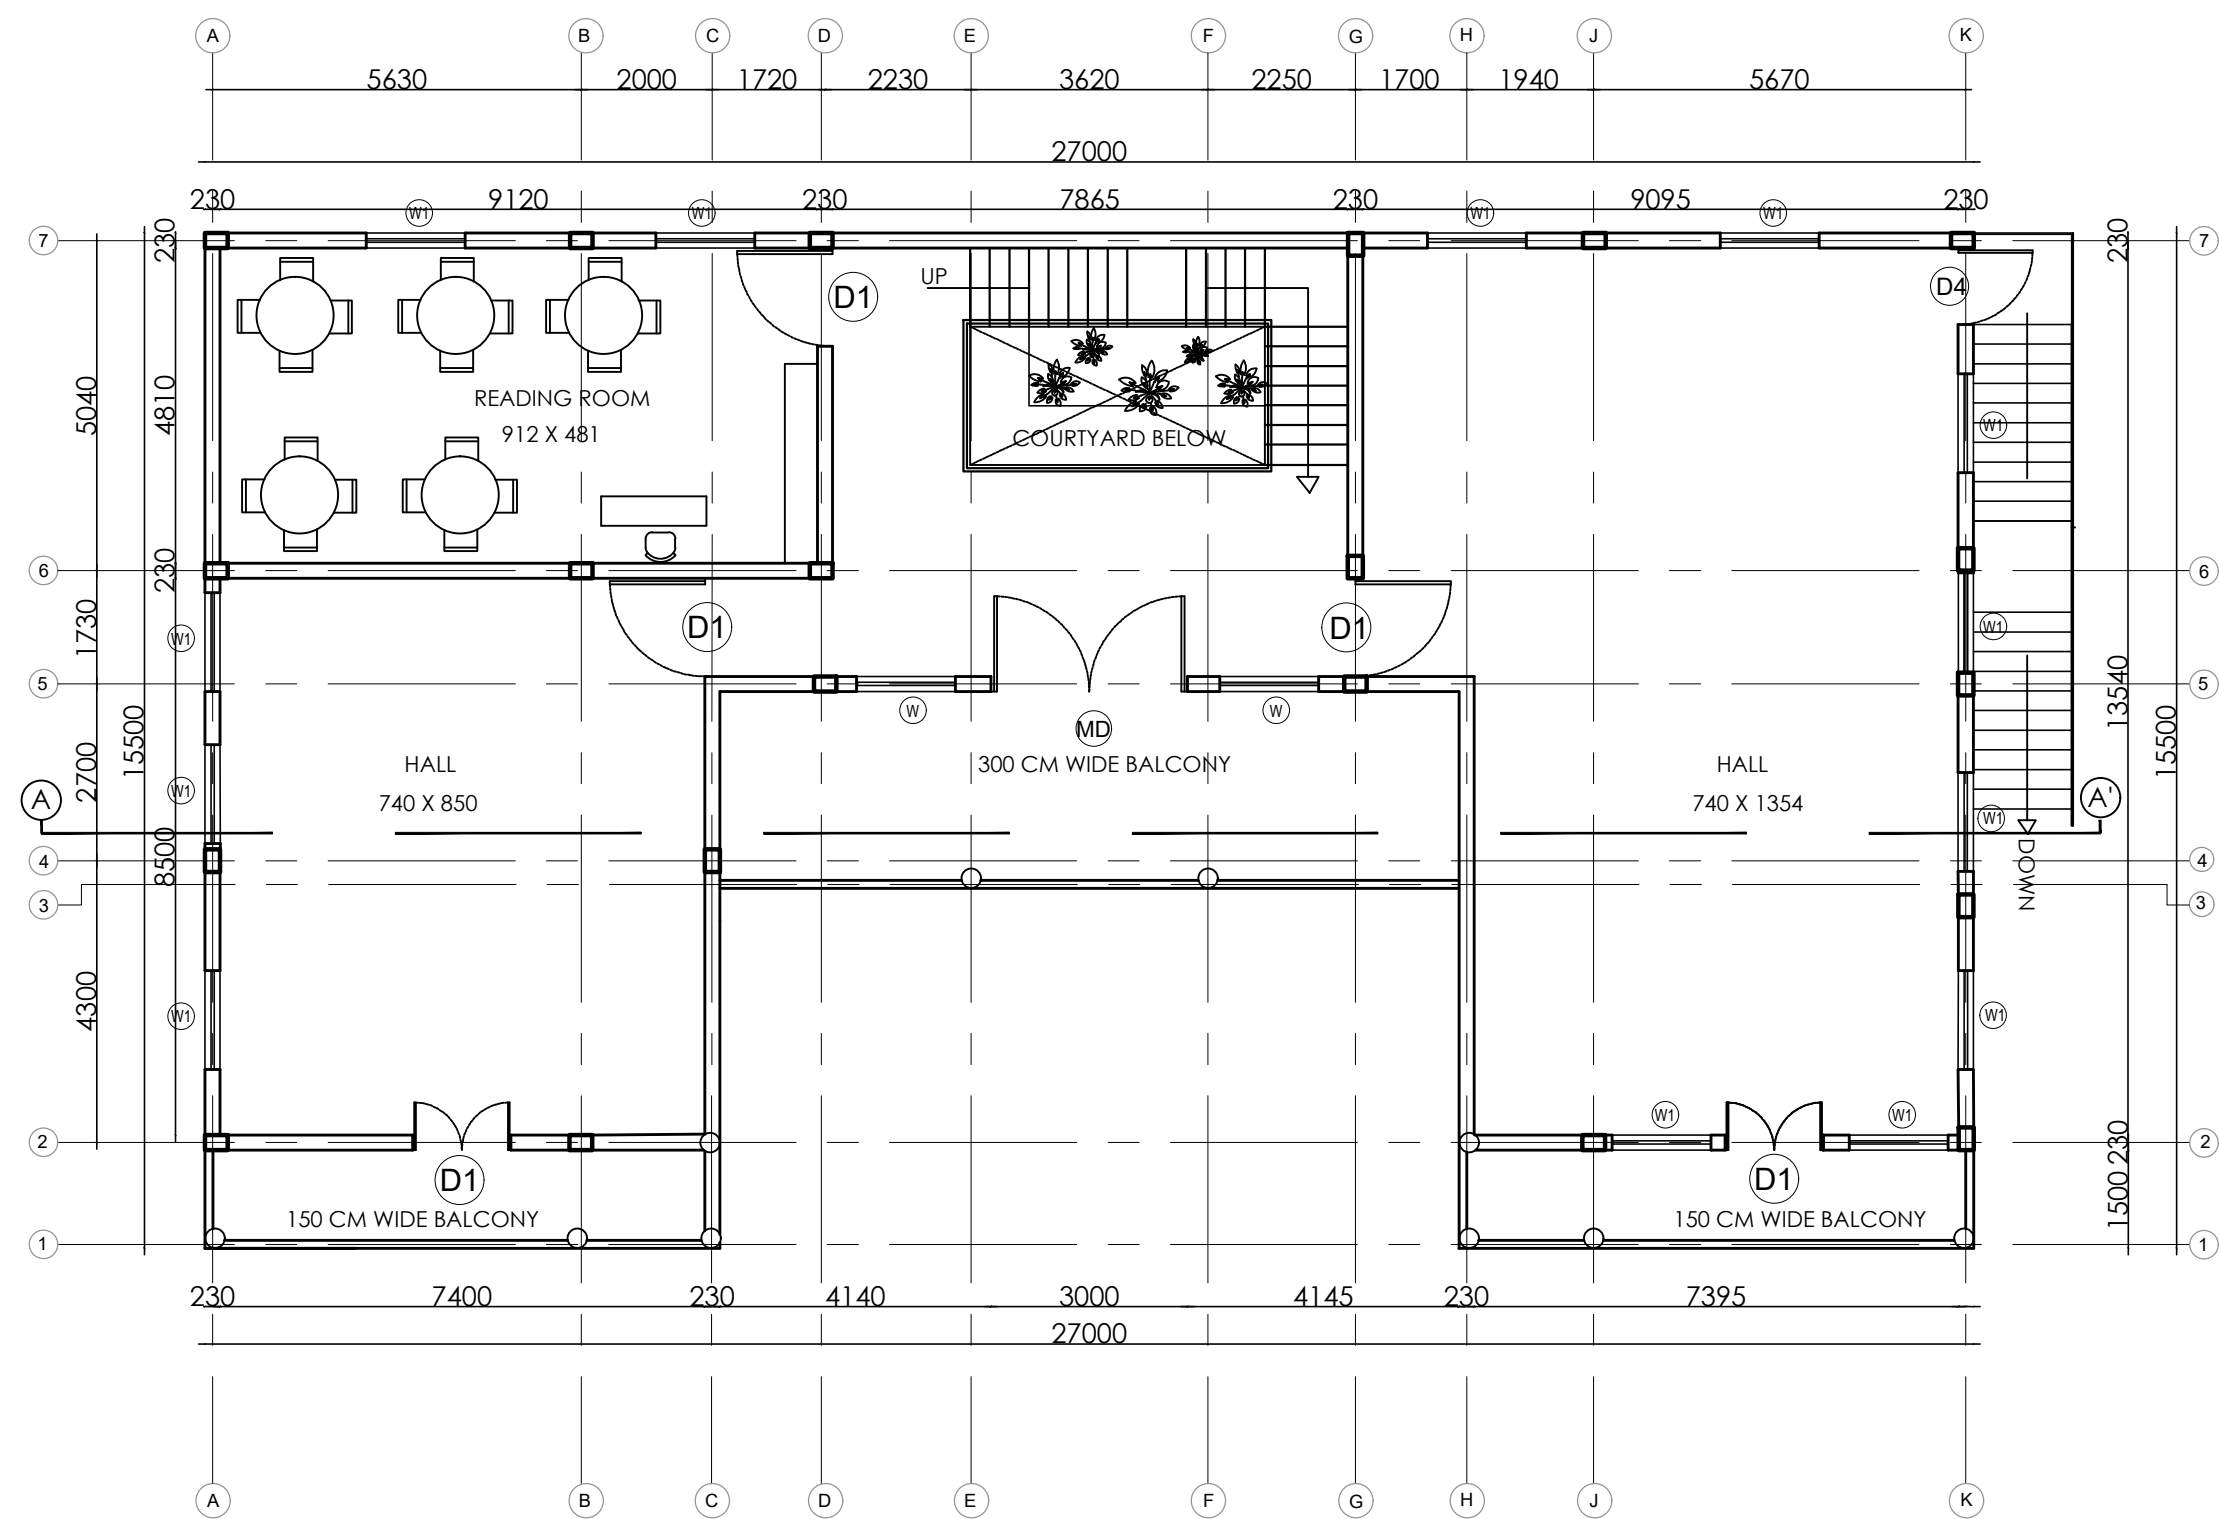

FIRST FLOOR PLAN

NOTES

1. This drawing is sole property of 'Pithavadian and Partners' and must not be reproduced or altered either in full or in part by anyone without consent from us or be passed to any individual or company not authorised by us.
2. Any discrepancy in the drawing should be brought to the immediate attention of the Architect.
3. All dimensions in millimeters and levels in meters.
4. Dimensions to be followed as indicated and not to be scaled.

LEGEND

ROOM NAME	SKIRTING / DADO FINISH	VT - VITRIFIED TILE
FLOOR FINISH		CT - ANTI SKID CERAMIC TILE
		GT - GLAZED CERAMIC TILE
		G - GRANITE STONE
		PV - PAVERS
WALL FINISH	SKIRTING HT. DADO HT.	CP - CEMENT PAINT

SCHEDULE OF JOINERY

OPENING SIZE	DESCRIPTION
Length x Height	
DOOR	
3000 x 2400	TW FRAMED PANELED DOOR
1500 x 2100	TW FRAMED PANELED DOOR
750 x 2100	PVC DOOR
900 x 2100	TW FRAMED PANELED DOOR
1200 x 2100	STEEL FRAMED GLASS DOOR
WINDOW	
1500 x 1800	TW FRAMED WINDOW
1500 x 1500	TW FRAMED WINDOW
VENTILATOR	
600 x 600	TW FRAMED VENTILATOR

AREA STATEMENT

GROUND FLOOR	= 351 SQM
FIRST FLOOR	= 351 SQM
STAR ROOM	= 44 SQM
TOTAL AREA	= 746 SQM

REV.	DATE	DESCRIPTION	DRAWN	CHKD.
------	------	-------------	-------	-------

REVISIONS

AS BUILT		APPROVAL
CONSTRUCTION		
APPROVAL		
INFORMATION	*	
TENDER		
SCHEME		
ISSUED FOR		

NAME OF THE PROJECT:
PROPOSED TFC BUILDING AT SIVAGIRI MUTT
VARKALA

CLIENT:
SIVAGIRI
VATKALA

DRAWING TITLE:
FLOOR PLAN - GROUND FLOOR

STRUCTURAL CONSULTANT:

SCALE: 1:250 @ A3	DESIGN BY: -	DRAWN BY: SRIDEVI PRIYAA	CHECKED BY: VALLI
DATE: 28.08.2022	SIGN:	SIGN:	SIGN:


ARCHITECTURE * INTERIORS * PLANNING * ENGINEERING * MANAGEMENT

PITHAVADIAN AND PARTNERS

Chennai ■ Bengaluru ■ Kochi ■ Hyderabad
10, MURUGAPPA ROAD, NAWAB GARDENS,
KOTTURPURAM, CHENNAI - 600 085
Phone : +91 (0) 44 2447 0033 / 44 / 66
Fax : +91 (0) 44 2447 0888 / 4213 2797
email : mail@paparchitect.com
website : www.paparchitect.com



DWG NO: XXXX-XX-XX-XX (SHT 02 OF 02) REV NO: -

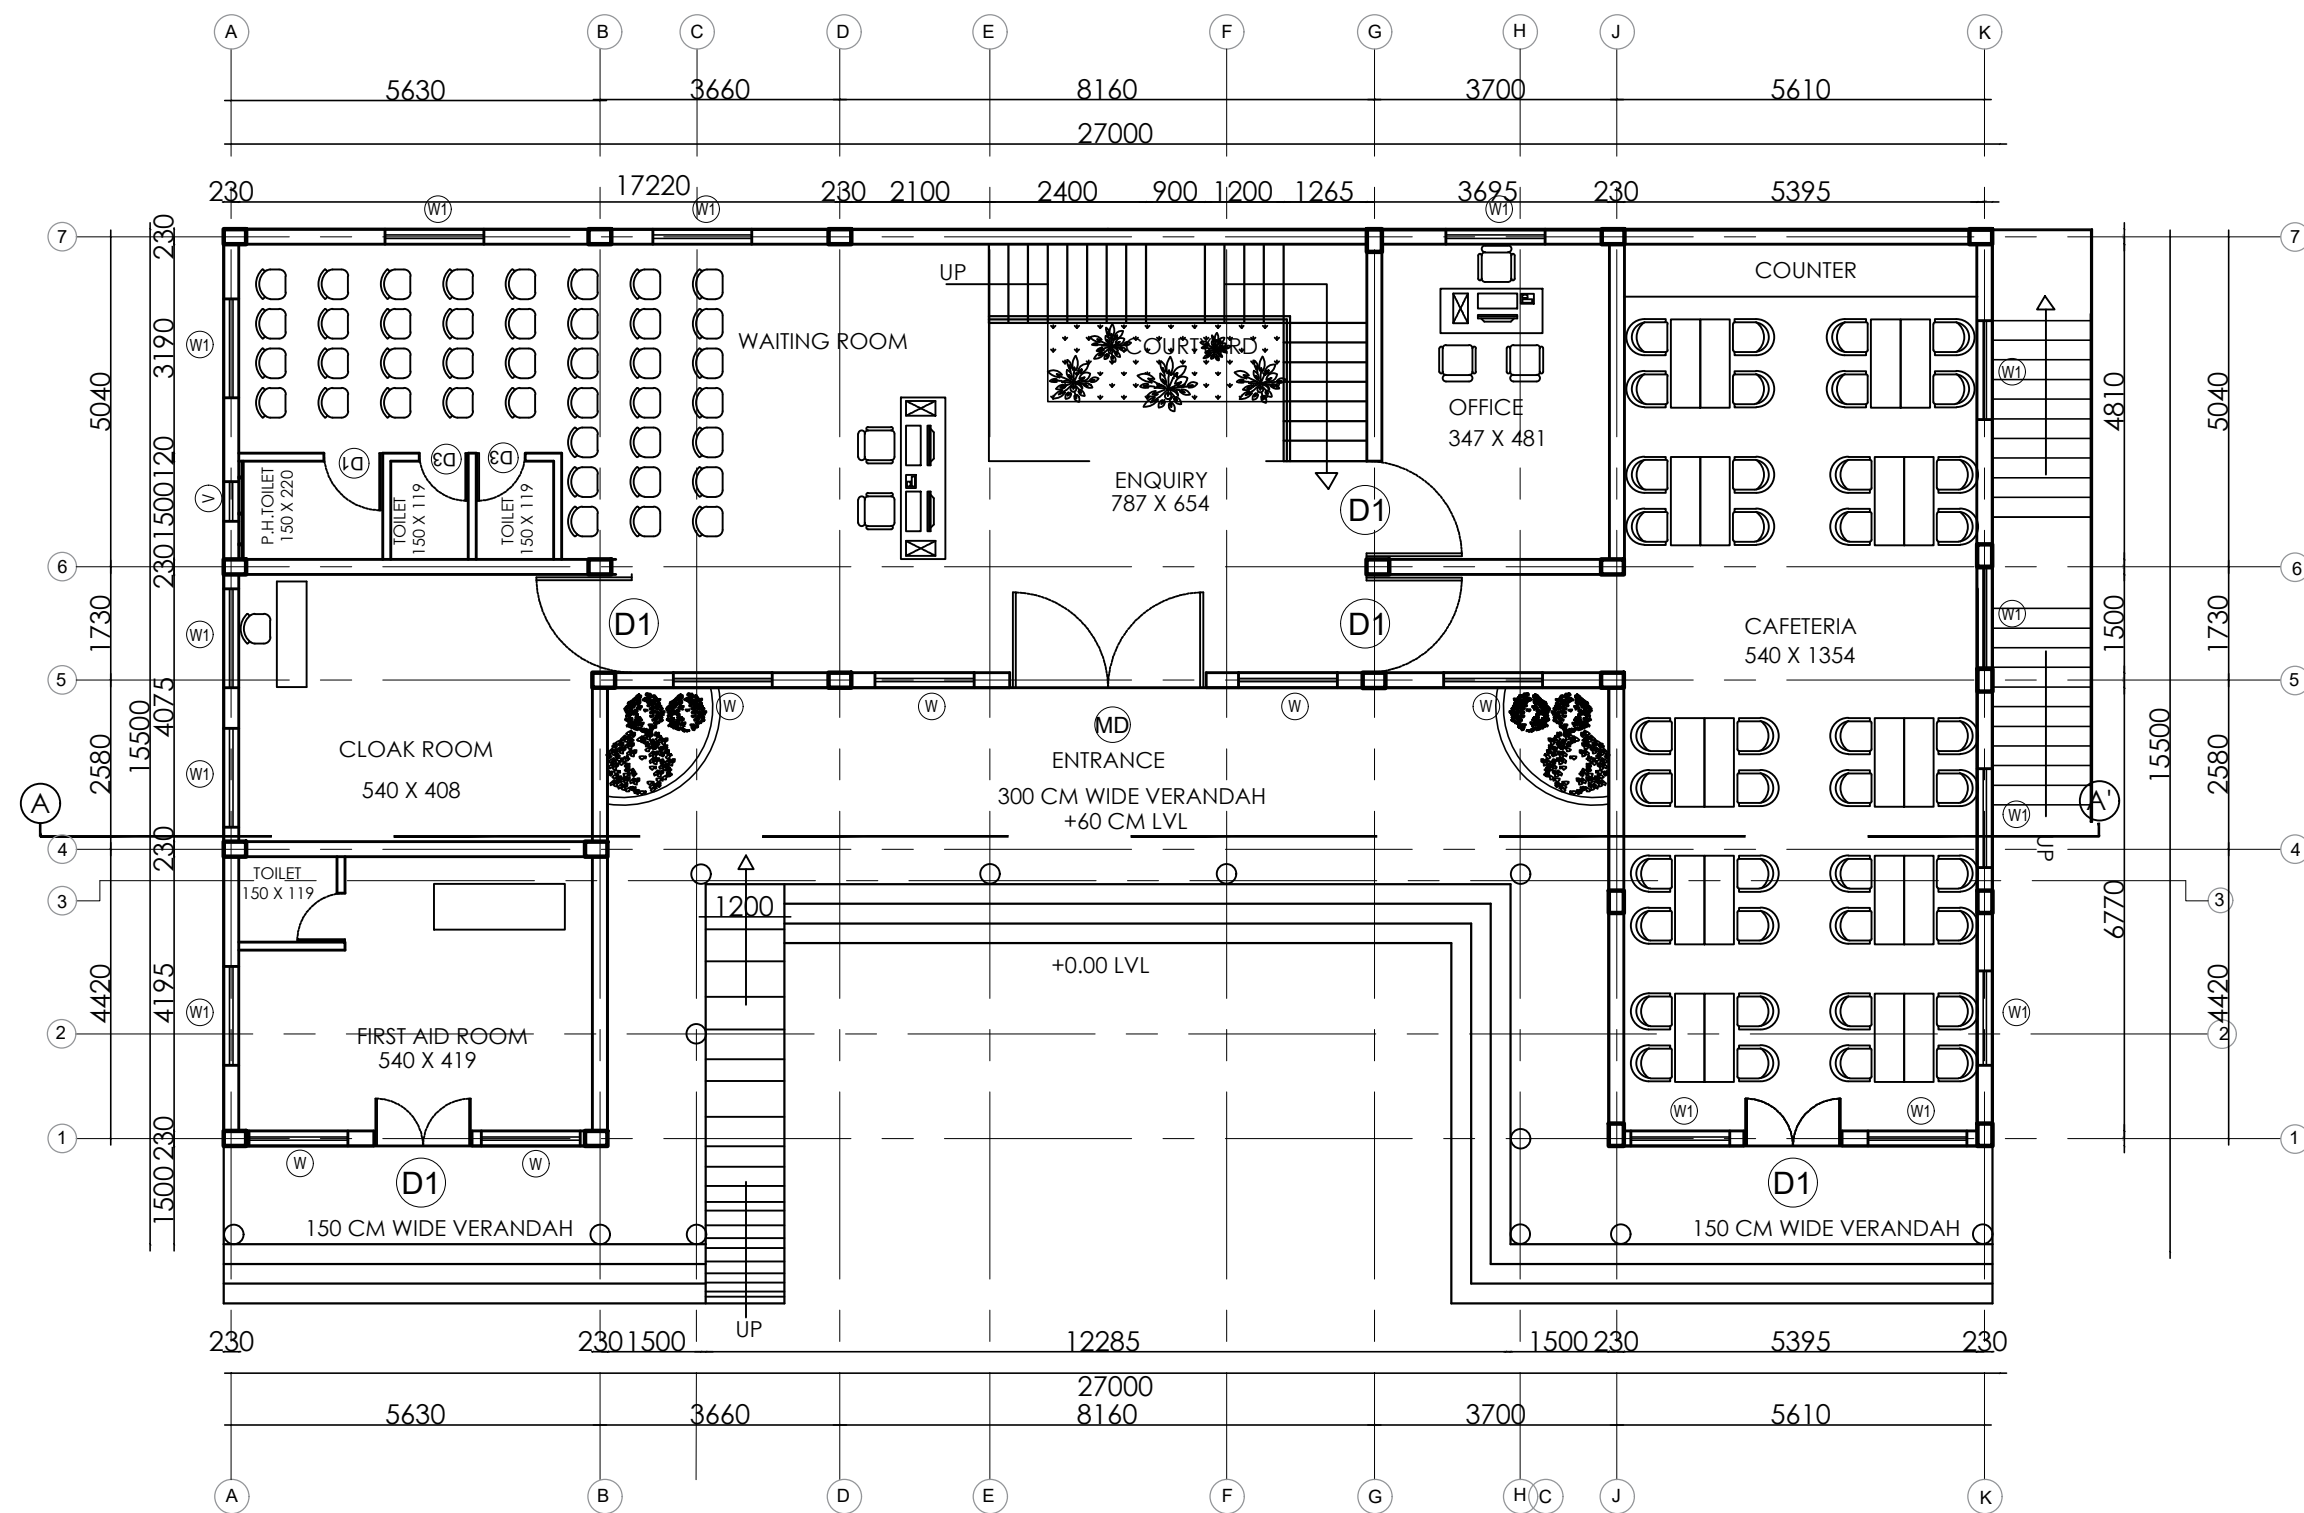

GROUND FLOOR PLAN

NOTES

1. This drawing is sole property of 'Pithavadian and Partners' and must not be reproduced or altered either in full or in part by anyone without consent from us or be passed to any individual or company not authorised by us.
2. Any discrepancy in the drawing should be brought to the immediate attention of the Architect.
3. All dimensions in millimeters and levels in meters.
4. Dimensions to be followed as indicated and not to be scaled.

LEGEND

ROOM NAME FLOOR FINISH	SKIRTING / DADO FINISH	VT - VITRIFIED CT - ANTI SKID CERAMIC TILE GT - GLAZED CERAMIC TILE G - GRANITE STONE PV - PAVERS CP - CEMENT PAINT
WALL FINISH	SKIRTING HT. DADO HT	

SCHEDULE OF JOINERY

OPENING SIZE Length x Height	DESCRIPTION
DOOR	
3000 x 2400	TW FRAMED PANELED DOOR
1500 x 2100	TW FRAMED PANELED DOOR
750 x 2100	PVC DOOR
900 x 2100	TW FRAMED PANELED DOOR
1200 x 2100	STEEL FRAMED GLASS DOOR
WINDOW	
1500 x 1800	TW FRAMED WINDOW
1500 x 1500	TW FRAMED WINDOW
VENTILATOR	
600 x 600	TW FRAMED VENTILATOR

AREA STATEMENT

GROUND FLOOR	= 351 SQM
FIRST FLOOR	= 351 SQM
STAIR ROOM	= 44 SQM
TOTAL AREA	= 746 SQM

REV.	DATE	DESCRIPTION	DRAWN	CHKD.
------	------	-------------	-------	-------

REVISIONS

AS BUILT	
CONSTRUCTION	
APPROVAL	
INFORMATION	*
TENDER	
SCHEME	
ISSUED FOR	


APPROVAL

NAME OF THE PROJECT:

PROPOSED TFC BUILDING AT SIVAGIRI MUTT
VARKALA

CLIENT:

SIVAGIRI
VATKALA

 

DRAWING TITLE:
FLOOR PLAN - GROUND FLOOR

STRUCTURAL CONSULTANT:

SCALE: 1:250 @ A3	DESIGN BY: -	DRAWN BY: SRIDEVI PRIYAA	CHECKED BY: VALLI
DATE: 28.08.2022	SIGN:	SIGN:	SIGN:

ARCHITECTURE * INTERIORS * PLANNING * ENGINEERING * MANAGEMENT

PITHAVADIAN AND PARTNERS

Chennai ■ Bengaluru ■ Kochi ■ Hyderabad
10, MURUGAPPA ROAD, NAWAB GARDENS,
KOTTURPURAM, CHENNAI - 600 085
Phone : +91 (0) 44 2447 0033 / 44 / 66
Fax : +91 (0) 44 2447 0888 / 4213 2797
email : mail@paparchitect.com
website : www.paparchitect.com




DWG NO: XXXX-XX-XX-XX (SHT 01 OF 02) REV NO: -


TIDEL PARK

TIRUPPUR




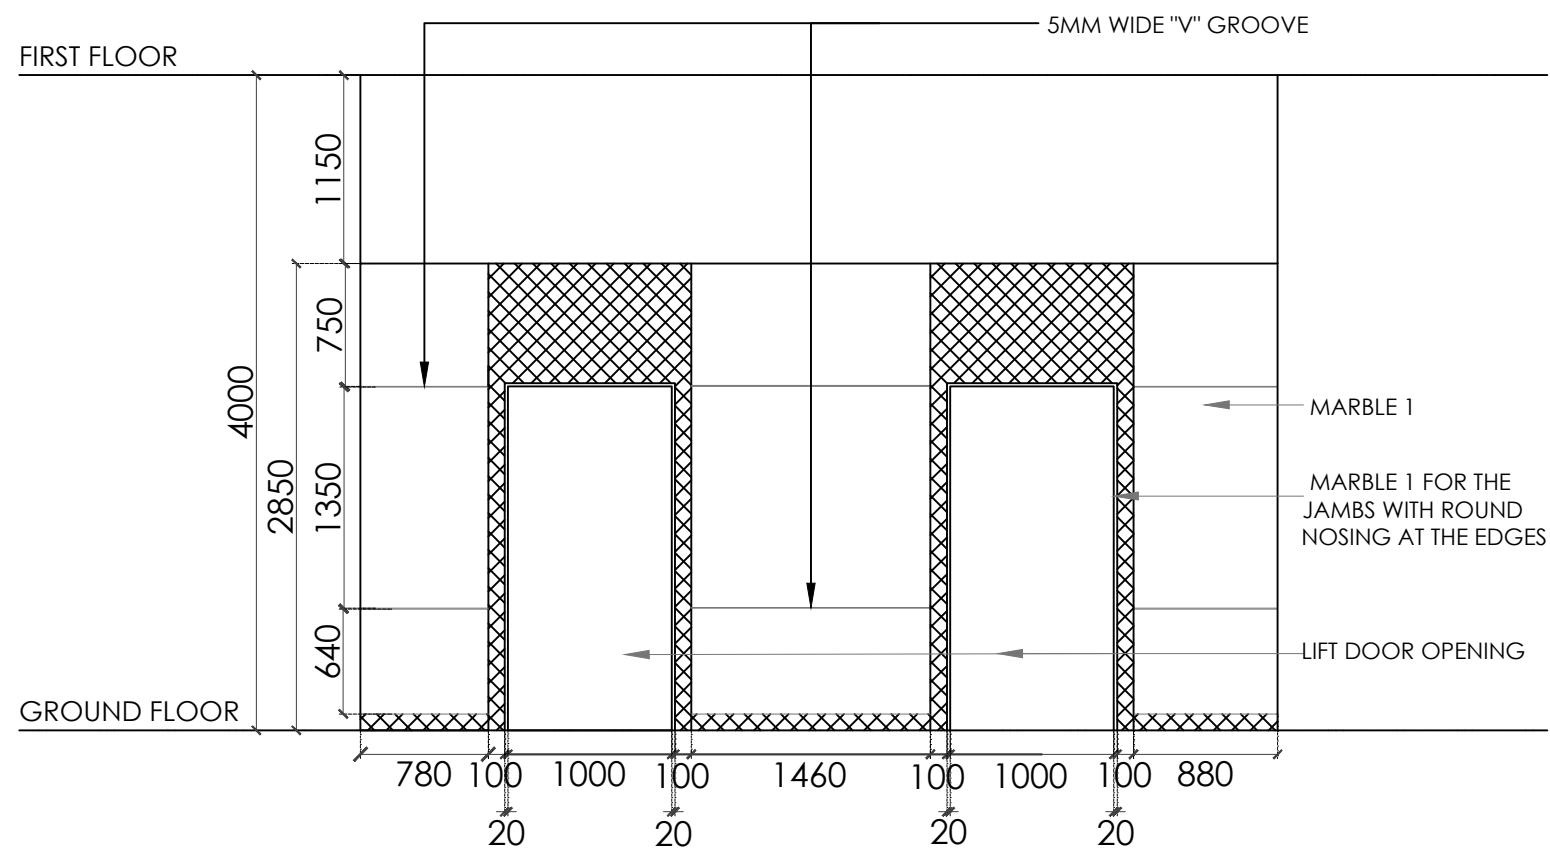


ELEVATION - A

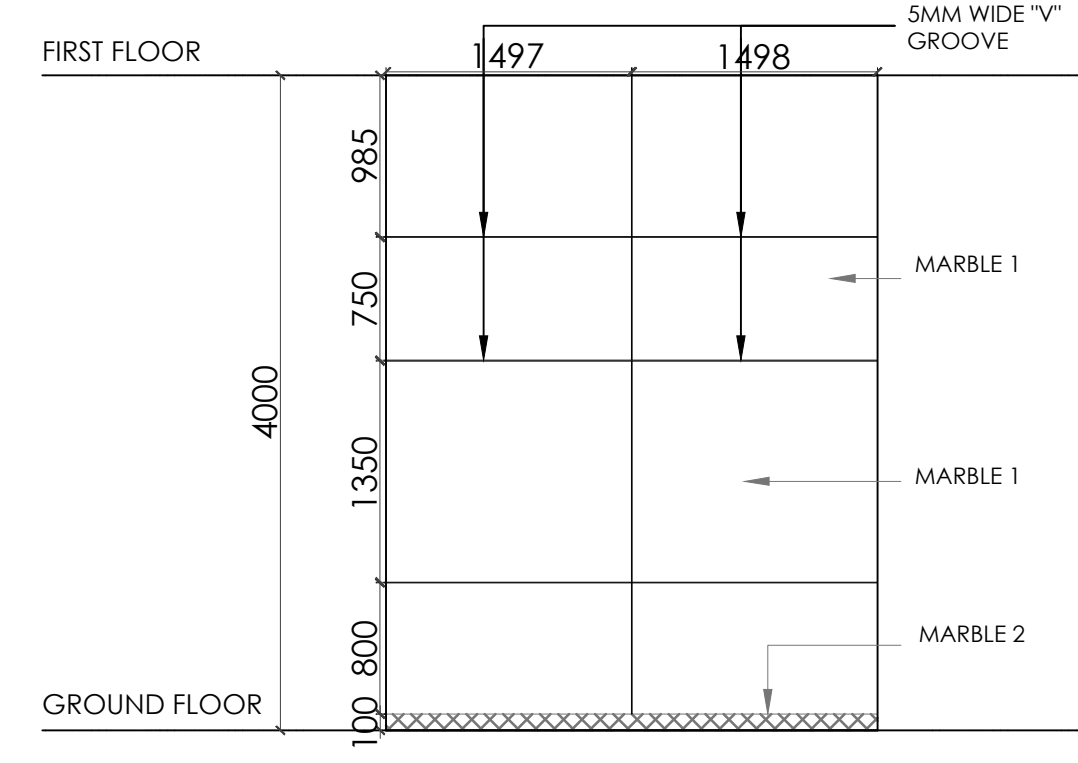

ELEVATION - B

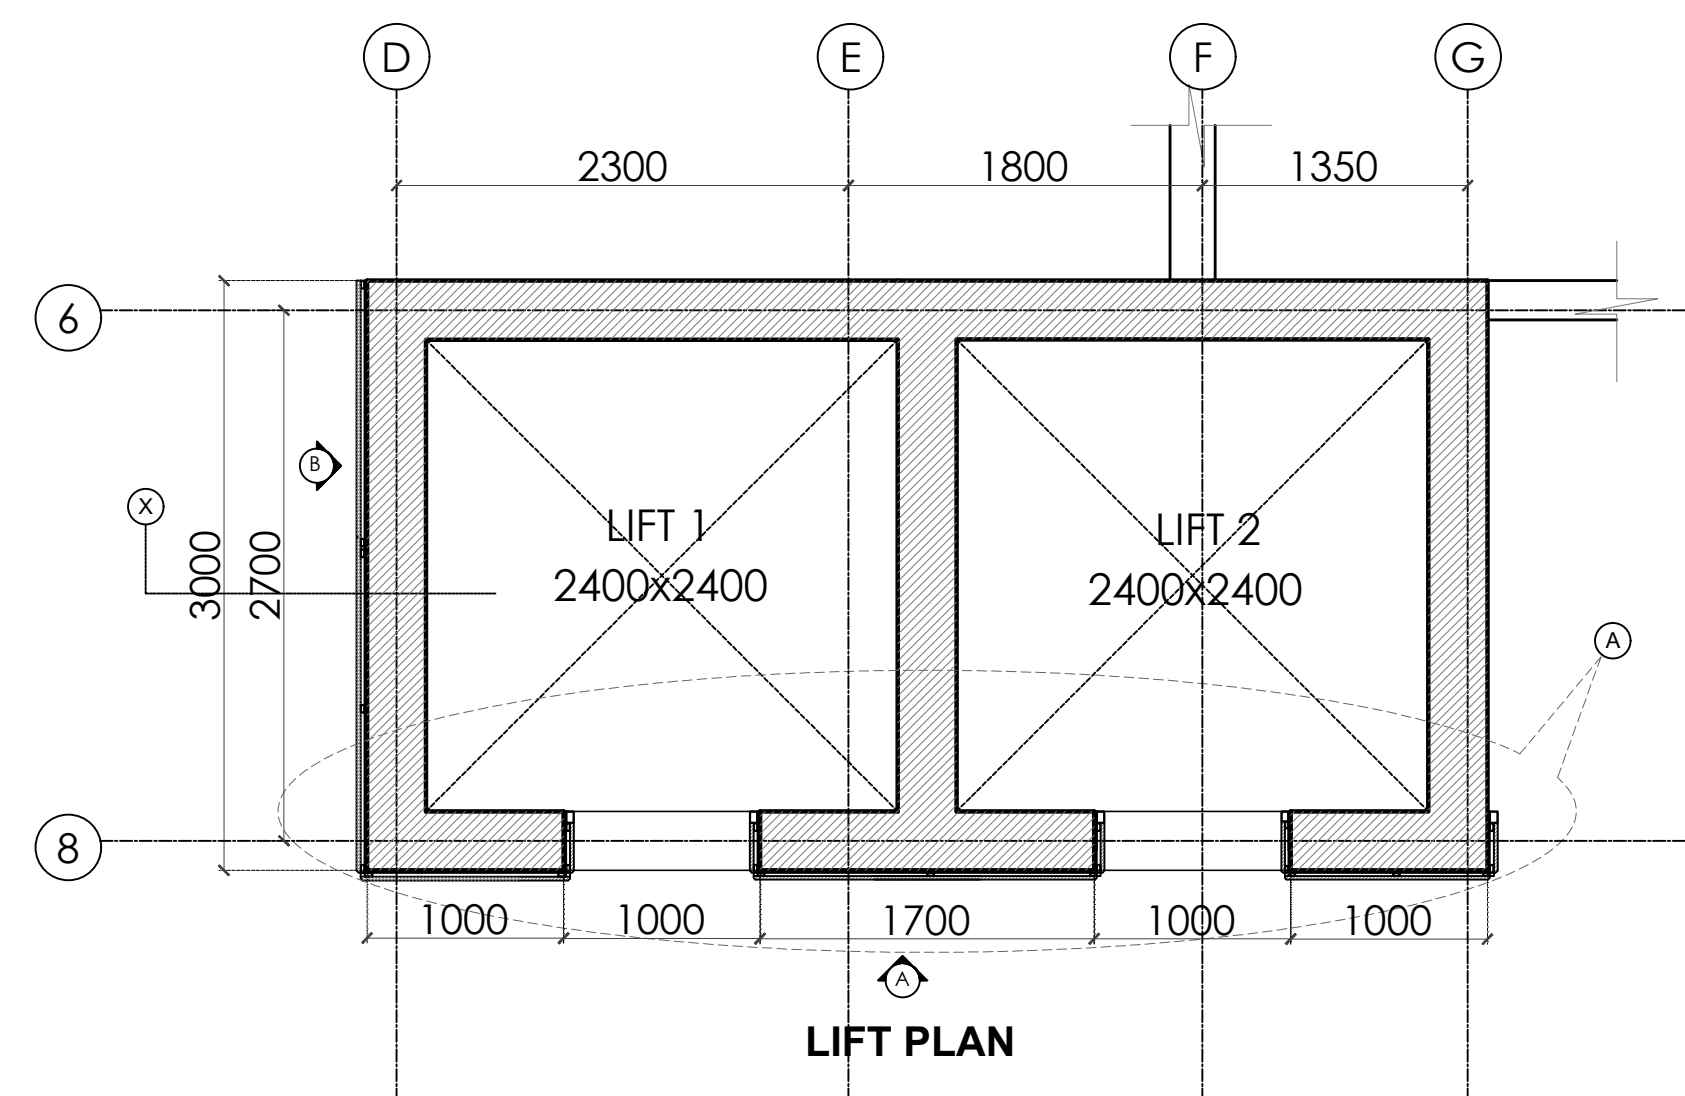


LIFT PLAN

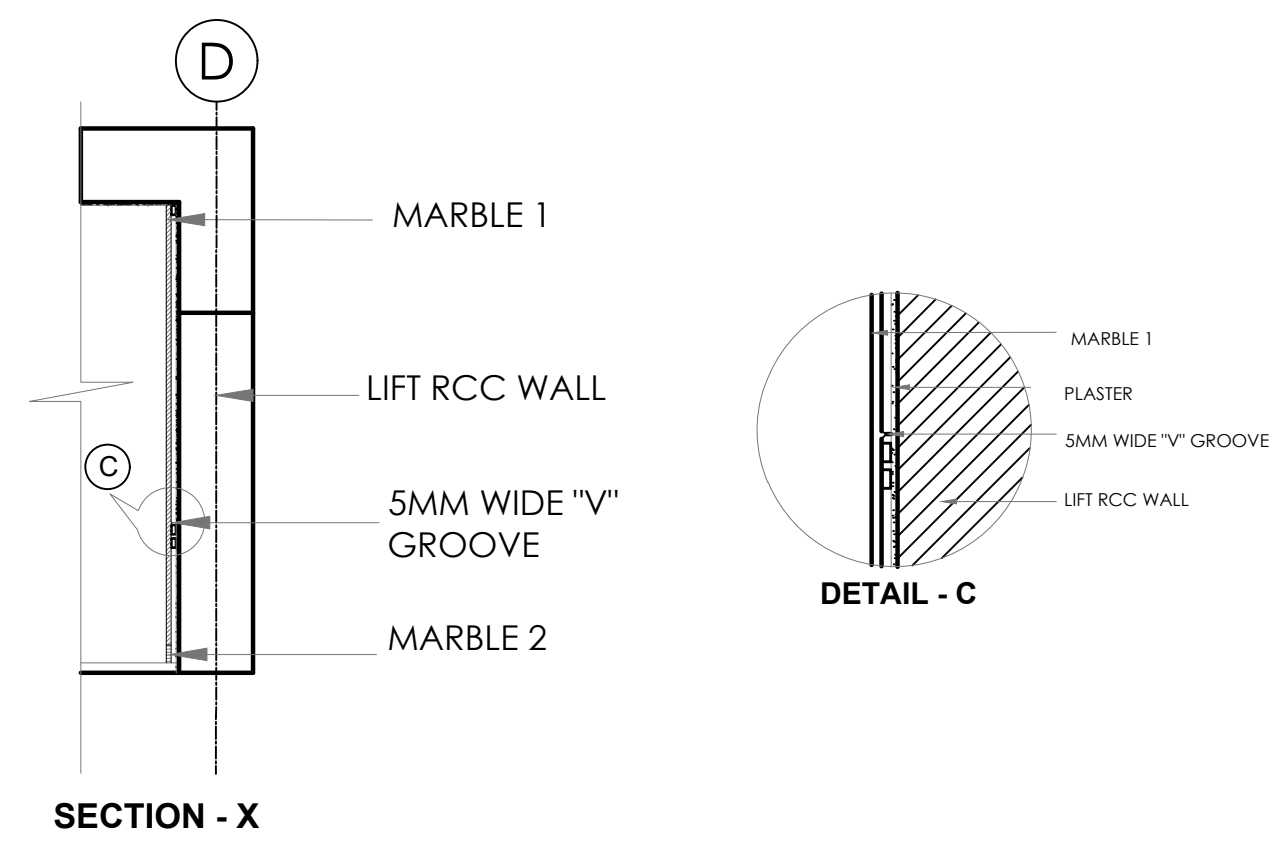

SECTION - X

DETAIL - C

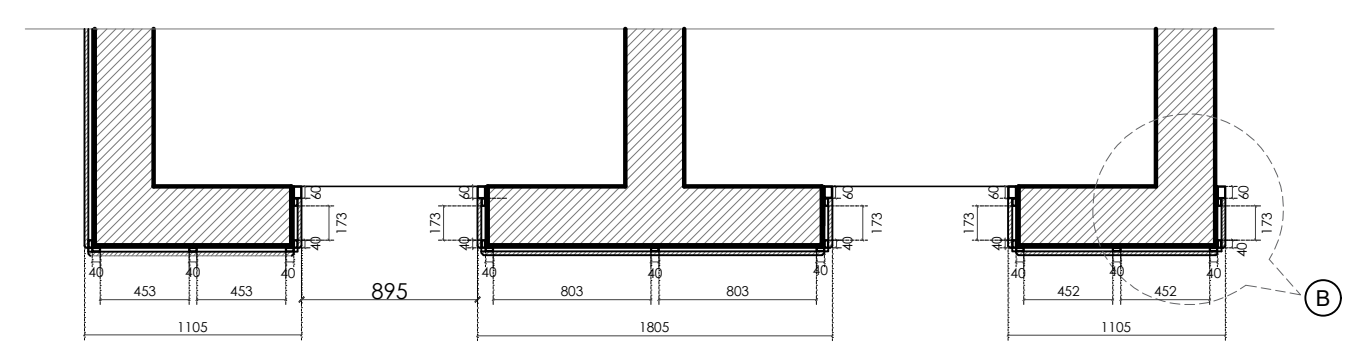


DETAIL PLAN - A





NOTES

1. This drawing is sole property of 'Pithavadian and Partners' and must not be reproduced or altered either in full or in part by anyone without consent from us or be passed to any individual or company not authorised by us.
2. Any discrepancy in the drawing should be brought to the immediate attention of the Architect.
3. All dimensions in millimeters and levels in meters.
4. Dimensions to be followed as indicated and not to be scaled.

KEY PLAN

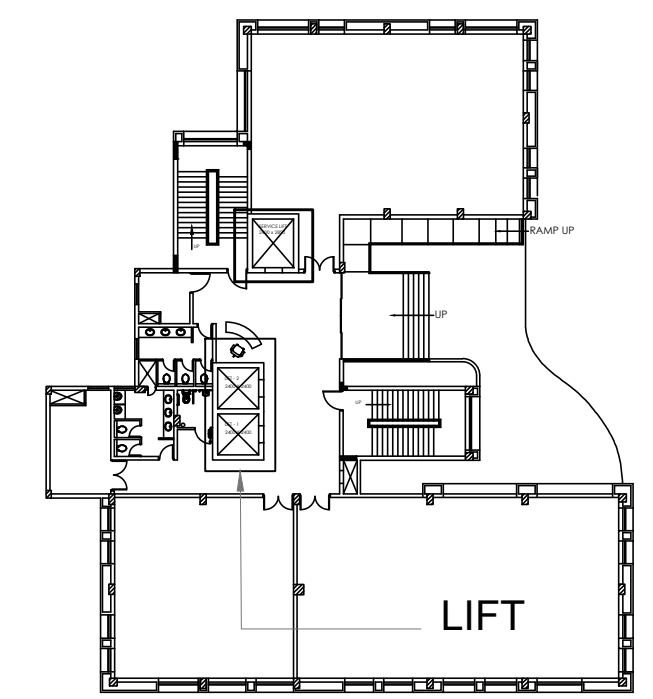


REV.	DATE	DESCRIPTION	DRAWN	CHKD.
REVISIONS				
AS BUILT		TENDER		
CONSTRUCTION				
APPROVAL				
INFORMATION				
TENDER	*			
SCHEME				
ISSUED FOR				
NAME OF THE PROJECT: PROPOSED IT OFFICE FOR TIDEL PARK AT TIRUPPUR				
CLIENT: TIDEL PARK 4, RAJIV GANDHI SALAI, TARAMANI				
	DRAWING TITLE: LIFT DETAIL			
	STRUCTURAL CONSULTANT: ZACHARIA GEORGE F.I.E			
SCALE: 1:100 @ A3	DESIGN BY: PDG	DRAWN BY: SRIDEVI PRIYAA	CHECKED BY: RUTVI	
DATE: XX.XX.XXXX	SIGN:	SIGN:	SIGN:	
ARCHITECTURE * INTERIORS * PLANNING * ENGINEERING * MANAGEMENT				
PITHAVADIAN AND PARTNERS				
Chennai ■ Bengaluru ■ Kochi ■ Hyderabad				
10, MURUGAPPA ROAD, NAWAB GARDENS, KOTTURPURAM, CHENNAI - 600 085				
Phone : +91 (0) 44 2447 0033 / 44 / 66				
Fax : +91 (0) 44 2447 0888 / 4213 2797				
email : mail@paparchitect.com				
website : www.paparchitect.com				
DWG NO: XXXX-XX-XX-XX		(SHT 01 OF 02)		REV NO: -

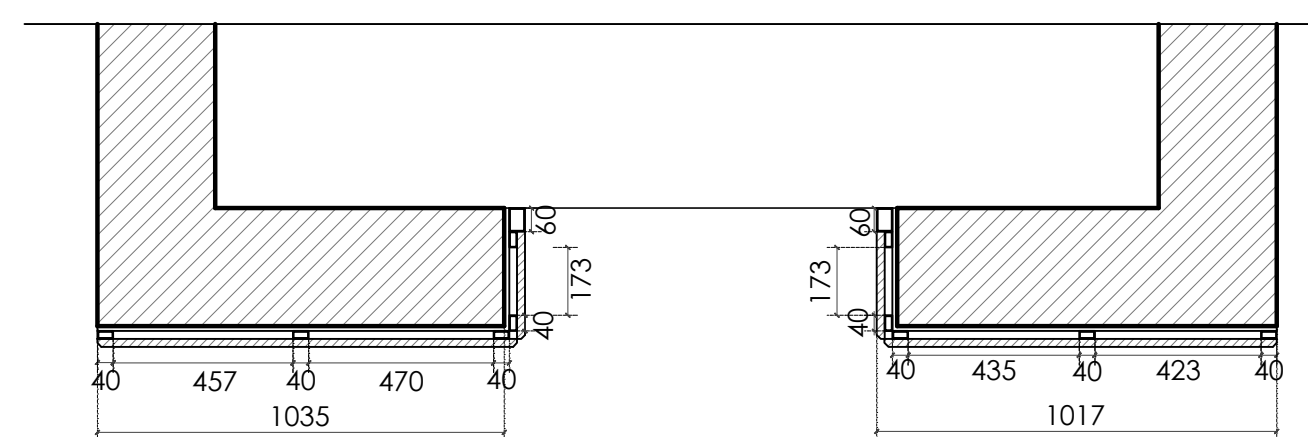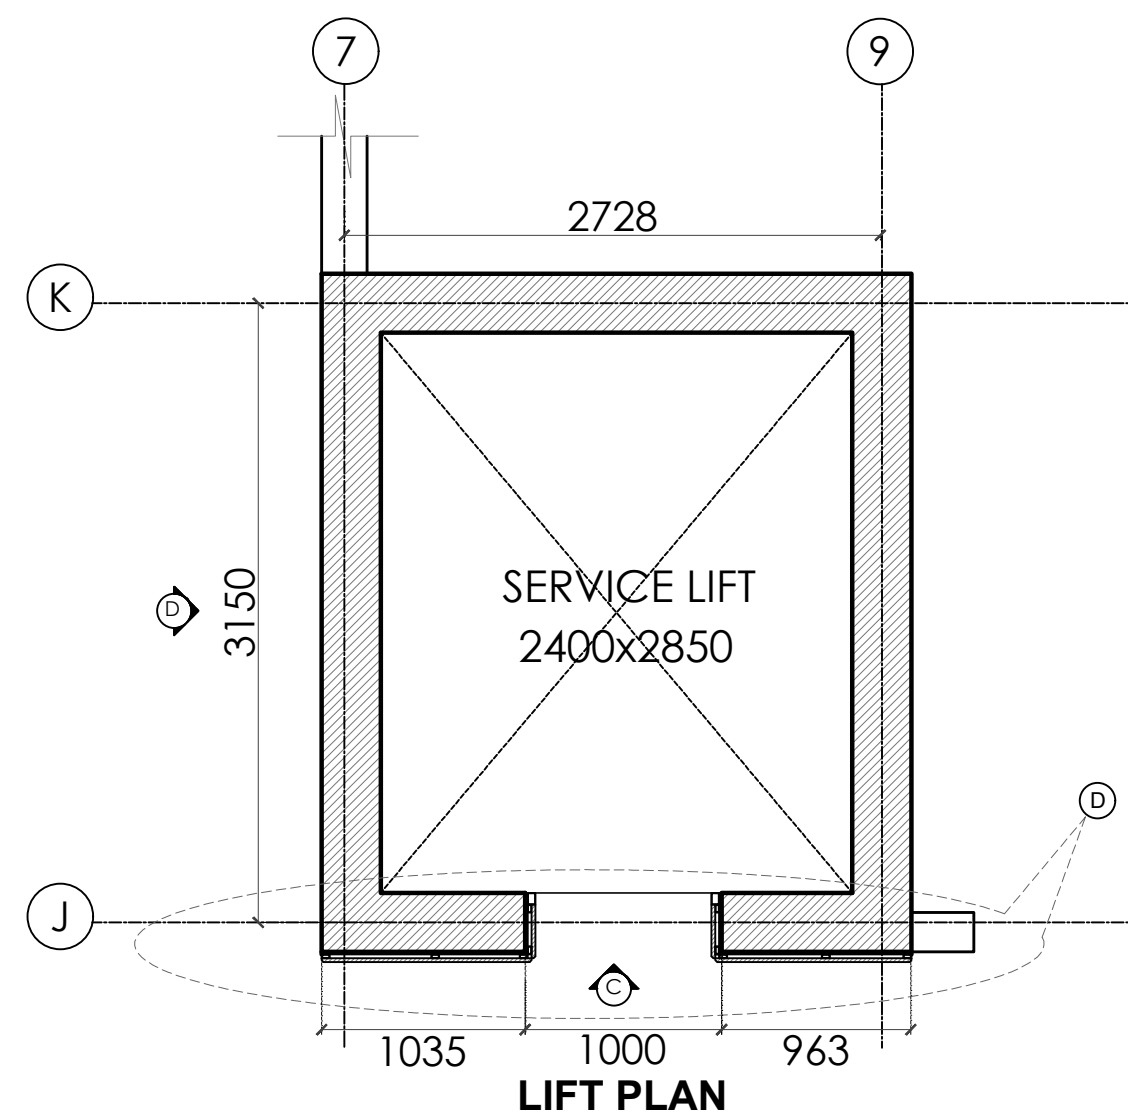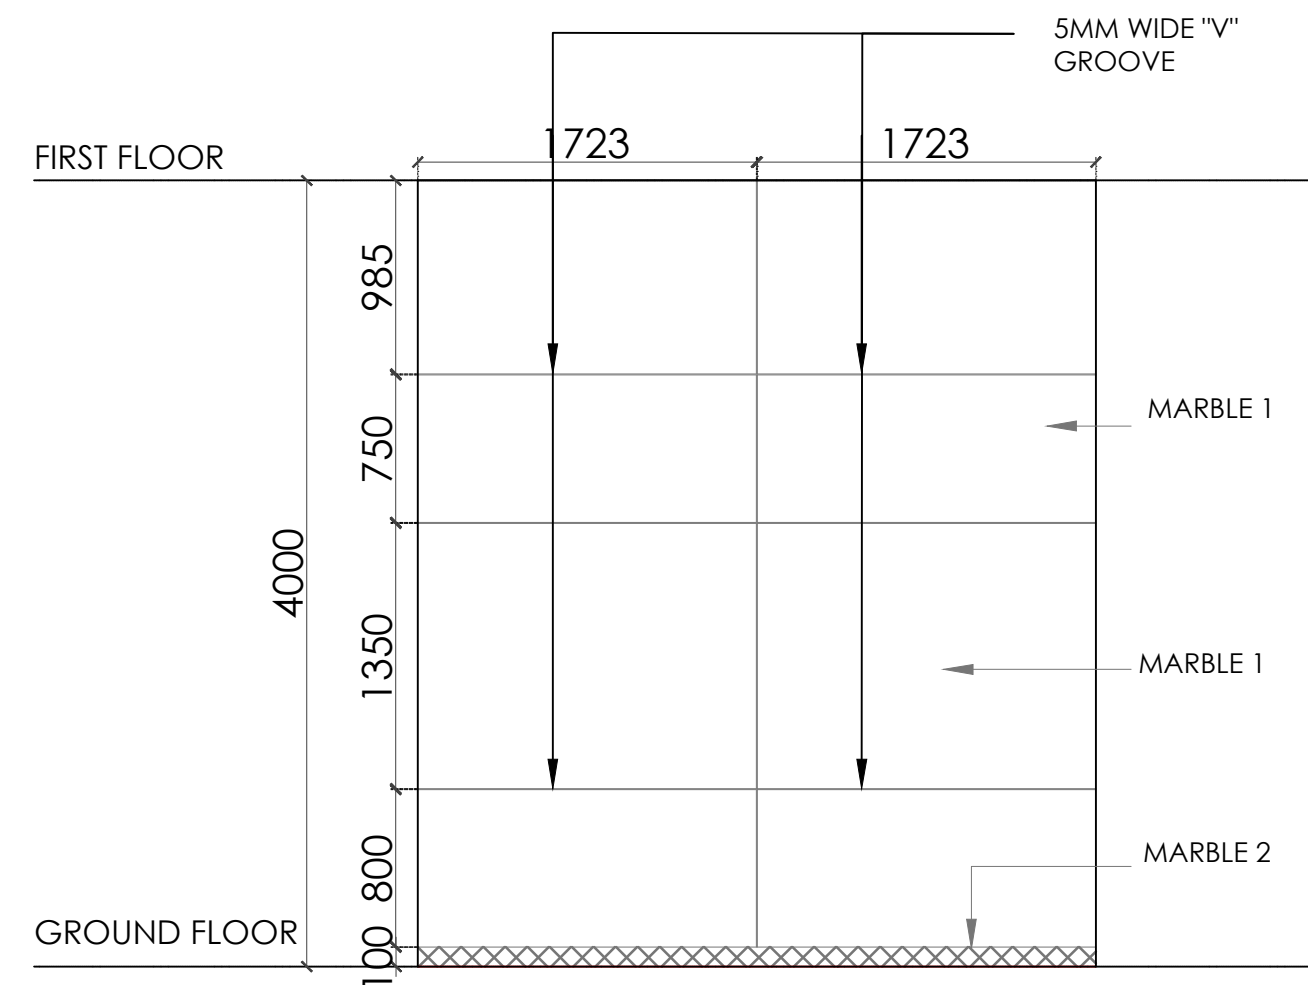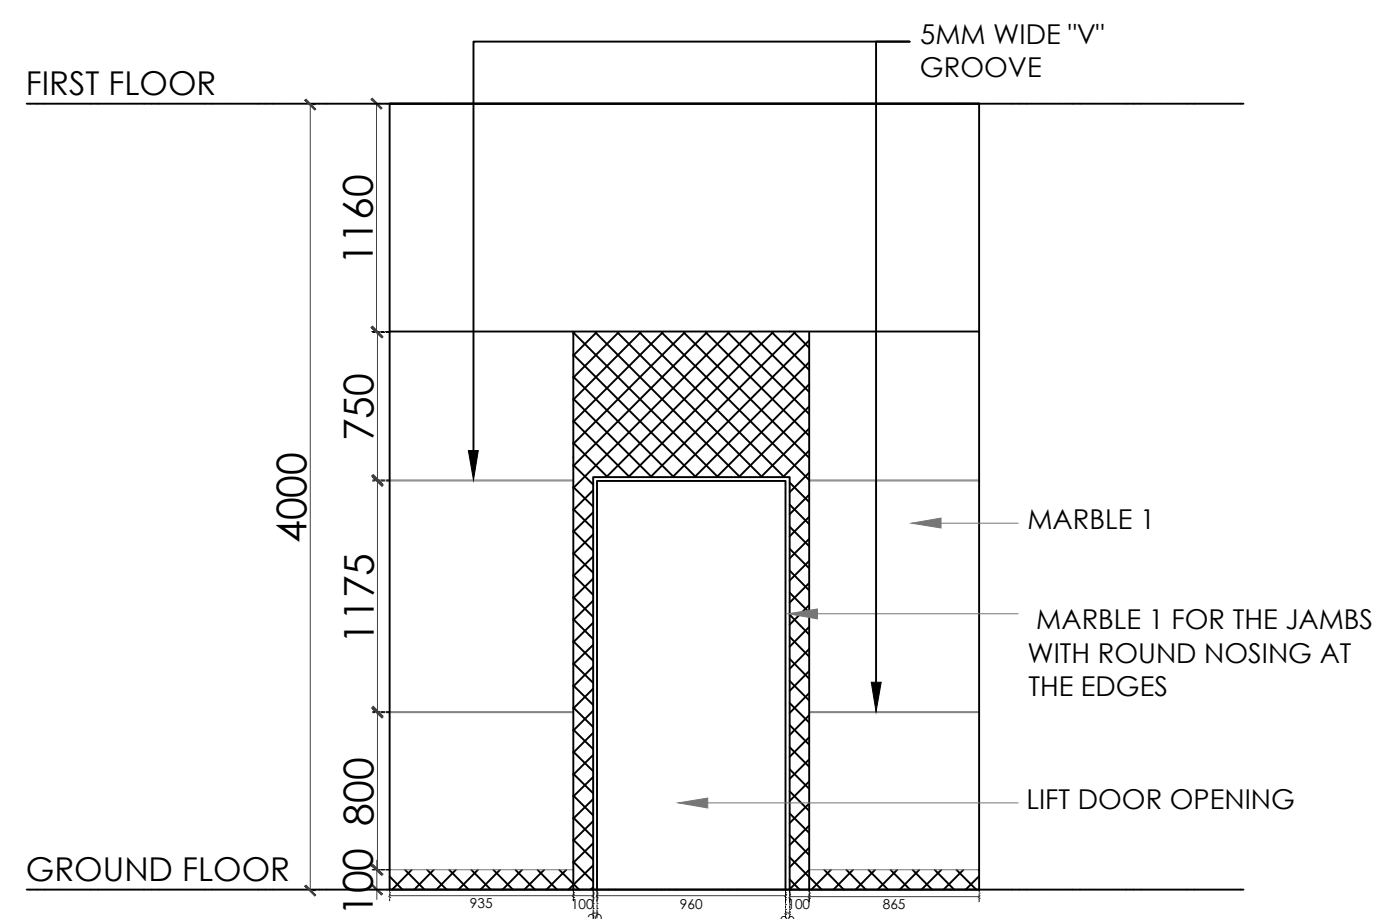

NOTES

1. This drawing is sole property of 'Pithavadi and Partners' and must not be reproduced or altered either in full or in part by anyone without consent from us or be passed to any individual or company not authorised by us.
2. Any discrepancy in the drawing should be brought to the immediate attention of the Architect.
3. All dimensions in millimeters and levels in meters.
4. Dimensions to be followed as indicated and not to be scaled.

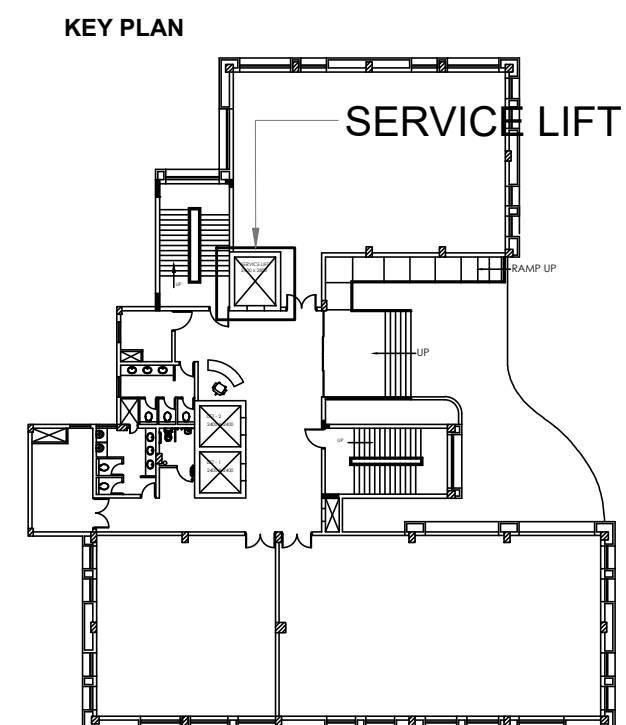

REV.	DATE	DESCRIPTION	DRAWN	CHK
------	------	-------------	-------	-----

REVISIONS

AS BUILT
CONSTRUCTION
APPROVAL
INFORMATION
TENDER
SCHEME
ISSUED FOR

TENDER

NAME OF THE PROJECT:
PROPOSED IT OFFICE FOR TIDEL PARK
AT TIRUPPUR

CLIENT:
TIDEL PARK
4, RAJIV GANDHI SALAI, TARAMANI

DRAWING TITLE:	LIFT DETAIL - SERVICE LIFT
----------------	----------------------------

STRUCTURAL CONSULTANT:

ZACHARIA GEORGE F.I.E

SCALE: 1:100 @ A3	DESIGN BY: PDG	DRAWN BY: SRIDEVI PRIYAA	CHECKED BY: RUTVI
DATE: XX XX XXXX	SIGN:	SIGN:	SIGN:

ARCHITECTURE * INTERIORS * PLANNING * ENGINEERING * MANAGEMENT

PITHAVADIAN AND PARTNERS

Chennai ■ Bengaluru ■ Kochi ■ Hyderabad
10, MURUGAPPA ROAD, NAWAB GARDENS,
KOTTURPURAM, CHENNAI - 600 085

Phone : +91 (0) 44 2447 0033 /44 /66
Fax : +91 (0) 44 2447 0888/4213 2797
email : mail@paparchitect.com
website : www.paparchitect.com




DWG NO: XXXX-XX-XX-XX	(SHT 02 OF 02)	REV NO: -
-----------------------	----------------	-----------

TIDEL PARK TUTICORIN




NOTES


1. This drawing is sole property of 'Pithavadian and Partners' and must not be reproduced or altered either in full or in part by anyone without consent from us or be passed to any individual or company not authorised by us.
2. Any discrepancy in the drawing should be brought to the immediate attention of the Architect.
3. All dimensions in millimeters and levels in meters.
4. Dimensions to be followed as indicated and not to be scaled.

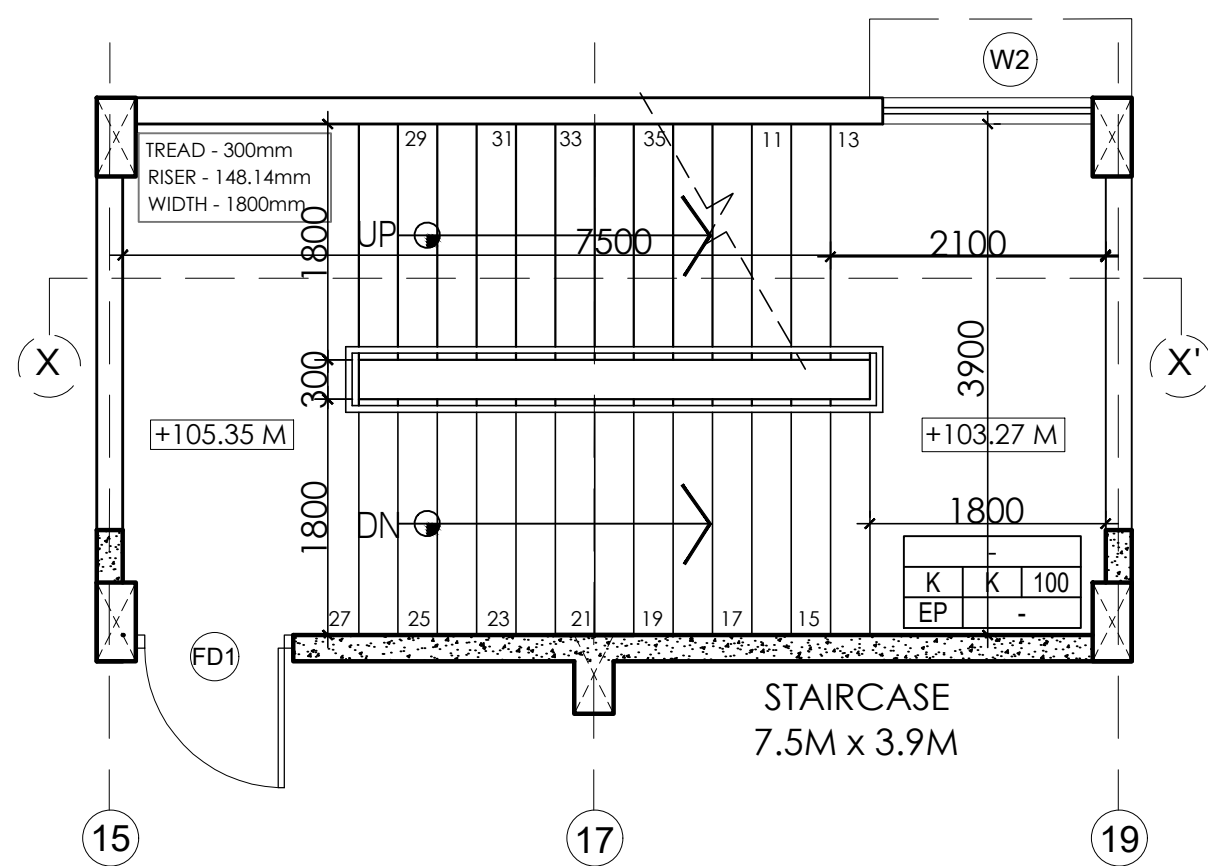


TYPICAL FLOOR PLAN 1ST TO 4TH FLOOR

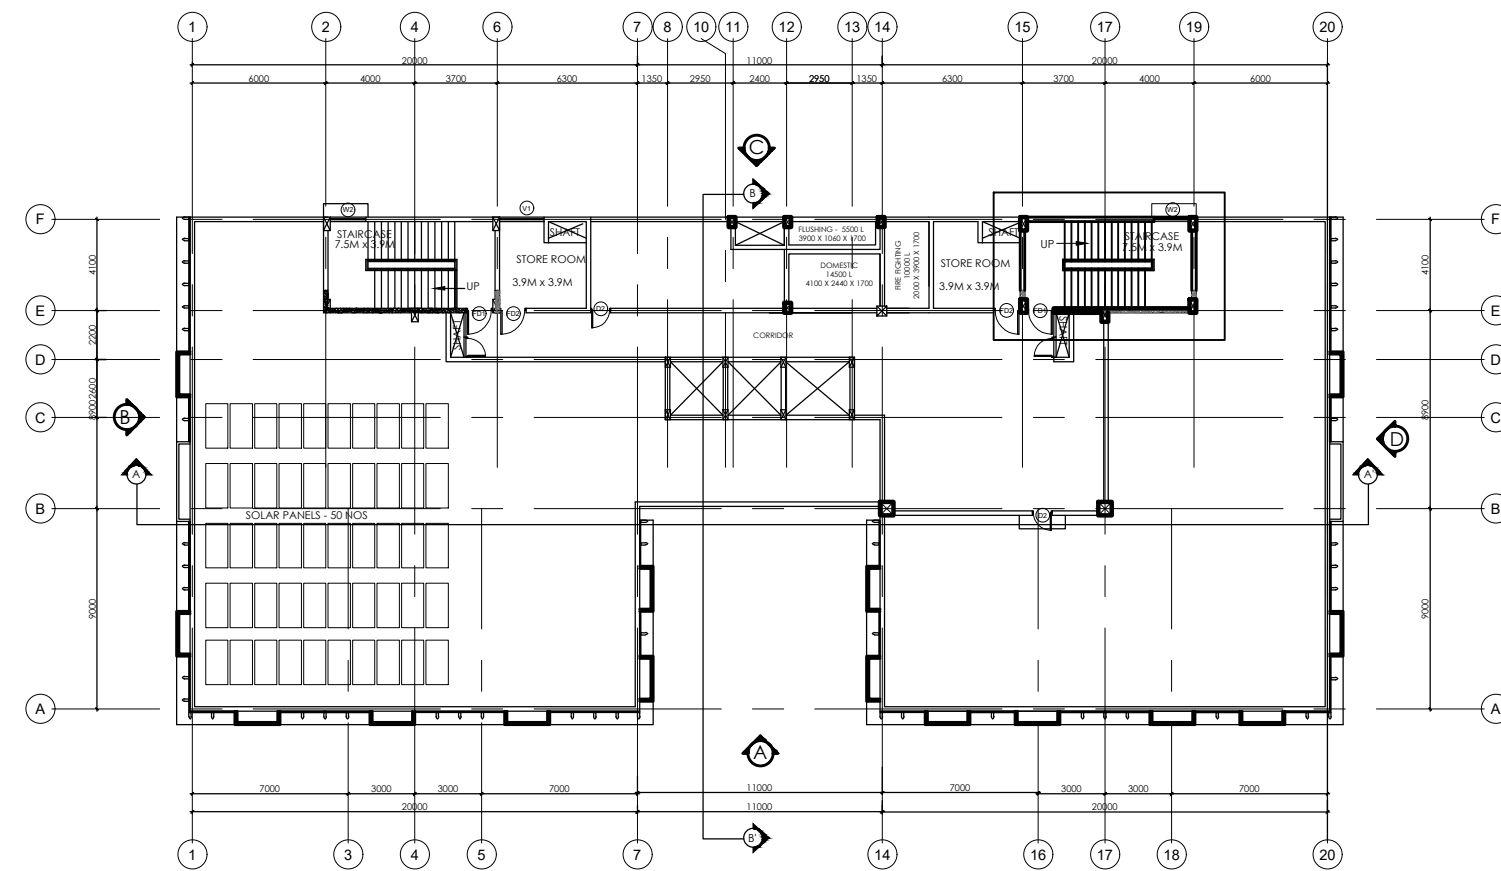

FLOOR KEY PLAN

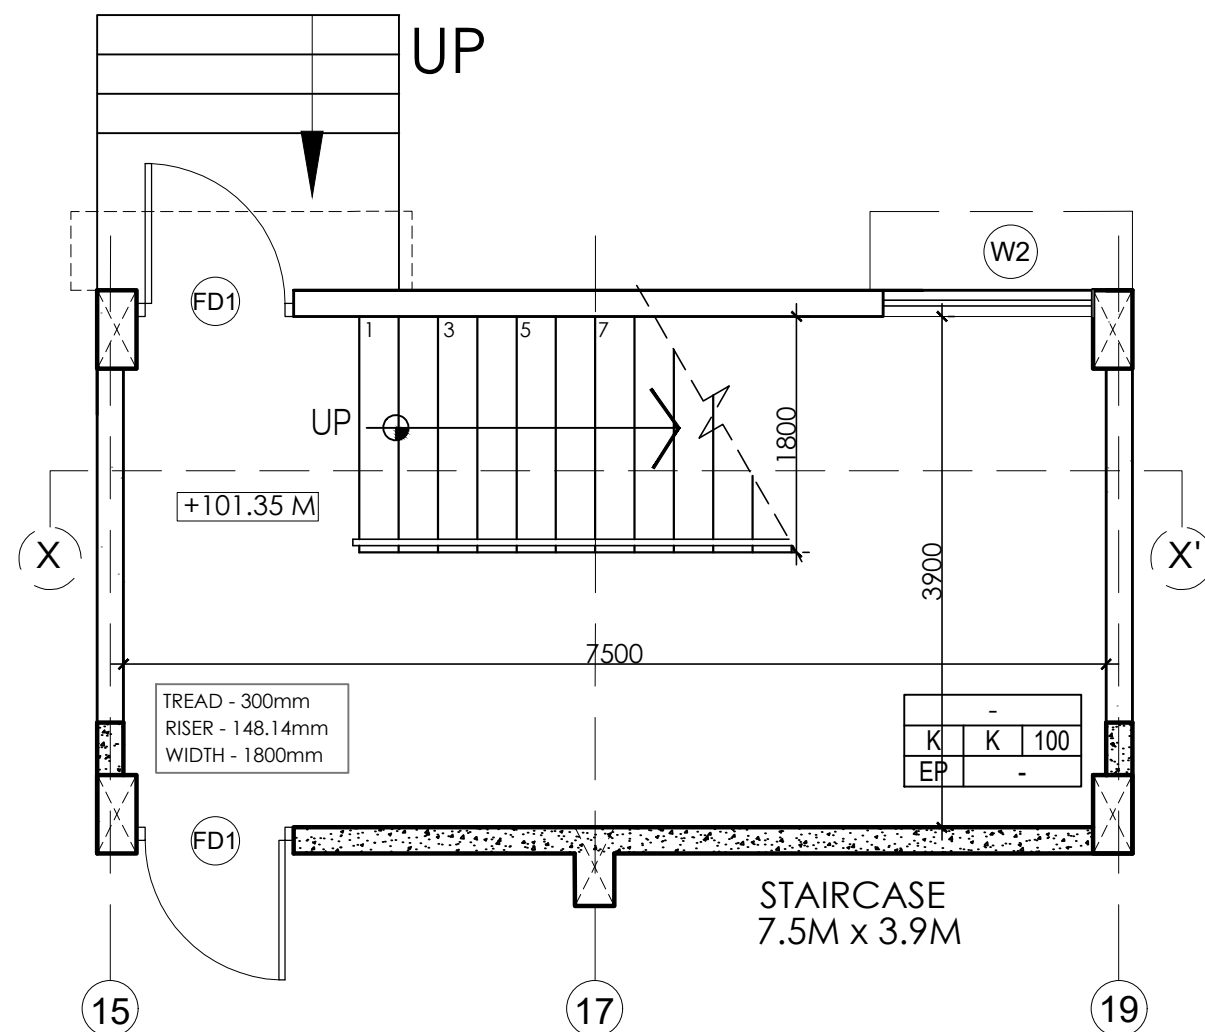


GROUND FLOOR PLAN

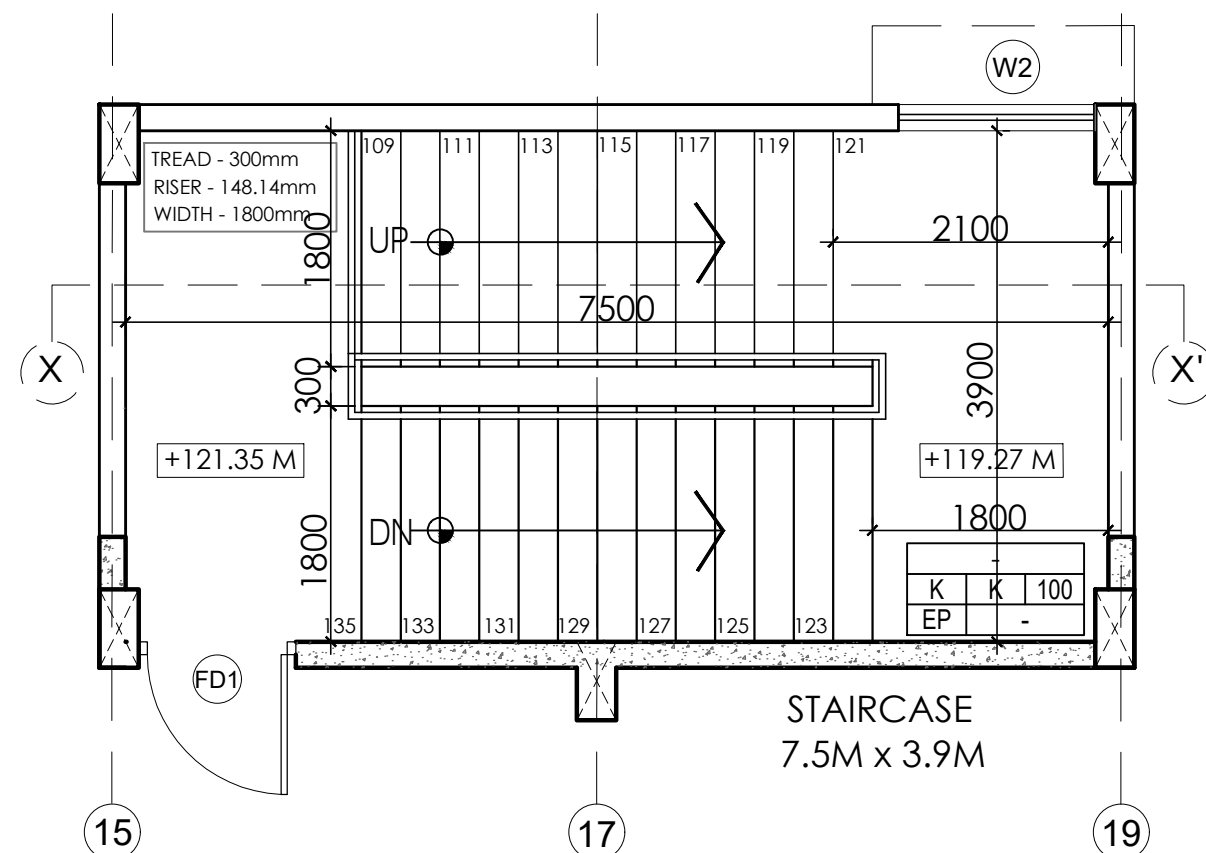


TERRACE FLOOR PLAN


REV.	DATE	DESCRIPTION	DRAWN	CHKD.
REVISIONS				
AS BUILT		TENDER		
CONSTRUCTION				
APPROVAL				
INFORMATION				
TENDER	*			
SCHEME				
ISSUED FOR				
NAME OF THE PROJECT:				
PROPOSED IT OFFICE FOR TIDEL PARK				
AT TUTICORIN				
CLIENT:				
TIDEL PARK				
4,RAJIV GANDHI SALAI, TARAMANI				
DRAWING TITLE:				
STAIRCASE DETAIL- PLANS AND TYPICAL FLOOR				
KEY PLAN				
STRUCTURAL CONSULTANT:				
ZACHARIA GEORGE F.I.E				
SCALE:	DESIGN BY:	DRAWN BY:	CHECKED BY:	
1:100 @ A3	PDG	SRIDEVI PRIYAA	PDG	
DATE:	SIGN:	SIGN:	SIGN:	
06.07.2022				
ARCHITECTURE * INTERIORS * PLANNING * ENGINEERING * MANAGEMENT				
PITHAVADIAN AND PARTNERS				
Chennai ■ Bengaluru ■ Kochi ■ Hyderabad				
10, MURUGAPPA ROAD, NAWAB GARDENS,				
KOTTURPURAM, CHENNAI - 600 085				
Phone : +91 (0) 44 2447 0033 / 44 / 66				
Fax : +91 (0) 44 2447 0888/4213 2797				
email : mail@paparchitect.com				
website : www.paparchitect.com				
DWG NO: XXXX-XX-XX-XX (SHT 01 OF 02) REV NO: -				

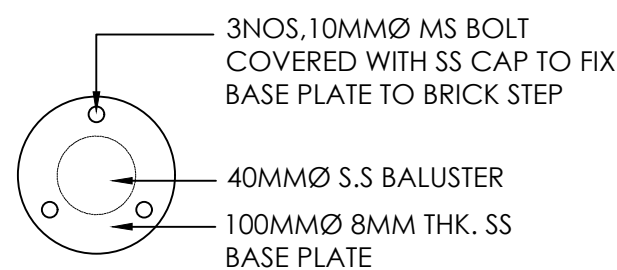


DETAIL OF BASE PLATE

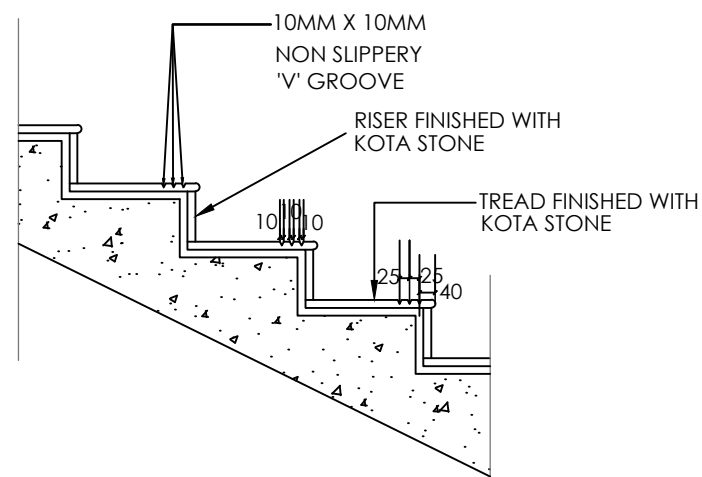


NON SLIPPERY GROOVE DETAIL

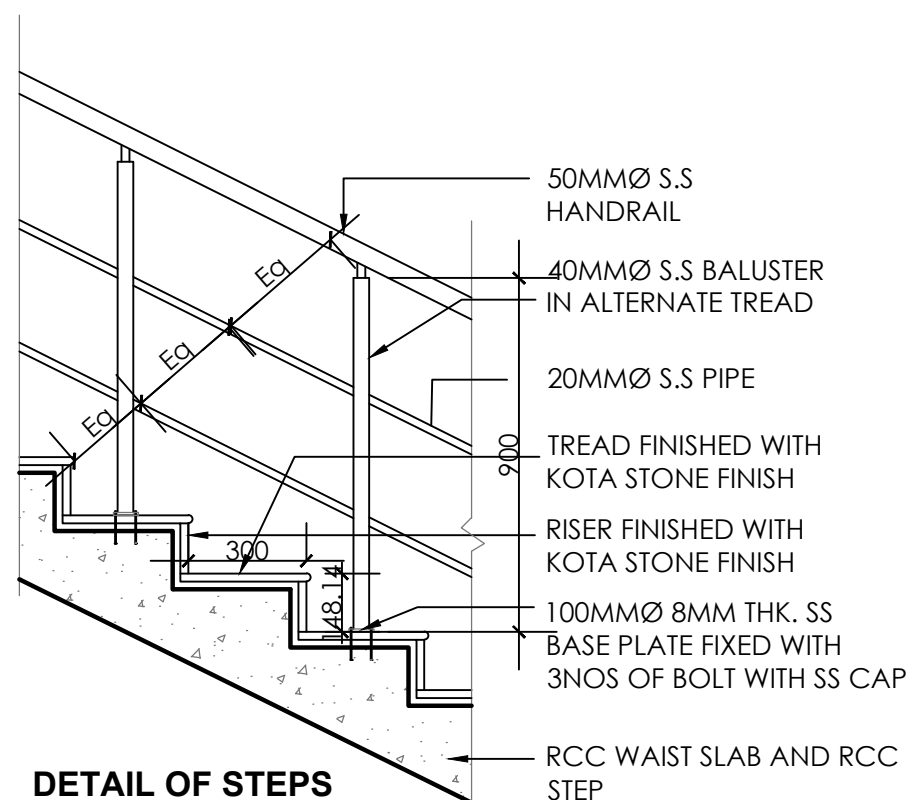


DETAIL OF STEPS

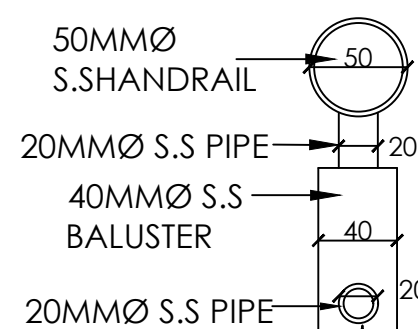


DETAIL OF S.S. HANDRAIL

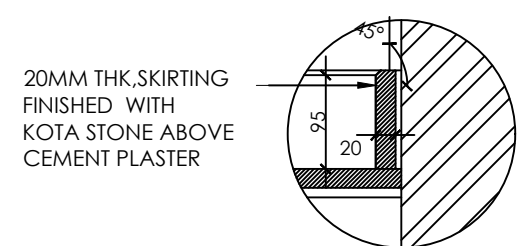

SKIRTING DETAIL

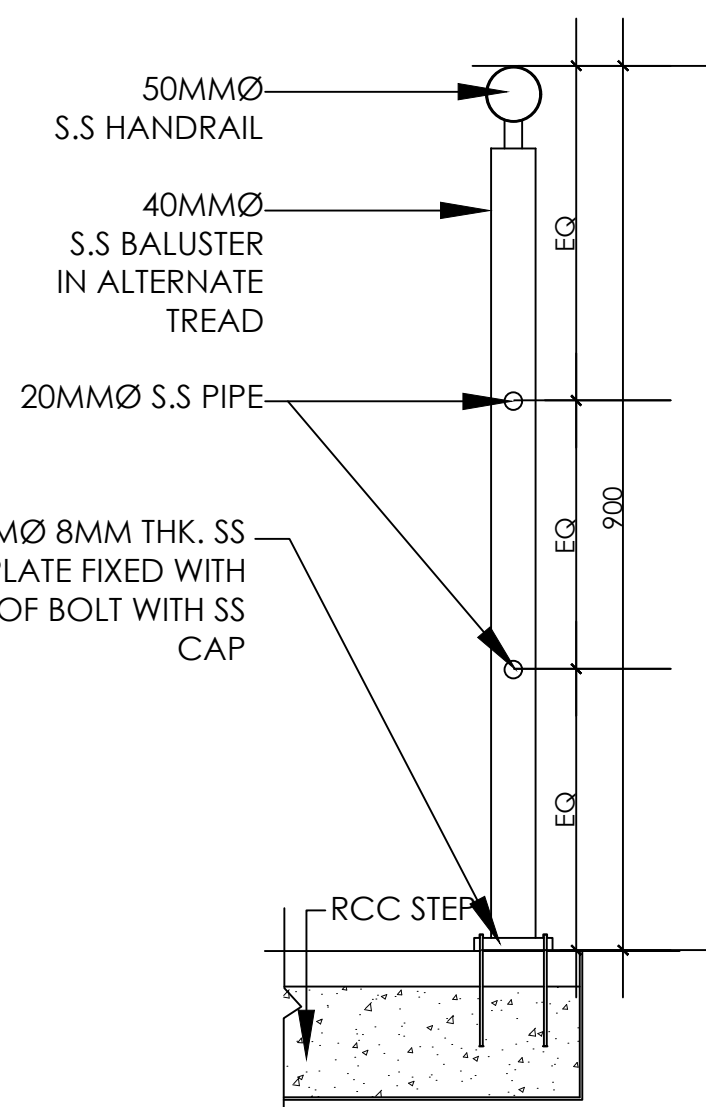

DETAIL OF FIXING BALUSTER ON TREAD

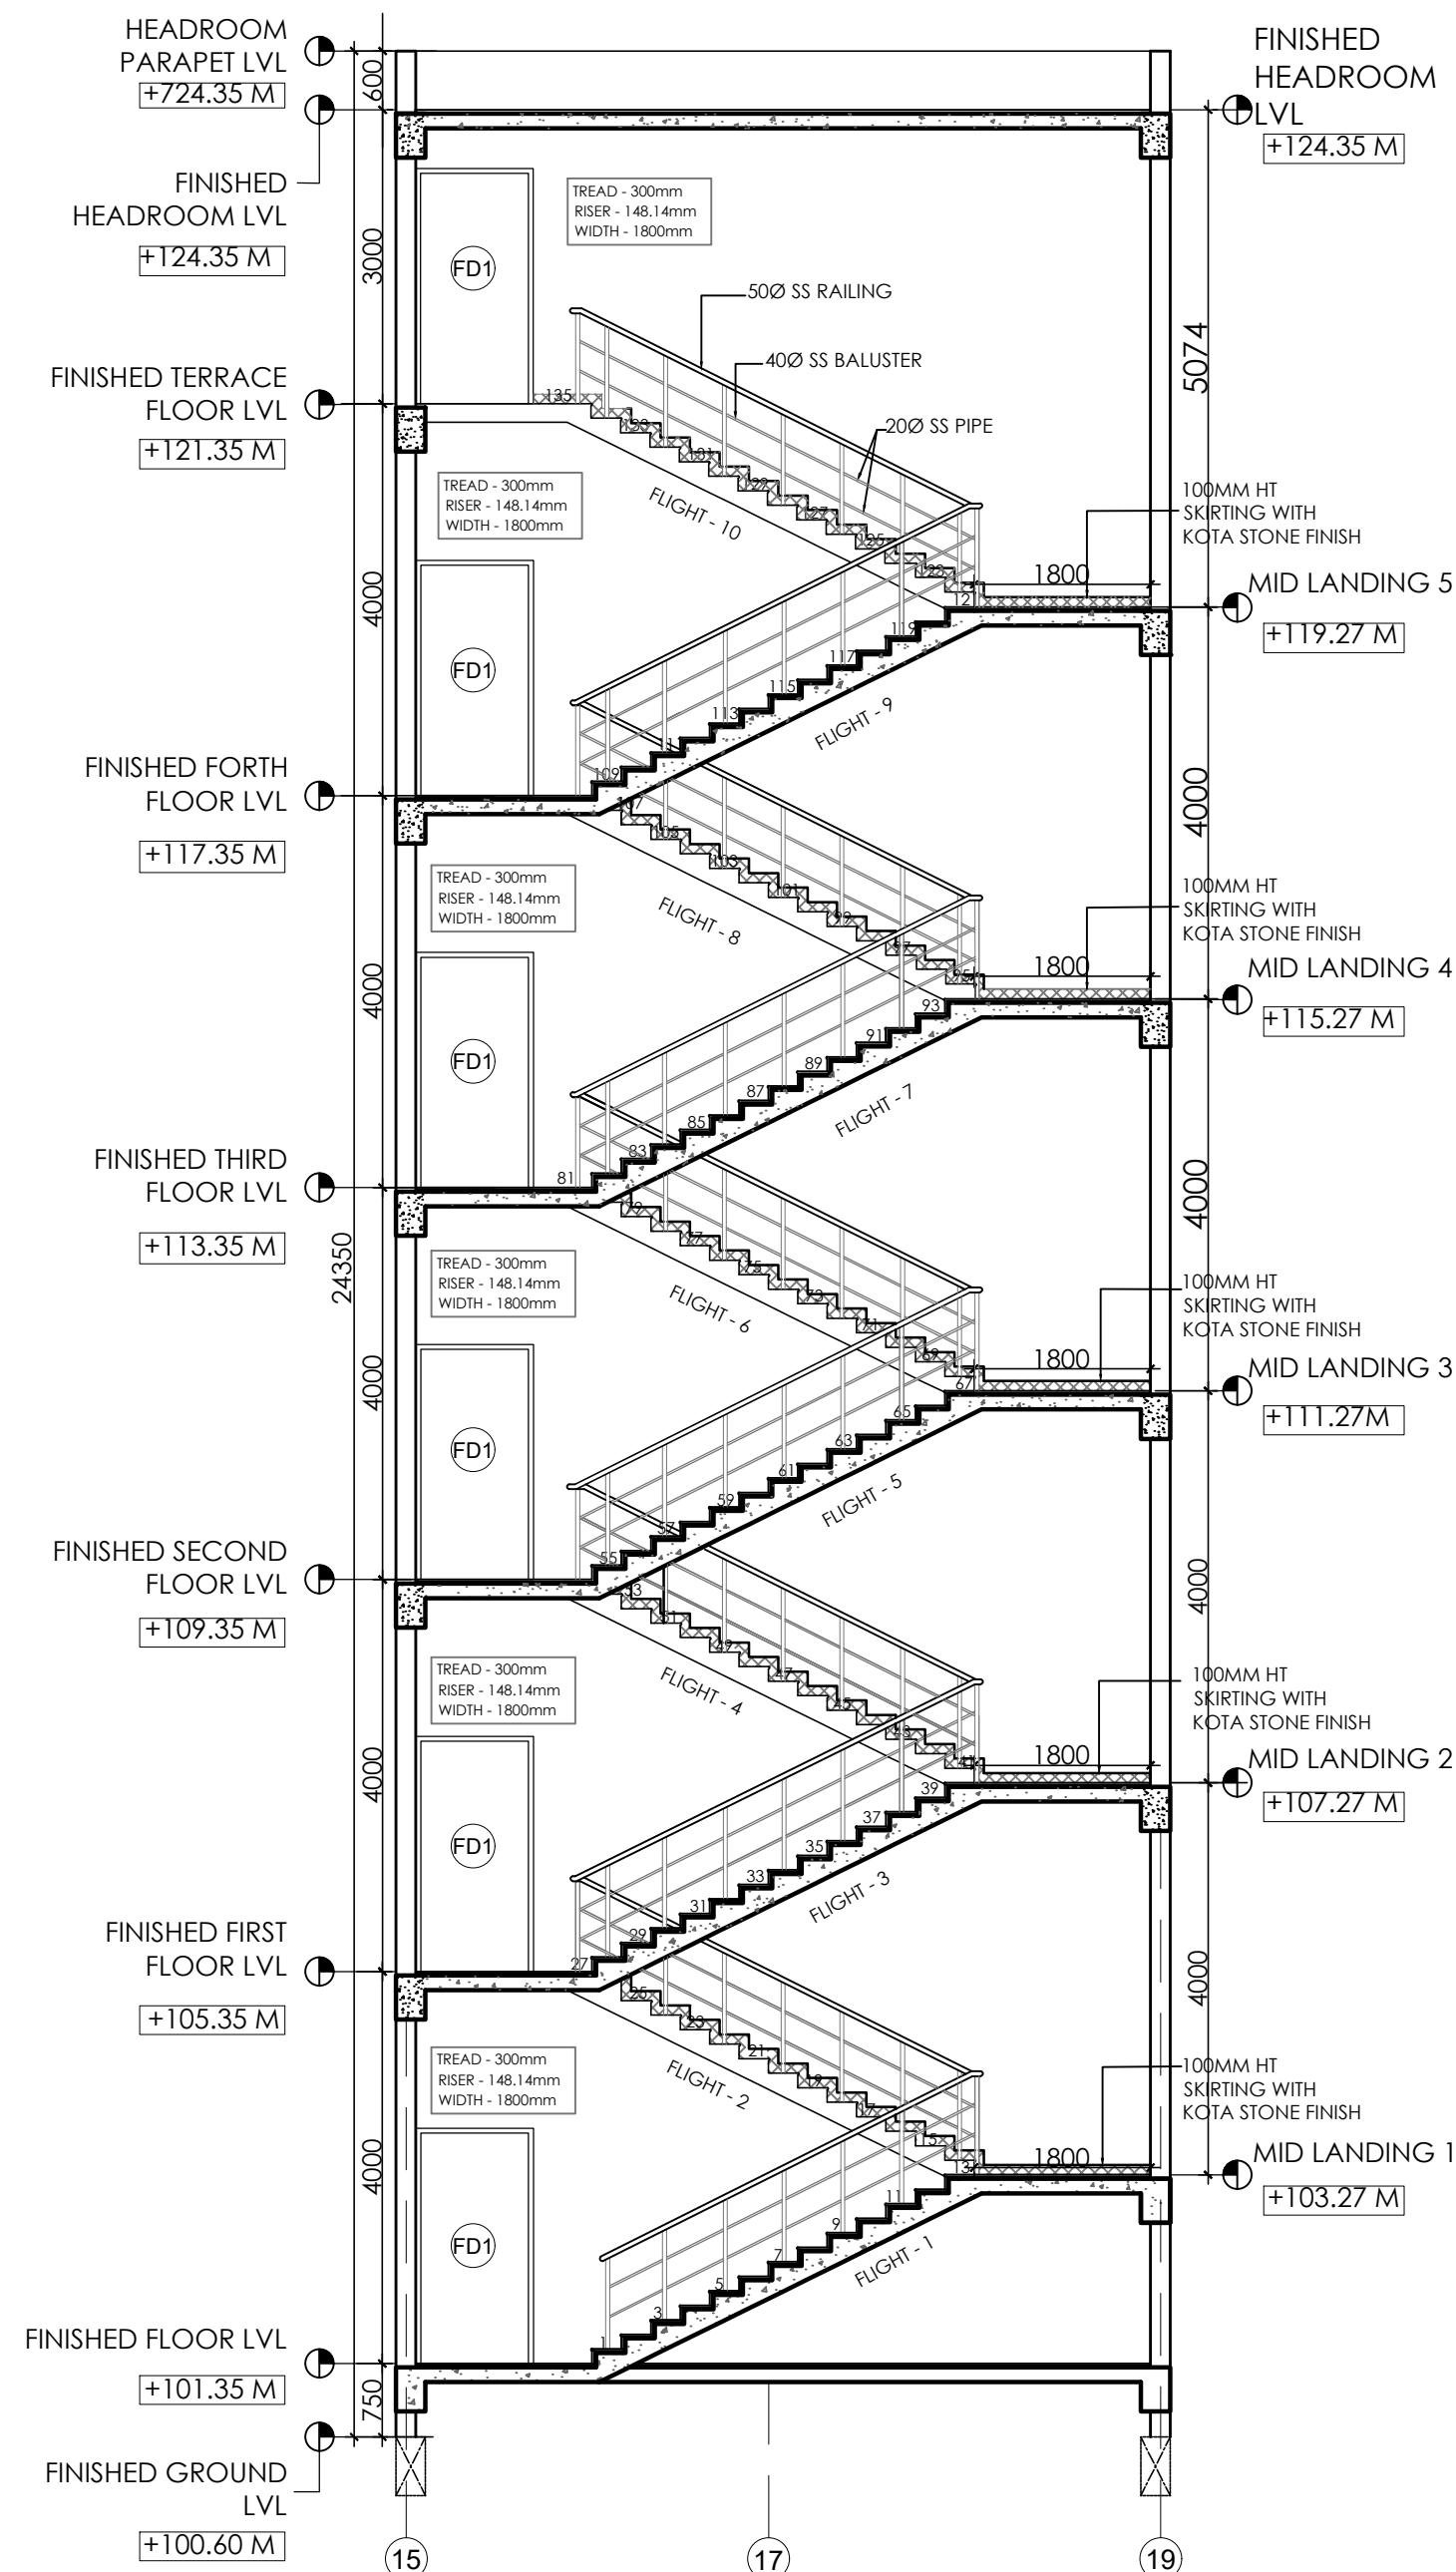

SECTION X-X'

NOTES

1. This drawing is sole property of 'Pithavadian and Partners' and must not be reproduced or altered either in full or in part by anyone without consent from us or be passed to any individual or company not authorised by us.
2. Any discrepancy in the drawing should be brought to the immediate attention of the Architect.
3. All dimensions in millimeters and levels in meters.
4. Dimensions to be followed as indicated and not to be scaled.

REV.	DATE	DESCRIPTION	DRAWN	CHKD.
------	------	-------------	-------	-------

REVISIONS

AS BUILT	
CONSTRUCTION	
APPROVAL	
INFORMATION	
TENDER	*
SCHEME	
ISSUED FOR	

TENDER

NAME OF THE PROJECT:
PROPOSED IT OFFICE FOR TIDEL PARK
AT TUTICORIN

CLIENT:
TIDEL PARK
4, RAJIV GANDHI SALAI, TARAMANI

DRAWING TITLE:
STAIRCASE DETAIL- SECTION AND TYPICAL
STAIR DETAILS
STRUCTURAL CONSULTANT:
ZACHARIA GEORGE F.I.E

SCALE: 1:100 @ A3	DESIGN BY: PDG	DRAWN BY: SRIDEVI PRIYAA	CHECKED BY: PDG
DATE: 06.07.2022	SIGN:	SIGN:	SIGN:

ARCHITECTURE * INTERIORS * PLANNING * ENGINEERING * MANAGEMENT





PITHAVADIAN AND PARTNERS
Chennai ■ Bengaluru ■ Kochi ■ Hyderabad
10, MURUGAPPA ROAD, NAWAB GARDENS,
KOTTURPURAM, CHENNAI - 600 085
Phone : +91 (0) 44 2447 0033 / 44 / 66
Fax : +91 (0) 44 2447 0888 / 4213 2797
email : mail@paparchitect.com
website : www.paparchitect.com



DWG NO: XXXX-XX-XX (SHT 02 OF 02) REV NO: -

TEMICO BENGALURU



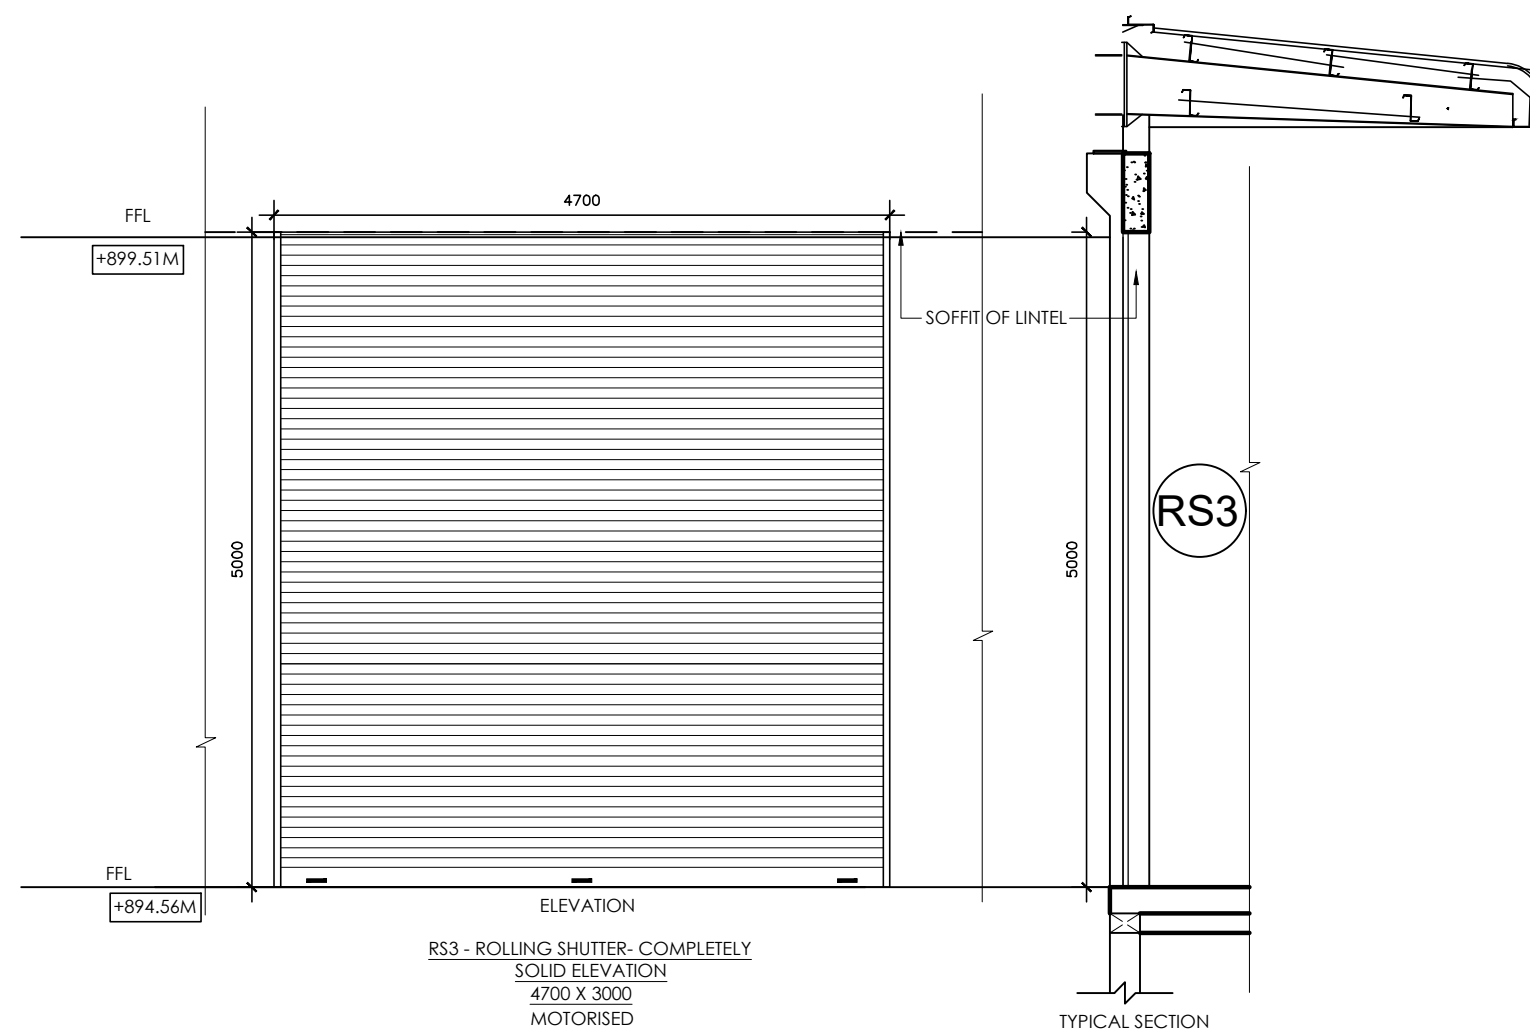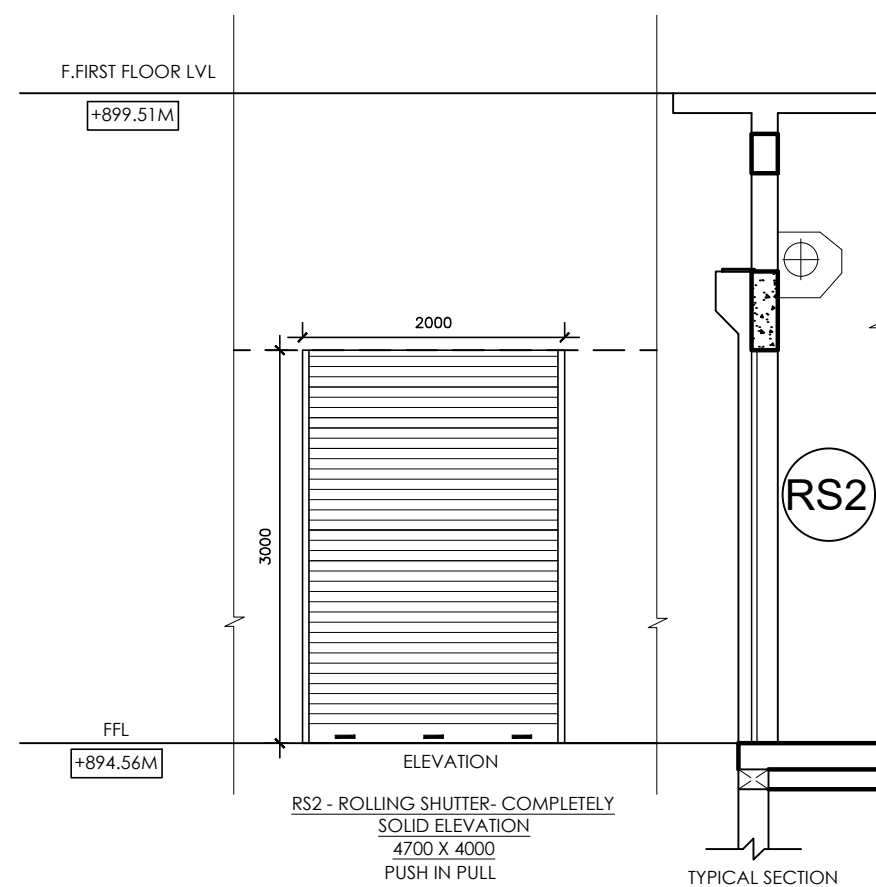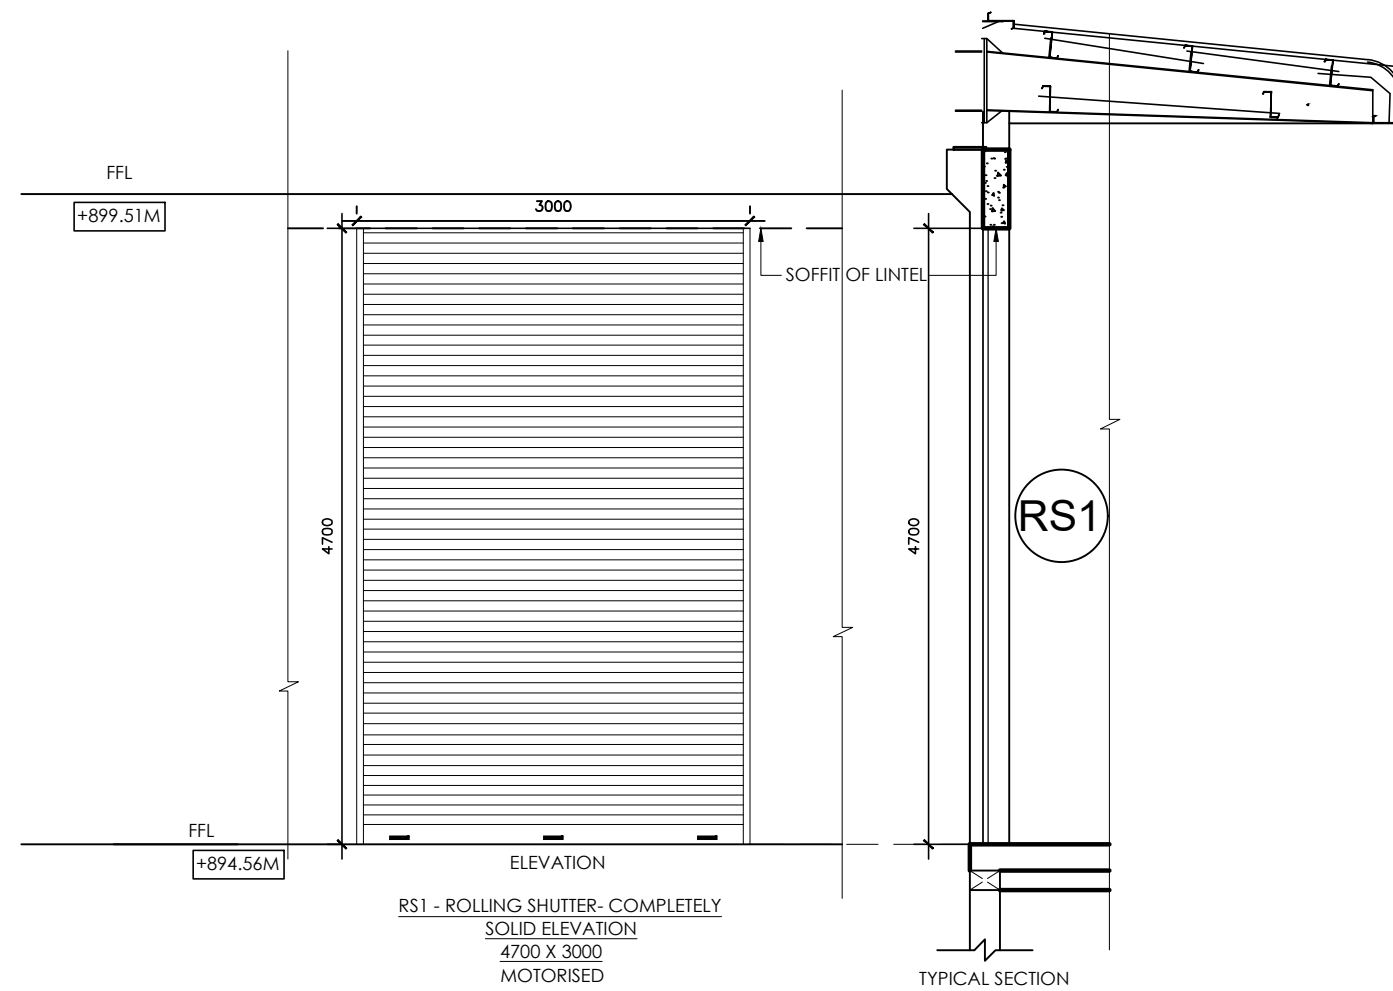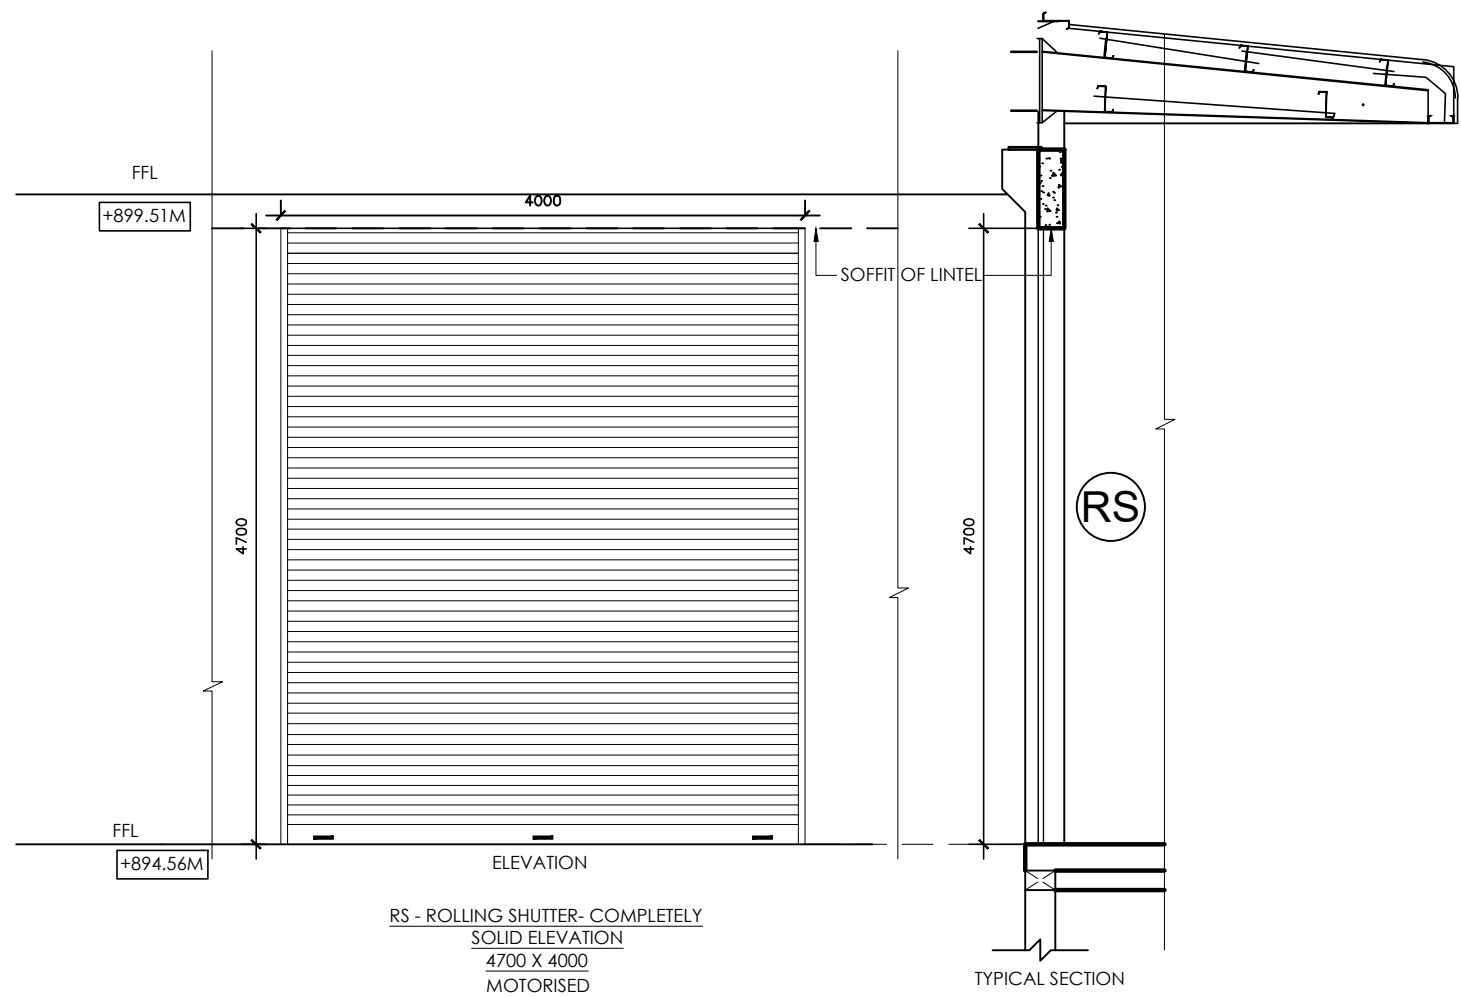

NOTES

1. This drawing is sole property of 'Pithavadian and Partners' and must not be reproduced or altered either in full or in part by anyone without consent from us or be passed to any individual or company not authorised by us.
2. Any discrepancy in the drawing should be brought to the immediate attention of the Architect.
3. All dimensions in millimeters and levels in meters.
4. Dimensions to be followed as indicated and not to be scaled.

SCHEDULE OF JOINERY - PHASE I

TYPE	OPENING SIZE		DESCRIPTION	NO.
	LENGTH	HEIGHT/ BREADTH		
ROLLING SHUTTER				
RS	4000	4700	ROLLING SHUTTER - COMPLETELY SOLID	3
RS1	3000	4700	ROLLING SHUTTER	1
RS2	2000	3000	ROLLING SHUTTER	3
RS3	5000	4700	ROLLING SHUTTER	1
VENTILATOR				
V	600	600	VENTILATOR	18

REVISIONS

AS BUILT
CONSTRUCTION
APPROVAL
INFORMATION
TENDER
SCHEME
ISSUED FOR

GOOD FOR
CONSTRUCTION

NAME OF THE PROJECT:

PROPOSED FACTORY FOR M/S TEMICO AT BENGALURU

CLIENT:

M/S TEMICO MOTOR INDIA PRIVATE LIMITED

DRAWING TITLE:

SUBSTATION - JOINERY DETAIL
FOR ROLLING SHUTTERS AND VENTILATOR

STRUCTURAL CONSULTANT:

ZACHARIA GEORGE F.I.E

SCALE:
1:75 @ A3
DATE:
03.10.2022

DESIGN BY:
PDG
SIGN:

DRAWN BY:
SRIDEVI PRIYAA
SIGN:

CHECKED BY:
CAROL
SIGN:

ARCHITECTURE * INTERIORS * PLANNING * ENGINEERING * MANAGEMENT

PITHAVADIAN AND PARTNERS

Chennai • Bengaluru • Kochi • Hyderabad

10, MURUGAPPA ROAD, NAWAB GARDENS,
KOTTURPURAM, CHENNAI - 600 085

Phone : +91 (0) 44 2447 0033 / 44 / 66


Fax : +91 (0) 44 2447 0888/4213 2797

email : mail@paparchitect.com


website : www.paparchitect.com



DWG NO: xxxx-xx-AR-xx (SHT 01 OF 03) REV NO: -

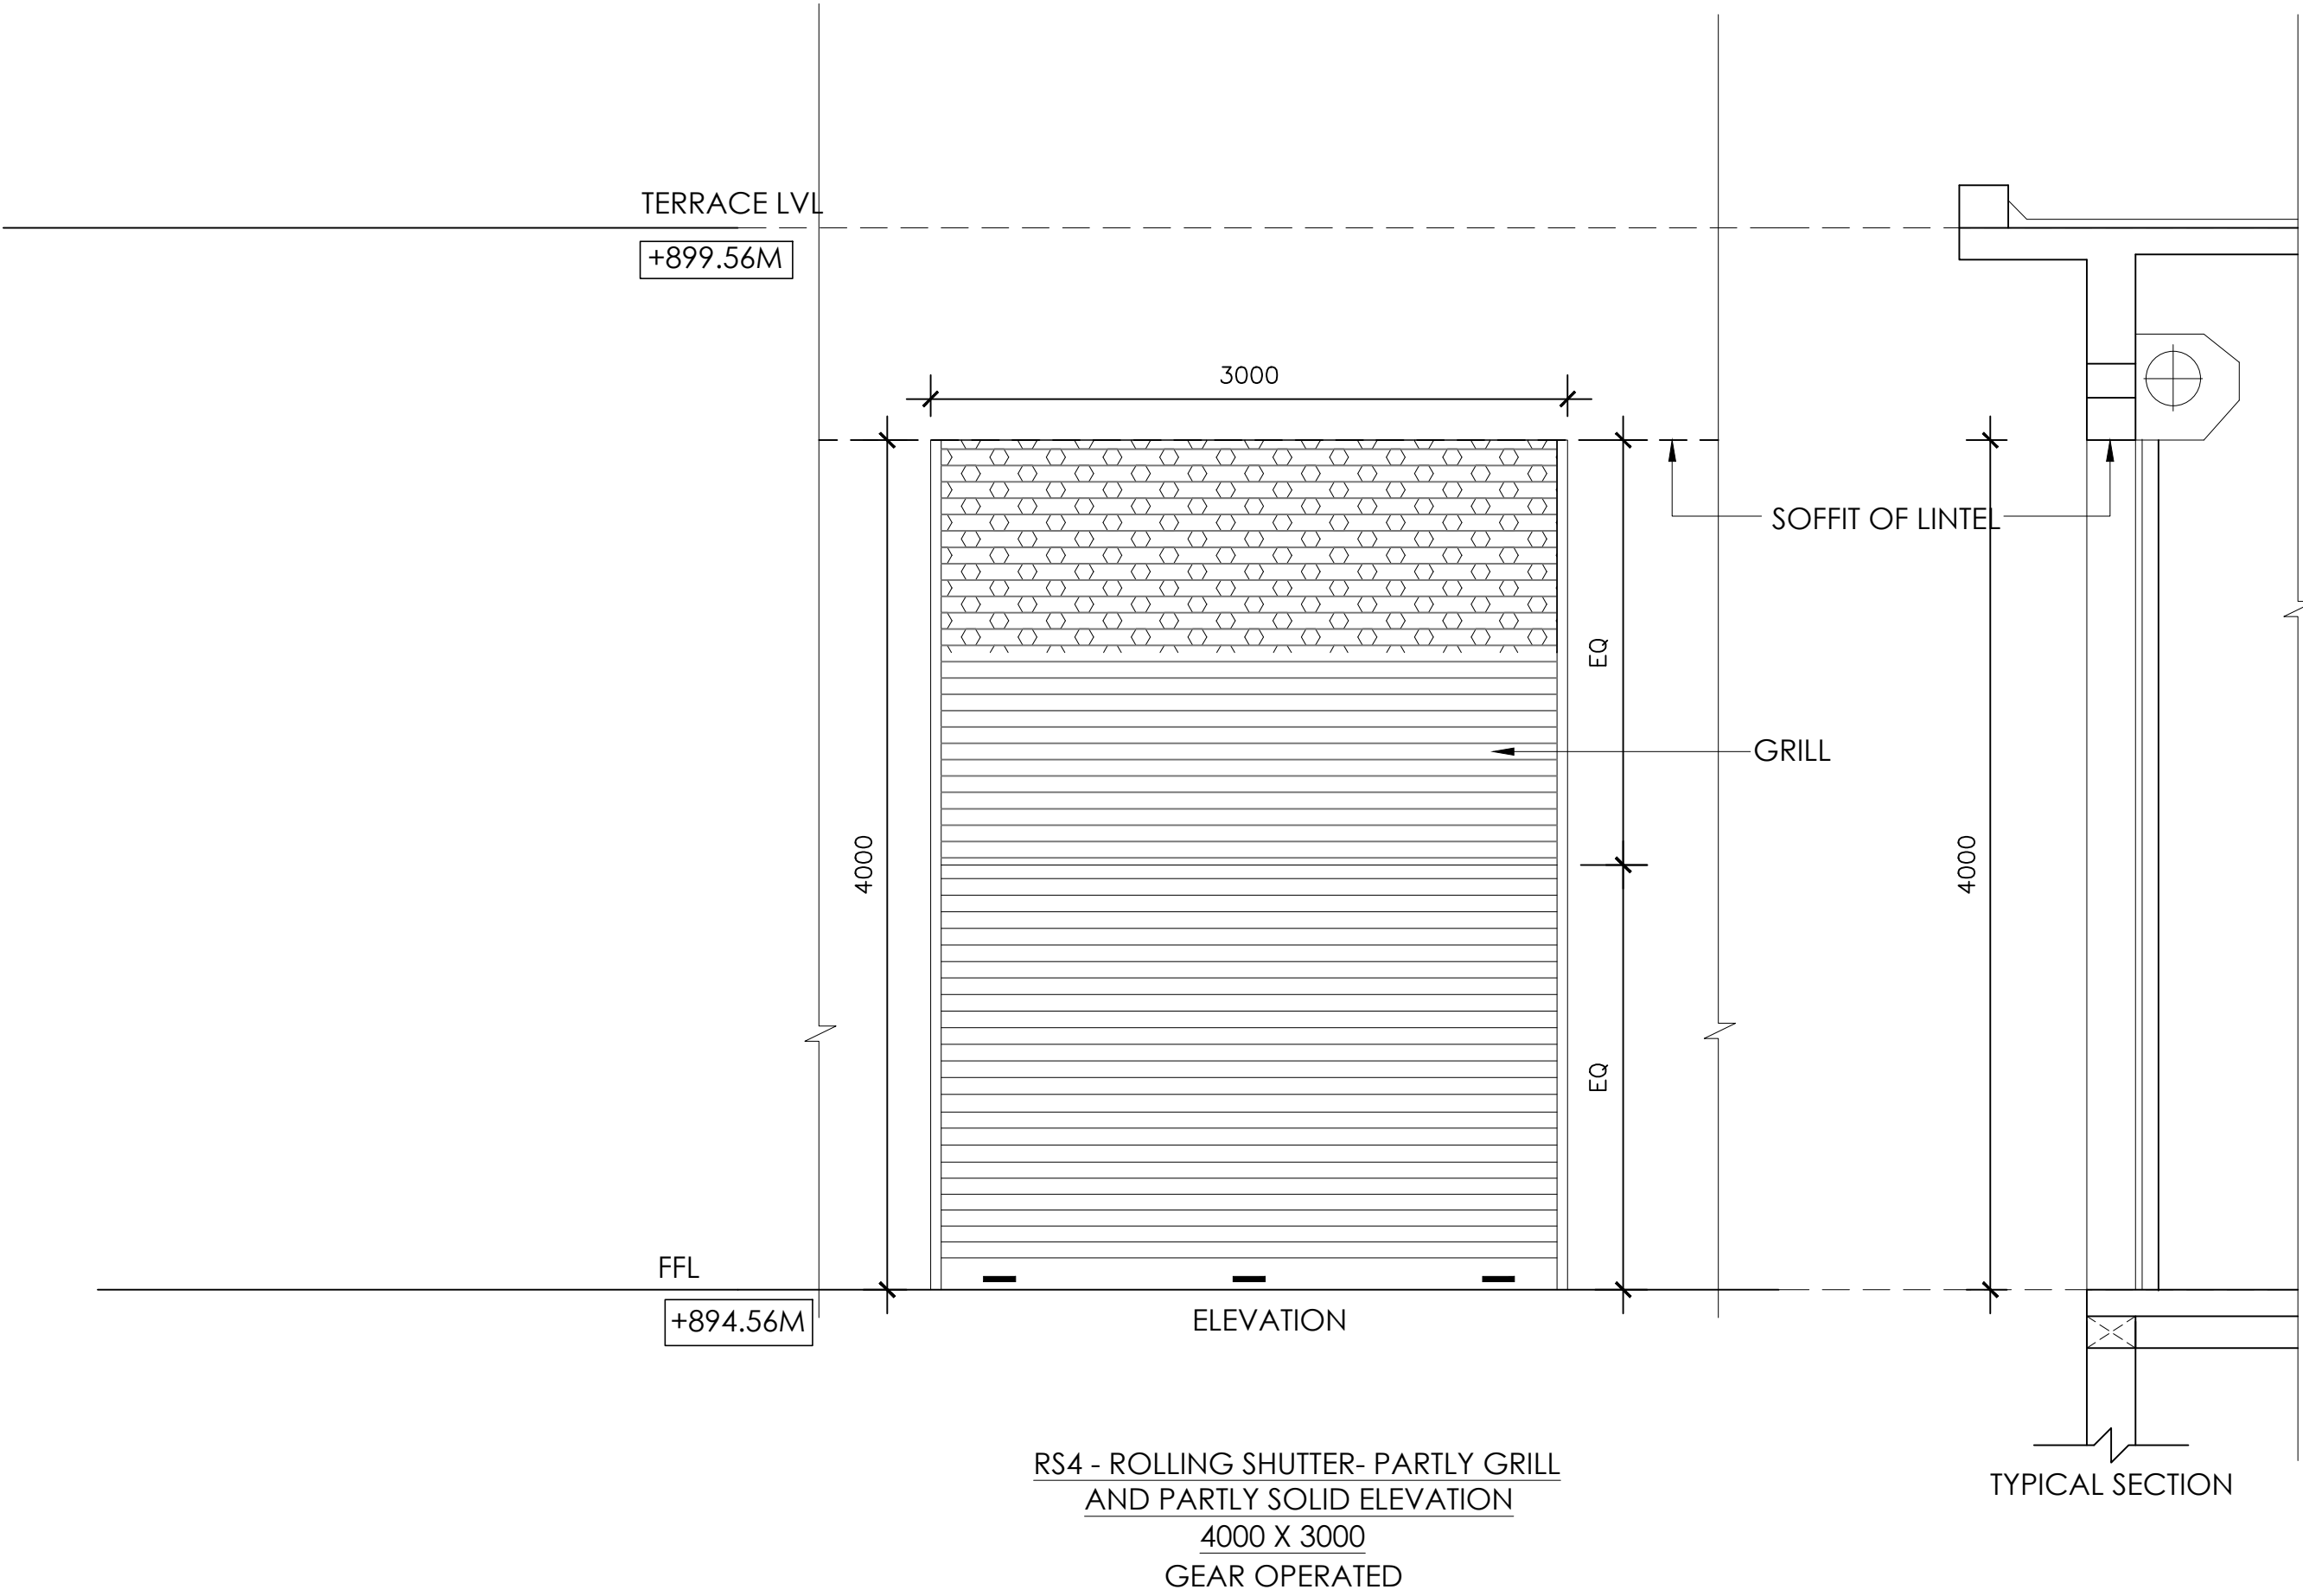

S.NO.	DESCRIPTION	JINDAL SEC. NO.	WT/KG
VENTILATOR			
1	OUTER FRAME & MULLION FOR LOUVERED VENTILATOR	14013/EQ	1.054

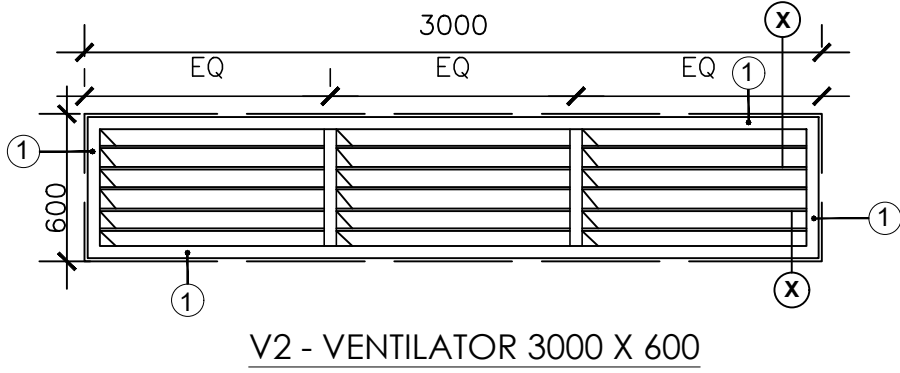

NOTES

1. This drawing is sole property of 'Pithavadian and Partners' and must not be reproduced or altered either in full or in part by anyone without consent from us or be passed to any individual or company not authorised by us.
2. Any discrepancy in the drawing should be brought to the immediate attention of the Architect.
3. All dimensions in millimeters and levels in meters.
4. Dimensions to be followed as indicated and not to be scaled.

SCHEDULE OF JOINERY - SUBSTATION

TYPE	OPENING SIZE		DESCRIPTION	NO.
	LENGTH	HEIGHT/ BREADTH		
ROLLING SHUTTER				
RS4	3000	4000	ROLLING SHUTTER - PARTLY GRILL AND PARTLY SOLID	1
VENTILATOR				
V2	3000	600	VENTILATOR	2

REVISIONS

AS BUILT	
CONSTRUCTION	*
APPROVAL	
INFORMATION	
TENDER	
SCHEME	
ISSUED FOR	

GOOD FOR
CONSTRUCTION

NAME OF THE PROJECT:
PROPOSED FACTORY FOR M/S TEMICO AT BENGALURU

CLIENT:
M/S TEMICO MOTOR INDIA PRIVATE LIMITED

DRAWING TITLE:
SUBSTATION - JOINERY DETAIL FOR
ROLLING SHUTTER AND VENTILATOR
STRUCTURAL CONSULTANT:
ZACHARIA GEORGE F.I.E

SCALE: 1:50 @ A3	DESIGN BY: PDG	DRAWN BY: SRIDEVI PRIYAA	CHECKED BY: CAROL
DATE: 14.09.2022	SIGN:	SIGN:	SIGN:

ARCHITECTURE * INTERIORS * PLANNING * ENGINEERING * MANAGEMENT

PITHAVADIAN AND PARTNERS
Chennai • Bengaluru • Kochi • Hyderabad
10, MURUGAPPA ROAD, NAWAB GARDENS,
KOTTURPURAM, CHENNAI - 600 085
Phone : +91 (0) 44 2447 0033 / 44 / 66
Fax : +91 (0) 44 2447 0888/4213 2797
email : mail@paparchitect.com
website : www.paparchitect.com



DWG NO: xxxx-xx-AR-xx | (SHT 02 OF 03) | REV NO: -

NOTES

1. This drawing is sole property of 'Pithavadian and Partners' and must not be reproduced or altered either in full or in part by anyone without consent from us or be passed to any individual or company not authorised by us.

2. Any discrepancy in the drawing should be brought to the immediate attention of the Architect.

3. All dimensions in millimeters and levels in meters.

4. Dimensions to be followed as indicated and not to be scaled.

SCHEDULE OF JOINERY - PHASE I

DOOR				
D1	1200	2400	FIRE RATED DOOR WITH VIEW PANEL	9
D2	1000	2400	FIRE RATED DOOR WITH VIEW PANEL	4
D3	1200	2400	GLASS DOOR	11
D4	1000	2400	DOUBLE GLASS DOOR	3
D5	900	2400	GLASS DOOR	2
D6	1000	2400	TOILET DOOR	11

AS BUILT	
CONSTRUCTION	*
APPROVAL	
INFORMATION	
TENDER	
SCHEME	
ISSUED FOR	

GOOD FOR CONSTRUCTION

NAME OF THE PROJECT:

PROPOSED FACTORY FOR M/S TEMICO AT BENGALURU

CLIENT:

M/S TEMICO MOTOR INDIA PRIVATE LIMITED

DRAWING TITLE:

SUBSTATION - JOINERY DETAIL FOR DOORS

STRUCTURAL CONSULTANT:

ZACHARIA GEORGE F.I.E

SCALE: 1:25 @ A3	DESIGN BY: PDG	DRAWN BY: SRIDEVI PRIYAA	CHECKED BY: CAROL
DATE: 06.10.2022	SIGN:	SIGN:	SIGN:

ARCHITECTURE * INTERIORS * PLANNING * ENGINEERING * MANAGEMENT

PITHAVADIAN AND PARTNERS

Chennai • Bengaluru • Kochi • Hyderabad

10, MURUGAPPA ROAD, NAWAB GARDENS, KOTTURPURAM, CHENNAI - 600 085

Phone : +91 (0) 44 2447 0033 / 44 / 66

Fax : +91 (0) 44 2447 0888/4213 2797

email : mail@paparchitect.com

website : www.paparchitect.com


PNP

ENGINEERING


DWG NO: xxxx-xx-AR-xx

(SHT 03 OF 03)


REV NO: -

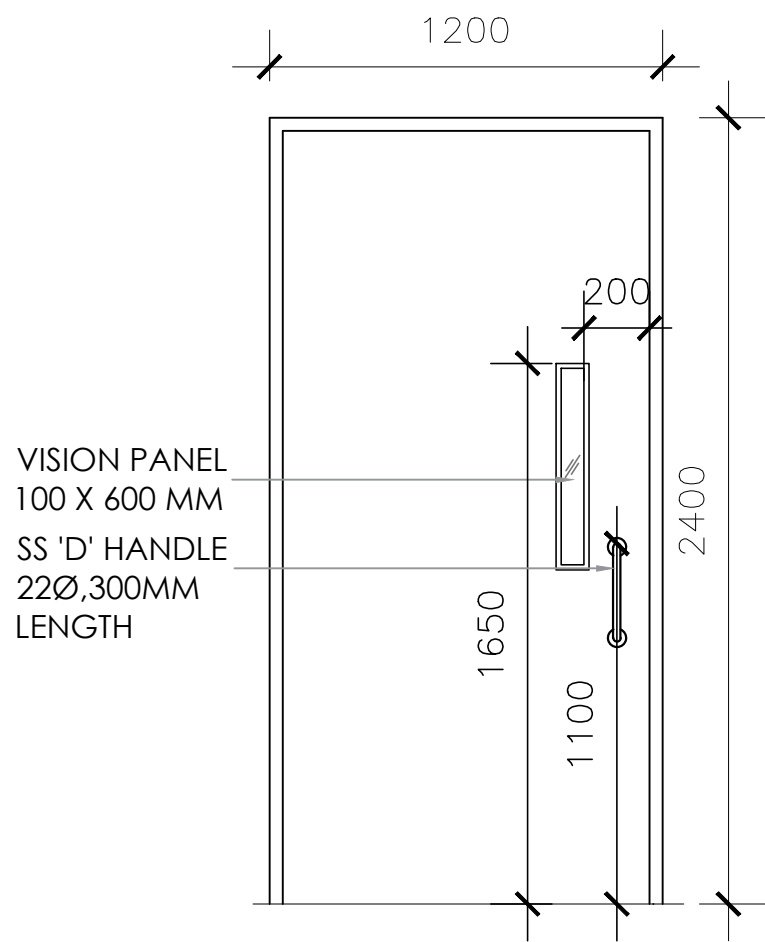


D1 - FIRE RATED DOOR WITH VIEW PANEL
1200 X 2400

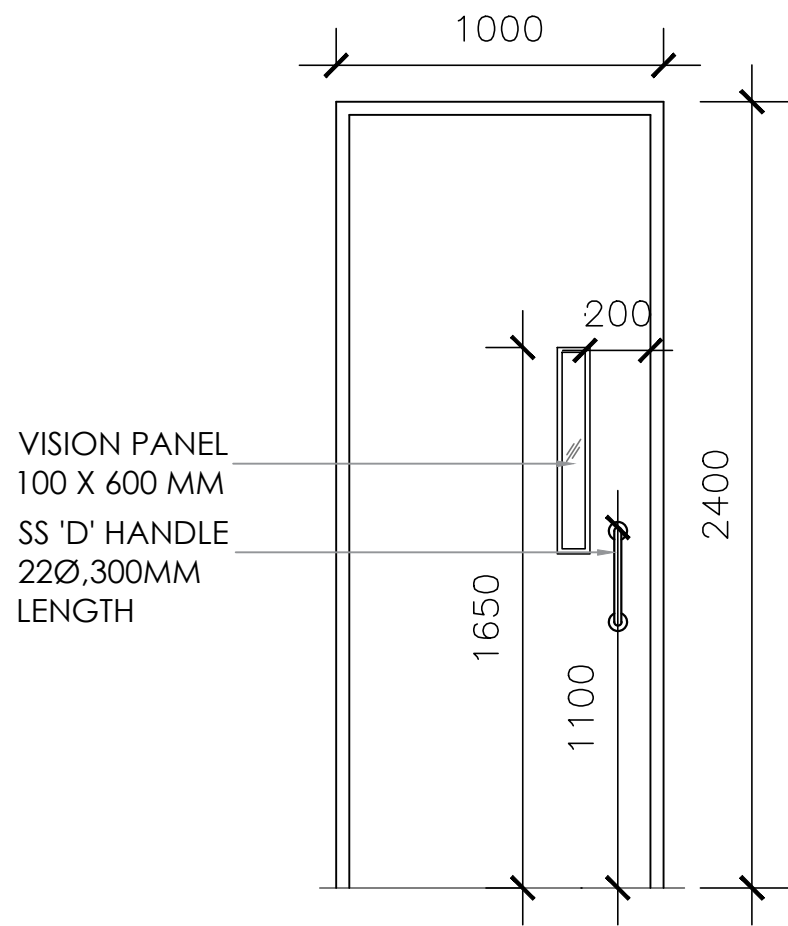


D2 - FIRE RATED DOOR WITH VIEW PANEL
1000 X 2400

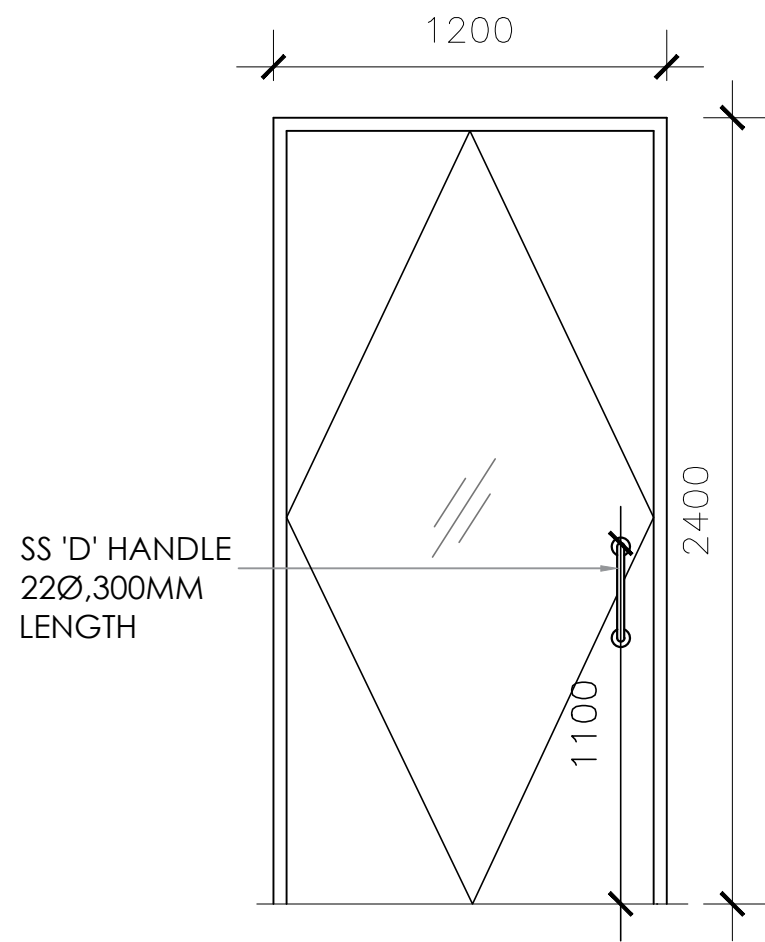


D3 - GLASS DOOR
1200 X 2400

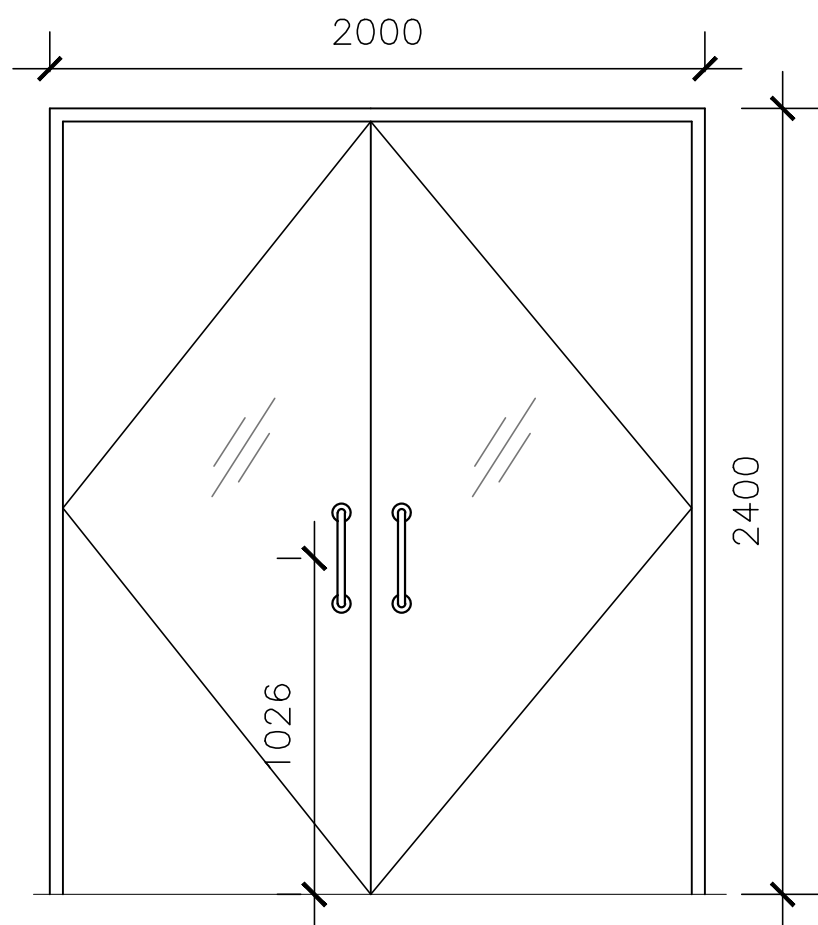



D4 - DOUBLE GLASS DOOR
2000 X 2400

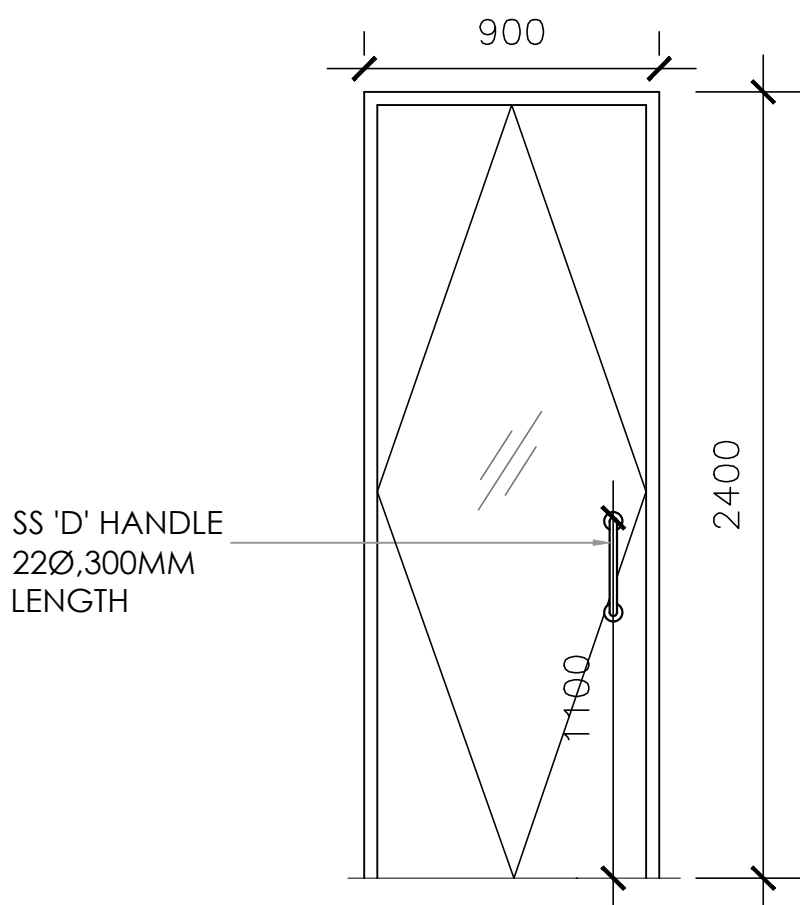


D5 - GLASS DOOR
900 X 2400

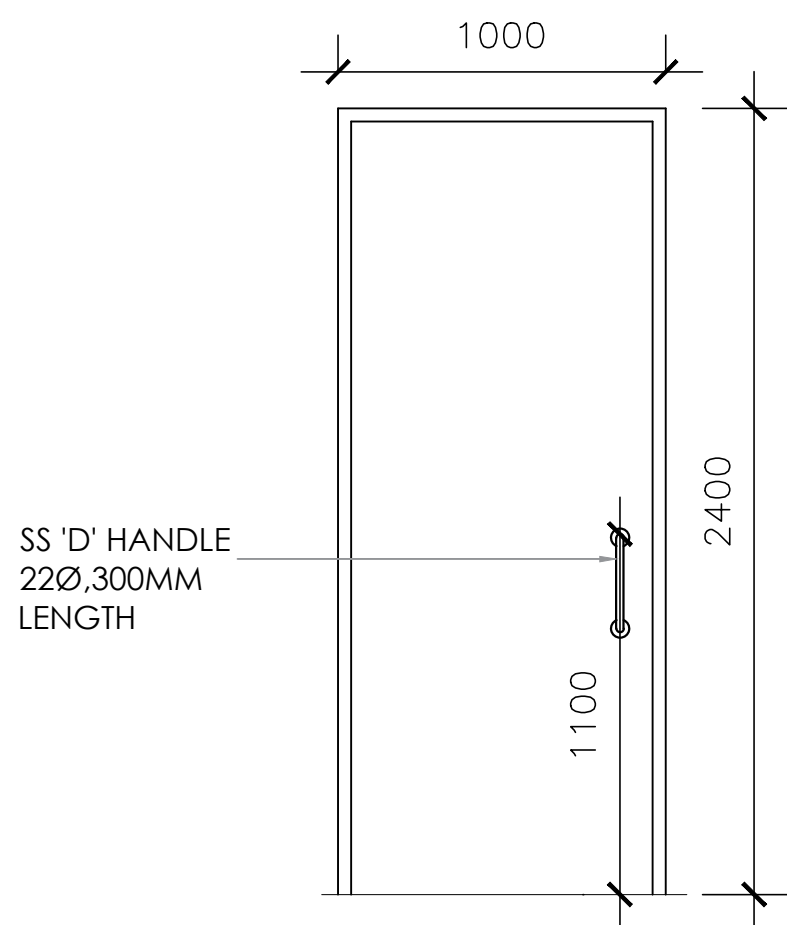

D6 - TOILET DOOR
1000 X 2400

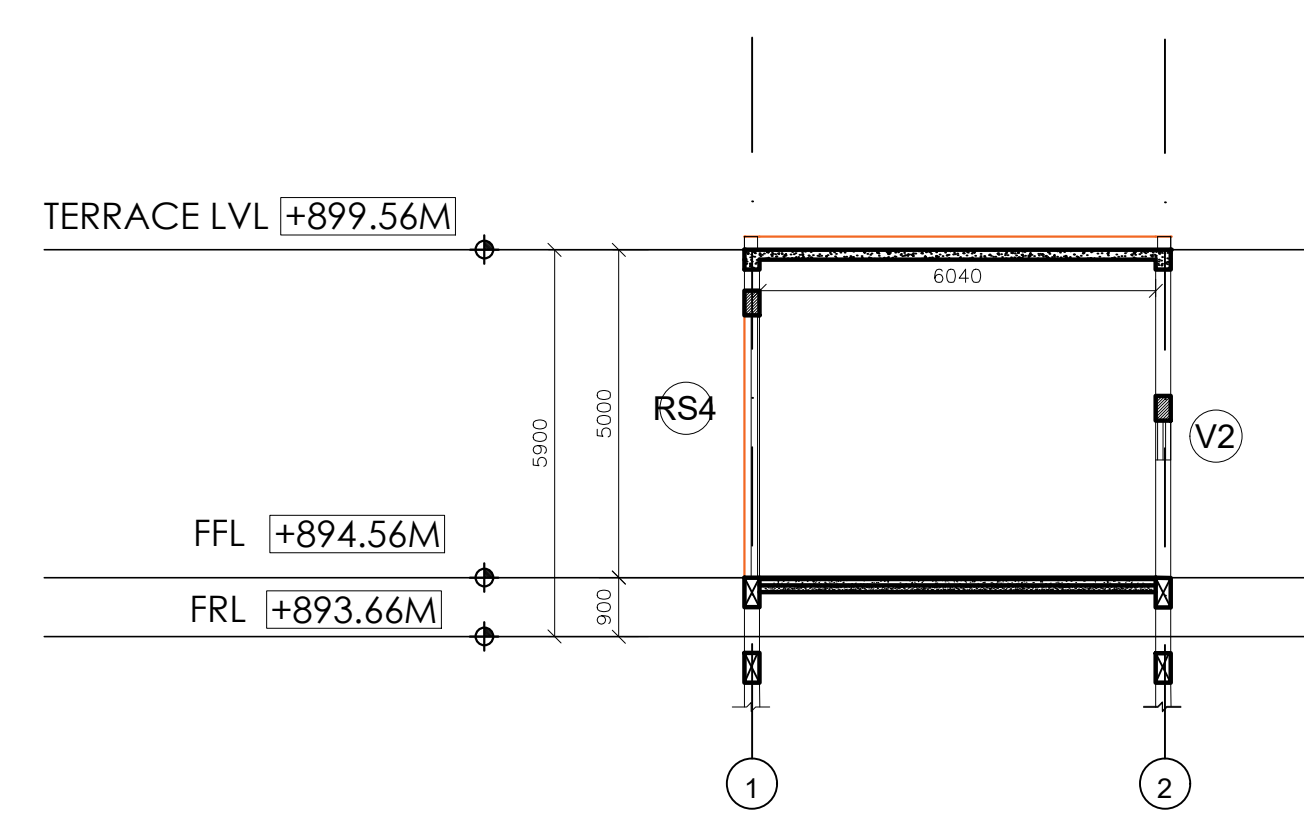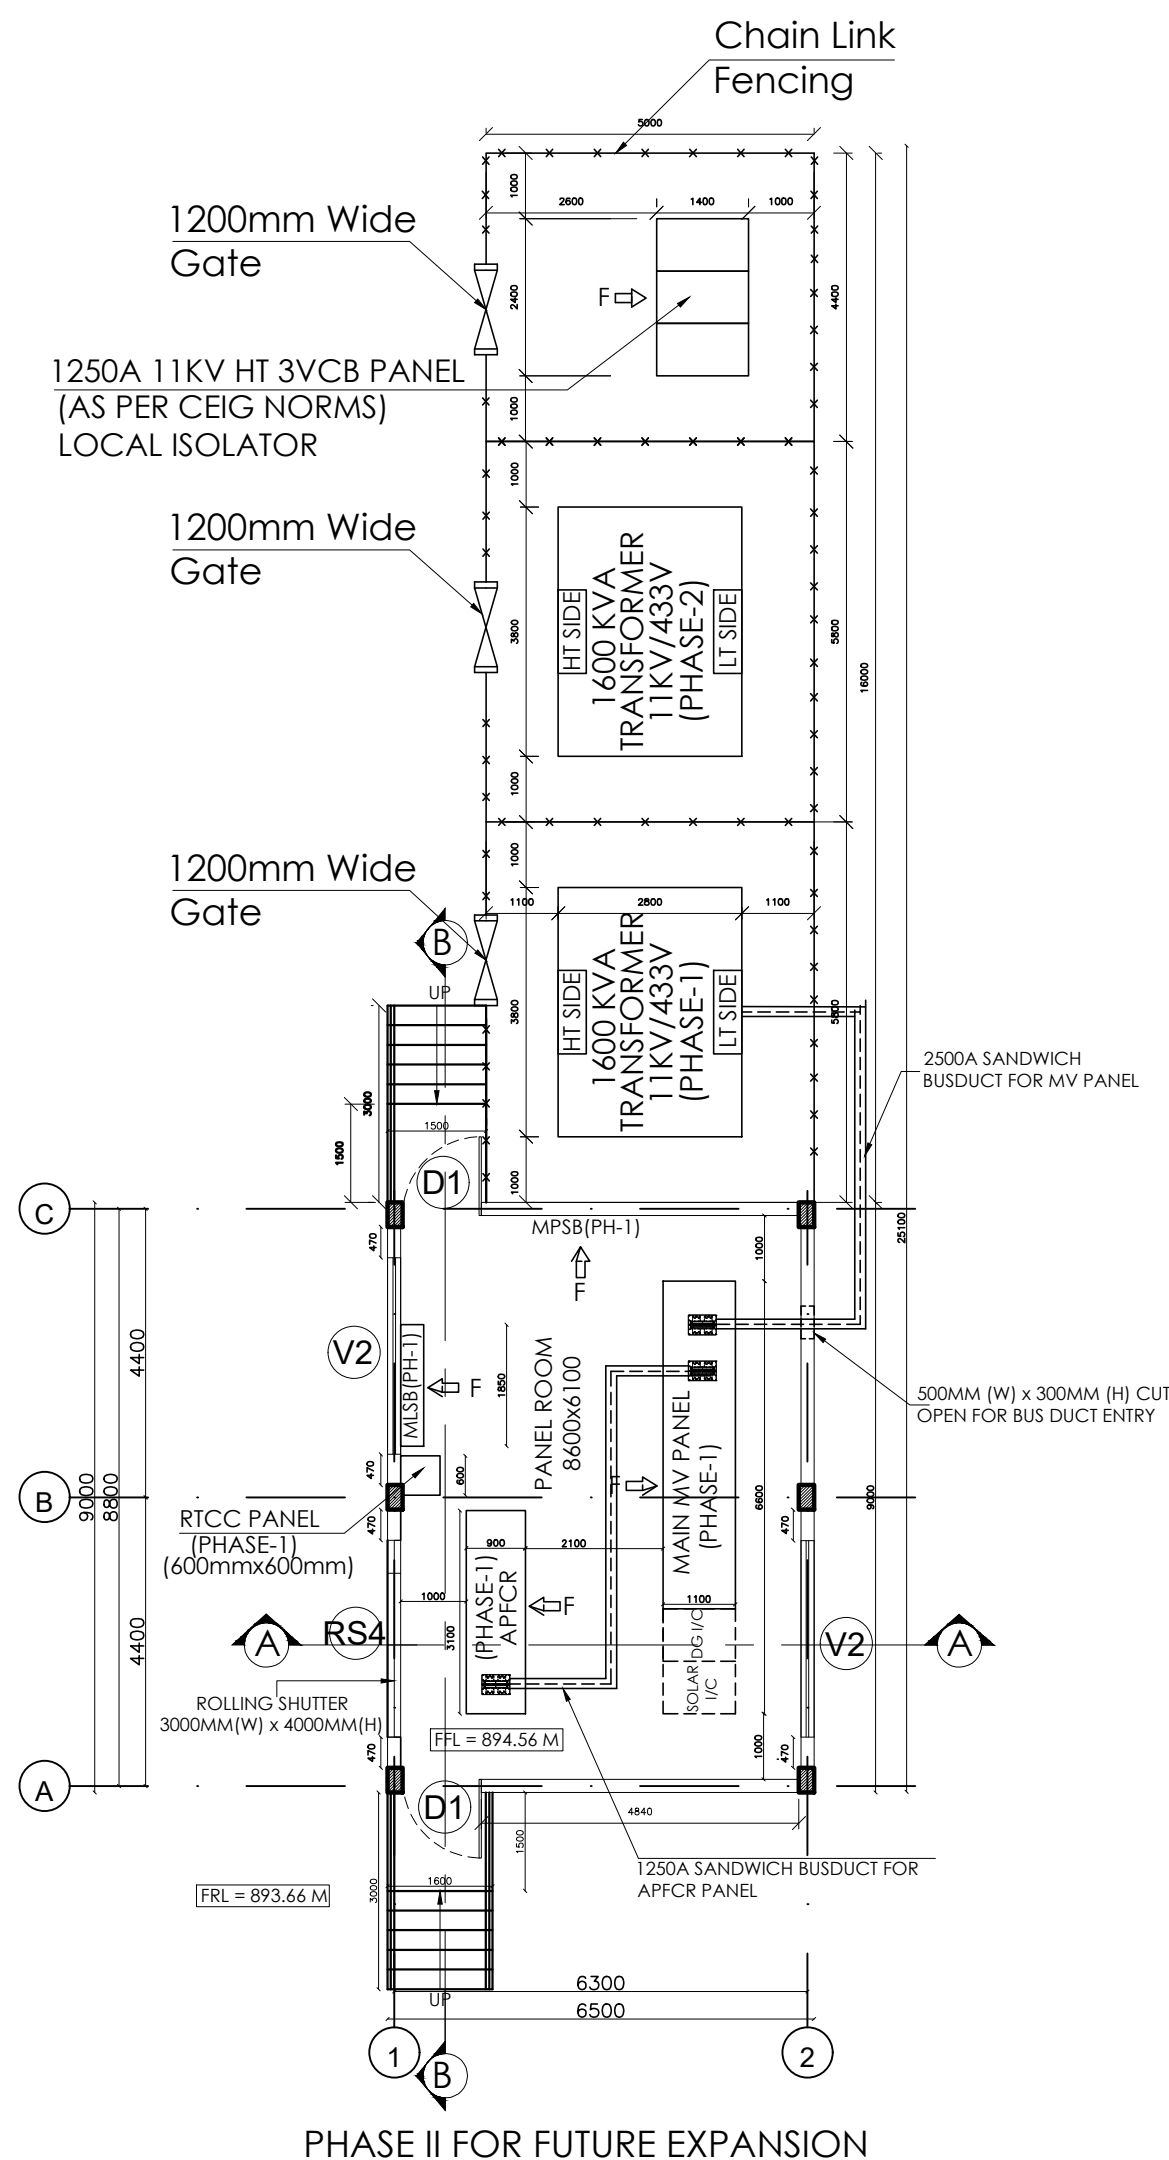

SECTION - AA

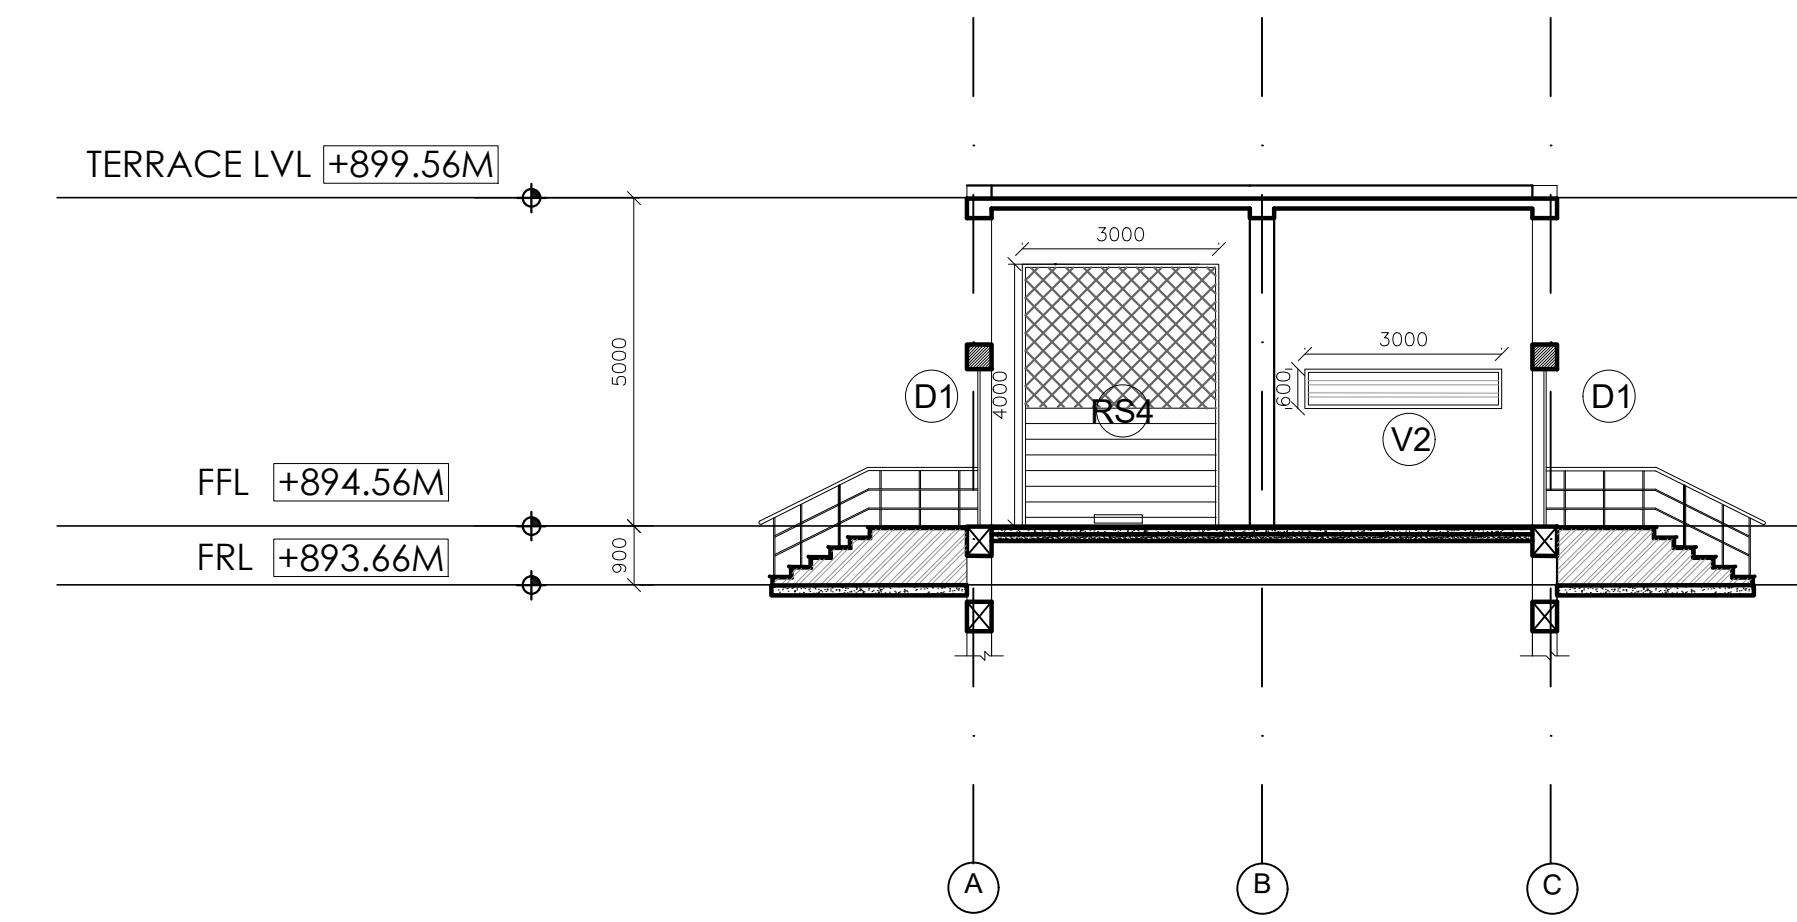

SECTION - BB

- NOTES
1. This drawing is sole property of 'Pithavadian and Partners' and must not be reproduced or altered either in full or in part by anyone without consent from us or be passed to any individual or company not authorised by us.
 2. Any discrepancy in the drawing should be brought to the immediate attention of the Architect.
 3. All dimensions in millimeters and levels in meters.
 4. Dimensions to be followed as indicated and not to be scaled.

REV.	DATE	DESCRIPTION	DRAWN	CHKD.
------	------	-------------	-------	-------

REVISIONS				
AS BUILT				
CONSTRUCTION	*			
APPROVAL				
INFORMATION				
TENDER				
SCHEME				
ISSUED FOR				

NAME OF THE PROJECT:
PROPOSED FACTORY FOR M/S TEMICO AT BENGALURU

CLIENT:
M/S TEMICO MOTOR INDIA PRIVATE LIMITED

DRAWING TITLE:
SUBSTATION BUILDING - FLOOR PLAN & SECTIONS

STRUCTURAL CONSULTANT:
ZACHARIA GEORGE F.I.E

SCALE: 1:150 @ A3	DESIGN BY: PDG	DRAWN BY: SRIDEVI PRIYAA	CHECKED BY: PDG
DATE: 01.07.2022	SIGN:	SIGN:	SIGN:


ARCHITECTURE * INTERIORS * PLANNING * ENGINEERING * MANAGEMENT

PITHAVADIAN AND PARTNERS
Chennai • Bengaluru • Kochi • Hyderabad


10, MURUGAPPA ROAD, NAWAB GARDENS,
KOTTURPURAM, CHENNAI - 600 085

Phone : +91 (0) 44 2447 0033 / 44 / 66
Fax : +91 (0) 44 2447 0888 / 4213 2797
email : mail@paparchitect.com
website : www.paparchitect.com


DWG NO: xxxx-xx-AR-xx (SHT 01 OF 02) REV NO: xx

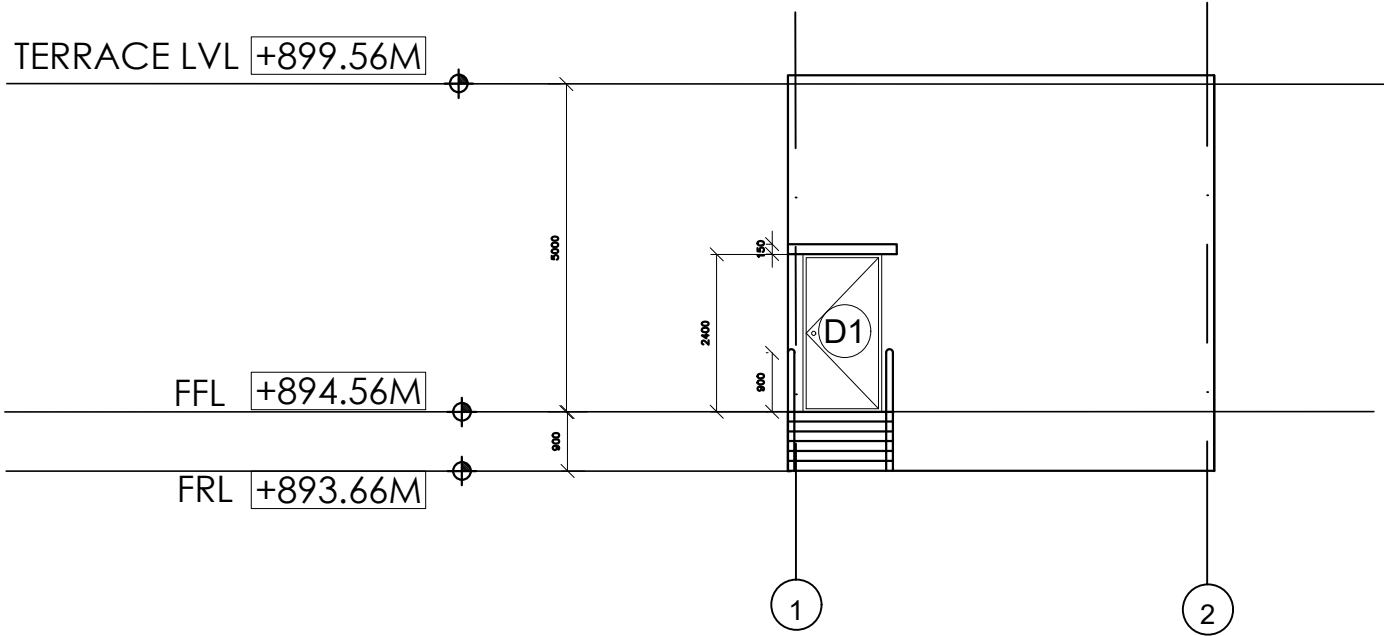


FRONT ELEVATION

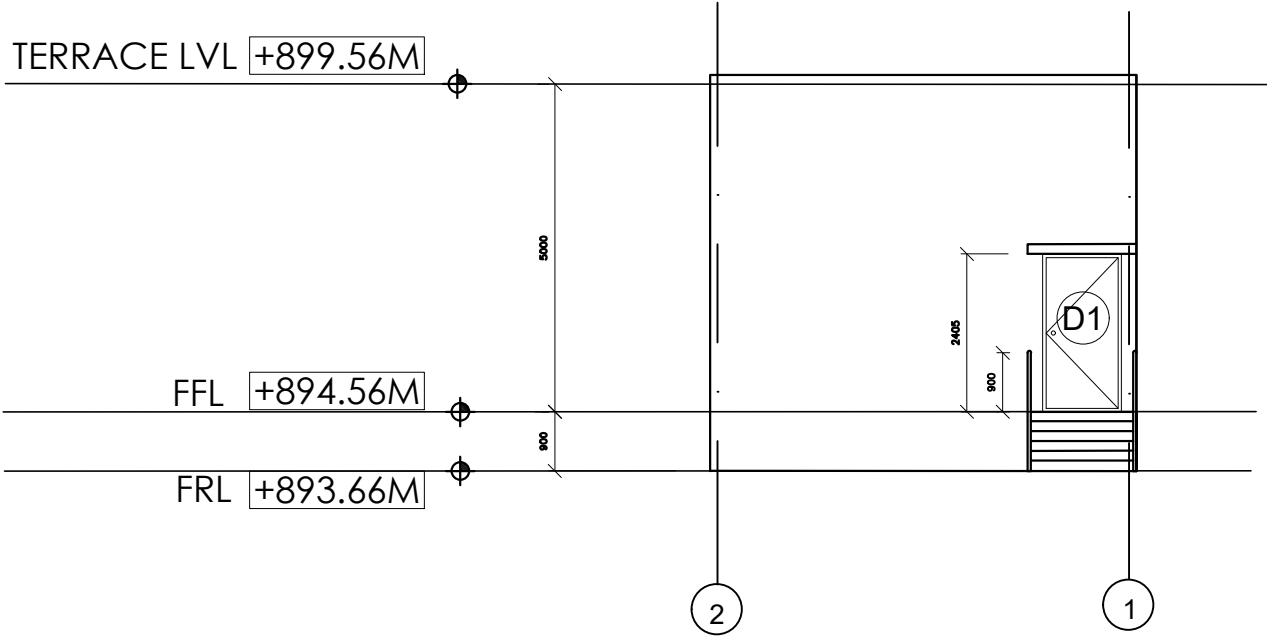

REAR ELEVATION

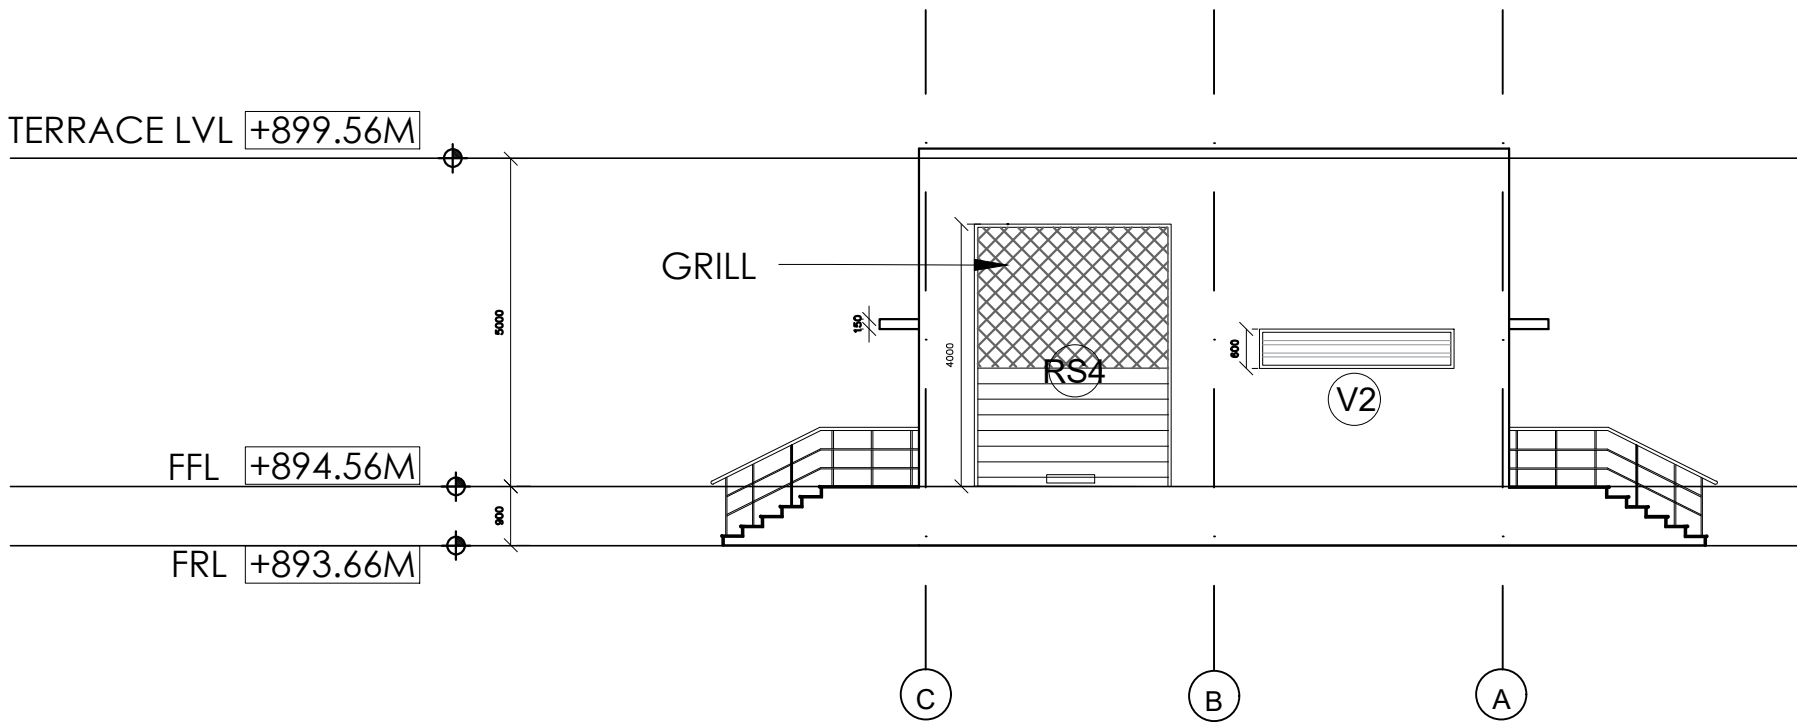

SIDE ELEVATION

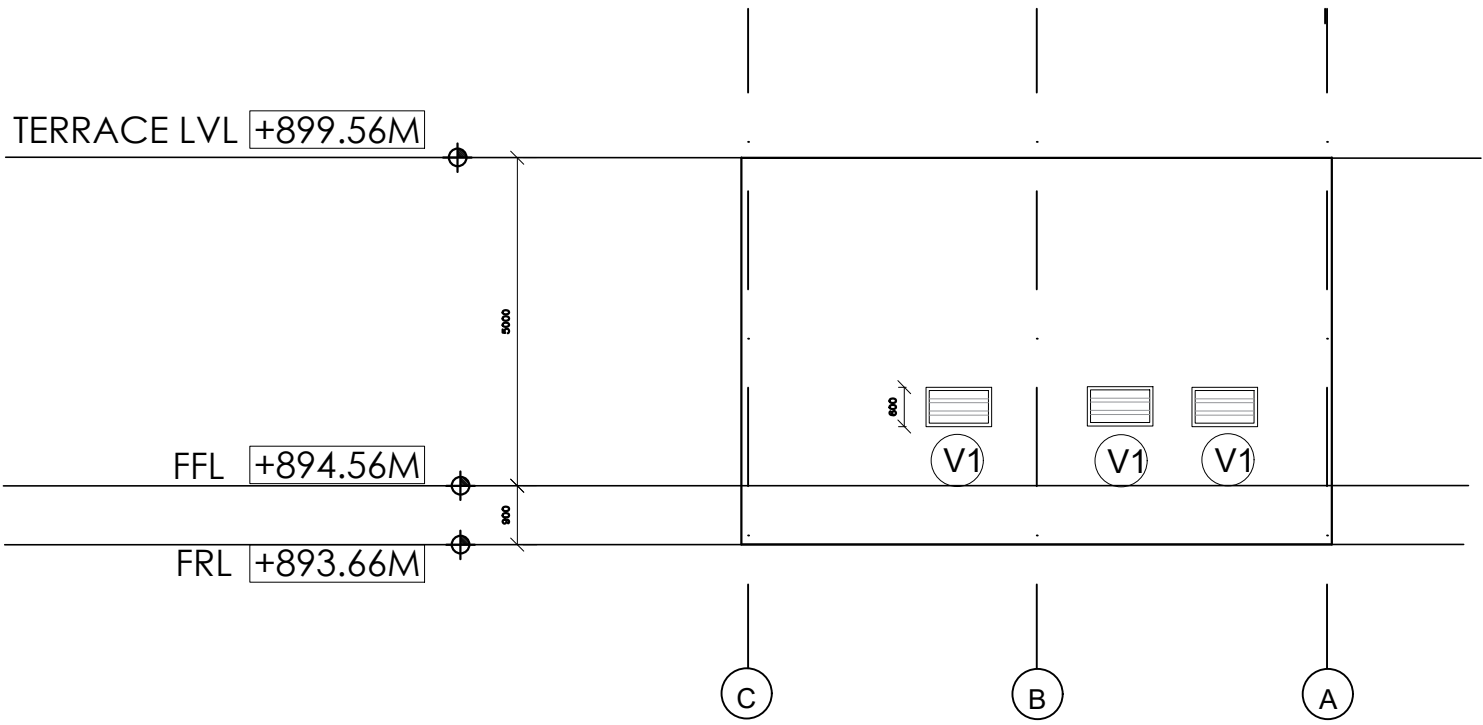

SIDE ELEVATION

- NOTES
1. This drawing is sole property of 'Pithavadian and Partners' and must not be reproduced or altered either in full or in part by anyone without consent from us or be passed to any individual or company not authorised by us.
 2. Any discrepancy in the drawing should be brought to the immediate attention of the Architect.
 3. All dimensions in millimeters and levels in meters.
 4. Dimensions to be followed as indicated and not to be scaled.

REV.	DATE	DESCRIPTION	DRAWN	CHKD.
REVISIONS				
AS BUILT				
CONSTRUCTION				
APPROVAL				
INFORMATION				
TENDER				
SCHEME				
ISSUED FOR				

NAME OF THE PROJECT:
PROPOSED FACTORY FOR M/S TEMICO AT BENGALURU

CLIENT:
M/S TEMICO MOTOR INDIA PRIVATE LIMITED

DRAWING TITLE:
SUBSTATION BUILDING - FLOOR PLAN & SECTIONS
STRUCTURAL CONSULTANT:
ZACHARIA GEORGE F.I.E

SCALE: 1:150 @ A3	DESIGN BY: PDG	DRAWN BY: SRIDEVI PRIYAA	CHECKED BY: PDG
DATE: 01.07.2022	SIGN:	SIGN:	SIGN:

ARCHITECTURE * INTERIORS * PLANNING * ENGINEERING * MANAGEMENT

PITHAVADIAN AND PARTNERS
Chennai • Bengaluru • Kochi • Hyderabad
10, MURUGAPPA ROAD, NAWAB GARDENS,
KOTTURPURAM, CHENNAI - 600 085
Phone : +91 (0) 44 2447 0033 / 44 / 66
Fax : +91 (0) 44 2447 0888 / 4213 2797
email : mail@paparchitect.com
website : www.paparchitect.com

DWG NO: xxxx-xx-AR-xx (SHT 02 OF 02) REV NO: xx




NOTES

1. This drawing is sole property of 'Pithavadian and Partners' and must not be reproduced or altered either in full or in part by anyone without consent from us or be passed to any individual or company not authorised by us.


2. Any discrepancy in the drawing should be brought to the immediate attention of the Architect.

3. All dimensions in millimeters and levels in meters.


4. Dimensions to be followed as indicated and not to be scaled.

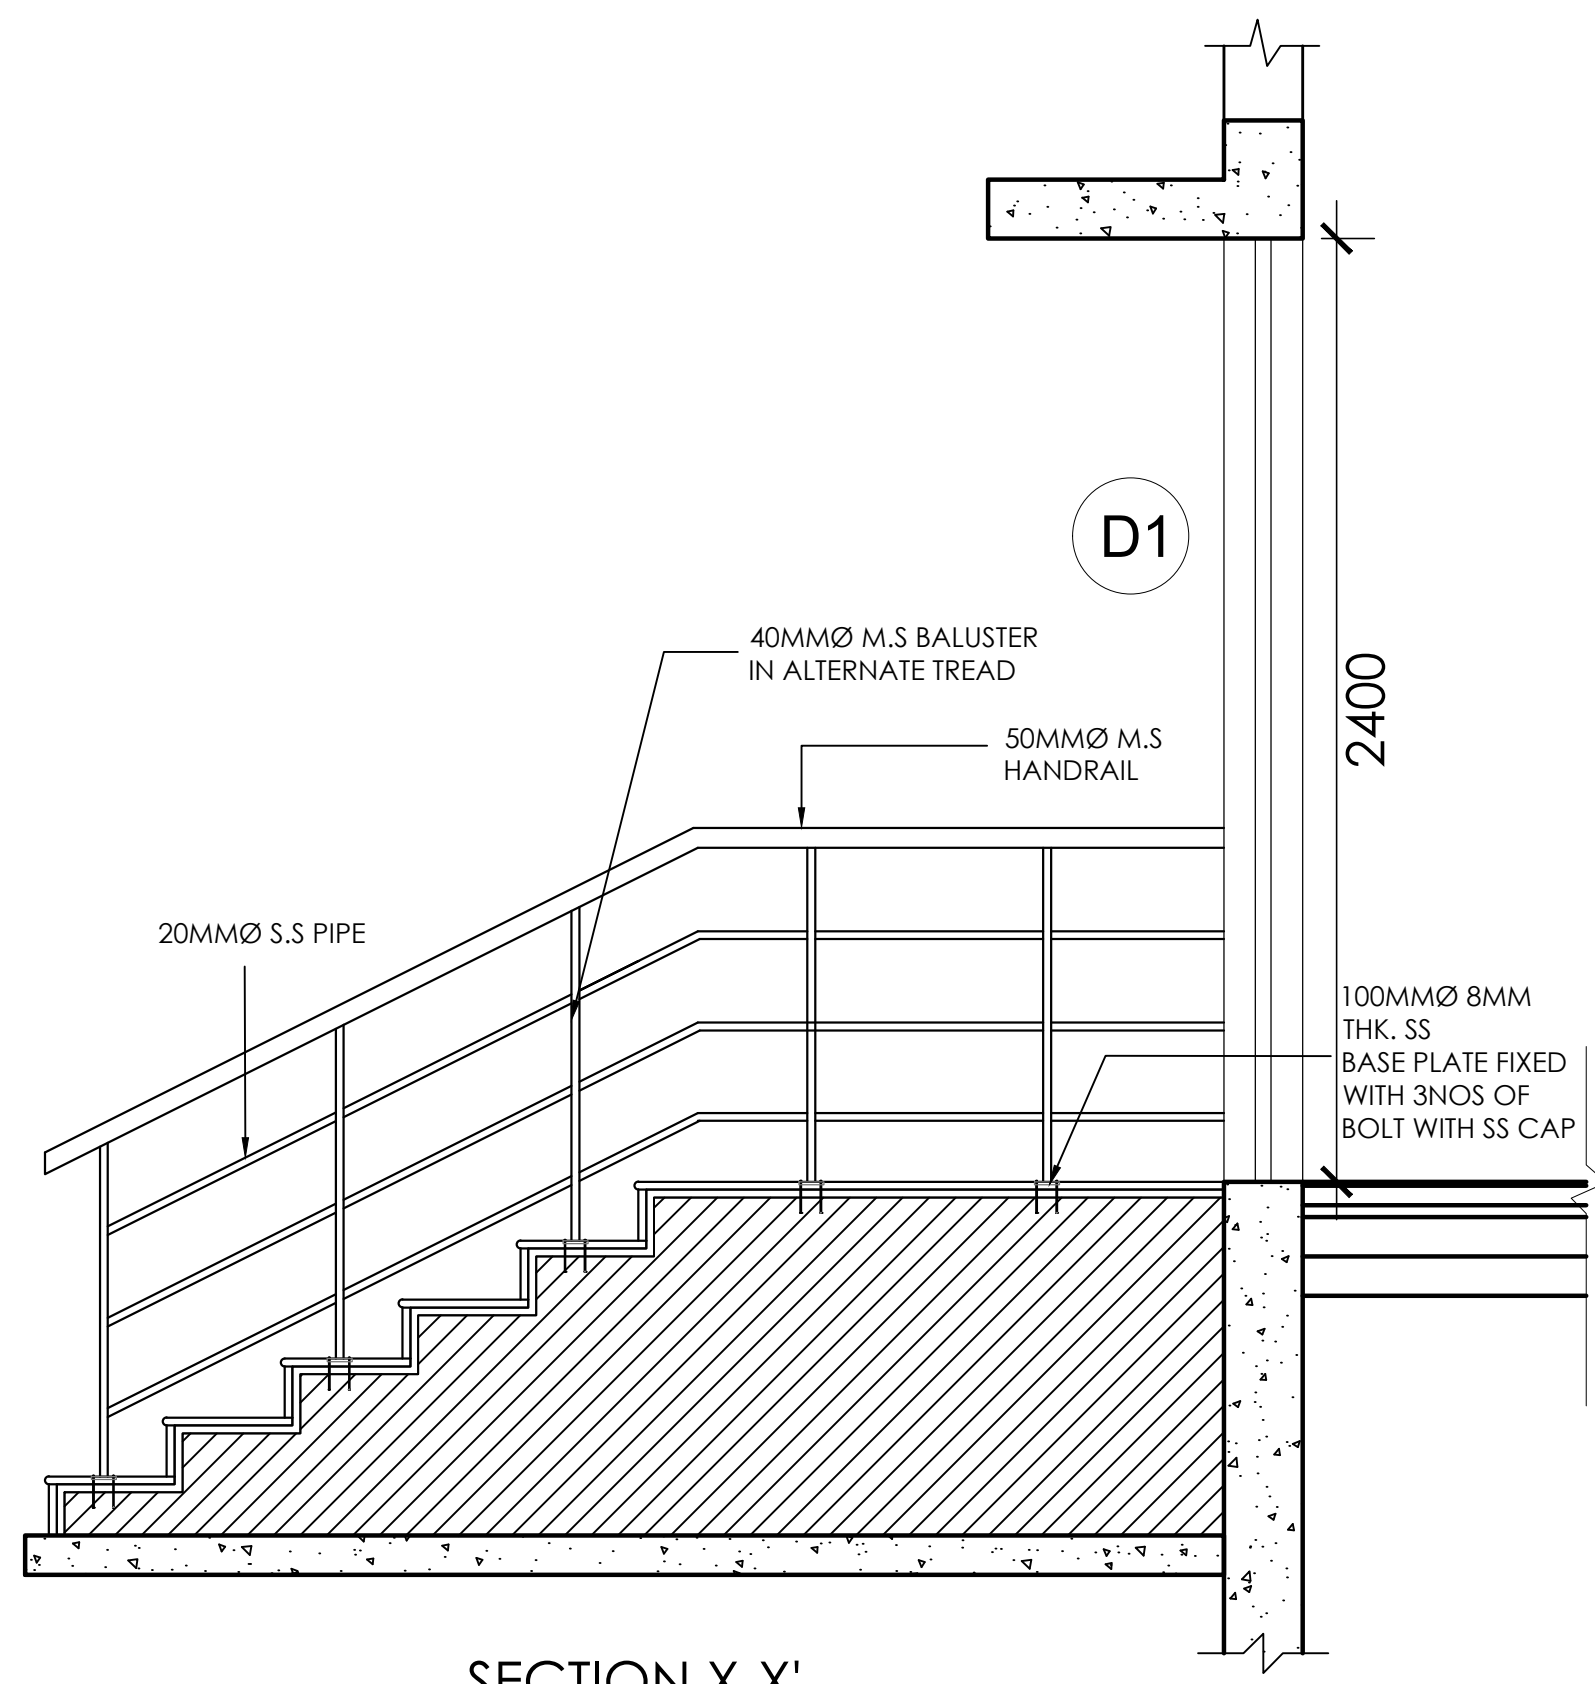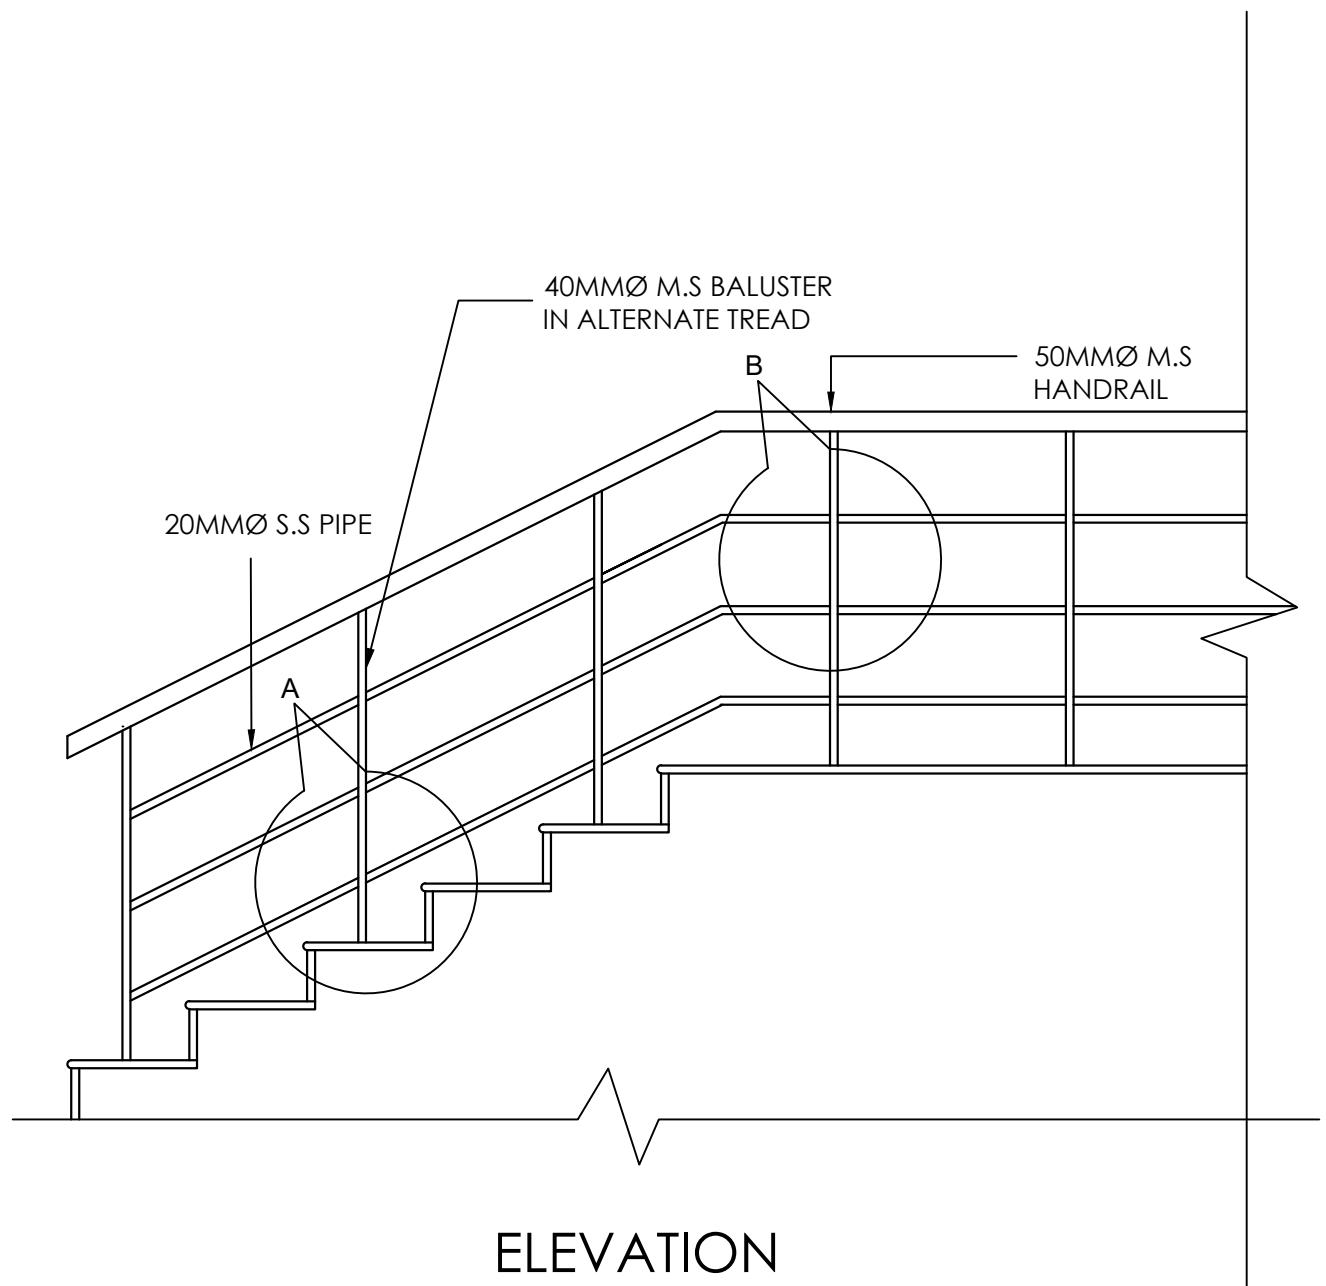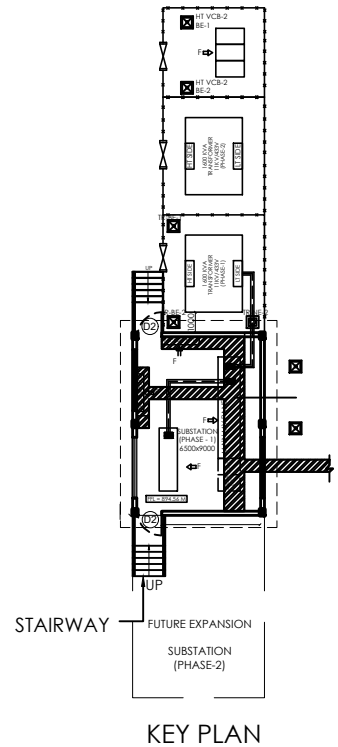


SECTION X-X'

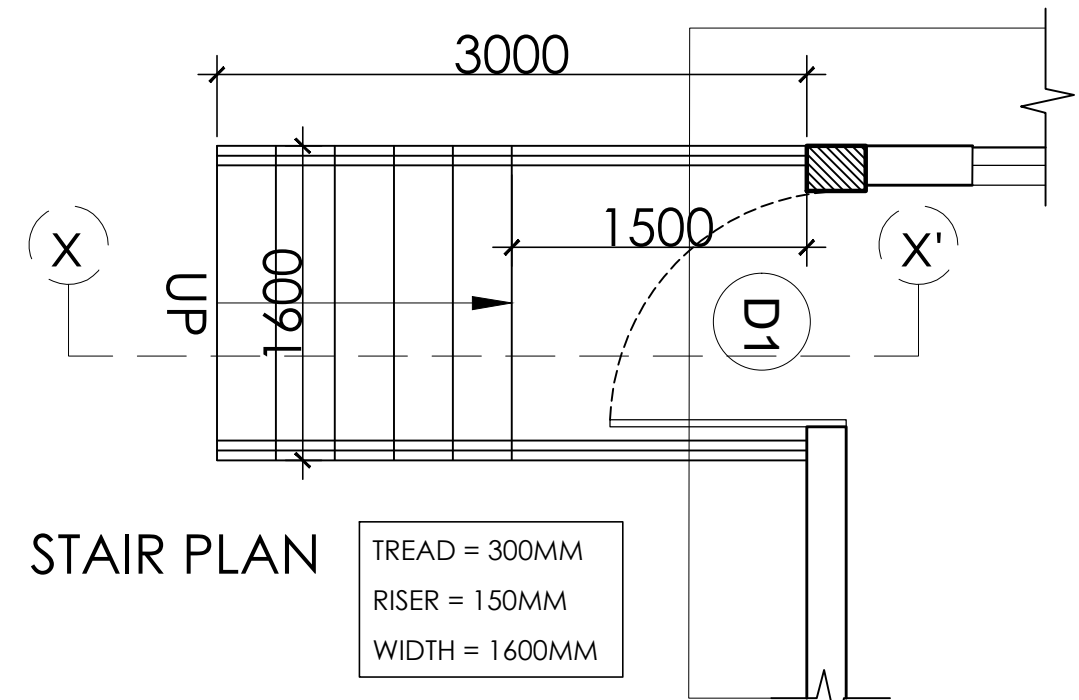


STAIR PLAN

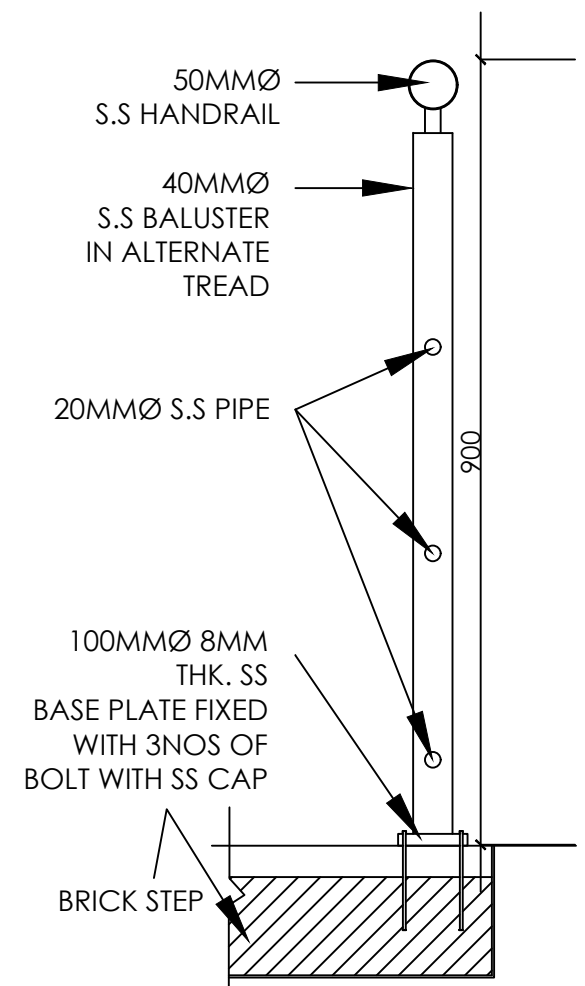


DETAIL OF FIXING BALUSTER ON TREAD

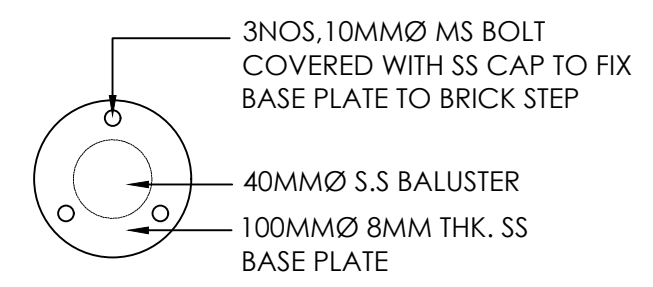


DETAIL OF BASE PLATE

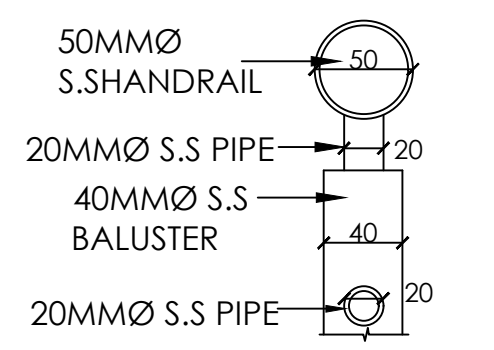

DETAIL OF SS HANDRAIL

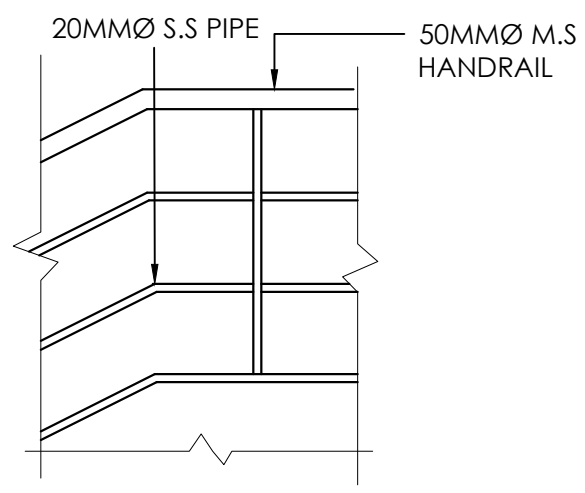

DETAIL-B

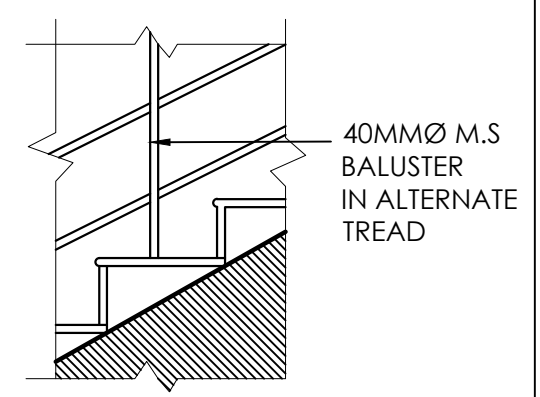

DETAIL-A

REV.	DATE	DESCRIPTION	DRAWN	CHKD.
REVISIONS				
AS BUILT				
CONSTRUCTION	*			
APPROVAL				
INFORMATION				
TENDER				
SCHEME				
ISSUED FOR				

GOOD FOR CONSTRUCTION

NAME OF THE PROJECT:
PROPOSED FACTORY FOR M/S TEMICO AT BENGALURU

CLIENT:
M/S TEMICO MOTOR INDIA PRIVATER LIMITED

DRAWING TITLE:
TEMICO SUBSTATION - STAIRCASE DETAIL(EXTERNAL)
PLAN, SECTION , ELEVATION AND DETAILS

STRUCTURAL CONSULTANT:
ZACHARIA GEORGE F.I.E

SCALE:	DESIGN BY:	DRAWN BY:	CHECKED BY:
1:100 @ A3	PDG	SRIDEVI PRIYAA	CAROL
DATE:	SIGN:	SIGN:	SIGN:

ARCHITECTURE * INTERIORS * PLANNING * ENGINEERING * MANAGEMENT


PITHAVADIAN AND PARTNERS
Chennai ■ Bengaluru ■ Kochi ■ Hyderabad
10, MURUGAPPA ROAD, NAWAB GARDENS,
KOTTURPURAM, CHENNAI - 600 085
Phone : +91 (0) 44 2447 0033 / 44 / 66
Fax : +91 (0) 44 2447 0888/4213 2797
email : mail@paparchitect.com
website : www.paparchitect.com

DWG NO: (SHT 01 OF 03) REV NO:


SEZ DEVELOPERS

BARGUR




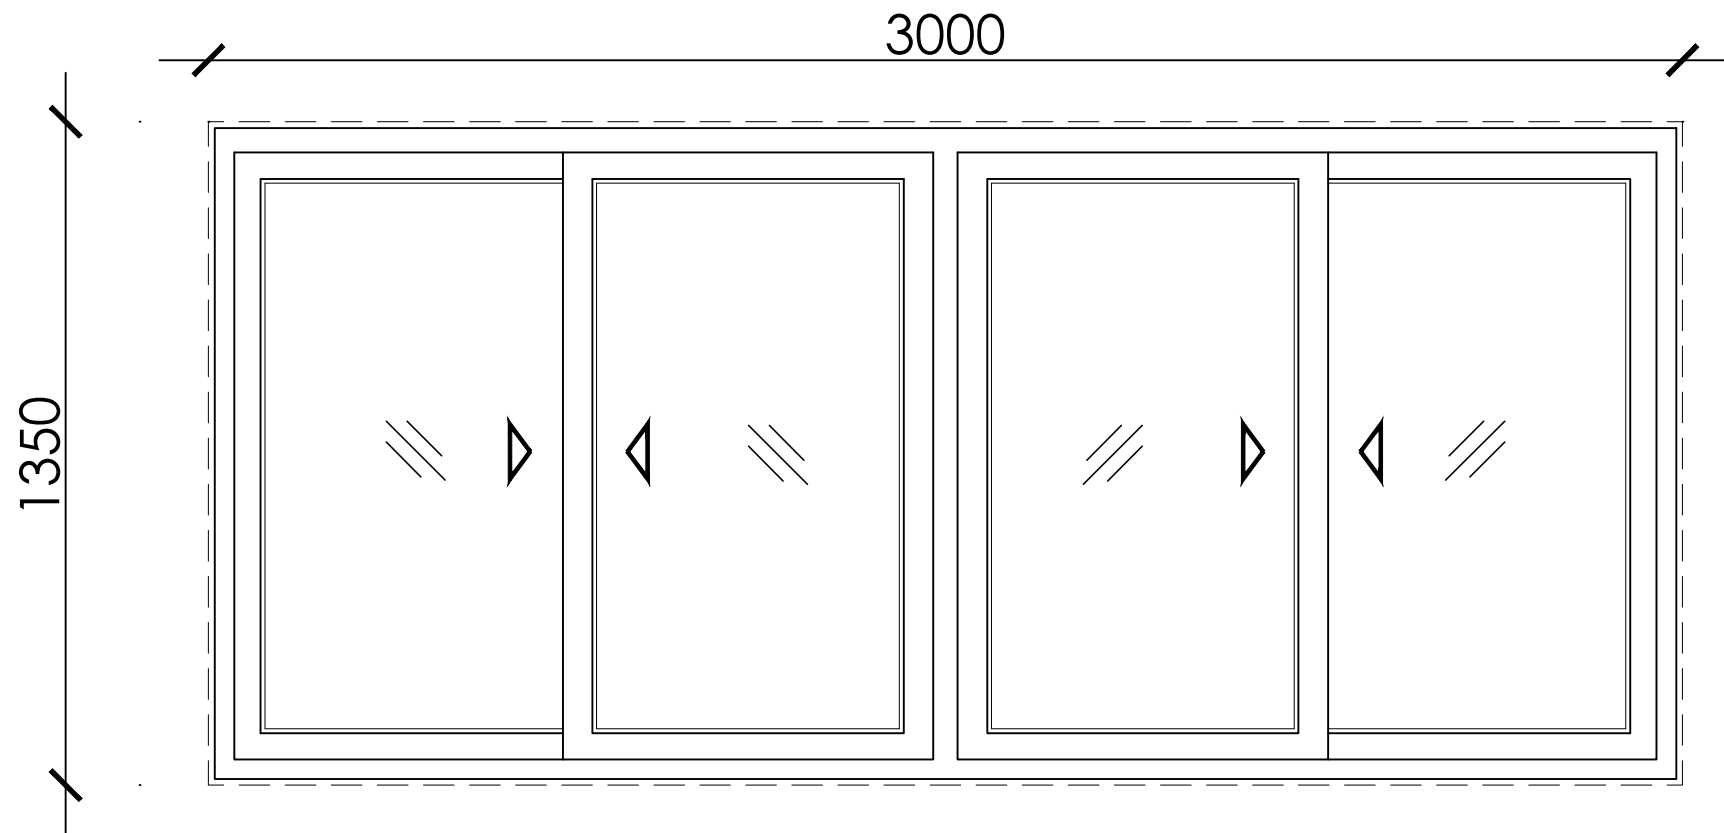


ALUMINIUM GLASS WINDOW-3000 X 1350

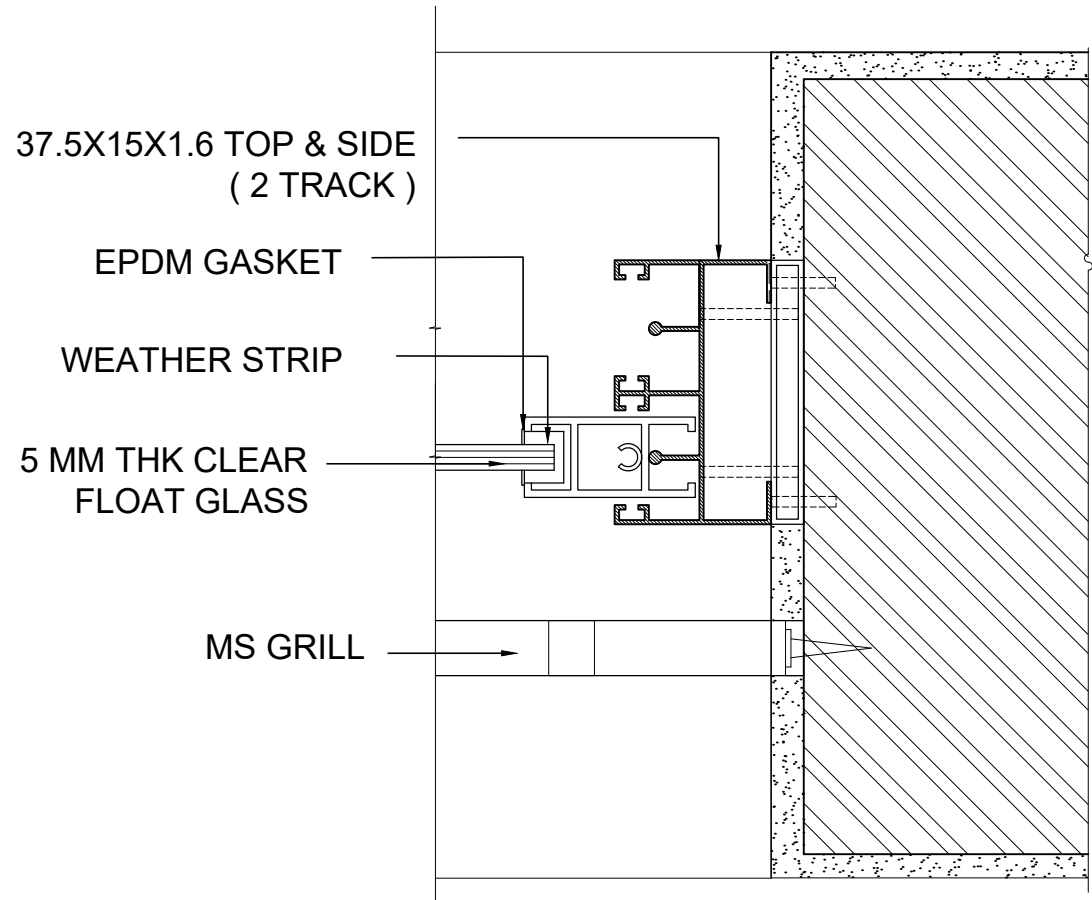

TYPICAL WINDOW SECTION-3

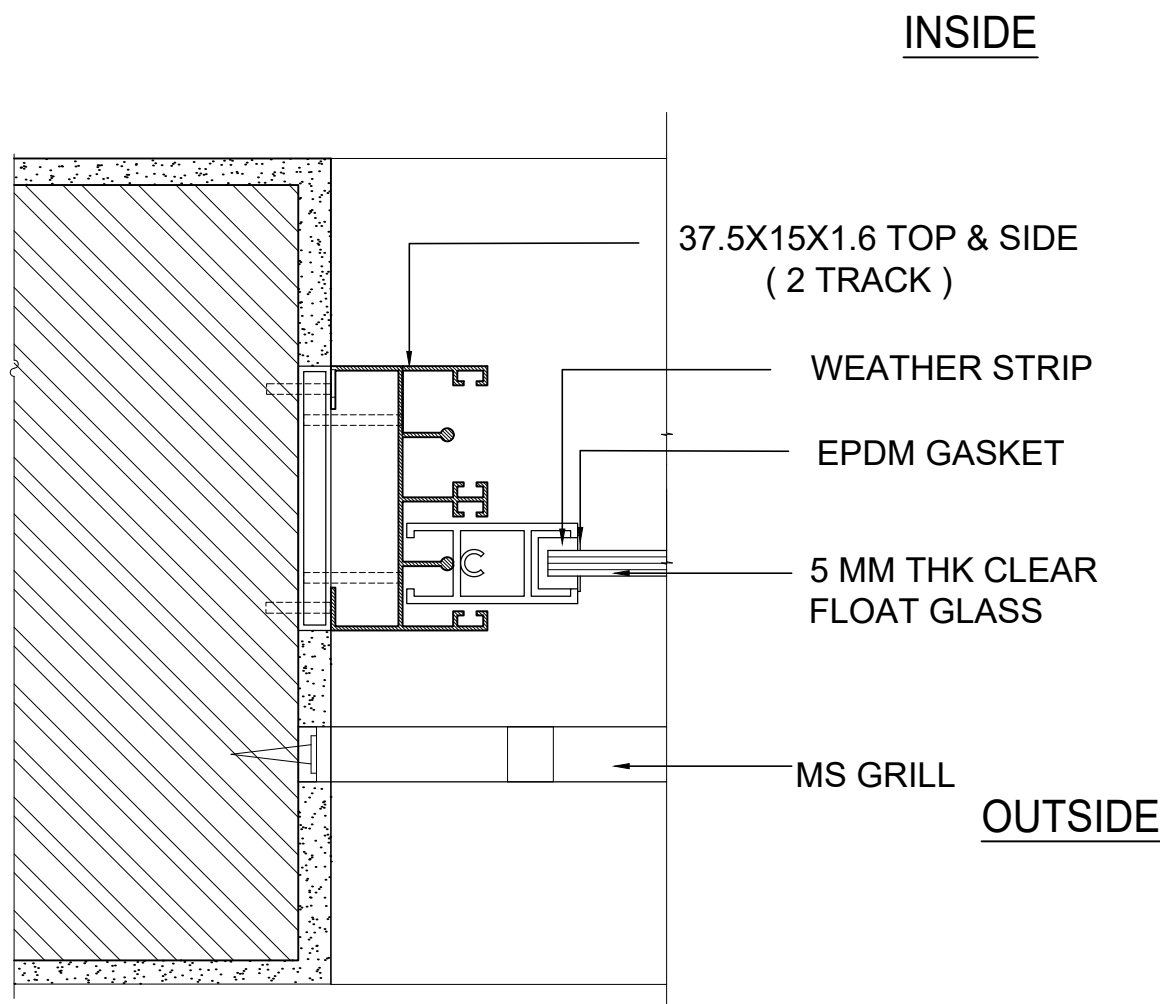

TYPICAL WINDOW SECTION-1

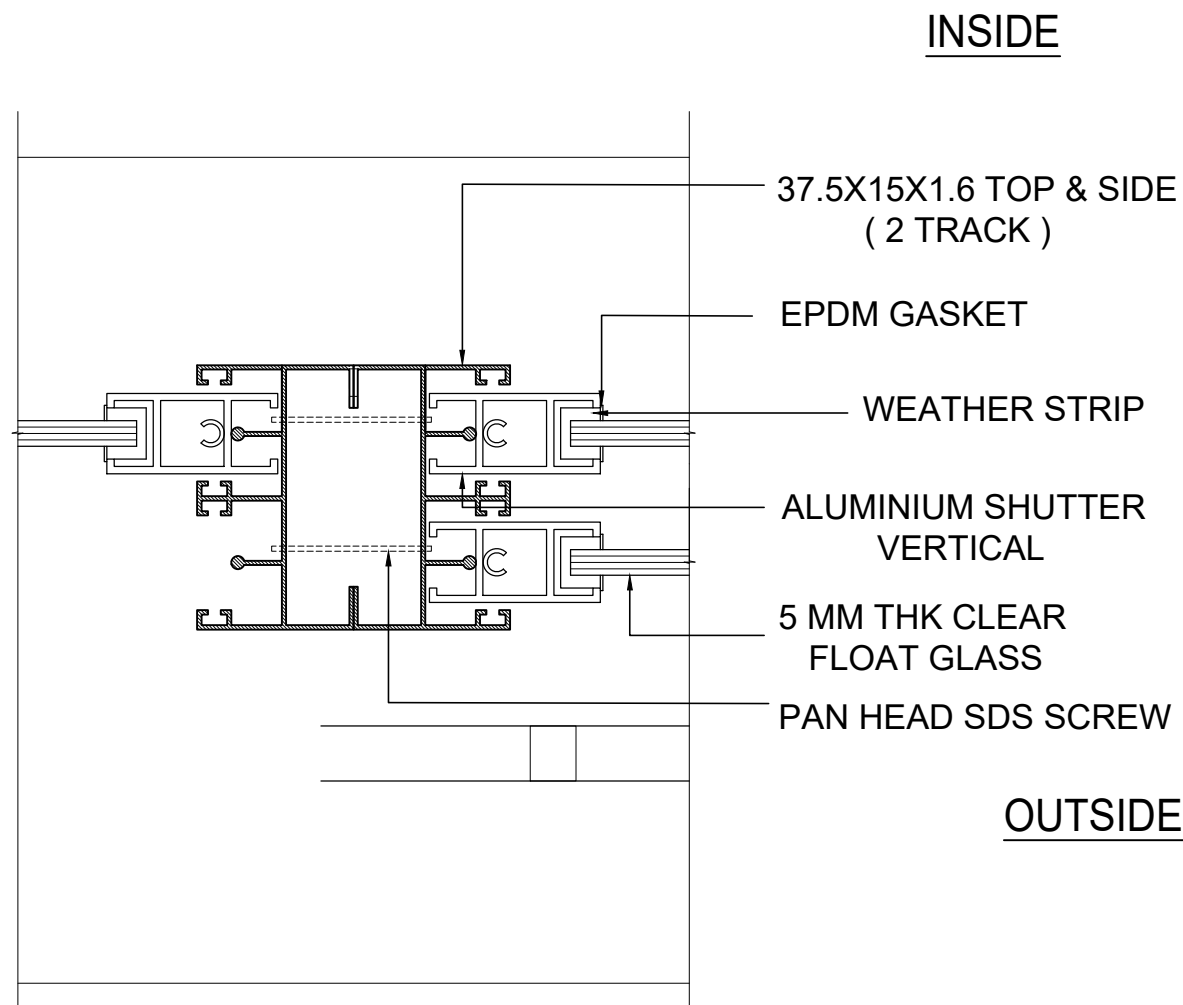

TYPICAL WINDOW SECTION-2

NOTES

1. This drawing is sole property of 'Pithavadian and Partners' and must not be reproduced or altered either in full or in part by anyone without consent from us or be passed to any individual or company not authorised by us.
2. Any discrepancy in the drawing should be brought to the immediate attention of the Architect.
3. All dimensions in millimeters and levels in meters.
4. Dimensions to be followed as indicated and not to be scaled.

NOTE:
JOINERY NUMBERS CALCULATED FOR ONE BLOCK
FOR DRIVER'S REST ROOM AND TOILET BLOCK

REV.	DATE	DESCRIPTION	DRAWN	CHKD.
REVISIONS				
AS BUILT		GOOD FOR CONSTRUCTION		
CONSTRUCTION	*			
APPROVAL				
INFORMATION				
TENDER				
SCHEME				
ISSUED FOR				
NAME OF THE PROJECT:				
PROPOSED TOILET BLOCK FACILITY IN BUS PARKING				
FOR SEZ DEVELOPERS , BARGUR				
CLIENT:				
SEZ DEVELOPERS				
BARGUR				
		DRAWING TITLE:		
		TYPICAL JOINERY DETAILS		
		FOR WINDOW		
		STRUCTURAL CONSULTANT:		
		ZACHARIA GEORGE F.I.E		
SCALE:	DESIGN BY:	DRAWN BY:	CHECKED BY:	
1:20 @ A3	-	SRIDEVI PRIYAA	PDG	
DATE:	SIGN:	SIGN:	SIGN:	
29.09.2022				
ARCHITECTURE * INTERIORS * PLANNING * ENGINEERING * MANAGEMENT				
PITHAVADIAN AND PARTNERS				
Chennai ■ Bengaluru ■ Kochi ■ Hyderabad				
10, MURUGAPPA ROAD, NAWAB GARDENS,				
KOTTURPURAM, CHENNAI - 600 085				
Phone :	+91 (0) 44 2447 0033 / 44 / 66			
Fax :	+91 (0) 44 2447 0888/4213 2797			
email :	mail@paparchitect.com			
website :	www.paparchitect.com			
DWG NO: 4288-02-AR-04		(SHT 01 OF 01)	REV NO: -	


COMPETITION WORKS



IITM STAFF QUARTERS

CHENNAI




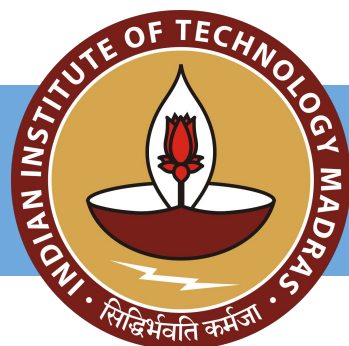

INTERIOR MODEL RENDER FOR ONE UNIT

IITM STAFF QUARTERS, CHENNAI



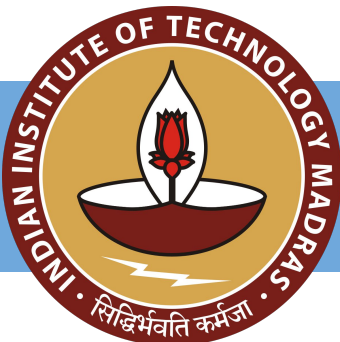

INTERIOR MODEL RENDER FOR ONE UNIT


IITM STAFF QUARTERS, CHENNAI



AIISH

MYSORE



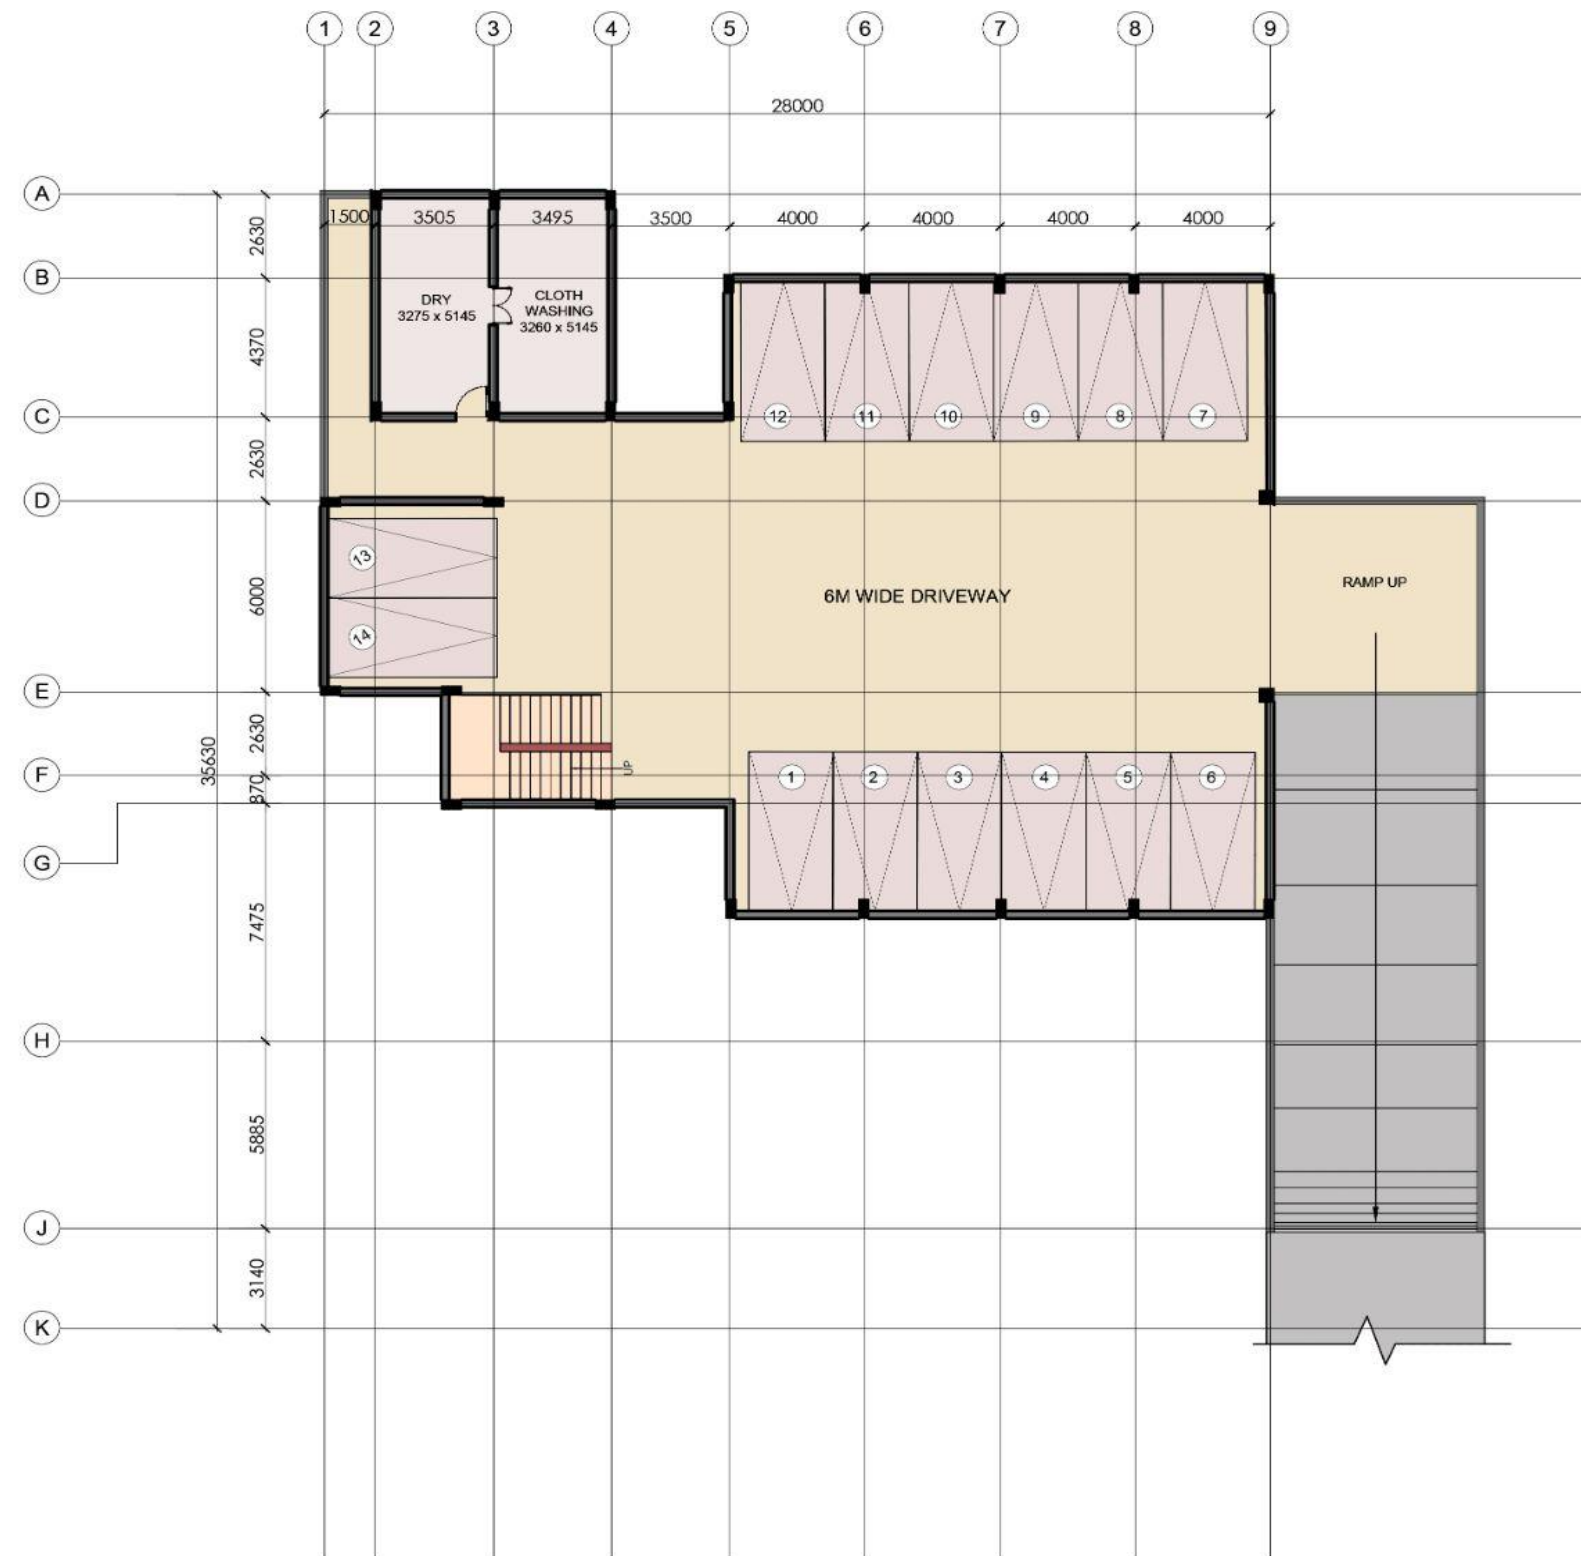

BASEMENT FLOOR



BASEMENT FLOOR PLAN

AIISH, MYSORE




GROUND FLOOR



GROUND FLOOR PLAN

AIISH, MYSORE

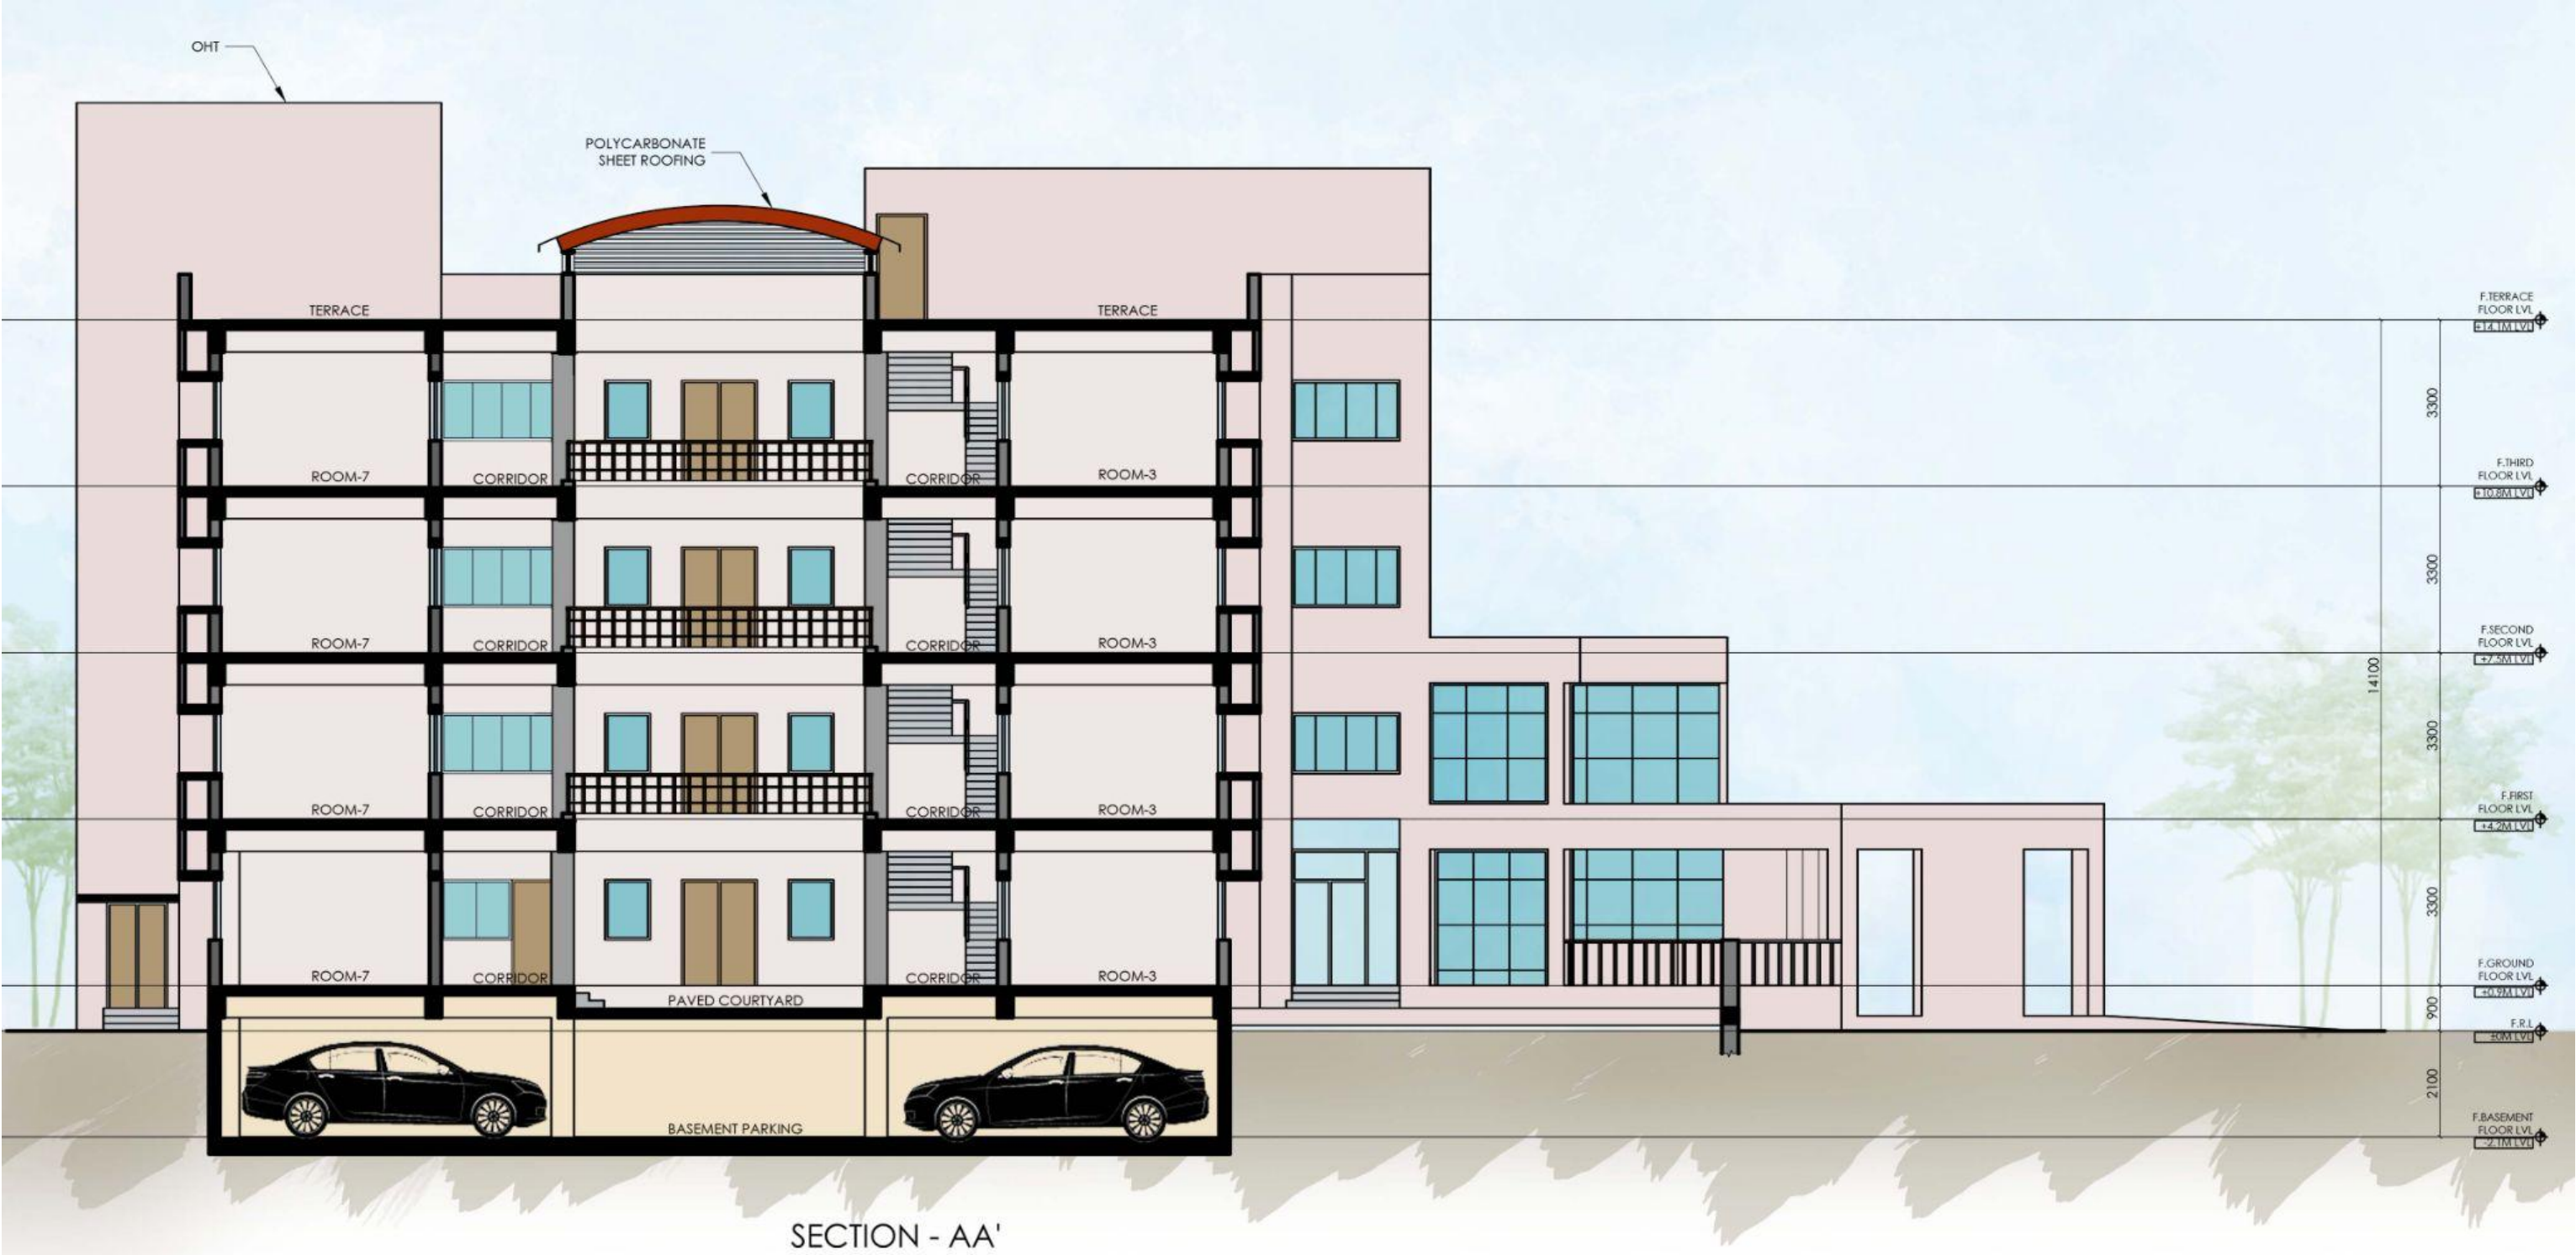

SECTION - AA'




SECTION

AIISH, MYSORE




SBI
KOZHIKODE




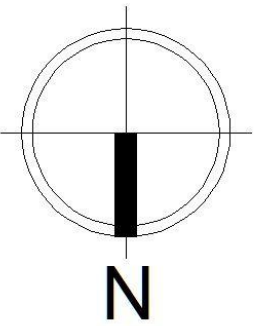

TYPICAL FLOOR PLAN 1ST TO 10TH FLOOR

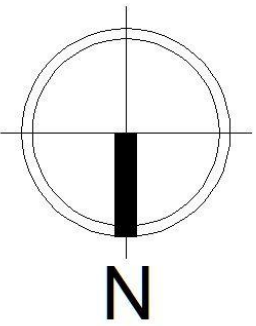

11TH FLOOR PLAN

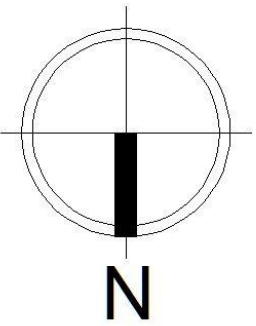

MAR GREGORIOS COLLEGE CHENNAI






CHICKEN MESH FOR PLASTERING TO PREVENT UNNECESSARY CRACKS



COATING IS DONE THROUGHOUT THE FRAME WHICH IS NAILED ALONG TO PREVENT DECAY OF THE WOODEN FRAME PROVIDED ALONG .

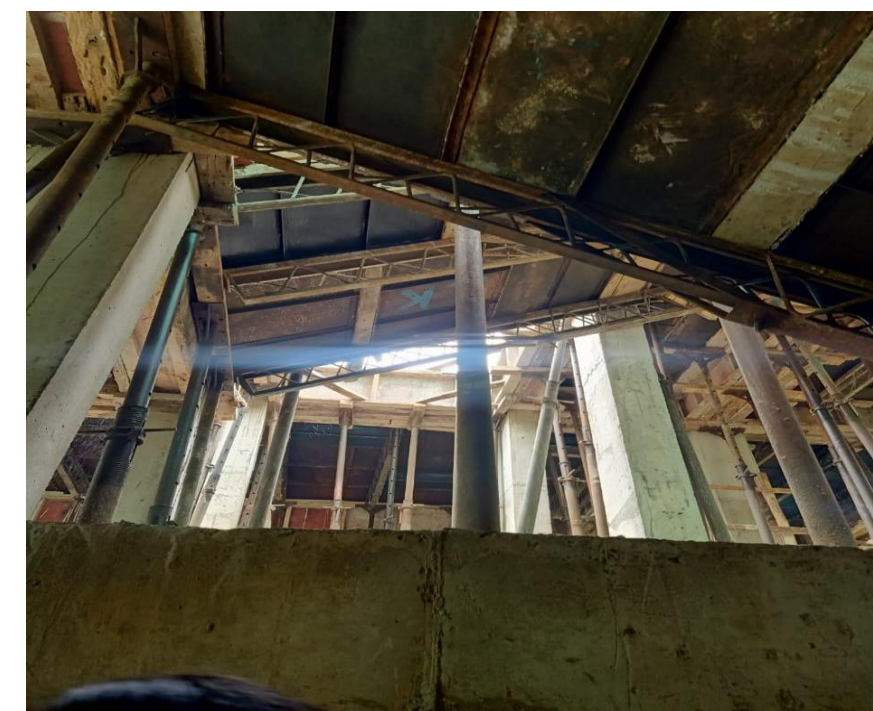

SITE VISIT – MGC

MAR GREGORIOS COLLEGE. MOGAPPAIR , CHENNAI



**LIFT PIT AREA OF DEPTH 1.5 M
WHERE M.S LADDER IS PROVIDED
TO ACCESS THIS PIT**



SITE VISIT - MGC

MAR GREGORIOS COLLEGE. MOGAPPAIR , CHENNAI

INTERNSHIP EXPERIENCE

It was an wonderful opportunity having gained an practical experience, **made connections with experienced professionals in field** . Where it helped me to learn how an Architectural firm is involving in the process of an project from start till the end .

Learning of what are the **important requirements that has to be in architectural drawings**, purpose of **Detail drawings**, **way of representing** those drawings, how the **design process** is further updated or done on the factors of having regular client meetings, Site factors, Estimation and its importance etc.

Understanding the **scales of the projects** involving and **how it affects the design**, how the **broad thinking is varying among the experienced senior architects and the heads of the firm** on the design such as in the aesthetic appearance and how the process is going in design based on these factors.

Having worked in an firm which involves **predominantly in big scale projects like factories and institutions**, had an eye opening amazing experience throughout the internship, **knowing about the office culture** how it works. In overall gave me a hope for an good future job career ahead .



THANK YOU