



SATHYABAMA

**INSTITUTE OF SCIENCE AND TECHNOLOGY
(DEEMED TO BE UNIVERSITY)**

**Accredited with “A” grade by NAAC | 12B Status by UGC | Approved by
AICTE**

**Jeppiaar Nagar, Rajiv Gandhi Salai, Chennai – 600 119
www.sathyabama.ac.in**

**SCHOOL OF BUILDING AND ENVIRONMENT
DEPARTMENT OF ARCHITECTURE
PRACTICAL TRAINING PORTFOLIO (SAR4063)
MAY 2022**

**Name of the Student : KAMESH . J Reg No.
: 37210019**

**Semester : X
Batch : 2017-2022**



SATHYABAMA

INSTITUTE OF SCIENCE AND TECHNOLOGY
(DEEMED TO BE UNIVERSITY)

Accredited with “A” grade by NAAC | 12B Status by UGC | Approved by
AICTE

Jeppiaar Nagar, Rajiv Gandhi Salai, Chennai – 600 119
www.sathyabama.ac.in

SCHOOL OF BUILDING AND ENVIRONMENT

DEPARTMENT OF ARCHITECTURE

VIVA-VOCE EXAMINATION

This is to certify that the practical training SAR 4063 is the work of **KAMESH J** who had undergone training in **HABITAT DESIGN STUDIO** has been monitored by the continuous assessment during December 2021 to MAY 2022.

Dr. Devyani Gangopadhyay

DEAN

Submitted for Viva voce Examination held on 09/05/2022

Internal Examiner

Ar. Deepak Rao

External Examiner



SATHYABAMA

INSTITUTE OF SCIENCE AND TECHNOLOGY

(DEEMED TO BE UNIVERSITY)

Accredited with “A” grade by NAAC | 12B Status by UGC | Approved by
AICTE

Jeppiaar Nagar, Rajiv Gandhi Salai, Chennai – 600 119

www.sathyabama.ac.in

DECLARATION

I **KAMESH J** hereby declare that the Training Report **DECEMBER 2021 – MAY 2022** done by me under the guidance of **Ar.Kannan Gopalakrishnan** is submitted in partial fulfillment of the requirements for the completion of practical training session.

DATE : 09/05/2022

PLACE : CHENNAI

SIGNATURE OF CANDIDATE

ACKNOWLEDGEMENT

I am pleased to acknowledge my sincere thanks to **Board of Management of SATHYABAMA** for their kind encouragement in doing this project and for completing it successfully. I am grateful to them.

I convey my thanks to **Dr. Devyani Gangopadhyay**, Dean, School of Building and Environment and **Dr. SURESH KUPPUSAMY**, Design Chair, Department of Architecture for having been a constant source of support and encouragement.

I wish to express my thanks to all Teaching and Non-teaching staff members of the Department of who were helpful in many ways for the completion of the project.

I would like to express my sincere and deep sense of gratitude to **Ar. Kannan Gopalakrishnan , HABITAT DESIGN STUDIO,F1, 45,46, Ramachandra Nagar, Road, Madhanandapuram, Chennai, 125** for their valuable guidance, support and constant encouragement which paved way for the successful completion of my Practical training session. I also wish to express my gratitude to the entire HABITAT DESIGN STUDIO team who gave me complete freedom to explore and experiment my ideas.

Joining Letter

Habitat Design Studio (Architecture wing of The Qwerky Store)

Coral Arch, East Mada St, Srinagar Colony, Saidapet, Chennai - 600015
Mob : +91 98434 49788 | PAN : DSMP5 3411L | GSTIN : 33DSMP53411L1ZG

11/01/2022

To
Dr. Devyani Gangopadhyay,
Dean,
School of Building and environment,
Sathyabama Institute of Science and Technology,,
Chennai - 600119
Tamilnadu

Dear Mam,
Internship training - Joining Certificate

I confirm that Mr. J. Kamesh (Reg No. 37210019), a 10th semester student of your department, has joined our office for professional/ practical training on 03/01/2022.

Best,



Kannan Gopalakrishnan

Founder, Architect,

Habitat Design Studio, Chennai.

KANNAN GOPALAKRISHNAN
REGISTERED ARCHITECT

REGISTRATION NUMBER : CA/2010/0049048

1E, CORAL ARCH, EAST MADA ST., SRINAGAR
COLONY, SAIDAPET, CHENNAI - 15

CONFIDENTIAL

Monthly Report



SATHYABAMA

INSTITUTE OF SCIENCE AND TECHNOLOGY
(DEEMED TO BE UNIVERSITY)

Accredited "A" Grade by NAAC | 12B Status by UGC | Approved by AICTE

www.sathyabama.ac.in

DEPARTMENT OF ARCHITECTURE

PROFESSIONAL PRACTICAL TRAINING REPORT 2022

(Continuous progress report of the trainee architect for the period of One month in the office to submitted to HOD by the Trainee in Charge of the Organization)

1. Name of the office / organization : HABITAT DESIGN STUDIO
2. Address & Contact Number : DOOR F1, 44, 45, RAKHACHANDRAM NAEN STREET
MADHANANDAPURAM, CHENNAI-125 [943449108]
3. Name of the student : KANESH . J
4. Duration : From 01/02/2022 To 28/02/2022
5. Total No. of days : 25/24

6. Evaluation of Performance criteria shall be on

* Note: Kindly grade the student as per his/her overall performance in the office during the assessment month which will be converted to the allotted 90 marks by the department.

Description of works	Excellent	Good	Fair	Poor	NA
Understanding of office culture			✓		
Participation in the office			✓		
Reading of drawings		✓			
Presentation Techniques		✓			
Model making works			✓		
Understanding of construction details			✓		
Drafting Skills (Manual / Computer)			✓		
Site Supervision / Discussion with clients			✓		
Adherence to Time schedule		✓			
Other computer skills		✓			
File and Office Maintenance			✓		
Coordination with other consultants			✓		
Overall Grading*	70				

[A-90, B-80, C-70, D-60, E-50]



SATHYABAMA

INSTITUTE OF SCIENCE AND TECHNOLOGY
(DEEMED TO BE UNIVERSITY)

Accredited "A" Grade by NAAC | 12B Status by UGC | Approved by AICTE

www.sathyabama.ac.in

7. Any other Remarks : Another quiet and. Has good understanding

8. Signature of the:
Head of the Office
/ Organization
(With Seal)


KANNAN GOPALAKRISHNAN
REGISTERED ARCHITECT
REGISTRATION NUMBER : CA/2010/0049048
11, CORAL ARCH, EAST MADA ST., SENAGAI
COLONY, SAGARPET, CHENNAI - 13.



SATHYABAMA

INSTITUTE OF SCIENCE AND TECHNOLOGY
(DEEMED TO BE UNIVERSITY)

Accredited "A" Grade by NAAC | 12B Status by UGC | Approved by AICTE

www.sathyabama.ac.in

DEPARTMENT OF ARCHITECTURE

PROFESSIONAL PRACTICAL TRAINING REPORT 2022

(Continuous progress report of the trainee architect for the period of One month in the office to submitted to HOD by the Trainee in Charge of the Organization)

1. Name of the office / organization : HABITAT DESIGN STUDIO
2. Address & Contact Number : DOOR FL 44 45, RATHACHANDRAN NEGAR STREET
HADARNANOHADURAM, CHENNAI - 126 [9843449798]
3. Name of the student : KAMESH J
4. Duration : From 01/03/2022 To 31/03/2022
5. Total No. of days : 25/27

6. Evaluation of Performance criteria shall be on

* Note: Kindly grade the student as per his/her overall performance in the office during the assessment month which will be converted to the allotted 90 marks by the department.

Description of works	Excellent	Good	Fair	Poor	NA
Understanding of office culture		✓			
Participation in the office		✓			
Reading of drawings		✓			
Presentation Techniques		✓			
Model making works		✓			
Understanding of construction details			✓		
Drafting Skills (Manual / Computer)		✓			
Site Supervision / Discussion with clients			✓		
Adherence to Time schedule		✓			
Other computer skills		✓			
File and Office Maintenance		✓			
Coordination with other consultants			✓		
Overall Grading*	7.5				

(A - 9.0, B - 8.0, C - 7.0, D - 6.0, E - 5.0)

(DEEMED TO BE UNIVERSITY)
Accredited "A" Grade by NAAC | 12B Status by UGC | Approved by AICTE
www.sathyabama.ac.in

7. Any other Remarks :

8. Signature of the:
Head of the Office
/ Organization
(With Seal)

KANNAN GOPALAKRISHNAN
REGISTERED ARCHITECT
REGISTRATION NUMBER : CA/2019/0049048
1E, CORAL ARCH, EAST MADA ST., SRINAGAR
COLONY, SAIDAPET, CHENNAI - 15

WORK DIARY

WEEKS	PROJECT NAME	WORK DONE
1 , 2	MR.MATHIMARAN'S RESIDENCE	3D MODELLING - EXTERIOR
3	MR.MATHIMARAN'S RESIDENCE, IIWWTW, QATAR	RENDER, TOILET SECTION DETAIL
4 , 5	MR.GURUBARAN, MR.KRISHNADAS	3D MODELLING - EXTERIOR
6 , 7	MR.VENKATESH, MR.GIRIDHAR	PLAN, TOILET DETAILS
8,9	MR.KRISHANDAS, MR.VENKATESH, MR.GURUBARAN	2D ELEVATION, 3D MODELLING, INTERIOR
10	HABITAT DESIGN STUDIO - OFFICE	DESIGNING & 3D MODELLING
11 , 12	MR.KRISHNADAS, HDS - OFFICE	ELECTRICAL DRAWING, RENDERS
13 , 14	MR.MATHIMARAN, MR.KRISHNADAS	3D MODELLING – EXTERIOR, WALL MARKING DRAWINGS, SITE VISITS
15 , 16	HABITAT DESIGN STUDIO - OFFICE	SITE HANDLING, COORDINATION WITH CONSULTANTS

Chief Architect Signature:



Office seal: KANNAN GOPALAKRISHNAN
REGISTERED ARCHITECT
REGISTRATION NUMBER : CA/2010/0049048
1E, CORAL ARCH, EAST MADA ST., SRINAGAR
COLONY, SAIDAPET, CHENNAI - 15

Consolidated Certificate

Habitat Design Studio

(Design wing of The Qwerky Store)

Coral Arch, East Mada St, Srinagar Colony, Saidapet, Chennai – 600015
Mob : +91 98434 49788 | PAN : DSMP53411L | GSTIN : 33DSMP53411L1ZG

REF : TQS/2021/INT-03
06 May 2022

ARCHITECTURE INTERNSHIP CERTIFICATE

TO WHOMSOEVER IT MAY CONCERN

This is to certify that **Mr. J Kamesh**, Intern Architect from **Sathyabama Institute of Science and Technology**, has worked with Habitat Design Studio (Design wing of The Qwerky Store), Chennai from **3rd January 2022 to 04th May 2022** for a period of **93 working days**.

As a part of Team Habitat, He was involved in various projects associated with the firm in the fields of architecture, interior design, etc.

Some of the projects he worked in are:

- Mr. Krishnadass Residence - Design development, models and renders, electrical drawings
- Mr. Venkatesh Residence - Design Development, client meetings and coordination
- Mr. Mathimaran Residence - Design development, models and renders
- Habitat Design Studio New office - Site Supervision, 2d drawings and vendor management
- Mr. Giridhar Residence - Site visits and coordination
- Mr. Rajeevan Residence - Design Development
- Mr. Martin Residence - Site visits and coordination
- Dr. Sowbagyalaxmi Residence - Interiors models, renders

He has shown a positive aptitude for learning and adapting to different scenarios. During his stay at Habitat Design Studio, we found him to be punctual and diligent at work. He displayed strong characters of loyalty and trustworthiness. He is an asset to any organization that he belongs to. We sincerely wish him good luck and success in all his future endeavors.


Kannan Gopalakrishnan
Founder - Architect, Habitat Design Studio, The Qwerky Store.

KANNAN GOPALAKRISHNAN
REGISTERED ARCHITECT

REGISTRATION NUMBER : CA/2010/0049046

75, CORAL ARCH, EAST MADA ST., SRINAGAR
COLONY, SAIDAPET, CHENNAI - 15

TABLE OF CONTENTS

CHAPTER NO	TITLE	PAGE NO
1.1	GENERAL	1
1.2	ABOUT THE FIRM	2
1.3	MR. KRISHNADASS RESIDENCE	4
	1.3.1 WORKING DRAWING	8
	1.3.2 ELEVATION – 2D	12
	1.3.3 SECTIONS	16
	1.3.4 ELECTRICAL DRAWING	18
	1.3.5 WALL MARKING	19
	1.3.6 SCHEDULE OF JOINERY	20
	1.3.7 MODEL RENDERS	21
	1.3.8 SITE VISIT PHOTOS	22

1.4	MR. MATHIMARAN RESIDENCE, CHENNAI	23
1.4.1	3D MODEL RENDERS	23
1.4.2	FLOOR PLANS	29
1.5	MR. GURUBARAN RESIDENCE , KUMBAKONAM	31
1.5.1	INTERIOR RENDERS	31
1.5.2	EXTERIOR RENDERS	33
1.6	HABITAT DESIGN STUDIO NEW OFFICE	34
1.6.1	FLOOR PLAN	34
1.6.2	TOILET DETAILS	35
1.6.3	FAÇADE DETAILS	36
1.6.4	KITCHEN DETAILS	37
1.6.5	SITE VISIT PHOTOS	38
1.6.6	SITE ACCOUNTS AND SCHEDULE	39
1.7	IIWWTW QATAR	40
1.7.1	TOILET FLOOR PLAN	40

1.7.2	SECTIONS	41
1.8	MR. GIRIDHAR RESIDENCE	
1.8.1	TOILET DETAIL	44
1.9	MR. VENKATESH RESIDENCE	45
1.9.1	3D RENDER	45
1.9.2	FLOOR PLANS	46
1.10	MR. RAJEEVAN RESIDENCE	
1.10.1	FLOOR PLANS	50
1.11	CRITICAL OVERVIEW OF THE FIRM	52

1.1 GENERAL :

I see this opportunity as a way to contribute to a forward thinking firm HABITAT DESIGN STUDIO, which has versatile functioning projects in hand, with my skills associated towards the same, as an enthusiastic intern. I believe we can have a mutually beneficial employment relationship.

I also feel that my skills are particularly well – suited to this position of an intern in this firm and I also have a scope to enhance, grow and gain knowledge especially on site.

I was also excited about the job opportunity, as it would allow me to gain knowledge on the Architectural details, Interiors, on site activities, Meeting with the clients and consultants on all the projects that they deal with and also an additional scope of learning about Site handling.

1.2 ABOUT THE FIRM:

. Habitat Design Studio is one of the bespoke design studios in Chennai offering a wide variety of design & construction based services including architecture, interior design, landscape architecture, project management, product design & turnkey contracting.

Started in 2015 by Suganya Jayakumar & Kannan Gopalakrishnan, the aim of Habitat Design Studio is to bring the benefit of design affordable & accessible to everyone who wishes to thrive & perform best.

We specialize in generating fresh, inventive, scientific, time-tested & sensitive solutions to any spatial problems & in the process, creating life-spaces or “habitats”.



habitat
design studio

KANNAN GOPALAKRISHNAN
REGISTERED ARCHITECT

REGISTRATION NUMBER : CA/2010/0049048

1E, CORAL ARCH, EAST MADA ST., SRINAGAR
COLONY, SAIDAPET, CHENNAI - 15

MR. KRISHNADAS'S RESIDENCE, MANAPAKKAM



habitat
design studio

KANNAN GOPALAKRISHNAN
REGISTERED ARCHITECT
REGISTRATION NUMBER : CA/2010/0049048
1E, CORAL ARCH, EAST MADA ST., SRINAGAR
CHOLLY, SAIDAPET, CHENNAI - 600 015


MR. KRISHNADAS'S RESIDENCE, MANAPAKKAM



habitat
design studio

KANNAN GOPALAKRISHNAN
REGISTERED ARCHITECT
REGISTRATION NUMBER : CA/2010/0049048
1E, CORAL ARCH, EAST MADA ST., SRINAGAR
COLONY, SAIDAPET, CHENNAI - 15

MR. KRISHNADAS'S RESIDENCE, MANAPAKKAM




habitat
design studio

OPTION - 1

KANNAN GOPALAKRISHNAN
REGISTERED ARCHITECT
REGISTRATION NUMBER : CA/2010/0049048
1E, CORAL ARCH, EAST MADA ST., SRINAGAR
COLONY, SAIDAPET, CHENNAI - 600 015


MR. KRISHNADAS'S RESIDENCE, MANAPAKKAM

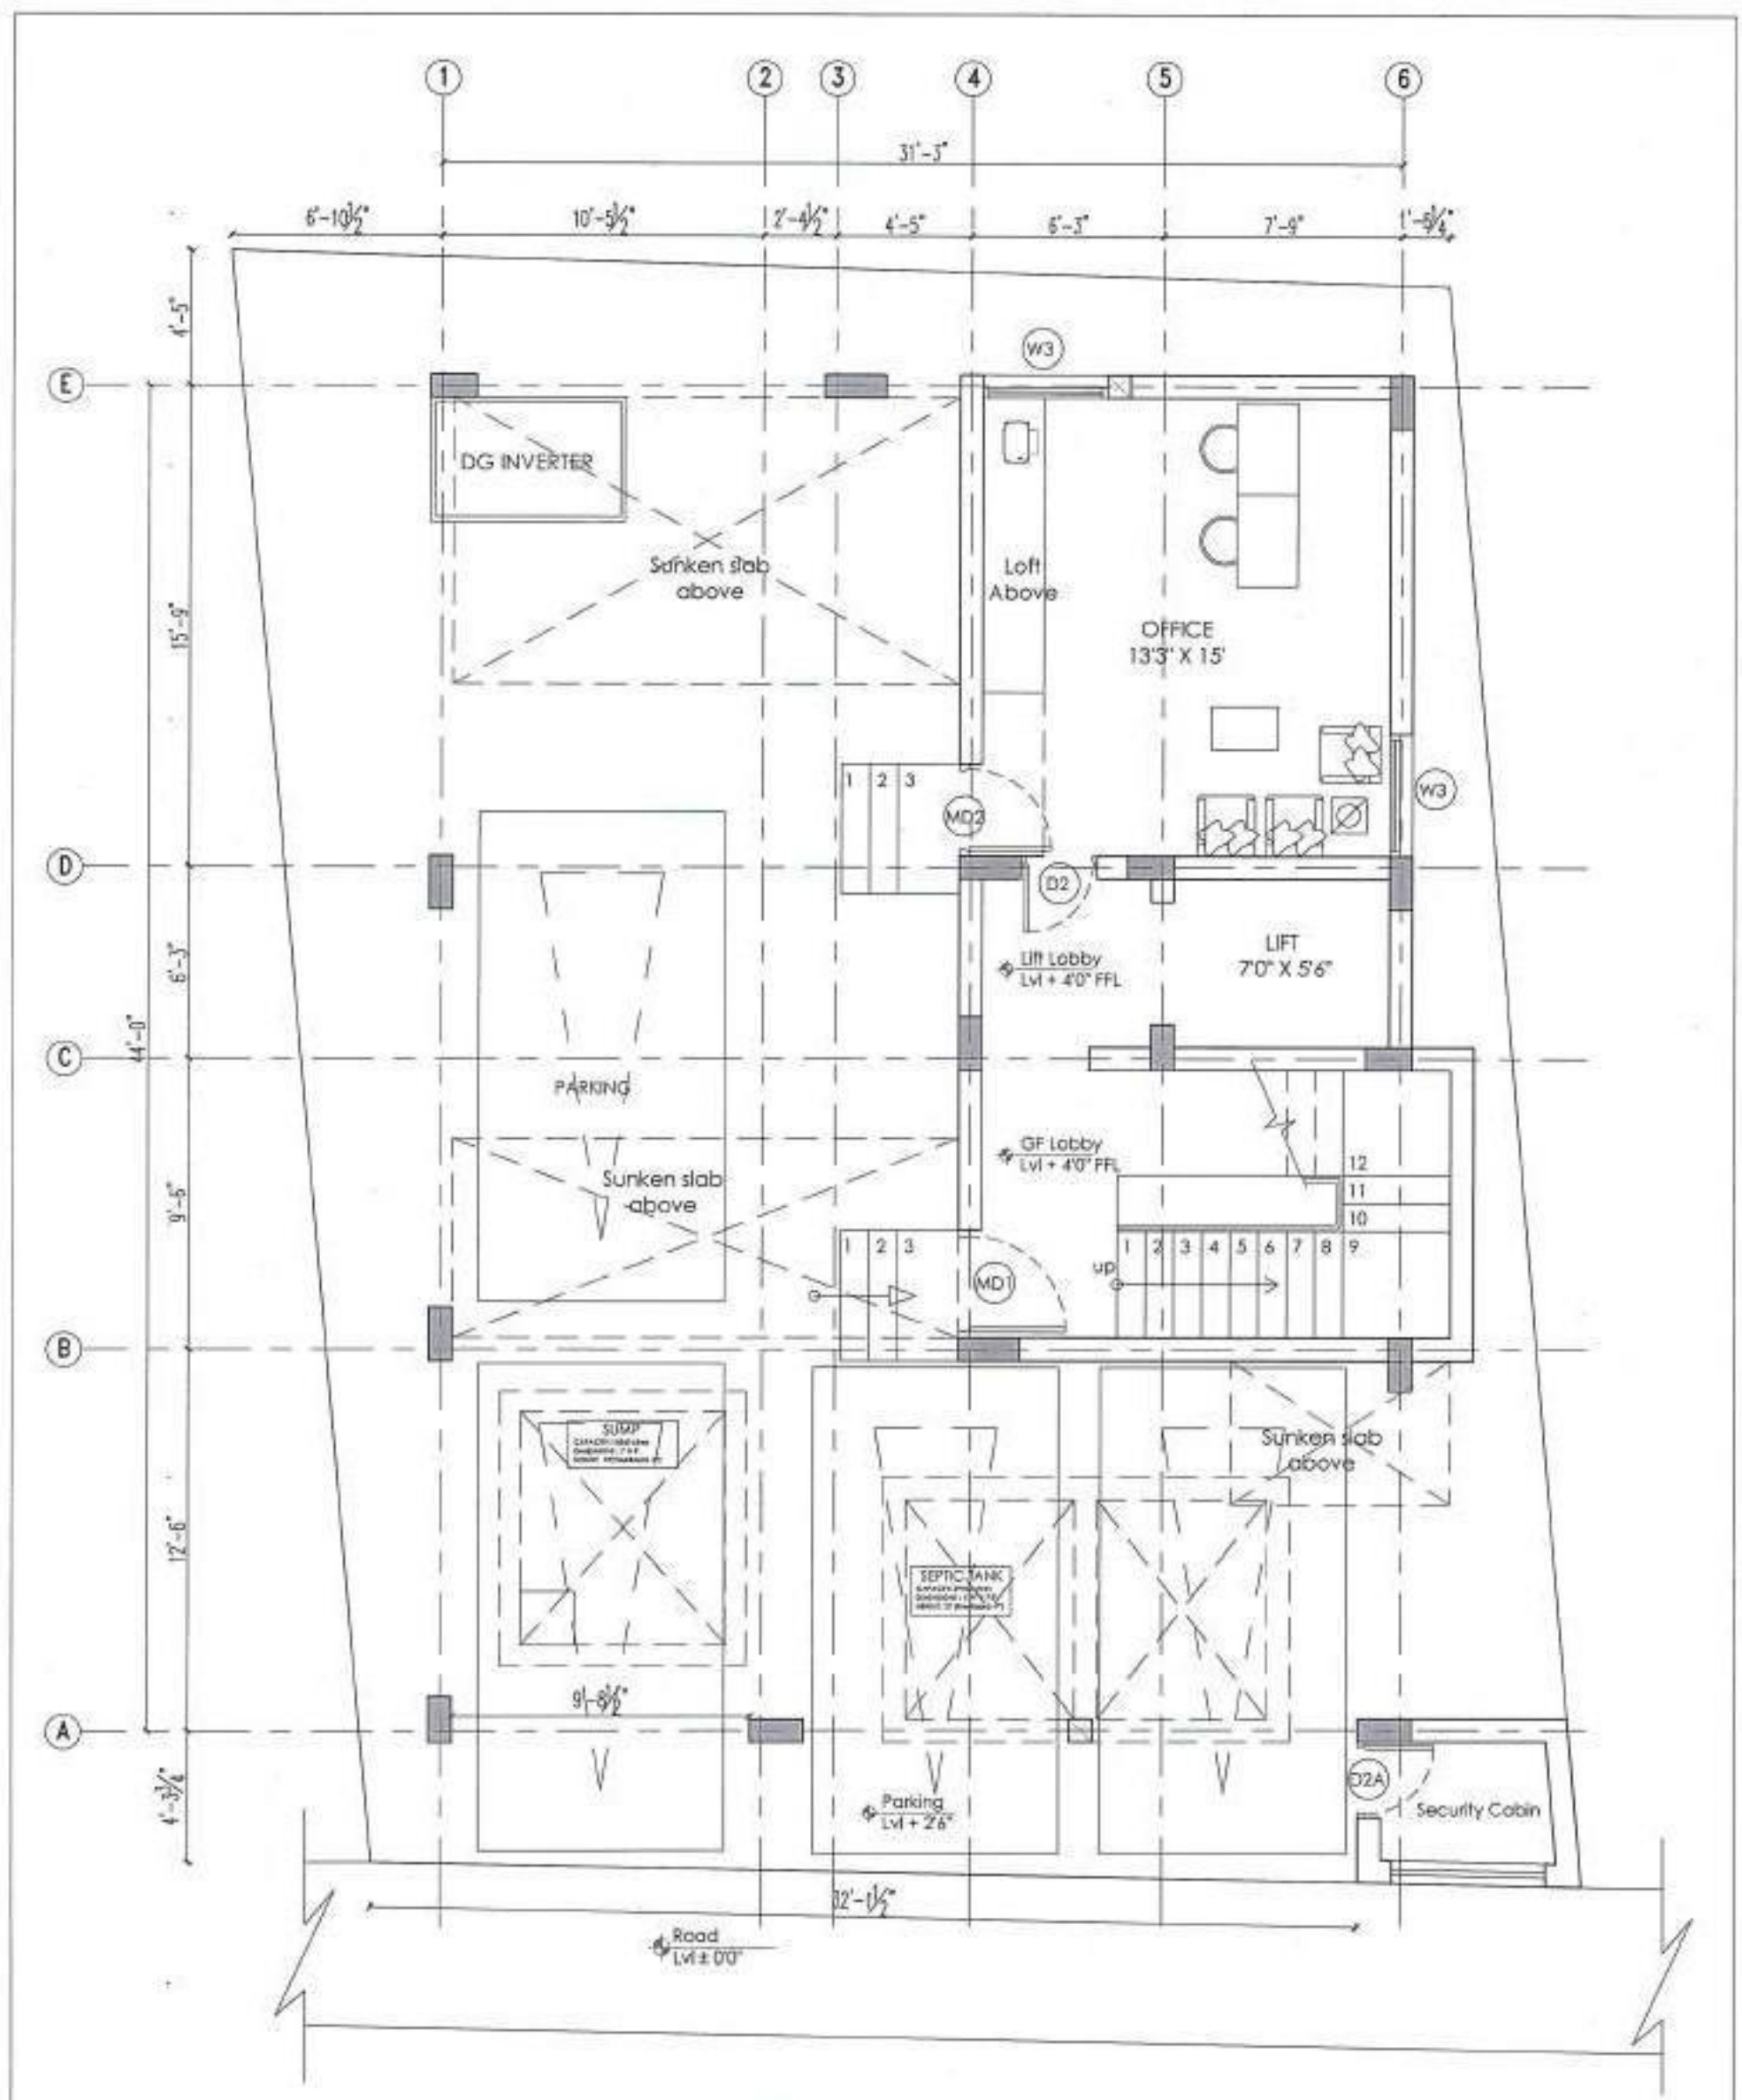

Notes

KANNAN GOPALAKRISHNAN
REGISTERED ARCHITECT
 REGISTRATION NUMBER : CA/2010/0049048
 1E, CORAL ARCH, EAST MADA ST., SRINAGAR
 COLONY, SAIDAPET, CHENNAI - 15

Client
 Mr. KrishnaDass

Project
 KrishnaDass Residence

Dwg ownership
 Designed Suganya 19-11-2020
 Drawn Salachi 08-01-2022
 Checked Kannan 11-01-2022

Dwg title
 GROUND FLOOR PLAN


Dwg number
 HDS-22- R-2 A3 : 60
 KR-A-001

Released for
☐ Concept ☐ Information
☒ Preliminary ☐ Approval
☐ Tender ☒ GFC

Architect

habitat design studio
 Srinagar colony, Chennai
 Ph: +91 98434 49788
 ARCHITECTURE
 WIN G O F
 THE QWERY STORE

This drawing is a property of Habitat Design Studio and shall not be passed on to any person or body not authorized by us to receive it nor be copied or otherwise made use either in full or in part by such person or body without our prior permission in writing.

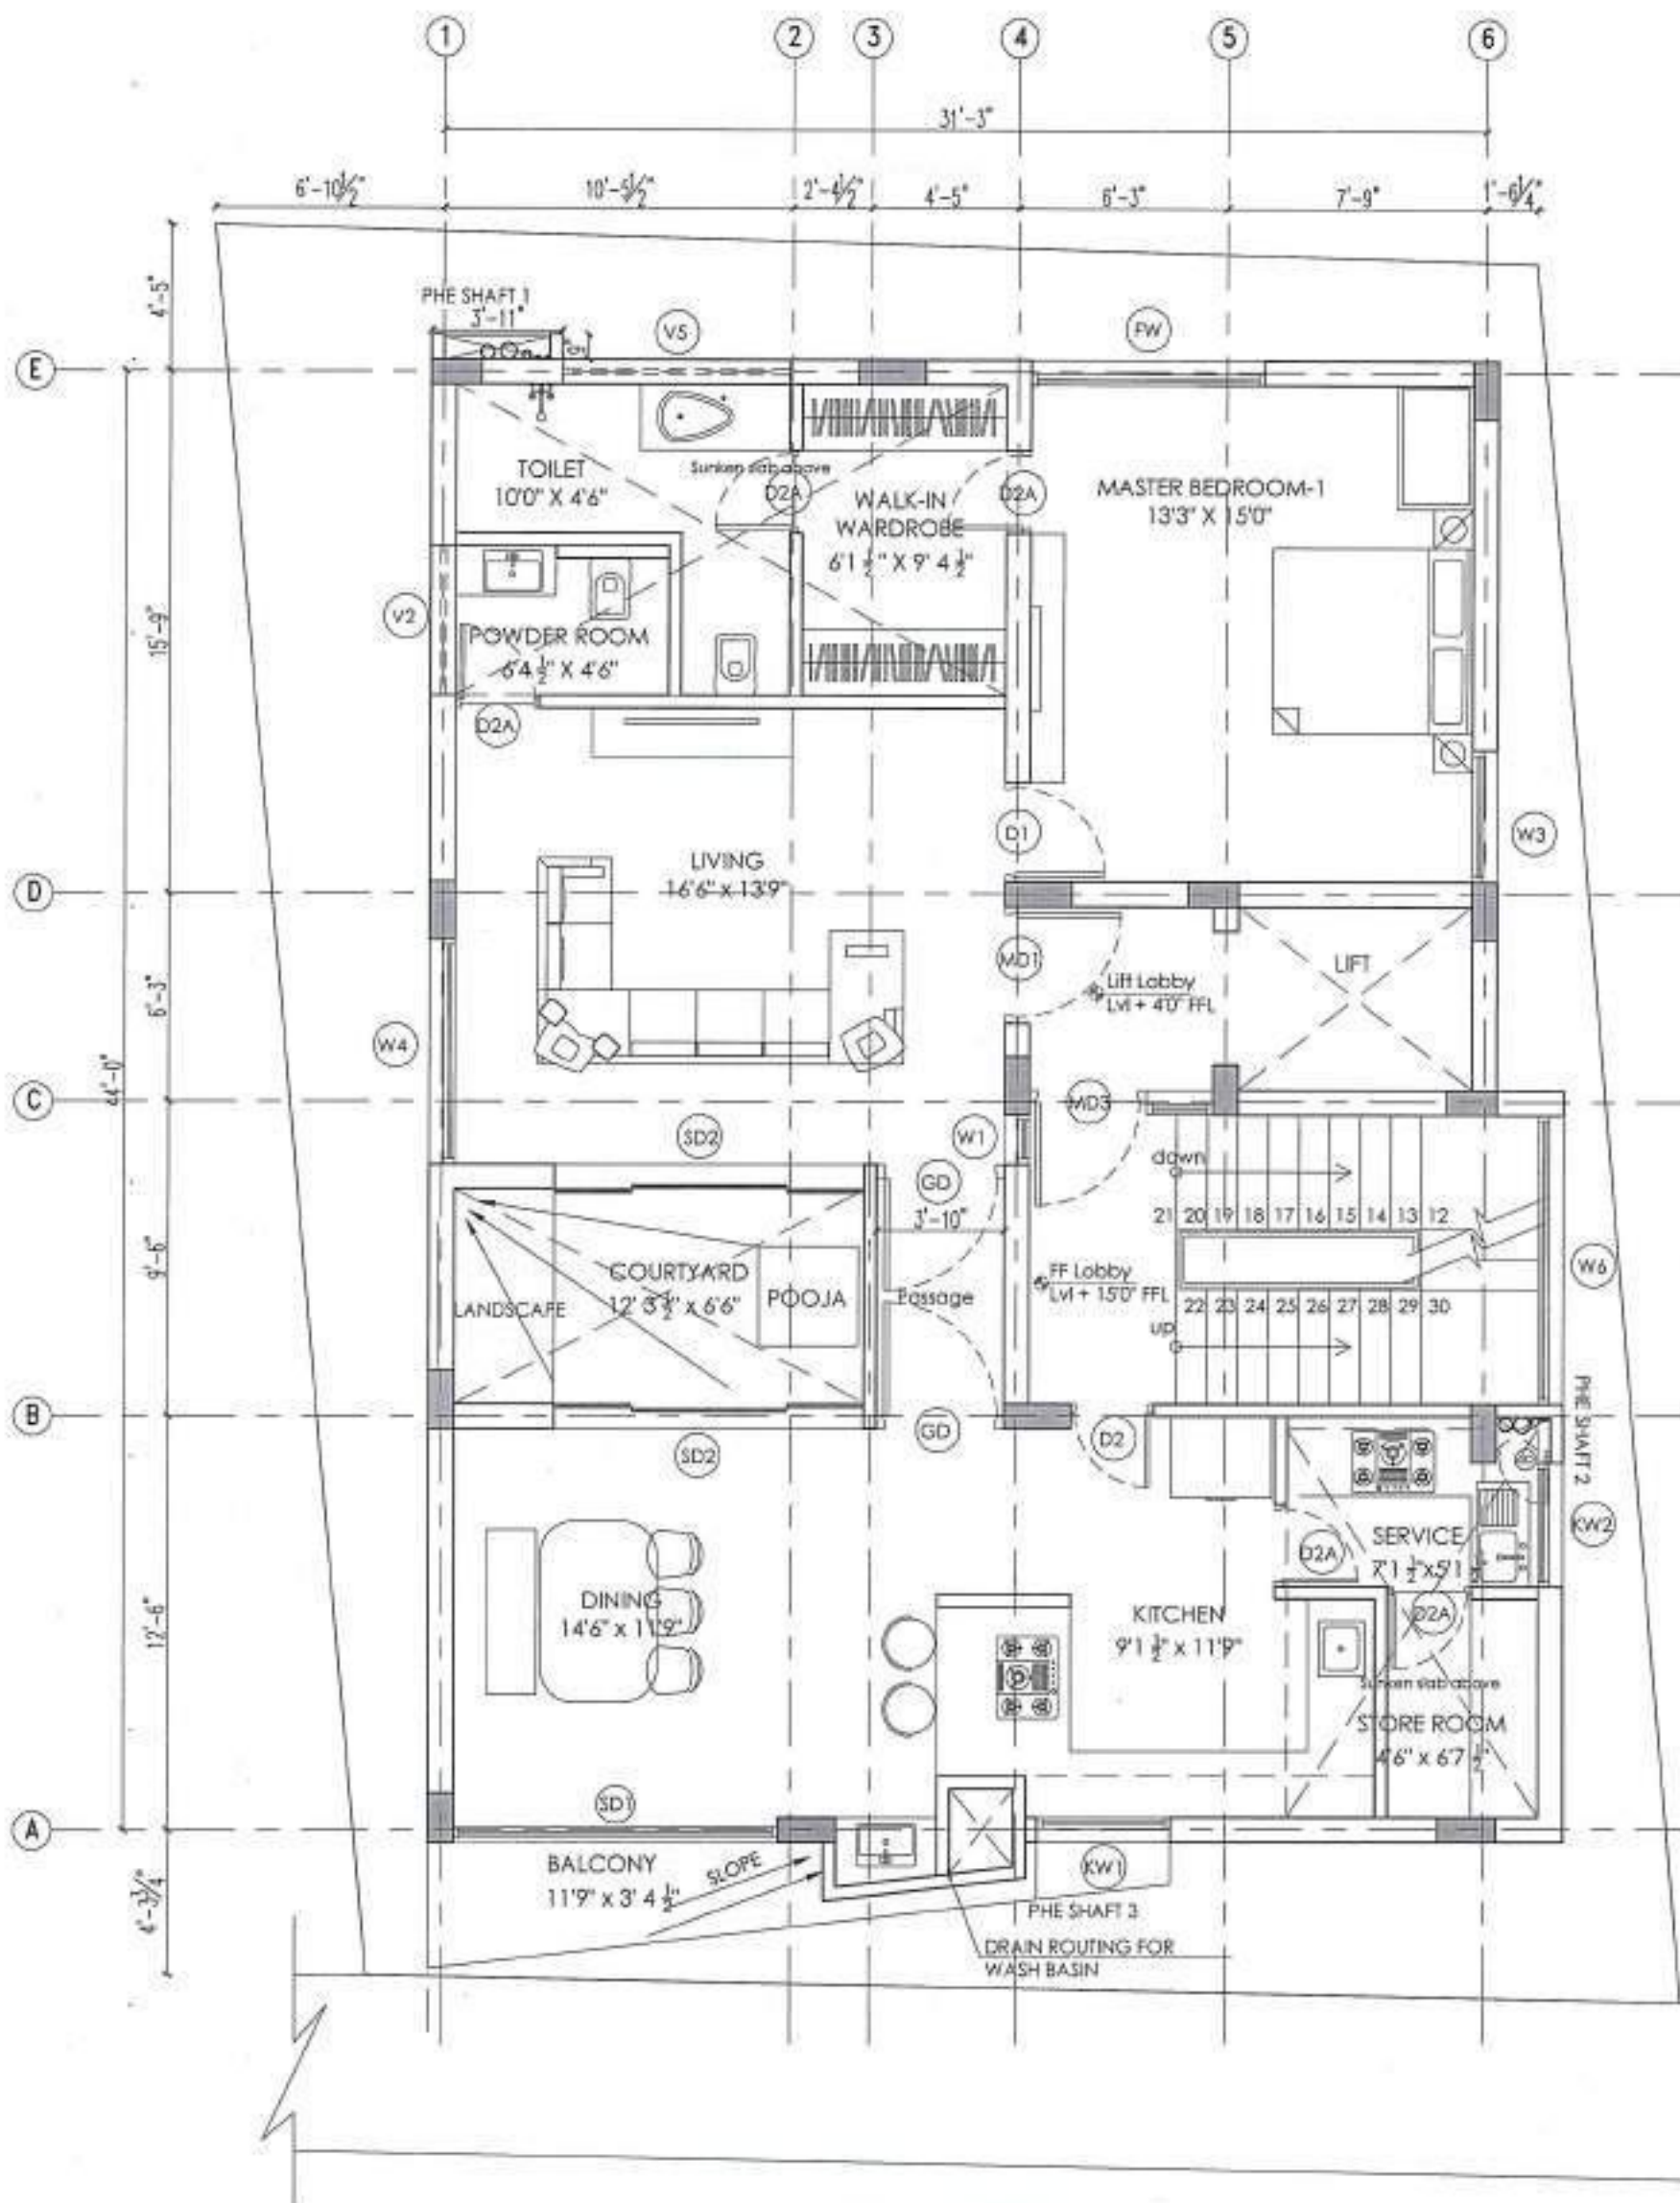

Notes

KANNAN GOPALAKRISHNAN
REGISTERED ARCHITECT

REGISTRATION NUMBER : CA/2010/0049048

1E, CORAL ARCH, EAST MADA ST., SRINAGAR
COLONY, SAIDAPET, CHENNAI - 1A

Client

Mr. KrishnaDass

Project

KrishnaDass Residence

Dwg ownership

Designed Suganya 19-11-2020

Drawn Solachi 08-01-2022

Checked Kannan 11-01-2022

Dwg title

FIRST FLOOR PLAN

Dwg number

HDS-22-
KR-A-002


Released for

☐ Concept ☐ Information
☒ Preliminary ☐ Approval
☐ Tender ☒ GFC

Architect

habitat
design studio
Srinagar colony, Chennai
Ph: +91 98434 49788

This drawing is a property of Habitat Design Studio and shall not be passed on to any person or body not authorized by us to receive it nor be copied or otherwise made use either in full or in part by such person or body without our prior permission in writing.

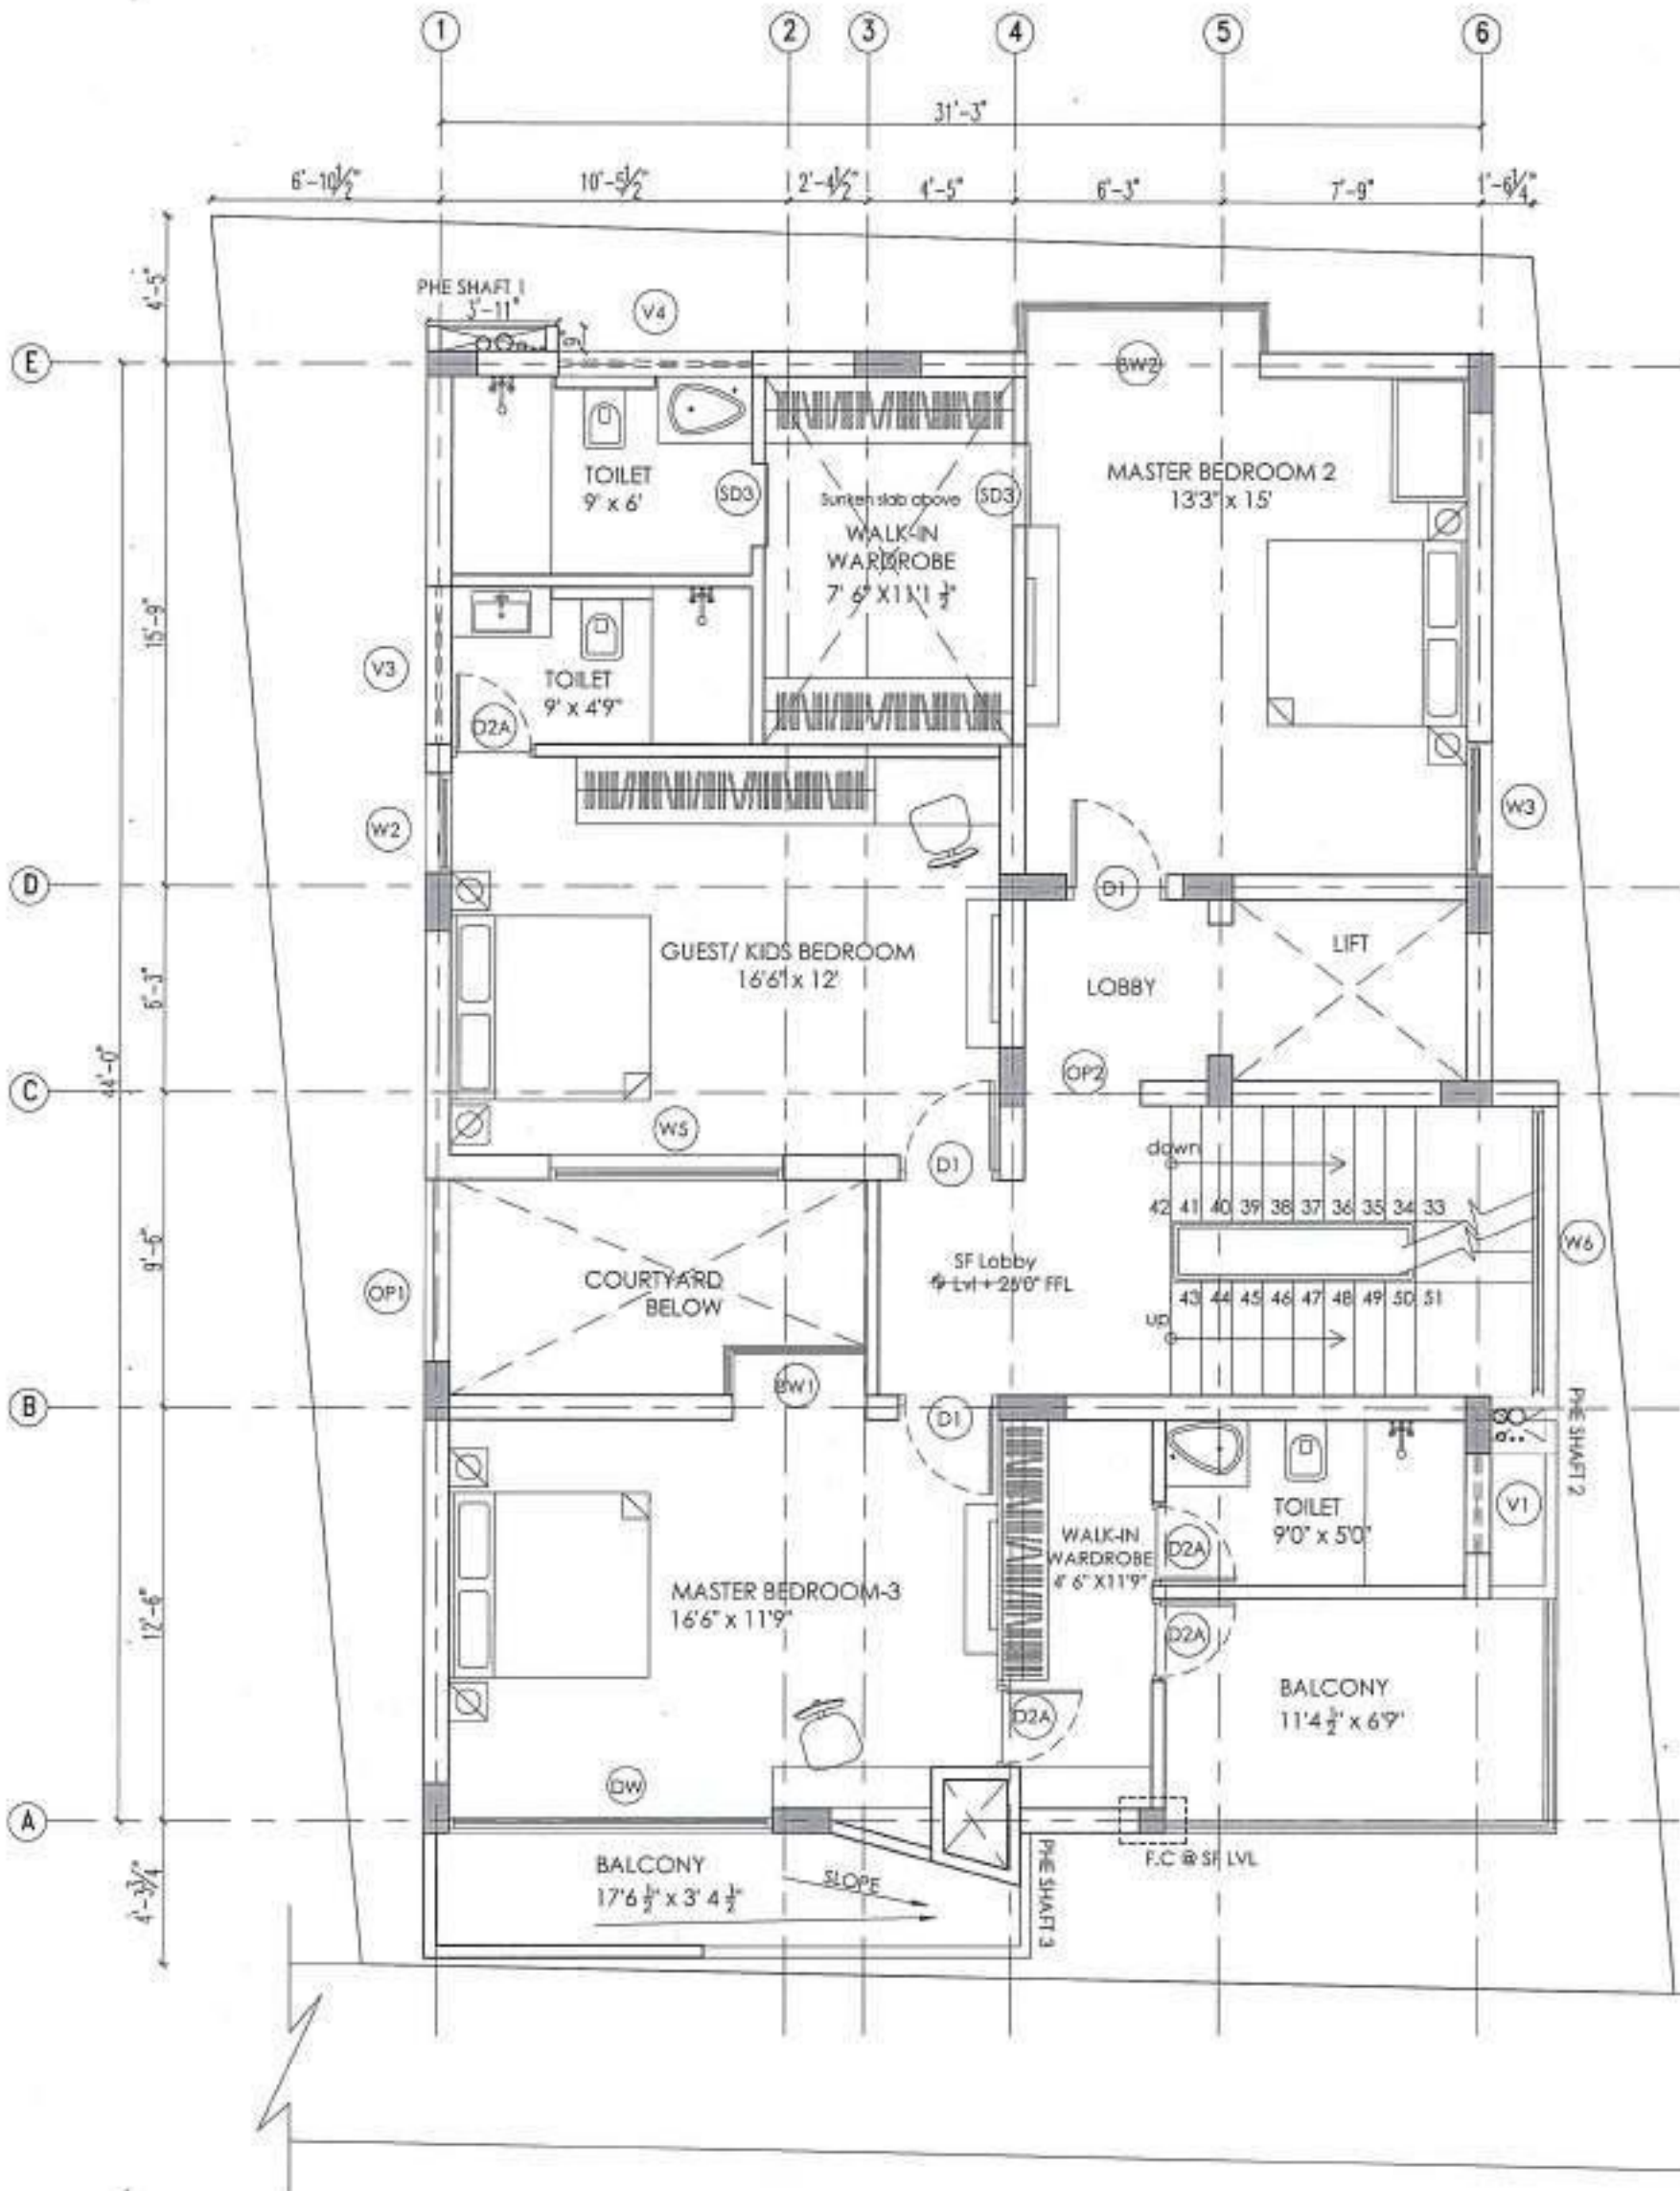

Notes

KANNAN GOPALAKRISHNA
REGISTERED ARCHITECT
REGISTRATION NUMBER : CA/2220/0049011
16, CORAL ARCH, EAST MADIA ST, SRINAGAR
COLONY, SAIDAPET, CHENNAI - 15

Client
Mr. KrishnaDass

Project
KrishnaDass Residence

Dwg ownership
Designed Suganya 19-11-2020
Drawn Solachi 08-01-2022
Checked Kannan 11-01-2022


Dwg title
SECOND FLOOR PLAN

Dwg number
HDS-22-
KR-A-003 R-2 A31:60 N

Released for
☐ Concept ☐ Information
☒ Preliminary ☐ Approval
☐ Tender ☒ GFC

Architect
habitat
design studio
Srinagar colony, Chennai
Ph: +91 98434 49788
ARCHITECTURE
WING OF
THE QWERKY STORE

This drawing is a property of Habitat Design Studio and shall not be passed on to any person or body not authorized by us to receive it nor be copied or otherwise made use either in full or in part by such person or body without our prior permission in writing.

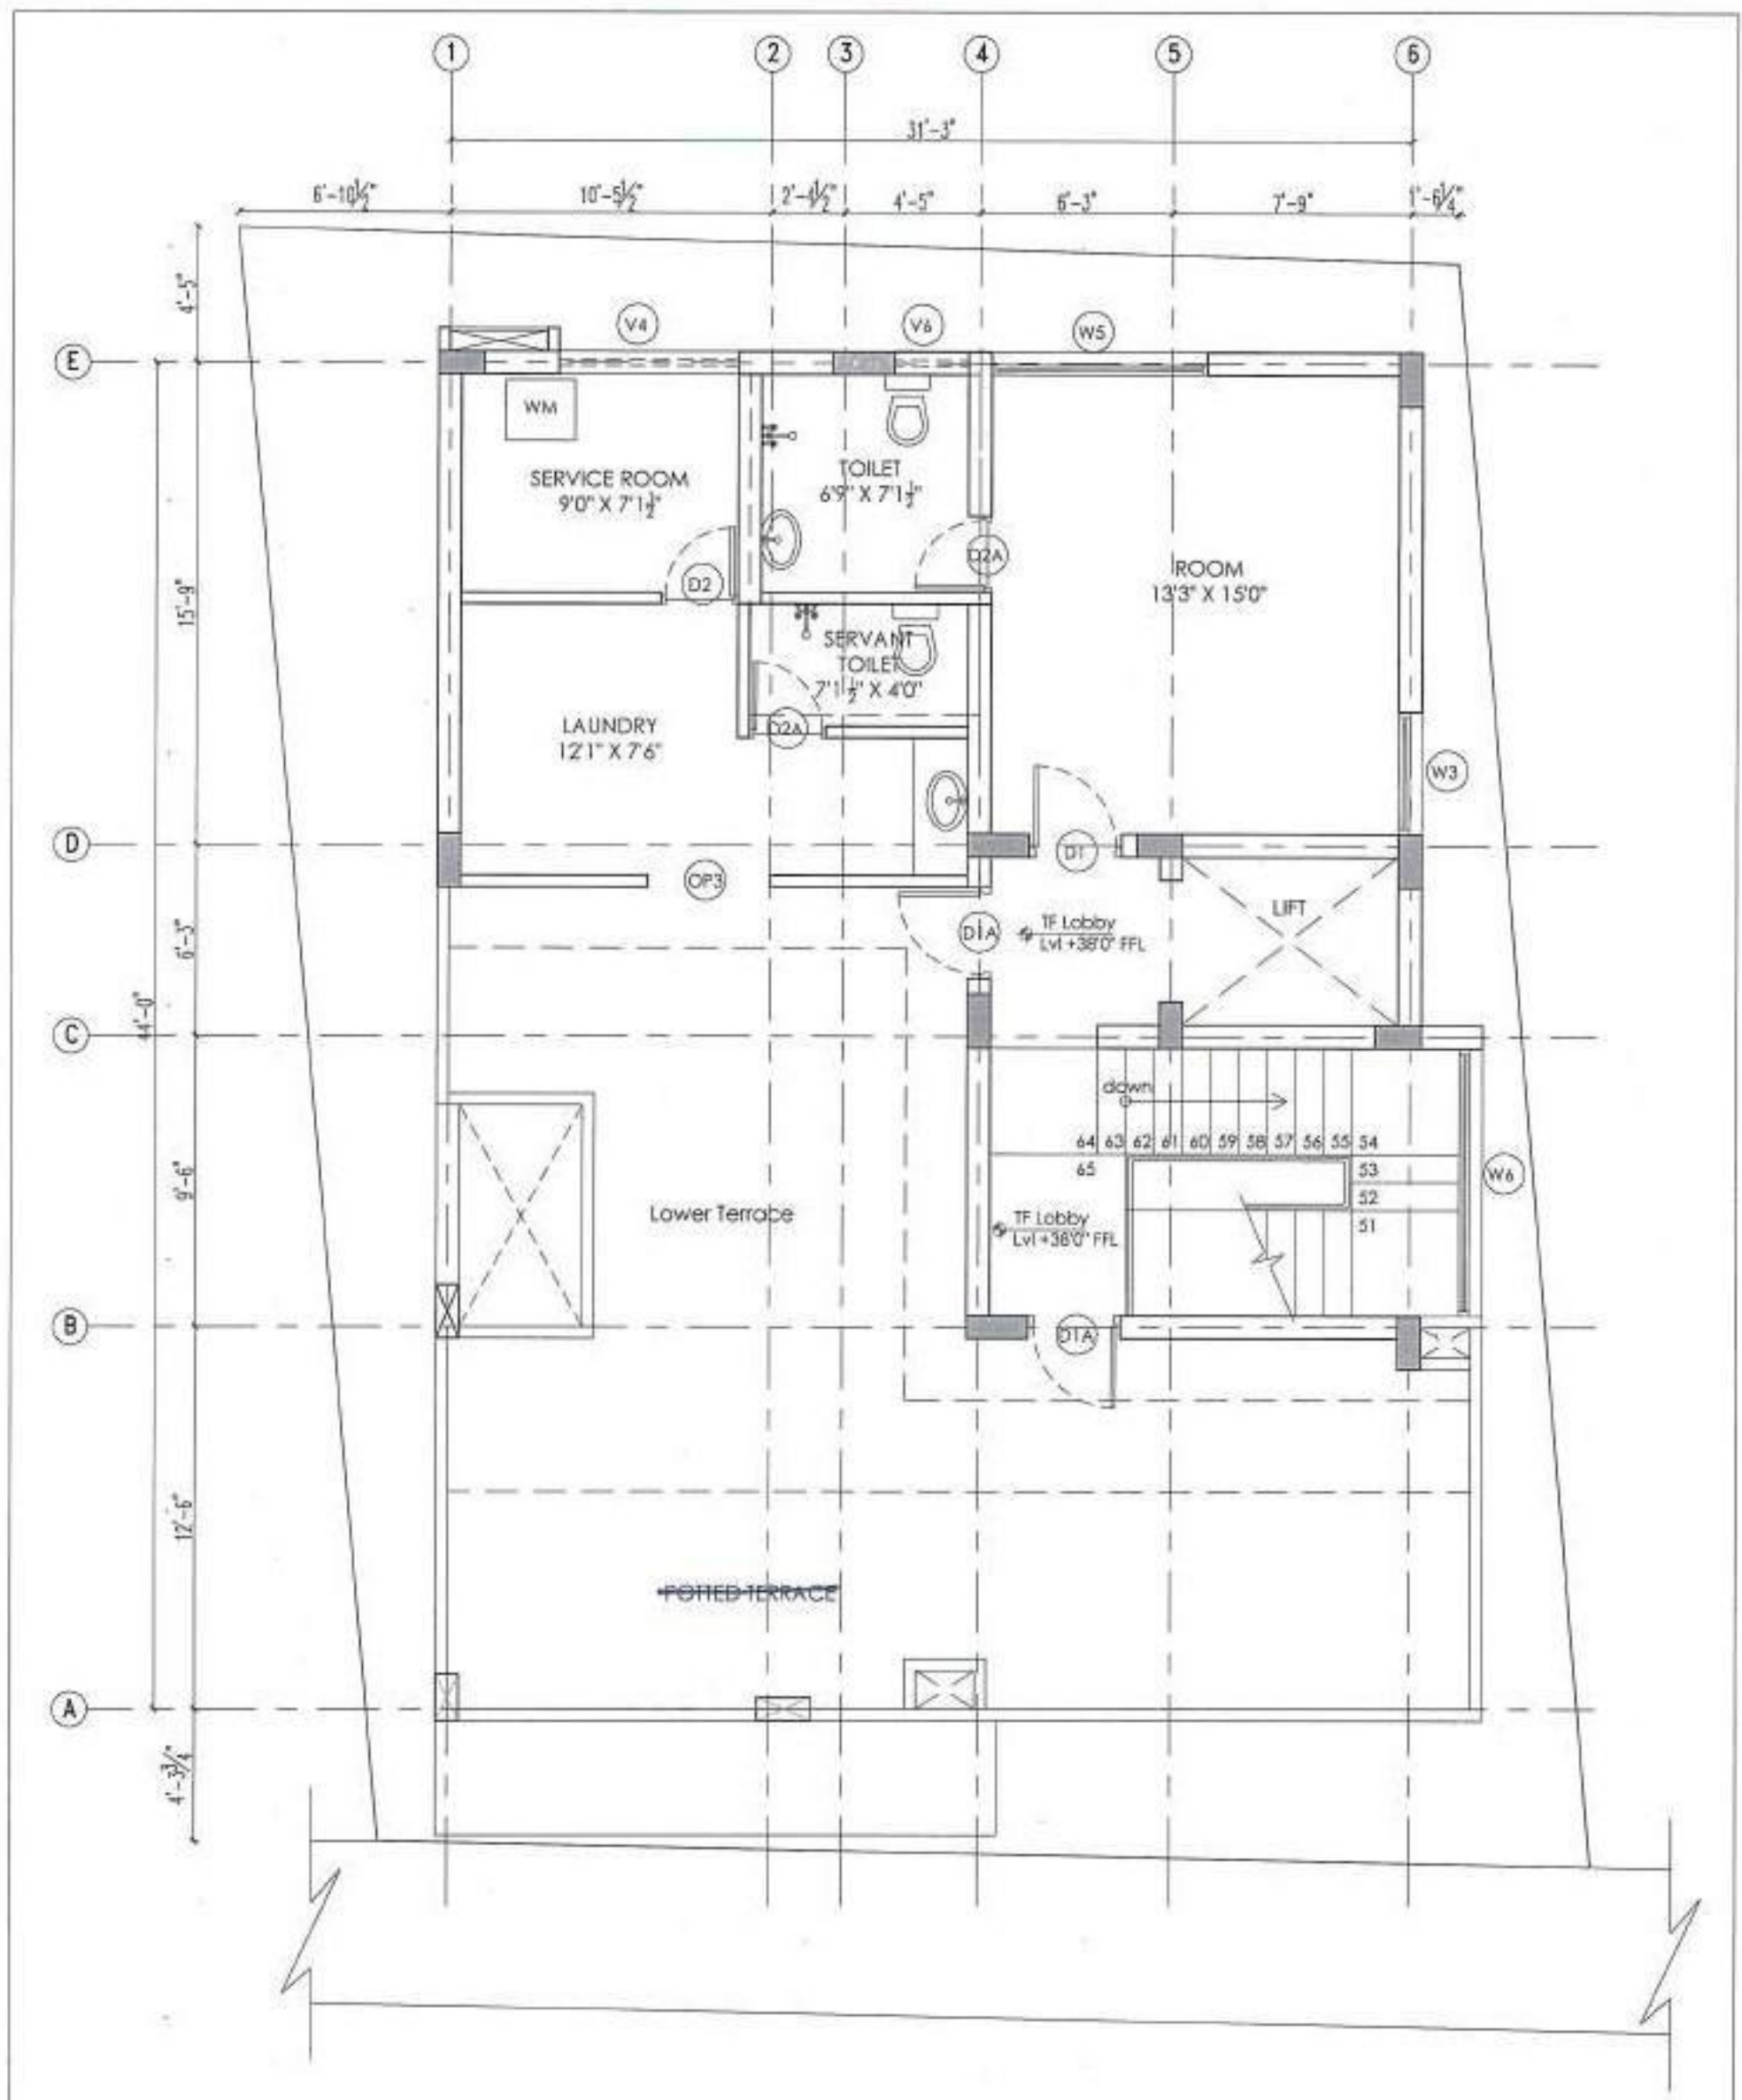

Notes

KANNAN GOPALAKRISHNAN
REGISTERED ARCHITECT

REGISTRATION NUMBER : CA/2010/0049048

1E, CORAL ARCH, EAST MADA ST., SRINAGAR
COLONY, SAIDAPET, CHENNAI - 15

Client

Mr. KrishnaDass

Project

KrishnaDass Residence

Dwg ownership

Designed Suganya 19-11-2020

Drawn Salachi 08-01-2022

Checked Kannan 11-01-2022

Dwg title

TERRACE FLOOR PLAN

Dwg number

HDS-22-
KR-A-004


Released for

☐ Concept ☐ Information
☒ Preliminary ☐ Approval
☐ Tender ☒ GFC

Architect

habitat
design studio
Srinagar colony, Chennai
Ph: +91 98434 49788

This drawing is a property of Habitat Design Studio and shall not be passed on to any person or body not authorized by us to receive it nor be copied or otherwise made use either in full or in part by such person or body without our prior permission in writing.

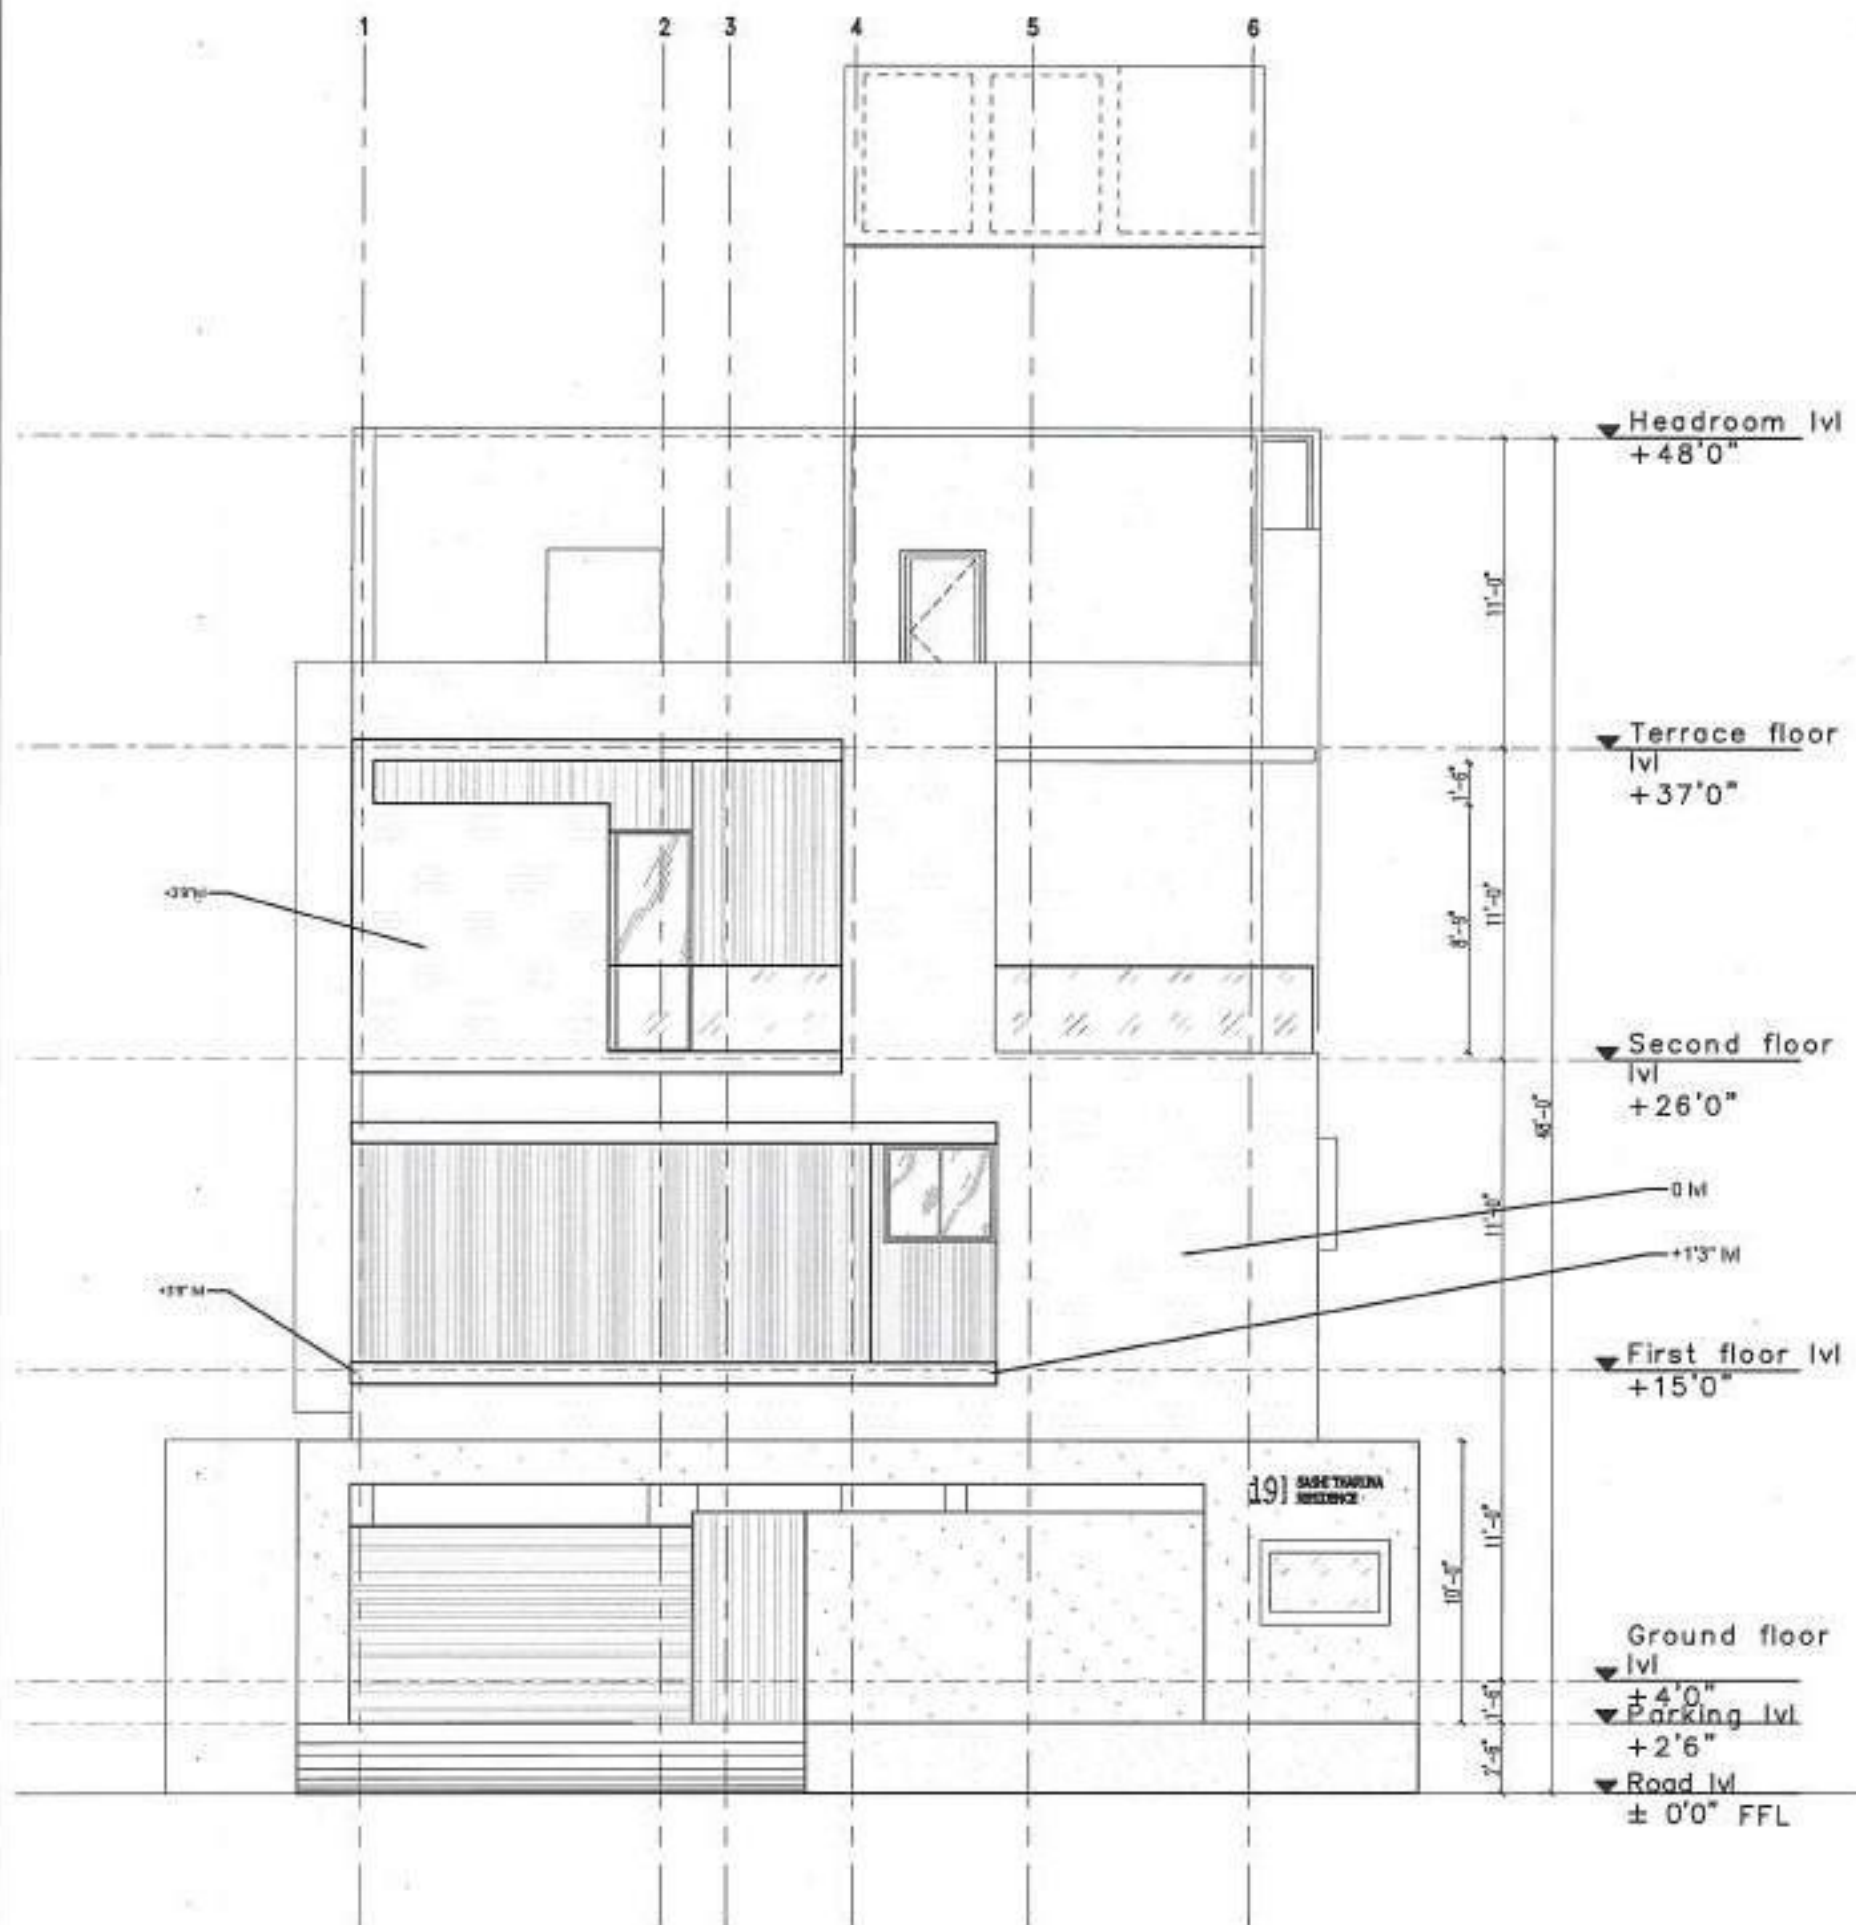

① NORTH ELEVATION
NTS

Notes

KANNAN GOPALAKRISHNAN
REGISTERED ARCHITECT
REGISTRATION NUMBER : CA/2010/0049048
1E, CORAL ARCH, EAST MADA ST., SRINAGAR
COLONY, SAIDAPET, CHENNAI - 15

Client

Mr. KrishnaDass

Project

KrishnaDass Residence

Dwg ownership

Designed Suganya 25-03-2022

Drawn Kamesh 02-04-2022

Checked Kannan 02-04-2022

Dwg title

NORTH ELEVATION

Dwg number

HDS-22- R-2 | A31:75 | N
KR-A-009

Released for

☐ Concept ☐ Information

☒ Preliminary ☐ Approval


☐ Tender ☐ GFC

Architect

habitat
Design Studio

Srinagar colony, Chennai.
Ph: +91 98434 49788

This drawing is a property of Habitat Design Studio and shall not be passed on to any person or body not authorized by us to receive it nor be copied or otherwise made use either in full or in part by such person or body without our prior permission in writing.

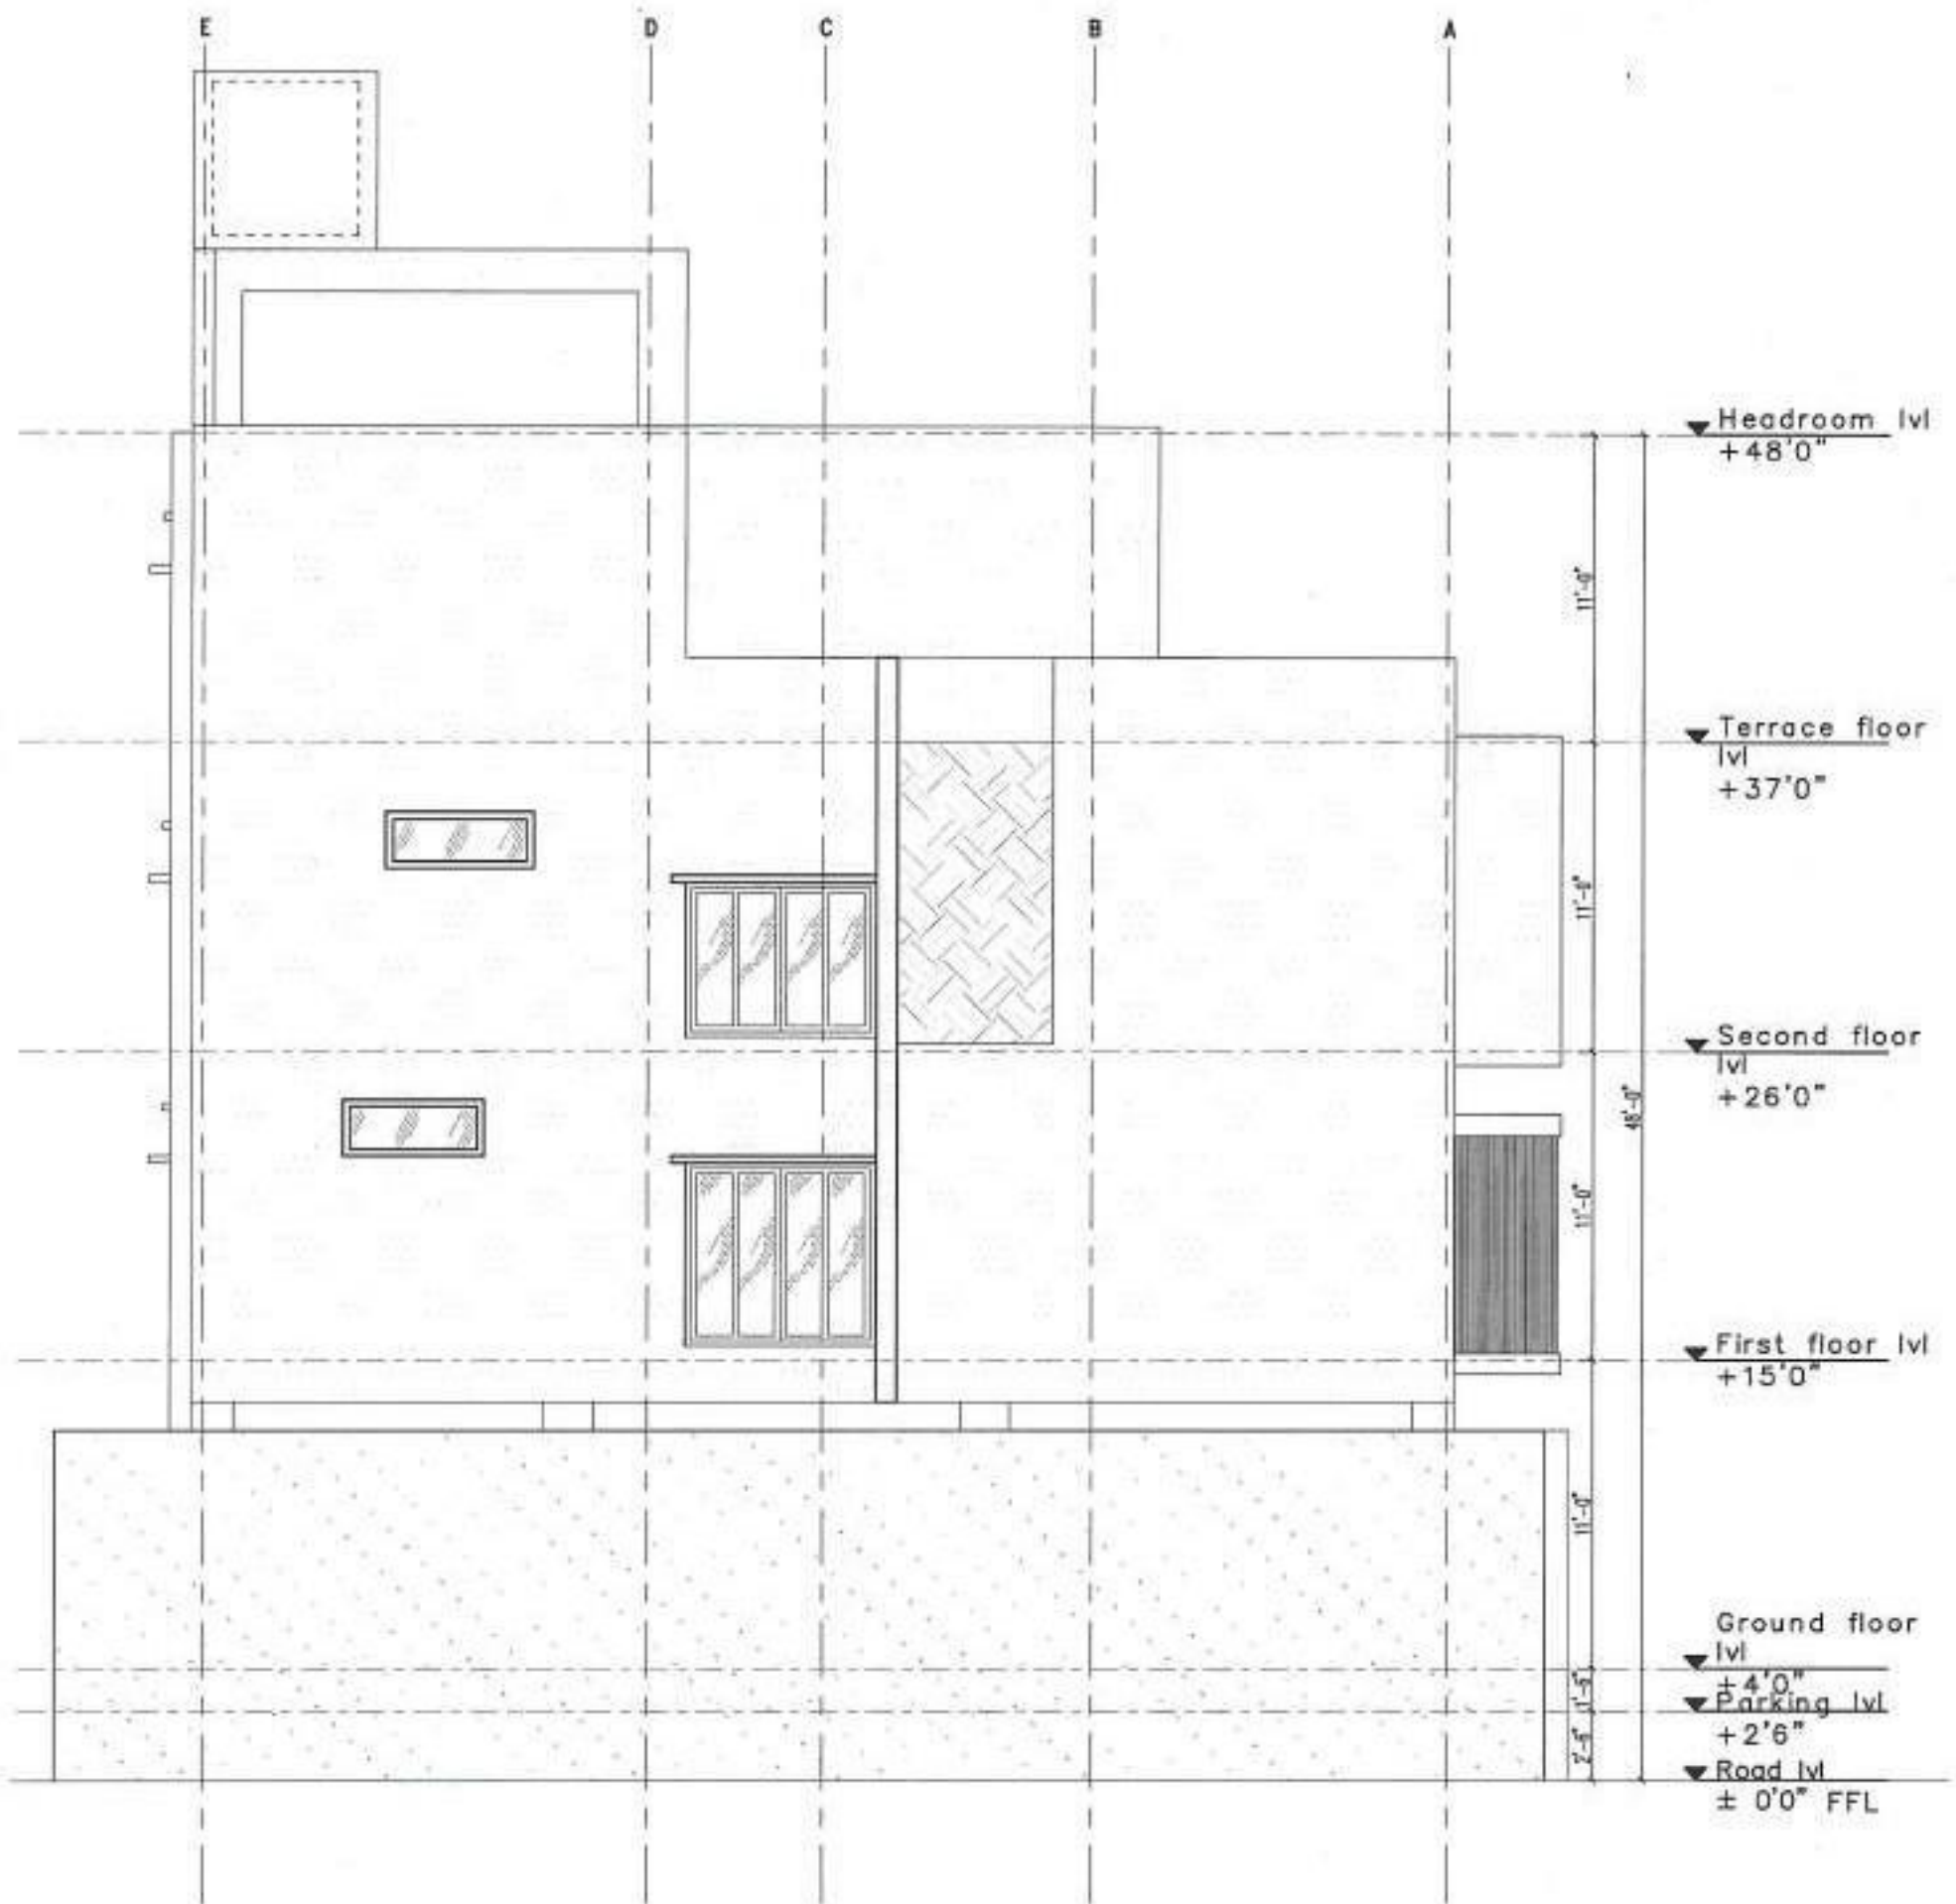

4 EAST ELEVATION
NTS

Notes

KANNAN GOPALAKRISHNAN
REGISTERED ARCHITECT
REGISTRATION NUMBER : CA/2010/0049048
1E, CORAL ARCH, EAST MADA ST., SRINAGAR
COLONY, SAIDAPET, CHENNAI - 13

Client
Mr. KrishnaDass

Project
KrishnaDass Residence

Dwg ownership
Designed Suganya 25-03-2022
Drawn Kamesh 02-04-2022
Checked Kannan 02-04-2022

Dwg title
EAST ELEVATION

Dwg number
HDS-22- R-2A31:75 (N)
KR-A-0011


Released for
☐ Concept ☐ Information
☒ Preliminary ☐ Approval
☐ Tender ☐ GFC

Architect

habitat
design studio

Srinagar colony, Chennai
Ph: +91 98434 49788

This drawing is a property of Habitat Design Studio and shall not be passed on to any person or body not authorized by us to receive it nor be copied or otherwise made use either in full or in part by such person or body without our prior permission in writing.

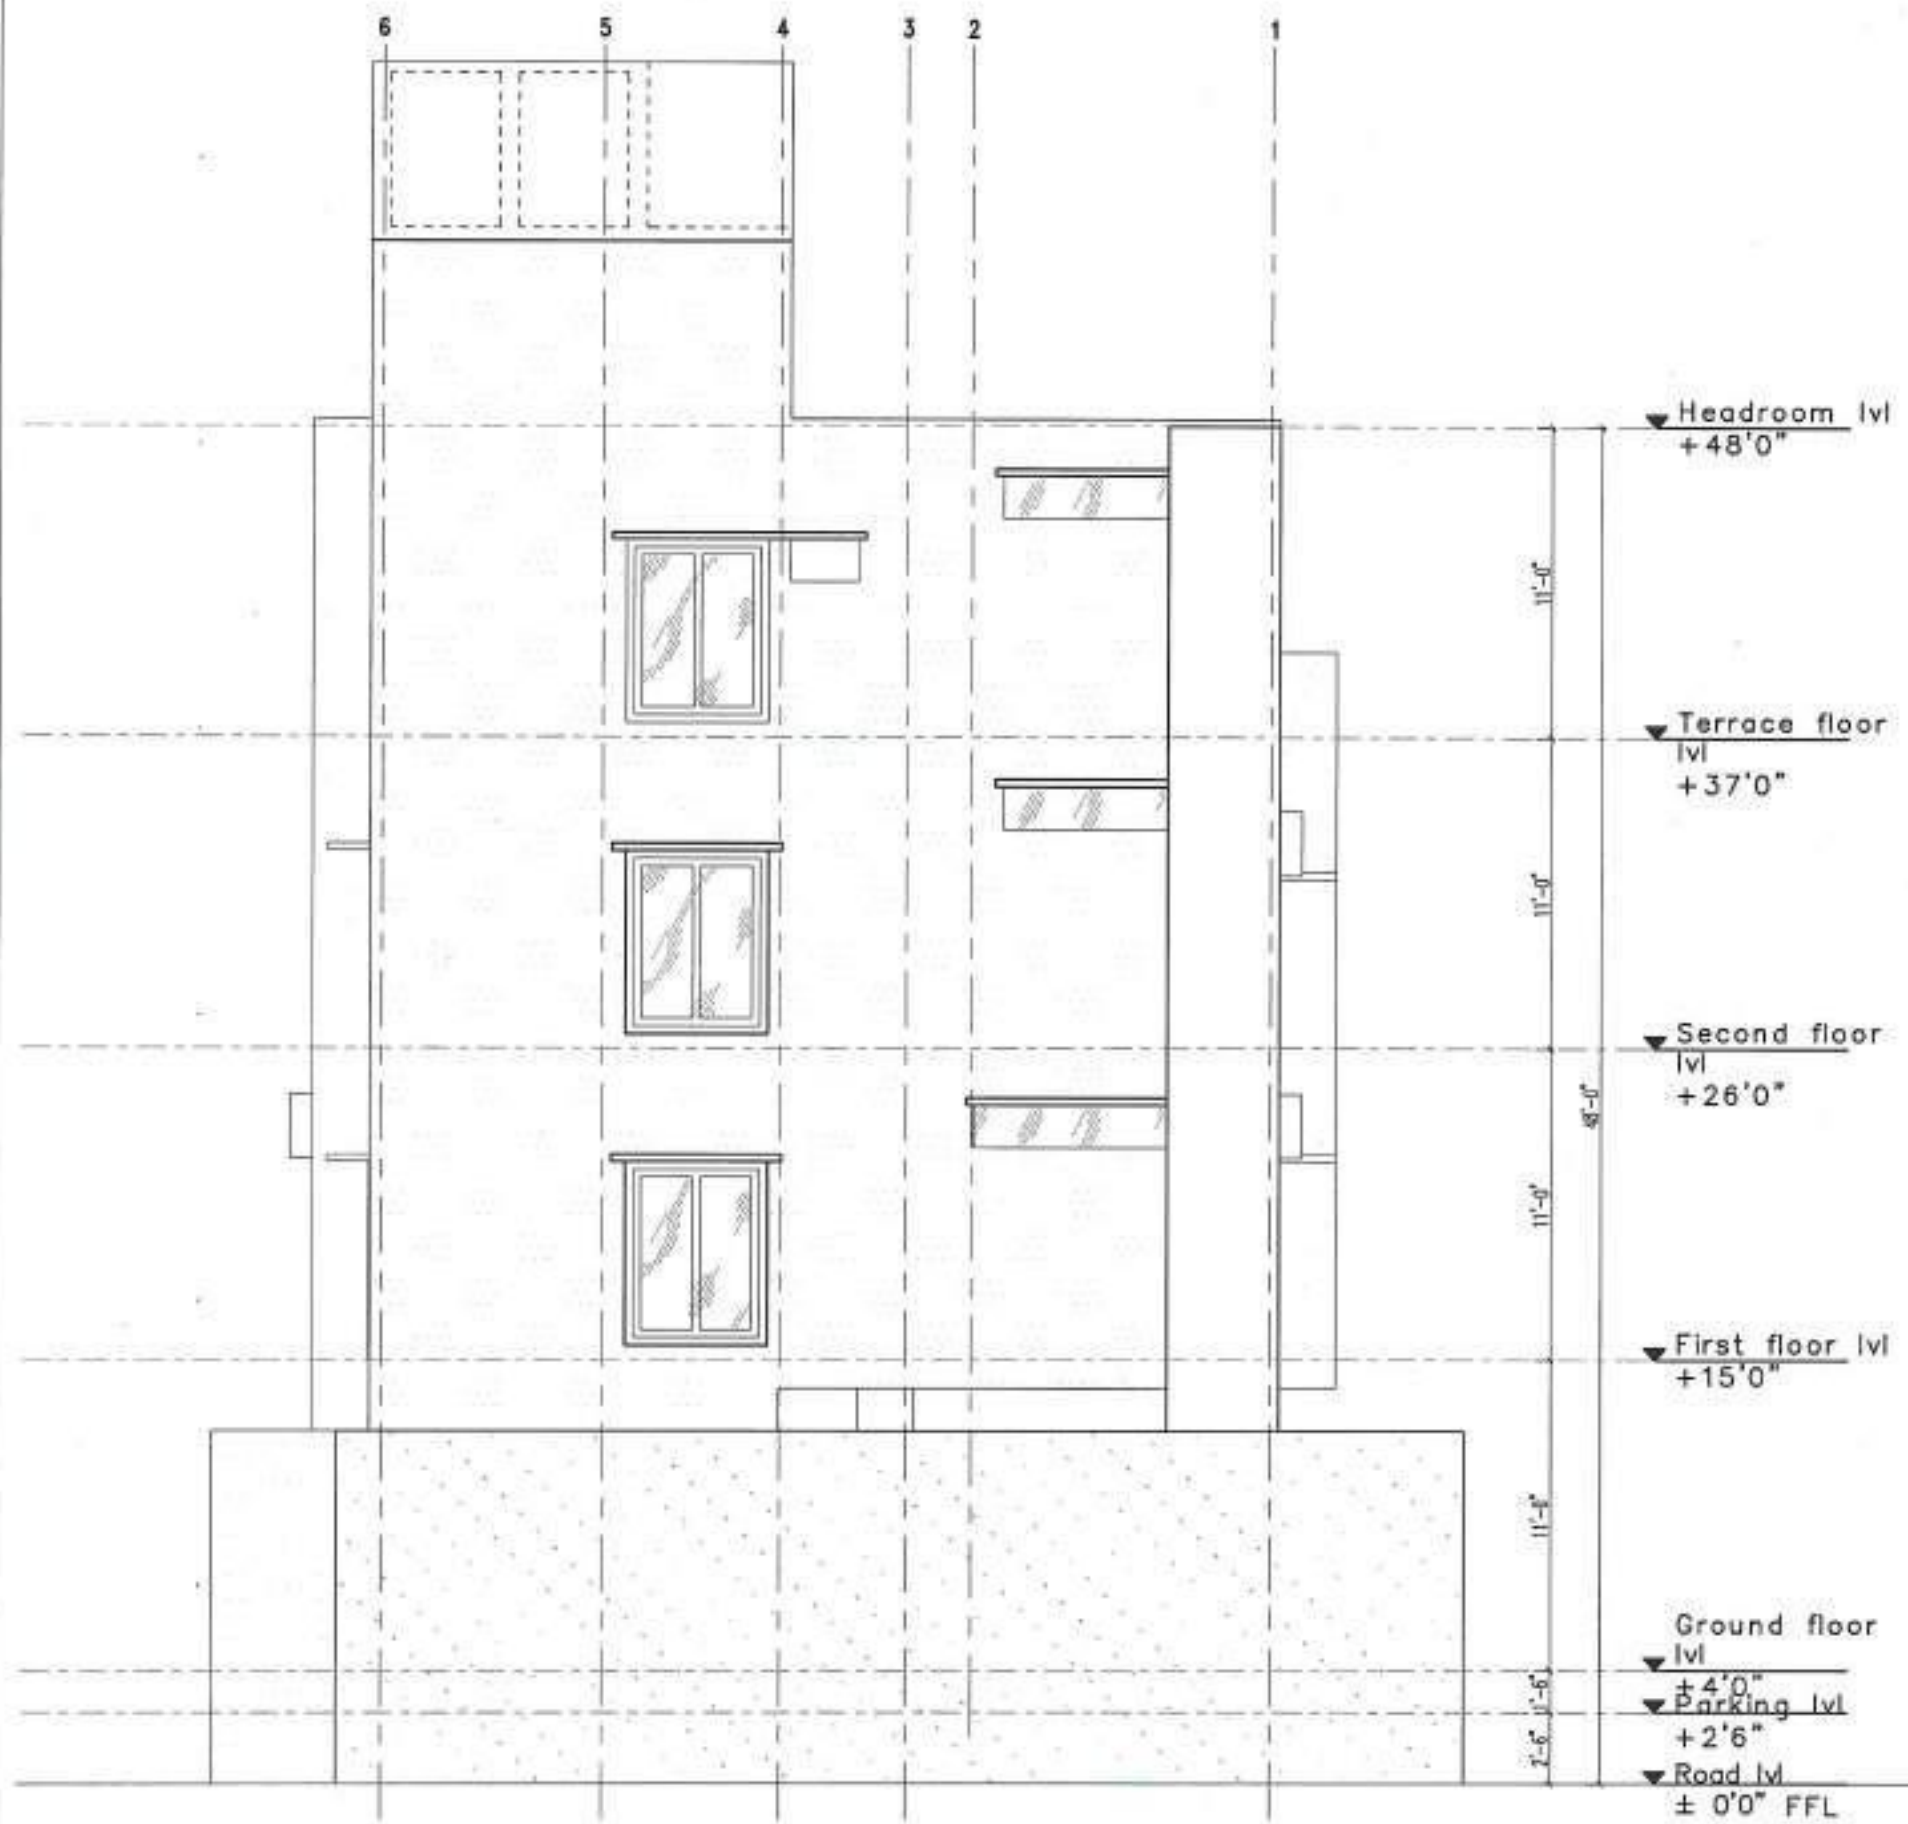

② SOUTH ELEVATION
NTS

Notes:

KANNAN GOPALAKRISHNAN
REGISTERED ARCHITECT
REGISTRATION NUMBER : CA/2010/0049048
1E, CORAL ARCH, EAST MADA ST., SRINAGAR
COLONY, SAIDAPET, CHENNAI - 15

Client
Mr. KrishnaDass

Project
KrishnaDass Residence

Dwg ownership
Designed Suganya 25-03-2022
Drawn Kamesh 02-04-2022
Checked Kannan 02-04-2022


Dwg title
SOUTH ELEVATION

Dwg number
HDS-22- R-2A31:75 (N)
KR-A-0010

Released for
☐ Concept ☐ Information
☒ Preliminary ☐ Approval
☐ Tender ☐ GFC

Architect
habitat
design studio
Srinagar colony, Chennai.
Ph: +91 98434 49788
ARCHITECTURE
WING OFF
THE QWERKY
STUDIO

This drawing is a property of Habitat Design Studio and shall not be passed on to any person or body not authorized by us to receive it nor be copied or otherwise made use either in full or in part by such person or body without our prior permission in writing.

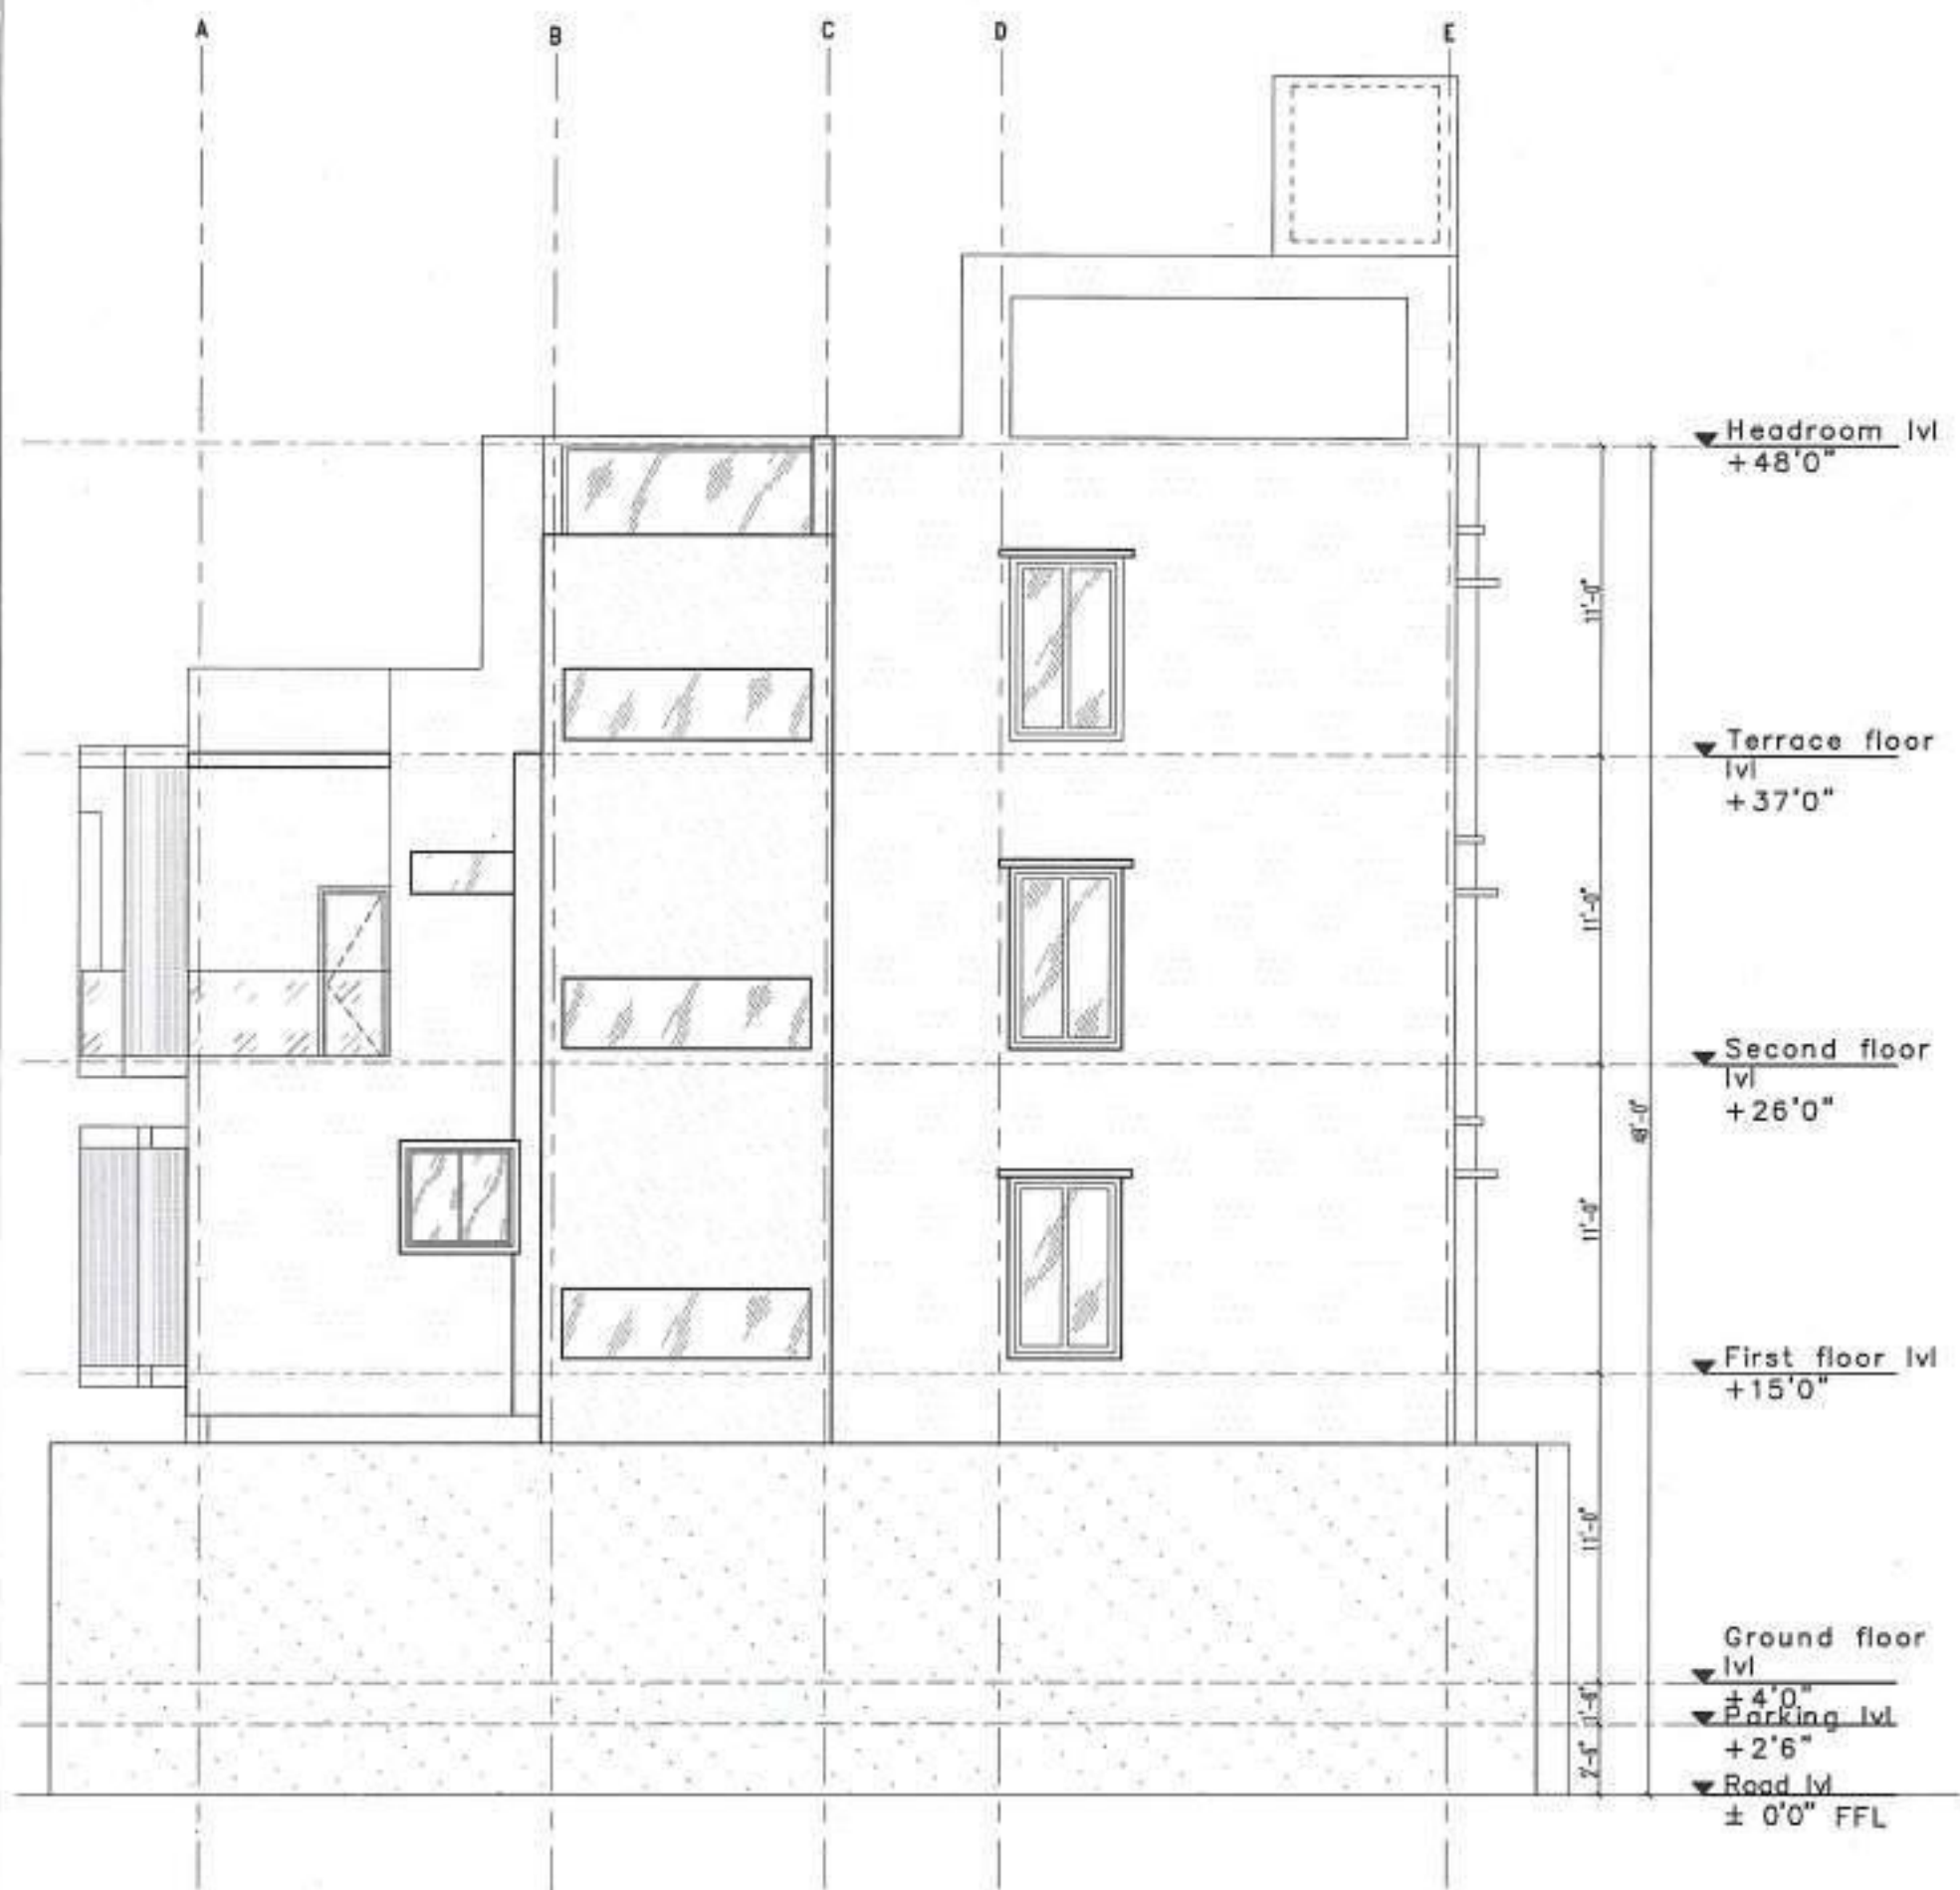

3 WEST ELEVATION NTS

Notes

KANNAN GOPALAKRISHNAN
REGISTERED ARCHITECT
REGISTRATION NUMBER : CA/2010/0049048
1E, CORAL ARCH, EAST MADA ST., SRINAGAR
COLONY, SAIDAPET, CHENNAI - 15

Client
Mr. KrishnaDass

Project
KrishnaDass Residence

Dwg ownership
Designed Suganya 25-03-2022
Drawn Kamesh 02-04-2022
Checked Kannan 02-04-2022

Dwg title
WEST ELEVATION

Dwg number
HDS-22- R-2A31:75 (N)
KR-A-0011


Released for
☐ Concept ☐ Information
☒ Preliminary ☐ Approval
☐ Tender ☐ GFC

Architect

habitat
design studio

Srinagar colony, Chennai.
Ph: +91 98434 49788

This drawing is a property of Habitat Design Studio and shall not be passed on to any person or body not authorized by us to receive it nor be copied or otherwise made use either in full or in part by such person or body without our prior permission in writing.

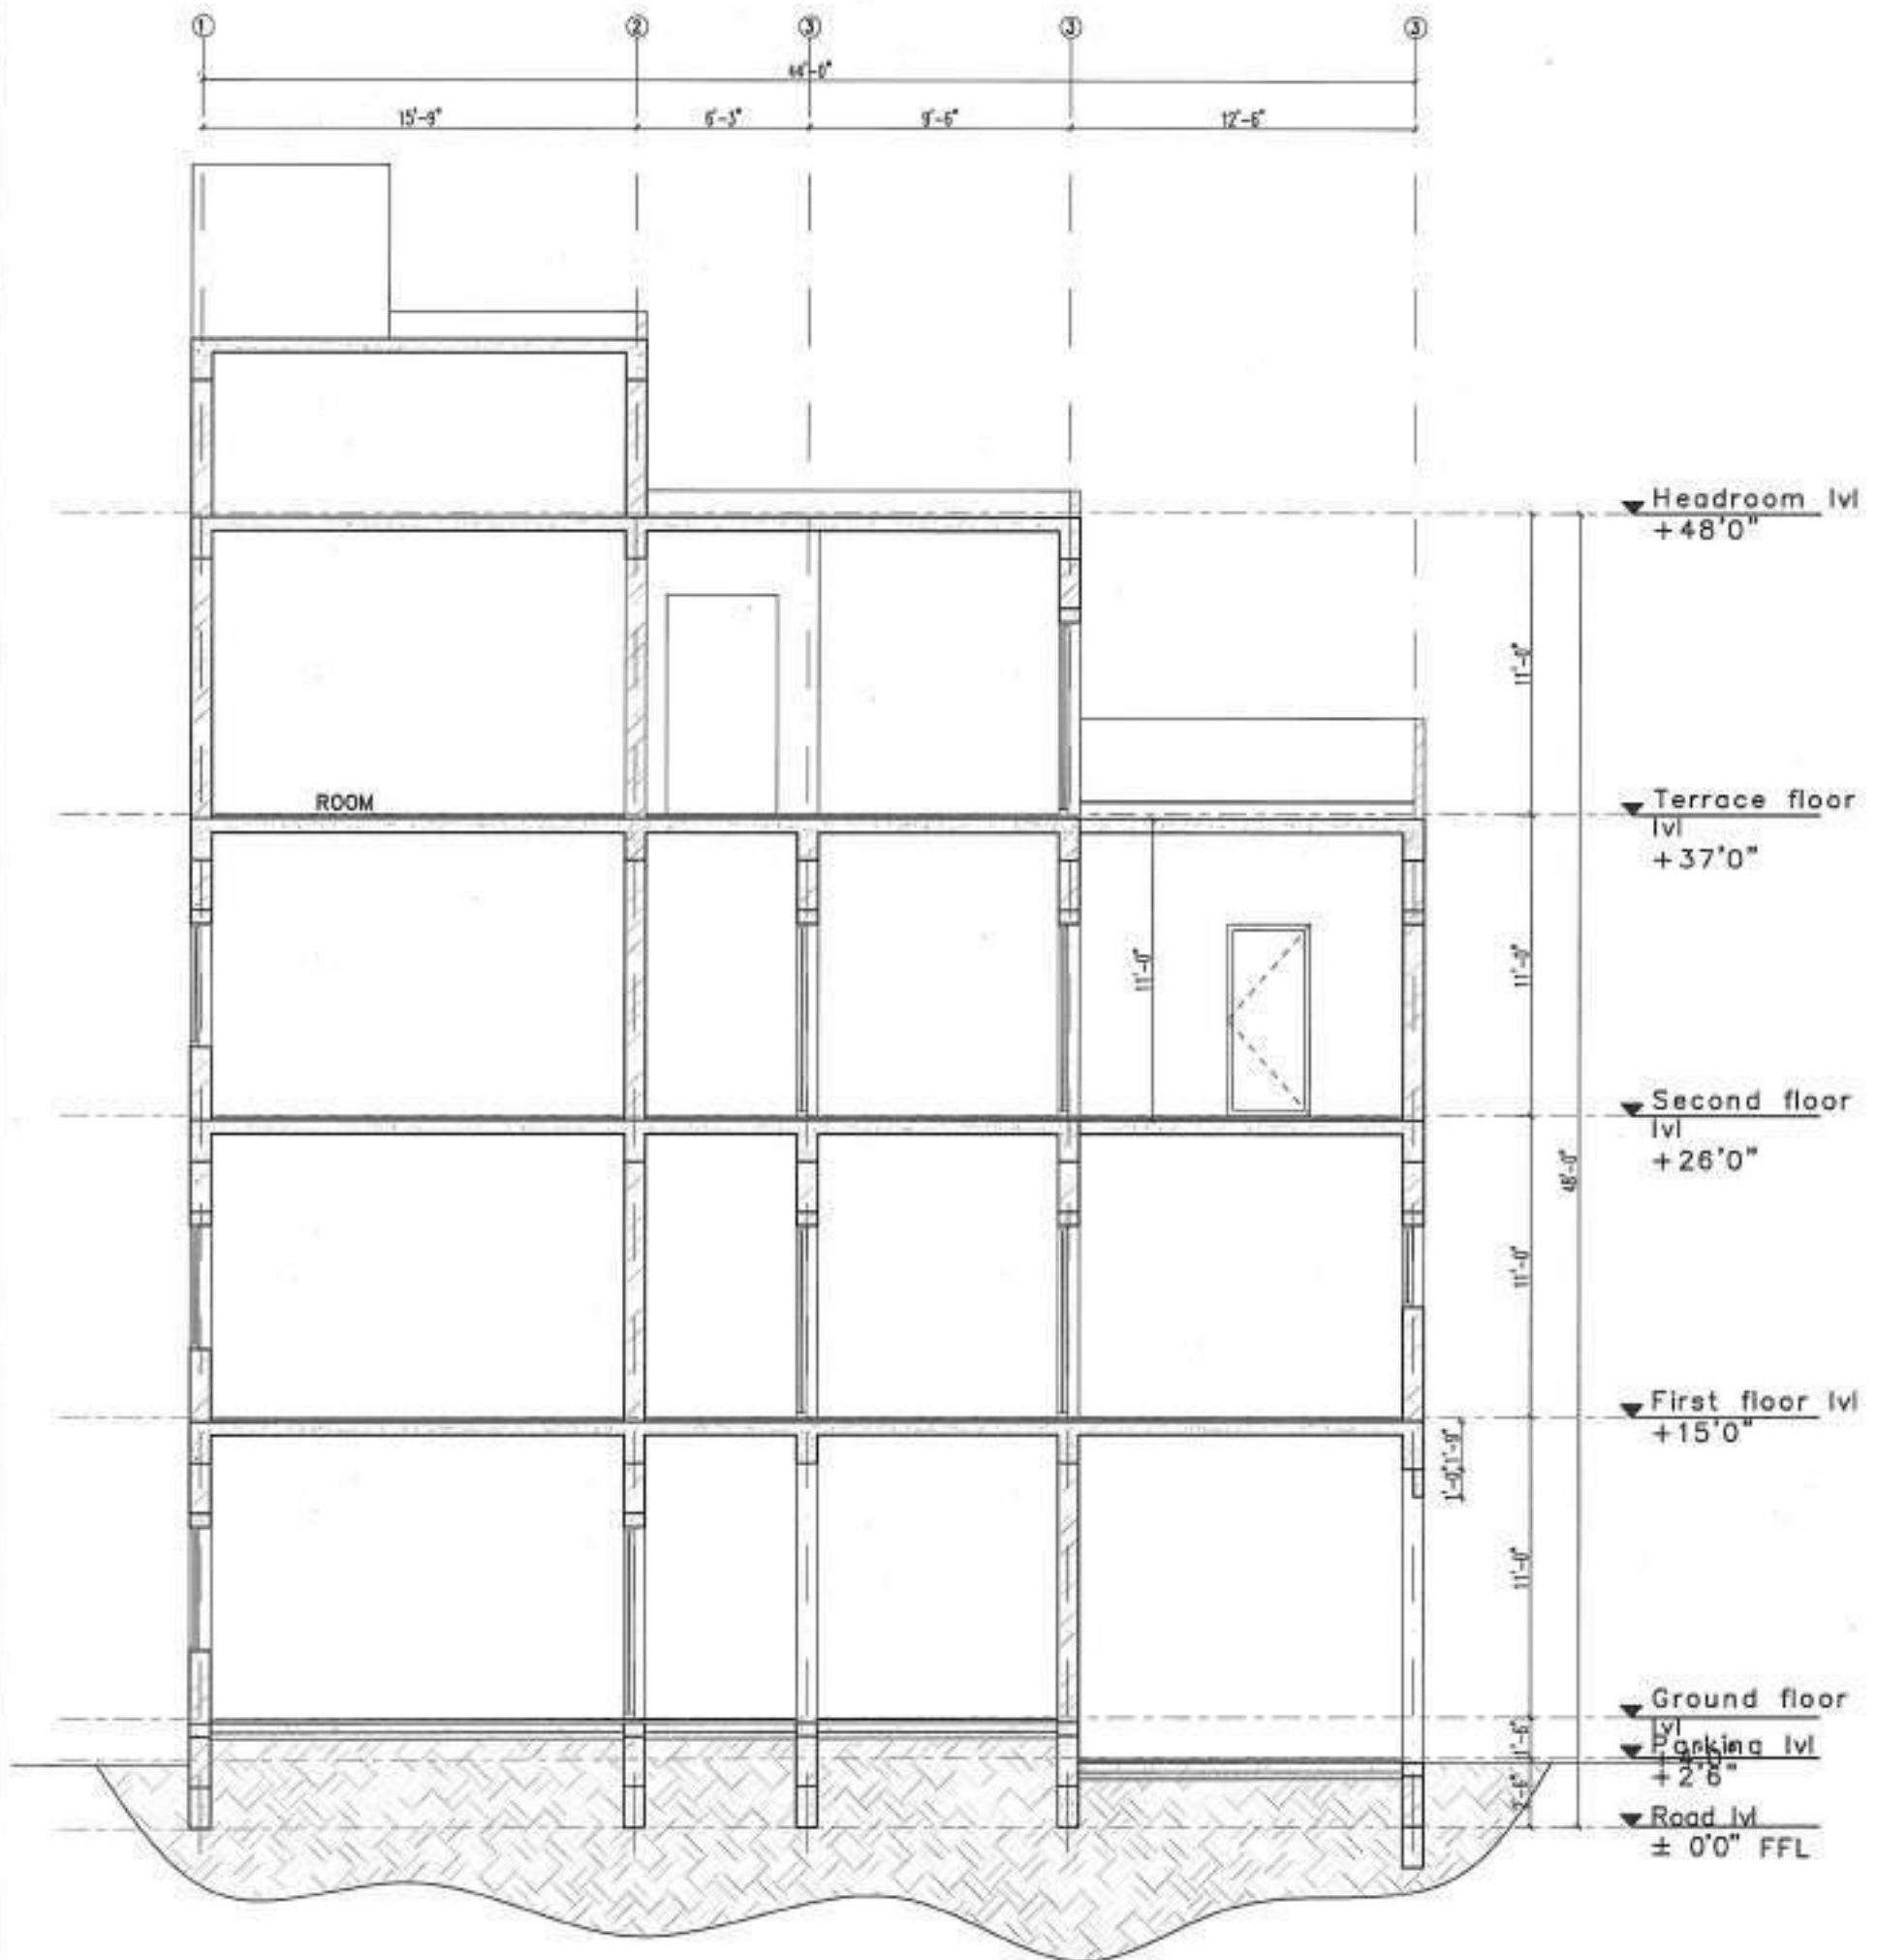

5 SECTION 1

Notes

KANNAN GOPALAKRISHNAN
REGISTERED ARCHITECT
REGISTRATION NUMBER : CA/2010/0049048
1E, CORAL ARCH, EAST MADA ST., SRINAGAR
COLONY, SAIDAPET, CHENNAI - 15

Client
Mr. KrishnaDass

Project
KrishnaDass Residence

Dwg ownership
Designed Suganya 25-03-2022
Drawn Kamesh 02-04-2022
Checked Kannan 02-04-2022

Dwg title
SECTION


Dwg number
HDS-22-R-2A31:75
KR-A-0010

Released for
☐ Concept ☐ Information
☒ Preliminary ☐ Approval
☐ Tender ☐ GFC

Architect

habitat
design studio
Srinagar colony, Chennai.
Ph: +91 98434 49788

This drawing is a property of Habitat Design Studio and shall not be passed on to any person or body not authorized by us to receive it nor be copied or otherwise made use either in full or in part by such person or body without our prior permission in writing.

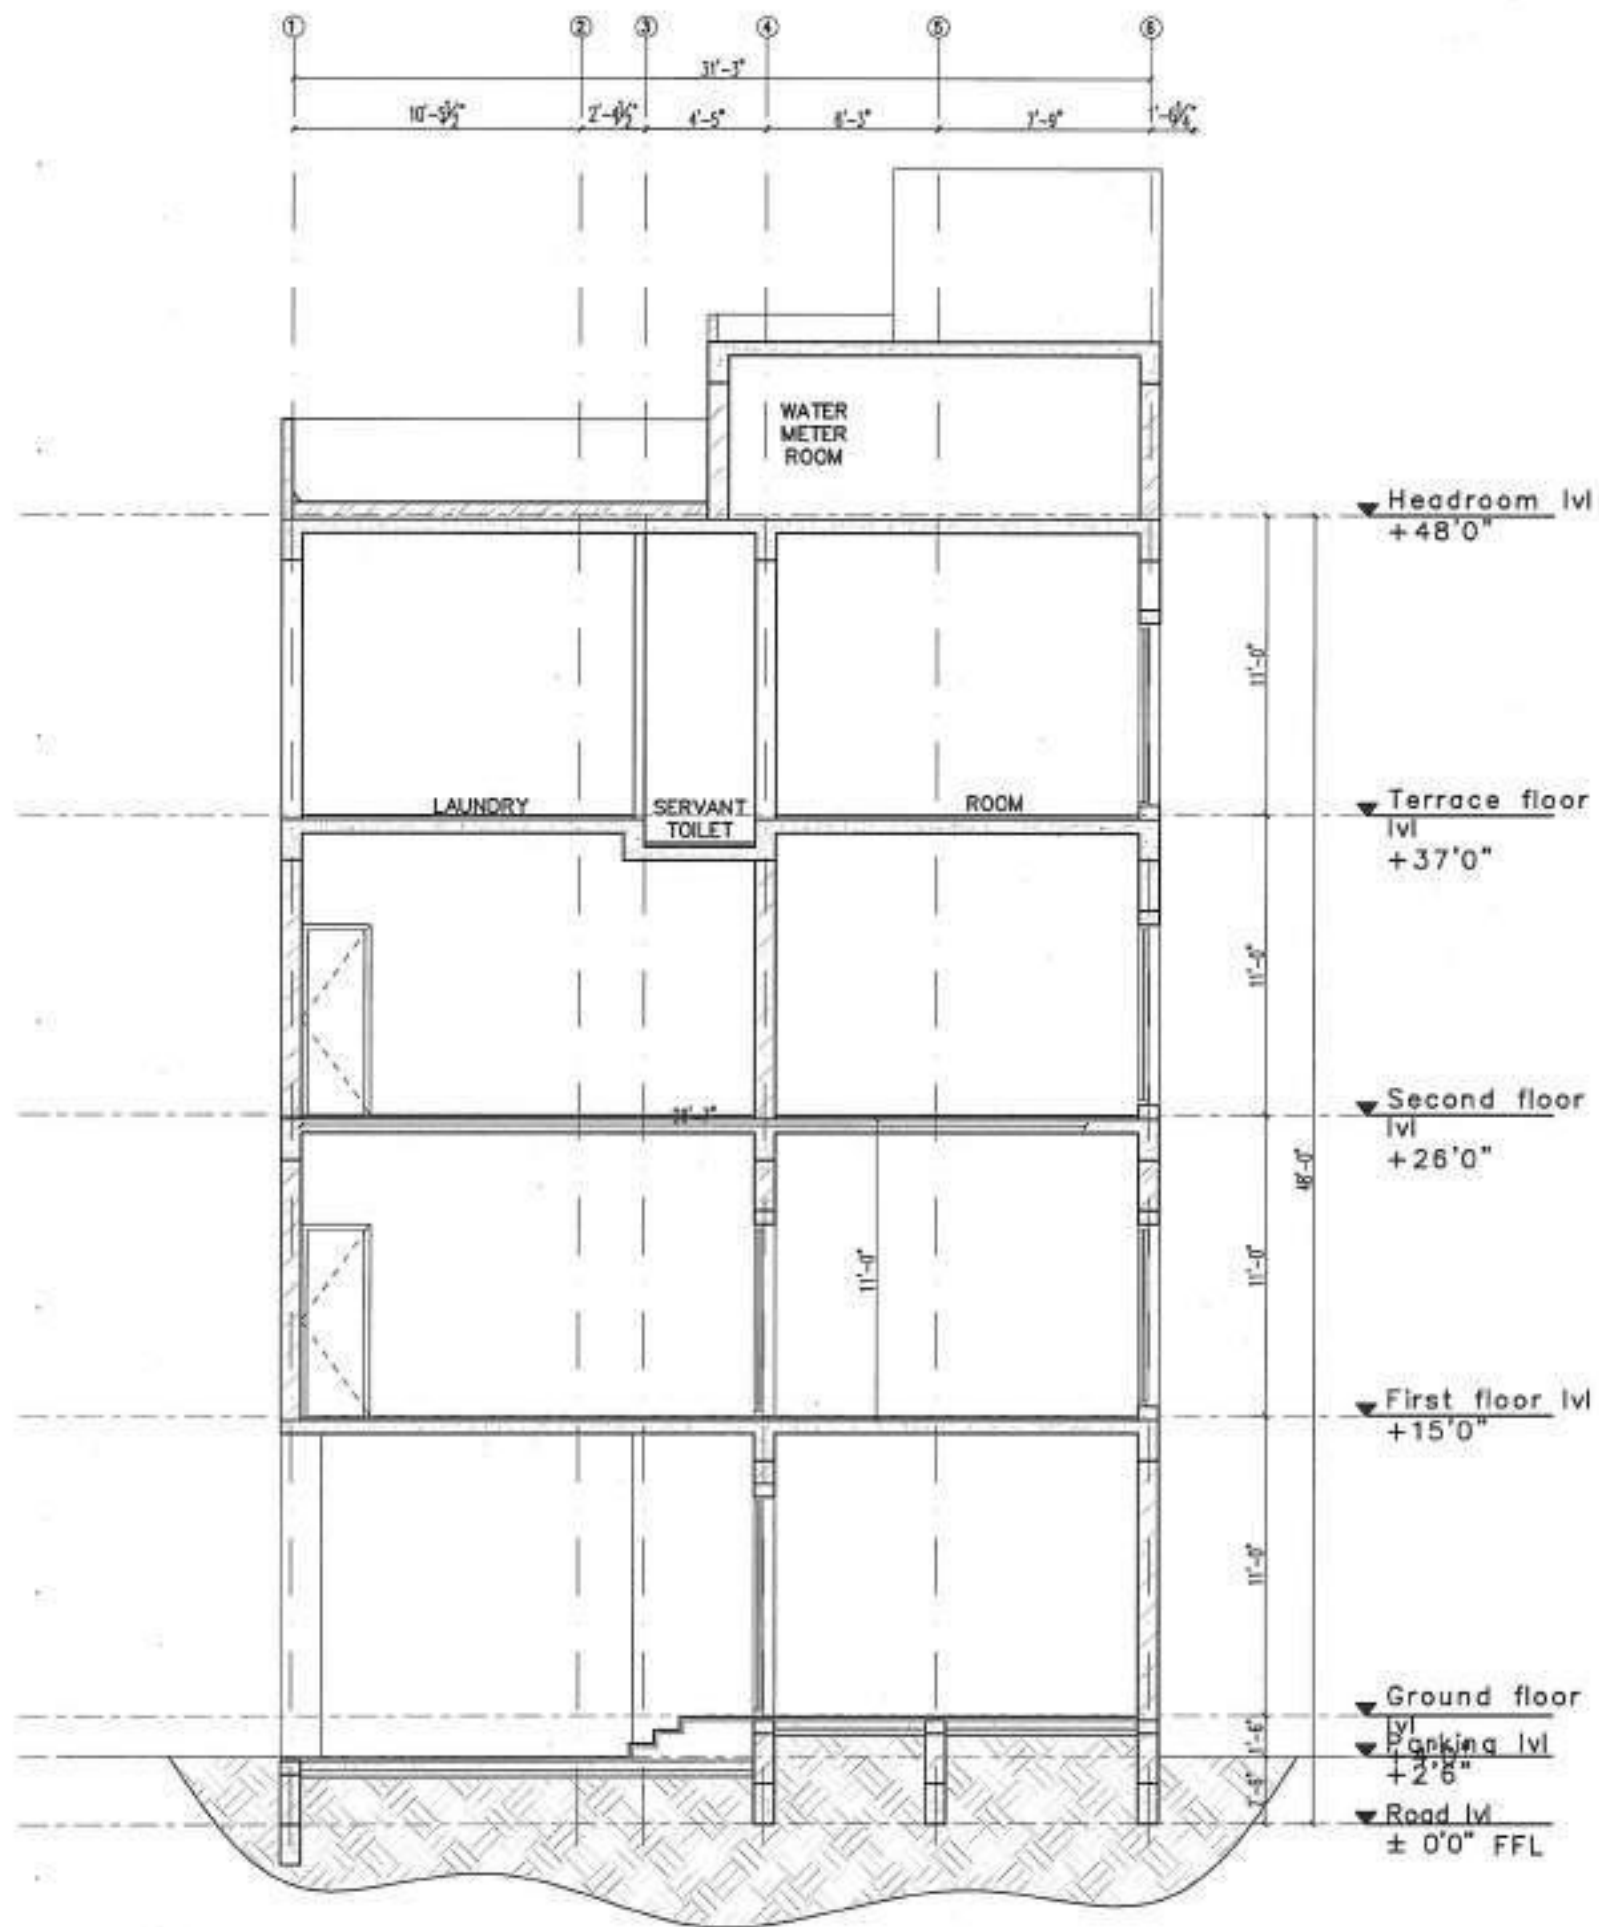

6 SECTION 2

Notes

KANNAN GOPALAKRISHNAN
REGISTERED ARCHITECT

REGISTRATION NUMBER : GA/2010/0049048

1E, CORAL ARCH, EAST MADA ST., SRINAGAR
COLONY, SAIDAPET, CHENNAI - 15

Client
Mr. KrishnaDass

Project
KrishnaDass Residence

Dwg ownership
Designed Suganya 25-03-2022
Drawn Kamesh 02-04-2022
Checked Kannan 02-04-2022

Dwg title
SECTION

Dwg number
HDS-22- R-2A31:75
KR-A-0011

Released for
☐ Concept ☐ Information
☒ Preliminary ☐ Approval
☐ Tender ☐ GFC


Architect

habitat
Design Studio

Srinagar colony, Chennai.
Ph: +91 98434 49788

ARCHITECTURE
WING OF
THE OVERSEAS
S T O R E

This drawing is a property of Habitat Design Studio and shall not be passed on to any person or body not authorized by us to receive it nor be copied or otherwise made use either in full or in part by such person or body without our prior permission in writing.

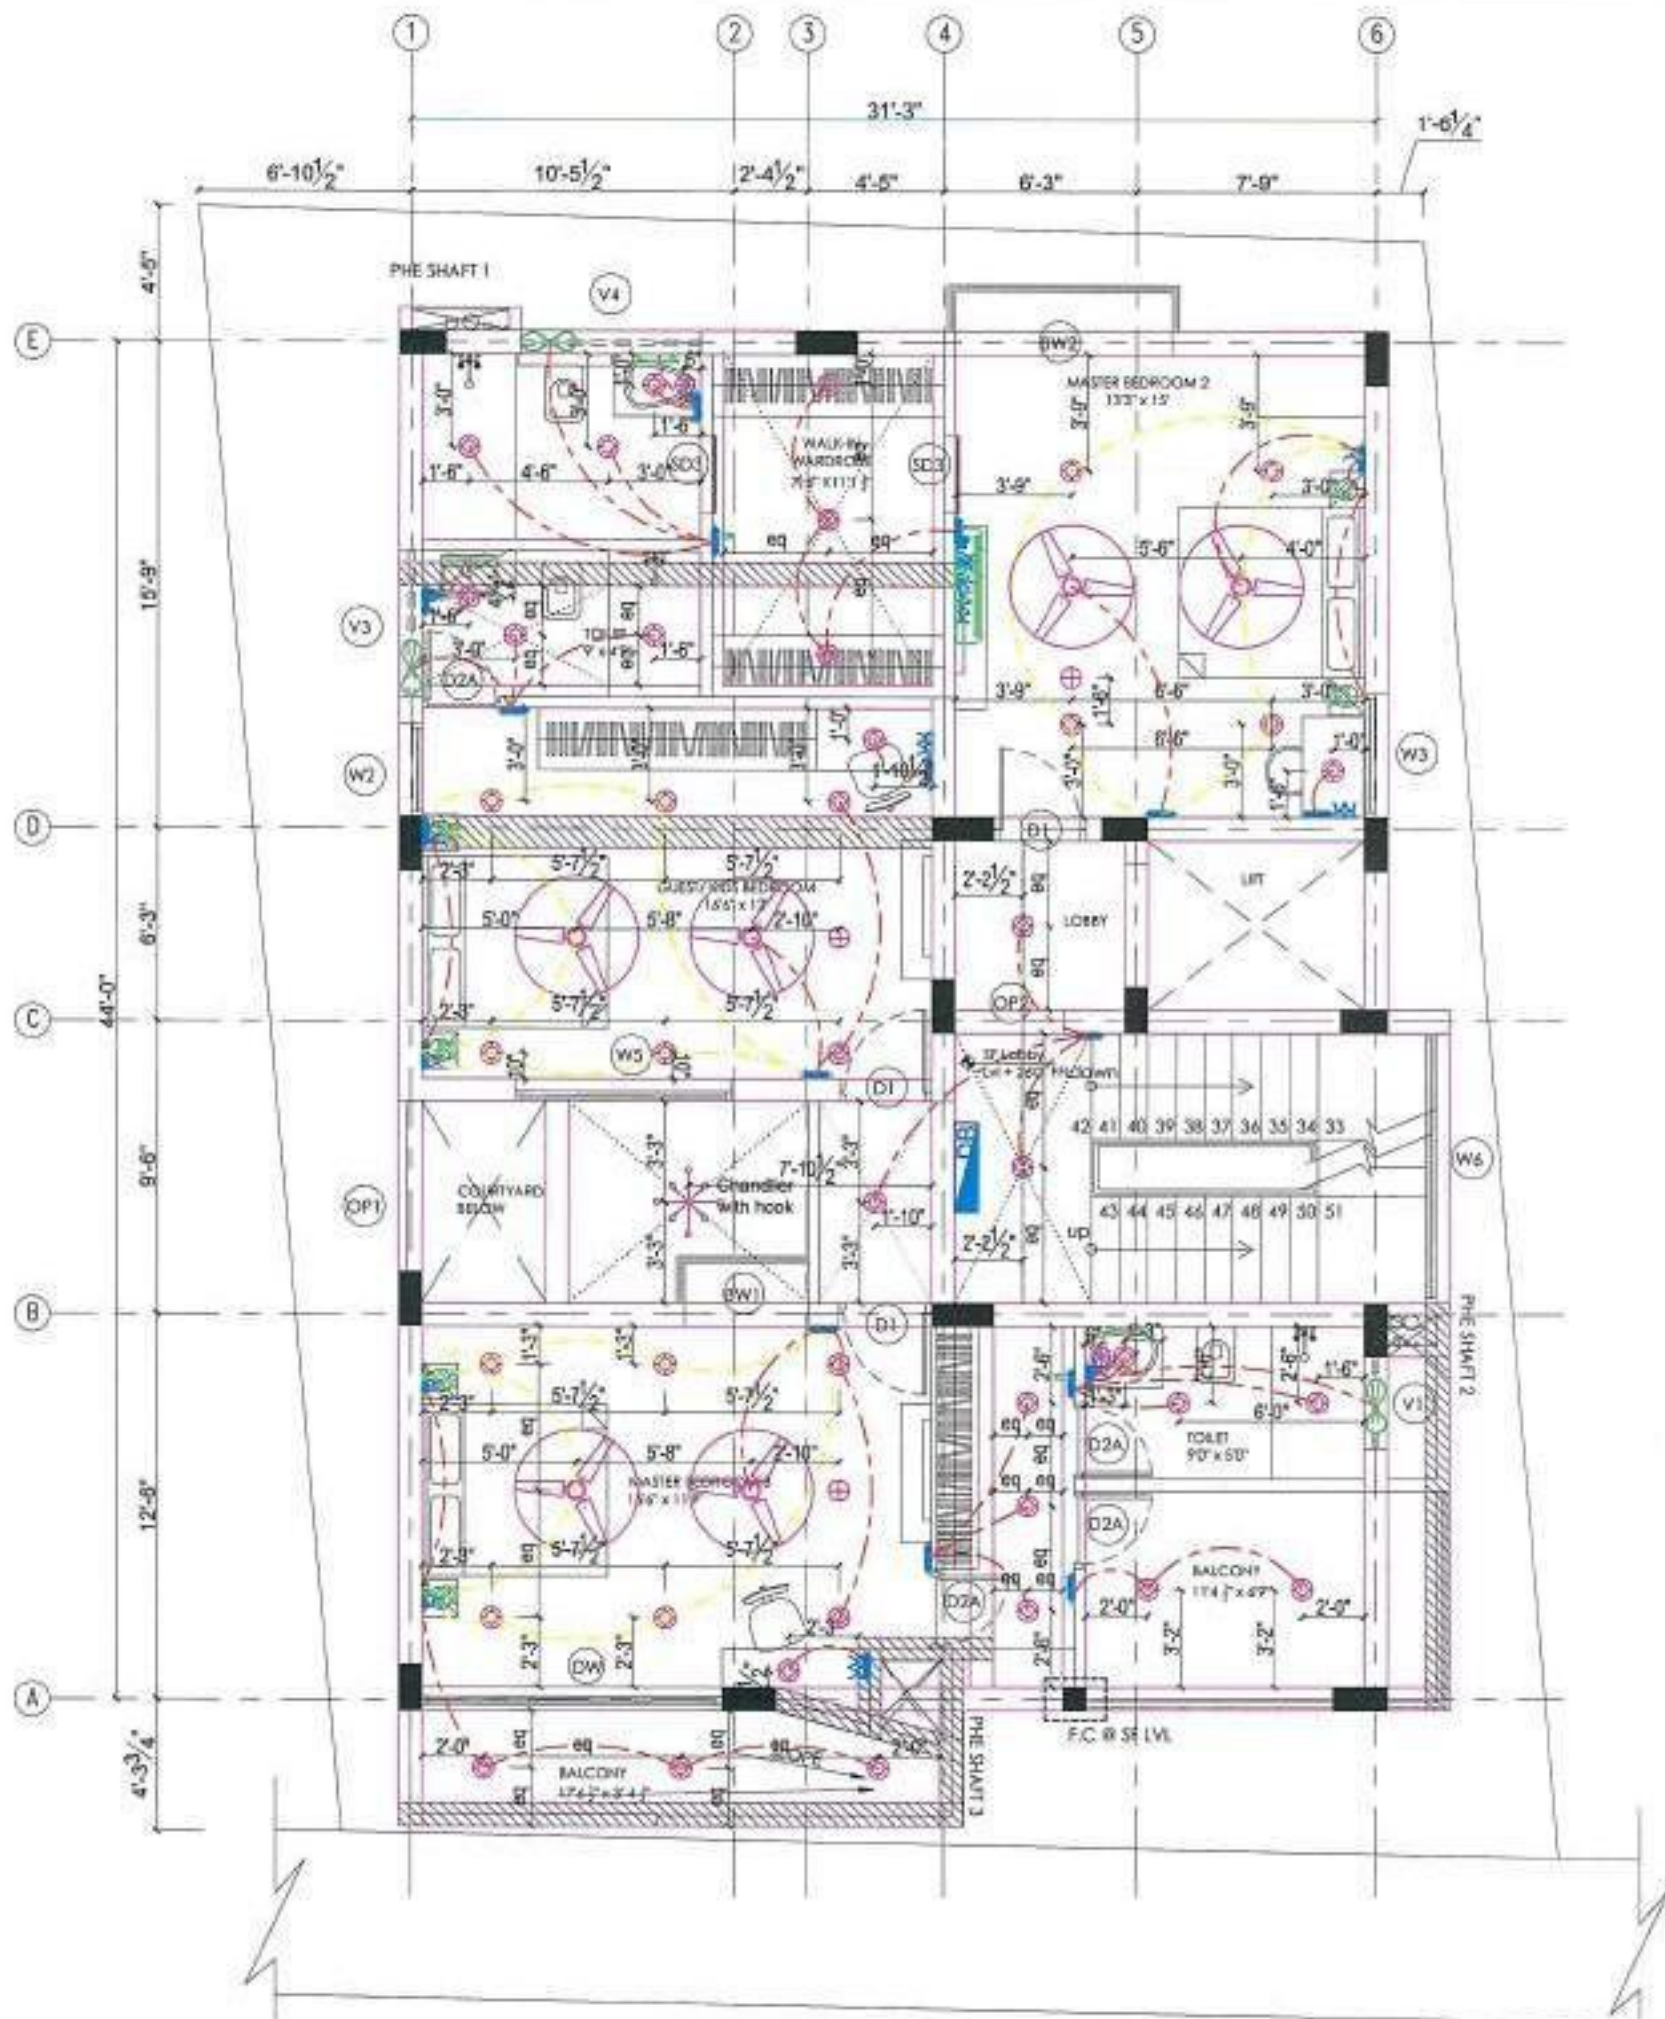

LEGEND							
	METER BOARD		WALL LIGHT		FAN		CCTV CAMERA
	DISTRIBUTION BOARD		CEILING LIGHT		WALL MOUNTED FAN		CCTV DISPLAY
	SWITCH BOX		MIRROR / PICTURE LIGHT		EXHAUST FAN		DVR UNIT FOR CCTV
	5 AMPS		NIGHT LIGHT		AC POINT		FOOT LAMP
	15 AMPS		CHANDLIER / DROP LIGHT		TV CABLE		ETHERNET CABLE / FIBRE OPTIC CABLE
	DOOR BELL PUSH		WALL & CEILING POINTS ABOVE SIDE TABLE		TELEPHONE		COVE LIGHTING
	DOOR BELL SPEAKER		GATE LIGHT		SPEAKER		PENDANT LIGHT
	4 TUBE LIGHT		UP / DOWN LIGHT		UPS UNIT		HOOK LOCATION
							2 WAY SWITCH CONDUIT
							1 WAY CONDUIT

Notes

1. 1" conduit to run for Electrical pipelines

KANNAN GOPALAKRISHNAN
REGISTERED ARCHITECT
REGISTRATION NUMBER: CH/2016/0045045
1E, CORAL ARCH, EASTMADA ST., SRINAGAR
COLONY, SAIDAPET, CHENNAI - 15

Client

Mr. KrishnaDass

Project

KrishnaDass Residence

Drawing ownership

Designed Suganya 08-02-2022
Drawn Kamesh 05-03-2022
Checked Kannan 15-05-2022

Drawing title

Second Floor - Electrical Plan

Drawing number

HDS-22-KR-E-003 | R-1 | A3 | 1:70

Released for


☐ Concept ☐ Information
☒ Preliminary ☐ Approval
☐ Tender ☒ GFC

Architect

habitat
design studio
Srinagar colony, Chennai
Ph: +91 98434 49788

This drawing is a property of Habitat Design Studio and shall not be passed on to any person or body not authorized by us to receive it nor be copied or otherwise made use either in full or in part by such person or body without our prior permission in writing.

ARCHITECTURE
W. N. G. O. P.
THE GALLERY STORE

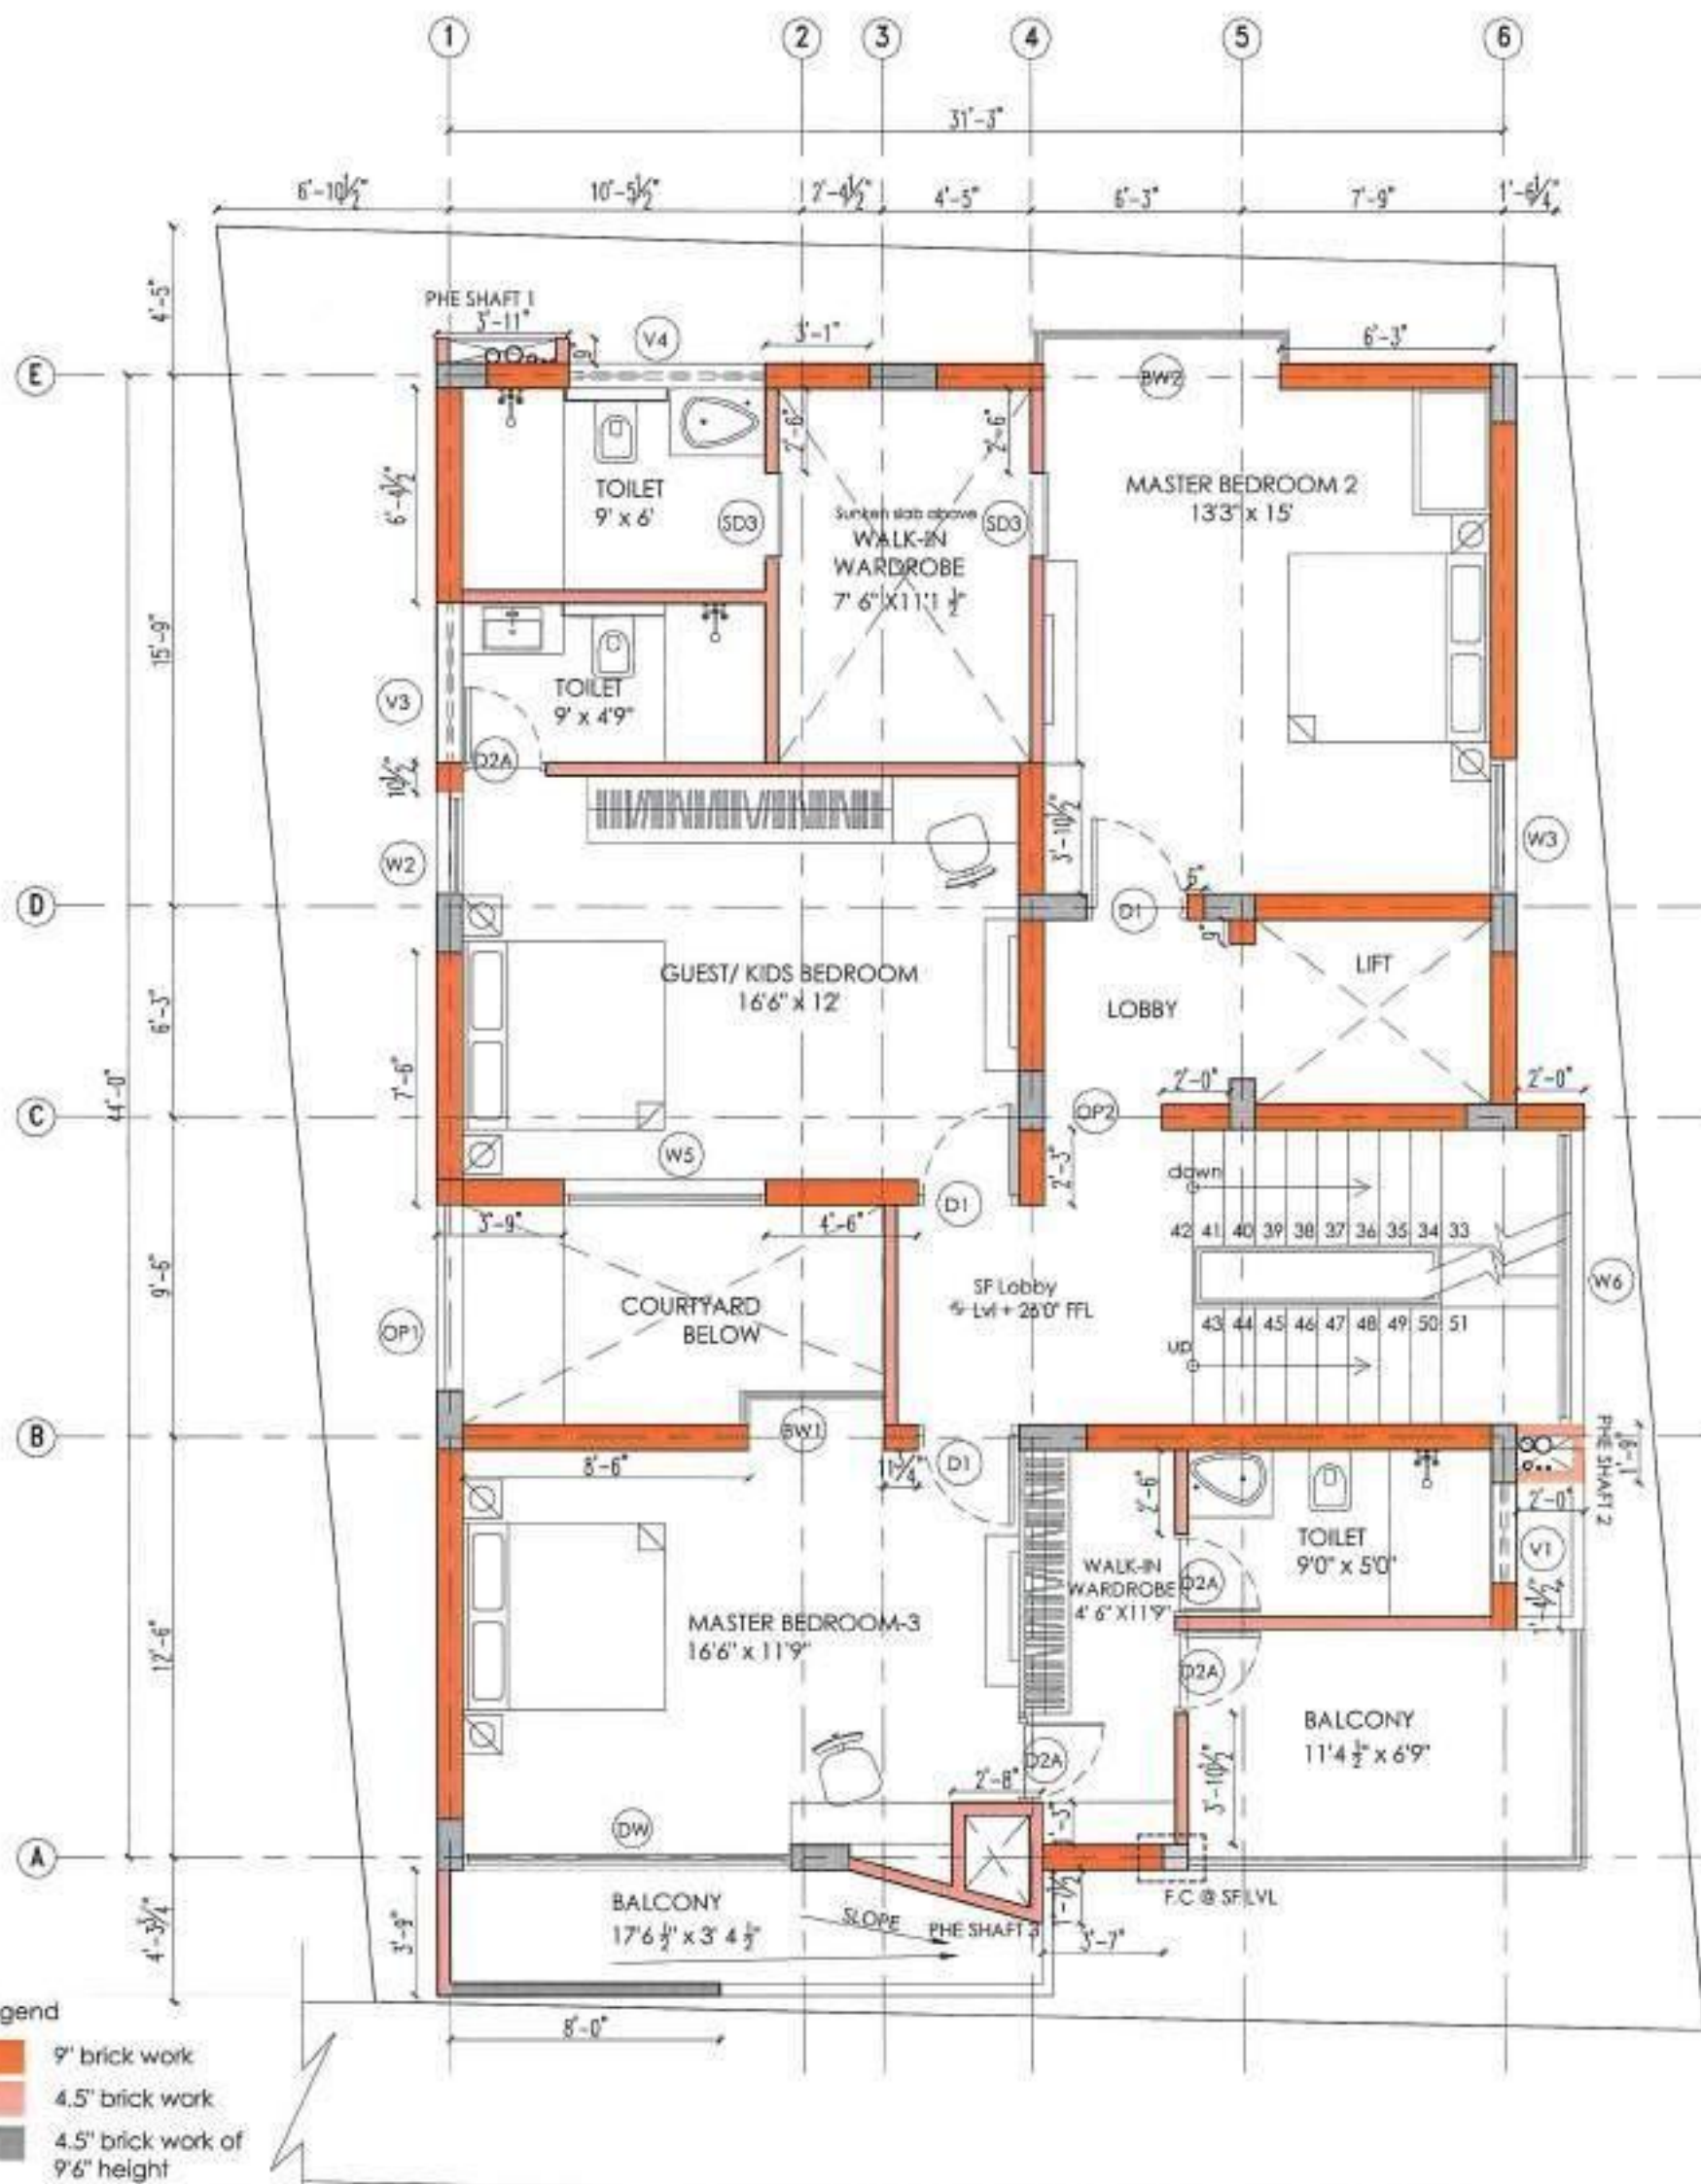

Notes

KANNAN GOPALAKRISHNAN
REGISTERED ARCHITECT

REGISTRATION NUMBER : CA/2010/0049048

1E, CORAL ARCH, EAST MADA ST., SRINAGAR
COLONY, SAIDAPET, CHENNAI - 15

Client

Mr. KrishnaDass

Project

KrishnaDass Residence

Dwg ownership

Designed Suganya 19-11-2021
Drawn Kamesh 25-04-2022
Checked Kannan 25-04-2022

Dwg title

SECOND FLOOR
PLAN-Wall marking

Dwg number

HDS-22- R-2 A31:60
KR-A-018

Released for

☐ Concept ☐ Information
☒ Preliminary ☐ Approval
☐ Tender ☐ GFC

Architect

habitat
design studio

Srinagar colony, Chennai.
Ph: +91 98434 49788

This drawing is a property of Habitat Design Studio and shall not be passed on to any person or body not authorized by us to receive it nor be copied or otherwise made use either in full or in part by such person or body without our prior permission in writing.

ARCHITECTURE
W I N G O U T
THE QUERY STORE

Second Floor Schedule

SL.No	Name	Width	Height	Sill	No's
1	D1	3' 0"	7' 0"	-	3
2	D2A	2' 6"	7' 0"	-	4
3	DW	9' 8 ¹ / ₂ "	8' 0"	-	1
4	SD3	2' 6"	7' 0"	-	2
5	W2	3' 0"	6' 0"	1' 0"	1
6	W3	4' 0"	6' 0"	1' 0"	1
7	W5	7' 0"	6' 0"	1' 0"	1
8	W6	8' 9"	2' 6"	0' 6"	1
9	BW1	2' 0" + 4' 0"	5' 6"	1' 6"	1
10	BW2	2' 0" + 7' 0" + 2' 0"	5' 6"	1' 6"	1
11	V1	3' 0"	2' 0"	7' 0"	1
12	V3	4' 9"	2' 0"	7' 0"	1
13	V4	5' 10"	2' 0"	7' 0"	1
14	OP 1	5' 6"	11' 0"	-	1
15	OP 2	3' 6"	7' 0"	-	1
					21

Notes

KANNAN GOPALAKRISHNAN
REGISTERED ARCHITECT
 REGISTRATION NUMBER : CA/2010/0049048
 1E, CORAL ARCH, EAST MADA ST., SRINAGAR
 COLONY, SAIDAPET, CHENNAI - 15

Client
 Mr.KrishnaDass

Project
 KrishnaDass Residence

Dwg ownership
 Designed Suganya 19-11-2020
 Drawn Kamesh 25-04-2022
 Checked Kannan 25-04-2022

Dwg title
 SECOND FLOOR
 PLAN-Schedule of joinery

Dwg number
 HDS-22- R-2 A3 :60 N
 KR-A-018a

Released for
☐ Concept ☐ Information
☒ Preliminary ☐ Approval
☐ Tender ☒ GFC

Architect
 **habitat**
 design studio
 Sinagar colony, Chennai
 Ph: +91 98434 49788
 ARCHITECTURE
 W I N G O F
 THE QUERRY STORE

This drawing is a property of Habitat Design Studio and shall not be passed on to any person or body not authorized by us to receive it nor be copied or otherwise made use either in full or in part by such person or body without our prior permission in writing.



habitat
design studio

OPTION - 2

KANNAN GOPALAKRISHNAN
REGISTERED ARCHITECT
REGISTRATION NUMBER : CA/2010/0049048
1E, CORAL ARCH, EAST MADA ST., SRINAGAR
COLONY, SAIDAPET, CHENNAI - 15

Alum

MR. KRISHNADAS'S RESIDENCE, MANAPAKKAM



SITE VISIT PHOTOS



habitat
design studio

KANNAN GOPALAKRISHNAN
REGISTERED ARCHITECT
REGISTRATION NUMBER : CA/2010/0049048
1E, CORAL ARCH, EAST MADA ST., SRINAGAR
COLONY, SAIDAPET, CHENNAI - 15

Atomi

MR. KRISHNADAS'S RESIDENCE, MANAPAKKAM



SITE VISIT PHOTOS



habitat
design studio

KANNAN GOPALAKRISHNAN
REGISTERED ARCHITECT
REGISTRATION NUMBER : CA/2010/0049048
1E, CORAL ARCH, EAST MADA ST., SRINAGAR
COLONY, SAIDAPET, CHENNAI - 15

Handwritten signature

MR. KRISHNADAS'S RESIDENCE, MANAPAKKAM



habitat
design studio

KANNAN GOPALAKRISHNAN
REGISTERED ARCHITECT
REGISTRATION NUMBER : CA/2010/0049048
1E, CORAL ARCH, EAST MADA ST., SRINAGAR,
COLONY, SAIDAPET CHENNAI - 15

Alm

MR.MADHIMARAN'S RESIDENCE, MADHANANDHAPURAM



habitat
design studio

KANNAN GOPALAKRISHNAN
REGISTERED ARCHITECT
REGISTRATION NUMBER : CA/2010/0049048
1E, CORAL ARCH, EAST MADA ST., SRINAGAR
COLONY, SAIDAPET, CHENNAI - 15

St/ant


MR.MADHIMARAN'S RESIDENCE, MADHANANDHAPURAM



habitat
design studio

KANNAN GOPALAKRISHNAN
REGISTERED ARCHITECT
REGISTRATION NUMBER : CA/2010/0049048
1E, CORAL ARCH, EAST MADA ST., SRINAGAR
COLONY, SAIDAPET, CHENNAI - 15


MR.MADHIMARAN'S RESIDENCE, MADHANANDHAPURAM

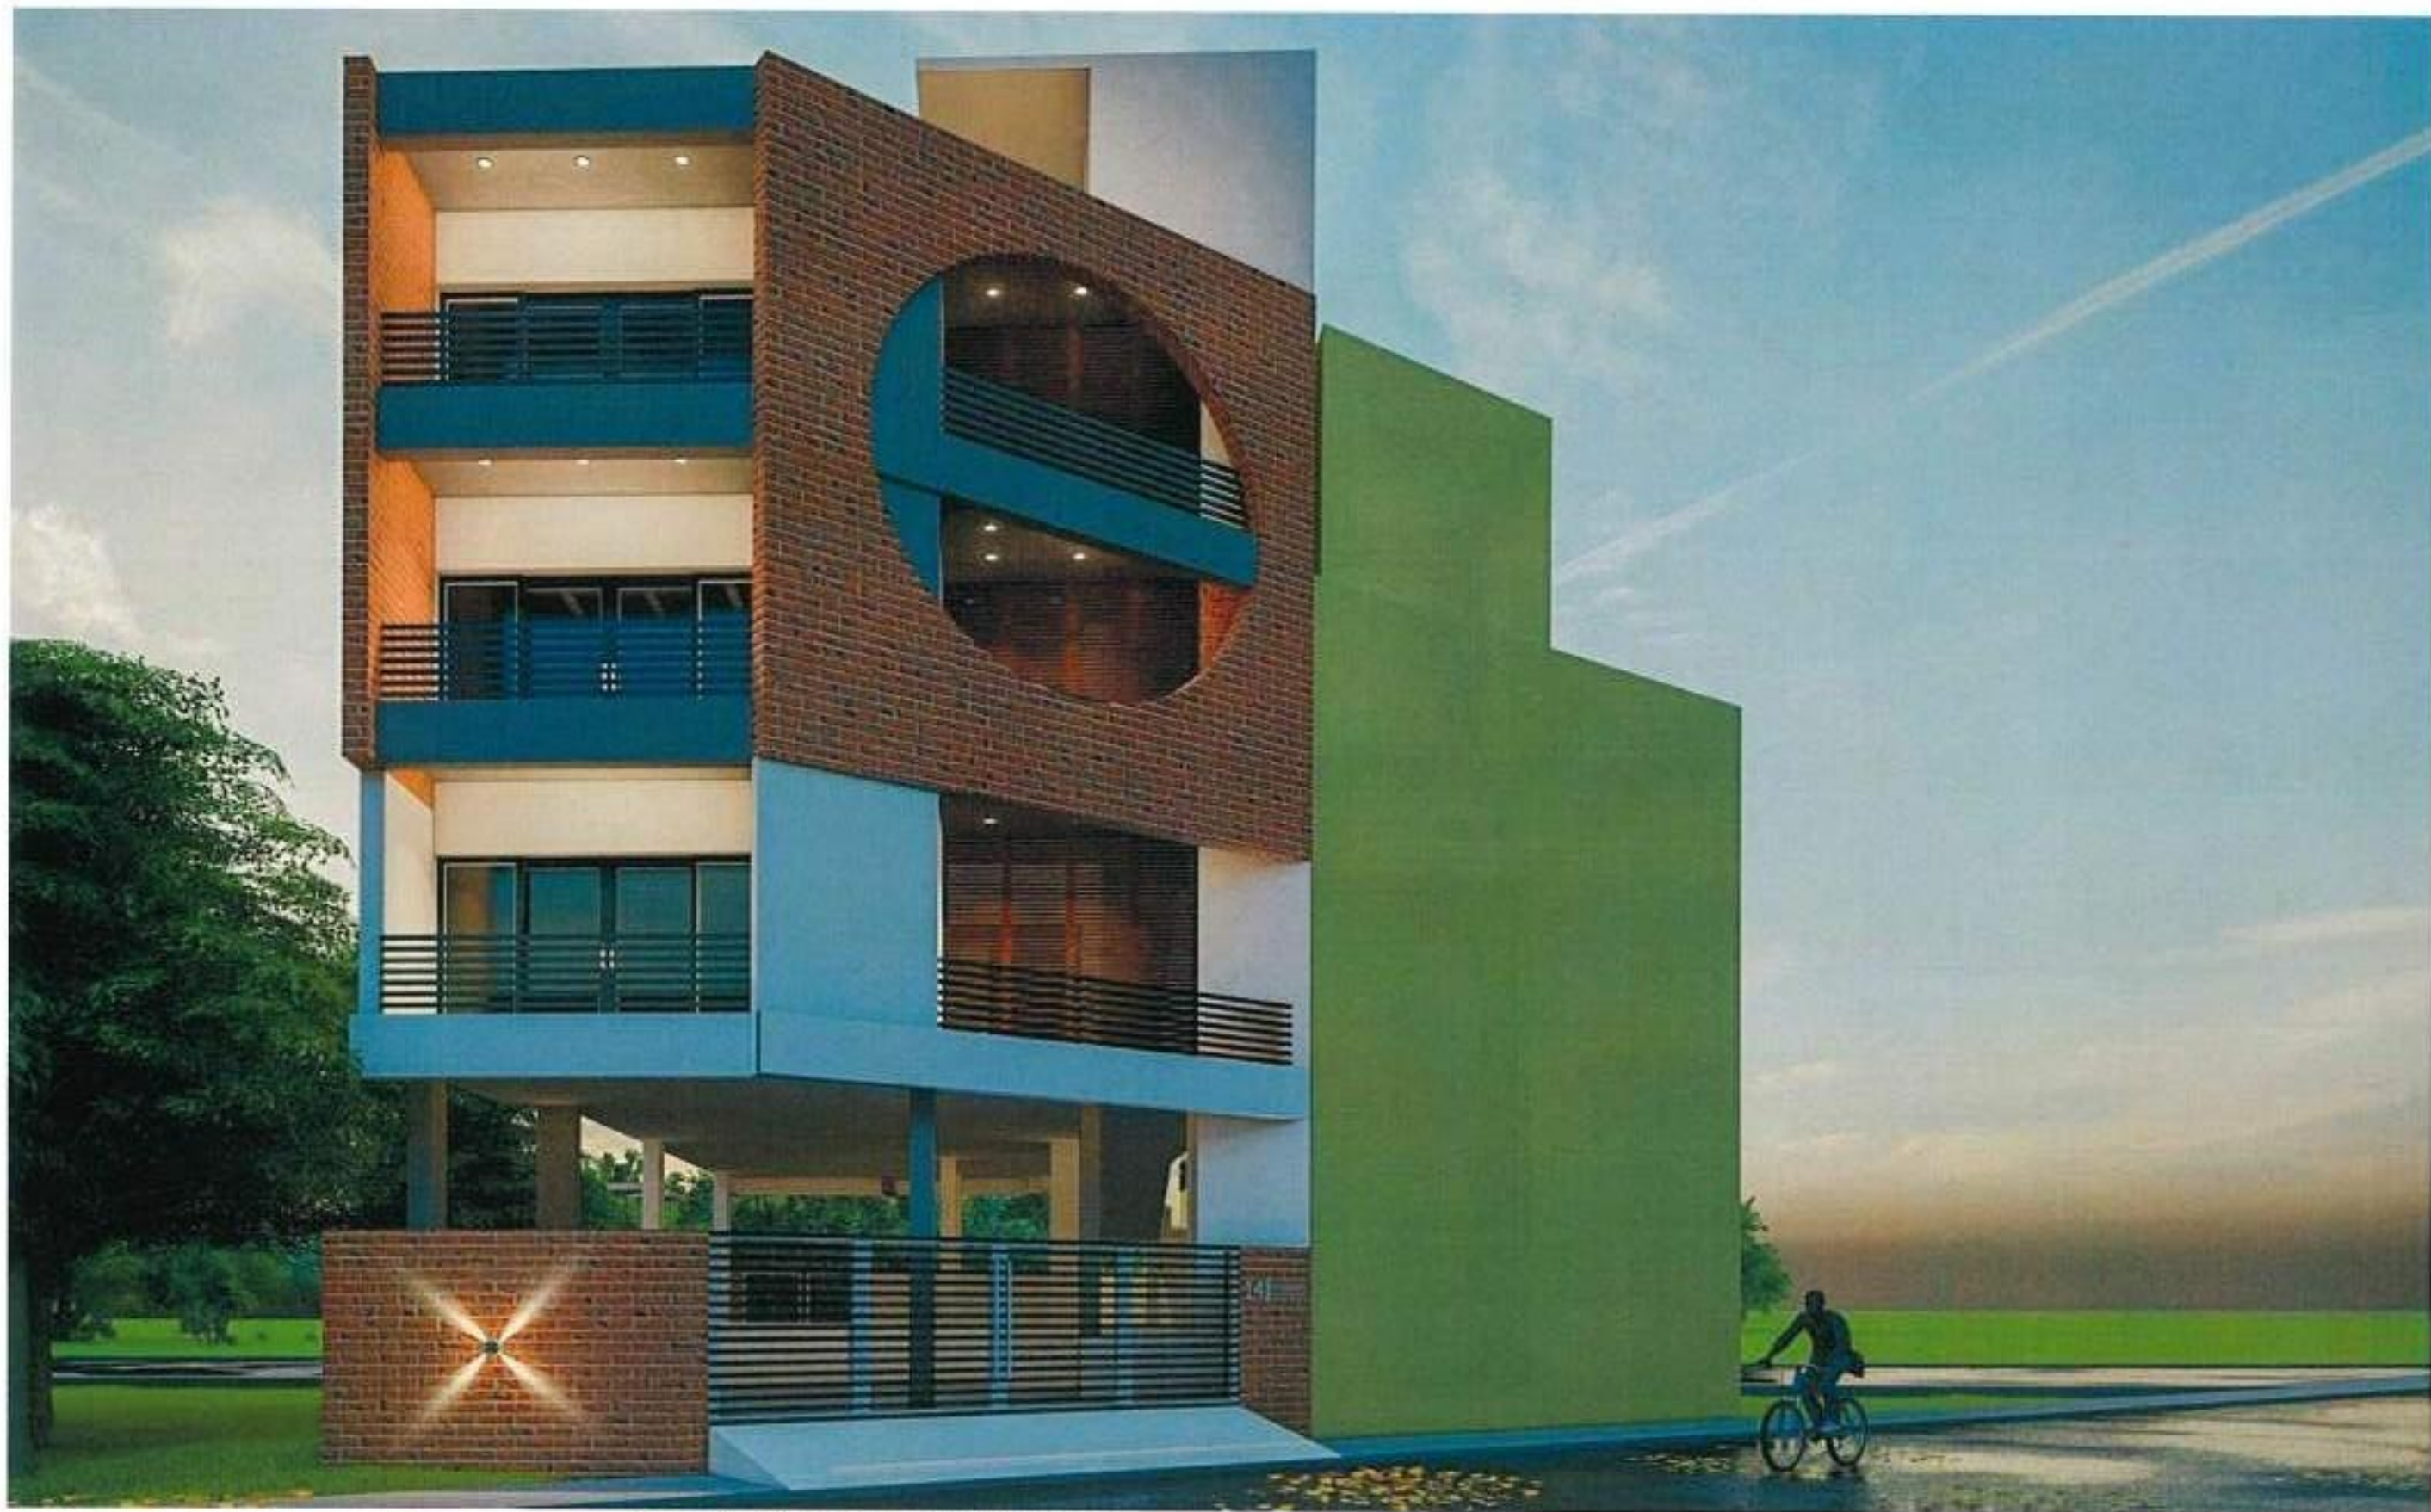

habitat
design studio

KANNAN GOPALAKRISHNAN
REGISTERED ARCHITECT
REGISTRATION NUMBER : CA/2010/0049048
1E, CORAL ARCH, EAST MADA ST., SRINAGAR
COLONY, SAIDAPET, CHENNAI - 15


MR.MADHIMARAN'S RESIDENCE, MADHANANDHAPURAM



habitat
design studio

KANNAN GOPALAKRISHNAN
REGISTERED ARCHITECT
REGISTRATION NUMBER : CA/2010/0049048
1E, CORAL ARCH EAST MADA ST., SRINAGAR
COLONY, SAIDAPET, CHENNAI - 15

Signature
MR.MADHIMARAN'S RESIDENCE, MADHANANDHAPURAM

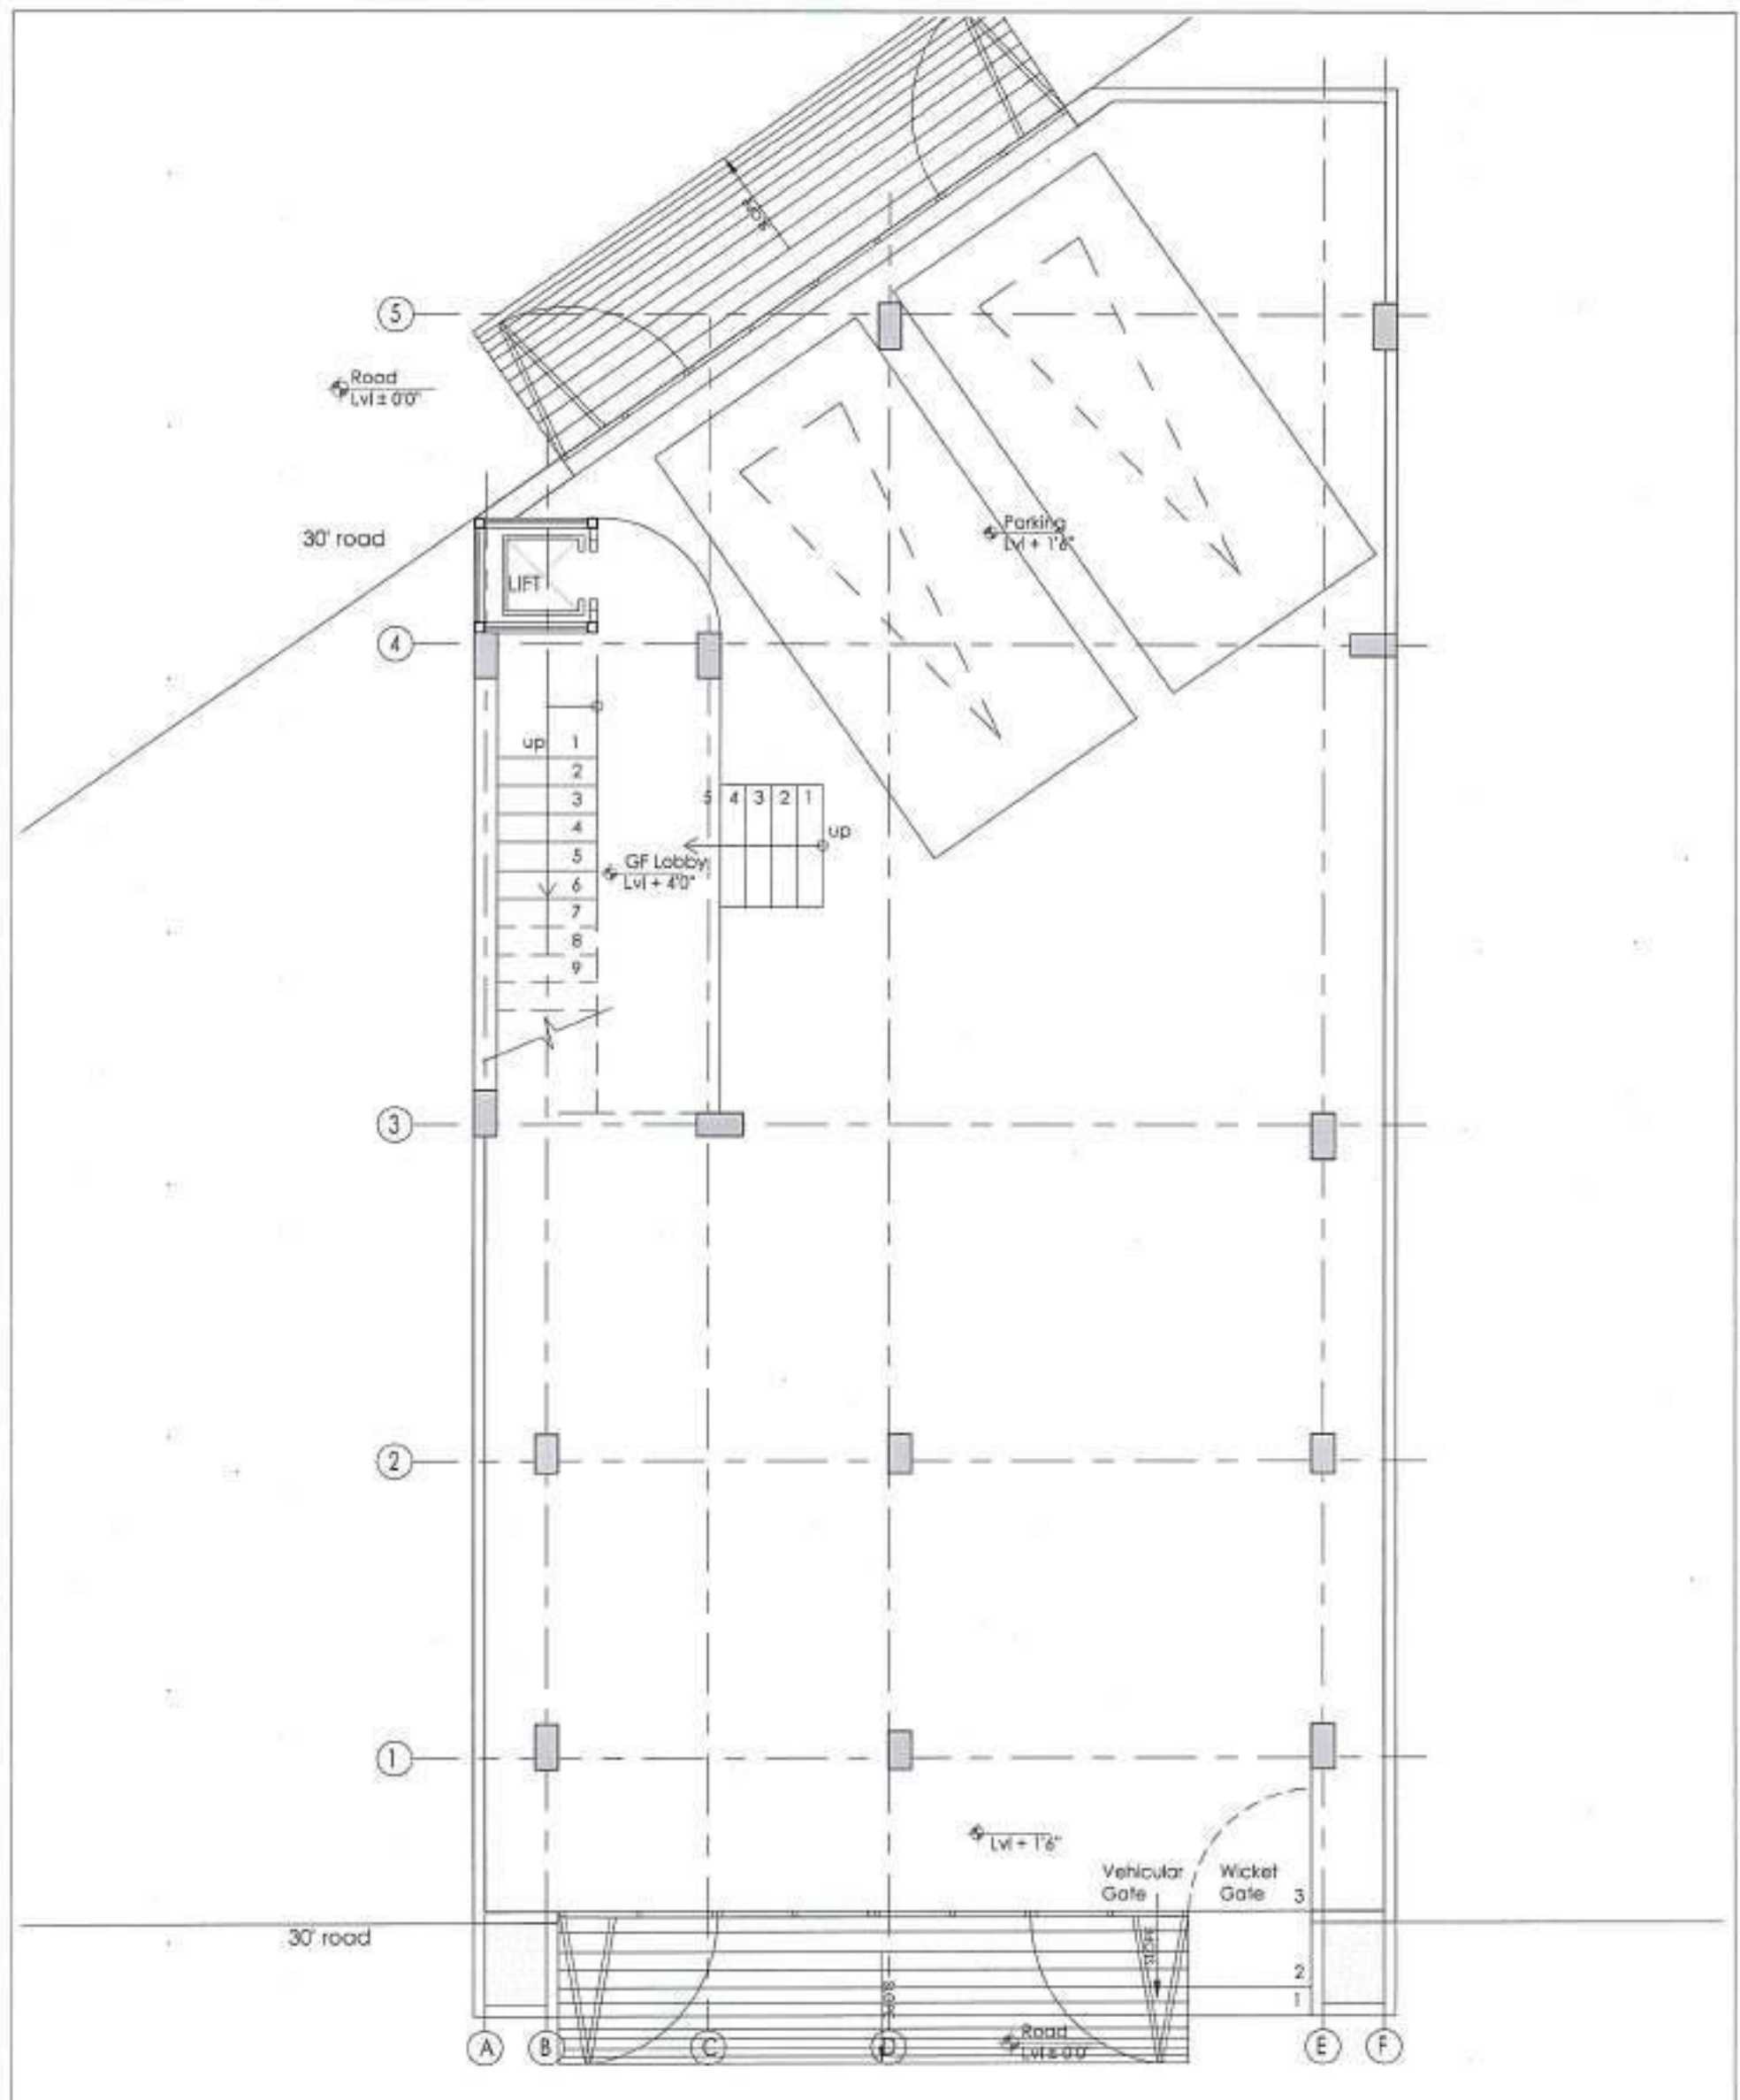

Notes

KANNAN GOPALAKRISHNAN
REGISTERED ARCHITECT
 REGISTRATION NUMBER : CA/2010/0049048
 1E, CORAL ARCH, EAST MADA ST., SRINAGAR
 COLONY, SAIDAPET, CHENNAI - 15

Client
 Mr. Mathimaran.

Project
 Mathimaran Residence,
 Chennai

Dwg ownership
 Designed Suganya 25-09-2021
 Drawn Salachi 23-12-2021
 Checked Kannan 24-12-2021

Dwg title
 STILT FLOOR PLAN


Dwg number
 HDS-21- R-1 A31:60
 MAT-A-002

Released for
☐ Concept ☐ Information
☐ Preliminary ☐ Approval
☐ Tender ☐ GFC

Architect

habitat
design studio
 Srinagar colony, Chennai
 Ph: +91 98434 49788

This drawing is a property of Habitat Design Studio and shall not be passed on to any person or body not authorized by us to receive it nor be copied or otherwise made use either in full or in part by such person or body without our prior permission in writing.

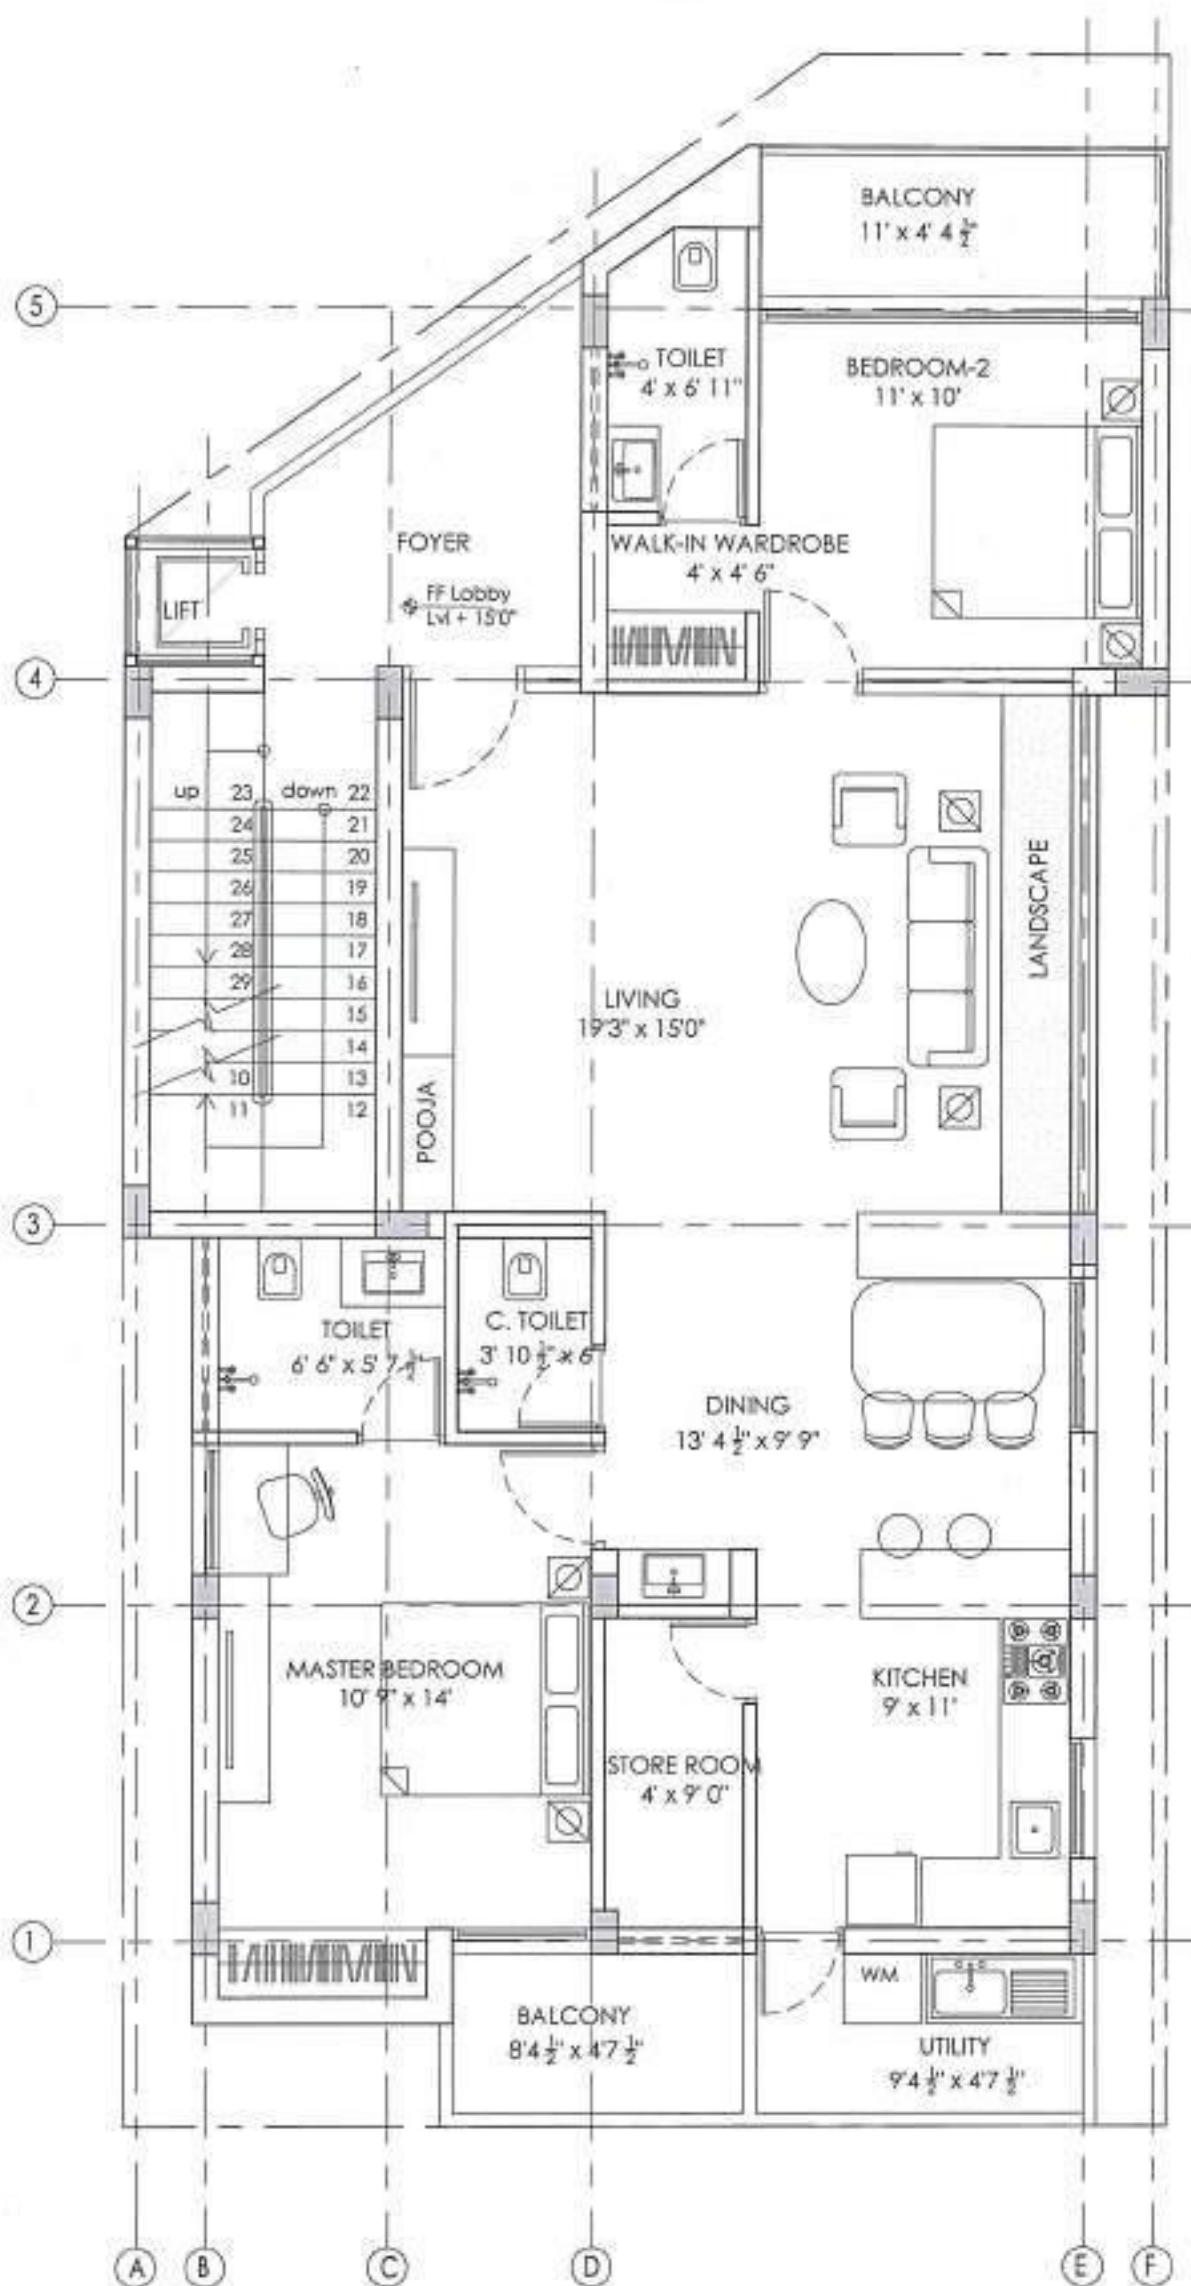

Notes

KANNAN GOPALAKRISHNAN
REGISTERED ARCHITECT

REGISTRATION NUMBER : CA/2010/0049048

15, CORAL ARCH, EAST MADA ST., SPINAGAR
COLONY, SAIDAPET CHENNAI - 600 015

Client

Mr. Mathimaran

Project

Mathimaran Residence,
Chennai

Dwg ownership

Designed Suganya 25-09-2021

Drawn Solachi 23-12-2021

Checked Kannan 24-12-2021

Dwg title

TYPICAL FLOOR PLAN

Dwg number

HDS-21- R-1 A3:60
MAT-A-002

Released for

☐ Concept ☐ Information

☐ Preliminary ☐ Approval

☐ Tender ☐ GFC

Architect

habitat
design studio

Sinagar colony, Chennai.
Ph: +91 95434 49788

This drawing is a property of Habitat Design Studio and shall not be passed on to any person or body not authorized by us to receive it nor be copied or otherwise made use either in full or in part by such person or body without our prior permission in writing.


ARCHITECTURE
WING OF
THE QUERRY STORE



habitat
design studio

KANNAN GOPALAKRISHNAN
REGISTERED ARCHITECT
REGISTRATION NUMBER : CA/2010/0049048
1E, CORAL ARCH, EAST MADA ST., SRINAGAR
COLONY, SAIDAPET, CHENNAI - 15

MR. GURUPARAN'S RESIDENCE, KUMBAKONAM

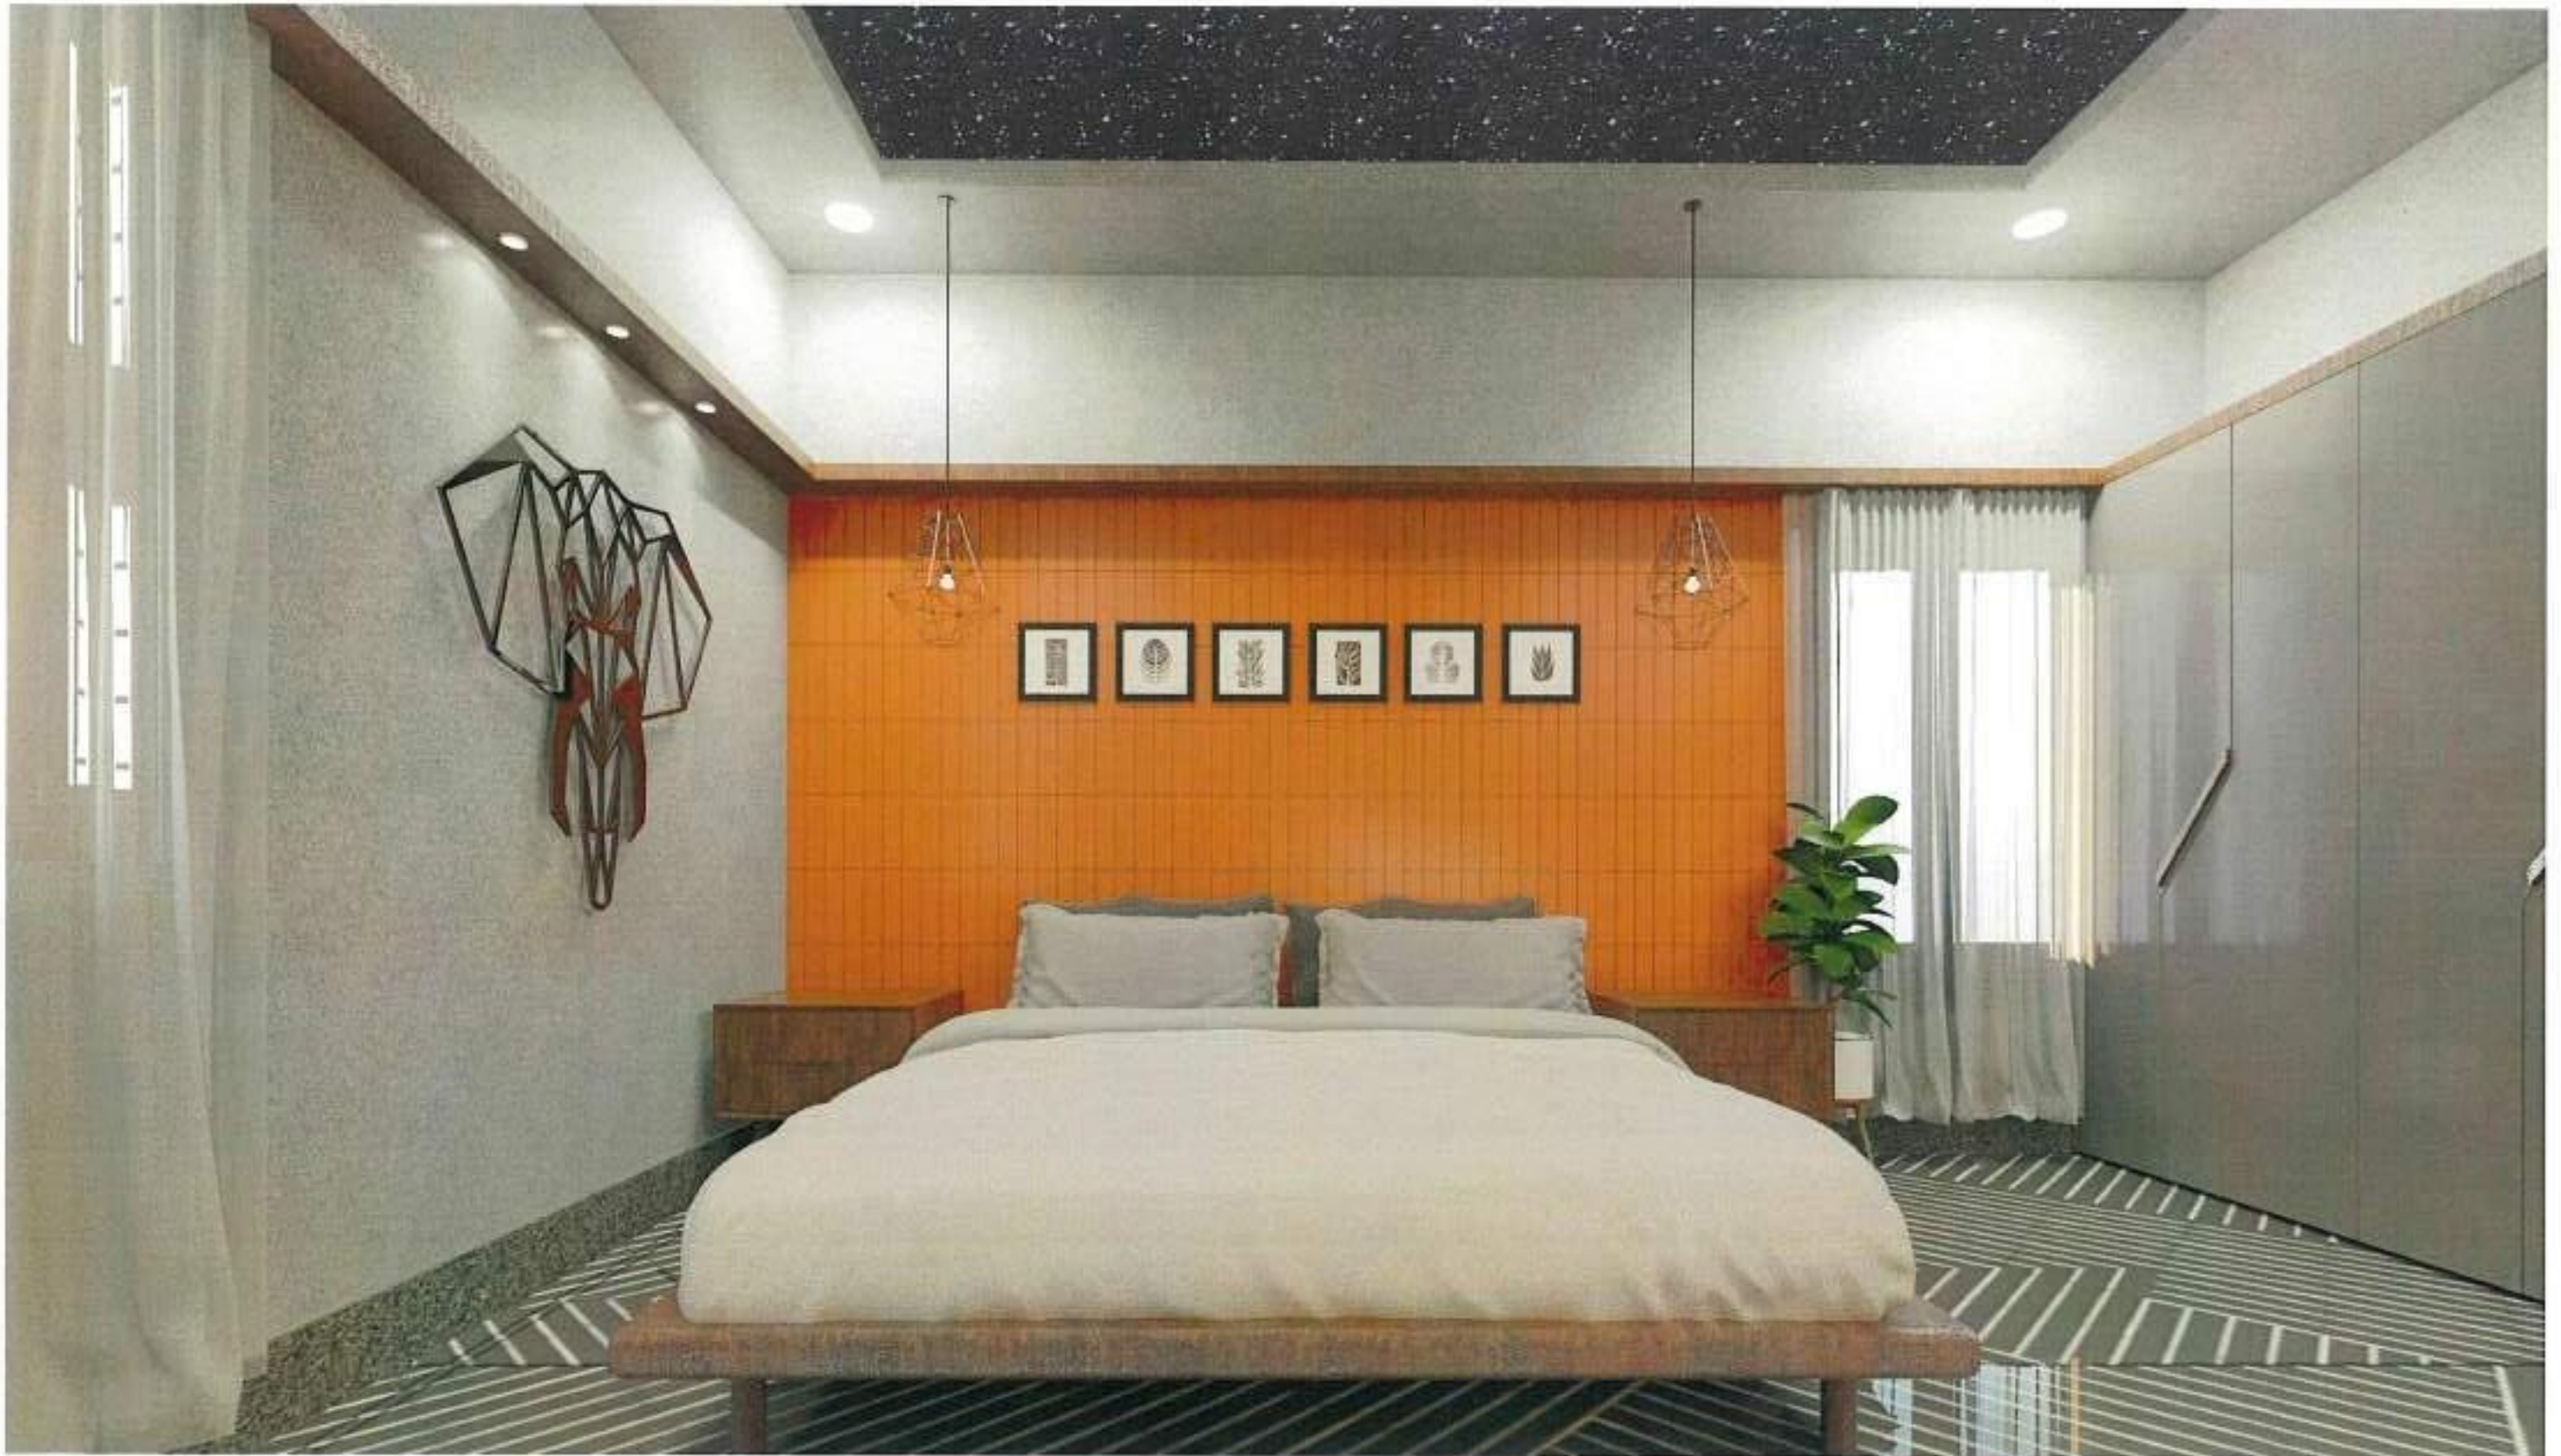

habitat
design studio

KANNAN GOPALAKRISHNAN
REGISTERED ARCHITECT
REGISTRATION NUMBER : CA/2010/0049048
1E, CORAL ARCH, EAST MADA ST., SRINAGAR
COLONY, SAIDAPET, CHENNAI - 15


MR.GURUPARAN'S RESIDENCE, KUMBAKONAM



habitat
design studio

KANNAN GOPALAKRISHNAN
REGISTERED ARCHITECT
REGISTRATION NUMBER : CA/2010/0049048
1E, CORAL ARCH, EAST MADA ST., SRINAGAR
COLONY, SAIDAPET CHENNAI - 15

MR.GURUPARAN'S RESIDENCE, KUMBAKONAM

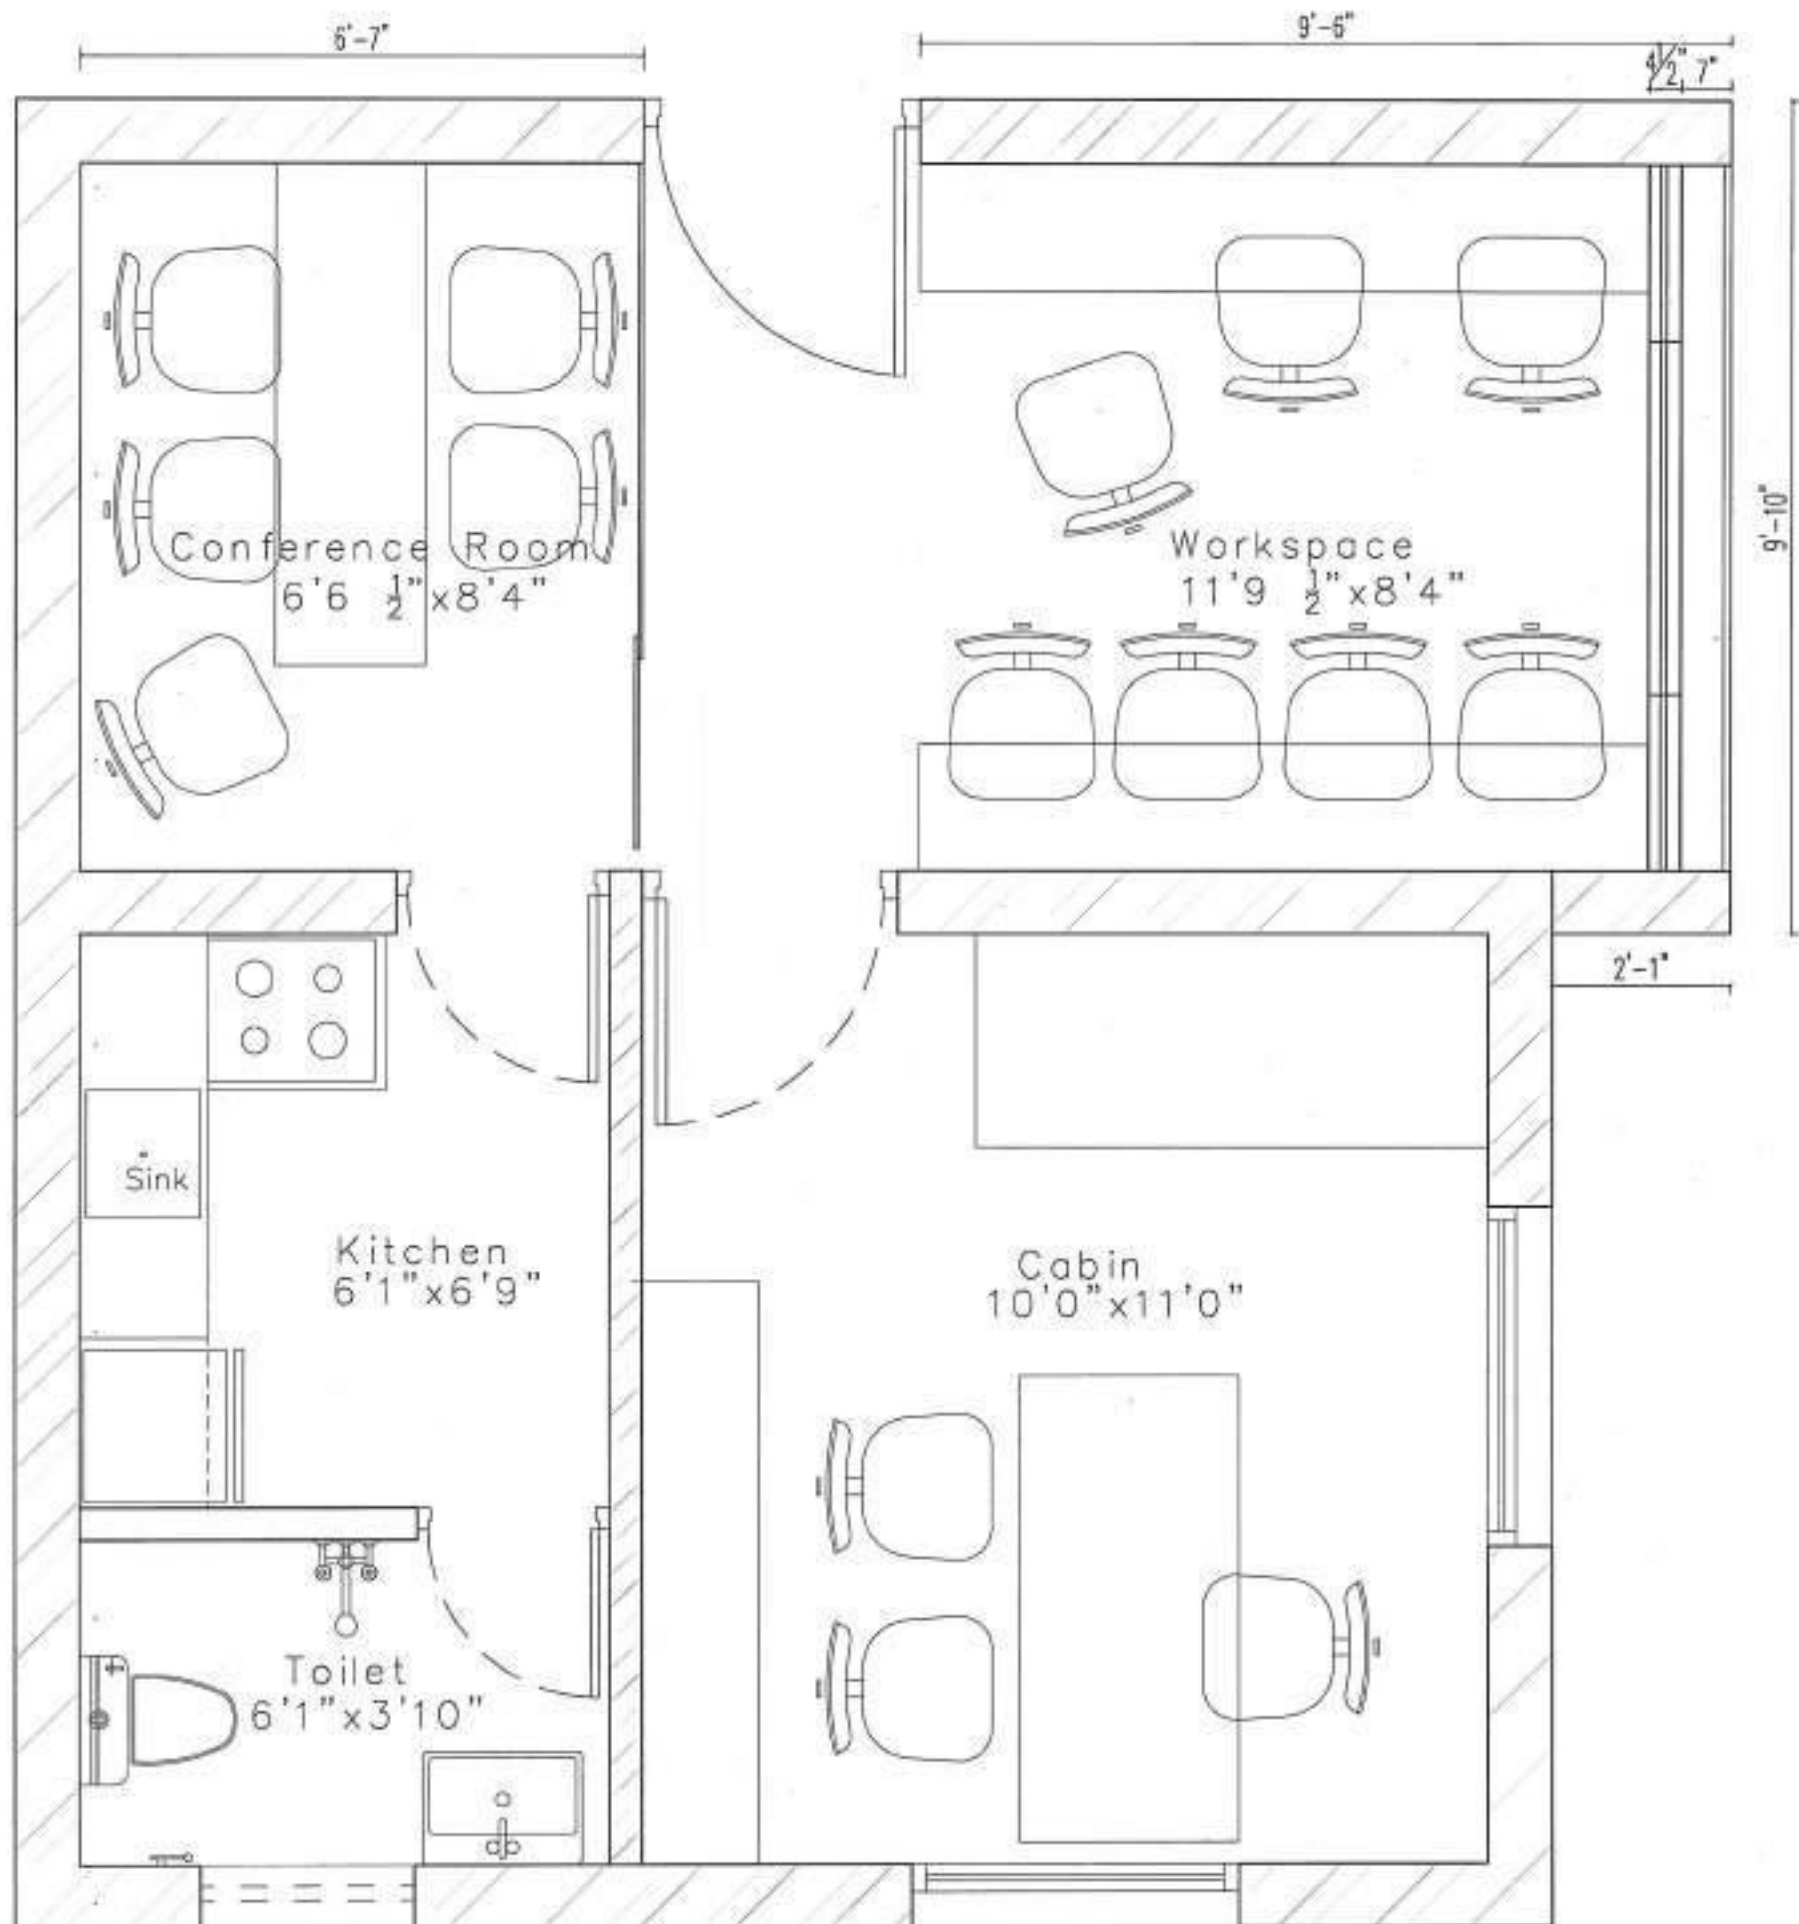

① First floor plan
Scale 1:40

Notes

KANNAN GOPALAKRISHNAN
REGISTERED ARCHITECT

REGISTRATION NUMBER : CA/2010/0049048

3E, CORAL ARCH, EAST MADA ST., SRINAGAR
COLONY, SAIDAPET, CHENNAI - 15

Client
Habitat Design Studio

Project
**Habitat Design Studio
New Office**

Dwg ownership
Designed Suganya 19-03-2020
Drawn kamesh 08-04-2022
Checked Kannan 11-04-2022

Dwg title
Floor Plan

Dwg number
HDS-22- R-1A3 N
HDS-A-002

Released for
☐ Concept ☐ Information
☒ Preliminary ☐ Approval
☐ Tender ☐ GFC

Architect




habitat
design studio


Srinagar colony, Chennai
Ph: +91 98434 49788

ARCHITECTURE
WING OF
THE OVERK
S T O R E


This drawing is a property of Habitat Design Studio
and shall not be passed on to any person or body
not authorized by us to receive it nor be copied or
otherwise made use either in full or in part by such
person or body without our prior permission in
writing.

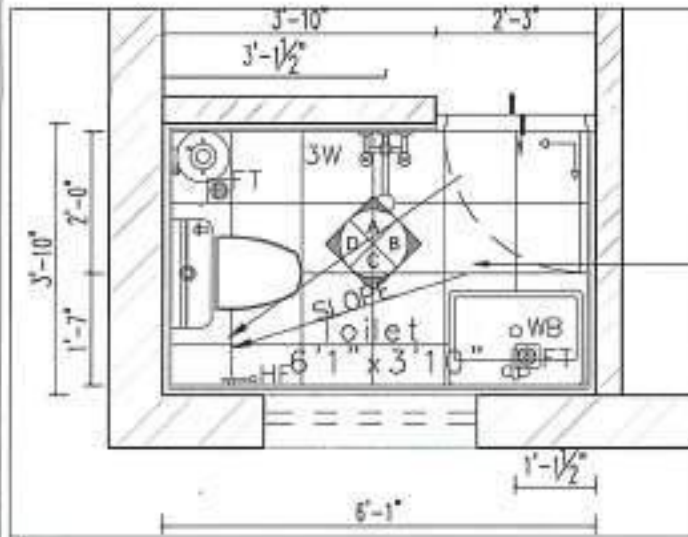


① FF Toilet plan
Scale 1:30

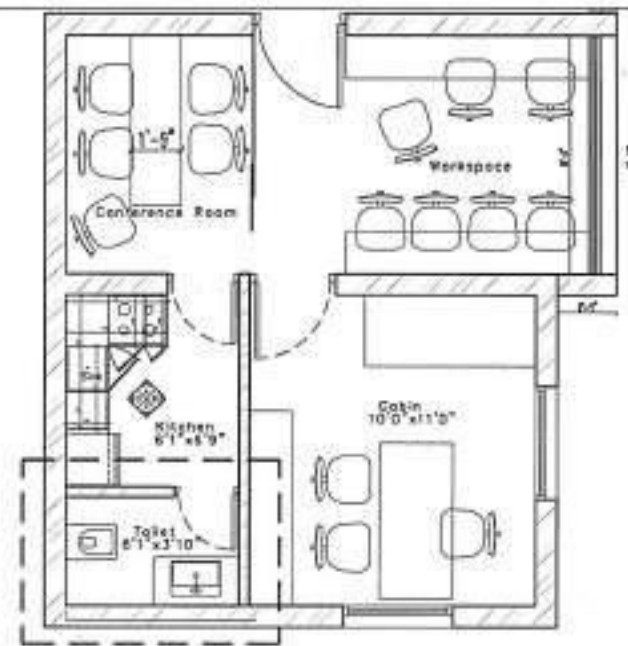


② Keyplan 1:75
Scale 1:75

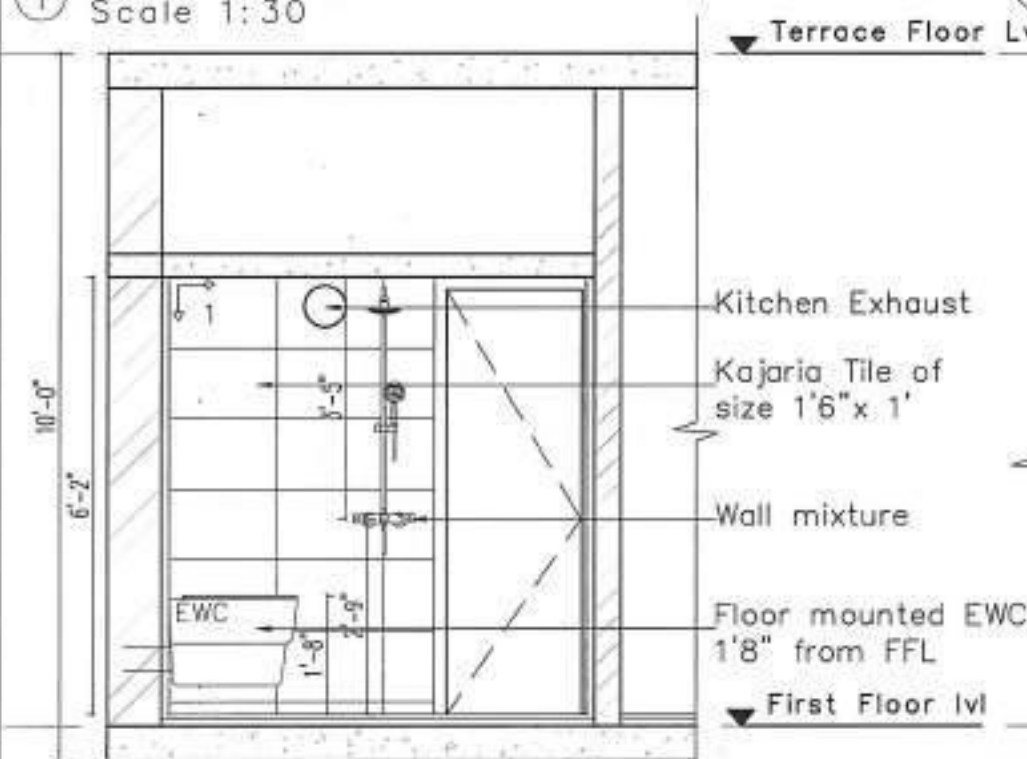


③ Section A
Scale 1:30

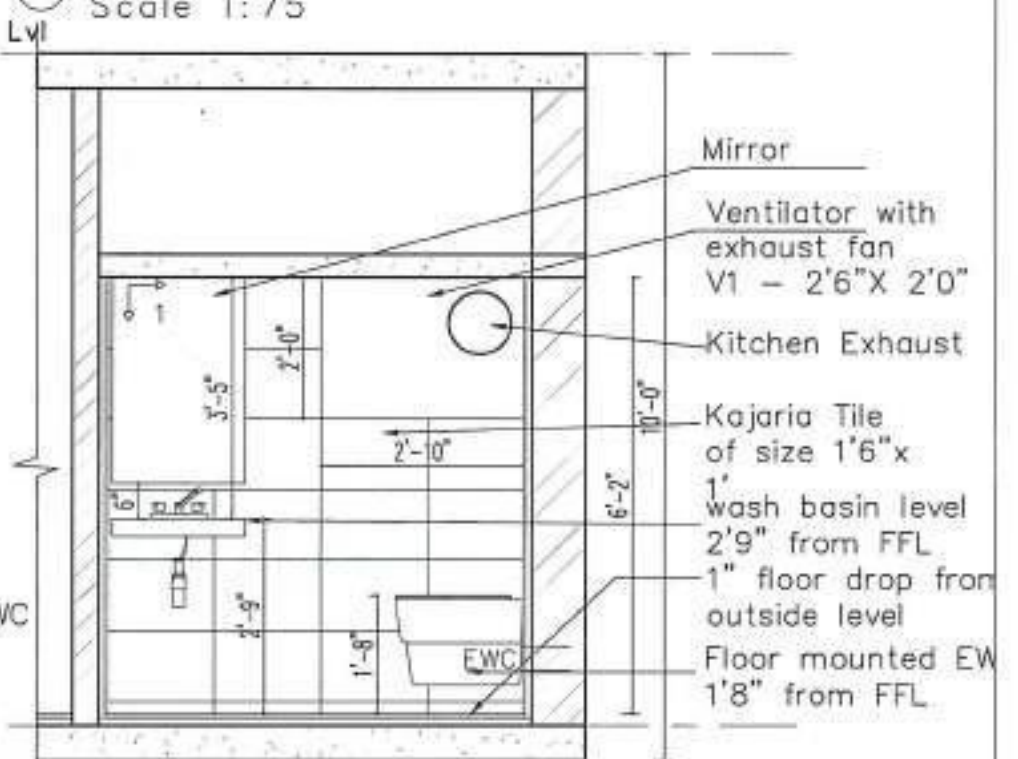

⑤ Section C
Scale 1:30

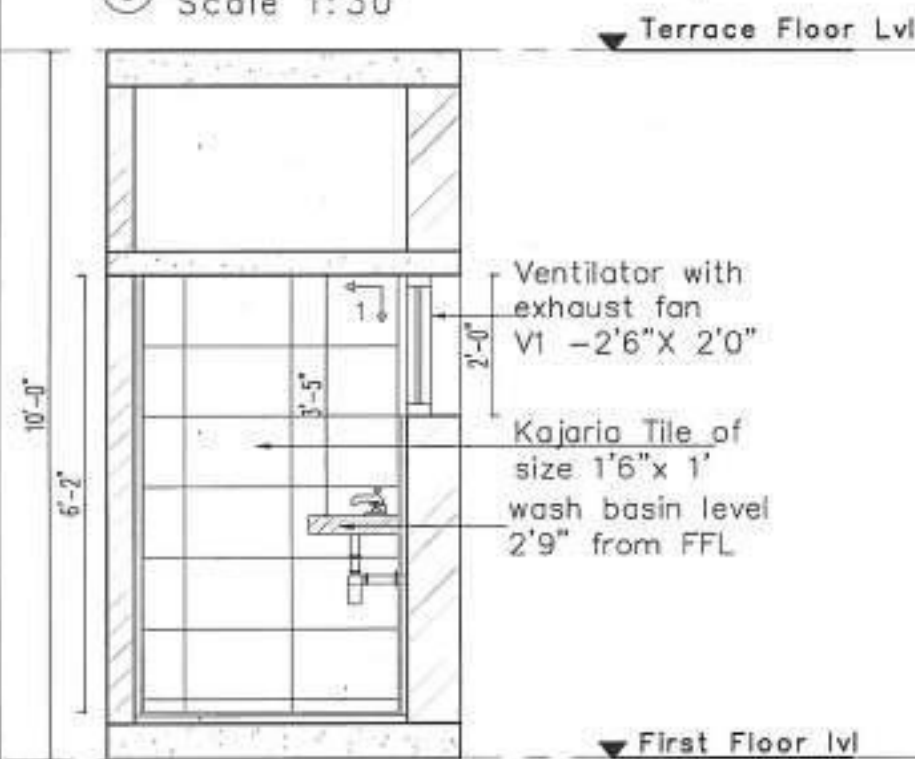

④ Section B
Scale 1:30

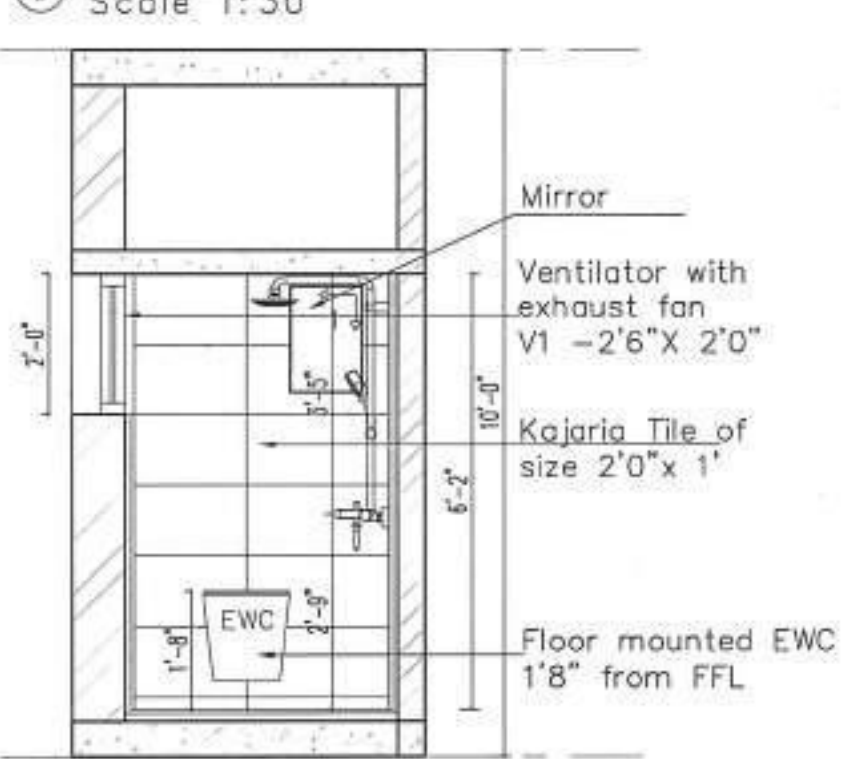

⑥ Section C
Scale 1:30

Notes

KANNAN GOPALAKRISHNAN
REGISTERED ARCHITECT

REGISTRATION NUMBER : CA/2010/0049048

1E, CORAL ARCH, EAST MADA ST., SRINAGAR
COLONY, SAIDAPET, CHENNAI - 15

Client
Habitat Design Studio

Project
**Habitat Design Studio
New Office**

Dwg ownership
Designed Suganya 19-03-2022
Drawn Kamesh 08-04-2022
Checked Kannan 11-04-2022

Dwg title
Toilet - Details


Dwg number
HDS-22- R-1A3
HDS-A-003

Released for
☐ Concept ☐ Information
☒ Preliminary ☐ Approval
☐ Tender ☒ GFC


Architect
habitat design studio

Srinagar colony, Chennai,
Ph: +91 98434 49788


This drawing is a property of Habitat Design Studio
and shall not be passed on to any person or body
not authorized by us to receive it nor be copied or
otherwise made use either in full or in part by such
person or body without our prior permission in
writing.

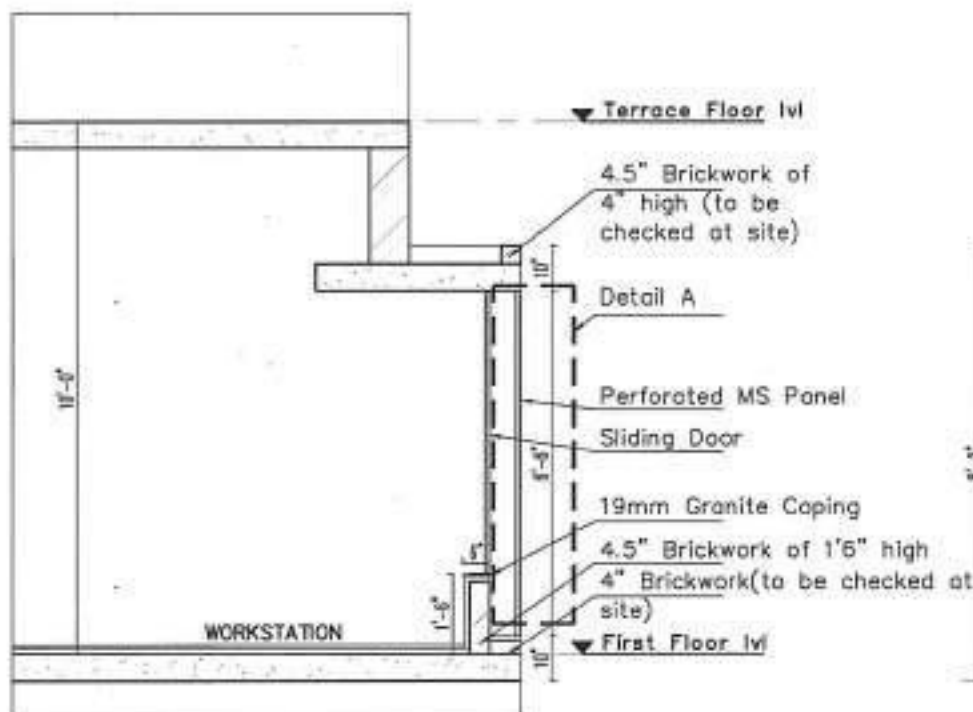


② Section 1
Scale 1:40

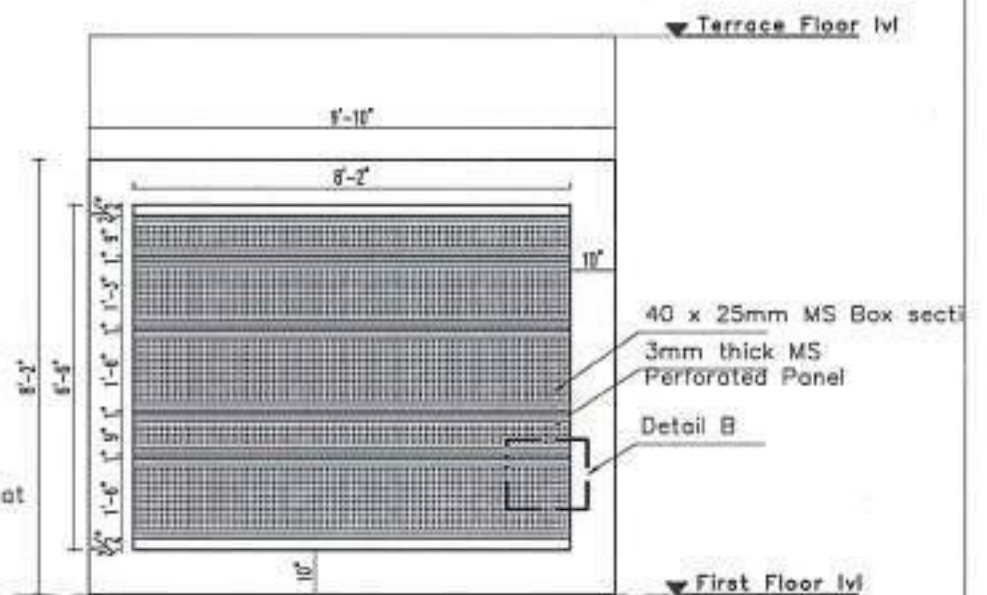


③ Elevation 1
Scale 1:40

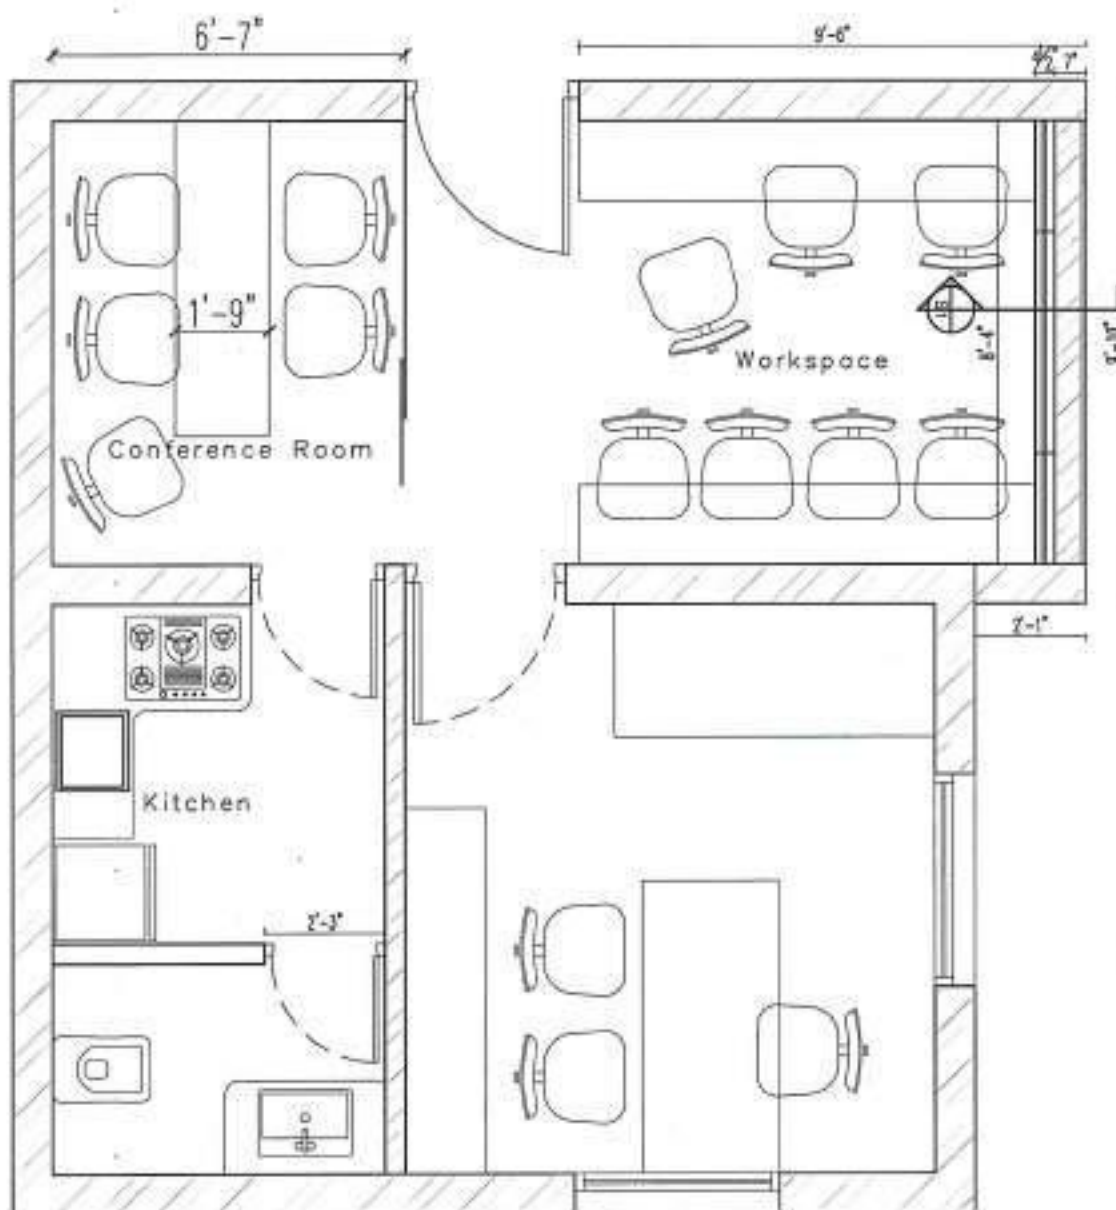

① First floor plan
Scale 1:40

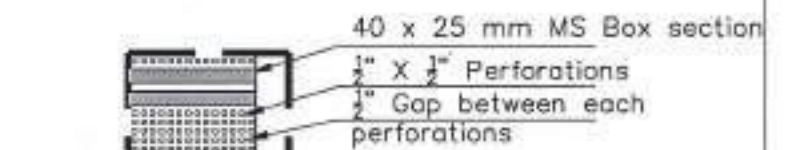

⑤ Detail B
Scale 1:20

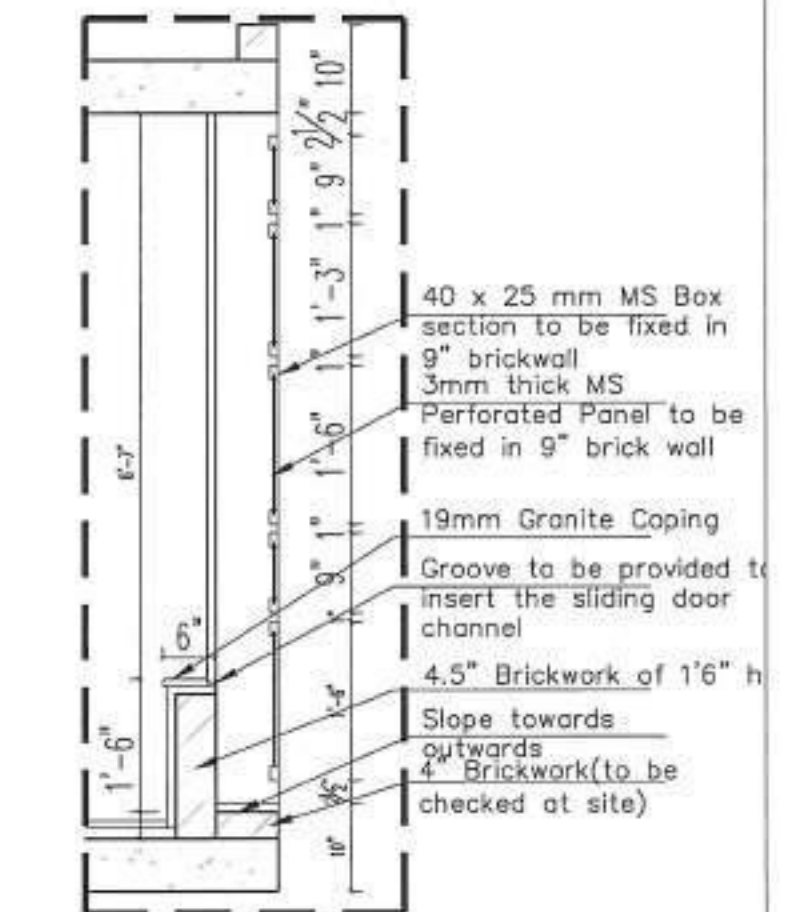

④ Detail A
Scale 1:20

Notes

KANNAN GOPALAKRISHNAN
REGISTERED ARCHITECT
REGISTRATION NUMBER : CA/2010/0049048
1E, CORAL ARCH, EAST MADA ST., SRINAGAR
COLONY, SAIDAPET, CHENNAI - 15

Client
Habitat Design Studio

Project
**Habitat Design Studio
New Office**

Dwg ownership
Designed Suganya 19-03-2022
Drawn Kamesh 08-04-2022
Checked Kannan 11-04-2022

Dwg title
Facade - Details


Dwg number
HDS-22- R-1A3 N
HDS-A-001

Released for
☐ Concept ☐ Information
☒ Preliminary ☐ Approval
☐ Tender ☐ GFC


Architect

habitat
design Studio
Srinagar colony, Chennai.
Ph: +91 98434 49788


This drawing is a property of Habitat Design Studio and shall not be passed on to any person or body not authorized by us to receive it nor be copied or otherwise made use either in full or in part by such person or body without our prior permission in writing.

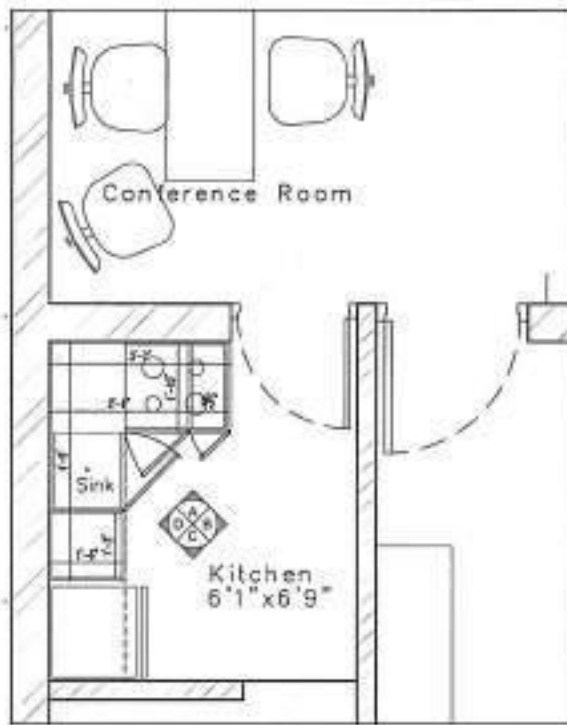


① First floor plan
Scale 1:40

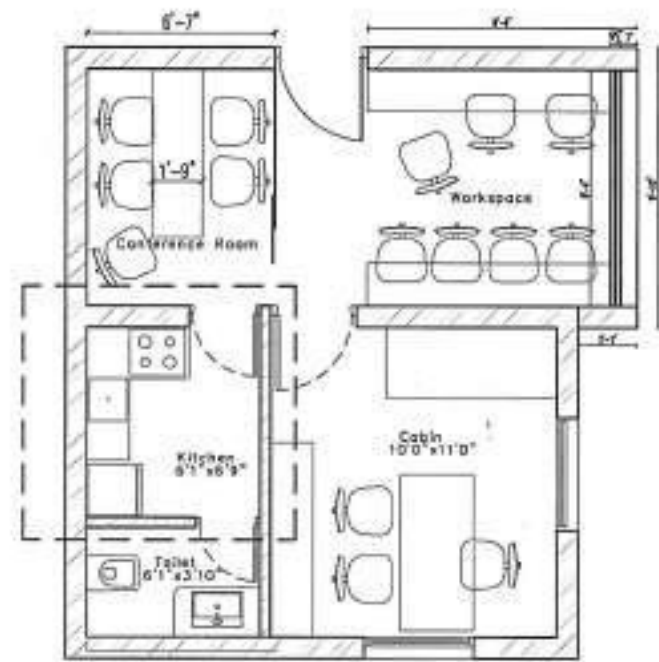


② Keyplan 1:75
Scale 1:75

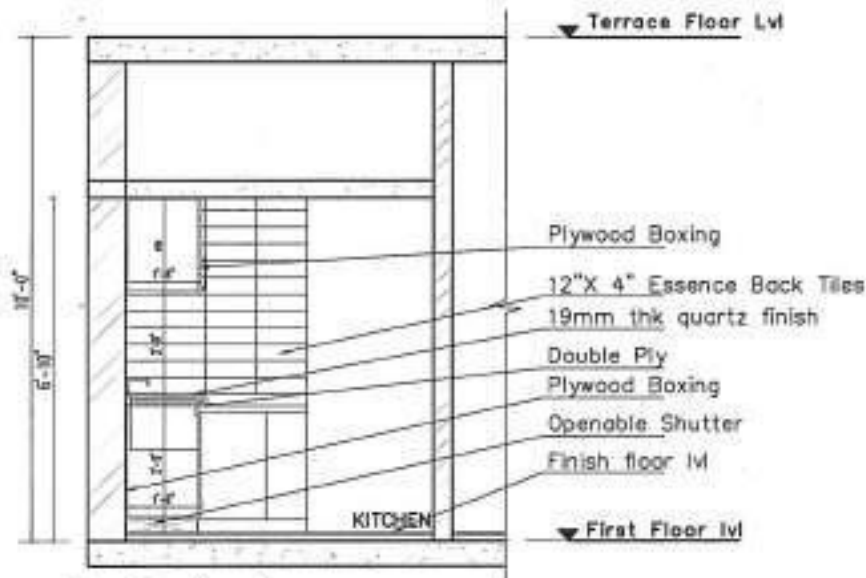


③ Section A
Scale 1:40

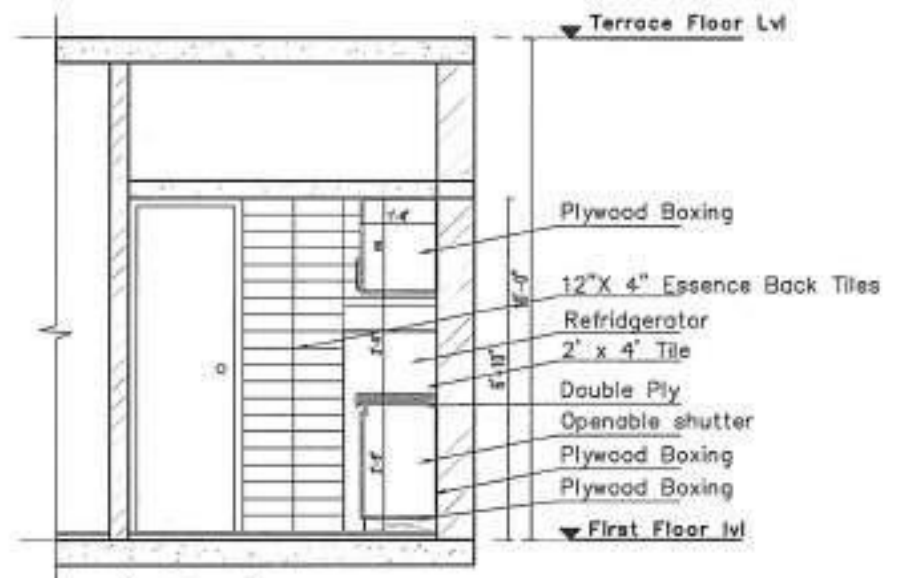

⑤ Section C
Scale 1:40

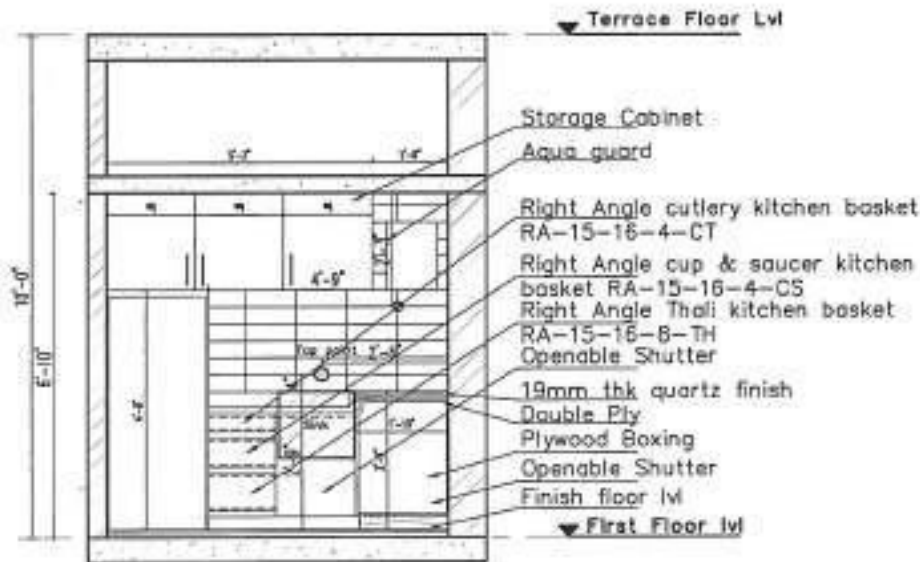

④ Section B
Scale 1:40

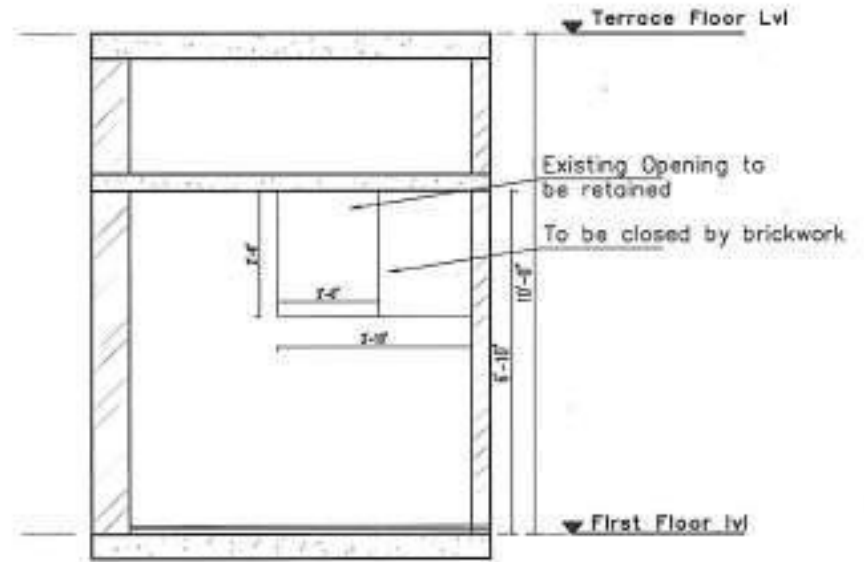

⑥ Section D
Scale 1:40

Notes

KANNAN GOPALAKRISHNAN
REGISTERED ARCHITECT
REGISTRATION NUMBER : CA/2010/0049045
1E, CORAL ARCH, EAST MADA ST., SRINAGAR
COLONY, SAIDAPET, CHENNAI - 15.

Client

Habitat Design Studio

Project

Habitat Design Studio
New Office

Dwg ownership

Designed Suganya 19-03-2022
Drawn Kamesh 08-04-2022
Checked Kannan 11-04-2022

Dwg title

Kitchen - Details

Dwg number

HDS-22- R-1A3 N
HDS-A-003

Released for

☐ Concept ☐ Information
☒ Preliminary ☐ Approval
☐ Tender ☐ GFC

Architect

habitat
design studio

Srinagar colony, Chennai.
Ph: +91 98434 49788

This drawing is a property of Habitat Design Studio and shall not be passed on to any person or body not authorized by us to receive it nor be copied or otherwise made use either in full or in part by such person or body without our prior permission in writing.




SITE VISIT PHOTOS



habitat
design studio

KANNAN GOPAL KRISHNAN
REGISTERED ARCHITECT
REGISTRATION NUMBER : CA/2010/0049048
1E, CORAL ARCH, EAST MADA ST., SRINAGAR
COLONY, SAIDAPET, CHENNAI - 15

HABITAT DESIGN STUDIO NEW OFFICE

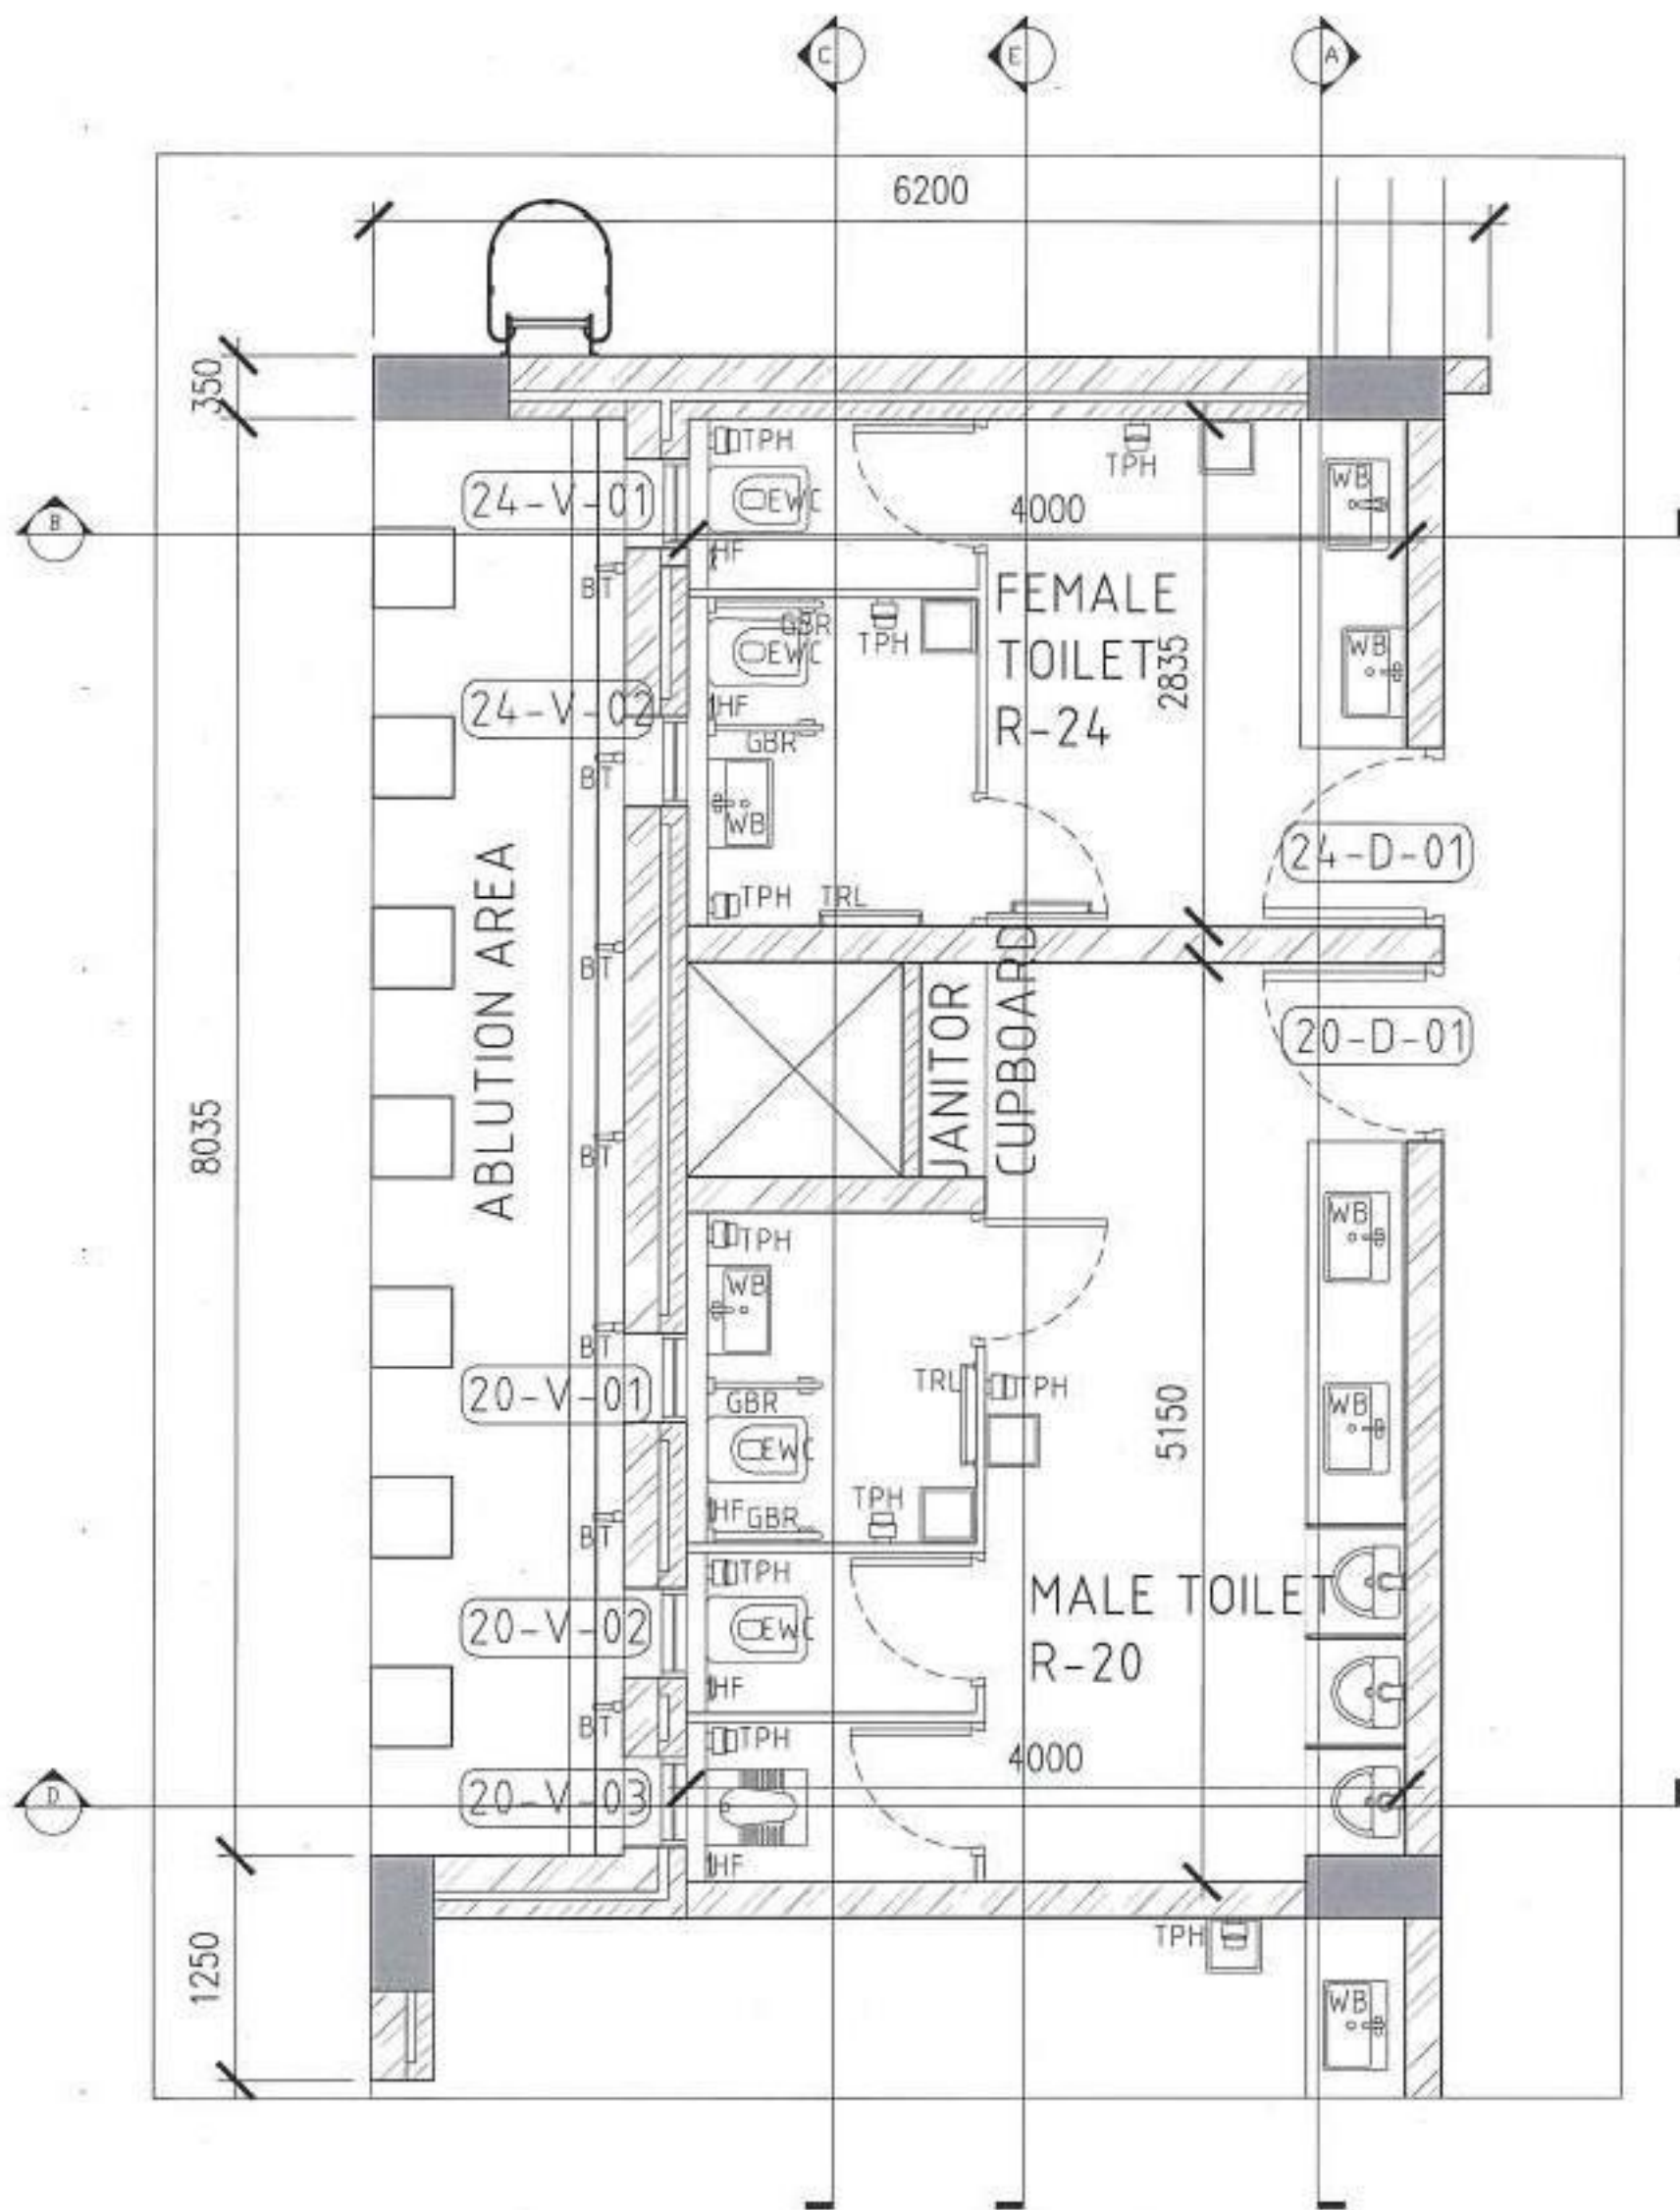

Notes

KANNAN GOPALAKRISHNAN
REGISTERED ARCHITECT

REGISTRATION NUMBER: CA/2010/0049048

IE, C. PCH, EAST MADA ST., SRINAGAR
CHENNAI - 600 042

Client

STATE OF QATAR PUBLIC
WORK AUTHORITY

Project

IIWWTW

Drawing ownership

Designed Suganya 13-03-2022

Drawn Solachi 21-03-2022

Checked Kannan 21-03-2022

Drawing title

Toilet Plan

Drawing number

HDS-22-Q-A-22 R-2 A3 1:40 (N)

Released for

☐ Concept ☐ Information
☒ Preliminary ☐ Approval
☐ Tender ☐ GFC

Architect





habitat
design studio

Srinagar colony, Chennai
Ph: +91 98434 49788

ARCHITECTURE
W. J. N. G. O. F.
THE OVERSEAS STORE

This drawing is a property of Habitat Design Studio and shall not be passed on to any person or body not authorized by us to receive it nor be copied or otherwise made use either in full or in part by such person or body without our prior permission in writing.

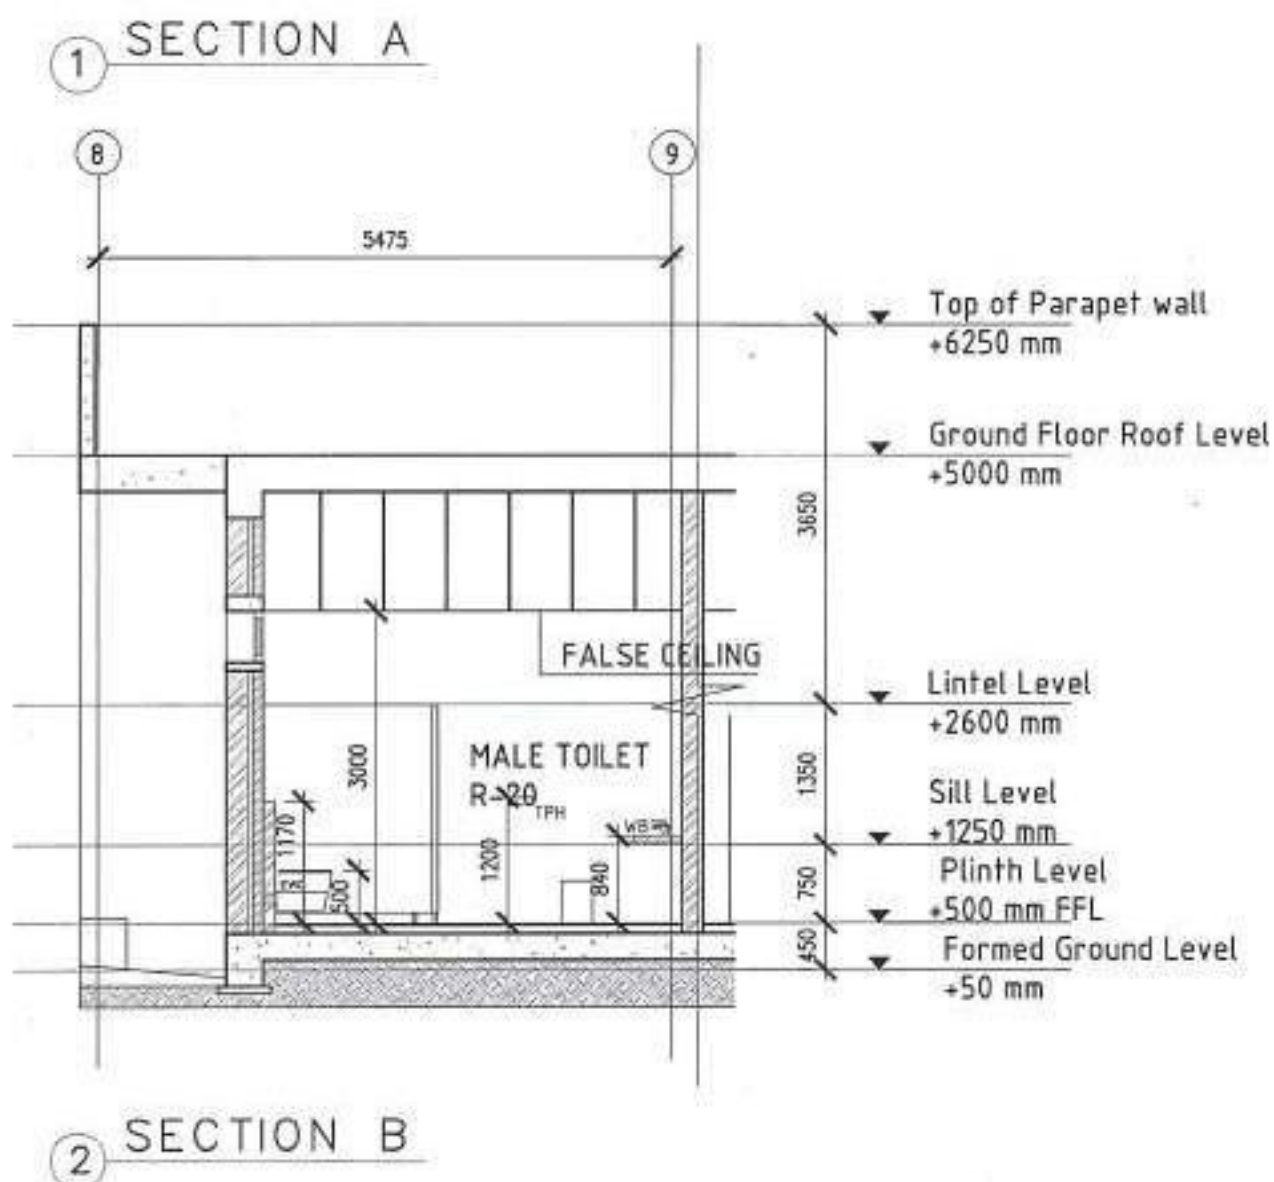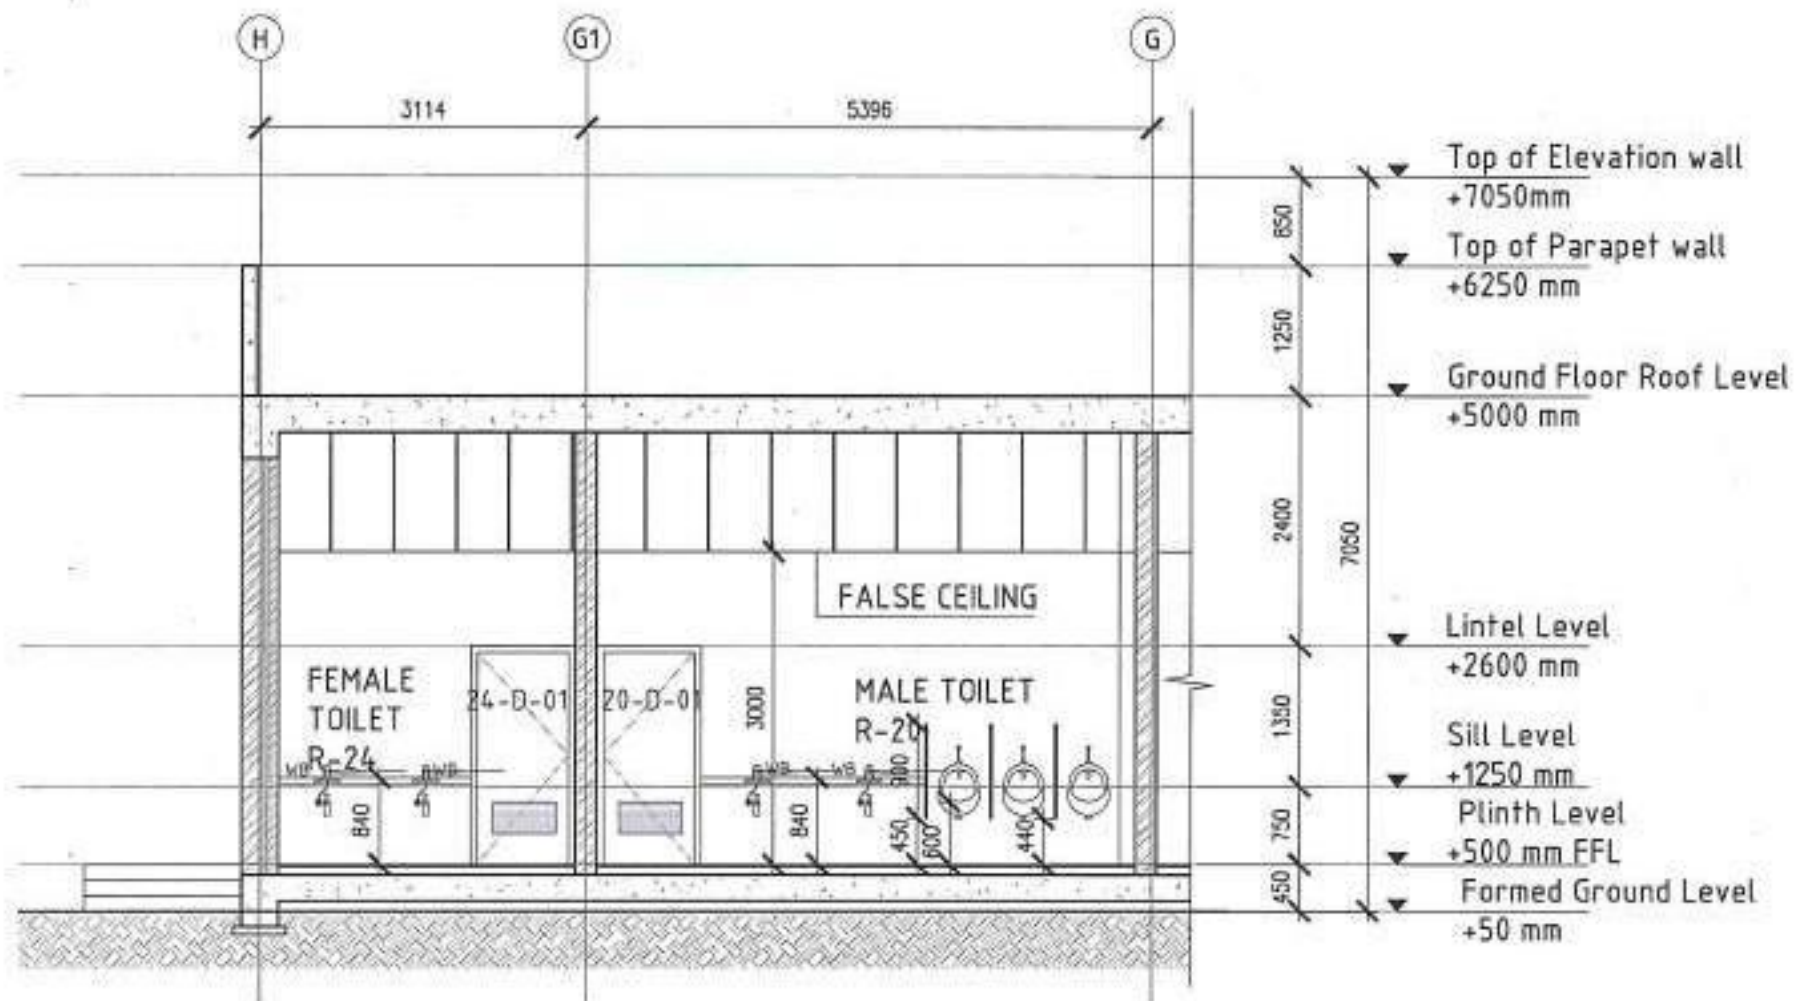

Notes

KANNAN GORALAKRISHNAN
REGISTERED ARCHITECT
REGISTRATION NUMBER : CA/2010/0049048
1E, CORAL ARCH, EAST MADA ST., SRINAGAR COLONY, SAIDAPET, CHENNAI - 15

Client

STATE OF QATAR PUBLIC WORK AUTHORITY

Project

IIWWTW

Drawing ownership

Designed Suganya 13-03-2022
Drawn Kamesh 25-03-2022
Checked Kannan 26-03-2022

Drawing title

Toilet Section A & B

Drawing number

HDS-22-Q-A-23 R-2 A3 1:70 (N)

Released for

☐ Concept ☐ Information
☒ Preliminary ☐ Approval
☐ Tender ☐ GFC


Architect




habitat
design studio
Srinagar colony, Chennai
Ph: +91 98434 49788

ARCHITECTURE
W & A
THE QUEENY STORE

This drawing is a property of Habitat Design Studio and shall not be passed on to any person or body not authorized by us to receive it nor be copied or otherwise made use either in full or in part by such person or body without our prior permission in writing.

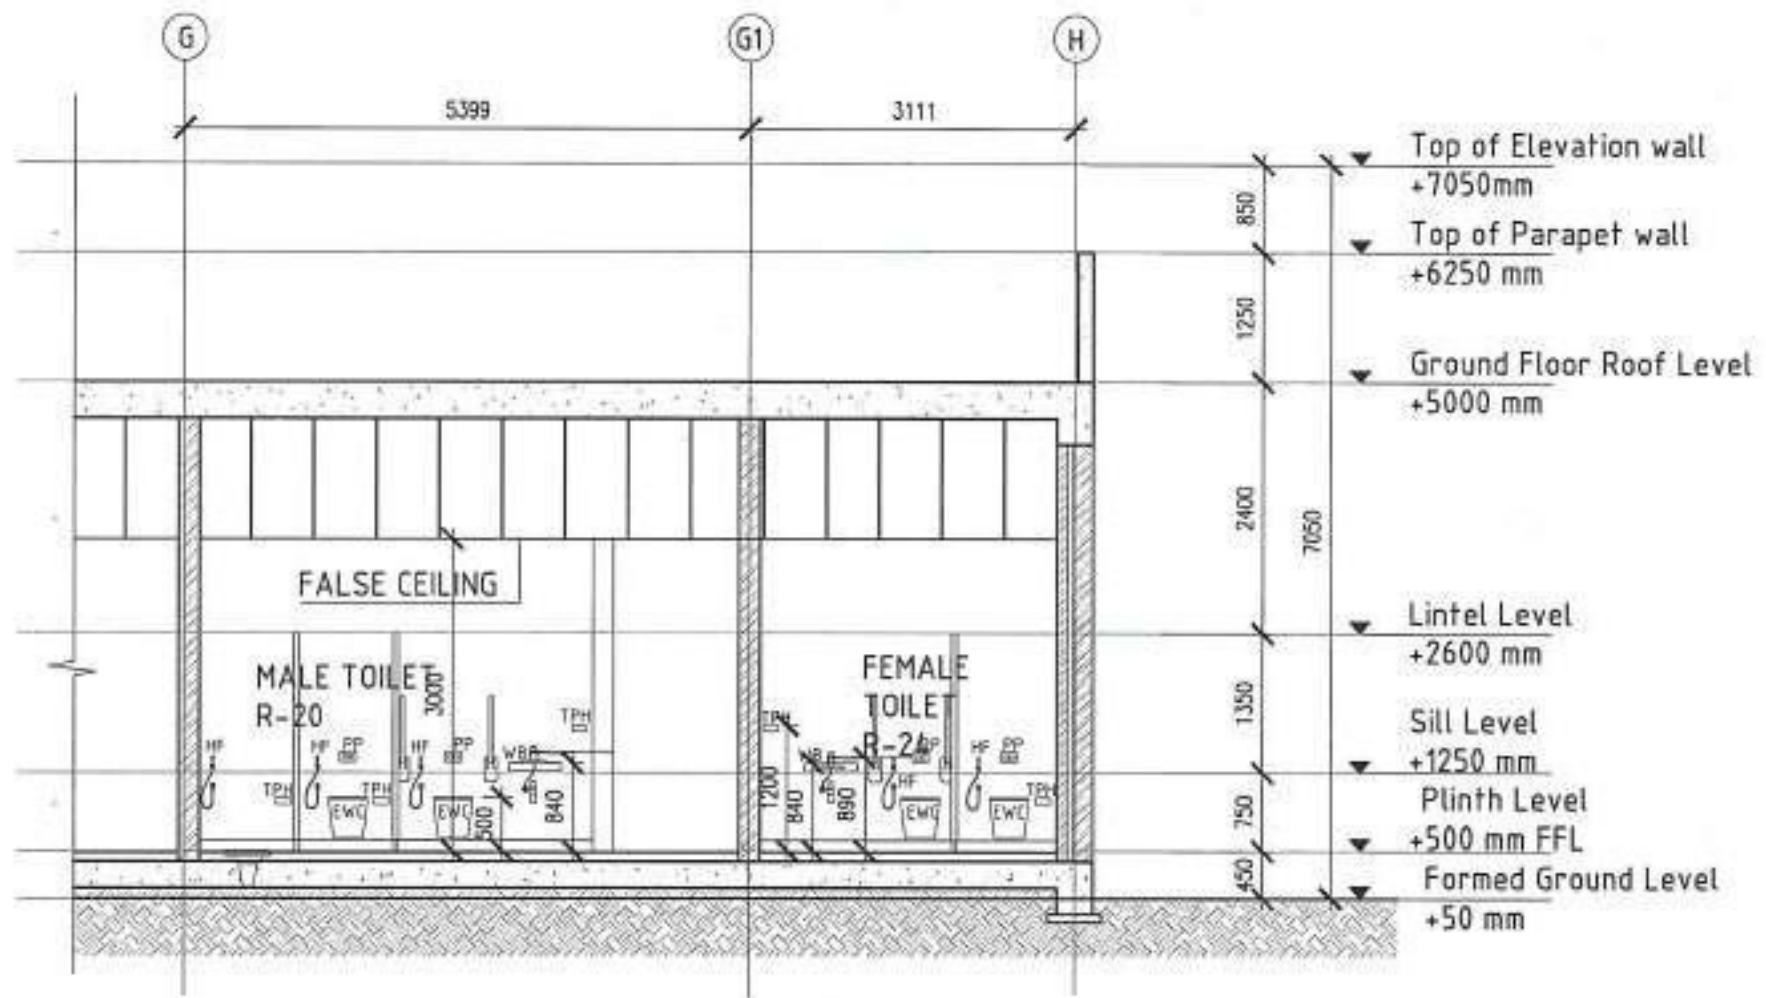

3 SECTION C

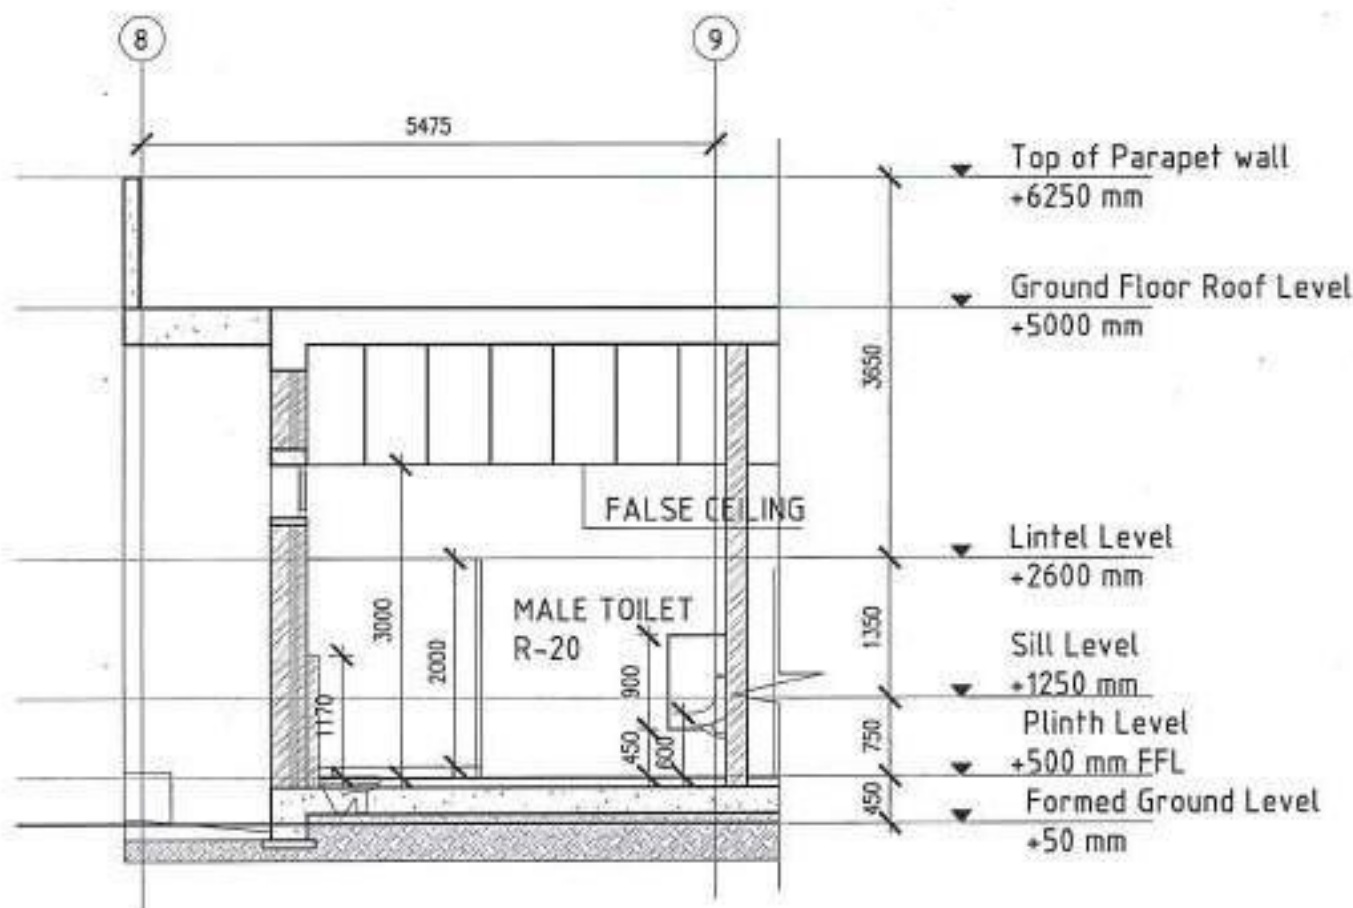

4 SECTION D

Notes

KANNAN GOPALAKRISHNAN
REGISTERED ARCHITECT
REGISTRATION NUMBER : CA/2010/0049048
P.L. CORAL ARCH, EAST MADA ST., SRINAGAR
COLONY, SAIDAPET, CHENNAI - 15

Client

STATE OF QATAR PUBLIC
WORK AUTHORITY

Project

IIWWTW

Drawing ownership

Designed Suganya 13-03-2022
Drawn Kamesh 25-03-2022
Checked Kannan 26-03-2022

Drawing title

Toilet Section C & D

Drawing number

HDS-22-Q-A-24 R-2 A3 1:70 N

Released for


☐ Concept ☐ Information
☒ Preliminary ☐ Approval
☐ Tender ☐ GFC

Architect

habitat
design studio
Srinagar colony, Chennai.
Ph: +91 98434 49788

ARCHITECTURE
WING OF
THE OWENY STORE

This drawing is a property of Habitat Design Studio and shall not be passed on to any person or body not authorized by us to receive it nor be copied or otherwise made use either in full or in part by such person or body without our prior permission in writing.

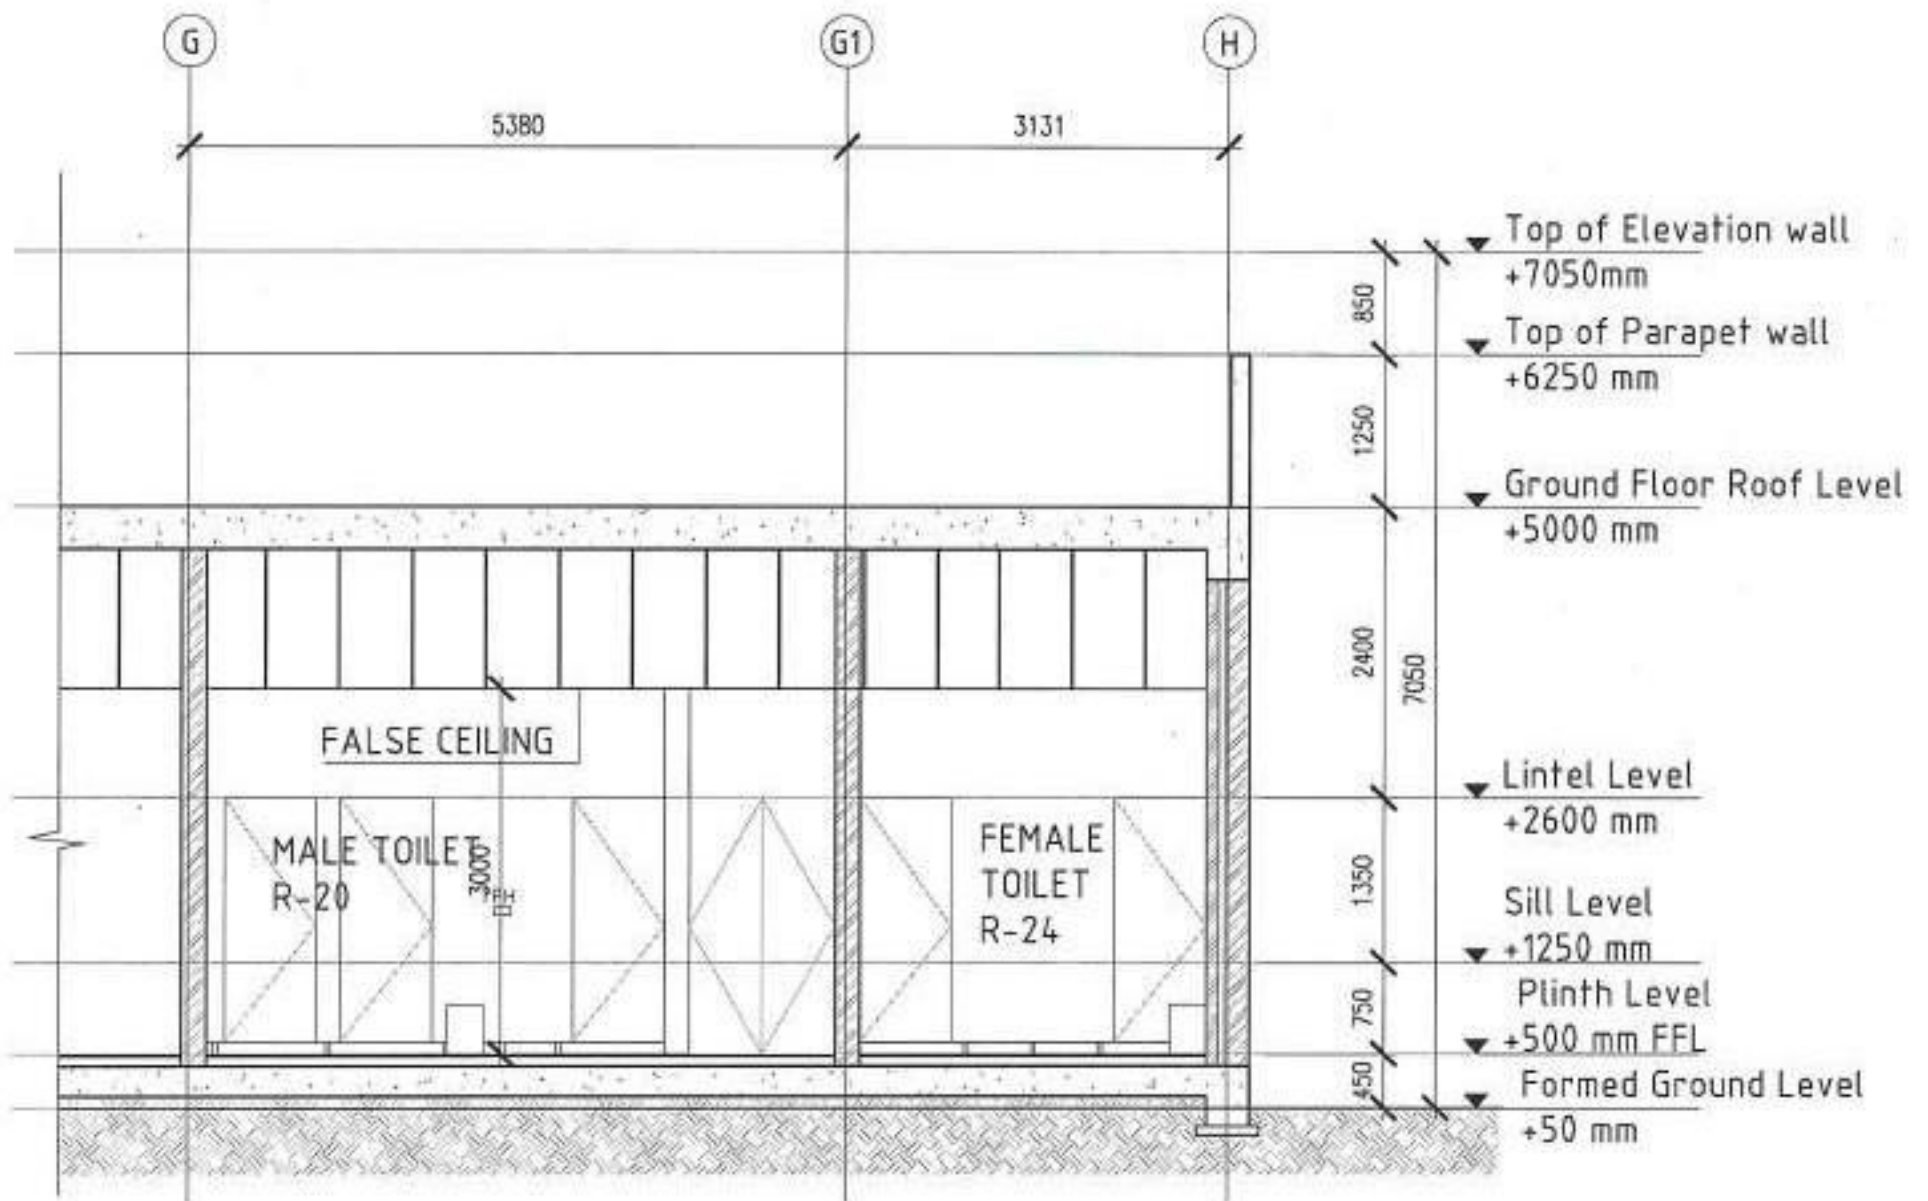

5 SECTION E

Notes

KANNAN GOPALAKRISHNAN
REGISTERED ARCHITECT
REGISTRATION NUMBER : CA/2010/0049049
E, CORAL ARCH, EAST MADA ST., SRINAGAR
COLONY, SAIDAPET, CHENNAI - 15

Client

STATE OF QATAR PUBLIC
WORK AUTHORITY

Project

IIWWTW

Drawing ownership

Designed Suganya 13-03-2022
Drawn Kamesh 25-03-2022
Checked Kannan 26-03-2022

Drawing title

Toilet Section E

Drawing number

HDS-22-Q-A-25 R-2 A31:60

Released for

☐ Concept ☐ Information
☒ Preliminary ☐ Approval
☐ Tender ☐ GFC

Architect



habitat
design studio
Srinagar colony, Chennai
Ph: +91 98434 49788

ARCHITECTURE
W I N G O F
THE QUERKY STORE

This drawing is a property of Habitat Design Studio and shall not be passed on to any person or body not authorized by us to receive it nor be copied or otherwise made use either in full or in part by such person or body without our prior permission in writing.

This drawing is a property of Habitat Design Studio and shall not be passed on to any person or body not authorised by us to receive it nor be copied or otherwise made use of in full or in part by such person or body without our prior permission in writing.

Notes

WB - Wash Basin
 3W - 3-in-1 wall mixer
 BT - Bath tub
 EWC - European Water closet
 HF - Health Faucet 1'8"
 FFL - Floor level
 PP - Push Plate 3'9" from FFL
 TPH - Tissue Paper Holder 1'8" from FFL
 FT - Floor trap
 FD - Floor drain
 MR - Mirror
 ML - Mirror Light 7'0" from FFL
 TRL - Towel Rail 5'0" from FFL
 TR - Towel Ring 4'0" from FFL
 DH - Coat Hooks 6'6" from FFL



Key plan

Architect



Client

Proposed Residence for Mr. & Mrs. Girdhar.

Project

Mr. & Mrs. Girdhar & Family
 @ Kilpeuk, ch.

Drawing ownership

Designed Suganya 24-02-2022
 Drawn Kamesh 28-02-2022
 Checked Kannan 29-02-2022

Drawing title


Second Floor -
 Common Toilet Detail

Drawing number


HDS-22-GR-A-020R-2A31:50

Released for


☐ Concept ☐ Information
☐ Preliminary ☐ Approval
☐ Tender ☐ GFC

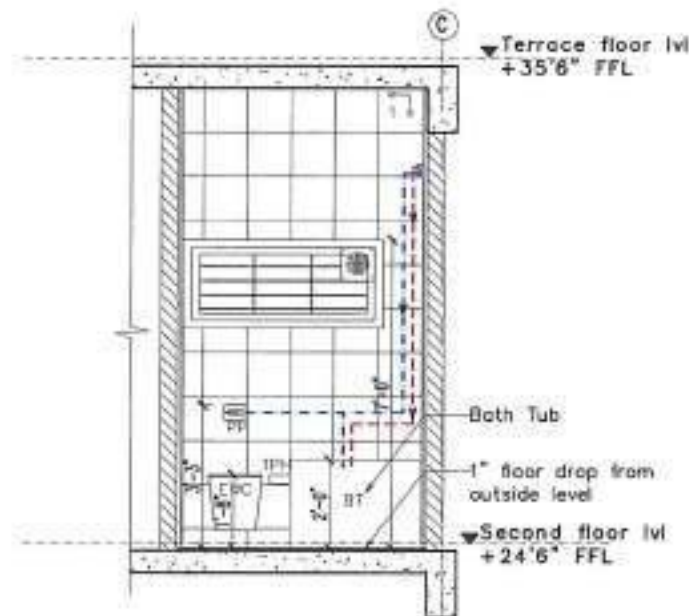


Elevation A
 Showing Water supply & Drainage
 Routing Layout

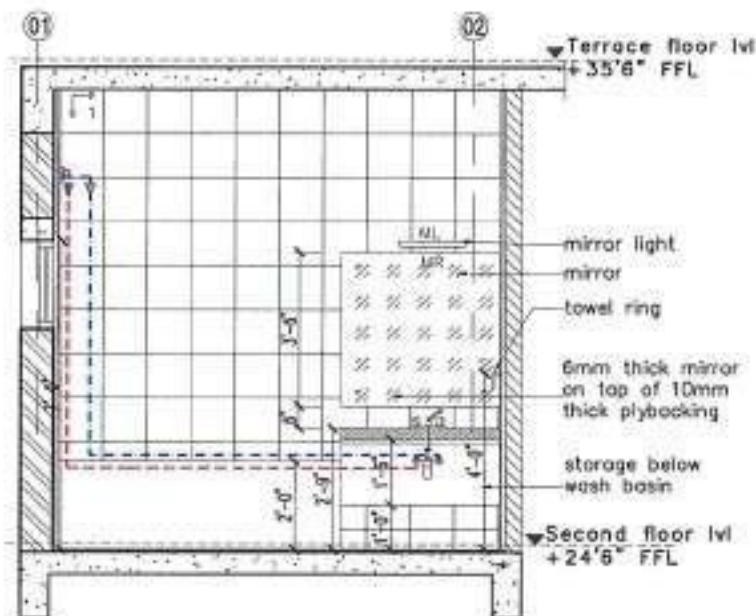


Elevation B
 Showing Water supply & Drainage
 Routing Layout

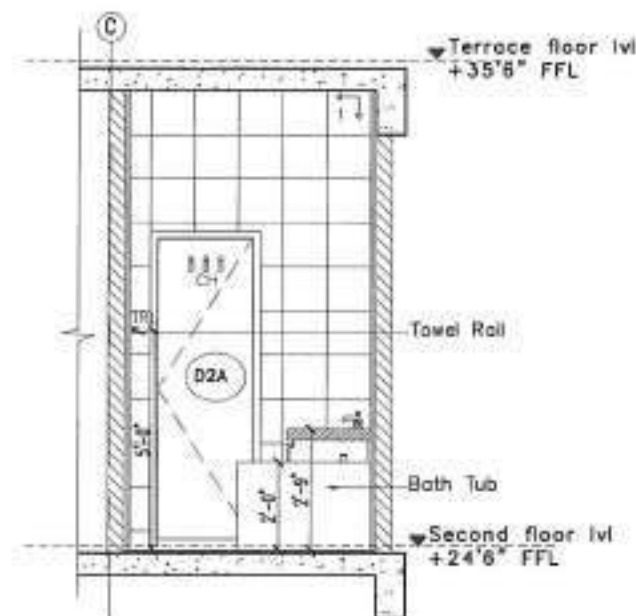


Elevation C
 Showing Water supply & Drainage
 Routing Layout

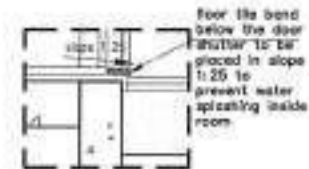


Detail A
 Scale 1:20

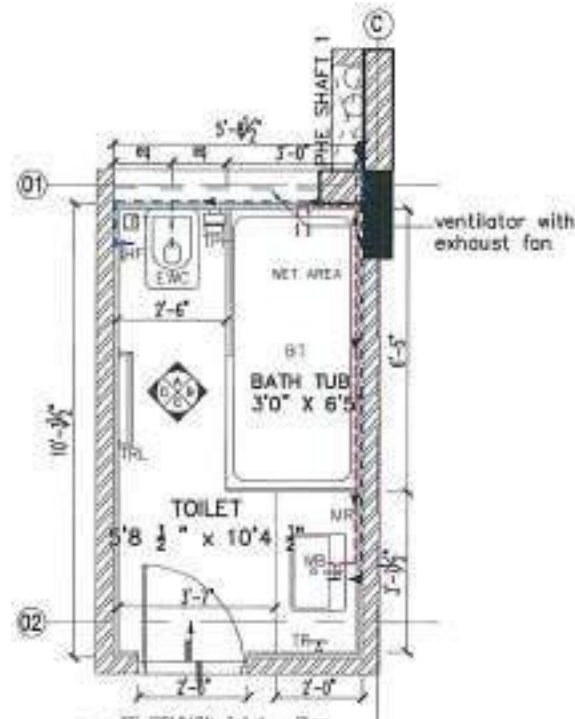

SF COMMON Toilet - Plan
 Showing Water supply Routing Layout

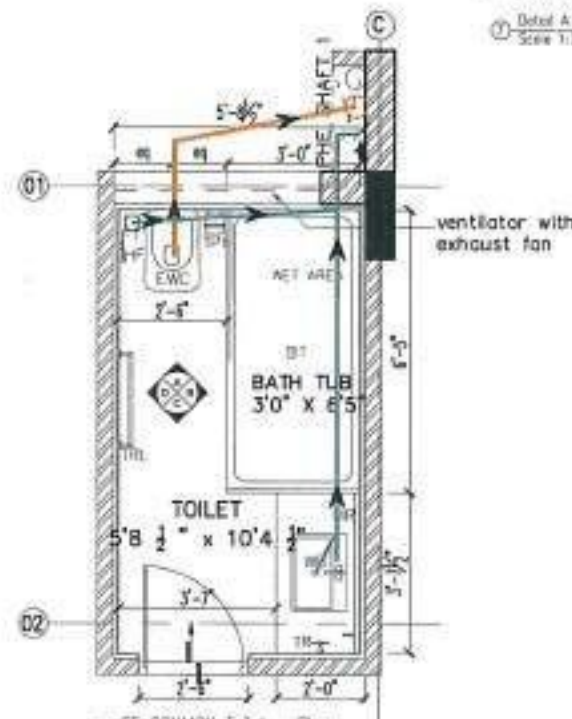

SF COMMON Toilet - Plan
 Showing Drainage Routing Layout

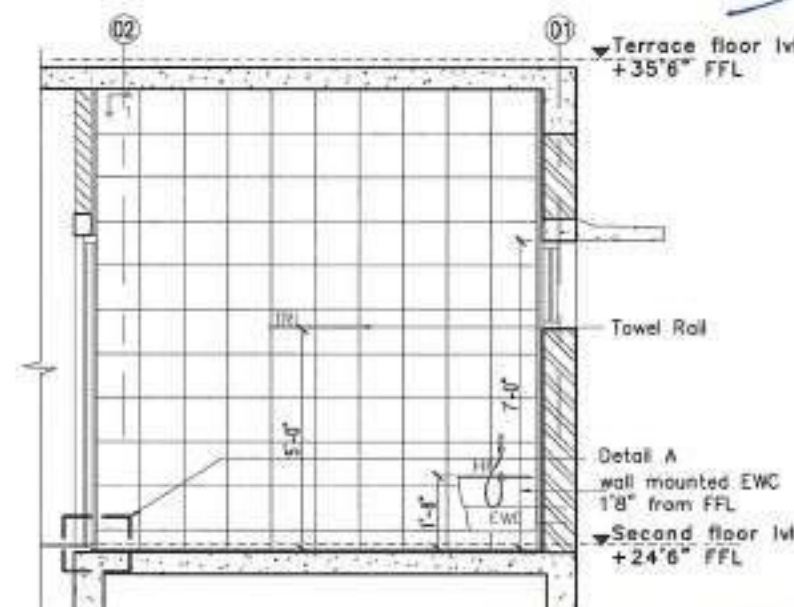

Elevation D
 Showing Water supply & Drainage
 Routing Layout

KANNAN GOPALAKRISHNAN
 REGISTERED ARCHITECT

REGISTRATION NUMBER : CA/2010/0049048

1E, CORAL ARCH, EAST MADA ST., SRINAGAR
 COLONY, SAIDAPET, CHENNAI - 15.



habitat
design studio.


OPTIONS

KANNAN GOPALAKRISHNAN
REGISTERED ARCHITECT
REGISTRATION NUMBER: CA/2010/0049043
1E, CORAL ARCH, EAST MADA ST., SRINAGAR
COLONY, SAIDAPET, CHENNAI - 15


MR. VENKATESH'S RESIDENCE, RETTERI

This drawing is a property of Habitat Design Studio and shall not be passed on to any person or body not authorized by us to receive it nor be copied or otherwise made use either in full or in part by such person or body without our prior permission in writing.

Notes

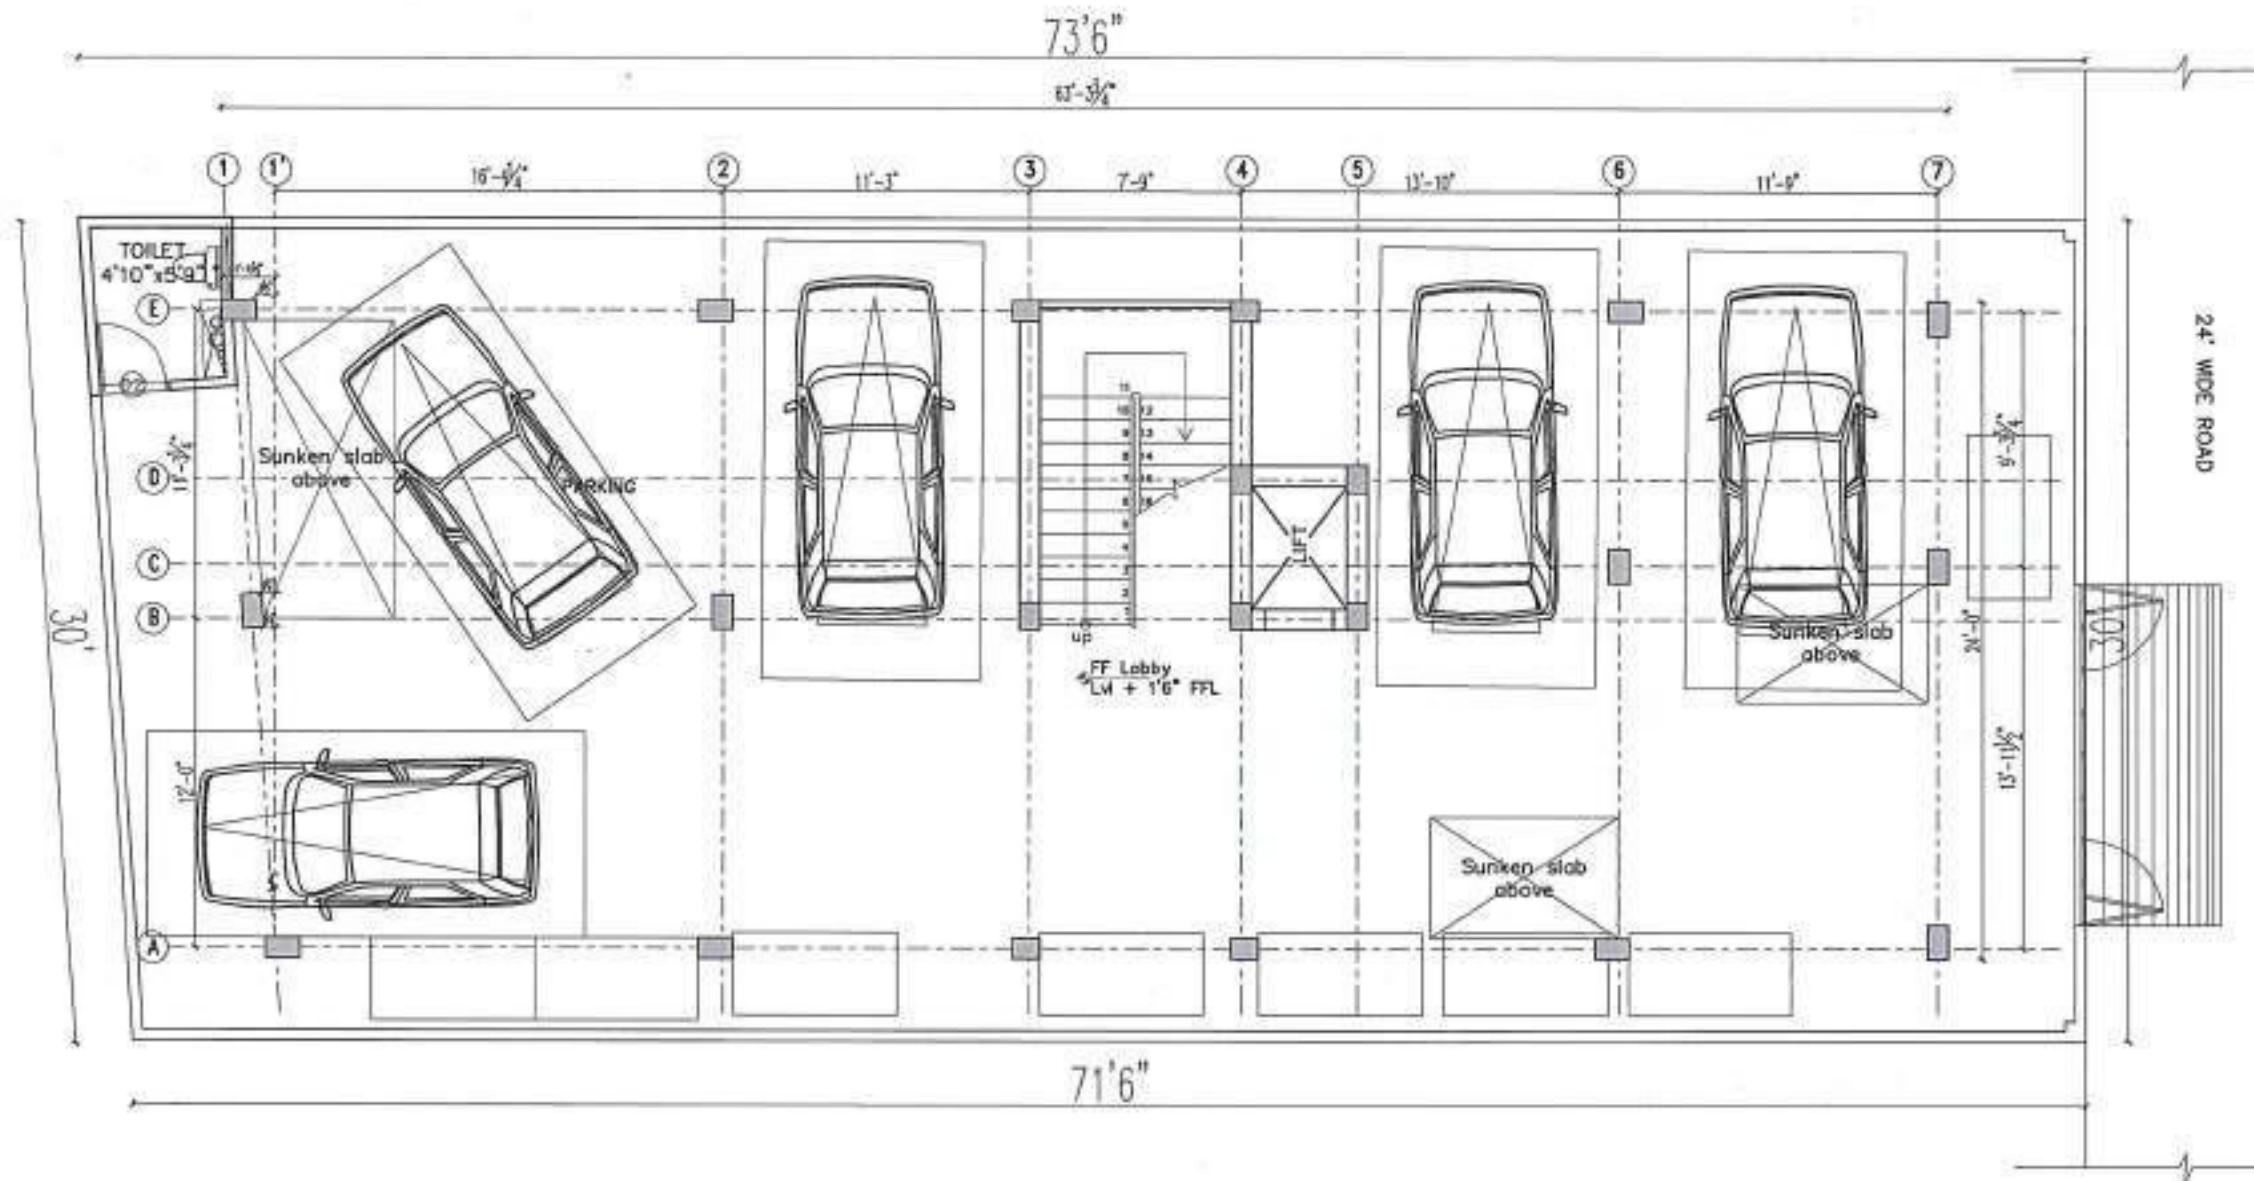

Architect



habitat
design studio
Srinagar colony, Chennai.
Ph: +91 98434 49788

ARCHITECTURE
WING OF
THE QWERKY
STUDIO

Client

Mr. Venkatesh

Project

Proposed Residence for
Mr. Venkatesh, Chennai

Dwg ownership

Designed	Suganya	11-02-2022
Drawn	Kamesh	19-04-2022
Checked	Kannan	19-04-2022

Dwg title

GROUND FLOOR PLAN

Dwg number

HDS-22-V-A-002 | R-3 | A3 | 1:80 | N

Released for

☐ Concept	☐ Information
☐ Preliminary	☐ Approval
☐ Tender	☐ GFC

KANNAN GOPALAKRISHNAN
REGISTERED ARCHITECT

REGISTRATION NUMBER : CA/2010/0049048

1E, CORAL ARCH, EAST MADA ST., SRINAGAR
COLONY, SAIDAPET, CHENNAI - 15

This drawing is a property of Habitat Design Studio and shall not be passed on to any person or body not authorized by us to receive it nor be copied or otherwise made use either in full or in part by such person or body without our prior permission in writing.

Schedule

Sl. No	Name	Width	Height	Sl	Mo's
1	M0	3' 0"	7' 0"	-	2
2	D1	3' 0"	7' 0"	-	4
3	D2	2' 8"	7' 0"	-	5
4	N1	7' 0"	6' 6"	0' 5"	3
5	N2	5' 10"	6' 6"	0' 6"	1
6	N3	4' 0"	4' 6"	2' 6"	3
7	N4	3' 0"	4' 6"	2' 6"	1
8	N5	2' 0"	4' 6"	2' 6"	1
9	N6	1' 8"	3' 6"	3' 0"	1
10	KW1	5' 3"	3' 6"	3' 0"	1
11	KW2	4' 0"	3' 6"	3' 0"	1
12	KW3	3' 4"	3' 6"	3' 6"	1
13	V1	6' 0"	1' 6"	5' 6"	1
14	V2	5' 1"	1' 6"	5' 6"	1
15	V3	4' 6"	1' 6"	5' 6"	1
16	V4	1' 7.5"	1' 6"	5' 6"	1
					28

Architect



habitat
design studio
Sringeri colony, Chennai
Ph: +91 98434 49788

ARCHITECTURE
WING OF
THE QWERKY
STORIE

Client-

Mr.Venkatesh

Project

Proposed Residence for
Mr.Venkatesh,Chennai

~~1-Dwg ownership~~

Designed	Suganya	11-02-2022
Drawn	Kamesh	19-04-2022
Checked	Kannan	19-04-2022

Dwg title

FIRST FLOOR PLAN

Dwg number

HDS-22-V-A-001 | R-3 | A3 | 1:80 (N)

Released for

☐ Concept	☐ Information
☒ Preliminary	☐ Approval
☐ Tender	☐ GFC

KANNAN GOPALAKRISHNAN
REGISTERED ARCHITECT

REGISTRATION NUMBER : CA/2010/0049048

1E, CORAL ARCH, EAST MADA ST. SRINAGAR
COLONY, SAIDAPET CHENNAI - 15

This drawing is a property of Habitat Design Studio and shall not be passed on to any person or body not authorized by us to receive it nor be copied or otherwise made use either in full or in part by such person or body without our prior permission in writing.

Notes

KANNAN GOPALAKRISHNAN
REGISTERED ARCHITECT

REGISTRATION NUMBER : CA/2010/0049048

1E, CORAL ARCH, EAST MADA ST., SRINAGAR COLONY, SAIDABET, CHENNAI - 15

Alm

Architect



Client

Mr. Venkatesh

Project

Proposed Residence for Mr. Venkatesh, Chennai

Dwg ownership

Designed	Suganya	11-02-2022
Drawn	Kamesh	19-04-2022
Checked	Kannan	19-04-2022

Dwg title


TERRACE FLOOR PLAN

Dwg number

HDS-22-V-A-003/R-3/A3/1:80 (N)

Released for

☐ Concept	☐ Information
☐ Preliminary	☐ Approval
☐ Tender	☐ GFC

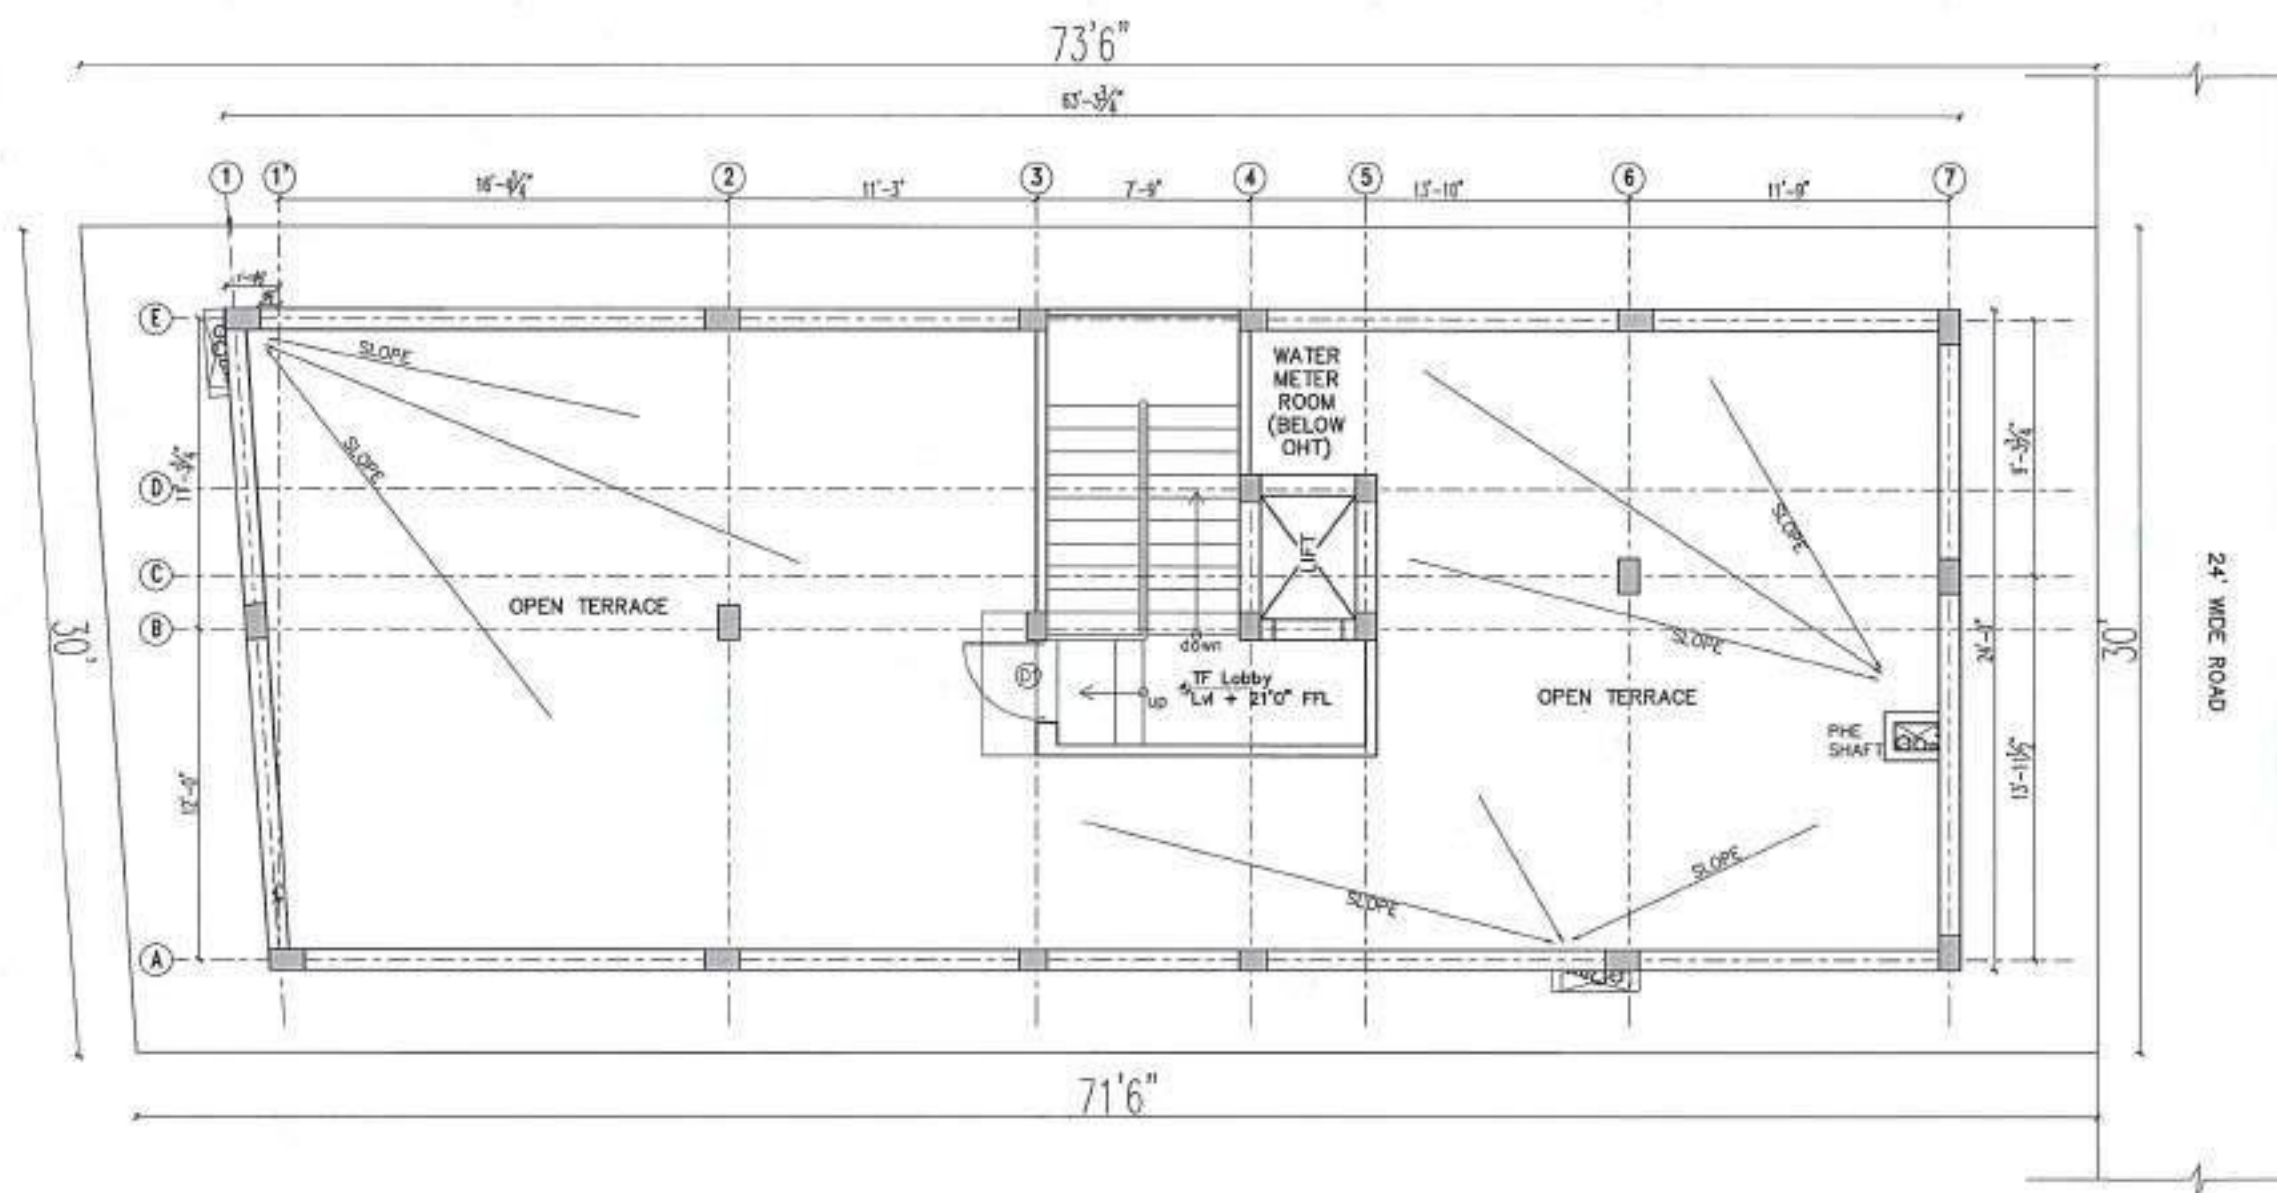

This drawing is a property of Habitat Design Studio and shall not be passed on to any person or body not authorized by us to receive it nor be copied or otherwise made use either in full or in part by such person or body without our prior permission in writing.

Notes

KANNAN GOPALAKRISHNAN
REGISTERED ARCHITECT

REGISTRATION NUMBER : CA. 19-070049048

1E, CORAL ARCH. EAST MADAGASCAR COLONY, SAIDAPET, CHENNAI - 600 015

[Signature]

Architect



habitat
design studio

Srinagar colony, Chennai.
Ph: +91 98434 49788

ARCHITECTURE
WING OF
THE OVERK
STO RE

Client

Mr.Venkatesh

Project

Proposed Residence for
Mr.Venkatesh, Chennai

Dwg ownership

Designed	Suganya	11-02-2022
Drawn	Kamesh	19-04-2022
Checked	Kannan	19-04-2022

Dwg. title


HEADROOM PLAN


Dwg number

HDS-22-V-A-004 | R-3 | A3 | 1:80 |

Released for

☐ Concept	☐ Information
☐ Preliminary	☐ Approval
☐ Tender	☐ GFC

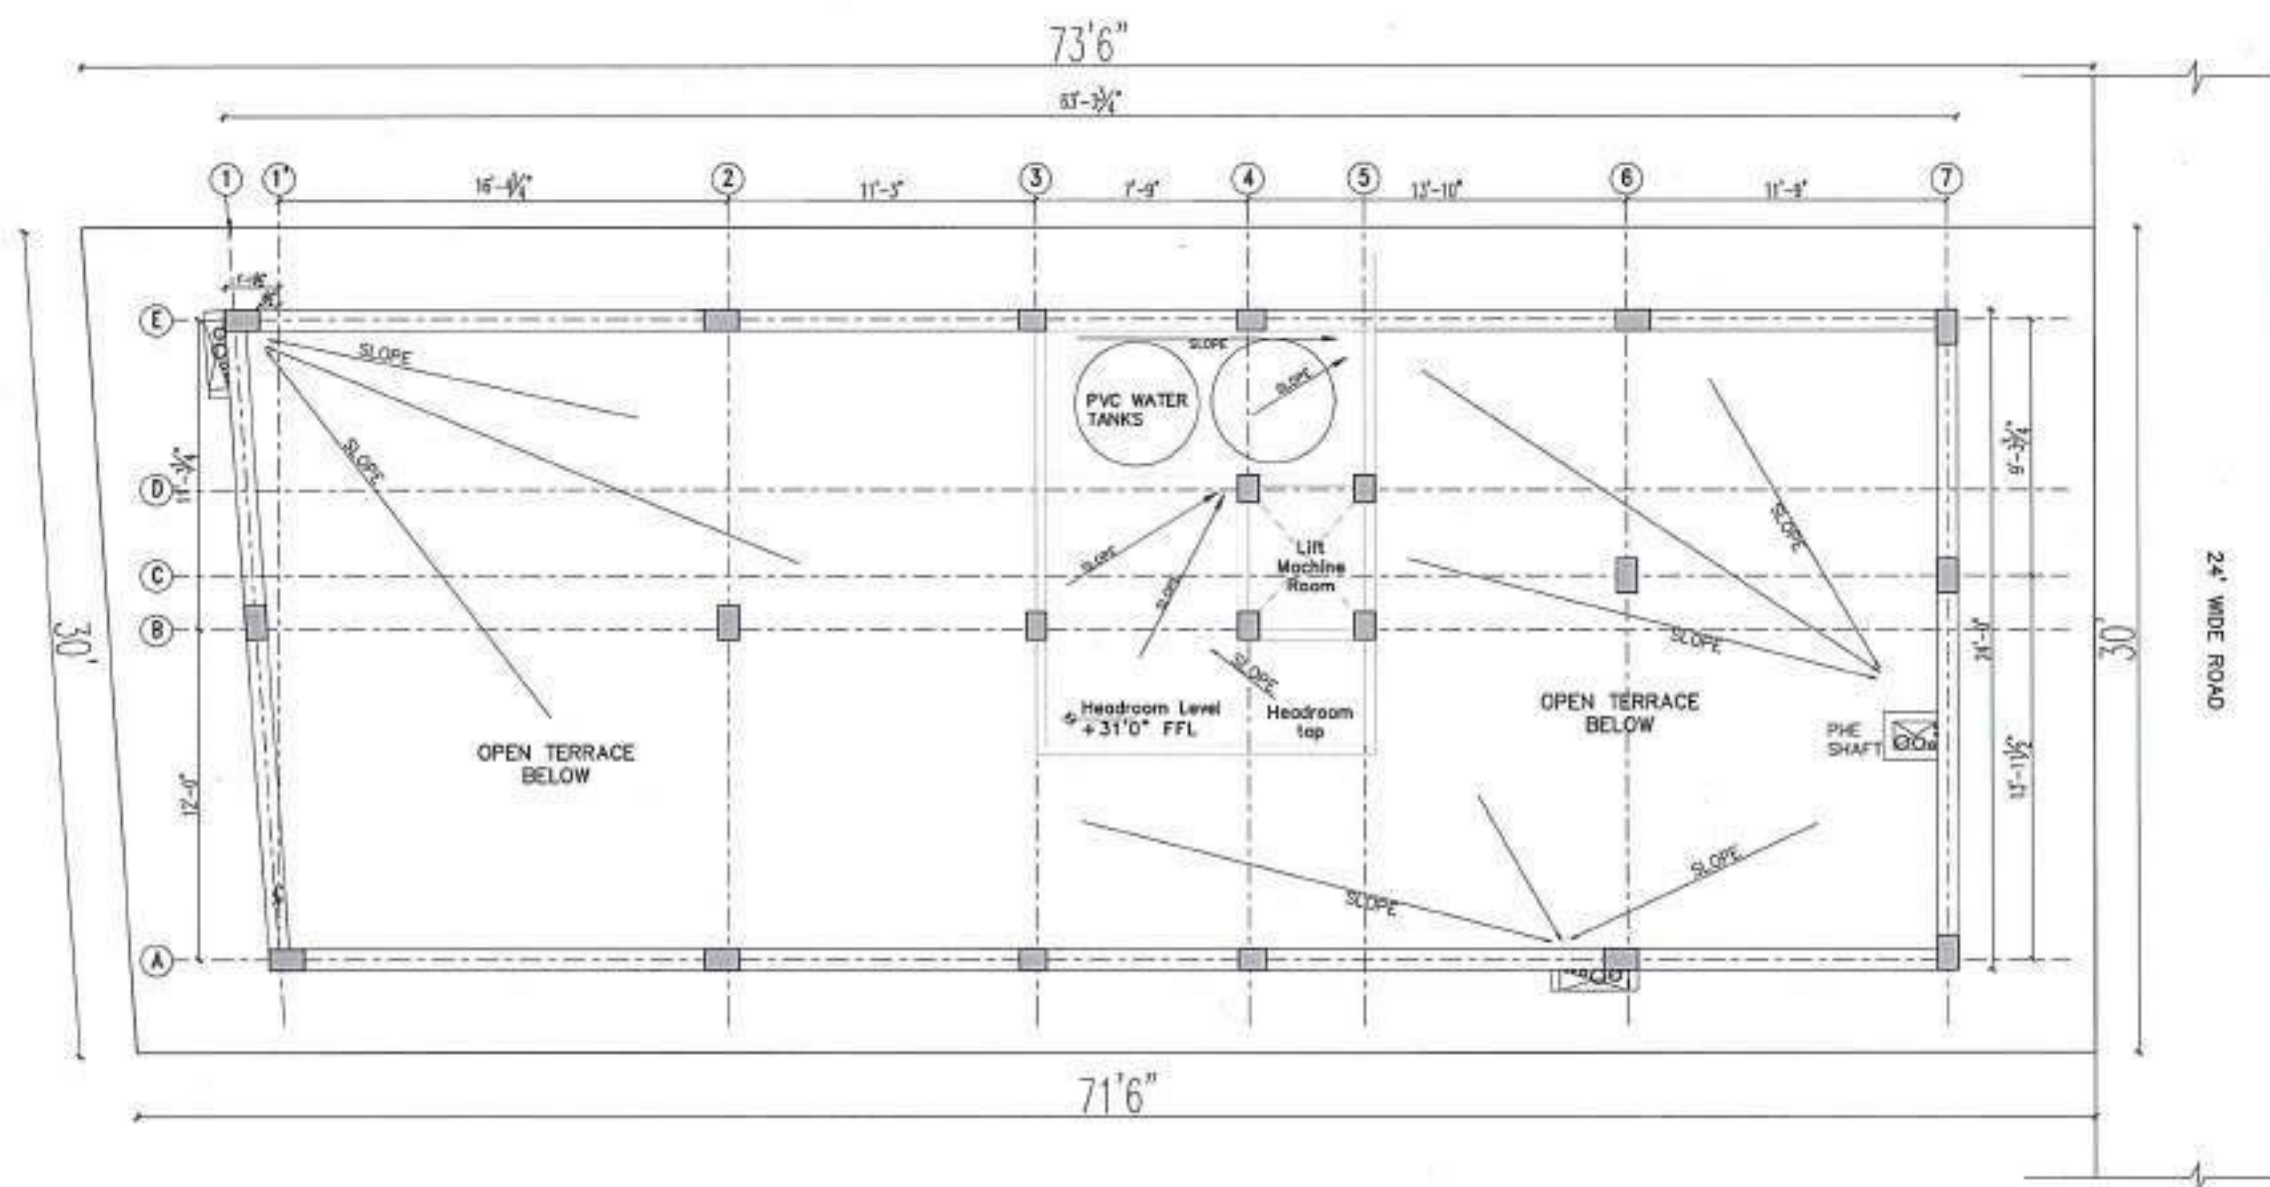

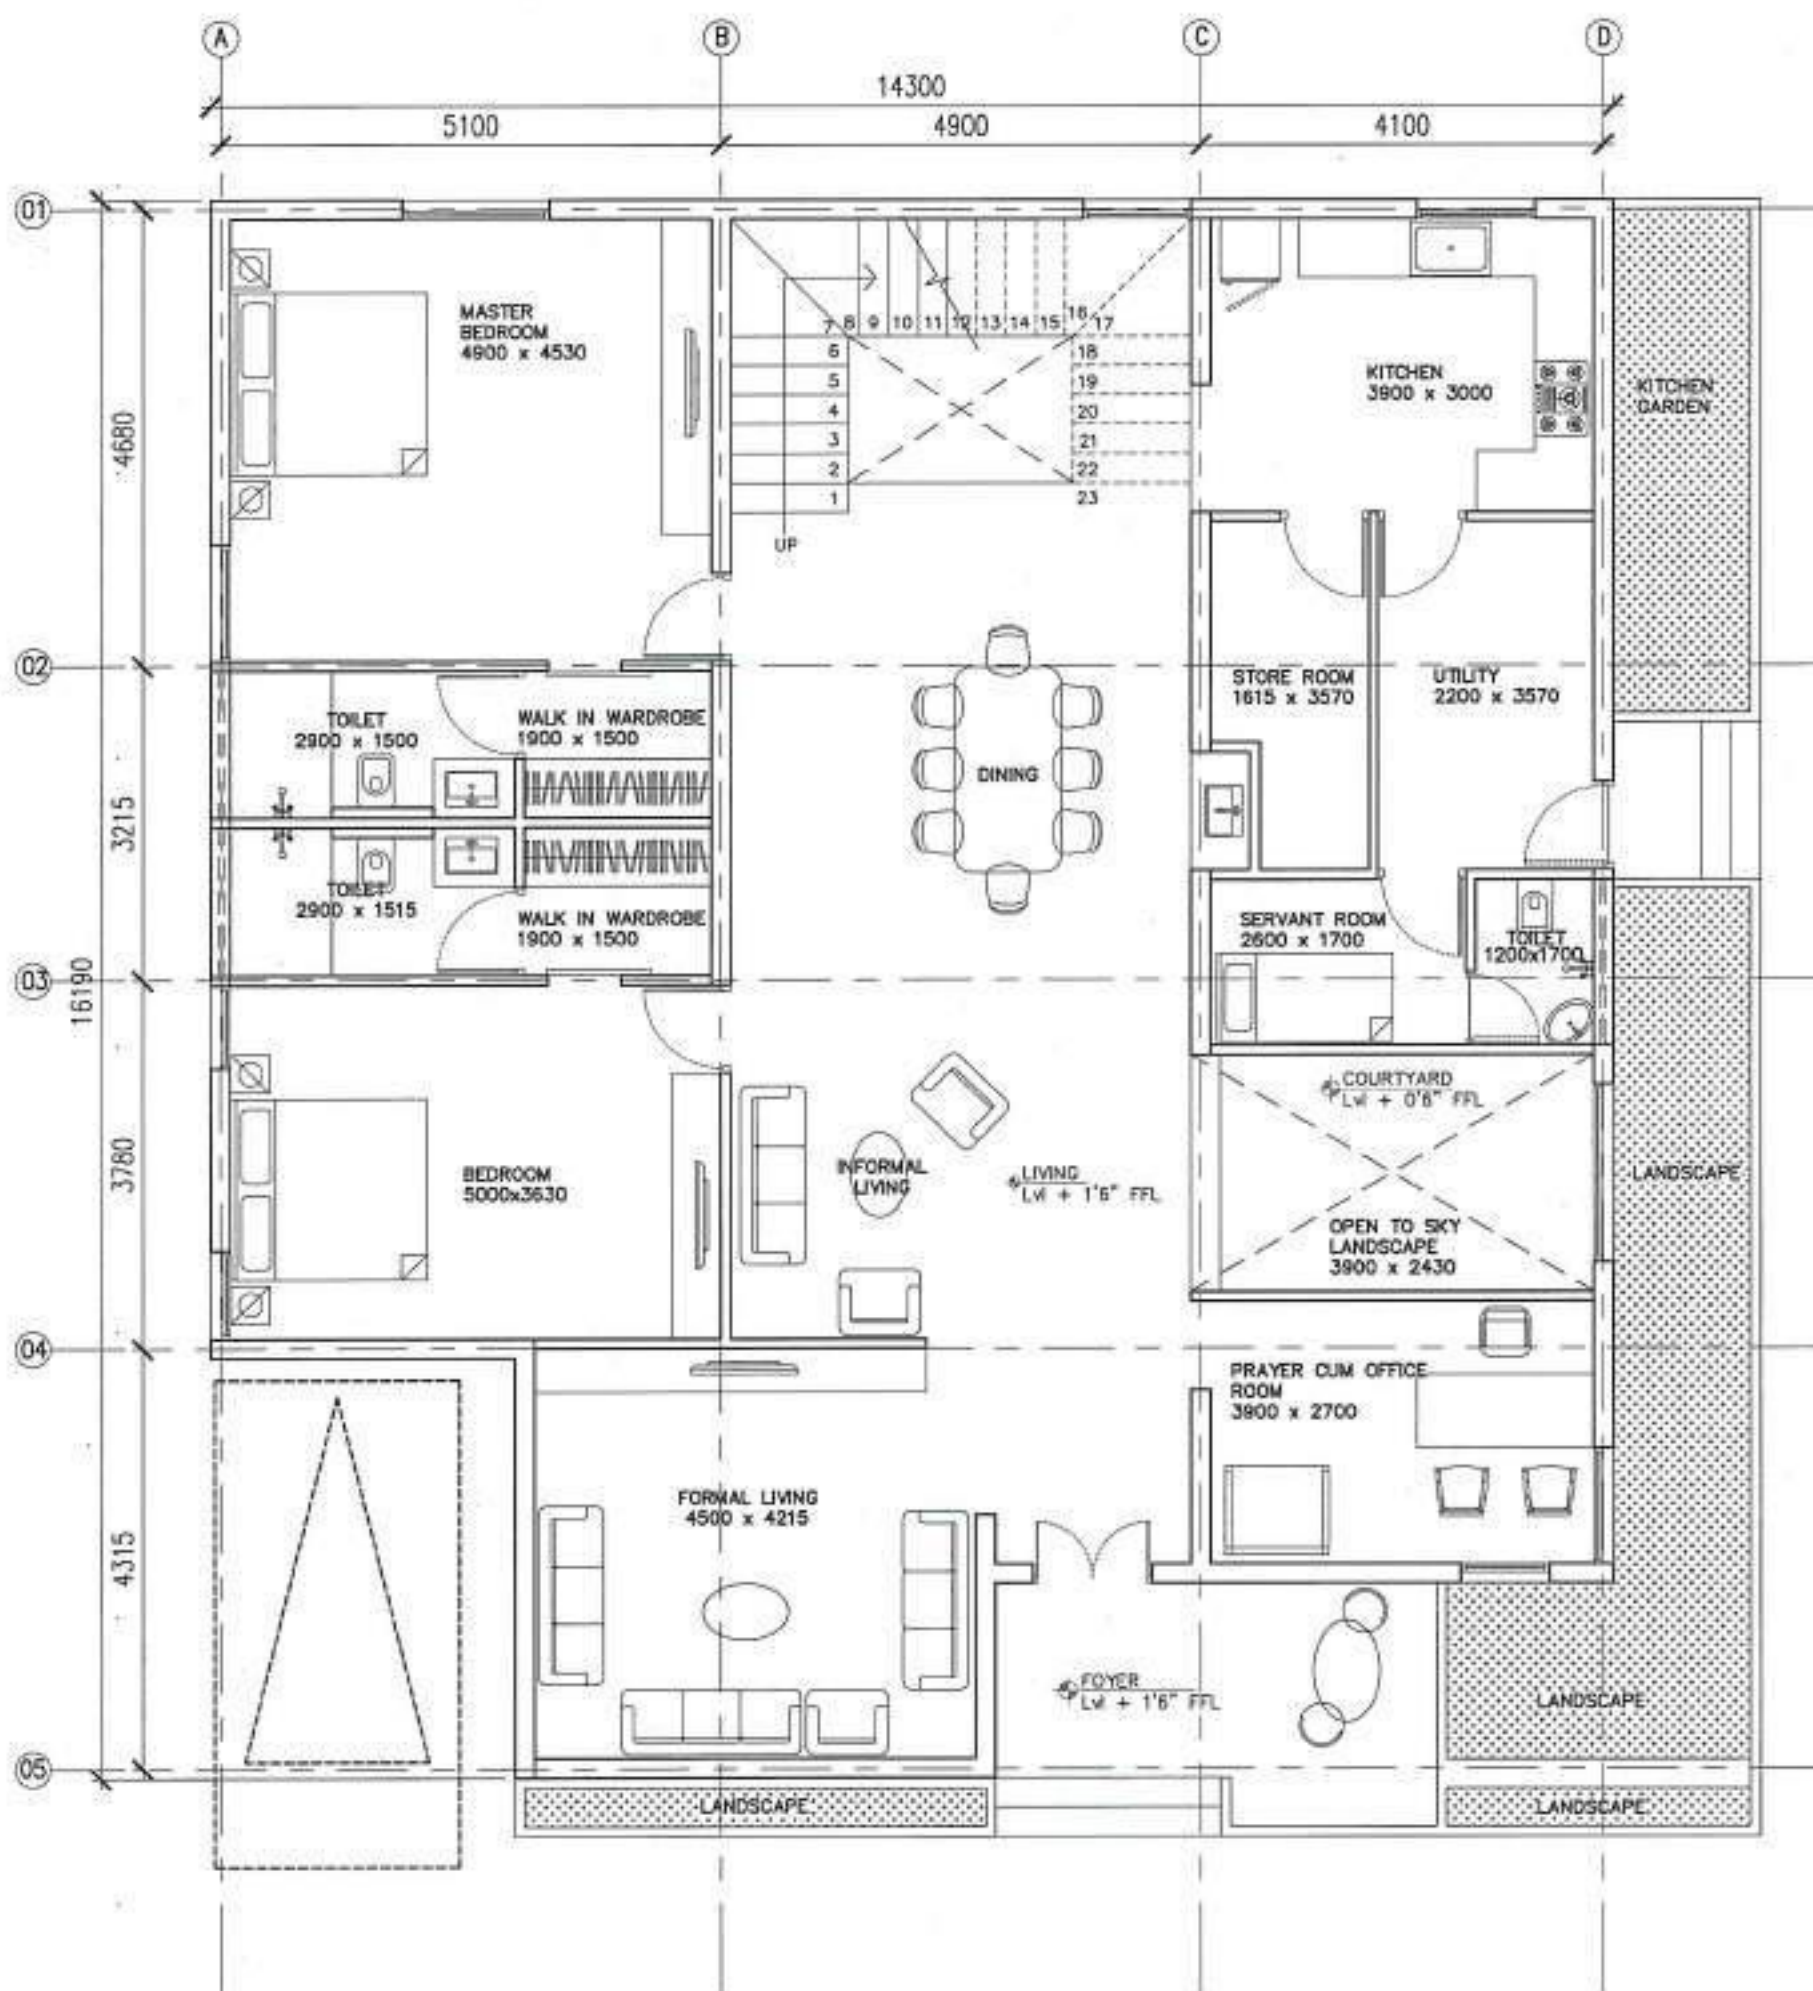

Notes

KANNAN GORALAKRISHNAN
REGISTERED ARCHITECT

REGISTRATION NUMBER : CA/2010/0049048

1E, CORAL ARCH, EAST MADA ST., SRINAGAR
COLONY, SAIDAPET, CHENNAI - 15

Client

Rajeevan

Project

Rajeevan Residence

Drawing ownership

Designed Suganya 13-03-2022

Drawn kamesh 29-04-2022

Checked Kannan 29-04-2022

Drawing title

Ground floor plan

Drawing number

HDS-22-RJ-A-01R-11A31:75 (N)

Released for

☐ Concept ☐ Information
☒ Preliminary ☐ Approval
☐ Tender ☐ GFC

Architect




habitat
design studio

Srinagar colony, Chennai
Ph: +91 98434 49788

ARCHITECTURE
B I N C O F
THE QUERRY STORE

This drawing is a property of Habitat Design Studio and shall not be passed on to any person or body not authorized by us to receive it nor be copied or otherwise made use either in full or in part by such person or body without our prior permission in writing.

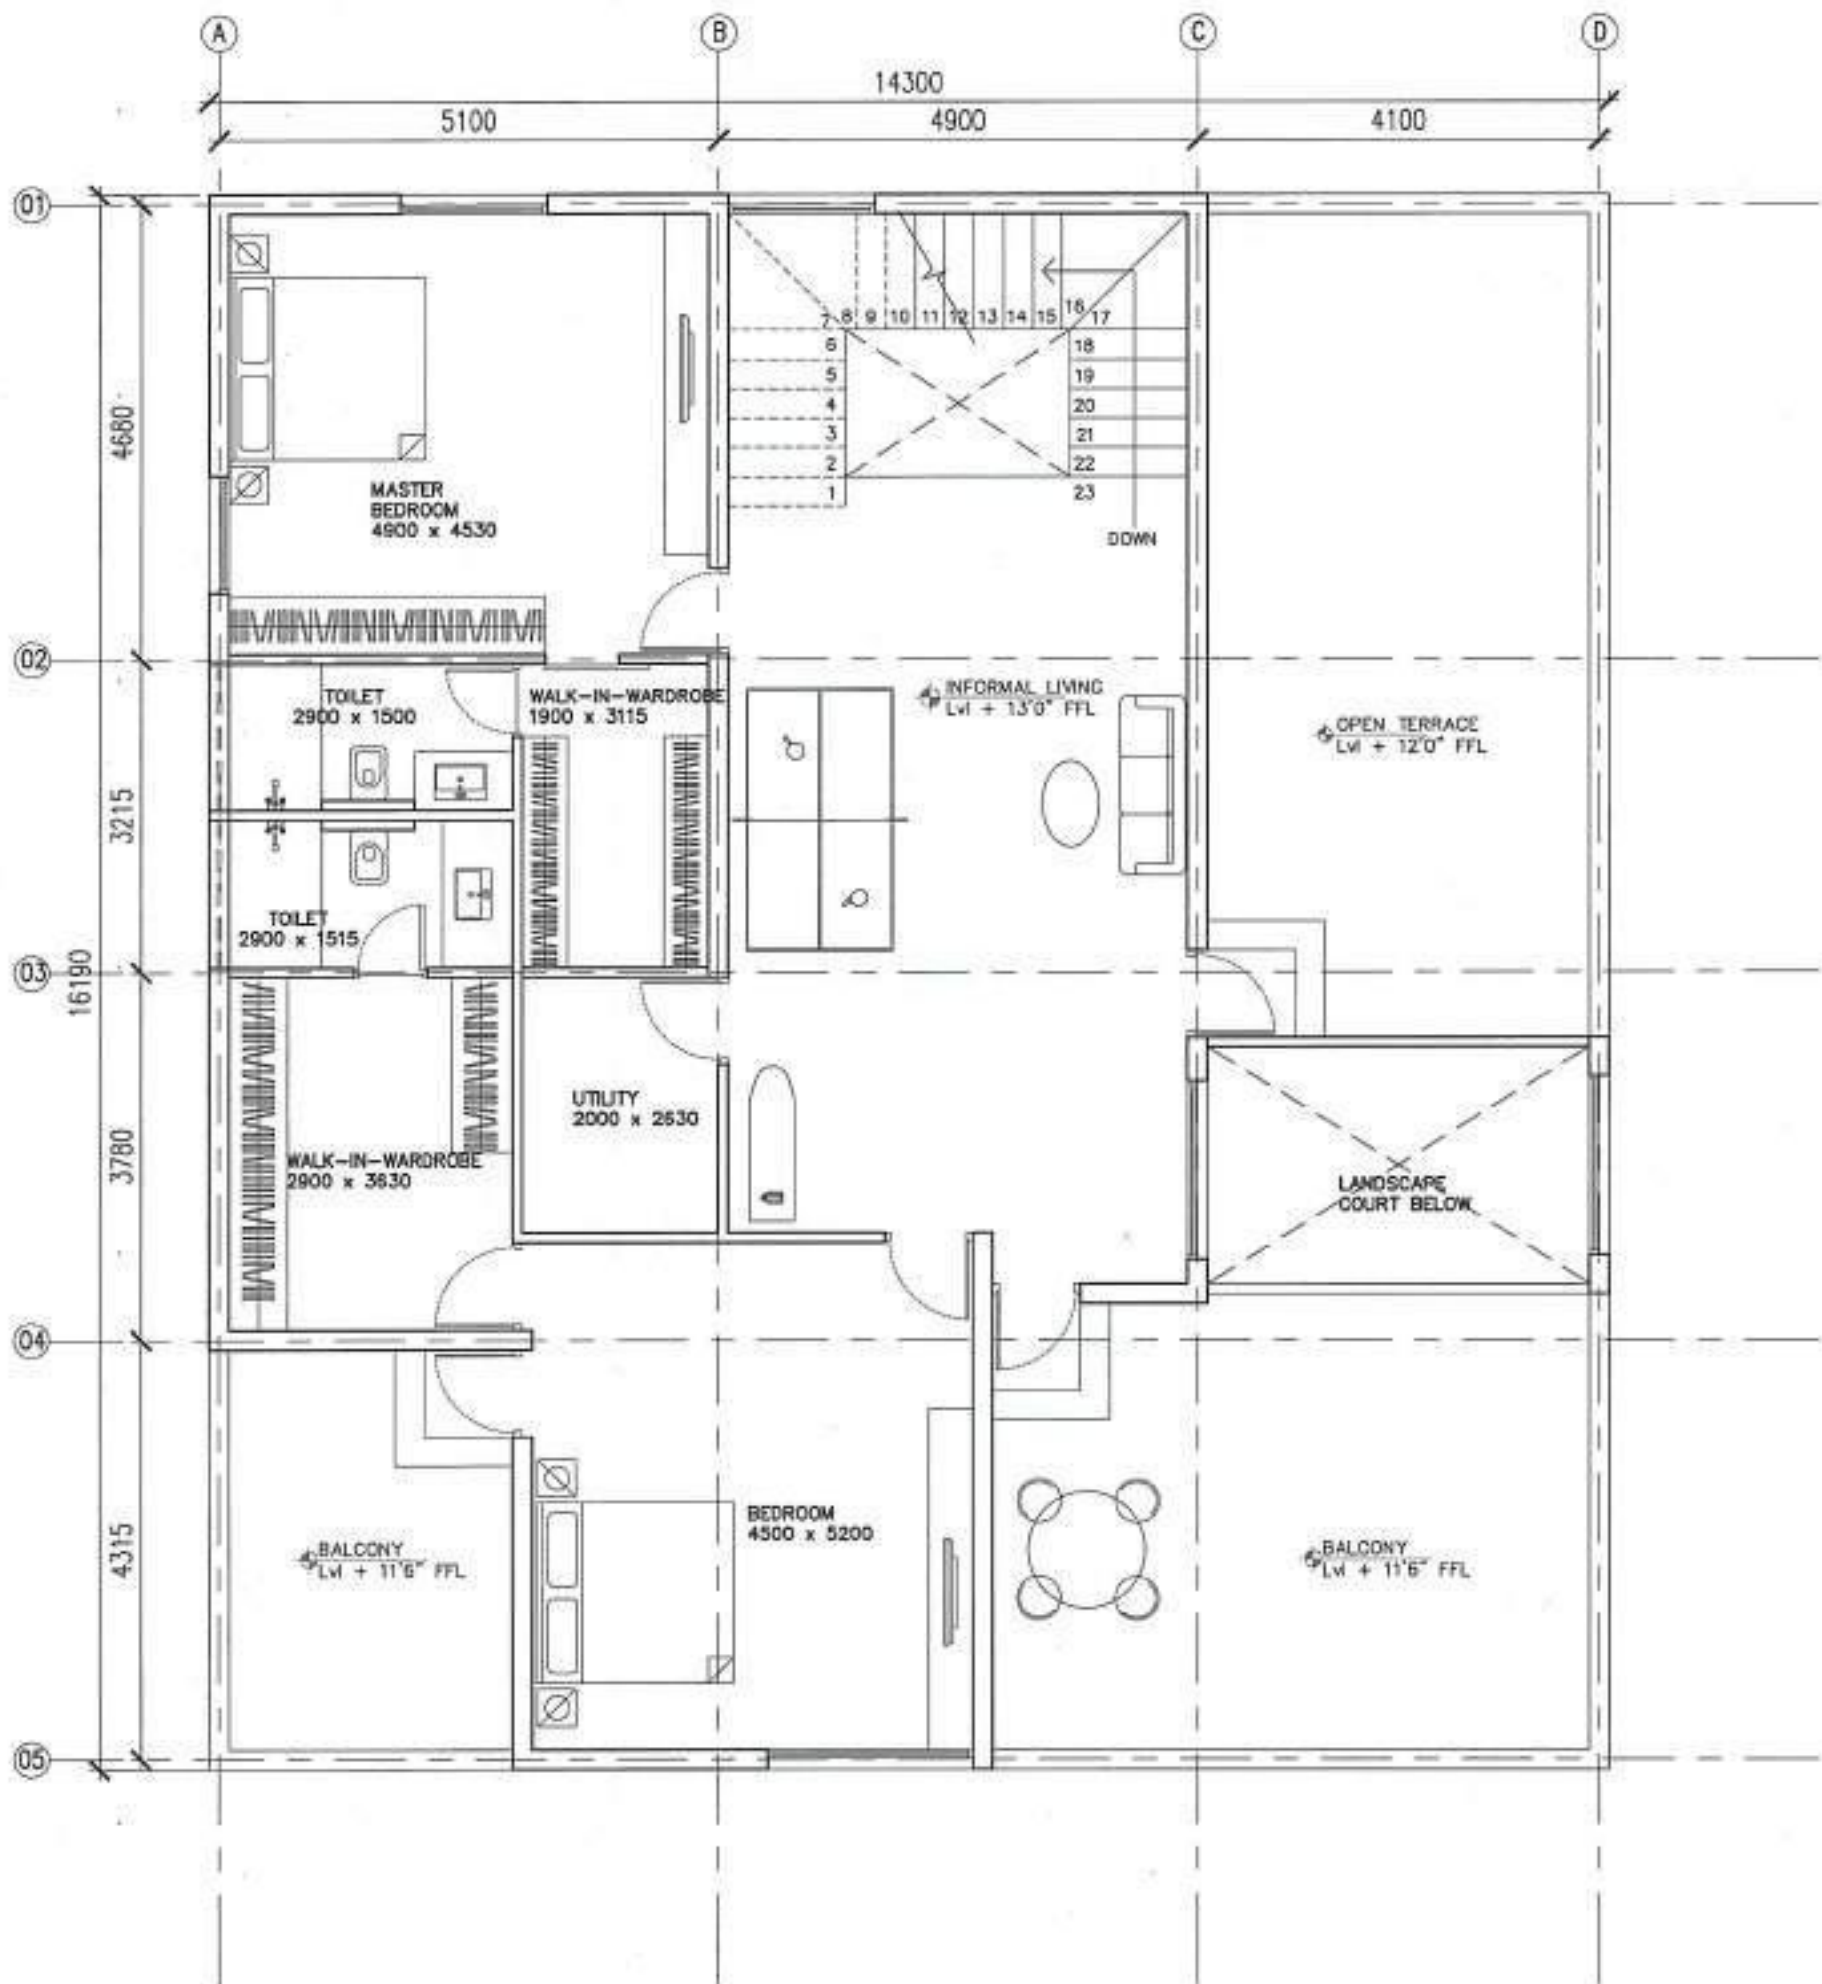

Notes

KANNAN GOPALAKRISHNAN
REGISTERED ARCHITECT

REGISTRATION NUMBER : CA/2010/0049045

1E, CORAL ARCH, EAST MADA ST., SRINAGAR
COLONY, SAIDAPET CHENNAI - 15

Client

Rajeevan

Project

Rajeevan Residence

Drawing ownership

Designed Suganya 13-03-2022

Drawn kamesh 29-04-2022

Checked Kannan 29-04-2022

Drawing title

First floor plan

Drawing number

HDS-22-RJ-A-02R-11A31:75

Released for

☐ Concept ☐ Information

☒ Preliminary ☐ Approval

☐ Tender ☐ GFC

Architect



habitat
design studio

Srinagar colony, Chennai
Ph: +91 98434 49788

ARCHITECTURE
W.I.N.C.O.F
THE QWERY STORE

This drawing is a property of Habitat Design Studio and shall not be passed on to any person or body not authorized by us to receive it nor be copied or otherwise made use either in full or in part by such person or body without our prior permission in writing.

CRITICAL OVERVIEW

The firm is a challenging place to work in. The firm is a single unit with multiple professionals performing multiple tasks, indulged in constant interaction forming team work which has been the most interesting part in the working period. The constant idealization and discussions form the driving force of progress. Several challenging tasks with site handling, vendor coordination and execution

The firm not only trains people along the lines of Architecture and construction, but also emphasis the importance of Marketing in any field, Business and Revenue generation schemes through built-form, . In the course of my training I have been exposed through all the minor to major activities ranging from concept development - budgeting - construction - site handling - coordination and client relationship building. The firm has been very supportive of new interns and has given multiple opportunities to find the best suiting streamline for each individual. The training has been an enormous exposure period in design to practical understanding and procedures in a project procurement, management, execution and completion.