



SATHYABAMA

INSTITUTE OF SCIENCE AND TECHNOLOGY
(DEEMED TO BE UNIVERSITY)

Accredited with "A" grade by NAAC I 2B Status by UGC Approved by AICTE

Jeppiaar Nagar, Rajiv Gandhi Salai, Chennai-600119

www.sathyabama.ac.in

SCHOOL OF BUILDING AND
ENVIRONMENT **DEPARTMENT**
OF ARCHITECTURE PRACTICAL TRAINING
PORTFOLIO (SAR4063) **MAY 2022**

Name of the Student : Allen Anil

Semester : X

Varghese Reg No. : 37210003

Batch : 2017-2022



SATHYABAMA

INSTITUTE OF SCIENCE AND TECHNOLOGY
(DEEMED TO BE UNIVERSITY)

Accredited with "A" grade by NAAC I 2B Status by UGC Approved by AICTE

Jeppiaar Nagar, Rajiv Gandhi Salai, Chennai-600119

www.sathyabama.ac.in

SCHOOL OF BUILDING AND
ENVIRONMENT DEPARTMENT
OF ARCHITECTURE

VIVA-VOCE EXAMINATION

This is to certify that the practical training SAR4063 is the work of Allen Anil Varghese who had undergone training in Montimers Architects and Interiors, has been monitored by the continuous assessment during December 2021 to MAY 2022.

Dr. Devyani Gangopadhyay
DEAN

Submitted for Viva voce Examination held on 09/05/2022

Internal Examiner

Mr. Deepak Rao

External Examiner

Bonafide Certificate -



Date: 4 December 2021

To whomsoever it may concern

A part of the Academic requirement and the regulations of Sathyabama Institute of Science and Technology and the Council of Architecture, our student **Allen Anil Varghese (37210003)** is required to undergo professional training from the month of January 2022, for a minimum span of 90 working days in his X semester. The training has to be done under a senior registered architect with minimum of 5 years of professional experience.

The student will have to submit a documentation report (supported with copies of work done by him, duly attested by the architect) of all the drawings and site related activities undertaken under the supervision of Principal architect at the end of training period to the institution. It is requested that **Allen Anil Varghese (37210003)** may be given an opportunity to undergo training in your Architectural firm.

Kindly send an appointment letter to the undersigned stating that the student has been selected as a trainee architect in your esteemed office.

Thanking you

Dr. Devyani Gangopadhyay

Dean, School of Building and Environment



SATHYABAMA

INSTITUTE OF SCIENCE AND TECHNOLOGY
(DEEMED TO BE UNIVERSITY)

Accredited with "A" grade by NAAC I 2B Status by UGC I Approved by AICTE

Jeppiaar Nagar, Rajiv Gandhi Salai, Chennai-600119

www.sathyabama.ac.in

DECLARATION

I Allen Anil Varghese here by declare that the Training Report of 3 months done by me under the guidance of Ar. Jacob Chacko and Ar. Shimu Mary Jacob is submitted in partial fulfillment of the completion of practical training session.

DATE : 21/04/2022

PLACE : Koramangala, Bangalore

SIGNATURE OF CANDIDATE

ACKNOWLEDGEMENT

I am pleased to acknowledge my sincere thanks to **Board of Management of SATHYABAMA** for their kind encouragement in doing this project and for completing it successfully. I am grateful to them.

I convey my thanks to **Dr. Devyani Gangopadhyay**, Dean, School of Building and Environment and **Dr. SURESH KUPPUSAMY**, Design Chair, Department of Architecture for having been a constant source of support and encouragement.

I wish to express my thanks to all Teaching and Non-teaching staff members of the Department of who were helpful in many ways for the completion of the project.

Also I express my sincere gratitude to Ar. Shimu Mary Jacob and Montimers Architects – Koramangala, Bangalore for considering me and guiding in the architectural journey, which gave me vast ideas and knowledge in many fields.

Joining/Confirmationletter-

Montimers

Architects & Interior Designers

No. 12, (New No. 3), "Kurichethu", Chandra Reddy Layout,
1st B Main, S.T. Bed, 4th Block, Koramangala, Viveknagar Post,
Bangalore - 560 047. Tel : 080 25534834 | 080 41677116
E-mail : jacobshimu2@gmail.com | www.montimers.in

Date: 07/12/2021

To:

The Head of the Department
Sathyabama Institute of Science and Technology
Chennai.

Subject: Architecture Internship Program

We are pleased to inform that **Allen Anil Varghese (Reg. No. 37210003)** of
X semester B.Arch. in **Sathyabama Institute of Science and Technology** has been
offered an educational internship program with **Montimers Architects** for a period
of 6 months starting from 10th January 2022.

Sincerely,



Jacob Chacko
REGD. ARCHITECT
CA/94/17457
No3. Chandraredy layout
Bangalore -560047

1st month report -



INSTITUTE OF SCIENCE AND TECHNOLOGY
(DEEMED TO BE UNIVERSITY)

Accredited "A" Grade by NAAC | 12B Status by UGC | Approved by AICTE

www.sathyabama.ac.in

DEPARTMENT OF ARCHITECTURE

PROFESSIONAL PRACTICAL TRAINING REPORT 2022

(Continuous progress report of the trainee architect for the period of One month in the office to submitted to HOD by the Trainee in Charge of the Organization)

1. Name of the office / organization : Montimers Architects.
2. Address & Contact Number : Koramangala, Bangalore- 9341235616
3. Name of the student : Allen Anil Varghese
4. Duration : From 10/01/2022 To 7/02/2022
5. Total No. of days : 24

6. Evaluation of Performance criteria shall be on

* Note: Kindly grade the student as per his/her overall performance in the office during the assessment month which will be converted to the allotted 90 marks by the department.

Description of works	Excellent	Good	Fair	Poor	NA
Understanding of office culture	✓				
Participation in the office	✓				
Reading of drawings	✓				
Presentation Techniques	✓				
Model making works		✓			
Understanding of construction details		✓			
Drafting Skills (Manual / Computer)	✓				
Site Supervision / Discussion with clients	✓				
Adherence to Time schedule	✓				
Other computer skills	✓				
File and Office Maintenance	✓				
Coordination with other consultants	✓				
Overall Grading*	A				

(A - 90, B - 80, C - 70, D - 60, E - 50)



INSTITUTE OF SCIENCE AND TECHNOLOGY
(DEEMED TO BE UNIVERSITY)

Accredited "A" Grade by NAAC | 12B Status by UGC | Approved by AICTE

www.sathyabama.ac.in

7. Any other Remarks :

8. Signature of the: Head of the Office / Organization (With Seal)

Shirina Mary Jacob

MONTIMERS
Architects & Engineers
No. 12, Chandra Reddy Layout
4th Block, Koramangala
Vivekanagar (P.O.) Bangalore-47

2nd month report-


SATHYABAMA
INSTITUTE OF SCIENCE AND TECHNOLOGY
(DEEMED TO BE UNIVERSITY)
Accredited "A" Grade by NAAC | 12B Status by UGC | Approved by AICTE
www.sathyabama.ac.in

DEPARTMENT OF ARCHITECTURE

PROFESSIONAL PRACTICAL TRAINING REPORT 2022

(Continuous progress report of the trainee architect for the period of One month in the office to submitted to HOD by the Trainee in Charge of the Organization)

1. Name of the office / organization : Montimers Architects and Interiors

2. Address & Contact Number : Koramangala, Bangalore - 9341235616

3. Name of the student : Allen Anil Varghese

4. Duration : From 08/02/2022 To 10/03/2022

5. Total No. of days : 29

6. Evaluation of Performance criteria shall be on
* Note: Kindly grade the student as per his/her overall performance in the office during the assessment month which will be converted to the allotted 90 marks by the department.


Description of works	Excellent	Good	Fair	Poor	NA
Understanding of office culture	✓				
Participation in the office	✓				
Reading of drawings	✓				
Presentation Techniques	✓				
Model making works	✓				
Understanding of construction details		✓			
Drafting Skills (Manual / Computer)		✓			
Site Supervision / Discussion with clients	✓				
Adherence to Time schedule	✓				
Other computer skills		✓			
File and Office Maintenance	✓				
Coordination with other consultants	✓				
Overall Grading*	A				

(A - 9.0, B - 8.0, C - 7.0, D - 6.0, E - 5.0)


SATHYABAMA
INSTITUTE OF SCIENCE AND TECHNOLOGY
(DEEMED TO BE UNIVERSITY)
Accredited "A" Grade by NAAC | 12B Status by UGC | Approved by AICTE
www.sathyabama.ac.in

7. Any other Remarks : NIL

8. Signature of the:
Head of the Office
/ Organization
(With Seal)

 
MONTIMERS
Architects & Engineers
No. 12, Chandra Reddy Layout
4th Block, Koramangala
Vivekanagar (P.O.) Bangalore-47

3rd month report-


SATHYABAMA
INSTITUTE OF SCIENCE AND TECHNOLOGY
(DEEMED TO BE UNIVERSITY)
Accredited "A" Grade by NAAC | 12B Status by UGC | Approved by AICTE
www.sathyabama.ac.in

DEPARTMENT OF ARCHITECTURE

PROFESSIONAL PRACTICAL TRAINING REPORT 2022

(Continuous progress report of the trainee architect for the period of One month in the office to submitted to HOD by the Trainee in Charge of the Organization)

1. Name of the office / organization : Montimers Architects and Interiors

2. Address & Contact Number : Koramangala, Bangalore - 9341235616

3. Name of the student : Allen Anil Varghese

4. Duration : From 11/03/2022 To 20/04/2022

5. Total No. of days : 40

6. Evaluation of Performance criteria shall be on
* Note: Kindly grade the student as per his/her overall performance in the office during the assessment month which will be converted to the allotted 90 marks by the department.


Description of works	Excellent	Good	Fair	Poor	NA
Understanding of office culture	✓				
Participation in the office	✓				
Reading of drawings	✓				
Presentation Techniques	✓				
Model making works	✓				
Understanding of construction details	✓				
Drafting Skills (Manual / Computer)	✓				
Site Supervision / Discussion with clients	✓				
Adherence to Time schedule	✓				
Other computer skills		✓			
File and Office Maintenance	✓				
Coordination with other consultants	✓				
Overall Grading*	A				

(A - 9.0, B - 8.0, C - 7.0, D - 6.0, E - 5.0)


SATHYABAMA
INSTITUTE OF SCIENCE AND TECHNOLOGY
(DEEMED TO BE UNIVERSITY)
Accredited "A" Grade by NAAC | 12B Status by UGC | Approved by AICTE
www.sathyabama.ac.in

7. Any other Remarks : NIL

8. Signature of the:
Head of the Office
/ Organization
(With Seal)

 
MONTIMERS
Architects & Engineers
No. 12, Chandra Reddy Layout
4th Block, Koramangala
Vivekanagar (P.O.) Bangalore-47

WORK DIARY

WEEKS	PROJECT NAME	WORK DONE
1	1 Sample project, Client Residences (3 clients)	Floor plans, electrical plan, lintel plan
2	Client Residences (4 Clients)	Floor plans, electrical plan, lintel plan, render
3	Client Residences (6 Clients)	Floor plans, 3D model, render, sanction drawings
4	CSST school Whitefield – institution, Client Residence (1 Client)	Floor plans, sanction drawing, presentation sheets, electrical plan
5	CSST school Whitefield – institution, Client Residences (2 Clients)	Floor plans, 3D model, render, 2D Interior, false ceiling plan, presentation sheets
6	St. Mary's School, Client Residences (3 Clients)	Presentation sheets, render, 3D model, floor plans, electrical plan, sanction drawings, Joinery details
7	Client Residences (3 clients)	Floor plans, electrical plan, renders, 3D model, lintel plan
8	Fuscus – Commercial, Client Residences (3 clients)	Floor plans, lintel plan, sanction drawing, render, presentation sheets
9	Benedictine fathers – Commercial, Client residences (4 Clients)	Floor plans, electrical plan, render, presentation sheets, sanction drawing
10	Client residences (6 clients)	Floor plans, sanction drawings, render, electrical plan, working drawing, 3D model, joinery details, compound wall design
11	Client residences (6 clients)	Floor plans, renders, electrical plan, 3D model
12	Holy angels – institution, Nursing college, Client Residences (6 Clients)	Presentation sheets, electrical plan, floor plans, compound wall design
13	Seva Nilayam SKSS – institution, client residences (5 Clients)	Floor plans, renders, electrical plan, lintel plan, false ceiling plan
14	Precious blood school – institution, Seva Nilayam SKSS, Client residences (3 Clients)	Floor plans, presentation sheets, electrical plan, renders, 3D model
15	Fuscus – Hostel block, Seva Nilayam SKSS, Client residences (5 Clients)	Presentation sheets, floor plans, renders, 3D model, sanction drawing

Chief Architect Signature:

Shimmi Mary Jacob

Office seal:

MONTIMERS
Architects & Engineers
No. 12, Chandra Reddy Layout
4th Block, Koramangala
Vivakanagar (P.O.) Bangalore-47

Completion certificate -

To,
The H.O.D
Sathyabama Institute of Science and Technology,
Chennai, 600119

21st April 2022

Respected Sir/Ma'am,

Subject – Training Completion Certificate


This is to certify that Mr. Allen Anil Varghese, 10th semester Architecture student of Sathyabama institute of Science and Technology, worked with us as a full time trainee Architect from 10th January 2022 till 20th April 2022

During his training period. Allen has worked on the following projects:

- Residences
- Institutions
- Commercial spaces

His responsibilities mainly included: AutoCAD Drafting, Engaging with clients and their future proposals under principal architect and Site surveying with supervisors/engineers.

It was a pleasure having Allen Anil Varghese with Montimers Architects. His association with us was very fruitful and we wish him all the success in his future endeavors

 

Regards,
Ar. Shimu Mary Jacob

MONTIMERS
Architects & Engineers
No. 12, Chandra Reddy Layout
4th Block, Koramangala
Vivekanagar (P.O.) Bangalore-47

Montimers

ARCHITECTS&INTERIOR DESIGNERS
#12, NEW NO:3, CHANDRA REDDY LYT
KORAMANGALA, IVth BLOCK, VIVEKANAGAR P.O
BANGALORE PH:25534834

TABLE OF CONTENTS

CHAPTERNO	TITLE	PAGENO
1.1	GENERAL	
1.2	FIRMHISTORY	
1.3	NEW PROJECTS	
1.4	EXISTING PROJECTS	
1.5	CRITICALOVERVIEWOFTHE FIRM	

GENERAL

I am a firm believer in approaching each project collaboratively, so when I saw a position opening with MontimersArchitects to join the architectural team, I knew I had to apply. I've seen their work in several publishes, and theirYouTube videos inspired me because it demonstrated teamwork in action and creativity. I enjoyed working as part of a smallteam to achieve a commongoal, and I am confident thatmyexperienceinthis fieldhasprepared meformygoal.

FIRM HISTORY

Montimers Architects and Interiors are based out of Bangalore and Kochi and have completed more than 2000 projects with 35yearsof experience.

Theyworkon avarietyofprojects rangingfromresidential, interiors,industrial,institutionalandcommercial.

Their prior vision is that ‘We believe that understanding our client is vital to the success of any project. The pursuit to enhancequalityof lifeofourclientshasenabledus to gain confidencefrom our clients and takeup projects panIndia.’

PROJECT DETAILS

New projects -

1) Client–EmaniPraveenKumar

- a) Site location–HSR Layout,Bangalore
- b) Project status –Under construction
- c) Built up area–2,563sqft
- d) List of works done by me–Floor plans, electrical plan, lintel drawing,3D model,render, sanction drawing

2) Client –Kumar and Banu

- a) Site location– Koramangala, Bangalore
- b) Project status –Under construction
- c) Built up area–2,284sqft
- d) List of works done by me–Floor plans,electrical plan,3D model,render, compound wall design

3) Client–Vipin and Keerthy

- a) Site location– Koramangala, Bangalore
- b) Project status –Under construction
- c) Built up area–2,876sqft
- d) List of works done by me–Floor plans, 3D model, Render

4) Client–Shekhar and Selvi

- a) Site location–Majestic, Bangalore
- b) Project status –Under construction
- c) Built up area–2,579sqft
- d) List of works done by me–Floor plans, electrical plan, 3D model, render, lintel drawing, sanction drawing

5) Client –Pramod

- a) Site location–Indiranagar, Bangalore
- b) Project status –Under construction
- c) Built up area–3,152sqft
- d) List of works done by me–Floor plans, 3D model, Render, false ceiling drawing, working drawing

6) Client –Chary

- a) Site location–Lalbagh, Bangalore
- b) Project status –Under construction
- c) Built up area–2,284sqft
- d) List of works done by me–Floor plans, 3D model, Render, sanction drawing

7) Client –Bincyand Madhu

- a) Site location–, Bangalore
- b) Project status –Under construction
- c) Built up area–2,941sqft
- d) List of works done by me–Floor plans, 3D model, Render, sanction drawing

8) Client–BibiandAkram

- a) Site location–Madiwala, Bangalore
- b) Project status –Under construction
- c) Built up area–3,152sqft
- d) List of works done by me–Floor plans, Render, sanction drawing

9) Client–SijoandNivya

- a) Site location– Ejipura, Bangalore
- b) Project status –Under construction
- c) Built up area–2,284sqft
- d) List of works done by me–Floor plans, 3D model, Render

Existing projects–

10) Client–Sidhalghatta missionary house

- a) Site location– Koramangala, Bangalore
- b) Project status–Under construction
- c) Built up area–
- d) List of works done by me–Plan changes, electrical plan, Render, sanction plan, landscaped design

11) Client –Hemalatha

- a) Site location–HSR Layout, Bangalore
- b) Project status –Under construction
- c) Built up area–
- d) List of works done by me–Plan changes, electrical plan, 3D model, render, sanction plan, lintel drawing

12) Client –Vijay and Meera

- a) Site location–HSR Layout, Bangalore
- b) Project status –Under construction
- c) Built up area–2,162 sqft
- d) List of works done by me–Plan changes, working plan, electrical plan, render, false ceiling plan

13) Client–Jinto and Anu

- a) Site location– Koramangala, Bangalore
- b) Project status –Under construction
- c) Built up area–2,325 sqft
- d) List of works done by me–Interior detailing, render

14) Client –Naveen and Leeza

- a) Site location–HSR Layout, Bangalore
- b) Project status –Under construction
- c) Built up area–3,213 sqft
- d) List of works done by me–Plan changes, electrical plan, 3D model, render, lintel drawing, working drawing

15) Client–RajeshM.Anand

- a) Site location–Indiranagar,Bangalore
- b) Project status –Under construction
- c) Built up area–
- d) List of works done by me–Plan changes,electrical plan,3D model,render,false ceiling drawing

16) Client –Benedictine Fathers school

- a) Site location–Bangalore
- b) Project status –Constructed
- c) Built up area–
- d) List of works done by me–Electrical plan,render

17) Client –Precious blood school

- a) Site location–Bangalore
- b) Project status –Constructed
- c) Built up area–
- d) List of works done by me–Plan changes,electrical plan

18) Client –Sibi and Vandhana

- a) Site location–Bangalore
- b) Project status –Constructed
- c) Built up area–
- d) List of works done by me–Electrical plan,3D model,render,sanction plan

19) Client –KCSuresh

- a) Site location–Bangalore
- b) Project status –Under construction
- c) Built up area–
- d) List of work done by me–Plan changes, electrical plan, render

20) Client–Aruland Priya

- a) Site location–Bangalore
- b) Project status –Under construction
- c) Built up area–
- d) List of work done by me–Plan changes, render

21) Client –HolyAngels school

- a) Site location–Bangalore
- b) Project status –Under construction
- c) Built up area–
- d) List of work done by me–Plan changes, electrical plan

22) Client –FUSCOS school

- a) Site location–Bangalore
- b) Project status –Under construction
- c) Built up area–
- d) List of work done by me–Plan changes, electrical plan, flooring design detail

23) Client–AdityaSingh

- a) Site location– Majestic, Bangalore
- b) Project status –Under construction
- c) Built up area–
- d) List of work done by me–Plan changes, electrical plan, 3D model, render, lintel drawing

24) Client–Aditya and Neha

- a) Site location–Bangalore
- b) Project status –Under construction
- c) Built up area–
- d) List of work done by me–Plan changes, render, lintel drawing, working drawing

25) Client–Arun Nair

- a) Site location–Bangalore
- b) Project status –Constructed
- c) Built up area–
- d) List of work done by me–Electrical plan, render, lintel drawing

26) Client –Rakesh and Sunita

- a) Site location–HSR Layout, Bangalore
- b) Project status –Under construction
- c) Built up area–
- d) List of work done by me–Plan changes, electrical plan, render, sanction plan, working drawing

27) Client–Hemantand Jaya

- a) Site location–Bangalore
- b) Project status –Under construction
- c) Built up area–
- d) List of work done by me–Plan changes, electrical plan, render, sanction plan

28) Client–Ravi

- a) Site location–Bangalore
- b) Project status –Under construction
- c) Built up area–
- d) List of work done by me–Plan changes, sanction plan, false ceiling drawing

29) Client –Prasanna

- a) Site location–Bangalore
- b) Project status –Under construction
- c) Built up area–
- d) List of work done by me–Plan changes, render, working drawing

30) Client–Srinivasalu

- a) Site location–Bangalore
- b) Project status –Constructed
- c) Built up area–
- d) List of work done by me–Electrical plan, render, compound wall design, working drawing

31) Client –MahendraandVidya

- a) Site location– Electroniccity, Bangalore
- b) Project status –Under construction
- c) Built up area–
- d) List of works done by me–Planchanges,electrical plan,render, sanction plan

32) Client–RajashekharandLatha

- a) Site location–Bangalore
- b) Project status –Under construction
- c) Built up area–
- d) List of works done by me–Planchanges,compound wall design,sanction plan,working drawing

33) Client–SwaminathanandMahalakshmi

- a) Site location–Bangalore
- b) Project status –Construccted
- c) Built up area–
- d) List of works done by me–Planchanges,electrical plan, 3D model,render

34) Client –Dr. John

- a) Site location– Pathanamthitta, Kerala
- b) Project status –Constructed
- c) Built up area–
- d) List of works done by me–Sanction plan

35) Client –Vijesh

- a) Site location –Thripunithara, Kerala
- b) Project status –Constructed
- c) Built up area –
- d) List of works done by me –Plan changes, sanction plan

36) Client –Mary and Prem

- a) Site location –Bangalore
- b) Project status –Constructed
- c) Built up area –
- d) List of works done by me –Render, working drawing

37) Client –Narayan

- a) Site location –Indus sector, Bangalore
- b) Project status –Constructed
- c) Built up area –
- d) List of works done by me –Sanction drawing, render

38) Client –Seva Nilayam

- a) Site location –Bangalore
- b) Project status –Constructed
- c) Built up area –
- d) List of works done by me –Electrical plan

39) Client–St. Mary’sSchool

- a) Site location–Bangalore
- b) Project status –Under construction
- c) Built up area–
- d) List of works done by me–Plan changes, render

40) Client–HolyCrossCollege

- a) Site location–Kamagere, Bangalore
- b) Project status –Under construction
- c) Built up area–
- d) List of works done by me–Plan changes, sanction plan

41) Client –Nursing College

- a) Site location–Virajpet, Bangalore
- b) Project status –Under construction
- c) Built up area–
- d) List of works done by me–Plan changes

42) Client –PaulJohn

- a) Site location–HSR Layout, Bangalore
- b) Project status –Under construction
- c) Built up area–
- d) List of works done by me–Plan changes, 3D model, render

43) Client –Nelson

- a) Site location–Madiwala,Bangalore
- b) Project status–Under construction
- c) Built up area–2,713sqft
- d) List of works done by me–Plan changes,electrical plan,3D model,render,sanction plan,lintel drawing

44) Client–CSST School

- a) Site location– Whitefield, Bangalore
- b) Project status –Under construction
- c) Built up area–
- d) List of works done by me–Plan changes,electrical plan

45) Client–Anand Mathew

- a) Site location–HSR Layout,Bangalore
- b) Project status –Under construction
- c) Built up area–
- d) List of works done by me–Plan changes, 3D model,render

46) Client–Roliph Desouza

- a) Site location– Bangalore
- b) Project status –Under construction
- c) Built up area–
- d) List of works done by me–Plan changes, working drawing

47) Client–Amerendra

- a) Site location–Bangalore
- b) Project status –Constructed
- c) Built up area–
- d) List of works done by me–Electrical plan, 3D model, render

48) Client–Dileep and Priya

- a) Site location– Koramangala, Bangalore
- b) Project status –Under construction
- c) Built up area–
- d) List of works done by me–Planchanges, electrical plan, lintel plan,

49) Client –Krishna

- a) Site location–Bangalore
- b) Project status –Under construction
- c) Built up area–
- d) List of works done by me–Render, compound wall design

50) Client–Ambarish Bhawna

- a) Site location–Bangalore
- b) Project status –Constructed
- c) Built up area–
- d) List of works done by me–Interior detailing, render

51) Client –GardenCityCollege

- a) Site location –GardenCity, Bangalore
- b) Project status –Under construction
- c) Built up area –
- d) List of works done by me –Electrical plan, render

52) Client –Madhusudhan Reddy

- a) Site location –HSR Layout, Bangalore
- b) Project status –Under construction
- c) Built up area –
- d) List of works done by me –Planchanges, lintel drawing

53) Client –Naveen Prabhakar

- a) Site location –Bangalore
- b) Project status –Under construction
- c) Built up area –
- d) List of works done by me –Planchanges, working drawing

54) Client –Sirishand Gayathri

- a) Site location –Indiranagar, Bangalore
- b) Project status –Under construction
- c) Built up area –
- d) List of works done by me –Electrical plan, render, false ceiling drawing, compound wall design

CRITICALOVERVIEW

This internship period has been very beneficial. Several different tasks have gone through, have been completed and have been understood and will be taken into use in the future work situations. The experience together with the knowledge gathered, has made me more knowledgeable and more ready to go into the workforce after the graduation. I have learned a lot about the project development, interaction between co-workers, new things about everyday software and proper work management.

Besides the learning process, I got more valuable experiences from the people around me. I was inspired by the people around me, not only as someone to learn from but as a person and their ideology, philosophy and way of life what they see as an architect and their outlook towards even the simplest things in life.

INTERNSHIP Portfolio

A L L E N A N I L V A R G H E S E

Montimers

ARCHITECTS&INTERIORDESIGNERS#12
,NEWNO:3,CHANDRAREDDYLYT
KORAMANGALA,IVthBLOCK,VIVEKNAGARP.O
BANGALOREPH:25534834

CONTENTS:

- 1 -PLAN(5CLIENTS)
- 2 -LINTELDRAWING(6CLIENTS)
- 3 -ELECTRICALLDRAWING(5CLIENTS)
- 4 -WORKINGDRAWING(3CLIENTS)
- 5 -SANCTIONDRAWING(4CLIENTS)
- 6 -FALSECEILINGDRAWING(4CLIENTS)
- 7 -DETAILS(1CLIENT)
- 8 -EXTRAS

Montimers

ARCHITECTS&INTERIORDESIGNERS#12
,NEWNO:3,CHANDRAREDDYLYT
KORAMANGALA,IVthBLOCK,VIVEKNAGARP.O
BANGALOREPH:25534834

PREFACE:

As a part of B.Arch curriculum of Sathyabama Institute of Science and Technology and in order to gain practical knowledge in the field of architecture, I had an opportunity to work for 90 days as an intern and build my path stronger in the visions that designs the future world.

Within these 90 days, I had got chance to work with total of 53 clients in vast topics, in which few are showcased in this portfolio.

ACKNOWLEDGEMENT:

I would like to express my sincere gratitude towards Montimers Architects for providing a great learning experience during the internship period.

I have learned a lot by working under the principal architects Ar.Jacob Chacko and Ar. Shimu Jacob. Also their continuous guidance and their vast knowledge about architecture, experience in the field and motivational lessons with them helped me in great way.

The internship period was hence effective and i'm thankful for providing such opportunity.

Shimu Hasy Jacob



Signature of the Principal Architect

MONTIMERS
Architects & Engineers
No. 12, Chandra Reddy Layout
4th Block, Koramangala
Vivekanagar (P.O.) Bangalore-47

Office seal

Montimers

ARCHITECTS&INTERIOR DESIGNERS
#12, NEW NO.3, CHANDRA REDDY LYT
KORAMANGALA, IV TH BLOCK, VIVEKANAGAR P.O
BANGALORE PH:25534834


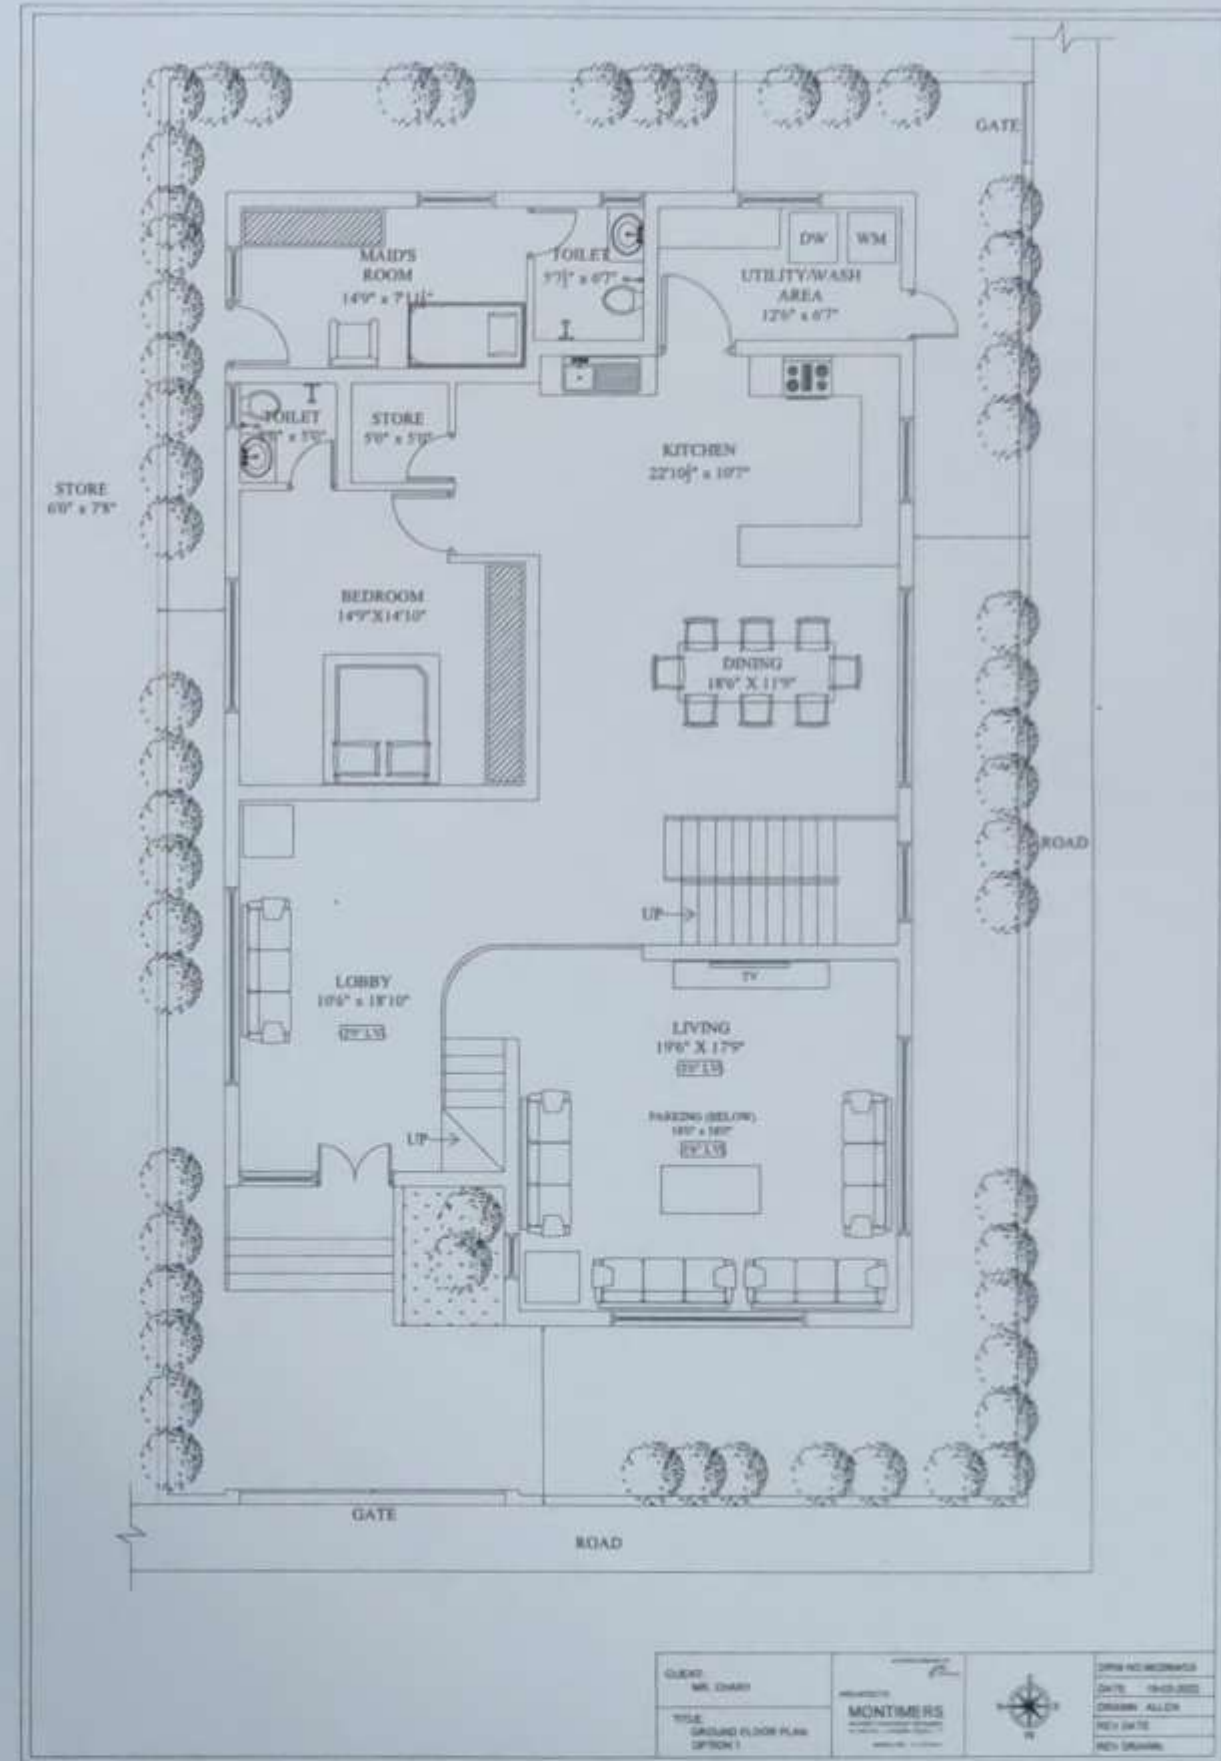
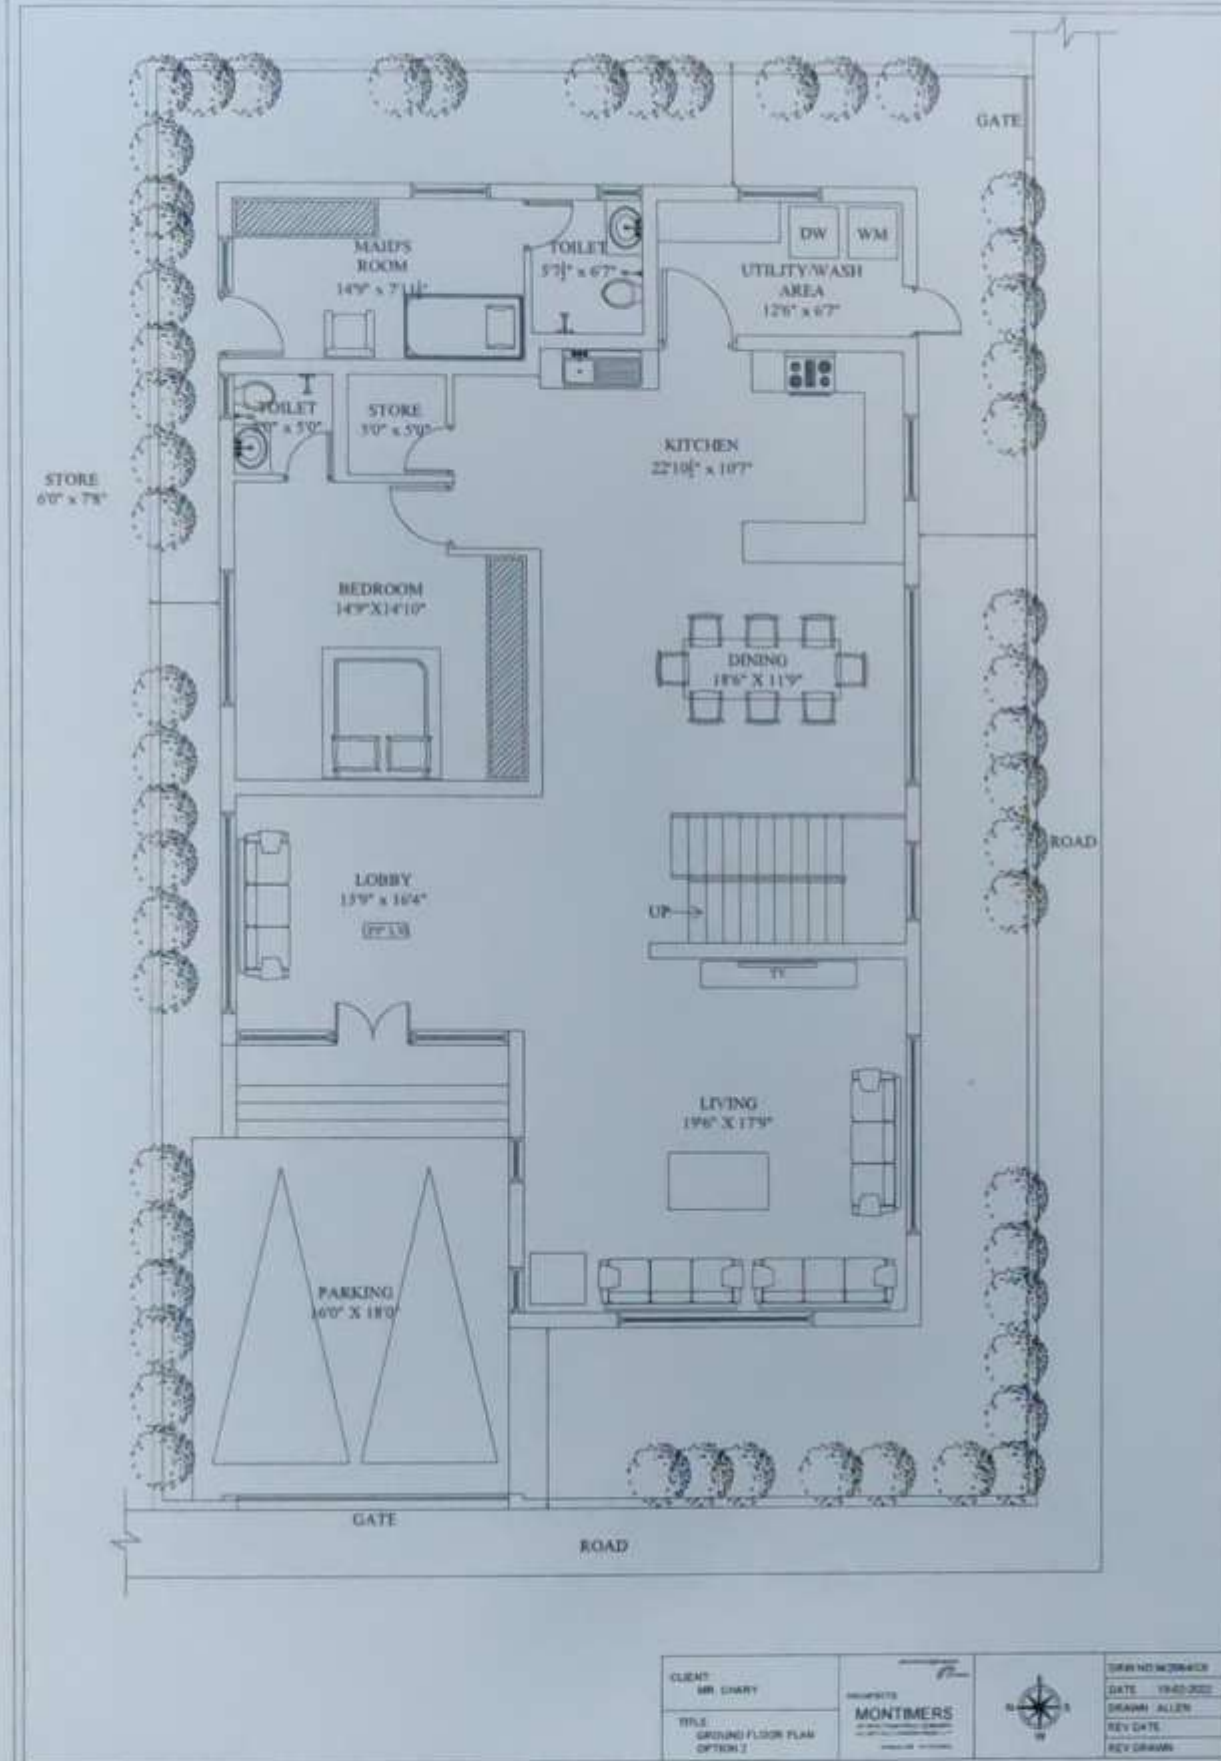


Himma Hasy Jacob

MONTIMERS
Architects & Engineers
No. 12, Chandra Reddy Layout
4th Block, Koramangala
Vivkanagar (P.O.) Bangalore-47

Montimers
ARCHITECTS/INTERIOR DESIGNERS
#12, NEW NO. 3, CHANDRA REDDY LYT
KORAMANGALA, IV B BLOCK, VIVKANAGAR P.O.
BANGALORE - PH: 25534834

PLAN

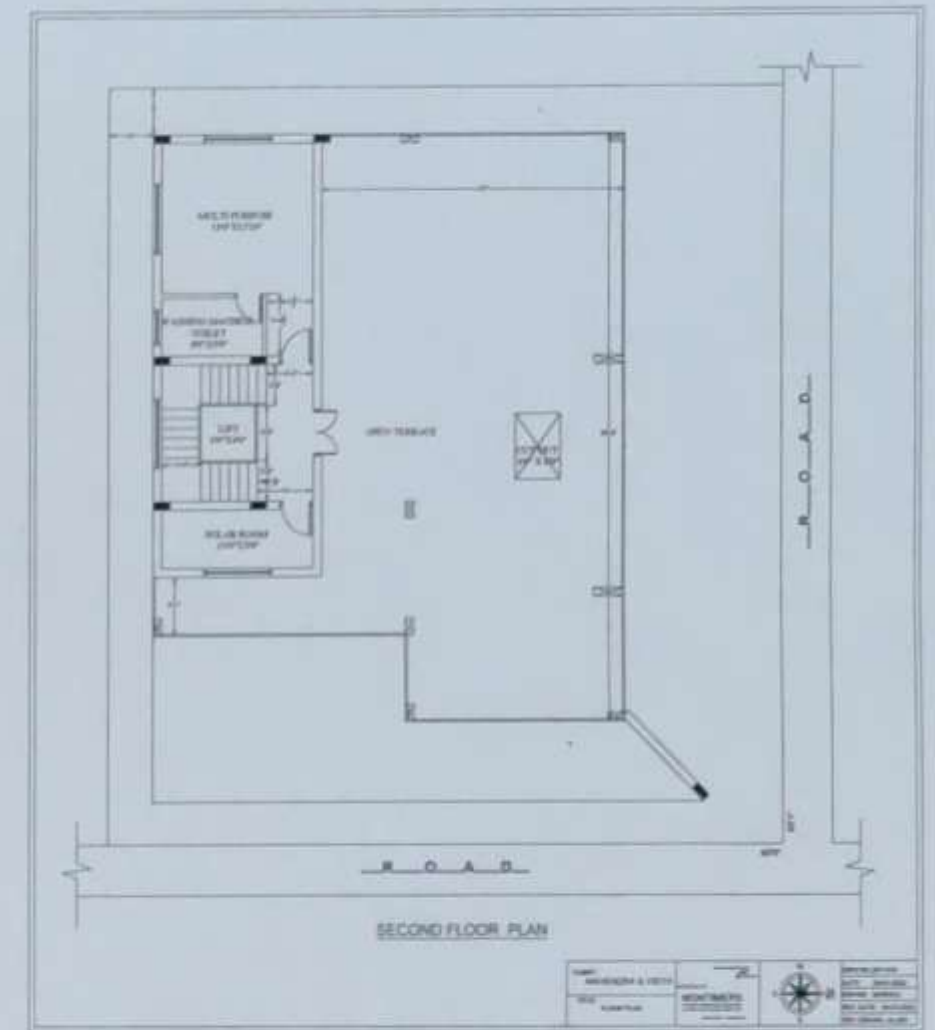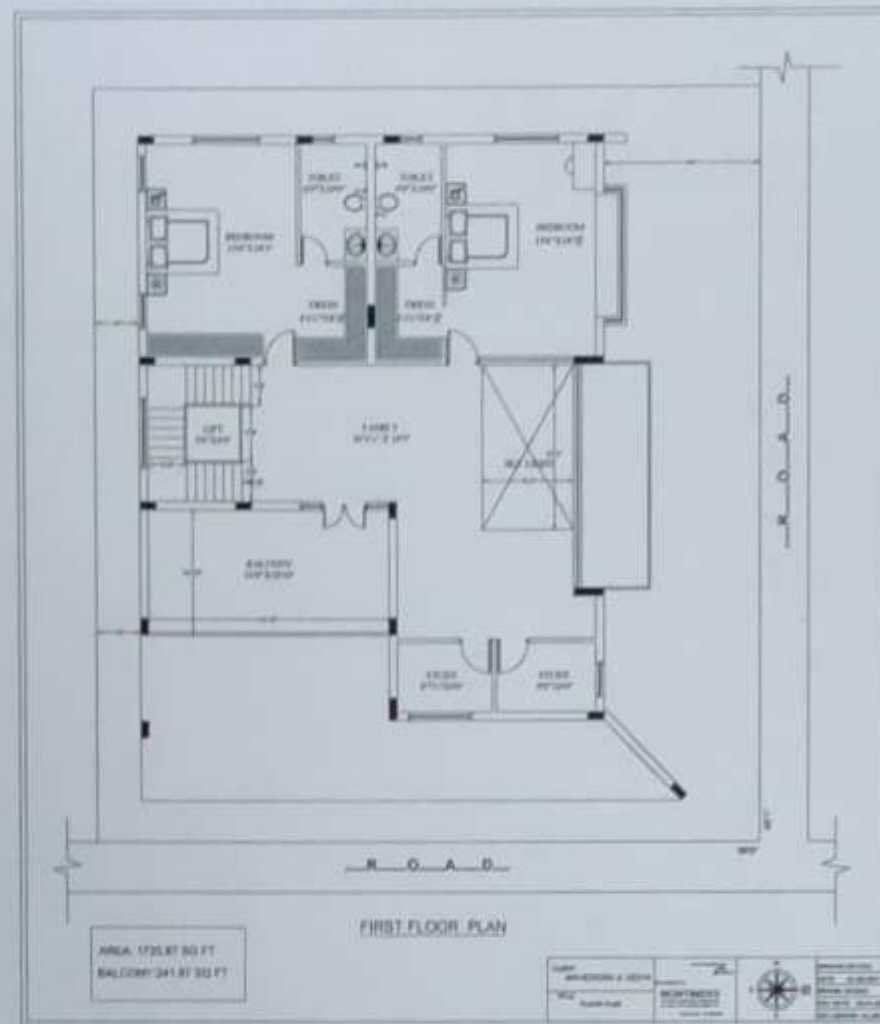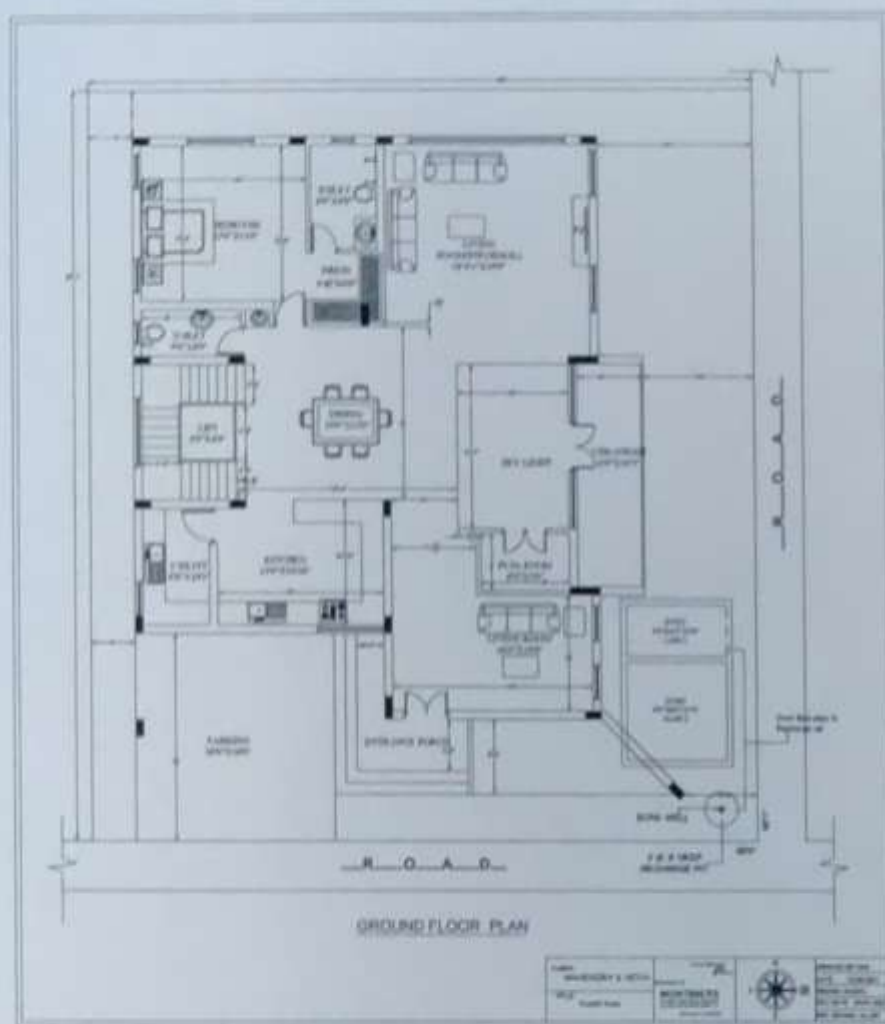




Shinu Mary Jacob

MONTIMERS
Architects & Engineers
No. 12, Chandra Reddy Layout
4th Block, Koramangala
Vivekanagar (P.O.) Bangalore-47

Montimers

ARCHITECTS&INTERIOR DESIGNERS
#12, NEW NO.3, CHANDRA REDDY LYT
KORAMANGALA, IVth BLOCK, VIVEKANAGAR P.O
BANGALORE PH:25534834

PLAN

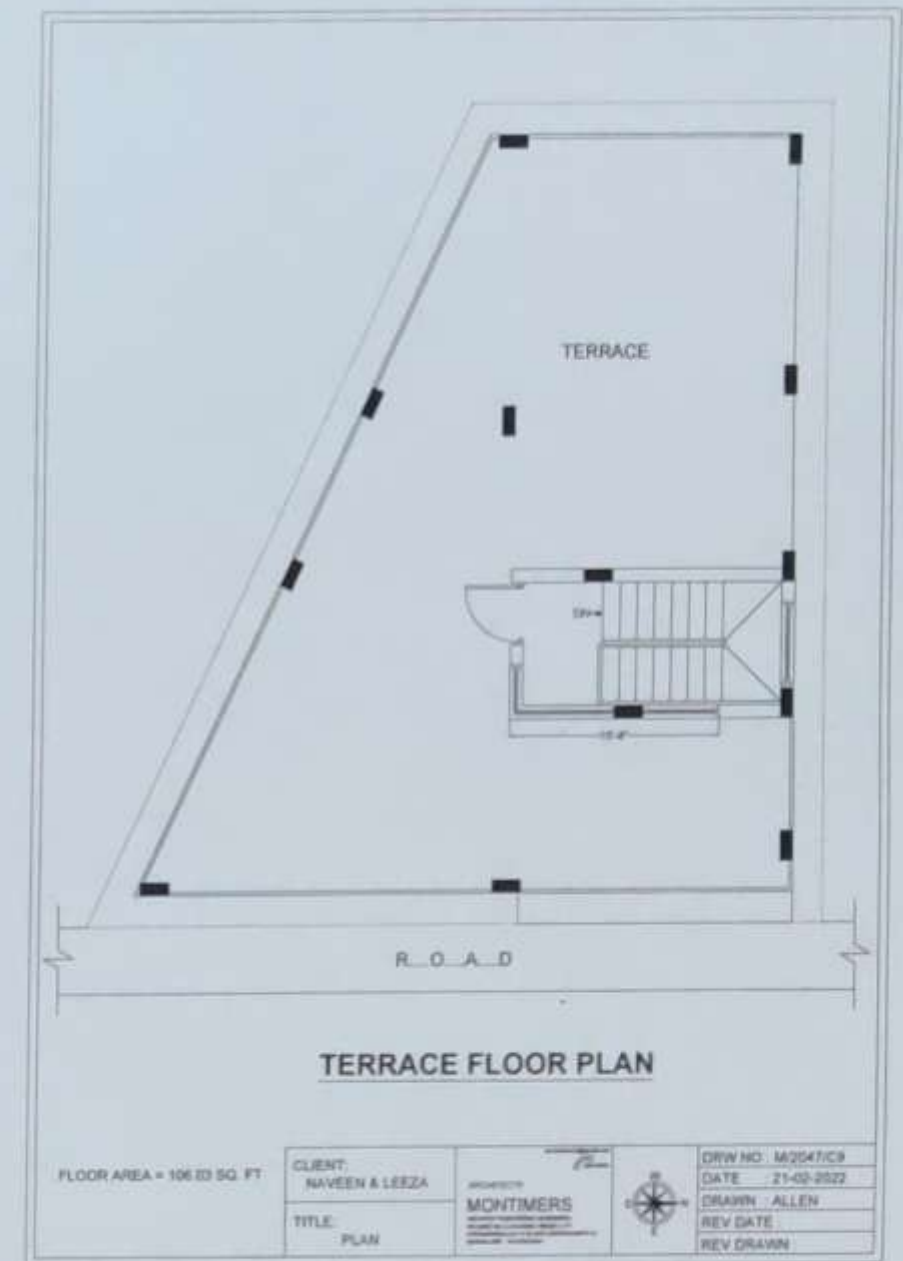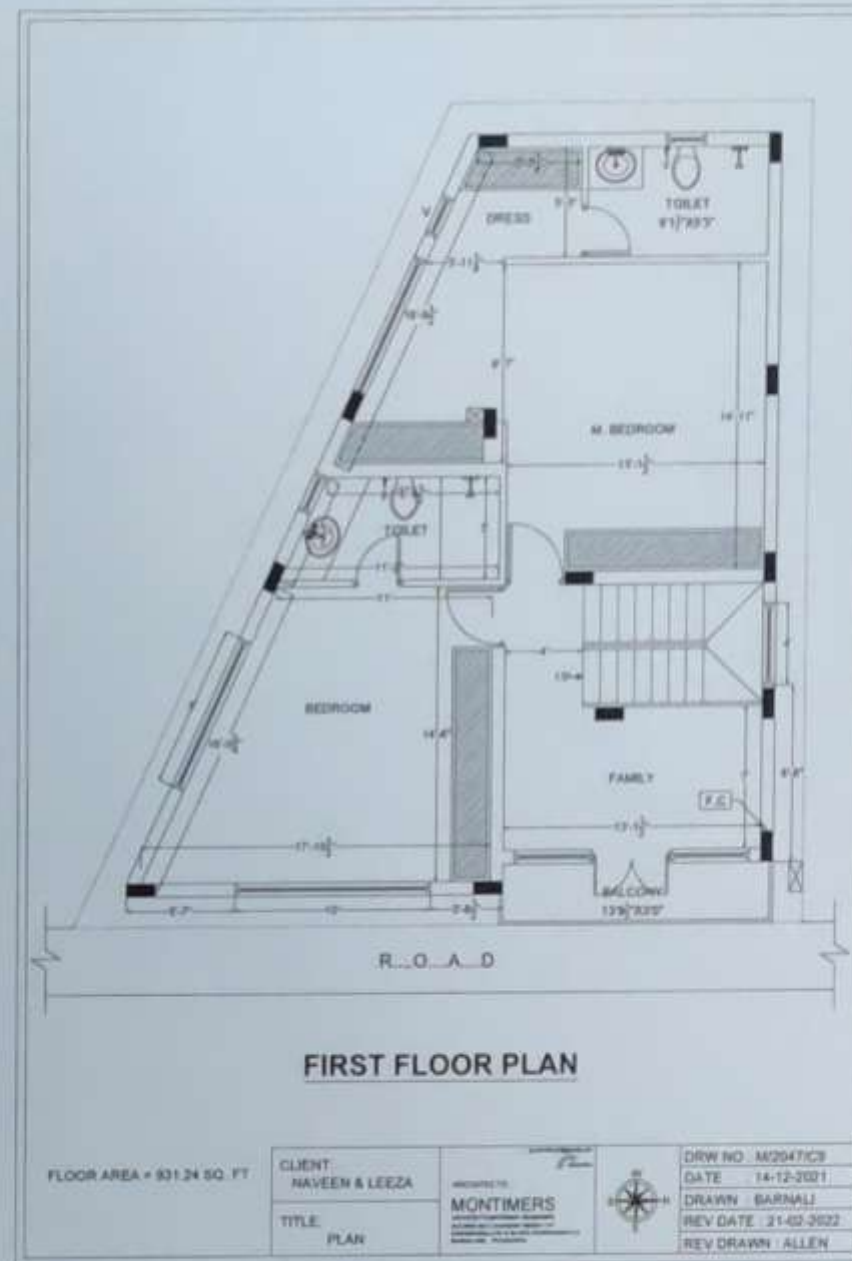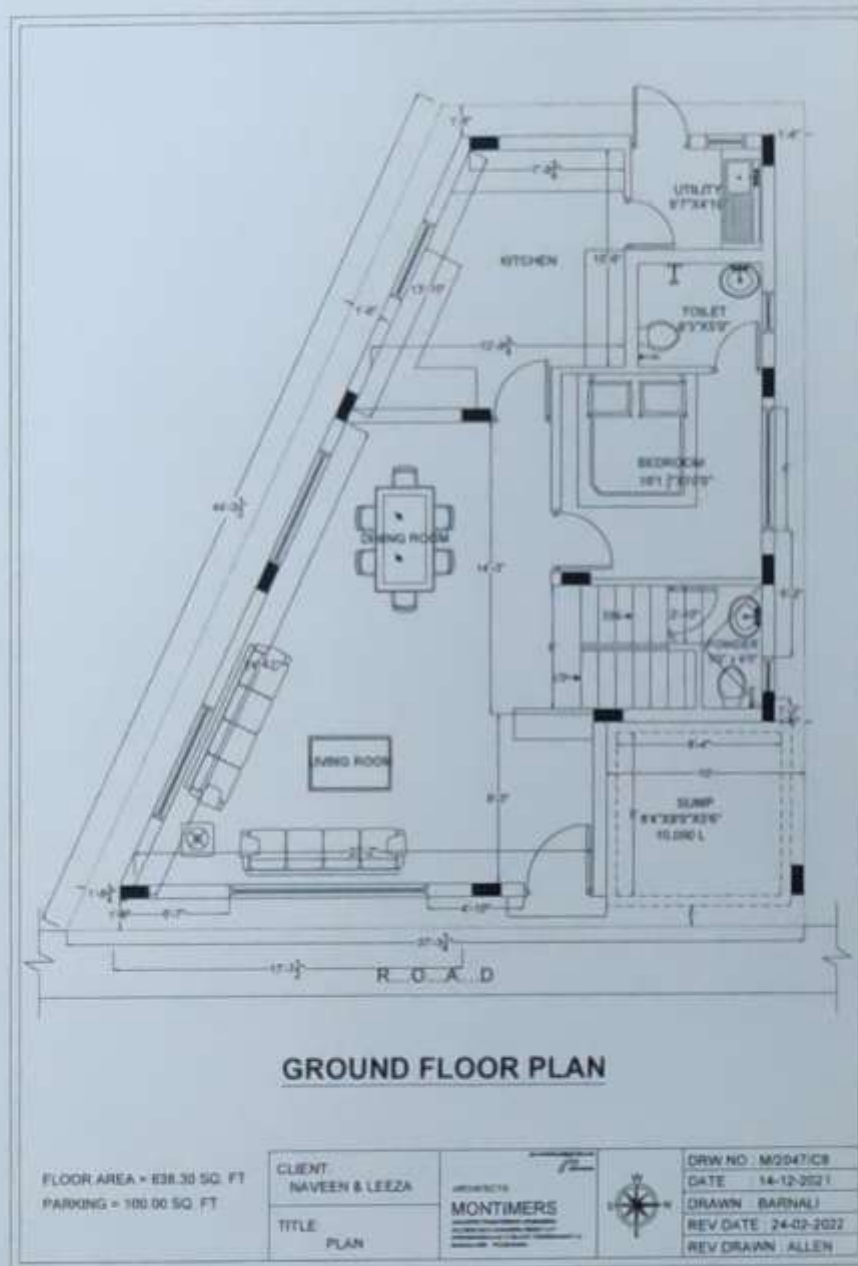

Shinu Mary Jacob

MONTIMERS
Architects & Engineers
No. 12, Chandra Reddy Layout
4th Block, Koramangala
Vivekanagar (P.O.) Bangalore-47

Montimers

ARCHITECTS&INTERIOR DESIGNERS
#12, NEW NO.3, CHANDRA REDDY LYT
KORAMANGALA, IV B BLOCK, VIVEKANAGAR P.O
BANGALORE PH:25534834

PLAN



LEGEND

1. ASPHALT ROAD
2. BOUNDARY LINE
3. ELECTRIC POLE
4. GENERAL TREE
5. COCONUT TREE
6. MANGO TREE
7. NEAM TREE
8. SPOT LEVEL

NOTE:-

1. ALL DIMENSIONS AREA IN METERS

TOTAL BOUNDARY AREA STATEMENT

PARTICULARS	AREA IN SQM	AREA IN SFT	AREA IN ACRES	AREA IN GUNTAS
AREA-1	16740.528	180193.537	04	5.46
AREA-2	17519.333	188576.533	04	13.16
AREA-3	22272.146	239735.377	05	20.13
TOTAL	56532.431	608510.007	13	38.76

CLIENT:

PROJECT:
TOPOGRAPHICAL SURVEY FOR THE
CSST WHITEFIELD, BANGALORE.

SHEET: 1 OF 1	S. C. A. L. E	DRAWING NO: 3
Surveyed By: MONTIMERS	50m 20 10 5 20m	Drawn By: MONTIMERS
DATE: 17/04/2023	1:500 OR 1cm=5.0m	Checked By: MONTIMERS

MONTIMERS


ARCHITECTS/INTERIOR DESIGNERS
#12, NEW NO. 3, CHANDRA REDDY LAYOUT
KORAMANGALA, IV BLOCK, VIVEKANAGAR P.O.
BANGALORE - 560094

Shinu Hary Jacob
MONTIMERS
Architects & Engineers
No. 12, Chandra Reddy Layout
4th Block, Koramangala
Vivekanagar (P.O.) Bangalore-47

Montimers

ARCHITECTS/INTERIOR DESIGNERS
#12, NEW NO. 3, CHANDRA REDDY LAYOUT
KORAMANGALA, IV BLOCK, VIVEKANAGAR P.O.
BANGALORE - 560094

PLAN

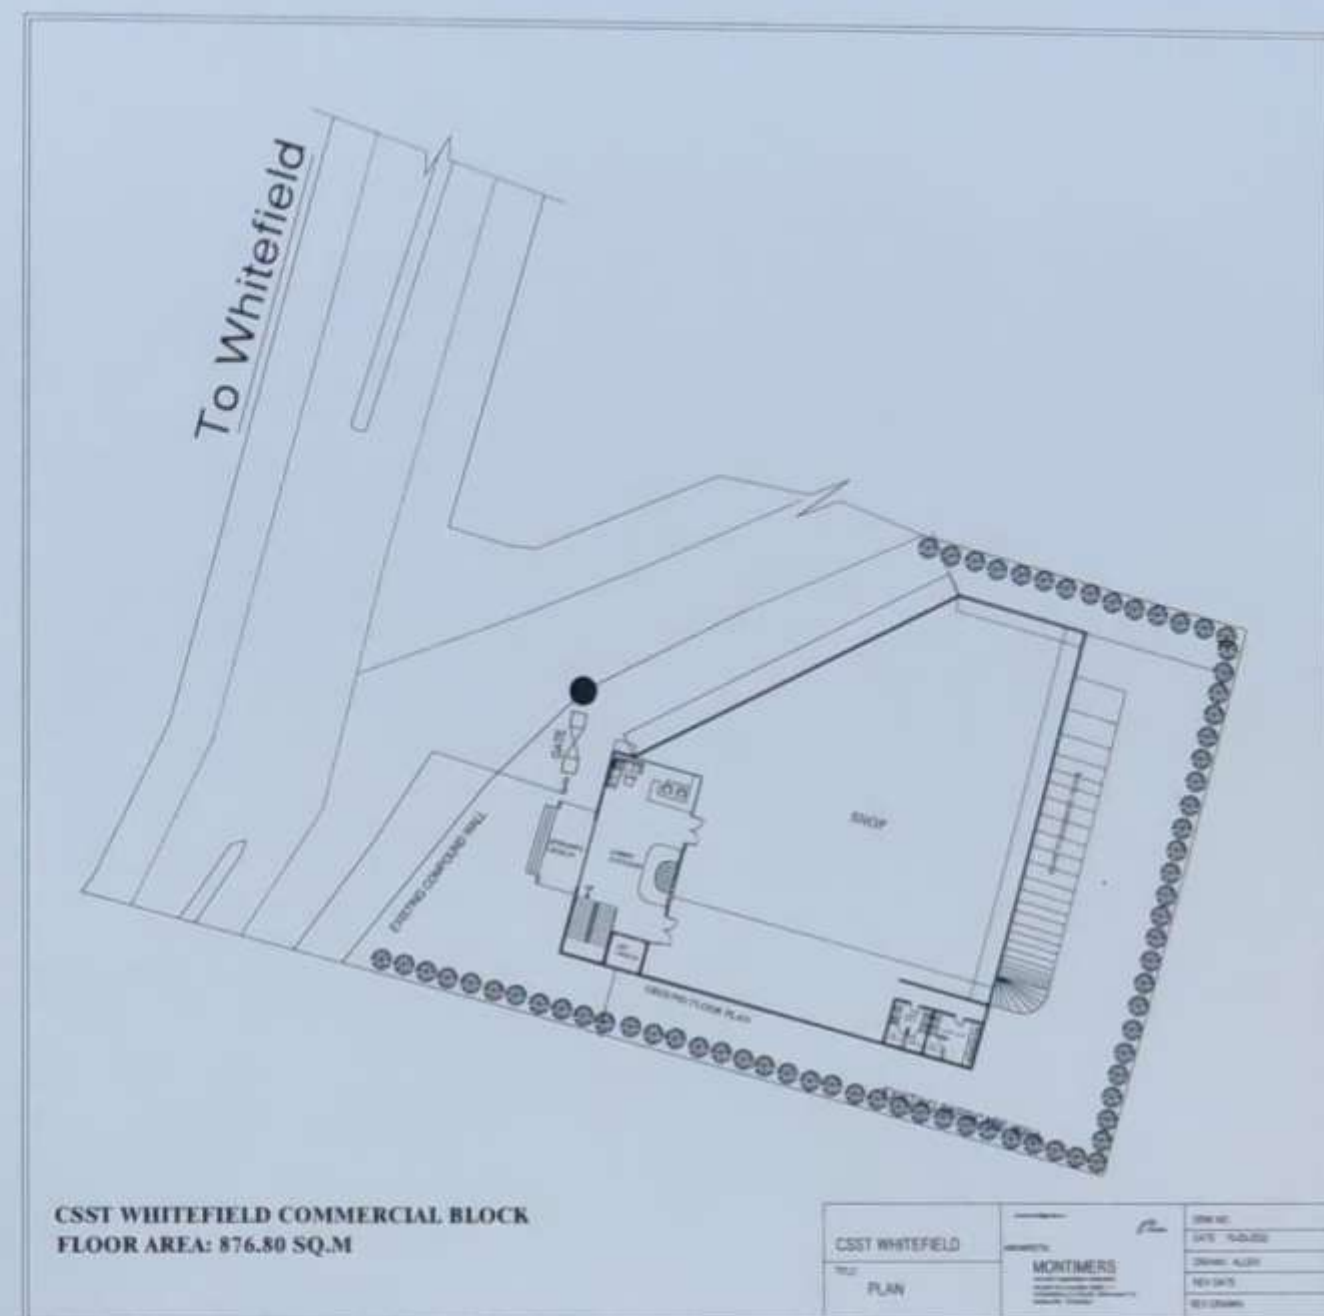


MONTIMERS
Architects & Engineers
No. 12, Chandra Reddy Layout
4th Block, Koramangala
Vivekanagar (P.O.) Bangalore-47

Himmi Mary Jacob

Montimers

ARCHITECTS&INTERIOR DESIGNERS
#12, NEW NO 3, CHANDRA REDDY LYT.
KORAMANGALA IV IN BLOCK, VIVEKANAGAR P.O.
BANGALORE PH: 25534834

PLAN

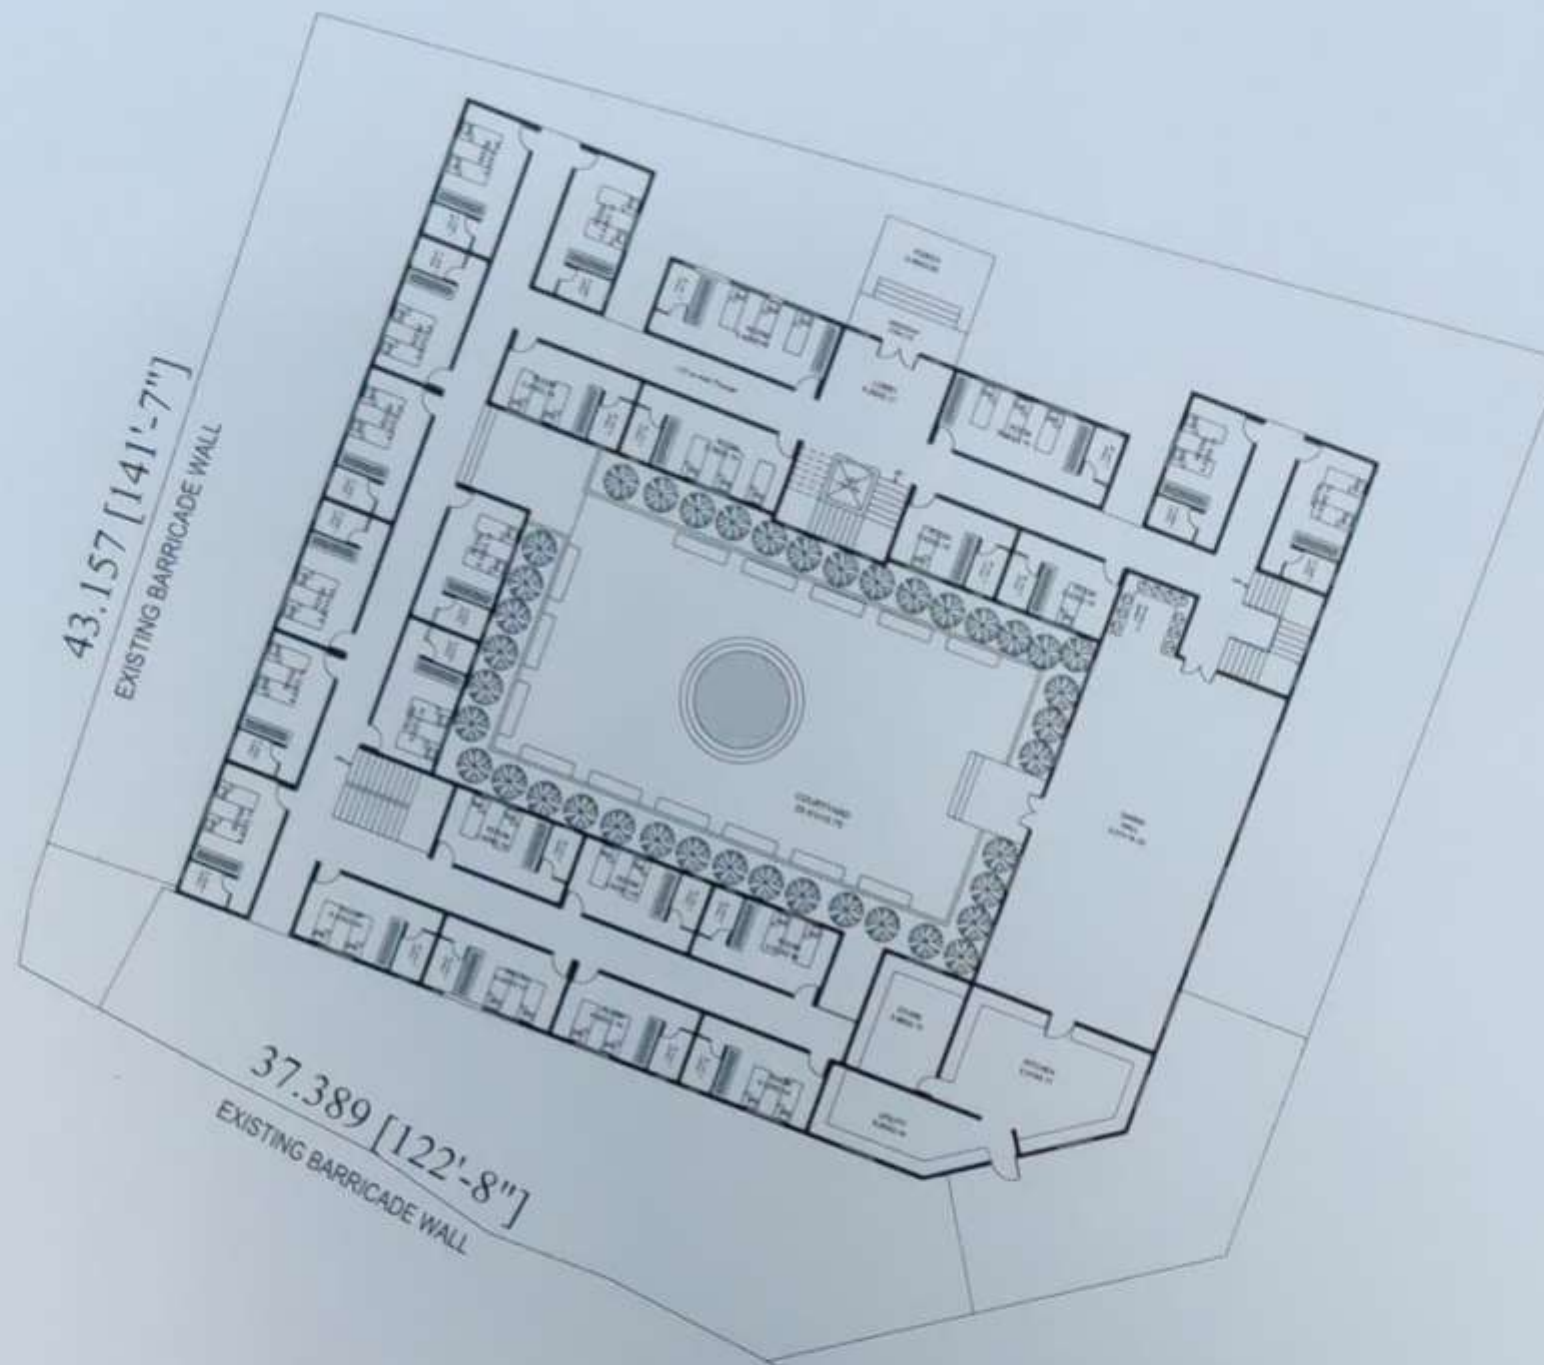

CSST WHITEFIELD HOSTEL BLOCK
FLOOR AREA: 1469.19 SQ.M

CSST WHITEFIELD TITLE PLAN	architects ARCHITECTS MONTIMERS ARCHITECTS/ENGINEERS/DESIGNERS #12, NEW NO. 3 CHANDRA REDDY LAYOUT 4TH BLOCK, KORAMANGALA IV IN BLOCK, VIVEKANAGAR P.O. BANGALORE, PIN-560042	DRW NO. DATE : 16-03-2022 DRAWN : ALLEN REV DATE : REV DRAWN :



Shimmi Hary Jacob


MONTIMERS
 Architects & Engineers

No. 12, Chandra Reddy Layout
 4th Block, Koramangala
 Vivekanagar (P.O.) Bangalore-47

Montimers

ARCHITECTS & INTERIOR DESIGNERS
 #12, NEW NO. 3, CHANDRA REDDY LAYOUT
 KORAMANGALA IV IN BLOCK, VIVEKANAGAR P.O.
 BANGALORE - PIN 560042

PLAN

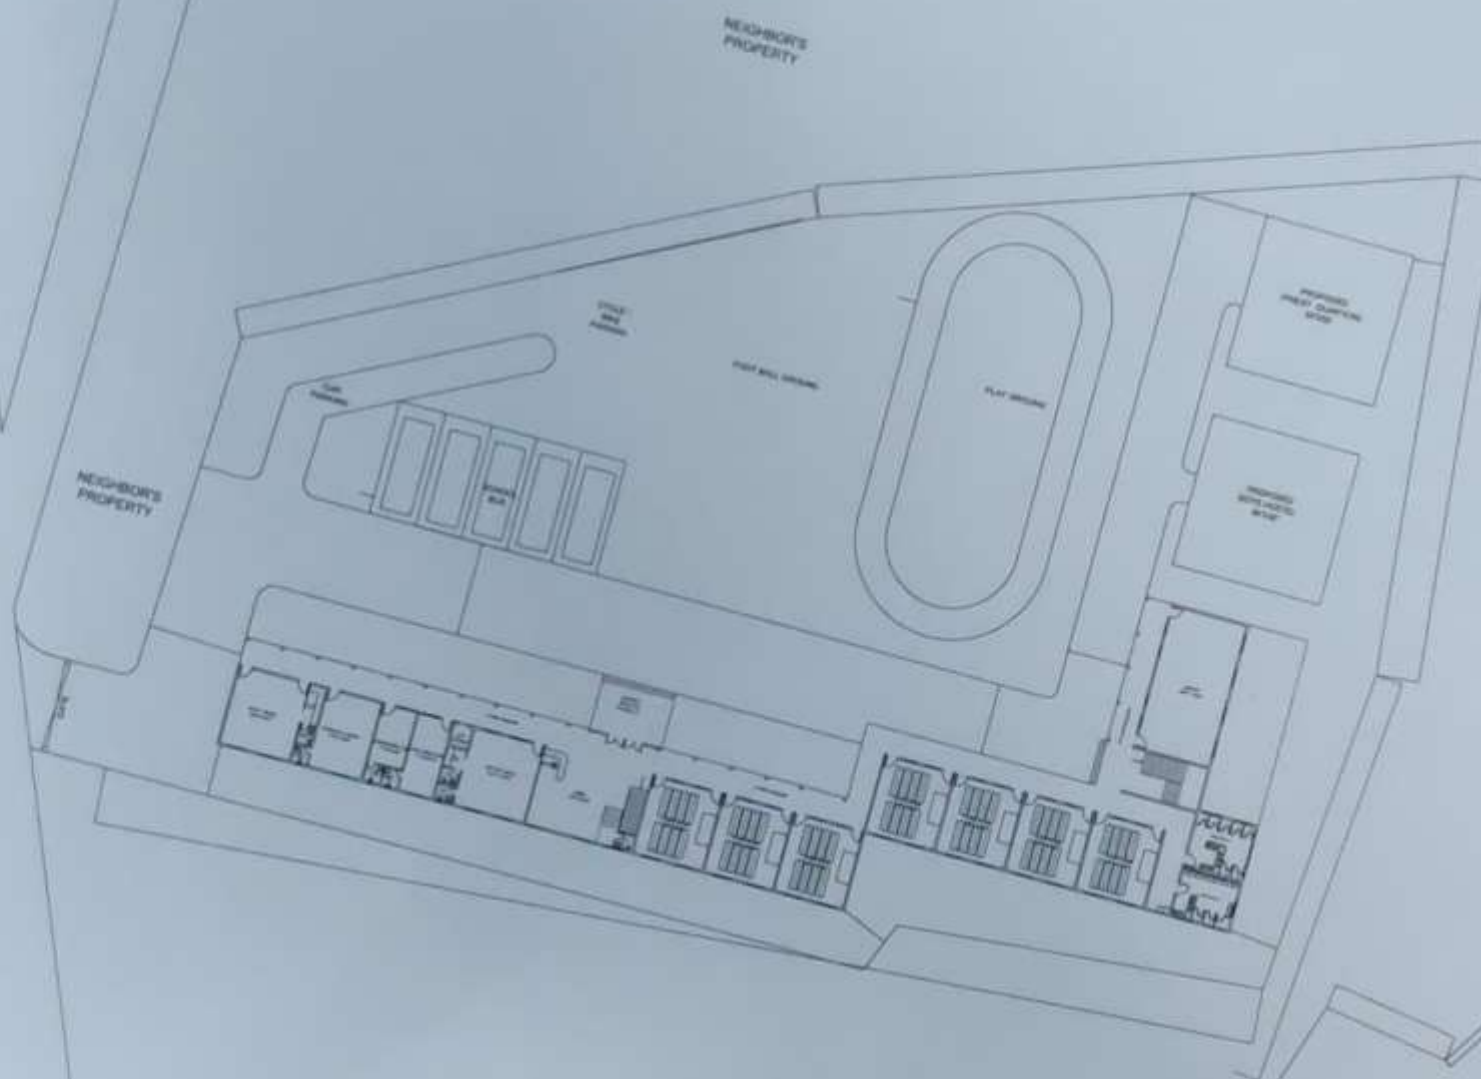

TITLE: GROUND FLOOR PLAN
AREA = 13,997 SFT

Himanshu Jacob


MONTIMERS
Architects & Engineers
No. 12, Chandra Reddy Layout
4th Block, Koramangala
Vivekanagar (P.O.) Bangalore-47

CLIENT PRECIOUS BLOOD FATHERS	PROJECT MONTIMERS	DRW NO: M2051C3 DATE: 31-12-2021 DRAWN: RAGHU REV DATE: 27-01-2022 REV DRAWN: ALLEN
TITLE PLAN		

Montimers


ARCHITECTS/INTERIOR DESIGNERS
#12, NEW NO. 3, CHANDRA REDDY LYT
KORAMANGALA, IV TH BLOCK, VIVEKANAGAR P.O.
BANGALORE - PH: 25534834

PLAN

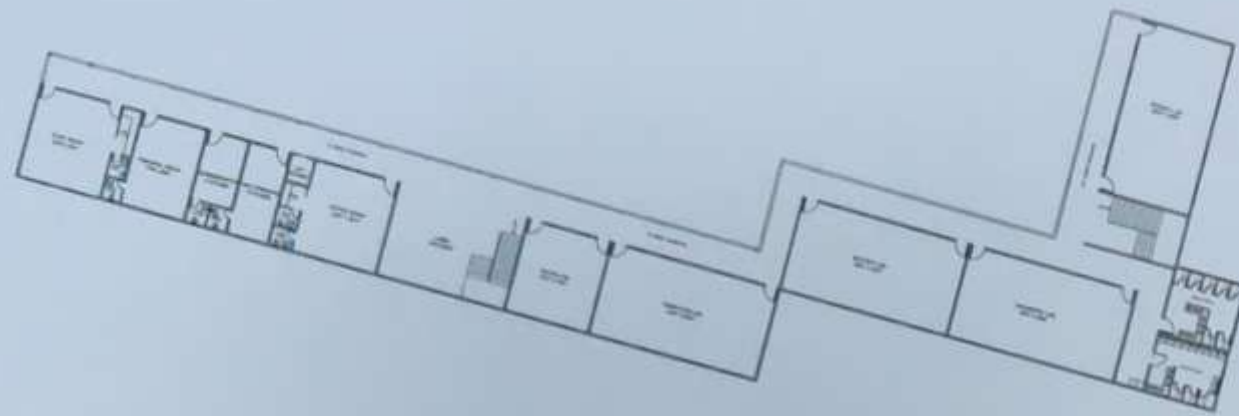


TITLE:
FIRST FLOOR PLAN
AREA =13,997 SFT

CLIENT: PRECIOUS BLOOD FATHERS	ARCHITECTS: MONTIMERS ARCHITECTS & ENGINEERS NO.12, CHANDRA REDDY LAYOUT 4TH BLOCK, KORAMANGALA VIVEKANAGAR, BANGALORE	DRW NO : M2051/C9 DATE : 31-12-2021 DRAWN : RAGHU REV DATE : 27-01-2022 REV DRAWN : ALLEN
TITLE: PLAN		

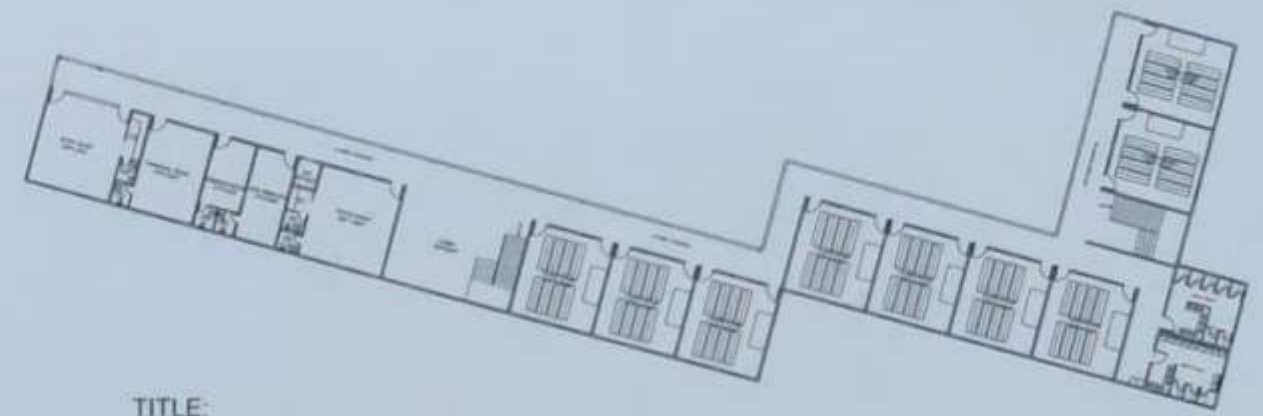


TITLE:
SECOND FLOOR PLAN
AREA =13,997 SFT

CLIENT: PRECIOUS BLOOD FATHERS	ARCHITECTS: MONTIMERS ARCHITECTS & ENGINEERS NO.12, CHANDRA REDDY LAYOUT 4TH BLOCK, KORAMANGALA VIVEKANAGAR, BANGALORE	DRW NO : M2051/C9 DATE : 31-12-2021 DRAWN : RAGHU REV DATE : 27-01-2022 REV DRAWN : ALLEN
TITLE: PLAN		

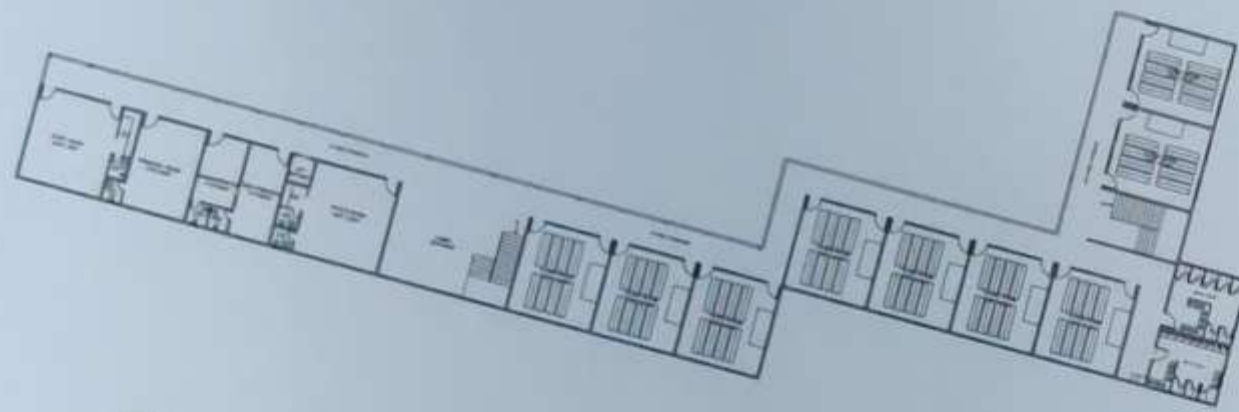

TITLE:
THIRD FLOOR PLAN
AREA =13,997 SFT

CLIENT: PRECIOUS BLOOD FATHERS	ARCHITECTS: MONTIMERS ARCHITECTS & ENGINEERS NO.12, CHANDRA REDDY LAYOUT 4TH BLOCK, KORAMANGALA VIVEKANAGAR, BANGALORE	DRW NO : M2051/C9 DATE : 31-12-2021 DRAWN : RAGHU REV DATE : 27-01-2022 REV DRAWN : ALLEN
TITLE: PLAN		

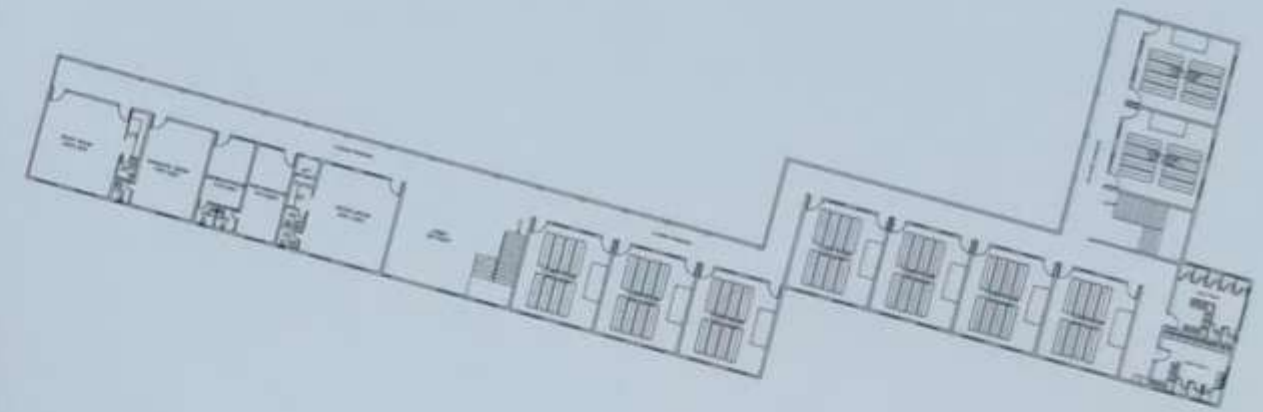

TITLE:
FOURTH FLOOR PLAN
AREA =13,997 SFT


CLIENT: PRECIOUS BLOOD FATHERS	ARCHITECTS: MONTIMERS ARCHITECTS & ENGINEERS NO.12, CHANDRA REDDY LAYOUT 4TH BLOCK, KORAMANGALA VIVEKANAGAR, BANGALORE	DRW NO : M2051/C9 DATE : 31-12-2021 DRAWN : RAGHU REV DATE : 27-01-2022 REV DRAWN : ALLEN
TITLE: PLAN		



Himes Hary Jacob
MONTIMERS
Architects & Engineers
No. 12, Chandra Reddy Layout
4th Block, Koramangala
Vivekanagar (P.O.) Bangalore-47

Montimers
ARCHITECTS&INTERIOR DESIGNERS
#12, NEW NO.3, CHANDRA REDDY LYT
KORAMANGALA IV IN BLOCK, VIVEKANAGAR P.O.
BANGALORE PH:25534834


PLAN

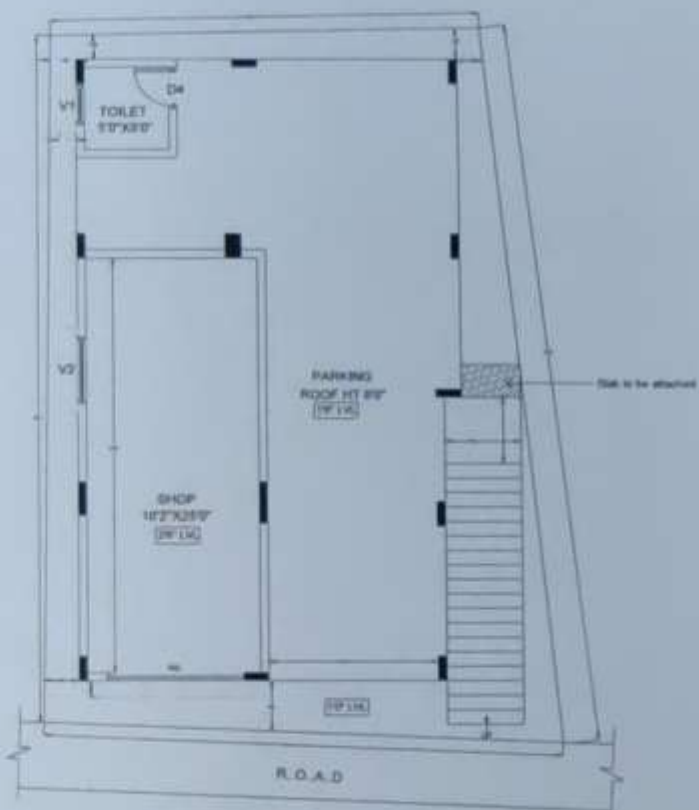

STILT FLOOR CHAJJA PLAN

SCHEDULE OF OPENINGS			
NO	DESCRIPTION	SIZE	NO
01	D4 DOOR (THRESH)	2'6" x 7'0"	01
02	V1 VENTILATOR	2'6" x 2'6"	01
03	V2 VENTILATOR	4'0" x 2'6"	01
05	RS ROLLING SHUTTER	8'0" x 7'0"	01

CLIENT: CHANDRA REDDY LAYOUT
 PROJECT: CHAJJA PLAN
 DATE: 12/05/2024
 SCALE: 1/8" = 1'-0"
 DRAWN BY: MONTIMERS
 CHECKED BY: MONTIMERS
 PROJECT NO: 25534834

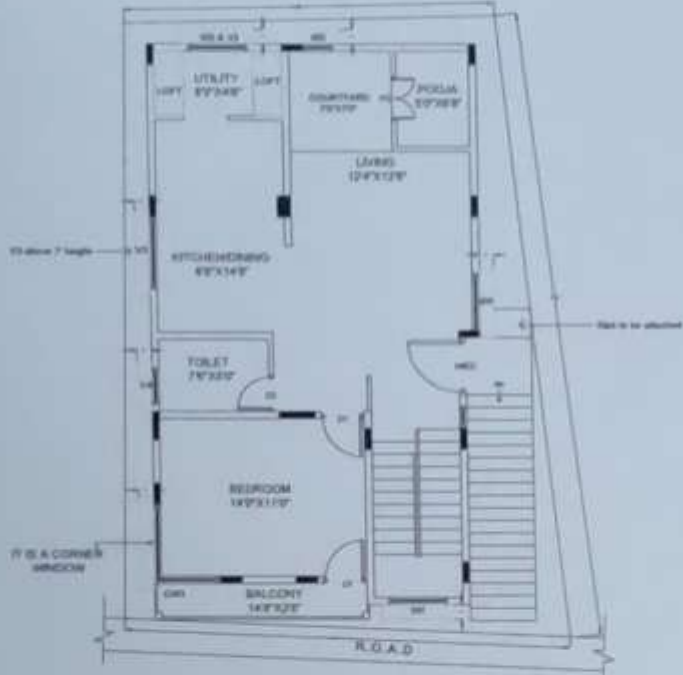


GROUND FLOOR CHAJJA PLAN

SCHEDULE OF OPENINGS			
NO	DESCRIPTION	SIZE	NO
01	WED ENTRANCE DOOR	1'6" x 6'6" + 4'0" x 8'0"	01
02	D1 DOOR	3'0" x 8'0"	01
03	D2 DOOR	2'6" x 8'0"	01
04	PD POOJA DOOR	4'0" x 8'0"	01
05	D3 DOOR (THRESH)	3'0" x 8'0"	01
06	W1 WINDOW	4'0" x 8'6"	02
07	V2 WINDOW	2'0" x 6'6"	01
08	W3 WINDOW	4'0" x 8'6"	01
09	CW1 CORNER WINDOW	(5'6" + 4'6") x 6'6"	01
10	V2 VENTILATOR	4'0" x 1'8"	01
11	V3 VENTILATOR	5'0" x 1'8"	01
12	V4 VENTILATOR	2'6" x 3'6"	01

- NOTE:
1. Clear height of the floor is 10'6"
 2. Lintel level is 8'0" from Floor level
 3. Chajja projection is 1'0" wherever not mentioned
 4. Chajja bearing is 6" on either side

CLIENT: CHANDRA REDDY LAYOUT
 PROJECT: CHAJJA PLAN
 DATE: 12/05/2024
 SCALE: 1/8" = 1'-0"
 DRAWN BY: MONTIMERS
 CHECKED BY: MONTIMERS
 PROJECT NO: 25534834

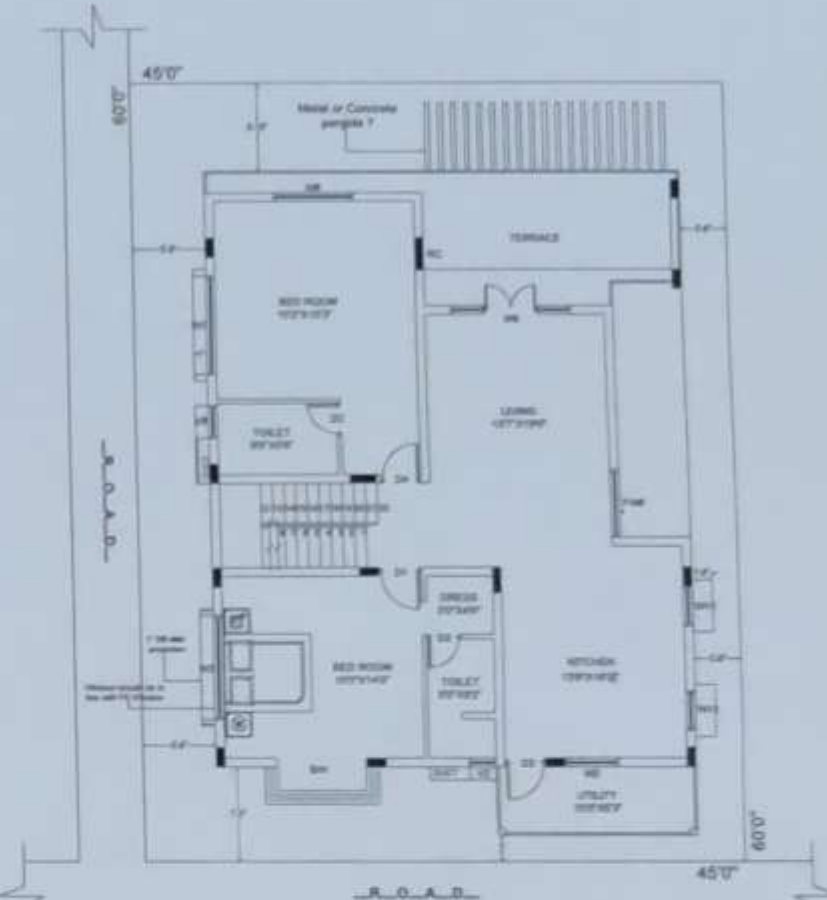

SECOND FLOOR CHAJJA PLAN

SCHEDULE OF OPENINGS			
NO	DESCRIPTION	SIZE	NO
01	D1 DOOR	3'2" x 7'0"	01
02	D2 DOOR	2'6" x 7'0"	02
03	D3 DOOR (THRESH)	3'0" x 7'0"	02
04	D4 DOOR	3'0" x 7'0"	01
05	W2 WINDOW	4'0" x 3'6"	01
06	W3 WINDOW	8'0" x 4'6"	01
07	W7 WINDOW	7'7" x 4'6"	01
08	FW8 FIXED GLASS	5'2" x 5'6"	03
09	W6 WINDOW	9'0" x 7'0"	02
10	W11 WINDOW	3'0" x 2'0"	02
11	BW BOX WINDOW	(2'6" + 8'0" + 2'6") x 2'0"	01
12	V2 VENTILATOR	2'0" x 3'0"	01
13	V8 VENTILATOR	2'6" x 3'0"	01

- Note:
1. Clear height of the roof is 10'0"
 2. Lintel level = 7'0" from Finished Floor level
 3. All Windows have to be fixed in Inner plaster hl
 4. All Ventilators below lintel and Kitchen windows have to be fixed in outer plaster hl
 5. All Doors have to be fixed in outer plaster hl
 6. Walls are in 8" & 4" Solid Block Masonry

CLIENT: CHANDRA REDDY LAYOUT
 PROJECT: CHAJJA PLAN
 DATE: 12/05/2024
 SCALE: 1/8" = 1'-0"
 DRAWN BY: MONTIMERS
 CHECKED BY: MONTIMERS
 PROJECT NO: 25534834


Shinu Hary Jacob

MONTIMERS
 Architects & Engineers
 No. 12, Chandra Reddy Layout
 4th Block, Koramangala
 Vivakanagar (P.O.) Bangalore-47

Montimers

ARCHITECTS & INTERIOR DESIGNERS
 #12, NEW NO. 3, CHANDRA REDDY LAYOUT
 KORAMANGALA 4TH BLOCK, VIVAKANAGAR P.O.
 BANGALORE - PH: 25534834

LINTEL DRAWING

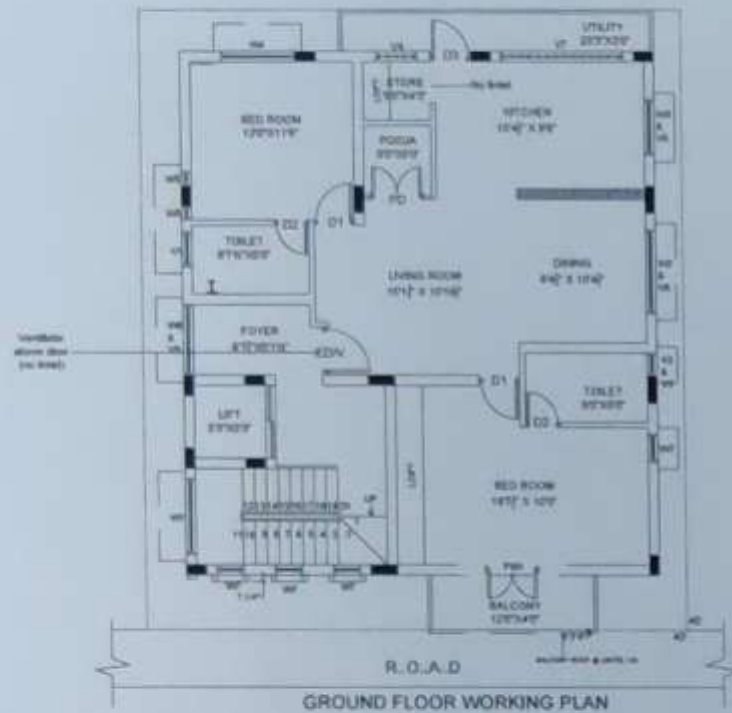


GROUND FLOOR WORKING PLAN

NO	DESCRIPTION	SIZE	NOs
01	EDV ENTRANCE DOOR	3'6" x 7'0" (3'6" x 7'0")	01
02	D1 DOOR	3'0" x 7'0"	02
03	D2 DOOR	2'6" x 7'0"	02
04	D3 DOOR (Break)	3'0" x 7'0"	01
05	PD POOLJA DOOR	3'0" x 7'0"	01
06	W1 WINDOW	5'8" x 5'6"	01
07	W2 WINDOW	6'0" x 5'6"	01
08	W3 WINDOW	4'0" x 3'6"	01
09	W4 WINDOW	5'3" x 4'6"	01
10	W5 WINDOW	1'5" x 4'6"	02
11	W6 WINDOW	5'1" x 5'6"	01
12	W7 WINDOW	2'0" x 4'6"	04
13	W8 WINDOW	9'0" x 3'6"	01
14	FW1 FRENCH WINDOW	5'8" x 7'0"	01
15	V1 VENTILATOR	2'6" x 2'6"	01
16	V2 VENTILATOR	1'7" x 2'6"	01
17	V3 VENTILATOR	1'7" x 2'6"	01
18	V4 VENTILATOR	3'0" x 2'6"	01
19	V5 VENTILATOR	4'0" x 2'6"	01
20	V6 VENTILATOR	6'0" x 2'6"	01
21	V7 VENTILATOR	9'0" x 2'6"	01
22	V8 VENTILATOR	8'1" x 2'6"	01

- Note:
1. Clear height of the roof is 10'0"
 2. Lintel level = 7'0" from Finished Floor level
 3. All Chajja Projection is 2' wherever not mentioned
 4. Chajja bearing is 6" on either side.

CLIENT: Shri. Hary Jacob	PROJECT: MONTIMERS	DATE: 10.02.2022
TYPE: FLOOR PLAN	SCALE: 1/8" = 1'-0"	REV: 01/21
		REV: 02/21

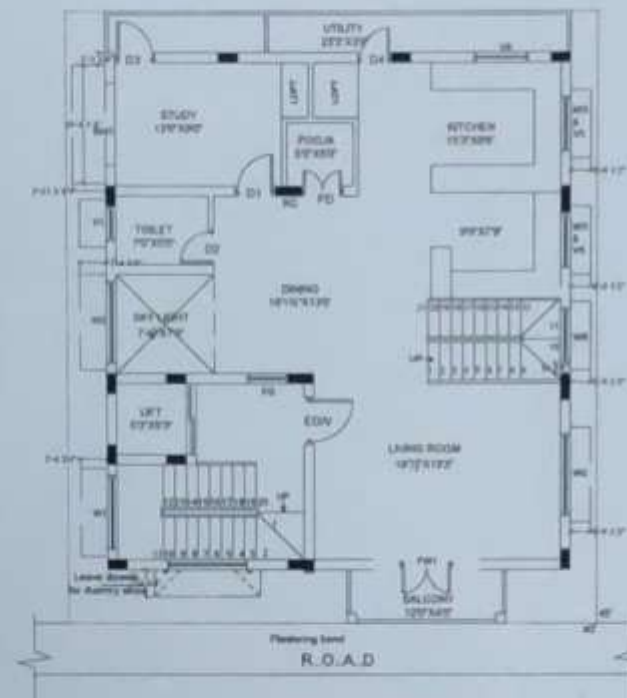

FIRST FLOOR CHAJJA PLAN

NO	DESCRIPTION	SIZE	NOs
01	EDV ENTRANCE DOOR	3'6" x 7'0" (3'6" x 7'0")	01
02	D1 DOOR	2'6" x 7'0"	01
03	D2 DOOR	2'6" x 7'0"	01
04	D3 DOOR (Break)	3'0" x 7'0"	01
05	D4 DOOR (Break)	2'6" x 7'0"	01
06	PD POOLJA DOOR	3'0" x 7'0"	01
07	W1 WINDOW	5'8" x 5'6"	01
08	W2 WINDOW	6'0" x 5'6"	02
09	W3 WINDOW	4'0" x 3'6"	02
10	W4 WINDOW	4'0" x 4'6"	01
11	W5 WINDOW	3'0" x 2'6"	01
12	W6 WINDOW	4'0" x 4'6"	01
13	FW1 FRENCH WINDOW	4'0" x 7'0"	01
14	V1 VENTILATOR	2'6" x 2'6"	01
15	V2 VENTILATOR	4'0" x 2'6"	02
16	V3 VENTILATOR	6'0" x 2'6"	01

CLIENT: Shri. Hary Jacob	PROJECT: MONTIMERS	DATE: 10.02.2022
TYPE: FLOOR PLAN	SCALE: 1/8" = 1'-0"	REV: 01/21
		REV: 02/21



GROUND FLOOR CHAJJA PLAN

NO	DESCRIPTION	SIZE	NOs
01	EDV ENTRANCE DOOR	3'6" x 7'0" (3'6" x 7'0")	01
02	D1 DOOR	3'0" x 7'0"	01
03	D2 DOOR	2'6" x 7'0"	01
04	D3 DOOR (THRESH)	3'0" x 7'0"	01
05	D4 DOOR	2'6" x 7'0"	01
06	FW1 FRENCH WINDOW	4'0" x 7'0"	01
07	CW1 CORNER WINDOW	1'10" x 1'10" (1'10" x 1'10")	01
08	W1 WINDOW	7'8" x 5'6"	01
09	W2 WINDOW	5'10" x 7'0"	01
10	W3 WINDOW	2'0" x 3'6"	01
11	W4 WINDOW	6'0" x 4'6"	01
12	W5 WINDOW	2'0" x 4'6"	05
13	V1 VENTILATOR	2'0" x 2'0"	01
14	V2 VENTILATOR	2'6" x 2'6"	01
15	V3 VENTILATOR	6'3" x 2'6"	01
16	V4 VENTILATOR	6'0" x 2'6"	01
17	V5 VENTILATOR	3'0" x 2'6"	01

1. Clear height of the floor is 10'0"
2. Lintel level = 7'0" from Floor level.
3. Chajja projection is 1'6" wherever not mentioned
4. Chajja bearing is 6"

CLIENT: Shri. Hary Jacob	PROJECT: MONTIMERS	DATE: 10.02.2022
TYPE: FLOOR PLAN	SCALE: 1/8" = 1'-0"	REV: 01/21
		REV: 02/21


Shri. Hary Jacob

MONTIMERS
Architects & Engineers
No. 12, Chandra Reddy Layout
4th Block, Koramangala
Vivekanagar (P.O.) Bangalore-47

Montimers

ARCHITECTS & INTERIOR DESIGNERS
#12, NEW NO. 3, CHANDRA REDDY LAYOUT
KORAMANGALA IV BLOCK, VIVEKANAGAR P.O.
BANGALORE - 560043

LINTEL DRAWING

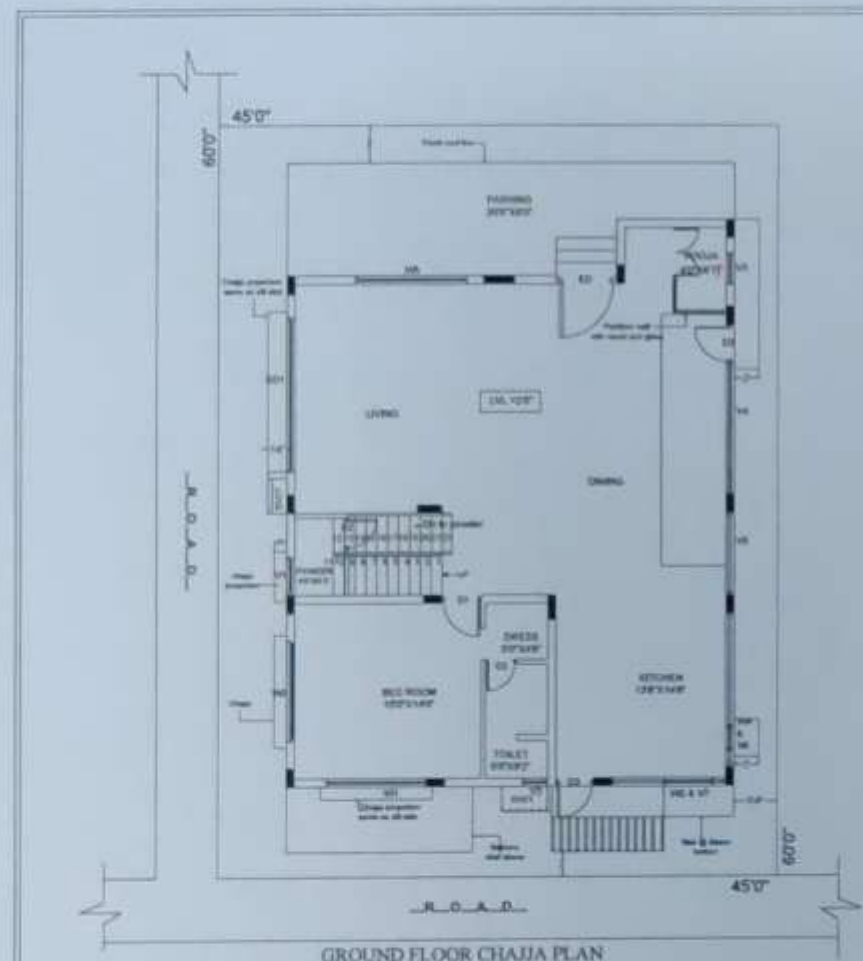


GROUND FLOOR CHAJJA PLAN

NO	DESCRIPTION	SIZE	NO
01	ED ENTRANCE DOOR	5'0" x 7'4"	01
02	D1 DOOR	3'2" x 7'0"	01
03	D3 DOOR (THRESH)	3'0" x 7'0"	02
04	D2 DOOR	2'6" x 7'0"	03
05	SD1 SLIDING DOOR	12'0" x 7'0"	01
06	W1 WINDOW	8'0" x 7'0"	01
07	W2 WINDOW	4'0" x 3'6"	02
08	W3 WINDOW	8'0" x 8'8"	01
09	W4 WINDOW	2'0" x 3'6"	01
10	W5 WINDOW	8'0" x 5'6"	01
11	V1 VENTILATOR	3'0" x 2'0"	01
12	V2 VENTILATOR	2'0" x 3'0"	01
13	V3 VENTILATOR	3'0" x 2'0"	01
14	V4 VENTILATOR	10'5" x 7'8"	01
15	V5 VENTILATOR	6'6" x 7'8"	01
16	V6 VENTILATOR	12'4" x 7'8"	01
17	V7 VENTILATOR	8'2" x 7'8"	01

Note:

1. Clear height of the roof is 10'0"
2. Lintel level = 7'0" from Finished Floor level
3. All Windows have to be fixed in Inner plaster lvl
4. All Ventilators below lintel and Kitchen windows have to be fixed in outer plaster lvl
5. All Doors have to be fixed in outer plaster lvl
6. Walls are in 8" & 4" Solid Block Masonry

CLIENT	MR. HARY JACOB	DATE	19-01-2022
TITLE	PLAN	DESIGNER	ALLEN
		REV DATE	REV DRAWN

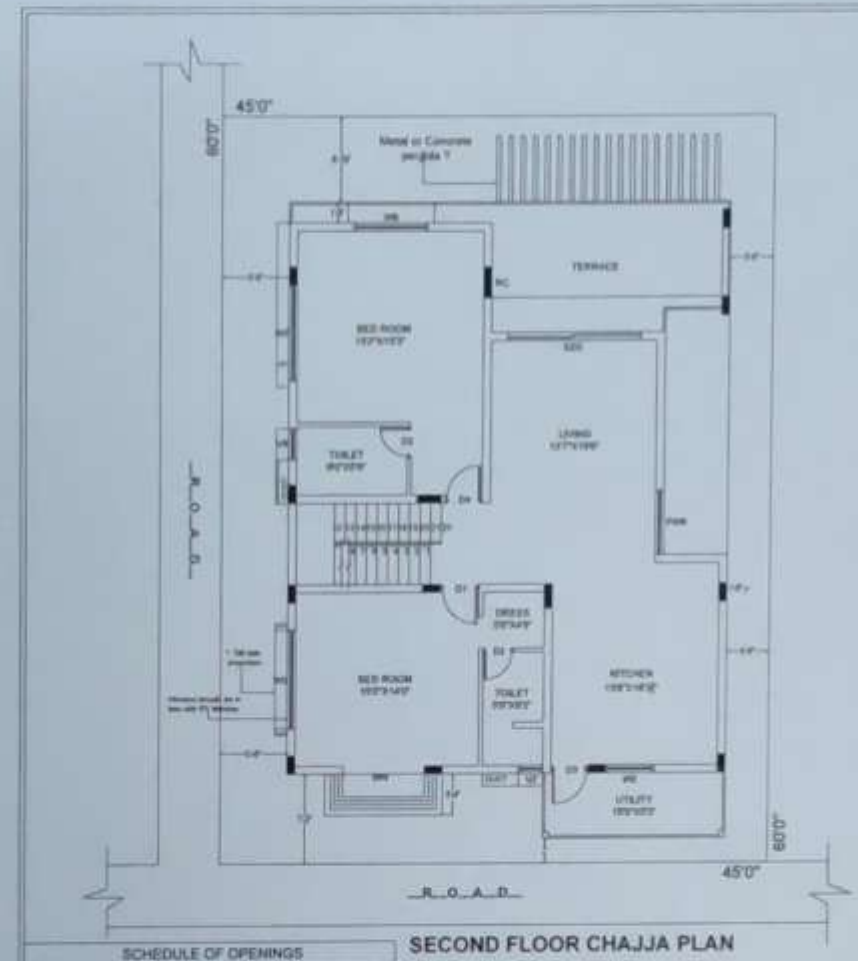


SECOND FLOOR CHAJJA PLAN

NO	DESCRIPTION	SIZE	NO
01	D1 DOOR	3'2" x 7'0"	01
02	D2 DOOR	2'6" x 7'0"	02
03	D3 DOOR (THRESH)	3'0" x 7'0"	02
04	D4 DOOR	3'0" x 7'0"	01
05	W2 WINDOW	4'0" x 3'6"	01
06	W5 WINDOW	8'0" x 4'8"	01
07	W7 WINDOW	7'7" x 4'8"	01
08	FW8 FIXED GLASS	8'2" x 5'6"	03
09	W9 WINDOW	8'0" x 7'0"	02
10	W11 WINDOW	3'0" x 2'0"	02
11	BW BOX WINDOW	2'5" x 6'0" x 2'6" x 5'6"	01
12	V2 VENTILATOR	2'0" x 3'0"	01
13	V8 VENTILATOR	2'6" x 3'0"	01

Note:

1. Clear height of the roof is 10'0"
2. Lintel level = 7'0" from Finished Floor level
3. All Windows have to be fixed in Inner plaster lvl
4. All Ventilators below lintel and Kitchen windows have to be fixed in outer plaster lvl
5. All Doors have to be fixed in outer plaster lvl
6. Walls are in 8" & 4" Solid Block Masonry

CLIENT	MR. HARY JACOB	DATE	19-01-2022
TITLE	PLAN	DESIGNER	ALLEN
		REV DATE	REV DRAWN

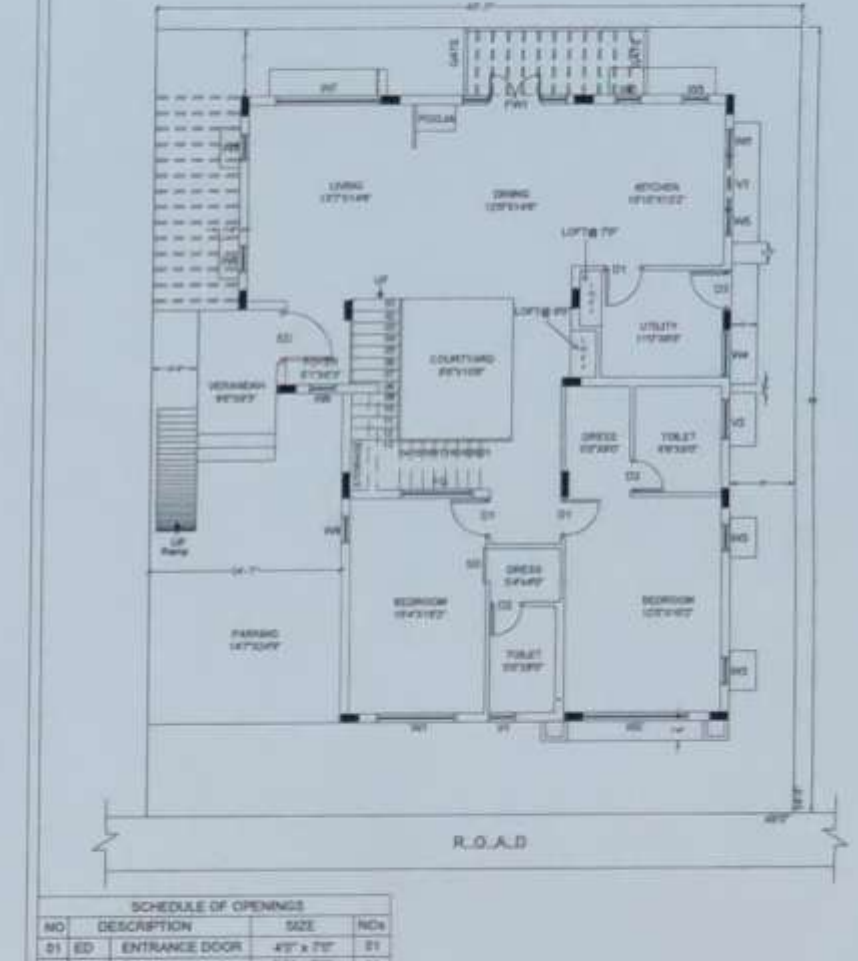

GROUND FLOOR CHAJJA PLAN


NO	DESCRIPTION	SIZE	NO
01	ED ENTRANCE DOOR	4'0" x 7'0"	01
02	D1 DOOR	3'0" x 7'0"	03
03	D2 DOOR	2'6" x 7'0"	02
04	D3 DOOR (THRESH)	3'0" x 7'0"	01
05	W1 WINDOW	8'0" x 3'6"	01
06	W2 WINDOW	8'0" x 3'6"	01
07	W3 WINDOW	2'6" x 4'8"	02
08	W4 WINDOW	3'6" x 3'6"	01
09	W5 WINDOW	2'0" x 3'6"	04
10	W6 WINDOW	8'0" x 3'6"	01
11	W7 WINDOW	8'0" x 3'6"	01
12	W8 WINDOW	2'0" x 3'6"	02
13	W9 WINDOW	2'0" x 4'8"	02
14	FW1 FRENCH WINDOW	9'0" x 3'0"	01
15	FW2 FIXED GLASS	5'0" x 3'6"	01
16	V1 VENTILATOR	2'0" x 2'6" x 2'0" x 3'0"	01
17	V2 VENTILATOR	3'0" x 2'6"	01
18	V3 VENTILATOR	8'0" x 7'8"	01

CLIENT	MR. HARY JACOB	DATE	19-01-2022
TITLE	CHAJJA PLAN	DESIGNER	ALLEN
		REV DATE	REV DRAWN


Hary Jacob
MONTIMERS
 Architects & Engineers
 No. 12, Chandra Reddy Layout
 4th Block, Koramangala
 Vivkanagar (P.O.) Bangalore-47

Montimers
 ARCHITECTS & INTERIOR DESIGNERS
 #12, NEW NO. 3, CHANDRA REDDY LAYOUT
 KORAMANGALA IV IN BLOCK VIVKANAGAR P.O.
 BANGALORE PH: 25534834


LINTEL DRAWING

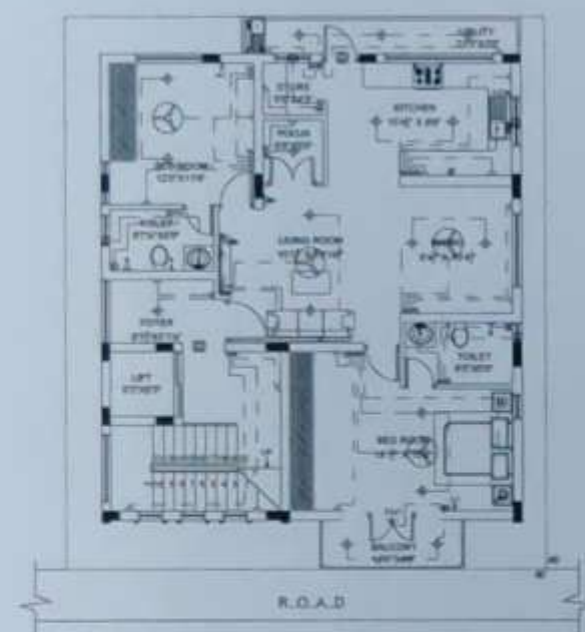ELECTRICAL SCHEDULE[illegible] Ford Credit Insurance[illegible]ELECTRICAL SCHEDULE

HEIGHT FROM THE FLOOR (FT) 11
 Approx. girth = 43"
 Circumference = 70"
 Age = 20
 Heavy based (Hb) - 100 lbs
 100 lbs based (C) - 100 lbs
 Inside Lid - 7
 Inside points - 7 in 4
 Light points - inside 45"
 Chestnut and 1/2 point 70"
 Chestnut and 1/2 point - 100 lbs
 100 lbs - 100 lbs

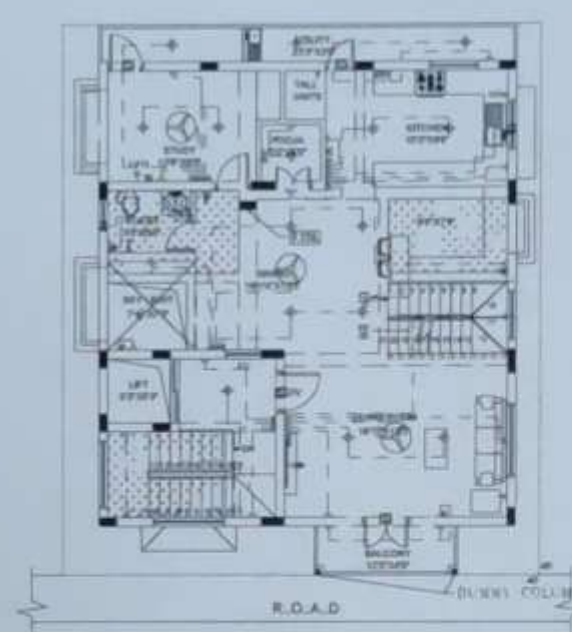 Fertilizing Systems
Part of Valmont

- 10. *Infus*
- 11. *Frage*
- 12. *Chemist*
- 13. *Heute*
- 14. *Real Estate*
- 15. *Asphalt*
- 16. *Grün*
- 17. *100 Jahre*
- 18. *Später*
- 19. *Später*
- 20. *Frage*
- 21. *Frage*
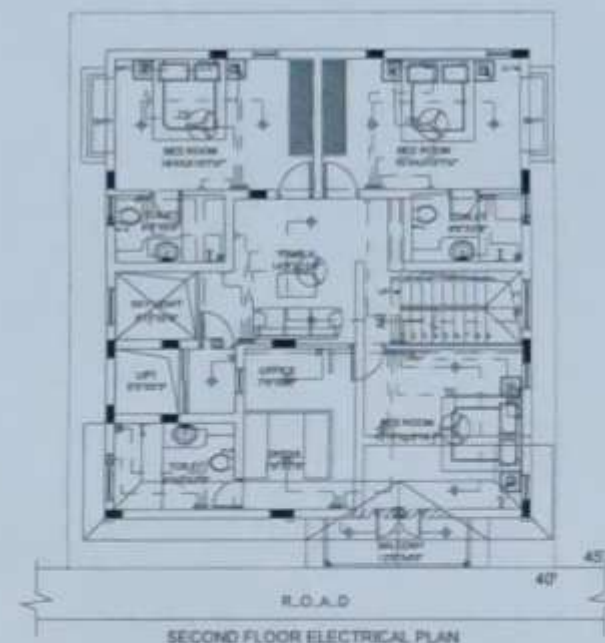ELECTRICAL SCHEDULE[illegible]

FastCatalog Version 1.0
FastCatalog Manual

- W. Wind
- X. Xing
- Y. Yanyan
- Z. Zhen
- AA. A. A.
- BB. B. B.
- CC. C. C.
- DD. D. D.
- EE. E. E.
- FF. F. F.
- GG. G. G.
- HH. H. H.
- II. I. I.
- JJ. J. J.
- KK. K. K.
- LL. L. L.
- MM. M. M.
- NN. N. N.
- OO. O. O.
- PP. P. P.
- QQ. Q. Q.
- RR. R. R.
- SS. S. S.
- TT. T. T.
- UU. U. U.
- VV. V. V.
- WW. W. W.
- XX. X. X.
- YY. Y. Y.
- ZZ. Z. Z.

Shirley Mary Jacob

MONTIMERS
Architects & Engineers
No. 12, Chandra Reddy Layout
4th Block, Koramangala
Vivakanagar (P.O.) Bangalore-47


Montimers

ARCHITECTS&INTERIOR DESIGNERS
#12,NEW NO.3,CHANDRA REDDY LYT,
KORAMANGALA IV IN BLOCK,VVERNAGAR P.O
BANGALORE. PH-25534834

ELECTRICAL DRAWING

ELECTRICAL SCHEDULE

HEIGHT FROM THE FLOOR LEVEL
Apex point - 4'0"
Chimney - 5'0"
Mini - 3'0"
Master board (MB) - below 7'
Circuit board (CB) - below 7'
Outside Lights - 7'
Switch points - 7' or 4'
Light points (inside) - 4'0"
Telephone and T.V. point - 1'0"
Telephone and Plug point-Room side - 1'0"
Hub - below 2'0"
Picture light - 7'0"
2nd FL - First light at 9' Lvl
TV
Calling bell
Calling bell switch
Master board (MB)
Distribution board
Spot light (SL)
Focus light
General With 12 A/H hidden wires
Burglar alarm (BA)
Compound wall point
Bed Lamp 1'0" from F.L.
Hook
Telephone
Exhaust fan
Switch
5 amp
15 amp
Speaker (SP) on Wall
Chandelier
Cable for connection
Garden light
Master control (MC)
Master switch (Master)
Master switch (Slave)
Wall point
Camera POINT (CP)
Ceiling Fan
Fan/Ceiling Mounted
Fan/Wall Mounted
M. Mini
F. Fridge
C. Chimney
H. Hike
B. Bed lamp
A. Appliance
G. Grinder
M/W. Master wire
SP. Speaker point
TH. Fan hook
W/M. Washing Machine
BAP. Burglar alarm Panel
D/W. Dish Washer

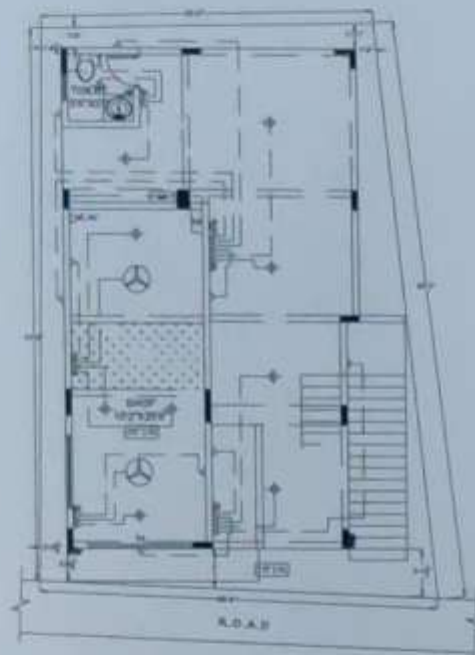

STILT ELECTRICAL PLAN

CLIENT: RAJESH M. ANAND
PROJECT: MONTIMERS
TITLE: ELECTRICAL PLAN
DRAWN: ALLEN
REV DATE: 06-05-2022
REV (DRAWN: RAJESH)

ELECTRICAL SCHEDULE

HEIGHT FROM THE FLOOR LEVEL
Apex point - 4'0"
Chimney - 5'0"
Mini - 3'0"
Master board (MB) - below 7'
Circuit board (CB) - below 7'
Outside Lights - 7'
Switch points - 7' or 4'
Light points (inside) - 4'0"
Telephone and T.V. point - 1'0"
Telephone and Plug point-Room side - 1'0"
Hub - below 2'0"
Picture light - 7'0"
2nd FL - First light at 9' Lvl
TV
Calling bell
Calling bell switch
Master board (MB)
Distribution board
Spot light (SL)
Focus light
General With 12 A/H hidden wires
Burglar alarm (BA)
Compound wall point
Bed Lamp 1'0" from F.L.
Hook
Telephone
Exhaust fan
Switch
5 amp
15 amp
Speaker (SP) on Wall
Chandelier
Cable for connection
Garden light
Master control (MC)
Master switch (Master)
Master switch (Slave)
Wall point
Camera POINT (CP)
Ceiling Fan
Fan/Ceiling Mounted
Fan/Wall Mounted
M. Mini
F. Fridge
C. Chimney
H. Hike
B. Bed lamp
A. Appliance
G. Grinder
M/W. Master wire
SP. Speaker point
TH. Fan hook
W/M. Washing Machine
BAP. Burglar alarm Panel
D/W. Dish Washer




GROUND FLOOR ELECTRICAL PLAN

CLIENT: RAJESH M. ANAND
PROJECT: MONTIMERS
TITLE: ELECTRICAL PLAN
DRAWN: ALLEN
REV DATE: 06-05-2022
REV (DRAWN: RAJESH)

ELECTRICAL SCHEDULE

HEIGHT FROM THE FLOOR LEVEL
Apex point - 4'0"
Chimney - 5'0"
Mini - 3'0"
Master board (MB) - below 7'
Circuit board (CB) - below 7'
Outside Lights - 7'
Switch points - 7' or 4'
Light points (inside) - 4'0"
Telephone and T.V. point - 1'0"
Telephone and Plug point-Room side - 1'0"
Hub - below 2'0"
Picture light - 7'0"
2nd FL - First light at 9' Lvl
TV
Calling bell
Calling bell switch
Master board (MB)
Distribution board
Spot light (SL)
Focus light
General With 12 A/H hidden wires
Burglar alarm (BA)
Compound wall point
Bed Lamp 1'0" from F.L.
Hook
Telephone
Exhaust fan
Switch
5 amp
15 amp
Speaker (SP) on Wall
Chandelier
Cable for connection
Garden light
Master control (MC)
Master switch (Master)
Master switch (Slave)
Wall point
Camera POINT (CP)
Ceiling Fan
Fan/Ceiling Mounted
Fan/Wall Mounted
M. Mini
F. Fridge
C. Chimney
H. Hike
B. Bed lamp
A. Appliance
G. Grinder
M/W. Master wire
SP. Speaker point
TH. Fan hook
W/M. Washing Machine
BAP. Burglar alarm Panel
D/W. Dish Washer

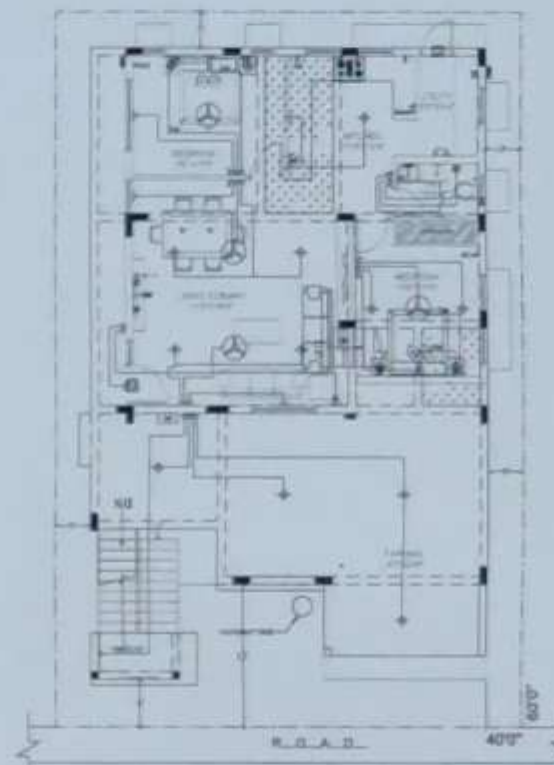

GROUND FLOOR ELECTRICAL PLAN (FUTURE)

CLIENT: RAJESH M. ANAND
PROJECT: MONTIMERS
TITLE: ELECTRICAL PLAN
DRAWN: ALLEN
REV DATE: 06-05-2022
REV (DRAWN: RAJESH)

Himmi Mary Jacob
MONTIMERS
 Architects & Engineers
 No. 12, Chandra Reddy Layout
 4th Block, Koramangala
 Vivakanagar (P.O.) Bangalore-47


Montimers

ARCHITECTS & INTERIOR DESIGNERS
 #12, NEW NO. 3, CHANDRA REDDY LYT
 KORAMANGALA, IV IN BLOCK, VIVEKANAGAR P.O.
 BANGALORE. PH: 25534834

ELECTRICAL DRAWING

ELECTRICAL SCHEDULE

HEIGHT FROM THE FLOOR LEVEL
Aqua guard - 4'6"
Chimminee - 5'6"
Mixi - 3'0"
Meter board (MB) - below 7'
Circuit board (CB) - below 7'
Outside Lights - 7'
Switch points - 3' or 4'
Light points (inside) - 8'6"
Telephone and T.V point - 1'6"
Telephone and Plug point-Bed side - 1'6"
Hob - below 2'6"
Picture light - 7'0"
FL - Foot lights at 9" Lvl.
TV
Calling bell
Calling bell switch
Meter board(MB)
Distribution board
Spot light (SL)
Focus light
Geyser(With 15 A)(Hidden geyser)
Burglar alarm(BA)
Compound wall point
Bed Lamp 1'6" from F.L.
Burglar Alarm Control
Garden light
Hook
Telephone
Exhaust fan
Switch
5 amp
15 amp
Speaker (SP) on Wall
Chandelier
CATE Net connection
Garden light
Master control (MC)
Motorswitch (Borewell)
Motor switch (pump)
Wall point
Camera POINT (CP)
Ceiling Point
Fan(Ceiling Mounted)
Fan(Wall Mounted)
M Mixi
F Fridge
C Chimney
H Hob
B Bed lamp
A Aquaguard
G Grinder
M/W Micro wave
SP Speaker point
FH Fan hook
W/M Washing Machine
BAP Burglar alarm Panel
D/W Dish Washer

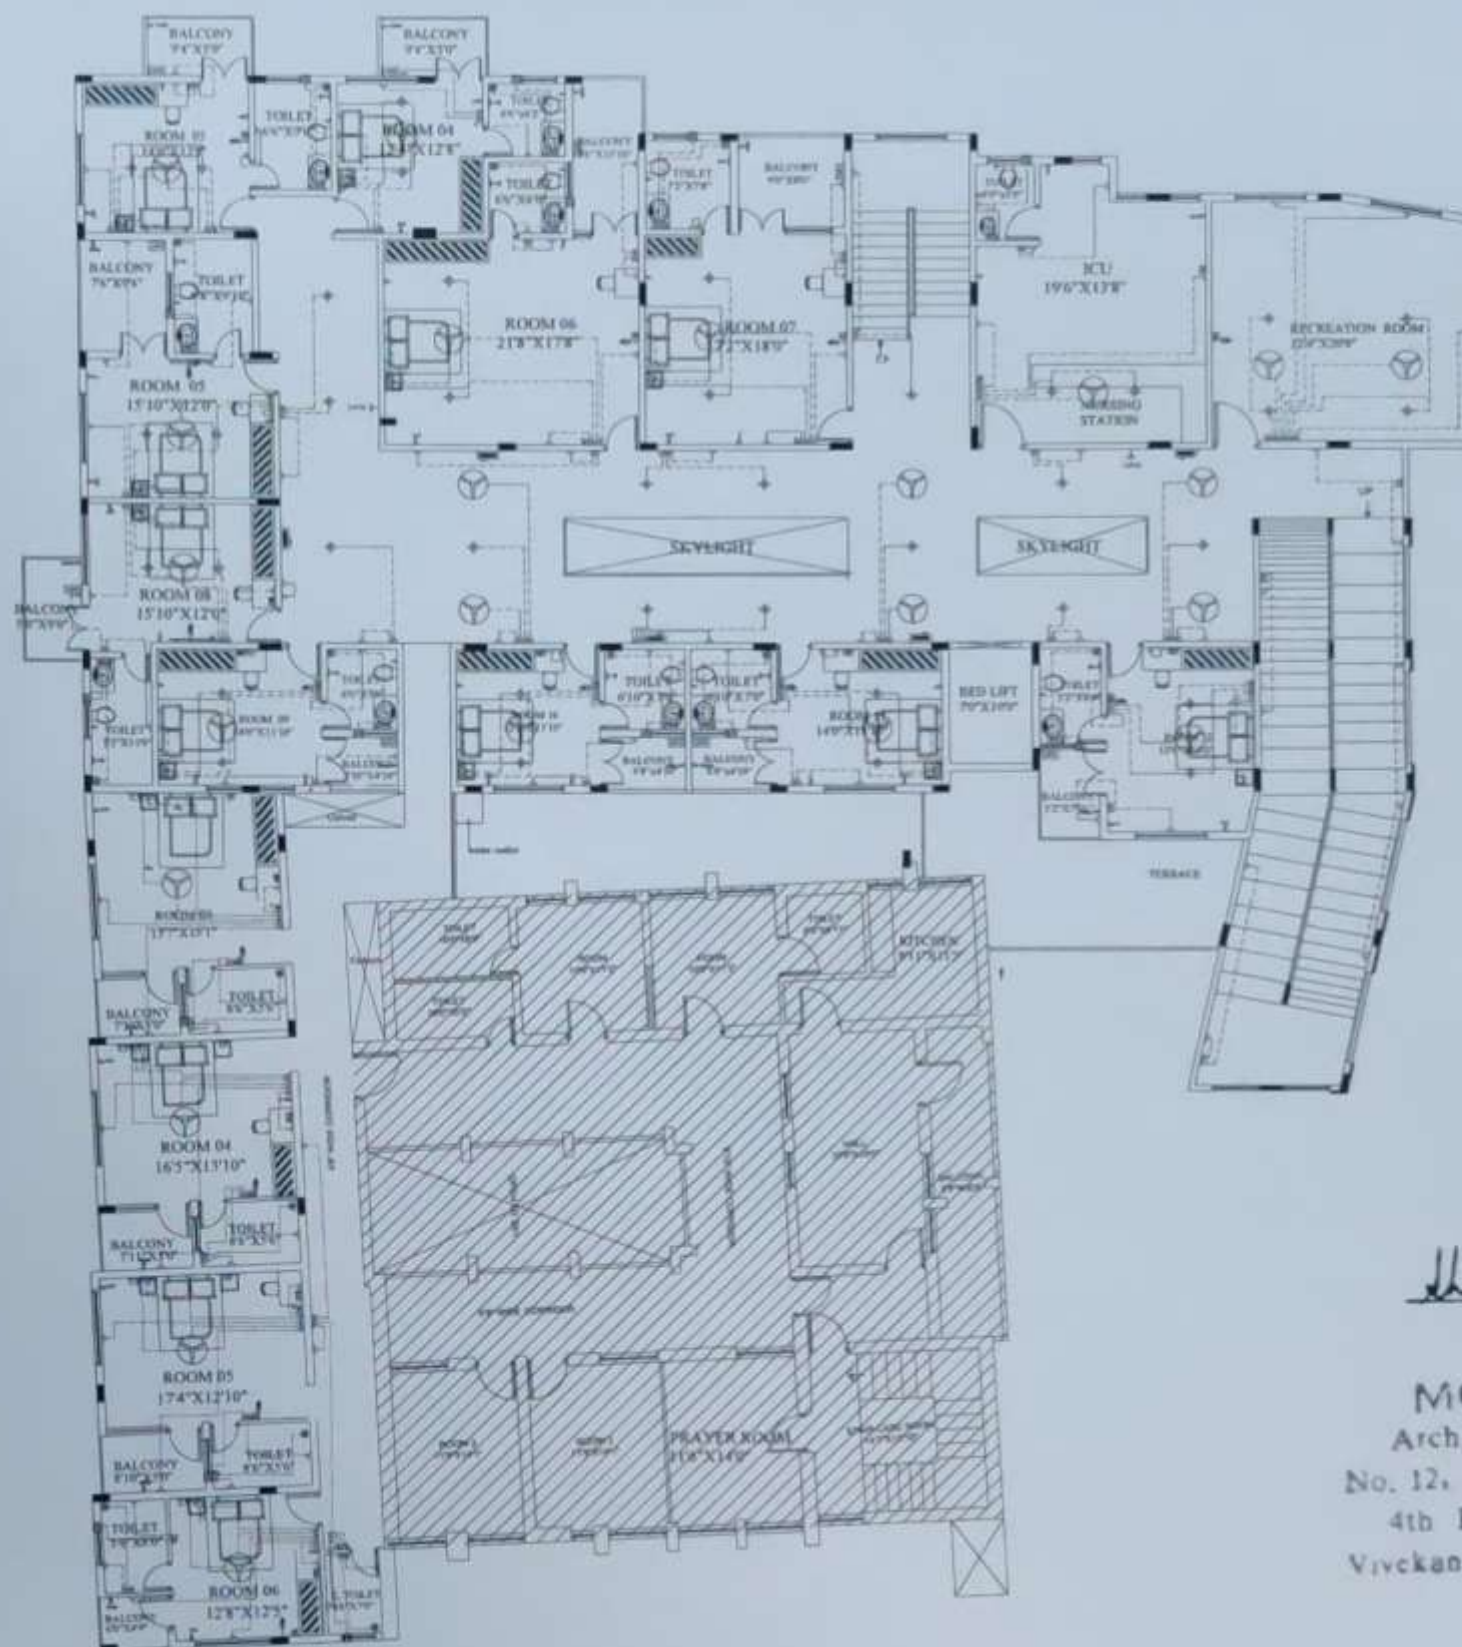

FIRST FLOOR ELECTRICAL WITH BEAM LAYOUT

CLIENT K.K.S.S.S.(SEVA NILAYA)	PROJECT MONTIMERS	DATE 11.04.2002
TITLE ELECTRICAL	DESIGNER K.K.S.S.S.	DATE 11.04.2002
	PROJECT MONTIMERS	DATE 11.04.2002
	DESIGNER K.K.S.S.S.	DATE 11.04.2002



Himma Mary Jacob

MONTIMERS
Architects & Engineers
No. 12, Chandra Reddy Layout
4th Block, Koramangala
Vivekanagar (P.O.) Bangalore-47

Montimers

ARCHITECTS&INTERIOR DESIGNERS
#12, NEW NO. 3, CHANDRA REDDY LYT
KORAMANGALA, IV B BLOCK, VIVEKANAGAR P.O.
BANGALORE - 560042 PH: 25534834

ELECTRICAL DRAWING

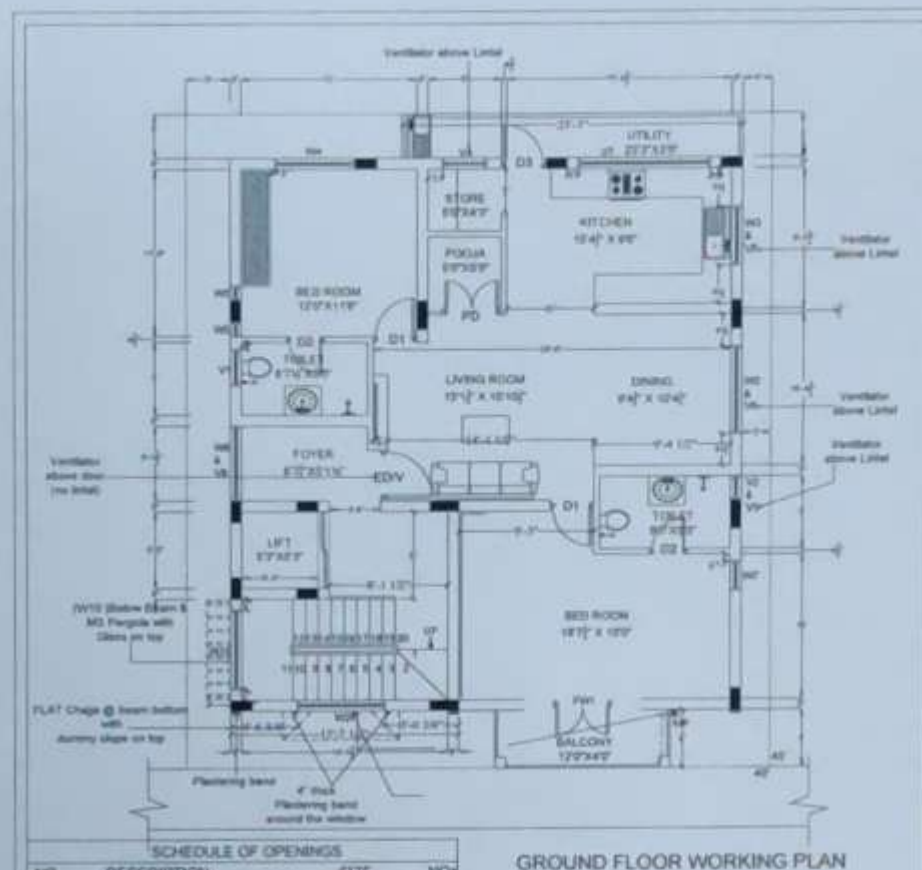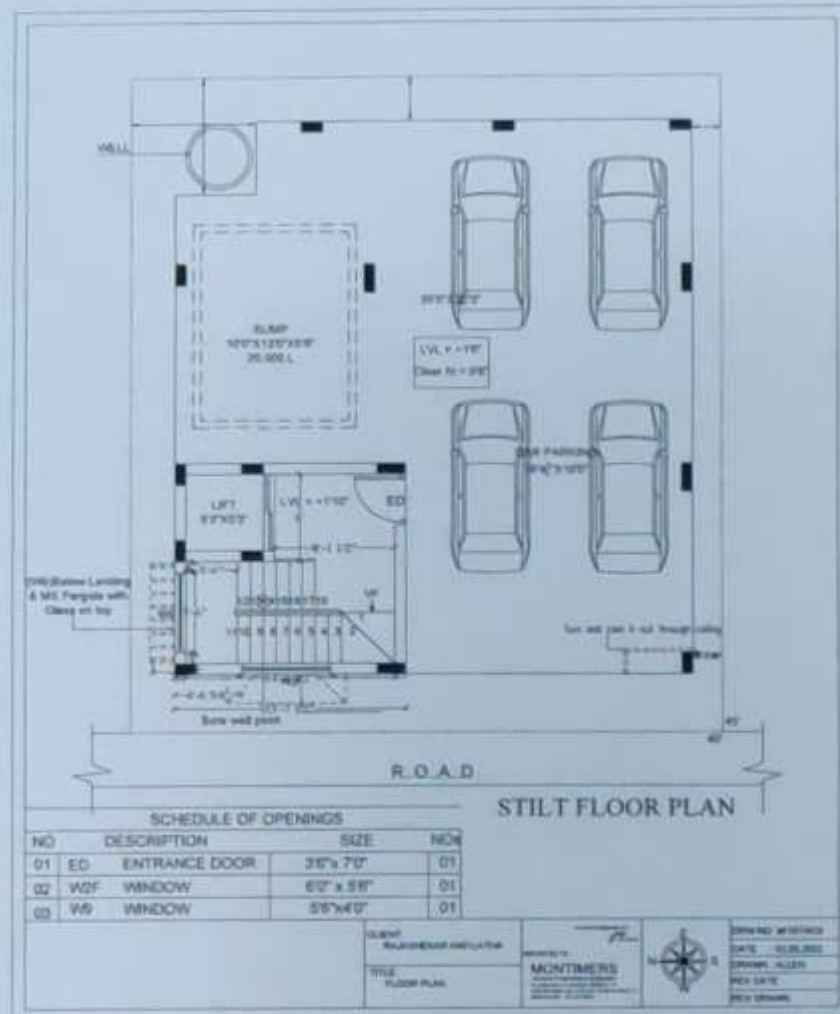


GROUND FLOOR WORKING PLAN

STAIR DETAIL

Staircase Width = 3'4"
Tread = 10.5"
Riser = 6.5"
No. of Steps = 20

Note

1. Clear height of the roof is 10'0"
2. Lintel level = 7'0" from Finished Floor level
3. All Windows have to be fixed in outer plaster ht
4. All Ventilators below lintel and Kitchen windows have to be fixed in outer plaster ht
5. All Doors have to be fixed in outer plaster ht
6. Walls are in Brick Masonry of 9" and 4 1/2" thick

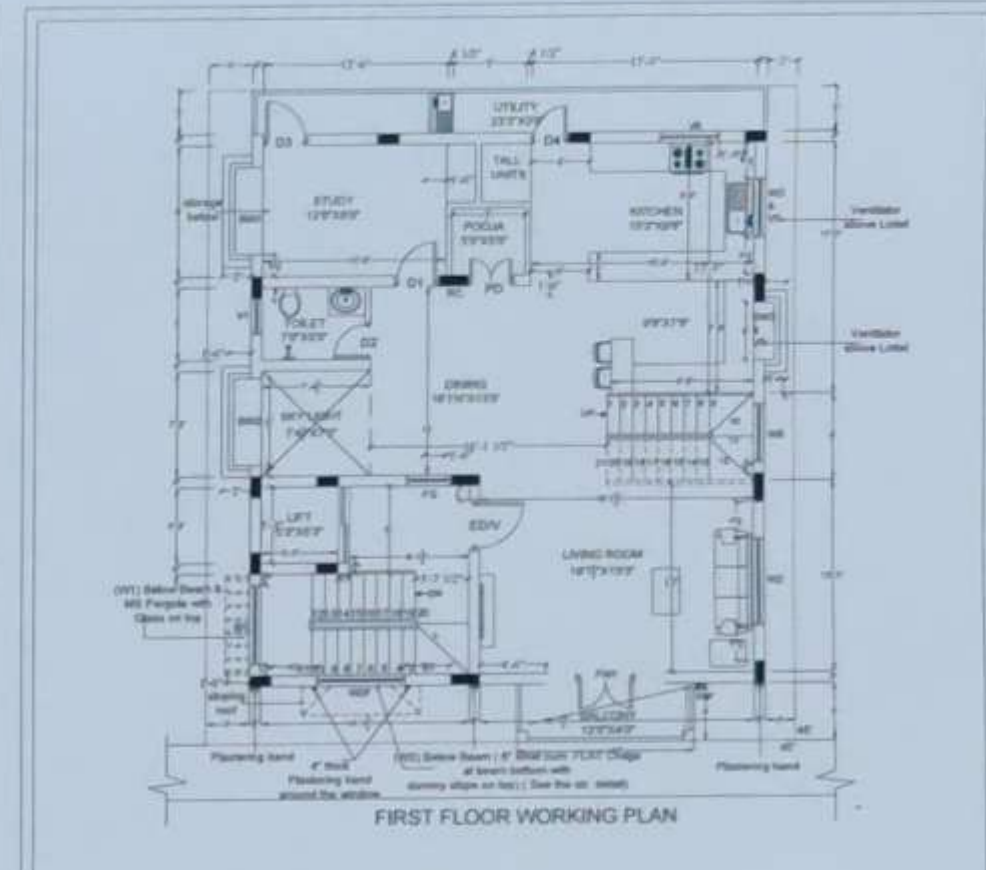

INTERNAL STAIR DETAIL

Staircase Width = 3'0"
Tread = 10.5"
Riser = 6"
No. of Steps = 21

Note

1. Clear height of the roof is 10'0"
2. Lintel level = 7'0" from Finished Floor level
3. All Windows have to be fixed in outer plaster ht
4. All Ventilators below lintel and Kitchen windows have to be fixed in outer plaster ht
5. All Doors have to be fixed in outer plaster ht
6. Walls are in Brick Masonry of 9" and 4 1/2" thick


Shrinu Hary Jacob

MONTIMERS
Architects & Engineers
No. 12, Chandra Reddy Layout
4th Block, Koramangala
Vivekanagar (P.O.) Bangalore-47

Montimers

ARCHITECTS/INTERIOR DESIGNERS
#12, NEW NO. 3, CHANDRA REDDY LAYOUT
KORAMANGALA, 4TH BLOCK, VIVEKANAGAR P.O.
BANGALORE - PH: 25534834

WORKING DRAWING

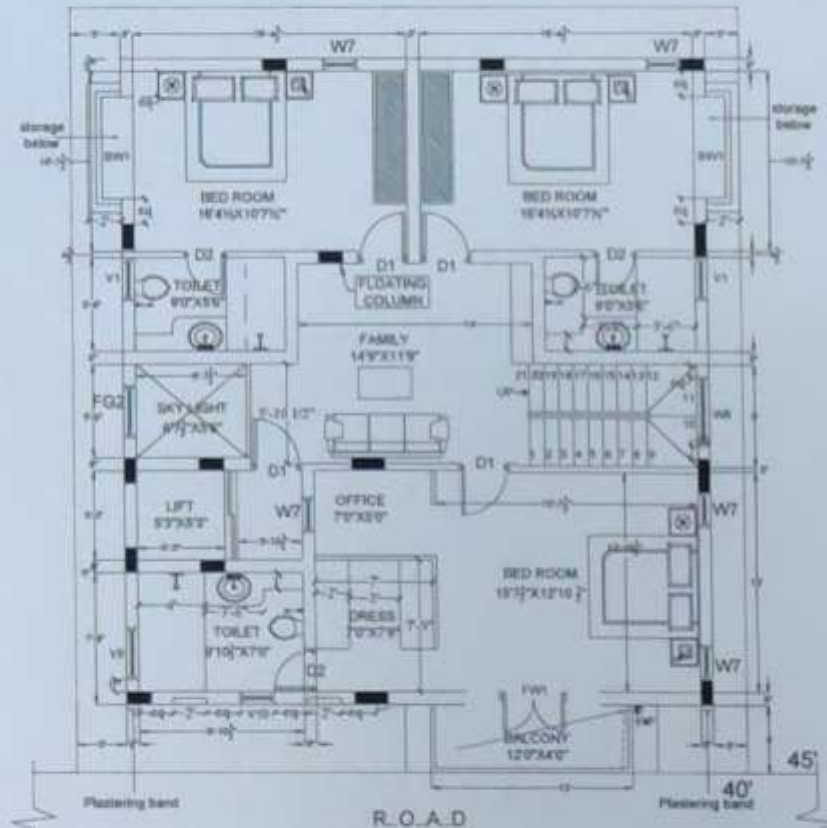

SECOND FLOOR WORKING PLAN

INTERNAL STAIR DETAIL
Staircase Width = 3'0"
Tread = 10.5"
Riser = 6"
No. of Steps = 21

SCHEDULE OF OPENINGS

NO	DESCRIPTION	SIZE	NOs
01	D1	3'0" x 7'0"	01
02	D2	2'6" x 7'0"	01
03	W7	2'0" x 4'6"	05
04	W6	4'0" x 4'6"	01
05	BW1	6'0" x 4'6"	01
06	FW1	8'0" x 7'0"	01
07	FG2	3'0" x 4'6"	01
08	V1	2'6" x 2'6"	02
09	V9	3'0" x 2'6"	01
10	V10	2'0" x 2'0"	01

Note:




1. Clear height of the roof is 10'0"
2. Lintel level = 7'0" from Finished Floor level
3. All Windows have to be fixed in outer plaster l/l
4. All Ventilators below lintel and Kitchen windows have to be fixed in outer plaster l/l
5. All Doors have to be fixed in outer plaster l/l
6. Walls are in Brick Masonry of 9" and 4 1/2" thick

CLIENT	RAJASHEKHAR AND LATHA	DATE	18-05-2022
TITLE	FLOOR PLAN	DRAWN BY	ALLEN
		REVISED BY	DATE
		REVISED BY	DATE

MONTIMERS

Architects & Engineers
No. 12, Chandra Reddy Layout
4th Block, Koramangala
Vivakanagar (P.O.) Bangalore-47


Himma Mary Jacob

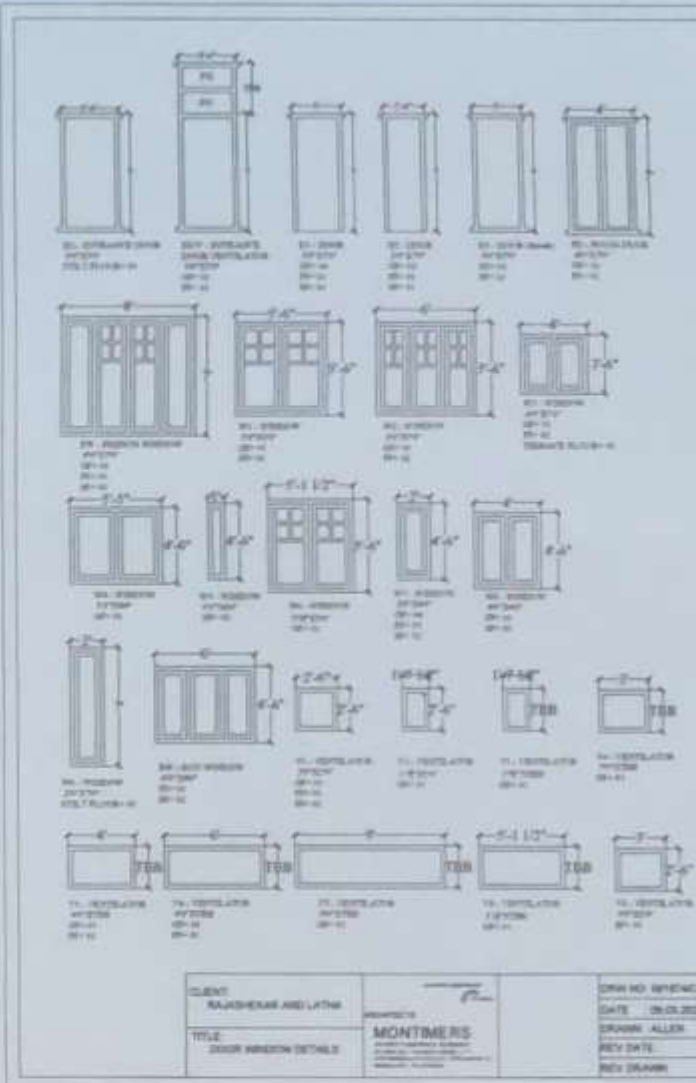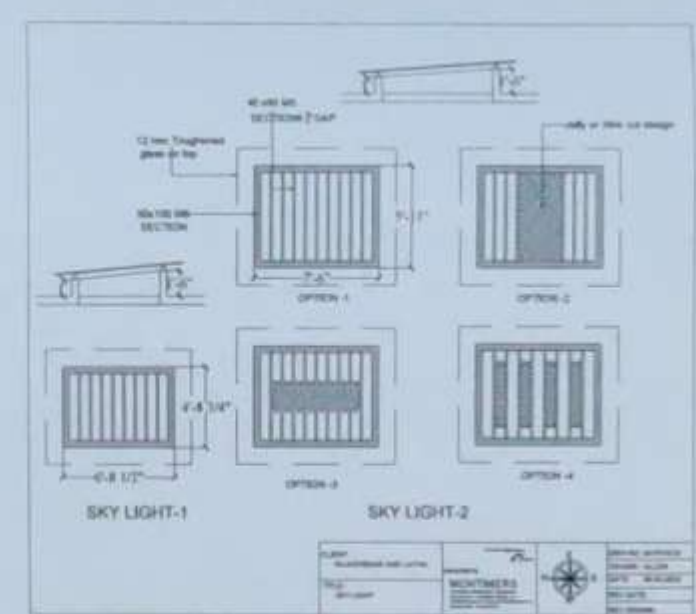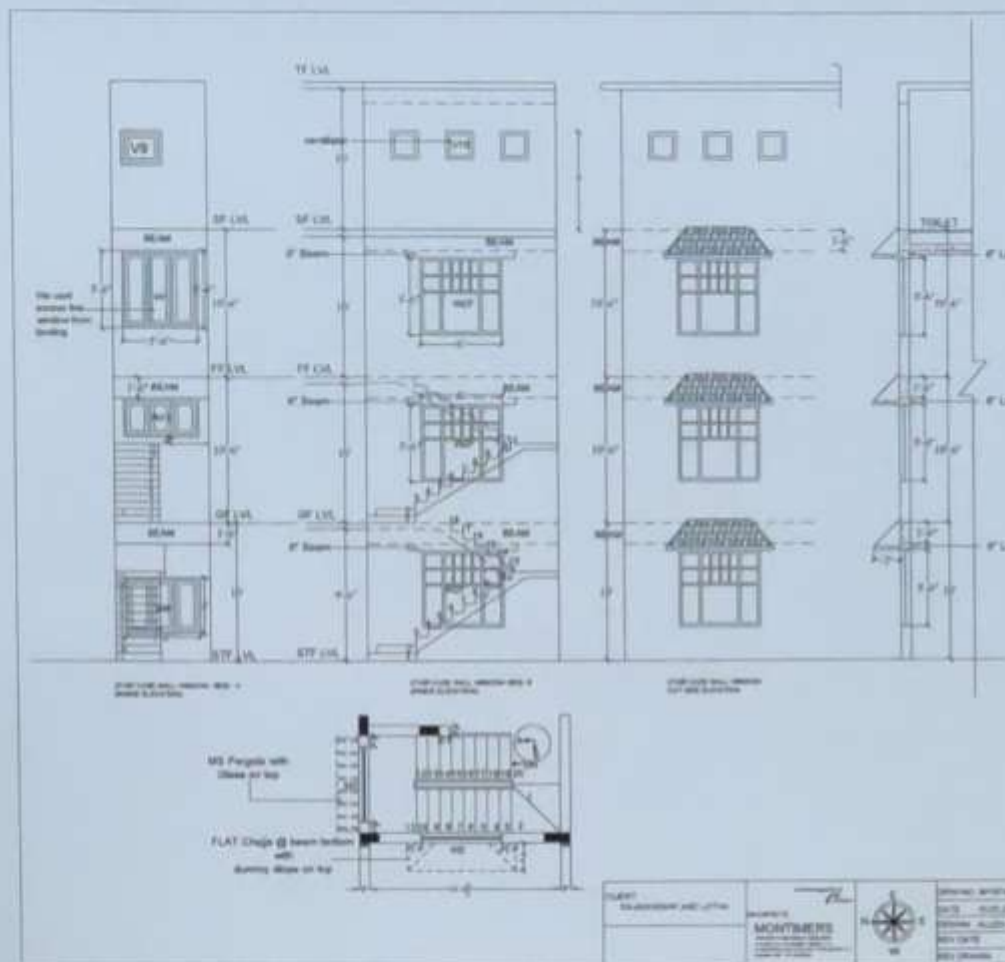

Montimers

ARCHITECTS & INTERIOR DESIGNERS
#12, NEW NO. 3, CHANDRA REDDY LYT
KORAMANGALA, IV B BLOCK VIVAKANAGAR P.O.
BANGALORE PH: 25634834

WORKING DRAWING

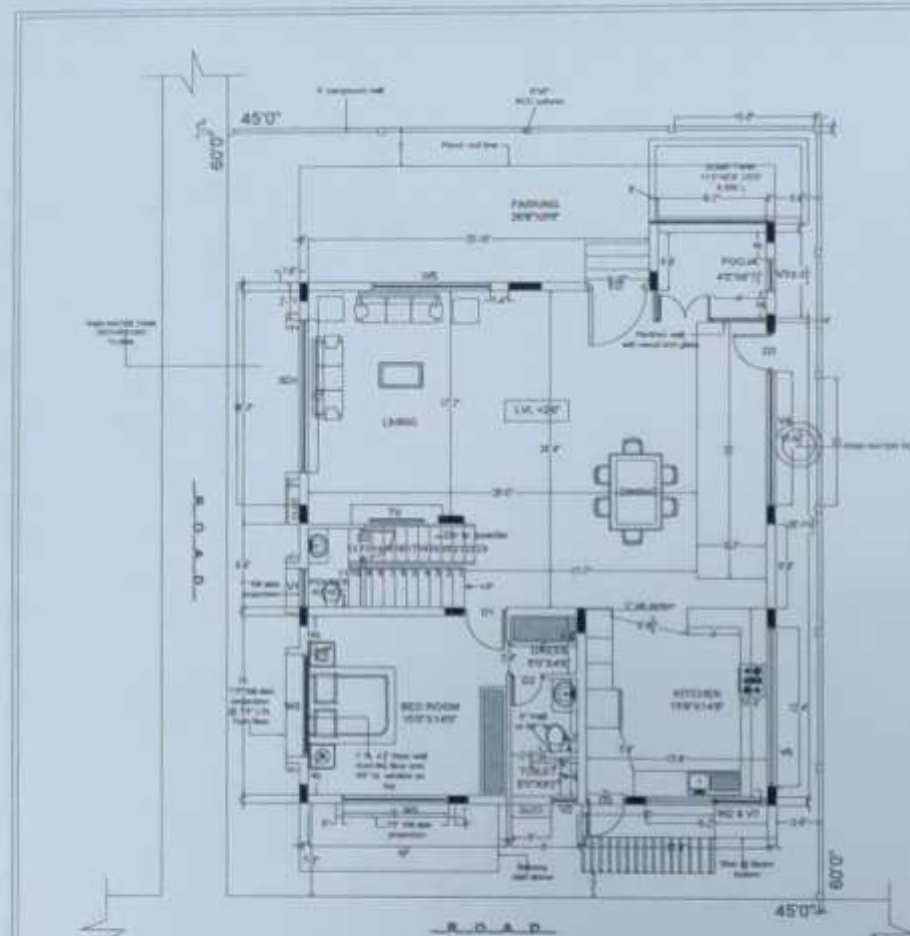


GROUND FLOOR WORKING PLAN

NO	DESCRIPTION	SIZE	NO
01	ED ENTRANCE DOOR	5'0" x 7'4"	01
02	D1 DOOR	3'2" x 7'0"	01
03	D3 DOOR (THRESH)	3'0" x 7'0"	02
04	D2 DOOR	2'6" x 7'0"	02
05	SD1 SLIDING DOOR	12'0" x 7'0"	01
06	W1 WINDOW	6'0" x 7'0"	01
07	W2 WINDOW	3'6" x 3'6"	02
08	W3 WINDOW	8'0" x 4'6"	01
09	W5 WINDOW	8'0" x 5'6"	01
10	V1 VENTILATOR	3'0" x 2'0"	01
11	V2 VENTILATOR	2'0" x 3'0"	01
12	V3 VENTILATOR	3'0" x 2'0"	01
13	V4 VENTILATOR	10'5" x 1'8"	01
14	V6 VENTILATOR	12'4" x 1'8"	01
15	V7 VENTILATOR	8'2" x 1'8"	01

Note:

1. Clear height of the roof is 11'0"
2. Lintel level = 7'0" from Finished Floor level
3. All Windows have to be fixed in inner plaster lv
4. All Ventilators below lintel and Kitchen windows have to be fixed in outer plaster lv
5. All Doors have to be fixed in outer plaster lv
6. Walls are in 8" & 4" Solid Block Masonry

CLIENT	MR. S. S. SURESH	DATE	24.06.2021
PROJECT	NEW 3 BHK FLAT	DRAWN	SHRUTHI
TITLE	PLAN	REV DATE	24.06.2021
		REV DRAWN	ALLEN

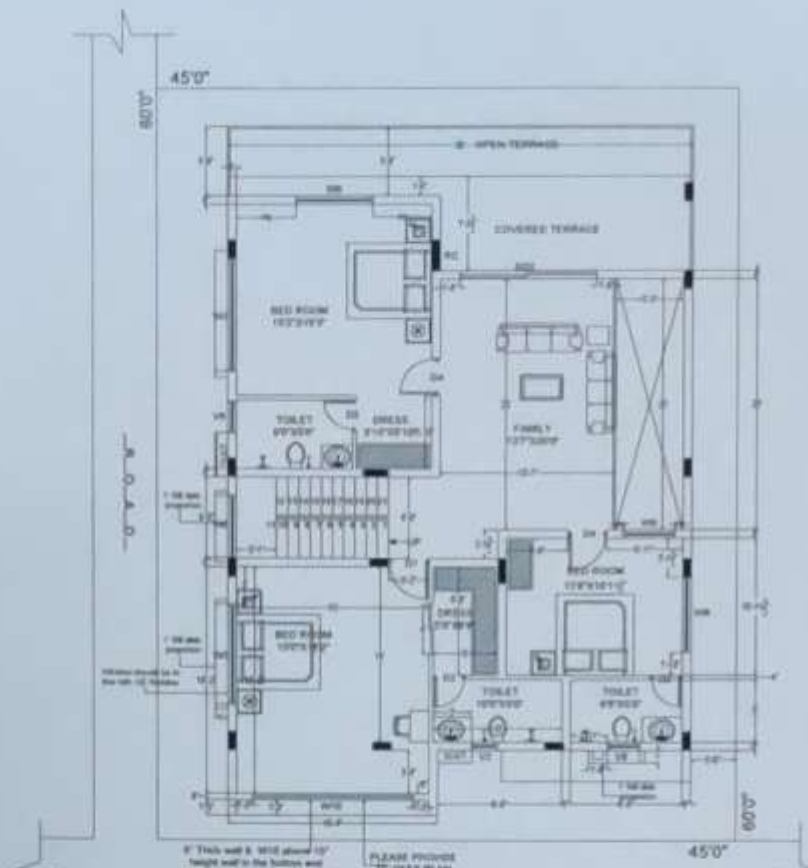


FIRST FLOOR WORKING PLAN

Note:

1. Clear height of the roof is 10'0"
2. Lintel level = 7'0" from Finished Floor level
3. All Windows have to be fixed in Inner plaster lv
4. All Ventilators below lintel and Kitchen windows have to be fixed in outer plaster lv
5. All Doors have to be fixed in outer plaster lv
6. Walls are in 8" & 4" Solid Block Masonry

CLIENT	MR. S. S. SURESH	DATE	24.06.2021
PROJECT	NEW 3 BHK FLAT	DRAWN	SHRUTHI
TITLE	PLAN	REV DATE	24.06.2021
		REV DRAWN	ALLEN

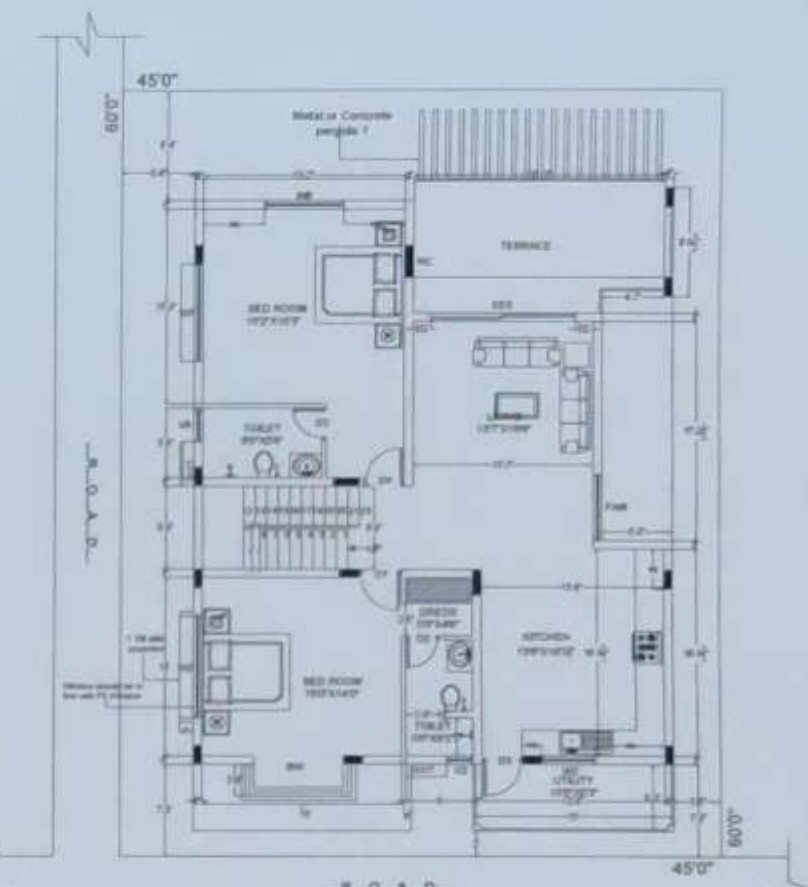


SECOND FLOOR WORKING PLAN

Note:

1. Clear height of the roof is 10'0"
2. Lintel level = 7'0" from Finished Floor level
3. All Windows have to be fixed in Inner plaster lv
4. All Ventilators below lintel and Kitchen windows have to be fixed in outer plaster lv
5. All Doors have to be fixed in outer plaster lv
6. Walls are in 8" & 4" Solid Block Masonry

CLIENT	MR. S. S. SURESH	DATE	24.06.2021
PROJECT	NEW 3 BHK FLAT	DRAWN	SHRUTHI
TITLE	PLAN	REV DATE	24.06.2021
		REV DRAWN	ALLEN

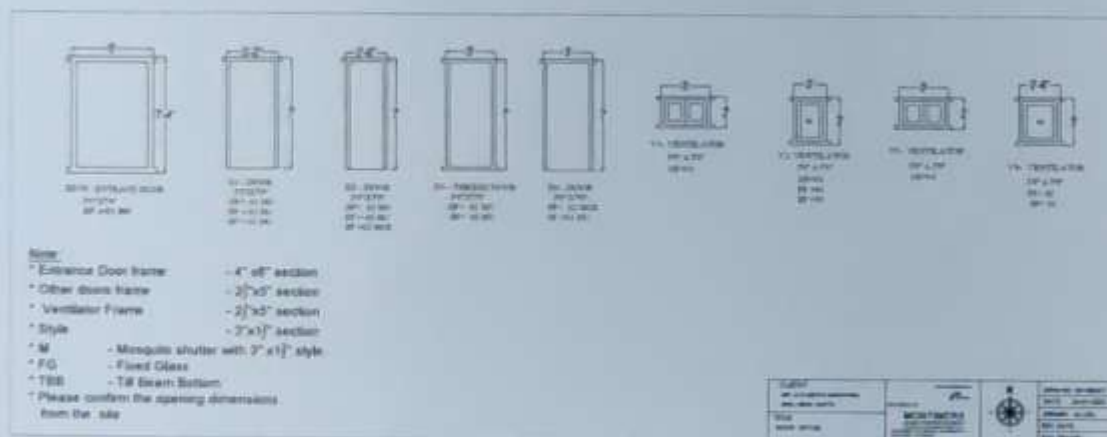

Himma Mary Jacob

MONTIMERS

Architects & Engineers

No. 12, Chandra Reddy Layout



4th Block, Koramangala

Vivekanagar (P.O.) Bangalore-47

Montimers

ARCHITECTS&INTERIOR DESIGNERS
#12, NEW NO.3, CHANDRA REDDY LYT
KORAMANGALA, 4th BLOCK, VIVEKANAGAR P.O
BANGALORE - 560042

WORKING DRAWING

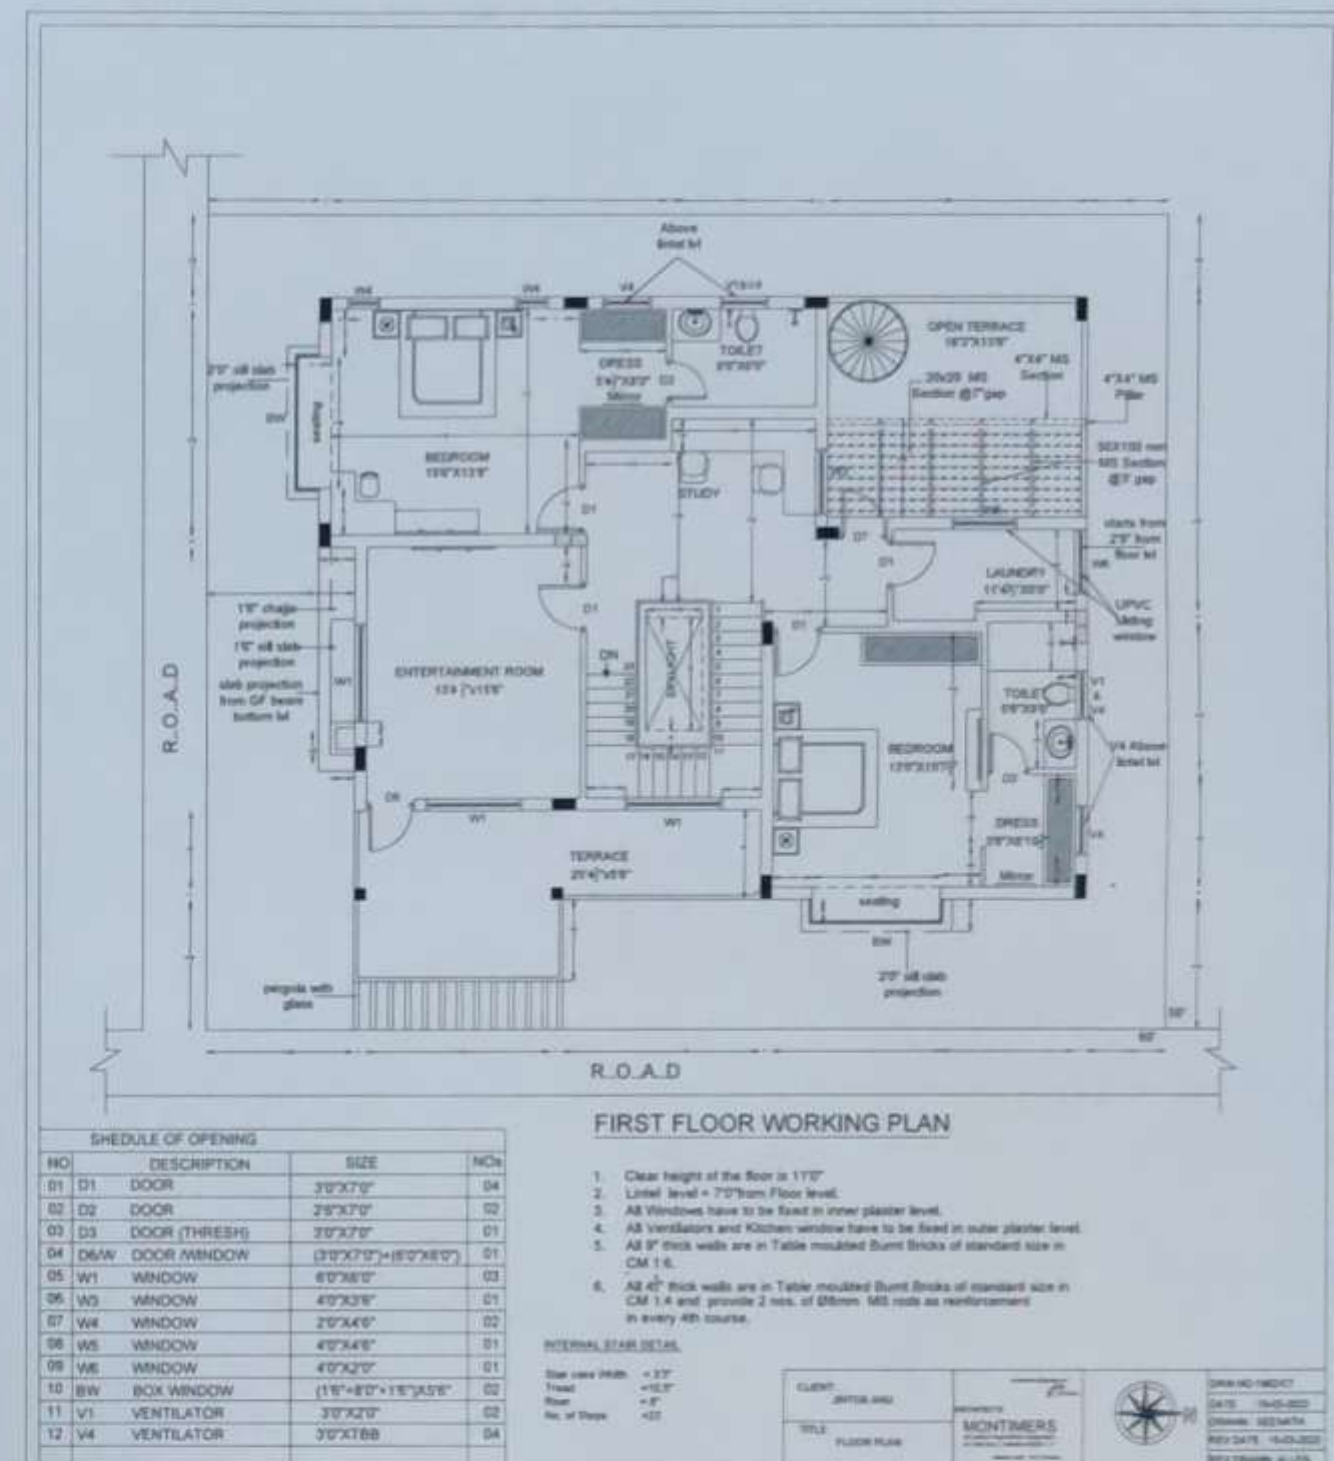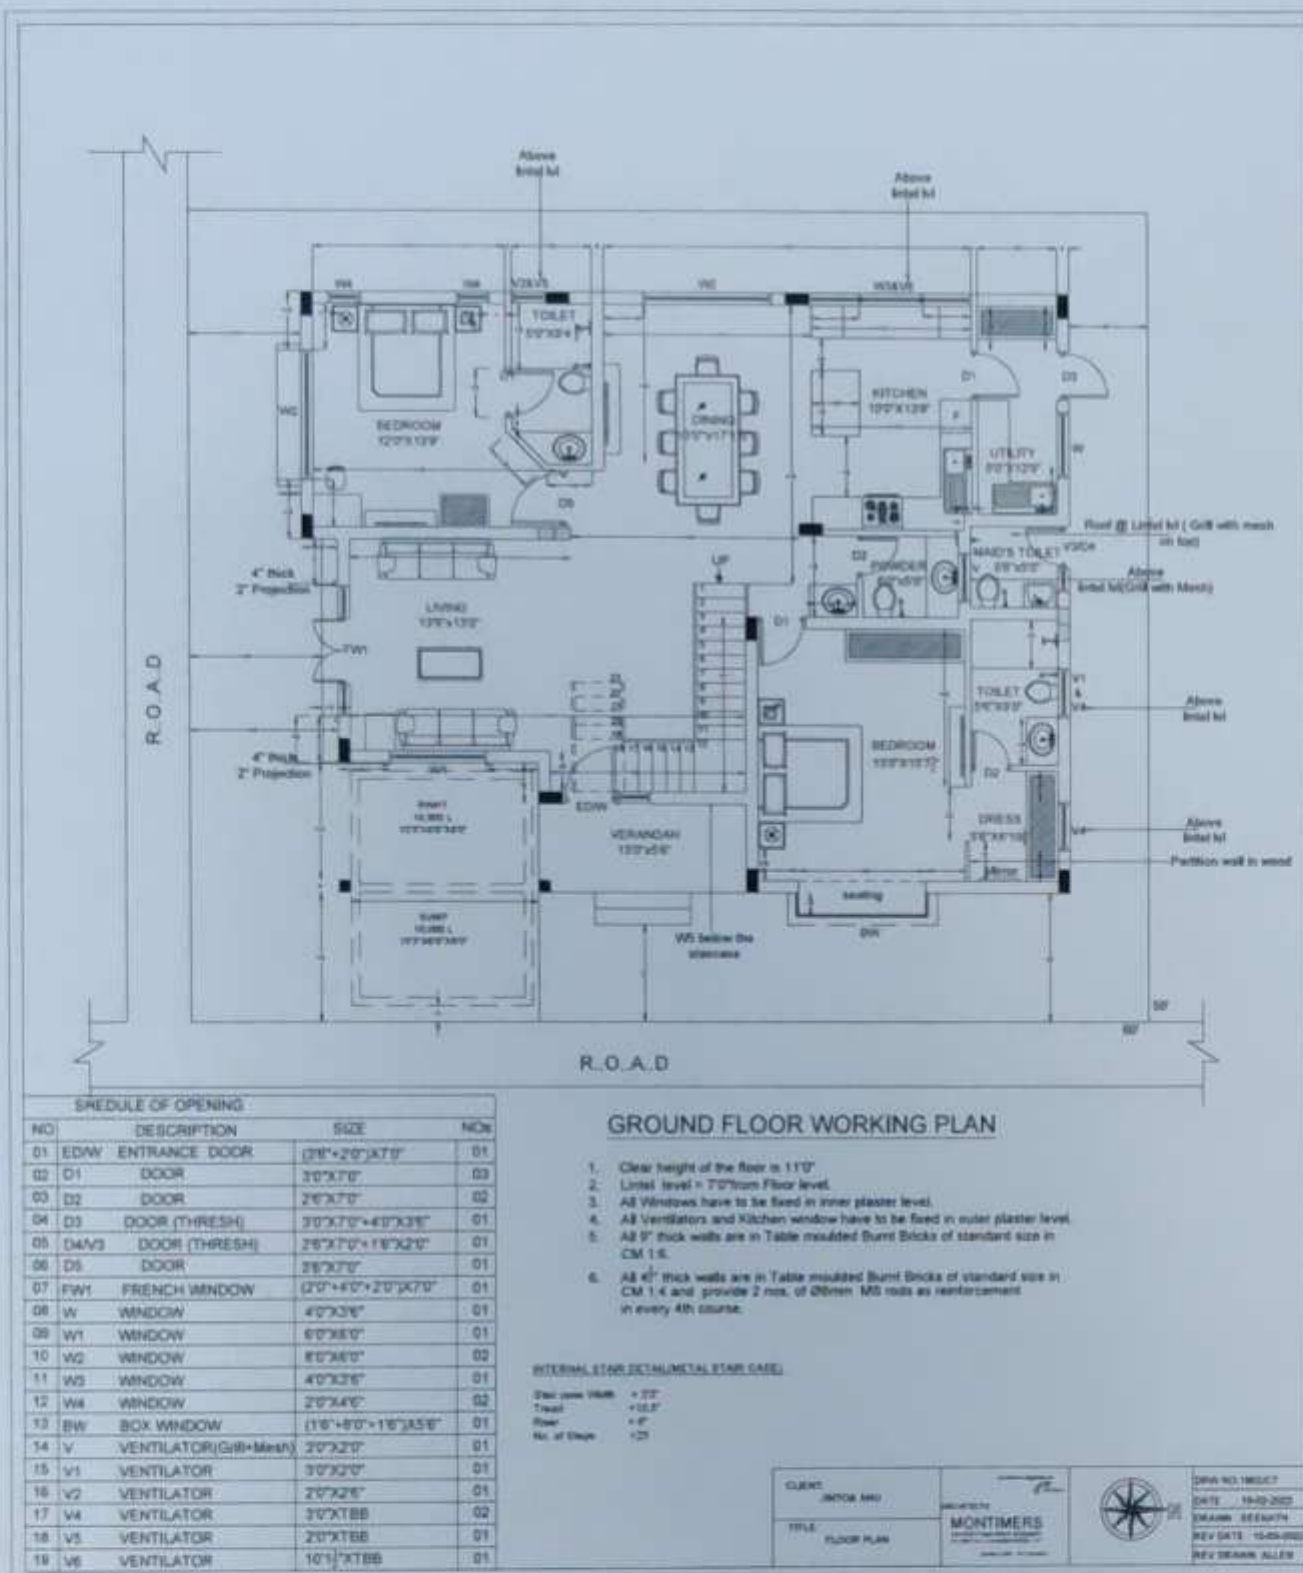





MONTIMERS
Architects & Engineers
No. 12, Chandra Reddy Layout
4th Block, Koramangala
Vivekanagar (P.O.) Bangalore-47

Shirine Mary Jacob

Montimers

ARCHITECTS & INTERIOR DESIGNERS
#12, NEW NO. 3, CHANDRA REDDY LAYOUT
KORAMANGALA, 4th BLOCK, VIVEKANAGAR P.O.
BANGALORE. PH: 25534834

WORKING DRAWING

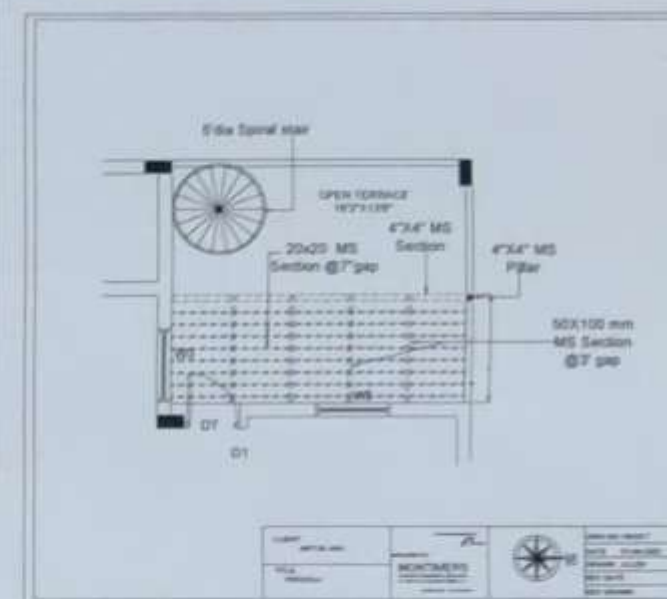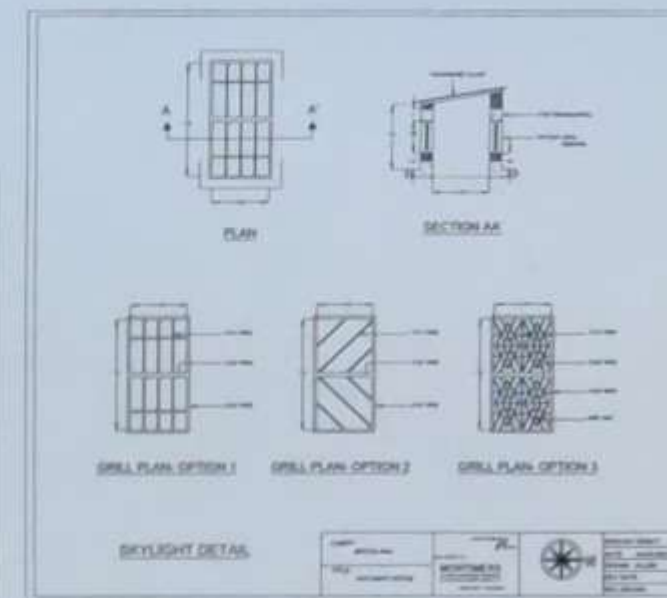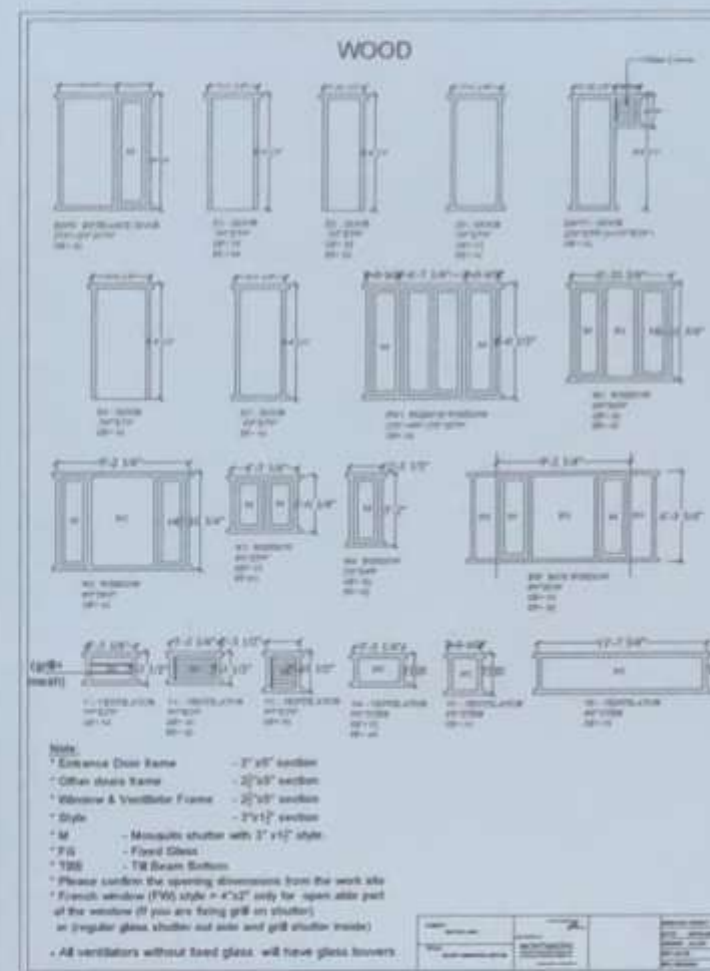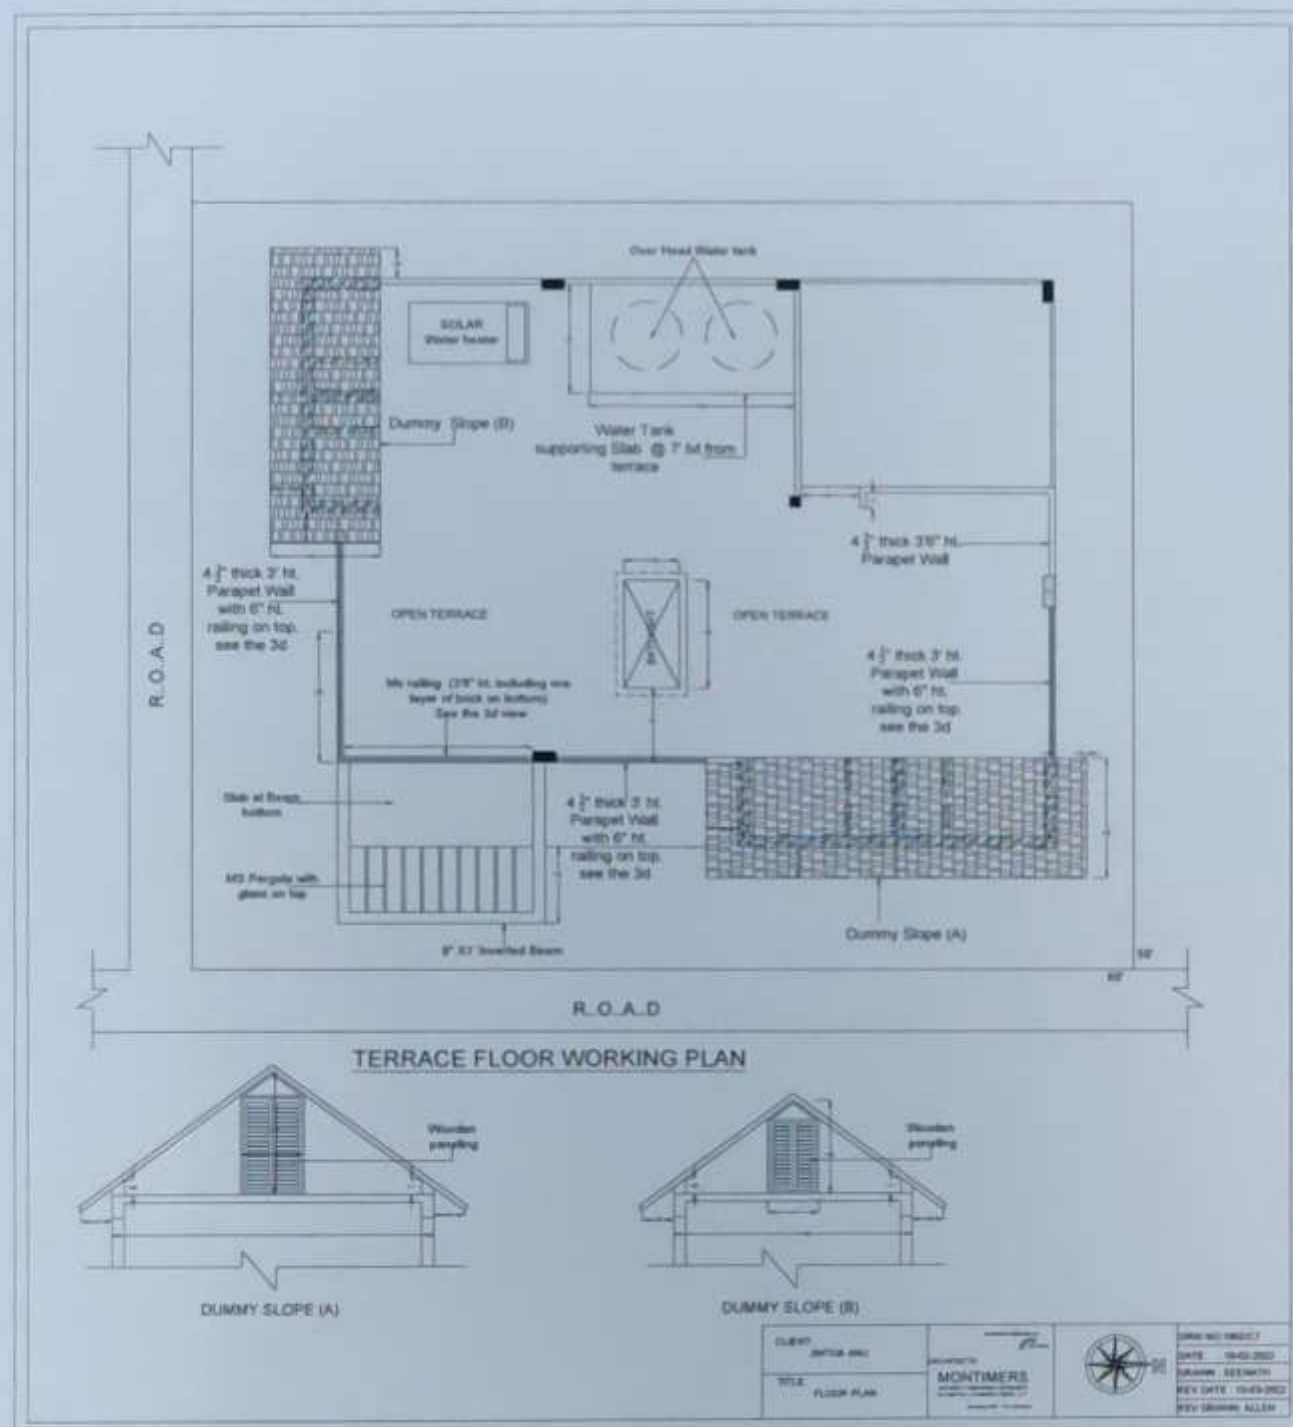


MONTIMERS
Architects & Engineers
No. 12, Chandra Reddy Layout
4th Block, Koramangala
Vivekanagar (P.O.) Bangalore-47

Shirine Mary Jacob

Montimers

ARCHITECTS & INTERIOR DESIGNERS
#12 NEW NO. 3, CHANDRA REDDY LYT
KORAMANGALA, IV IN BLOCK, VIVEKANAGAR P.O
BANGALORE PH: 25534834

WORKING DRAWING

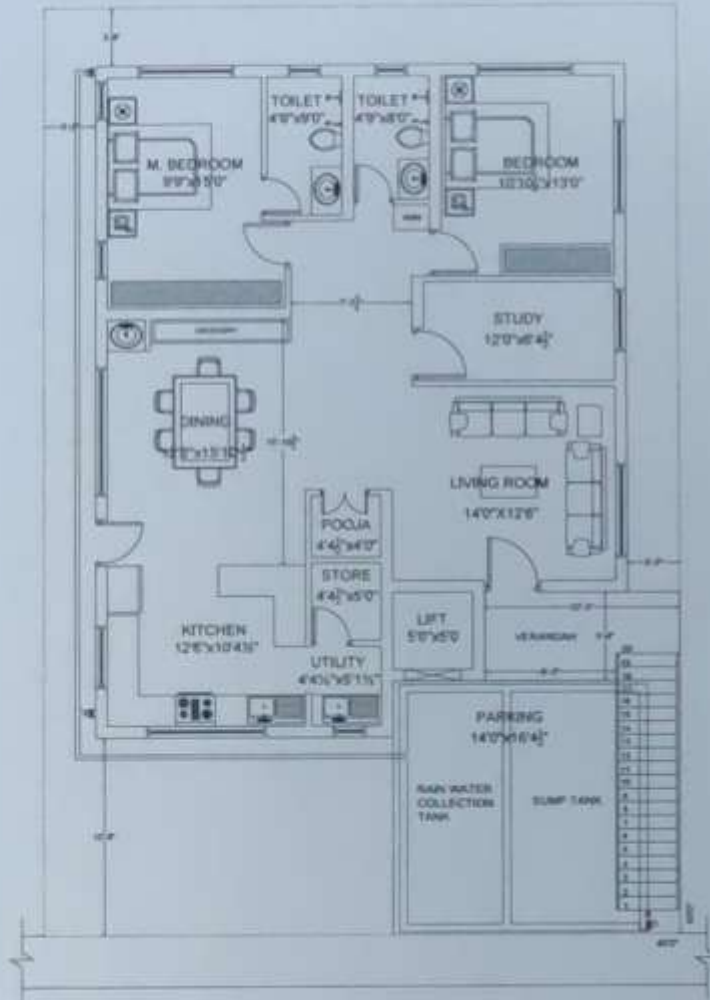

ADDRESS
PROPOSED RESIDENTIAL BUILDING FOR:
Mr. VISHNU &
MRS. HEMALATHA
SITE NO - , RAINBOW DRIVE,
SARJAPUR ROAD

AREA STATEMENT
SITE AREA = 2,400.00 SR
GROUND FLOOR = 1,352.03 SR
FIRST FLOOR = 1,378.10 SR
SECOND FLOOR = 1,364.69 SR
TERRACE FLOOR = 127 SR
PARKING = 229.29 SR
NET FAR AREA = 1,352.03 + 1,378.10 +
1,364.69
= 4,094.82 SFT
F.A.R = 4,094.82 = 1.7
2,400.00
COVERAGE AREA : 1,581.32 X 100 = 65%
2,400.00

ARCHITECTS SIGN


JACOB CHACKO
REGD. ARCHITECT
B.C.C/B.L.323/A-576/94-95



ARCHITECTS

MONTIMERS

ARCHITECTS&INTERIOR DESIGNERS
#12, NEW NO.3, CHANDRA REDDY LYT,
KORAMANGALA IV B BLOCK, VIVEKANAGAR P.O.
BANGALORE

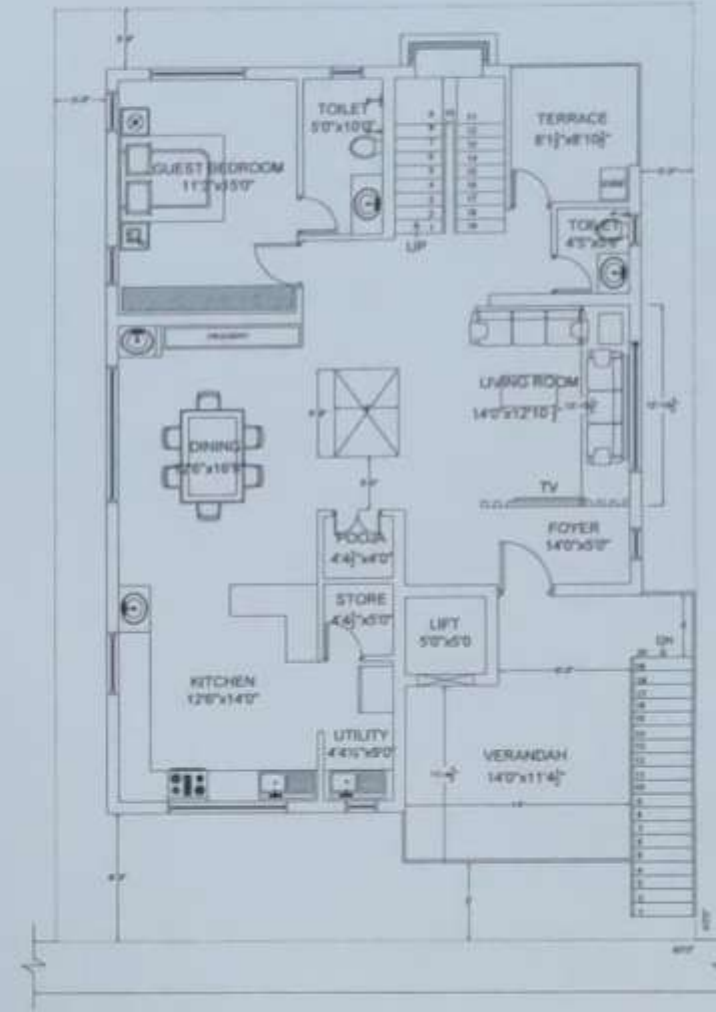

ADDRESS
PROPOSED RESIDENTIAL BUILDING FOR:
Mr. VISHNU &
MRS. HEMALATHA
SITE NO - , RAINBOW DRIVE,
SARJAPUR ROAD

AREA STATEMENT
SITE AREA = 2,400.00 SR
GROUND FLOOR = 1,352.03 SR
FIRST FLOOR = 1,378.10 SR
SECOND FLOOR = 1,364.69 SR
TERRACE FLOOR = 127 SR
PARKING = 229.29 SR
NET FAR AREA = 1,352.03 + 1,378.10 +
1,364.69
= 4,094.82 SFT
F.A.R = 4,094.82 = 1.7
2,400.00
COVERAGE AREA : 1,581.32 X 100 = 65%
2,400.00

ARCHITECTS SIGN

JACOB CHACKO
REGD. ARCHITECT
B.C.C/B.L.323/A-576/94-95



ARCHITECTS

MONTIMERS

ARCHITECTS&INTERIOR DESIGNERS
#12, NEW NO.3, CHANDRA REDDY LYT,
KORAMANGALA IV B BLOCK, VIVEKANAGAR P.O.
BANGALORE




MONTIMERS
Architects & Engineers
No. 12, Chandra Reddy Layout
4th Block, Koramangala
Vivekanagar (P.O.) Bangalore-47

Shinu Mary Jacob

Montimers

ARCHITECTS&INTERIOR DESIGNERS
#12, NEW NO.3, CHANDRA REDDY LYT,
KORAMANGALA IV B BLOCK, VIVEKANAGAR P.O.
BANGALORE PH: 25534834

SANCTION DRAWING

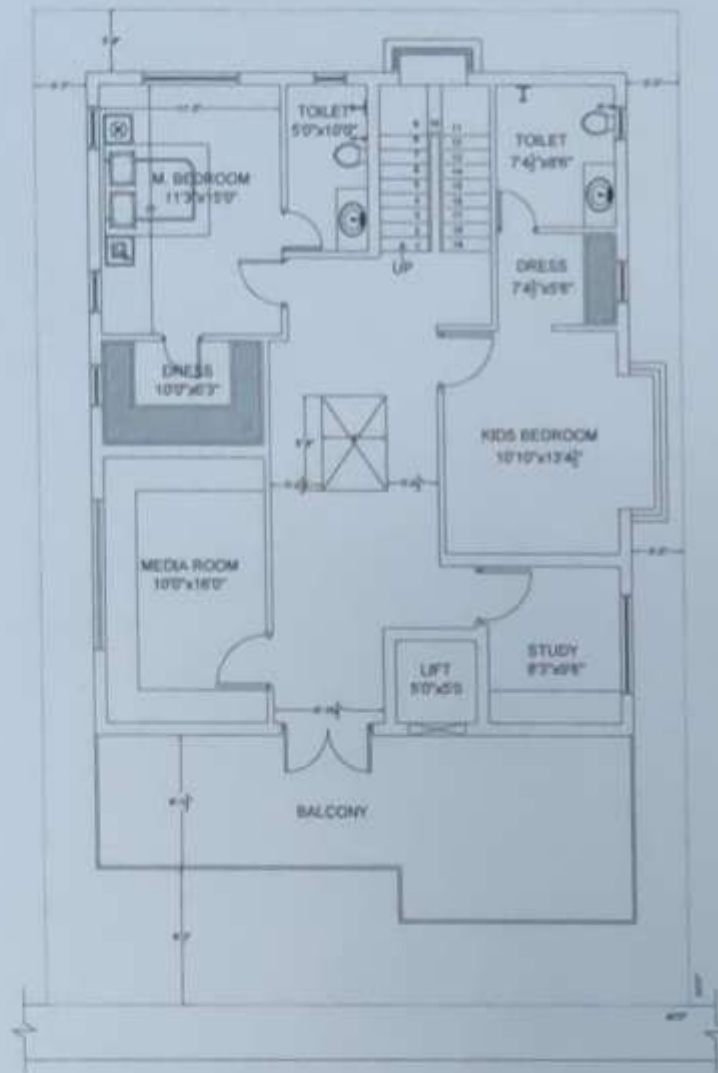

ADDRESS
PROPOSED RESIDENTIAL BUILDING FOR
Mr. VISHNU &
MRS. HEMALATHA
SITE NO - , RAINBOW DRIVE,
SARJAPUR ROAD

AREA STATEMENT
SITE AREA = 2,400.00 SR
GROUND FLOOR = 1,352.03 SR
FIRST FLOOR = 1,378.10 SR
SECOND FLOOR = 1,364.89 SR
TERRACE FLOOR = 127 SR
PARKING = 229.29 SR
NET FAR AREA = 1,352.03 + 1,378.10 +
1,364.89
= 4,094.82 SFT
F.A.R = 4,094.82 / 1.7
2,400.00
COVERAGE AREA : 1,581.32 X 100 = 65%
2,400.00

ARCHITECTS SIGN


JACOB CHACKO
REGD. ARCHITECT
B.C.C.B.L. 323/A-576/94-95



ARCHITECTS

MONTIMERS

ARCHITECTS&INTERIOR DESIGNERS
#12 NEW NO.3, CHANDRA REDDY LYT
KORAMANGALA, IV B BLOCK, VIVEKANAGAR P.O
BANGALORE

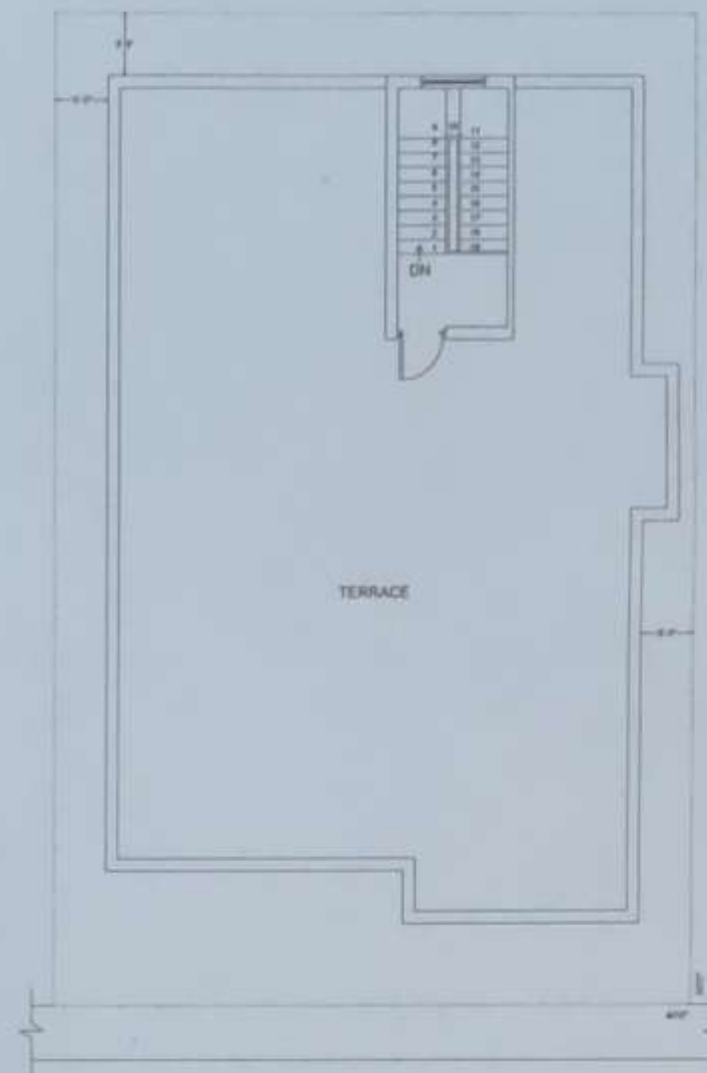

ADDRESS
PROPOSED RESIDENTIAL BUILDING FOR
Mr. VISHNU &
MRS. HEMALATHA
SITE NO - , RAINBOW DRIVE,
SARJAPUR ROAD

AREA STATEMENT
SITE AREA = 2,400.00 SR
GROUND FLOOR = 1,352.03 SR
FIRST FLOOR = 1,378.10 SR
SECOND FLOOR = 1,364.89 SR
TERRACE FLOOR = 127 SR
PARKING = 229.29 SR
NET FAR AREA = 1,352.03 + 1,378.10 +
1,364.89
= 4,094.82 SFT
F.A.R = 4,094.82 / 1.7
2,400.00
COVERAGE AREA : 1,581.32 X 100 = 65%
2,400.00

ARCHITECTS SIGN

JACOB CHACKO
REGD. ARCHITECT
B.C.C.B.L. 323/A-576/94-95



ARCHITECTS

MONTIMERS

ARCHITECTS&INTERIOR DESIGNERS
#12 NEW NO.3, CHANDRA REDDY LYT
KORAMANGALA, IV B BLOCK, VIVEKANAGAR P.O
BANGALORE

Shinu Mary Jacob

MONTIMERS
Architects & Engineers
No. 12, Chandra Reddy Layout
4th Block, Koramangala
Vivekanagar (P.O.) Bangalore-47

Montimers


ARCHITECTS&INTERIOR DESIGNERS
#12 NEW NO.3, CHANDRA REDDY LYT
KORAMANGALA, IV B BLOCK, VIVEKANAGAR P.O
BANGALORE PH:25534834

SANCTION DRAWING


PROPOSED RESIDENTIAL BUILDING FOR DR. JOHN T JOHN




ELEVATION

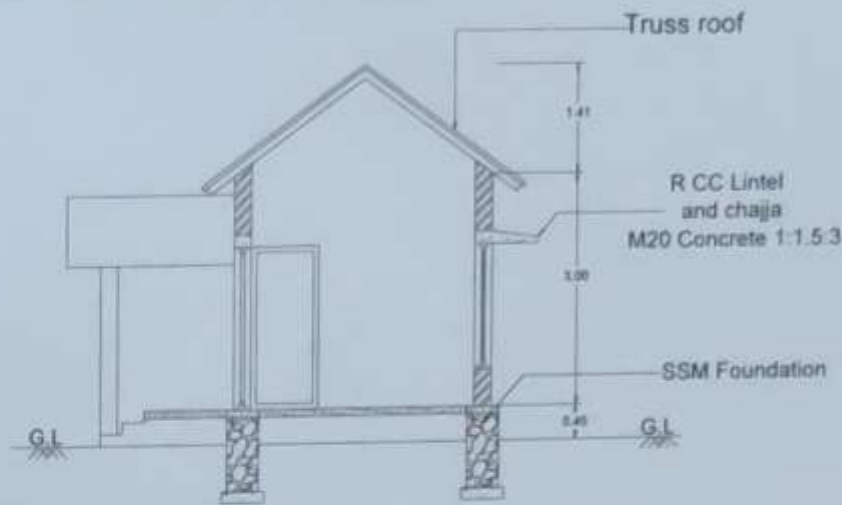


SECTION AA'

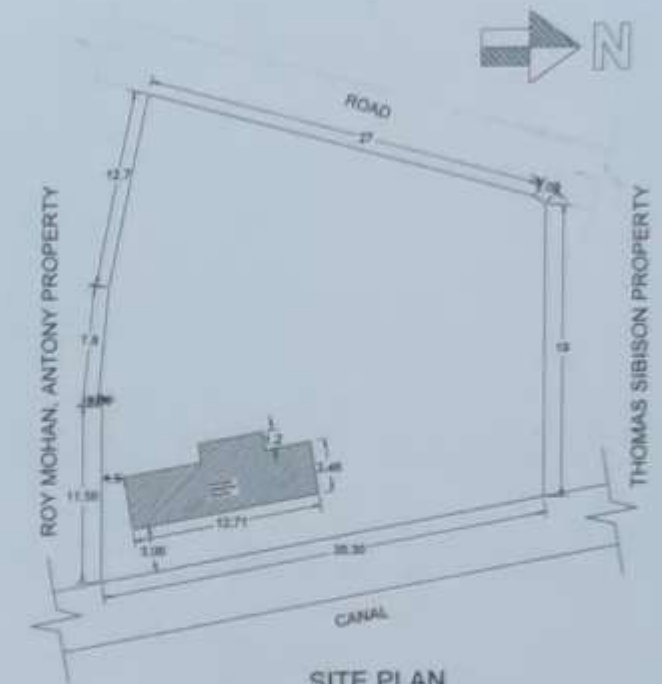


SITE PLAN
SCALE 1:500

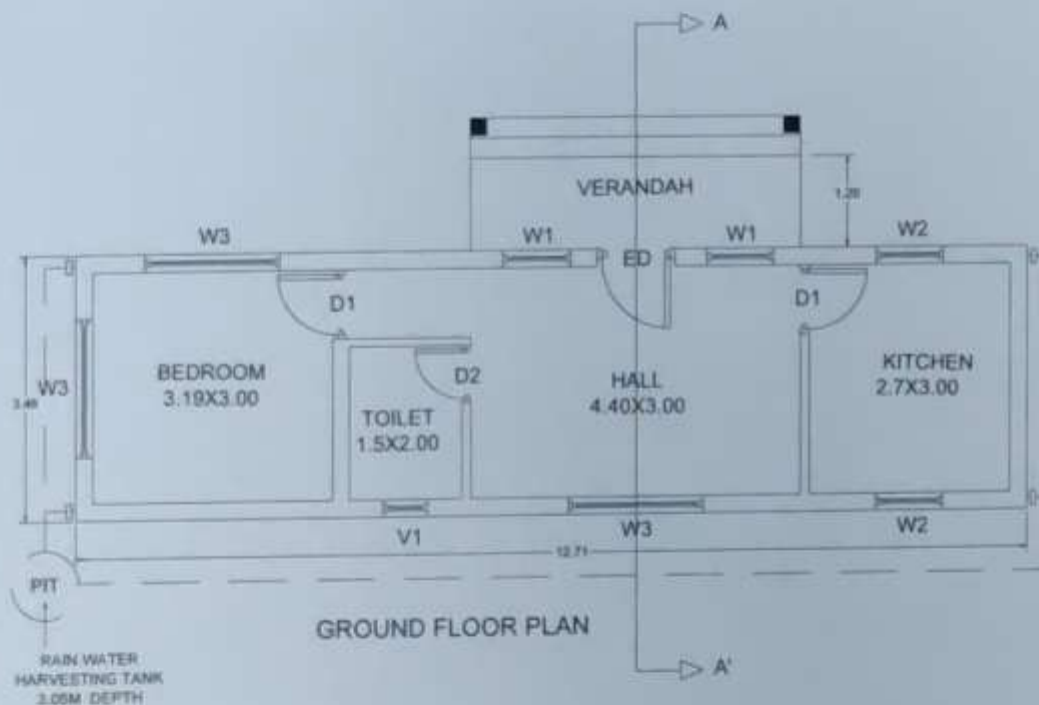

GROUND FLOOR PLAN

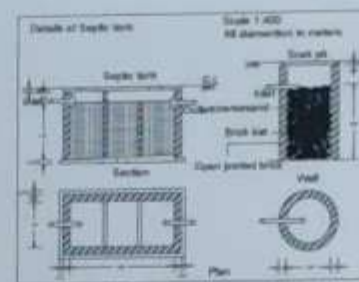

SEPTIC TANK DETAIL

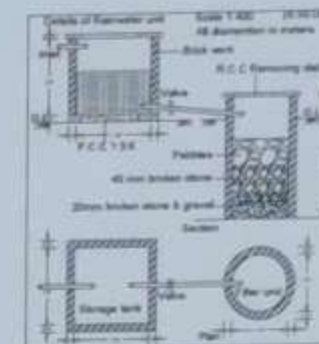

RAIN WATER TANK DETAIL

PANCHAYATH

SCHEDULE OF JOINERY			AREA STATEMENT				SITE DETAIL	ARCHITECTS	SCALE - 1:100		ALL DIMENSIONS ARE IN METER	
ITEM	NAME	SIZE	SITE AREA 749.88 SQM	FLOOR	GROSS SQM	DEDUCTION	NET AREA				OWNER'S SIGN	ARCHITECT'S SIGN
ED	ENTRANCE DOOR	- 1.05X2.10	TOTAL 49.25	GROUND	49.25	0	49.25	PROPOSED BUILDING FOR DR. JOHN T JOHN, SURVEY NO: 189/B, KANAYANOR TALUK EDAPALLY SOUTH, ERNAKULAM DISTRICT KERALA	ARCHITECTS MONTIMERS Mirador , 3rd Floor Muttalil Lane Kadavanthara , Kochi, Kerala -682020	DR. JOHN T JOHN		
D1	DOOR	- 0.90X2.10										
D2	DOOR	- 0.76X2.10										
W1	WINDOW	- 0.90X1.62										
W2	WINDOW	- 0.90X1.06	TOTAL 49.25					COVERED AREA 0.06 F.A.R. 0.06				
W3	WINDOW	- 1.80X1.62										


Himma Mary Jacob


MONTIMERS
Architects & Engineers
No. 12, Chandra Reddy Layout
4th Block, Koramangala
Vivakanagar (P.O.) Bangalore-47

Montimers


ARCHITECTS/INTERIOR DESIGNERS
#12, NEW NO. 3, CHANDRA REDDY LYT
KORAMANGALA IV B BLOCK, VIVKANAGAR P.O.
BANGALORE PH: 25534634

SANCTION DRAWING

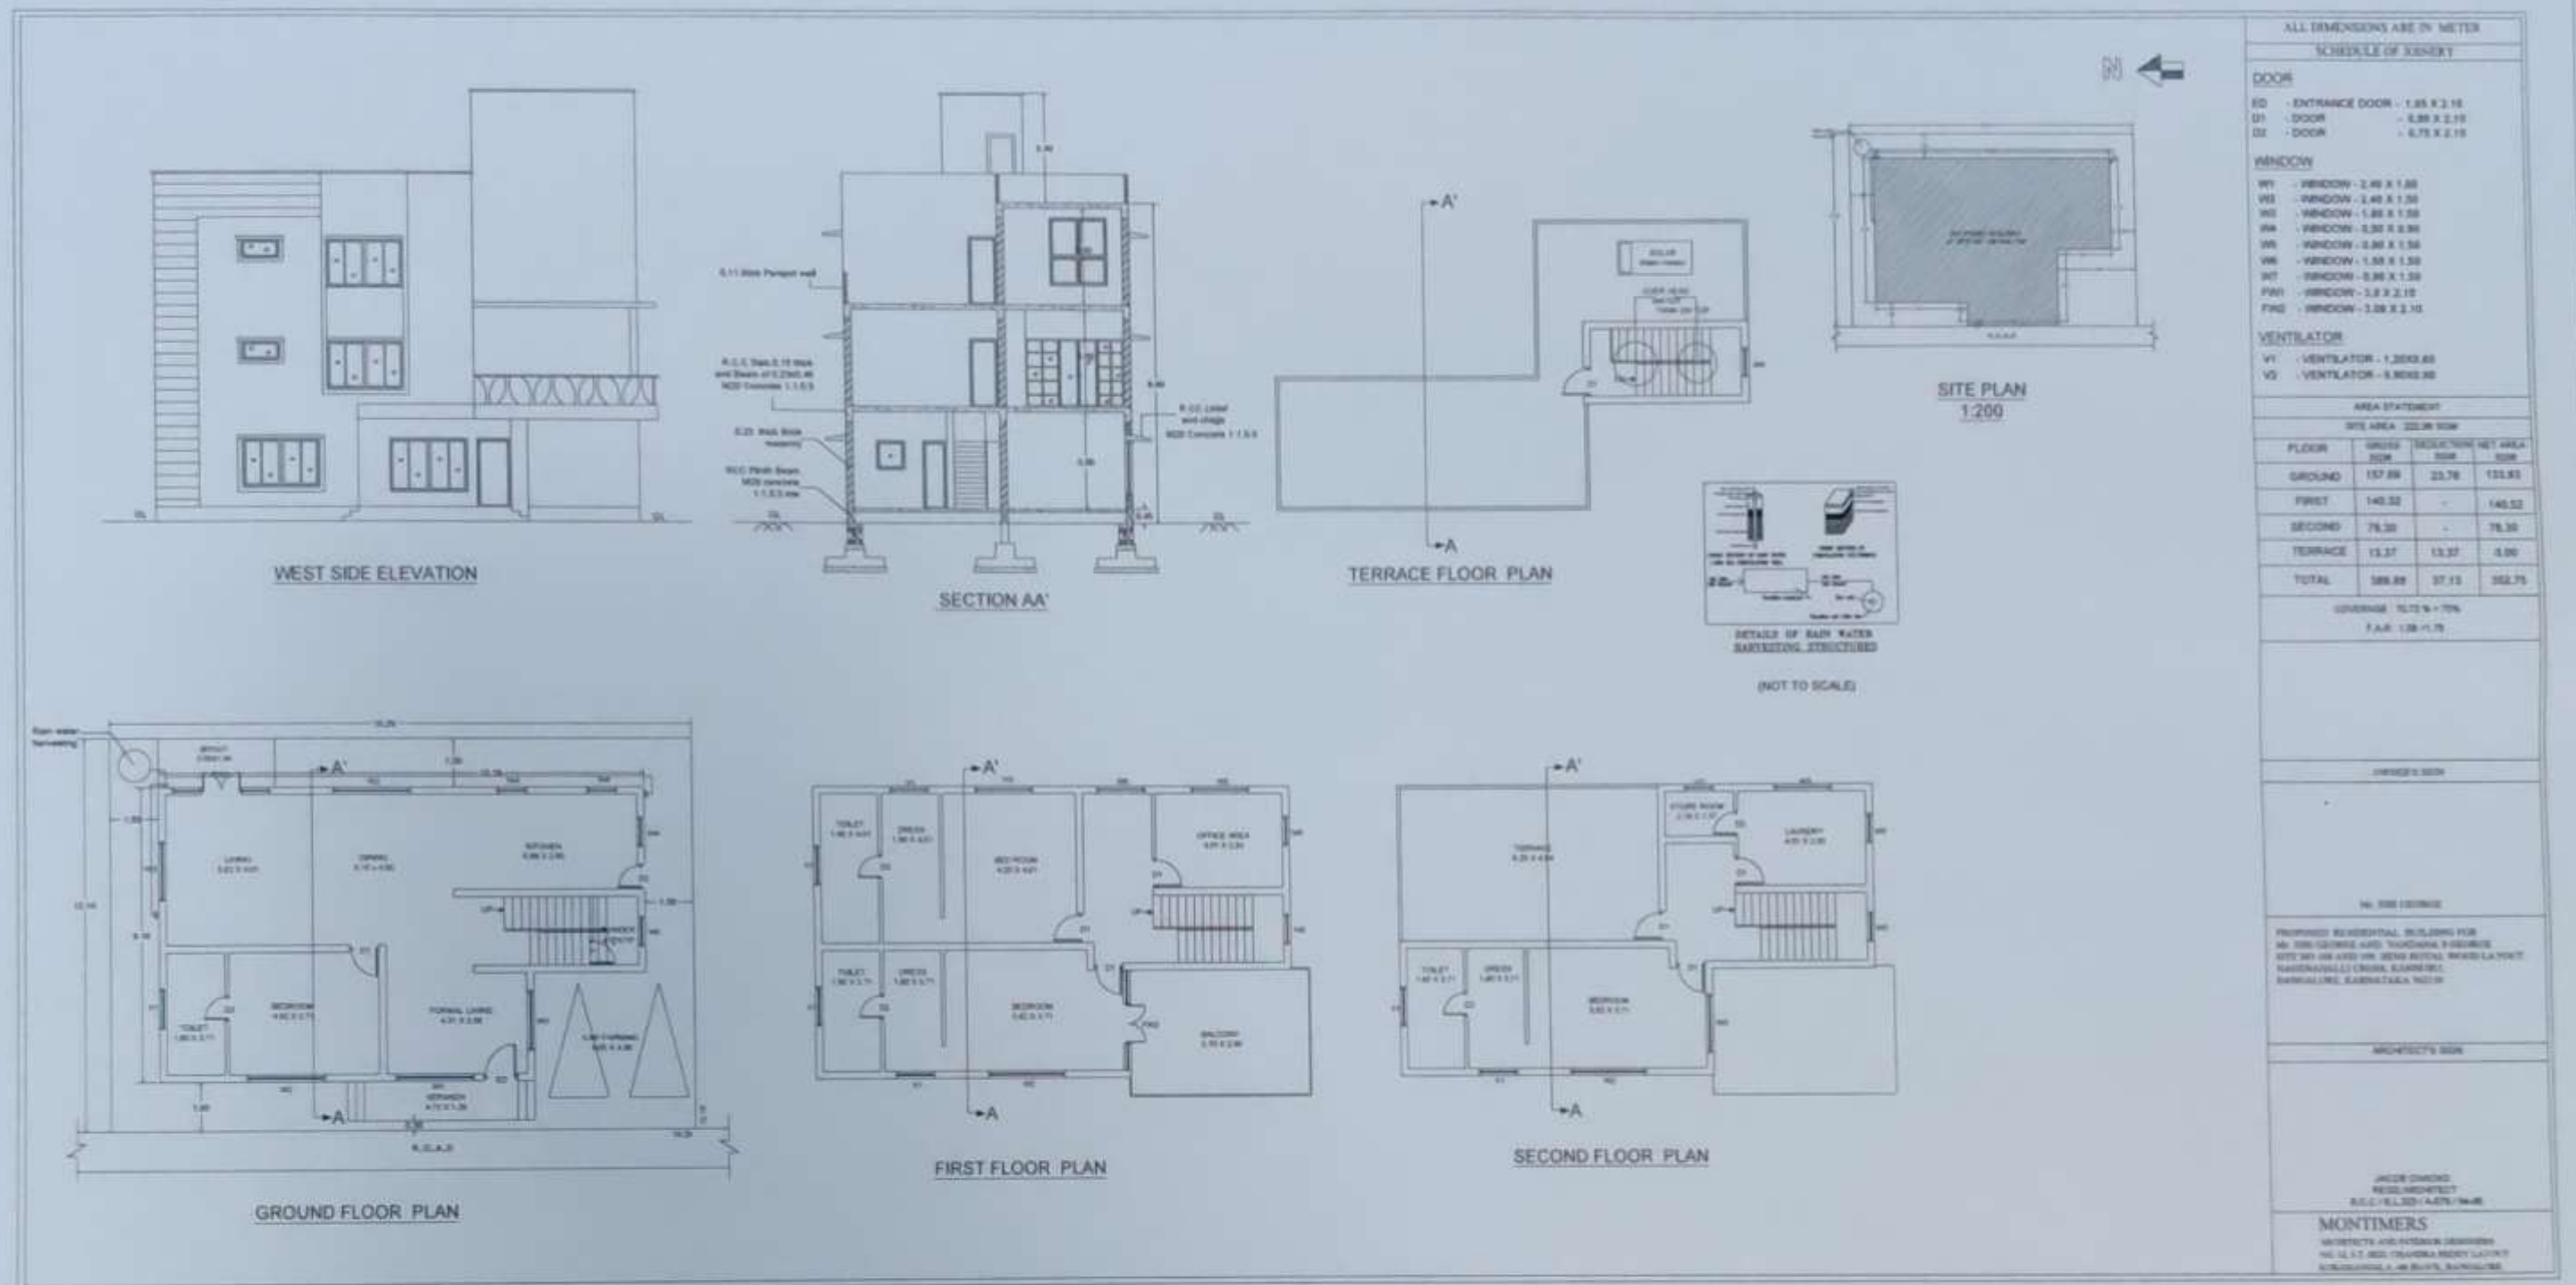

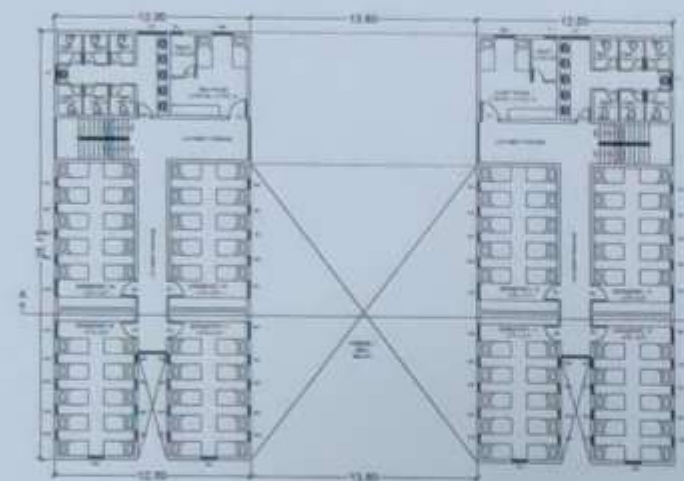

FIRST FLOOR PLAN

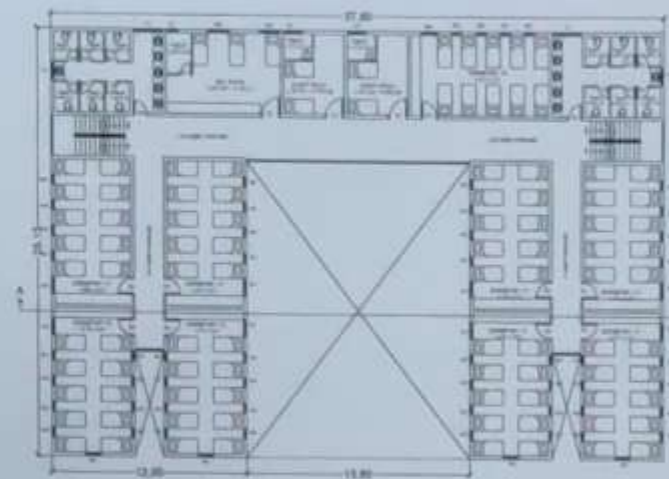


SECOND FLOOR PLAN




DETAIL OF RAIN WATER
HARVESTING STRUCTURE
(NOT TO SCALE)



SECTION AA'

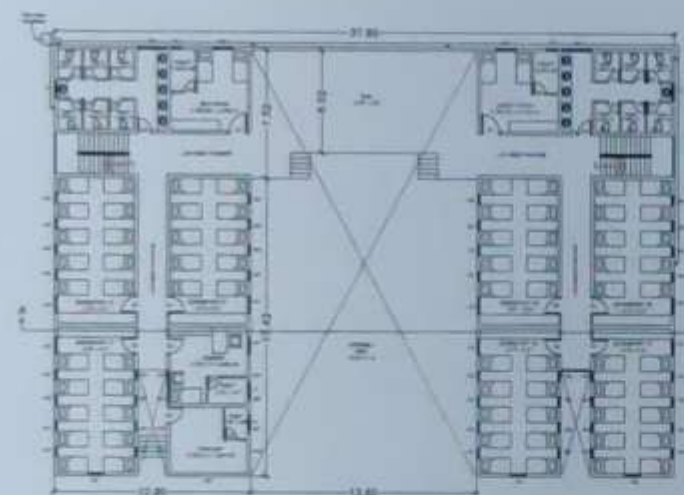

GROUND FLOOR PLAN

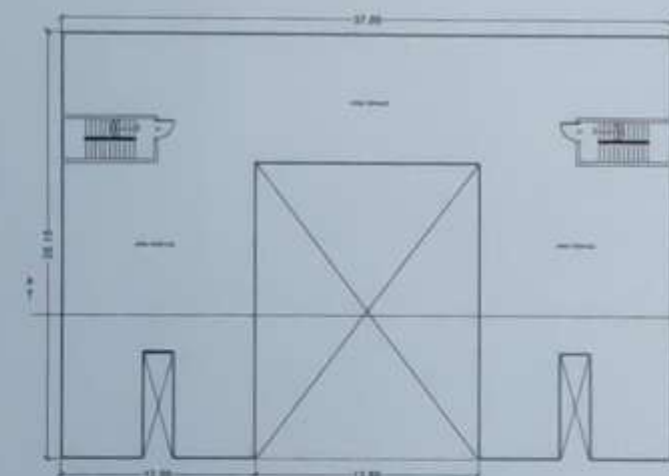

TERRACE FLOOR PLAN



ELEVATION

ALL DIMENSIONS ARE IN METRIC
Proposed building for Student Hostel,
Holy Cross College of Nursing, Kamagere,
Kollegal TK, Chamarajanagar Dt. 571443

OWNER'S SIGN

ARCHITECT'S SIGN

JACOB CHACKO
REGISTERED ARCHITECT
R.C.C / R.L. 225 / A-576 / 94-95

AREA STATEMENT

PROPOSED SCHOOL BUILDING

	GROSS	DEDUCTION	NET AREA
GROUND	677.97	00.00	677.97
FIRST	581.32	00.00	581.32
SECOND	587.90	00.00	587.90
TERRACE	33.14	33.14	0.00
TOTAL	1880.23	33.14	1847.09

SCHEDULE OF JOINERY

DOORS

D1 - DOOR	= 1.20 X 2.13
D2 - DOOR	= 1.01 X 2.13
D3 - DOOR	= 0.75 X 2.13
D4 - DOOR	= 0.97 X 2.13

WINDOWS

W1 - WINDOW	= 1.01 X 1.52
W2 - WINDOW	= 0.95 X 1.52
W3 - WINDOW	= 0.90 X 1.52
W4 - WINDOW	= 1.25 X 1.52

VENTILATORS

V1 - VENTILATOR	= 1.85 X T88
V2 - VENTILATOR	= 1.08 X T88
V3 - VENTILATOR	= 0.75 X T88

ARCHITECTS

MONTIMERS
ARCHITECTS AND INTERIOR DESIGNERS
NO. 12, 5TH BLDG, CHANDRA REDDY LAYOUT
KORAMANGALA, 4TH BLOCK, BANGALORE



Shimmi Mary Jacob

MONTIMERS
Architects & Engineers
No. 12, Chandra Reddy Layout
4th Block, Koramangala
Vivekanagar (P.O.) Bangalore-47

Montimers

ARCHITECTS & INTERIOR DESIGNERS
#12, NEW NO. 3, CHANDRA REDDY LAYOUT
KORAMANGALA, 4TH BLOCK, VIVEKANAGAR P.O.
BANGALORE PH: 25534834


SANCTION DRAWING

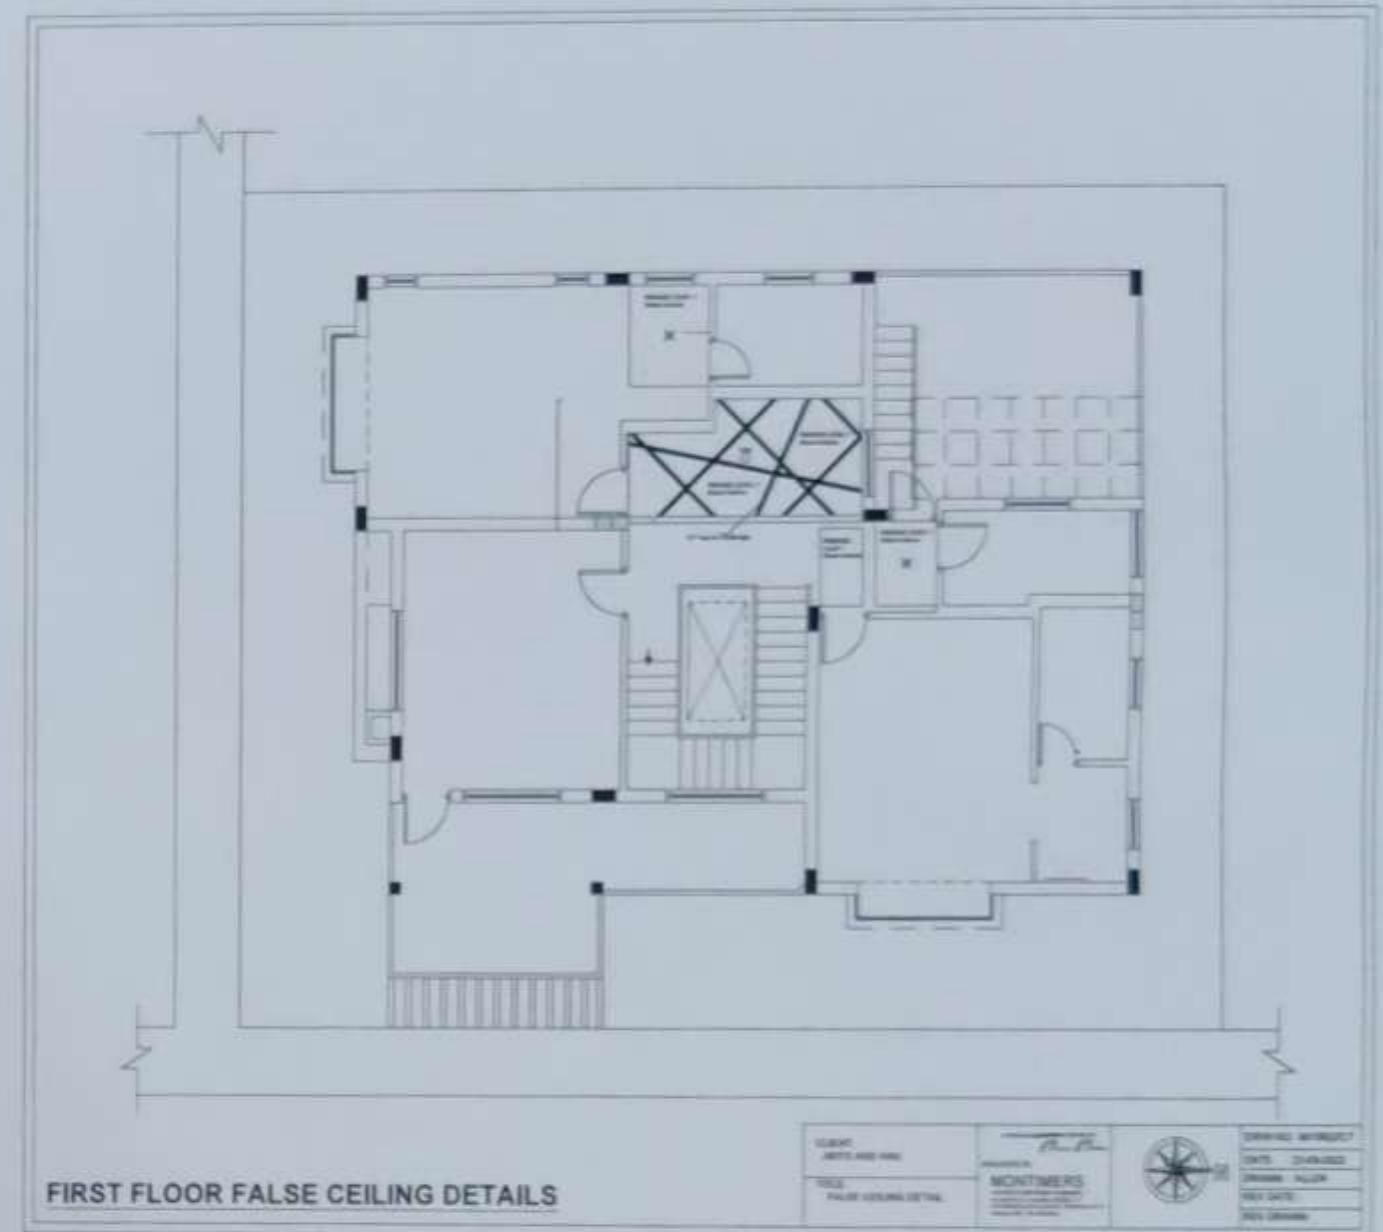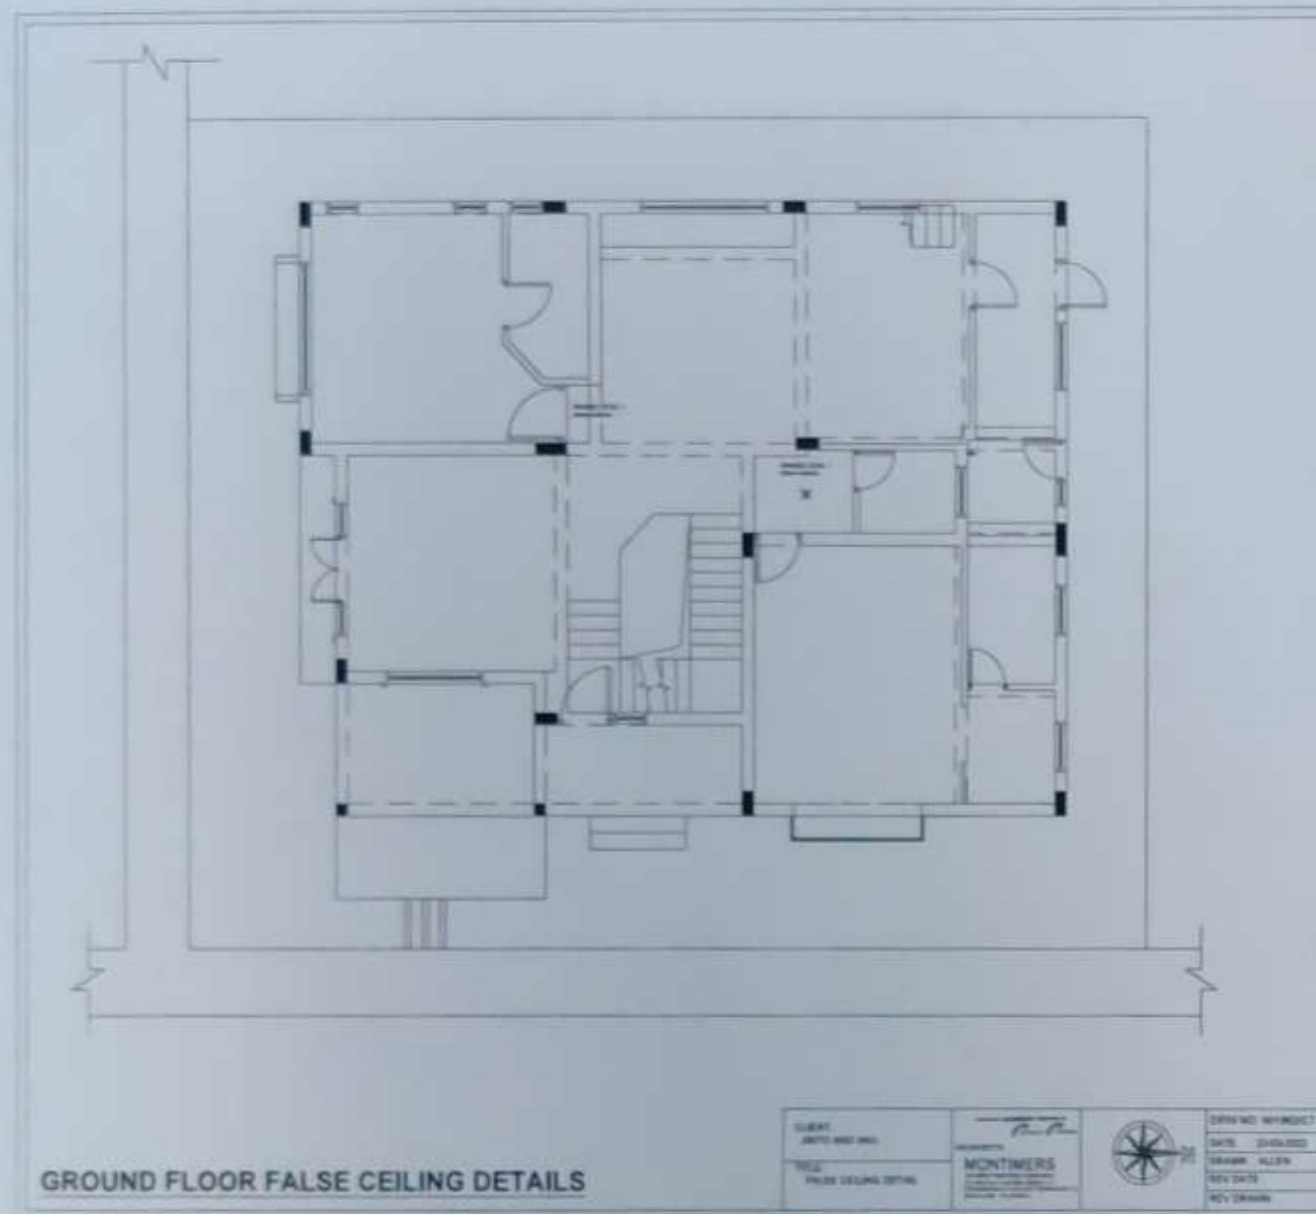


Himma Mary Jacob
MONTIMERS
 Architects & Engineers
 No. 12, Chandra Reddy Layout
 4th Block, Koramangala
 Vivekanagar (P.O.) Bangalore-47

Montimers
 ARCHITECTS/INTERIOR DESIGNERS
 #12 NEW NO.1 CHANDRA REDDY LYT
 KORAMANGALA, 4TH BLOCK, VIVEKANAGAR P.O.
 BANGALORE - 560042

FALSE CEILING DRAWINGS

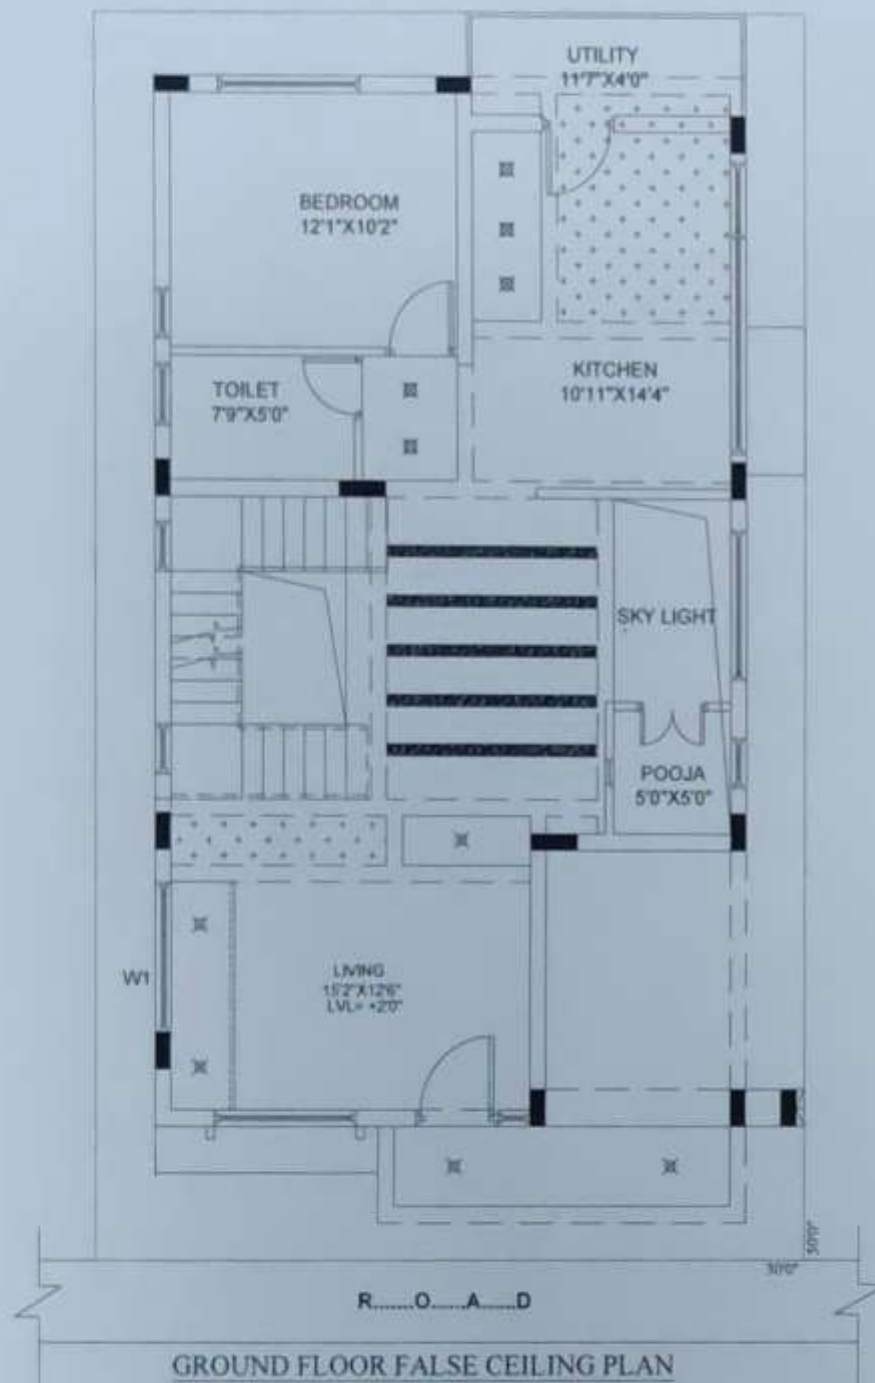

CLIENT FRASER	ROUTE MONTIMERS		DRW NO: 189 UCS DATE: 17-02-2022 DRAWN: ALLEN REV DATE: REV DRAWN:
TITLE FALSE CEILING			

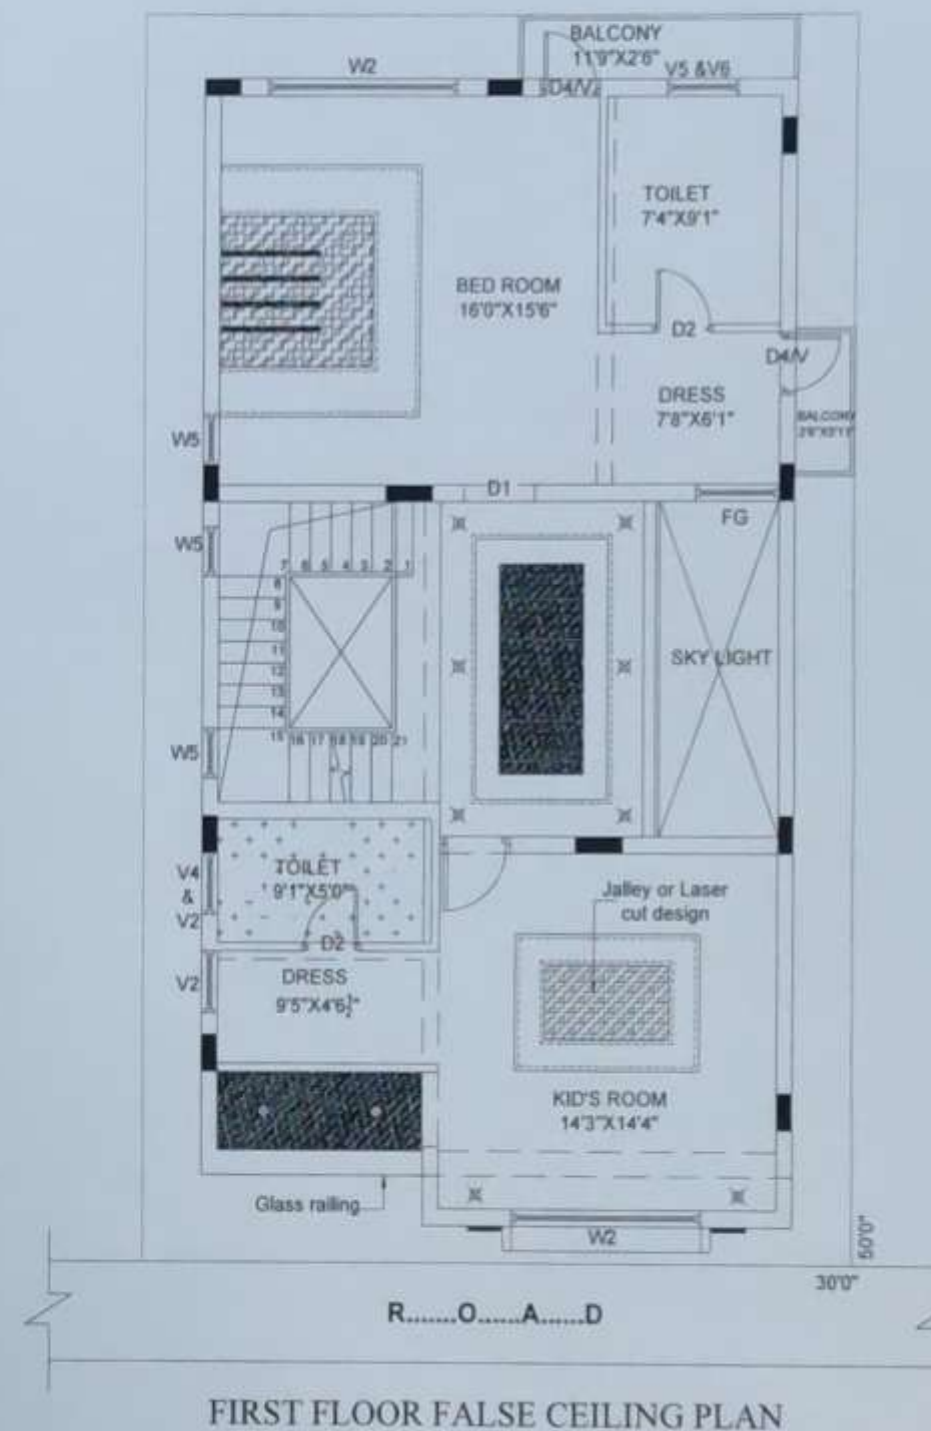

CLIENT PRASAD	PROJECTS MONTIMERS	W N E S	DRAW NO 188102
TITLE FALSE CEILING			DATE 17-03-20
			CHECKED ALL
			REV DATE


Shinner Mary Jacob

MONTIMERS
Architects & Engineers
No. 12, Chandra Reddy Layout
4th Block, Koramangala
Vivekanagar (P.O.) Bangalore-47

Montimers


ARCHITECTS&INTERIOR DESIGNERS
#12,NEW NO 3,CHANDRA REDDY LY
KORAMANGALA,N IN BLOCK,VYERKAGAR P O
BANGALORE PH:25534834

FALSE CEILING DRAWINGS

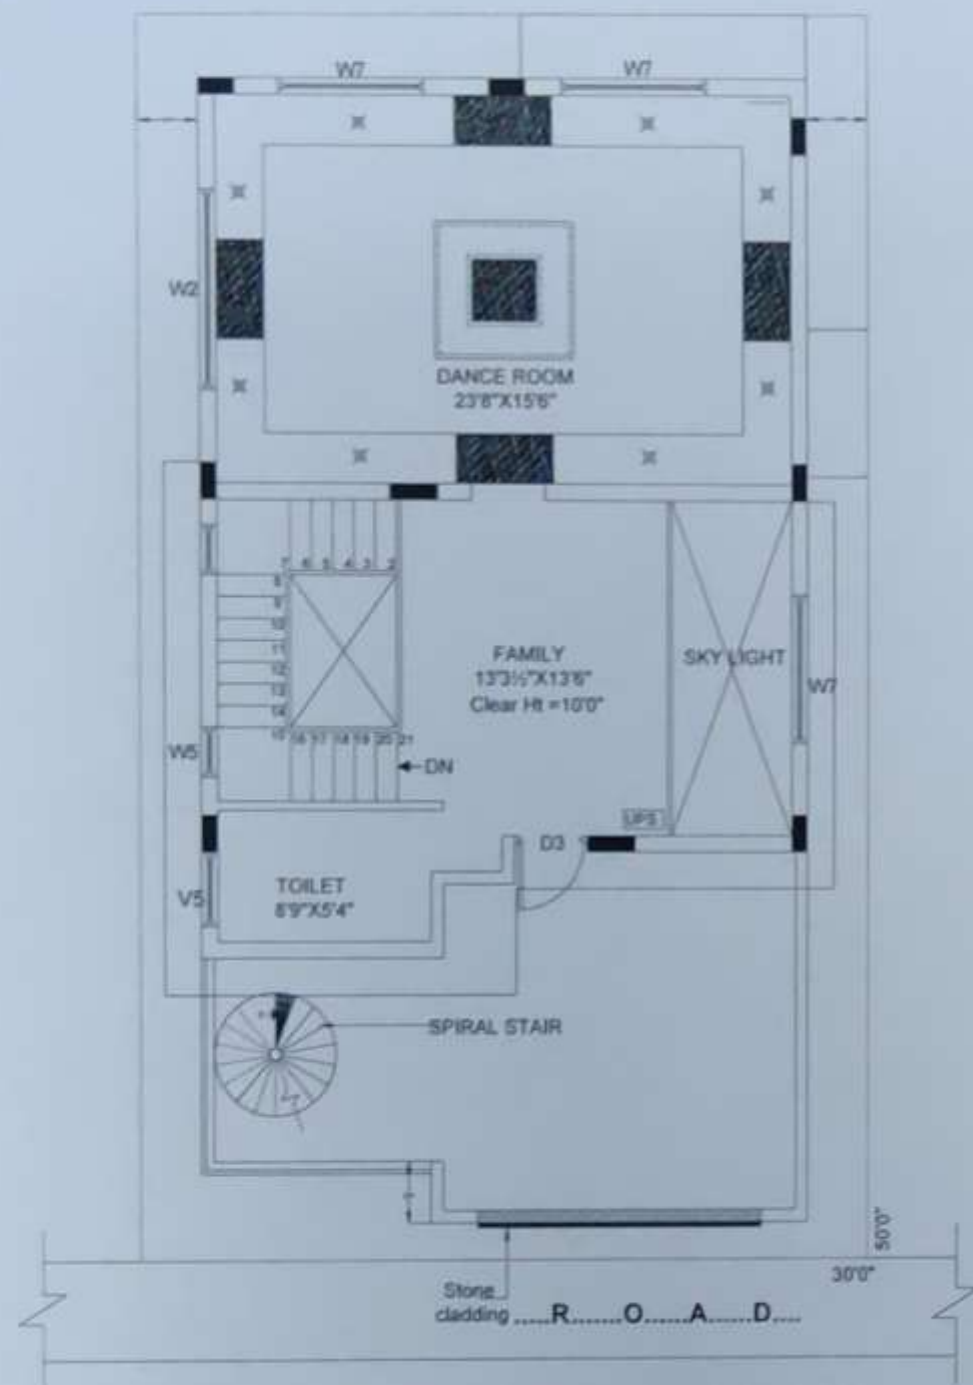

SECOND FLOOR FALSE CEILING PLAN

CLIENT	PRASADH	ARCHITECTS	MONTIMERS	DRAW NO	1881C3
TITLE	FALSE CEILING	DATE	17-03-2022	DRAWN	ALLEN
		REV DATE		REV	DRAWN

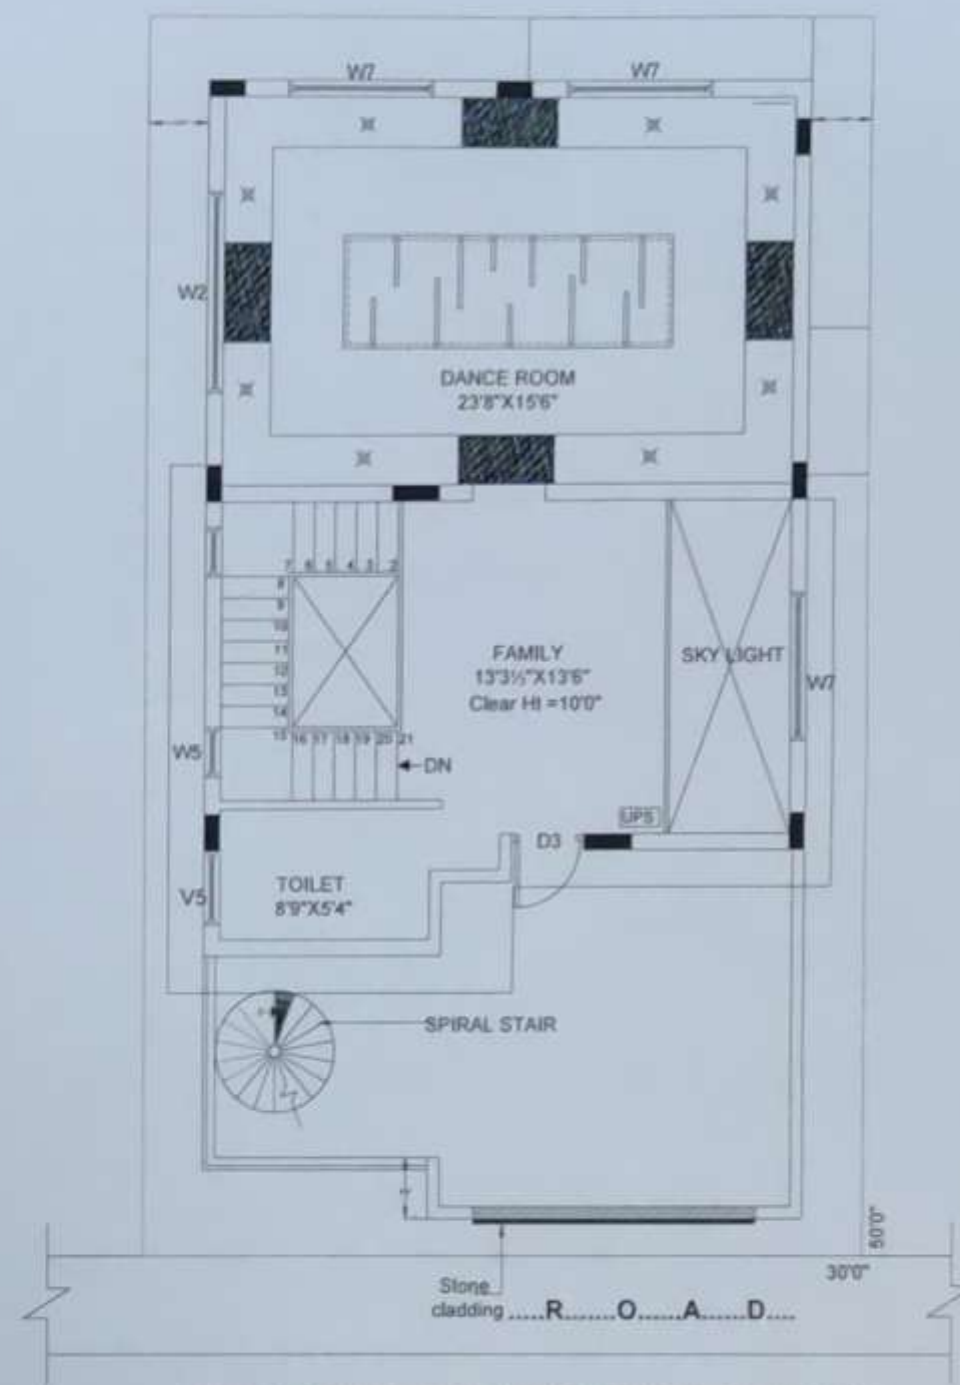

SECOND FLOOR FALSE CEILING PLAN OP2

CLIENT	PRASADH	ARCHITECTS	MONTIMERS	DRAW NO	1881C3
TITLE	FALSE CEILING	DATE	17-03-2022	DRAWN	ALLEN
		REV DATE		REV	DRAWN


Shinu Mary Jacob

MONTIMERS
Architects & Engineers
No. 12, Chandra Reddy Layout
4th Block, Koramangala
Vivekanagar (P.O.) Bangalore-47

Montimers

ARCHITECTS&INTERIOR DESIGNERS
#12, NEW NO. 3, CHANDRA REDDY LYT
KORAMANGALA, IV IN BLOCK, VIVEKANAGAR P. O
BANGALORE - 560042
PH: 25534854

FALSE CEILING DRAWINGS

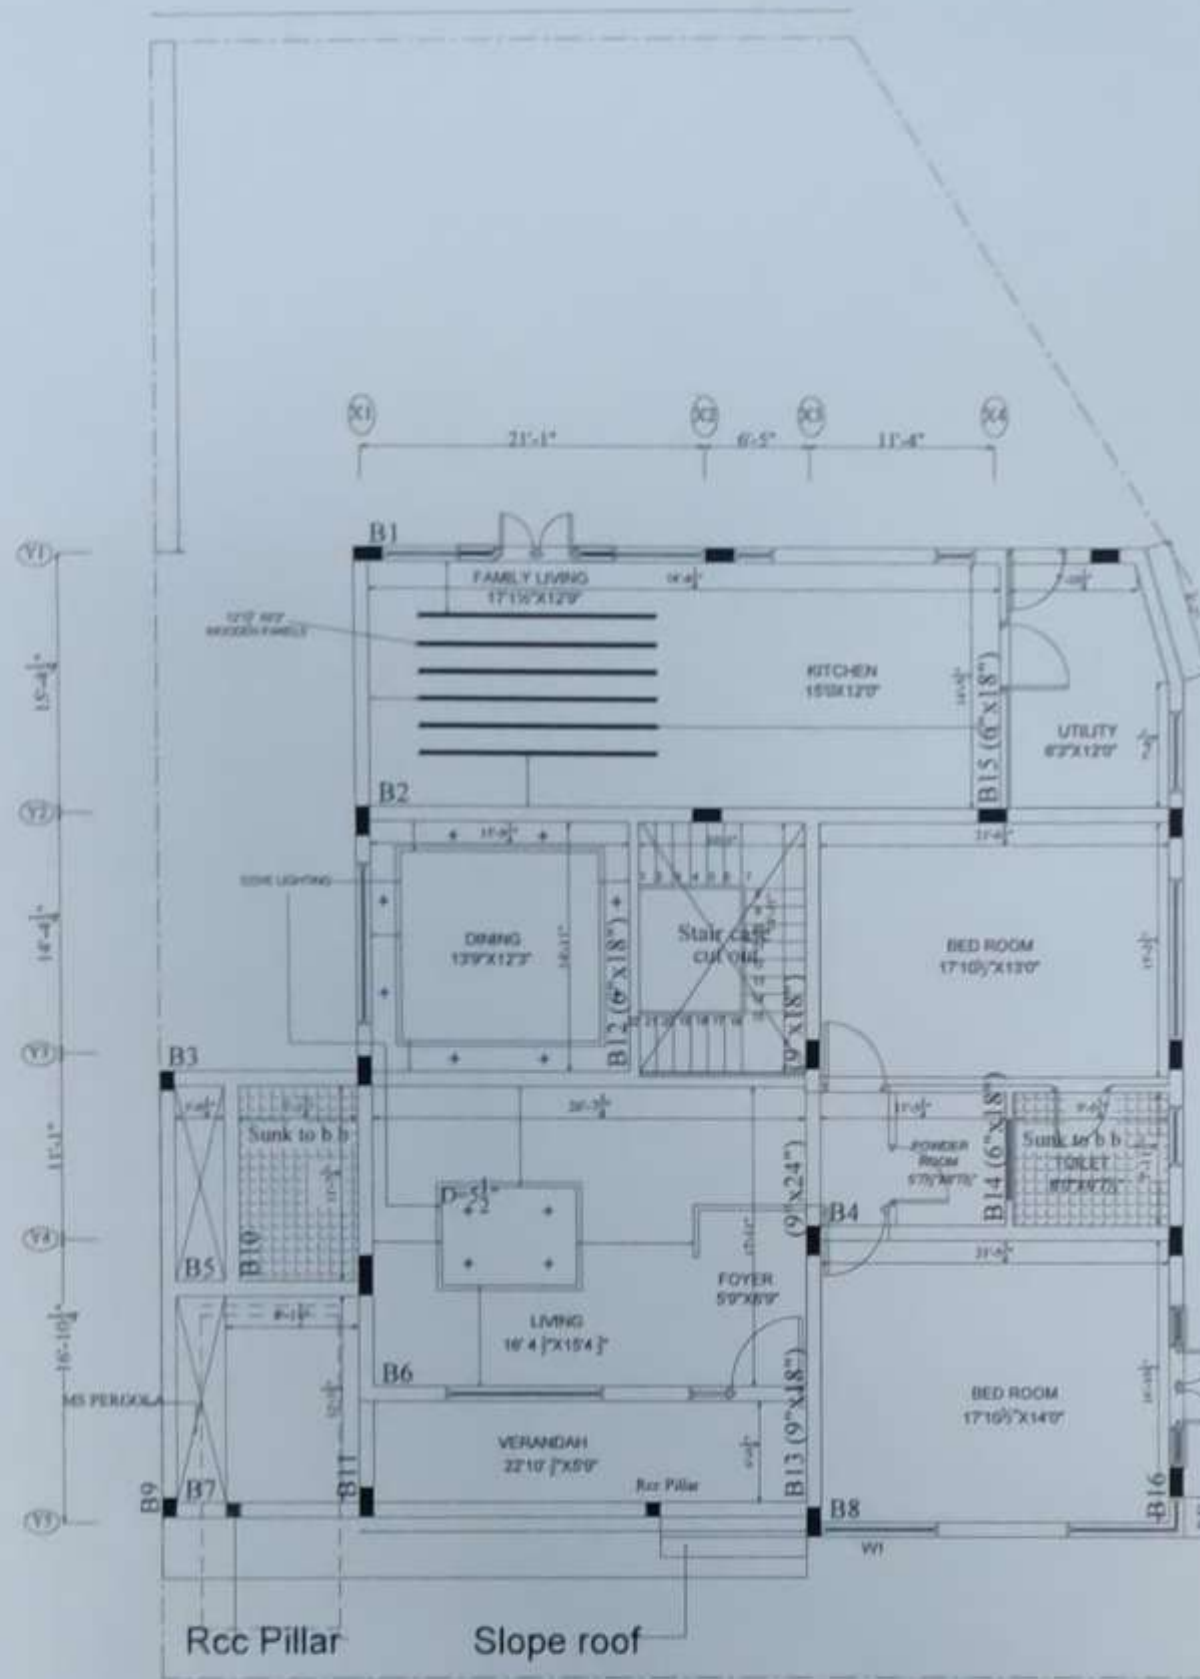

GROUND FLOOR FALSE CEILING PLAN

1. Clear height of the floor is 10'6"
2. Lintel level = 7'0" from Floor level.
3. All Windows have to be fixed in inner plaster level.
4. All Ventilators and Kitchen window have to be fixed in outer plaster level.
5. All walls are in Brick Masonry of 9" & 4 1/2" size.

EXTERNAL STAIR DETAIL
 Folded type stair
 Staircase Width = 3'3"
 Tread = 10.5"
 Riser = 6"
 No. of Steps = 22

Shimmi Mary Jacob

MONTIMERS
 Architects & Engineers
 No. 12, Chandra Reddy Layout
 4th Block, Koramangala
 Vivekanagar (P.O.) Bangalore-47

CLIENT: NAME & ADDRESS	DATE: 15/01/2022	DRAWN BY: SHIMMI MARY JACOB
TITLE: FLOOR PLAN	DATE: 15/01/2022	DATE: 15/01/2022
PROJECT: MONTIMERS	DATE: 15/01/2022	DATE: 15/01/2022
DATE: 15/01/2022	DATE: 15/01/2022	DATE: 15/01/2022

Montimers

ARCHITECTS/INTERIOR DESIGNERS
 #12 NEW NO. 3, CHANDRA REDDY LYT
 KORAMANGALA, IV B BLOCK, VIVEKANAGAR P.O.
 BANGALORE PH: 25534834


FALSE CEILING DRAWINGS




VIEW C & D




VIEW A & B

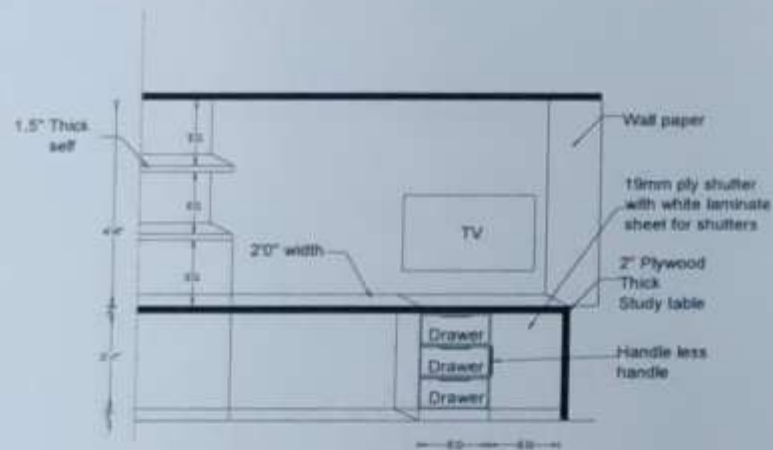


EXTERNAL ELEVATION B

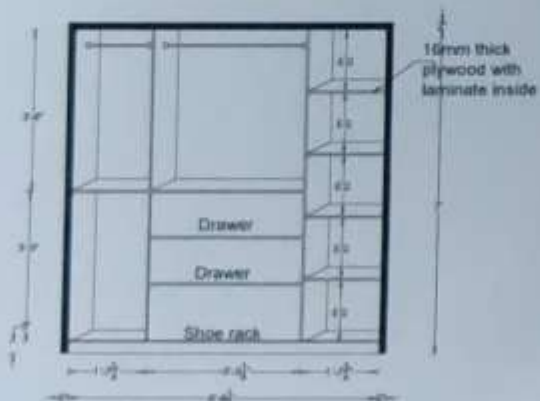


INTERNAL ELEVATION C

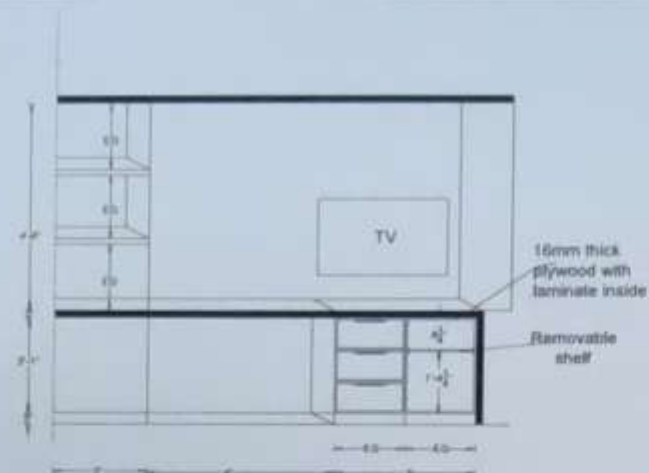


INTERNAL ELEVATION B

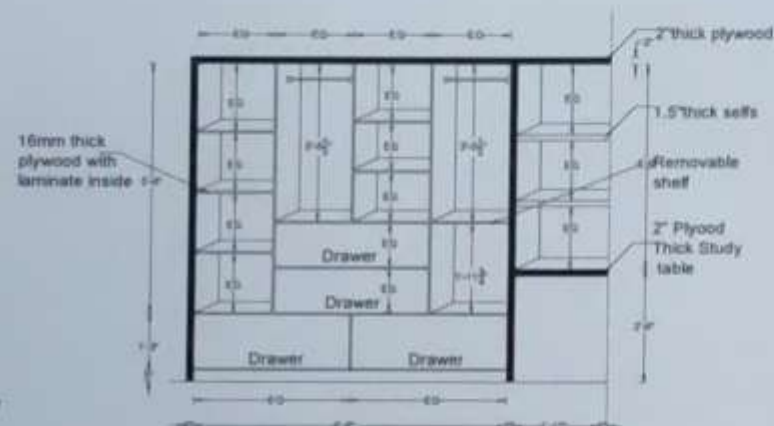


INTERNAL ELEVATION A

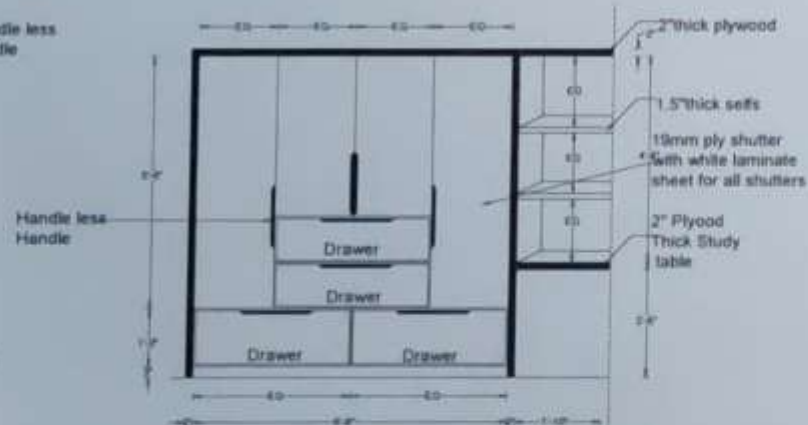

EXTERNAL ELEVATION A

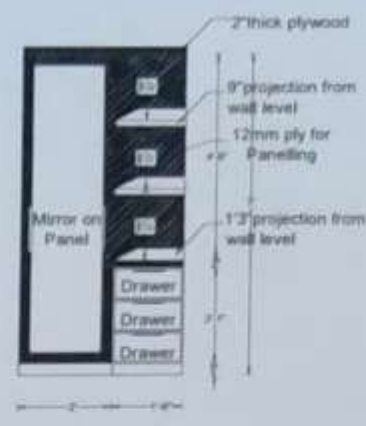

EXTERNAL ELEVATION D

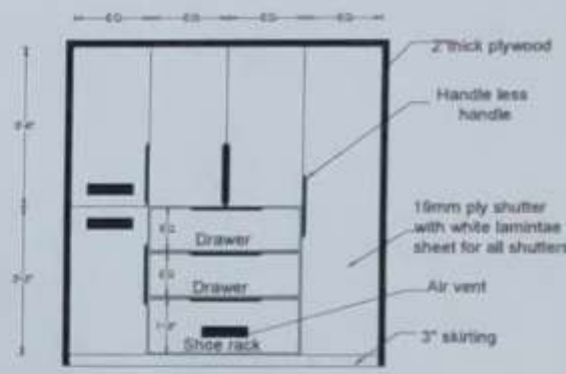

EXTERNAL ELEVATION C



PLAN

Himmi Mary Jacob

MONTIMERS
Architects & Engineers
No. 12, Chandra Reddy Layout
4th Block, Koramangala
Vivekanagar (P.O.) Bangalore-47

CLIENT: JINTO AND ANU	ARCHITECTS: MONTIMERS ARCHITECTS/INTERIOR DESIGNERS #12, NEW NO. 3, CHANDRA REDDY LYT KORAMANGALA, IV B BLOCK, VIVEKANAGAR P.O. BANGALORE, PIN-560042	DRW NO: M/1962/C7 DATE : 11-03-2022 DRAWN : ALLEN REV DATE : REV DRAWN:
TITLE: INTERIOR DETAIL		

GF NE BEDROOM WARDROBE DETAIL


Montimers

ARCHITECTS/INTERIOR DESIGNERS
#12, NEW NO. 3, CHANDRA REDDY LYT
KORAMANGALA, IV B BLOCK, VIVEKANAGAR P.O.
BANGALORE, PH: 25534834

DETAILS





VIEW B

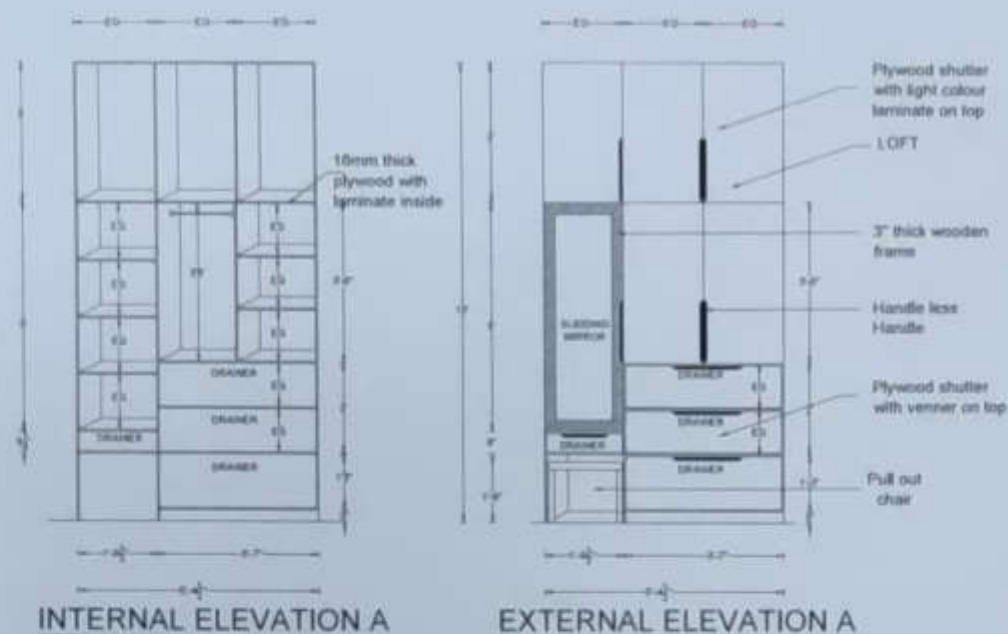

PLAN



VIEW A

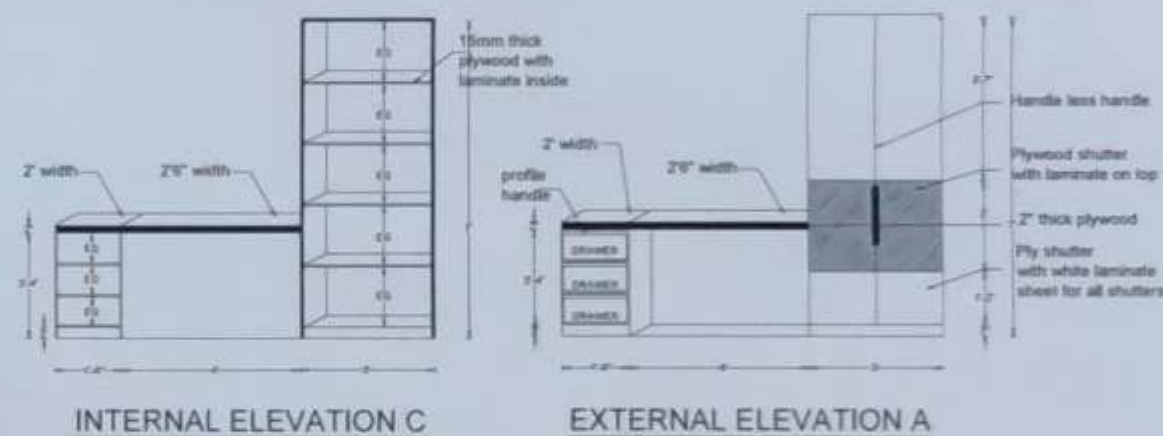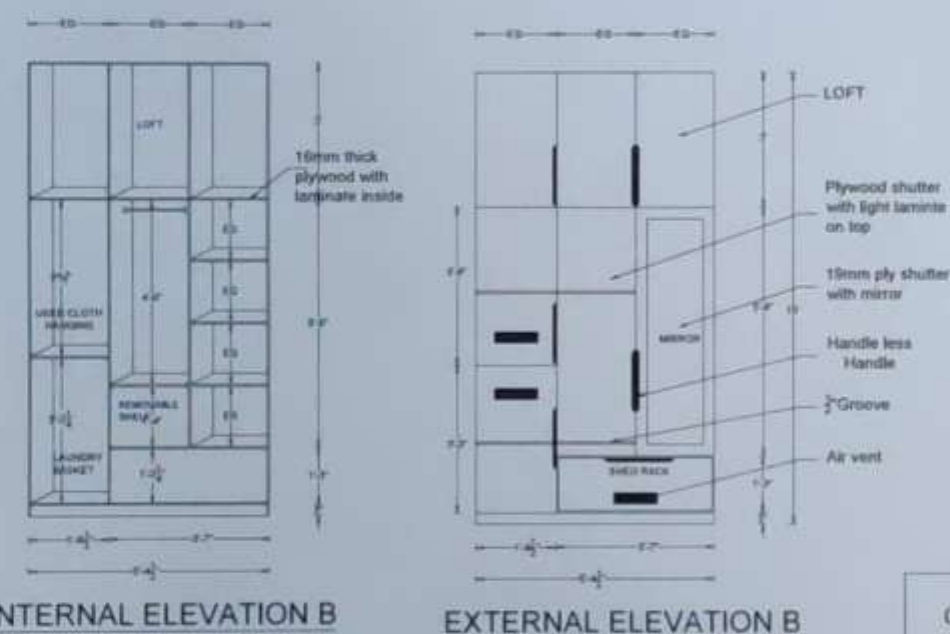

VIEW C

FF SW BEDROOM WARDROBE DETAIL

Shinu Mary Jacob

MONTIMERS
Architects & Engineers
No. 12, Chandra Reddy Layout
4th Block, Koramangala
Vivkanagar (P.O.) Bangalore-47

CLIENT: JINTO AND ANU


TITLE: INTERIOR DETAIL

ARCHITECTS: MONTIMERS ARCHITECTS & INTERIOR DESIGNERS #12 NEW NO. 3, CHANDRA REDDY LAYOUT KORAMANGALA, IV B BLOCK, VIVKANAGAR P.O. BANGALORE PH: 25534834	DRW NO: M/1962/C7
	DATE: 15-02-2022
	DRAWN: ALLEN
	REV DATE:
	REV DRAWN:

Montimers

ARCHITECTS & INTERIOR DESIGNERS
#12 NEW NO. 3, CHANDRA REDDY LAYOUT
KORAMANGALA, IV B BLOCK, VIVKANAGAR P.O.
BANGALORE PH: 25534834

DETAILS

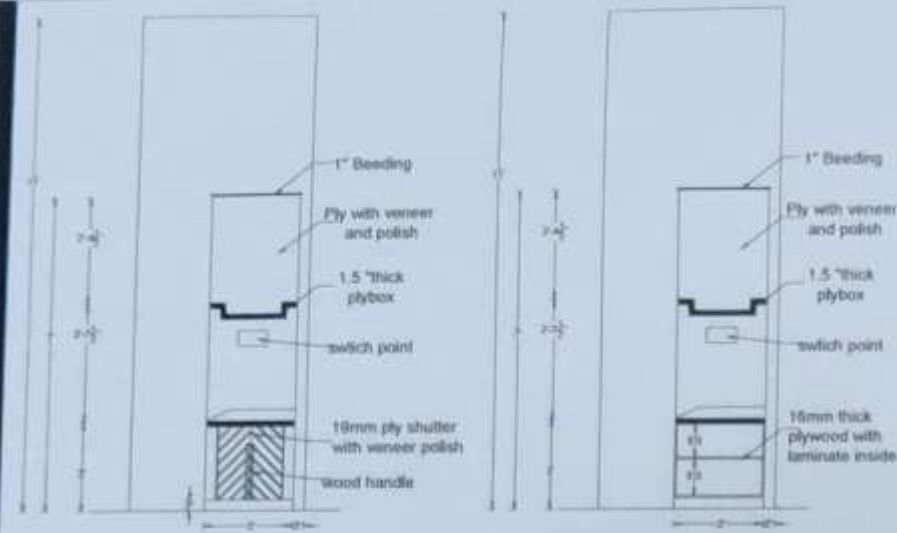

EXTERNAL ELEVATION B


INTERNAL ELEVATION B



VIEW B




VIEW A

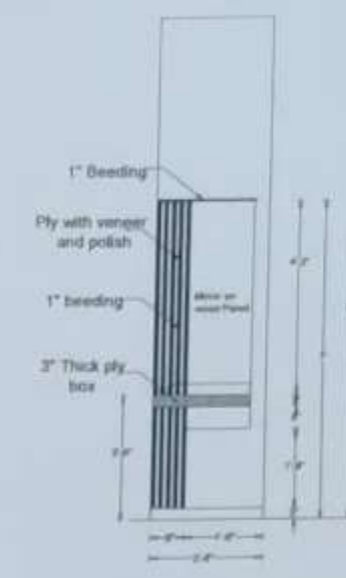


EXTERNAL ELEVATION A




VIEW E

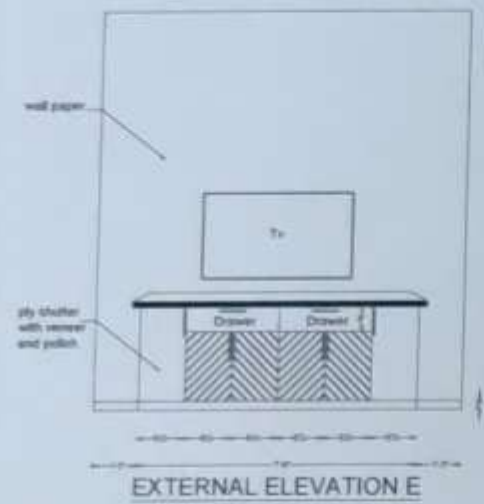


EXTERNAL ELEVATION E

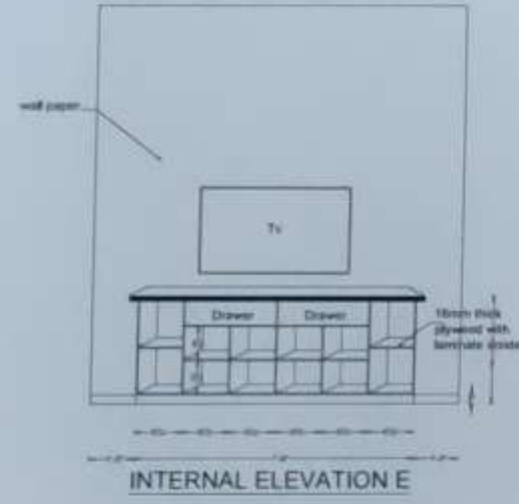


INTERNAL ELEVATION E

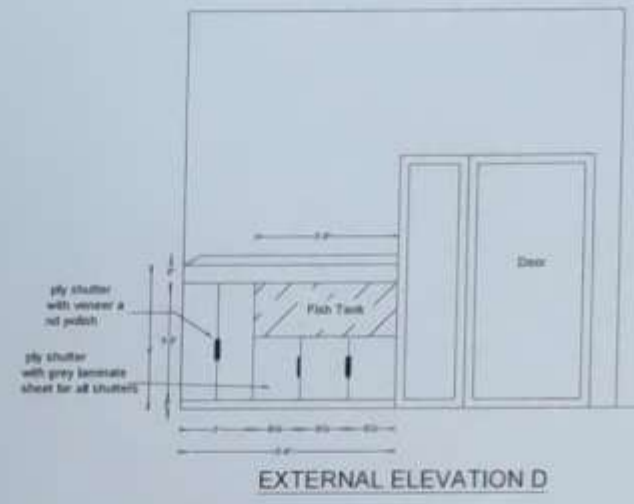

EXTERNAL ELEVATION D

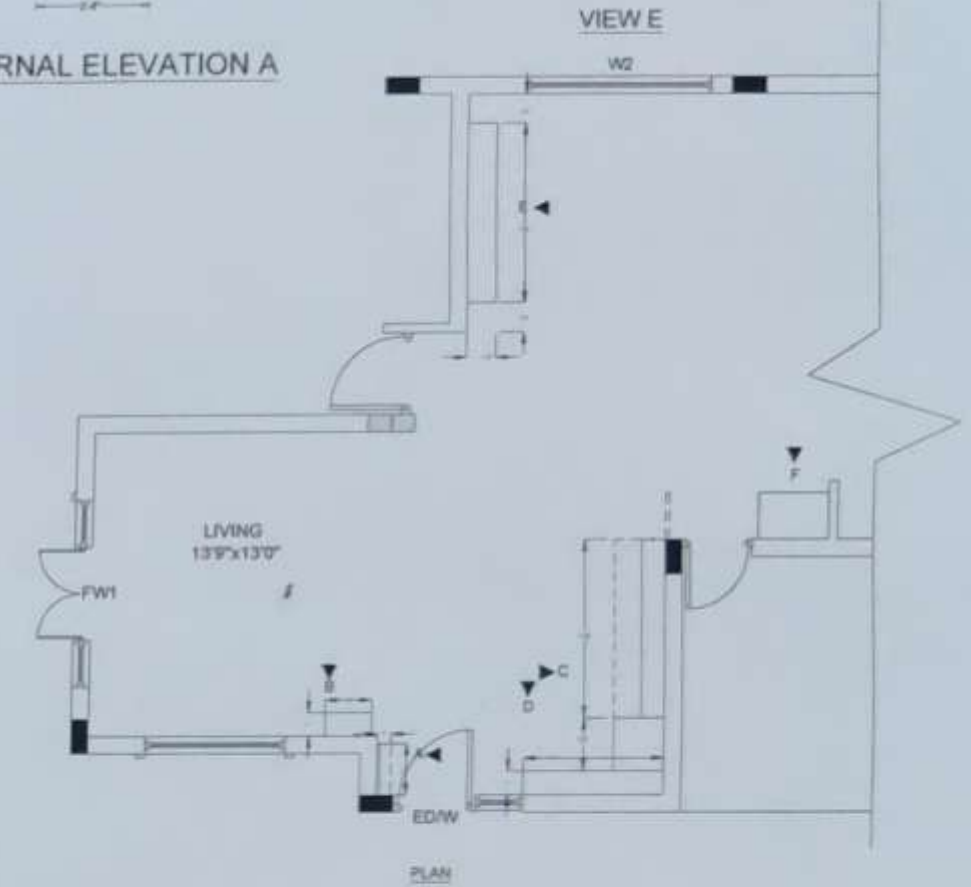

PLAN

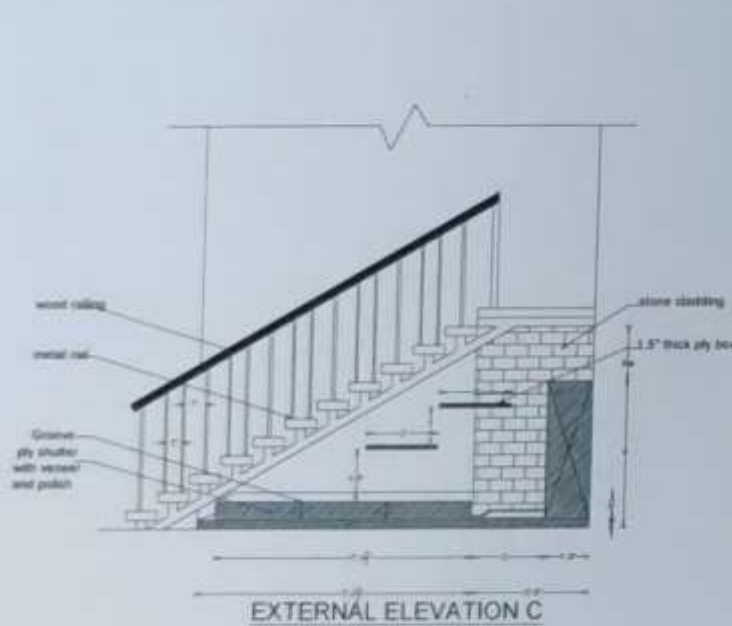

EXTERNAL ELEVATION C



VIEW C & D

GROUND FLOOR INTERIOR DETAIL

CLIENT:
JINTO AND ANU

TITLE:
INTERIOR DETAIL
MONTIMERS
Architects & Engineers

No. 12, Chandra Reddy Layout
4th Block, Koramangala
Vivekanagar (P.O.) Bangalore-47

ARCHITECTS:

MONTIMERS

ARCHITECTS&INTERIOR DESIGNERS
#12 NEW NO.3, CHANDRA REDDY LAYOUT
KORAMANGALA, IV B BLOCK, VIVEKANAGAR P.O.
BANGALORE PH: 25534834

DRW NO: M/1962/C7

DATE : 22-03-2022

DRAWN : ALLEN


REV DATE :

REV DRAWN:

Montimers

ARCHITECTS&INTERIOR DESIGNERS
#12 NEW NO.3, CHANDRA REDDY LAYOUT
KORAMANGALA, IV B BLOCK, VIVEKANAGAR P.O.
BANGALORE PH: 25534834


DETAILS

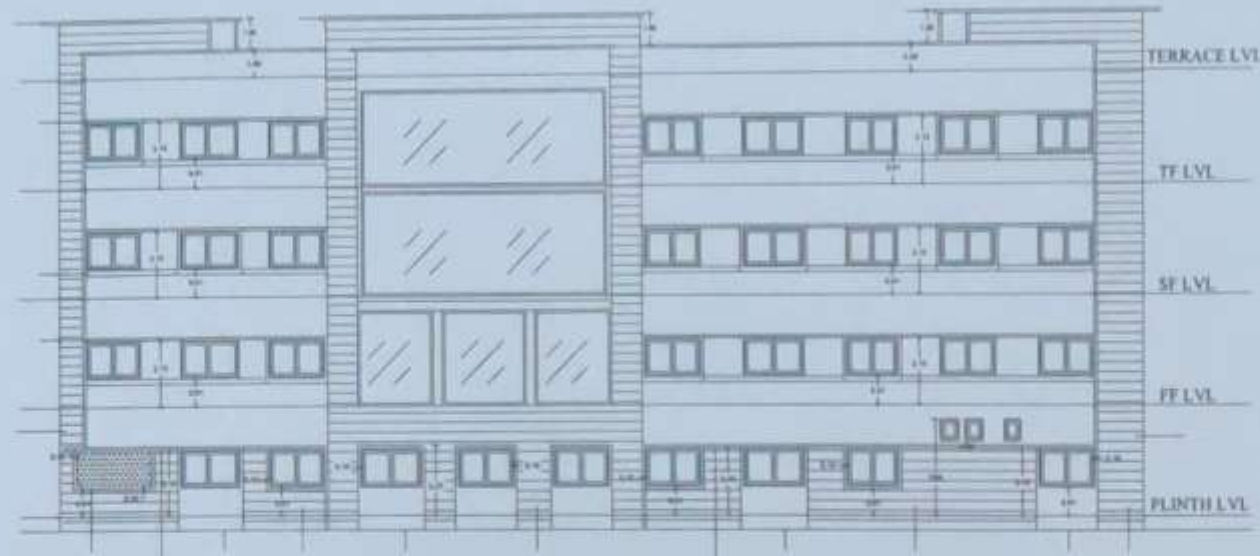

CLIENT:
HOLY ANGELS
TITLE
ELEVATION

ARCHITECTS
MONTIMERS
ARCHITECTS & ENGINEERS
#12, NEW NO. 3, CHANDRA REDDY LAYOUT
4TH BLOCK, KORAMANGALA IV
BANGALORE - 560094

DRW NO: M/1883/C9
DATE: 30-01-2022
DRAWN: ALLEN
REV DATE:
REV DRAWN:

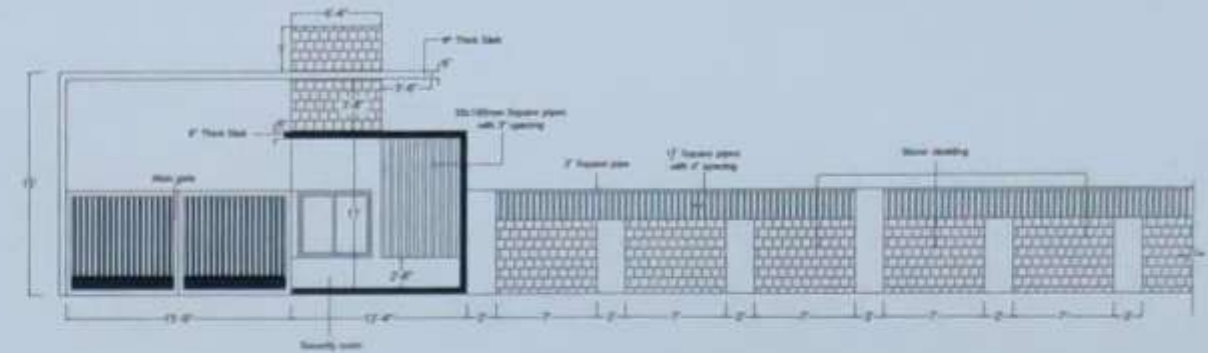

COMPOUND WALL ELEVATION



COMPOUND WALL PLAN

CLIENT	PROJECT	DATE
HOLY ANGELS	MONTIMERS	30-01-2022
FILE	NAME	ALLEN
COMPOUND WALL DESIGN	REV DATE	REV DRAWN




CLIENT	PROJECT	DATE
HOLY ANGELS	MONTIMERS	30-01-2022
FILE	NAME	ALLEN
ELEVATION	REV DATE	REV DRAWN



CLIENT	PROJECT	DATE
HOLY ANGELS	MONTIMERS	30-01-2022
FILE	NAME	ALLEN
COMPOUND WALL DESIGN	REV DATE	REV DRAWN



CLIENT	PROJECT	DATE
HOLY ANGELS	MONTIMERS	30-01-2022
FILE	NAME	ALLEN
COMPOUND WALL DESIGN	REV DATE	REV DRAWN

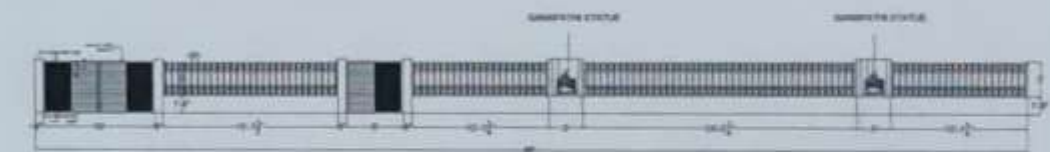

COMPOUND WALL ELEVATION



COMPOUND WALL PLAN


CLIENT	PROJECT	DATE
HOLY ANGELS	MONTIMERS	30-01-2022
FILE	NAME	ALLEN
COMPOUND WALL DESIGN	REV DATE	REV DRAWN

MONTIMERS
Architects & Engineers
Hemil Mary Jacob
#12, New No. 3, Chandra Reddy Layout
4th Block, Koramangala
Vivakanagar (P.O.) Bangalore-47

Montimers

ARCHITECTS & INTERIOR DESIGNERS
#12, NEW NO. 3, CHANDRA REDDY LAYOUT
KORAMANGALA IV BLOCK, VIVEKANAGAR P.O.
BANGALORE - 560094 PH: 25534834

EXTRAS

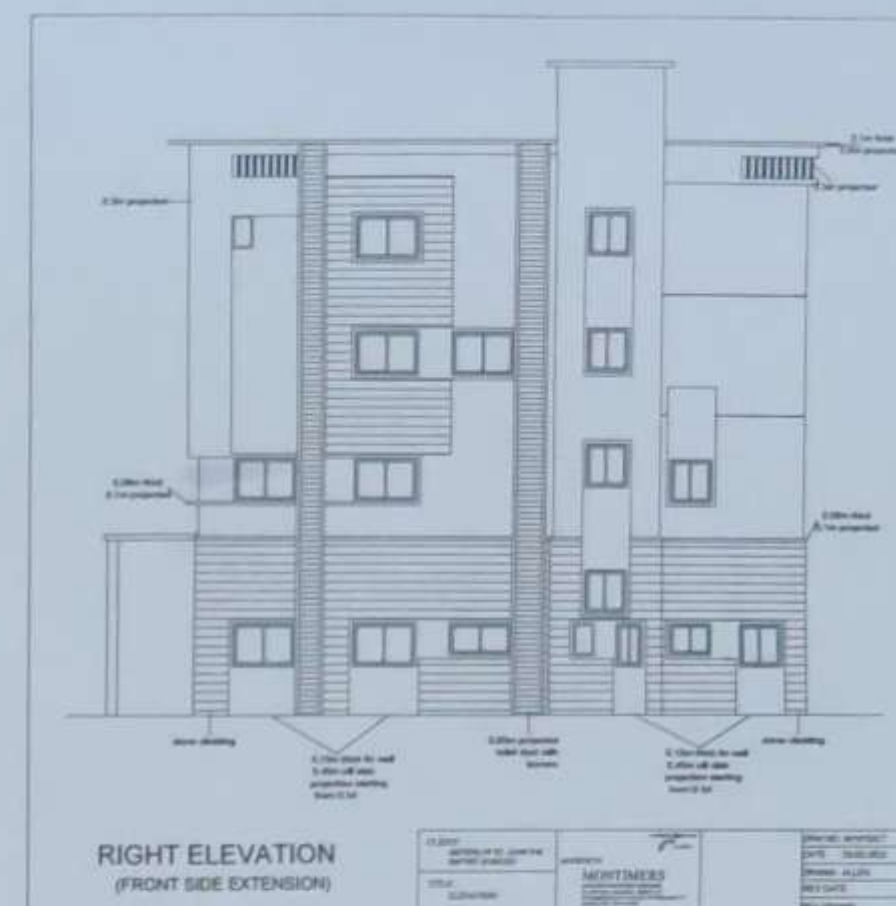

Shrinu Hary Jacob MONTIMERS
Architects & Engineers
No. 12, Chandra Reddy Layout
4th Block, Koramangala
Vivekanagar (P.O.) Bangalore-47

Montimers
ARCHITECTS&INTERIOR DESIGNERS
#12, NEW NO.3, CHANDRA REDDY LYT
KORAMANGALA, IV BLOCK, VIVEKANAGAR P.O
BANGALORE. PH: 25834834

EXTRAS

Thank you

Montimers

ARCHITECTS&INTERIORDESIGNERS#12
,NEWNO:3,CHANDRAREDDYLYT
KORAMANGALA,IVthBLOCK,VIVEKNAGARP.O
BANGALOREPH:25534834