



SATHYABAMA

INSTITUTE OF SCIENCE AND TECHNOLOGY

(DEEMED TO BE UNIVERSITY)

**Accredited with “A” grade by NAAC | 12B Status by UGC | Approved by
AICTE**

Jeppiaar Nagar, Rajiv Gandhi Salai, Chennai – 600 119

www.sathyabama.ac.in

**SCHOOL OF BUILDING AND ENVIRONMENT
DEPARTMENT OF ARCHITECTURE
PRACTICAL TRAINING PORTFOLIO (SAR4063)
MAY 2022**

Name of the Student : S.SHIVANI Reg No.

: 37210034

Semester : X

Batch : 2017-2022



SATHYABAMA

INSTITUTE OF SCIENCE AND TECHNOLOGY
(DEEMED TO BE UNIVERSITY)

Accredited with “A” grade by NAAC | 12B Status by UGC | Approved by
AICTE

Jeppiaar Nagar, Rajiv Gandhi Salai, Chennai – 600 119
www.sathyabama.ac.in

SCHOOL OF BUILDING AND ENVIRONMENT

DEPARTMENT OF ARCHITECTURE

VIVA-VOCE EXAMINATION

This is to certify that the practical training SAR 4063 is the work of **S.SHIVANI** who had undergone training in **GENESIS HABITAT Pvt Ltd** has been monitored by the continuous assessment during December 2021 to MAY 2022.

Dr. Devyani Gangopadhyay

DEAN

Submitted for Viva voce Examination held on 9/05/2022

Internal Examiner

Ar. Selvakumar

External Examiner



SATHYABAMA

INSTITUTE OF SCIENCE AND TECHNOLOGY
(DEEMED TO BE UNIVERSITY)

Accredited with “A” grade by NAAC | 12B Status by UGC | Approved by
AICTE

Jeppiaar Nagar, Rajiv Gandhi Salai, Chennai – 600 119
www.sathyabama.ac.in

DECLARATION

I **S.SHIVANI** hereby declare that the Training Report **DECEMBER 2021-MAY 2022** done by me under the guidance of **Ar.KARUNAKARAN RAJU** is submitted in partial fulfillment of the requirements for the completion of practical training session.

DATE : 9/05/2022

PLACE : CHENNAI

SIGNATUR OF CANDIDATE

ACKNOWLEDGEMENT

I am pleased to acknowledge my sincere thanks to **Board of Management of SATHYABAMA** for their kind encouragement in doing this project and for completing it successfully. I am grateful to them.

I convey my thanks to **Dr. Devyani Gangopadhyay**, Dean, School of Building and Environment and **Dr. SURESH KUPPUSAMY**, Design Chair, Department of Architecture for having been a constant source of support and encouragement.

I wish to express my thanks to all Teaching and Non-teaching staff members of the Department of who were helpful in many ways for the completion of the project.

I would like to express my sincere and deep sense of gratitude to **Ar.Karunakaran Raju, Genesis Habitat Pvt Ltd,**

3B,5th St,Nandanam Extension,Nandanam,Chennai 600035 for his valuable guidance, support and constant

Encouragement which paved way for the successful completion of my Practical training session. I also wish to express my

Gratitude to the entire Habitat team who gave me complete freedom to explore and experiment my ideas.

Confirmation letter



CONFIRMATION LETTER

Date : 20th Dec 2021
CHENNAI

To,

The head of the Department,
Sathyabama Institute of Science and Technology,
Chennai – 600119.

Ref: Acceptance of Ms. Shivani S for professional training with GHPL.

Dear Sir/Ma'am,

This is with reference to an application from Ms. Shivani S
(Reg No. 37210034) of X semester - B. Arch, from your Institute requesting to
undergo professional training at our office from January 3, 2022, for a period of 4
months (up to April 2022).

The student's portfolio has been reviewed and we confirm the training at our office
for above mentioned period.

Further communications to be mailed to aec.epc@habitatgroup.in

Thanking you,

For, Genesis HABITAT Pvt Ltd

Ar. R. KARUNAKARAN
REG. ARCHITECT CA/91/14104
6381083108


R. KARUNAKARAN, B.Arch., M.S.E. & M.
REG. ARCHITECT. CA/91/14104

Joining Letter



JOINING LETTER

Date : 01st Feb 2022
CHENNAI

To,

The head of the Department,
Sathyabama Institute of Science and Technology,
Chennai – 600119.

Ref: Joining letter for Ms. Shivani S for a period of 90 days (Jan 2022 – April 2022).

Dear Sir/Ma'am,

With reference to the above subject, we are pleased to inform you that Ms. Shivani S has joined as Internship trainee at Genesis Habitat Pvt Ltd, Chennai, on 3rd January, 2022 at 9:00 am. This letter officially confirms her joining with us as an internship trainee for a period of 4 months.

Further communications to be mailed to aec.epc@habitatgroup.in

Thanking you,

For, Genesis HABITAT Pvt Ltd

Ar. R. KARUNAKARAN
REG. ARCHITECT CA/91/14104
6381083108


R. KARUNAKARAN, B.Arch., M.B.E.A.M
REG. ARCHITECT: CA/91/14104

3B, 5th St. Nandanam Extension, Nandanam, Chennai, Tamil Nadu 600035
Phone: 89393 50997, 93427 23124 Mail id: aec.epc@habitatgroup.in,
mydesk@habitatgroup.in

Monthly Report

SATHYABAMA
INSTITUTE OF SCIENCE AND TECHNOLOGY
(DEEMED TO BE UNIVERSITY)
Accredited "A" Grade by NAAC | 12B Status by UGC | Approved by AICTE
www.sathyabama.ac.in

DEPARTMENT OF ARCHITECTURE

PROFESSIONAL PRACTICAL TRAINING REPORT 2022

(Continuous progress report of the trainee architect for the period of One month in the office to submitted to HOD by the Trainee in Charge of the Organization)

1. Name of the office / organization : GENESIS HABITAT PVT. Ltd.

2. Address & Contact Number : MYDESK, 3B, NANDANAM, 5th street, CH-38

3. Name of the student : S. SHIVANI

4. Duration : From 03/01/2022 To 09/02/2022

5. Total No. of days : 25

6. Evaluation of Performance criteria shall be on
* Note: Kindly grade the student as per his/her overall performance in the office during the assessment month which will be converted to the allotted 90 marks by the department.

Description of works	Excellent	Good	Fair	Poor	NA
Understanding of office culture		✓			
Participation in the office		✓			
Reading of drawings		✓			
Presentation Techniques		✓			
Model making works		✓			
Understanding of construction details		✓			
Drafting Skills (Manual / Computer)		✓			
Site Supervision / Discussion with clients					✓
Adherence to Time schedule		✓			
Other computer skills		✓			
File and Office Maintenance	✓				
Coordination with other consultants	✓				
Overall Grading*	A				

(A - 9.0, B - 8.0, C - 7.0, D - 6.0, E - 5.0)

SATHYABAMA
INSTITUTE OF SCIENCE AND TECHNOLOGY
(DEEMED TO BE UNIVERSITY)
Accredited "A" Grade by NAAC | 12B Status by UGC | Approved by AICTE
www.sathyabama.ac.in

DEPARTMENT OF ARCHITECTURE

PROFESSIONAL PRACTICAL TRAINING REPORT 2022

(Continuous progress report of the trainee architect for the period of One month in the office to submitted to HOD by the Trainee in Charge of the Organization)

1. Name of the office / organization : GENESIS HABITAT PVT. Ltd.

2. Address & Contact Number : MYDESK, 3B, NANDANAM, 5th STREET, CH.

3. Name of the student : S. SHIVANI

4. Duration : From 10/02/2022 To 28/02/2022

5. Total No. of days : 16

6. Evaluation of Performance criteria shall be on
* Note: Kindly grade the student as per his/her overall performance in the office during the assessment month which will be converted to the allotted 90 marks by the department.

Description of works	Excellent	Good	Fair	Poor	NA
Understanding of office culture		✓			
Participation in the office		✓			
Reading of drawings	✓				
Presentation Techniques		✓			
Model making works		✓			
Understanding of construction details		✓			
Drafting Skills (Manual / Computer)		✓			
Site Supervision / Discussion with clients	✓	✓			
Adherence to Time schedule	✓				
Other computer skills			✓		
File and Office Maintenance	✓				
Coordination with other consultants		✓			
Overall Grading*	A				

(A - 9.0, B - 8.0, C - 7.0, D - 6.0, E - 5.0)

SATHYABAMA
INSTITUTE OF SCIENCE AND TECHNOLOGY
(DEEMED TO BE UNIVERSITY)
Accredited "A" Grade by NAAC | 12B Status by UGC | Approved by AICTE
www.sathyabama.ac.in

7. Any other Remarks : Hardworking should improve in modeling skills.

8. Signature of the:
Head of the Office
/ Organization
(With Seal)

R. KARUNAKARAN, B.Arch., M.B.E. & M.
REG. ARCHITECT CA/91/14104

SATHYABAMA
INSTITUTE OF SCIENCE AND TECHNOLOGY
(DEEMED TO BE UNIVERSITY)
Accredited "A" Grade by NAAC | 12B Status by UGC | Approved by AICTE
www.sathyabama.ac.in

7. Any other Remarks : Excellent Graphic Design Skills

8. Signature of the:
Head of the Office
/ Organization
(With Seal)

R. KARUNAKARAN, B.Arch., M.B.E. & M.
REG. ARCHITECT CA/91/14104


SATHYABAMA
INSTITUTE OF SCIENCE AND TECHNOLOGY
(DEEMED TO BE UNIVERSITY)
Accredited "A" Grade by NAAC | 12B Status by UGC | Approved by AICTE
www.sathyabama.ac.in

DEPARTMENT OF ARCHITECTURE

PROFESSIONAL PRACTICAL TRAINING REPORT 2022

(Continuous progress report of the trainee architect for the period of One month in the office to submitted to HOD by the Trainee in Charge of the Organization)

1. Name of the office / organization : GENESIS HABITAT PVT LTD.

2. Address & Contact Number : MY DESK, 3B, NANDANAM, 5th St, CH-35

3. Name of the student : S. SHIVANI

4. Duration : From 01/03/2022 To 31/03/2022

5. Total No. of days : 26

6. Evaluation of Performance criteria shall be on

* Note: Kindly grade the student as per his/her overall performance in the office during the assessment month which will be converted to the allotted 90 marks by the department.

Description of works	Excellent	Good	Fair	Poor	NA
Understanding of office culture		✓			
Participation in the office		✓			
Reading of drawings		✓			
Presentation Techniques	✓				
Model making works	✓				
Understanding of construction details		✓			
Drafting Skills (Manual / Computer)		✓			
Site Supervision / Discussion with clients		✓			
Adherence to Time schedule	✓				
Other computer skills		✓			
File and Office Maintenance	✓				
Coordination with other consultants	✓				
Overall Grading*	A				

(A - 9.0, B - 8.0, C - 7.0, D - 6.0, E - 5.0)


SATHYABAMA
INSTITUTE OF SCIENCE AND TECHNOLOGY
(DEEMED TO BE UNIVERSITY)
Accredited "A" Grade by NAAC | 12B Status by UGC | Approved by AICTE
www.sathyabama.ac.in

DEPARTMENT OF ARCHITECTURE

PROFESSIONAL PRACTICAL TRAINING REPORT 2022

(Continuous progress report of the trainee architect for the period of One month in the office to submitted to HOD by the Trainee in Charge of the Organization)

1. Name of the office / organization : GENESIS HABITAT PVT LTD.

2. Address & Contact Number : MY DESK, 3B, NANDANAM, 5th St, CH-35

3. Name of the student : S. SHIVANI

4. Duration : From 01/04/2022 To 30/04/2022

5. Total No. of days : 23

6. Evaluation of Performance criteria shall be on

* Note: Kindly grade the student as per his/her overall performance in the office during the assessment month which will be converted to the allotted 90 marks by the department.

Description of works	Excellent	Good	Fair	Poor	NA
Understanding of office culture		✓			
Participation in the office	✓				
Reading of drawings		✓			
Presentation Techniques	✓				
Model making works		✓			
Understanding of construction details		✓			
Drafting Skills (Manual / Computer)		✓			
Site Supervision / Discussion with clients		✓			
Adherence to Time schedule	✓				
Other computer skills		✓			
File and Office Maintenance	✓				
Coordination with other consultants		✓			
Overall Grading*	A				

(A - 9.0, B - 8.0, C - 7.0, D - 6.0, E - 5.0)


SATHYABAMA
INSTITUTE OF SCIENCE AND TECHNOLOGY
(DEEMED TO BE UNIVERSITY)
Accredited "A" Grade by NAAC | 12B Status by UGC | Approved by AICTE
www.sathyabama.ac.in

7. Any other Remarks : Good Detailing & Presentation Skills

8. Signature of the:
Head of the Office
/ Organization
(With Seal)



R. KARUNAKARAN, B.Arch., M.B.E.A.M
REG. ARCHITECT CA/91/14104




SATHYABAMA
INSTITUTE OF SCIENCE AND TECHNOLOGY
(DEEMED TO BE UNIVERSITY)
Accredited "A" Grade by NAAC | 12B Status by UGC | Approved by AICTE
www.sathyabama.ac.in

7. Any other Remarks : Good understanding of Drawings
Good Communication & Coordination Skills

8. Signature of the:
Head of the Office
/ Organization
(With Seal)

 
R. KARUNAKARAN, B.Arch., M.B.E.A.M
REG. ARCHITECT CA/91/14104



WORK DIARY

WEEKS	PROJECT NAME	WORK DONE
1,2	MyDesk Firm,Nandanam	Working Drawings,3D Views
3,4	Ramanujam Villa,Kanchipuram	Working Drawings, 3D Views
5	BCD (Branding Communication Design)	Graphic Designs-Logo,Flyers
6-8	Community Hall,Madurai	Site Plan,Floor Plan,3D Views
9,10	5 Houses Residency,Chennai	Working Drawings
11-13	Dr.Vinodh's Villa,Chennai	Site plan,Floor Plans,3D Views
14	Food Kiosk,Atmakur	Working Drawings,3D Views
15	BCD (Branding Communication Design)	Graphic Design- Brochure,Posters
16	AIMS-Consultation Room,Atmakur	Working Drawings, 3D Views

Chief Architect Signature:

Office seal:



Consolidated Certificate



EXPERIENCE CERTIFICATE

Date: May 1st 2022
CHENNAI

TO WHOM SO EVER IT MAY CONCERN

This is to certify that **Ms. SHIVANI S** [Reg.no. 37210034] - V Year [X semester] B.Arch student from **Sathyabama Institute of Science and Technology**, has undergone practical training in our office from 3rd January, 2022 to 30th April, 2022 for a period of 90 days.

During the above period she was involved in the preparation of schematic, working and Detailed drawings for some of the projects.

Her conduct and character has been good.

Further communications to be mailed to aec.epc@habitatgroup.in

Thanking you,

For, Genesis HABITAT Pvt Ltd

A handwritten signature in red ink, appearing to read 'Ar. R. Karunakaran'.

Ar. R. KARUNAKARAN
REG. ARCHITECT CA/91/14104
6381083108

R. KARUNAKARAN, B.Arch., M.B.E. & B
REG. ARCHITECT. CA/91/14104

TABLE OF CONTENTS

CHAPTER NO	TITLE	PAGE NO
1.1	GENERAL	1
1.2	FIRM HISTORY	2
1.3	MYDESK, NANDANAM	
1.3.1	FLOOR PLAN	3
1.3.2	FLOOR PLAN	4
1.3.3	VIEW	5
1.3.4	VIEW	6
1.4	RAMANUJAM VILLA,KANCHIPURAM	
1.4.1	SITE PLAN	7
1.4.2	FLOOR PLAN	8
1.4.3	SECTION & ELEVATION	9

1.4.4	VIEW	10
1.4.5	VIEW	11
1.4.6	VIEW (Option 2)	12
1.4.7	VIEW (Option 2)	13
1.4.8	VIEW (Option 3)	14
1.5	COMMUNITY HALL,MADURAI	
1.5.1	SITE PLAN	15
1.5.2	FLOOR PLAN	16
1.5.3	VIEW	17
1.5.4	VIEW	18
1.6	5 HOUSES RESIDENCY,CHENNAI	
1.6.1	SITE PLAN	19
1.6.2	FLOOR PLAN	20
1.6.3	FLOOR PLAN	21
1.6.4	ELEVATION	22
1.6.5	SECTION	23

1.7	DR.VINODH'S VILLA,CHENNAI	
1.7.1	FLOOR PLAN	24
1.7.2	FLOOR PLAN	25
1.7.3	FLOOR PLAN	26
1.7.4	FLOOR PLAN	27
1.7.5	VIEW	28
1.7.6	VIEW	29
1.8	FOOD KIOSK,ATMAKUR	
1.8.1	FLOOR PLAN	30
1.8.2	STRUCTURAL PLAN	31
1.8.3	ELEVATION	32
1.8.4	ELEVATION	33
1.9	AIMS-CONSULTATION ROOM,ATMAKUR	
1.9.1	DETAILED DRAWINGS	34
1.9.2	VIEWS	35
1.10	BCD	

1.10.1	BROCHURE	36
1.10.2	POSTERS	38
1.10.3	FLYERS	39
1.11	CRITICAL OVERVIEW OF THE FIRM	41

1.1 GENERAL

I see this opportunity as a way to contribute to a forward thinking firm Genesis Habitat Pvt Ltd, which has versatile functioning projects in hand, with my skills associated towards the same, as an enthusiastic intern. I believe we can have a mutually beneficial employment relationship.

I also feel that my skills are particularly well – suited to this position of an intern in this firm and I also have a scope to enhance, grow and gain knowledge especially on site.

I was also excited about the job opportunity, as it would allow me to gain knowledge on the Architectural details, Interiors, on site activities, Meeting with the clients and consultants on all the projects that they deal with and also an additional scope of learning about Acoustic design and lighting in different fields of Architecture.

1.2 ABOUT THE FIRM

GENESIS HABITAT (GHPL) is a turnkey Design, construction and Development firm established in 1992. Their projects have changed the skyline of Chennai and their passion for unique architectural concepts ensures that the Clients enjoy a sophisticated standard of living. It offers services ranging from Strategy and Business planning, project management, Architecture and design, EPC, Facility and Operations management for building projects in association with professionals of extensive experience.

The firm has sister branch companies namely HTPL - Health - Tech Infra and MyDesk along with GHPL form the Habitat Group under whose shelf I had undergone an intensive practical training. The Habitat group specializes in Healthcare projects and also poses a diversified portfolio of various project typologies.

The Habitat Group is Lead by CEO - Ar. R. KARUNAKARAN - former principal of MIDAS and Director - Ar. DEIVY KARUNAKARAN - Creative Head.

MISSION

We at Genesis aim at enhancing lives through inspiring built environments. We nurture enduring relationships with our clients and develop lasting trust with our team members in realization of our collective goals.

VISION

Our VISION is to Lead Tamilnadu market in Domain expertise and client satisfaction, make our presence felt in the South Indian market, achieve the same at national level and become globally competitive.



Client Name :

Ar.Karunakaran Raju

Project Name :

MyDesk

Sheet Name :

GROUND FLOOR PLAN



Project Number : 01

Sheet No : 01


Date : 17-01-22

Detailed by : Ar.Shivani

Scale : 1 : 75

Approved by : Ar.Deivy

HABITAT

 


Copyright



Architects & Consultants

"MY DESK"
3B, 5th Street, Nandanam Extension
Chennai - 600035
www.habitatgroup.in



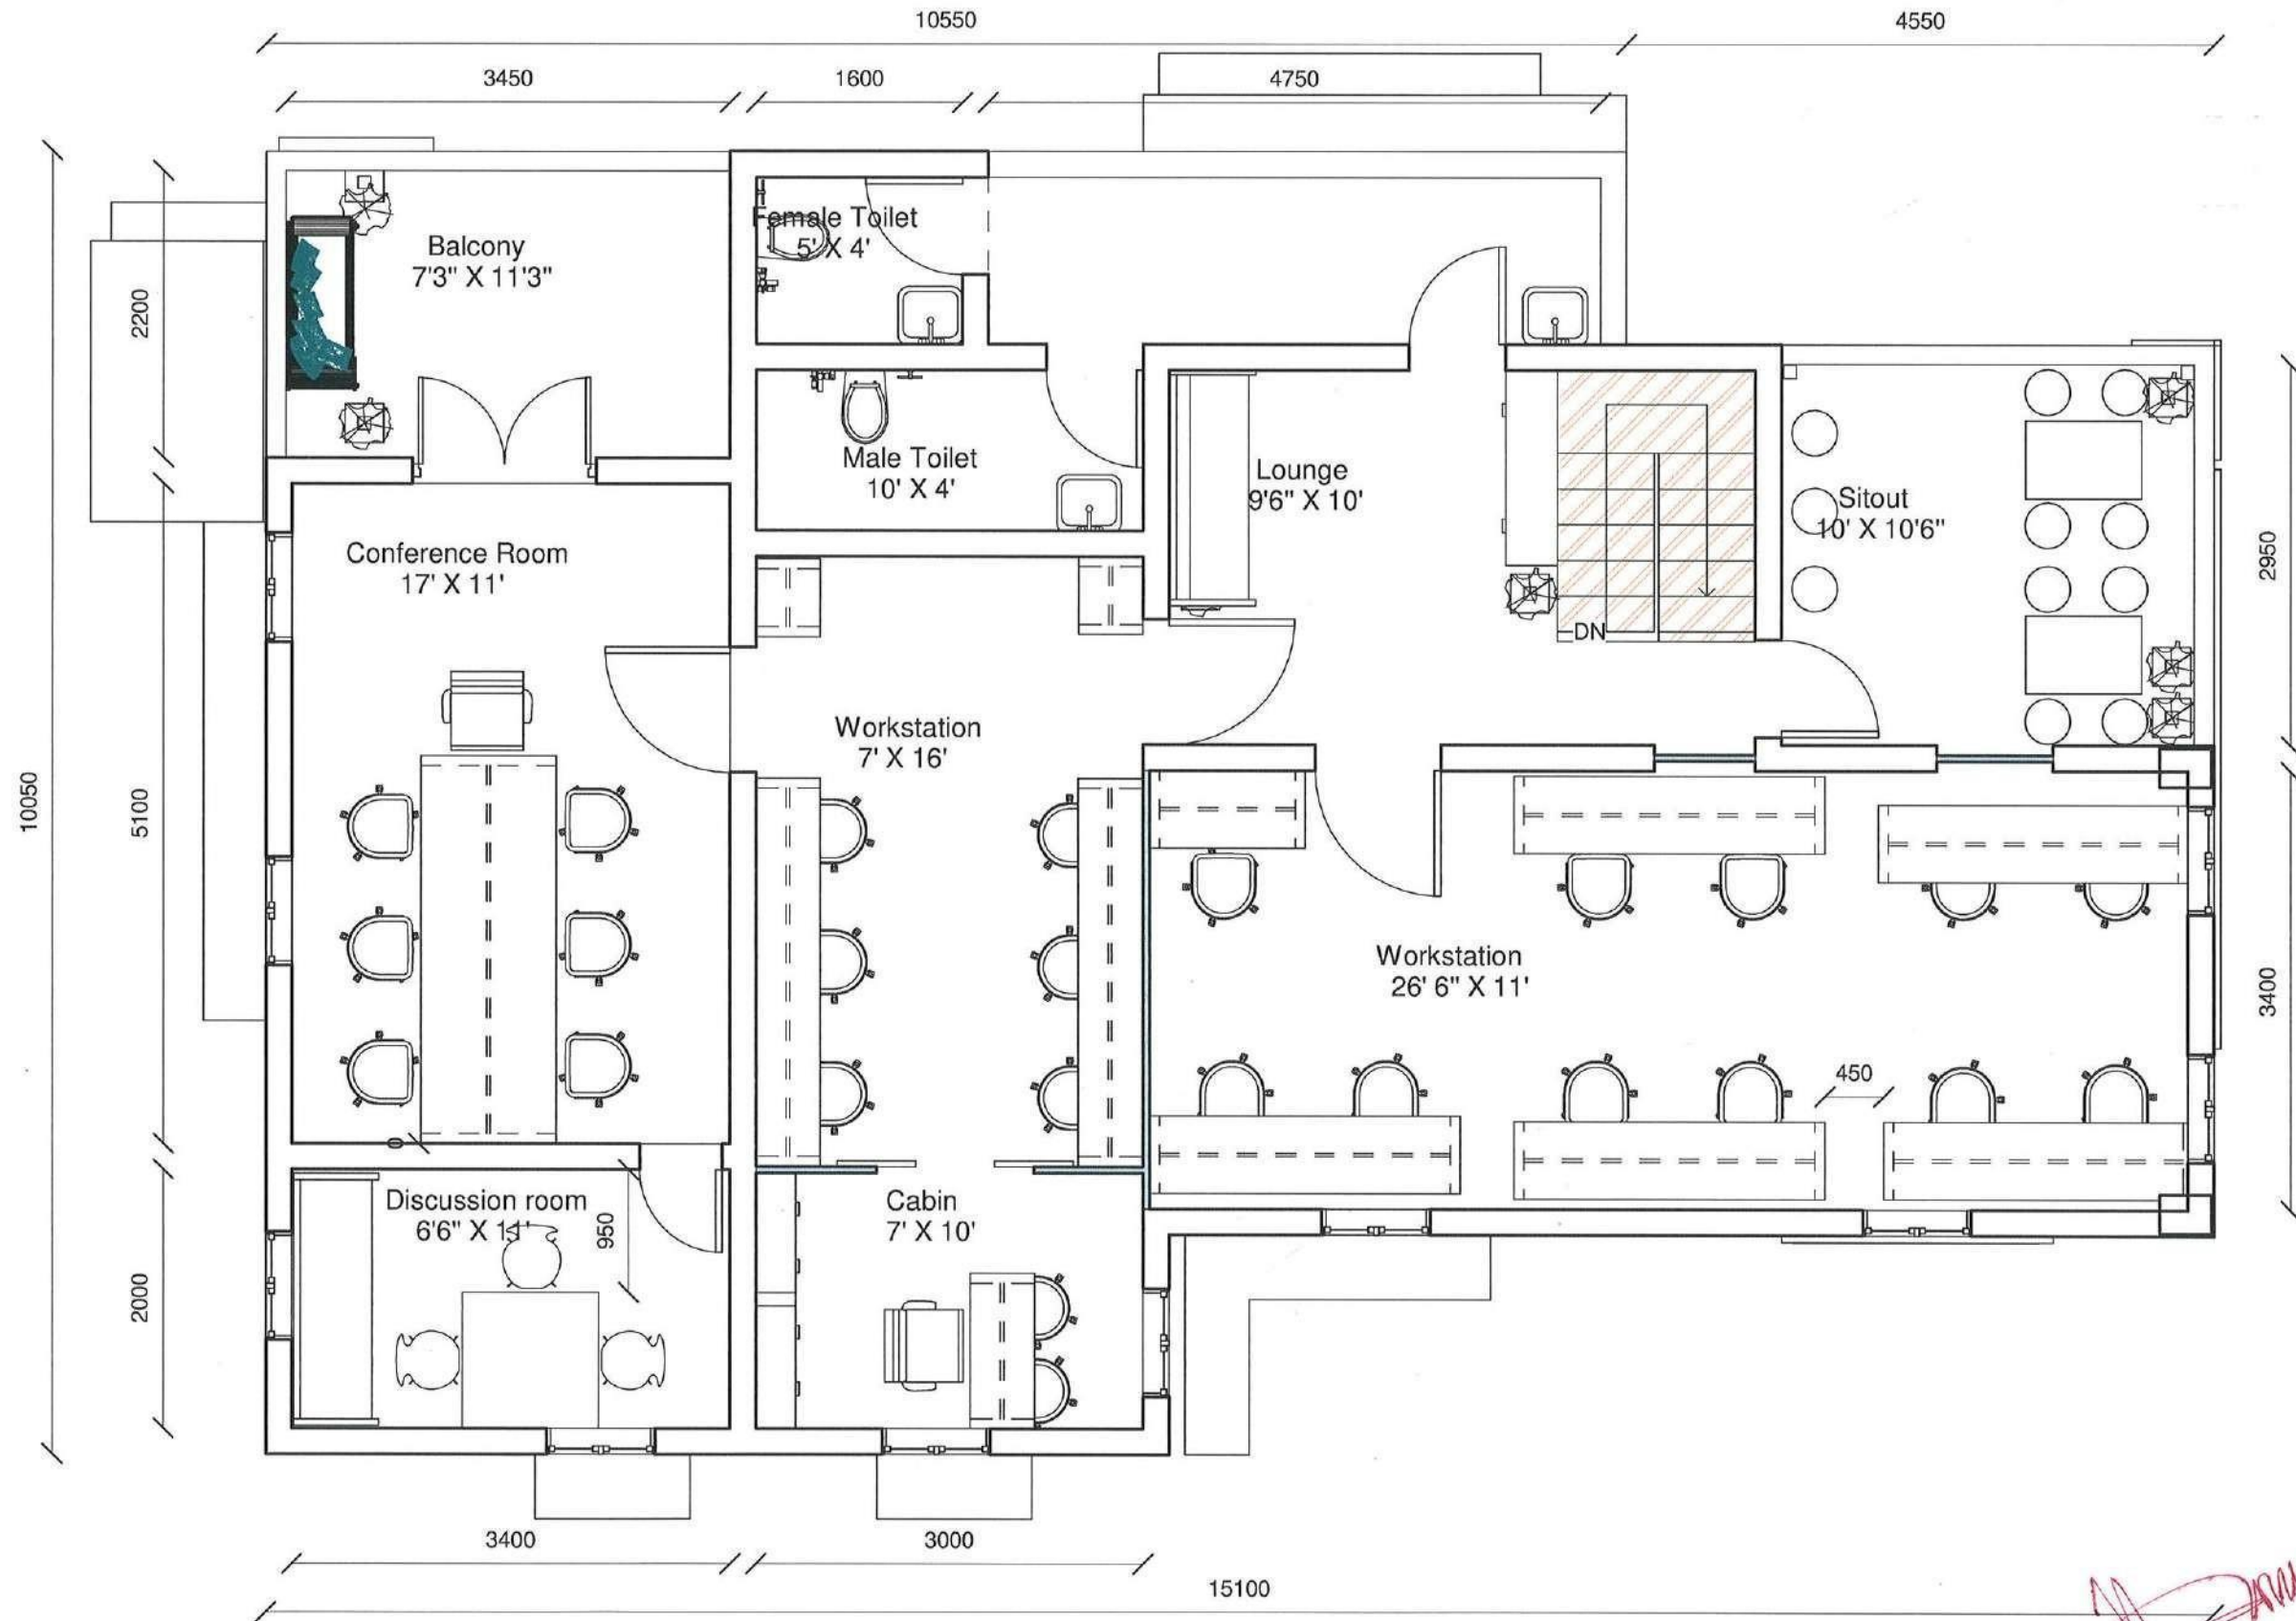

Client Name :

Ar.Karunakaran Raju

Project Name :

MyDesk

Sheet Name :

FIRST FLOOR PLAN



Project Number : 01

Sheet No : 02

Date : 17-01-22

Detailed by : Ar.Shivani

Scale : 1 : 50

Approved by : Checker

HABITAT




Copyright



Architects & Consultants

"MY DESK"
3B, 5th Street, Nandanam Extension
Chennai - 600035
www.habitatgroup.in

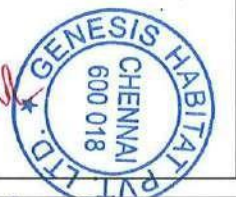



Client Name :
Ar.Karunakaran Raju

Project Name :
MyDesk
Sheet Name :
VIEWS




Project Number : 01 Sheet No : 03
Date : 17-01-22 Detailed by : Ar.Shivani
Scale : Approved by : Ar.Deivy

HABITAT
C
Copyright



Architects & Consultants
"MY DESK"
3B, 5th Street, Nandanam Extension
Chennai - 600035
www.habitatgroup.in

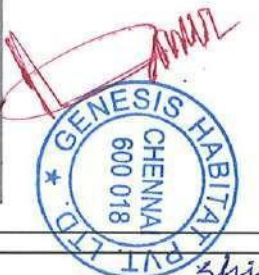

Client Name :

Ar.Karunakaran Raju

Project Name :

MyDesk

Sheet Name :

VIEWS



Project Number : 01

Sheet No : 04

Date : 17-01-22

Detailed by : Ar.Shivani

Scale :

Approved by : Ar.Deivy

HABITAT




Copyright



Architects & Consultants

"MY DESK"
3B, 5th Street, Nandanam Extension
Chennai - 600035
www.habitatgroup.in

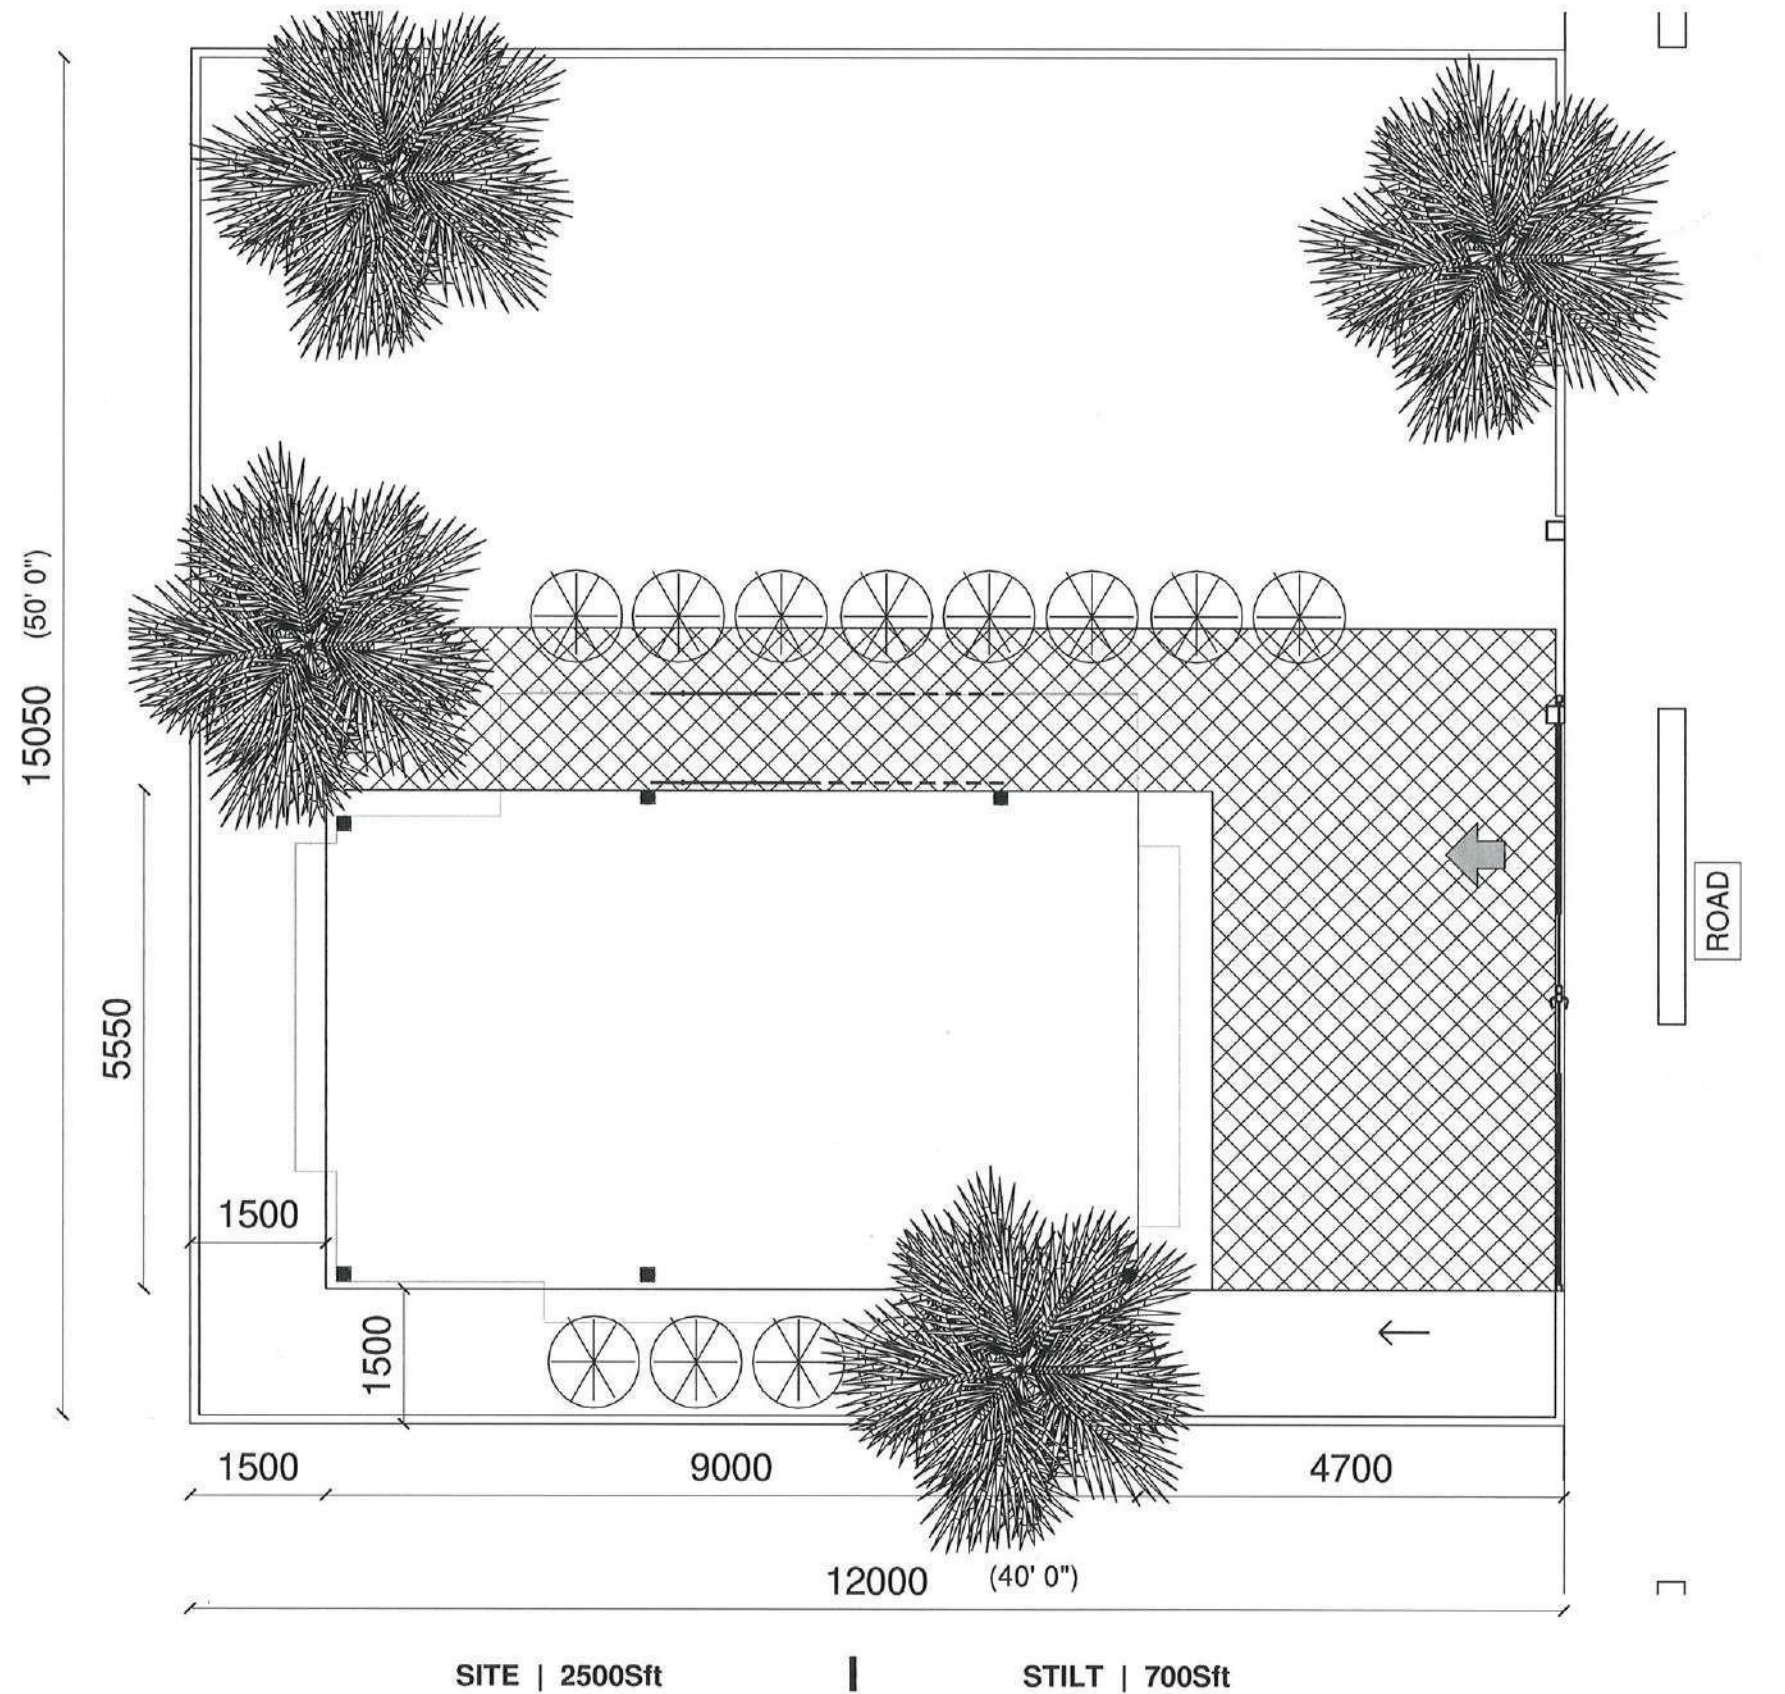

Client Name :

Mr.Ramanujam

Project Name :

Ramanujam Villa

Sheet Name :

Site Plan



Project Number : 6

Sheet No : 01

Date : 31-01-22

Detailed by : Ar.Shivani

Scale : 1 : 75

Approved by : Ar.Deivy

HABITAT



Copyright




Architects & Consultants

"MY DESK"
3B, 5th Street, Nandanam Extension
Chennai - 600035
www.habitatgroup.in



Shivani

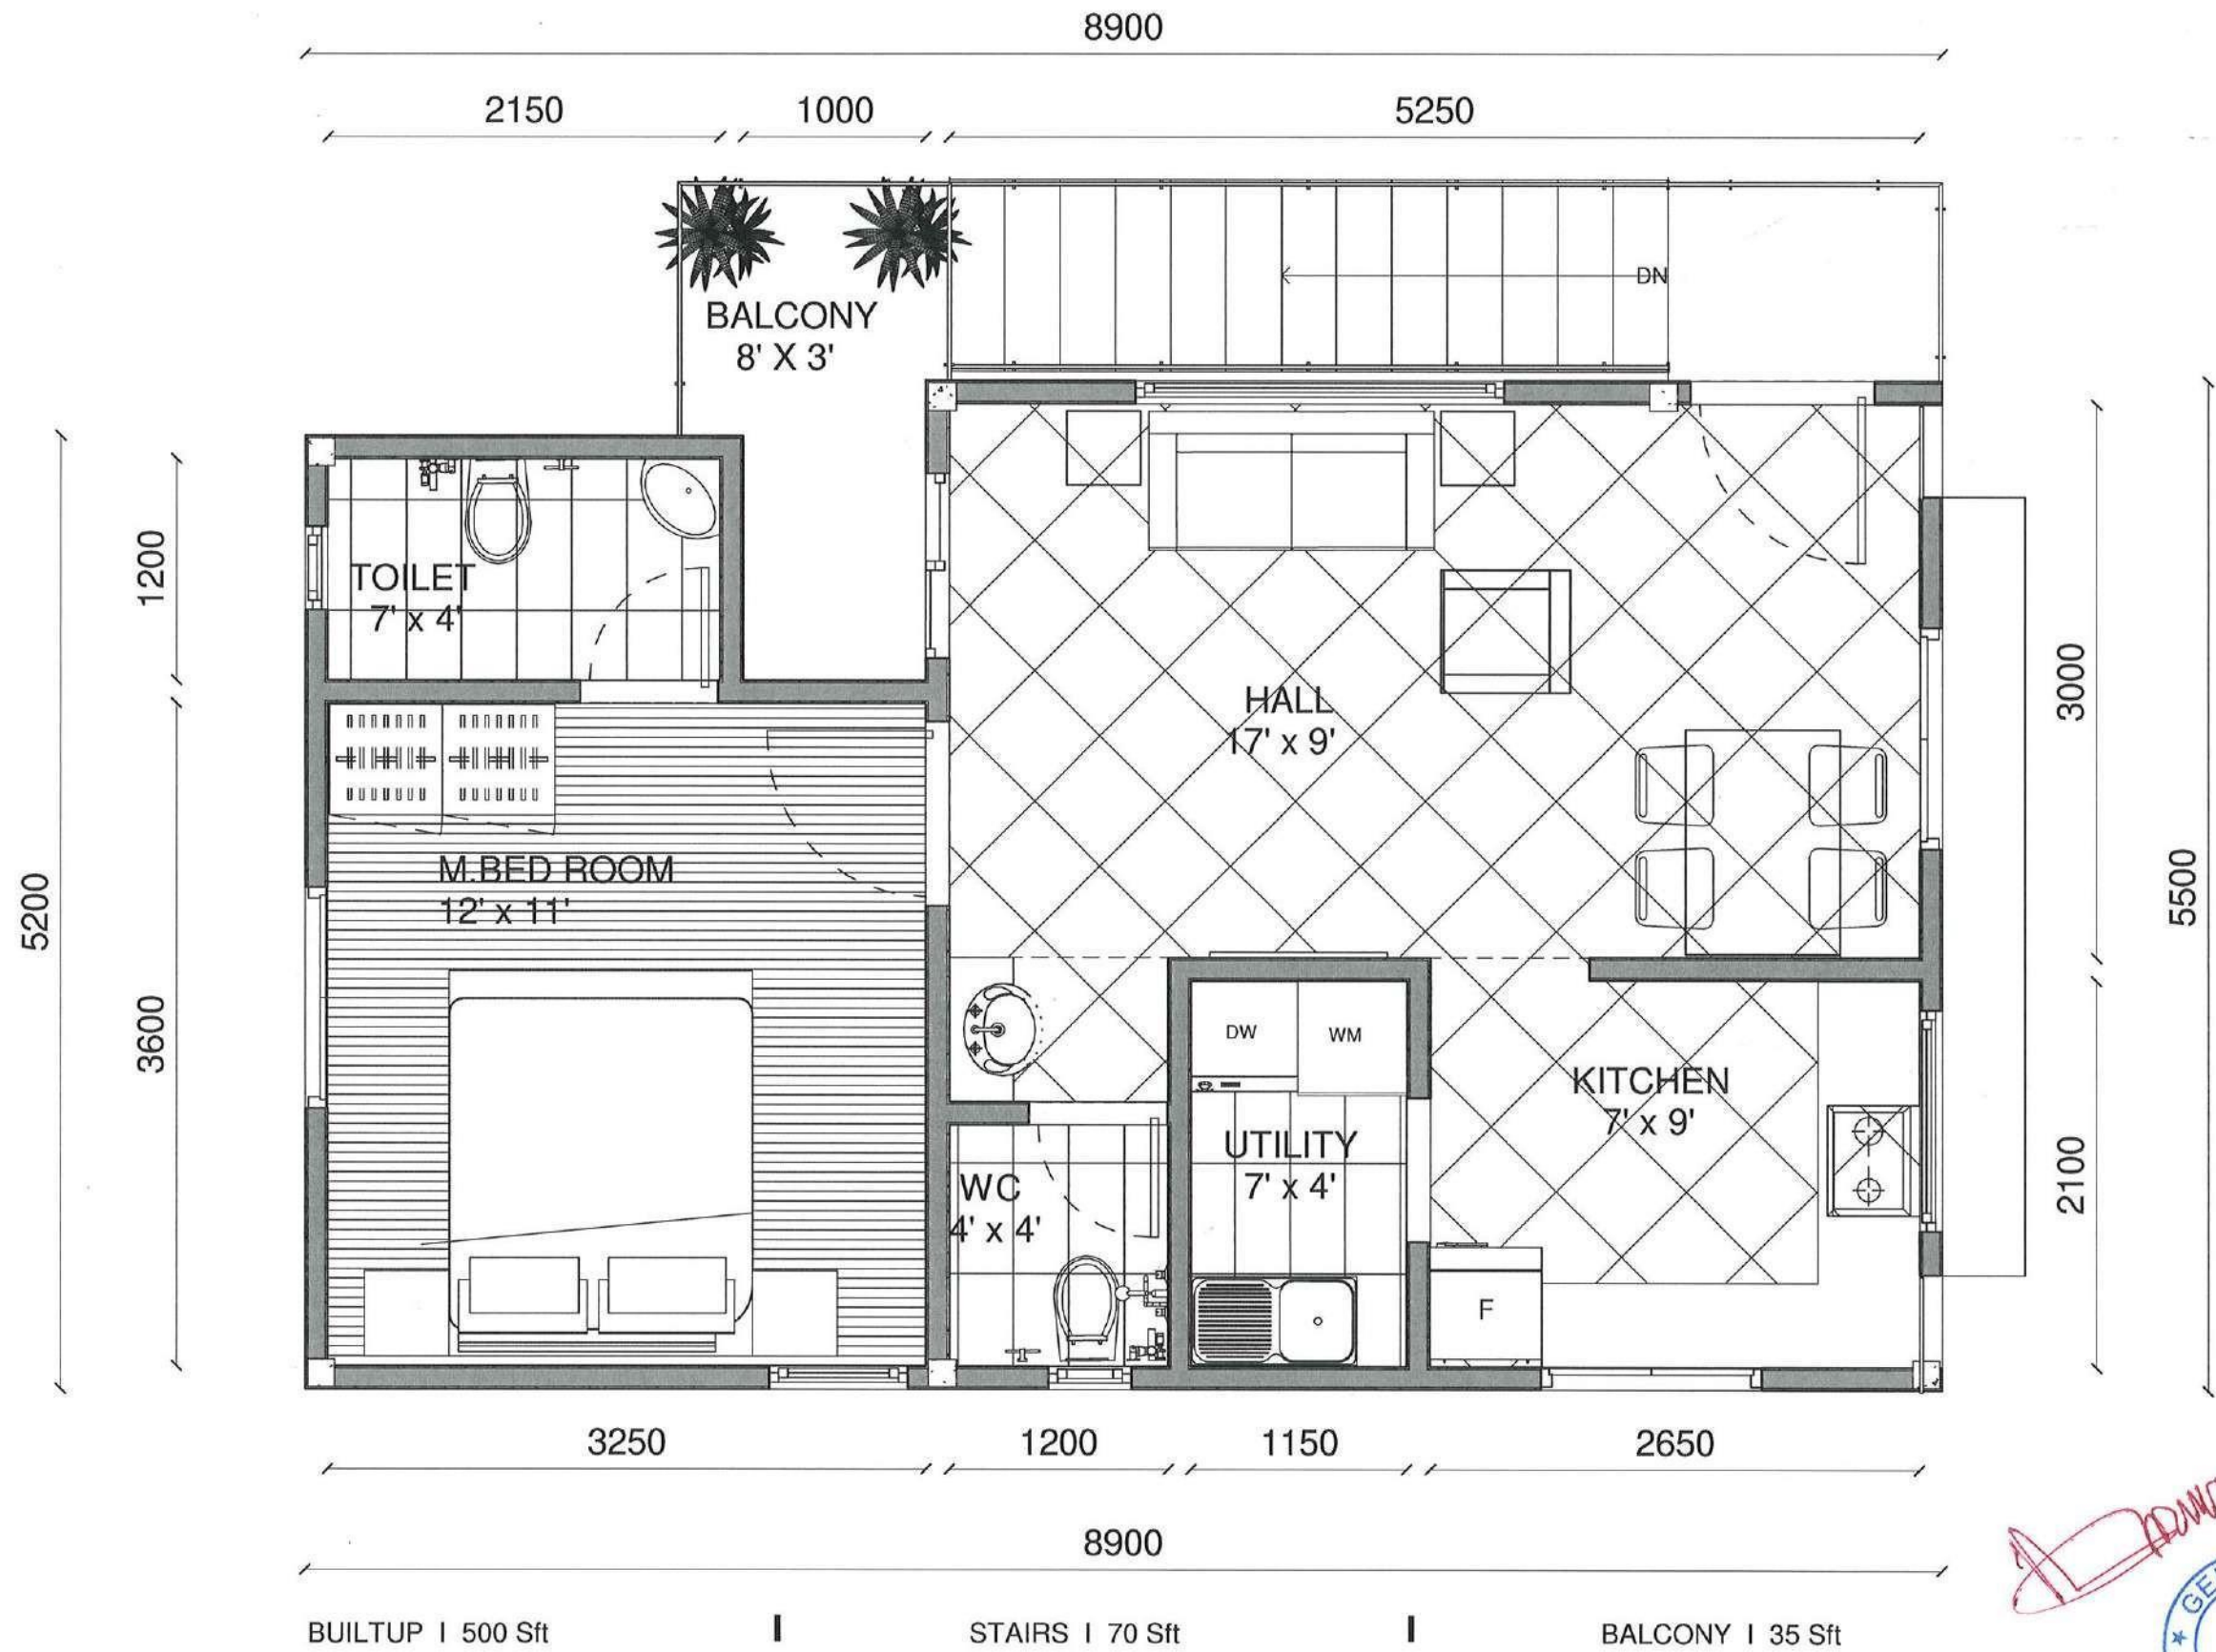

Client Name :

Mr.Ramanujam

Project Name :

Ramanujam Villa

Sheet Name :

First Floor Plan



Project Number : 6

Sheet No : 02



Date : 31-01-22

Detailed by : Ar.Shivani

Scale : 1 : 35

Approved by : Ar.Deivy




HABITAT

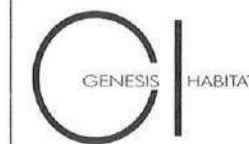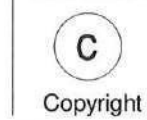

Architects & Consultants

"MY DESK"
3B, 5th Street, Nandanam Extension
Chennai - 600035
www.habitatgroup.in



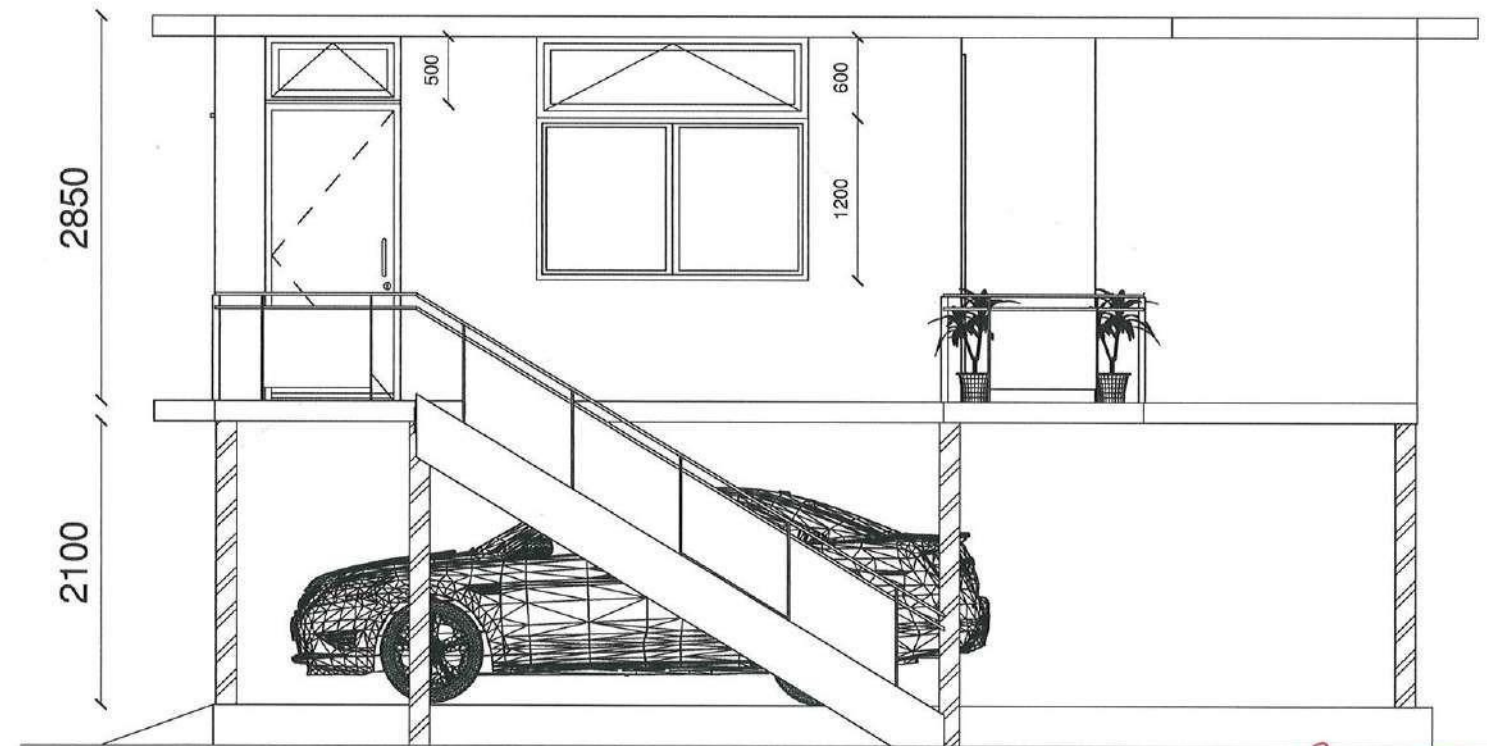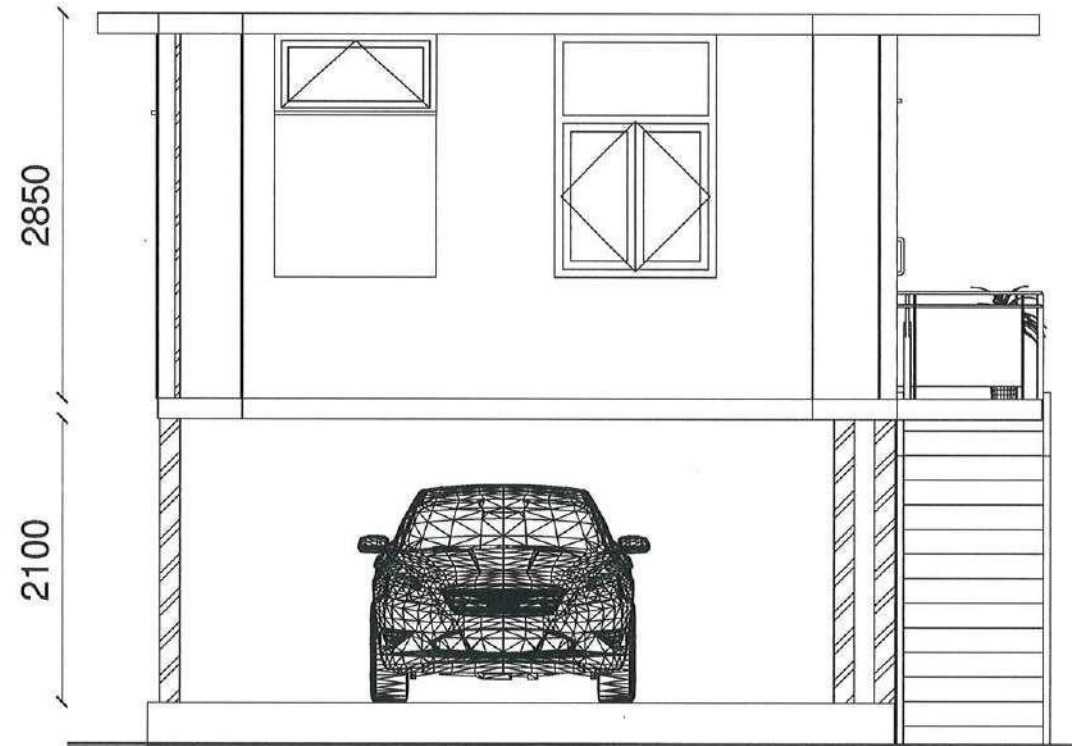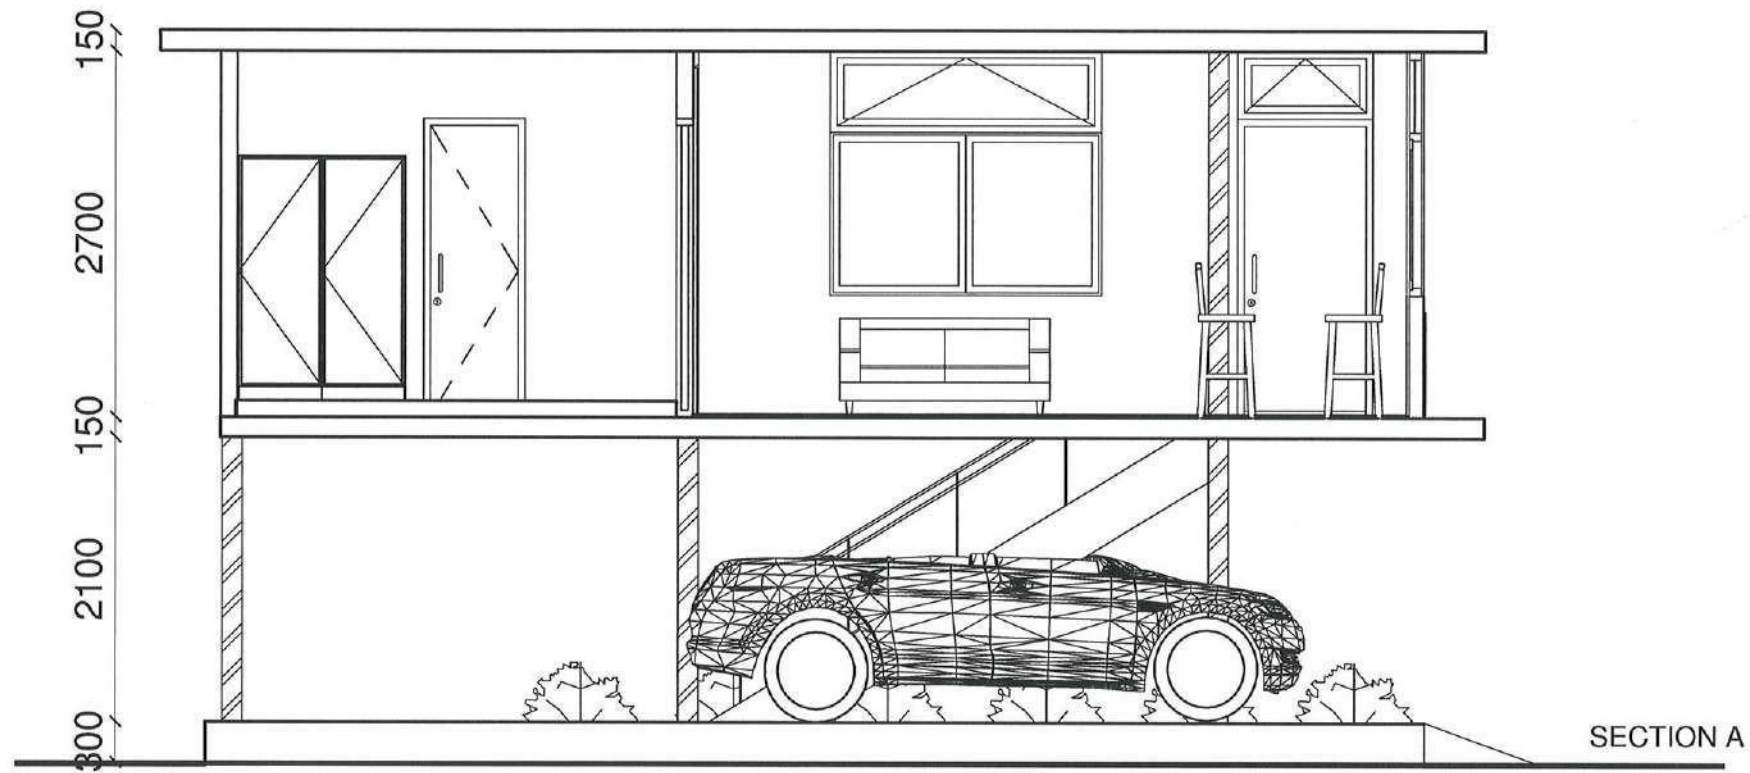

Client Name :

Mr.Ramanujam

Project Name :

Ramanujam Villa

Sheet Name :

Section & Elevation



Project Number : 6

Sheet No : 03

Date

: 31-01-22

Detailed by : Ar.Shivani

Scale

: 1 : 50

Approved by : Ar.Deivy

HABITAT





Copyright



Architects & Consultants

"MY DESK"
3B, 5th Street, Nandanam Extension
Chennai - 600035
www.habitatgroup.in

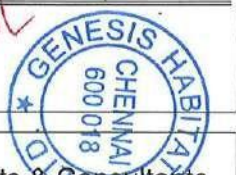

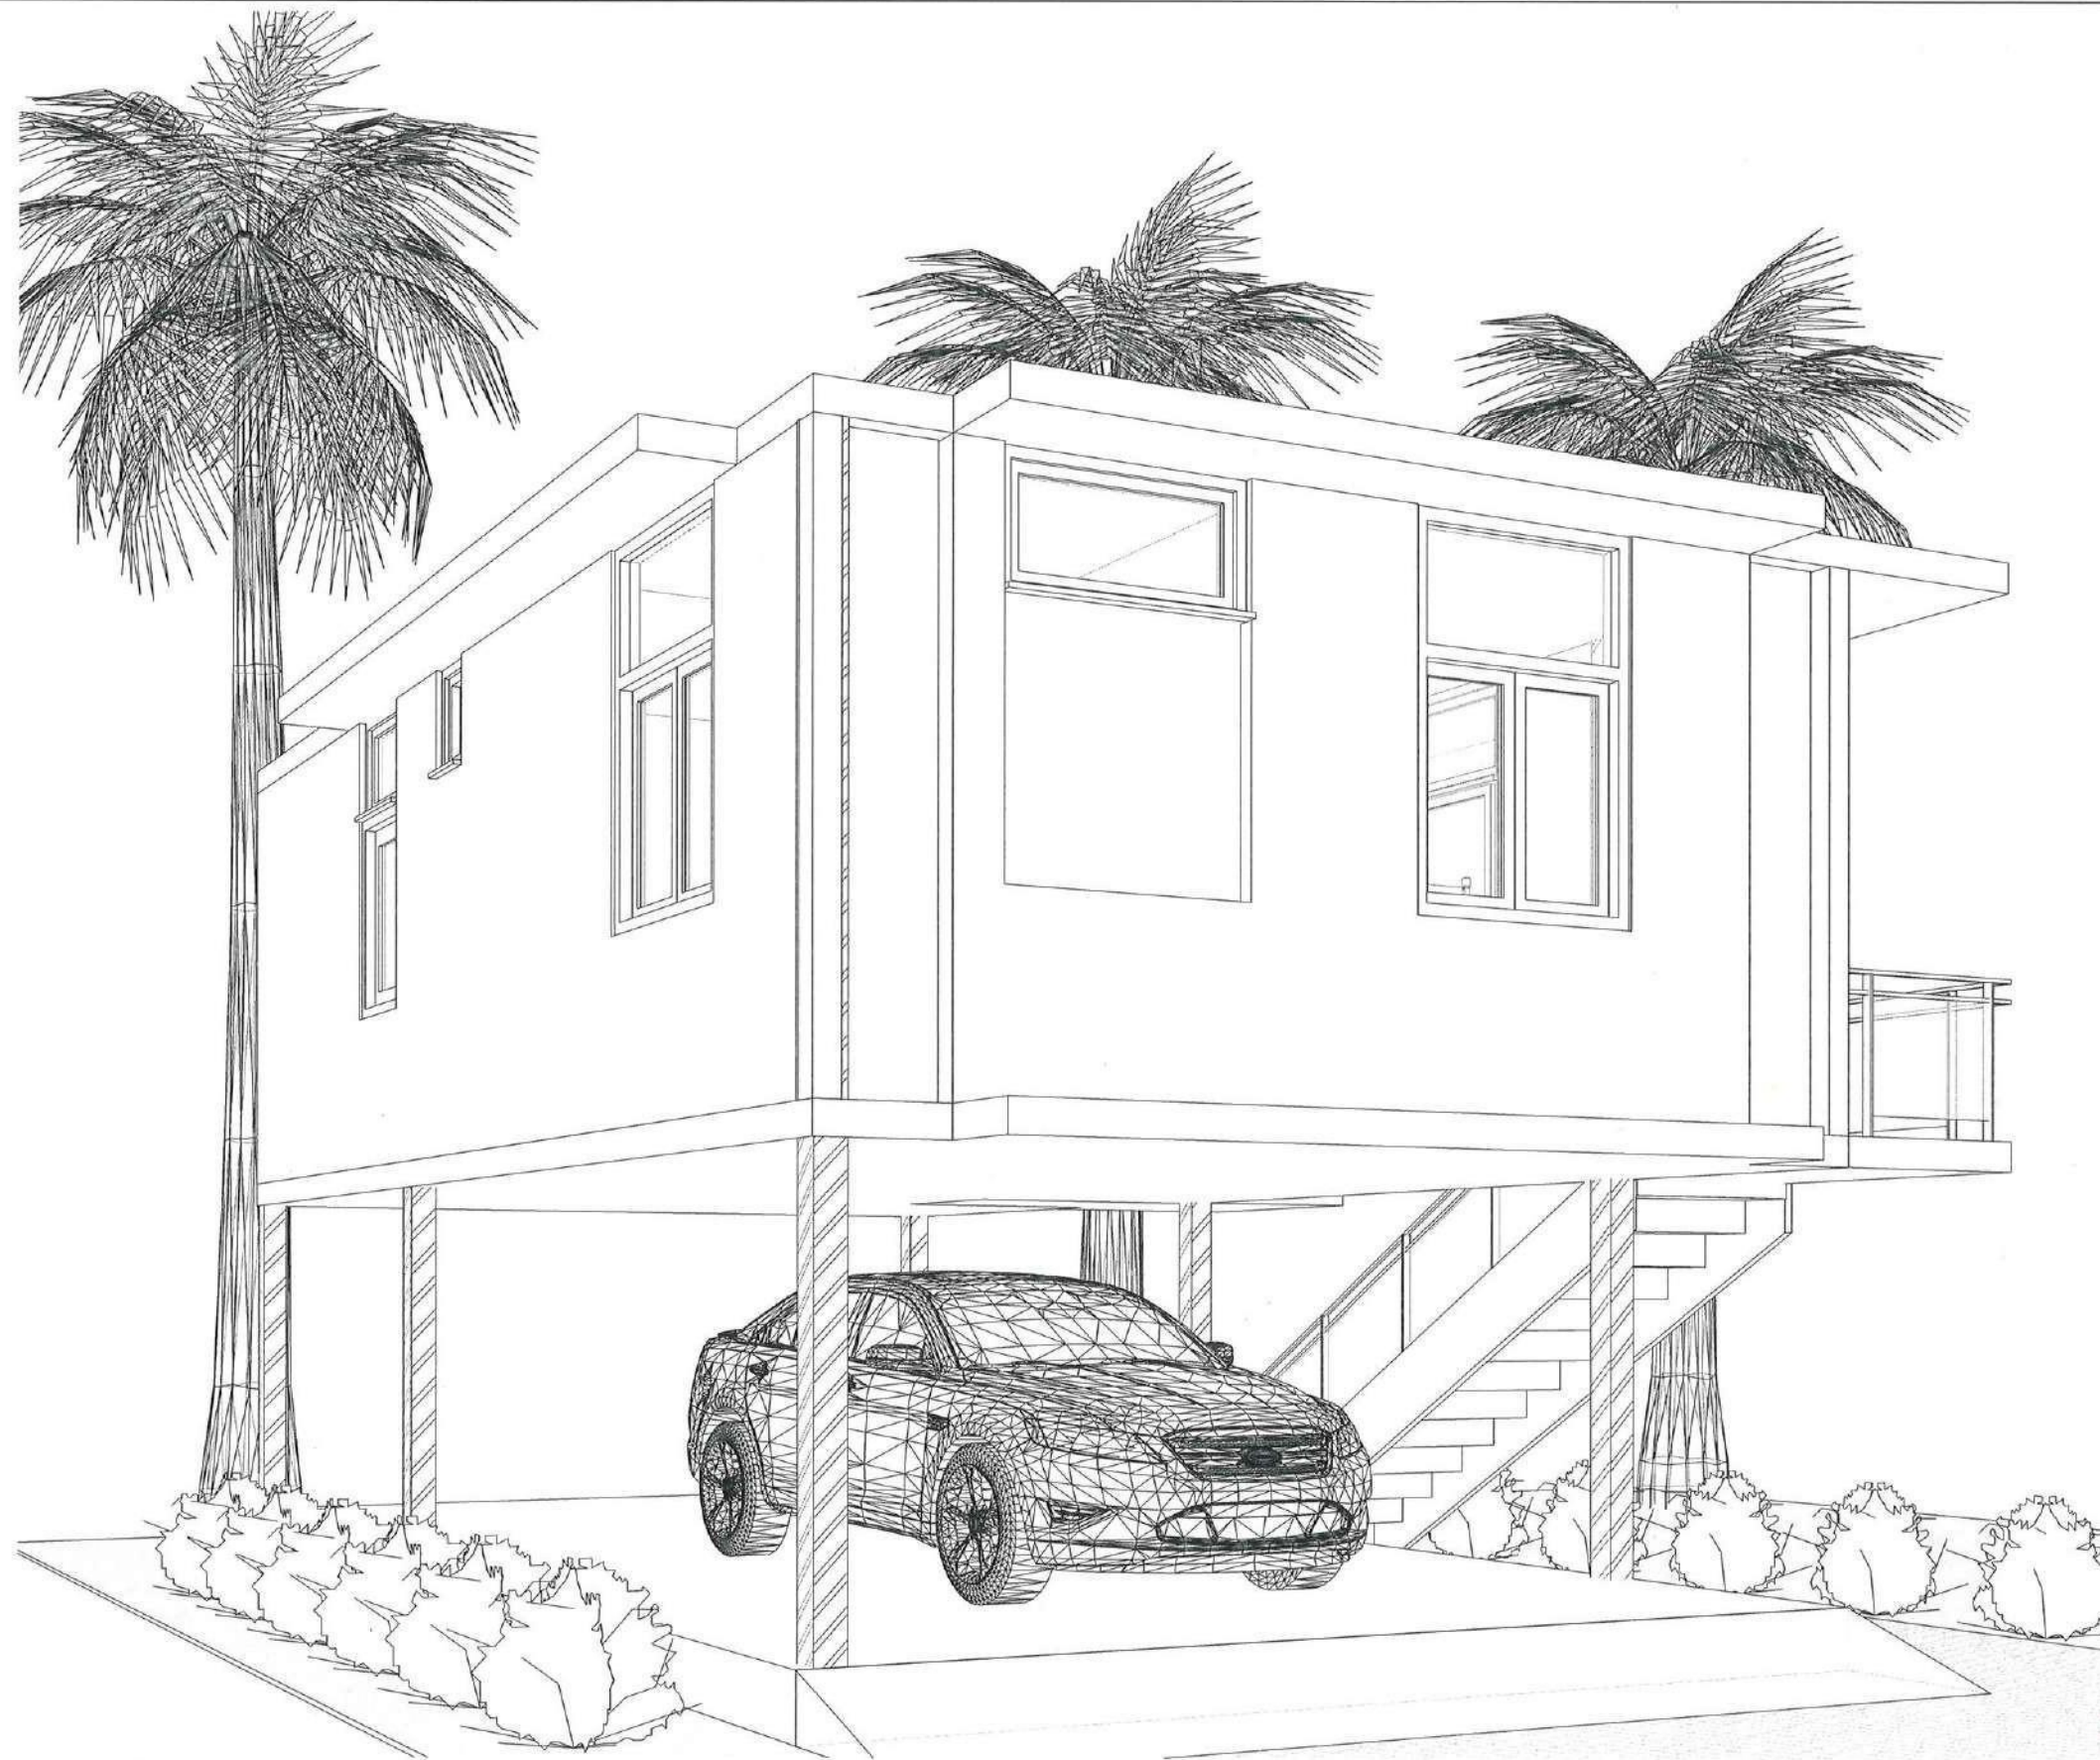

Client Name :

Mr.Ramanujam

Project Name :

Ramanujam Villa

Sheet Name :

NE View



Project Number : 6

Sheet No : 04

Date : 31-01-22

Detailed by : Ar.Shivani


Scale :

Approved by : Ar.Deivy

HABITAT



Copyright

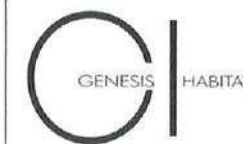

Architects & Consultants

"MY DESK"
3B, 5th Street, Nandanam Extension
Chennai - 600035
www.habitatgroup.in





Client Name :

Mr.Ramanujam

Project Name :

Ramanujam Villa

Sheet Name :

NW View



Project Number : 6

Sheet No : 05

Date : 31-01-22

Detailed by : Ar.Shivani

Scale :

Approved by : Ar.Deivy

HABITAT




Copyright



Architects & Consultants

"MY DESK"
3B, 5th Street, Nandanam Extension
Chennai - 600035
www.habitatgroup.in



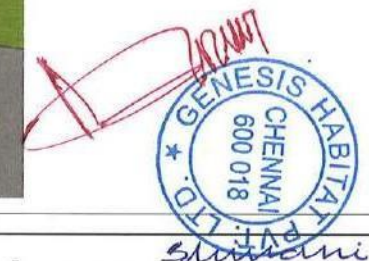

Client Name :

Mr.Ramanujam

Project Name :

Ramanujam Villa

Sheet Name :

NE View



Project Number : 6

Sheet No : 10

Date : 01-02-22

Detailed by : Ar.Shivani

Scale :

Approved by : Ar.Deivy

HABITAT




Copyright



Architects & Consultants

"MY DESK"
3B, 5th Street, Nandanam Extension
Chennai - 600035
www.habitatgroup.in

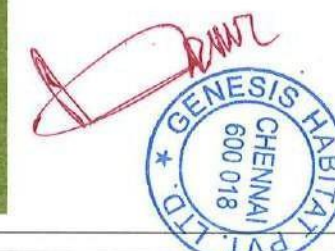

Client Name :

Mr.Ramanujam

Project Name :

Ramanujam Villa

Sheet Name :

NW View



Project Number : 6

Sheet No : 11

Date : 01-02-22

Detailed by : Ar.Shivani

Scale :

Approved by : Ar.Deivy

HABITAT



Copyright



Shivani
Architects & Consultants

"MY DESK"
3B, 5th Street, Nandanam Extension
Chennai - 600035
www.habitatgroup.in



Client Name :

Mr.Ramanujam

Project Name :

Ramanujam Villa

Sheet Name :

NW View



Project Number : 6

Sheet No : 10

Date : 03-02-22

Detailed by : Ar.Shivani

Scale :

Approved by : Ar.Deivy

HABITAT




Copyright



Shivani
Architects & Consultants

"MY DESK"
3B, 5th Street, Nandanam Extension
Chennai - 600035
www.habitatgroup.in

TOTAL SITE | 46200 Sft

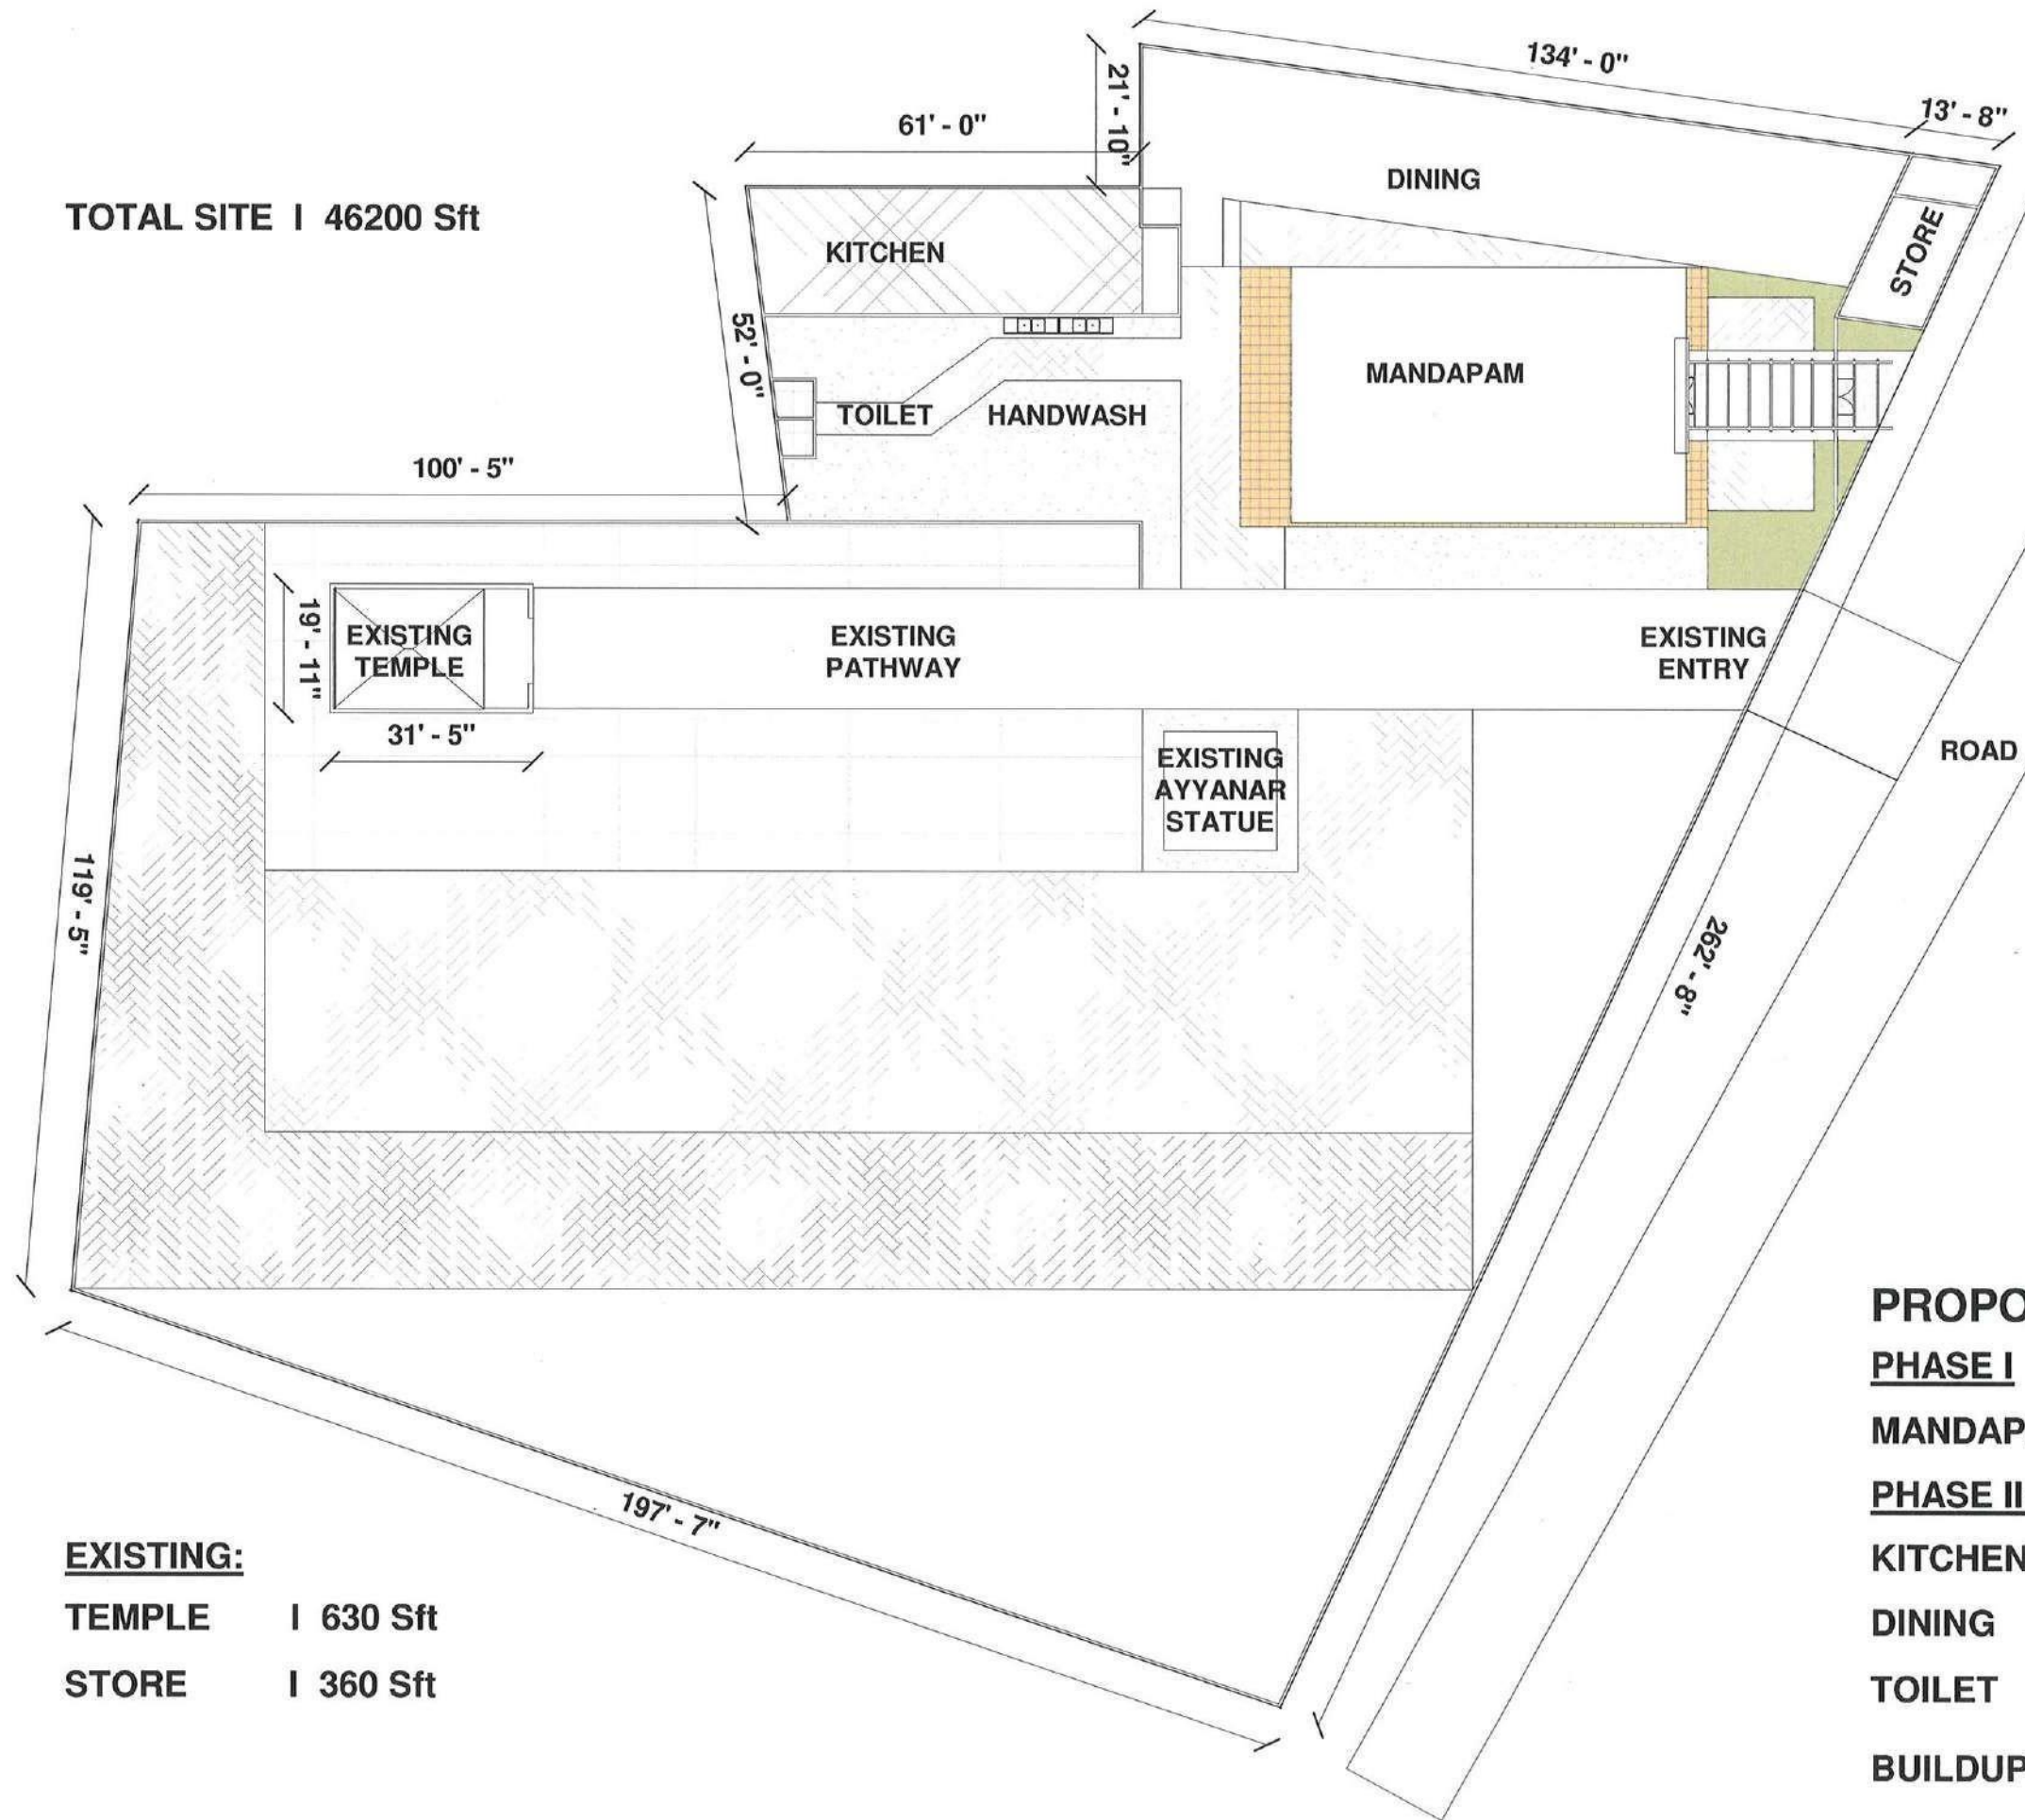

EXISTING:

TEMPLE | 630 Sft
STORE | 360 Sft

PROPOSED:

PHASE I

MANDAPAM | 1700 Sft


PHASE II:

KITCHEN | 1200 Sft
DINING | 2500 Sft
TOILET | 980 Sft
BUILDUP | 6380 Sft




Shivani

Architects & Consultants
"MY DESK"
 3B, 5th Street, Nandanam Extension
 Chennai - 600035
 www.habitatgroup.in

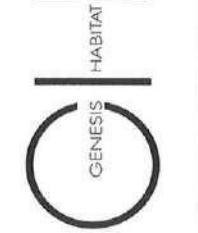


HABITAT
C
 Copyright

Project Number : -- Sheet No : 03
 Date : 26-02-22 Detailed by : Ar. Shivani
 Scale : 1 : 300 Approved by : Ar. Deivy

 

Project Name :
 Community Hall Near Madurai
 Sheet Name :
 Site Plan - Cons.

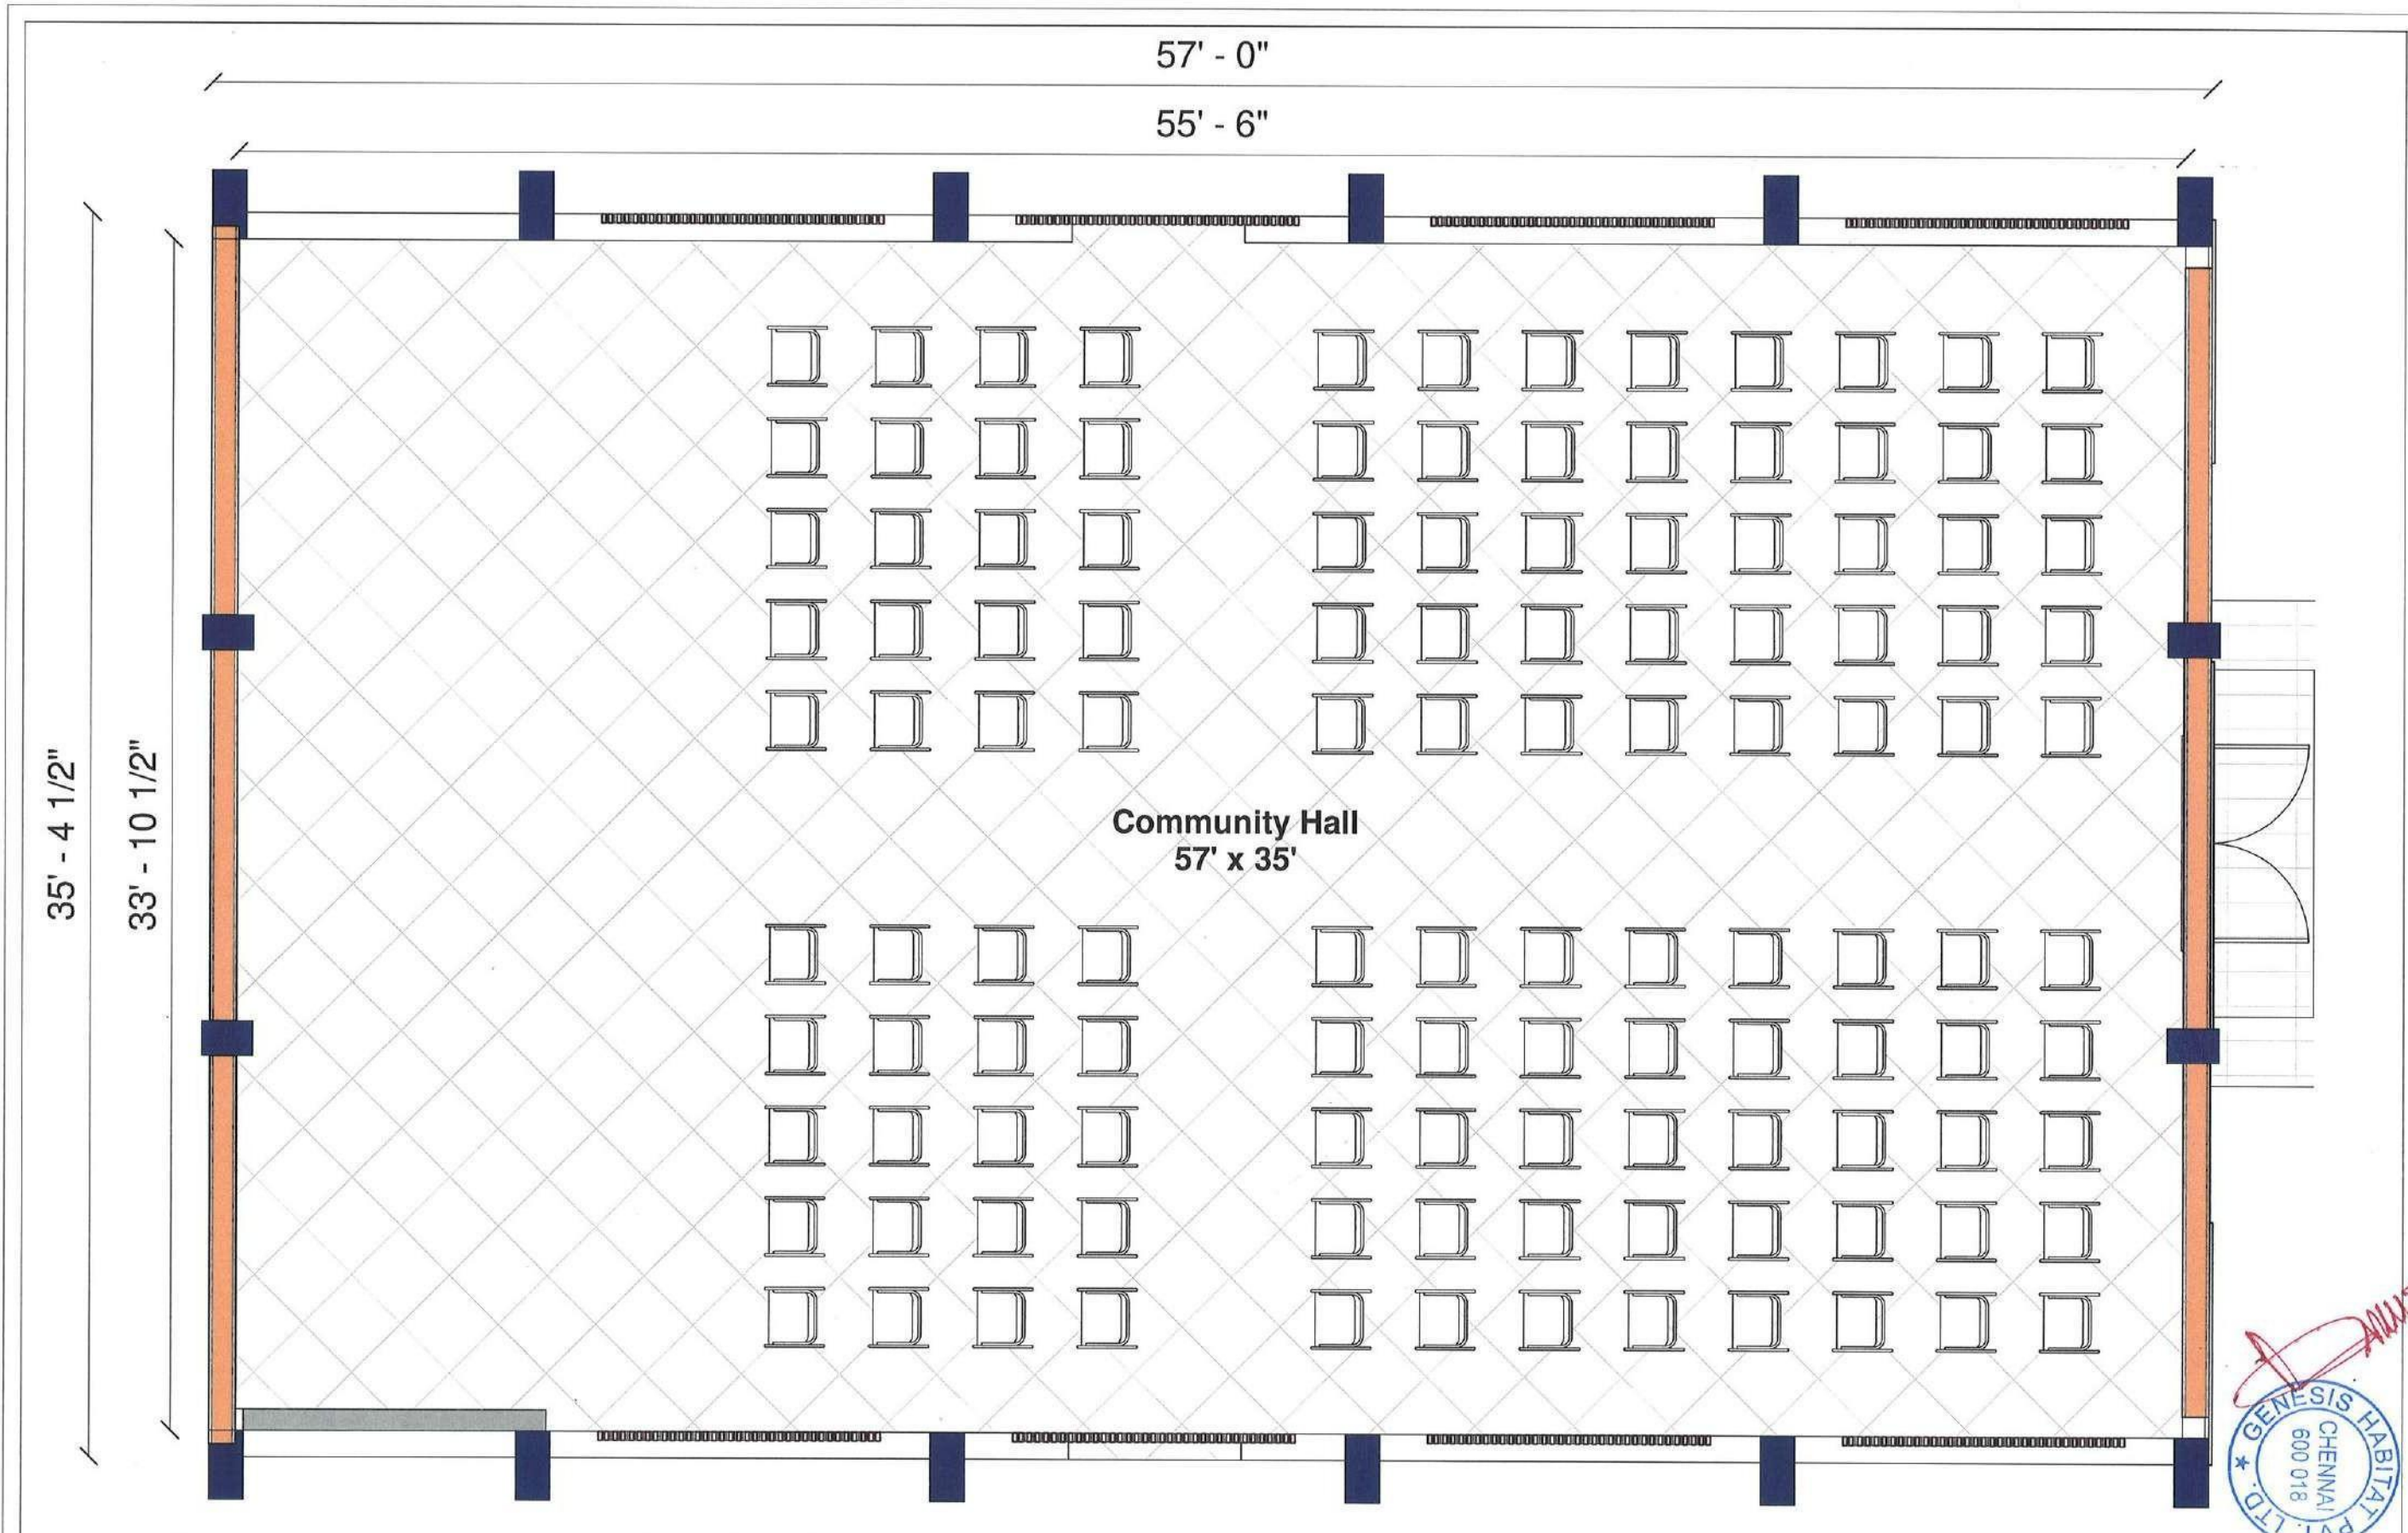

Client Name :

Mr.Babu

Project Name :

Community Hall Madurai

Sheet Name :

Floor Plan - Cons.



Project Number : --

Sheet No : 04

Date

: 26-02-22

Detailed by : Ar. Shivani

Scale

: 1 : 50

Approved by : Ar. Deivy

HABITAT




Copyright



Architects & Consultants

"MY DESK"
3B, 5th Street, Nandanam Extension
Chennai - 600035
www.habitatgroup.in

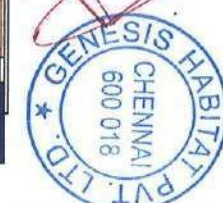

Shivani



Client Name :

Mr.Babu

Project Name :

Community Hall Madurai

Sheet Name :

View 1



Project Number : ...

Sheet No : 06


Date : 26-02-22

Detailed by : Ar.Shivani

Scale :

Approved by : Ar.Deivy

HABITAT

 

Architects & Consultants

"MY DESK"
3B, 5th Street, Nandanam Extension
Chennai - 600035
www.habitatgroup.in





Shivani

GENESIS HABITAT
CHENNAI
600 035

Client Name :

Mr. Babu

Project Name :

Community Hall Madurai

Sheet Name :

View 2



Project Number : ...

Sheet No : 07


Date : 26-02-22

Detailed by : Ar. Shivani

Scale :


Approved by : Ar. Deivy

HABITAT

 


Architects & Consultants


"MY DESK"
3B, 5th Street, Nandanam Extension
Chennai - 600035
www.habitatgroup.in

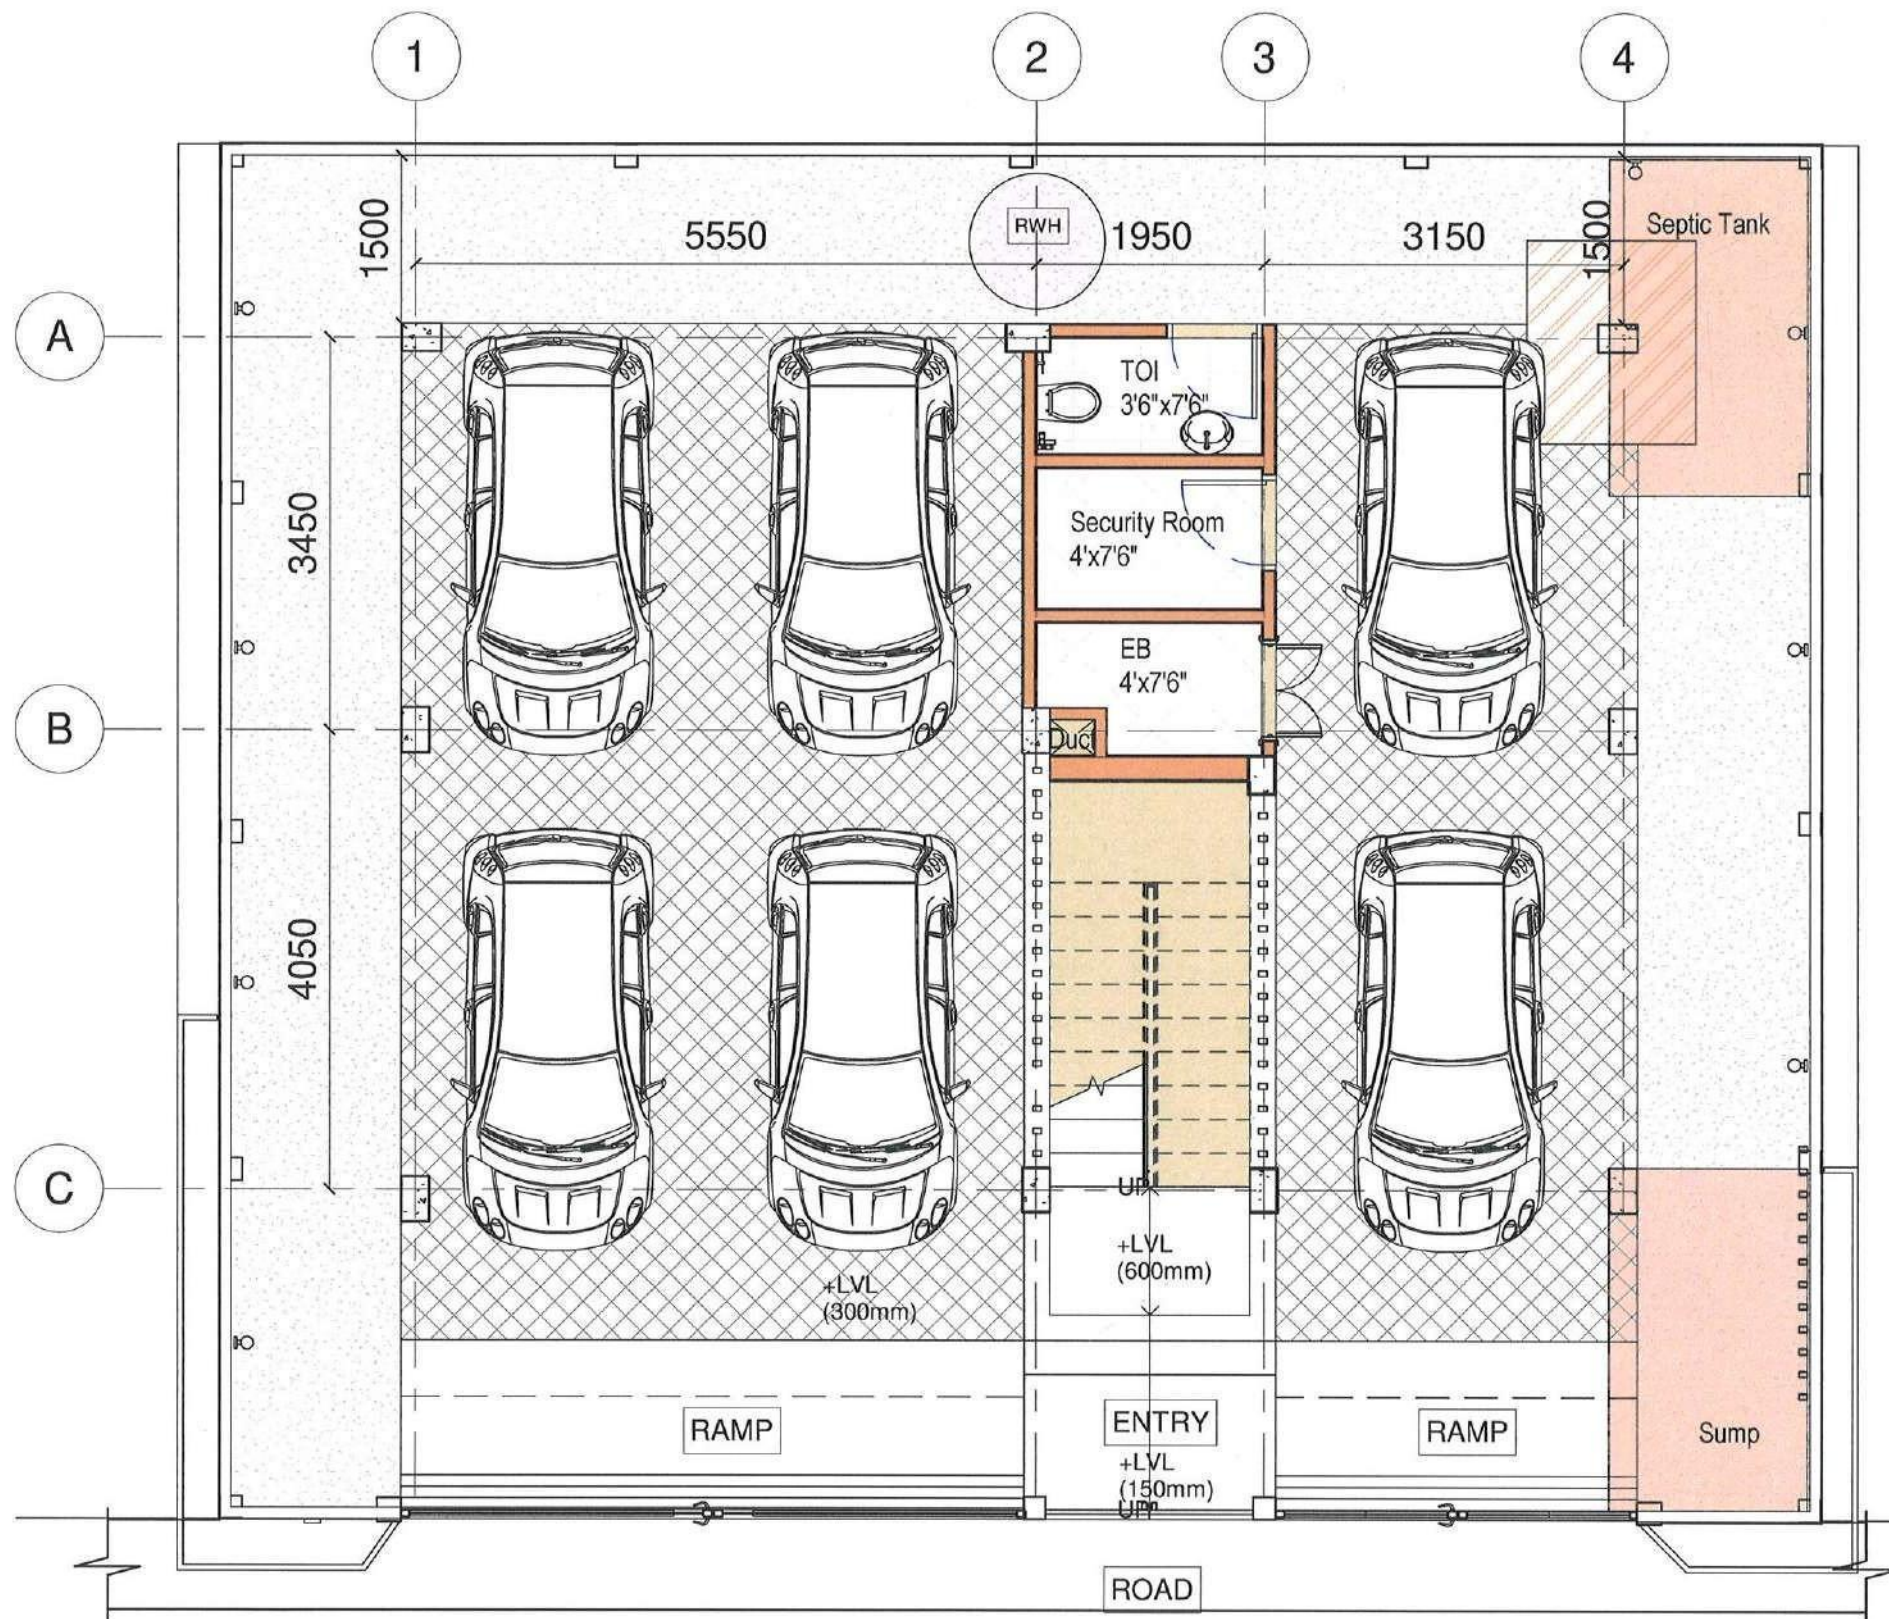

Plot Area - 1840sqft
Built Area - 1080sqft

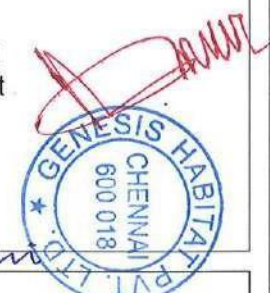

Client Name : Mr.Saravanan	Project Name : '5 Houses' Residency for Mr.Saravanan @Chennai Sheet Name : Stilt Floor Plan	N	Project Number : 6 Sheet No : 01 Date : 19-03-22 Detailed by : Ar. Shivani Scale : 1 : 60 Approved by : Ar. Deivy	HABITAT C Copyright		Architects & Consultants "MY DESK" 3B, 5th Street, Nandanam Extension Chennai - 600035 www.habitatgroup.in
--	---	----------	---	---	--	---

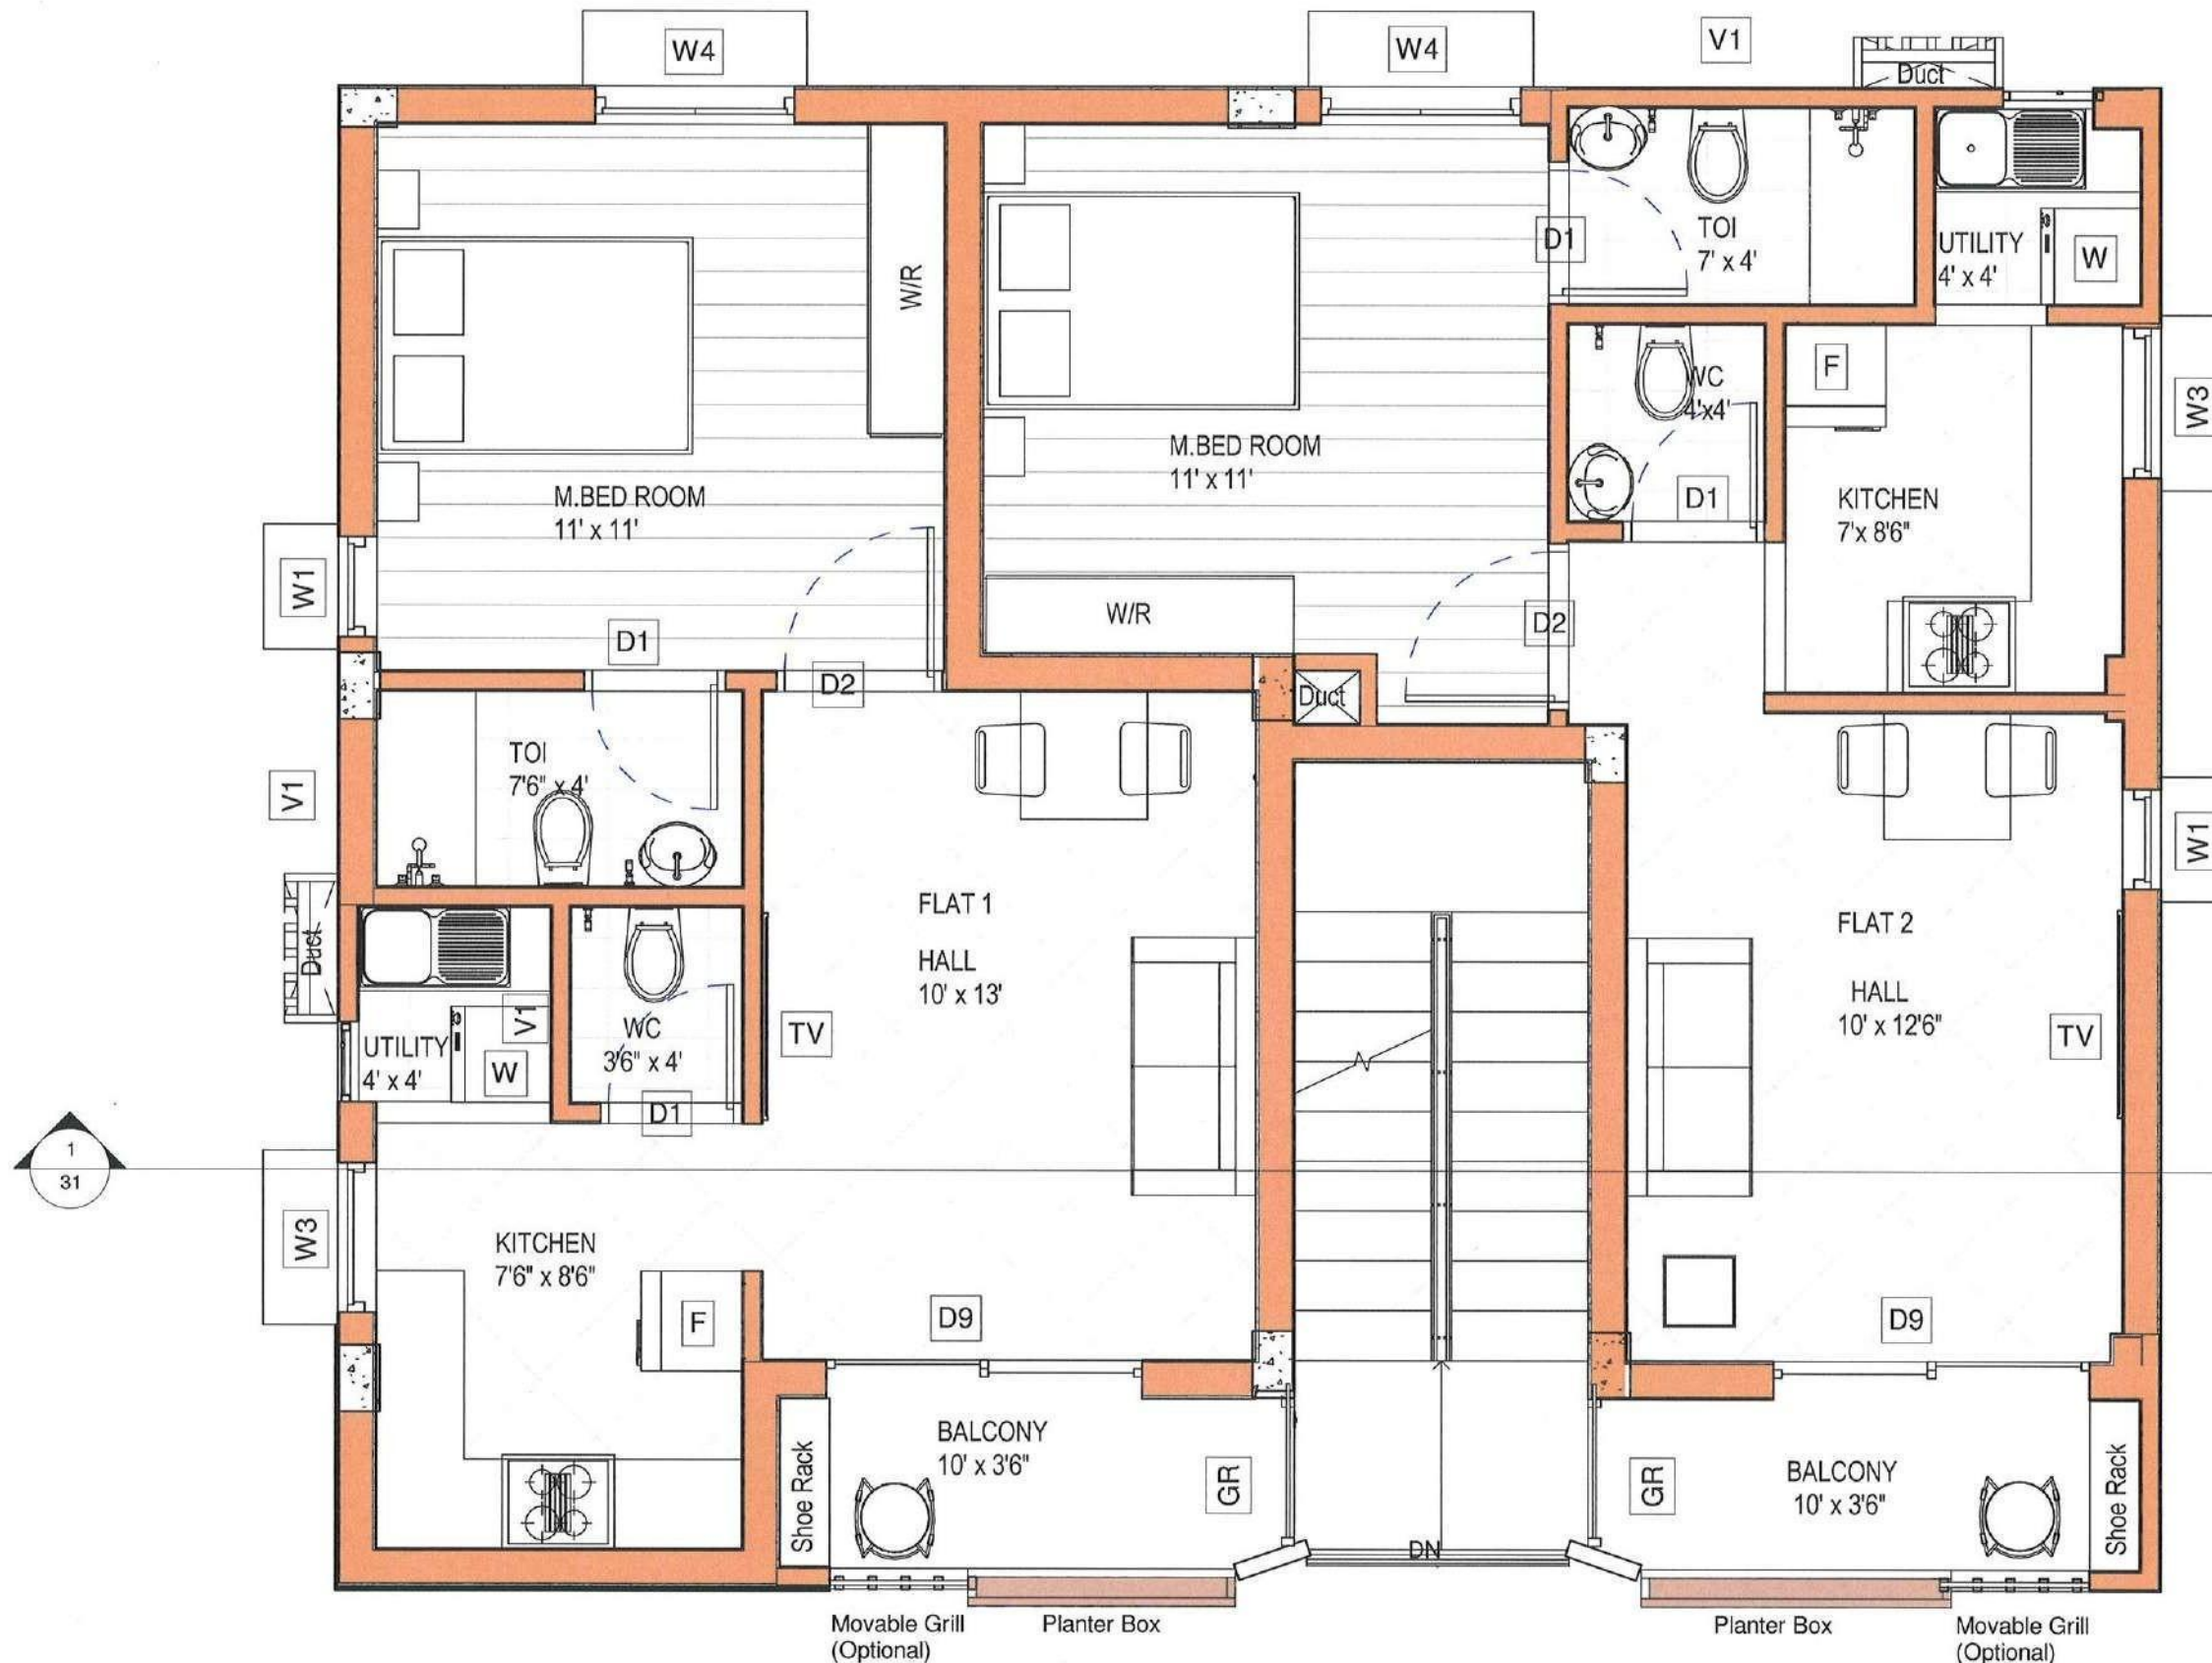

Total Built Area - 1030ft²
 Flat 1 Area - 460sqft
 Flat 2 Area - 460sqft
 Common Area - 100sqft

Client Name :

Mr.Saravanan

Project Name :

'5 Houses' Residency for Mr.Saravanan @Chennai

Sheet Name :

Typical Floor Plan



Project Number : 6

Sheet No : 10


Date : 19-03-22

Detailed by : Ar.Shivani


Scale : 1 : 40

Approved by : Ar.Deivy

HABITAT

 


Copyright

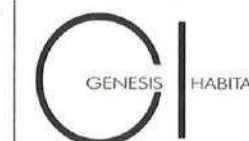

Architects & Consultants

"MY DESK"
 3B, 5th Street, Nandanam Extension
 Chennai - 600035
 www.habitatgroup.in

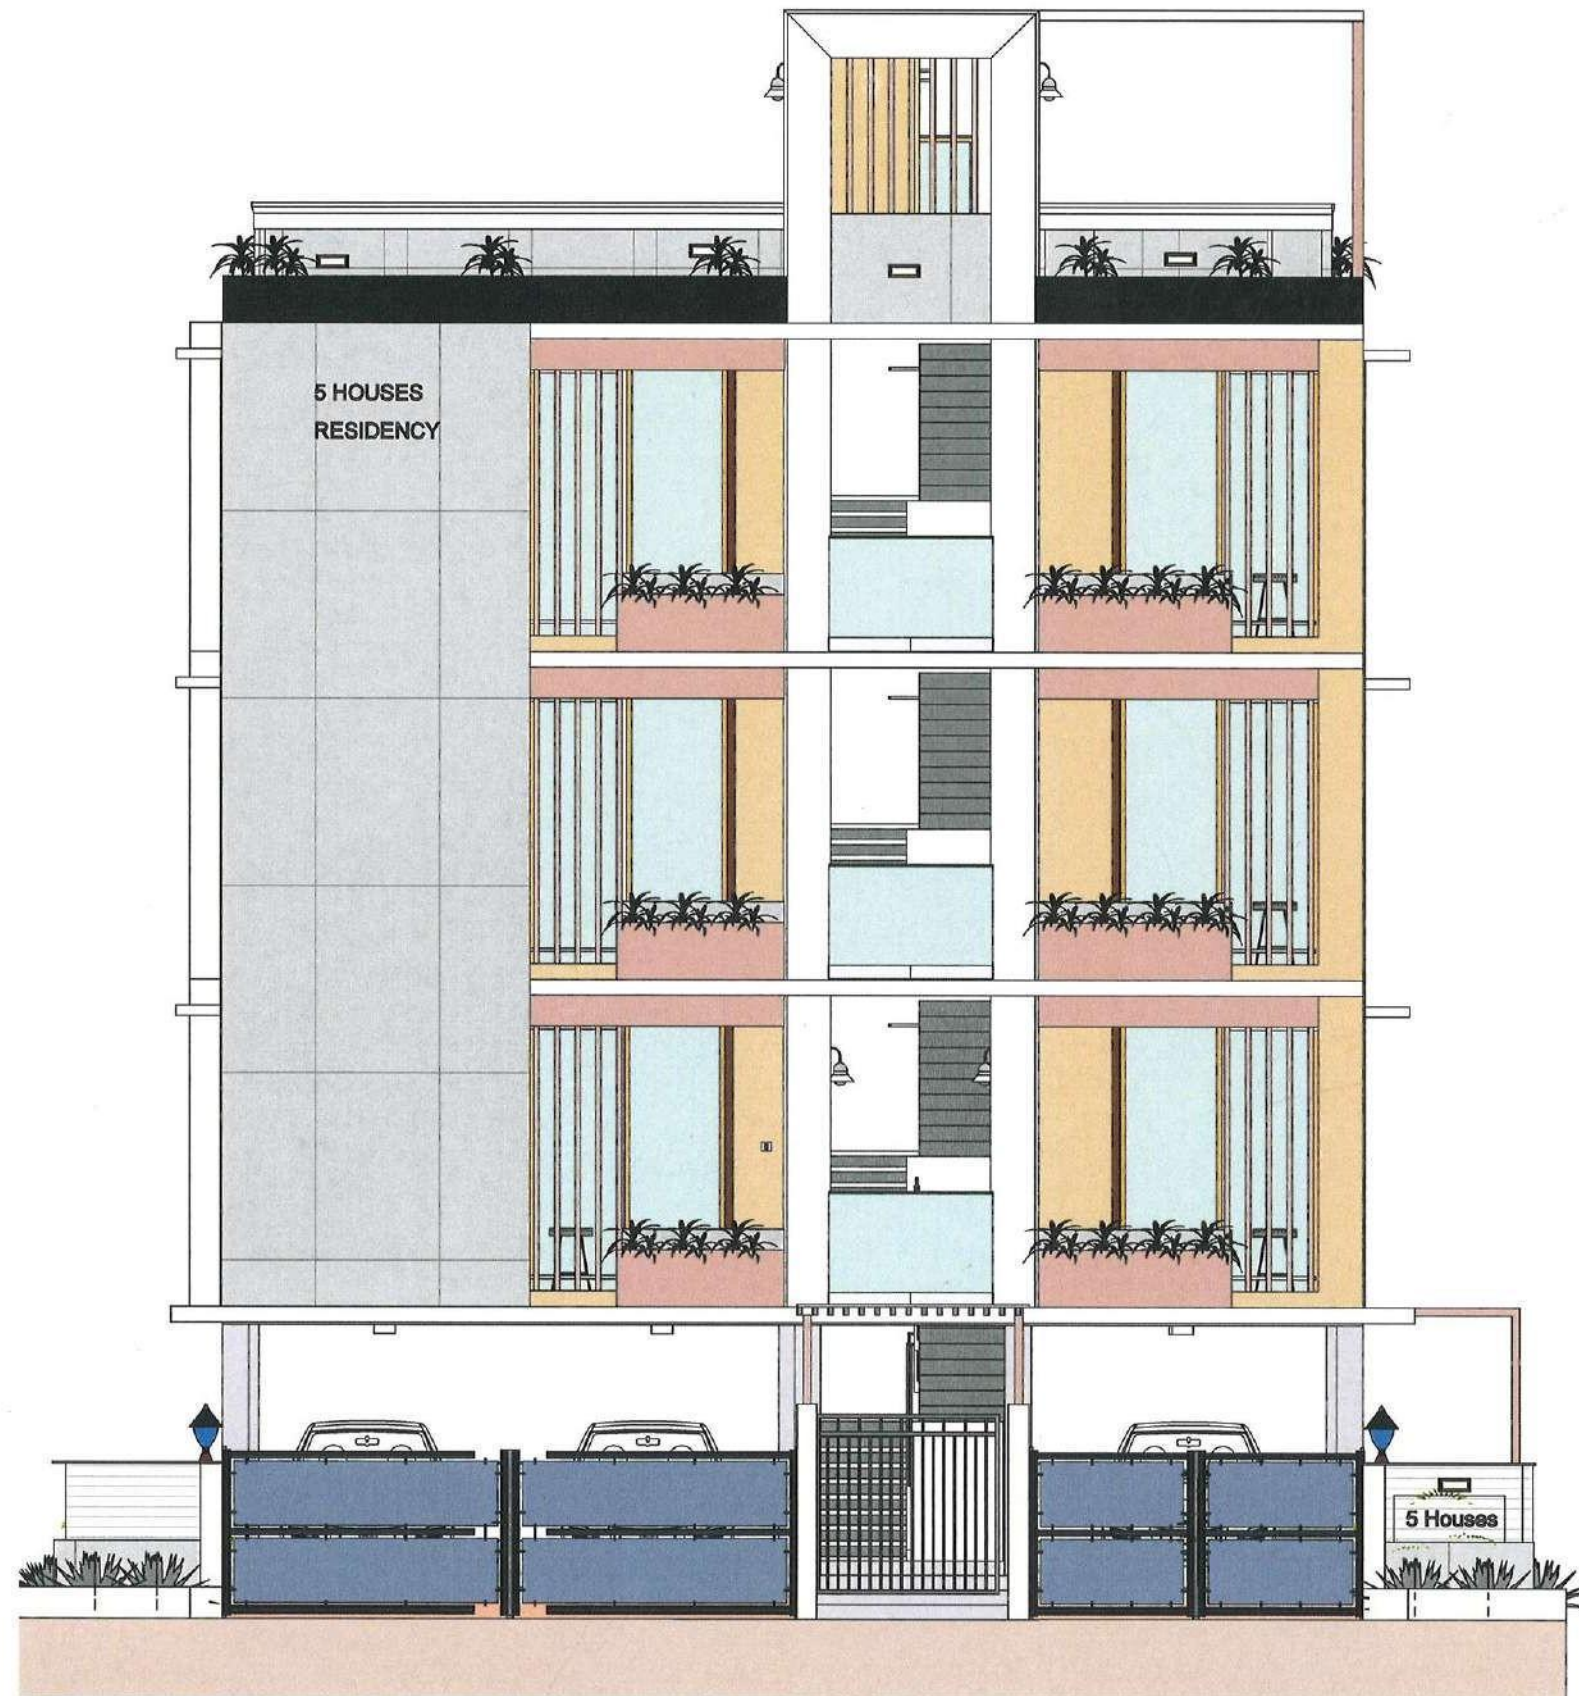

East Elevation



Client Name :

Mr.Saravanan

Project Name :

'5 Houses' Residency for Mr.Saravanan @Chennai

Sheet Name :

Elevation



Project Number : 6

Sheet No : 30

Date

: 19-03-22

Detailed by : Ar Shivani

Scale

: 1 : 65

Approved by : Ar Delvy

HABITAT




Copyright



Architects & Consultants

"MY DESK"
3B, 5th Street, Nandanam Extension
Chennai - 600035
www.habitatgroup.in

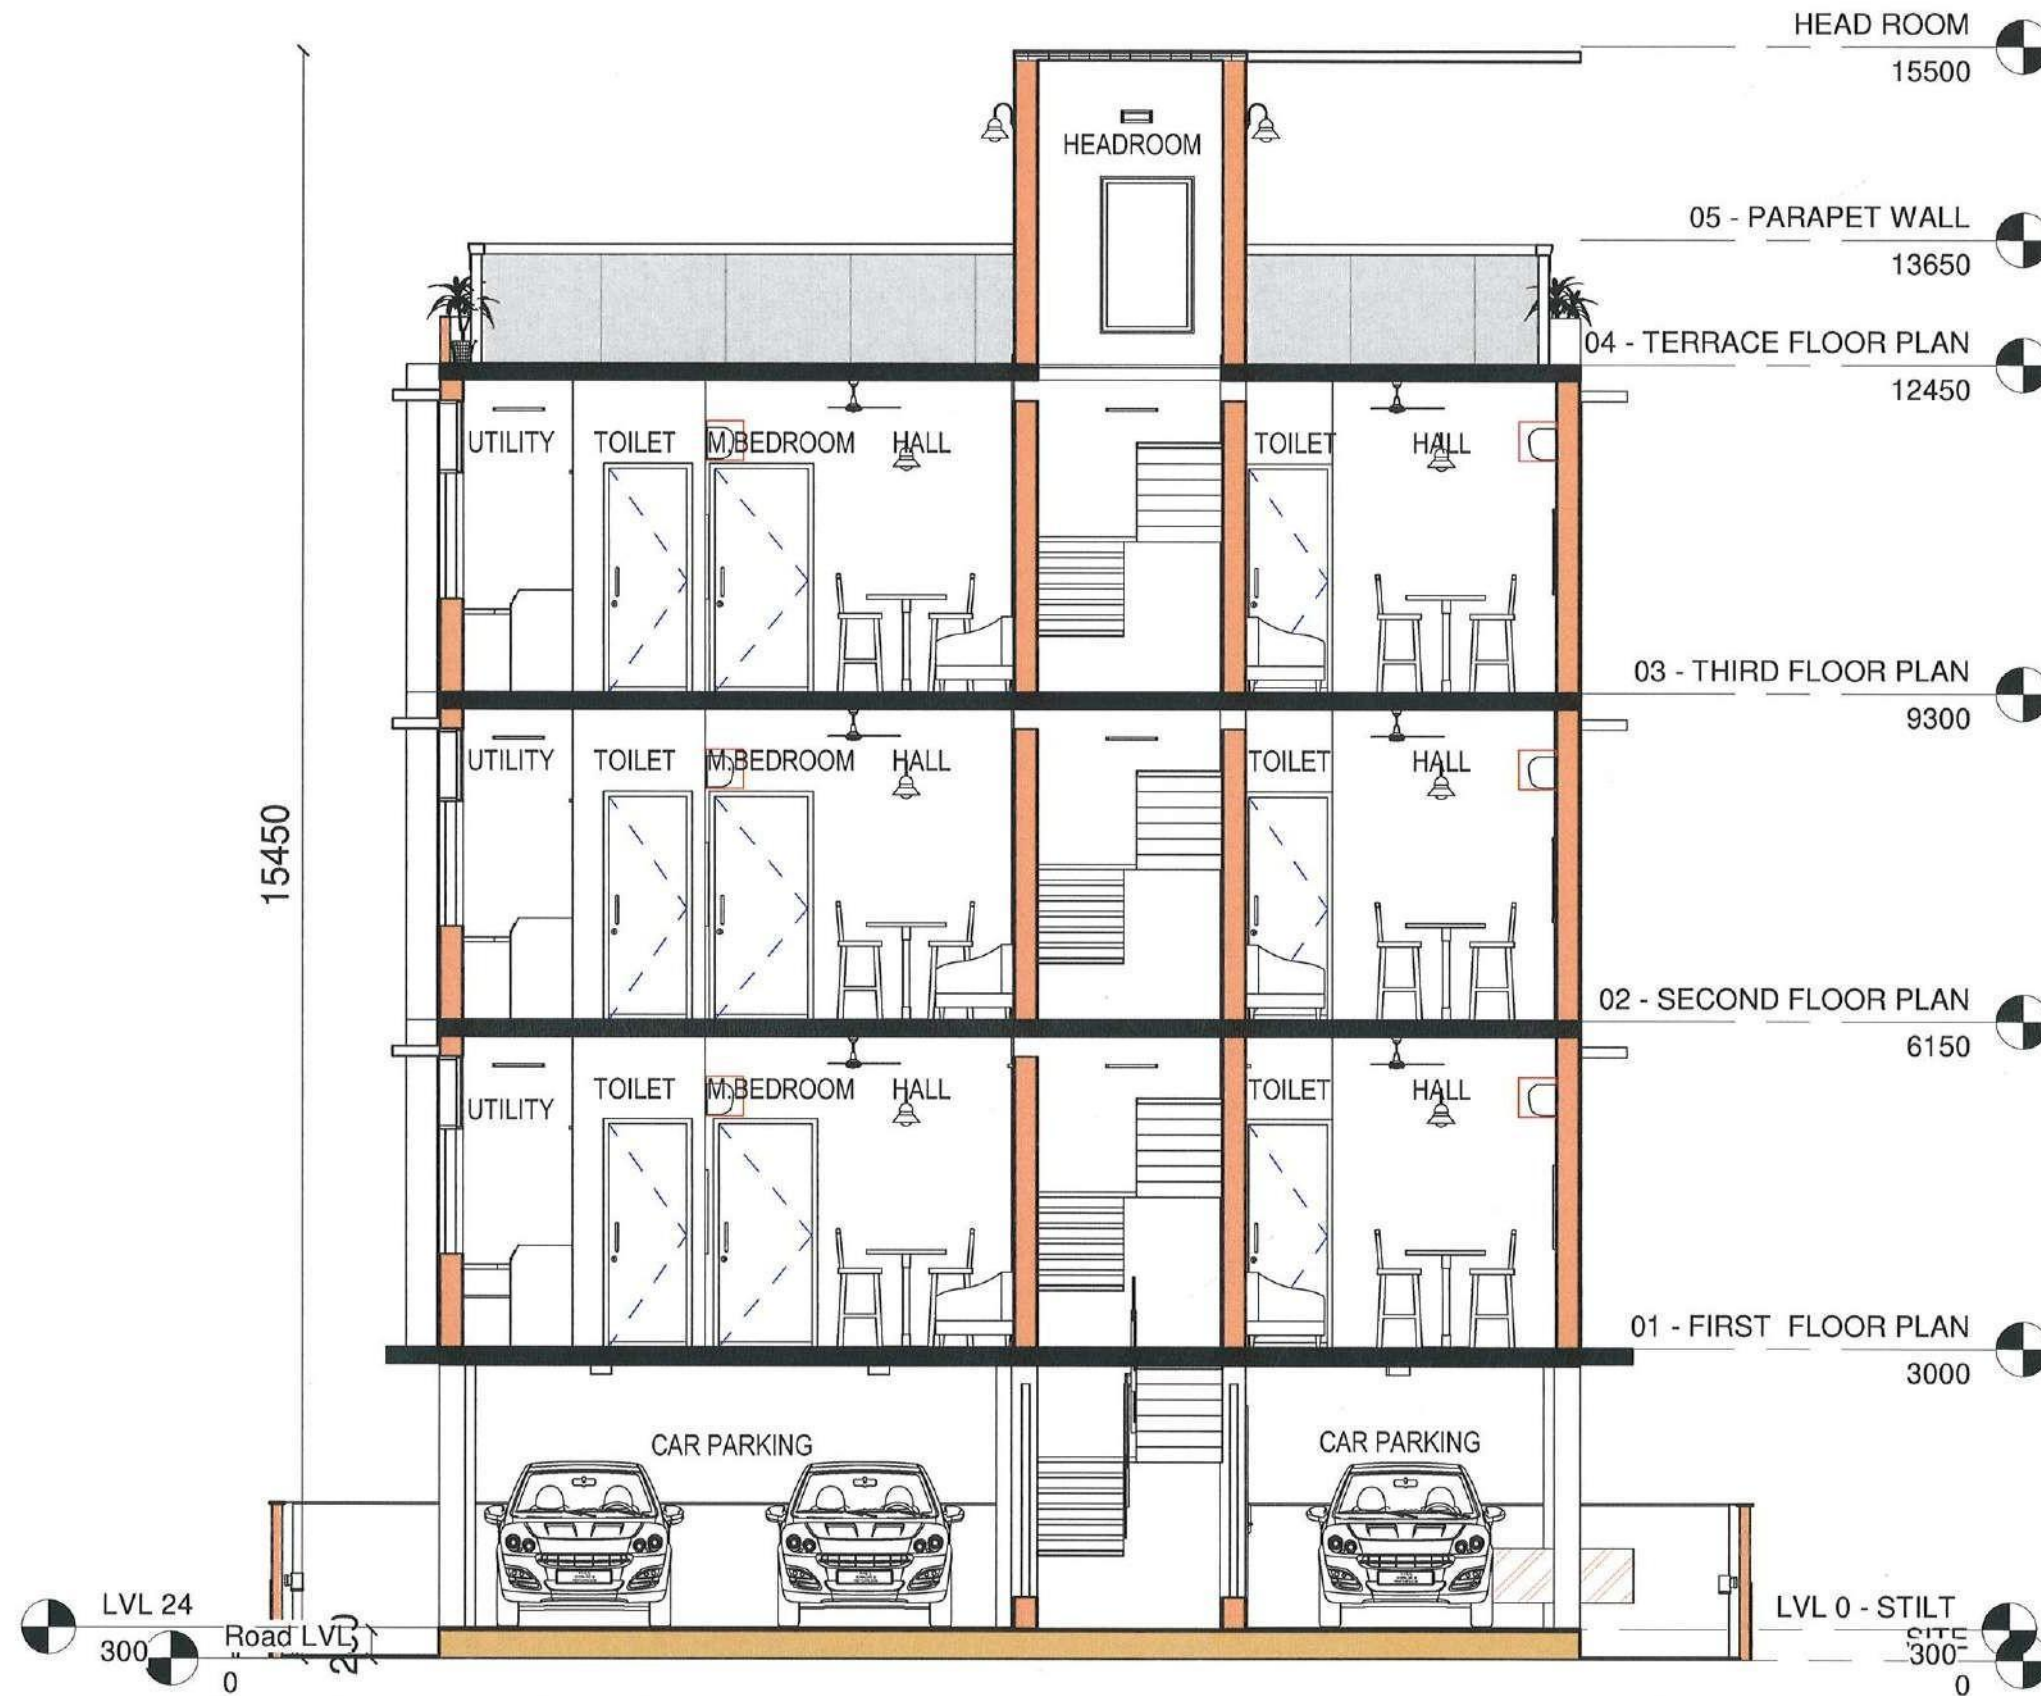

Client Name :

Mr.Saravanan

Project Name :

'5 Houses' Residency for Mr.Saravanan @Chennai

Sheet Name :

Section



Project Number : 6

Sheet No : 31

Date

: 19-03-22



Detailed by : Ar.Shivani

Scale

: 1 : 65

Approved by : Ar.Deivy


HABITAT

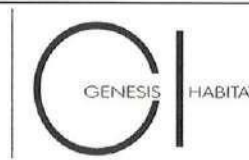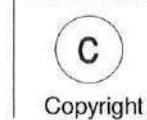

Architects & Consultants

"MY DESK"
3B, 5th Street, Nandanam Extension
Chennai - 600035
www.habitatgroup.in



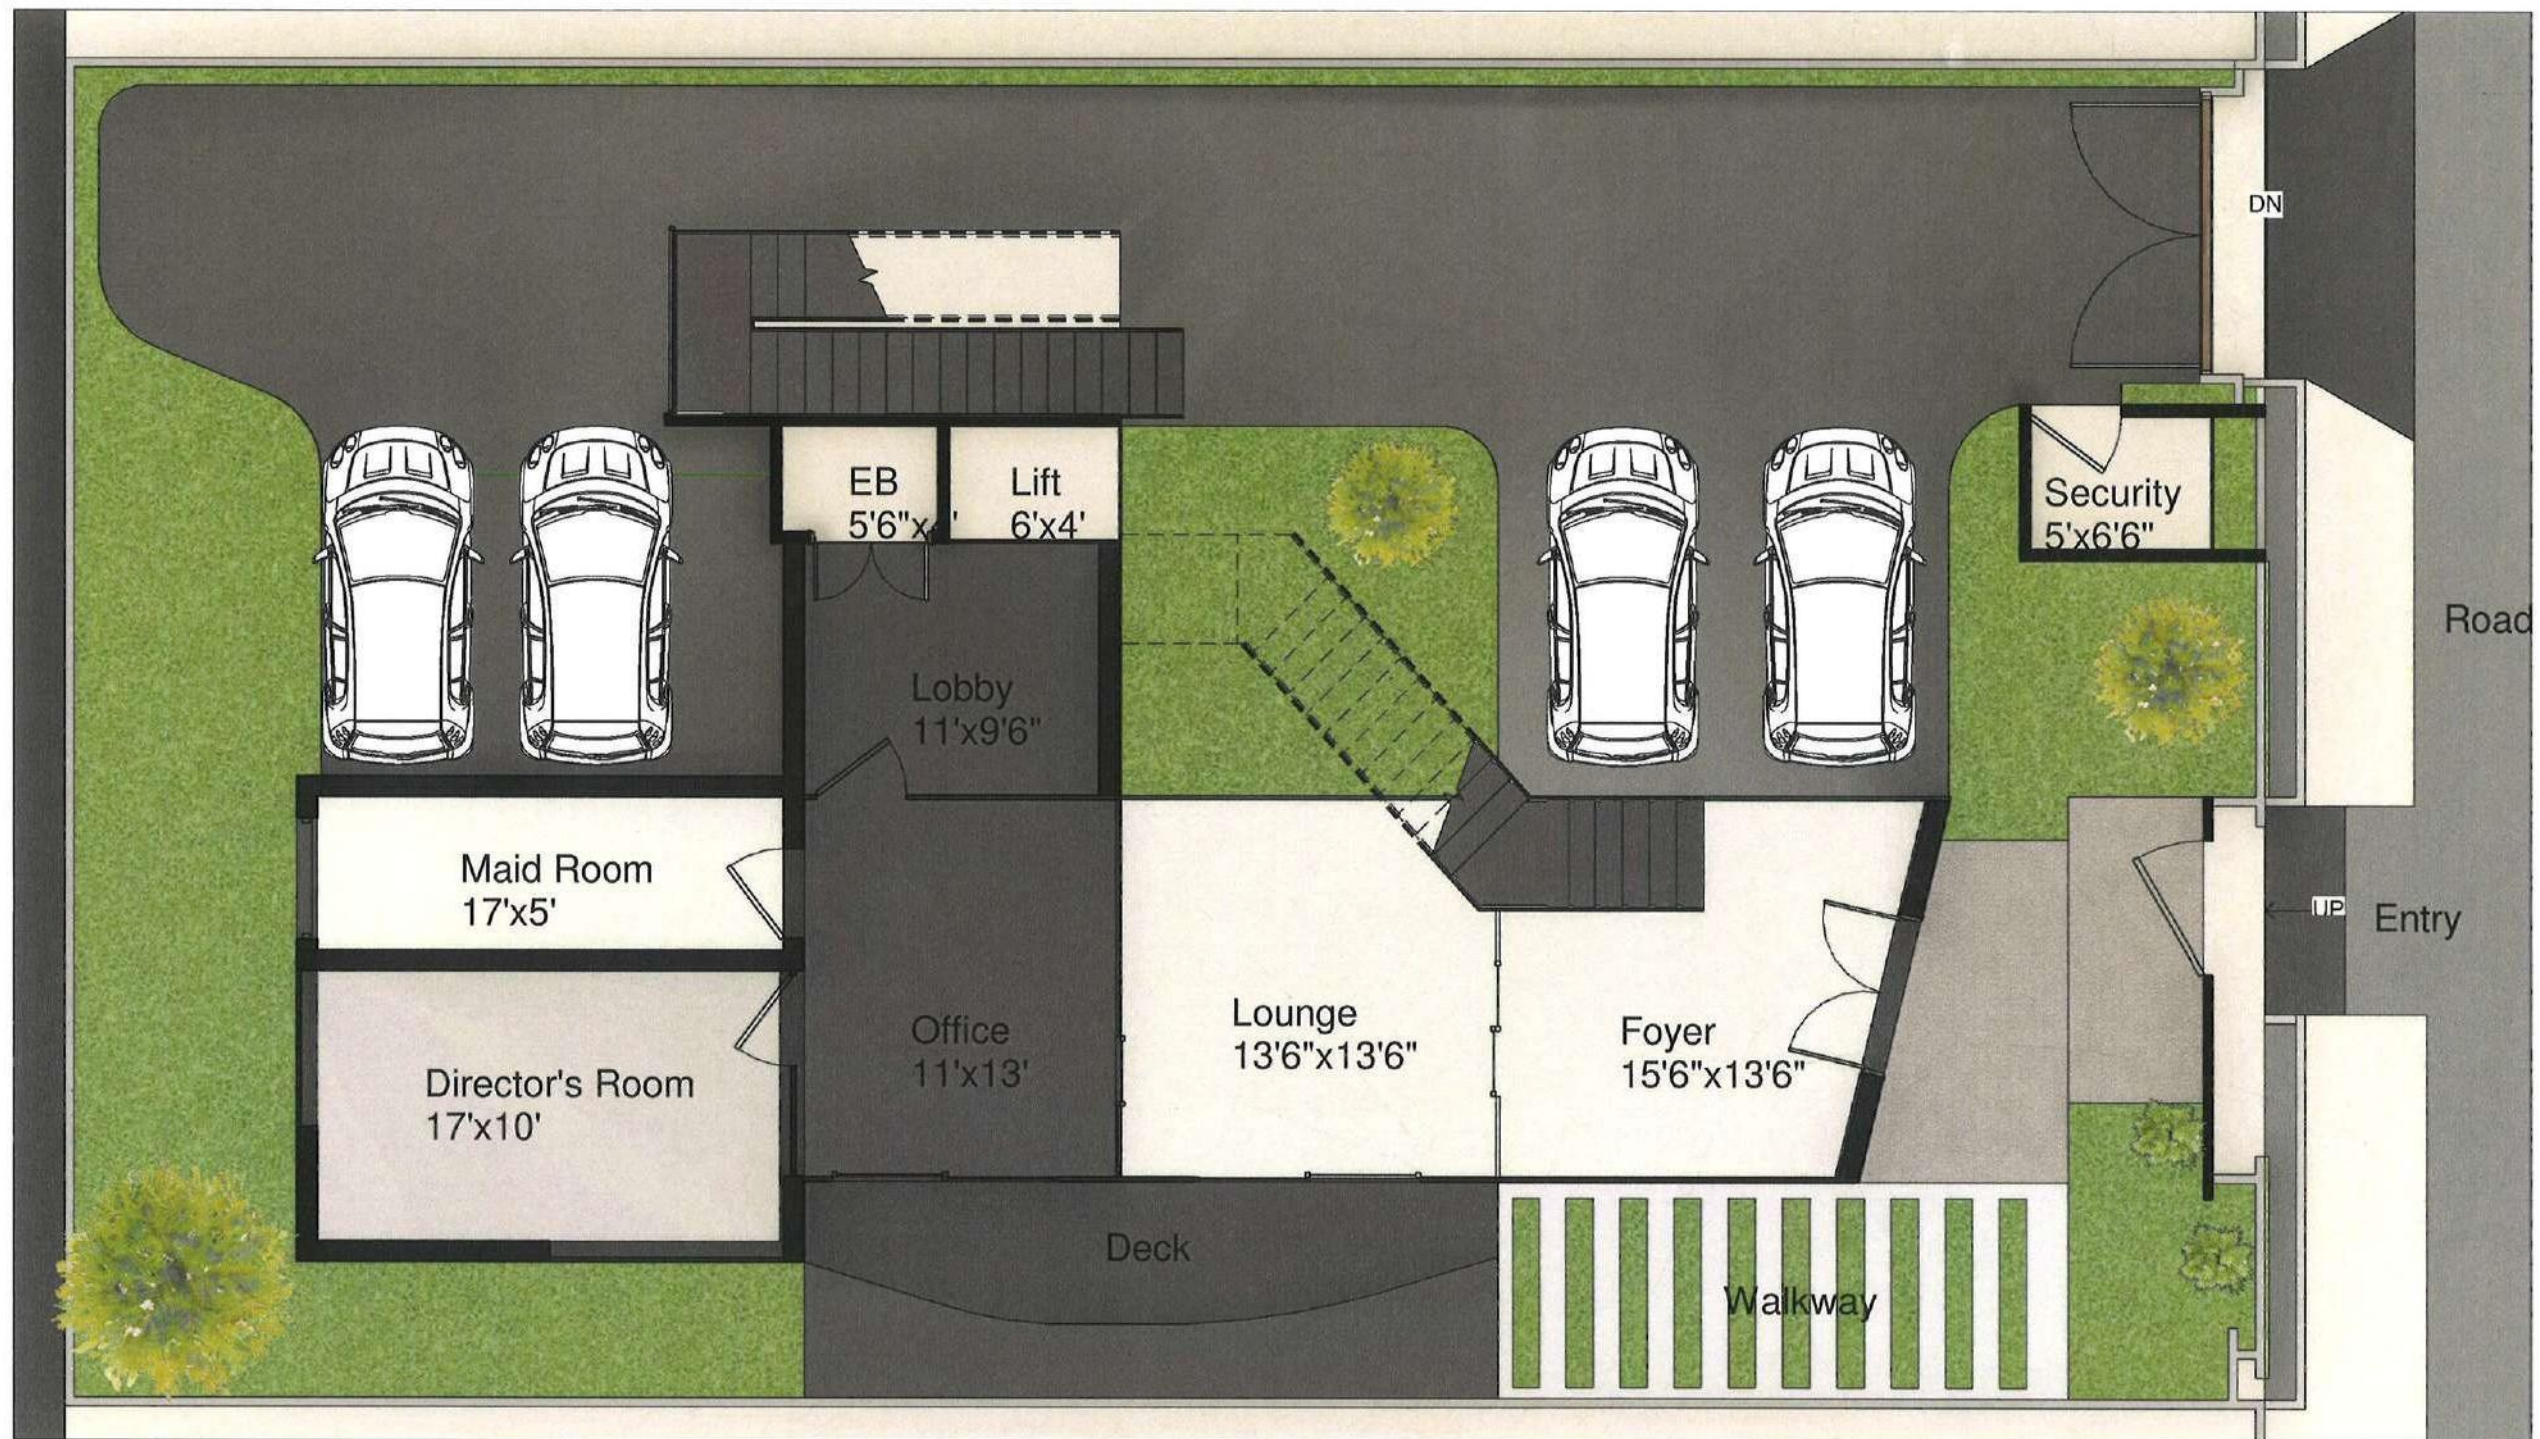

GROUND Floor
Total Built Area | 1190Sqft
Total Site Area | 3920Sqft



Client Name :

Dr.Vinodh

Project Name :

Dr.Vinodh's Villa @ Chennai

Sheet Name :

Ground Floor Plan



Project Number :-

Sheet No : 00


Date : 07-04-22

Detailed by : Ar.Shivani


Scale : 1 : 75

Approved by : Ar.Deivy

HABITAT

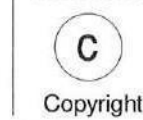


Copyright

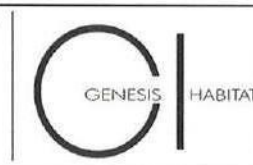

Architects & Consultants

"MY DESK"
3B, 5th Street, Nandanam Extension
Chennai - 600035
www.habitatgroup.in

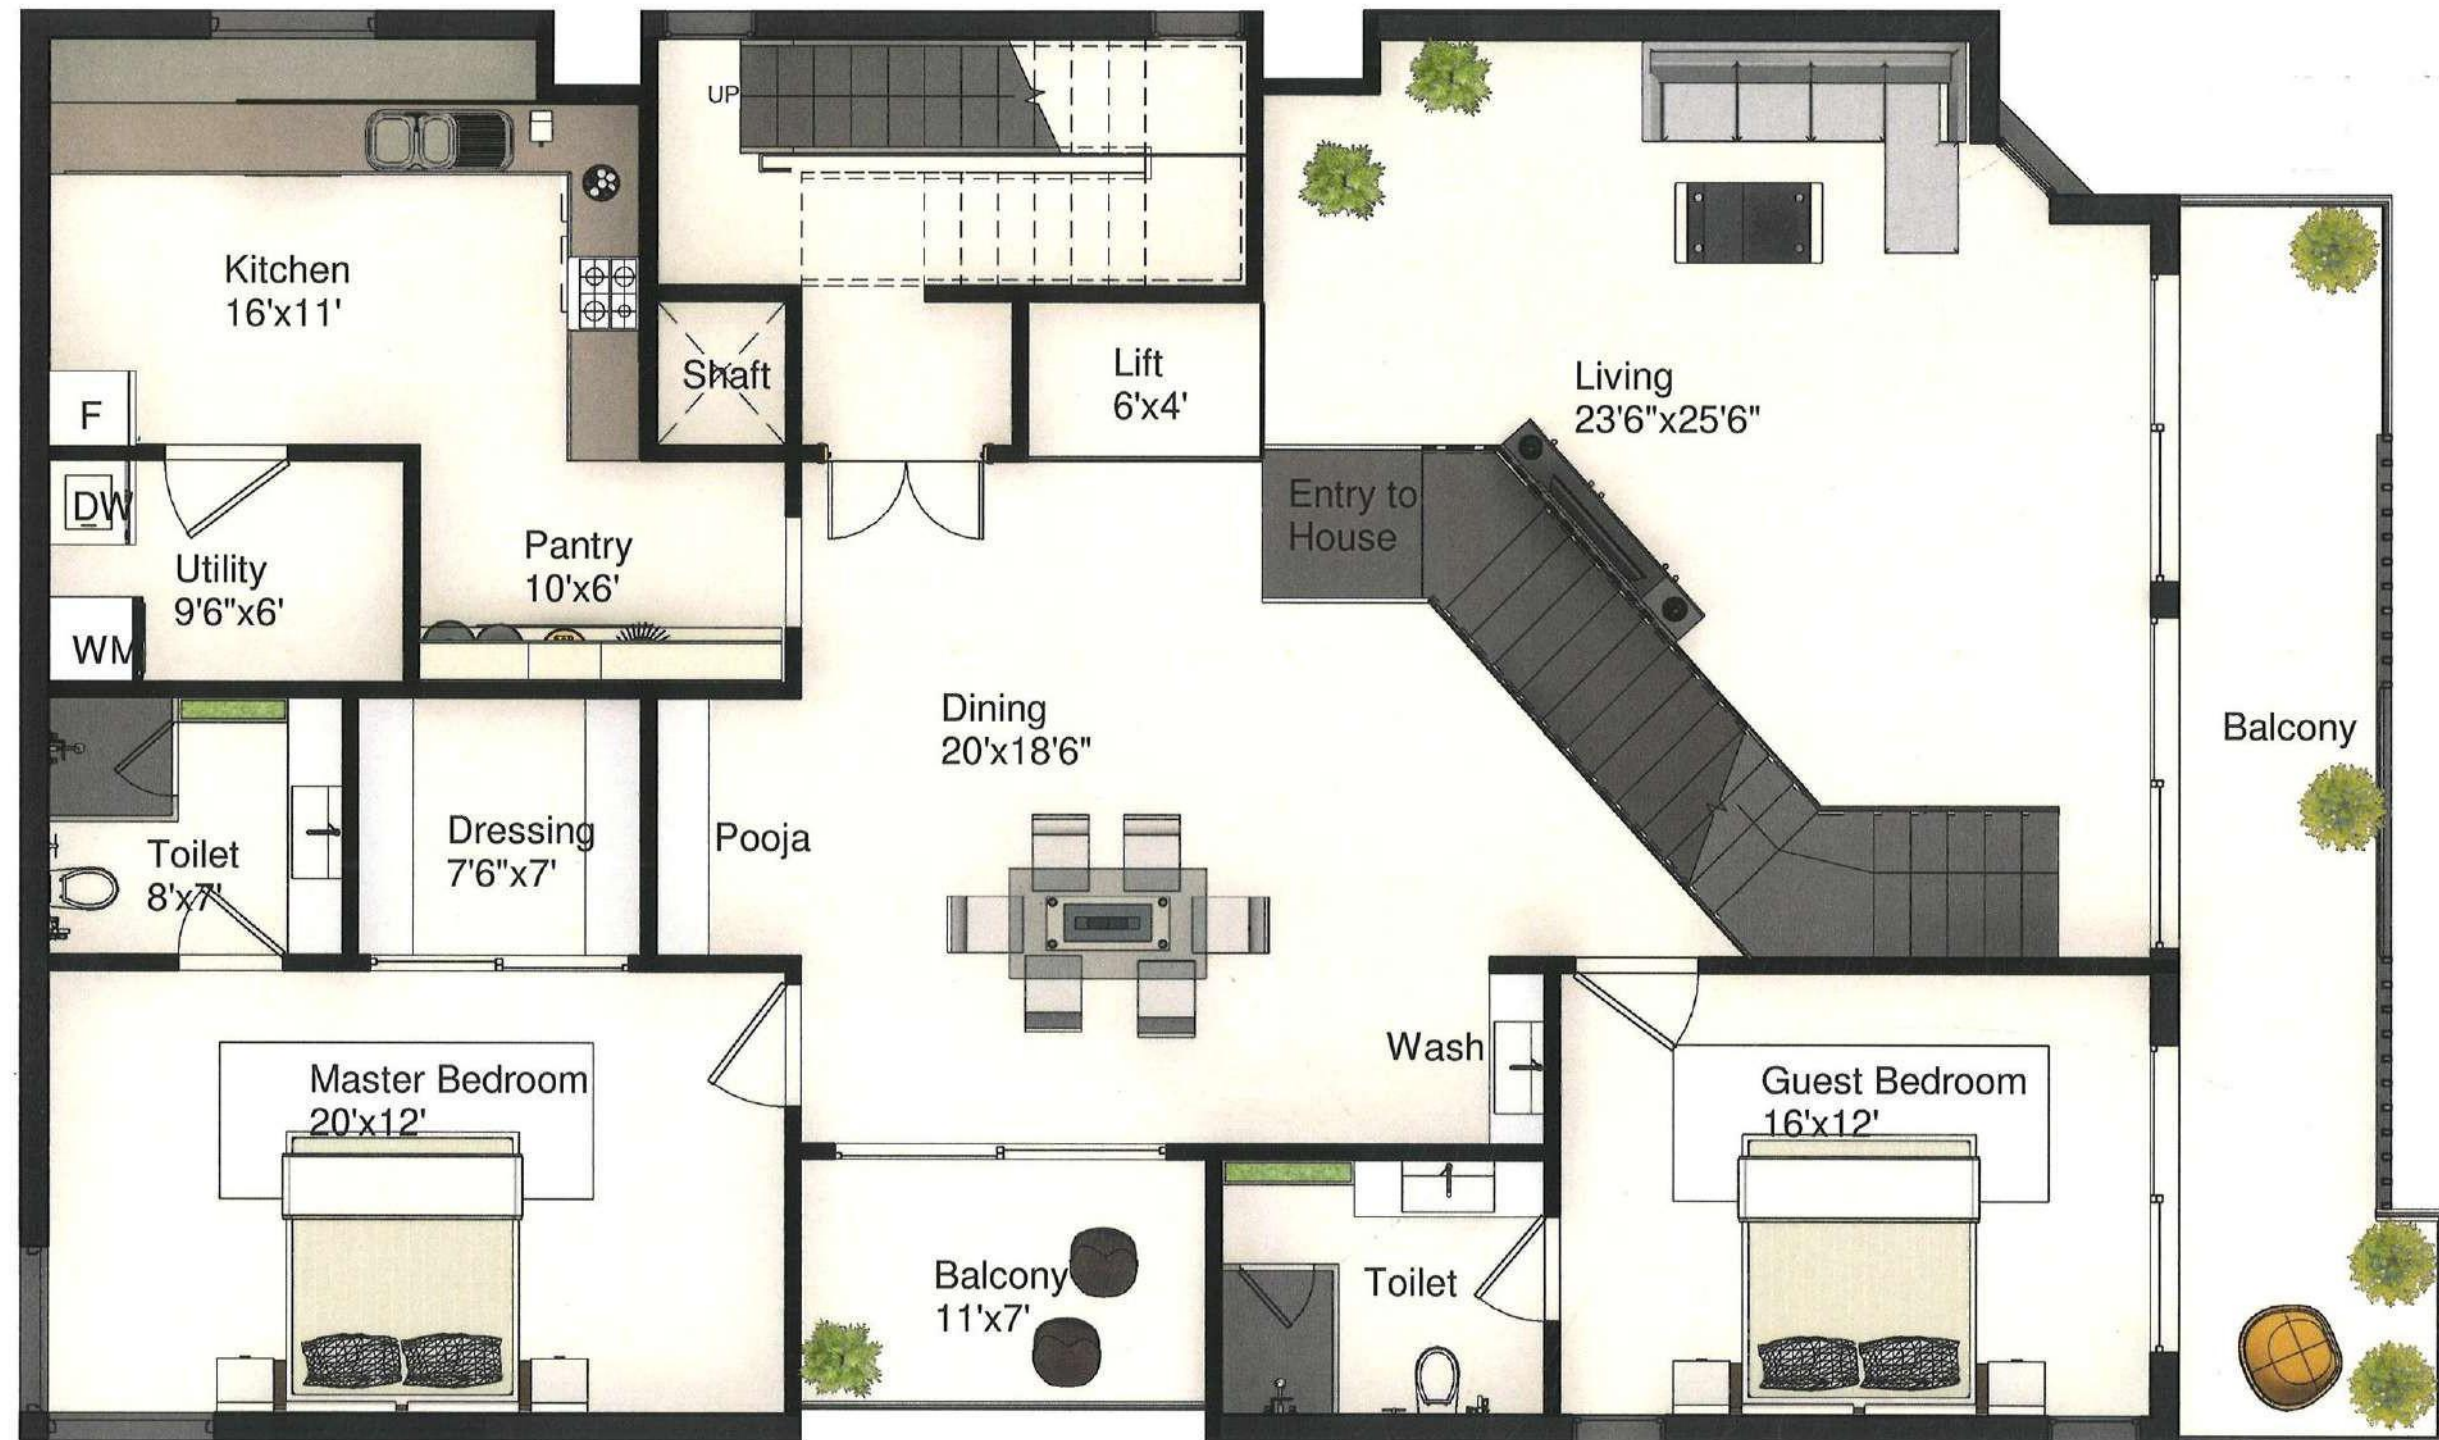

FIRST Floor
Total Built Area | 2320sqft



Client Name :

Dr.Vinodh

Project Name :

Dr.Vinodh's Villa @ Chennai

Sheet Name :

First Floor Plan



Project Number : -

Sheet No : 01

Date : 07-04-22

Detailed by : Ar.Shivani

Scale : 1 : 55

Approved by : Ar.Deivy

HABITAT



Copyright




Architects & Consultants

"MY DESK"
3B, 5th Street, Nandanam Extension
Chennai - 600035
www.habitatgroup.in



SECOND Floor
Total Built Area | 2000sqft

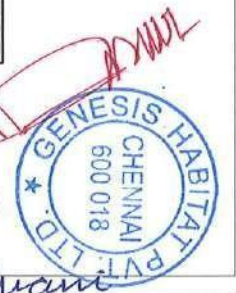

Client Name :

Dr. Vinodh

Project Name :

Dr. Vinodh's Villa @ Chennai

Sheet Name :

Second Floor Plan



Project Number :-

Sheet No : 02

Date : 07-04-22

Detailed by : Ar. Shivani

Scale : 1 : 55

Approved by : Ar. Deivy

HABITAT



Copyright



Architects & Consultants

"MY DESK"
3B, 5th Street, Nandanam Extension
Chennai - 600035
www.habitatgroup.in



THIRD Floor
Total Built Area I 1720Sqft



Client Name :

Dr.Vinodh

Project Name :

Dr.Vinodh's Villa @ Chennai

Sheet Name :

Third Floor



Project Number :-

Sheet No : 03

Date : 07-04-22

Detailed by : Ar.Shivani

Scale : 1 : 55

Approved by : Ar.Deivy

HABITAT




Copyright



Architects & Consultants

"MY DESK"
3B, 5th Street, Nandanam Extension
Chennai - 600035
www.habitatgroup.in

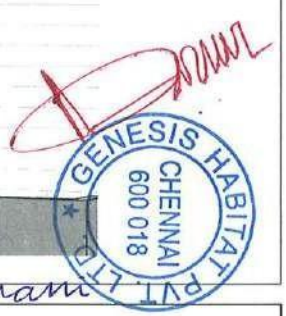

Shivani

Client Name :

Dr. Vinodh

Project Name :

Dr. Vinodh's Villa @ Chennai

Sheet Name :

NE View



Project Number :-

Sheet No : 04


Date : 07-04-22

Detailed by : Ar. Shivani

Scale :

Approved by : Ar. Deivy

HABITAT

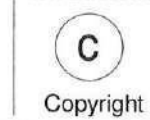

Architects & Consultants

"MY DESK"
3B, 5th Street, Nandanam Extension
Chennai - 600035
www.habitatgroup.in



Client Name :

Dr. Vinodh

Project Name :

Dr. Vinodh's Villa @ Chennai

Sheet Name :

SE View



Project Number :-

Sheet No : 05


Date : 07-04-22

Detailed by : Ar. Shivani

Scale :

Approved by : Ar. Deivy


HABITAT

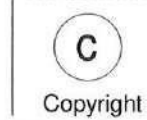

Architects & Consultants

"MY DESK"
3B, 5th Street, Nandanam Extension
Chennai - 600035
www.habitatgroup.in



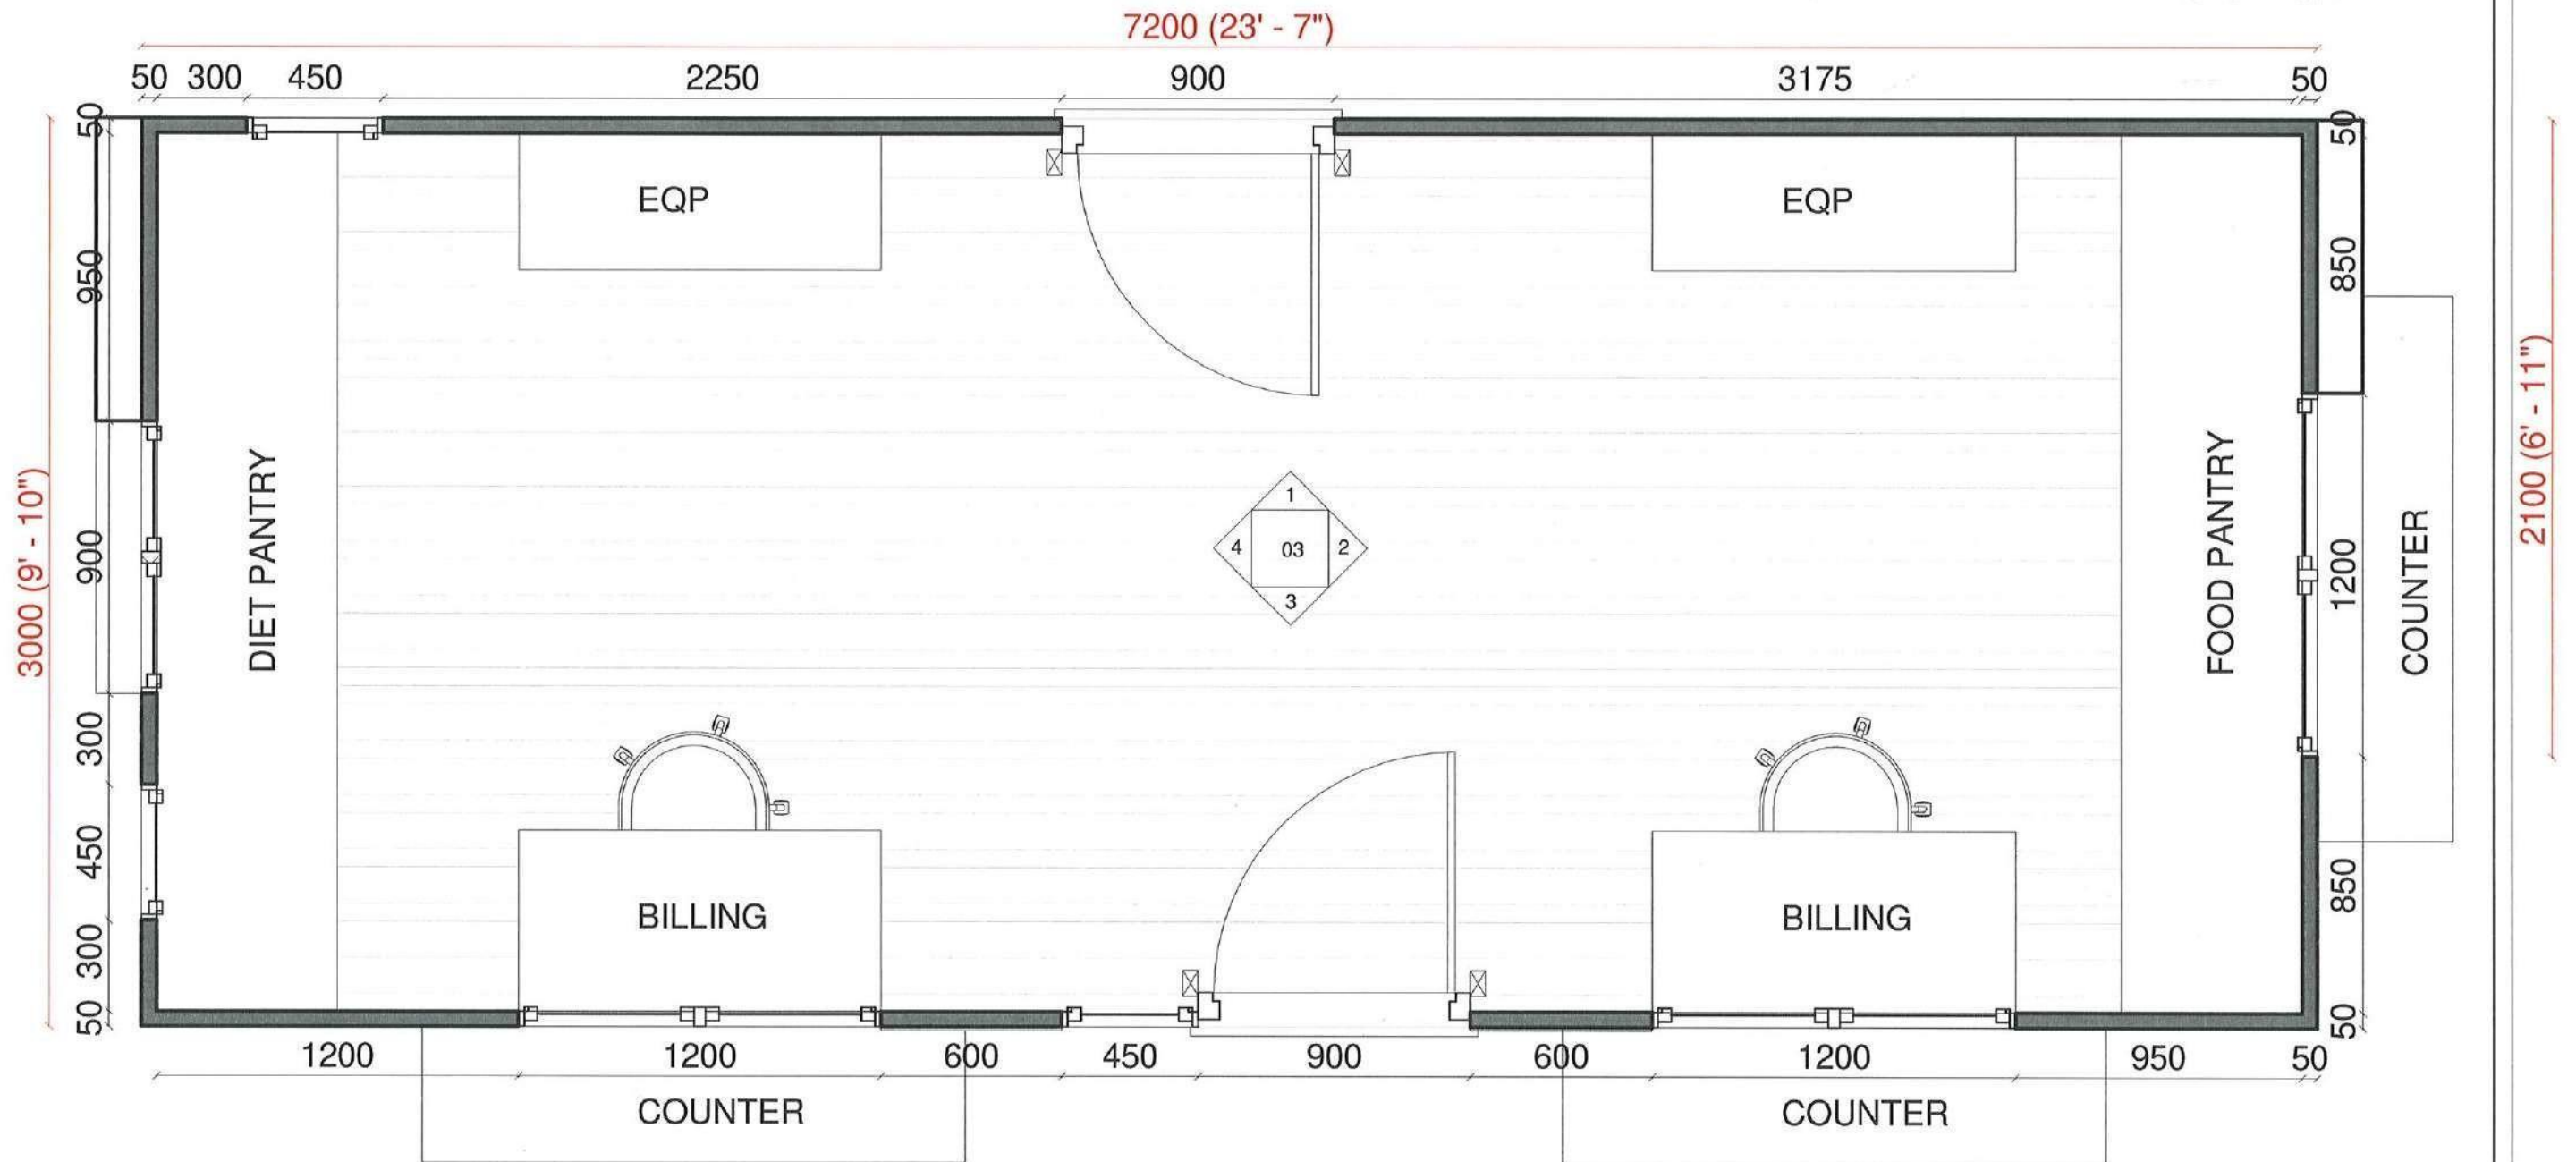

① Level 1 - FLOOR PLAN
1 : 20



AIMS - ABHIRAM
Institute of Medical Sciences @Atmakur
Sheet Name :
FLOOR PLAN




Project Number : 7 Sheet No : 01
Date : 15-04-22 Detailed by : Ar. Shivani
Scale : 1 : 20 Approved by : Ar. Deivy

HABITAT
C
Copyright



Architects & Consultants
"MY DESK"
3B, 5th Street, Nandanam Extension
Chennai - 600035
www.habitatgroup.in



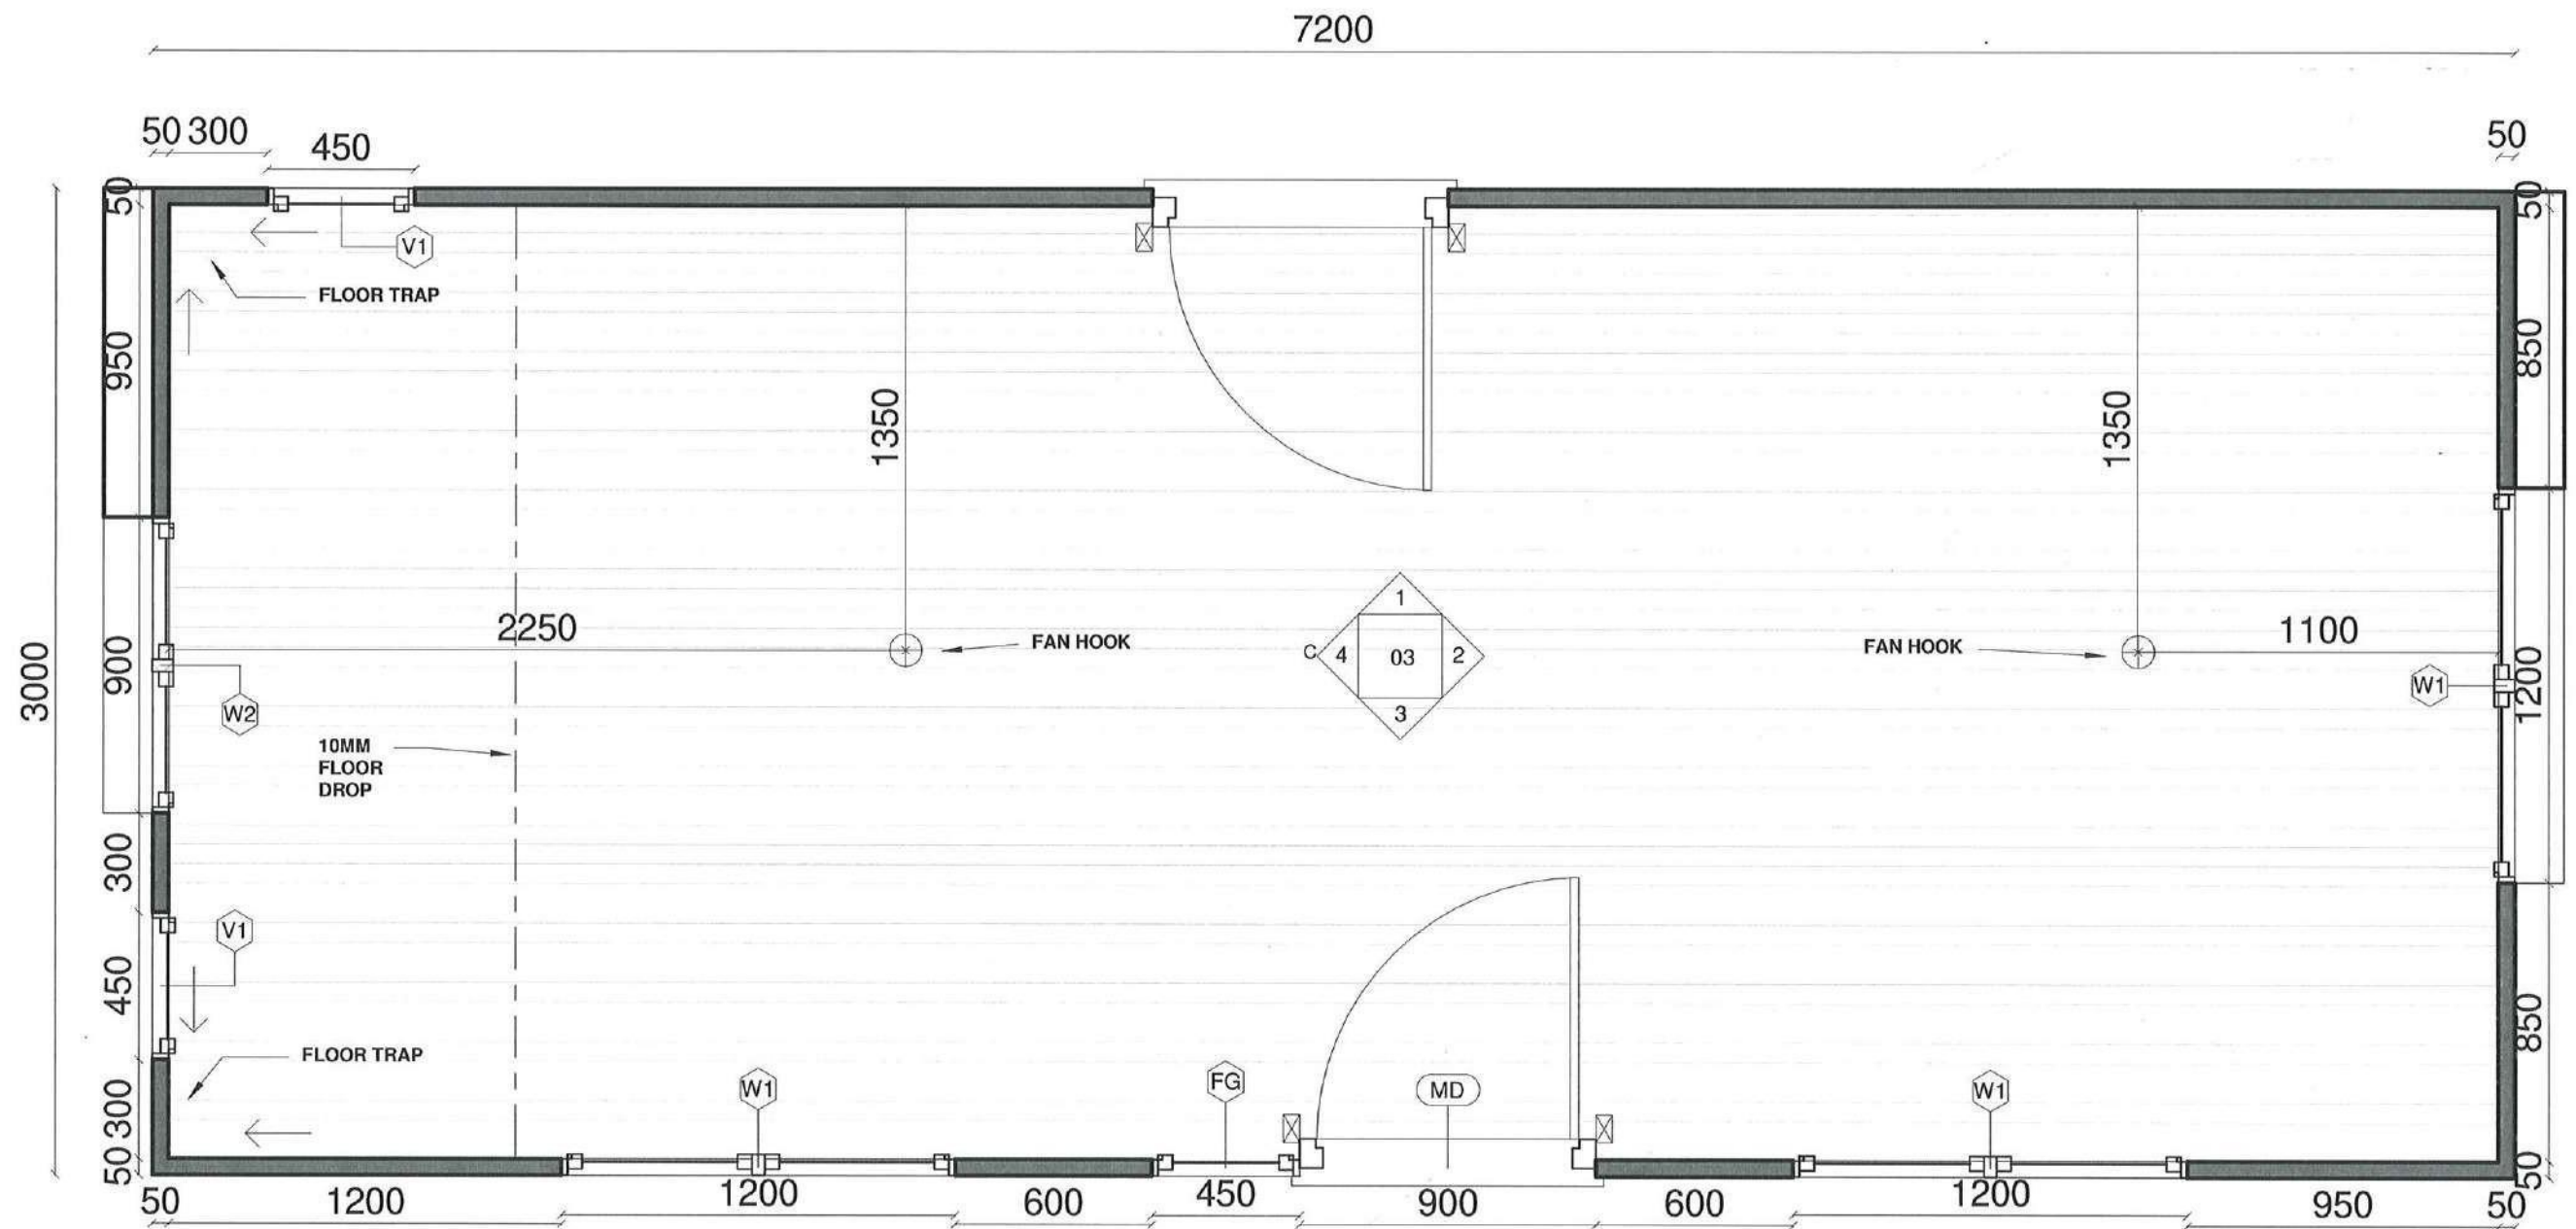

1 STRUCTURAL LAYOUT
1 : 20

WINDOW SCHEDULE				
Type	Width	Height	Area	Count
ALUMINIUM EXTERIOR WINDOW - W1	1200	1800	2.16 m ²	1
VENTILATOR - V1	450	450	0.20 m ²	1
ALUMINIUM EXTERIOR WINDOW - W1	1200	1800	2.16 m ²	1
ALUMINIUM EXTERIOR WINDOW - W1	1200	1800	2.16 m ²	1
FIXED GLASS-MAIN DOOR - FG	450	2100	0.95 m ²	1
VENTILATOR - V1	450	450	0.20 m ²	1
ALUMINIUM EXTERIOR WINDOW - W2	900	1200	1.08 m ²	1

DOOR SCHEDULE				
Type	Width	Height	Area	Count
MAIN DOOR - MD	900	2100	1.89 m ²	1
MAIN DOOR - MD	900	2100	1.89 m ²	1



AIMS - ABHIRAM
Institute of Medical Sciences @Atmakur
Sheet Name :
STRUCTURAL LAYOUT




Project Number : 7 Sheet No : 02
Date : 15-04-22 Detailed by : Ar.Shivani
Scale : 1 : 20 Approved by : Ar.Deivy

HABITAT
C
Copyright




Architects & Consultants
"MY DESK"
3B, 5th Street, Nandanam Extension
Chennai - 600035
www.habitatgroup.in




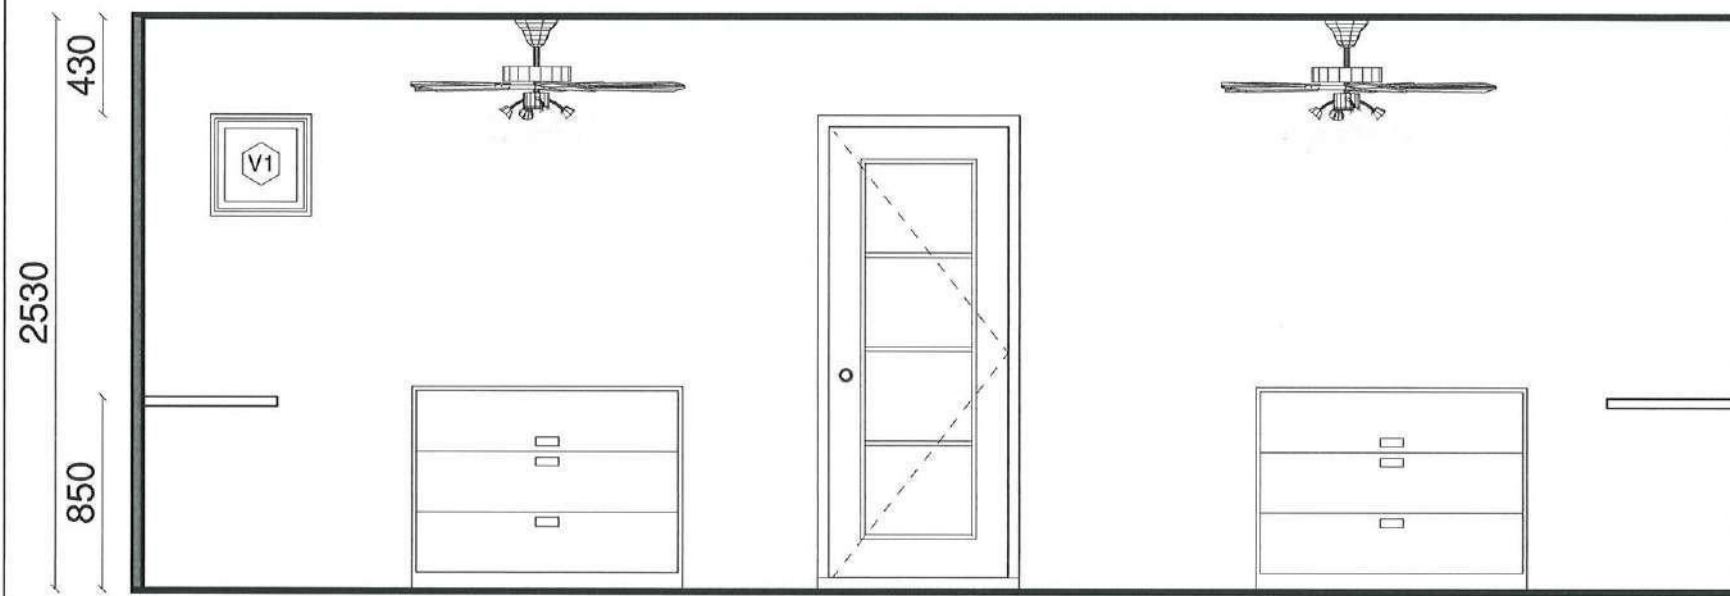


① WALL ELEVATION A
1 : 30

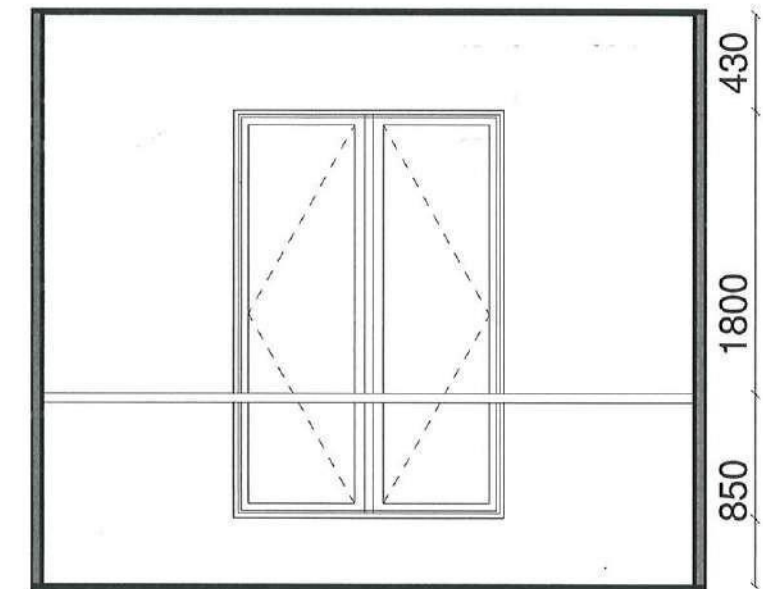

② WALL ELEVATION B
1 : 30

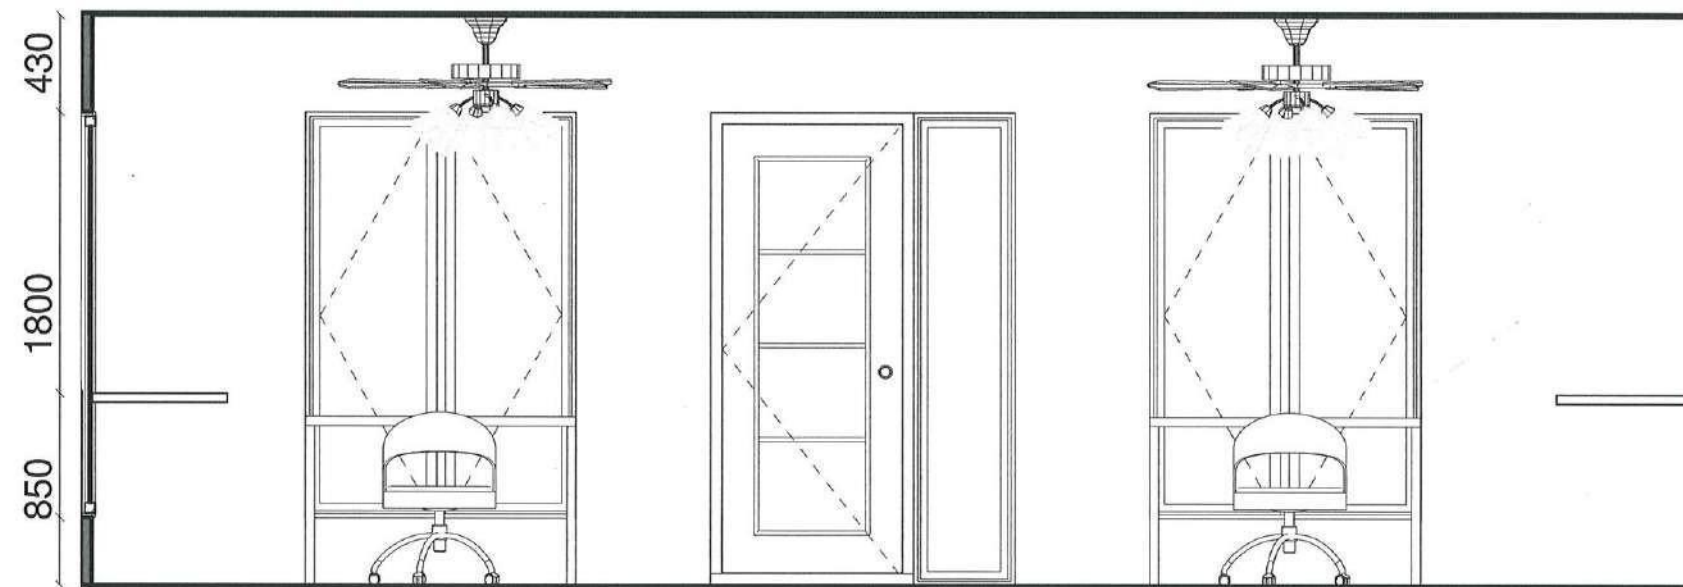

③ WALL ELEVATION C
1 : 30

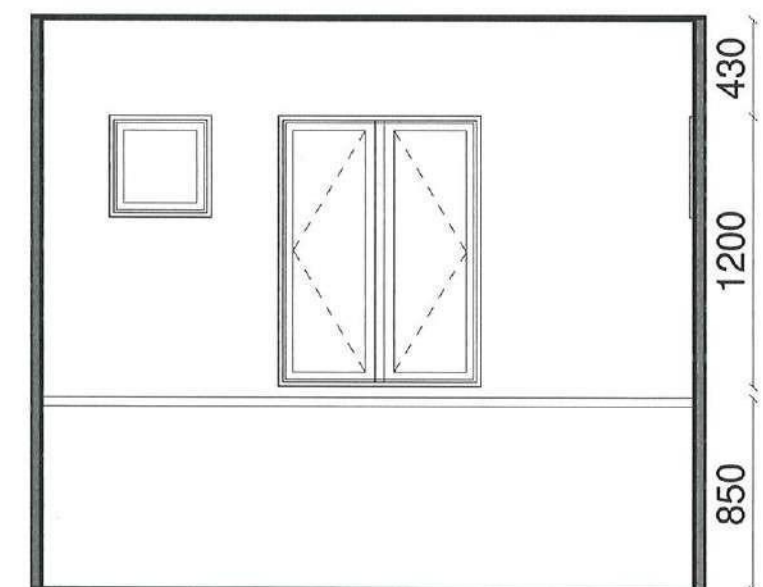

④ WALL ELEVATION D
1 : 30



AIMS - ABHIRAM
Institute of Medical Sciences @Atmakur
Sheet Name :
WALL ELEVATION




Project Number : 7 Sheet No : 03
Date : 15-04-22 Detailed by : Ar.Shivani
Scale : 1 : 30 Approved by : Ar.Deivy

HABITAT
C
Copyright




Architects & Consultants
"MY DESK"
3B, 5th Street, Nandanam Extension
Chennai - 600035
www.habitatgroup.in




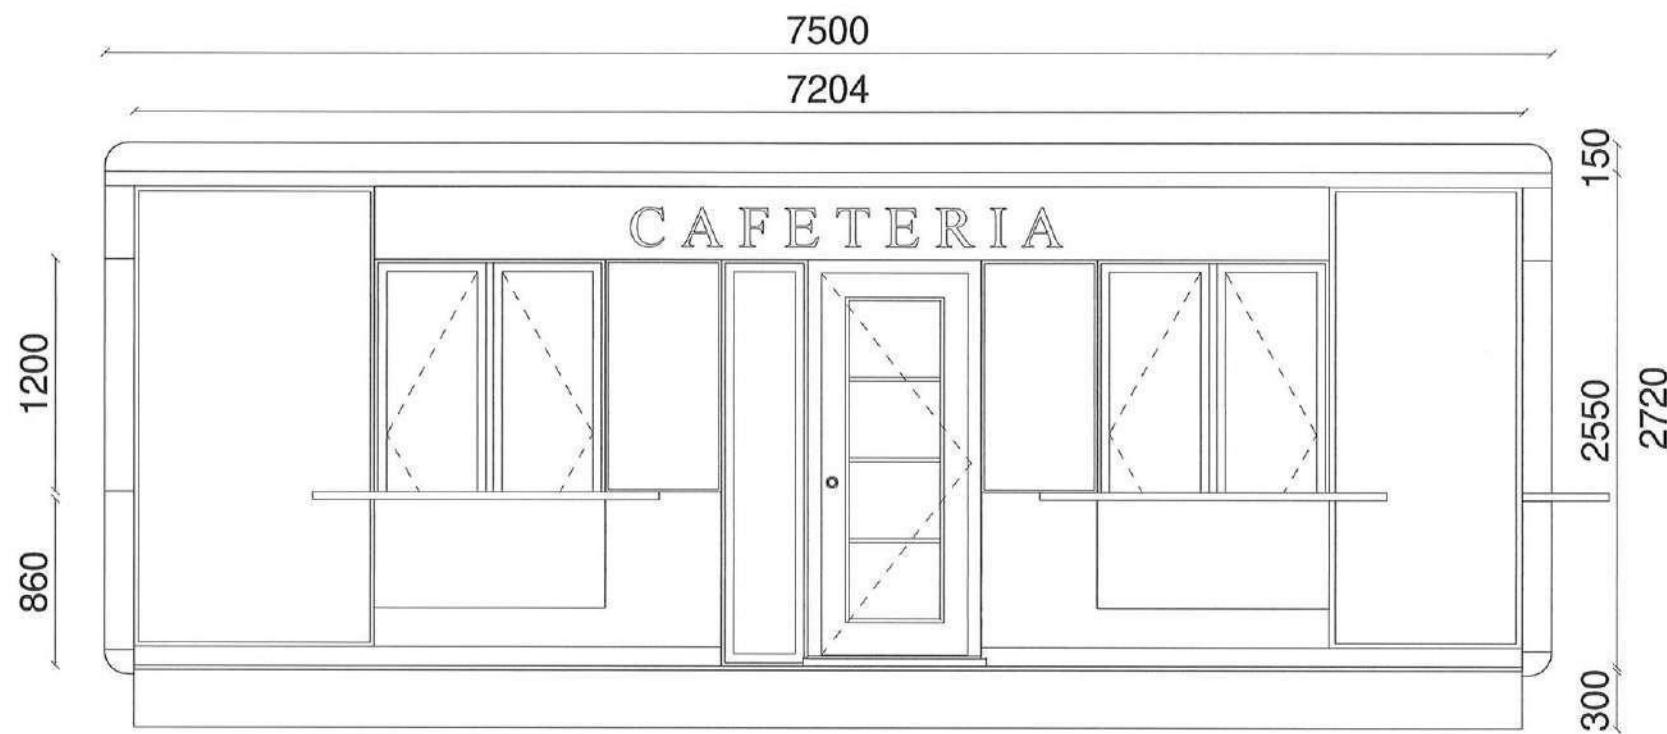


④ WEST
1 : 35

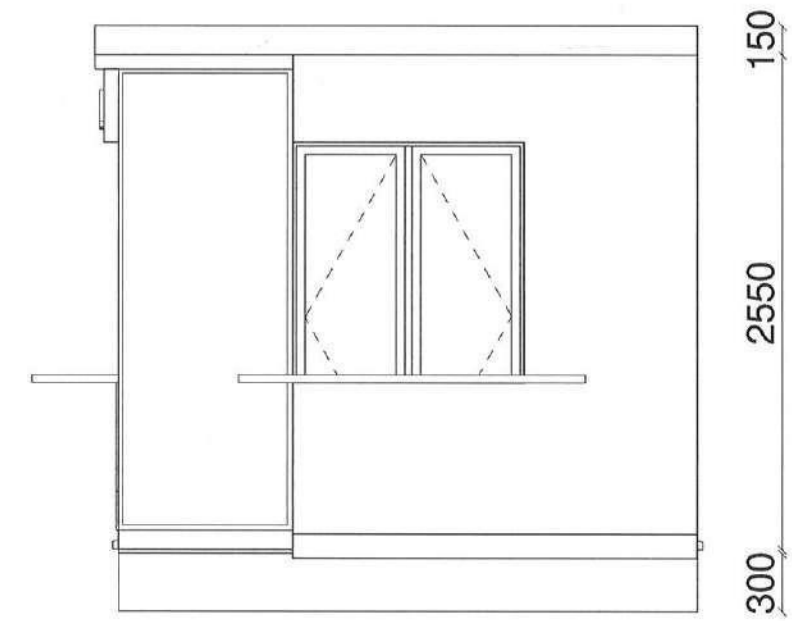

③ SOUTH
1 : 35

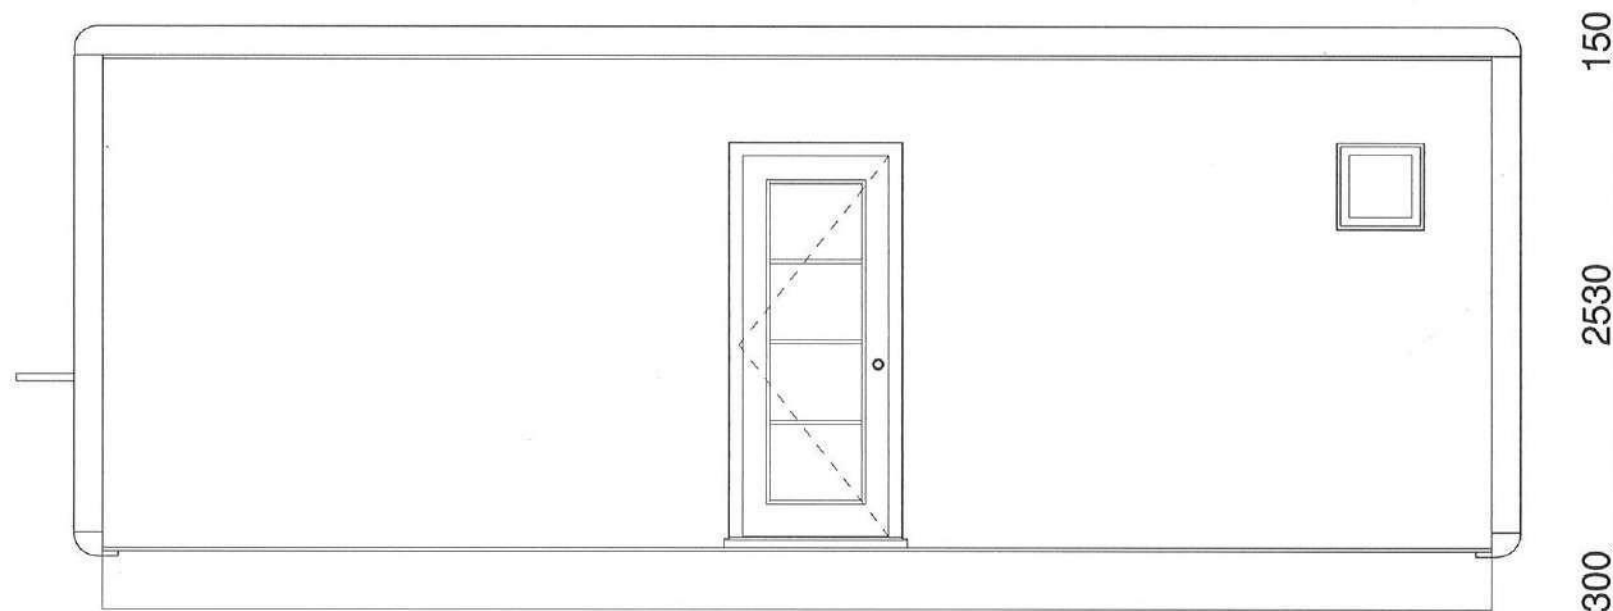

① EAST
1 : 35

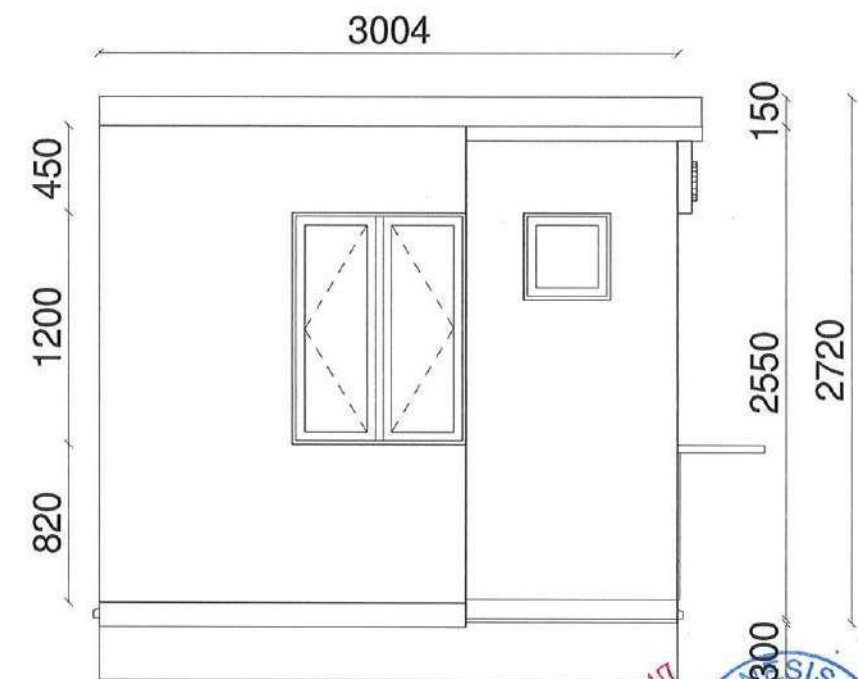

② NORTH
1 : 35



AIMS - ABHIRAM
Institute of Medical Sciences @Atmakur

Sheet Name :

WALL EXTERIOR ELEVATION



Project Number : 7

Sheet No : 04

Date : 15-04-22

Detailed by : Ar.Shivani

Scale : 1 : 35

Approved by : Ar.Deivy

HABITAT



Copyright



Architects & Consultants

"MY DESK"
3B, 5th Street, Nandanam Extension
Chennai - 600035
www.habitatgroup.in





AIMS - ABHIRAM
Institute of Medical Sciences @Atmakur

Sheet Name :
VIEW



Project Number :- Sheet No : 501

Date : 18-04-22 Detailed by : Ar. Shivani

Scale : Approved by : Ar. Deivy

HABITAT





Copyright



Architects & Consultants


"MY DESK"
3B, 5th Street, Nandanam Extension
Chennai - 600035
www.habitatgroup.in



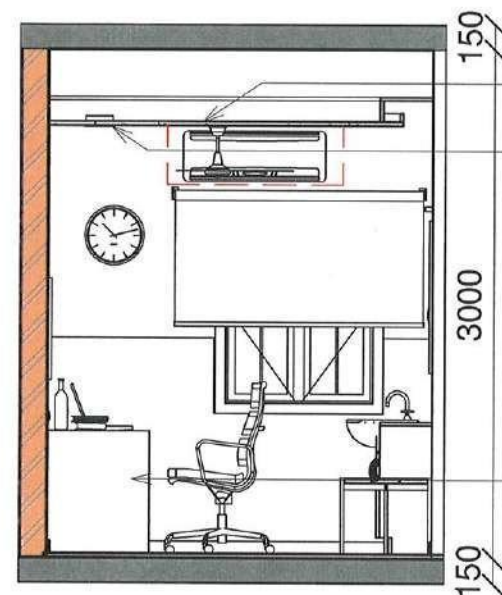
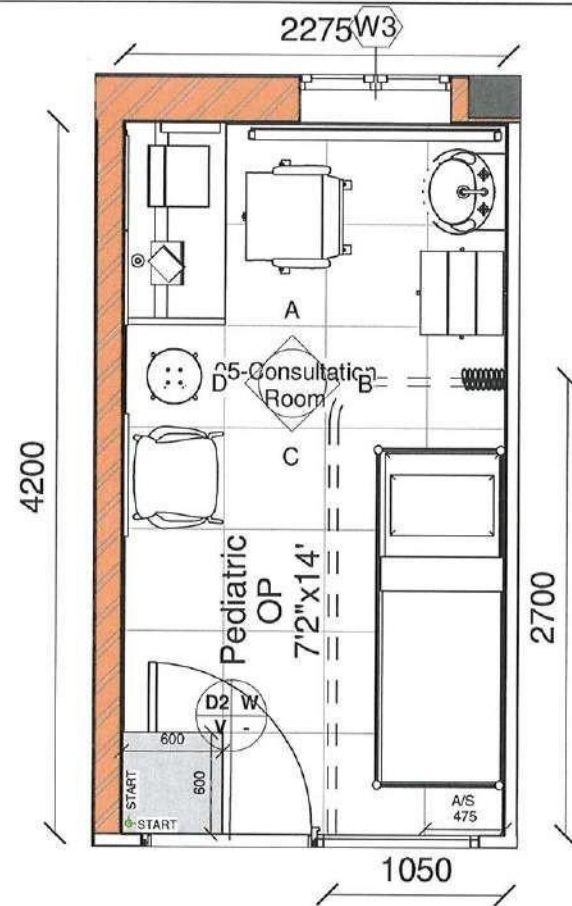


A Elevation 1 - a
1 : 40

FALSE CEILING LEVEL
CEILING DOWNLIGHT
MIRROR LIGHT
WALL MIRROR
CURTAIN
WASH BASIN
TABLE
EXAMINATION COUCH

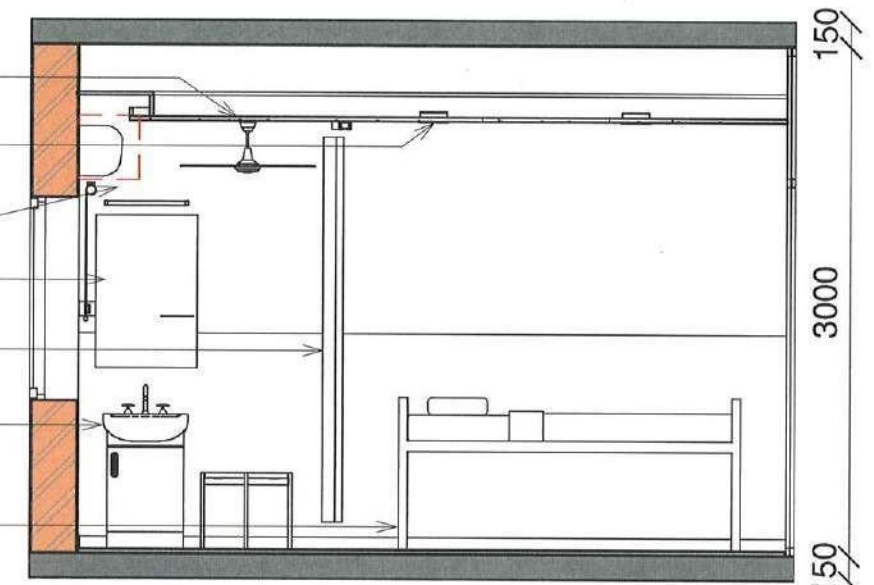


B Elevation 1 - b
1 : 40

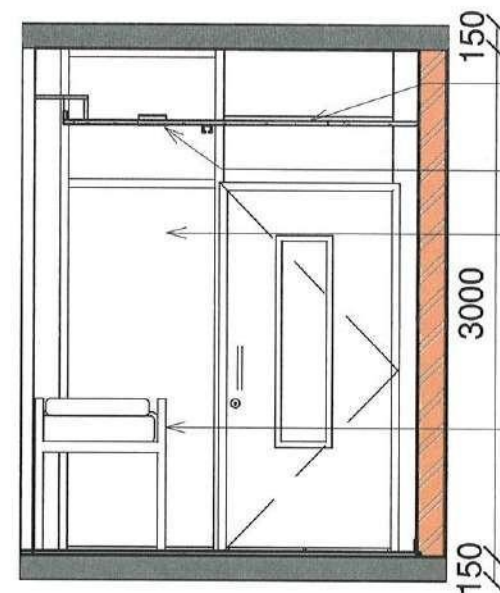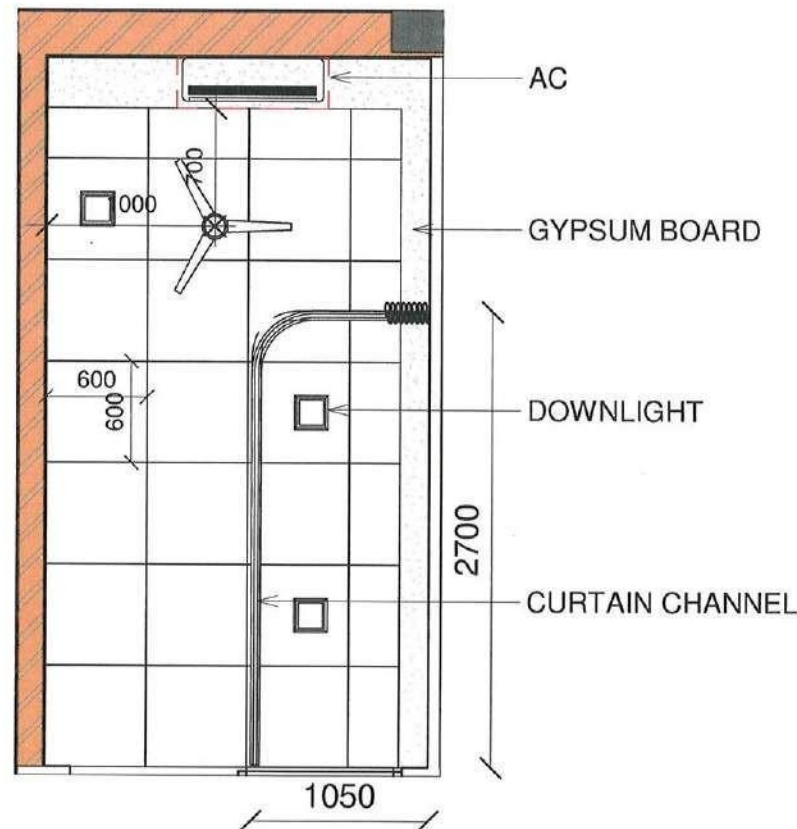

C Elevation 1 - c
1 : 40

FALSE CEILING LEVEL
CEILING DOWNLIGHT
CURTAIN WALL
X-RAY VIEWER
ACOUSTIC BOARD
EXAMINATION COUCH
TABLE

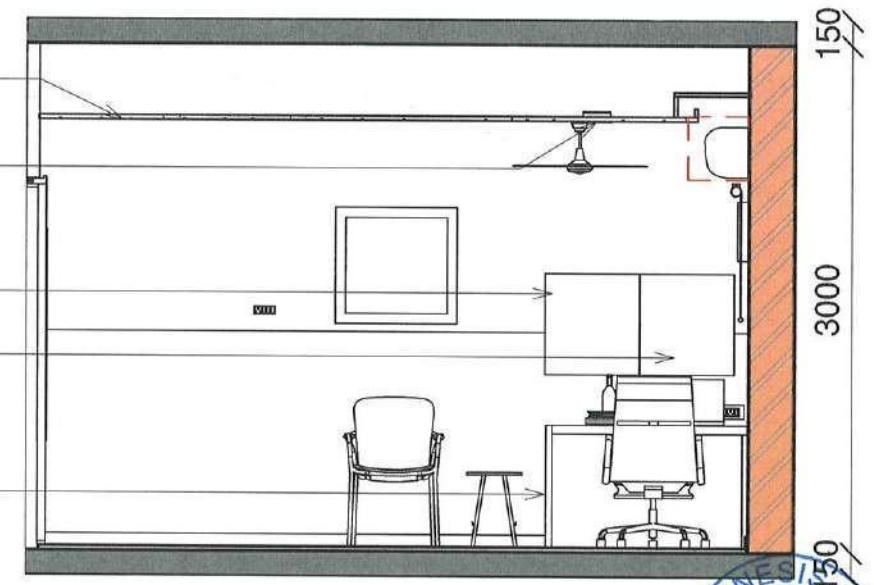

D Elevation 1 - d
1 : 40



AIMS - ABHIRAM
Institute of Medical Sciences @Atmakur
Sheet Name :
Details




Project Number :- Sheet No : 05-Consultation Room
Date : 28-04-22 Detailed by : Ar.Shivani
Scale : 1 : 40 Approved by : Ar.Deivy

HABITAT
Copyright



Architects & Consultants
"MY DESK"
3B, 5th Street, Nandanam Extension
Chennai - 600035
www.habitatgroup.in



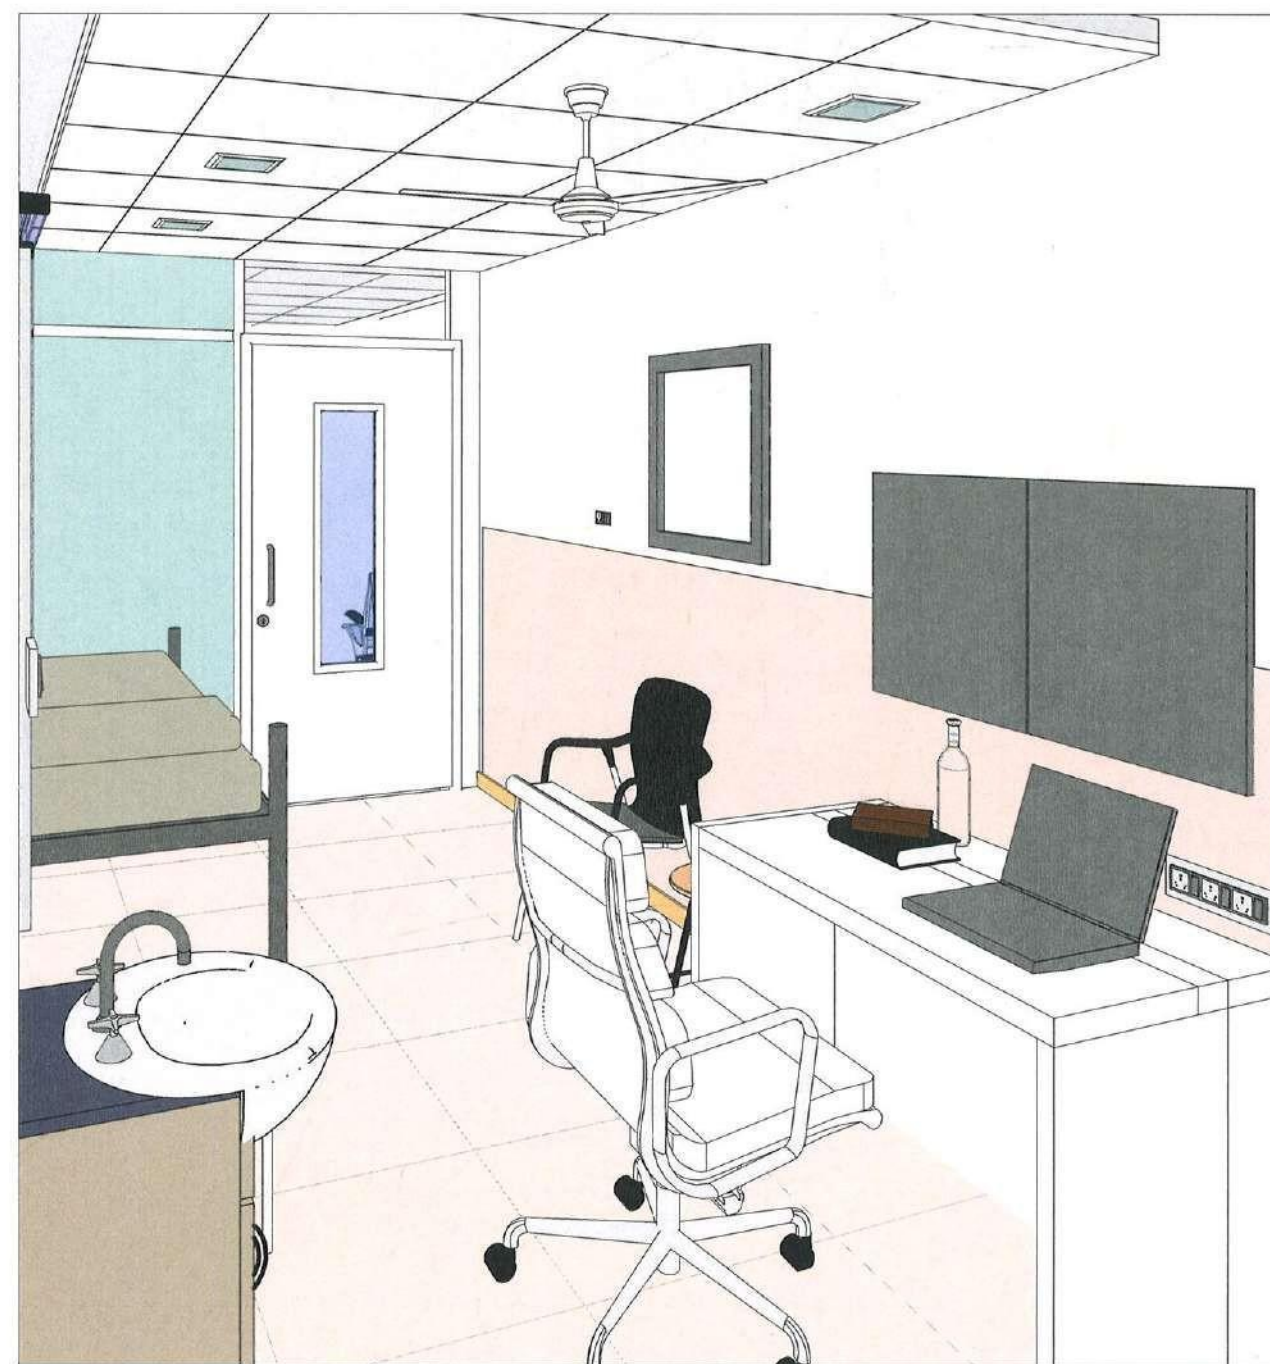

AIMS - ABHIRAM
Institute of Medical Sciences @Atmakur
Sheet Name :
Consultation Room Views



Project Number :- Sheet No : 08
Date : 28-04-22 Detailed by : Ar.Shivani
Scale : Approved by : Ar.Deivy

HABITAT
C
Copyright



Architects & Consultants
"MY DESK"
3B, 5th Street, Nandanam Extension
Chennai - 600035
www.habitatgroup.in

Shivani
GENESIS HABITAT PVT. LTD.
CHENNAI
600 018

1.10 BCD (BRANDING COMMUNICATION DESIGN)

1.10.1 BROCHURE

About Us:

"Abhiram Institute of Medical Sciences" (AIMS) was originally established as a Multi-specialty Hospital in Atmakur with an intent to provide top quality healthcare with a cost-effective approach to make the services available to all strata of people irrespective of any social stigma at their door steps.

The Hospital was launched on 16th April 2012 and became functional from 18th June 2012."




"Professional
HealthCare
Services"

Contact Us:

Abhiram Nagar, Opposite APSRTC
Bus Stand Atmakur, SPSR, Atmakur,
Andhra Pradesh 524322

AMBULANCE - +91 70936 30293
EMERGENCY - +91 80961 73939
PHARMACY - +91 9160930 037
24hr LAB - +91 80961 74343
ICU - +91 80961 40799

aimsdmmarketing@gmail.com

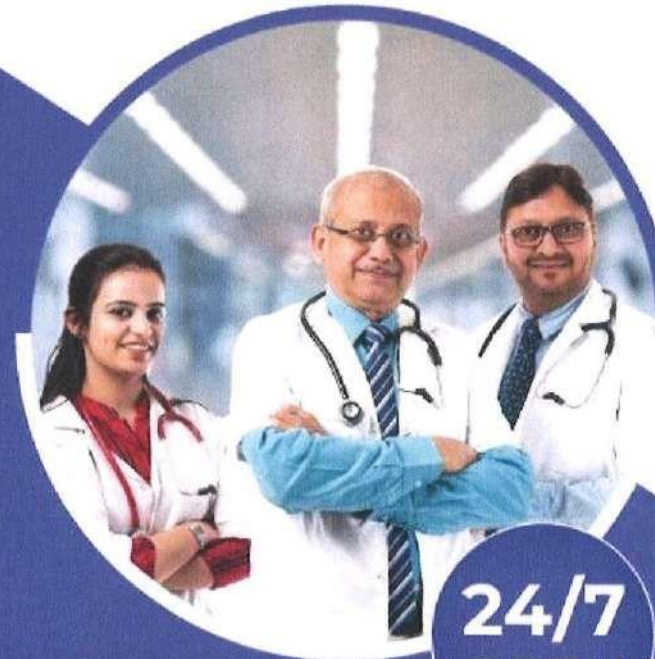

24/7
OPEN

WE CARE ABOUT
YOUR
HEALTH

www.aimshealthcare.in





Centres Of Excellence

AIMS has dedicated Centres of Excellence for several key specialities & super specialities.

- General Medicine & Diabetology
- Obstetrics & Gynaecology
- Pulmonology & Critical Care
- Orthopaedics & Polytrauma
- Paediatric & Neonatology
- Neuro Surgery & Laparoscopic



Medical Facilities

- TELE - CONSULTATION
- 24 hours Emergency, Trauma and Cardiac care
- High technology Intensive care unit
- 24hrs computerised Lab, Pharmacy, x-ray, CT Scan and Ambulance service
- Twin operation theatres with Laminar flow system and 0.3-micron high efficiency bacterial filters & C-arm with digital image processor.
- Dialysis care and Treatment
- Devoted team for pregnancy & new born care with high technolog health care

Other Specialities



- Nethrology & Dialysis
- Urology
- Physiotherapy
- Cardiology
- ENT
- Nephrology
- Dermatology
- Ophthalmology
- Dermatology
- Neurology
- Neurosurgery
- Dental

Why Choose Us?

- **Emergency Treatment**
We promote routine wellness and preventive health care to innovative life - saving treatments with top class healthcare infrastructure and human resources.
- **Trusted Doctors**
Our team of trusted Doctors with expertise in various specializations at your service to bring back the lost charm in our patients.
- **24/7 Services**
We provide 24/7 diagnostic and treatment services (ambulance, emergency, pharmacy and lab facilities) to ensure the safety and happy figure alive through AIMS.




1.10.2 POSTERS

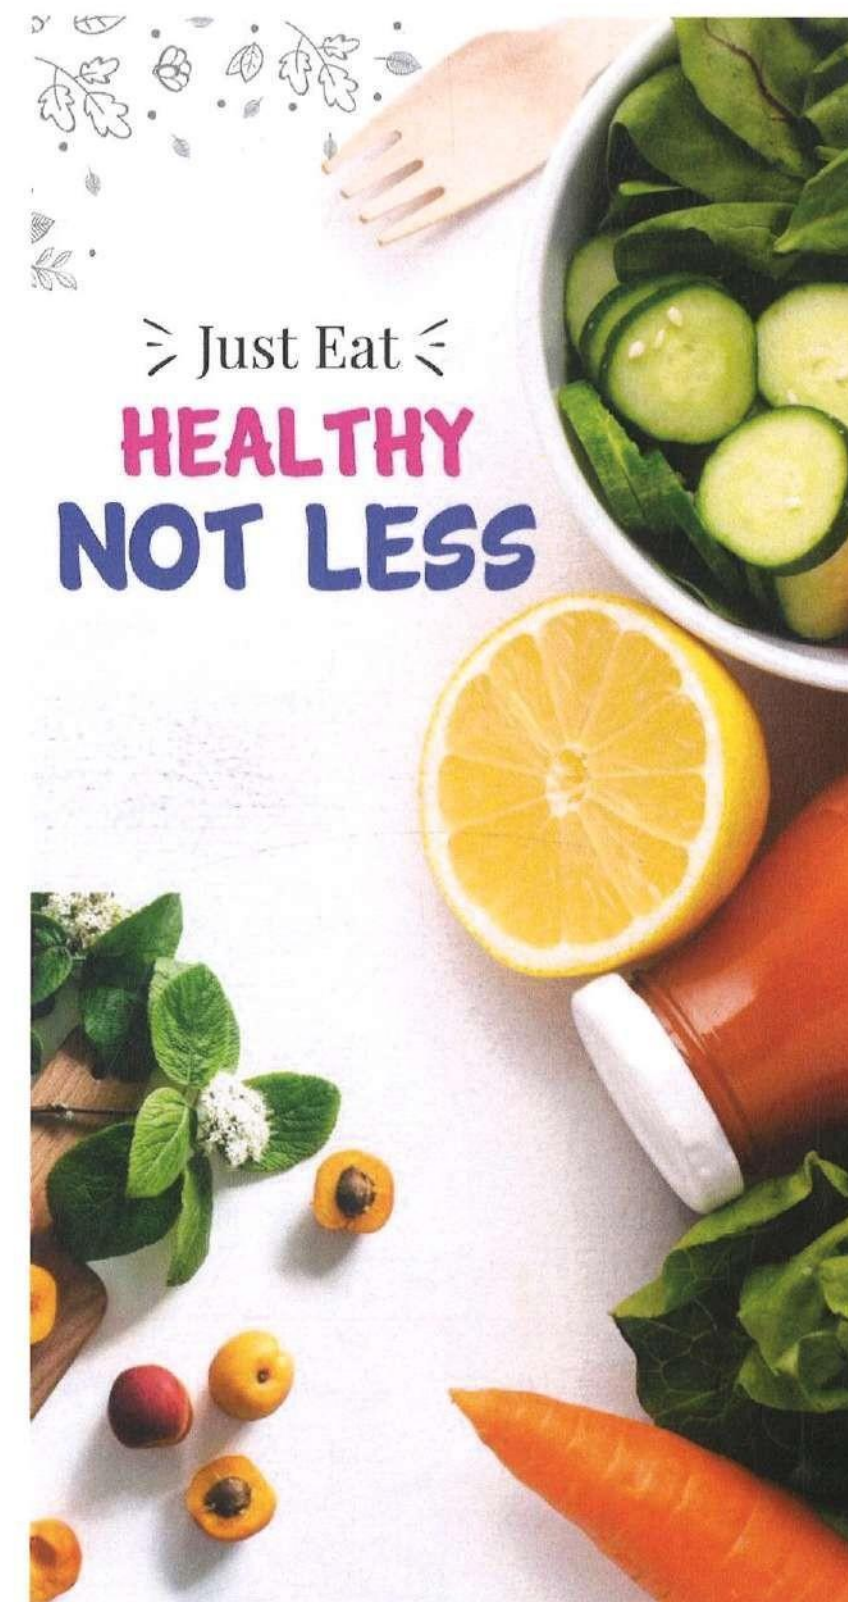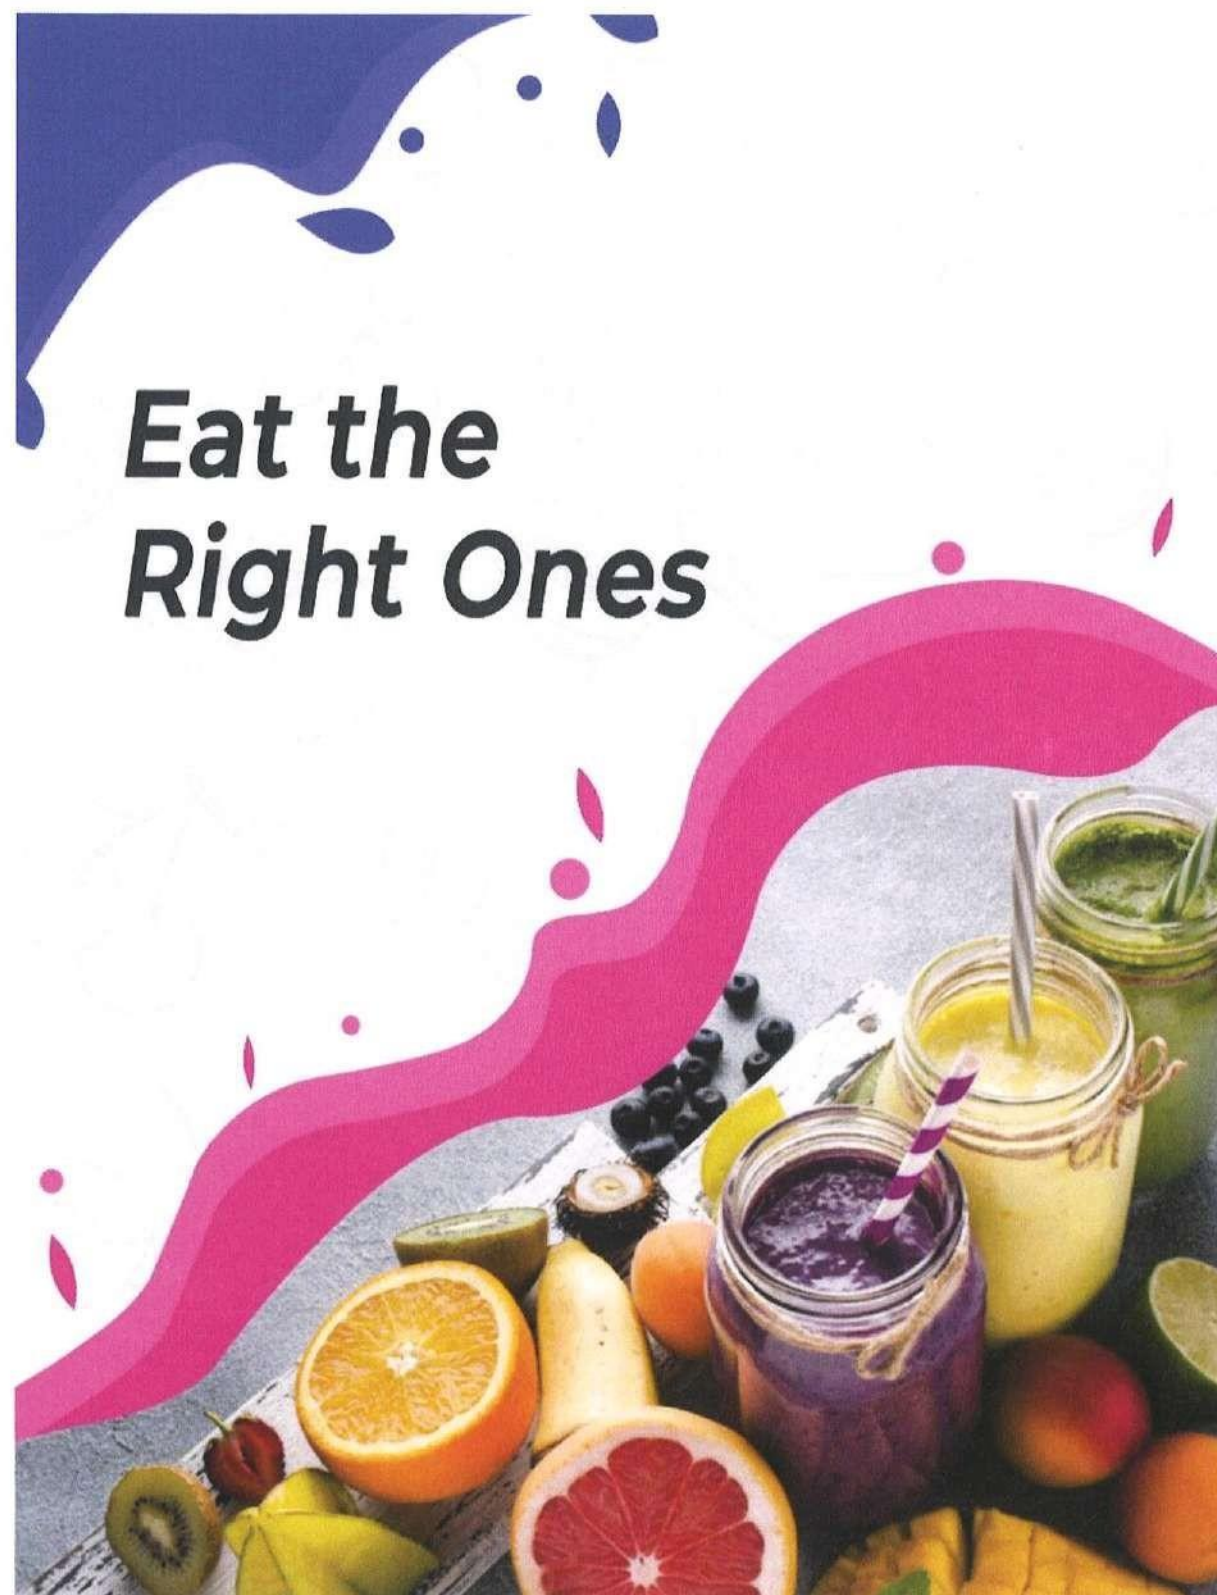

1.10.3 FLYERS



ABHIRAM INSTITUTE OF MEDICAL SCIENCES

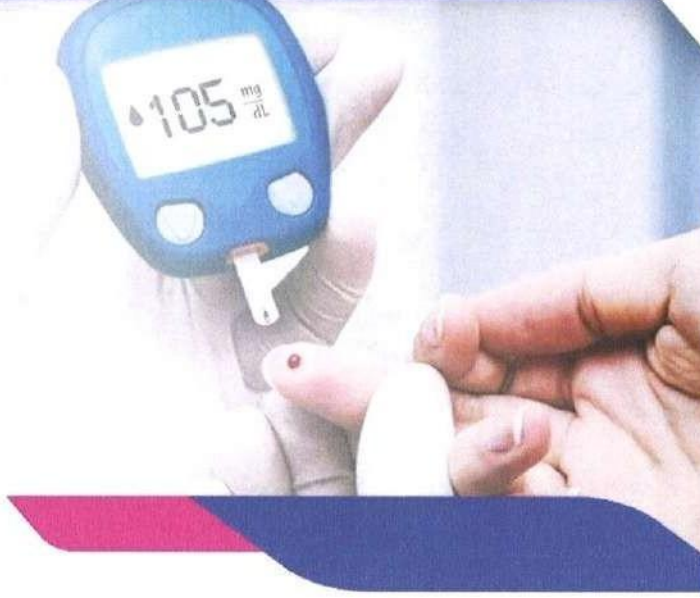

మాస్టర్ కార్డియాక్ హెల్త్ ప్యాకేజీ

- ✓ CBC, FRS & PPBS, Urea, Creatinine,
- ✓ TSH, urine routine, uric acid,
- ✓ Total cholesterol, Tryglisates,
- ✓ Urine micro albumin, sodium,
- ✓ Potassium, bha1c, ECG,
- ✓ Diabetologist consultation
- ✓ Dental check up, retinoscopy (extra)

రూ. 2100/-విలువగల పరీక్షలు 20% ప్రత్యేక
రాయితీతో రూ. 1650/-లకే చేయబడును



Contact: +91 80961 78866 | www.aimshealthcare.in

Abhiram Nagar, Opposite APSRTC Bus Stand, SPSR, Atmakur, Andhra Pradesh Pin-524322

షుగరు వ్యాధి గ్రస్తుల ఎక్స్ క్లూసివ్ హెల్త్ ప్యాకేజీ

- ✓ FBS & RPBS,
- ✓ Hb% & TC, Urea
- ✓ Creatinine
- ✓ Urine Routine
- ✓ Potassium
- ✓ HbA1C
- ✓ Diabetologist Consultation
- ✓ Total Cholesterol
- ✓ Tryglisates



రూ. 1130/-విలువగల పరీక్షలు 20%
ప్రత్యేక రాయితీతో రూ. 900/-లకే చేయబడును

సాధారణ షుగర్ పరీక్షలు ప్యాకేజీ

- ✓ FBS & PPBS
- ✓ Creatinine
- ✓ Urine routine

రూ. 480/-విలువగల పరీక్షలు 10%
ప్రత్యేక రాయితీతో రూ. 350/-లకే చేయబడును

Contact: +91 80961 78866 | www.aimshealthcare.in

Abhiram Nagar, Opposite APSRTC Bus Stand, SPSR, Atmakur, Andhra Pradesh Pin-524322



Shivani



ABHIRAM INSTITUTE OF MEDICAL SCIENCES



మొదటి మూడు నెలల గర్భిణీ స్త్రీలకు హెల్త్ ప్యాకేజీ

- ✓ FBS & PPBS
- ✓ Complete Blood Count
- ✓ Blood Grouping & Rh Type
- ✓ Screening tests (Retroviral, HBsAg, VDRL)
- ✓ Urine Routine
- ✓ FT3, FT4, TSH
- ✓ Ultra Sound Scan Early Pregnancy
- ✓ Gynaecologist Consultation

రూ. 2340/-విలువగల పరీక్షలు 20% ప్రత్యేక
రాయితీతో రూ. 1200/-లకే చేయబడును



Contact: +91 80961 78866 | www.aimshealthcare.in

Abhiram Nagar, Opposite APSRTC Bus Stand, SPSR, Atmakur, Andhra Pradesh Pin-524322

3నెలల నుండి 6 నెలలు గల గర్భిణీ స్త్రీలకు హెల్త్ ప్యాకేజీ

- ✓ GTT OGCT
- ✓ Thyroid Stimulating Hormone
- ✓ Haemoglobin
- ✓ Urine Routine
- ✓ Ultra Sound Anamoly Scan
- ✓ Gynaecologist Consultation

రూ. 1280/-విలువగల పరీక్షలు 20% ప్రత్యేక
రాయితీతో రూ. 1000/-లకే చేయబడును

3నెలల నుండి 9 నెలలు గల గర్భిణీ స్త్రీలకు హెల్త్ ప్యాకేజీ

- ✓ GTT/OGCT
- ✓ Bleeding time/clotting time
- ✓ Haemoglobin
- ✓ Platelet count
- ✓ Urine routine
- ✓ Ultra sound growth scan
- ✓ Gynaecologist consultation

రూ. 1420/-విలువగల పరీక్షలు 20% ప్రత్యేక
రాయితీతో రూ. 1100/-లకే చేయబడును

Contact: +91 80961 78866 | www.aimshealthcare.in

Abhiram Nagar, Opposite APSRTC Bus Stand, SPSR, Atmakur, Andhra Pradesh Pin-524322



Shirani

1.12 CRITICAL OVERVIEW

My overall experience in the Firm through the last 4 months working have been great. It had great work environment, where people aren't only compensated fairly for their work, but given many opportunities to grow and learn new things in there field of work.

My Principal Architect gave me and my team a lot of freedom to do what we see and fits the actual circumstances. I got an opportunity to learn from the smallest of the construction details with site visits that happened in coordination with the team.

I also got to understand how the work flow in an office happens and how one gets to respond actively to the work that is being appointed to them respectively. I have significantly improved in understanding the working drawings and also with the drafting skills. The team had excellent coordination with themselves in completing a task beforehand with necessary coordination with the consultants, clients and site engineers.

I heartily thank Ar.Karunakaran Raju sir for giving me this opportunity to learn and develop my skills that will be more helpful for

my future endeavors, I also thank the entire team in motivating me for the same.