



SATHYABAMA

INSTITUTE OF SCIENCE AND TECHNOLOGY

(DEEMED TO BE UNIVERSITY)

**Accredited with “A” grade by NAAC | 12B Status by UGC | Approved by
AICTE**

Jeppiaar Nagar, Rajiv Gandhi Salai, Chennai – 600 119

www.sathyabama.ac.in

**SCHOOL OF BUILDING AND ENVIRONMENT
DEPARTMENT OF ARCHITECTURE
PRACTICAL TRAINING PORTFOLIO (SAR4063)
MAY 2022**

Name of the Student : SNEHA C N

Semester : X

Reg No. : 37210037

Batch : 2017-2022



SATHYABAMA

INSTITUTE OF SCIENCE AND TECHNOLOGY

(DEEMED TO BE UNIVERSITY)

Accredited with “A” grade by NAAC | 12B Status by UGC | Approved by AICTE

Jeppiaar Nagar, Rajiv Gandhi Salai, Chennai – 600 119

www.sathyabama.ac.in

SCHOOL OF BUILDING AND ENVIRONMENT

DEPARTMENT OF ARCHITECTURE

VIVA-VOCE EXAMINATION

This is to certify that the practical training SAR 4063 is the work of **SNEHA C N** who had undergone training in **SHILPA ARCHITECTS** has been monitored by the continuous assessment during JANUARY 2022 to MAY 2022.

Dr. Devyani Gangopadhyay
DEAN

Submitted for Viva voce Examination held on 09/05/2022

Internal Examiner

Ar. Selvakumar

External Examiner



SATHYABAMA

INSTITUTE OF SCIENCE AND TECHNOLOGY

(DEEMED TO BE UNIVERSITY)

Accredited with “A” grade by NAAC | 12B Status by UGC | Approved by
AICTE

Jeppiaar Nagar, Rajiv Gandhi Salai, Chennai – 600 119

www.sathyabama.ac.in

DECLARATION

I **SNEHA C N** hereby declare that the Training Report **JANUARY 2021 – MAY 2022** done by me under the guidance of **Ar. PAVITRA SRIPRAKASH** is submitted in partial fulfillment of the requirements for the completion of practical training session.

DATE : 09/05/2022

PLACE : CHENNAI

SIGNATURE OF CANDIDATE

ACKNOWLEDGEMENT

I am pleased to acknowledge my sincere thanks to **Board of Management of SATHYABAMA** for their kind encouragement in doing this project and for completing it successfully. I am grateful to them.

I convey my thanks to **Dr. Devyani Gangopadhyay**, Dean, School of Building and Environment and **Dr. SURESH KUPPUSAMY**, Design Chair, Department of Architecture for having been a constant source of support and encouragement.

I wish to express my thanks to all Teaching and Non-teaching staff members of the Department of who were helpful in many ways for the completion of the project.

I would like to express my sincere and deep sense of gratitude to **Ar. PAVITRA SRIPRAKASH, SHILPA ARCHITECTS, L20, VSI Estate, OMR, Thiruvanmiyur, Chennai, Tamil Nadu 600041** for her valuable guidance, support and constant encouragement which paved way for the successful completion of my Practical training session. I also wish to express my gratitude to the entire SHILPA ARCHITECTS team who gave me complete freedom to explore and experiment my ideas.

CONFIRMATION LETTER



21st December 2021

To:

The HOD

Sathyabama Institute of Science and Technology,
Semmancheri, Chennai,
Tamil Nadu – 600 119

Sub: Confirmation of Internship for **Sneha C N**, of **Sathyabama Institute of Science and Technology, Chennai** at **SHILPA ARCHITECTS PLANNERS DESIGNERS PVT LTD.**

Dear Sir/Madam,

This is to inform that **Sneha C N** – Architecture 4th year student has been selected to undergo Internship at **SHILPA ARCHITECTS PLANNERS DESIGNERS PVT LTD., Chennai.**

The Internship period will start from 3rd January 2022 to 30th June 2022 (**Irrespective of the Minimum working days as prescribed by your curriculum**). Candidates will get a Provisional Certificate and a Final Completion Certificate at the end of the term.

Please note that Shilpa Architects does not take the responsibility to support students for VIVA or with any forms/print-outs if they do not stay for the stipulated period.

Please sign this letter and return to our office to confirm the candidate's internship position.

Thanking You,

Sincerely

SHILPA ARCHITECTS PLANNERS DESIGNERS PVT LTD

HEAD OF THE DEPARTMENT

AUTHORIZED SIGNATORY

AUTHORIZED SIGNATORY

Name of HOD: **DR. DEVIYANI GANGOPADHYAY**

DEAN
SCHOOL OF BUILDING & ENVIRONMENT
SATHYABAMA
INSTITUTE OF SCIENCE AND TECHNOLOGY
(DEEMED TO BE UNIVERSITY)
Jeppiaar Nagar, Rajiv Gandhi Salai,
Chennai – 600 119.

MONTHLY REPORT



SATHYABAMA

INSTITUTE OF SCIENCE AND TECHNOLOGY

(DEEMED TO BE UNIVERSITY)

Accredited "A" Grade by NAAC | 12B Status by UGC | Approved by AICTE

www.sathyabama.ac.in

DEPARTMENT OF ARCHITECTURE

PROFESSIONAL PRACTICAL TRAINING REPORT 2022

(Continuous progress report of the trainee architect for the period of One month in the office to submitted to HOD by the Trainee in Charge of the Organization)

- 1. Name of the office / organization :** Shilpa Architects Planners Designers Pvt. Ltd.
- 2. Address & Contact Number :** L20, VSI Estate, Phase 2, Thiruvanniyur, Chennai 600 041
Phone - 044 43358531
- 3. Name of the student :** Sneha CN
- 4. Duration :** From 01 - 02 - 2022 To 31-03-2022
- 5. Total No. of days :** 47 Total no. of days worked : 45

6. Evaluation of Performance criteria shall be on

* Note: Kindly grade the student as per his/her overall performance in the office during the assessment month which will be converted to the allotted 90 marks by the department.

Description of works	Excellent	Good	Fair	Poor	NA
Understanding of office culture		✓			
Participation in the office	✓				
Reading of drawings		✓			
Presentation Techniques		✓			
Model making works					✓
Understanding of construction details			✓		
Drafting Skills (Manual / Computer)			✓		
Site Supervision / Discussion with clients					✓
Adherence to Time schedule		✓			
Other computer skills					✓
File and Office Maintenance		✓			
Coordination with other consultants					✓
Overall Grading*	B				

(A - 9.0, B - 8.0, C - 7.0, D - 6.0, E - 5.0)



SATHYABAMA

INSTITUTE OF SCIENCE AND TECHNOLOGY

(DEEMED TO BE UNIVERSITY)

Accredited "A" Grade by NAAC | 12B Status by UGC | Approved by AICTE

www.sathyabama.ac.in

7. Any other Remarks : Sincere in her work ; Requires attention to detail

8. Signature of the:
Head of the Office
/ Organization
(With Seal)


Shilpa Architects Planners Designers Pvt. Ltd.
Chennai 600 041

WORK DIARY

WEEKS	PROJECT NAME	WORK DONE
1-2	HYDERABAD RESIDENCE	PRESENTATION WORKING DRAWING
3	ADAMBAKKAM RESIDENCE	EXTERIOR MODEL
4-5	HEALTHCARE SITE 1	EXTERIOR MODEL
6	HYDERABAD RESIDENCE	SCHEMATIC DRAWING
7	HEALTHCARE SITE 1	INTERIOR MODEL SCHEMATIC DRAWING

8	HEALTHCARE SITE 2	SCHEMATIC DRAWING INTERIOR MODEL
9	HEALTHCARE SITE 3	INTERIOR MODEL

10	HEALTHCARE SITE 2	EXTERIOR MODEL
11 - 12	HEALTHCARE SITE 3	EXTERIOR MODEL SCHEMATIC DRAWING
13 - 16	HEALTHCARE SITE 1, SITE 2 & SITE 3	TENDER DRAWINGS
17	HEALTHCARE SITE 1, SITE 2 & SITE 3	MODEL UPDATES DESIGN BRIEF REPORT

18	HYDERABAD INDIVIDUAL RESIDENCE	EXTERIOR MODEL
----	-----------------------------------	----------------

Chief Architect Signature:



Office seal:



TABLE OF CONTENTS

1 : GENERAL	1
2 : FIRM SELECTION	3
3 : SITE 1 – HEALTH CARE FACILITY	4
3.1 : SETTING OUT PLANS	7
3.2 : SITE PLAN & ROOF PLAN	8
3.3 : FLOOR PLANS	9
3.4 : SECTION & ELEVATIONS N-S	10
3.5 : SECTION & ELEVATIONS E-W	11
3.2 : FLOOR FINISH PLAN & REFLECTED CEILING PLAN	12
3.3 : STAIRCASE DETAILS	13
3.4 : ENTRY STAIRCASE DETAILS	14
3.5 : JOINERY DETAILS - DOOR	15
3.2 : JOINERY DETAILS – WINDOW & AL PIPES	16
3.3 : TOILET DETAILS	17

4 : SITE 2 – HEALTH CARE FACILITY	18
4.1 : SITE PLAN	19
4.2 : GROUND FLOOR PLAN	20
4.3 : FIRST FLOOR PLAN	21
5 : SITE 3 – HEALTH CARE FACILITY	22
5.1 : SITE PLAN	23
5.2 : GROUND FLOOR PLAN	24
5.3 : FIRST FLOOR PLAN	25
5.4 : CREMATORIUM	26
6 : HYDERABAD RESIDENCE	27
6.1 : SITE HOARDING	28
6.2 : MARKETING OFFICE	29
7 : CRITICAL OVERVIEW OF THE FIRM	30



shilpa

Architects Planners Designers Pvt. Ltd.



Architects Planners Designers.

1. GENERAL:

ABOUT THE FIRM:

Shilpa Architects Planners Designers is an international, award-winning Architectural Design firm headquartered in India. The firm's portfolio spans the entire range of the real estate industry. They have always had a focus on green and sustainable architecture and have been a steering member of the Indian Green Building Council (IGBC). With its own LEED Certified professional in house, Shilpa is in the advantageous position of designing and simultaneously facilitating the process for LEED Certification.

PHILOSOPHY:

Their design philosophy is to consciously be responsive to the ecology and address the concerns of consumption of resource scarcity that challenge the sustainability of humanity.

FIRM HISTORY:

The firm was founded in 1979 and is acclaimed for pioneering work in Environmentally and Socioeconomically sustainable design. Designers from Shilpa have represented India at several International forums as speakers and have been invited participants / members of the World Economic Forum, US Green Building Council (USGBC), The World Bank and The Confederation of Indian Industry (CII).

2. FIRM SELECTION:

Shilpa Architects follow a unique approach to Architecture & Urban Design that blends imagination, Indo-centric design thinking. They try to create a positive societal impact through sustainable ideas initiating a 360-degree approach to transformation of spaces.

My Interest has been to explore and branch into the depth of opportunities through the field of Architecture. I was excited about the opportunity, as I felt that my skills are particularly well – suited to this firm as an intern and I also have a scope to enhance, grow and gain knowledge on different fields of Architecture. I saw this as an opportunity to contribute to this forward-thinking firm, which has versatile functioning projects in hand. I believed that we can have a mutually beneficial employment relationship. The various range of services provided here with top professionals result in extensive experience.




ANIMAL WELFARE PROJECT:

This project involved designing Animal Birth Control Centers for stray dogs in three locations. These ABC's aim to check exponential growth in stray dog population. The solution of the overgrowing population of strays is sterilization and vaccination of street dogs.

Sterilization basically involves spaying of females and castration of male dogs so that they do not reproduce. Vaccination involves giving the dogs an anti-rabies shot. After sterilization, the dogs do not reproduce and hence their population becomes stable. As they are vaccinated against Rabies and other diseases, they do not pose any health hazard and live out their natural lives healthily and harmlessly.





DOG FRIENDLY PALETTE

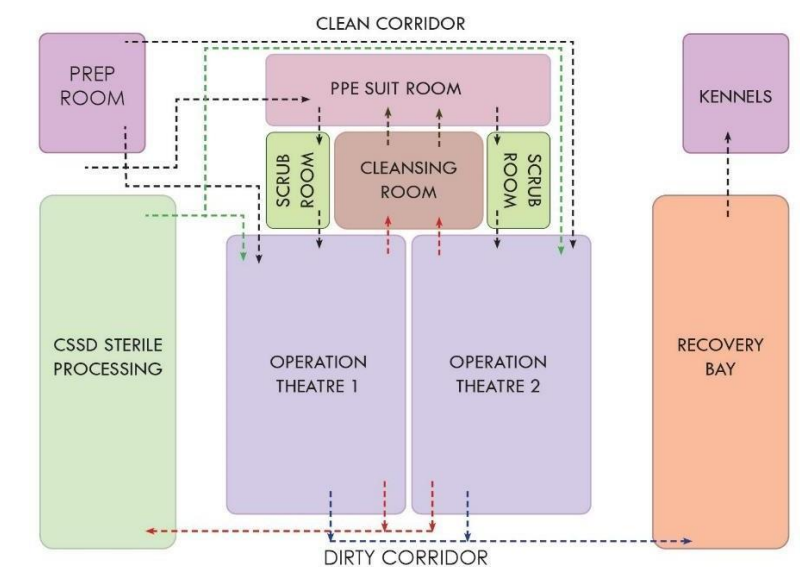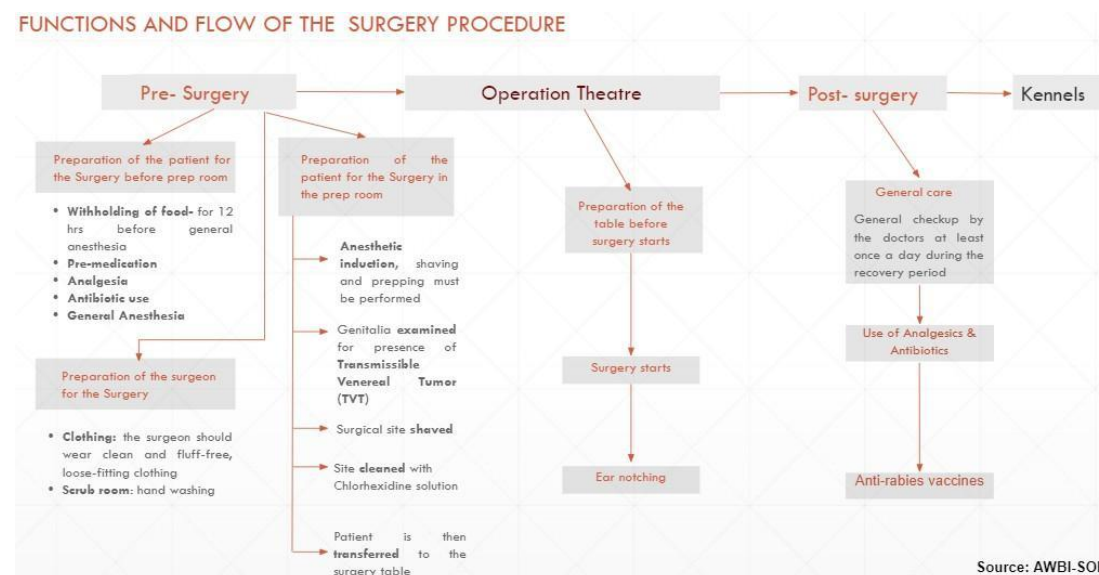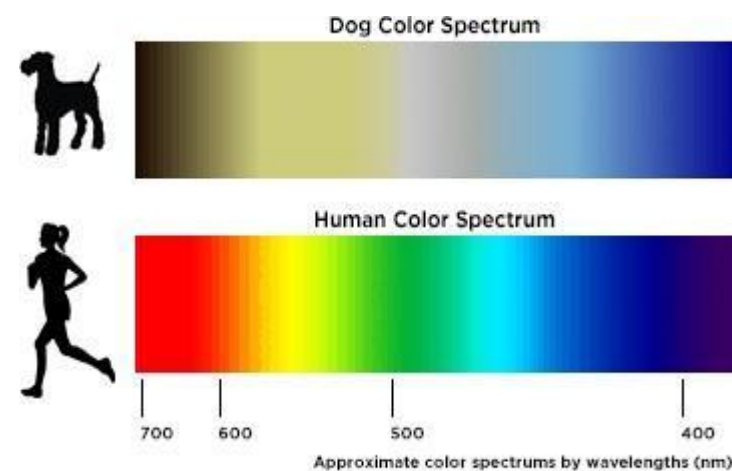




PROJECT VIEW

3. SITE 1

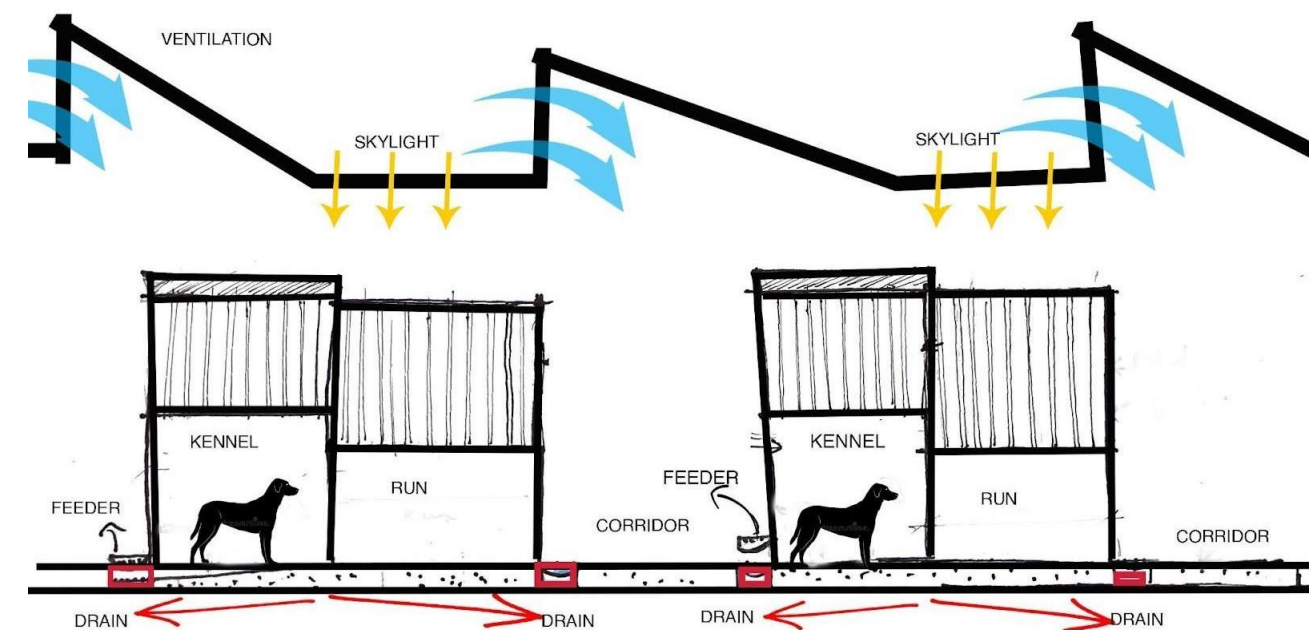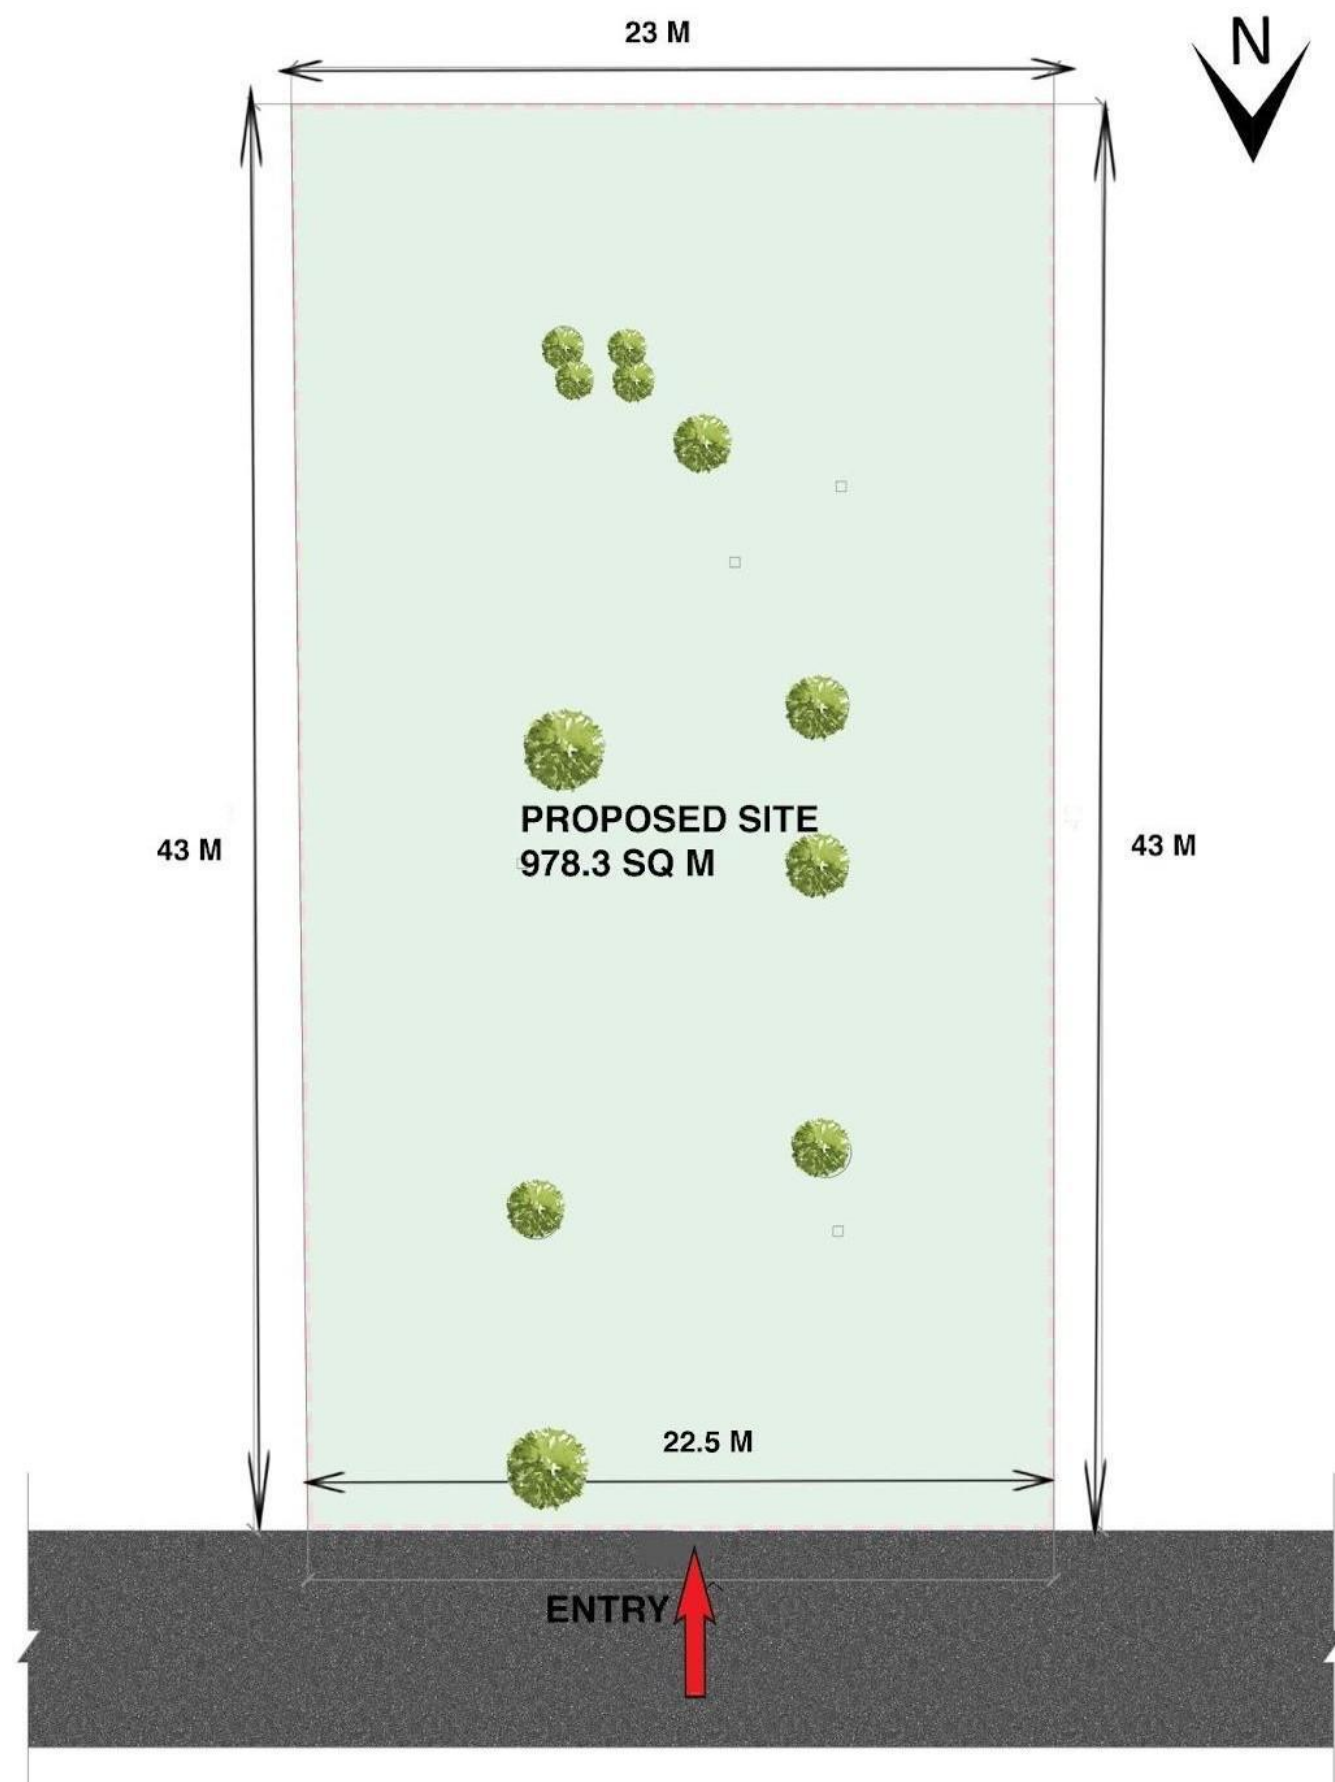

Details	Area
Net Site area	978.3
Existing structure area	547.9
Proposed site area	978.3

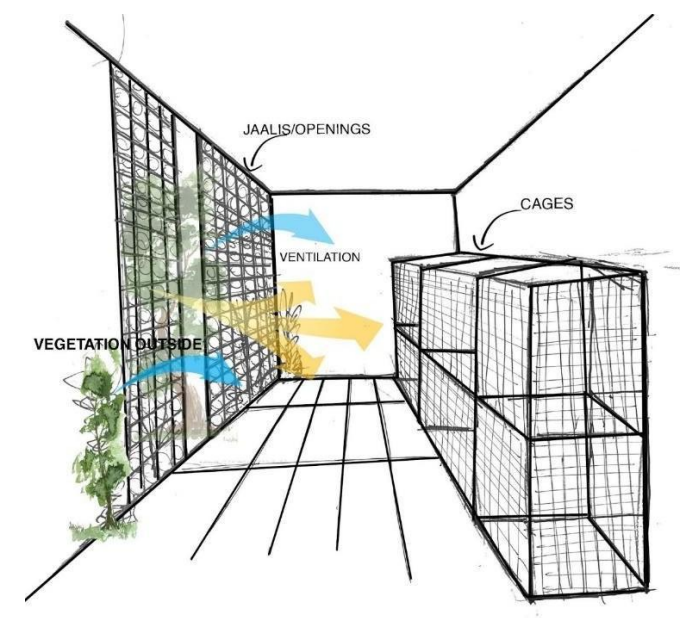

HEALTHCARE

SITE 1

LOCATION : CHENNAI

SCHEDULE

COLUMN SCHEDULE				
NAME	RCC COLUMN	I SECTION	LENGTH	BREADTH
C1	300	300	300	300
C2	500	500	300	200
C3	200	450	-	-

FOUNDATION SCHEDULE		
NAME	LENGTH (L) (IN MM)	WIDTH (W) (IN MM)
F1	2100	2100
F2	1700	1700

NOTES

1. ALL DIMENSIONS ARE AS MENTIONED.
2. THIS DRAWING IS TO BE READ AND NOT SCALE.
3. THIS DRAWING IS A COPYRIGHT AND PROPERTY OF THE ARCHITECT, IS NOT TO BE PRODUCED, HANDLED OVER TO THIRD PARTY OR USED FOR ANY OTHER PURPOSE OTHER THAN FOR WHICH IT IS INTENDED.
4. ALL DIMENSIONS SHALL BE VERIFIED ON SITE PRIOR TO START OF WORK, ANY DISCREPANCY SHALL BE BROUGHT TO THE NOTICE OF THE ARCHITECT.
5. THE CONSTRUCTION MANAGER/CONTRACTOR MUST CHECK ALL DIMENSIONS AND DETAILS AND BE RESPONSIBLE FOR THE SAME. ANY DISCREPANCY SHALL BE BROUGHT TO THE NOTICE OF THE ARCHITECT.
6. THIS DRAWING SHALL BE READ IN CONJUNCTION WITH ALL RELEVANT ARCHITECTURAL, STRUCTURAL AND SERVICES DRAWINGS, ANY DISCREPANCY NOTICED SHALL BE BROUGHT TO THE ATTENTION OF THE CONSULTANTS WITHIN REASONABLE TIME OF RECEIPT OF THIS DRAWING, BUT ALWAYS PRIOR TO COMMENCEMENT/EXECUTION OF WORKS.
7. ANY DRAWINGS PREPARED BY THE CONTRACTOR/SUB CONTRACTOR / VENDOR AND APPROVED BY THE ARCHITECT/ PROJECT MANAGER IS FOR GENERAL CONFORMITY WITH THE OUTLINE DESIGN INTENT ONLY. SUCH APPROVALS DO NOT RELIEVE THE CONTRACTOR TOGETHER WITH THE SUBCONTRACTOR/VENDOR FOR FULL RESPONSIBILITY FOR ACCURACY, INTEGRATION AND FITNESS OF DESIGN (TO THE EXTENT APPLICABLE) AND CONSTRUCTION FOR MEETING THE PURPOSE OF DESIGN.
8. IF VARIATIONS ARE FOUND BETWEEN THE ARCHITECTURAL DRAWINGS AND THE TECHNICAL SPECIFICATIONS OR REQUIREMENTS OF ADDITIONAL INFORMATION TO FULFILL THE INTENT OF THE DESIGN FOUND DURING EXECUTION OF THE WORK, THE DECISION AS TO WHAT IS TO BE APPLIED OR ANY FURTHER INFORMATION FURNISHED BY THE ARCHITECT / SUBCONSULTANT SHALL BE FINAL AND BOUND ON THE CONTRACTOR.
9. PLASTER MORTAR ALLOWANCE TO BE GIVEN FOR FINISH.





A301



PROJECT NO. : 0010
SCALE : AS TO FIT
DRAWN BY : Sneha C N
CHECKED BY : Project Architect

SETTING OUT PLANS

shilpa
ARCHITECTS PLANNERS DESIGNERS PVT. LTD.

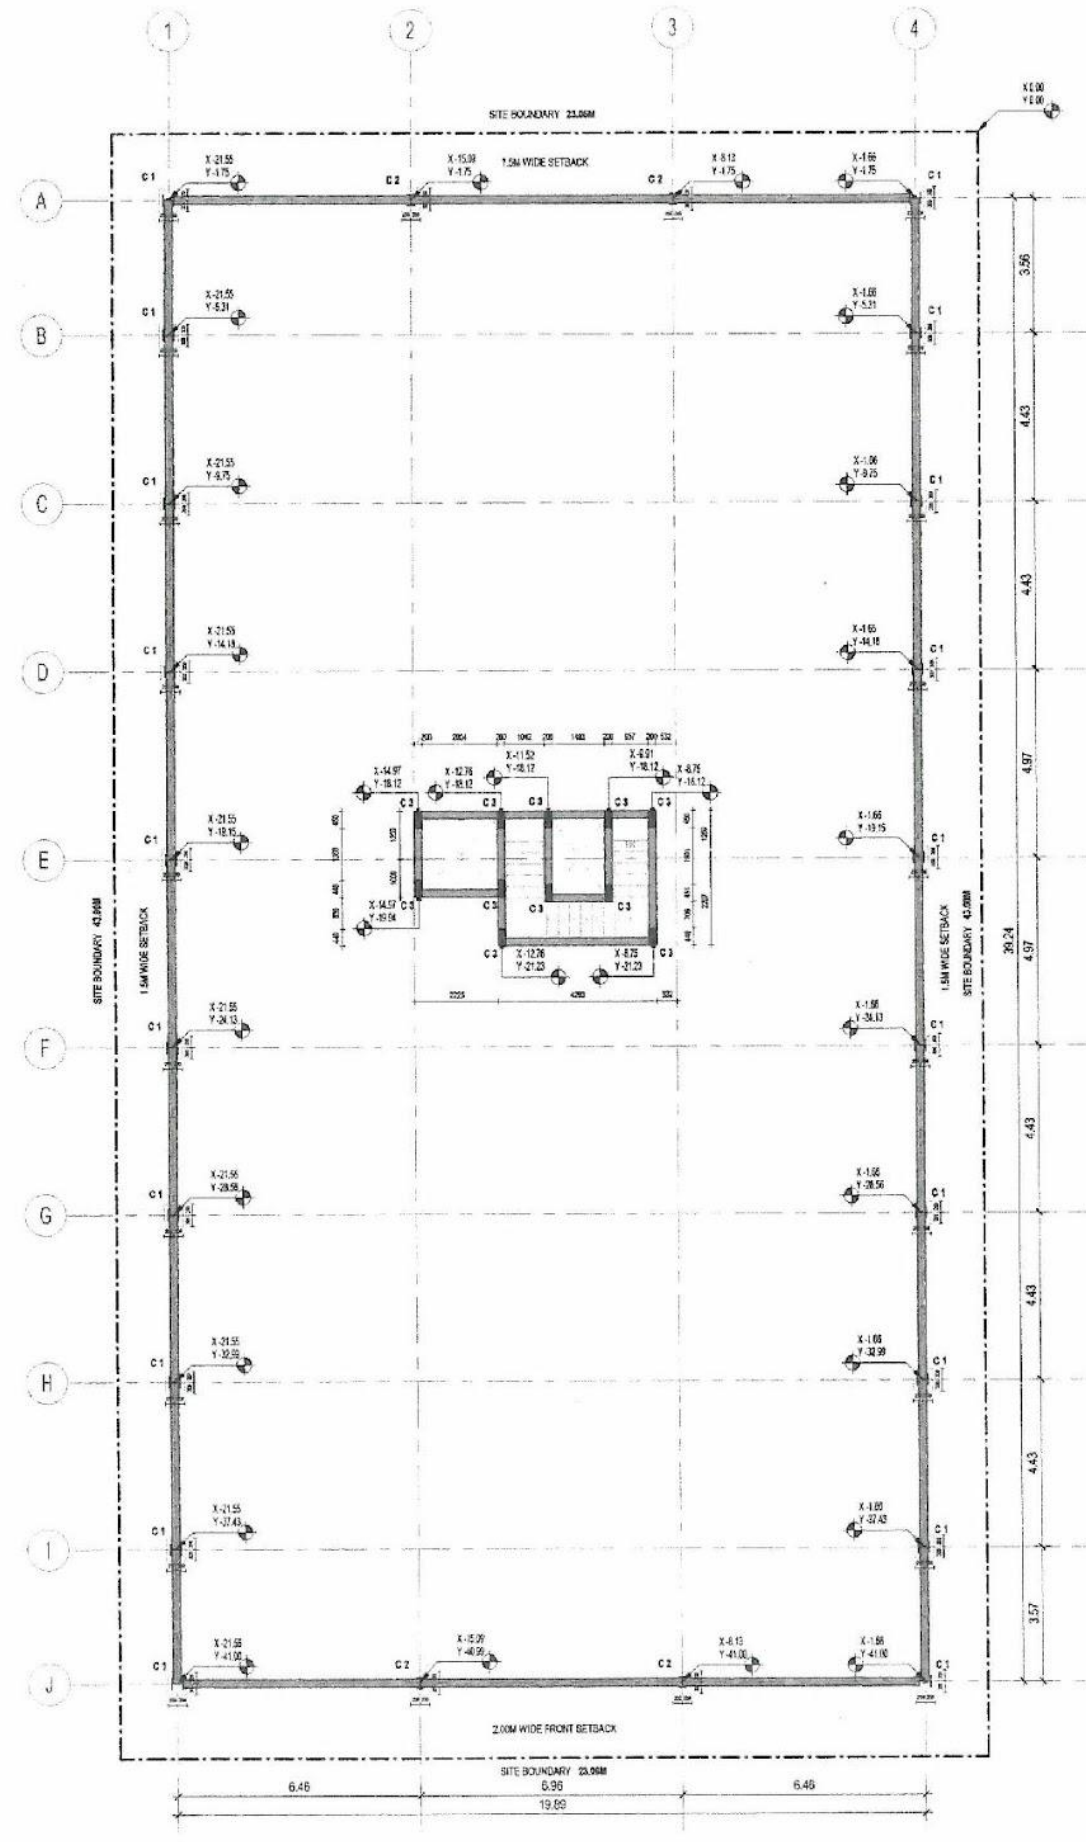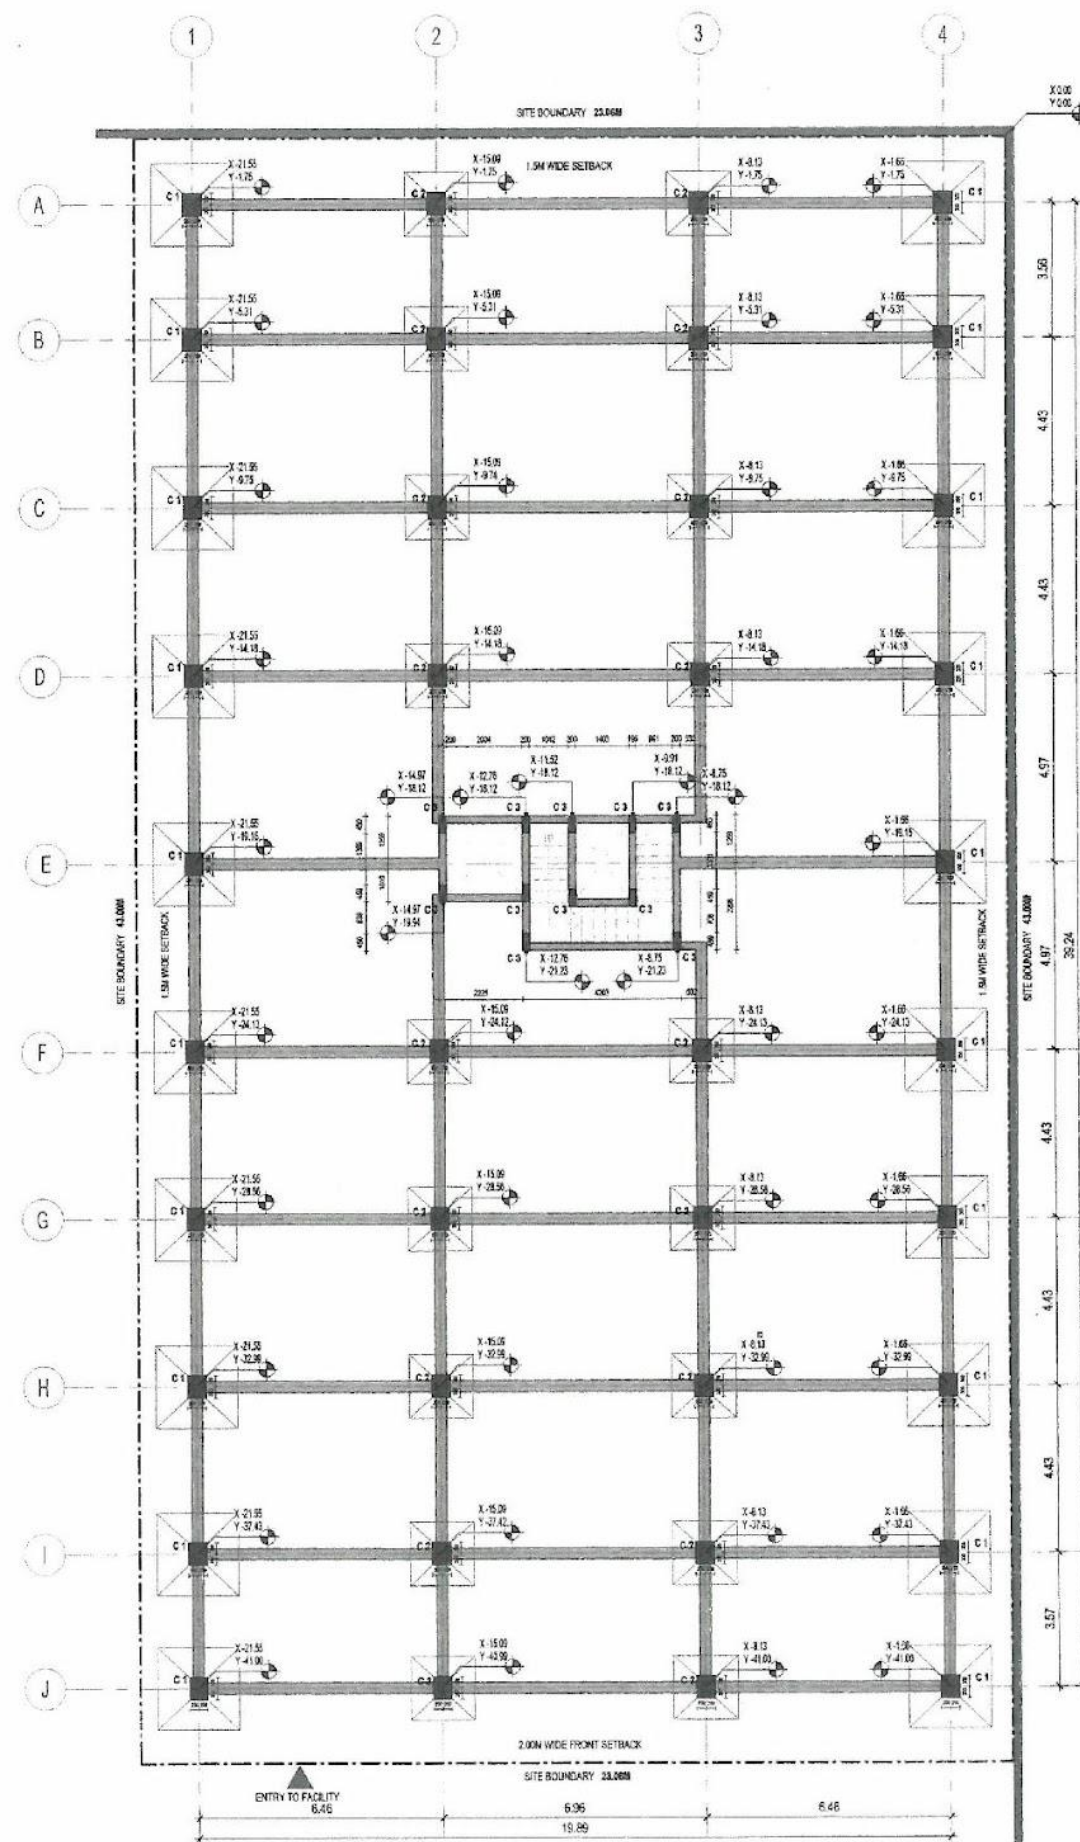

SITE 1

SCHEDULE

NOTES

1. ALL DIMENSION ARE AS MENTIONED
2. THIS DRAWING IS TO BE READ AND NOT SOLID
3. THIS DRAWING IS A COPYRIGHT AND PROPERTY OF THE ARCHITECT, IS NOT TO BE PROVIDED, HANDED OVER TO, THIRD PARTY OR USED FOR ANY OTHER PURPOSE OTHER THAN FOR WHICH IT IS INTENDED.
4. ALL DIMENSIONS SHALL BE VERIFIED ON SITE PRIOR TO START OF WORK. ANY DISCREPANCY SHALL BE BROUGHT TO THE NOTICE OF THE ARCHITECT.
5. THE CONSTRUCTION MANAGER/CONTRACTOR MUST CHECK ALL DIMENSIONS AND DETAILS AND BE RESPONSIBLE FOR THE SAME. ANY DISCREPANCY SHALL BE BROUGHT TO THE NOTICE OF THE ARCHITECT.
6. THIS DRAWING SHALL BE READ IN CONJUNCTION WITH ALL RELEVANT ARCHITECTURAL, STRUCTURAL AND SERVICES DRAWINGS. ANY DISCREPANCY NOTICED SHALL BE BROUGHT TO THE ATTENTION OF THE CONSULTANTS WITHIN REASONABLE TIME OF RECEIPT OF THIS DRAWING BUT ALWAYS PRIOR TO PROCEEDING/EXECUTION OF WORKS.
7. ANY DRAWINGS PREPARED BY THE CONTRACTOR/SUB CONTRACTOR / VENDOR AND APPROVED BY THE ARCHITECT/ PROJECT MANAGER IS FOR GENERAL CONFORMITY WITH THE OUTLINE DESIGN INTENT ONLY. SUCH APPROVALS DO NOT RELIEVE THE CONTRACTOR TOGETHER WITH THE SUBCONTRACTOR/VENDOR OF FULL RESPONSIBILITY FOR ACCURACY, INTEGRATION AND FITNESS OF DESIGN TO THE EXTENT APPLICABLE AND CONSTRUCTION FOR MEETING THE PURPOSE OF DESIGN.
8. IF VARIATIONS ARE FOUND BETWEEN THE ARCHITECTURAL DRAWINGS AND THE TECHNICAL SPECIFICATION OR REQUIREMENTS OF ADDITIONAL INFORMATION TO FULFIL THE INTENT OF THE DESIGN FOUND DURING EXECUTION OF THE WORK, THE DECISION AS TO WHAT IS TO BE APPLIED OR ANY FURTHER INFORMATION FURNISHED BY THE ARCHITECT / PM/CONSULTANT SHALL BE FINAL AND BOUND ON THE CONTRACTOR.
9. PLASTER MORTAR ALLOWANCE TO BE GIVEN FOR JOINTS





A302



CHECKED BY : Project Architect

SITE PLAN & ROOF PLAN

shilpa
ARCHITECTS PLANNERS DESIGNERS PVT. LT.

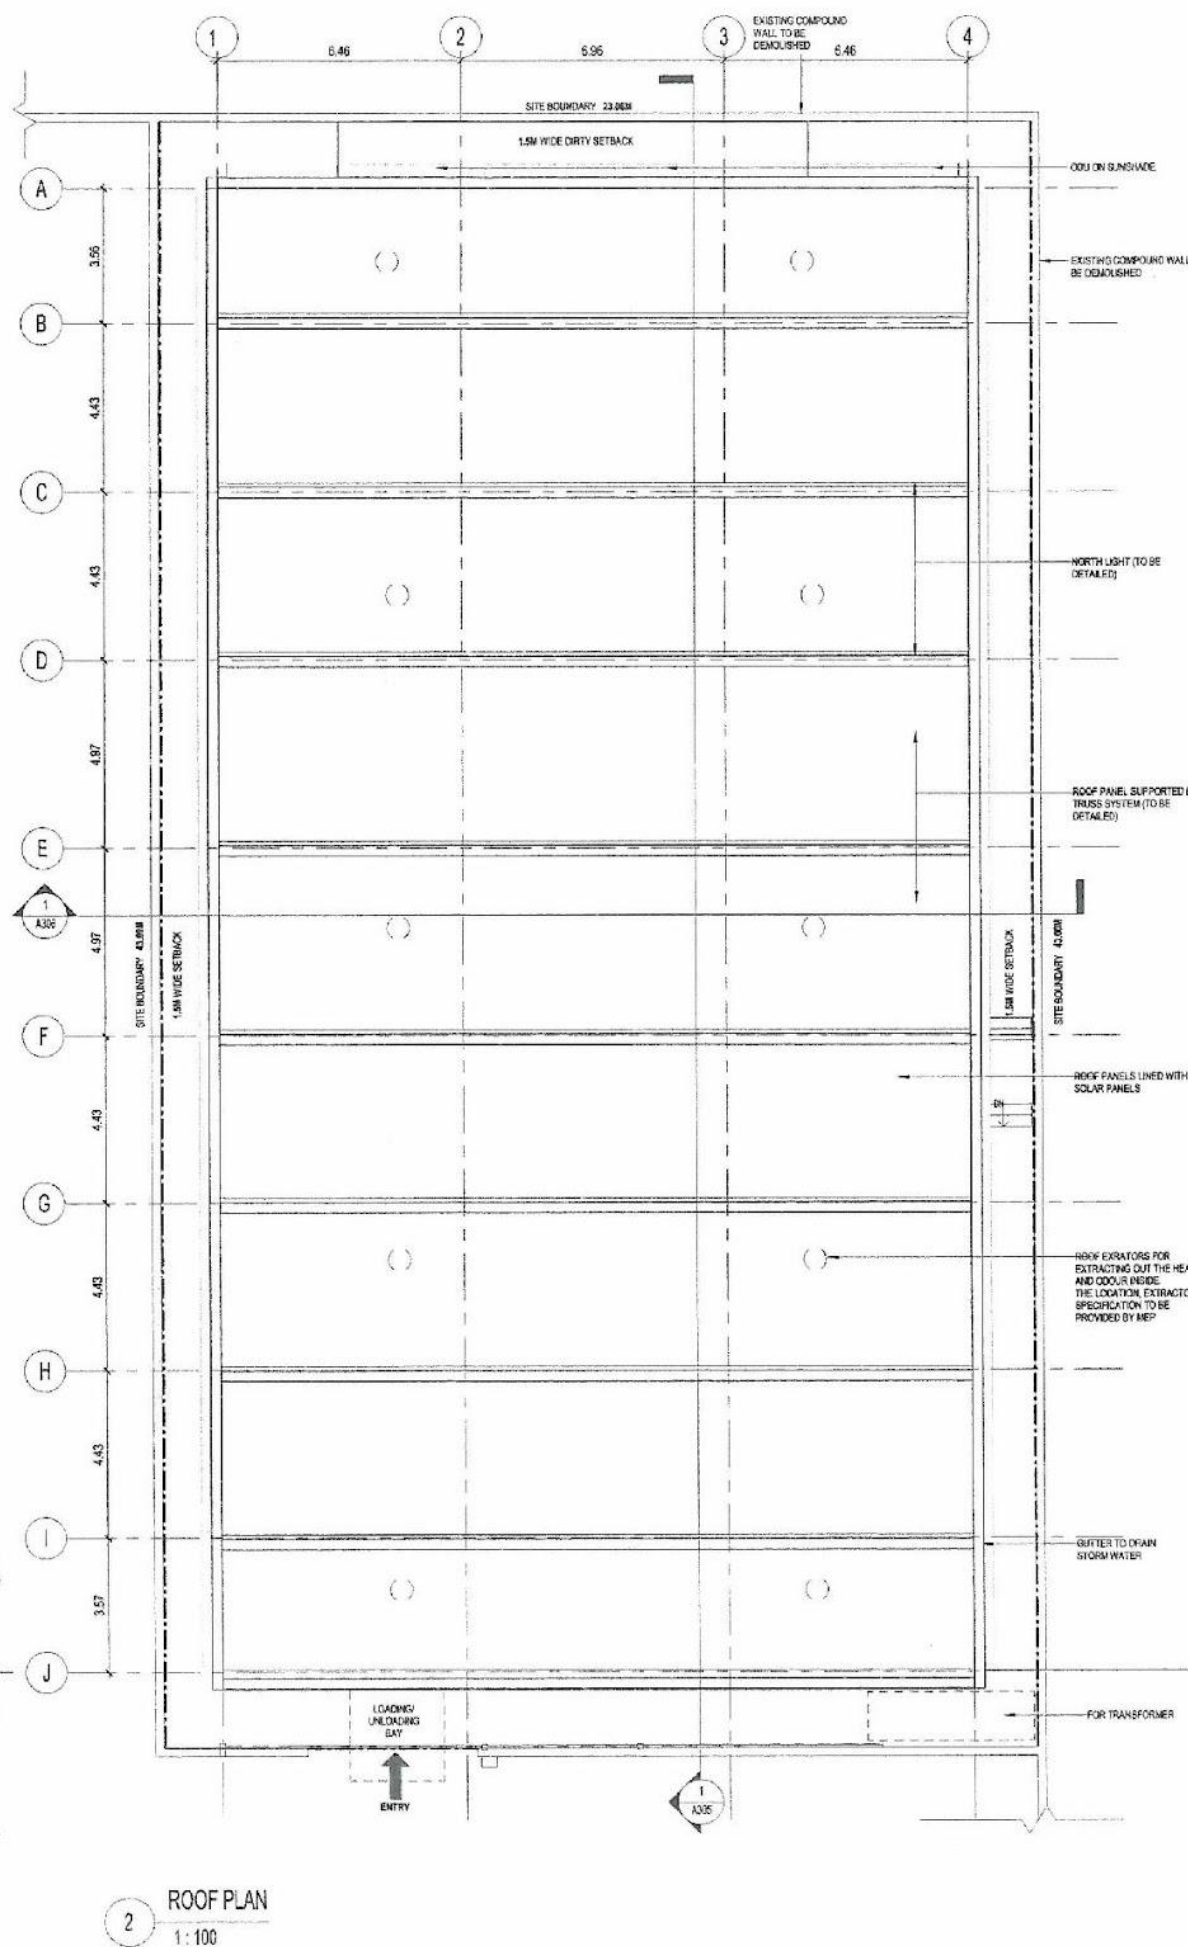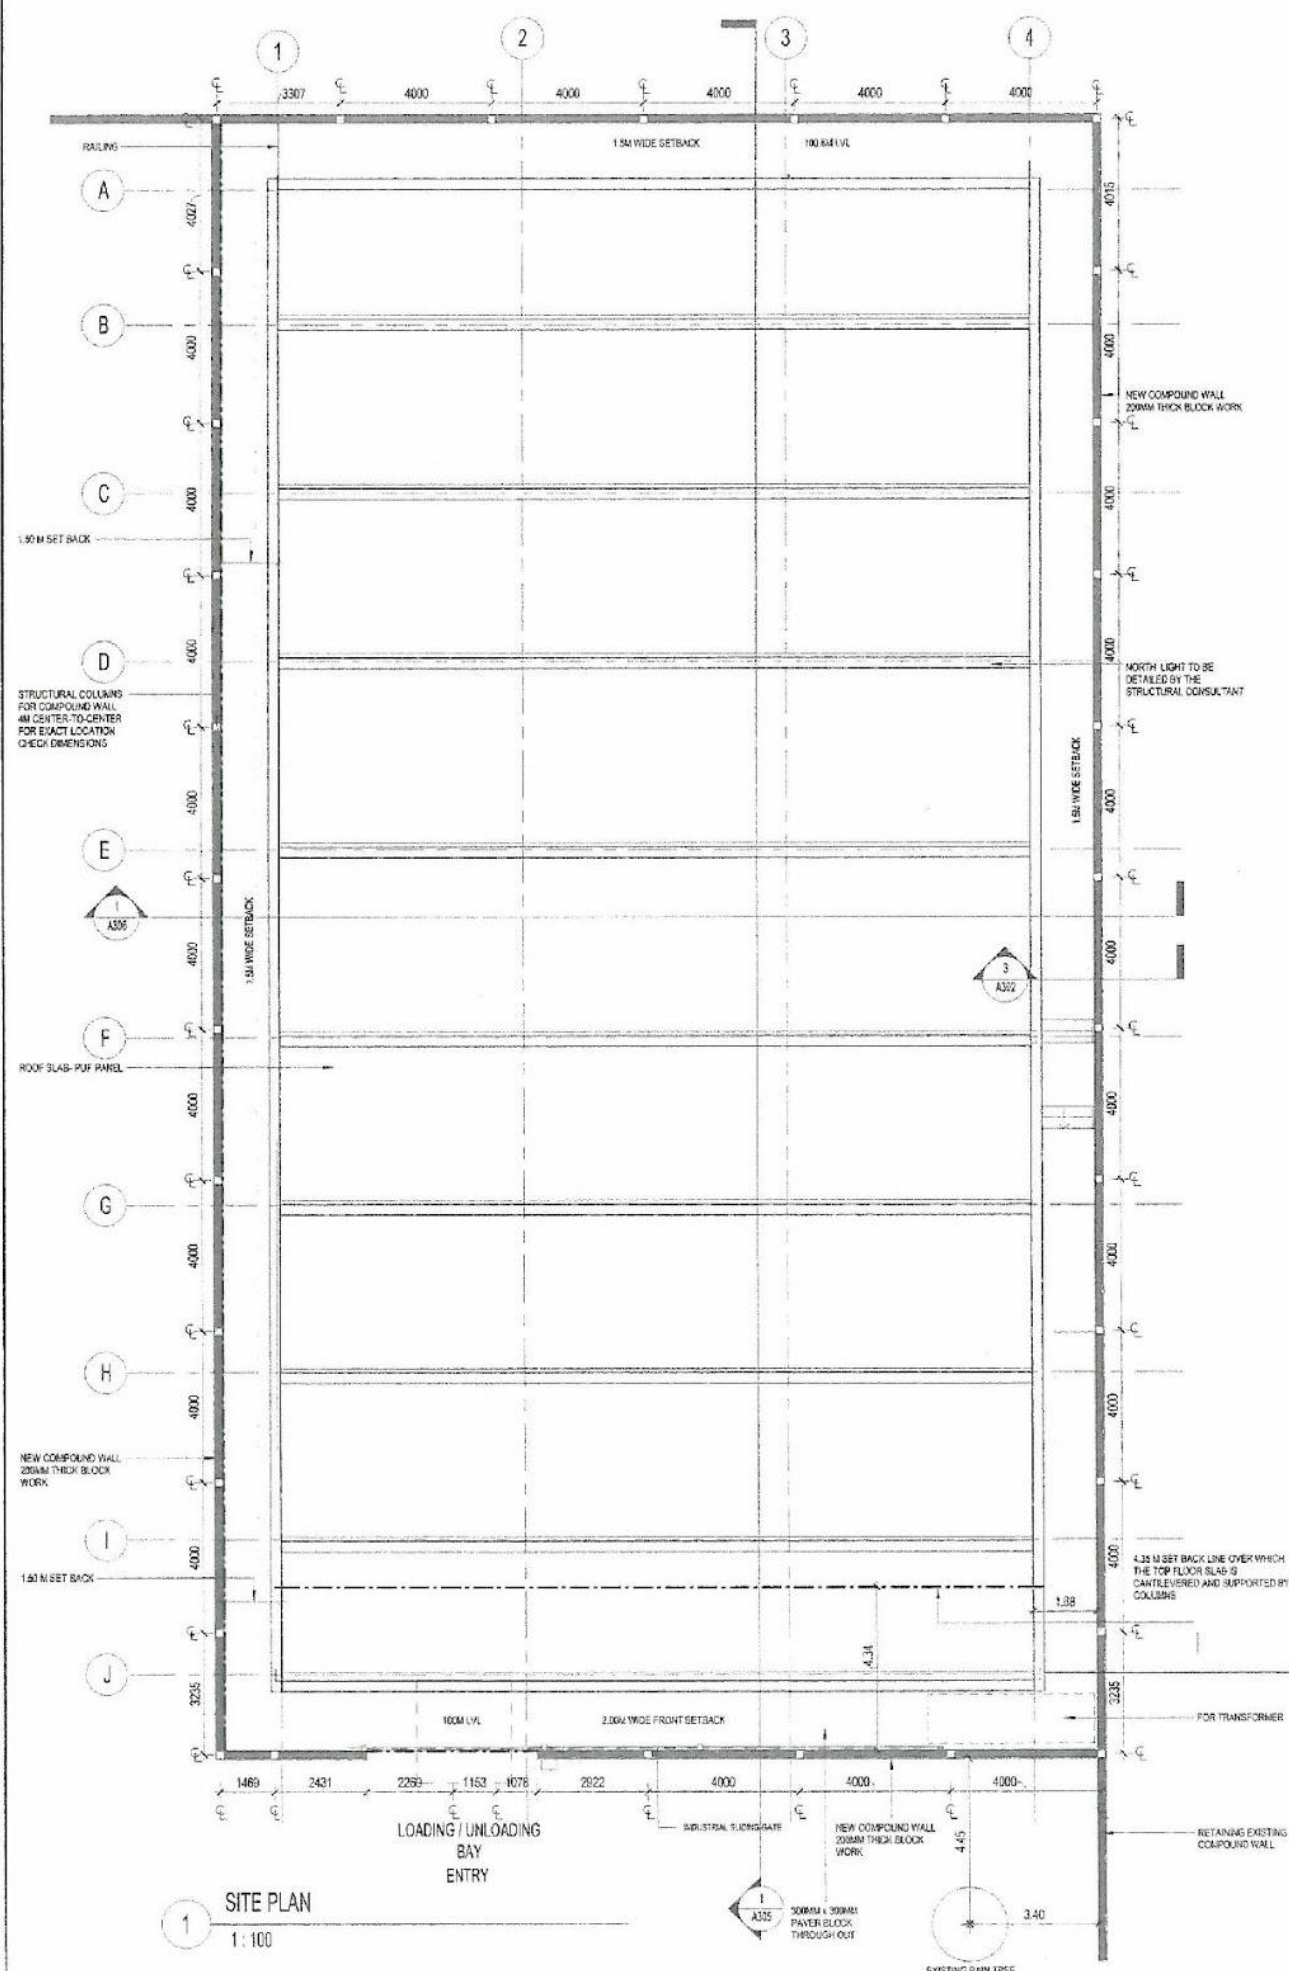

HEALTHCARE

SITE 1

LOCATION : CHENNAI

SCHEDULE


DOOR SCHEDULE (in m)				
Name	Description	Width	Height	Count
		1.50	2.10	
D1	Single door door 0.75m	0.75	2.10	4
D2	Single door door 1m	1.00	2.10	4
D3	Single door door 1.2m	1.20	2.10	12
D4	Two Way Swing Door	1.50	2.10	3
D5		1.50	2.10	3
D6	Single door door 0.75m	0.75	2.10	1
D6		1.50	2.10	4
D7	Rolling Shutter	1.50	2.40	1
D7	Rolling Shutter	2.50	2.40	1
D8	Framed Opening	0.91	2.10	3

Window Schedule					
Name	Description	Width	Height	SA Height	Count
W1	VENTILATOR	0.90	1.80	0.70	6
W2	VENTILATOR	1.20	1.80	0.70	6
W3	WINDOW	1.70	1.80		6

NOTES

1. ALL DIMENSION ARE AS MENTIONED
2. THIS DRAWING IS TO BE READ AND NOT SCALED
3. THIS DRAWING IS A COPYRIGHT AND PROPERTY OF THE ARCHITECT. IT IS NOT TO BE PRODUCED, HANDLED, COPIED, REPRODUCED OR USED FOR ANY OTHER PURPOSE OTHER THAN FOR WHICH IT IS INTENDED.
4. ALL DIMENSIONS SHALL BE VERIFIED ON SITE PRIOR TO START OF WORK. ANY DISCREPANCY SHALL BE BROUGHT TO THE NOTICE OF THE ARCHITECT
5. THE CONSTRUCTION MANAGER/CONTRACTOR MUST CHECK ALL DIMENSIONS AND DETAILS AND BE RESPONSIBLE FOR THE SAME. ANY DISCREPANCY SHALL BE BROUGHT TO THE NOTICE OF THE ARCHITECT
6. THIS DRAWING SHALL BE READ IN CONJUNCTION WITH ALL RELEVANT ARCHITECTURAL, STRUCTURAL AND SERVICES DRAWINGS. ANY DISCREPANCY NOTICED SHALL BE BROUGHT TO THE ATTENTION OF THE CONSULTANTS WITHIN REASONABLE TIME OF RECEIPT OF THIS DRAWING, BUT ALWAYS PRIOR TO PROCEEDMENT/EXECUTION OF WORKS.
7. ANY DRAWINGS PREPARED BY THE CONTRACTOR/SUB CONTRACTOR / VENDOR AND APPROVED BY THE ARCHITECT/PROJECT MANAGER IS FOR GENERAL CONFORMITY WITH THE OUTLINE DESIGN INTENT ONLY. SUCH APPROVALS DO NOT RELIEVE THE CONTRACTOR TOGETHER WITH THE SUBCONTRACTOR/VENDOR FOR FULL RESPONSIBILITY FOR ACCURACY, INTEGRATION AND FITNESS OF DESIGN TO THE EXTENT APPLICABLE AND CONSTRUCTION FOR MEETING THE PURPOSE OF DESIGN.
8. IF VARIATIONS ARE FOUND BETWEEN THE ARCHITECTURAL DRAWINGS AND THE TECHNICAL SPECIFICATIONS OR REQUIREMENTS OF ADDITIONAL INFORMATION TO FULFIL THE INTENT OF THE DESIGN FOUND DURING EXECUTION OF THE WORK, THE DECISION AS TO WHAT IS TO BE APPLIED OR ANY FURTHER INFORMATION FURNISHED BY THE ARCHITECT / PM/CONSULTANT SHALL BE FINAL AND BINDING ON THE CONTRACTOR.
9. PLASTER MORTAR ALLOWANCE TO BE GIVEN FOR JOINTS.

LEGEND


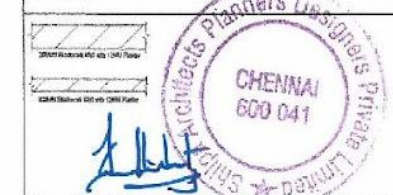


A303



PROJECT NO. : 0010
SCALE : AS TO FIT
DRAWN BY : Sneha C N
CHECKED BY : Project Architect

FLOOR PLANS

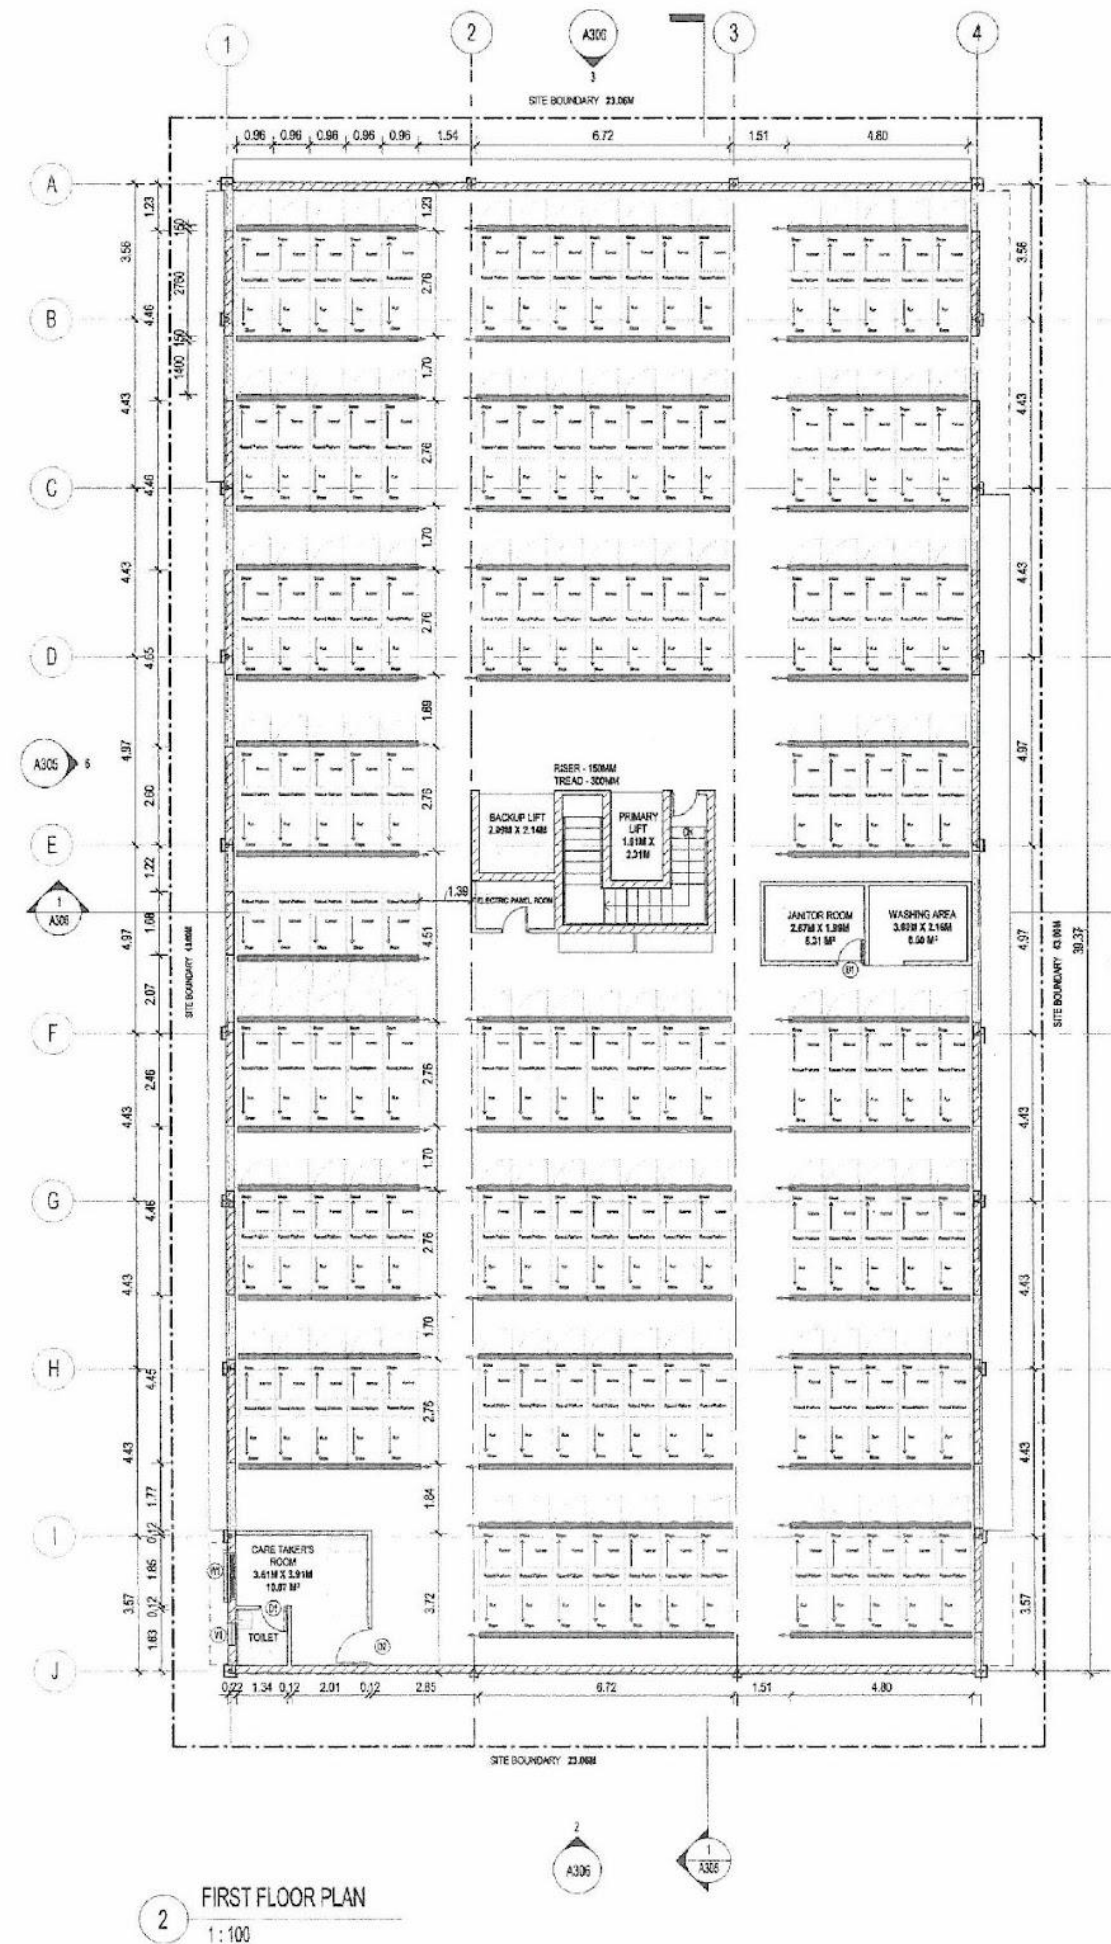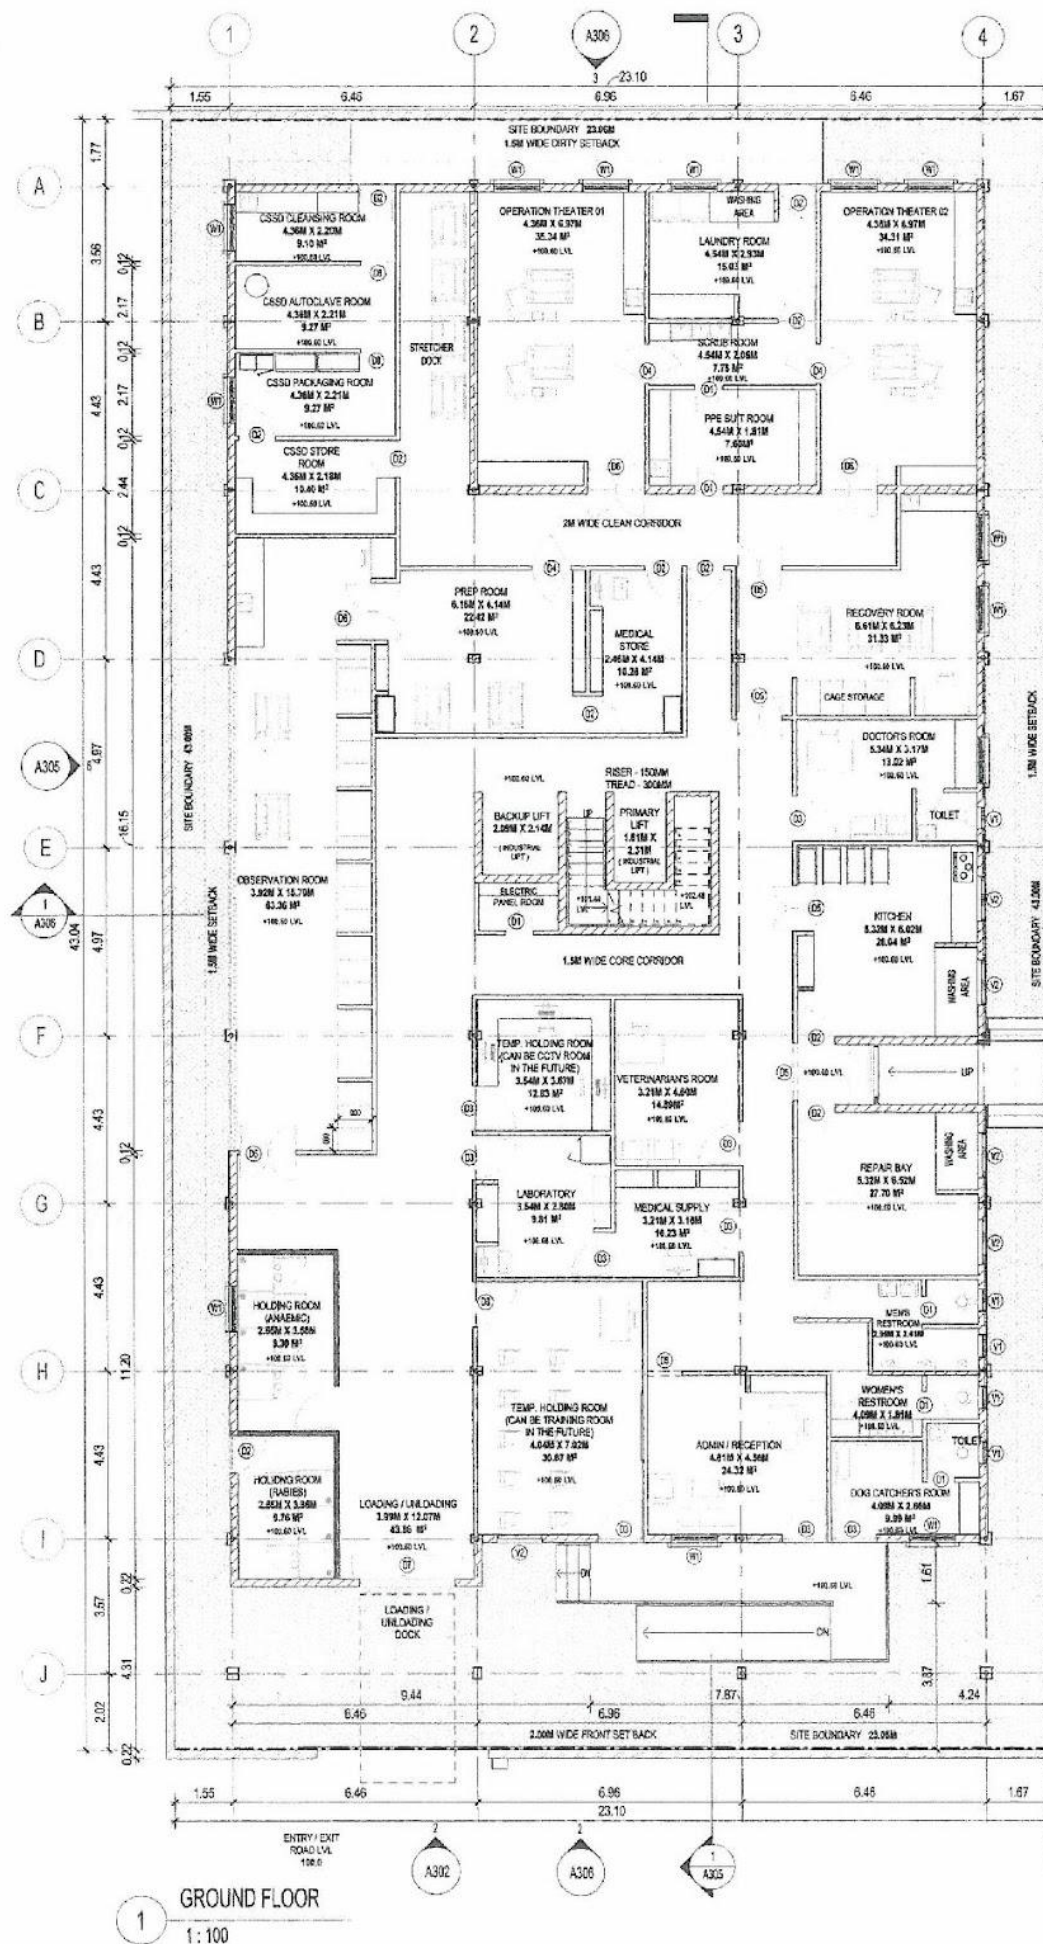

HEALTHCARE

SITE 1

LOCATION : CHENNAI

NOTES

1. ALL DIMENSIONS ARE AS MENTIONED.
2. THIS DRAWING IS TO BE READ AND NOT SCALED.
3. THIS DRAWING IS A COPYRIGHT AND PROPERTY OF THE ARCHITECT. IT IS NOT TO BE PRODUCED, HANDLED, COPIED, REPRODUCED OR USED FOR ANY OTHER PURPOSE OTHER THAN FOR WHICH IT IS INTENDED.
4. ALL DIMENSIONS SHALL BE VERIFIED ON SITE PRIOR TO START OF WORK. ANY DISCREPANCY SHALL BE BROUGHT TO THE NOTICE OF THE ARCHITECT.
5. THE CONSTRUCTION MANAGER/CONTRACTOR MUST CHECK ALL DIMENSIONS AND DETAILS AND BE RESPONSIBLE FOR THE SAME. ANY DISCREPANCY SHALL BE BROUGHT TO THE NOTICE OF THE ARCHITECT.
6. THIS DRAWING SHALL BE READ IN CONJUNCTION WITH ALL RELEVANT ARCHITECTURAL, STRUCTURAL AND SERVICES DRAWINGS. ANY DISCREPANCY NOTICED SHALL BE BROUGHT TO THE ATTENTION OF THE CONSULTANTS WITHIN REASONABLE TIME OF RECEIPT OF THIS DRAWING, BUT ALWAYS PRIOR TO COMMENCEMENT/EXECUTION OF WORKS.
7. ANY DRAWINGS PREPARED BY THE CONTRACTOR/SUB CONTRACTOR / VENDOR AND APPROVED BY THE ARCHITECT/PROJECT MANAGER IS FOR GENERAL CONFORMITY WITH THE OUTLINE DESIGN INTENT ONLY. SUCH APPROVALS DO NOT RELIEVE THE CONTRACTOR TOGETHER WITH THE SUBCONTRACTOR/VENDOR FOR FULL RESPONSIBILITY FOR ACCURACY, INTEGRATION AND FITNESS OF DESIGN TO THE EXTENT APPLICABLE AND CONSTRUCTION FOR MEETING THE PURPOSE OF DESIGN.
8. IF VARIATIONS ARE FOUND BETWEEN THE ARCHITECTURAL DRAWINGS AND THE TECHNICAL SPECIFICATIONS OR REQUIREMENTS OF ADDITIONAL INFORMATION TO FULFILL THE INTENT OF THE DESIGN FOUND DURING EXECUTION OF THE WORK, THE DECISION AS TO WHAT IS TO BE APPLIED OR ANY FURTHER INFORMATION FURNISHED BY THE ARCHITECT / PWA CONSULTANT SHALL BE FINAL AND BOUND ON THE CONTRACTOR.
9. PLASTER MORTAR ALLOWANCE TO BE GIVEN FOR JOINERY.




A304


PROJECT NO. : 0010
SCALE : AS TO FIT
DRAWN BY : Sneha C N
CHECKED BY : Project Architect

SECTION & ELEVATIONS


shilpa
ARCHITECTS PLANNERS DESIGNERS PVT. LTD.

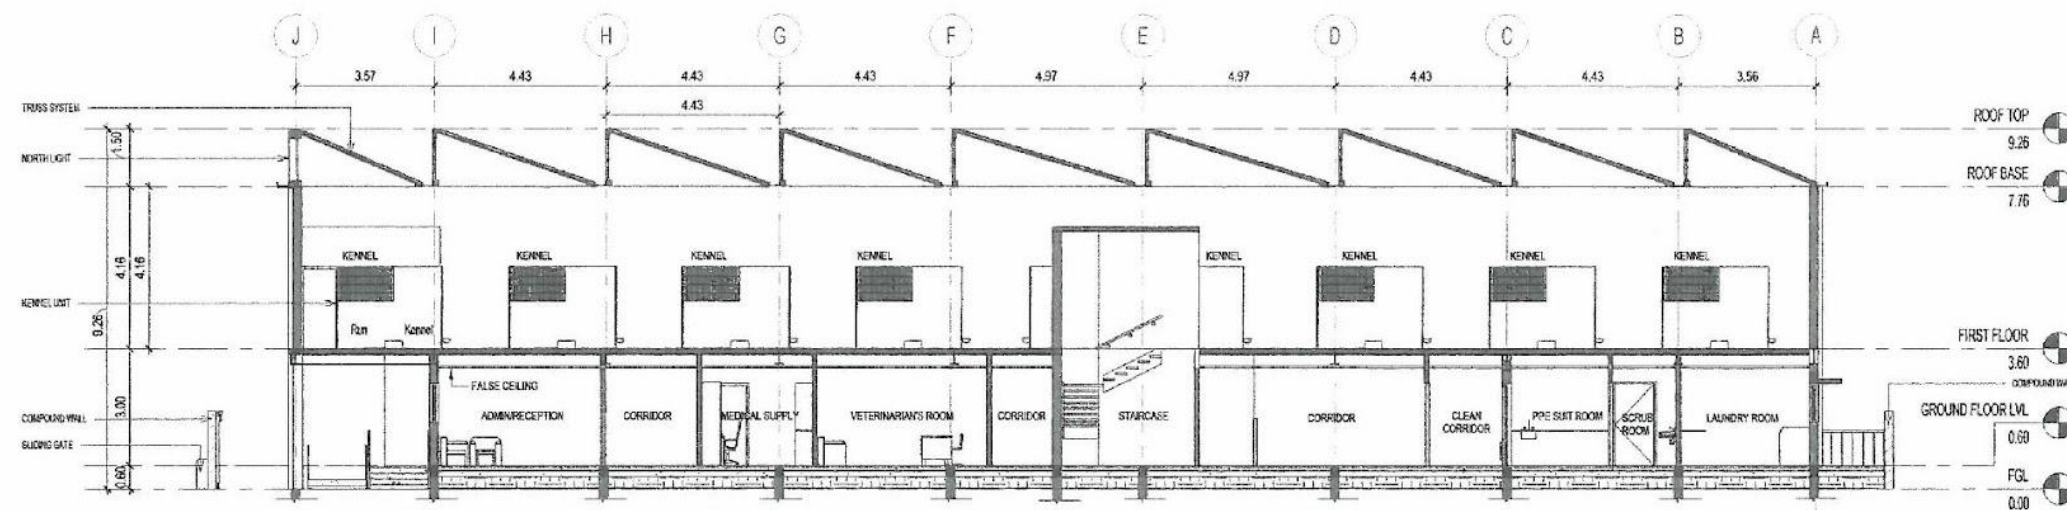

1 Section Along North - South Direction
1:100

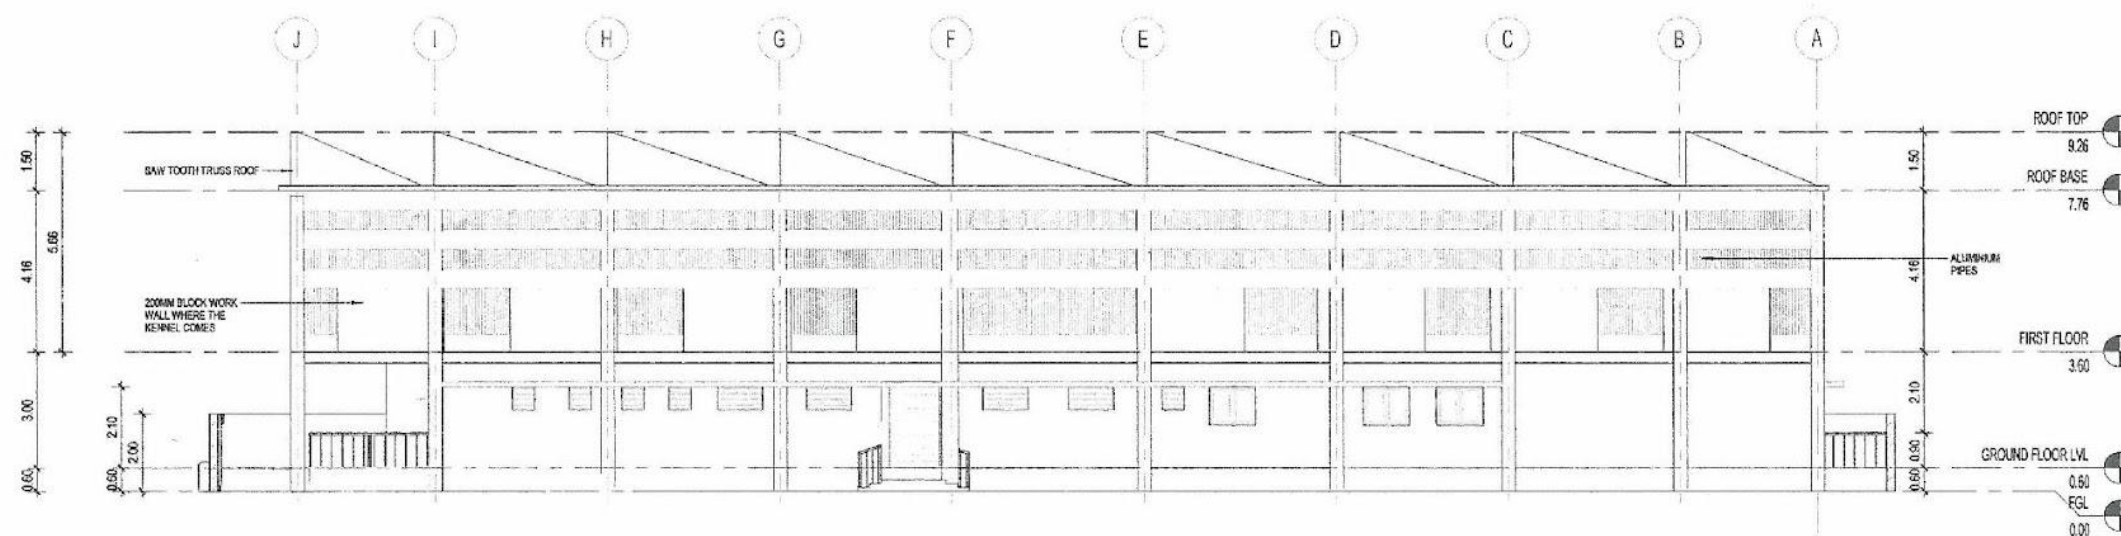

2 WEST ELEVATION
1:100

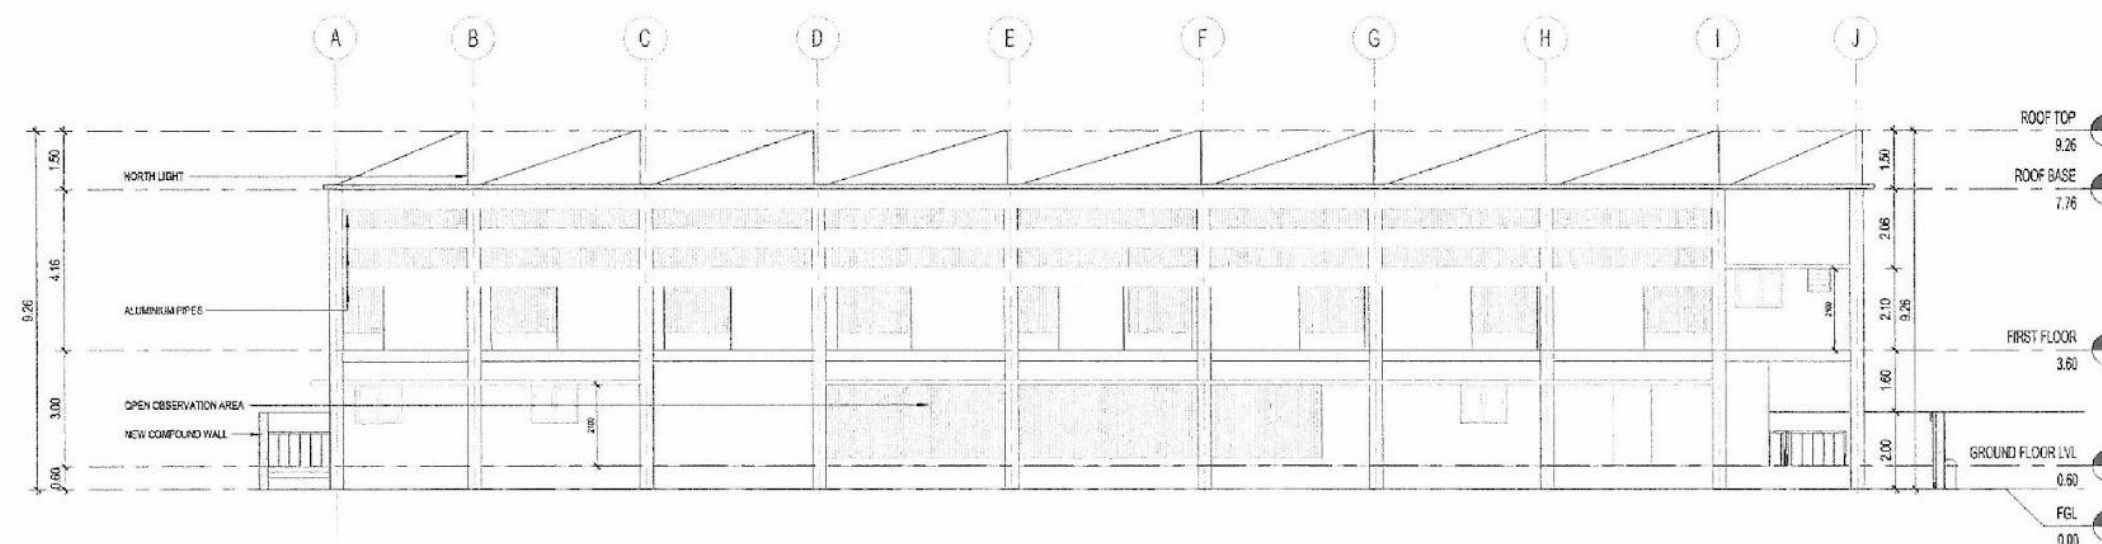

3 EAST ELEVATION
1:100

HEALTHCARE

SITE 1

LOCATION : CHENNAI

NOTES

1. ALL DIMENSIONS ARE AS MENTIONED.
2. THIS DRAWING IS TO BE READ AND NOT SCALED.
3. THE DRAWING IS A COPYRIGHT AND PROPERTY OF THE ARCHITECT. IT IS NOT TO BE PRODUCED, HANDLED OVER TO, THIRD PARTY OR USED FOR ANY OTHER PURPOSE OTHER THAN FOR WHICH IT IS INTENDED.
4. ALL DIMENSIONS SHALL BE VERIFIED ON SITE PRIOR TO START OF WORK. ANY DISCREPANCY SHALL BE BROUGHT TO THE NOTICE OF THE ARCHITECT.
5. THE CONSTRUCTION MANAGER/CONTRACTOR MUST CHECK ALL DIMENSIONS AND DETAILS AND BE RESPONSIBLE FOR THE SAME. ANY DISCREPANCY SHALL BE BROUGHT TO THE NOTICE OF THE ARCHITECT.
6. THIS DRAWING SHALL BE READ IN CONJUNCTION WITH ALL RELEVANT ARCHITECTURAL, STRUCTURAL AND SERVICES DRAWINGS. ANY DISCREPANCY NOTICED SHALL BE BROUGHT TO THE ATTENTION OF THE CONSULTANT WITHIN REASONABLE TIME OF RECEIPT OF THIS DRAWING. BUT ALWAYS PRIOR TO PROCUREMENT/EXECUTION OF WORKS.
7. ANY DRAWINGS PREPARED BY THE CONTRACTOR/CONTRACTOR / VENDOR AND APPROVED BY THE ARCHITECT / PROJECT MANAGER IS FOR GENERAL CONFORMITY WITH THE OUTLINE DESIGN INTENT ONLY. SUCH APPROVALS DO NOT RELIEVE THE CONTRACTOR TOGETHER WITH THE SUBCONTRACTOR/VENDOR FOR FULL RESPONSIBILITY FOR ACCURACY, INTEGRATION AND FITNESS OF DESIGN TO THE EXTENT APPLICABLE AND CONSTRUCTION FOR MEETING THE PURPOSE OF DESIGN.
8. IF VARIATIONS ARE FOUND BETWEEN THE ARCHITECTURAL DRAWINGS AND THE TECHNICAL SPECIFICATIONS OR REQUIREMENTS OF ADDITIONAL INFORMATION TO FULFILL THE INTENT OF THE DESIGN FOUND DURING EXECUTION OF THE WORK, THE DECISION AS TO WHAT IS TO BE APPLIED OR ANY FURTHER INFORMATION FURNISHED BY THE ARCHITECT / PM/CONSULTANT SHALL BE FINAL AND BOUND ON THE CONTRACTOR.
9. PLEASTER MORTAR ALLOWANCE TO BE GIVEN FOR JOINTS.




A305


PROJECT NO. : 0010
SCALE : AS TO FIT
DRAWN BY : Sneha C N
CHECKED BY : Project Architect

SECTION & ELEVATIONS


shilpa
ARCHITECTS PLANNERS DESIGNERS PVT. LTD.

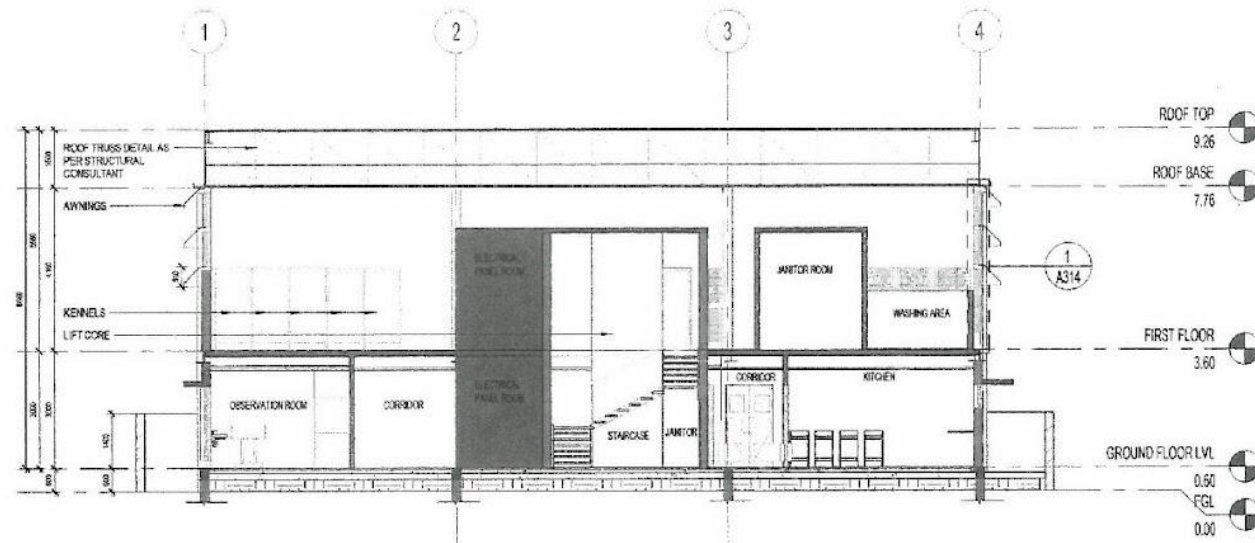


1 SECTION THROUGH EAST_WEST
1:100

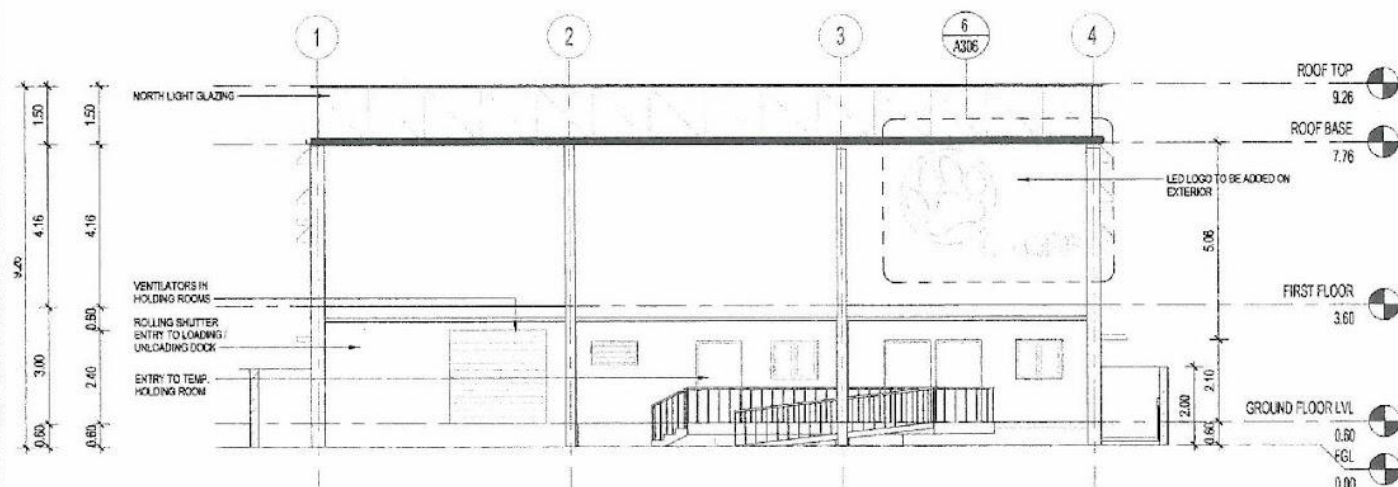


2 NORTH ELEVATION
1:100

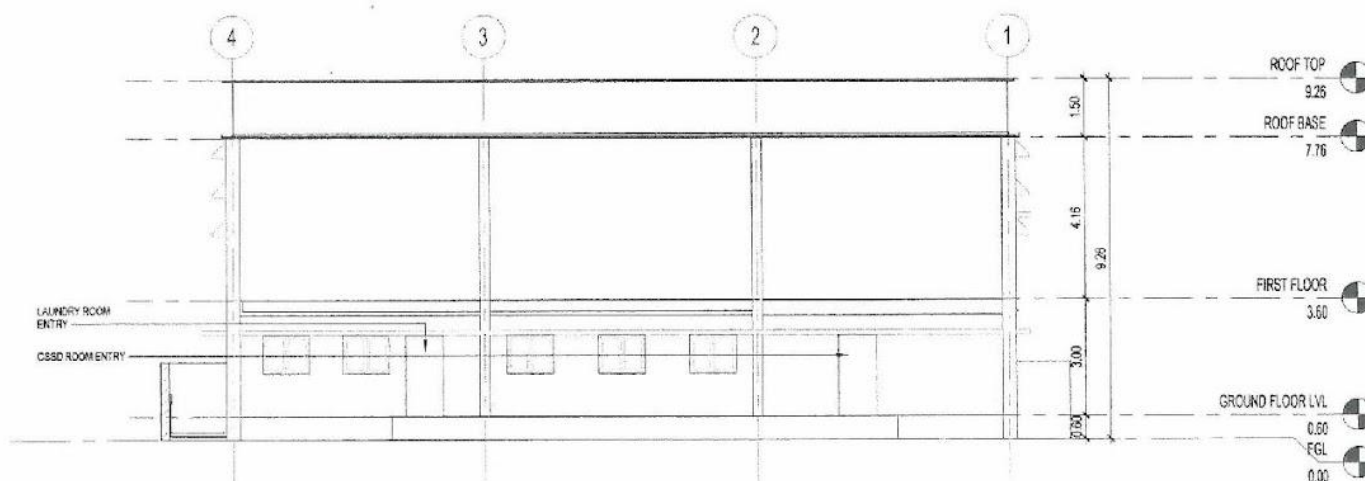


3 SOUTH ELEVATION
1:100

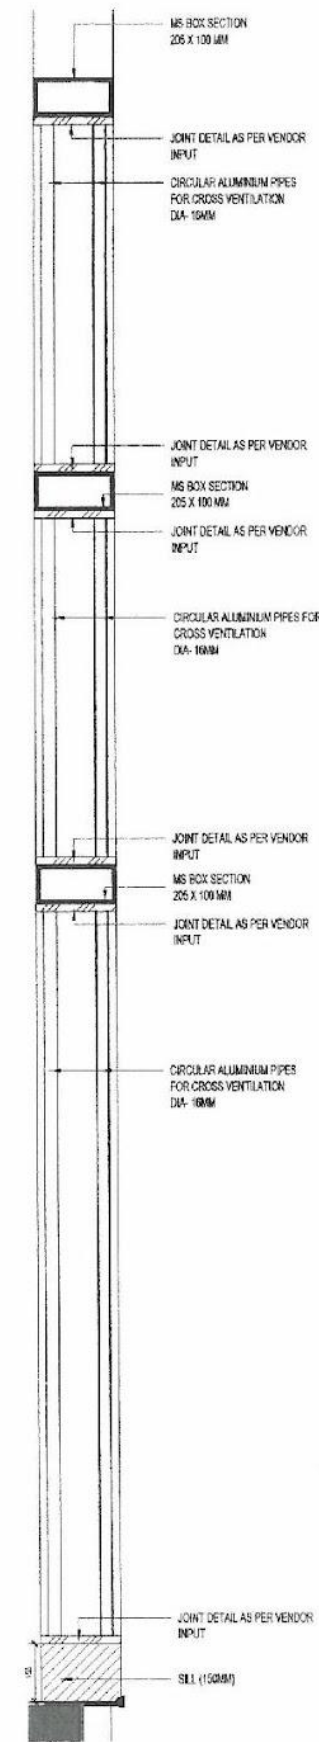

5 EXTERIOR GRILL WALL DETAIL SECTION
1:10

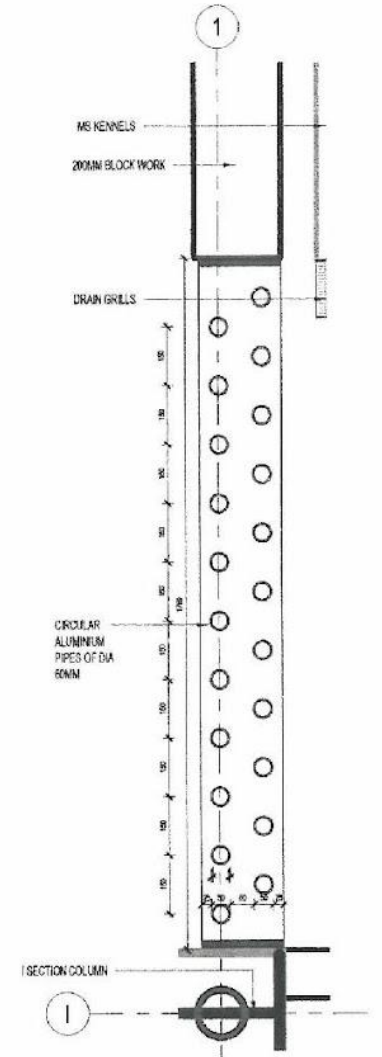

4 EXTERIOR GRILL WALL DETAIL PLAN
1:10

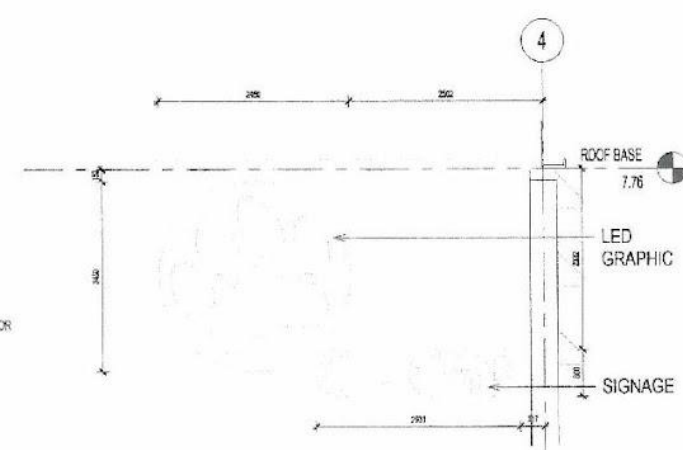

6 LOGO ELEVATION
1:50


HEALTHCARE

SITE 1

LOCATION : CHENNAI

NOTES

1. ALL DIMENSIONS ARE AS MENTIONED.
2. THIS DRAWING IS TO BE READ AND NOT SCALED.
3. THIS DRAWING IS A COPYRIGHT AND PROPERTY OF THE ARCHITECT. IT IS NOT TO BE PRODUCED, HANDLED, COPIED, REPRODUCED OR USED FOR ANY OTHER PURPOSE OTHER THAN FOR WHICH IT IS INTENDED.
4. ALL DIMENSIONS SHALL BE VERIFIED ON SITE PRIOR TO START OF WORK. ANY DISCREPANCY SHALL BE BROUGHT TO THE NOTICE OF THE ARCHITECT.
5. THE CONSTRUCTION MANAGER/CONTRACTOR MUST CHECK ALL DIMENSIONS AND DETAILS AND BE RESPONSIBLE FOR THE SAME. ANY DISCREPANCY SHALL BE BROUGHT TO THE NOTICE OF THE ARCHITECT.
6. THIS DRAWING SHALL BE READ IN CONJUNCTION WITH ALL RELEVANT ARCHITECTURAL, STRUCTURAL AND SERVICES DRAWINGS. ANY DISCREPANCY NOTICED SHALL BE BROUGHT TO THE ATTENTION OF THE CONSULTANTS WITHIN REASONABLE TIME OF RECEIPT OF THIS DRAWING, BUT ALWAYS PRIOR TO PROCUREMENT/EXECUTION OF WORKS.
7. ANY DRAWINGS PREPARED BY THE CONTRACTOR/SUB CONTRACTOR / VENDOR AND APPROVED BY THE ARCHITECT/ PROJECT MANAGER IS FOR GENERAL CONFORMITY WITH THE OUTLINE DESIGN INTENT ONLY. SUCH APPROVALS DO NOT RELIEVE THE CONTRACTOR TOGETHER WITH THE SUB CONTRACTOR/VENDOR, FOR FULL RESPONSIBILITY FOR ACCURACY, INTEGRATION AND FITNESS OF DESIGN TO THE EXTENT APPLICABLE, AND CONSTRUCTION FOR MEETING THE PURPOSE OF DESIGN.
8. IF VARIATIONS ARE FOUND BETWEEN THE ARCHITECTURAL DRAWINGS AND THE TECHNICAL SPECIFICATIONS OR REQUIREMENTS OF ADDITIONAL INFORMATION TO FULFILL THE INTENT OF THE DESIGN FOUND DURING EXECUTION OF THE WORK, THE DECISION AS TO WHAT IS TO BE APPLIED OR ANY FURTHER INFORMATION FURNISHED BY THE ARCHITECT / PM/CONSULTANT SHALL BE FINAL AND BOUND ON THE CONTRACTOR.
9. PLASTER MORTAR ALLOWANCE TO BE GIVEN FOR JOINERY.

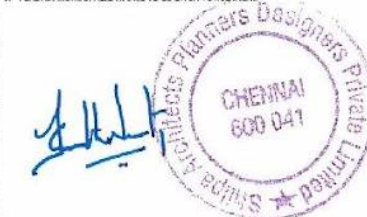


A306




PROJECT NO. : 0010
SCALE : AS TO FIT
DRAWN BY : Sneha C N
CHECKED BY : Project Architect

FLOOR FINISH PLANS & RCP


shilpa
ARCHITECTS PLANNERS DESIGNERS PVT. LTD.

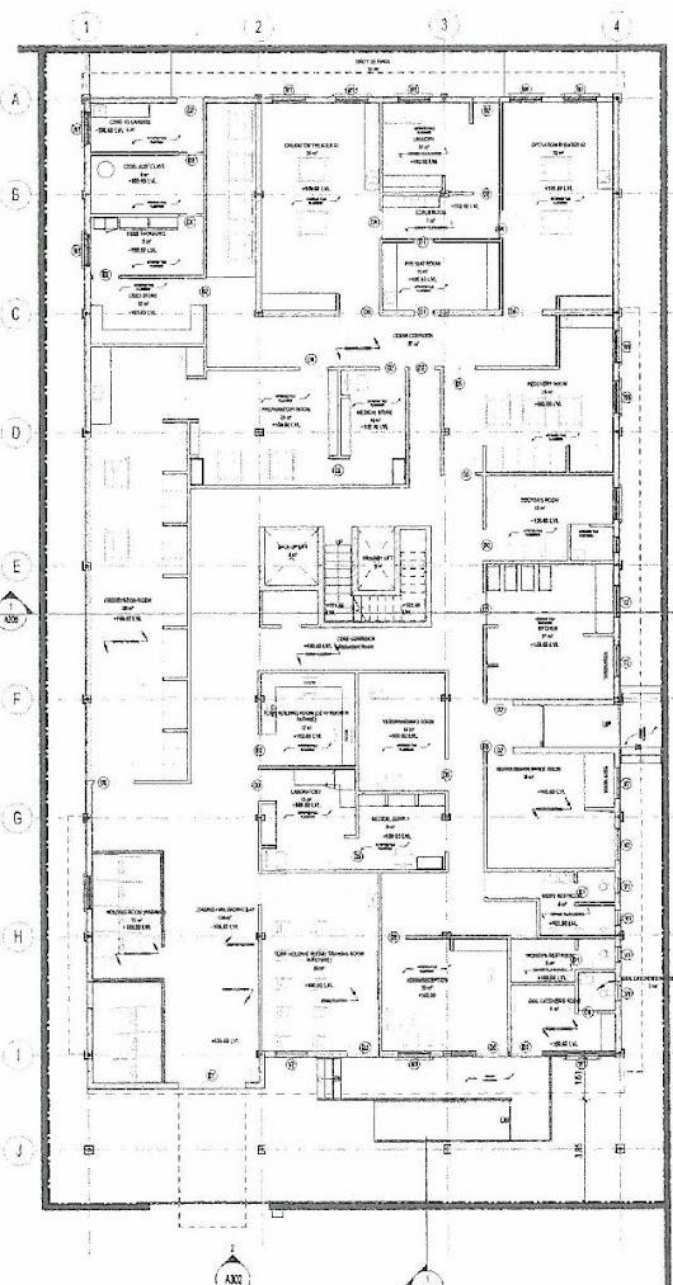


1 GROUND FLOOR FINISH PLAN
1:100

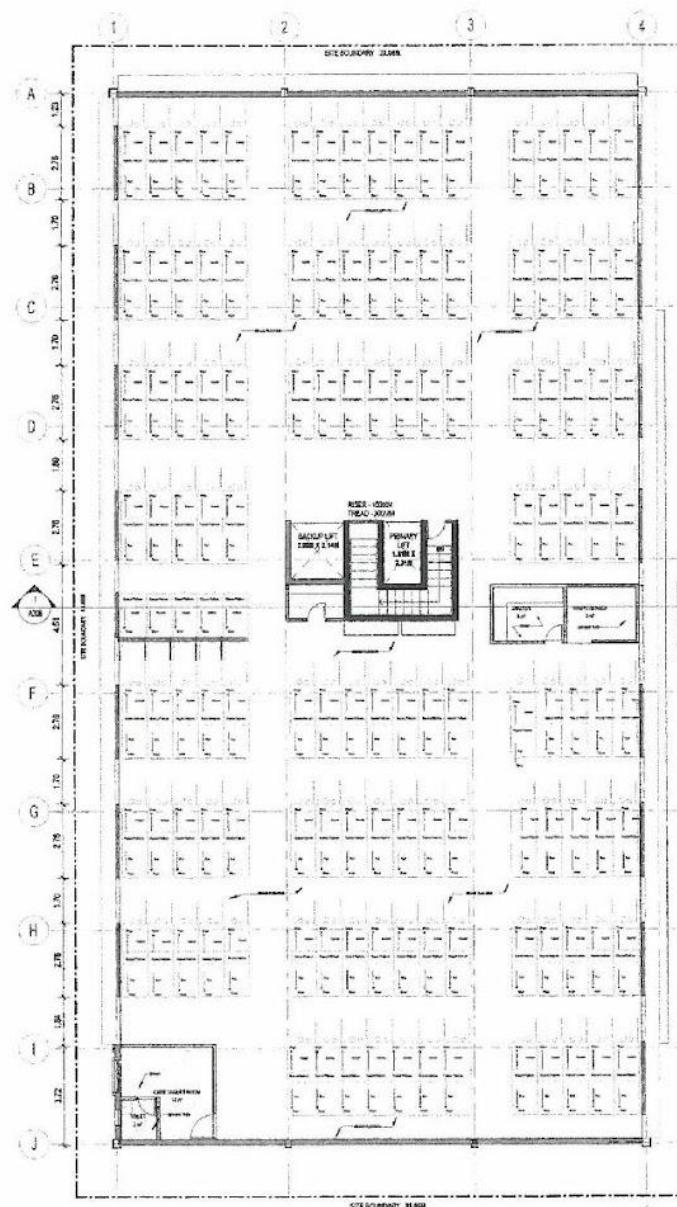


2 FIRST FLOOR FINISH PLAN
1:100

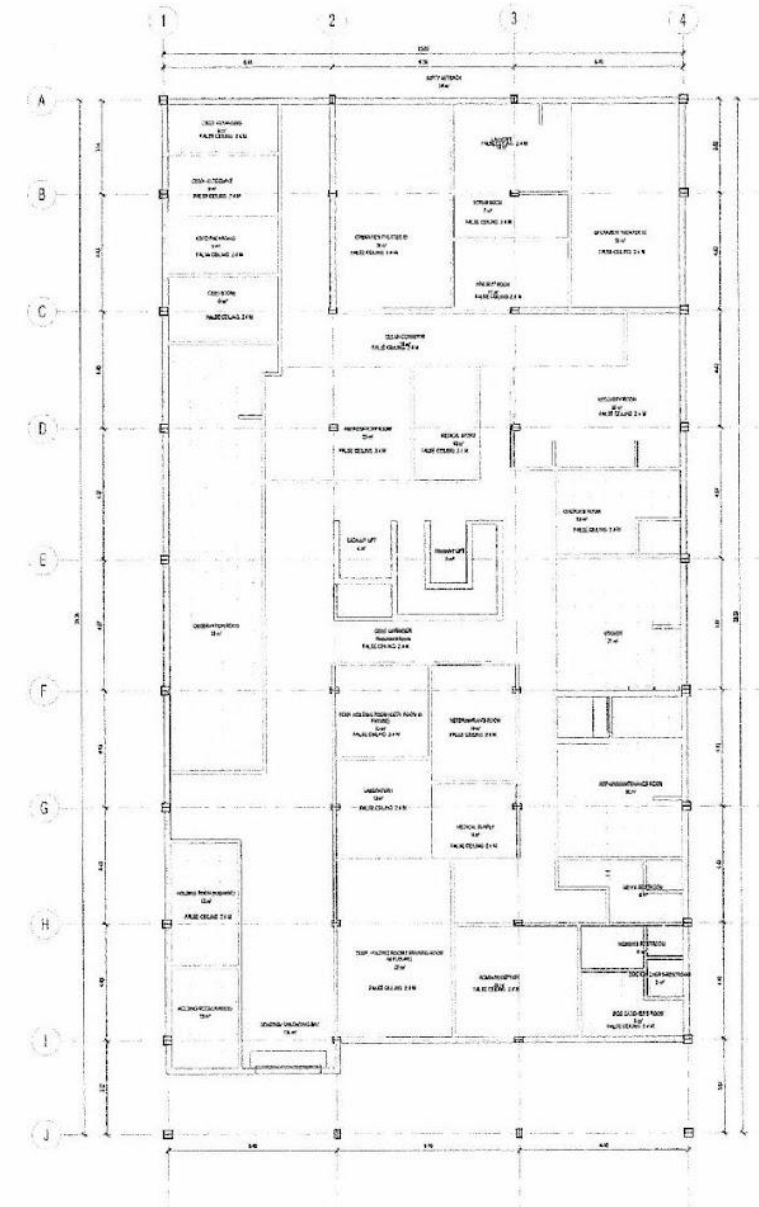


5 GROUND FLOOR REFLECTED CEILING PLAN
1:100

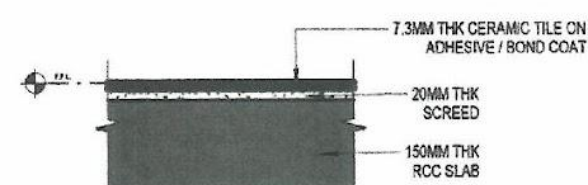


3 CERAMIC TILE ON SLAB
1:10

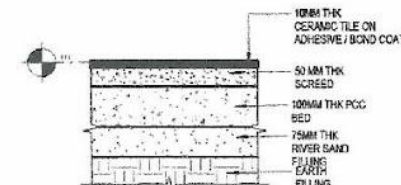

4 CERAMIC TILE AT GF
1:10

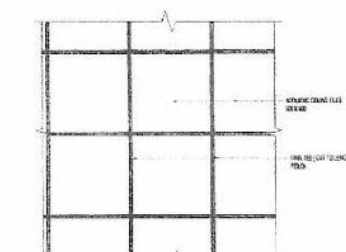

6 CEILING TILE DETAIL
1:10

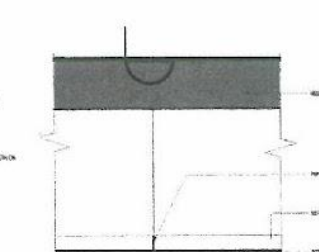

7 ACT SECTION DETAIL
1:5

HEALTHCARE

SITE 1

LOCATION : CHENNAI

NOTES

1. ALL DIMENSIONS ARE AS MENTIONED.
2. THIS DRAWING IS TO BE READ AND NOT SCALED.
3. THIS DRAWING IS A COPYRIGHT AND PROPERTY OF THE ARCHITECT, IS NOT TO BE PRODUCED, HANDLED OVER TO THIRD PARTY OR USED FOR ANY OTHER PURPOSE OTHER THAN FOR WHICH IT IS INTENDED.
4. ALL DIMENSIONS SHALL BE VERIFIED ON SITE PRIOR TO START OF WORK. ANY DISCREPANCY SHALL BE BROUGHT TO THE NOTICE OF THE ARCHITECT.
5. THE CONSTRUCTION MANAGER/CONTRACTOR MUST CHECK ALL DIMENSIONS AND DETAILS AND BE RESPONSIBLE FOR THE SAME. ANY DISCREPANCY SHALL BE BROUGHT TO THE NOTICE OF THE ARCHITECT.
6. THIS DRAWING SHALL BE READ IN CONJUNCTION WITH ALL RELEVANT ARCHITECTURAL, STRUCTURAL AND SERVICES DRAWINGS. ANY DISCREPANCY NOTICED SHALL BE BROUGHT TO THE ATTENTION OF THE CONSULTANTS WITHIN REASONABLE TIME OF RECEIPT OF THIS DRAWING, BUT ALWAYS PRIOR TO PROCUREMENT/EXECUTION OF WORKS.
7. ANY DRAWINGS PREPARED BY THE CONTRACTOR/SUB CONTRACTOR / VENDOR AND APPROVED BY THE ARCHITECT/PROJECT MANAGER IS FOR GENERAL CONFORMANCE WITH THE OUTLINE DESIGN INTENT ONLY. SUCH APPROVALS DO NOT RELIEVE THE CONTRACTOR TOGETHER WITH THE SUBCONTRACTOR/VENDOR FOR FULL RESPONSIBILITY FOR ACCURACY, INTEGRATION AND FITNESS OF DESIGN TO THE EXTENT APPLICABLE AND CONSTRUCTION FOR MEETING THE PURPOSE OF DESIGN.
8. IF VARIATIONS ARE FOUND BETWEEN THE ARCHITECTURAL DRAWINGS AND THE TECHNICAL SPECIFICATIONS OR REQUIREMENTS OF ADDITIONAL INFORMATION TO FULFILL THE INTENT OF THE DESIGN FOUND DURING EXECUTION OF THE WORK, THE DECISION AS TO WHAT IS TO BE APPLIED OR ANY FURTHER INFORMATION FURNISHED BY THE ARCHITECT / PM / CONSULTANT SHALL BE FINAL AND BOUND ON THE CONTRACTOR.
9. PLASTER MORTAR ALLOWANCE TO BE GIVEN FOR JOINTS.




A307


PROJECT NO. : 0010
SCALE : AS TO FIT
DRAWN BY : Sneha C N
CHECKED BY : Project Architect

STAIRCASE DETAILS


shilpa
ARCHITECTS PLANNERS DESIGNERS PVT. LTD.

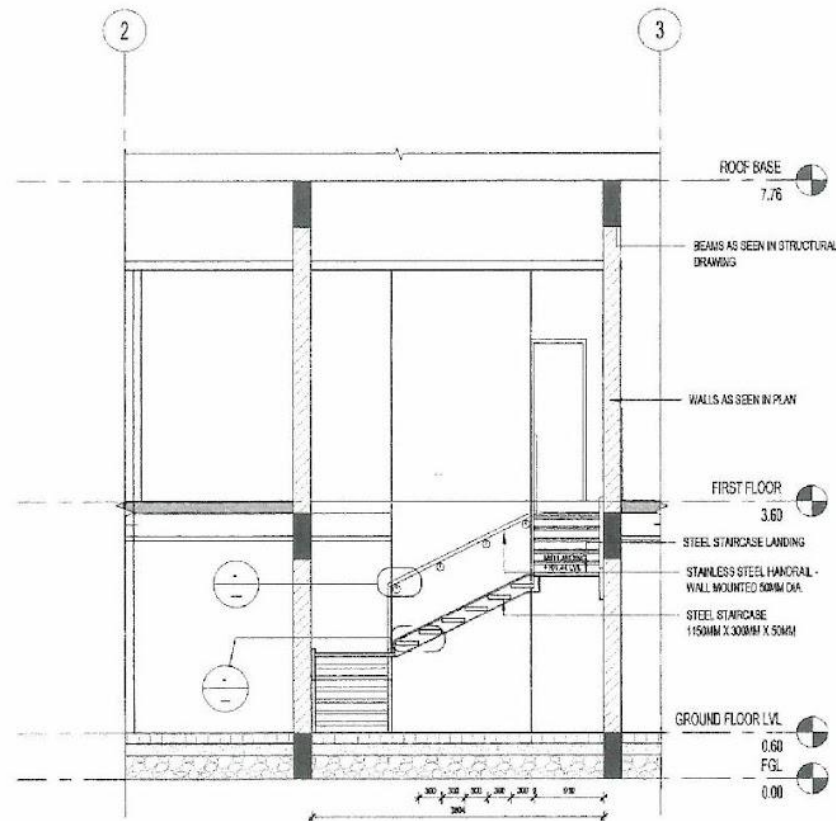


2 STAIRCASE DETAIL SECTION 2
1:50

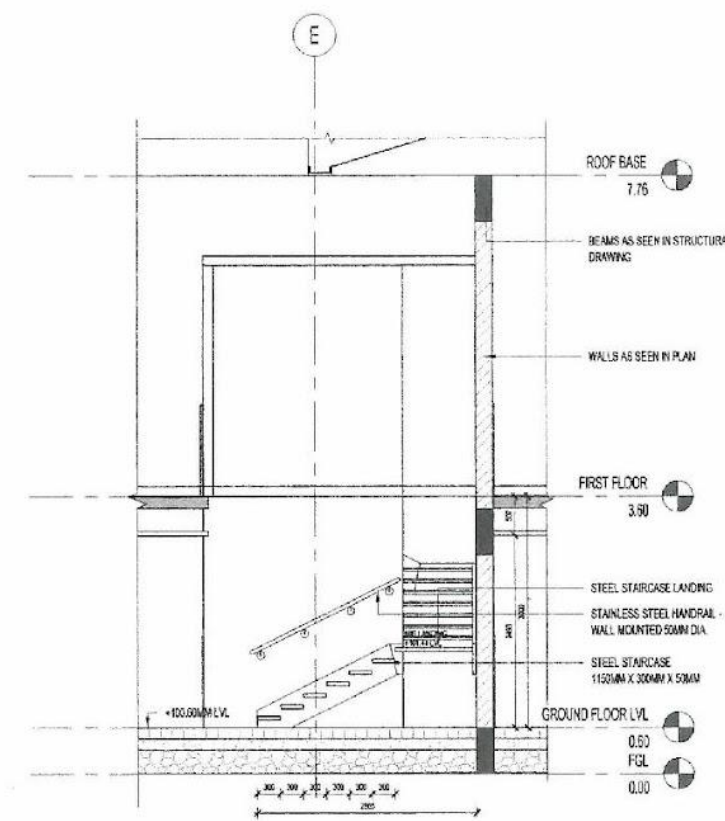

3 STAIRCASE DETAIL - SECTION 3
1:50

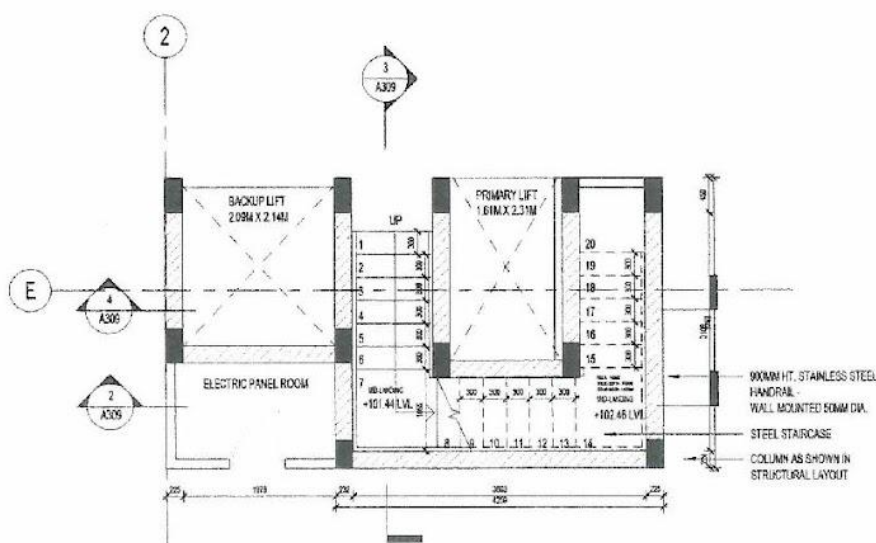

1 STAIRCASE DETAIL - PLAN
1:50

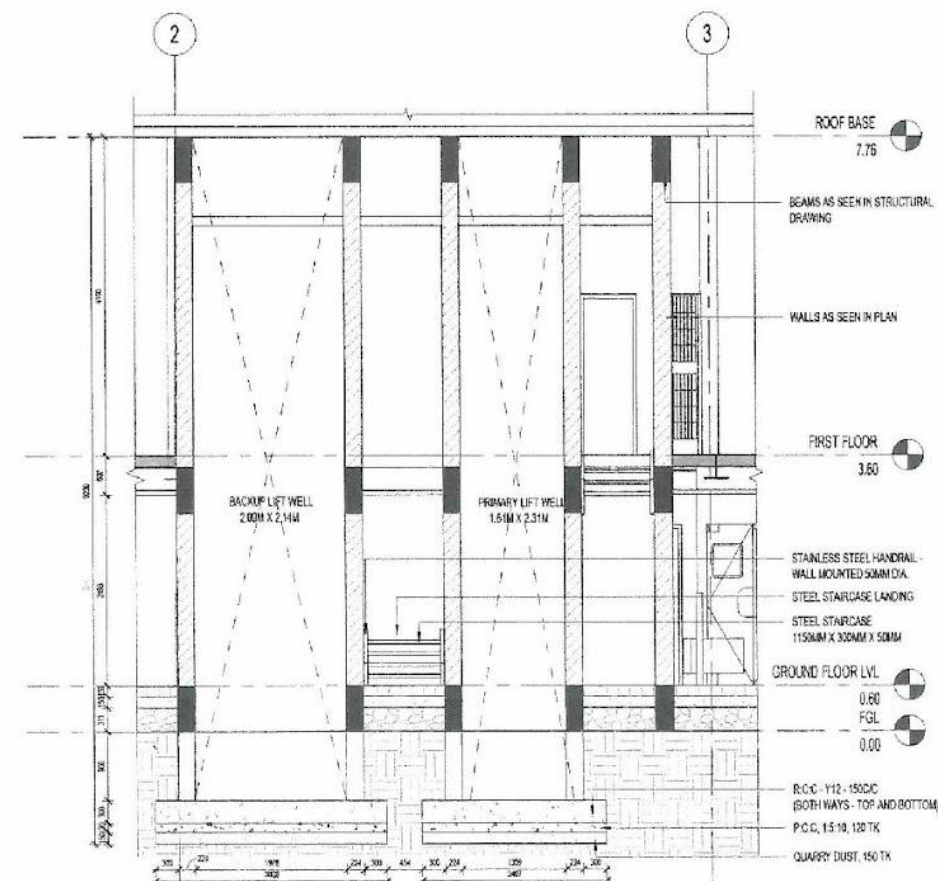

4 LIFT DETAIL SECTION
1:50

HEALTHCARE

SITE 1

LOCATION : CHENNAI

NOTES

1. ALL DIMENSIONS ARE AS INDICATED.
2. THIS DRAWING IS TO BE READ AND NOT SCALED.
3. THIS DRAWING IS A COPYRIGHT AND PROPERTY OF THE ARCHITECT. IT IS NOT TO BE PRODUCED, HANDLED, OVER TO, THIRD PARTY OR USED FOR ANY OTHER PURPOSE OTHER THAN FOR WHICH IT IS INTENDED.
4. ALL DIMENSIONS SHALL BE VERIFIED ON SITE PRIOR TO START OF WORK. ANY DISCREPANCY SHALL BE BROUGHT TO THE NOTICE OF THE ARCHITECT.
5. THE CONSTRUCTION MANAGER/CONTRACTOR MUST CHECK ALL DIMENSIONS AND DETAILS AND BE RESPONSIBLE FOR THE SAME. ANY DISCREPANCY SHALL BE BROUGHT TO THE NOTICE OF THE ARCHITECT.
6. THIS DRAWING SHALL BE READ IN CONJUNCTION WITH ALL RELEVANT ARCHITECTURAL, STRUCTURAL AND SERVICES DRAWINGS. ANY DISCREPANCY NOTICED SHALL BE BROUGHT TO THE ATTENTION OF THE CONSULTANTS WITHIN REASONABLE TIME OF RECEIPT OF THIS DRAWING, BUT ALWAYS PRIOR TO COMMENCEMENT/EXECUTION OF WORKS.
7. ANY DRAWINGS PREPARED BY THE CONTRACTOR/SUB CONTRACTOR / VENDOR AND APPROVED BY THE ARCHITECT/ PROJECT MANAGER IS FOR GENERAL CONFORMITY WITH THE OUTLINE DESIGN INTENT ONLY. SUCH APPROVALS DO NOT RELIEVE THE CONTRACTOR TOGETHER WITH THE SUBCONTRACTOR/VENDOR FOR FULL RESPONSIBILITY FOR ACCURACY, INTEGRATION AND FITNESS OF DESIGN TO THE EXTENT APPLICABLE AND CONSTRUCTION FOR MEETING THE PURPOSE OF DESIGN.
8. IF VARIATIONS ARE FOUND BETWEEN THE ARCHITECTURAL DRAWINGS AND THE TECHNICAL SPECIFICATIONS OR REQUIREMENTS OF ADDITIONAL INFORMATION TO FULFILL THE INTENT OF THE DESIGN FOUND DURING EXECUTION OF THE WORK, THE DECISION AS TO WHAT IS TO BE APPLIED OR ANY FURTHER INFORMATION FURNISHED BY THE ARCHITECT / PM / CONSULTANT SHALL BE FINAL AND BOUND ON THE CONTRACTOR.
9. PLASTER MORTAR ALLOWANCE TO BE GIVEN FOR JOINTS.




A308




PROJECT NO. : 0010
SCALE : AS TO FIT
DRAWN BY : Sneha C N
CHECKED BY : Project Architect

ENTRY STAIRCASE DETAILS


shilpa
ARCHITECTS PLANNERS DESIGNERS PVT. LTD.

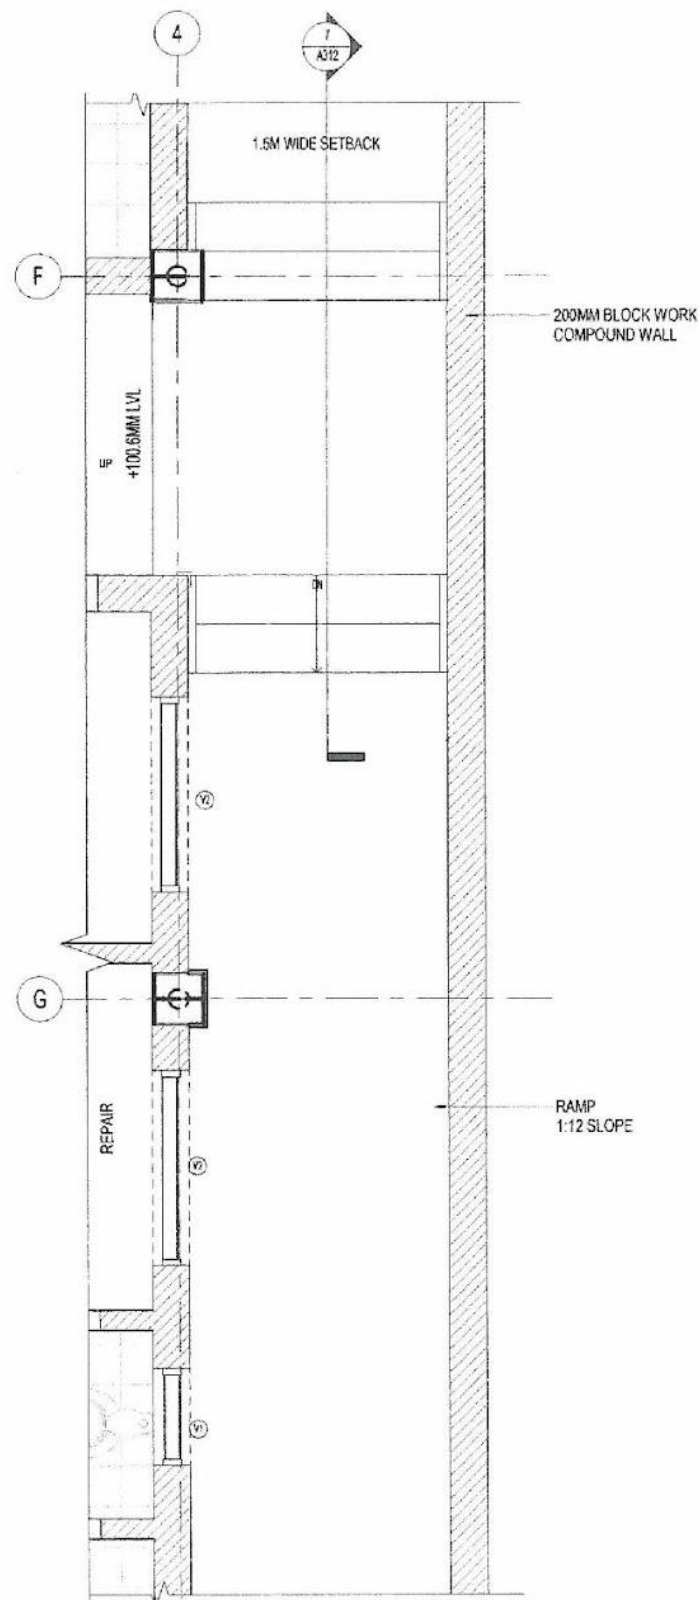


1 RAMP DETAIL - PLAN
1:25

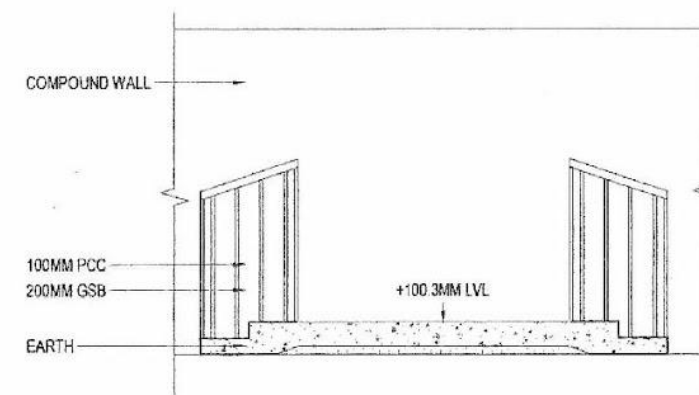

2 SIDE ENTRY SECTION DETAIL
1:5

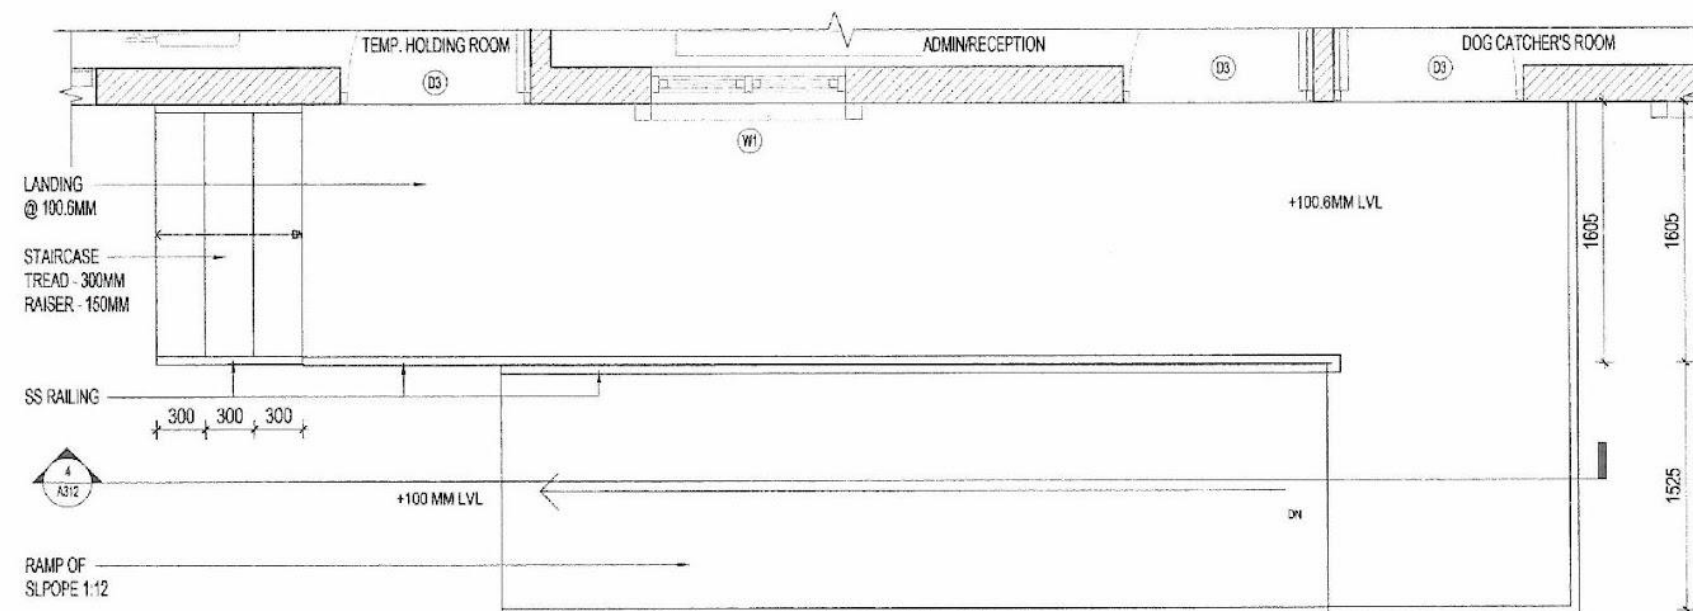

3 ENTRY STAIRCASE DETAIL - PLAN
1:25

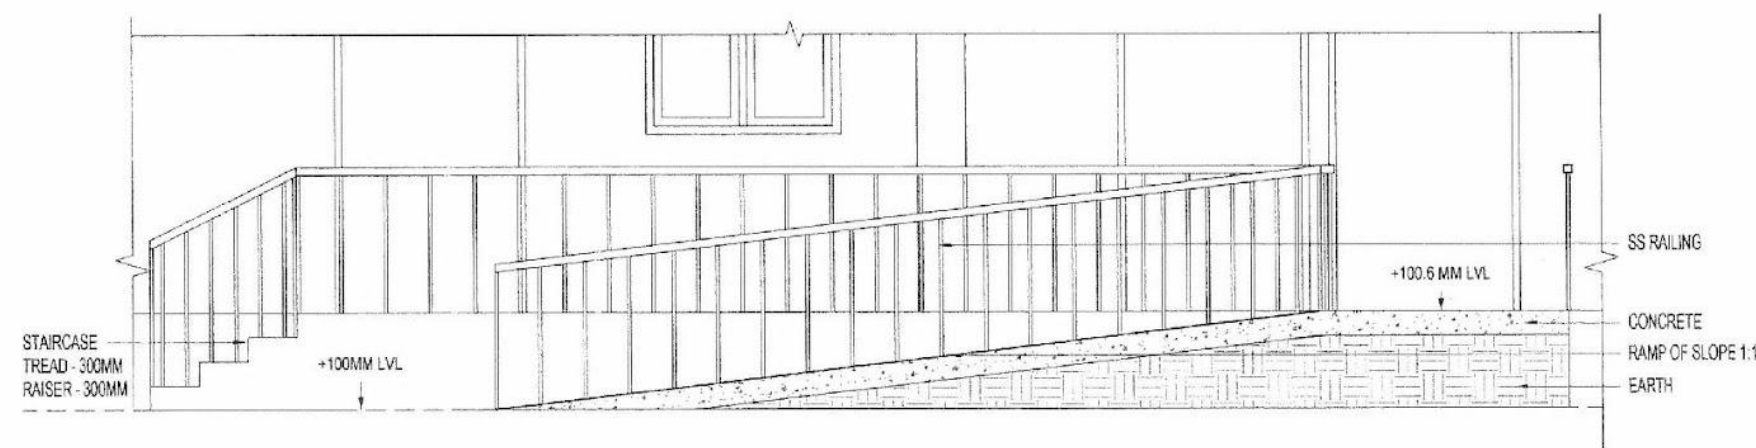

4 ENTRY STAIRCASE SECTION
1:25

HEALTHCARE

SITE 1

LOCATION : CHENNAI

NOTES

1. ALL DIMENSIONS ARE AS MENTIONED.
2. THIS DRAWING IS TO BE READ AND NOT SCALED.
3. THIS DRAWING IS A COPYRIGHT AND PROPERTY OF THE ARCHITECT, IS NOT TO BE PRODUCED, HANDED OVER TO THIRD PARTY OR USED FOR ANY OTHER PURPOSE OTHER THAN FOR WHICH IT IS INTENDED.
4. ALL DIMENSIONS SHALL BE VERIFIED ON SITE PRIOR TO START OF WORK. ANY DISCREPANCY SHALL BE BROUGHT TO THE NOTICE OF THE ARCHITECT.
5. THE CONSTRUCTION MANAGER/CONTRACTOR MUST CHECK ALL DIMENSIONS AND DETAILS AND BE RESPONSIBLE FOR THE SAME. ANY DISCREPANCY SHALL BE BROUGHT TO THE NOTICE OF THE ARCHITECT.
6. THIS DRAWING SHALL BE READ IN CONJUNCTION WITH ALL RELEVANT ARCHITECTURAL, STRUCTURAL AND SERVICES DRAWINGS. ANY DISCREPANCY NOTICED SHALL BE BROUGHT TO THE ATTENTION OF THE CONSULTANTS WITHIN REASONABLE TIME OF RECEIPT OF THIS DRAWING, BUT ALWAYS PRIOR TO COMMENCEMENT/EXECUTION OF WORKS.
7. ANY DRAWINGS PREPARED BY THE CONTRACTOR/SUB CONTRACTOR / VENDOR AND APPROVED BY THE ARCHITECT/PROJECT MANAGER IS FOR GENERAL CONFORMITY WITH THE OUTLINE DESIGN INTENT ONLY. SUCH APPROVALS DO NOT RELIEVE THE CONTRACTOR TOGETHER WITH THE SUBCONTRACTOR/VENDOR FOR FULL RESPONSIBILITY FOR ACCURACY, INFORMATION AND FITNESS OF DESIGN (TO THE EXTENT APPLICABLE) AND CONSTRUCTION FOR MEETING THE PURPOSE OF DESIGN.
8. IF VARIATIONS ARE FOUND BETWEEN THE ARCHITECTURAL DRAWINGS AND THE TECHNICAL SPECIFICATIONS OR REQUIREMENTS OF ADDITIONAL INFORMATION TO FULFILL THE INTENT OF THE DESIGN FOUND DURING EXECUTION OF THE WORK, THE DECISION AS TO WHAT IS TO BE APPLIED OR ANY FURTHER INFORMATION FURNISHED BY THE ARCHITECT / PM /CONSULTANT SHALL BE FINAL AND BOUND ON THE CONTRACTOR.
9. PLASTER MORTAR ALLOWANCE TO BE GIVEN FOR JOINERY.





A309


PROJECT NO. : 0010
SCALE : AS TO FIT
DRAWN BY : Sneha C N
CHECKED BY : Project Architect

JOINERY DETAILS - DOOR


shilpa
ARCHITECTS PLANNERS DESIGNERS PVT. LTD.

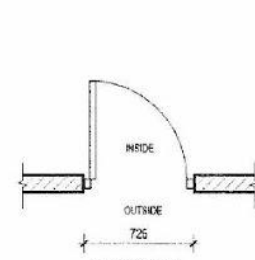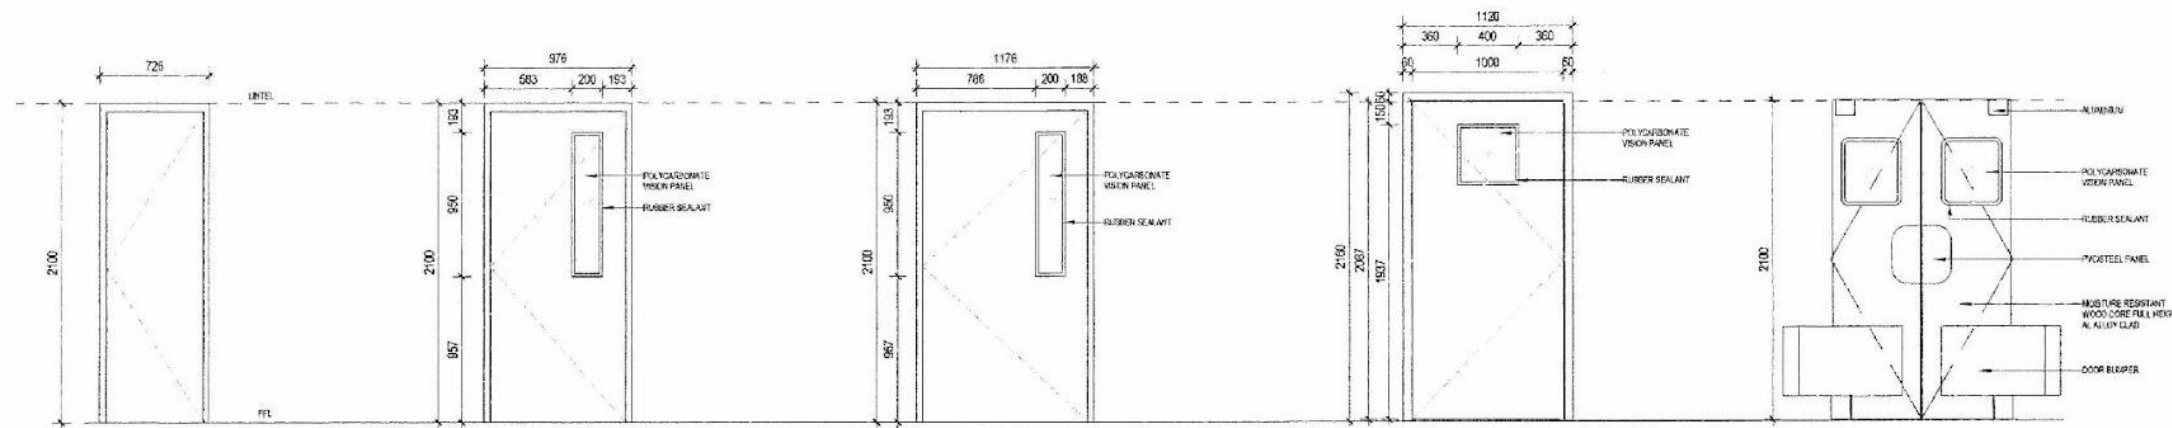


PLAN OF DOOR - 01
(NO. OF DOORS - 12)

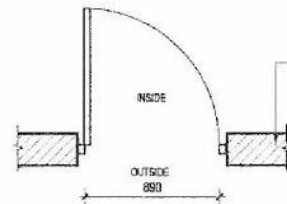


PLAN OF DOOR - 02
(NO. OF DOORS - 15)

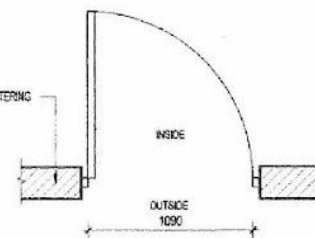

PLAN OF DOOR - 03
(NO. OF DOORS - 11)

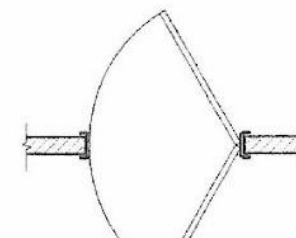

PLAN OF DOOR - 04
(NO. OF DOORS - 3)

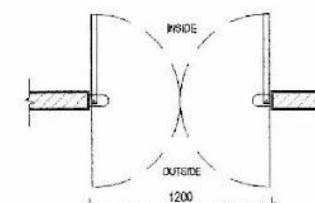

PLAN OF DOOR - 05
(NO. OF DOORS - 4)


TYPE	SINGLE SHUTTER - 01 (RESTROOMS)
STRUCTURAL OPENING	0.75 X 2.1 M
FRAME TYPE	60 MM X 55 MM PVC
SHUTTER TYPE	PVC
SHUTTER FINISH	FRONT SIDE: PVC REAR SIDE: PVC

TYPE	SINGLE SHUTTER - 02
STRUCTURAL OPENING	1.0 X 2.1 M
FRAME TYPE	60 MM X 55 MM ALUMINIUM FRAME
SHUTTER TYPE	ALUMINIUM SINGLE SHUTTER
SHUTTER FINISH	FRONT SIDE: ALUMINIUM REAR SIDE: ALUMINIUM


TYPE	SINGLE SHUTTER - 02
STRUCTURAL OPENING	1.2 X 2.1 M
FRAME TYPE	60 MM X 55 MM ALUMINIUM FRAME
SHUTTER TYPE	ALUMINIUM SINGLE SHUTTER
SHUTTER FINISH	FRONT SIDE: ALUMINIUM REAR SIDE: ALUMINIUM

TYPE	TWO WAY SWING DOOR - 04
STRUCTURAL OPENING	1.2 X 2.1 M
LOCATION	GROUND FLOOR
FRAME TYPE	60 MM X 55 MM ALUMINIUM FRAME
SHUTTER TYPE	ALUMINIUM TWO WAY SWING DOOR
SHUTTER FINISH	FRONT SIDE: ALUMINIUM REAR SIDE: ALUMINIUM


TYPE	HIGH IMPACT TRAFFIC DOOR - 05
STRUCTURAL OPENING	1.0 X 2.1 M
LOCATION	GROUND FLOOR
FRAME TYPE	60 MM X 55 MM ALUMINIUM FRAME
SHUTTER TYPE	MOISTURE RESISTANT WOOD CORE FULL HEIGHT AL ALLOY CLAD
SHUTTER FINISH	FRONT SIDE: AL CLAD REAR SIDE: AL CLAD
VISION PANEL	1/2" THICK POLYCARBONATE

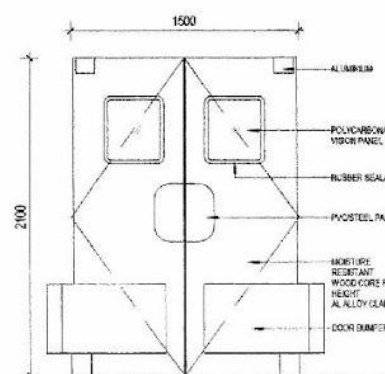


TYPE	HIGH IMPACT TRAFFIC DOOR - 06
STRUCTURAL OPENING	1.5 X 2.1 M
LOCATION	GROUND FLOOR
FRAME TYPE	60 MM X 55 MM ALUMINIUM FRAME
SHUTTER TYPE	MOISTURE RESISTANT WOOD CORE FULL HEIGHT AL ALLOY CLAD
SHUTTER FINISH	FRONT SIDE: AL CLAD REAR SIDE: AL CLAD
VISION PANEL	1/2" THICK POLYCARBONATE

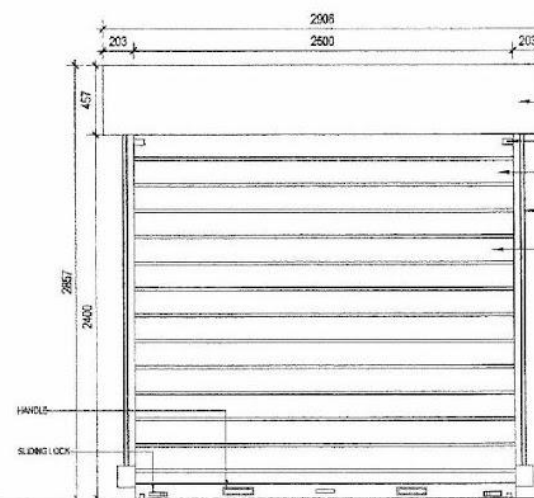


TYPE	ROLLING SHUTTER - 07
STRUCTURAL OPENING	2.5 X 2.4 M
LOCATION	GROUND FLOOR
FRAME TYPE	STAINLESS STEEL
SHUTTER TYPE	STAINLESS STEEL
SHUTTER FINISH	FRONT SIDE: STAINLESS STEEL REAR SIDE: STAINLESS STEEL

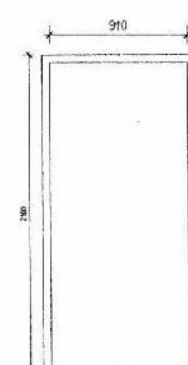


TYPE	OPENING - 08
STRUCTURAL OPENING	0.9 X 2.1 M
LOCATION	GROUND FLOOR
FRAME TYPE	55 MM ALUMINIUM FRAME
SHUTTER TYPE	-
SHUTTER FINISH	-

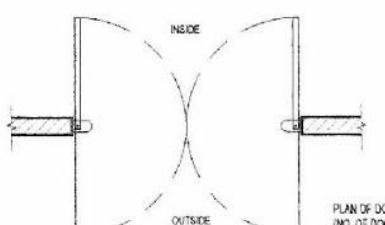

PLAN OF DOOR - 08
(NO. OF DOORS - 4)

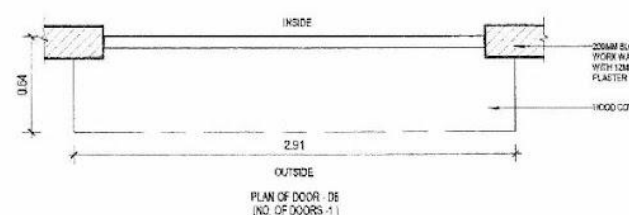

PLAN OF DOOR - 09
(NO. OF DOORS - 1)

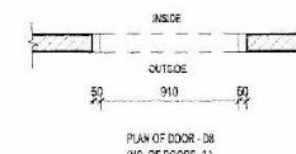

PLAN OF DOOR - 10
(NO. OF DOORS - 1)

Door Schedule

1:25

HEALTHCARE

SITE 1

LOCATION : CHENNAI

NOTES

1. ALL DIMENSIONS ARE AS MENTIONED.
2. THIS DRAWING IS TO BE READ AND NOT SCALED.
3. THIS DRAWING IS A COPYRIGHT AND PROPERTY OF THE ARCHITECT. IT IS NOT TO BE PRODUCED, HANDLED OVER TO THIRD PARTY OR USED FOR ANY OTHER PURPOSE OTHER THAN FOR WHICH IT IS INTENDED.
4. ALL DIMENSIONS SHALL BE VERIFIED ON SITE PRIOR TO START OF WORK. ANY DISCREPANCY SHALL BE BROUGHT TO THE NOTICE OF THE ARCHITECT.
5. THE CONSTRUCTION MANAGER/CONTRACTOR MUST CHECK ALL DIMENSIONS AND DETAILS AND BE RESPONSIBLE FOR THE SAME. ANY DISCREPANCY SHALL BE BROUGHT TO THE NOTICE OF THE ARCHITECT.
6. THIS DRAWING SHALL BE READ IN CONJUNCTION WITH ALL RELEVANT ARCHITECTURAL, STRUCTURAL AND SERVICES DRAWINGS. ANY DISCREPANCY NOTICED SHALL BE BROUGHT TO THE ATTENTION OF THE CONSULTANTS WITHIN REASONABLE TIME OF RECEIPT OF THIS DRAWING, BUT ALWAYS PRIOR TO PROCUREMENT/EXECUTION OF WORKS.
7. ANY DRAWINGS PREPARED BY THE CONTRACTOR/SELF CONTRACTOR / VENDOR AND APPROVED BY THE ARCHITECT PROJECT MANAGER IS FOR GENERAL CONFORMITY WITH THE OUTLINE DESIGN INTENT ONLY. SUCH APPROVALS DO NOT RELIEVE THE CONTRACTOR TOGETHER WITH THE SUBCONTRACTOR/VENDOR FOR FULL RESPONSIBILITY FOR ACCURACY, INTEGRATION AND FITNESS OF DESIGN (TO THE EXTENT APPLICABLE) AND CONSTRUCTION FOR MEETING THE PURPOSE OF DESIGN.
8. IF VARIATIONS ARE FOUND BETWEEN THE ARCHITECTURAL DRAWINGS AND THE TECHNICAL SPECIFICATIONS OR REQUIREMENTS OF ADDITIONAL INFORMATION TO FULFIL THE INTENT OF THE DESIGN FOUND DURING EXECUTION OF THE WORK, THE DECISION AS TO WHAT IS TO BE APPLIED OR ANY FURTHER INFORMATION FURNISHED BY THE ARCHITECT / PM / CONSULTANT SHALL BE FINAL AND BOUND ON THE CONTRACTOR.
9. PLASTER MORTAR ALLOWANCE TO BE GIVEN FOR JOINTS.




A310

PROJECT NO. : 0010
SCALE : AS TO FIT
DRAWN BY : Sneha C N
CHECKED BY : Project Architect

JOINERY DETAILS - WINDOW & AL PIPES


shilpa
ARCHITECTS PLANNERS DESIGNERS PVT. LTD.

PLAN OF WINDOW - W1
(NO. OF WINDOW - 15)

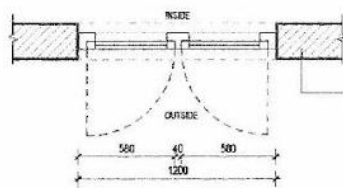


TYPE	DOUBLE SHUTTER WINDOW - W1
STRUCTURAL OPENING	1200 X 1000MM
LOCATION	GROUND FLOOR
FRAME TYPE	ALUMINIUM DOUBLE SHUTTER CASIMENT WINDOW
SHUTTER TYPE	ALUMINIUM FRAMED CLEAR DOUBLE GLAZED TOUGHENED GLASS SHUTTER

PLAN OF VENTILATOR - V1
(NO. OF WINDOW - 6)

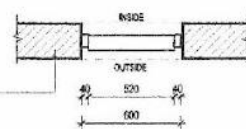


TYPE	VENTILATOR - V1
STRUCTURAL OPENING	500 X 600MM
LOCATION	TOILET
FRAME TYPE	Louvered Ventilator
SHUTTER TYPE	Louvered Ventilator


PLAN OF VENTILATOR - V2
(NO. OF WINDOW - 6)

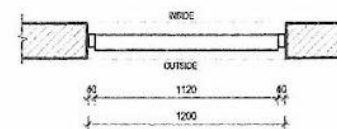


TYPE	VENTILATOR - V2
STRUCTURAL OPENING	1200 X 1200MM
LOCATION	TOILET
FRAME TYPE	Louvered Ventilator
SHUTTER TYPE	Louvered Ventilator

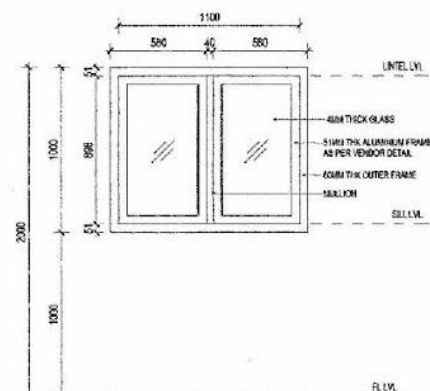

ELEVATION OF WINDOW - W1
(NO. OF WINDOW - 15)

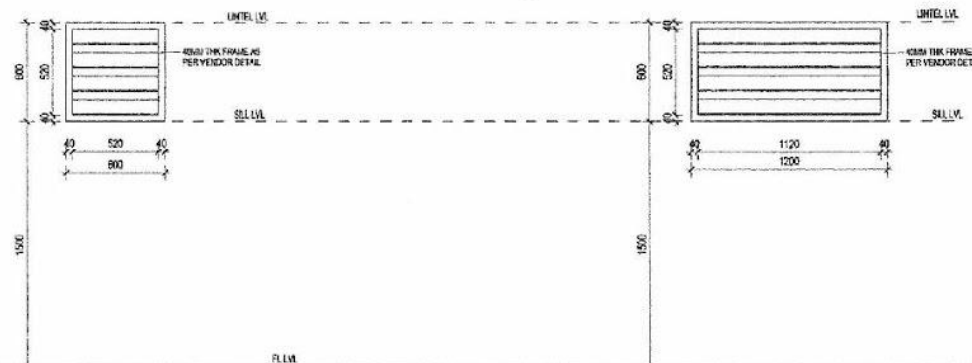



ELEVATION OF VENTILATOR - V1
(NO. OF WINDOW - 6)

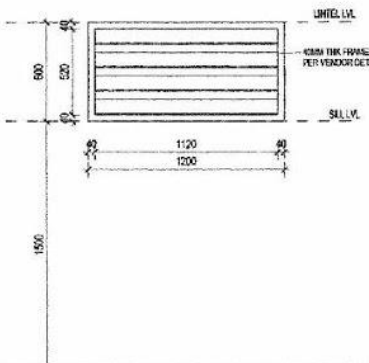

ELEVATION OF VENTILATOR - V2
(NO. OF WINDOW - 6)


Window schedule

1:20

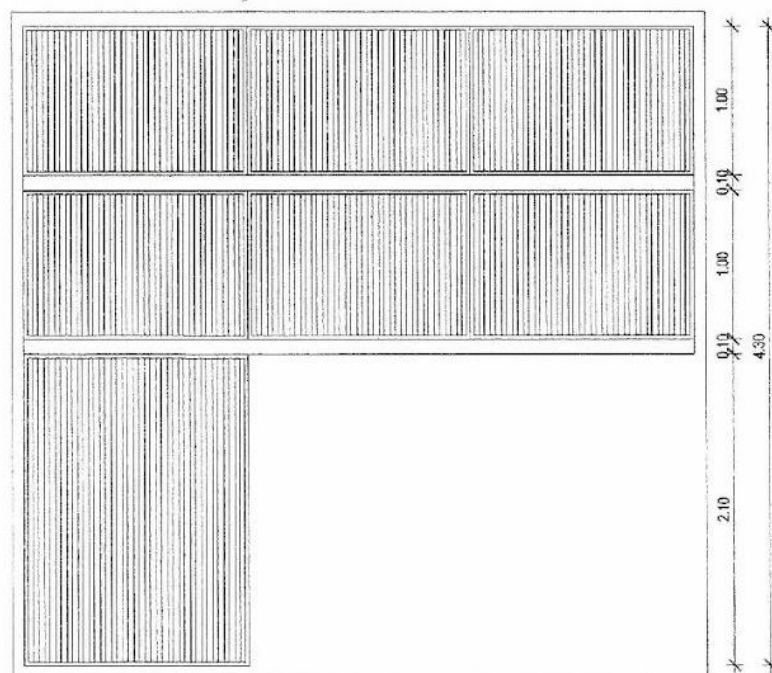 


MODULE ELEVATION

1:25

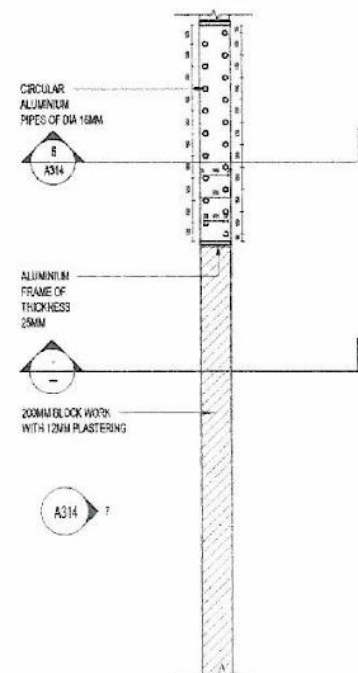

MODULE PLAN

1:25

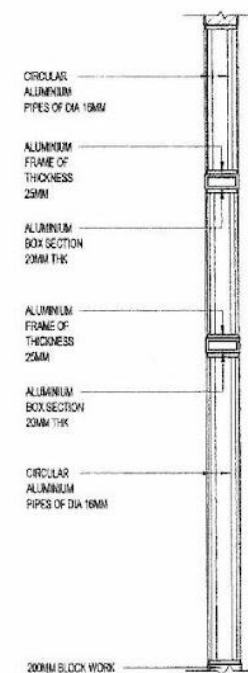


MODULE SECTION 1

1:25

EXISTING - EXTERIOR GRILL WALL DETAIL

1:20

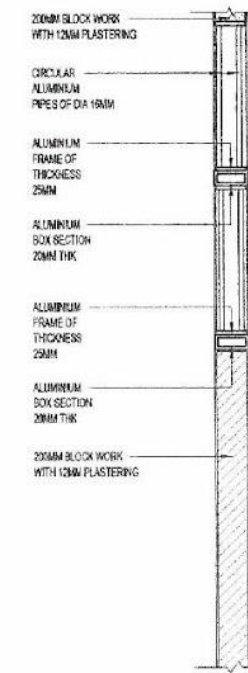

MODULE SECTION 2

1:25

HEALTHCARE


SITE 1

LOCATION : CHENNAI

NOTES

1. ALL DIMENSIONS ARE AS MENTIONED.
2. THIS DRAWING IS TO BE READ AND NOT SCALED.
3. THIS DRAWING IS A COPYRIGHT AND PROPERTY OF THE ARCHITECT. IT IS NOT TO BE REPRODUCED, HANDLED OVER TO THIRD PARTY OR USED FOR ANY OTHER PURPOSE OTHER THAN FOR WHICH IT IS INTENDED.
4. ALL DIMENSIONS SHALL BE VERIFIED ON SITE PRIOR TO START OF WORK. ANY DISCREPANCY SHALL BE BROUGHT TO THE NOTICE OF THE ARCHITECT.
5. THE CONSTRUCTION MANAGER/CONTRACTOR MUST CHECK ALL DIMENSIONS AND DETAILS AND BE RESPONSIBLE FOR THE SAME. ANY DISCREPANCY SHALL BE BROUGHT TO THE NOTICE OF THE ARCHITECT.
6. THIS DRAWING SHALL BE READ IN CONJUNCTION WITH ALL RELEVANT ARCHITECTURAL, STRUCTURAL AND SERVICES DRAWINGS. ANY DISCREPANCY NOTICED SHALL BE BROUGHT TO THE ATTENTION OF THE CONSULTANTS WITHIN REASONABLE TIME OF RECEIPT OF THIS DRAWING, BUT ALWAYS PRIOR TO COMMENCEMENT/EXECUTION OF WORKS.
7. ANY DRAWINGS PREPARED BY THE CONTRACTOR/SUB CONTRACTOR / VENDOR AND APPROVED BY THE ARCHITECT/PROJECT MANAGER IS FOR GENERAL CONFORMITY WITH THE OUTLINE DESIGN INTENT ONLY. SUCH APPROVALS DO NOT RELIEVE THE CONTRACTOR TOGETHER WITH THE SUBCONTRACTOR/VENDOR FOR FULL RESPONSIBILITY FOR ACCURACY, INTEGRATION AND FITNESS OF DESIGN (TO THE EXTENT APPLICABLE) AND CONSTRUCTION FOR MEETING THE PURPOSE OF DESIGN.
8. IF VARIATIONS ARE FOUND BETWEEN THE ARCHITECTURAL DRAWINGS AND THE TECHNICAL SPECIFICATIONS OR REQUIREMENTS OF ADDITIONAL INFORMATION TO FULFILL THE INTENT OF THE DESIGN FOUND DURING EXECUTION OF THE WORK, THE DECISION AS TO WHAT IS TO BE APPLIED OR ANY FURTHER INFORMATION FURNISHED BY THE ARCHITECT / PM ADJUDICANT SHALL BE FINAL AND BOUND ON THE CONTRACTOR.
9. PLASTER MORTAR ALLOWANCE TO BE GIVEN FOR JOINTS.

LEGEND

 


A311

PROJECT NO. : 0010
SCALE : AS TO FIT
DRAWN BY : Sneha C N
CHECKED BY : Project Architect


TOILET DETAILS

shilpa
ARCHITECTS PLANNERS DESIGNERS PVT. LTD.

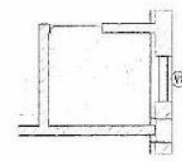


RESTROOM-DOCTOR'S BAY

1:50

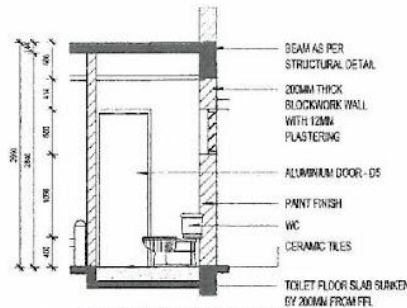


RESTROOM ELEVATION

1:50

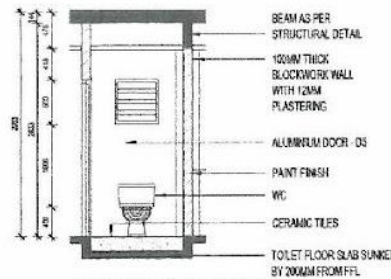


RESTROOM ELEVATION

1:50

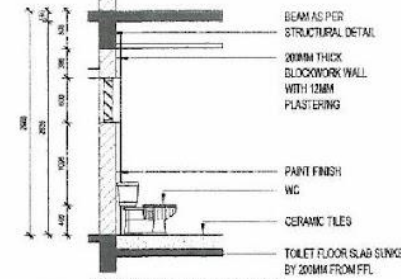


RESTROOM ELEVATION

1:50

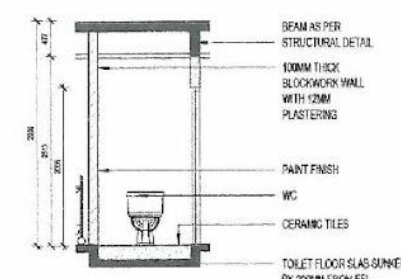


RESTROOM ELEVATION

1:50

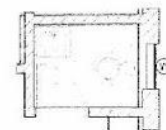


DOG CATCHER'S - RESTROOM

1:50

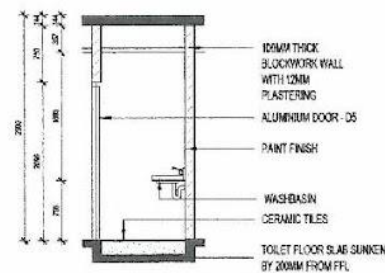


RESTROOM ELEVATION

1:50

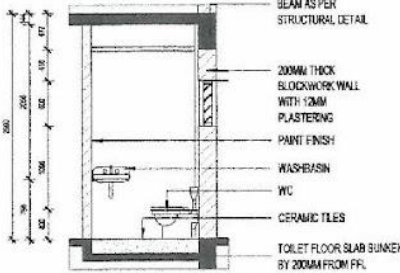


RESTROOM ELEVATION

1:50

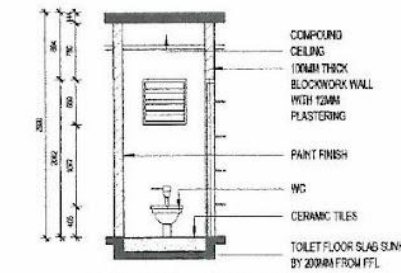


RESTROOM ELEVATION

1:50

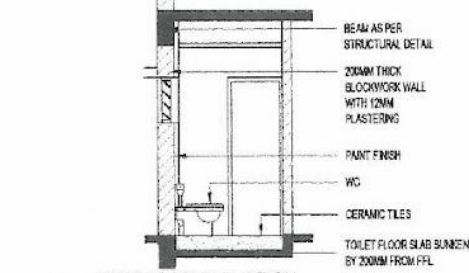


RESTROOM ELEVATION

1:50

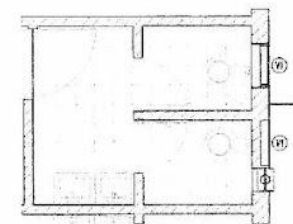


WOMEN'S RESTROOM

1:50

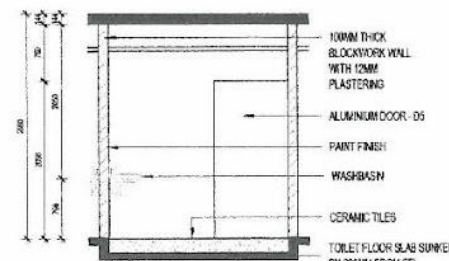


WOMEN'S RESTROOM ELEVATION

1:50

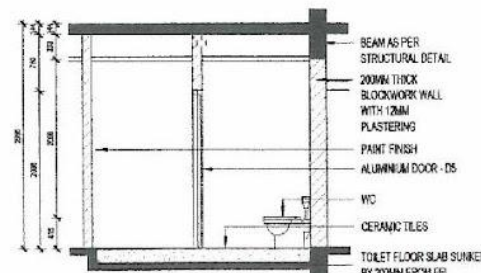


WOMEN'S RESTROOM ELEVATION

1:50

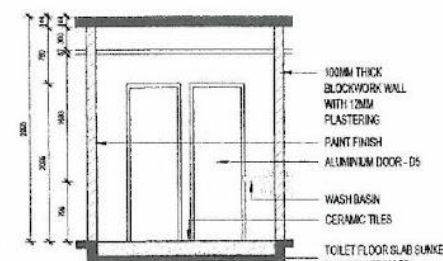


WOMEN'S RESTROOM ELEVATION

1:50

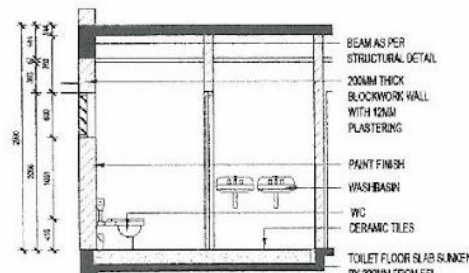


WOMEN'S RESTROOM ELEVATION

1:50

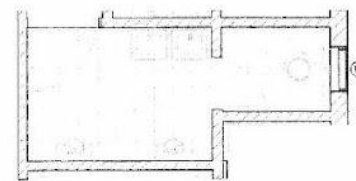


MEN'S RESTROOM

1:50

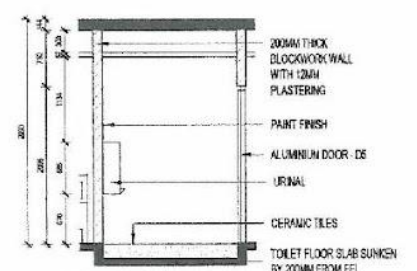


MEN'S RESTROOM ELEVATION

1:50

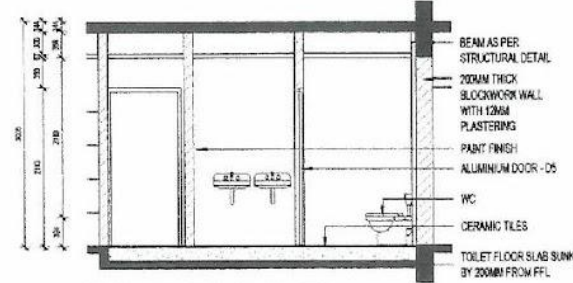


MEN'S RESTROOM ELEVATION

1:50

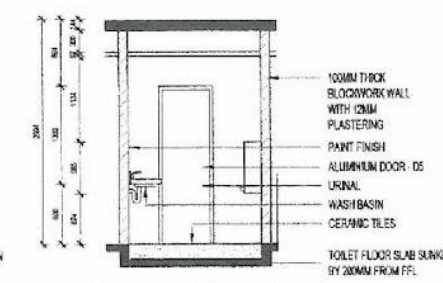


MEN'S RESTROOM ELEVATION

1:50

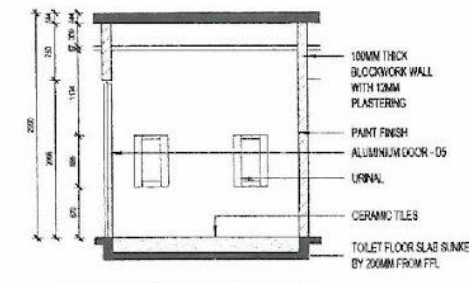


MEN'S RESTROOM ELEVATION

1:50

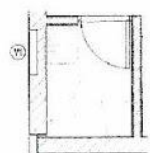


CARETAKER'S RESTROOM

1:50

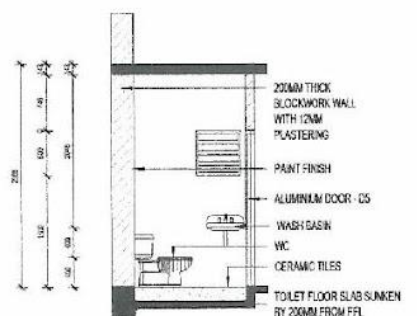


CARETAKER'S RESTROOM ELEVATION

1:50

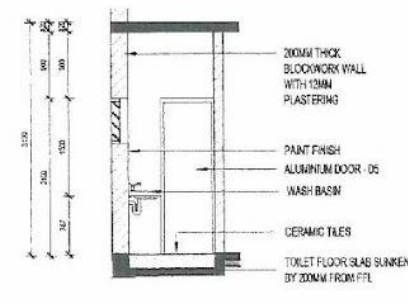


CARETAKER'S RESTROOM ELEVATION

1:50

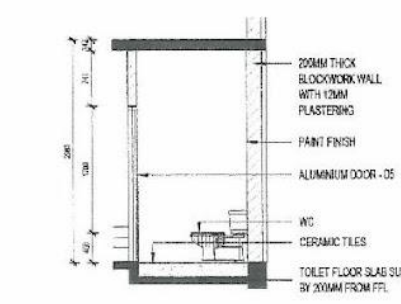


CARETAKER'S RESTROOM ELEVATION

1:50

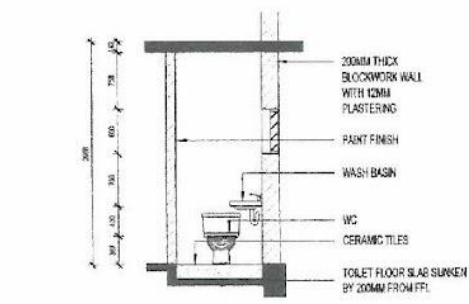

CARETAKER'S RESTROOM ELEVATION

1:50

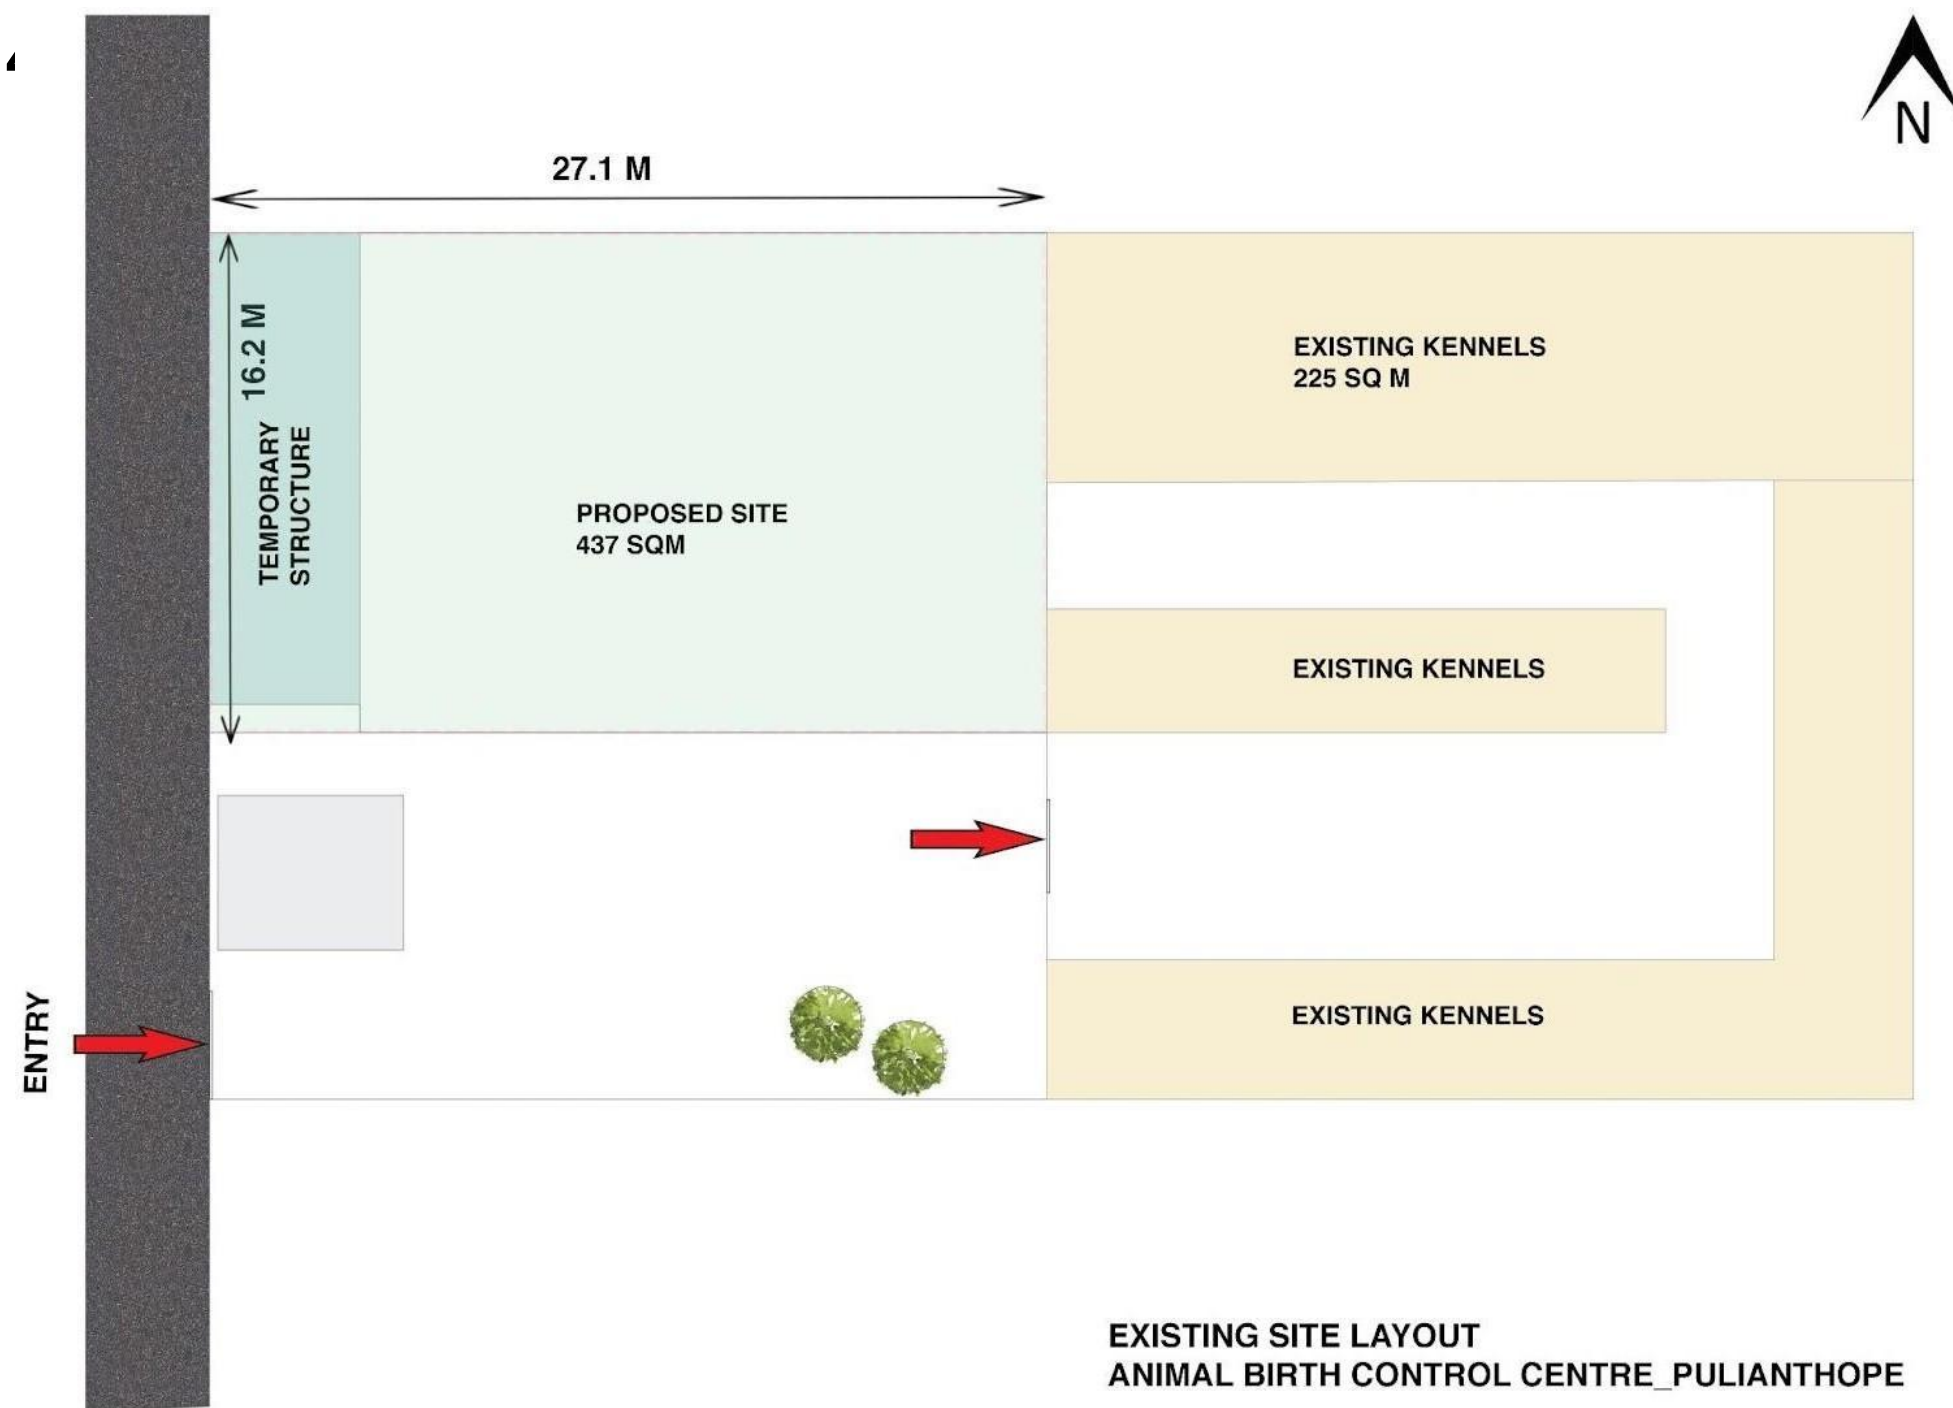


Details/Items	Area
Net Site area	1540
Existing structure area	574
Proposed site area	437

HEALTHCARE


SITE 2

LOCATION : CHENNAI



2 SLIDING GATE - PLAN
1:50

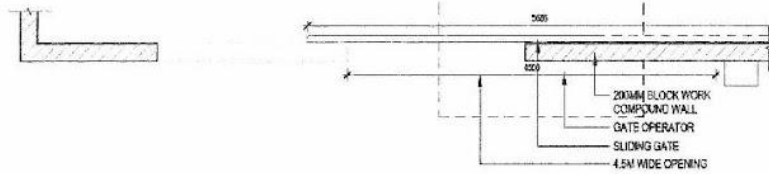

3 COMPOUND WALL SECTION
1:50

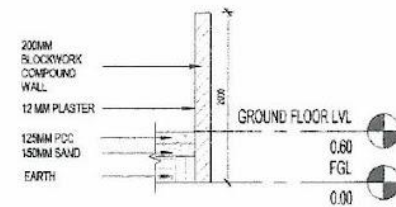

4 SLIDING GATE ELEVATION
1:50

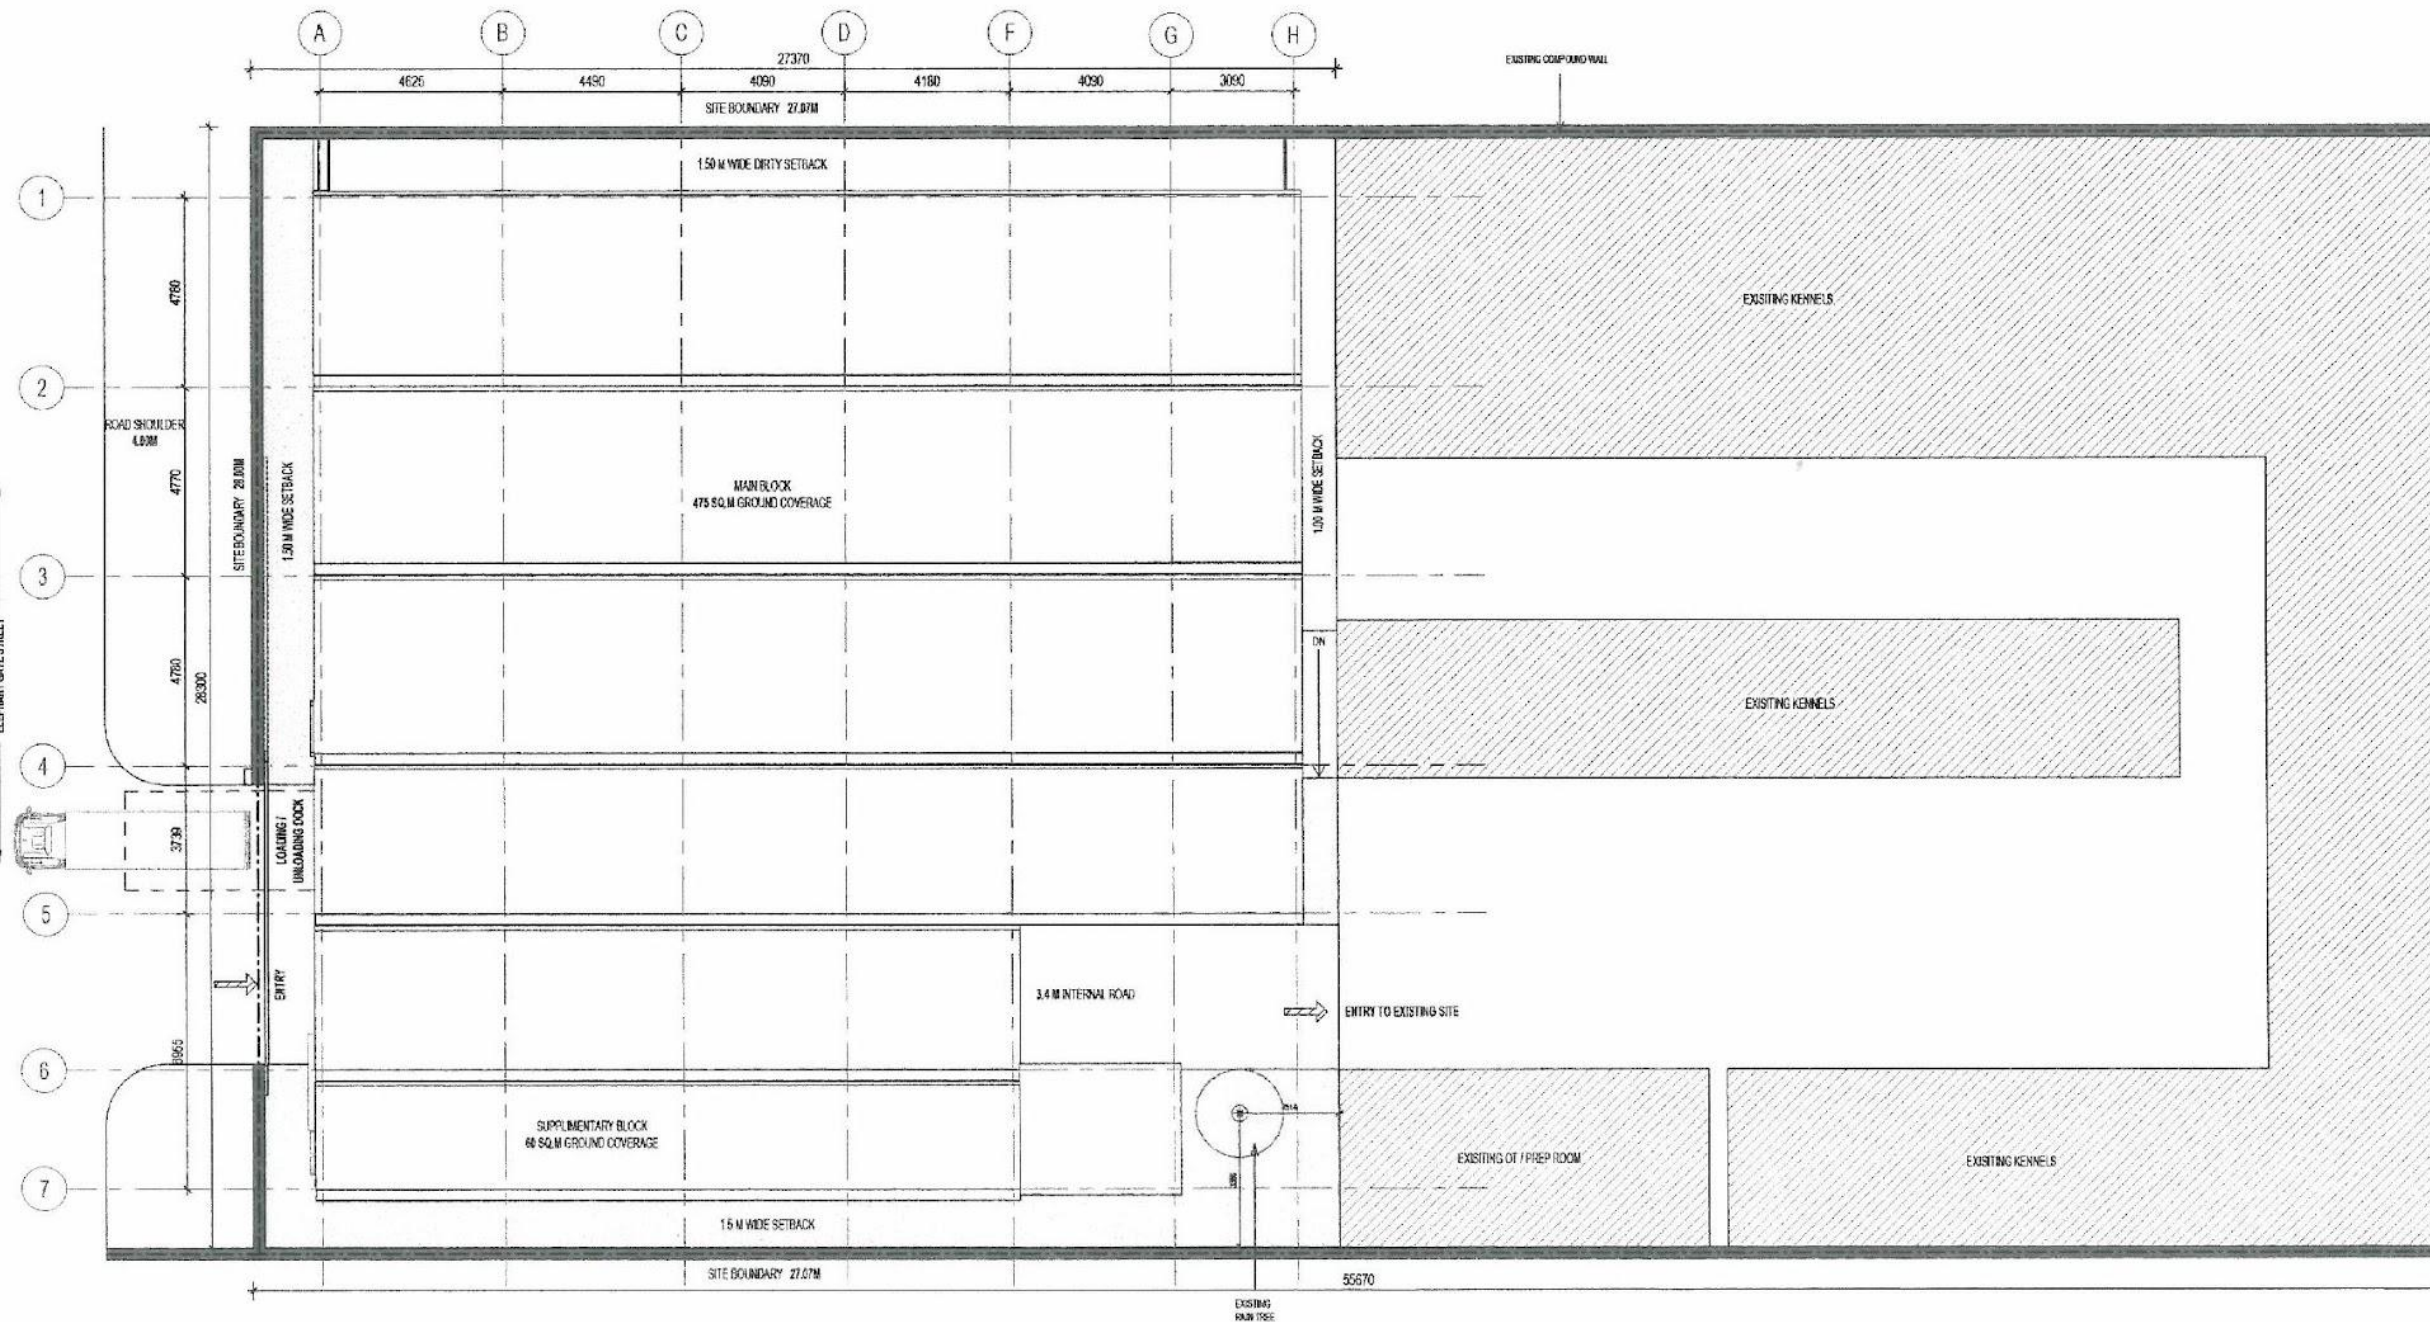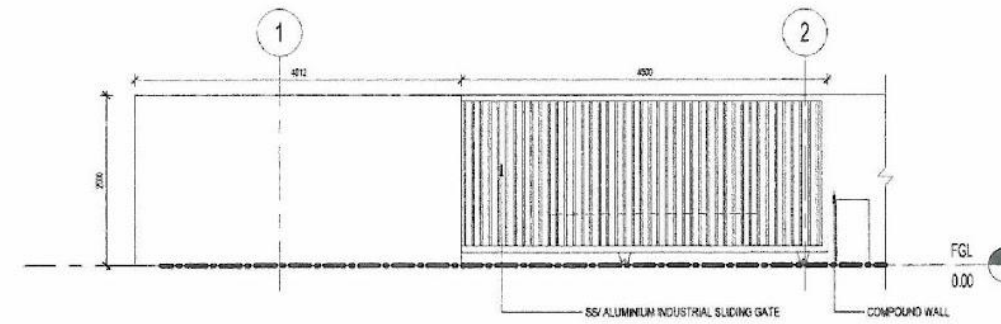

1 SITE PLAN
1:100

NOTES

1. ALL DIMENSIONS ARE AS MENTIONED.
2. THIS DRAWING IS TO BE READ AND NOT SCALED.
3. THIS DRAWING IS A COPYRIGHT AND PROPERTY OF THE ARCHITECT. IT IS NOT TO BE PRODUCED, HANDLED, COPIED, OR USED FOR ANY OTHER PURPOSE OTHER THAN FOR WHICH IT IS INTENDED.
4. ALL DIMENSIONS SHALL BE VERIFIED ON SITE PRIOR TO START OF WORK. ANY DISCREPANCY SHALL BE BROUGHT TO THE NOTICE OF THE ARCHITECT.
5. THE CONSTRUCTION MANAGER/CONTRACTOR MUST CHECK ALL DIMENSIONS AND DETAILS AND BE RESPONSIBLE FOR THE SAME. ANY DISCREPANCY SHALL BE BROUGHT TO THE NOTICE OF THE ARCHITECT.
6. THIS DRAWING SHALL BE READ IN CONJUNCTION WITH ALL RELEVANT ARCHITECTURAL, STRUCTURAL AND SERVICES DRAWINGS. ANY DISCREPANCY NOTICED SHALL BE BROUGHT TO THE ATTENTION OF THE CONSULTANTS WITHIN REASONABLE TIME OF RECEIPT OF THIS DRAWING, BUT ALWAYS PRIOR TO PROCUREMENT/EXECUTION OF WORKS.
7. ANY DRAWINGS PREPARED BY THE CONTRACTOR/SUB CONTRACTOR / VENDOR AND APPROVED BY THE ARCHITECT/ PROJECT MANAGER IS FOR GENERAL CONFORMITY WITH THE OUTLINE DESIGN INTENT ONLY. SUCH APPROVALS DO NOT RELIEVE THE CONTRACTOR TOGETHER WITH THE SUBCONTRACTOR/VENDOR FOR FULL RESPONSIBILITY FOR ACCURACY, INTEGRATION AND FITNESS OF DESIGN TO THE EXTENT APPLICABLE AND CONSTRUCTION FOR MEETING THE PURPOSE OF DESIGN.
8. IF VARIATIONS ARE FOUND BETWEEN THE ARCHITECTURAL DRAWINGS AND THE TECHNICAL SPECIFICATIONS OR REQUIREMENTS OF ADDITIONAL INFORMATION TO FULFILL THE INTENT OF THE DESIGN FOUND DURING DISCUSSION OF THE WORK, THE DECISION AS TO WHAT IS TO BE APPLIED OR ANY FURTHER INFORMATION FURNISHED BY THE ARCHITECT / P.M./CONSULTANT SHALL BE FINAL AND BOUND ON THE CONTRACTOR.
9. PLASTER MORTAR ALLOWANCE TO BE GIVEN FOR JOINTS.



A303



PROJECT NO. : 0010
SCALE : AS TO FIT
DRAWN BY : Sneha C N
CHECKED BY : Project Architect

SITE PLAN

SITE 2

LOCATION : CHENNAI

SCHEDULE


DOOR SCHEDULE (in ft)				
WT/WT	Description	Width	Height	
01	SINGLE SHUTTER ALUMINUM DOOR (0.752)	0.75	2.10	6
02	SINGLE SHUTTER ALUMINUM DOOR (1.502)	1.00	2.10	15
03	SINGLE SHUTTER ALUMINUM DOOR (1.221)	1.25	2.10	6
04	TWO-WAY SLANG DOOR (0.75)	1.00	2.10	2
05	DOUBLE SHUTTER TRAFFIC DOOR (1.202)	1.20	2.10	6
06	DOUBLE SHUTTER TRAFFIC DOOR (2.502)	2.50	2.10	9
07	ROLLING SHUTTER	2.50	2.40	2
08	RELATED DRAWING	0.50	1.00	0

WINDOW SCHEDULE (4 ft)				
Name	Description	Width	Height	
V1	LOWERED VENTILATOR (2.00 ft)	1.50	0.60	5
V2	LOWERED VENTILATOR (2.00 ft)	2.00	0.60	7
V3	CASHEM WINDOW (1.00 ft)	1.00	1.00	

NOTES

1. ALL DIMENSION ARE AS MENTIONED
2. THIS DRAWING IS TO BE READ AND NOT SCALED.
3. THIS DRAWING IS A COPYRIGHT AND PROPERTY OF THE ARCHITECT IS NOT TO BE PRODUCED, HANDED OVER TO THIRD PARTY OR USED FOR ANY OTHER PURPOSE OTHER THAN FOR WHICH IT IS INTENDED.
4. ALL DIMENSIONS SHALL BE VERIFIED ON SITE PRIOR TO START OF WORK, ANY DISCREPANCY SHALL BE BROUGHT TO THE NOTICE OF THE ARCHITECT
5. THIS CONSTRUCTION MANAGER/CONTRACTOR MUST CHECK ALL DIMENSIONS AND DETAILS AND BE RESPONSIBLE FOR THE SAME. ANY DISCREPANCY SHALL BE BROUGHT TO THE NOTICE OF THE ARCHITECT
6. THE DRAWING SHALL BE READ IN CONJUNCTION WITH ALL RELEVANT ARCHITECTURAL, STRUCTURAL AND SERVICES DRAWINGS. ANY DISCREPANCY NOTICED SHALL BE BROUGHT TO THE ATTENTION OF THE CONSULTANTS WITHIN REASONABLE TIME OF RECEIPT OF THIS DRAWING, BUT ALWAYS PRIOR TO PROCUREMENT/EXECUTION OF WORKS.
7. ANY DRAWINGS PREPARED BY THE CONTRACTOR/SUB CONTRACTOR / VENDOR AND APPROVED BY THE ARCHITECT/ PROJECT MANAGER IS FOR GENERAL CONFORMITY WITH THE OUTLINE DESIGN INTENT ONLY SUCH APPROVALS DO NOT RELIEVE THE CONTRACTOR TOGETHER WITH THE SUBCONTRACTOR/CONTRACTOR FOR FULL RESPONSIBILITY FOR ACCURACY, INTEGRATION AND FITNESS OF DESIGN TO THE EXTENT APPLICABLE AND CONSTRUCTION FOR MEETING THE PURPOSE OF DESIGN.
8. IF VARIATIONS ARE FOUND BETWEEN THE ARCHITECTURAL DRAWINGS AND THE TECHNICAL SPECIFICATIONS OR REQUIREMENTS OF ADDITIONAL INFORMATION TO FULFILL THE INTENT OF THE DESIGN FOUND DURING EXECUTION OF THE WORK, THE DECISION AS TO WHAT IS TO BE APPLIED OR ANY FURTHER INFORMATION FURNISHED BY THE ARCHITECT / PM /CONSULTANT SHALL BE FINAL AND BOUND ON THE CONTRACTOR.
9. PLASTER MORTAR ALLOWANCE TO BE GIVEN FOR JOINTS

LEGEND

 


A304



PROJECT NO. : 0010
SCALE : AS TO FIT
DRAWN BY : Sneha C N
CHECKED BY : Project Architect

GROUND FLOOR PLAN

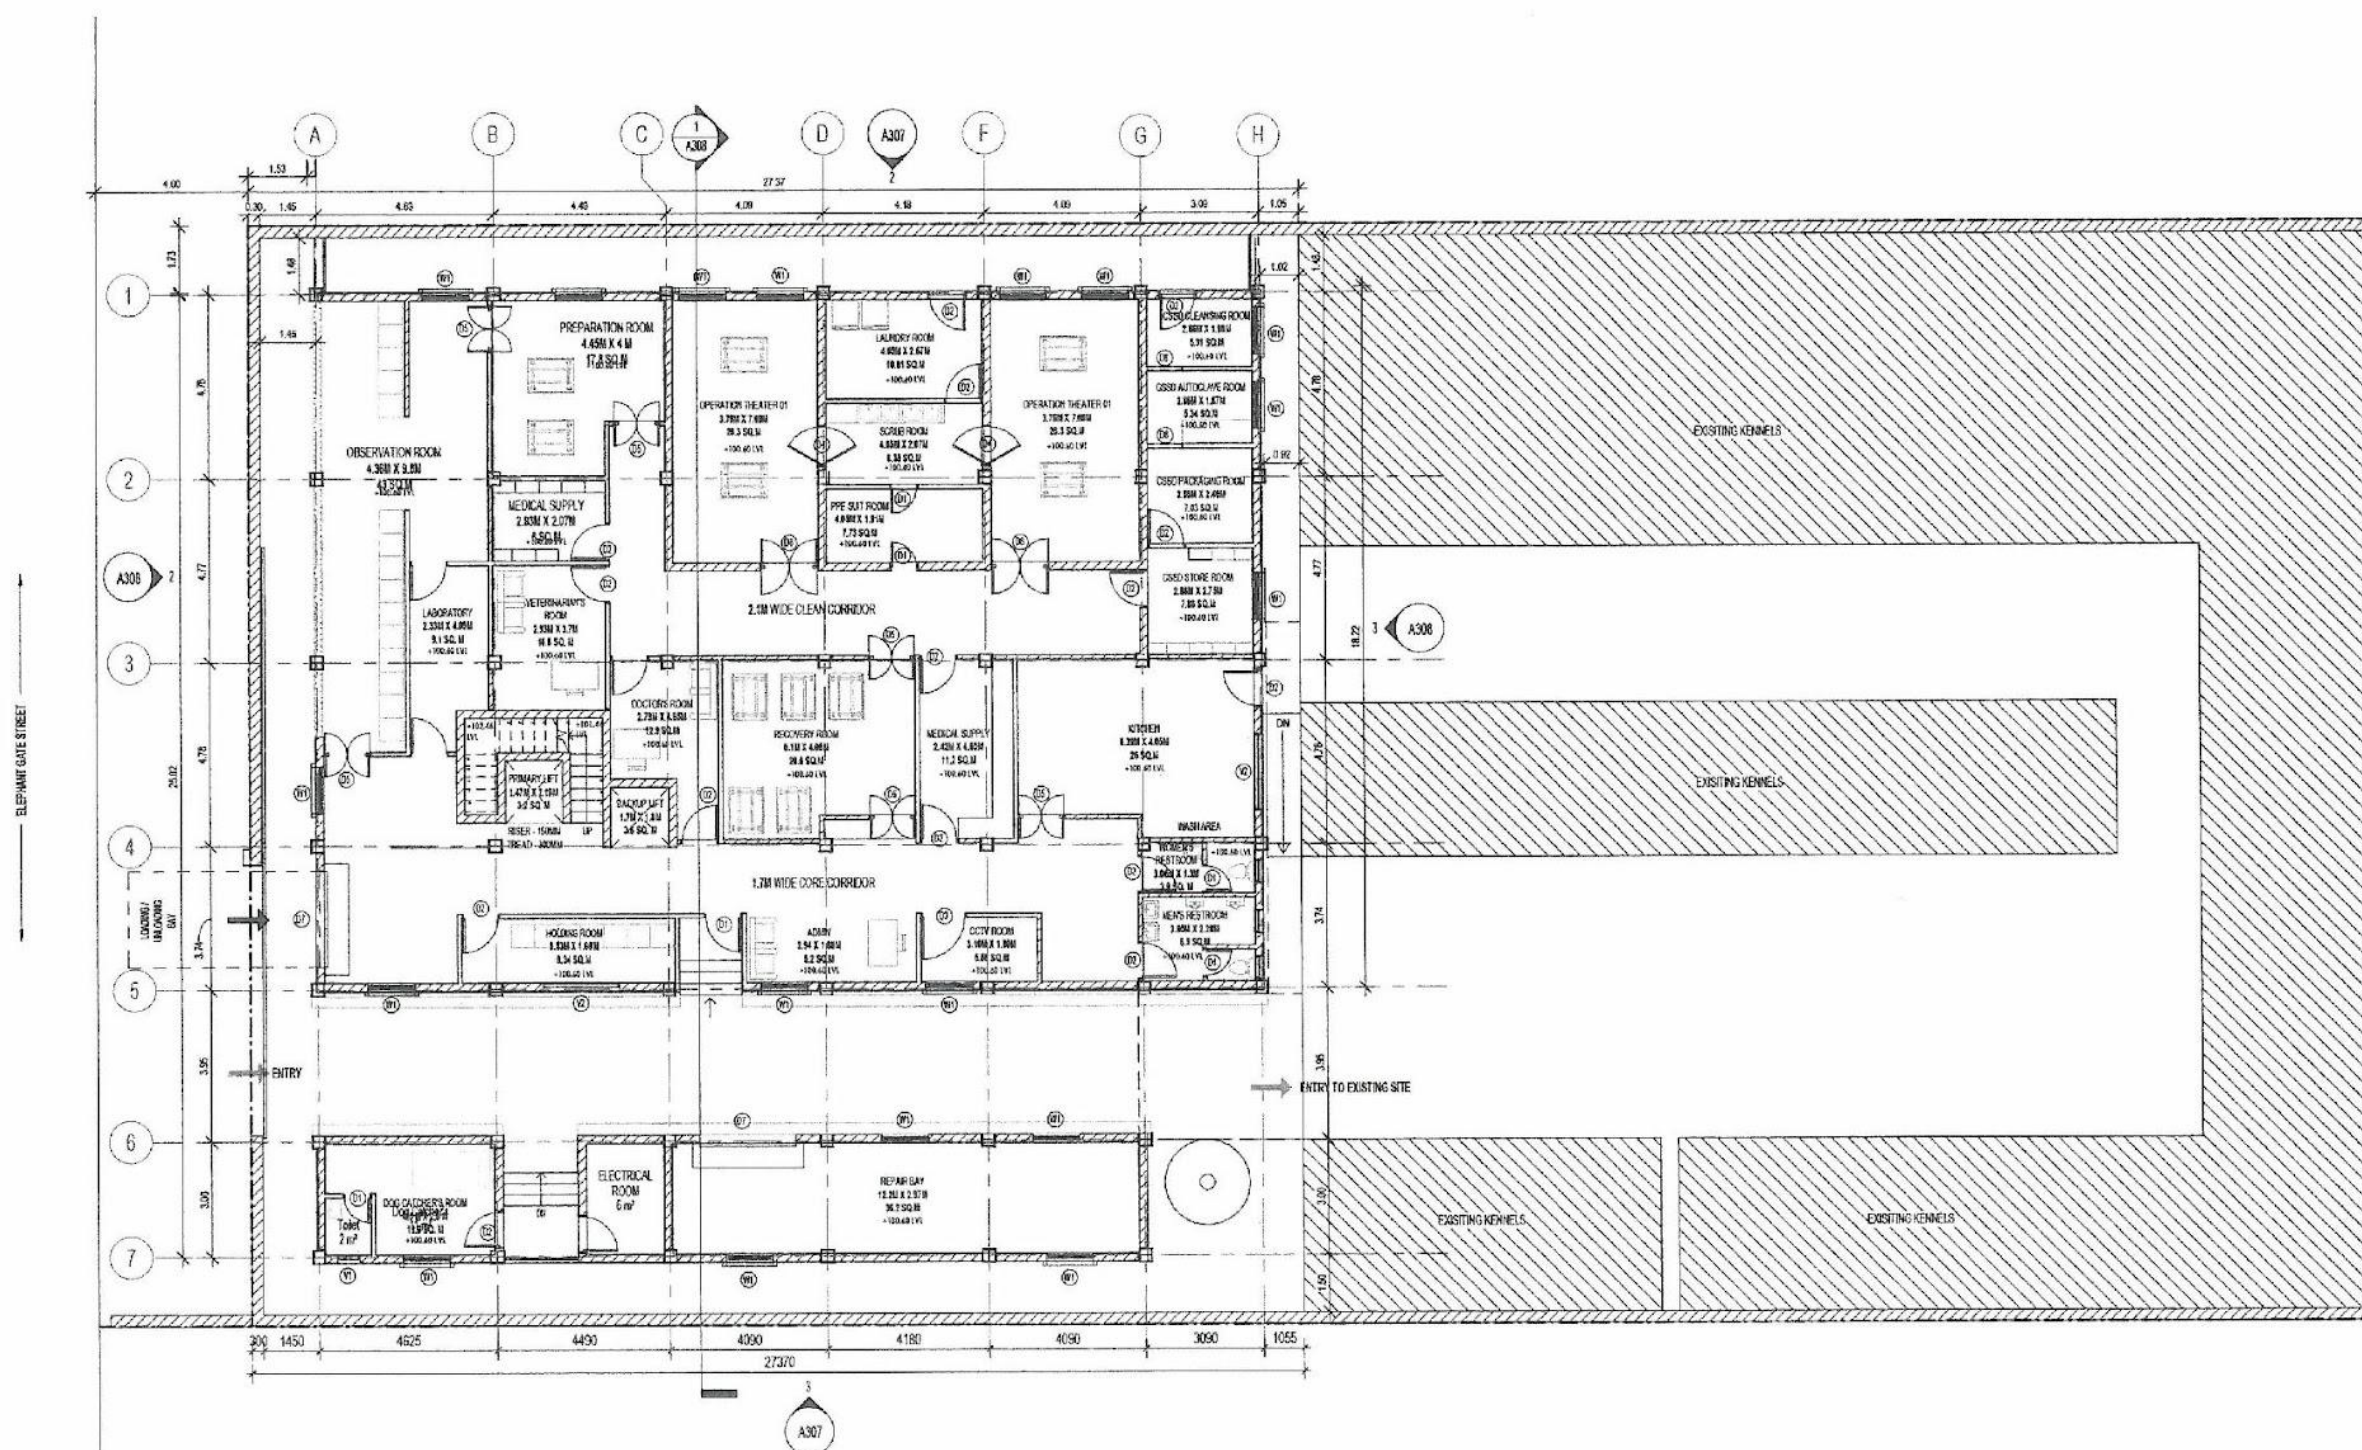shilpa
ARCHITECTS PLANNERS DESIGNERS PVT. LTD.

GROUND FLOOR PLAN

1:100

HEALTHCARE

SITE 2

LOCATION : CHENNAI

SCHEDULE


DOOR SCHEDULE (in m)				
Sl. No.	Description	Width	Height	Count
D1	SINGLE SHUTTER ALUMINIUM DOOR (0.75X2.1)	0.75	2.10	16
D2	SINGLE SHUTTER ALUMINIUM DOOR (1.0X2.1)	1.00	2.10	15
D3	SINGLE SHUTTER ALUMINIUM DOOR (1.2X2.1)	1.20	2.10	6
D4	TWO WAY SWING DOOR (1.0X2.1)	1.00	2.10	2
D5	DOUBLE SHUTTER TRAFFIC DOOR (1.2X2.1)	1.20	2.10	6
D6	DOUBLE SHUTTER TRAFFIC DOOR (1.5X2.1)	1.50	2.10	8
D7	ROLLING SHUTTER	2.25	2.40	2
D8	FLAMED OPENING	0.91	2.10	8

WINDOW SCHEDULE (in m)				
Sl. No.	Description	Width	Height	Count
W1	LOWELED VENTILATOR (0.6X0.6)	0.60	0.60	6
W2	LOWELED VENTILATOR (0.6X0.6)	0.60	0.60	7
W3	CASSETT WINDOW (1.2X1.5)	1.20	1.50	15

NOTES

- ALL DIMENSIONS ARE AS MENTIONED.
- THIS DRAWING IS TO BE READ AND NOT SCALED.
- THIS DRAWING IS A COPYRIGHT AND PROPERTY OF THE ARCHITECT. IT IS NOT TO BE PRODUCED, HANDED OVER TO, THIRD PARTY OR USED FOR ANY OTHER PURPOSE OTHER THAN FOR WHICH IT IS INTENDED.
- ALL DIMENSIONS SHALL BE VERIFIED ON SITE PRIOR TO START OF WORK. ANY DISCREPANCY SHALL BE BROUGHT TO THE NOTICE OF THE ARCHITECT.
- THE CONSTRUCTION MANAGER/CONTRACTOR MUST CHECK ALL DIMENSIONS AND DETAILS AND BE RESPONSIBLE FOR THE SAME. ANY DISCREPANCY SHALL BE BROUGHT TO THE NOTICE OF THE ARCHITECT.
- THIS DRAWING SHALL BE READ IN CONJUNCTION WITH ALL RELEVANT ARCHITECTURAL, STRUCTURAL AND SERVICES DRAWINGS. ANY DISCREPANCY NOTICED SHALL BE BROUGHT TO THE ATTENTION OF THE CONSULTANTS WITHIN REASONABLE TIME OF RECEIPT OF THIS DRAWING, BUT ALWAYS PRIOR TO PROCEEDMENT/EXECUTION OF WORKS.
- ANY DRAWINGS PREPARED BY THE CONTRACTOR/SUB CONTRACTOR / VENDOR AND APPROVED BY THE ARCHITECT/PROJECT MANAGER IS FOR GENERAL CONFORMITY WITH THE OUTLINE DESIGN INTENT ONLY. SUCH APPROVALS DO NOT RELIEVE THE CONTRACTOR TOGETHER WITH THE SUBCONTRACTOR/VENDOR, FOR FULL RESPONSIBILITY FOR ACCURACY, INTEGRATION AND FITNESS OF DESIGN (TO THE EXTENT APPLICABLE) AND CONSTRUCTION FOR MEETING THE PURPOSE OF DESIGN.
- IF VARIATIONS ARE FOUND BETWEEN THE ARCHITECTURAL DRAWINGS AND THE TECHNICAL SPECIFICATIONS OR REQUIREMENTS OF ADDITIONAL INFORMATION TO FULFILL THE INTENT OF THE DESIGN FOUND DURING EXECUTION OF THE WORK, THE DECISION AS TO WHAT IS TO BE APPLIED OR ANY FURTHER INFORMATION FURNISHED BY THE ARCHITECT / PM /CONSULTANT SHALL BE FINAL AND BOUND ON THE CONTRACTOR.
- PLASTER MORTAR ALLOWANCE TO BE GIVEN FOR JOINERY.

LEGEND

 


A305



PROJECT NO. : 0010
SCALE : AS TO FIT
DRAWN BY : Sneha C N
CHECKED BY : Project Architect

FIRST FLOOR PLAN

shilpa
ARCHITECTS PLANNERS DESIGNERS PVT. LTD.

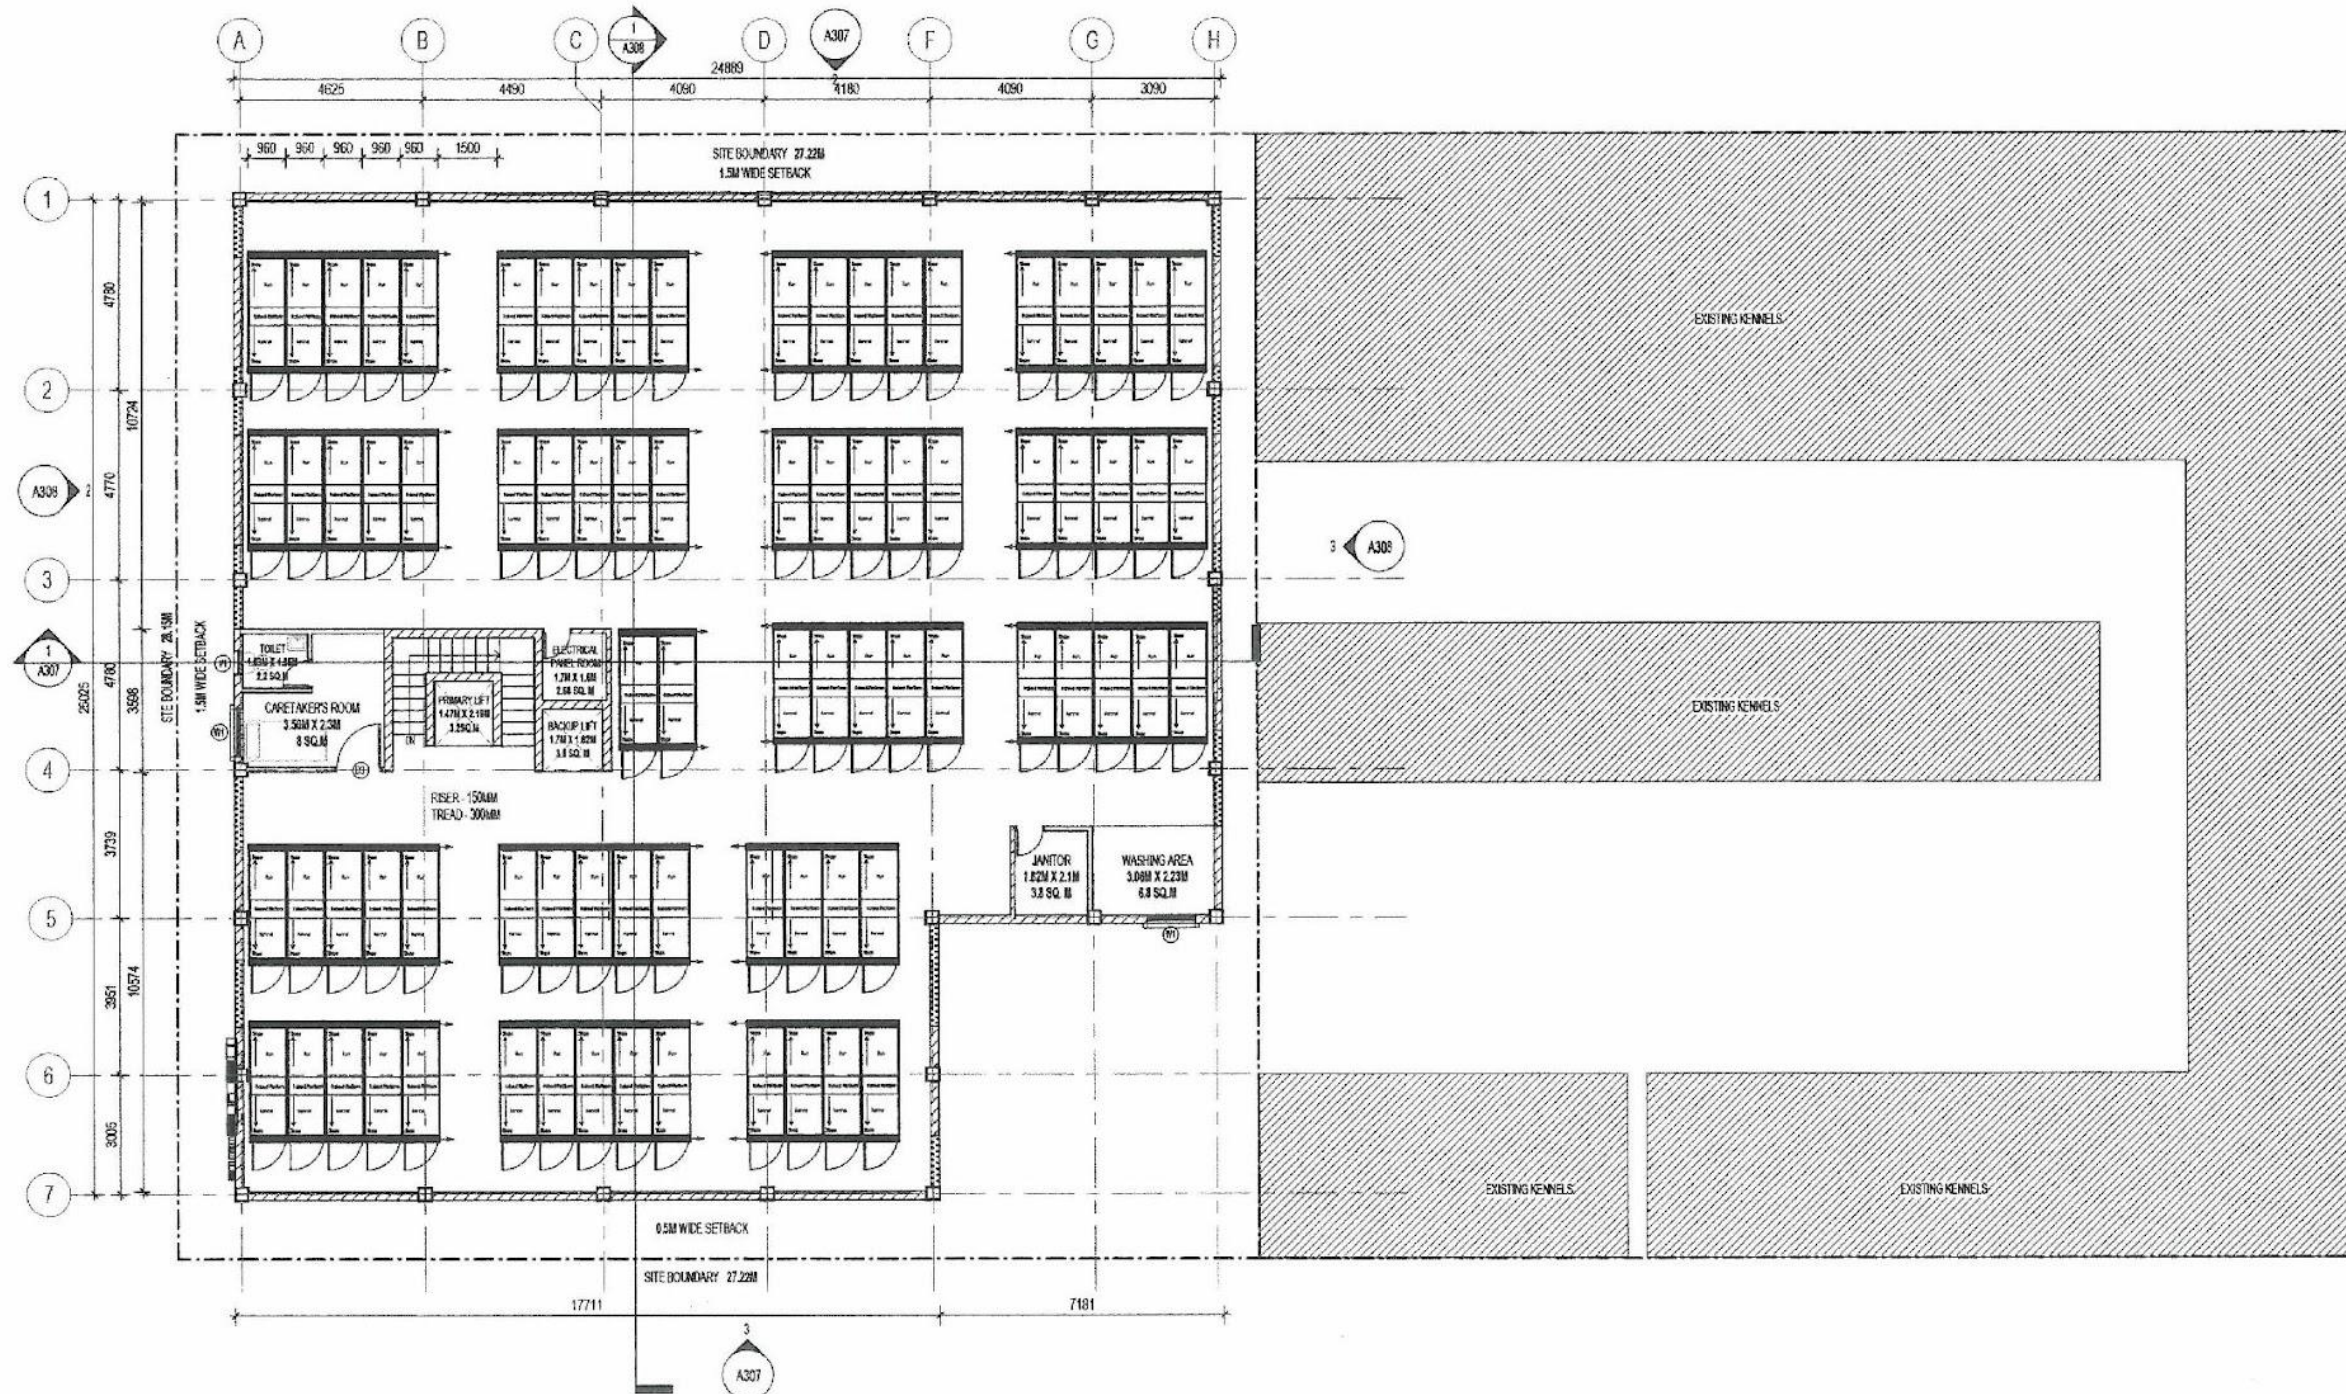

FIRST FLOOR PLAN

1:100

5. SITE 3



Details/Items	Area
Net Site area	942
Existing structure area	308
Proposed site area	598

HEALTHCARE

SITE 3

LOCATION : CHENNAI

NOTES

1. ALL DIMENSIONS ARE AS MENTIONED.
2. THIS DRAWING IS TO BE READ AND NOT SCALED.
3. THIS DRAWING IS A COPYRIGHT AND PROPERTY OF THE ARCHITECT. IT IS NOT TO BE PRODUCED, HANDLED, OVER, TO THIRD PARTY OR USED FOR ANY OTHER PURPOSE OTHER THAN FOR WHICH IT IS INTENDED.
4. ALL DIMENSIONS SHALL BE VERIFIED ON SITE PRIOR TO START OF WORK. ANY DISCREPANCY SHALL BE BROUGHT TO THE NOTICE OF THE ARCHITECT.
5. THE CONSTRUCTION MANAGER/CONTRACTOR MUST CHECK ALL DIMENSIONS AND DETAILS AND BE RESPONSIBLE FOR THE SAME. ANY DISCREPANCY SHALL BE BROUGHT TO THE NOTICE OF THE ARCHITECT.
6. THIS DRAWING SHALL BE READ IN CONJUNCTION WITH ALL RELEVANT ARCHITECTURAL, STRUCTURAL AND SERVICES DRAWINGS. ANY DISCREPANCY NOTICED SHALL BE BROUGHT TO THE ATTENTION OF THE CONSULTANTS WITHIN REASONABLE TIME OF RECEIPT OF THIS DRAWING, BUT BEFORE PRIOR TO COMMENCEMENT/EXECUTION OF WORKS.
7. ANY DRAWINGS PREPARED BY THE CONTRACTOR/SUB CONTRACTOR / VENDOR AND APPROVED BY THE ARCHITECT/PROJECT MANAGER IS FOR GENERAL CONFORMANCE WITH THE OUTLINE DESIGN INTENT ONLY. SUCH APPROVALS DO NOT RELIEVE THE CONTRACTOR TOGETHER WITH THE SUBCONTRACTOR/VENDOR FOR FULL RESPONSIBILITY FOR ACCURACY, INTEGRATION AND FITNESS OF DESIGN (TO THE EXTENT APPLICABLE) AND CONSTRUCTION FOR MEETING THE PURPOSE OF DESIGN.
8. IF VARIATIONS ARE FOUND BETWEEN THE ARCHITECTURAL DRAWINGS AND THE TECHNICAL SPECIFICATIONS OR REQUIREMENTS OF ADDITIONAL INFORMATION TO FULFILL THE INTENT OF THE DESIGN FOUND DURING EXECUTION OF THE WORK, THE DECISION AS TO WHAT IS TO BE APPLIED OR ANY FURTHER INFORMATION FURNISHED BY THE ARCHITECT / PM /CONSULTANT SHALL BE FINAL AND BOUND ON THE CONTRACTOR.
9. PLASTER MORTAR ALLOWANCE TO BE GIVEN FOR JONKERY.




A303



PROJECT NO. : 0010
SCALE : AS TO FIT
DRAWN BY : Sneha C N
CHECKED BY : Project Architect

SITE PLAN

shilpa
ARCHITECTS PLANNERS DESIGNERS PVT. LTD.

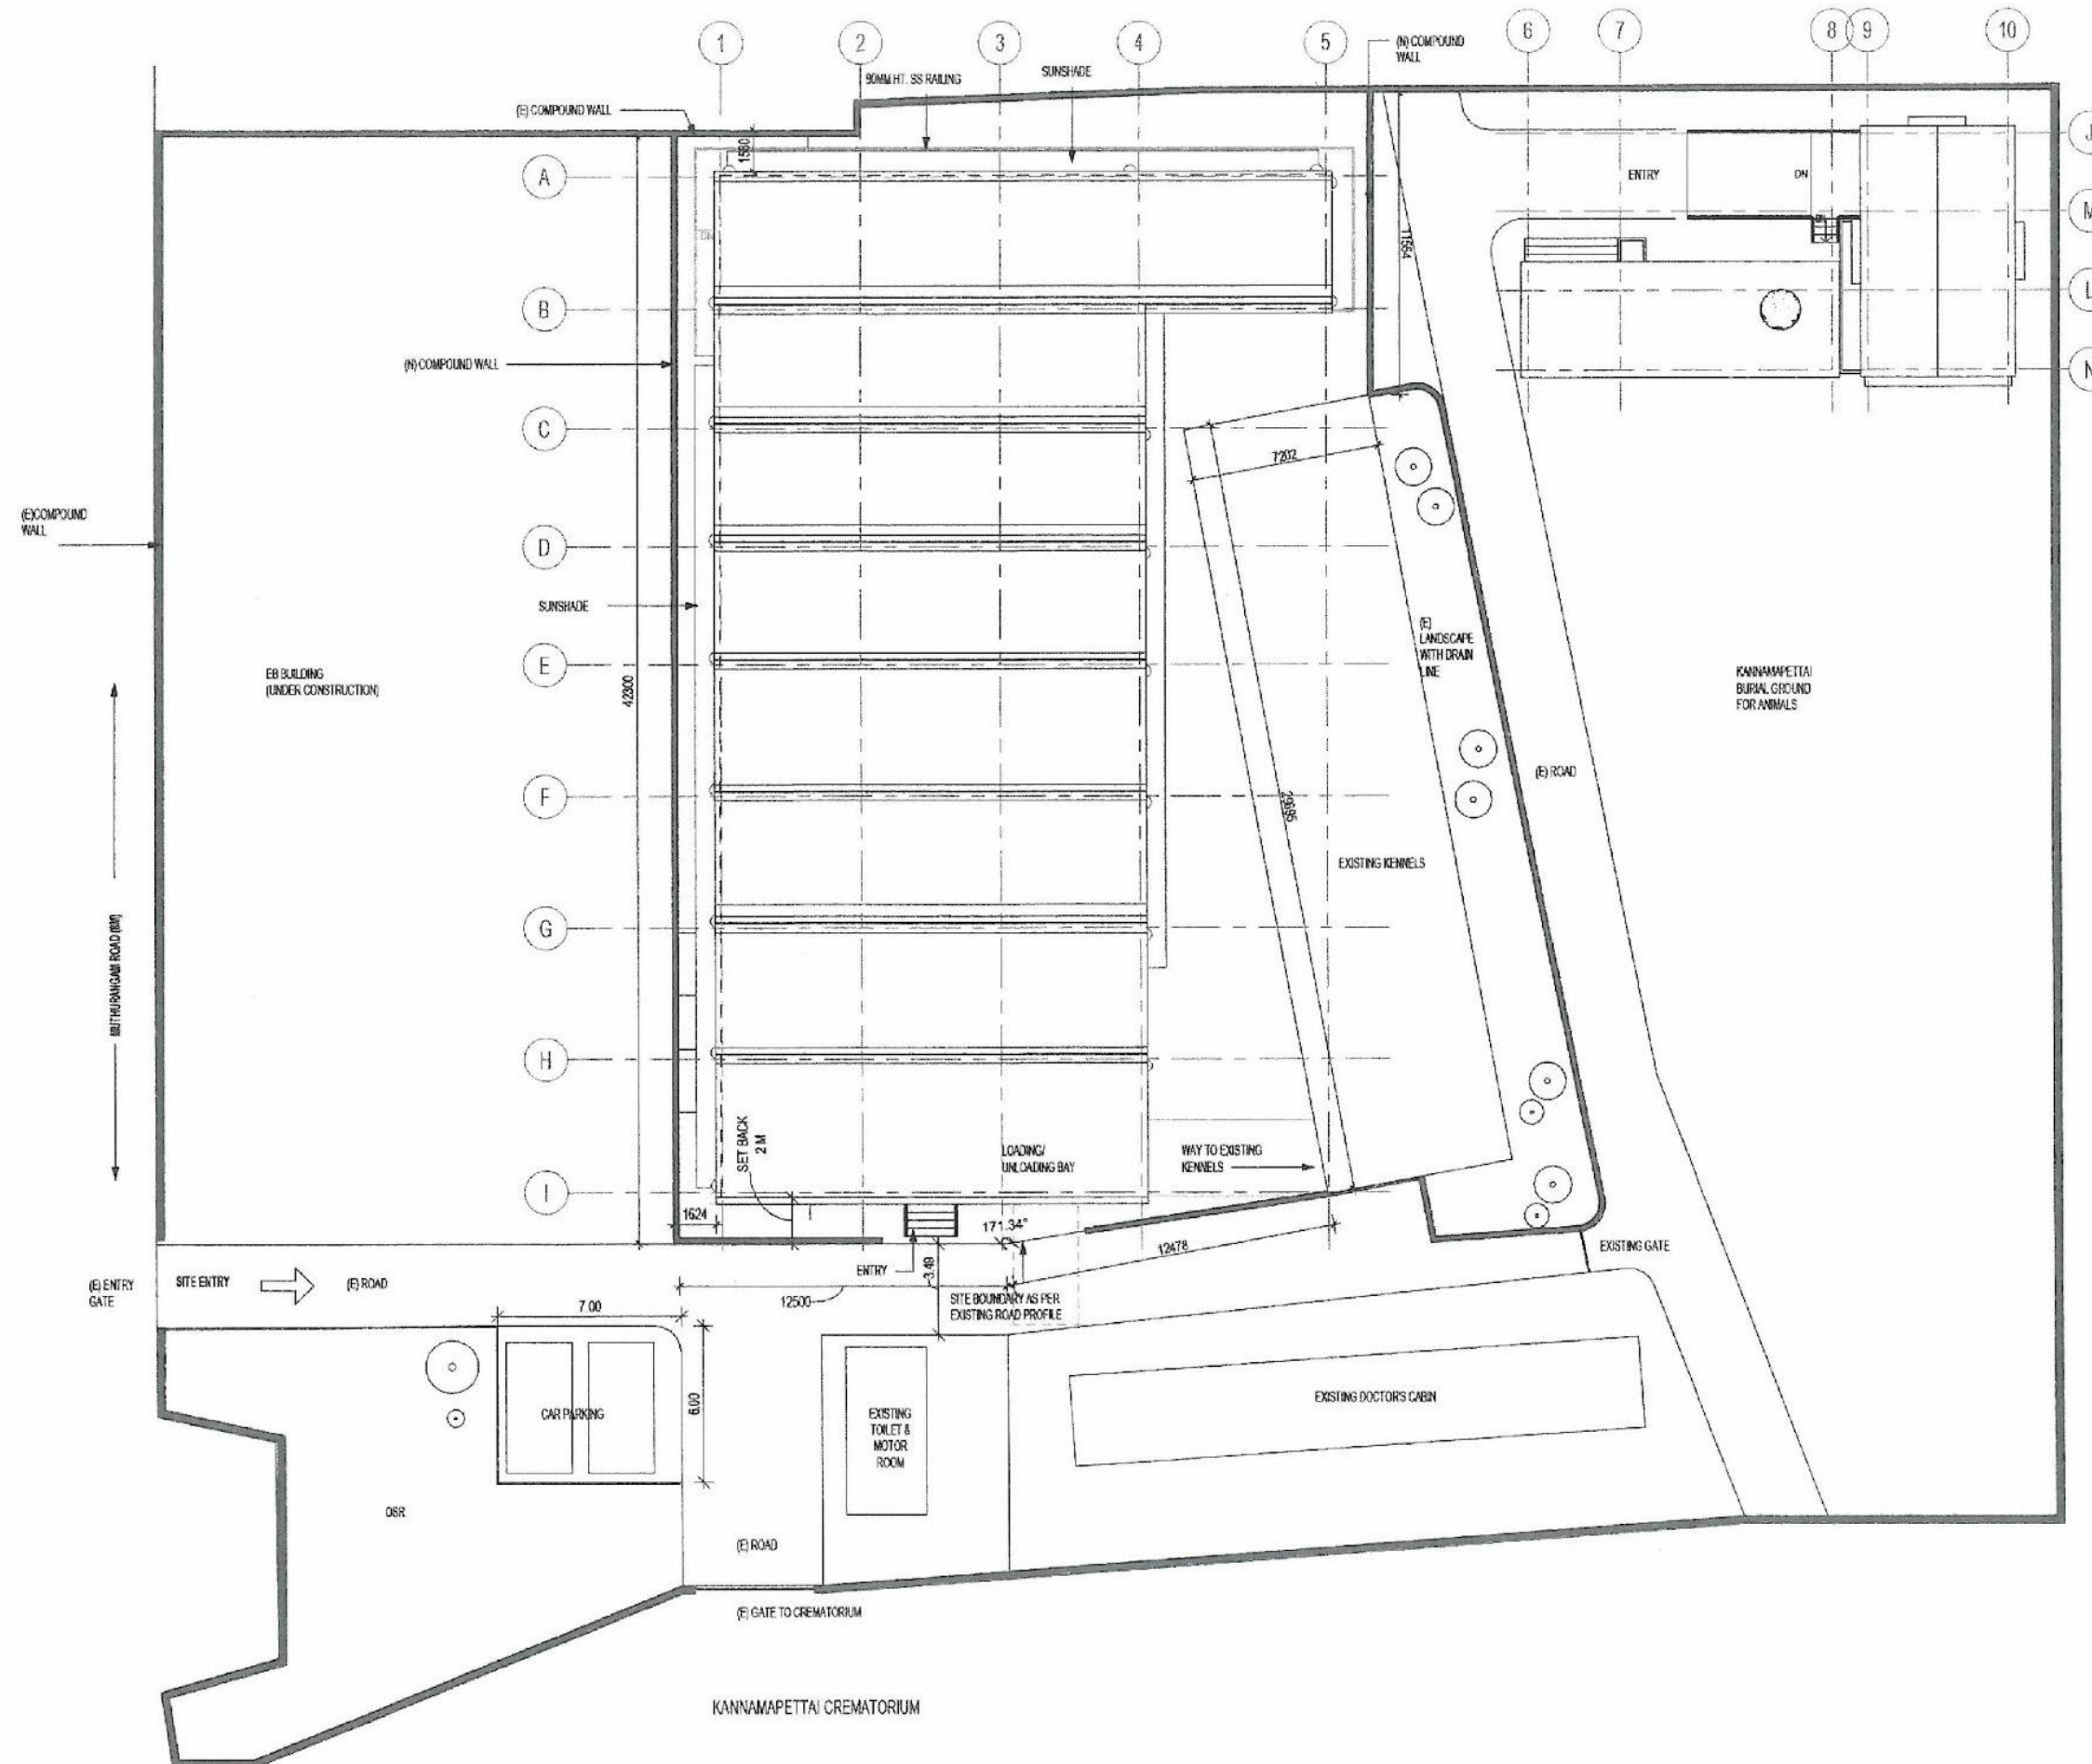

1 SITE PLAN
1:150

HEALTHCARE

SITE 3

LOCATION : CHENNAI

SCHEDULE


DOOR SCHEDULE (in m)				
Sl. No.	Description	Width	Height	Count
D1	SHUTTER ALUMINUM DOOR (1.00 x 2.10)	1.00	2.10	6
D2	SHUTTER ALUMINUM DOOR (1.00 x 2.10)	1.00	2.10	15
D3	SHUTTER ALUMINUM DOOR (1.00 x 2.10)	1.00	2.10	6
D4	TWO WAY SWING DOOR (1.00 x 2.10)	1.00	2.10	2
D5	DOUBLE SHUTTER TRAFFIC DOOR (1.00 x 2.10)	1.00	2.10	6
D6	DOUBLE SHUTTER TRAFFIC DOOR (1.00 x 2.10)	1.00	2.10	15
D7	SHUTTER DOOR (1.00 x 2.10)	1.00	2.10	2
D8	SHUTTER DOOR (1.00 x 2.10)	1.00	2.10	15

WINDOW SCHEDULE (in m)				
Sl. No.	Description	Width	Height	Count
W1	COVERED WINDOW (2.00 x 2.10)	2.00	2.10	6
W2	COVERED WINDOW (2.00 x 2.10)	2.00	2.10	7
W3	COVERED WINDOW (2.00 x 2.10)	2.00	2.10	17

NOTES

- ALL DIMENSIONS ARE AS MENTIONED.
- THIS DRAWING IS TO BE READ AND NOT SCALED.
- THIS DRAWING IS A COPYRIGHT AND PROPERTY OF THE ARCHITECT. IT IS NOT TO BE PRODUCED, HANDLED, COPIED, OR USED FOR ANY OTHER PURPOSE OTHER THAN FOR WHICH IT IS INTENDED.
- ALL DIMENSIONS SHALL BE VERIFIED ON SITE PRIOR TO START OF WORK. ANY DISCREPANCY SHALL BE BROUGHT TO THE NOTICE OF THE ARCHITECT.
- THE CONSTRUCTION MANAGER/CONTRACTOR MUST CHECK ALL DIMENSIONS AND DETAILS AND BE RESPONSIBLE FOR THE SAME. ANY DISCREPANCY SHALL BE BROUGHT TO THE NOTICE OF THE ARCHITECT.
- THIS DRAWING SHALL BE READ IN CONJUNCTION WITH ALL RELEVANT ARCHITECTURAL, STRUCTURAL AND SERVICES DRAWINGS. ANY DISCREPANCY NOTICED SHALL BE BROUGHT TO THE ATTENTION OF THE CONSULTANTS WITHIN REASONABLE TIME OF RECEIPT OF THIS DRAWING, BUT ALWAYS PRIOR TO COMMENCEMENT OF WORK.
- ANY DRAWINGS PREPARED BY THE CONTRACTOR/SUB CONTRACTOR / VENDOR AND APPROVED BY THE ARCHITECT/PROJECT MANAGER IS FOR GENERAL CONFORMANCE WITH THE OUTLINE DESIGN INTENT ONLY. SUCH APPROVALS DO NOT RELIEVE THE CONTRACTOR TOGETHER WITH THE SUBCONTRACTOR/VENDOR FOR FULL RESPONSIBILITY FOR ACCURACY, INTEGRATION AND FITNESS OF DESIGN (TO THE EXTENT APPLICABLE) AND CONSTRUCTION FOR MEETING THE PURPOSE OF DESIGN.
- IF VARIATIONS ARE FOUND BETWEEN THE ARCHITECTURAL DRAWINGS AND THE TECHNICAL SPECIFICATIONS OR REQUIREMENTS OF ADDITIONAL INFORMATION TO FULFILL THE INTENT OF THE DESIGN FOUND DURING EXECUTION OF THE WORK, THE DECISION AS TO WHAT IS TO BE APPLIED OR ANY FURTHER INFORMATION FURNISHED BY THE ARCHITECT / PM / CONSULTANT SHALL BE FINAL AND BOUND ON THE CONTRACTOR.
- PLASTER MORTAR ALLOWANCE TO BE GIVEN FOR JOINTS.

LEGEND

 

HEALTHCARE

SITE 3

LOCATION : CHENNAI

SCHEDULE



DOOR SCHEDULE (in m)				
Sl. No.	Description	Width	Height	Count
01	SINGLE SHUTTER ALUMINUM DOOR (R 75X2.1)	0.75	2.10	6
02	SINGLE SHUTTER ALUMINUM DOOR (L 5.02.1)	1.00	2.10	15
03	SINGLE SHUTTER ALUMINUM DOOR (L 2.02.1)	1.20	2.10	6
04	TWO WAY SWING DOOR (L 2.02.1)	1.00	2.10	2
05	DOUBLE SHUTTER TRAFFIC DOOR (L 2.02.1)	1.50	2.10	6
06	DOUBLE SHUTTER TRAFFIC DOOR (L 5.02.1)	1.50	2.10	3
07	ROLLING SHUTTER	2.50	2.40	2
08	FRAMED OPENING	0.91	2.10	2

WINDOW SCHEDULE (in m)				
Sl. No.	Description	Width	Height	Count
01	LOWER SHUTTER WINDOW (R 0.90)	0.90	0.90	6
02	LOWER SHUTTER WINDOW (L 2.00)	2.00	0.90	12
03	SUNSHINE WINDOW (L 2.00)	1.50	1.60	12

NOTES

- ALL DIMENSIONS ARE AS MENTIONED.
- THIS DRAWING IS TO BE READ AND NOT SCALED.
- THIS DRAWING IS A COPYRIGHT AND PROPERTY OF THE ARCHITECT. IT IS NOT TO BE PRODUCED, HANDLED, COPIED, REPRODUCED OR USED FOR ANY OTHER PURPOSE OTHER THAN FOR WHICH IT IS INTENDED.
- ALL DIMENSIONS SHALL BE VERIFIED ON SITE PRIOR TO START OF WORK. ANY DISCREPANCY SHALL BE BROUGHT TO THE NOTICE OF THE ARCHITECT.
- THE CONSTRUCTION MANAGER/CONTRACTOR MUST CHECK ALL DIMENSIONS AND DETAILS AND BE RESPONSIBLE FOR THE SAME. ANY DISCREPANCY SHALL BE BROUGHT TO THE NOTICE OF THE ARCHITECT.
- THIS DRAWING SHALL BE READ IN CONJUNCTION WITH ALL RELEVANT ARCHITECTURAL, STRUCTURAL AND SERVICES DRAWINGS. ANY DISCREPANCY NOTICED SHALL BE BROUGHT TO THE ATTENTION OF THE CONSULTANTS WITHIN REASONABLE TIME OF RECEIPT OF THIS DRAWING, BUT ALWAYS PRIOR TO PROCUREMENT/EXECUTION OF WORKS.
- ANY DRAWINGS PREPARED BY THE CONTRACTOR/SUB CONTRACTOR / VENDOR AND APPROVED BY THE ARCHITECT/PROJECT MANAGER IS FOR GENERAL CONFORMITY WITH THE OUTLINE DESIGN INTENT ONLY. SUCH APPROVALS DO NOT RELIEVE THE CONTRACTOR TOGETHER WITH THE SUBCONTRACTOR/VENDOR FOR FULL RESPONSIBILITY FOR ACCURACY, INTEGRATION AND FITNESS OF DESIGN (TO THE EXTENT APPLICABLE) AND CONSTRUCTION FOR MEETING THE PURPOSE OF DESIGN.
- IF VARIATIONS ARE FOUND BETWEEN THE ARCHITECTURAL DRAWINGS AND THE TECHNICAL SPECIFICATIONS OR REQUIREMENTS OF ADDITIONAL INFORMATION TO FULFILL THE INTENT OF THE DESIGN FOUND DURING EXECUTION OF THE WORK, THE DECISION AS TO WHAT IS TO BE APPLIED OR ANY FURTHER INFORMATION FURNISHED BY THE ARCHITECT / P.M./CONSULTANT SHALL BE FINAL AND BOUND ON THE CONTRACTOR.
- PLASTER MORTAR ALLOWANCE TO BE GIVEN FOR JOINTS.

LEGEND

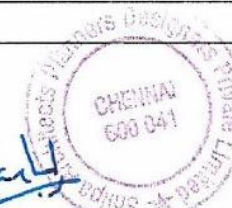 


A305



PROJECT NO. : 0010
SCALE : AS TO FIT
DRAWN BY : Sneha C N
CHECKED BY : Project Architect

FIRST FLOOR PLAN

shilpa
ARCHITECTS PLANNERS DESIGNERS PVT. LTD.

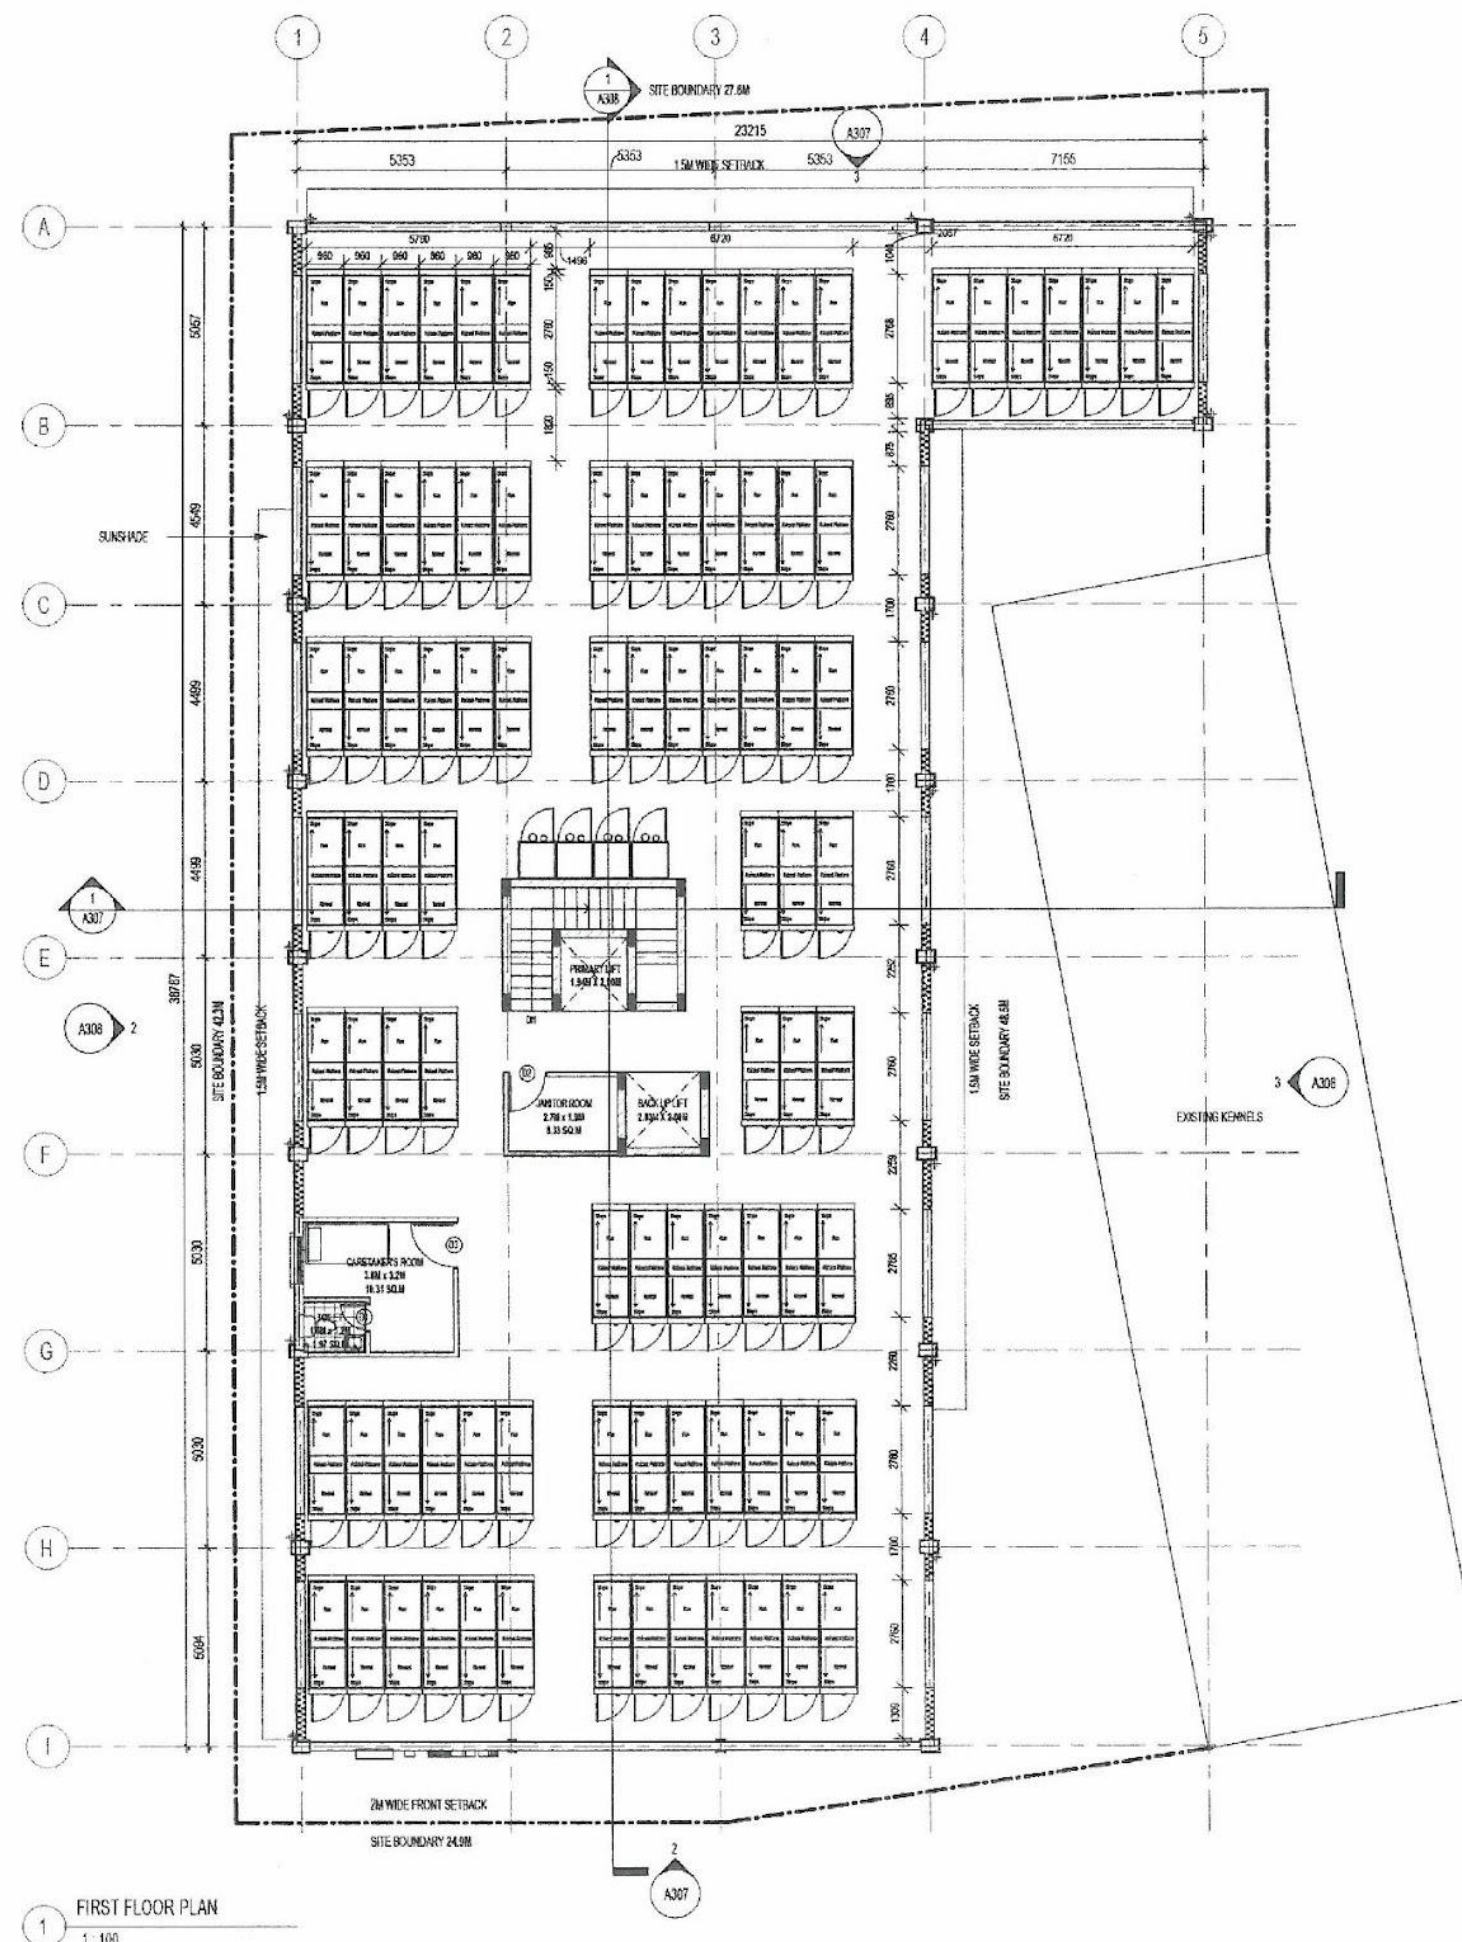

FIRST FLOOR PLAN
1:100

HEALTHCARE

SITE 3

LOCATION : CHENNAI

SCHEDULE


DOOR SCHEDULE (In m)				
Name	Description	Width	Height	Count
D1	Single shutter door - 0.7m	0.70	2.10	1
D2	Single shutter door - 1m	1.00	2.10	10
D3	Single shutter door - 1.2m	1.20	2.10	14
D4	Two Year Swing Door	1.00	2.10	2
D5	Single shutter door - 0.7m	0.70	2.10	2
D6	Single shutter door - 0.7m	0.70	2.10	4
D7	Rolling Shutter	1.50	2.40	1
D8	Rolling Shutter	2.00	2.40	1
D9	Planned Opening	0.90	2.40	3

Window Schedule				
Name	Description	Width	Height	SW Height Count
W1	VENTILATOR	0.60	0.60	0.70 6
W2	VENTILATOR	1.20	0.60	0.70 6
W3	WINDOW	1.20	1.00	0.70 14

NOTES

1. ALL DIMENSIONS ARE AS MENTIONED.
2. THIS DRAWING IS TO BE READ AND NOT SCALED.
3. THIS DRAWING IS A COPYRIGHT AND PROPERTY OF THE ARCHITECT. IT IS NOT TO BE PRODUCED, HANDLED, OVER TO THIRD PARTY OR USED FOR ANY OTHER PURPOSE OTHER THAN FOR WHICH IT IS INTENDED.
4. ALL DIMENSIONS SHALL BE VERIFIED ON SITE PRIOR TO START OF WORK. ANY DISCREPANCY SHALL BE BROUGHT TO THE NOTICE OF THE ARCHITECT.
5. THE CONSTRUCTION MANAGER/CONTRACTOR MUST CHECK ALL DIMENSIONS AND DETAILS AND BE RESPONSIBLE FOR THE SAME. ANY DISCREPANCY SHALL BE BROUGHT TO THE NOTICE OF THE ARCHITECT.
6. THIS DRAWING SHALL BE READ IN CONJUNCTION WITH ALL RELEVANT ARCHITECTURAL, STRUCTURAL AND SERVICES DRAWINGS. ANY DISCREPANCY NOTICED SHALL BE BROUGHT TO THE ATTENTION OF THE CONSULTANTS WITHIN REASONABLE TIME OF RECEIPT OF THIS DRAWING, BUT ALWAYS PRIOR TO PROCUREMENT/EXECUTION OF WORKS.
7. ANY DRAWINGS PREPARED BY THE CONTRACTOR/SUB CONTRACTOR / VENDOR AND APPROVED BY THE ARCHITECT PROJECT MANAGER IS FOR GENERAL CONFORMITY WITH THE OUTLINE DESIGN INTENT ONLY. SUCH APPROVALS DO NOT RELIEVE THE CONTRACTOR TOGETHER WITH THE SUBCONTRACTOR/VENDOR FOR FULL RESPONSIBILITY FOR ACCURACY, INTEGRATION AND FITNESS OF DESIGN (TO THE EXTENT APPLICABLE) AND CONSTRUCTION FOR MEETING THE PURPOSES OF DESIGN.
8. IF VARIATIONS ARE FOUND BETWEEN THE ARCHITECTURAL DRAWINGS AND THE TECHNICAL SPECIFICATIONS OR REQUIREMENTS OF ADDITIONAL INFORMATION TO FULFILL THE INTENT OF THE DESIGN FOUND DURING EXECUTION OF THE WORK, THE DECISION AS TO WHAT IS TO BE APPLIED OR ANY FURTHER INFORMATION FURNISHED BY THE ARCHITECT / P.A./CONSULTANT SHALL BE FINAL AND BOUND ON THE CONTRACTOR.
9. PLASTER MORTAR ALLOWANCES TO BE GIVEN FOR JOINTS.

LEGEND

 


A304A

PROJECT NO. : 0010
SCALE : AS TO FIT
DRAWN BY : Sneha C N
CHECKED BY : Project Architect

CREMATORIUM

shilpa ARCHITECTS PLANNERS DESIGNERS PVT. LTD.

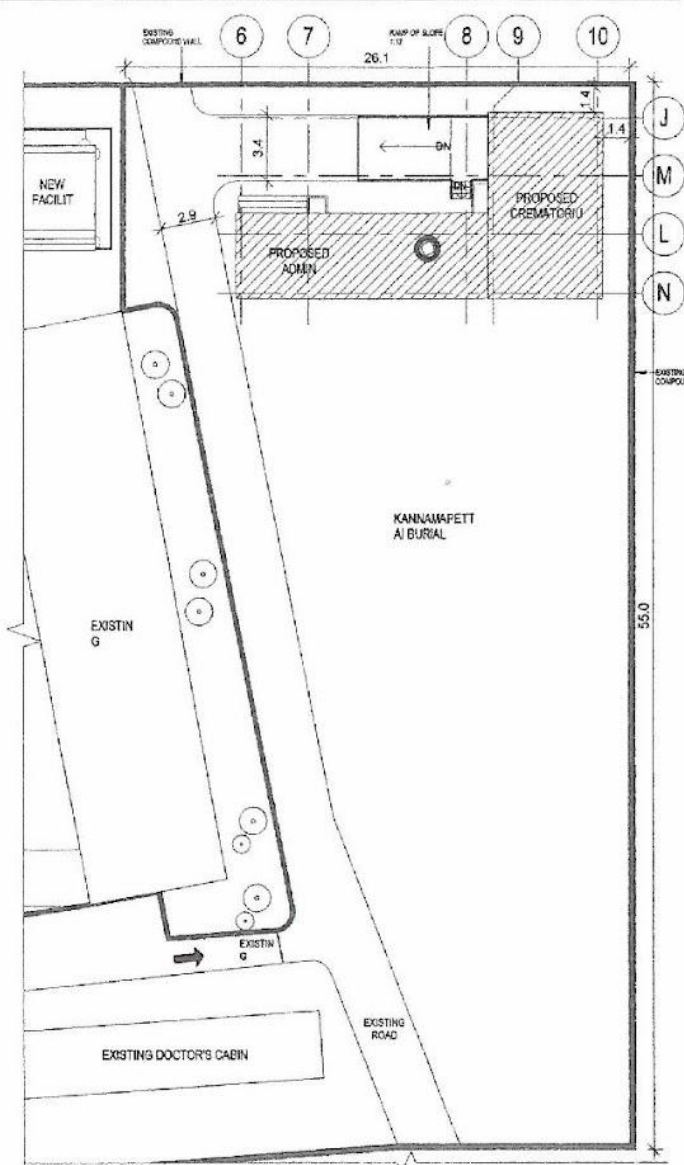


SITE PLAN - CREMATORIUM DETAIL

1:200



SECTION AA

1:50

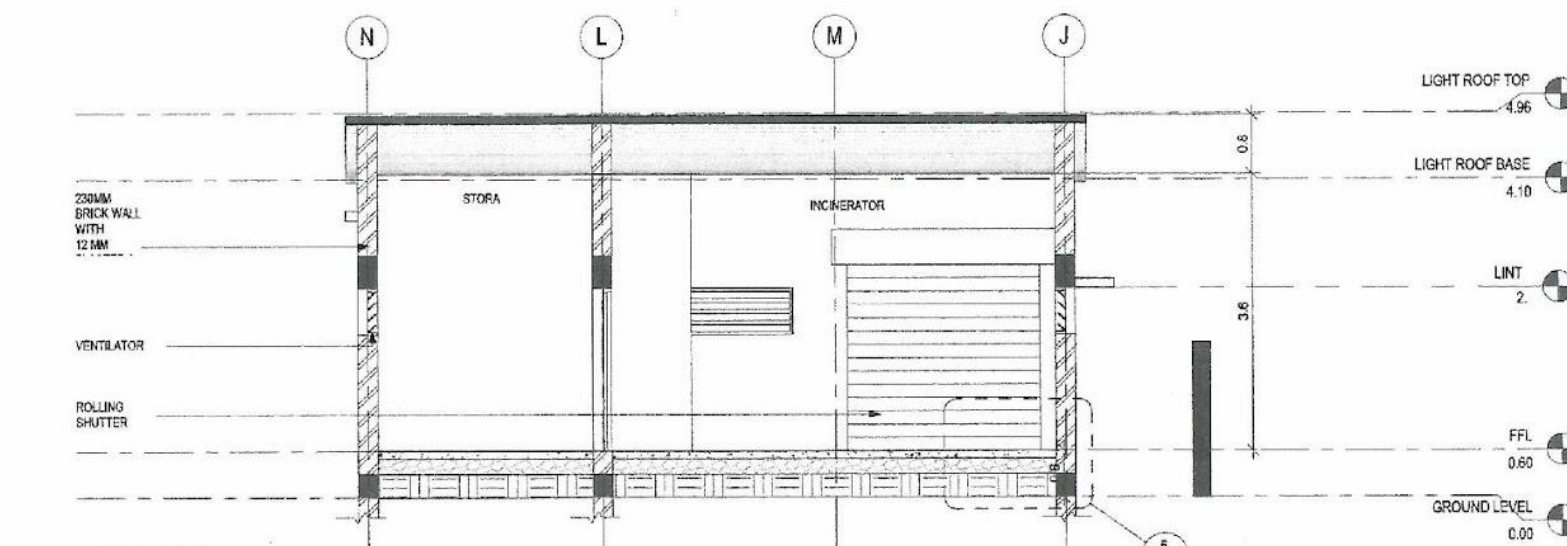

SECTION BB

1:50

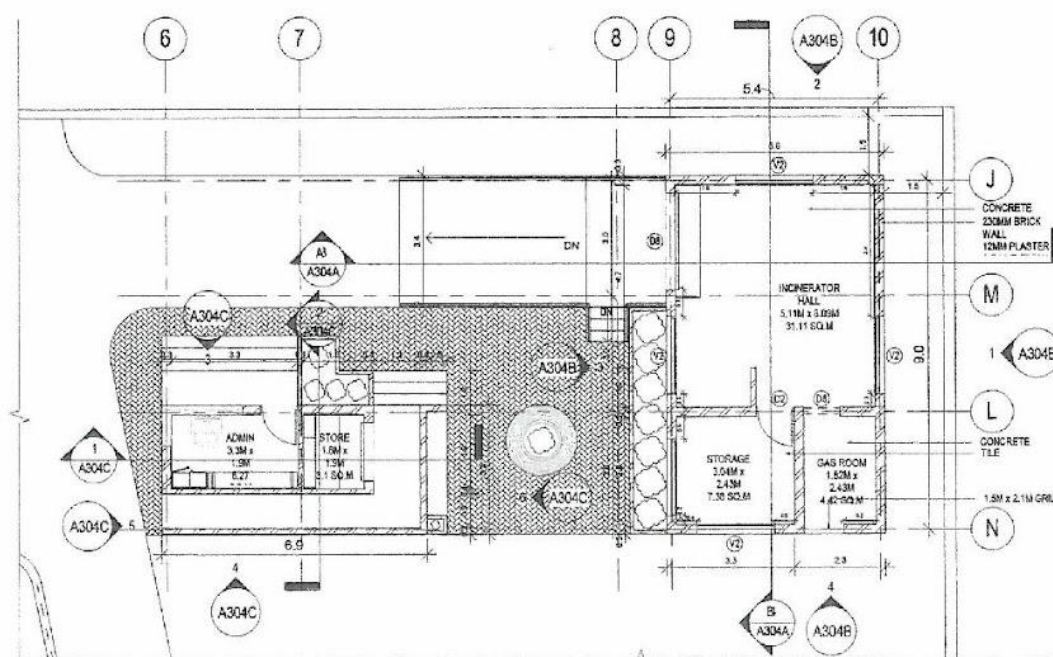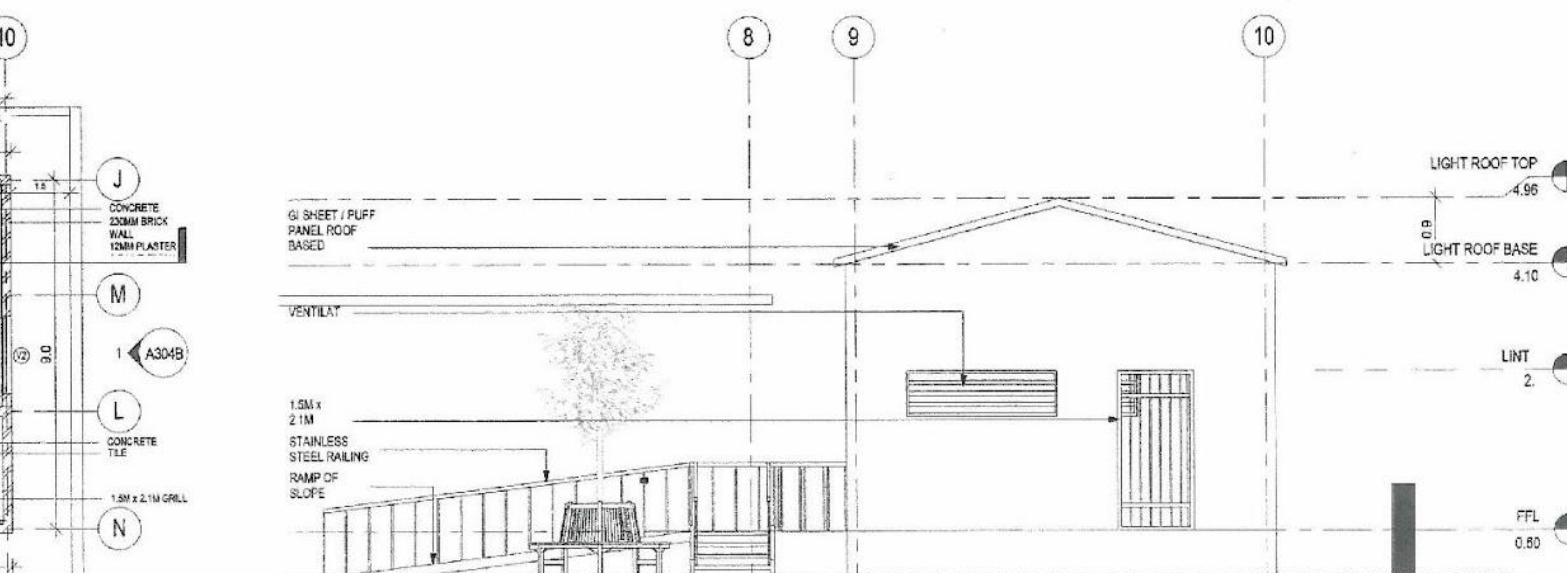


SECTION AA

1:100

SOUTH ELEVATION

1:0

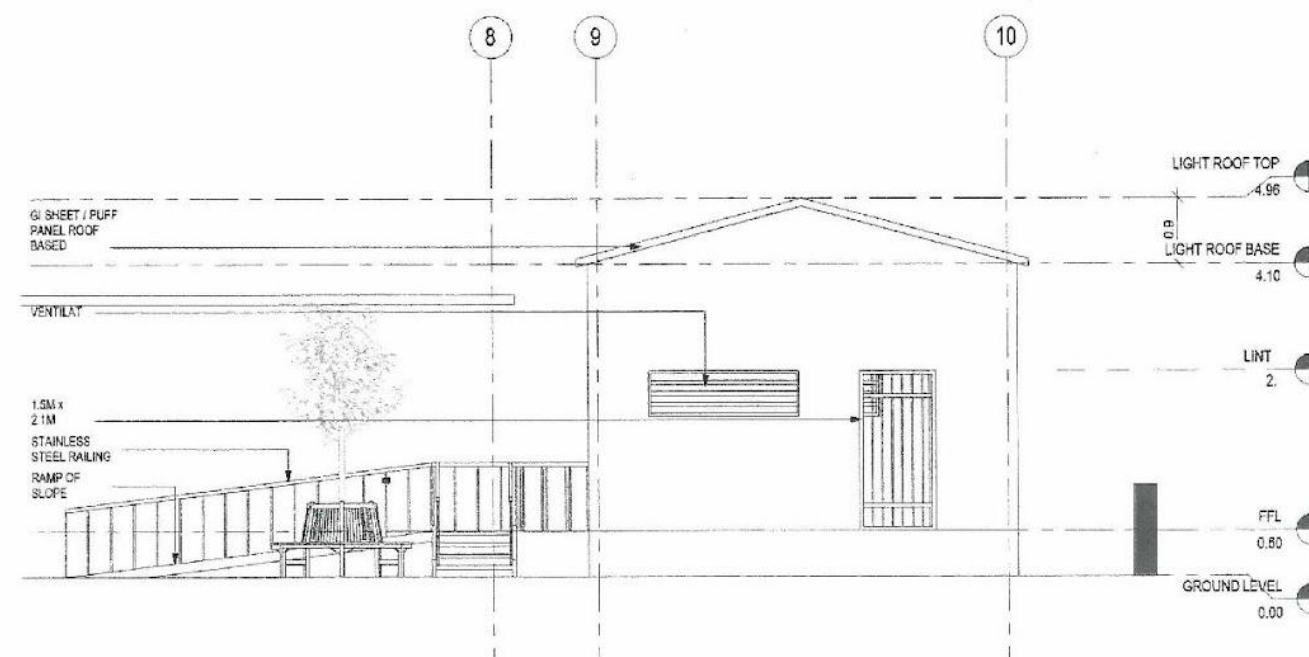


6. HYDERABAD RESIDENCE

This project is spread across 6.23 acres that includes, high-rise luxe apartments, sky villas, clubhouse & other supporting recreational spaces. It has 5 Sky-high Towers with 32 Floors each.


This project incorporates elements inspired from neo-classical style of Architecture. Working on this project helped me gain knowledge on a wide range of topics through research, analysis and understanding. I got to learn about the design considerations, client's requirements & how to deliver them.

Though this it has elements that are significant of neo-classical style, I learnt how to effectively use them according to the site conditions. I got to work on designing the site hoarding that gave me the freedom to think out of the box. I also got the opportunity to work on designing the façade of an existing container that is soon to be used as a marketing office.




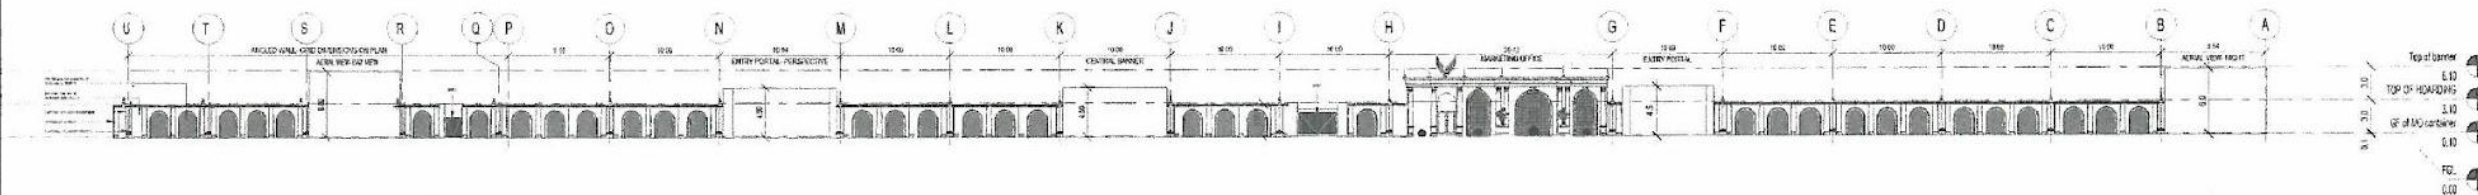


9 BRAND WALL ELEVATION
1:250

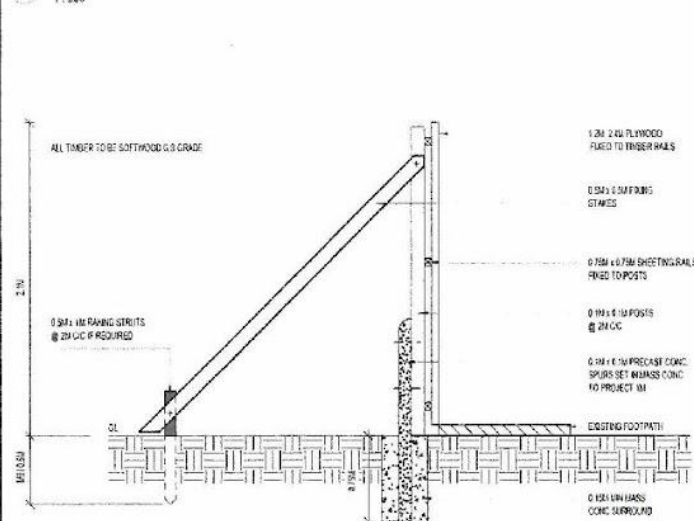


3 SECTION DETAIL
1:20

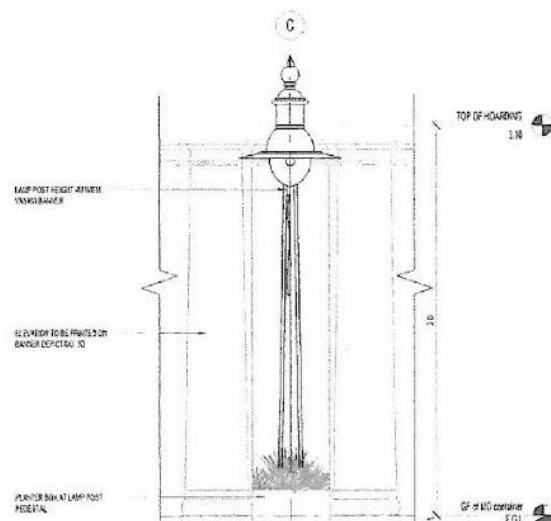

4 LAMP POST DETAIL
1:20

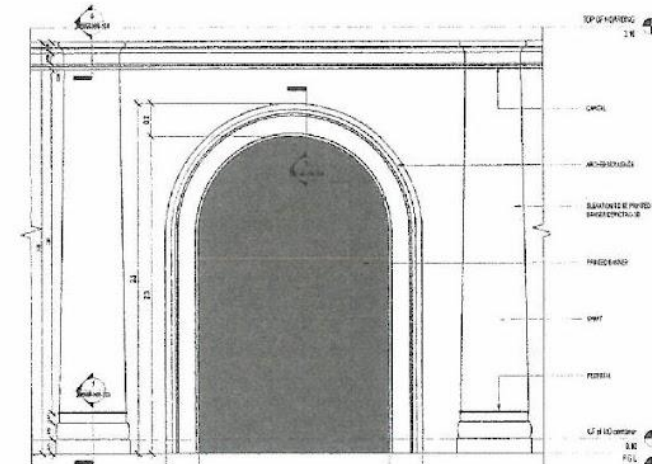

5 PRINTED BANNER DETAIL
1:15

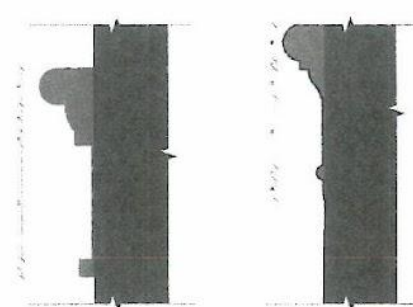

6 ARCH PROFILE DETAIL
1:2




7 CAPITAL PROFILE DETAIL
1:2




8 PEDESTAL PROFILE DETAIL
1:2

NOTES

1. ALL DIMENSIONS ARE AS MENTIONED
2. THIS DRAWING IS TO BE READ AND NOT SCALED.
3. THIS DRAWING IS A COPYRIGHT AND PROPERTY OF THE ARCHITECT. IT IS NOT TO BE PRODUCED, HANDLED, OVER TO THIRD PARTY OR USED FOR ANY OTHER PURPOSE OTHER THAN FOR WHICH IT IS INTENDED.
4. ALL DIMENSIONS SHALL BE VERIFIED ON SITE PRIOR TO START OF WORK. ANY DISCREPANCY SHALL BE BROUGHT TO THE NOTICE OF THE ARCHITECT.
5. THE CONTRACTOR/MANAGER/CONTRACTOR MUST CHECK ALL DIMENSIONS AND DETAILS AND BE RESPONSIBLE FOR THE SAME. ANY DISCREPANCY SHALL BE BROUGHT TO THE NOTICE OF THE ARCHITECT.
6. THIS DRAWING SHALL BE READ IN CONJUNCTION WITH ALL RELEVANT ARCHITECTURAL, STRUCTURAL AND SERVICES DRAWINGS. ANY DISCREPANCY NOTICED SHALL BE BROUGHT TO THE ATTENTION OF THE CONSULTANTS WITHIN REASONABLE TIME OF RECEIPT OF THIS DRAWING BUT ALWAYS PRIOR TO COMMENCEMENT/EXECUTION OF WORKS.
7. ANY DRAWINGS PREPARED BY THE CONTRACTOR/SUB CONTRACTOR / VENDOR AND APPROVED BY THE ARCHITECT PROJECT MANAGER IS FOR GENERAL CONFORMANCE WITH THE OUTLINE DESIGN INTENT ONLY. SUCH APPROVALS DO NOT RELIEVE THE CONTRACTOR TOGETHER WITH THE SUBCONTRACTOR/VENDOR FOR FULL RESPONSIBILITY FOR ACCURACY, INTEGRATION AND FITNESS OF DESIGN (TO THE EXTENT APPLICABLE) AND CONSTRUCTION FOR MEETING THE PURPOSE OF DESIGN.
8. IF VARIATIONS ARE FOUND BETWEEN THE ARCHITECTURAL DRAWINGS AND THE TECHNICAL SPECIFICATIONS OR REQUIREMENTS OF ADDITIONAL INFORMATION TO FULFILL THE INTENT OF THE DESIGN FOUND DURING EXECUTION OF THE WORK, THE DECISION AS TO WHAT IS TO BE APPLIED OR ANY FURTHER INFORMATION PUBLISHED BY THE ARCHITECT / PM/CONSULTANT SHALL BE FINAL AND BOUND ON THE CONTRACTOR.
9. PLASTER MORTAR ALLOWANCE TO BE GIVEN FOR JOINTS.

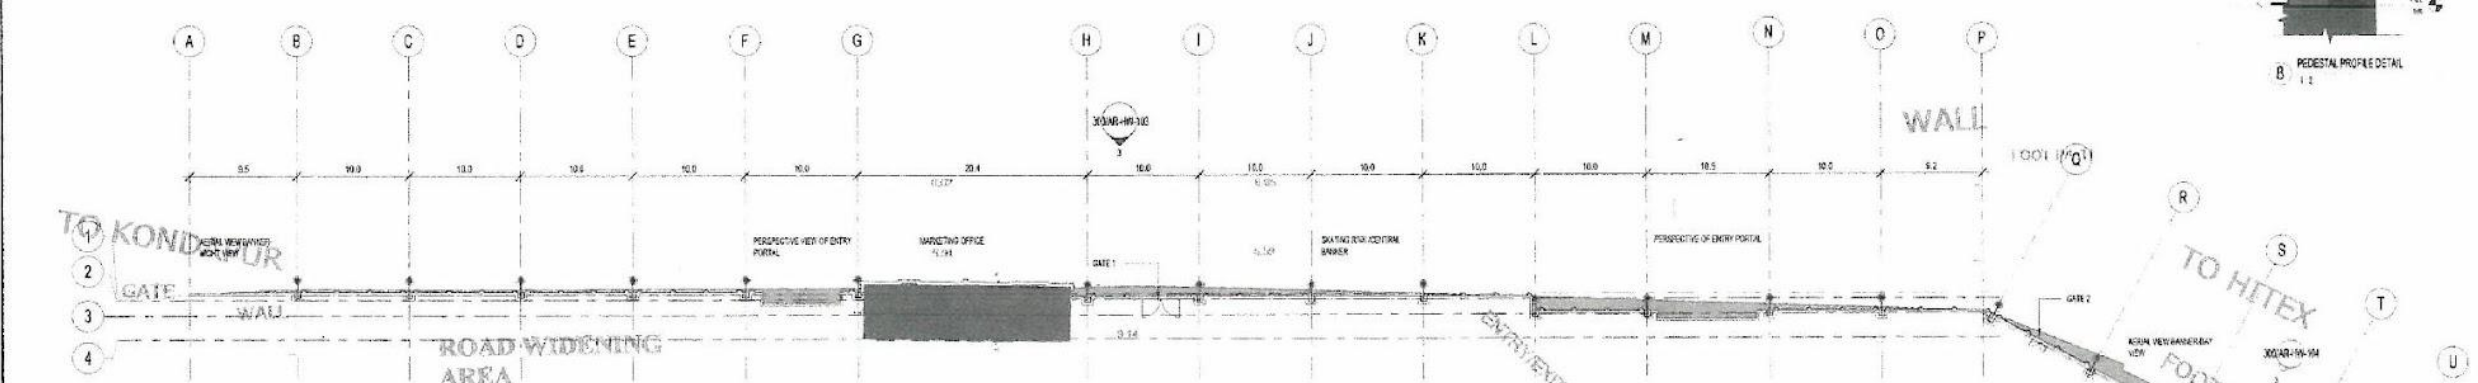

2 SITE PLAN
1:250

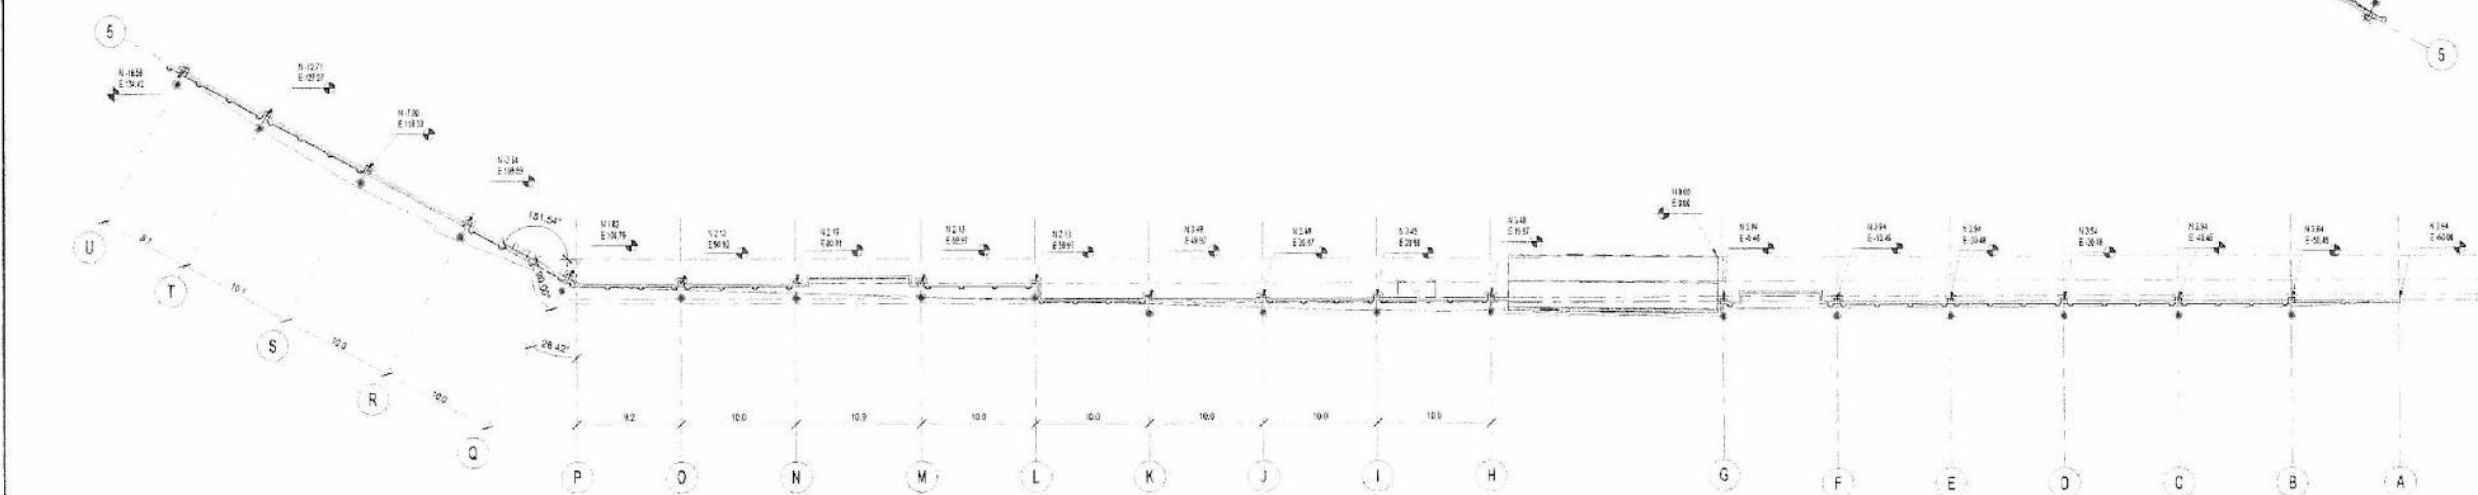

1 SETTING OUT PLAN
1:250

RESIDENTIAL


LOCATION : HYDERABAD

A301

PROJECT NO. : 0011
SCALE : AS TO FIT
DRAWN BY : Sneha C N
CHECKED BY : Project Architect


SITE PLAN

shilpa
ARCHITECTS PLANNERS DESIGNERS PVT. LTD.

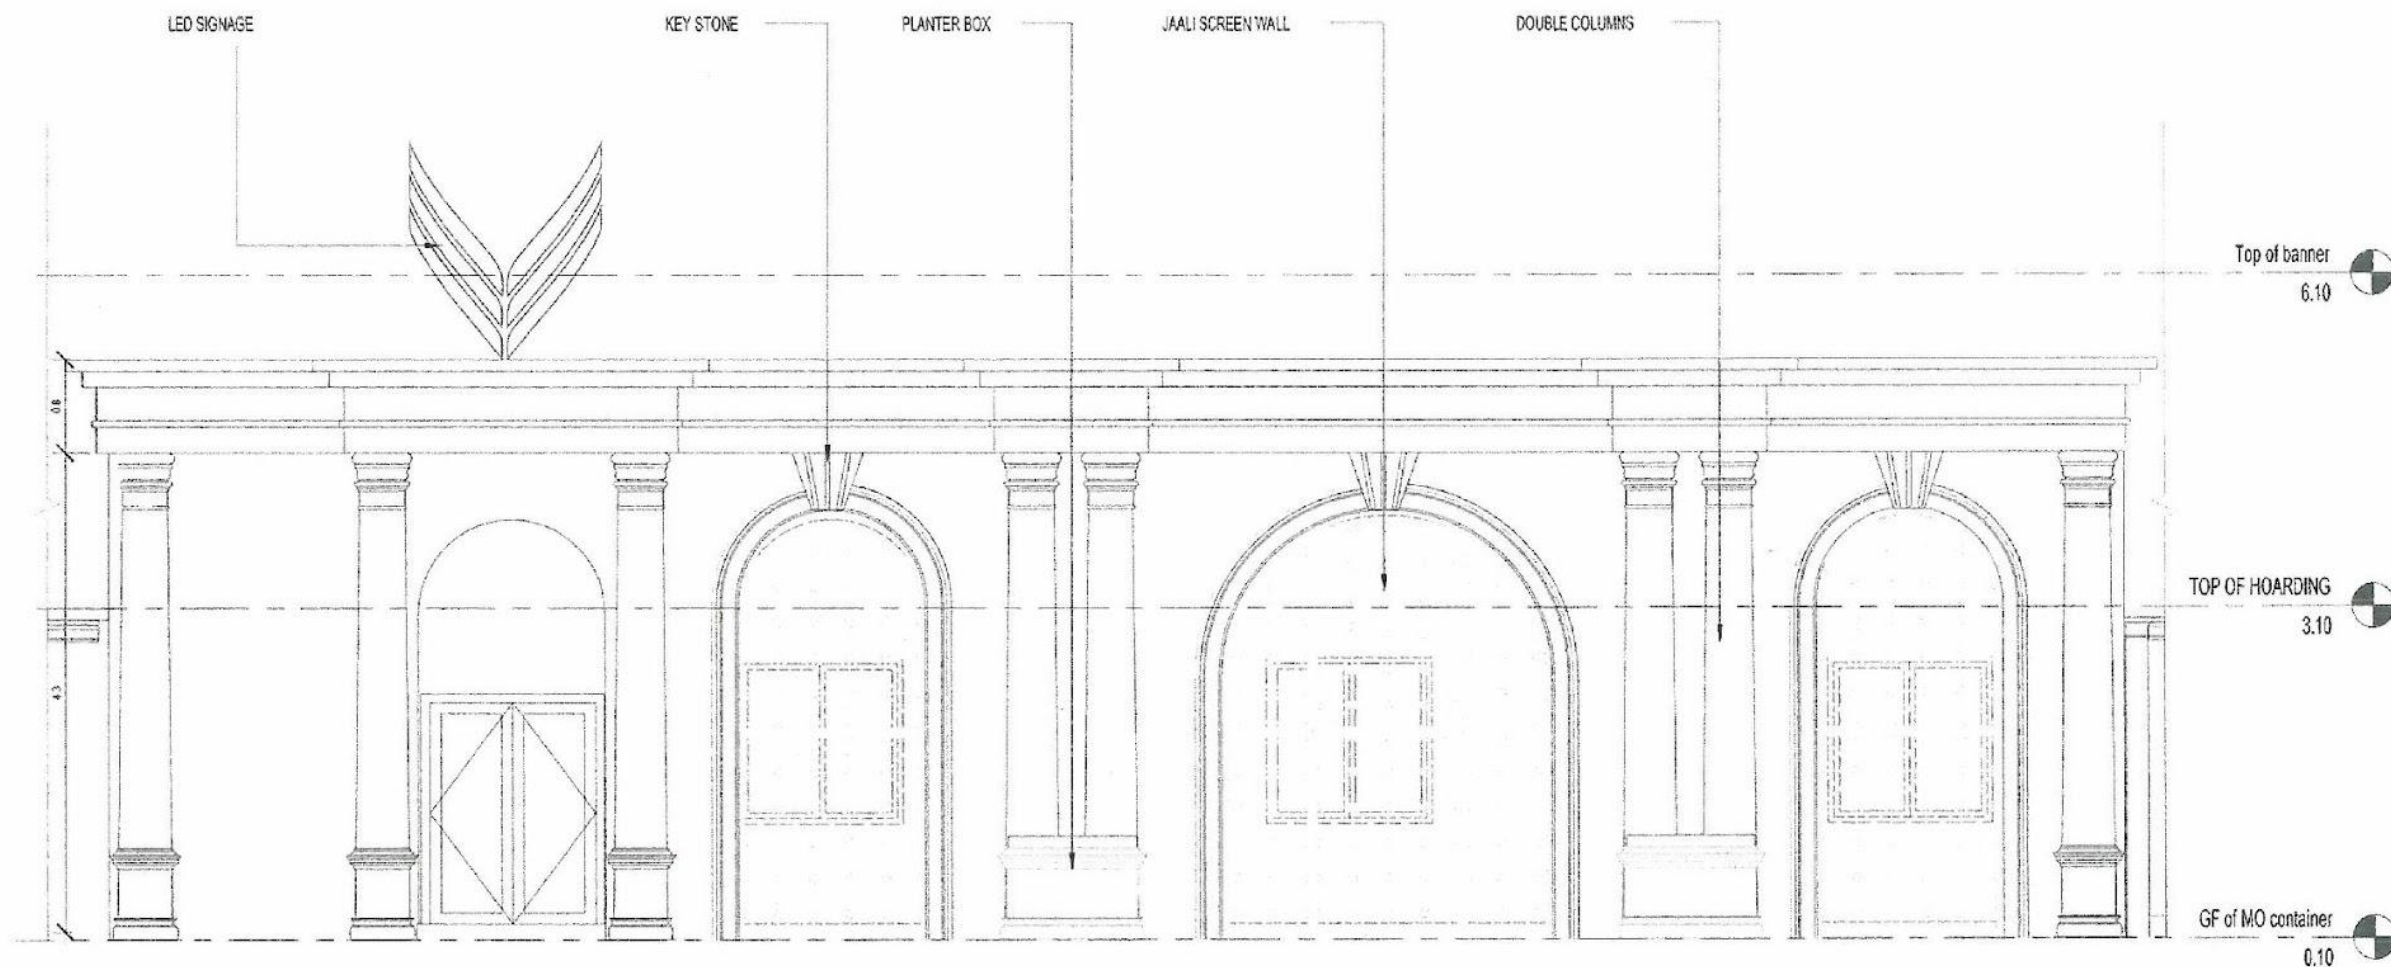


MO ELEVATION

1
1:50

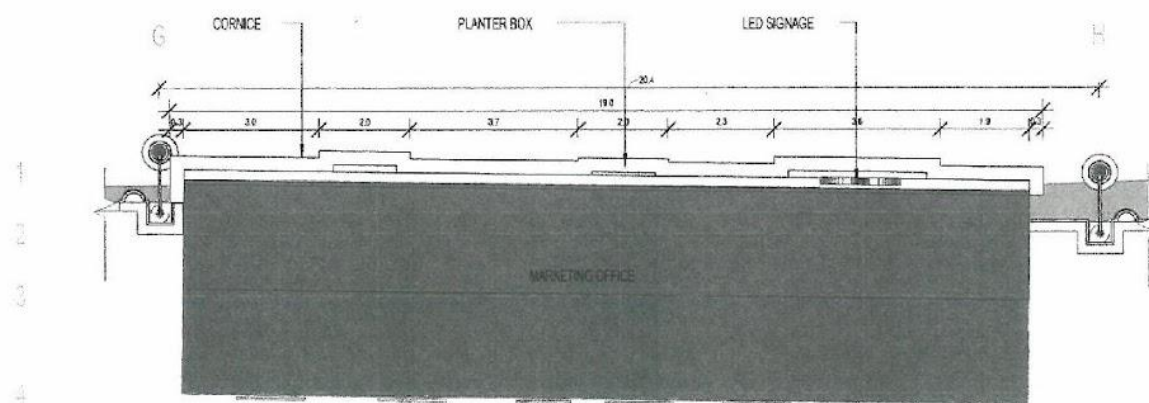

SITE PLAN

1
1:100

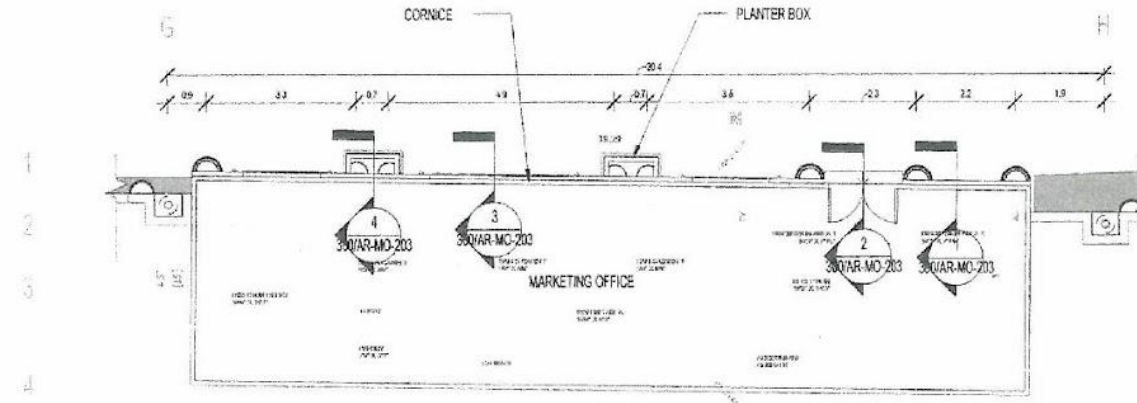

MARKETING OFFICE FLOOR PLAN

2
1:100

RESIDENTIAL

LOCATION : HYDERABAD

NOTES

1. ALL DIMENSIONS ARE AS MENTIONED.
2. THIS DRAWING IS TO BE READ AND NOT SCALED.
3. THIS DRAWING IS A COPYRIGHT AND PROPERTY OF THE ARCHITECT. IT IS NOT TO BE PRODUCED, HANDLED OR USED FOR ANY OTHER PURPOSE OTHER THAN FOR WHICH IT IS INTENDED.
4. ALL DIMENSIONS SHALL BE VERIFIED ON SITE PRIOR TO START OF WORK. ANY DISCREPANCY SHALL BE BROUGHT TO THE NOTICE OF THE ARCHITECT.
5. THE CONSTRUCTION MANAGER/CONTRACTOR MUST CHECK ALL DIMENSIONS AND DETAILS AND BE RESPONSIBLE FOR THE SAME. ANY DISCREPANCY SHALL BE BROUGHT TO THE NOTICE OF THE ARCHITECT.
6. THIS DRAWING SHALL BE READ IN CONJUNCTION WITH ALL RELEVANT ARCHITECTURAL, STRUCTURAL AND SERVICES DRAWINGS. ANY DISCREPANCY NOTICED SHALL BE BROUGHT TO THE ATTENTION OF THE CONSULTANTS WITHIN REASONABLE TIME OF RECEIPT OF THIS DRAWING, BUT ALWAYS PRIOR TO PROCEEDMENT/EXECUTION OF WORKS.
7. ANY DRAWINGS PREPARED BY THE CONTRACTOR/SUB CONTRACTOR / VENDOR AND APPROVED BY THE ARCHITECT/ PROJECT MANAGER IS FOR GENERAL CONFORMANCE WITH THE OUTLINE DESIGN INTENT ONLY. SUCH APPROVALS DO NOT RELIEVE THE CONTRACTOR TOGETHER WITH THE SUBCONTRACTOR/VENDOR FOR FULL RESPONSIBILITY FOR ACCURACY, INTEGRATION AND FITNESS OF DESIGN (TO THE EXTENT APPLICABLE) AND CONSTRUCTION FOR MEETING THE PURPOSE OF DESIGN.
8. IF VARIATIONS ARE FOUND BETWEEN THE ARCHITECTURAL DRAWINGS AND THE TECHNICAL SPECIFICATIONS OR REQUIREMENTS OF ADDITIONAL INFORMATION TO FULFILL THE INTENT OF THE DESIGN FOUND DURING EXECUTION OF THE WORK, THE DECISION AS TO WHAT IS TO BE APPLIED OR ANY FURTHER INFORMATION FURNISHED BY THE ARCHITECT / PM /CONSULTANT SHALL BE FINAL AND BOUND ON THE CONTRACTOR.
9. PLASTER MORTAR ALLOWANCE TO BE GIVEN FOR JOBBERY.



A305



PROJECT NO. : 0011
SCALE : AS TO FIT
DRAWN BY : Sneha C N
CHECKED BY : Project Architect

MARKETING OFFICE

shilpa
ARCHITECTS PLANNERS DESIGNERS PVT. LTD.



"To create one must first question everything."

- Eileen Gray

Working as an intern at Shilpa Architects gave me an opportunity to meet with some of the best and most experienced professionals in this field. Every project was a new learning experience here and the work culture was very friendly and helped me to explore so much.

During the internship period I was involved in several tasks from concept evolution, presentations, project development, tender drawings to working drawings. This helped me understand the requirements, deliverables, software skills and work management in the practical field. Apart from these technical skills, I also developed soft skills such as teamwork, accepting constructive criticism and effective communication that will help in the future work situations.

I was inspired by the people around me, their ideology, philosophy and way of life. What they see as an architect and their outlook towards even the simplest things in life. I am extremely happy to have been a part of a great team, where my opinions were equally valued, though I was just an intern. The team made sure that I learned the nooks of the field and taught me a lot both directly and indirectly. I am grateful to everyone who helped me learn during this period.