



SATHYABAMA

**INSTITUTE OF SCIENCE AND TECHNOLOGY
(DEEMED TO BE UNIVERSITY)**

Accredited with “A” grade by NAAC | 12B Status by UGC | Approved by AICTE

Jeppiaar Nagar, Rajiv Gandhi Salai, Chennai – 600 119

www.sathyabama.ac.in

**SCHOOL OF BUILDING AND ENVIRONMENT
DEPARTMENT OF ARCHITECTURE
PRACTICAL TRAINING PORTFOLIO (SAR4063)
MAY 2022**

Name of the Student : SUBHASHREE T

Semester : X

Reg No. : 37210038

Batch : 2017-2022



SATHYABAMA

INSTITUTE OF SCIENCE AND TECHNOLOGY
(DEEMED TO BE UNIVERSITY)

Accredited with "A" grade by NAAC | 12B Status by UGC | Approved by AICTE

Jeppiaar Nagar, Rajiv Gandhi Salai, Chennai – 600 119

www.sathyabama.ac.in

SCHOOL OF BUILDING AND ENVIRONMENT

DEPARTMENT OF ARCHITECTURE

VIVA-VOCE EXAMINATION

This is to certify that the practical training SAR4063 is the work of **SUBHASHREE T** who had undergone training in **YADAV ARCHITECTS** has been monitored by the continuous assessment during December 2021 to MAY 2022.

Dr. Devyani Gangopadhyay
DEAN

Submitted for Viva voce Examination held on 09/05/2022

Internal Examiner

Ar. Selvakumar

External Examiner



SATHYABAMA

INSTITUTE OF SCIENCE AND TECHNOLOGY
(DEEMED TO BE UNIVERSITY)

Accredited with “A” grade by NAAC | 12B Status by UGC | Approved by AICTE

Jeppiaar Nagar, Rajiv Gandhi Salai, Chennai – 600 119

www.sathyabama.ac.in

DECLARATION

I **SUBHASHREE T** hereby declare that the Training Report **DECEMBER 2021 - MAY 2022** done by me under the guidance of **Ar.PRASAD N YADAV** is submitted in partial fulfillment of the requirements for the completion of practical training session.

DATE : 09/05/2022

PLACE : CHENNAI

SIGNATURE OF CANDIDATE

MONTHLY REPORT


SATHYABAMA
INSTITUTE OF SCIENCE AND TECHNOLOGY
(DEEMED TO BE UNIVERSITY)
Accredited "A" Grade by NAAC | 12B Status by UGC | Approved by AICTE
www.sathyabama.ac.in

DEPARTMENT OF ARCHITECTURE

PROFESSIONAL PRACTICAL TRAINING REPORT 2022

(Continuous progress report of the trainee architect for the period of One month in the office to submitted to HOD by the Trainee in Charge of the Organization)

1. Name of the office / organization : YADAV ARCHITECTS

2. Address & Contact Number : GOKUL, 7, ASHOKA ROAD, ALWARPET,
CH - 600018 PH: 24670511

3. Name of the student : SUBHASHREE T

4. Duration : From 03/02/2022 To 03/02/2022

5. Total No. of days : 25 days

6. Evaluation of Performance criteria shall be on

* Note: Kindly grade the student as per his/her overall performance in the office during the assessment month which will be converted to the allotted 90 marks by the department.

Description of works	Excellent	Good	Fair	Poor	NA
Understanding of office culture			✓		
Participation in the office			✓		
Reading of drawings				✓	
Presentation Techniques				✓	
Model making works					✓
Understanding of construction details				✓	
Drafting Skills (Manual / Computer)			✓		
Site Supervision / Discussion with clients					✓
Adherence to Time schedule		✓			
Other computer skills			✓		
File and Office Maintenance					✓
Coordination with other consultants					✓
Overall Grading*					<u>E</u>

(A - 9.0, B - 8.0, C - 7.0, D - 6.0, E - 5.0)


SATHYABAMA
INSTITUTE OF SCIENCE AND TECHNOLOGY
(DEEMED TO BE UNIVERSITY)
Accredited "A" Grade by NAAC | 12B Status by UGC | Approved by AICTE
www.sathyabama.ac.in

DEPARTMENT OF ARCHITECTURE

PROFESSIONAL PRACTICAL TRAINING REPORT 2022

(Continuous progress report of the trainee architect for the period of One month in the office to submitted to HOD by the Trainee in Charge of the Organization)

1. Name of the office / organization : PRASAD, N. YADAV
M. ARCH., F.I.T.A., A.I.V., C.A. 9115464
ARCHITECTS, PLANNERS, VALUERS
INTERIOR DESIGNERS & LICENCED SURVEYOR (I)
7, ASHOKA ROAD, ALWARPET, CHENNAI-18
Ph: 24607104, 24670511, e-mail: prasadnyadav@gmail.com

2. Address & Contact Number : 7, ASHOKA ROAD, ALWARPET, CHENNAI-18

3. Name of the student : SUBHASHREE T

4. Duration : From 03/02/2022 To 03/03/2022

5. Total No. of days : 22 days

6. Evaluation of Performance criteria shall be on

* Note: Kindly grade the student as per his/her overall performance in the office during the assessment month which will be converted to the allotted 90 marks by the department.


Description of works	Excellent	Good	Fair	Poor	NA
Understanding of office culture			✓		
Participation in the office			✓		
Reading of drawings			✓		
Presentation Techniques				✓	
Model making works					✓
Understanding of construction details				✓	
Drafting Skills (Manual / Computer)			✓		
Site Supervision / Discussion with clients					✓
Adherence to Time schedule		✓			
Other computer skills			✓		
File and Office Maintenance					✓
Coordination with other consultants					✓
Overall Grading*					<u>D</u>

(A - 9.0, B - 8.0, C - 7.0, D - 6.0, E - 5.0)


SATHYABAMA
INSTITUTE OF SCIENCE AND TECHNOLOGY
(DEEMED TO BE UNIVERSITY)
Accredited "A" Grade by NAAC | 12B Status by UGC | Approved by AICTE
www.sathyabama.ac.in

7. Any other Remarks : The candidate requires a lot of hands-on
and understanding basis of architecture

8. Signature of the:
Head of the Office
/ Organization
(With Seal) The only plus point is that
she is sincere but lacks
understanding and its relations

 


SATHYABAMA
INSTITUTE OF SCIENCE AND TECHNOLOGY
(DEEMED TO BE UNIVERSITY)
Accredited "A" Grade by NAAC | 12B Status by UGC | Approved by AICTE
www.sathyabama.ac.in

7. Any other Remarks : subhashree is the best architect her
sketches are very beautiful and her work is very neat and understanding

8. Signature of the:
Head of the Office
/ Organization
(With Seal) 

MONTHLY REPORT



SATHYABAMA
INSTITUTE OF SCIENCE AND TECHNOLOGY
(DEEMED TO BE UNIVERSITY)
Accredited "A" Grade by NAAC | 12B Status by UGC | Approved by AICTE
www.sathyabama.ac.in

DEPARTMENT OF ARCHITECTURE

PROFESSIONAL PRACTICAL TRAINING REPORT 2022

(Continuous progress report of the trainee architect for the period of One month in the office to submitted to HOD by the Trainee in Charge of the Organization)

1. Name of the office / organization : PRASAD, N. YADAV
M. ARCH, F.I.I.A., A.I.V., CA/92/15484
ARCHITECTS, PLANNERS, VALUERS
INTERIOR DESIGNERS & LICENCED SURVEYOR (I)
7, ASHOK ROAD, ALWARPET, CHENNAI-18.
PH: 24697194, 24672511, e-mail: prasadyadav@gmail.com
2. Address & Contact Number : 7, ASHOK ROAD, ALWARPET, CHENNAI-18.
3. Name of the student : SUBHASHREE T
4. Duration : From 03/03/2022 To 03/04/2022
5. Total No. of days : 23 days

6. Evaluation of Performance criteria shall be on
* Note: Kindly grade the student as per his/her overall performance in the office during the assessment month which will be converted to the allotted 90 marks by the department.

Description of works	Excellent	Good	Fair	Poor	NA
Understanding of office culture			✓		
Participation in the office			✓		
Reading of drawings			✓		
Presentation Techniques			✓		
Model making works					✓
Understanding of construction details			✓		
Drafting Skills (Manual / Computer)			✓		
Site Supervision / Discussion with clients					✓
Adherence to Time schedule		✓			
Other computer skills			✓		
File and Office Maintenance					✓
Coordination with other consultants					✓
Overall Grading*	A				

(A - 9.0, B - 8.0, C - 7.0, D - 6.0, E - 5.0)



SATHYABAMA
INSTITUTE OF SCIENCE AND TECHNOLOGY
(DEEMED TO BE UNIVERSITY)

Accredited "A" Grade by NAAC | 12B Status by UGC | Approved by AICTE
www.sathyabama.ac.in

DEPARTMENT OF ARCHITECTURE

PROFESSIONAL PRACTICAL TRAINING REPORT 2022

(Continuous progress report of the trainee architect for the period of One month in the office to submitted to HOD by the Trainee in Charge of the Organization)

1. Name of the office / organization : PRASAD, N. YADAV
M. ARCH, F.I.I.A., A.I.V., CA/92/15484
ARCHITECTS, PLANNERS, VALUERS
INTERIOR DESIGNERS & LICENCED SURVEYOR (I)
7, ASHOK ROAD, ALWARPET, CHENNAI-18.
PH: 24697194, 24672511, e-mail: prasadyadav@gmail.com
2. Address & Contact Number : 7, ASHOK ROAD, ALWARPET, CHENNAI-18.
3. Name of the student : SUBHASHREE T
4. Duration : From 03/04/2022 To 03/05/2022
5. Total No. of days : 25 days

6. Evaluation of Performance criteria shall be on
* Note: Kindly grade the student as per his/her overall performance in the office during the assessment month which will be converted to the allotted 90 marks by the department.

Description of works	Excellent	Good	Fair	Poor	NA
Understanding of office culture		✓			
Participation in the office			✓		
Reading of drawings			✓		
Presentation Techniques			✓		
Model making works					✓
Understanding of construction details			✓		
Drafting Skills (Manual / Computer)		✓			
Site Supervision / Discussion with clients					✓
Adherence to Time schedule		✓			
Other computer skills			✓		
File and Office Maintenance					✓
Coordination with other consultants					✓
Overall Grading*	B				

(A - 9.0, B - 8.0, C - 7.0, D - 6.0, E - 5.0)



SATHYABAMA
INSTITUTE OF SCIENCE AND TECHNOLOGY
(DEEMED TO BE UNIVERSITY)

Accredited "A" Grade by NAAC | 12B Status by UGC | Approved by AICTE
www.sathyabama.ac.in

7. Any other Remarks : Subhashree showing her practical training period for her previously attempted & understood.

8. Signature of the: Head of the Office / Organization (With Seal) *Prasad, N. Yadav*

she has participated in her planning and detailing but capacity during the various site visits and tried to understand the construction detailing

PRASAD, N. YADAV
M. ARCH, F.I.I.A., A.I.V., CA/92/15484
ARCHITECTS, PLANNERS, VALUERS
INTERIOR DESIGNERS & LICENCED SURVEYOR (I)
7, ASHOK ROAD, ALWARPET, CHENNAI-18.
PH: 24697194, 24672511, e-mail: prasadyadav@gmail.com



SATHYABAMA
INSTITUTE OF SCIENCE AND TECHNOLOGY
(DEEMED TO BE UNIVERSITY)
Accredited "A" Grade by NAAC | 12B Status by UGC | Approved by AICTE
www.sathyabama.ac.in

7. Any other Remarks : significant improvement

8. Signature of the: Head of the Office / Organization (With Seal) *Prasad, N. Yadav*

WORK DIARY

WEEKS	PROJECT NAME	WORK DONE
WEEK 1-4 03-01-2022 TO 28-01-2022	ELDERLY HOME	1) TYPICAL FLOOR PLAN 2) UNIT PLAN 3) ETHIRAJ COLLEGE SITE VISIT
WEEK 5 31-01-2022 TO 06-02-2022	PUSHPALATA VIDYA MANDIR TOILET BLOCK	1) GIRL'S AND BOY'S TOILET LAYOUT 2) PLUMBING LAYOUT 3) MAGHIZH VASAGAM SITE VISIT
WEEK 6-8 07-02-2022 TO 22-02-2022	DR. MADHIVANAN'S HOUSE AT ANNA NAGAR	1) EXISTING BUILDING FLOOR PLANS AND SECTIONS 2) MAGIZH VASAGAM SITE VISIT 3) ETHIRAJ COLLEGE SITE VISIT
WEEK 8-9 22-02-2022 TO 28-02-2022	FRONT ELEVATION FOR PALAGARAM.COM AT CHIDAMBARAM	1) FACADE DESIGN OPTIONS
WEEK 9-10 01-03-2022 TO 08-03-2022	RESIDENCE AT OOTY	1) BASEMENT 2 FLOOR PLAN OPTION
WEEK 10-14 09-03-2022 TO 07-04-2022	DINING HALL FOR MAHATMA MONTESSORI SCHOOL, MADURAI	1) FLOOR PLANS AND SECTIONS 2) ETHIRAJ COLLEGE SITE VISIT 3) ROYAPETTAH SITE VISIT
WEEK 14-15 07-04-2022 TO 11-04-2022	PUSHPALATA SCHOOL EXTENSION BLOCK	1) ENTRANCE CANOPY SECTIONS
WEEK 15-16 12-04-2022 TO 18-04-2022	OFFICE CUM RESIDENTIAL BUILDING AT ROYAPETTAH	1) SEWER LINES LAYOUT
WEEK 16 19-04-2022 TO 23-04-2022	KASTHURIBAI COMPANY AT CHIDAMBARAM	1) EXISTING BUILDING FLOOR PLANS AND SECTIONS
WEEK 16-18 23-04-2022 TO 02-05-2022	GATE COMPLEX AND COMMON TOILET	1) GATE COMPLEX FLOOR PLANS AND SECTIONS 2) COMMON TOILET LAYOUT

Chief Architect Signature:

Office seal:

Prasad N. Yadav
... May 5 2022



CONSOLIDATED CERTIFICATE



Prasad N. Yadav - Principal Architect
M.Arch., F.I.I.A., A.I.I.D., A.I.V.,
CA/92/15484

Ref: PNY/INTERNSHIP/88/2021-22

05TH May 2022

To,

SATHYABAMA INSTITUTE OF SCIENCE AND TECHNOLOGY
Jeppiaar Nagar, Rajiv Gandhi Salai,
Chennai-600 119.

Sir / Madam,

This is to certify that **MS.T.SUBHASHREE** with Reg. No.37210038, of your Institute has undergone her XTH Semester practical training in this office.

She commenced her training on 03RD January 2022 and has completed on 04TH May 2022.

During her presence here she has been seen as a sincere and hardworking.

We wish her all success on her completion and future.

With warm regards,

(AR. PRASAD N. YADAV)
Principal Architect



TABLE OF CONTENTS

CHAPTER NO	TITLE	PAGE NO
1.1	GENERAL	1
1.2	FIRM HISTORY	2
1.3	ELDERLY HOME KANCHIPURAM	
1.3.1	FIRST FLOOR SCHEMATIC PLAN AND SINGLE UNIT PLAN	3
1.4	SITE VISIT 1 – ETHIRAJ COLLEGE	4
1.5	PUSHPALATA VIDYA MANDIR – TOILET BLOCK DETAILS	
1.5.1	TOILET BLOCK LAYOUTS	5
1.5.2	TOILET BLOCK PLUMBING LAYOUTS	6
1.6	SITE VISIT 2 – MAGIZH VASAGAM	7
1.7	Dr. MADHIVANAN’S HOUSE AT ANNA NAGAR	
1.7.1	SITE VISIT 3 – Dr. MADHIVANAN’S HOUSE AT ANNA NAGAR	8
1.7.2	EXISTING BUILDING GROUND AND FIRST FLOOR PLAN	9
1.7.3	EXISTING BUILDING BASEMENT AND TERRACE FLOOR PLAN	10
1.7.4	ONSITE EXISTING BUILDING FLOOR PLANS	11
1.7.5	ONSITE EXISTING BUILDING FLOOR PLANS	12

1.7.6	ONSITE EXISTING BUILDING SECTIONS	13
1.8	SITE VISIT 4 – MAGIZH VASAGAM	14
1.9	SITE VISIT 5 – ETHIRAJ COLLEGE	15
1.10	FRONT ELEVATION FOR PALAGARAM.COM AT CHIDAMBARAM	
1.10.1	PROPOSED FAÇADE OPTION AT CHIDAMBARAM – OPTION 1	16
1.10.2	PROPOSED FAÇADE OPTION AT CHIDAMBARAM – OPTION 1 - VIEW	17
1.10.3	PROPOSED FAÇADE OPTION AT CHIDAMBARAM – OPTION 2	18
1.10.4	PROPOSED FAÇADE OPTION AT CHIDAMBARAM – OPTION 2 - VIEW	19
1.11	PROPOSED RESIDENCE FOR VINIT AND RASHMI AT OOTY	
1.11.1	BASEMENT AT LEVEL -2 SCHEMATIC FLOOR PLAN	20
1.12	PROPOSED DINING HALL FOR MAHATMA MONTESSORI SCHOOL MADURAI	
1.12.1	GROUND FLOOR PLAN	21
1.12.2	TERRACE FLOOR PLAN	22
1.12.3	SECTIONS	23
1.13	SITE VISIT 6 – ETHIRAJ COLLEGE	24
1.14	SITE VISIT 7 – PROPOSED OFFICE CUM RESIDENTIAL BUILDING AT ROYAPETTAH	25
1.15	PUSHPALATA SCHOOL EXTENSION BLOCK AT TIRUNELVELI	
1.15.1	EXTENSION BLOCK ENTRANCE CANOPY FLOOR PLANS AND SECTIONS	26
1.16	PROPOSED OFFICE CUM RESIDENTIAL BUILDING AT ROYAPETTAH	
1.16.1	SEWER LINE LAYOUT	27

1.17	KASTHURIBAI COMPANY EXISTING BUILDING	
1.17.1	EXISTING BUILDING FLOOR PLANS AND SECTIONS AT CHIDAMBARAM	28
1.18	GATE COMPLEX AND COMMON TOILET BLOCK	
1.18.1	FLOOR PLANS	29
1.18.1	GATE COMPLEX SECTIONS AND COMMON TOILET FLOOR PLAN	30
1.19	SITE VISIT 8 – ETHIRAJ COLLEGE	31
1.20	SITE VISIT 9 – ETHIRAJ COLLEGE	32
1.21	CRITICAL OVERVIEW OF THE FIRM	33

1.1 GENERAL:

The firm is a multi-disciplinary one and hence their practice is based on the simple concept that the design of forms in space should be generated by the context of their surroundings, while the principles of design should enhance comfort, culture and give meaning to the space. These qualities of the firm suited my mind and encouraged me to work in the firm with mutual learning from the Architects and also will help me increase my knowledge about the field of construction.

They strive to translate every design brief into an experience that engages, educates and excites the end user. Having seen the evolution of architecture with time as well as within their own practice, they aspire to achieve design solutions that are innovative with emphasis on functionality, economic efficiency, sustainability, flexibility and customization to suit the individual project's need.

I was also excited about the Internship opportunity with their firm, as their core belief is to work alongside the client through every stage providing environmentally progressive designs, respecting the local traditions and materials. Their strength lies in their understanding of clients' objectives, personality and values. They work with the contention that the vitality and beauty of the built environment play a crucial role in creating a productive and healthy community and, "as design professionals, we must take responsibility to this role".

1.2 ABOUT THE FIRM:

Yadav architects being a leading architecture and interior design firm based in Chennai India, was established by Ar. N.G. Yadav in 1958. the firm prides itself in being one of the oldest architecture firms in Chennai. through the years, it has grown in stature and quality with an experience of over 60 years. currently led by ar. prasad n Yadav and designer Rashmi Yadav, it has completed over 300 projects across all typologies. it is held in high regard for its commitment, ethics and quality of work. Every project is treated with a unique approach and work is done towards getting the best output for the client. To ensure client satisfaction and comfort, they oversee the project from the design to the execution stage. Clarity in design, backed by accurate drawings and detailing is their core strength, all while placing utmost importance to coordinating with their consultants for timely delivery. Their success is evident in the number of clients who continue to associate with them on their multiple undertakings.


Above all, their quest for excellence in design and perfection in execution has been the guiding force in reaching the level of professionalism they possess at present. they have conceptualized and executed diverse projects of various magnitudes be it institutional, commercial, industrial, residential, hospitality, public or government projects. Ar. Prasad. N. Yadav, son of late Ar. N. G. Yadav, began his professional career as an architect in 1992. After Graduation from University of Poona, he did his post-graduation from School of Architecture and Planning Anna University, Chennai. He took the task of expanding the already established firm and its reach of projects to a wider level to include Tamil Nadu, Andhra Pradesh, Karnataka, Maharashtra and the Andaman Nicobar Islands. He has a keen interest in teaching and has been invited as a speaker and examiner to numerous architectural institutions while he also is in the Panel of Architects for several establishments such as L.I.C of India, Indian Institute of Technology-Madras, Chennai, Central Universities and several Banking Sectors. He has also been on the board of jury for the NIASA awards. A passionate traveler he holds a love for heritage and exploring new cities, being an ardent movie buff, he is never behind in catching a new release.

INTERSHIP PORTFOLIO


SUBHASHREE T

37210038



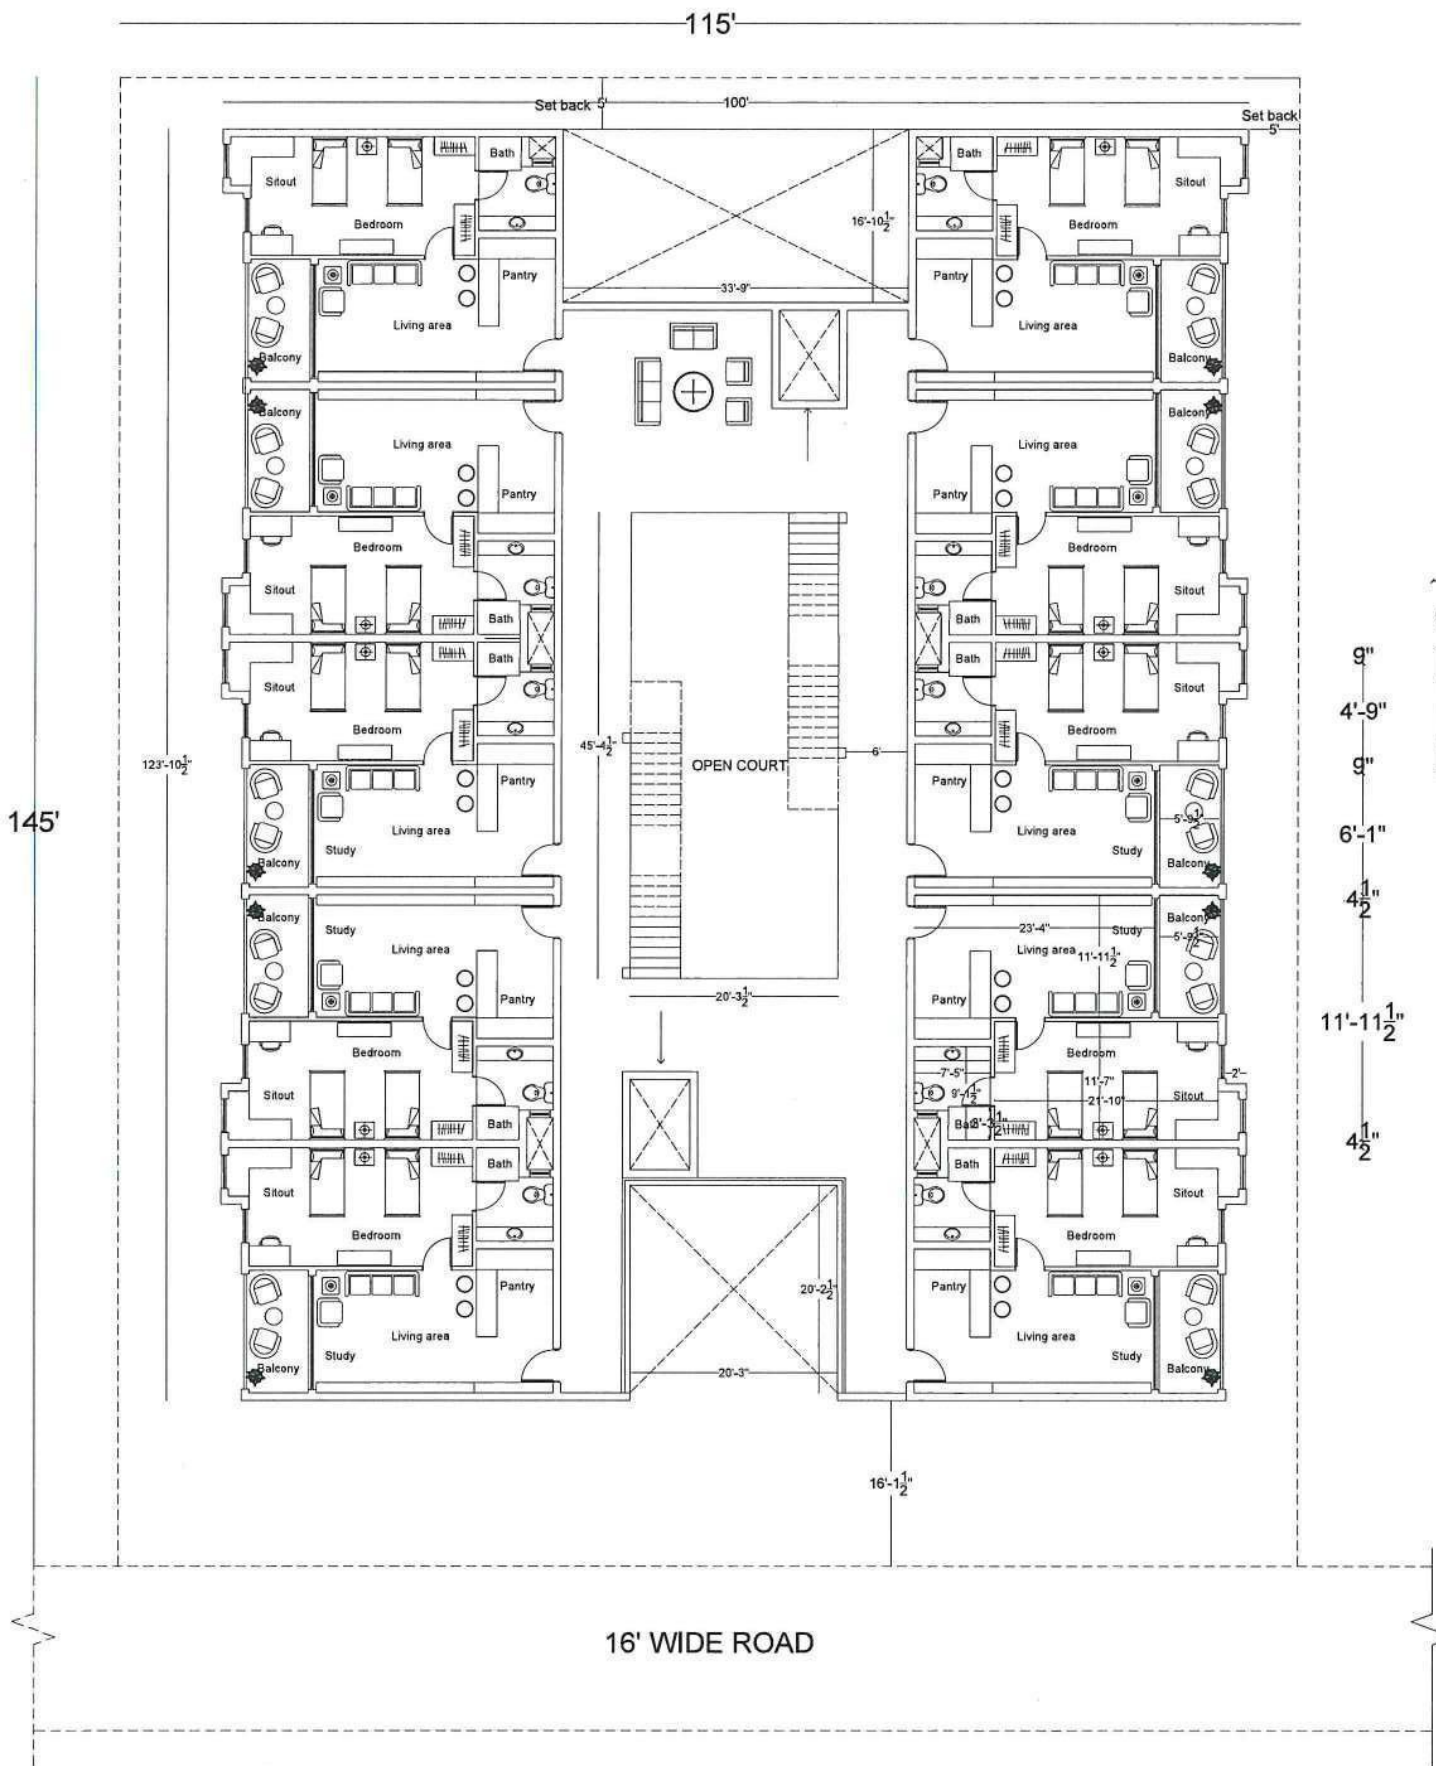

ELDERLY HOME FIRST FLOOR
SCHEMATIC UNIT PLANS

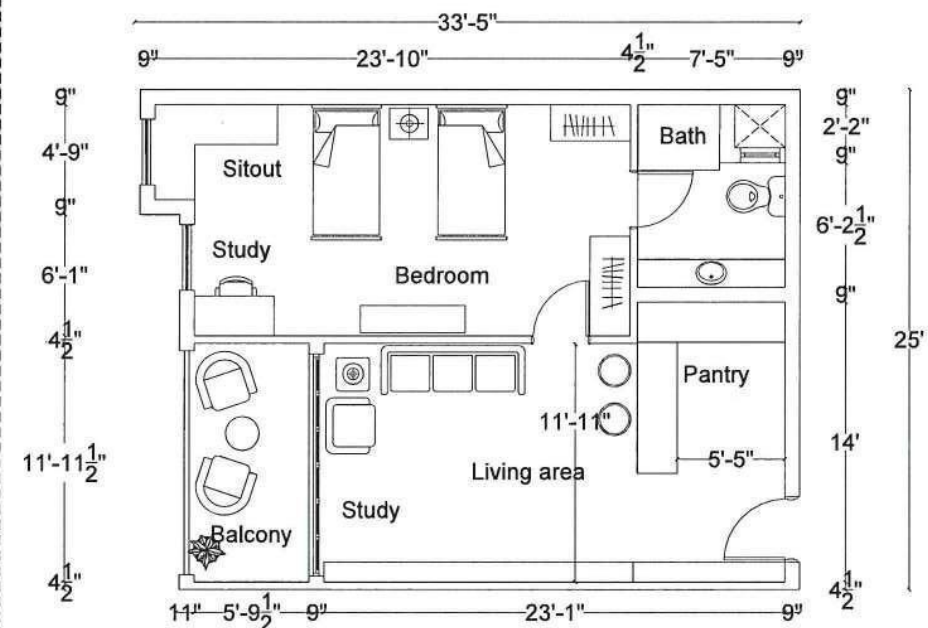

SINGLE UNIT PLAN

NOTES:

CLIENT:-

PROJECT:-

ELDERLY HOME, KANCHIPURAM

DRAWING TITLE:-

TYPICAL FLOOR PLAN AND UNIT PLAN

Scale :- 1:200

Dealt By :-

Checked By:- PNY

Drawn:- SUBHASHREE T

DATE : 28.01.2022

Revision :-

North:-





Drawing No: AD-1

ARCHITECTS:



PRASAD.N.YADAV
M.ARCH., F.I.I.A., CA/92/15484

YADAV ARCHITECTS
Architects, Planners & Interior Designers
NO:7, Ashoka Road,
Alwarpet, Chennai-18.
Tele : + 91-44-24670511
Ph: +91-9840034066
Email: prasadnyadav@gmail.com

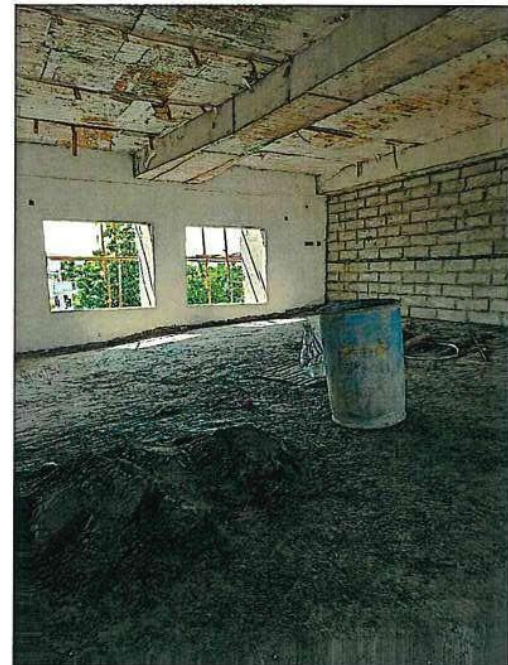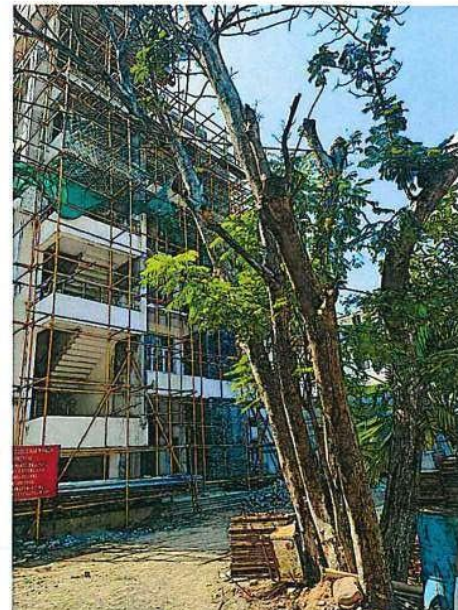

THE INDOOR SPORTS COMPLEX HOUSES,

GROUND FLOOR AND MEZANINE -
MULTIPURPOSE HALL
FIRST FLOOR - **SPORTS DORMITORY**
SECOND FLOOR - **RESEARCH LAB**
THIRD FLOOR - **AUDITORIUM**

OBSERVATIONS ON SITE:

FIRE SAFETY AND SERVICES DISCUSSIONS WAS HELD ON SITE INCLUDING HOW THE PIPES WERE GOING TO BE LAID.

THE FIRE SAFETY EQUIPMENTS SHOULD BE CLEARLY VISIBLE BY USERS RATHER BEING HIDDEN.

SMOKE OR FIRE DETECTORS ARE PLACED ON THE FALSE CEILING OF THE MULTIPURPOSE HALL.

THE CAPACITY OF FIRE WATER TANK PROVIDED FOR THE BUILDING IS 25000 LITERS.

MOST OF THE TREES ON SITE HAS NOT BEEN DISTURBED, RATHER MOST OF THEM ARE RELOCATED.

IN THE MAIN ADMIN BUILDING A PASSAGE HAS BEEN CREATED FOR THE MOVEMENT OF THE PEOPLE.
PT BEAM HAS BEEN USED TO CREATE THE CONNECTION BETWEEN THE BUILDINGS.



NOTES:

CLIENT:-

PROJECT:-

ETHIRAJ INDOOR SPORTS TRAINING FACILITY CENTER AND SPORTS HOSTEL.


SHEET TITLE:-
SITE VISIT

Scale :-	North:-
Drawn By :-	
Checked By:- PNY	
Drawn:- SUBHASHREE T	
DATE : 13.01.2022	
Revision :-	Drawing No:


ARCHITECTS:

YADAV ARCHITECTS
Architects, Planners & Interior Designers
NO:7, Ashoka Road,
Alwarpet, Chennai-18.
Tel : + 91-44-24670511
Ph: + 91-9840034066
Email: prasadnyadav@gmail.com

PRASAD N. YADAV
ARCHITECT, F.I.I.A., CA/92/15484

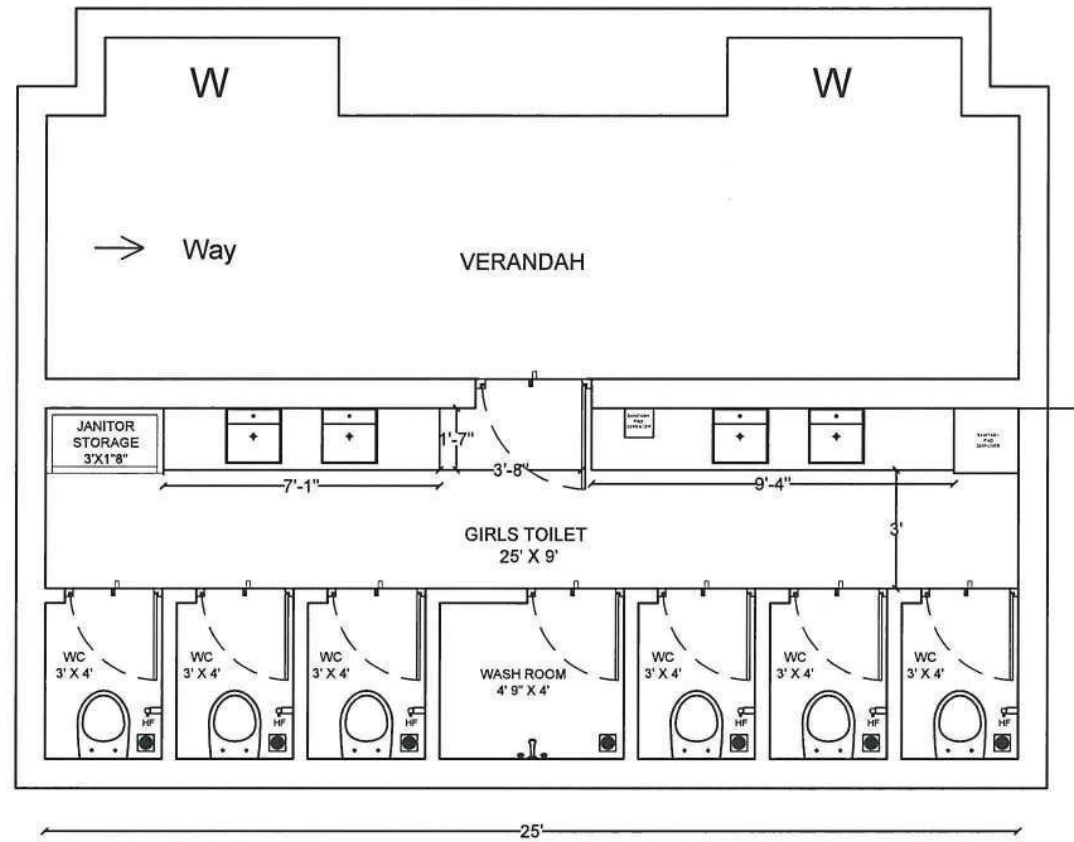

GIRLS TOILET AT CBSC
ADDITIONAL CLASSROOM

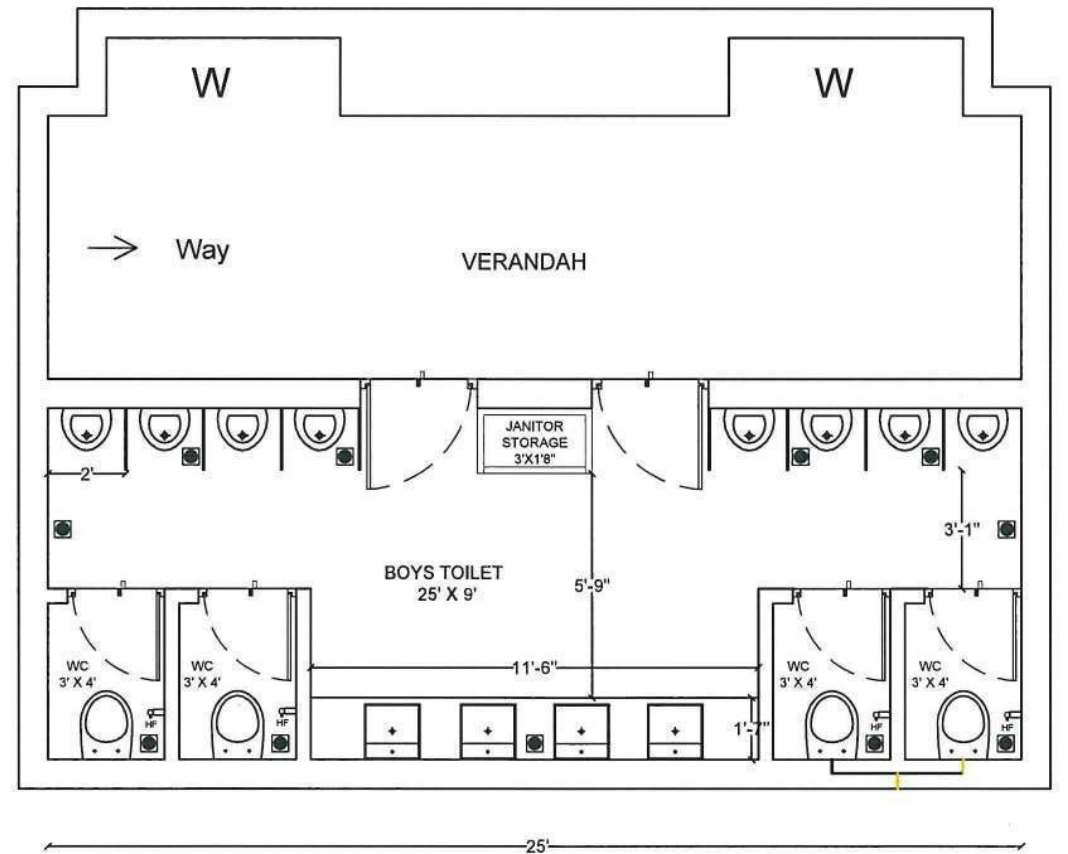

BOYS TOILET AT CBSC
ADDITIONAL CLASSROOM



LEGENDS:

NOTES:-

CLIENT:-
PUSHPALATA EDUCATIONAL
CENTER

PROJECT:-
TOILET BLOCK DRAWING DETAILS
FOR ADDITIONAL BUILDING AT
PUSHPALATA VIDYA MANDIR.

DRAWING TITLE:-
TOILET BLOCK LAYOUTS

Scale :- 1:50

Dealt By :-

Checked By:- PNY

Drawn:- SUBHASHREE T

DATE : 02.02.2022

Revision :-

North:-




Drawing No: AD-1

ARCHITECTS:

YADAV ARCHITECTS
Architects, Planners & Interior Designers
NO-7, Ashoka Road,
Alwarpet, Chennai-16.
Tel : + 91-44-24670511
Ph: +91-9940034066
Email: prasadnyadav@gmail.com


PRASAD.N.YADAV
M.ARCH, F.I.I.A., CA/92/15484

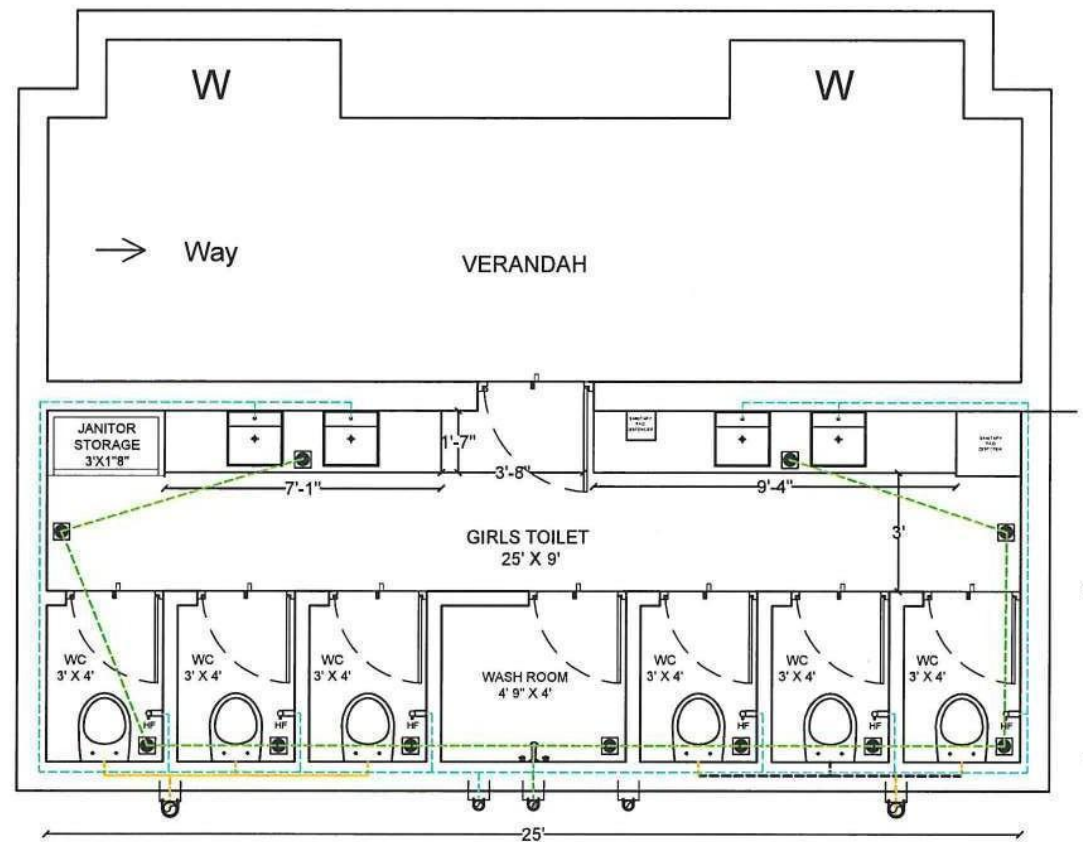

LEGENDS:

- 110MM PVC PIPE (SOLID WASTE PIPE)
- 75 MM PVC PIPE (WATER WASTE PIPE)
- 25 MM PVC PIPE (WATER PIPE)
- 20 MM PVC PIPE (WATER PIPE)

**GIRLS TOILET AT CBSC
ADDITIONAL CLASSROOM
PLUMBING LAYOUT**

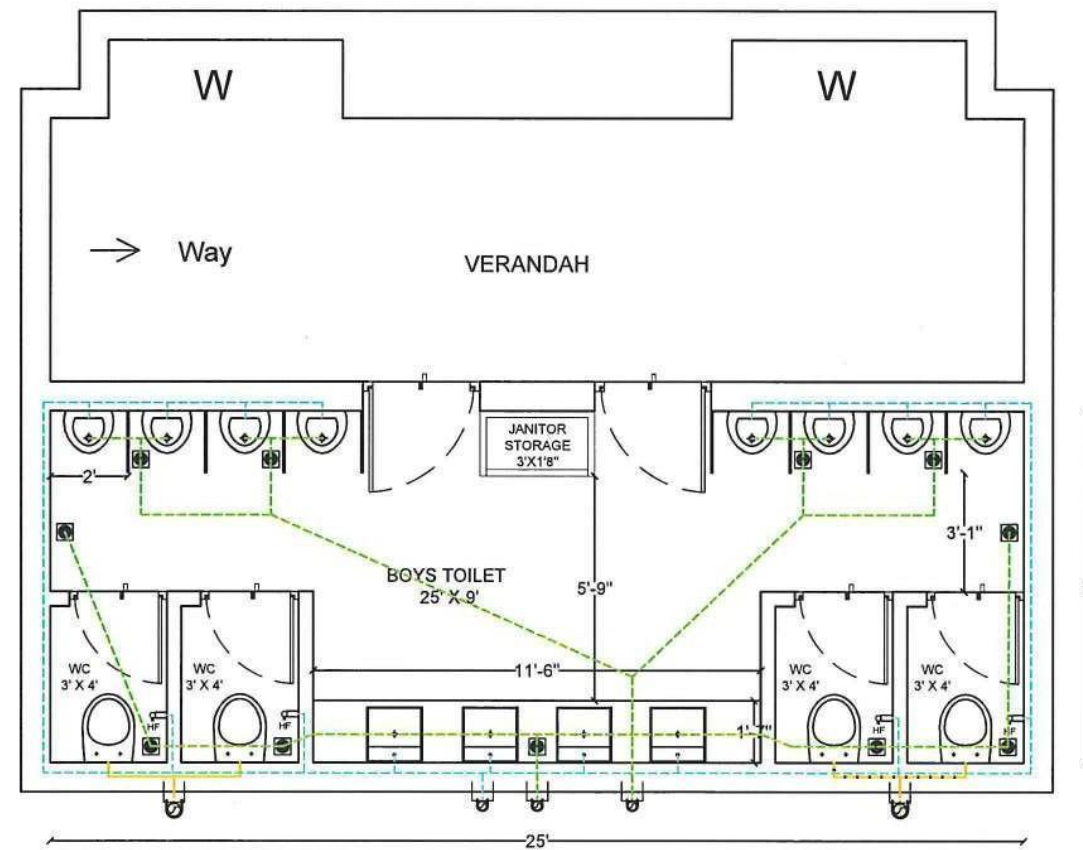

**BOYS TOILET AT CBSC ADDITIONAL
CLASSROOM PLUMBING LAYOUT**



NOTES:-

CLIENT:-
PUSHPALATA EDUCATIONAL
CENTER

PROJECT:-
TOILET BLOCK DRAWING DETAILS
FOR ADDITIONAL BUILDING AT
PUSHPALATA VIDYA MANDIR.

DRAWING TITLE:-
TOILET BLOCK PLUMBING LAYOUT

Scale :- 1:50

Dealt By :-

Checked By:- PNY

Drawn:- SUBHASHREE T

DATE : 02.02.2022

Revision :-


North:-



Drawing No: AD-1

ARCHITECTS:

YADAV ARCHITECTS
Architects, Planners & Interior Designers
NO:7, Ashoka Road,
Alwarpet, Chennai-18.
Tele :- + 91-44-24670511
Ph: +91-9840034066
Email: prasadnyadav@gmail.com

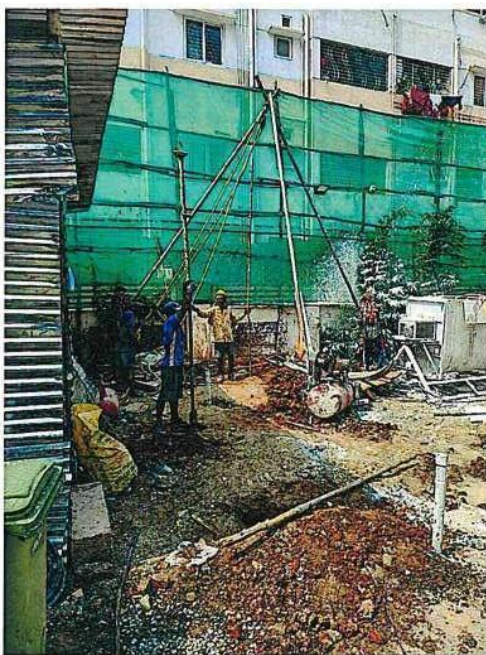

OBSERVATIONS ON SITE:

SOIL STABILIZATION (FOR RAFT FOUNDATION)

SOIL TYPE - CLAYEY + SAND

THE TYPES OF GROUND IMPROVEMENT METHODS,

1.CHEMICAL PROCES - THE USE OF LIME WHICH REACTS WITH THE SOIL TO CREATE CALCIUM CARBONATE WHICH IMPROVES THE SOIL QUALITY AND MAKES IT DENSE.

SOIL TEST:

1. N VALUE IS THE NUMBER OF BLOWS OVER THE GROUND SURFACE.

2. SEIVE ANALYSIS

SANDY
CLAYEY
SOFT
MEDIUM
VERY SOFT

THE VARIOUS SOIL TYPES:

CLAYEY SOIL
LATERITE SOIL
BLACK COTTON SOIL (VERY UNSTABLE)
ALLUVIAL
SANDY
RED
SILTY SANDY



NOTES:

CLIENT:-
SARANYA AND VETRIVEL





PROJECT:-
PROPOSED RESIDENTIAL BUNGALOW
FOR SARANYA & VETRIVEL AT
SOUNDARAJAN STREET, T NAGAR,
CHENNAI - 600 017

SHEET TITLE:-
SITE VISIT

Scale :-	North:-
Dealt By :-	
Checked By:- PNY	
Drawn:- SUBHASHREE T	
DATE : 20.01.2022	
Revision :-	Drawing No:

ARCHITECTS:

PRASAD.N.YADAV
ARCHITECTS, Planners & Interior Designers
NO:7, Ashoka Road,
Alwarpet, Chennai-18.
Tel: + 91-44-24670511
Ph: +91-9840234066
Email: prasadnyadav@gmail.com

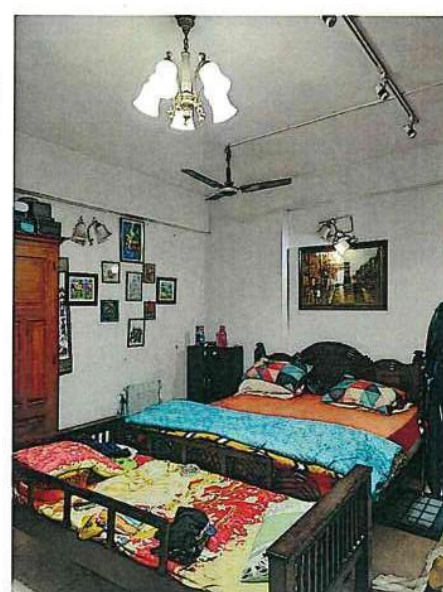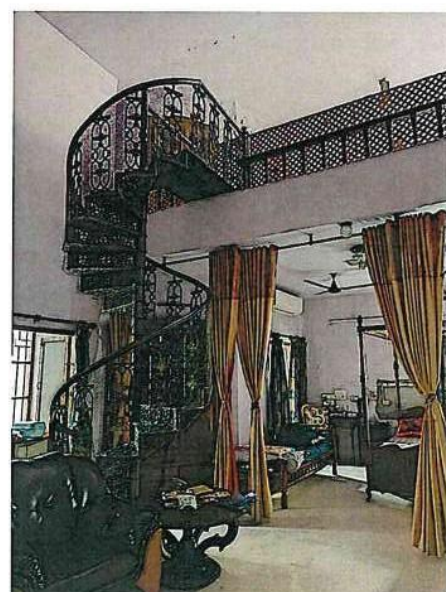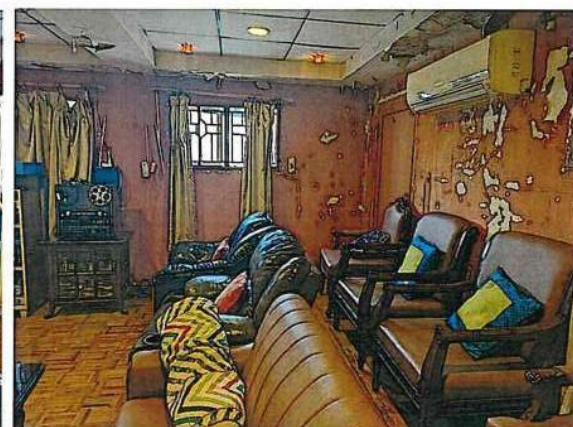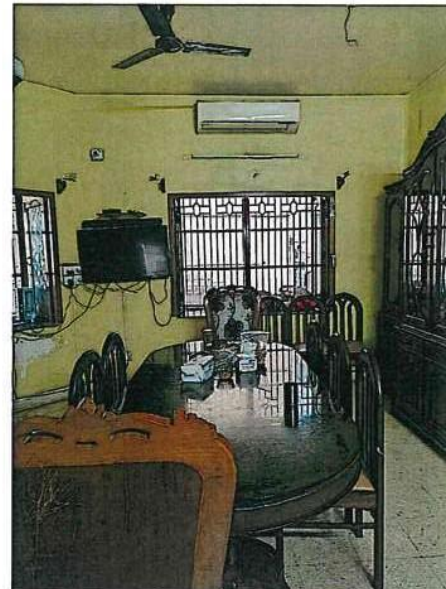

NOTES:



CLIENT:-

DR.MADHIVANAN

PROJECT:-

DR.MADHIVANAN'S HOUSE AT ANNA NAGAR, CHENNAI

SHEET TITLE:-

SITE VISIT

Scale :-

North:-

Dealt By :-

Checked By:- PNY

Drawn:- SUBHASHREE T

DATE : 09.02.2022


Revision :-

Drawing No:


ARCHITECTS:

YADAV ARCHITECTS
Architects, Planners & Interior Designers
NO:7, Ashoka Road,
Alwarpet, Chennai-18.
Tale : + 91-44-24670511
Ph: +91-9840034056
Email: prasadnyadav@gmail.com

PRASAD.N.YADAV
MARCH, F.I.I.A., CA/92/15484

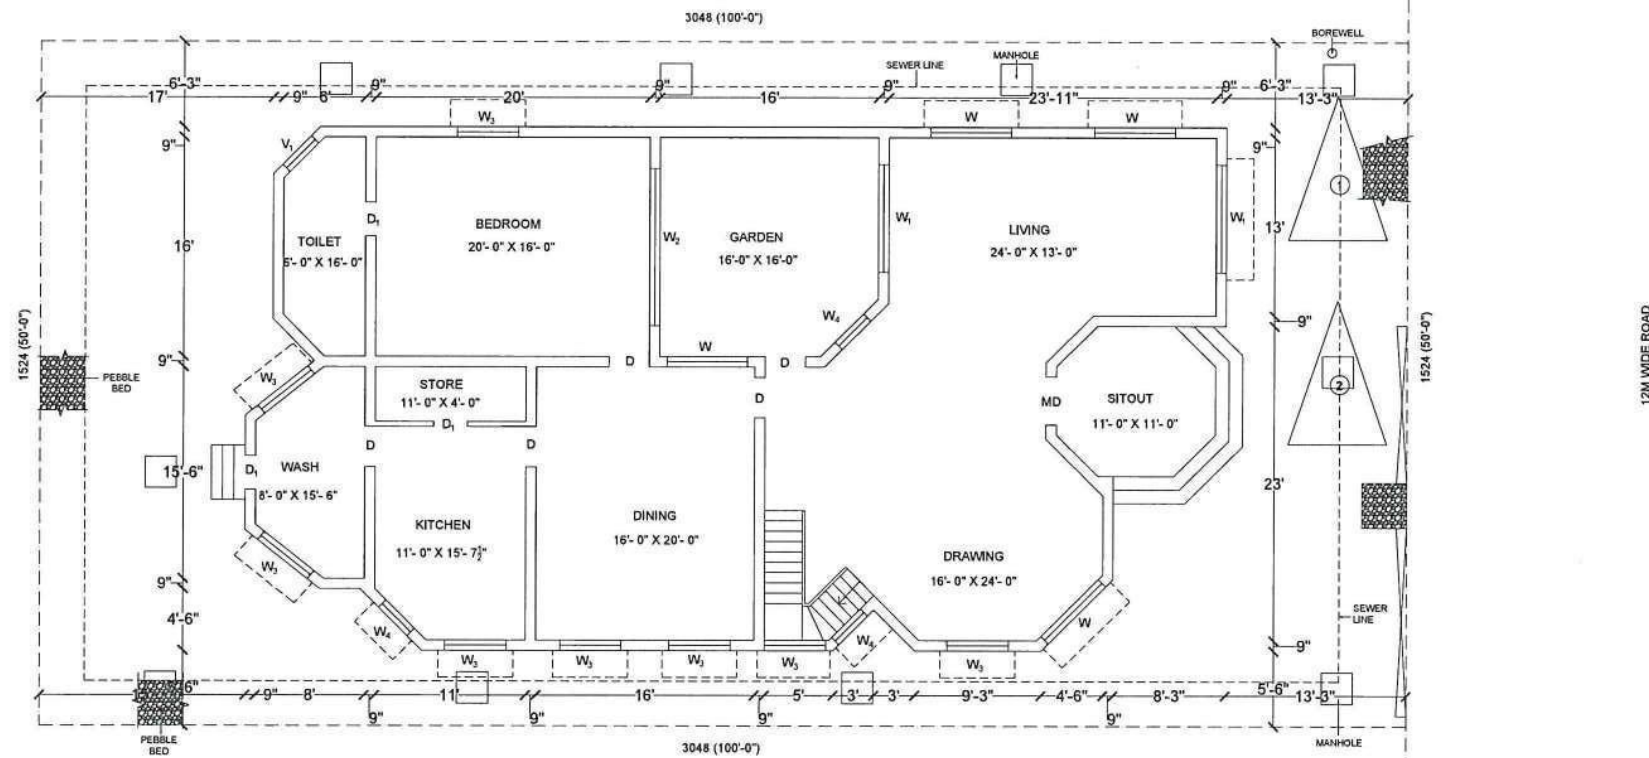

GROUND FLOOR PLAN WITH SITE PLAN

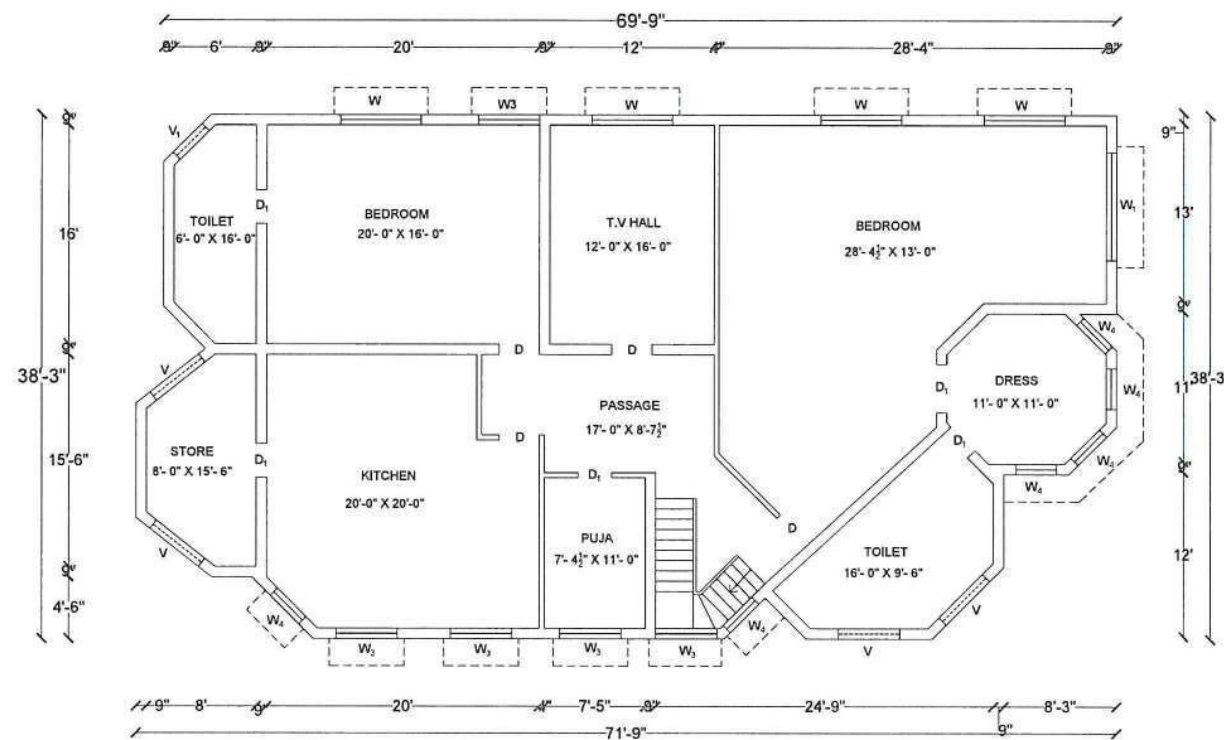

FIRST FLOOR PLAN



SCHEDULE OF JOINERY:

MD	107 X 200
D	90 X 200
D1	75 X 200
W	180 X 137
W1	240 X 137
W2	305 X 137
W3	137 X 137
W4	90 X 137
V	137 X 60
V ₁	90 X 60
RS	360 X 200
RS ₁	240 X 200

AREA STATEMENT:-

PLOT AREA	464.52 SQ.M
BUILDING AREA	
GROUND FLOOR AREA	231.90 SQ.M
FIRST FLOOR AREA	231.90 SQ.M
PLOT COVERAGE	50%
FSI	1.05

PROJECT:-

DR.MADHIVANAN'S HOUSE AT ANNA NAGAR, CHENNAI

DRAWING TITLE:-

EXISTING BUILDING GROUND AND FIRST FLOOR PLAN

Scale :- 1:100

Dealt By :-

Checked By:- PNY

Drawn:- SUBHASHREE T

DATE : 09.02.2022

Revision :-

North:-




Drawing No: AD-1


ARCHITECTS:

PRASAD.N.YADAV
N.ARCH.,F.I.I.A.,CA/92/15494

YADAV ARCHITECTS
Architects, Planners & Interior Designers
NO:7,Ashoka Road,
Alwarpet, Chennai-16.
Tele : + 91-44-24670511
Ph: +91-9640034066
Email: prasadnyadav@gmail.com

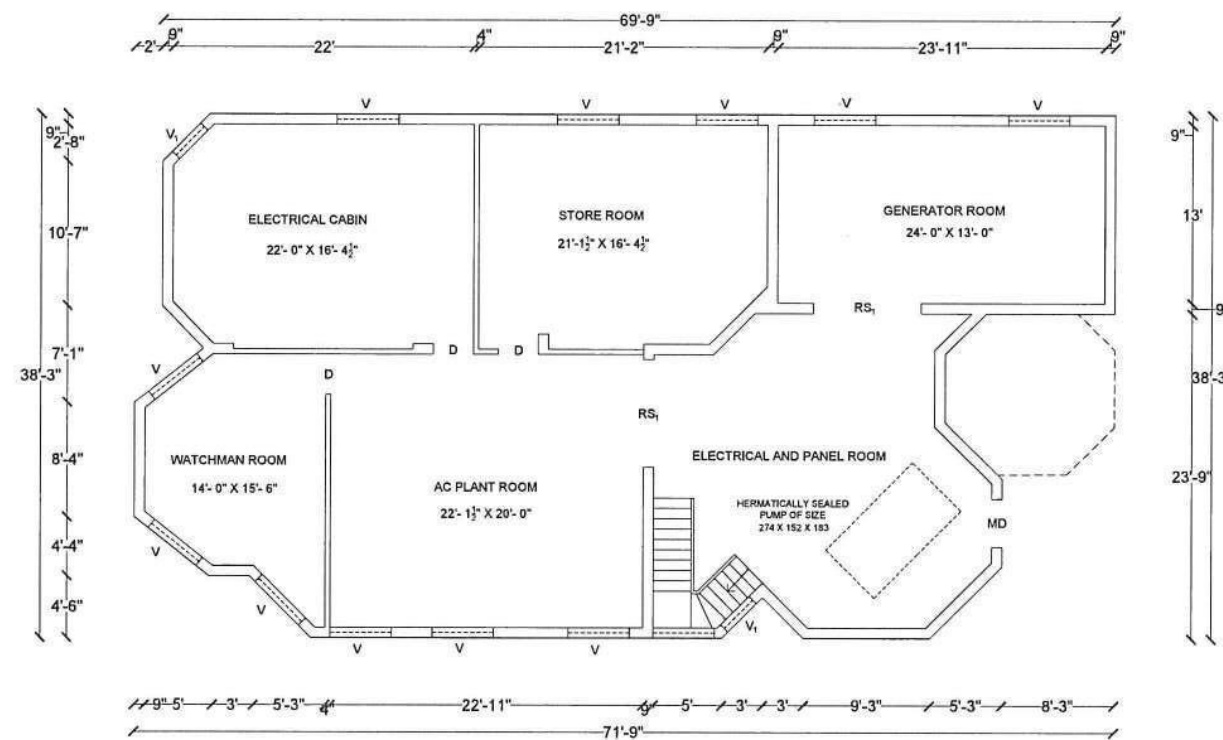

BASEMENT FLOOR PLAN

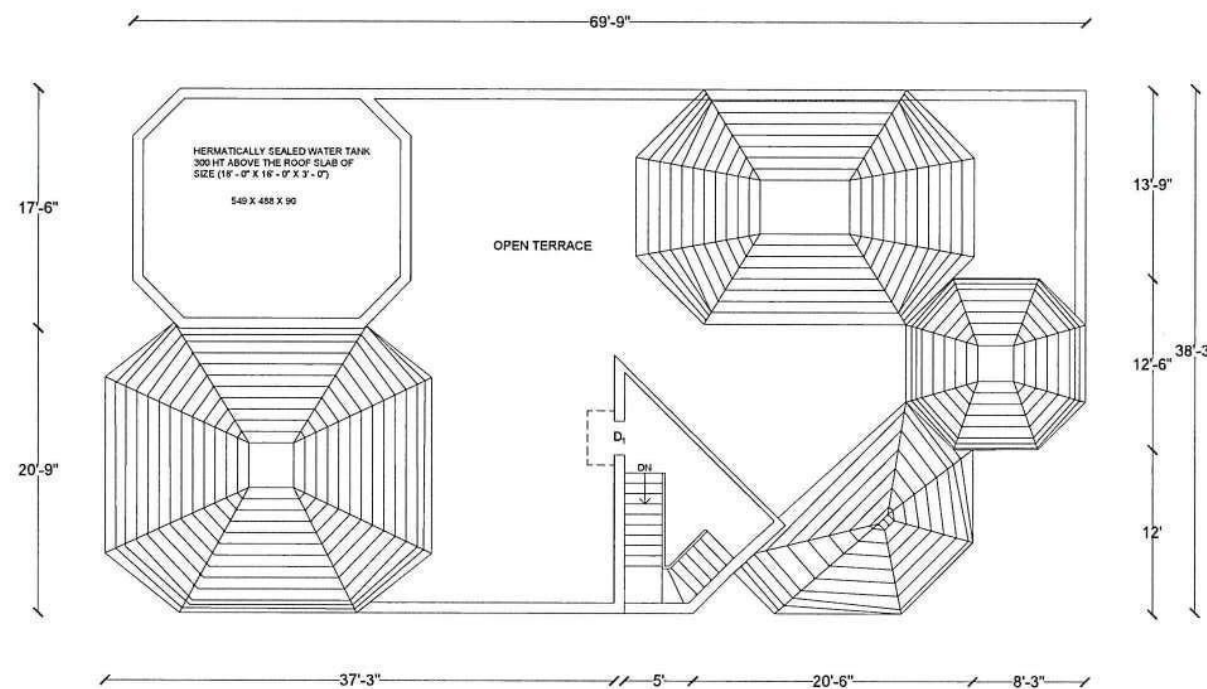

TERRACE FLOOR PLAN



SCHEDULE OF JOINERY:

MD	107 X 200
D	90 X 200
D1	75 X 200
W	180 X 137
W1	240 X 137
W2	305 X 137
W3	137 X 137
W4	90 X 137
V	137 X 60
V ₁	90 X 60
RS	360 X 200
RS ₁	240 X 200

AREA STATEMENT:-

PLOT AREA	464.52 SQ.M
BUILDING AREA	
GROUND FLOOR AREA	231.90 SQ.M
FIRST FLOOR AREA	231.90 SQ.M
PLOT COVERAGE	50%
FSI	1.05

PROJECT:-

DR.MADHIVANAN'S HOUSE AT ANNA NAGAR, CHENNAI

DRAWING TITLE:-

EXISTING BUILDING BASEMENT AND TERRACE FLOOR PLAN

Scale :- 1:100

Dealt By :-

Checked By:- PNY

Drawn:- SUBHASHREE T

DATE : 09.02.2022

Revision :-

North:-




Drawing No: AD-2


ARCHITECTS:

YADAV ARCHITECTS
Architects, Planners & Interior Designers
NO:7, Ashoka Road,
Alwarpet, Chennai-18.
Tele : + 91-44-24670511
Phn : +91-9840034056
Email: prasadyadav@gmail.com


PRASAD.N.YADAV
M.ARCH., F.I.I.A., CA/92/15484

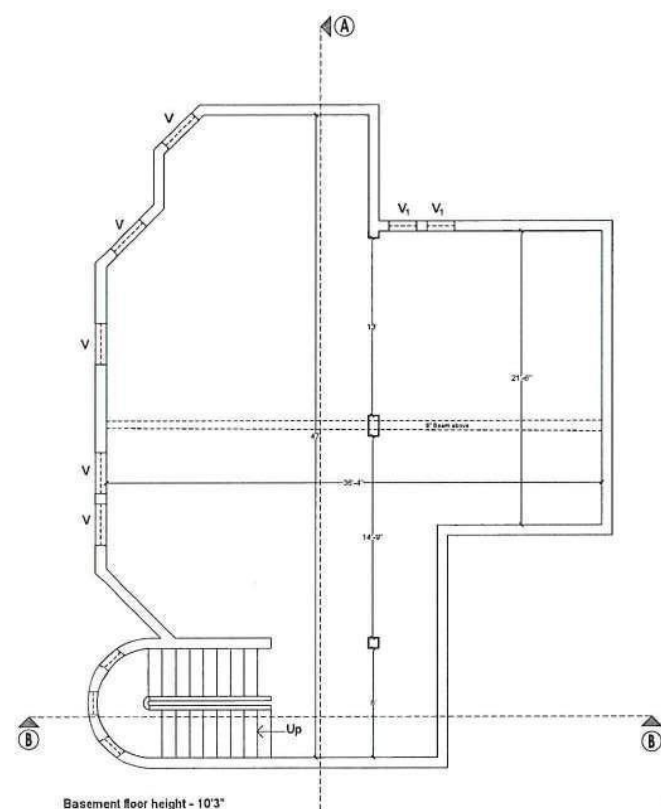

BASEMENT FLOOR PLAN

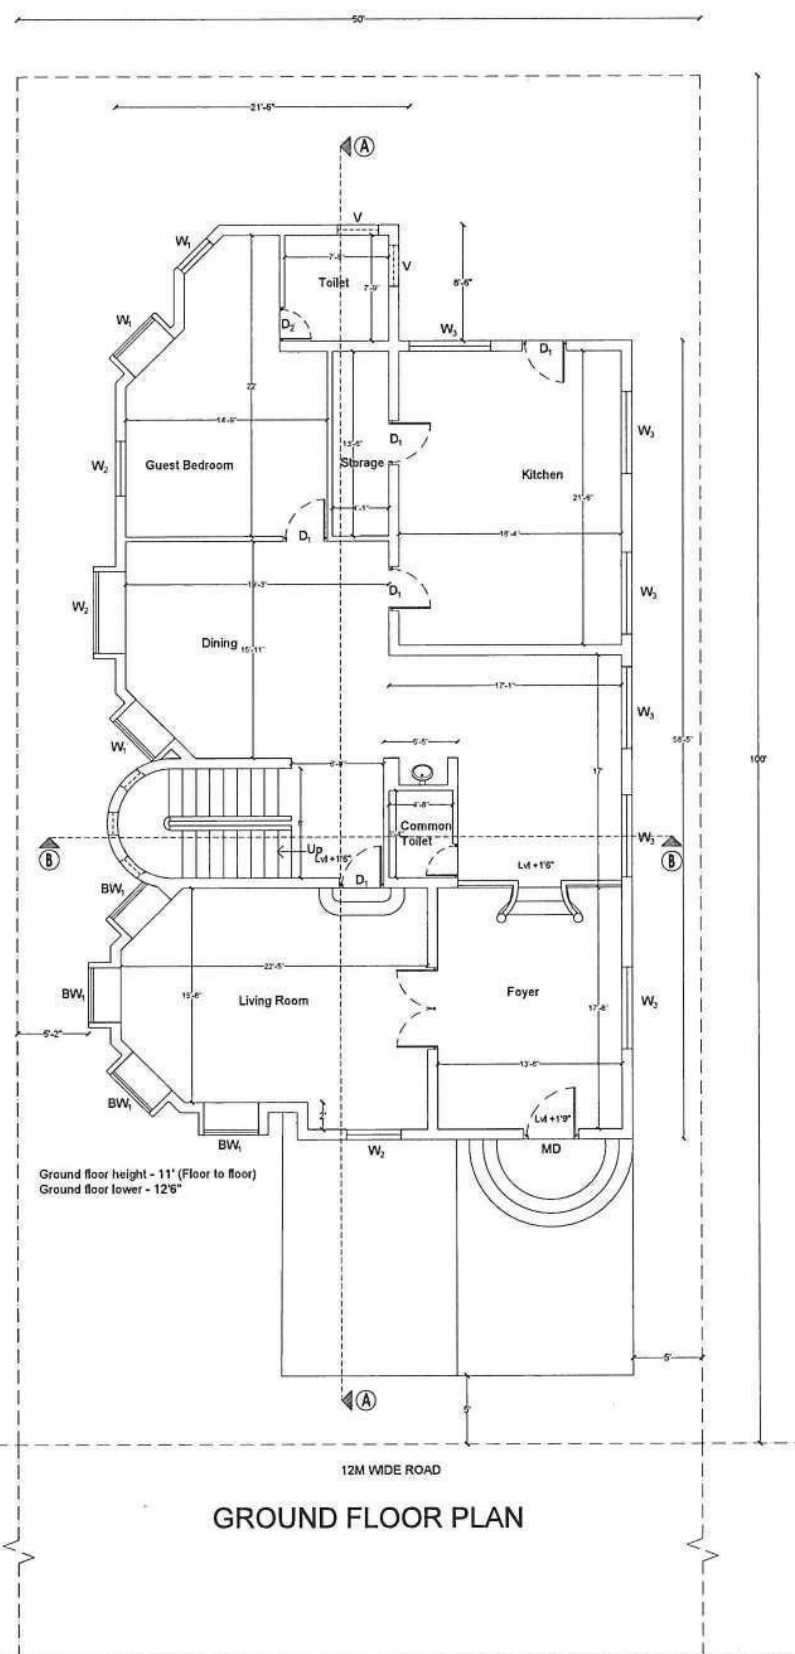

GROUND FLOOR PLAN

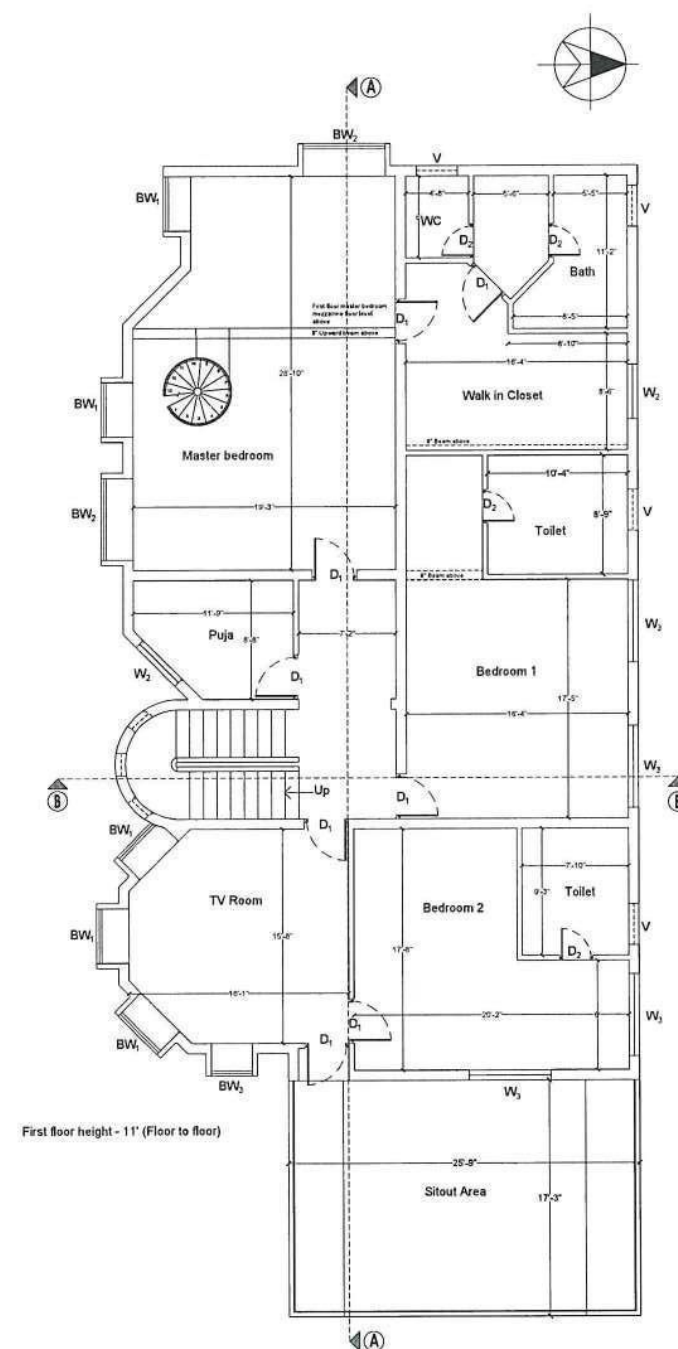

FIRST FLOOR PLAN

SCALE 1:100



SCHEDULE OF JOINERY:

MD	4' X 7'
D ₁	3'3" X 7'
D ₂	2'6" X 7'
D ₃	3' X 7'
BW ₁	4' X 4'
BW ₂	6' X 4'
BW ₃	3' X 4'
W ₁	3' X 4'
W ₂	4' X 4'
W ₃	6' X 4'
W ₄	2' X 4'
V	3' X 2'
V ₁	2' X 2'
V ₂	1' X 2'
V ₃	6' X 2'

CLIENT:-

DR.MADHIVANAN

PROJECT:-

DR.MADHIVANAN'S HOUSE AT ANNA NAGAR, EXISTING

DRAWING TITLE:-

EXISTING BUILDING FLOOR PLANS

Scale :- 1:100

Dealt By :-


Checked By:- PNY

Drawn:- SUBHASHREE T

DATE : 21.02.2022

Revision :-

North:-

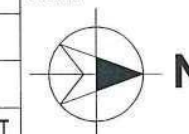


Drawing No: AD-3


ARCHITECTS:

PRASAD.N.YADAV
H.ARCH., F.I.I.A., CA/92/15484

YADAV ARCHITECTS
Architects, Planners & Interior Designers
NO:7,Ashoka Road,
Alwarpet, Chennai-18.
Tele : + 91-44-24670511
Ph: +91-9840034066
Email: prasadnyadav@gmail.com

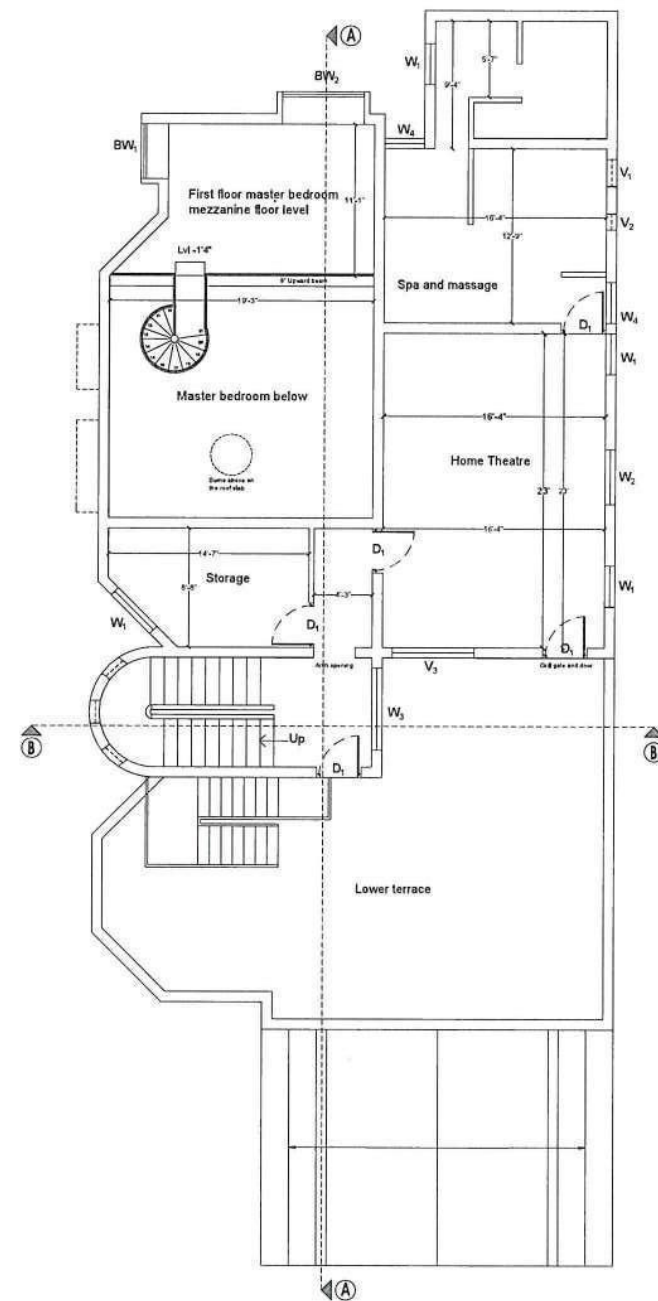

SECOND FLOOR PLAN

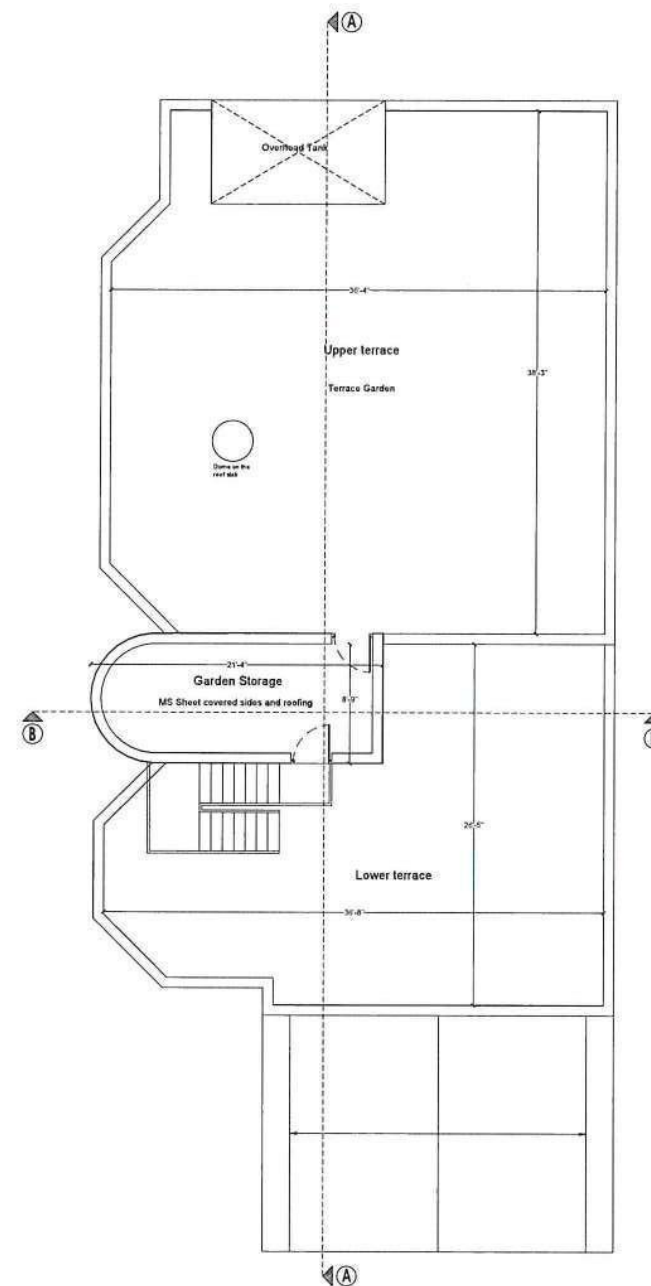

UPPER TERRACE FLOOR PLAN



SCHEDULE OF JOINERY:

MD	4' X 7'
D ₁	3'3" X 7'
D ₂	2'6" X 7'
D ₃	3' X 7'
BW ₁	4' X 4'
BW ₂	6' X 4'
BW ₃	3' X 4'
W ₁	3' X 4'
W ₂	4' X 4'
W ₃	6' X 4'
W ₄	2' X 4'
V	3' X 2'
V ₁	2' X 2'
V ₂	1' X 2'
V ₃	6' X 2'

CLIENT:-

DR.MADHIVANAN

PROJECT:-

DR.MADHIVANAN'S HOUSE AT ANNA NAGAR, CHENNAI

DRAWING TITLE:-

EXISTING BUILDING FLOOR PLANS

Scale :- 1:100

Dealt By :-


Checked By:- PNY

Drawn:- SUBHASHREE T

DATE : 21.02.2022

Revision :-

North:-

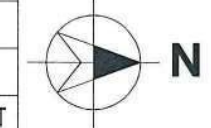


Drawing No: AD-4


ARCHITECTS:

YADAV ARCHITECTS
Architects, Planners & Interior Designers
NO:7, Ashoka Road,
Alwarpet, Chennai-18,
Telo : + 91-44-24670511
Ph: +91-9840034066
Email: prasadnyadav@gmail.com

PRASAD.N.YADAV
M.ARCH.,F.I.I.A.,CA/92/15484

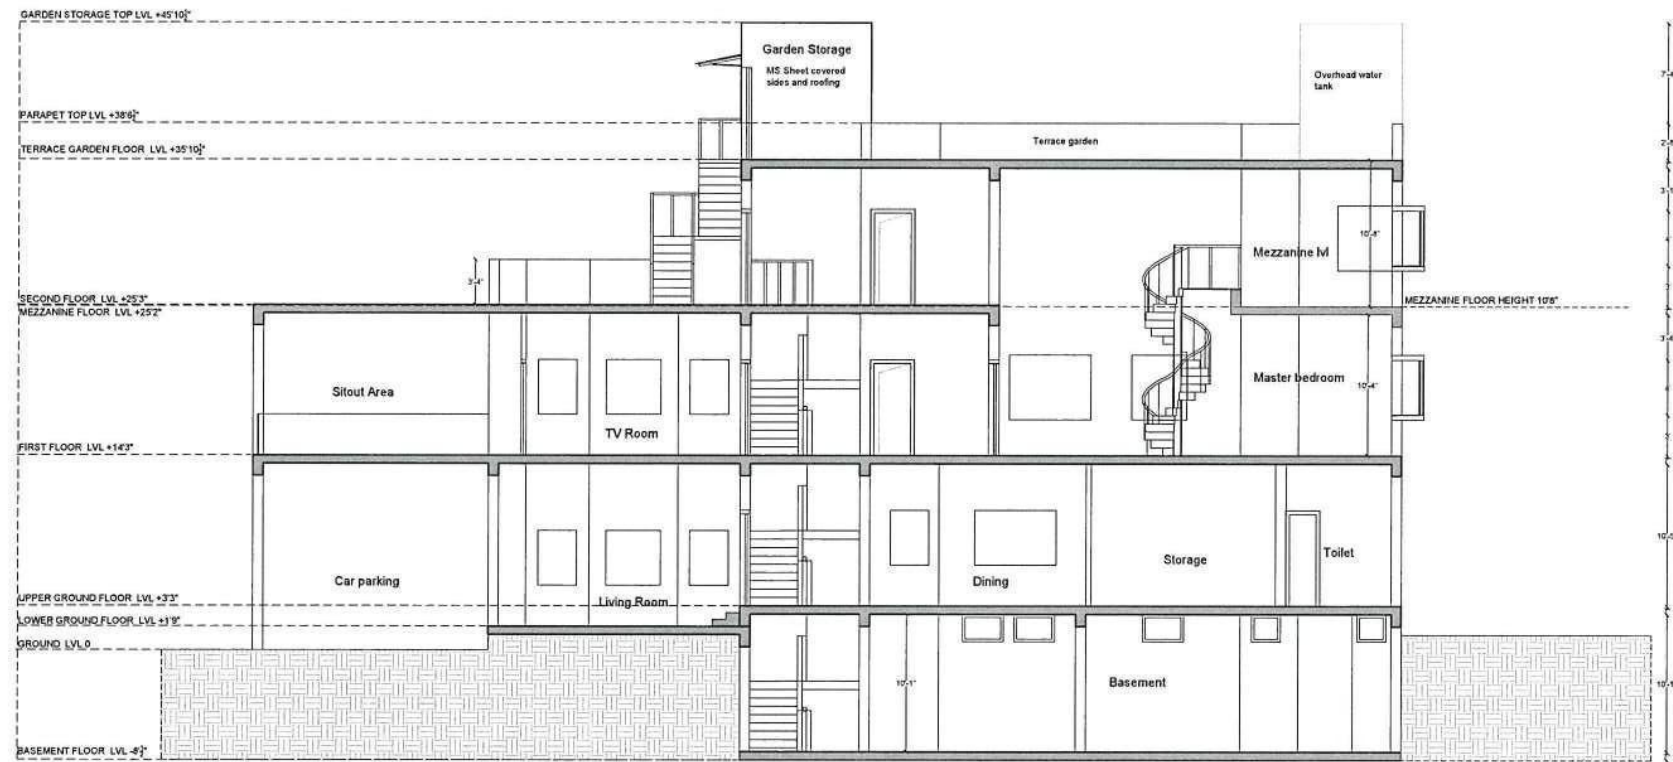

SECTION AA

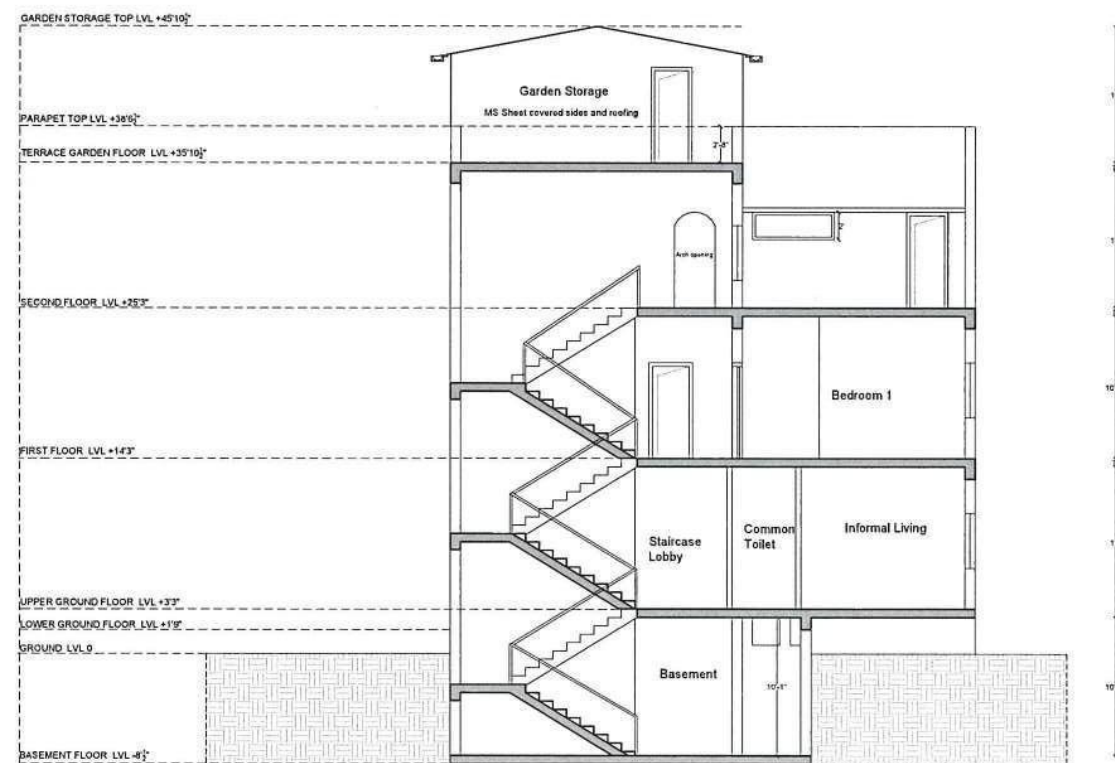

SECTION BB

SCHEDULE OF JOINERY:

MD	4' X 7'
D ₁	3'3" X 7'
D ₂	2'6" X 7'
D ₃	3' X 7'
BW ₁	4' X 4'
BW ₂	6' X 4'
BW ₃	3' X 4'
W ₁	3' X 4'
W ₂	4' X 4'
W ₃	6' X 4'
W ₄	2' X 4'
V	3' X 2'
V ₁	2' X 2'
V ₂	1' X 2'
V ₃	6' X 2'

CLIENT:-

DR.MADHIVANAN

PROJECT:-

DR.MADHIVANAN'S HOUSE AT ANNA NAGAR, CHENNAI

DRAWING TITLE:-

EXISTING BUILDING FLOOR PLANS

Scale :- 1:100

Dealt By :-

Checked By:- PNY

Drawn:- SUBHASHREE T

DATE : 21.02.2022

Revision :-

North:-




Drawing No: AD-5

ARCHITECTS:



PRASAD.N.YADAV
N.Arch., F.I.I.A., CA/92/15484

YADAV ARCHITECTS
Architects, Planners & Interior Designers
NO:7, Ashoka Road,
Alwarpet, Chennai-18,
Tale : + 91-44-24670511
Ph: +91-9840034066
Email: prasadnyadav@gmail.com

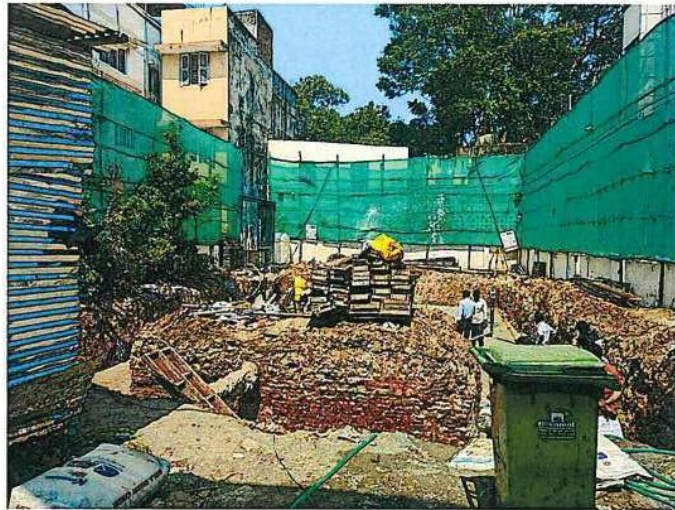

OBSERVATIONS ON SITE:

SAND FILLING - FORMS THE CUSHION BED

PCC LAYER - FOR THE LEVELLING OF THE SURFACE OF RODS.

COLUMN MARKING OUTLINE PROCESS:

THE TOTAL STATIONS ARE FIXED BASED ON THE SITE SURVEY POINTS TO LOCATE THE CENTER POINT.

FROM THE CENTER POINT THE PLUMB IS DROPPED TO CHECK WHETHER THE SITE IS LEVELLED.

FROM WHICH THE TOTAL STATION IS FED WITH COLUMN COORDINATES IN METERS TO LOCATE THE COLUMN MARKING POINTS ON SITE.

THE CONCRETE MIXTURE IS LAID OVER WHICH THE COORDINATE POINTS ARE LOCATED, MARKED AND THE COLUMN OUTLINE IS DRAWN.

CONCRETE:

CEMENT - BINDING AGENT

SAND - INFILL

AGGREGATE - PROVIDES VOLUME STRENGTH

WATER - ACTS AS THE CATALYST

CUBE TEST IS DONE TO CHECK WHETHER THE CONCRETE HAS ACHIEVED THE REQUIRED STRENGTH.

NOTES:



CLIENT:-

SARANYA AND VETRIVEL

PROJECT:-

PROPOSED RESIDENTIAL BUNGALOW
FOR SARANYA & VETRIVEL AT
SOUNDARAJAN STREET, T NAGAR,
CHENNAI - 600 017

SHEET TITLE:-

SITE VISIT

Scale :-

North:-

Deall By :-

Checked By:- PNY

Drawn:- SUBHASHREE T






DATE : 03.02.2022

Revision :-

Drawing No:

ARCHITECTS:





PRASAD.N.YADAV
ARCHITECTS & VALUERS
NO-7, Ashoka Road,
Alwarpet, Chennai-18.
Tel: + 91-44-24670511
Ph: +91-9840034066
Email: prasadnyadav@gmail.com

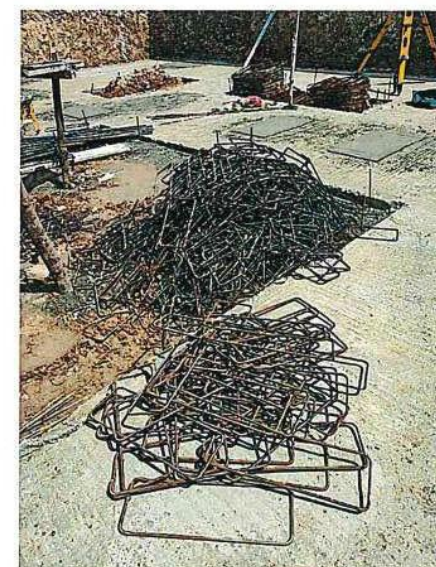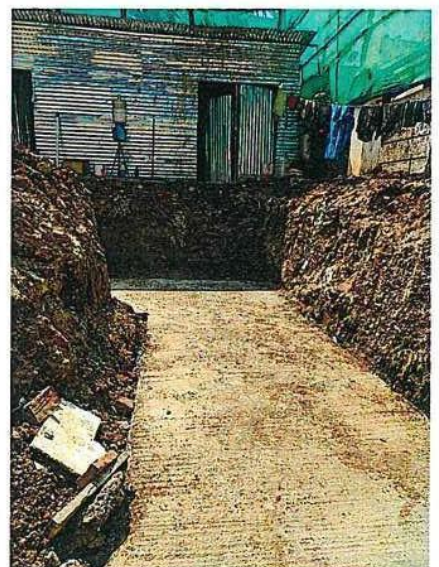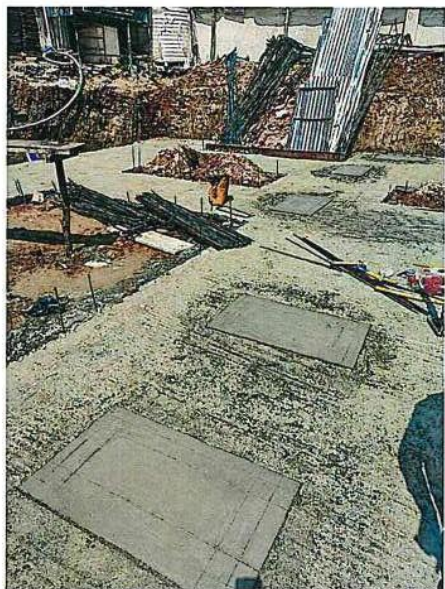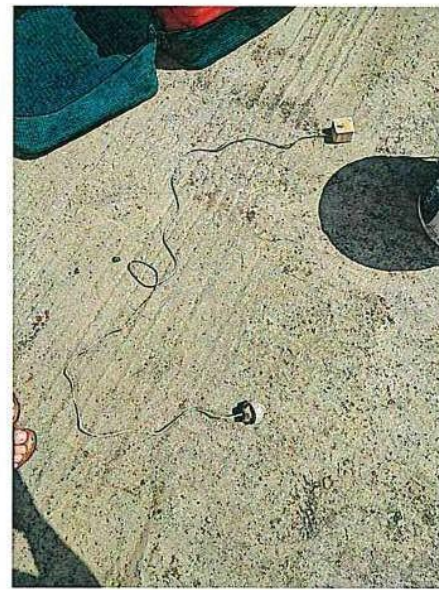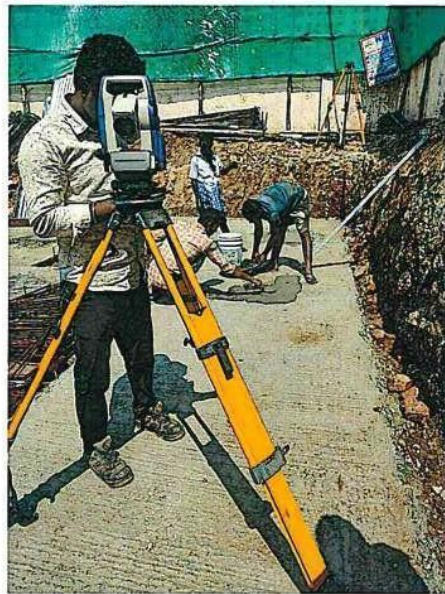

VOLUMETRIC MIX - IS BASED ON THE PROPORTIONS.

DESIGN MIX - LAB TEST IS DONE TO CHECK FOR THE STRENGTH.

PT SLAB CASTING PROCESS:

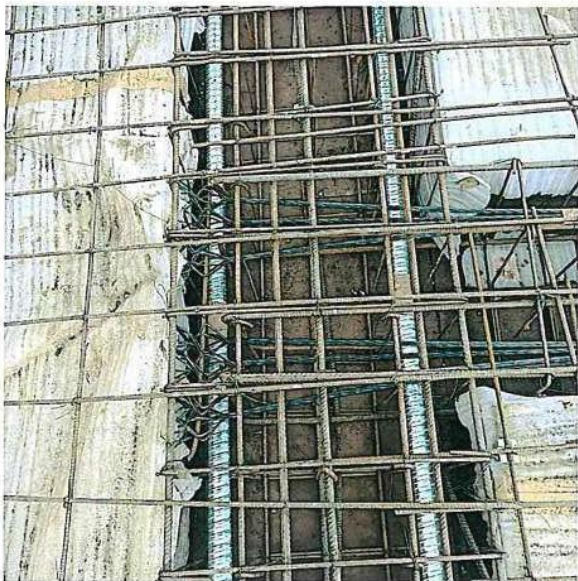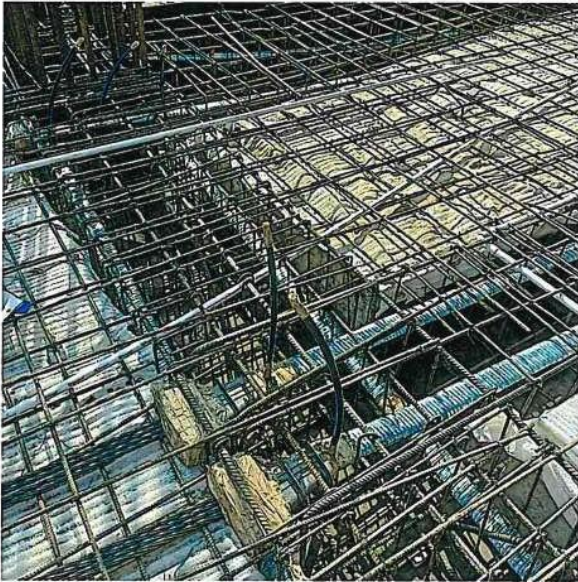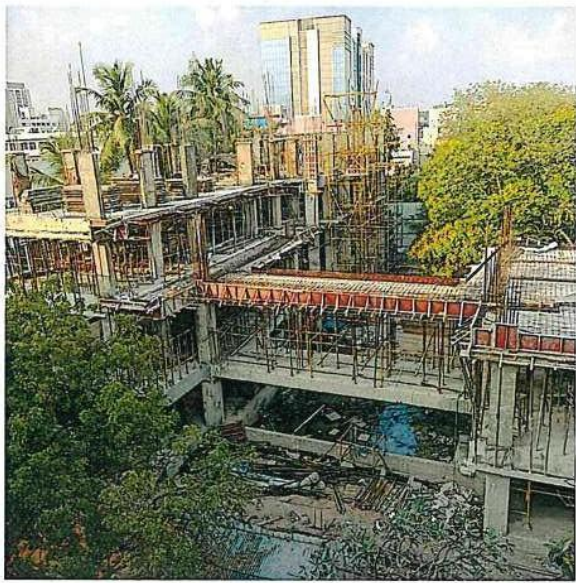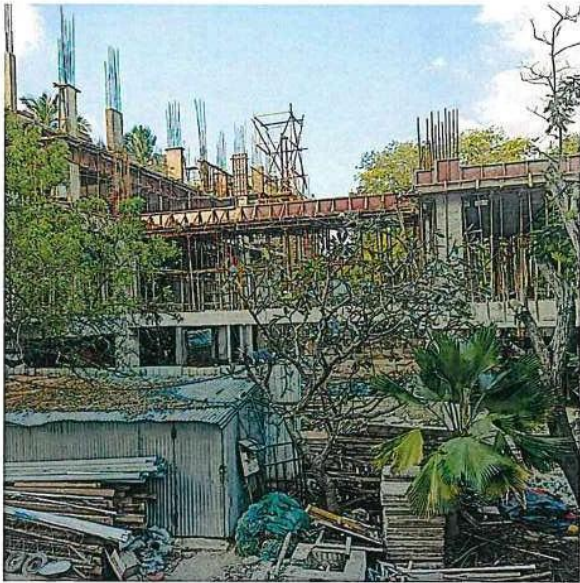

NOTES:



CLIENT:-

PROJECT:-

ETHIRAJ INDOOR SPORTS FACILITY
CENTER AND SPORTS HOSTEL

SHEET TITLE:-

SITE VISIT

Scale :-

North:-

Dealt By :-

Checked By:- PNY

Drawn:- SUBHASHREE T

DATE : 15.02.2022




Revision :-

Drawing No:

ARCHITECTS:

YADAV ARCHITECTS
Architects, Planners & Interior Designers
NO:7, Ashoka Road,
Alwarpet, Chennai-18.
Tel: + 91-44-24670311
Ph: +91-9840034066
Email: prasadnyadav@gmail.com

PRASAD.N.YADAV
M.ARCH,F.I.I.A.,CA/92/15484

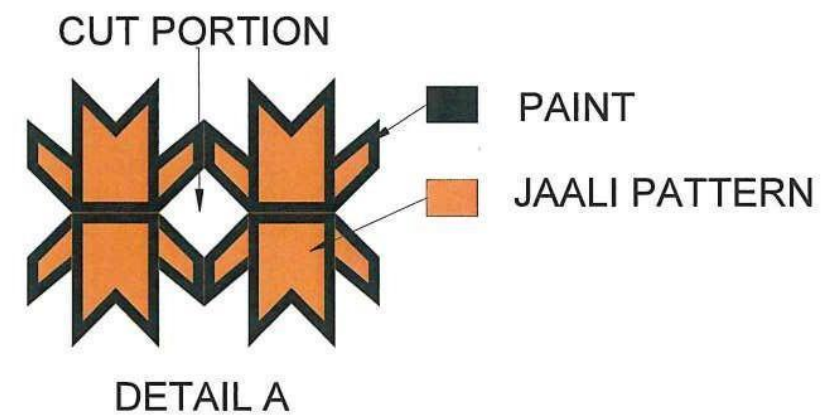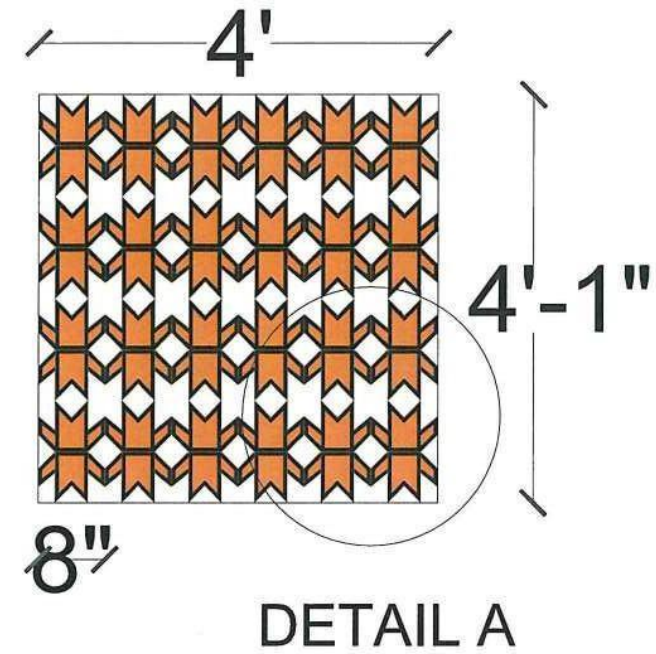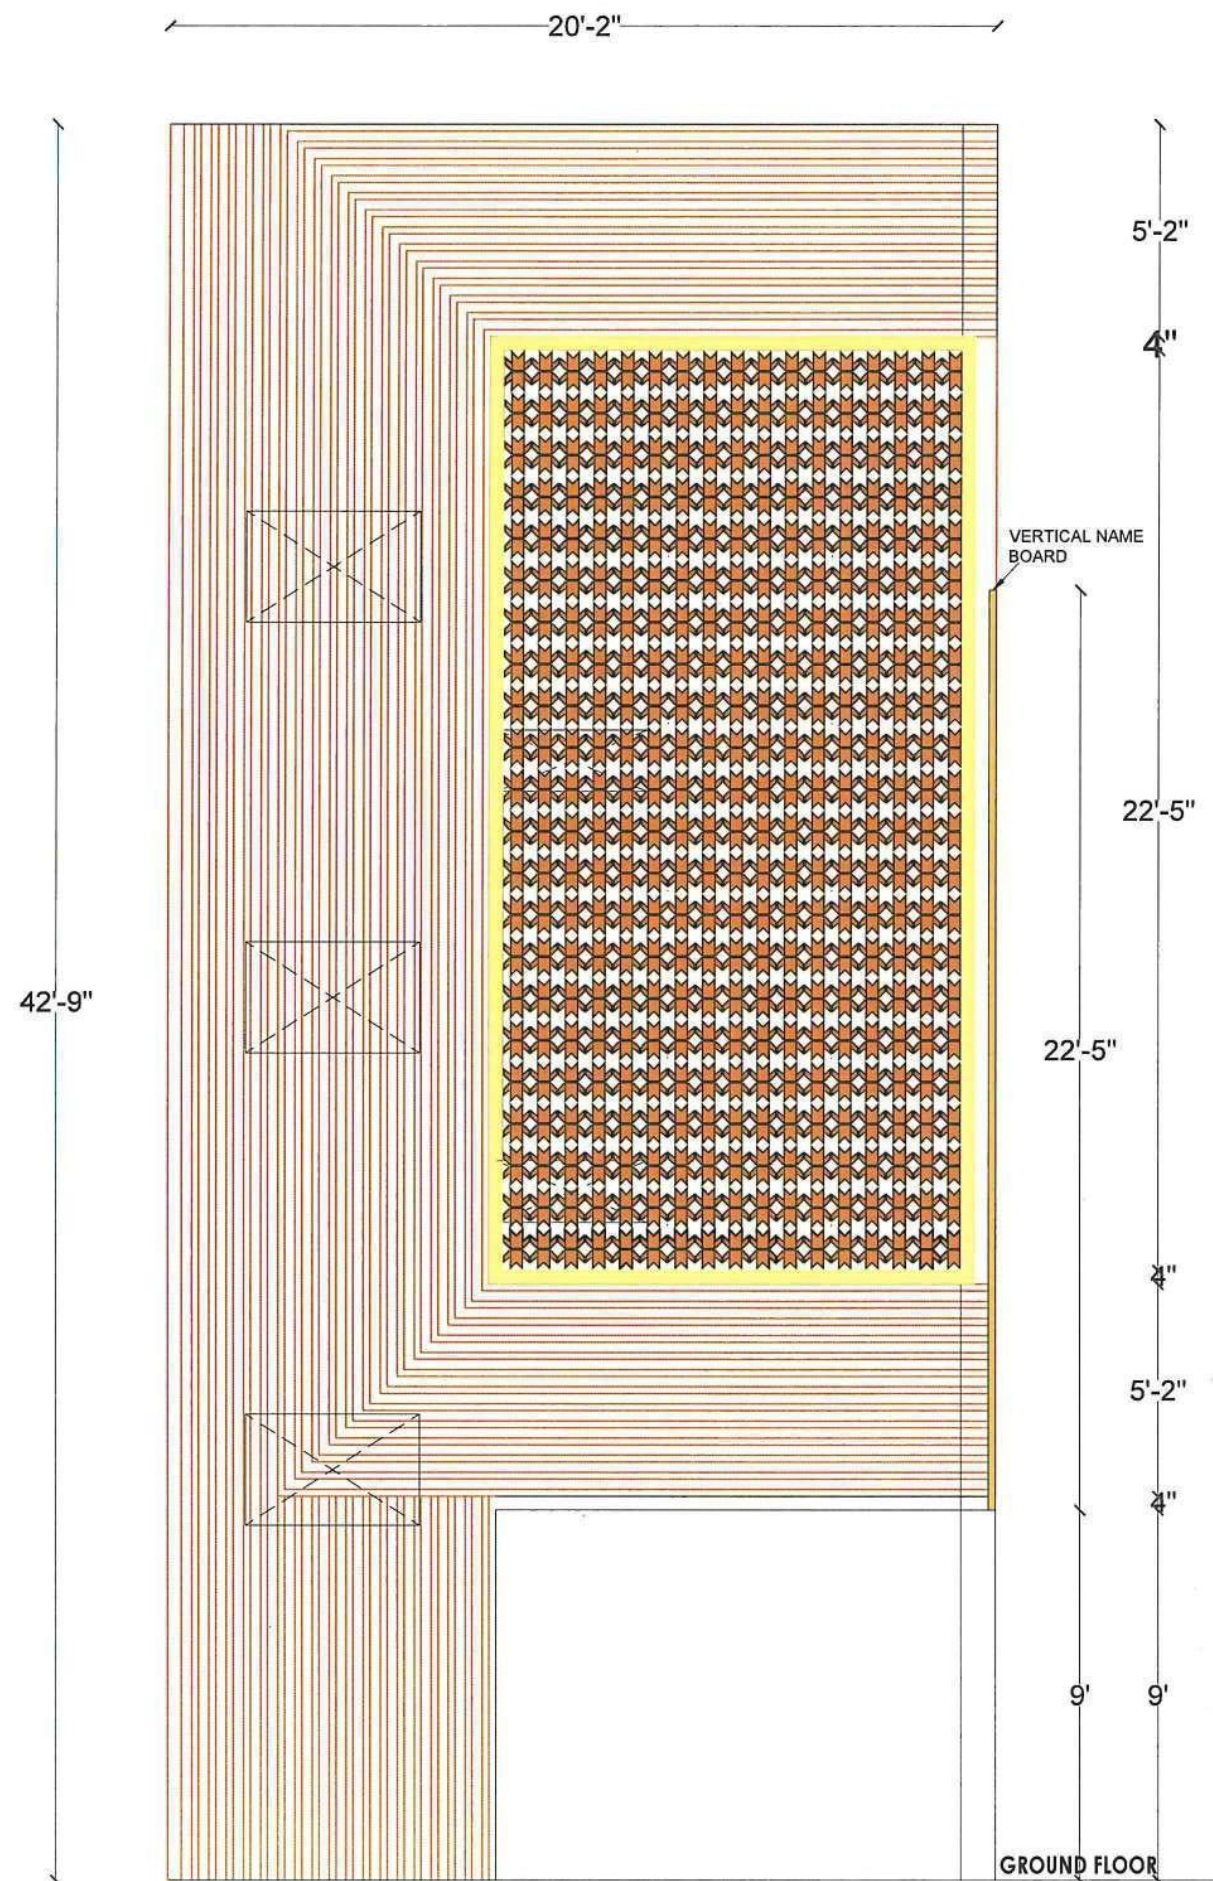

NOTES:

CLIENT:-
PALAGARAM.COM AT CHIDAMBARAM.

PROJECT:-
PROPOSED FRONT ELEVATION FOR
PALAGARAM.COM AT CHIDAMBARAM.

DRAWING TITLE:-
PROPOSED FACADE OPTION AT
CHIDAMBARAM - OPTION 1.

Scale :- 1:200

Dealt By :-

Checked By:- PNY

Drawn:- SUBHASHREE T

DATE : 26.02.2022

Revision :-

North:-



Drawing No: AD-1

ARCHITECTS:

PRASAD.N.YADAV
M.ARCH., F.I.I.A., CA/92/15484

YADAV ARCHITECTS
Architects, Planners & Interior Designers
NO:7, Ashoka Road,
Alwarpet, Chennai-16.
Tele : + 91-44-24670511
Ph: +91-9840034056
Email: prasadyadav@gmail.com



NOTES:

CLIENT:-

PALAGARAM.COM AT CHIDAMBARAM.

PROJECT:-

PROPOSED FRONT ELEVATION FOR
PALAGARAM.COM AT CHIDAMBARAM.

DRAWING TITLE:-

PROPOSED FACADE OPTION AT
CHIDAMBARAM - OPTION 1.

Scale :- 1:200

Dealt By :-

Checked By:- PNY

Drawn:- SUBHASHREE T

DATE : 26.02.2022

Revision :-

North:-



Drawing No: AD-1

ARCHITECTS:



YADAV ARCHITECTS
Architects, Planners & Interior Designers
NO.7, Ashoka Road,
Alwarpet, Chennai-16.
Tels : + 91-44-24670511
Phn: +91-9840034066
Email: prasadnyadav@gmail.com

PRASAD.N.YADAV
M.ARCH, F.T.I.A., CA/92/15484

NOTES:

CLIENT:-

PALAGARAM.COM AT CHIDAMBARAM.

PROJECT:-

PROPOSED FRONT ELEVATION FOR
PALAGARAM.COM AT CHIDAMBARAM.

DRAWING TITLE:-

PROPOSED FACADE OPTION AT
CHIDAMBARAM - OPTION 2.

Scale :- 1:200

North:-

Dealt By :-

Checked By:- PNY

Drawn:- SUBHASHREE T

DATE : 26.02.2022




Revision :-

Drawing No: AD-2

ARCHITECTS:

YADAV ARCHITECTS
Architects, Planners & Interior Designers
NO:17, Ashoka Road,
Alwarpet, Chennai-18.
Tel : + 91-44-24670511
Ph: +91-9840034066
Email: prasadyadav@gmail.com

PRASAD.N.YADAV
H.ARCH., F.I.I.A., CA/92/15484

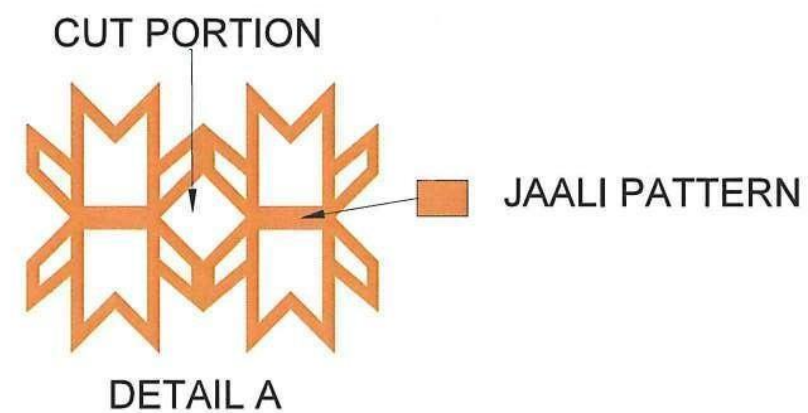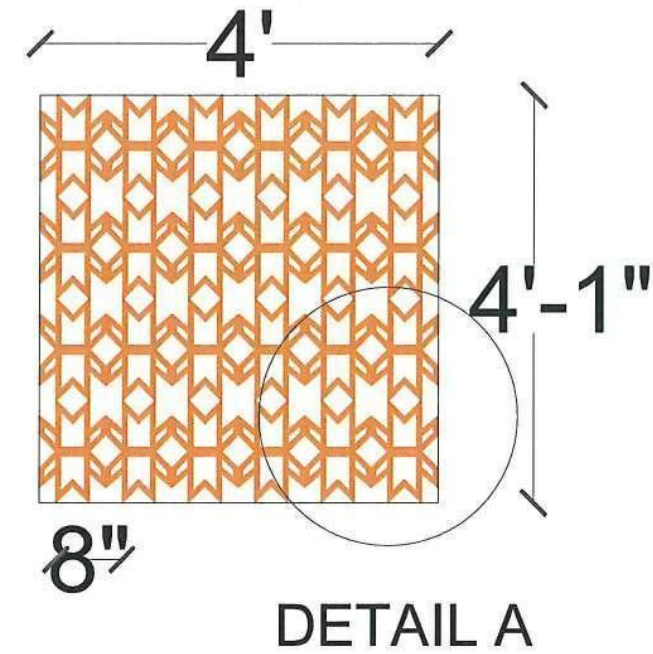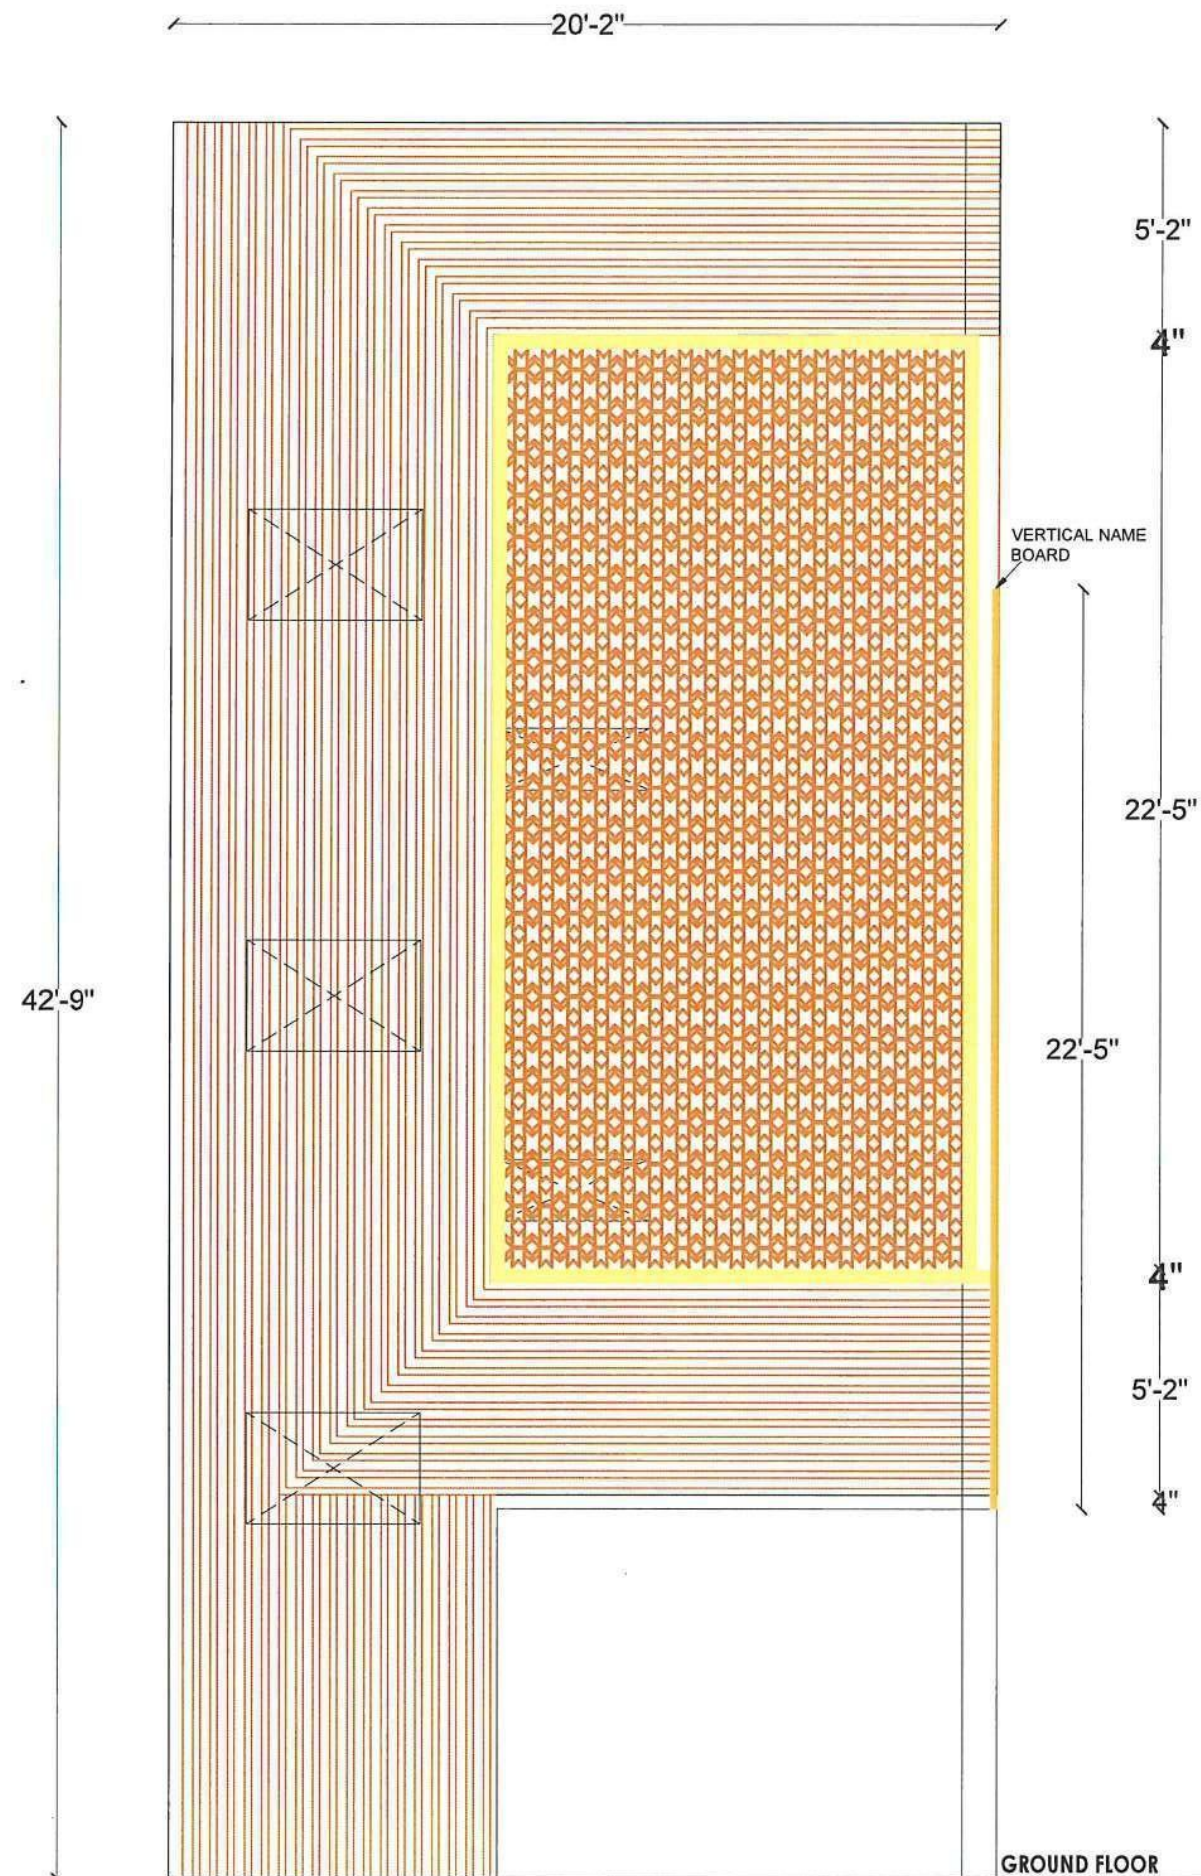

[Signature]



[Signature]

NOTES:

CLIENT:-

PALAGARAM.COM AT CHIDAMBARAM.

PROJECT:-

PROPOSED FRONT ELEVATION FOR
PALAGARAM.COM AT CHIDAMBARAM.

DRAWING TITLE:-

PROPOSED FACADE OPTION AT
CHIDAMBARAM - OPTION 2.

Scale :- 1:200

Dealt By :-

Checked By:- PNY

Drawn:- SUBHASHREE T

DATE : 26.02.2022

Revision :-

North:-




Drawing No: AD-2


ARCHITECTS:

PRASAD.N.YADAV
M.ARCH., F.I.I.A., CA/92/15484

YADAV ARCHITECTS
Architects, Planners & Interior Designers
NO:7, Ashoka Road,
Alwarpet, Chennai-18.
Tele : + 91-44-24670511
Ph: +91-9840034066
Email: prasadnyadav@gmail.com

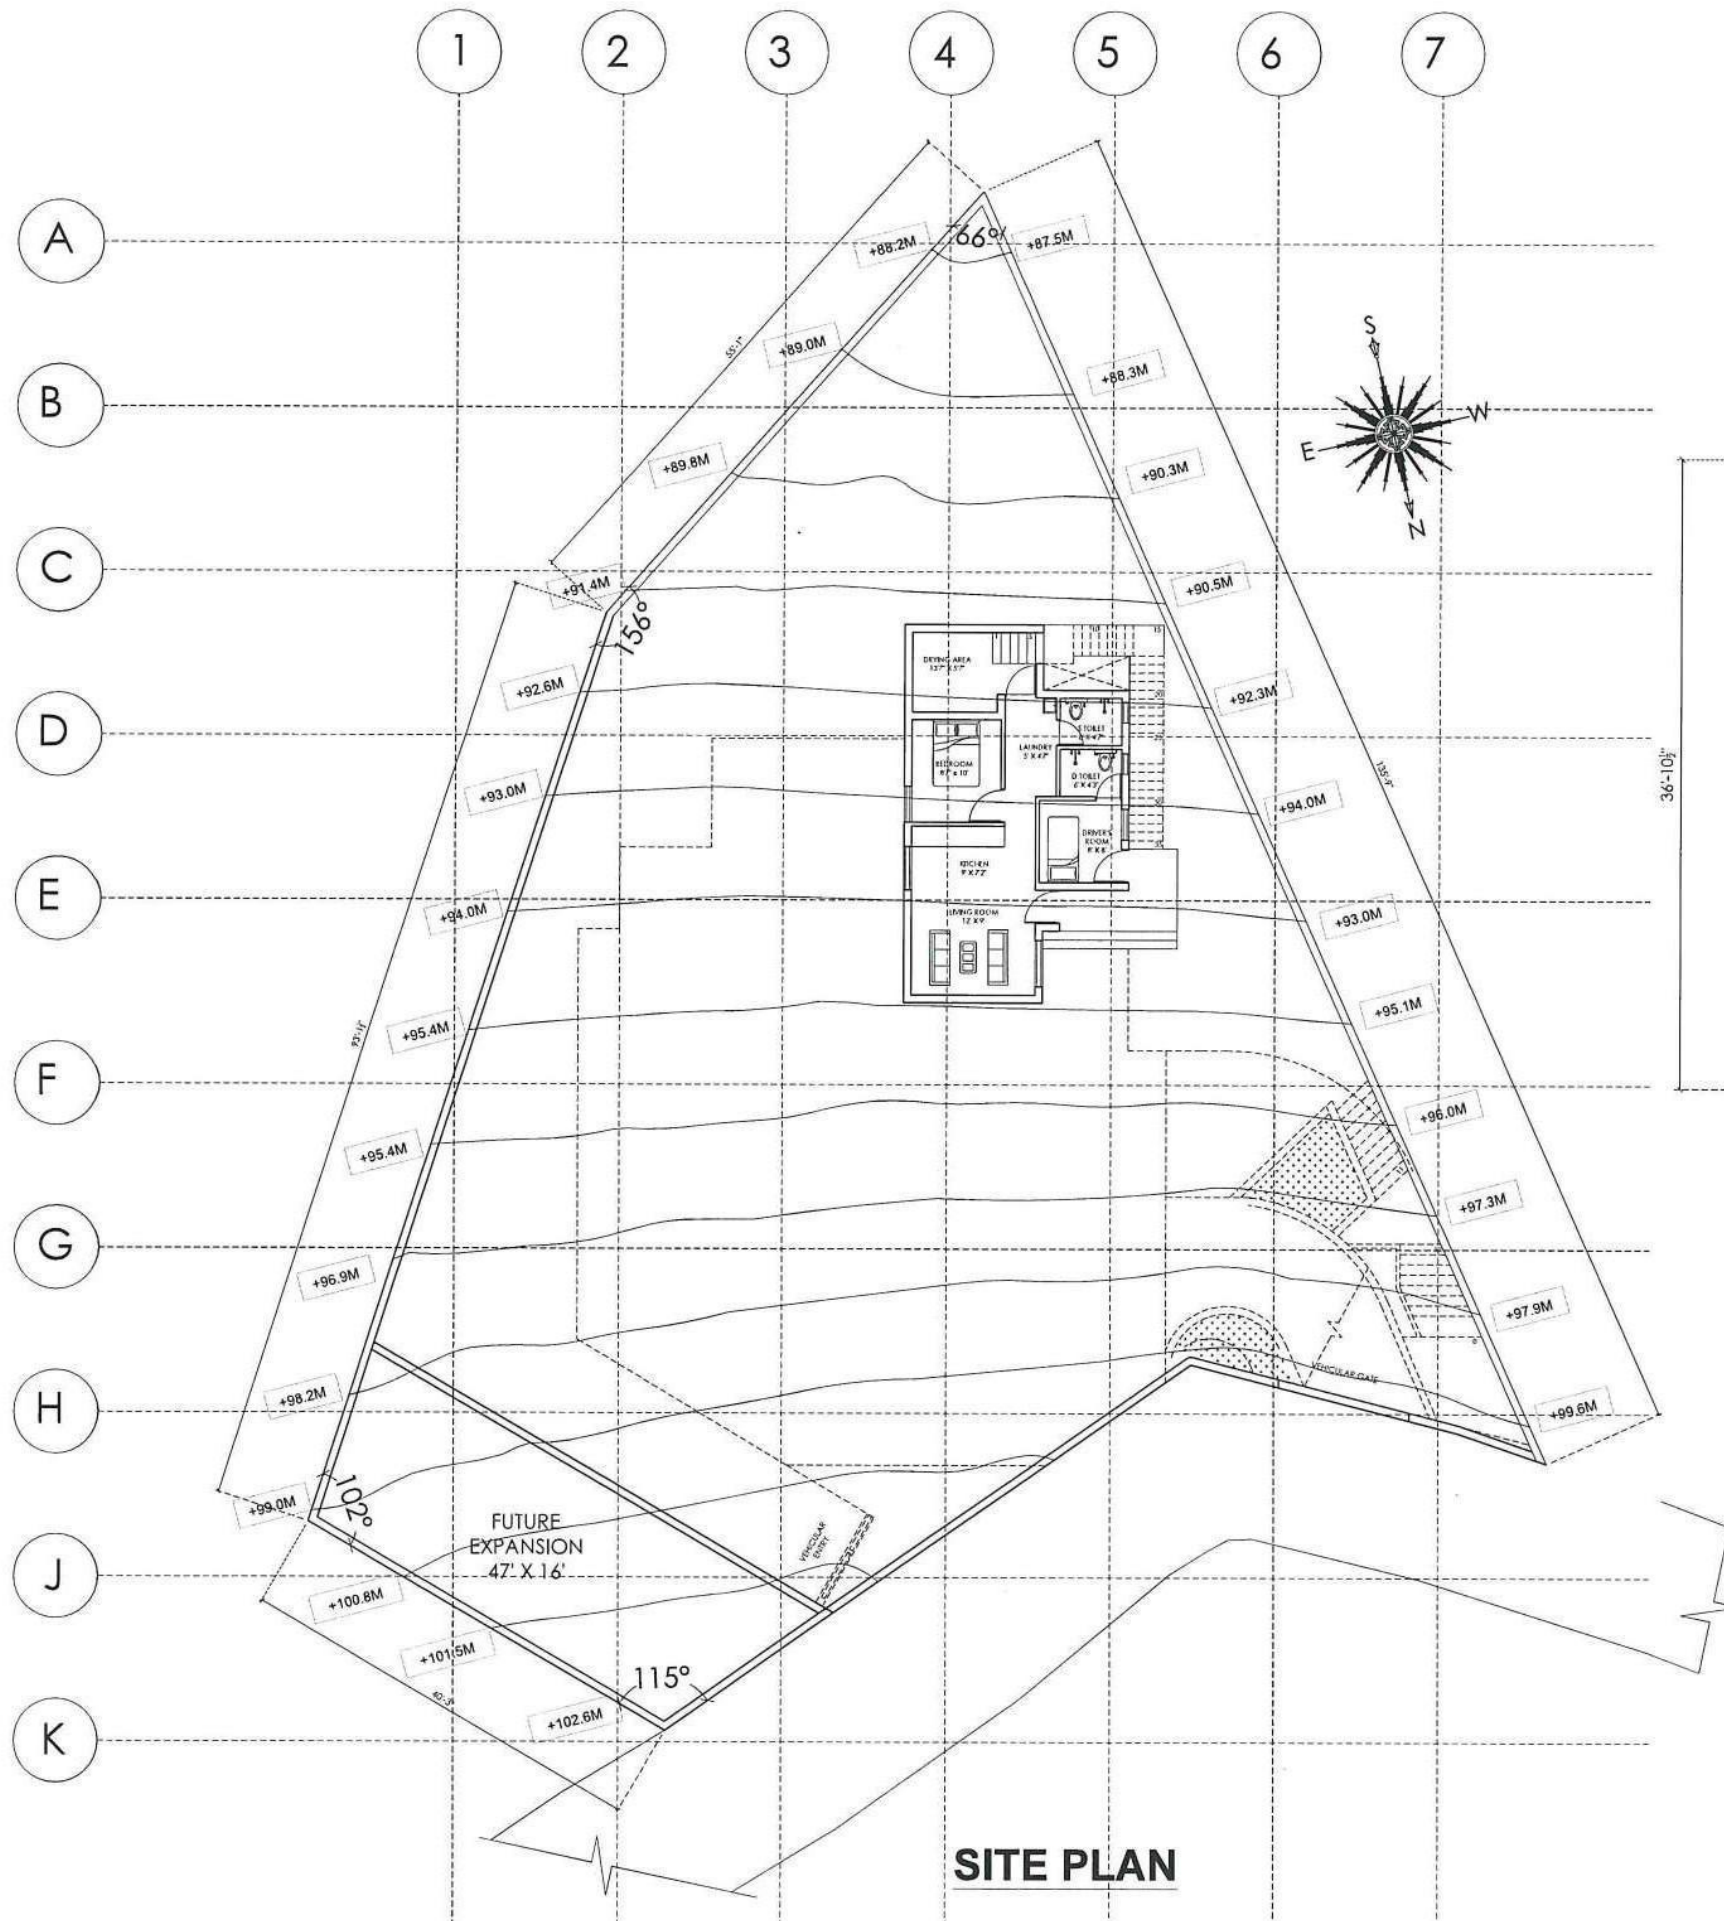

SITE PLAN

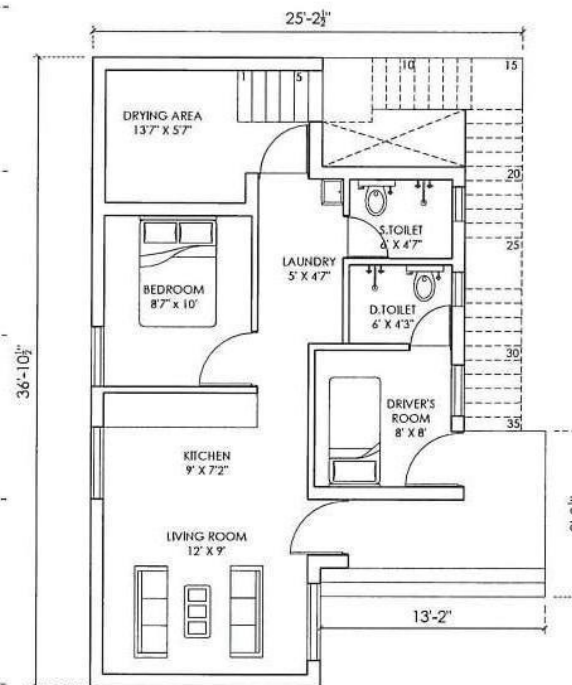

**BASEMENT AT LEVEL -2
SCHEMATIC FLOOR PLAN
OPTION.**



NOTES:

CLIENT:-
VINIT AND RASHMI

PROJECT:-
PROPOSED RESIDENCE FOR VINIT AND
RASHMI AT ARAVANKADU, OOTY

DRAWING TITLE:-
**BASEMENT AT LEVEL -2 FLOOR PLAN
OPTION.**

Scale :- 1:200

Dealt By :-

Checked By:- PNY

Drawn:- SUBHASHREE T

DATE : 03.03.2022

Revision :-

North:-



Drawing No: AD-1

ARCHITECTS:

YADAV ARCHITECTS
Architects, Planners & Interior Designers
NO:7, Ashoka Road,
Alwarpet, Chennai-16,
Tale : + 91-44-24670511
Pht: +91-9840340066
Email: prasadnyadav@gmail.com

PRASAD.N.YADAV
M.ARCH., F.I.I.A., CA/92/15484

LEGENDS:

NOTES:-

CLIENT:-

E R M RENGASAMY EDUCATIONAL
SOCIETY

PROJECT:-

PROPOSED DINING HALL FOR
MAHATMA MONTESSORI SCHOOL,
MADURAI

DRAWING TITLE:-

GROUND FLOOR PLAN

Scale :- 1:100

Dealt By :-

Checked By:- PNY

Drawn:- SUBHASHREE T

DATE : 28.03.2022

Revision :-

North:-




Drawing No: AD-1

ARCHITECTS:

YADAV ARCHITECTS
Architects, Planners & Interior Designers
100/7, Ashoka Road,
Alwarpet, Chennai-16.
Tel : + 91-44-24670511
Ph: +91-9840034066
Email: prasadyadav@gmail.com

PRASAD.N.YADAV
M.ARCH., F.I.I.A., CA/92/15484

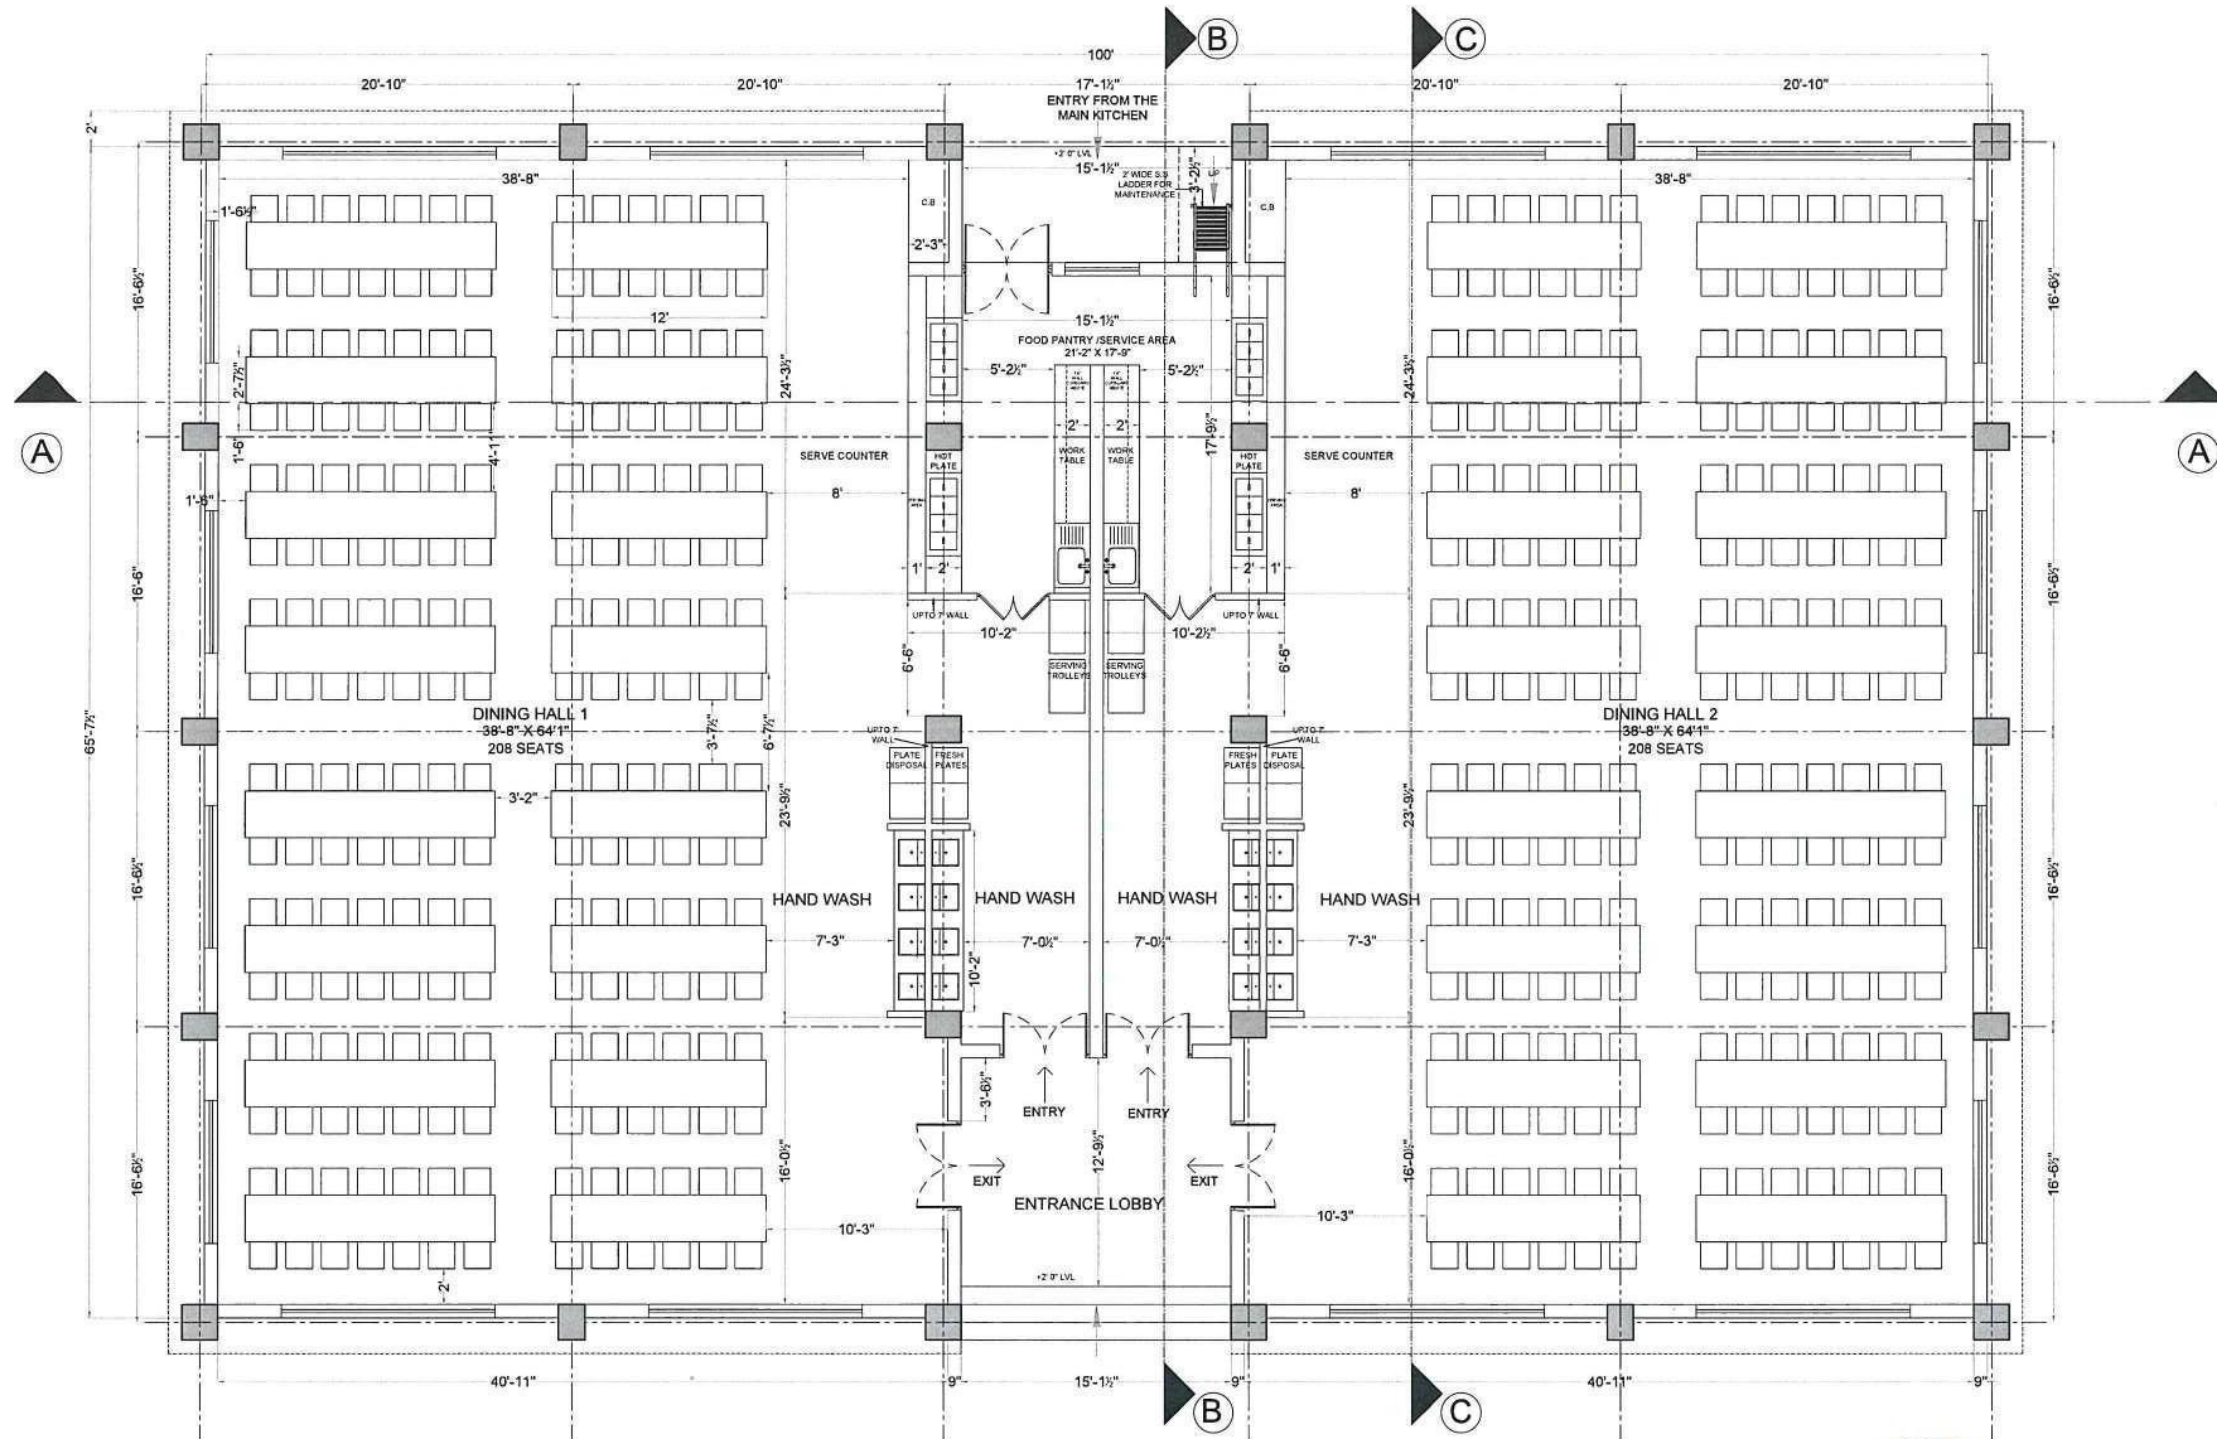

GROUND FLOOR PLAN



LEGENDS:

NOTES:-

CLIENT:-

E R M RENGASAMY EDUCATIONAL SOCIETY

PROJECT:-

PROPOSED DINING HALL FOR
MAHATMA MONTESSORI SCHOOL,
MADURAI

DRAWING TITLE:-

TERRACE FLOOR PLAN

Scale :- 1:100

Dealt By :-

Checked By:- PNY

Drawn:- SUBHASHREE T

DATE : 28.03.2022

Revision :-

North:-




Drawing No: AD-2


ARCHITECTS:

YADAV ARCHITECTS
Architects, Planners & Interior Designers
NO-7, Ashoka Road,
Alwarpet, Chennai-18.
Tel: + 91-44-24670511
Ph: +91-9840034066
Email: prasadnyadav@gmail.com


PRASAD.N.YADAV
M.ARCH., F.I.I.A., CA/92/15484

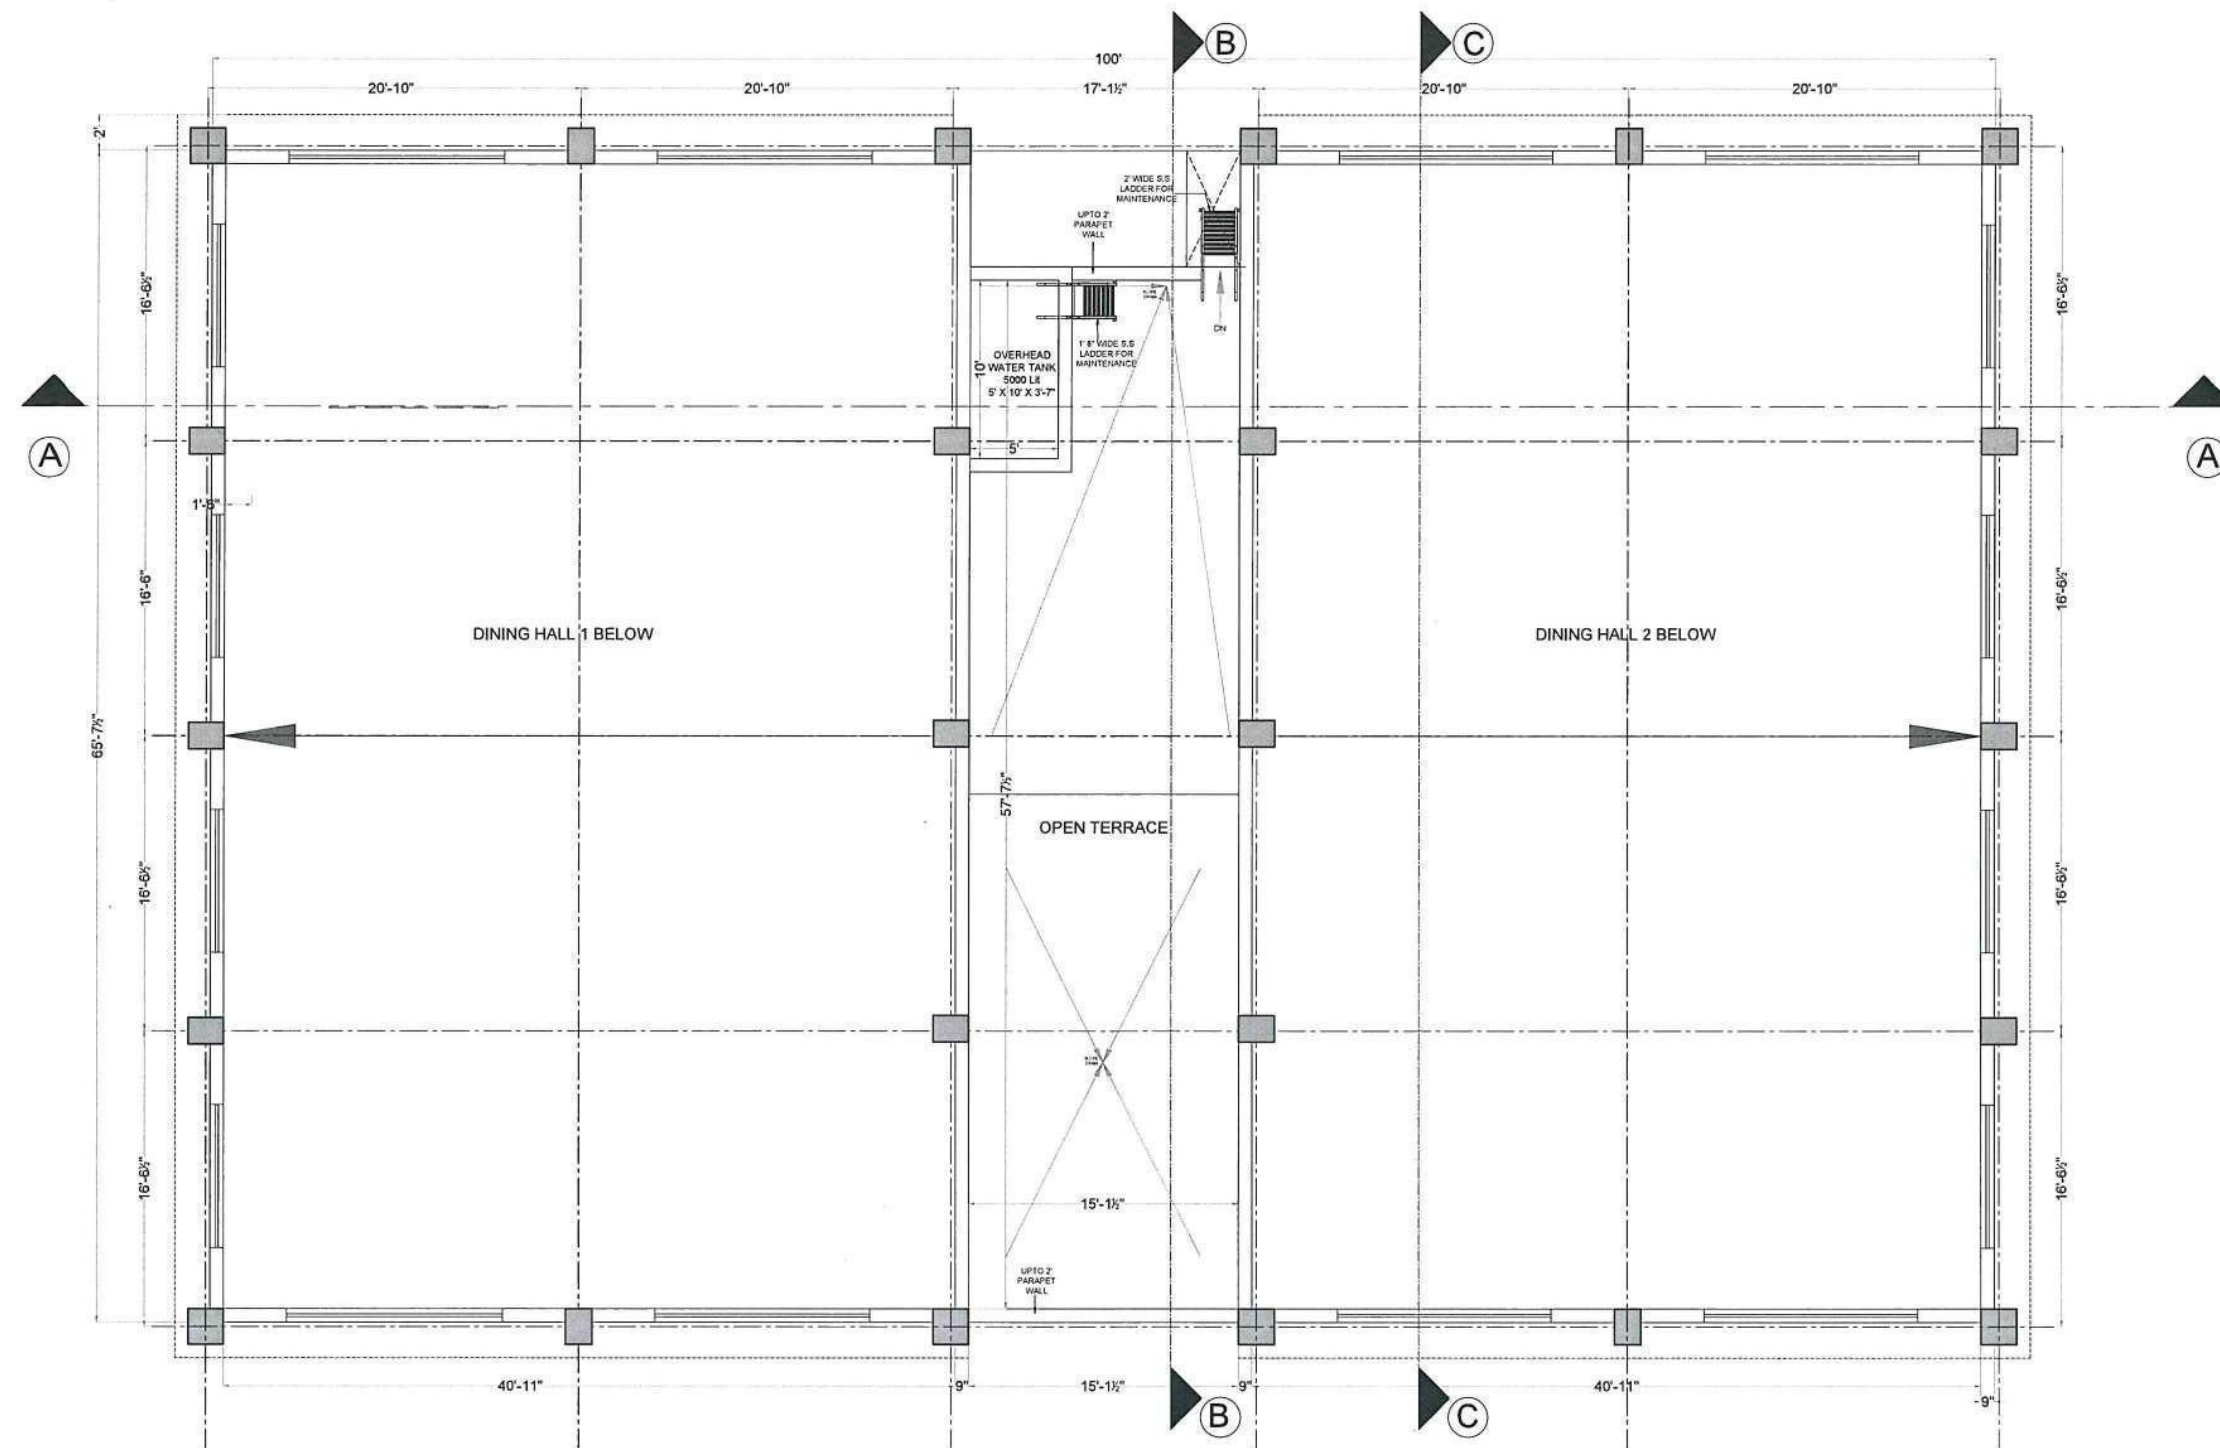


TERRACE FLOOR PLAN

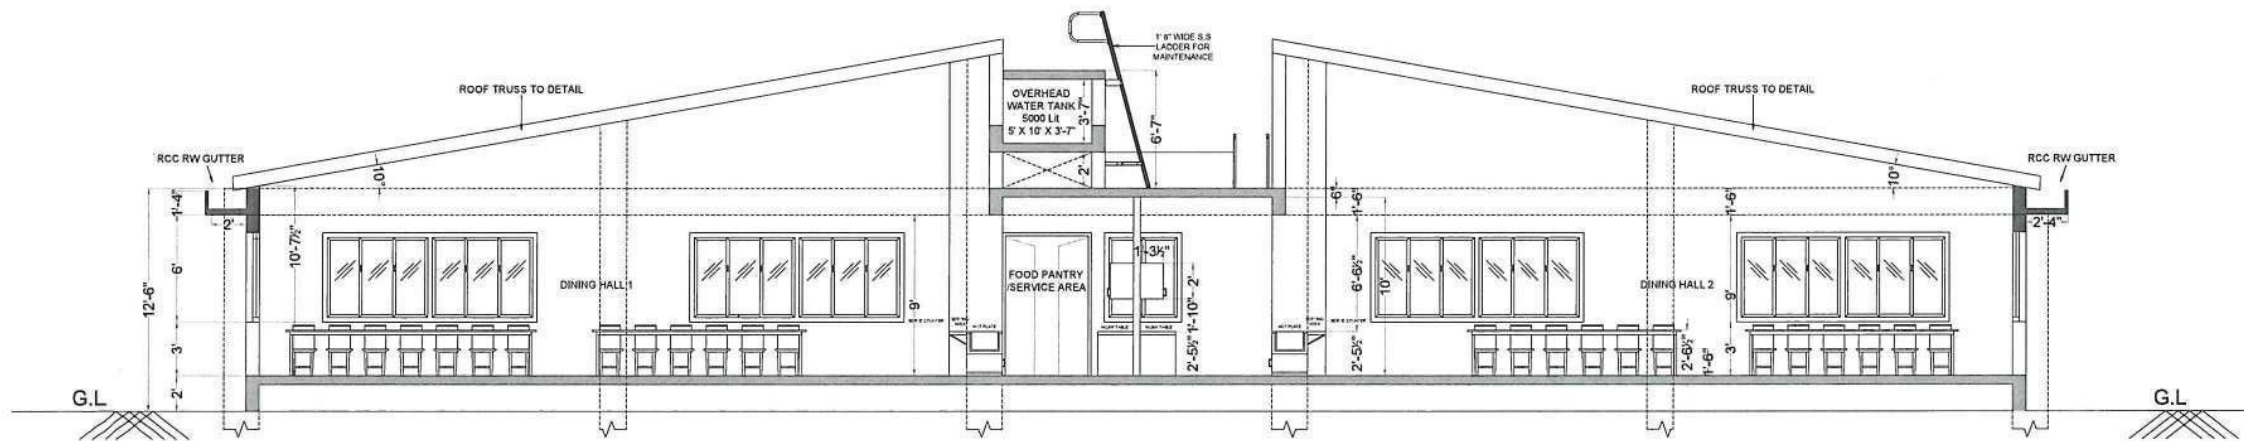

SECTION - AA

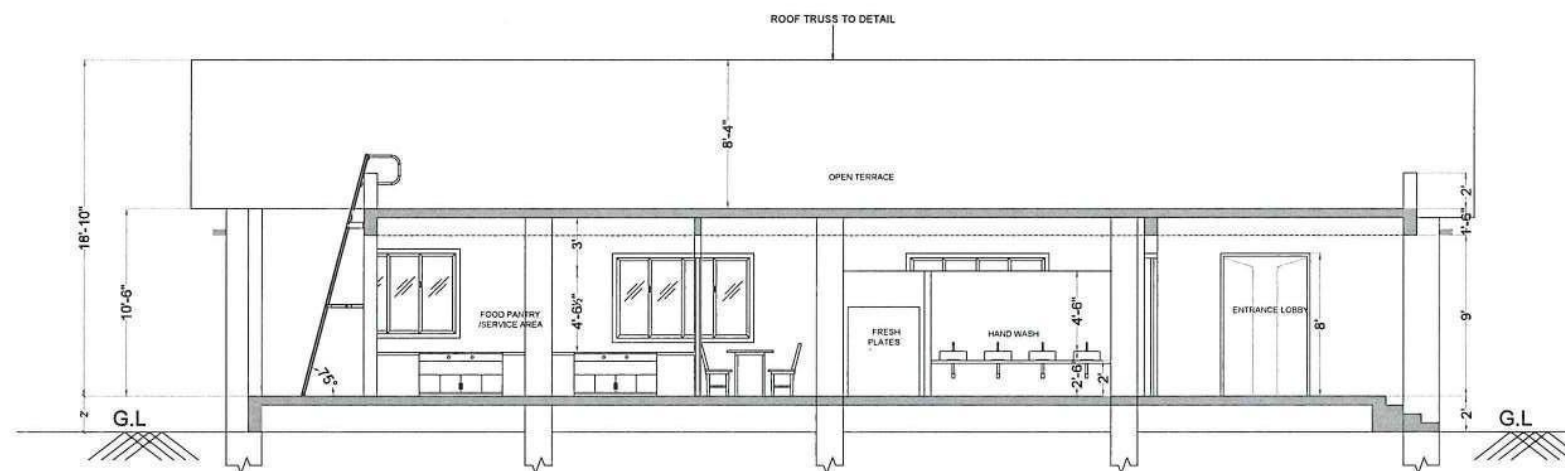

SECTION - BB

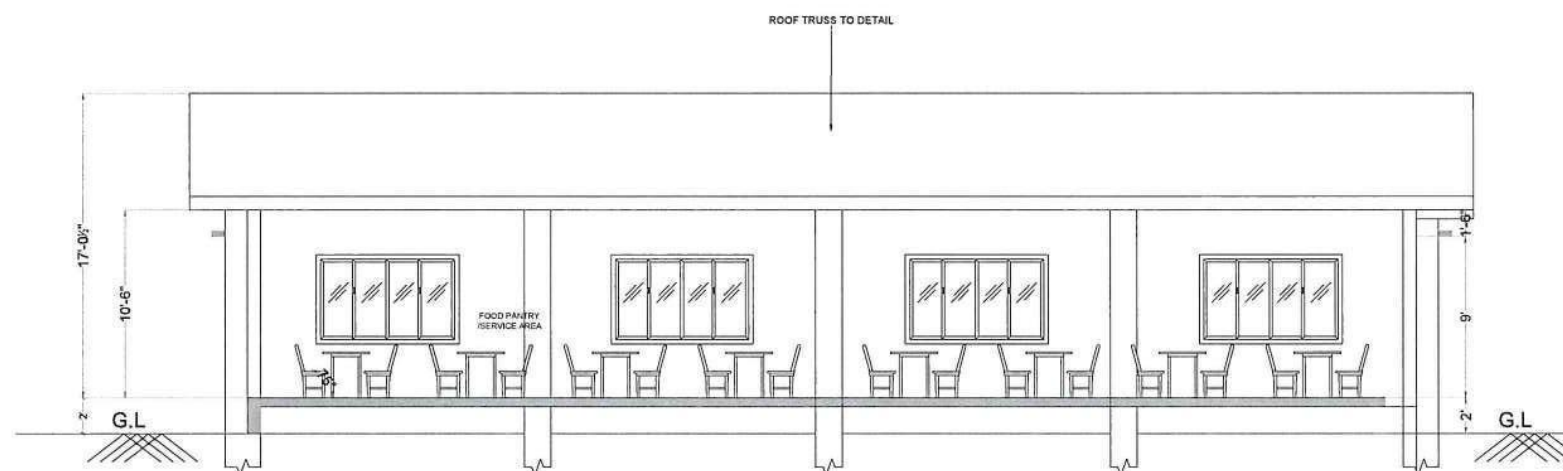

SECTION - CC



LEGENDS:

NOTES:-

CLIENT:-

E R M RENGASAMY EDUCATIONAL
SOCIETY

PROJECT:-

PROPOSED DINING HALL FOR
MAHATMA MONTESSORI SCHOOL,
MADURAI

DRAWING TITLE:-

SECTIONS

Scale :- 1:100

Dealt By :-

Checked By:- PNY

Drawn:- SUBHASHREE T

DATE : 28.03.2022

Revision :-

North:-



Drawing No: AD-3

ARCHITECTS:

YADAV ARCHITECTS
Architects, Planners & Interior Designers
NO:7, Ashoka Road,
Alwarpet, Chennai-18.
Tele : + 91-44-24670511
Ph: +91-9840034066
Email: prasadnyadav@gmail.com

PRASAD.N.YADAV
M.ARCH., F.I.I.A., CA/92/15484

PT SLAB CASTING WITH MULTILEVEL SCAFFOLDING PROCESS:



NOTES:



CLIENT:-

PROJECT:-

ETHIRAJ COLLEGE FOR WOMEN ADMIN BLOCK

SHEET TITLE:-

SITE VISIT

Scale :-

North:-

Dealt By :-

Checked By:- PNY

Drawn:- SUBHASHREE T

DATE : 16.03.2022







Revision :-

Drawing No:

ARCHITECTS:

YADAV ARCHITECTS
Architects, Planners & Interior Designers
NO:7, Ashoka Road,
Alwarpet, Chennai-18.
Tel: + 91-44-24670511
Ph: +91-9840034066
Email: prasadyadav@gmail.com

PRASAD.N.YADAV
ARCHITECT, F.I.I.A., CA/92/15484

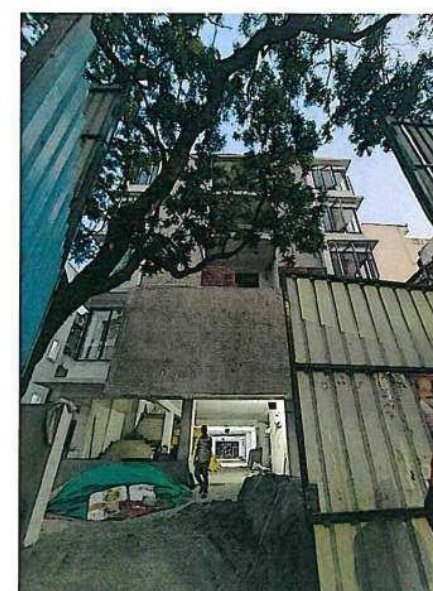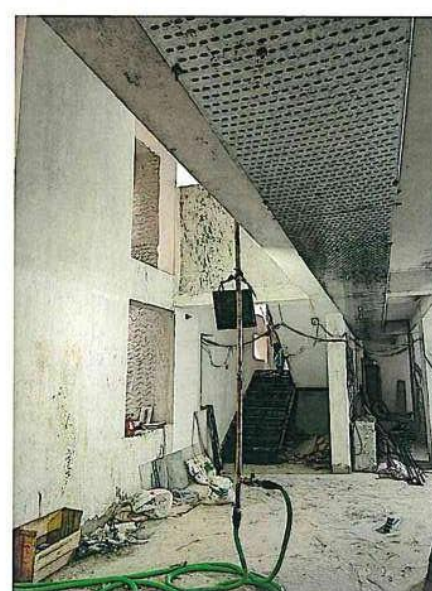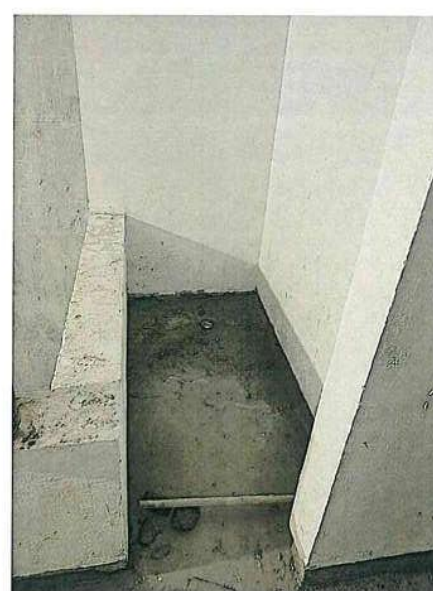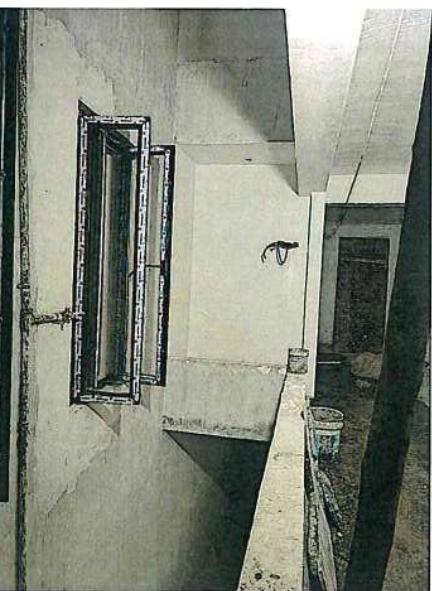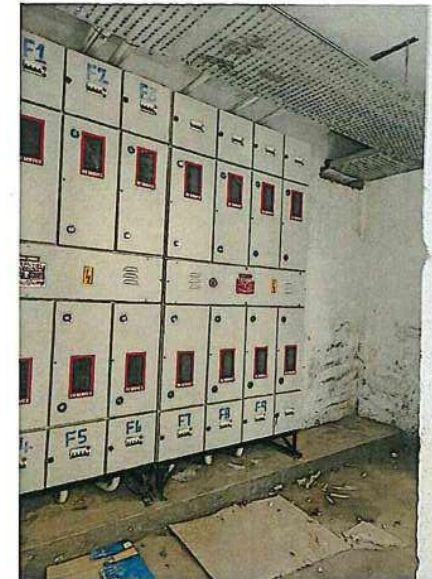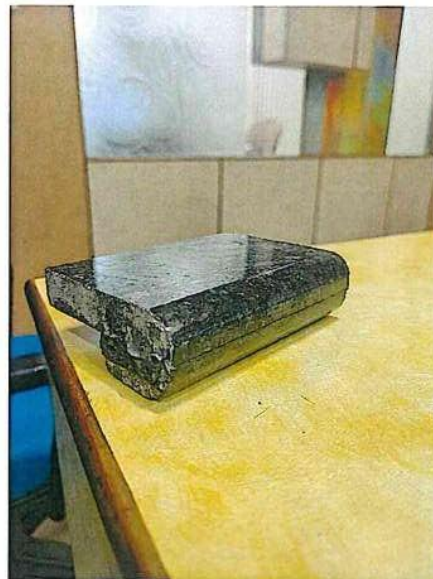

NOTES:



CLIENT:-

Mr. N. SUNDARARAJAN
Ms. SUMATHI KUMARAVEL
Ms. JAYASHREE KARTHIKEYAN

PROJECT:-

PROPOSED OFFICE CUM RESIDENTIAL
BUILDING OLD DOOR NO.60/61, NEW
DOOR NO.76 & 77, AVVAI SHANMUGAM
SALAI,ROYAPETTAH, CHENNAI - 14.
IN RS NO.1063/48, 1063/49 OF BLOCK
NO.22 MYLAPORE DIVISION.
COC ZONE : 6, DIVISION: 94

SHEET TITLE:-


SITE VISIT

Scale :-	North:-
Dealt By :-	
Checked By:- PNY	
Drawn:- SUBHASHREE T	
DATE : 30.03.2022	
Revision :-	Drawing No:

ARCHITECTS:

PRASAD.N.YADAV
H.ARCH.F.I.I.A.,CA/92/15484


YADAV ARCHITECTS
Architects, Planners & Interior Designers
NO:7,Ashoka Road,
Alwarpet, Chennai-18.
Tele : + 91-44-24670511
Ph: +91-9840034066
Email: prasadnyadav@gmail.com

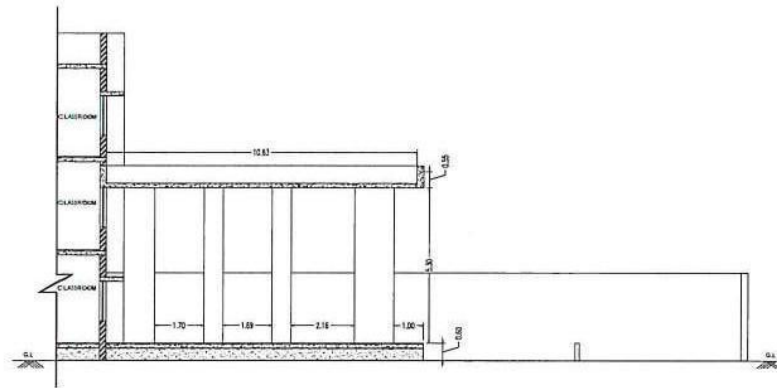

SECTION AA'



SECTION BB'

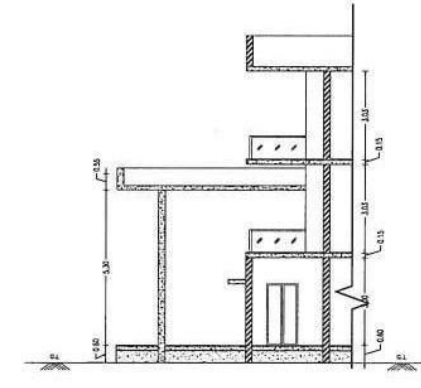

SECTION CC'

LEGENDS:

NOTES:-

CLIENT:-

PUSHPALATA EDUCATIONAL CENTER

PROJECT:-

PROPOSED PUSHPALATA SCHOOL
EXTENSION BLOCK AT TIRUNELVELI .

DRAWING TITLE:-

EXTENSION BLOCK ENTRANCE CANOPY

Scale :- 1:100

Dealt By :-

Checked By:- PNY

Drawn:- SUBHASHREE T

DATE : 07.04.2022

Revision :- R1

North:-




Drawing No: AD-1


ARCHITECTS:

PRASAD.N.YADAV
M.ARCH., F.I.I.A., CA/92/15484


YADAV ARCHITECTS
Architects, Planners & Interior Designers
NO:7, Ashoka Road,
Alwarpet, Chennai-18.
Tele : + 91-44-24670511
Ph: +91-9840334066
Email: prasadyadav@gmail.com

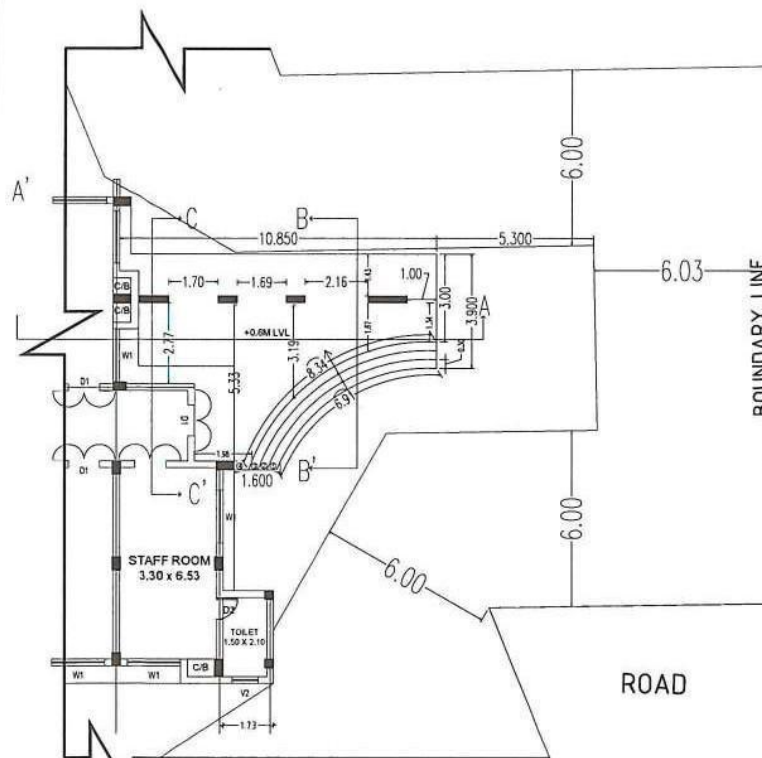

GROUND FLOOR PLAN

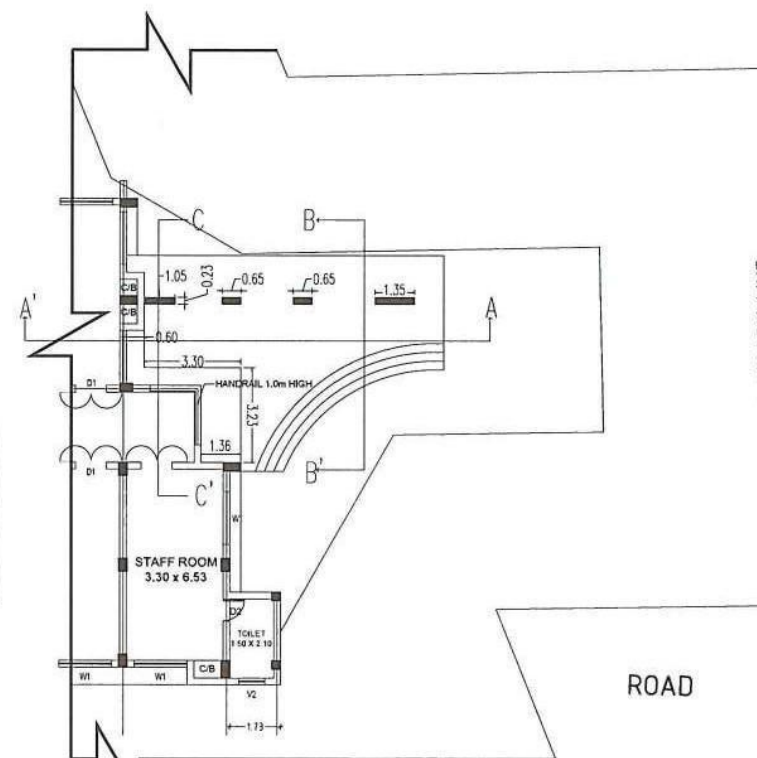


FIRST FLOOR PLAN




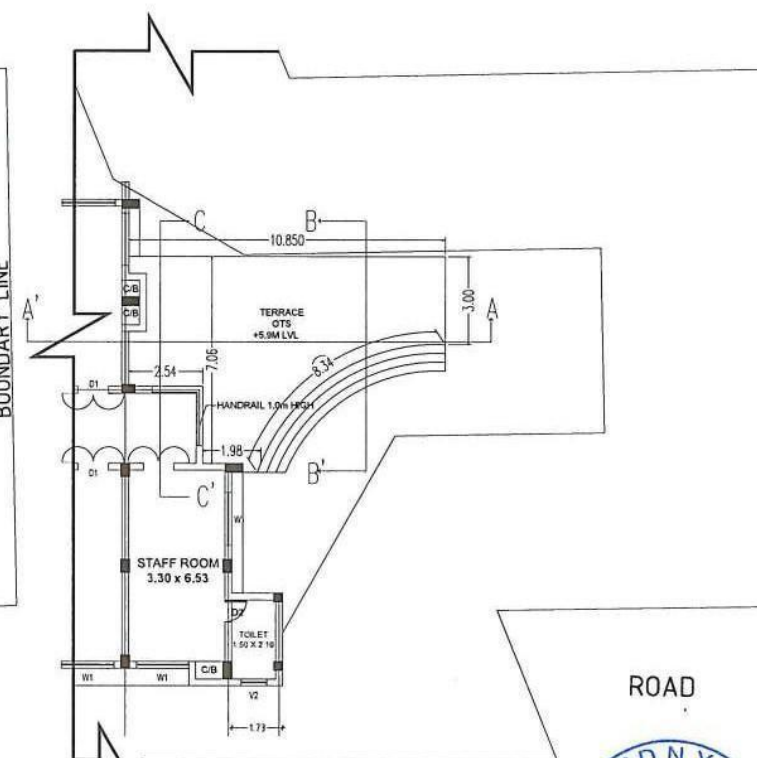


SECOND FLOOR LINTEL PLAN



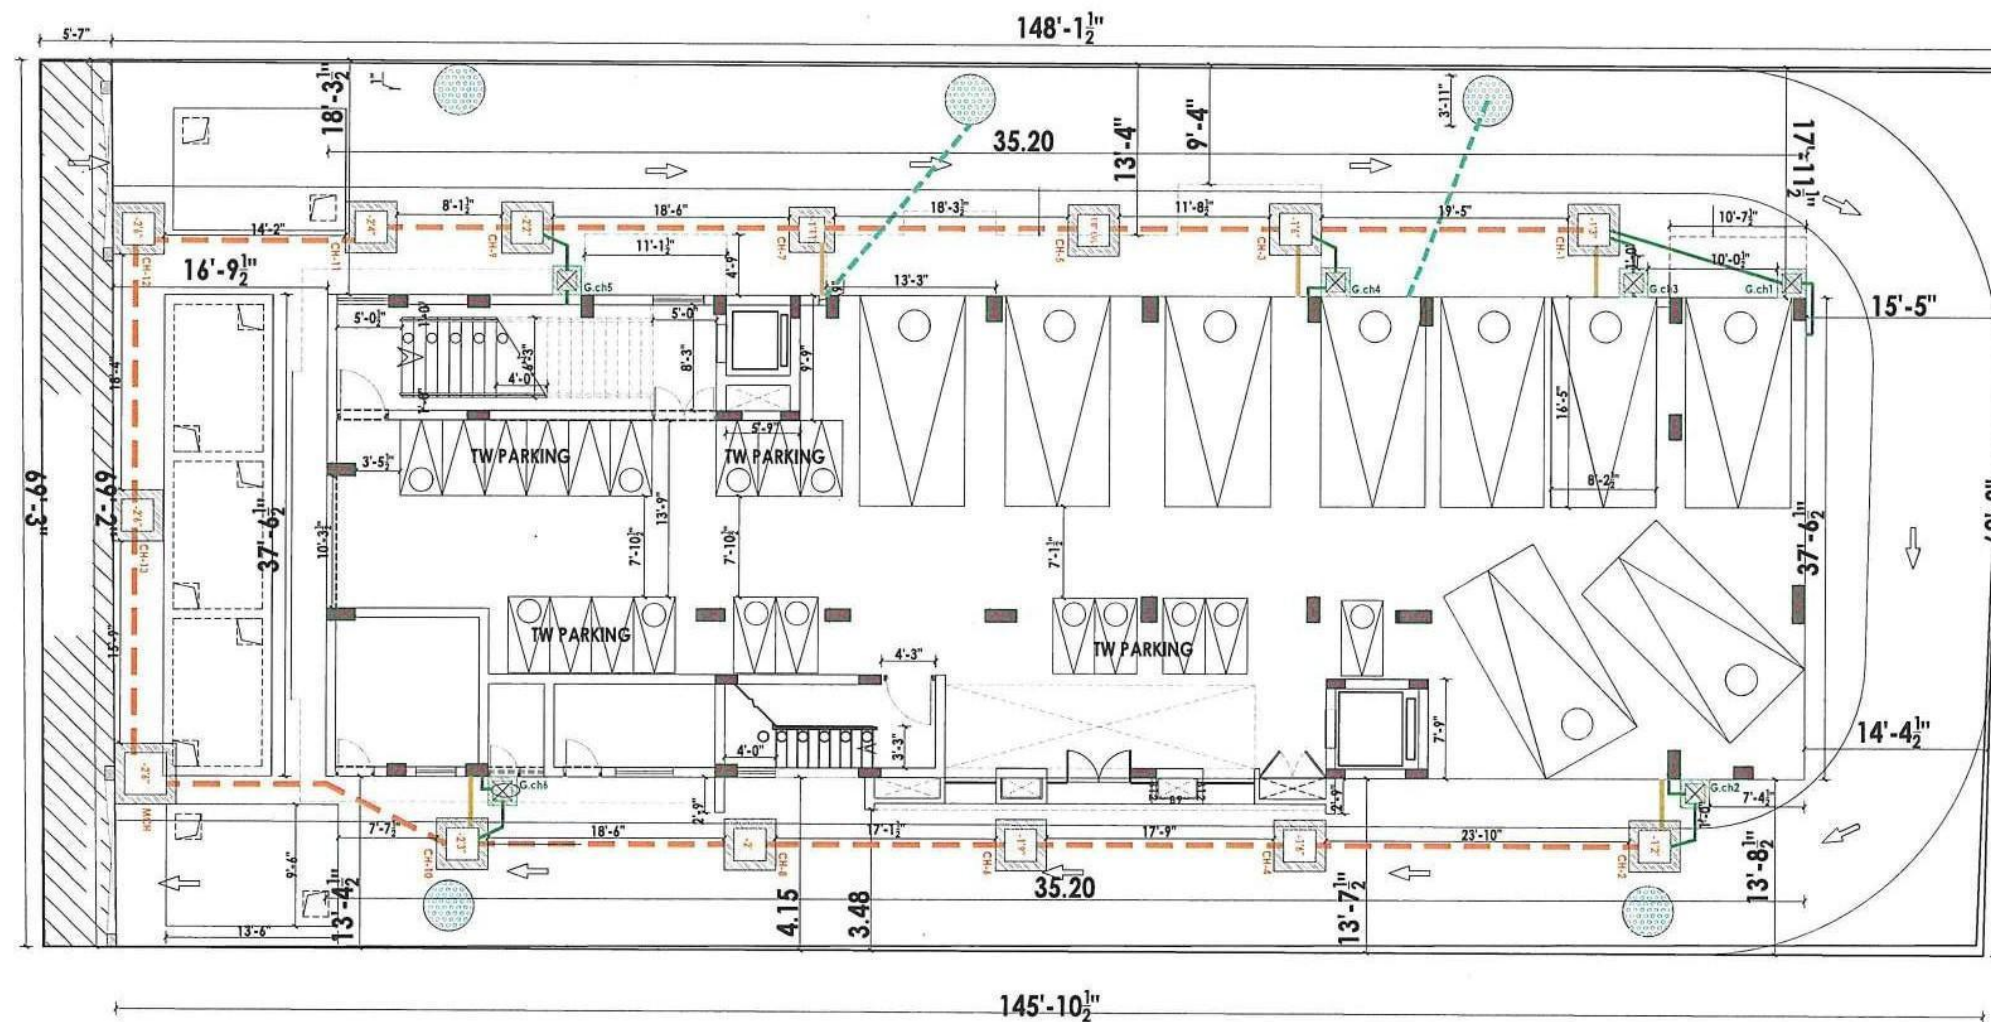

SITE PLAN

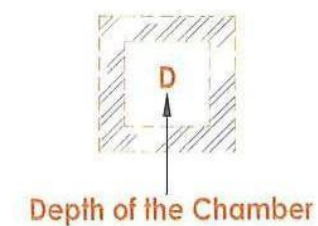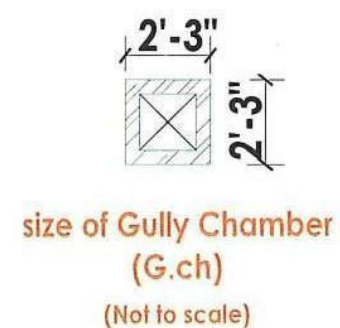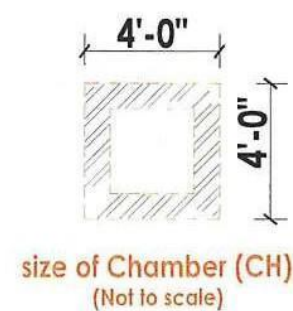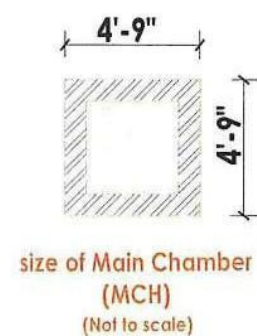

DETAILED DRAWING

LEGENDS:

	75mm PVC Pipe (Water Waste Line)
	110mm PVC Pipe (Solid Waste Line)
	160mm PVC Pipe (Sewer Line)
	160mm PVC Pipe (Rain water Line)

NOTES:-

CLIENT:-

Mr. N. SUNDARARAJAN
Ms. SUMATHI KUMARAVEL
Ms. JAYASHREE KARTHIKEYAN

PROJECT:-

PROPOSED OFFICE CUM RESIDENTIAL BUILDING OLD DOOR NO.60/61, NEW DOOR NO.76 & 77, AVVAI SHANMUGAM SALAI, ROYAPETTAH, CHENNAI - 14. IN RS NO.1063/48, 1063/49 OF BLOCK NO.22 MYLAPORE DIVISION. COC ZONE : 6, DIVISION: 94

DRAWING TITLE:-

SITE CUM STILT FLOOR PLAN

Scale :- 1:100

Dealt By :-

Checked By:- PNY

Drawn:- SUBHASHREE T

DATE : 19.04.2022

Revision :-

North:-




Drawing No:

ARCHITECTS:

PRASAD.N.YADAV
MARCH.F.I.L.A., CA92/15484

YADAV ARCHITECTS
Architects, Planners & Interior Designers
NO.7 Ashoka Road,
Alwarpet, Chennai-18.
Tele : + 91-44-24670511
Ph: +91-9840034066
Email: prasadnyadav@gmail.com



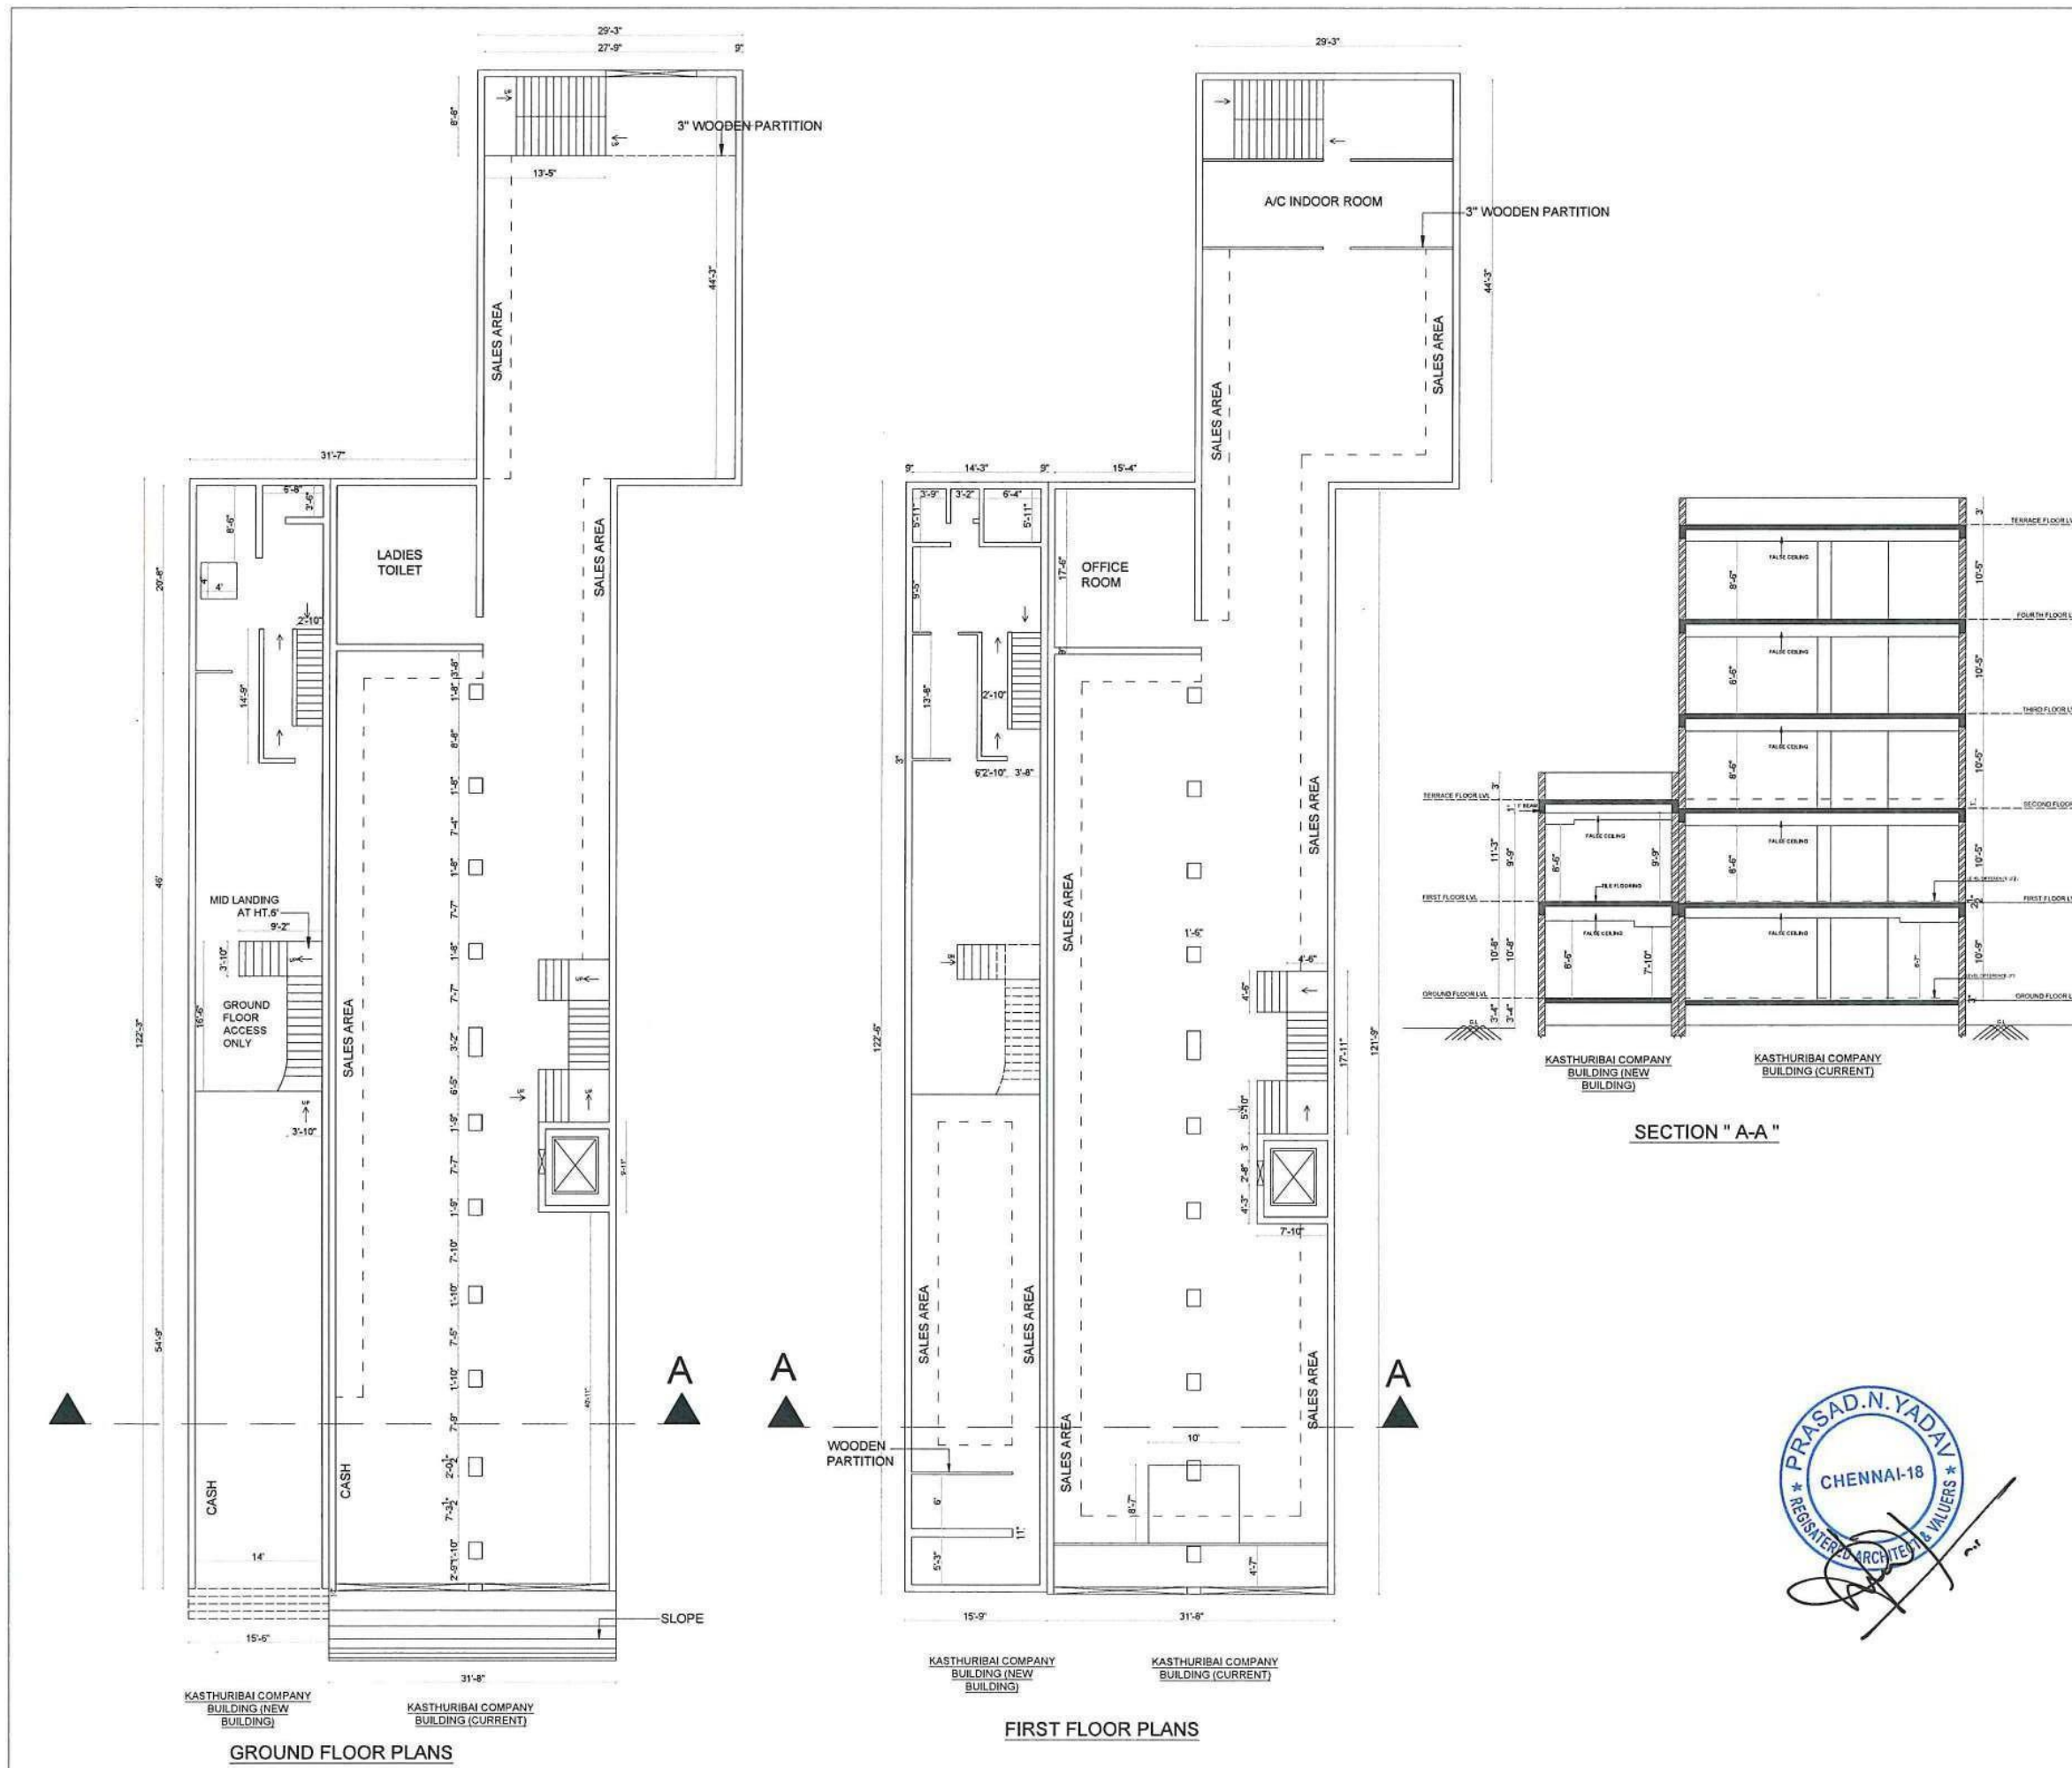

NOTES:

CLIENT:-

PROJECT:-

KASHURIBAI COMPANY EXISTING BUILDING

DRAWING TITLE:-

EXISTING BUILDING FLOOR PLANS AND SECTIONS AT CHIDAMBARAM

Scale :- 1:200

Dealt By :-

Checked By:- PNY

Drawn:- SUBHASHREE T

DATE : 23.04.2022

Revision :-

North:-




Drawing No:


ARCHITECTS:

PRASAD.N.YADAV
H.A.R.C.H., F.I.I.A., CA/92/15484


YADAV ARCHITECTS
Architects, Planners & Interior Designers
NO: 7, Ashoka Road,
Alwarpet, Chennai-16,
Tn: +91-44-24670511
Pn: +91-9840334066
Email: prasadnyadav@gmail.com

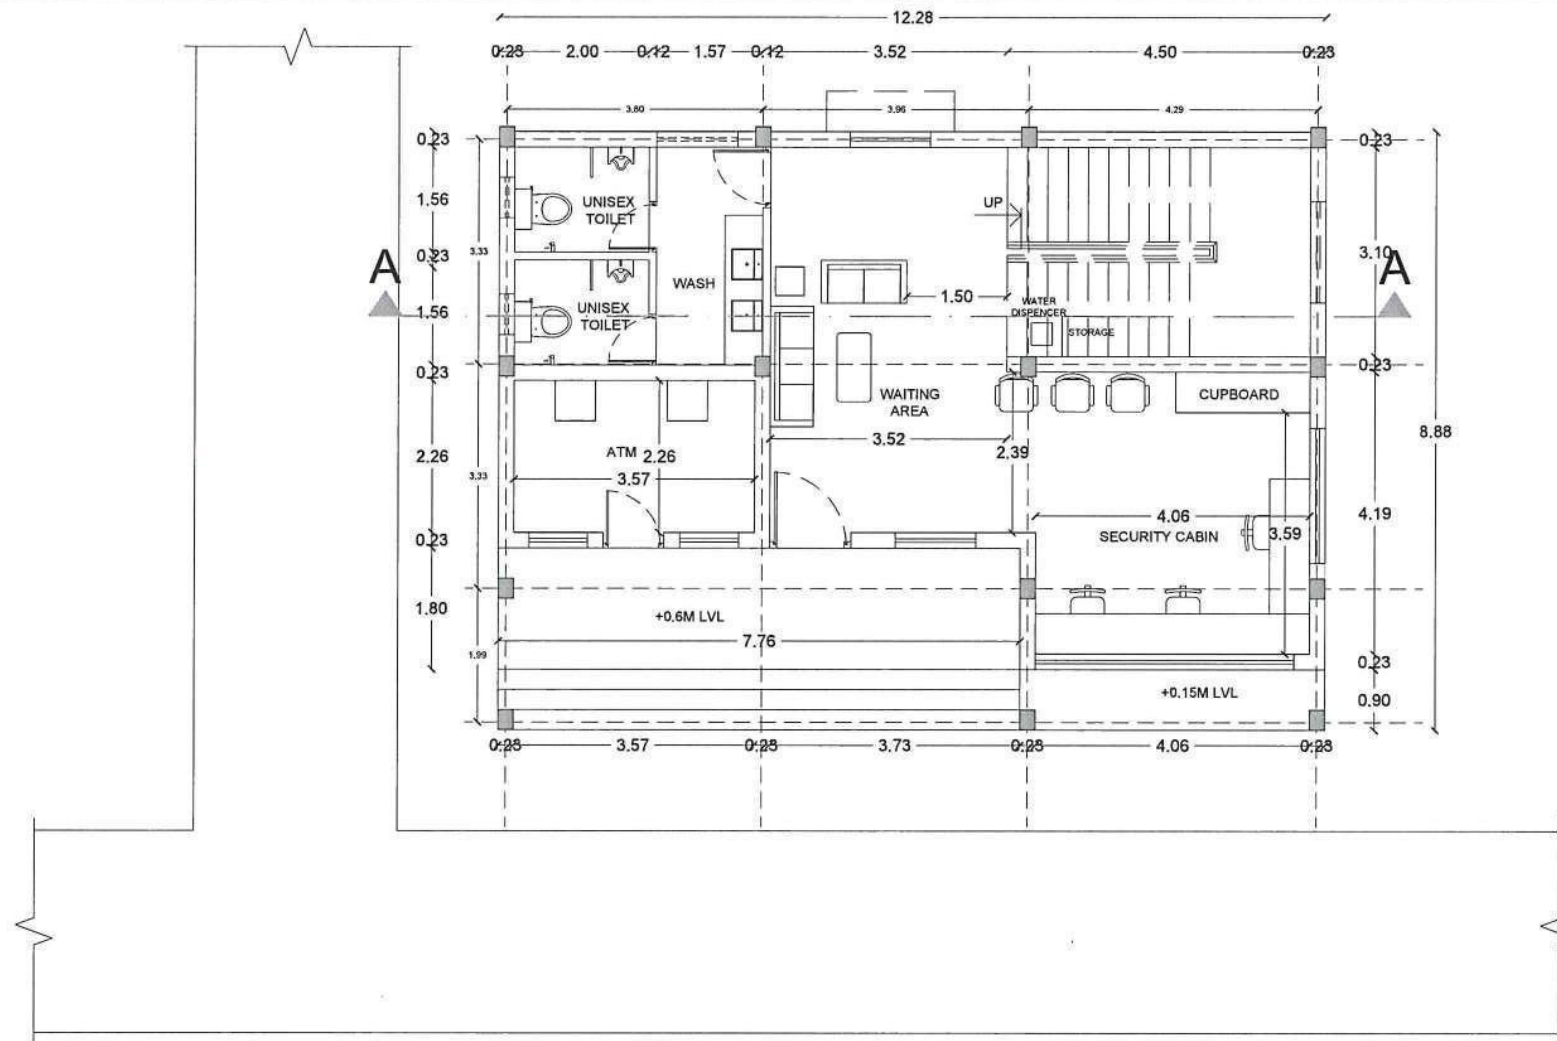

GATE COMPLEX GROUND FLOOR PLAN

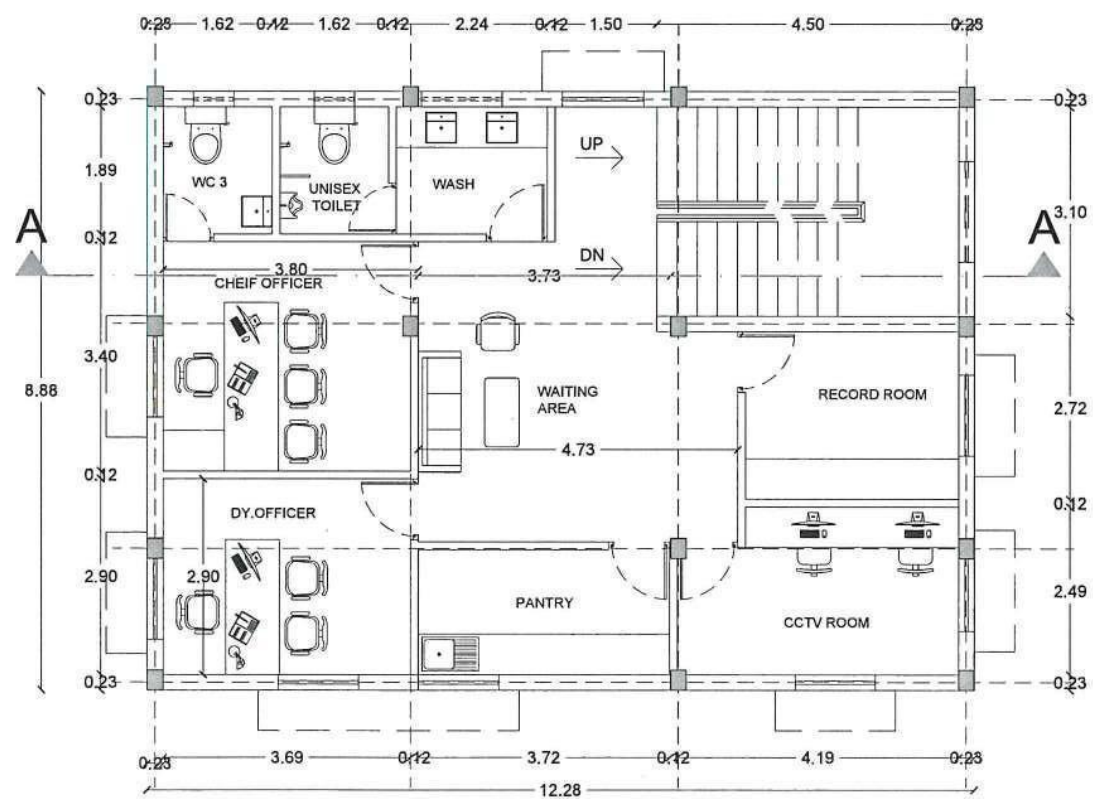

GATE COMPLEX FIRST FLOOR PLAN

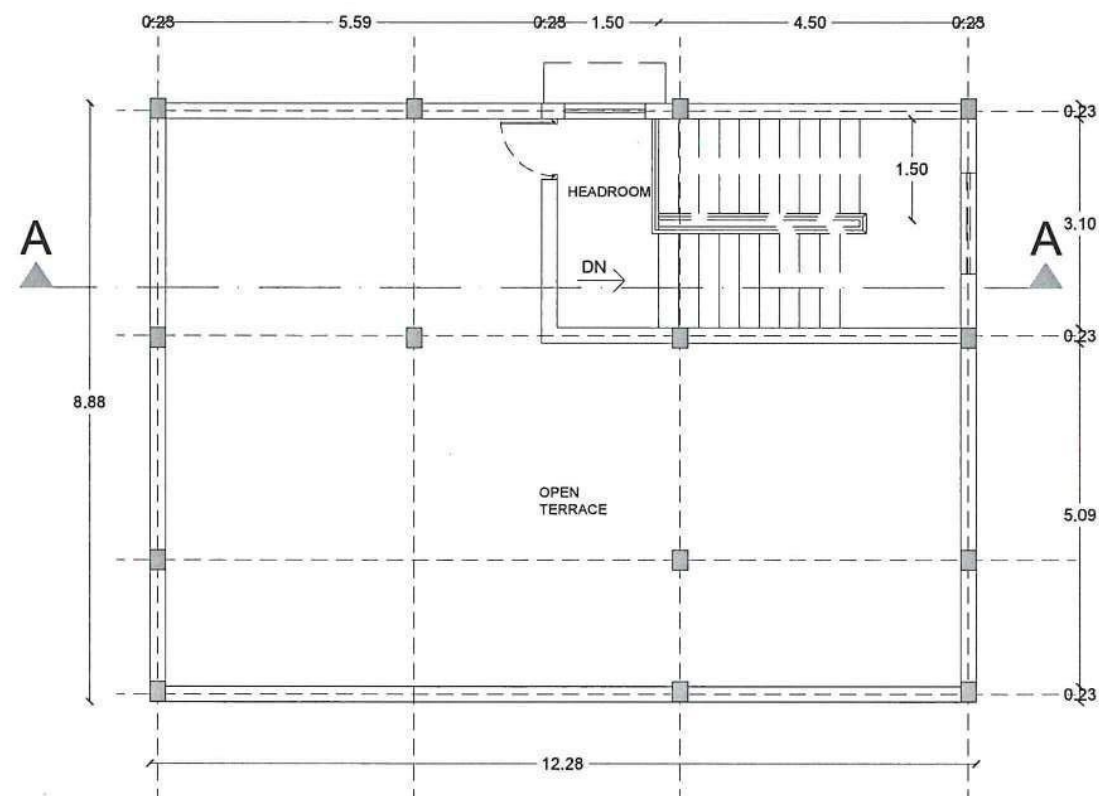

GATE COMPLEX TERRACE FLOOR PLAN



LEGENDS:

NOTES:-

CLIENT:-

PROJECT:-

GATE COMPLEX BLOCK

DRAWING TITLE:-

FLOOR PLANS

Scale :- 1:100

Dealt By :-

Checked By:- PNY

Drawn:- SUBHASHREE T

DATE : 30.04.2022

Revision :-

North:-




Drawing No: AD-1


ARCHITECTS:

PRASAD.N.YADAV
H.A.R.C.H., F.I.I.A., CA/92/15484


YADAV ARCHITECTS
Architects, Planners & Interior Designers
NO-7, Ashoka Road,
Alwarpet, Chennai-18.
Tele : + 91-44-24670511
Ph: +91-9840034066
Email: prasadnyadav@gmail.com

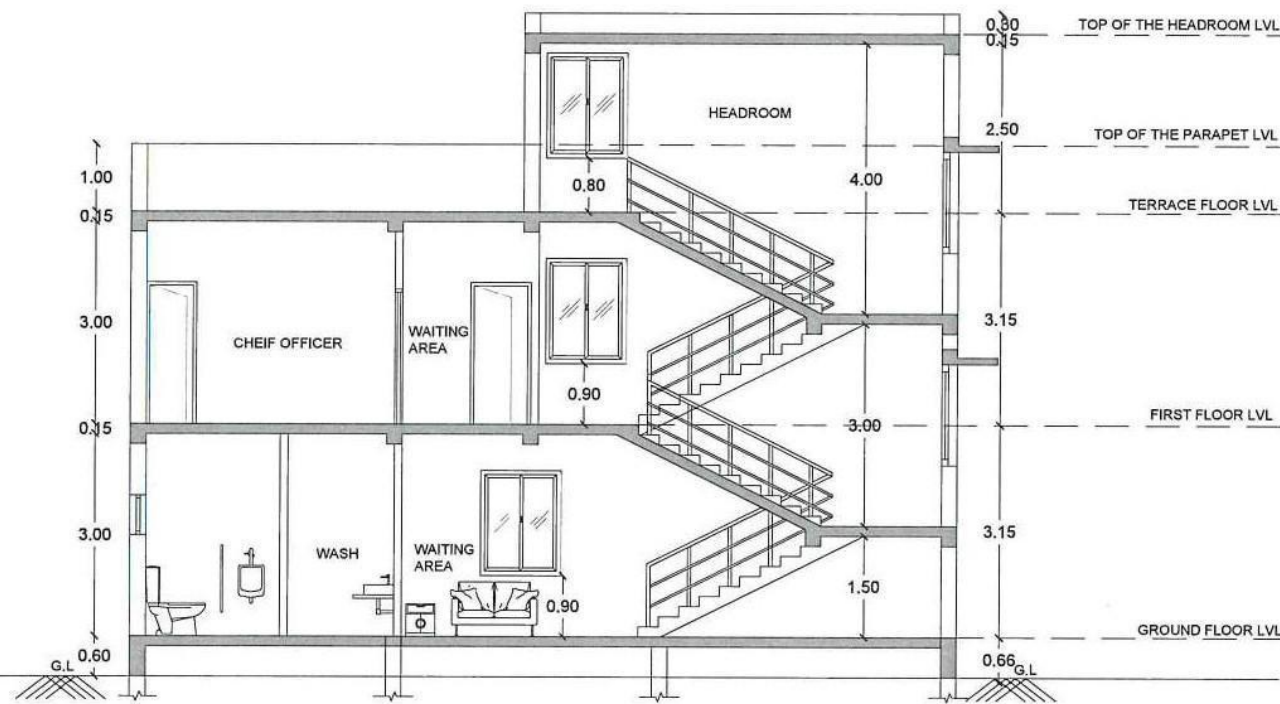

GATE COMPLEX
SECTION 'AA'

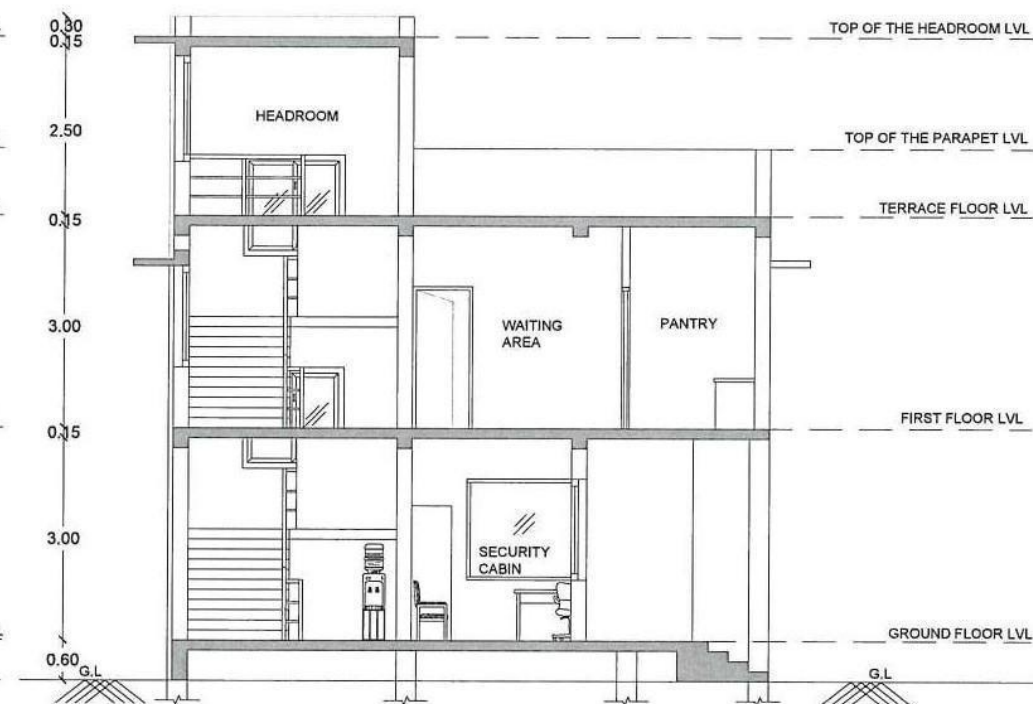

GATE COMPLEX
SECTION 'BB'

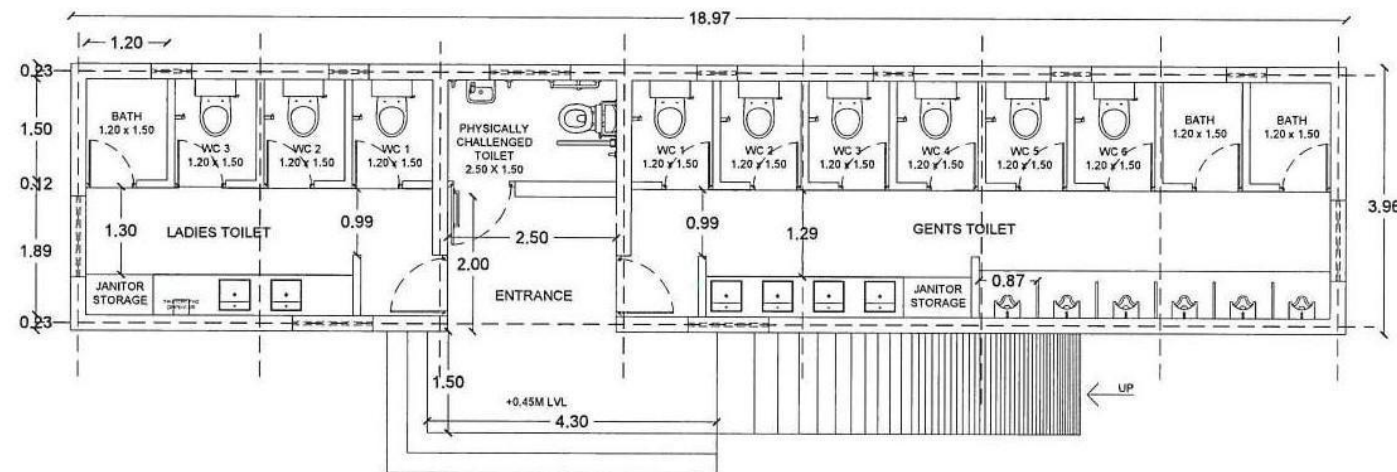

COMMON TOILET GROUND FLOOR PLAN



LEGENDS:

NOTES:-

CLIENT:-

PROJECT:-

GATE COMPLEX AND COMMON TOILET

DRAWING TITLE:-

GATE COMPLEX BLOCK SECTIONS AND
COMMON TOILET BLOCK FLOOR PLAN

Scale :- 1:100

Dealt By :-

Checked By:- PNY

Drawn:- SUBHASHREE T

DATE : 02.05.2022

Revision :-

North:-





Drawing No: AD-2

ARCHITECTS:

YADAV ARCHITECTS
Architects, Planners & Interior Designers
NO.7 Ashoka Road,
Alwarpet, Chennai-18,
Tamil Nadu
Tel : + 91-44-24670511
Ph: +91-9840034066
Email: prasadyadav@gmail.com

PRASAD.N.YADAV
H.ARCH., F.I.I.A., CA/92/15484

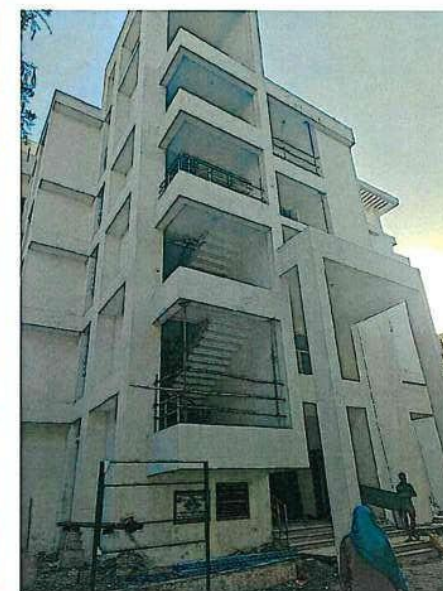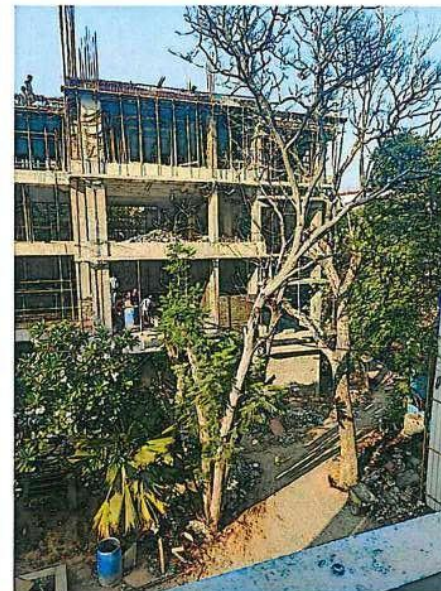

NOTES:



[Handwritten Signature]

CLIENT:-

PROJECT:-

ETHIRAJ INDOOR SPORTS FACILITY CENTER
AND SPORTS HOSTEL

SHEET TITLE:-

SITE VISIT

Scale :-

North:-

Dealt By :-

Checked By:- PNY

Drawn:- SUBHASHREE T

DATE : 27.04.2022

Revision :-





Drawing No:

ARCHITECTS:

YADAV ARCHITECTS
Architects, Planners & Interior Designers
NO:7, Ashoka Road,
Alwarpet, Chennai-18.
Tele : + 91-44-24670511
Ph: +91-9840034066
Email: prasadnyadav@gmail.com

PRASAD.N.YADAV
M.ARCH,F.I.I.A.,CA/92/15484



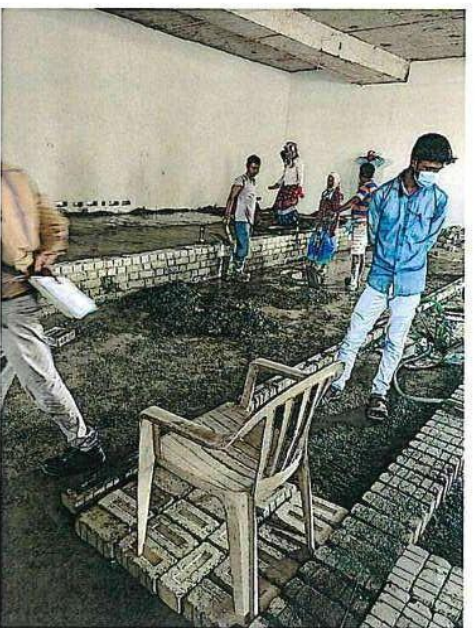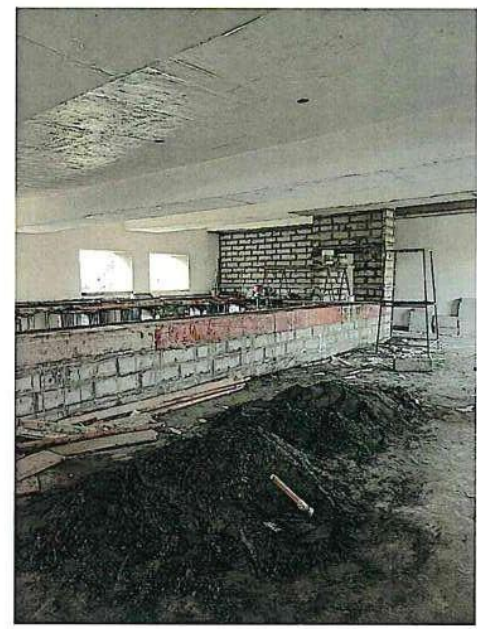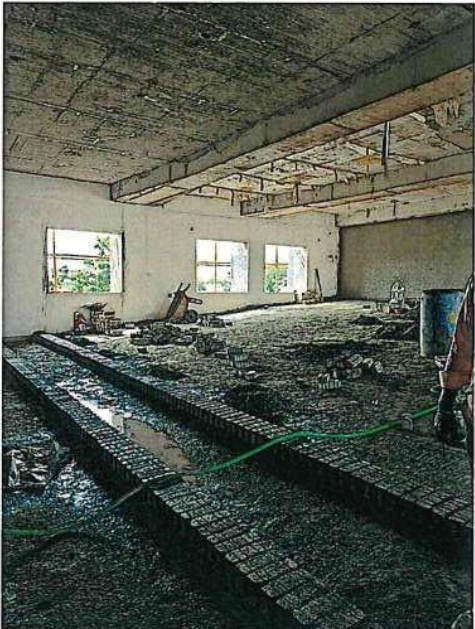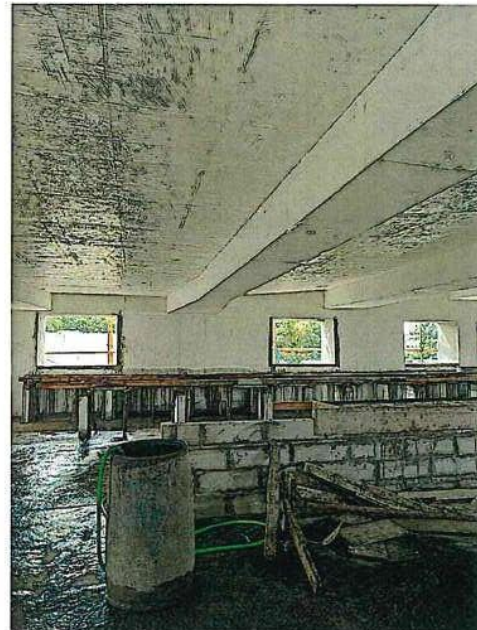

OBSERVATIONS ON SITE:

AUDITORIUM RAKING PROCESS.

THE AUDITORIUM RAKING PROCESS WAS DONE ON SITE WITH PROPER INSPECTION AND BY PRACTICAL CHECKING OF THE EYE LEVEL OF THE USER , THE HEIGHT OF THE SEATING WAS DECIDED ACCORDINGLY.

BUILDING SERVICES

THE BUILDING SERVICES INCLUDES,

**WATER AND SANITARY SYSTEM
ELECTRICAL SERVICES
MECHANICAL SERVICES**

UNDER **MECHANICAL SERVICES** WE HAVE,
**HVAC
VENTILATION SYSTEMS
LIFTS/ESCALATORS
FIRE SAFETY**

ACOUSTICS:


IT IS THE QUALITY OF SOUND IN A CLOSED SPACE DEPENDING UPON ITS NEED.

N VALUE IS THE COEFFICIENT OF SOUND ABSORPTION.

USUALLY IN AN AUDITORIUM THE SOFT ABSORPTION PANELS ARE PROVIDED ABOVE 7FT.

HARD SOUND REFLECTIVE PANELS ARE PROVIDED IN THE BOTTOM OF THE WALL.

NOTES:

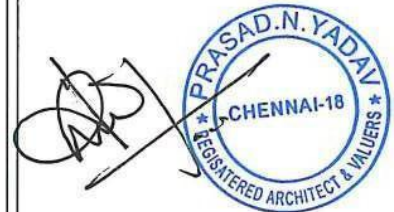

CLIENT:-

PROJECT:-

**ETHIRAJ INDOOR SPORTS FACILITY
CENTER AND SPORTS HOSTEL**

SHEET TITLE:-

SITE VISIT

Scale :-

North:-

Deall By :-

Checked By:- PNY

Drawn:- SUBHASHREE T

DATE : 20.01.2022

Revision :-

Drawing No:

ARCHITECTS:

YADAV ARCHITECTS
Architects, Planners & Interior Designers
NO-7, Ashoka Road,
Alwarpet, Chennai-18.
Tel: + 91-44-24670511
Ph: +91-9840034066
Email: prasadnyadav@gmail.com

PRASAD.N.YADAV
MARCH 1, 2022, 11:11 AM

1.21 CRITICAL OVERVIEW OF THE FIRM:

The overall experience at the firm for the last four months was an excellent learning experience. This opportunity enabled me to gain a load of knowledge in the field of architecture. My principal architect gave me more freedom and opportunity to work and explore on my own design ideas as a budding architect.

The firm allowed me to gain the practical knowledge about the process of construction projects and through constant site visits the experience got even more better. The principal architect himself would teach us about various topics in the field of architecture on a weekly basis. Fire safety and security, building services, building foundations, Roofing, Various types of wall partitions, Soil stabilization are few of the topics that was taught during the training period. A lot of effort was put in by the principal architect of the firm to help us understand the very basics of architecture.

Throughout the internship period I was able to improve my skills. All the projects that I worked on was entirely based on designing and even got a chance to design an entire dining hall for a school. This work experience has allowed me to develop my skills such as drafting, conceptual planning, material knowledge, on site construction processes, architectural detailing and spatial understanding. This practical training experience has improved my self-confidence and has provided me an opportunity to become a better design professional in the upcoming years.

I would like thank my principal architect Ar. Prasad N Yadav and the entire Yadav Architects team, for giving me an opportunity to work in the firm and for providing me a great learning experience and knowledge throughout my practical training.