



SATHYABAMA

INSTITUTE OF SCIENCE AND TECHNOLOGY
(DEEMED TO BE UNIVERSITY)

Accredited with “A” grade by NAAC | 12B Status by UGC | Approved by AICTE

Jeppiaar Nagar, Rajiv Gandhi Salai, Chennai – 600 119

www.sathyabama.ac.in

SCHOOL OF BUILDING AND ENVIRONMENT
DEPARTMENT OF ARCHITECTURE
PRACTICAL TRAINING PORTFOLIO (SAR4063)
MAY 2022

Name of the Student : P. CHAITANYA SAI JANARDHAN

Semester : X

Batch : 2017-2022

Reg No. : 37210007



SATHYABAMA

INSTITUTE OF SCIENCE AND TECHNOLOGY
(DEEMED TO BE UNIVERSITY)

Accredited with "A" grade by NAAC | 12B Status by UGC | Approved by AICTE

Jeppiaar Nagar, Rajiv Gandhi Salai, Chennai – 600 119

www.sathyabama.ac.in

SCHOOL OF BUILDING AND ENVIRONMENT

DEPARTMENT OF ARCHITECTURE

VIVA-VOCE EXAMINATION

This is to certify that the practical training SAR 4063 is the work of **P. CHAITANYA SAI JANARDHAN** who had undergone training in **Genesis HABITAT Pvt Ltd** has been monitored by the continuous assessment during JANUARY 2022 to APRIL 2022.

Dr. Devyani Gangopadhyay
DEAN

Submitted for Viva voce Examination held on-----

Internal Examiner

Ar. Deepak Rao

External Examiner



SATHYABAMA

INSTITUTE OF SCIENCE AND TECHNOLOGY
(DEEMED TO BE UNIVERSITY)

Accredited with "A" grade by NAAC | 12B Status by UGC | Approved by AICTE

Jeppiaar Nagar, Rajiv Gandhi Salai, Chennai – 600 119

www.sathyabama.ac.in

DECLARATION

I **P.CHAITANYA SAI JANARDHAN** hereby declare that the Training Report **JANUARY 2022 – APRIL 2022** (Period of Training) done by me under the guidance of **Ar. KARUNAKARAN** is submitted in partial fulfillment of the requirements for the completion of practical training session.

DATE : 09 / 05 / 2022

PLACE : CHENNAI

P. Chaitanya

SIGNATURE OF CANDIDATE

ACKNOWLEDGEMENT

I am pleased to acknowledge my sincere thanks to **Board of Management of SATHYABAMA** for their kind encouragement in doing this project and for completing it successfully. I am grateful to them.

I convey my thanks to **Dr. Devyani Gangopadhyay**, Dean, School of Building and Environment and **Dr. SURESH KUPPUSAMY**, Design Chair, Department of Architecture for having been a constant source of support and encouragement.

I wish to express my thanks to all Teaching and Non-teaching staff members of the Department of Architecture who were helpful in many ways for the completion of the project.

I would like to express my sincere and deep sense of gratitude to **Ar. Karunakaran** and **Ar. Deivy, Genesis HABITAT Pvt. Ltd.** For their valuable guidance, suggestions and constant encouragement which paved way for the successful completion of my Professional training session. I also wish to express my gratitude to **Ar. Abarazithan** and **Ar. Sneha** for their continuous support throughout my Professional training session.

Confirmation letter



CONFIRMATION LETTER

Date : 20th Dec 2021
CHENNAI

To,

The head of the Department,
Sathyabama Institute of Science and Technology,
Chennai – 600119.

Ref: Acceptance of Ms. P. Chaitanya Sai Janardhan for professional training with GHPL.

Dear Sir/Ma'am,

This is with reference to an application from Ms. P. Chaitanya Sai Janardhan (Reg No. 37210007) of X semester - B. Arch, from your Institute requesting to undergo professional training at our office from January 3, 2022, for a period of 4 months (up to April 2022).

The student's portfolio has been reviewed and we confirm the training at our office for above mentioned period.

Further communications to be mailed to aec.epc@habitatgroup.in

Thanking you,

For, Genesis HABITAT Pvt Ltd

Ar. R. KARUNAKARAN
REG. ARCHITECT CA/91/14104
6381083108

A handwritten signature in red ink, appearing to read 'Ar. R. Karunakaran'.

R. KARUNAKARAN, B.Arch., M.S.E.A.M
REG. ARCHITECT. CA/91/14104

Joining Letter



JOINING LETTER

Date :01st Feb 2022
CHENNAI

To,

The head of the Department,
Sathyabama Institute of Science and Technology,
Chennai – 600119.

Ref: Joining letter for Ms. Chaitanya Sai Janardhan for a period of 90 days (Jan 2022 – April 2022).

Dear Sir/Ma'am,

With reference to the above subject, we are pleased to inform you that Ms. P Chaitanya Sai Janardhan has joined as Internship trainee at Genesis Habitat Pvt Ltd, Chennai, on 3rd January, 2022 at 9:00 am. This letter officially confirms her joining with us as an internship trainee for a period of 4 months.

Further communications to be mailed to aec.epc@habitatgroup.in

Thanking you,

For, Genesis HABITAT Pvt Ltd

A handwritten signature in red ink, appearing to read 'Ar. R. Karunakaran'.

Ar. R. KARUNAKARAN
REG. ARCHITECT CA/91/14104
6381083108

R. KARUNAKARAN, B.Arch., M.B.E. & M
REG. ARCHITECT. CA/91/14104

Monthly Report – JAN 2022



SATHYABAMA
INSTITUTE OF SCIENCE AND TECHNOLOGY
(DEEMED TO BE UNIVERSITY)

Accredited "A" Grade by NAAC | 12B Status by UGC | Approved by AICTE
www.sathyabama.ac.in

DEPARTMENT OF ARCHITECTURE

PROFESSIONAL PRACTICAL TRAINING REPORT 2022

(Continuous progress report of the trainee architect for the period of One month in the office to submitted to HOD by the Trainee in Charge of the Organization)

1. Name of the office / organization : GENESIS HABITAT Pvt. Ltd.
2. Address & Contact Number : MyDESK, 3B, NANDANAM, 5th Street, CH-35
3. Name of the student : P. CHAITANYA SAI JANARDHAN
4. Duration : From 03/01/2022 To 09/02/2022
5. Total No. of days : 28

6. Evaluation of Performance criteria shall be on

* Note: Kindly grade the student as per his/her overall performance in the office during the assessment month which will be converted to the allotted 90 marks by the department.

Description of works	Excellent	Good	Fair	Poor	NA
Understanding of office culture		✓			
Participation in the office	✓				
Reading of drawings		✓			
Presentation Techniques		✓			
Model making works		✓			
Understanding of construction details			✓		
Drafting Skills (Manual / Computer)		✓			
Site Supervision / Discussion with clients	✓				
Adherence to Time schedule		✓			
Other computer skills		✓			
File and Office Maintenance		✓			
Coordination with other consultants	✓				
Overall Grading*	A				

(A - 9.0, B - 8.0, C - 7.0, D - 6.0, E - 5.0)



SATHYABAMA

INSTITUTE OF SCIENCE AND TECHNOLOGY
(DEEMED TO BE UNIVERSITY)

Accredited "A" Grade by NAAC | 12B Status by UGC | Approved by AICTE
www.sathyabama.ac.in

7. Any other Remarks : Chaitanya is a smart student, she is good in understanding and co-ordinating the works.

8. Signature of the:
Head of the Office
/ Organization
(With Seal)

[Signature]

R. KARUNAKARAN, B.Arch., M.B.E. AM
REG. NO. CT CA 91/14104



Monthly Report – FEB 2022



SATHYABAMA
INSTITUTE OF SCIENCE AND TECHNOLOGY
(DEEMED TO BE UNIVERSITY)
Accredited "A" Grade by NAAC | 12B Status by UGC | Approved by AICTE
www.sathyabama.ac.in

DEPARTMENT OF ARCHITECTURE

PROFESSIONAL PRACTICAL TRAINING REPORT 2022

(Continuous progress report of the trainee architect for the period of One month in the office to submitted to HOD by the Trainee in Charge of the Organization)

1. Name of the office / organization : GENESIS HABITAT PVT LTD
2. Address & Contact Number : MYDESK, 3B, NANDANAM, 5th STREET, CH-35
3. Name of the student : P. CHAITANYA SAI JANARDHAN
4. Duration : From 10/02/22 To 28/02/22
5. Total No. of days : 15

6. Evaluation of Performance criteria shall be on

* Note: Kindly grade the student as per his/her overall performance in the office during the assessment month which will be converted to the allotted 90 marks by the department.

Description of works	Excellent	Good	Fair	Poor	NA
Understanding of office culture		✓			
Participation in the office		✓			
Reading of drawings		✓			
Presentation Techniques		✓			
Model making works		✓			
Understanding of construction details		✓			
Drafting Skills (Manual / Computer)		✓			
Site Supervision / Discussion with clients		✓			
Adherence to Time schedule		✓			
Other computer skills		✓			
File and Office Maintenance		✓			
Coordination with other consultants	✓				
Overall Grading*	B				

(A - 9.0, B - 8.0, C - 7.0, D - 6.0, E - 5.0)



SATHYABAMA

INSTITUTE OF SCIENCE AND TECHNOLOGY
(DEEMED TO BE UNIVERSITY)

Accredited "A" Grade by NAAC | 12B Status by UGC | Approved by AICTE
www.sathyabama.ac.in

7. Any other Remarks : Very good in communication skill and team management

8. Signature of the:
Head of the Office
/ Organization
(With Seal)

[Signature]
B. KARUNAKARAN, B.Arch., M.B.E.S.M
REG. ARCHITECT. CA/91/14104



Monthly Report – MAR 2022



SATHYABAMA
INSTITUTE OF SCIENCE AND TECHNOLOGY

(DEEMED TO BE UNIVERSITY)

Accredited "A" Grade by NAAC | 12B Status by UGC | Approved by AICTE

www.sathyabama.ac.in

DEPARTMENT OF ARCHITECTURE

PROFESSIONAL PRACTICAL TRAINING REPORT 2022

(Continuous progress report of the trainee architect for the period of One month in the office to submitted to HOD by the Trainee in Charge of the Organization)

1. Name of the office / organization : GENESIS HABITAT Pvt Ltd
2. Address & Contact Number : MYDESK , 3B , NANDANAM , 5th STREET , CH-35
3. Name of the student : P. CHAITANYA SAI JANARDHAN
4. Duration : From 01/03/22 To 31/03/22
5. Total No. of days : 31

6. Evaluation of Performance criteria shall be on

* Note: Kindly grade the student as per his/her overall performance in the office during the assessment month which will be converted to the allotted 90 marks by the department.

Description of works	Excellent	Good	Fair	Poor	NA
Understanding of office culture	✓				
Participation in the office	✓				
Reading of drawings		✓			
Presentation Techniques		✓			
Model making works		✓			
Understanding of construction details		✓			
Drafting Skills (Manual / Computer)		✓			
Site Supervision / Discussion with clients	✓				
Adherence to Time schedule		✓			
Other computer skills		✓			
File and Office Maintenance		✓			
Coordination with other consultants	✓				
Overall Grading*	A				

(A – 9.0, B – 8.0, C – 7.0, D – 6.0, E – 5.0)



SATHYABAMA

INSTITUTE OF SCIENCE AND TECHNOLOGY

(DEEMED TO BE UNIVERSITY)

Accredited "A" Grade by NAAC | 12B Status by UGC | Approved by AICTE

www.sathyabama.ac.in

7. Any other Remarks : Good in coordinating with the project consultants and the site team.

8. Signature of the:
Head of the Office
/ Organization
(With Seal)

R. KARIMABARAN, B.Arch., M.Sc. & M.
Reg. No. 91/14104



Monthly Report – APR 2022



SATHYABAMA
INSTITUTE OF SCIENCE AND TECHNOLOGY
(DEEMED TO BE UNIVERSITY)

Accredited "A" Grade by NAAC | 12B Status by UGC | Approved by AICTE
www.sathyabama.ac.in

DEPARTMENT OF ARCHITECTURE

PROFESSIONAL PRACTICAL TRAINING REPORT 2022

(Continuous progress report of the trainee architect for the period of One month in the office to submitted to HOD by the Trainee in Charge of the Organization)

1. Name of the office / organization : GENESIS HABITAT Pvt Ltd
2. Address & Contact Number : MyDESK, 3B, NANDANAM, 5th STREET, CH - 35
3. Name of the student : P. CHAITANYA SAI JANARDHAN
4. Duration : From 01/04/22 To 30/04/22
5. Total No. of days : 24

6. Evaluation of Performance criteria shall be on

* Note: Kindly grade the student as per his/her overall performance in the office during the assessment month which will be converted to the allotted 90 marks by the department.

Description of works	Excellent	Good	Fair	Poor	NA
Understanding of office culture	✓				
Participation in the office	✓				
Reading of drawings		✓			
Presentation Techniques		✓			
Model making works		✓			
Understanding of construction details		✓			
Drafting Skills (Manual / Computer)		✓			
Site Supervision / Discussion with clients		✓			
Adherence to Time schedule		✓			
Other computer skills		✓			
File and Office Maintenance		✓			
Coordination with other consultants		✓			
Overall Grading*	A				

(A - 9.0, B - 8.0, C - 7.0, D - 6.0, E - 5.0)



SATHYABAMA

INSTITUTE OF SCIENCE AND TECHNOLOGY
(DEEMED TO BE UNIVERSITY)

Accredited "A" Grade by NAAC | 12B Status by UGC | Approved by AICTE
www.sathyabama.ac.in

7. Any other Remarks : Very good in doing the presentation and BIM models

8. Signature of the:
Head of the Office
/ Organization
(With Seal)

M. KARUNARAN, B.Arch., M.B.E. & M.
REG. ARCHITECT. CA/91/14104



WORK DIARY

WEEKS	PROJECT NAME	WORK DONE
1 – 5, 14 -16	AIMS – Abhiram Institute of Medical Sciences	CONSTRUCTION dwgs – Plans, Elevation, Sections. 3D – Views, Typical Interior Layout
6 - 8	APOLLO HOSPITAL – Interior	Reception, Sub – Reception, Detailing, Render views
8-9	ASIF KHAN RESIDENCE	Building Elevation, Render view
8-12	RAVI APARTMENT - Interior	Plans, Elevations, Interior Detailing
13 - 15	AMIRTHA STORES – Jewellery shop	Plans, Interior Design, Render views

Chief Architect Signature:

Office seal:



Consolidated Certificate



EXPERIENCE CERTIFICATE

Date: May 1st 2022
CHENNAI

TO WHOM SO EVER IT MAY CONCERN

This is to certify that **Ms. P CHAITANYA SAI JANARDHAN** [Reg.no. 37210007] - V Year [X semester] B.Arch student from **Sathyabama Institute of Science and Technology**, has undergone practical training in our office from 3rd January, 2022 to 30th April, 2022 for a period of 91 days.

During the above period she was involved in the preparation of schematic, working and Detailed drawings for some of the projects.

Her conduct and character has been good.

Further communications to be mailed to aec.epc@habitatgroup.in

Thanking you,

For, Genesis HABITAT Pvt Ltd

Ar. R. KARUNAKARAN
REG. ARCHITECT CA/91/14104
6381083108


Ar. R. KARUNAKARAN, R.Arch., M.B.E.S.M
REG. ARCHITECT CA/91/14104

TABLE OF CONTENTS

CHAPTER NO	TITLE	PAGE NO
1.1	FIRM HISTORY	1
1.2	AIMS – ABHIRAM INSTITUTE OF MEDICAL SCIENCES	4
1.2.1	Centre line drawing	5
1.2.2	Lower Ground Floor Plan	6
1.2.3	Ground Floor Plan	7
1.2.4	First Floor Plan	8
1.2.5	Second Floor Plan	9
1.2.6	Third Floor Plan	10
1.2.7	Fourth Floor Plan	11
1.2.8	Section	12
1.2.9	Staircase Detail	14
1.2.10	Backwash Sump Detail	15
1.2.11	AIMS Detail - INTERIOR – FCP	16
1.2.12	TYPICAL – Single ward Interior Detail	19
1.2.12.1	TYPICAL – Single ward Toilet Detail	20
1.2.13	SITE VISIT PHOTOS	21

1.3	APOLLO HOSPITAL – INTERIOR PROPOSAL	22
1.3.1	Main Reception and Waiting Detail	23
1.3.2	Wall Panel and Niche Detail	25
1.3.3	Sub – Reception and Waiting Detail	26
1.3.4	Column Detail – Branding	28
1.3.5	Sub – Reception Rear Wall Detail	29
1.3.6	Renders	32
1.4	ASIF KHAN RESIDENCE – 3D	33
1.4.1	Front elevation	34
1.4.2	Isometric 3d view	35
1.5	RAVI APARTMENT – INTERIOR DESIGN	36
1.5.1	Floor plan	37
1.5.2	Flooring layout	38
1.5.3	Ceiling coordination plan	39
1.5.4	French Window Detail	40
1.5.5	Kitchen detail	41
1.5.6	Toilet detail	42
1.5.7	Site visit photos	43

1.6	AMIRTHA STORES – JEWELLERY SHOP	44
1.6.1	Ground floor – detail	45
1.6.2	Interior view	46
1.6.3	Render	47
1.7	ON SITE – SKETCHING	48
1.8	CRITICAL OVERVIEW OF THE FIRM	49



GENESIS HABITAT Pvt Ltd



ABOUT:GENESIS HABITAT
construction and Development firm
have changed the skyline of Chennai

PROFESSIONAL TRAINING

architectural concepts ensures that the Clients enjoy a sophisticated standard of living. It offers services ranging from Strategy and Business planning, project management, Architecture and design, EPC, Facility and Operations management for building projects in association with professionals of extensive experience.

(GHPL) is a turnkey Design, established in 1992. Their projects and their passion for unique

OVERVIEW: " Genesis " is a knowledge driven Housing and Habitat development company and business management advisory achieving brand status. Their approach is unique, the processes are in-depth, outlook is global and customer centric. The firm has sister branch companies namely **HTPL - Health - Tech Infra** and **MyDesk** along with GHPL form the Habitat Group under whose shelf I had undergone an intensive practical training. The Habitat group specializes in healthcare projects and also poses a diversified portfolio of various project typologies. The Habitat Group is Led by **CEO - Ar. R. KARUNAKARAN** - former principal of MIDAS and **Director - Ar. DEIVY KARUNAKARAN** - Creative Head.

MISSION:

We at Genesis aim at enhancing lives through inspiring built environments. We nurture enduring relationships with our clients and develop lasting trust with our team members in realization of our collective goals.


VISION:

Our VISION is to Lead Tamil Nadu market in Domain expertise and client satisfaction, make our presence felt in the South Indian market, achieve the same at national level and become globally competitive.

FIRM SELECTION:

Genesis Habitat Pvt Ltd is an established firm with a versatile work atmosphere and a youth team driven mission. The vast Client network and manifold portfolios enable freshers to learn, train and execute projects from different perspectives of the Architecture Profession. The firm preliminarily aims at Branding, Business and Building which gives a 360-degree exposure. The various range of services provided here with top professionals result in extensive experience.

My Interest has been to explore and branch to depth the opportunities through the field of Architecture and GHPL was the right place at the right time to be thought of.

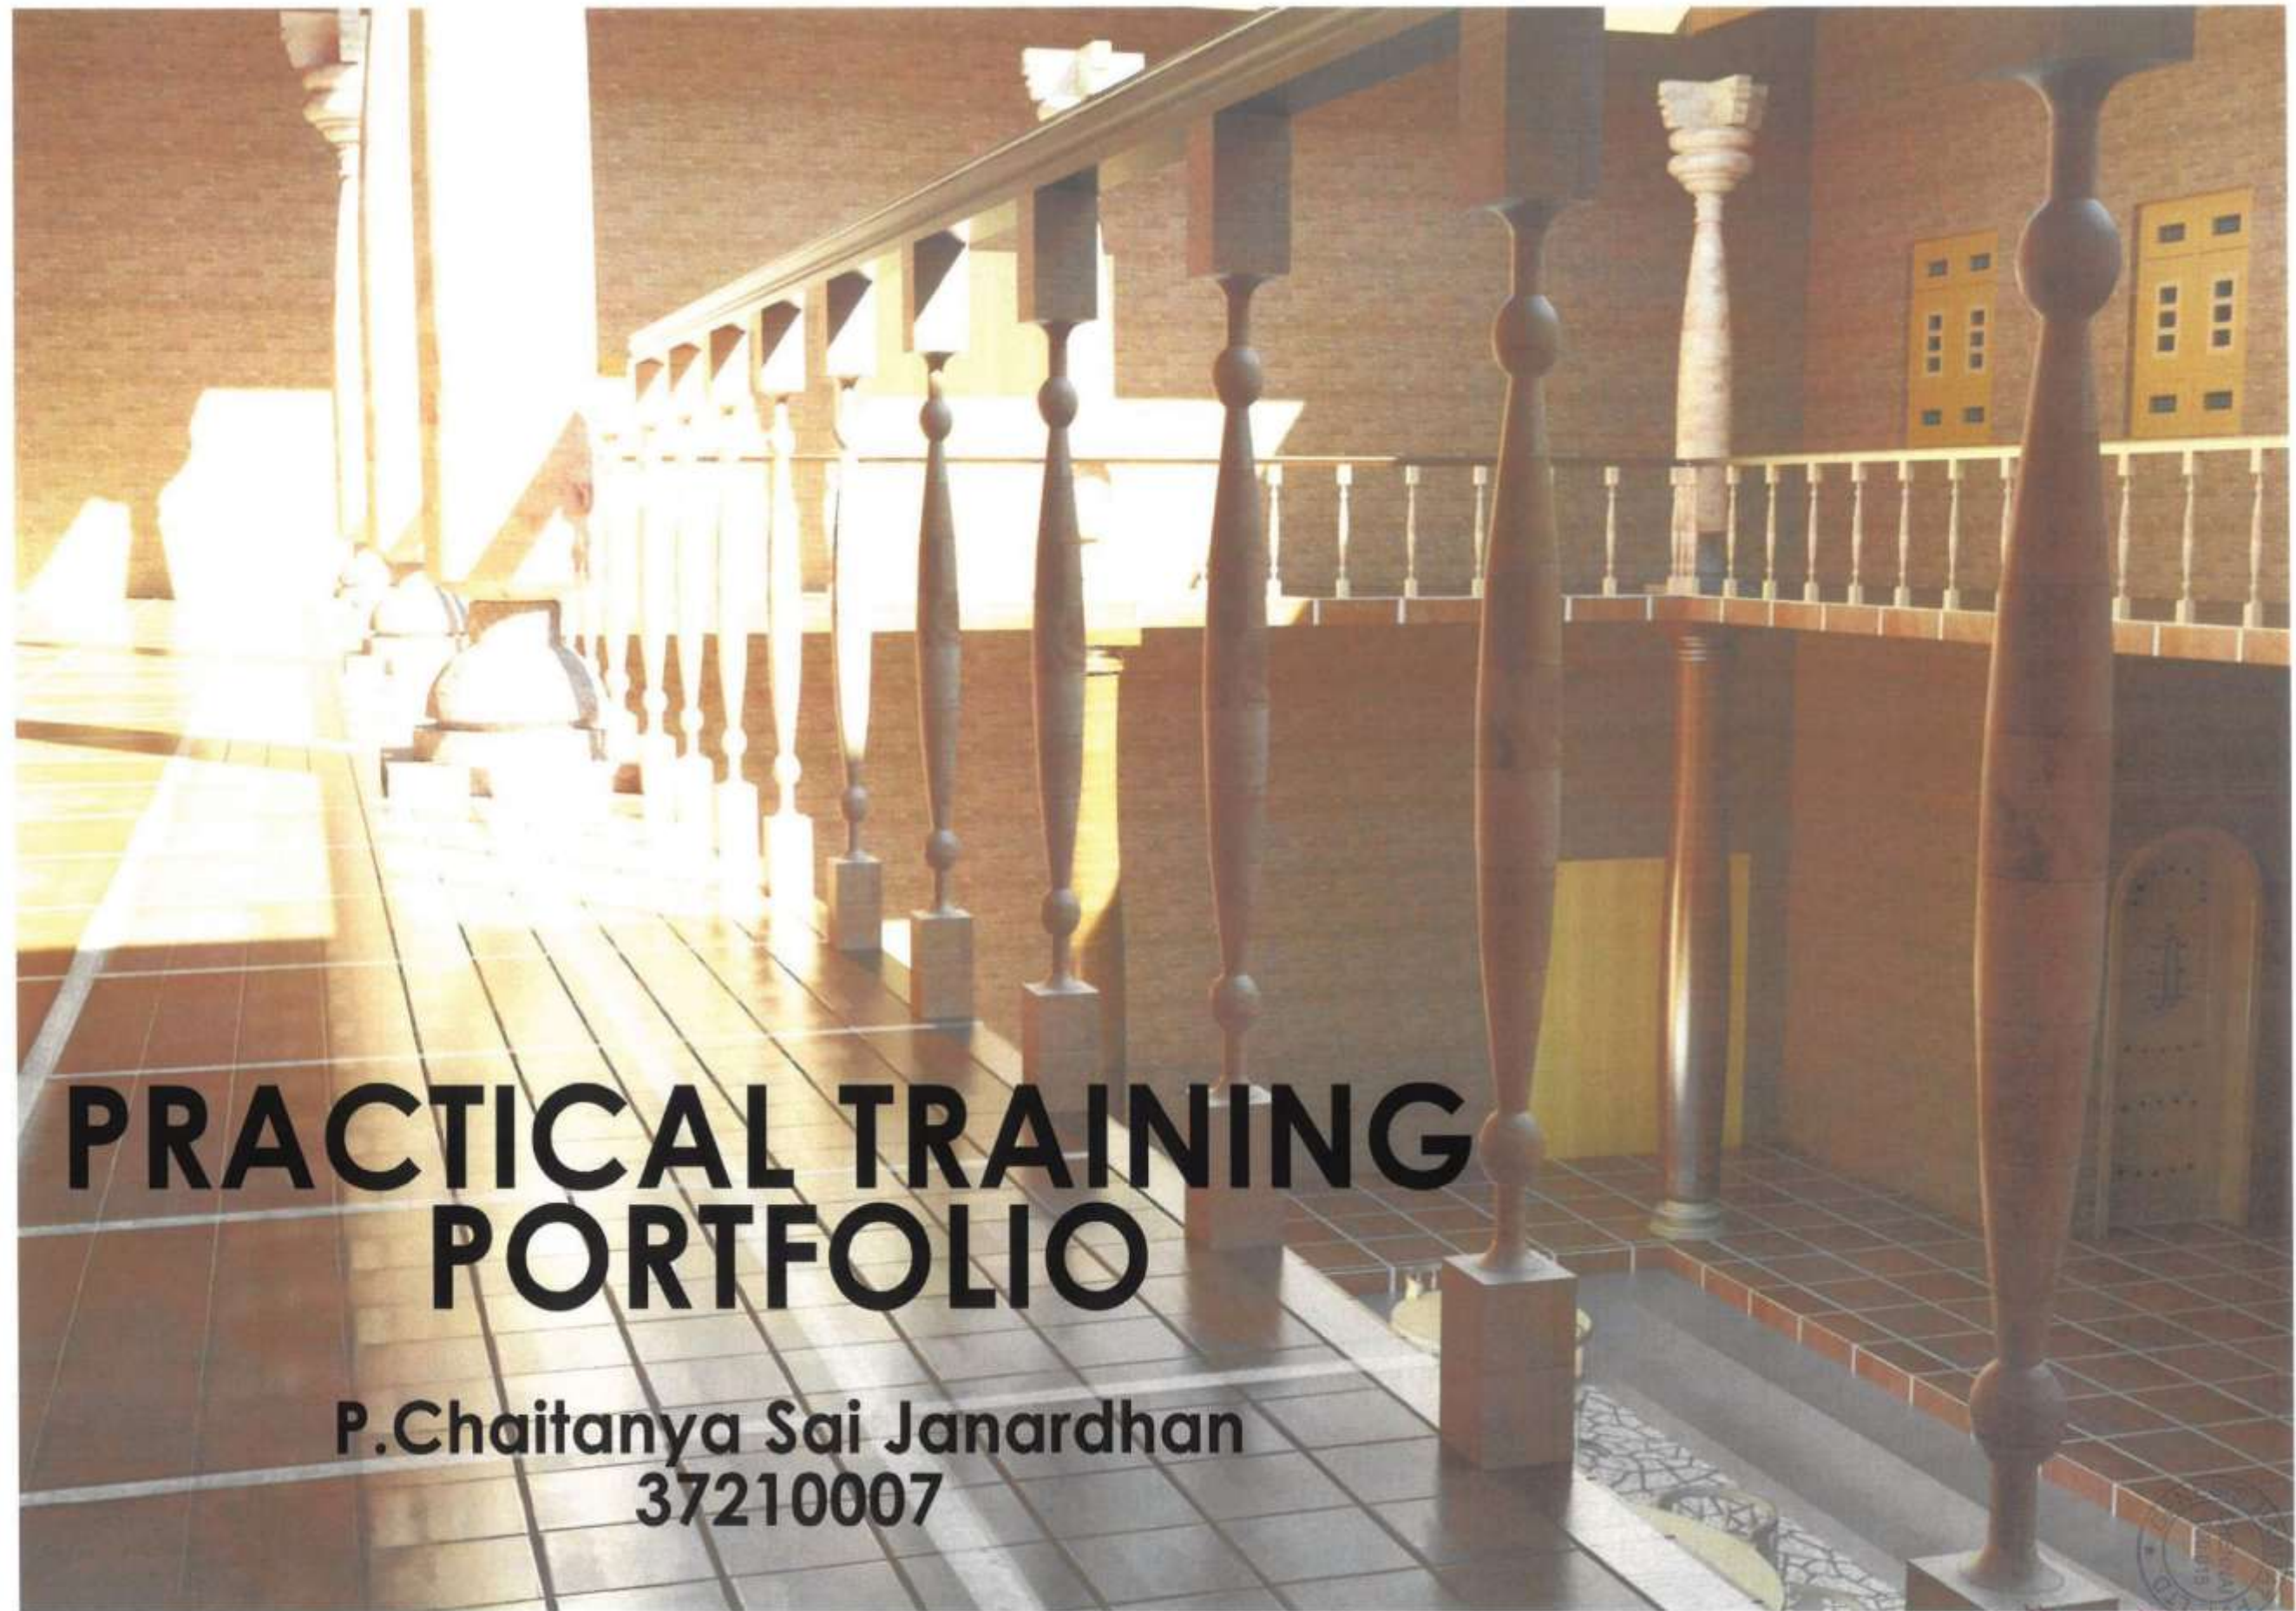

PRACTICAL TRAINING PORTFOLIO

P.Chaitanya Sai Janardhan
37210007




AIMS

Abhiram Institute
of Medical
Sciences

@ Atmakur



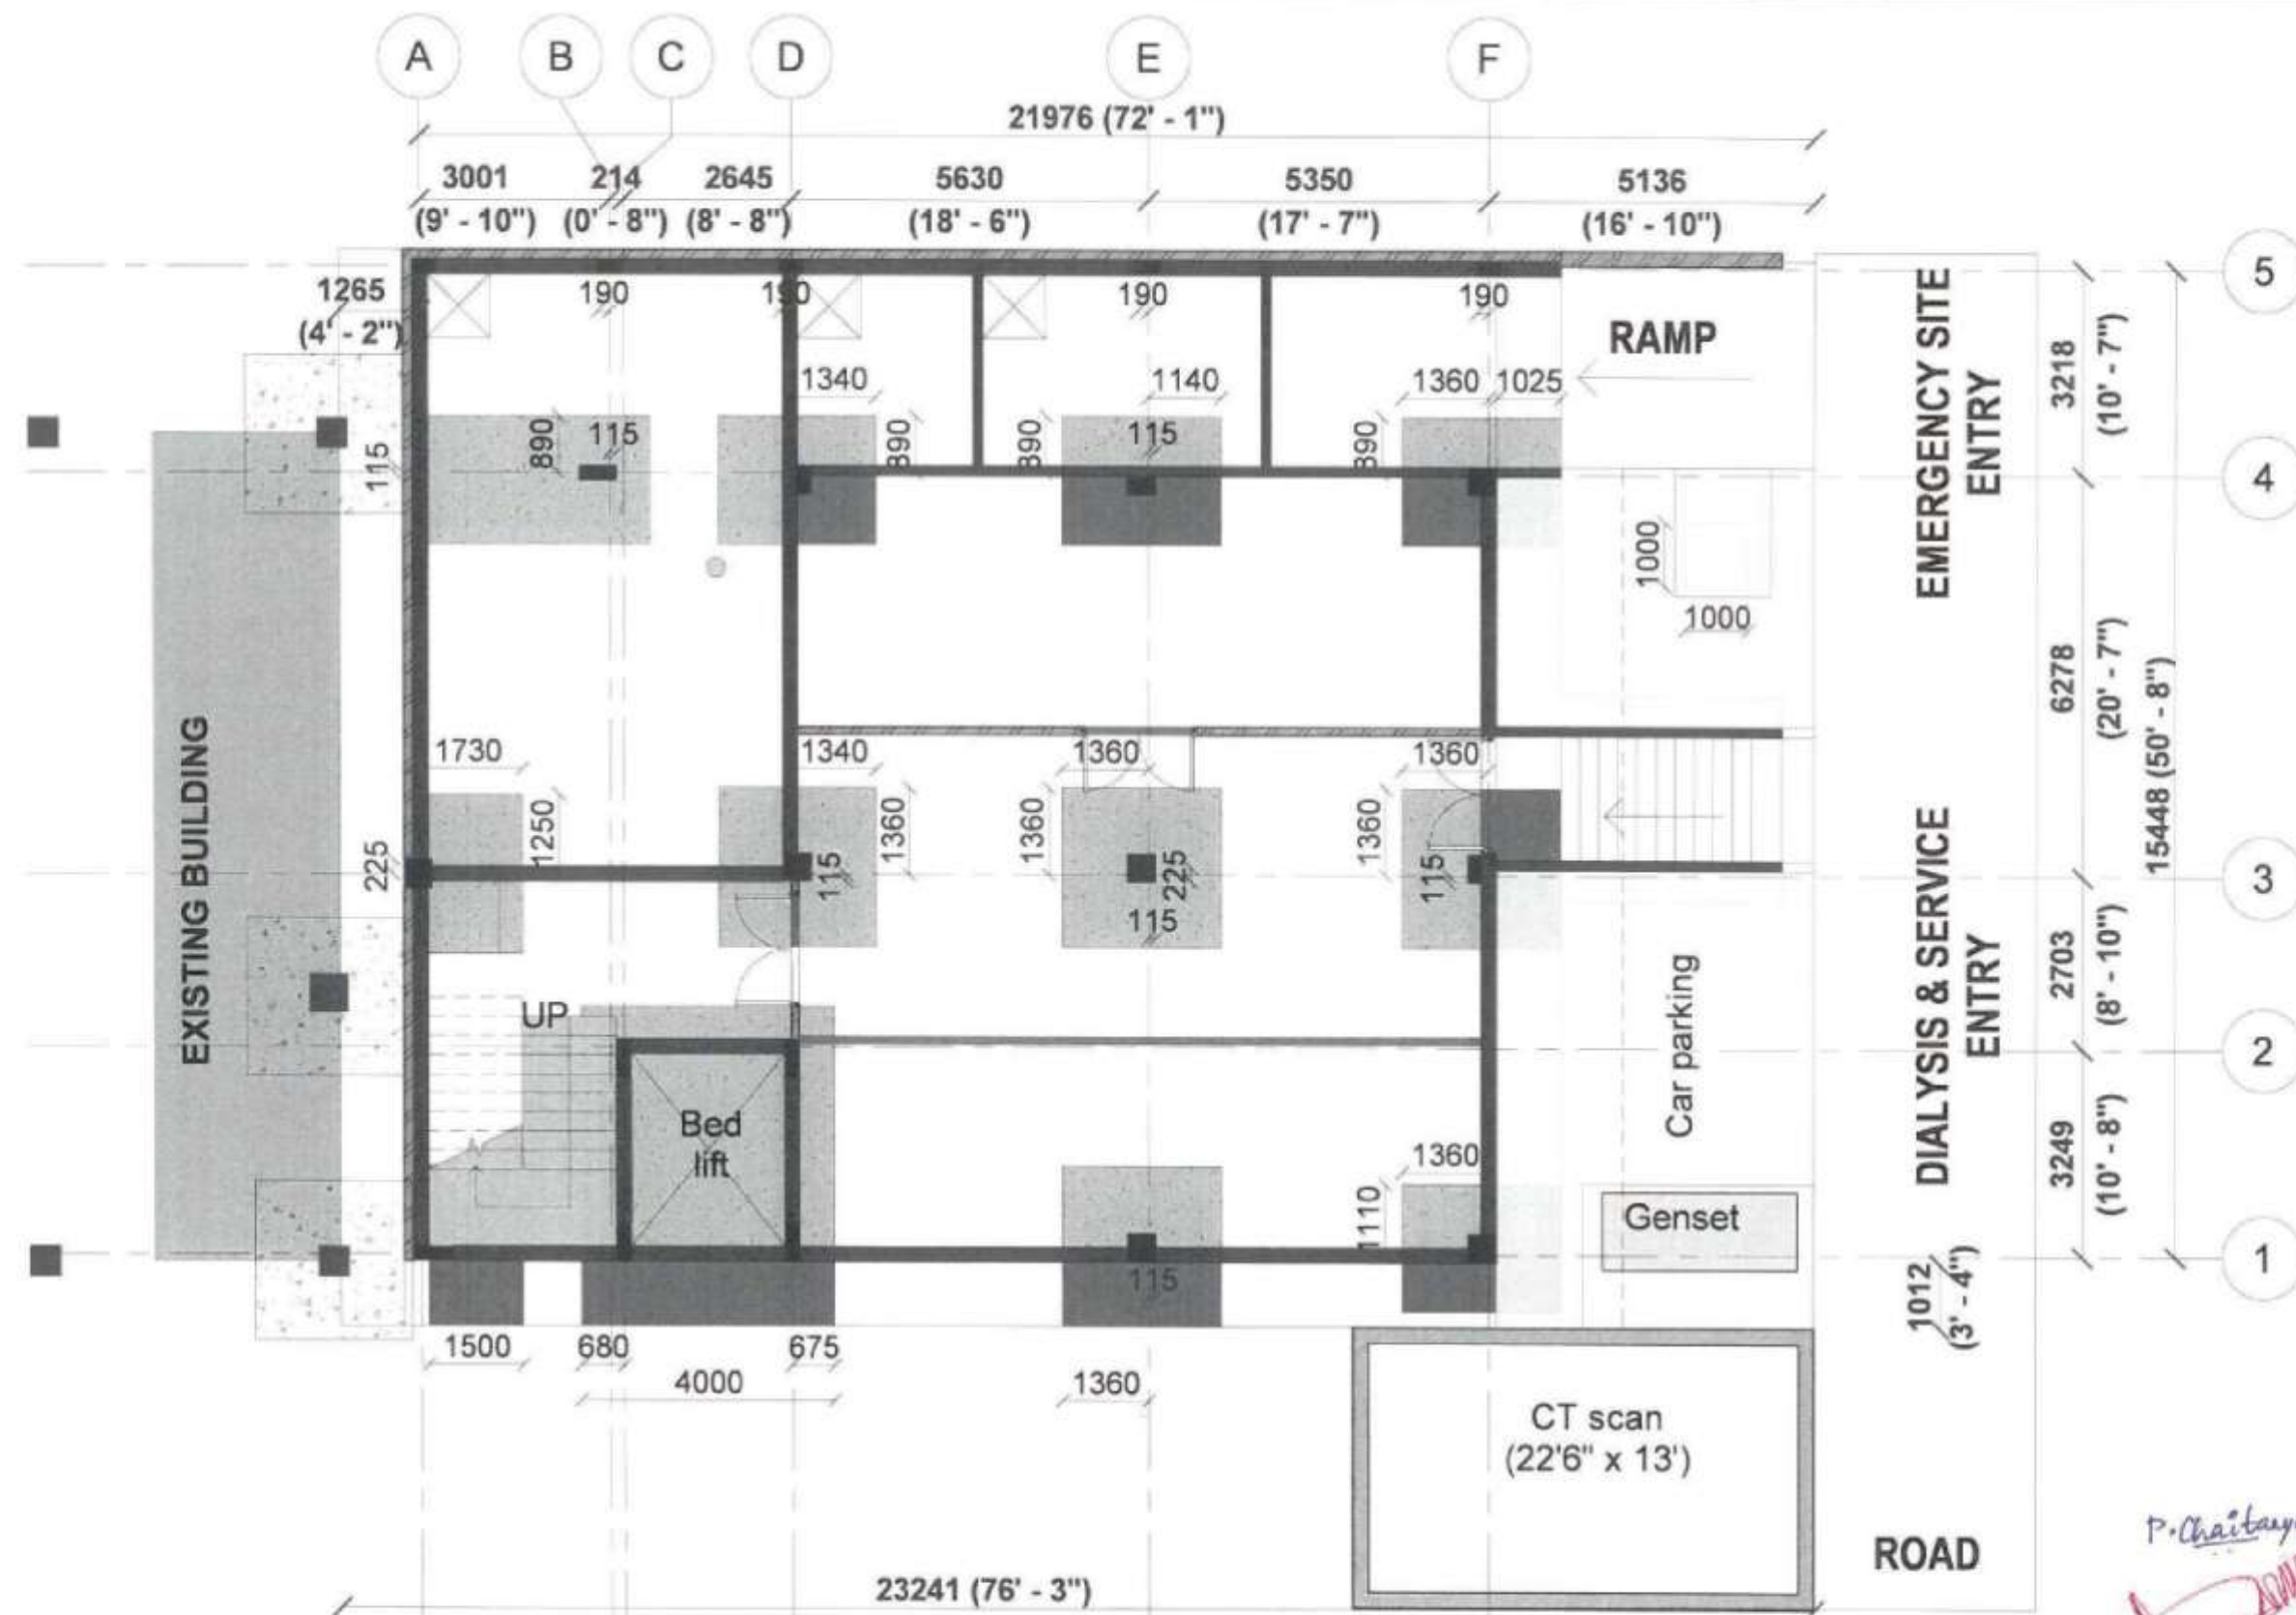

AIMS - ABHIRAM
Institute of Medical Sciences @Atmakur
Sheet Name :
Centre line drawing




Project Number :
Date : 17-Jan-22
Scale : 1 : 100
Sheet No : 00.0
Detailed by : Ar. Chaitanya
Approved by : Ar. Daivy

HABITAT
C
Copyright



P. Chaitanya
Architects & Consultants
"MY DESK"
39, 5th Street, Nandanam Extension
Chennai - 600035
www.habitatgroup.in

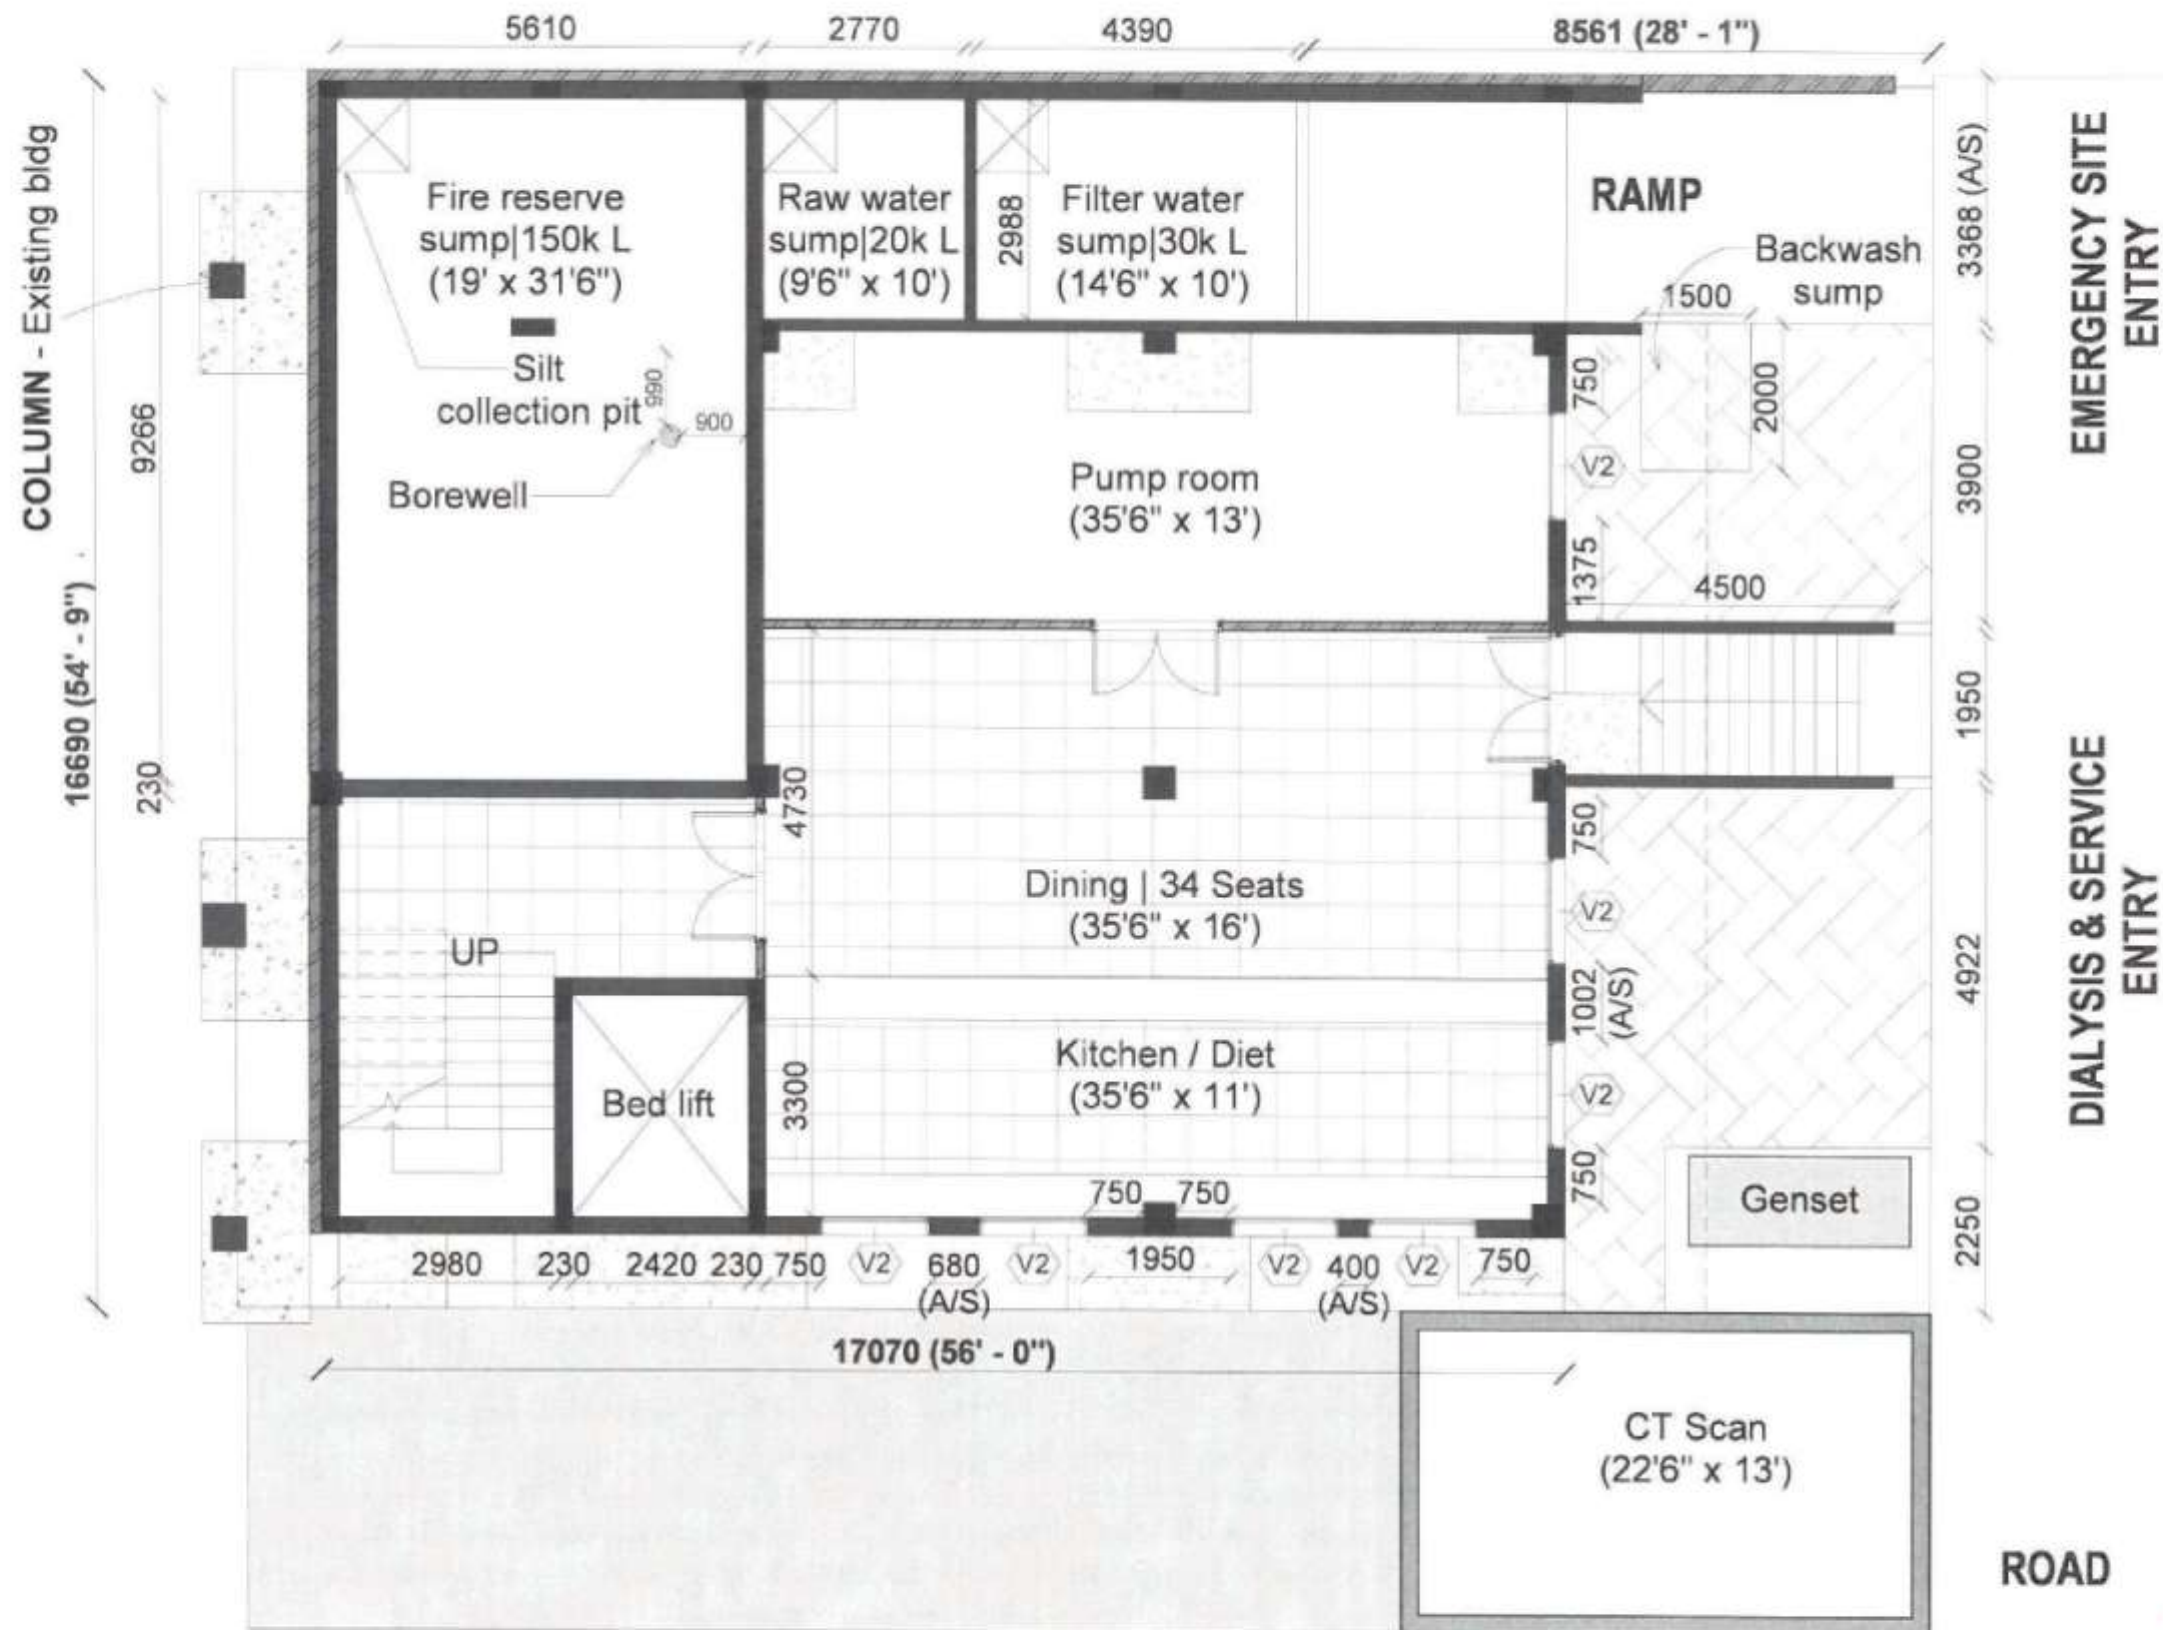

Vent Schedule
V2 (1500x450) - 7

EMERGENCY SITE ENTRY

DIALYSIS & SERVICE ENTRY

ROAD



AIMS - ABHIRAM
Institute of Medical Sciences @Atmakur
Sheet Name:
Lower GF - CONSTRUCTION




Project Number :-
Date : 20-Jan-22
Scale : 1 : 90
Sheet No : 00.2
Detailed by : Ar. Chaitanya
Approved by : Ar. Devy

HABITAT
Copyright



Architects & Consultants
"MY DESK"
3B, 5th Street, Nandanam Extension
Chennai - 600035
www.habitatgroup.in

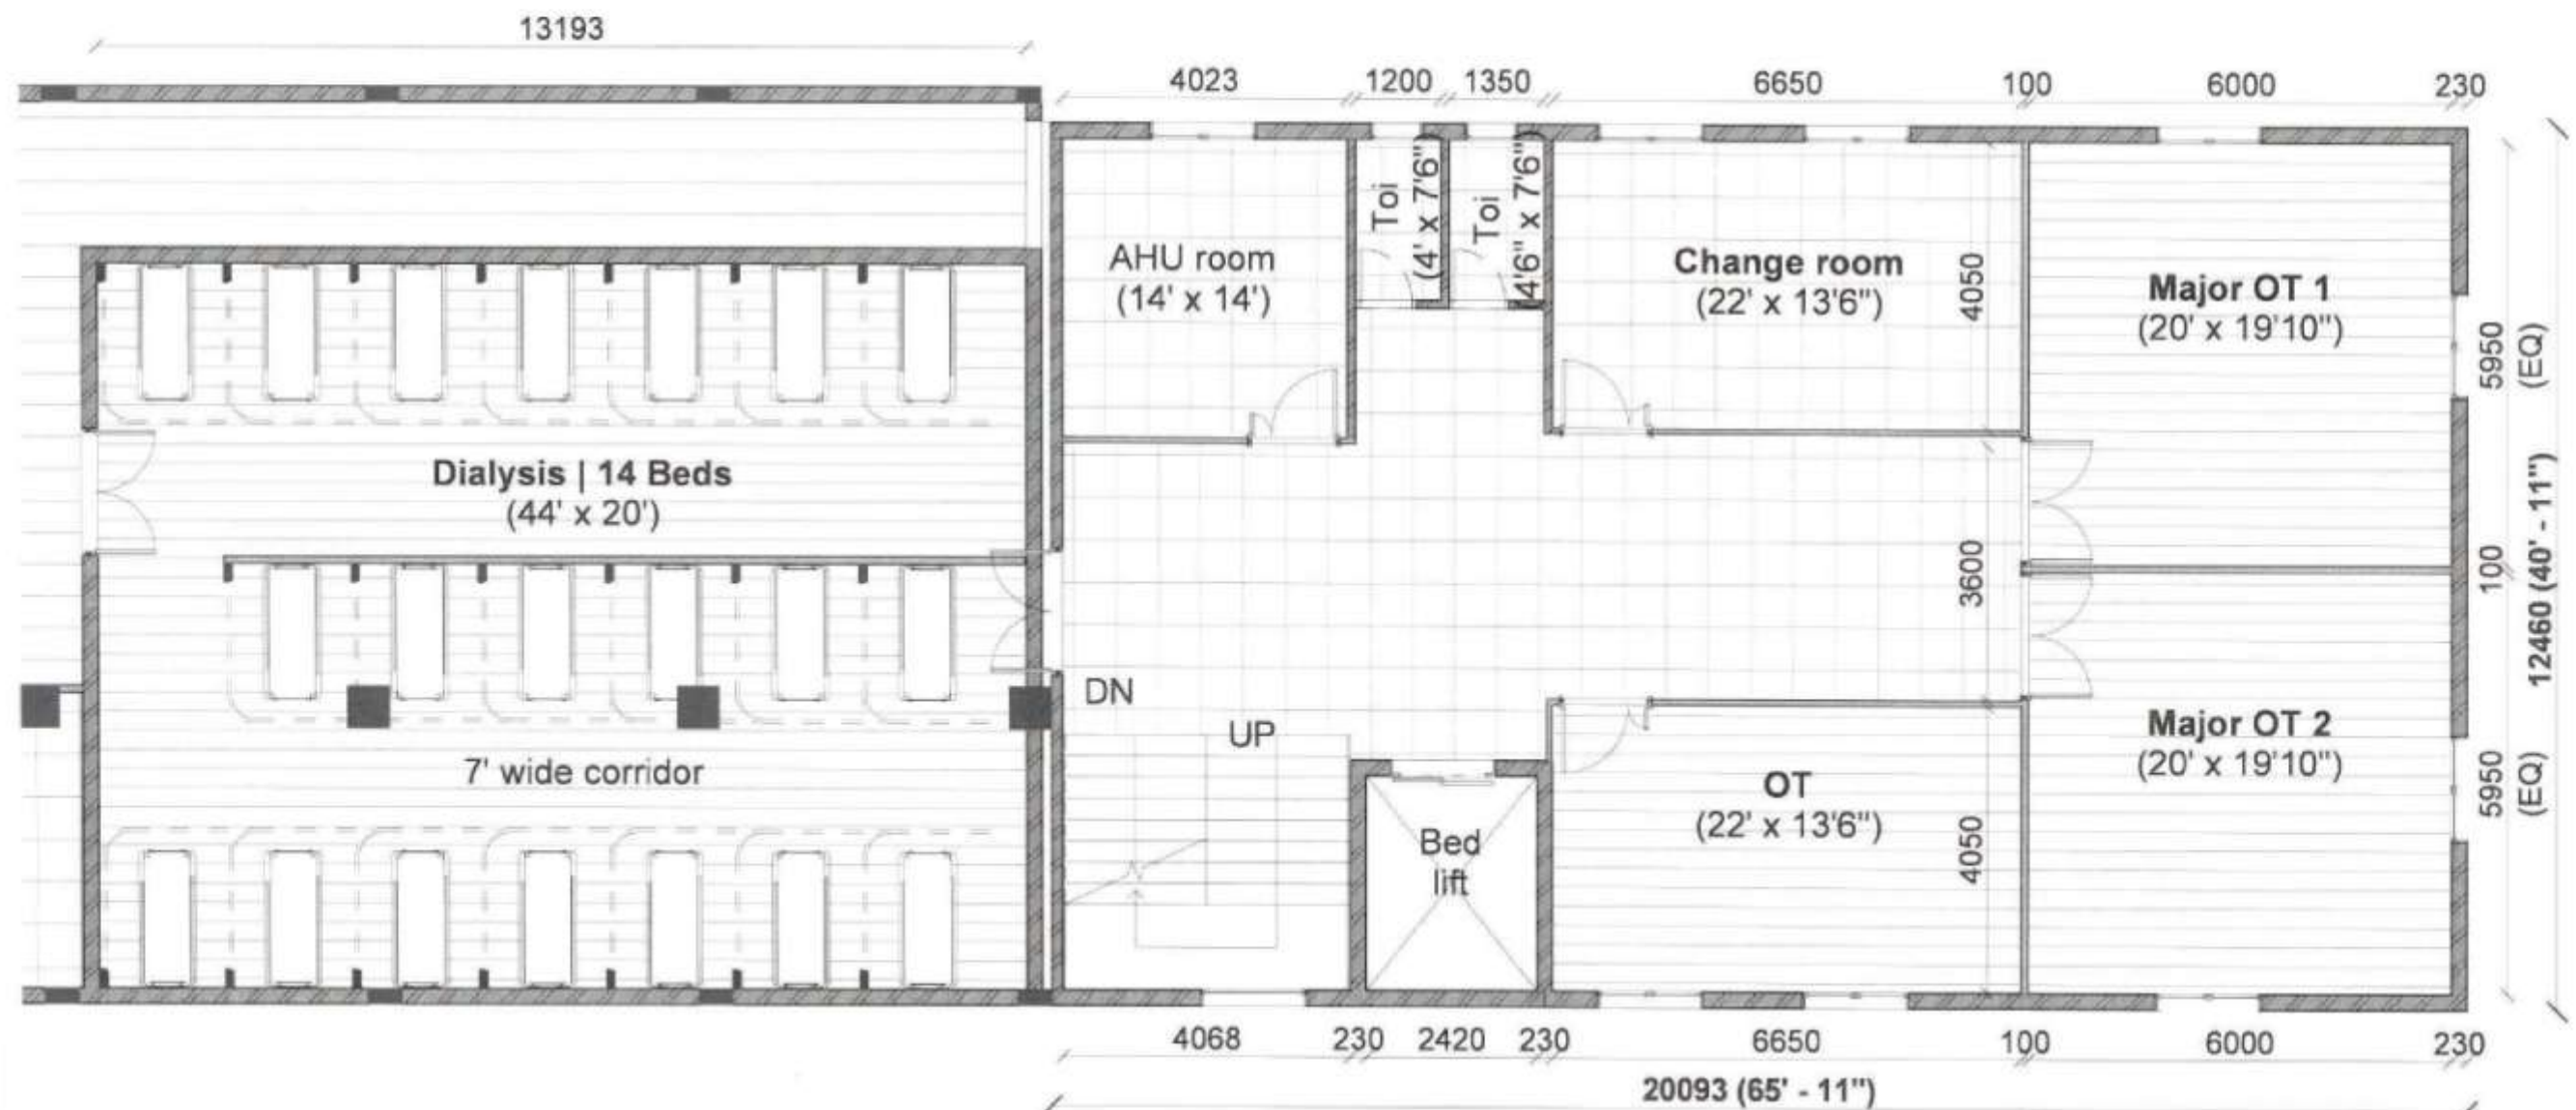

AIMS - ABHIRAM
Institute of Medical Sciences @Atmakur
Sheet Name :
First flr - CONSTRUCTION




Project Number :
Date : 4-Feb-22
Scale : 1 : 90
Sheet No : 12
Detailed by : Ar. Chaitanya
Approved by : Ar. Deivy

HABITAT
C
Copyright



Architects & Consultants
"MY DESK"
3B, 5th Street, Nandanam Extension
Chennai - 600035
www.habitatgroup.in

P. Chaitanya
[Signature]
GENESIS HABITAT
CHENNAI
600 018

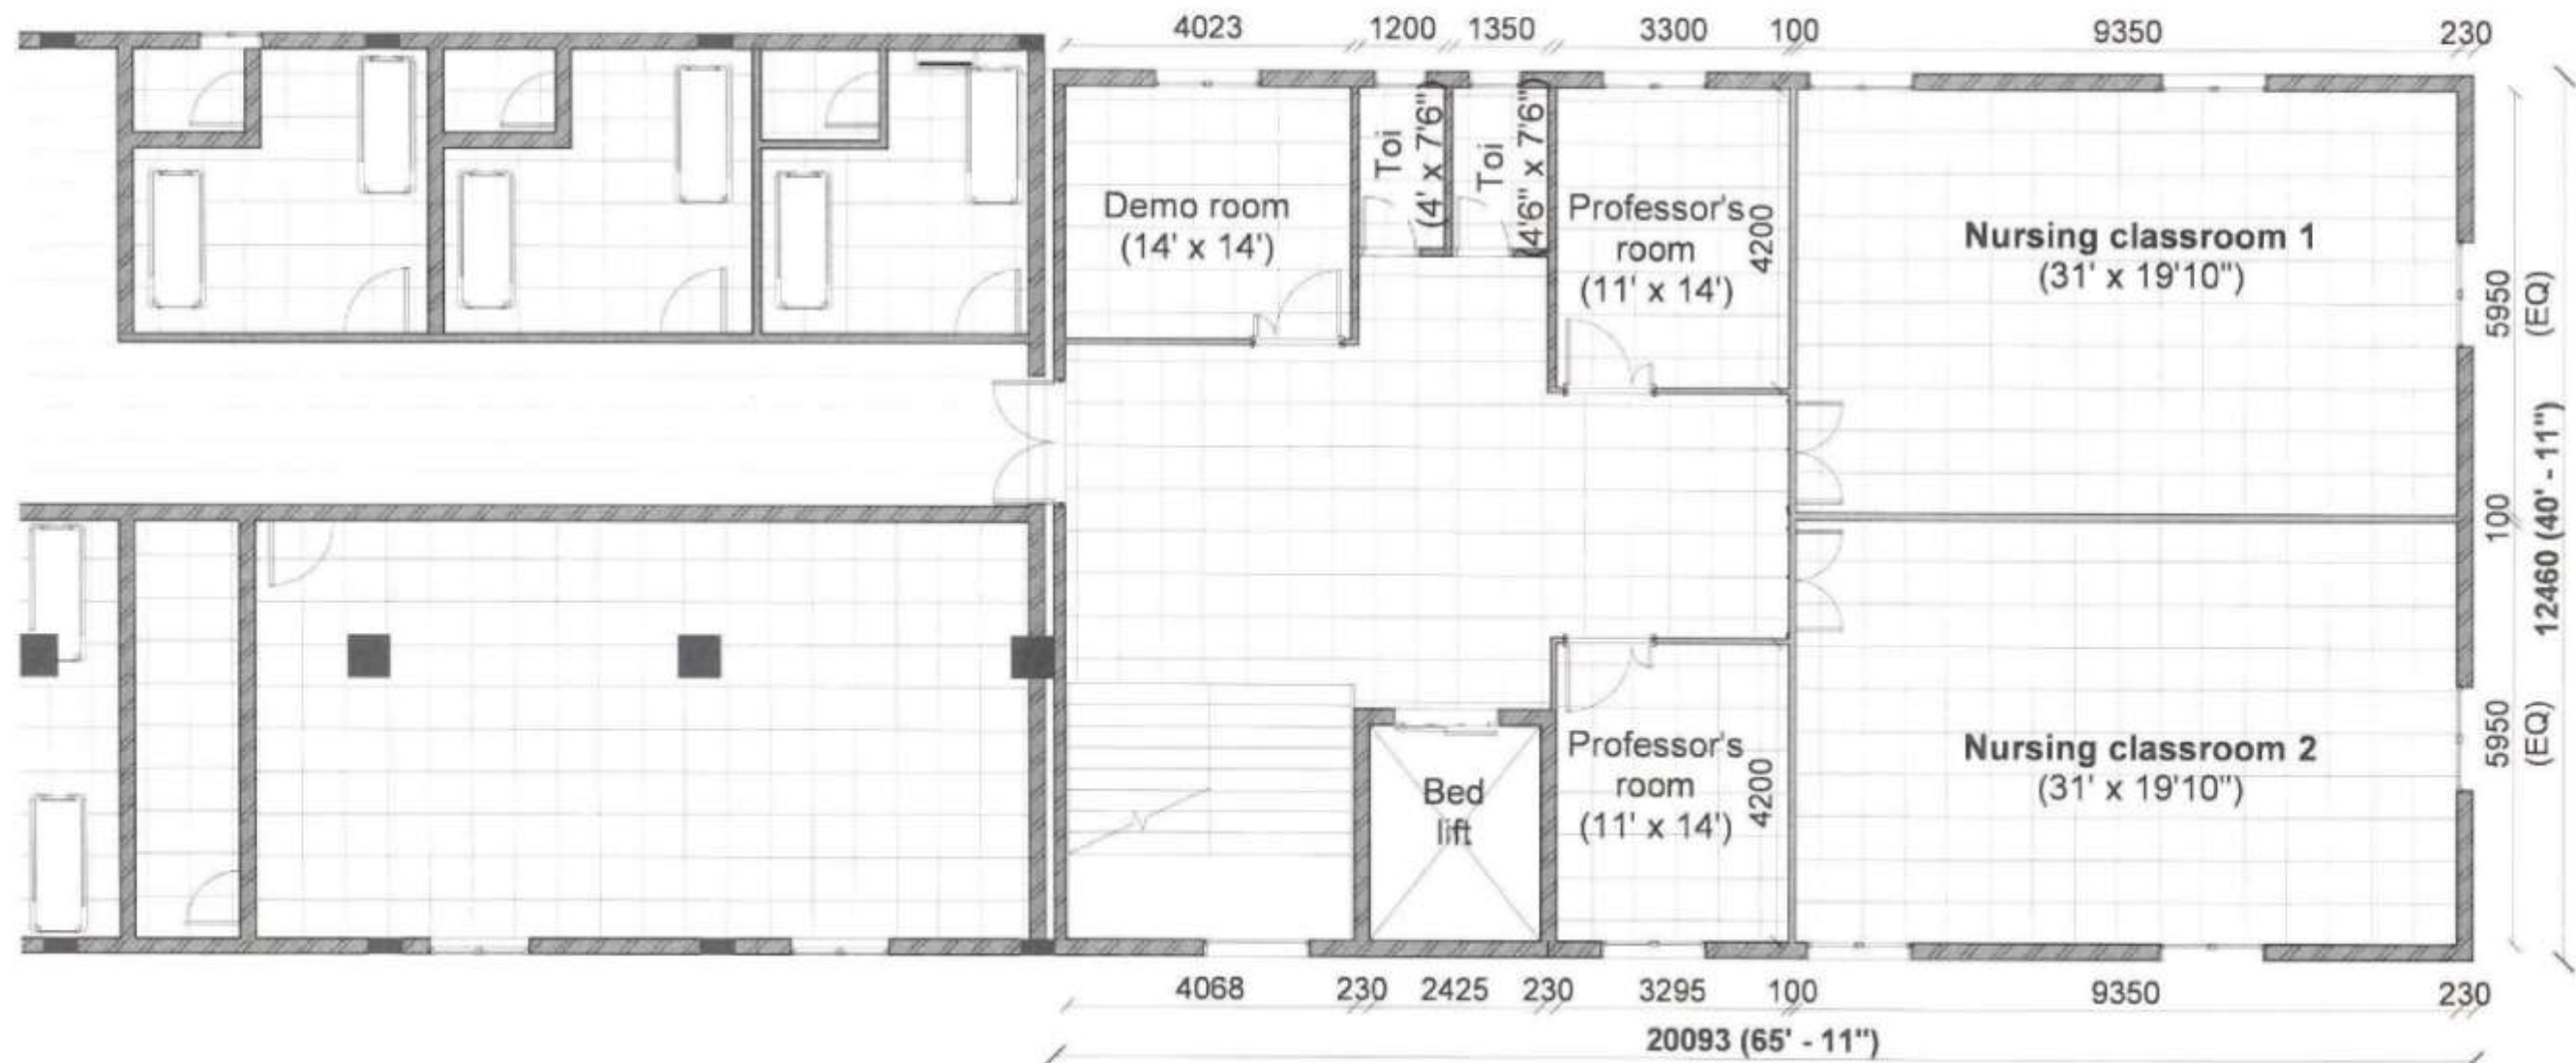

AIMS - ABHIRAM
Institute of Medical Sciences @Atmakur

Sheet Name :

Second flr - CONSTRUCTION




Project Number : Sheet No : 22
Date : 12-Mar-22 Detailed by : Ar. Chaitanya
Scale : 1 : 60 Approved by : Ar. Davy

HABITAT
C
Copyright



Architects & Consultants
"MY DESK"
3B, 5th Street, Nandanam Extension
Chennai - 600035
www.habitatgroup.in

P. Chaitanya
GENESIS HABITAT
CHENNAI
INDIA

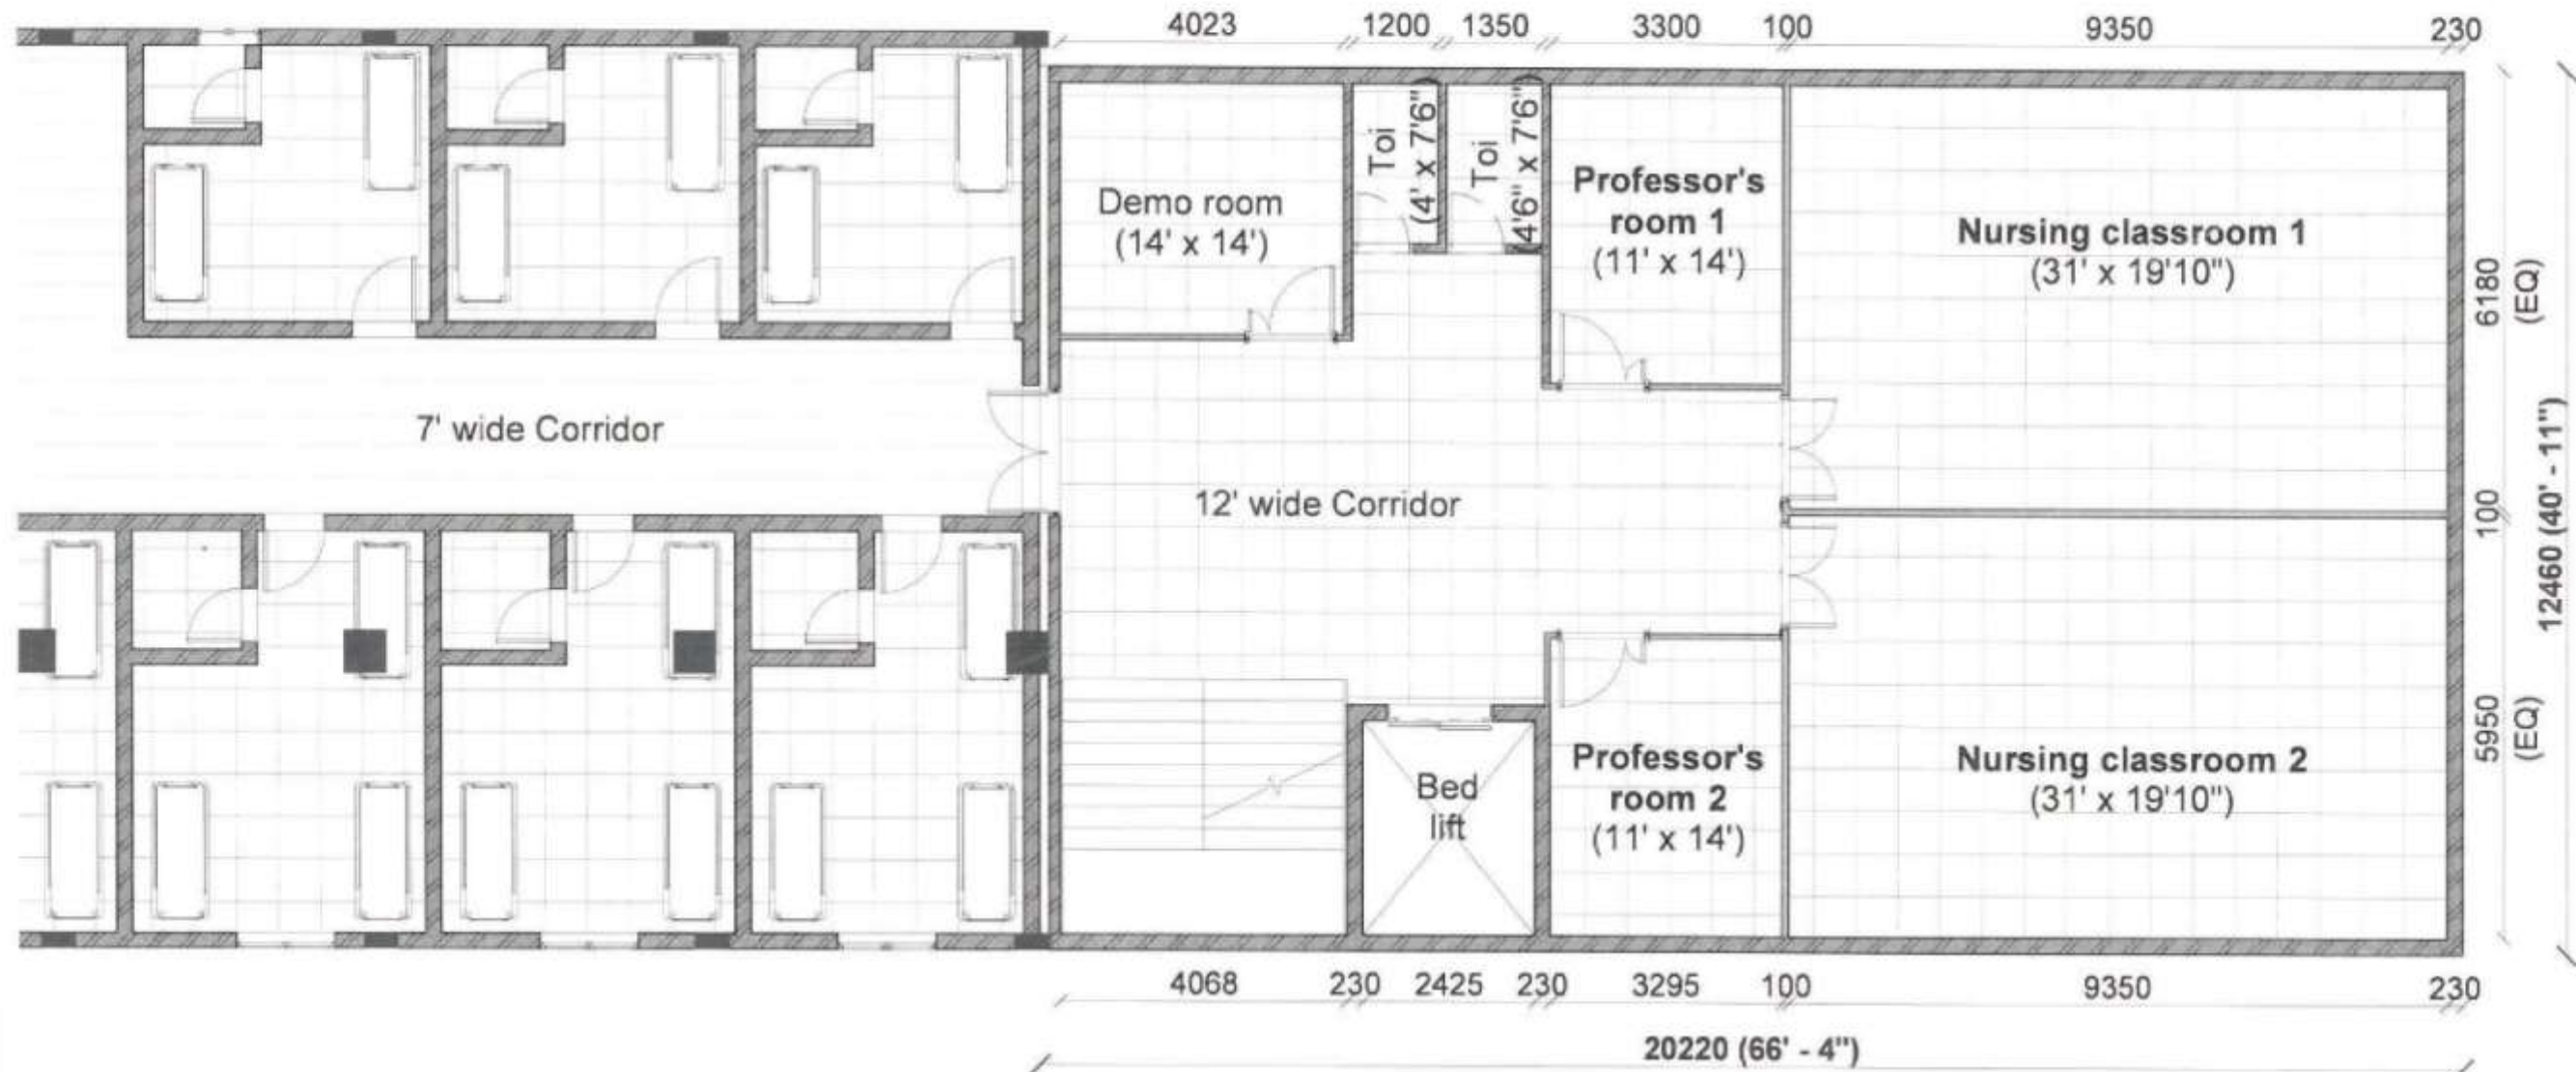

AIMS - ABHIRAM
Institute of Medical Sciences @Atmakur
Sheet Name :
Third flr - CONSTRUCTION



Project Number : - Sheet No : 32
Date : 15-Mar-22 Detailed by : Ar. Chaitanya
Scale : 1 : 90 Approved by : Ar. Deivy

HABITAT
C
Copyright



Architects & Consultants
"MY DESK"
3B, 5th Street, Nandanam Extension
Chennai - 600035
www.habitatgroup.in

P. Chaitanya
ADMIN
GENESIS HABITAT PVT. LTD.
CHENNAI
600 018



P. Chaitanya

GENESIS HABITAT PVT. LTD.
CHENNAI
600 018

Architects & Consultants
"MY DESK"
3B, 5th Street, Nandanam Extension
Chennai - 600035
www.habitatgroup.in




AIMS - ABHIRAM
Institute of Medical Sciences @Atmakur
Sheet Name :
Fourth flr - CONSTRUCTION




Project Number :- Sheet No. : 42
Date : 05-Apr-22 Detailed by : Ar. Chaitanya
Scale : 1 : 90 Approved by : Ar. Dairvy

HABITAT
C
Copyright



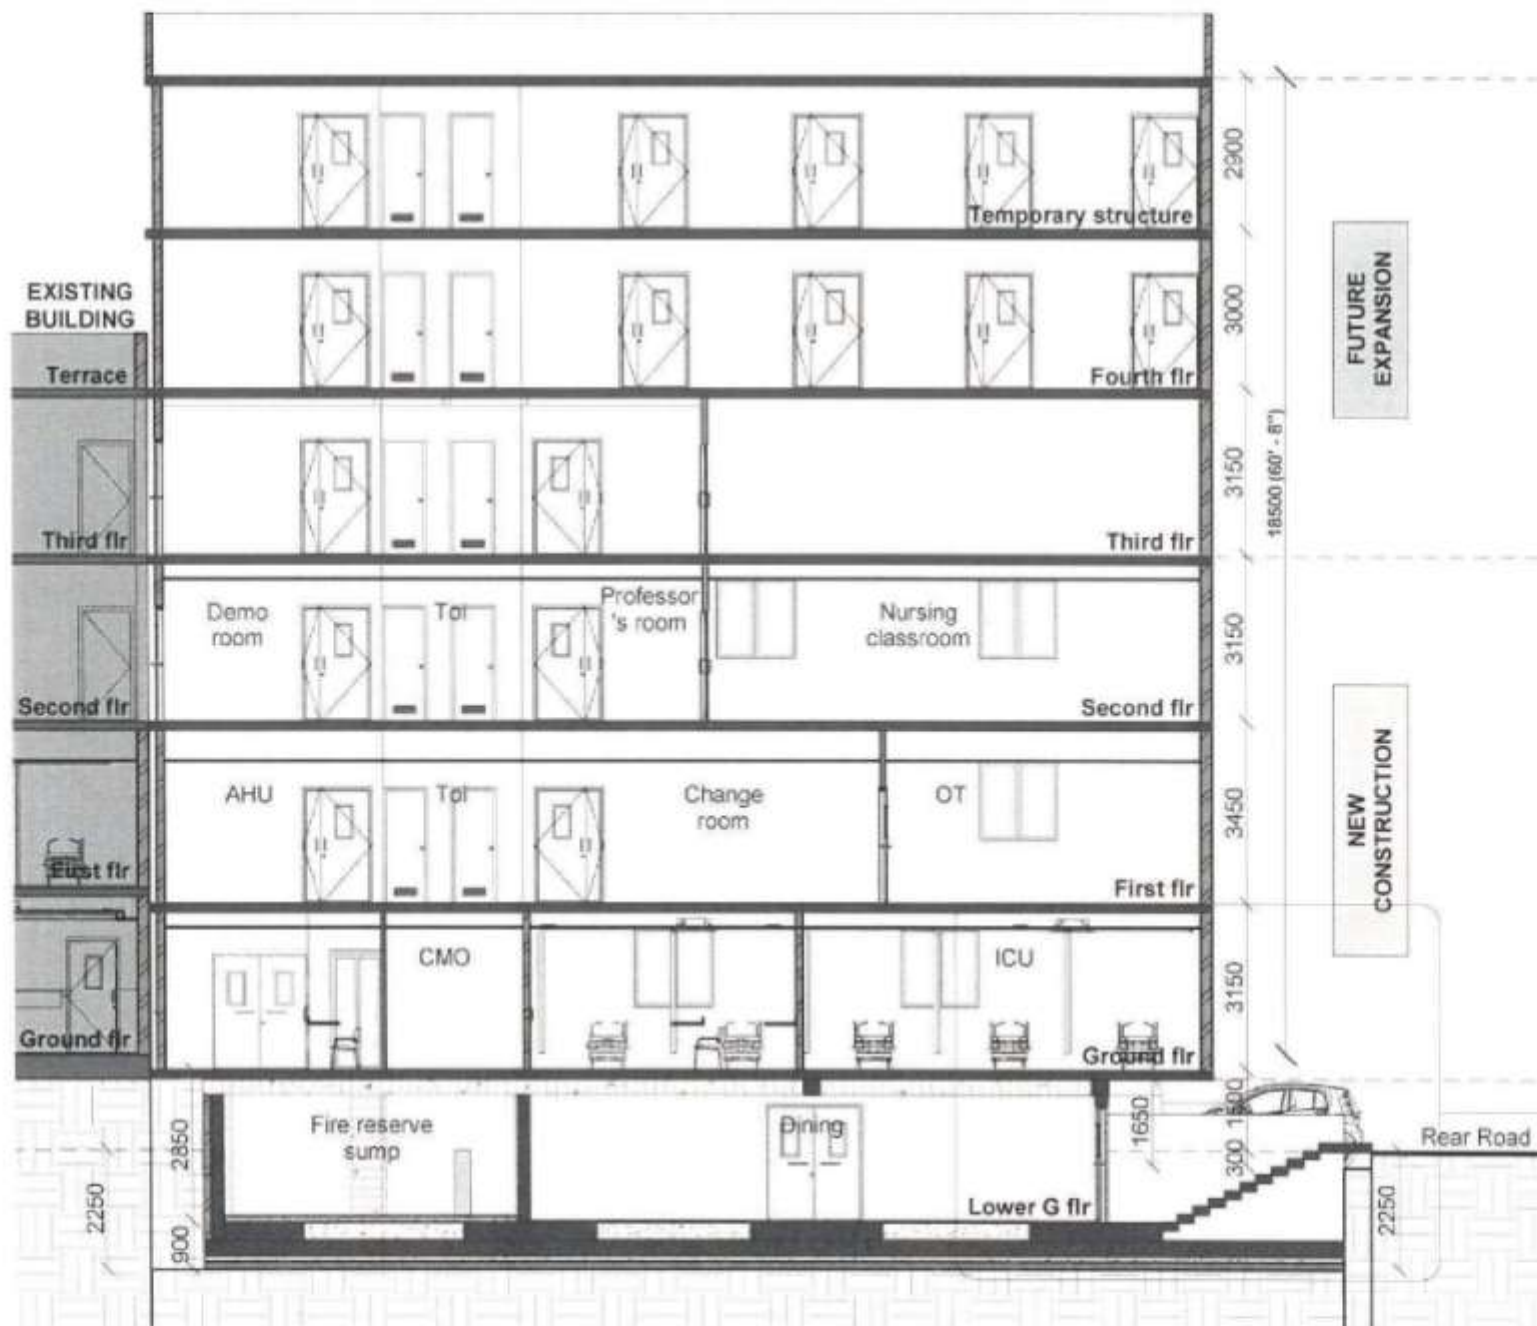

SECTION A

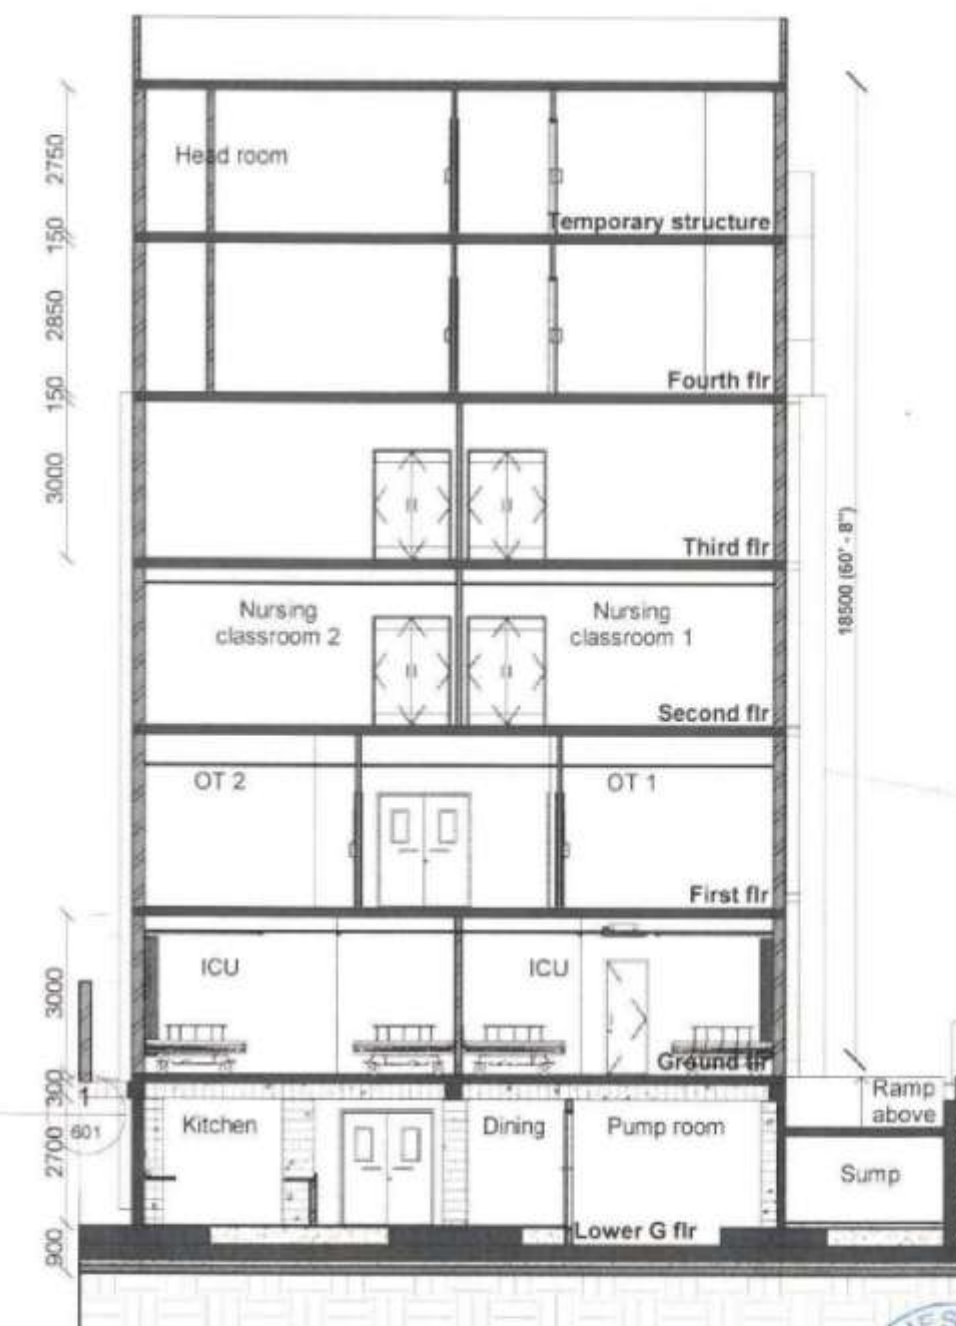

SECTION B

D. Chaitanya

17/04/22



AIMS - ABHIRAM
Institute of Medical Sciences @Atmakur

Sheet Name :

Sections - CONSTRUCTION



Project Number :-
Date : 17-Apr-22
Scale : 1 : 125
Sheet No. : 101
Detailed by : Ar. Chaitanya
Approved by : Ar. Deivy

HABITAT
C
Copyright



Architects & Consultants
"MY DESK"
3B, 5th Street, Nandanam Extension
Chennai - 600035
www.habitatgroup.in



SECTION C



SECTION D

P. Chaitanya
(Signature)



AIMS - ABHIRAM
 Institute of Medical Sciences @Atmakur

Sheet Name:

Sections - CONSTRUCTION



Project Number :
 Date : 18-Apr-22
 Scale : 1 : 125
 Sheet No : 102
 Detailed by : Ar. Chaitanya
 Approved by : Ar. Deivy

HABITAT




Architects & Consultants


"MY DESK"
 3B, 5th Street, Nandanam Extension
 Chennai - 600035
 www.habitatgroup.in




3 00.2 - Lower GF - Staircase plan
1 : 150

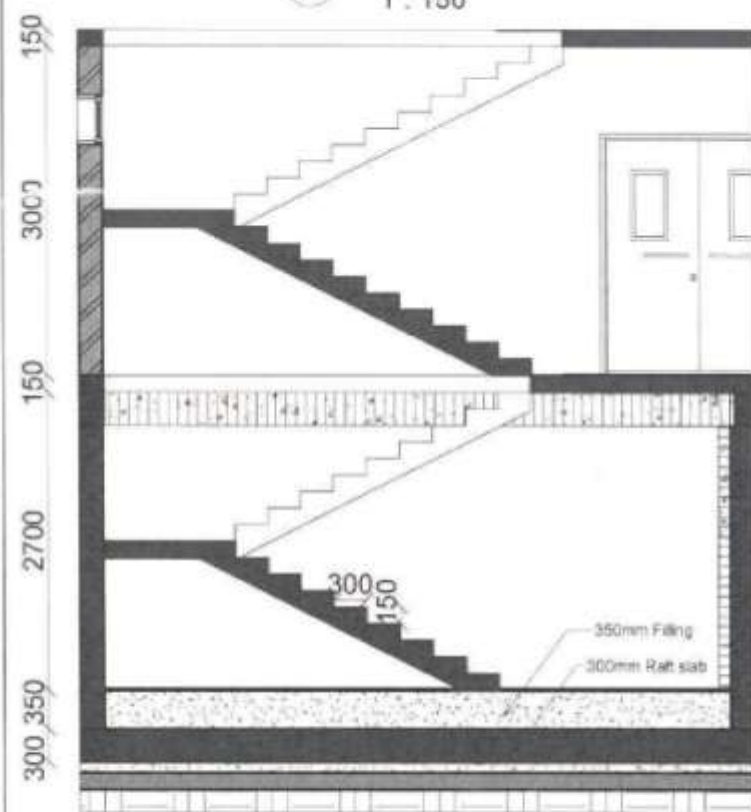


2 Stair section B
1 : 60

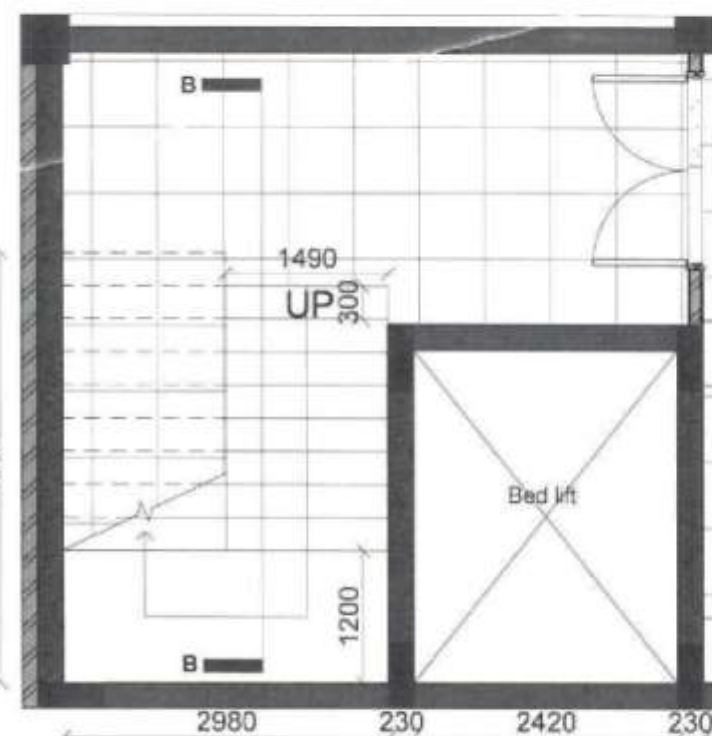

B 00.2 - Lower GF - Stair detail B
1 : 60

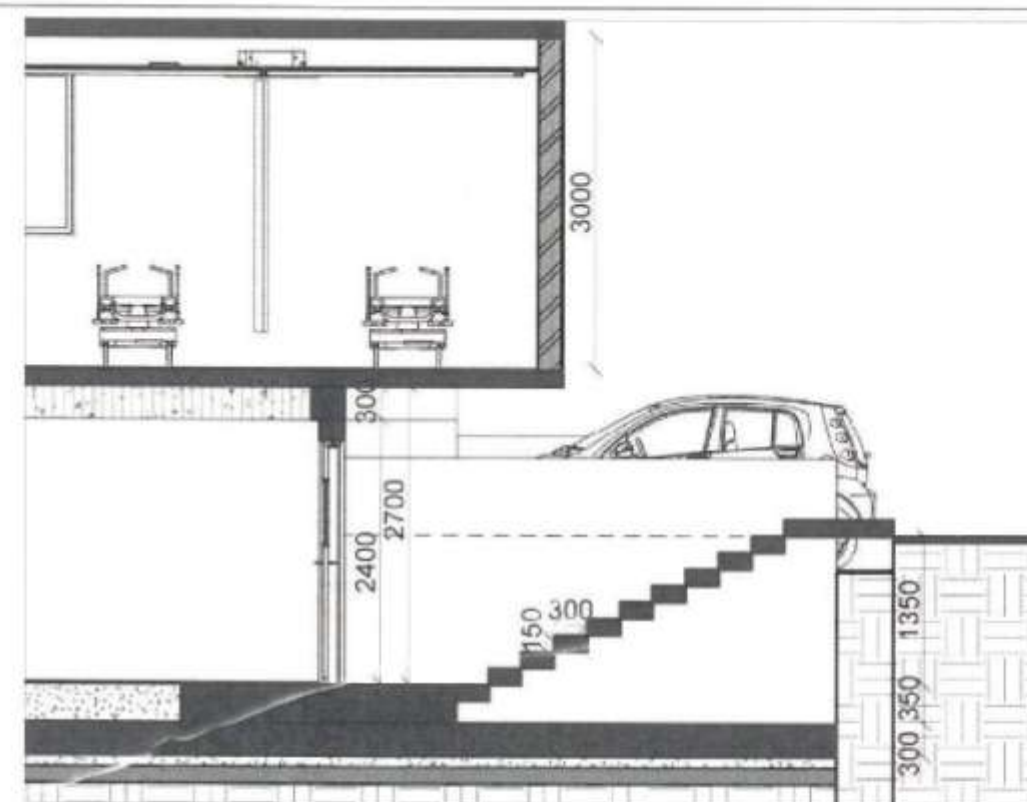

1 Stair section A
1 : 60

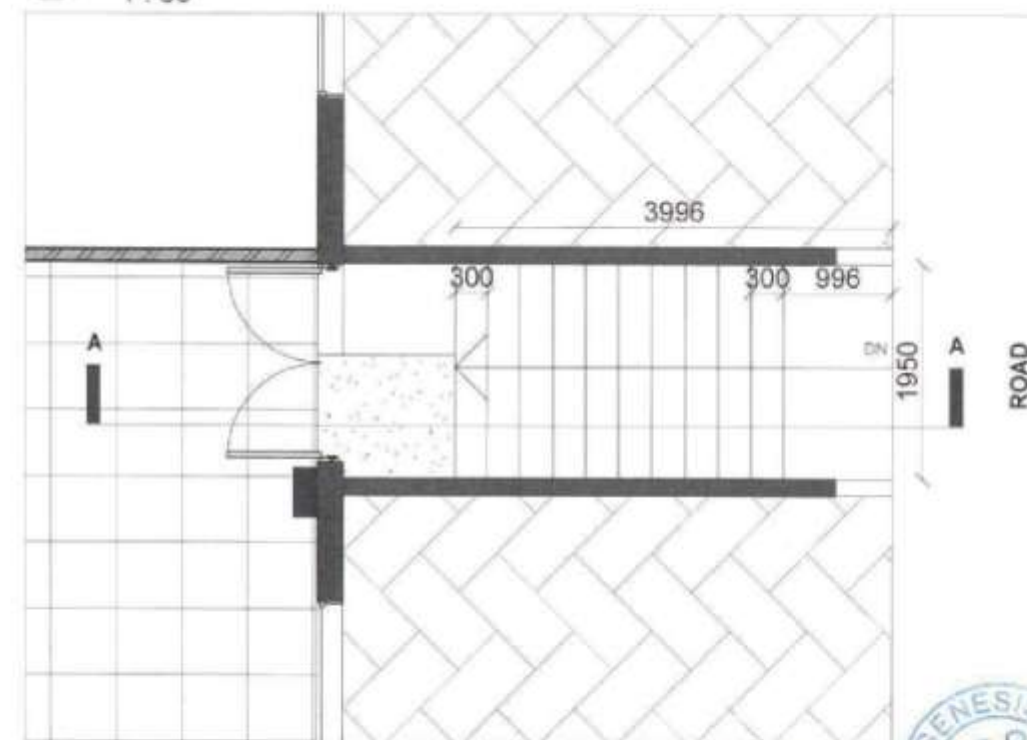

A 00.2 - Lower GF - Stair detail A
1 : 60



AIMS - ABHIRAM
Institute of Medical Sciences @Atmakur
Sheet Name :
Staircase detailing





Project Number :
Date : 27-Apr-22
Scale : As indicated
Sheet No : 601
Detailed by : Ar. Chaitanya
Approved by : Ar. Delvy

HABITAT
C
Copyright



Architects & Consultants
"MY DESK"
3B, 5th Street, Nandanam Extension
Chennai - 600035
www.habitatgroup.in



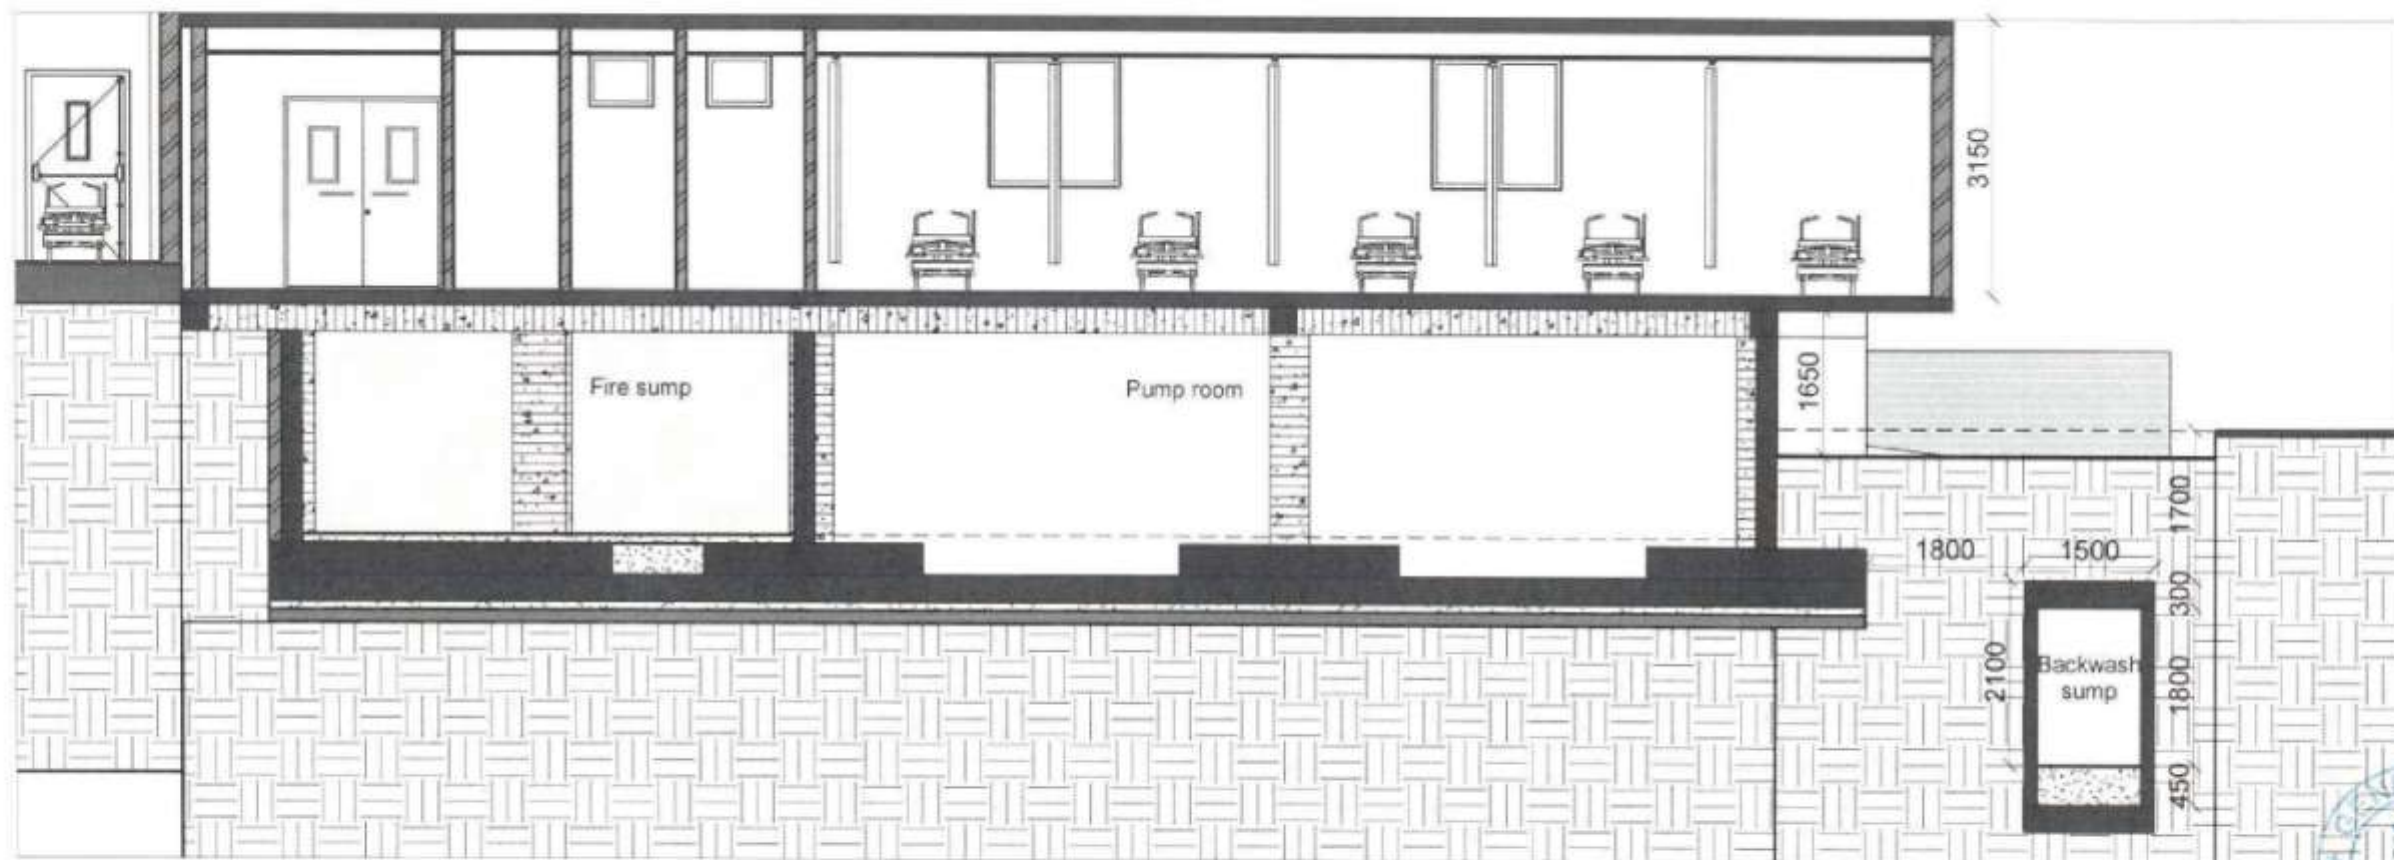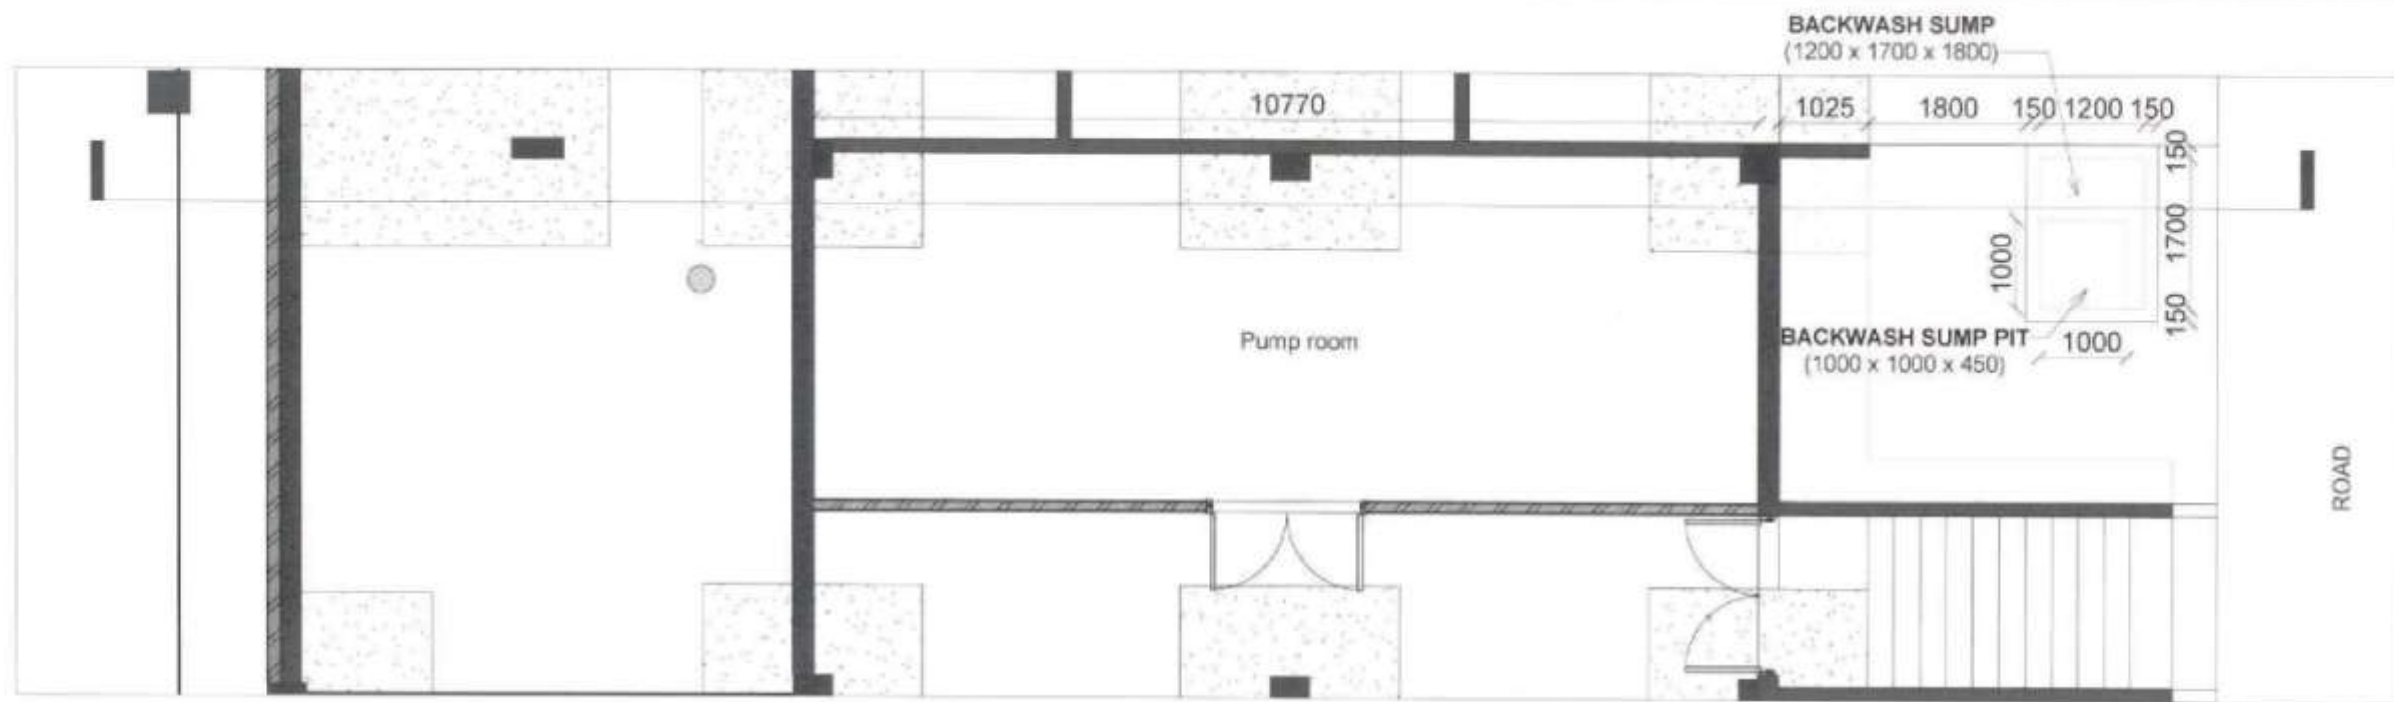

HEALTH-TECH
Infra

AIMS - ABHIRAM

Institute of Medical Sciences @Atmakur

Sheet Name :

Backwash sump detailing



Project Number :-

Sheet No. : 602

Date :

28-Apr-22

Detailed by :

Ar. Chaitanya

Scale :

1 : 75

Approved by :

Ar. Devy

HABITAT



Copyright


P. Chaitanya



Architects & Consultants

"MY DESK"
3B, 5th Street, Nandanam Extension
Chennai - 600035
www.habitatgroup.in



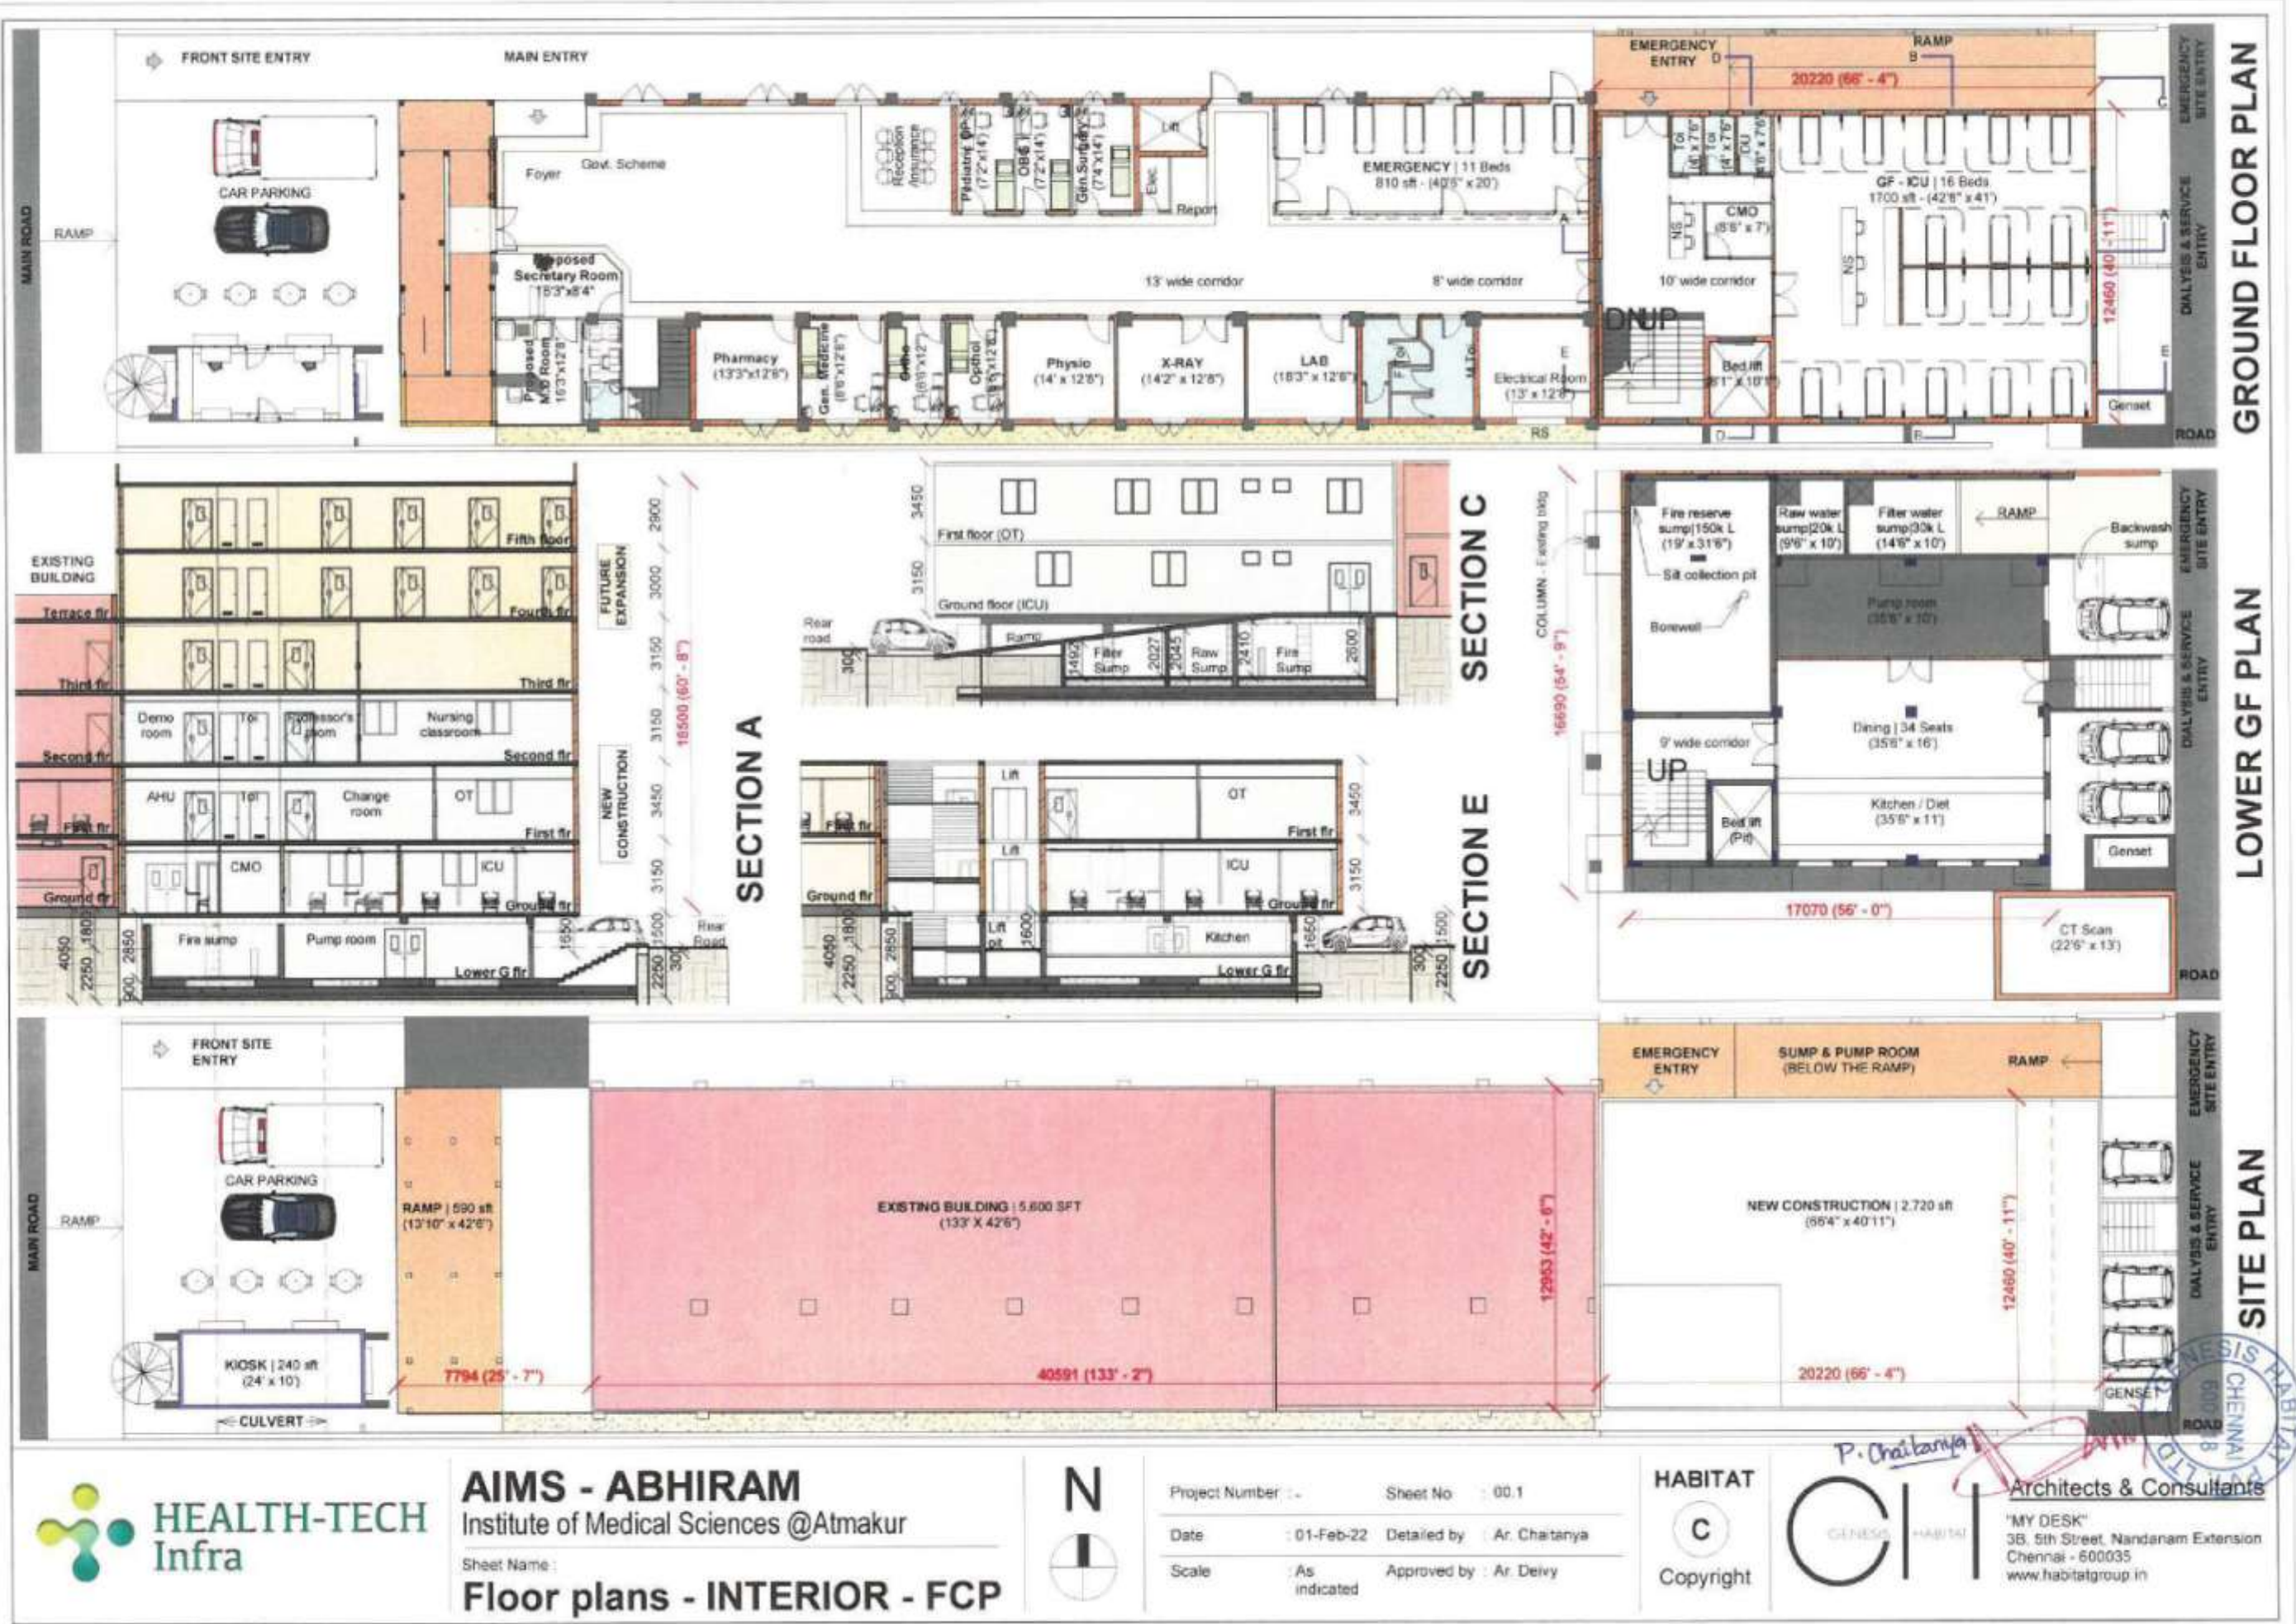

AIMS - ABHIRAM
 Institute of Medical Sciences @ Atmakur
 Sheet Name:
Floor plans - INTERIOR - FCP



Project Number :- Sheet No :- 00.1
 Date :- 01-Feb-22 Detailed by :- Ar. Chaitanya
 Scale :- As indicated Approved by :- Ar. Deivy



P. Chaitanya
Architects & Consultants
 "MY DESK"
 38, 5th Street, Nandanam Extension
 Chennai - 600035
 www.habitatgroup.in



AIMS - ABHIRAM
Institute of Medical Sciences @Atmakur

Sheet Name :
Floor plans - INTERIOR - FCP



Project Number :
Date : 25-Jan-22
Scale : As indicated


Sheet No : 11
Detailed by : Ar. Chaitanya
Approved by : Ar. Deivy

HABITAT
C
Copyright




Architects & Consultants

"MY DESK"
3B, 5th Street, Nandanam Extension
Chennai - 600035
www.habitatgroup.in

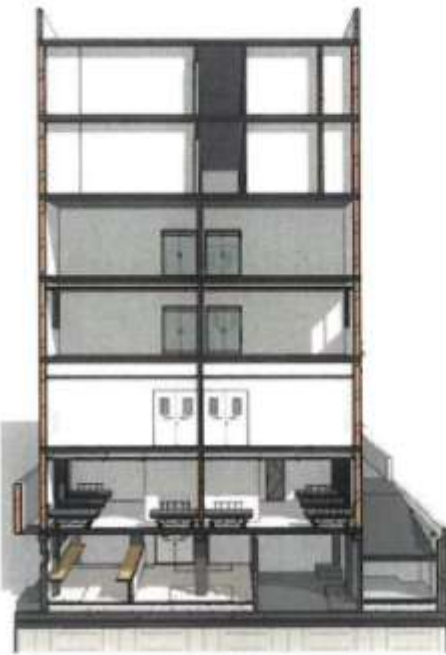


SECTION VIEW

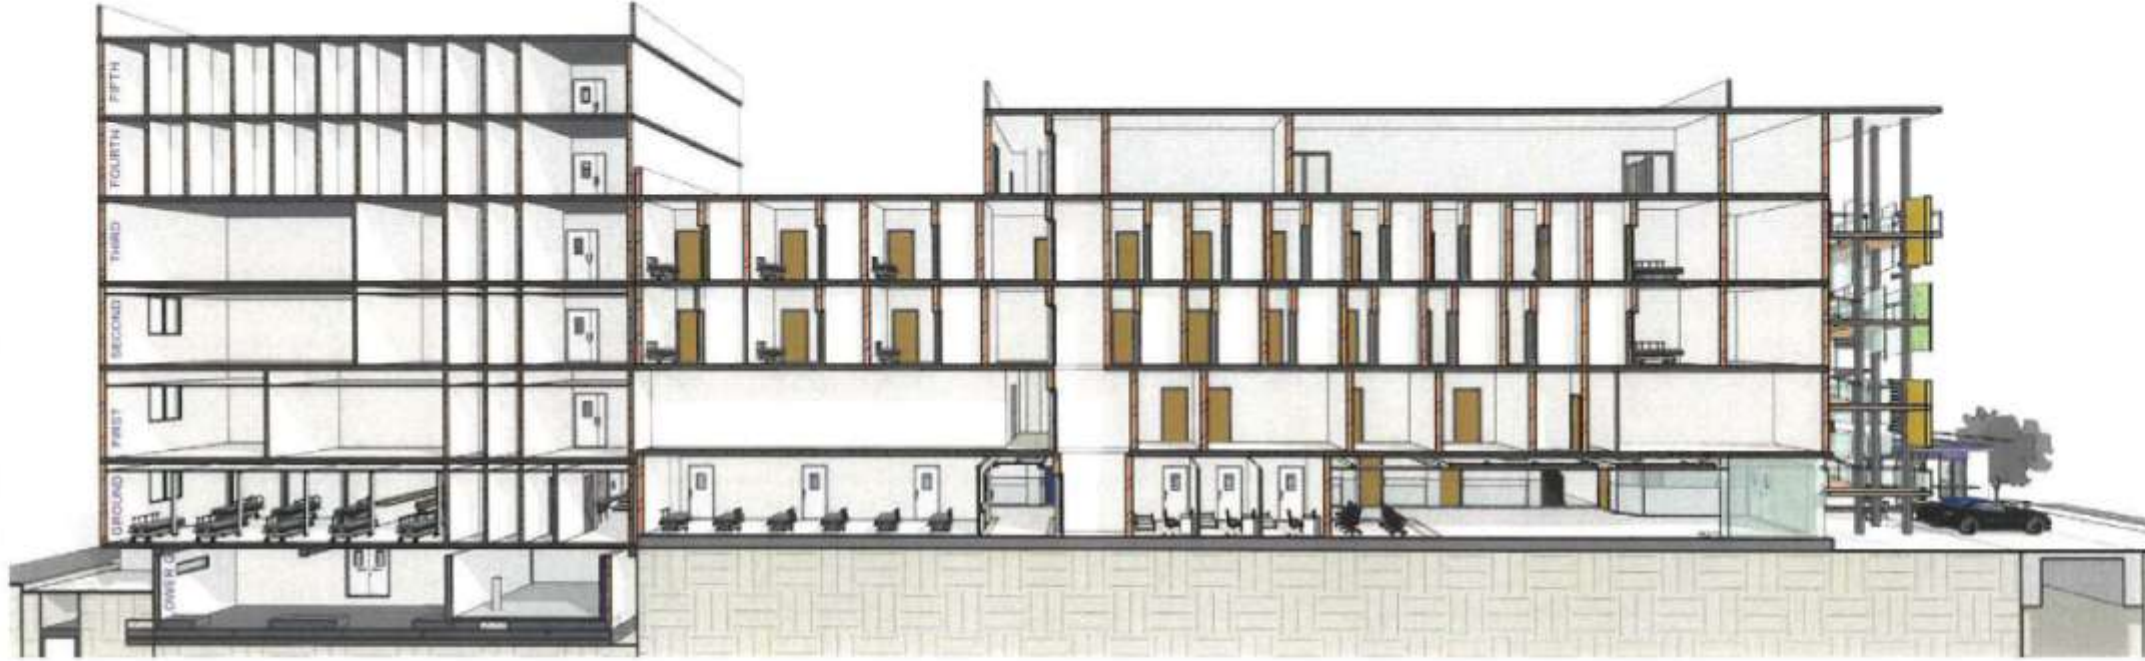


SECTION VIEW



FRONT VIEW

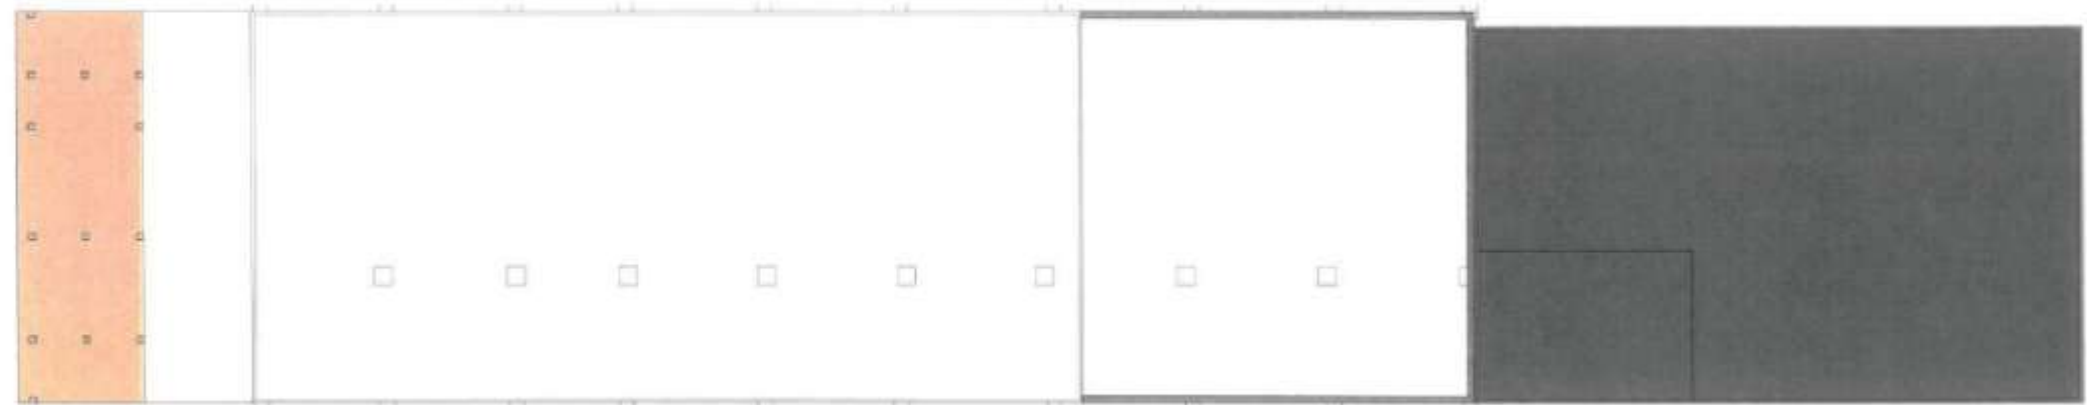

TERRACE FLOOR

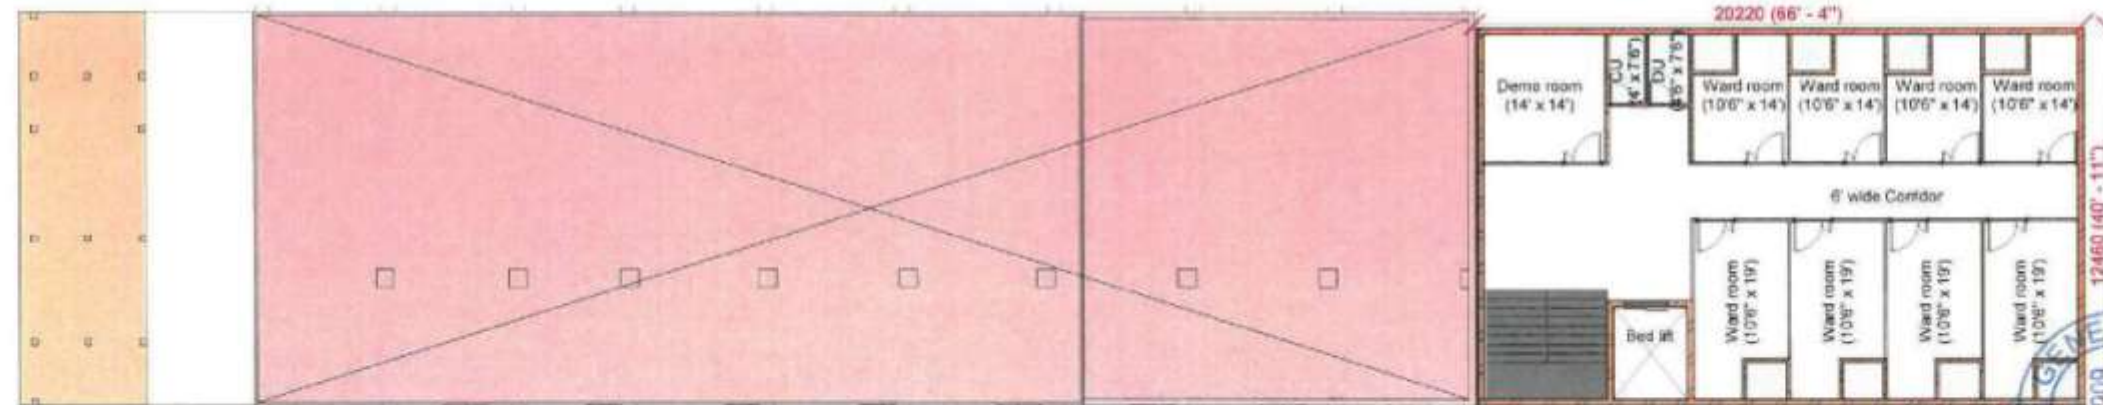

FIFTH FLOOR



AIMS - ABHIRAM
Institute of Medical Sciences @Atmakur

Sheet Name : **Floor plans - INTERIOR - FCP**




Project Number :
Date : 16-Apr-22
Scale : 1 : 220

Sheet No : 51
Detailed by : Ar. Chatanya
Approved by : Ar. Deivy


HABITAT
C
Copyright

P. Chaikanya
CI
Architects & Consultants
"MY DESK"
3B, 5th Street, Nandanam Extension
Chennai - 600035
www.habitatgroup.in

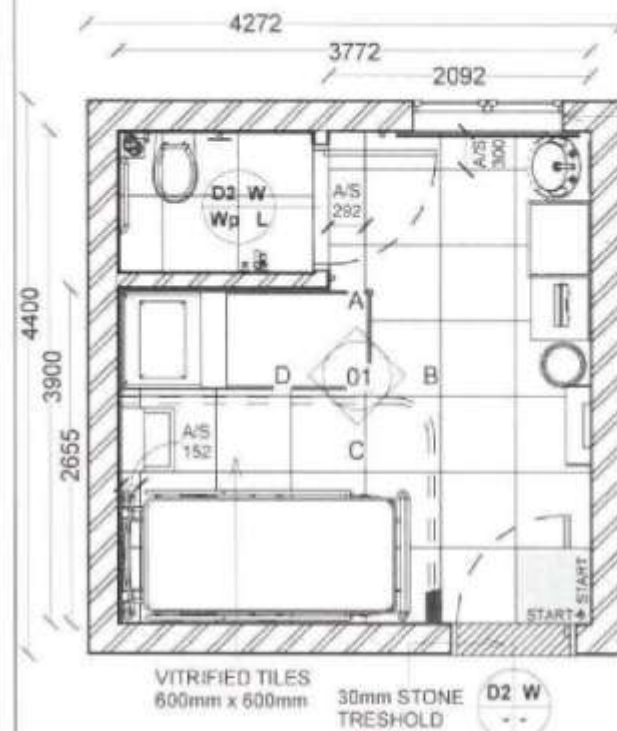

1 SINGLE WARD - FCP
1 : 55

EXISTING WINDOW
(1200 X 1200)mm

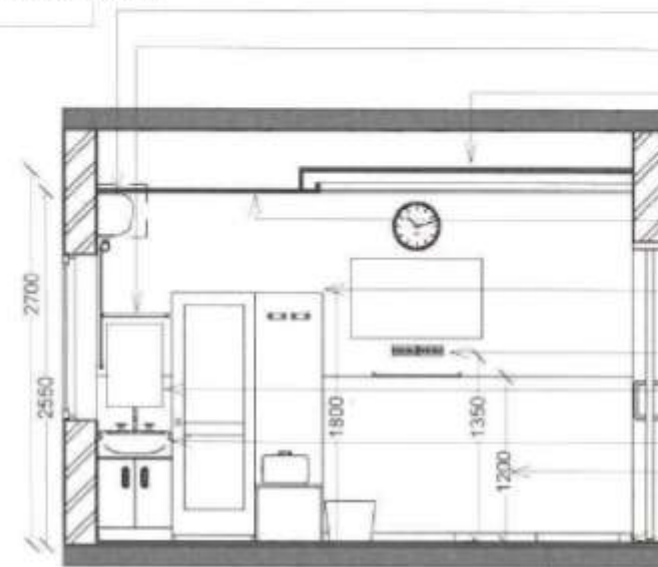


B ELEVATION - B
1 : 50


AC A/ELC LAYOUT
MIRROR LIGHT
GRID CEILING (- M)
AT 2700mm

SQUARE CEILING LIGHT
GYPSUM CEILING (+ M)
AT 2550mm
ROLLER BLINDS
WARDROBE A/SCH.
PICTURE FRAMES
SWITCH BOARD
WALL MIRROR
(600mm x 900mm)
WASH BASIN
WASHABLE PAINT
/ WALLPAPER
SKIRTING 75mm


FINISHED FLOOR LEVEL

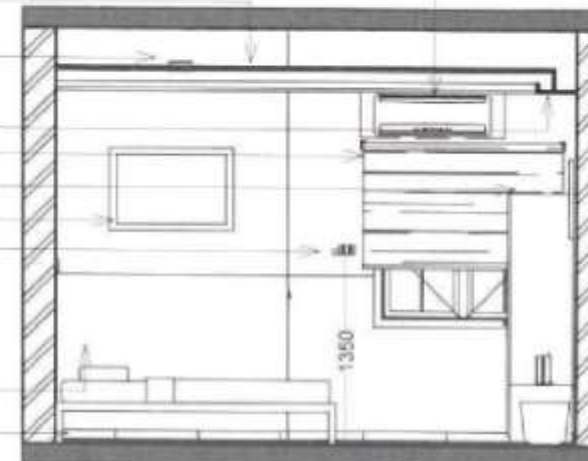

A ELEVATION - A
1 : 50

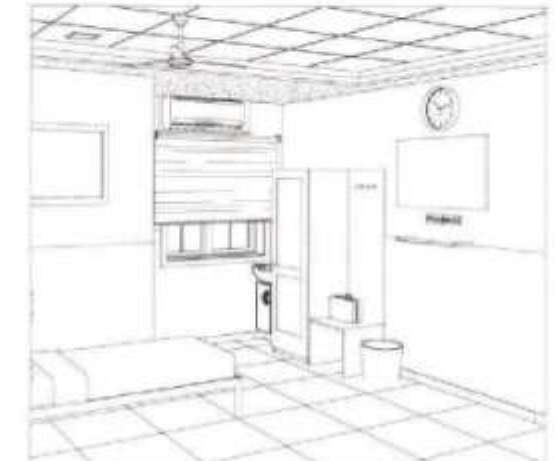


3 SINGLE WARD - view 1

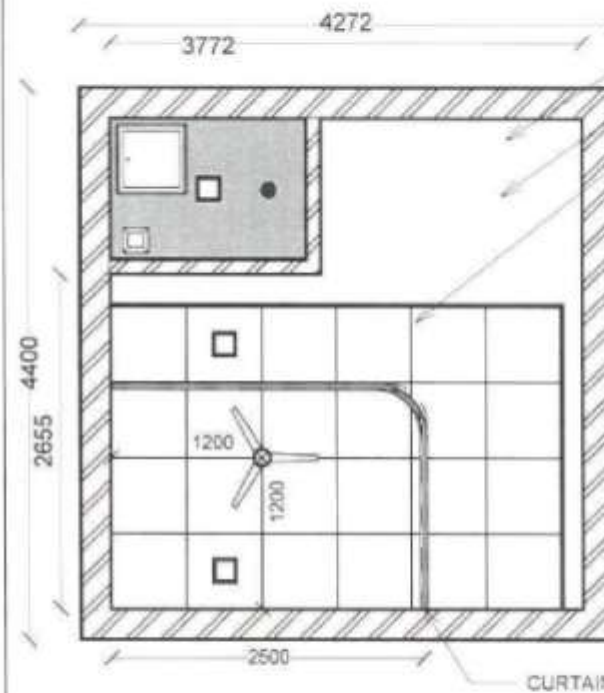

2 SINGLE WARD - CCP
1 : 55

AC As/ELC LAYOUT
GYPSUM FALSE CEILING AT
2550mm FROM FFL
GRID CEILING AT 2700mm FROM FFL

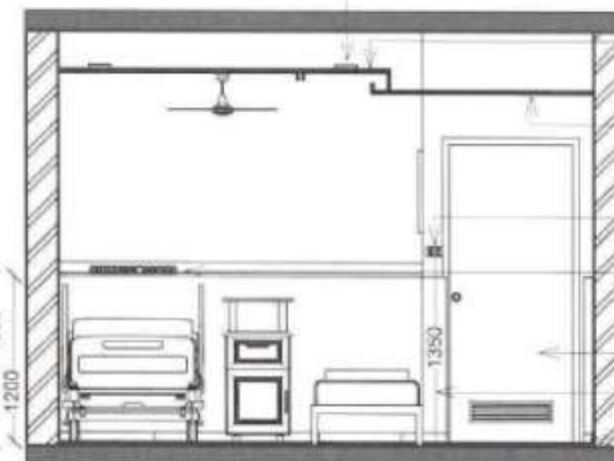


D ELEVATION - D
1 : 50

SQUARE CEILING LIGHT
GRID CEILING (- M)
AT 2700mm

GYPSUM CEILING (+ M)
AT 2550mm
CURTAIN
SWITCH BOARD
BED PANNEL AT
1200mm FROM FFL
DOOR A/SCH.
WASHABLE PAINT
SKIRTING 75mm

FINISHED FLOOR LEVEL

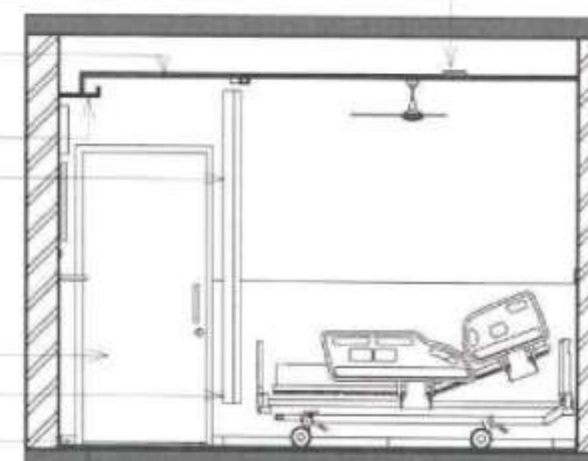

C ELEVATION - C
1 : 50



4 SINGLE WARD - view 2



AIMS - ABHIRAM
Institute of Medical Sciences @Atmakur
Sheet Name :
TYP - Single Ward Detail




Project Number :
Date : 20-Apr-22
Scale : As indicated
Sheet No : 01
Detailed by : Ar. Chaitanya
Approved by : Ar. Deivy


HABITAT
C
Copyright



Architects & Consultants
"MY DESK"
3B, 5th Street, Nandanam Extension
Chennai - 600035
www.habitatgroup.in

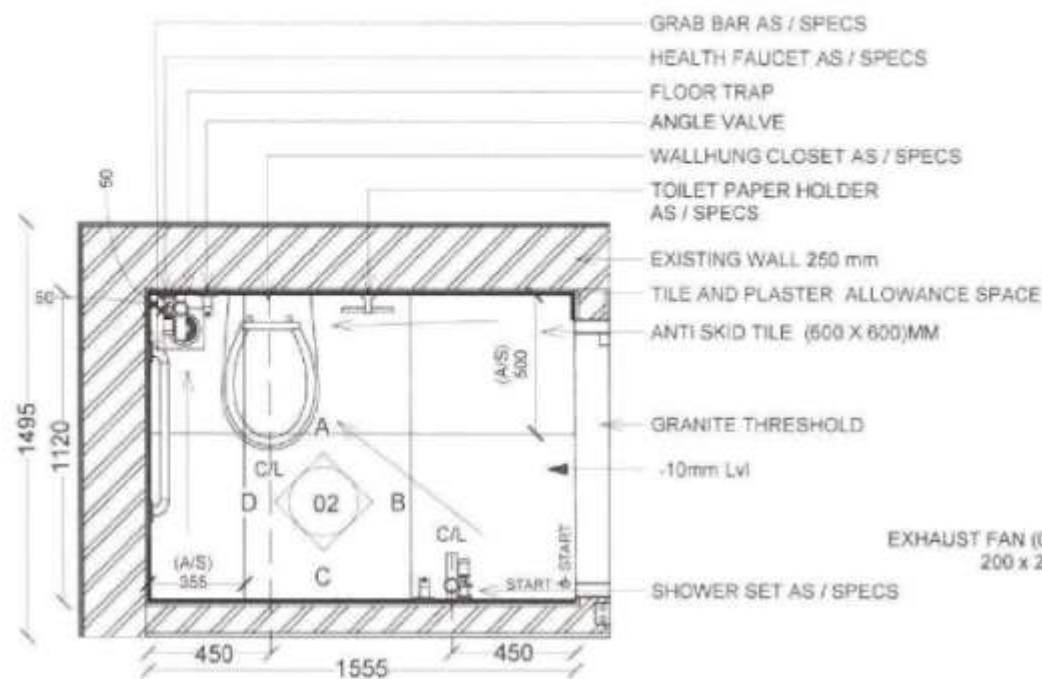

1 SINGLE WARD TOILET -FCP
1 : 25

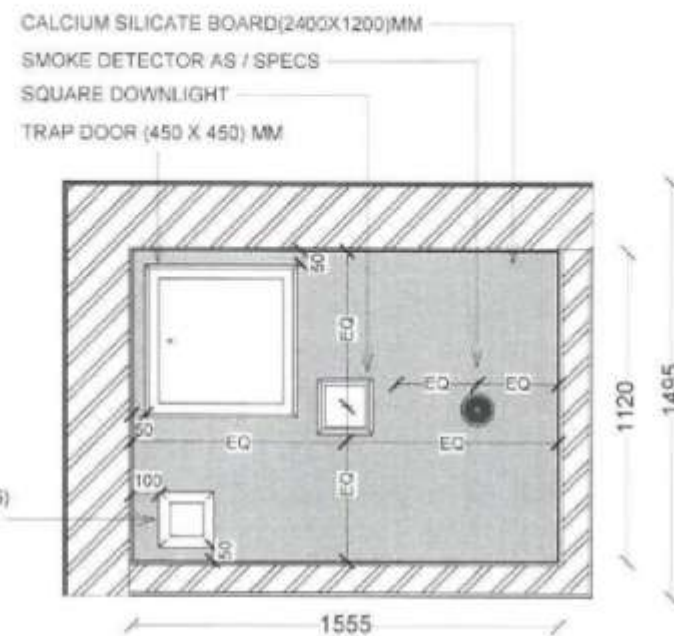


2 SINGLE WARD TOILET - CCP
1 : 25




3 TOILET - View 1




4 TOILET - View 2

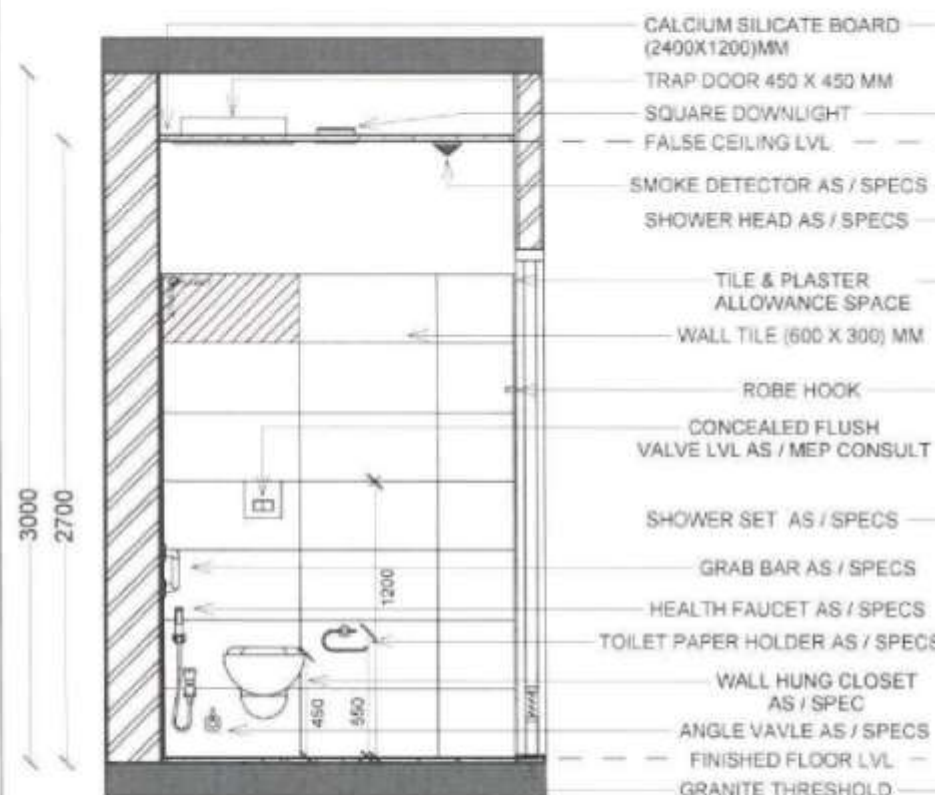


A 1. ELEVATION - A
1 : 30

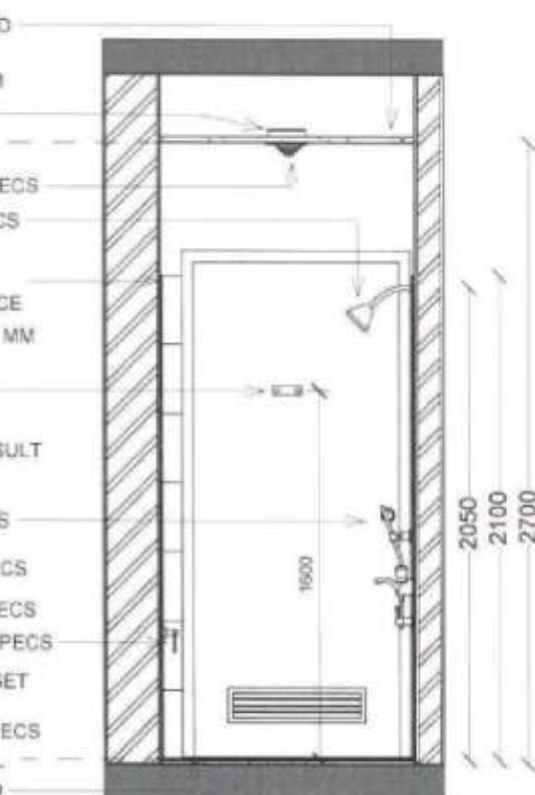

B 2. ELEVATION - B
1 : 30

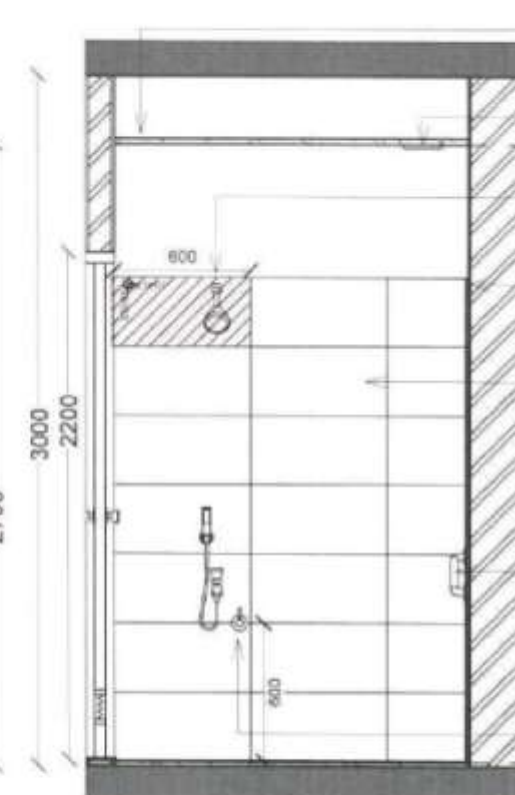

C 3. ELEVATION - C
1 : 30

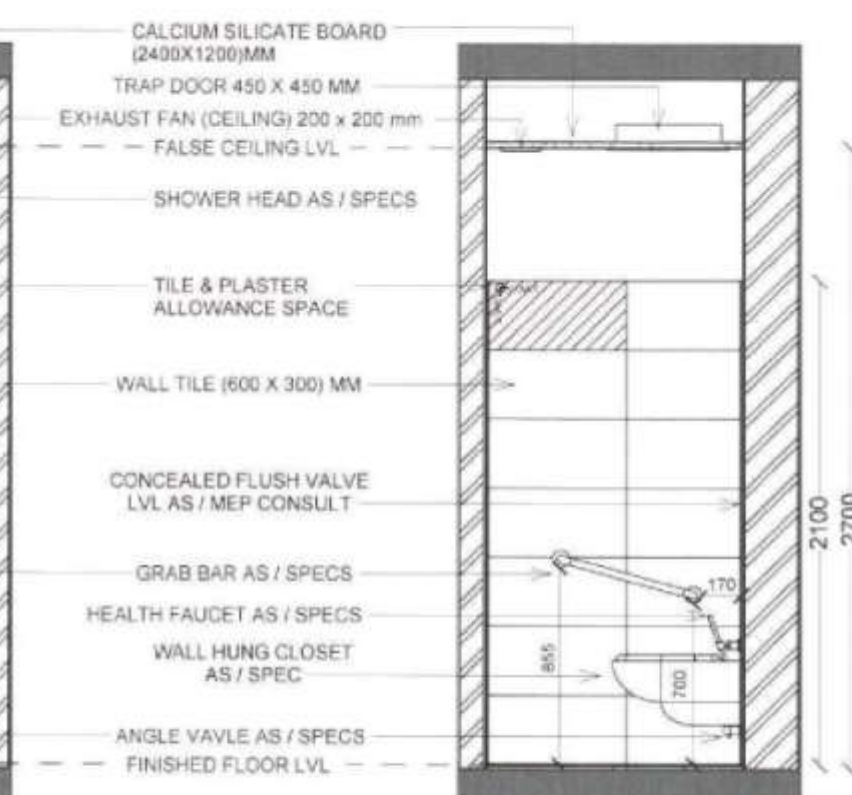


D 4. ELEVATION - D
1 : 30



ABHIRAM INSTITUTE OF MEDICAL SCIENCES - SITE PHOTOS (FOUNDATION)

Proposed
Interior Work
for
APOLLO
@ Guwahati



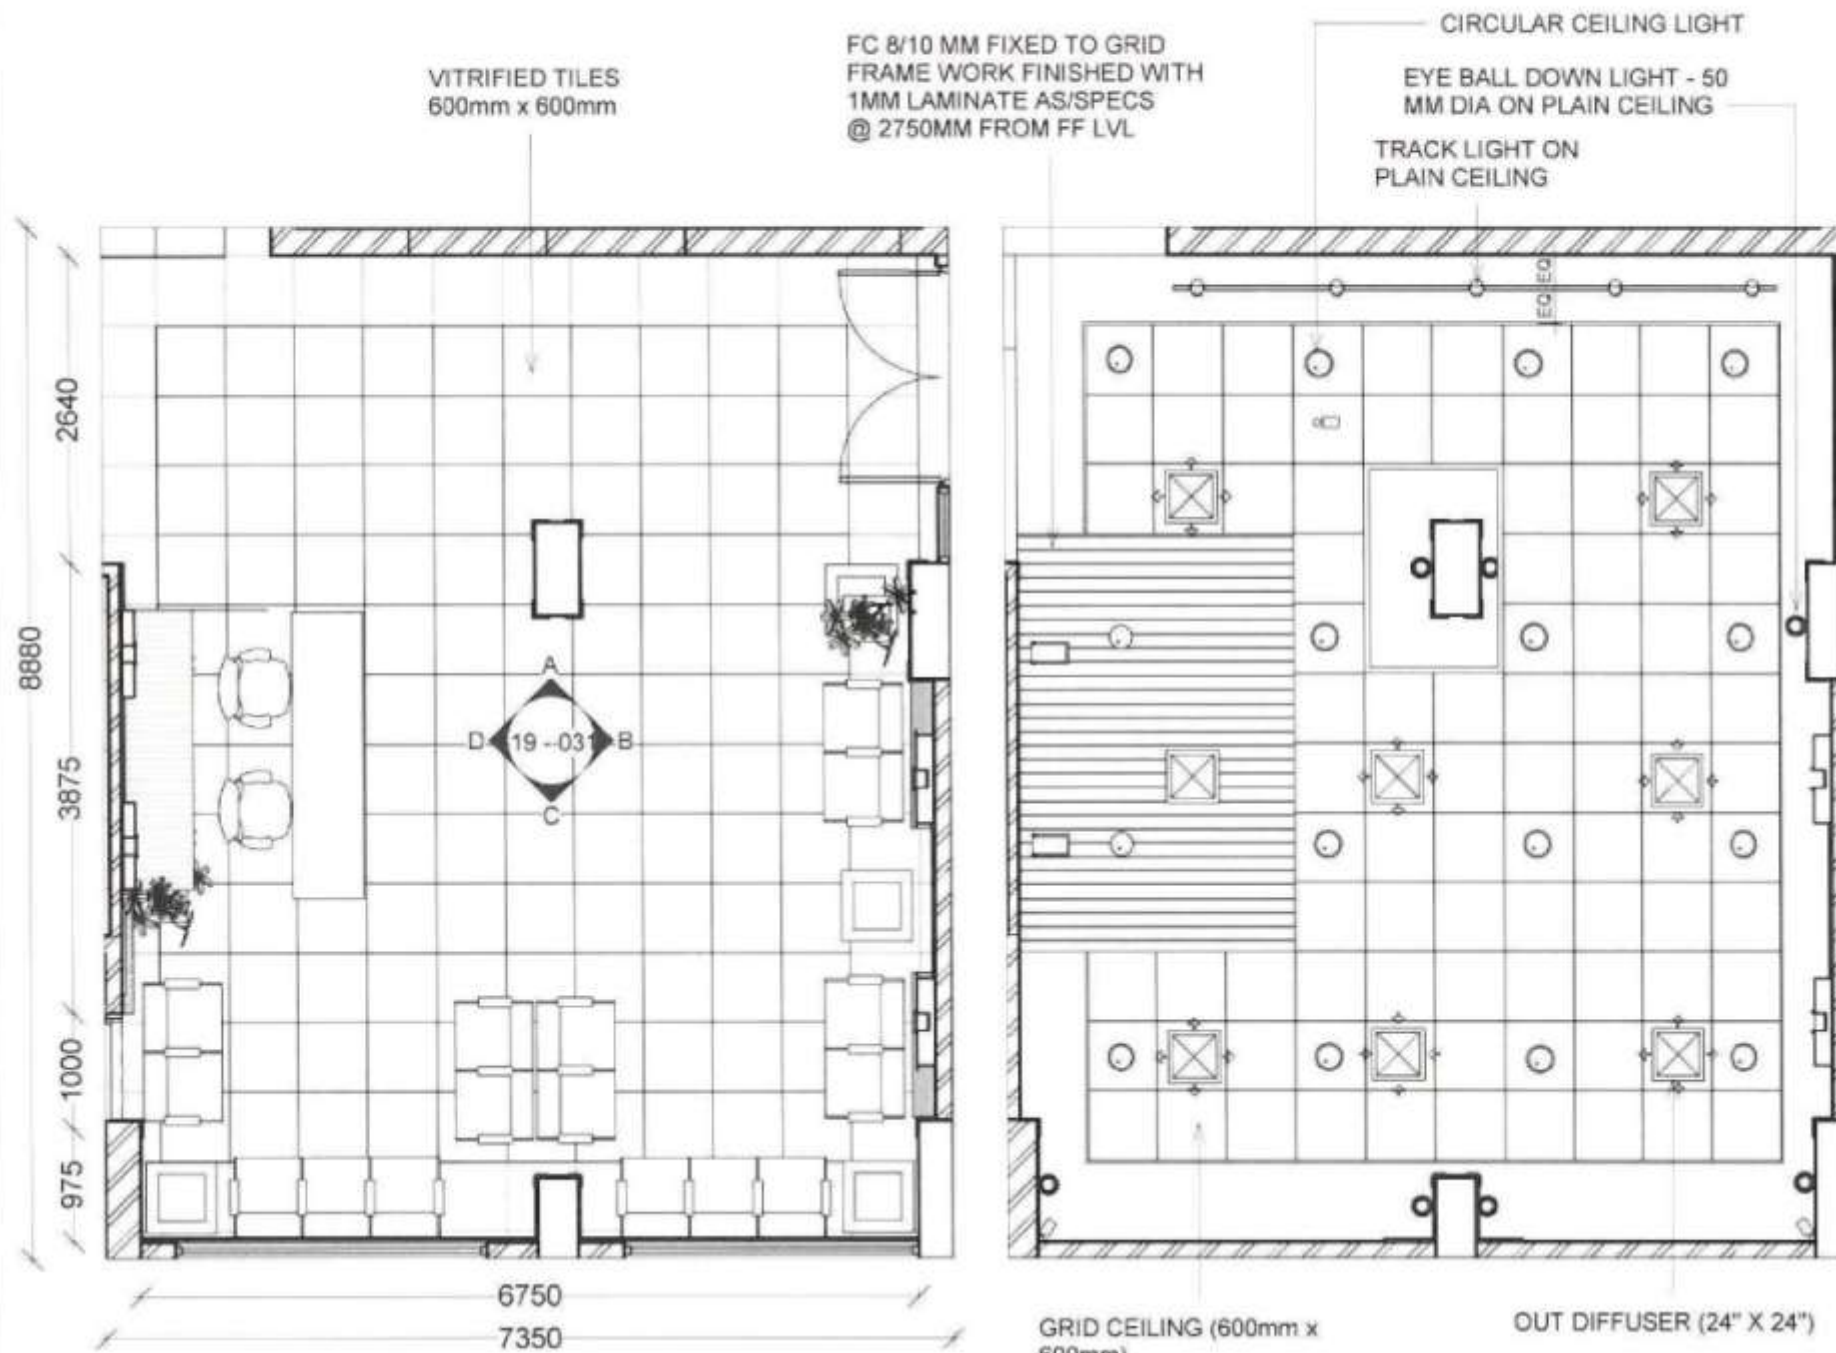

1 RECEPTION & WAITING AREA PLAN
1:60

2 RECEPTION & WAITING RCP LAYOUT
1:60



3 RECEPTION & WAITING AREA VIEW - 1



4 RECEPTION & WAITING AREA VIEW 2

NOTES:

1. All dimensions are in millimeters and levels are in meters.
2. For coordination of all the services refer AHL - MEP consultant drawings.
3. Furniture layout and civil openings refer Genesis Habitat (GH) drawings approved by AHL.
4. Refer AHL contract Work order BOQ for all specifications.

KEY PLAN



SHEET TITLE :

SHUBHAM RECEPTION & WAITING DETAILING

DWG NO : AH01.GF - STD

Project Number : -

Date : 07/02/2022

Scale : As indicated

Sheet No : 19 - 030

Approved by : Ar. Deivy

Detailed by : Ar. Chaitanya

CLIENT NAME :

APOLLO HOSPITALS ENTERPRISE LTD.

PROJECT NAME :

PROPOSED INTERIOR WORKS FOR APOLLO AT GUWAHATI

GENESIS HABITAT




Architects & Consultants :

"MyDESIGN"
3B, 6th Street, Nandanam Extension,
Chennai - 600038
www.habitatgroup.in

HABITAT



Copyright

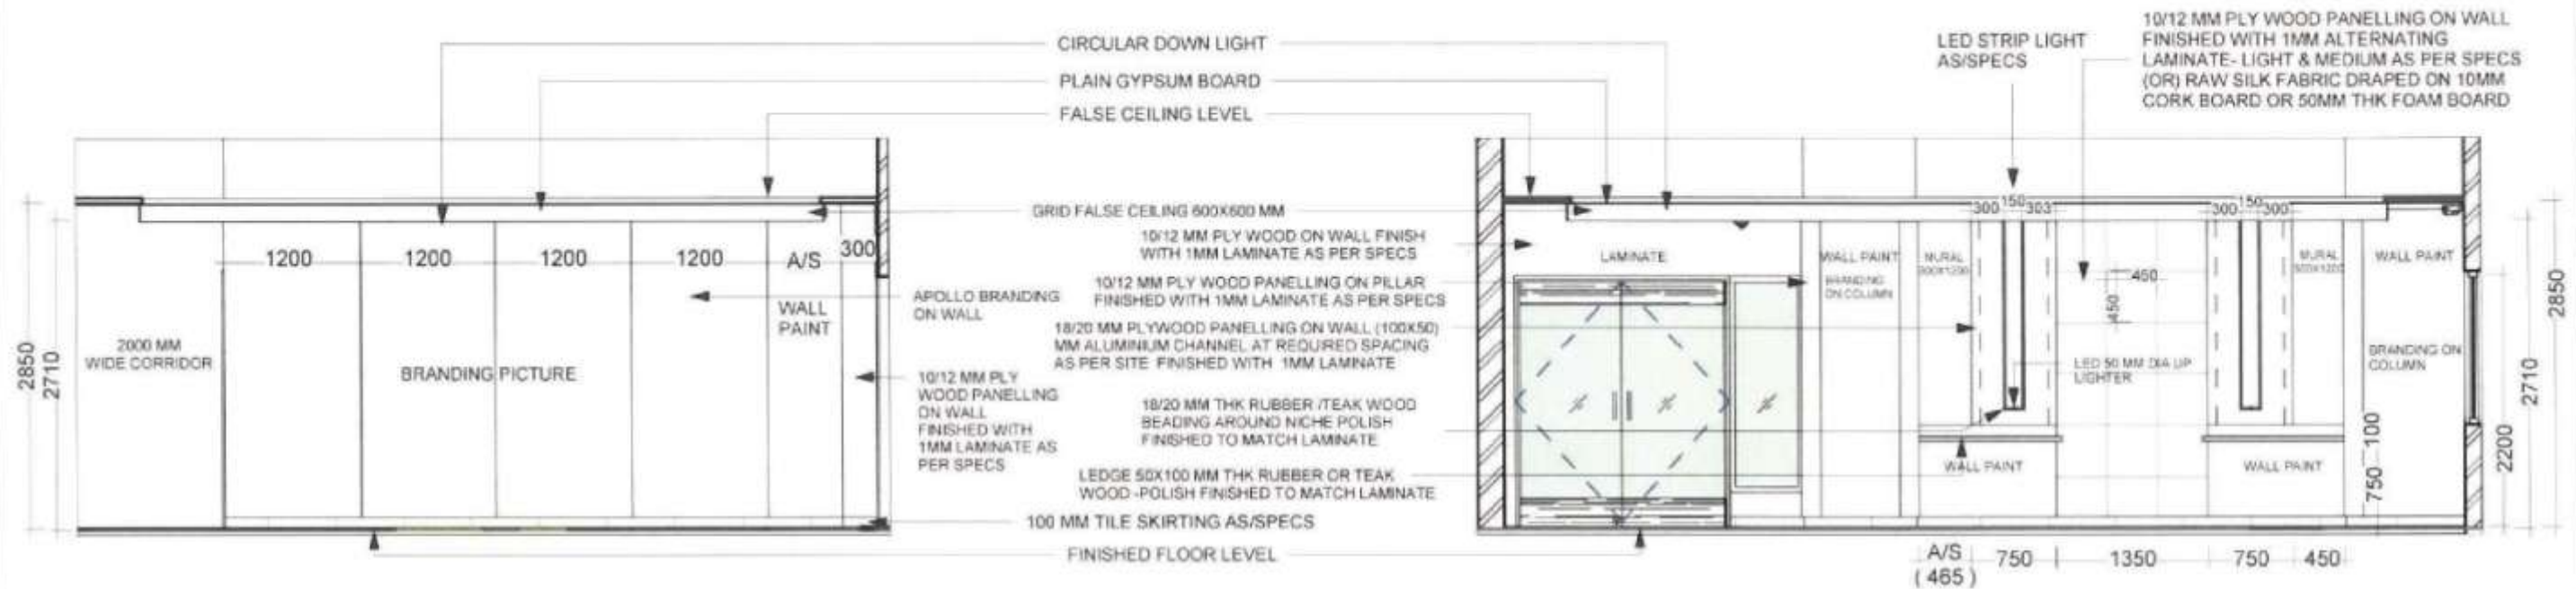

A RECEPTION & WAITING - ELEV A
1:55

B RECEPTION & WAITING - ELEV B
1:55



D RECEPTION & WAITING - ELEV D
1:55

C RECEPTION & WAITING - ELEV C
1:55

NOTES:

1. All dimensions are in millimeters and levels are in meters.
2. For coordination of all the services refer AHL - MEP consultant drawings.
3. Furniture layout and civil openings refer Genesis Habitat (GH) drawings approved by AHL.
4. Refer AHL contract Work order BOQ for all specifications.

LEGENDS

- 1MM THK MEDIUM LAMINATE AS/SPECS
- 1MM THK LIGHT LAMINATE AS/SPECS
- 50 MM DIA LED LIGHT

SHEET TITLE :

SHUBHAM RECEPTION & WAITING DETAILING

DWG NO: AH01.GF - STD

Project Number : -

Date : 09/02/2022

Scale : 1:55

Sheet No : 19 - 031

Approved by : Ar. Delvi

Detailed by : Ar. Chaitanya

CLIENT NAME :

APOLLO HOSPITALS ENTERPRISE LTD.

PROJECT NAME :

PROPOSED INTERIOR WORKS FOR APOLLO AT GUWAHATI

GENESIS HABITAT

Architects & Consultants :

CHI

"MyCESK"
38, 4th Street, Nandanam Extension,
Chennai - 600035
www.habitatgroup.in

HABITAT

C
Copyright

EXISTING COLUMN

LEDGE - 50MM THK X200MM WIDE RUBBER OR TEAK
WOOD -POLISH FINISHED TO MATCH LAMINATE

LED STRIP LIGHT AS/SPECS

18/20 MM PLYWOOD PANELLING ON WALL (100X50) MM
ALUMINIUM CHANNEL AT REQUIRED SPACING AS PER SITE
FINISHED WITH 1MM LAMINATE

ALUMINIUM CHANNEL OR 20MM THK
PLYWOOD FIXED TO WALL

10/12 MM PLY WOOD PANELLING ON WALL FINISHED WITH 1MM
ALTERNATING LAMINATE-


LIGHT & MEDIUM AS PER SPECS (OR) RAW SILK FABRIC DRAPED
ON 10MM CORK BOARD OR 50MM THK FOAM BOARD

18/20 MM THK RUBBER /TEAK WOOD BEADING AROUND
NICHE POLISH FINISHED TO MATCH LAMINATE

100MM DEPTH NICHE LED 50 MM DIA UP LIGHTER

10/12 MM PLY WOOD PANELLING ON PILLAR
FINISHED WITH 1MM LAMINATE AS PER SPECS

EXISTING COLUMN

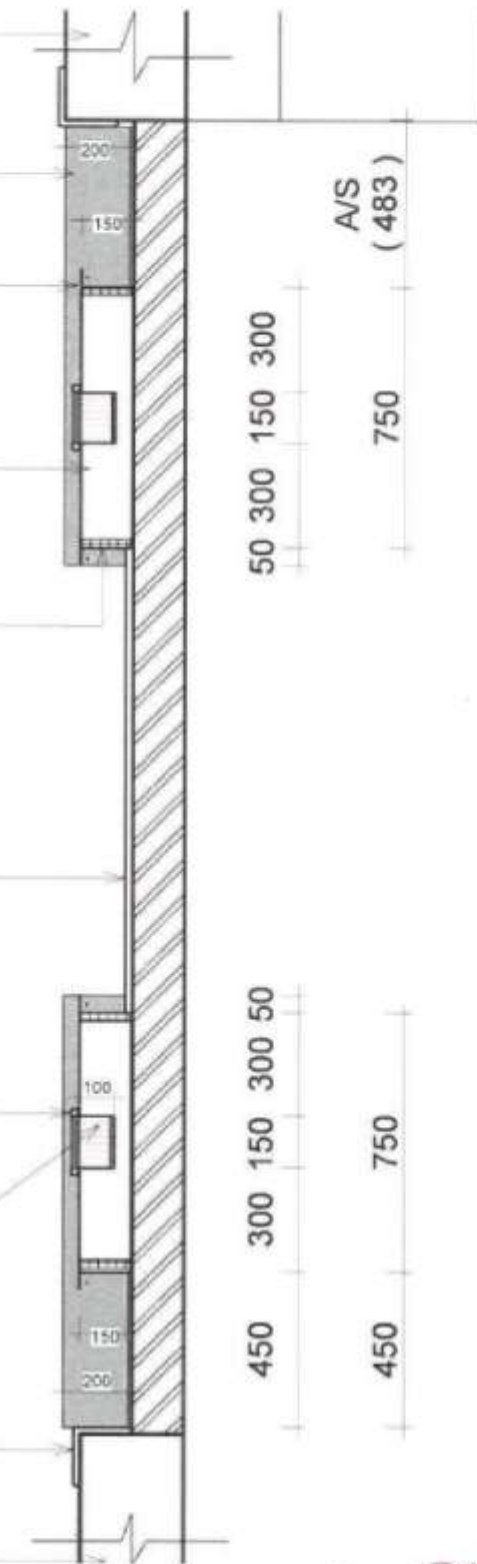

NOTES:

1. All dimensions are in millimeters and levels are in meters.
2. For coordination of all the services refer AHL - MEP consultant drawings.
3. Furniture layout and civil openings refer Genesis Habitat (GH) drawings approved by AHL
4. Refer AHL contract Work order BOQ for all specifications.

LEGENDS



1MM THK MEDIUM LAMINATE AS/SPECS



1MM THK LIGHT LAMINATE AS/SPECS

SHEET TITLE :

SHUBHAM - MAIN RECEPTION NICHE & WALL PANELING
DETAILING

DWG NO : AHSL 01.GF - STD

Project Number : -

Sheet No : 20 - 01

Date : 25/02/2022

Approved by : Ar. Deivy

Scale : 1 : 20

Detailed by : Ar. Chaitanya

CLIENT NAME :

APOLLO HOSPITALS ENTERPRISE LTD.

PROJECT NAME :

PROPOSED INTERIOR WORKS FOR APOLLO AT GUWAHATI


GENESIS HABITAT

Architects & Consultants :



"MyDesk"
3B, 5th Street, Nandanam Extension,
Chennai - 600035
www.habitatgroup.in


HABITAT

 


Copyright



P. Chaitanya

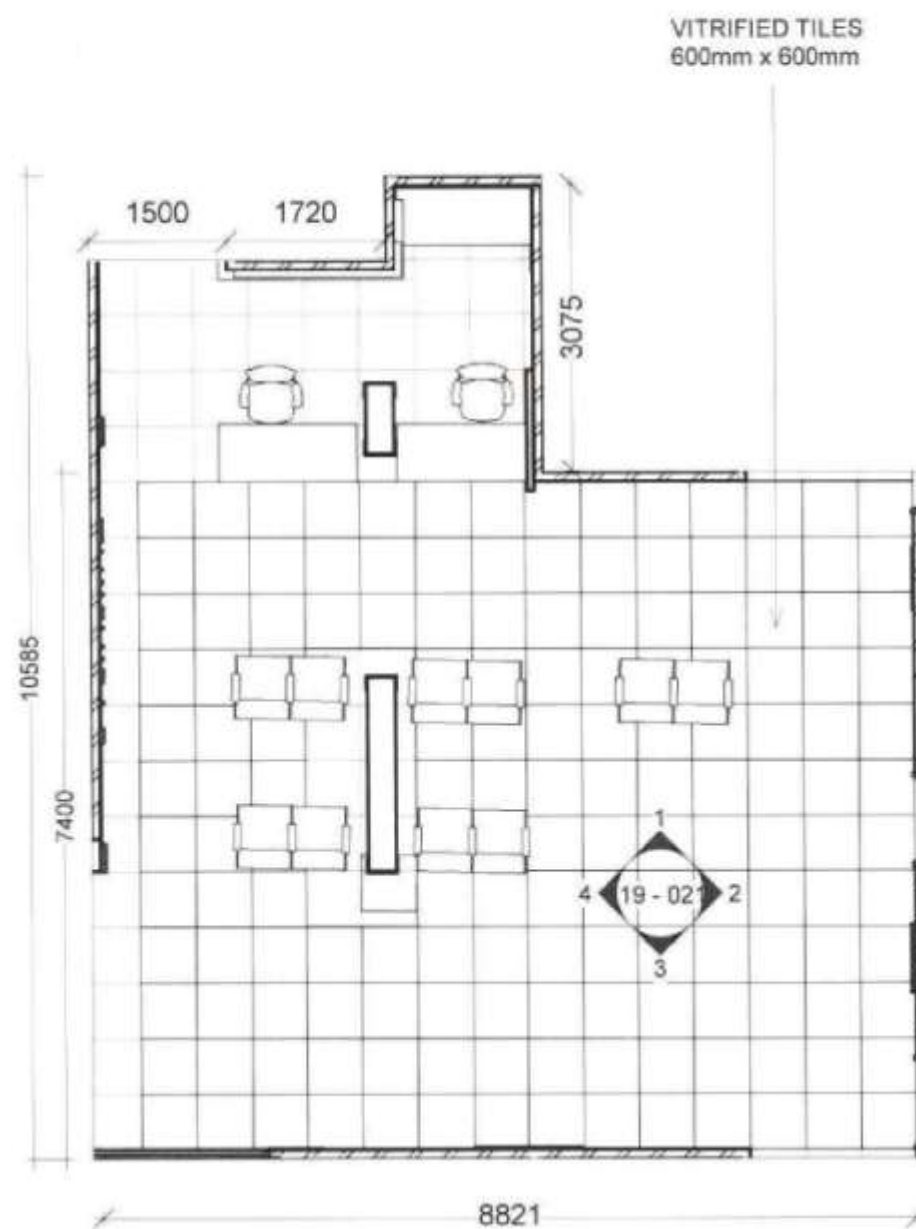

1 SUB RECEPTION & WAITING - PLAN
1:75

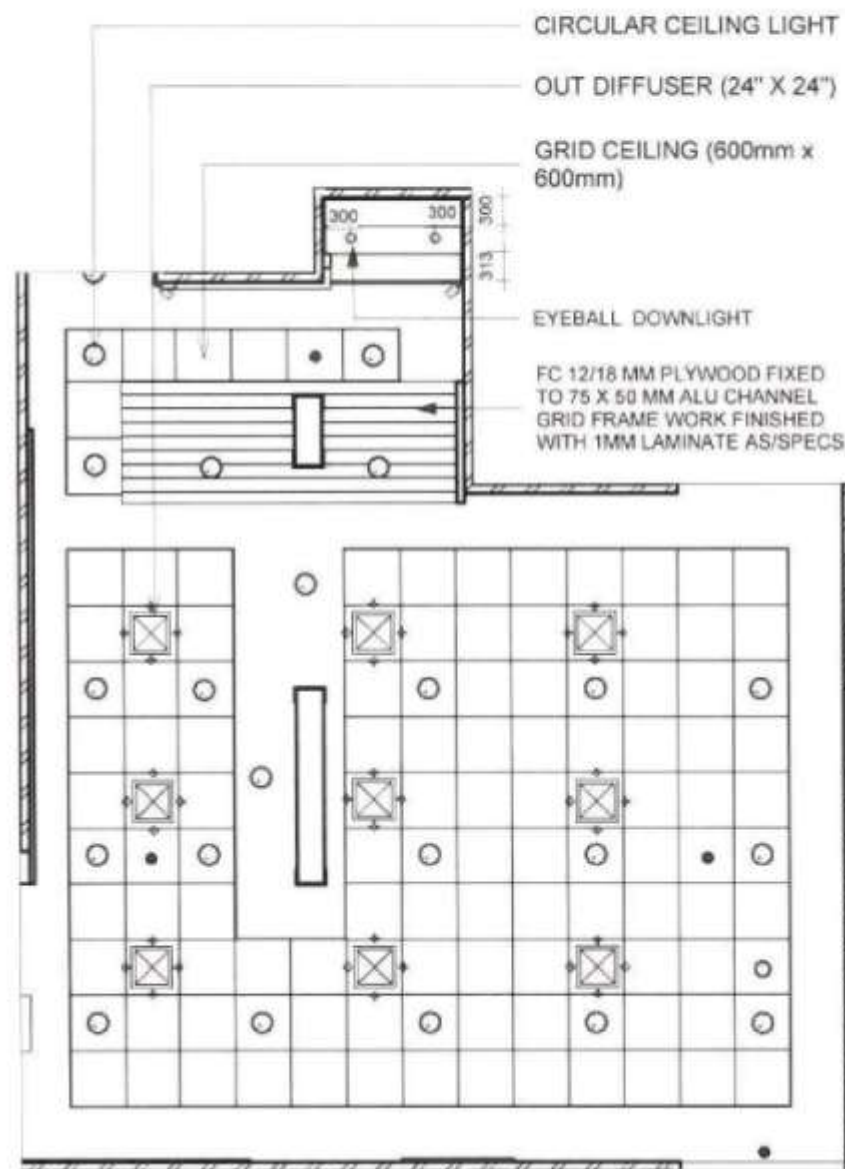

2 SUB RECEPTION & WAITING - FALSE CEILING
1:75




3 SUB RECEPTION & WAITING - VIEW 01



4 SUB RECEPTION & WAITING - VIEW 02

- NOTES:
- All dimensions are in millimeters and levels are in meters.
 - For coordination of all the services refer AHL - MEP consultant drawings.
 - Furniture layout and civil openings refer Genesis Habitat (GH) drawings approved by AHL.
 - Refer AHL contract Work order BOQ for all specifications.

KEY PLAN

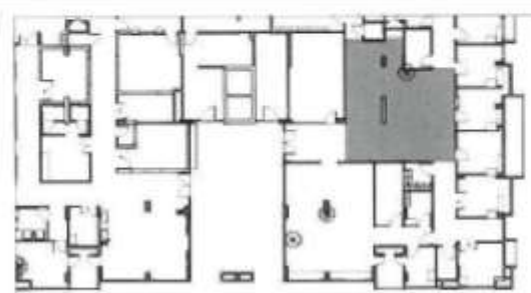

SHEET TITLE :

SHUBHAM - SUB RECEPTION & WAITING

DWG NO : AH01.GF - STD

Project Number : -

Sheet No : 19-020

Date : 15/02/2022

Approved by : Ar. Delvy

Scale : As indicated

Detailed by : Ar. Chaitanya

CLIENT NAME :

APOLLO HOSPITALS ENTERPRISE LTD

PROJECT NAME :

PROPOSED INTERIOR WORKS FOR APOLLO AT GUWAHATI

GENESIS HABITAT

Architects & Consultants :




"MyDesk"
3B, 8th Street, Nandanam Extension,
Chennai - 600035
www.habitatgroup.in

HABITAT



Copyright

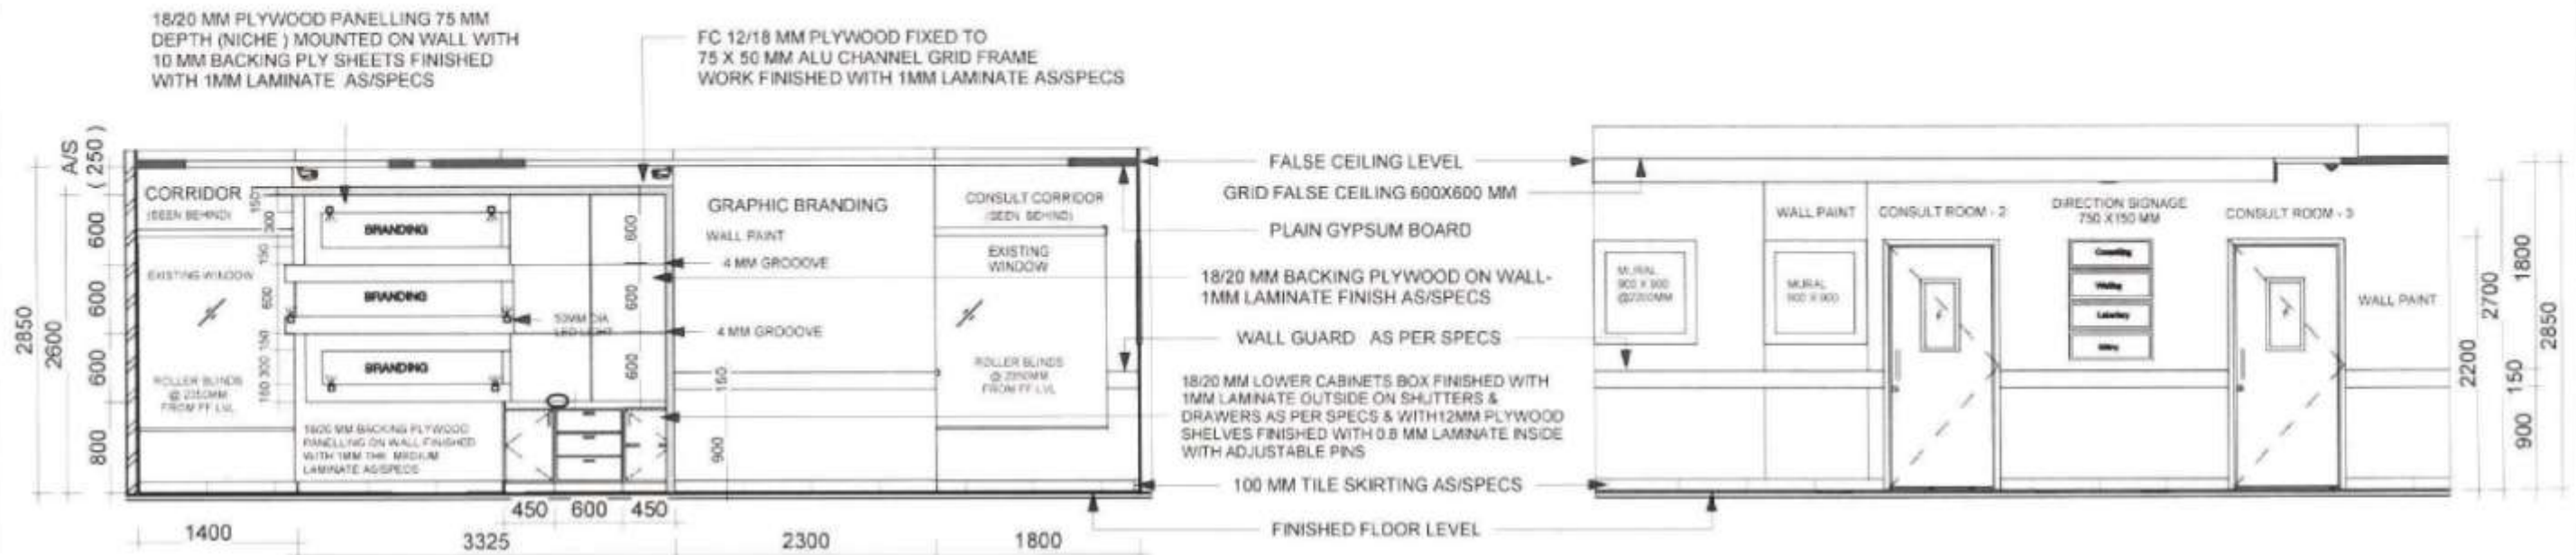

1 SUB RECEPTION & WAITING - ELEV A
1:55

2 SUB RECEPTION & WAITING - ELEV B
1:55



3 SUB RECEPTION & WAITING - ELEV C
1:55

4 SUB RECEPTION & WAITING - ELEV D
1:55

NOTES:

- All dimensions are in millimeters and levels are in meters.
- For coordination of all the services refer AHL - MEP consultant drawings.
- Furniture layout and civil openings refer Genesis Habitat (GH) drawings approved by AHL.
- Refer AHL contract Work order BOQ for all specifications.

LEGENDS

- 1MM THK MEDIUM LAMINATE AS/SPECS
- 1MM THK LIGHT LAMINATE AS/SPECS
- 50 MM DIA LED LIGHT

SHEET TITLE :

SHUBHAM SUB RECEPTION AND WAITING

DWG NO : AHSL01.GF - STD

Project Number : -

Sheet No : 19 - 021

Date : 15/02/2022

Approved by : Ar. Deivy

Scale : 1 : 55

Detailed by : Ar. Chaitanya

CLIENT NAME :

APOLLO HOSPITALS ENTERPRISE LTD.

PROJECT NAME :

PROPOSED INTERIOR WORKS FOR APOLLO AT GUWAHATI

GENESIS HABITAT

Architects & Consultants :

"MyOSK"


3B, 5th Street, Nandanam Extension,
Chennai - 600035
www.habitatgroup.in

HABITAT

Copyright

P. Chaitanya



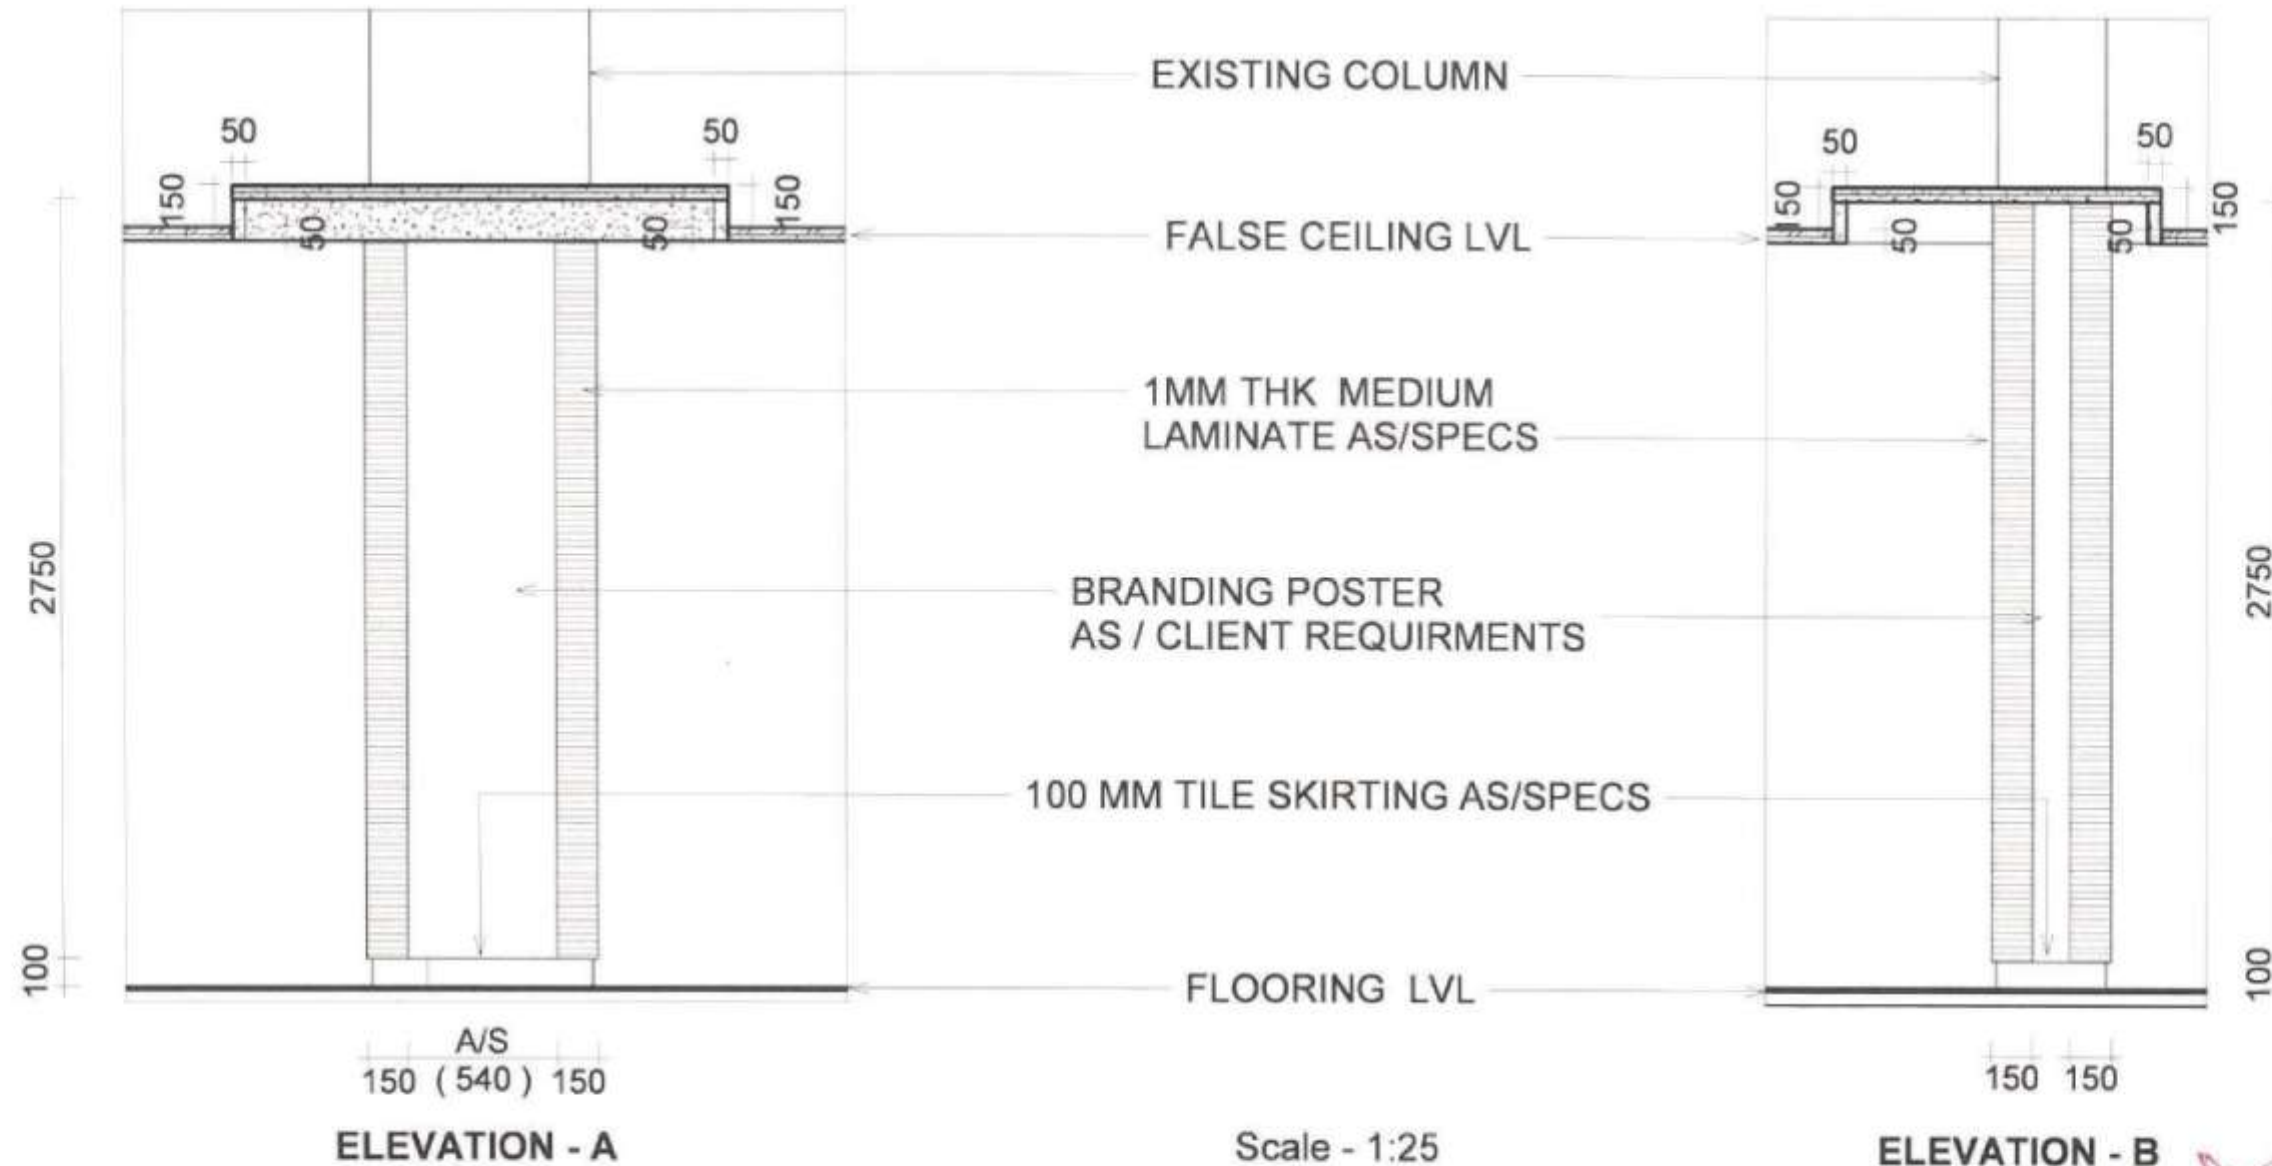

NOTES:

1. All dimensions are in millimeters and levels are in meters.
2. For coordination of all the services refer AHL - MEP consultant drawings.
3. Furniture layout and civil openings refer Genesis Habitat (GH) drawings approved by AHL
4. Refer AHL contract Work order BOQ for all specifications.

LEGENDS

- 1MM THK MEDIUM LAMINATE AS/SPECS
- 1MM THK LIGHT LAMINATE AS/SPECS

SHEET TITLE :

STANDARD DETAILING COLUMN

DWG NO : AH01.GF - STD

Project Number : -

Sheet No : 20 - 03

Date : 27/02/2022

Approved by : Ar.Deivy

Scale : As indicated

Detailed by : Ar.Chaitanya

CLIENT NAME :

APOLLO HOSPITALS ENTERPRISE LTD.

PROJECT NAME :

PROPOSED INTERIOR WORKS FOR APOLLO AT GUWAHATI

GENESIS HABITAT

Architects & Consultants :




"MyDESK"
3B, 5th Street, Nandanam Extension,
Chennai - 600035
www.habitatgroup.in

HABITAT



Copyright

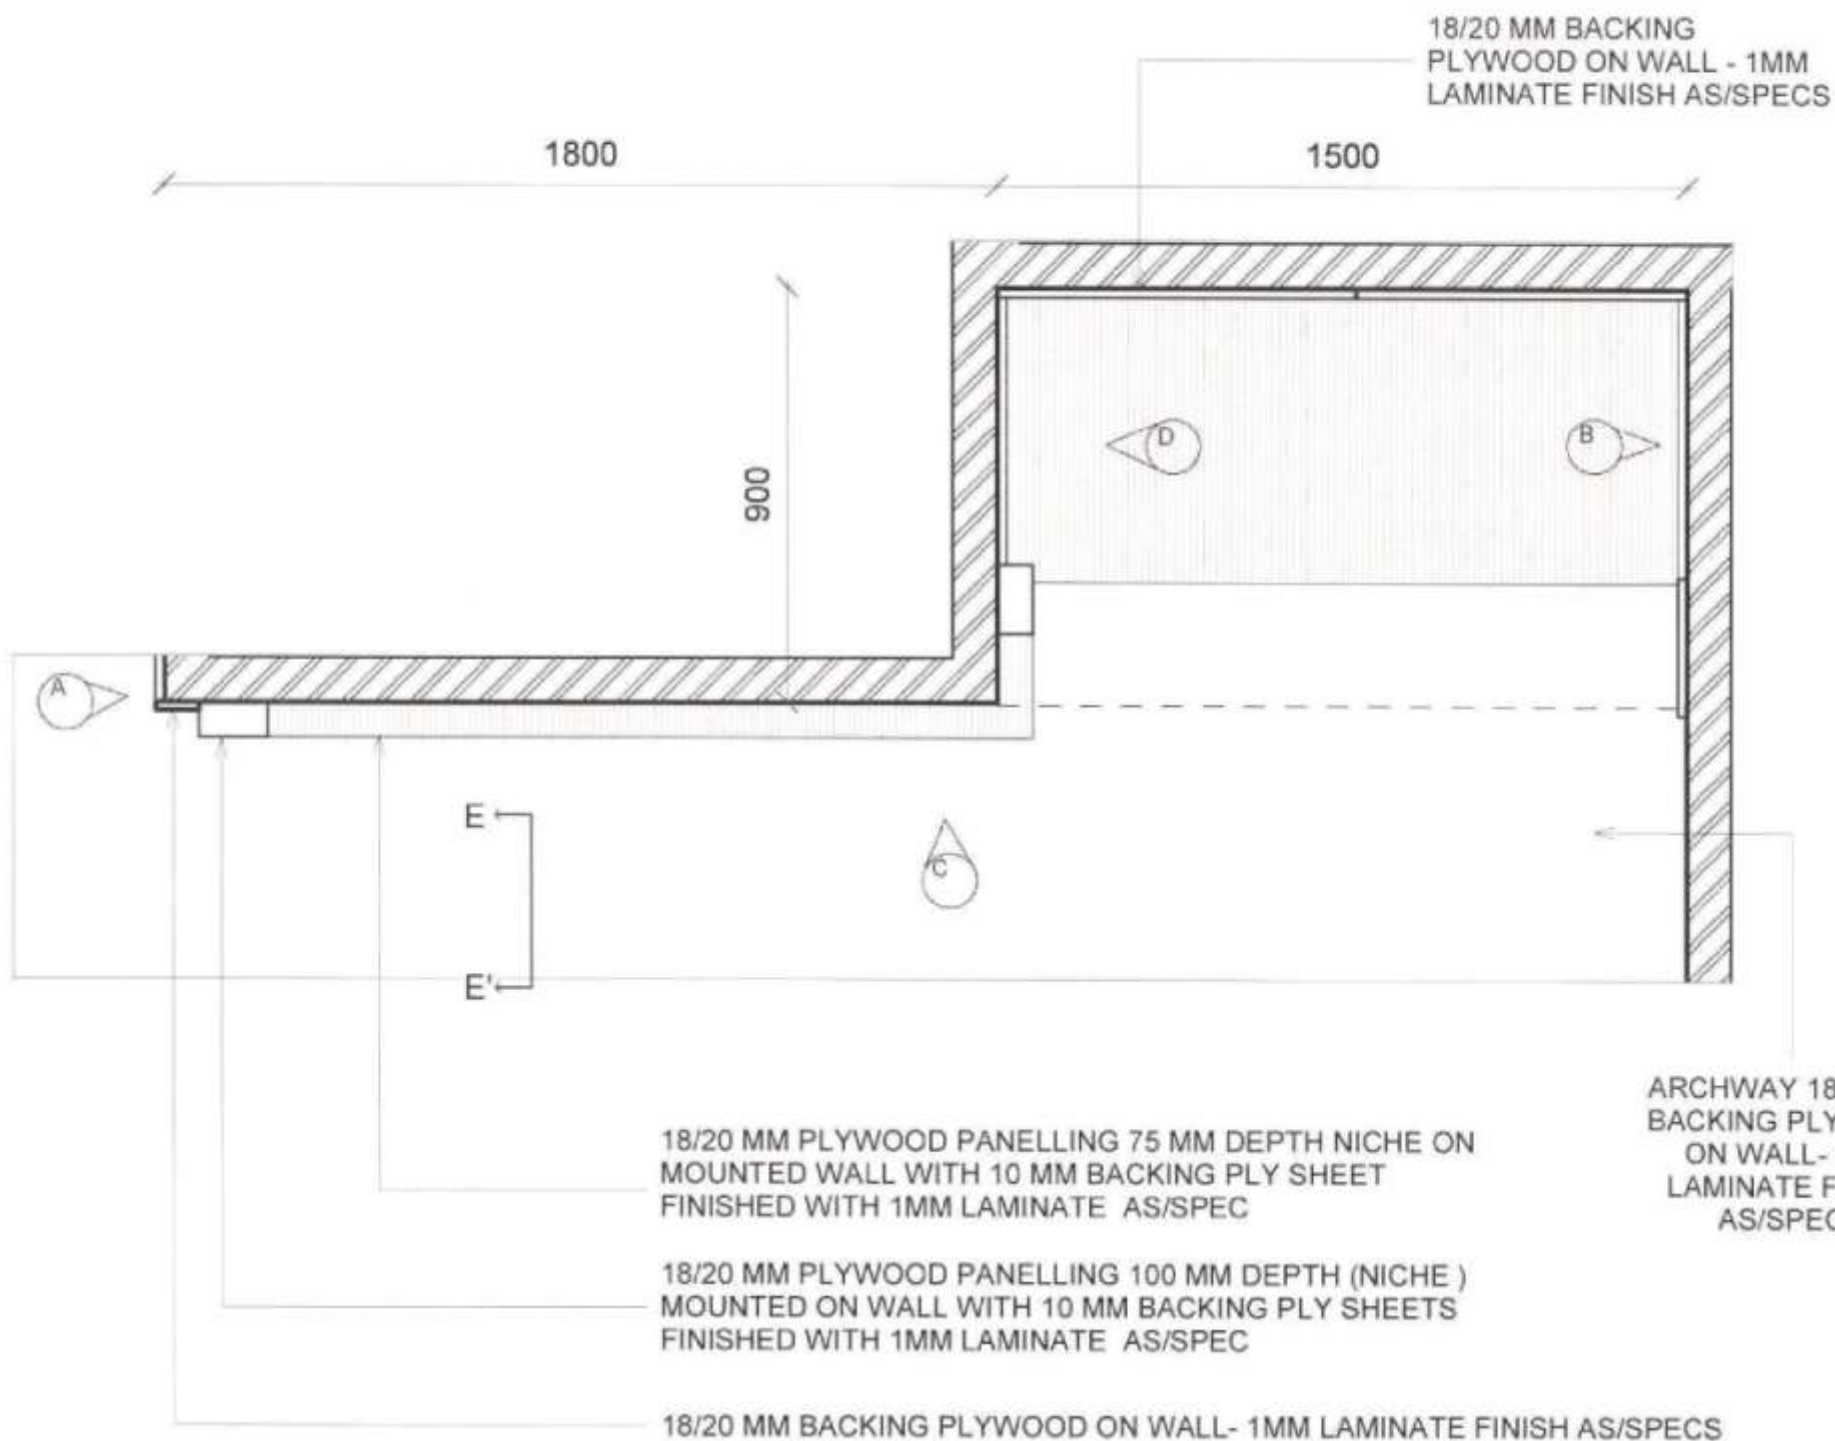

18/20 MM BACKING PLYWOOD PANELLING ON WALL FINISHED WITH 1MM THK MEDIUM LAMINATE AS/SPECS

18/20 MM PLYWOOD PANELLING 75 MM DEPTH (NICHE) MOUNTED ON WALL WITH 10 MM BACKING PLY SHEETS FINISHED WITH 1MM LAMINATE AS/SPECS

6/10 MM BACKING PLYWOOD ON WALL- 1MM LAMINATE FINISH WITH LAMINATE / WALL PAINTING / BRANDING


18/20 MM PLYWOOD PANELLING 100 MM DEPTH (NICHE) MOUNTED ON WALL WITH 10 MM BACKING PLY SHEETS FINISHED WITH 1MM LAMINATE AS/SPECS

6/10 MM BACKING PLYWOOD ON WALL- 1MM LAMINATE FINISH AS/SPECS

18/20 MM BACKING PLYWOOD PANELLING ON WALL FINISHED WITH 1MM THK MEDIUM LAMINATE AS/SPECS

100 MM TILE SKIRTING AS/SPECS

ARCHWAY 18/20 MM BACKING PLYWOOD ON WALL- 1MM LAMINATE FINISH AS/SPECS

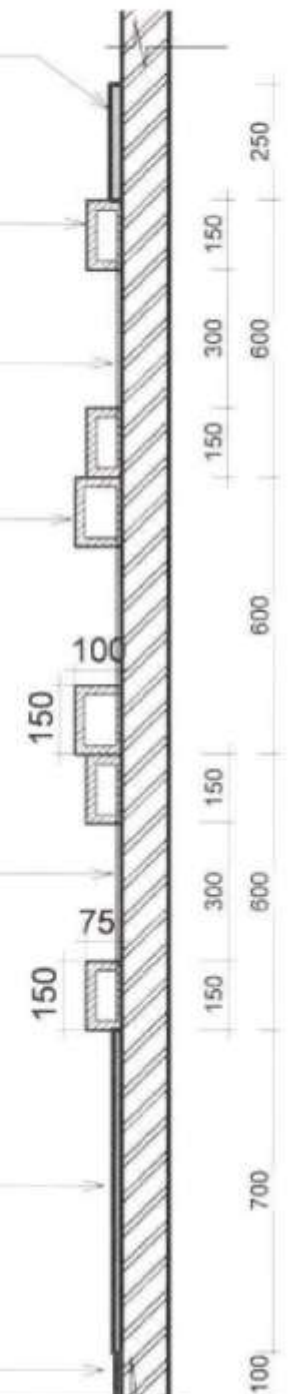

1 SUB RECEPTION REAR WALL DETAILING
1:15

NOTES:

- All dimensions are in millimeters and levels are in meters.
- For coordination of all the services refer AHL - MEP consultant drawings.
- Furniture layout and civil openings refer Genesis Habitat (GH) drawings approved by AHL.
- Refer AHL contract Work order - BOQ for all specifications.

LEGENDS

- 1MM THK MEDIUM LAMINATE AS/SPECS
- 1MM THK LIGHT LAMINATE AS/SPECS
- 50 MM DIA LED LIGHT

SHEET TITLE :

SHUBHAM - SUB RECEPTION REAR WALL DETAILING

DWG NO : AH01.GF - STD

Project Number : -

Sheet No : 20 - 040

Date : 20/02/2022

Approved by : Ar.Delvy

Scale : 1 : 15

Detailed by : Ar.Chaitanya

CLIENT NAME :

APOLLO HOSPITALS ENTERPRISE LTD.

PROJECT NAME :

PROPOSED INTERIOR WORKS FOR APOLLO AT GUWAHATI

GENESIS HABITAT

Architects & Consultants :




"MyGESH"
3B, 5th Street, Nandanam Extension,
Chennai - 600035
www.habitatgroup.in

HABITAT




Copyright



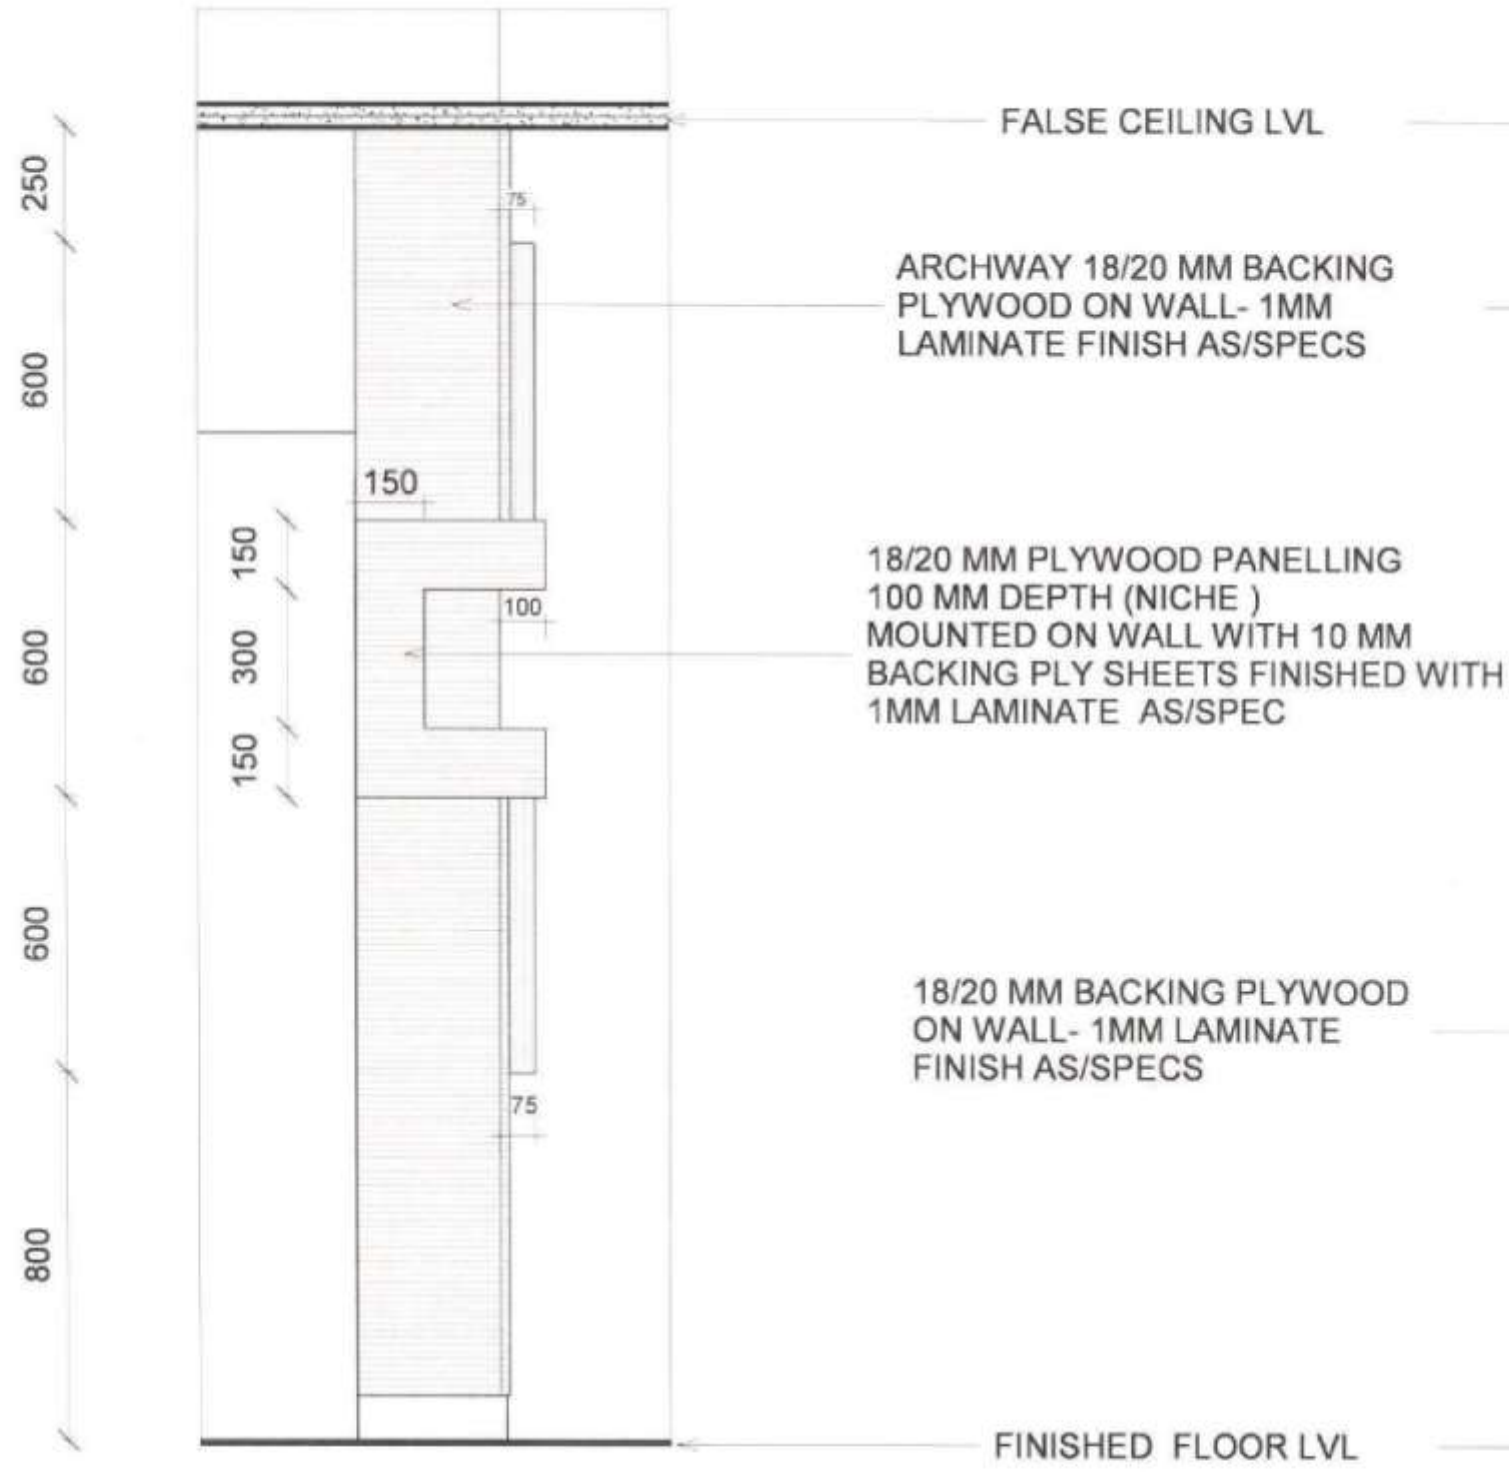

1 ELEVATION - A
1:15

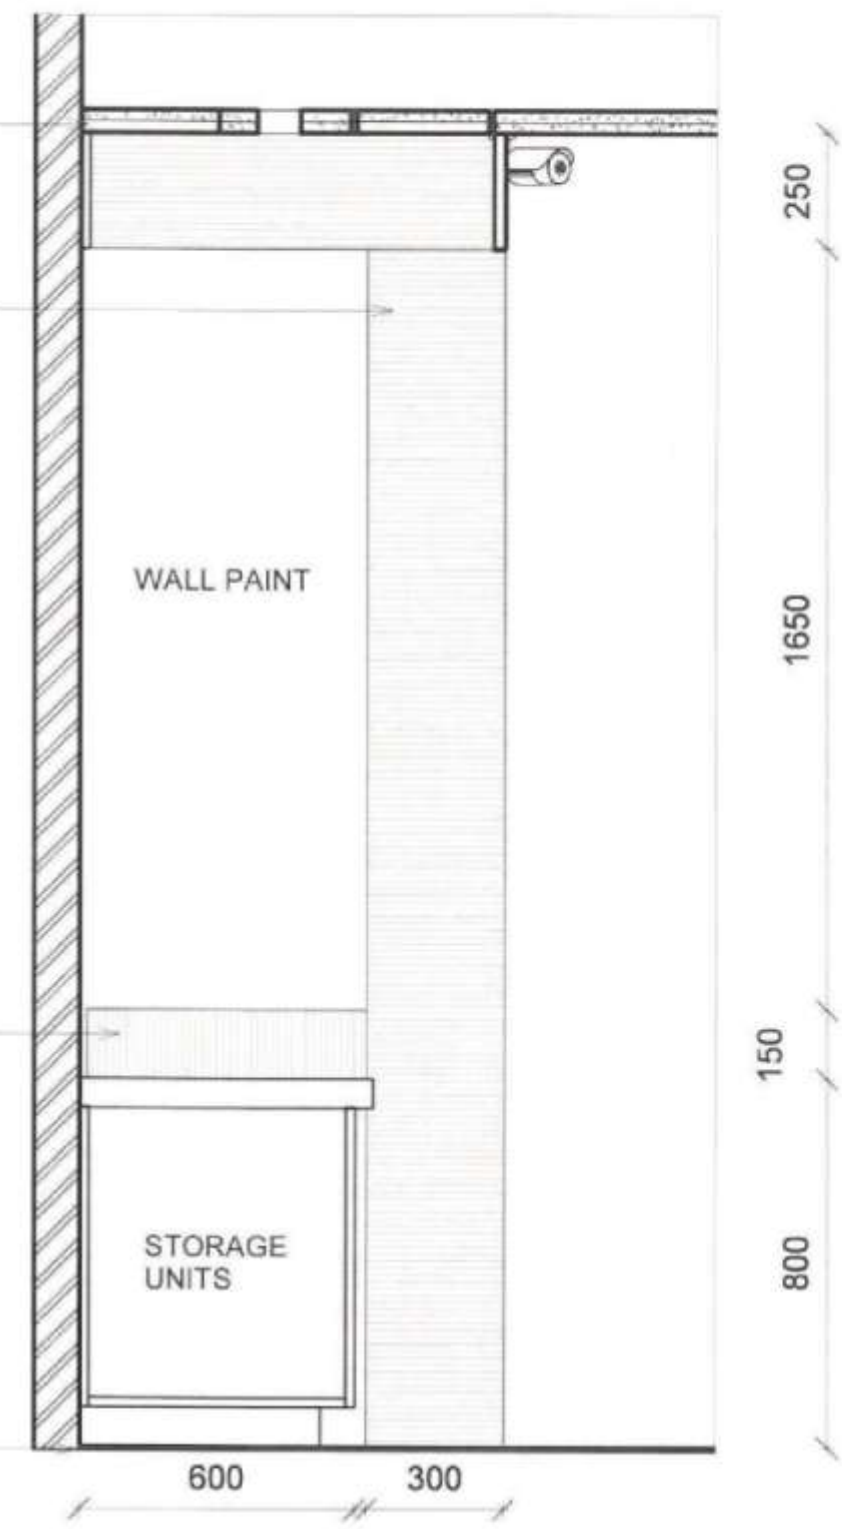

2 ELEVATION - B
1:15

- NOTES:**
- All dimensions are in millimeters and levels are in meters.
 - For coordination of all the services refer AHL - MEP consultant drawings.
 - Furniture layout and civil openings refer Genesis Habitat (GH) drawings approved by AHL.
 - Refer AHL contract Work order BOQ for all specifications.


LEGENDS	
	1MM THK MEDIUM LAMINATE AS/SPECS
	1MM THK LIGHT LAMINATE AS/SPECS
	50 MM DIA LED LIGHT

SHEET TITLE :	
SHUBHAM - SUB RECEPTION REAR WALL ELEVATION DETAILING 1	
DWG NO : AH01.GF - STD	
Project Number : -	Sheet No : 20 - 041
Date : 20/02/2022	Approved by : Ar. Delvy
Scale : 1 : 15	Detailed by : Ar. Chaitanya

CLIENT NAME :	
APOLLO HOSPITALS ENTERPRISE LTD.	
PROJECT NAME :	
PROPOSED INTERIOR WORKS FOR APOLLO AT GUWAHATI	
GENESIS HABITAT	Architects & Consultants :
	"MyOESK" 3B, 5th Street, Nandanam Extension, Chennai - 600035 www.habitatgroup.in
HABITAT	
	Copyright



P. Chaitanya

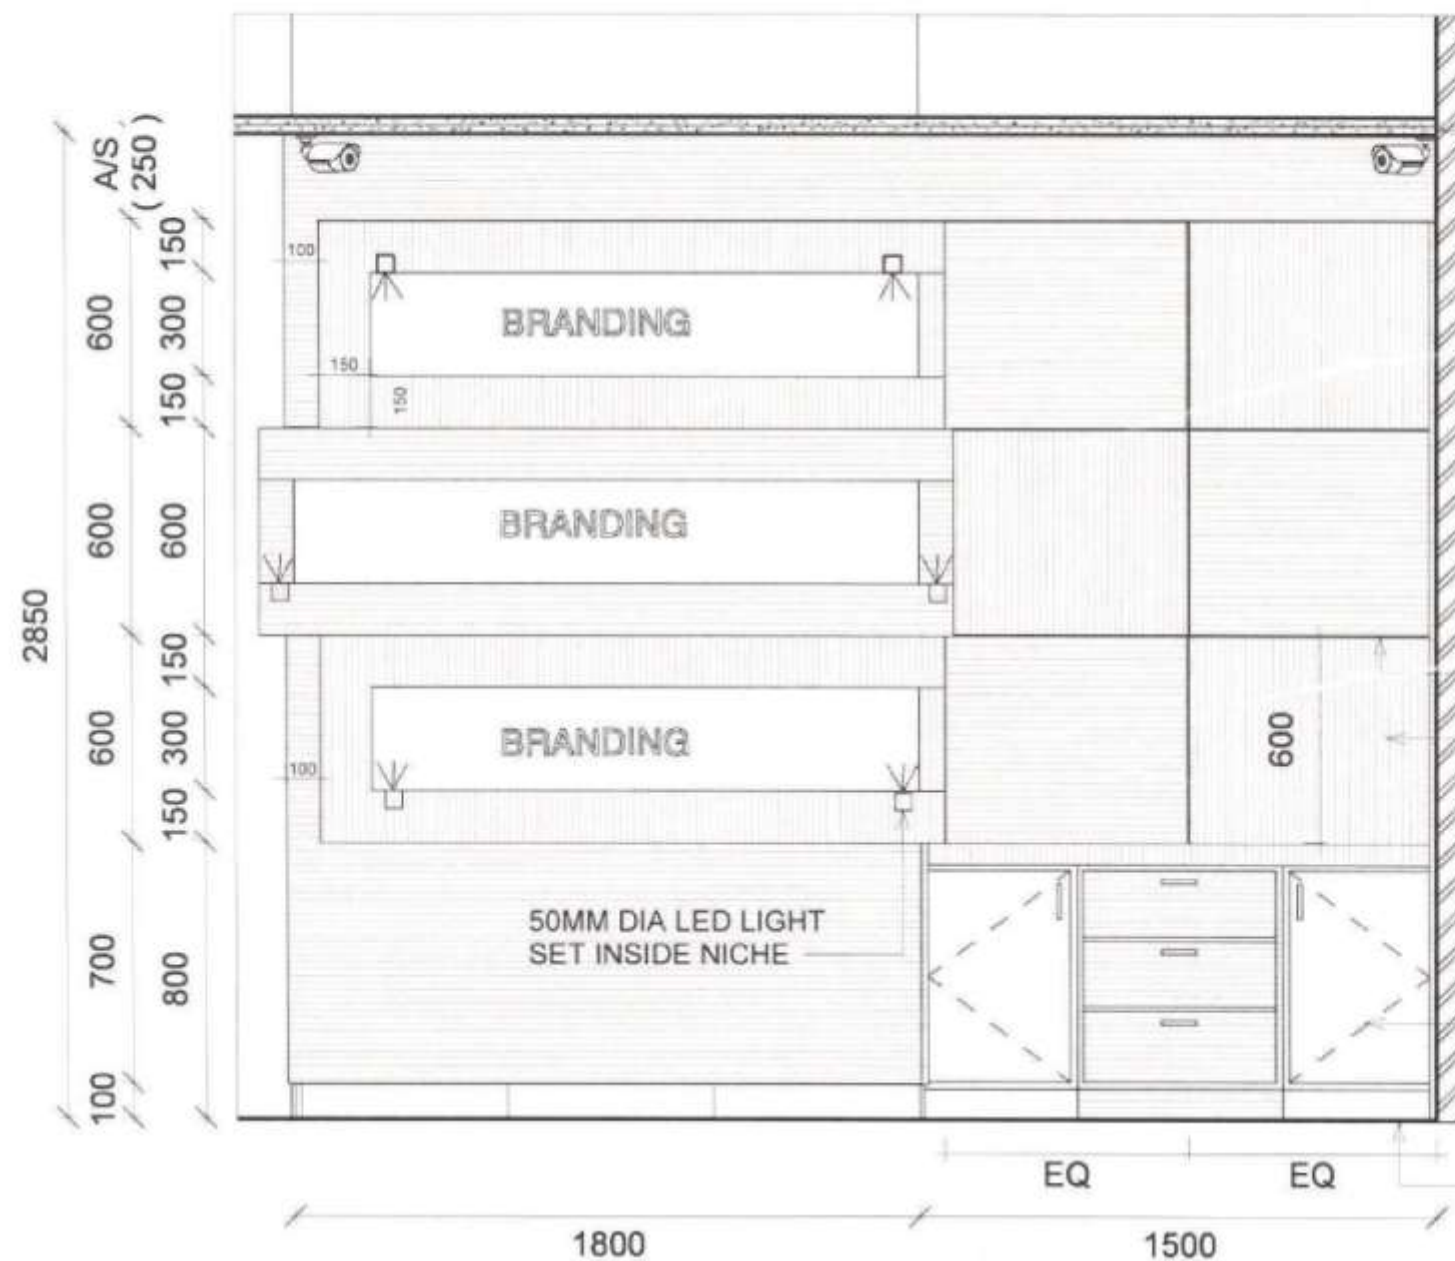

1 ELEVATION - C
1:20

FALSE CEILING LVL

18/20 MM PLYWOOD PANELLING 75 MM DEPTH (NICHE) MOUNTED ON WALL WITH 10 MM BACKING PLY SHEETS FINISHED WITH 1MM LAMINATE AS/SPECS


18/20 MM PLYWOOD PANELLING 100 MM DEPTH (NICHE) MOUNTED ON WALL WITH 10 MM BACKING PLY SHEETS FINISHED WITH 1MM LAMINATE AS/SPEC

4 MM GROOVE

18/20 MM BACKING PLYWOOD ON WALL- 1MM LAMINATE FINISH AS/SPECS

18/20 MM LOWER CABINETS BOX FINISHED WITH 1MM LAMINATE OUTSIDE ON SHUTTERS & DRAWERS AS PER SPECS & WITH 12MM PLYWOOD SHELVES FINISHED WITH 0.8 MM LAMINATE INSIDE WITH ADJUSTABLE PINS

FINISHED FLOOR LVL

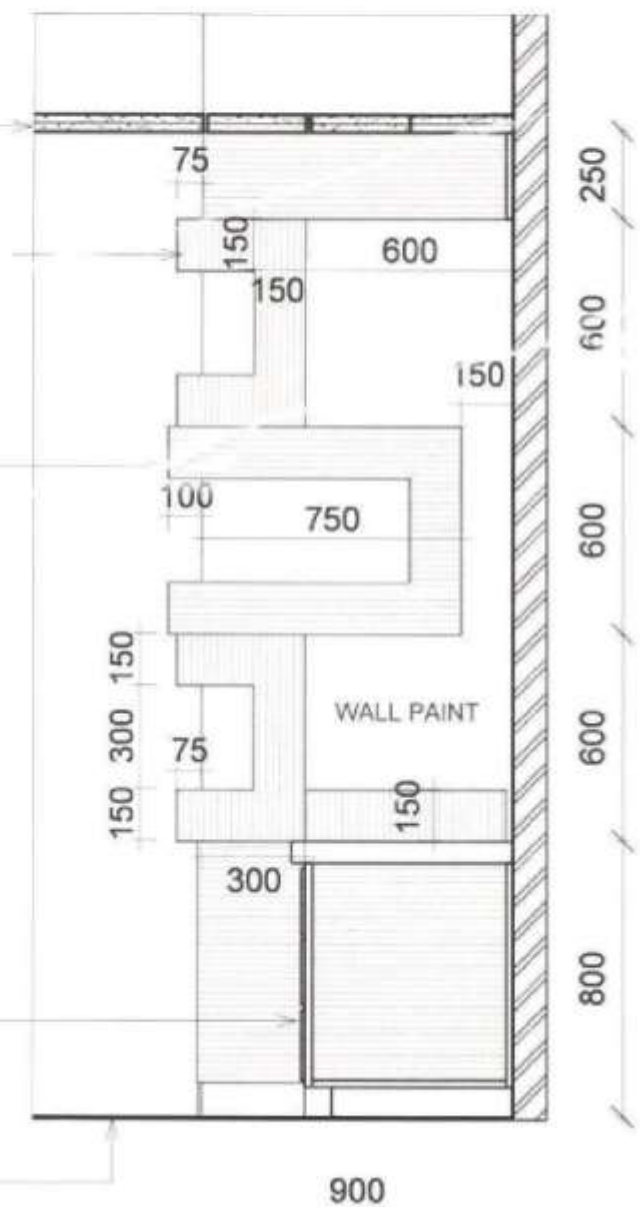

2 ELEVATION - D
1:20

NOTES:

1. All dimensions are in millimeters and levels are in meters.
2. For coordination of all the services refer AHL - MEP consultant drawings.
3. Furniture layout and civil openings refer Genesis Habitat (GH) drawings approved by AHL.
4. Refer AHL contract Work order BOQ for all specifications.

LEGENDS

- 1MM THK MEDIUM LAMINATE AS/SPECS
- 1MM THK LIGHT LAMINATE AS/SPECS
- 50 MM DIA LED LIGHT

SHEET TITLE :

SHUBHAM - SUB RECEPTION REAR WALL ELEVATION
DETAILING 2

DWG NO : AH01.GF - STD

Project Number : - Sheet No : 20 - 042
Date : 20/02/2022 Approved by : Ar. Deivy
Scale : 1 : 20 Detailed by : Ar. Chaitanya

CLIENT NAME :

APOLLO HOSPITALS ENTERPRISE LTD.

PROJECT NAME :

PROPOSED INTERIOR WORKS FOR APOLLO AT GUWAHATI

GENESIS HABITAT



Architects & Consultants :

"MyDESK"
3B, 5th Street, Nandanam Extension,
Chennai - 600035
www.habitatgroup.in

HABITAT



Copyright



MAIN RECEPTION AND WAITING AREA



SUB - RECEPTION AND WAITING AREA




APOLLO HOSPITAL @ CHENNAI - PROPOSED INTERIOR WORK



ASIF KHAN RESIDENCE



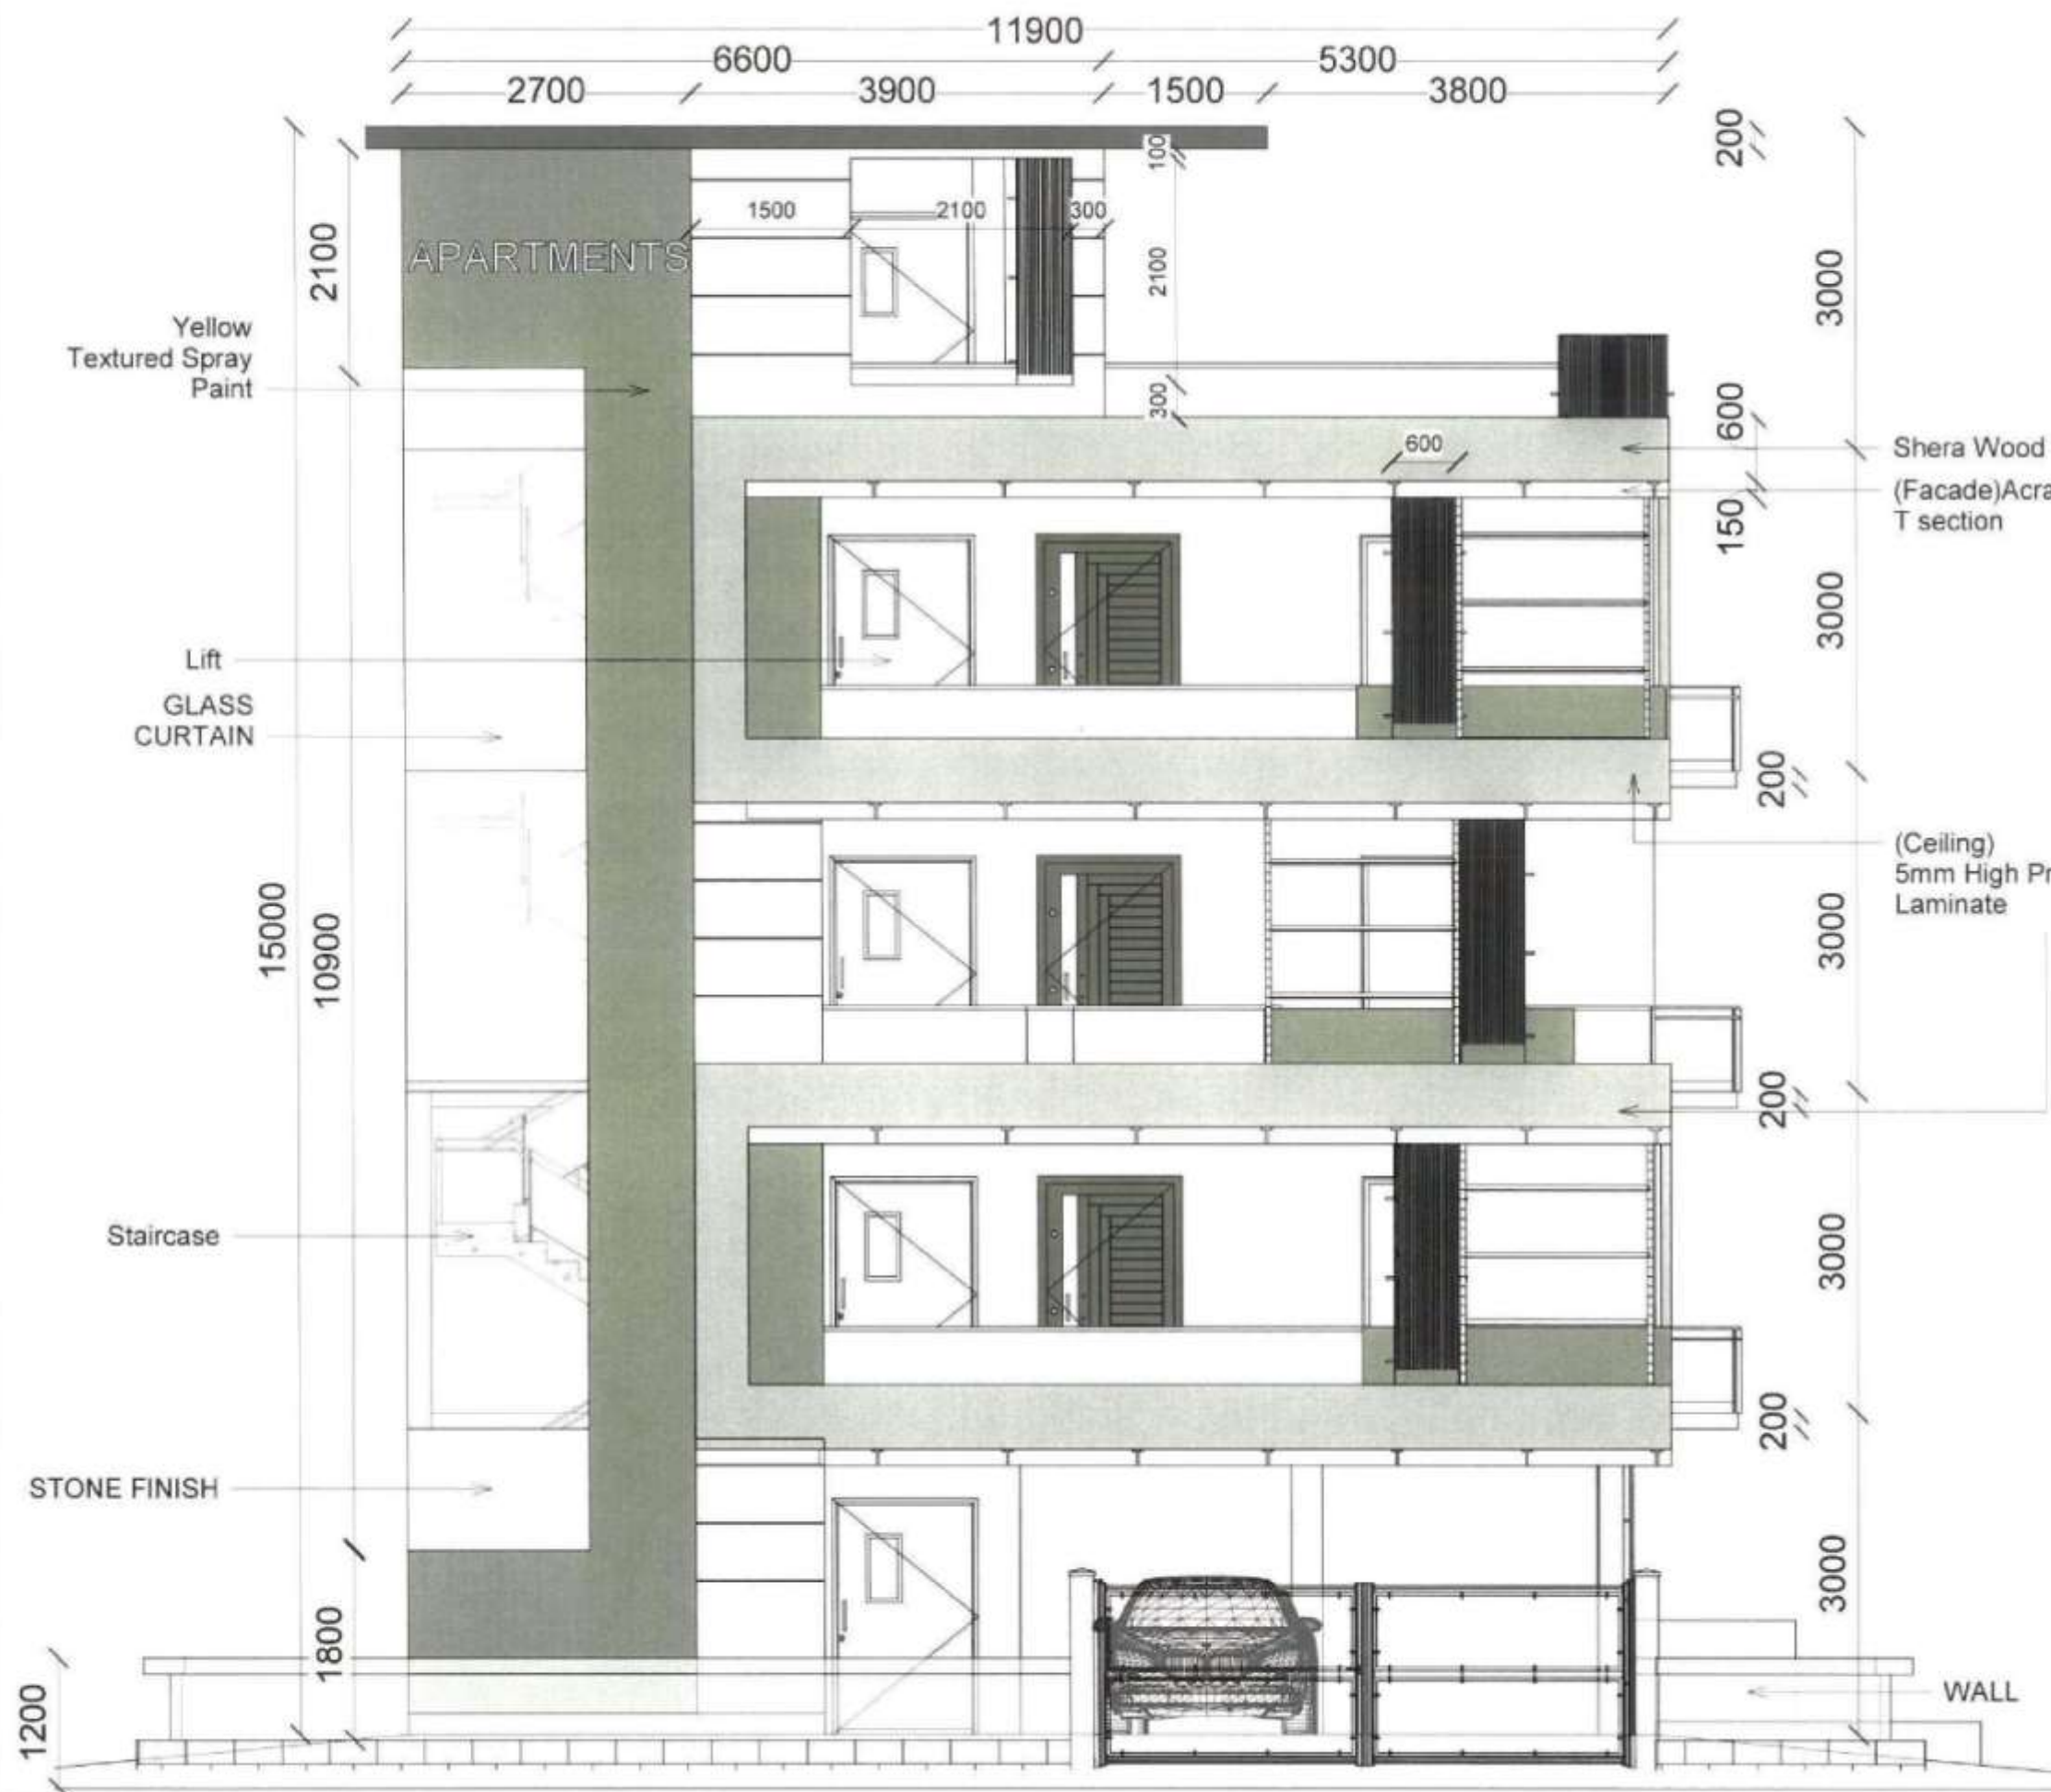

Client Name :

Mr.Asif

Revisions :



Project Name :

Asif Apartment

Sheet Name :

FRONT
ELEVATION

HABITAT

C

Copyright

Project no :

Date : 04/03/22

Scale : 1 : 60

Sheet No : 01

Detailed by : Ar Chaitanya

Approved by : Ar Deivy



Architects & Consultants

No. 3, 5th cross street
Nandanam extension
Chennai 600035
Mob: 8939350997

P. Chaitanya



Client Name :

Mr. Asif

Revisions :



Project Name :

Asif Apartment

Sheet Name :

ISOMETRIC VIEW

HABITAT

C

Copyright

Project no :

Date : 04/03/22

Scale :

Sheet No : 02

Detailed by : Ar. Chaitanya

Approved by : Ar. Deivy




Architects & Consultants

No. 3, 5th cross street
Nandanam extension
Chennai 600035
Mob: 8939350997

RAVI APARTMENT

@ Chennai



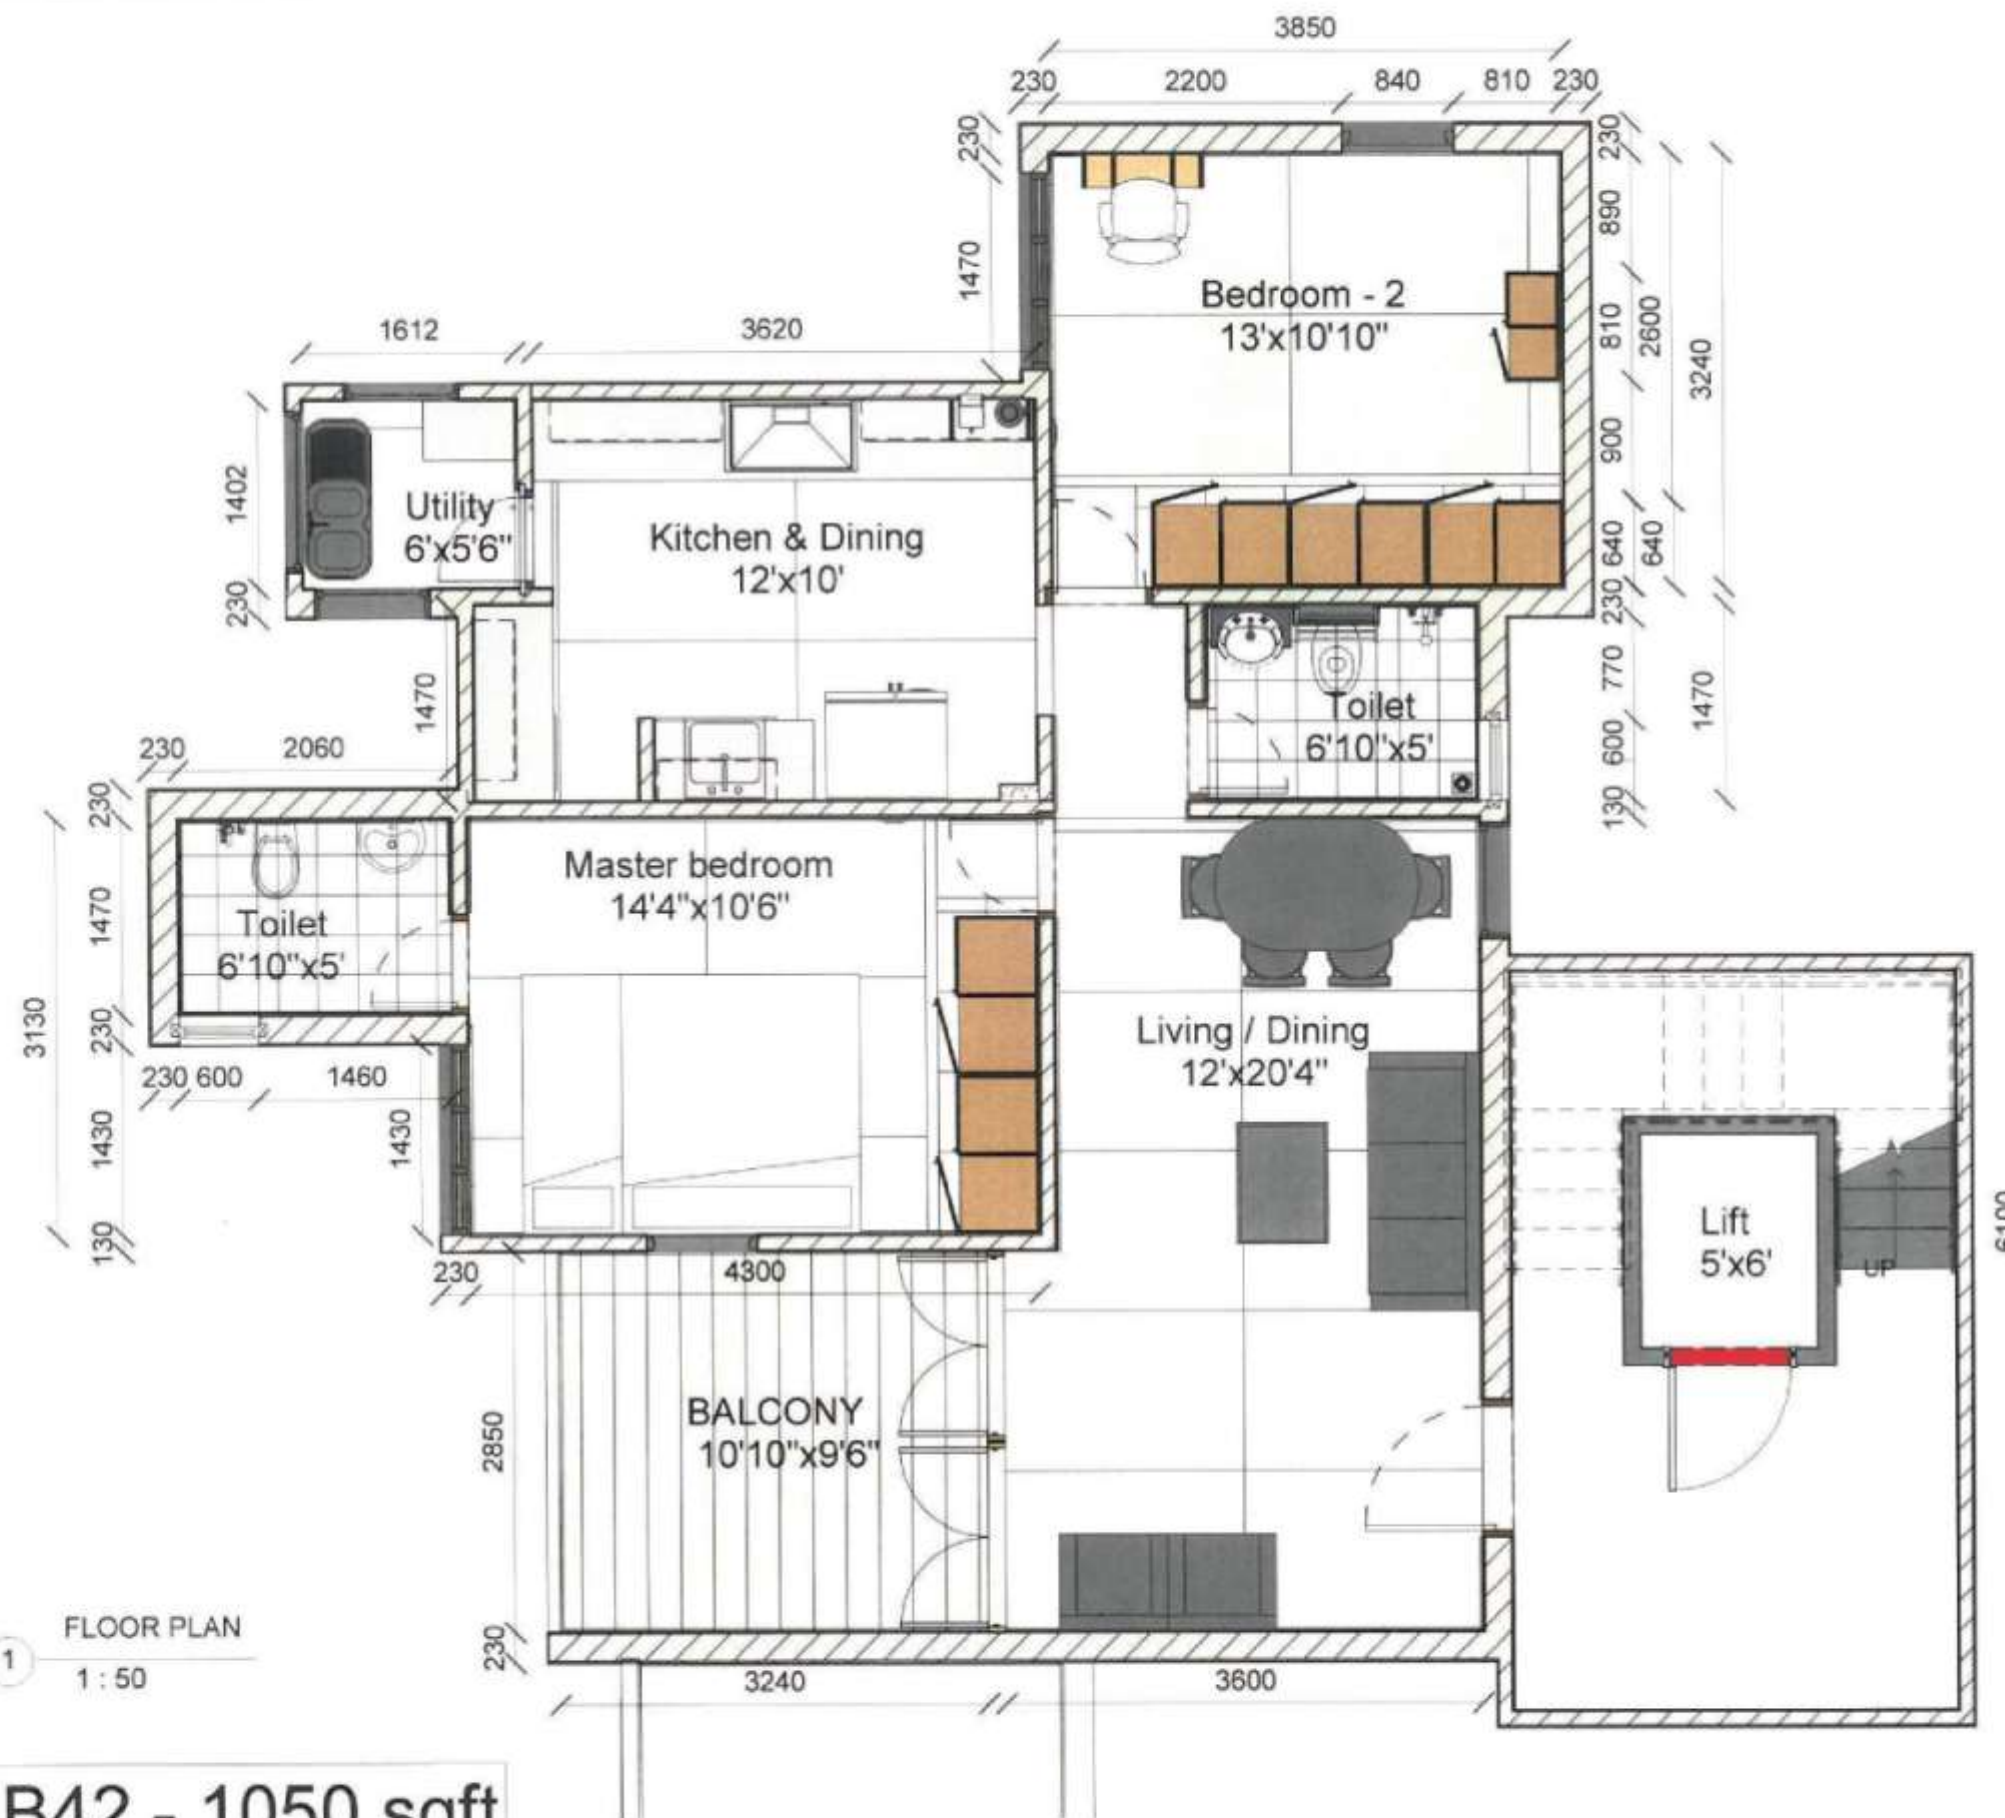

FLOOR PLAN
1 : 50

Flat B42 - 1050 sqft

Project Name :

Apt for Mr. Ravi @ Nest
Chaitanya, Chennai

Revisions : 2



Sheet Name :

FLOOR PLAN

HABITAT

C

Copyright

Project no :-

Date : 28-feb-22

Scale : NTS

Sheet No : 01

Detailed : Ar. Chaitanya

Approved : Ar. Deivy

Notes :

P. Chaitanya


Architects & Consultants



CH

"My Desk", No. 3, 5th
street Nandanam ext
Chennai - 600035

www.habitatgroup.in

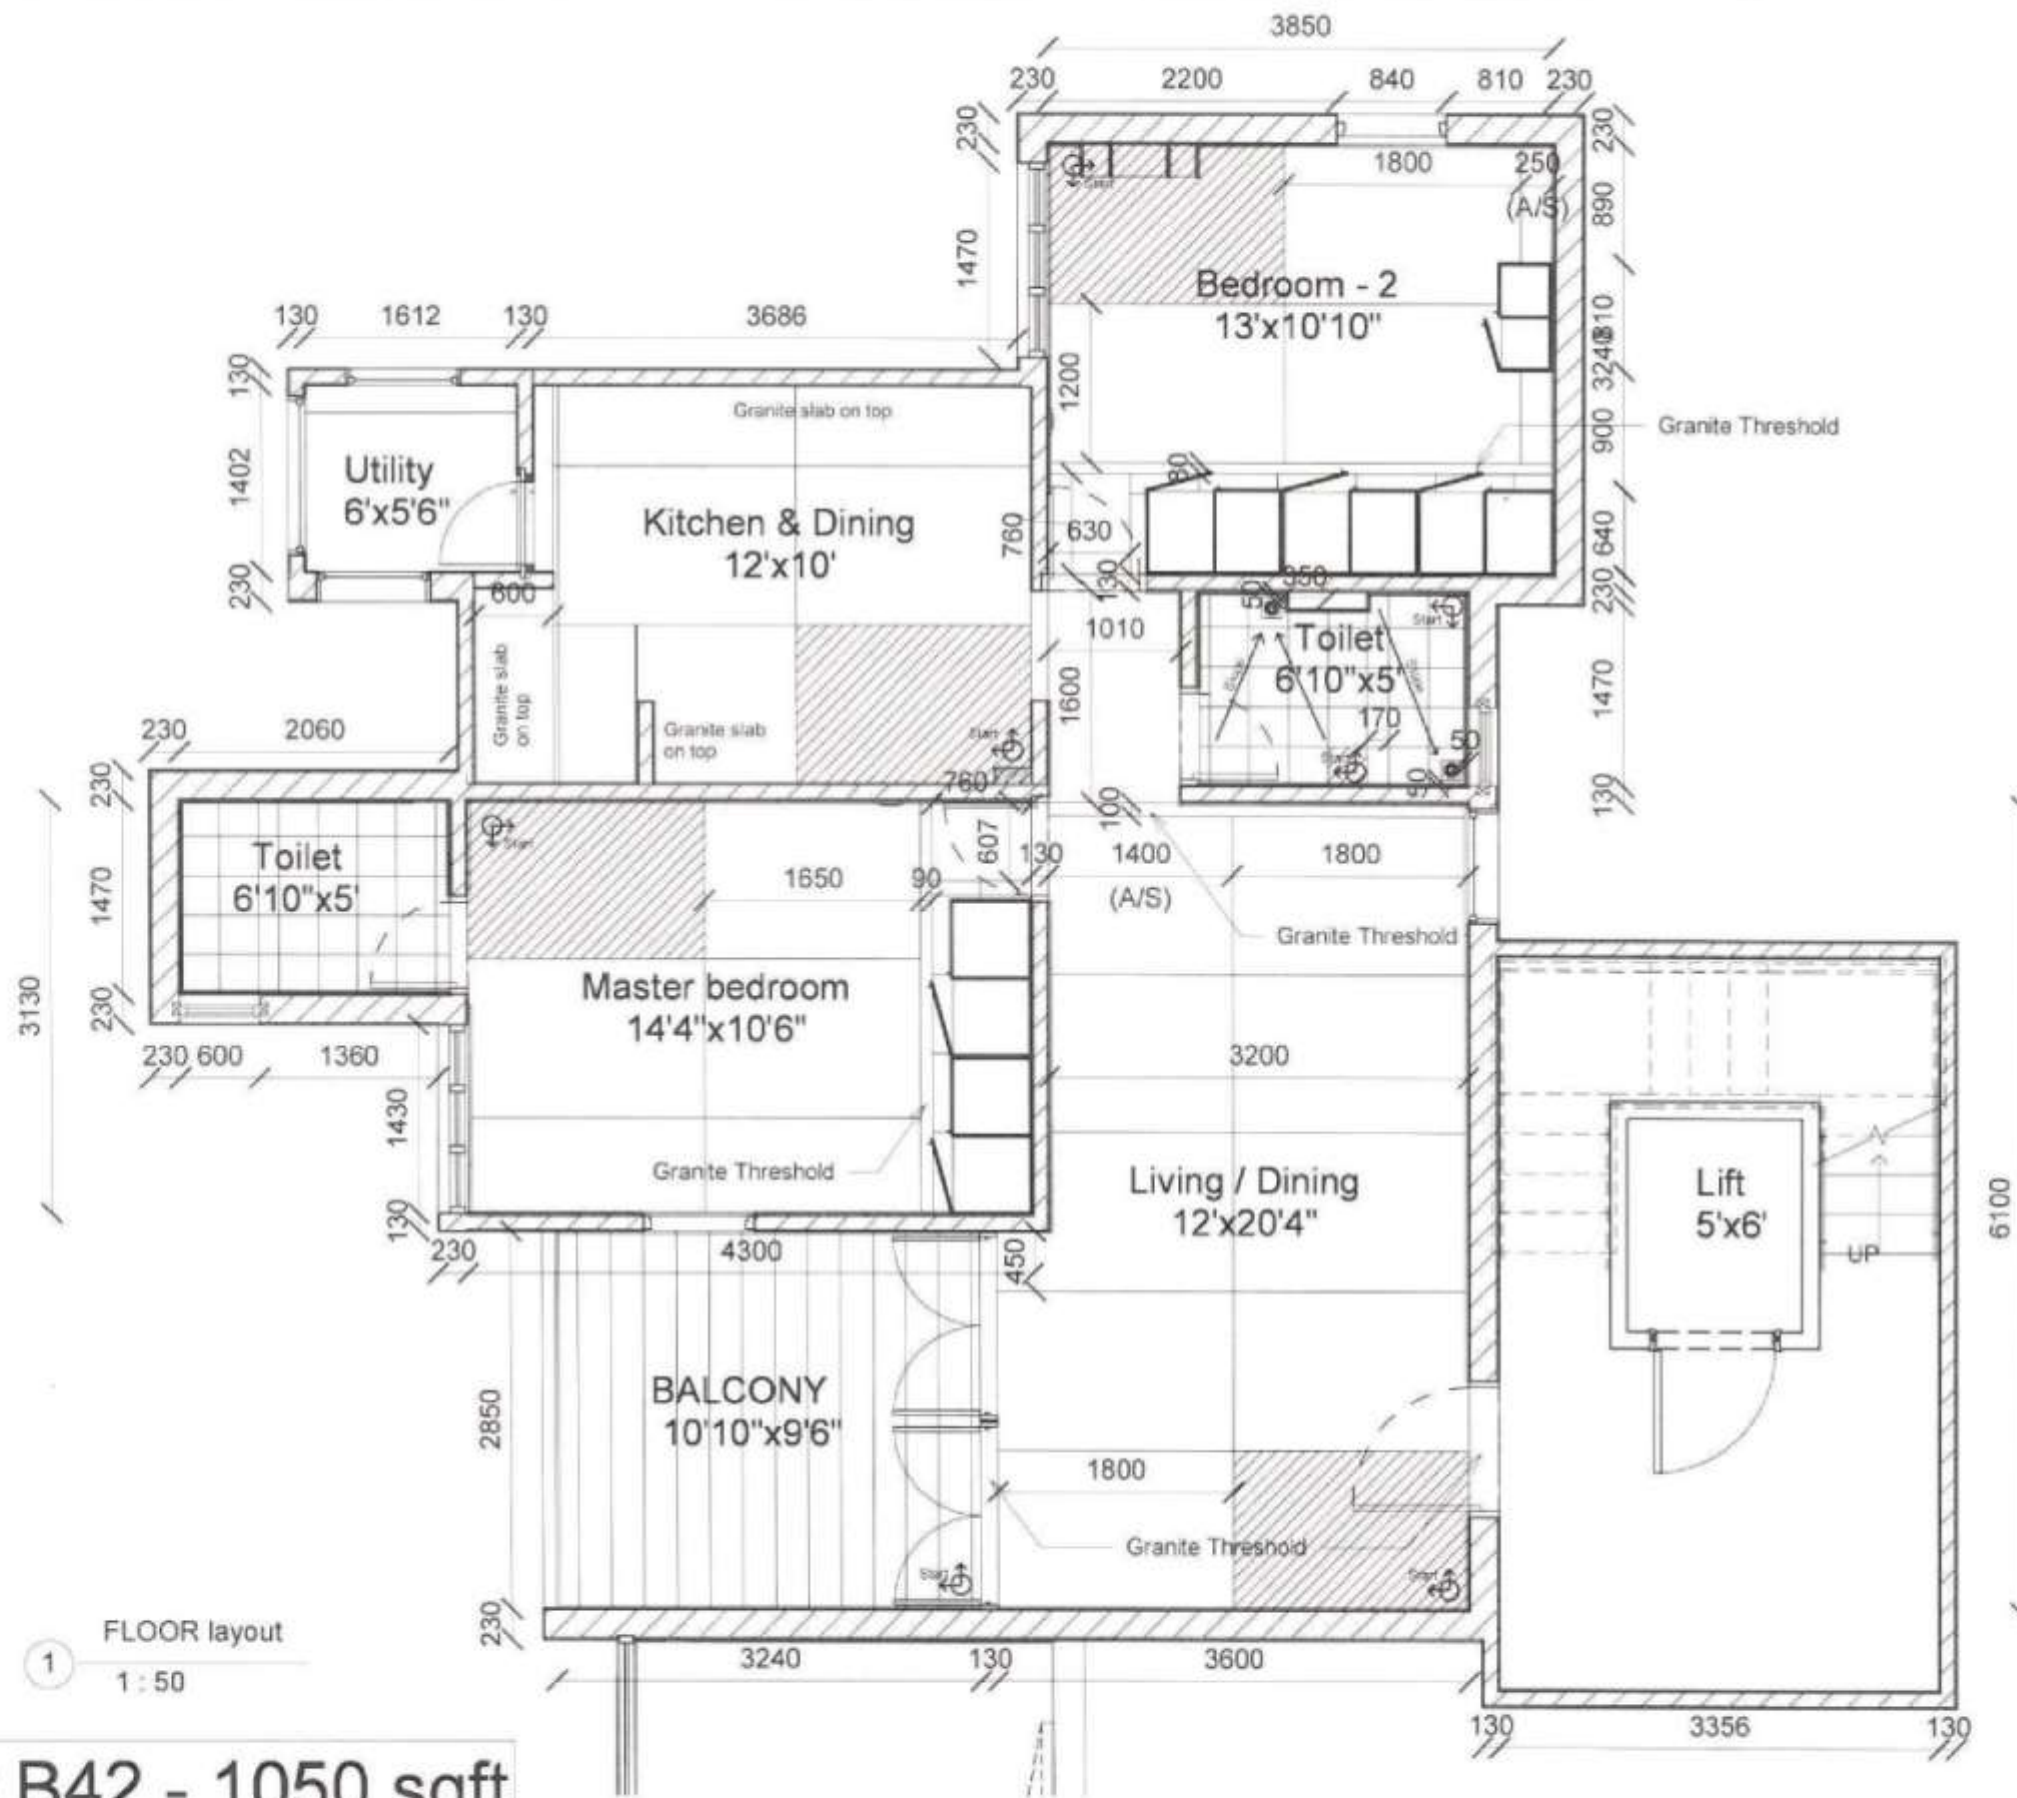

Project Name :

Apt for Mr. Ravi @ Nest
Chaitanya, Chennai

Revisions : 2



Sheet Name :

FLOORING LAYOUT

HABITAT



Copyright

Project no :-

Date : 02-mar-22

Scale : NTS

Sheet No : 01.1

Detailed : Ar. Chaitanya

Approved : Ar. Deivy

Notes :


AREA
Threshold - 25sft

P. Chaitanya
Architects & Consultants



"My Desk", No. 3, 5th
street Nandanam ext
Chennai - 600035

www.habitatgroup.in

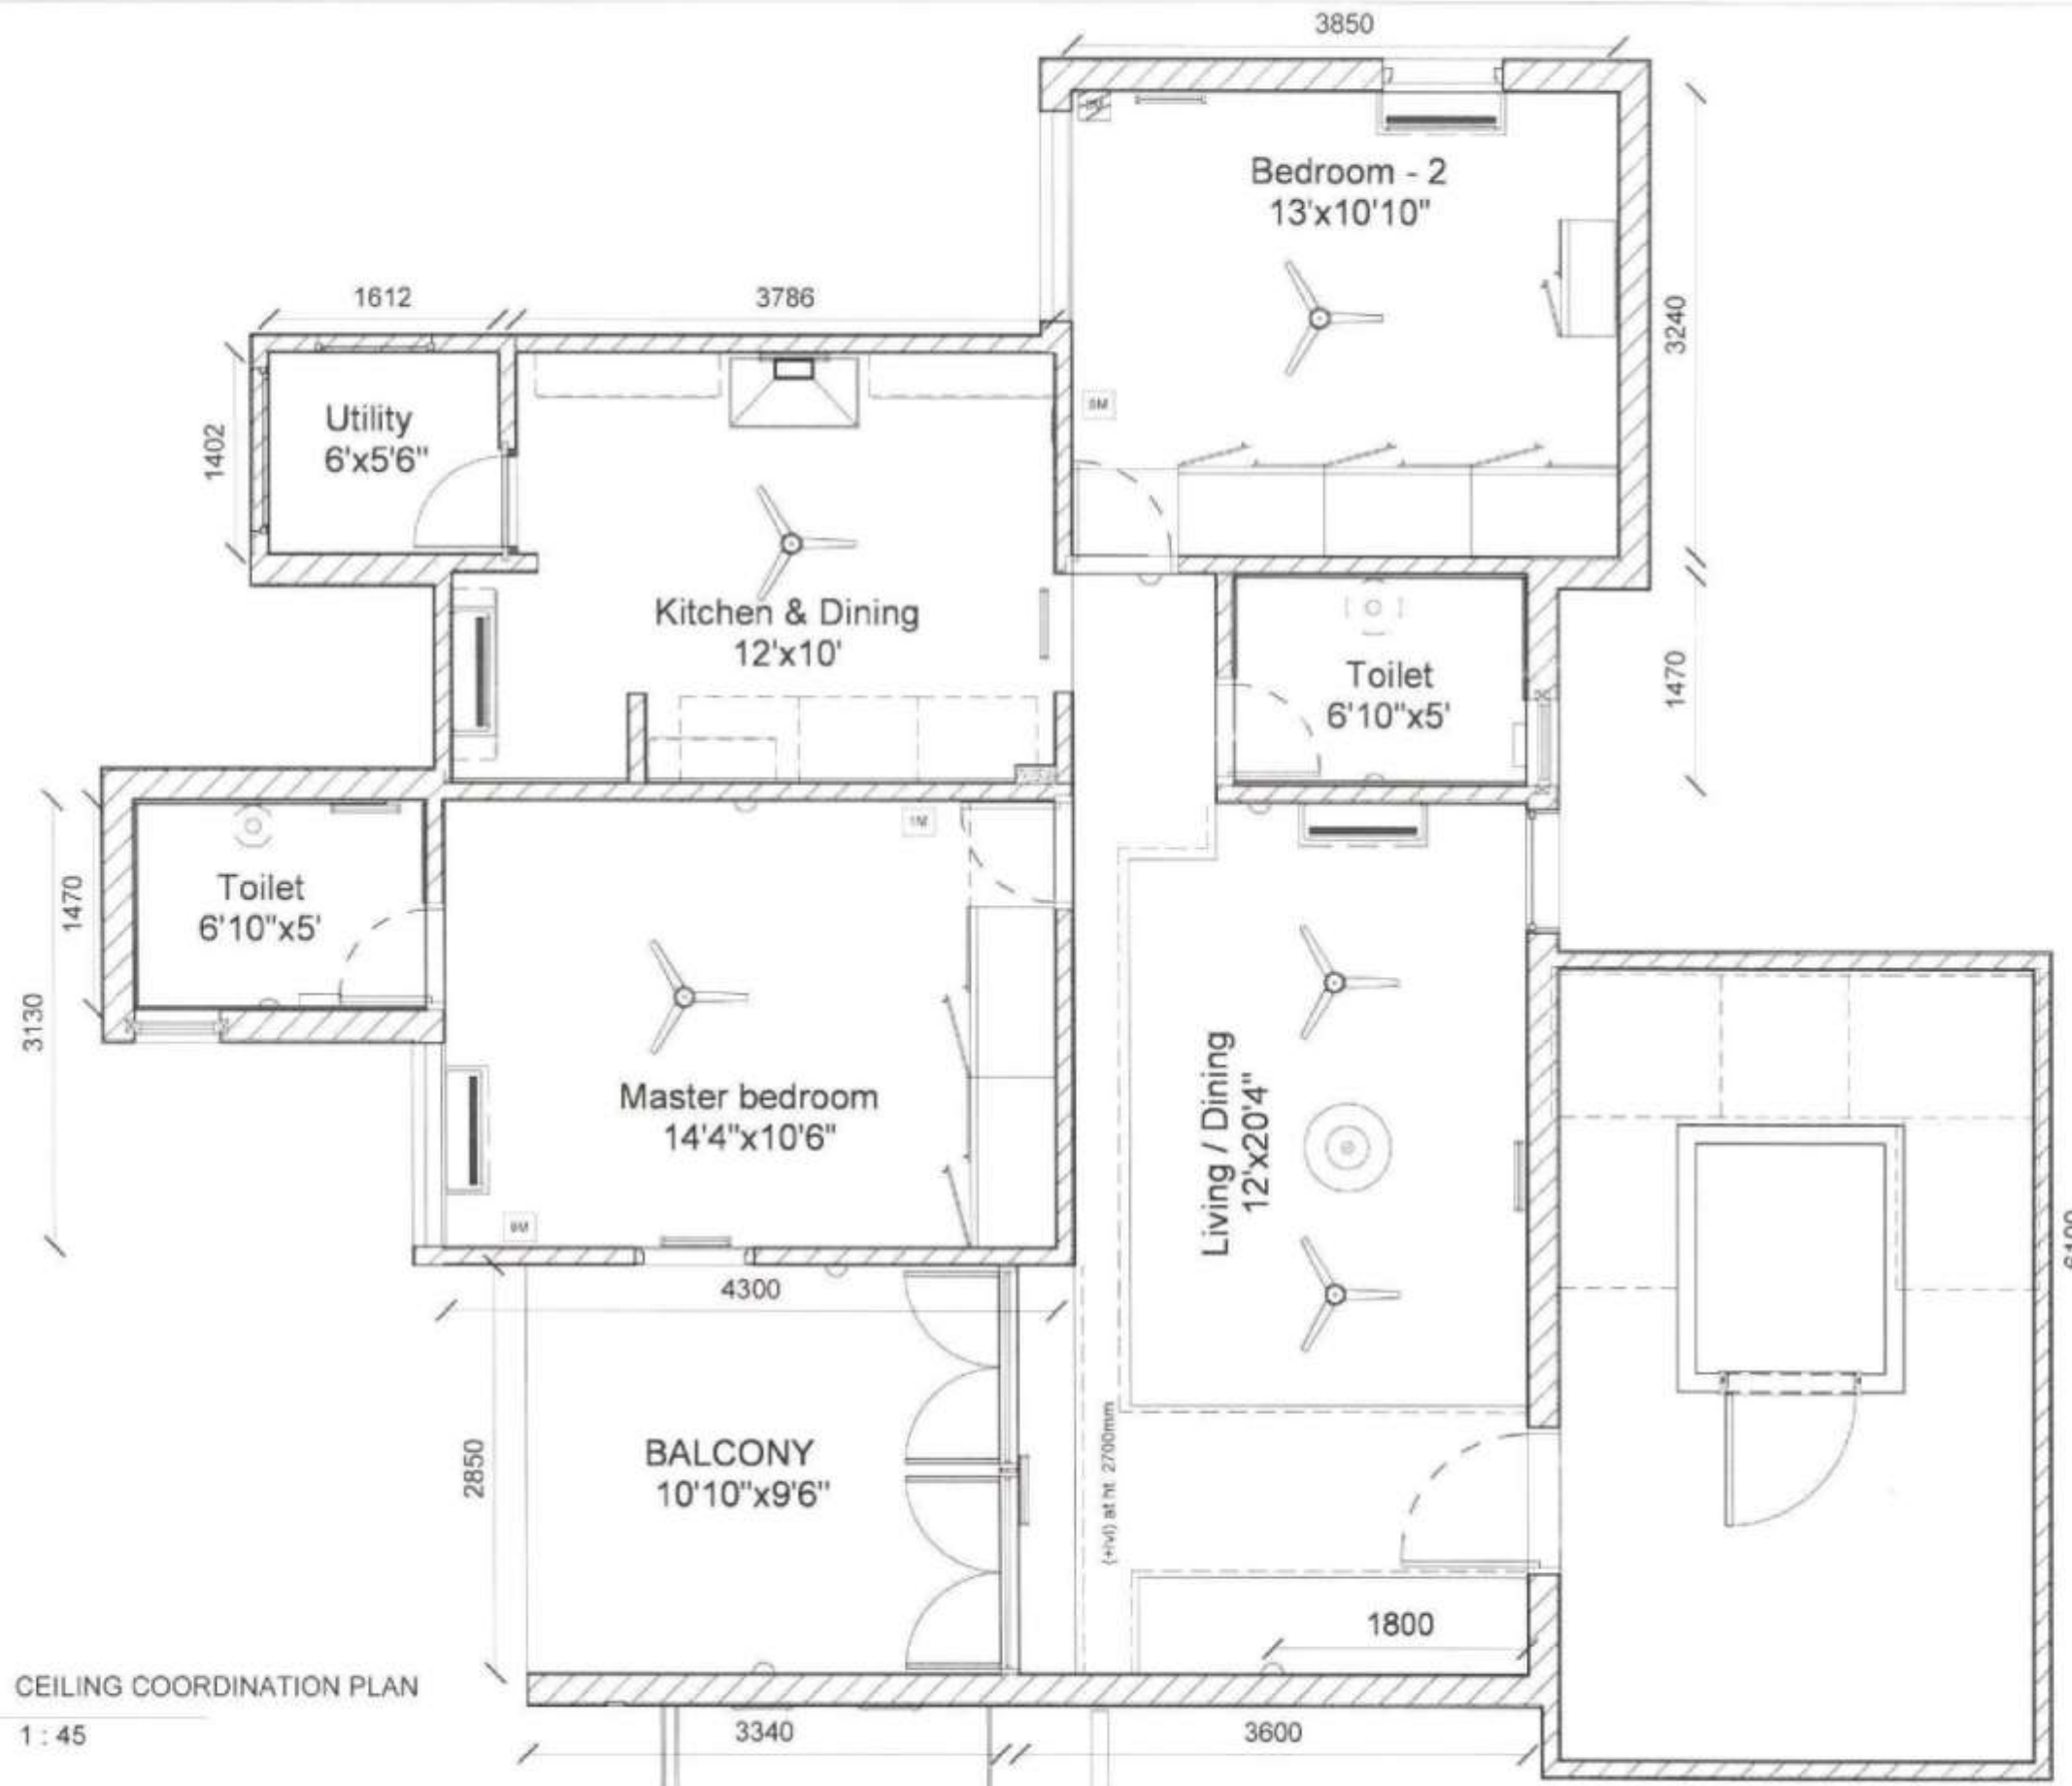

Project Name :

Apt for Mr. Ravi @ Nest
Chaitanya, Chennai

Revisions : 2



Sheet Name :

CEILING
COORDINATION PLAN

HABITAT



Copyright

Project no :-

Date : 5-mar-22

Scale : NTS

Sheet No : 02

Detailed : Ar. Chaitanya

Approved : Ar. Deivy

Notes :


P. Chaitanya
GENESIS HABITAT
CHENNAI
600 018
Architects & Consultants




"My Desk", No. 3, 5th
street Nandanam ext
Chennai - 600035

www.habitatgroup.in

4 Shutter French Window - ELEVATION

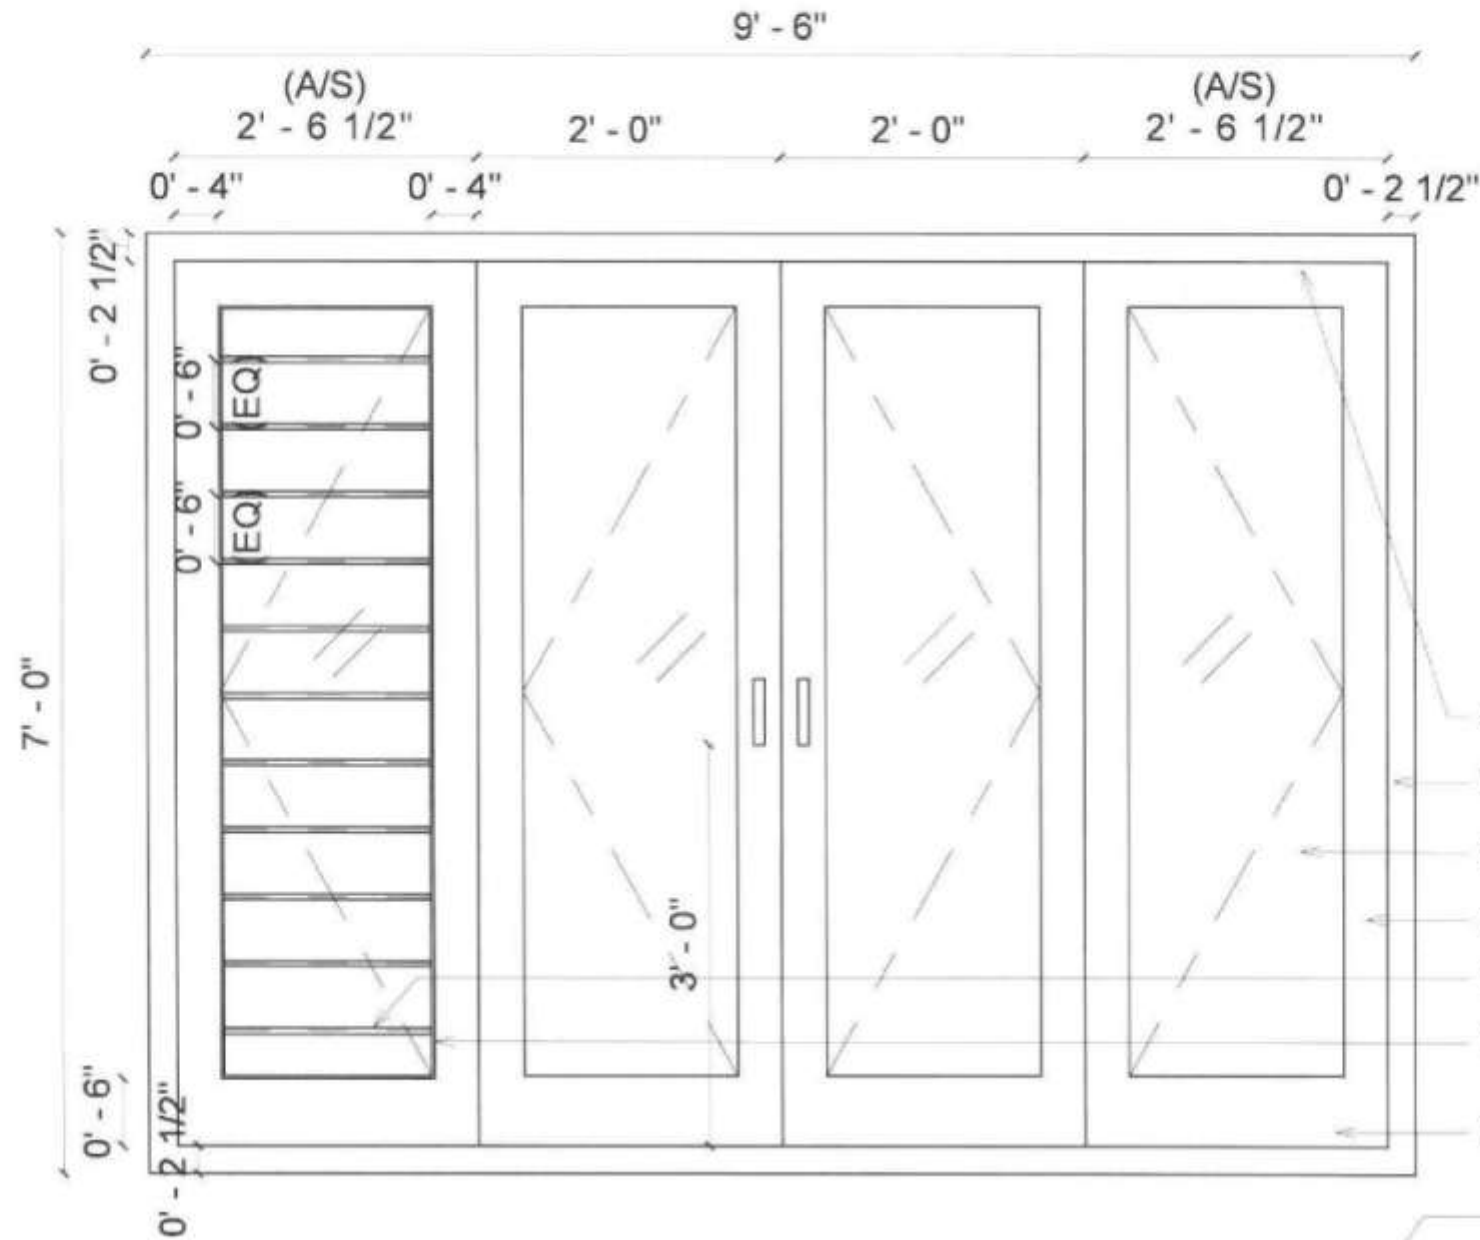

Detail - A

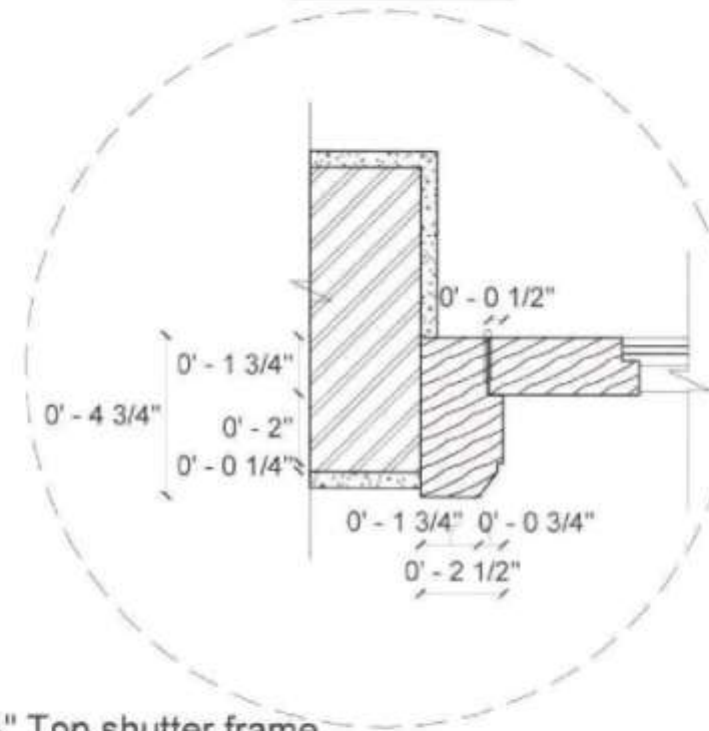

4" Top shutter frame

Wood frame (5" x 2 1/2")

6mm Toughened glass


4" Shutter frame

Grill rods (10mm x 10mm)


Grill flange (6mm x 20mm)

6" Bottom shutter frame

French Window - PLAN

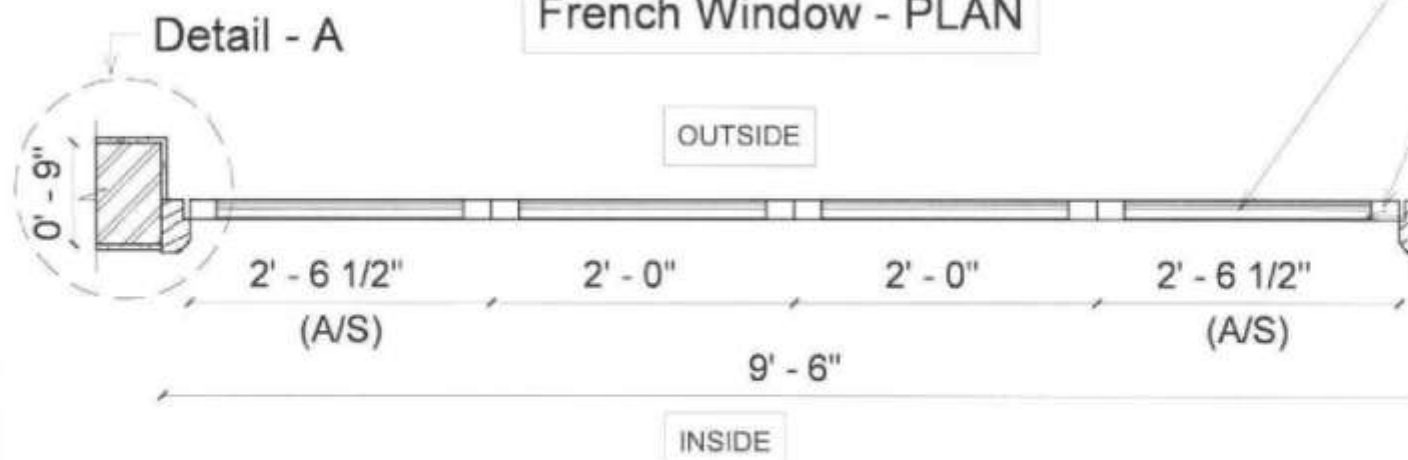

Detail - A

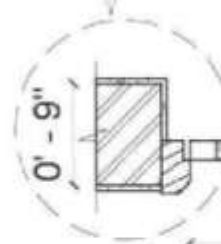

6mm Toughened glass

Shutter frame

Plaster work

Brick work

Grill flange inserted in frame (3/4" x 1/4")

1/4" Projection above plaster surface

Wood frame (5" x 2 1/2")

Project Name :

Apt for Mr. Ravi @ Nest
Chaitanya, Chennai

Revisions : 2



Sheet Name :

FRENCH WINDOW
DETAILING

HABITAT



Copyright

Project no :-

Date : 09-Mar-22

Scale : NTS

Sheet No : 200

Detailed : Ar. Chaitanya

Approved : Ar. Deivy


Notes :

P. Chaitanya
Architects & Consultants




"My Desk", No. 3, 5th
street Nandanam ext
Chennai - 600035

www.habitatgroup.in

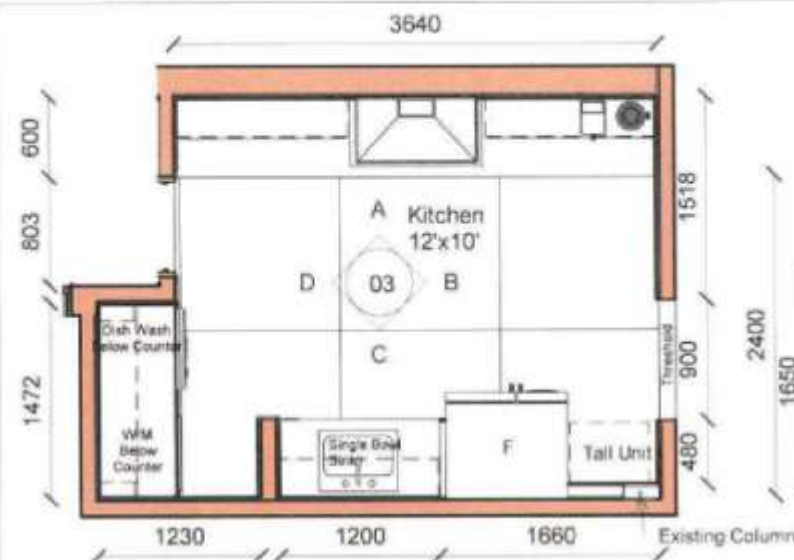


1
1 : 50

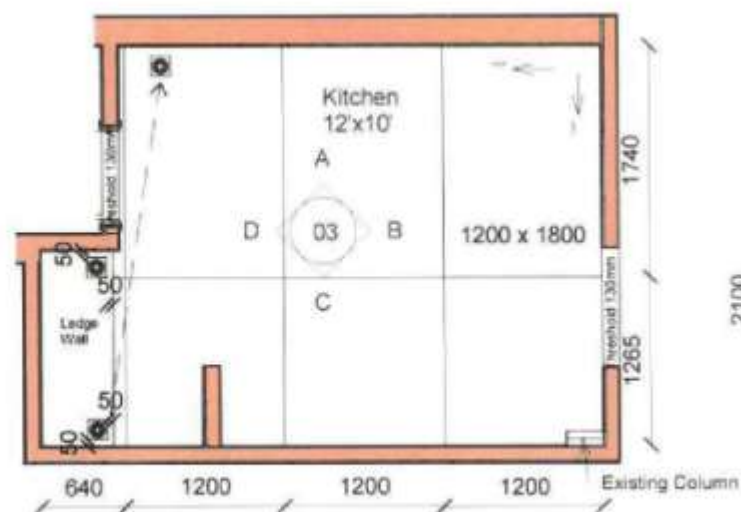


2
1 : 50



3
VIEW 1

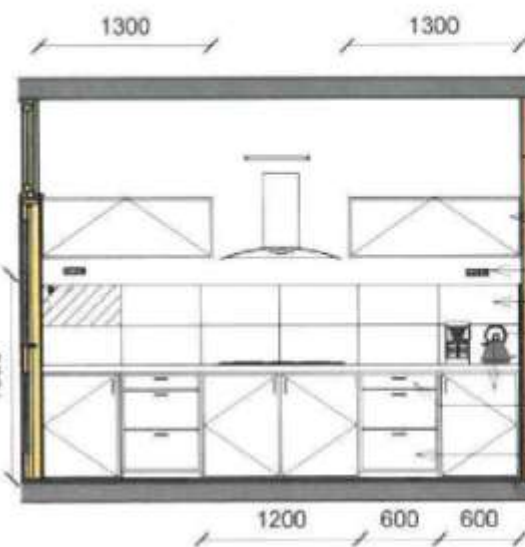

A
1 : 50

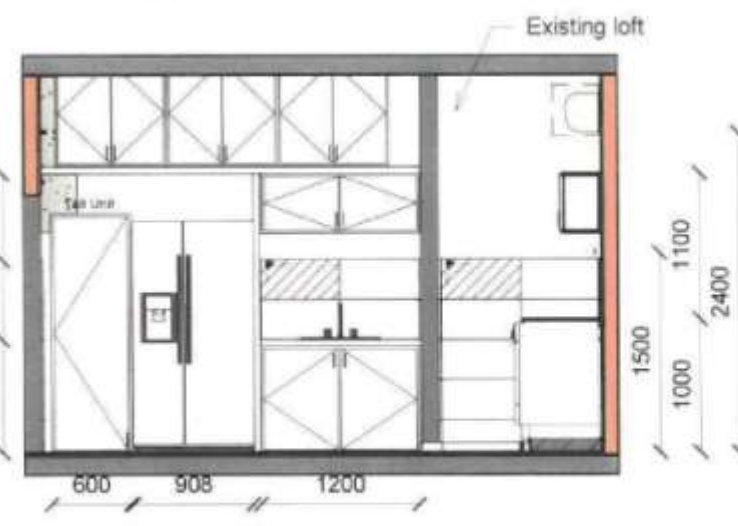

C
1 : 50




4
VIEW 2

- 18mm SOLID POLYMER PANEL
- 3M SWITCH BOARD
- WALL TILE - 300 x 600mm
- 16mm BWR PLY WITH BOTH SIDE 1MM LAMINATED AND 2MM EDGE BANDED
- Hatch - PVC CUTTLERY TRAY
- INNOTECH Storage drawers - 70mm, 144mm
- SKIRTING 75mm
- FINISHED FLOOR LEVEL



B
1 : 50

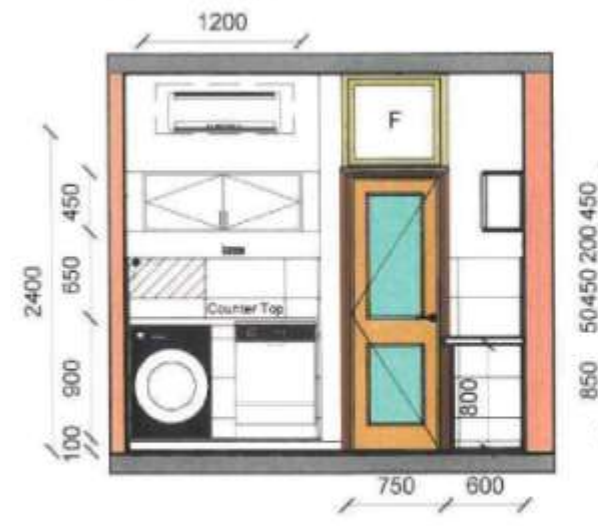

D
1 : 50



5
VIEW 3

Project Name :

Apt for Mr. Ravi @ Nest
Chaitanya, Chennai

Revisions : 2



Sheet Name :

Kitchen Detailing

HABITAT

C

Copyright

Project no :-

Date : 10/03/22

Scale : As indicated

Sheet No : 03

Detailed : Ar.Chaitanya

Approved : Ar. Deivy

P. Chaitanya




Architects & Consultants

CHI

"My Desk", No. 3, 5th
street Nandanam ext
Chennai - 600035

www.habitatgroup.in

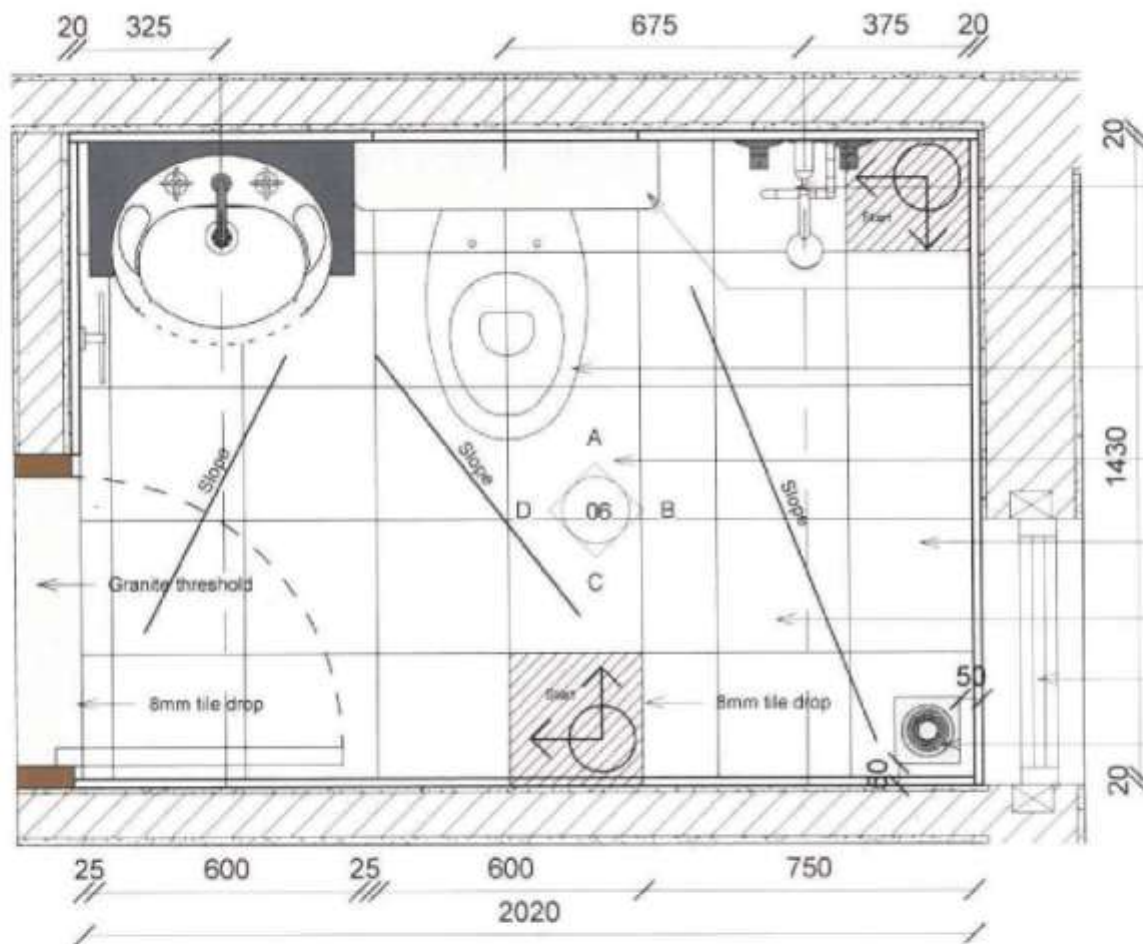

TOILET 2 - FLOOR PLAN


1
1:15



ELEVATION A


A
1:35

WATER HEATER
WALL TILE
(600 X 300) MM
MIRROR LIGHT
MIRROR 600 x 900mm
TOWEL HOLDER
SHOWER BATH FAUCET
AS / SPECS
LEDGE WALL | CONCEALED
FLUSH TANK
LOUVRE VENT
600 x 600mm
VANITY BASE UNIT
WALL HUNG CLOSET
AS / SPECS

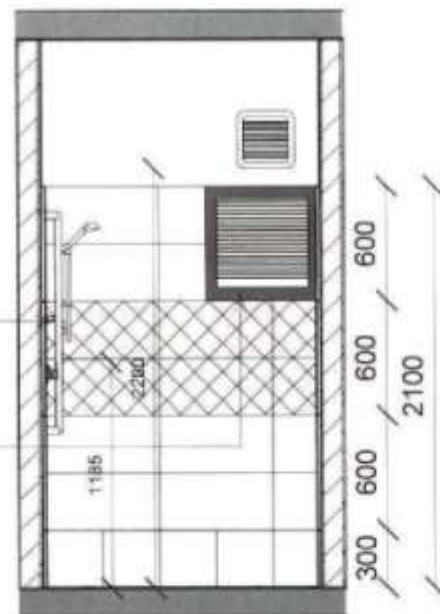


ELEVATION B

B
1:35

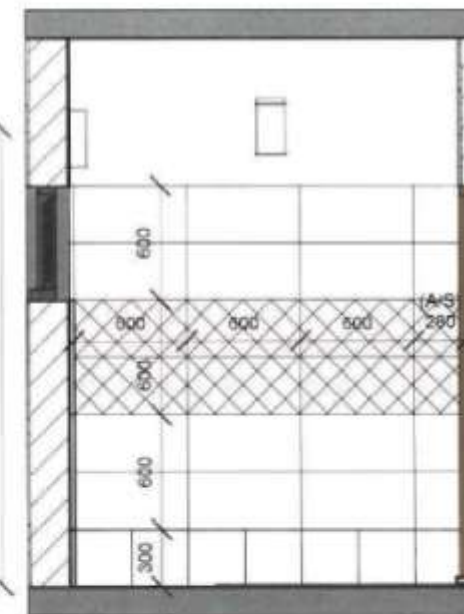

ELEVATION C

C
1:35

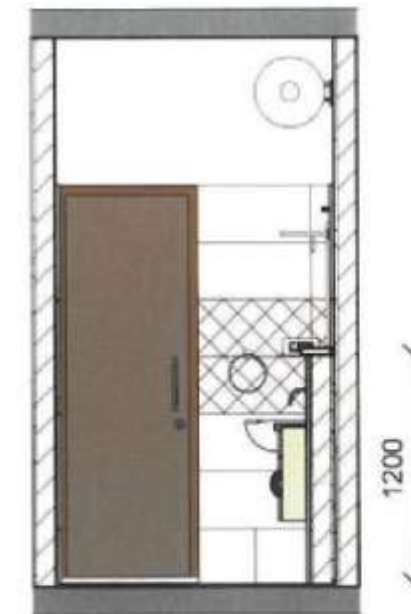

ELEVATION D

D
1:35

SHOWER BATH FAUCET
AS / SPECS
LEDGE WALL | CONCEALED
FLUSH TANK
WALL HUNG CLOSET
AS / SPECS
DRY AREA
ANTI-SKID TILE
(300 X 300) MM
WET AREA
LOUVRE VENT
FLOOR TRAP



2
VIEW 1

Project Name :

Apt for Mr. Ravi @ Nest
Chaitanya, Chennai

Revisions : 2



Sheet Name :

TOILET 2 DETAILING

HABITAT



Copyright

Project no :-

Date : 15-03-22

Scale : As Indicated

Sheet No : 06

Detailed : Ar. Chaitanya

Approved : Ar. Deivy

Notes :

P. Chaitanya
20/03/22



"My Desk", No. 3, 5th
street Nandanam ext
Chennai - 600035

www.habitatgroup.in





RAVI APARTMENT @ CHENNAI - SITE PHOTOS (INTERIOR WORK)



AMIRTHA STORES

Jewellery
Shop
@ Thanjavur

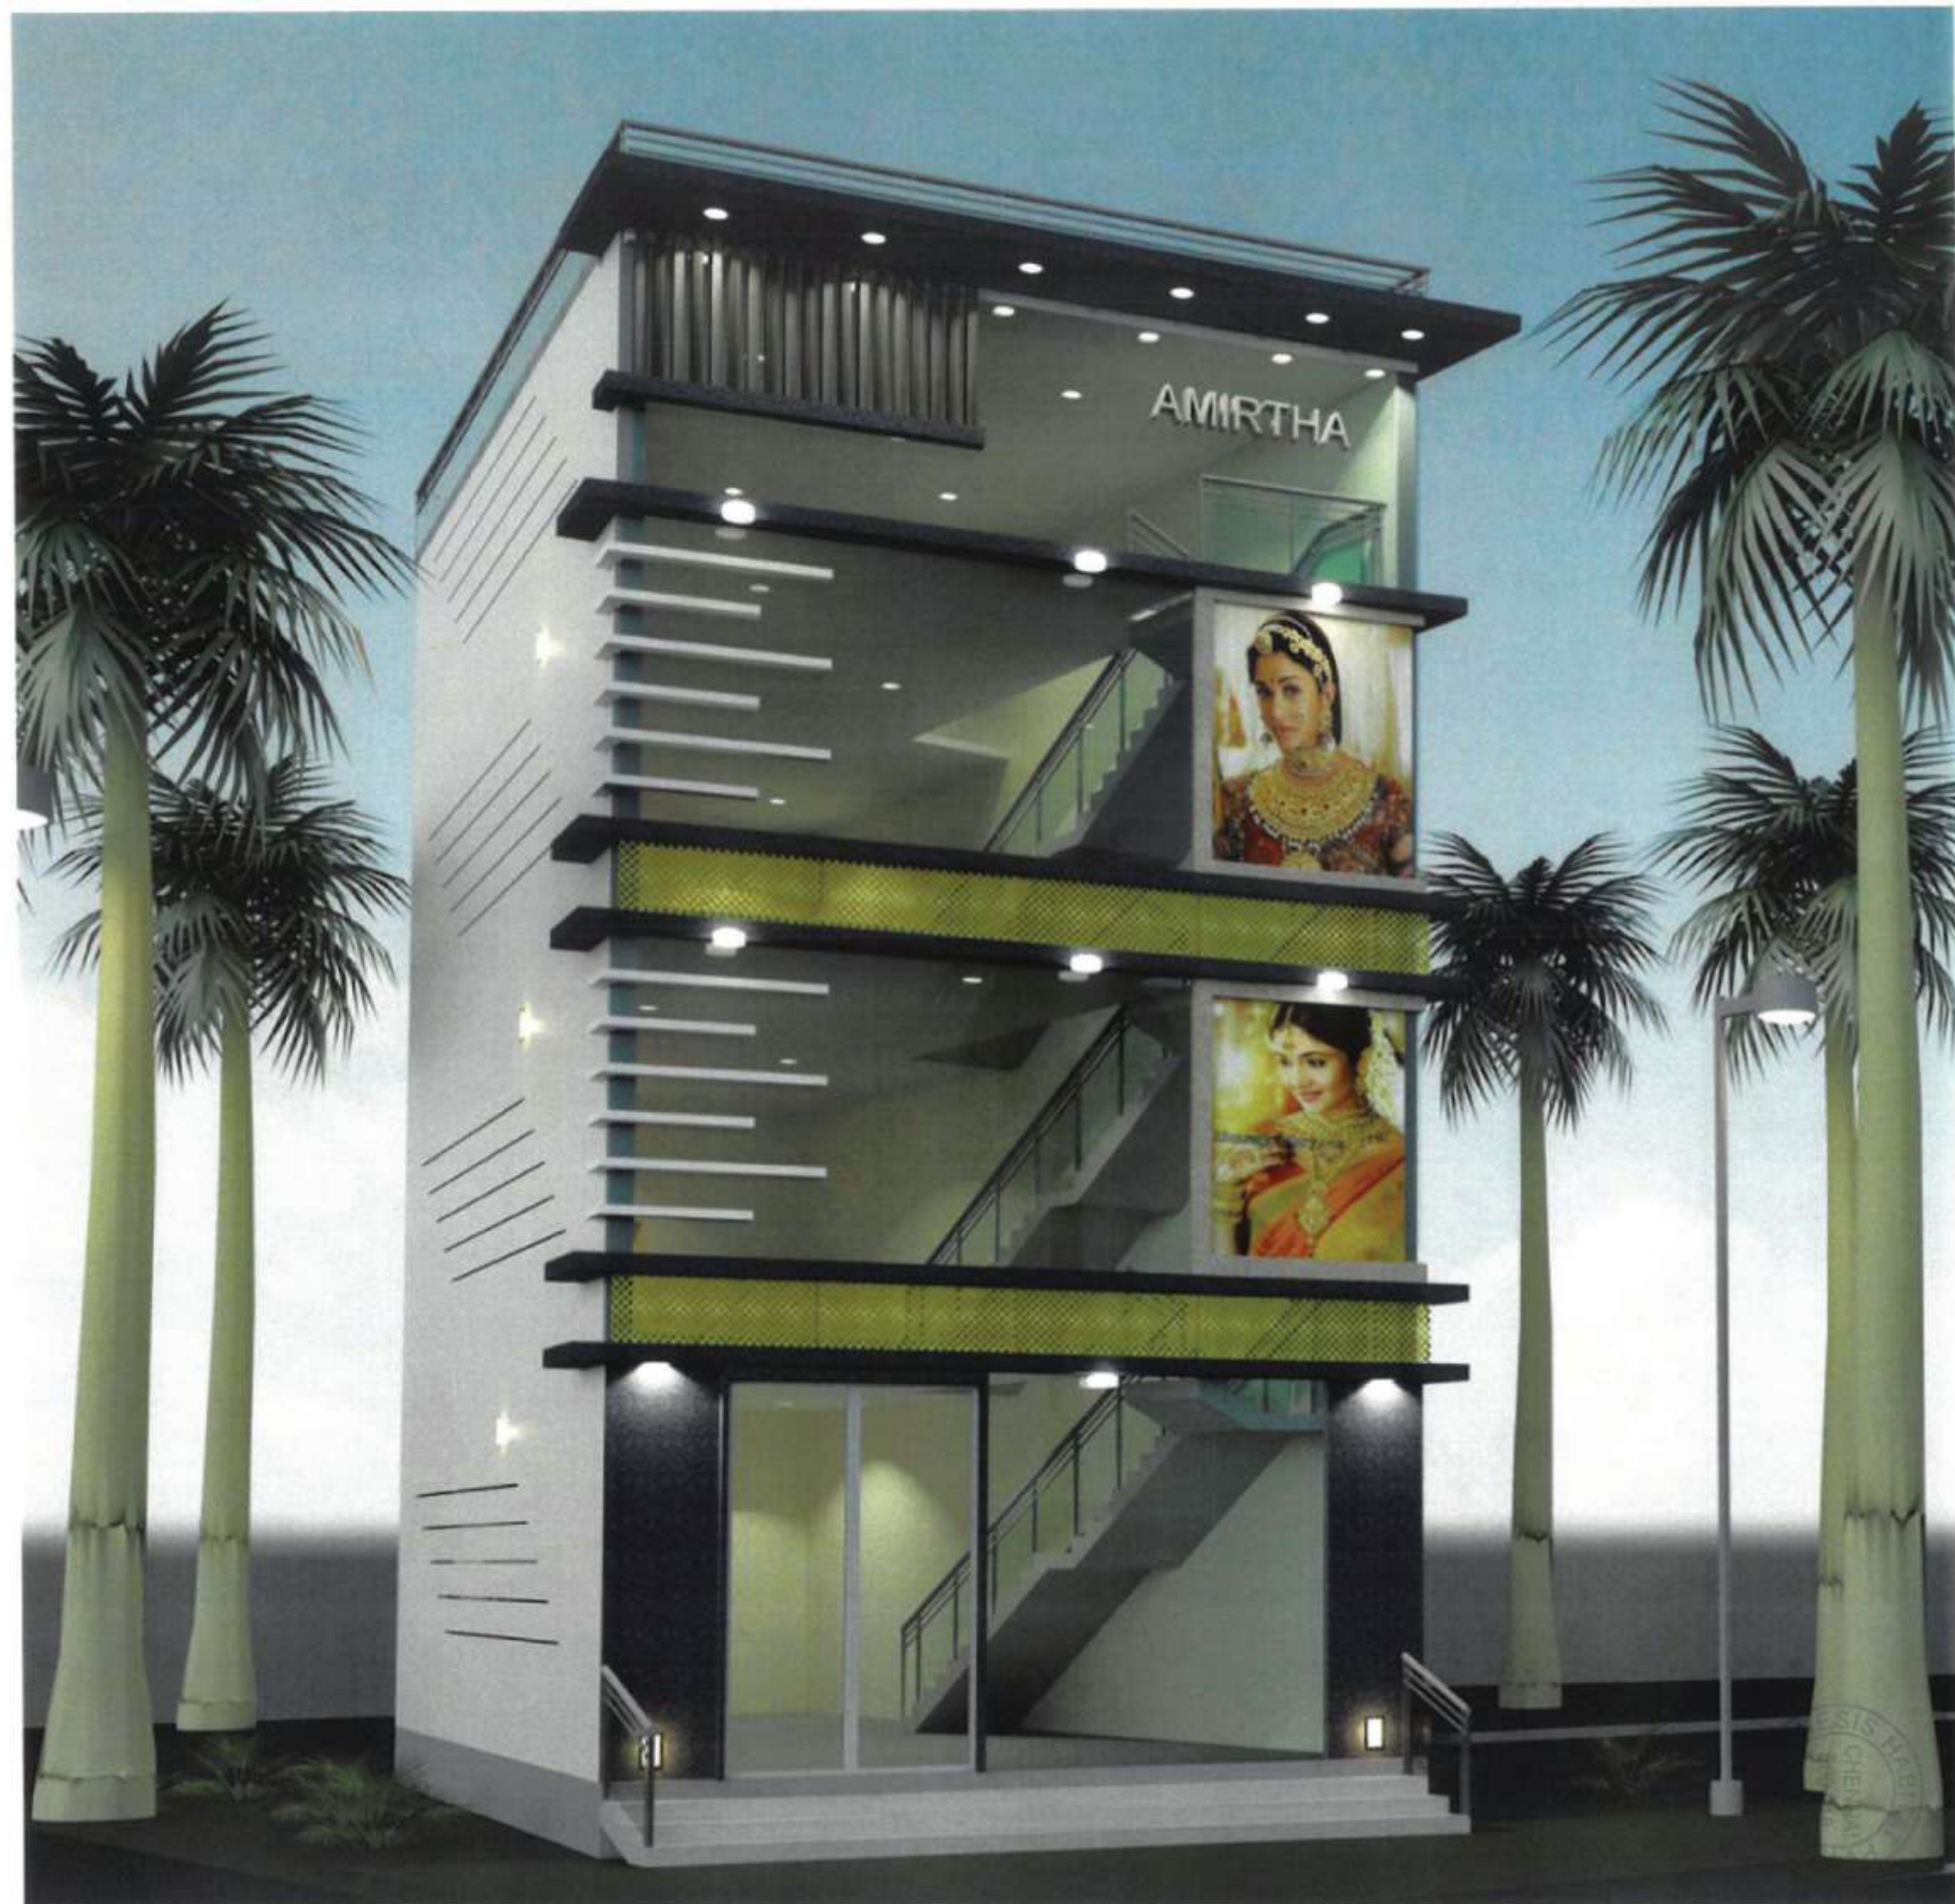

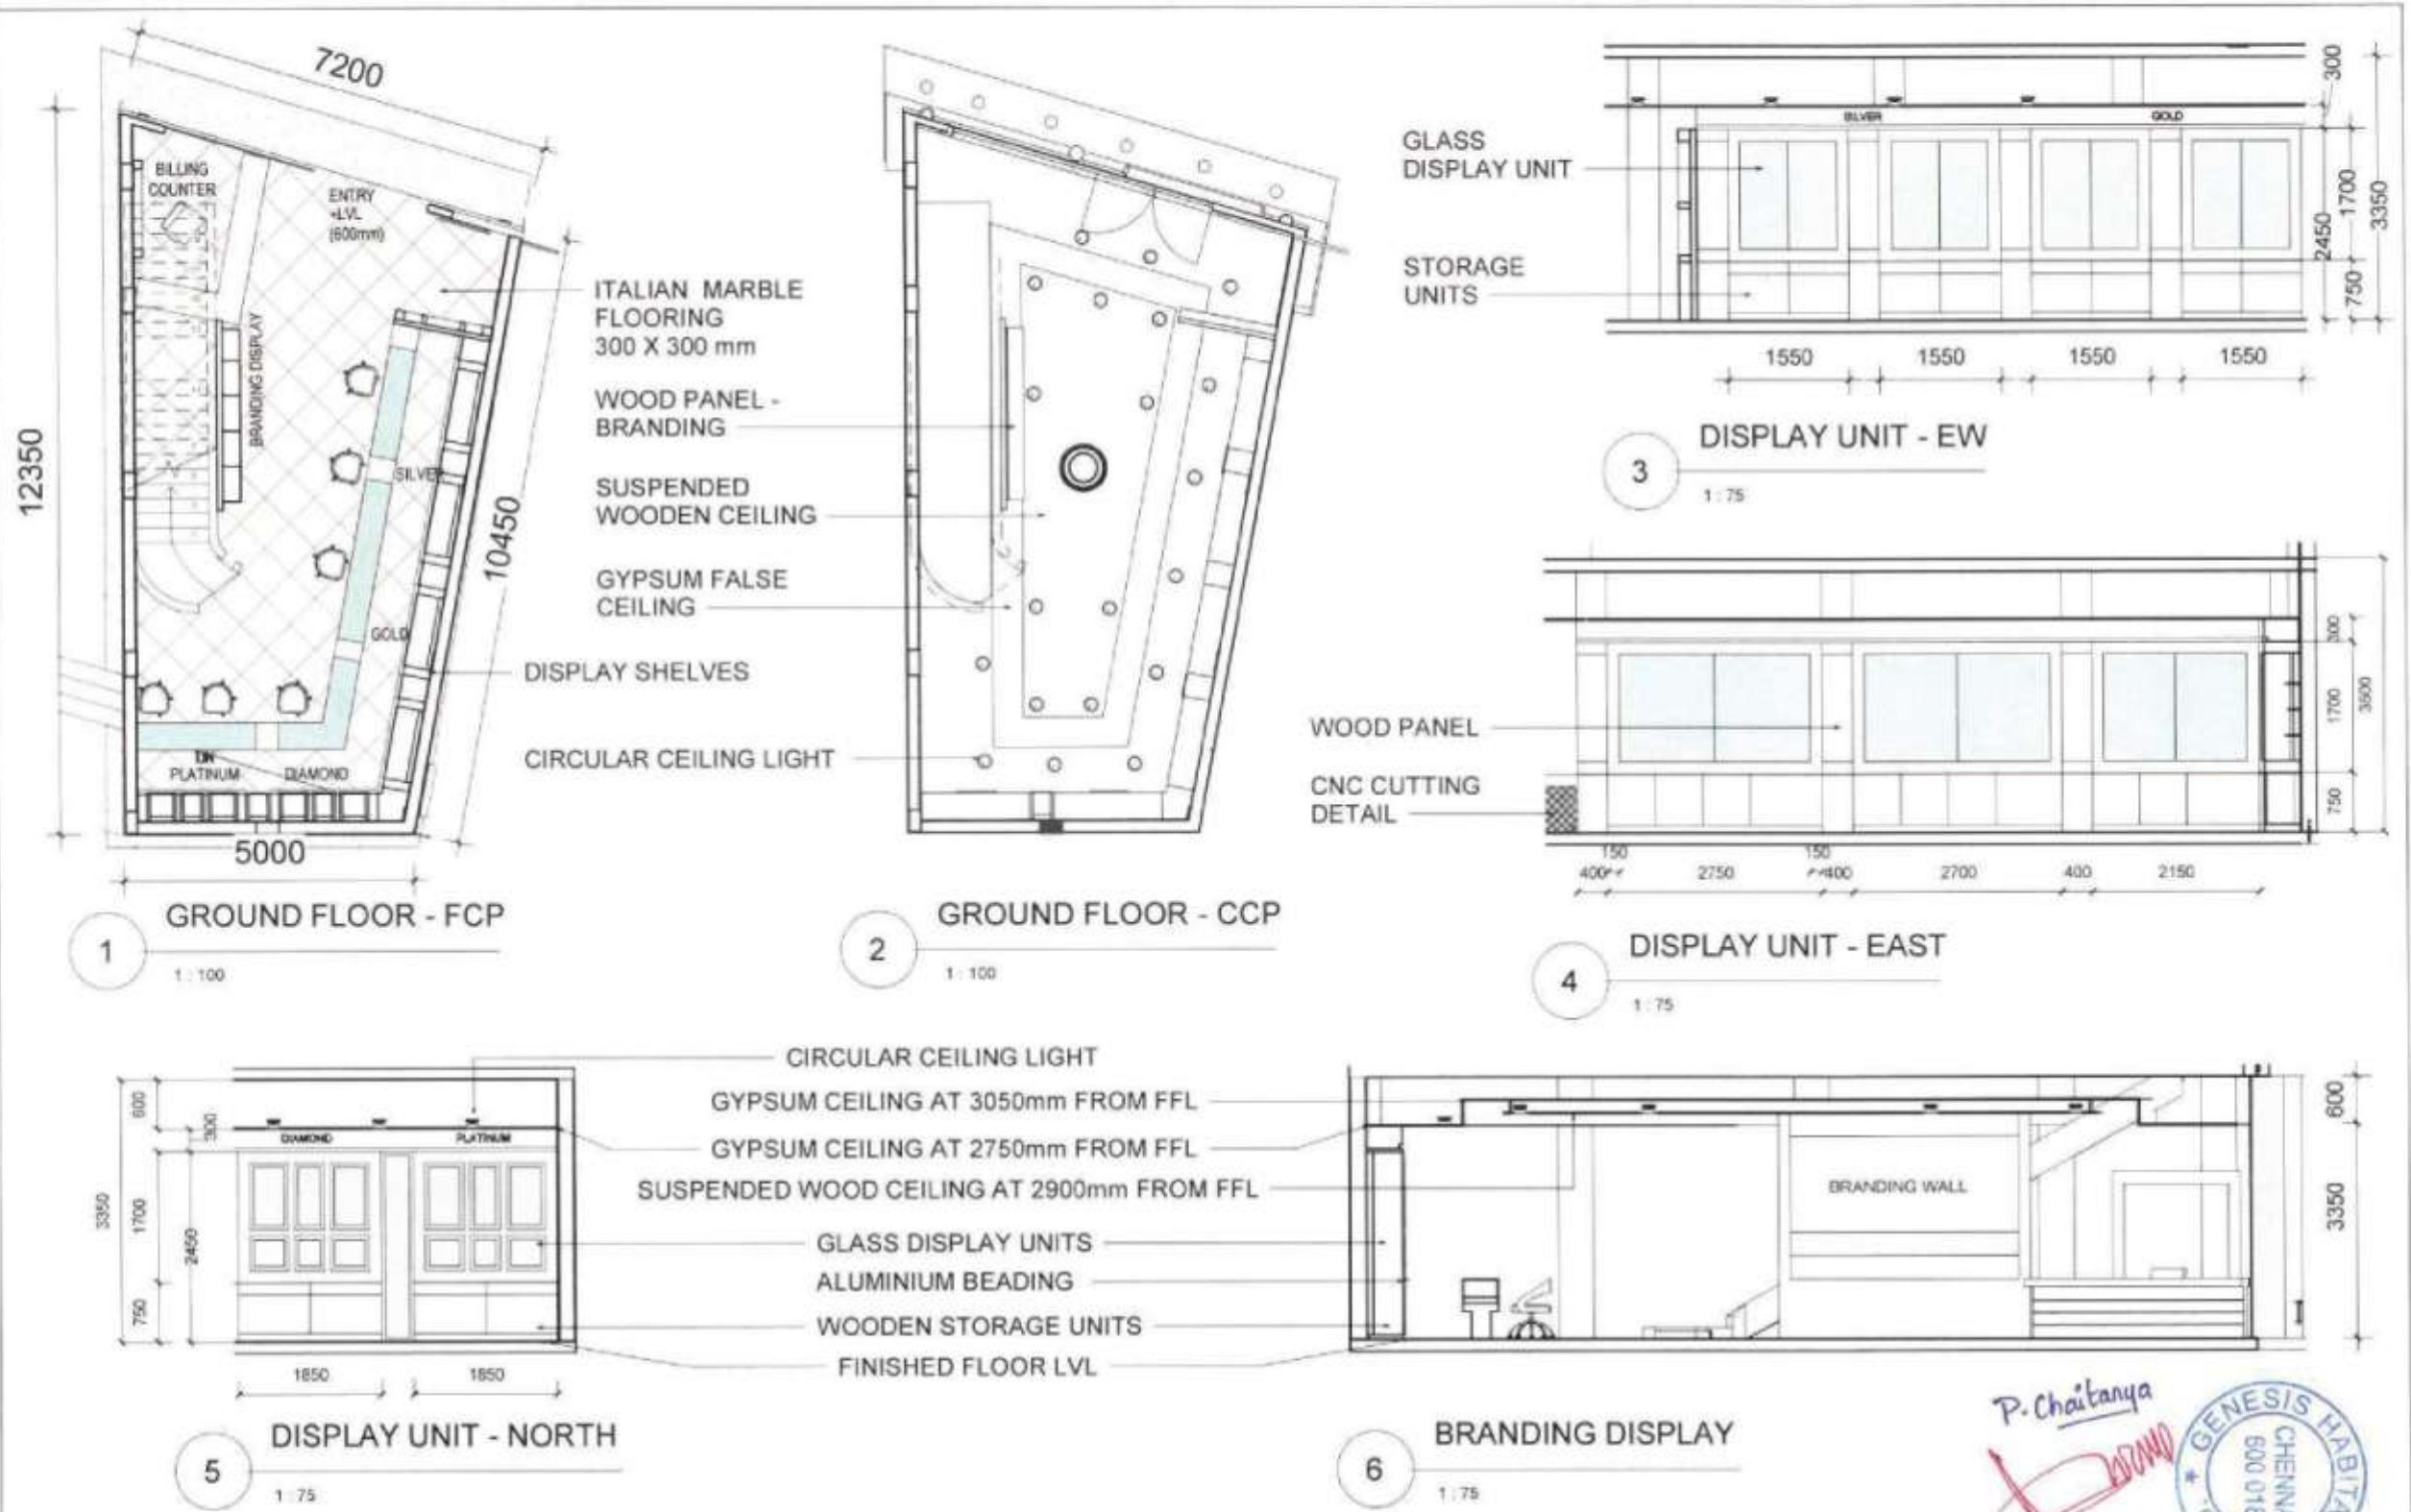

Client Name :

AMIRTHA

AMIRTHA

Jewellery shop @Thanjavur

Sheet Name

Ground Floor - Detailing

N

Project Number : Sheet No : 01

Date : 03-04-22 Detailed by : Ar Chaitanya

Scale : As indicated Approved by : Ar Deivy

HABITAT

C

Copyright


Architects & Consultants

"MY DESK"

3B, 5th Street, Nandanam Extension

Chennai - 600035

www.habitatgroup.in

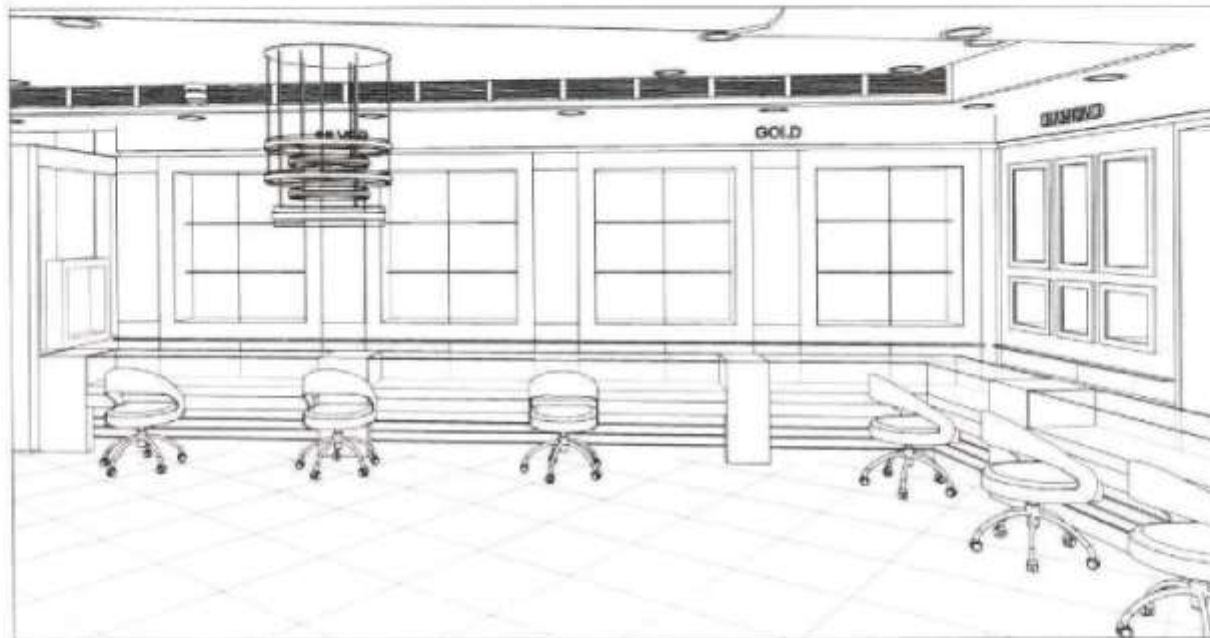

VIEW 1



VIEW 2



VIEW 3

Client Name :

AMIRTHA

AMIRTHA
Jewellery shop @Thanjavur

Sheet Name :
Interior View



Project Number : ... Sheet No : 02
Date : 05-04-22 Detailed by : Ar. Chaitanya
Scale : ... Approved by : Ar. Deivy

HABITAT
C
Copyright



Architects & Consultants
"MY DESK"
3B, 5th Street, Nandanam Extension
Chennai - 600035
www.habitatgroup.in





P. Chaitanya
[Signature]



AMIRTHA STORES - JEWELLERY SHOP @ THANJAVUR - PROPOSED INTERIOR WORK



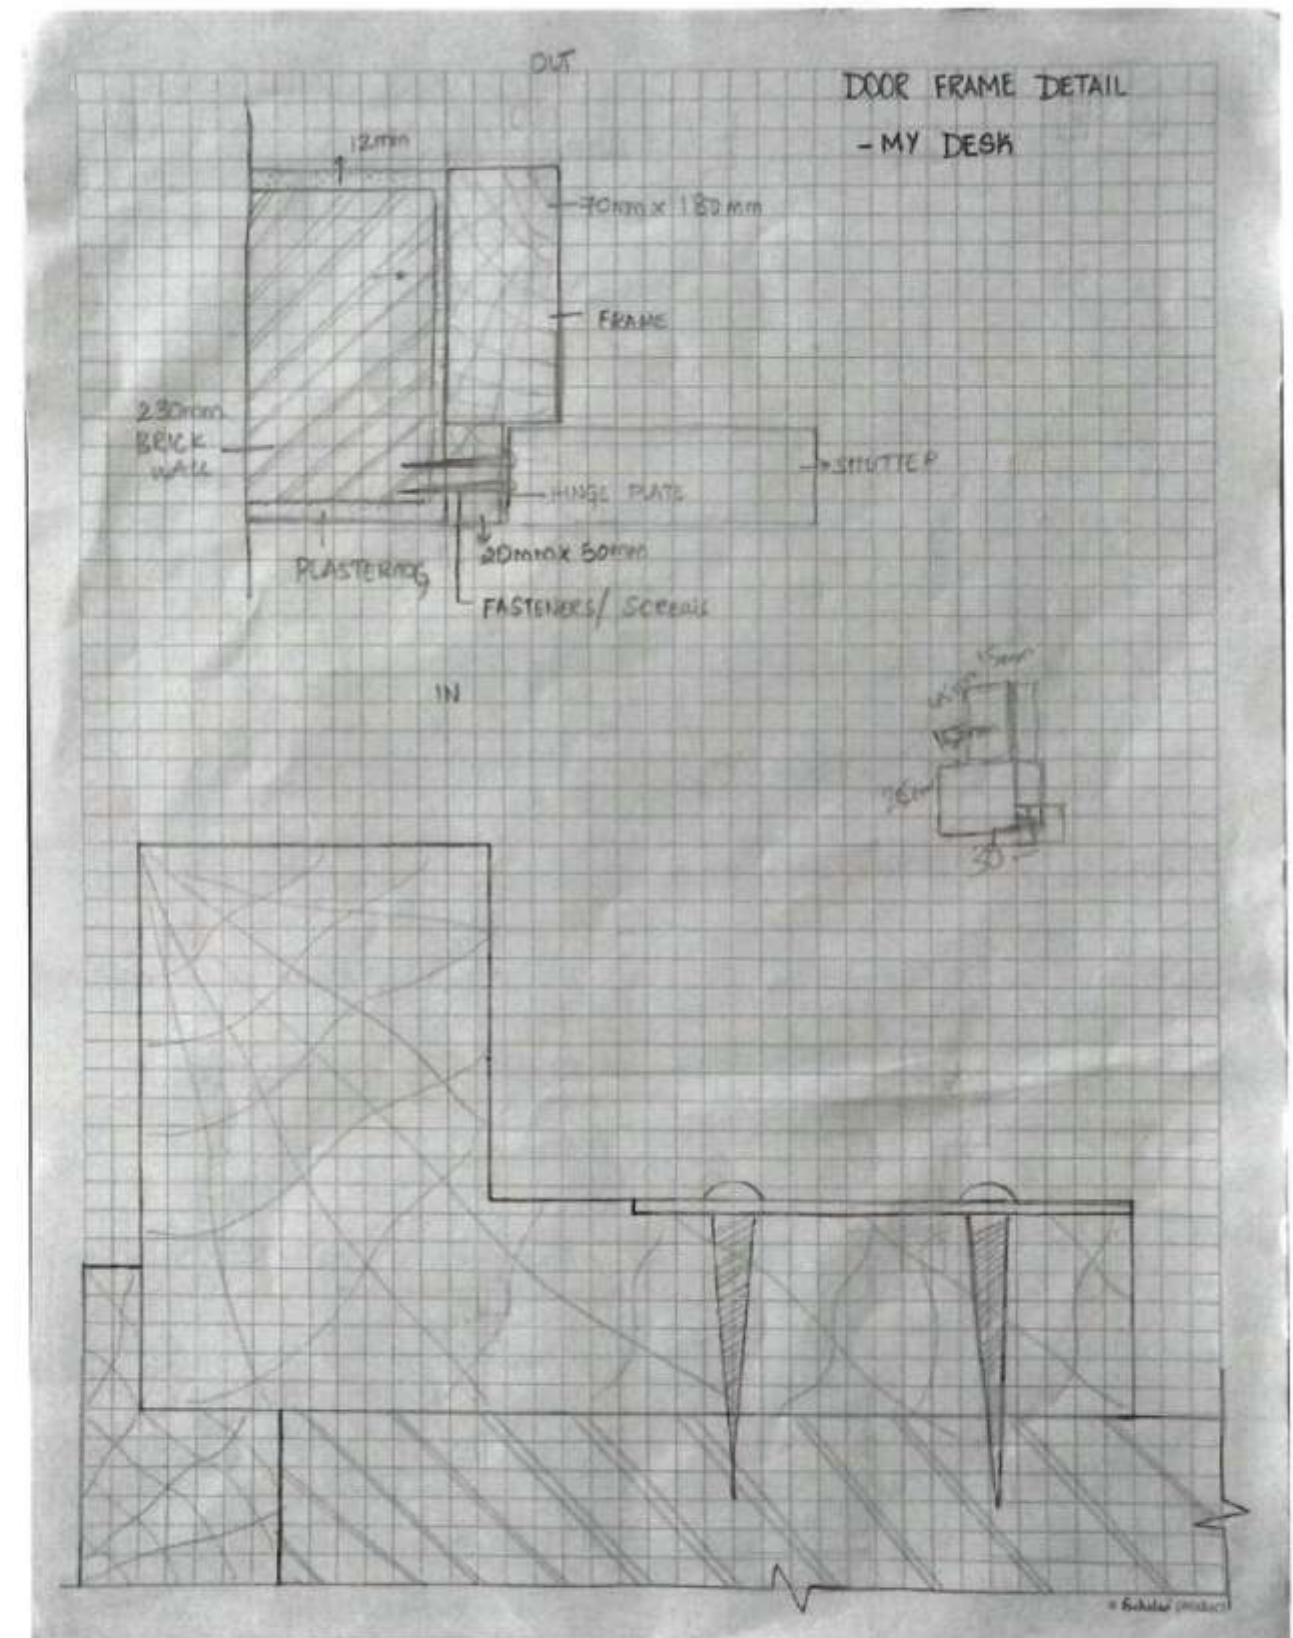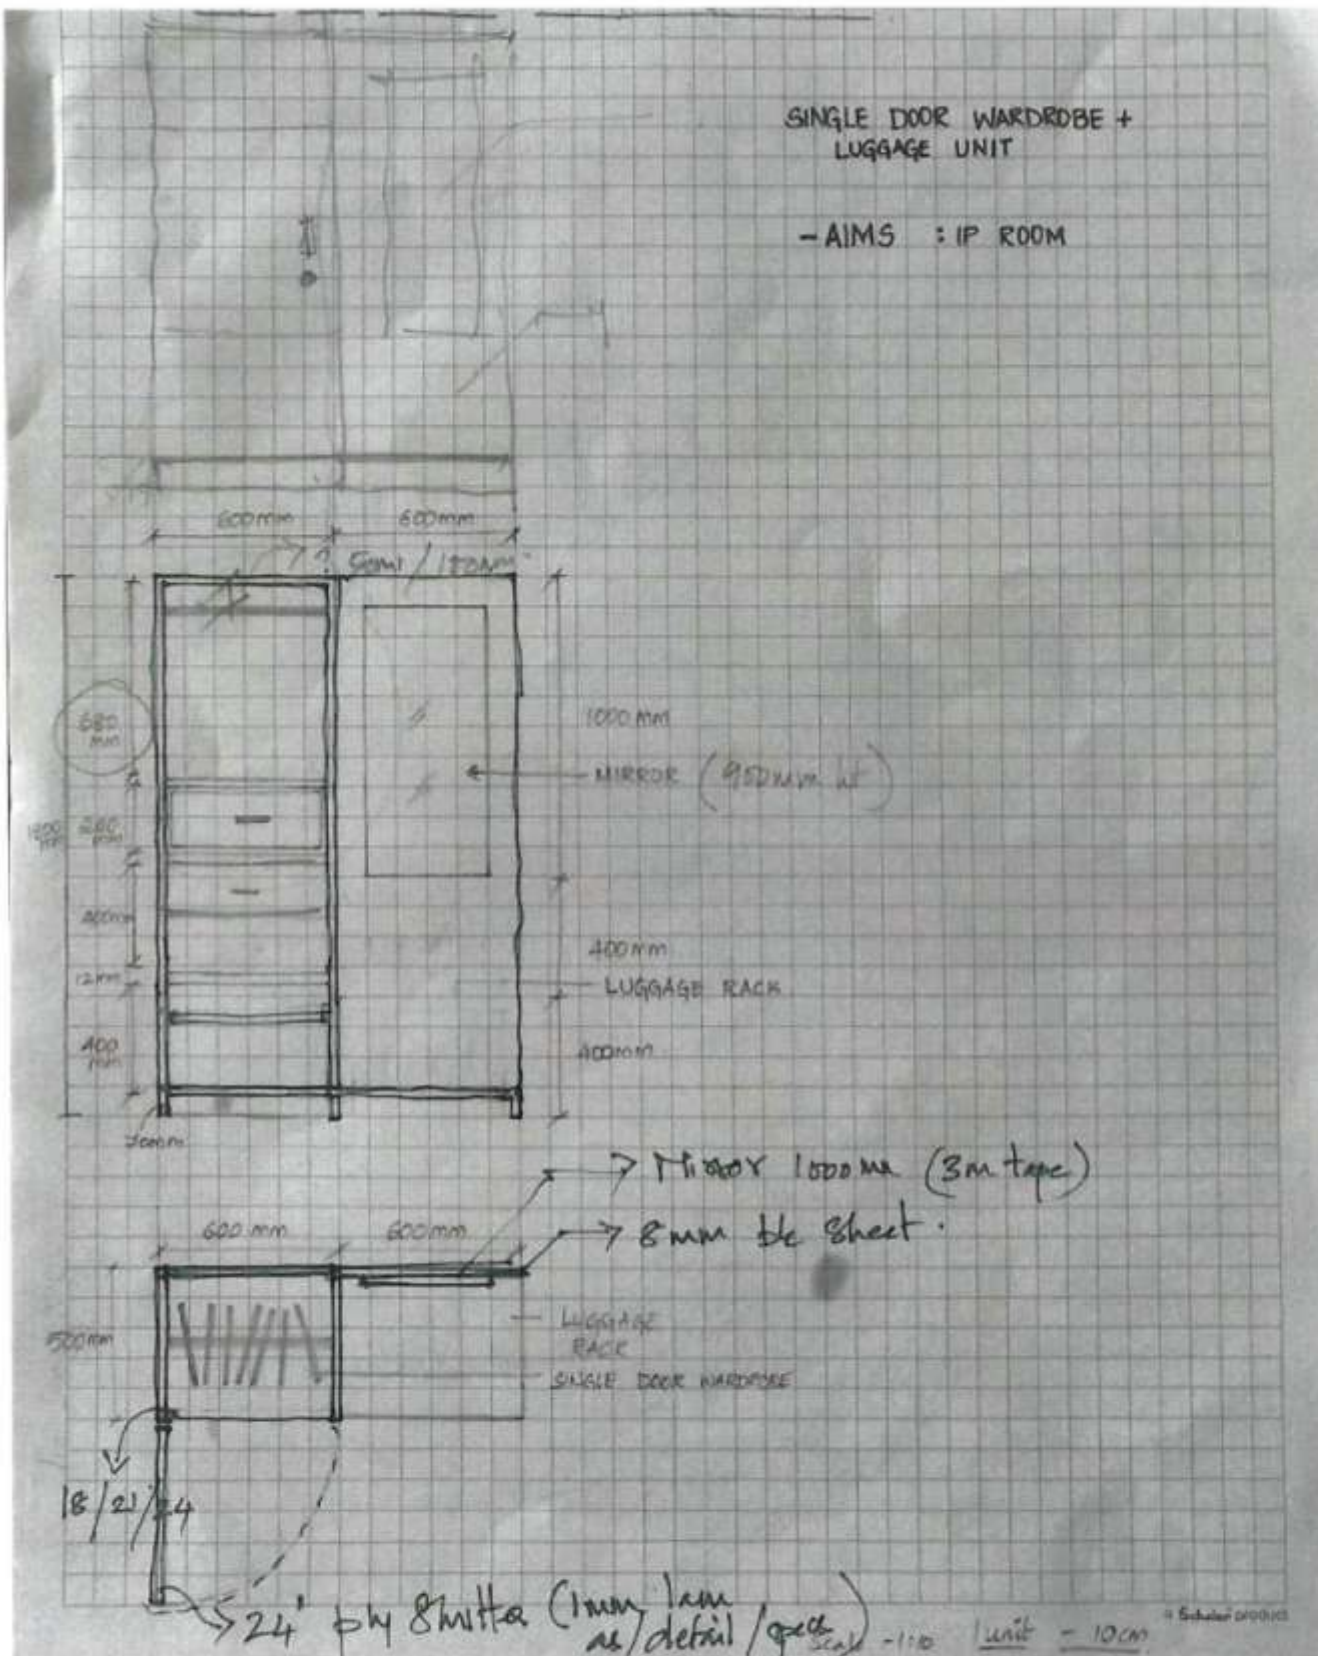

ON SITE - SKETCHES

P. Chaitanya





CRITICAL OVERVIEW

The firm is a challenging place to work in. The firm is a single unit with multiple professionals performing multiple tasks, indulged in constant interaction forming a web matrix which has been the most interesting part in the working period. The constant ideation and discussions form the driving force of progress. Several challenging tasks with standard operating procedures - SOP and digitally evolved system has been very intriguing.

The firm not only trains people along the lines of Architecture and construction, but also emphasis the importance of Marketing in any field, Business and Revenue generation schemes through built form, Branding - Future of Architecture and Project Management. In the course of my training, I have been exposed through all the minor to major activities ranging from graphic design - budgeting - branding – marketing - sales - construction - coordination and client relationship building. The firm has been very supportive of new trainee and has given multiple opportunities to find the best suiting streamline for each individual. The training has been an enormous exposure period wrt to practical understanding and procedures in a project procurement, management, execution and completion.

THANK YOU