



SATHYABAMA

**INSTITUTE OF SCIENCE AND TECHNOLOGY
(DEEMED TO BE UNIVERSITY)**

Accredited with “A” grade by NAAC | 12B Status by UGC | Approved by AICTE

Jeppiaar Nagar, Rajiv Gandhi Salai, Chennai – 600 119

www.sathyabama.ac.in

**SCHOOL OF BUILDING AND ENVIRONMENT
DEPARTMENT OF ARCHITECTURE
PRACTICAL TRAINING PORTFOLIO (SAR4063)
MAY 2022**

Name of the Student : DINESH ARAVINDAN S

Semester : X

Reg No. : 37210010

Batch : 2017-2022



SATHYABAMA

INSTITUTE OF SCIENCE AND TECHNOLOGY
(DEEMED TO BE UNIVERSITY)

Accredited with “A” grade by NAAC | 12B Status by UGC | Approved by AICTE

Jeppiaar Nagar, Rajiv Gandhi Salai, Chennai – 600 119

www.sathyabama.ac.in

SCHOOL OF BUILDING AND ENVIRONMENT

DEPARTMENT OF ARCHITECTURE

VIVA-VOCE EXAMINATION

This is to certify that the practical training SAR 4063 is the work of **DINESH ARAVINDAN S** who had undergone training in **HABITAT DESIGN STUDIO** has been monitored by the continuous assessment during December 2021 to MAY 2022.

Dr. Devyani Gangopadhyay

DEAN

Submitted for Viva voce Examination held on 09/05/2022

Internal Examiner

Ar. Deepak Rao

External Examiner



SATHYABAMA

INSTITUTE OF SCIENCE AND TECHNOLOGY
(DEEMED TO BE UNIVERSITY)

Accredited with “A” grade by NAAC | 12B Status by UGC | Approved by AICTE

Jeppiaar Nagar, Rajiv Gandhi Salai, Chennai – 600 119

www.sathyabama.ac.in

DECLARATION

I **DINESH ARAVINDAN S** hereby declare that the Training Report **DECEMBER 2021 – MAY 2022** done by me under the guidance of **Ar.KANNAN GOPALAKRISHNAN** is submitted in partial fulfillment of the requirements for the completion of practical training session.

DATE : 09/05/2022

PLACE : CHENNAI

SIGNATURE OF CANDIDATE

ACKNOWLEDGEMENT

I am pleased to acknowledge my sincere thanks to **Board of Management of SATHYABAMA** for their kind encouragement in doing this project and for completing it successfully. I am grateful to them.

I convey my thanks to **Dr. Devyani Gangopadhyay**, Dean, School of Building and Environment and **Dr. SURESH KUPPUSAMY**, Design Chair, Department of Architecture for having been a constant source of support and encouragement.

I wish to express my thanks to all Teaching and Non-teaching staff members of the Department of who were helpful in many ways for the completion of the project.

I would like to express my sincere and deep sense of gratitude to **Ar. Kannan Gopalakrishnan , HABITAT DESIGN STUDIO,F1, 45,46, Ramachandra Nagar, Road, Madhanandapuram, Chennai, 125** for their valuable guidance, support and

constant encouragement which paved way for the successful completion of my Practical training session. I also wish to express

my gratitude to the entire HABITAT DESIGN STUDIO team who gave me complete freedom to explore and experiment my ideas.

Joining Letter

Habitat Design Studio (Architecture wing of The Qwerky Store)

Coral Arch, East Mada St, Srinagar Colony, Saidapet, Chennai – 600015
Mob : +91 98434 49788 | PAN : DSMP5 3411L | GSTIN : 33DSMP53411L1ZG


05/01/2022

To
Dr. Devyani Gangopadhyay,
Dean,
School of Building and environment,
Sathyabama Institute of Science and Technology,,
Chennai – 600119
Tamilnadu

Dear Mam,
Internship training – Joining Certificate

I confirm that Mr. S. Dinesh Aravindan (Reg No. 37210010), a 10th semester student of your department, has joined our office for professional/ practical training on 03/01/2022.

Best,

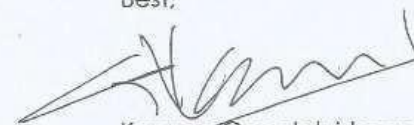

Kannan Gopalakrishnan
Founder, Architect,
Habitat Design Studio, Chennai.



KANNAN GOPALAKRISHNAN
REGISTERED ARCHITECT

REGISTRATION NUMBER CA/2010/0049048

1E, CORAL ARCH, EAST MADA ST., SRINAGAR
COLONY, SAIDAPET, CHENNAI - 15

CONFIDENTIAL

Monthly Report


SATHYABAMA
INSTITUTE OF SCIENCE AND TECHNOLOGY
(DEEMED TO BE UNIVERSITY)
Accredited "A" Grade by NAAC | 12B Status by UGC | Approved by AICTE
www.sathyabama.ac.in
DEPARTMENT OF ARCHITECTURE

PROFESSIONAL PRACTICAL TRAINING REPORT 2022

(Continuous progress report of the trainee architect for the period of One month in the office to submitted to HOD by the Trainee in Charge of the Organization)

1. Name of the office / organization : HABITAT DESIGN STUDIO

2. Address & Contact Number : DOOR F1, 44/5, RAMACHANDRAN NAGAR STREET
MADHANANDAPURAM, CHENNAI - 125 - 9843449788

3. Name of the student : S. DINESH ARAVINDAN

4. Duration : From 01/02/2022 To 28/02/2022

5. Total No. of days : 22/24

6. Evaluation of Performance criteria shall be on

* Note: Kindly grade the student as per his/her overall performance in the office during the assessment month which will be converted to the allotted 90 marks by the department.

Description of works	Excellent	Good	Fair	Poor	NA
Understanding of office culture			✓		
Participation in the office			✓		
Reading of drawings		✓			
Presentation Techniques		✓			
Model making works		✓			
Understanding of construction details			✓		
Drafting Skills (Manual / Computer)			✓		
Site Supervision / Discussion with clients			✓		
Adherence to Time schedule		✓			
Other computer skills		✓			
File and Office Maintenance			✓		
Coordination with other consultants			✓		
Overall Grading*		7.0			

(A - 9.0, B - 8.0, C - 7.0, D - 6.0, E - 5.0)


SATHYABAMA
INSTITUTE OF SCIENCE AND TECHNOLOGY
(DEEMED TO BE UNIVERSITY)
Accredited "A" Grade by NAAC | 12B Status by UGC | Approved by AICTE
www.sathyabama.ac.in

7. Any other Remarks : Needs to open up fully.

8. Signature of the:
Head of the Office
/ Organization
(With Seal)



ANNAN GOPALAKRISHNAN
REGISTERED ARCHITECT
REGISTRATION NUMBER : CA/2010/0049049
1E, CORAL ARCH, EAST MADRA ST., SRINAGAR
COLONY, SAIDAPET, CHENNAI - 15



SATHYABAMA

INSTITUTE OF SCIENCE AND TECHNOLOGY
(DEEMED TO BE UNIVERSITY)

Accredited "A" Grade by NAAC | 12B Status by UGC | Approved by AICTE

www.sathyabama.ac.in

DEPARTMENT OF ARCHITECTURE

PROFESSIONAL PRACTICAL TRAINING REPORT 2022

(Continuous progress report of the trainee architect for the period of One month in the office to submitted to HOD by the Trainee in Charge of the Organization)

1. Name of the office / organization : HABITAT DESIGN STUDIO

2. Address & Contact Number : Door F1, 44, 45, RAJACHANDRAN NAGAR STREET
MADHANANDHAPURAM, CHENNAI - 125, - 986347738

3. Name of the student : S DINESH ARAVINDAN

4. Duration : From 01/03/2022 To 31/03/2022

5. Total No. of days : 25/27

6. Evaluation of Performance criteria shall be on

* Note: Kindly grade the student as per his/her overall performance in the office during the assessment month which will be converted to the allotted 90 marks by the department.

Description of works	Excellent	Good	Fair	Poor	NA
Understanding of office culture		✓			
Participation in the office			✓		
Reading of drawings		✓			
Presentation Techniques		✓			
Model making works		✓			
Understanding of construction details			✓		
Drafting Skills (Manual / Computer)			✓		
Site Supervision / Discussion with clients			✓		
Adherence to Time schedule		✓			
Other computer skills		✓			
File and Office Maintenance		✓			
Coordination with other consultants			✓		
Overall Grading*	7.5				

(A-9.0, B-8.0, C-7.0, D-6.0, E-5.0)



SATHYABAMA

INSTITUTE OF SCIENCE AND TECHNOLOGY
(DEEMED TO BE UNIVERSITY)

Accredited "A" Grade by NAAC | 12B Status by UGC | Approved by AICTE

www.sathyabama.ac.in

7. Any other Remarks :

8. Signature of the:
Head of the Office
/ Organization
(With Seal)

KANNAN GOPALAKRISHNAN

REGISTERED ARCHITECT

REGISTRATION NUMBER : CA/2010/0049048


1E, CORAL ARCH, EAST MADA ST., SRINAGAR
COLONY, SAIDAPET, CHENNAI - 15

WORK DIARY

WEEKS	PROJECT NAME	WORK DONE
1-3	Dr. SABANAYAKAM RESIDENCE	WORKING DRAWINGS SITE VISIT
4 - 6	KANCHIPURAM RESIDENCE KRISHNADASS RESIDENCE	WORKING DRAWING EXTERIOR MODEL
7	MATHIMARAN RESIDENCE GURUBARAN RESIDENCE	EXTERIOR MODEL EXTERIOR MODEL
8 - 9	PUNE OFFICE GURUBARAN RESIDENCE	INTERIOR MODEL 2D ELEVATION, SECTION
10 - 11	GURUBARAN RESIDENCE	INTERIOR MODEL
12	HABITAT OFFICE	SITE DOCUMENTATION SITE SUPERVISION
13 - 14	GIRIDHAR RESIDENCE MATHIMARAN RESIDENCE	BALCONY DETAIL EXTERIOR MODEL

	GURUBARAN RESIDENCE	ELECTRICAL PLAN WALL MARKING
15 - 16	SOWBAGYALAXMI RESIDENCE VGP	INTERIOR MODEL SITE VISIT FOR POST OCCUPANCY EVALUATION

Chief Architect Signature:

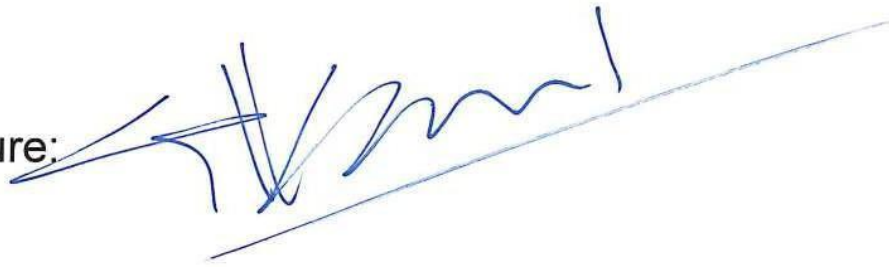

Office seal:

KANNAN GOPALAKRISHNAN
REGISTERED ARCHITECT
REGISTRATION NUMBER : CA/2010/0049048
1E, CORAL ARCH, EAST MADA ST., SRINAGAR
COLONY, SAIDAPET, CHENNAI - 15

Consolidated Certificate

Habitat Design Studio

(Design wing of The Qwerky Store)

Coral Arch, East Mada St, Srinagar Colony, Saidapet, Chennai – 600015
Mob : +91 98434 49788 | PAN : DSMPS 3411L | GSTIN : 33DSMPS3411L1ZG

REF : TQS/2021/INT-04
06 May 2022

ARCHITECTURE INTERNSHIP CERTIFICATE

TO WHOMSOEVER IT MAY CONCERN


This is to certify that **Mr. S Dinesh Aravindhan**, Intern Architect from **Sathyabama Institute of Science and Technology**, has worked with Habitat Design Studio [Design wing of The Qwerky Store], Chennai from **3rd January 2022** to **04th May 2022** for a period of **93 working days**.

As a part of Team Habitat, He was involved in various projects associated with the firm in the fields of architecture, interior design, etc.

Some of the projects he worked in are:

- *Mr. Krishnadass Residence - Design development, models and renders*
- *Dr. Aditya Residence - Interiors - site management*
- *Kanchipuram Residence - Scheme Development*
- *Mr. Mathimaran Residence - Design development, models and renders*
- *Mr. Gurubaran Residence - Detailed Drawings, Design development, Models and renders.*
- *Pune Office design - Models*
- *Habitat Design Studio New office - Site Supervision*
- *Mr. Giridhar Residence - Site visits and coordination*
- *Mr. Martin Residence- Site visits and coordination*
- *Dr. Sowbagyalaxmi Residence - Design Development, models and renders.*

He has shown a very positive aptitude for learning and adapting to different scenarios. During his stay at Habitat Design Studio, we found him to be punctual and diligent at work. He displayed strong characters of loyalty and trustworthiness. He is an asset to any organization that he belongs to. We sincerely wish him good luck and success in all his future endeavors.

 
Kannan Gopalakrishnan
Founder - Architect, Habitat Design Studio, The Qwerky Store.

KANNAN GOPALAKRISHNAN
REGISTERED ARCHITECT

REGISTRATION NUMBER : CA/2010/0049048

1E, CORAL ARCH, EAST MADA ST., SRINAGAR
COLONY, SAIDAPET, CHENNAI - 15

TABLE OF CONTENTS

1	: GENERAL	1
2	: ABOUT THE FIRM	2
3	: Dr. SABANAYAKAM RESIDENCE	3
	3.1 : WORKING DRAWING	4
	3.2 : CARPENTRY AND POLISH QUANTITY CHECK	11
	3.3 : PAINTING QUANTITY CHECK	12
	3.4 : RENDER	13
	3.5 : SITE VISIT PHOTOS	14
4	: KANCHIPURAM RESIDENCE	15
	4.1 : FLOOR PLAN	15
5	: KRISHNADASS RESIDENCE	16
	5.1 : EXTERIOR RENDER	17
6	: MATHIMARAN RESIDENCE	18
	6.1 : EXTERIOR RENDER	18

7 : GURUBARAN RESIDENCE	19
7.1 : FLOOR PLAN	20
7.2 : ELEVATION	21
7.3 : SECTION	25
7.4 : ELECTRICAL LAYOUT	27
7.5 : WALL MARKING	28
7.6 : GRILL DETAIL	29
7.7 : SCHEDULE OF JOINERY	33
7.8 : EXTERIOR RENDER	34
7.9 : INTERIOR RENDER	36
8 : GIRIDHAR RESIDENCE	37
8.1 : BALCONY RAILING DETAIL	37
8.2 : BALCONY DETAIL	40
9 : PUNE OFFICE	41
9.1 : INTERIOR RENDER	41
10 : SOWBAGYALAXMI RESIDENCE	42
10.1 : INTERIOR RENDER	42





11 : HABITAT DESIGN STUDIO OFFICE	43
11.1 : SITE DOCUMENTATION AND SITE SUPERVISION	43
12 : VGP	44
12.1 : SITE VISIT FOR POST OCCUPANCY EVALUATION	44
13 : CRITICAL OVERVIEW OF THE FIRM	45

INTERNSHIP

P O R

T F O

L I O

    

DONE BY
D I E H A A I D A

A B O U T I R M

H a b i t a t D e s i g n S t u d i o i s o n e o f t h e b e s p o k e d e s i g n s t u d i o s i n C h e n n a i o f f e r i n g a w i d e v a r i e t y o f d e s i g n & c o n s t r u c t i o n b a s e d s e r v i c e s i n c l u d i n g a r c h i t e c t u r e , i n t e r i o r d e s i g n , l a n d s c a p e a r c h i t e c t u r e , p r o j e c t m a n a g e m e n t , p r o d u c t d e s i g n & t u r n k e y c o n t r a c t i n g .

S t a r t e d i n 2 0 1 5 b y S u g a n y a J a y a k u m a r & K a n n a n G o p a l a k r i s h n a n , t h e a i m o f H a b i t a t D e s i g n S t u d i o i s t o b r i n g t h e b e n e f i t o f d e s i g n a f f o r d a b l e & a c c e s s i b l e t o e v e r y o n e w h o w i s h e s t o t h r i v e & p e r f o r m b e s t .

W e s p e c i a l i z e i n g e n e r a t i n g f r e s h , i

n v e n t i v e , s c i e n t i f i c , t i m e - t e s t e d & s e
n s i t i v e s o l u t i o n s t o a n y s p a t i a l p r o b l e
m s & i n t h e p r o c e s s , c r e a t i n g l i f e - s p
a c e s o r “*habitats*”.

“

G
u
r
u
b
a
r
a
n
R
e
s
i
d
e
n
c
e

D I N E S H A R A V I N D A N S





D I N E S H A R A V I N D A N S
3 7 2 1 0 0 1 0

This drawing is a property of Habitat Design Studio and shall not be passed on to any person or body not authorized by us to receive it nor be copied or otherwise made use either in full or in part by such person or body without our prior permission in writing.

Notes

-  MDF BOARD
-  VENEER
-  QUARTZ
-  PLYWOOD
-  WHITE LAMINATE

 8 crank

 0 crank

 Telescopic channel hinge

 Hydraulic hinge

KANNAN GOPALAKRISHNAN
REGISTERED ARCHITECT

REGISTRATION NUMBER : CA/2010/0049048

Architect
Habitat
design Studio
Srinagar colony, Chennai. Ph: +91 98434 49788

Client

Dr. Sabanayakam

Project

Proposed Res Interiors
for Dr. Sabanayakam

Drawing ownership

Designed	Kannan	29-08-2021
Drawn	Dinesh	25-01-2022
Checked	Suganya	25-01-2022

Drawing title


FOYER DETAILS - *as built*

Drawing number


HDS-21-SAB-IN-001 | R-2 | A3 | 1:30 | 

Released for


- | | |
|---|---|
| ☐ Concept | ☒ Information |
| ☐ Design Development | ☐ Approval |
| ☐ Tender | ☒ GFC |

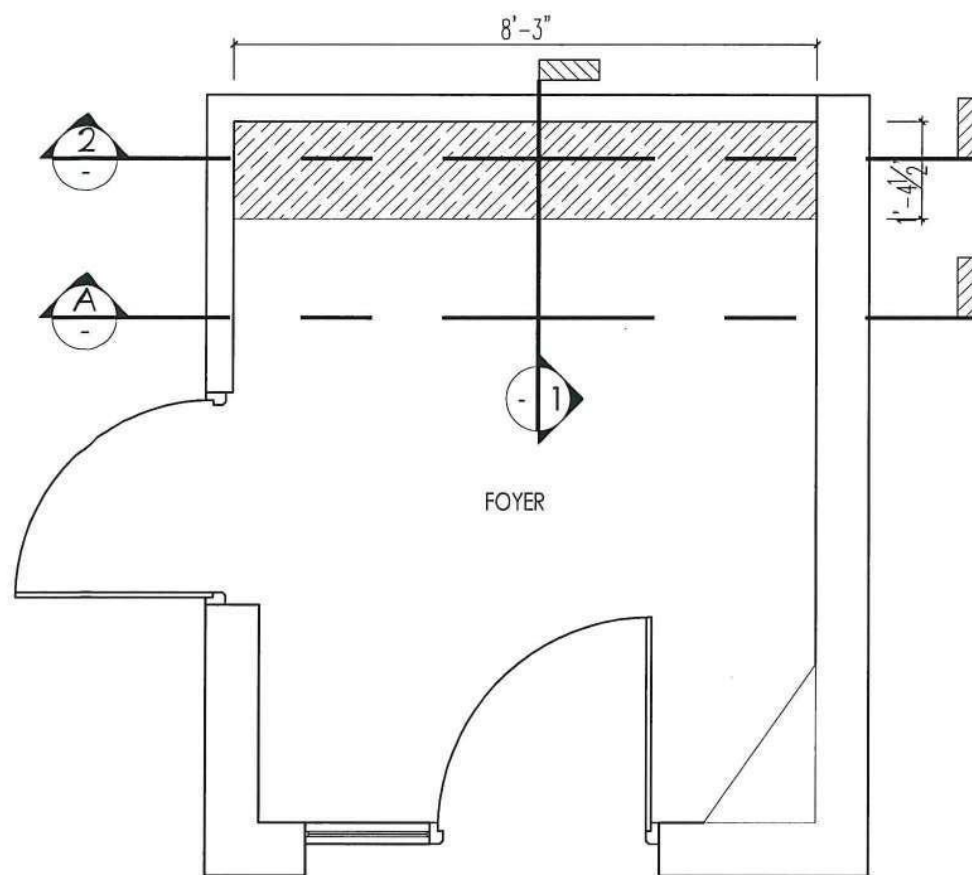


① Foyer plan
Scale 1:40

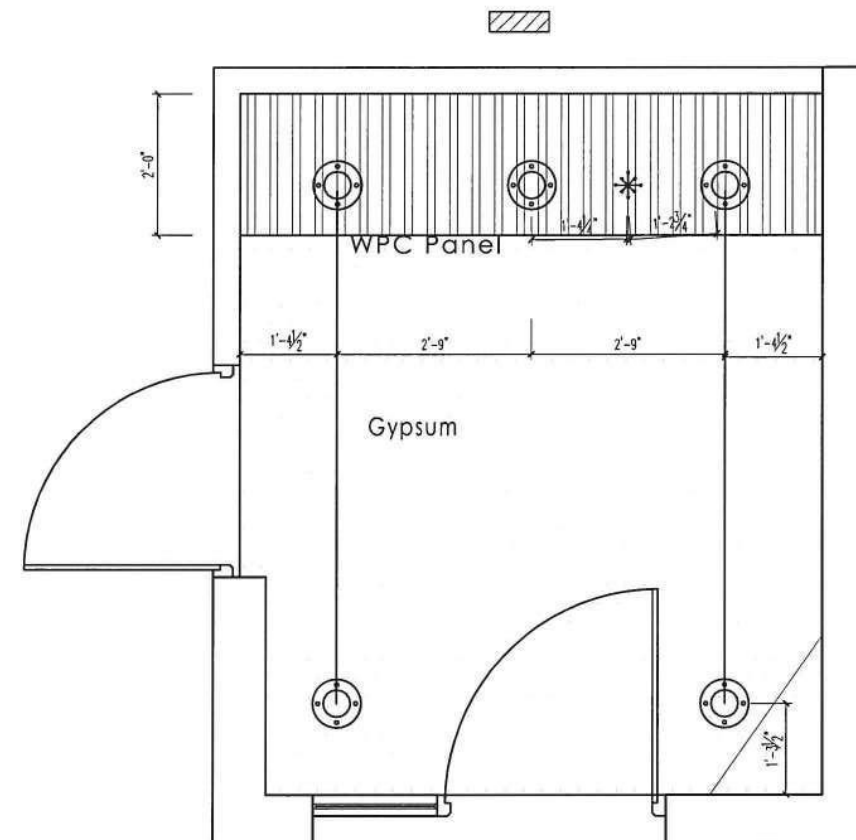


③ Foyer RCP
Scale 1:40

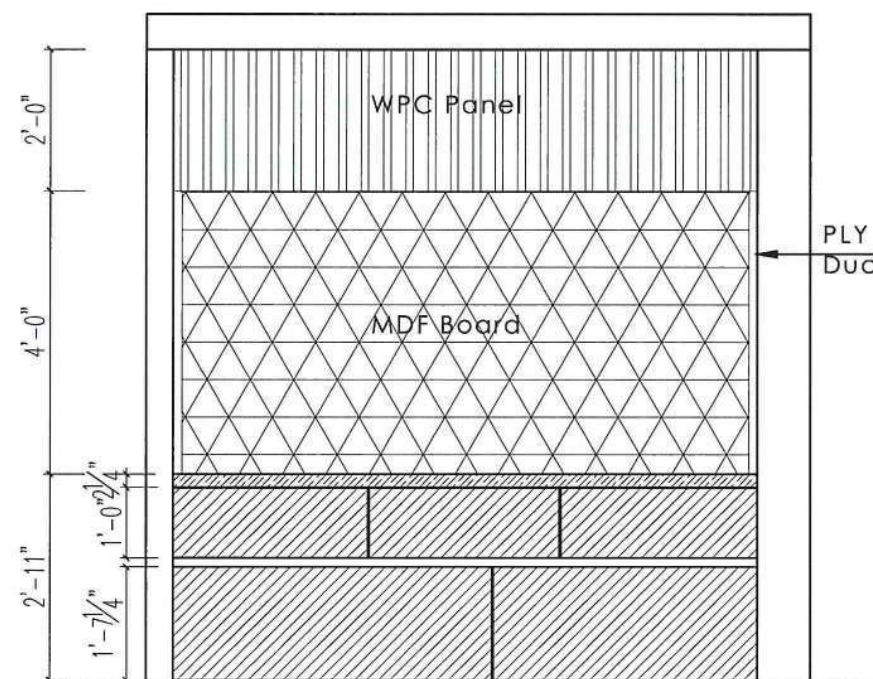

② Elevation A
Scale 1:40




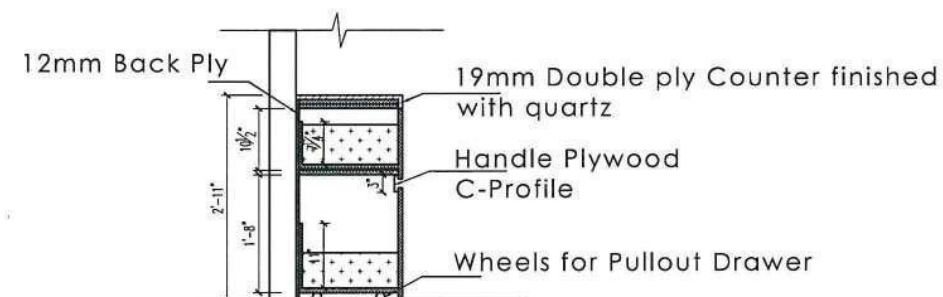


④ Section 1
Scale 1:40

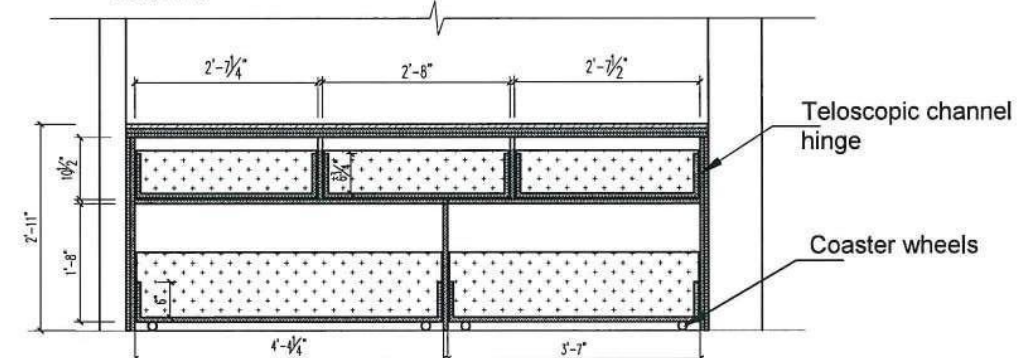

⑤ Section 2
Scale 1:40

Notes

    

Architect



W I N G O H
THE QWERKY STORE

Client

Project

—Drawing ownership—


[- Drawing title]

— Drawing number —

HDS-21-SAB-IN-002	R-2	A3	1:30	(N)
-------------------	-----	----	------	-----

Released for-

- Released by: ☐ Concept ☒ Information
☐ Design Development ☐ Approval
☐ Tender ☒ GFC

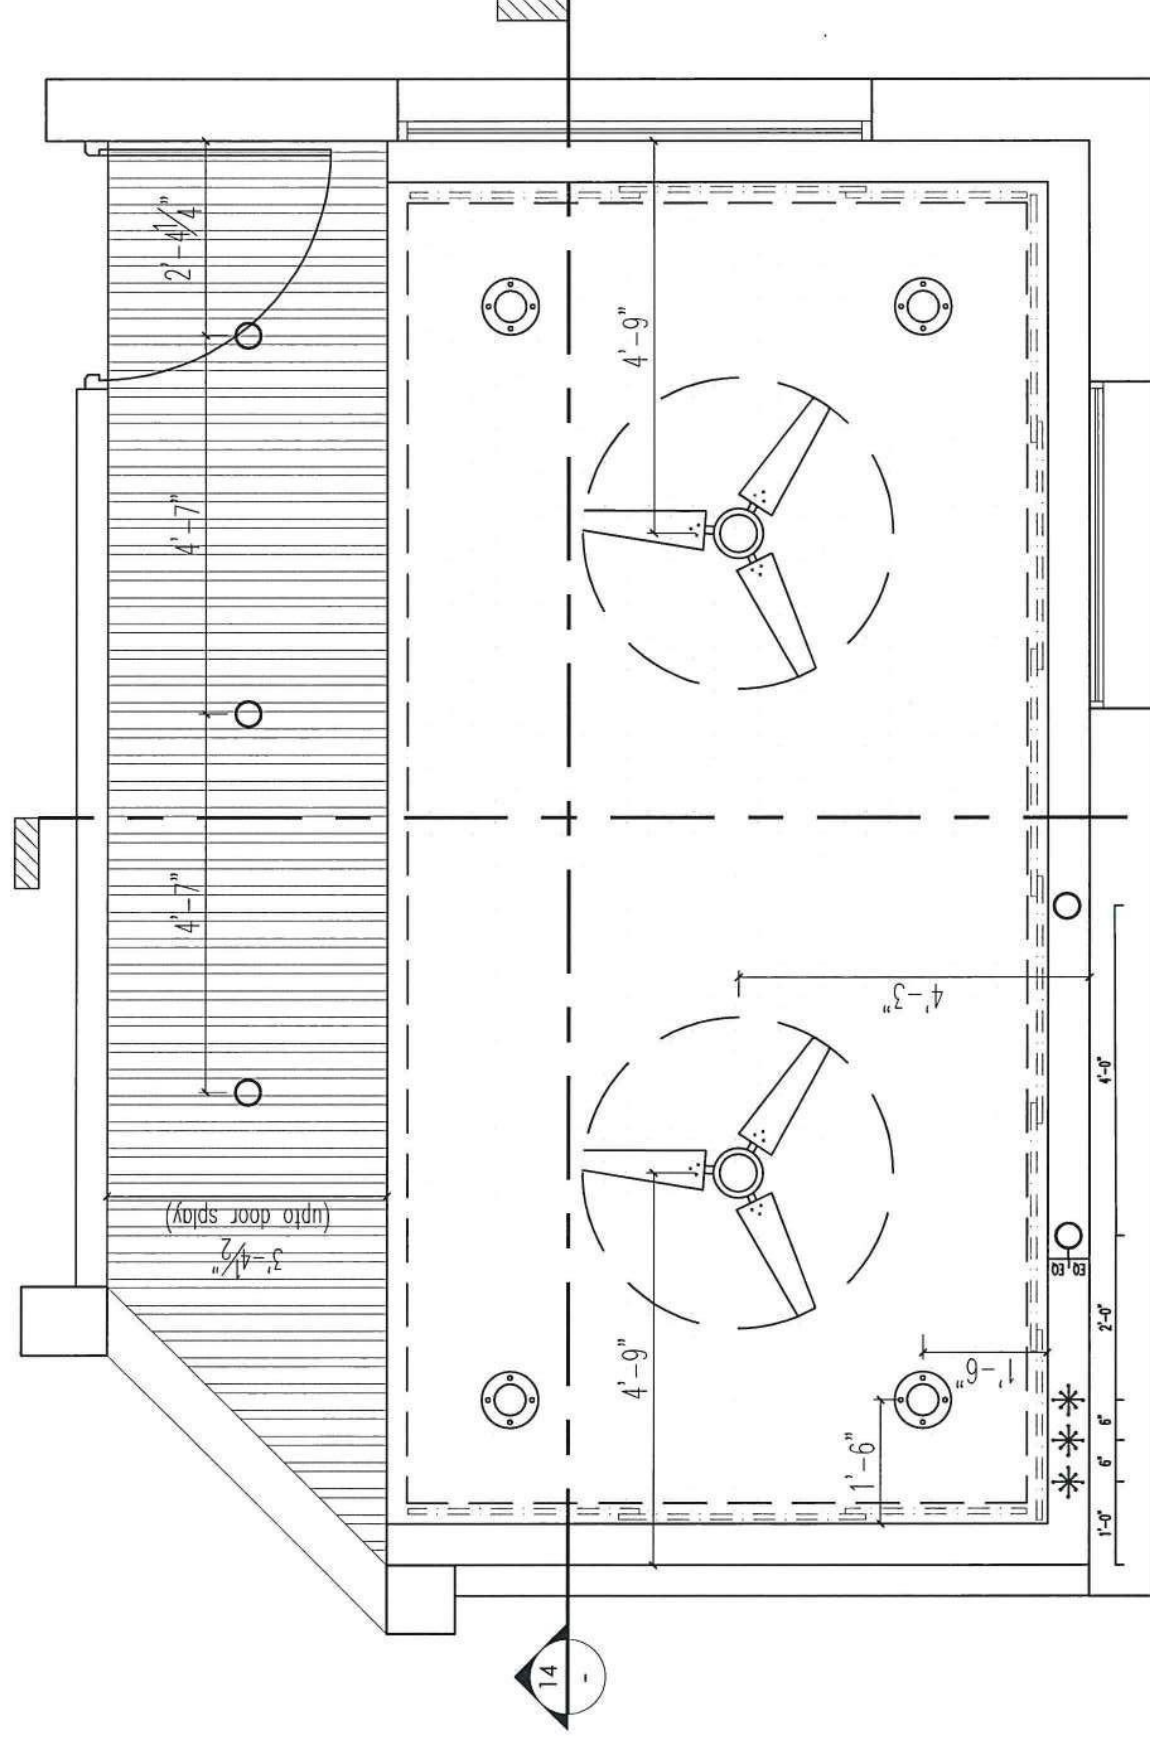

3 Living RCP

Gypsum false ceiling

2 Section 14

Gypsum false ceiling

WPC Panel false ceiling

1 Section 15

Notes

Client

Dr. Sabanayakam

Dwg title

LIVING RCP - as built

Project

Proposed Res Interiors
for Dr. Sabanayakam

Dwg number

HDS-21-SAB-IN-R-2 A31:25
003

Dwg ownership

Designed Kannan 29-08-2021
Drawn Dinesh 25-01-2022
Checked Suganya 25-01-2022

Released for

☐ Concept ☒ Information
☐ Preliminary ☐ Approval
☐ Tender ☒ GFC

Architect

habitat
design studio

Sinagar colony, Chennai.
Ph: +91 98434 49788


THE GALLERY STORE
ARCHITECTURE
WORKS

This drawing is a property of Habitat Design Studio and shall not be passed on to any person or body not authorized by us to receive it nor be copied or otherwise made use either in full or in part by such person or body without our prior permission in writing.

KANNAN GOPALAKRISHNAN
REGISTERED ARCHITECT
REGISTRATION NUMBER CA/2010/0049048
1E, CORAL ARCHITECTS, MADRAS STREET, SPINACAR COLONY, CHENNAI - 600 015

This drawing is a property of Habitat Design Studio and shall not be passed on to any person or body not authorized by us to receive it nor be copied or otherwise made use either in full or in part by such person or body without our prior permission in writing.

Notes

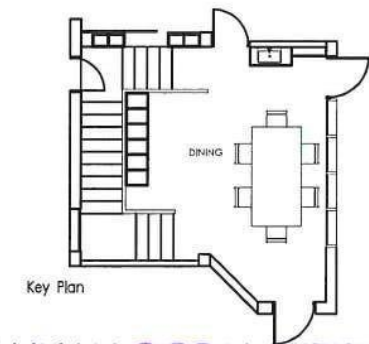

KANNAN GOPALAKRISHNAN
REGISTERED ARCHITECT
REGISTRATION NUMBER: CA/2010/0049048

15 GORLA ARCH EAST MADA ST., SRINAGAR COLONY, SAIDAPET, CHENNAI - 15
habitat design studio
Srinagar colony, Chennai. Ph: +91 98434 49788

Client

Dr. Sabanayakam

Project

Proposed Res Interiors
for Dr. Sabanayakam

Drawing ownership

Designed	Kannan	29-08-2021
Drawn	Dinesh	25-01-2022
Checked	Suganya	25-01-2022

Drawing title


DINING DETAIL - as built

Drawing number


HDS-21-SAB-IN-004 | R-2 | A3 | 1:30 | N

Released for


☐ Concept	☒ Information
☐ Design Development	☐ Approval
☐ Tender	☒ GFC

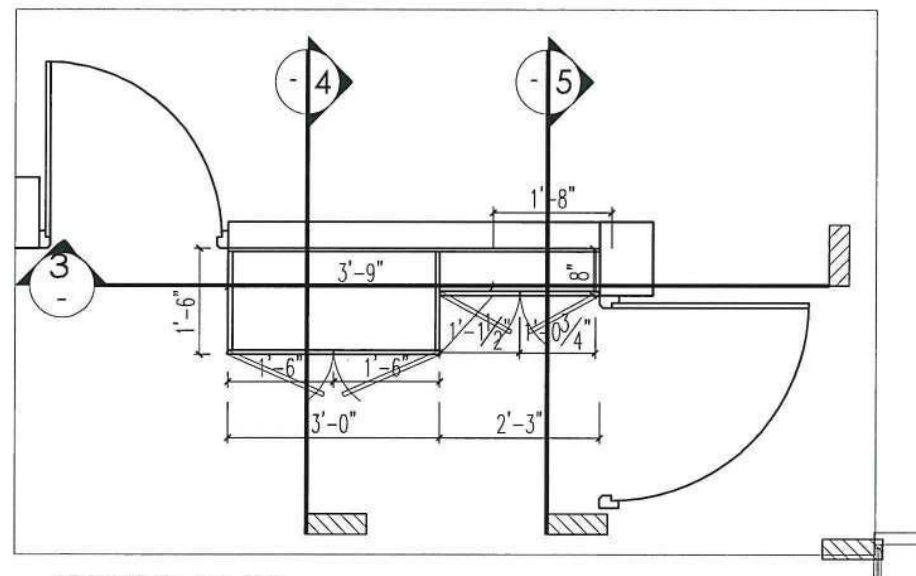


1 Dining Wash area - Plan
Scale 1:30

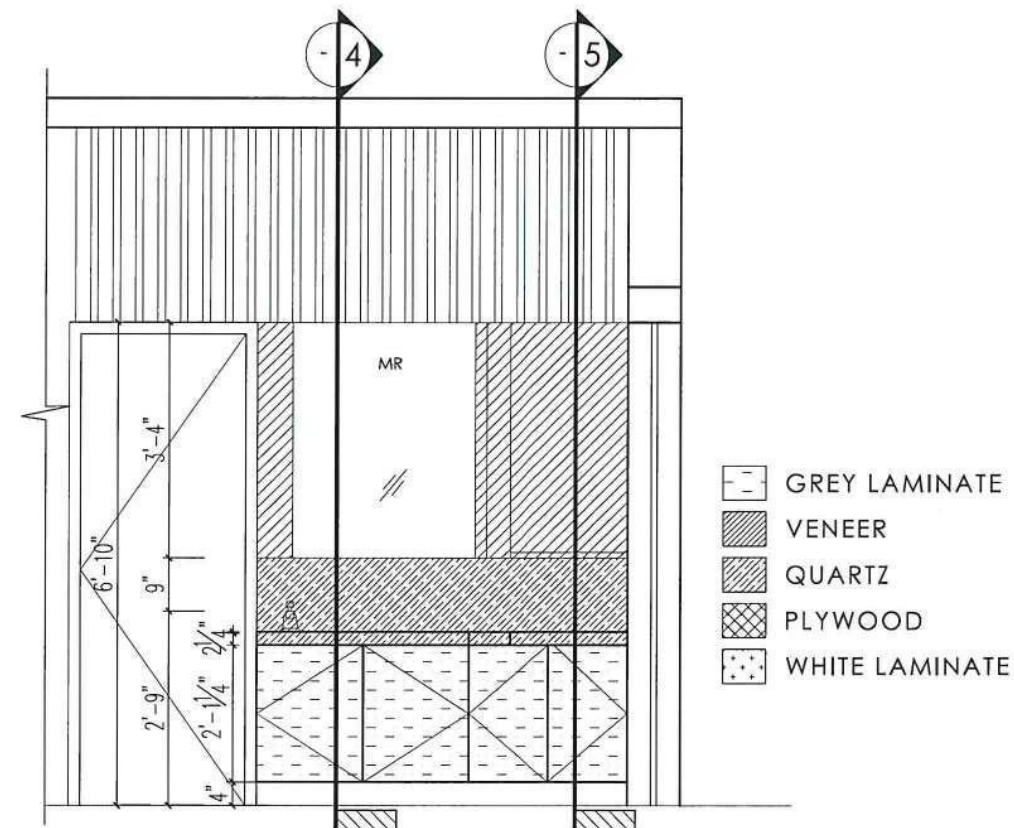


2 Dining Wash area - Elevation
Scale 1:30

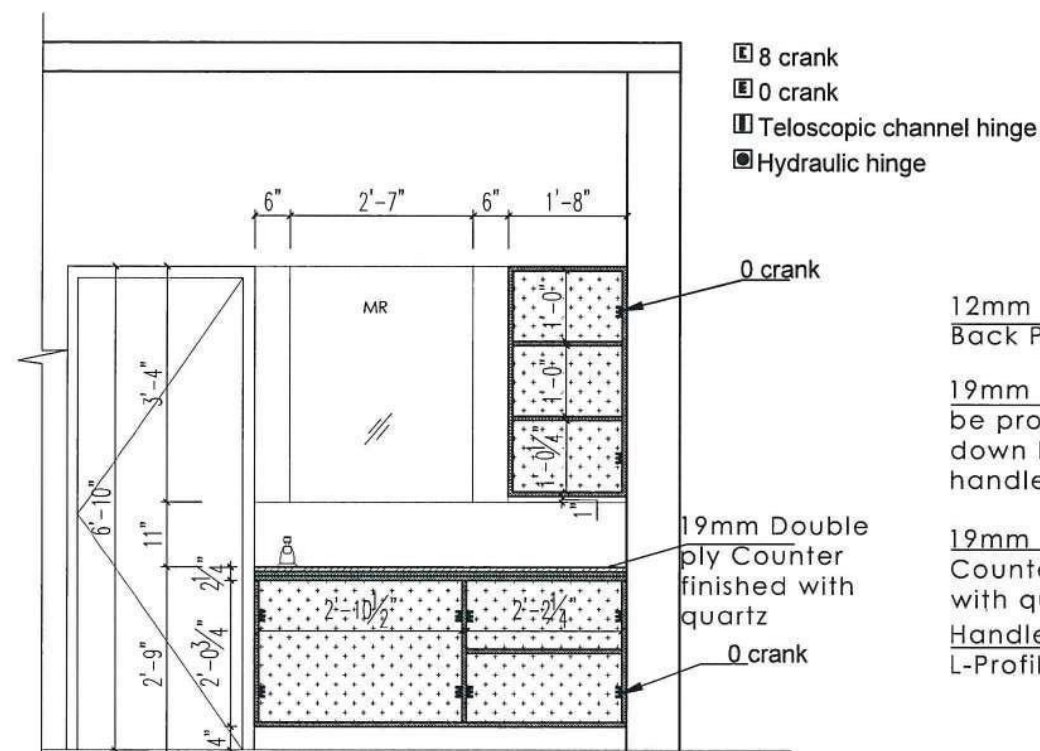


3 Section 3
Scale 1:30

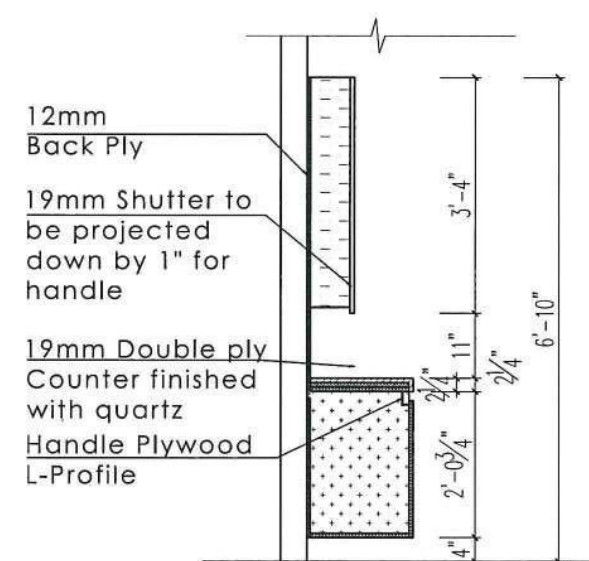

4 Section 4
Scale 1:30

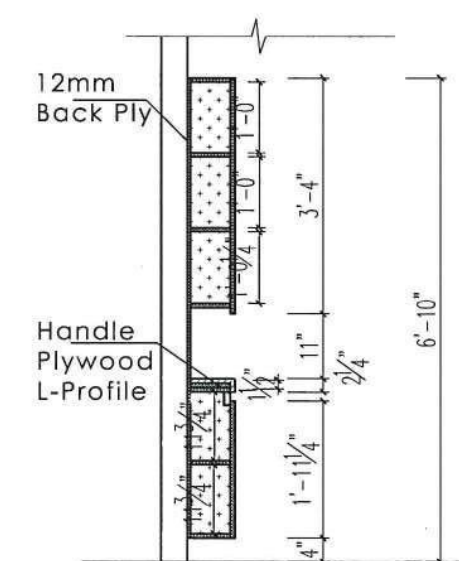

5 Section 5
Scale 1:30

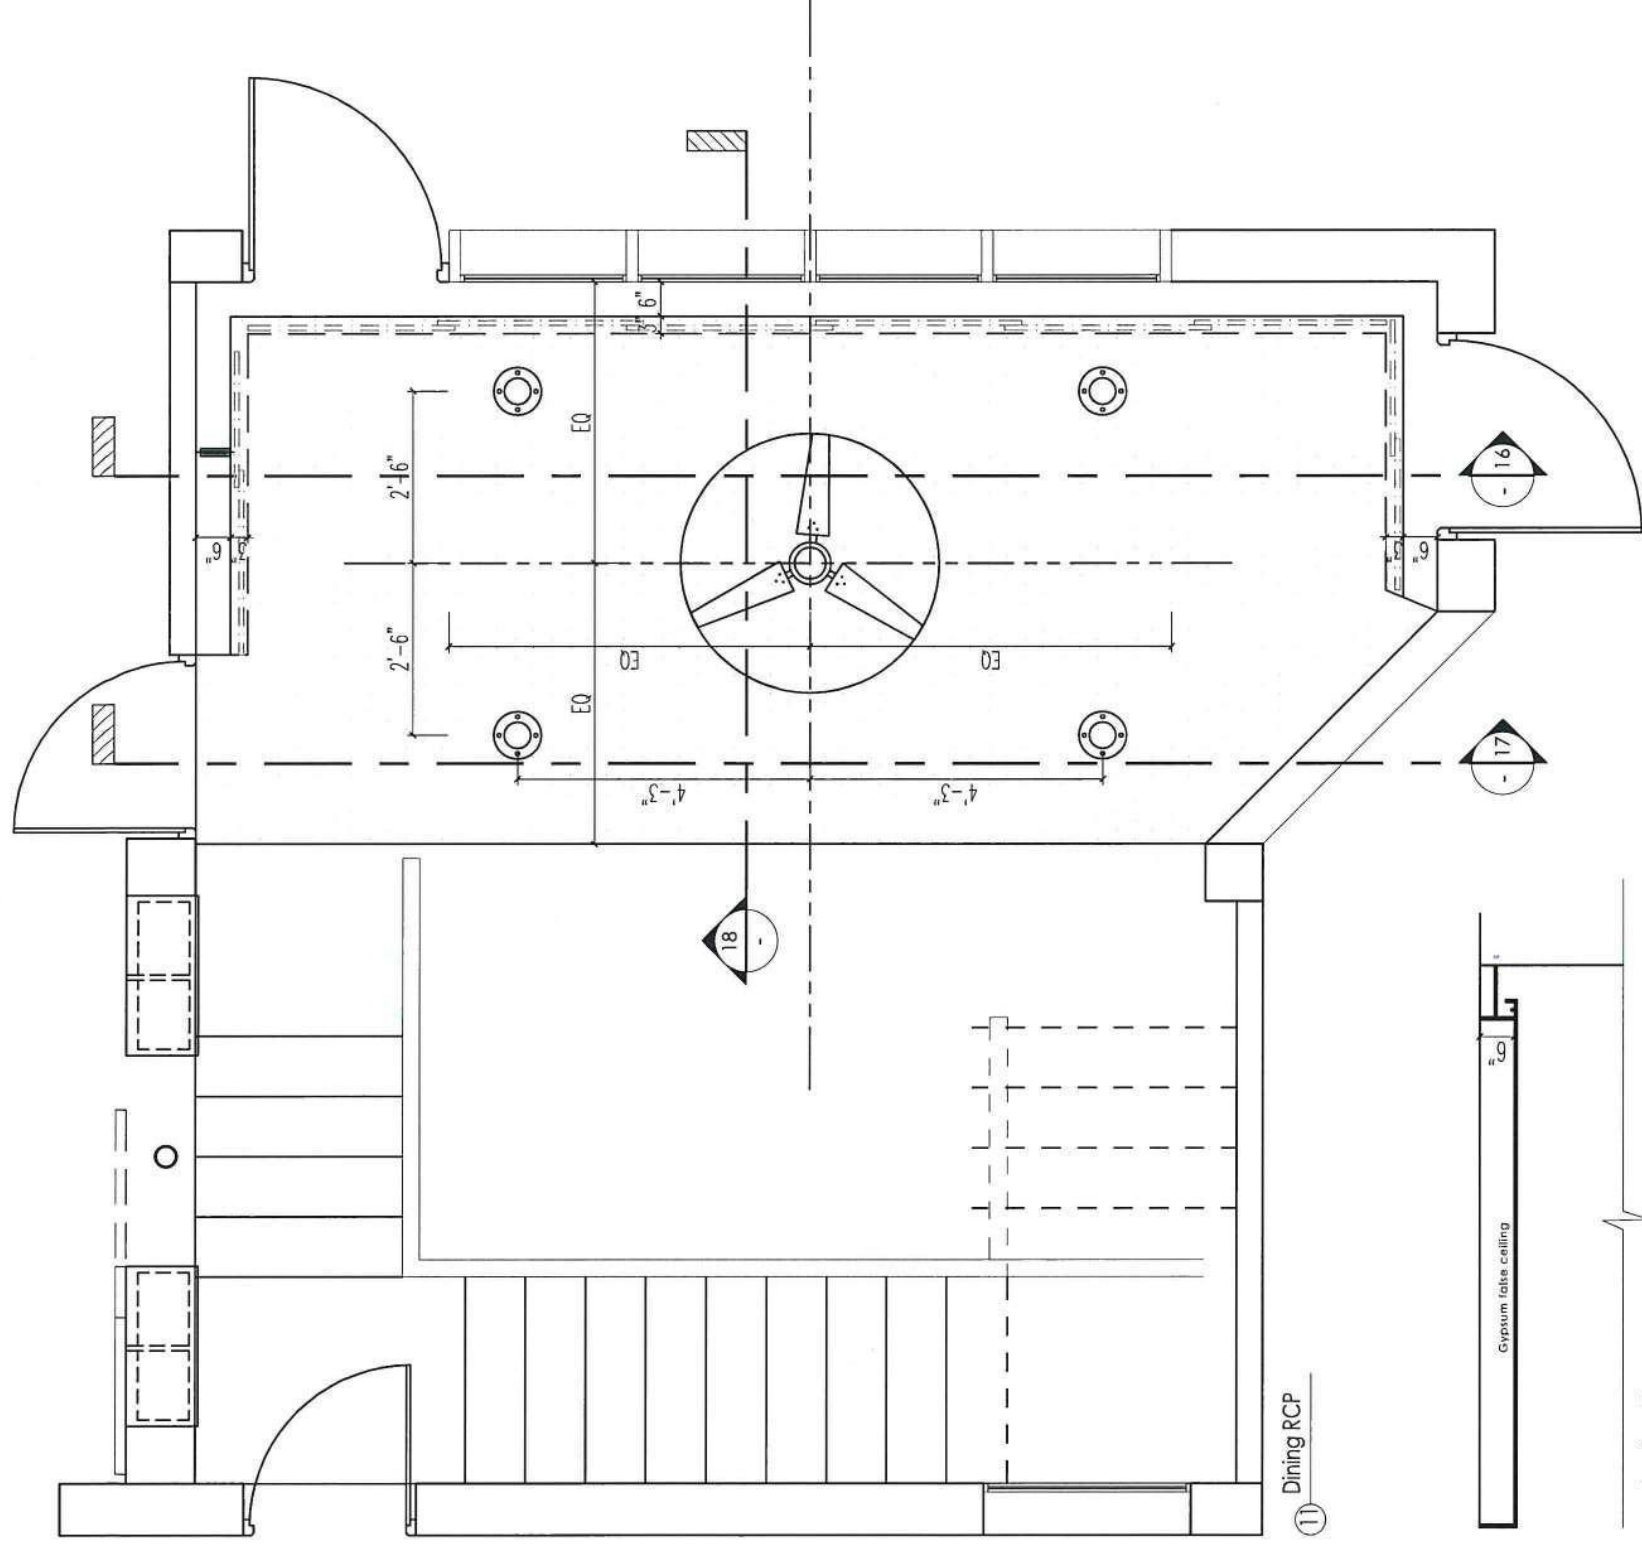

11 Dining RCP



14 Section 18




12 Section 16





13 Section 17

KANNAN GOPALAKRISHNAN
REGISTERED ARCHITECT
REGISTRATION NUMBER CA/2010/0049048
Y. COOAT ARCH, EAST MADRA ST., SRINAGAR
COLONY, SAIDAPET, CHENNAI - 15


Notes		Client	Dr. Sabanayakam	Architect	 Habitat design studio Srinagar colony, Chennai. Ph: +91 98434 49788
		Project	Proposed Res Interiors for Dr. Sabanayakam	Dwg title	DINING RCP - <i>asbuilt</i>
		Dwg ownership	Designed Kannan 29-08-2021 Drawn Dinesh 25-01-2022 Checked Suganya 25-01-2022	Dwg number	HDS-21-SAB-IN-R-2 A31:30 006
		Released for		☐ Concept ☒ Information ☐ Preliminary ☐ Approval ☐ Tender ☒ GFC	
This drawing is a property of Habitat Design Studio and shall not be passed on to any person or body not authorized by us to receive it nor be copied or otherwise made use either in full or in part by such person or body without our prior permission in writing.					

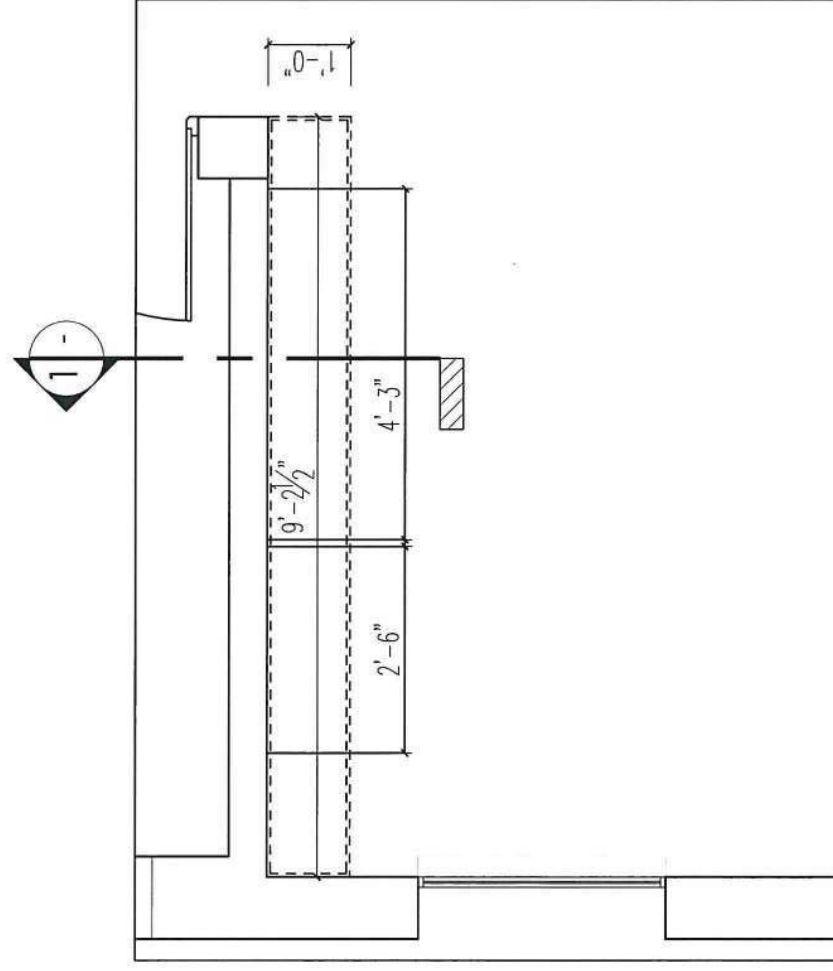

1 Bed Room - Plan

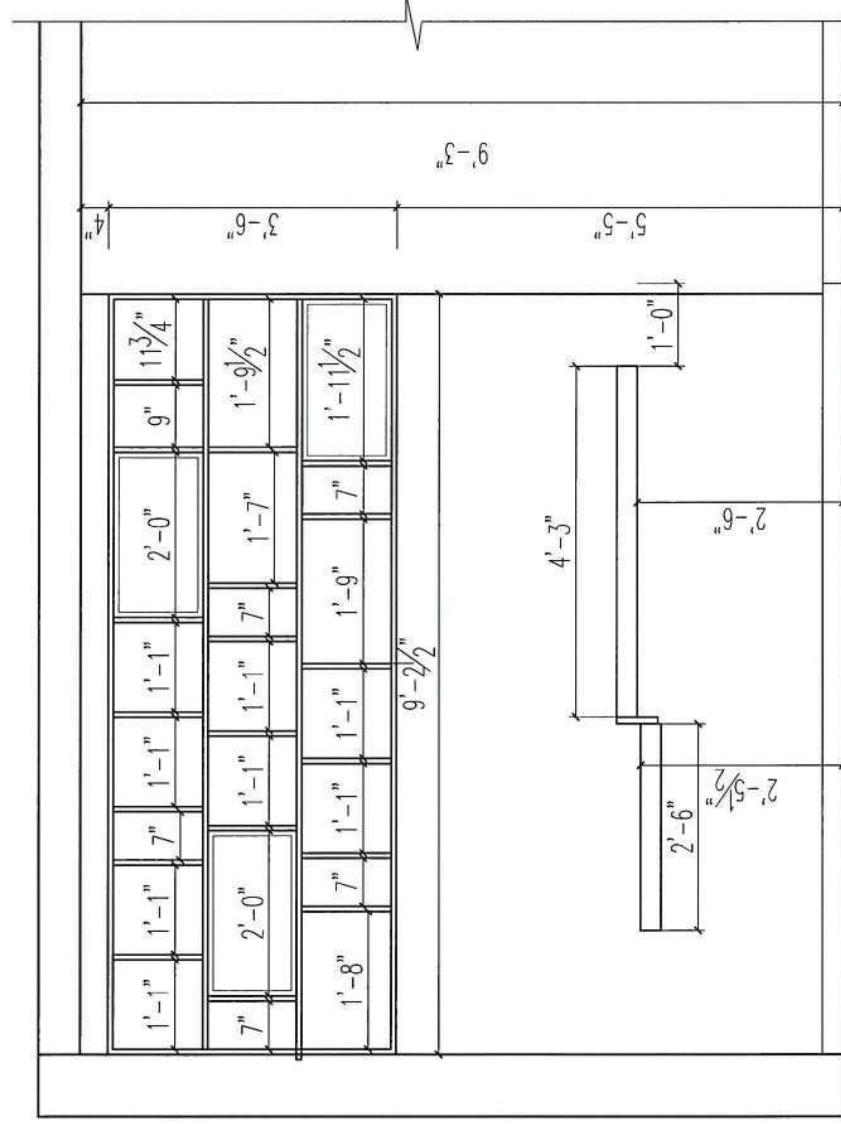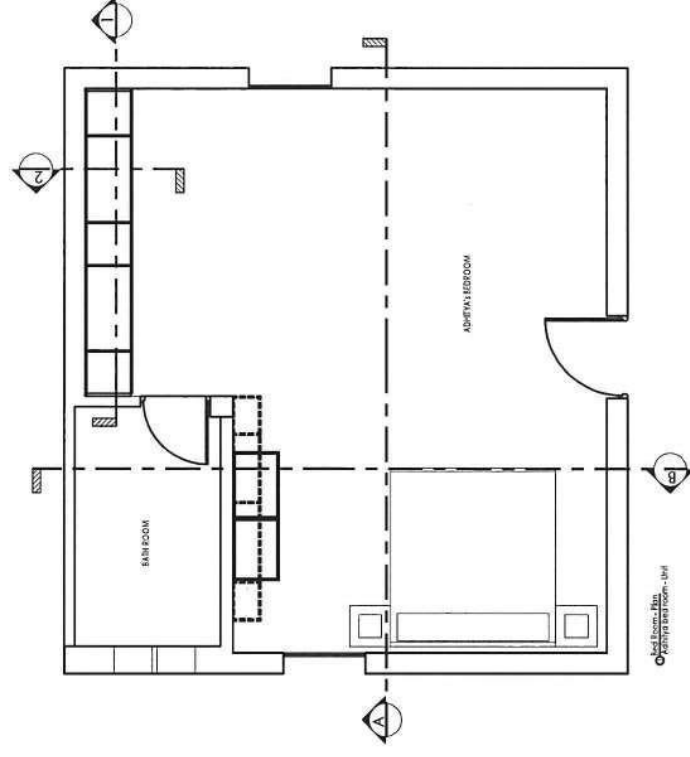

2 Bed Room - Elevation

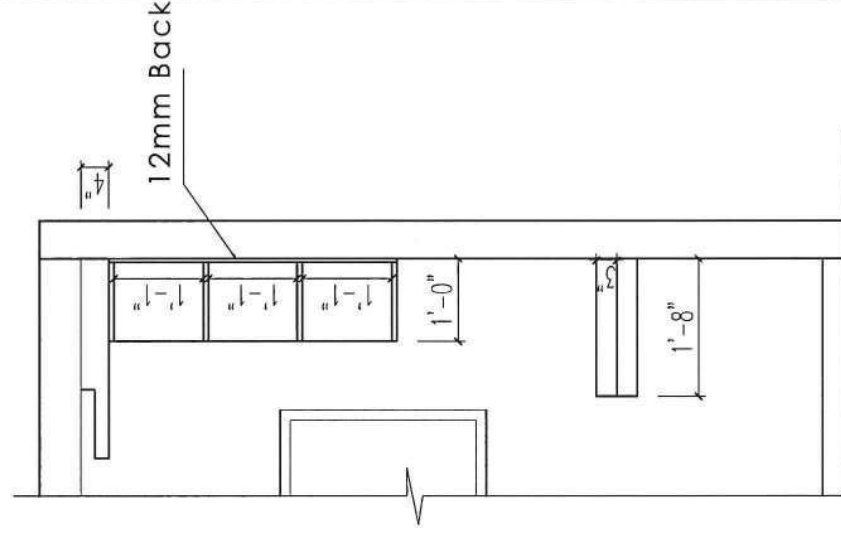

3 Section - 1

Notes

KANNAN GOPALAKRISHNAN
REGISTERED ARCHITECT
REGISTRATION NUMBER : CA/2010/0049048
1E, CORAL ARCH, EAST MADA ST., SRINAGAR
COLONY, SAIDAPET, CHENNAI - 15

Client

Dr. Sabanayakam

Project

Proposed Res Interiors
for Dr. Sabanayakam

Dwg ownership

Designed Kannan 29-08-2021
Drawn Dinesh 25-01-2022
Checked Suganya 25-01-2022

Dwg title

BEDROOM DETAIL

-as built-

Dwg number

HDS-21-SAB-IN-R-2 A31:25
007

Released for

☐ Concept ☒ Information
☐ Preliminary ☐ Approval
☐ Tender ☒ GFC


Architect

habitat
design studio

Srinagar colony, Chennai.
Ph: +91 98434 49788

THE QWERKY STORE
ARCHITECTURE
WORKS

This drawing is a property of Habitat Design Studio and shall not be passed on to any person or body not authorized by us to receive it nor be copied or otherwise made use either in full or in part by such person or body without our prior permission in writing.

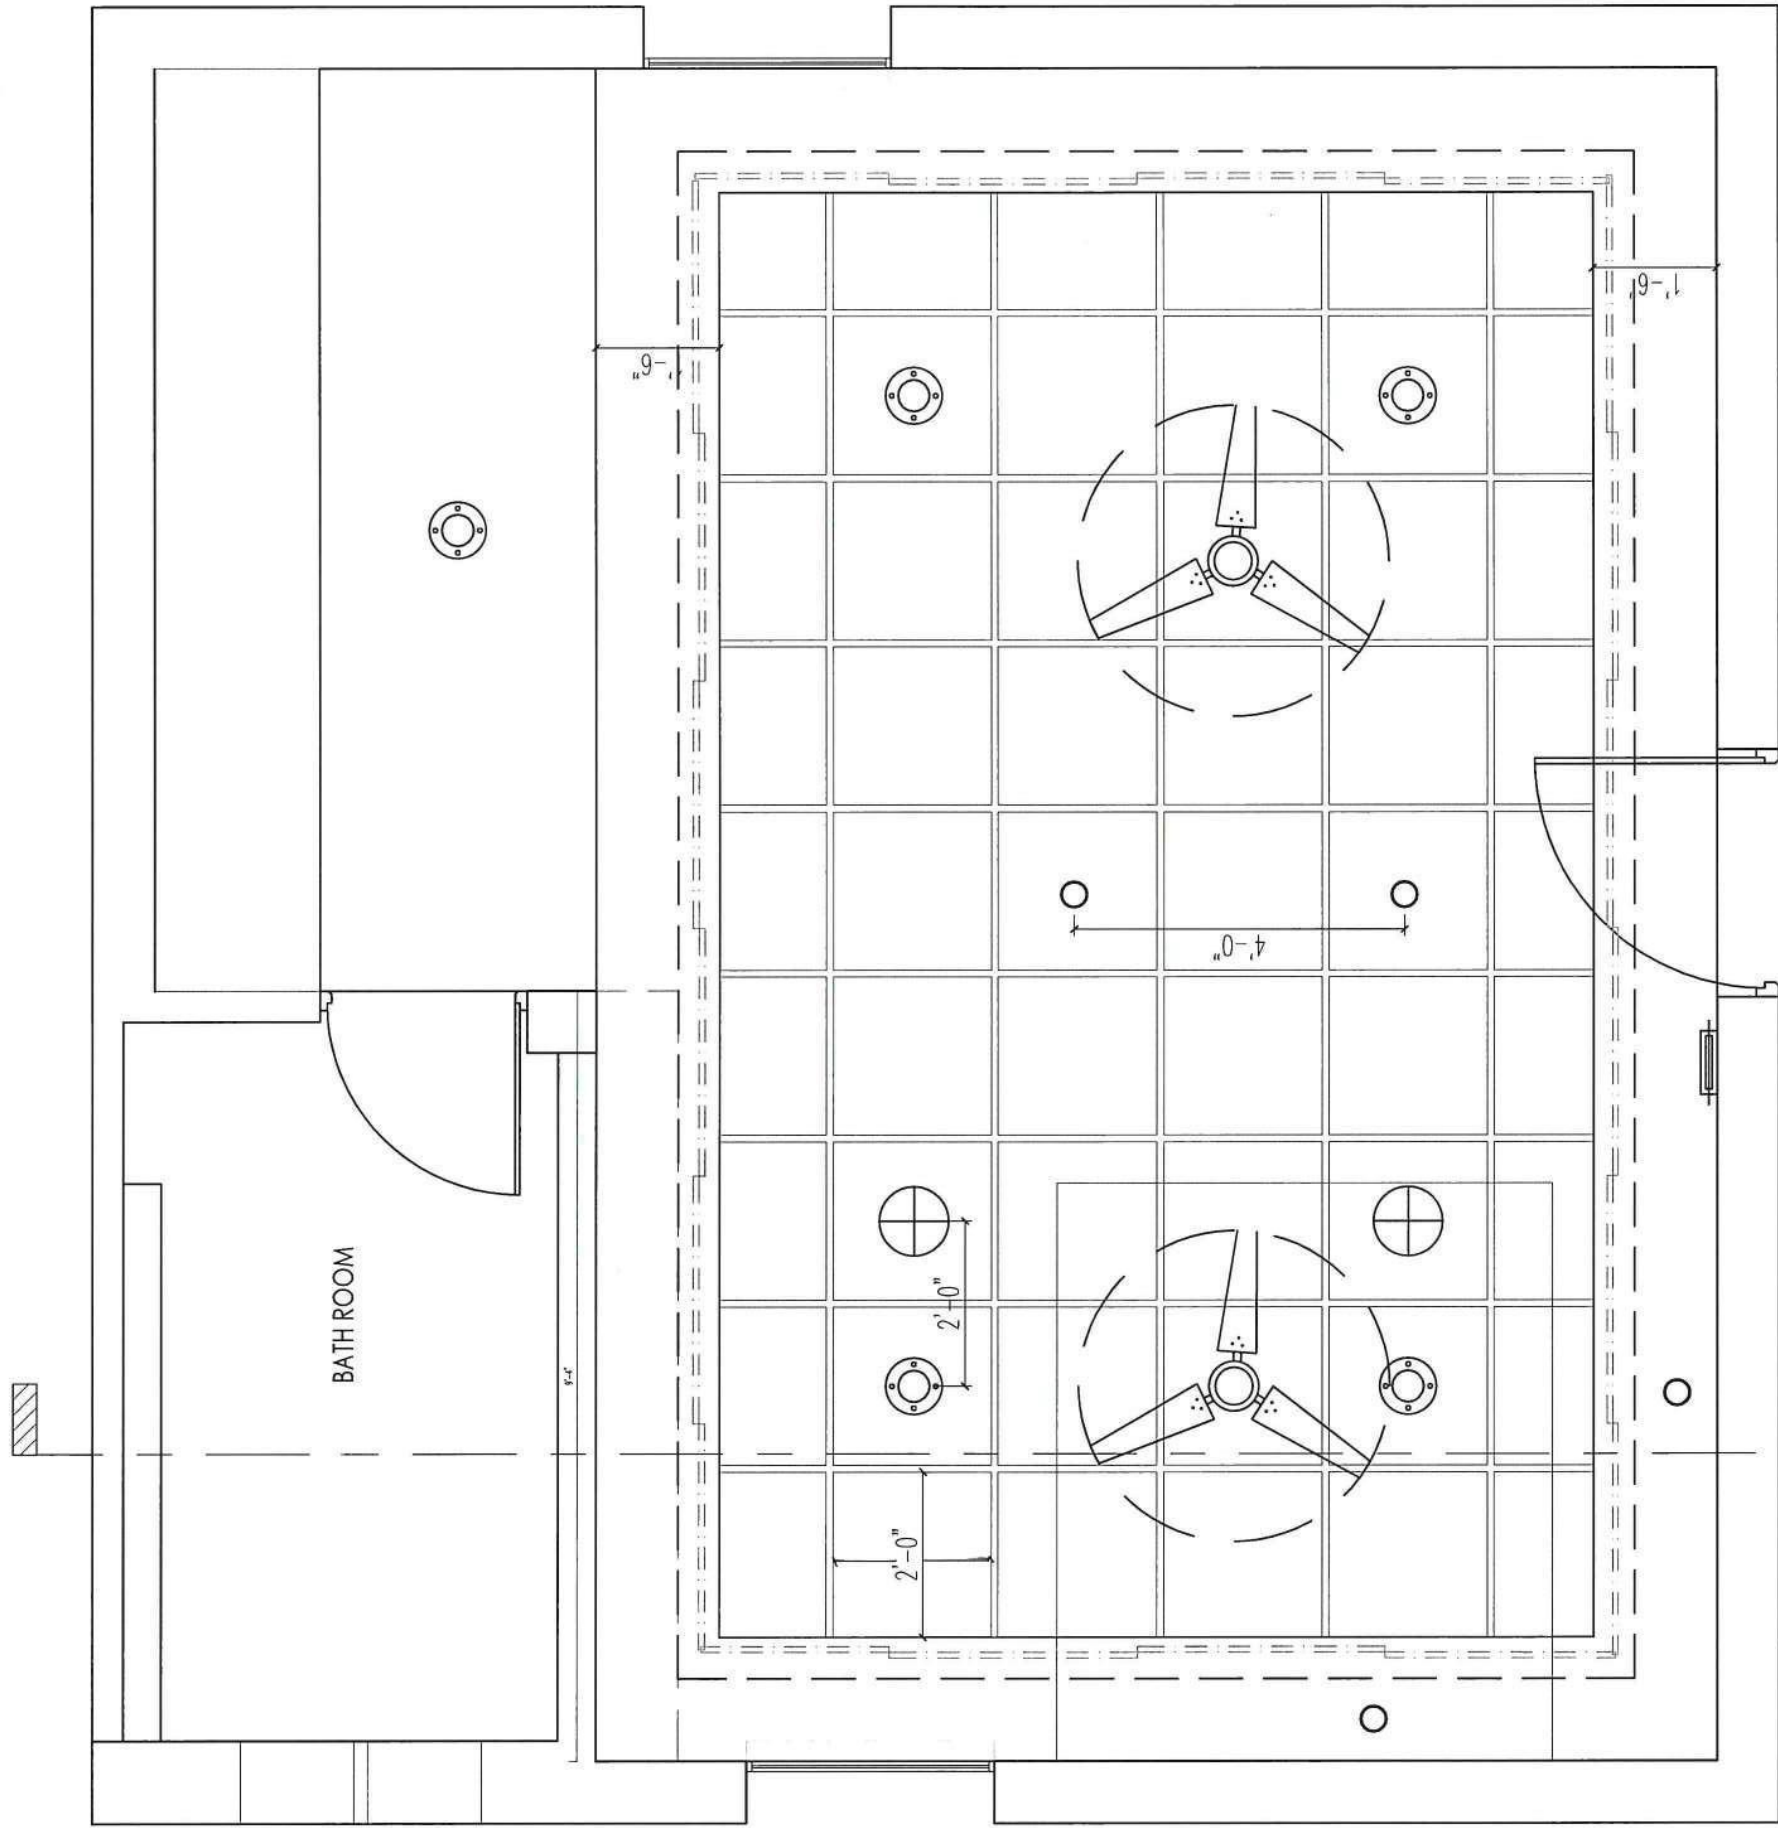


15 Bedroom RCP



16 Section 19

Notes

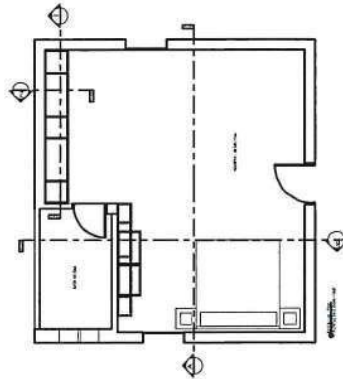

KANNAN GOPALAKRISHNAN
REGISTERED ARCHITECT

REGISTRATION NUMBER: A/2010/DWG/15

Client: Dr. Sabanayagam, EAST MADA ST., SRINAGAR COLONY, SAIDAPET CHENNAI - 15

Project
Proposed Res Interiors
for Dr. Sabanayagam

Dwg number
HDS-21-SAB-IN-R-2 A31:25
008

Dwg ownership
Designed Kannan 29-08-2021
Drawn Dinesh 25-01-2022
Checked Suganya 25-01-2022

Released for
☐ Concept ☒ Information
☐ Preliminary ☐ Approval
☐ Tender ☒ GFC

Architect

habitat
design studio

Srinagar colony, Chennai.
Ph: +91 98434 49788

WINING ARCHITECTURE
THE QWERKY STORE

This drawing is a property of Habitat Design Studio and shall not be passed on to any person or body not authorized by us to receive it nor be copied or otherwise made use either in full or in part by such person or body without our prior permission in writing.

HABITAT DESIGN STUDIO				
Project	Dr. sabanayagam Residence			
Title	Carpentry Quantities			
S. no	Name	Length	Height	Quantity (sqft)
FOYER				
1	wardrobe	8.25	3	24.75
2	mdf	8.25	4	33
3	wpc (wall + ceiling)	8.25	4	33
LIVING				
1	Tv bottom	7.5	1.67	12.525
2	Tv left	2	3	6
3	Tv right	3	1.16	3.48
4	Tv back panelling	13.5	9	81.975
5	Wpc ceiling	16	3	48
6	Door			
Dining				
1	Wash basin unit bottom door	5.25	2	10.5
2	WB Top (box)	1.66	3.33	5.5278
3	Mirror back pannel	3.58	3.33	11.9214
4	1 x 1 unit (box)	6.5	3.25	21.125
5	L - shaped laminate	8	3.5	28
Adithya Bedroom				
1	Book shelf (box)	9.33	3.5	32.655
2	Wpc Panelling	9	5.5	49.5
3	Wardrobe door	11	8.5	93.5
4	study table	6.75	2	13.5
Exterior				
1	Shoe rack	3	5	15
2	Fence cladding			
Utility				
1	utility	4	1.75	7
Other				
1	2- labour (fence cladding)			
2	laminte paste for two wardrobe			
3	wpc lumbsum labour	3 days	3 lab /day	9
4	Misc			3

HABITAT DESIGN STUDIO		
Project	Dr. sabanayagam Residence	
Title	Polish Quantities	
S. no	Name	Quantity (sqft)
FOYER		
1	mdf	33
LIVING		
1	Tv bottom	29.95
2	Tv left	14
3	Tv right	14
Dining		
1	1 x 1 unit (box)	57.6
2	1 x 1 unit reclaim	12
Adithya Bedroom		
1	wardrobe	LUMPSUM
Others		
1	windows and doors	20 NOS, LUMPSUM
2	staircase railing, staircase, kitchen arch	LUMPSUM
3	barricade	LUMPSUM
TOTAL QUANTITY		

KANNAN GOPALAKRISHNAN

REGISTERED ARCHITECT

REGISTRATION NUMBER . CA/2010/0049048

1E, CORAL ARCH, EAST MADA ST., SRINAGAR COLONY, SAIDAPET, CHENNAI - 15

Carpentry and Polish Quantity Check



habitat
design studio

Dr. Sabanayagam Residence

Quantities Check

DINESH ARAVINDAN S
37210010



HABITAT DESIGN STUDIO							
Project	Dr. Sabanayagam Residence						
Title	Painting Quantities						
S. no	Name	Length	Height	Quantity (sqft)	TOTAL (sqft)	Rate /sqft	Amount
FOYER							
1	WALLS	10	8.5	85			
		10	8.5	85			
		8	8.5	68			
	(- DOORS AND WINDOWS)	5	6.5	32.5			
	(- CUPBOARD)	3	6.5	19.5			
2	CEILING	8	8	64			
		0.5	8.5	4.25			
					254.25		
LIVING							
1	WALLS	11.75	9.25	108.5875			
		16.5	9.25	152.625			
		13	9.25	120.25			
	(- DOOR)	3.25	6.5	21.125			
	(- WINDOWS)	5.5	4	22			
		4	4	16			
2	CEILING	8.5	16.5	140.25			
		0.5	16.5	8.25			
		0.5	16.5	8.25			
		0.5	8.5	4.25			
		0.5	8.5	4.25			
					508.8125		
DINING							
1	WALLS	9.75	9.5	92.625			
		0.75	6.5	4.875			
		0.75	6.5	4.875			
		0.75	3.5	2.625			
		14	3	42			
		3	9.5	28.5			
		9	3	27			
		2.5	3.25	8.125			
	(- DOOR)	8.5	3.25	27.625			
	(- DOOR)	5	2	10			
		3.25	6.5	21.125			
2	CEILING	3.5	7	24.5			
		9	17	153			
		0.5	17	8.5			
		0.5	17	8.5			
		0.5	9	4.5			
		0.5	9	4.5			
					381.625		
STAIRCASE							
1	WALLS	9.25	8.5	78.625			
		9.25	3.5	32.375			
		14.25	15.5	220.875			
	(- DOOR)	3	6.5	19.5			
	(- WINDOWS)	4	3	12			
		4	3	12			
2	WALLS	12.25	9.5	116.375			
		1	6.5	6.5			
		1	6.5	6.5			
		0.5	3	1.5			
		0.5	6.5	3.25			
		0.5	6.5	3.25			
		12.25	9	110.25			

(- DOOR)	3	6.5	19.5		
3 SMALL ROOM	5.25	2.5	13.125		
	5.25	2.5	13.125		
	14.25	2.5	35.625		
4 CEILING	17.5	14.25	249.375		
	1	17.5	17.5		
	1	17.5	17.5		
	1	14.5	14.5		
	1	14.5	14.5		
Adithya Bedroom				891.75	
1 WALLS	20.5	8.5	174.25		
	14	8.5	119		
	3.5	8.5	29.75		
	17	8.5	144.5		
	9.5	8.5	80.75		
	1.75	14	24.5		
	1.75	14	24.5		
	1.75	20	35		
	1.75	20	35		
(- DOOR)	3	6.5	19.5		
(- DOOR)	2.5	6.5	16.25		
(- WINDOWS)	3	4	12		
(- WINDOWS)	3	4	12		
2 CEILING	1.75	14	24.5		
	1.75	20	35		
				667	
				2857.4375	
GRILL					
1 BEDROOM	2.75	2	8.25		
	2.75	2	8.25		
2 STAIRCASE	2.75	3.75	15.47		
	2.75	3.75	15.47		
3 DINING	11	6.25	103.13		
4 LIVING	4	3.75	37.50		
	5.5	3.75	51.56		
5 FOYER	1.5	6.5	24.38		
				264.00	
KITCHEN					
UNDER					
1 STAIRCASE	10.75	3	32.25		
	10.75	4	43		
	10.75	4	43		
2 KITCHEN UTILITY	2	2.75	5.5		
	2	2.75	5.5		
	2	2.75	5.5		
	2	2.75	5.5		
	6	2.75	13.75		
				154	
EXTERIOR					
1 WALL	9.5	9	85.5		
	5.75	9	51.75		

(- DOOR)	5	6.5	32.5		
	2.5	9	22.5		
	3	10.25	30.75		
	12.5	10.25	128.125		
	1	8	8		
	5.75	3	17.25		
(- WINDOWS)	4	5.5	22		
	13.5	2.75	37.125		
	19.75	2.75	54.3125		
	4	2.75	11		
	4	16	64		
	0.5	4	2		
	0.5	4	2		
	0.5	5.75	2.875		
	0.5	5.75	2.875		
	0.5	6.5	3.25		
	0.5	6.5	3.25		
	0.5	5	2.5		
	3.25	7	22.75		
	3.25	7	22.75		
	1.75	7.25	12.6875		
	1.75	7.25	12.6875		
	15	5.75	86.25		
	4	3	12		
	11.75	10	117.5		
	2.25	8	18		
	2.25	8	18		
	4	2	8		
(- WINDOWS)	4	4	16		
	2.75	1.75	4.8125		
	0.5	1.75	0.875		
	0.5	1.75	0.875		
	0.5	2.75	1.375		
	0.5	2.75	1.375		
	7.25	8	58		
	5.5	2	11		
	0.5	4	2		
	0.5	4	2		
	0.5	4	2		
	0.5	4	2		
(- WINDOWS)	4	4	16		
2 PILLAR	3.25	9	29.25		
	3.25	9	29.25		
	3.25	10.25	33.3125		
	3.25	10.25	33.3125		
3 CEILING	9.5	5.75	54.625		
	13.5	19.75	266.625		
				1305.875	
				1305.875	
SCAFFOLDINGS					
NAIL REMOVING AND HOLE SEALING					900
					TOTAL AMOUNT

KANNAN GOPALAKRISHNAN
REGISTERED ARCHITECT
REGISTRATION NUMBER CA/2010/0049048
1E, CORAL ARCH EAST MADA ST., SRINAGAR
COLONY, SAIDAPET, CHENNAI - 15

Painting Quantity Check

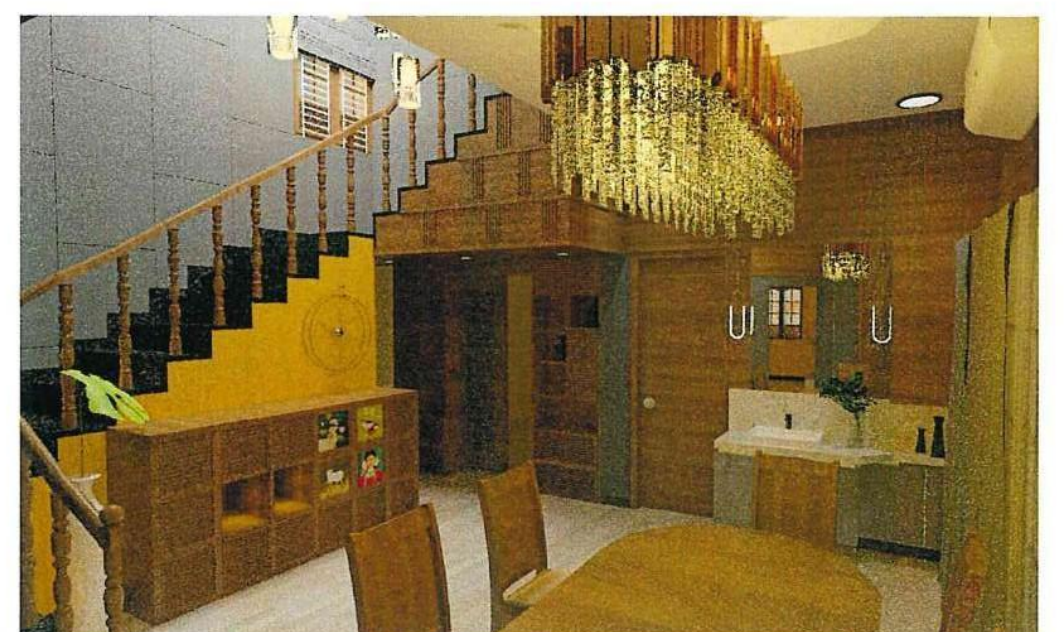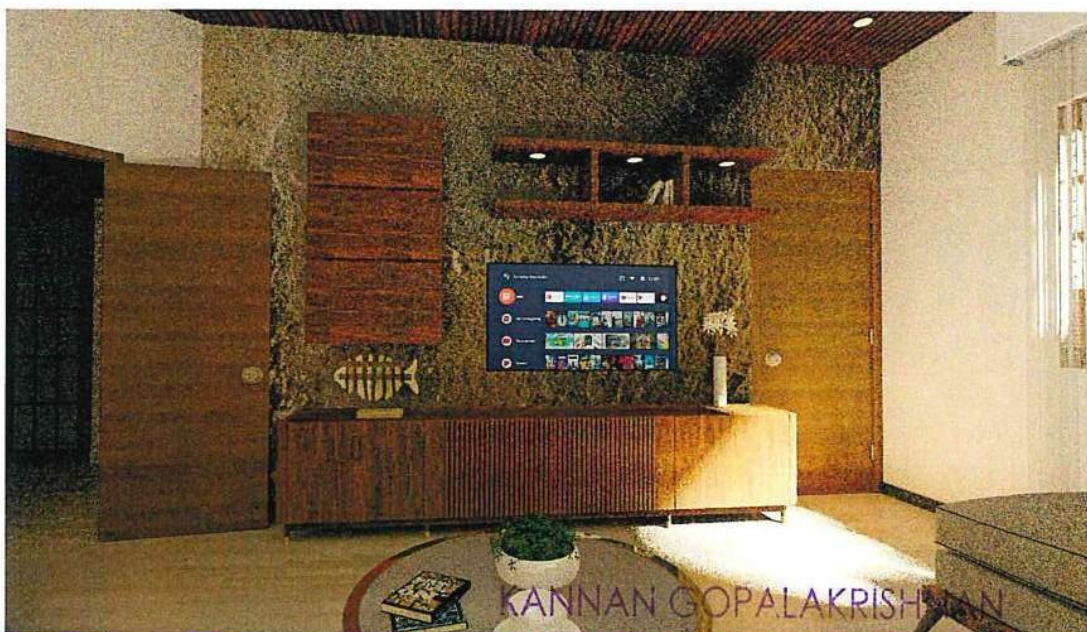

habitat
design studio


KANNAN GOPALAKRISHNAN
REGISTERED ARCHITECT
REGISTRATION NUMBER: CA/2010/0049048
11, CORAL ARCADE, EASTWIND ST., SRINAGAR
COLONY, SAIDAPET, CHENNAI - 15

Dr. Sabanayakam Residence

Interior Render

DINESH ARAVINDAN S
37210010

Foyer

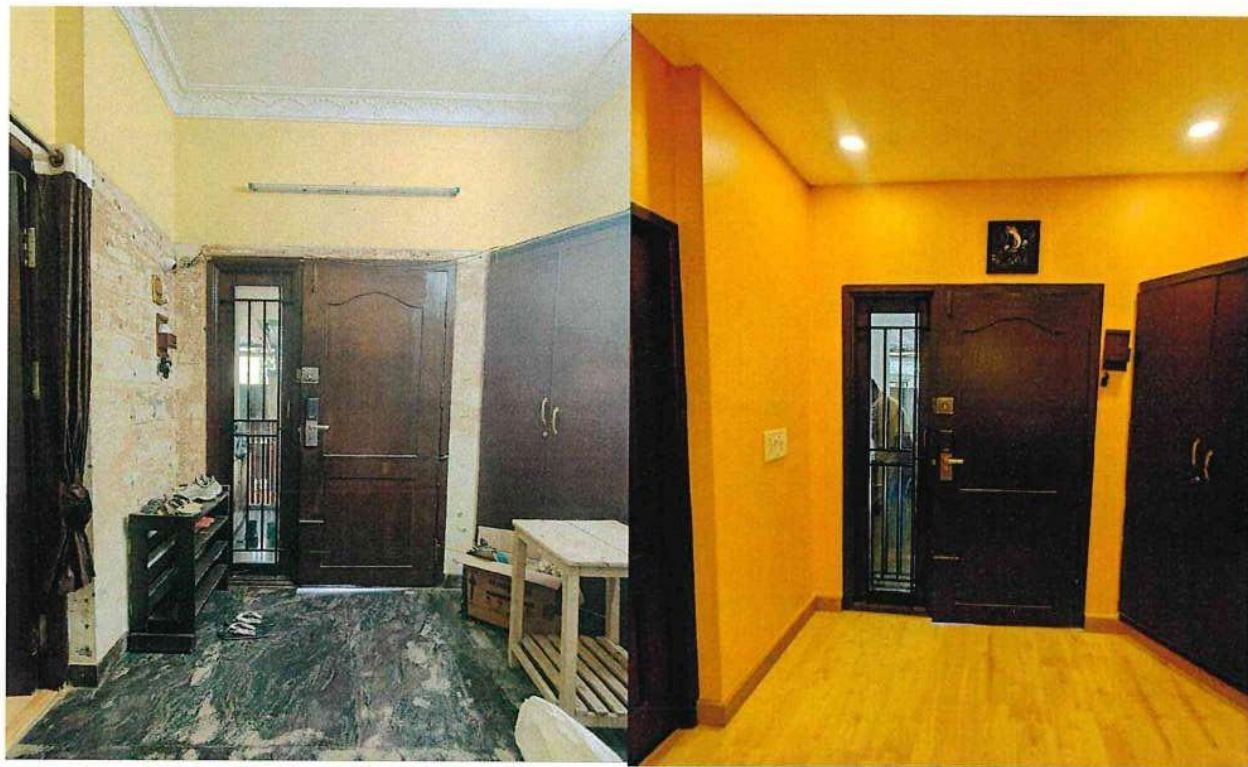

Living



KANNAN GOPALAKRISHNAN
REGISTERED ARCHITECT

REGISTRATION NUMBER CA/2010/0049048

1E, CORAL ARCH, EAST MADA ST., SRINAGAR
CHENNAI 600 016


Dr. Sabanayakam Residence



Dining



Bedroom

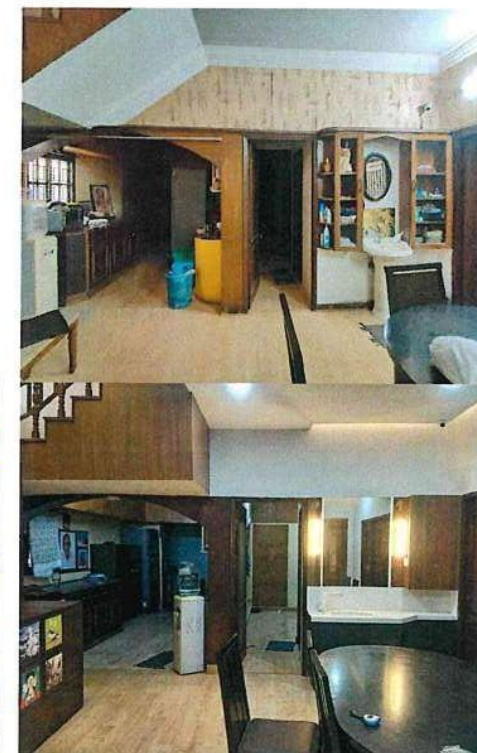

habitat
design studio

DINESH ARAVINDAN S
37210010

Site Images

This drawing is a property of Habitat Design Studio and shall not be passed on to any person or body not authorized by us to receive it nor be copied or otherwise made use either in full or in part by such person or body without our prior permission in writing.

Notes

KANNAN GOPALAKRISHNAN
REGISTERED ARCHITECT
REGISTRATION NUMBER : CA/2010/0049048
1E, CORAL ARCH, EAST MADA ST., SRINAGAR COLONY, SAIDAPET, CHENNAI - 15

[Signature]

Architect



Client

Mrs & Mr.

Project

Kanchipuram Residence

Drawing ownership

Designed Kannan 29-08-2021
Drawn Dinesh 18-01-2022
Checked Suganya 10-09-2021

Drawing title




Floor Plans

Drawing number

HDS-21-K-FP-01 | R-0 | A3 | 1:60 (N)

Released for

☒ Concept ☐ Information
☐ Design Development ☐ Approval
☐ Tender ☐ GFC

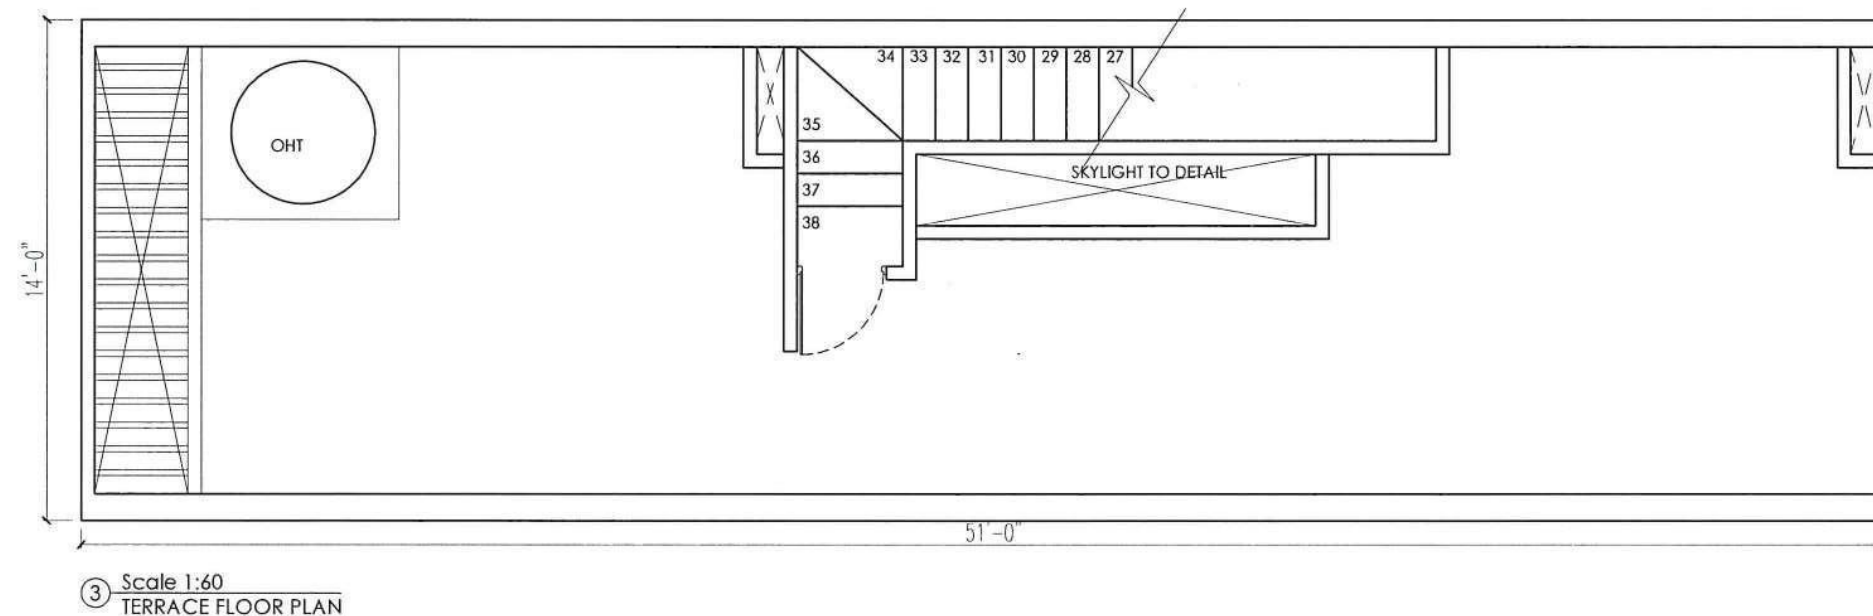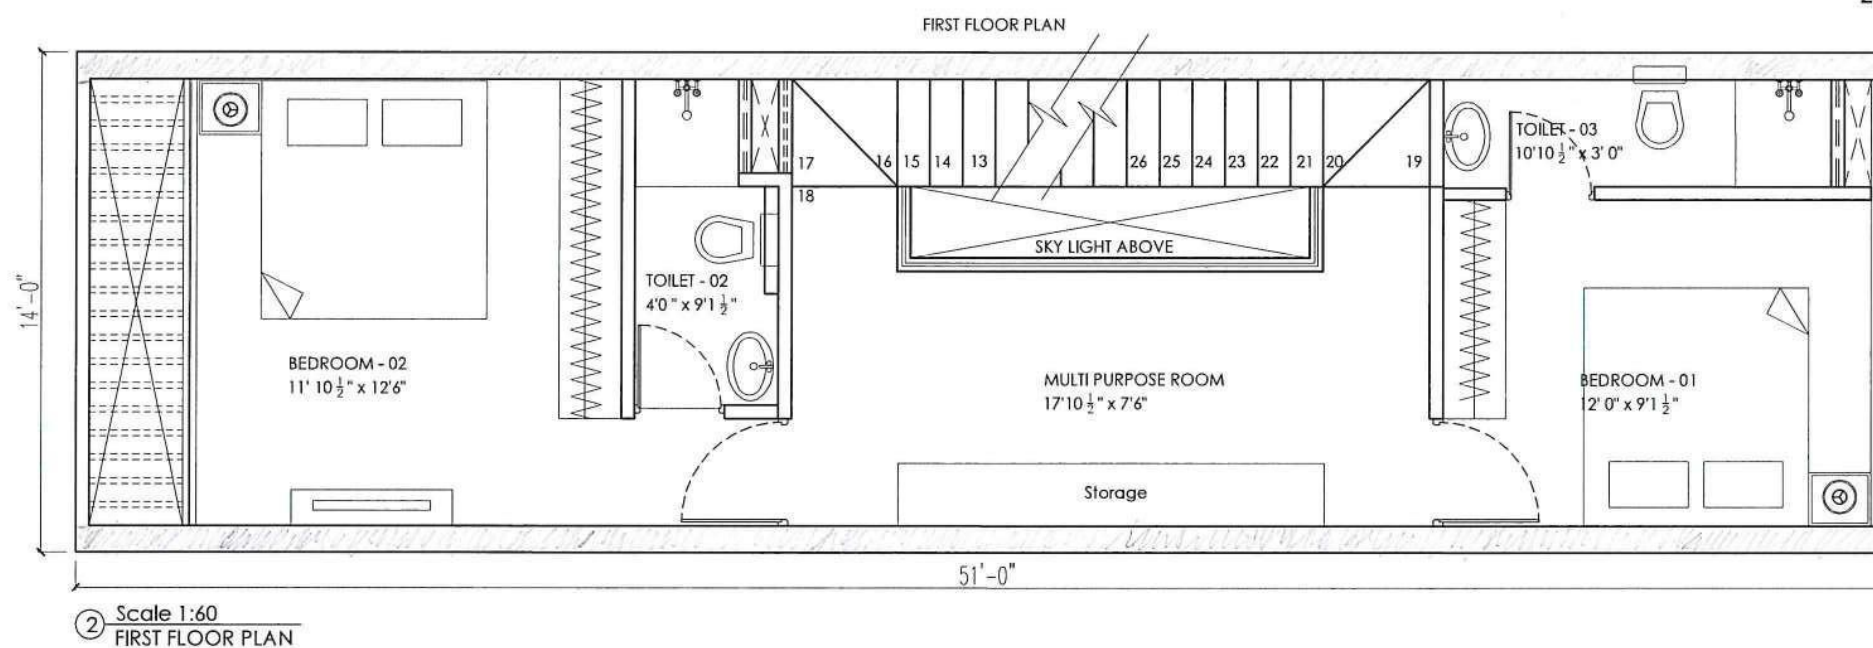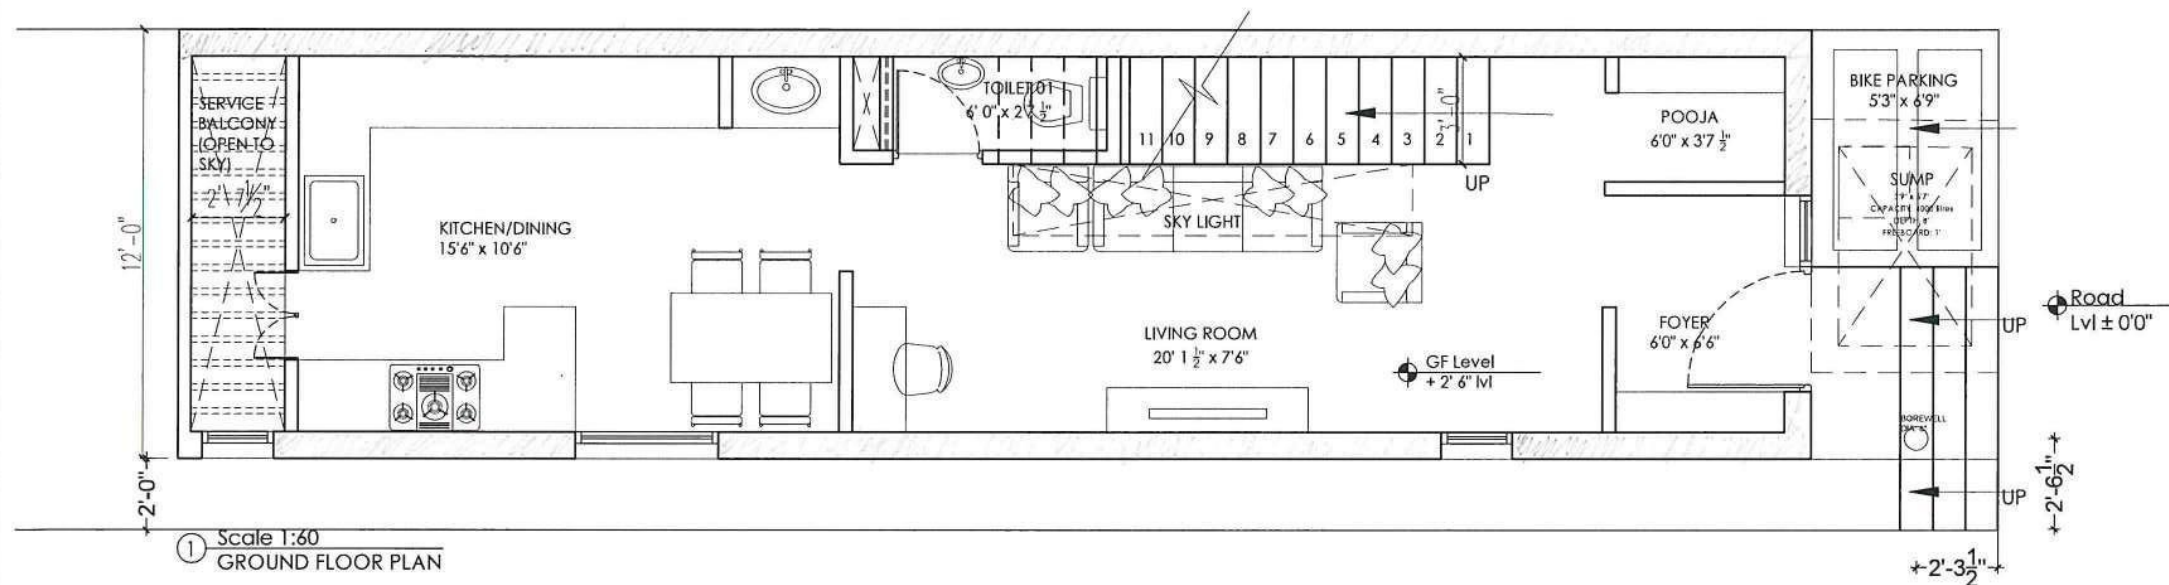



Kuiper's design


D I N E S H A R A V I N D A
N S

3 7210 0 10

OPTION 1



OPTION 2

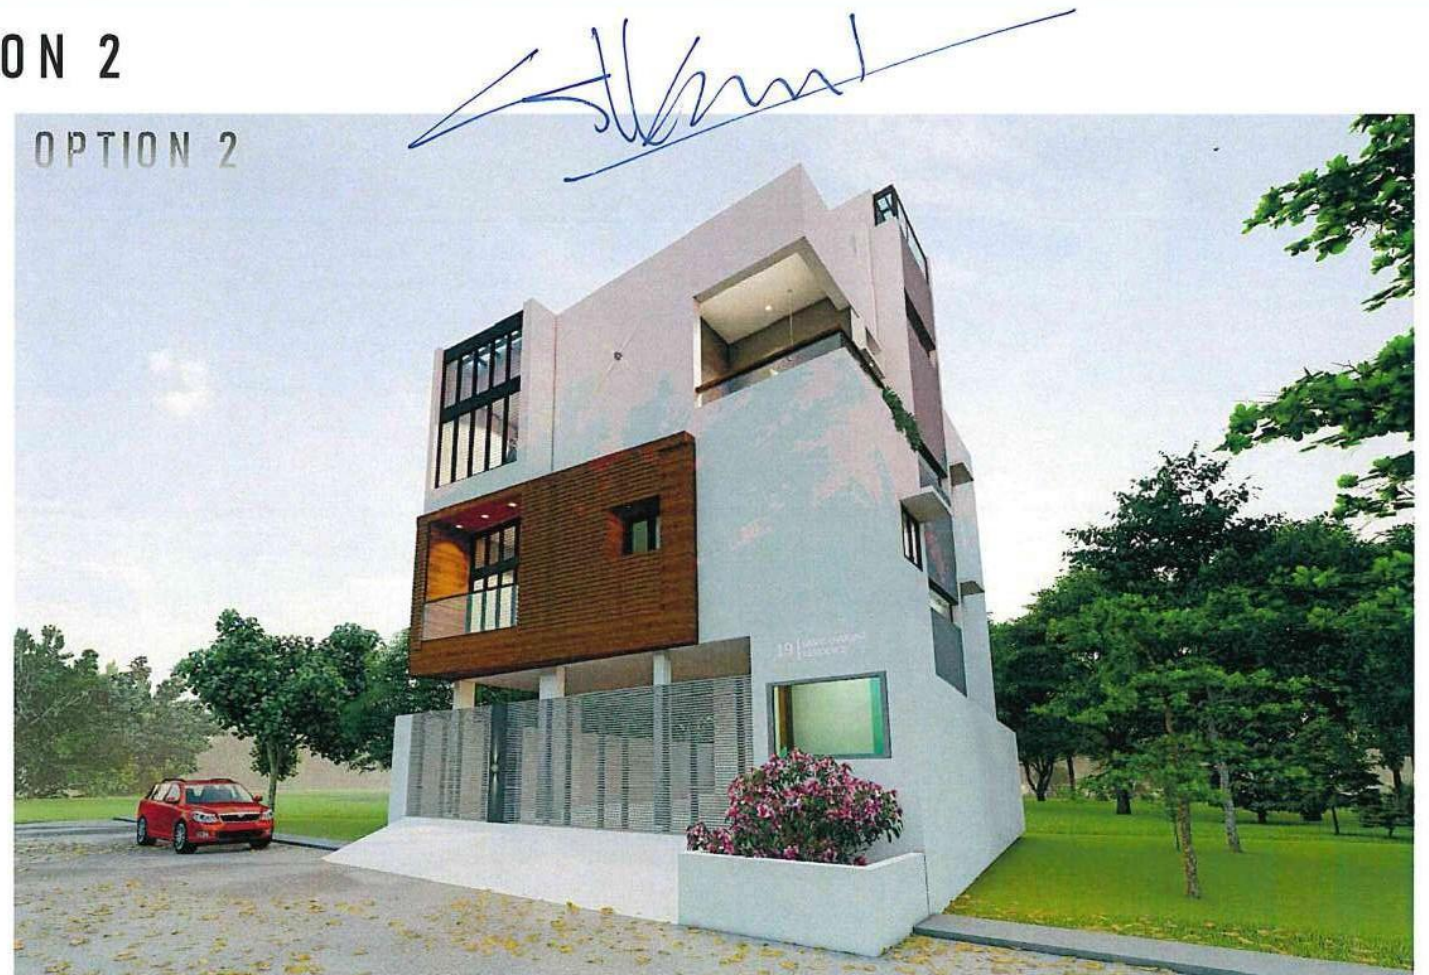

habitat
design studio

KANNAN GOPALAKRISHNAN
REGISTERED ARCHITECT
REGISTRATION NUMBER : CA/2010/0049048
1E, CORAL ARCH, EAST MADA ST., SRINAGAR
COLONY, SAIDAPET, CHENNAI - 15

Krishnadass Residence

Exterior Render

DINESH ARAVINDAN S
37210010

FRONT VIEW



REAR VIEW



OPTION 1

KANNAN GOPALAKRISHNAN
REGISTERED ARCHITECT
REGISTRATION NUMBER : CA/2010/0049048
1E, CORAL ARCH, EAST MADA ST., SRINAGAR
COLONY, SAIDAPET, CHENNAI - 15

DINESH ARAVINDAN S
37210010



Mathimaran Residence

Exterior Render

המחירים
הנמוכים
הנמוכים
הנמוכים



DINESHARAVIND
ANS

3 7210 0 10

This drawing is a property of Habitat Design Studio and shall not be in any manner, passed on or transferred, electronically or through physical means, to any person or body not authorized by us to receive it nor be copied or otherwise made use either in full or in part by such person or body without our prior permission in writing.

Notes

KANNAN GOPALAKRISHNAN
REGISTERED ARCHITECT

REGISTRATION NUMBER : CA/2010/0049048

1E, CORAL ARCH. EAST MADA ST., SRINAGAR COLONY, SAIDAPET, CHENNAI - 15

[Signature]

Architect



Habitat Design Studio
Srinagar colony, Chennai. Ph: +91 98434 49788

ARCHITECTURE
W I N I G O F
THE QUERRY STORE

Client

Mr. Gurubaran

Project

Gurubaran Residence, Kumbakonam

Drawing ownership

Designed Suganya 31-01-22
Drawn Subhasree 16-02-22
Checked Kannan 16-02-22

Drawing title


plan

Drawing number


HDS-22-GB-A-001 | R-1 | A3 | 1:100 | N

Released for


☐ Concept ☐ Information
☒ Preliminary ☐ Approval
☐ Tender ☒ GFC

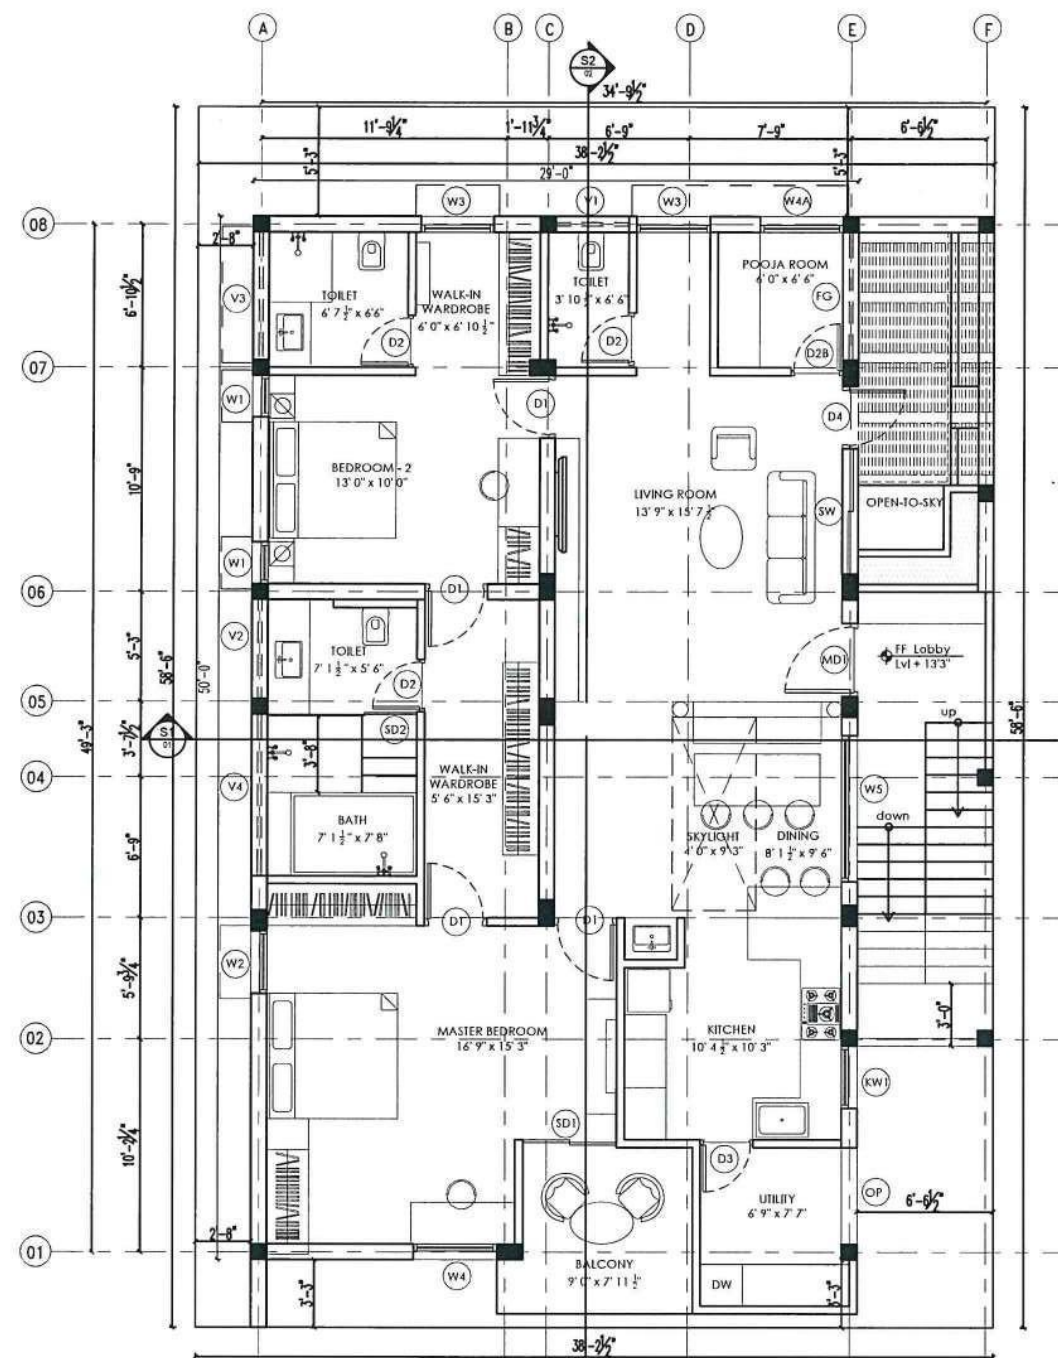

① Scale 1:100
FIRST FLOOR PLAN

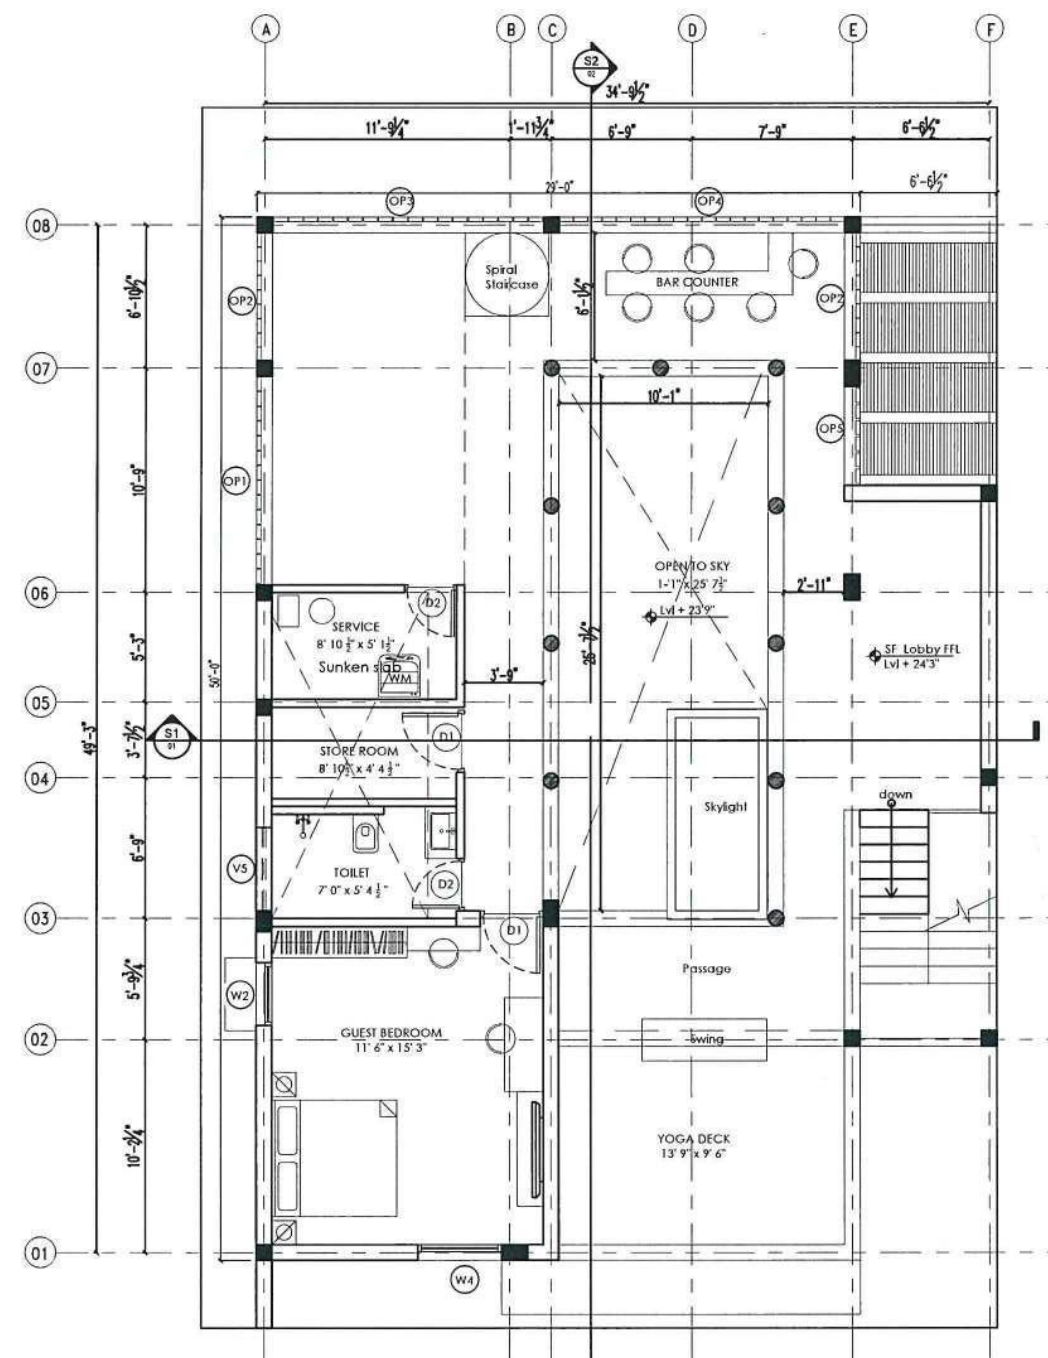

② Scale 1:100
SECOND FLOOR PLAN

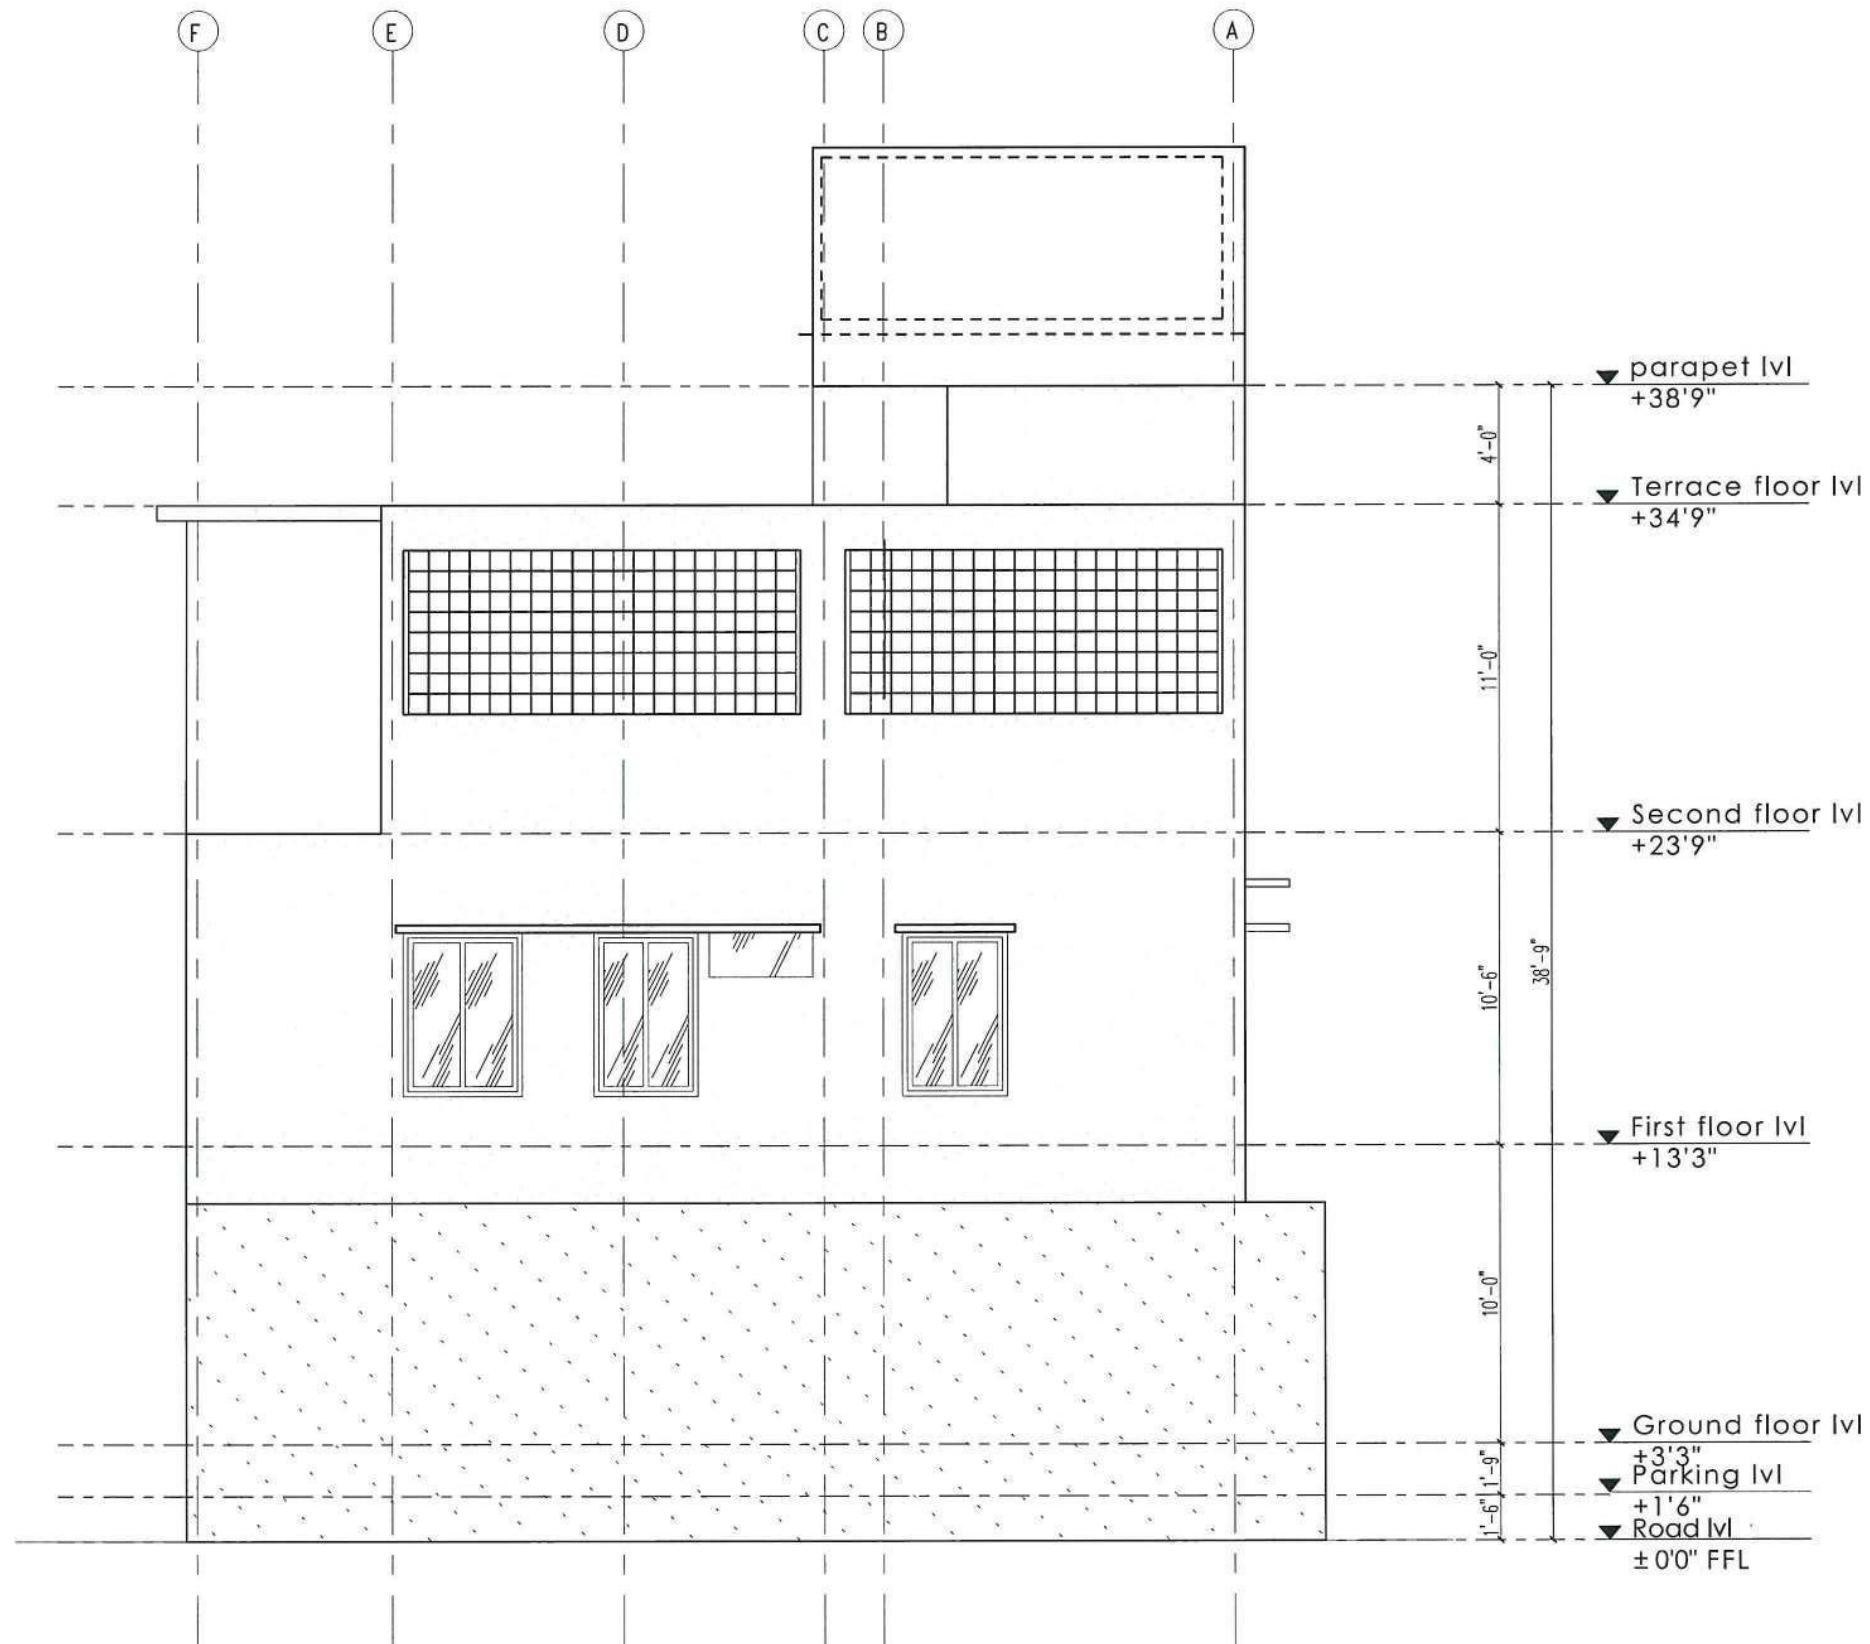

This drawing is a property of Habitat Design Studio and shall not be in any manner, passed on or transferred, electronically or through physical means, to any person or body not authorized by us to receive it nor be copied or otherwise made use either in full or in part by such person or body without our prior permission in writing.

Notes

KANNAN GOPALAKRISHNAN
REGISTERED ARCHITECT
REGISTRATION NUMBER : CA/2010/0049048

1E, CORAL ARCH, EAST MADA ST., SRINAGAR
COLONY, SAIDAPET, CHENNAI - 15

[Signature]

Architect
Habitat Design Studio
Srinagar colony, Chennai. Ph: +91 98434 49788
ARCHITECTURE
WING OF
THE COWERY STORE

Client
Mr. Gurubaran

Project
Gurubaran Residence, Kumbakonam

Drawing ownership
Designed Suganya 20-02-22
Drawn Dinesh 28-02-22
Checked Kannan 28-02-22

Drawing title
North Elevation

Drawing number
HDS-22-GB-A-004 | R-1 | A3 | Scale 1:70

Released for
☐ Concept ☐ Information
☒ Preliminary ☐ Approval
☐ Tender ☒ GFC

This drawing is a property of Habitat Design Studio and shall not be in any manner, passed on or transferred, electronically or through physical means, to any person or body not authorized by us to receive it nor be copied or otherwise made use either in full or in part by such person or body without our prior permission in writing.

Notes

KANNAN GOPALAKRISHNAN
REGISTERED ARCHITECT
REGISTRATION NUMBER : CA/2010/0049048
1E, CORAL ARCH, EAST MADA ST., SRINAGAR
COLONY, SAIDAPET, CHENNAI - 15

[Signature]

Architect



Habitat
Design Studio
Srinagar colony, Chennai. Ph: +91 98434 49788

ARCHITECTURE
WING OF
THE QUERRY STORE

Client

Mr. Gurubaran

Project

Gurubaran Residence, Kumbakonam

Drawing ownership

Designed	Suganya	20-02-22
Drawn	Dinesh	28-02-22
Checked	Kannan	28-02-22

Drawing title

East Elevation


Drawing number


HDS-22-GB-A-004 | R-1 | A3 | Scale 1:70

Released for

☐ Concept	☐ Information
☒ Preliminary	☐ Approval
☐ Tender	☒ GFC

② EAST ELEVATION
NTS

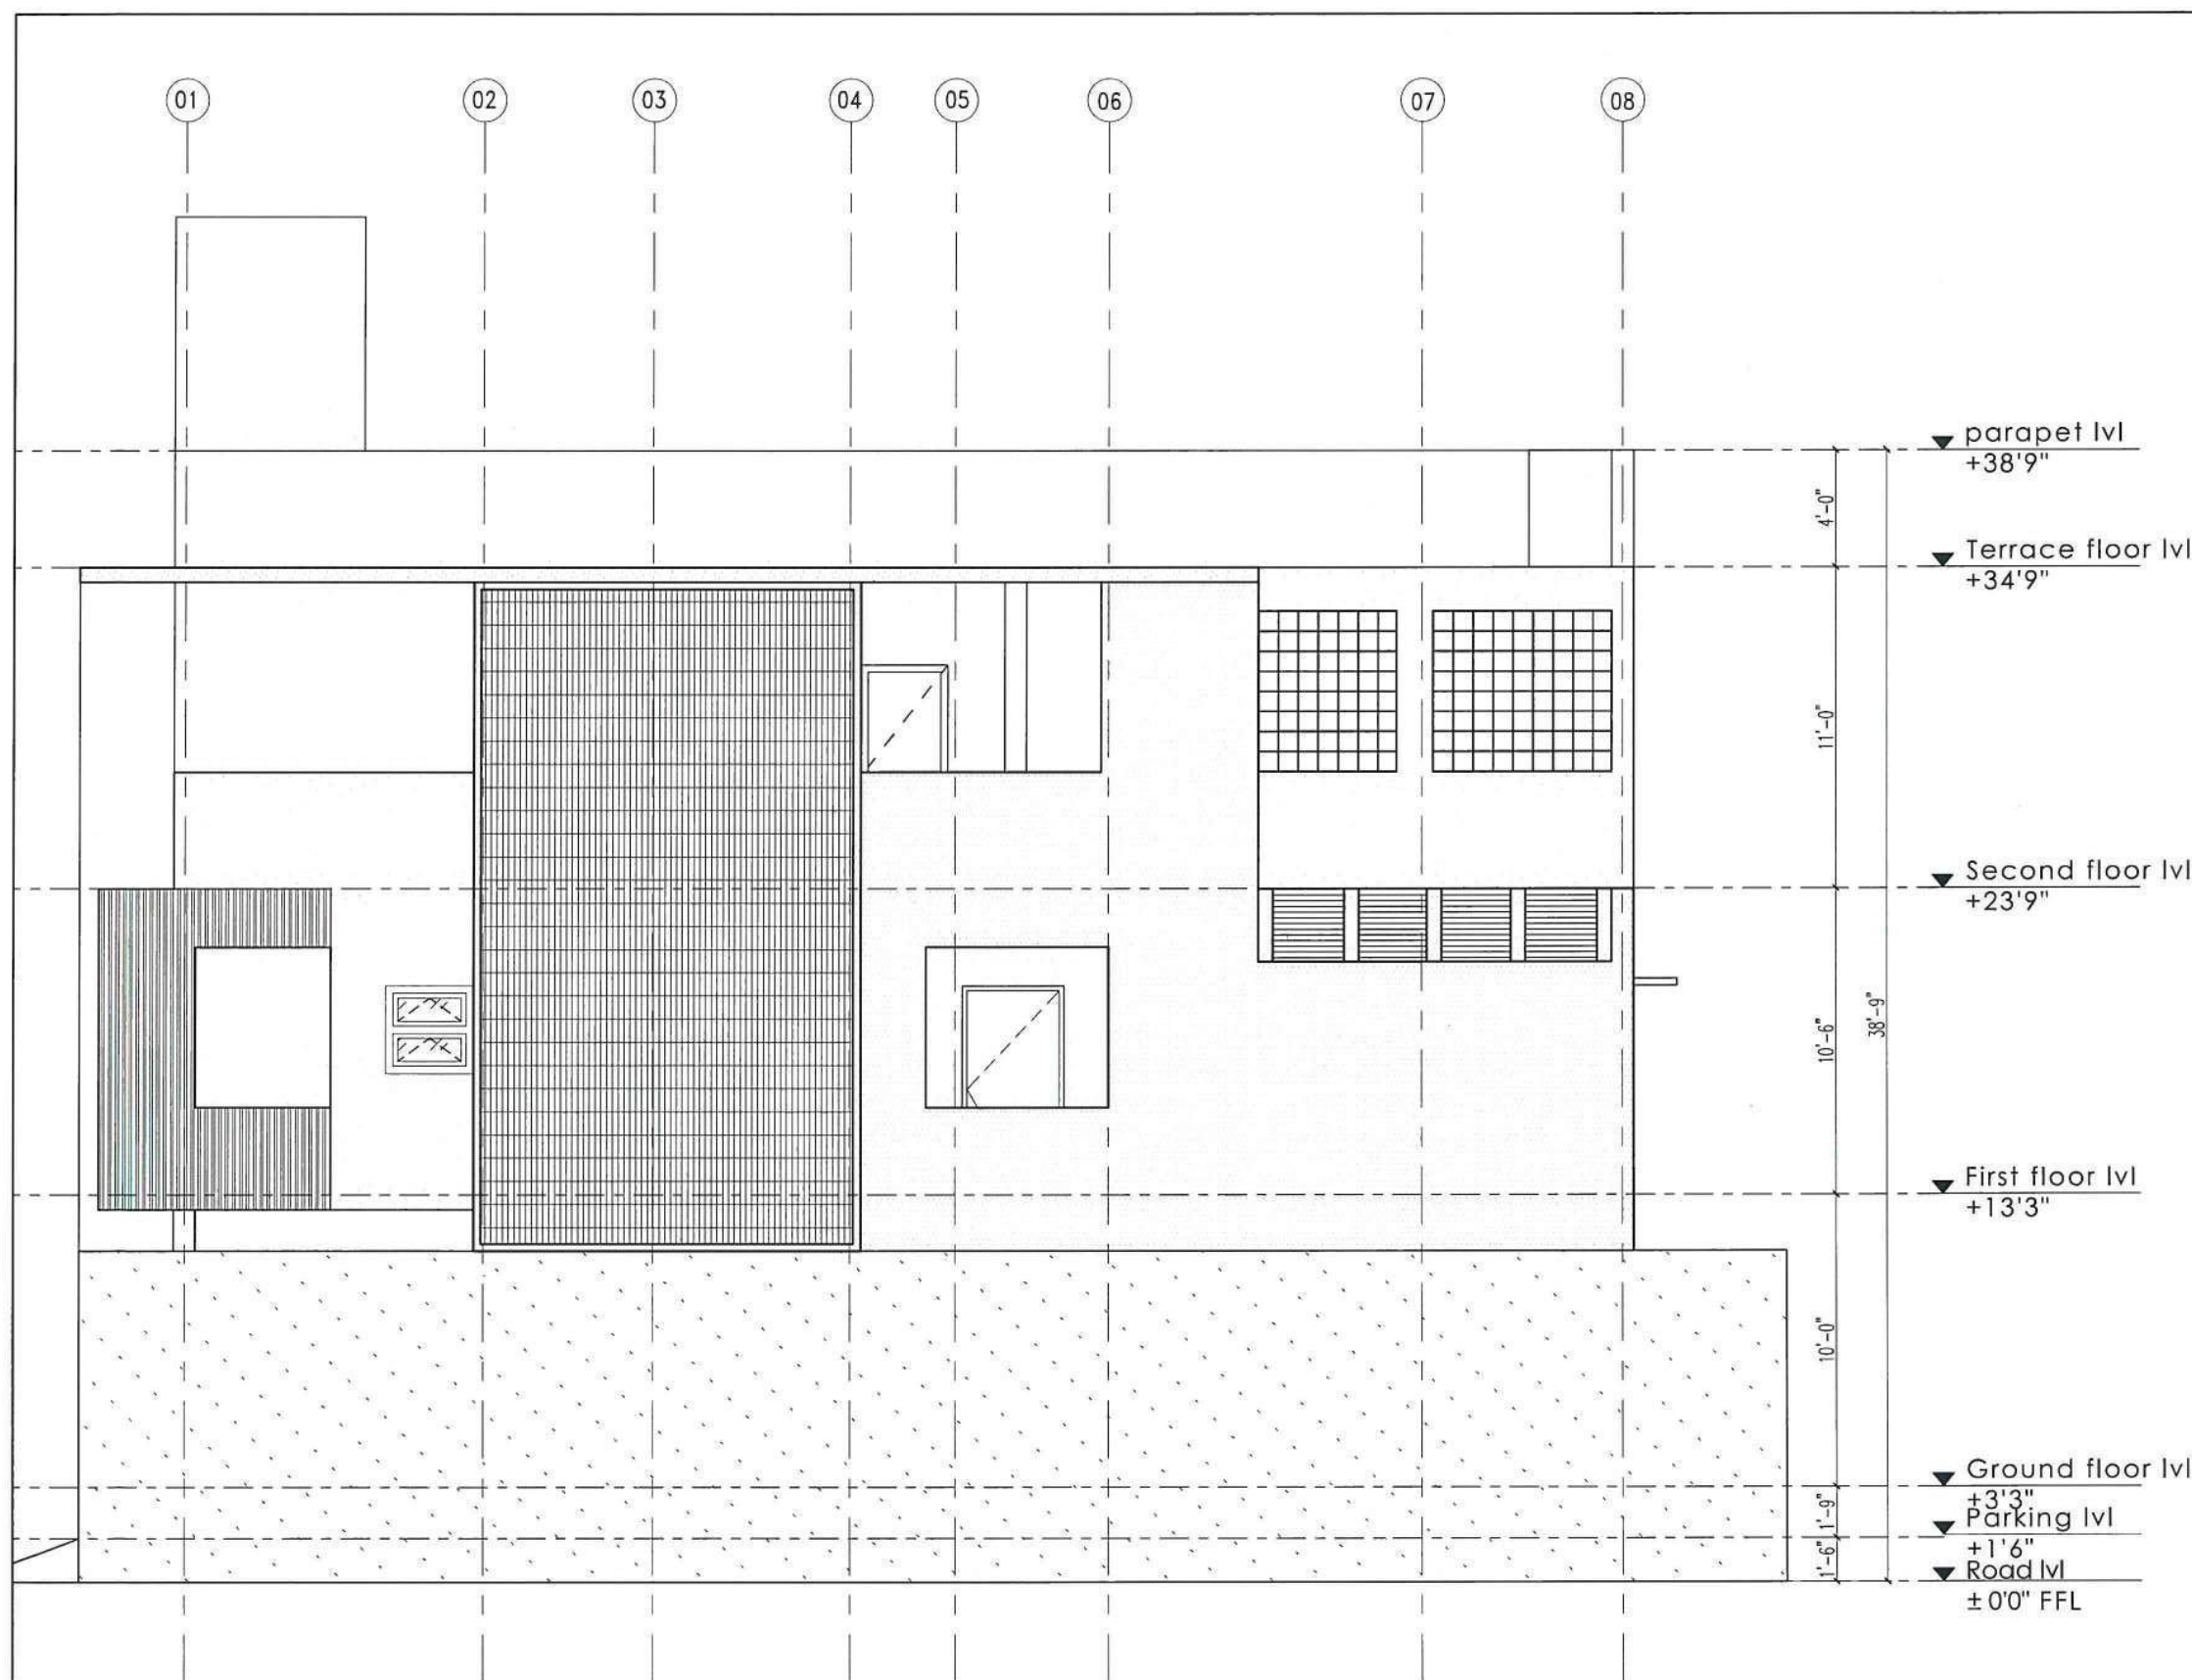

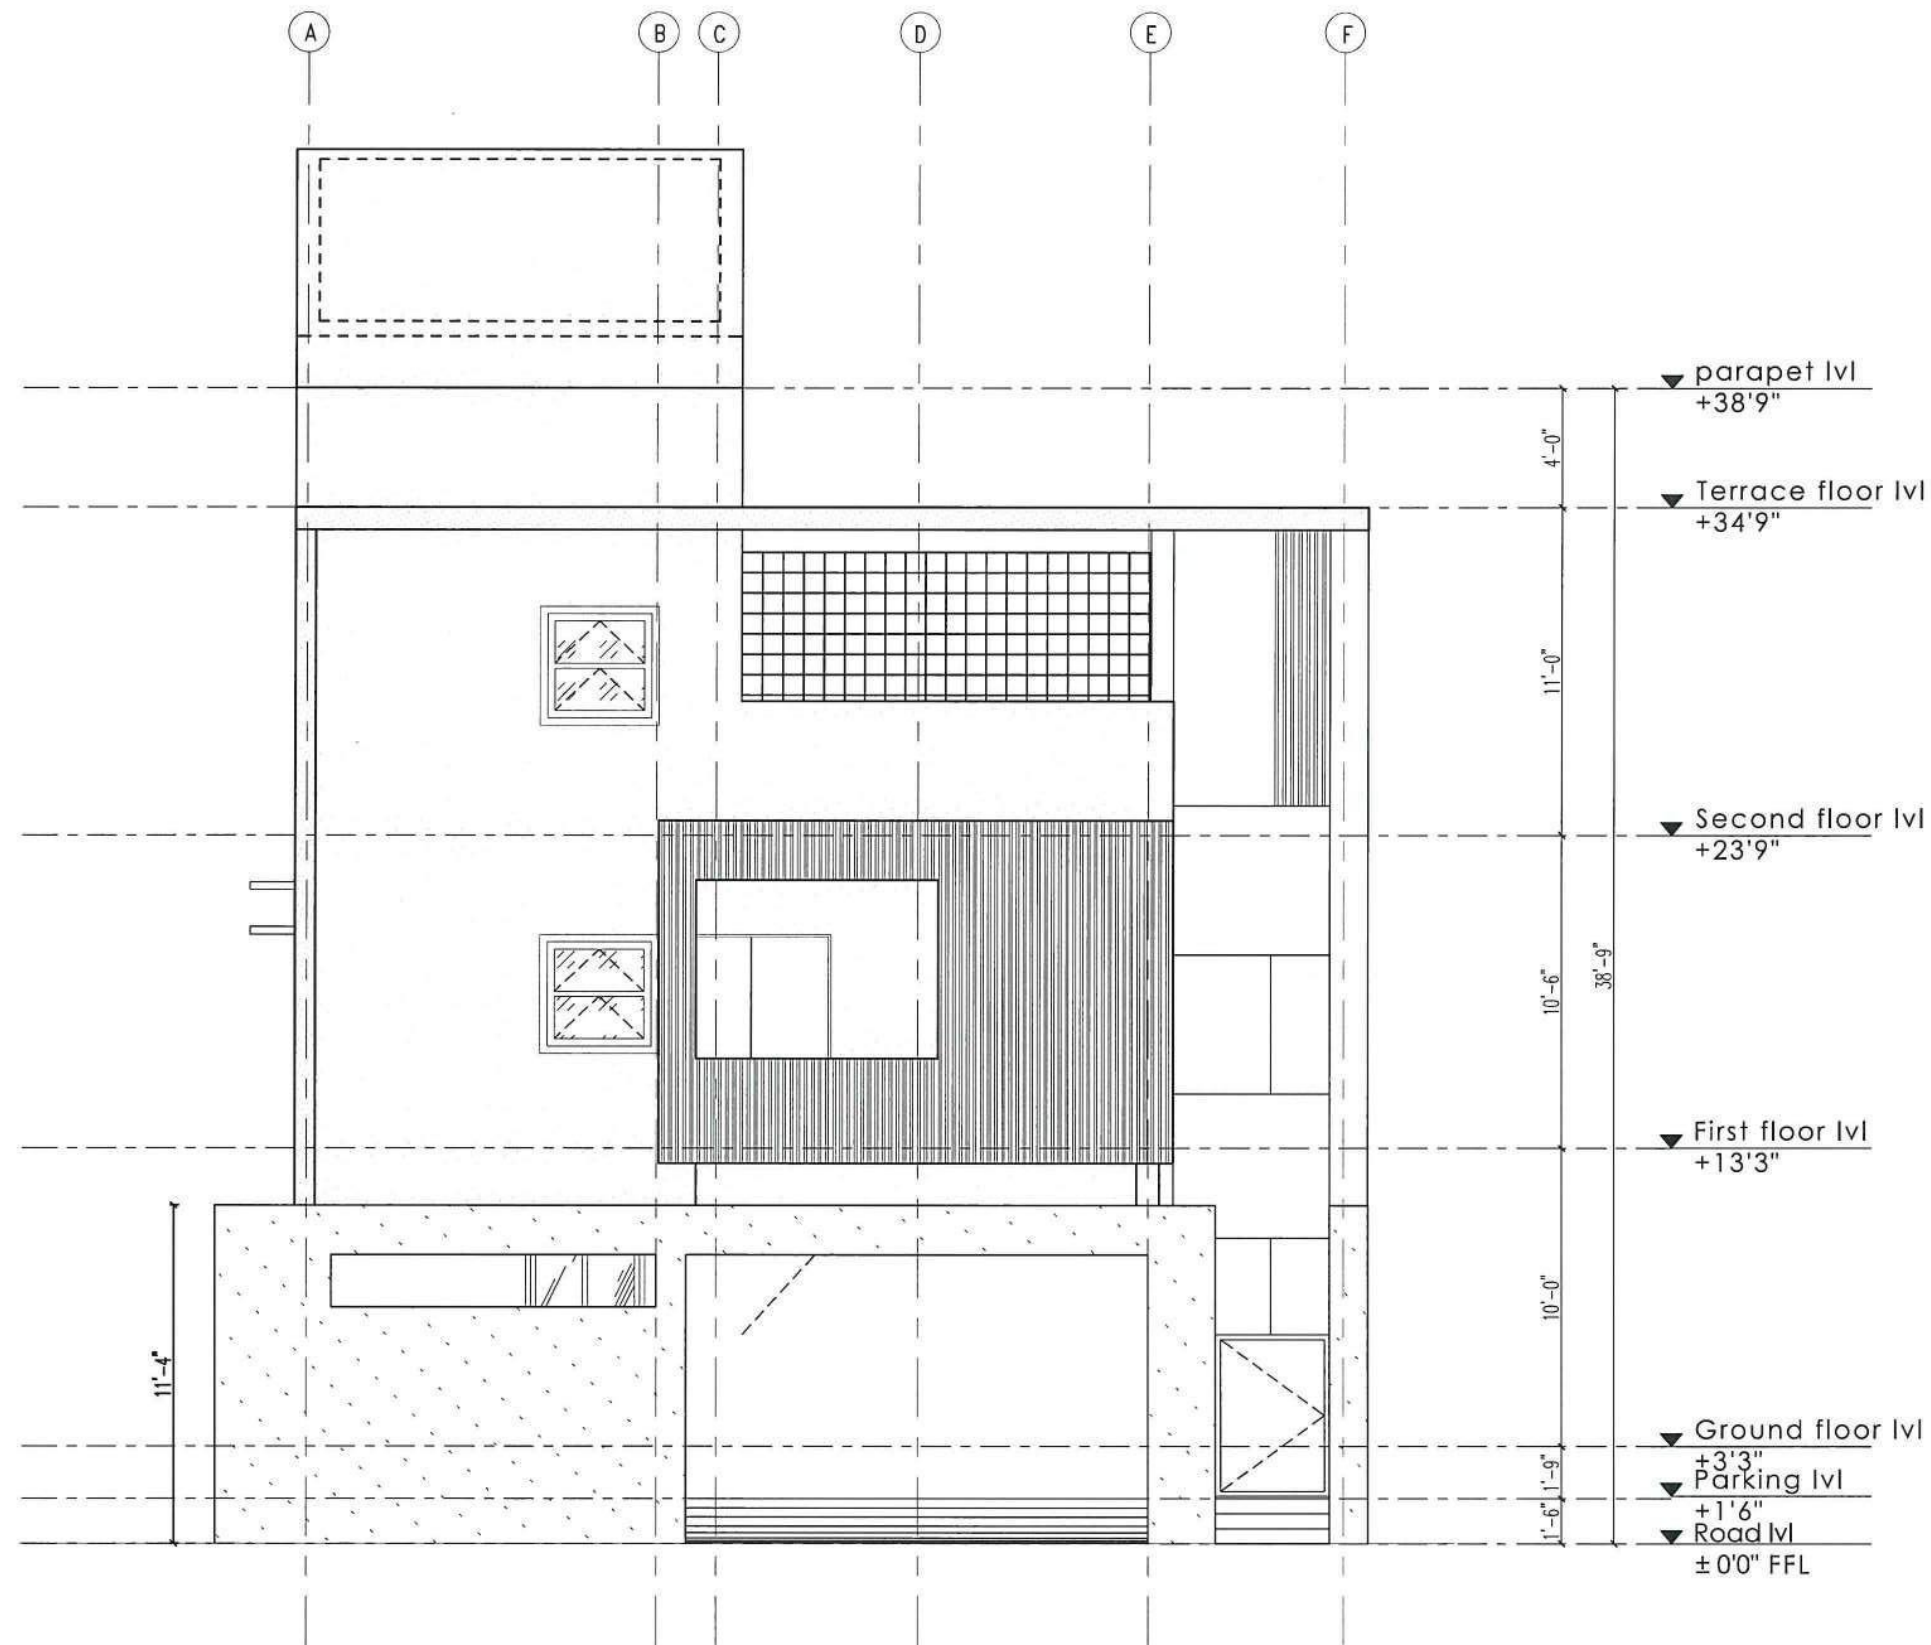

③ SOUTH ELEVATION
NTS

This drawing is a property of Habitat Design Studio and shall not be in any manner, passed on or transferred, electronically or through physical means, to any person or body not authorized by us to receive it nor be copied or otherwise made use either in full or in part by such person or body without our prior permission in writing.

Notes

KANNAN GOPALAKRISHNAN
REGISTERED ARCHITECT
REGISTRATION NUMBER CA/2010/0049048
E, CORAL ARCH, EAST MADA ST., SRINAGAR
COLONY, SAIDAPET, CHENNAI - 15

Architect

Habitat
Design Studio
Srinagar colony, Chennai. Ph: +91 98434 49788
ARCHITECTURE
WING OF
THE QUERRY STORE

Client

Mr. Gurubaran

Project

Gurubaran Residence, Kumbakonam

Drawing ownership

Designed	Suganya	20-02-22
Drawn	Dinesh	28-02-22
Checked	Kannan	28-02-22

Drawing title

South Elevation

Drawing number

HDS-22-GB-A-003 | R-1 | A3 | Scale 1:70

Released for


☐ Concept	☐ Information
☒ Preliminary	☐ Approval
☐ Tender	☒ GFC

This drawing is a property of Habitat Design Studio and shall not be in any manner, passed on or transferred, electronically or through physical means, to any person or body not authorized by us to receive it nor be copied or otherwise made use either in full or in part by such person or body without our prior permission in writing.

Notes

KANNAN GOPALAKRISHNAN
REGISTERED ARCHITECT
REGISTRATION NUMBER : CA/2010/0049048
1E, CORAL ARCH EAST MADA ST., SRINAGAR
COLONY, SAIDAPET, CHENNAI - 15

Architect

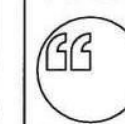

Habitat
Design Studio
Srinagar colony, Chennai. Ph: +91 98434 49788

ARCHITECTURE
WING OF
THE GOWERY STORE

Client

Mr. Gurubaran

Project

Gurubaran Residence, Kumbakonam

Drawing ownership

Designed	Suganya	20-02-22
Drawn	Dinesh	28-02-22
Checked	Kannan	28-02-22

Drawing title


West Elevation

Drawing number

HDS-22-GB-A-002 | R-1 | A3 | Scale 1:70

Released for

☐ Concept	☐ Information
☒ Preliminary	☐ Approval
☐ Tender	☒ GFC

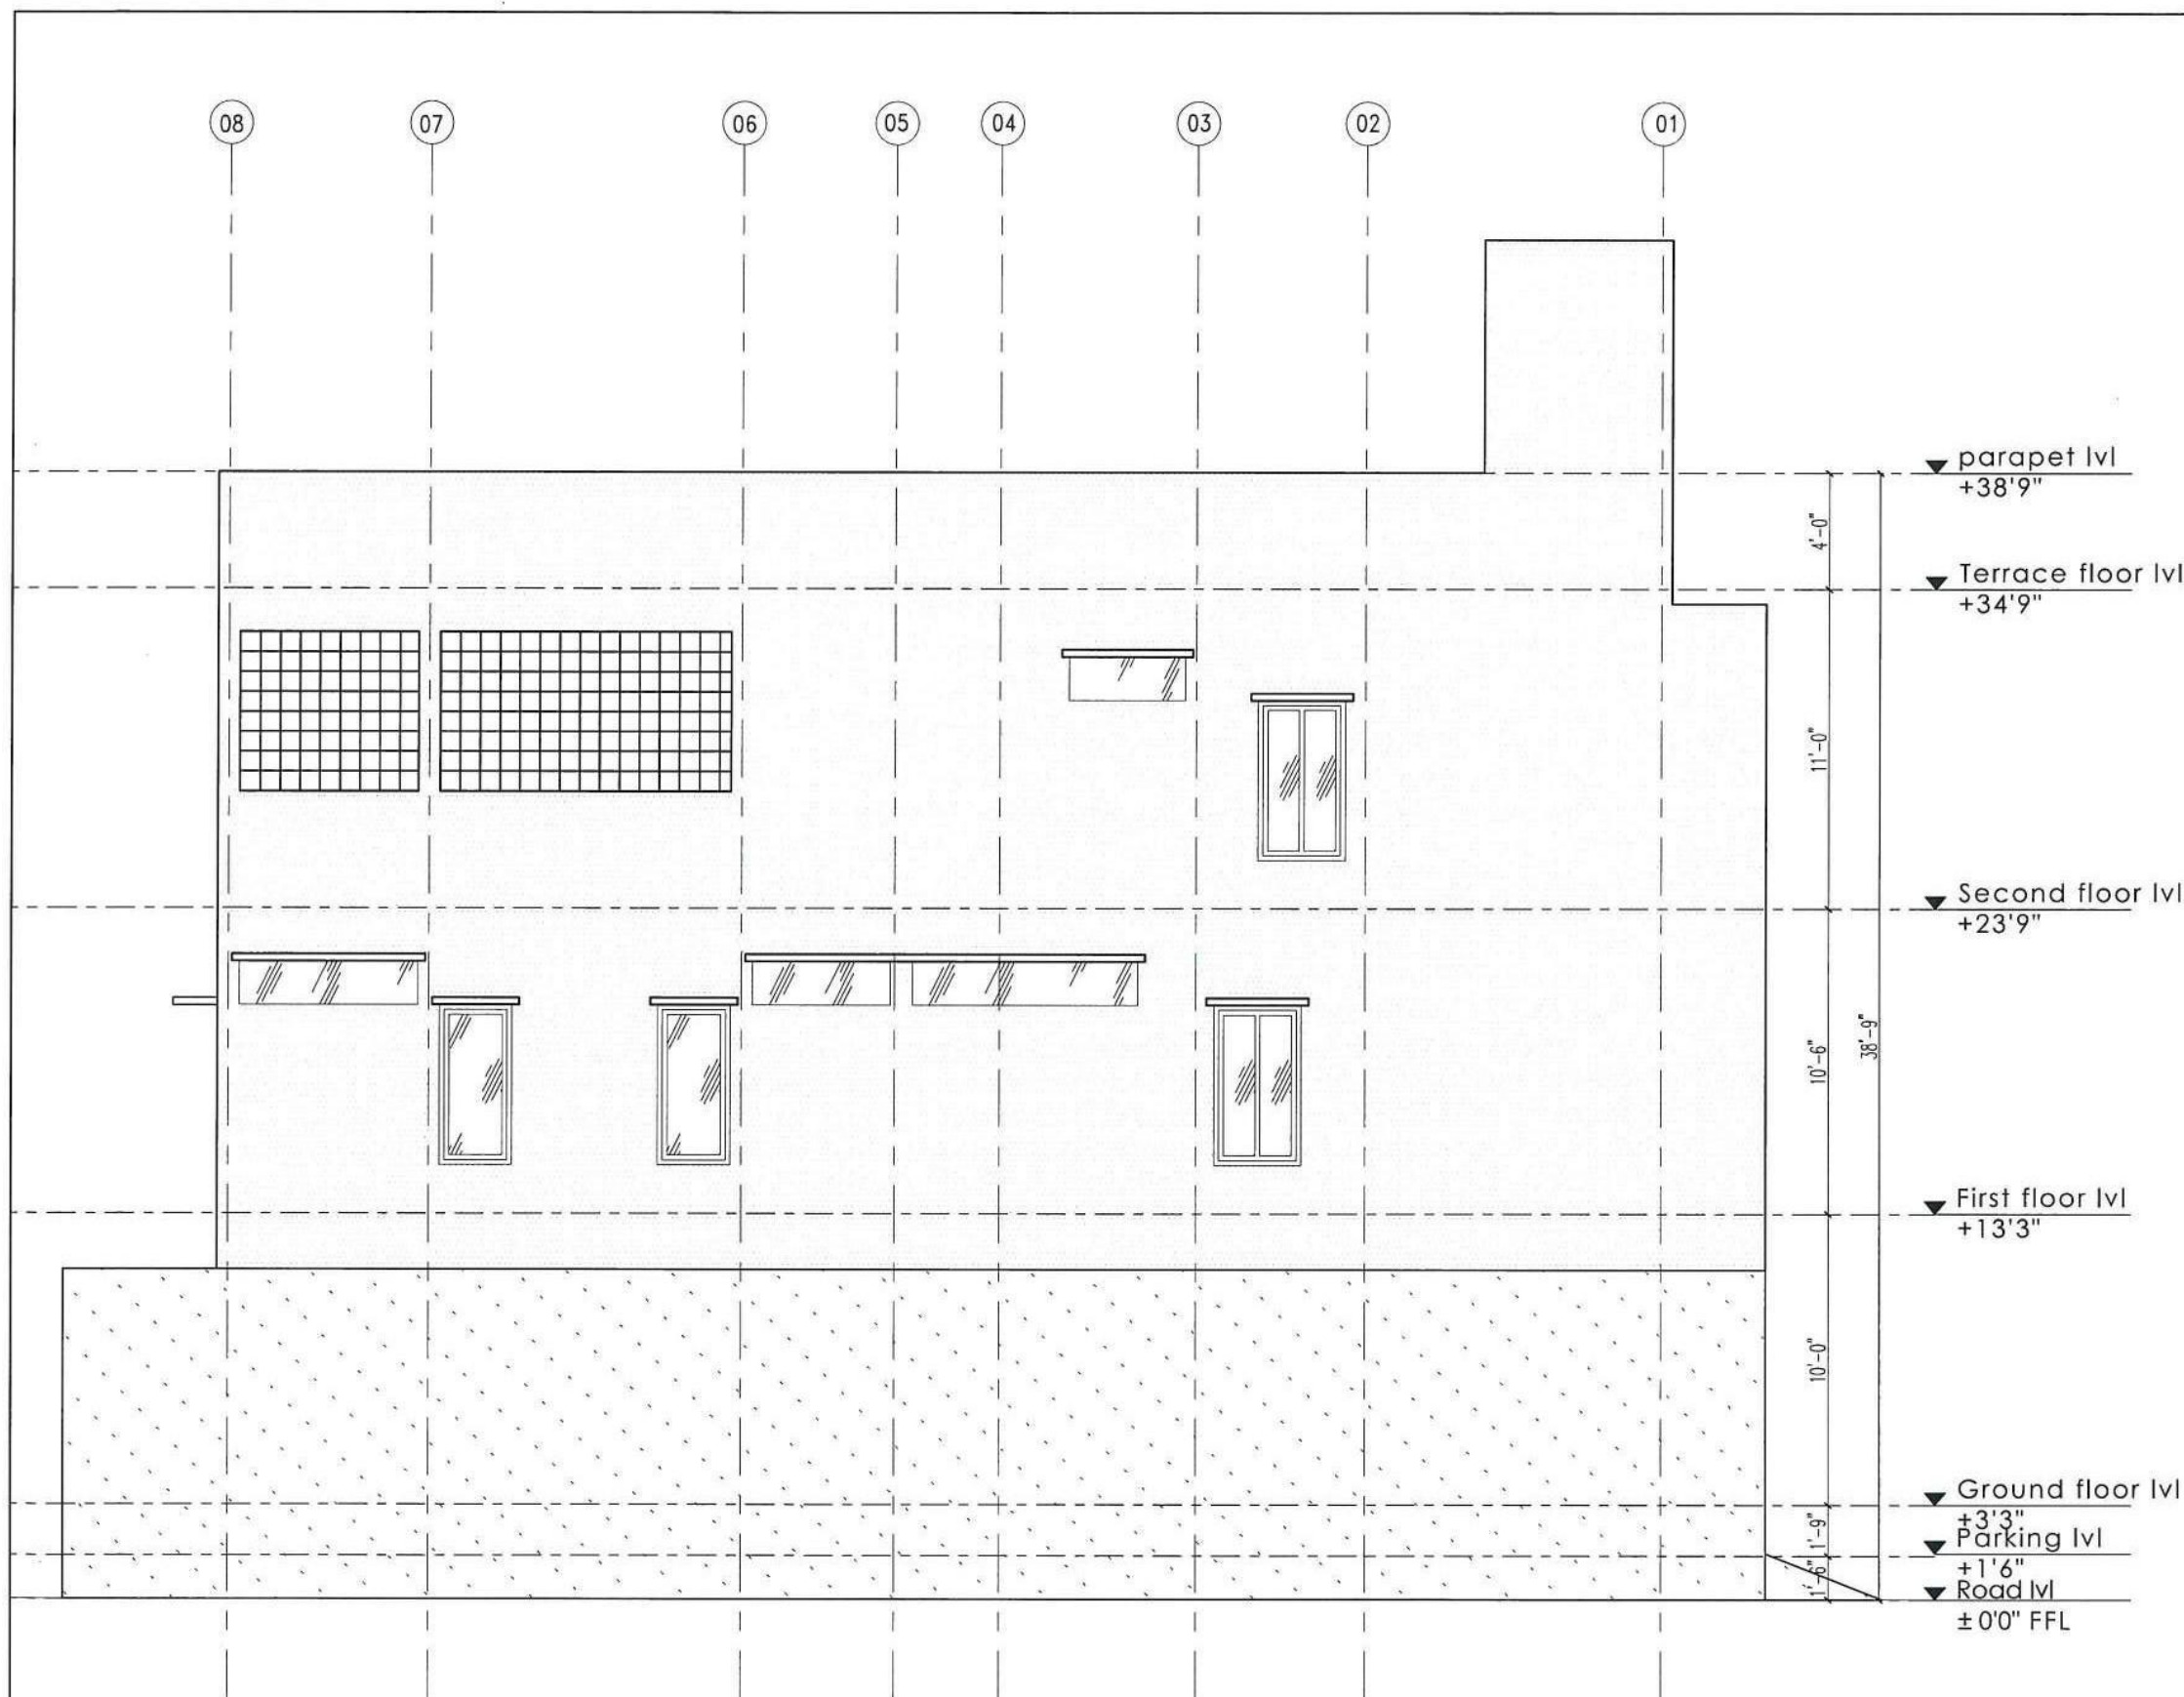

④ WEST ELEVATION
NTS

This drawing is a property of Habitat Design Studio and shall not be in any manner, passed on or transferred, electronically or through physical means, to any person or body not authorized by us to receive it nor be copied or otherwise made use either in full or in part by such person or body without our prior permission in writing.

Notes

KANNAN GOPALAKRISHNAN
REGISTERED ARCHITECT
REGISTRATION NUMBER CA/2010/0049048
1E, CORAL ARCH, EAST MADA ST., SRINAGAR
COLONY, SAIDAPET, CHENNAI - 15

[Signature]

Architect



Client

Mr. Gurubaran

Project

Gurubaran Residence, Kumbakonam

Drawing ownership

Designed Suganya 20-02-22
Drawn Dinesh 28-02-22
Checked Kannan 28-02-22

Drawing title

Section 1

Drawing number

HDS-22-GB-A-005 | R-1 | A3 | Scale 1:70

Released for

☐ Concept ☐ Information
☒ Preliminary ☐ Approval
☐ Tender ☒ GFC




① SECTION 1
1:70

This drawing is a property of Habitat Design Studio and shall not be in any manner, passed on or transferred, electronically or through physical means, to any person or body not authorized by us to receive it nor be copied or otherwise made use either in full or in part by such person or body without our prior permission in writing.

Notes

KANNAN GOPALAKRISHNAN
REGISTERED ARCHITECT
REGISTRATION NUMBER: CA/2010/0049048
1E, CORAL ARCH EAST MADA ST., SRINAGAR
COLONY, SAIDAPET, CHENNAI - 15.

Architect

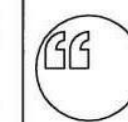

Habitat
Design Studio
Srinagar colony, Chennai. Ph: +91 98434 49788

ARCHITECTURE
WINNERS OF
THE QWERY STORE

Client

Mr. Gurubaran

Project

Gurubaran Residence, Kumbakonam

Drawing ownership

Designed	Suganya	20-02-22
Drawn	Dinesh	28-02-22
Checked	Kannan	28-02-22

Drawing title

Section 2


Drawing number

HDS-22-GB-A-006 | R-1 | A3 | Scale 1:70


Released for

☐ Concept	☐ Information
☒ Preliminary	☐ Approval
☐ Tender	☒ GFC

08 07 06 05 04 03 02 01

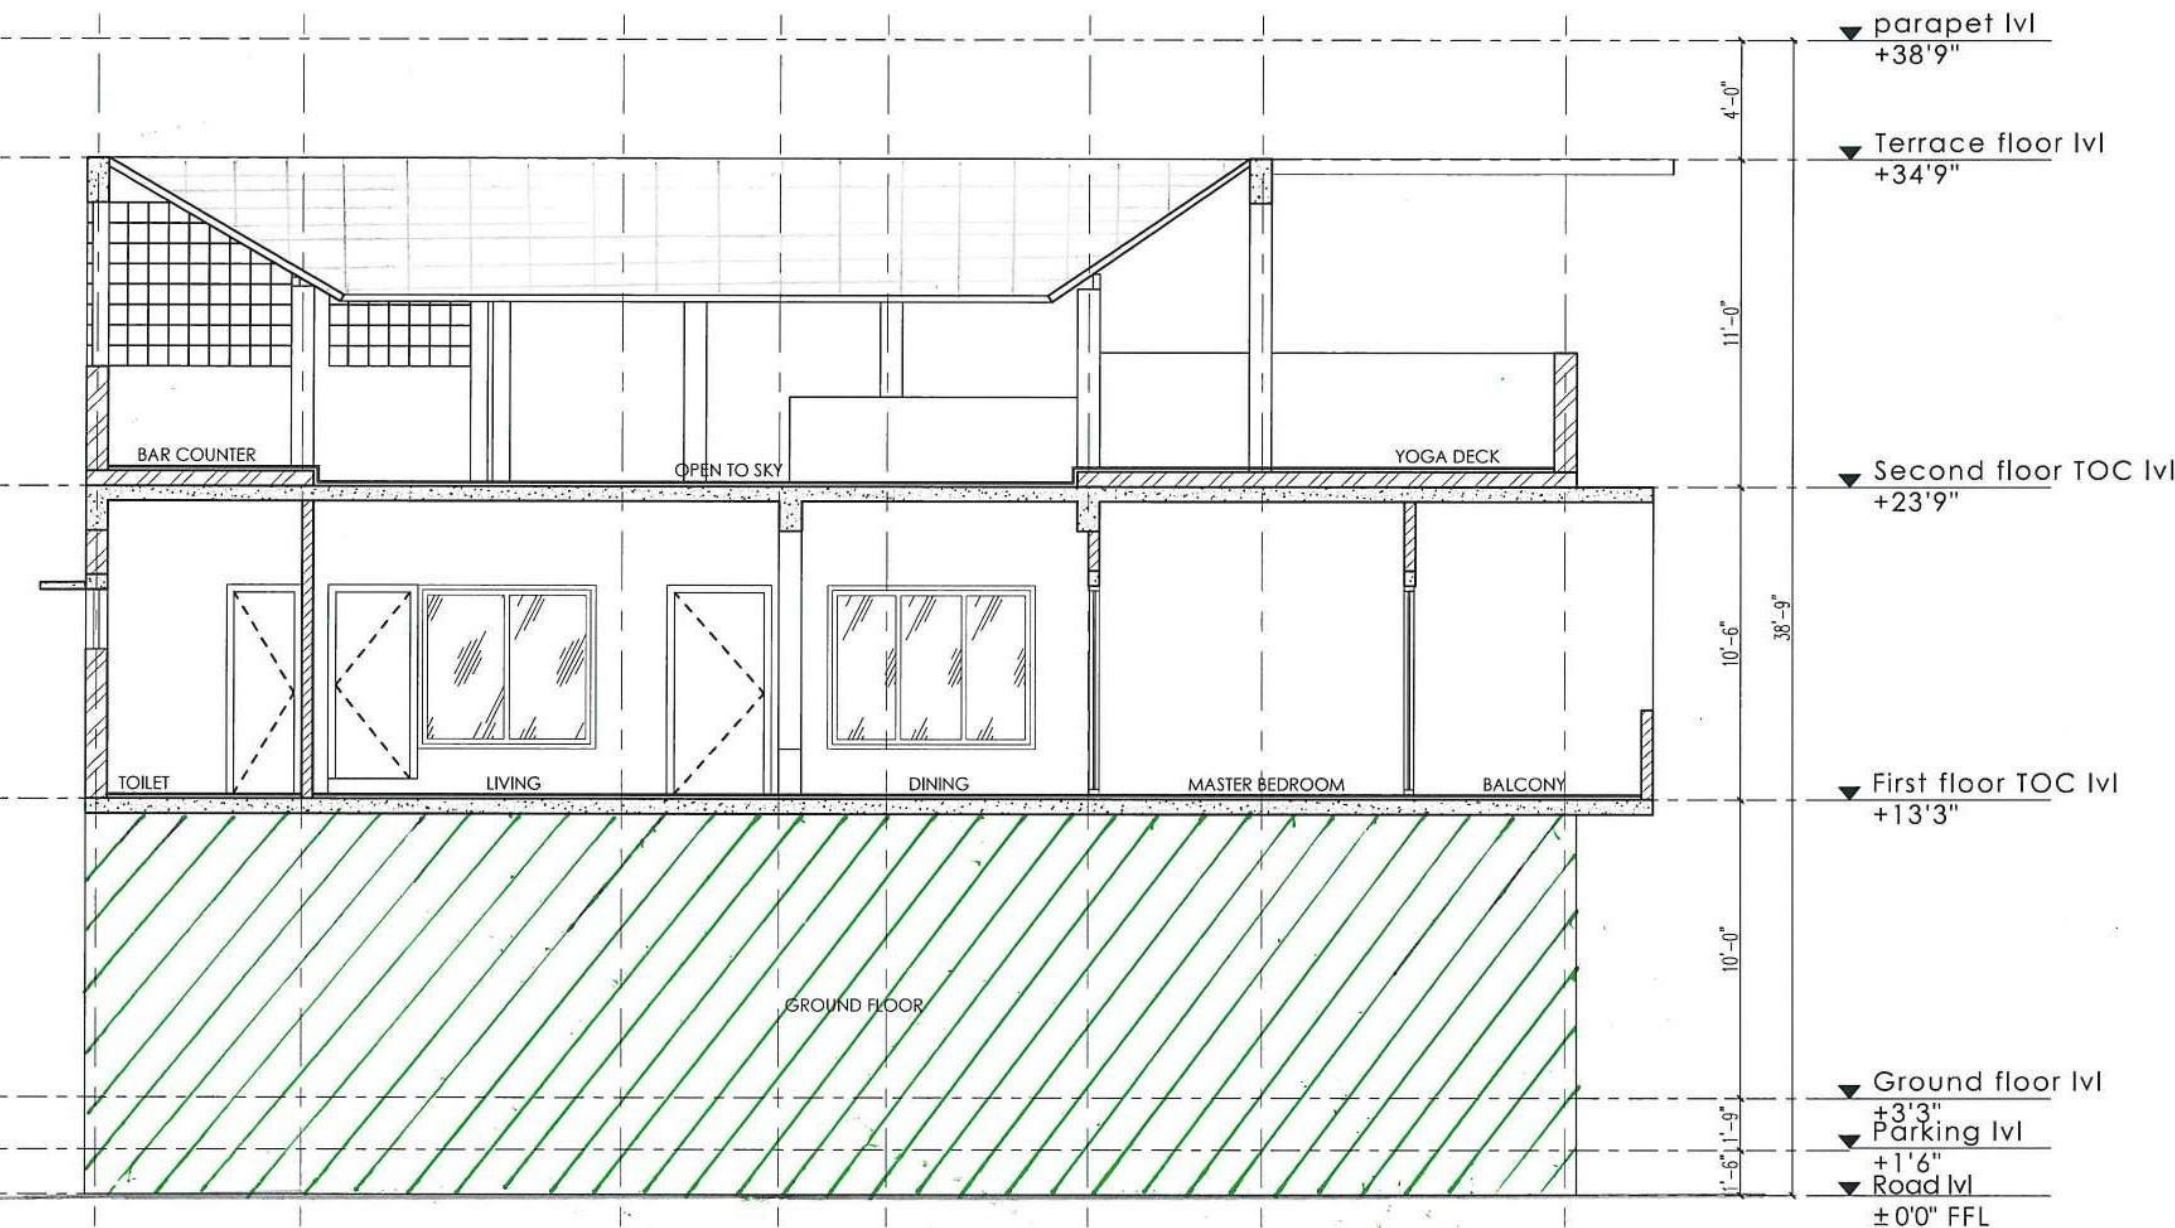

② SECTION 2
1:70

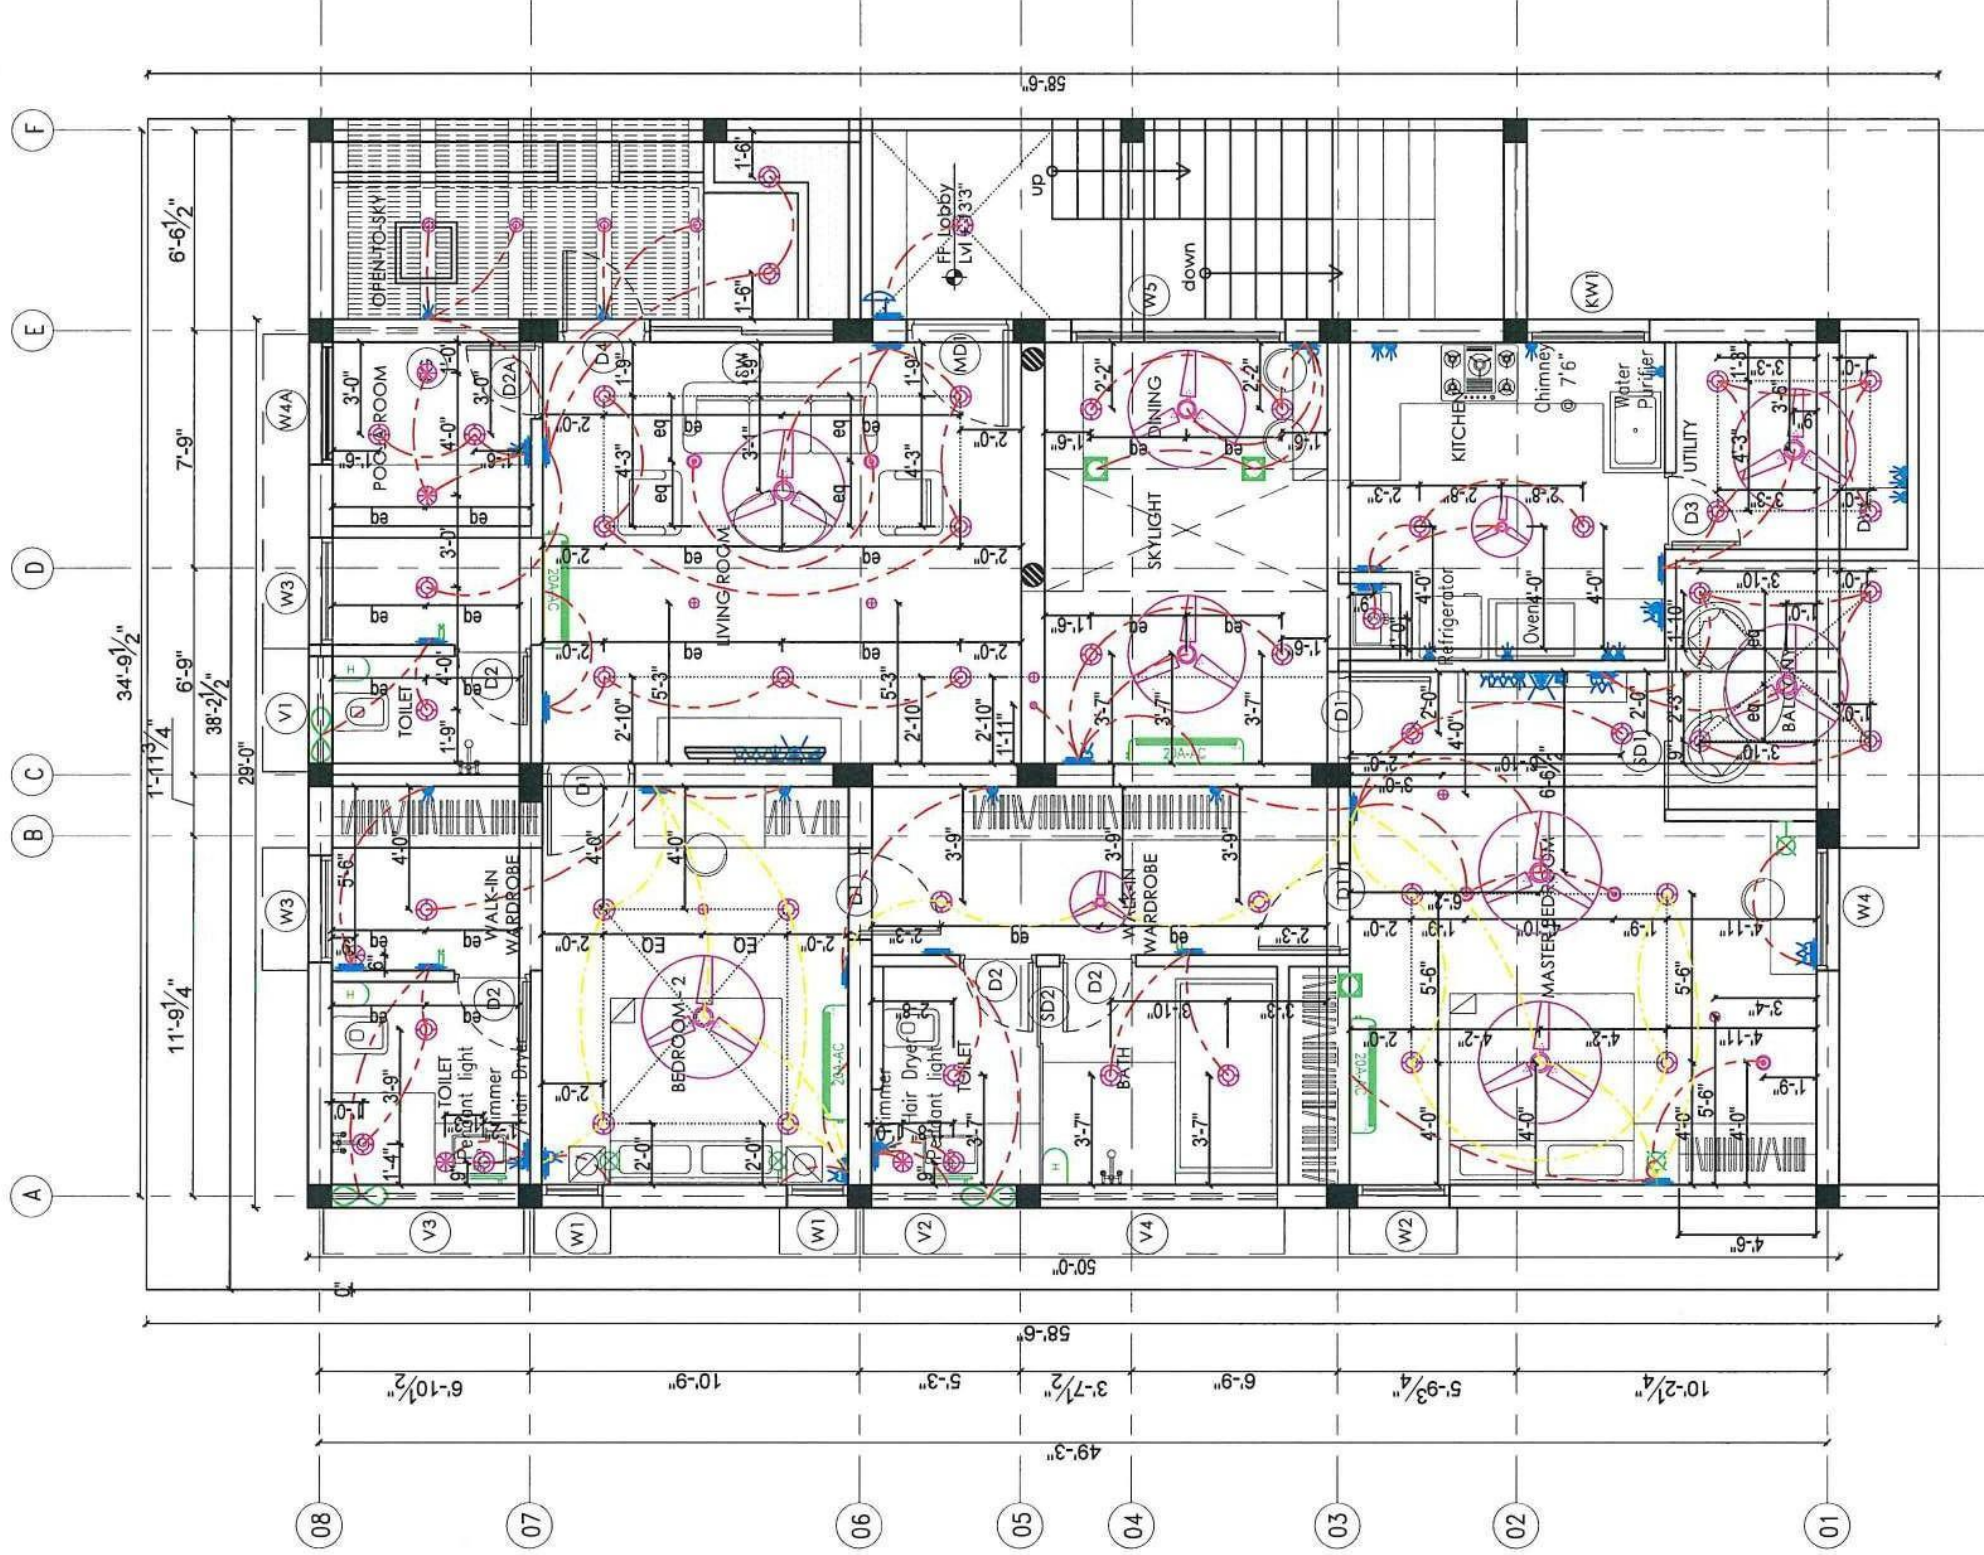

SYMBOL	DESCRIPTION	WALL LIGHT	FAN / mini fan	CCTV CAMERA	HOOK
	METER BOARD				
	DISTRIBUTION BOARD				
	SWITCH BOX				
	5 AMPS				
	15 AMPS				
	DOOR BELL PUSH				
	DOOR BELL SPEAKER				
	4 TUBE LIGHT				

LEGEND

Notes

1. 1" conduit to run for Electrical pipelines

Client

Mr. Gurubaran

Drawing title

First Floor - Electrical Plan

Architect



KANNAN GOPALAKRISHNAN - Project

Proposed Residence for Mr. Gurubaran

Drawing ownership

Designed Suganya 25-02-2022
Drawn Dinesh 15-03-2022
Checked Kannan 15-03-2022


Drawing number

HDS-22-GR-E-002 | R-4 | A3 | 1:70

Released for

☐ Concept ☒ Information
☐ Preliminary ☐ Approval
☐ Tender ☒ GFC

This drawing is a property of Habitat Design Studio and shall not be passed on to any person or body not authorized by us to receive it nor be copied or otherwise made use either in full or in part by such person or body without our prior permission in writing.

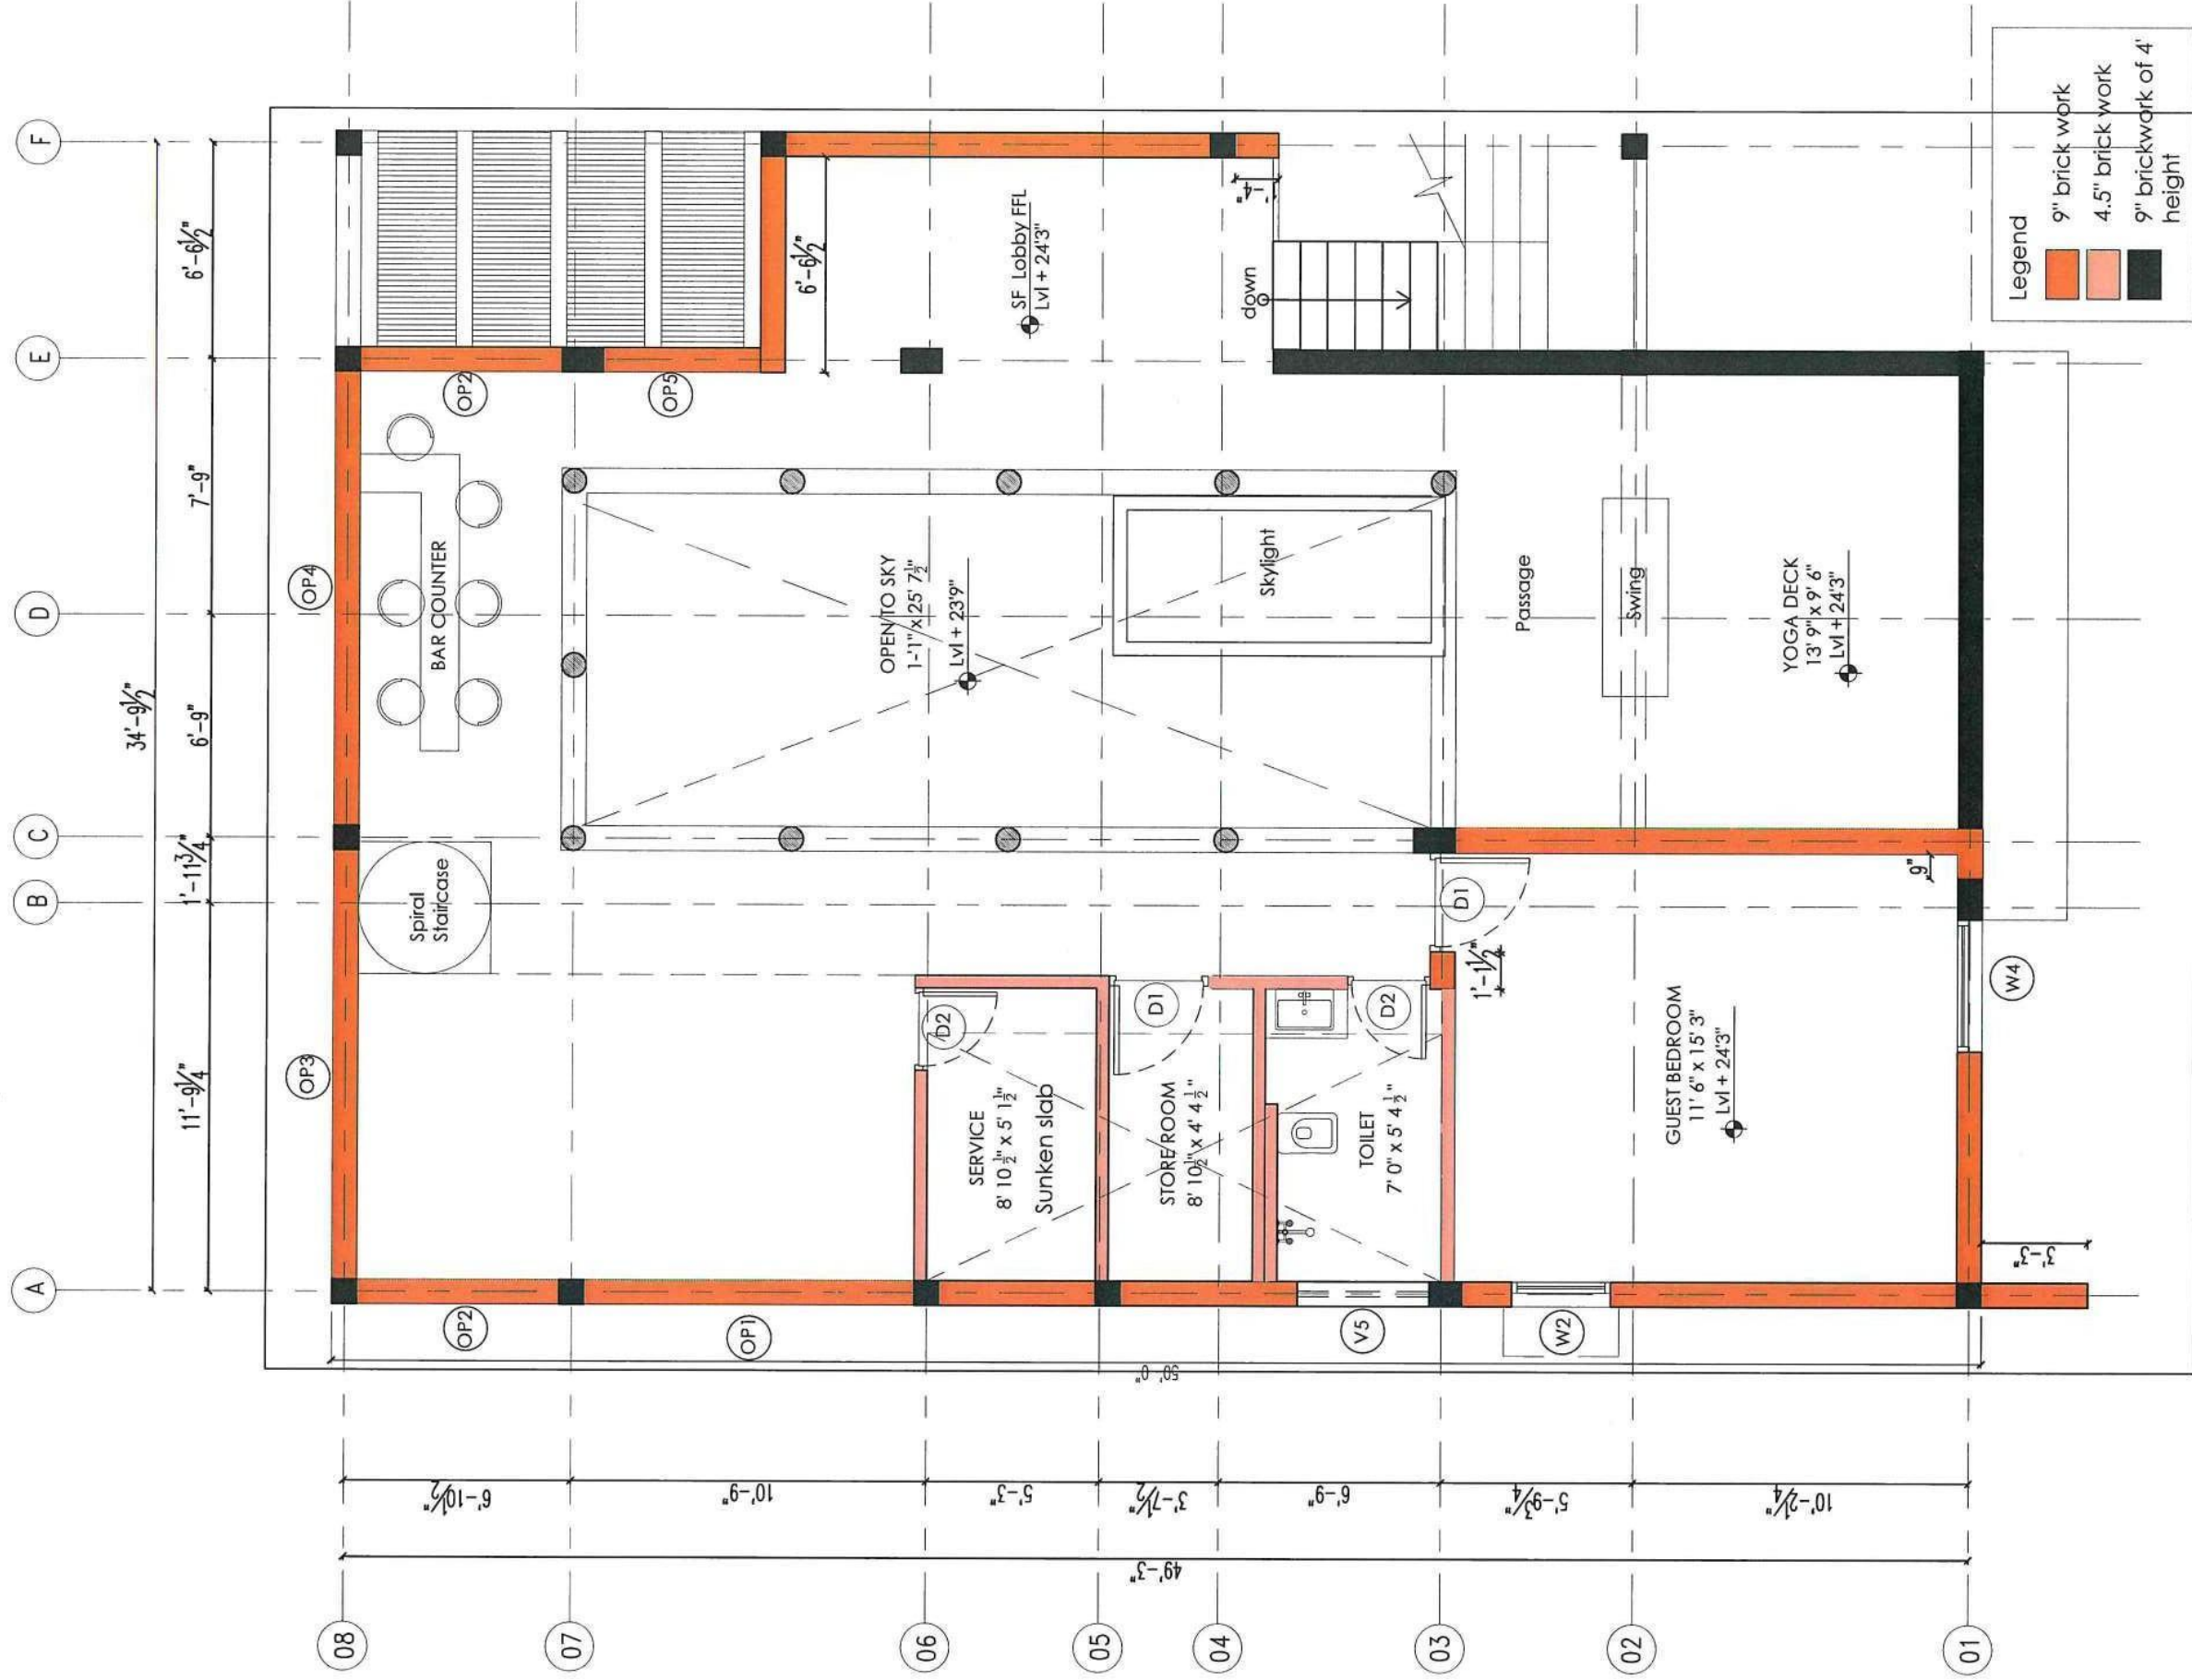

Notes

Kannan

KANNAN GOPALAKRISHNAN
REGISTERED ARCHITECT

REGISTRATION NUMBER : CA/2010/0049048

1E, CORAL ARCH, EAST MADA ST., SRINAGAR
COLONY, SAIDAPET, CHENNAI - 15

Client

Mr. Gurubaran

Dwg title

Second Floor Wall
marking

Dwg number

HDS-22-
GR-A-015

Architect

habitat
design studio

Sinagar colony, Chennai.
Ph: +91 98434 49788

Project

Proposed Residence
for Mr. & Mrs. Gurubaran

Released for









☐ Concept ☒ Information
☐ Preliminary ☐ Approval
☐ Tender ☒ GFC

Dwg ownership

Designed Suganya 19-11-2021
Drawn Dinesh 15-03-2022
Checked Kannan 15-03-2022

This drawing is a property of Habitat Design
Studio and shall not be passed on to any
person or body not authorized by us to receive
it nor be copied or otherwise made use either in
full or in part by such person or body without
our prior permission in writing.

Ground Floor Schedule

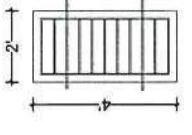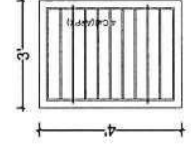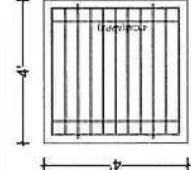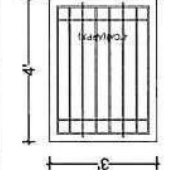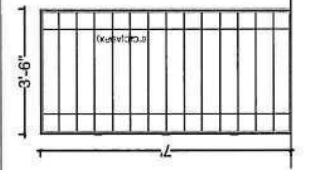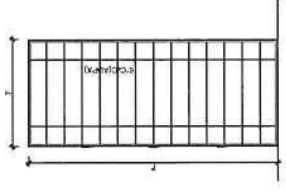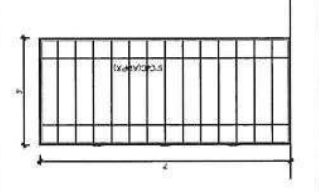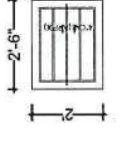SL.No	Name	Width	Height	No's	Grill		Leaf		Elevation	Remarks
					Material	Finish	Material	Finish		
1	W1A	2' 0"	4' 0"	1	12mm - ms square rod	powder coat				
2	W2A	3' 0"	4' 0"	1	12mm - ms square rod	powder coat				
3	W4	4' 0"	4' 0"	5	12mm - ms square rod	powder coat				
4	KW	4' 0"	3' 0"	1	12mm - ms square rod	powder coat				
5	MD	3' 6"	7' 0"	1	12mm - ms square rod	powder coat				
6	D1	3' 0"	7' 0"	1	12mm - ms square rod	powder coat				
7	D2	3' 0"	7' 0"	1	12mm - ms square rod	powder coat				
8	V	2' 6"	2' 0"	3	12mm - ms square rod	powder coat				

Notes

KANNAN GOPALAKRISHNAN

REGISTERED ARCHITECT

REGISTRATION NUMBER : CA/2010/0049048

IE. GOPAL ARCH, EAST MADRA ST., BRINAGAR

COLONY, SAIDAPET, CHENNAI 600 015

Client

Mr. Gurubaran

Project

Proposed Residence
for Mr. Gurubaran

Drawing ownership

Designed Suganya 06-08-2021

Drawn Dinesh 16-02-2022

Checked Kannan 16-02-2022

Drawing title

Ground Floor - Grill Details

Drawing number

HDS-22-GR-A-001 | R-1 | A3 | 1:60


Released for

☐ Concept ☒ Information

☐ Preliminary ☐ Approval

☐ Tender ☒ GFC

Architect

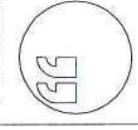

habitat
design studio
Siragala colony, Chennai.
Ph: +91 98434 49788

ARCHITECTURE
DRAWING
STORE

This drawing is a property of Habitat Design Studio and shall not be passed on to any person or body not authorized by us to receive it nor be copied or otherwise made use either in full or in part by such person or body without our prior permission in writing.

First Floor Schedule

SL.No	Name	Width	Height	No's	Grill		Leaf		Elevation	Remarks
					Material	Finish	Material	Finish		
1	W1	2' 0"	5' 6"	2	12mm - ms square rod	powder coat				
2	W2	3' 0"	5' 6"	1	12mm - ms square rod	powder coat				
3	W3	3' 6"	5' 6"	2	12mm - ms square rod	powder coat				
4	W4	4' 0"	4' 0"	1	12mm - ms square rod	powder coat				
5	W4A	4' 0"	5' 6"	1	12mm - ms square rod	powder coat				
5	W5	7' 0"	5' 6"	1	12mm - ms square rod	powder coat				
6	KW1	3' 0"	3' 0"	1	12mm - ms square rod	powder coat				

Notes

KANNAN GOPALAKRISHNAN

REGISTERED ARCHITECT

REGISTRATION NUMBER CA/2019/0049048

IE, CORAL ARCH, EASTWADA ST, SRINAGAR COLONY, SADAPEI, CHENNAI - 15

Client

Mr. Gurubaran

Project

Proposed Residence for Mr. Gurubaran

Drawing ownership

Designed Suganya 06-08-2021

Drawn Dinesh 16-02-2022

Checked Kannan 16-02-2022

Drawing title

First Floor - Grill Details

Drawing number

HDS-22-GR-A-001 | R-1 | A3 | 1:60

Released for

☐ Concept ☒ Information

☐ Preliminary ☐ Approval

☐ Tender ☒ GFC

Architect



Habitat
design Studio
Srinagar colony, Chennai.
Ph: +91 98434 49788

ARCHITECTURE
DESIGN
STUDIO
CHENNAI

This drawing is a property of Habitat Design Studio and shall not be passed on to any person or body not authorized by us to receive it nor be copied or otherwise made use either in full or in part by such person or body without our prior permission in writing.

First Floor Schedule

SL.No	Name	Width	Height	No's	Grill		Leaf		Elevation	Remarks
					Material	Finish	Material	Finish		
7	MD	3'6"	7' 0"	1	12mm - ms square rod	powder coat				
8	V1	3'6"	2' 0"	1	12mm - ms square rod	powder coat				
9	V2	4'9"	2' 0"	1	12mm - ms square rod	powder coat				
10	V3	6'0"	2' 0"	1	12mm - ms square rod	powder coat				
11	V4	7'9"	2' 0"	1	12mm - ms square rod	powder coat				

Notes

KANNAN GOPALAKRISHNAN

REGISTERED ARCHITECT

REGISTRATION NUMBER GA/2010/0049048

U.E. CORAL ARCH EASTMADA ST SINGAPUR COLONY, SINGAPET CHENNAI - 600 048

Client

Mr. Gurubaran

Project

Proposed Residence for Mr. Gurubaran

Drawing ownership

Designed Suganya 06-08-2021
Drawn Dinesh 16-02-2022
Checked Kannan 16-02-2022

Drawing title

First Floor - Grill Details

Drawing number

HDS-22-GR-A-001 | R-1 | A3 | 1:60

Released for

☐ Concept ☒ Information
☐ Preliminary ☐ Approval
☐ Tender ☒ GFC

Architect







Habitat
design Studio
Singapur colony, Chennai.
Ph: +91 98434 49788

ARCHITECTURE
WINNING
THE OVERKEY STORE

This drawing is a property of Habitat Design Studio and shall not be passed on to any person or body not authorized by us to receive it nor be copied or otherwise made use either in full or in part by such person or body without our prior permission in writing.

Second Floor Schedule

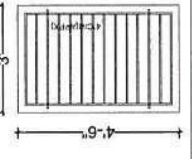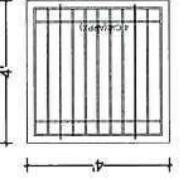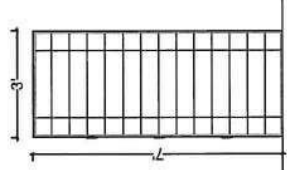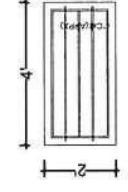SL.No	Name	Width	Height	No's	Grill		Leaf		Elevation	Remarks
					Material	Finish	Material	Finish		
1	W2	3' 0"	5' 6"	1	12mm - ms square rod	powder coat				
2	W4	4' 0"	4' 0"	1	12mm - ms square rod	powder coat				
3	D1	3' 0"	7' 0"	1	12mm - ms square rod	powder coat				
4	V5	4' 0"	2' 0"	1	12mm - ms square rod	powder coat				

Notes

KANNAN GOPALAKRISHNAN

REGISTERED ARCHITECT

REGISTRATION NUMBER CA/2010/0019048

IE. CORAL ARCHITECTS PVT. LTD.
COLOMBO, SRI LANKA

Client

Mr. Gurubaran

Proposed Residence

for Mr. Gurubaran

Drawing ownership

Designed Suganya 06-08-2021

Drawn Subhasree 16-02-2022

Checked Kannan 16-02-2022

Drawing title

Second Floor - Grill Details

Drawing number

HDS-22-GR-A-001 | R-1 | A3 | 1:60

Released for

☐ Concept ☒ Information

☐ Preliminary ☐ Approval

☐ Tender ☒ GFC

Architect



habitat
design studio
Srinagar colony, Chennai.
Ph: +91 98434 49788

This drawing is a property of Habitat Design Studio and shall not be passed on to any person or body not authorized by us to receive it nor be copied or otherwise made use either in full or in part by such person or body without our prior permission in writing.

HABITAT DESIGN STUDIO																		
PROJECT		GURUBARAMI RESIDENCE																
TITLE		JOINERY SCHEDULE																
DATE		15-03-2022																
S.NO	TYPE	DESCRIPTION	SIZE	SILL	TYPE	LEAVES/PANELS	FRAME	FRAME FINISH	SHUTTER	SHUTTER FINISH	GF	FF	SF	TF	Total	WIDTH	HEIGHT	AREA
DOORS																		
1	MD1	MAIN DOOR - GF	36" X 70"	-	Teak Finish Steel Security	2	Teak	Teak	Teak	Melamine Polish	1	1			2	3.50	7.00	49
2	D1	BEDROOM DOOR	30" X 70"	-	Teak	1	Teak	Teak	Teak	Teak Veneer + Polish	4	4	2		10	3.00	7.00	210
3	D2	TOILET DOOR	26" X 70"	-	Teak BWR	1	Teak	Teak	Teak	Room Teak Veneer / Bath side laminate	4	4	2		10	2.50	7.00	175
4	D2A	POOJA DOOR	26" X 70"	-	Teak/ Decorative	1	Teak	Teak	Teak	Teak Veneer + Polish	1				1	2.50	7.00	17.5
5	D2B	POOJA DOOR	26" X 70"	-	Teak/ Decorative	1	-	-	Teak			1				2.50	7.00	17.5
6	D3	UTILITY DOOR	26" X 70"	-	Teak BWR	1	Teak	Teak	Teak	Inside Teak Veneer / Outside Laminate		1			1	2.50	7.00	17.5
7	D4	OTS DOOR	30" X 66"	6"	Teak BWR	1	Teak	Teak	Glass			1			1	3.00	7.00	21
8	SD1	BALCONY SLIDING DOOR	46" X 70"	-	Glass Sliding Door	2	Teak	Teak	Glass			1			1	5.35	7.00	37.45
9	SD2	TOILET SLIDING DOOR	26" X 70"	-	Frameless Glass sliding door	1	-	-	Glass			1			1	2.50	7.00	17.5
					TOTAL						10	14	4	0	27			562.45
WINDOWS																		
10	W1	WINDOW	20" X 56"	1'6"	Casement	1	Wood	Wood	Wood with Glass panels & Grill	Melamine Polish		2				2.00	4.00	8
11	W1A	WINDOW	20" X 40"	30"	Casement	1	Wood	Wood	Wood with Glass panels & Grill	Melamine Polish	1				1	2.50	4.50	11.25
12	W2	WINDOW	30" X 56"	1'6"	Casement	2	Wood	Wood	Wood with Glass panels & Grill	Melamine Polish		1	1		2	3.00	4.50	27
13	W2A	WINDOW	30" X 40"	30"	Casement	2	Wood	Wood	Wood with Glass panels & Grill	Melamine Polish	1					3.00	4.00	12
14	W3	WINDOW	36" X 56"	1'6"	Casement	2	Wood	Wood	Wood with Glass panels & Grill	Melamine Polish		2			2	3.50	4.50	31.5
15	W4	WINDOW	40" X 40"	30"	Casement	2	Wood	Wood	Wood with Glass panels & Grill	Melamine Polish	5	1	1		7	4.00	4.00	112
16	W4A	WINDOW	40" X 56"	30"	Casement	2	Wood	Wood	Wood with Glass panels & Grill	Melamine Polish		1				4.00	5.50	22
17	W5	WINDOW	70" X 56"	1'0"	Casement	3	Wood	Wood	Wood with Glass panels & Grill	Melamine Polish		1				7.00	4.50	31.5
18	SW	SLIDING WINDOW	60" X 56"	1'6"	Sliding	2	Wood	Wood	Wood with Glass panels & Grill	Melamine Polish		1				3.50	5.50	19.25
19	KW	KITCHEN WINDOW-GF	40" X 30"	40"	Sliding	2	Upvc		Glass		1					4.00	4.00	16
20	KW1	KITCHEN WINDOW-FF	30" X 40"	40"	Sliding	2	Upvc		Glass			1				4.00	4.00	16
21	FG	FIXED GLASS (POOJA)	6'1 1/2" X 5'6"	1'6"	Fixed Glass		Wood	Wood	Wood with Glass panels & Grill	Melamine Polish						6.00	5.50	33
22	OP	OPENING	4'7 1/2" X 3'0"	4'0"								1						
23	OP1	OPENING 1	10'0" X 5'0"	4'									1					
24	OP2	OPENING 2	6'1 1/2" X 5'0"	4'									2					
25	OP3	OPENING 3	1'3'0" X 5'0"	4'									1					
26	OP4	OPENING 4	1'3'9" X 5'0"	4'									1					
27	OP5	OPENING 5	4'9" X 5'0"	4'									1					
					TOTAL						8	9	2	0	12			320.25
VENTILATORS																		
28	V	VENTILATOR	26" X 20"	50"	Louvered		uPVC		Glass Louver & Grill		3				3			
29	V1	VENTILATOR	36" X 20"	50"	Louvered		uPVC		Glass Louver & Grill			1			1			
30	V2	VENTILATOR	49" X 20"	70"	Louvered		uPVC		Glass Louver & Grill			1			1			
31	V3	VENTILATOR	60" X 20"	70"	Louvered		uPVC		Glass Louver & Grill			1			1			
32	V4	VENTILATOR	79" X 20"	70"	Louvered		uPVC		Glass Louver & Grill			1			1			
33	V5	VENTILATOR	40" X 20"	70"	Louvered		uPVC		Glass Louver & Grill				1		1			
					TOTAL						3	4	1	0	7			

Joinery Schedule

KANNAN GOPALAKRISHNAN
REGISTERED ARCHITECT

REGISTRATION NUMBER CA/2010/0049048

1E, CORAL ARCH. EAST MADA ST. SRINAGAR
COLONY, SAIDAPET, CHENNAI - 15

Joinery Schedule

DINESH ARAVINDAN S
37210010



Habitat
Design Studio

Gurubaran Residence



O
p
t
i
o
n

1



O
p
t
i
o
n

2



habitat
design studio

Gurubaran Residence

KANNAN GOPA & ARISHNAN
REGISTERED ARCHITECT

REGISTRATION NUMBER : CA/2010/0049048

1E, CORAL ARCH, EAST MADA ST., SRINAGAR
COLONY, SAIDAPET, CHENNAI - 15

Exterior Render




DINESH ARAVINDAN S
37210010




Option 3



Courtyard

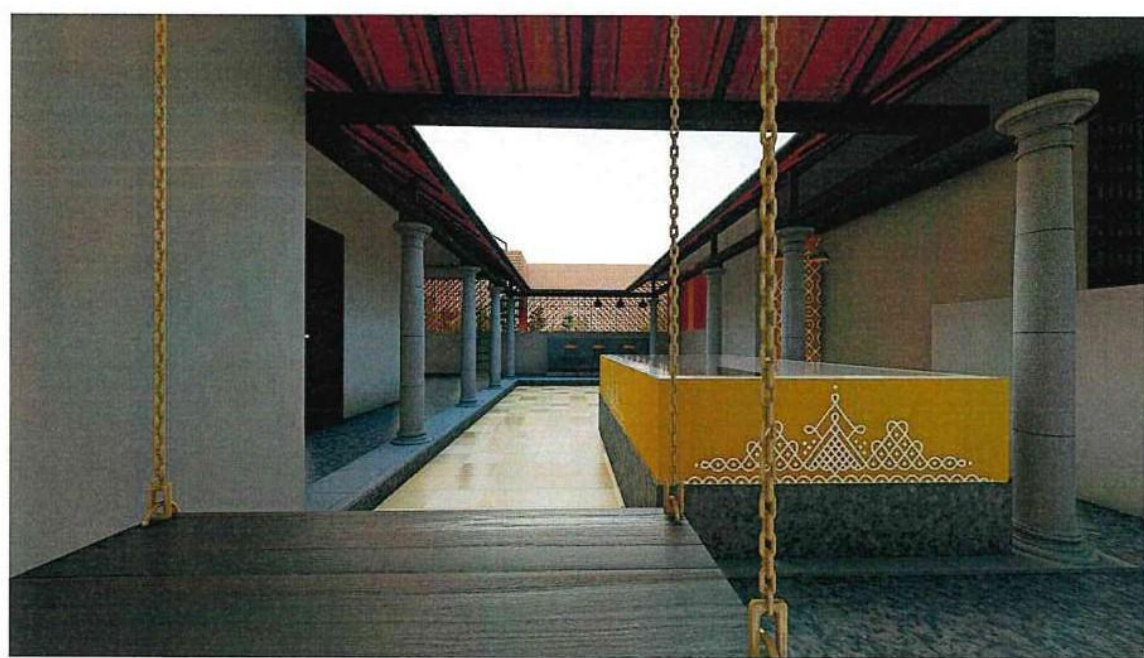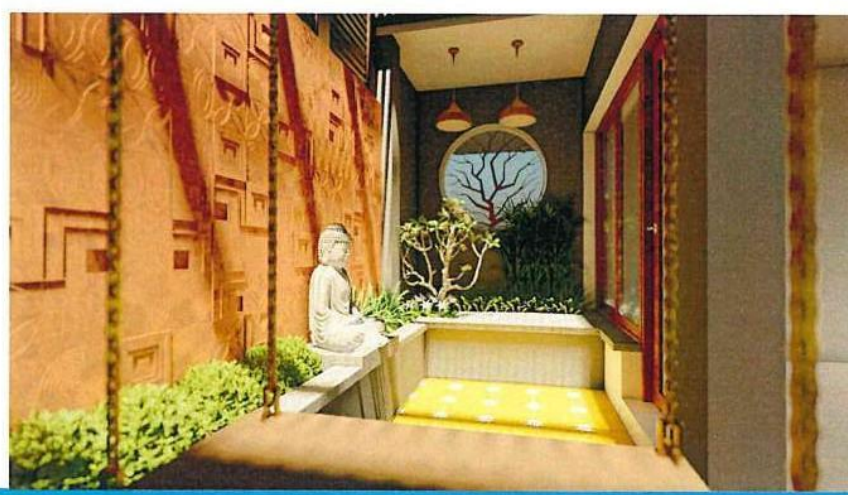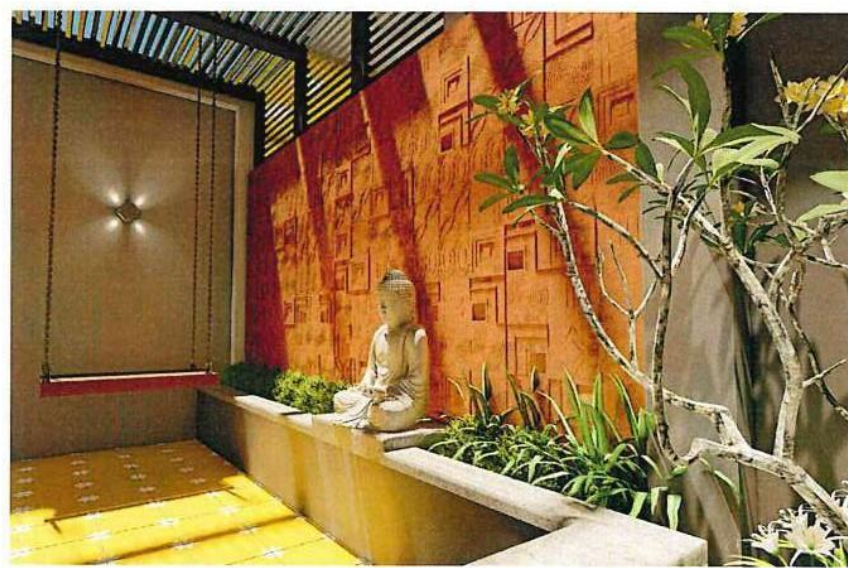

Terrace

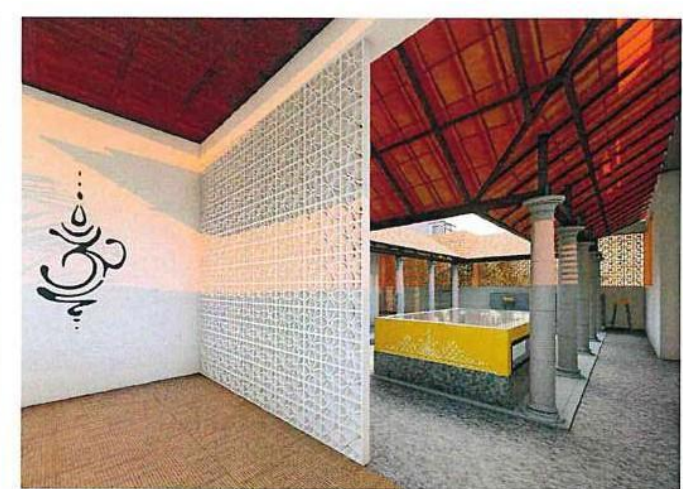

habitat
design studio

Gurubaran Residence


KANNAN GOPALAKRISHNAN
REGISTERED ARCHITECT
REGISTRATION NUMBER : CA/2010/0049048
1E, CORAL ARCH EAST MADA ST., SRINAGAR
CHOLONT SAIL HENNAI - 15

DINESH ARAVINDAN S
37210010

Living and Dining



Kids Bedroom

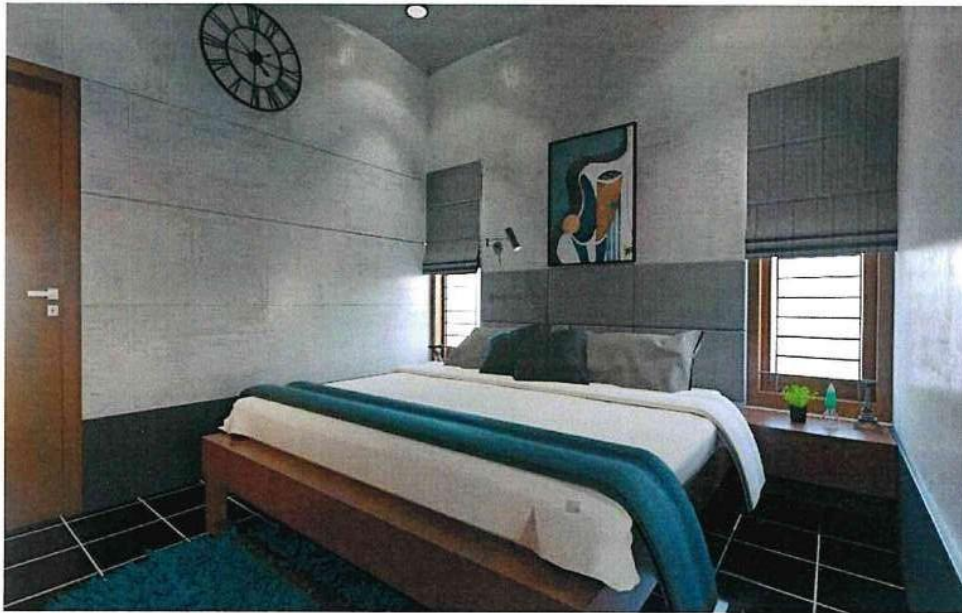

Master Bedroom




habitat
design studio


Gurubaran Residence

KANNAN GOPALAKRISHNAN
REGISTERED ARCHITECT
REGISTRATION NUMBER : CA/2010/0049048
1E, CORAL ARCH, EAST MADA ST., SPINAGAR
COLONY, SAIDAPET, CHENNAI - 15
Interior Render


DINESH ARAVINDAN S
37210010

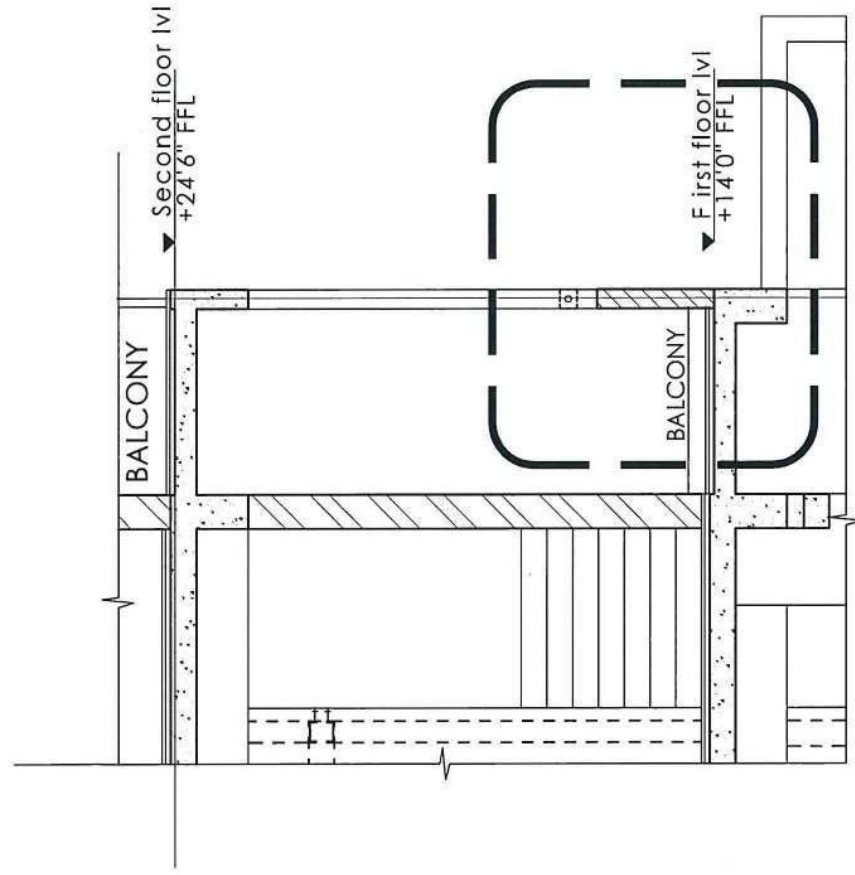

④ Section 1
Scale 1:40

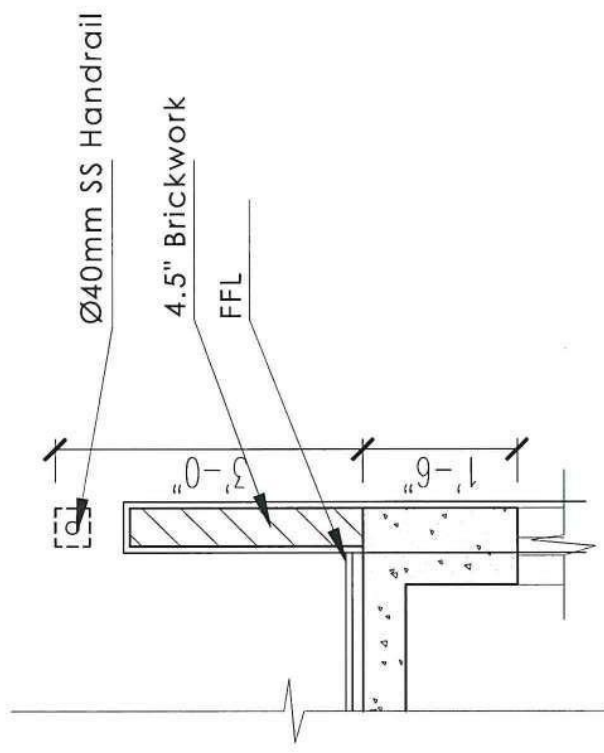


④ Detail A
Scale 1:20

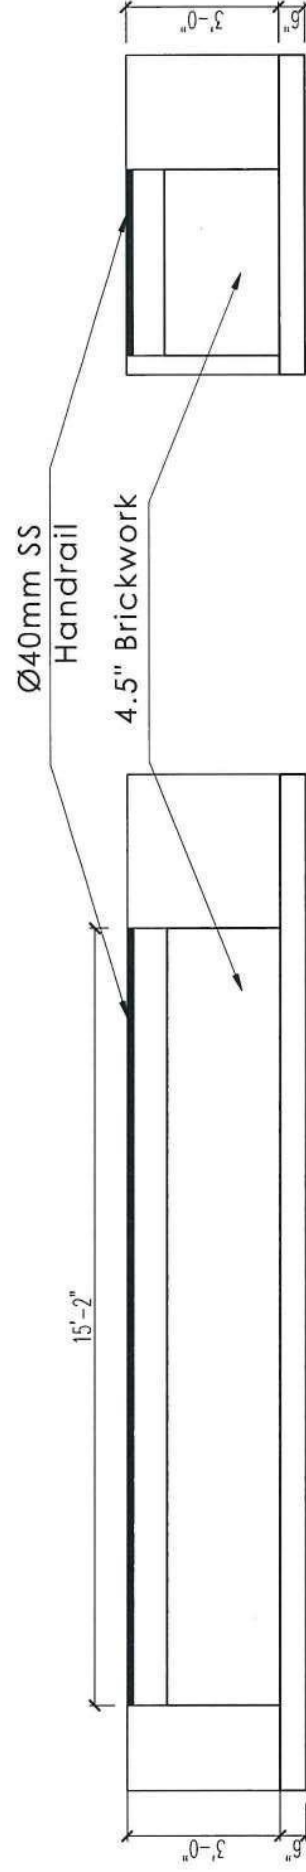

② Elevation 1
Scale 1:40


③ Elevation 2
Scale 1:40

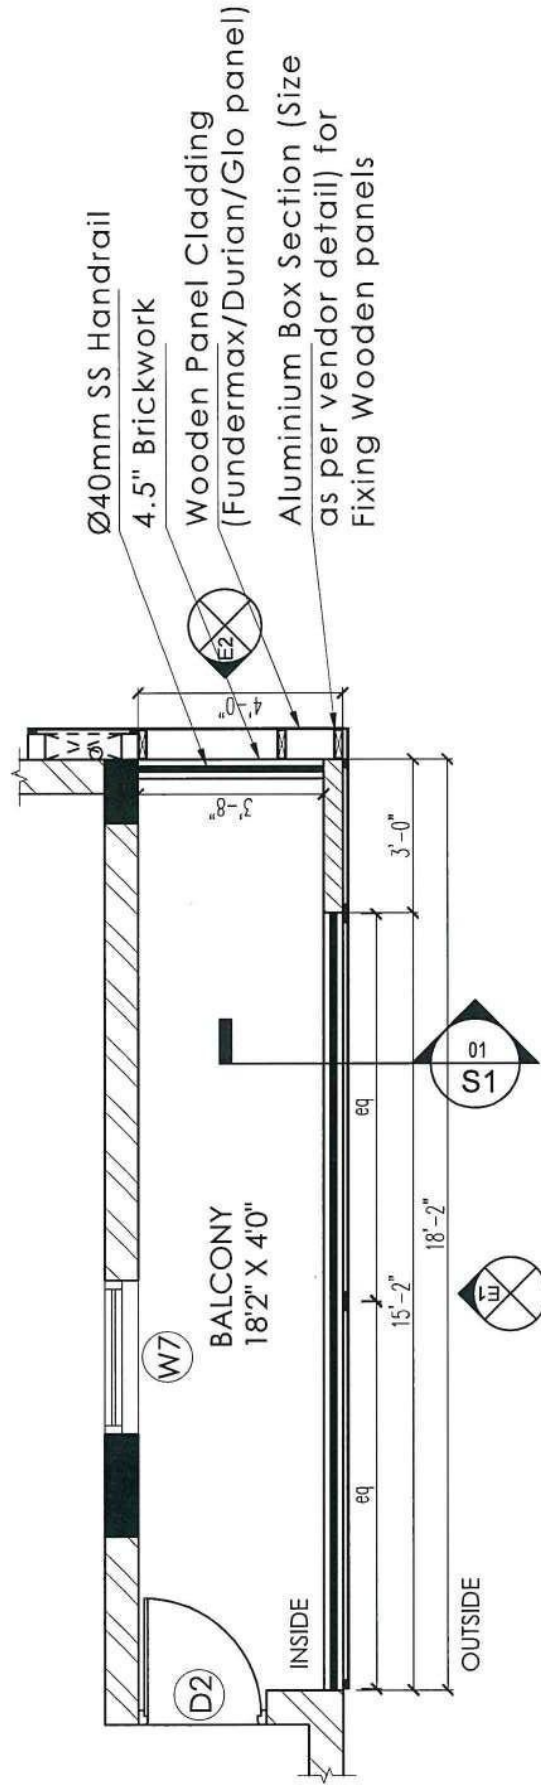

① Part Plan
Scale 1:40

This drawing needs to be read in conjunction with approved vendor shop drawings received from authorized vendors.

Notes

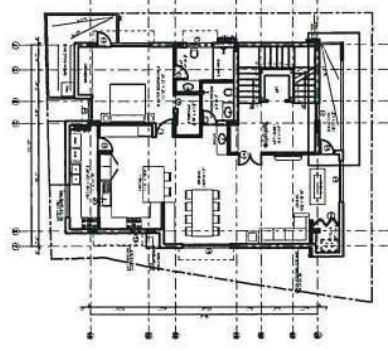

Client

Mr. & Mrs. Giridhar &
Family @ Kilpauk, ch.

Project

Proposed Residence
for Mr. & Mrs. Giridhar

Drawing ownership

Designed Suganya 19-11-20
Drawn Dinesh 02-04-22
Checked Kannan 02-04-22

Drawing title

Balcony Railing Details

Drawing number


HDS-22-GR-R-026aR-0 A3

Released for


☐ Concept ☐ Information
☒ Preliminary ☐ Approval
☐ Tender ☒ GFC

KANNAN GOPALAKRISHNAN
Architect
REGISTERED ARCHITECT
HABITAT
DESIGN STUDIO
1E, CORAL ARCH, EAST MADA ST., SRINAGAR
COLONY, SINGAR COLONY, CHENNAI.
Ph: +91 98434 49788


This drawing is a property of Habitat Design Studio and shall not be passed on to any person or body not authorized by us to receive it nor be copied or otherwise made use either in full or in part by such person or body without our prior permission in writing.

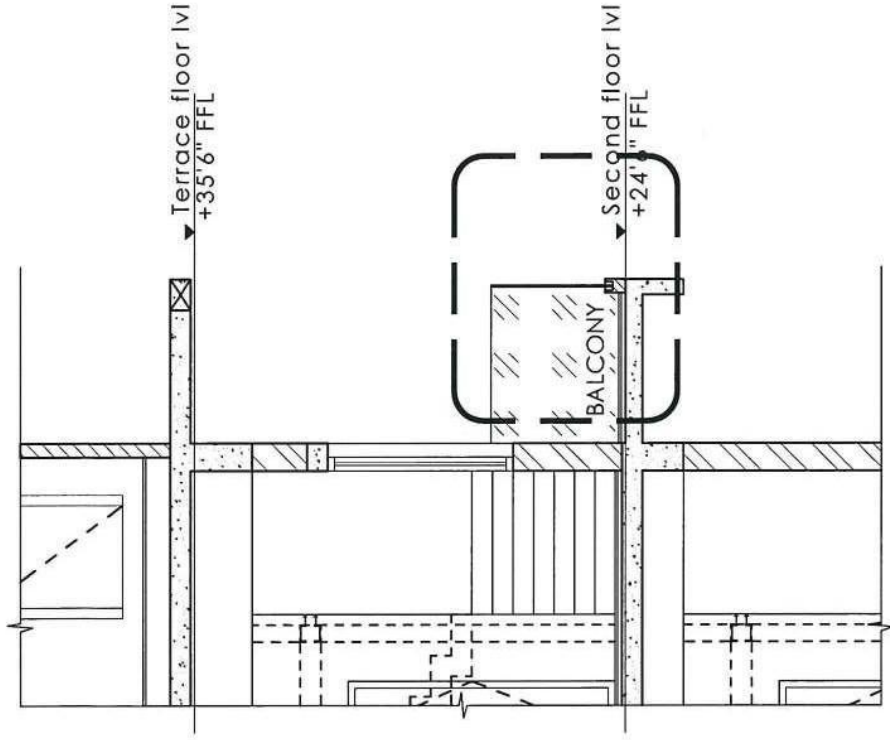


⑤ Section 1
Scale 1:50

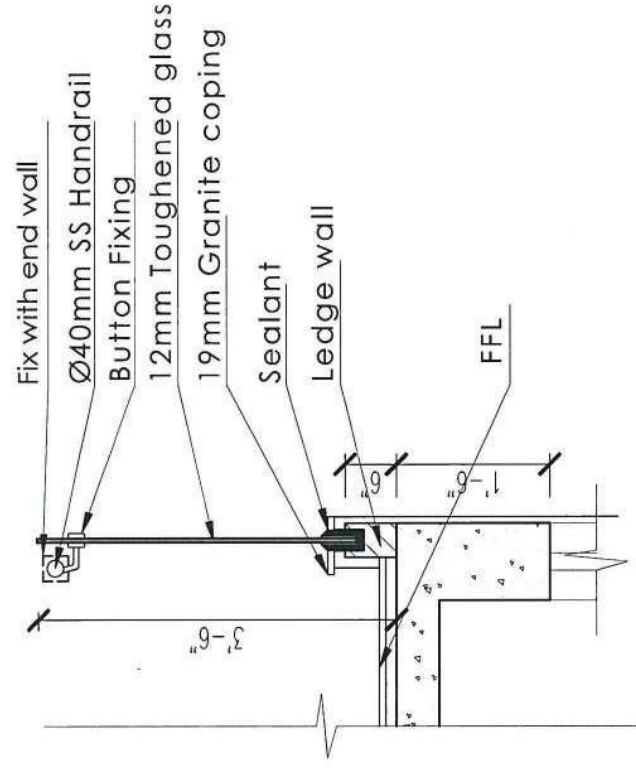


⑥ Detail A
Scale 1:20

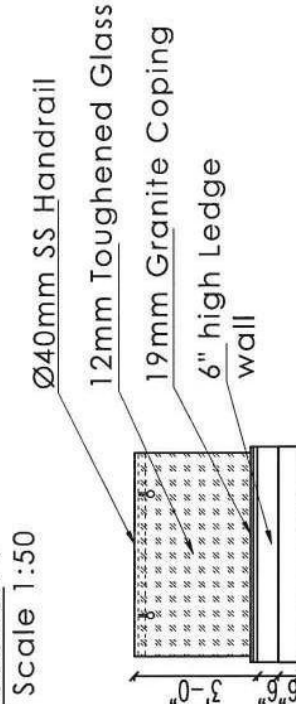


③ Elevation 2
Scale 1:50

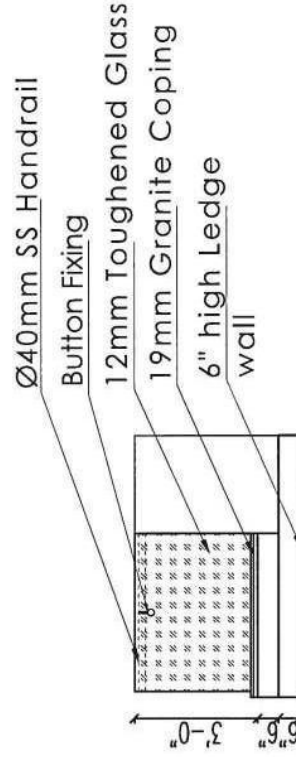

④ Elevation 3
Scale 1:50

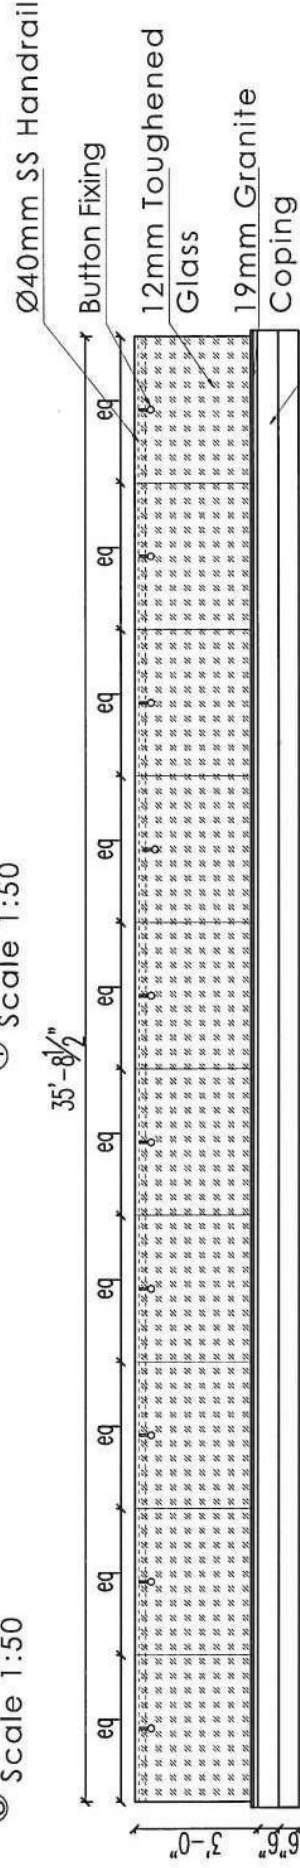


② Elevation 1
Scale 1:50

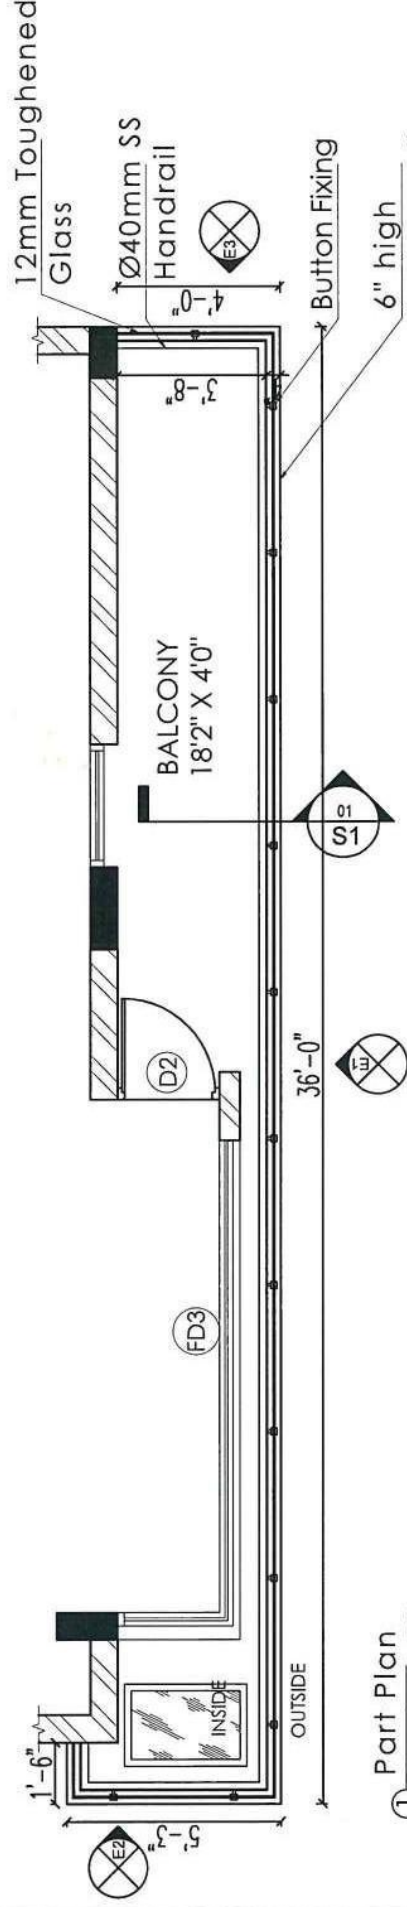

① Part Plan
Scale 1:50

This drawing needs to be read in conjunction with approved vendor shop drawings received from authorized vendors.

Notes

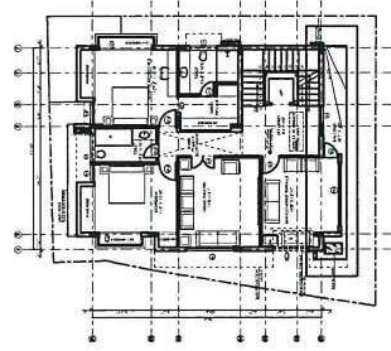

Client

Mr. & Mrs. Giridhar &
Family @ kilpauk, ch.

Drawing title

Second Floor Front
Balcony Railing Details

Project

Proposed Residence
for Mr. & Mrs. Giridhar

Drawing number

HDS-22-GR-R-026bR-0A3 | N

Drawing ownership


Designed	Suganya	19-11-20
Drawn	Dinesh	26-04-22
Checked	Kannan	26-04-22

Released for


☐ Concept	☐ Information
☒ Preliminary	☐ Approval
☐ Tender	☒ GFC

KANNAN ARCHITECTS
REGISTERED ARCHITECT
REGISTRATION NUMBER: A/2019/0049048
HABITAT DESIGN STUDIO
1E, CORAL ARCH, EAST MADA ST., SPINNAKER
COLOMBO 05, SRI LANKA
Ph: +91 98434 49788


This drawing is a property of Habitat Design Studio and shall not be passed on to any person or body not authorized by us to receive it nor be copied or otherwise made use either in full or in part by such person or body without our prior permission in writing.

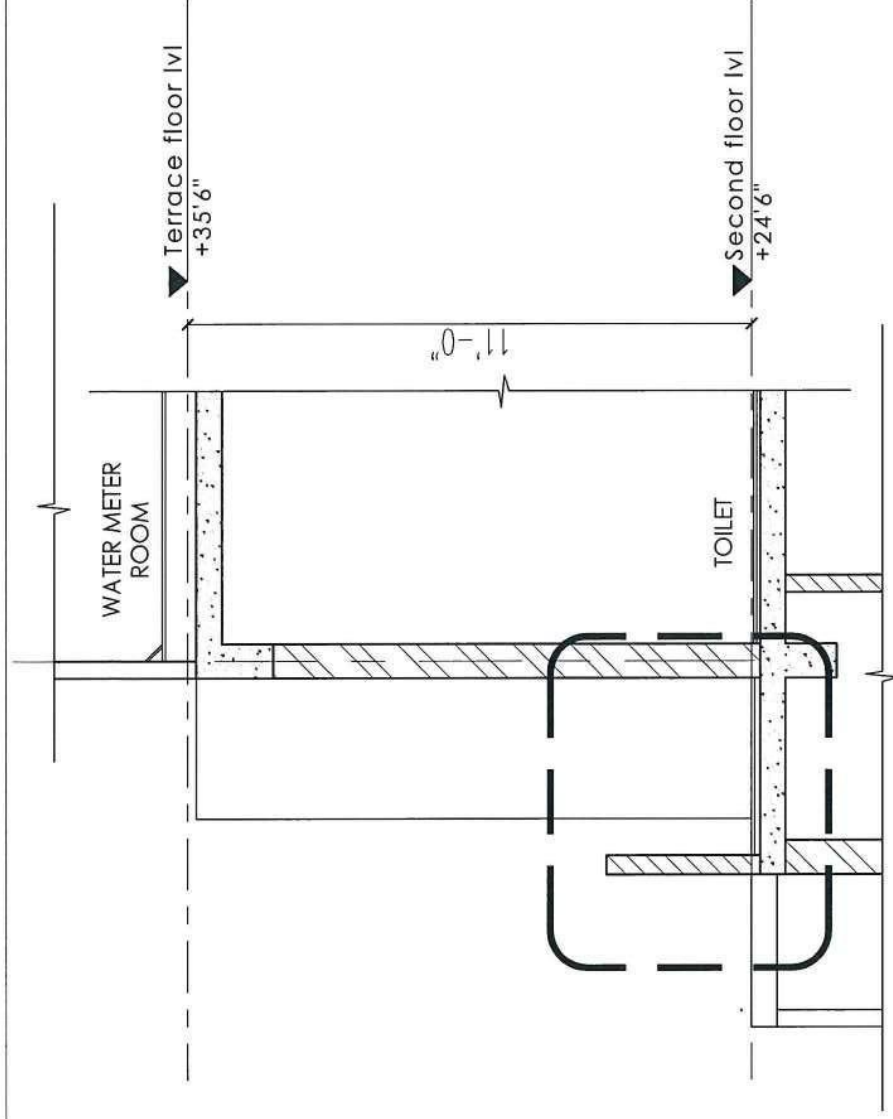


③ Section 1
Scale 1:40

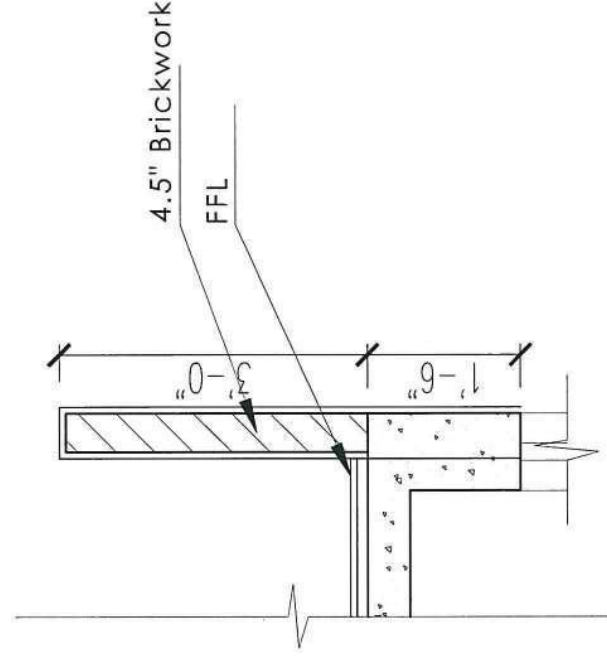


④ Detail A
Scale 1:20

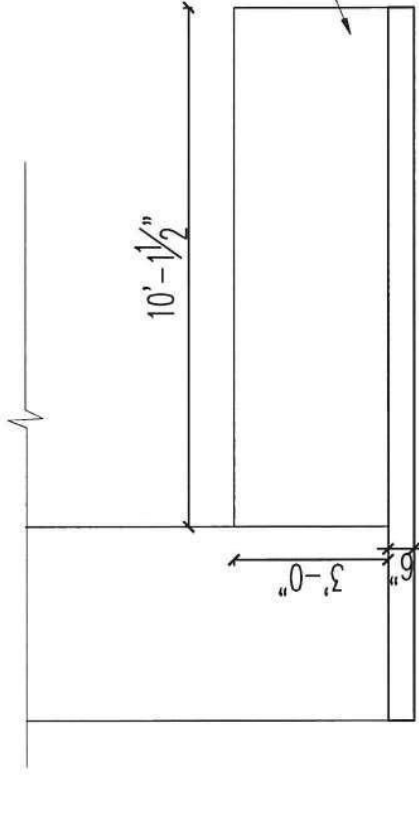


② Elevation 1
Scale 1:40

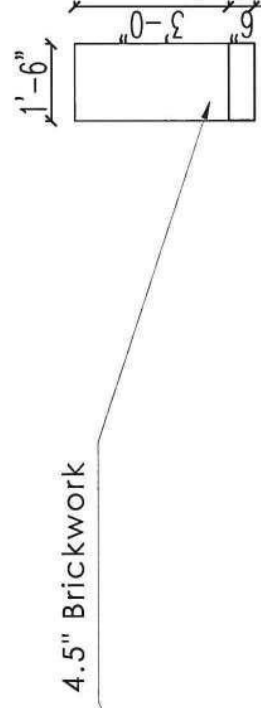

② Elevation 2
Scale 1:40

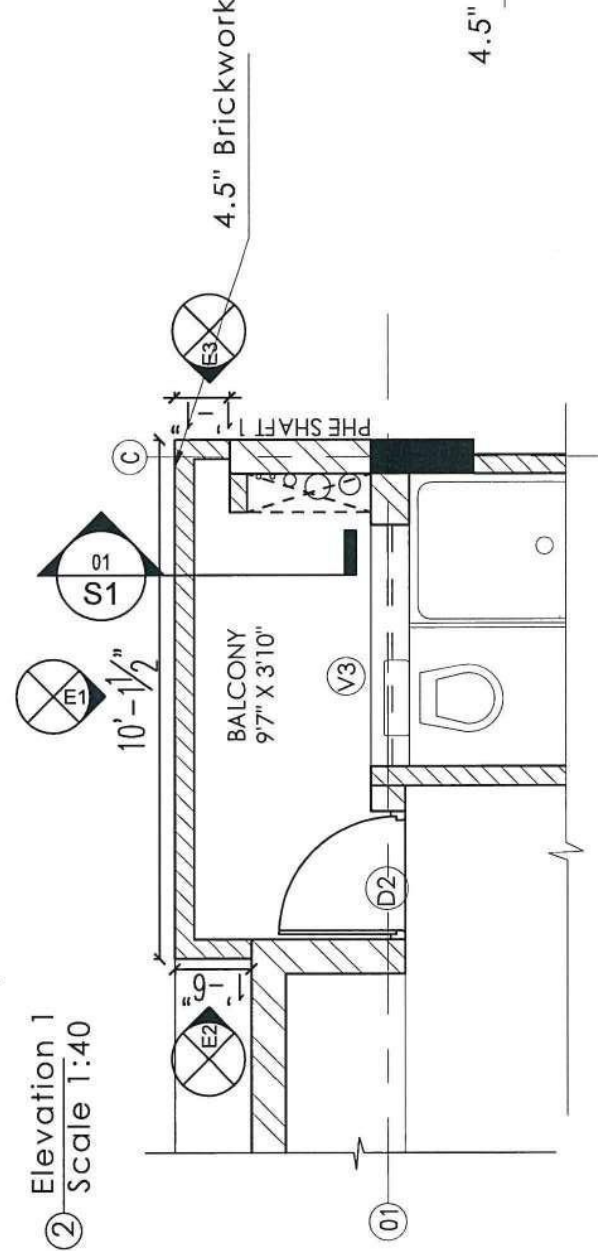


① Part Plan
Scale 1:40

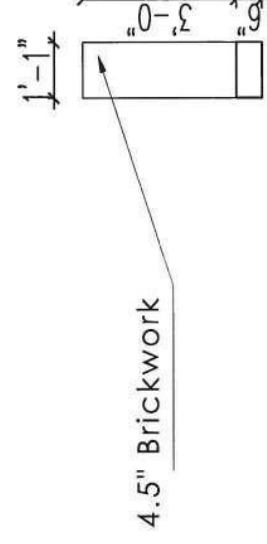

④ Elevation 3
Scale 1:40

Notes

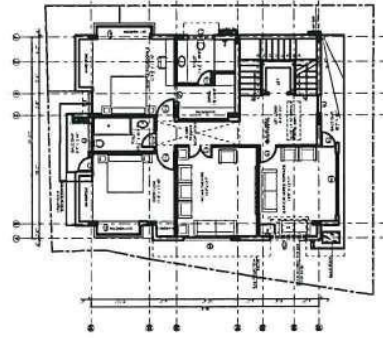

Client

Mr. & Mrs. Giridhar &
Family @ Kilpauk, ch.

Project

Proposed Residence
for Mr. & Mrs. Giridhar

Drawing ownership

Designed Suganya 19-11-20
Drawn Dinesh 19-04-22
Checked Kannan 19-04-22

Drawing title

Second Floor Rear
Balcony Railing Details

Drawing number


HDS-22-GR-R-026c R-0 A3

Released for

☐ Concept ☐ Information
☒ Preliminary ☐ Approval
☐ Tender ☒ GFC


KANONTEOPALAKRISHNAN
REGISTERED ARCHITECT
HABITAT
DESIGN STUDIO
REGISTRATION NUMBER: 2010-00-0048
N. CORAL ARCH. EAST MADRA ST. SINGAPORE
COLONY, CHENNAI, INDIA
Ph: +91 98434 49788

This drawing is a property of Habitat Design Studio and shall not be passed on to any person or body not authorized by us to receive it nor be copied or otherwise made use either in full or in part by such person or body without our prior permission in writing.

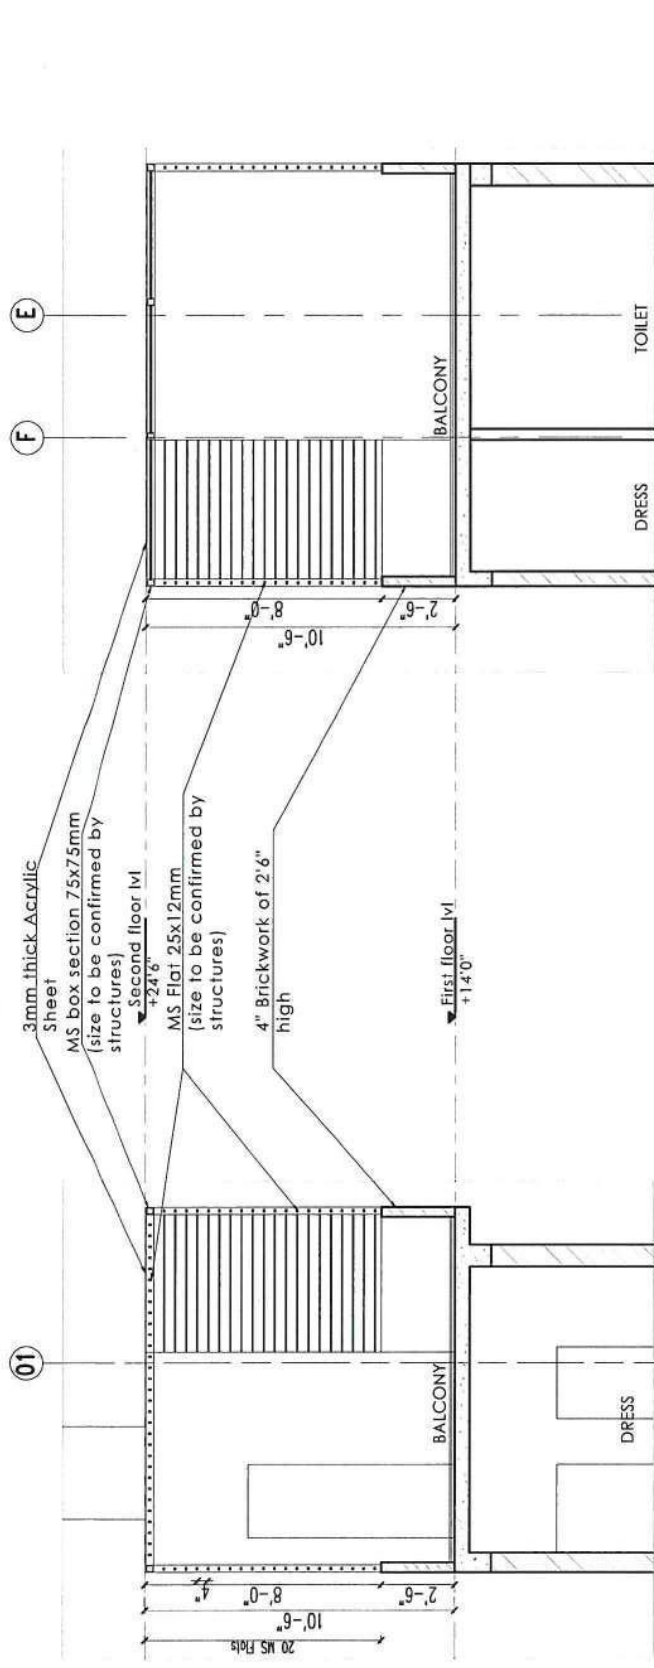


5 Section 1
1:50

4 Elevation 2
Scale 1:50

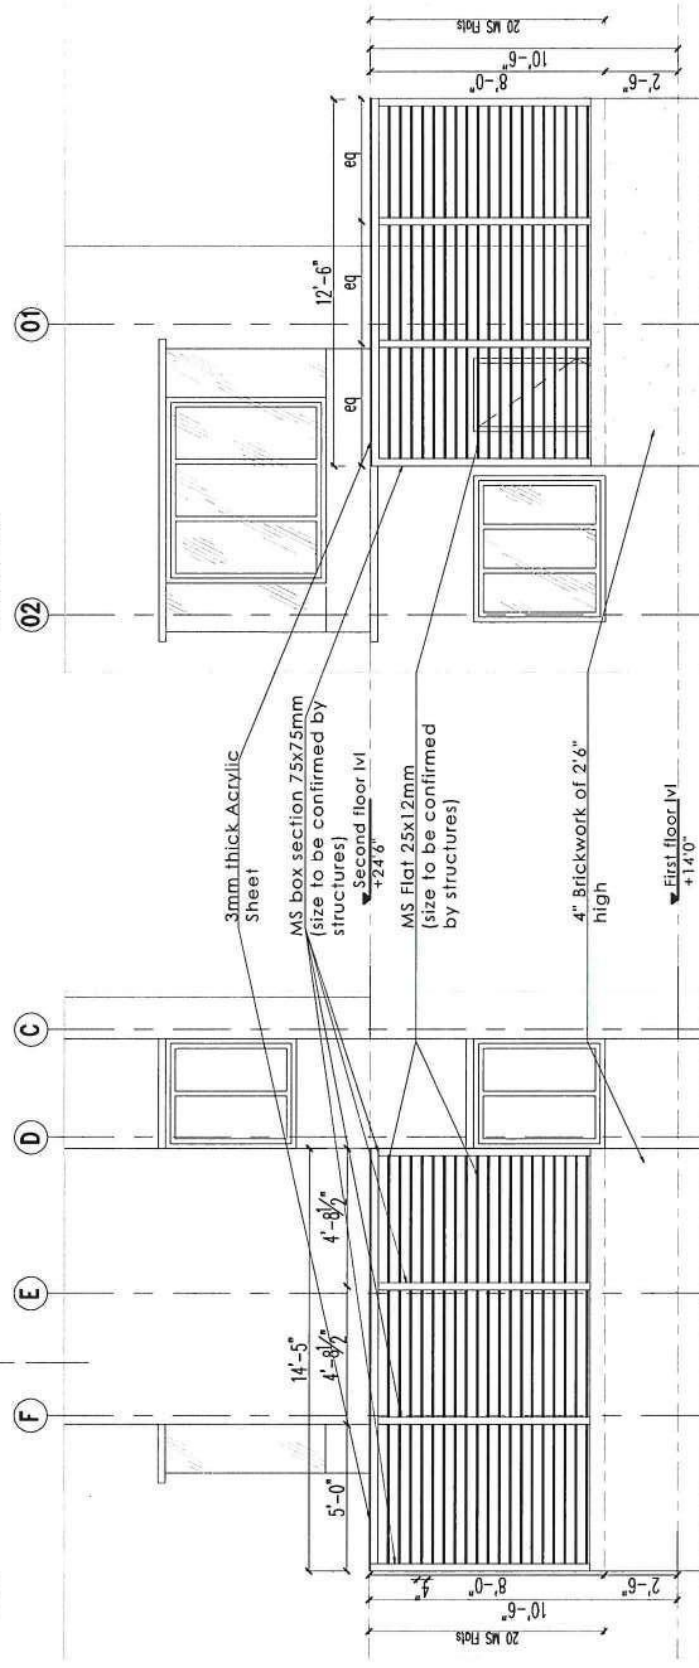

3 Elevation 1
Scale 1:50

4 Elevation 2
Scale 1:50

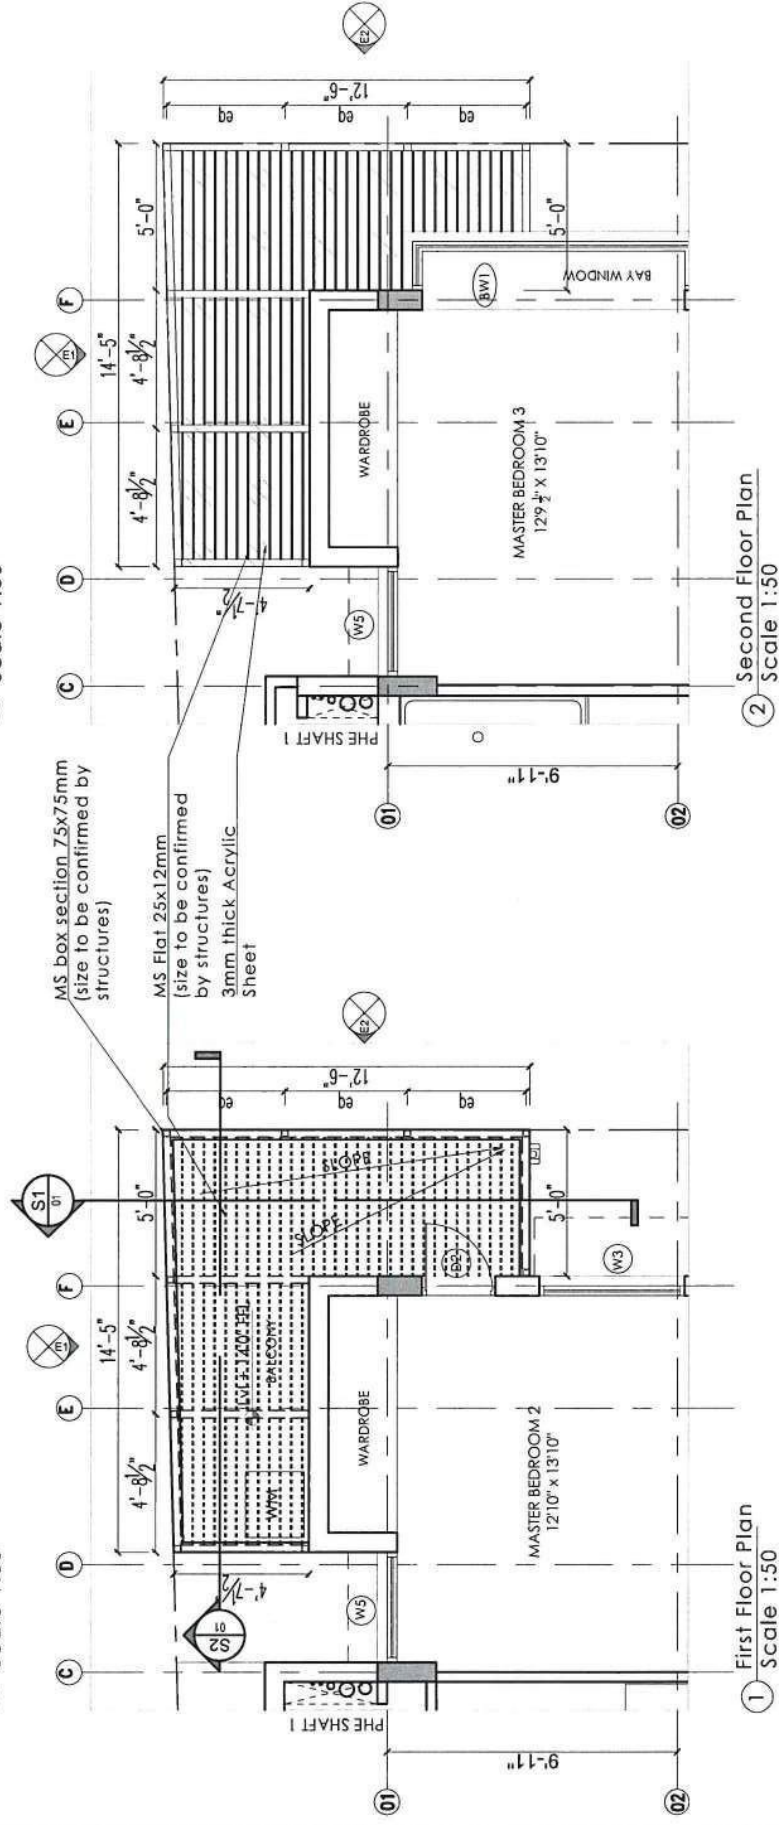

1 First Floor Plan
Scale 1:50

2 Second Floor Plan
Scale 1:50

Notes

Client

Mr. & Mrs. Girdhar &
Family @ Kilpauk, ch.

Dwg title

First Floor Balcony- Details

Architect

habitat
design studio
Srinagar colony, Chennai.
Ph: +91 98434 49788

Project

Proposed Residence
for Mr. & Mrs. Girdhar

Dwg number

HDS-20-
GR-A-030

Architect

habitat
design studio
Srinagar colony, Chennai.
Ph: +91 98434 49788

Dwg ownership

Designed Suganya 19-11-2020
Drawn Dinesh 03-05-2022
Checked Kannan 03-05-2022

Released for

☐ Concept ☐ Information
☒ Preliminary ☐ Approval
☐ Tender ☐ GFC

Architect

habitat
design studio
Srinagar colony, Chennai.
Ph: +91 98434 49788

This drawing is a property of Habitat Design Studio and shall not be passed on to any person or body not authorized by us to receive it nor be copied or otherwise made use either in full or in part by such person or body without our prior permission in writing.

KANNAN GOPALAKRISHNAN
REGISTERED ARCHITECT

REGISTRATION NUMBER : CA/2010/0049048
1E, CORAL ARCH EAST MADA ST., SRINAGAR
COLONY, SAIDAPET CHENNAI - 15

Reception



Reception





Manager Cabin




Conference room

Floor plan

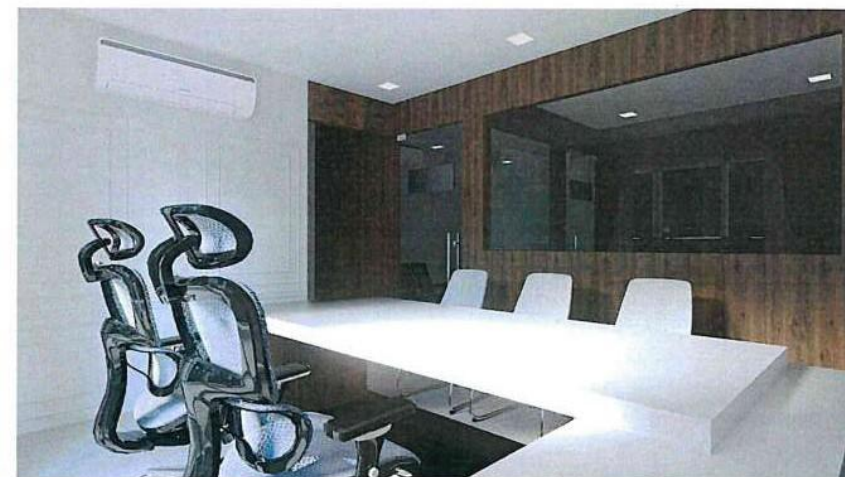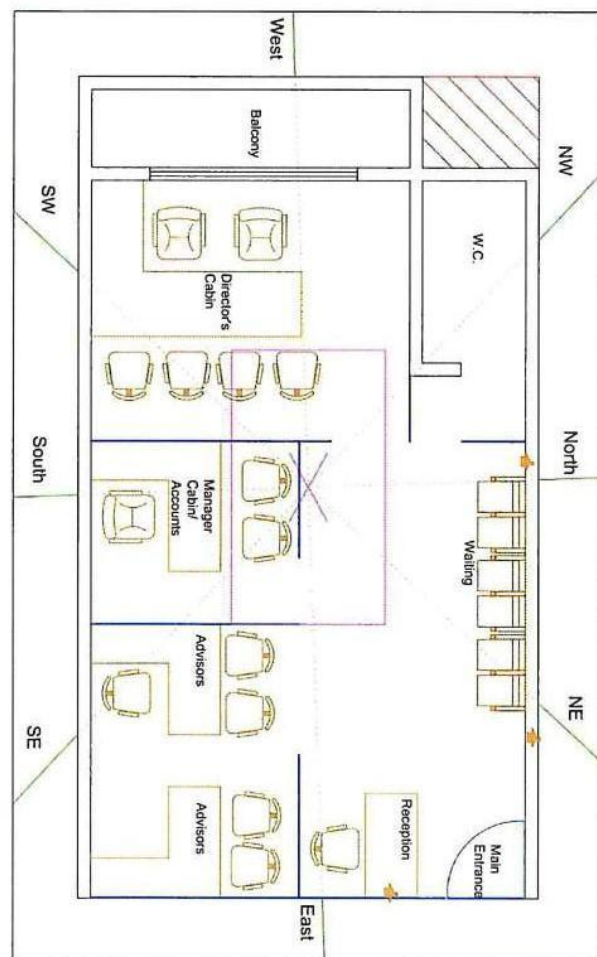

Director's Cabin

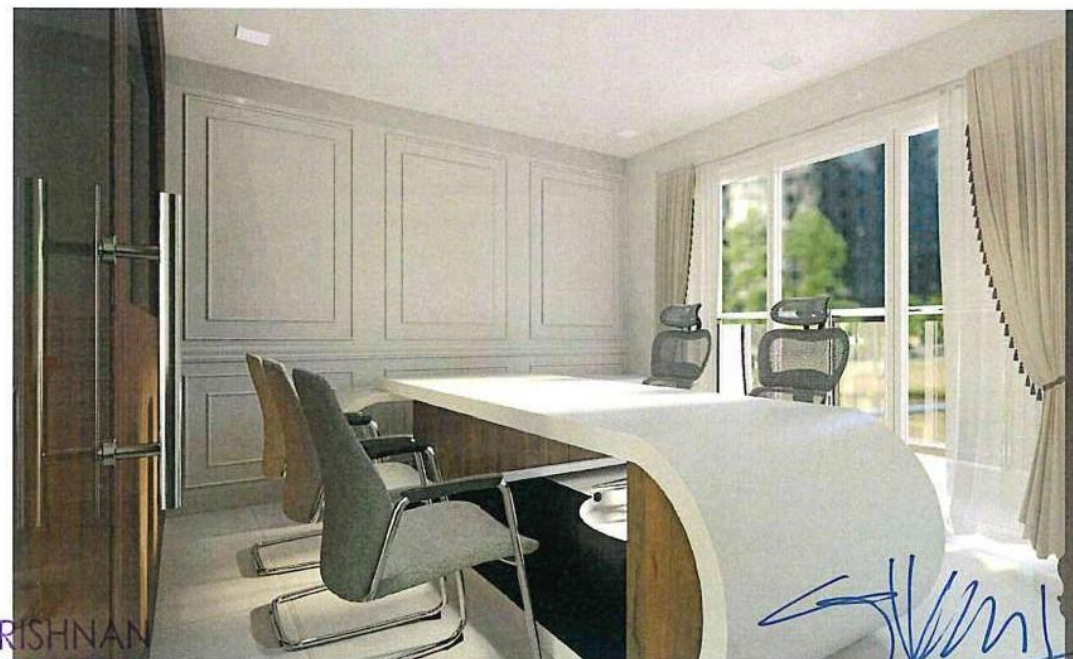

Director's Cabin





habitat
design studio

Pune Office



KANNAN GOPALAKRISHNAN
REGISTERED ARCHITECT
REGISTRATION NUMBER CA/2010/0049048
1E, CORAL ARCH, EAST MADA ST., SRINAGAR
COLONY, SAIDAPET, CHENNAI - 15

Interior Render

DINESH ARAVINDAN S
37210010

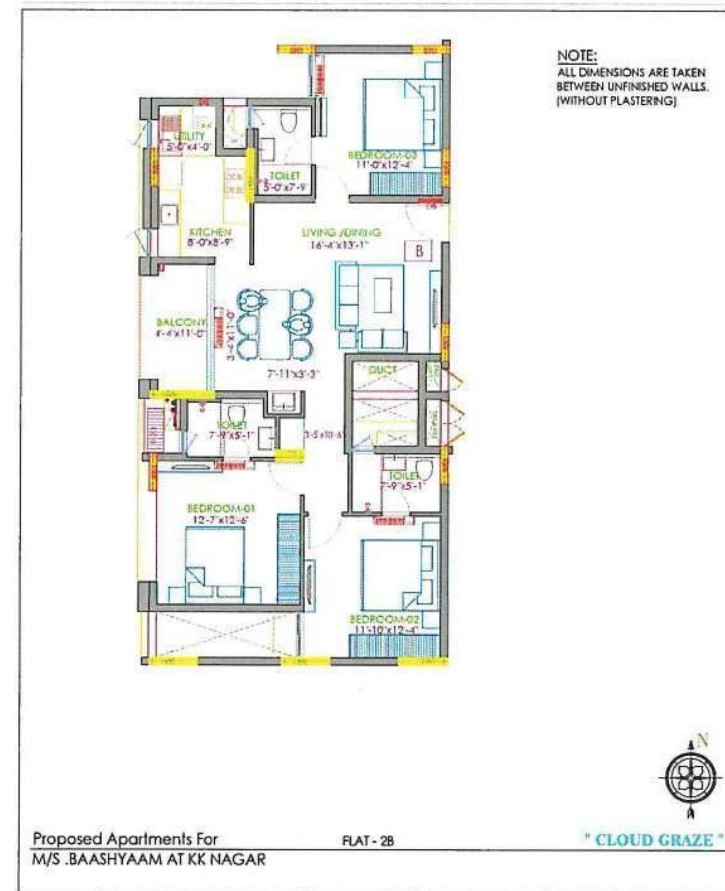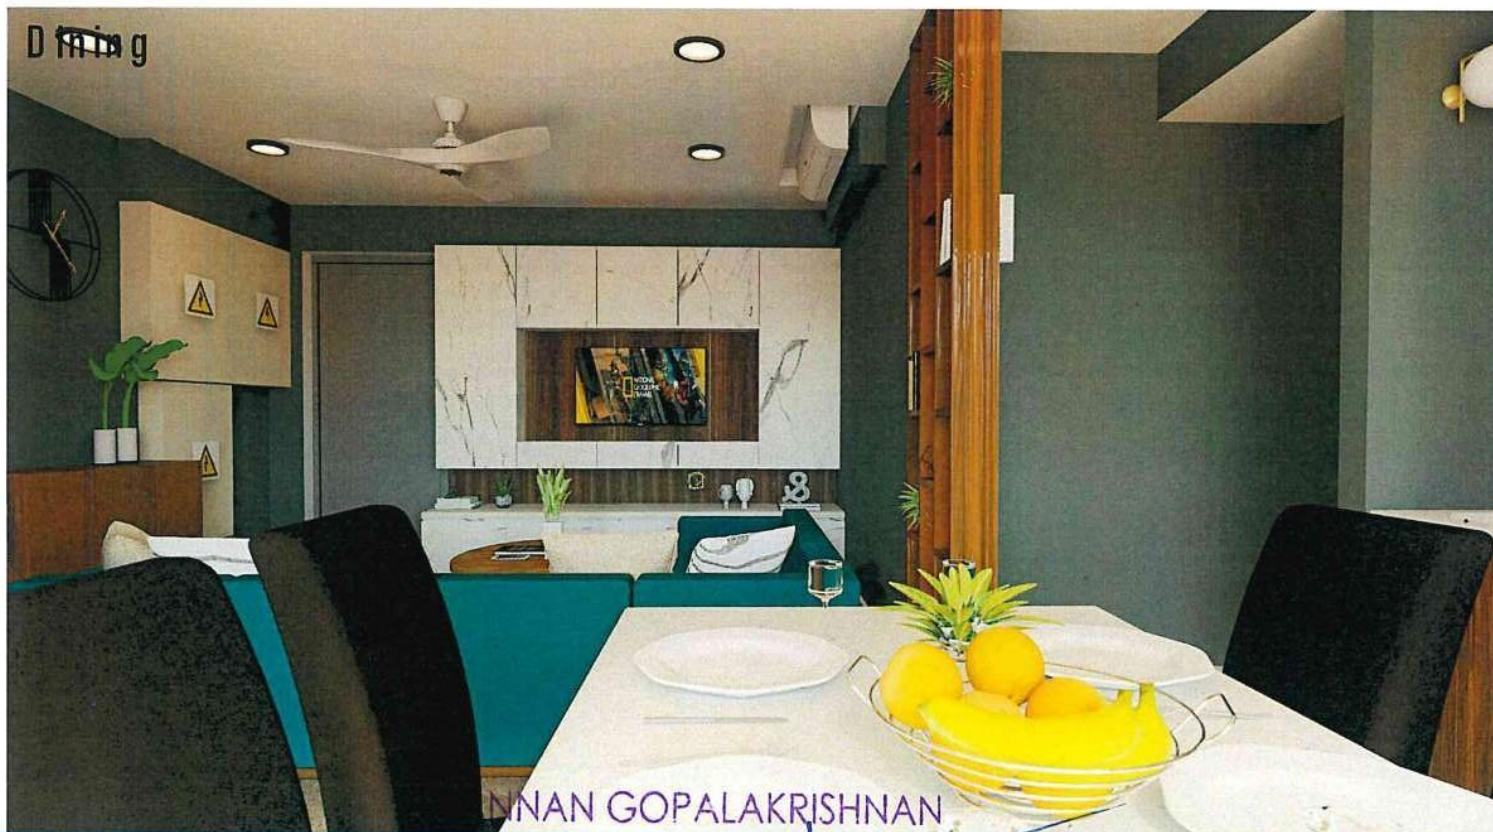

Floor Plan

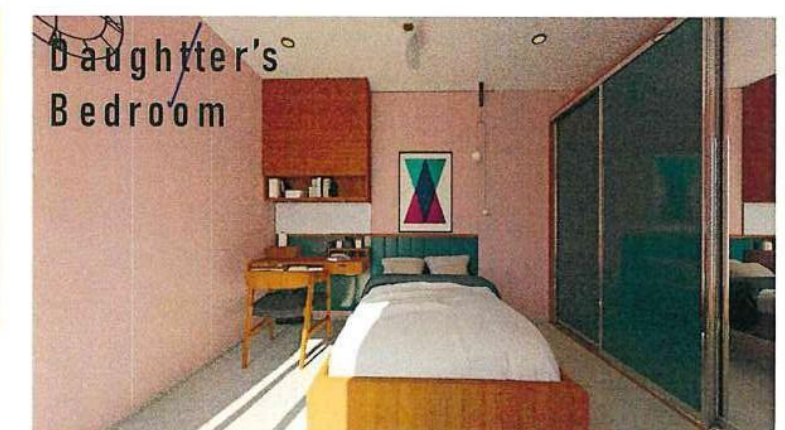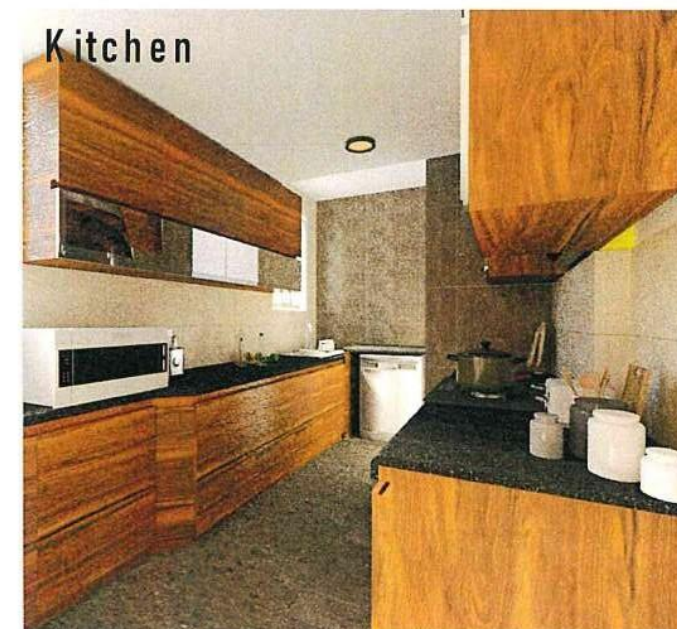

habitat
design studio

REGISTERED ARCHITECT

REGISTRATION NUMBER: CA/2010/0049048

TE, CORAL ARCH, EAST MADA ST., SRINAGAR
COLONY, SAIDAPET, CHENNAI - 15


Dr. Sowbagyalaxmi Residence

Interior Render

DINESH ARAVINDAN S

37210010

Site Documentation

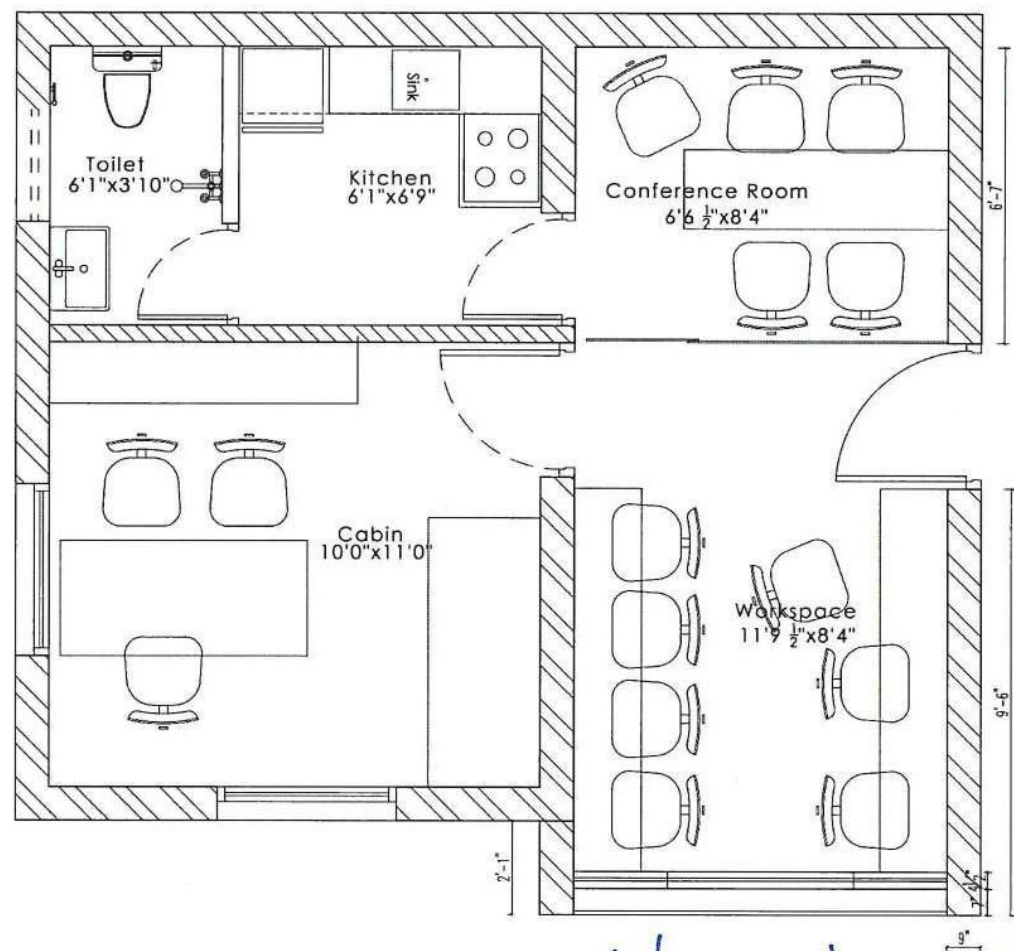

First floor plan
Scale 1:40

KANNAN GOPALAKRISHNAN
REGISTERED ARCHITECT

REGISTRATION NUMBER: CA/2010/0049048

1E CORAL ARCH EAST MADA ST. SRINAGAR
COLONY, SAIDAPET, CHENNAI - 15

Habitat Office



Site Supervision



habitat
Design Studio

DINESH ARAVINDAN S
37210010

Site Supervision



Site Visit For
Post Occupancy
Evaluation



KANNAN GOPALAKRISHNAN
REGISTERED ARCHITECT
REGISTRATION NUMBER : CA/2010/0049048
TE, CORAL ARCH, EAST MADA ST., SRINAGAR
COLONY, SAIDAPET, CHENNAI - 15

VGP Marine Kingdom

Post Occupancy
Evaluation

DINESH ARAVINDAN S
37210010



CRITICAL OVERVIEW:

- My overall experience with the Architect firm over the last four months was a great experience. During this period I learned how to solve a design from a practical perspective.
- This internship gave me a good opportunity to implement my 4.5 yrs of learnings in practical mode and see the output. It also helped me to understand and participate in varying thought processes and application of techniques by various professional architects.
- I could learn a lot about a complete project cycle including project development, coordination with vendors and proper workflow management.
- I heartily thank Ar. Kannan Gopalakrishnan sir for giving me this opportunity to learn and develop skills that will be more helpful for my future endeavors, I also thank the entire team for motivating me for the same.



C r i t i c a l O v e r v
i e w

D I N E S H A R A V I N
D A N S
3 7 2 1 0 0 1 0