



PROFESSIONAL TRAINING

PRESENTATION •

NAGASAI AMMISSETTY
REG NO : 38210006



SATHYABAMA

INSTITUTE OF SCIENCE AND TECHNOLOGY
(DEEMED TO BE UNIVERSITY)

Accredited with "A" grade by NAAC | 12B Status by UGC | Approved by AICTE

Jeppiaar Nagar, Rajiv Gandhi Salai, Chennai – 600 119

www.sathyabama.ac.in

DECLARATION

I, NAGASAI hereby declare that the Training Report **January 2023 to May 2023** done by me under the guidance of **Ar.SUBHASH** is submitted in partial fulfillment of the requirements for the completion of practical training session.

DATE : 02-05-2023

PLACE : FWD ARCHITECT

HYDRABAD


SIGNATURE OF CANDIDATE



SATHYABAMA

INSTITUTE OF SCIENCE AND TECHNOLOGY
(DEEMED TO BE UNIVERSITY)

Accredited with "A" grade by NAAC | 12B Status by UGC | Approved by AICTE

Jeppiaar Nagar, Rajiv Gandhi Salai, Chennai – 600 119

www.sathyabama.ac.in

SCHOOL OF BUILDING AND ENVIRONMENT

DEPARTMENT OF ARCHITECTURE

VIVA-VOCE EXAMINATION

This is to certify that the practical training 18SAR5067 is the work of NAGASALA who had undergone training in FWD ARCHITECT (Name of the Firm) has been monitored by the continuous assessment during January 2023 to May 2023.

Dr. Devyani Gangopadhyay
DEAN

Submitted for Viva voce Examination held on 17-06-2023

Internal Examiner

External Examiner

ACKNOWLEDGEMENT


I am pleased to acknowledge my sincere thanks to **Board of Management of SATHYABAMA** for their kind encouragement in doing this practical training and for completing it successfully. I am grateful to them.

I convey my thanks to **Dr. Devyani Gangopadhyay**, Dean, School of Building and Environment and **Ar.Sarath Chandra Kanth**, Design Chair, Department of Architecture for having been a constant source of support and encouragement.

I wish to express my thanks to all Teaching and Non-teaching staff members of the Department of who were helpful in many ways for the completion of the project.

I also wish to thank **Ar.KARTHIK**, for the experience of interning at their firm.

CONFIRMATION LETTER

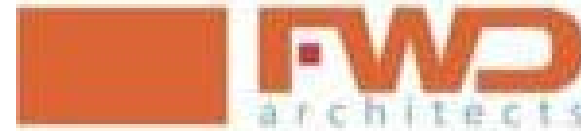

080 4952 2347 www.fwdarchitects.com
+91 95806 23338 info@fwdarchitects.com

Ammisetty Nagasai
Sathyabama Institute of science and Technology

INTERNSHIP LETTER

Congratulations Ammisetty Nagasai!

It is our pleasure to confirm the internship with our organization which is Partnership firm which has branches in Bangalore and Hyderabad. We extend this offer, along with the opportunities it represents, with full confidence in your capabilities.

We would like to welcome you as an Intern Architect at our Hyderabad office and you will have to report to Principal Architect or to such other person nominated by him in the organization. You will be reporting to office on **02nd Jan 2023 @ 10:00am**.

We would like you join the organization as per your schedule or an alternative mutually agreed upon date and the stipend Rs.5000/- (Rupees Five Thousand only) Per month (cost to the Company). Please arrange for your own transportation and accommodation.

We look forward and wish you all the very best.

For FWD Architects


Authorized Signatory

Date: 24th Dec 2022



PROFESSIONAL PRACTICAL TRAINING REPORT 2023

(Monthly Progress to be documented and submitted to the HOD by the Architect in charge of
Trainee of the Organization)

1. Name of the Office / Organization : FWD, HYDERABAD
2. Address & Contact Number : Plot No. 44, S.S. Enclave, Gachibowli, HYD
3. Name of the Student : A. Naga Sai
4. Duration : From 02-Jan-2023 To 02-Feb-2023
5. Total No. of days : 24/24
6. Evaluation of Performance Criteria shall be on

Description of works	Excellent	Good	Fair	Poor	NA
Office Culture Comprehension		✓			
Participation in the Office		✓			
Reading of Drawings			✓		
Presentation Techniques			✓		
Model Making				✓	
Understanding of Construction Details			✓		
Drafting Skills (Manual/Computer)				✓	
Site Supervision / Client Interaction Skills					✓
Time Schedule Adherence			✓		
Other Computer Skills			✓		
Files and Office Maintenance			✓		
Coordination with other Consultants					✓
Overall Grading*	Fair (Improving)				

* Note: Kindly grade the student as per his/her overall performance in the office during the assessment month*

7. Any other Remarks:
She is able to improve her software and design thinking skills and with a good pace.

Signature of the Head of the Office / Organization (With Seal)

For FWD Architects
Authorized Signatory

PROFESSIONAL PRACTICAL TRAINING REPORT 2023

(Monthly Progress to be documented and submitted to the HOD by the Architect in charge of
Trainee of the Organization)

1. Name of the Office / Organization : FWD Architects
2. Address & Contact Number : Plot No. 44, S.S. Enclave, Jayabheri Enclave, Gachibowli
3. Name of the Student : A. Naga Sai
4. Duration : From 03-02-2023 To 28-02-2023
5. Total No. of days : 25/25
6. Evaluation of Performance Criteria shall be on

Description of works	Excellent	Good	Fair	Poor	NA
Office Culture Comprehension	✓				
Participation in the Office		✓			
Reading of Drawings		✓			
Presentation Techniques		✓			
Model Making		✓			
Understanding of Construction Details		✓			
Drafting Skills (Manual/Computer)		✓			
Site Supervision / Client Interaction Skills					✓
Time Schedule Adherence			✓		
Other Computer Skills		✓			
Files and Office Maintenance			✓		
Coordination with other Consultants					✓
Overall Grading*	(80/100) Good.				

* Note: Kindly grade the student as per his/her overall performance in the office during the assessment month*

7. Any other Remarks:
For FWD Architects Improving.

Signature of the Head of the Office / Organization (With Seal)

PROFESSIONAL PRACTICAL TRAINING REPORT 2023

(Monthly Progress to be documented and submitted to the HOD by the Architect in charge of
Trainee of the Organization)

1. Name of the Office / Organization : FWD Architects, Gachibowli
2. Address & Contact Number : Plot No. 44, S.S. Enclave, Gachibowli
3. Name of the Student : Naga Sai Ammi Setty
4. Duration : From 01-03-2023 To 01-04-2023
5. Total No. of days : 24/24
6. Evaluation of Performance Criteria shall be on

Description of works	Excellent	Good	Fair	Poor	NA
Office Culture Comprehension	✓				
Participation in the Office	✓				
Reading of Drawings		✓			
Presentation Techniques		✓			
Model Making		✓			
Understanding of Construction Details			✓		
Drafting Skills (Manual/Computer)	✓				
Site Supervision / Client Interaction Skills					—
Time Schedule Adherence	✓				
Other Computer Skills		✓			
Files and Office Maintenance		✓			
Coordination with other Consultants					—
Overall Grading*	<u>(85/90)</u>				

* Note: Kindly grade the student as per his/her overall performance in the office during the assessment month*

7. Any other Remarks:

Punctual, Better Understanding skills, Can do better.

Signature of the Head of the Office / Organization (With Seal)

For FWD Architects

 Authorized Signatory

PROFESSIONAL PRACTICAL TRAINING REPORT 2023

(Monthly Progress to be documented and submitted to the HOD by the Architect in charge of
Trainee of the Organization)

1. Name of the Office / Organization : FWD Architects
2. Address & Contact Number : Plot No. 44, S.S. Enclave, Jayabheri Enclave
3. Name of the Student : A. Nagar Sai
4. Duration : From 02-04-2023 To 02-05-2023
5. Total No. of days : 29/30
6. Evaluation of Performance Criteria shall be on

Description of works	Excellent	Good	Fair	Poor	NA
Office Culture Comprehension	✓				
Participation in the Office	✓				
Reading of Drawings		✓			
Presentation Techniques		✓			
Model Making	✓				
Understanding of Construction Details	✓				
Drafting Skills (Manual/Computer)	✓				
Site Supervision / Client Interaction Skills					NA
Time Schedule Adherence		✓			
Other Computer Skills	✓				
Files and Office Maintenance	✓				
Coordination with other Consultants					NA
Overall Grading*	<u>(89/90)</u>				

* Note: Kindly grade the student as per his/her overall performance in the office during the assessment month*

7. Any other Remarks:

Have been Improving ~~her~~ herself through the duration.

Signature of the Head of the Office / Organization (With Seal)

For FWD Architects

 Authorized Signatory

NAME:	Naga Sai			
Month of JANUARY 2023				
DATE	TIME		Project no.	Description
	FROM	TO		
1-Jan-23	JOINING DATE			
2-Jan-23	10:10 AM	7:20 PM	PRATICE	PRATICE
3-Jan-23	10:10 AM	8:25 PM	PRATICE	PRATICE
4-Jan-23	10:10 AM	9:22 PM	PRATICE	PRATICE
5-Jan-23				
6-Jan-23	10:00 AM	8:50 PM	PRATICE	PRATICE
7-Jan-23	11:00 AM	10:24 PM	PRATICE	PRATICE
8-Jan-23				
9-Jan-23	10:25 AM	9:25 PM	TR_HO_1161	LANDSCAPE DESIGNING
10-Jan-23	10:10 AM	8:25 PM	TR_HO_1161	SKETCH UP MASSING MODEL
11-Jan-23	10:10 AM	8:25 PM	TR_HO_1161	MASSING PHOTOSHOP GRAPHICS
12-Jan-23	10:10 AM	10:40 PM	TR_HO_1161	SKETCH UP MASSING MODEL
13-Jan-23	10:00AM	10:45 PM	TR_HO_1157	AUTO CAD DETAILED OUT
14-Jan-23	10:05AM	10:00 PM	TR_HO_1157	AUTO CAD DETAILED OUT
15-Jan-23				
16-Jan-23				
17-Jan-23				
18-Jan-23				
19-Jan-23				
20-Jan-23	10:12 AM	9:20 PM	TR_HO_1158	CUT ROOF
21-Jan-23	10:00AM	9:25PM	TR_HO_1157	AUTO CAD DETAILED OUT
22-Jan-23				
23-Jan-23				
24-Jan-23	10:00AM	9:25PM	TR_HO_1158	AUTO CAD DETAILED OUT
25-Jan-23	10:00AM	10:15 PM	TR_HO_1157	CUT ROOF
26-Jan-23				
27-Jan-23				
28-Jan-23				
29-Jan-23				
30-Jan-23				
31-Jan-23				

NAME:	Naga Sai			
Month of FEBUARY 2023				
DATE	TIME		Project no.	Description
	FROM	TO		
1-Feb-23	10:12 AM	11:30 PM	TR_HO_840	AUTOCAD TYPE 4 FLOOR PLAN DETAILING
2-Feb-23	10:10 AM	10:54 PM	TR_HO_841	SKETCH UP ELEVATION
3-Feb-23	10:15 AM	11:25 PM	TR_HO_1158	AUTO CAD DETAILED
4-Feb-23				
5-Feb-23				
6-Feb-23	10:10 AM	10:25 AM	TR_HO_836	VILLA PLAN DESIGNING
7-Feb-23				
8-Feb-23				
9-Feb-23				
10-Feb-23				
11-Feb-23				
12-Feb-23				
13-Feb-23				
14-Feb-23				
15-Feb-23				
16-Feb-23				
17-Feb-23				
18-Feb-23				
19-Feb-23				
20-Feb-23				
21-Feb-23				
22-Feb-23				
23-Feb-23	10:10 AM	2:00 AM	COMPITATION	POLICE HEAD QUARTERS
24-Feb-23	10:15 AM	1:05 AM	COMPITATION	POLICE HEAD QUARTERS
25-Feb-23	10:12 AM	4:00 AM	COMPITATION	POLICE HEAD QUARTERS
26-Feb-23				
27-Feb-23	10:15 AM	5:00 AM	COMPITATION	POLICE HEAD QUARTERS
28-Feb-23	10:12 AM	10:25 AM	COMPITATION	POLICE HEAD QUARTERS

WORK DAILY

NAME:				
Naga Sai				
Month of March 2023				
DATE	TIME		Project no.	Description
	FROM	TO		
1-Mar-23	10:00 AM	9:25 PM	ELV	3D SKETCH UP CUT ROOF
2-Mar-23	10:15 AM	8:02 PM	ELV	3D SKETCH UP CUT ROOF
3-Mar-23	10:12AM	10:45 PM	TR MD _1119	AUTO CAD DETAILING
4-Mar-23	10:11 AM	11:10 PM	TR HO _1121	AUTO CAD DETAILING
5-Mar-23				
6-Mar-23	10:04 AM	12:45 AM	TR HO _1121	AUTO CAD DETAILING
7-Mar-23	10:06	21:00	TR MD _1119 /TR HO _1158	1) ELEVATION BLOCK MODEL - BLOCK B/2)AUTO CAD DETAILED
8-Mar-23	10:13 AM	10:00 PM	TR HO _1158	1) AUTO CAD DETAILING
9-Mar-23	10:14 AM	9:00PM	TR MD _1119	1) ELV ELEVATION MODEL 2
10-Mar-23	10:12 AM	4:00PM	TR MD _1119	AUTO CAD DEATAILING
11-Mar-23				
12-Mar-23				
13-Mar-23	10:00AM	9:00pm	TR HO _1121	WEST HIGHTS CUT ROOFS
14-Mar-23	10:13 AM	10:12 PM	TR HO _1121/TR HO 1158	1) WEST HIGHTS CUT ROOFS (3)/ AUTO CAD DETAILED
15-Mar-23	10:12 AM	9:40 PM	TR HO _1121/TR HO 1158	1)WEST HIGHTS CUT ROOF CORRECTION/AUTO CAD DETAILING
16-Mar-23	10:38 AM	7:00 PM	TR HO _1142	AUTO CAD DEATAILING
17-Mar-23	10:24 AM	9:10 PM	TR HO _1168	FLOOR PLAN DETAILING
18-Mar-23	10:16 AM	3:00 AM	TR HO _1132	AUTO CAD DEATAILING /SKETCH UP MODEL
19-Mar-23				
20-Mar-23	10:34 AM	8:34 PM	TR HO _1132	AUTO CAD CORRECTIONS
21-Mar-23	10:15 AM	10:40 PM	TR HO _1121	AUTOCAD FLOOR PLAN DESIGN
22-Mar-23				
23-Mar-23	10:08AM	10:30 PM	TR HO _1121	BLOCK PLAN/FLOOR PLANS
24-Mar-23	10:15 AM	10:00PM	TR MD _1119	ELV VILLA ELEVATION
25-Mar-23	10:13AM	9:00PM	TR MD _1119	ELV VILLA ELEVATION
26-Mar-23				
27-Mar-23	10:16AM	8:00PM	TR MD _1119	COMMERCIAL BUILDING CUT ROOF
28-Mar-23	10:16 AM	10:12PM	TR MD _1119	COMMERCIAL BUILDING CUT ROOF
29-Mar-23	10:28AM	10:34 PM	TR MD _1119	COMMERCIAL BUILDING CUT ROOF/LALAGUDA AUTOCAD DESIGN DETAILING
30-Mar-23				
31-Mar-23	11:10AM	7:20 PM	TR MD _1119	COMMERCIAL BUILDING CUT ROOF

WORK DAILY

NAME:	Naga Sai			
Month of April 2023				
DATE	TIME		Project no.	Description
	FROM	TO		
1-Apr-23	10:15 PM	8:10 PM	TR MD _1119	ELEVATION
2-Apr-23				
3-Apr-23	10:50 AM	8:30 PM	TR HO _1121	EXCEL SHEET/EAST CITY 2 BLOCK MODEL
4-Apr-23	10:24 AM	9:00 PM	TR _883	AUTOCAD DETAILED
5-Apr-23	10:20 AM	10:25 PM	TR_HO_1117/TR_HO1119	APPARTMENT 2BHK DETAILED OUT/ELV COMMERTIAL BUILDING CUT ROOF
6-Apr-23	10:10 AM	10:20PM	TR_HO_882	TOTAL 30 APARTMENTS FLOOR PLAN AUTO CAD DESIGN DETAILED OUT
7-Apr-23	10:10 AM	9:30PM	TR_HO 882	FLOOR PLAN SKETCH UP CUT ROOF
8-Apr-23	10:10 AM	10:45PM	TR_HO 882	FLOOR PLAN SKETCH UP CUT ROOF
9-Apr-23				
10-Apr-23	10:10 AM	8:30PM	TR_HO 882	FLOOR PLAN SKETCH UP CUT ROOF
11-Apr-23	10:10 AM	10:20PM	TR_HO 882	FLOOR PLAN SKETCH UP CUT ROOF
12-Apr-23	10:15 AM	10:00 PM	EAST CITY 2/TR_HO 882	FLOOR PLAN CORRECTION/CUT ROOF
13-Apr-23	10:10AM	11:25 PM	TR_HO_1117/HO 882	FLOOR PLAN BLOCK MODEL/CUT ROOF
14-Apr-23	10:10AM	7:25 PM	TR_HO_882	SITE MODEL
15-Apr-23	10:15 AM	20:25	TR_HO_1169/TR_HO 882	VILLA DETAILED OUT/CUT ROOF
16-Apr-23				
17-Apr-23	10:00 AM	9:30 PM	TR_HO 1170	3 BHK VILLA DETAILED OUT
18-Apr-23	10:09 AM	8:35 PM	TR_HO_1117	CONVENTIONAL HALL AUTO CAD DETAILED OUT
19-Apr-23	10:00 AM	9:30 PM	TR_HO 1170	2 BHK VILLA DETAILED OUT/CONCEPTUAL MASSING AND PHOTOSHOP GRAPHICS
20-Apr-23	11:00 AM	10:25 PM	TR_HO_1117	CONVENTIONAL HALL SKETCH UP CUT ROOF
21-Apr-23	10:20 AM	10:10PM	TR-HO 1171	LANDSCAPE DESINGING
22-Apr-23	11:10 AM	12:35PM	TR-HO 1172	LANDSCAPE DESINGING
23-Apr-23				
24-Apr-23	11:00 AM	10:25 PM	TR_HO 613	AUTOCAD DETAILED
25-Apr-23	10:45 AM	11:45 PM	SVS SOLITAIR	MASONRY DRAWING
26-Apr-23	10:23 AM	9:45 PM	SVS SOLITAIR	TOILET DETAILING
27-Apr-23	10:45 AM	8:45 PM	TR_HO 613	AUTOCAD DETAILED
28-Apr-23	10:25 AM	9:35 PM	TR_HO 614	AUTOCAD DETAILED
29-Apr-23	12:14 AM	8:55 PM	TR_HO 615	PHOTOSHOP
30-Apr-23	10:12 AM	9:23 PM	TR_HO 616	PHOTOSHOP

WORK DAILY

Internship Completion Certificate

This is to certify that **AMMISSETTY NAGASAI**, a student of **Sathyabama Institute of science and Technology, Chennai** has successfully completed her Internship in Our Organization **FWD Architects** during the period of 02-01-2023 to 02-05-2023.

She is good, responsible and dedicated to her work. She works at her best in detailing and quick learner. She was able to perform well with a heavy workload given. We appreciate the efforts that she has put in.

She had worked in typologies like:

- Low-rise and High-rise Residential projects
- Commercial
- Mixed use projects
- Competitions

(which includes designing, making of approval drawings, presentations, working drawings, RERA area details)

We **FWD Architects** wish her all the very best for a successful career ahead.

For FWD Architects


Authorized Signatory



1. SVS MAGNIFIQUE
2. PROPOSED APARTMENT ELV DEVELOPERS
3. CDEN WARANGAL
4. VINAY REDDY (RESIDENTAIL APARTMENT)
5. LALAGUDA
6. AV INFRA EAST CITY 2

7. BACHUPALLY
8. ACE VENTURES VILLAS
9. SVS SOLITAIRE
10. TNR VATTAM
11. ABHISTA
12. IRA SHAMSHADAB

13. ANMOL
14. BOBS BAR
15. QUAMBIANT AMARANTHINE
16. MUKUTA

PROJECTS

01. CONTENTS

RESIDENTIAL
COMMERCIAL
INSTITUTIONAL
HOSPITALITY
HIGH RISE
MASTER PLANS
INTERIOR DESIGN

SERVICES



CONCEPTUAL
UNDERSTANDING

02

DESIGN
DETAILING

FLOOR PLAN DETAILING

High rise residential plan
understanding with vastu and
detailing it

SKETCH UP

AUTOCAD
LUMION

SOFT WARE

Modeling and making
into 3d visualization

3D MODELLING AND
ELEVATION

03

AUTO CAD

1 St Month
january

PREPARATION

2 ND
month

understanding of
concept
detailing

february

GRAPHICS

PHOTOSHOP

SECTIONAL DETAILING

finding inspiration in every turn

FWD Architects, with offices in Bangalore, Hyderabad, Chennai, And Raipur, is a team of Young Architects, Interior Designers, and Project Managers with a sound background in the international building trends. At FWD sustainability along with economic feasibility has always been the pivot. With a lot of modern construction technologies flowing into the country with unprecedented requirements, FWD is standing up to the expectations of the clients in terms of providing an “easily marketable solution” along with the expected returns. The right mix of international trends, the requirements, the client’s expectations, and the site condition gives birth to the architecture fit for emerging India Nearly 13 years of Practice, FWD Architects has established a reputation for excellence in the designs of small and large scale Residential, Hospitality, Commercial and Institutional projects.

ABOUT FIRM

About Us

Finding Inspiration in Every Turn

FWD Architects, with offices in Bangalore, Hyderabad, Chennai, And Raipur, is a team of Young Architects, Interior Designers, and Project Managers with a sound background in the international building trends. At FWD sustainability along with economic feasibility has always been the pivot. With a lot of modern construction technologies flowing into the country with unprecedented requirements, FWD is standing up to the expectations of the clients in terms of providing an "easily marketable solution" along with the expected returns. The right mix of international trends, the requirements, the client's expectations, and the site condition gives birth to the architecture fit for emerging India.

Nearly 13 years of Practice, FWD Architects has established a reputation for excellence in the designs of small and large scale Residential, Hospitality, Commercial and Institutional projects. A team of 40 professionals, we are still a hands-on, design-oriented firm at heart. Our identity lies in balancing the connection to the client, integrity in design, and well-organized work culture. Site responsive design has always been a hallmark of our firm for a decade. We strive to honor the site with design solutions inspired by the vernacular ideology and the international knowhow. We advocate sustainability with the right mix of profitable and practical design methodologies in all our projects.



Our Story

As an architect, each and every design is done as a step-up of learning. Designs are done to satisfy clients' need for space and optimization of it not for architects ego. Each design has unique characteristics depending on requirements of space.

Meet The Team



PROJECT:
SVS MAGNIFIQUE

www.fwdarchitects.com

MAGNIFIQUE

Worked on Working Drawings of magnifique High Rise
-detailing of plan of Typical Floor Level of all Types of Flats
-Door and Window Schedules of both Typical as well as Apartments

- Gained Knowledge on the Design and Technical Aspect by doing Working Drawings
- Understanding the concept behind doing detailing according to vastu
- Analysing the types of Windows and Doors designed for functional as well as aesthetic purposes



FWD architects
BLR | HYD | RPR
2nd Floor, S S Enclave, Plot No.44,
Jayabheri Enclave Phase-2, Gachi-
bowli, Hyderabad, Ranga Reddy,
Telangana -500032.

For FWD Architects
[Signature]
Authorized Signatory



A.NAGASAI
Sem :10
Reg NO-38210006

MAGNIFIQUE

Worked on Working Drawings of magnifique High Rise -detailing of plan of Typical Floor Level of all Types of Flats -Door and Window Schedules of both Typical as well as Apartments

- Gained Knowledge on the Design and Technical Aspect by doing Floor Plans
- Creating Spaces according to the required Saleable Area while keeping functionality in mind
- Understanding the need for proper Service cores in the corridors
- Understanding of Government norms for designing Corridors and common spaces



BLR | HYD | RPR

2nd Floor, S S Enclave, Plot No.44,
Jayabheri Enclave Phase-2, Gachibowli,
Hyderabad, Ranga Reddy,
Telangana -500032.

For FWD Architects

Authorized Signatory




A.NAGASAI
Sem :10
Reg NO-38210006

GROUND FLOOR
BLOCK A



MAGNIFIQUE

Worked on creating 3D Orthogonal Views(Cut-roofs) for the apartment types

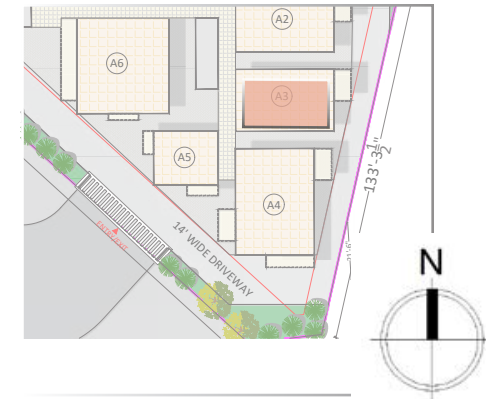

- Gained Knowledge on the Design and Interior Planning Aspect
- Understanding the need for proper furniture layout indoors
- Analyzing the indoor spaces and creating a functional workable space for the user
- Imagination of the spaces in 3D to understand the movement indoors

FWD architects
BLR | HYD | RPR
2nd Floor, S S Enclave, Plot No.44,
Jayabheri Enclave Phase-2, Gachi-
bowli, Hyderabad, Ranga Reddy,
Telangana -500032.

For FWD Architects
[Signature]
Authorized Signatory



A.NAGASAI
Sem :10
Reg NO-38210006

CUT ROOF

20



WEST FACING

GROUND FLOOR
1250 sq.ft



EAST FACING

GROUND FLOOR
1895 sq.ft

MAGNIFIQUE

Worked on creating 3d site model and designing landscape of block B1

SITE VIEW



- Gained Knowledge on the Design and LANDSCAPE Aspect
- Understanding the need for proper layout indoors
- Analyzing the Outdoor spaces and creating a functional workable space for the user
- Imagination of the spaces in 3D to understand the movement indoors

FWD
architects
BLR | HYD | RPR

2nd Floor, S S Enclave, Plot No.44,
Jayabheri Enclave Phase-2, Gachi-
bowli, Hyderabad, Ranga Reddy,
Telangana -500032.

For FWD Architects
Karthik
Authorized Signatory



A.NAGASAI
Sem :10
Reg NO-38210006

VIEWS

21





PROPOSED APARTMENT
FOR
**E
L
V**
DEVELOPERS

Worked On multiplex cut roof understanding of circulation and spaces hotel rooms materials fixing



- Gained Knowledge on electrical services required in a residential environment
- Understanding the various elements of a electrical layout
- Placement of switches, lights and other elements in appropriate positions to ensure a sustainable yet functional layout for the residence

FWD
architects
BLR | HYD | RPR

2nd Floor, S S Enclave, Plot No.44,
Jayabheri Enclave Phase-2, Gachibowli,
Hyderabad, Ranga Reddy,
Telangana -500032.

For FWD Architects
[Signature]
Authorized Signatory



A.NAGASAI
Sem :10
Reg NO-38210006

6-10 FLOORS
MULTIPLEX CUT ROOF



Worked on creating 3D Block model adding of balcony and doors and windows placing of furniture knowing about vastu and material in sketch up



- Gained Knowledge on the design aspect of creating a façade
- Understanding the different façade elements used. in sketch up



FWD
architects
BLR | HYD | RPR

2nd Floor, S S Enclave, Plot No.44,
Jayabheri Enclave Phase-2, Gachi-
bawli, Hyderabad, Ranga Reddy,
Telangana -500032.

For FWD Architects
[Signature]
Authorized Signatory



A.NAGASAI
Sem :10
Reg NO-38210006

Worked on creating 3D Orthogonal Views (Cut-rooms) for the apartment types



- Gained Knowledge on the Design and Interior Planning Aspect
- Understanding the need for proper furniture layout indoors
- Analyzing the indoor spaces and creating a functional workable space for the user
- Imagination of the spaces in 3D to understand the movement indoors



2nd Floor, S S Enclave, Plot No.44,
Jayabheri Enclave Phase-2, Gachi-
bowli, Hyderabad, Ranga Reddy,
Telangana -500032.

For FWD Architects
[Signature]
Authorized Signatory



A.NAGASAI
Sem :10
Reg NO-38210006



KEY PLAN

TYPE -1
EAST FACING (Typical Floor)
3 BHK
SBUA-1815 SQ.FT



CDEN WARANGAL

Worked on the Block 3D elevation design of the Villas.

- Gained Knowledge on the design aspect of creating a façade
- Understanding the different façade elements used.



2nd Floor, S S Enclave, Plot No.44,
Jayabheri Enclave Phase-2, Gachi-
bowli, Hyderabad, Ranga Reddy,
Telangana -500032.

For FWD Architects




Authorized Signatory



A.NAGASAI
Sem :10
Reg NO-38210006




30' WIDE EXISTING ROAD

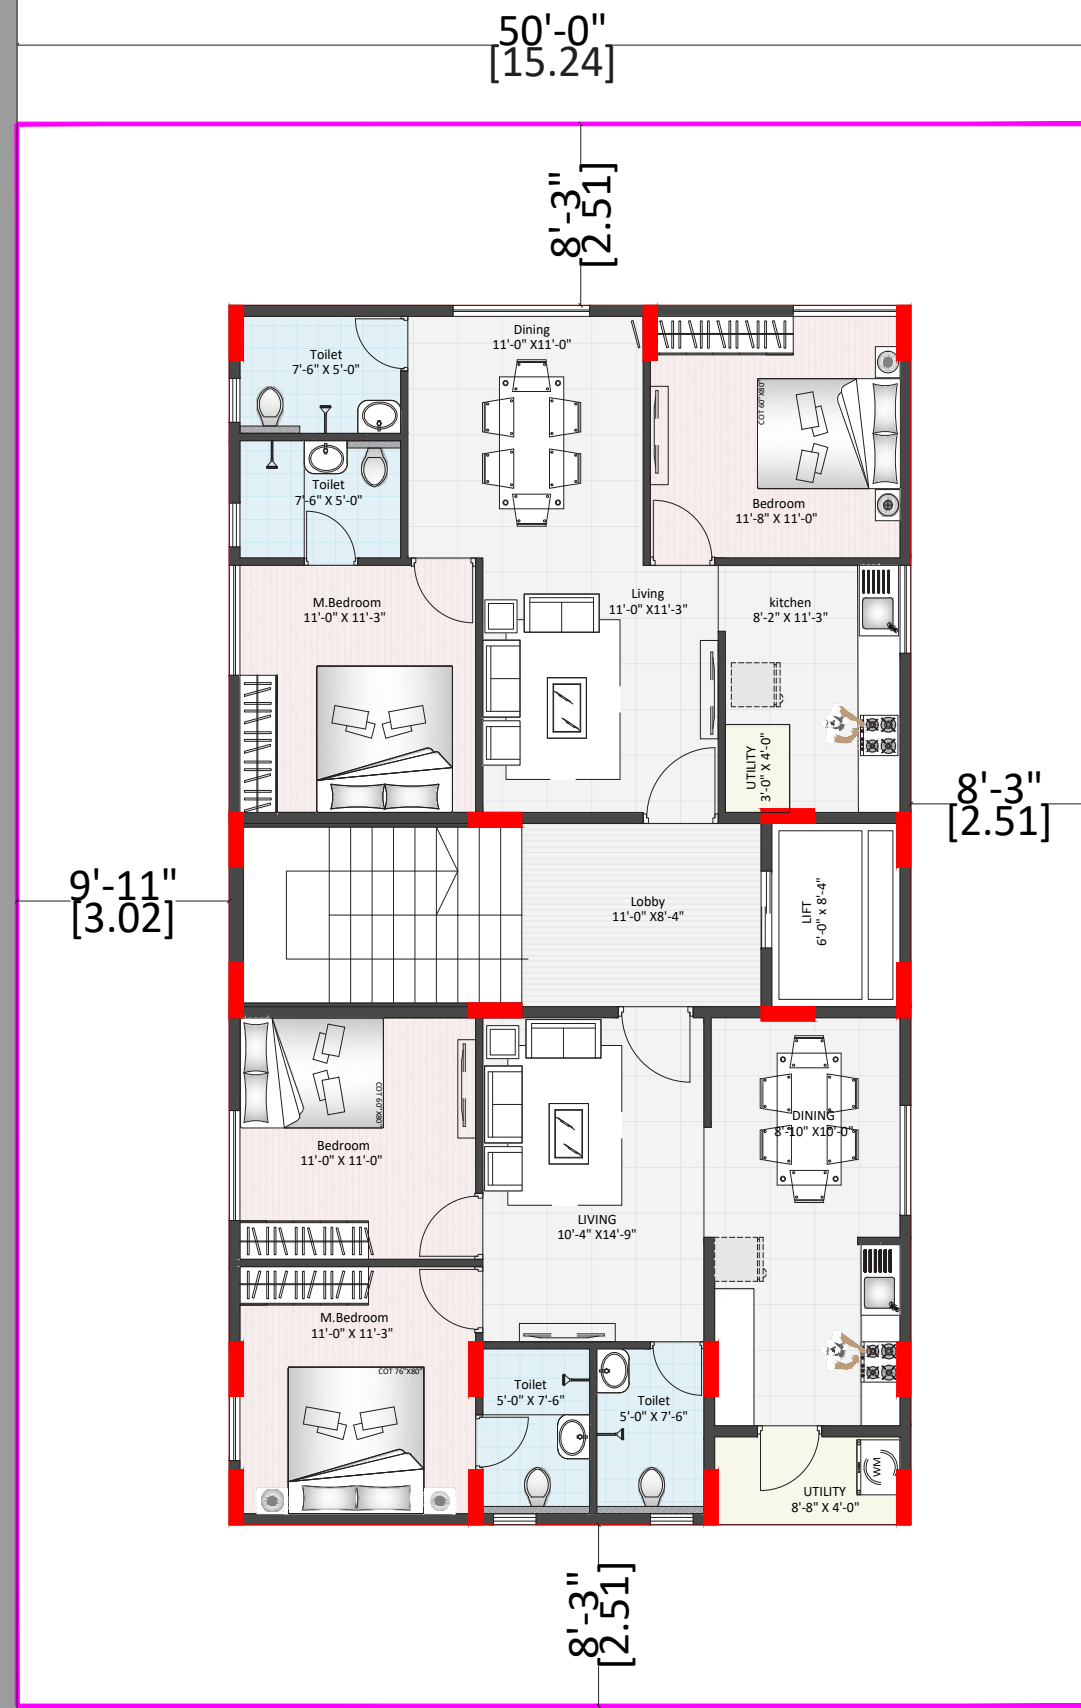

TYPICAL FLOOR

30' WIDE EXISTING ROAD

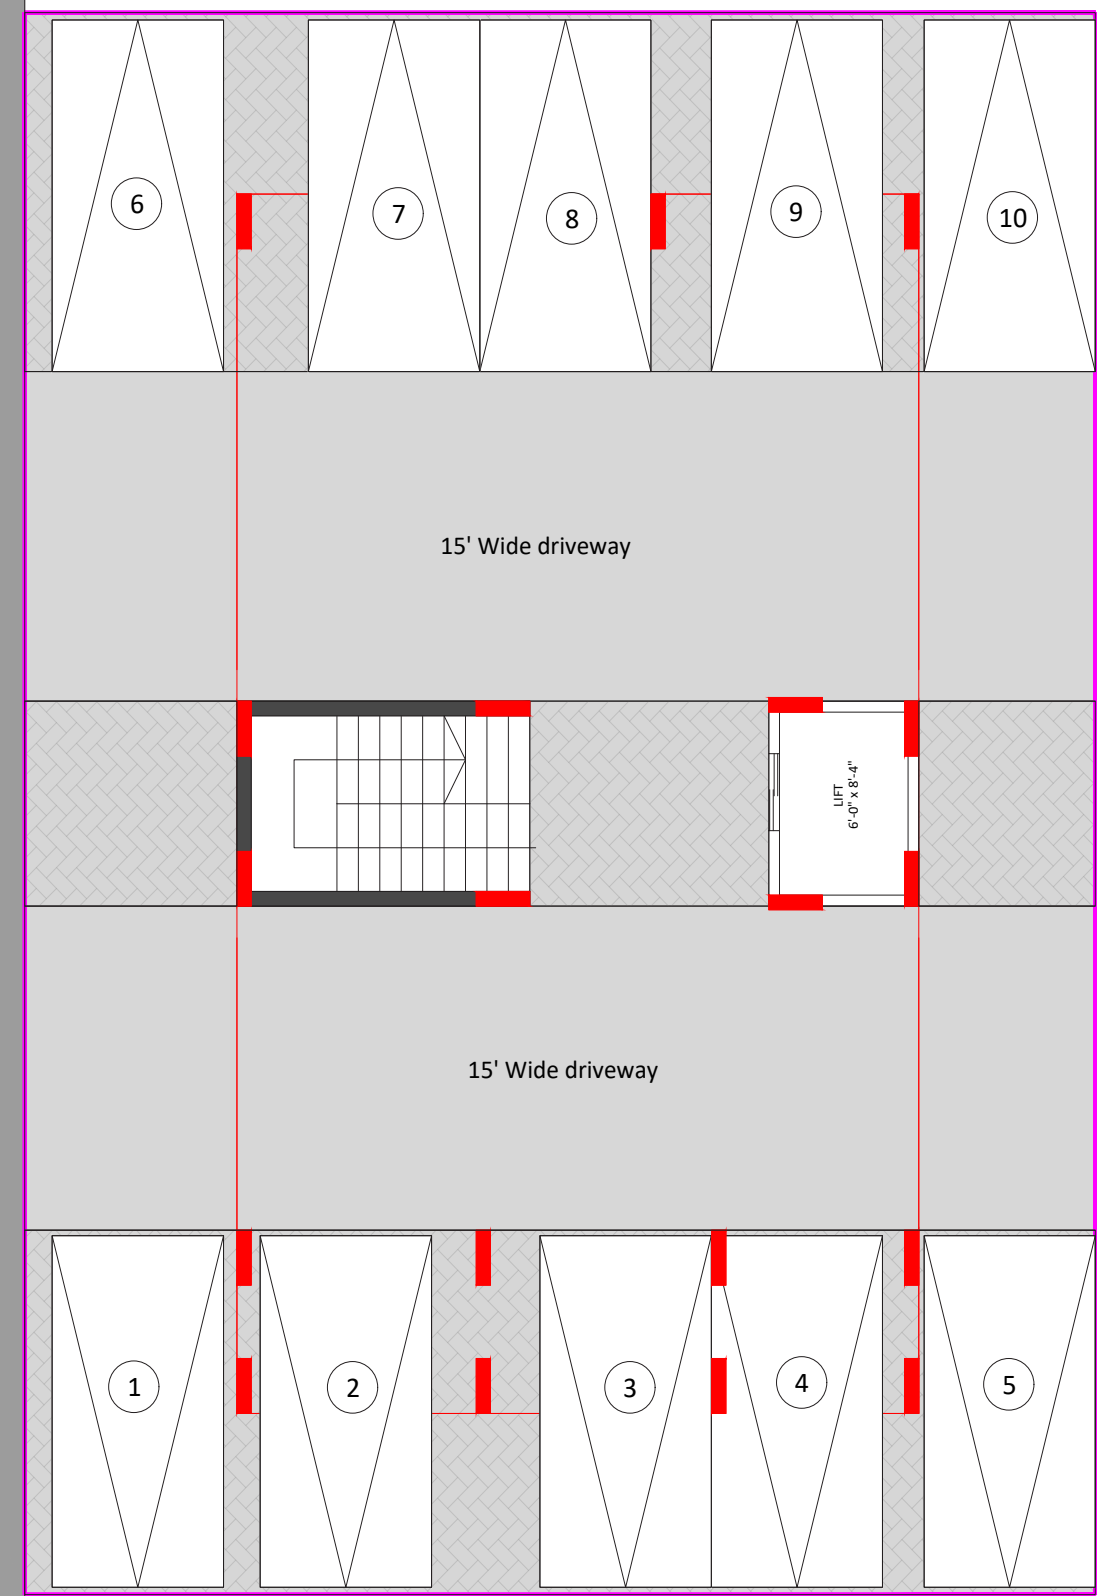

STILT FLOOR

FLOOR PLANS
OPTION 1

ISSUE
05-05-2023

PROJECT
Proposed Residential Apartment

SITE ADDRESS
Hyderabad.

NORTH


FWD
architects
#21/1, 4th Main Rd, BEML Layout,
Brookefield, Bangalore
Ph: +91 80 4953 3387
E-mail: info@fwdarchitects.com

DRAWN BY
NAGASAI
PROJECT No.
TR HO 1168

TR HO 1168

SCALE
NTS

DD.001

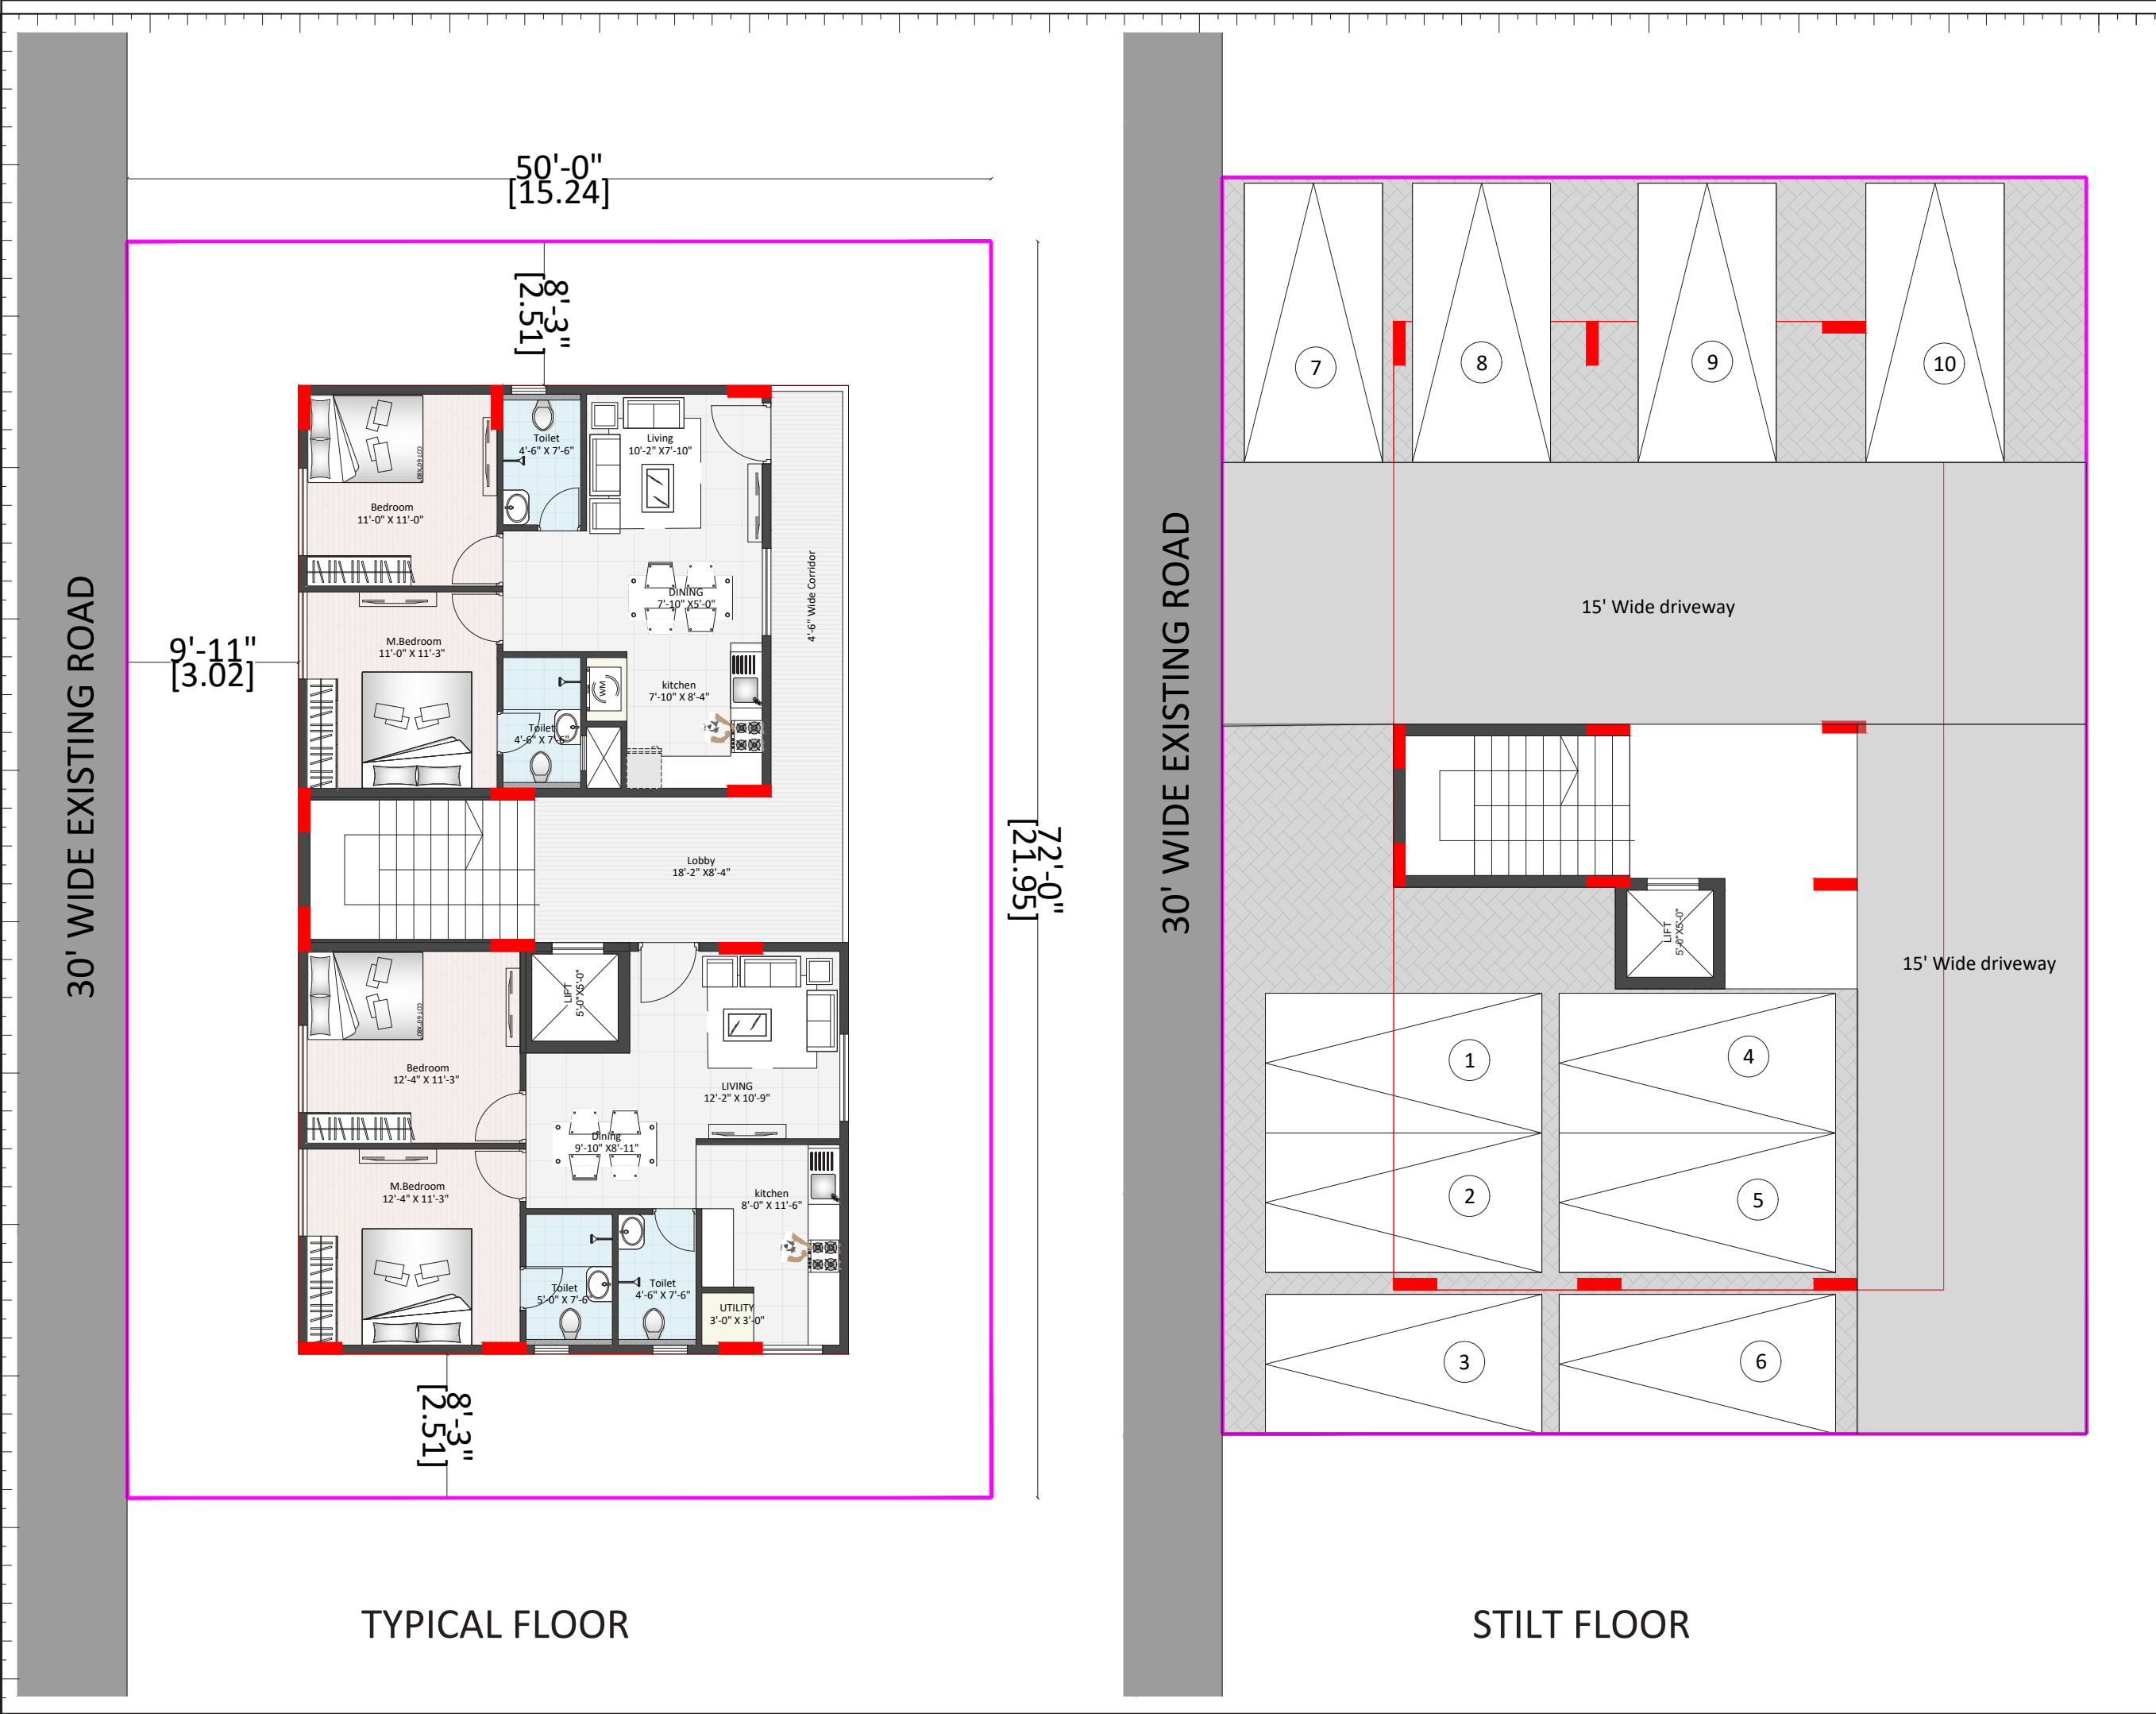

FLOOR PLANS
OPTION 2

DD.00I

ISSUE
05-05-2023

PROJECT
Proposed Residential Apartment

SITE ADDRESS
Hyderabad.

DRAWN BY
NAGASAI

PROJECT No.
TR HO 1168

SCALE
NTS

TR_HO_1168_AR_DD_C1623_Floor Plans_r0.dwg


FWD

architects

#21/1, 4th Main Rd, BEML Layout,
Brookefield, Bangalore
Ph: +91 80 4953 3387
E-mail: info@fwdarchitects.com

20' WIDE ACCESS ROAD

40' WIDE ACCESS ROAD

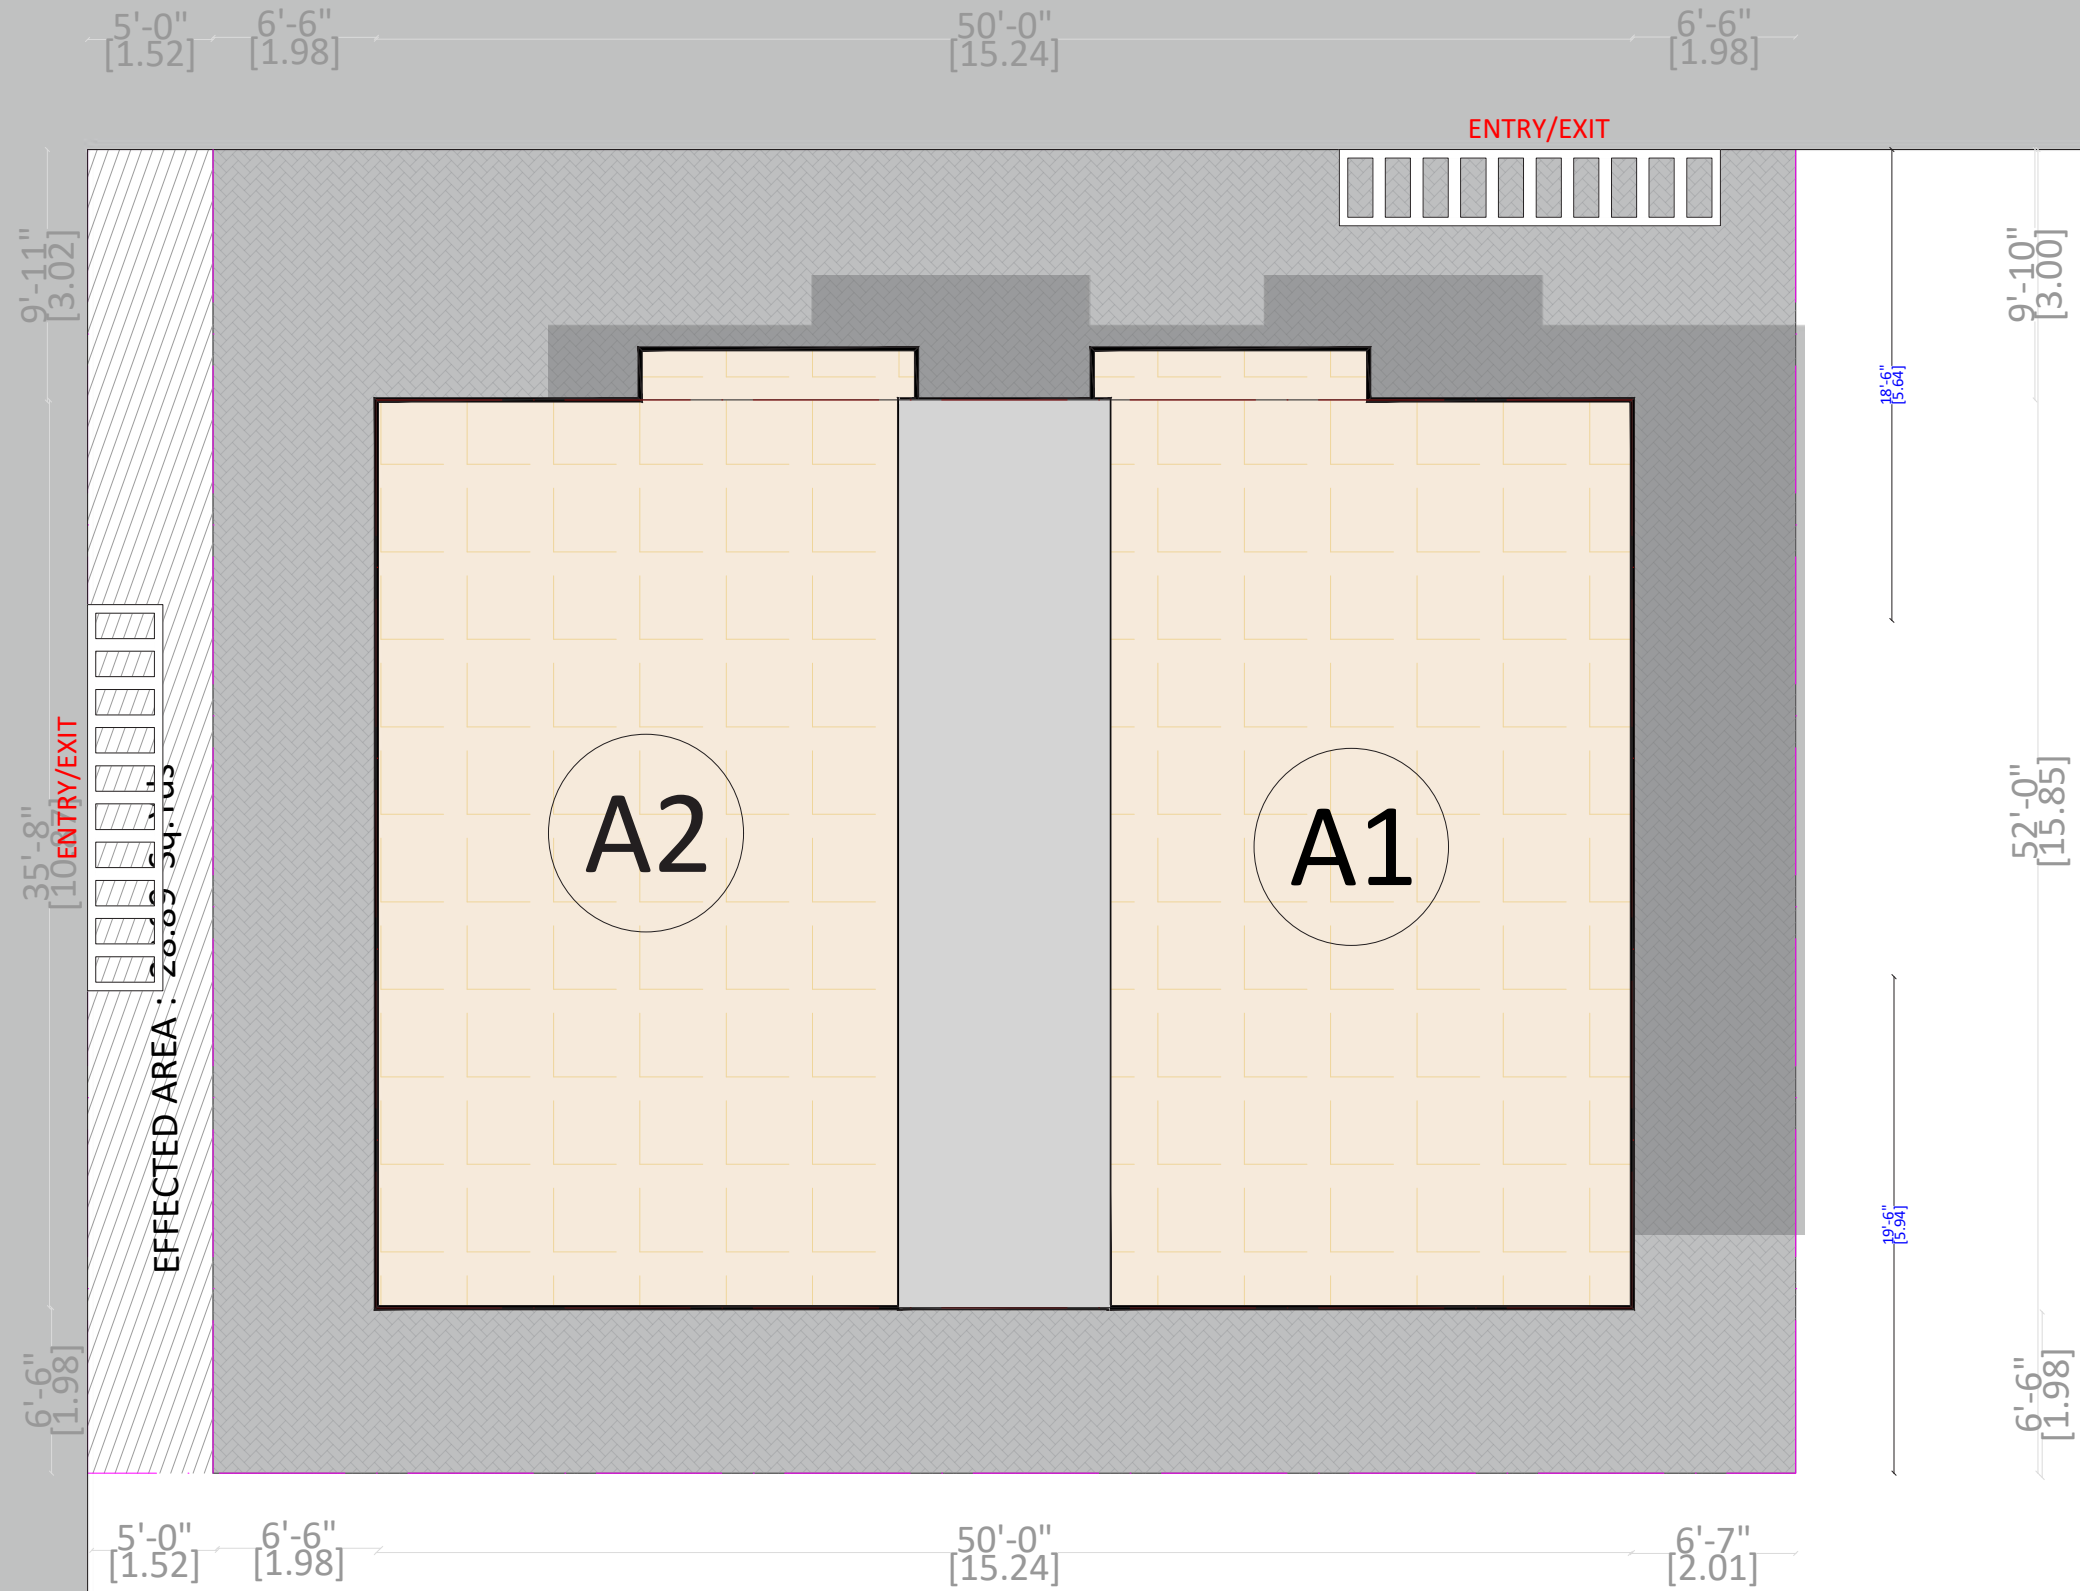

at No. 101, Indus Innova Apt.
Beside HP Office,
Mahadevapura, Bangalore
Ph: +91 80 4953 3387
E-mail: info@fwdarchitects.com

DEVELOPER
SVS Magnifique

SITE ADDRESS
HYDERABAD

NORTH

NTS
SCALE

PROJECT
Proposed residential
Apartment

PROJECT No.
HOXXX

ISSUE
23/03/2023

DRAWN BY
NAGASAI


BLOCK PLAN

TR_HO_Lalaguda_AR_DD_C2923_r0.dwg1.dwg

DD.107

20' WIDE ACCESS ROAD

40' WIDE ACCESS ROAD

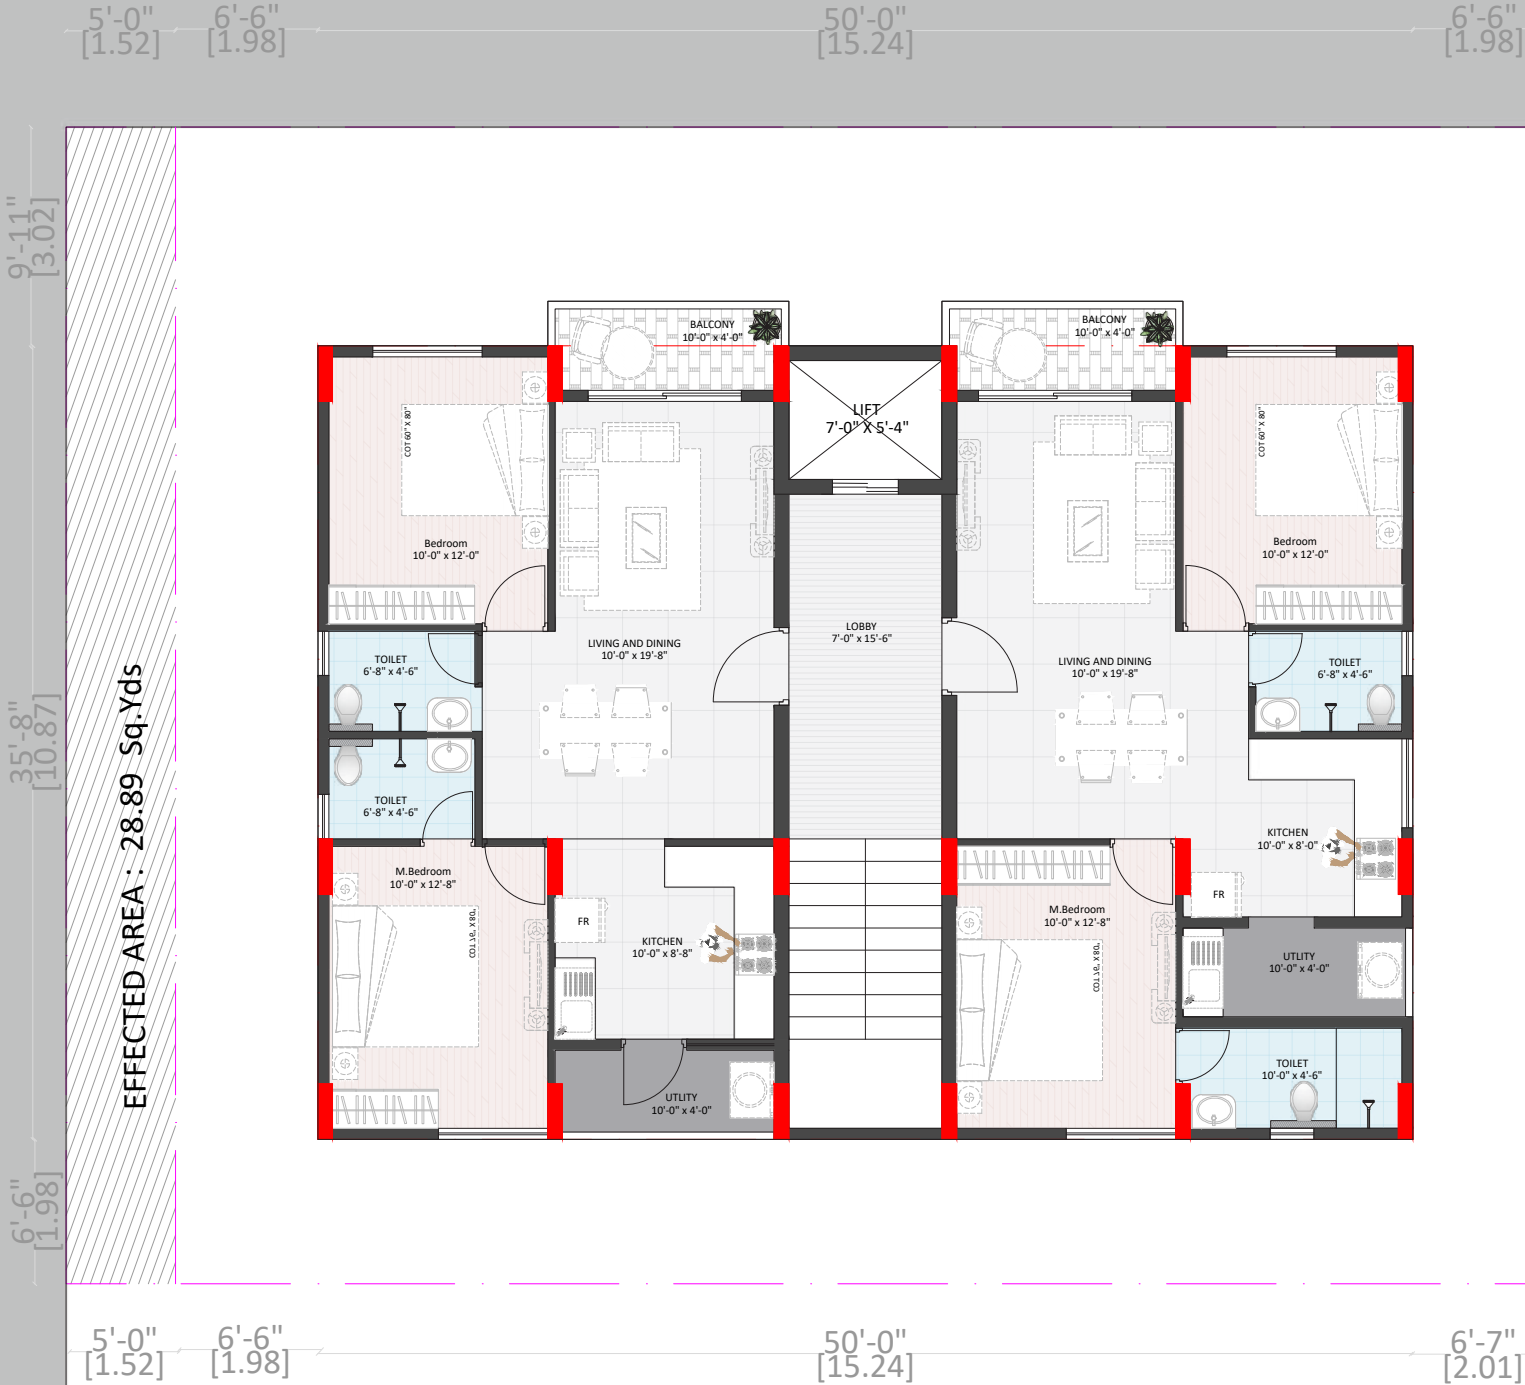

Flat No. 101, Indus Innova Apt.
Beside HP Office,
Mahadevapura, Bangalore
Ph: +91 80 4953 3387
E-mail: info@fwdarchitects.com

DEVELOPER
SVS Magnifique

SITE ADDRESS
HYDERABAD

NORTH



SCALE
NTS

PROJECT
Proposed residential
Apartment

PROJECT No.
HOXXX


ISSUE
23/03/2023

DRAWN BY
NAGASAI

FLOOR PLAN

TR_HO_Lalaguda_AR_DD_C2923_r0.dwg1.dwg

40' WIDE ACCESS ROAD

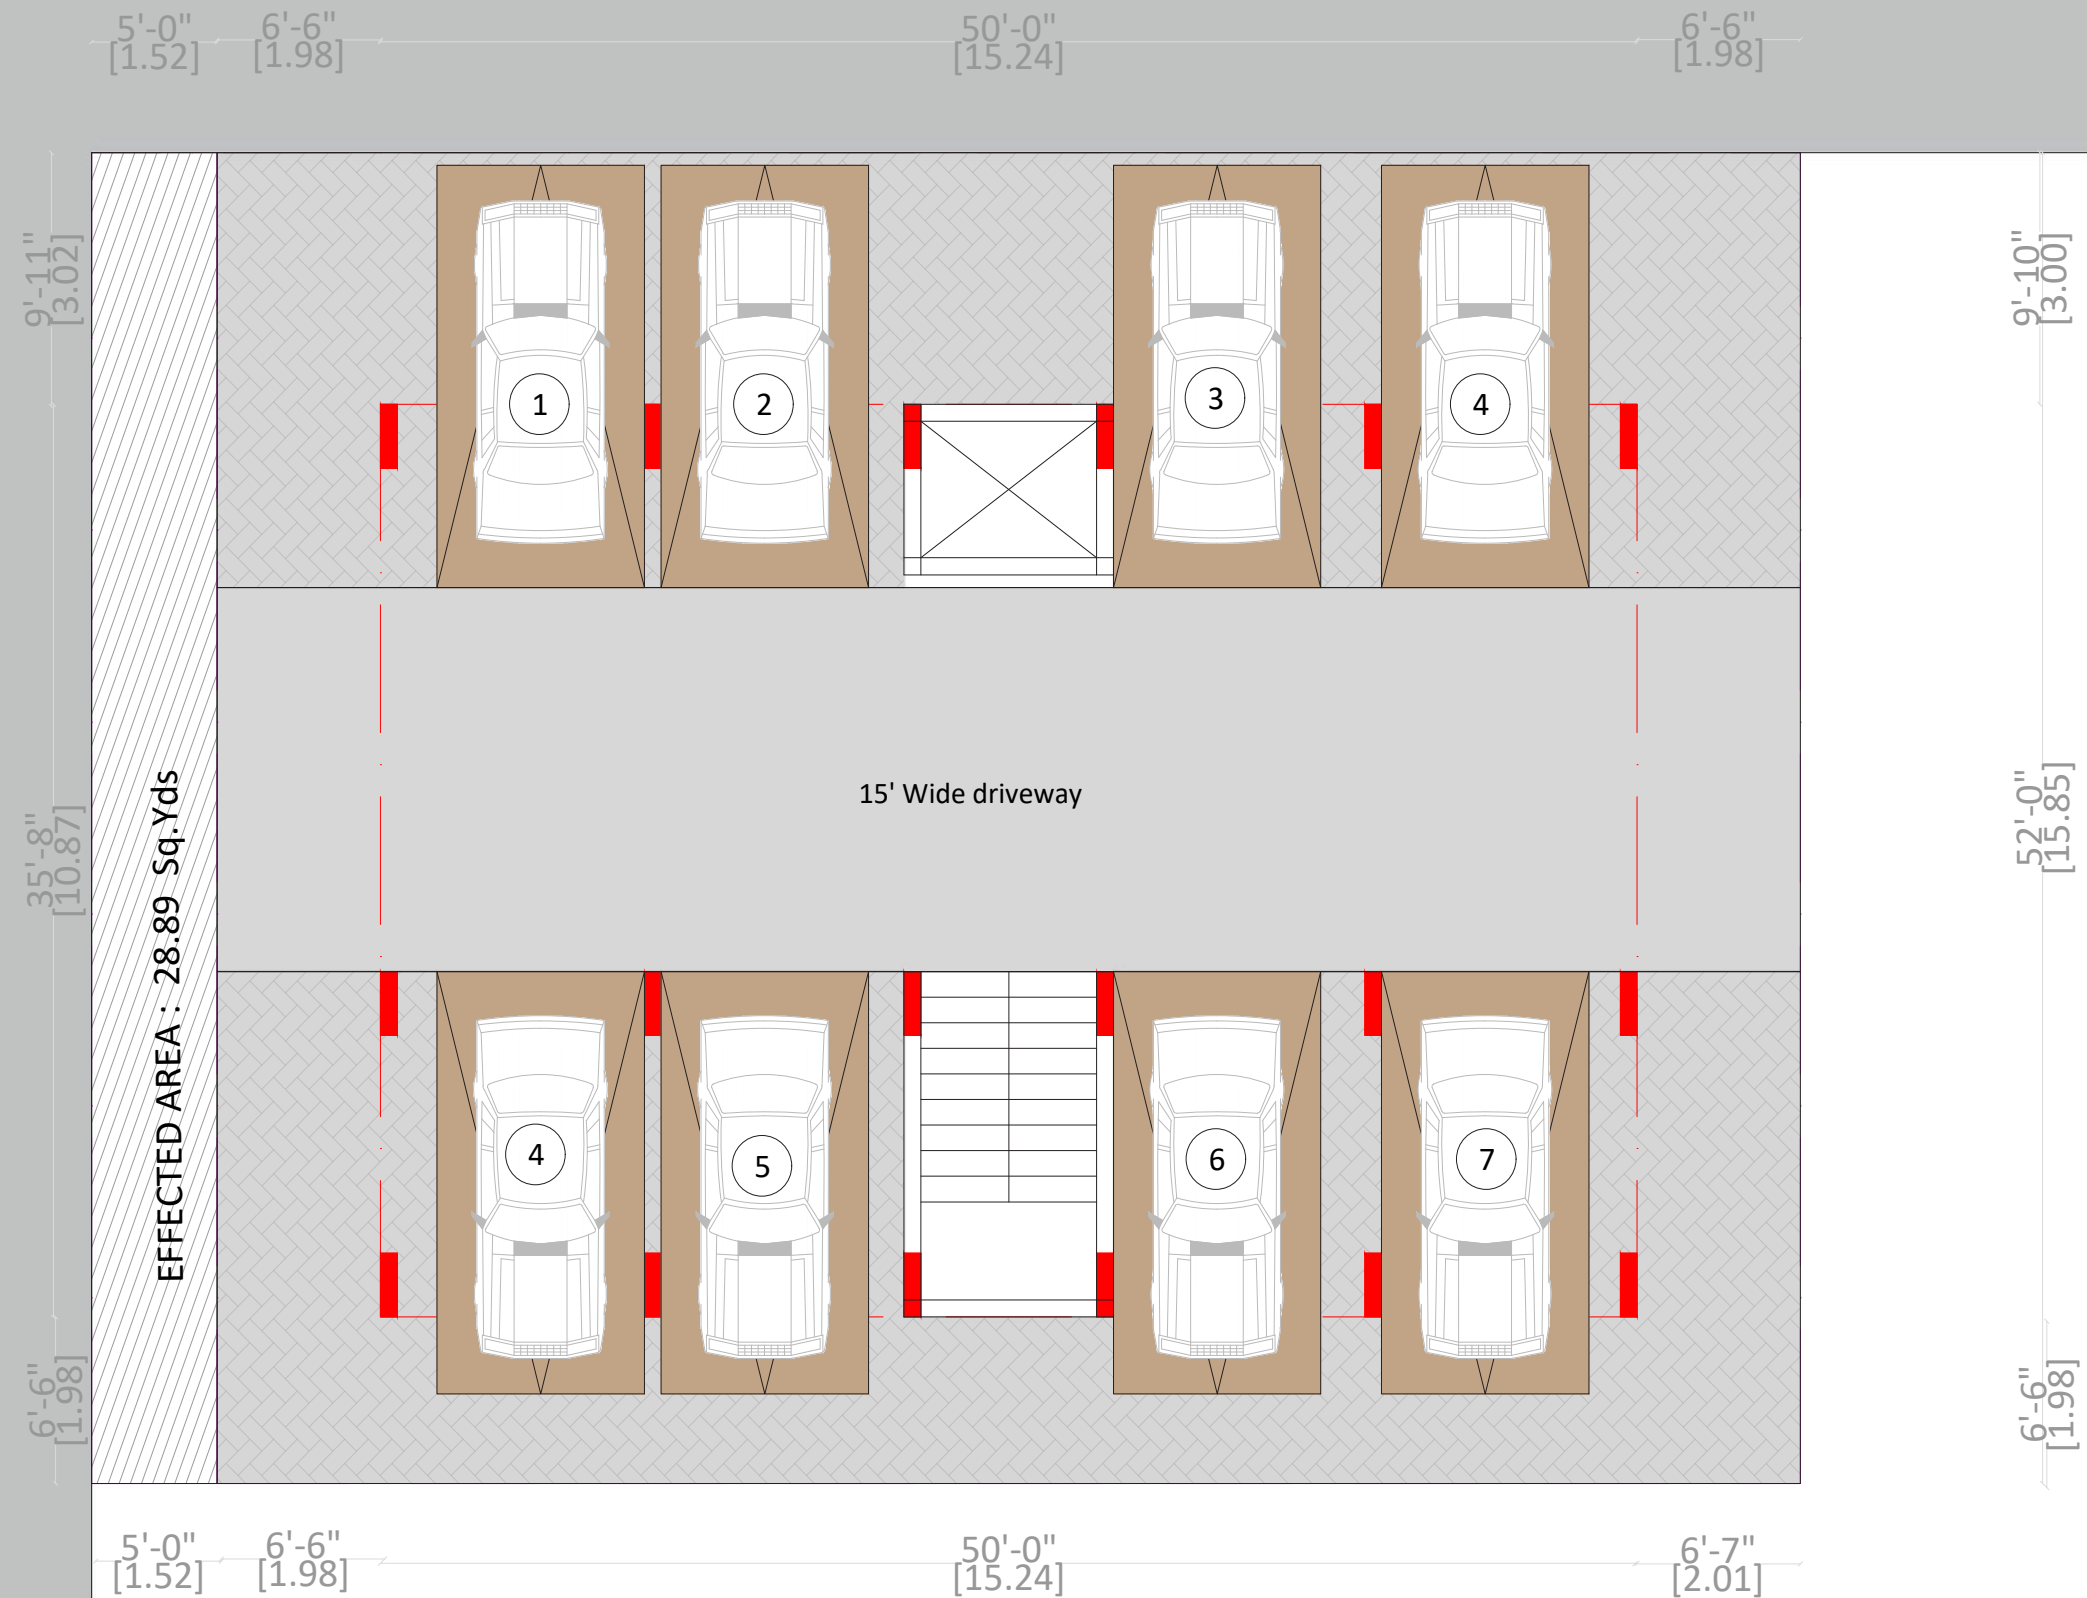

AV INFRA EAST CITY 2






BLOCK MODEL SITE PLAN_2023_03_09-04-11_1.dwg	DATE 03/09/2023	ISSUE 03/09/2023	PROJECT Proposed Apartment Layout	DATE 03/09/2023	PROJECT Proposed Apartment Layout
--	---------------------------	----------------------------	--	---------------------------	--	---------------------------	--	---------------------------	--




Site Address
 1234 Main St
 Suite 100
 City, State, Zip

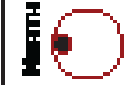

Project Name
 Proposed Apartment
 Layout

Issue
 03/09/2023

Block Model
 SITE PLAN_2023_03_09-04-11_1.dwg

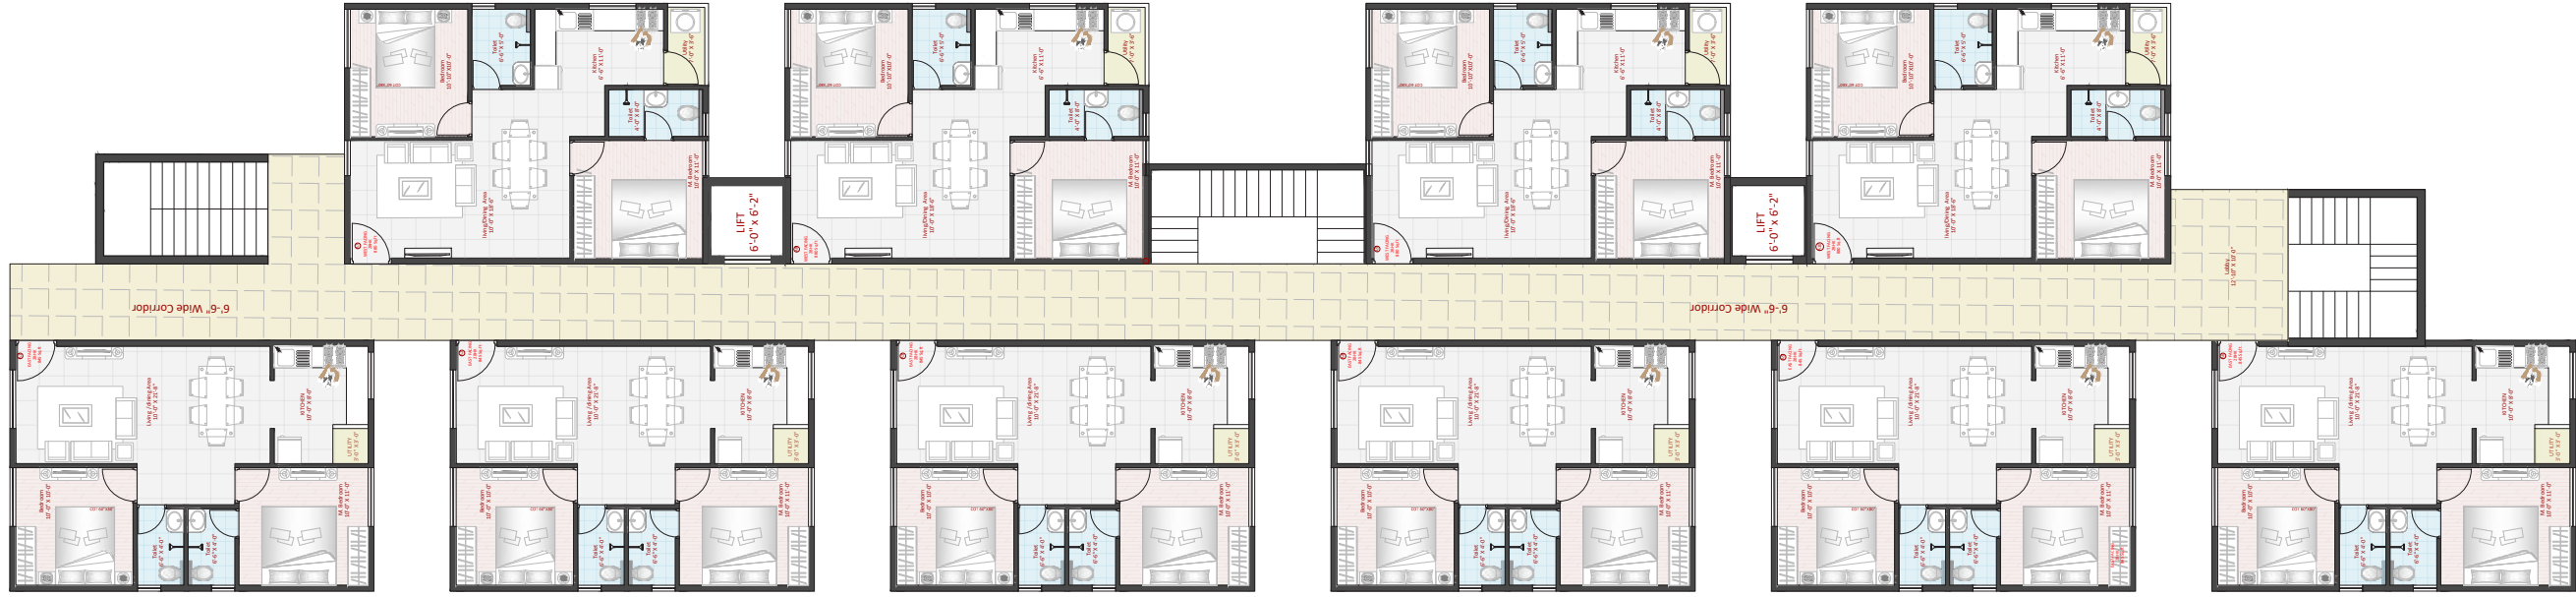

FLOOR PLANS

ISSUE
05/05/2023

DRAWN BY
NAGASAI

SITE PLAN_23.03.2023_2_3.03-04-23_1.dwg 2.dwg

DD.001

PROJECT
Proposed Apartment
Layout

PROJECT No.
TR HO_1117



SITE ADDRESS
Pembarthi,
Hyderabad,
Telangana.

FWD
architects
BEML Layout, 4th main road,
Near Venkateshwara Temple,
Thubarahalli
Bangalore - 560066
Ph: 080 495 333 87
E-mail: info@fwdarchitects.com

EAST CITY 2

Worked on creating 3D Block model
adding of balcony and doors
and windows placing of furniture
knowing about vastu and material
in sketch up

- Gained Knowledge on the site de-
tails and the design details
- Understanding how sciagraphy
works and the need for sciagraphy
- Understanding the difference be-
tween built up area and saleable area
and the process to calculate them
- Understanding the government
norms to be followed to maintain
the required open sapces and recre-
ational spaces for the users





2nd Floor, S S Enclave, Plot No.44,
Jayabheri Enclave Phase-2, Gachi-
bawli, Hyderabad, Ranga Reddy,
Telangana -500032.

For FWD Architects



Authorized Signatory



A.NAGASAI
Sem :10
Reg NO-38210006





BEML Layout, 4th main road,
Near Venkateshwara Temple,
Thubarahalli
Bangalore - 560066
Ph: 080 495 333 87
E-mail: info@fwdarchitects.com



SITE ADDRESS
Pambarthy,
Hyderabad,
Telangana.



PROJECT
Proposed Apartment
Layout
PROJECT No.
TR HO_1117

ISSUE
05/05/2023
DRAWN BY
NAGASAI

FLOOR PLANS
SITE PLAN_23.03.2023_2_3.03-04-23_1.dwg

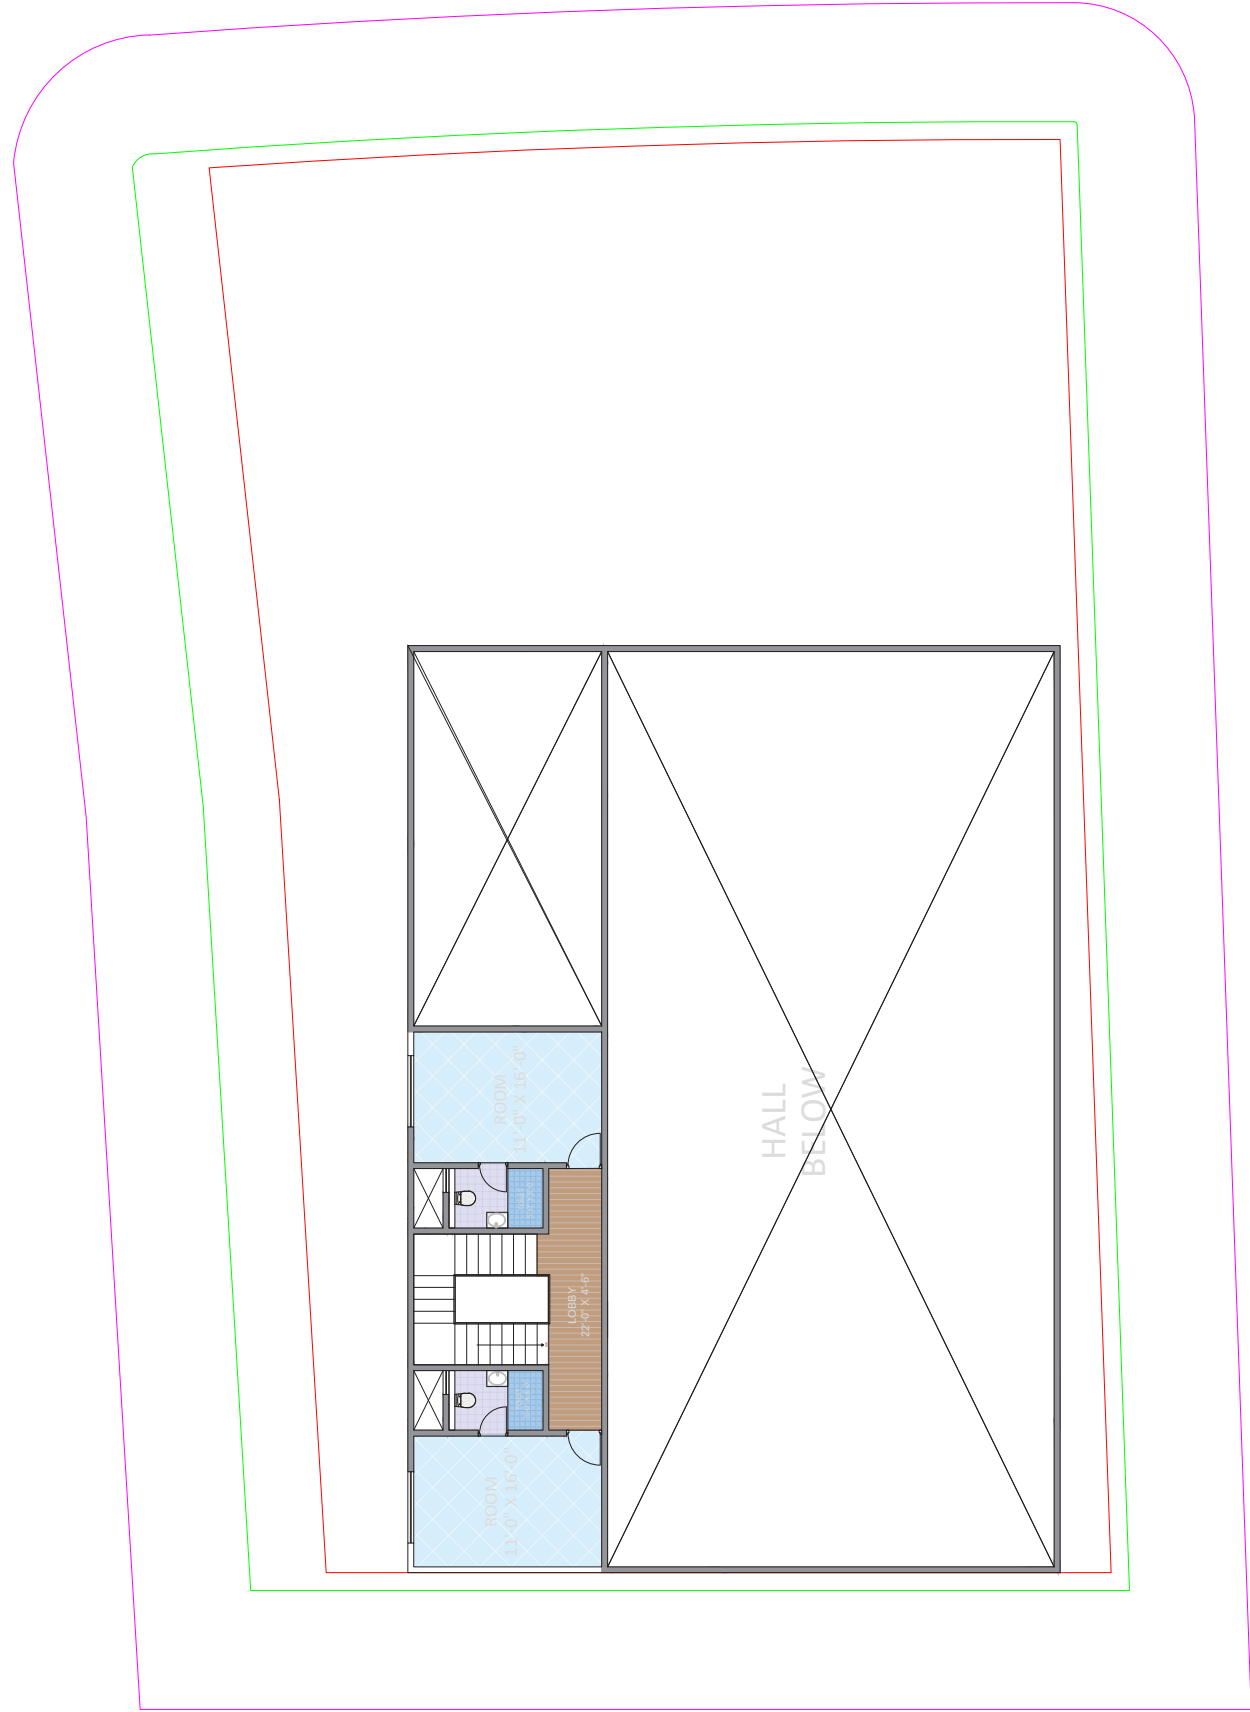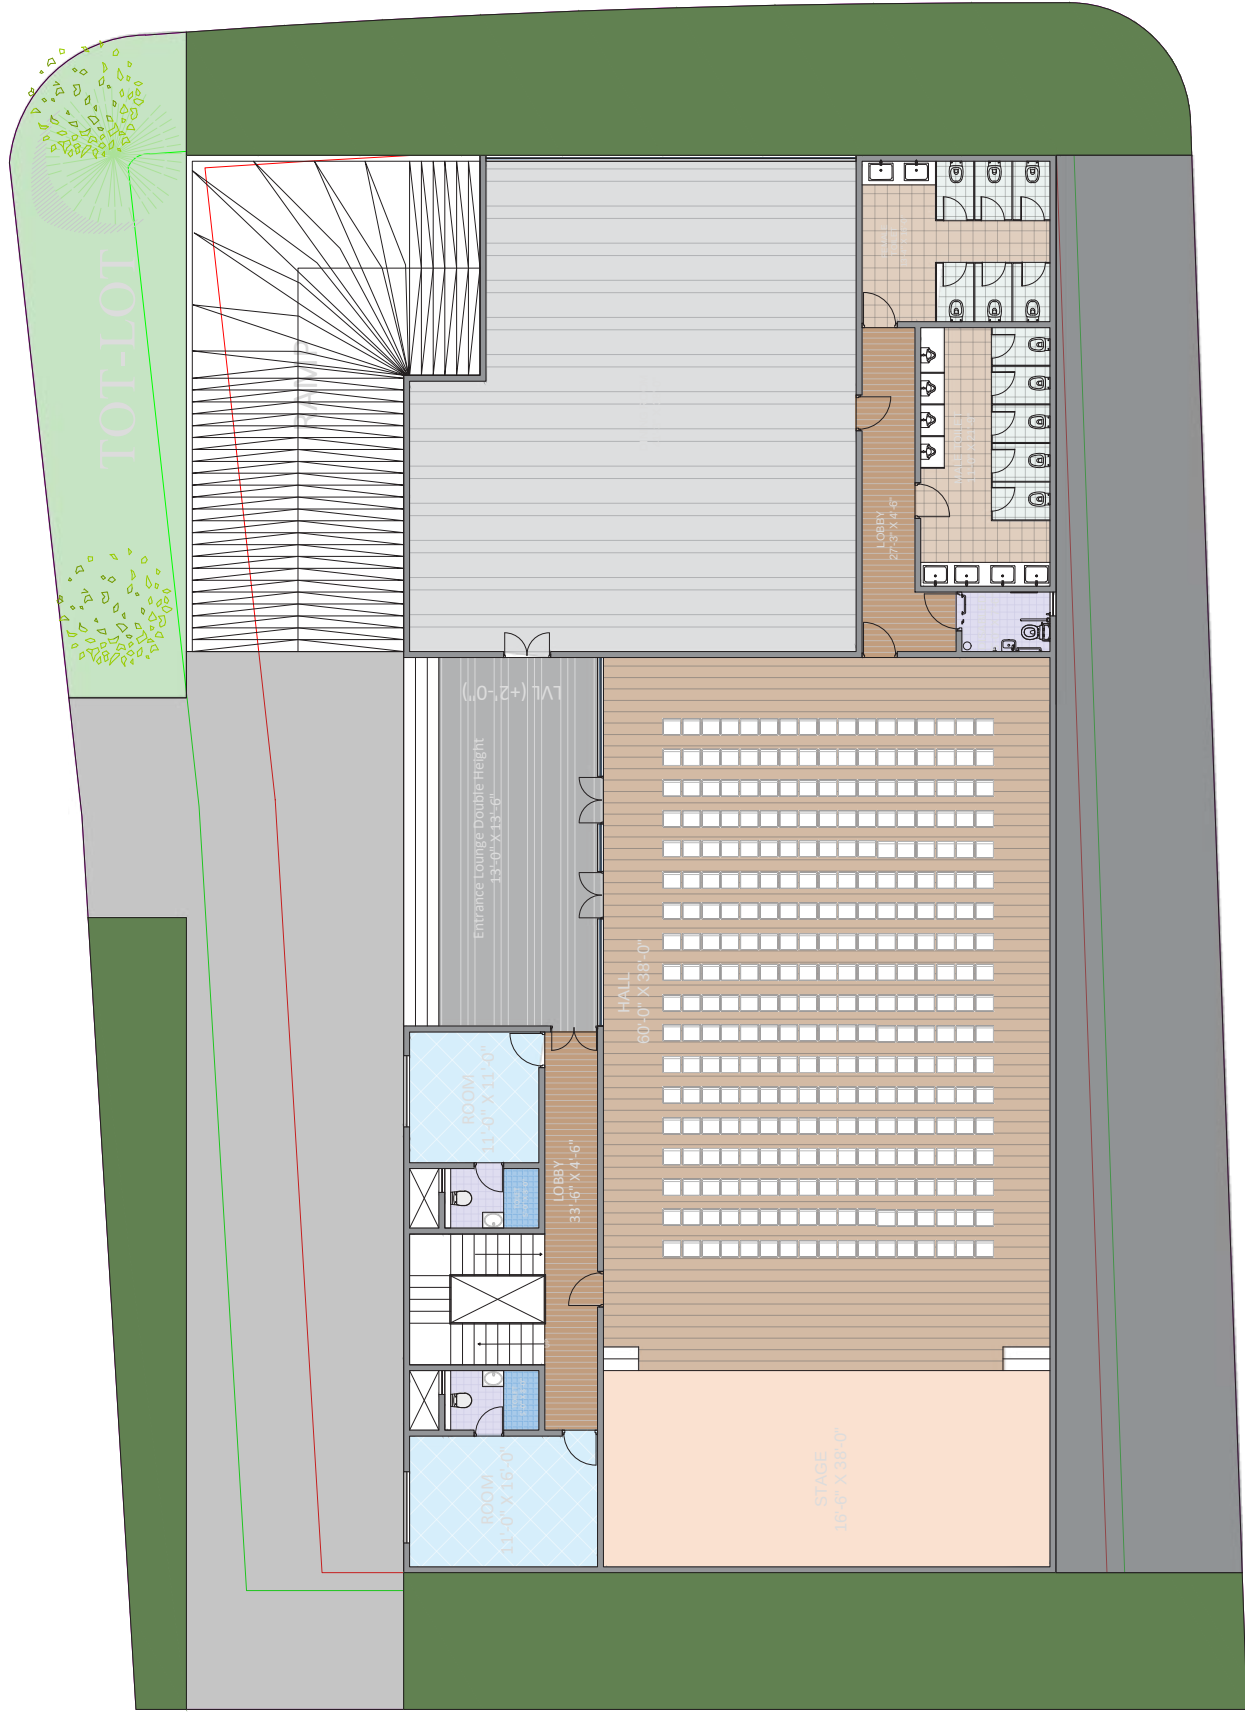

FLOOR PLAN

DD.001

ISSUE
05/05/2023

DRAWN BY
NAGASAI

SITE PLAN_23.03.2023_2_3.03-04-23_1.dwg 2.dwg

PROJECT
CONVENTION
CENTER

PROJECT No.
TR HO_1117

NORTH

SCALE
NTS

SITE ADDRESS
Pembarthi,
Hyderabad,
Telangana.



BEML Layout, 4th main road,
Near Venkateshwara Temple,
Thubarahalli
Bangalore - 560066
Ph: 080 495 333 87
E-mail: info@fwdarchitects.com

EAST CITY 2

- Gained Knowledge on the Design and Interior Planning Aspect
- Understanding the need for proper furniture layout indoors
- Analyzing the indoor spaces and creating a functional workable space for the user
- Imagination of the spaces in 3D to understand the movement indoors

CONVENTION CENTER




FWD
architects
BLR | HYD | RPR


2nd Floor, S S Enclave, Plot No.44,
Jayabheri Enclave Phase-2, Gachi-
bowli, Hyderabad, Ranga Reddy,
Telangana -500032.

For FWD Architects
[Signature]
Authorized Signatory

HYDERABAD 28
FWD
BANGALORE 48

A.NAGASAI
Sem :10
Reg NO-38210006

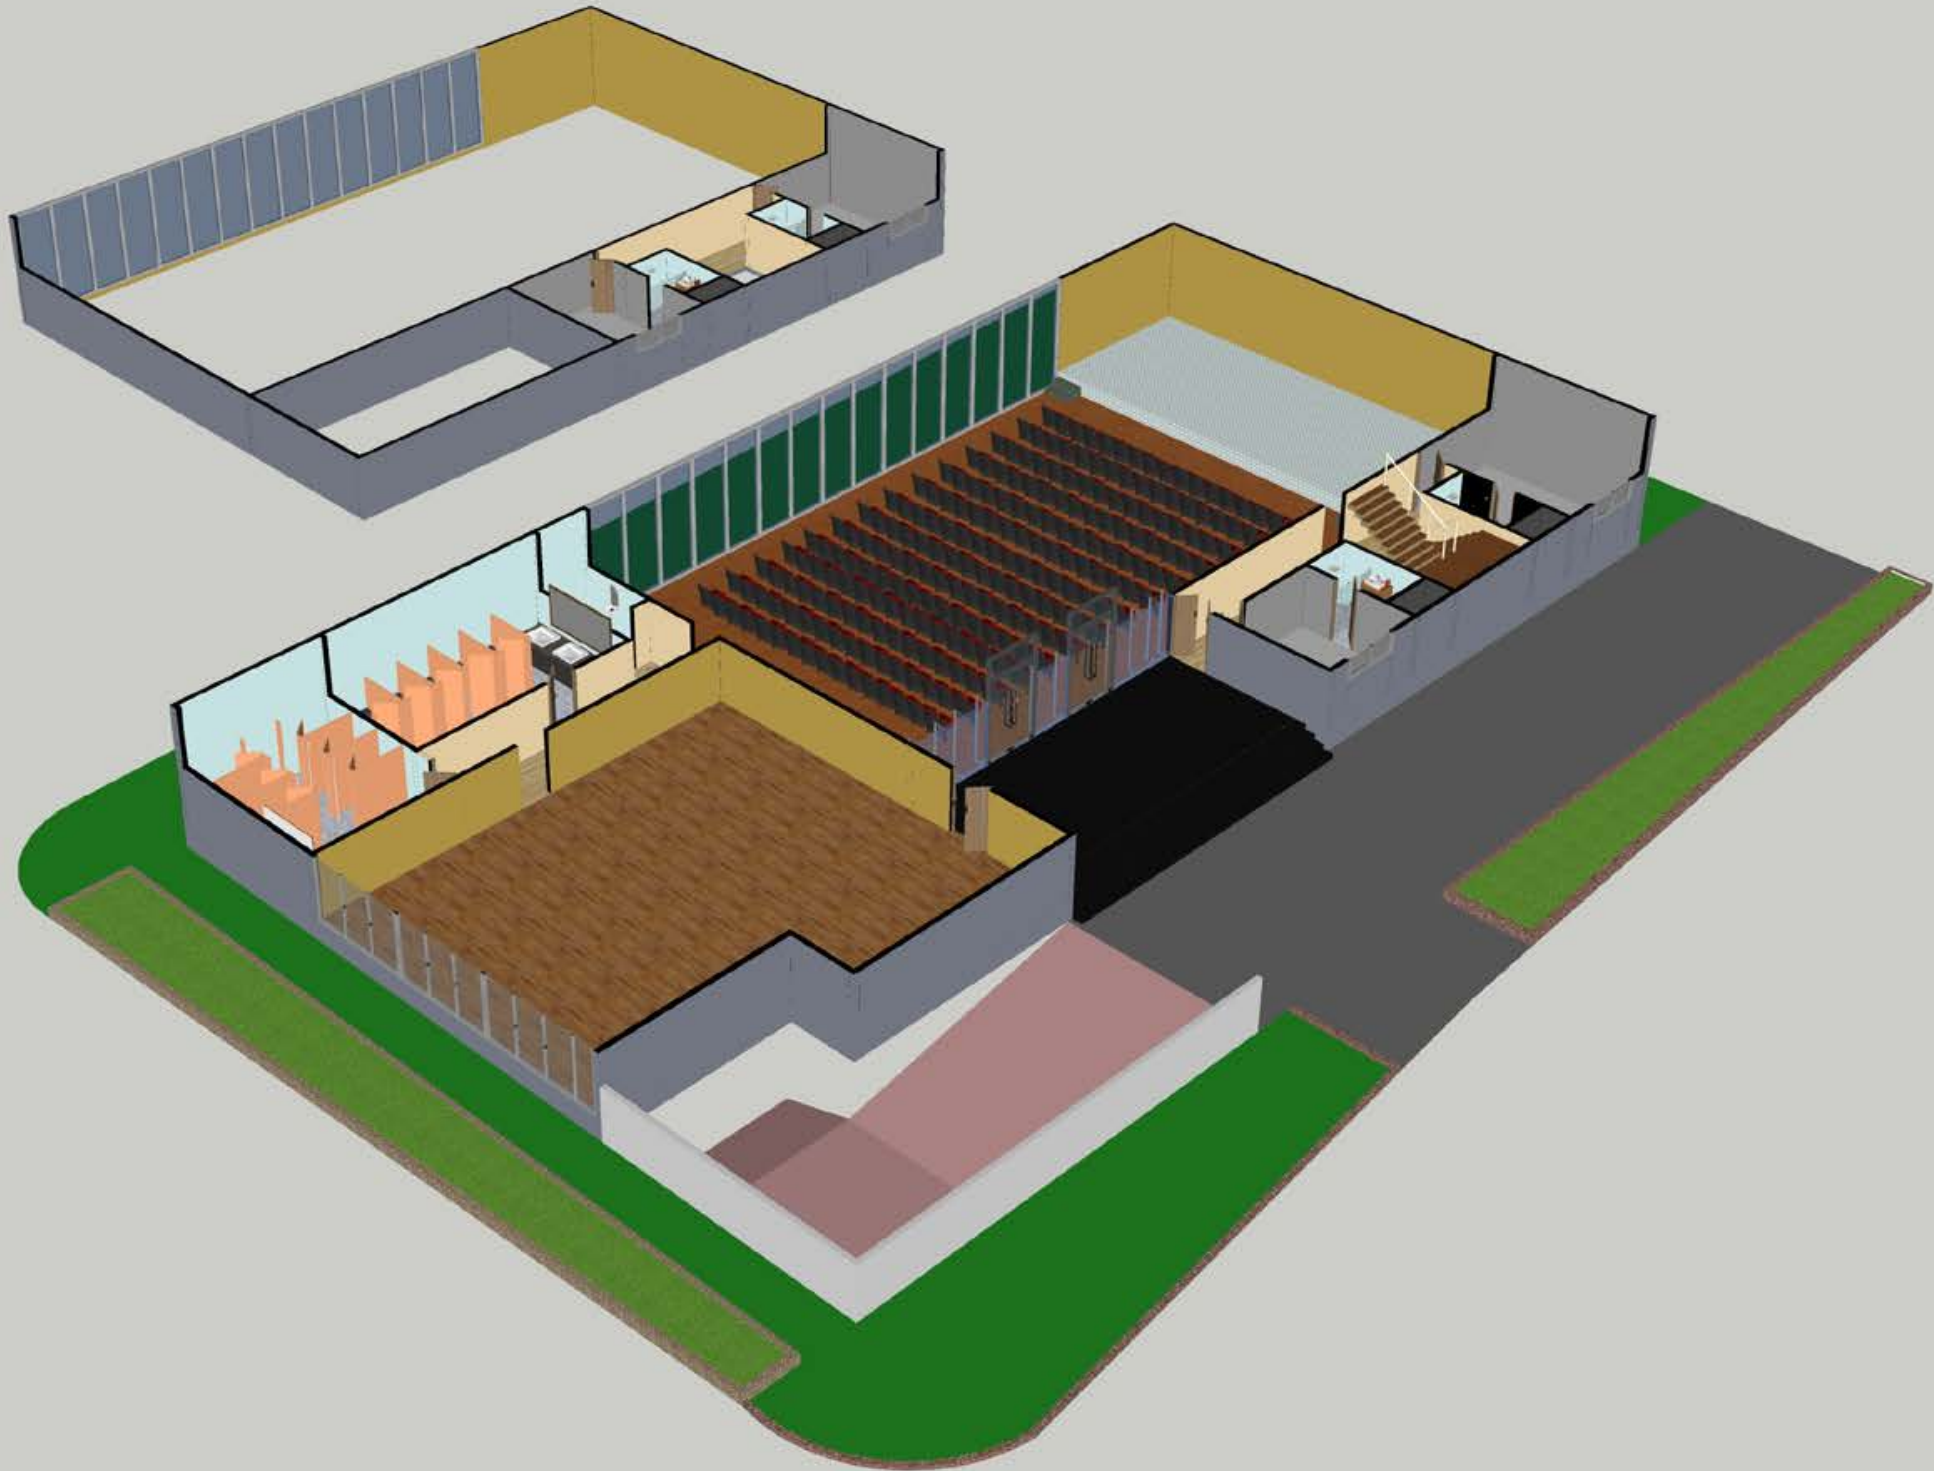

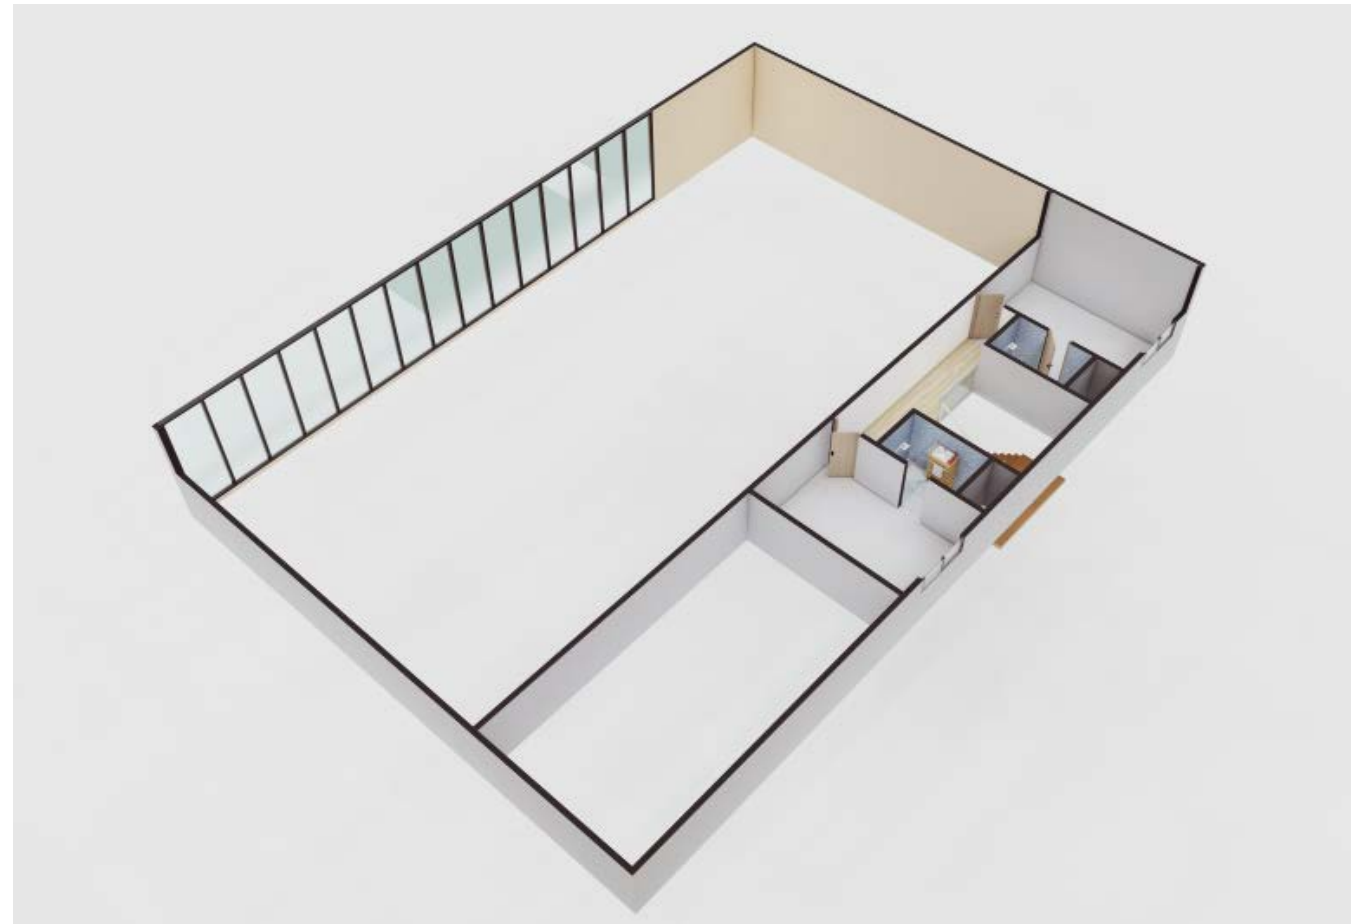

EAST CITY 2

Render views and
elevation views

CONVENTION
CENTER

KEY PLAN



FWD
architects
BLR | HYD | RPR

2nd Floor, S S Enclave, Plot No.44,
Jayabheri Enclave Phase-2, Gachi-
bowli, Hyderabad, Ranga Reddy,
Telangana -500032.

For FWD Architects
[Signature]
Authorized Signatory



A.NAGASAI
Sem :10
Reg NO-38210006

RENDERS AND
ELEVATION VIEW

PROPOSED MALL
@ BACHUPALLY, HYDERABAD


PRESENTATION BY



BACHPALLY

- Gained Knowledge on the Design and Interior Planning Aspect
- Understanding the need for proper furniture layout indoors
- Analyzing the indoor spaces and creating a functional workable space for the user
- Imagination of the spaces in 3D to understand the movement indoors

- Gained Knowledge on the design- ing and technical Aspect by creating 3D Orthogonal Views
- Understanding of the planning of efficient underground parking spaces
- Creating recreational spaces in hotels that merge with the rooms to form areas of social gathering
- Understanding the various ameni- ties that can be provided in a Multi- plex

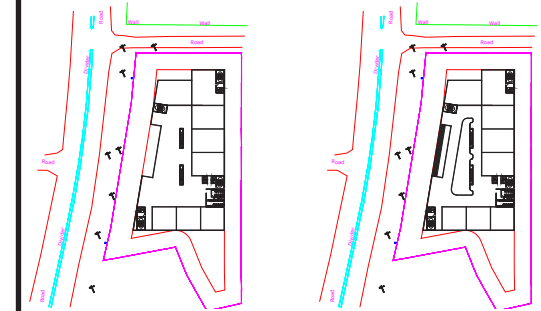

FWD
architects
BLR | HYD | RPR

2nd Floor, S S Enclave, Plot No.44,
Jayabheri Enclave Phase-2, Gachi-
bowli, Hyderabad, Ranga Reddy,
Telangana -500032.


For FWD Architects
[Signature]
Authorized Signatory




A.NAGASAI
Sem :10
Reg NO-38210006

ACE VENTURES VILLAS




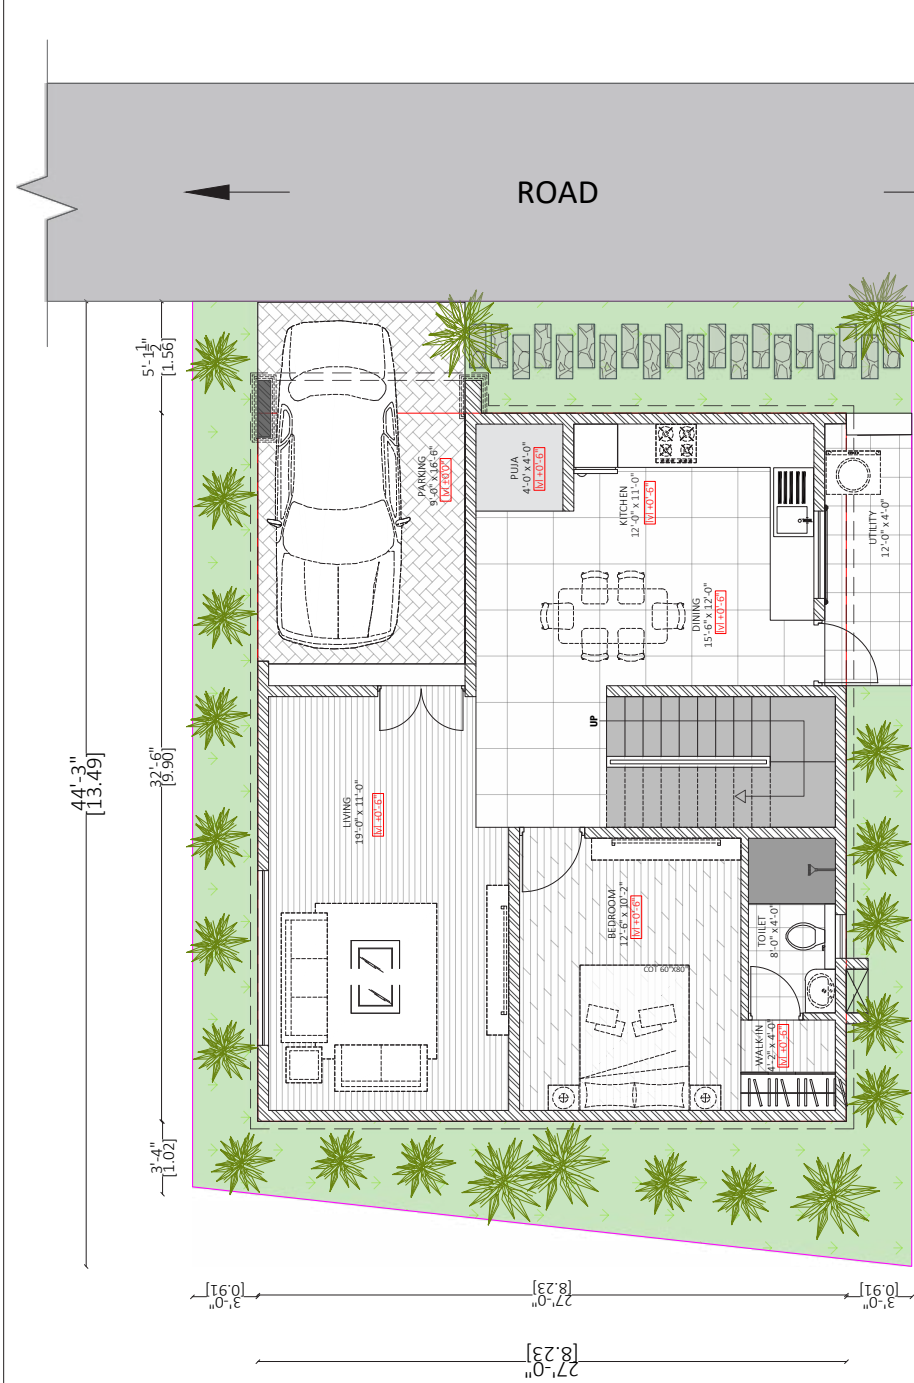

GROUND FLOOR

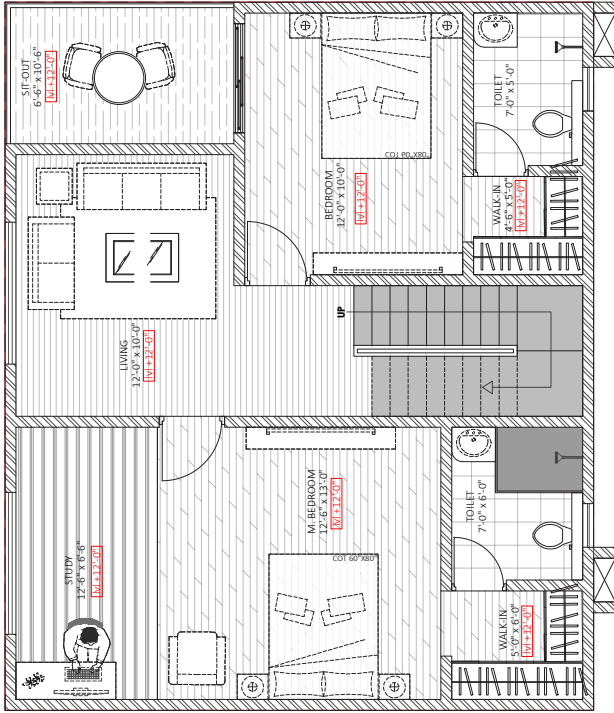

FIRST FLOOR

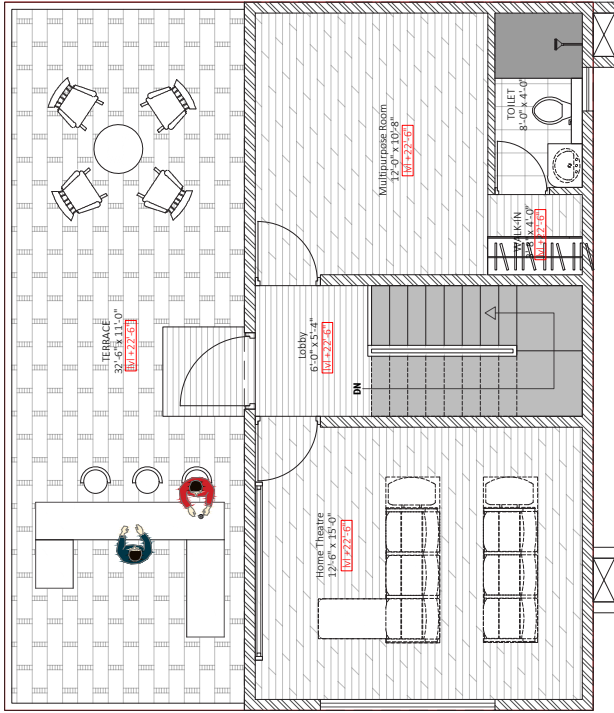


SECOND FLOOR


SITE AREA-156Sq. yards	
EAST FACING VILLA - 44'-3" x 27'-0"	
Floor	Area(sq. ft.)
Ground floor	895
First Floor	875
Second floor	520
Total	2290




SITE AREA-161Sq. yards	
EAST FACING VILLA- 37'-5" x 36'-6"	
Floor	Area(sq. ft.)
Ground floor	904
First Floor	890
Second floor	508
Total	2300

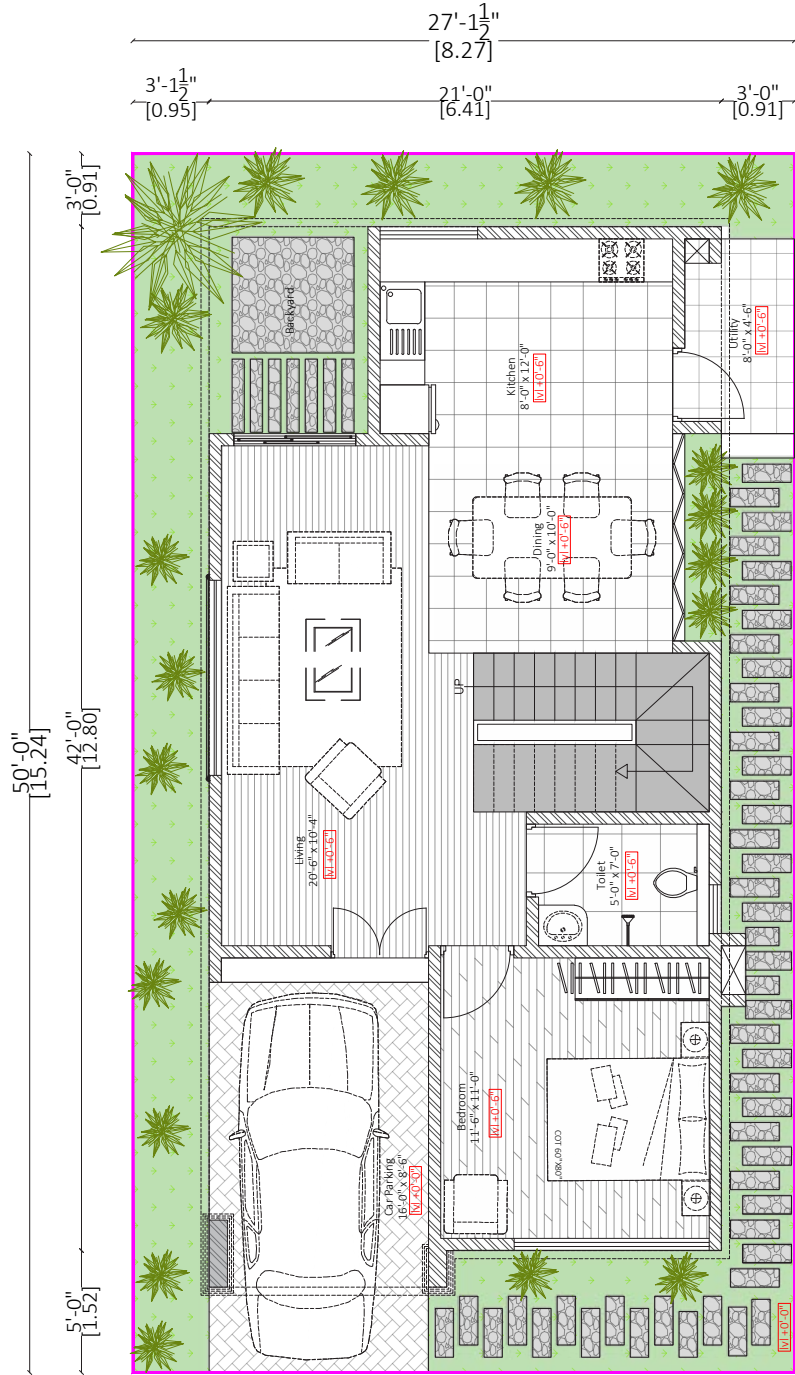

GROUND FLOOR

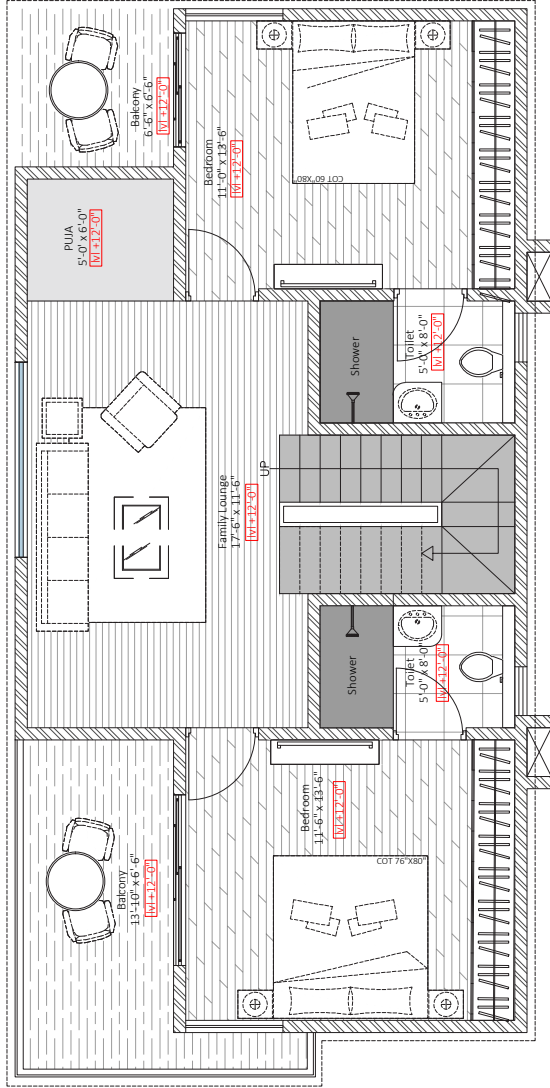

FIRST FLOOR

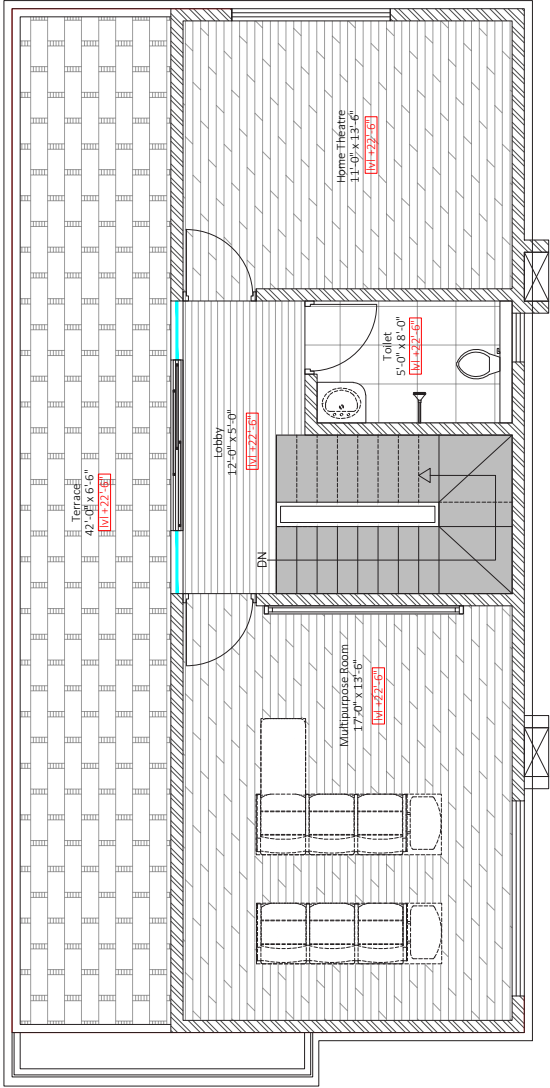

SECOND FLOOR

SITE AREA- 150 Sq. yards	
WEST FACING VILLA- 50'-0" x 27'-2"	
Floor	Area(sq. ft.)
Ground floor	840
First Floor	900
Second floor	605
Total	2345

WEST FACING-150 SQ.YDS

ISSUE
15.03.2023

PROJECT
Proposed Villa Layout

SITE ADDRESS
Patighanpur,Hyderabad




TR HO 1158_AR_DD_150yd_FLOOR
PLAN_C1523_r9.dwg


DRAWN BY
NAGA SAI

PROJECT No.
HO 1158


SCALE
NTS

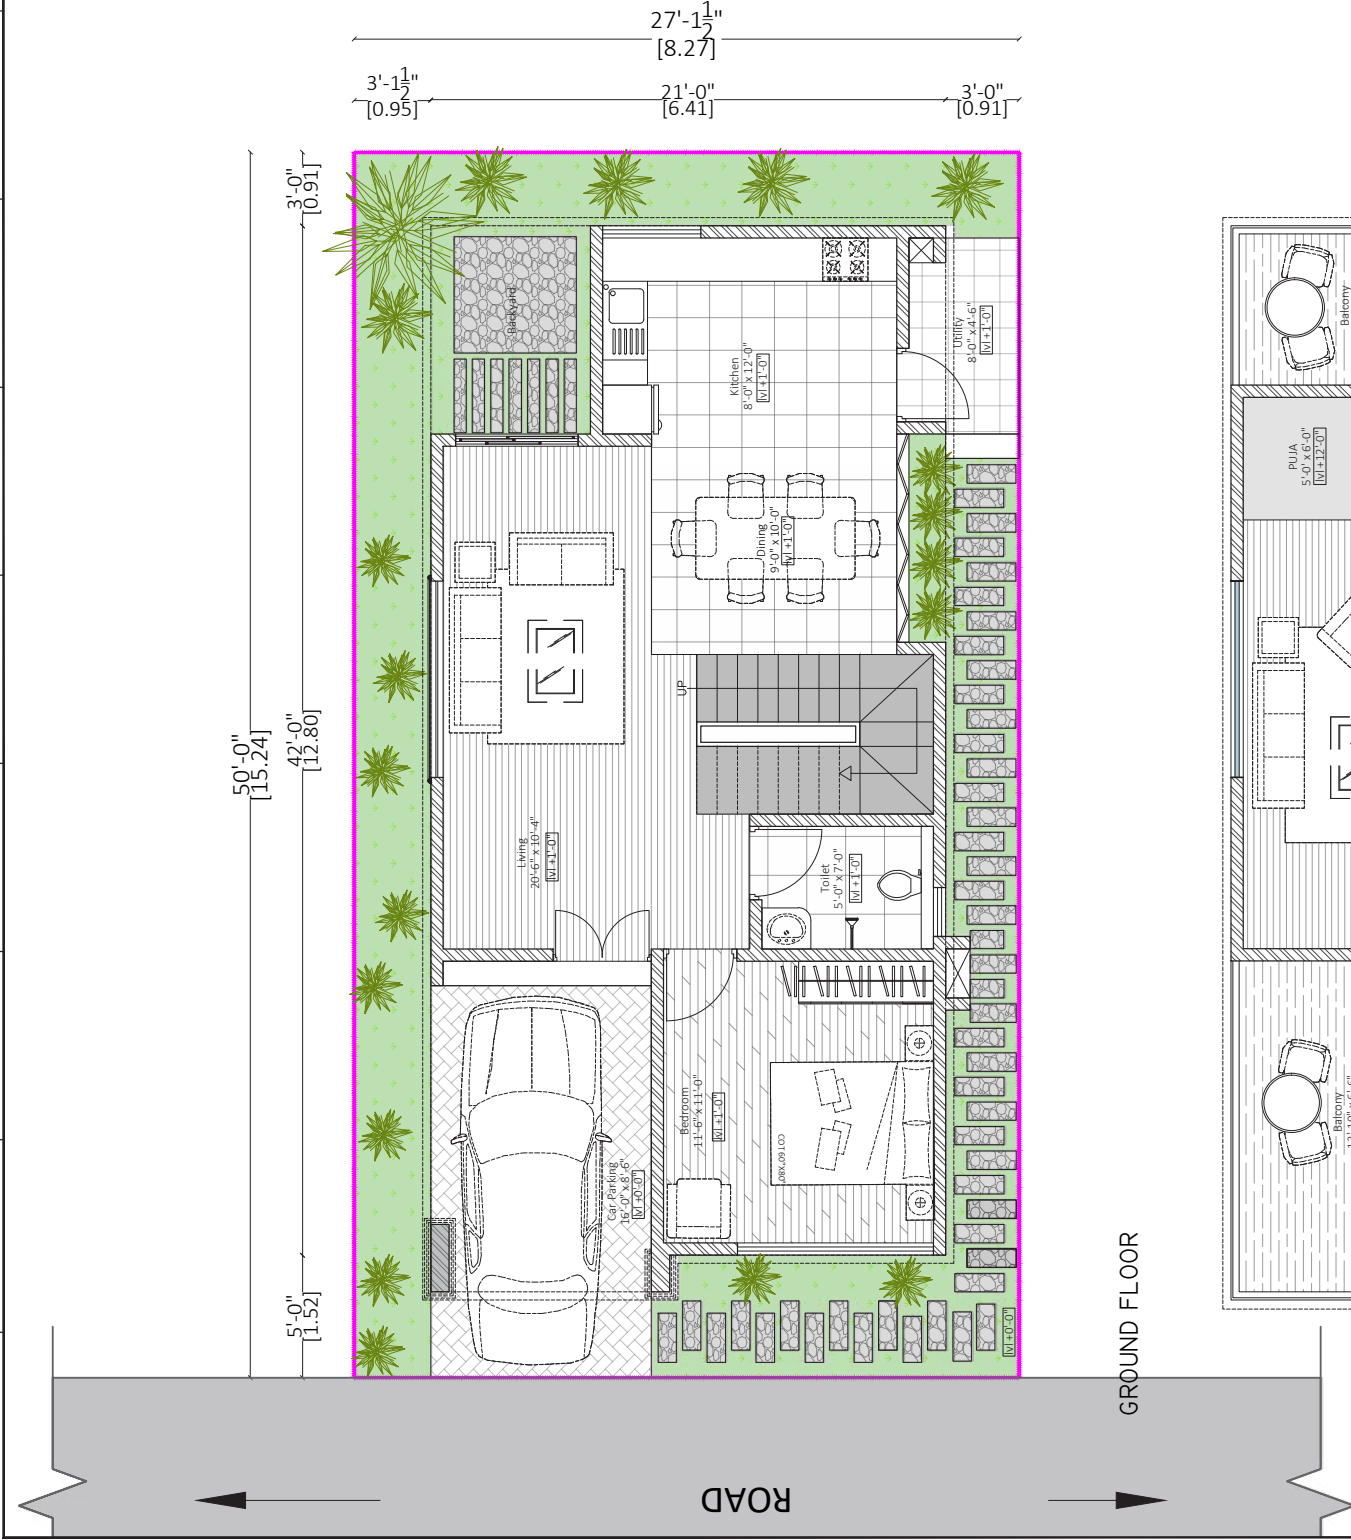

GROUND FLOOR



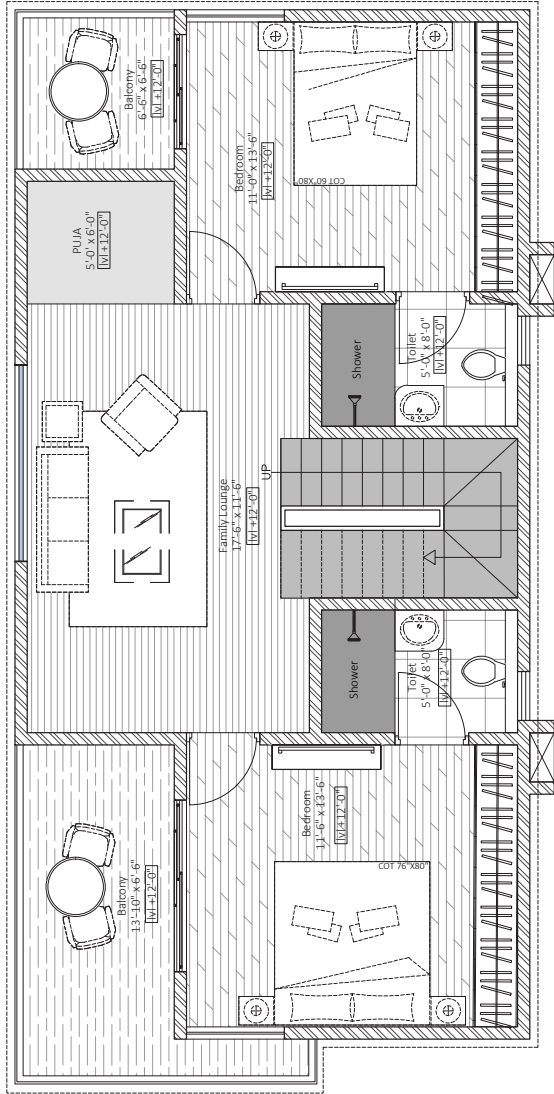


FIRST FLOOR

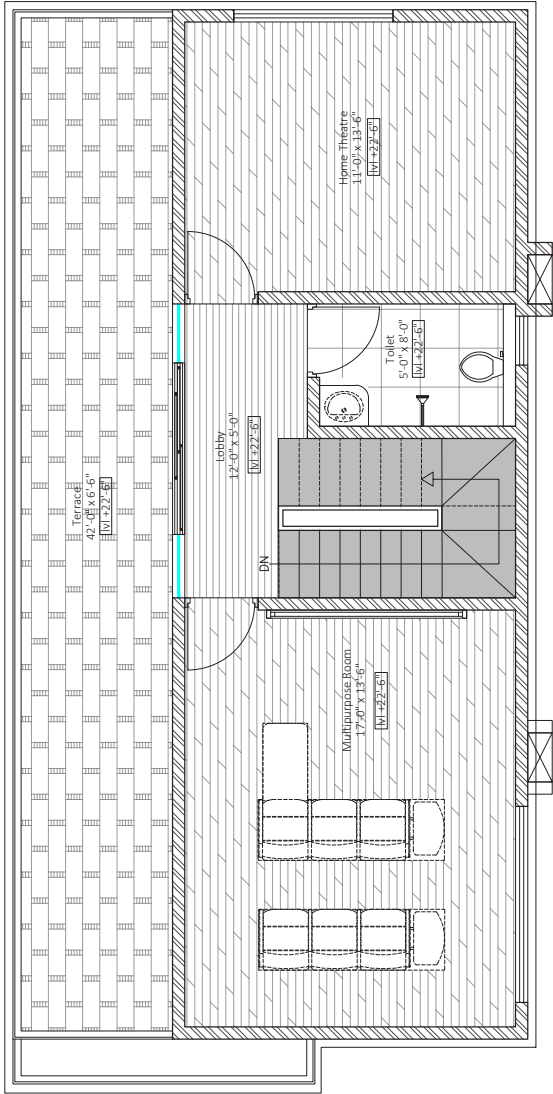

SECOND FLOOR

SITE AREA- 150 Sq. yards	
WEST FACING VILLA- 50'-0" x 27'-2"	
Floor	Area(sq. ft.)
Ground floor	840
First Floor	900
Second floor	605
Total	2345

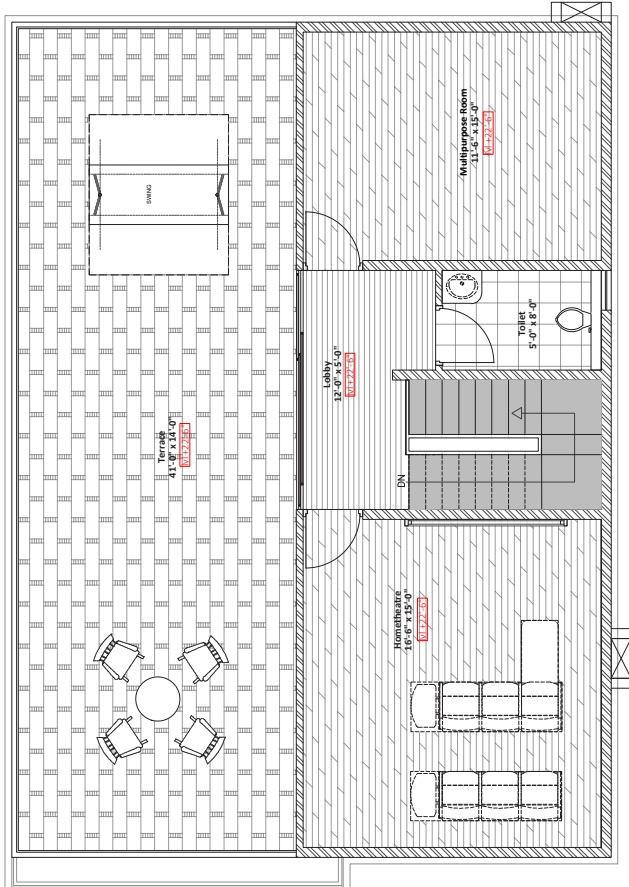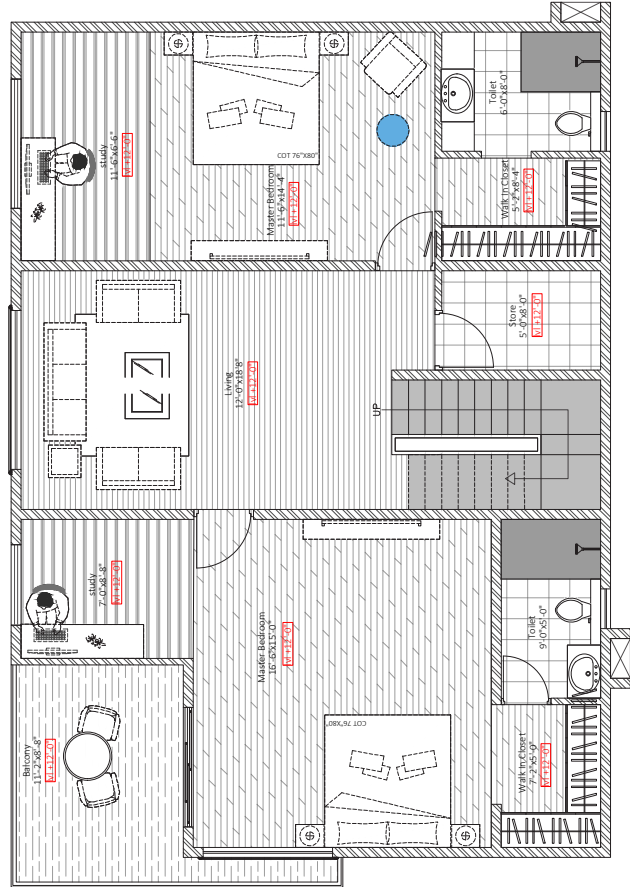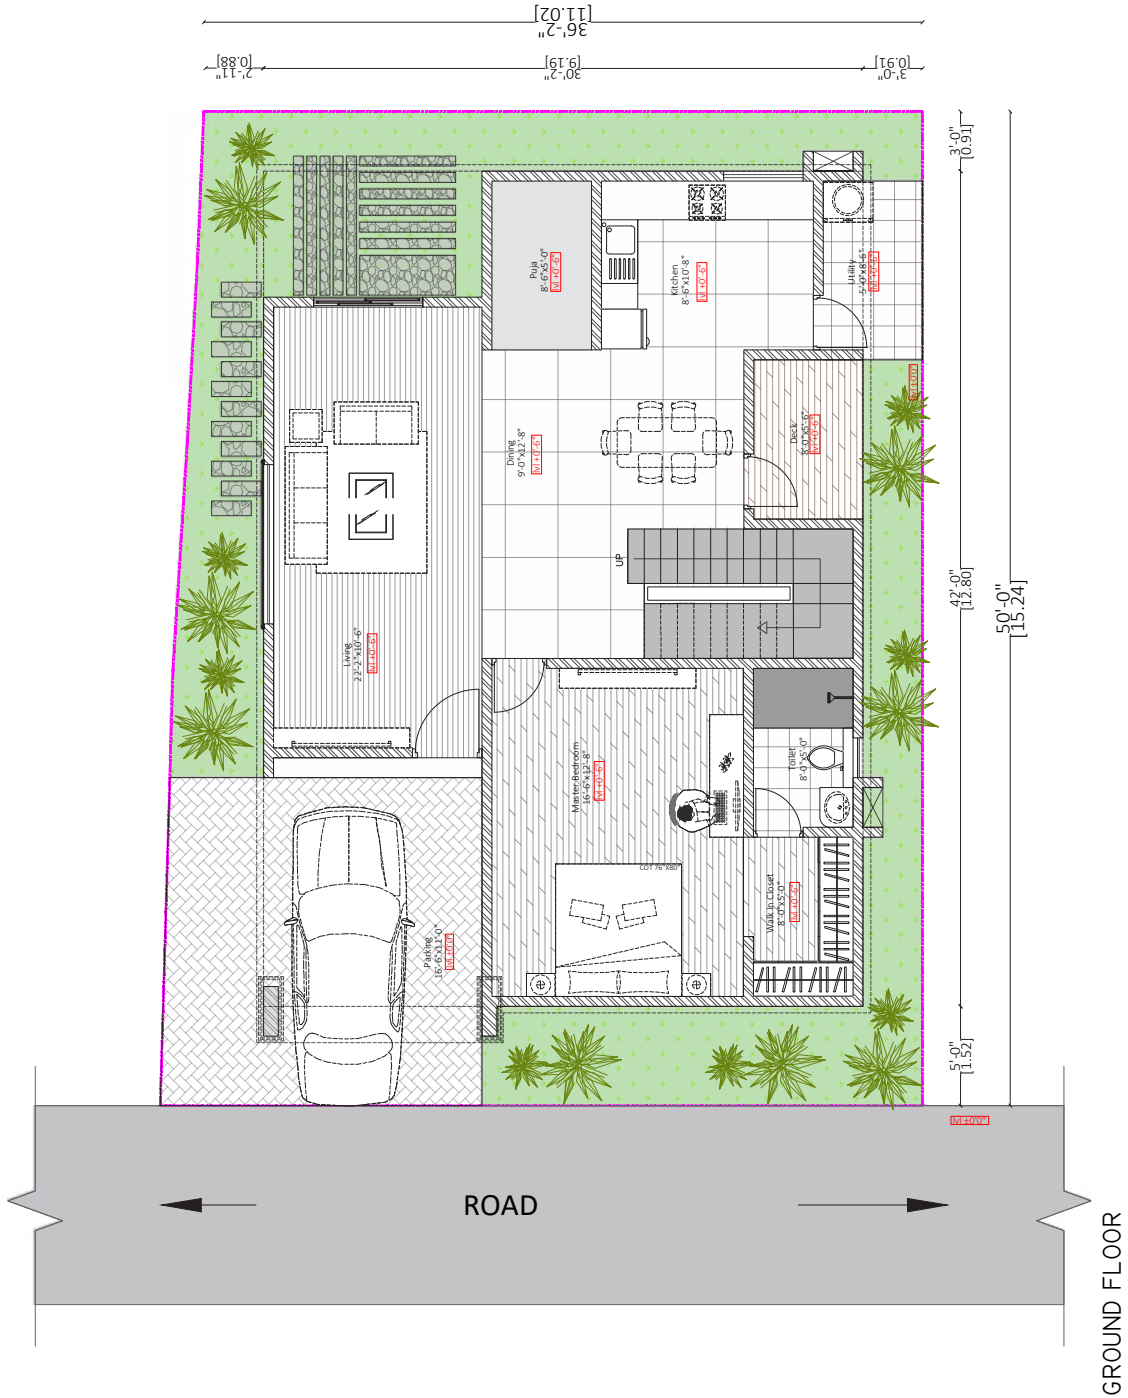

SITE AREA - 208Sq. yards	
WEST FACING VILLA - 50'-0" x 36'-2"	
Floor	Area(sq. ft.)
Ground floor	1215
First Floor	1285
Second floor	660
Total	3160

EAST FACING-208 SQ. YDS

ISSUE
15.03.2023

PROJECT
Proposed Villa Layout

SITE ADDRESS
Patighanpur, Hyderabad

FWD
architects
Chhota Anjaiah Nagar,
Gachibowli, Hyderabad,
Telangana 500032


DD.001

TR HO 1158_AR_DD_208yd_FLOOR
PLAN 00872 rd.2 dms 7 dms


DRAWN BY
HRUDAYA

PROJECT No.
HO 1158


SCALE
NTS

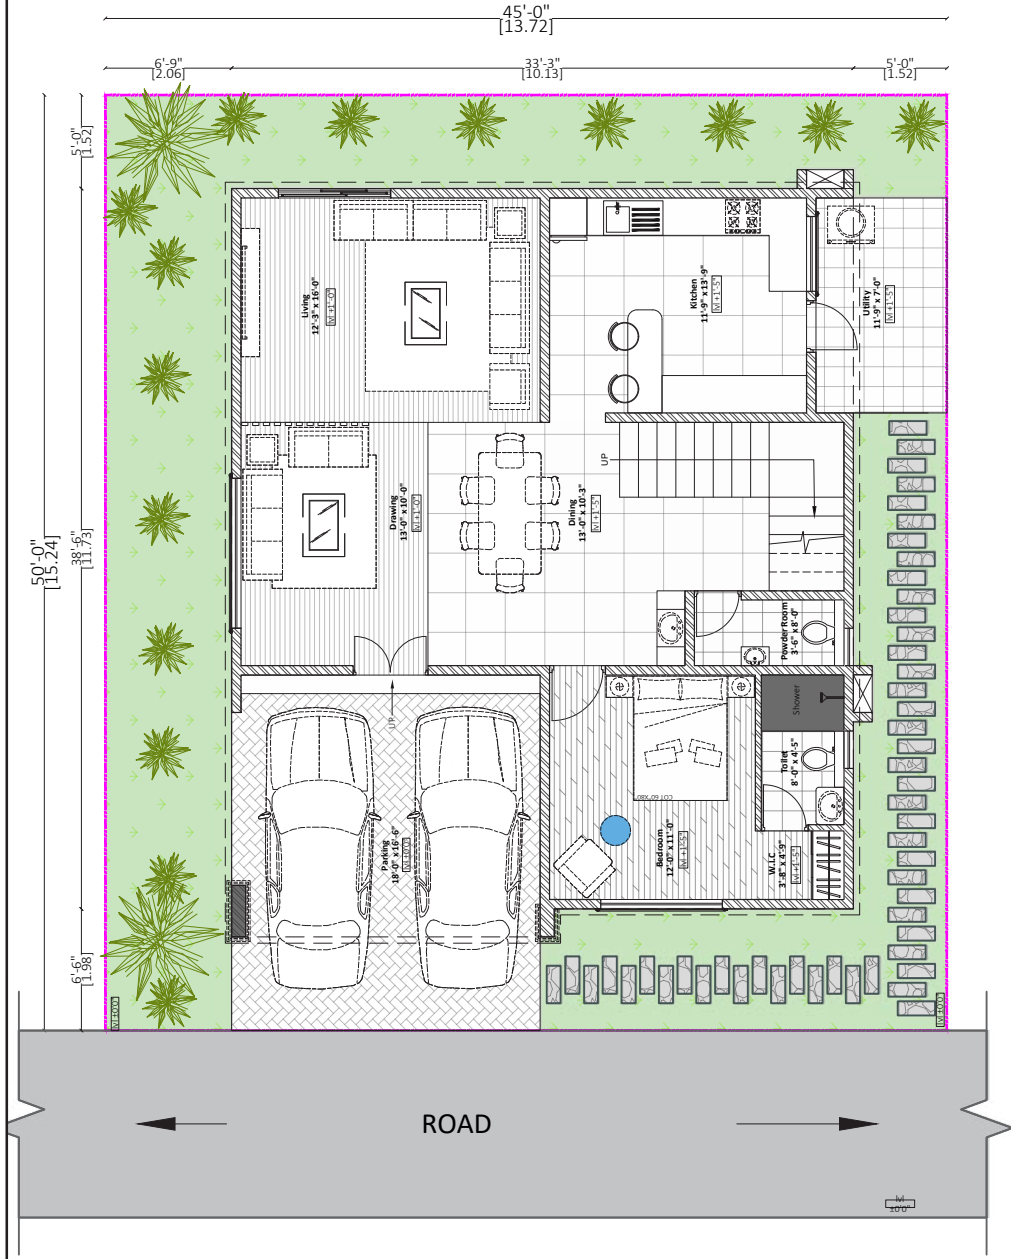

GROUND FLOOR

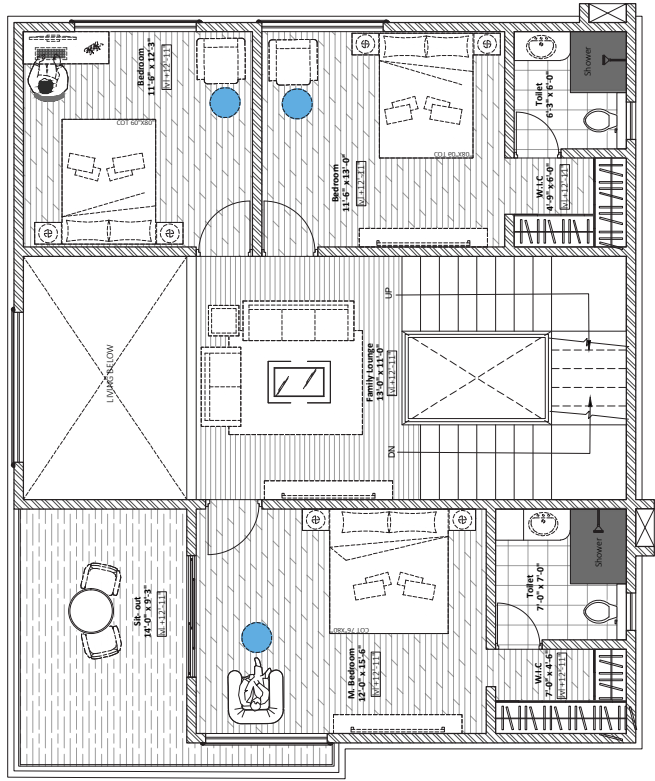


FIRST FLOOR

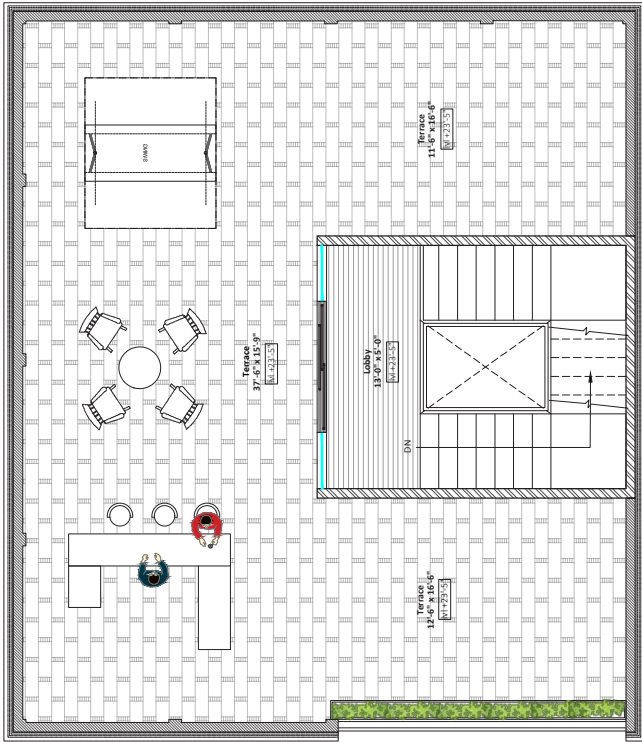


SECOND FLOOR


SITE AREA- 250sq. yards	
WEST FACING VILLA	
Floor	Area(sq. ft.)
Ground floor	1305
First floor	1275
Second floor	210
Total	2790

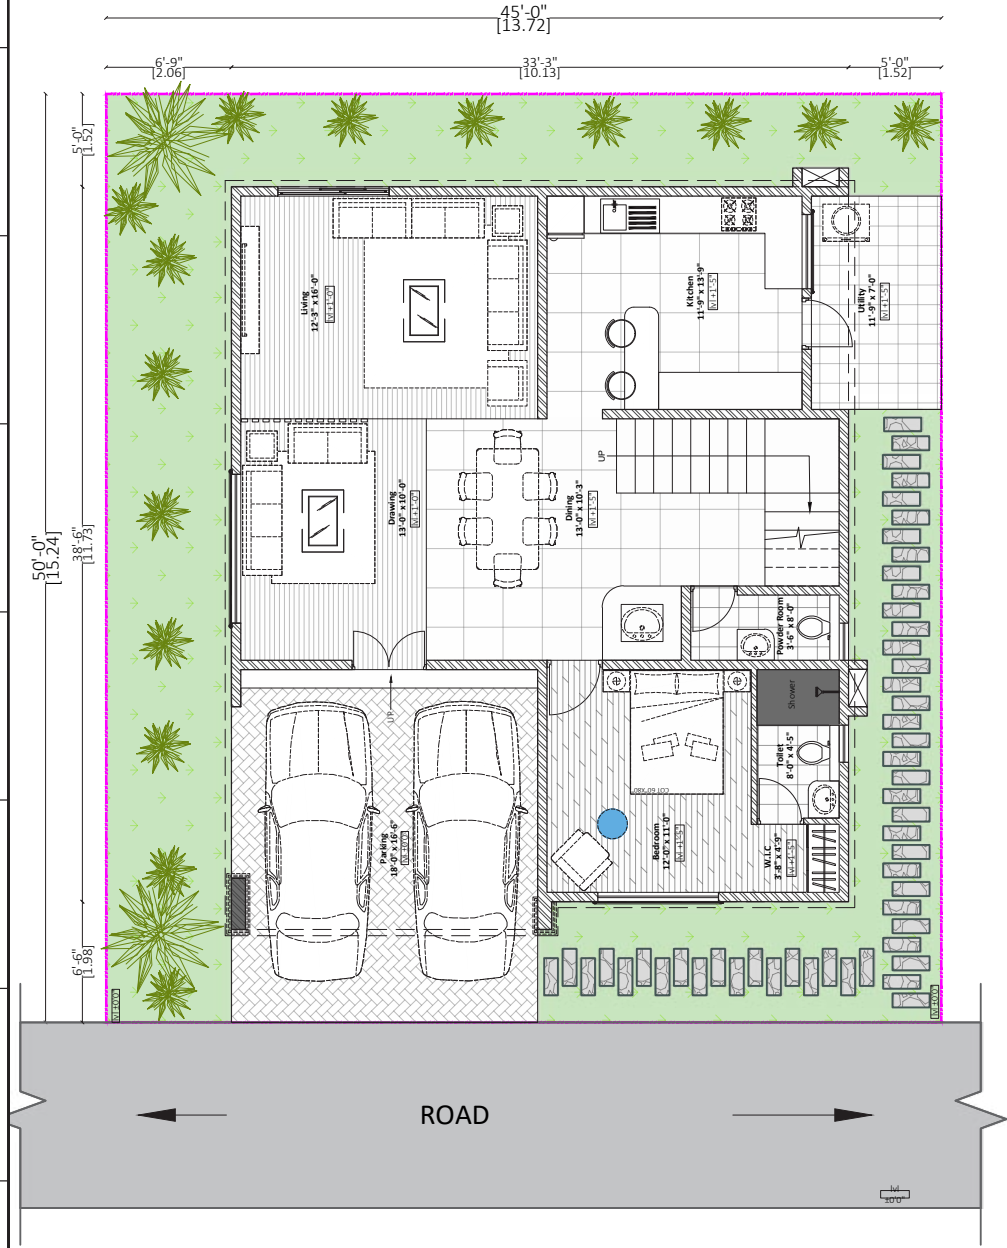

GROUND FLOOR

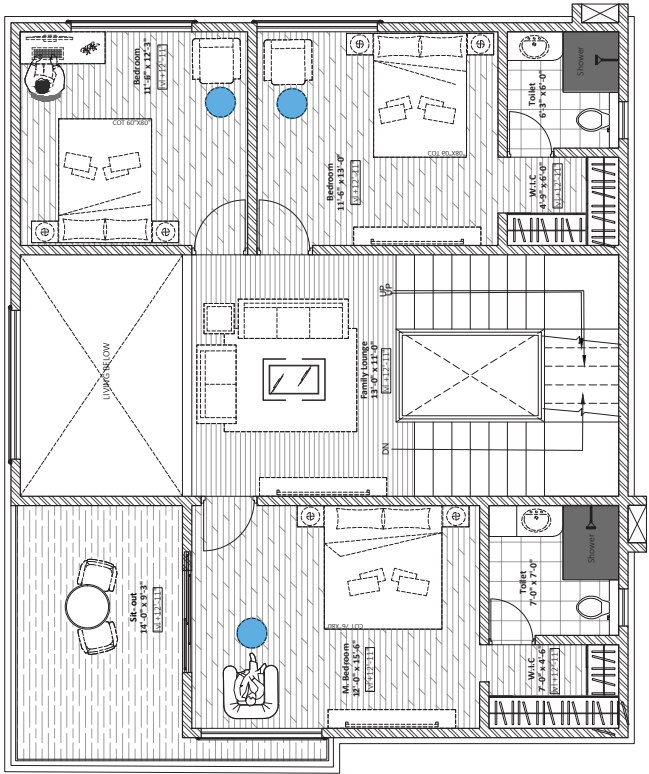

FIRST FLOOR

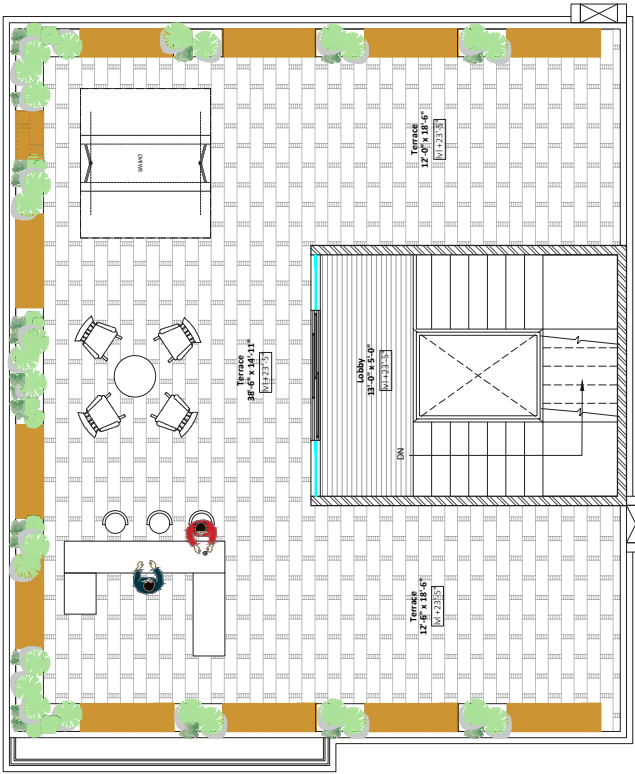

SECOND FLOOR

SITE AREA- 250Sq. yards	
WEST FACING VILLA	
Floor	Area(sq. ft.)
Ground floor	1350
First Floor	1200
Second floor	210
Total	2760

WEST FACING-250 SQ. YDS
OPT-I

HO 1158_AR_DD_FLOOR
PLANS C3123 r2 1.dwg

ISSUE
03.04.2023

PROJECT
Proposed Villa Layout

PROJECT No.
HO 1158

DRAWN BY
NAGA SAI







SITE ADDRESS
Patighanpur,Hyderabad

SCALE
NTS

SVS SOLITAIRE
WORKING DRAWING



Worked on Working Drawings
of Solitrate villas
sectional and elevation detailing
Floor Level of all Types of Flats
and club house

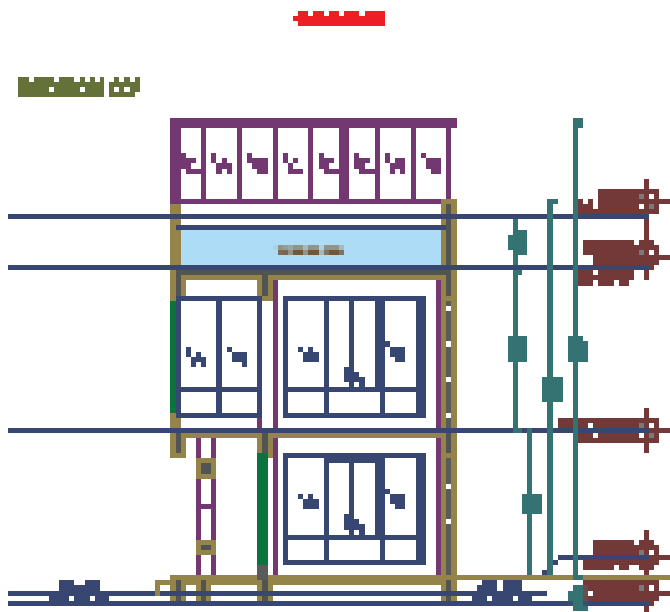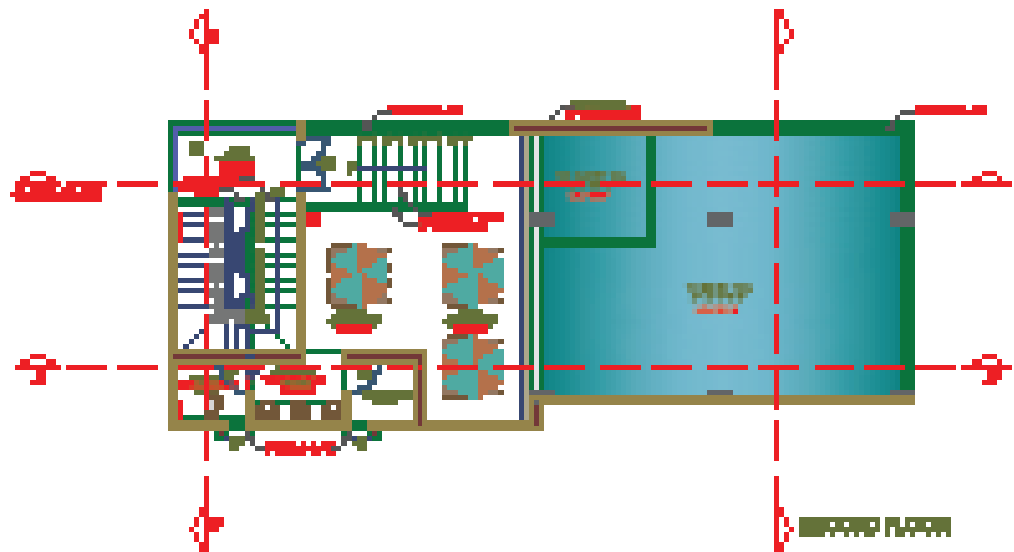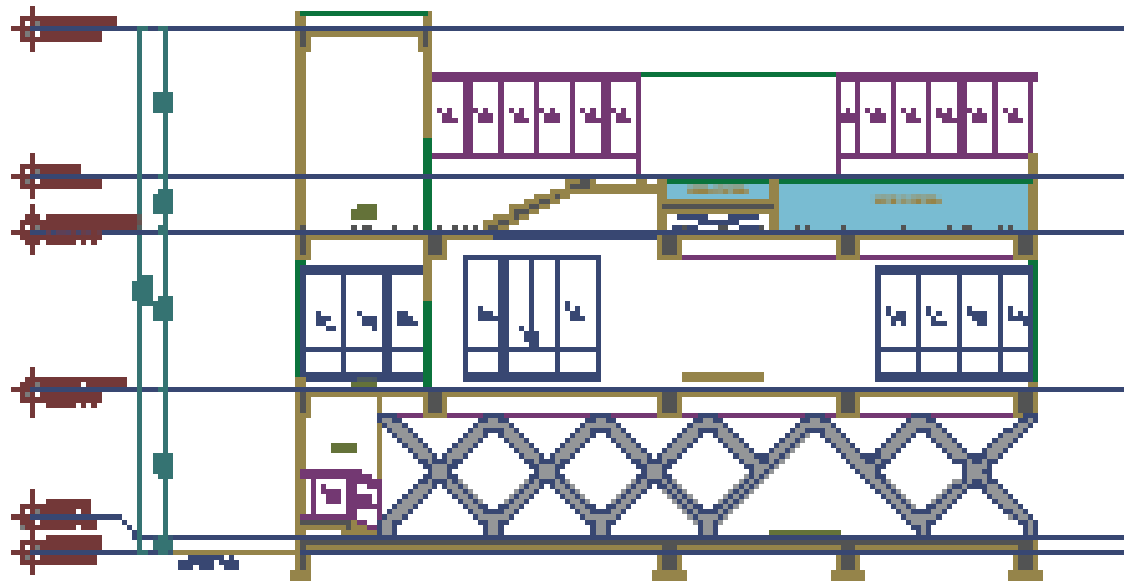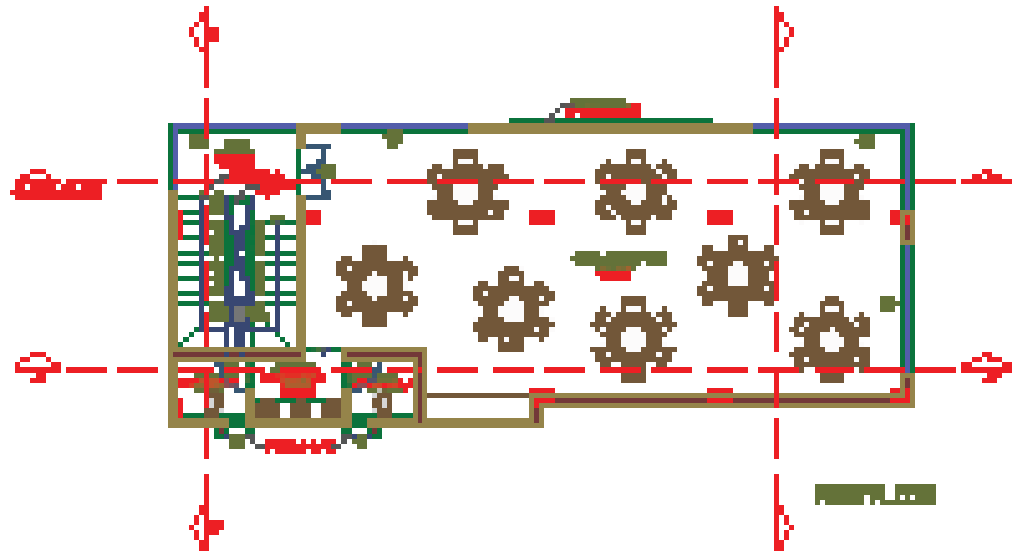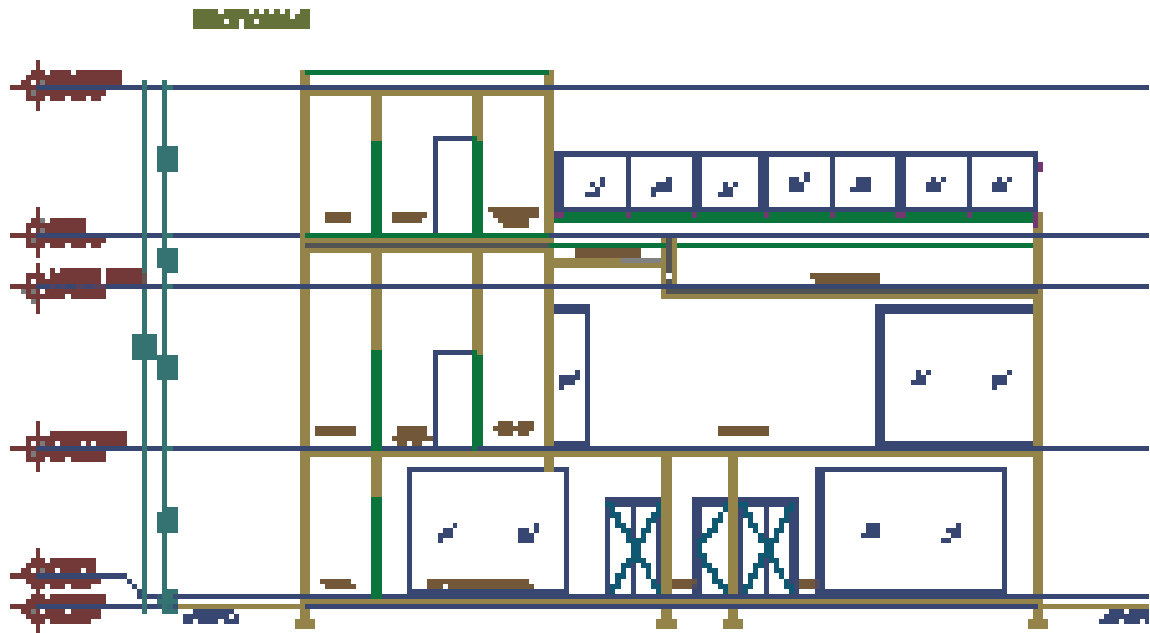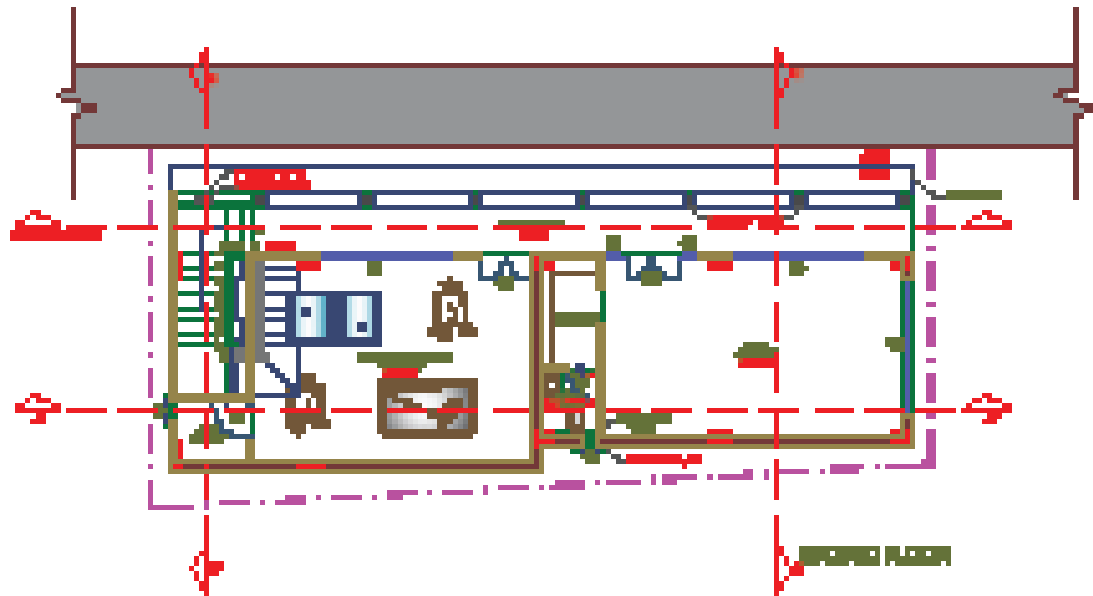

FWD
architects
BLR | HYD | RPR

2nd Floor, S S Enclave, Plot No.44,
Jayabheri Enclave Phase-2, Gachi-
bowli, Hyderabad, Ranga Reddy,
Telangana -500032.



For FWD Architects
[Signature]
Authorized Signatory




A.NAGASAI
Sem :10
Reg NO-38210006

SVS SOLITAIRE


Worked on Working Drawings of Solitrate villas sectional and elevation detailing Floor Level of all Types of Flats and club house

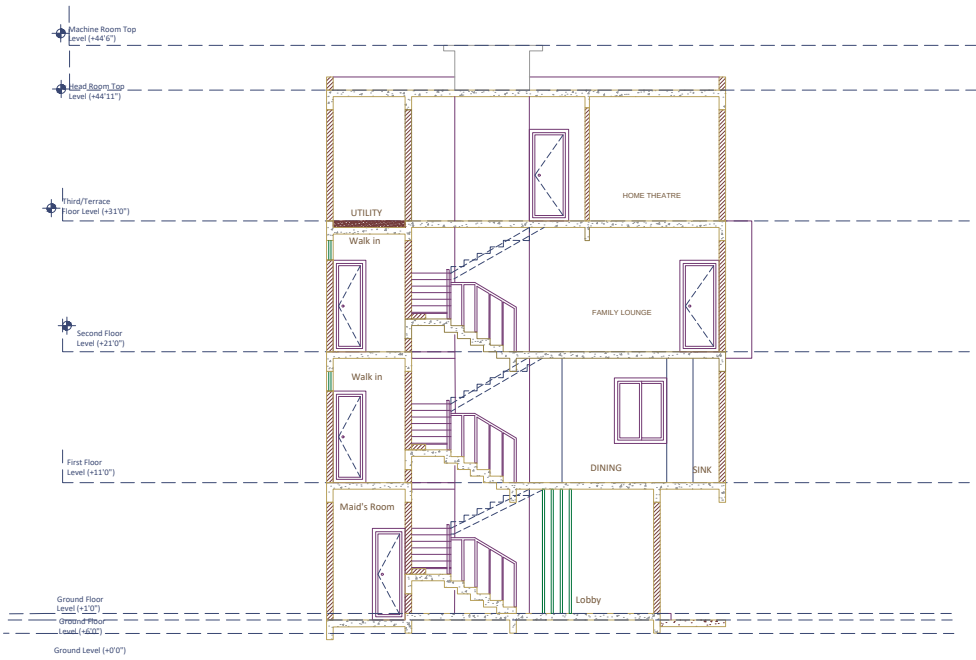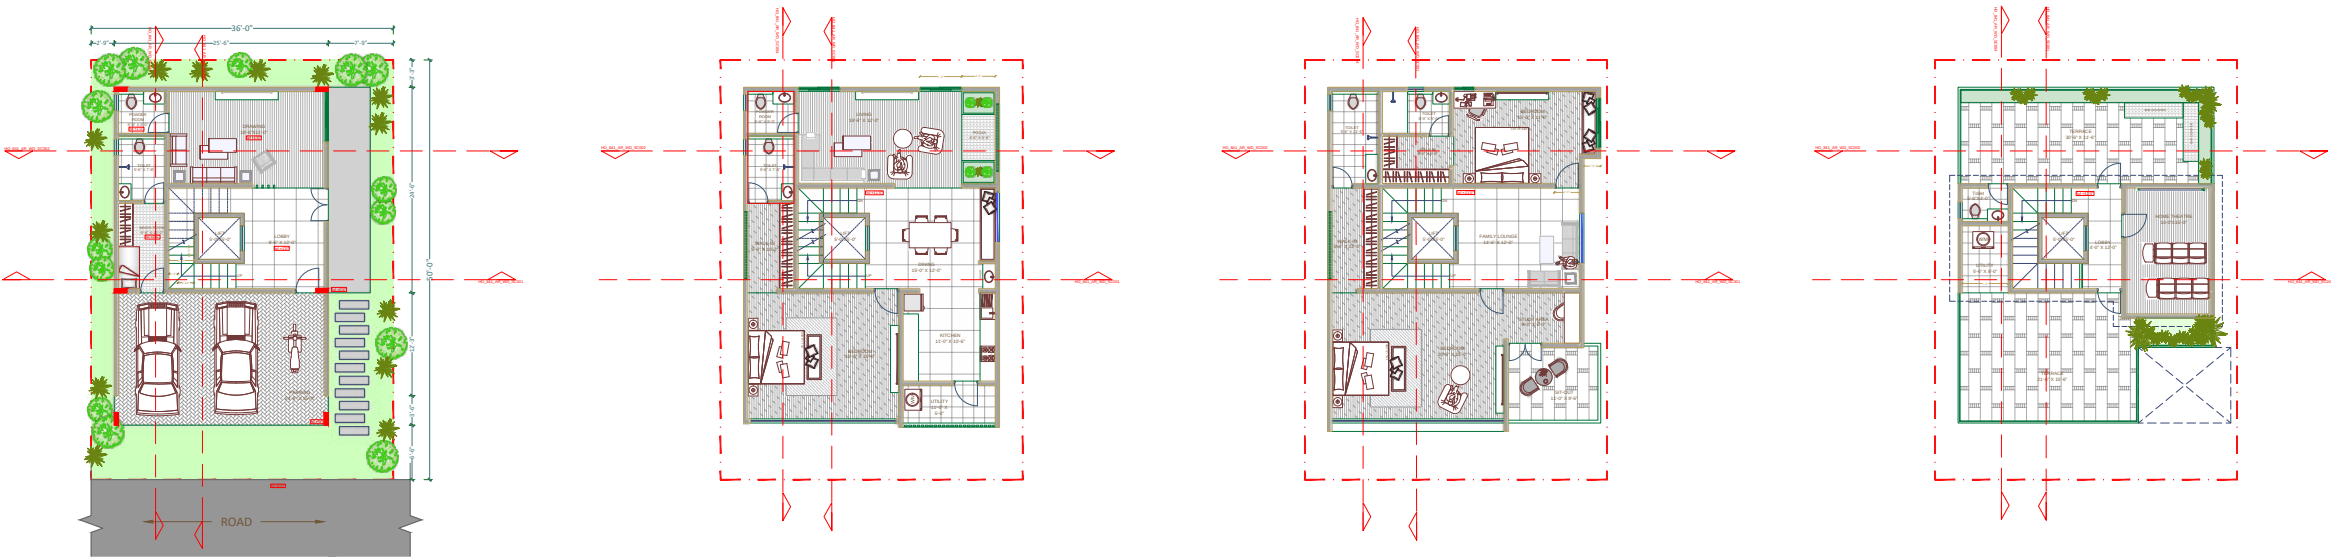


HO_841_AR_WD_SC01

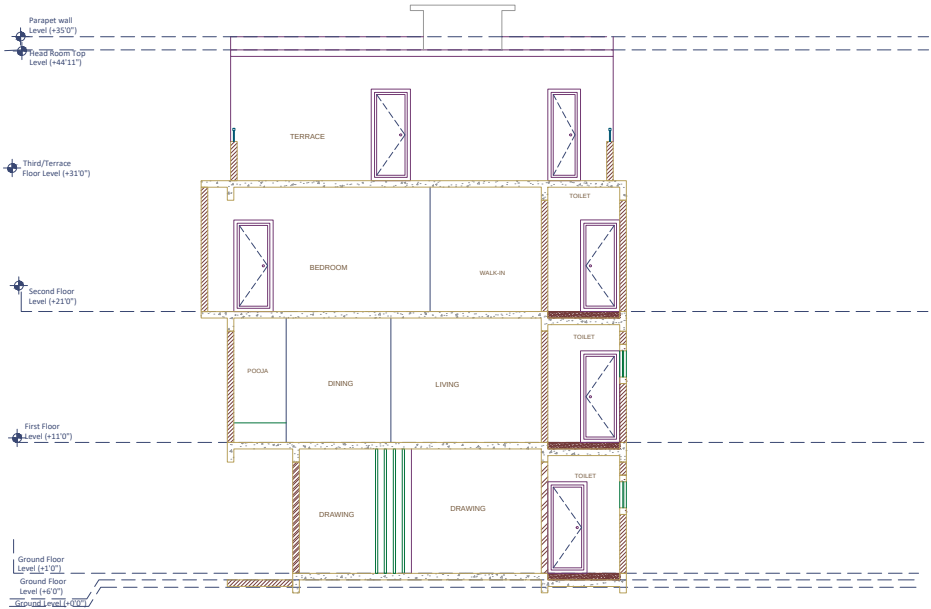

HO_841_AR_WD_SC02

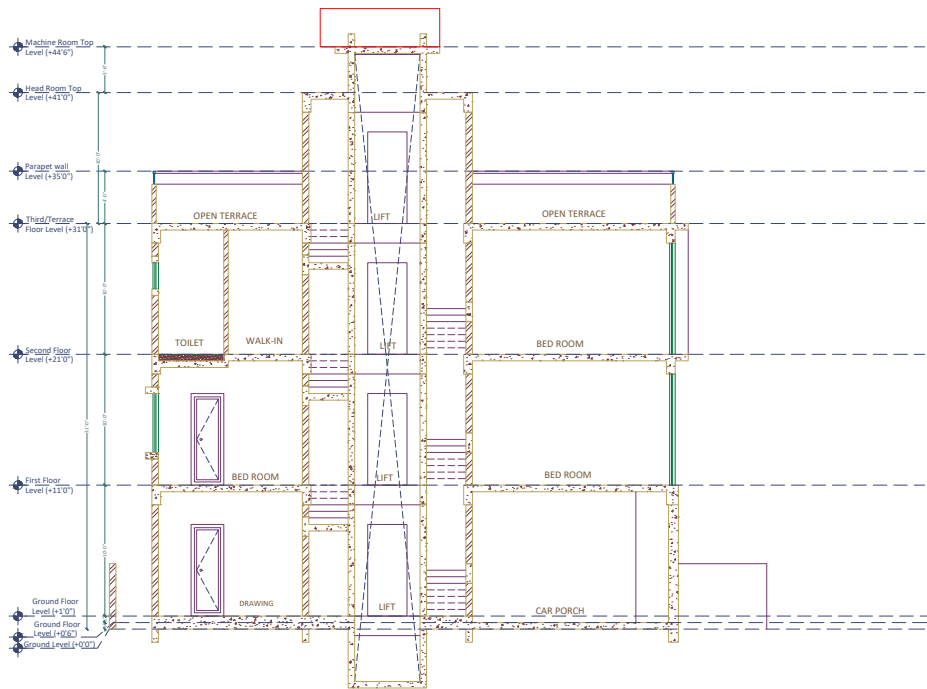

HO_841_AR_WD_SC03

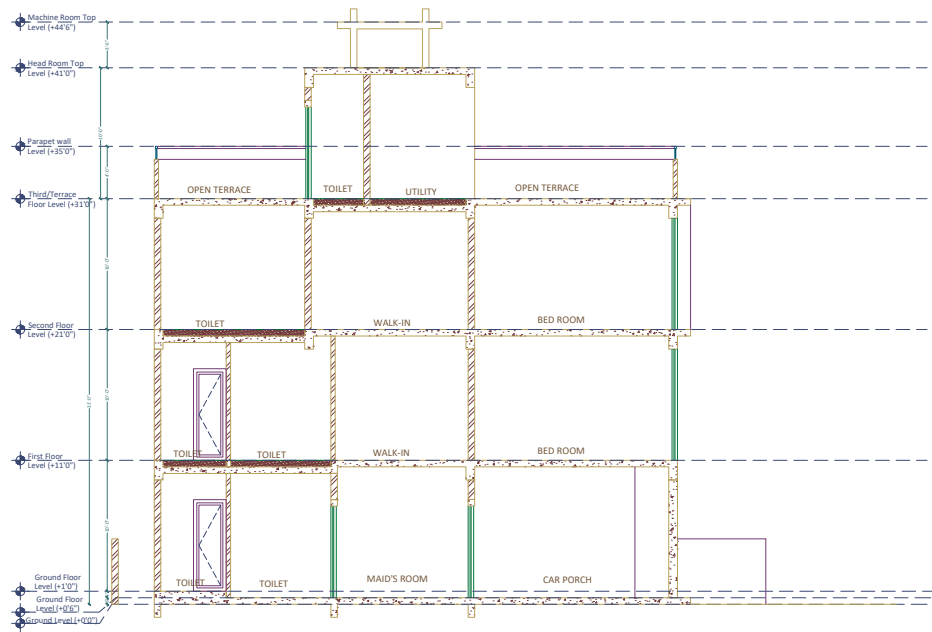

HO_841_AR_WD_SC04



2nd Floor, S S Enclave, Plot No.44, Jayabheri Enclave Phase-2, Gachibowli, Hyderabad, Ranga Reddy, Telangana -500032.

For FWD Architects
Authorized Signatory



A.NAGASAI
Sem :10
Reg NO-38210006

Worked on Working Drawings
of Solitrate villas
sectional and elevation detailing
Floor Level of all Types of Flats
and club house




FWD
architects
BLR | HYD | RPR

2nd Floor, S S Enclave, Plot No.44,
Jayabheri Enclave Phase-2, Gachi-
bowli, Hyderabad, Ranga Reddy,
Telangana -500032.



For FWD Architects
[Signature]
Authorized Signatory




A.NAGASAI
Sem :10
Reg NO-38210006

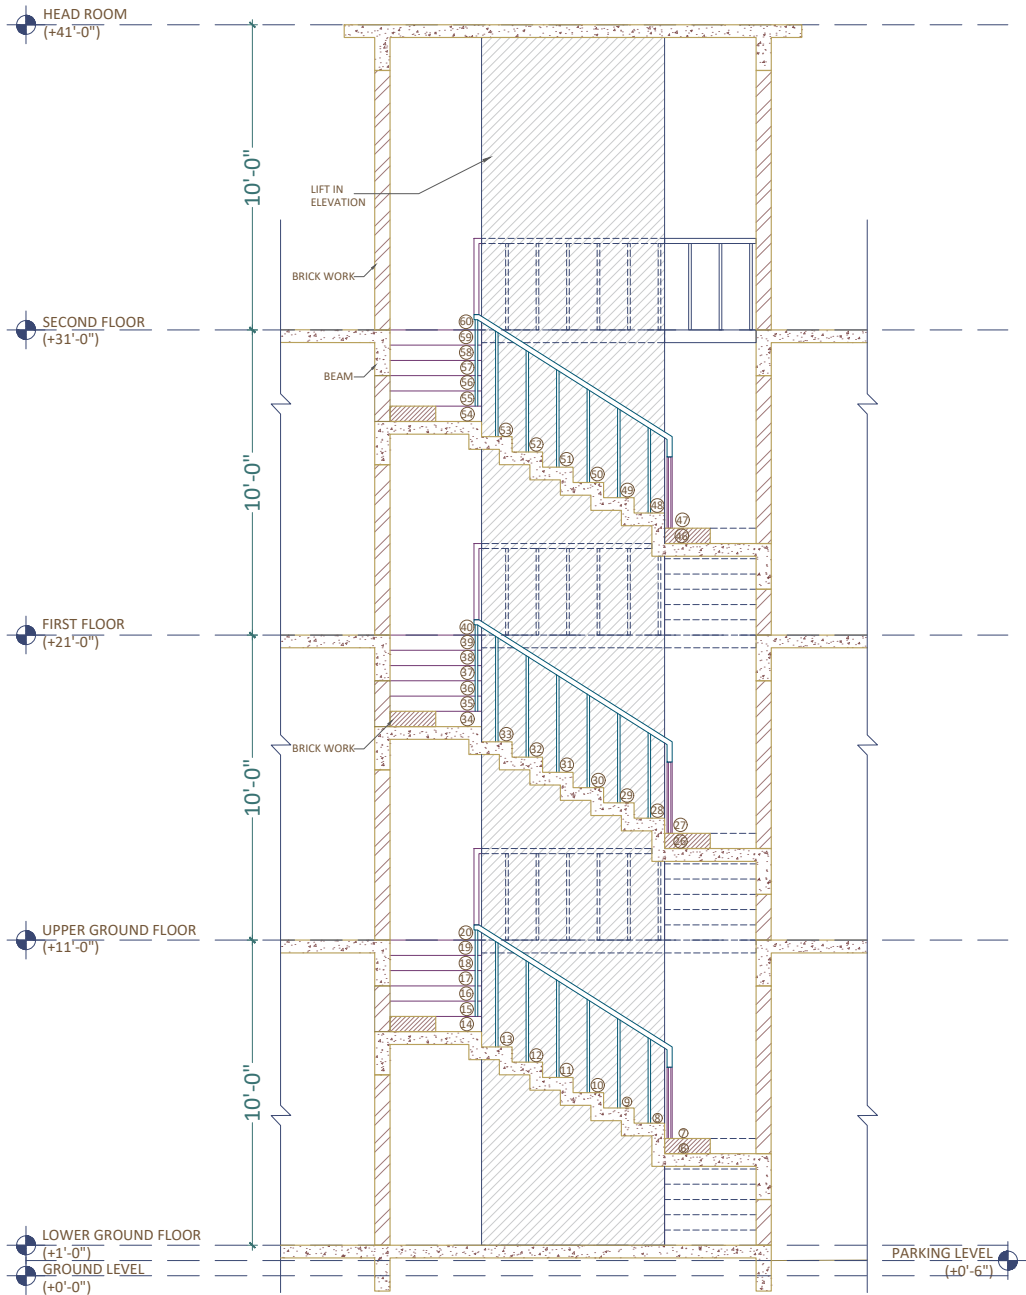


SECTION AA'

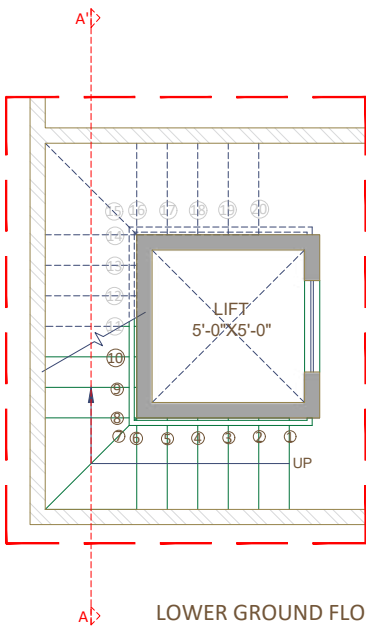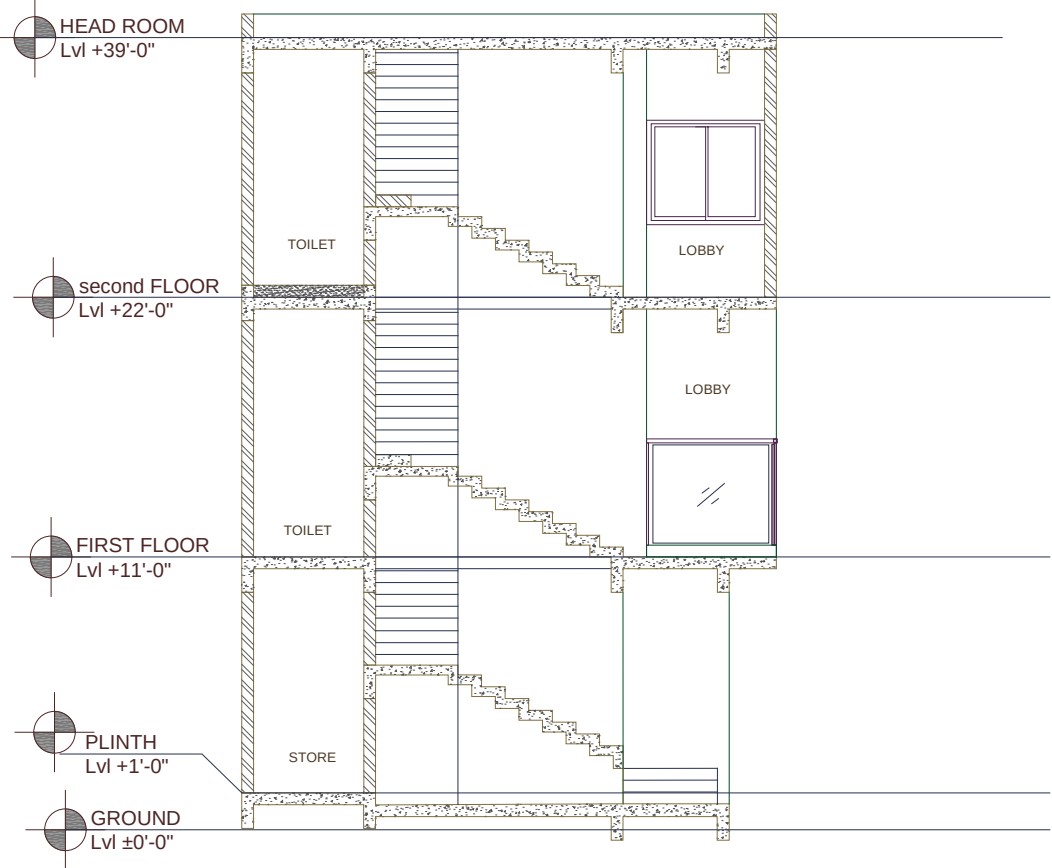


LOWER GROUND FLOOR

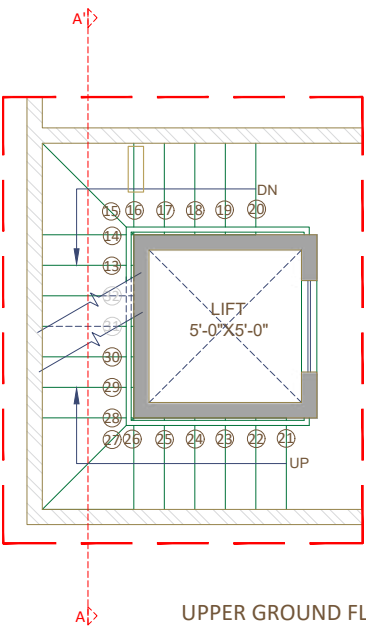









UPPER GROUND FLOOR

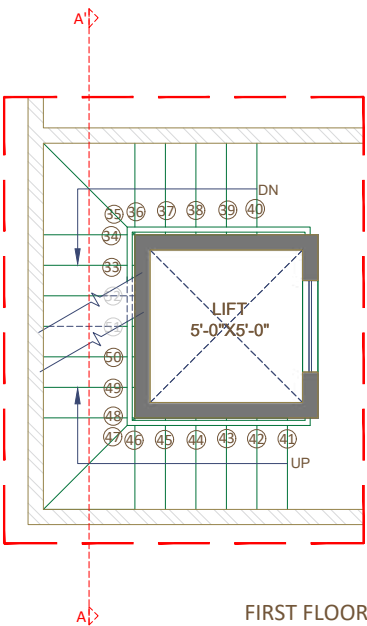


FIRST FLOOR

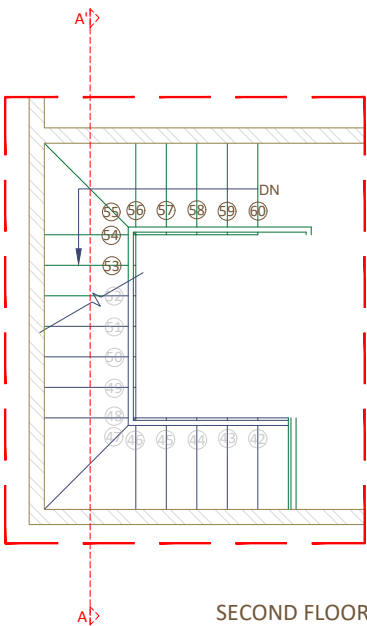

SECOND FLOOR

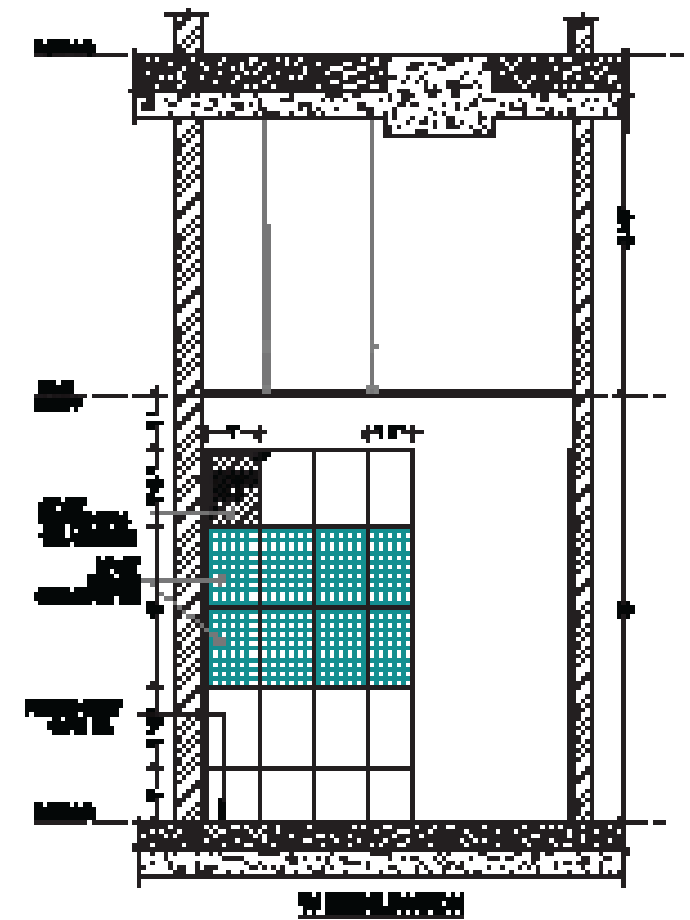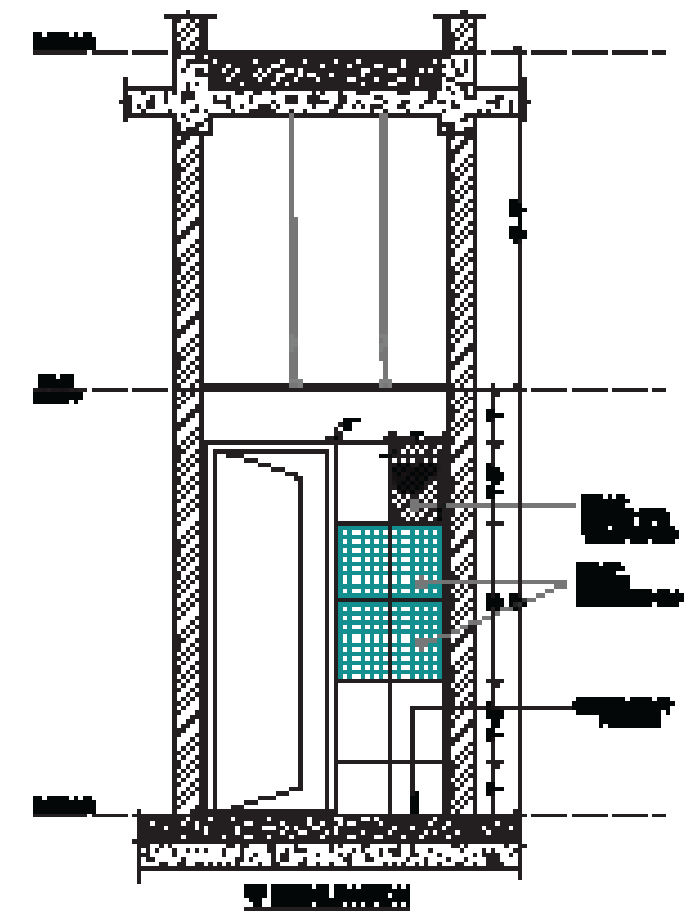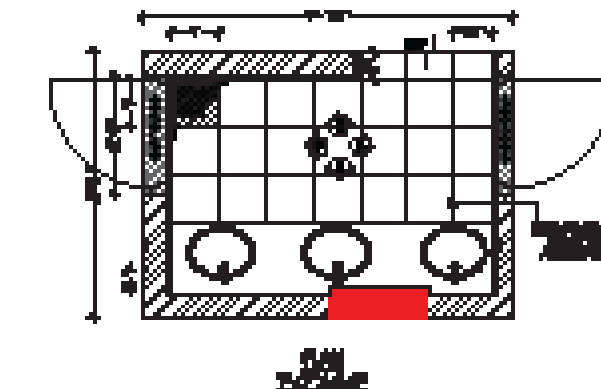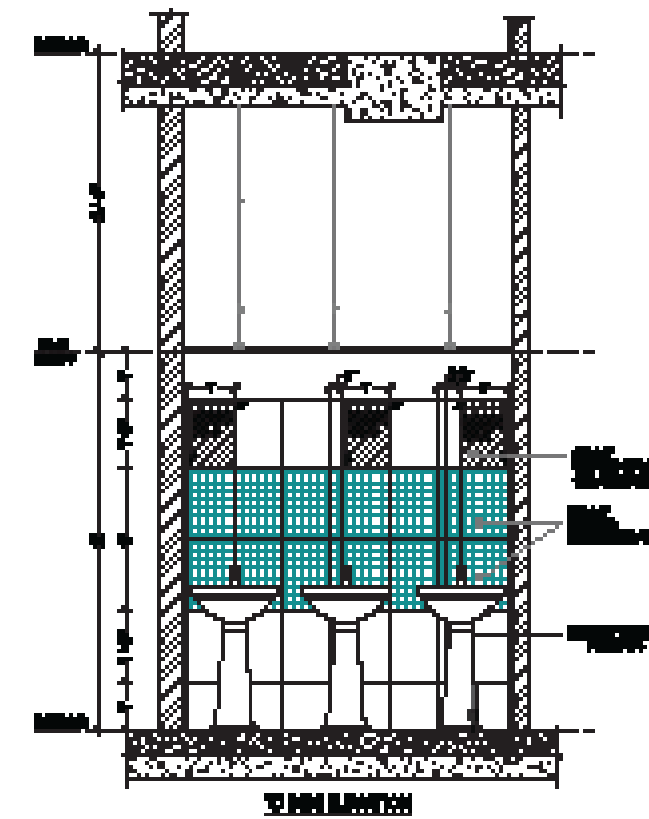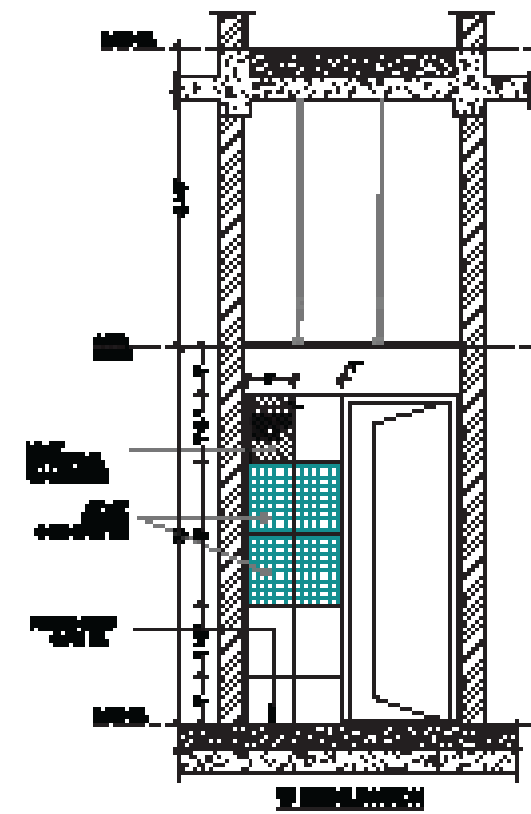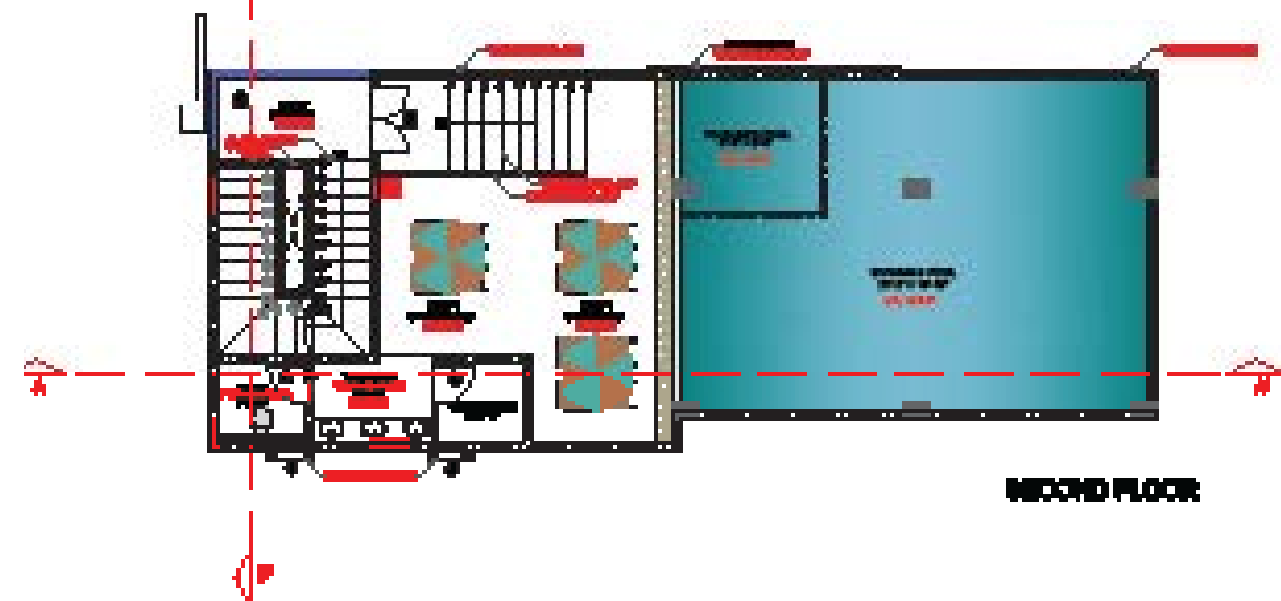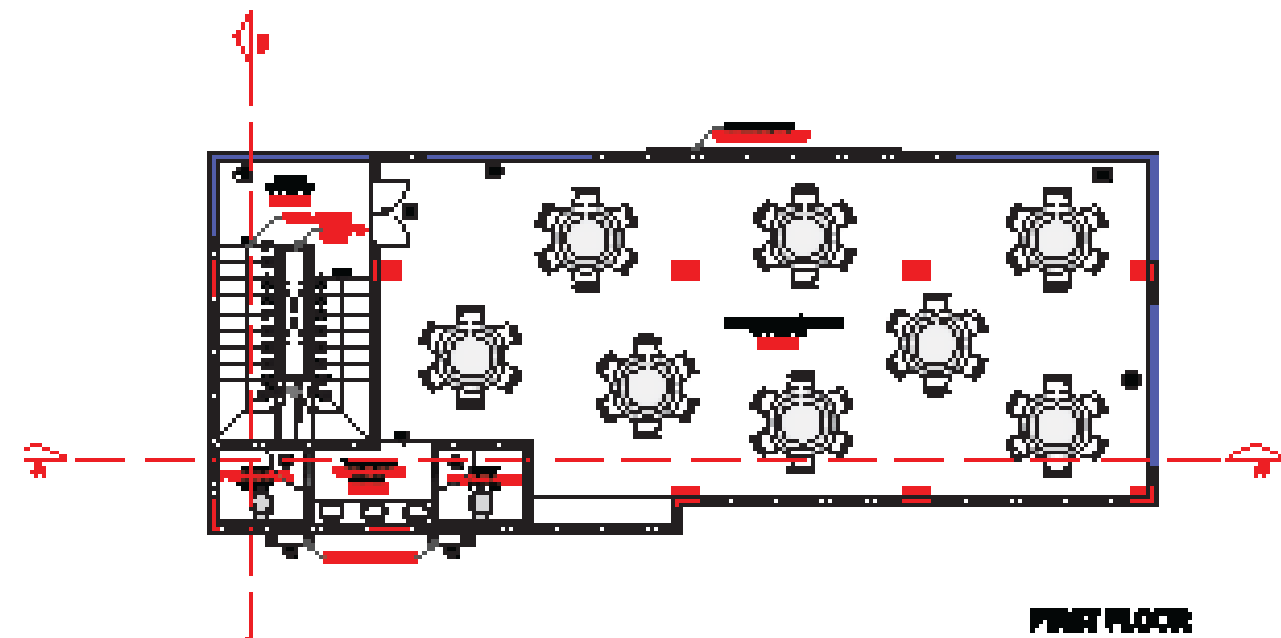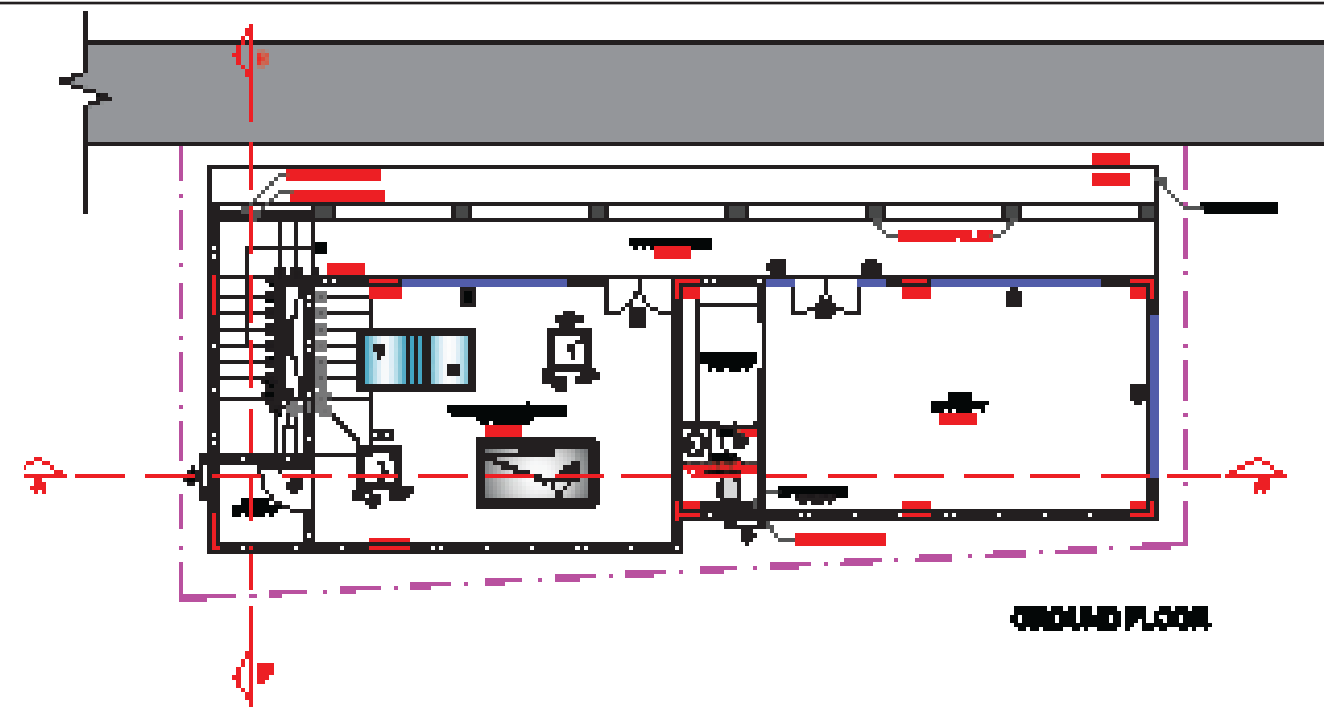

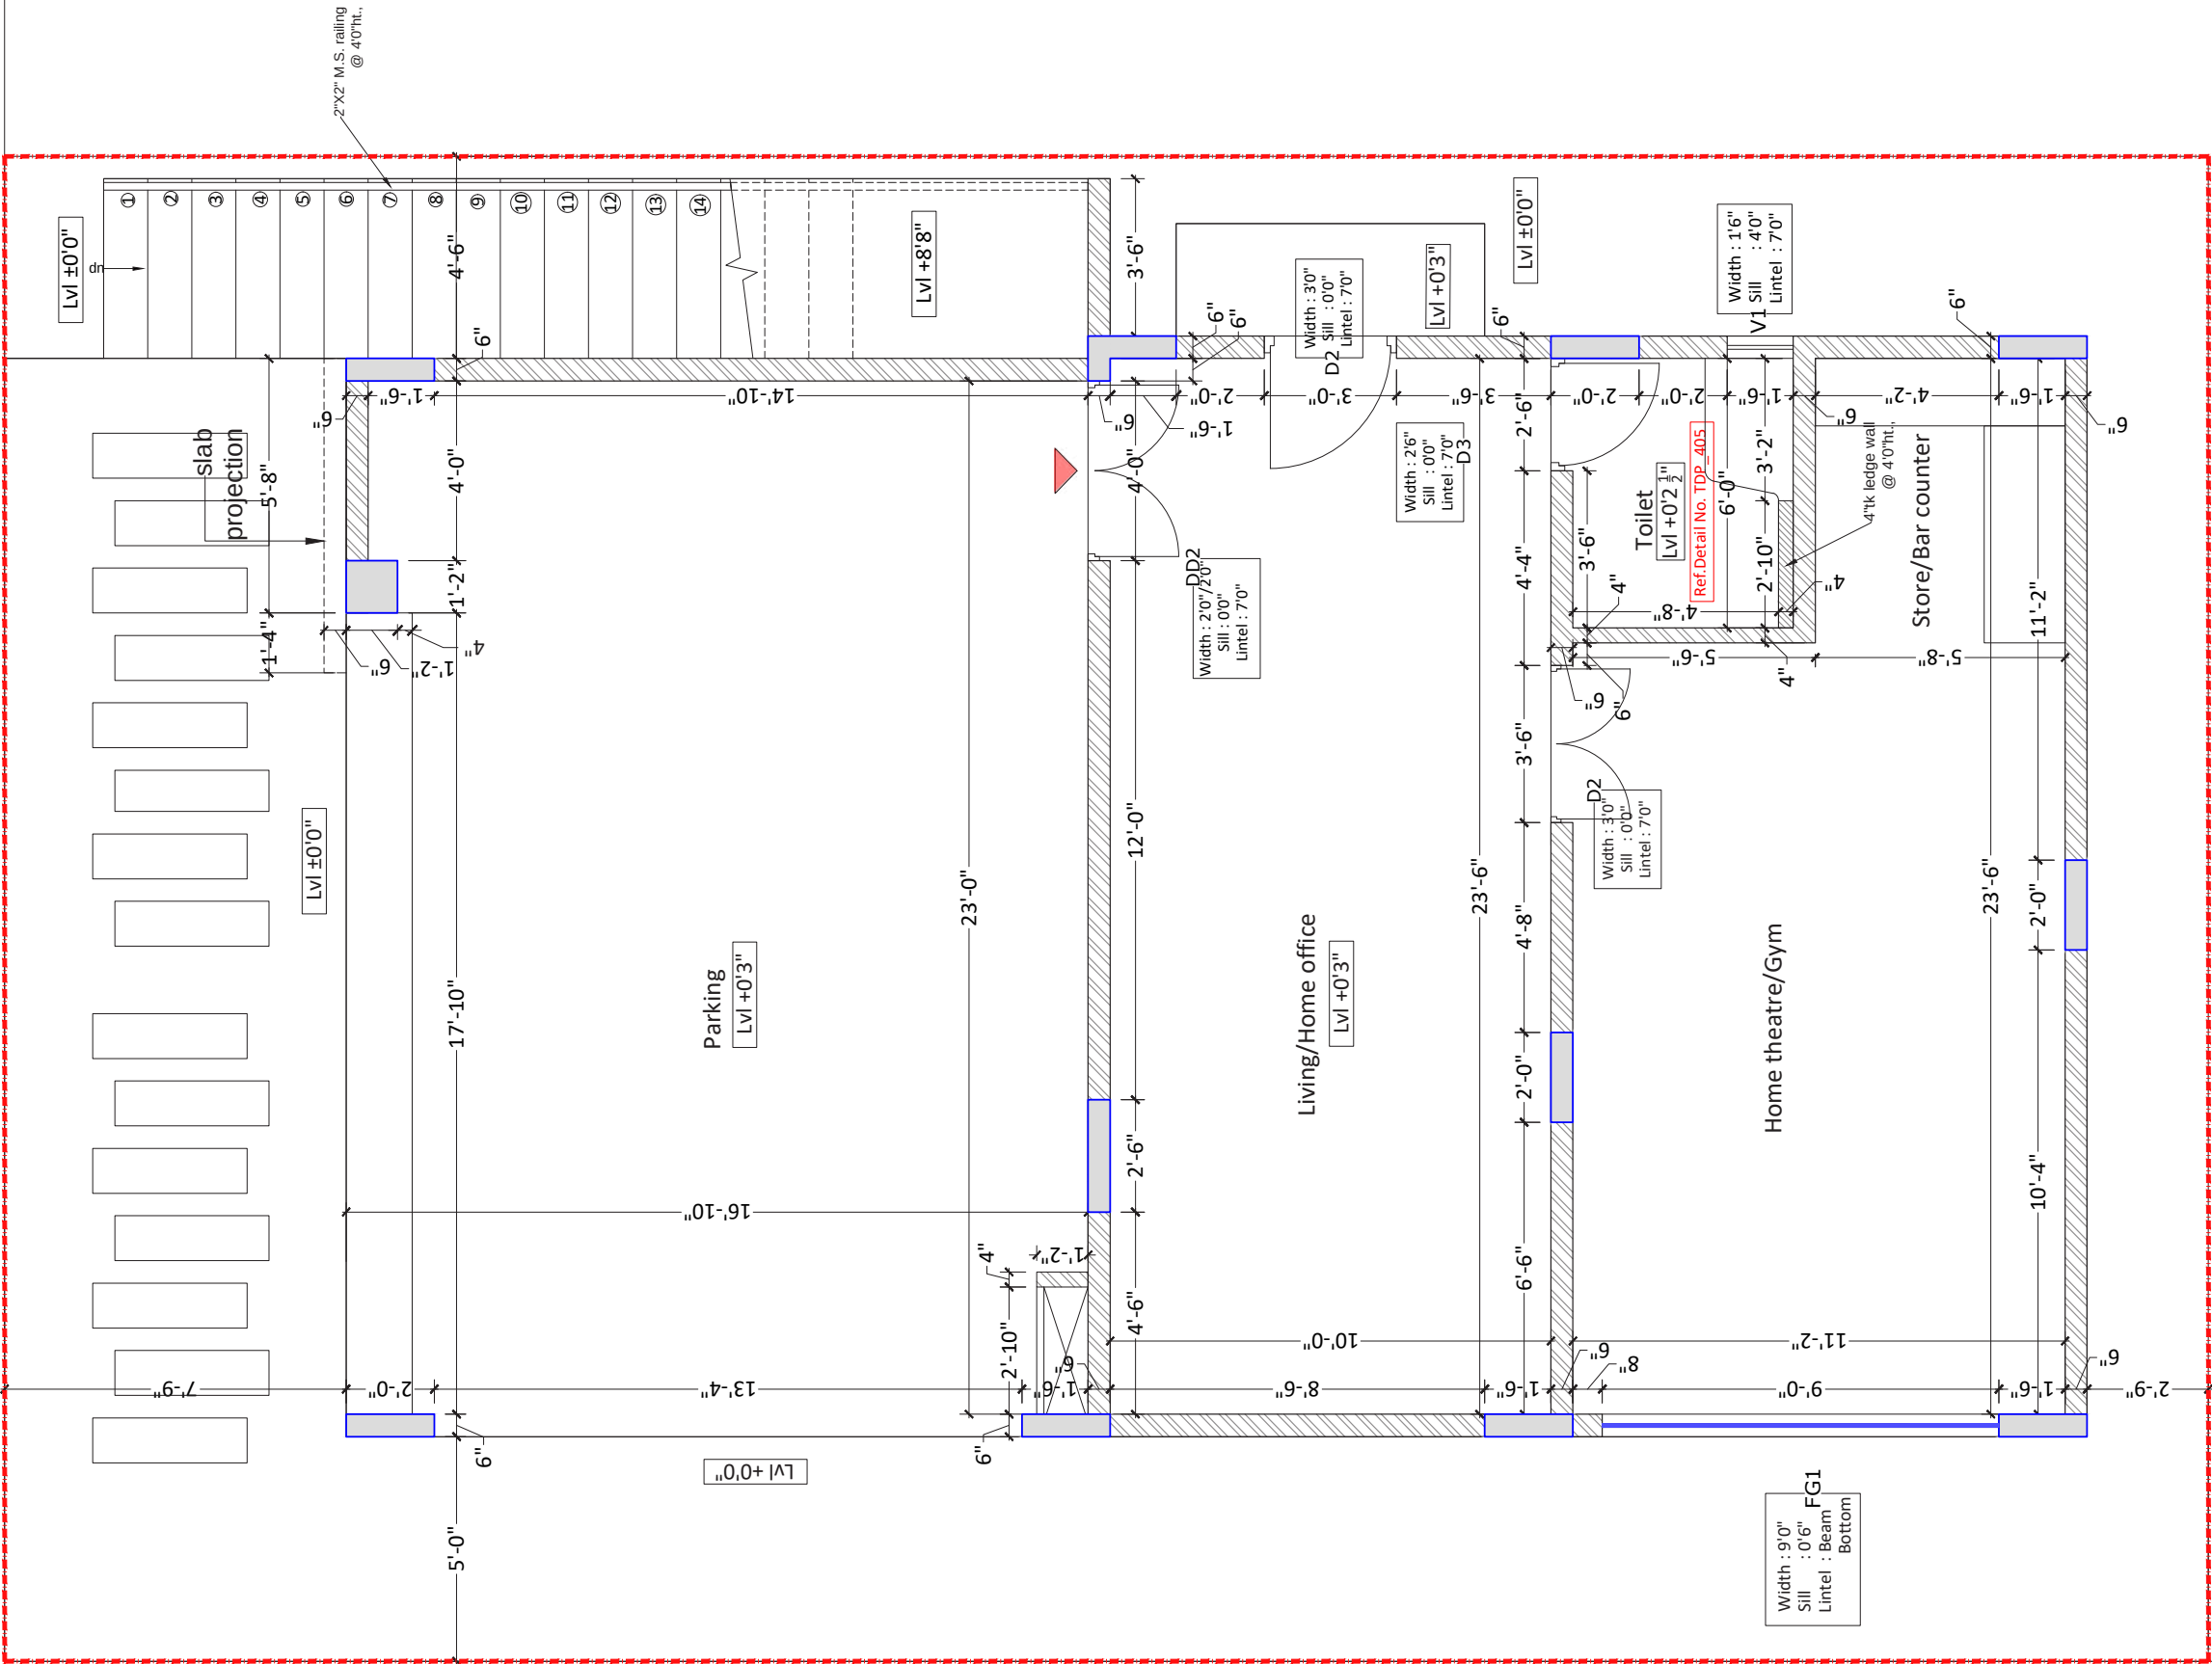

LOWER GROUND

DRG. TITLE

MASONRY DRAWING
(WEST FACING VILLA - TYPE 2)

KEY PLAN

HO 841

• All dimensions are in feet and inches unless specified otherwise follow written dimensions if any discrepancy in scale Drawing must be read along with the other relevant drawings

• Any modifications shall be brought to the notice of the architect.

• All the dimensions shall be verified on site before execution

• Any concrete casting shall start after the inspection and consent of the consultant regular quality checks shall be done by the on-site engineer and shall be reported weekly

• All the materials must meet the specifications issued by the consultants or must be in compliance with the respective IS code, any variations must be approved by the consultant.

PRINTS ISSUED

S. NO.	REV	DATE	DESCRIPTION

HO_841_WD_AR_MSN_E0722_RO(West - 2)

SVS PROMOTERS AND DEVELOPERS

"SVS SOLITAIRE"

ARCHITECTS

Prasanna Venkata Sadan,
Venkateshwara Colony Lane # 1
Narayanaguda, Hyderabad
Ph: +91 970 350 4400
E-mail: info@fwdarchitects.com

Sy no # 21/1, BEML layout,
4th main road,
near venkateshwara temple,
Thumbarahalli,
Bangalore- 560066

MEP CONSULTANTS:

Design Hub
Consulting Engineers & Services

#466 | 1st Floor | 12th Cross | 29th Main Road | JP Nagar
1st Phase | Bengaluru - 560078 | Ph: +91 (80)-4852-3009.
Email: info@dhcs.com | WWW.dhcs.com

| MEP DESIGN SERVICES UNDER ONE ROOF |
Your Vision | Our Mission

STRUCTURAL CONSULTANT

CRATIS
Designers Pvt. Ltd.

G.R. TOWERS, No. L-127, 4th Main, 14th Cross,
Sector 6, HSR Layout, Bangalore 560 102.

NORTH

SCALE : NTS

DESIGN : NNR

DATE : 02.05.2022


CHECKED : AYUSH

DRAW NO :MSN - 131

DRAWN BY : RISHITHA

RO0835-01--KARTHIK(SVS)HO_841_SVS_SOUTHAIR-INTERMANU/NO HO
841_SVS_SOUTHAIR/NO/15TH MARCH 2022 WEST TYPE 2(VISIT_HO)_MSN_E0722_RO(WEST - 2)

This Drawing is a property of FWD architects, and is not to be produced, copied, handed over to a third party or used for any purpose other than which it is loaned for.

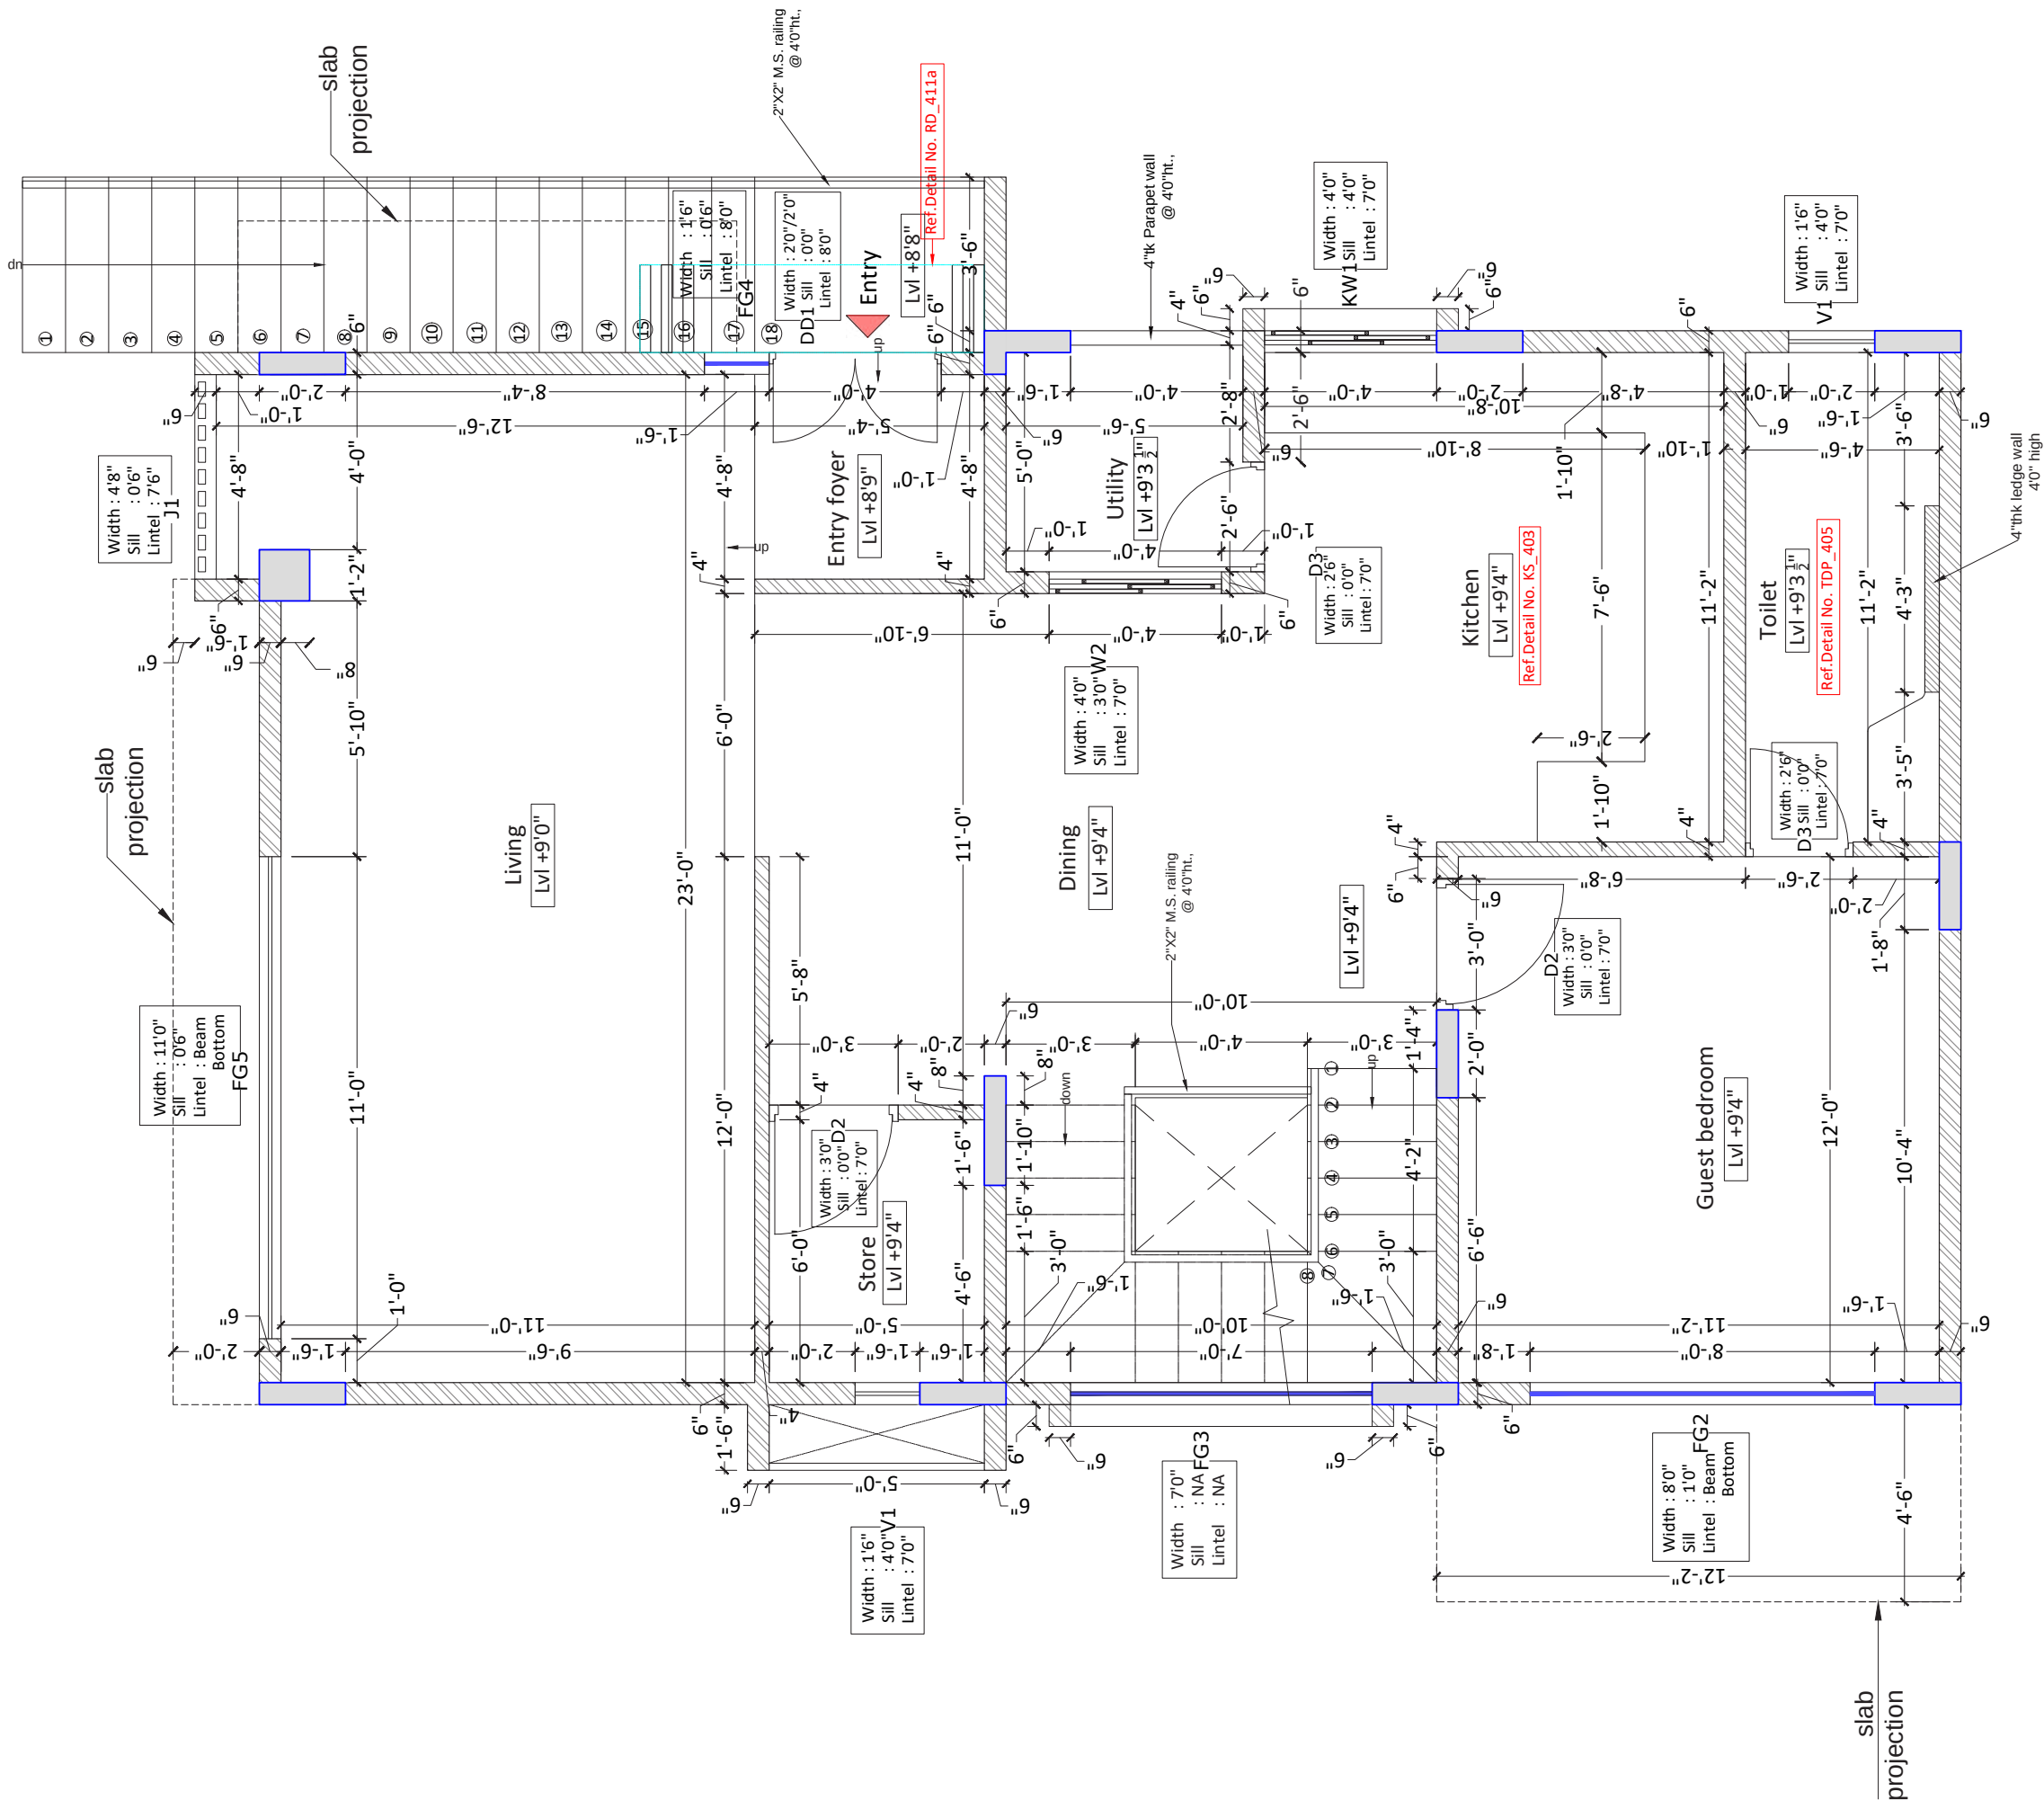

UPPER GROUND FLOOR PLAN

DRG. TITLE

MASONRY DRAWING
(WEST FACING VILLA - TYPE 2)

KEY PLAN

•• All dimensions are in feet and inches unless specified otherwise follow written dimensions if any discrepancy in scale Drawing must be read along with the other relevant drawings

•• Any modifications shall be brought to the notice of the architect.

•• All the dimensions shall be verified on site before execution

•• Any concrete casting shall start after the inspection and consent of the consultant regular quality checks shall be done by the on-site engineer and shall be reported weekly

•• All the materials must meet the specifications issued by the consultants or must be in compliance with the respective IS code, any variations must be approved by the consultant.

PRINTS ISSUED

S. NO.	REV	DATE	DESCRIPTION

HO_841_WD_AR_MSN_E0722_R0(West - 2)

PROJECT/DEVELOPERS

SVS PROMOTERS AND DEVELOPERS

"SVS SOLITAIRE"

ARCHITECTS

Prasanna Venkata Sadan,
Venkateshwara Colony Lane # 1
Narayanaguda, Hyderabad
Ph: +91 970 350 4400
E-mail: info@fwdarchitects.com

Sy no # 21/1, BEML layout,
4th main road,
near venkateshwara temple,
Thumbarahalli,
Bangalore- 560066

MEP CONSULTANTS:

#466 | 1st Floor | 12th Cross | 29th Main Road | JP Nagar
1st Phase | Bangalore - 560078 | Ph: +91 (80)-4852-3009
Email: info@dhdesigns.com | WWW.dhdesigns.com

(MEP DESIGN SERVICES UNDER ONE ROOF)
"Your Vision | Our Mission"

STRUCTURAL CONSULTANT

G.R. TOWERS, No. L - 127, 4th Main, 14th Cross,
Sector 6, HSR Layout, Bangalore 560 102.

NORTH

SCALE : MTS

DESIGN : NNR

DATE : 02.05.2022


CHECKED : AYUSH

DRAW NO :MSN - 131A

DRAWN BY : RISHITHA

ROOMS: S101 - NORTH(SVS)HO_841_S101 - SOLITAIRE WESTFACINGVILLA HO_841_SVS_S01(MSN)W1/10M
W1001_2022(WEST TYPE 2)HO_841_WD_AR_MSN_E0722_R0(WEST - 2)

This Drawing is a property of FWD architects, and is not to be produced, copied, handed over to a third party or used for any purpose other than which it is loaned for.

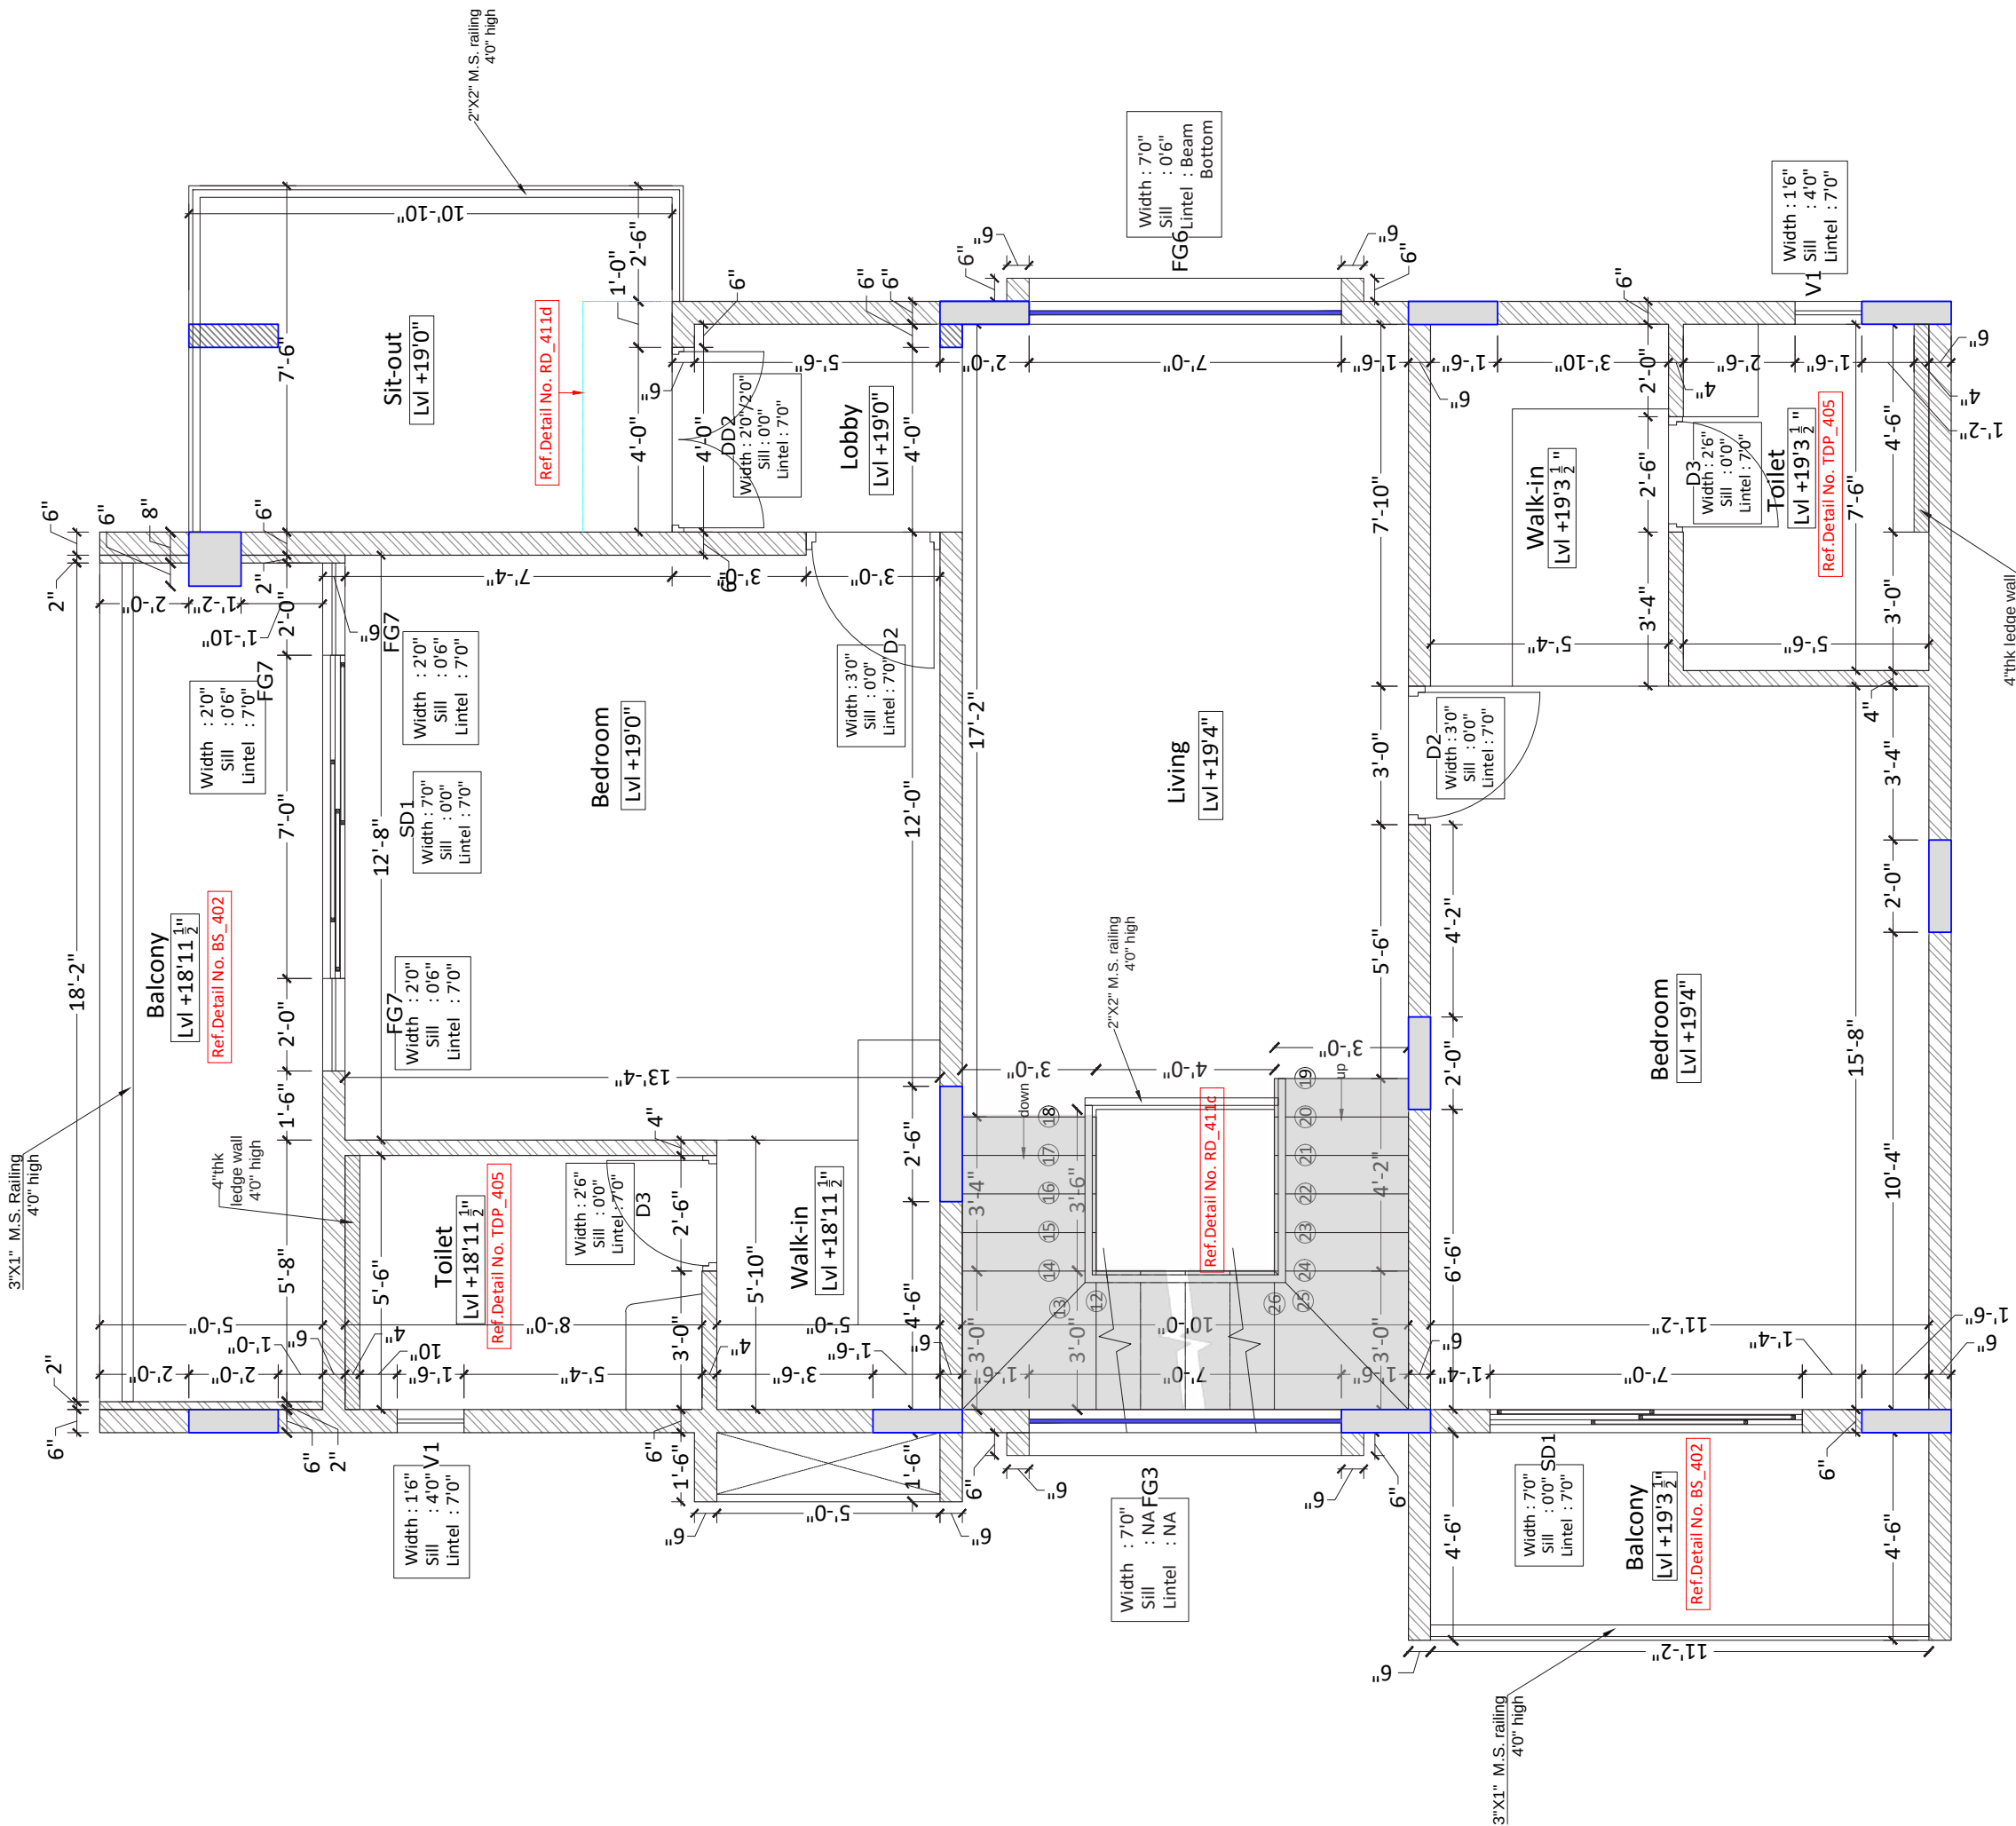

FIRST FLOOR PLAN

DRG. TITLE

MASONRY DRAWING
(WEST FACING VILLA - TYPE 2)

KEY PLAN

REVISONS

PRINTS ISSUED			
S. NO.	REV	DATE	DESCRIPTION

PROJECT/DEVELOPERS

SVS PROMOTERS AND DEVELOPERS

ARCHITECTS

Sy no # 21/1, BEML layout,
4th main road,
near venkateswara temple,
Thumbarahalli,
Bangalore- 560066

MEP CONSULTANTS:

#466 | 1st Floor | 12th Cross | 29th Main Road | JP Nagar
1st Phase | Bengaluru - 560078 | Ph: +91 (80) 4852-3009
Email: info@dhcs.com | WWW.dhcs.com

STRUCTURAL CONSULTANT

G.R. TOWERS, No. L - 127, 4th Main, 14th Cross,
Sector 6, HSR Layout, Bangalore 560 102.

NORTH

SCALE : NTS

DESIGN : NNR

DATE : 02.05.2022

CHECKED : AYUSH

DRAW NO : MSN - 131B

DRAWN BY : RISHITHA

ROOMS 13101 - 14700\03\10\04\131B_SVS_SOLITAIRE_HYDERABAD\WD HO 841_SVS_SOLITAIRE\WD\ITEM WORK
2022\WEST TYPE 2\WD_841_WD_AR_E0722_RO\WEST - 2

This Drawing is a property of IWD architects, and is not to be produced,
copied, handed over to a third party or used for any purpose other than which
it is loaned for.


- All dimensions are in feet and inches unless specified otherwise follow written dimensions if any discrepancy in scale Drawings must be read along with the other relevant drawings
- Any modifications shall be brought to the notice of the architect.
- All the dimensions shall be verified on site before execution
- Any concrete casting shall start after the inspection and consent of the consultant regular quality checks shall be done by the on-site engineer and shall be reported weekly
- All the materials must meet the specifications issued by the consultants or must be in compliance with the respective IS code. any variations must be approved by the consultant.




TNR VATTAM

PROPOSED VILLA LAYOUT @FAB CITY, HYDERABAD TELANGA-


FORM EVOLUTION

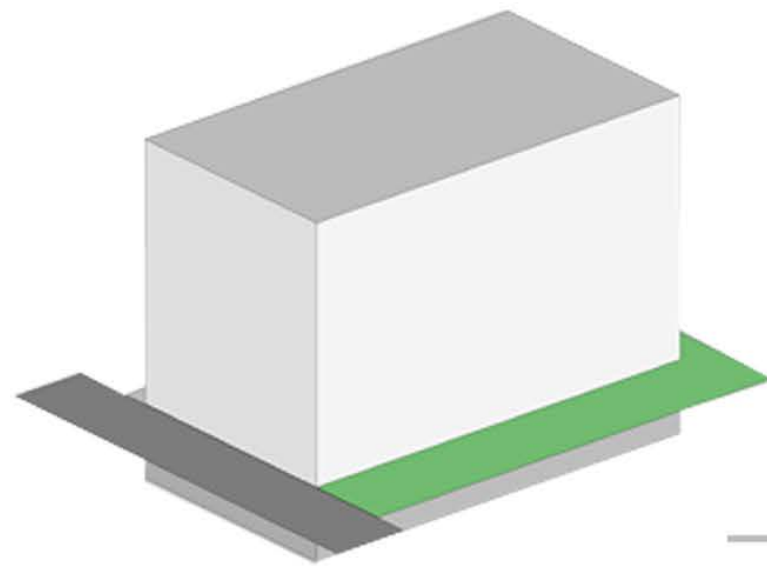


PROGRAMME REQUIREMENTS
THE BLOCK IS DIVIDED IN 4 PARTS

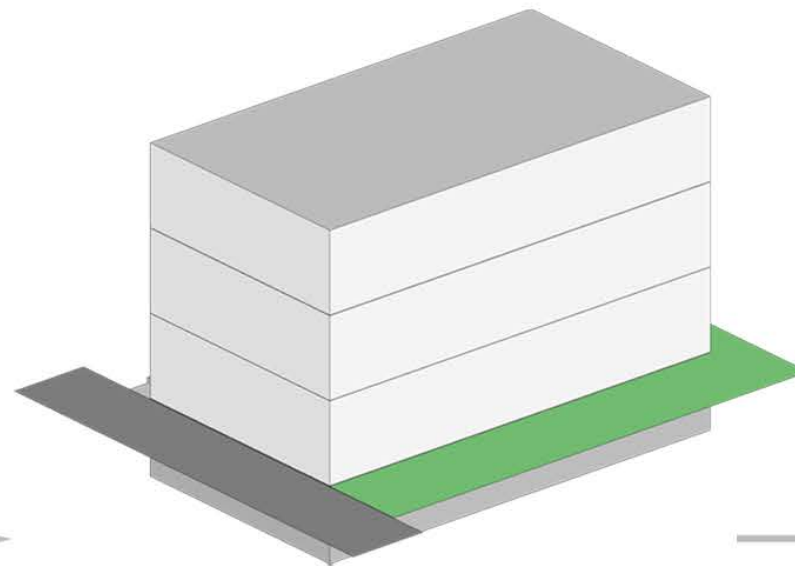




DIVISION
THE BLOCK ARE DIVIDED IN 4 EQUAL HALVES INCLUDING PODIUM ,
MAKING SPACE FOR PRACTICAL ARRANGEMENT OF UNITS.

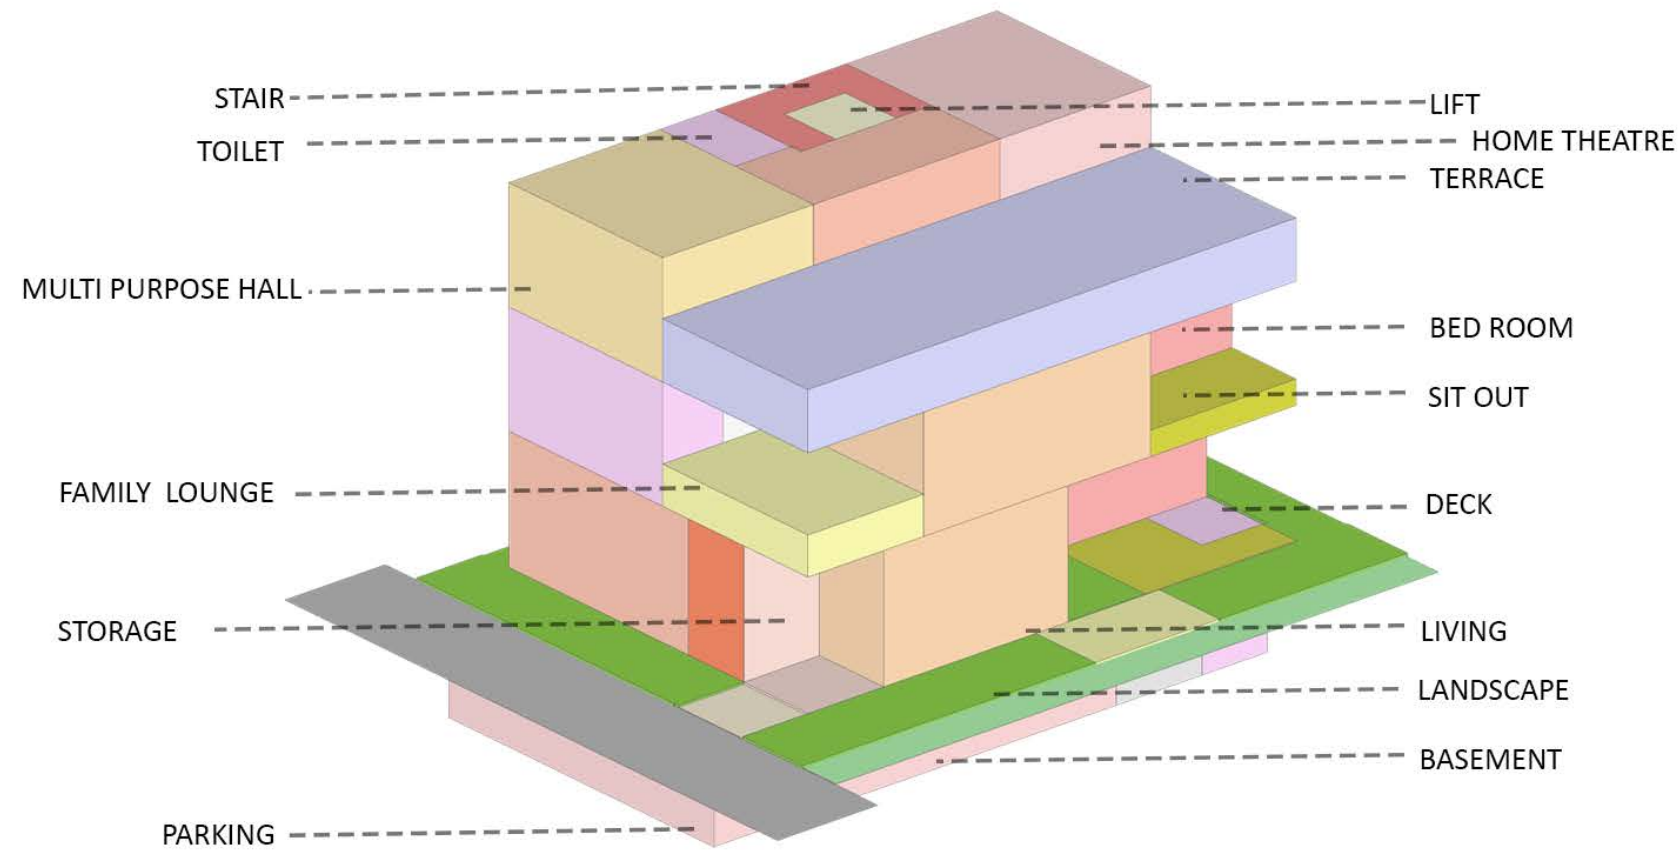

BUILDING SPACE DISTRIBUTION
(WITH BASEMENT PARKING)

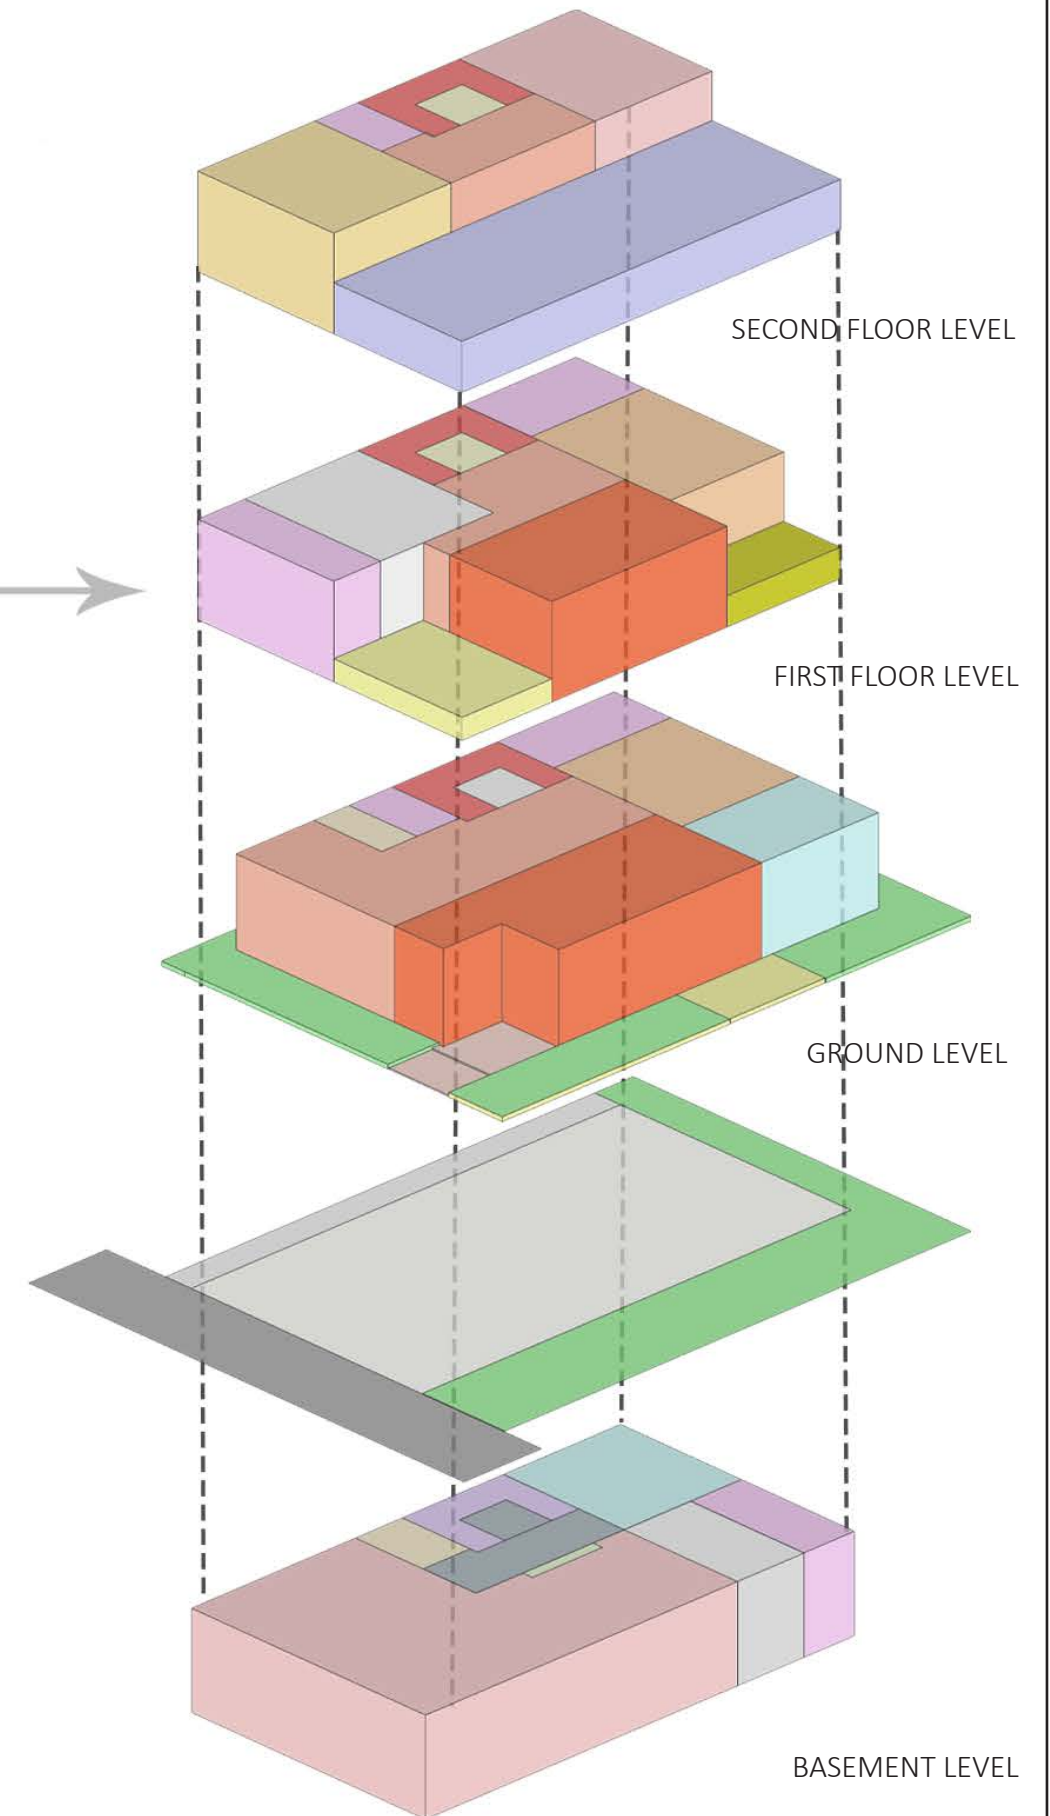

MASSING
SHOWING MASSING OF EACH LEVEL

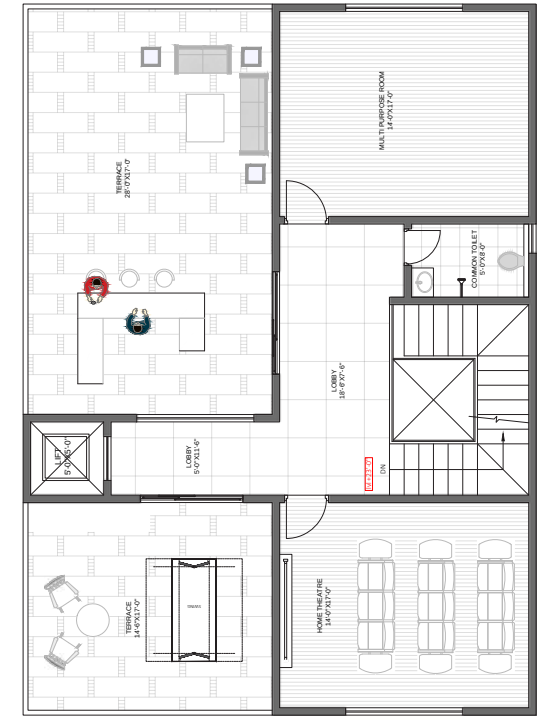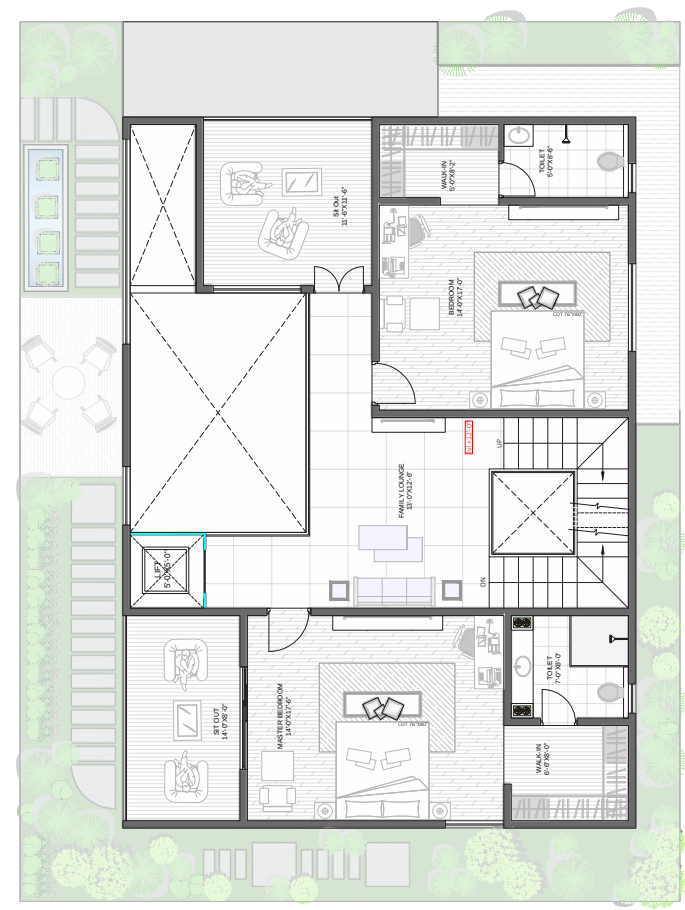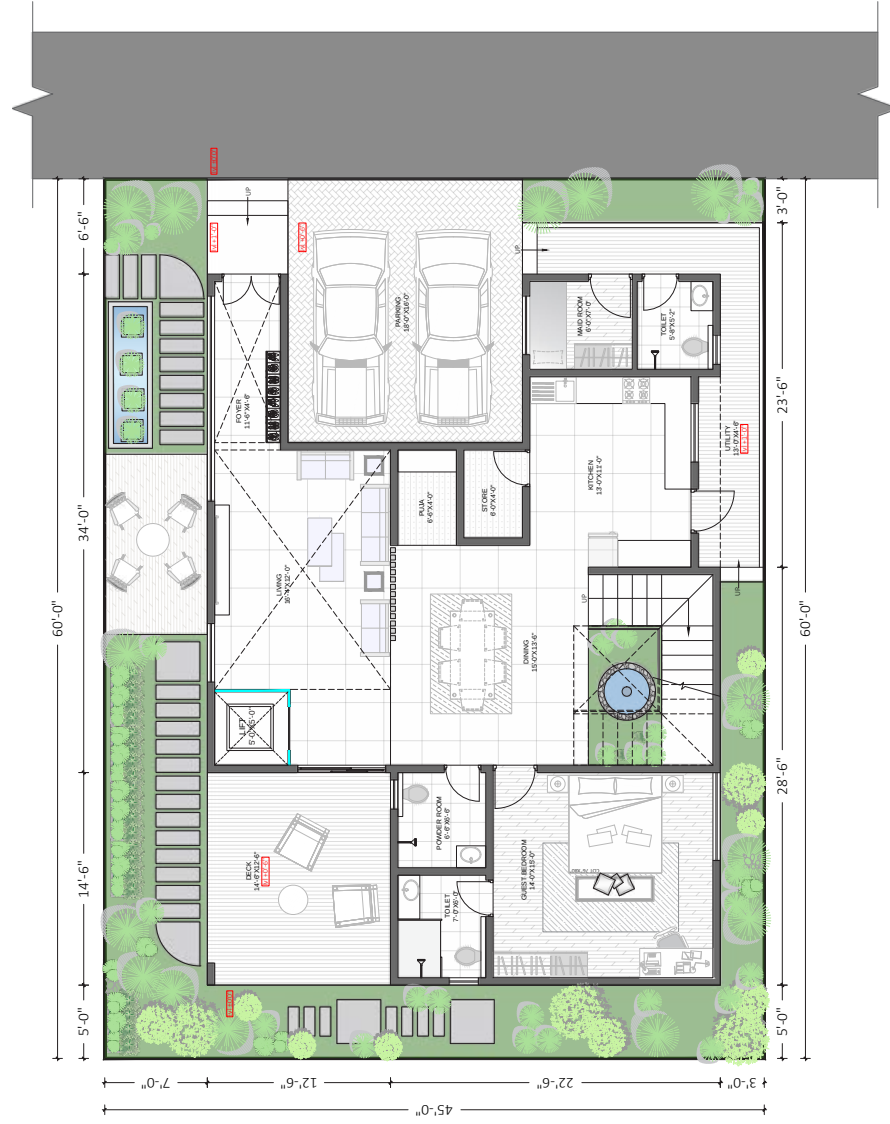

SOUTH FACING TYPE 1

PROJECT
Proposed Villa
Project For TNR
VATTAM

SITE ADDRESS
Hyderabad,Telangana.



TR HO
1161_AR_DD_A1123_r0_Floorplans_OPTION-2.dwg

PROJECT No.
HO 1161

SCALE
NTS


DRAWN BY
Nagasai

GROUND FLOOR

60' X 45' EAST FACING | TYPE 1



EAST FACING VILLA		
Floor	Area(sq. M.)	Area(sq. ft)
GROUND FLOOR	151.5	1631
FIRST FLOOR	129.0	1388
SECOND FLOOR	84.9	914
PARKING	26.7	287
TERRACE	67.1	722
Total(Excluding Terrace Area)	365	421

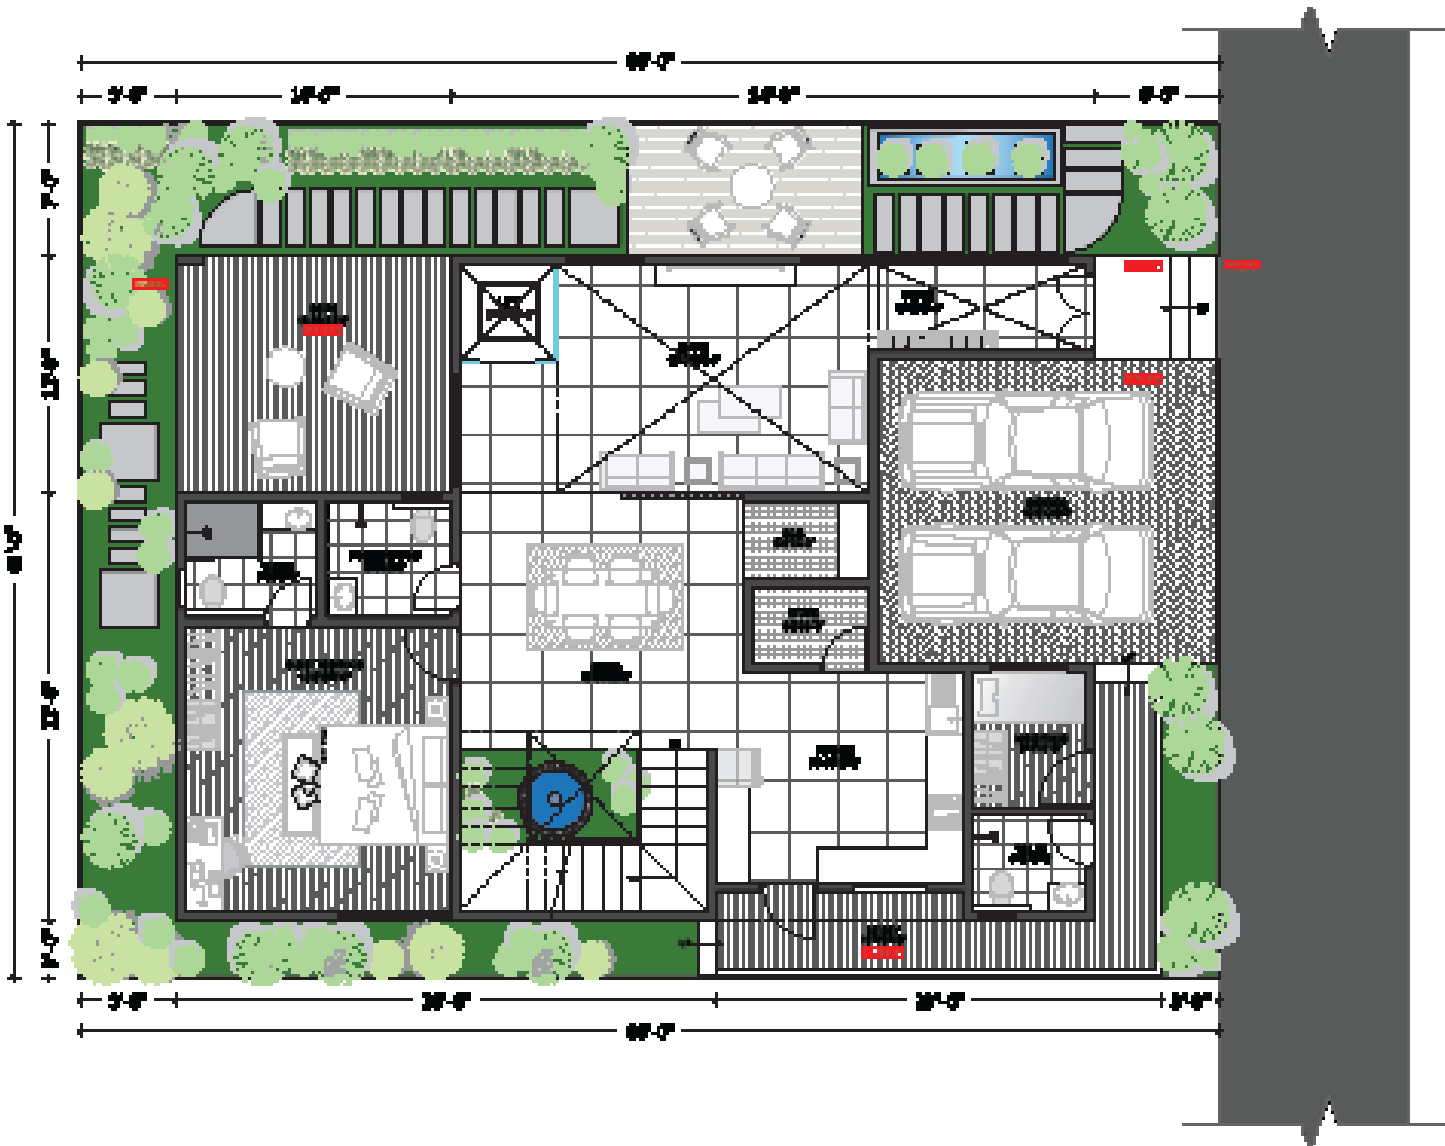

TOI-

MAID ROOM

PARK-




KEY




FIRST FLOOR PLAN

60' X 45' EAST FACING | TYPE 1

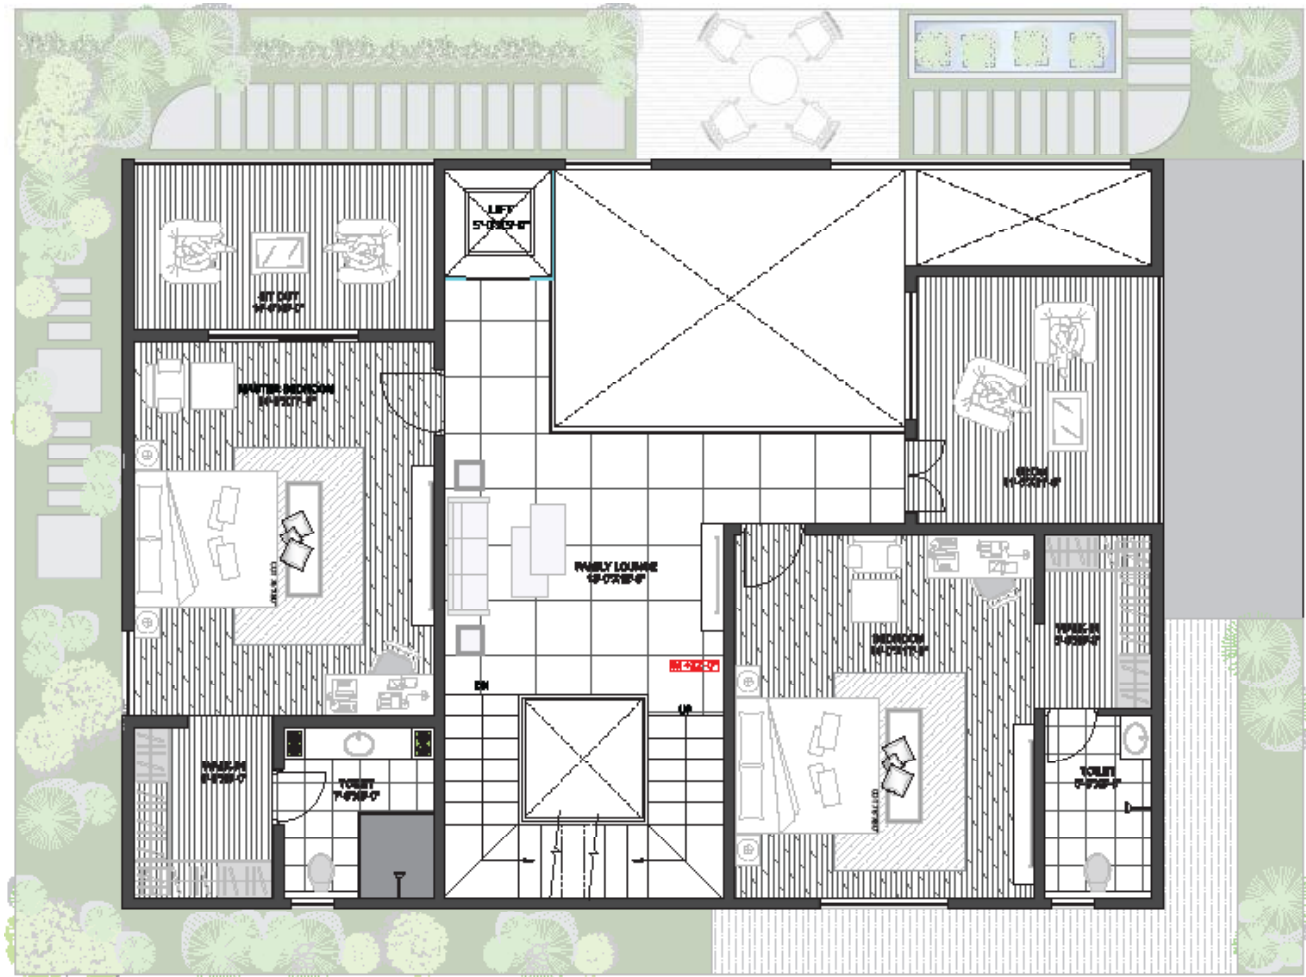

EAST FACING VILLA		
Floor	Area(sq. M.)	Area(sq. ft.)
GROUND FLOOR	151.5	1631.3
FIRST FLOOR	129.0	1388.8
SECOND FLOOR	84.9	914.0
PARKING	26.7	287.9
TERRACE	67.1	722.5
Total(Excluding Terrace Area)	365	4222

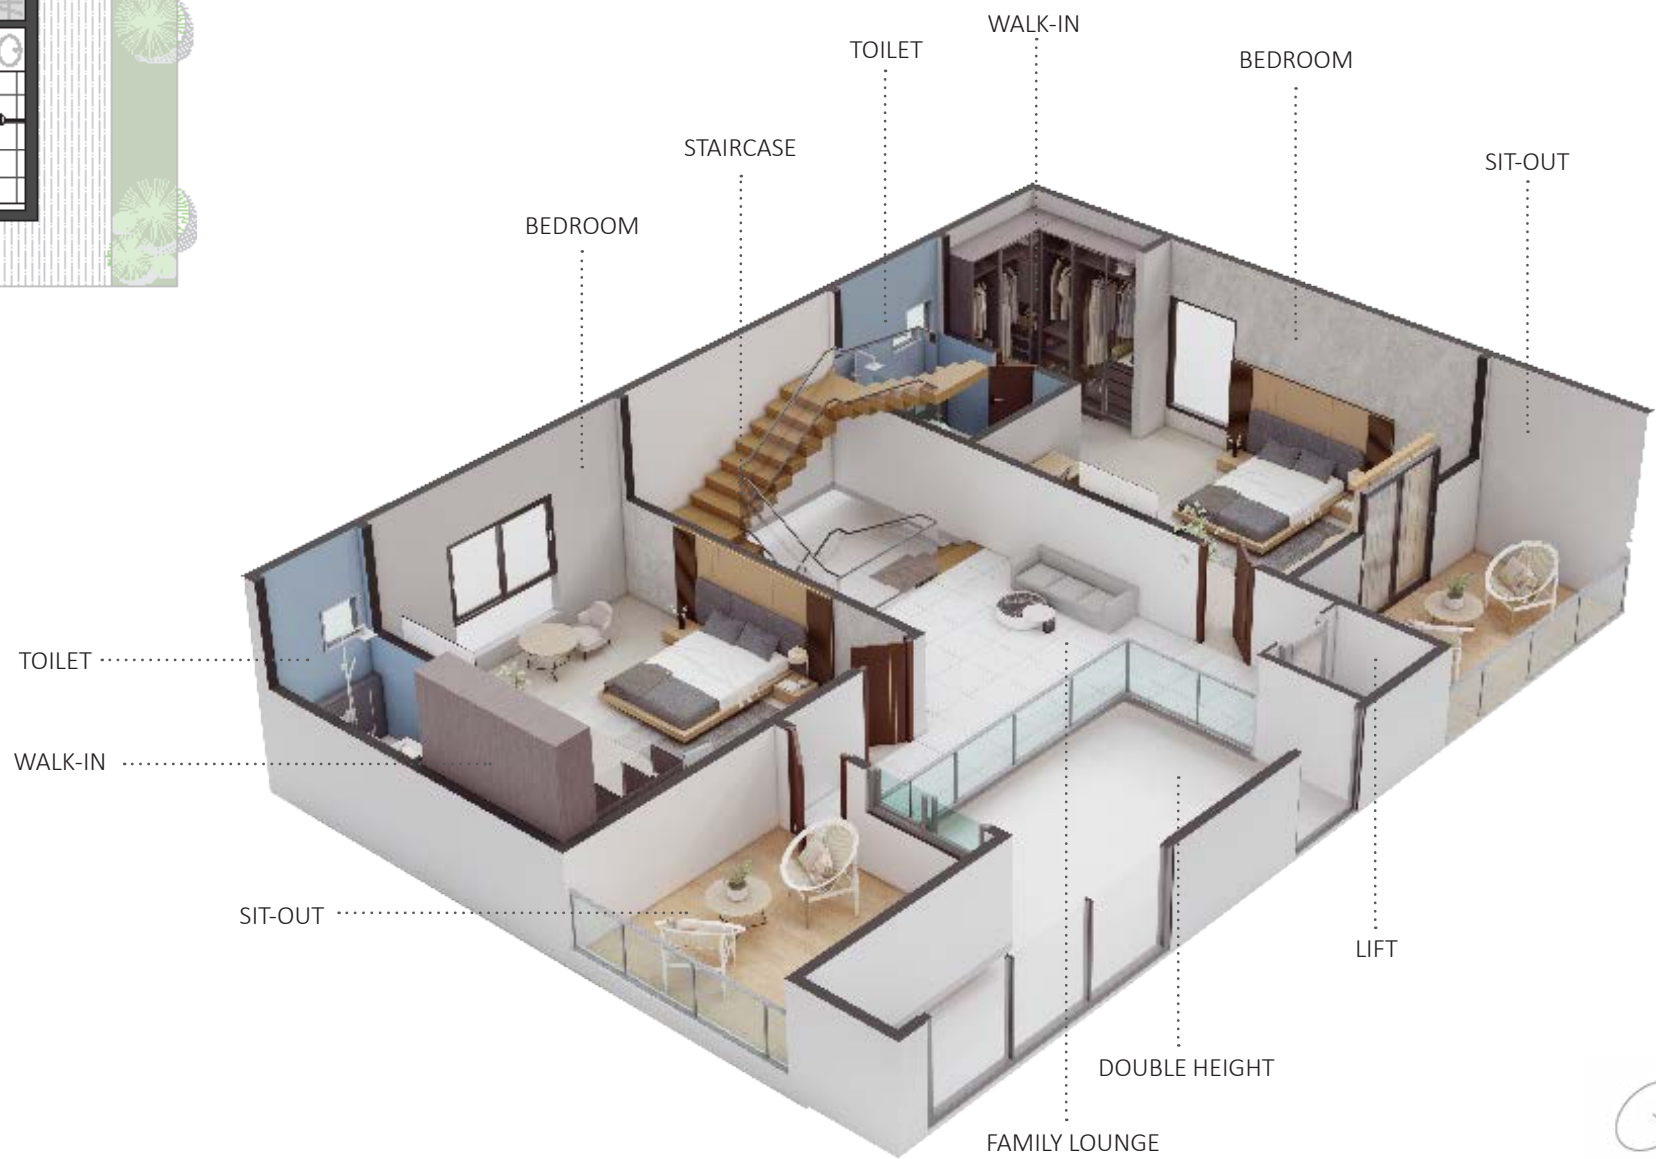

SECOND FLOOR PLAN






60' X 45' EAST FACING | TYPE 1



EAST FACING VILLA		
Floor	Area(sq. M.)	Area(sq. ft.)
GROUND FLOOR	151.5	1631.3
FIRST FLOOR	129.0	1388.8
SECOND FLOOR	84.9	914.0
PARKING	26.7	287.9
TERRACE	67.1	722.5
Total(Excluding Terrace Area)	365	4222

MULTI PURPOSE ROOM



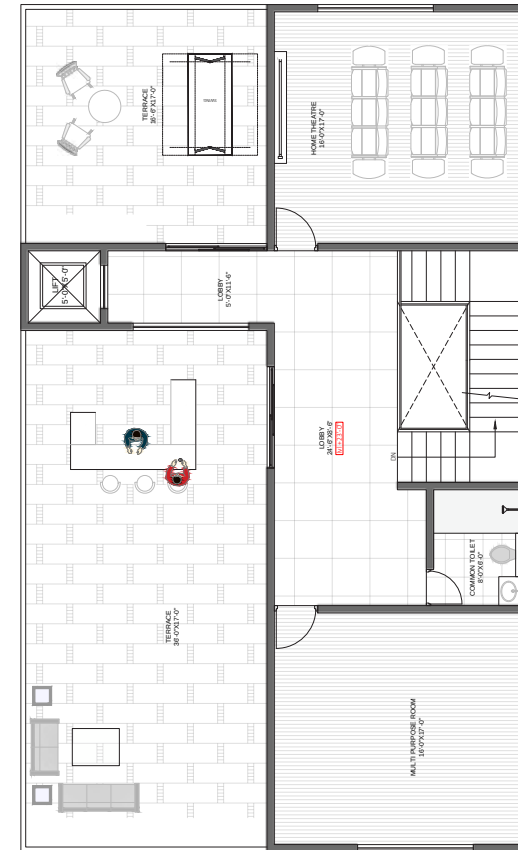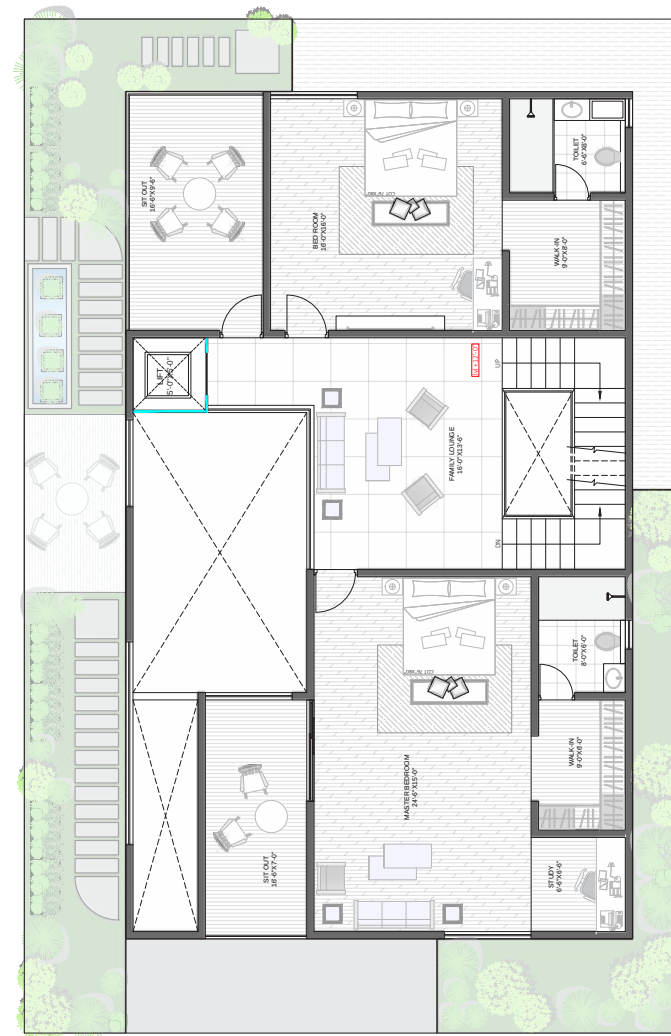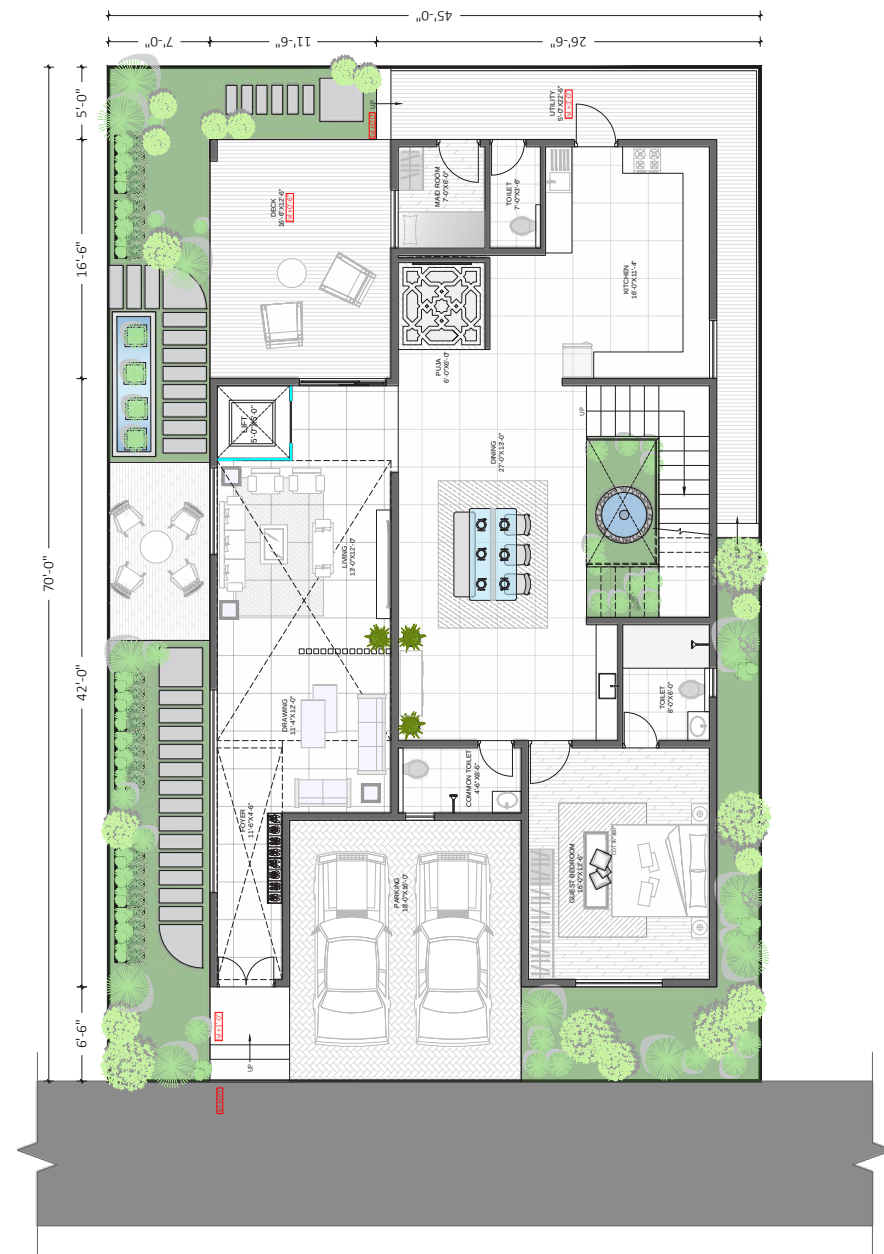


GROUND FLOOR

70' X 45' WEST FACING | TYPE 2



WEST FACING VILLA		
Floor	Area(sq. M.)	Area(sq. ft.)
GROUND FLOOR	192.4	2070.5
FIRST FLOOR	155.3	1671.3
SECOND FLOOR	100.8	1085.0
PARKING	26.8	288.0
TERRACE	67.1	722.5
Total(Excluding Terrace Area)	448	5115

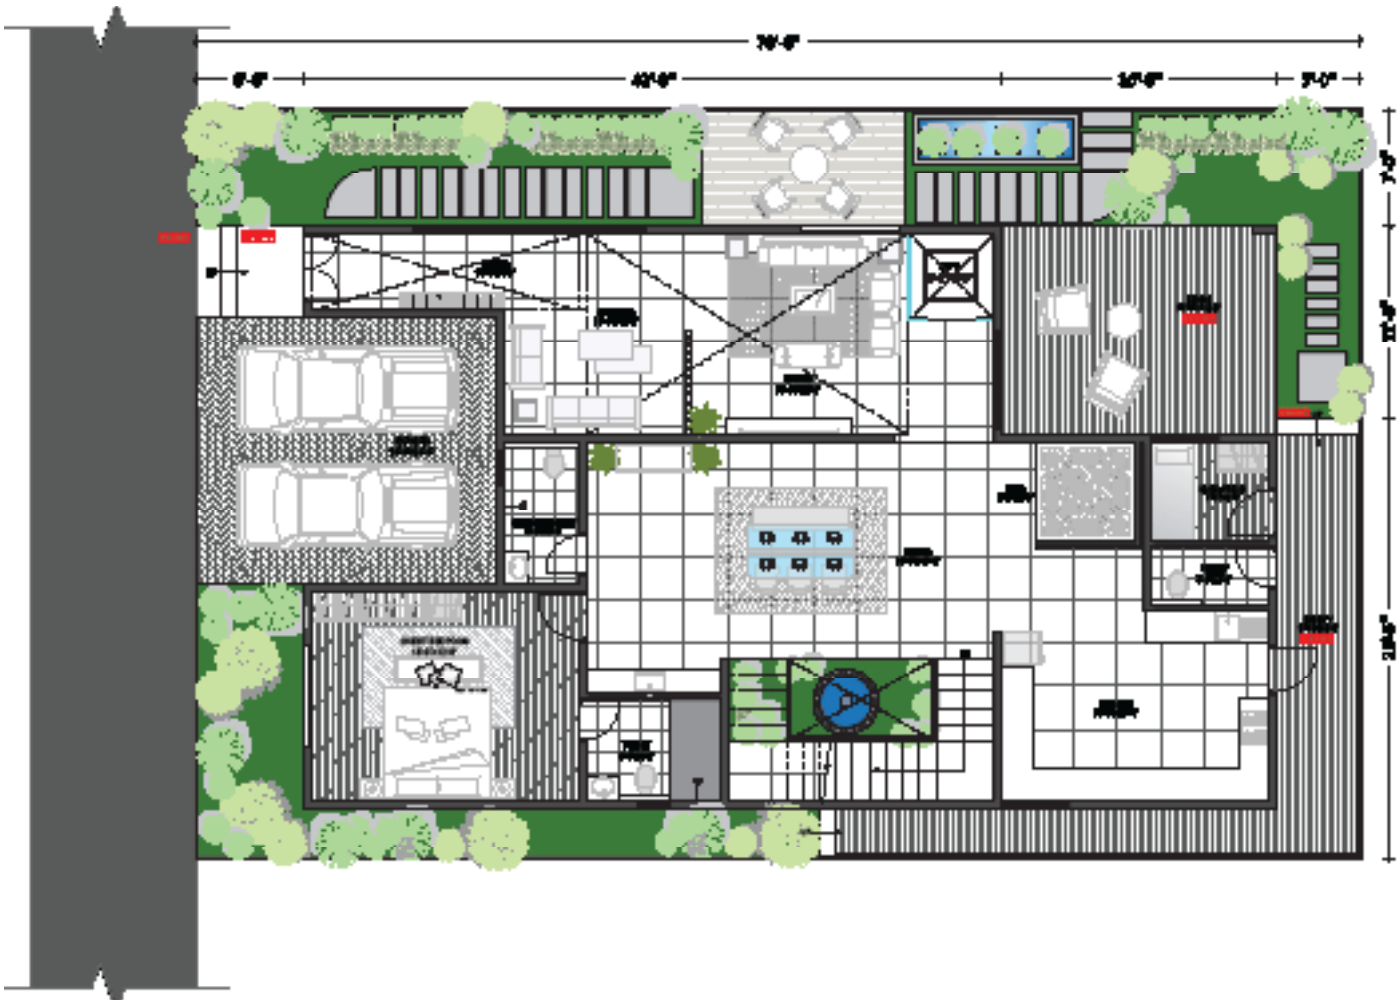



KEY

FIRST FLOOR PLAN

70' X 45' WEST FACING | TYPE 2



WEST FACING VILLA		
Floor	Area(sq. M.)	Area(sq. ft.)
GROUND FLOOR	192.4	2070.5
FIRST FLOOR	155.3	1671.3
SECOND FLOOR	100.8	1085.0
PARKING	26.8	288.0
TERRACE	67.1	722.5
Total(Excluding Terrace Area)	448	5115

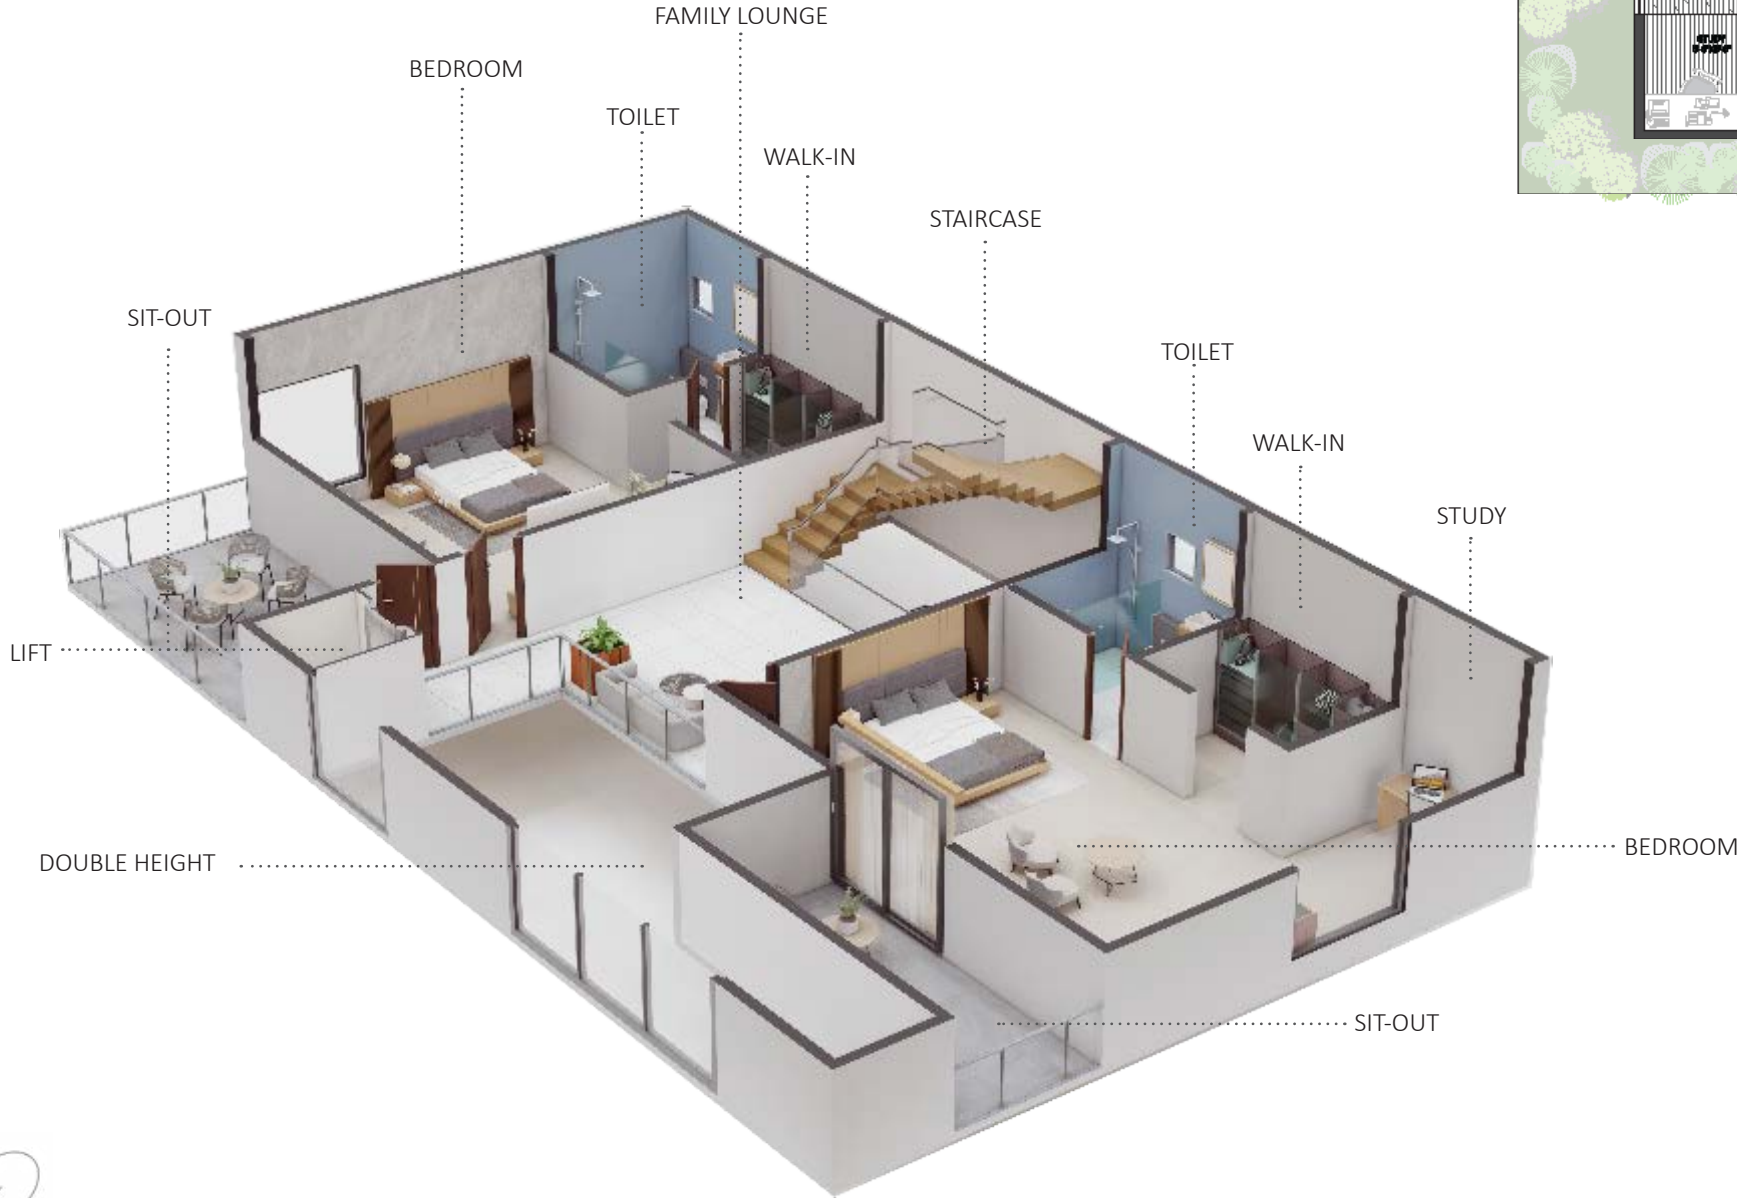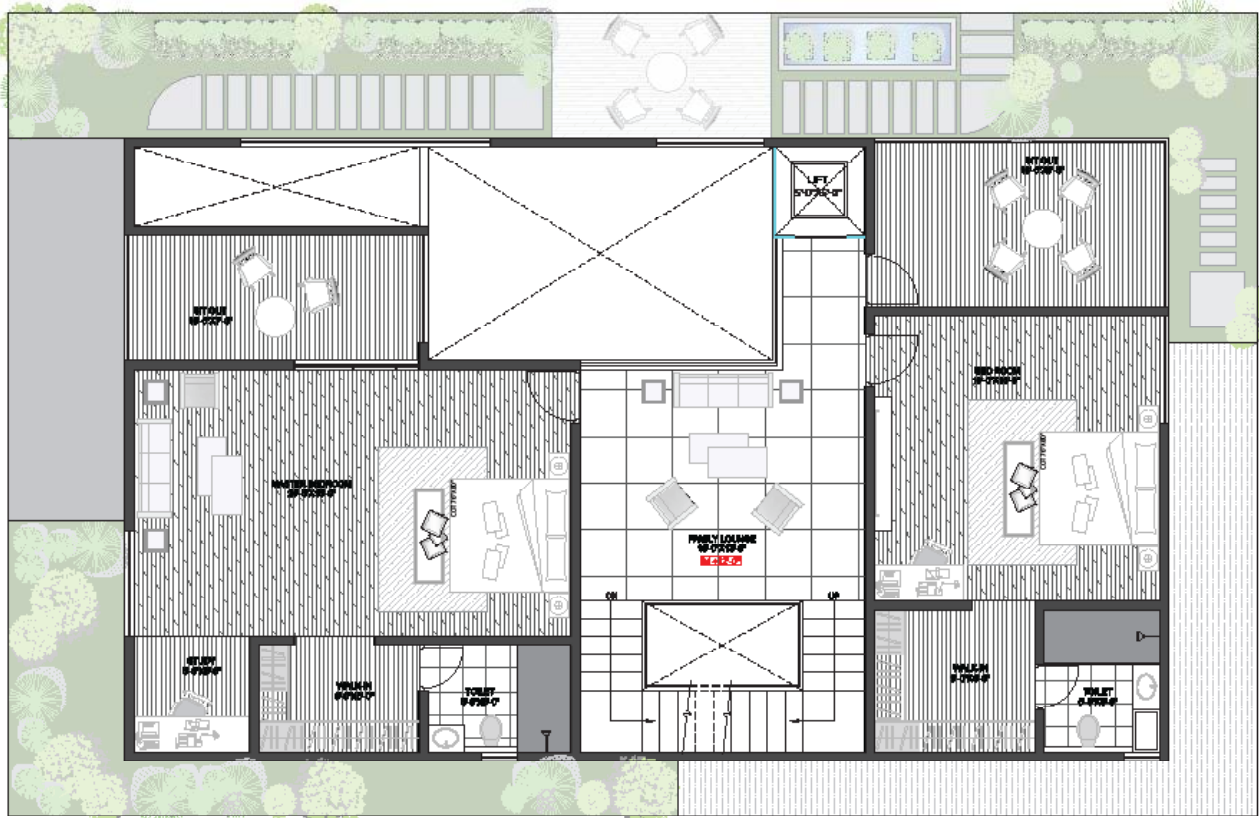






70' X 45' WEST FACING | TYPE 2



WEST FACING VILLA		
Floor	Area(sq. M.)	Area(sq. ft.)
GROUND FLOOR	192.4	2070.5
FIRST FLOOR	155.3	1671.3
SECOND FLOOR	100.8	1085.0
PARKING	26.8	288.0
TERRACE	67.1	722.5
Total(Excluding Terrace Area)	448	5115



SECOND FLOOR PLAN

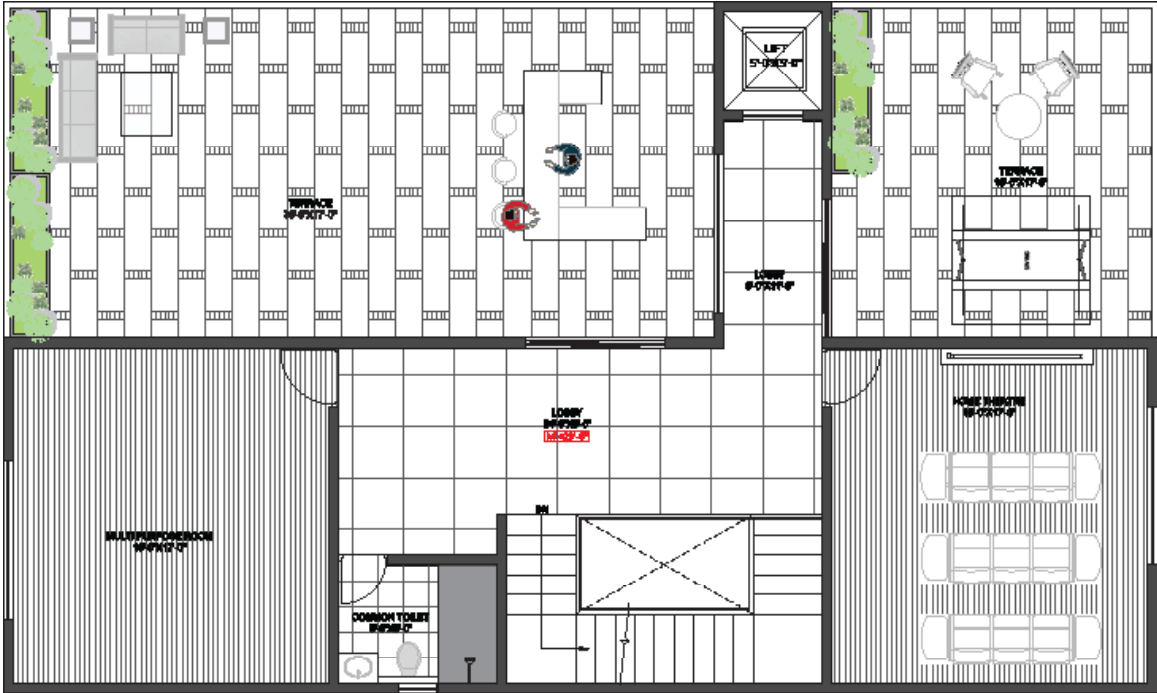

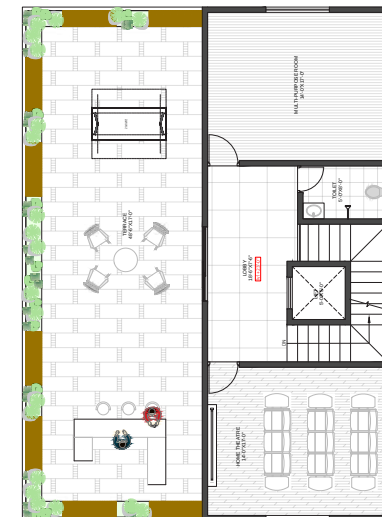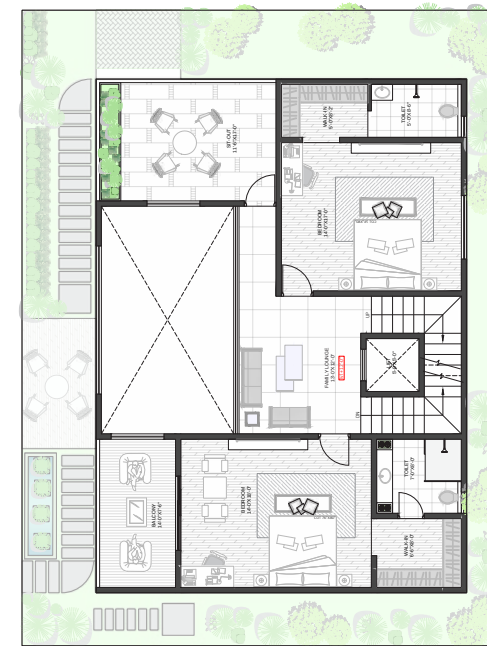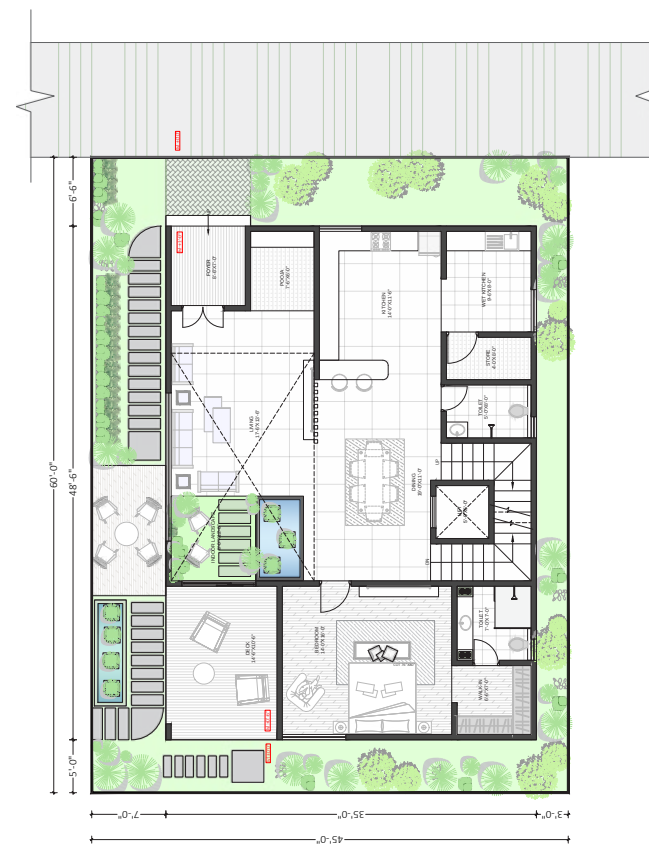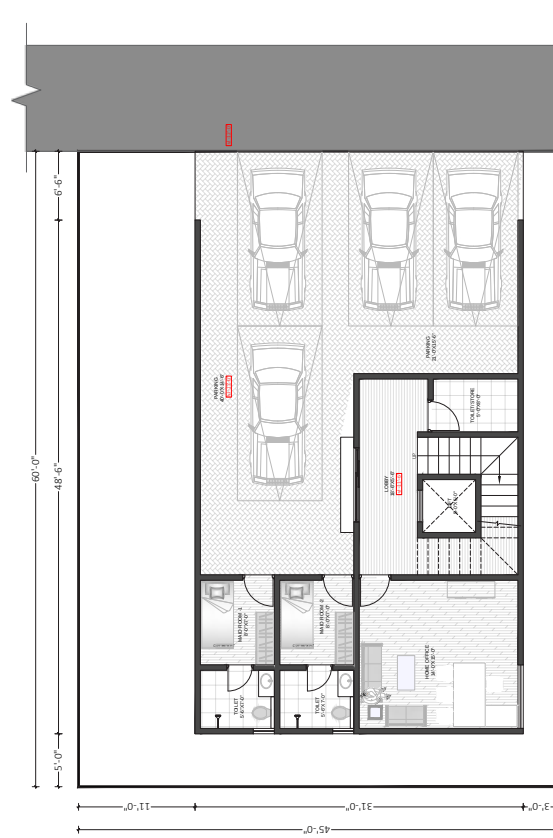


BASEMENT FLOOR

60' X 45' EAST FACING | TYPE 3

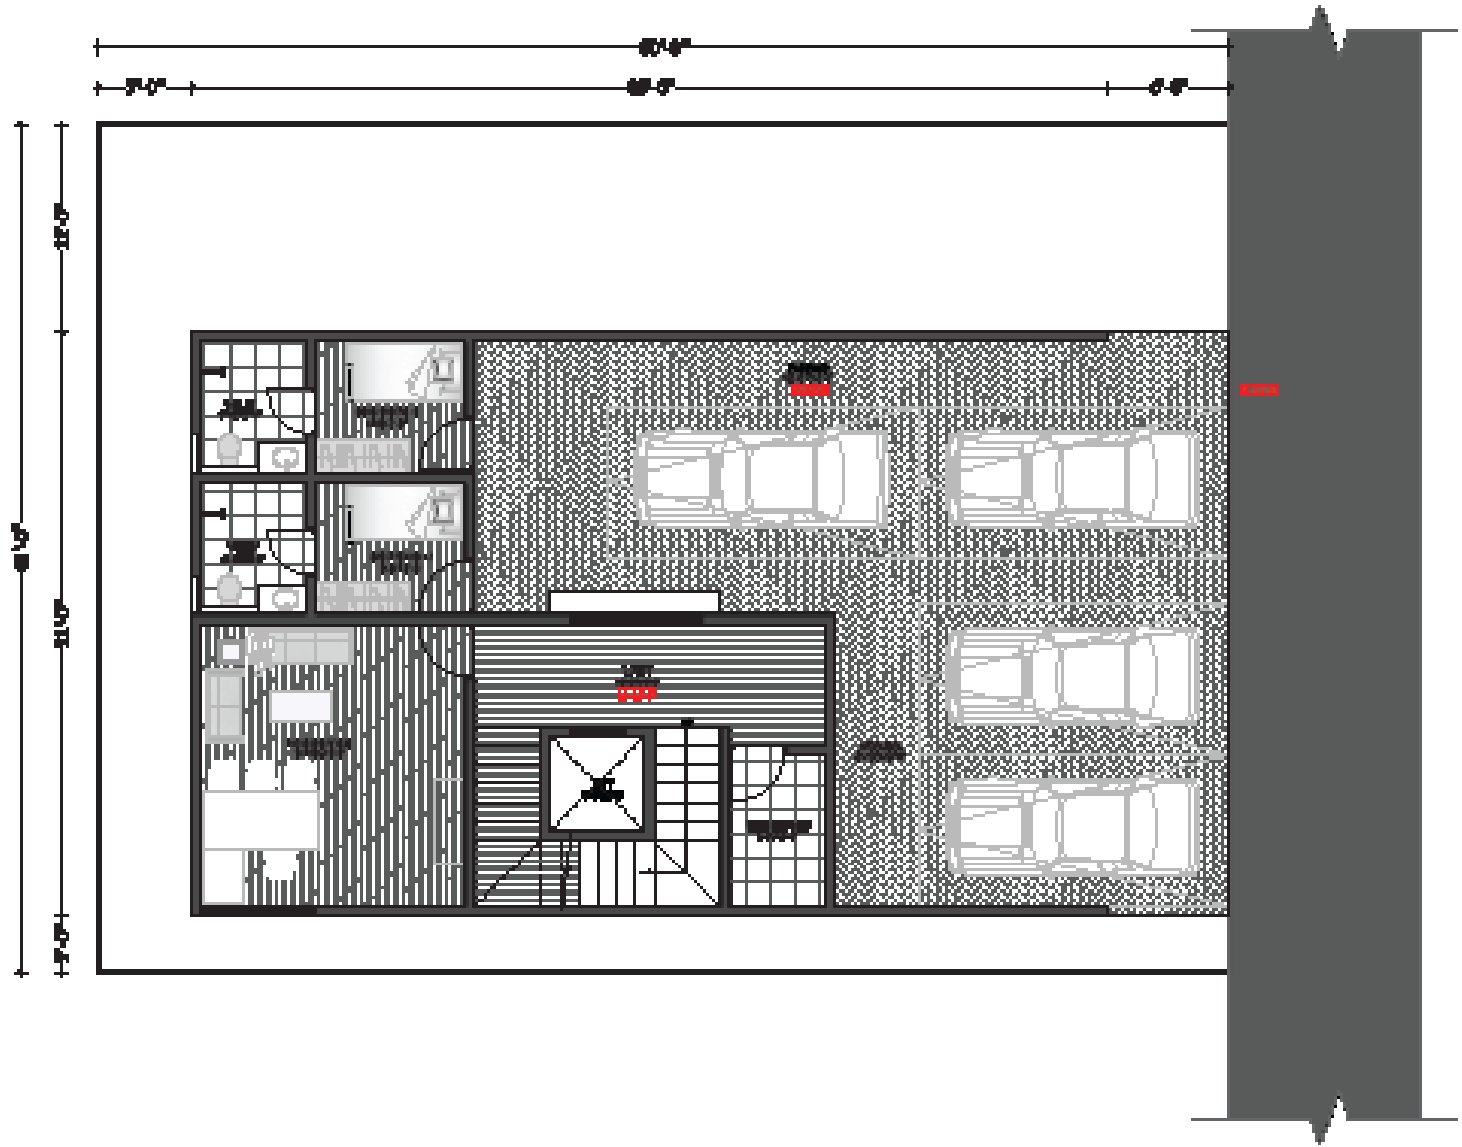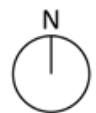


EAST FACING VILLA		
Floor	Area(sq. M.)	Area(sq. ft.)
BASEMENT	71.4	769.0
GROUND FLOOR	155.4	1672.5
FIRST FLOOR	130.4	1403.8
SECOND FLOOR	78.8	848.0
PARKING	87.0	936.0
TERRACE	76.6	824.5
Total(Excluding Terrace Area)	436	5629

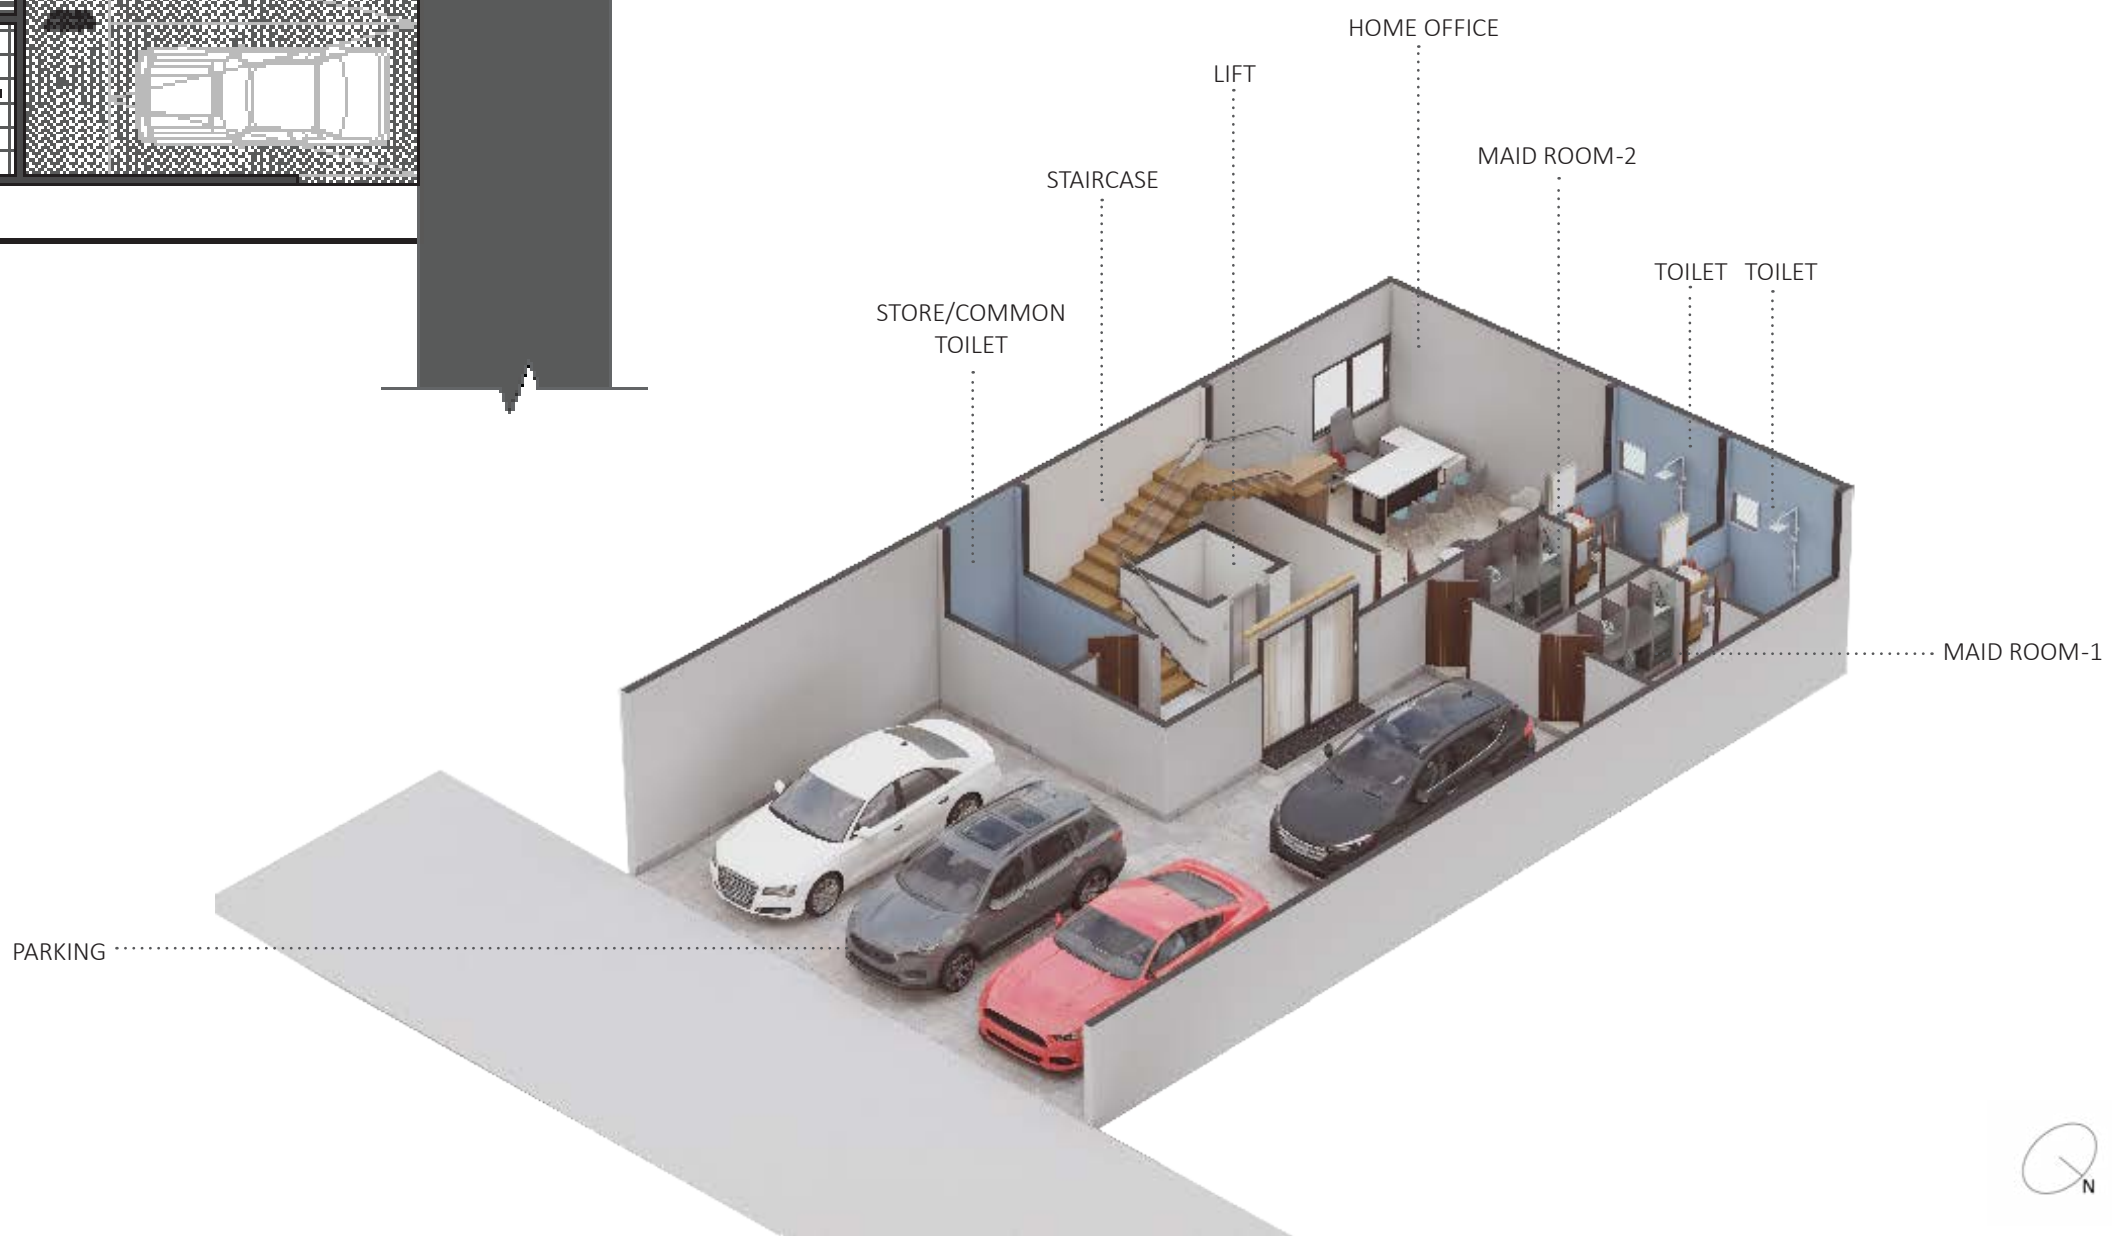

KEY PLAN

GROUND FLOOR PLAN

60' X 45' EAST FACING | TYPE 3

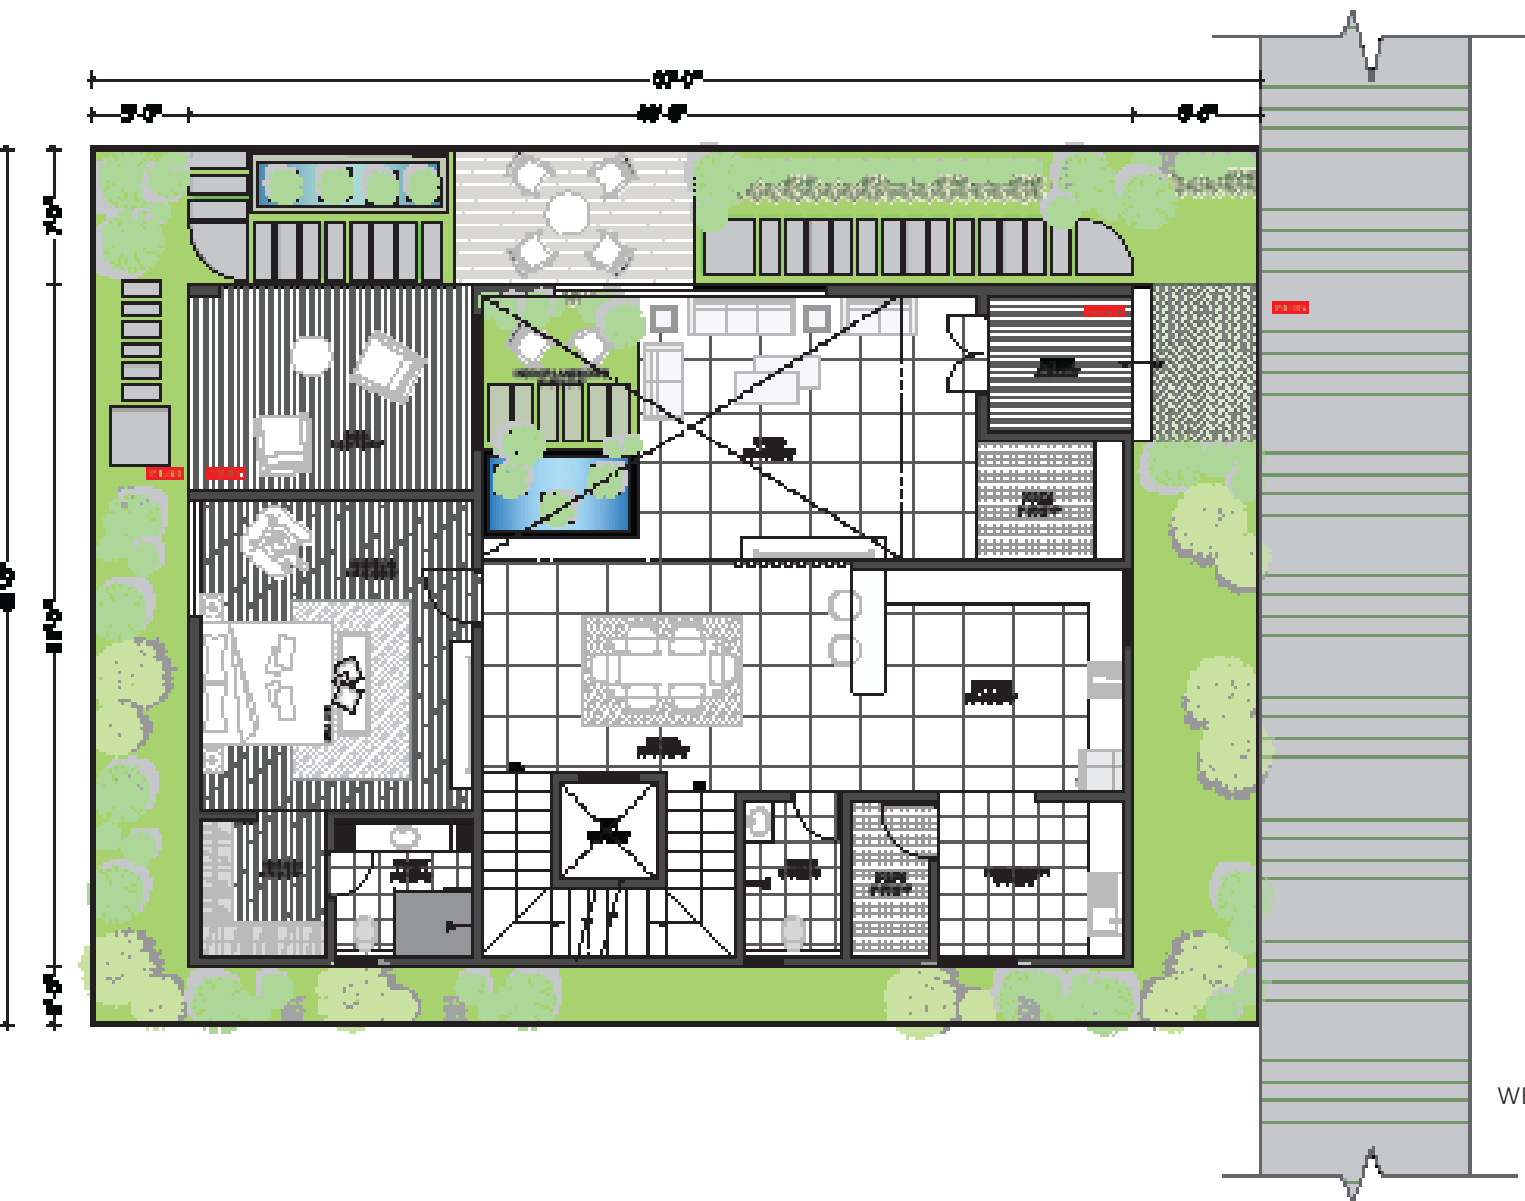


EAST FACING VILLA		
Floor	Area(sq. M.)	Area(sq. ft.)
BASEMENT	71.4	769.0
GROUND FLOOR	155.4	1672.5
FIRST FLOOR	130.4	1403.8
SECOND FLOOR	78.8	848.0
PARKING	87.0	936.0
TERRACE	76.6	824.5
Total(Excluding Terrace Area)	436	5629




FIRST FLOOR PLAN

60' X 45' EAST FACING | TYPE 3


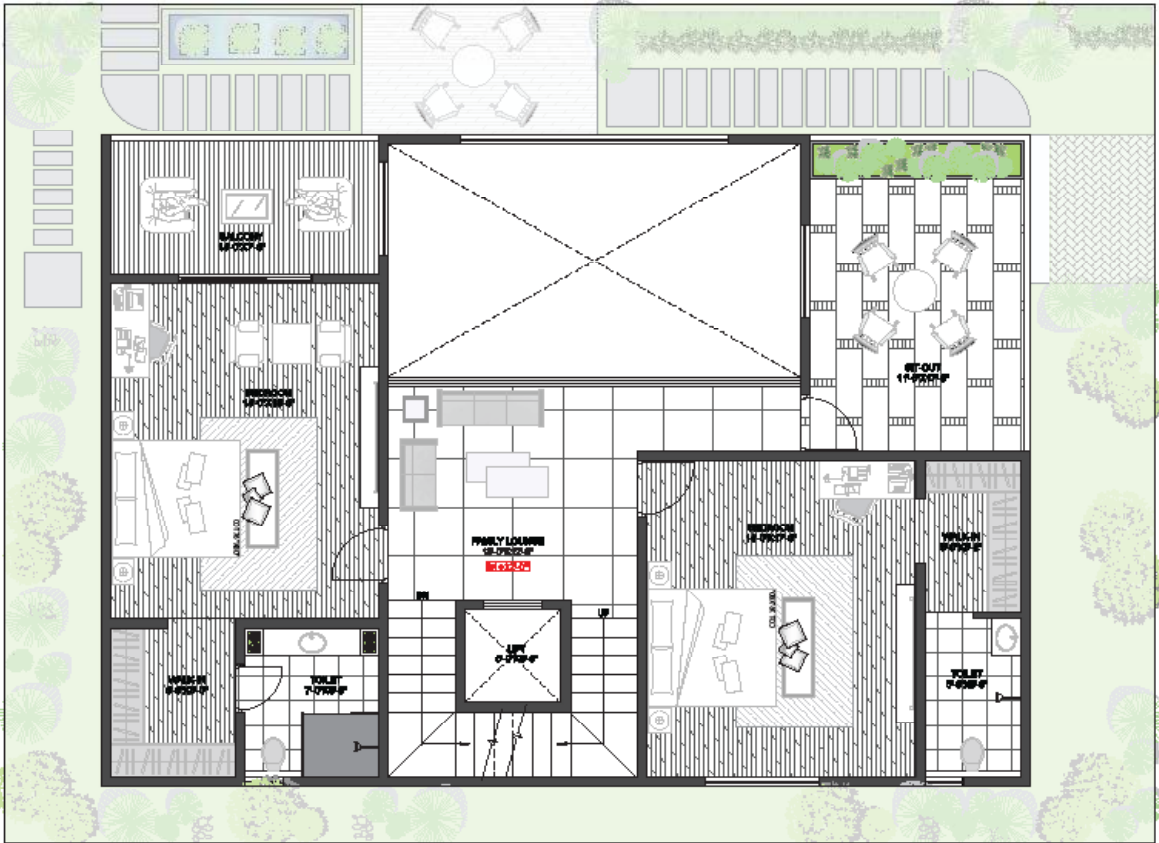


EAST FACING VILLA		
Floor	Area(sq. M.)	Area(sq. ft.)
BASEMENT	71.4	769.0
GROUND FLOOR	155.4	1672.5
FIRST FLOOR	130.4	1403.8
SECOND FLOOR	78.8	848.0
PARKING	87.0	936.0
TERRACE	76.6	824.5
Total(Excluding Terrace Area)	436	5629

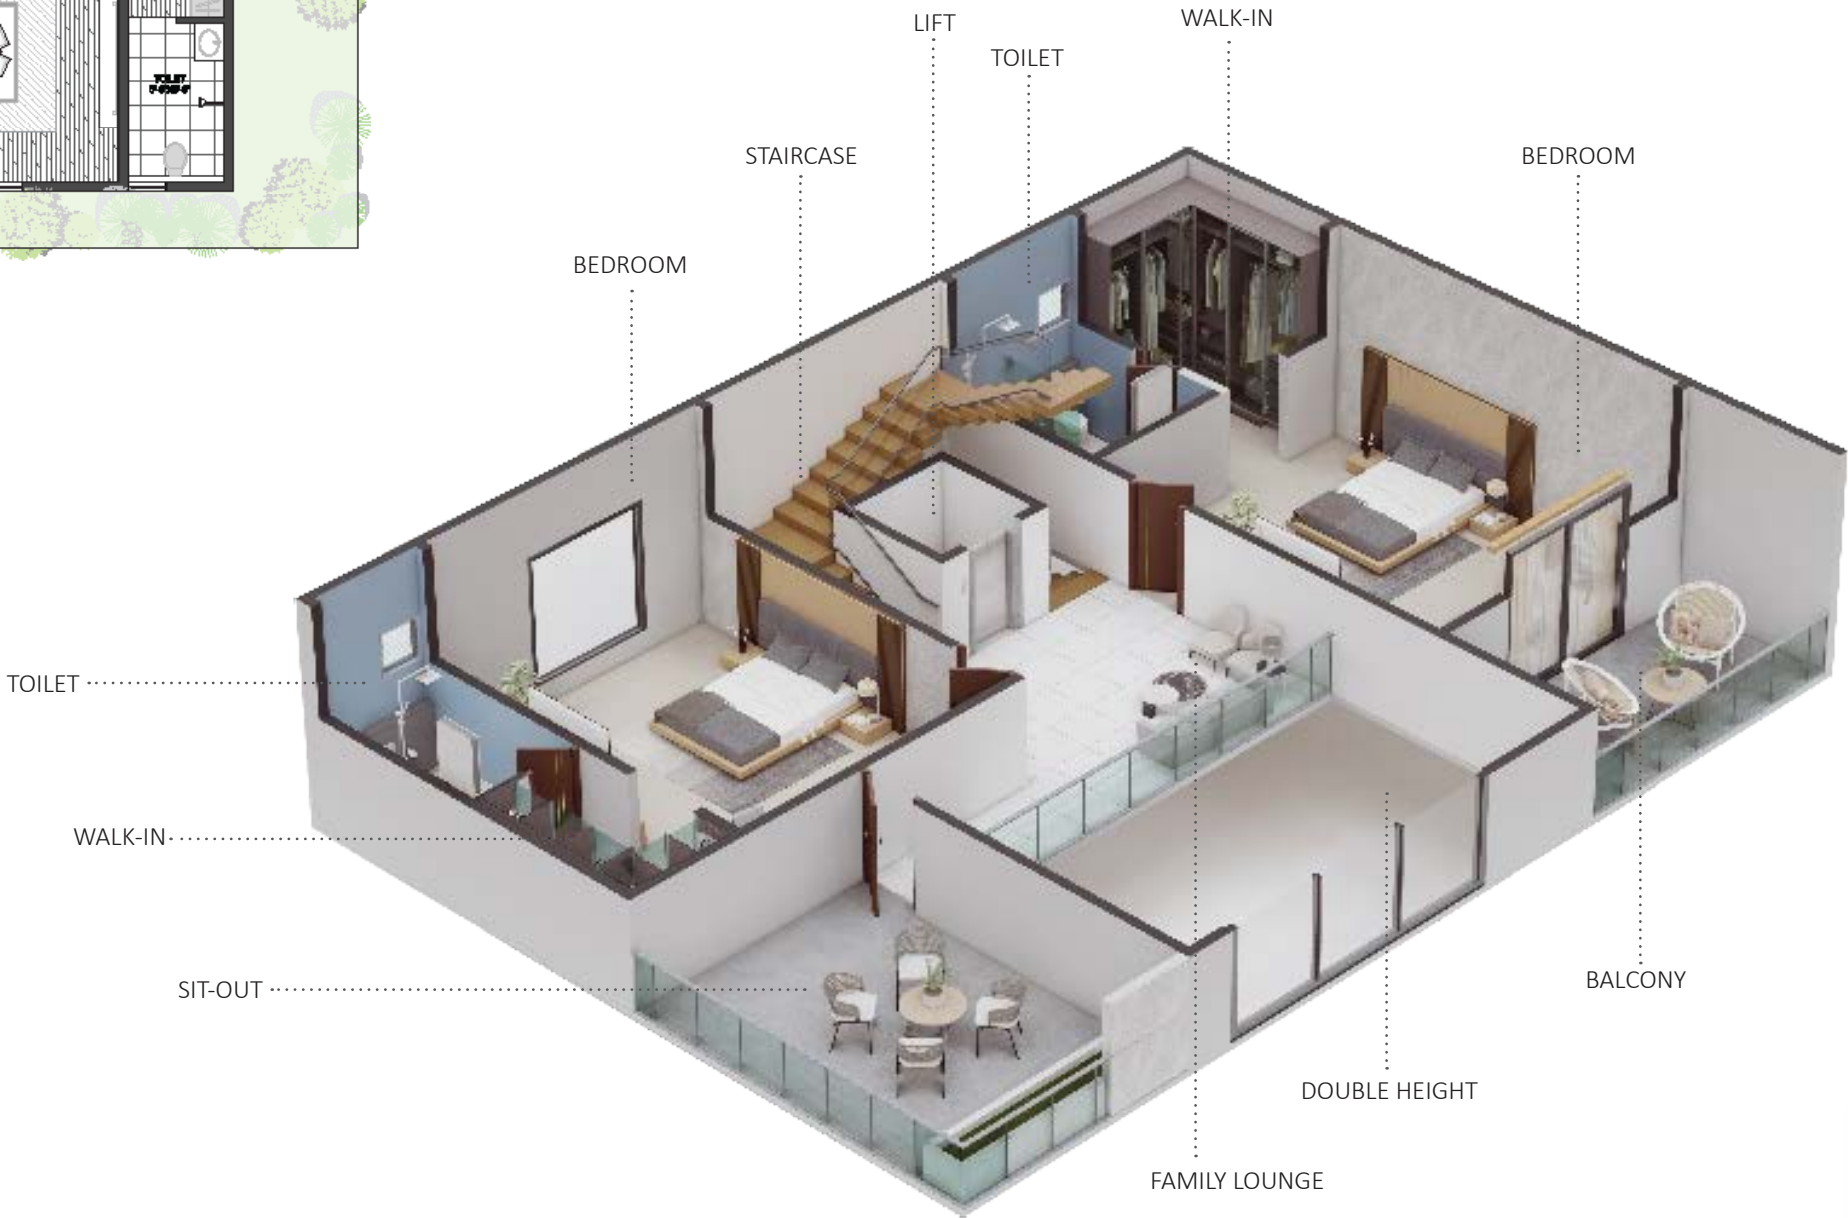

SECOND FLOOR PLAN





60' X 45' EAST FACING | TYPE 3

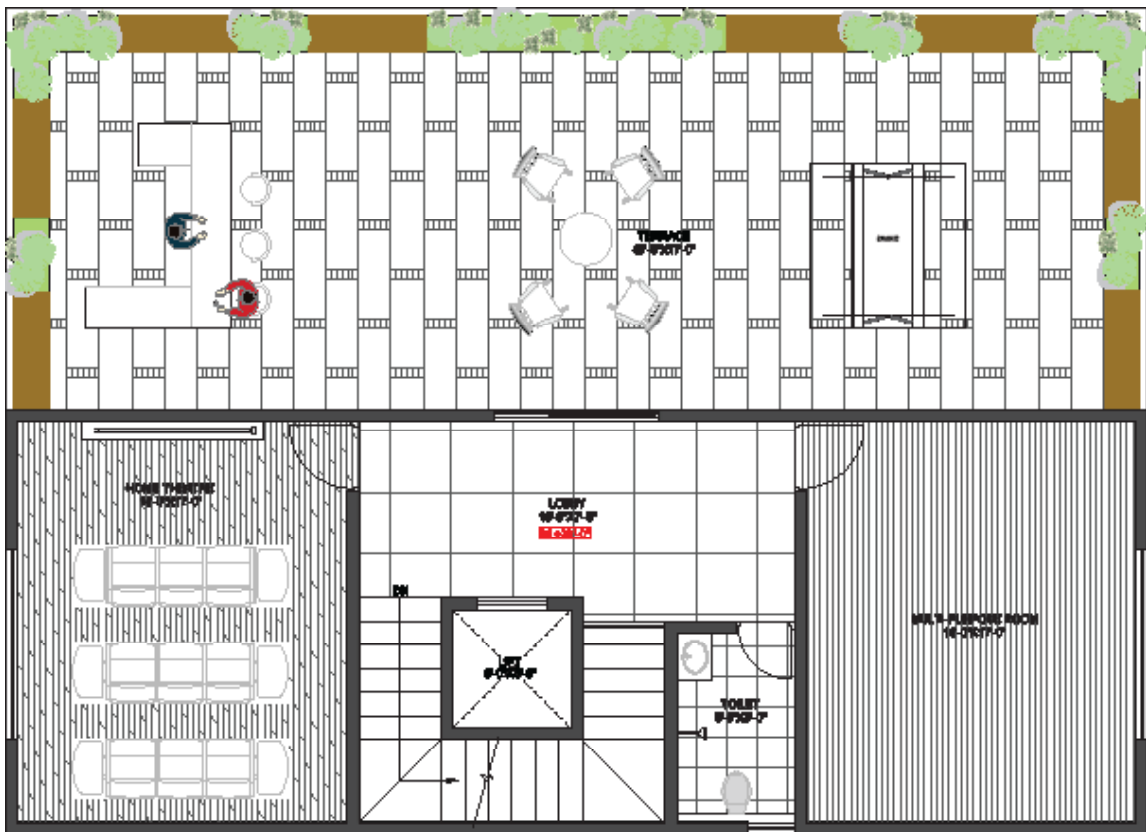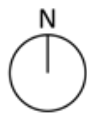

EAST FACING VILLA		
Floor	Area(sq. M.)	Area(sq. ft.)
BASEMENT	71.4	769.0
GROUND FLOOR	155.4	1672.5
FIRST FLOOR	130.4	1403.8
SECOND FLOOR	78.8	848.0
PARKING	87.0	936.0
TERRACE	76.6	824.5
Total(Excluding Terrace Area)	436	5629

MULTIPURPOSE ROOM



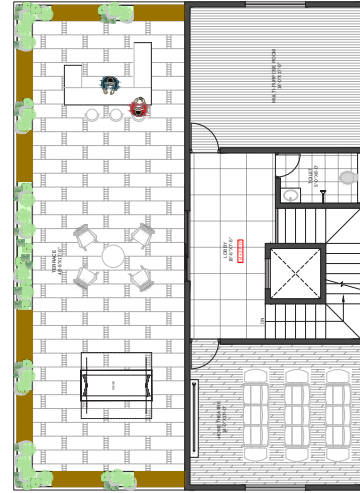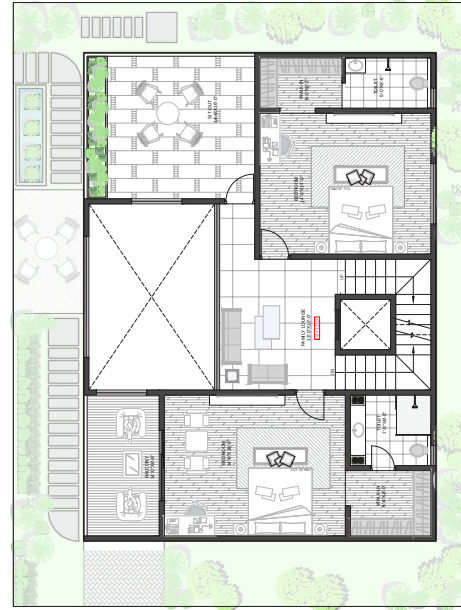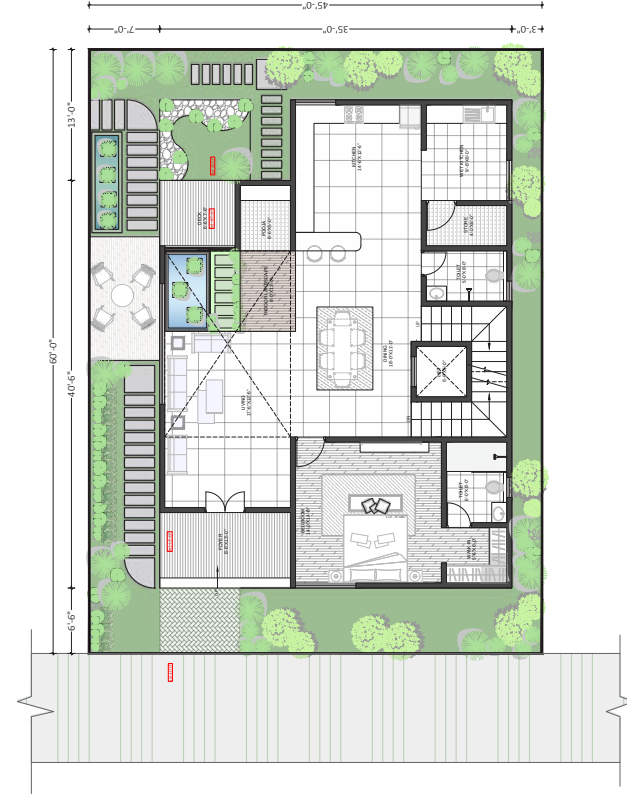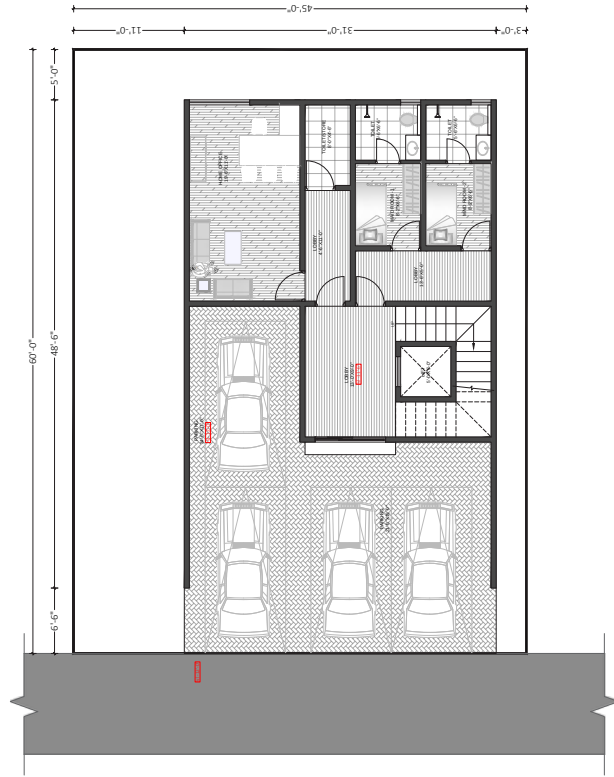

SOUTH FACING TYPE 4

ISSUE
26.04.2023

PROJECT
Proposed Villa
Project For TNR
VATTAM

SITE ADDRESS
Hyderabad, Telangana.



TR HO
1161_AR_DD_A1123_r0_Floorplans_OPTION-2.dwg

DRAWN BY
Nagasai

PROJECT No.
HO 1161

SCALE
NTS

DD.001


60' X 45' WEST FACING | TYPE 4



WEST FACING VILLA		
Floor	Area(sq. M.)	Area(sq. ft.)
BASEMENT	74.9	806.3
GROUND FLOOR	136.7	1471.0
FIRST FLOOR	133.9	1441.3
SECOND FLOOR	78.8	848.0
PARKING	83.5	898.8
TERRACE	76.6	824.5
Total(Excluding Terrace Area)	424	5465




BASEMENT FLOOR

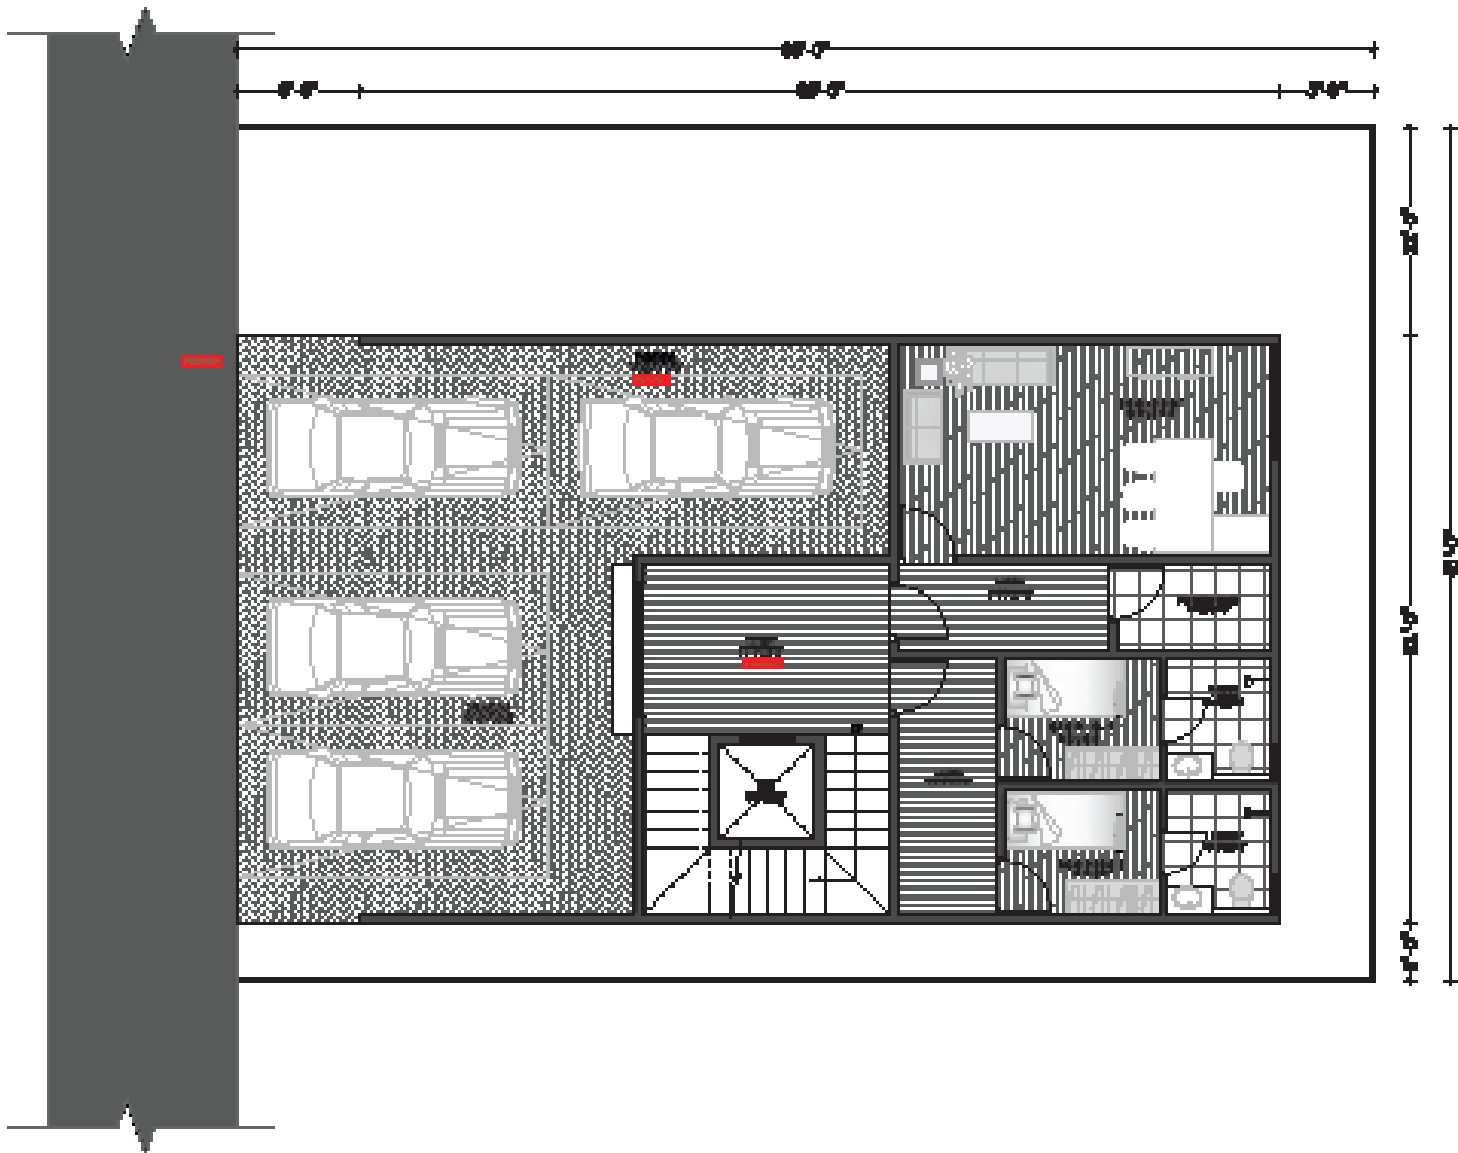


KEY PLAN

60' X 45' WEST FACING | TYPE 4

GROUND FLOOR PLAN

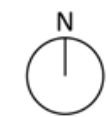


WEST FACING VILLA		
Floor	Area(sq. M.)	Area(sq. ft.)
BASEMENT	74.9	806.3
GROUND FLOOR	136.7	1471.0
FIRST FLOOR	133.9	1441.3
SECOND FLOOR	78.8	848.0
PARKING	83.5	898.8
TERRACE	76.6	824.5
Total(Excluding Terrace Area)	424	5465

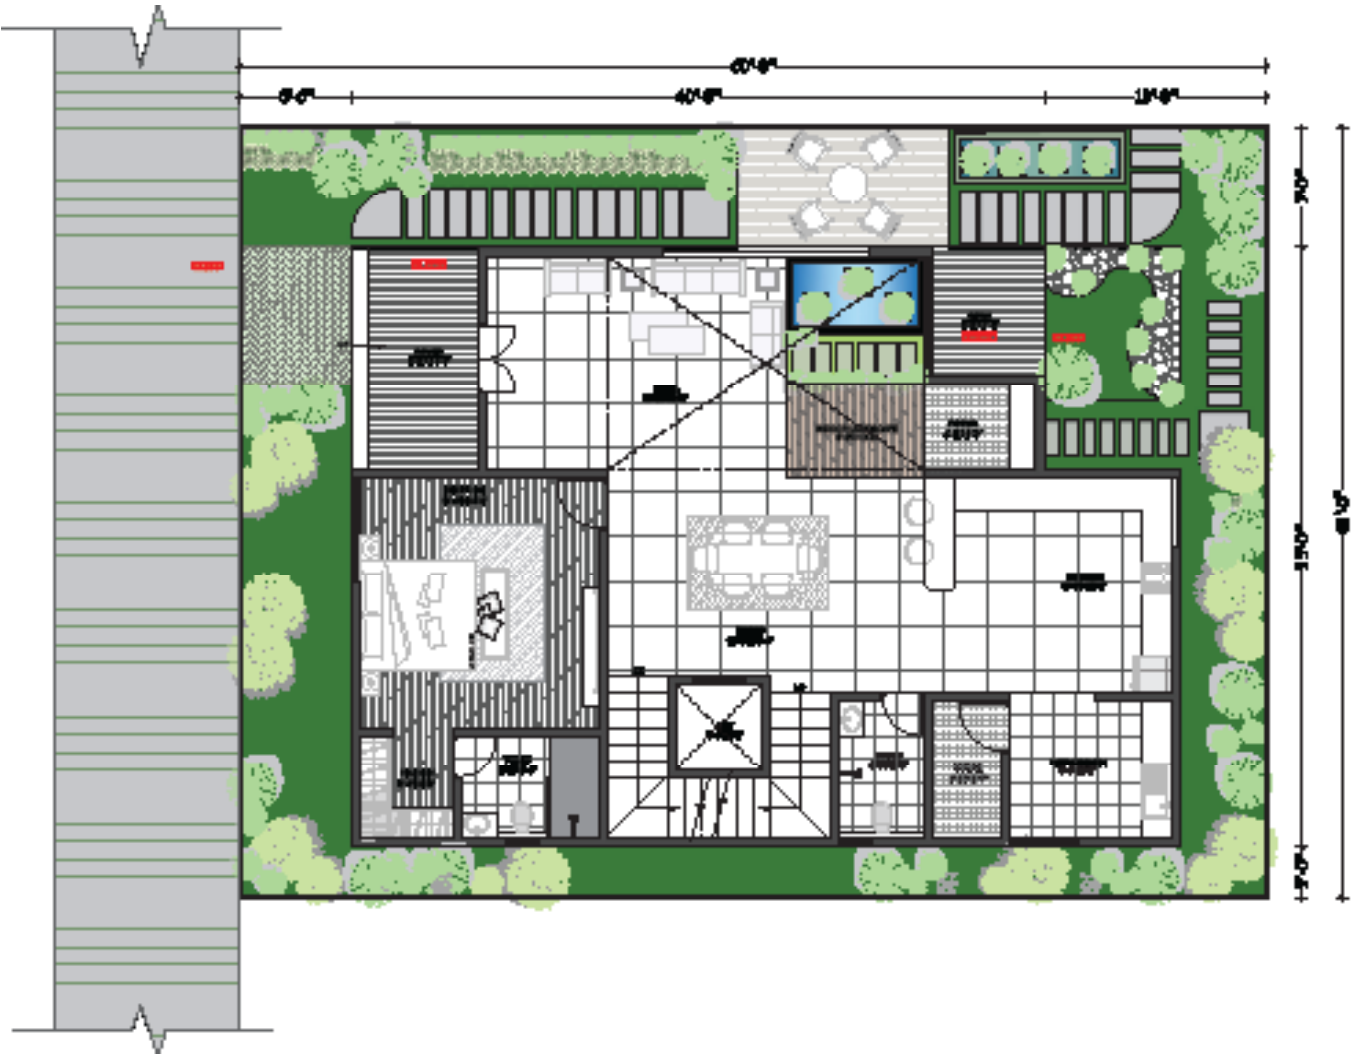


60' X 45' WEST FACING | TYPE 4

FIRST FLOOR PLAN

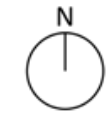


WEST FACING VILLA		
Floor	Area(sq. M.)	Area(sq. ft.)
BASEMENT	74.9	806.3
GROUND FLOOR	136.7	1471.0
FIRST FLOOR	133.9	1441.3
SECOND FLOOR	78.8	848.0
PARKING	83.5	898.8
TERRACE	76.6	824.5
Total(Excluding Terrace Area)	424	5465

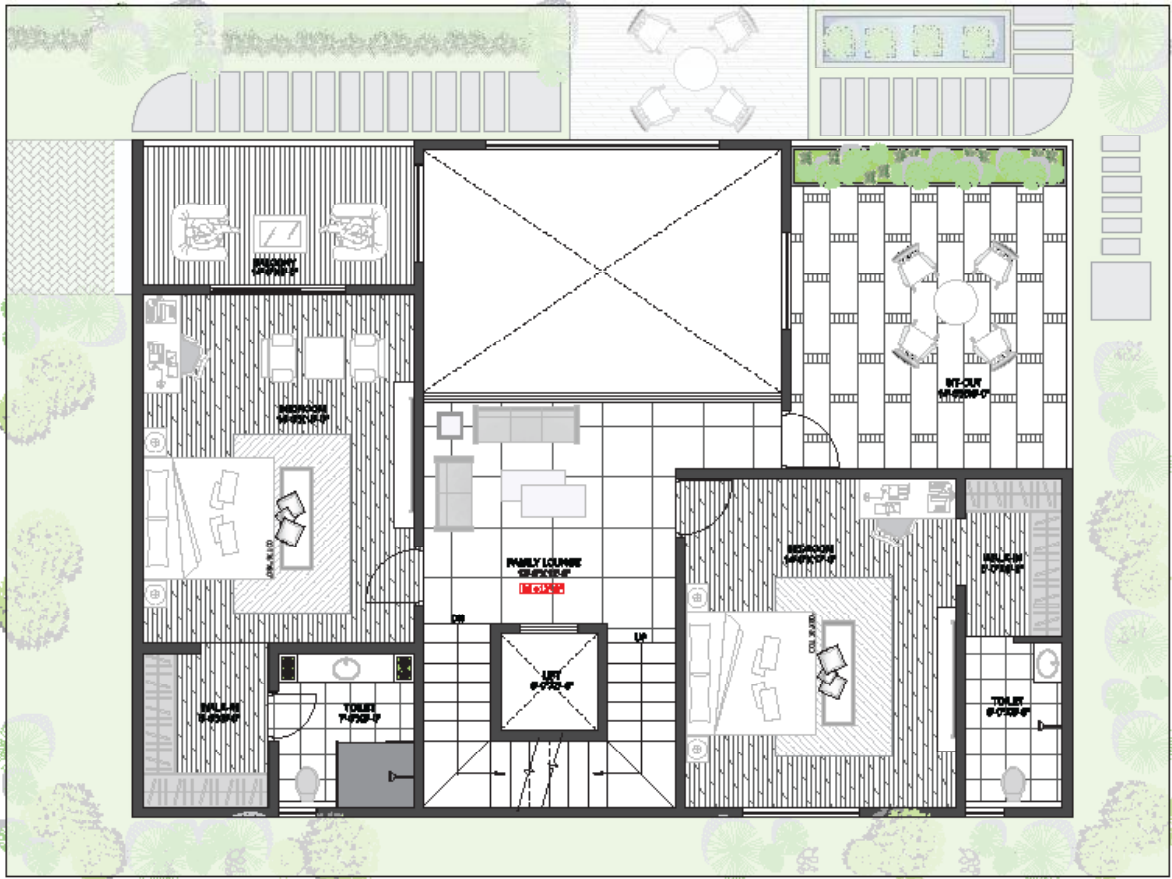

60' X 45' WEST FACING | TYPE 4



WEST FACING VILLA		
Floor	Area(sq. M.)	Area(sq. ft.)
BASEMENT	74.9	806.3
GROUND FLOOR	136.7	1471.0
FIRST FLOOR	133.9	1441.3
SECOND FLOOR	78.8	848.0
PARKING	83.5	898.8
TERRACE	76.6	824.5
Total(Excluding Terrace Area)	424	5465

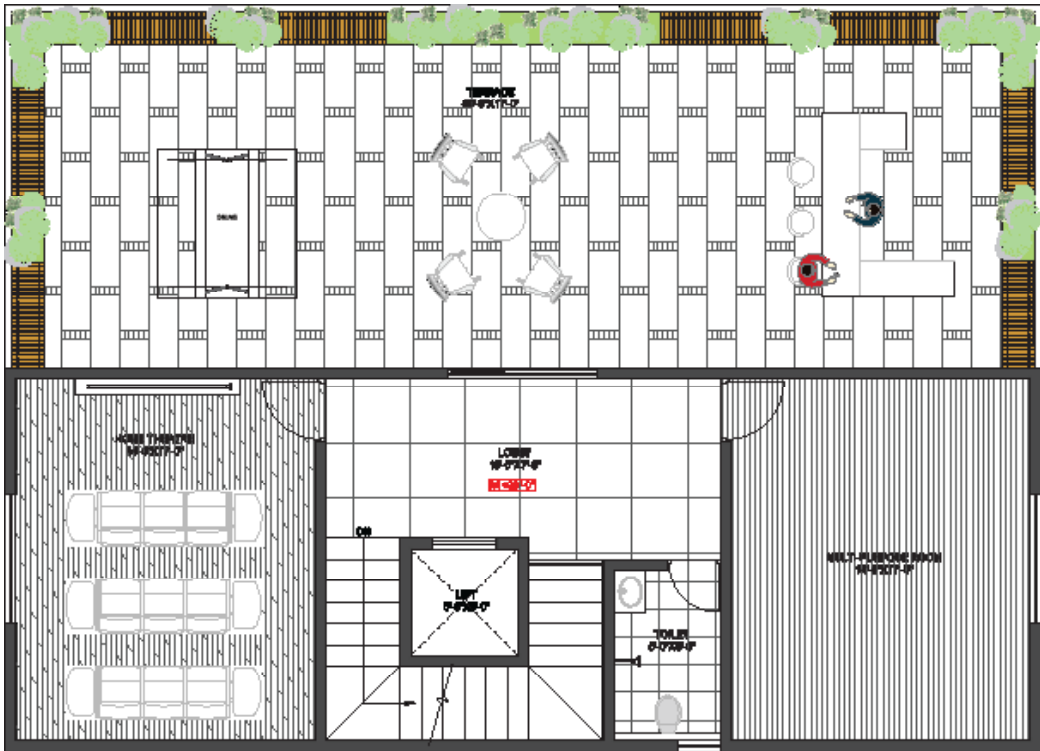

PROPOSED VILLA FOR ABHISTA



ABHISTA VILLA

- Gained Knowledge on the Design on photoshop graphical rendering with shadows with understanding of design interiors



KEY PLAN



FWD architects
BLR | HYD | RPR

2nd Floor, S S Enclave, Plot No.44,
Jayabheri Enclave Phase-2, Gachi-
bawli, Hyderabad, Ranga Reddy,
Telangana -500032.


For FWD Architects
Authorized Signatory



A.NAGASAI
Sem :10
Reg NO-38210006



GROUND FLOOR

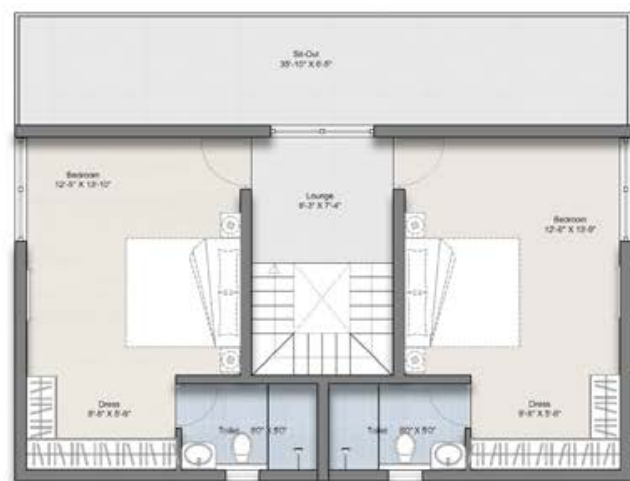

FIRST FLOOR



SECOND FLOOR



GROUND FLOOR



FIRST FLOOR




SECOND FLOOR




PROPOSED FARM VILLA LAYOUT DEVELOPMENT FOR IRA
SHAMSHABAD, TELANGANA

SITE PLAN



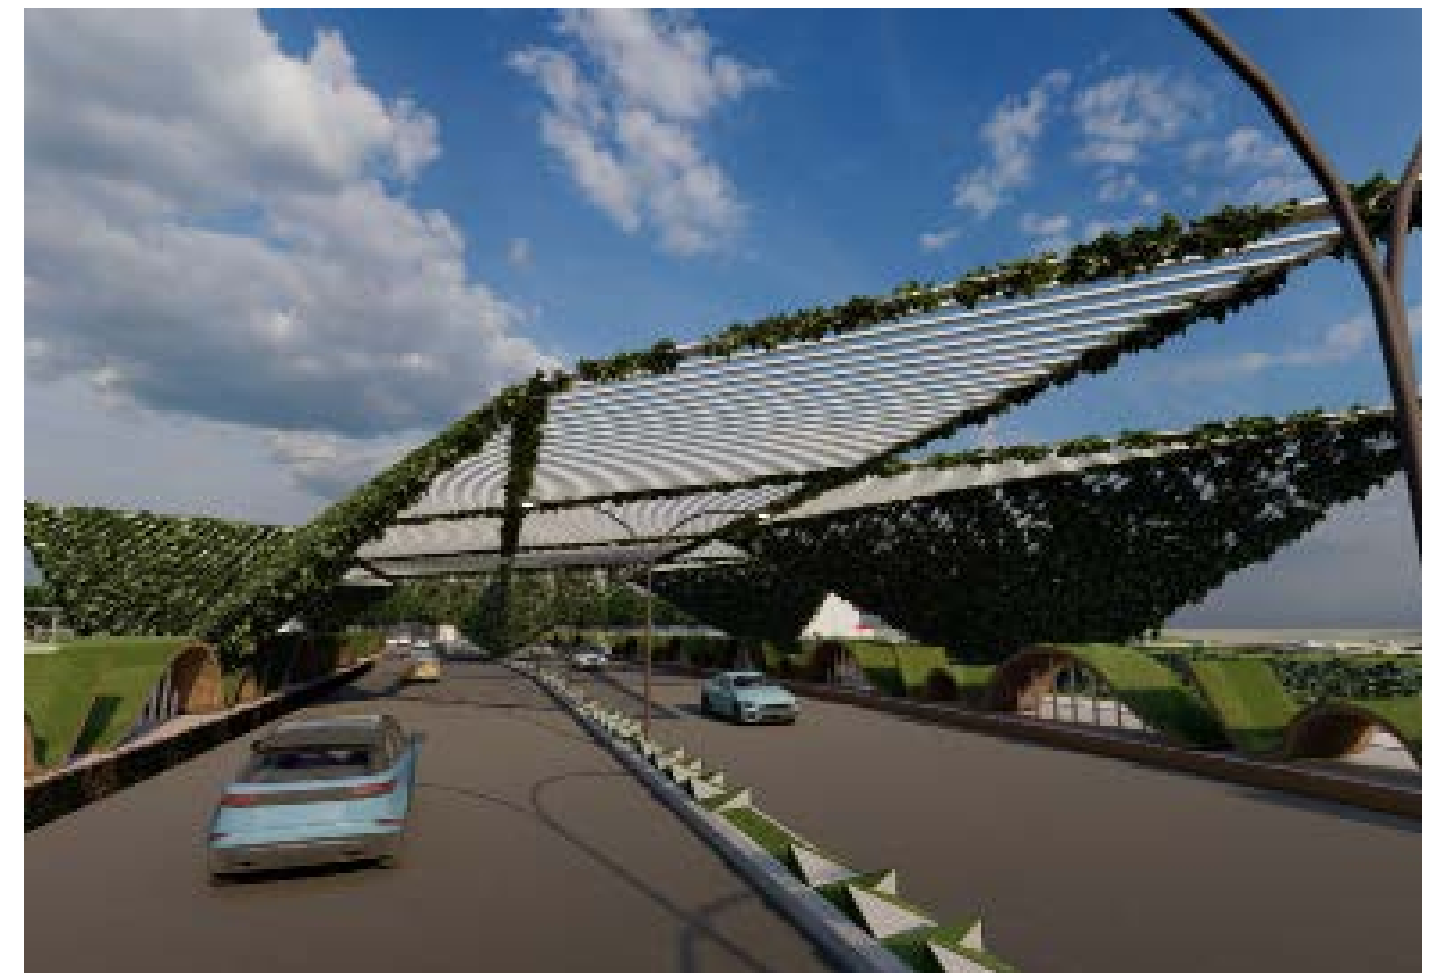

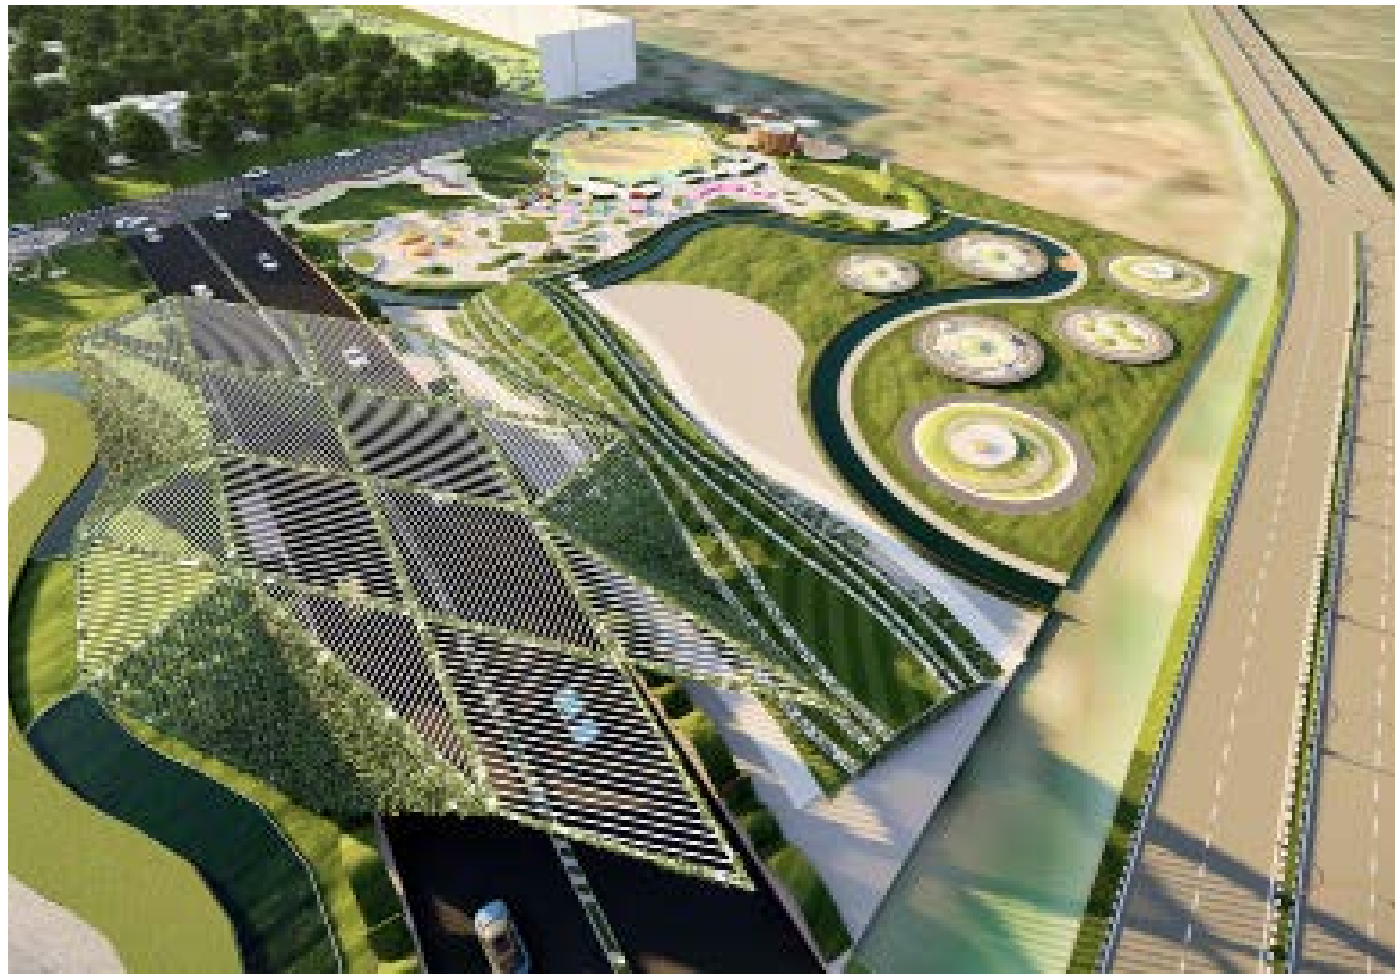


FARM LAND DEVELOPMENT

- ANMOL DEVELOPERS



Legends :

-  - Type 01 Plots
-  - Type 02 Plots
-  - Type 03 Plots
-  - Emenities
-  - Waterbody
-  - Water-front

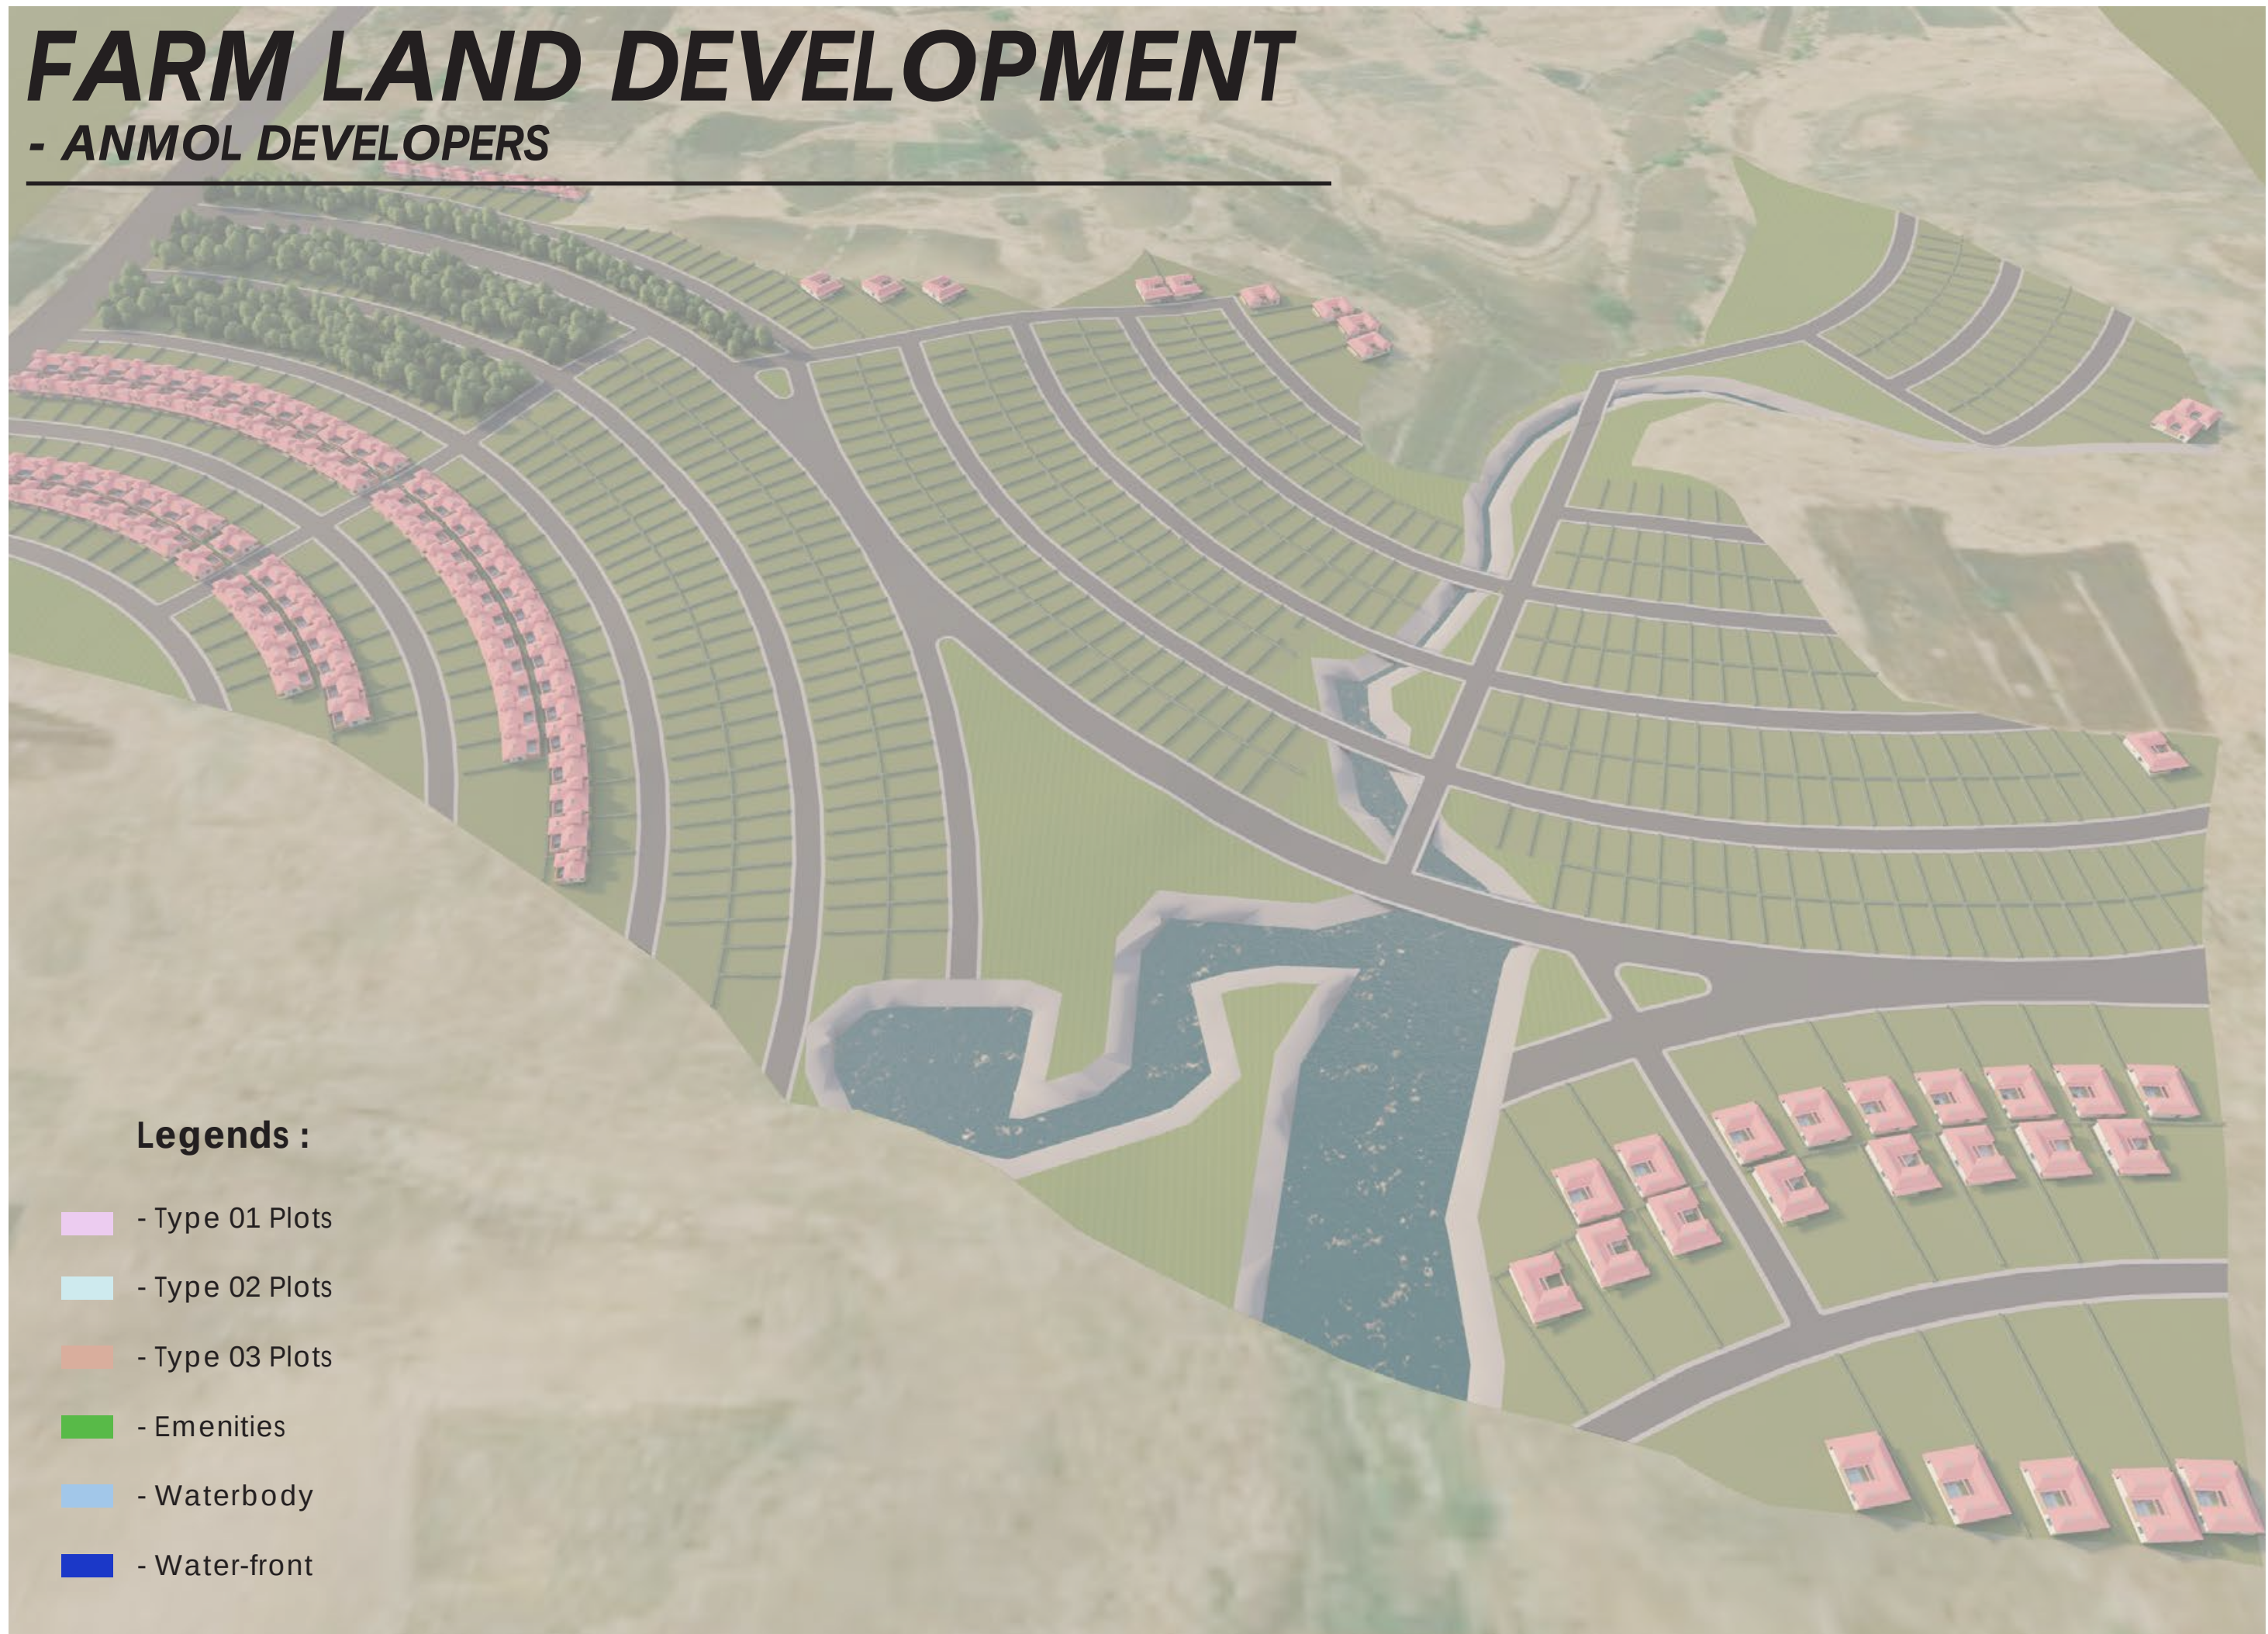


CONCEPTUAL MASSING 2 BHK

VILLA 2 3 BHK

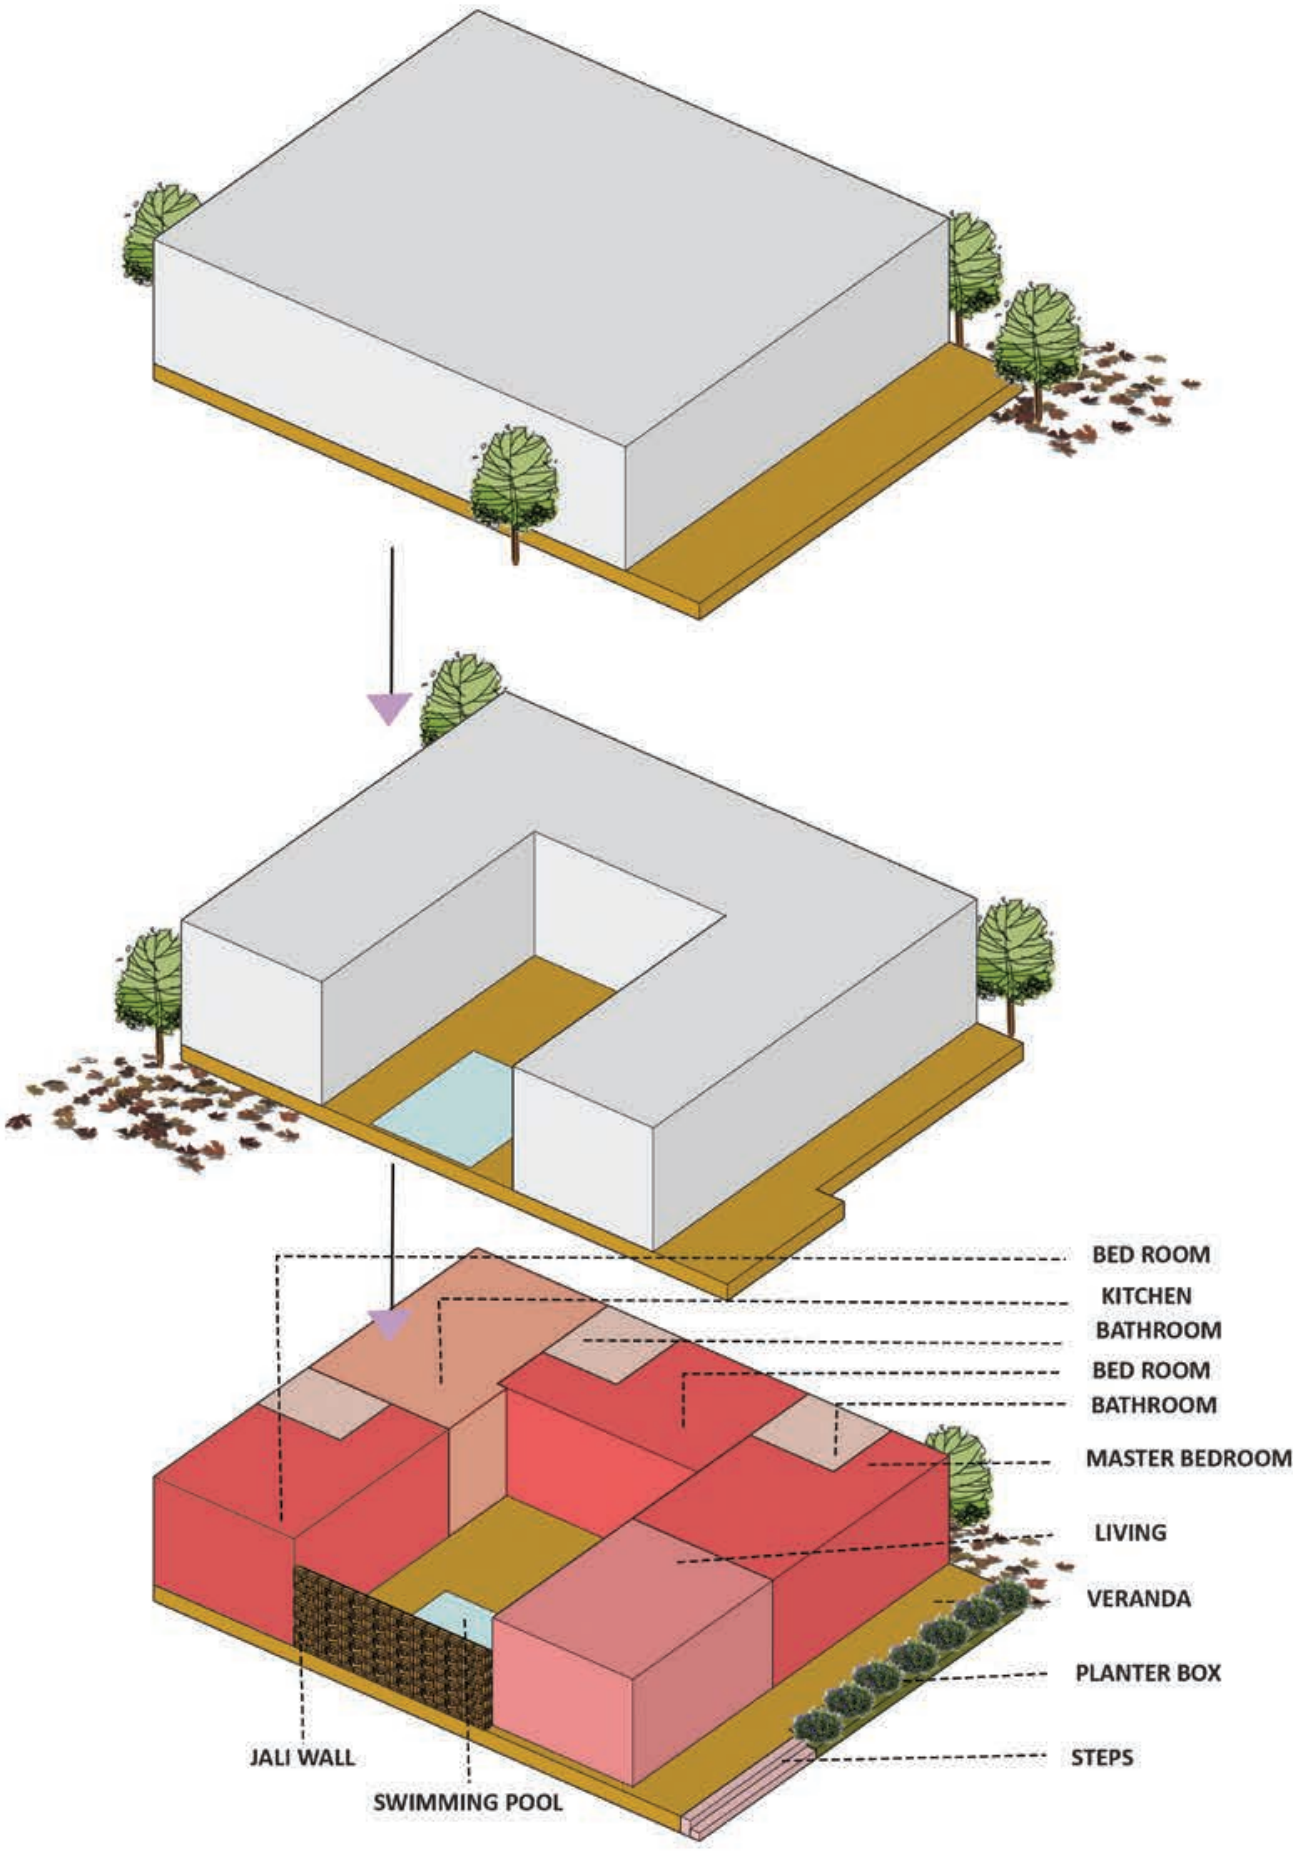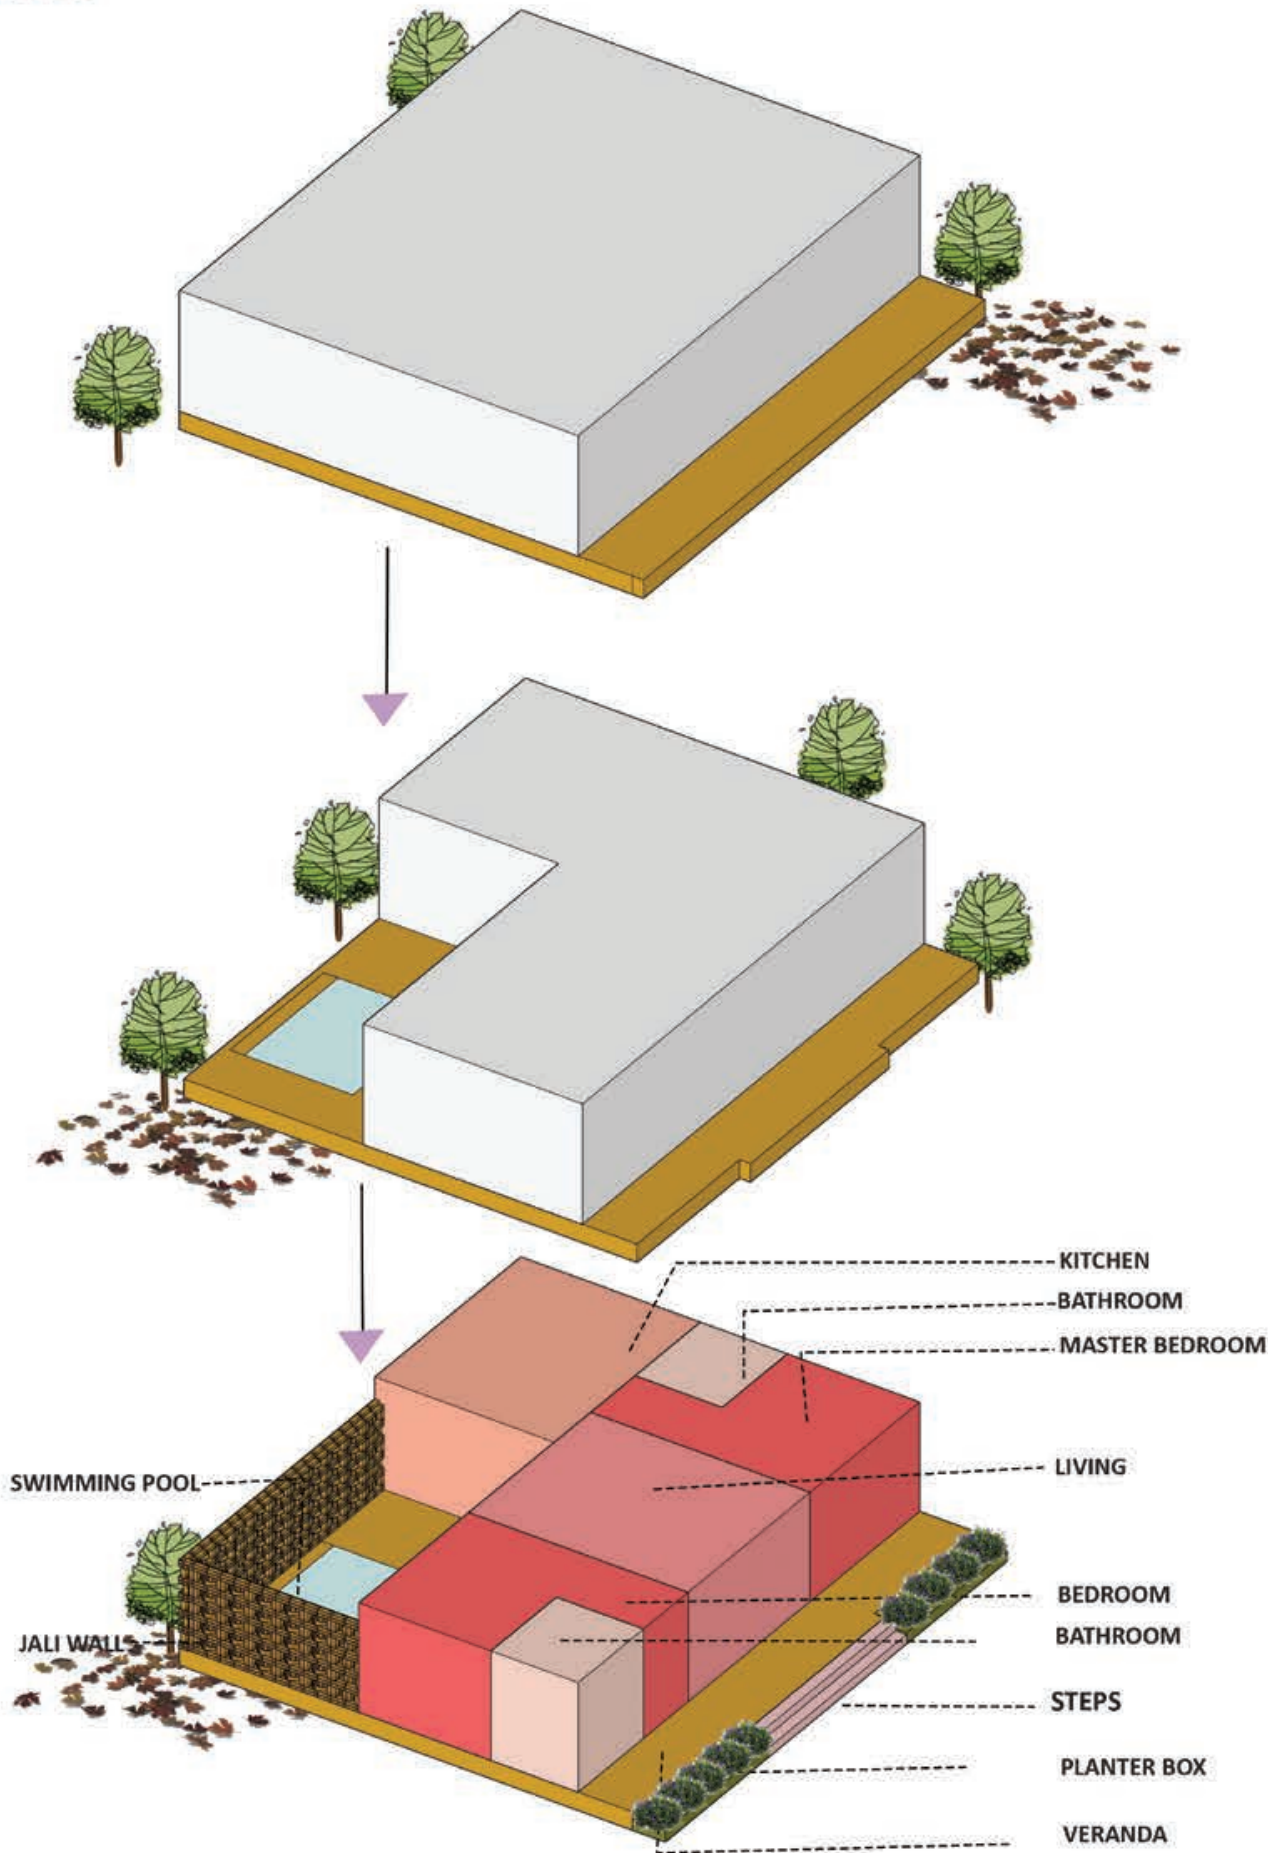

2 BHK VILLA :

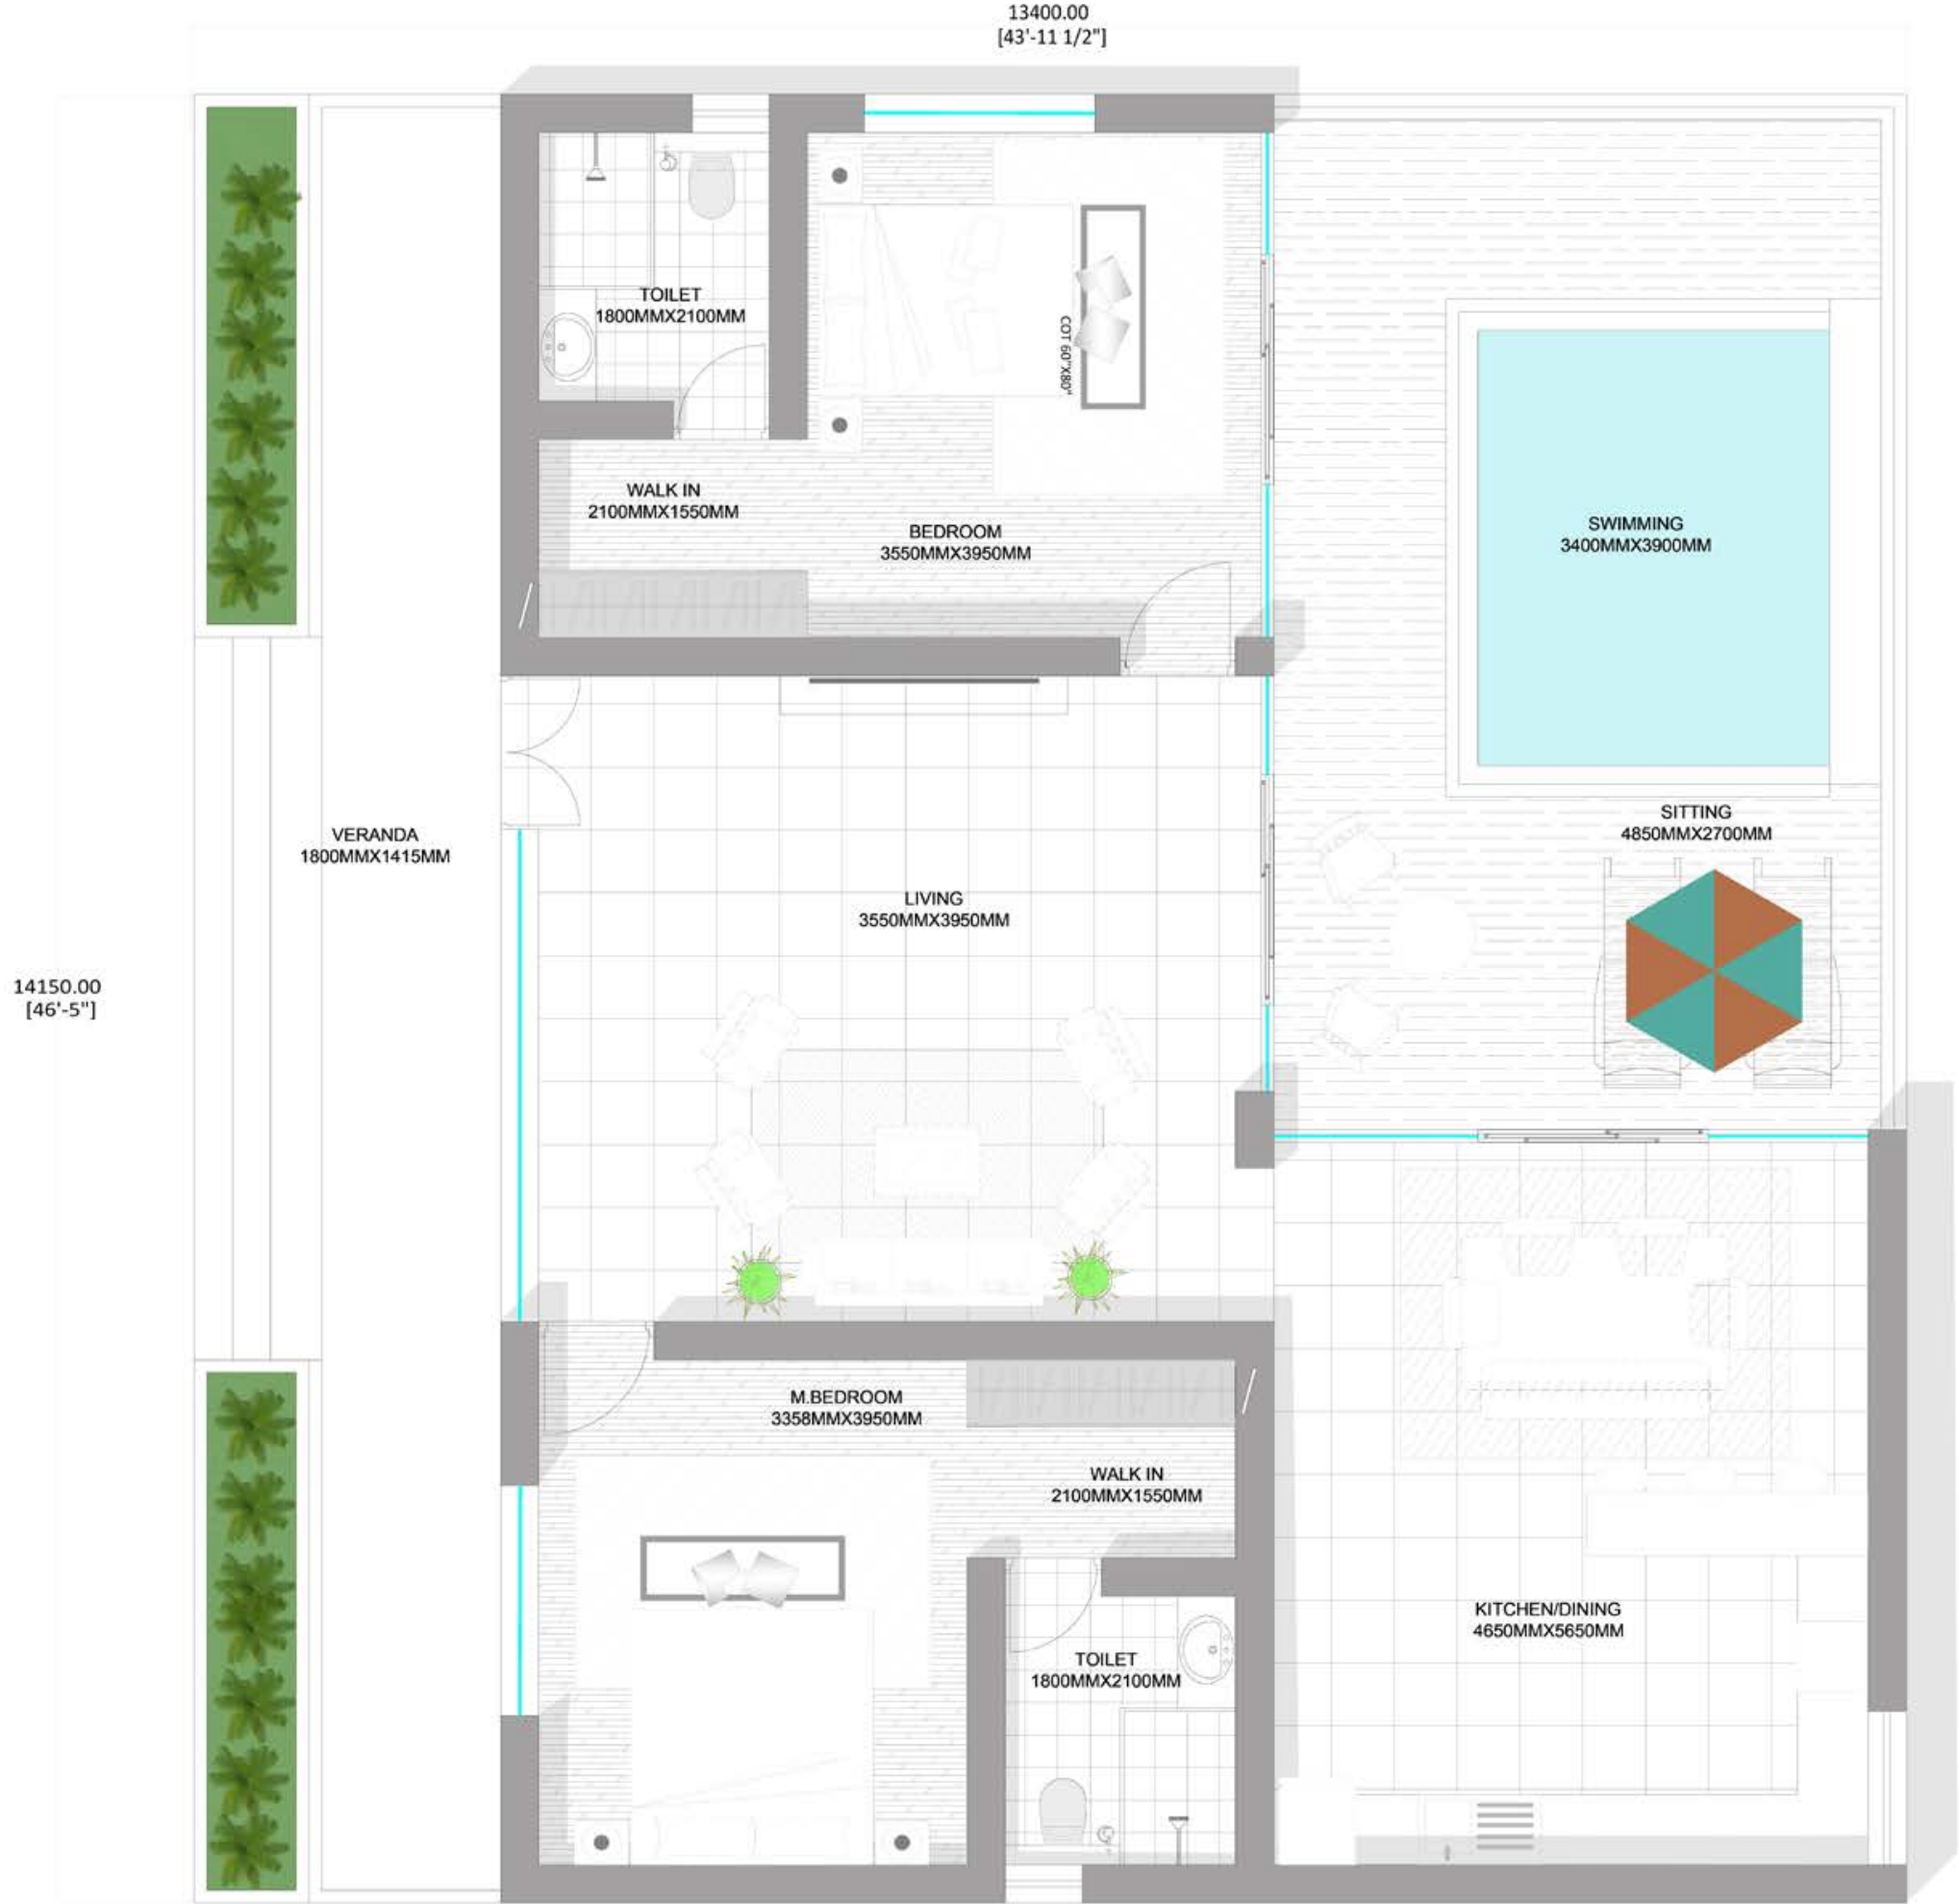

ANMOL

2 BHK		
BUA	2040	Sq.Ft
Swimming Pool	430	Sq.Ft
Verandah	365	Sq.Ft
Net BUA	1245	Sq.Ft

KEY PLAN



FWD architects
BLR | HYD | RPR
2nd Floor, S S Enclave, Plot No.44,
Jayabheri Enclave Phase-2, Gachi-
bowli, Hyderabad, Ranga Reddy,
Telangana -500032.

For FWD Architects
[Signature]
Authorized Signatory



A.NAGASAI
Sem :10
Reg NO-38210006




BUILTUP AREA : 2040 SFT


Option 1



3 BHK VILLA :

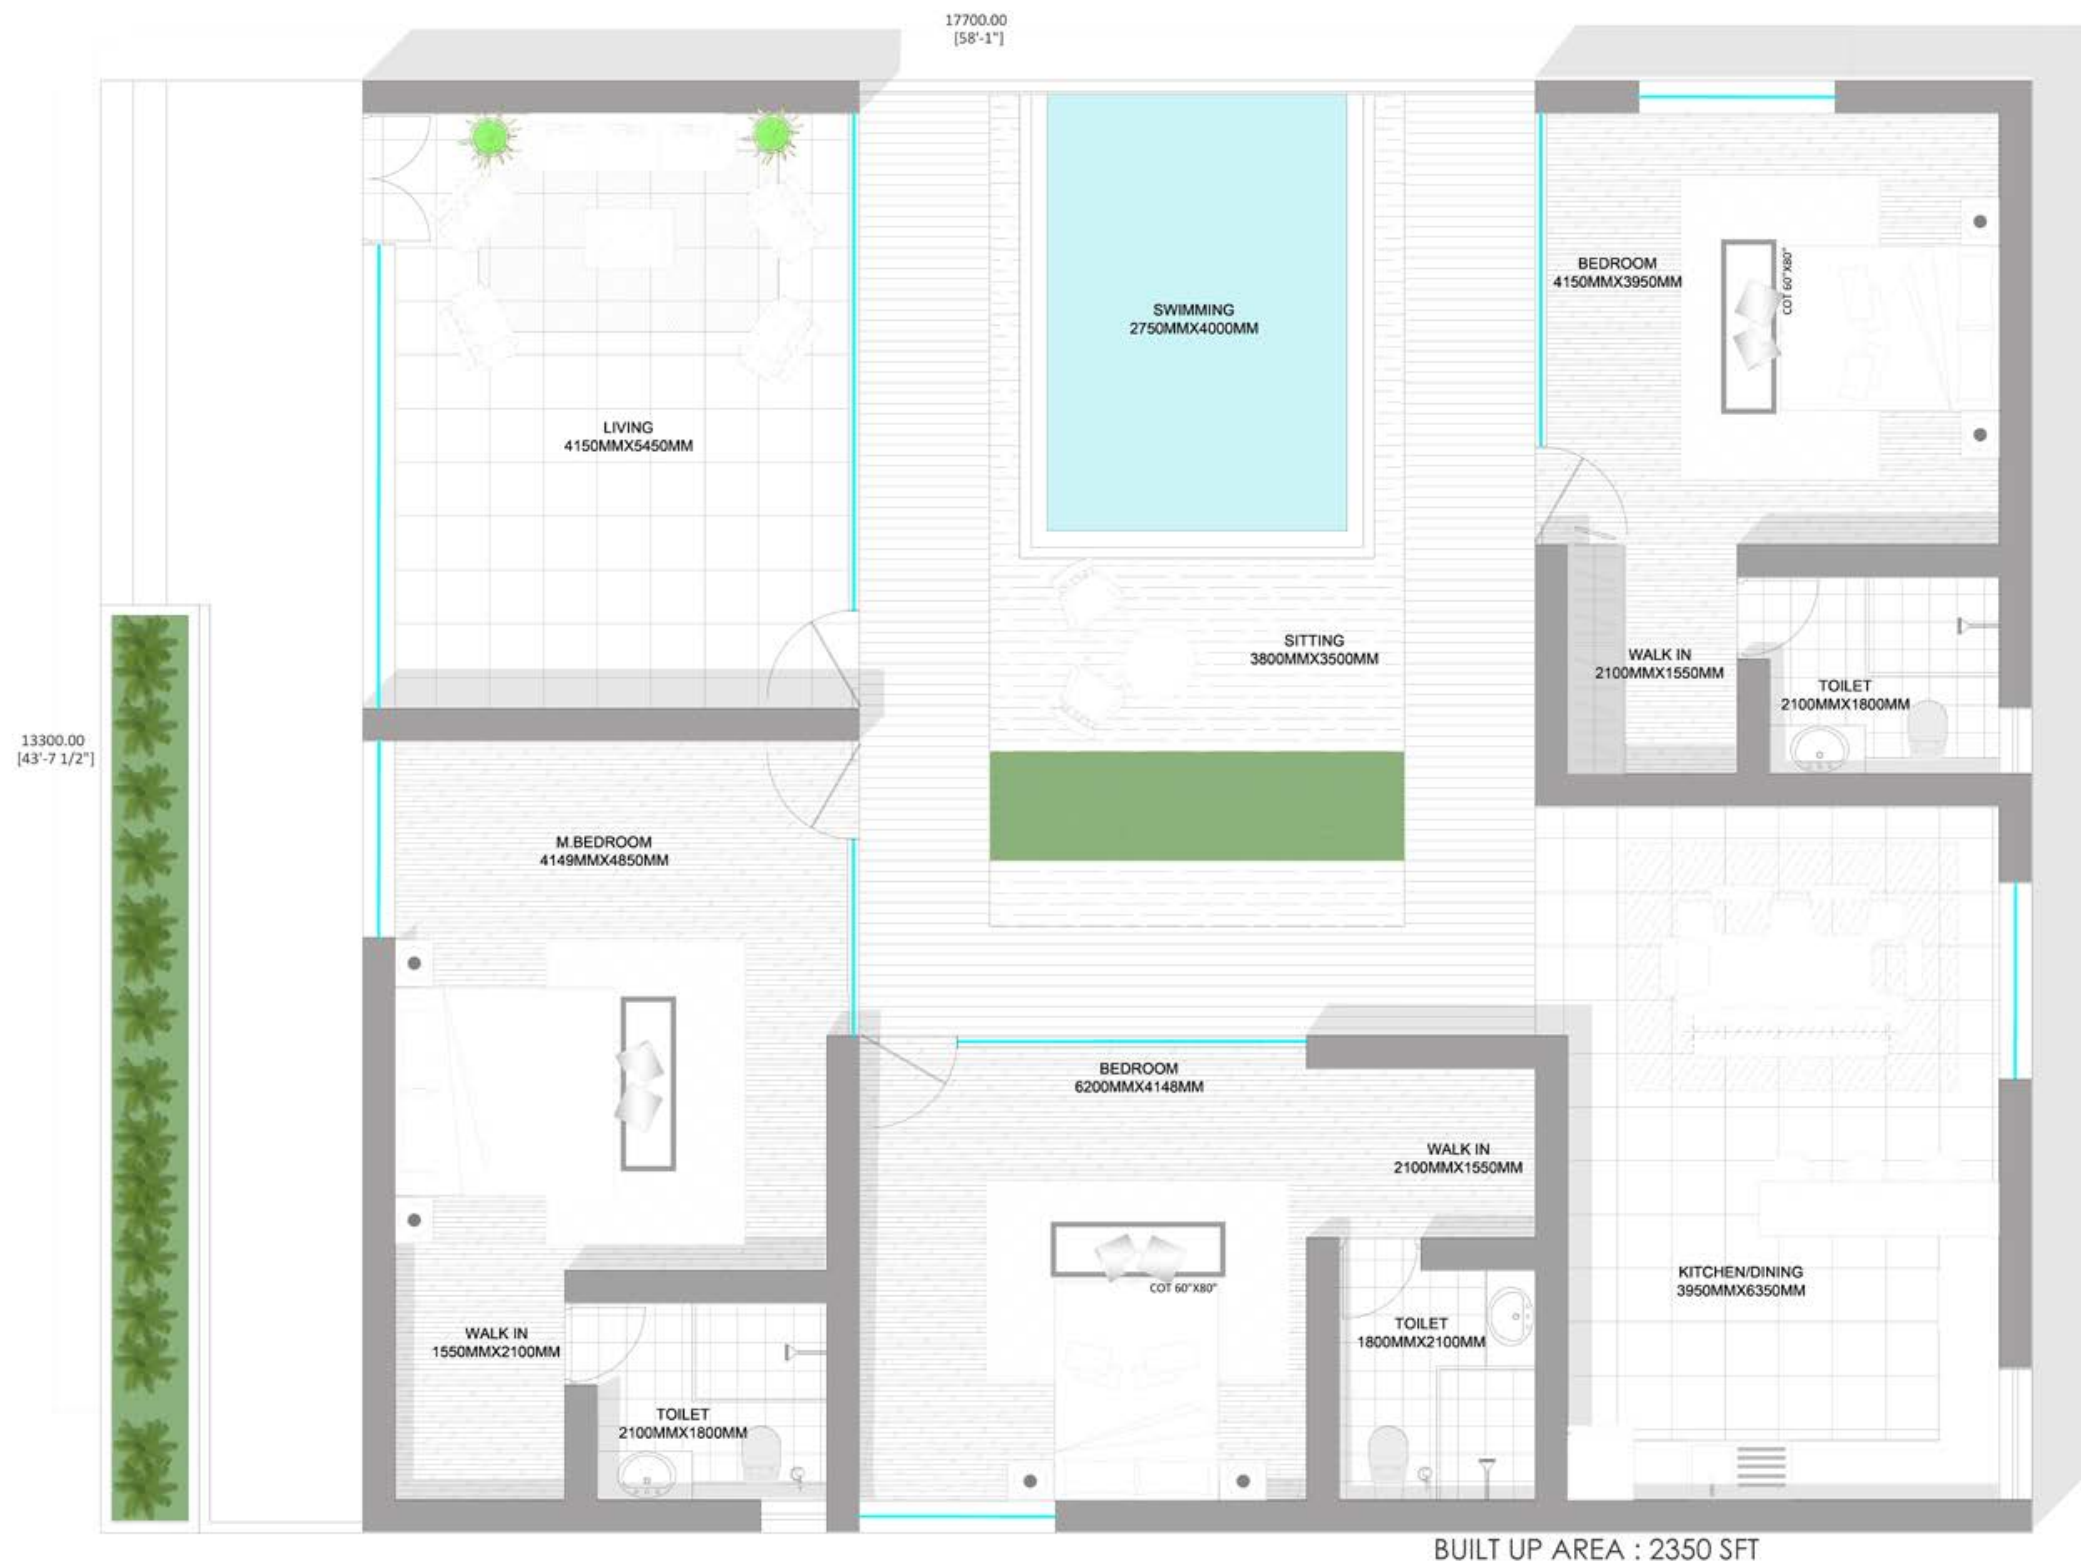


3 BHK		
BUA	2540	Sq.Ft
Swimming Pool	585	Sq.Ft
Verandah	350	Sq.Ft
Net BUA	1605	Sq.Ft

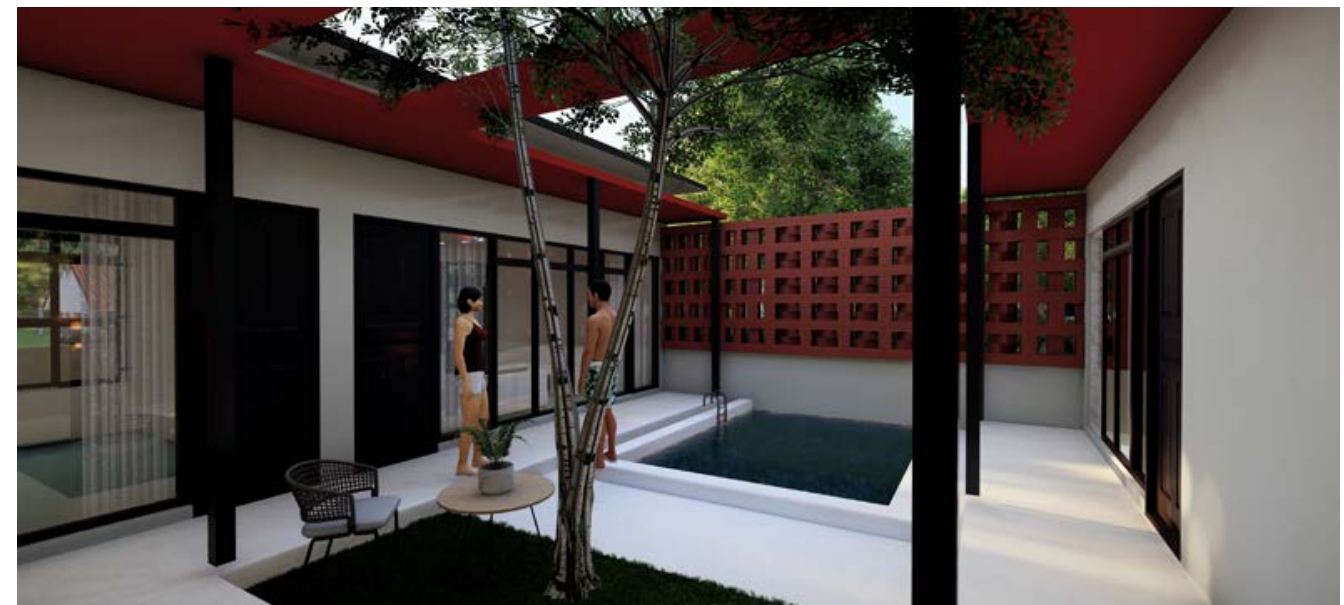



60 M WIDE ROAD

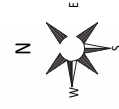

Hyderabad, Telangana

EXISTING SHED



GROUND FLOOR PLAN

ISSUE
01-06-2023

PROJECT
BOBS BAR

SITE ADDRESS
KHAJAGUDA, HYDERABAD.



SCALE
NTS

PROJECT NO.
TR CO 1151

DRAWN BY
NAGASAI



Sy.No.21/1, 4th main road,
BEML Layout, Brookfield,
Bangalore, Karnataka - 560066.

DD.001

60 M WIDE ROAD

EXISTING SHED



Sy.No 21/1, 4th main road,
BEML Layout, Brookfield,
Bangalore, Karnataka - 560066.

SITE ADDRESS
KHAJAGUDA, HYDERABAD.



SCALE
NTS

PROJECT
BOBS BAR

ISSUE
01-06-2023

FIRST FLOOR PLAN

PROJECT No.
TR CO 1151

DRAWN BY
NAGASAI

DD.001

QUAMBIANT AMARANTHINE



MASTER PLAN



SITE VISIT



MUKUTA







Sy.No.21/1, 4th main road,
BEML Layout, Brookfield,
Bangalore, Karnataka - 560066.

SITE ADDRESS
TIRUPATI.



SCALE
NTS

PROJECT
Proposed Mixed
Used Development

PROJECT No.
TR MD 1172

ISSUE
03.05.2023


DRAWN BY
NAGASAI

GROUND FLOOR PLANS A BLOCK




DD.001





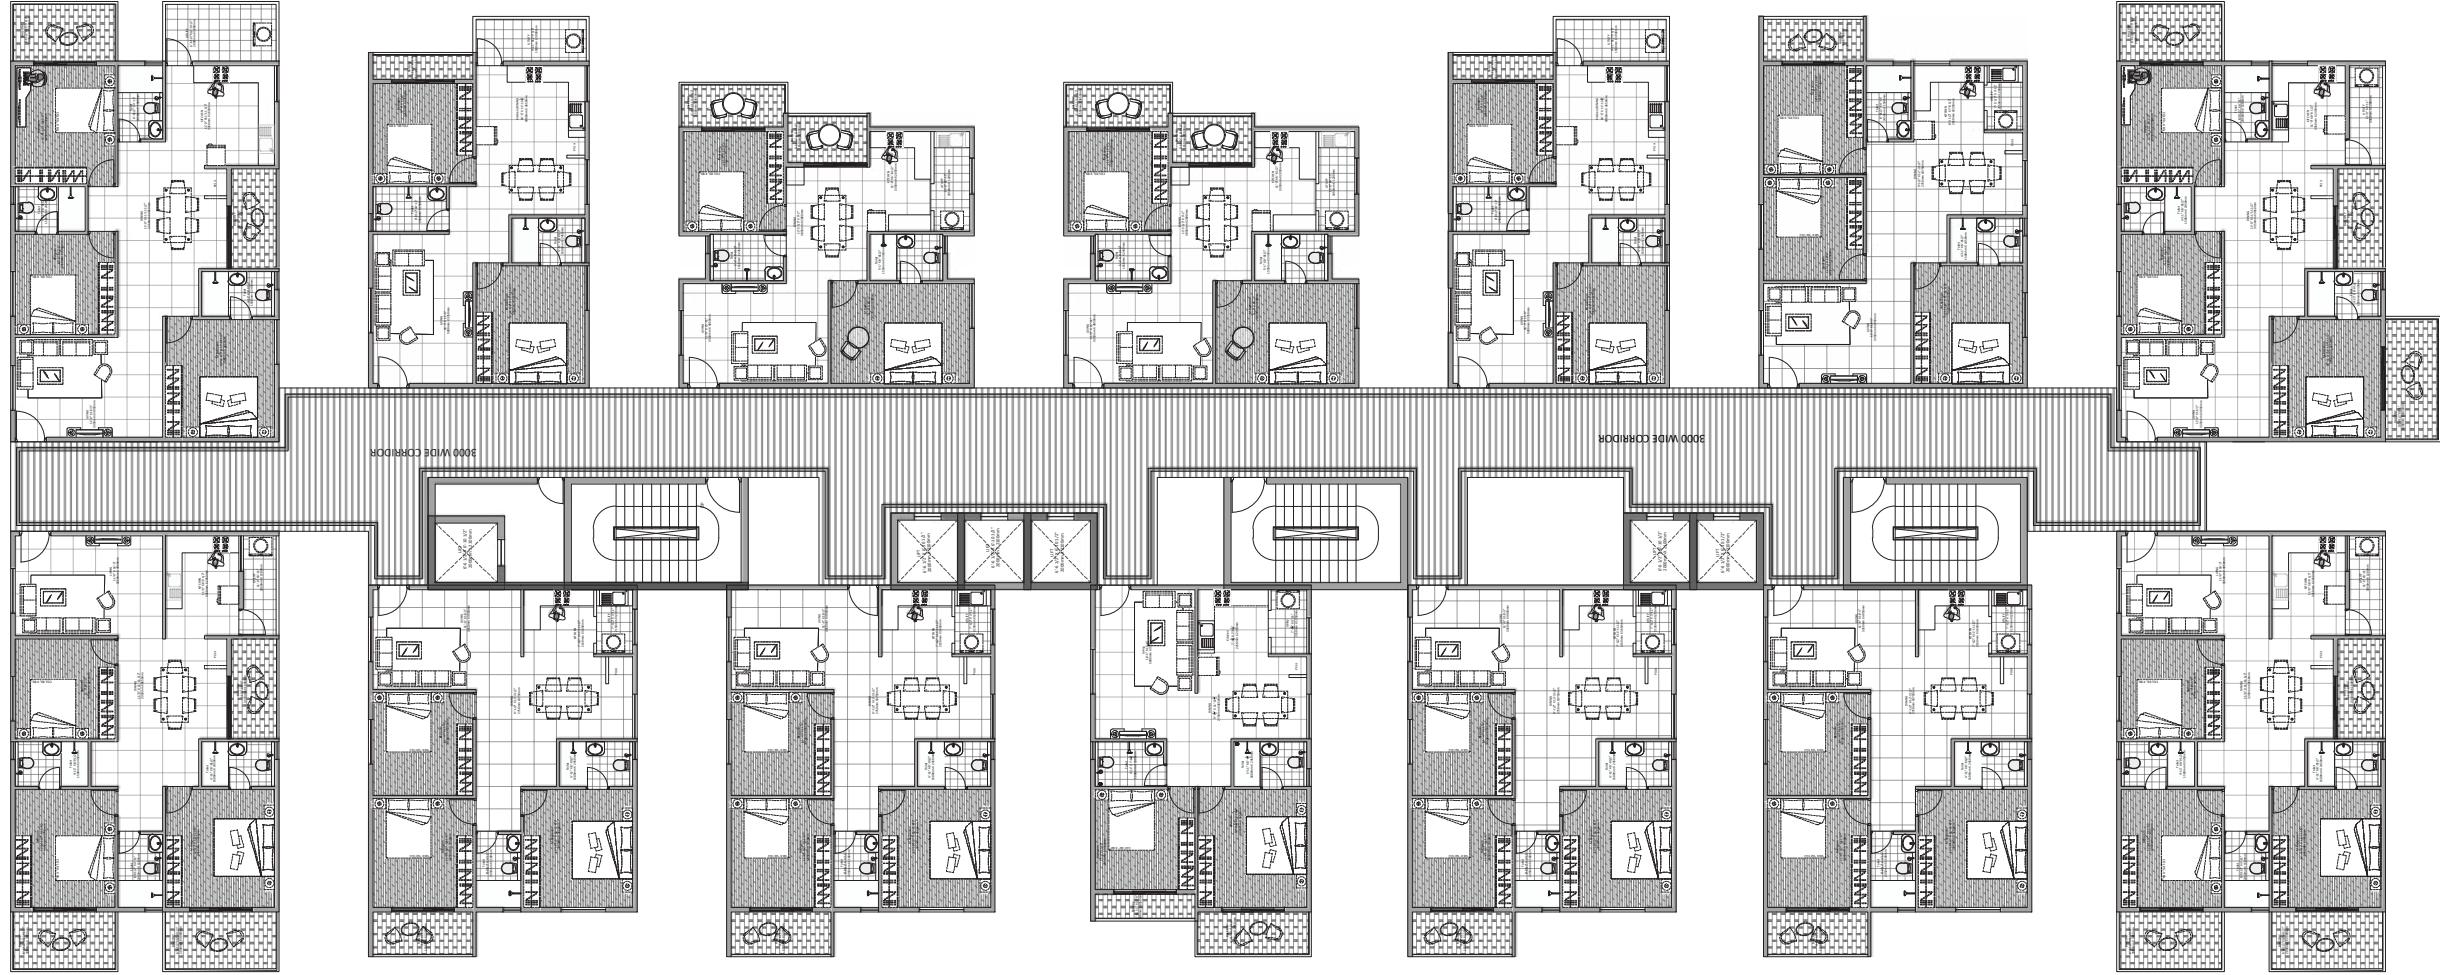



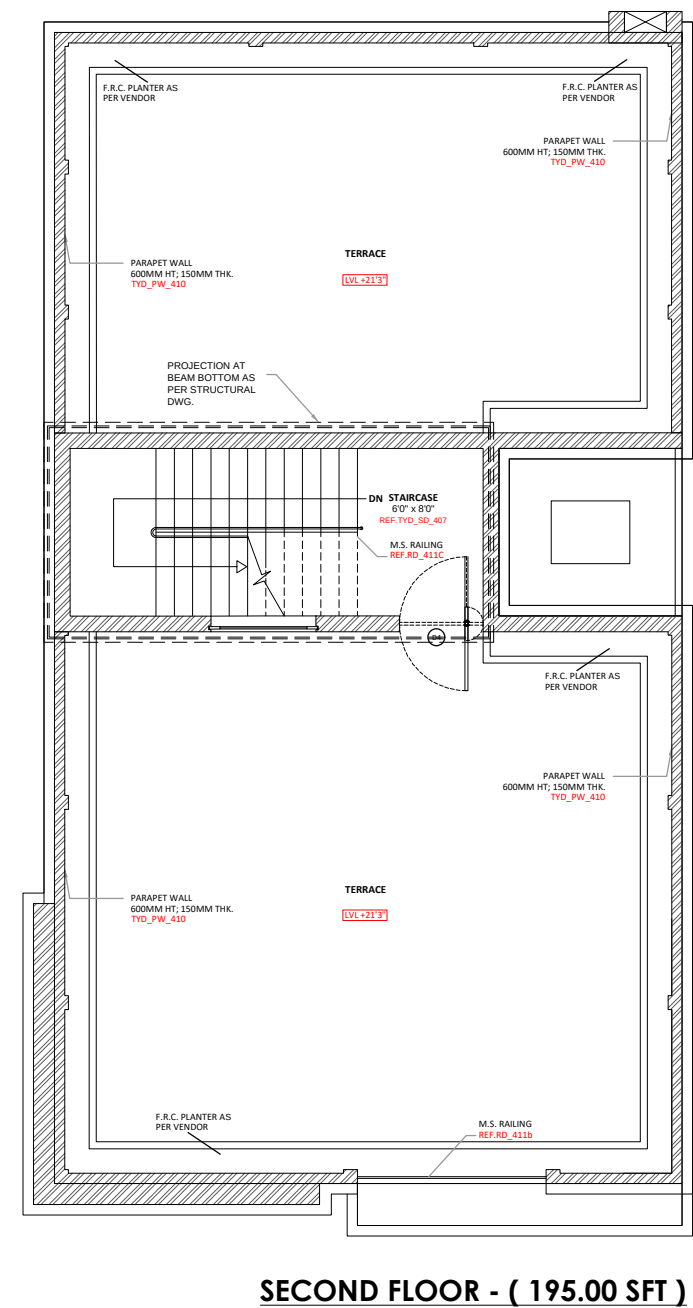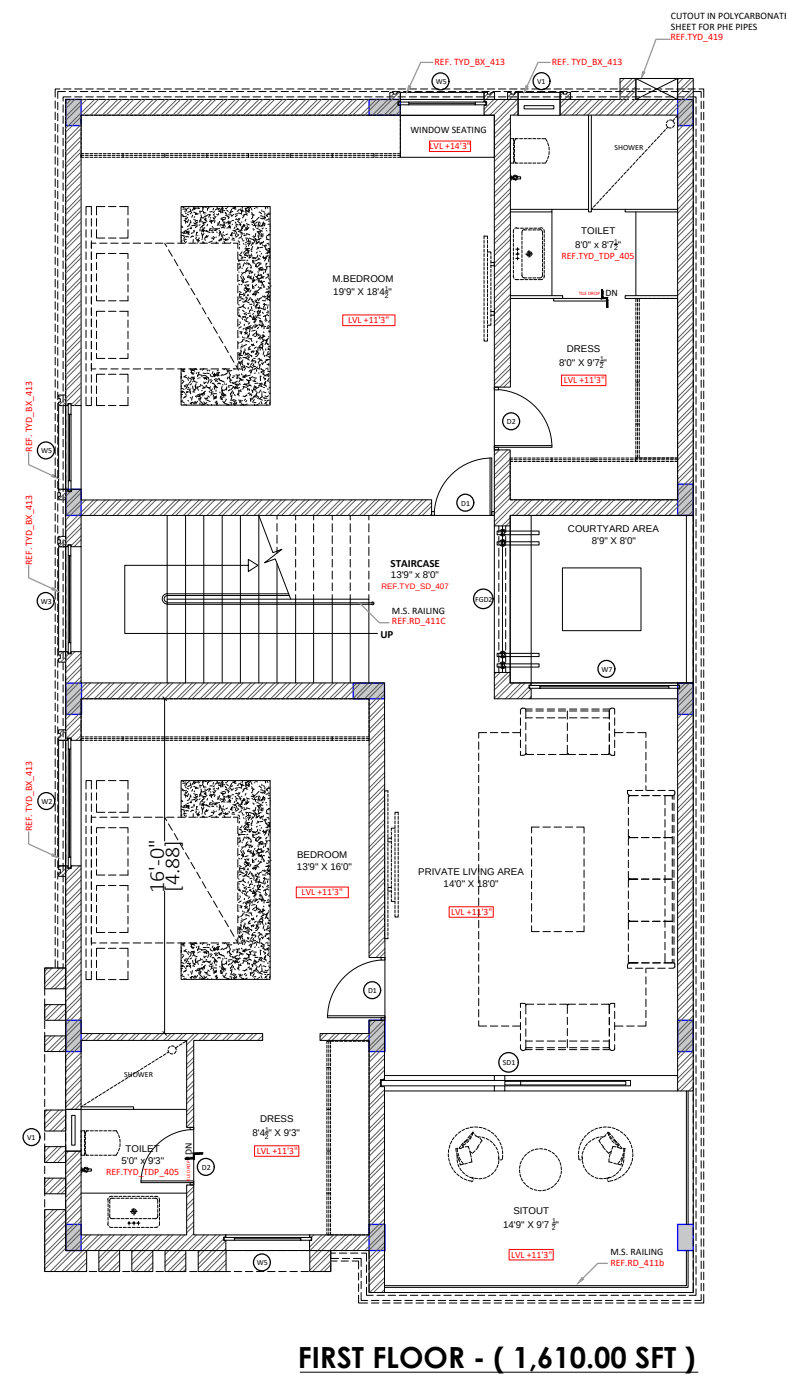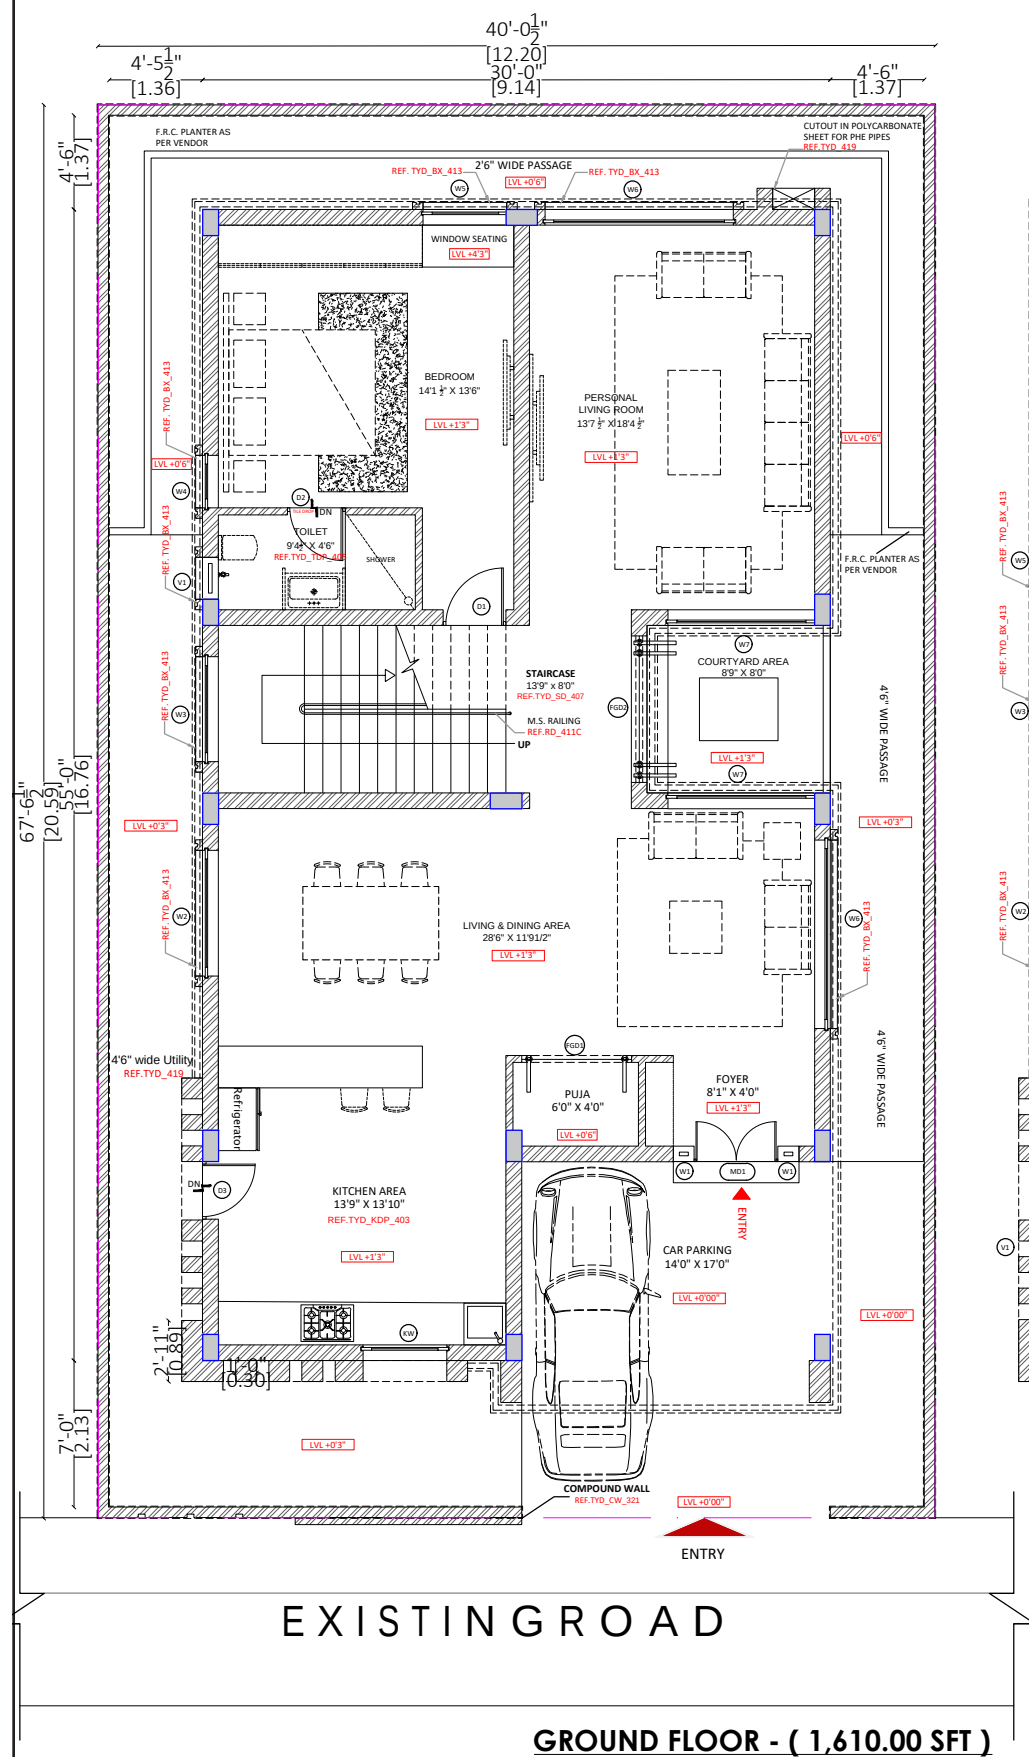

. TITLE	EAST FACE PLAN :
	300 Sq Yds (40'0" X 67'6"

	HO 41
--	-------

KEY PLAN

All dimensions are in feet and inches unless specified otherwise follow written dimensions in any discrepancy in scale Drawing must be read along with the other relevant drawings
 Any modifications shall be brought to the notice of the architect.
 All the dimensions shall be verified on site before execution
 Any concrete casting shall start after the inspection and consent of the consultant regular
 quality checks shall be done by the on-site engineer and shall be reported weekly
 All the materials must meet the specifications issued by the consultants or must be in compliance with the respective IS code, any variations must be approved by the consultant

REVISIONS				
	NO.	DATE	ISSUED	
	PRINTS ISSUED			
S. NO.	REV	DATE	DESCRIPTION	

	TR HO_XXX_Sridhar_AR_ga_Floor Plan
PROJECT	ACE VENTURE VILLAS HYDERABAD

DEVELOPERS	
------------	--

ARCHITECTS


Prasanna Venkata Sadan,
Venkateshwara Colony, Lane # 1
Narayanaguda, Hyderabad
Ph: +91 970 350 4400
E-mail: info@jwdarchitects.com

Flat no. 101,
Indus innova apartments,
beside HP, Mahadevapura
Bangalore
Ph: 880 495 33387
E-mail: info@jwdarchitects.com

STRUCTURAL CONSULTANT	
-----------------------	--


NORTH		SCALE : NTS	DESIGN :
		DATE : 23-02-2023	CHECKED : .
		NO.	DRAWN : NAGASAI

This Drawing is a property of **FWD architects**, and is not to be produced, copied, handed over to a third party or used for any purpose other than which it is loaned for.

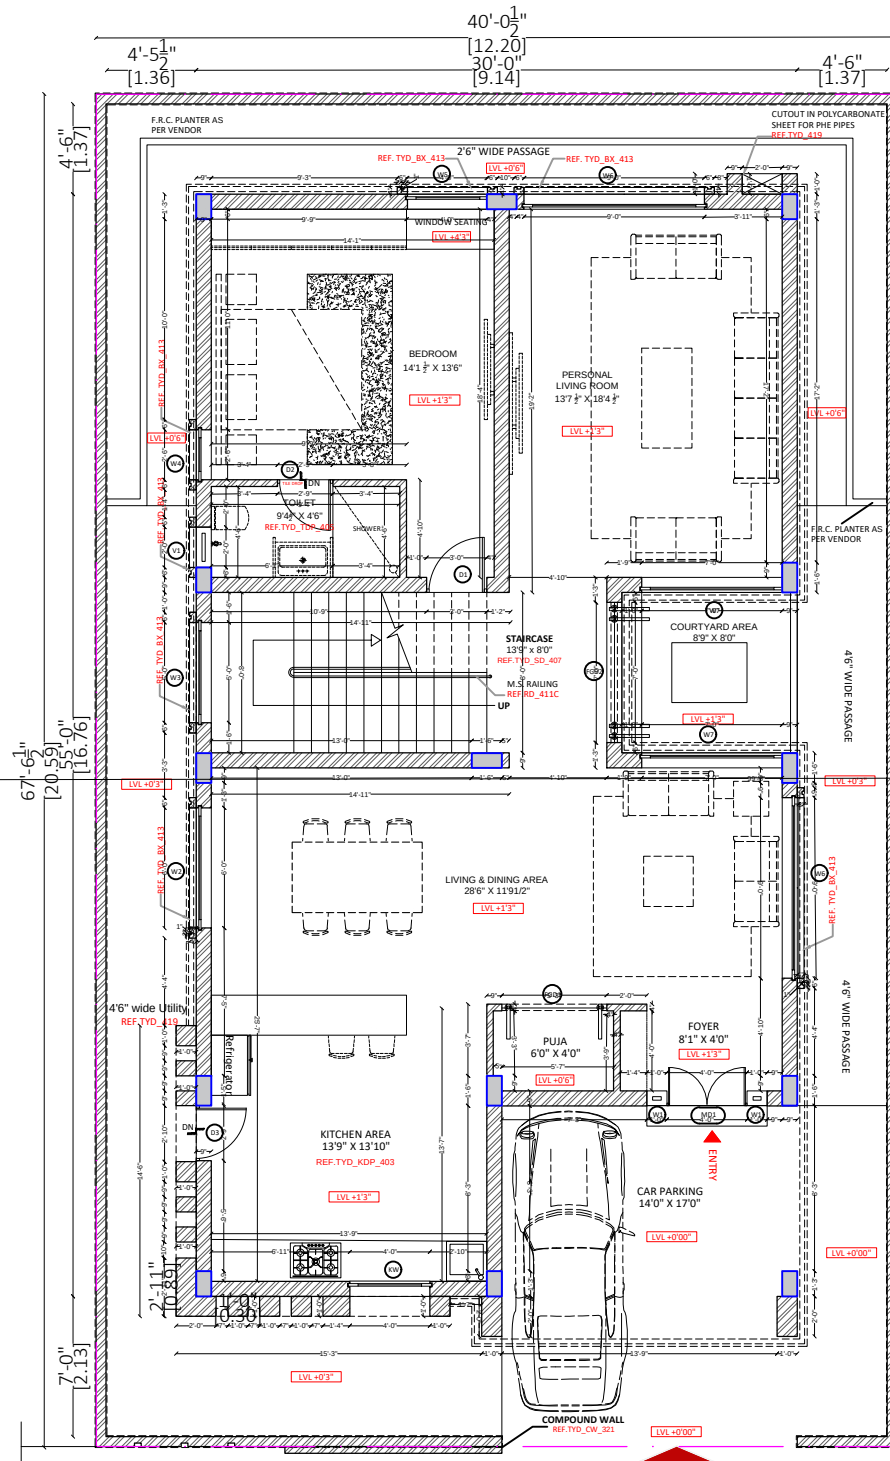


EXISTING ROAD

GROUND FLOOR - (1,610.00 SFT)

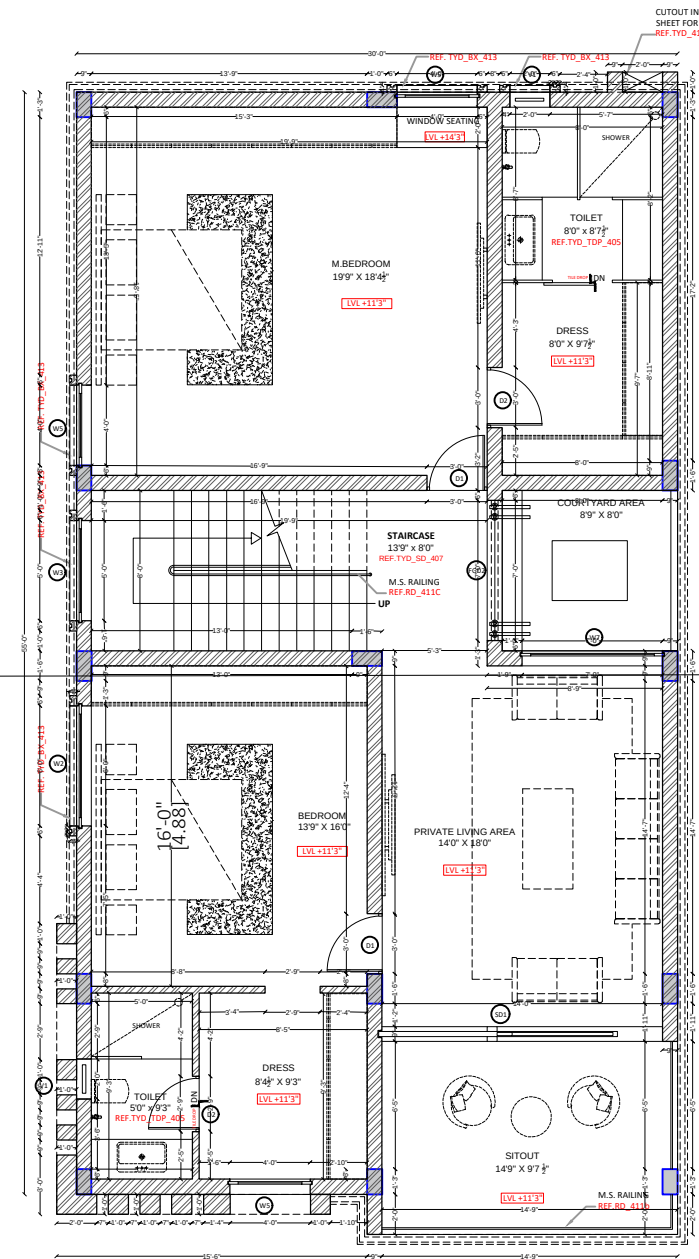

FIRST FLOOR - (1,610.00 SFT)

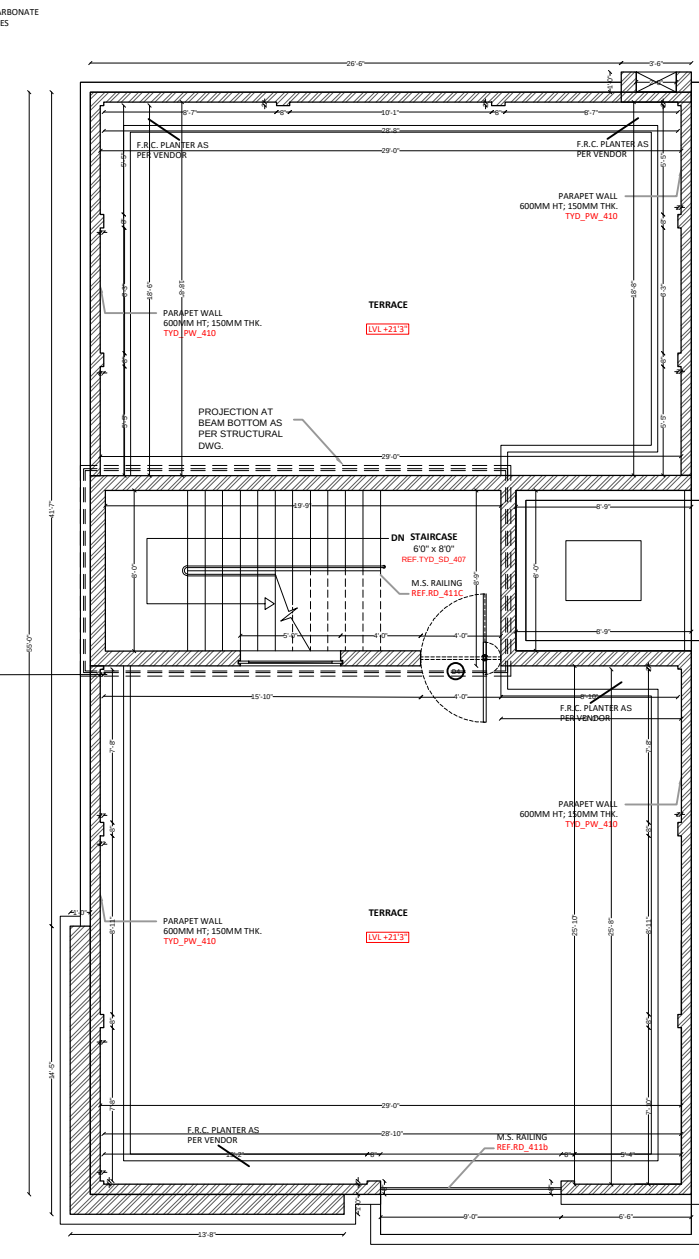

SECOND FLOOR - (195.00 SFT)

DRG. TITLE

EAST FACE PLAN :
166.66 Sq Yds (40'0" X 67'6")
DOORS AND WINDOW
SCHEDULE

KEY PLAN

REVISIONS

NO.	DATE	ISSUED
PRINTS ISSUED		

S. NO.	REV	DATE	DESCRIPTION
TR HO_XXX_Sridhar_AR_MSN_Floor Plan			

PROJECT

ACE VENTURE VILLAS
HYDERABAD

DEVELOPERS

ARCHITECTS

Prasanna Venkata Sadien,
Venkateshwara Colony Lane # 1
Narayanaopada, Hyderabad
Ph: +91 970 350 4400
E-mail: info@fwdarchitects.com

FWD
architects

Flat no. 101,
Indus innova apartments,
beside HP. Mahadevapura
Bangalore
Ph: 080 495 333 87
E-mail: info@fwdarchitects.com

STRUCTURAL CONSULTANT

NORTH

SCALE : NTS	DESIGN :
DATE : 23-02-2023	CHECKED :
NO.	DRAWN : NAGASAI

This Drawing is a property of **FWD architects**, and is not to be produced, copied, handed over to a third party or used for any purpose other than which it is loaned for.

CONCLUSION & OBSERVATIONS

In my opinion, The purpose of 13 weeks practical training is to expose the student to the real world tasks and allow students to work in a team with trained professionals. It is also a chance for the student to apply the theories into practice. I have learnt some very useful skills in FWD Architects.

At the start of my internship I had certain uncertainties and doubts concerning my practical skills. I had some difficulties in trusting my decisions when it came to concept developments and I felt the need to ask others whether what I was doing was right or wrong. However, by the end of my internship, I can say that this has completely changed; I have learned to trust my work. I got to know the working environment in the office and behaviour of my colleagues. My inter-personal and corporate communication skills have improved a lot. The experience that I have obtained at FWD gave me a big push on design knowledge with-in the practical field that I know for sure will have an impact on my career and will help me to become a better architect in my future plans.

During the past 90days of internship, several different tasks have been assigned to me and I have completed and understood them. I am sure this knowledge will be used in the future work situations. I have learned about project development, interaction between co-workers, clients, and contractors. I was involved in design, producing working drawing and as well as service coordination of projects.

In the end I can conclude that this internship has bridged the gap between my academic concepts and professional practices upto a large extent.

KEY LEARNING

1. This training widened the horizons of my designing ability. Understanding of Concept development process and its stages.
- 2 Importance of working in systematize format to be able to easily incorporate changes in future in the drawing.
3. Advanced AutoCAD commands for preparing working drawing.
4. Photoshop skills for effective presentation drawings.
5. Ability to present designs effectively, smoothly and professionally.
6. Effective Corporate communication skills, specifically written communication.
- 7 The training facilitated me to acquire inter-personal skills.
8. Time management by working simultaneously on different projects. Technical
9. terms used by architects in service coordination in a project

