



SATHYABAMA

**INSTITUTE OF SCIENCE AND TECHNOLOGY
(DEEMED TO BE UNIVERSITY)**

Accredited with “A” grade by NAAC | 12B Status by UGC | Approved by AICTE

Jeppiaar Nagar, Rajiv Gandhi Salai, Chennai – 600 119

www.sathyabama.ac.in

**SCHOOL OF BUILDING AND ENVIRONMENT
DEPARTMENT OF ARCHITECTURE
PRACTICAL TRAINING PORTFOLIO (SAR4063)
DEC 2022**

Name of the Student : **PADMANABAN C**

Batch : **2019 - 2024**

Reg No. : **38210051**

Semester : **VII**



SATHYABAMA

INSTITUTE OF SCIENCE AND TECHNOLOGY
(DEEMED TO BE UNIVERSITY)

Accredited with "A" grade by NAAC | 12B Status by UGC | Approved by AICTE

Jeppiaar Nagar, Rajiv Gandhi Salai, Chennai – 600 119

www.sathyabama.ac.in

SCHOOL OF BUILDING AND ENVIRONMENT

DEPARTMENT OF ARCHITECTURE

VIVA-VOCE EXAMINATION

This is to certify that the practical training SAR 4063 is the work of Padmanaban.C who had undergone training in KAPOK ARCHITECTS (Name of the Firm) has been monitored by the continuous assessment during JUNE 2022 to NOVEMBER 2022.

Dr. Devyani Gangopadhyay
DEAN

Submitted for Viva voce Examination held on 08 June 2023.

Internal Examiner

External Examiner



SATHYABAMA

INSTITUTE OF SCIENCE AND TECHNOLOGY
(DEEMED TO BE UNIVERSITY)

Accredited with “A” grade by NAAC | 12B Status by UGC | Approved by AICTE

Jeppiaar Nagar, Rajiv Gandhi Salai, Chennai – 600 119

www.sathyabama.ac.in

DECLARATION

I, PADMANABAN C hereby declare that the Training Report **JUNE 2022 to NOVEMBER 2022** done by me under the guidance of **Ar. NISHANTH** is submitted in partial fulfillment of the requirements for the completion of practical training session.

DATE : 08/06/2023

PLACE : CHENNAI

SIGNATURE OF CANDIDATE

ACKNOWLEDGEMENT

I am pleased to acknowledge my sincere thanks to **Board of Management of SATHYABAMA** for their kind encouragement in doing this practical training and for completing it successfully. I am grateful to them.

I convey my thanks to **Dr. Devyani Gangopadhyay**, Dean, School of Building and Environment and **Ar.Sarath Chandra Kanth**, Design Chair, Department of Architecture for having been a constant source of support and encouragement.

I wish to express my thanks to all Teaching and Non-teaching staff members of the Department of who were helpful in many ways for the completion of the project.

I also wish to thank **Ar. NISHANTH**, for the experience of interning at their firm.

APPOINTMENT LETTER



TO:
Mr. Padmanaban C
Reg No: 38210051
No:32, Big Street, Zamin Royapettai,
Chrompet, Chennai-600044.

02/01/2023

Dear Padmanaban,

LETTER OF APPOINTMENT AS AN INTERN ARCHITECT

With reference to the interview you had with us on **31st December 2022**, we have pleasure in offering you as an intern Architect in our Firm **KAPOK ARCHITECTS** in Adyar Chennai.

1. Appointment, Designation and Workplace

Your appointment date is **02nd January 2023**, you will be designated as **INTERN ARCHITECT** at our office in Chennai, Reporting time 09.00 A.M.

2. Stipend

You will be paid Rs.3, 000/- per month towards your travel expense during your internship.

3. Hours of Working

Your working hours are from 9.00 A.M to 6.00 P.M. Your working days are 6 days in a week. 3rd Saturday will be a holiday and Sunday being non-working day.


4. Leave

- In addition to Public Holiday as recognized by the Company, Emergency Leaves should be informed to Your Department Head.
- Medical Leave can be accepted on submission of medical certificate from a designated Medical Practitioner.
- It's very vital that employee submits his / her leave application via email and keeps the HR informed in case Of Long Leave. Uninformed Leave is strictly forbidden and may even lead to termination.

5. During the employment with us, you will be reporting to the following personnel.


Mr. Nishanth – Architect.

For Kapok Architects

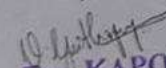
For KAPOK ARCHITECTS

Authorized Signatory

I have read the above and accept the same

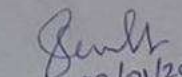
02/01/2023
Signature and Date.

MONTHLY REPORT



Accredited "A" Grade by NAAC | 12B Status by UGC | Approved by AICTE
www.sathyabama.ac.in

PROFESSIONAL PRACTICAL TRAINING REPORT 2023

(Monthly Progress to be documented and submitted to the HOD by the Architect in charge of Trainee of the Organization)

- Name of the Office / Organization : KAPOK ARCHITECTS
- Address & Contact Number : 9/4, 22nd cross st, Indira nagar, Adyar
- Name of the Student : PADMANABAN . C
- Duration : From 02.01.2023 To 31.01.2023
- Total No. of days : 26 days
- Evaluation of Performance Criteria shall be on

Description of works	Excellent	Good	Fair	Poor	NA
Office Culture Comprehension		✓			
Participation in the Office		✓			
Reading of Drawings			✓		
Presentation Techniques			✓		
Model Making			✓		
Understanding of Construction Details			✓		
Drafting Skills (Manual/Computer)		✓			
Site Supervision / Client Interaction Skills					✓
Time Schedule Adherence			✓		
Other Computer Skills			✓		
Files and Office Maintenance	✓				
Coordination with other Consultants					✓
Overall Grading*			fair		

* Note: Kindly grade the student as per his/her overall performance in the office during the assessment month*

7. Any other Remarks:

Needs improvement in drafting skills.

Signature of the Head of the Office / Organization (With Seal)

17 03 23

For KAPOK ARCHITECTS



Accredited "A" Grade by NAAC | 12B Status by UGC | Approved by AICTE
www.sathyabama.ac.in

PROFESSIONAL PRACTICAL TRAINING REPORT 2023

(Monthly Progress to be documented and submitted to the HOD by the Architect in charge of Trainee of the Organization)

- Name of the Office / Organization : KAPOK ARCHITECTS
- Address & Contact Number : 9/4, 22nd cross st, Indira nagar, Adyar
- Name of the Student : PADMANABAN . C
- Duration : From 01.02.2023 To 28.02.2023
- Total No. of days : 18 days
- Evaluation of Performance Criteria shall be on

Description of works	Excellent	Good	Fair	Poor	NA
Office Culture Comprehension		✓			
Participation in the Office		✓			
Reading of Drawings		✓			
Presentation Techniques					✓
Model Making		✓			
Understanding of Construction Details		✓			
Drafting Skills (Manual/Computer)		✓			
Site Supervision / Client Interaction Skills					✓
Time Schedule Adherence		✓			
Other Computer Skills			✓		
Files and Office Maintenance	✓				
Coordination with other Consultants					✓
Overall Grading*		15/90			

* Note: Kindly grade the student as per his/her overall performance in the office during the assessment month*

7. Any other Remarks: Good improvement in Understanding & reciprocating details, needs to improve the software knowledge.

Signature of the Head of the Office / Organization (With Seal)

For KAPOK ARCHITECTS

MONTHLY REPORT



Accredited "A" Grade by NAAC | 12B Status by UGC | Approved by AICTE
www.sathyabama.ac.in

PROFESSIONAL PRACTICAL TRAINING REPORT 2023

(Monthly Progress to be documented and submitted to the HOD by the Architect in charge of Trainee of the Organization)


- Name of the Office / Organization : KAPOK ARCHITECTS
- Address & Contact Number : 9/4, 22nd cross st, Indira nagar, Adyar
- Name of the Student : PADMANABAN.C
- Duration : From 01.03.2023 To 31.03.2023
- Total No. of days : 26days
- Evaluation of Performance Criteria shall be on

Description of works	Excellent	Good	Fair	Poor	NA
Office Culture Comprehension		✓			
Participation in the Office	✓				
Reading of Drawings		✓			
Presentation Techniques			✓		
Model Making			✓		
Understanding of Construction Details		✓			
Drafting Skills (Manual/Computer)		✓			
Site Supervision / Client Interaction Skills					✓
Time Schedule Adherence		✓			
Other Computer Skills		✓			
Files and Office Maintenance			✓		
Coordination with other Consultants		✓			
Overall Grading*	72/90				

* Note: Kindly grade the student as per his/her overall performance in the office during the assessment month*

- Any other Remarks: Good improvement in drafting drawings and Understanding details. Needs to improve presentation and 3D modelling skills.

Signature of the Head of the Office / Organization (With Seal)

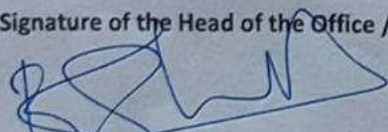
For KAPOK ARCHITECTS



Accredited "A" Grade by NAAC | 12B Status by UGC | Approved by AICTE
www.sathyabama.ac.in

PROFESSIONAL PRACTICAL TRAINING REPORT 2023

(Monthly Progress to be documented and submitted to the HOD by the Architect in charge of Trainee of the Organization)


- Name of the Office / Organization : KAPOK ARCHITECTS
- Address & Contact Number : 9/4, 22nd cross st, Indira nagar, Adyar
- Name of the Student : PADMANABAN.C
- Duration : From 01.04.2023 To 30.04.2023
- Total No. of days : 23days
- Evaluation of Performance Criteria shall be on

Description of works	Excellent	Good	Fair	Poor	NA
Office Culture Comprehension	✓				
Participation in the Office	✓				
Reading of Drawings		✓			
Presentation Techniques		✓			
Model Making		✓			
Understanding of Construction Details	✓				
Drafting Skills (Manual/Computer)		✓			
Site Supervision / Client Interaction Skills		✓			
Time Schedule Adherence	✓				
Other Computer Skills		✓			
Files and Office Maintenance	✓				
Coordination with other Consultants		✓			
Overall Grading*	85/90				

* Note: Kindly grade the student as per his/her overall performance in the office during the assessment month*

- Any other Remarks: Good improvement, needs to speed up the Software skills.

Signature of the Head of the Office / Organization (With Seal)

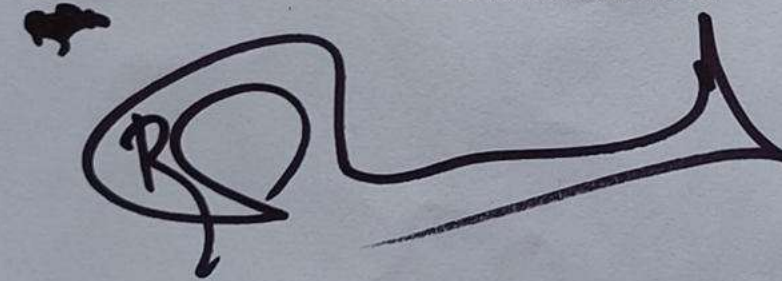

CONSOLIDATED CERTIFICATE



05-06-2023

TO:
Mr. Padmanaban C
Reg No: 38210051
No;32, Big Street, Zamin Royapettai,
Chrompet, Chennai-600044.
Ph: 8610201506.


LETTER OF COMPLETION AS AN INTERN ARCHITECT

This is an Internship Completion Certificate for **Mr. Padmanaban** [Reg no: 38210051] at **Kapok Architects** Chennai.

We state on record that Padmanaban has successfully completed an internship project in the role of **Intern Architect** from **(2nd January 2023 to 29th May 2023)**.

We thank you for your effort and contribution during your tenure with us wish you all the best in your future endeavours.

For **KAPOK ARCHITECTS**

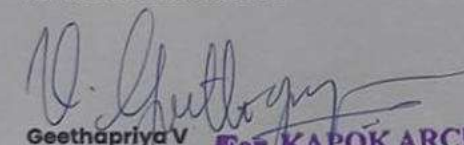
Geethapriya V **For KAPOK ARCHITECTS**
Associate & Principal Architect

PORTFOLIO JAN - APRIL 2023
PADMANABAN C 38210051



Kapok Architects, a boutique architecture firm based in Chennai, is led by the accomplished and detail-oriented architect **Ar. Geethapriya Vivekananthamoorthy**. With a Bachelor's degree from SAP, Chennai, and professional training at Living Form and Maya Architects in Bangalore, Ar. Geethapriya has gained extensive experience in designing and executing architecture projects to the highest level of detail specificity.

Having worked with distinguished architects such as Niels Schoenfelder and Ar. Tony Joseph's Stapati, Ar. Geethapriya brings a wealth of expertise to the firm. Kapok Architects specialises in creating context-sensitive buildings with a global and tropical aesthetic, collaborating with highly skilled professionals to provide comprehensive architectural design solutions.



CONTENTS

01	DUVESTATE
02	PRAMUK
03	LE-DUPLEIX
04	AD HOUSE
05	SA HOUSE



PROJECT BRIEF

Project- Residential, Architecture and Interior

Area- 3000 sq.ft

Location- Shollinganallur, Chennai


Year- Ongoing

01 DUVESTATE

Duvestate is a residential house done for a family of three. The Cantilever structure brings the uniqueness for the building and the Courtyard play major role in Ventilation and lighting.




REAR VERANDAH

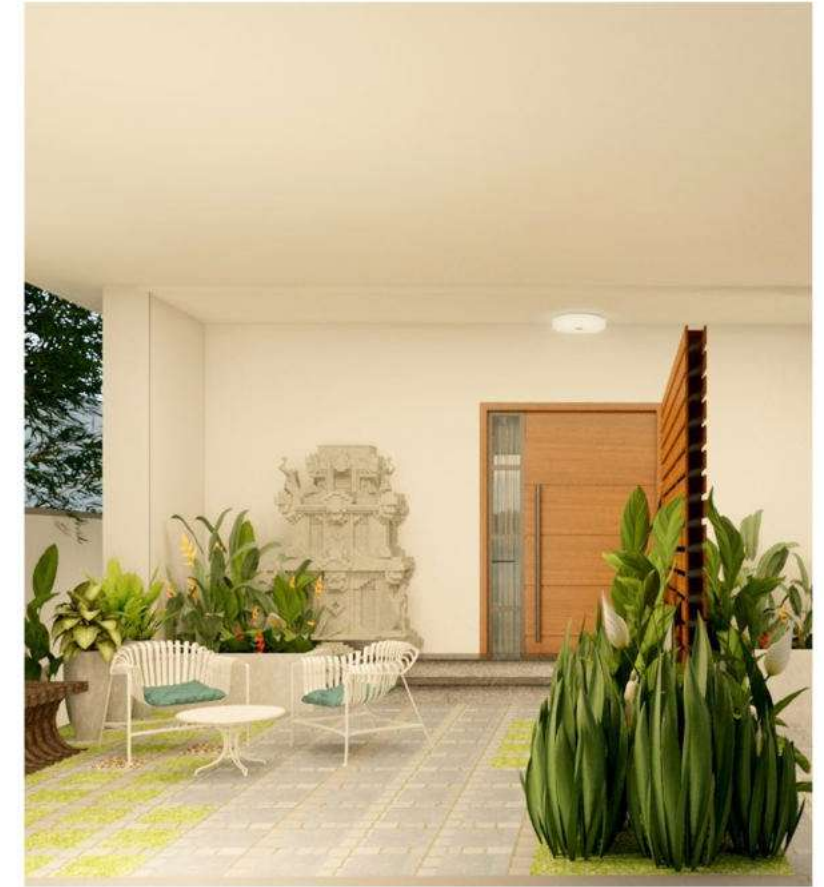

ENTRANCE



LIVING

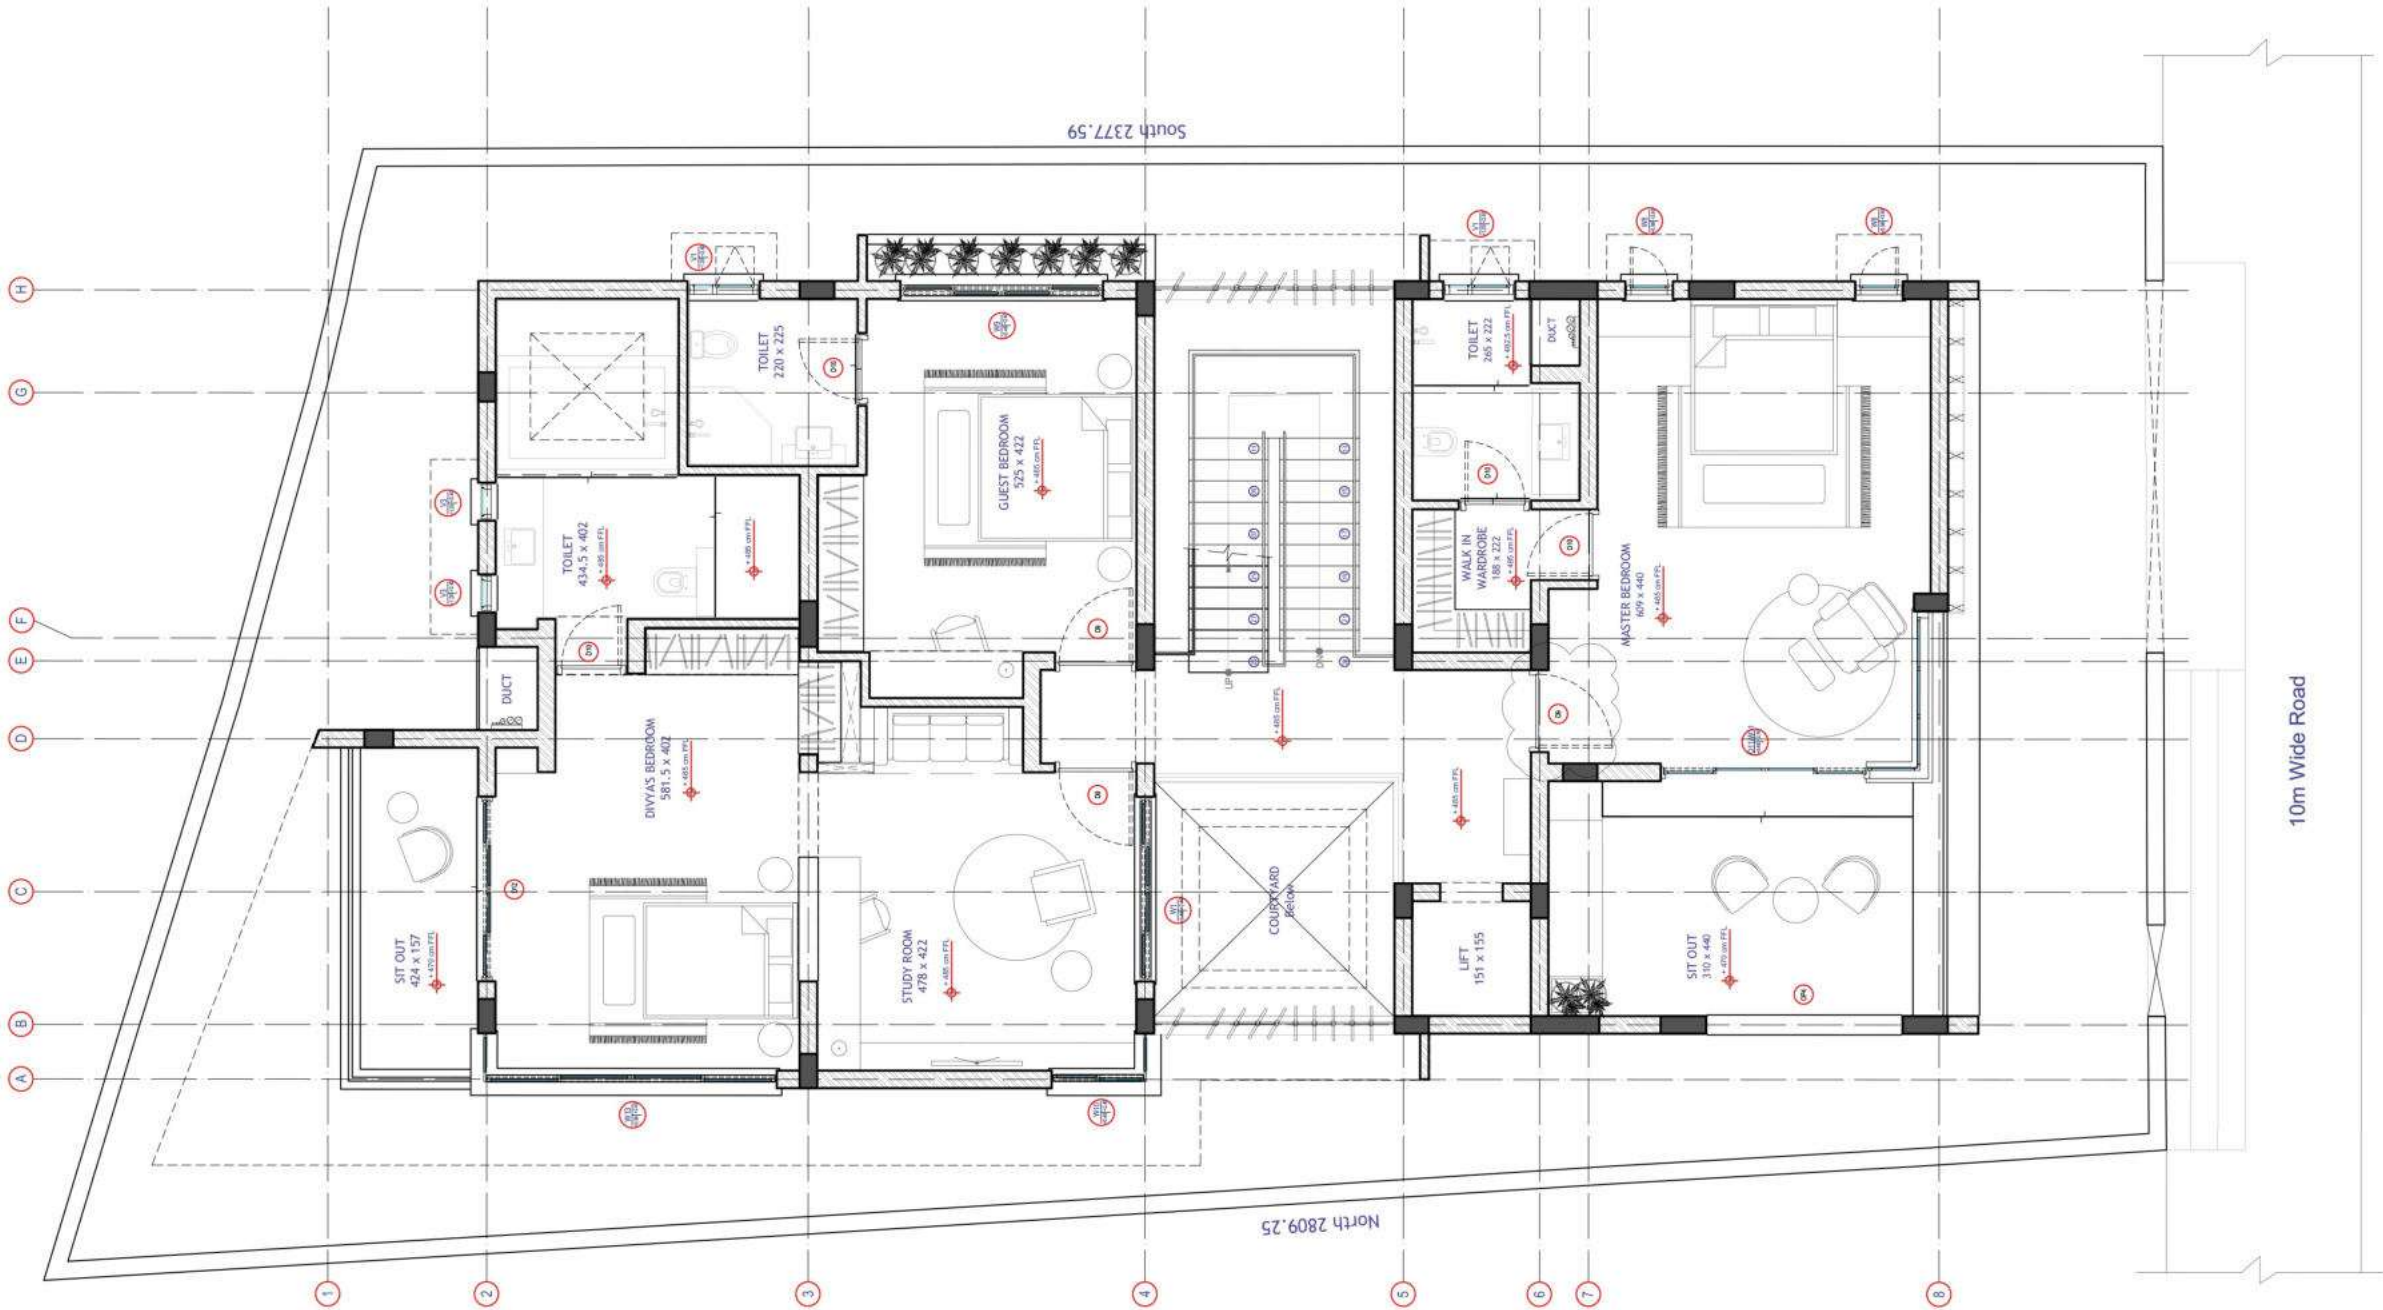


CREDITS:PROJECT ARCHITECT

NOTES		
- All dimensions and levels are in Centimeters, unless otherwise specified.		
- All dimensions and levels are from raw surface, unless otherwise specified.		
- Only written specifications should be followed.		
- For details such as doors, windows, grills, gates, skylight, staircase, handrail railing, etc., refer respective Architectural Detail drawings.		
- This drawing shall be co-related and read in conjunction with respective consultants.		
- Any discrepancies from approved drawings shall be brought to the notice of the architect prior to execution.		
- All toilets, utility, balcony will have sunken floors for waterproofing as per specification.		
- All roof slabs are to be water proofed and insulated as per specifications.		

REVISION		
No.	Date	Description

	Client: MR. VELUPANDIAN GURUSWAMY	Drawing Type:	GOOD FOR CONSTRUCTION		North Point
		Project Title: DUNESTATE VILLA SHOLANALLUR	Drawing Title:	FIRST FLOOR LAYOUT	
	ARCHITECTS: 				

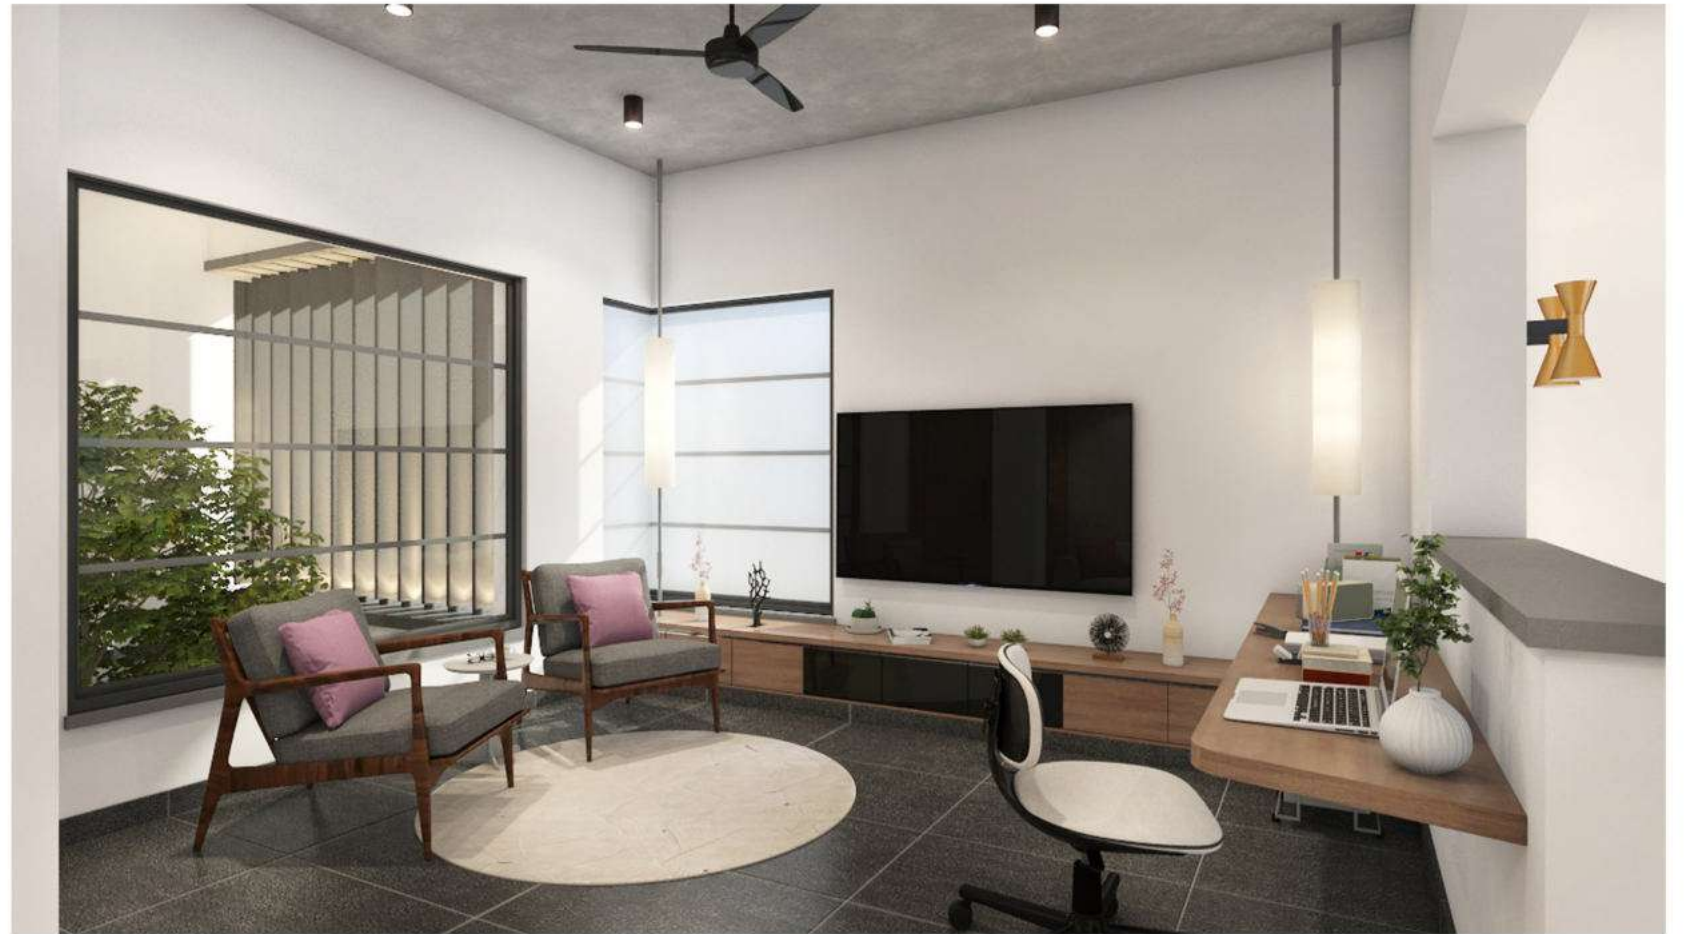


STUDY ROOM



MASTER BEDROOM




SIT OUT

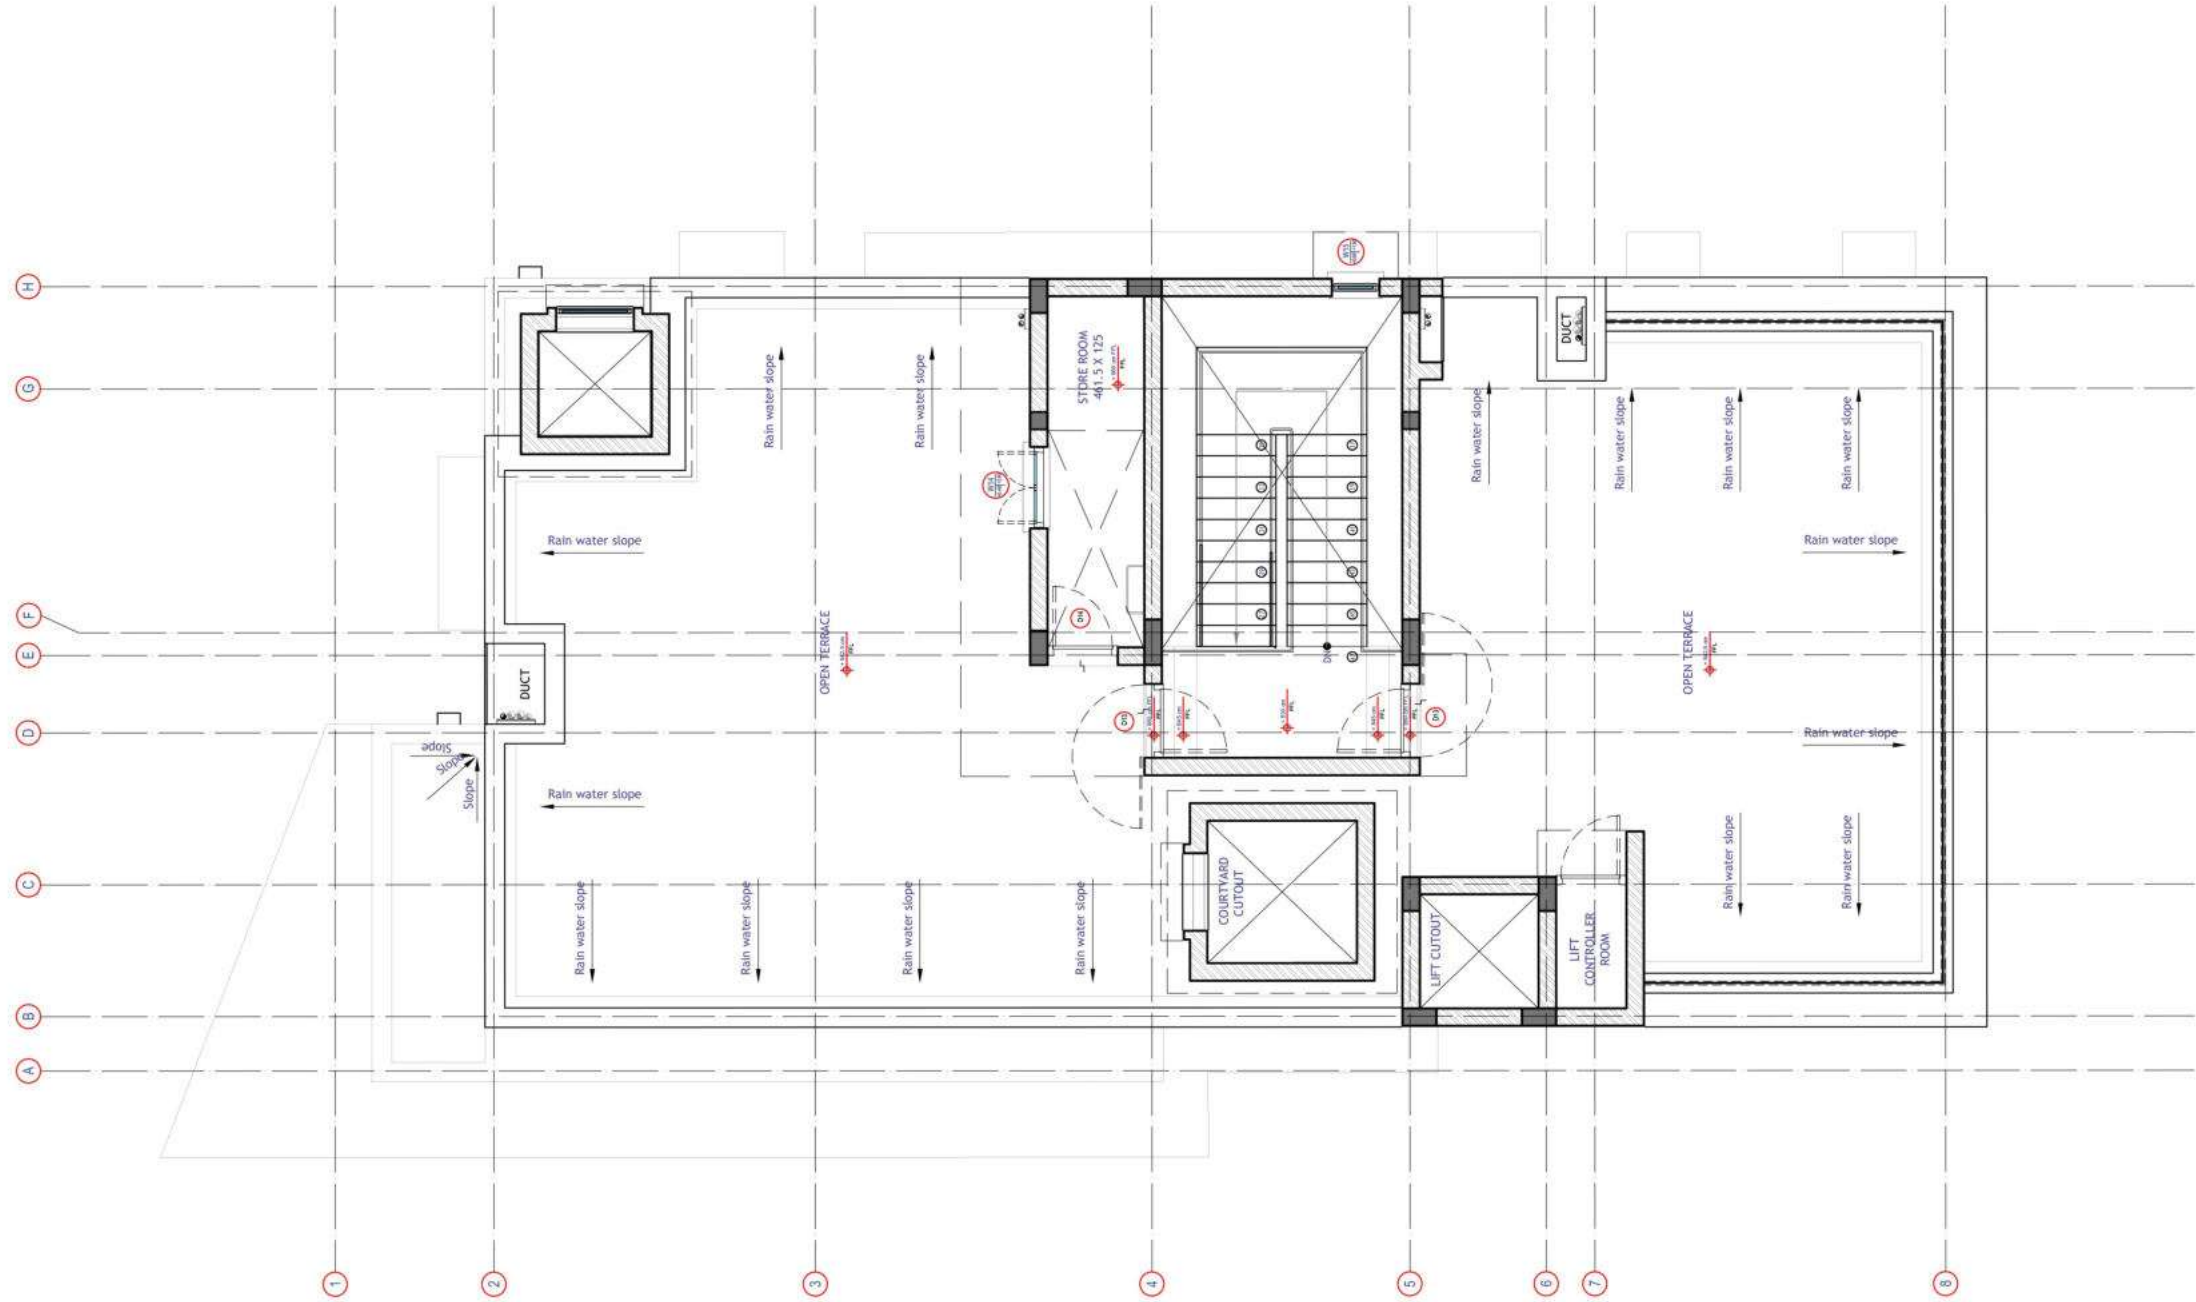

CREDITS:PROJECT ARCHITECT

NOTES	DOORS AND OPENINGS										REVISION		
											No.	Date	Description
NOTES	WINDOWS AND VENTILATORS												
	SYMBOL	WIDTH	LINTEL	NOS									
NOTES	TERRACE FLOOR LAYOUT												
	Project Title:	ARCHITECTS:											
		K A P O K A R C H I T E C T S											
		DUVESTATE VILLA SHOLINALLUR											
NOTES	Client:	MR. VELUPANDIAN GURUSWAMY	NOS	LINTEL	SILL	WIDTH	SYMBOL						
	Drawing Title:	GOOD FOR CONSTRUCTION											
	Drawing Title:	TERRACE FLOOR LAYOUT											
NOTES	Project Architect	A.C. GEETHAPRIYA											
	Drawn	SILVAPATHI R											
	Checked	Ar. Nishanth											
	Project No.	AR219											
NOTES	Drawing No.	A/01											
	Date	14-06-2022											
	Rev. No	R0											
NOTES	No 5171, Justice Ramaswamy Street, Marudai Avenue 2nd Street, Adyar, Chennai - 600 008 Ph: +91 44 42029346 E-Mail: info@poka.in												
	© This drawing is the property of Poka Architects and is not to be republished or reproduced in any form without the written permission of Poka Architects.												
	Scale: = 1:100												
	Sheet Size: A3												

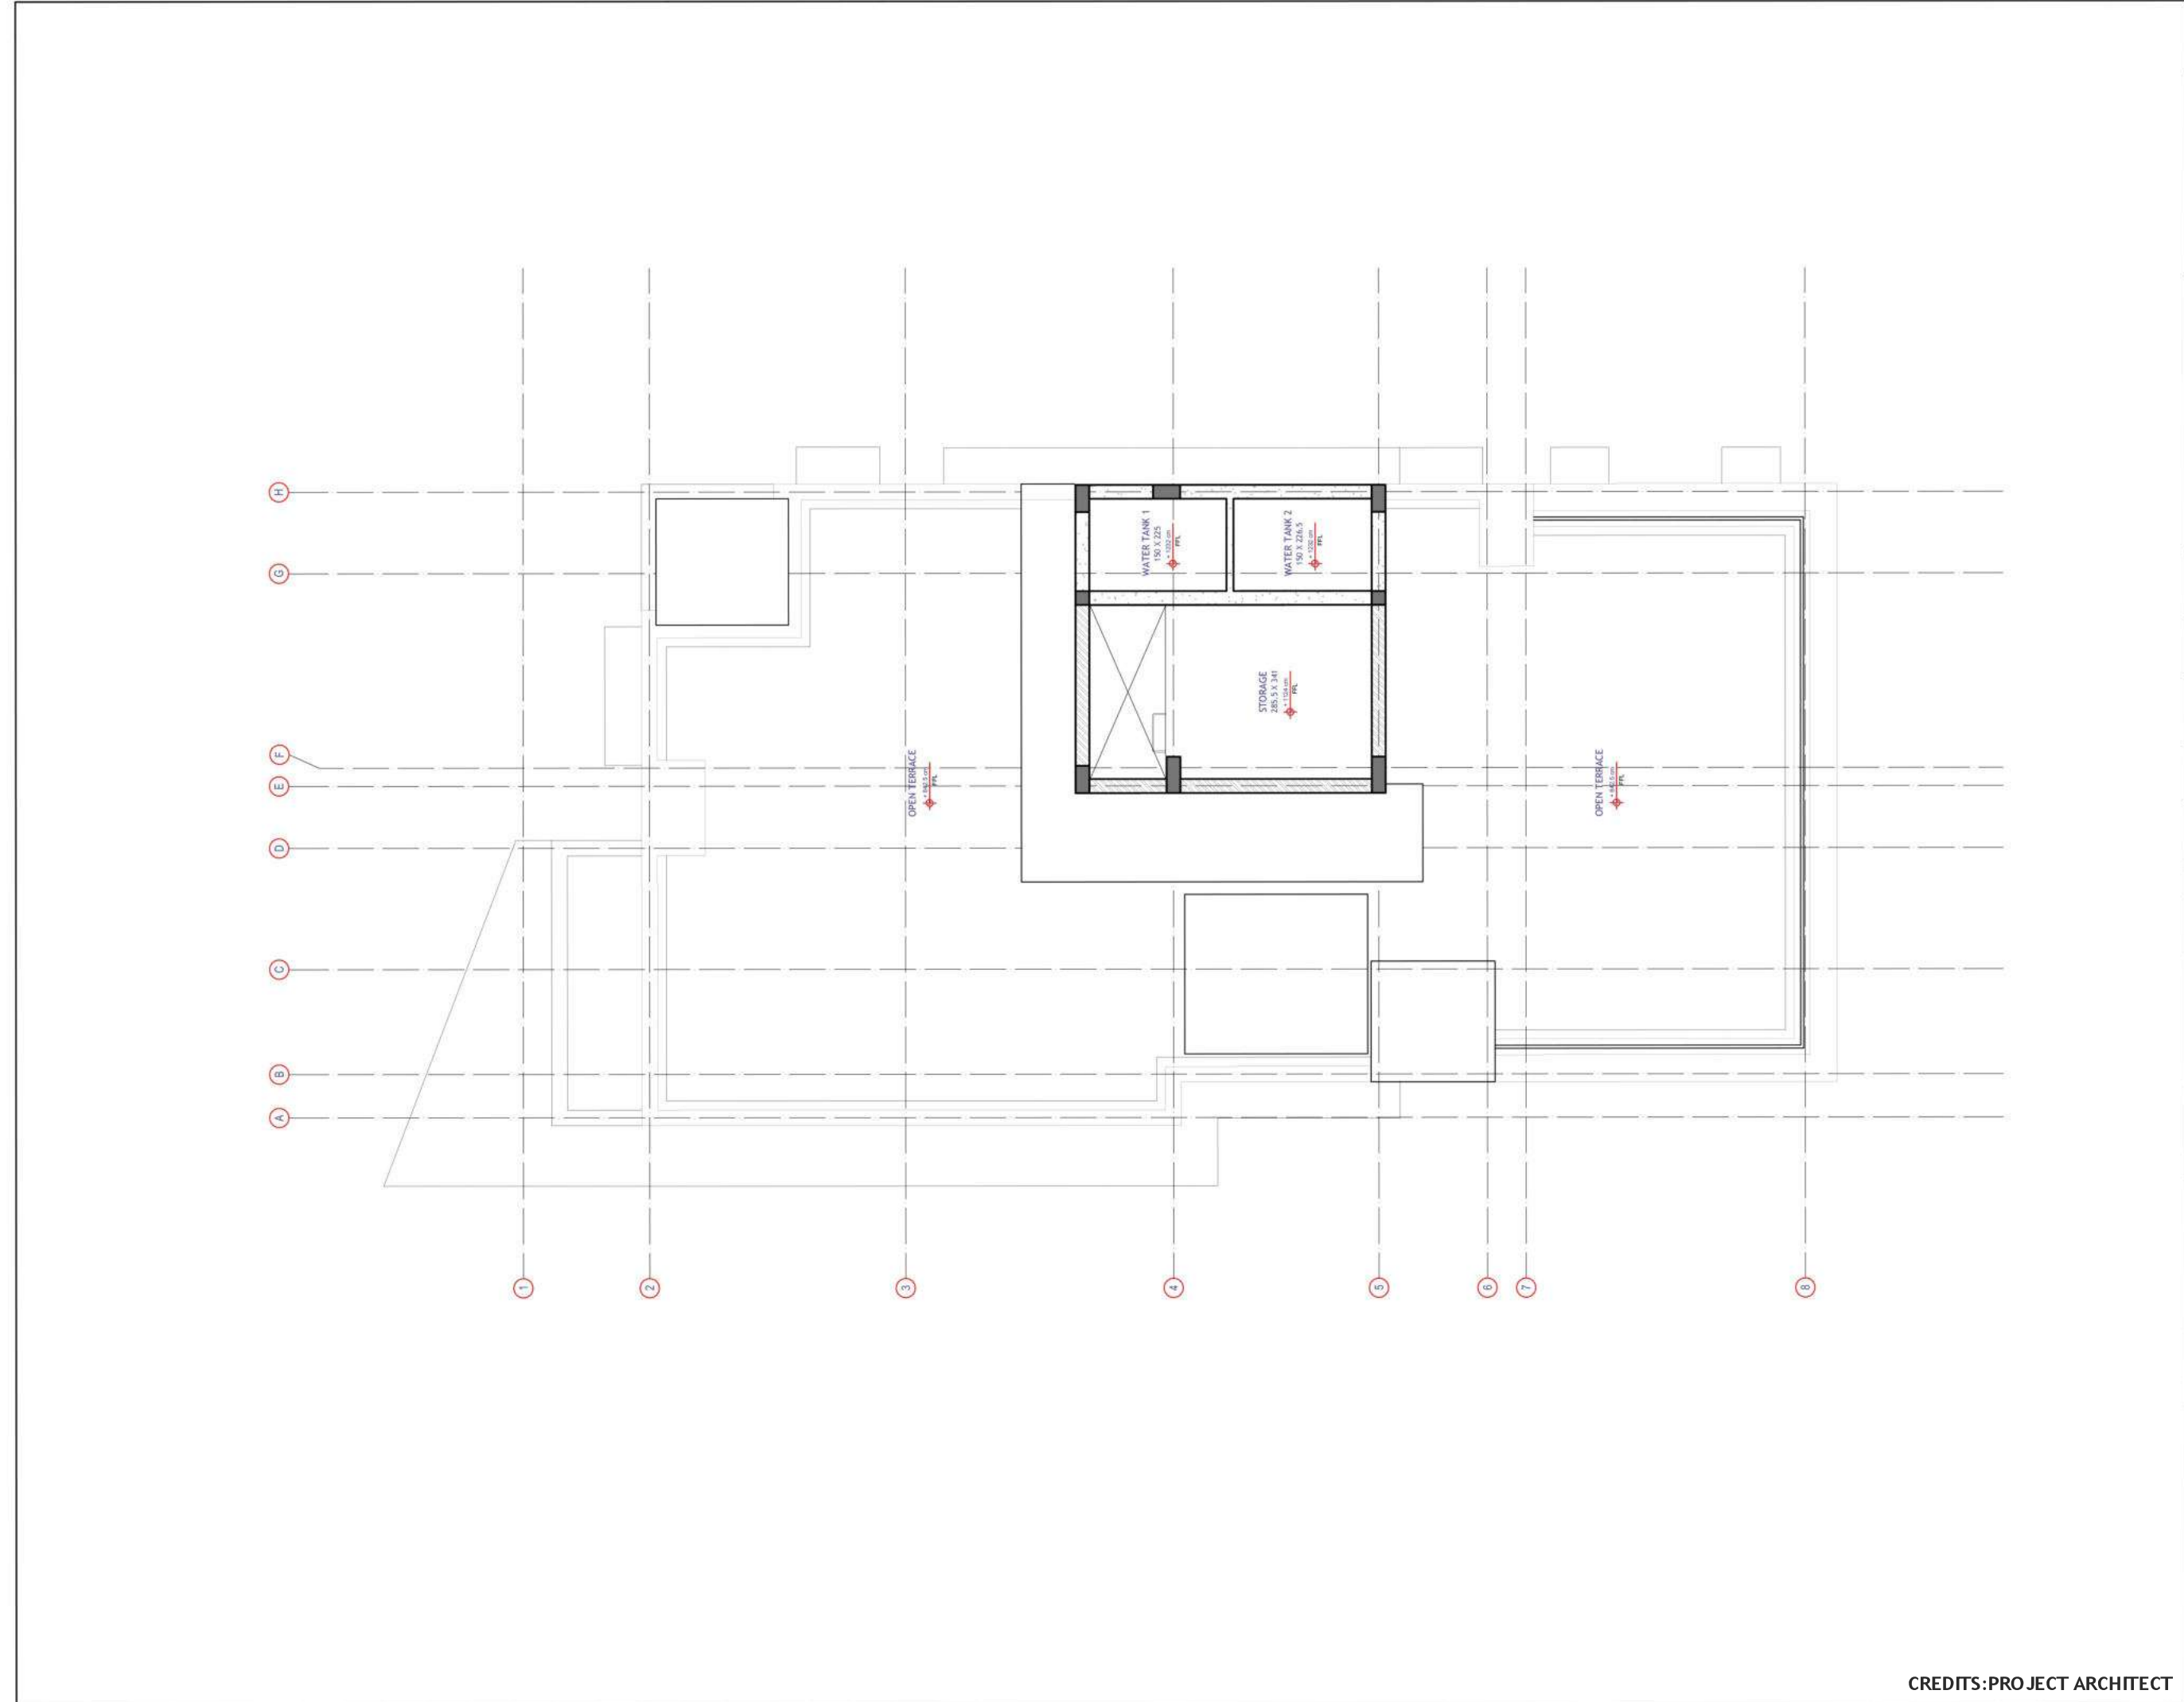



CREDITS:PROJECT ARCHITECT

NOTES										DOORS AND OPENINGS										WINDOWS AND VENTILATORS										Client:				Drawing Type:				North Point							
- All dimensions and levels are in Centimeters, unless otherwise specified. - All dimensions and levels are from raw surface, unless otherwise specified. - Only written dimensions should be followed. - For details such as doors, windows, grills, gates, skylight, staircase, handrail railing, etc., refer respective Architectural Detail drawings. - This drawing shall be co-related and read in conjunction with respective consultants. - Any discrepancies from approved drawings shall be brought to the notice of the architect prior to execution. - All toilets, utility, balcony will have sunken floors for waterproofing as per specification. - All roof slabs are to be water proofed and insulated as per specifications.																														Drawing Title: GOOD FOR CONSTRUCTION				North Point											
																														Project Title: DUMESTATE VILLA SHOLINANALLUR				Project Architect: Ar. GeethaPriya				Drawing No. A/01				Scale: 1:100			
																																		Drawn: Srinagha.R								Sheet Size: A3			
																																		Checked: Ar. Hishanth								North Point			
																																		Project No: A8019								North Point			
																														Drawing No. A/01				Scale: 1:100											
																														Date: 14-06-2022				Rev. No. R0				Sheet Size: A3							
																														No 5171, Justice Rameswamy Street, Ramnagar Avenue 2nd Street, Pk-1 - 91 44 42079346. E-Mail : info@pkp.in				© The drawing is the property of Kapa Architects and not to be copied or used without their permission.											
																														Revision															
																														No.				Date				Description							

TERRACE MODEL

Terrace space is majorly occupied by Storage room,
Courtyard roof , Lift Motor room and duct.

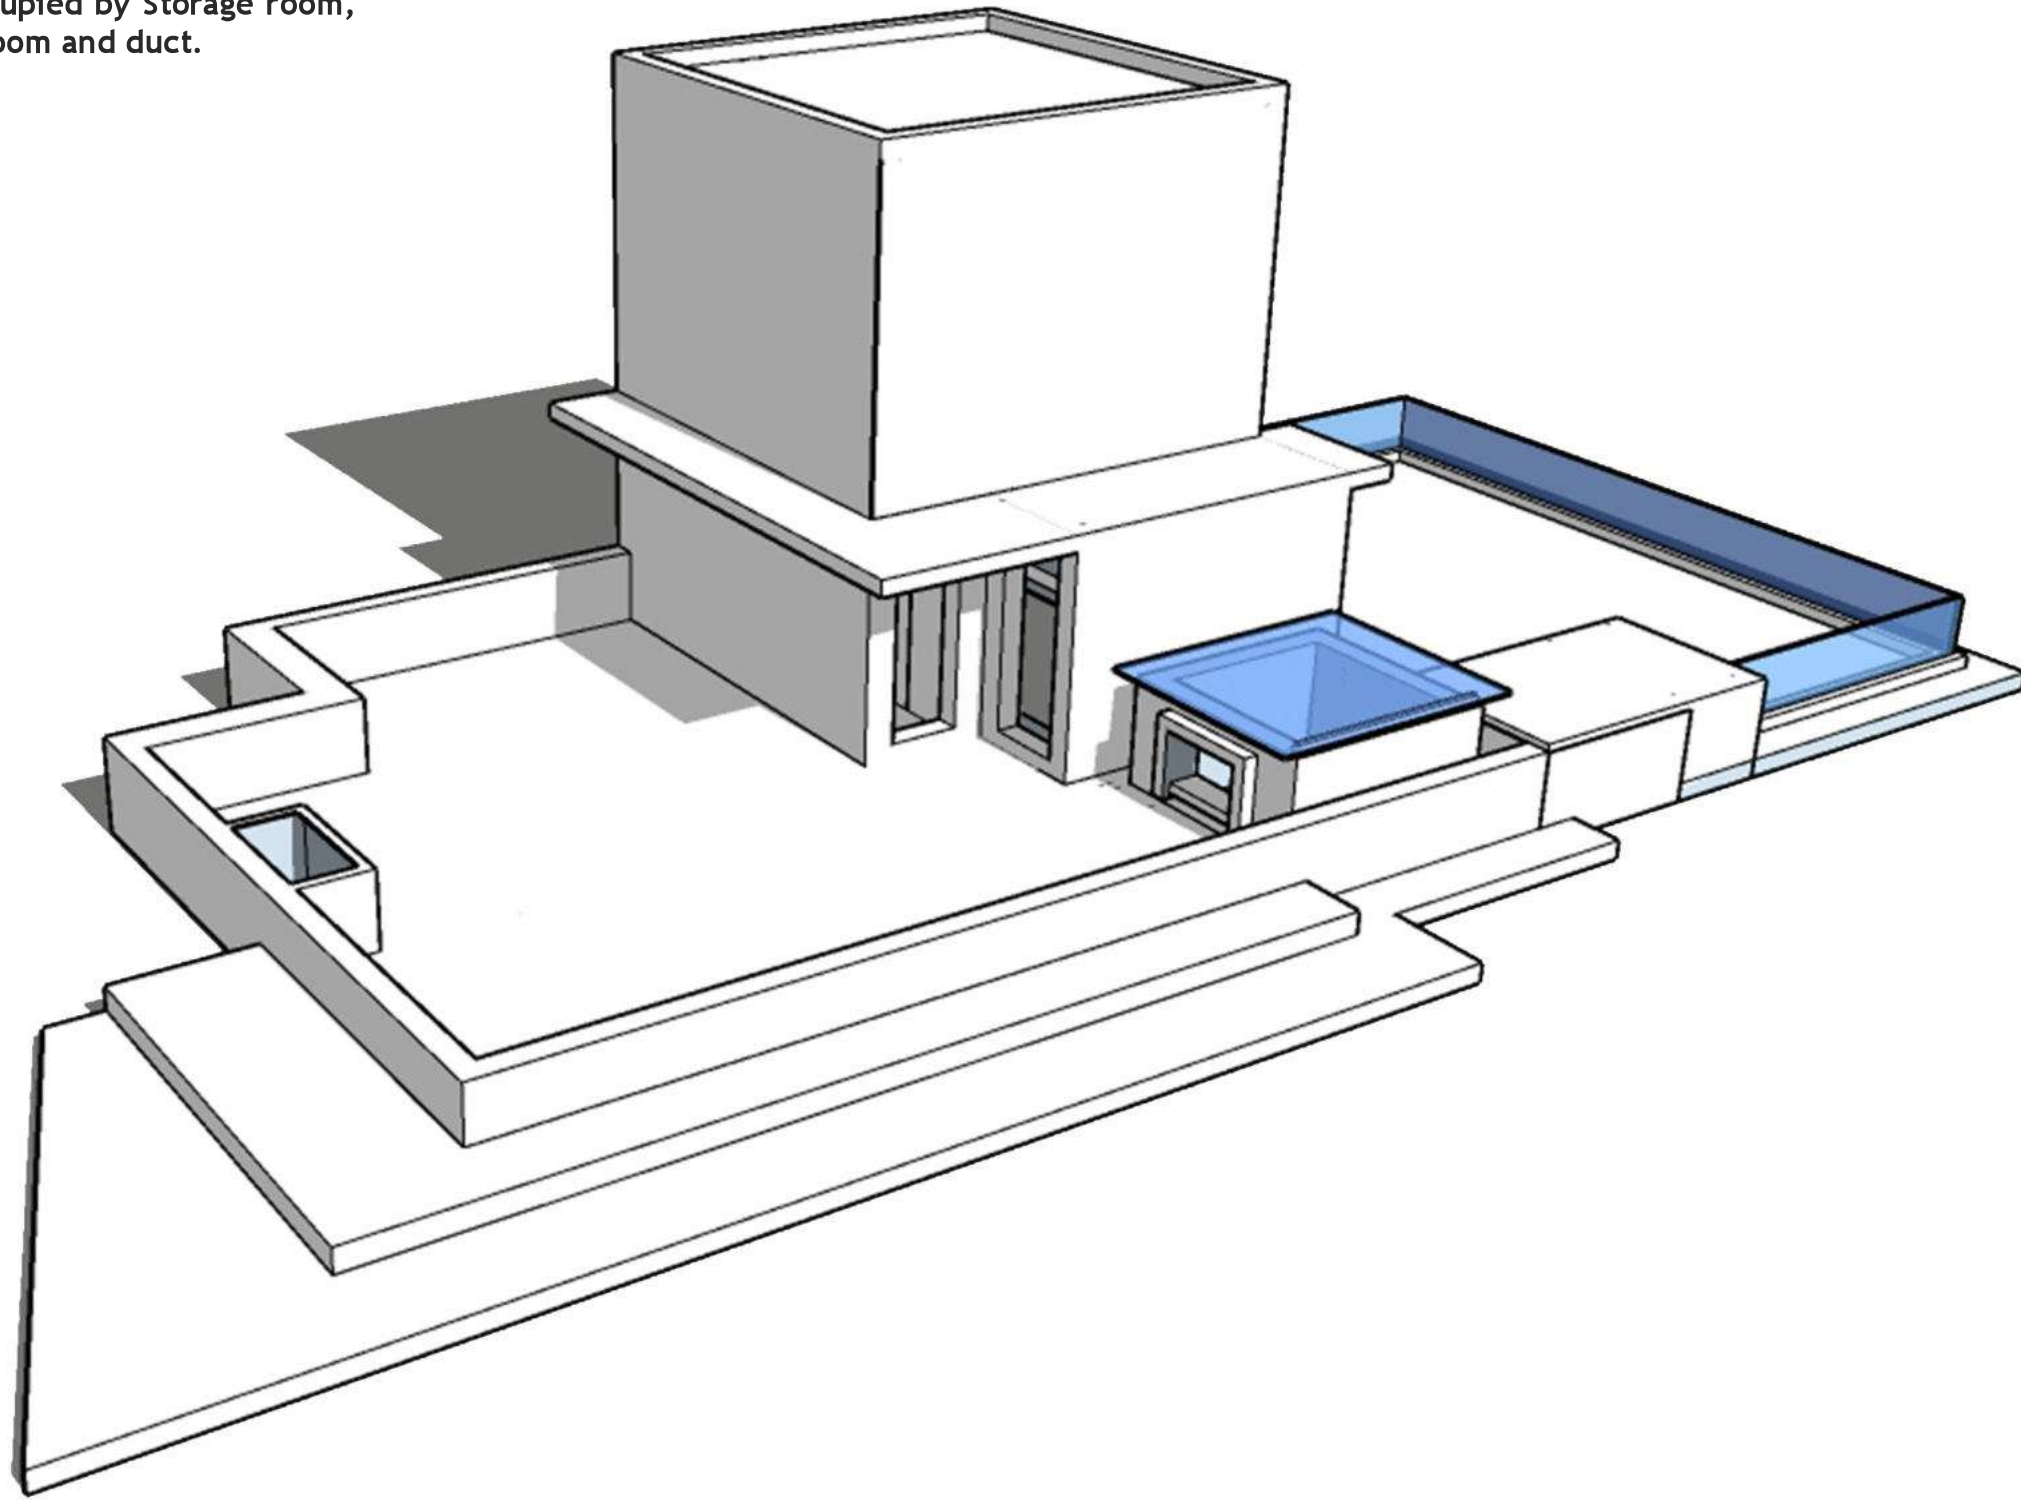

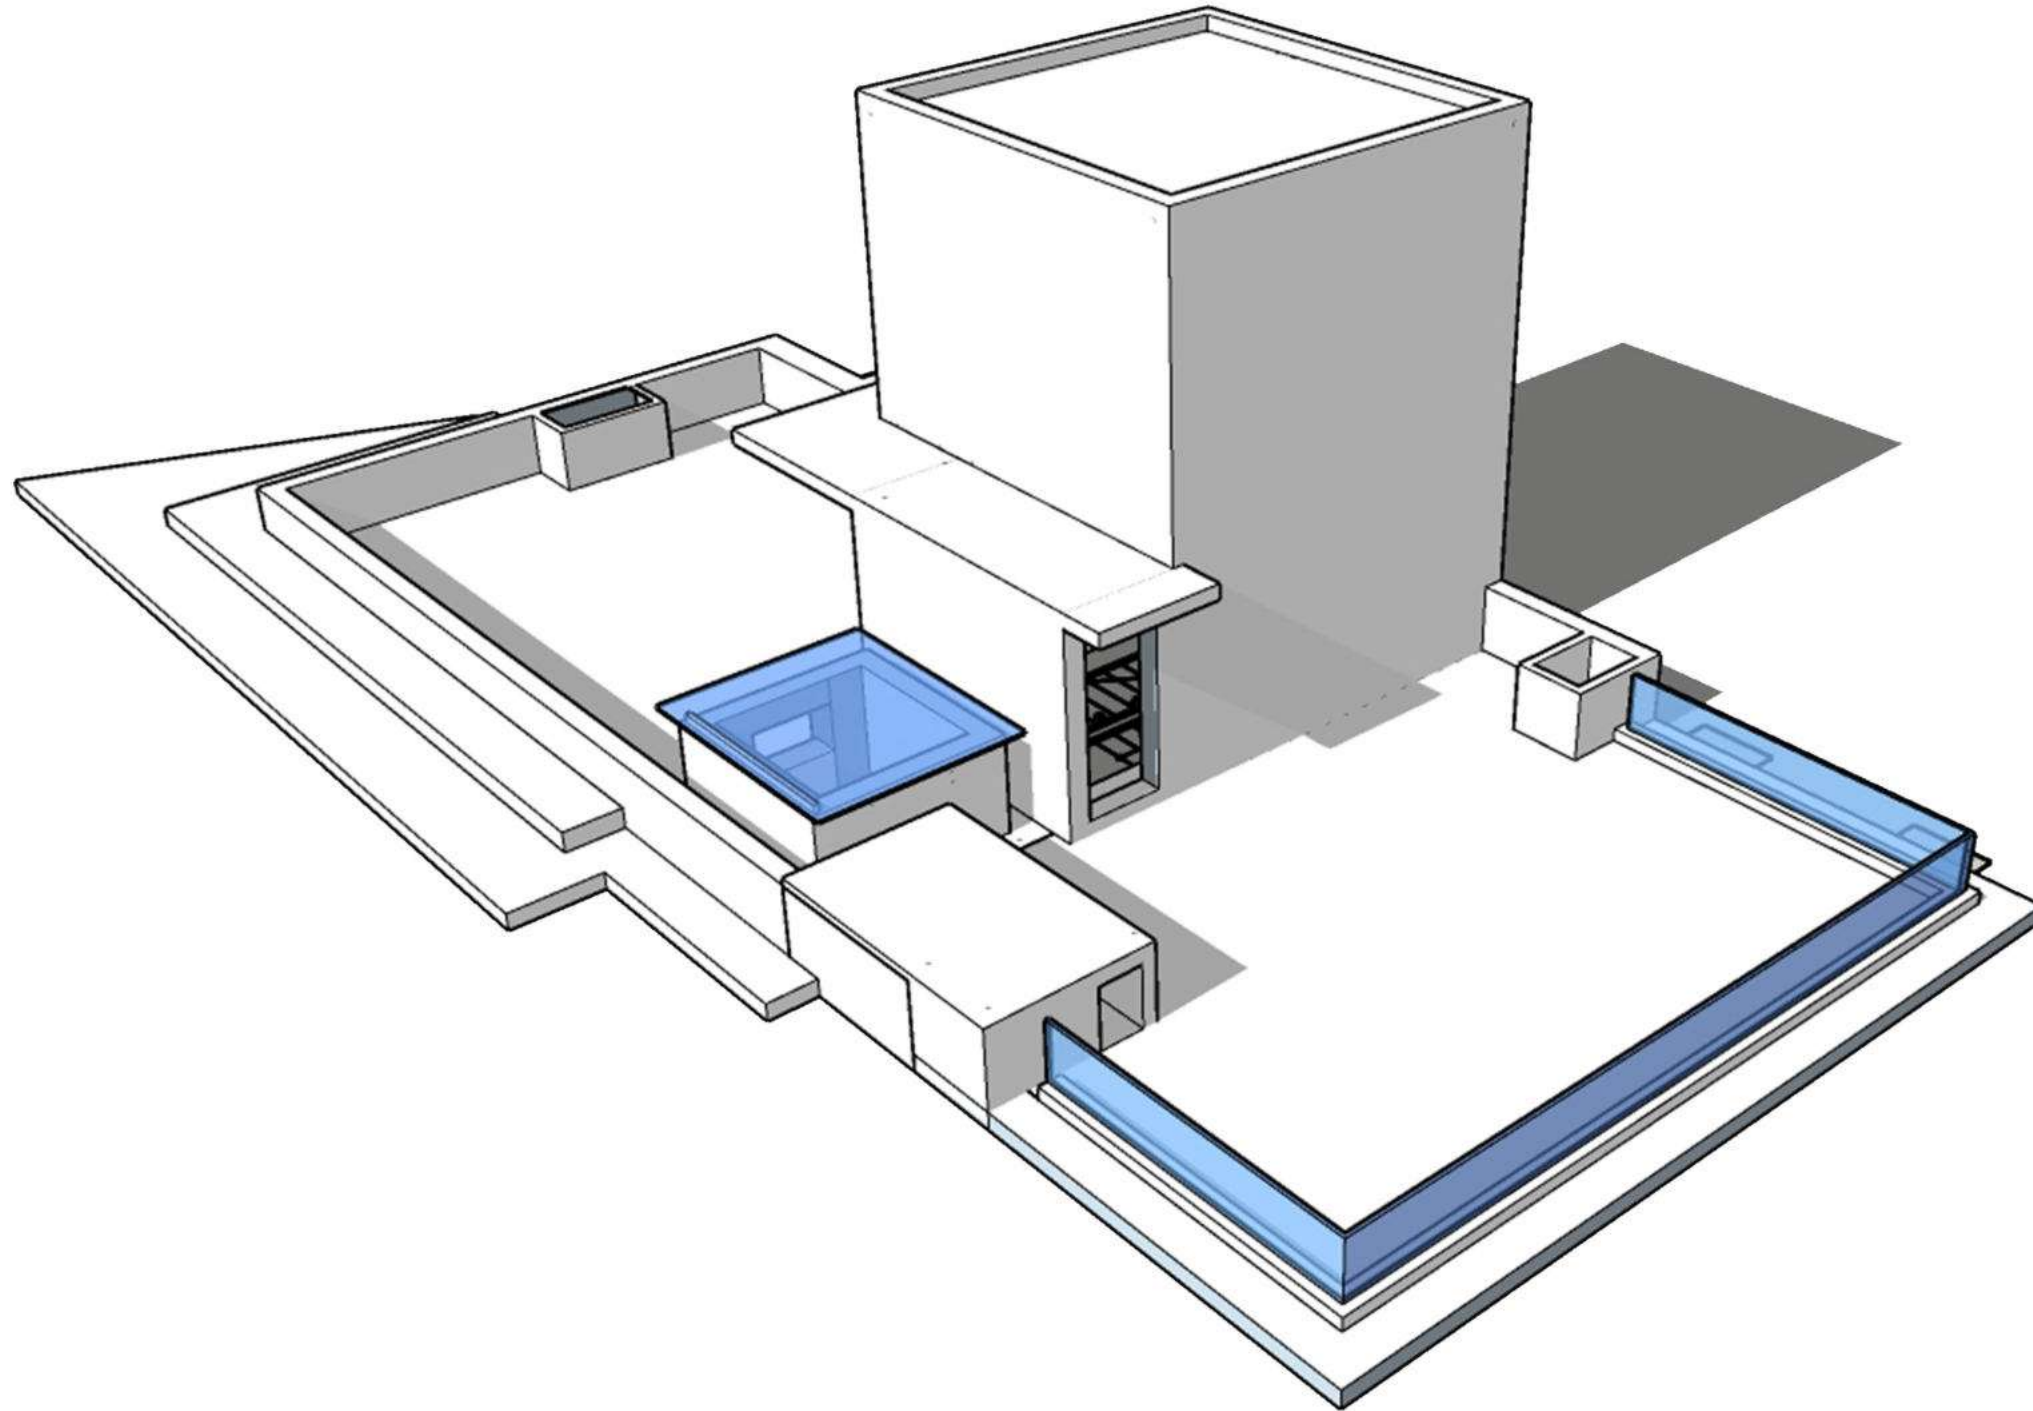

The Glass Handrail in the front brings aesthetic to the Building.



COURTYARD ROOF



LIFT MOTOR ROOM



BATHROOM SKYLIGHT




HEADROOM

SITE PHOTOS



FIRST FLOOR
BRICK WORK CHECKING

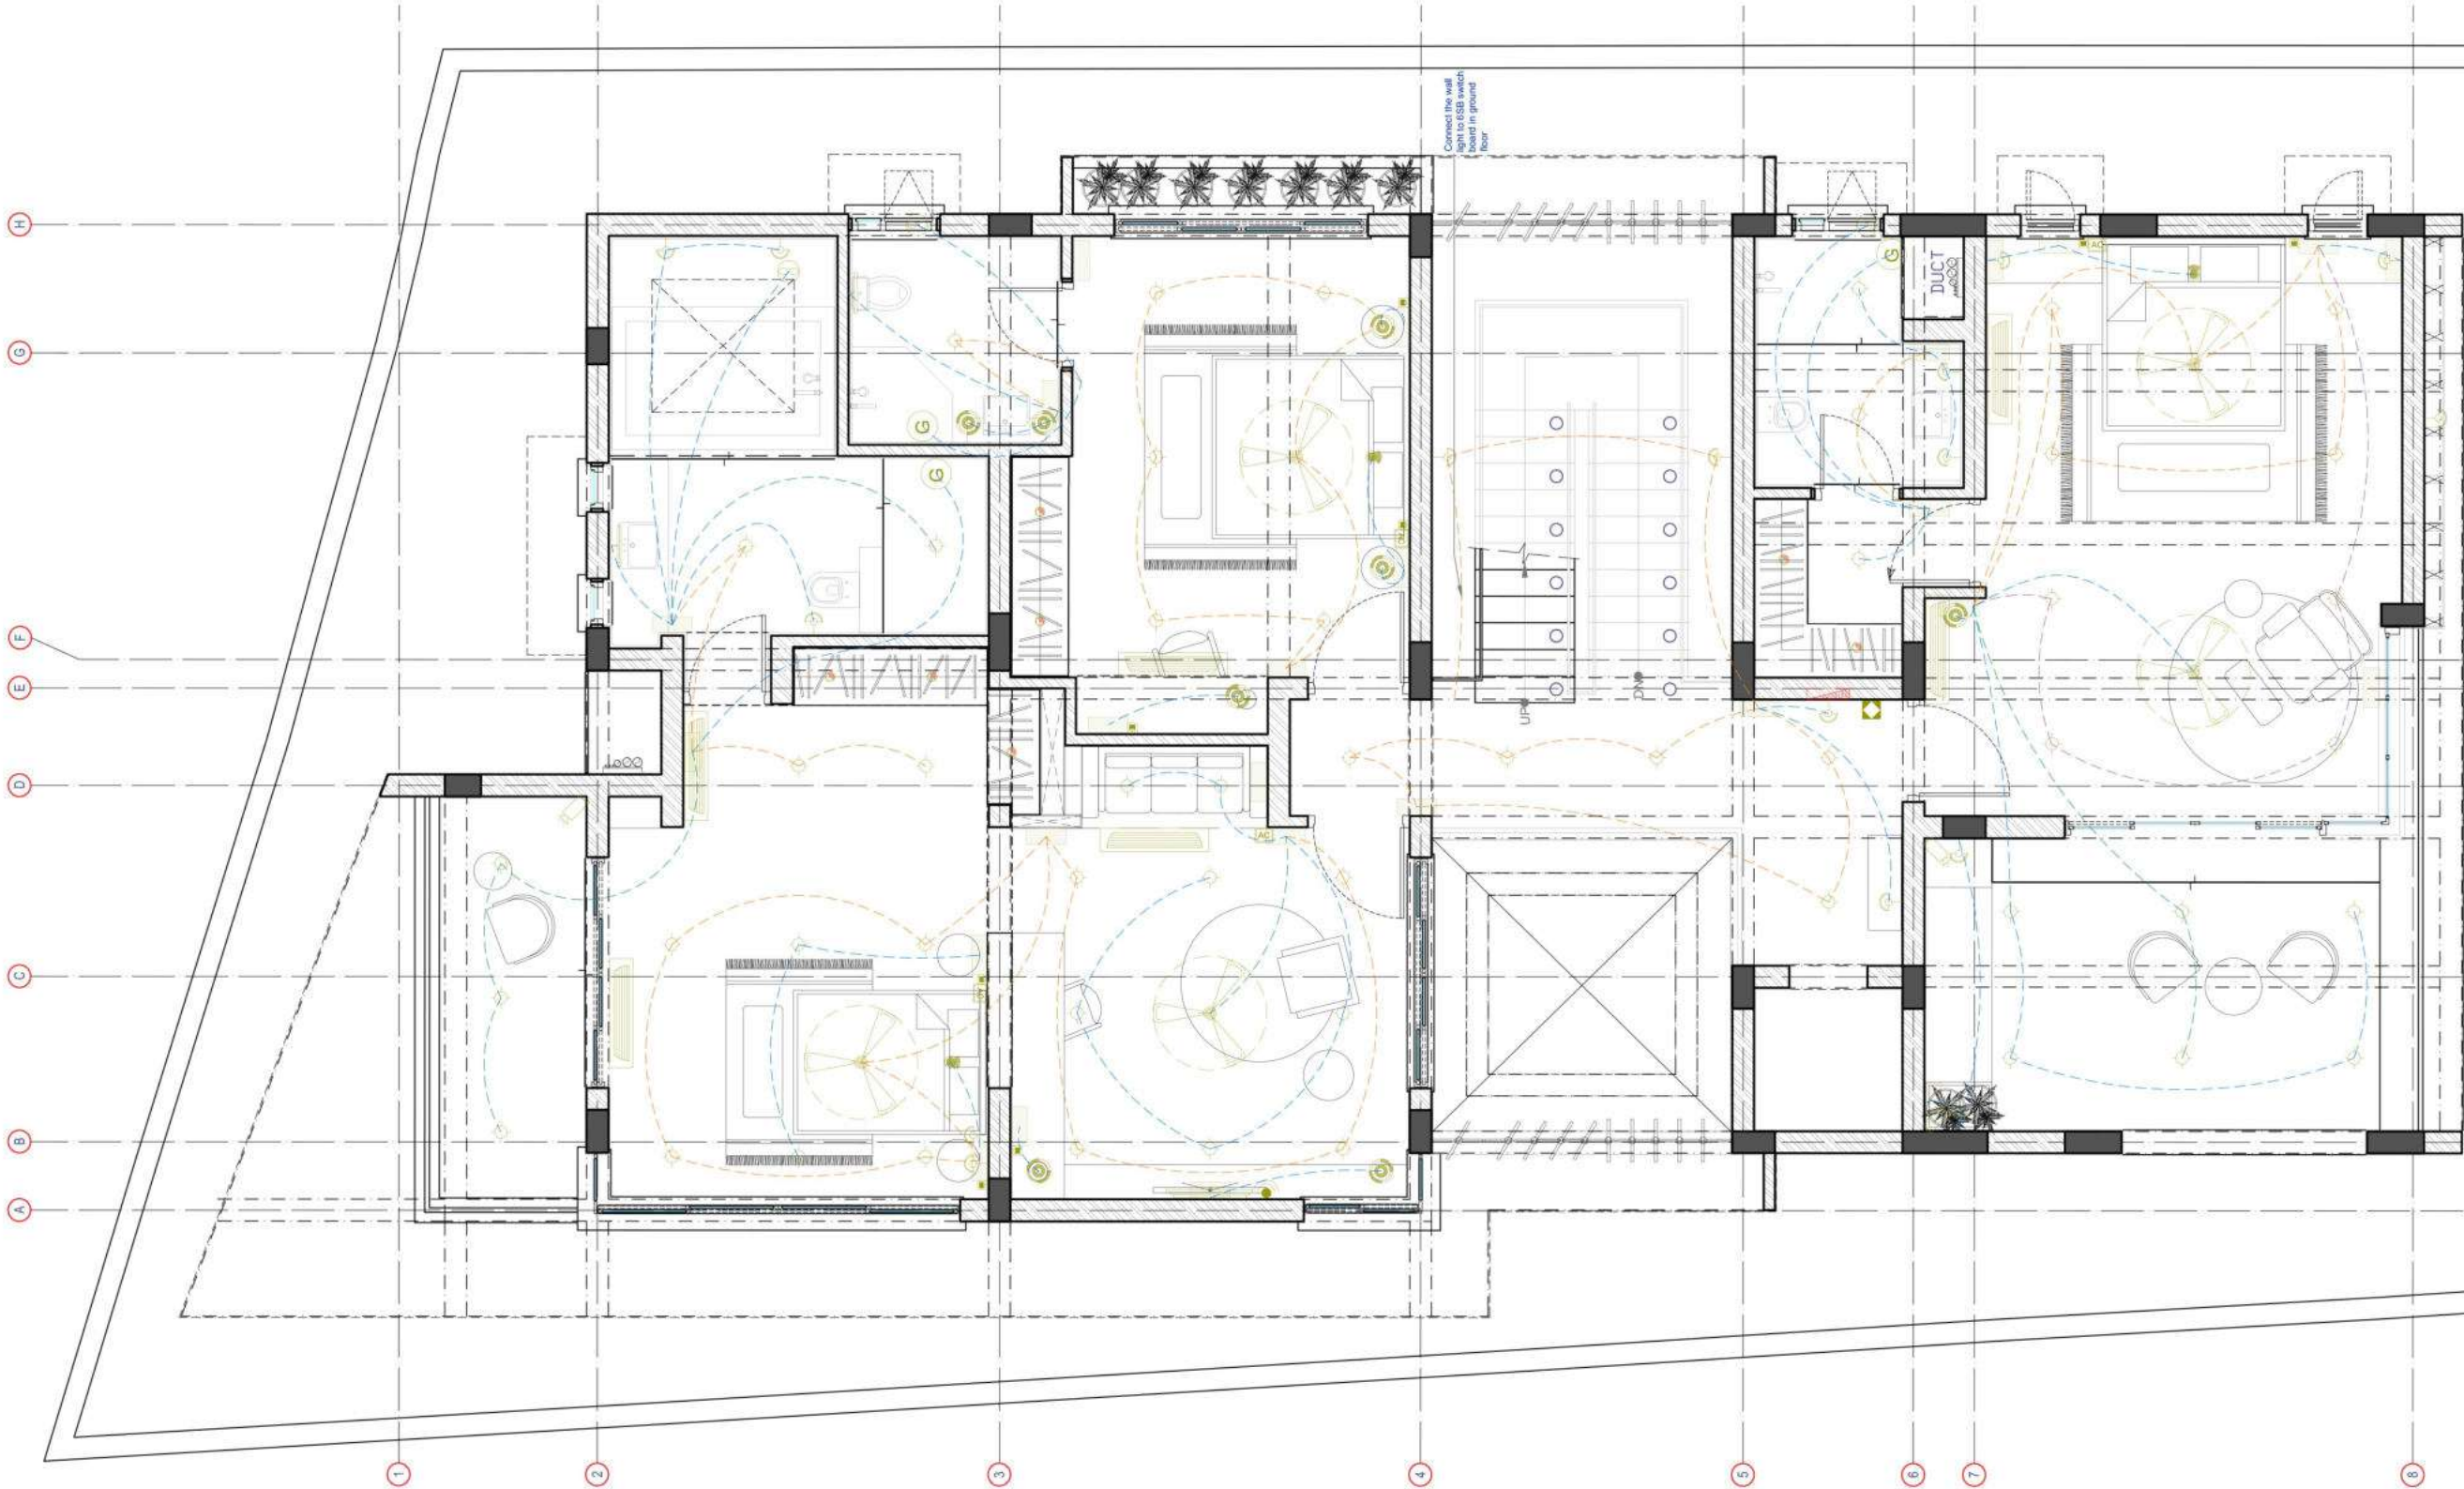

LEGEND

SYMBOL	DESCRIPTION
	ELECTRICAL MAIN BOARD
	DISTRIBUTION BOARD
	SWITCH BOARD
	6A SOCKET WITH SWITCH
	16A SOCKET WITH SWITCH
	6A SOCKET WITH SWITCH CONNECTED TO UPS
	16A SOCKET WITH SWITCH CONNECTED TO UPS
	6A SOCKET
	16A SOCKET
	ONE WAY CONTROL SWITCH
	TWO WAY CONTROL SWITCH
	ONE WAY CONTROL SWITCH CONNECTED TO UPS
	TWO WAY CONTROL SWITCH CONNECTED TO UPS
	ONE WAY FAN REGULATOR AND SWITCH
	TWO WAY FAN REGULATOR AND SWITCH
	ONE WAY FAN REGULATOR AND SWITCH CONNECTED TO UPS
	WALL MOUNTED LIGHT
	CEILING MOUNTED LIGHT
	STEP LIGHT
	FLOOR MOUNTED UP-LIGHT
	ROOF MOUNTED FOCUS LIGHT
	BED SIDE LAMP
	CHANDLIER
	HANGING LAMPS
	MIRROR LIGHT
	FLOOR MOUNTED LAMP
	FOOT LAMP
	BULK HEAD LIGHT
	WARDROBE LIGHTS
	COVE LIGHTS
	FLOOR MOUNTED COVE LIGHTS
	CEILING FAN
	WALL MOUNTED FAN
	EXHAUST FAN
	CALLING BELL
	CALLING BELL PUSH
	TELEPHONE POINT
	SPLIT AC UNIT
	AC SWITCH
	TELEVISION
	GEYSER
	AQUA POINT
	CHIMNEY POINT
	CCTV CAMERA
	DVR
	VIDEO PHONE
	WIFI
	ETHERNET POINT
	ONE WAY CONTROL WIRE
	TWO WAY CONTROL WIRE
	ONE WAY CONTROL WIRE CONNECTED TO UPS
	TWO WAY CONTROL WIRE CONNECTED TO UPS

CREDITS:PROJECT ARCHITECT

NOTES

- All dimensions and levels are in Centimeters, unless otherwise specified.
- All dimensions and levels are from raw surface, unless otherwise specified.
- Only written dimensions should be followed.
- For details such as doors, windows, grills, gates, skylight, staircase, handrail railing, etc., refer respective Architectural Detail drawings.
- This drawing shall be co-related and read in conjunction with respective consultants.
- Any discrepancies from approved drawings shall be brought to the notice of the architect prior to execution.
- All toilets, utility, balcony will have sunken floors for waterproofing as per specification.
- All roof slabs are to be water proofed and insulated as per specifications.

No.	Date	Description
REVISION		

Client: Mr.Velupandian Guruswamy

Project Title: DUVESTATE VILLA AT SHOLINGANALLUR



No 51/1, Justice Ramaswamy Street, Kamlang Avenue 2nd Street, Arinjil, Coimbatore - 641 005
Ph: +91 44 4202566 | e-Mail: info@kapok.in


Drawing Type: GOOD FOR CONSTRUCTION

Drawing Title: FIRST FLOOR ELECTRICAL WIRING LAYOUT

Project Architect	Ar. Greshappa
Drawn	Ar. Harini
Checked	Ar. Nishanth
Project No.	AR019
Drawing No.	AR-DUV-WD-ELW-F1-01
Date	08.10.2022
Rev. No	R01
Scale	1:75
Sheet Size	A3

North Point



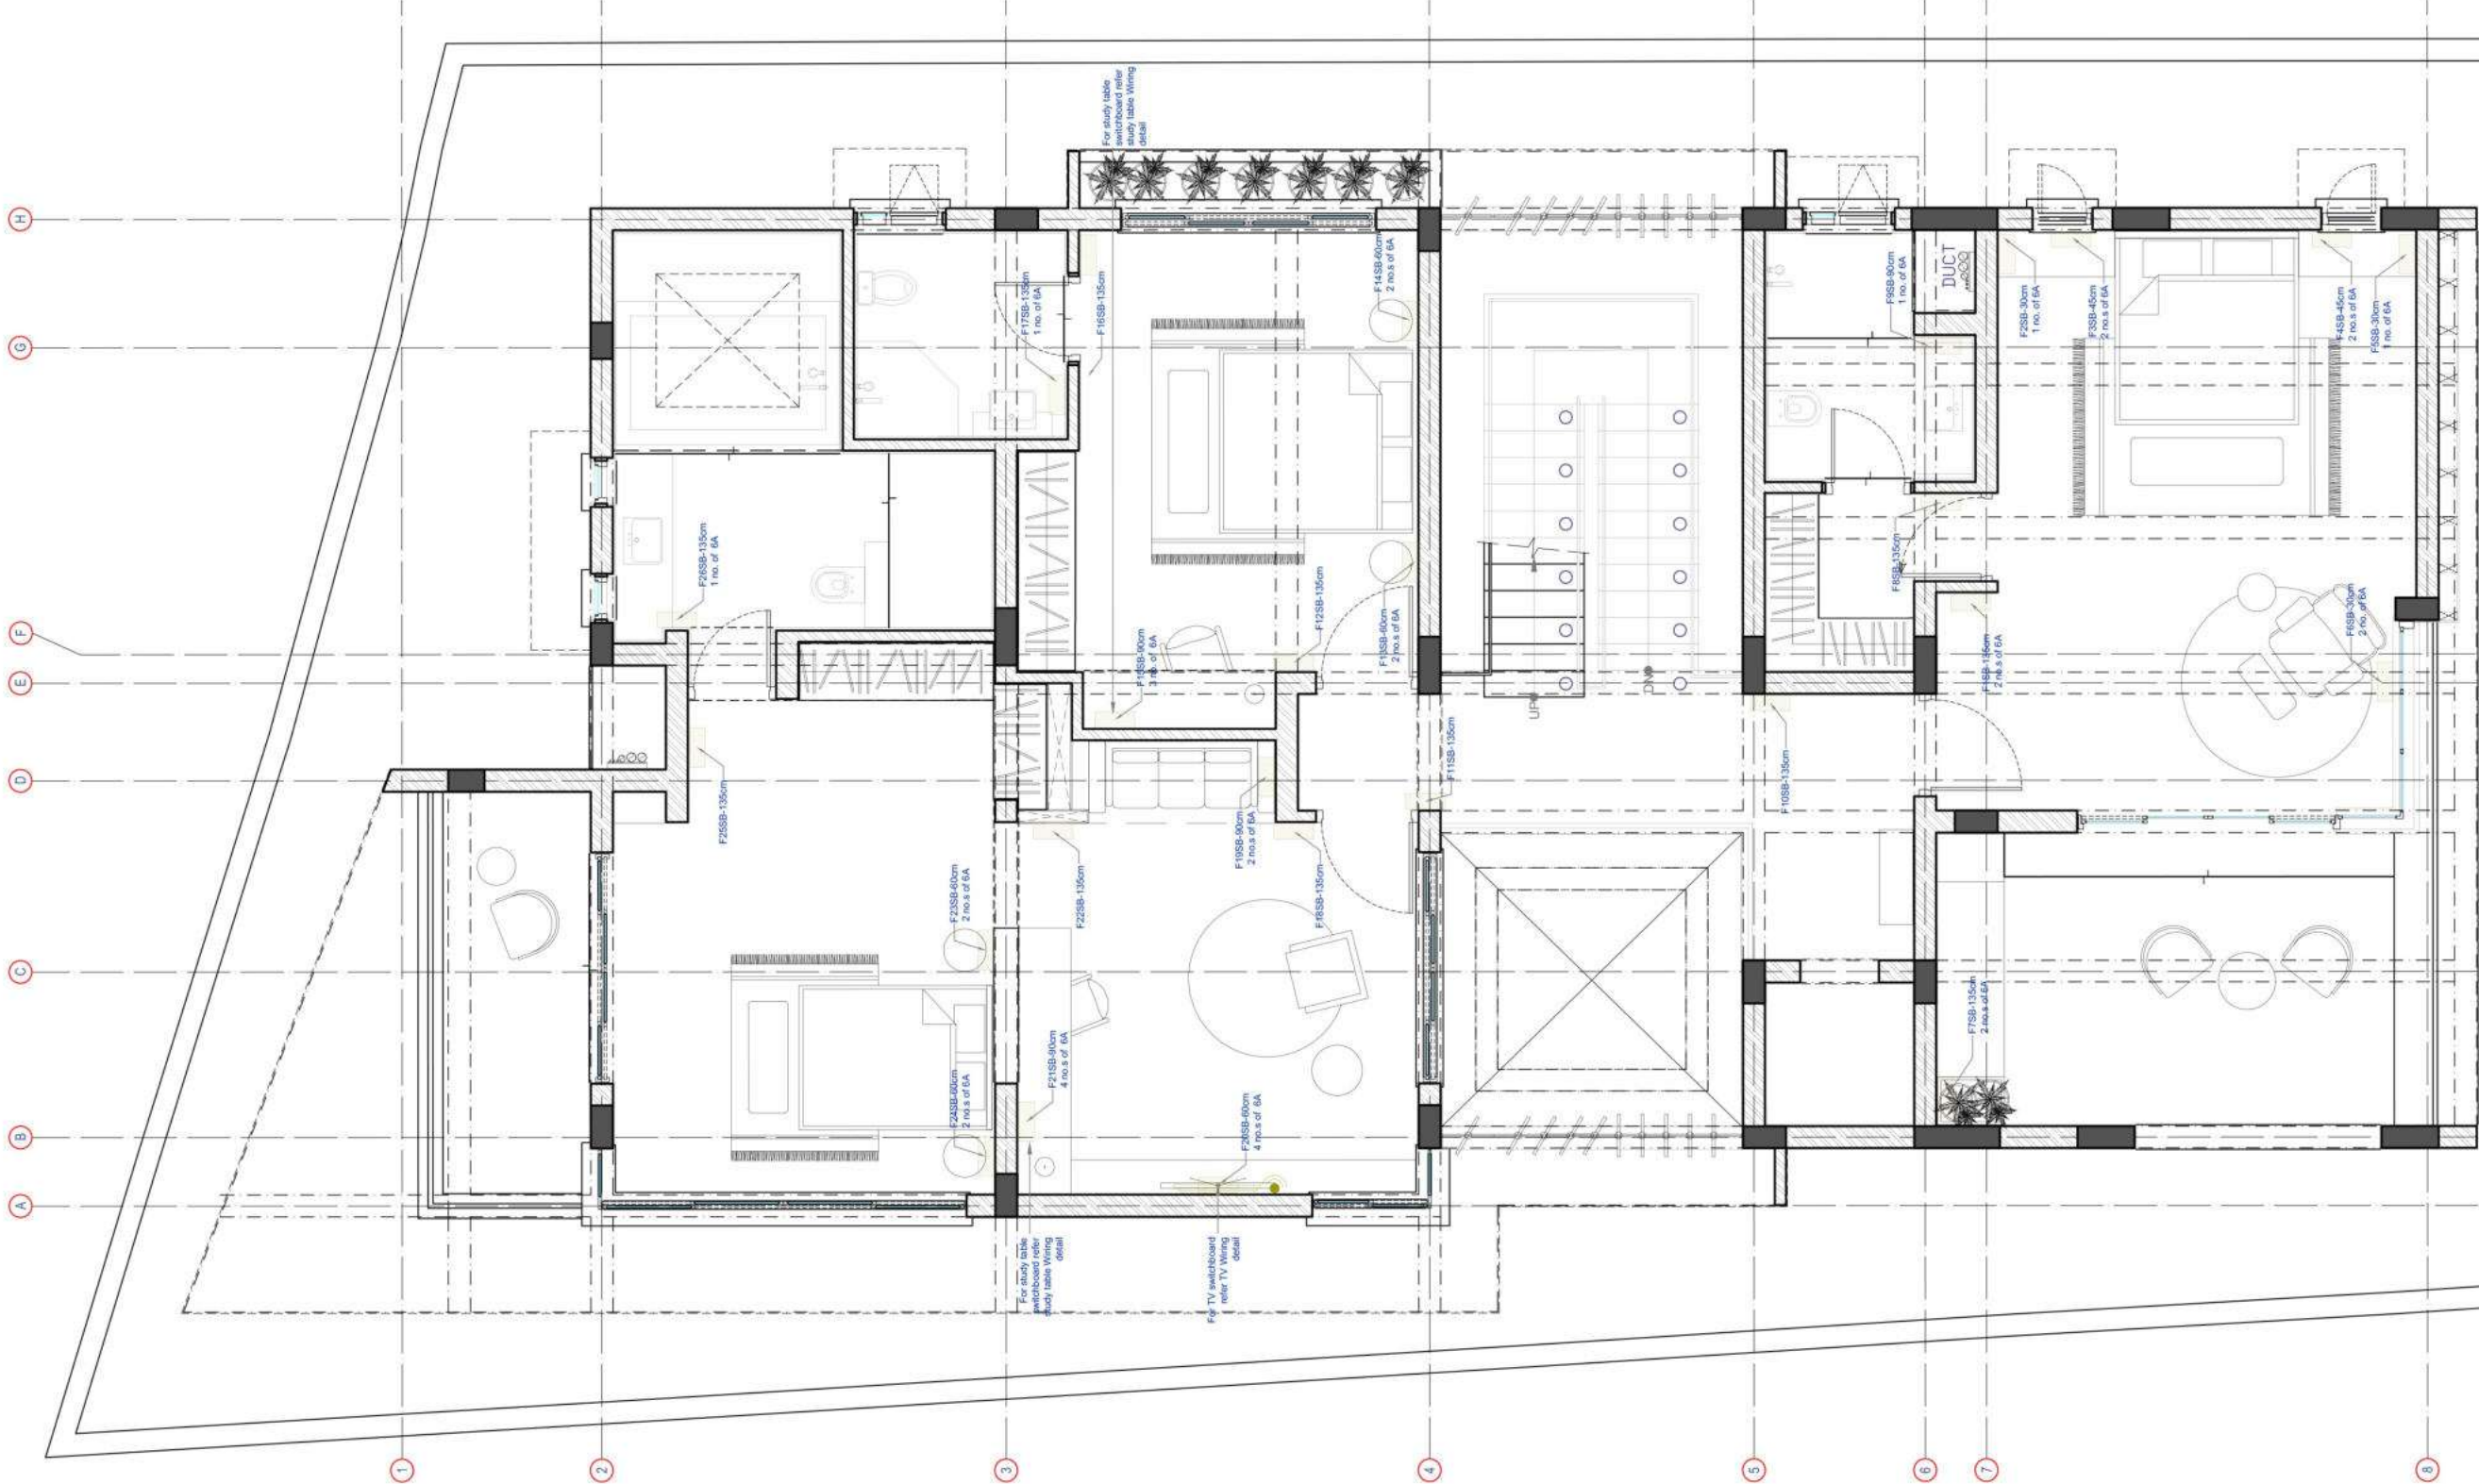

LEGEND	
SYMBOL	DESCRIPTION
	ELECTRICAL MAIN BOARD
	DISTRIBUTION BOARD
	SWITCH BOARD
	6A SOCKET WITH SWITCH
	16A SOCKET WITH SWITCH
	6A SOCKET WITH SWITCH CONNECTED TO UPS
	16A SOCKET WITH SWITCH CONNECTED TO UPS
	6A SOCKET
	16A SOCKET
	ONE WAY CONTROL SWITCH
	TWO WAY CONTROL SWITCH
	ONE WAY CONTROL SWITCH CONNECTED TO UPS
	TWO WAY CONTROL SWITCH CONNECTED TO UPS
	ONE WAY FAN REGULATOR AND SWITCH
	TWO WAY FAN REGULATOR AND SWITCH
	ONE WAY FAN REGULATOR AND SWITCH CONNECTED TO UPS
	WALL MOUNTED LIGHT
	CEILING MOUNTED LIGHT
	STEP LIGHT
	FLOOR MOUNTED UP-LIGHT
	ROOF MOUNTED FOCUS LIGHT
	BED SIDE LAMP
	CHANDLIER
	HANGING LAMPS
	MIRROR LIGHT
	FLOOR MOUNTED LAMP
	FOOT LAMP
	BULK HEAD LIGHT
	WARDROBE LIGHTS
	COVE LIGHTS
	FLOOR MOUNTED COVE LIGHTS
	CEILING FAN
	WALL MOUNTED FAN
	EXHAUST FAN
	CALLING BELL
	CALLING BELL PUSH
	TELEPHONE POINT
	SPLIT AC UNIT
	AC SWITCH
	TELEVISION
	CEYSR
	AQUA POINT
	CHIMNEY POINT
	CCTV CAMERA
	DVR
	VIDEO PHONE
	WIFI
	ETHERNET POINT
	ONE WAY CONTROL WIRE
	TWO WAY CONTROL WIRE
	ONE WAY CONTROL WIRE CONNECTED TO UPS
	TWO WAY CONTROL WIRE CONNECTED TO UPS

NOTES	
- All dimensions and levels are in Centimeters, unless otherwise specified.	
- All dimensions and levels are from raw surface, unless otherwise specified.	
- Only vertical dimensions should be followed.	
- For details such as doors, windows, grills, gates, skylight, staircase, handrail railing, etc., refer respective Architectural Detail drawings.	
- This drawing shall be co-related and read in conjunction with respective consultants.	
- Any discrepancies from approved drawings shall be brought to the notice of the architect prior to execution.	
- All toilets, utility, balcony will have sunken floors for waterproofing as per specification.	
- All roof slabs are to be water proofed and insulated as per specifications.	

REVISION	
No.	Description

Client: Mr. Velupandian Guruswamy

Project Title: DUVESTATE VILLA AT SHOLNANALLUR

AS ARCHITECTS

Project Architect: Ar. Geethapriya

Drawn: Padmarajan C

Checked: Ar. Nishanth

Project No.: AR019

Drawing No.: AR-DUV-WD-ELSB-F1-01

Date: 08.10.2022

Rev. No.: R0

Scale: 1/15

Sheet Size: A3

North Point

N

GOOD FOR CONSTRUCTION

Drawing Title: FIRST FLOOR SWITCHBOARD MARKING LAYOUT

No. 5117, Justice Rameswamy Street, Kamaraj Avenue 2nd Street, Sholnanallur, Chennai - 600 092

Ph: +91 44 2029346 | e-Mail: info@kapok.in

SWITCHBOARD ELEVATION LEGEND		S.NO	SWITCHBOARD TAG & LOCATION	DESCRIPTION			SWITCH BOARD ELEVATION	
				Switch No.	Point Location	Point Fitting Description		
6 A Switch 1W		1	F15B MASTER BEDROOM	1	sit out	2 nos of ceiling mounted light		
6 A Switch 2W				2	sit out	4 nos of ceiling mounted light		
6 A Switch 1W Connected to Inverter				3	Master Bedroom	Dummy		
6 A Switch 2W Connected to Inverter				4	Master Bedroom	1 no of Hanging lamp		
6 A Switch 1W (Dummy)				5	Master Bedroom	4 nos of Ceiling mounted lights(2w)		
Ethernet Point				6	Master Bedroom	4 nos of ceiling mounted lights(2w)		
AC Point		2	F25B MASTER BEDROOM	7	Master Bedroom	1 no of Ceiling mounted fan		
Fan step regulator 100W				8	Master Bedroom	1 no of Fan regulator		
Fan step regulator 100W Connected to Inverter				9	Master Bedroom	1 no of Fan regulator(2w)		
6/16 A socket				10	Master Bedroom	1 no of Ceiling mounted fan(2w)		
6/16 A socket Connected to Inverter		3	F35B MASTER BEDROOM	11	Master Bedroom	Switch		
2 module plate + Frame				12	Master Bedroom	Socket 6A/16A		
3 module plate + Frame				13	Master Bedroom	Socket 6A/16A		
4 module plate + Frame				14	Master Bedroom	Switch		
6 module plate + Frame		4	F45B MASTER BEDROOM	1	Master Bedroom	Switch		
8 module plate + Frame				2	Master Bedroom	Socket 6A/16A		
6 A Switch 1W		5	F55B MASTER BEDROOM	1	Master Bedroom	1 no of AC switch		
6 A Switch 2W				2	Master Bedroom	1 no of Ethernet Point		
6 A Switch 1W (Dummy)				3	Master Bedroom	1 no of Roof mounted focus light		
Ethernet Point				4	Master Bedroom	1 no of Wall mounted light		
Fan step regulator 100W		6	F65B MASTER BEDROOM	5	Master Bedroom	Switch		
Fan step regulator 100W Connected to Inverter				6	Master Bedroom	Socket 6A/16A		
6/16 A socket				7	Master Bedroom	Socket 6A/16A		
6/16 A socket Connected to Inverter				8	Master Bedroom	Switch		
2 module plate + Frame		7	F75B MASTER BEDROOM	1	Master Bedroom	1 no of Ceiling mounted fan(2w)		
3 module plate + Frame				2	Master Bedroom	4 nos of Ceiling mounted lights(2w)		
4 module plate + Frame				3	Master Bedroom	4 nos of ceiling mounted lights(2w)		
6 module plate + Frame				4	Master Bedroom	1 no of Wall mounted light		
8 module plate + Frame		8	F85B MASTER BEDROOM	5	Master Bedroom	1 no of Ethernet point		
Ethernet Point				6	Master Bedroom	Dummy		
Fan step regulator 100W				7	Master Bedroom	Switch		
Fan step regulator 100W Connected to Inverter				8	Master Bedroom	Socket 6A/16A		
6 A Switch 1W		9	F95B MASTER BEDROOM	8	Master Bedroom	Socket 6A/16A		
6 A Switch 2W				9	Master Bedroom	Socket 6A/16A		
6 A Switch 1W (Dummy)				10	Master Bedroom	Switch		
Ethernet Point				1	Master Bedroom	Switch		
Fan step regulator 100W		10	F105B MASTER BEDROOM	2	Master Bedroom	Socket 6A/16A		
Fan step regulator 100W Connected to Inverter				3	Master Bedroom	Socket 6A/16A		
6/16 A socket				4	Master Bedroom	Switch		
6/16 A socket Connected to Inverter				1	Master Bedroom	Switch		
2 module plate + Frame		11	F115B SIT OUT	2	Master Bedroom	Socket 6A/16A		
3 module plate + Frame				3	Master Bedroom	Socket 6A/16A		
4 module plate + Frame				4	Master Bedroom	Switch		
6 module plate + Frame				5	Master Bedroom	Dummy		
8 module plate + Frame		12	F125B WARDROBE	6	Master Bedroom	2 nos of wall mounted light		
Ethernet Point				1	Toilet	1 no of Ceiling mounted light(2w)		
Fan step regulator 100W				2	Toilet	1 no of exhaust fan		
Fan step regulator 100W Connected to Inverter				3	Toilet	1 no of geyser		
6 A Switch 1W		13	F135B MASTER BEDROOM TOILET	4	wardrobe	1 no of Ceiling mounted light		
6 A Switch 2W				1	Toilet	1 no of Ceiling mounted light(2w)		
6 A Switch 1W (Dummy)				2	Toilet	2 nos of wall mounted light		
Ethernet Point				3	Toilet	1 no of Ceiling mounted light		
Fan step regulator 100W		14	F145B PASSAGE	4	Toilet	Switch		
Fan step regulator 100W Connected to Inverter				5	Toilet	Socket 6A/16A		
6/16 A socket				1	staircase	2 nos of wall mounted Lights (2w)		
6/16 A socket Connected to Inverter				2	passage	3 nos of Ceiling mounted light(2w)		
2 module plate + Frame		15	F155B STUDY ROOM ENTRANCE	3	passage	2 no of Ceiling mounted light(2w)		
3 module plate + Frame				4	passage	1 no of wall mounted Light		
4 module plate + Frame				5	passage	1 no of wall mounted Light		
6 module plate + Frame				6	passage	Dummy		
8 module plate + Frame		16	F165B GUEST BED ROOM	1	passage	2 nos of Ceiling mounted Lights (2w)		
Ethernet Point				2	passage	3 nos of Ceiling mounted light(2w)		
Fan step regulator 100W				1	Guest bedroom	5 nos of Ceiling mounted Lights (2w)		
Fan step regulator 100W Connected to Inverter				2	Guest bedroom	1 no of Ceiling mounted fan(2w)		
6 A Switch 1W		17	F175B GUEST BED ROOM	3	Guest bedroom	1 no of Fan regulator(2w)		
6 A Switch 2W				1	Guest bedroom	1 no of Fan regulator(2w)		

NOTES									
All dimensions and levels are in Centimeters, unless otherwise specified.									
All dimensions and levels are from raw surface, unless otherwise specified.									
Only written dimensions should be followed.									
For details such as doors, windows, grills, gates, skylight, staircase, handrail railing, etc., refer respective Architectural Detail drawings.									
This drawing shall be co-related and read in conjunction with respective consultants.									
Any discrepancies from approved drawings shall be brought to the notice of the architect prior to execution.									
All toilets, utility, balcony will have sunken floors for waterproofing as per specification.									
All roof slabs are to be water proofed and insulated as per specifications.									
No.	Date	Description							
		REVISION							


SWITCHBOARD ELEVATION LEGEND		S.NO	SWITCHBOARD TAG & LOCATION	DESCRIPTION		SWITCH BOARD ELEVATION	
6 A Switch 1W		17	F17SB GUEST BEDROOM	1	Guest Bedroom	1 no of Ethernet Point	
6 A Switch 2W				2	Guest Bedroom	1 no of Roof mounted focus light	
6 A Switch 1W Connected to Inverter				3	Guest Bedroom	1 no of Hanging lamp	
6 A Switch 2W Connected to Inverter		18	F18SB GUEST BEDROOM	4	Guest Bedroom	1 no of AC switch	
6 A Switch 1W (Dummy)				5	Guest Bedroom	Switch	
Ethernet Point				6	Guest Bedroom	Socket 6A/ 16A	
AC Point		19	F19SB GUEST BEDROOM	7	Guest Bedroom	Socket 6A/ 16A	
Fan step regulator 100W				8	Guest Bedroom	Switch	
Fan step regulator 100W Connected to Inverter				1	Guest Bedroom	Switch	
6/16 A socket		20	F20SB GUEST BEDROOM	2	Guest Bedroom	Socket 6A/ 16A	
6/16 A socket Connected to Inverter				3	Guest Bedroom	Socket 6A/ 16A	
2 module plate + Frame				4	Guest Bedroom	Switch	
3 module plate + Frame		21	F21SB GUEST BEDROOM	5	Guest Bedroom	1 no of Hanging lamp	
4 module plate + Frame				6	Guest Bedroom	1 no of Ethernet Point	
6 module plate + Frame				7	Guest Bedroom	Socket 6A/ 16A	
8 module plate + Frame		22	F22SB GUEST BEDROOM	8	Guest Bedroom	Socket 6A/ 16A	
				9	Guest Bedroom	Switch	
				10	Guest Bedroom	Socket 6A/ 16A	
		23	F23SB GUEST BEDROOM	11	Guest Bedroom	1 no of ceiling mounted light(2W)	
				12	Guest Bedroom	1 no of Exhaust Fan	
				13	Guest Bedroom	1 no of geyser	
		24	F24SB GUEST BEDROOM TOILET	14	Toilet	1 no of ceiling mounted light(2W)	
				15	Toilet	2 no of Hanging lamps	
				16	Toilet	1 no of Mirror light	
		25	F25SB STUDY ROOM	17	Toilet	Switch	
				18	Toilet	Socket 6A/ 16A	
				19	Toilet	Socket 6A/ 16A	
		26	F26SB STUDY ROOM	20	Study room	1 no of AC switch	
				21	Study room	1 no of Ceiling mounted fan	
				22	Study room	1 no of Fan regulator	
		27	F27SB STUDY ROOM	23	Study room	Dummy	
				24	Study room	2 nos of ceiling mounted lights	
				25	Study room	4 nos of ceiling mounted lights	
		28	F28SB STUDY ROOM	26	Study room	4 nos of ceiling mounted light(2W)	
				27	Study room	Switch	
				28	Study room	Socket 6A/ 16A	
		29	F29SB STUDY ROOM	29	Study room	Socket 6A/ 16A	
				30	Study room	Socket 6A/ 16A	
				31	Study room	Socket 6A/ 16A	
		30	F30SB STUDY ROOM	32	Study room	1 no of Handling lamp	
				33	Study room	Switch	
				34	Study room	Switch	
		31	F31SB STUDY ROOM	35	Study room	Switch	
				36	Study room	Socket 6A/ 16A	
				37	Study room	Socket 6A/ 16A	
		32	F32SB STUDY ROOM	38	Study room	1 no of Ethernet Point	
				39	Study room	Socket 6A/ 16A	
				40	Study room	Socket 6A/ 16A	
		33	F33SB DIVYA'S ROOM	41	Study room	Socket 6A/ 16A	
				42	Study room	Socket 6A/ 16A	
				43	Study room	Socket 6A/ 16A	
		34	F34SB DIVYA'S ROOM	44	Divya's room	4 nos of ceiling mounted tight(2W)	
				45	Divya's room	1 no of Ceiling mounted fan	
				46	Divya's room	1 no of Fan regulator	
		35	F35SB DIVYA'S ROOM	47	Divya's room	Dummy	
				48	Divya's room	4 nos of ceiling mounted light(2W)	
				49	Divya's room	1 no of Ethernet Point	
		36	F36SB DIVYA'S ROOM	50	Divya's room	1 no of AC switch	
				51	Divya's room	Socket 6A/ 16A	
				52	Divya's room	Socket 6A/ 16A	
		37	F37SB DIVYA'S ROOM	53	Divya's room	1 no of Ethernet Point	
				54	Divya's room	1 no of Ceiling mounted fan(2w)	
				55	Divya's room	1 no of Roof mounted focus light	
		38	F38SB DIVYA'S TOILET	56	Divya's room	2 nos of wall mounted lights	
				57	Divya's room	4 nos of ceiling mounted light(2W)	
				58	Divya's room	Switch	
		39	F39SB DIVYA'S TOILET	59	Divya's room	Socket 6A/ 16A	
				60	Divya's room	Socket 6A/ 16A	
				61	Divya's room	Switch	

NOTES		REVISION	
- All dimensions and levels are in Centimeters, unless otherwise specified.			
- All dimensions and levels are from raw surface, unless otherwise specified.			
- Only written dimensions should be followed.			
- For details such as doors, windows, grills, gates, skylight, staircase, handrail railing, etc., refer respective Architectural Detail drawings.			
- This drawing shall be co-related and read in conjunction with respective consultants.			
- Any discrepancies from approved drawings shall be brought to the notice of the architect prior to execution.			
- All toilets, utility, balcony will have sunken floors for waterproofing as per specification.			
- All roof slabs are to be water proofed and insulated as per specifications.			

Client: Mr.Velupandian Guruswamy		Drawing Title: GOOD FOR CONSTRUCTION		North Point	
Project Title: DUVESTATE VILLA AT SHOLINANALLUR		Drawing Title: FIRST FLOOR SWITCHBOARD ELEVATION		N	
ARCHITECTS: KAPOK ARCHITECTS		Project Architect: Ar. Deethapriya			
		Drawn: Padmanaban C			
		Checked: Ar. Nishanth			
		Project No: ARS19			
		Drawing No: AR-DUV-WD-ELSB-FF-01			
No: 51/1, Justice Ramaswamy Street, Kamaraj Avenue 2nd Street, Adyar, Chennai - 600 020		Date: 24.02.2023		Rev: No: RD	
Ph: +91 44 43225346 e-Mail: info@kapok.in		Scale: 1:115		Sheet Size: A3	

NOTES		REVISION	
- All dimensions and levels are in Centimeters, unless otherwise specified.			
- All dimensions and levels are from raw surface, unless otherwise specified.			
- Only written dimensions should be followed.			
- For details such as doors, windows, grills, gates, skylight, staircase, handrail railing, etc., refer respective Architectural Detail drawings.			
- This drawing shall be co-related and read in conjunction with respective consultants.			
- Any discrepancies from approved drawings shall be brought to the notice of the architect prior to execution.			
- All toilets, utility, balcony will have sunken floors for waterproofing as per specification.			
- All roof slabs are to be water proofed and insulated as per specifications.			

Client: Mr.Velupandian Guruswamy		Drawing Title: GOOD FOR CONSTRUCTION		North Point	
Project Title: DUVESTATE VILLA AT SHOLINANALLUR		Drawing Title: FIRST FLOOR SWITCHBOARD ELEVATION		N	
ARCHITECTS: KAPOK ARCHITECTS		Project Architect: Ar. Deethapriya			
		Drawn: Padmanaban C			
		Checked: Ar. Nishanth			
		Project No: ARS19			
		Drawing No: AR-DUV-WD-ELSB-FF-01			
No: 51/1, Justice Ramaswamy Street, Kamaraj Avenue 2nd Street, Adyar, Chennai - 600 020		Date: 24.02.2023		Rev: No: RD	
Ph: +91 44 43225346 e-Mail: info@kapok.in		Scale: 1:115		Sheet Size: A3	

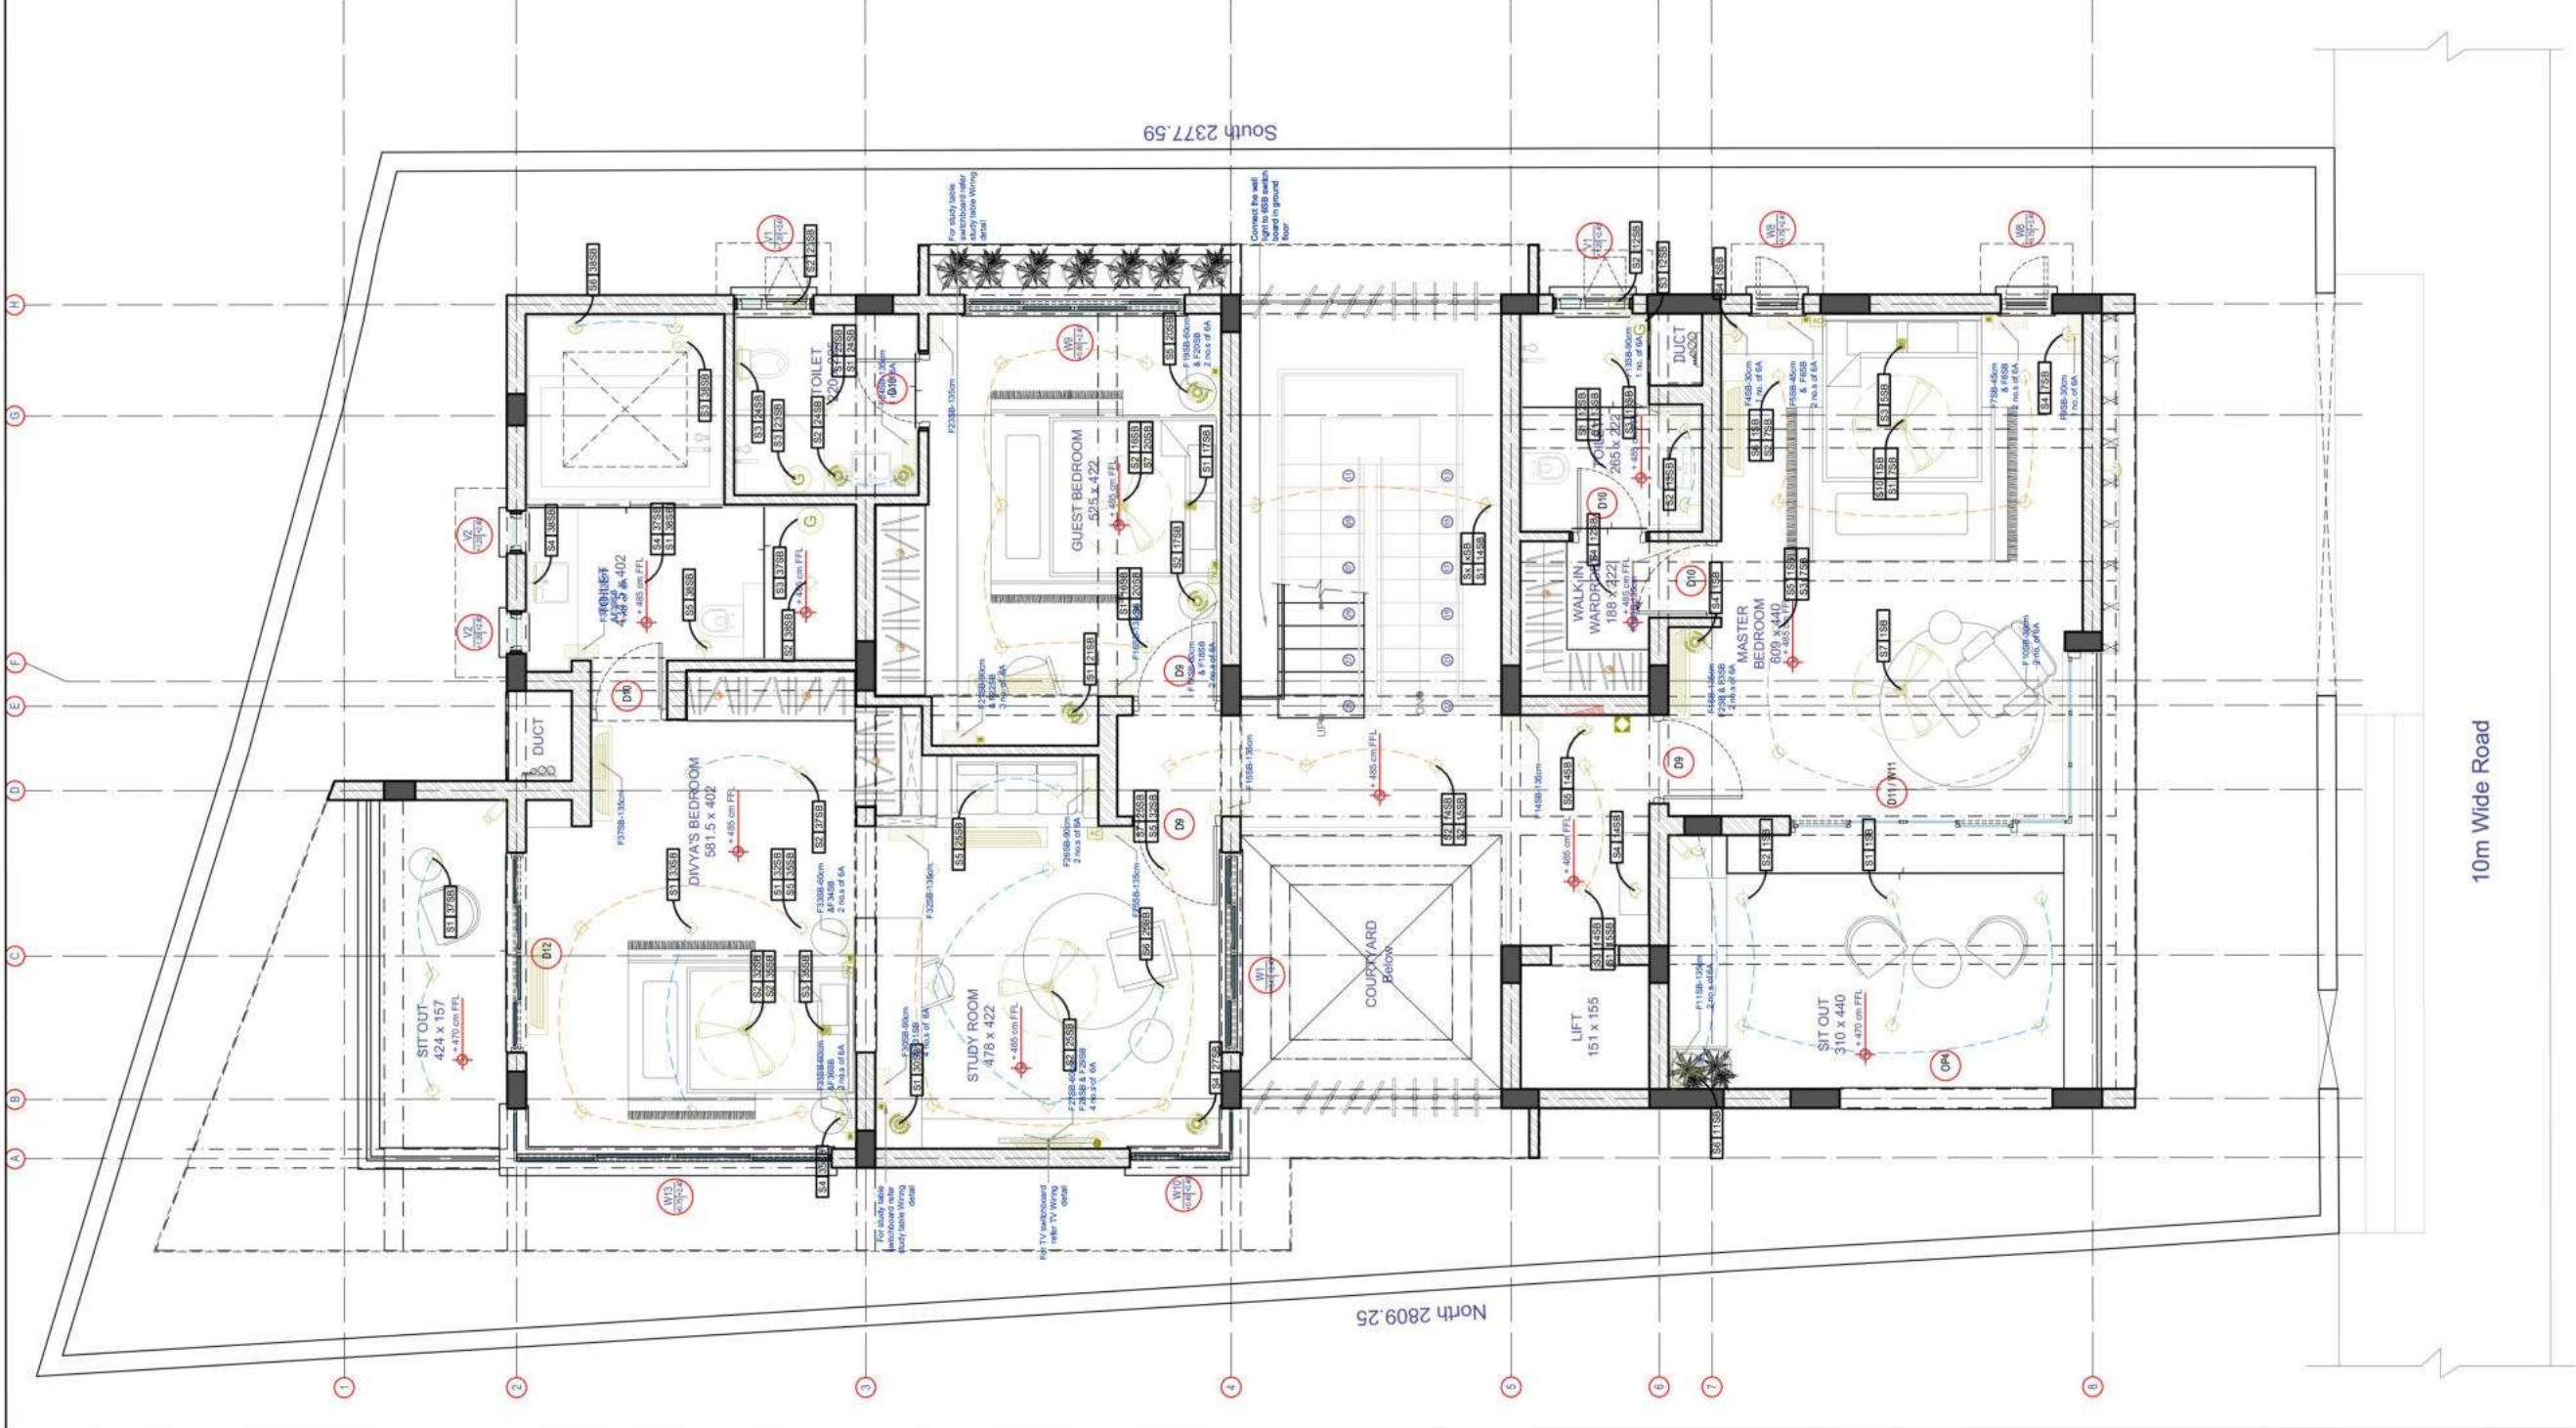


LEGEND


SYMBOL	DESCRIPTION
	ELECTRICAL MAIN BOARD
	DISTRIBUTION BOARD
	SWITCH BOARD
	6A SOCKET WITH SWITCH
	16A SOCKET WITH SWITCH
	6A SOCKET WITH SWITCH CONNECTED TO UPS
	16A SOCKET WITH SWITCH CONNECTED TO UPS
	6A SOCKET
	16A SOCKET
	ONE WAY CONTROL SWITCH
	TWO WAY CONTROL SWITCH
	ONE WAY CONTROL SWITCH CONNECTED TO UPS
	TWO WAY CONTROL SWITCH CONNECTED TO UPS
	ONE WAY FAN REGULATOR AND SWITCH
	TWO WAY FAN REGULATOR AND SWITCH
	ONE WAY FAN REGULATOR AND SWITCH CONNECTED TO UPS
	WALL MOUNTED LIGHT
	CEILING MOUNTED LIGHT
	STEP LIGHT
	FLOOR MOUNTED UP LIGHT
	ROOF MOUNTED FOCUS LIGHT
	BED SIDE LAMP
	CHANDLER
	MIRROR LIGHT
	FLOOR MOUNTED LAMP
	FOOT LAMP
	BULK HEAD LIGHT
	WARDROBE LIGHTS
	COVE LIGHTS
	FLOOR MOUNTED COVE LIGHTS
	CEILING FAN
	WALL MOUNTED FAN
	EXHAUST FAN
	CALLING BELL
	CALLING BELL PUSH
	TELEPHONE POINT
	SPLIT AC UNIT
	AC SWITCH
	TELEVISION
	GEYSER
	AQUA POINT
	CHIMNEY POINT
	CCTV CAMERA
	DVR
	VIDEO PHONE
	WIFI
	ETHERNET POINT
	ONE WAY CONTROL WIRE
	TWO WAY CONTROL WIRE
	ONE WAY CONTROL WIRE CONNECTED TO UPS
	TWO WAY CONTROL WIRE CONNECTED TO UPS

FIRST FLOOR PLAN


NOTES - All dimensions and levels are in Centimeters, unless otherwise specified. - All dimensions and levels are from raw surface, unless otherwise specified. - Only written dimensions should be followed - For details such as doors, windows, grills, gates, skylight, staircase, handrail railing, etc., refer respective Architectural Detail drawings. - This drawing shall be co-related and read in conjunction with respective consultants. - Any discrepancies from approved drawings shall be brought to the notice of the architect prior to execution. - All toilets, utility, balcony will have sunken floors for waterproofing as per specification. - All roof slabs are to be water proofed and insulated as per specifications.	
--	--	

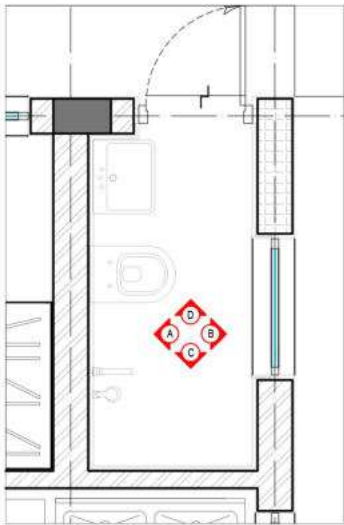


PLAN

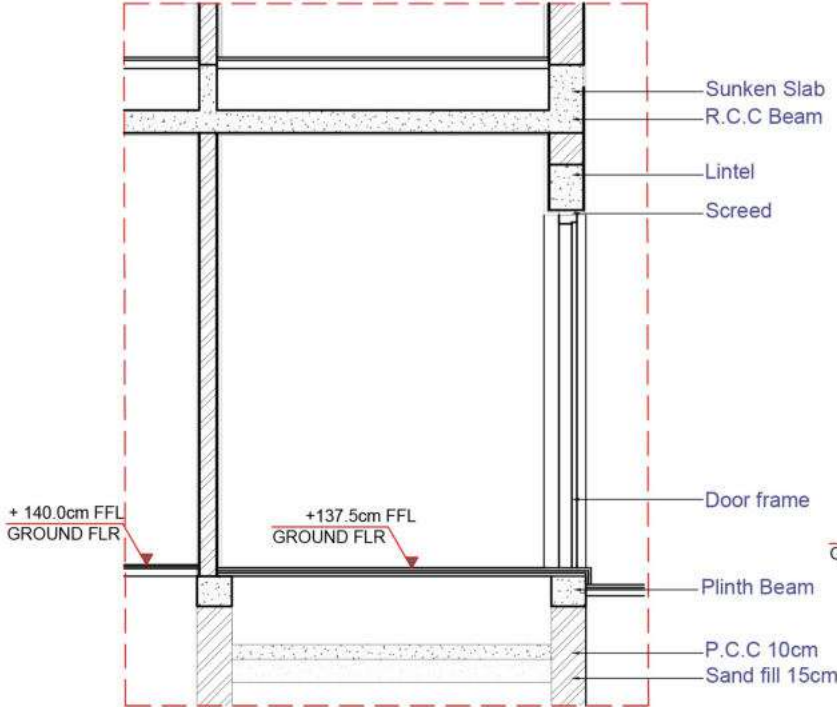


SECTION AA

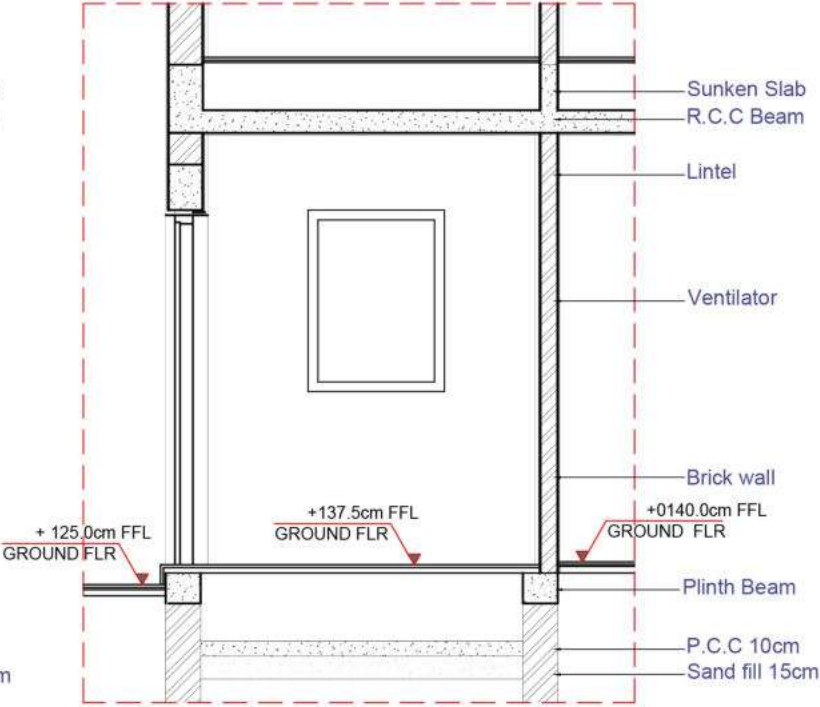

SECTION BB

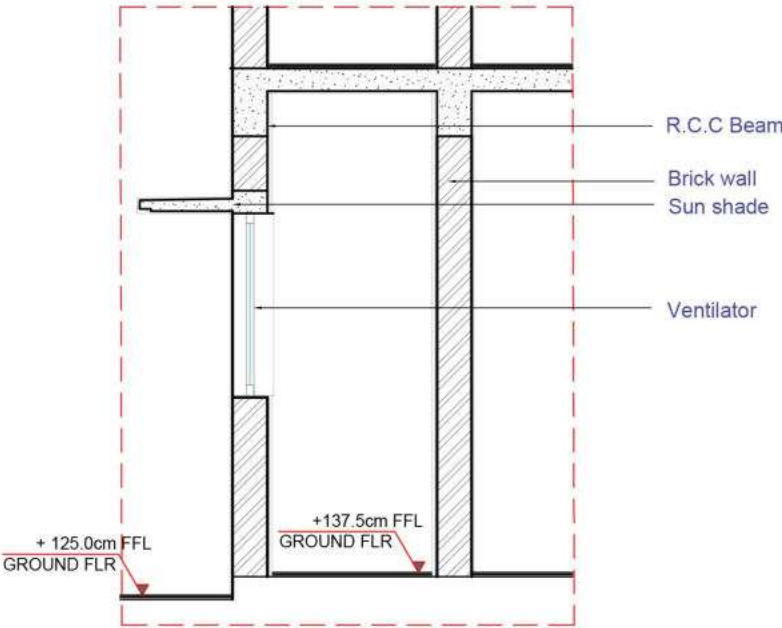

SECTION CC

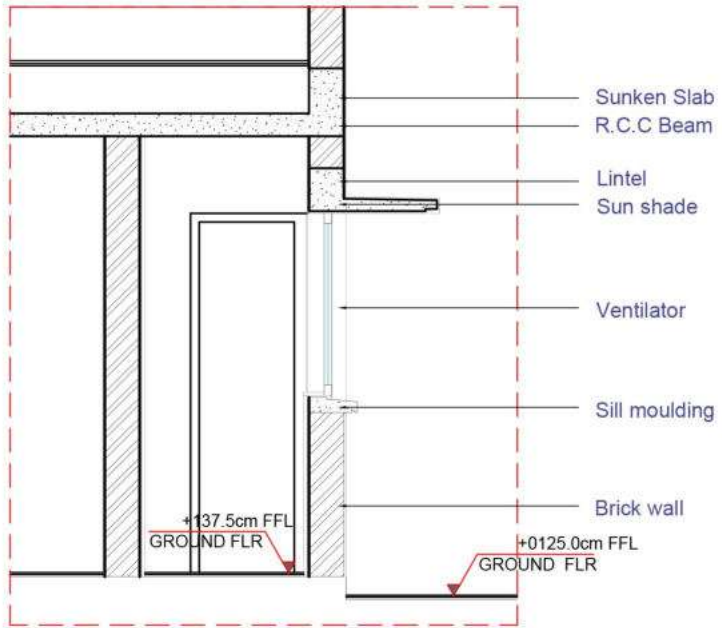


SECTION DD


NOTES

- All dimensions and levels are in Centimeters, unless otherwise specified.
- All dimensions and levels are from raw surface, unless otherwise specified.
- Only written dimensions should be followed.
- For details such as doors, windows, grills, gates, skylight, staircase, handrail railing, etc., refer respective Architectural Detail drawings.
- This drawing shall be co-related and read in conjunction with respective consultants.
- Any discrepancies from approved drawings shall be brought to the notice of the architect prior to execution.
- All toilets, utility, balcony will have sunken floors for waterproofing as per specification.
- All roof slabs are to be water proofed and insulated as per specifications.

--	--	

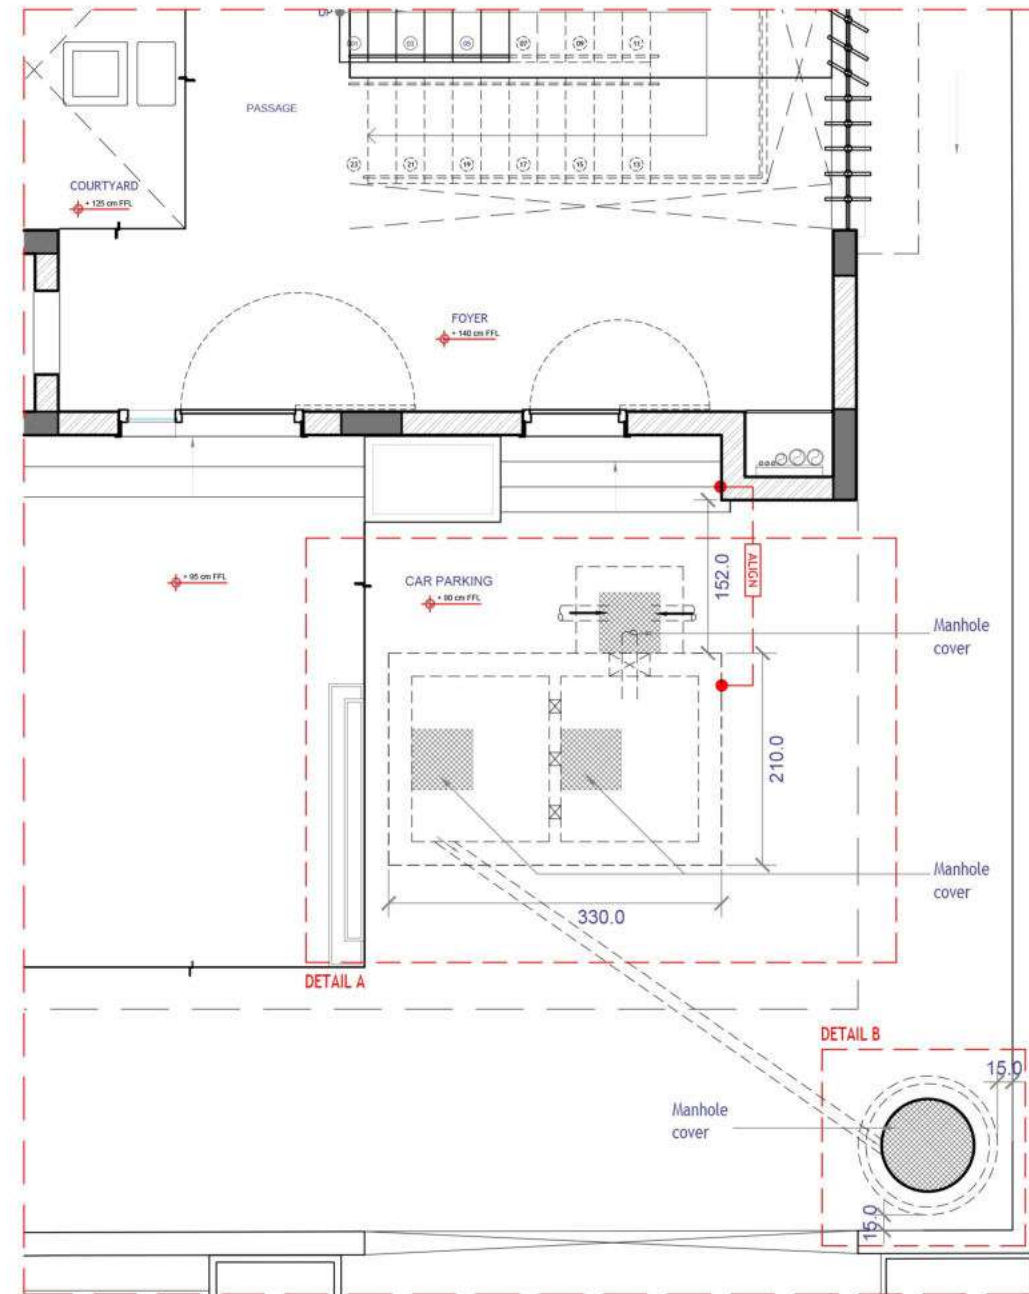

GROUND FLOOR PLAN
Scale 1:75

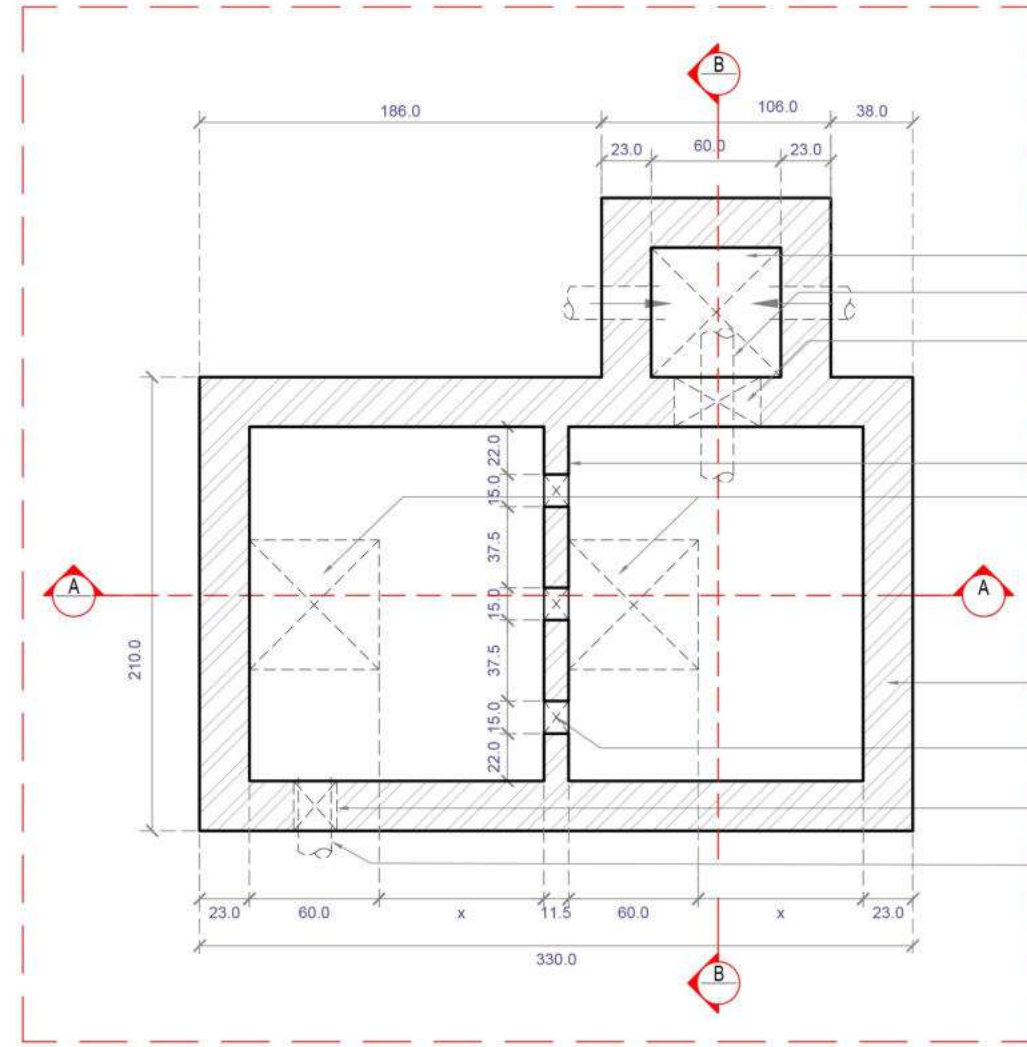



DETAIL A - SEPTIC TANK PLAN
Scale 1:35

- 60cm x 60cm Inlet chamber
- 15cm Ø PVC pipe from last IC. invert level as per site condition
- 40cm x 20cm Opening for Inlet pipe
- 11.5cm thk Brick wall
- 60 x 60 cm Gas and Water tight Cast Iron man hole cover & frame
- 23cm thk Brick wall
- 15cm X 15cm Opening
- 20cm X 20cm Opening for Outlet pipes
- 15cm Ø 6k PVC Pipe to Soak Pit

NOTES

- All dimensions and levels are in Centimeters, unless otherwise specified.
- All dimensions and levels are from raw surface, unless otherwise specified.
- Only written dimensions should be followed.
- For details such as doors, windows, grills, gates, skylight, staircase, handrail railing, etc., refer respective Architectural Detail drawings.
- This drawing shall be co-related and read in conjunction with respective consultants.
- Any discrepancies from approved drawings shall be brought to the notice of the architect prior to execution.
- All toilets, utility, balcony will have sunken floors for waterproofing as per specification.
- All roof slabs are to be water proofed and insulated as per specifications.

			<u>Client</u>	MR.VELUPANDIAN GURUSWAMY		<u>Drawing Type</u>	GOOD FOR CONSTRUCTION		North Point 		
			<u>Project Title</u>	DUVESTATE VILLA SHOLINANALLUR		<u>Drawing Title</u>	SEPTIC TANK DETAILS				
			<u>ARCHITECTS</u>			<u>Project Architect</u>	Ar Geetha Priya				
			<u>Drawn</u>			Padmanaban C.					
			<u>Checked</u>			Ar Nishanth					
				<u>Project No.</u>	AR019						
				<u>Drawing No.</u>	AR.DUV-WD-PL-GF-ST-01						
<u>No.</u>	<u>Date</u>	<u>Description</u>	No 51/1, Justice Ramaswamy Street, Kamaraj Avenue 2nd Street, Adyar, Chennai - 600 020 Ph +91 44 42629346 e-Mail - info@kapok.in			<u>Date</u>	02-05-2023	<u>Rev. No</u>	R0	<u>Scale</u>	1:35
REVISION						© This drawing is the property of Kapok Architects and is not to be copied or used without their permission.					
						Sheet Size : A3					

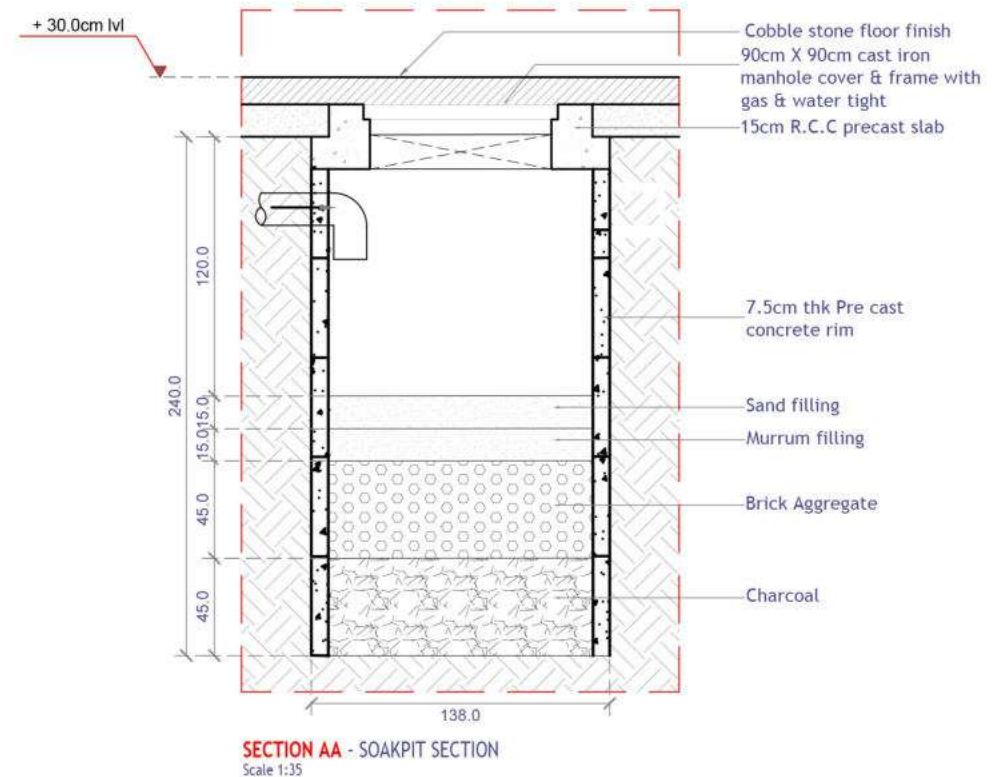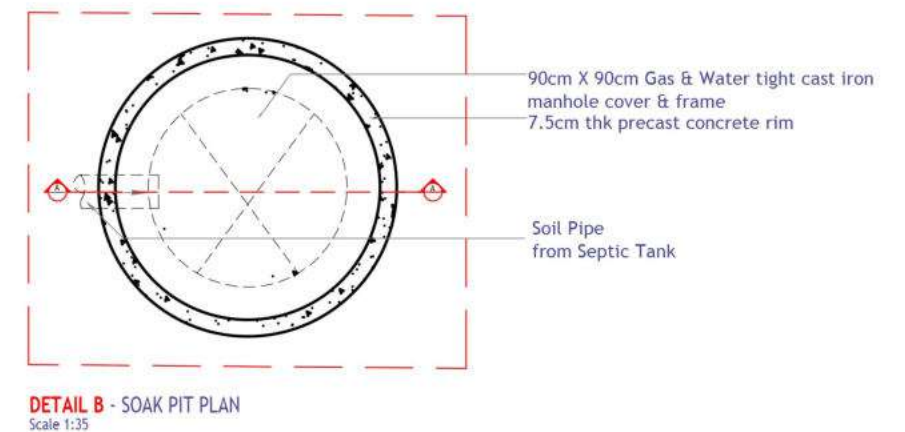[illegible]



SITE PHOTOS

FURNITURE LIST PRESENTATION



ENTRANCE



DROP ARM CHAIR IN VARANDAH

Dimensions (D x W x H) : 59cm x 57cm x 76cm

Seat Height : 46cm

No.s : 2 No.

Material : Aluminium frame powder coating, rope with rubber inside textile- olefin outside.

Product Link : <https://www.drigani.com/en//prodotti/chairs/chair-drop>



MODERN DESIGNER GARDEN BENCH IN VARANDAH

No.s : 1 No.

Material : Wood

Product Link : <https://www.indiamart.com/proddetail/designer-garden-bench-8829802697.html>



SUPREME CHERRY TABLE FORDABLE TABBLE PLASTIC OUTDOOR TABLE IN VARANDAH

Dimensions (H x W) : 40cm x 60cm


No.s : 1 No.

Material : Plastic

Product Link : <https://www.flipkart.com/supreme-cherry-table-fordable-plasticoutdoor/p/itm57fb92ea5f2ab>



LIVING

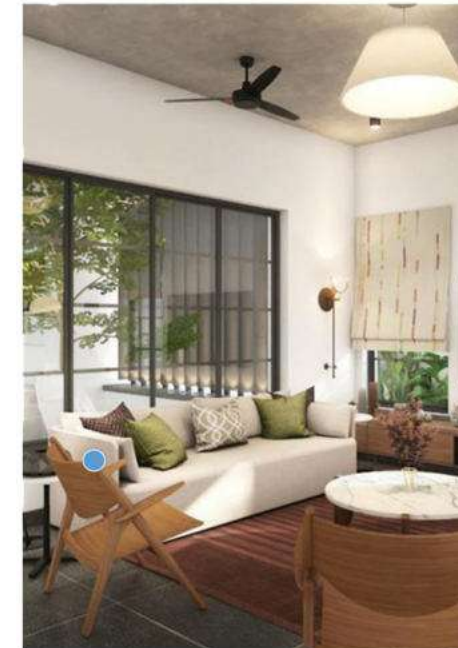

CH28t EASY CHAIR IN LIVING

Dimensions (H x D x W) : 76cm x 66cm x 72cm

Seat Height : 37cm

No.s : 2 No.s

Material : Pure oak or oak/walnut

Product Link : <https://hivemodern.com/pages/product3367/carl-hansen-hans-wegner-ch28t-easy-chair>



MOROSO GOGAN LOW TABLE IN LIVING

Dimensions (H x D) : 33cm x 80cm (Diameter)

No.s : 1 No.s

Material : Polished marble 20mm thick , Base in varnished lamellar ash wood.

Product Link : https://www.archipproducts.com/en/products/moroso/low-wooden-coffee-table-for-living-room-gogan-marble-coffee-table_549499



3 SEATER SOFA IN LIVING

Dimensions (H x D x W) : 75cm x 90cm x 228cm

Seat Height : 37cm

No.s : 1 No.

Material : High Resilience (HR) foam

Product Link : <https://www.architonic.com/en/product/menu-offset-sofa-3-seater-w-loose-cover-cotlin-poppy-seed/20213644>



MASTER BEDROOM



MADERA COFFEE TABLE IN MASTER BEDROOM

Dimensions (H x W) : 38cm x 84cm

No.s : 1 No.

Product Link 1 : <https://www.angelcerda.com/shop/en/tienda/dining-table-with-tempered-glass-and-wood-in-natural-walnut-finish/>

Product link 2 : <https://ca.umbra.com/products/madera-coffee-table?variant=40067446997126>




MODERN LOUNGE ARMCHAIR IN MASTER BEDROOM

No.s : 1 No.

Material : Fabric

Product Link : https://www.alibaba.com/product-detail/Modern-Lounge-Armchairs-occasional-chairs-with_62573275265.html

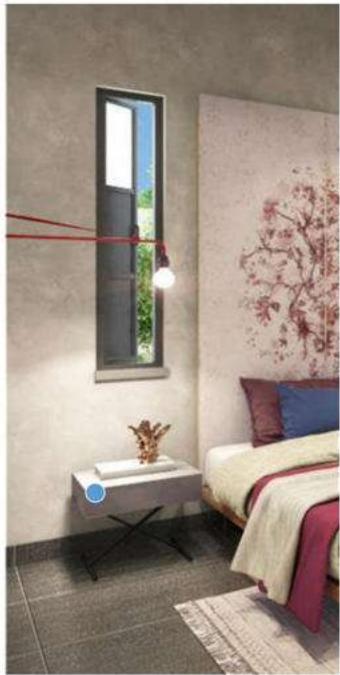

BEDSIDE TABLE WITH DRAWER IN MASTER BEDROOM

Dimensions (H x W) : 49cm x 50cm

No.s : 2 No.

Material : Wood and Metal

Product Link : <https://www.luxuryfurnituremr.com/content/52359.html>



SITE ELEVATION



PROJECT BREIF

Project- Residential, Architecture and Interior

Area- 5400 sq.ft


Location- Madurai

Year- Ongoing

02

PRAMUK

Pramuk is an individual house of natural materials. It is a load bearing structure with Random Rubble Masonry walls, stone foundation and exposed brickwork. The concept behind this design was 'a house within a house' and that each space has it's own meaning.

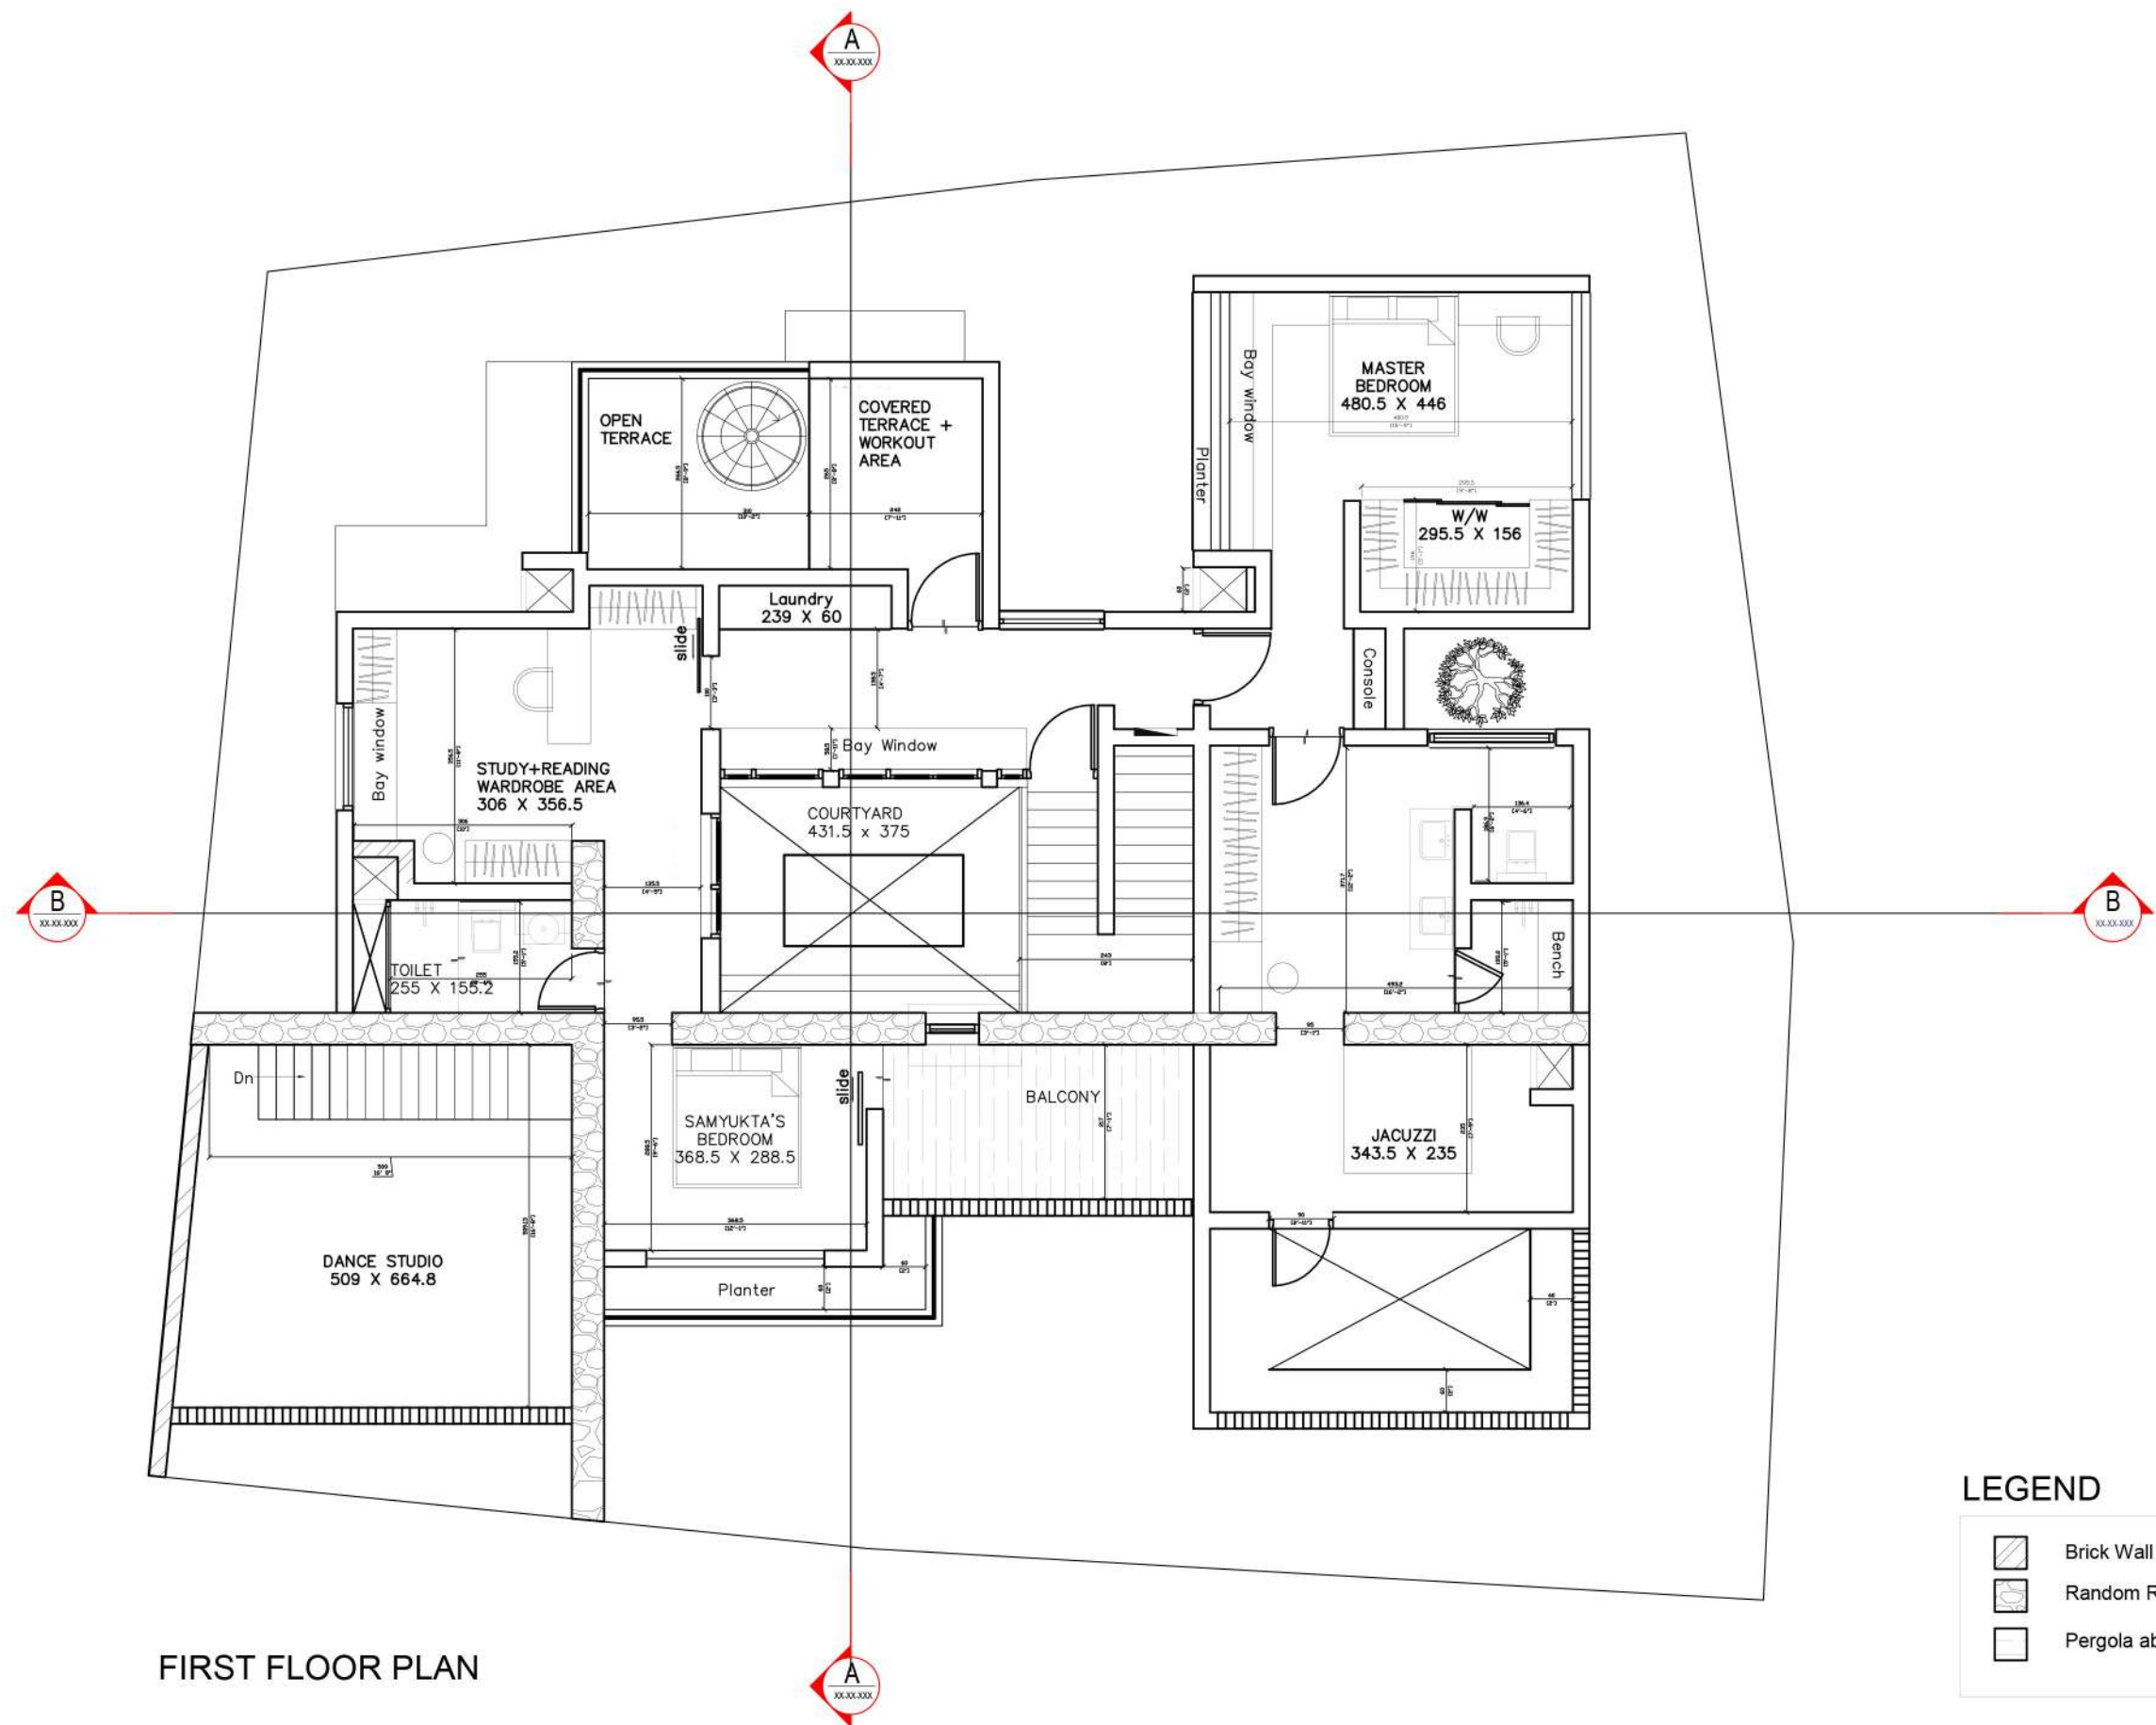



COURTYARD




LIVING




OFFICE

INTERIOR VIEWS

TERRACE FLOOR PLAN MEASUREMENT


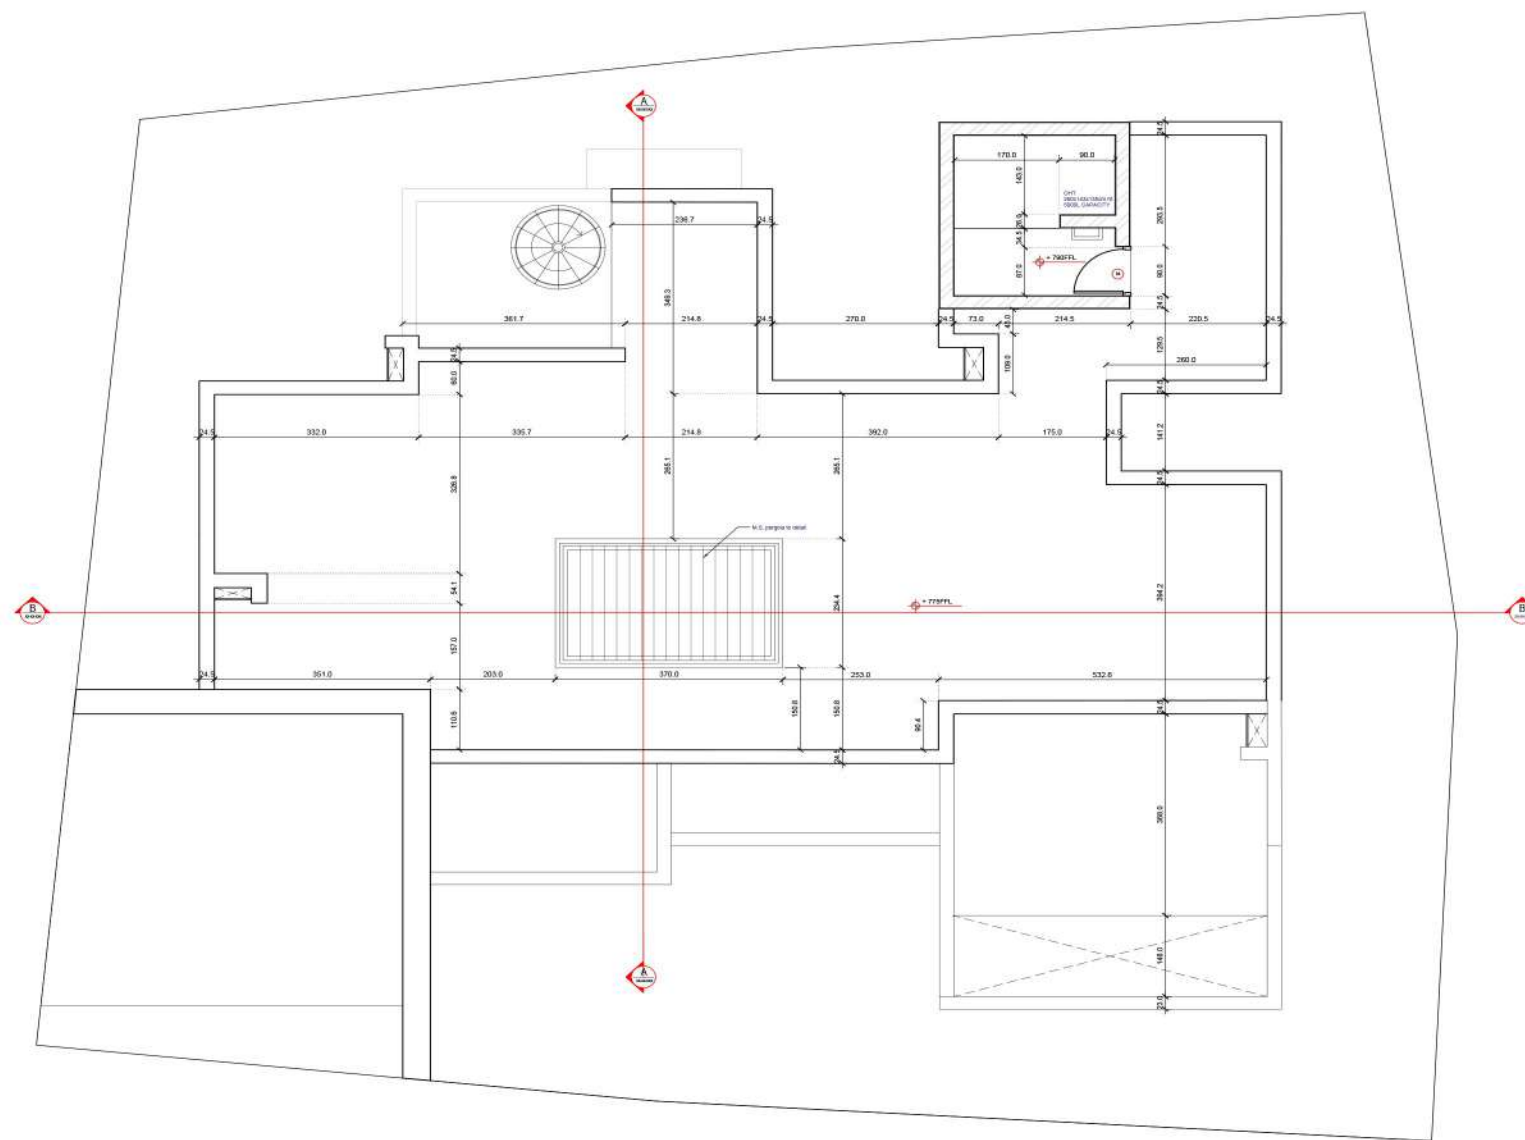


OHT PLAN MEASUREMENT

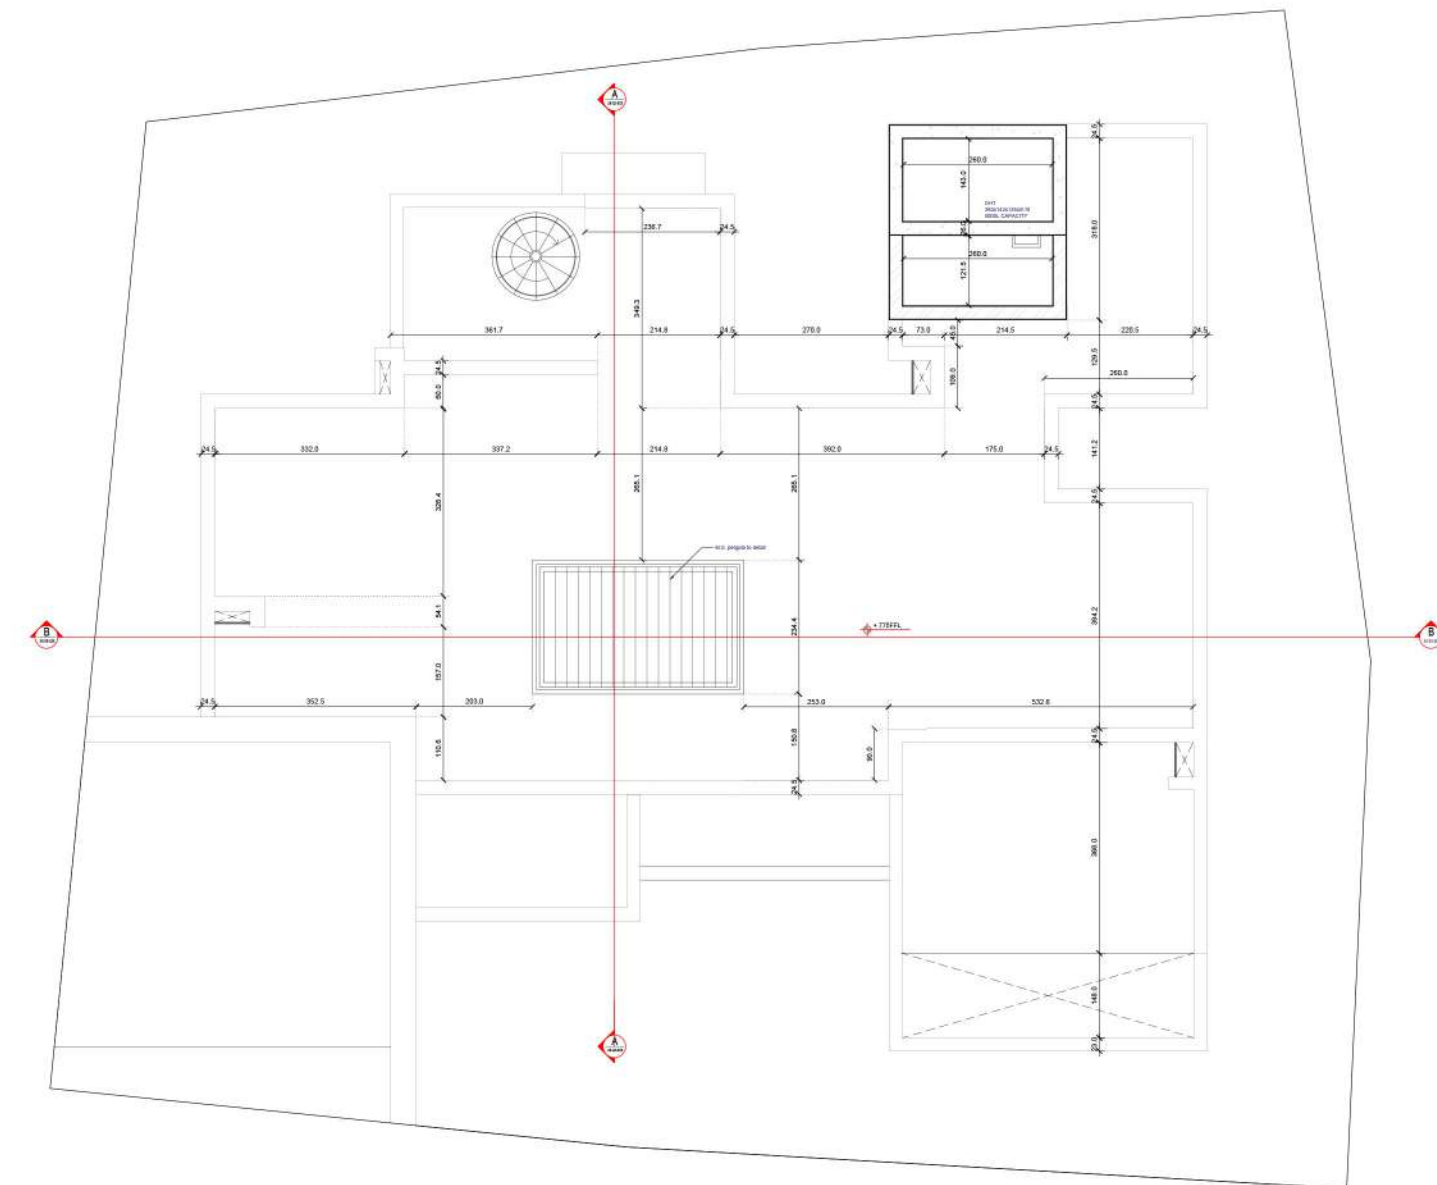

RR MASONRY BELOW PLINTH LEVEL
(PLINTH BEAM / DPC ABOVE RR MASONRY)

PLINTH BEAM LAYOUT
(DPC LAYOUT)

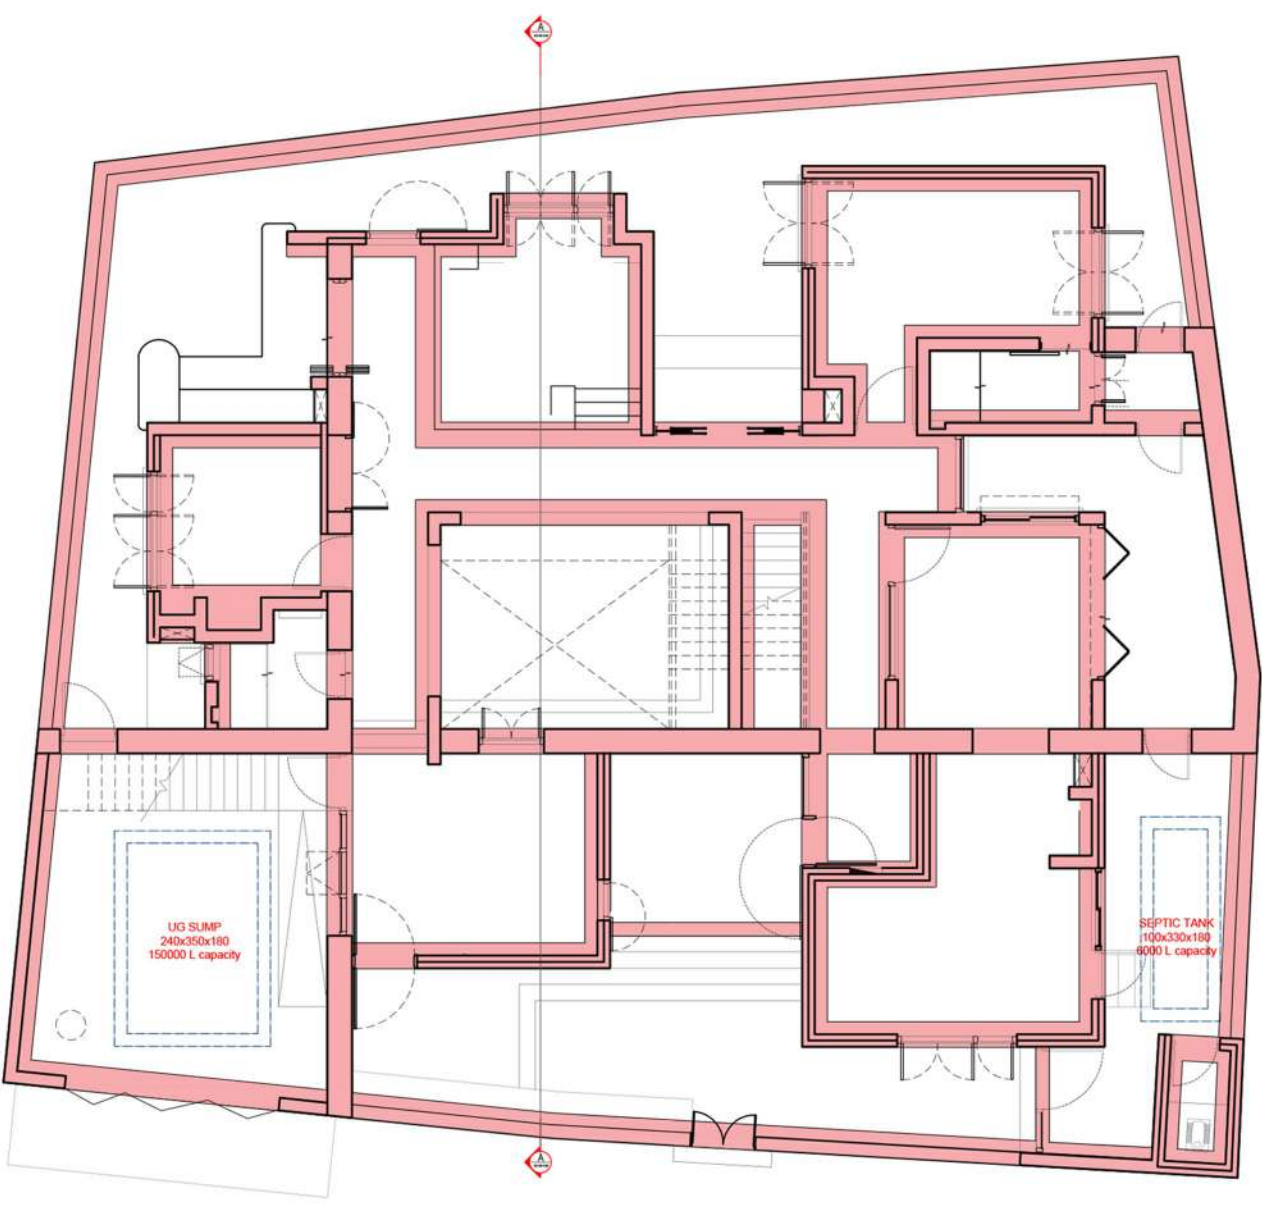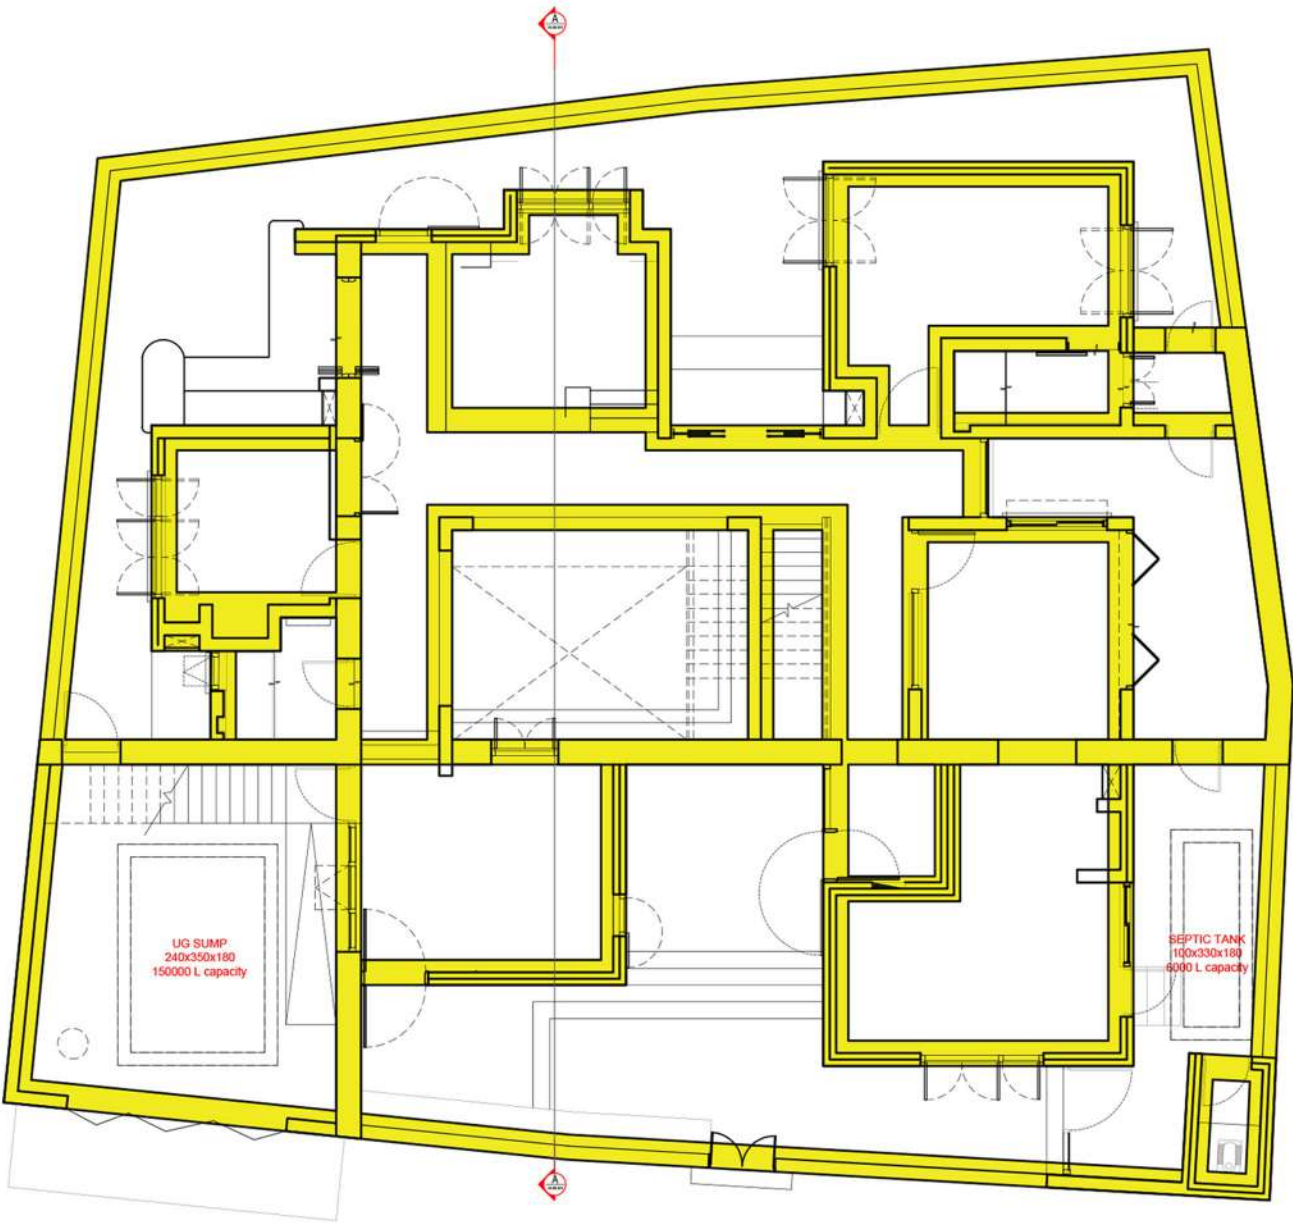

LEGEND



Random Rubble Wall

LEGEND



PLINTH BEAM LAYOUT
(DPC LAYOUT)


GF BRICKWORK ON PLINTH BEAM



LEGEND

	Brick Wall
	Random Rubble Wall
	Compound wall
	Metal Pergola


GF ROOF SLAB

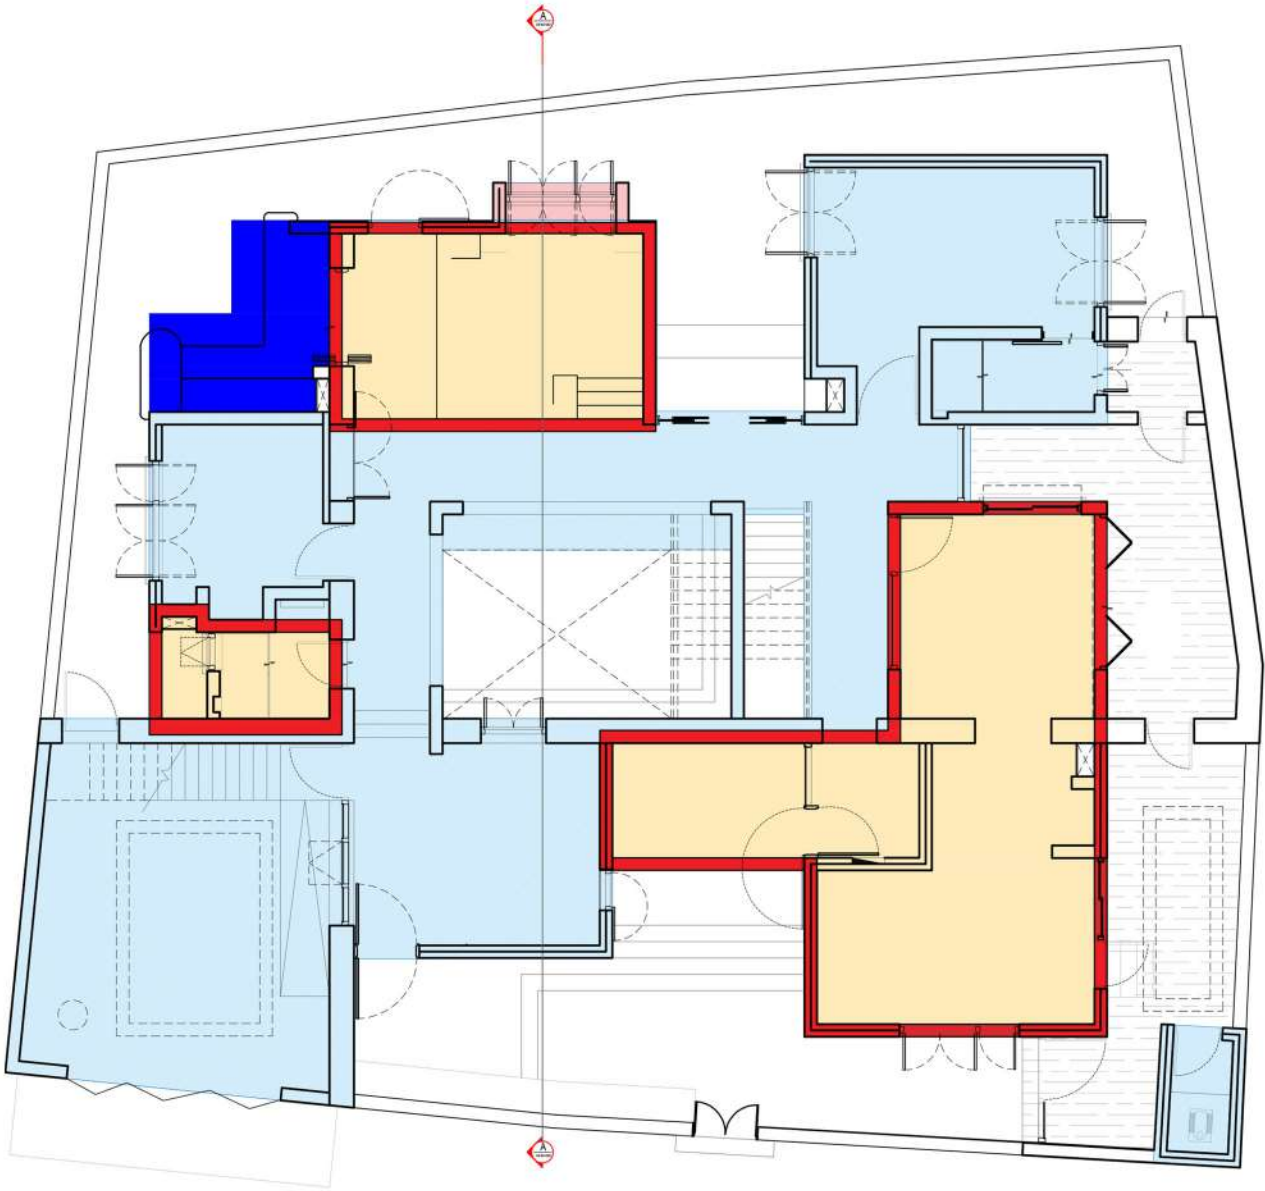

LEGEND

	Roof Slab
	Pitched Roof (Metal and Mangalore tiles)
	Lintel slab
	Metal Pergola
	Sunken Area
	Sunken Beam


FF BRICKWORK

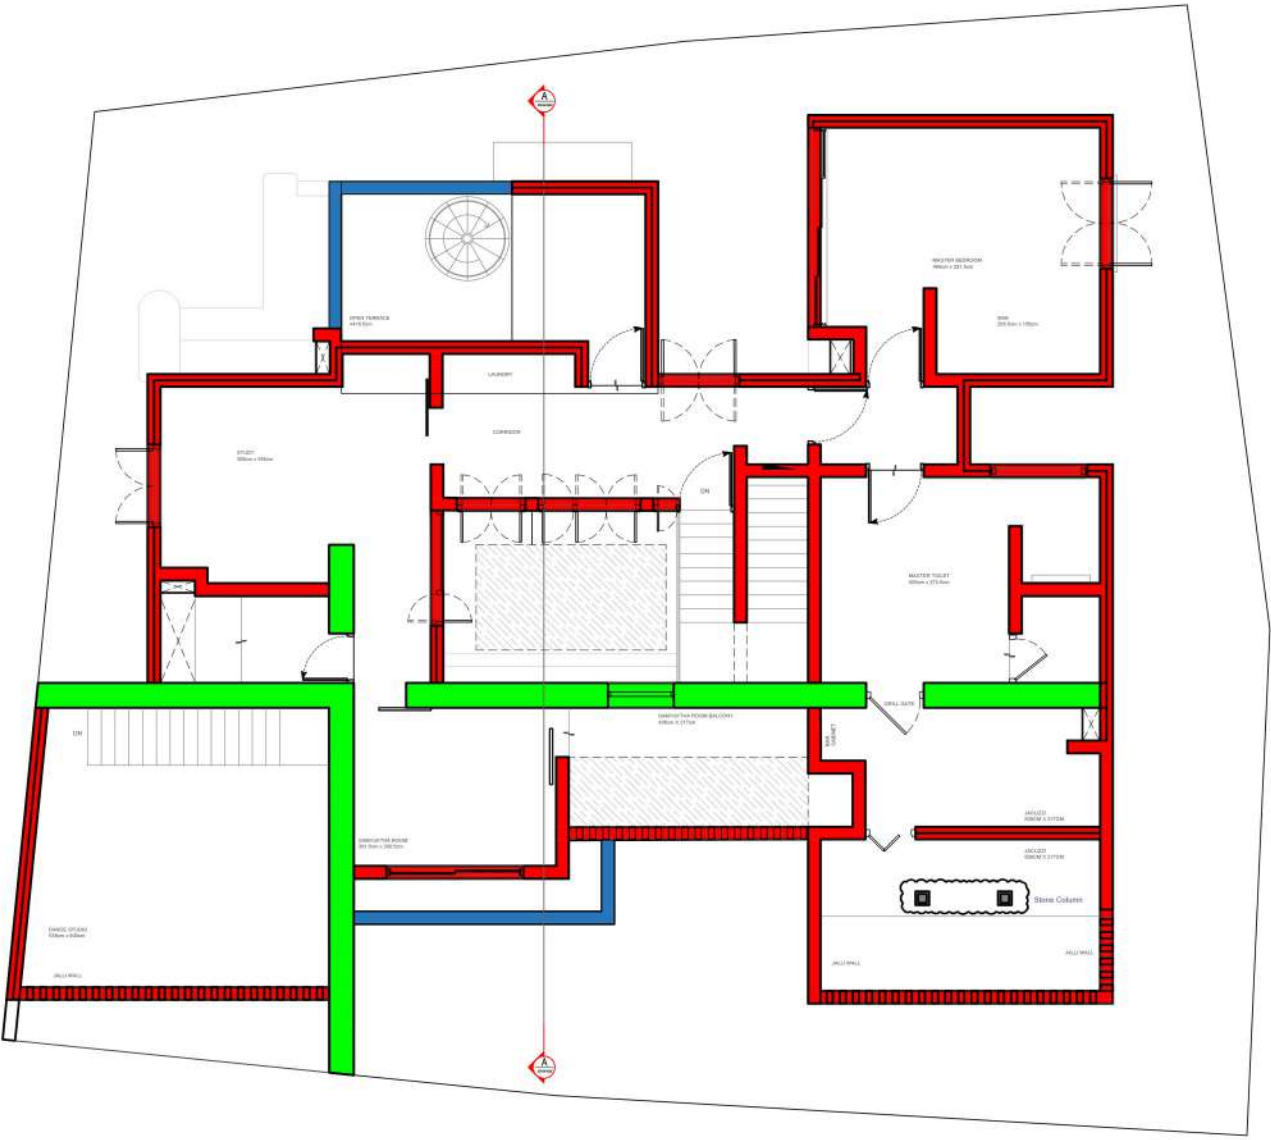

LEGEND

- Brick Wall
- Random Rubble Wall
- Parapet Wall
- Metal Pergola

FF ROOF SLAB

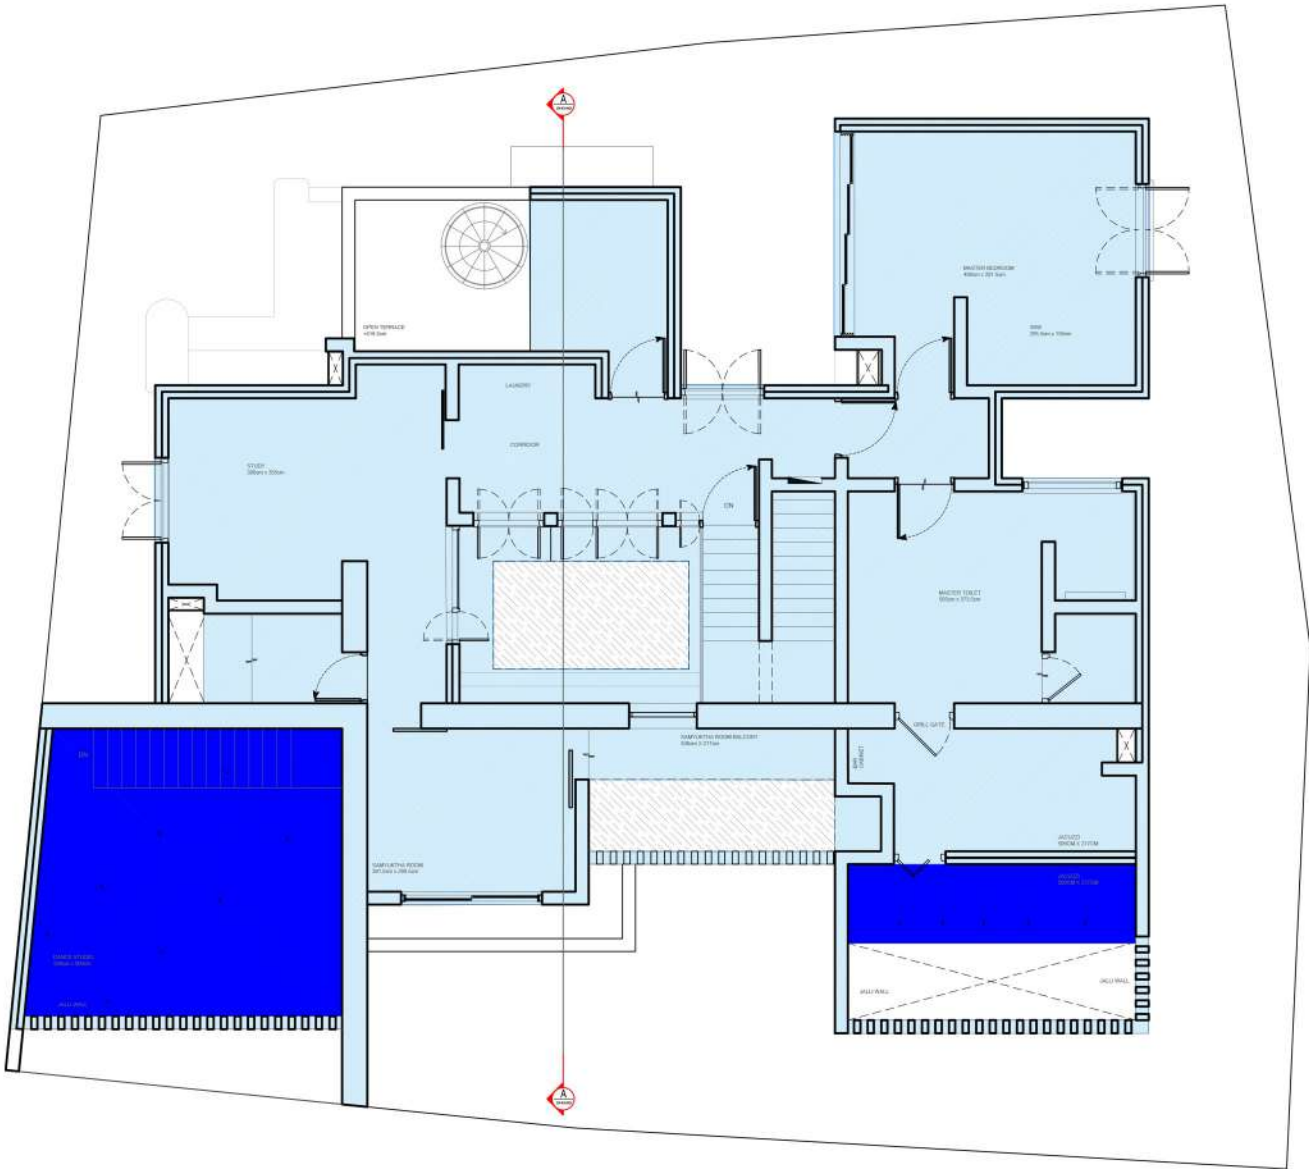

LEGEND

- Pitched roof (Metal and Mangalore Tiles)
- Roof Slab
- Metal Pergola

BRICK TILE CLADDING DETAIL ON EXPOSED SUNSHADE

SILL MOULDING DETAIL IN PLASTERED BRICK WALL

LINTEL DETAIL IN EXPOSED BRICK WALL

SILL MOULDING DETAIL IN EXPOSED BRICK WALL

WINDOW SECTION DETAIL

LINTEL DETAIL IN PLASTERED BRICK WALL

SKIRTING DETAIL IN EXPOSED BRICK WALL

SILL MOULDING DETAIL WITH BRICK CLADDING

SKIRTING DETAIL IN PLASTERED BRICK WALL

NOTES - All dimensions and levels are in Centimeters, unless otherwise specified. - All dimensions and levels are from raw surface, unless otherwise specified. - Only written dimensions should be followed. - For details such as doors, windows, grills, gates, skylight, staircase, handrail railing, etc., refer respective Architectural Detail drawings. - This drawing shall be co-related and read in conjunction with respective consultants. - Any discrepancies from approved drawings shall be brought to the notice of the architect prior to execution. - All toilets, utility, balcony will have sunken floors for waterproofing as per specification. - All roof slabs are to be water proofed and insulated as per specifications.	DOORS AND OPENINGS	SYMBOL	WIDTH	LINTEL	NOS	WINDOWS AND VENTILATORS	SYMBOL	WIDTH	SILL	LINTEL	NOS	

	</
--	--	----



EXTERIOR VIEWS



PROJECT BRIEF

Project- Residential, Interior

Area-1900 sq.ft

Location- Koramangala, Bangalore

Year- Ongoing

03

LE DUPELIX


The design of the duplex apartment follows a minimalistic approach as requested by the clients. The project is to be worked on a minimal time frame and budget. The main concern for the clients was the collection of dust. The materials and detailing are therefore decided based on maintenance and cleaning.

CREDITS:PROJECT ARCHITECT



FIRST
FLOOR PLAN

CREDITS:PROJECT ARCHITECT

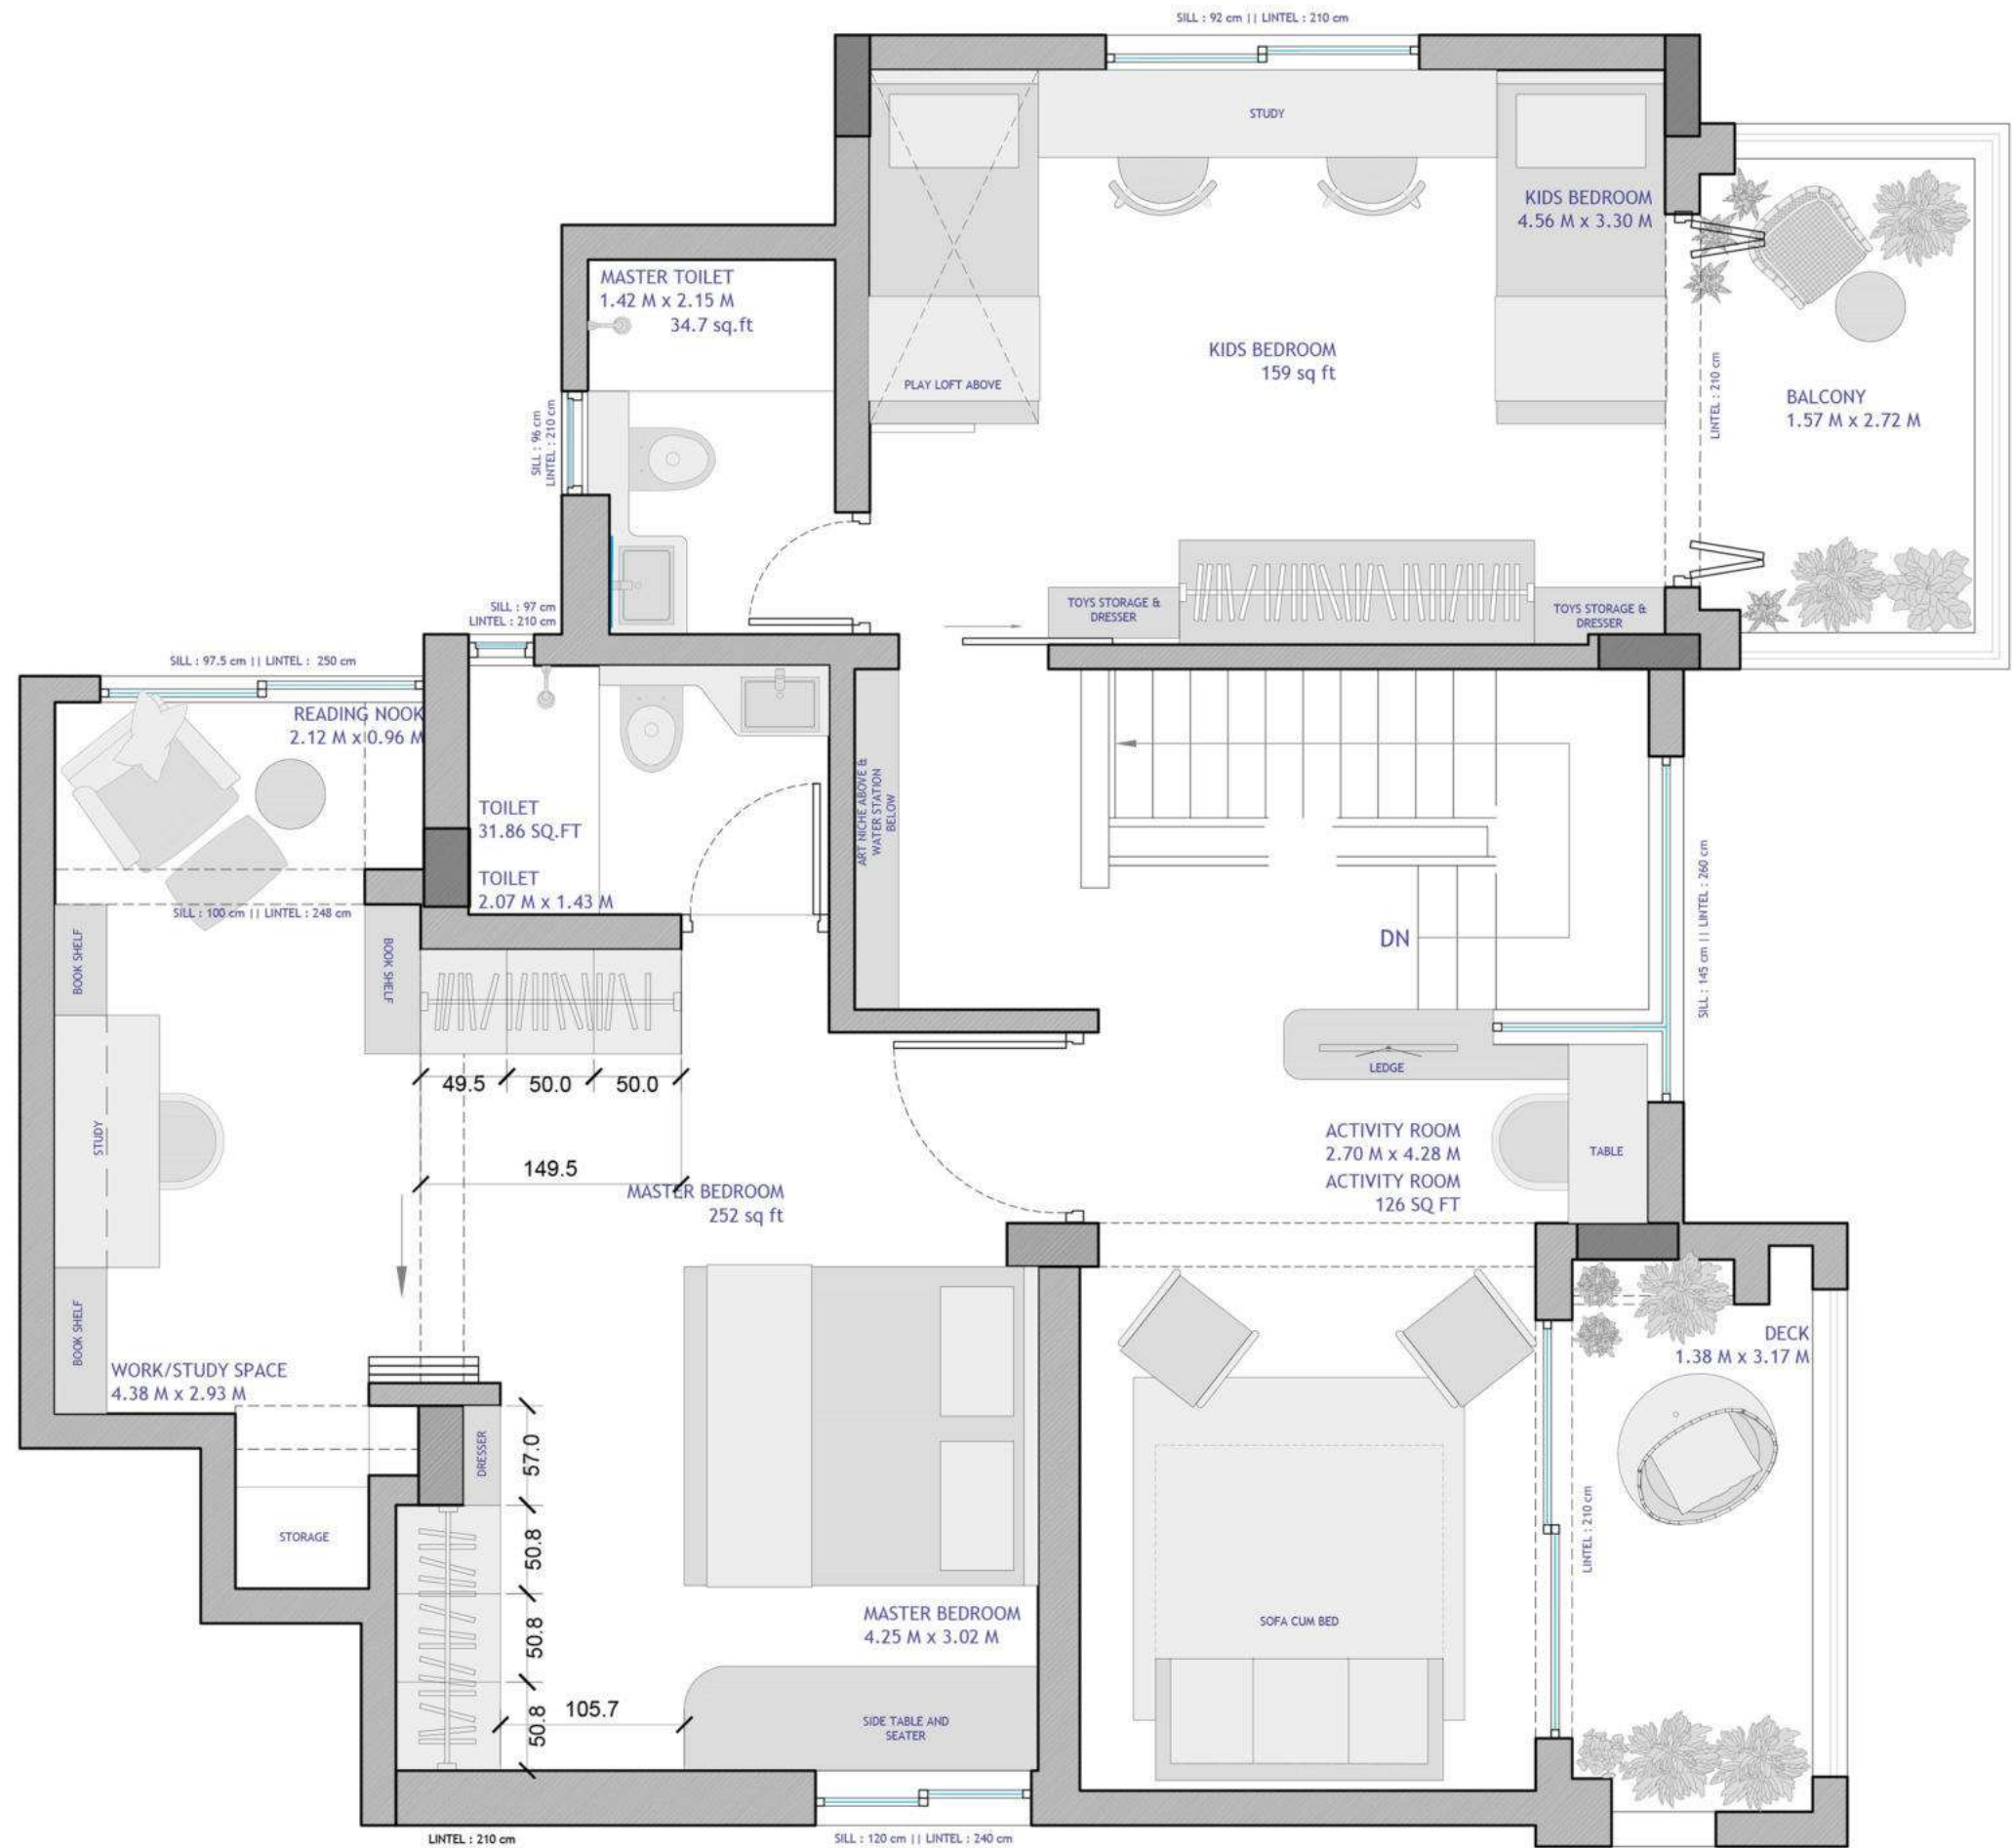


LEVEL 1 PLAN



FOYER



CREDITS: VISUALISER

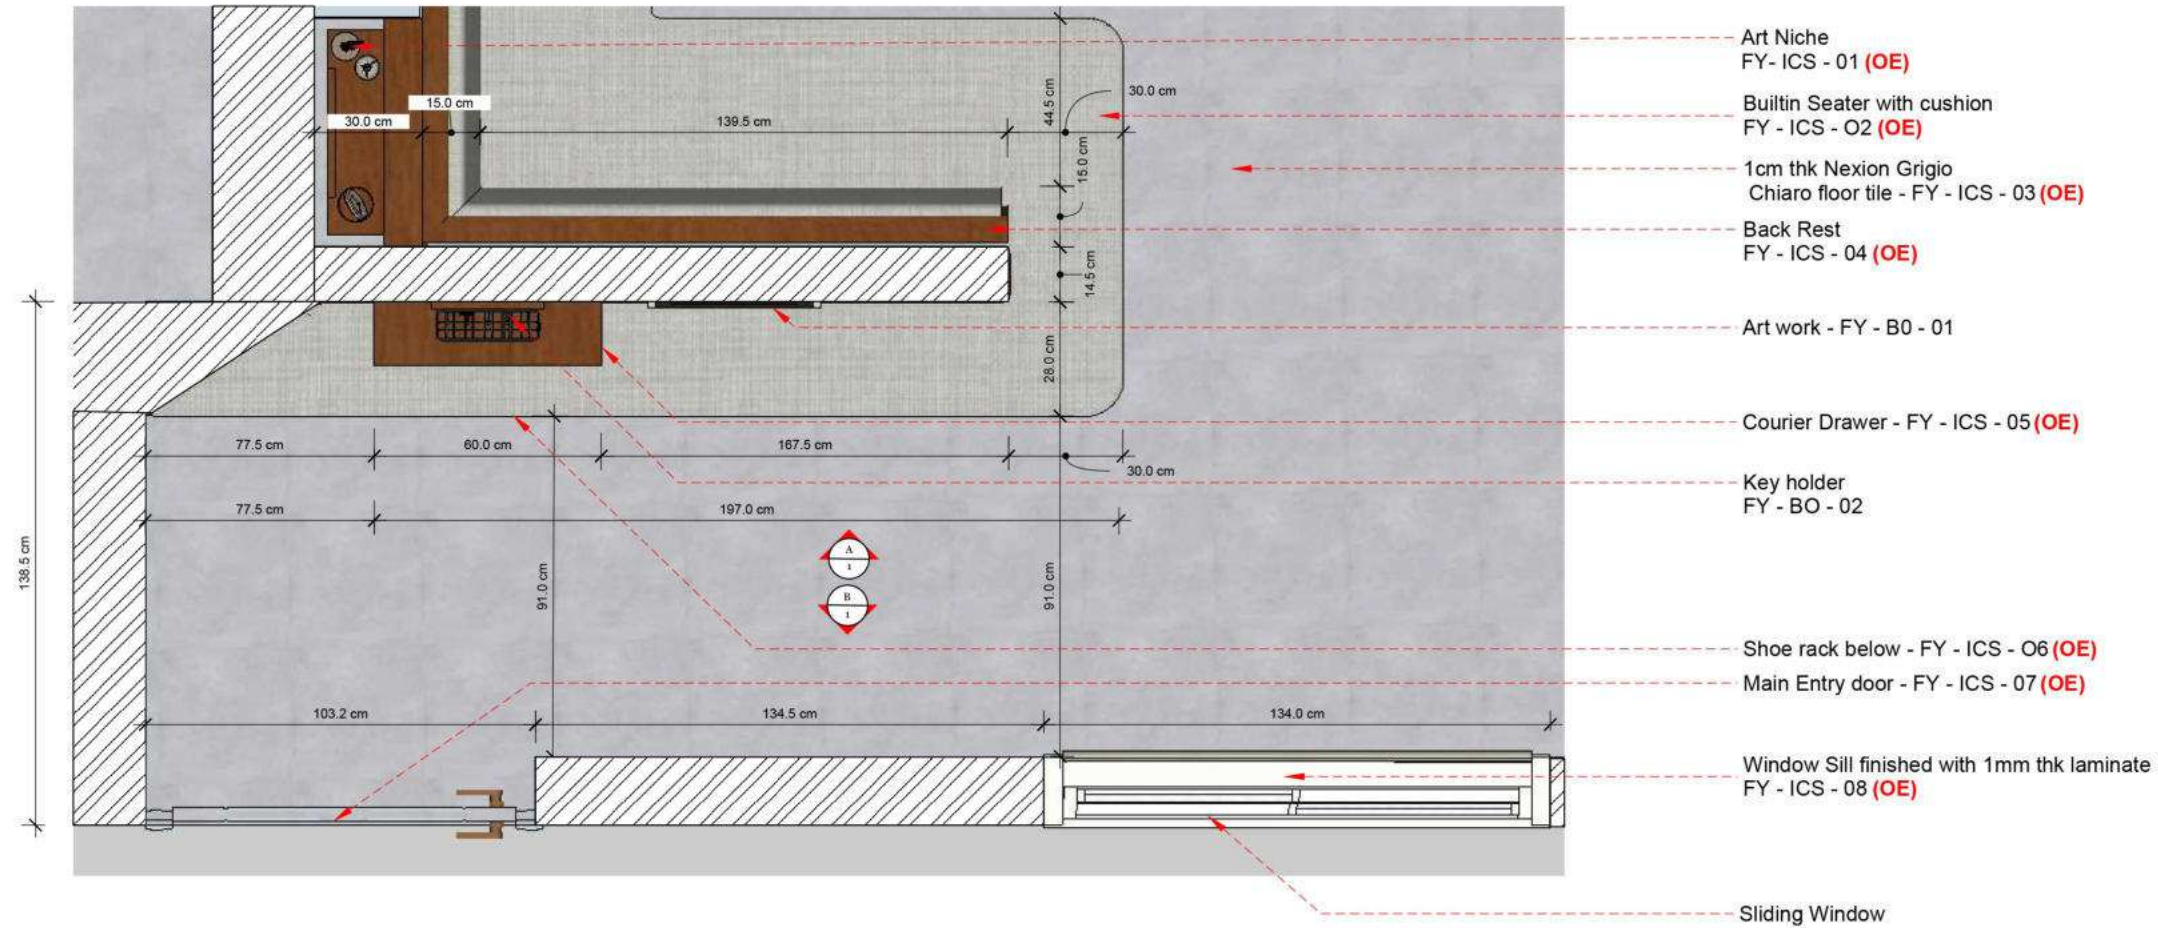

1 Foyer Plan
Scale: 1 : 20

LEGENDS


FY - Foyer
ICS - Interior Contractor Scope
BO - Bought Out


NOTES	</									
-------	--	--	----	--	--	--	--	--	--	--	--	--

DINING



CREDITS:VISUALISER

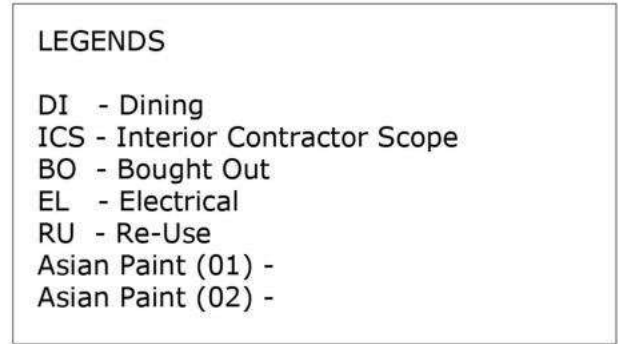[illegible]

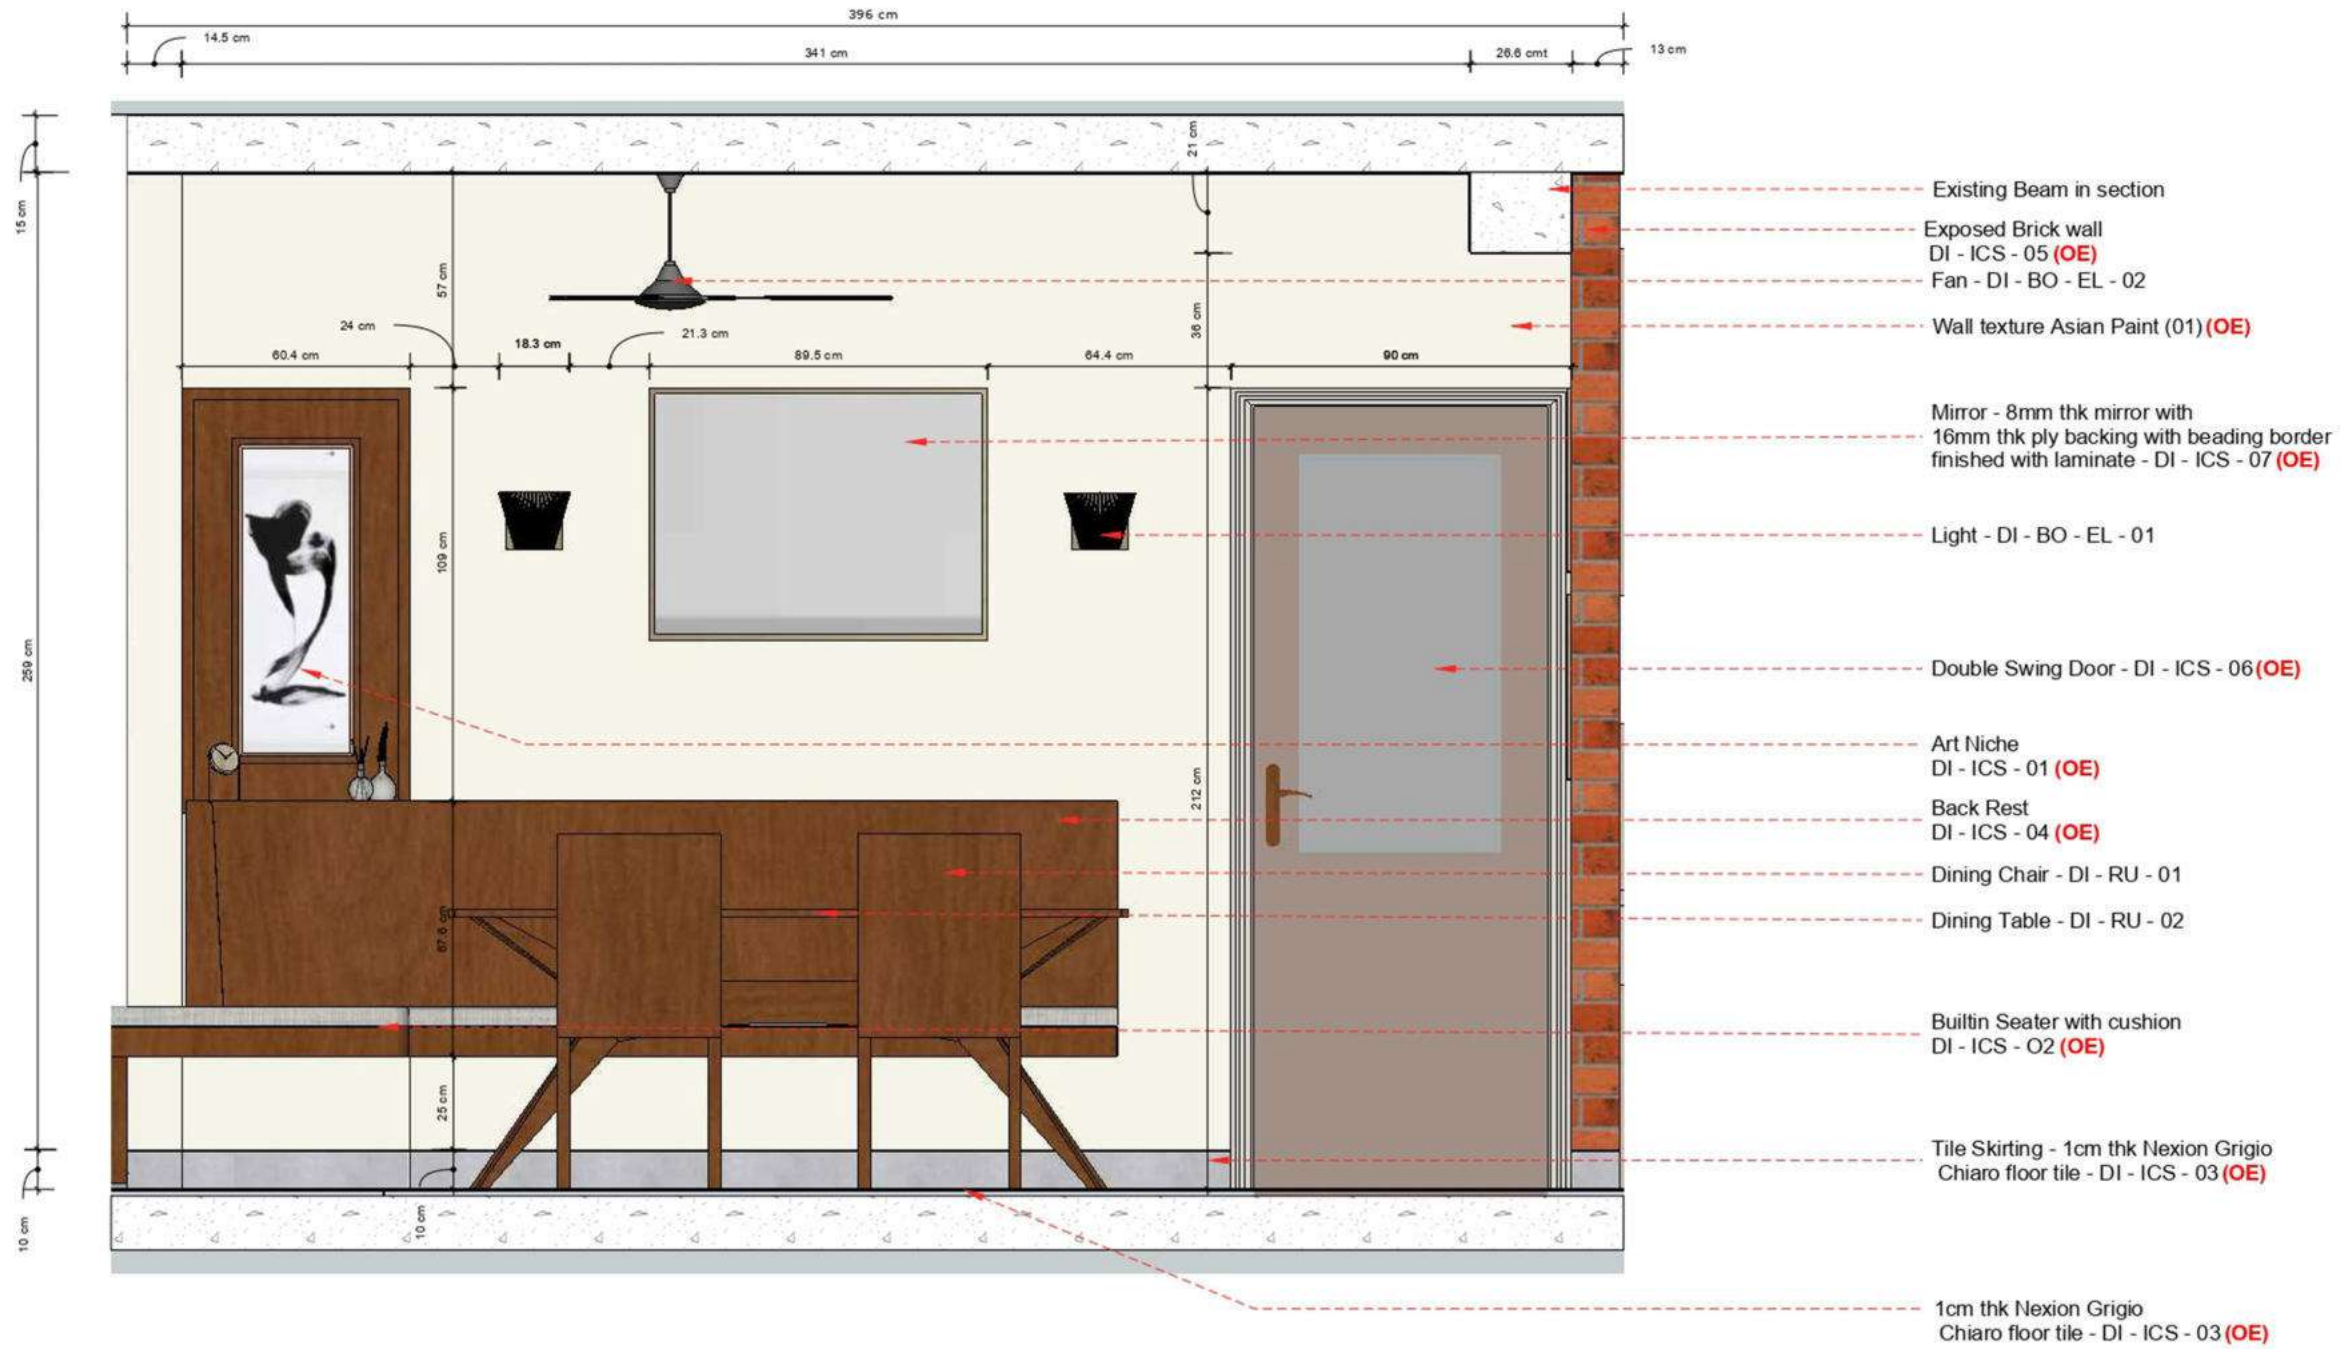


A DINING ELEVATION
2 Scale: 1 : 20

LEGENDS

DI - Dining
ICS - Interior Contractor Scope
BO - Bought Out
EL - Electrical
RU - Re-Use
Asian Paint (01) -

NOTES	
-------	--	--	

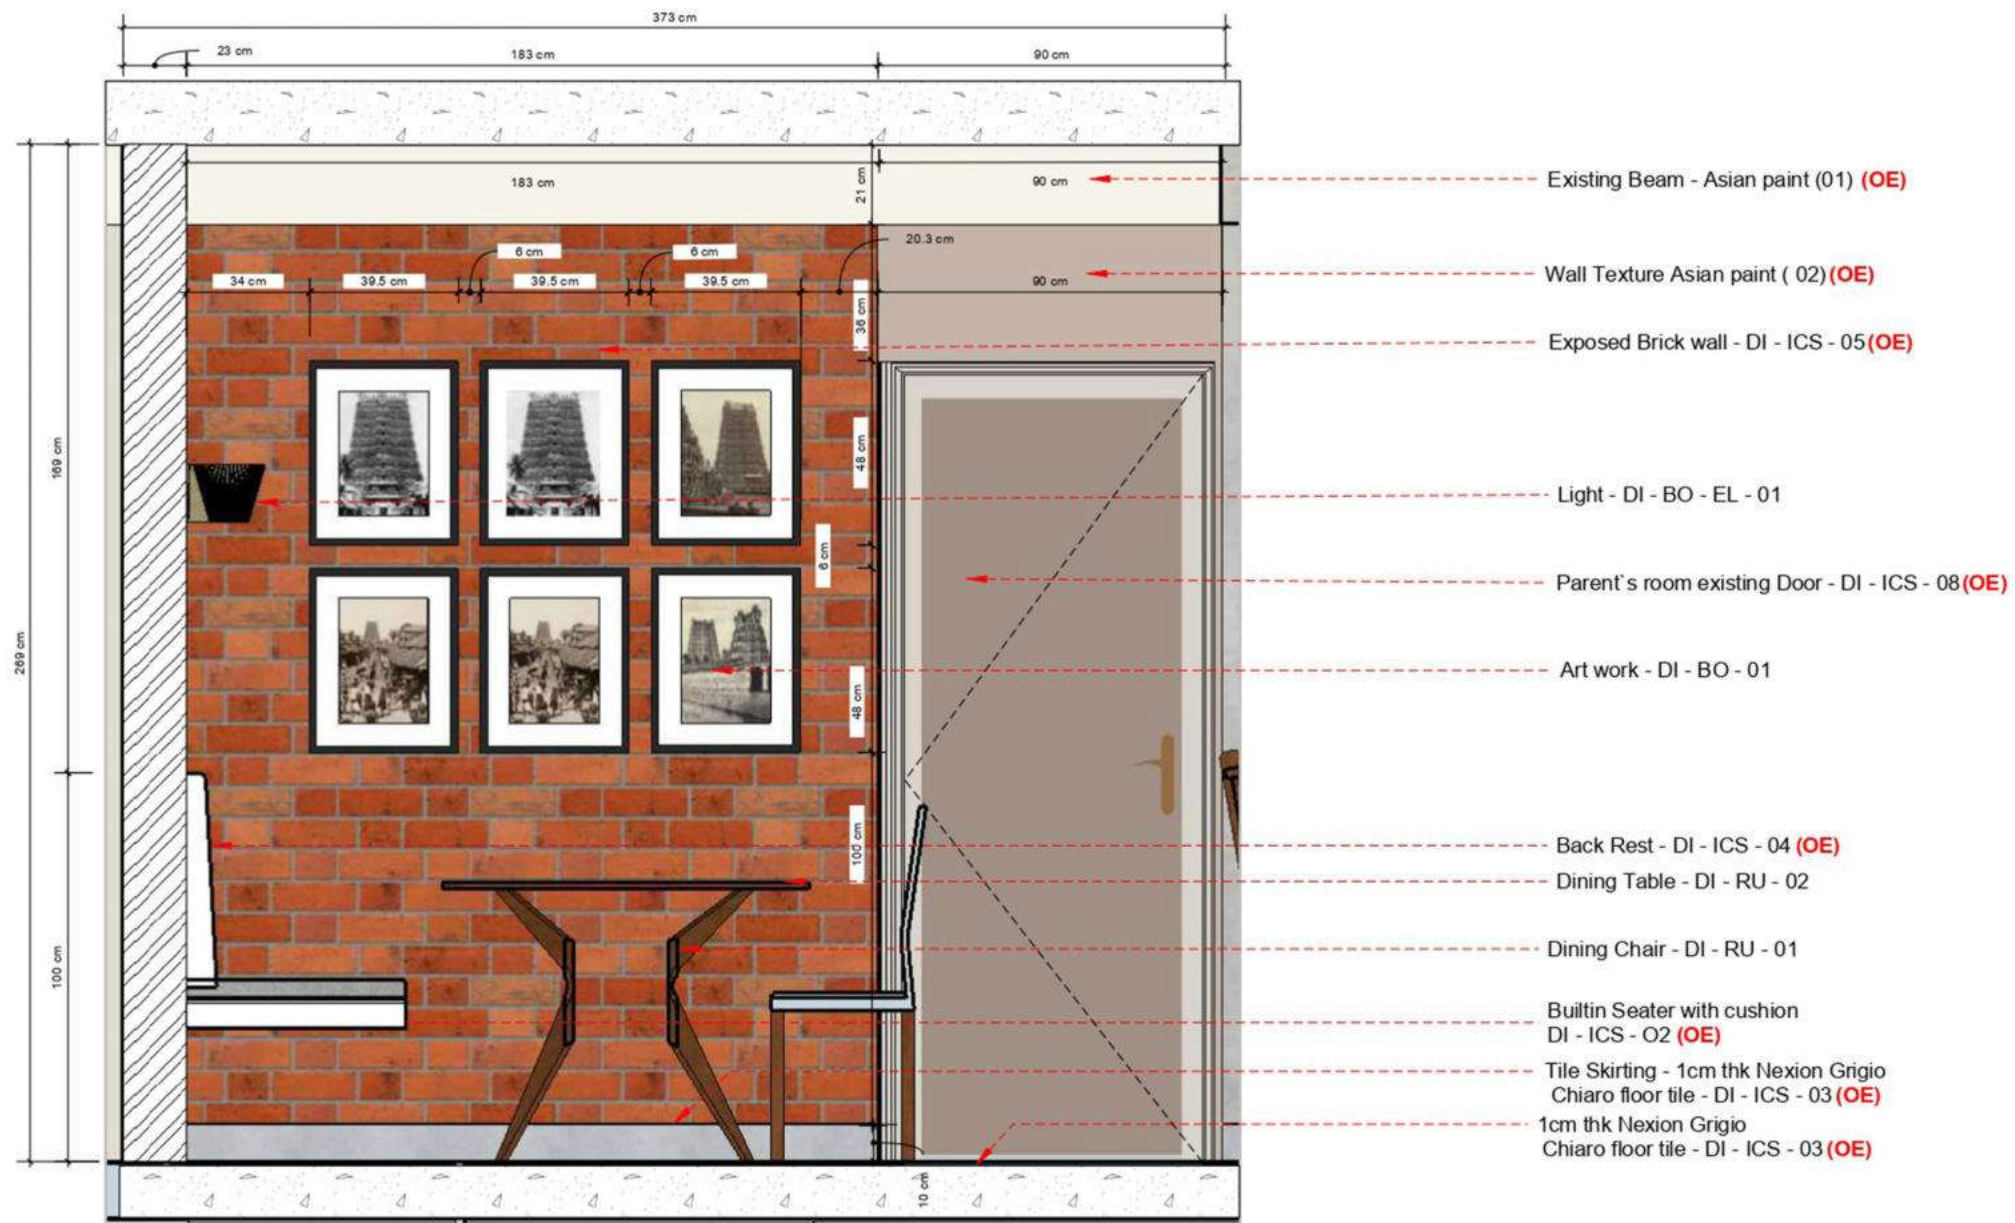

B DINING ELEVATION
2 Scale: 1 : 20

LEGENDS

DI - Dining
ICS - Interior Contractor Scope
BO - Bought Out
EL - Electrical
RU - Re-Use
Asian Paint (01) -
Asian Paint (02) -

NOTES	
-------	--	--	

LIVING



CREDITS:VISUALISER




A LIVING ELEVATION
3 Scale: 1 : 20

LEGENDS

LV - Living
ICS - Interior Contractor Scope
BO - Bought Out
EL - Electrical
Wall Texture Asian paint (01) -
Wall Texture Asian paint (02) -
Wall Texture (03) -

NOTES					DOORS AND OPENINGS	SYMBOL	WIDTH	SILL	LINTEL	NOS	WINDOWS AND VENTILATORS	SYMBOL	WIDTH	SILL	LINTEL	NOS	
-------	--	--	--	--	--------------------	--------	-------	------	--------	-----	-------------------------	--------	-------	------	--------	-----	--	--	

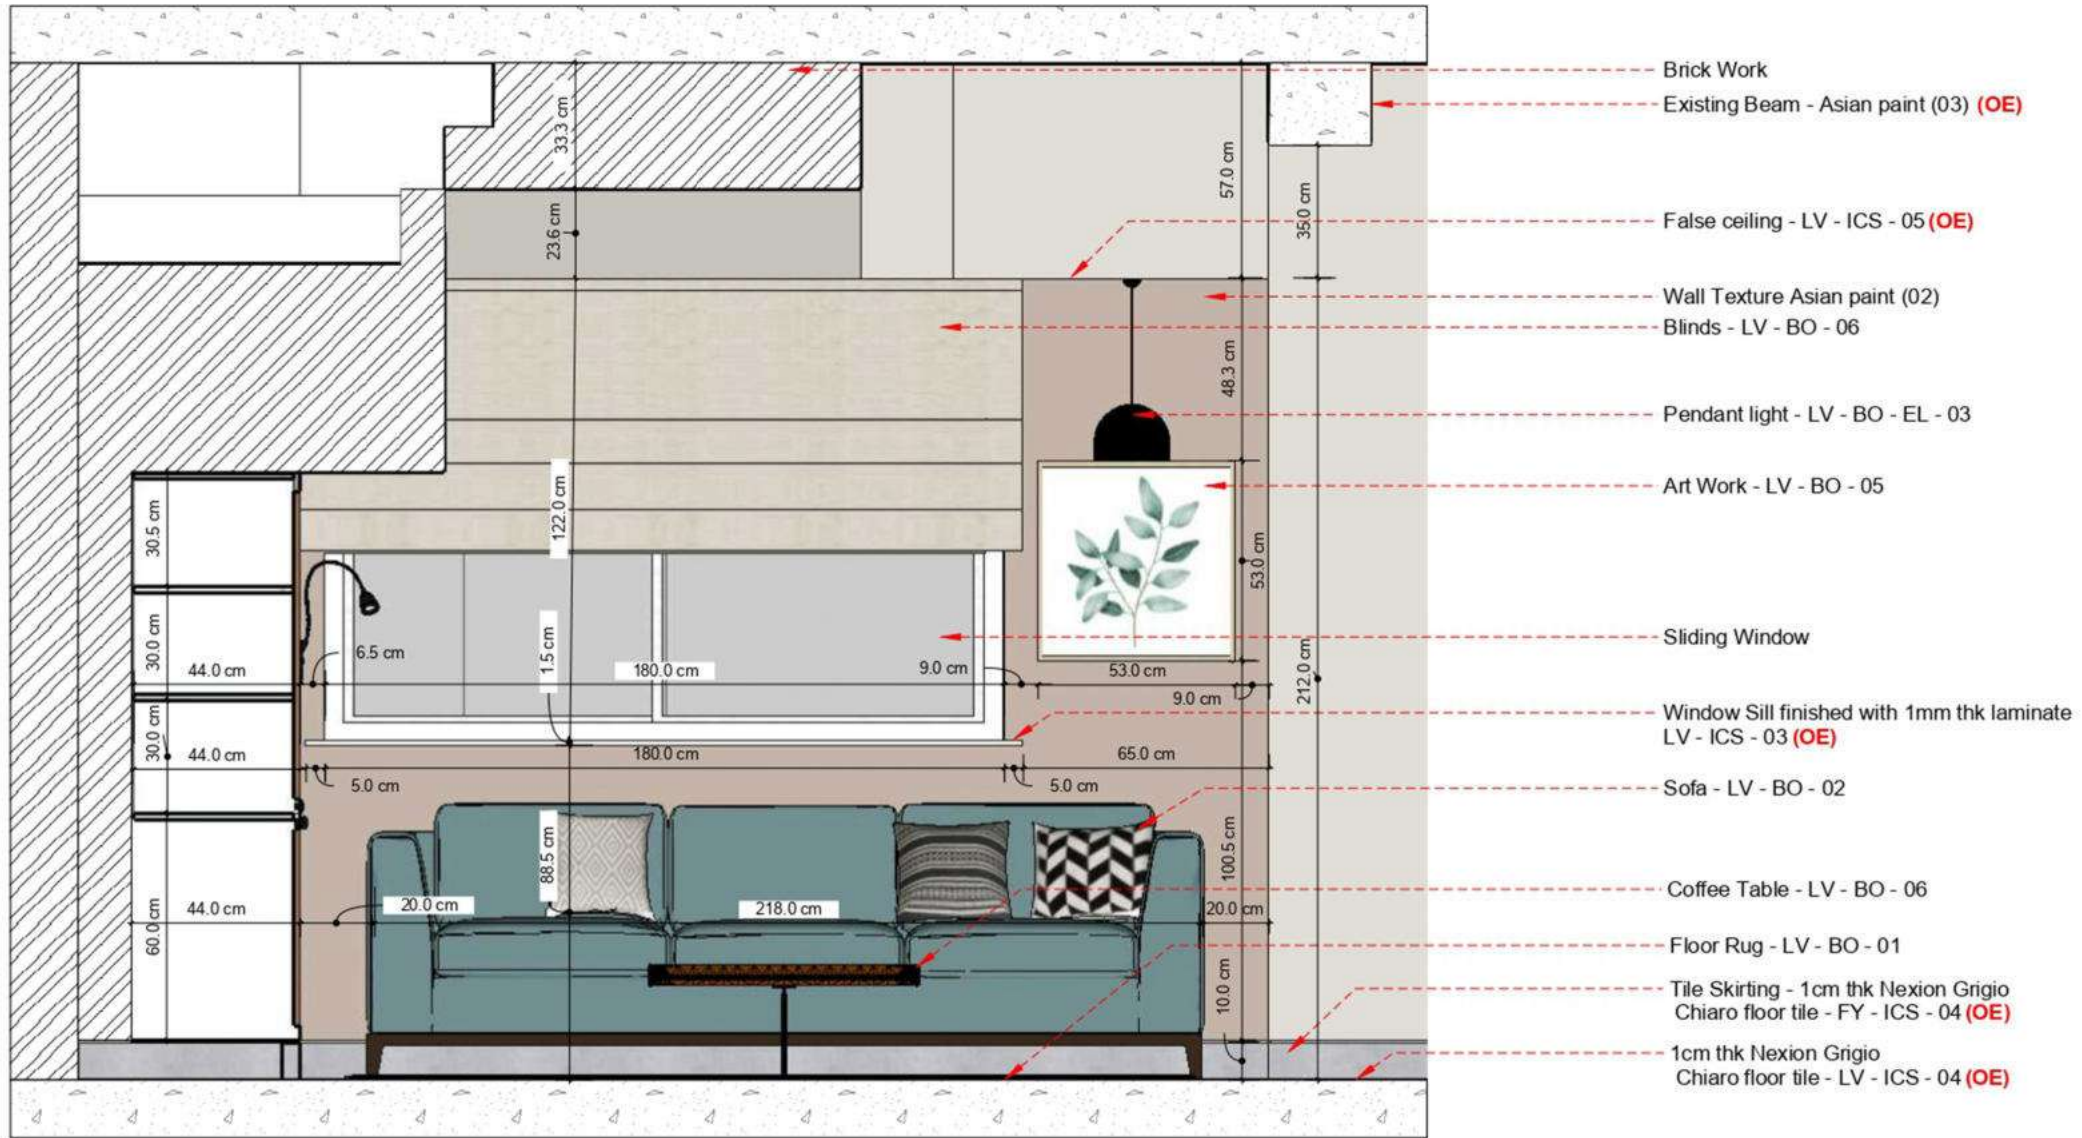


B **LIVING ELEVATION**
3 Scale: 1 : 20

NOTES																			
- All dimensions and levels are in Centimeters, unless otherwise specified. - All dimensions and levels are from raw surface, unless otherwise specified. - Only written dimensions should be followed. - For details such as doors, windows, grills, gates, skylight, staircase, handrail railing, etc., refer respective Architectural Detail drawings. - This drawing shall be co-related and read in conjunction with respective consultants. - Any discrepancies from approved drawings shall be brought to the notice of the architect prior to execution. - All toilets, utility, balcony will have sunken floors for waterproofing as per specification. - All roof slabs are to be water proofed and insulated as per specifications.																			
</																			

READING



CREDITS:VISUALISER

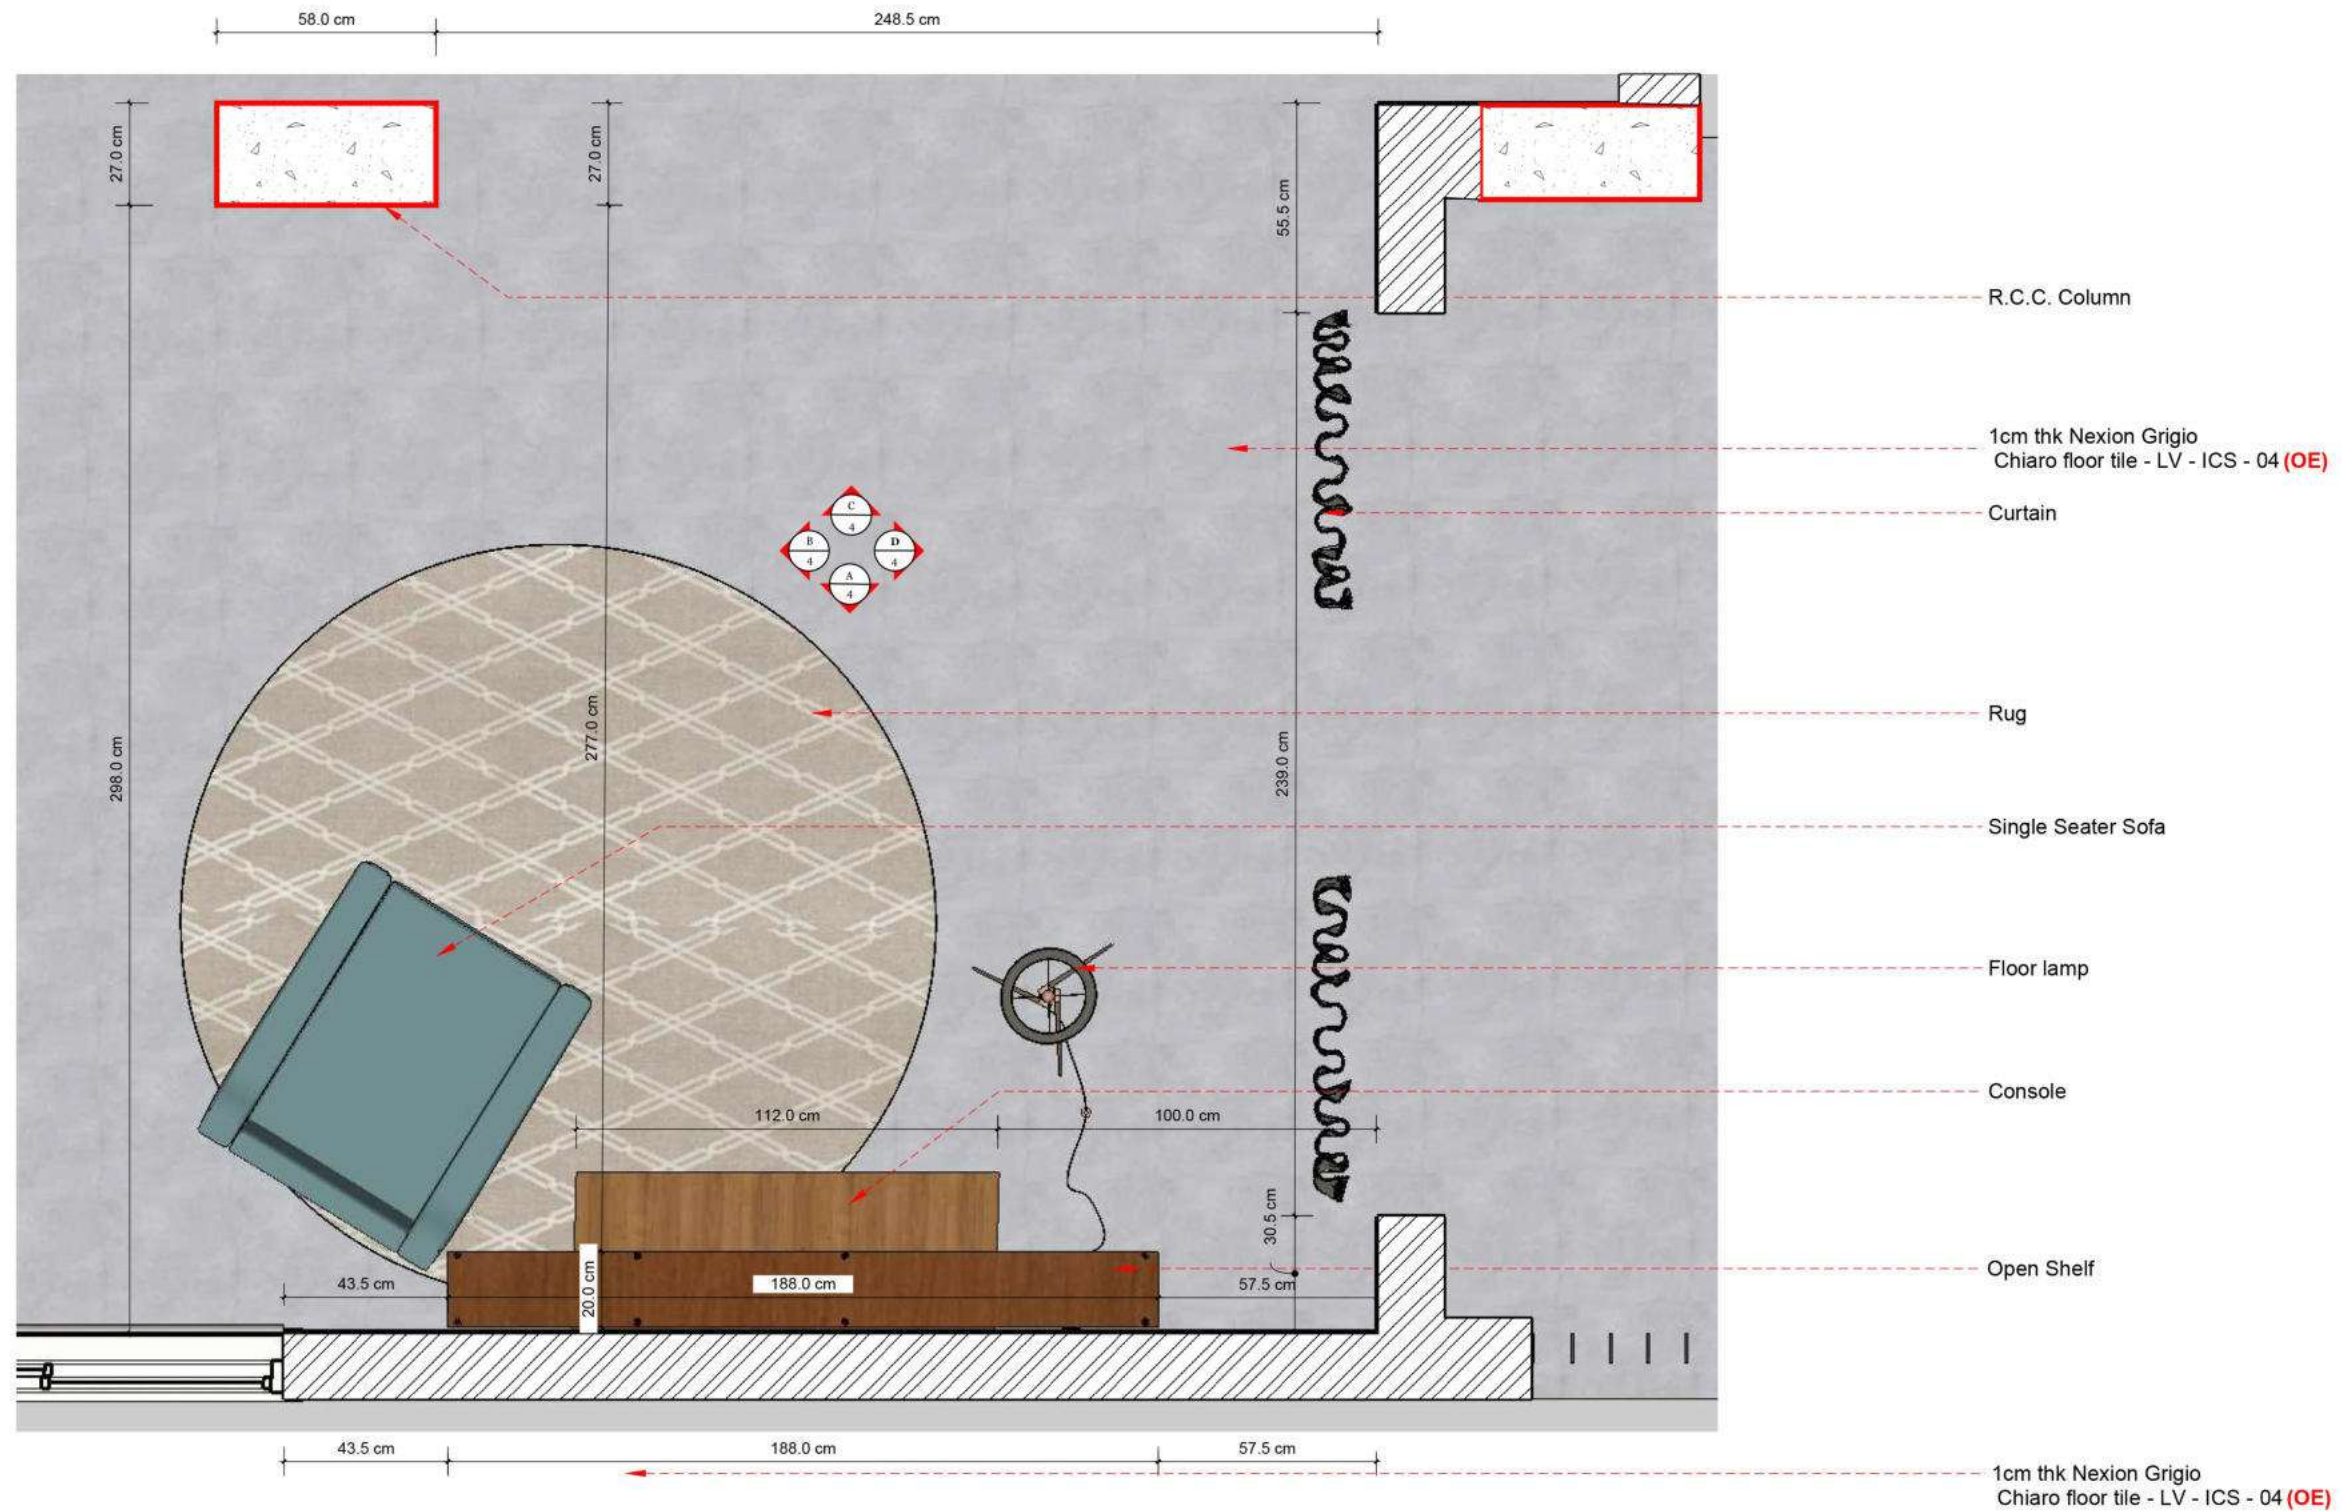


C
4 **READING ROOM PLAN**
Scale: 1 : 20

NOTES	
-------	--	--	

KITCHEN



CREDITS:VISUALISER

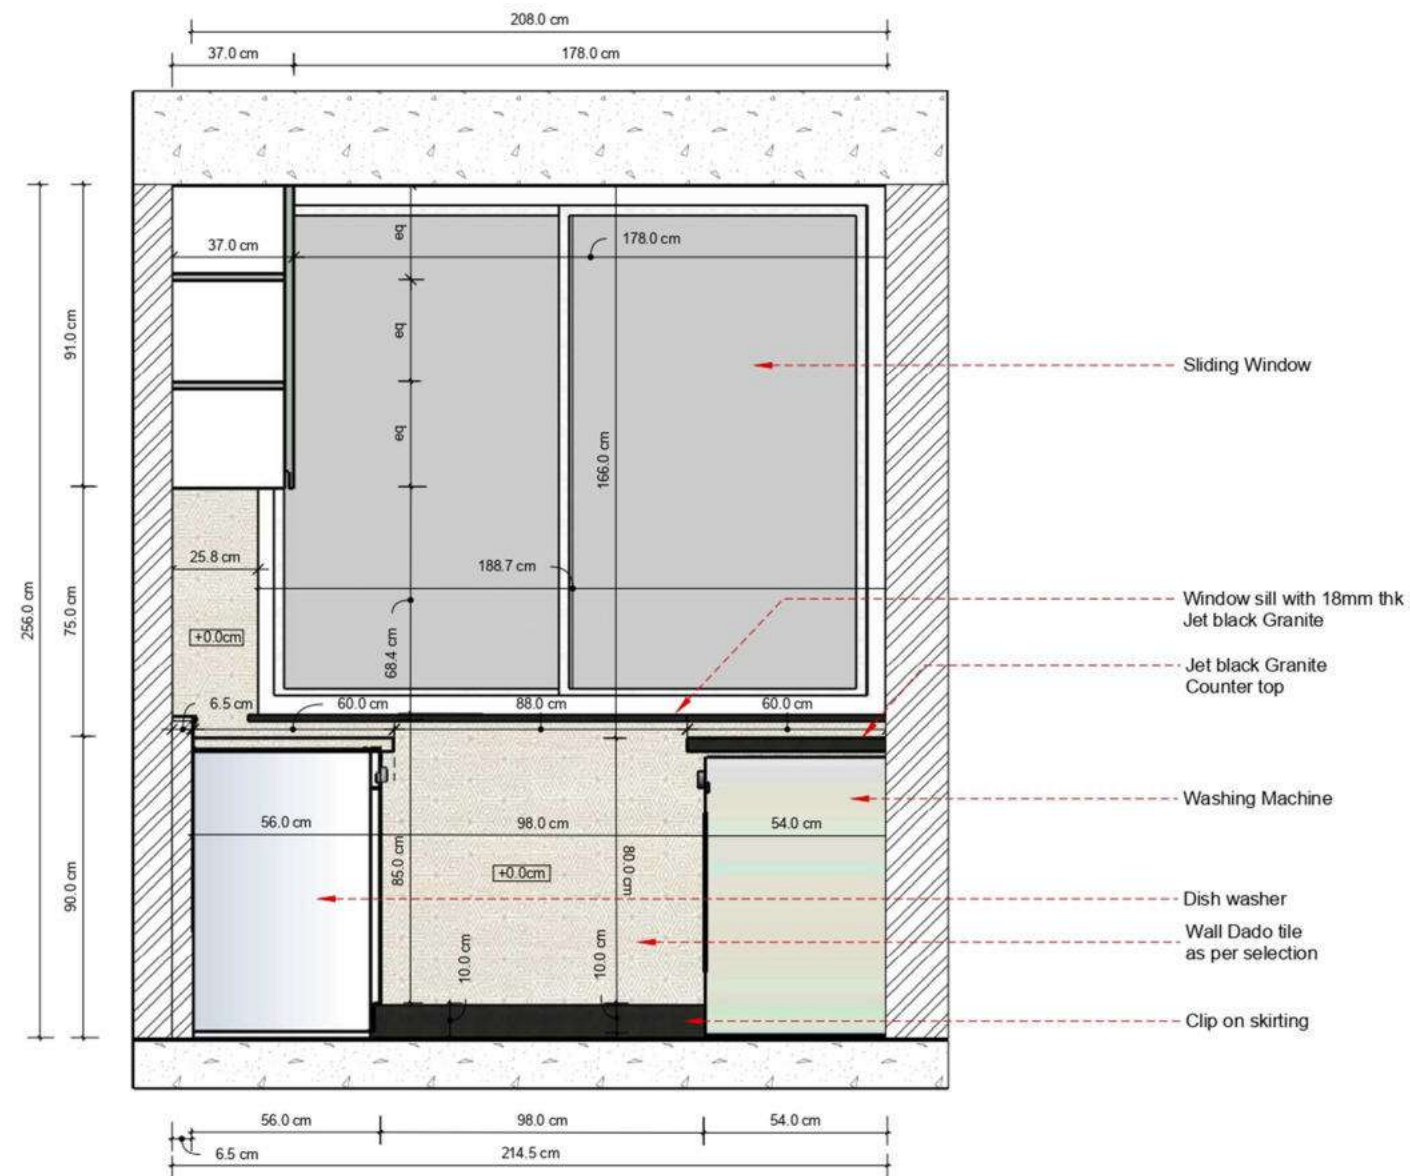

NOTES - All dimensions and levels are in Centimeters, unless otherwise specified. - All dimensions and levels are from raw surface, unless otherwise specified. - Only written dimensions should be followed. - For details such as doors, windows, grills, gates, skylight, staircase, handrail railing, etc., refer respective Architectural Detail drawings. - This drawing shall be co-related and read in conjunction with respective consultants. - Any discrepancies from approved drawings shall be brought to the notice of the architect prior to execution. - All toilets, utility, balcony will have sunken floors for waterproofing as per specification. - All roof slabs are to be water proofed and insulated as per specifications.	DOORS AND OPENINGS	SYMBOL	WIDTH	INTEL	NOS	WINDOWS AND VENTILATORS	SYMBOL	WIDTH	SILL	INTEL	NOS	
No. Date Description REVISION Client : Mr. SHAHMUGAM AND Mrs. MEENA Project Title : LE - DUPLEX ARCHITECTS : </												


[illegible]

PARENT'S BEDROOM



CREDITS:VISUALISER

[illegible]

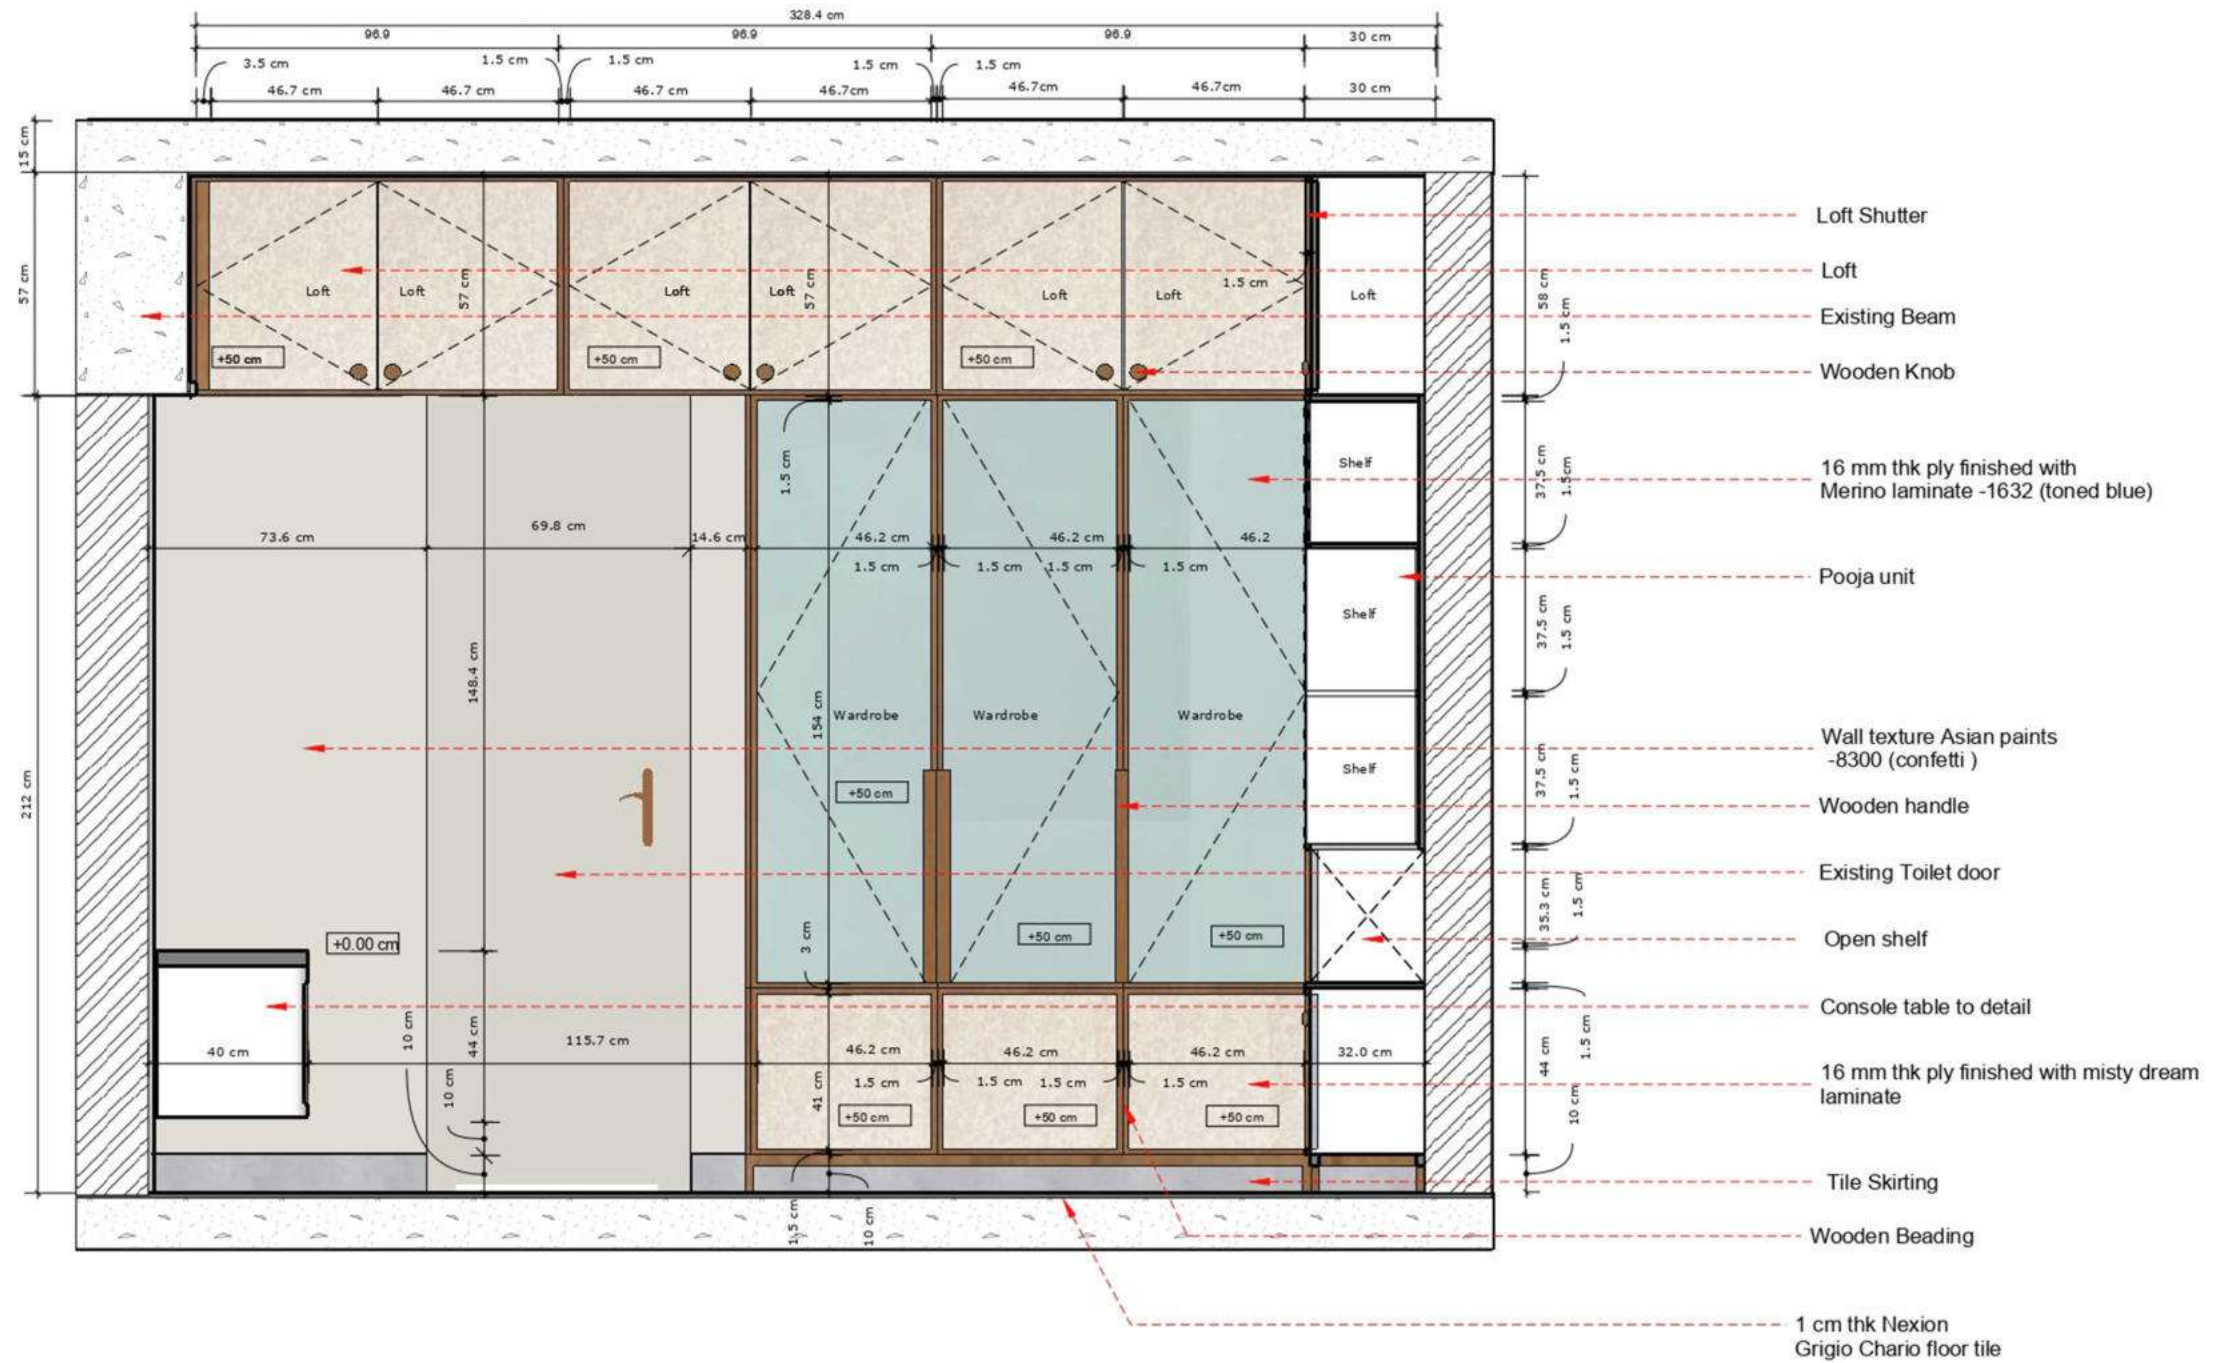


D PARENT'S BEDROOM ELEVATION
2 Scale: 1 : 20

NOTES	
-------	--	--	

KID'S BEDROOM




CREDITS:VISUALISER

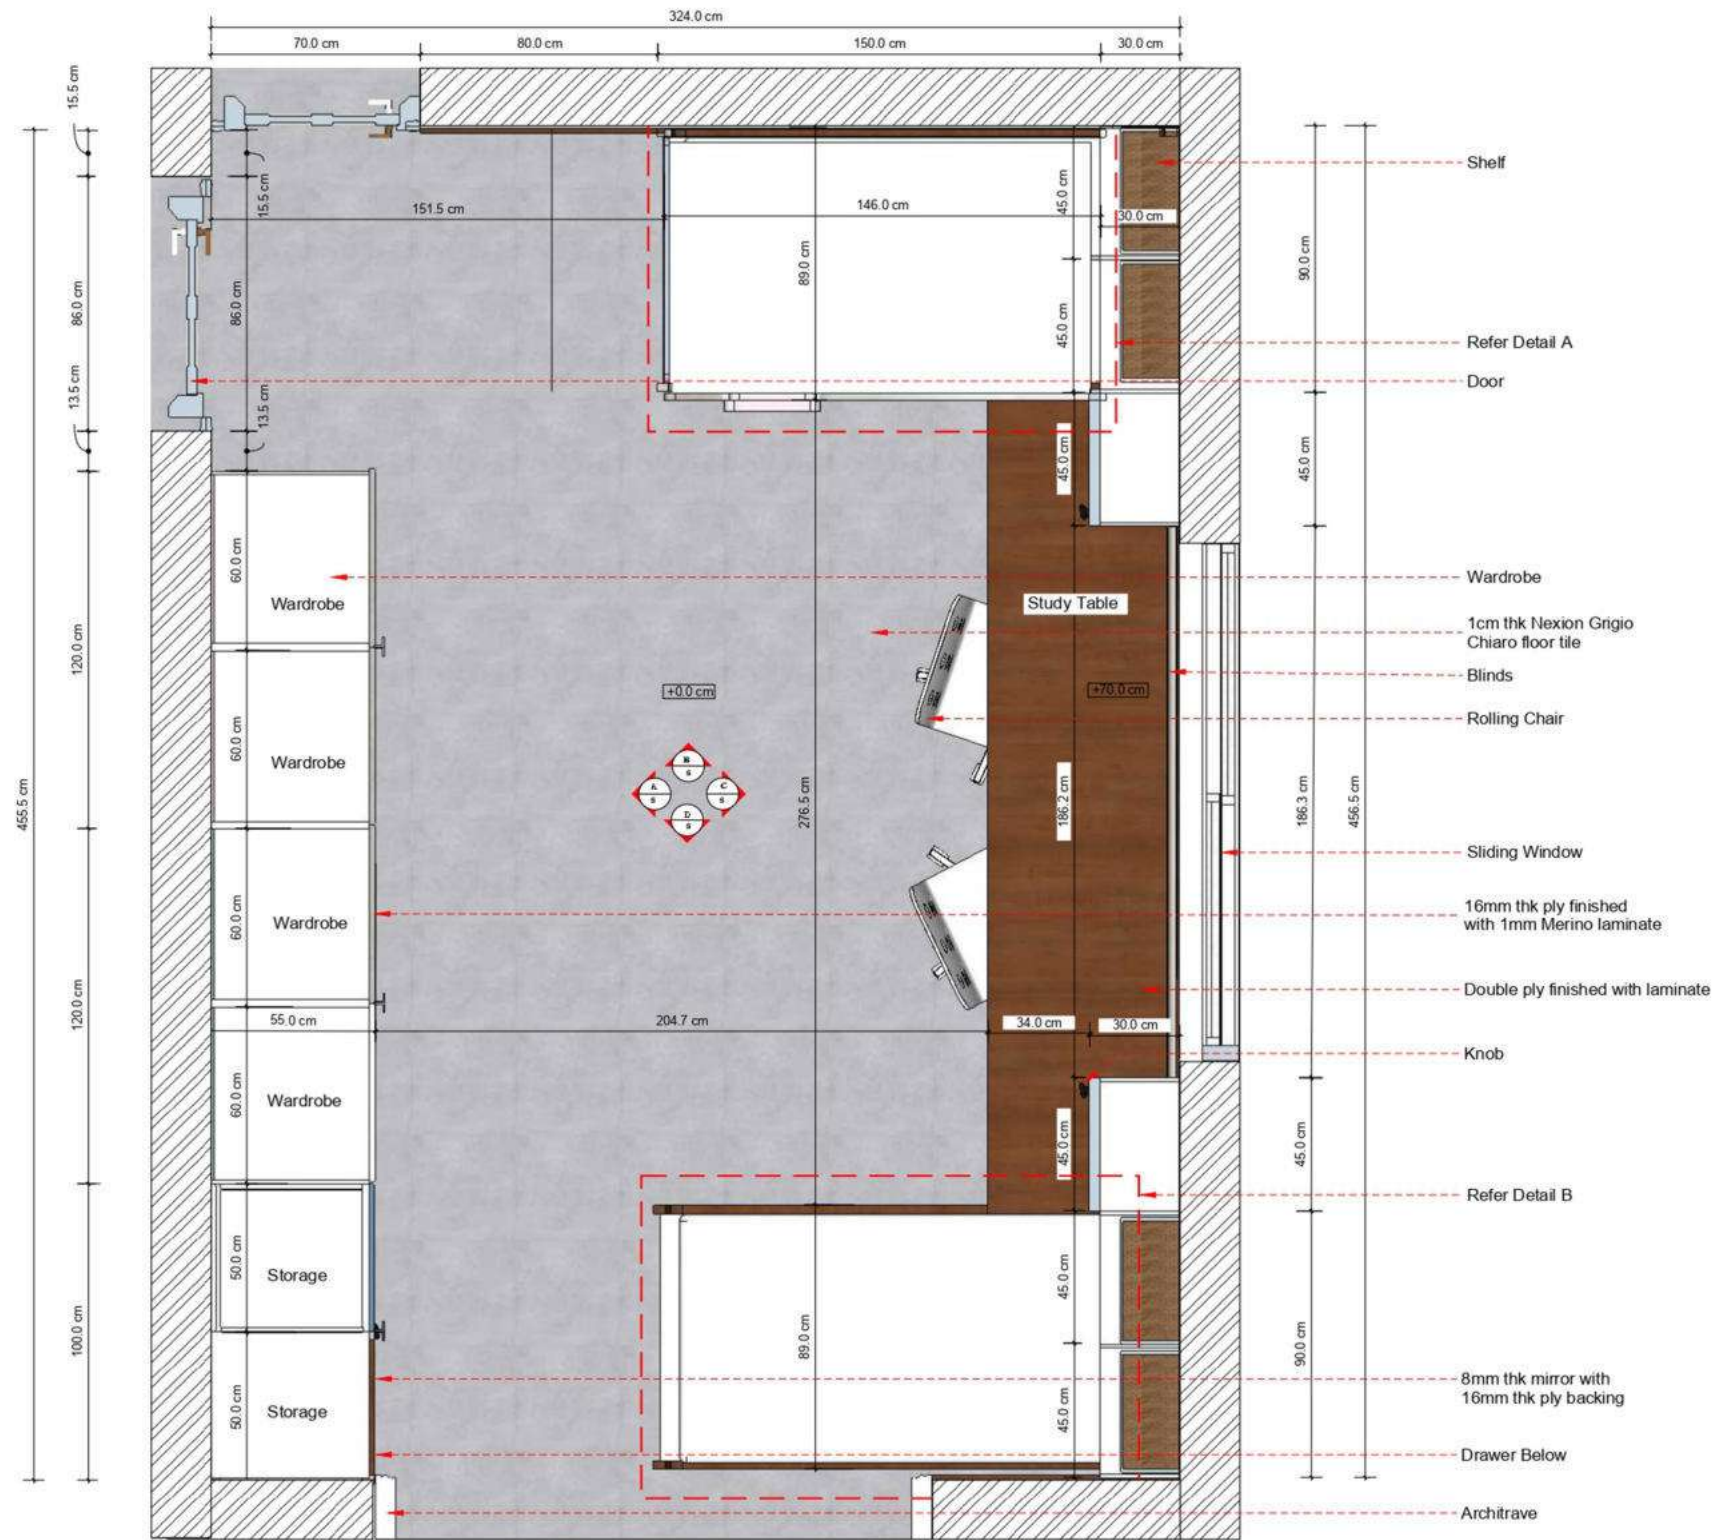

B KIDS ROOM PLAN
7 Scale: 1 : 20

NOTES																			
- All dimensions and levels are in Centimeters, unless otherwise specified. - All dimensions and levels are from raw surface, unless otherwise specified. - Only written dimensions should be followed. - For details such as doors, windows, grills, gates, skylight, staircase, handrail railing, etc., refer respective Architectural Detail drawings. - This drawing shall be co-related and read in conjunction with respective consultants. - Any discrepancies from approved drawings shall be brought to the notice of the architect prior to execution. - All toilets, utility, balcony will have sunken floors for waterproofing as per specification. - All roof slabs are to be water proofed and insulated as per specifications.																			
DOORS AND OPENINGS																			

[illegible]

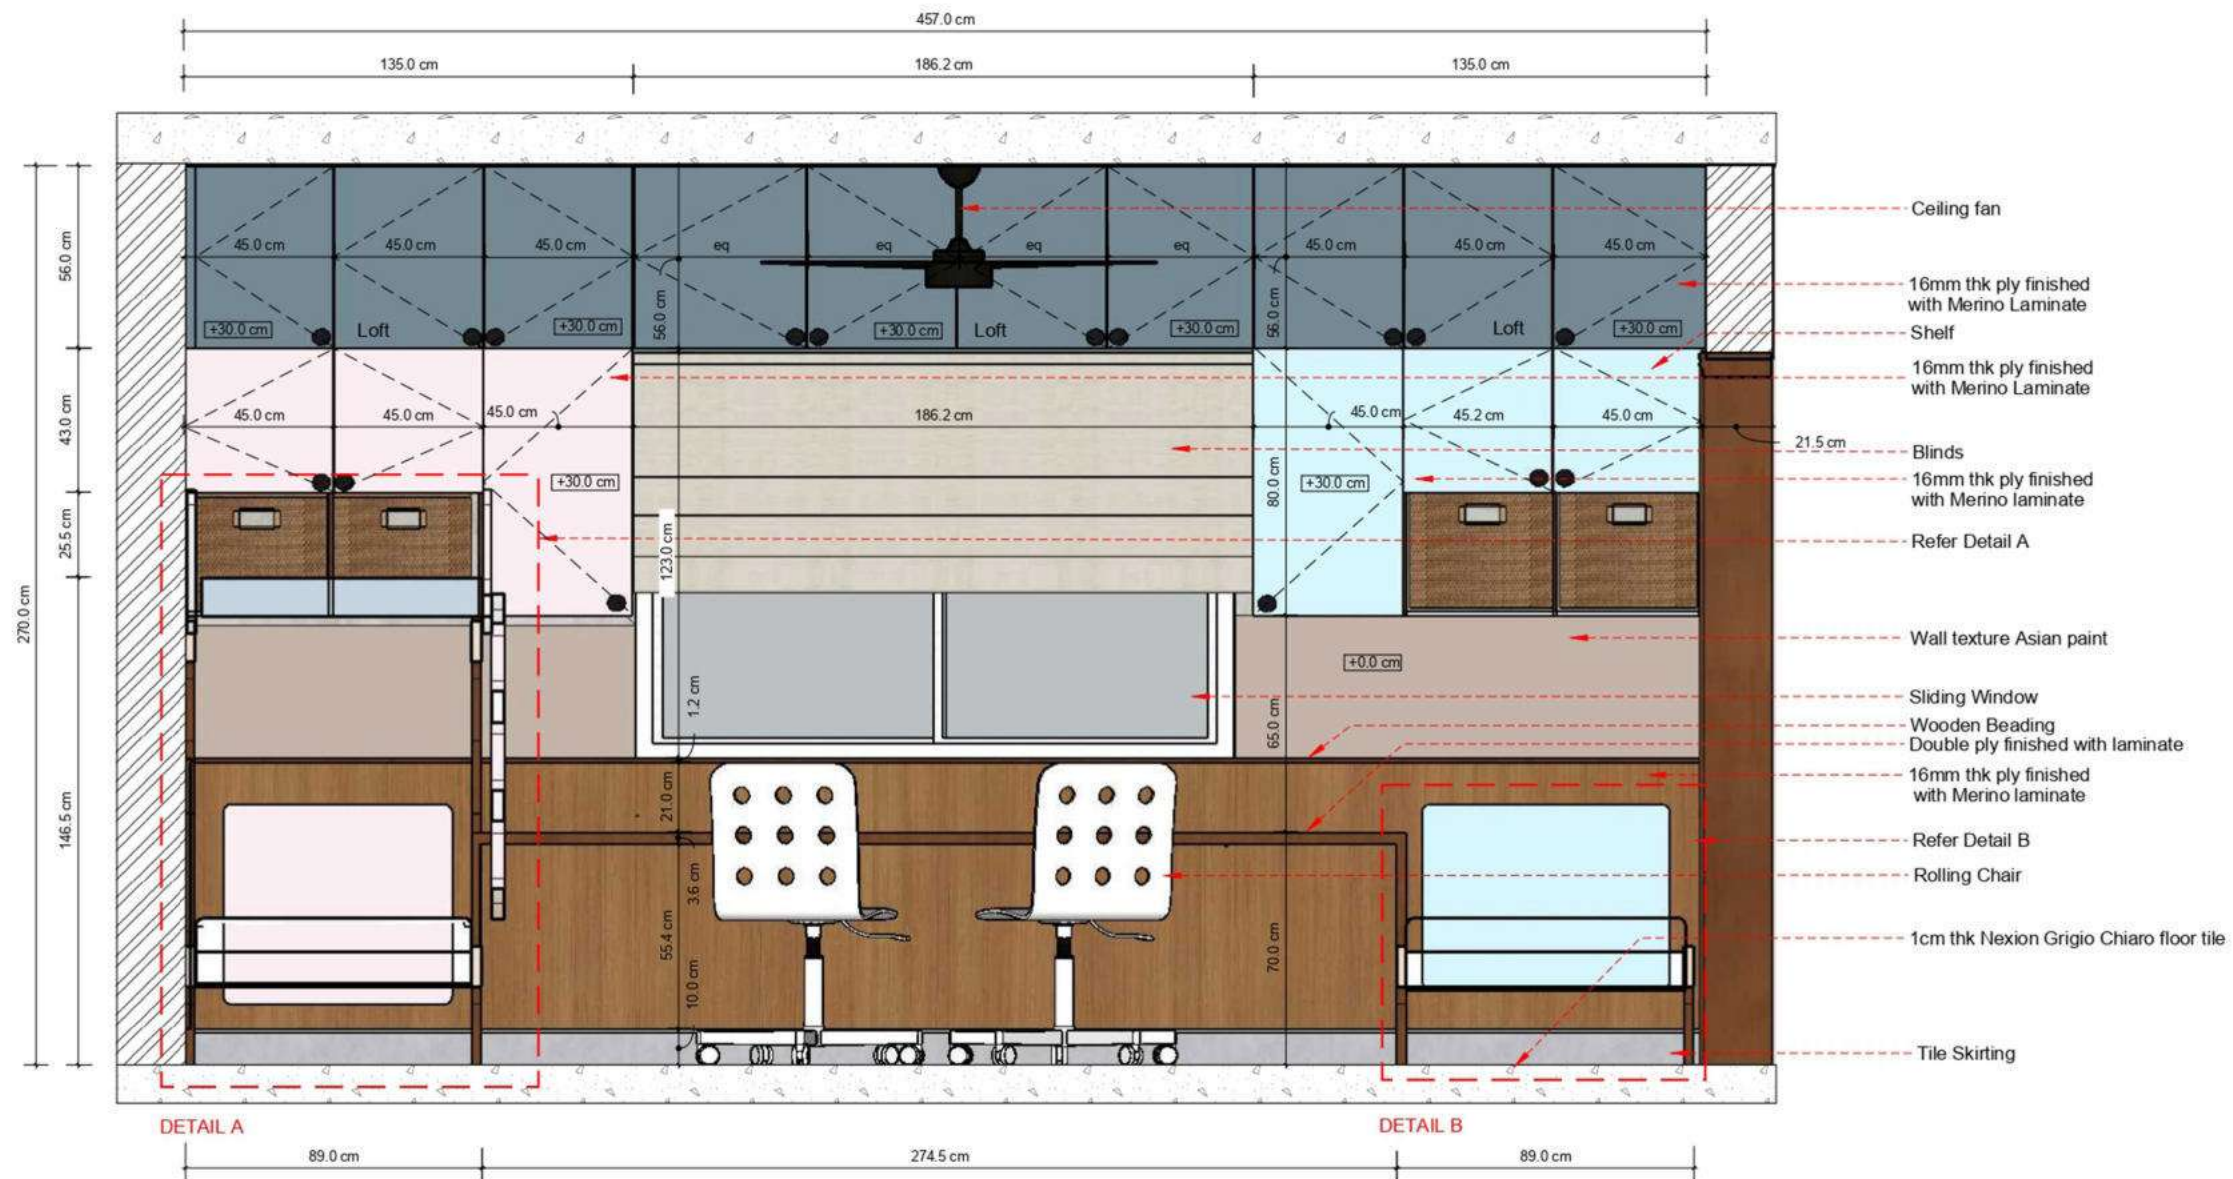

B KIDS ROOM ELEVATION
7 Scale: 1:20

NOTES

- All dimensions and levels are in Centimeters, unless otherwise specified.
- All dimensions and levels are from raw surface, unless otherwise specified.
- Only written dimensions should be followed.
- For details such as doors, windows, grills, gates, skylight, staircase, handrail railing, etc., refer respective Architectural Detail drawings.
- This drawing shall be co-related and read in conjunction with respective consultants.
- Any discrepancies from approved drawings shall be brought to the notice of the architect prior to execution.
- All toilets, utility, balcony will have sunken floors for waterproofing as per specification.
- All roof slabs are to be water proofed and insulated as per specifications.

DOORS AND OPENINGS

SYMBOL	WIDTH	LINTEL	NOS

WINDOWS AND VENTILATORS

SYMBOL	WIDTH	SILL	LINTEL	NOS

REVISION

No.	Date	Description
-----	------	-------------


Client :	Mr.SHANMUGAM AND Mrs.MEENA
Project Title :	LE - DUPLEX
ARCHITECTS :	
No 9/4, 22nd Cross Street, Indira Nagar, Adyar, Chennai - 600 020	Ph : +91 6382992882 e-Mail : info@kapok.in

Drawing Type :	Working Drawings	North Point
Drawing Title :		
Project Architect	Ar.Geehapriya Vivekananthamoorthy	
Drawn	Padmanaban C	
Checked	Ar. Nishanth	
Project No.		
Drawing No.	JK000	
Date	xx-xx-2023	Rev. No
Rev. No		RD
Scale	NTS	
Sheet Size	A3	

MASTER BEDROOM




CREDITS:VISUALISER

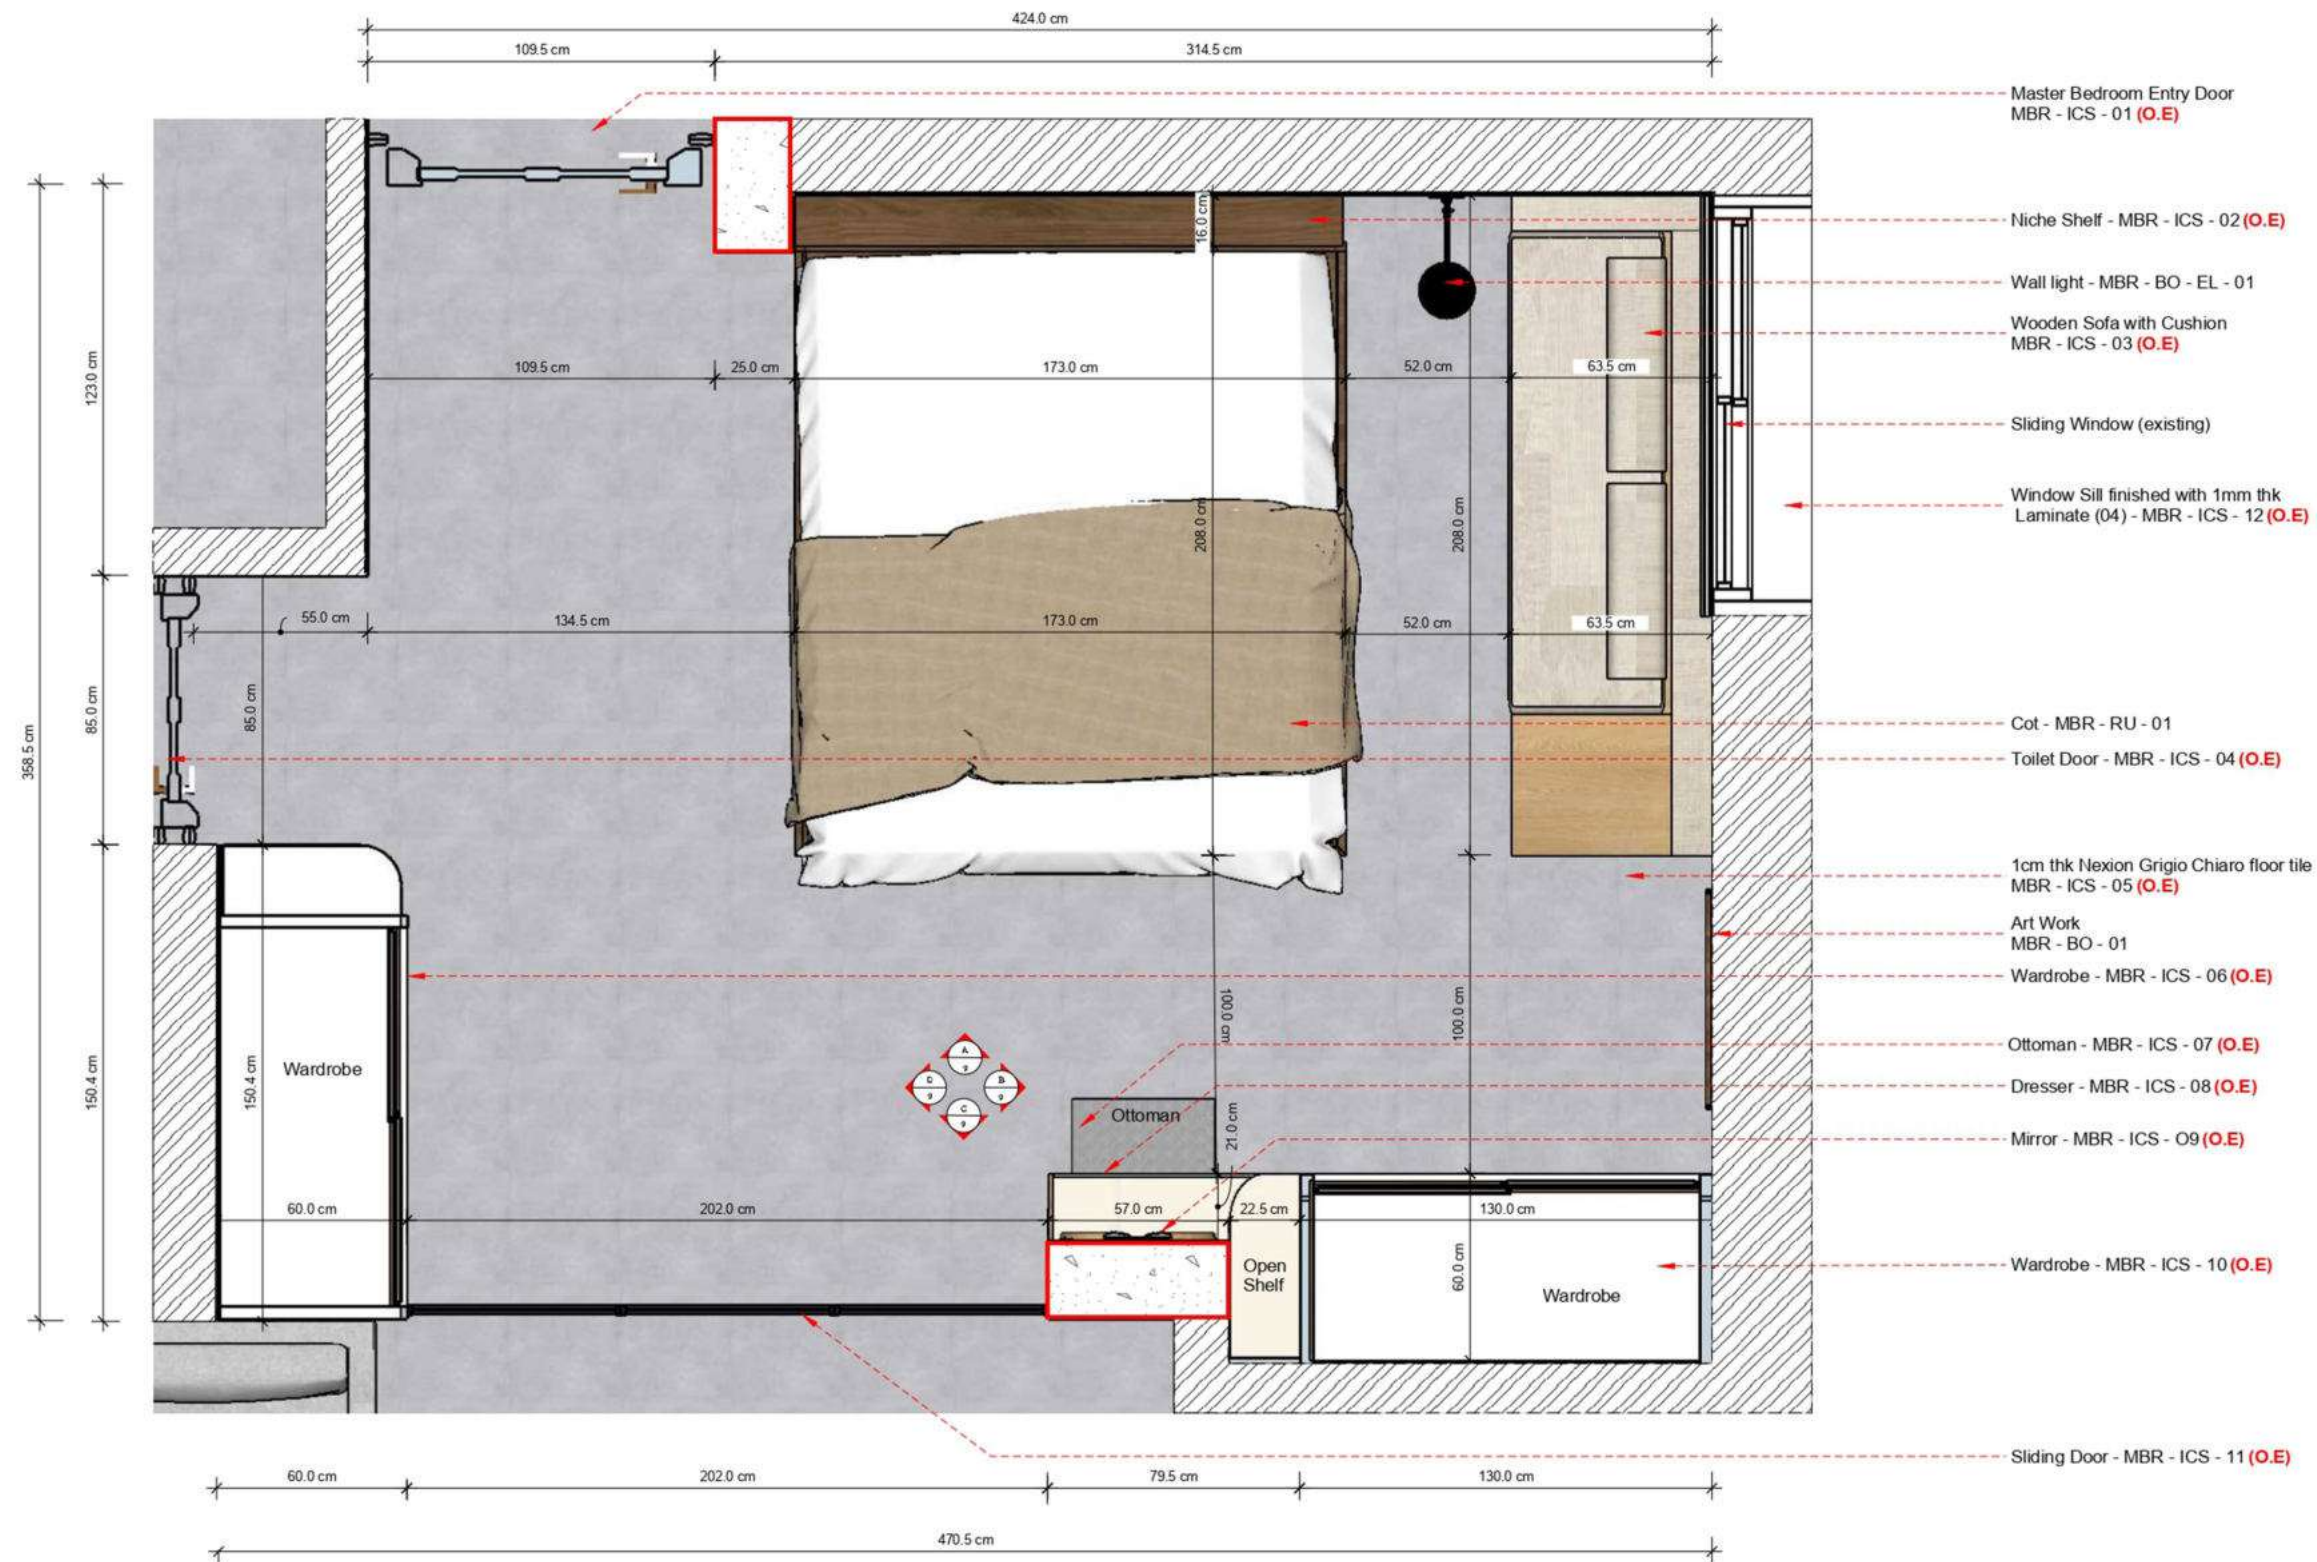


09 MASTER BEDROOM PLAN
Scale: 1 : 20

NOTES					DOORS AND OPENINGS	SYMBOL	WIDTH	LINTEL	NOS	WINDOWS AND VENTILATORS	SYMBOL	WIDTH	SILL	LINTEL	NOS	</
-------	--	--	--	--	--------------------	--------	-------	--------	-----	-------------------------	--------	-------	------	--------	-----	--	--	----

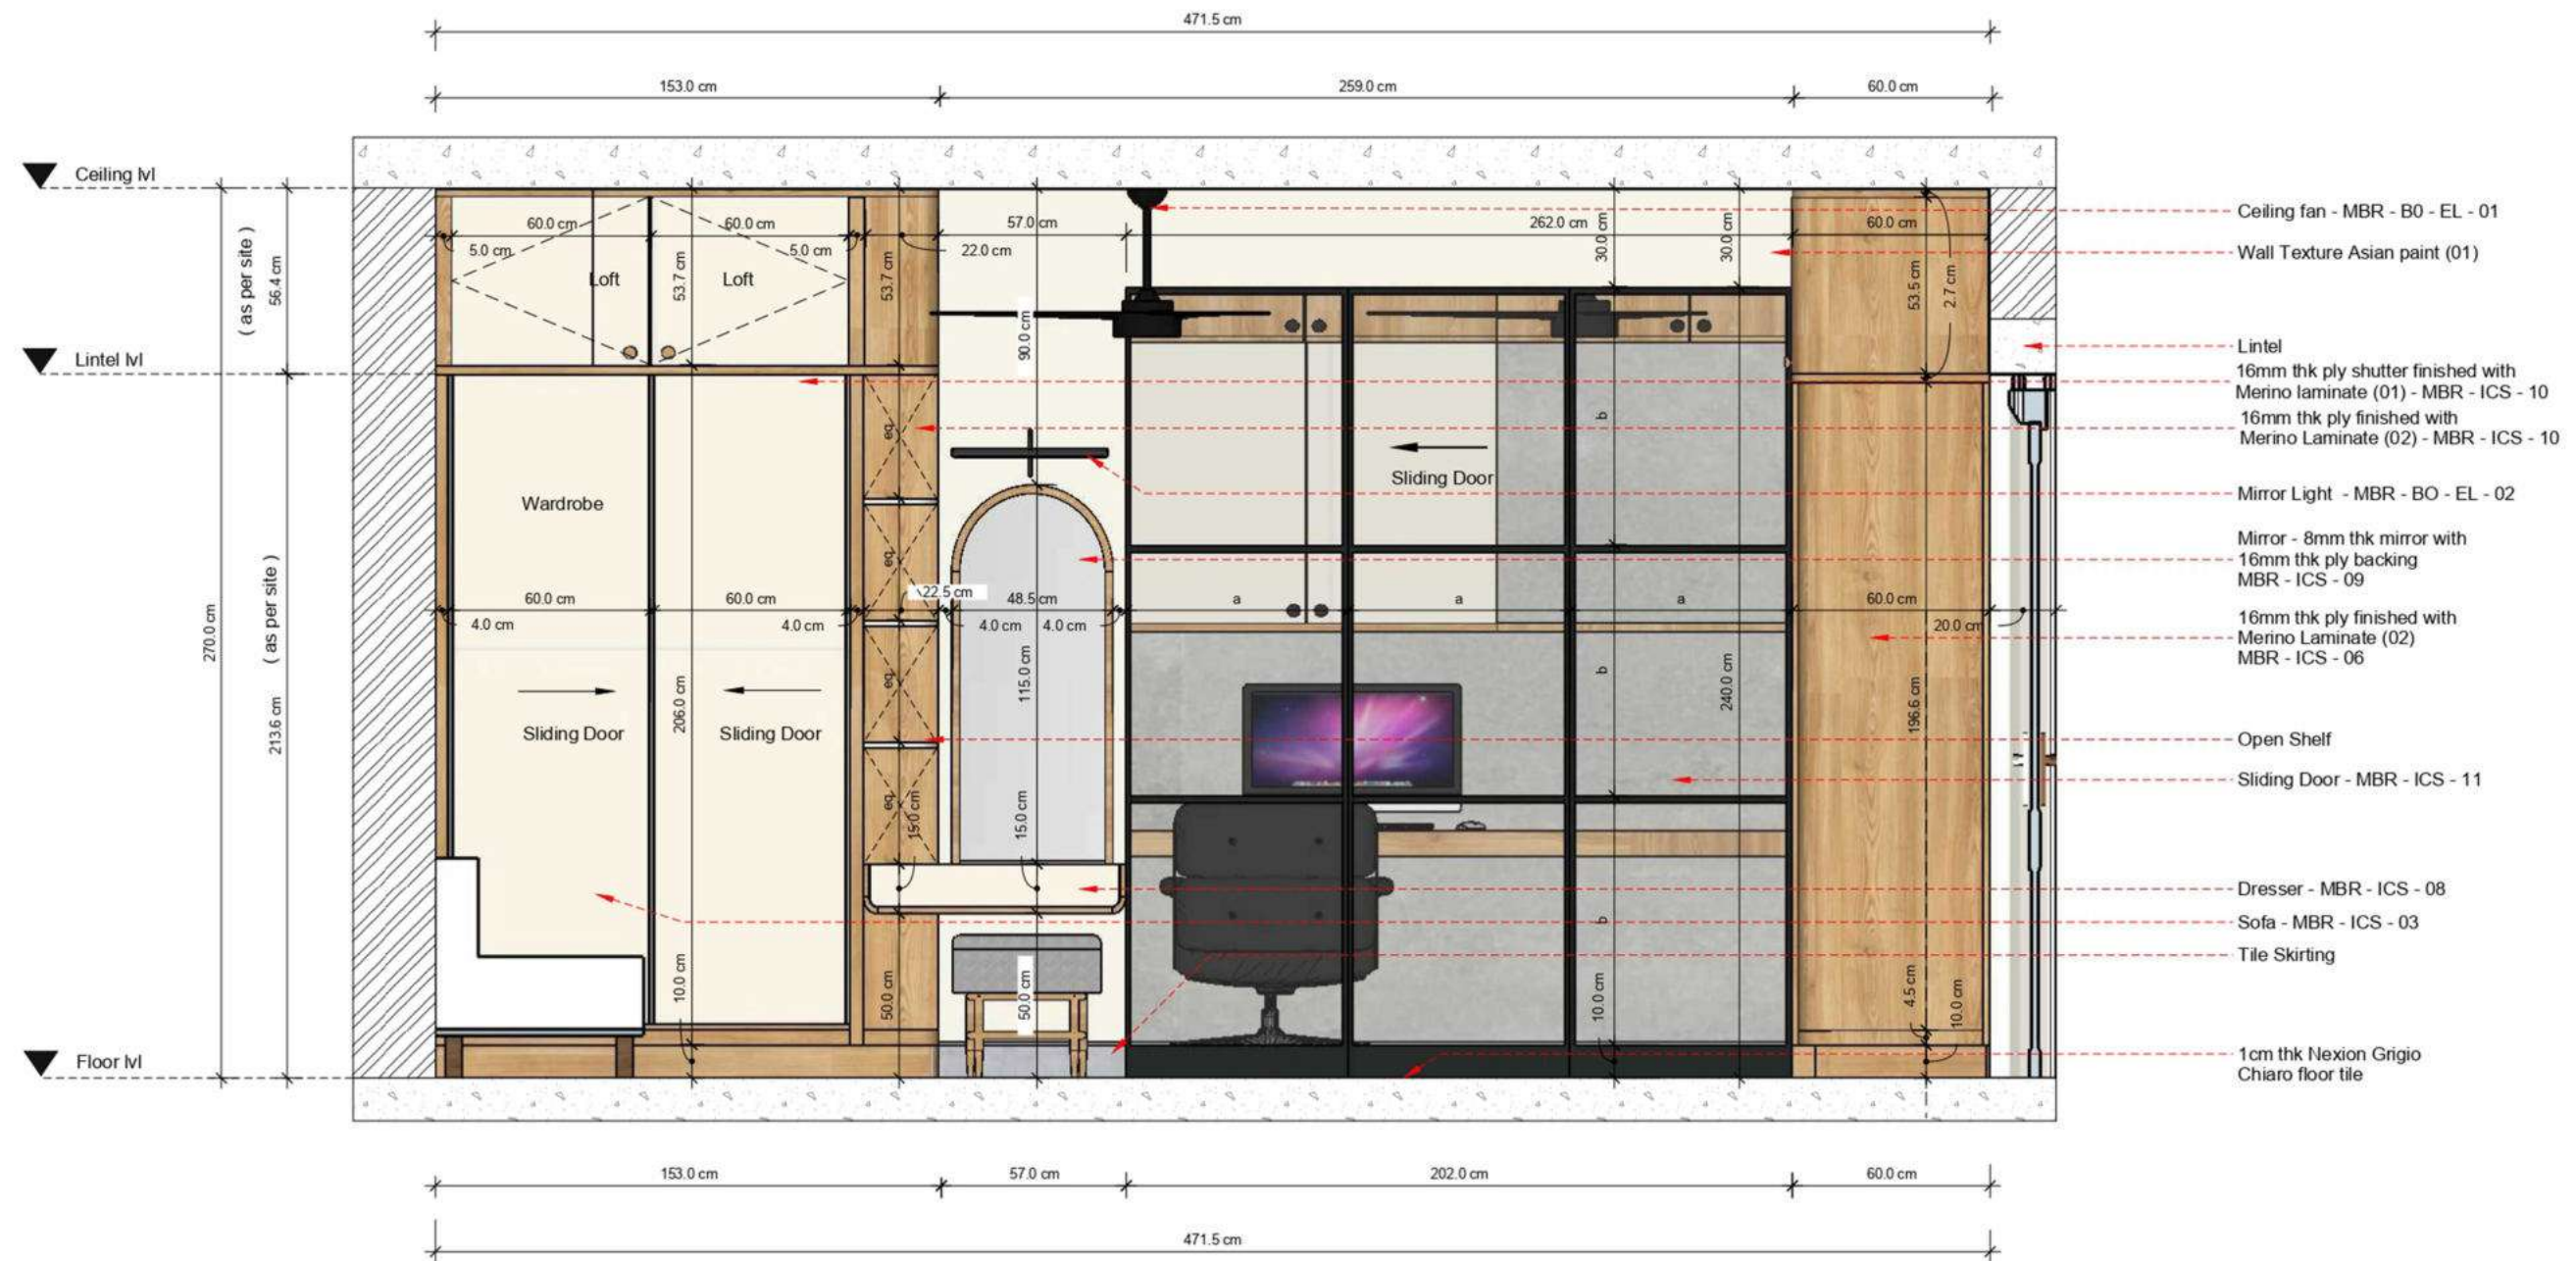

9C MASTER BEDROOM ELEVATION
Scale: 1 : 20

NOTES				DOORS AND OPENINGS				WINDOWS AND VENTILATORS				REVISION				Client : Mr.SHANMUGAM AND Mrs.MEENA Project Title : LE - DUPLEX ARCHITECTS :  Project Architect : Ar.Geethapriya Vivekananthamoorthy Drawn : Padmanaban C Checked : Ar. Nishanth Project No. : Drawing No. : JCK05 No. : Date : Description : Date : 09/04/2023 Rev. No. : RD : Scale : NTS No 9/4, 22nd Cross Street, Indira Nagar, Adyar, Chennai - 600 020 Ph : +91 8382992882 e-Mail : info@kapok.in © This drawing is the property of Kapok Architects and is not to be copied or used without their permission. Sheet Size : A3	
- All dimensions and levels are in Centimeters, unless otherwise specified. - All dimensions and levels are from raw surface, unless otherwise specified. - Only written dimensions should be followed. - For details such as doors, windows, grills, gates, skylight, staircase, handrail railing, etc., refer respective Architectural Detail drawings. - This drawing shall be co-related and read in conjunction with respective consultants. - Any discrepancies from approved drawings shall be brought to the notice of the architect prior to execution. - All toilets, utility, balcony will have sunken floors for waterproofing as per specification. - All roof slabs are to be water proofed and insulated as per specifications.																				SYMBOL	WIDTH	LINTEL	NOS	SYMBOL	WIDTH	SILL	LINTEL	NOS	

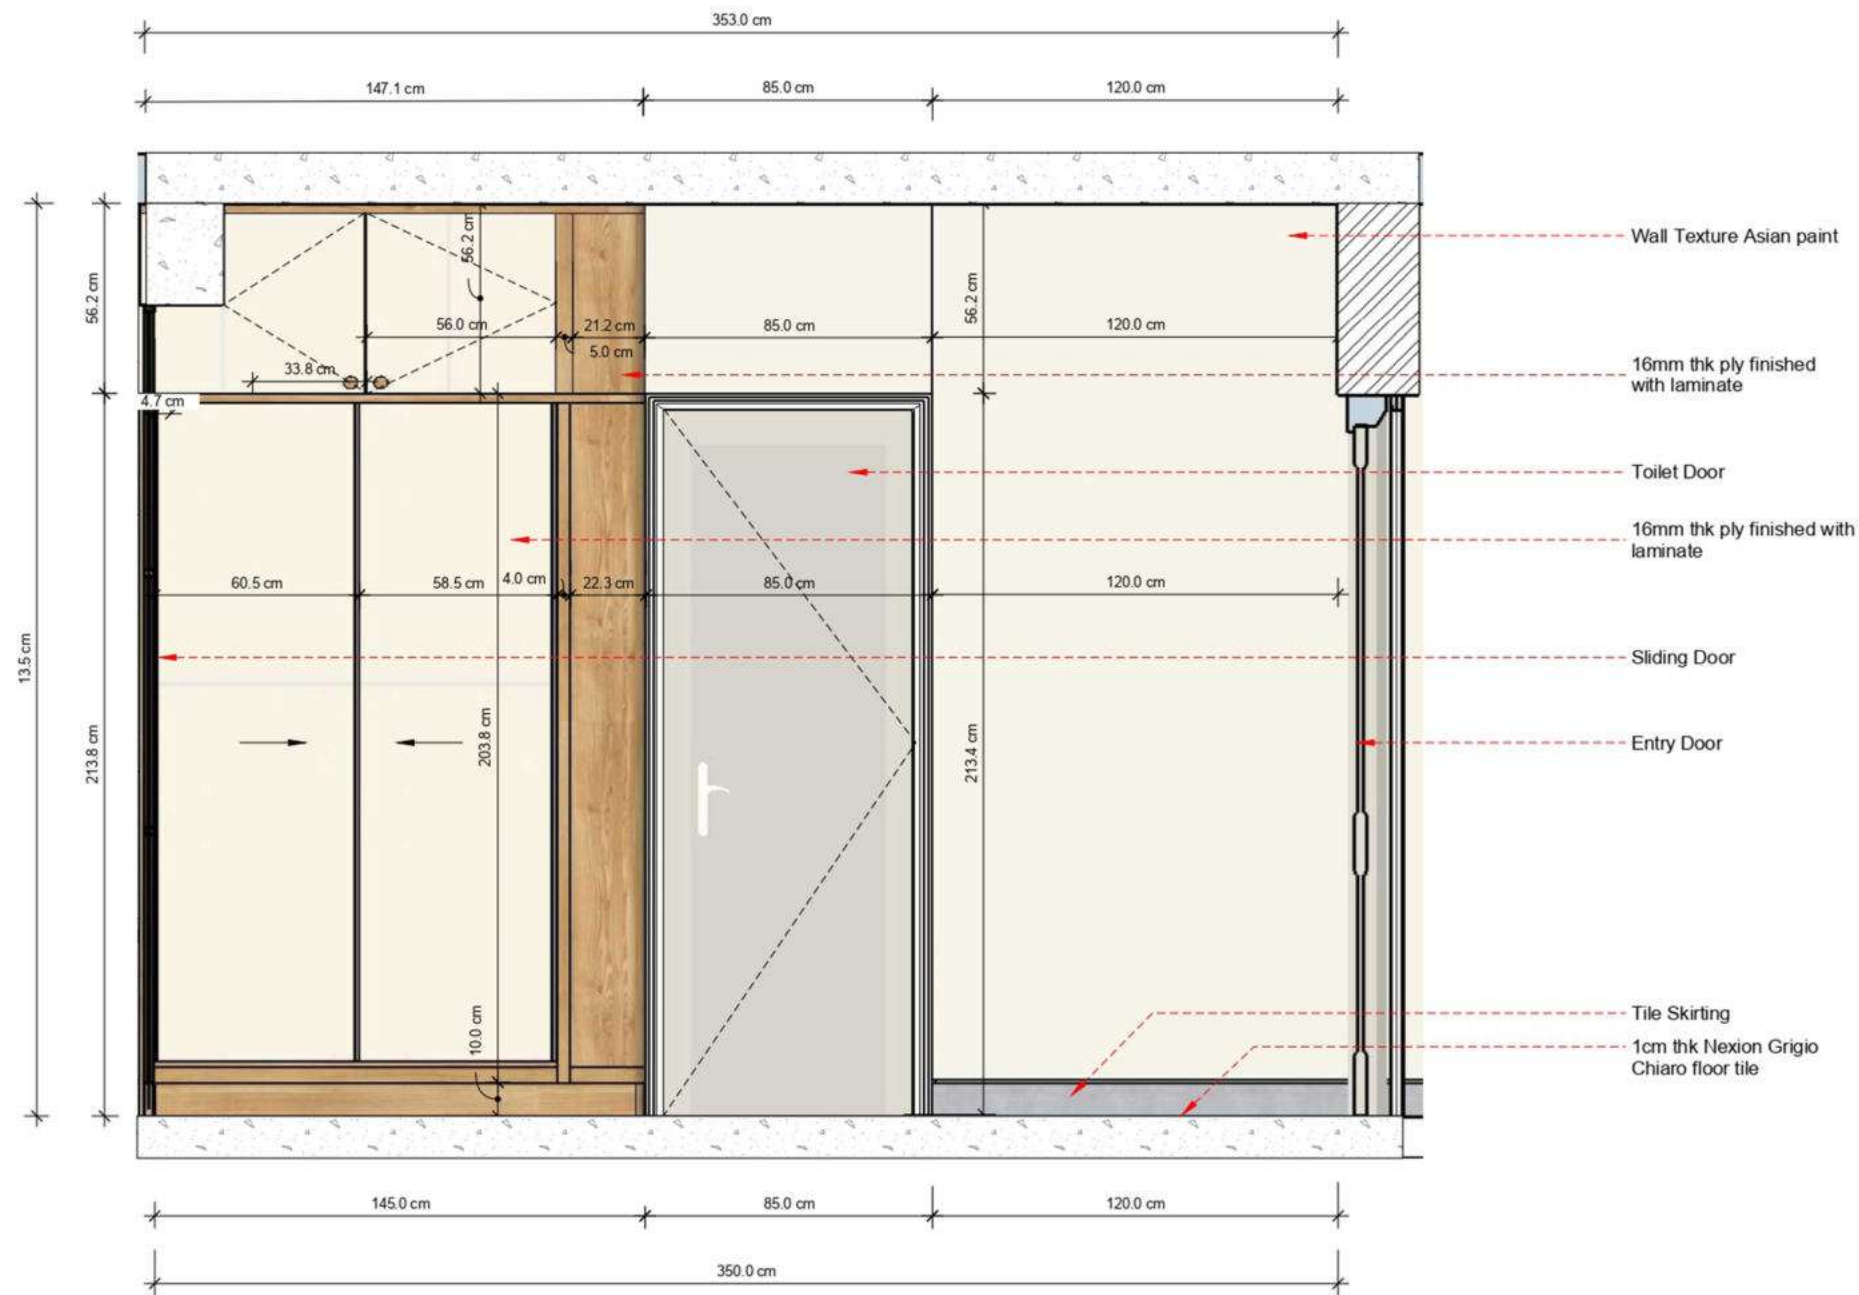


D MASTER BEDROOM ELEVATION
8 Scale: 1 : 20

NOTES	
-------	--	--	

OFFICE



CREDITS:VISUALISER

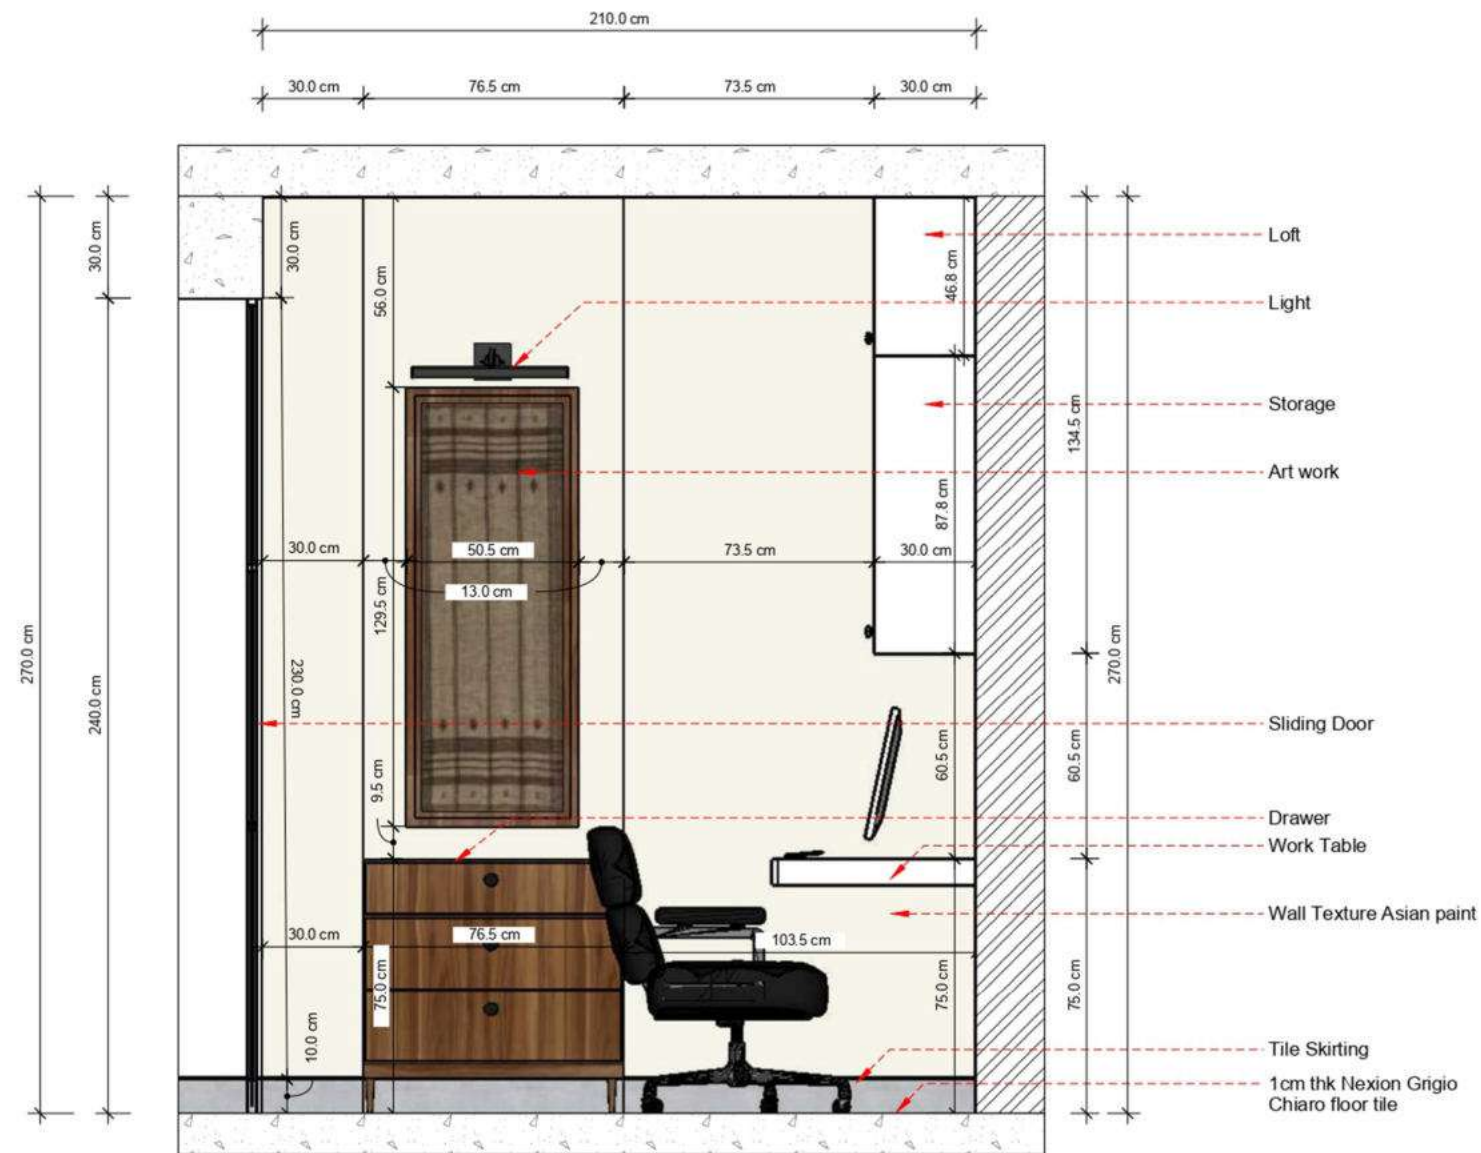

B OFFICE ROOM ELEVATION
9 Scale: 1 : 20

NOTES

- All dimensions and levels are in Centimeters, unless otherwise specified.
- All dimensions and levels are from raw surface, unless otherwise specified.
- Only written dimensions should be followed.
- For details such as doors, windows, grills, gates, skylight, staircase, handrail railing, etc., refer respective Architectural Detail drawings.
- This drawing shall be co-related and read in conjunction with respective consultants.
- Any discrepancies from approved drawings shall be brought to the notice of the architect prior to execution.
- All toilets, utility, balcony will have sunken floors for waterproofing as per specification.
- All roof slabs are to be water proofed and insulated as per specifications.

DOORS AND OPENINGS

SYMBOL	WIDTH	LINTEL	NOS

WINDOWS AND VENTILATORS

SYMBOL	WIDTH	SILL	LINTEL	NOS

REVISION

No.	Date	Description
-----	------	-------------

Client :

Mr. SHANMUGAM AND Mrs. MEENA

Project Title :

LE - DUPLEX

ARCHITECTS :



No 9/4, 22nd Cross Street, Indira Nagar, Adyar, Chennai - 600 020
Ph : +91 6382992862 | e-Mail : info@kapok.in

Drawing Type :

Working Drawings

Drawing Title :

Project Architect	Ar. Geethapriya Vivekananthamoorthy
Drawn	Padmanaban C
Checked	Ar. Alshaneh
Project No.	
Drawing No.	XX00

Date	xx-xx-2023	Rev. No	RD	Scale	NTS
------	------------	---------	----	-------	-----

Sheet Size : A3

SITE PHOTOS



PARENT'S BEDROOM



LIVING & READING ROOM



DINING



MASTER BEDROOM & OFFICE



FOYER



PROJECT BRIEF

Project- Residential, Interior

Area- 3780 sq.ft




Location- Thiruvanmiyur, Chennai


Year- Ongoing

04

AD HOUSE

AD House is a beach facing house in a G plus 3 apartment. The interiors for the house is being done for a family of three. The main colour palette used were wood veneers and laminates.

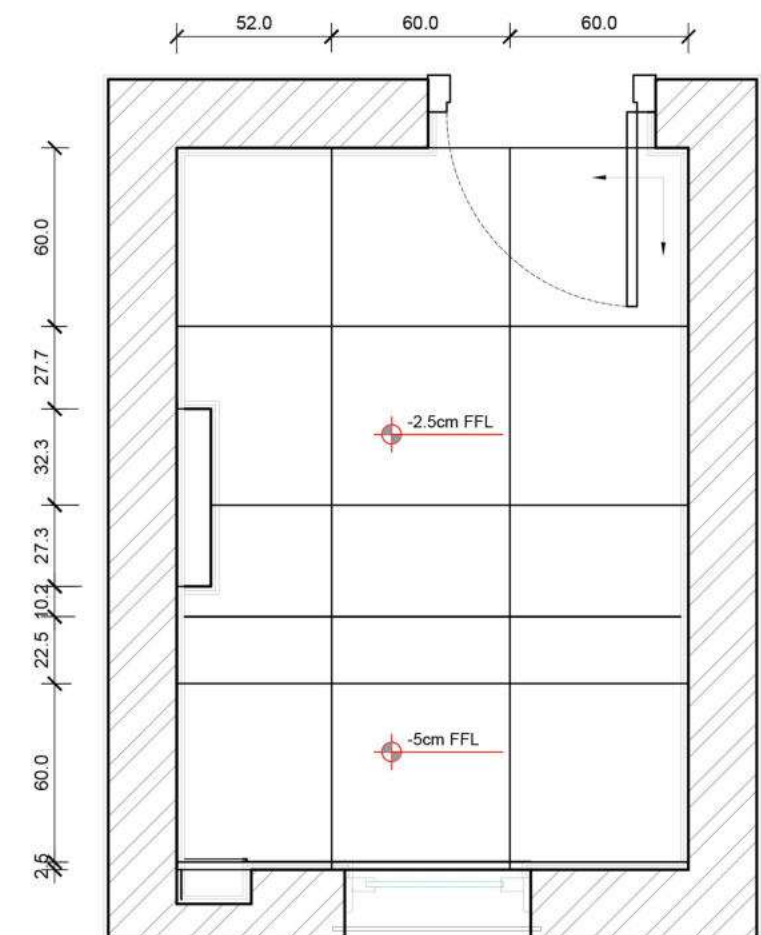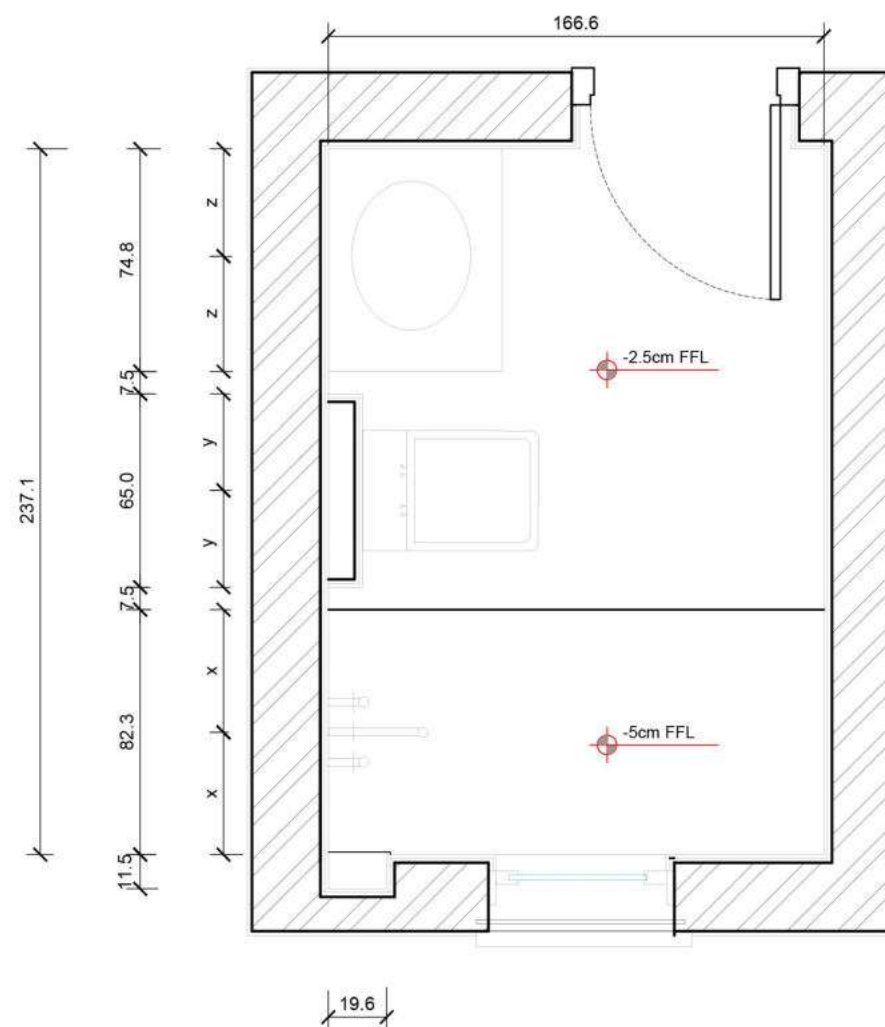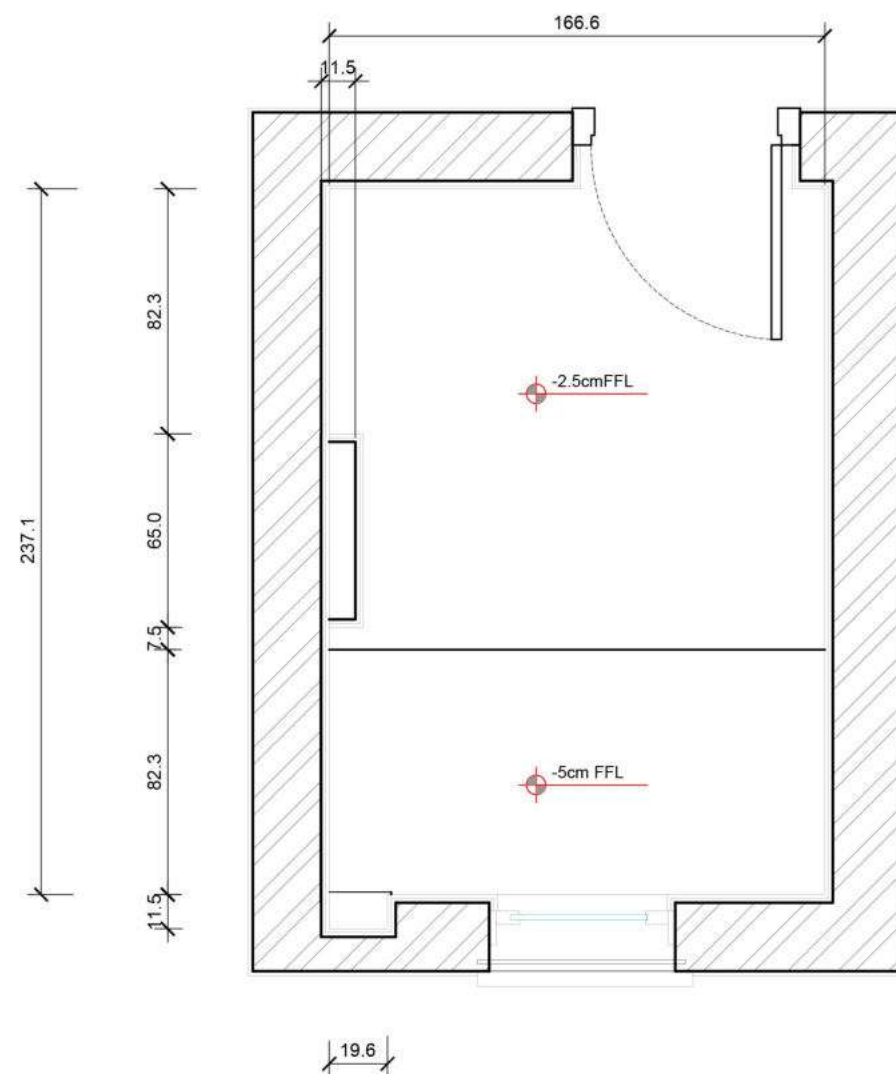
[illegible]

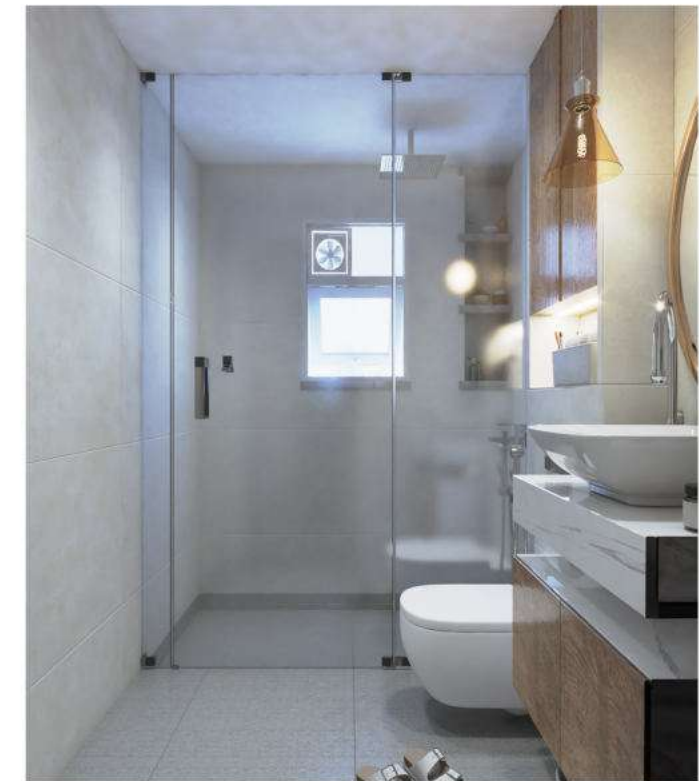

NOTES - All dimensions and levels are in Centimeters, unless otherwise specified. - All dimensions and levels are from raw surface, unless otherwise specified. - Only written dimensions should be followed. - For details such as doors, windows, grills, gates, skylight, staircase, handrail railing, etc., refer respective Architectural Detail drawings. - This drawing shall be co-related and read in conjunction with respective consultants. - Any discrepancies from approved drawings shall be brought to the notice of the architect prior to execution. - All toilets, utility, balcony will have sunken floors for waterproofing as per specification. - All roof slabs are to be water proofed and insulated as per specifications.	DOORS AND OPENINGS	SYMBOL	WIDTH	LINTEL	NOS	WINDOWS AND VENTILATORS	SYMBOL	WIDTH	SILL	LINTEL	NOS	

--	--	

SITE MEASUREMENTS

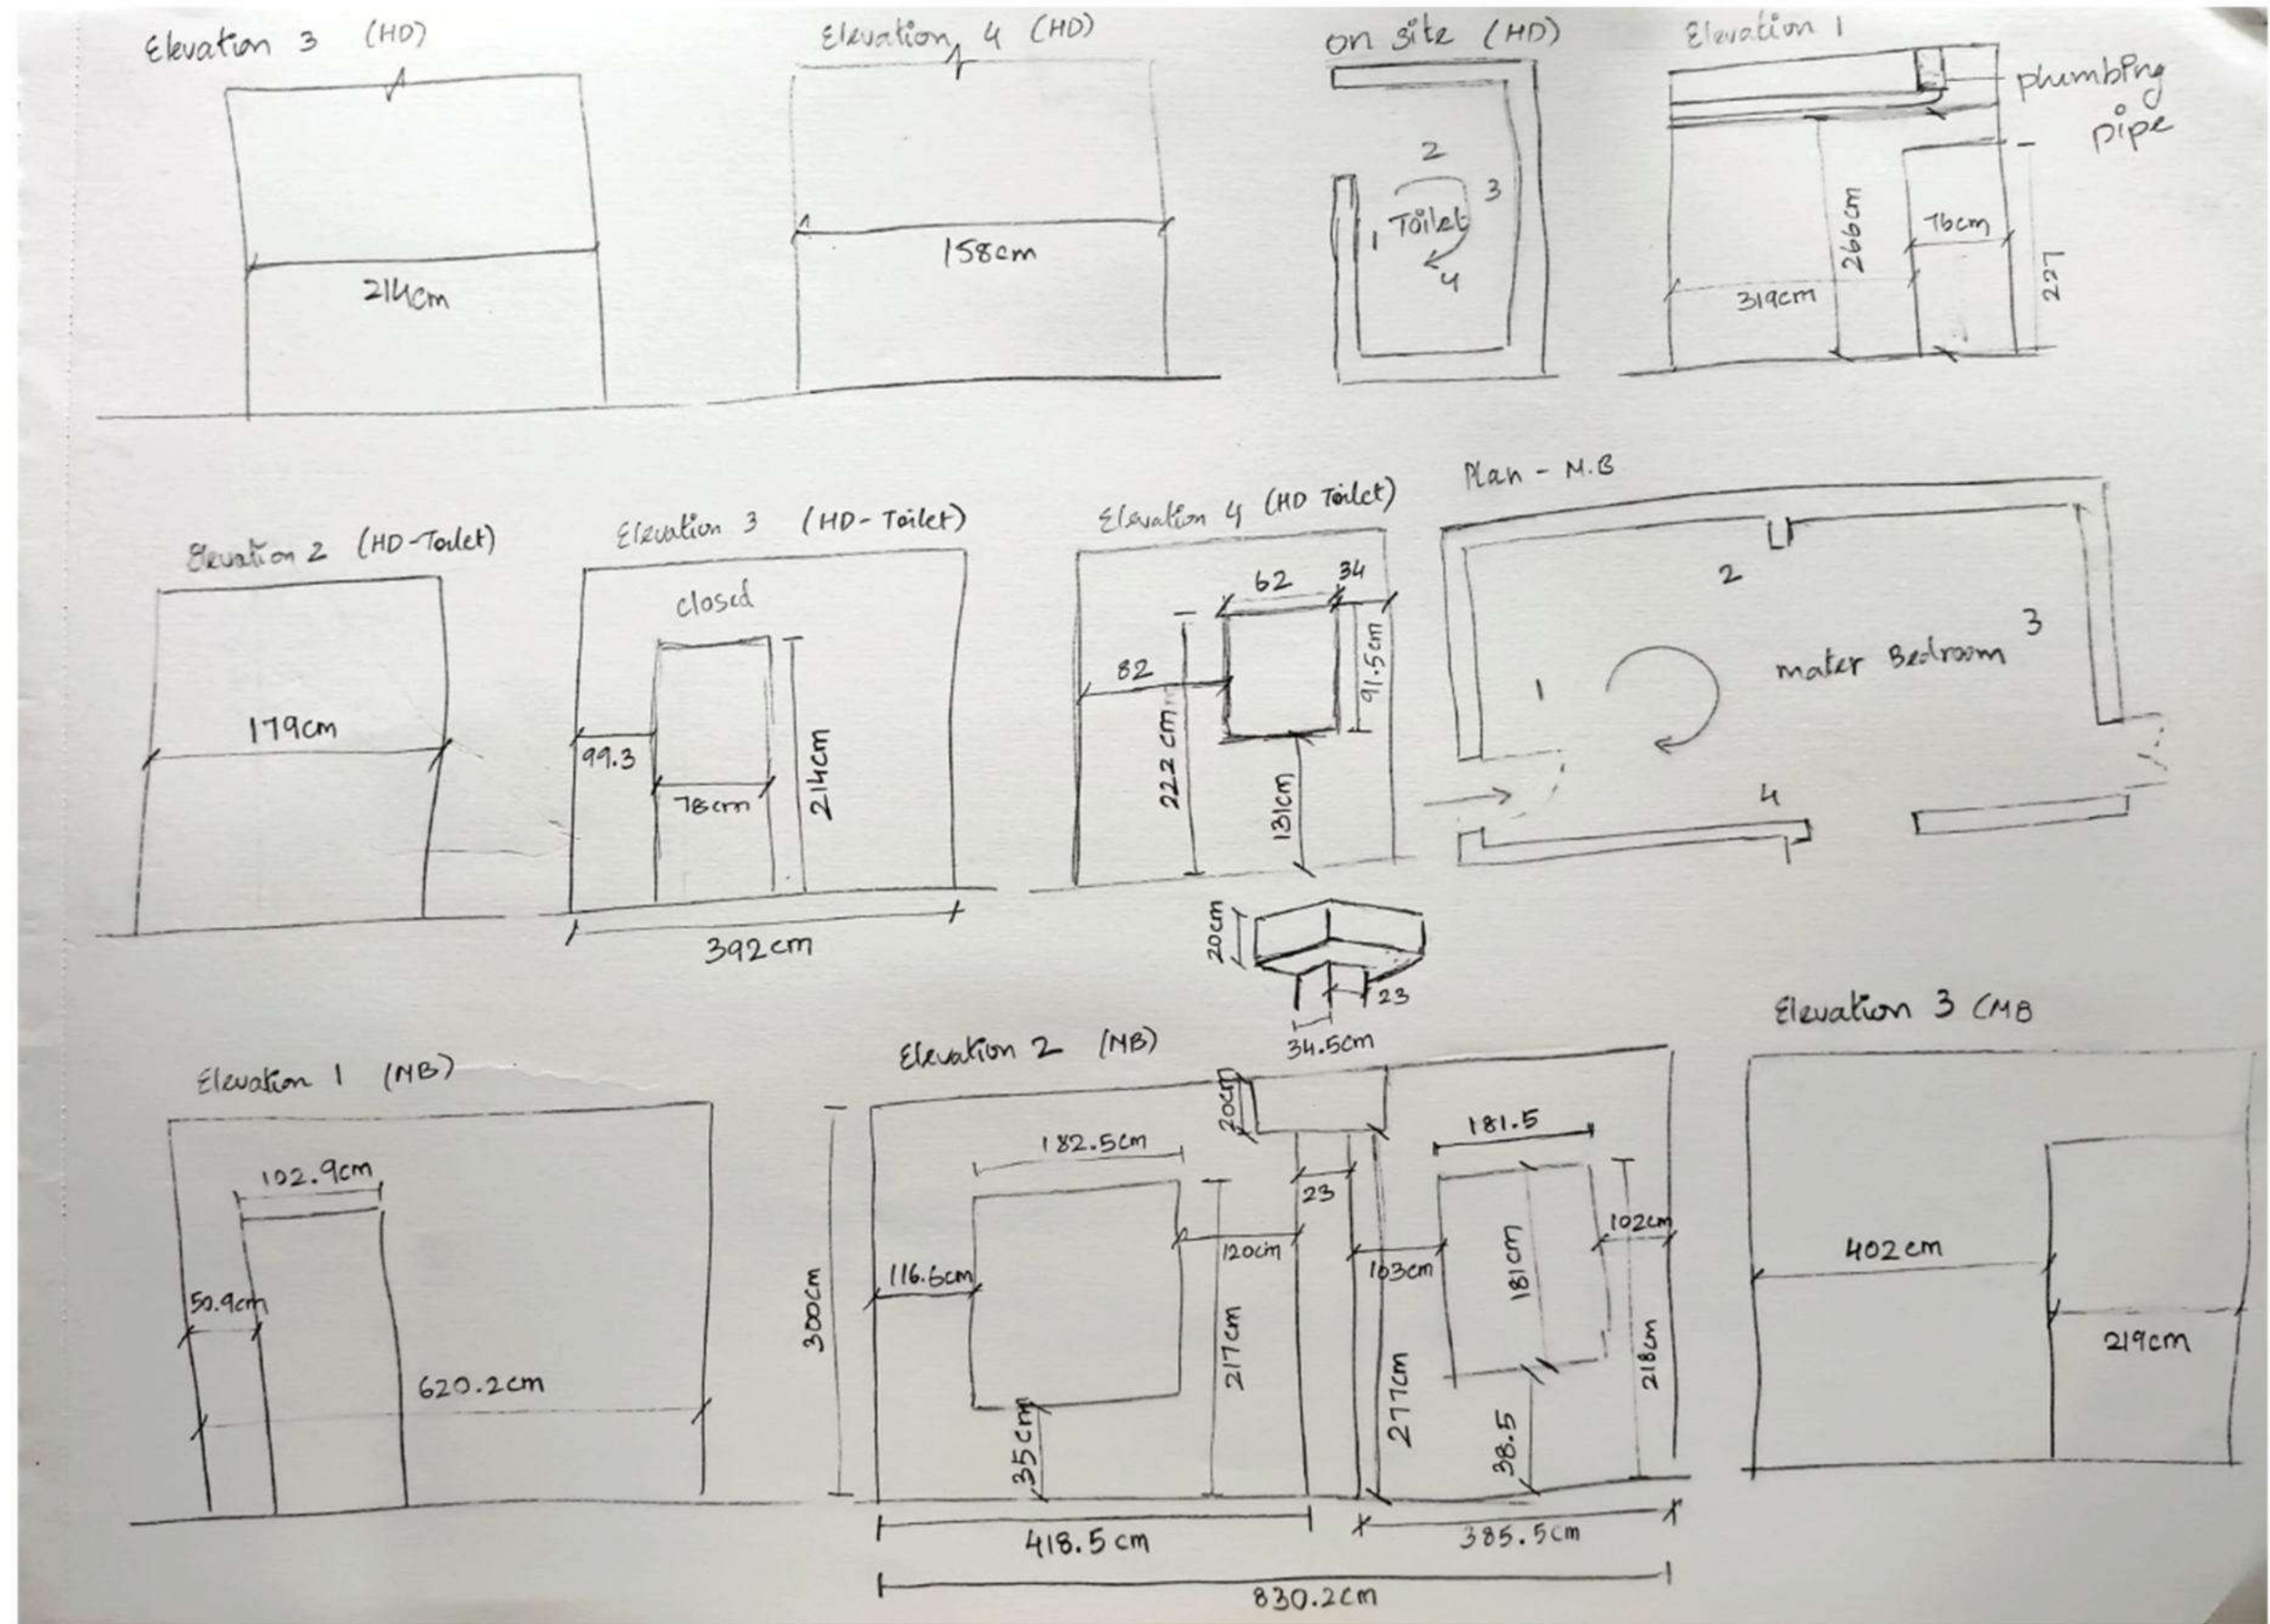



INTERIOR VIEWS



CREDITS:VISUALISER



PROJECT BRIEF

Project- Residential, Interior

Area- 1890 sq.ft

Location- Thiruvannamipur, Chennai


Year- Ongoing

05



SA HOUSE

SA House is a beach facing house in a G plus 3 apartment. The interiors for the house is being done for a family of three, residing in Mumbai. The clients were looking for a retirement house which was a mix of traditional and contemporary. The main colour palette used were wood veneers and laminates and blue laminate.

PLAN

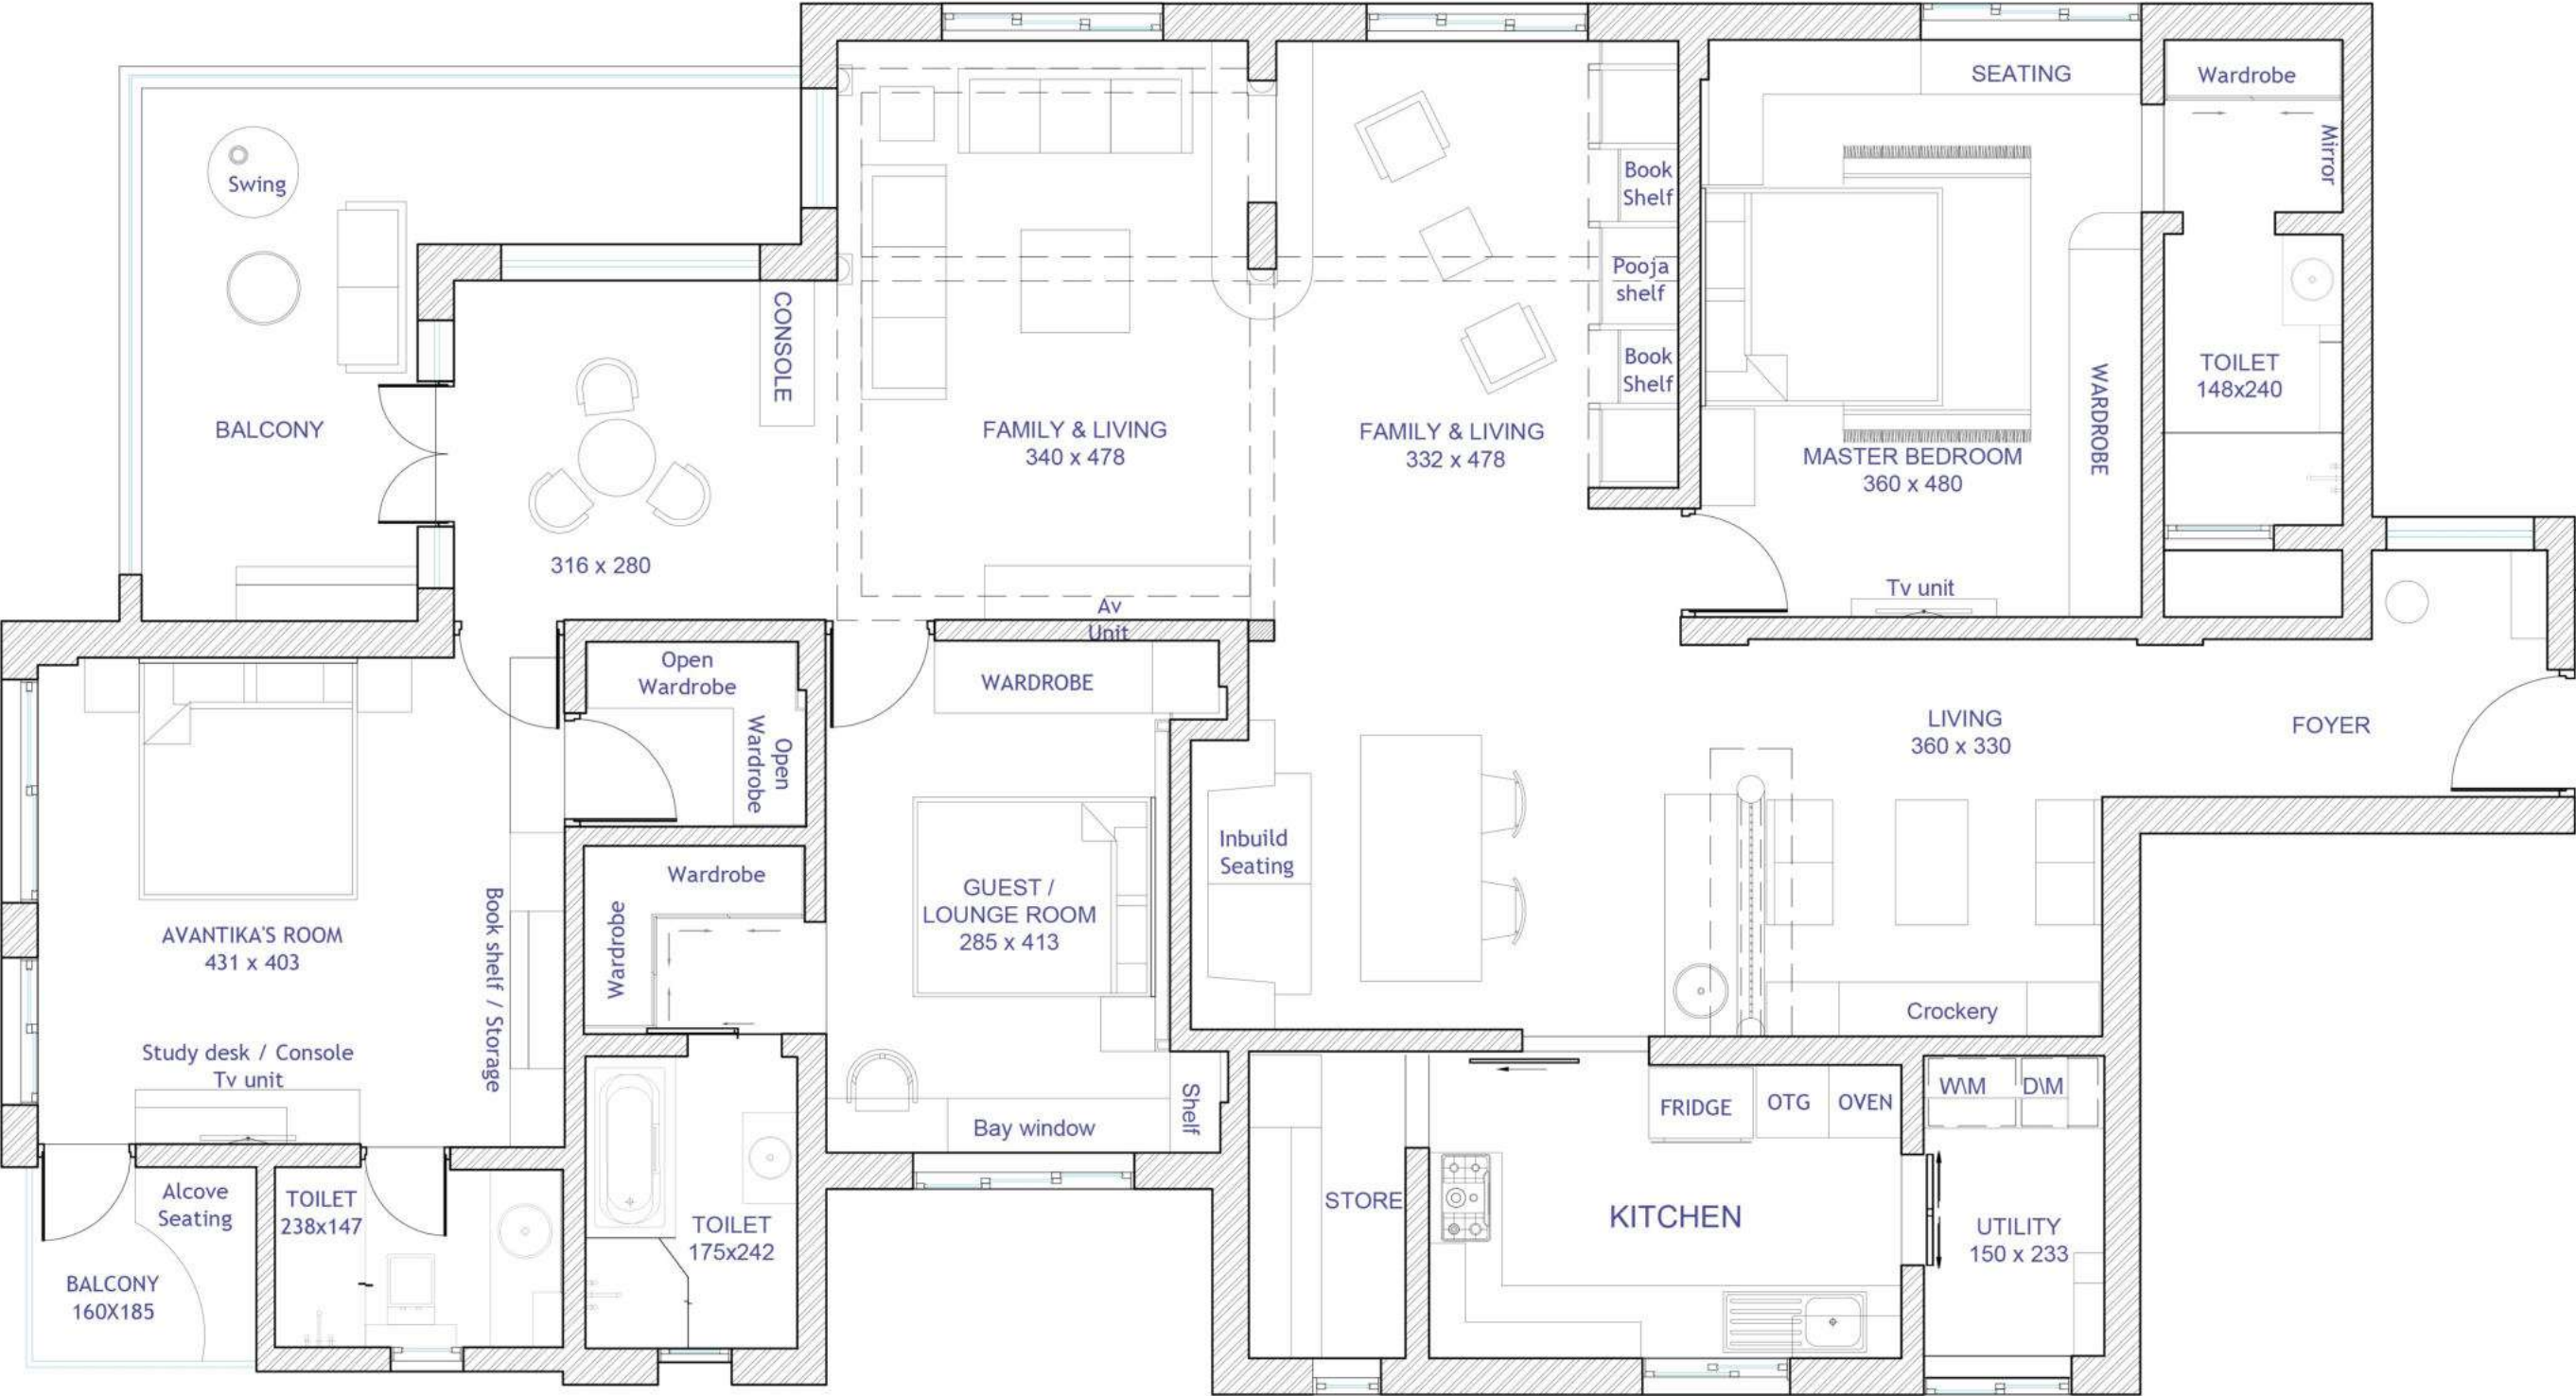

LIVING ROOM SITE MEASUREMENT

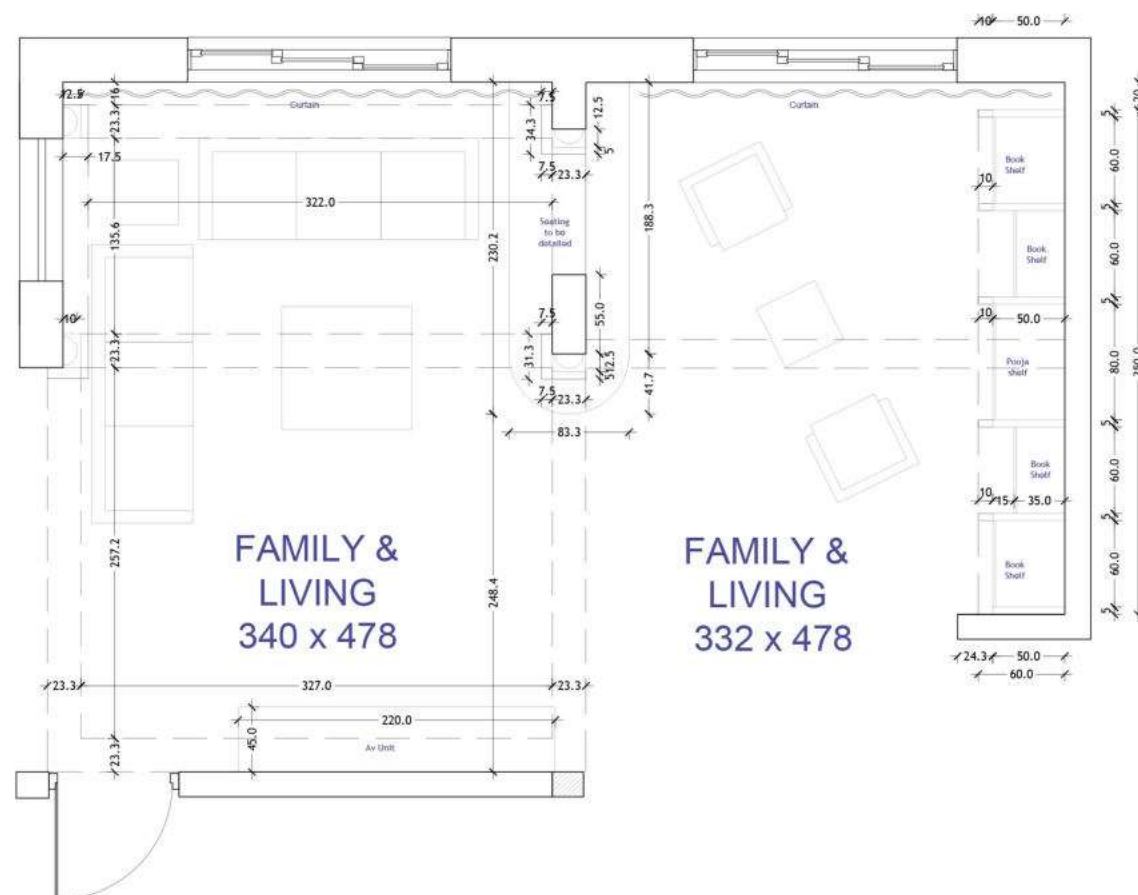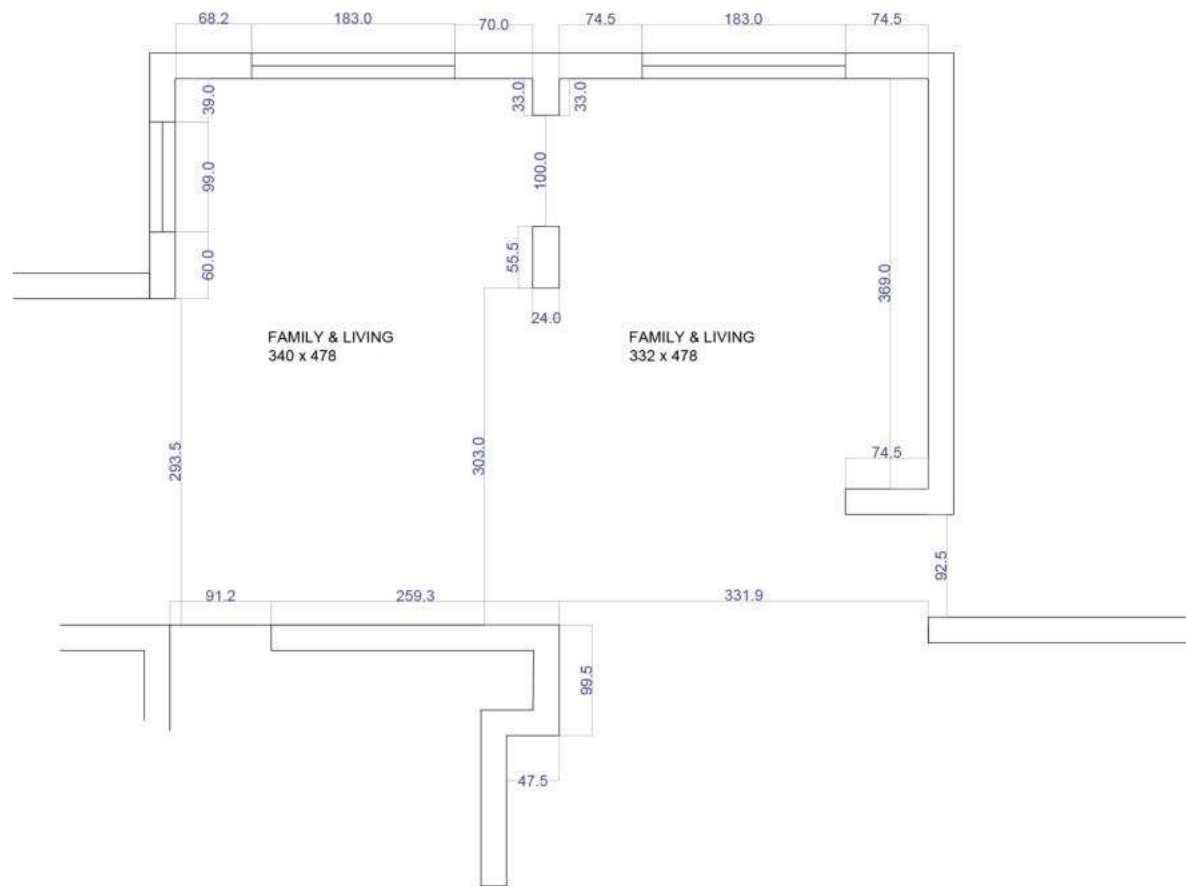

CREDITS:VISUALISER

INTERIOR VIEWS


CREDITS: VISUALISER



MATERIAL PALETTE PHOTOS



WINDOW SECTION & CAD COMMANDS

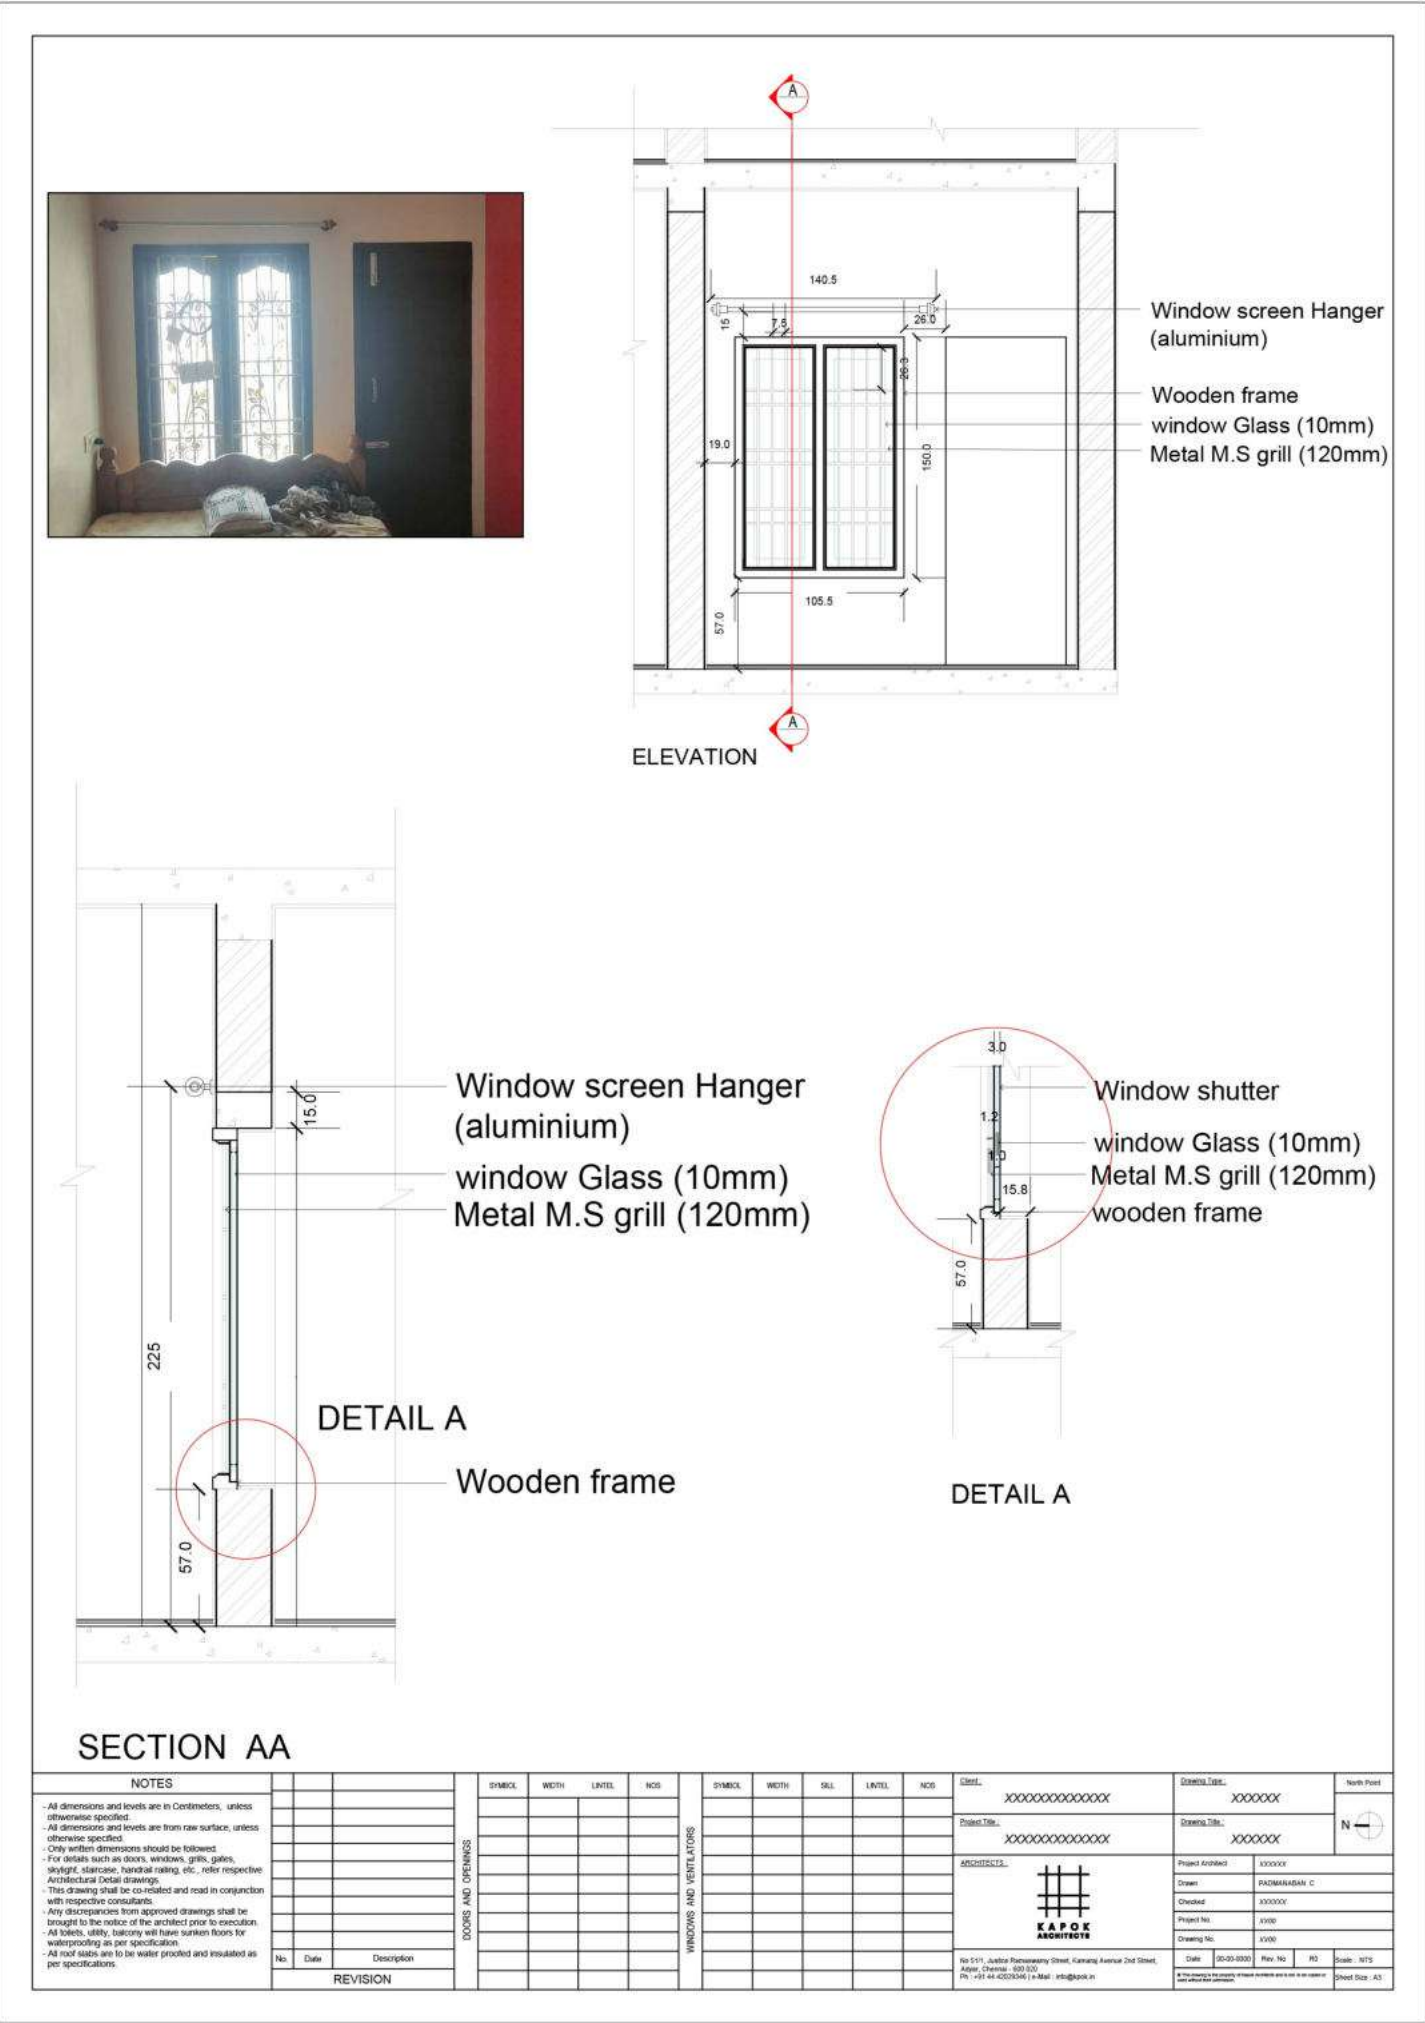

AUTOCAD COMMANDS

- 1. XREF : External reference drawing.
- 2. XCLIP: Can used for selected drawing from external reference drawing.
- 3. ACTRECORD:This command can be used to record the drawing we do.
- 4. BURST:If we want to do changes in Block with attributes without changing the values in attributes, we can use burst.
- 5. CTRL + SHIFT + C is a special copy shortcut.
- 6. OOPS: We've all been in the situation where we've accidentally deleted an entire drawing and performed various actions over it. We can use the UNDO command, but it also reverses only a certain number of actions. Instead, the OOPS command comes in handy to recover the entire drawing in an instant.
- 7. TIME: This command informs you about the time that you've spent working on a drawing. It shows all the details about the drawing right from when it was started to when it was last edited. It's a good tool to gather information about your performance in AutoCAD.
- 8. OVERKILL: It's easy to get many lines on top of each other. This command lets you delete any overlapping elements in your drawing and informs you about the lines it has deleted.
- 9. SKETCH: Create a series of freehand drawing segments.
- 10. CTRL + SHIFT + U or CTRL + SHIFT + L, for upper case and lower case respectively.
- 11. CTRL+R : Ever have an issue selecting a viewport that is inside another viewport? Like when you have a viewport showing your whole drawing and then a smaller one in it showing a close up, its almost impossible to double click and activate the smaller one, autocad always defaults to the larger viewport! Use cntrl+r simply activate the larger one and hit cntrl+r to cycle through your views.

PHOTO A DAY



Exclusion of a cuboid from a cuboid form



Play of planes and angles in elevation



Layers of Slab



Vertical Circulation



Replication



I AM REALLY THANKFUL FOR PROVIDING A FRIENDLY ENVIRONMENT TO LEARN AND EXPLORE MYSELF AND ALSO THANK MY COLLEAGUES FOR THEIR ASSISTANCE AND THEIR VALUABLE TIME AND EFFORT. I AM GRATEFUL TO KAPOK ARCHITECTS, FOR THE KNOWLEDGE AND SKILLS I HAVE GAINED DURING MY INTERNSHIP PERIOD.