



SATHYABAMA

INSTITUTE OF SCIENCE AND TECHNOLOGY
(DEEMED TO BE UNIVERSITY)

Accredited with “A” grade by NAAC | 12B Status by UGC | Approved by AICTE

Jeppiaar Nagar, Rajiv Gandhi Salai, Chennai – 600 119

www.sathyabama.ac.in

SCHOOL OF BUILDING AND ENVIRONMENT
DEPARTMENT OF ARCHITECTURE
PRACTICAL TRAINING PORTFOLIO (SAR4063)
JUNE 2023

Name of the Student: R.ROHINI

Batch : 2018-2023

Reg No. 38210063

Semester : X



SATHYABAMA

INSTITUTE OF SCIENCE AND TECHNOLOGY
(DEEMED TO BE UNIVERSITY)

Accredited with "A" grade by NAAC | 12B Status by UGC | Approved by AICTE

Jeppiaar Nagar, Rajiv Gandhi Salai, Chennai – 600 119

www.sathyabama.ac.in

SCHOOL OF BUILDING AND ENVIRONMENT

DEPARTMENT OF ARCHITECTURE

VIVA-VOCE EXAMINATION

This is to certify that the practical training SAR 4063 is the work of R.ROHINI who had undergone training in ACME DESIGNER has been monitored by the continuous assessment during JANUARY 2023 to JUNE 2023

Dr. Devyani Gangopadhyay
DEAN

Submitted for Viva voce Examination held on 09 JUNE 2023.

Internal Examiner

External Examiner



SATHYABAMA

INSTITUTE OF SCIENCE AND TECHNOLOGY
(DEEMED TO BE UNIVERSITY)

Accredited with “A” grade by NAAC | 12B Status by UGC | Approved by AICTE

Jeppiaar Nagar, Rajiv Gandhi Salai, Chennai – 600 119

www.sathyabama.ac.in

DECLARATION

I, R.ROHINI hereby declare that the Training Report **JANUARY 2023 to JUNE 2023** done by me under the guidance of **Ar. SUNITHA REDDY** is submitted in partial fulfillment of the requirements for the completion of practical training session.

DATE : 03.06.23

PLACE : BANGALORE

SIGNATURE OF CANDIDATE

ACKNOWLEDGEMENT

I am pleased to acknowledge my sincere thanks to **Board of Management of SATHYABAMA** for their kind encouragement in doing this practical training and for completing it successfully. I am grateful to them.

I convey my thanks to **Dr. Devyani Gangopadhyay**, Dean, School of Building and Environment and **Ar.Sarath Chandra Kanth**, Design Chair, Department of Architecture for having been a constant source of support and encouragement.

I wish to express my thanks to all Teaching and Non-teaching staff members of the Department of who were helpful in many ways for the completion of the project.

I also wish to thank **Ar. SUNITHA REDDY**, for the experience of interning at their firm.

INTERNSHIP OFFER LETTER

Date: 15th February 2023

To,
The Principal
Sathyabama Institute of Science and Technology,
Jeppiaar Nagar,
Rajiv Gandhi Salai,
Chennai – 600 119. Tamil Nadu.

Respected Sir/Madam,

This is to confirm that **Rohini R**, roll number **18SAR5022**, student has been accepted to work as an Intern with ACME Designers based in Bangalore, India.

Internship Duration: **11th January 2023 to 30th April 2023.**

ACME Designers can offer the following:

Total number of possible working hours – 720 hours within the college specified duration.
Count of weekdays – 90 days.

We have received the following information from the candidate:

College address

Sathyabama Institute of Science and Technology
Jeppiaar Nagar, Rajiv Gandhi Salai
Chennai – 600 119, Tamil Nadu.

Residential address

No. 963, S1 Sunshine Apartment
3rd Main Road, Ram Nagar South
Madipakkam, Chennai – 600091.

We confirm that we will be appointing **Rohini R** as an architectural intern to work and make use of the office facilities. Interns must get their own Laptop or Desktop with all required licensed / student version of software(s). All drawings, concept designs, and data developed during her internship will be considered as the property of Acme Designers and will be used solely for her academic purpose.

During the internship, the student (intern) is expected not to avail any type of leave apart from company declared and approved holidays.

The intern is expected to adhere to the office guidelines and discipline. The policies, terms and conditions of internship is mentioned in Annexure I. In case of any breach in office decorum, her internship will be terminated without any prior notice period. Please note that only on satisfactory completion of the internship requirements we will be providing the internship completion certificate.

We look forward for her joining us in her journey forward for betterment and growth. We hope to help her grow into a fine architect bring pride to her Alma Mater and her country.

Authorized Signatory

SUNITA. K.
CA/2003/30554

Chief Architect



PROFESSIONAL PRACTICAL TRAINING REPORT 2023

(Monthly Progress to be documented and submitted to the HOD by the Architect in charge of Trainee of the Organization)

1. Name of the Office / Organization : ACME DESIGNERS
2. Address & Contact Number : No. 20/A, Anandamaya, 2nd Floor
13th Cross, 6th Sector, HSR Layout, BLR-102
3. Name of the Student : ROHINI. R
4. Duration : From 11th Jan 2023 To 28th Feb 2023
5. Total No. of days : 39 Days.
6. Evaluation of Performance Criteria shall be on

Description of works	Excellent	Good	Fair	Poor	NA
Office Culture Comprehension	✓				
Participation in the Office	✓				
Reading of Drawings	✓				
Presentation Techniques		✓			
Model Making		✓			
Understanding of Construction Details		✓			
Drafting Skills (Manual/Computer)		✓			
Site Supervision / Client Interaction Skills		✓			
Time Schedule Adherence		✓			
Other Computer Skills		✓			
Files and Office Maintenance		✓			
Coordination with other Consultants		✓			
Overall Grading*	<u>GOOD</u>				

* Note: Kindly grade the student as per his/her overall performance in the office during the assessment month*

7. Any other Remarks:

Signature of the Head of the Office / Organization (With Seal)


SUNITA. K.
CA/2003/30554


ACME
DESIGNERS

PROFESSIONAL PRACTICAL TRAINING REPORT 2023

(Monthly Progress to be documented and submitted to the HOD by the Architect in charge of Trainee of the Organization)

1. Name of the Office / Organization : ACME DESIGNERS
2. Address & Contact Number : No. 20/A, Anandamaya, 2nd Floor
13th Cross, 6th Sector, HSR Layout, BLR-102
3. Name of the Student : ROHINI. R
4. Duration : From 1st MAR 2023 To 31st MAR 2023
5. Total No. of days : 25 Days
6. Evaluation of Performance Criteria shall be on

Description of works	Excellent	Good	Fair	Poor	NA
Office Culture Comprehension		✓			
Participation in the Office		✓			
Reading of Drawings		✓			
Presentation Techniques		✓			
Model Making		✓			
Understanding of Construction Details			✓		
Drafting Skills (Manual/Computer)	✓				
Site Supervision / Client Interaction Skills			✓		
Time Schedule Adherence		✓			
Other Computer Skills		✓			
Files and Office Maintenance		✓			
Coordination with other Consultants					✓
Overall Grading*	<u>GOOD</u>				

* Note: Kindly grade the student as per his/her overall performance in the office during the assessment month*

7. Any other Remarks:

Signature of the Head of the Office / Organization (With Seal)


SUNITA. K.
CA/2003/30554


ACME
DESIGNERS



Accredited "A" Grade by NAAC | 12B Status by UGC | Approved by AICTE
www.sathyabama.ac.in

PROFESSIONAL PRACTICAL TRAINING REPORT 2023

(Monthly Progress to be documented and submitted to the HOD by the Architect in charge of
Trainee of the Organization)

- Name of the Office / Organization : **ACME DESIGNERS**
- Address & Contact Number : **NO. 20/A, Anandamaya, 2nd Floor,
13th Cross, 6th Sector, HSR Layout, BLR-10**
- Name of the Student : **ROHINI. R**
- Duration : **From 1st APR 2023 To 30th APR 2023**
- Total No. of days : **23 Days**
- Evaluation of Performance Criteria shall be on

Description of works	Excellent	Good	Fair	Poor	NA
Office Culture Comprehension		✓			
Participation in the Office	✓				
Reading of Drawings		✓			
Presentation Techniques	✓				
Model Making		✓			
Understanding of Construction Details		✓			
Drafting Skills (Manual/Computer)		✓			
Site Supervision / Client Interaction Skills	✓				
Time Schedule Adherence			✓		
Other Computer Skills			✓		
Files and Office Maintenance		✓			
Coordination with other Consultants		✓			
Overall Grading*		GOOD			

* Note: Kindly grade the student as per his/her overall performance in the office during the assessment month*

7. Any other Remarks:

Signature of the Head of the Office / Organization (With Seal)

SUNITA. K.
CA/2003/30554



Accredited "A" Grade by NAAC | 12B Status by UGC | Approved by AICTE
www.sathyabama.ac.in

PROFESSIONAL PRACTICAL TRAINING REPORT 2023

(Monthly Progress to be documented and submitted to the HOD by the Architect in charge of
Trainee of the Organization)

- Name of the Office / Organization : **ACME DESIGNERS**
- Address & Contact Number : **NO. 20/A, Anandamaya, 2nd Floor,
13th Cross, 6th Sector, HSR Layout, BLR-102**
- Name of the Student : **ROHINI. R**
- Duration : **From 1st MAY 2023 To 31st MAY 2023**
- Total No. of days : **18 Days**
- Evaluation of Performance Criteria shall be on

Description of works	Excellent	Good	Fair	Poor	NA
Office Culture Comprehension		✓			
Participation in the Office		✓			
Reading of Drawings			✓		
Presentation Techniques		✓			
Model Making		✓			
Understanding of Construction Details		✓			
Drafting Skills (Manual/Computer)		✓			
Site Supervision / Client Interaction Skills			✓		
Time Schedule Adherence	✓				
Other Computer Skills	✓				
Files and Office Maintenance		✓			
Coordination with other Consultants	✓				
Overall Grading*		GOOD			

* Note: Kindly grade the student as per his/her overall performance in the office during the assessment month*

7. Any other Remarks:

Signature of the Head of the Office / Organization (With Seal)

SUNITA. K.
CA/2003/30554



WORK DIARY

MONTHLY REPORT			
DATE	WORK DONE	PROJECT	ARCHITECT
	JANUARY		
11.01.23	FLOOR PLAN	GOOD SHEPERED HOSPITAL	AR.MIRZA
12.01.23	DOOR DETAILS	KUBO	AR.MIRZA
13.01.23	LEAVE		
14.01.23	PONGAL		
15.01.23	SUNDAY		
16.01.23	STAIRCASE DETAIL	GOOD SHEPERED HOSPITAL	AR.MIRZA
17.01.23	TOILET DETAIL	PRIME GOLF BREWERY	AR.HARSHINI
18.01.23	TOILET DETAIL	PRIME GOLF BREWERY	AR.HARSHINI
19.01.23	MASONRY DETAIL	PRIME GOLF BREWERY	AR.HARSHINI
20.01.23	TOILET DETAIL AND MASONRY DETAIL- TERRACE FLOOR	PRIME GOLF BREWERY	AR.HARSHINI
21.01.23	DOOR DETAILS	PRIME GOLF BREWERY	AR.HARSHINI
22.01.23	SUNDAY		
23.01.23	MAIN BAR COUNTER DETAIL	PRIME GOLF BREWERY	AR.HARSHINI
24.01.23	MAIN BAR COUNTER DETAIL	PRIME GOLF BREWERY	AR.HARSHINI
25.01.23	MAIN BAR COUNTER DETAIL	PRIME GOLF BREWERY	AR.HARSHINI
26.01.23	TERRACE BAR COUNTER DETAIL	PRIME GOLF BREWERY	AR.HARSHINI
27.01.23	TERRACE BAR COUNTER DETAIL	PRIME GOLF BREWERY	AR.HARSHINI
28.01.23	TERRACE BAR COUNTER DETAIL	PRIME GOLF BREWERY	AR.HARSHINI
29.01.23	SUNDAY		
30.01.23	TERRACE BAR COUNTER DETAIL	PRIME GOLF BREWERY	AR.HARSHINI
31.01.23	TERRACE BAR COUNTER DETAIL	PRIME GOLF BREWERY	AR.HARSHINI

	FEBRUARY		
01.02.23	RAILING DETAIL	SUJAY SERVICE APARTMENT	AR.NOWSATH
02.02.23	BAR COUNTER DETAILING	PRIME GOLF BREWERY	AR.HARSHINI
03.02.23	LIGHT SELECTION	SANTOSH VILLA	AR.HARSHINI
04.02.23	LIGHT SELECTION	SANTOSH VILLA	AR.HARSHINI
05.02.23	SUNDAY		
06.02.23	ARCH DETAIL	PRIME GOLF BREWERY	AR.HARSHINI
07.02.23	ARCH DETAIL	PRIME GOLF BREWERY	AR.HARSHINI
08.02.23	SKETCHUP MODEL	SAHAR RESTAURANT	AR.NOWSATH
09.02.23	SKETCHUP MODEL	SAHAR RESTAURANT	AR.NOWSATH
10.02.23	SKETCHUP MODEL	SAHAR RESTAURANT	AR.NOWSATH
11.02.23	RENDERING	KRINSKO	AR.MIRZA
12.02.23	SUNDAY		
13.02.23	FLOOR PLAN	RARE PLANET	AR.CHITRANSHI
14.02.23	PRESENTATION,PHOTOSHOP -RENDERING	RARE PLANET, AJAYS RESTRO BAR	AR.CHITRANSHI,AR.TAHA
15.02.23	PRENSENTATION,PHOTOSHOP -RENDERING	RARE PLANET,AJAYS RESTRO BAR AND PAN ASIAN	AR.CHITRANSHI,AR.TAHA
16.02.23	SKETCHUP MODEL	SAHAR RESTAURANT	AR.NOWSATH
17.02.23	ENTRY SKETCHUP MODEL	FLO RESTRO BAR	AR.SHRAVANI
18.02.23	FIRST FLOOR-GYM FLOOR PLAN,MASONRY PLAN	KRINSKO	AR.MIRZA
19.02.23	SUNDAY		
20.02.23	ENTRY DESIGN ,TERRACE -SKETCHUP MODEL	FLO RESTRO BAR, BREWERY RESORT	AR.SHRAVANI,AR.HARSHINI
21.02.23	TERRACE -SKETCHUP MODEL AND SKETCHUP	BREWERY RESORT AND TIGER THAI -ORION MALL	AR.HARSHINI.AR.TAHA
22.02.23	TERRACE -SKETCHUP MODEL	BREWERY RESORT	AR.HARSHINI
23.02.23	TERRACE -SKETCHUP MODEL	BREWERY RESORT	AR.HARSHINI
24.02.23	TERRACE -SKETCHUP MODEL	BREWERY RESORT	AR.HARSHINI
25.02.23	TERRACE -SKETCHUP MODEL	BREWERY RESORT	AR.HARSHINI
26.02.23	SUNDAY		
27.02.23	TERRACE -SKETCHUP MODEL ,LIGHT FIXTURE LAYOUT AND CCTV LAYOUT	BREWERY RESORT AND TIGER THAI -ORION MALL	AR.HARSHINI AND AR.TAHA
28.02.23	TILE SELECTION	SANTOSH VILLA	AR.HARSHINI

	MARCH		
1.03.23	WORKING DRAWINGS	TIGER THAI	AR.TAHA
2.03.23	WORING DRAWINGS AND SKETCHUPMODEL	TIGER THAI	AR.TAHA
3.03.23	SKETCHUP MODEL	TIGER THAI AND TIPSY BULL	AR.TAHA
4.03.23	SITE VISIT	TIGER THAI	AR.TAHA
5.03.23	SUNDAY		
6.03.23	LEAVE		
7.03.23	WORKING DRAWINGS AND MATERIAL BOARD	TIGER THAI AND RARE PLANET	AR.TAHA AND AR.CHITRANSHI
8.03.23	LEAVE		
9.03.23	WORKING DRAWINGS	TIGER THAI	AR.TAHA
10.03.23	WORKING DRAWINGS	TIGER THAI	AR.TAHA
11.03.23	WORKING DRAWINGS	TIGER THAI	AR.TAHA
12.03.23	SUNDAY		
13.03.23	RAILING SELECTION	TIPSYBULL	AR.TAHA
14.03.23	WORKING DRAWINGS (DOOR DETAIL,COLUMN DETAIL,WALL ELEVATION ,FLOORING DETAIL)	SAHAR	AR.NOWSATH
15.03.23	WORKING DRAWINGS (ELEVATION)	SAHAR	AR.NOWSATH
16.03.23	STAIRCASE DETAIL	TIPSYBULL	AR.TAHA
17.03.23	ELEVATION	SAHAR	AR.NOWSATH
18.03.23	ELEVATION	SAHAR	AR.NOWSATH
19.03.23	SUNDAY		
20.03.23	WORKING DRAWINGS	TIGERTHAI	AR.TAHA
21.03.23	FLOOR PLAN	AMIT OSWAL-MENS SHOWROOM	AR.MIRZA
22.03.23	LEAVE		
23.03.23	FLOOR PLAN	AMIT OSWAL-MENS SHOWROOM	AR.MIRZA
24.03.23	WORKING DRAWINGS	TIGER THAI	AR.TAHA
25.03.23	WORKING DRAWINGS	TIGER THAI	AR.TAHA
26.03.23	SUNDAY		
27.03.23	COLUMN PLACEMENT & SUMP CALCULATION	ANUP RESIDENCE	AR.NOWSATH
28.03.23	WORKING DRAWINGS,FLOOR PLAN	TIGER THAI	AR.TAHA,AR.SHRAVANI
29.03.23	DETAILINGS	RARE PLANET	AR.CHITRANSHI
30.03.23	WORKING DRAWINGS	TIGER THAI	AR.TAHA
31.03.23	SITE VISIT	TAIKI&BURMESE	AR.MIRZA

DATE	WORK DONE	PROJECT	ARCHITECT
1.04.23	FLOOR PLAN	TAIKI & BURMESE	AR.MIRZA
2.04.23	SUNDAY		
3.04.23	FLOOR PLAN	BROOKS AND BONDS	AR.SHRAVANI
4.04.23	ELEVATION	HOUSE OF COMMONS	AR.NOWSATH
5.04.23	ELEVATION	HOUSE OF COMMONS	AR.NOWSATH
6.04.23	ELEVATION	HOUSE OF COMMONS	AR.NOWSATH
7.04.23	ELEVATION	HOUSE OF COMMONS	AR.NOWSATH
8.04.23	ELEVATION	HOUSE OF COMMONS	AR.NOWSATH
9.04.23	SUNDAY		
10.04.24	WORKING DRAWING ,FURNITURE MARKING	TIGER THAI, PRIME GOLF BREWERY	AR.TAHA,AR.HARSHINI
11.04.24	WORKING DRAWING	TIGER THAI	AR.TAHA
12.04.23	SKETCHUP	KRINSKO PUB	AR. MIRZA
13.04.23	SKETCHUP	KRINSKO PUB	AR. MIRZA
14.04.23	LEAVE		
15.04.23	LEAVE		
16.04.23	LEAVE		
17.04.23	MATERIAL BOARD	RARE PLANET	AR.CHITRANSHI
18.04.23	SKETCHUP	KRINSKO PUB	AR.MIRZA
19.04.23	SKETCHUP	TIPSY BULL	AR.TAHA
20.04.23	SKETCHUP	TIPSY BULL	AR.TAHA
21.04.23	SKETCHUP	TIPSY BULL	AR.TAHA
22.04.23	PRESENTATION	THE KALEIDOSCOPE	AR.CHITRANSHI
23.04.23	PRESENTATION	THE KALEIDOSCOPE	AR.CHITRANSHI
24.04.23	PHOTOSHOP	THE KALEIDOSCOPE	AR.SHRAVANI
25.04.23	SKETCHUP	CASAQ	AR.MIRZA
26.04.23	ELEVATION	HOUSE OF COMMONS	AR.NOWSATH
27.04.23	COLUMN PLACEMENT	HILTON	AR.MIRZA
28.04.23	COLUMN PLACEMENT	HILTON	AR.MIRZA
29.04.23	SKETCHUP	TIPSY BULL	AR.TAHA
30.04.23	SUNDAY		

1.05.23	LEAVE		
2.05.23	COLUMN PLACEMENT	HILTON	AR.MIRZA
3.05.23	MASONRY DRAWING	TIPSY BULL	AR.TAHA
4.05.23	SITE VISIT	TAIKI & BURMESE,BROOKS AND BONDS	AR.AISHWARYA,AR. SHRAVANI
5.05.23	SKETCHUP	HOUSE OF COMMONS	AR.NOWSATH
6.05.23	LEAVE		
7.05.23	LEAVE		
8.05.23	LEAVE		
9.05.23	LEAVE		
10.05.23	LEAVE		
11.05.23	LEAVE		
12.05.23	LEAVE		
13.05.23	LEAVE		
14.05.23	LEAVE		
15.05.23	COLUMN PLACEMENT	HILTON	AR.MIRZA
16.05.23	COLUMN PLACEMENT	HILTON	AR.MIRZA
17.05.23	COLUMN PLACEMENT	HILTON	AR.MIRZA
18.05.23	COLUMN PLACEMENT	HILTON	AR.MIRZA
19.05.23	WORKING DRAWING	ACME OFFICE	AR.NOWSATH
20.05.23	COLUMN PLACEMENT	HILTON	AR.MIRZA
21.05.23	SUNDAY		
22.05.23	COLOUR PALETTE SELECTION	TIPSY BULL	AR.TAHA
23.05.23	COLOUR PALETTE SELECTION	TIPSY BULL	AR.TAHA
24.05.23	COLOUR PALETTE SELECTION	TIPSY BULL	AR.TAHA
25.05.23	RAILING DETAIL	TIPSY BULL	AR.TAHA
26.05.23	ACME PROFILE	ACME PROFILE	AR.CHITRANSHI
27.05.23	ACME PROFILE	ACME PROFILE	AR.CHITRANSHI
28.05.23	SUNDAY		
29.05.23	ACME PROFILE	ACME PROFILE	AR.CHITRANSHI
30.05.23	WORKING DRAWING	ACME OFFICE	AR.NOWSATH
31.05.23	AREA CALCULATION,SKETCHUP MODEL (STAIRCASE)	GOODSHEPERED HOSPITAL&BROOKS AND BONDS	AR.CHITRANSHI & AR.SHRAVANI

LETTER OF INTERNSHIP TRAINING COMPLETION CERTIFICATE

Date : 03-06-2023

This is to certify that **Ms. Rohini .R, (Roll.No. 18 SAR 5022)** from Sathyabama Institute of Science and Technology Chennai, Tamil Nadu has successfully completed her internship period from **11th January 2023 to 03rd June 2023 (100 working days)** with ACME Designers.

She has been relieved from her internship architect on closing working hours of 03rd June 2023.

We wish her all the best in her future endeavors.

Thanking you,

For ACME Designers



SUNITA. K.
CA/2003/30554

Sunita K
Reg.No. CA/2003/30554
Chief Architect



TABLE OF CONTENT				
CHAPTER NO		TITLE	LOCATION	PG.NO
1		ABOUT THE FIRM		
2		PROJECT: 1 - PRIME GOLF BREWERY	WHITEFIELD , BANGALORE	
3		PROJECT: 2 - TIGER THAI	ORION MALL , BANGALORE	
4		PROJECT: 3 - RARE PLANET	BIAL ,T2	
5		PROJECT: 4 - AJAY'S RESTRO BAR AND PANASIAN	HYDERABAD	
6		PROJECT:5 - SAHAR RESTAURANT	HOSUR ROAD, BANGALORE	
7		PROJECT 6 - KRINSKO	AYODHYA , UP	
8		PROJECT :7 - BROOKS AND BONDS	KORAMANGALA,BANGALORE	
9		PROJECT :8 -BREWERY RESORT	KANAKPURA ROAD ,BANGALORE	
10		PROJECT :9 - TIPSY BULL	WHITEFIELD, BANGALORE	

SIGNATURE OF CHIEF ARCHITECT



PROJECT :1 PRIME GOLF BREWERY






CONCEPT

A perfect space to play golf and enjoy sports with a chilled glass of beer. Surrounded by natural greens and the seating are planned in large steps inspired from open air theatre. The outdoor space with simple series of arches and clean frames complimenting with cane furniture & greenery.



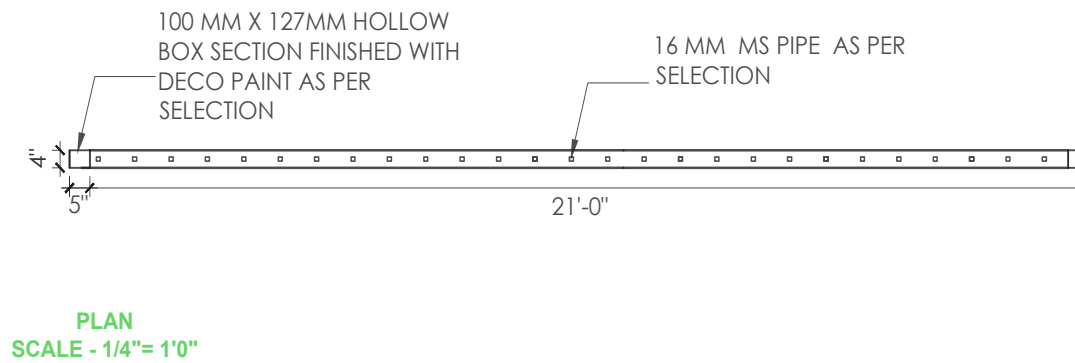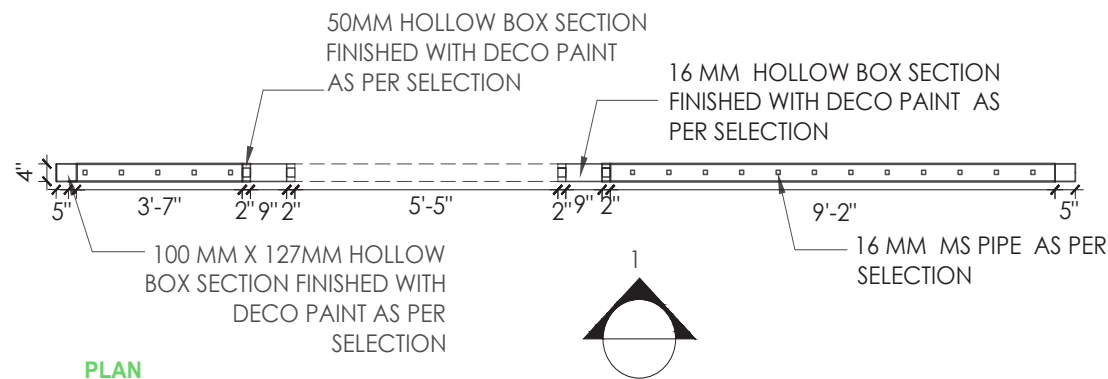

- NOTES:
1. UNLESS MENTIONED OTHERWISE ALL DIMENSIONS ARE IN FEET & INCHES.
 2. LARGER SCALE DETAILS SHALL SUPERSEDE ALL SMALLER SCALE DRAWINGS.
 3. ANY DISCREPANCY IN THIS DRAWING OR ANY OTHER DRAWINGS RELATED TO THIS DRAWING SHALL BE BROUGHT TO THE NOTICE OF THE CONSULTANTS IMMEDIATELY AND WORK BE COMMENCED ONLY AFTER CLARIFICATIONS ARE PROVIDED.
 4. DO NOT SCALE THE DRAWINGS, FOLLOW WRITTEN DIMENSIONS ONLY.

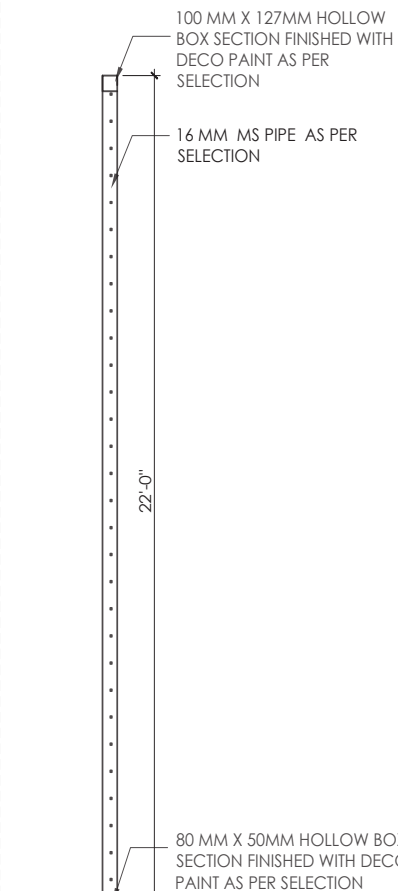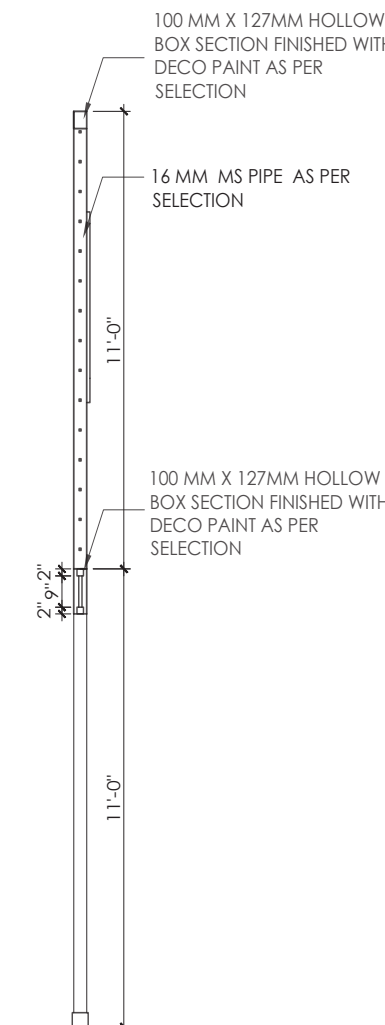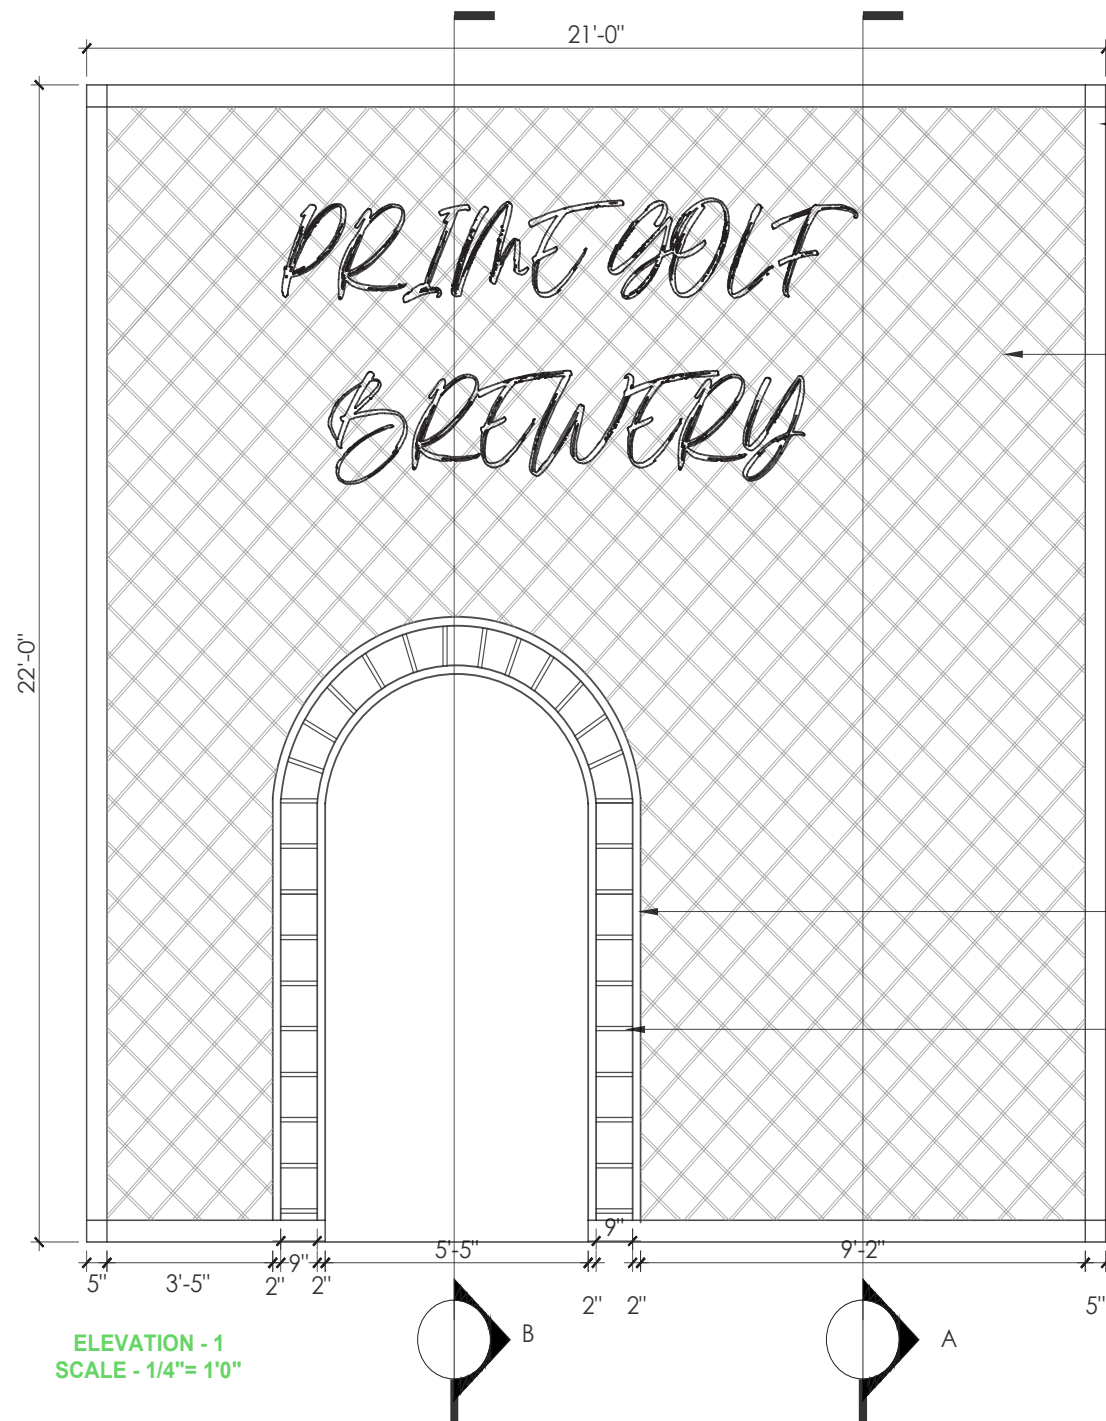

SIGNATURE OR STAMP:

APPROVED BY:

VERIFIED BY:

PURPOSE : FOR APPROVAL

TITLE: ARCH DETAIL

PROJECT: PRIME GOLF BREWERY

SCALE: 1/4"= 1'0"

DRW NO. : REV: R2

DATE: 07-02-2023

DEALT: HARSHINI



DRAWN: ROHINI



ACME
DESIGNERS

ARCHITECTS AND INTERIOR DESIGNERS

No 20/A, Anandamaya, 13th cross, 6th sector, HSR Layout, Bengaluru, 560102 email: studio@acmedesigners.com, www.acmedesigners.com

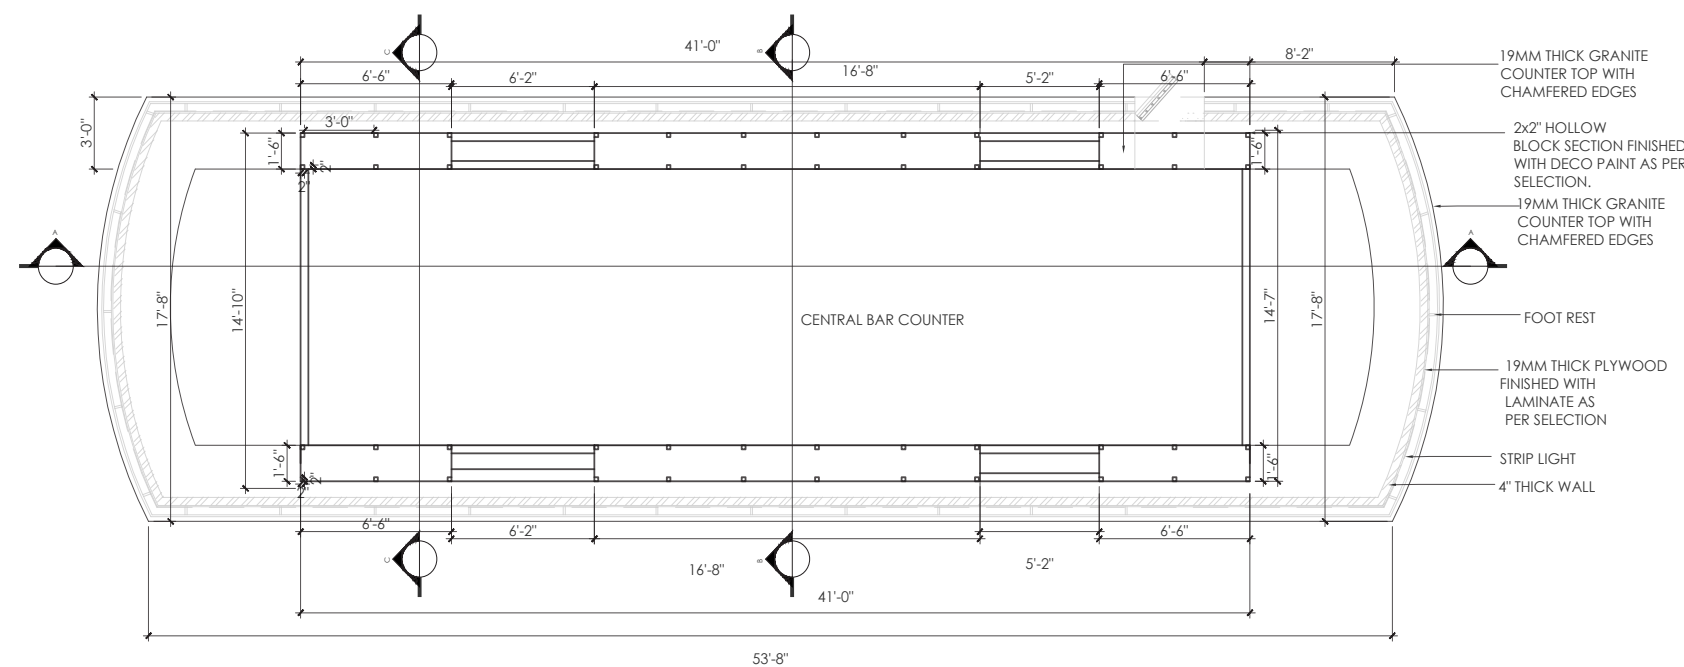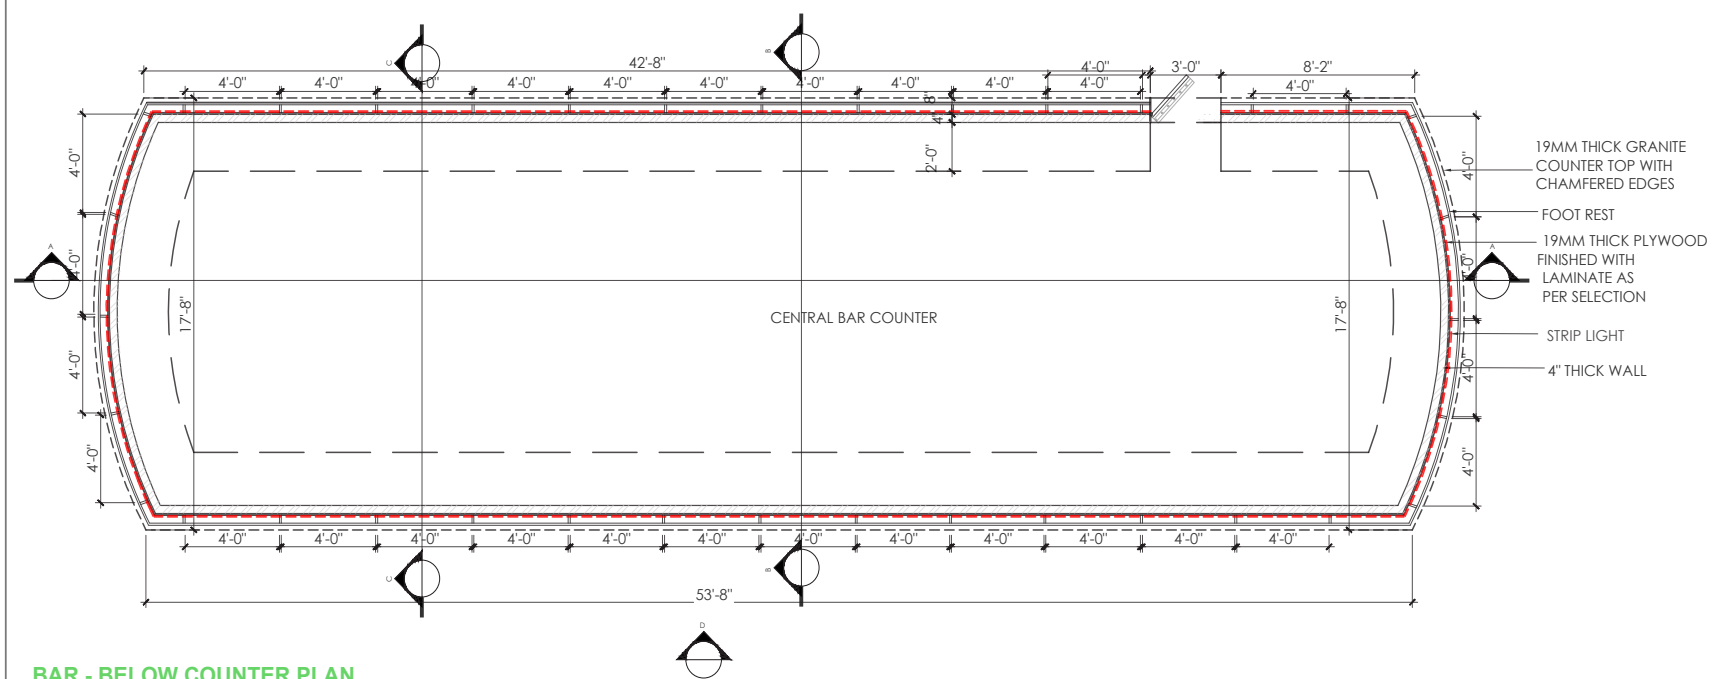


NOTES:

1. UNLESS MENTIONED OTHERWISE
ALL DIMENSIONS ARE IN FEET &
INCHES.

2. LARGER SCALE DETAILS SHALL SUPERSEDE ALL SMALLER SCALE DRAWINGS.

3. ANY DISCREPANCY IN THIS DRAWING OR ANY OTHER DRAWINGS RELATED TO THIS DRAWING SHALL BE BROUGHT TO THE NOTICE OF THE CONSULTANTS IMMEDIATELY AND WORK BE COMMENCED ONLY AFTER CLARIFICATIONS ARE PROVIDED.

4. DO NOT SCALE THE DRAWINGS, FOLLOW WRITTEN DIMENSIONS ONLY.

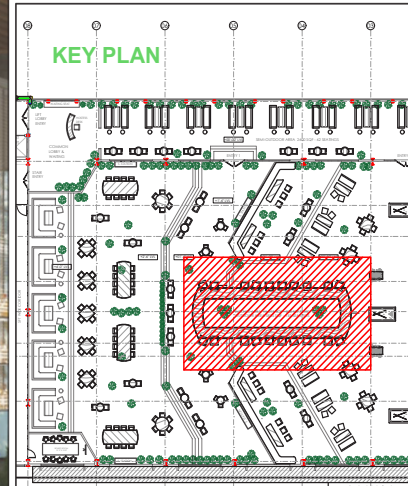

SIGNATURE OR STAMP:

APPROVED BY:

VERIFIED BY:

PURPOSE:	FOR APPROVAL
----------	--------------

TITLE: **MAIN BAR COUNTER**

PROJECT:

PRIME GOLF BREWERY

SCALE:
F T S

DRW NO. :	
DATE:	25-01-2023

DEALT:	HARSHINI
DRAWN:	ROHINI

REV: R2







REFERENCE IMAGE

- NOTES:
1. UNLESS MENTIONED OTHERWISE ALL DIMENSIONS ARE IN FEET & INCHES.
 2. LARGER SCALE DETAILS SHALL SUPERSEDE ALL SMALLER SCALE DRAWINGS.
 3. ANY DISCREPANCY IN THIS DRAWING OR ANY OTHER DRAWINGS RELATED TO THIS DRAWING SHALL BE BROUGHT TO THE NOTICE OF THE CONSULTANTS IMMEDIATELY AND WORK BE COMMENCED ONLY AFTER CLARIFICATIONS ARE PROVIDED.
 4. DO NOT SCALE THE DRAWINGS, FOLLOW WRITTEN DIMENSIONS ONLY.

KEY PLAN

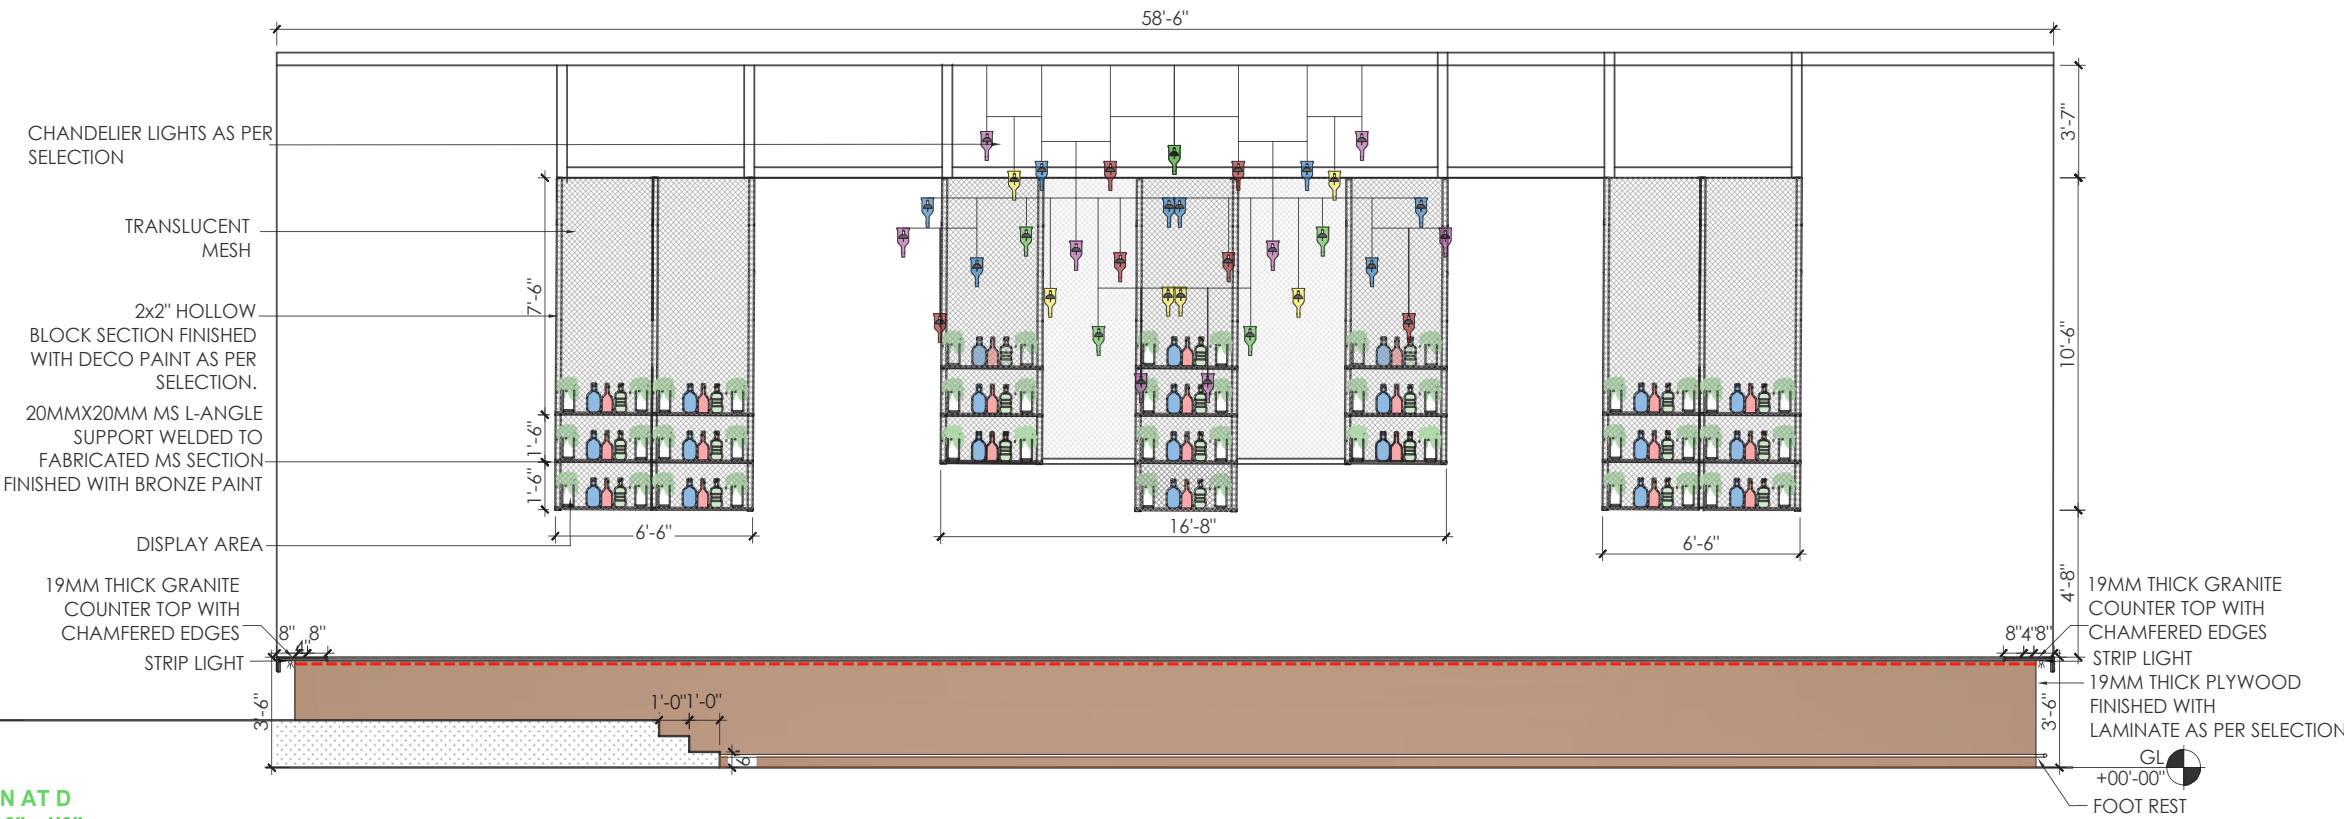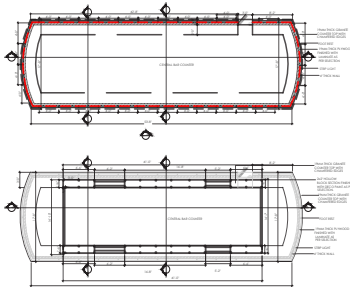

SIGNATURE OR STAMP:

APPROVED BY:

VERIFIED BY:

PURPOSE : FOR APPROVAL

TITLE: BAR COUNTER

PROJECT: PRIME GOLF BREWERY

SCALE: FTS

DRW NO. : REV: R2

DATE: 25-01-2023

DEALT: HARSHINI


DRAWN: ROHINI



ACME
DESIGNERS

ARCHITECTS AND INTERIOR DESIGNERS

No 20/A, Anandamaya, 13th cross, 6th sector, HSR Layout, Bengaluru, 560102 email: studio@acmedesigners.com, www.acmedesigners.com

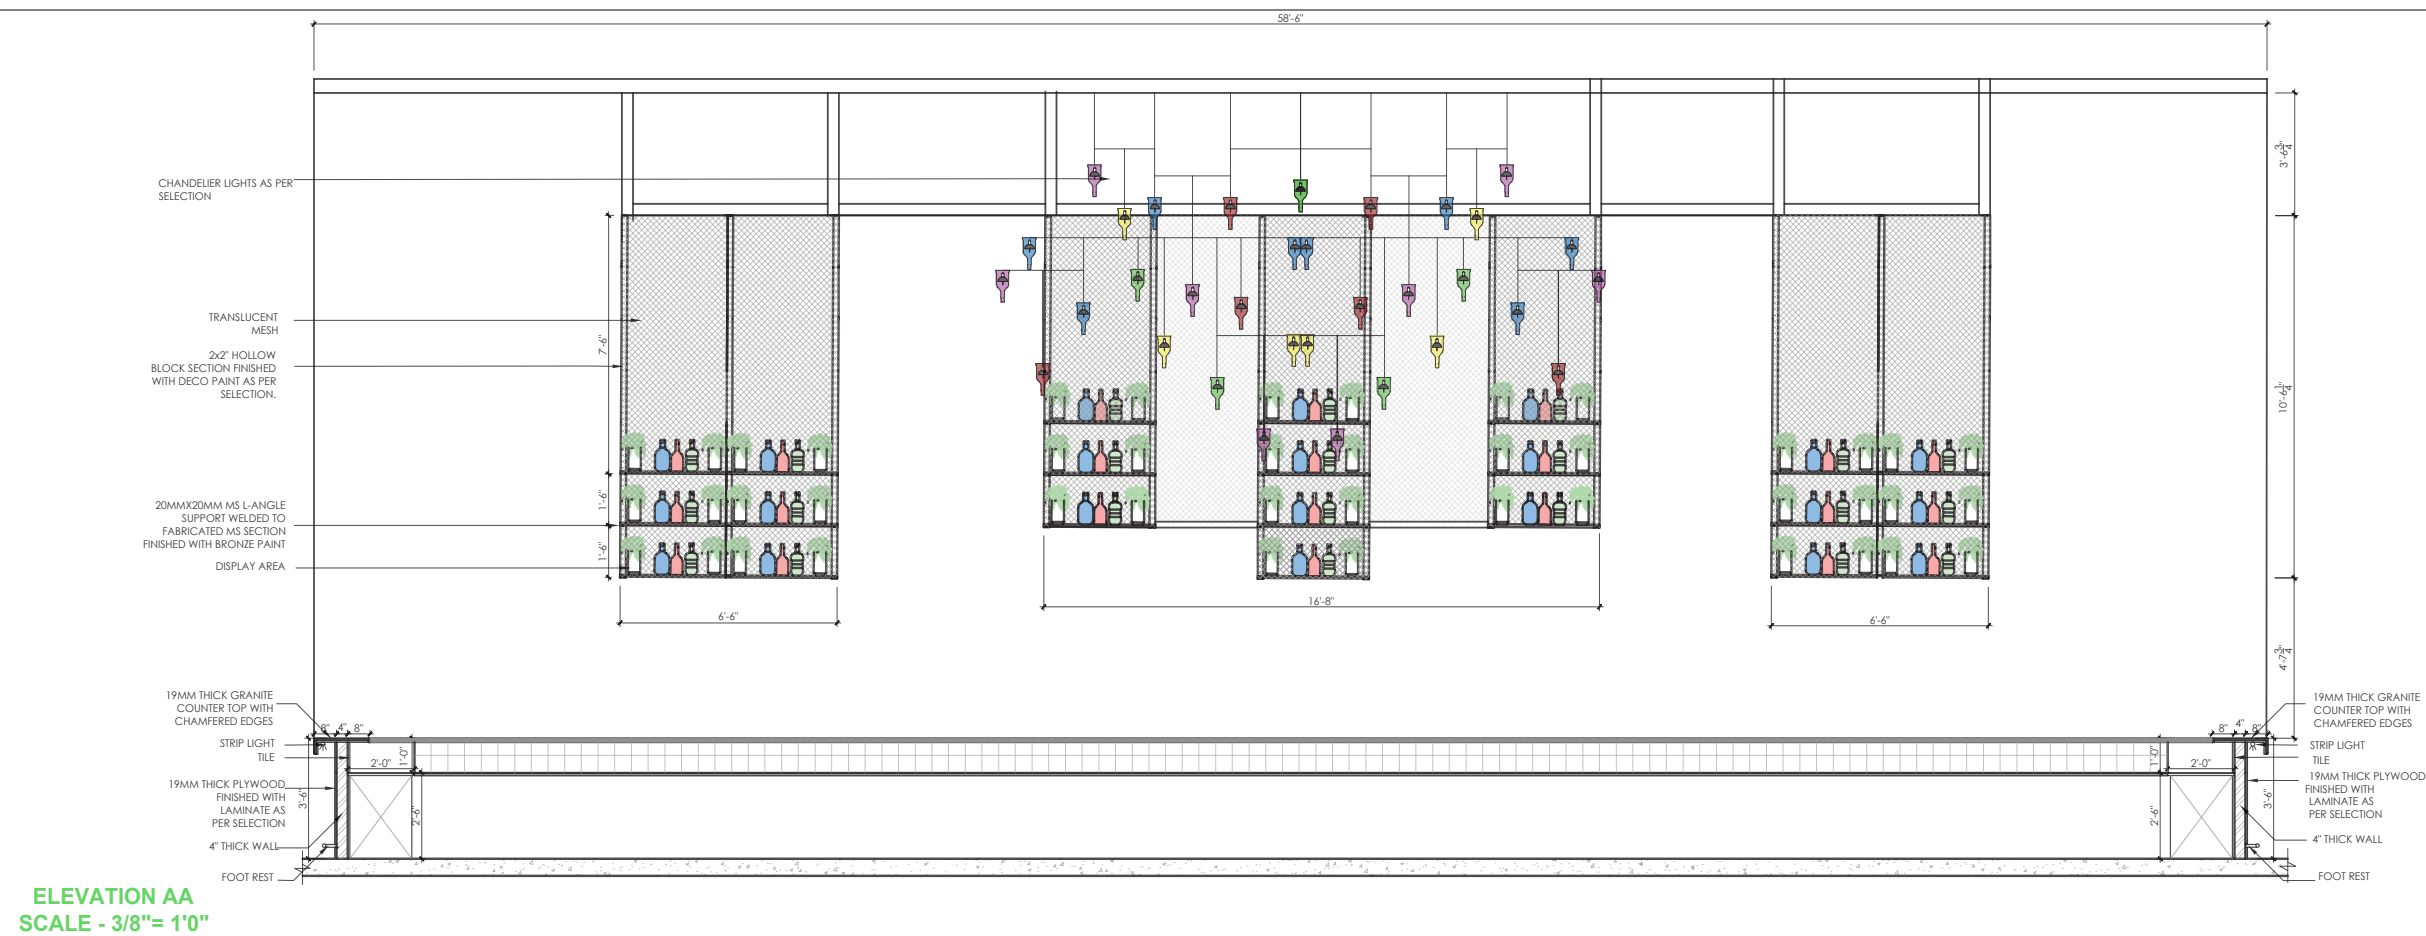

NOTES:


1. UNLESS MENTIONED OTHERWISE
ALL DIMENSIONS ARE IN FEET &
INCHES.

2. LARGER SCALE DETAILS SHALL SUPERSEDE ALL SMALLER SCALE DRAWINGS.

3. ANY DISCREPANCY IN THIS DRAWING OR ANY OTHER DRAWINGS RELATED TO THIS DRAWING SHALL BE BROUGHT TO THE NOTICE OF THE CONSULTANTS IMMEDIATELY AND WORK BE COMMENCED ONLY AFTER CLARIFICATIONS ARE PROVIDED.

4.DO NOT SCALE THE DRAWINGS,
FOLLOW WRITTEN DIMENSIONS
ONLY.

KEY PLAN

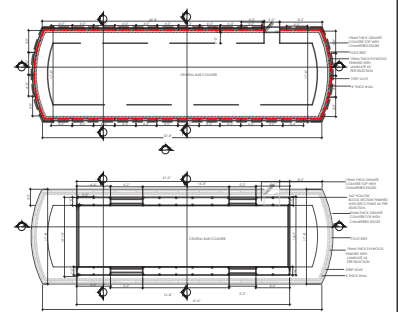

SIGNATURE OR STAMP:

APPROVED BY:

VERIFIED BY:

PURPOSE : **FOR APPROVAL**

TITLE: **BAR COUNTER**

PROJECT:

PRIME GOLF BREWERY

SCALE:
F T S

DRW NO. :

REV: R2

DATE: 25-01-2023

DEALT: HARSHINI


DRAWN: ROHINI




ΔCΠΕ
DESIGNERS

ARCHITECTS AND INTERIOR DESIGNERS


No 20/A, Anandamaya, 13th cross, 6th sector, HSR Layout, Bengaluru, 560102 email: studio@acmedesigners.com, www.acmedesigners.com

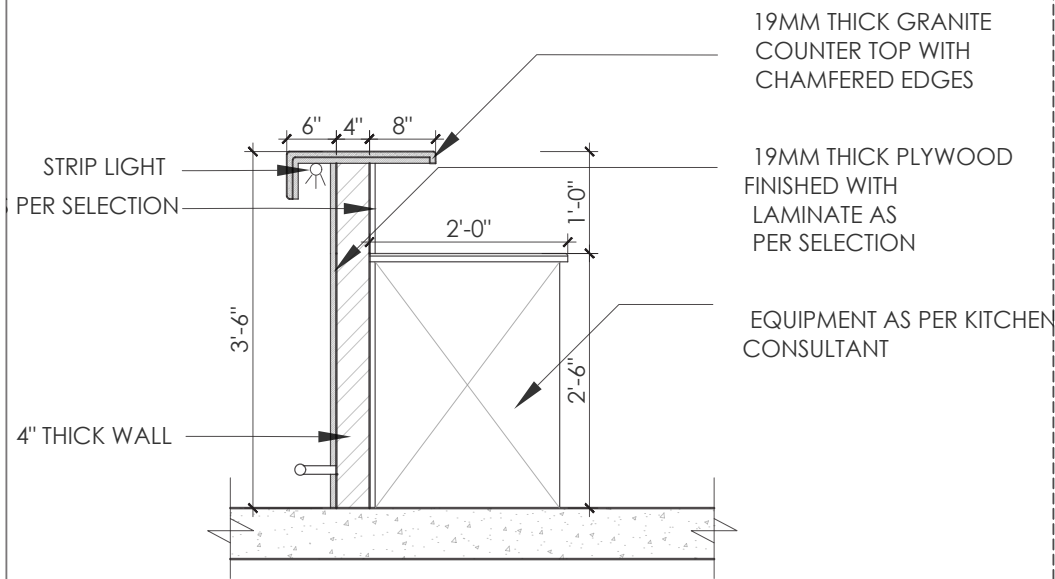


DETAIL AA
SCALE - 1/2" = 1'0"

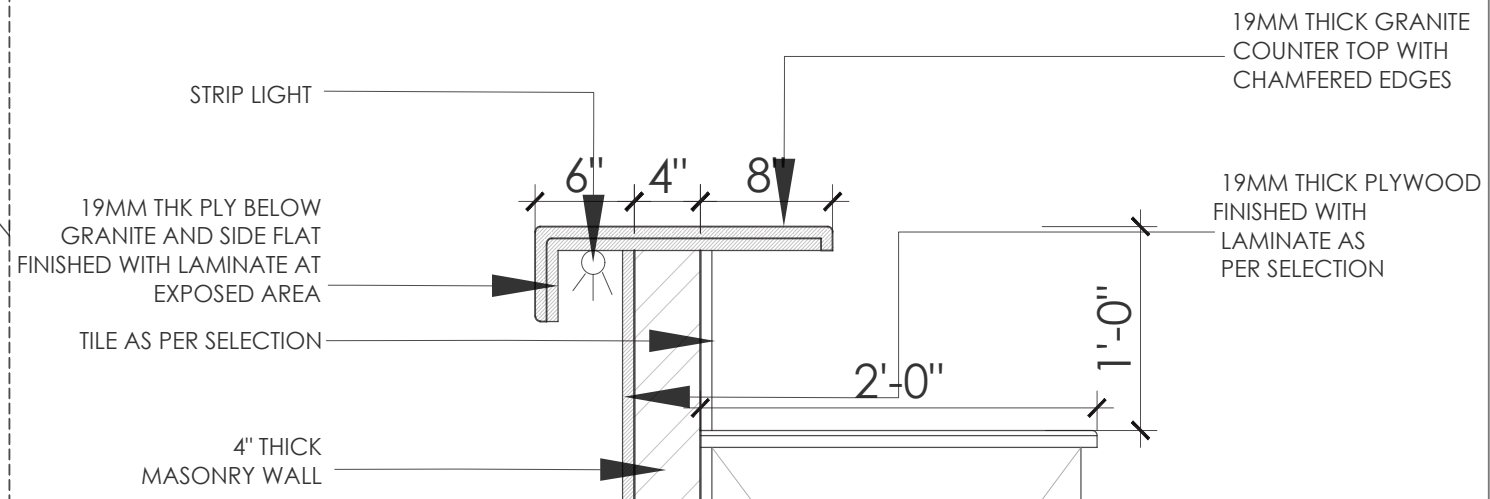

DETAIL - BB
SCALE - 1" = 1'0"

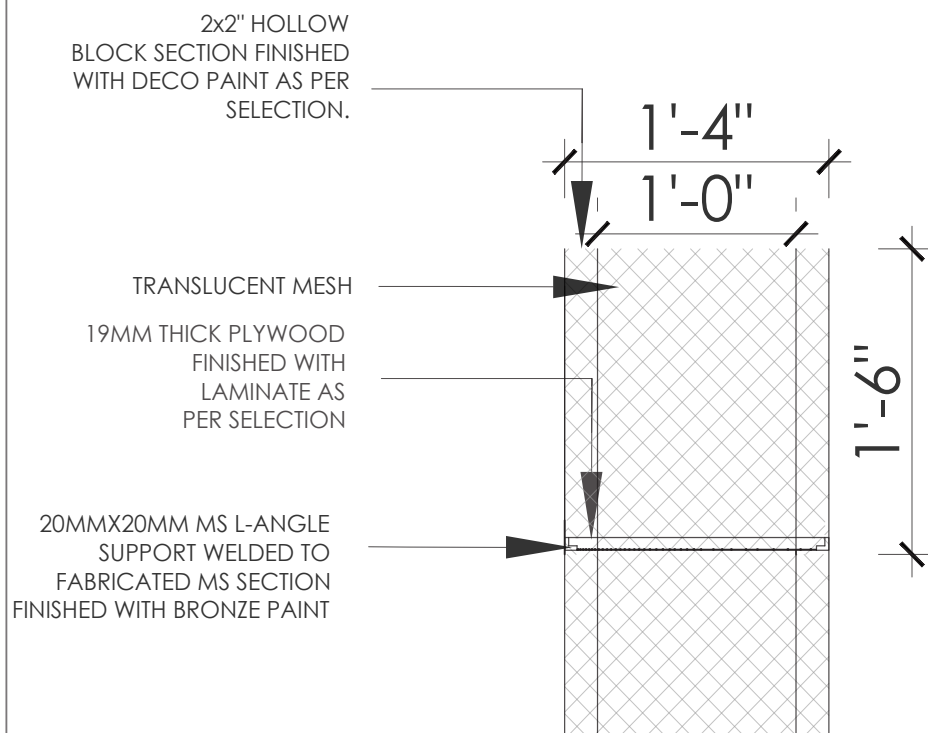


DETAIL - DD
SCALE - 1" = 1'0"

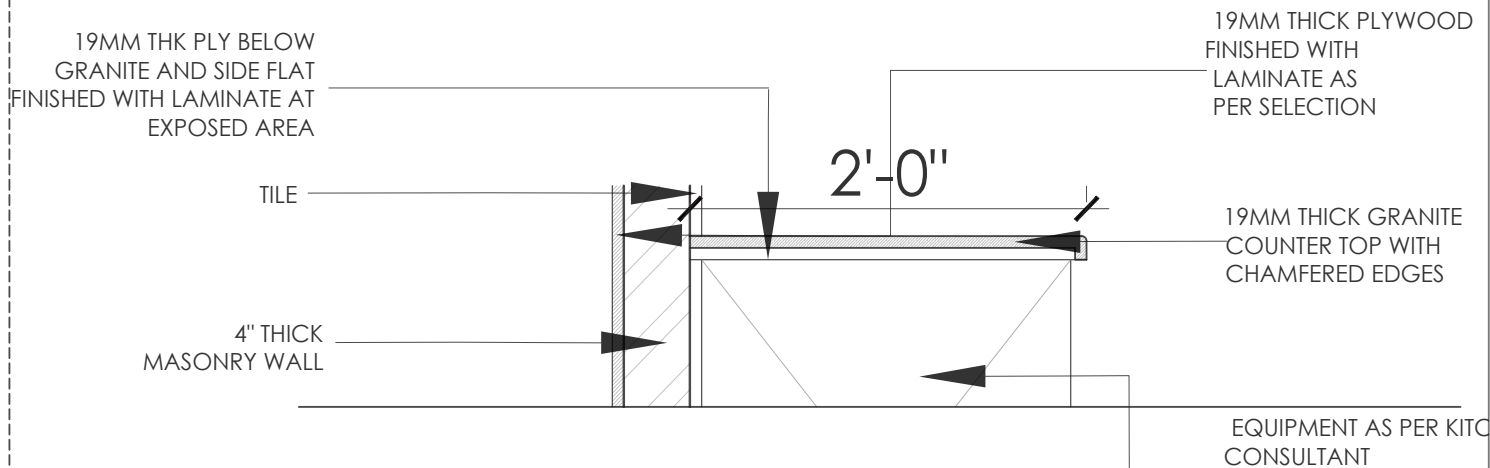

DETAIL - CC
SCALE - 1" = 1'0"

- NOTES:
1. UNLESS MENTIONED OTHERWISE ALL DIMENSIONS ARE IN FEET & INCHES.
 2. LARGER SCALE DETAILS SHALL SUPERSEDE ALL SMALLER SCALE DRAWINGS.
 3. ANY DISCREPANCY IN THIS DRAWING OR ANY OTHER DRAWINGS RELATED TO THIS DRAWING SHALL BE BROUGHT TO THE NOTICE OF THE CONSULTANTS IMMEDIATELY AND WORK BE COMMENCED ONLY AFTER CLARIFICATIONS ARE PROVIDED.
 4. DO NOT SCALE THE DRAWINGS, FOLLOW WRITTEN DIMENSIONS ONLY.

KEY PLAN

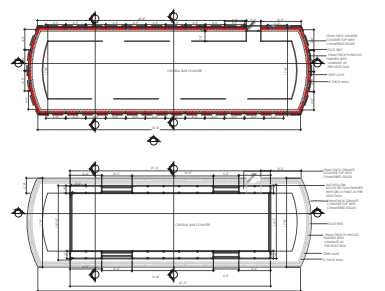

SIGNATURE OR STAMP:

APPROVED BY:

VERIFIED BY:

PURPOSE : FOR APPROVAL

TITLE: BAR COUNTER

PROJECT: PRIME GOLF BREWERY

SCALE: F T S

DRW NO. : REV: R2

DATE: 25-01-2023


DEALT: HARSHINI

DRAWN: ROHINI






3d
VISUALISATION

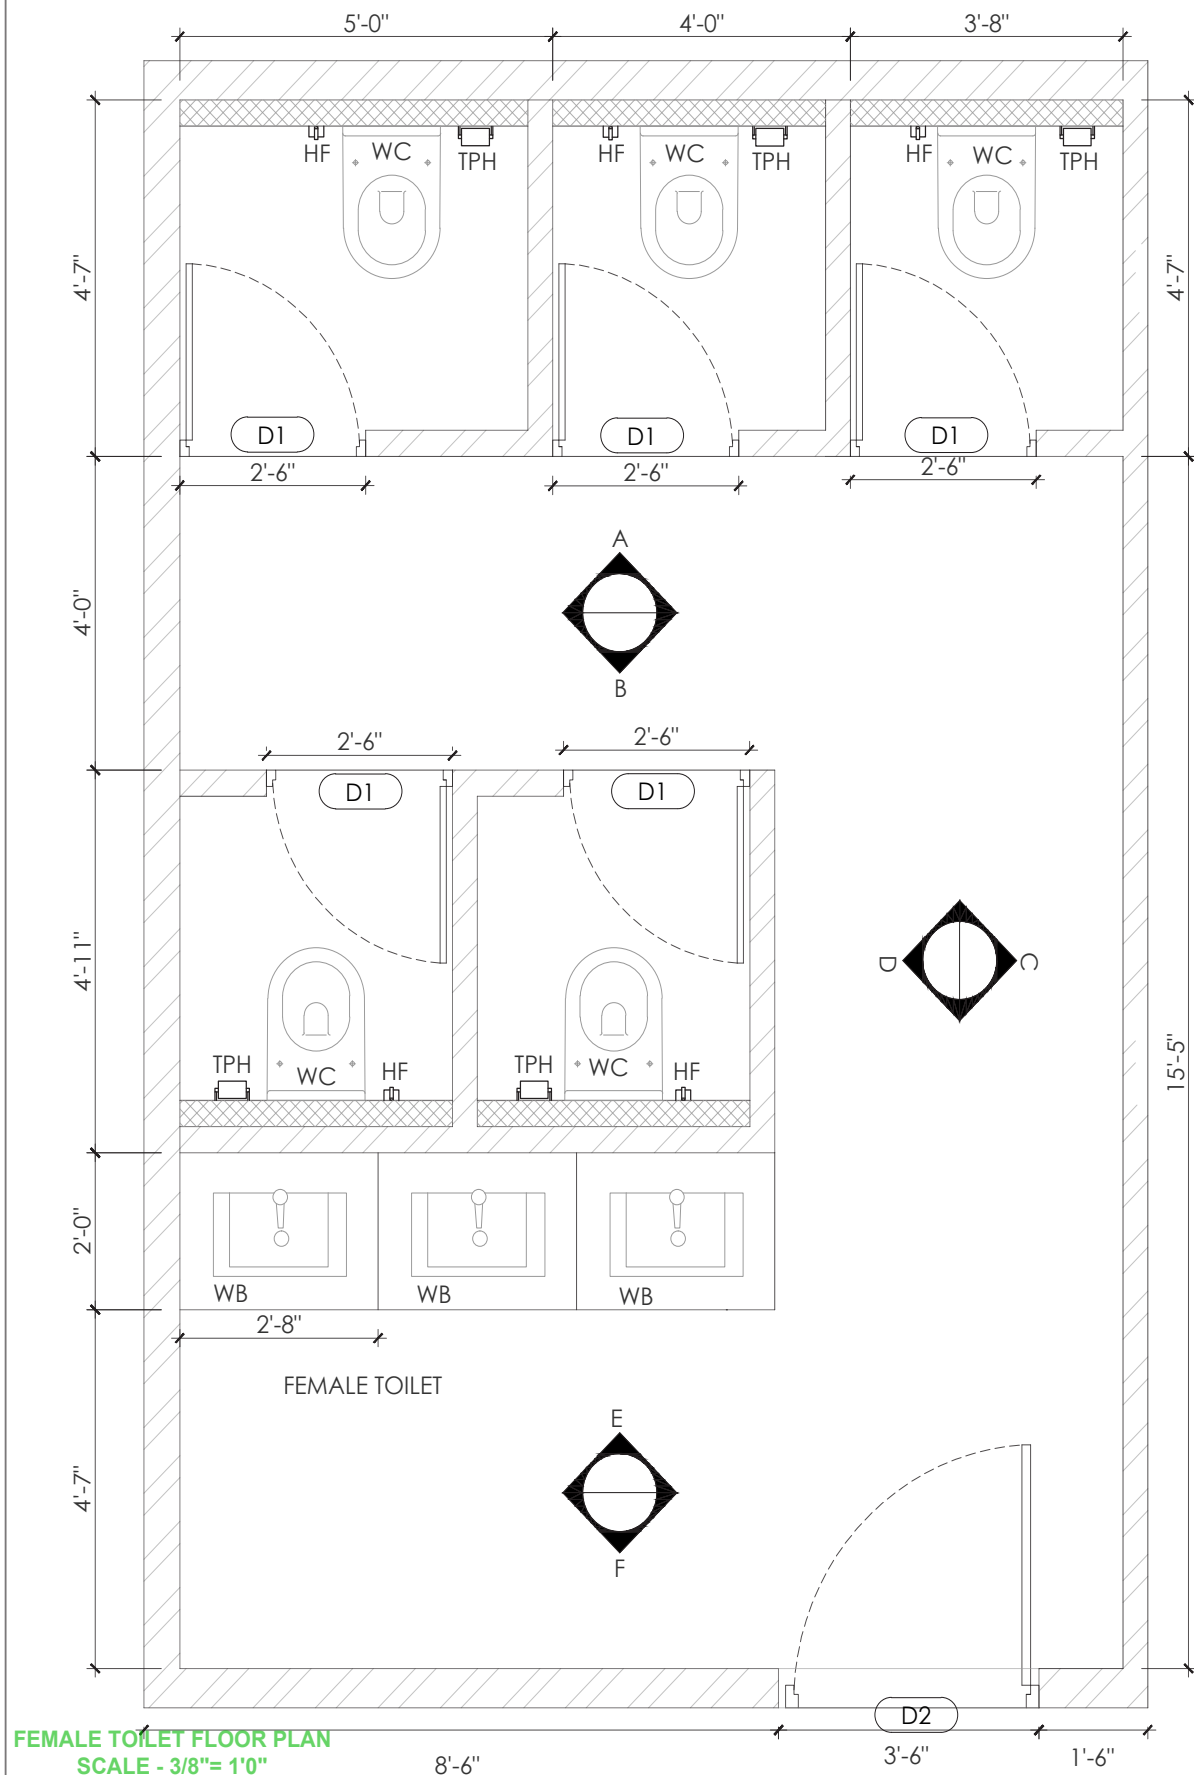


FEMALE TOILET FLOOR PLAN
SCALE - 3/8" = 1'0"

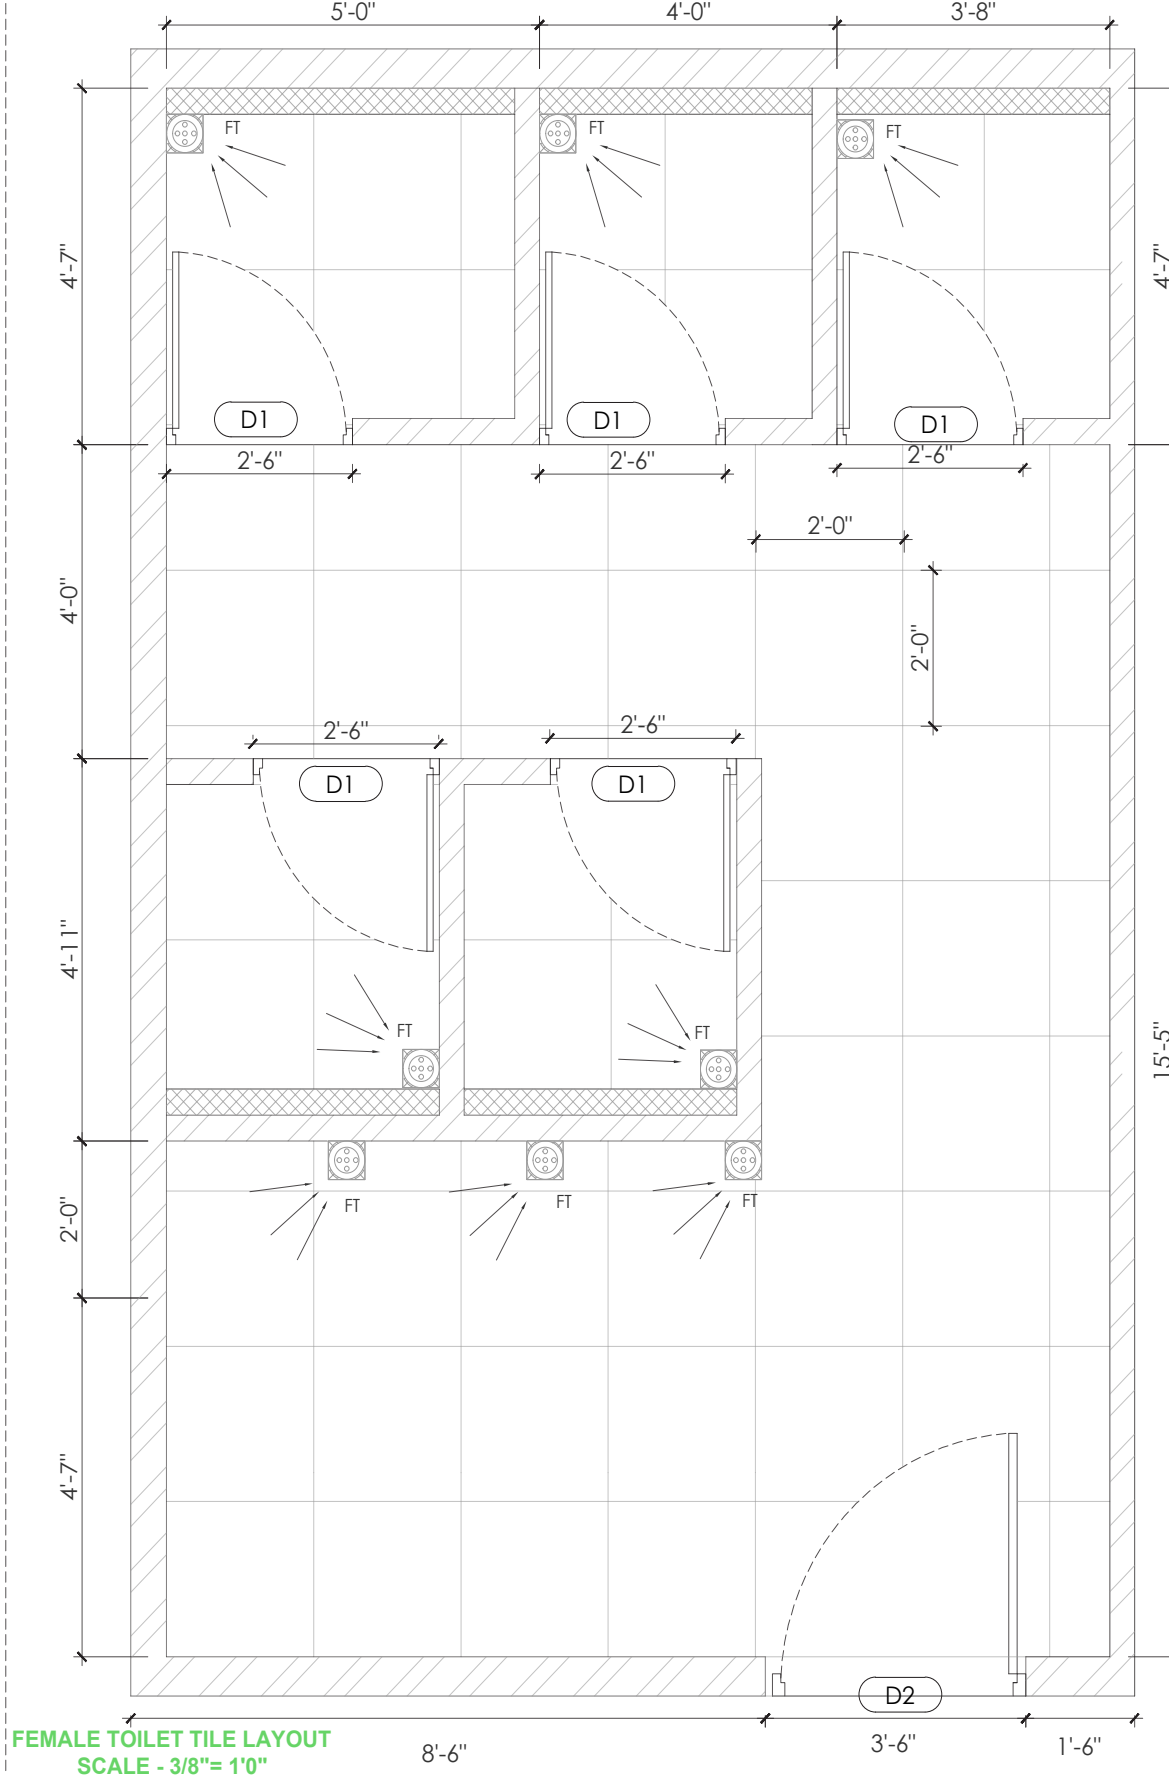

FEMALE TOILET TILE LAYOUT
SCALE - 3/8" = 1'0"

- NOTES:
1. UNLESS MENTIONED OTHERWISE ALL DIMENSIONS ARE IN FEET & INCHES.
 2. LARGER SCALE DETAILS SHALL SUPERSEDE ALL SMALLER SCALE DRAWINGS.
 3. ANY DISCREPANCY IN THIS DRAWING OR ANY OTHER DRAWINGS RELATED TO THIS DRAWING SHALL BE BROUGHT TO THE NOTICE OF THE CONSULTANTS IMMEDIATELY AND WORK BE COMMENCED ONLY AFTER CLARIFICATIONS ARE PROVIDED.
 4. DO NOT SCALE THE DRAWINGS, FOLLOW WRITTEN DIMENSIONS ONLY.

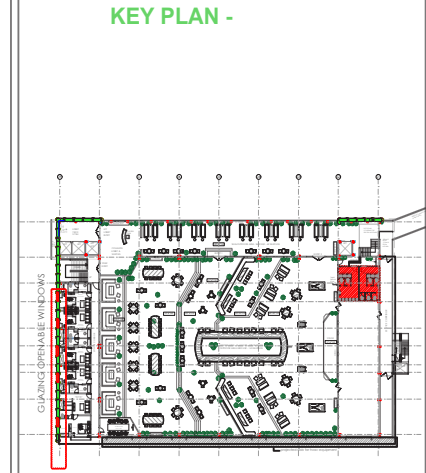

SIGNATURE OR STAMP:

APPROVED BY:

VERIFIED BY:

PURPOSE : FOR APPROVAL

TITLE:
FEMALE TOILET DETAILS

PROJECT:
PRIME GOLF BREWERY

SCALE:
3/8" = 1'0"


DRW NO. :
REV: R2

DATE: 18-01-2023


DEALT: HARSHINI

DRAWN: ROHINI




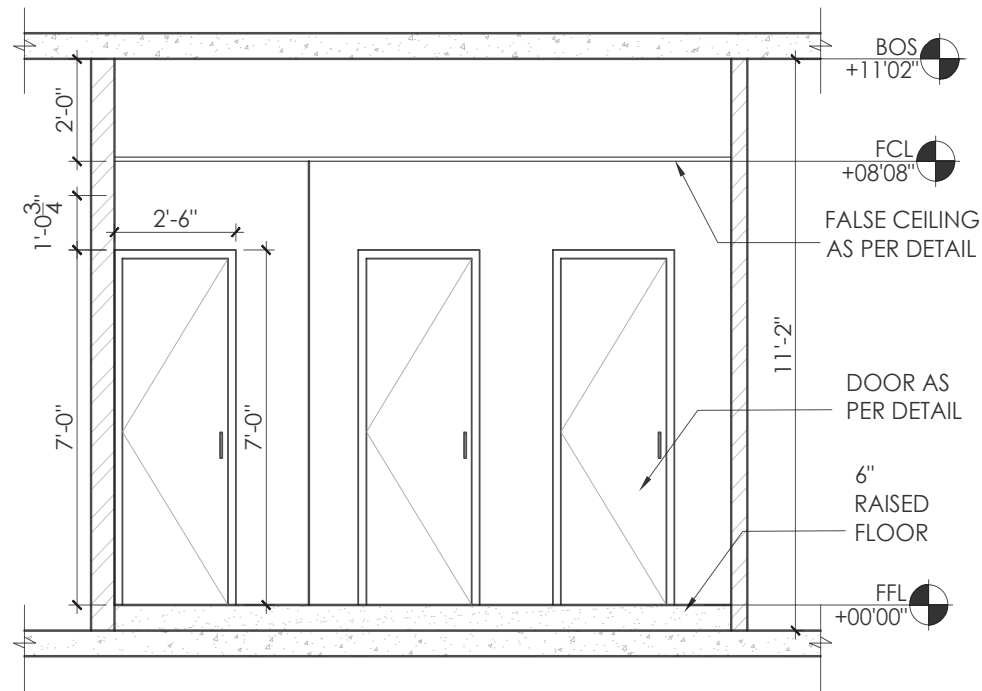


FEMALE TOILET ELEVATION - B
SCALE - 1/4"= 1'0"

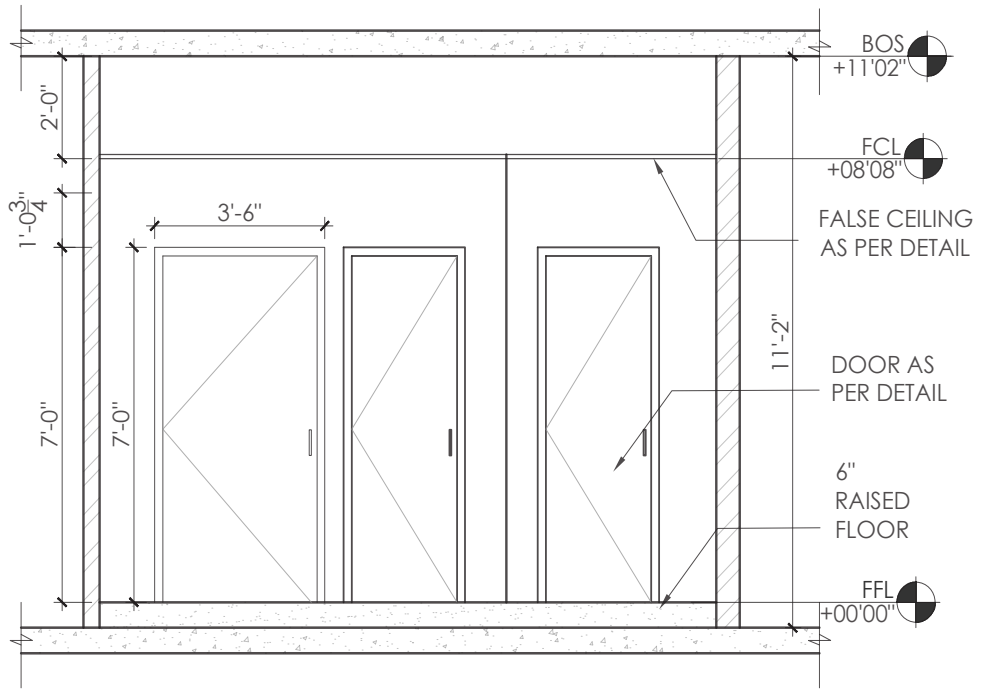

FEMALE TOILET ELEVATION - A
SCALE - 1/4"= 1'0"

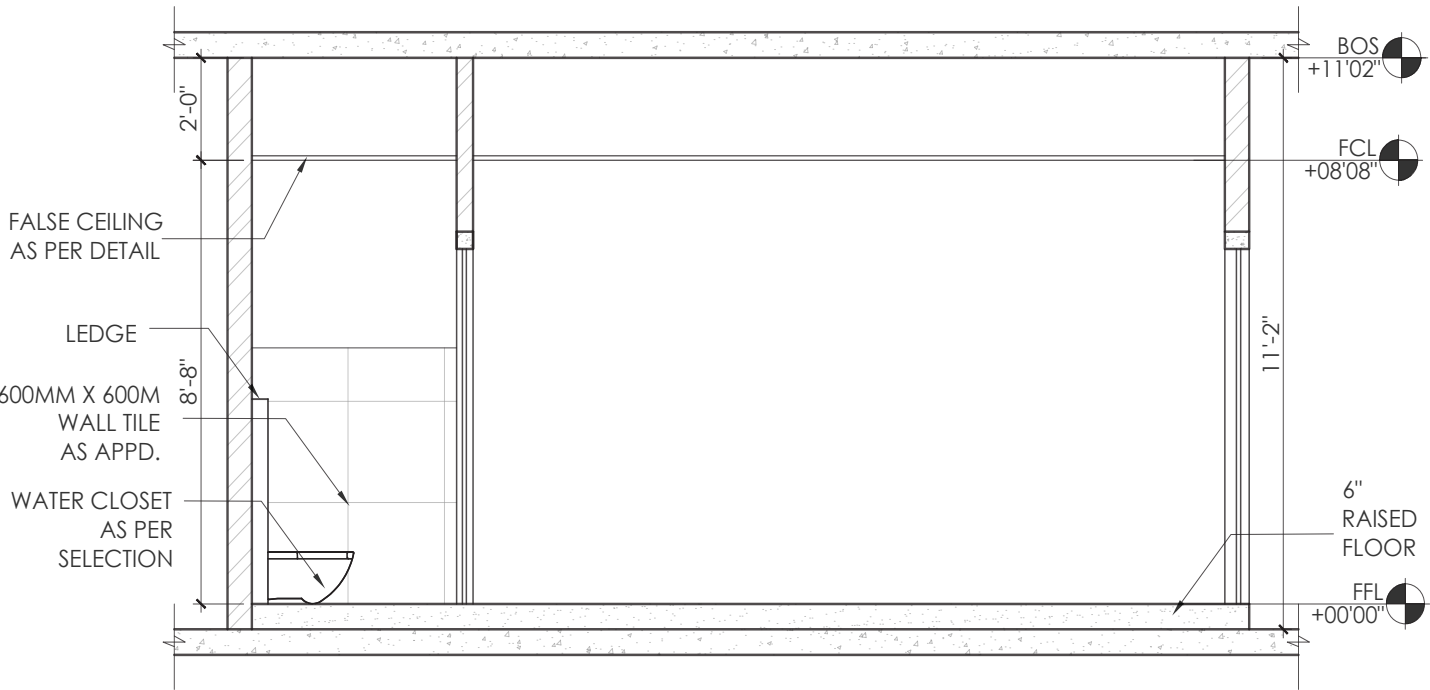


FEMALE TOILET ELEVATION - C
SCALE - 1/4"= 1'0"


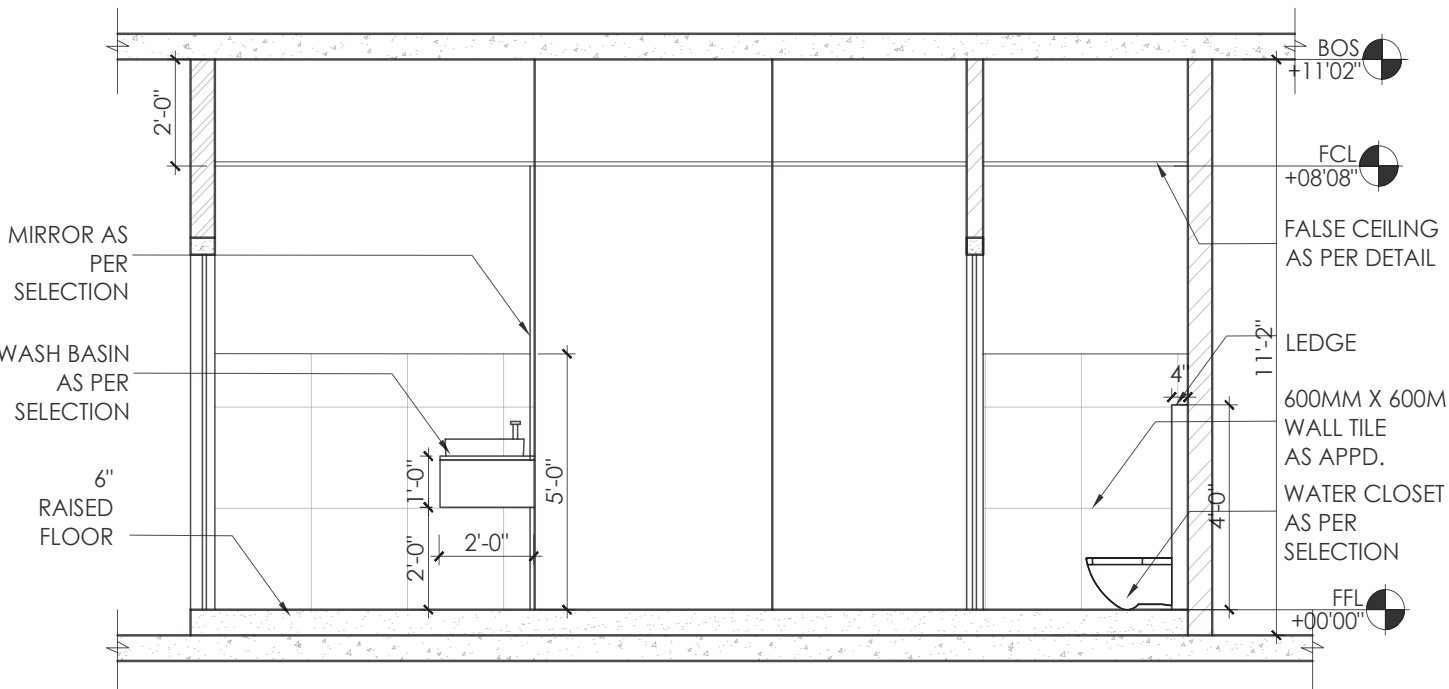


FEMALE TOILET ELEVATION - D
SCALE - 1/4"= 1'0"

- NOTES:
1. UNLESS MENTIONED OTHERWISE ALL DIMENSIONS ARE IN FEET & INCHES.
 2. LARGER SCALE DETAILS SHALL SUPERSEDE ALL SMALLER SCALE DRAWINGS.
 3. ANY DISCREPANCY IN THIS DRAWING OR ANY OTHER DRAWINGS RELATED TO THIS DRAWING SHALL BE BROUGHT TO THE NOTICE OF THE CONSULTANTS IMMEDIATELY AND WORK BE COMMENCED ONLY AFTER CLARIFICATIONS ARE PROVIDED.
 4. DO NOT SCALE THE DRAWINGS, FOLLOW WRITTEN DIMENSIONS ONLY.

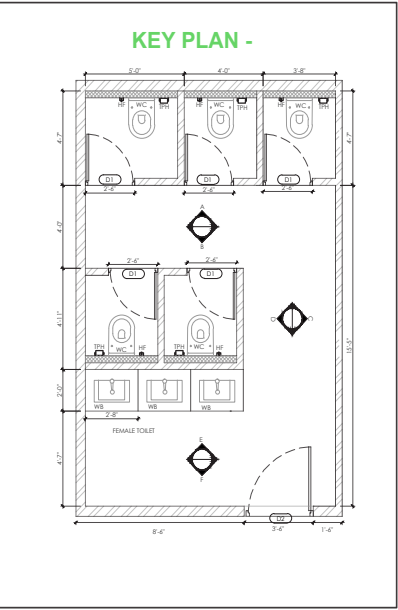


SIGNATURE OR STAMP:	
APPROVED BY:	
VERIFIED BY:	
PURPOSE : FOR APPROVAL	
TITLE: FEMALE TOILET ELEVATION	
PROJECT: PRIME GOLF BREWERY	SCALE: 1/4"= 1'0"
DRW NO. :	REV: R2
DATE: 18-01-2023	
DEALT: HARSHINI	
DRAWN: ROHINI	

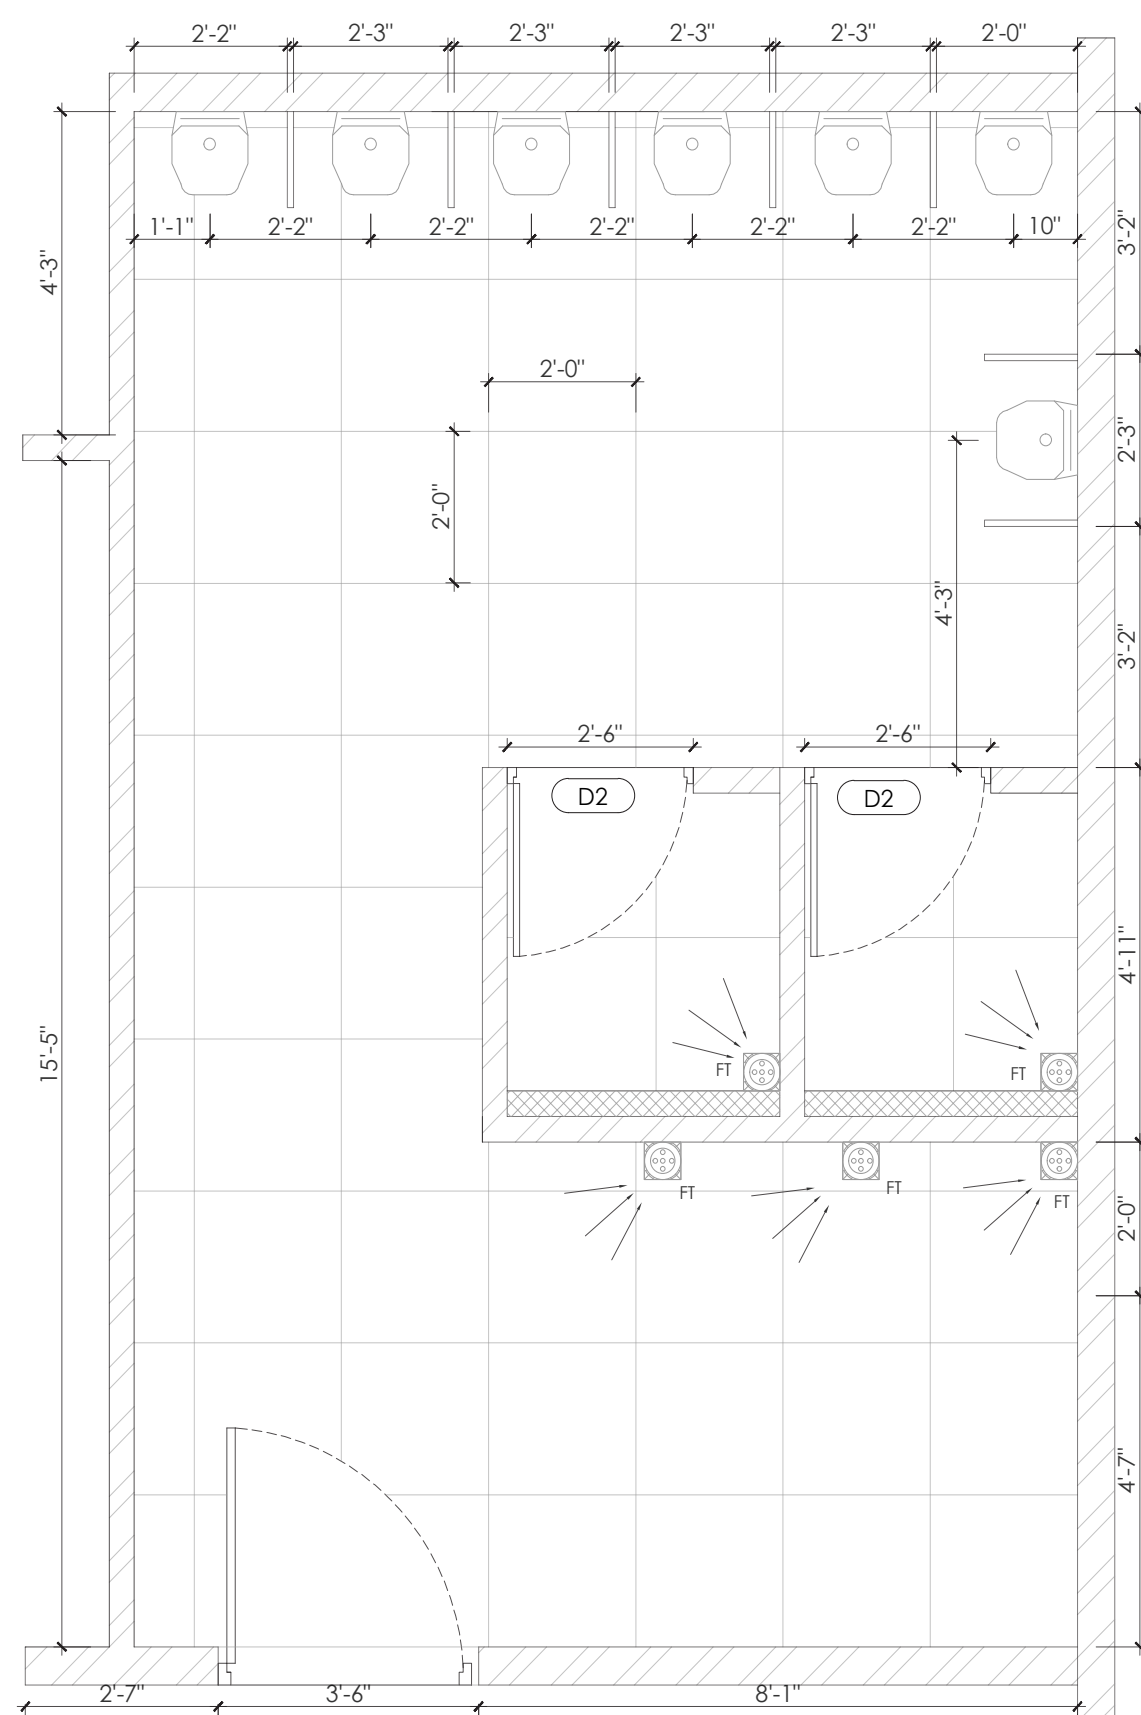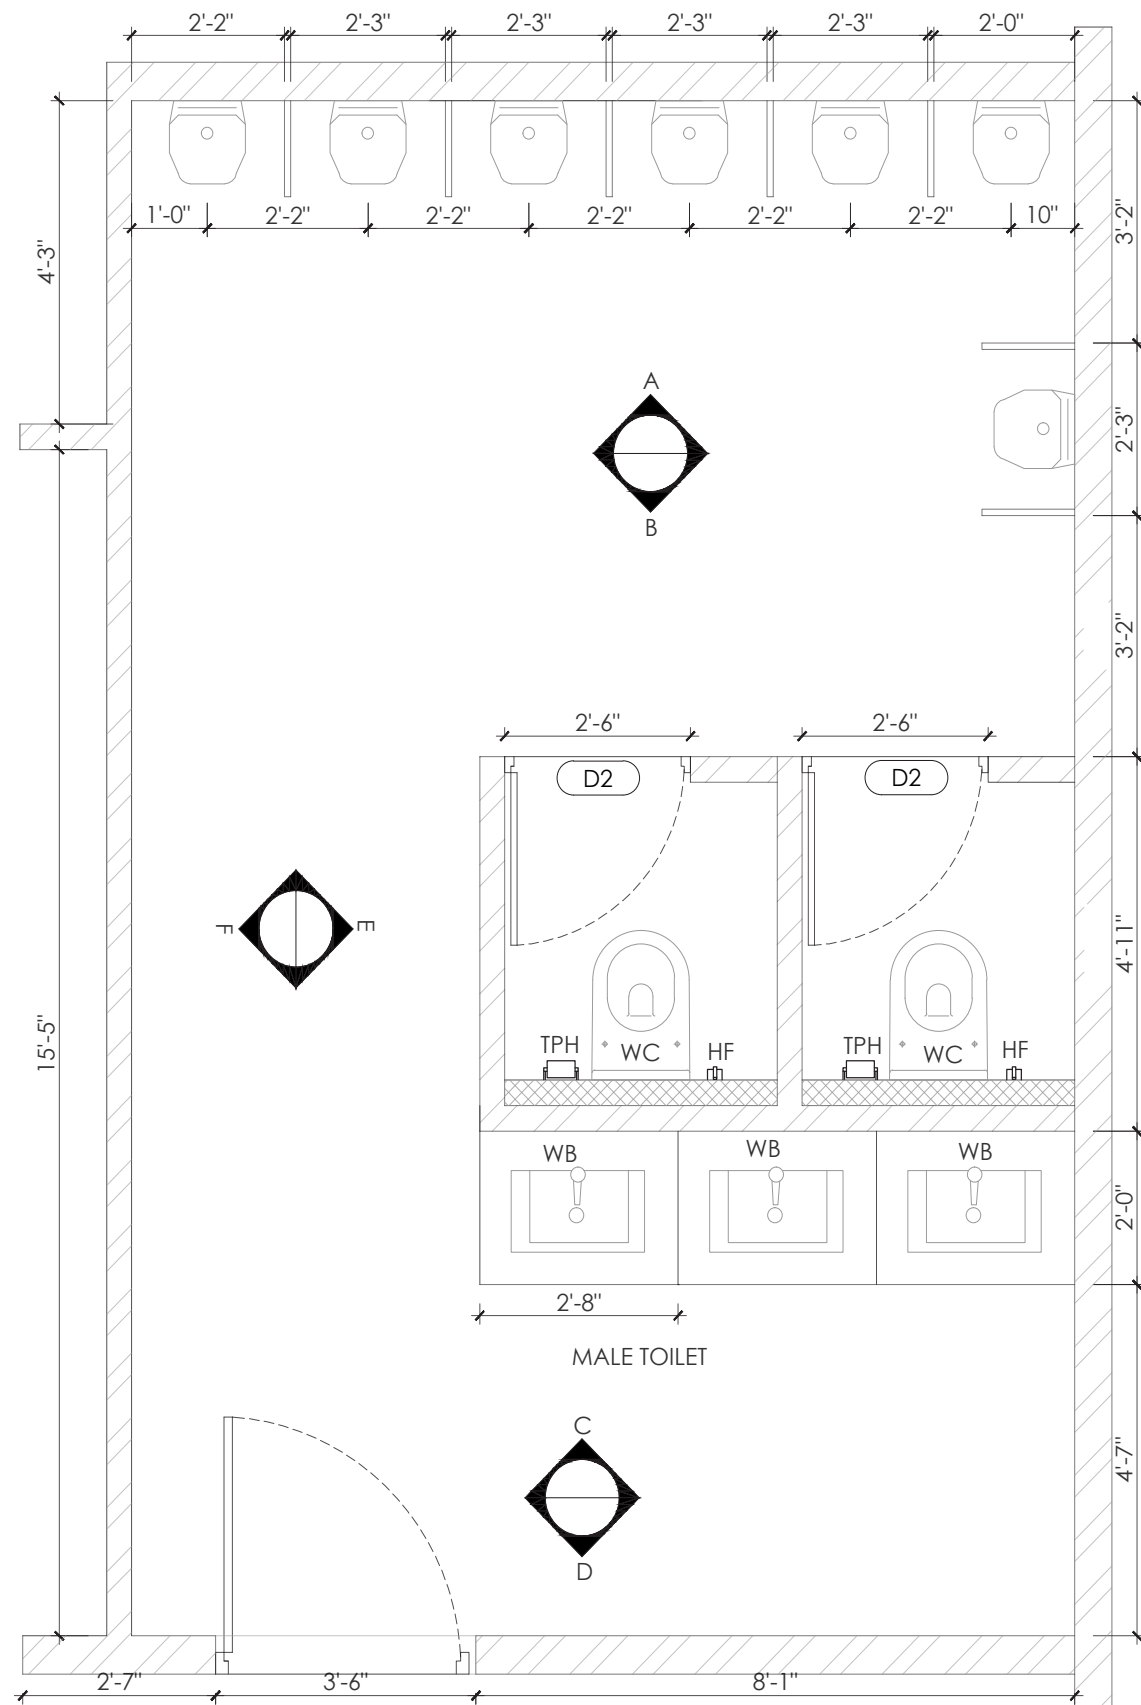

- NOTES:
1. UNLESS MENTIONED OTHERWISE ALL DIMENSIONS ARE IN FEET & INCHES.
 2. LARGER SCALE DETAILS SHALL SUPERSEDE ALL SMALLER SCALE DRAWINGS.
 3. ANY DISCREPANCY IN THIS DRAWING OR ANY OTHER DRAWINGS RELATED TO THIS DRAWING SHALL BE BROUGHT TO THE NOTICE OF THE CONSULTANTS IMMEDIATELY AND WORK BE COMMENCED ONLY AFTER CLARIFICATIONS ARE PROVIDED.
 4. DO NOT SCALE THE DRAWINGS, FOLLOW WRITTEN DIMENSIONS ONLY.

KEY PLAN -

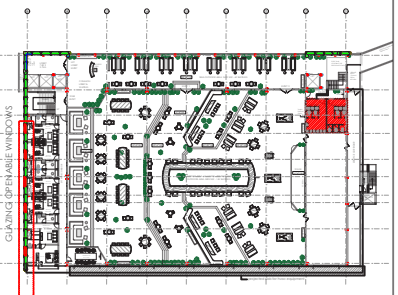

SIGNATURE OR STAMP:

APPROVED BY:

VERIFIED BY:

PURPOSE : FOR APPROVAL

TITLE:
MALE TOILET DETAILS

PROJECT: PRIME GOLF BREWERY

SCALE: 3/8" = 1'0"


DRW NO. : REV: R2

DATE: 18-01-2023


DEALT: HARSHINI

DRAWN: ROHINI




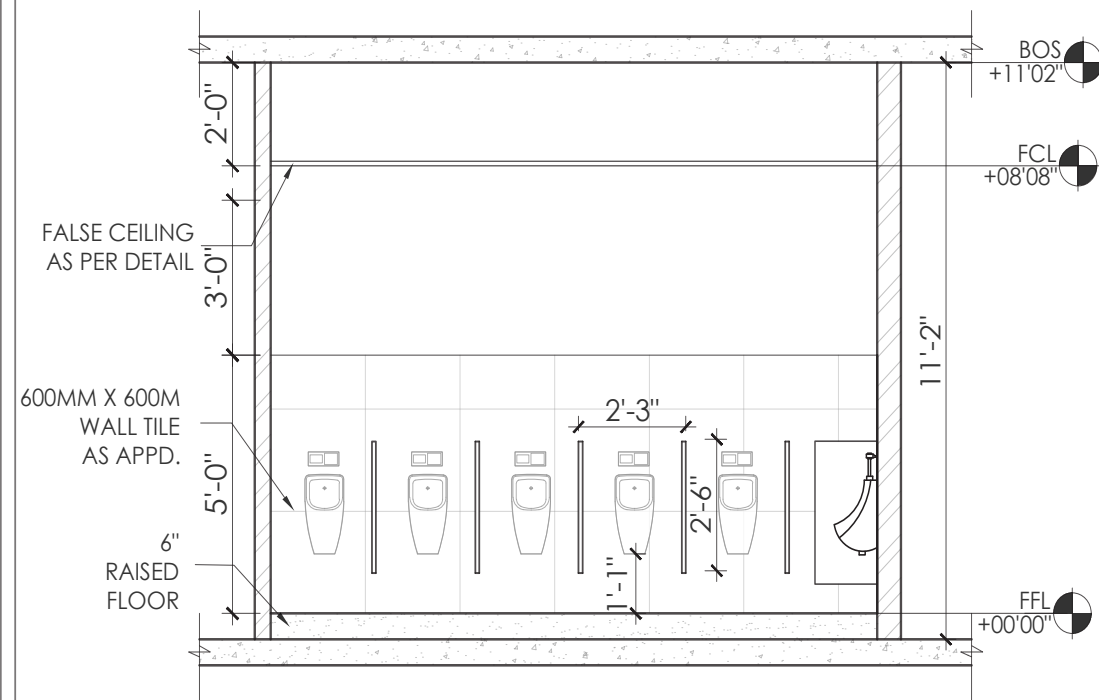


MALE TOILET ELEVATION - A
SCALE - 1/4"= 1'0"

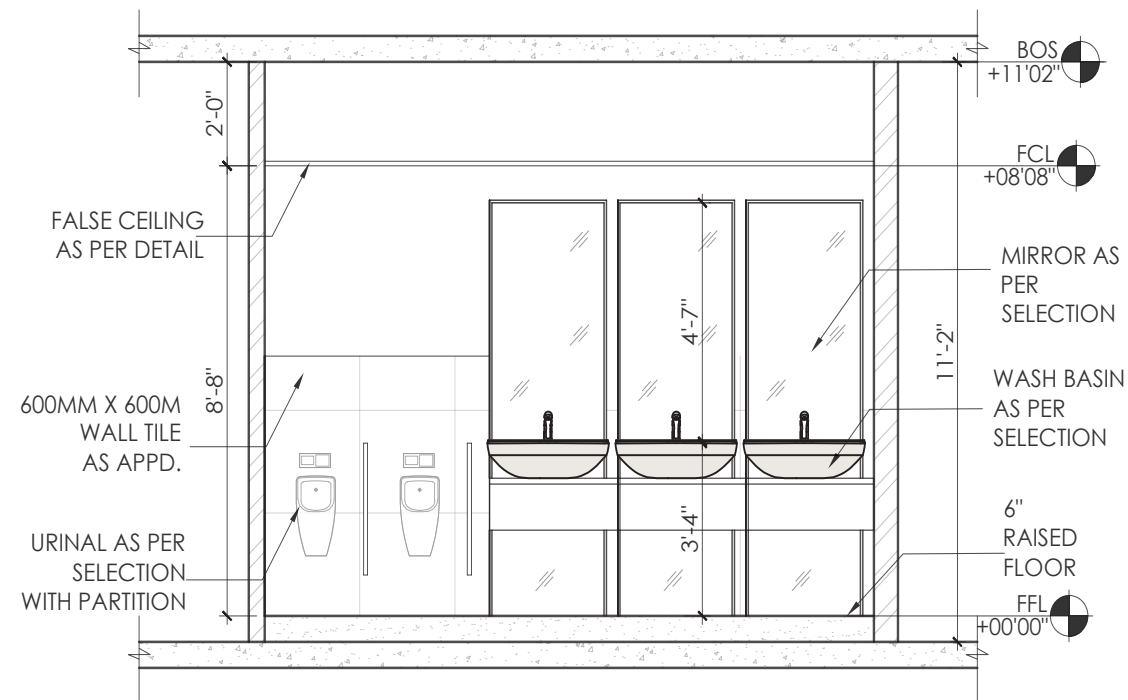

MALE TOILET ELEVATION - B
SCALE - 1/4"= 1'0"

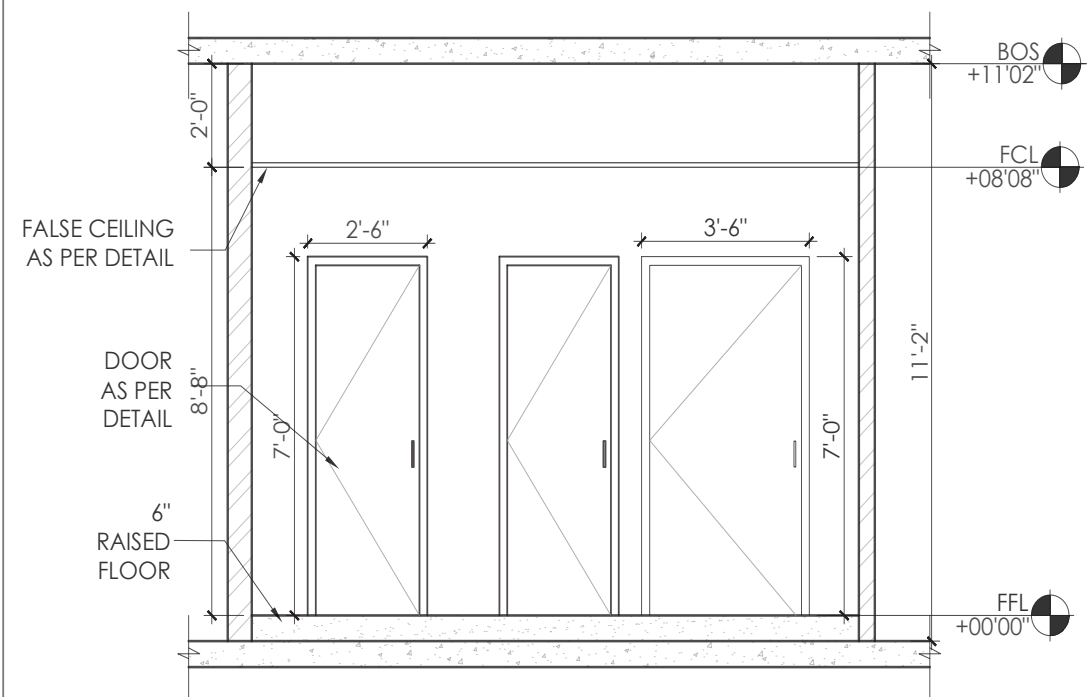

MALE TOILET ELEVATION - C
SCALE - 1/4"= 1'0"

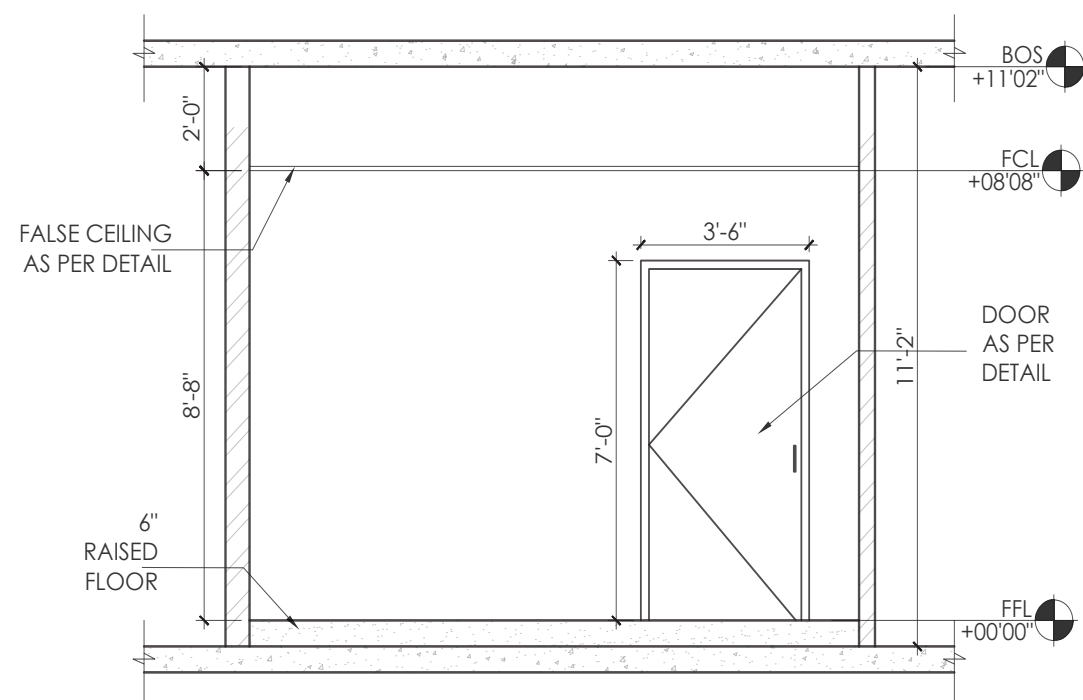

MALE TOILET ELEVATION - D
SCALE - 1/4"= 1'0"


NOTES:

1. UNLESS MENTIONED OTHERWISE
ALL DIMENSIONS ARE IN FEET &
INCHES.

2. LARGER SCALE DETAILS SHALL SUPERSEDE ALL SMALLER SCALE DRAWINGS.

3. ANY DISCREPANCY IN THIS DRAWING OR ANY OTHER DRAWINGS RELATED TO THIS DRAWING SHALL BE BROUGHT TO THE NOTICE OF THE CONSULTANTS IMMEDIATELY AND WORK BE COMMENCED ONLY AFTER CLARIFICATIONS ARE PROVIDED.

4.DONOT SCALE THE DRAWINGS,
FOLLOW WRITTEN DIMENSIONS
ONLY.

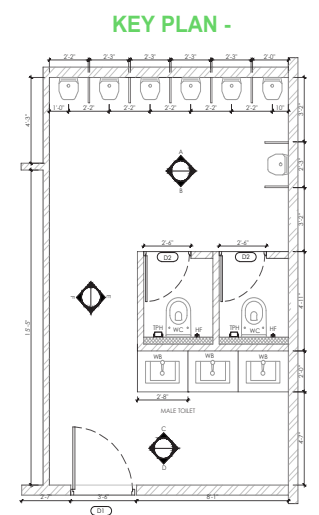

SIGNATURE OR STAMP:

APPROVED BY:

VERIFIED BY:

PURPOSE: **FOR APPROVAL**

TITLE:
MALE TOILET ELEVATION

PROJECT:

PRIME GOLF BREWERY

SCALE:
1/4" = 1'0"

DRW NO. :


REV: R2

DATE: 18-01-2023


DEALT: HARSHINI

DRAWN: ROHINI



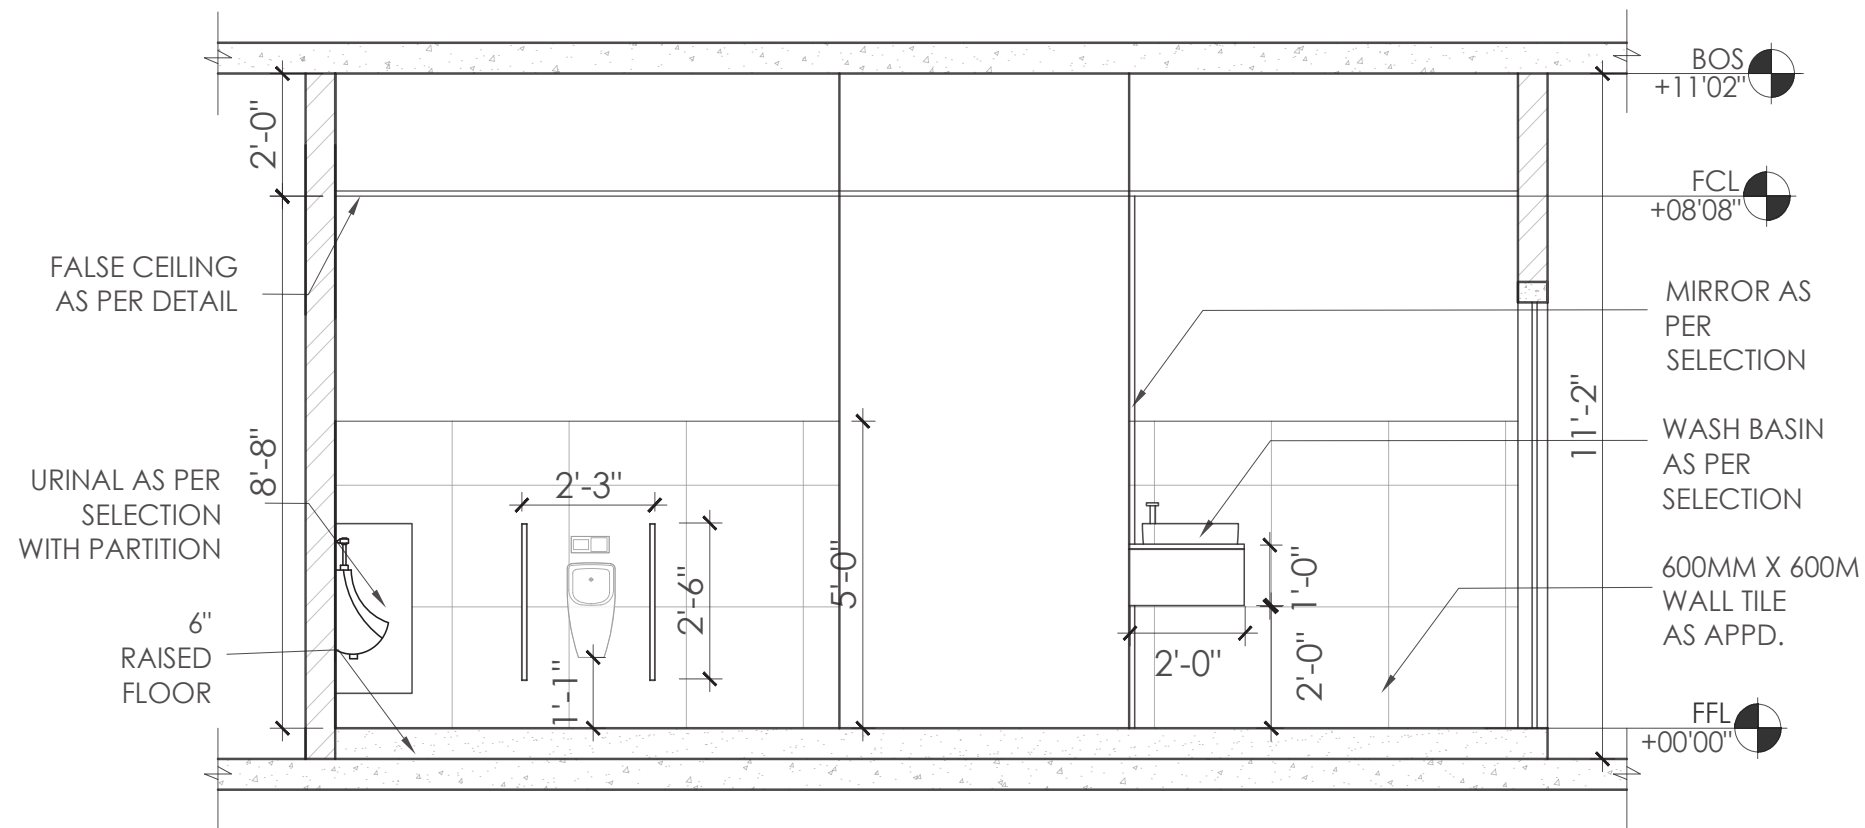

MALE TOILET ELEVATION - E
SCALE - 1/4" = 1'0"

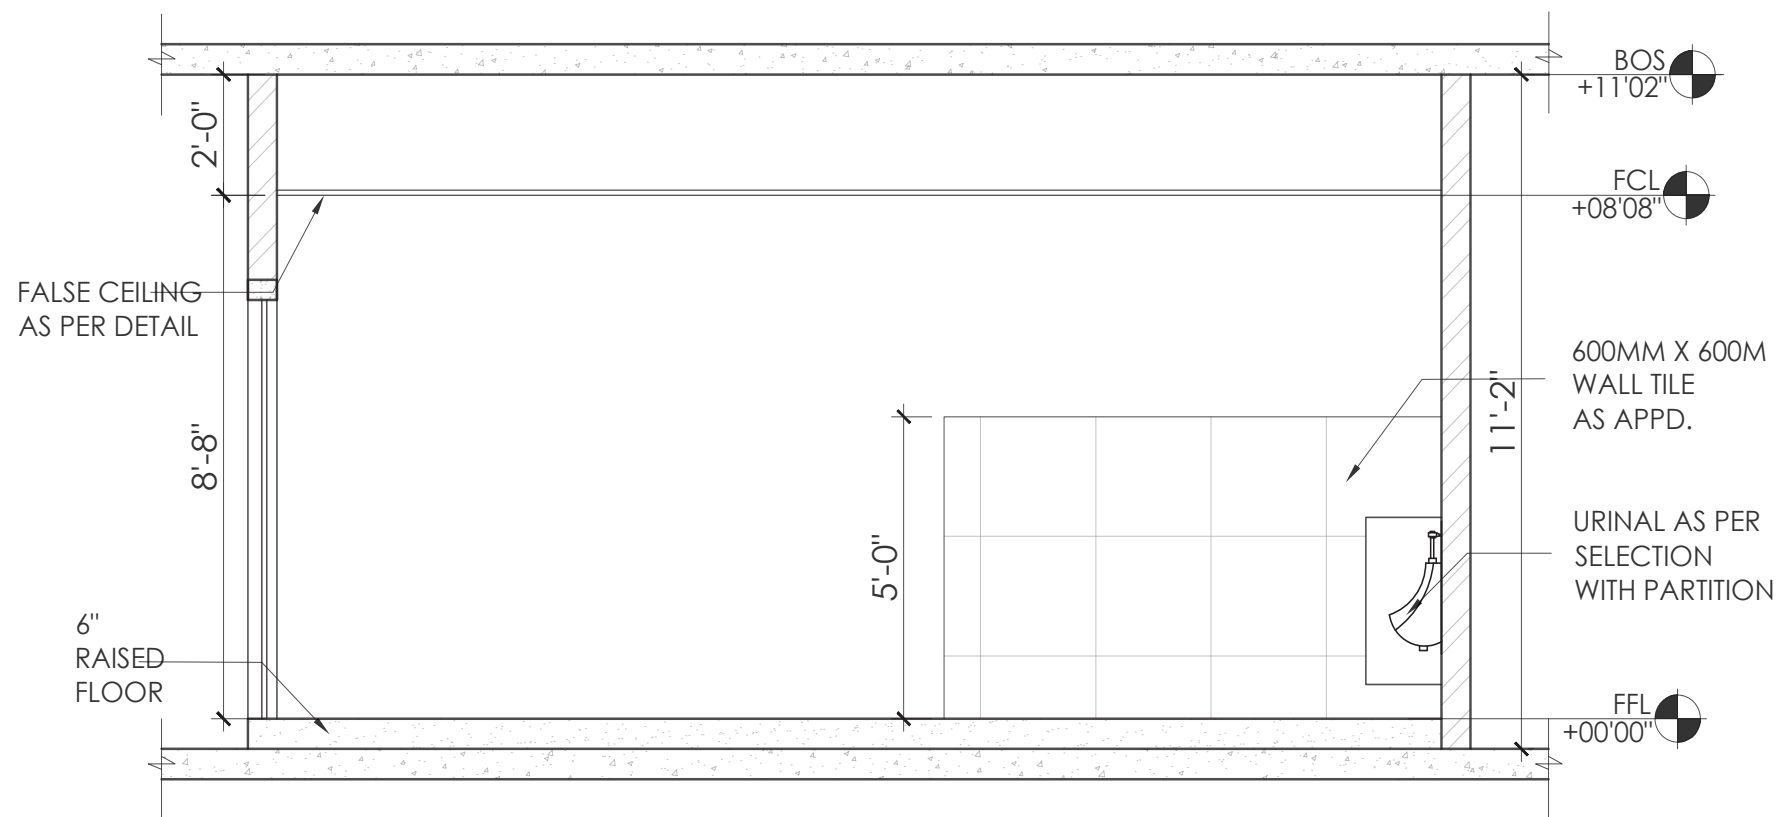


MALE TOILET ELEVATION - F
SCALE - 1/4" = 1'0"

NOTES:

1. UNLESS MENTIONED OTHERWISE ALL DIMENSIONS ARE IN FEET & INCHES.
2. LARGER SCALE DETAILS SHALL SUPERSEDE ALL SMALLER SCALE DRAWINGS.
3. ANY DISCREPANCY IN THIS DRAWING OR ANY OTHER DRAWINGS RELATED TO THIS DRAWING SHALL BE BROUGHT TO THE NOTICE OF THE CONSULTANTS IMMEDIATELY AND WORK BE COMMENCED ONLY AFTER CLARIFICATIONS ARE PROVIDED.
4. DO NOT SCALE THE DRAWINGS, FOLLOW WRITTEN DIMENSIONS ONLY.

KEY PLAN -

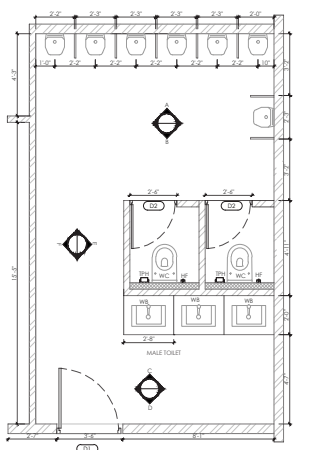

SIGNATURE OR STAMP:

APPROVED BY:

VERIFIED BY:

PURPOSE : FOR APPROVAL

TITLE:
MALE TOILET ELVATION

PROJECT: PRIME GOLF BREWERY

SCALE: 1/4" = 1'0"



DRW NO. : REV: R2

DATE: 18-01-2023

DEALT: HARSHINI

DRAWN: ROHINI



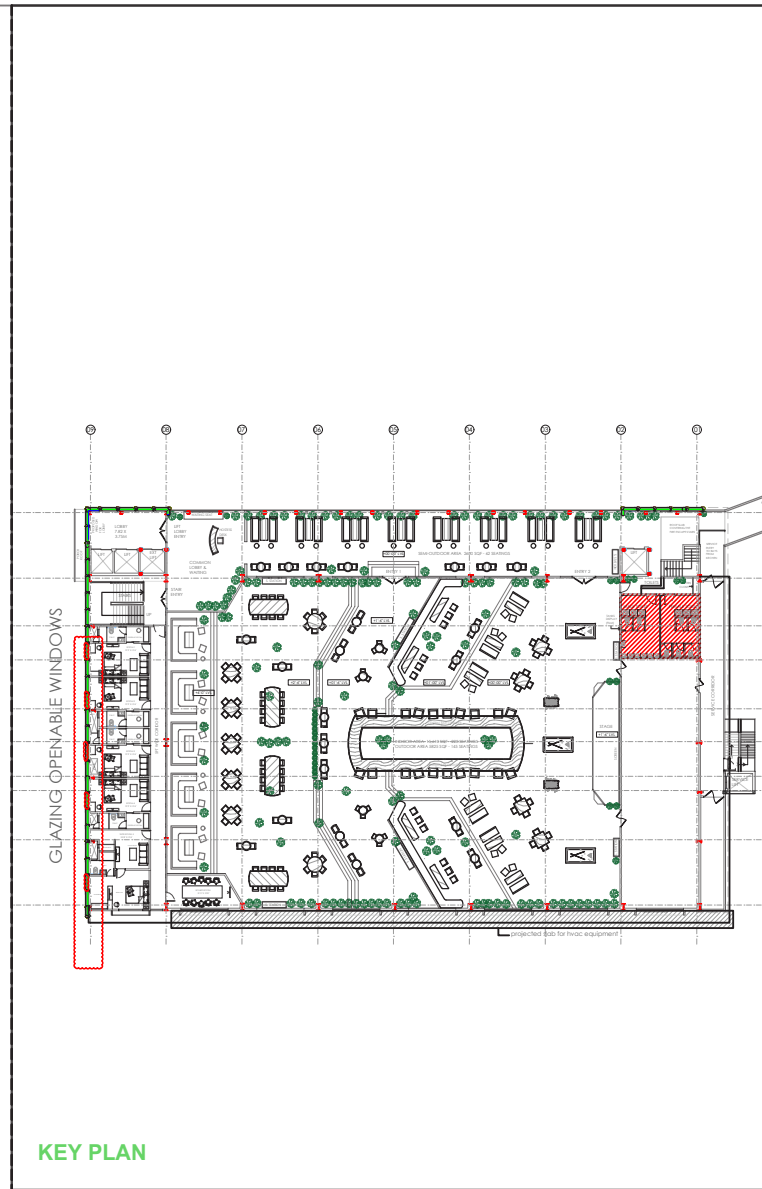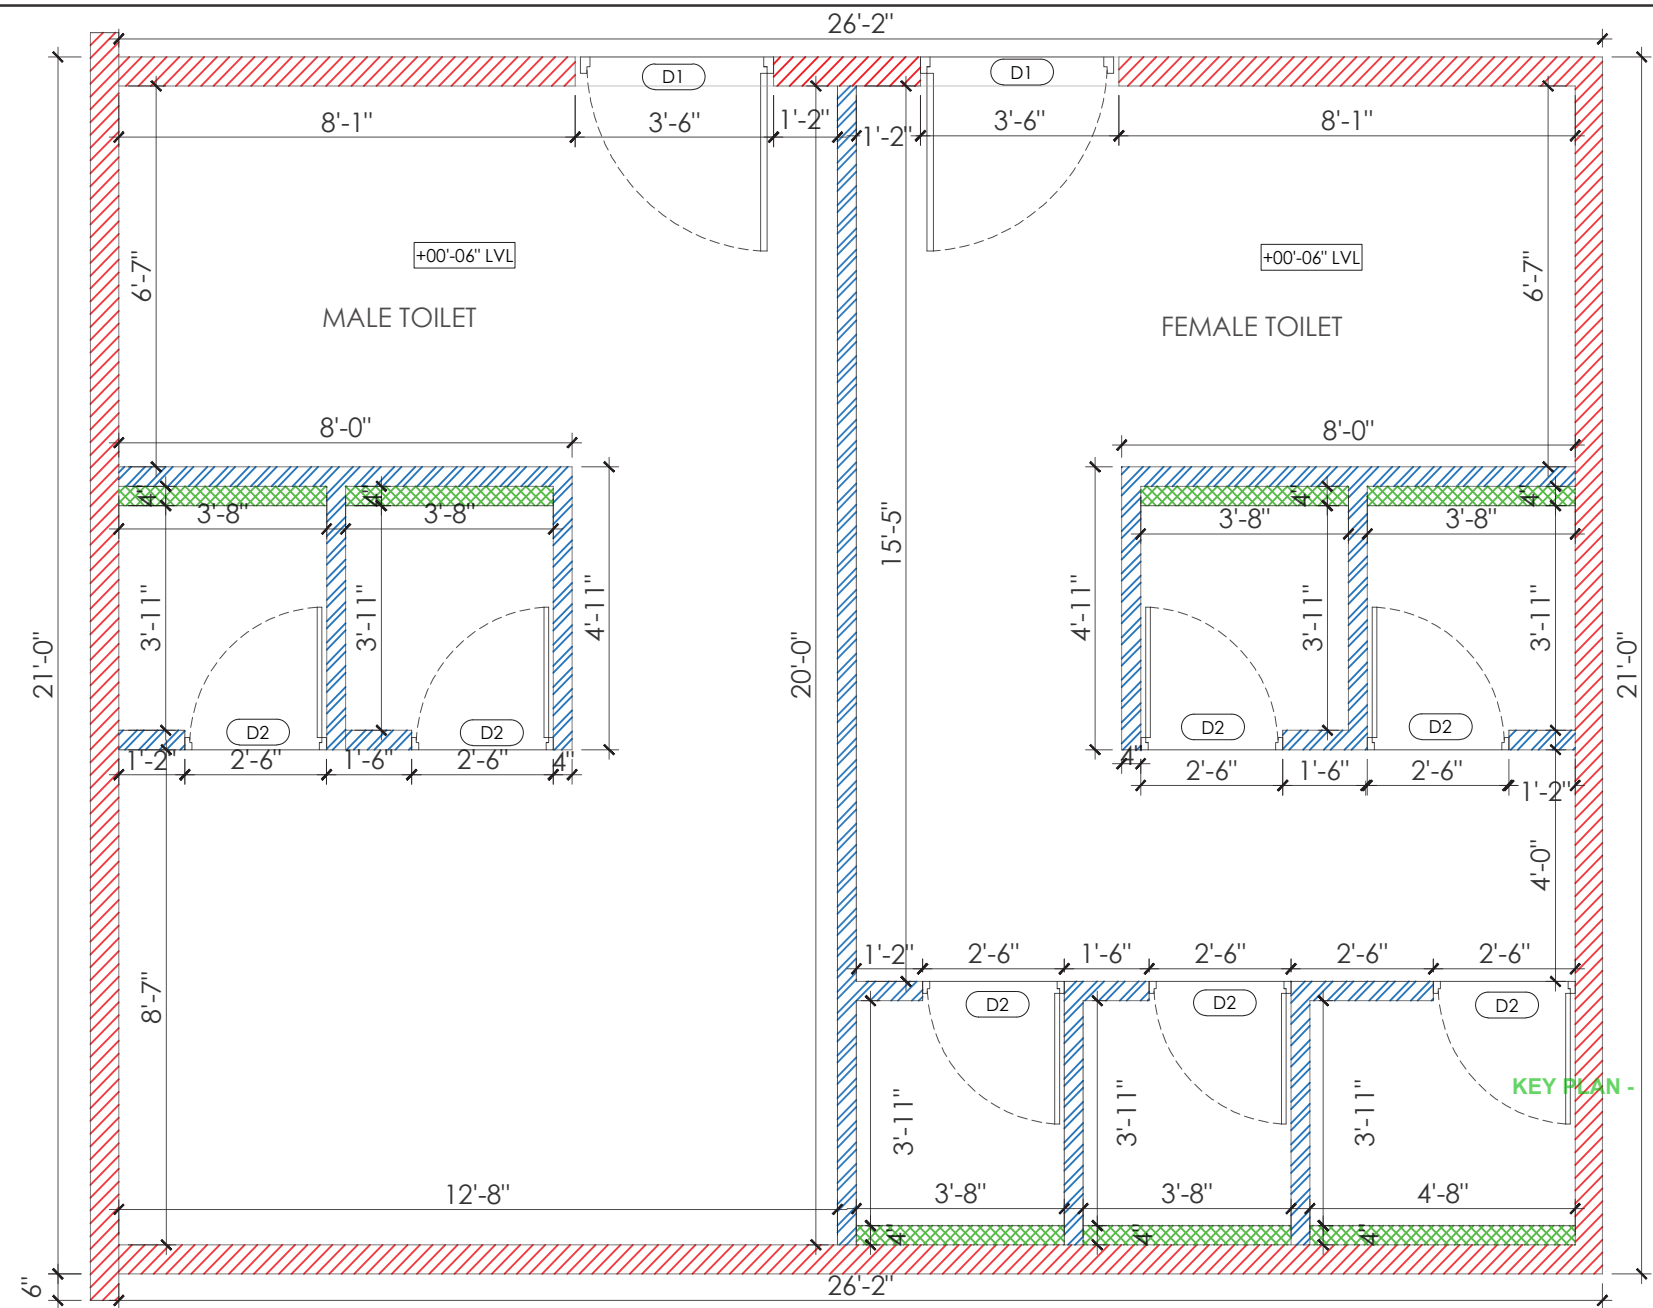

NOTES:

1. UNLESS MENTIONED OTHERWISE ALL DIMENSIONS ARE IN FEET & INCHES.
2. LARGER SCALE DETAILS SHALL SUPERSEDE ALL SMALLER SCALE DRAWINGS.
3. ANY DISCREPANCY IN THIS DRAWING OR ANY OTHER DRAWINGS RELATED TO THIS DRAWING SHALL BE BROUGHT TO THE NOTICE OF THE CONSULTANTS IMMEDIATELY AND WORK BE COMMENCED ONLY AFTER CLARIFICATIONS ARE PROVIDED.
4. DO NOT SCALE THE DRAWINGS, FOLLOW WRITTEN DIMENSIONS ONLY.

LEGENDS	
	6" WALL (11' 2" HIGH)
	4" WALL (11' 2" HIGH)
	4" LEDGE WALL (4' 0" HIGH)

SIGNATURE OR STAMP:

APPROVED BY:

VERIFIED BY:

PURPOSE : FOR APPROVAL

TITLE: TOILET MASONRY DETAILS

PROJECT: PRIME GOLF BREWERY

SCALE: 1/4" = 1'0"

DRW NO. : REV: R2

DATE: 19-01-2023

DEALT: HARSHINI

DRAWN: ROHINI


TOILET DOOR SCHEDULE

S.N	MARK	LEVEL		SIZE		NOS
		SILL	LINTEL	HEIGHT	WIDTH	
01	D1	-	7'	7'	3'-6"	02
02	D2	-	7'	7'	2'-6"	08




ARCHITECTS AND INTERIOR DESIGNERS


No 20/A, Anandamaya, 13th cross, 6th sector, HSR Layout, Bengaluru, 560102 email: studio@acmedesigners.com, www.acmedesigners.com

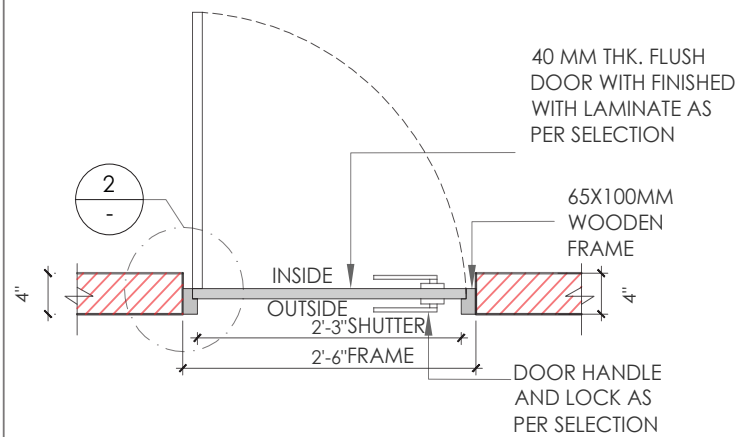


PLAN

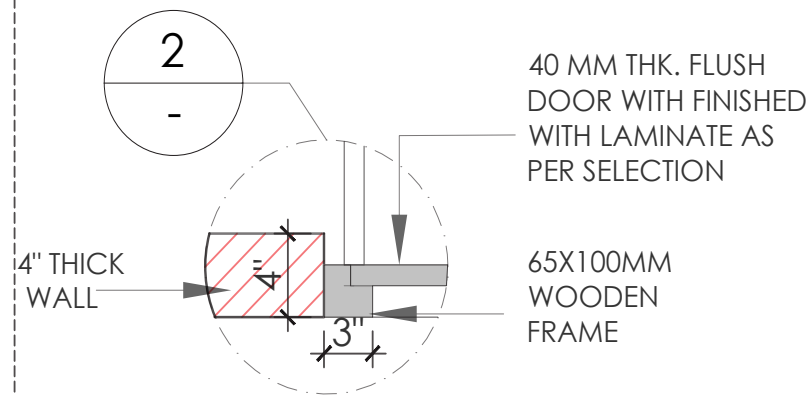


DETAIL-2

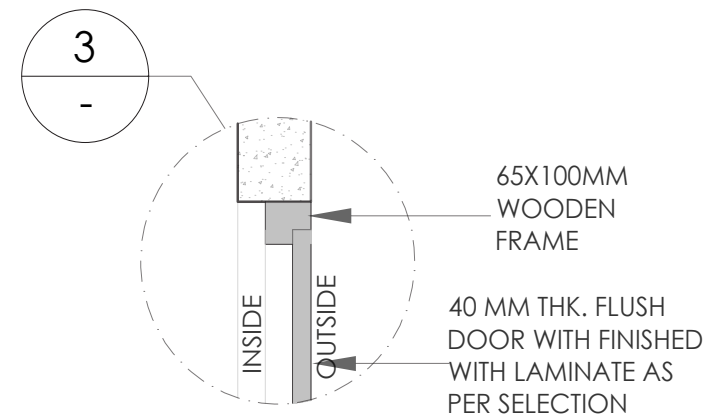

DETAIL-3

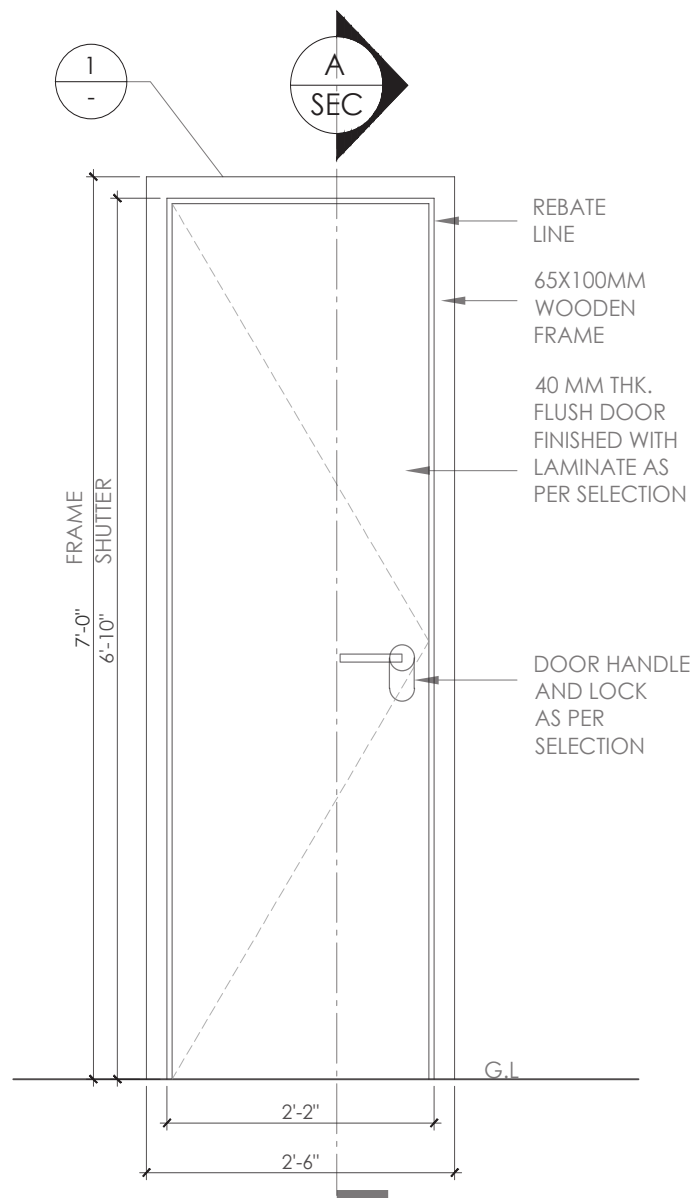


ELEVATION

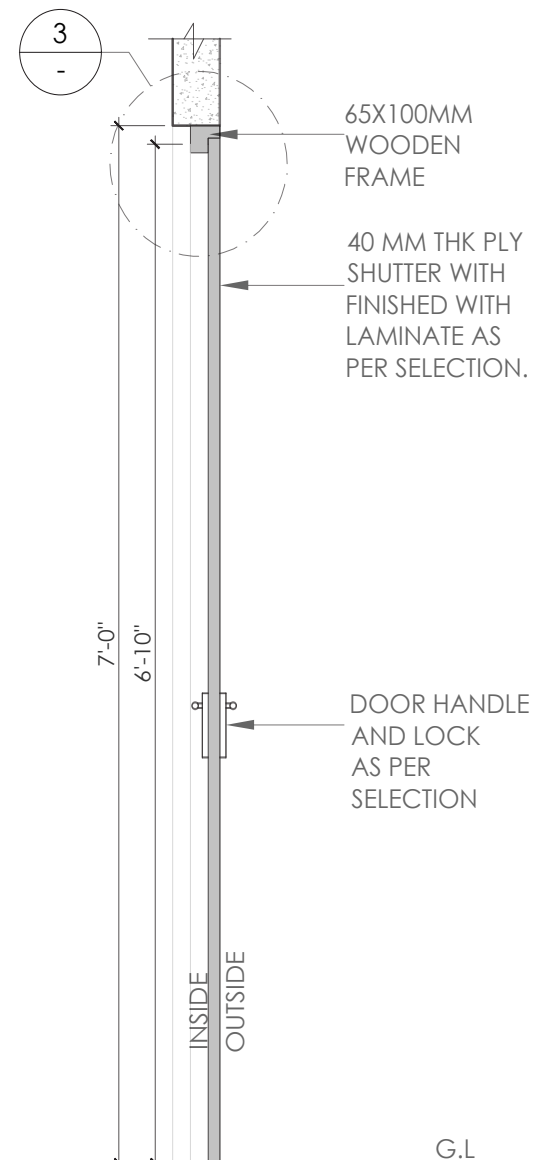

SECTION

- NOTES:
1. UNLESS MENTIONED OTHERWISE ALL DIMENSIONS ARE IN FEET & INCHES.
 2. LARGER SCALE DETAILS SHALL SUPERSEDE ALL SMALLER SCALE DRAWINGS.
 3. ANY DISCREPANCY IN THIS DRAWING OR ANY OTHER DRAWINGS RELATED TO THIS DRAWING SHALL BE BROUGHT TO THE NOTICE OF THE CONSULTANTS IMMEDIATELY AND WORK BE COMMENCED ONLY AFTER CLARIFICATIONS ARE PROVIDED.
 4. DO NOT SCALE THE DRAWINGS, FOLLOW WRITTEN DIMENSIONS ONLY.

KEY PLAN

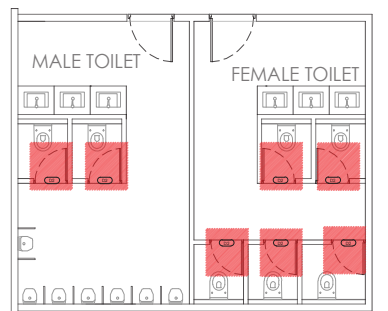

SIGNATURE OR STAMP:

APPROVED BY:

VERIFIED BY:

PURPOSE : FOR APPROVAL

TITLE:
D1 - DOOR DETAIL

PROJECT:
PRIME GOLF BREWERY

SCALE:
3/4" = 1'0"


DRW NO. : REV: R2

DATE: 21-01-2023


DEALT: HARSHINI

DRAWN: ROHINI




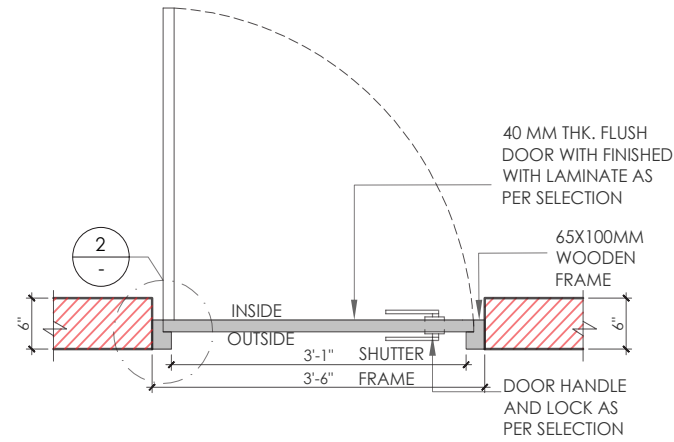

PLAN

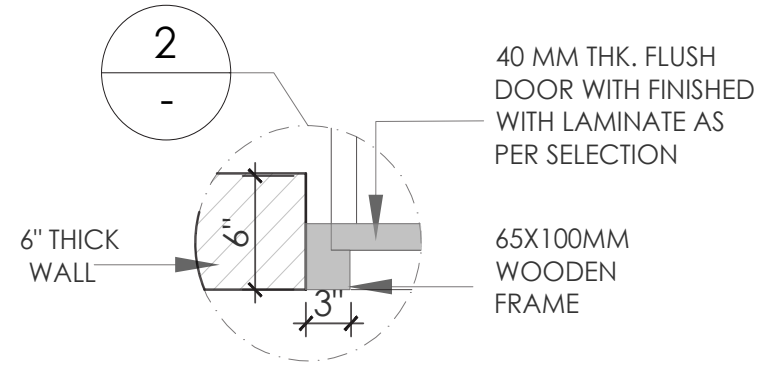


DETAIL - 2

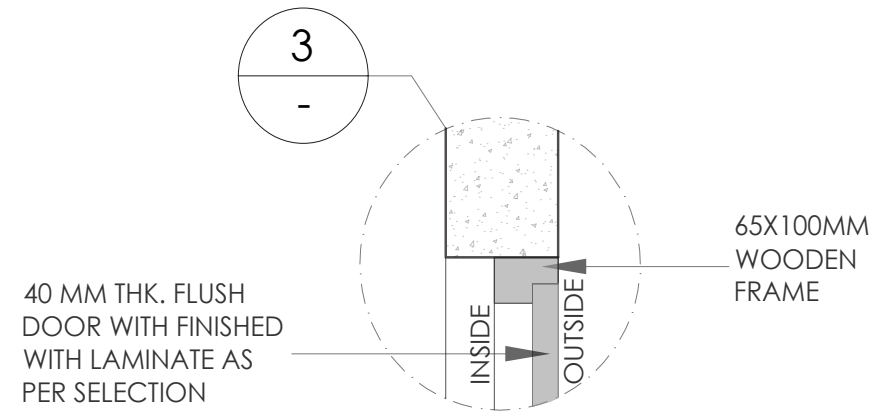

DETAIL - 3

- NOTES:
1. UNLESS MENTIONED OTHERWISE ALL DIMENSIONS ARE IN FEET & INCHES.
 2. LARGER SCALE DETAILS SHALL SUPERSEDE ALL SMALLER SCALE DRAWINGS.
 3. ANY DISCREPANCY IN THIS DRAWING OR ANY OTHER DRAWINGS RELATED TO THIS DRAWING SHALL BE BROUGHT TO THE NOTICE OF THE CONSULTANTS IMMEDIATELY AND WORK BE COMMENCED ONLY AFTER CLARIFICATIONS ARE PROVIDED.
 4. DO NOT SCALE THE DRAWINGS, FOLLOW WRITTEN DIMENSIONS ONLY.

KEY PLAN

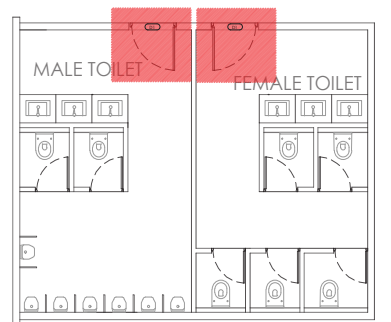

SIGNATURE OR STAMP:

APPROVED BY:

VERIFIED BY:

PURPOSE : FOR APPROVAL

TITLE:
D2 - DOOR DETAIL

PROJECT: PRIME GOLF BREWERY


SCALE: 3/4" = 1'0"

DRW NO. : REV: R2


DATE: 21-01-2023

DEALT: HARSHINI

DRAWN: ROHINI

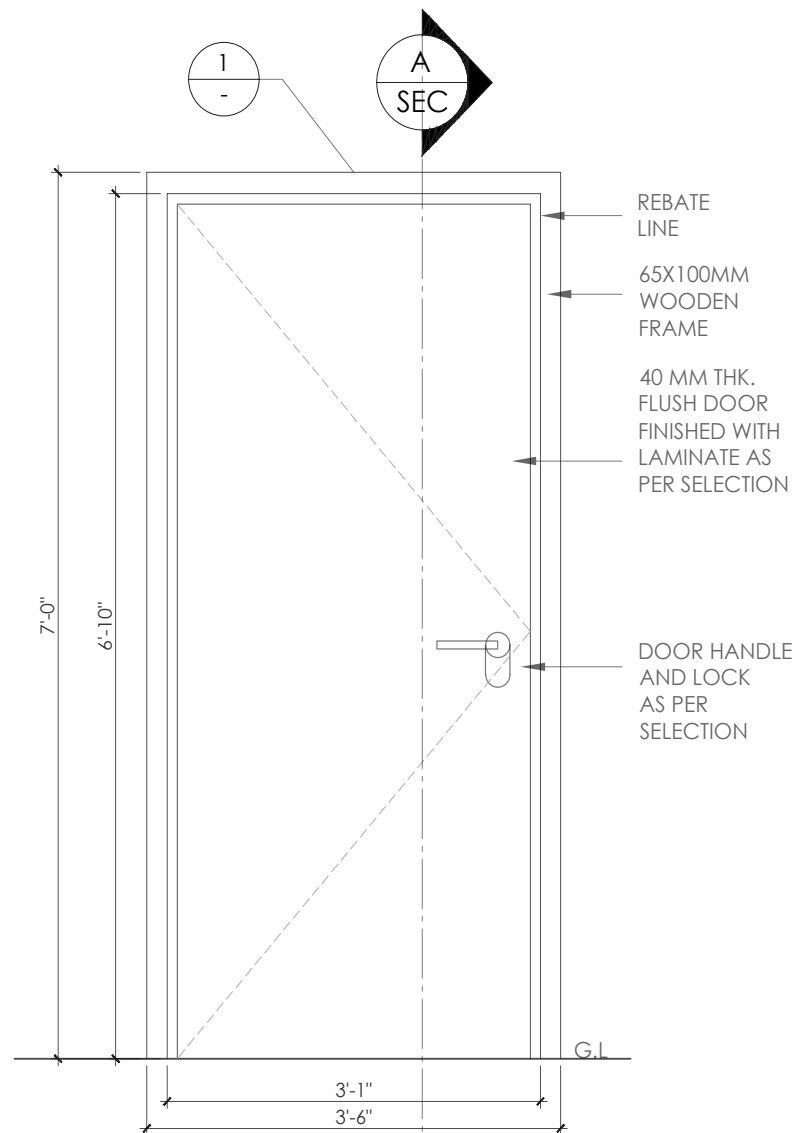

ELEVATION


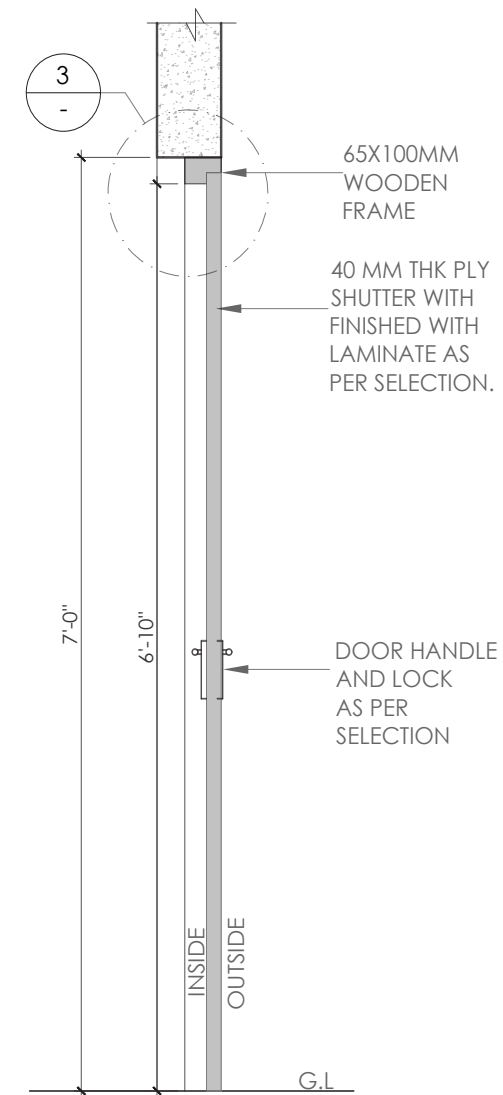


SECTION

ACME
DESIGNERS


ARCHITECTS AND INTERIOR DESIGNERS

No 20/A, Anandamaya, 13th cross, 6th sector, HSR Layout, Bengaluru, 560102 email: studio@acmedesigners.com, www.acmedesigners.com

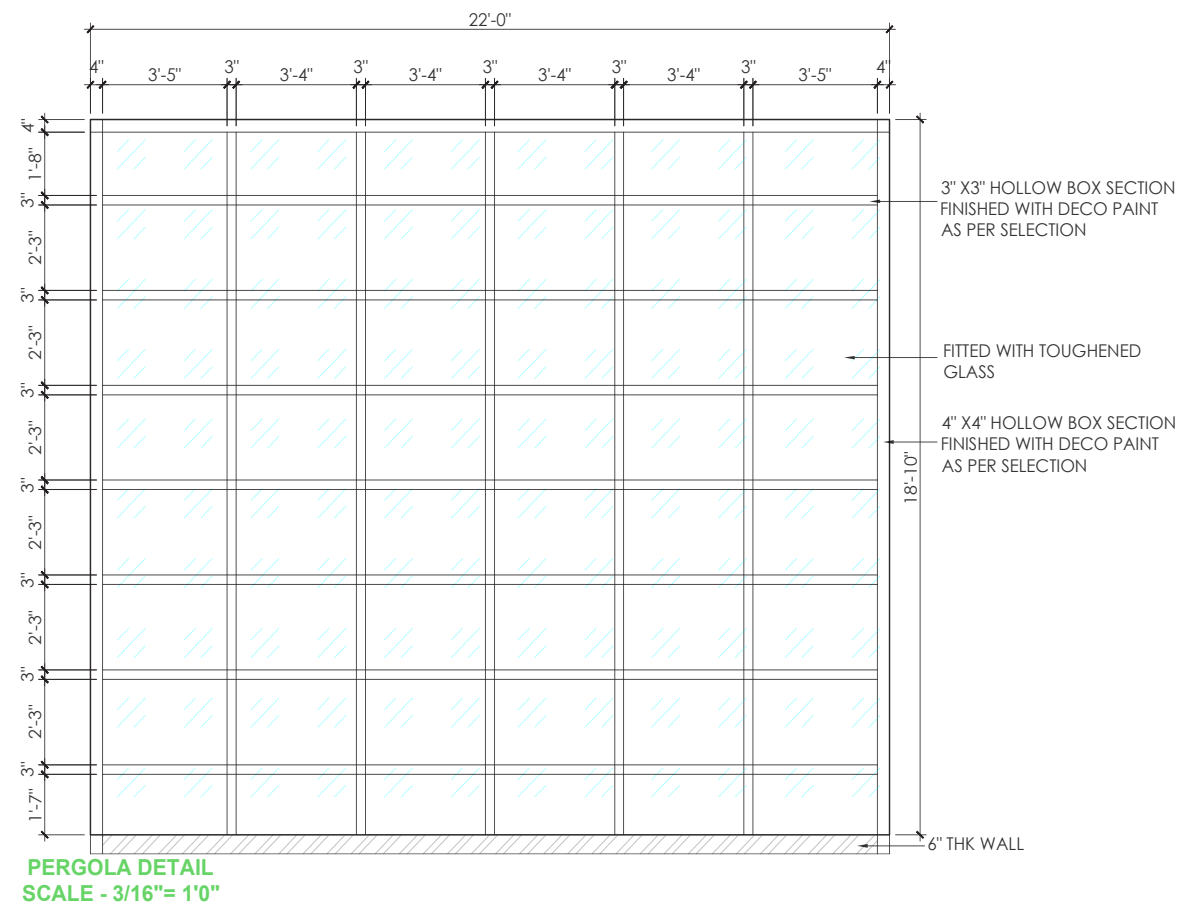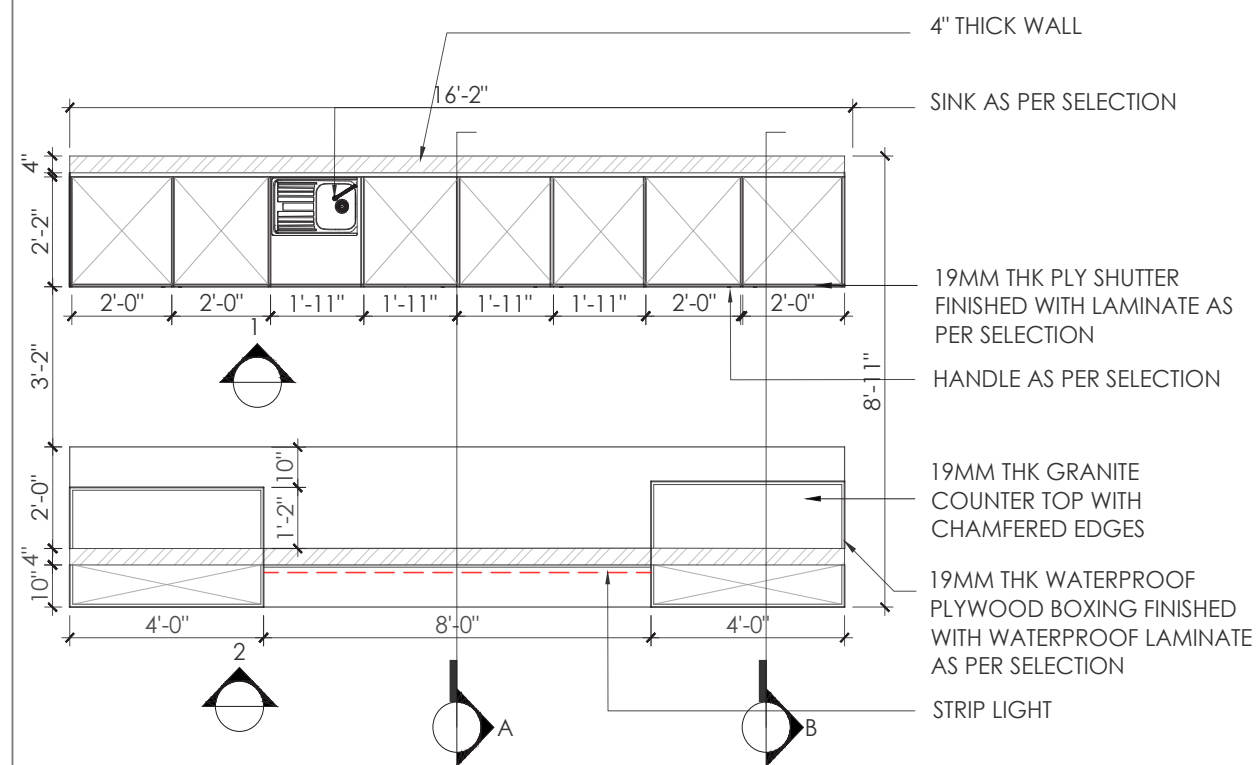

NOTES:

1. UNLESS MENTIONED OTHERWISE ALL DIMENSIONS ARE IN FEET & INCHES.
2. LARGER SCALE DETAILS SHALL SUPERSEDE ALL SMALLER SCALE DRAWINGS.
3. ANY DISCREPANCY IN THIS DRAWING OR ANY OTHER DRAWINGS RELATED TO THIS DRAWING SHALL BE BROUGHT TO THE NOTICE OF THE CONSULTANTS IMMEDIATELY AND WORK BE COMMENCED ONLY AFTER CLARIFICATIONS ARE PROVIDED.
4. DO NOT SCALE THE DRAWINGS, FOLLOW WRITTEN DIMENSIONS ONLY.

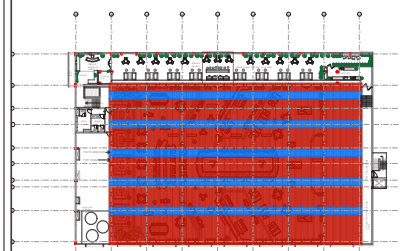

KEY PLAN

SIGNATURE OR STAMP:

APPROVED BY:

VERIFIED BY:

PURPOSE : **FOR APPROVAL**

TITLE:
TERRACE - BAR COUNTER



PROJECT:	SCALE:
PRIME GOLF BREWERY	1/4" = 1'0"

DRW NO. : REV: **R2**

DATE: 31-01-2023

DEALT: HARSHINI

DRAWN: ROHINI

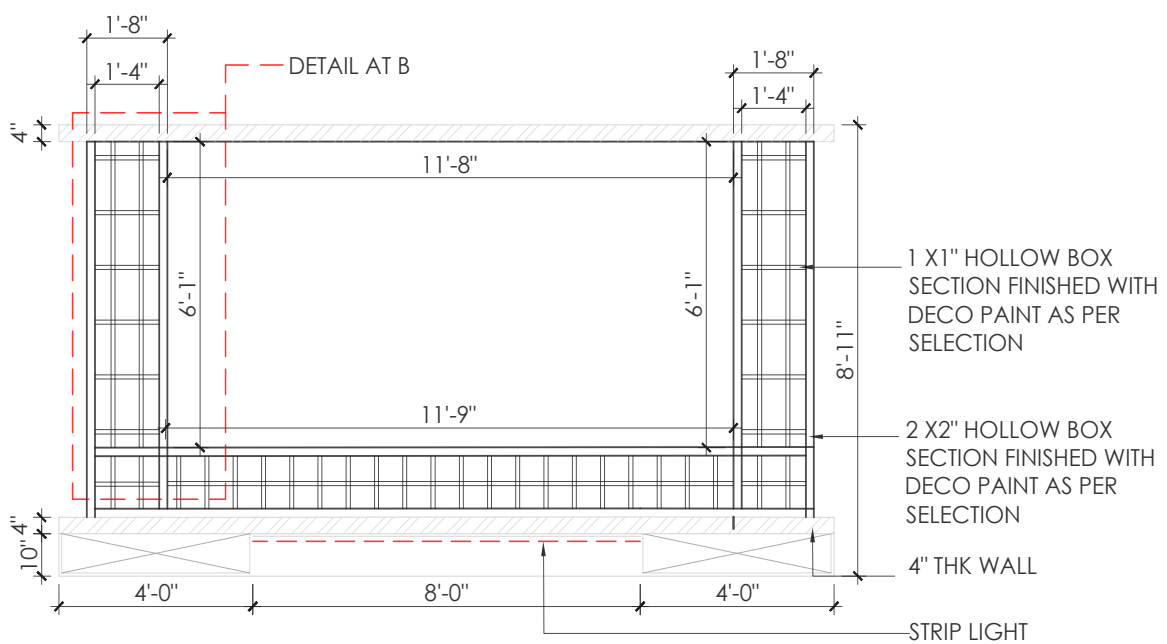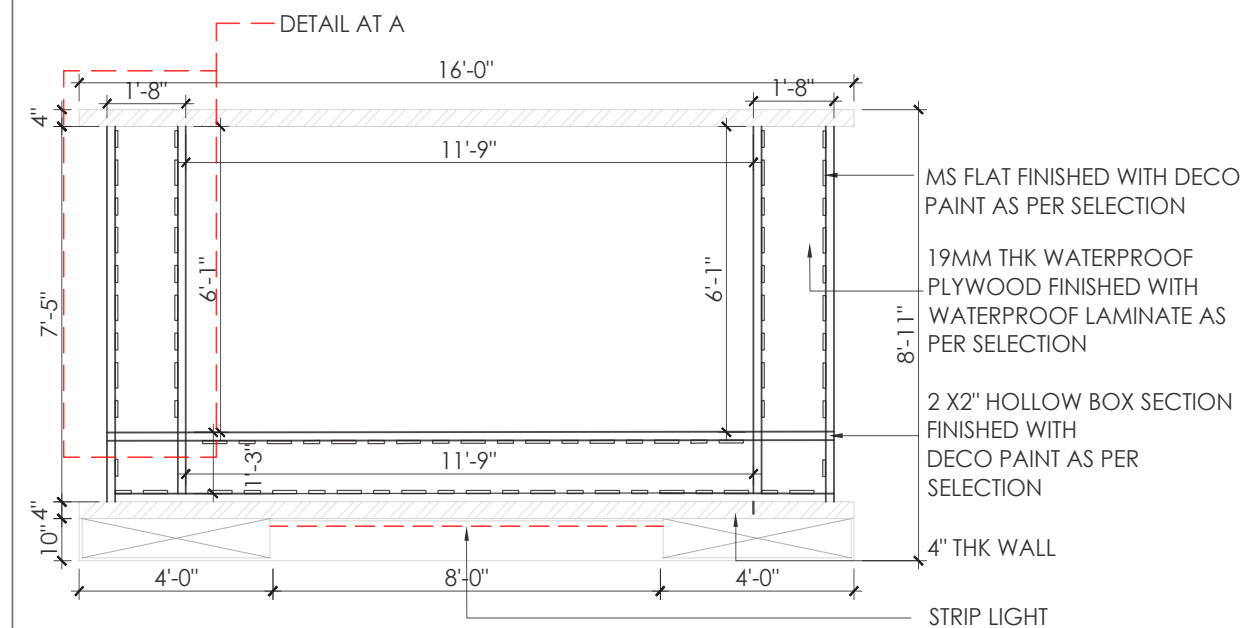

2 X2" HOLLOW BOX SECTION
FINISHED WITH
DECO PAINT AS PER
SELECTION

20MMX20MM MS L-ANGLE
SUPPORT WELDED TO
FABRICATED MS SECTION
FINISHED WITH PAINT

LIGHTINIG AS PER SELECTION

20MM THK GRANITE COUNTER
TOP WITH CHAMFERED EDGES

ELEVATION -1
SCALE - 3/8"= 1'0"

PERGOLA AS PER DETAIL

MS FLAT FINISHED WITH DECO
PAINT AS PER SELECTION

19MM THK WATERPROOF
PLYWOOD FINISHED WITH
WATERPROOF LAMINATE AS
PER SELECTION

19MM THK WATERPROOF
PLYWOOD BACKING FINISHED
WITH WATERPROOF LAMINATE
AS PER SELECTION


19MM THK WATERPROOF
PLYWOOD BOXING FINISHED
WITH WATERPROOF LAMINATE
AS PER SELECTION

TILE AS PER SELECTION

SKIRTING

NOTES:

1. UNLESS MENTIONED OTHERWISE
ALL DIMENSIONS ARE IN FEET &
INCHES.
2. LARGER SCALE DETAILS SHALL
SUPERSEDE ALL SMALLER SCALE
DRAWINGS.
3. ANY DISCREPANCY IN THIS
DRAWING OR ANY OTHER DRAWINGS
RELATED TO THIS DRAWING SHALL
BE BROUGHT TO THE NOTICE OF THE
CONSULTANTS IMMEDIATELY AND
WORK BE COMMENCED ONLY AFTER
CLARIFICATIONS ARE PROVIDED.
4. DO NOT SCALE THE DRAWINGS,
FOLLOW WRITTEN DIMENSIONS
ONLY.

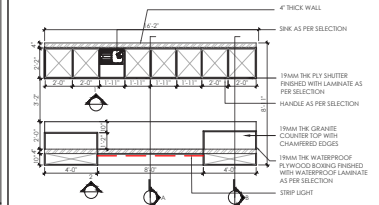

SIGNATURE OR STAMP:

APPROVED BY:

VERIFIED BY:

PURPOSE : FOR APPROVAL

TITLE:
TERRACE - BAR COUNTER

PROJECT: PRIME GOLF BREWERY
SCALE: 3/8"= 1'0"

DRW NO. :
REV: R2

DATE: 31-01-2023

DEALT: HARSHINI



DRAWN: ROHINI



ARCHITECTS AND INTERIOR DESIGNERS

No 20/A, Anandamaya, 13th cross, 6th sector, HSR Layout, Bengaluru, 560102 email: studio@acmedesigners.com, www.acmedesigners.com

ACME
DESIGNERS

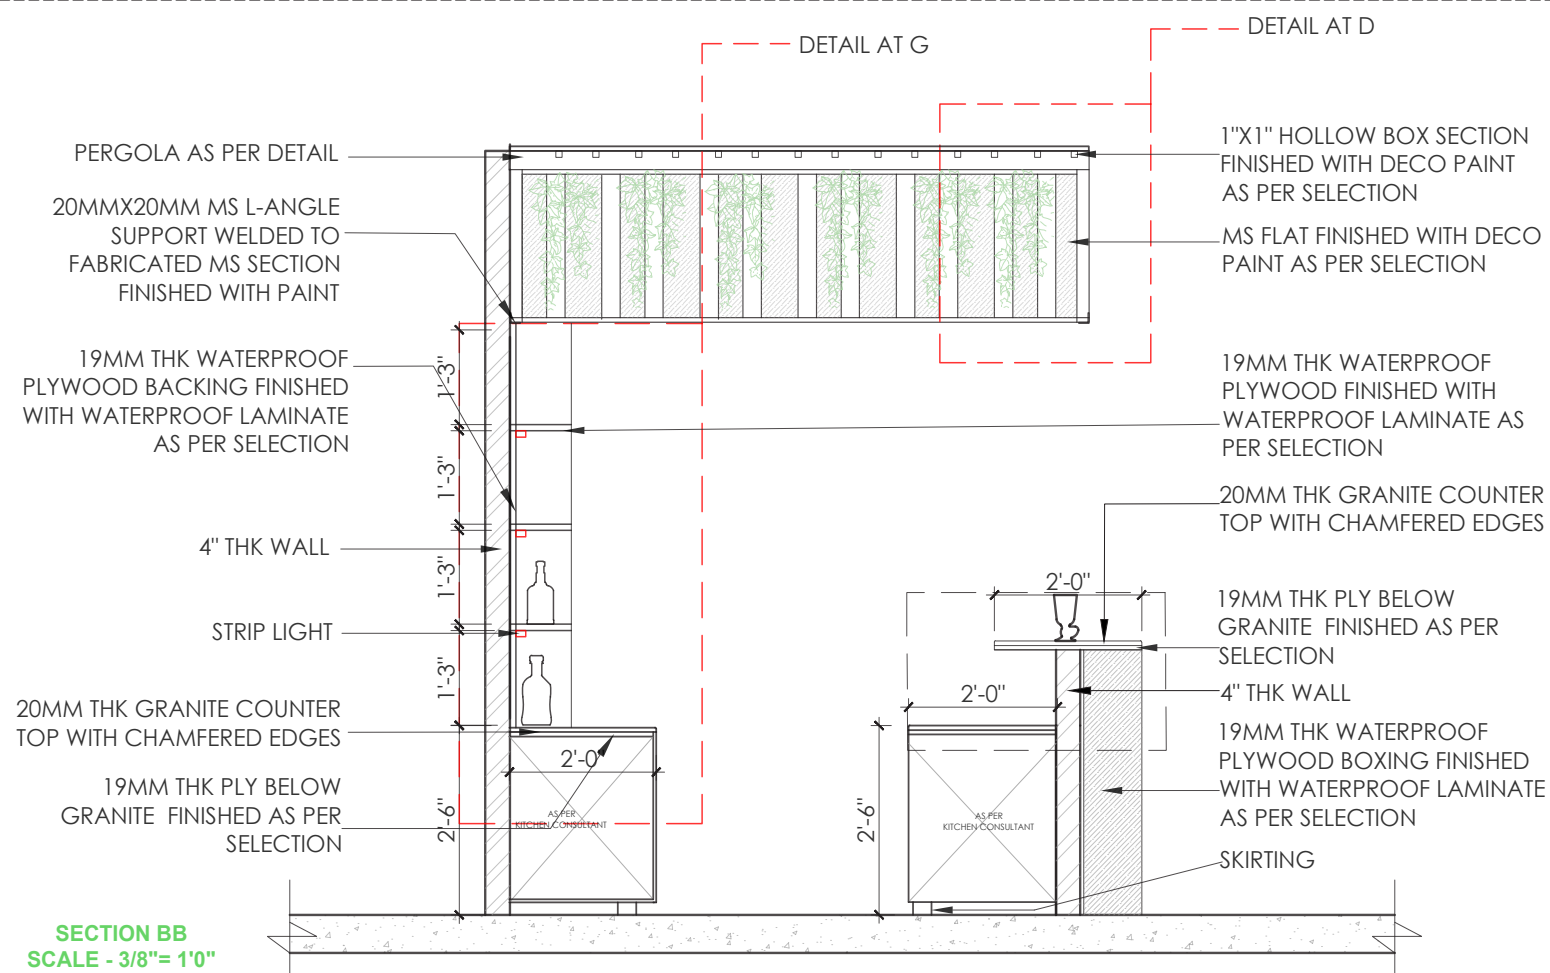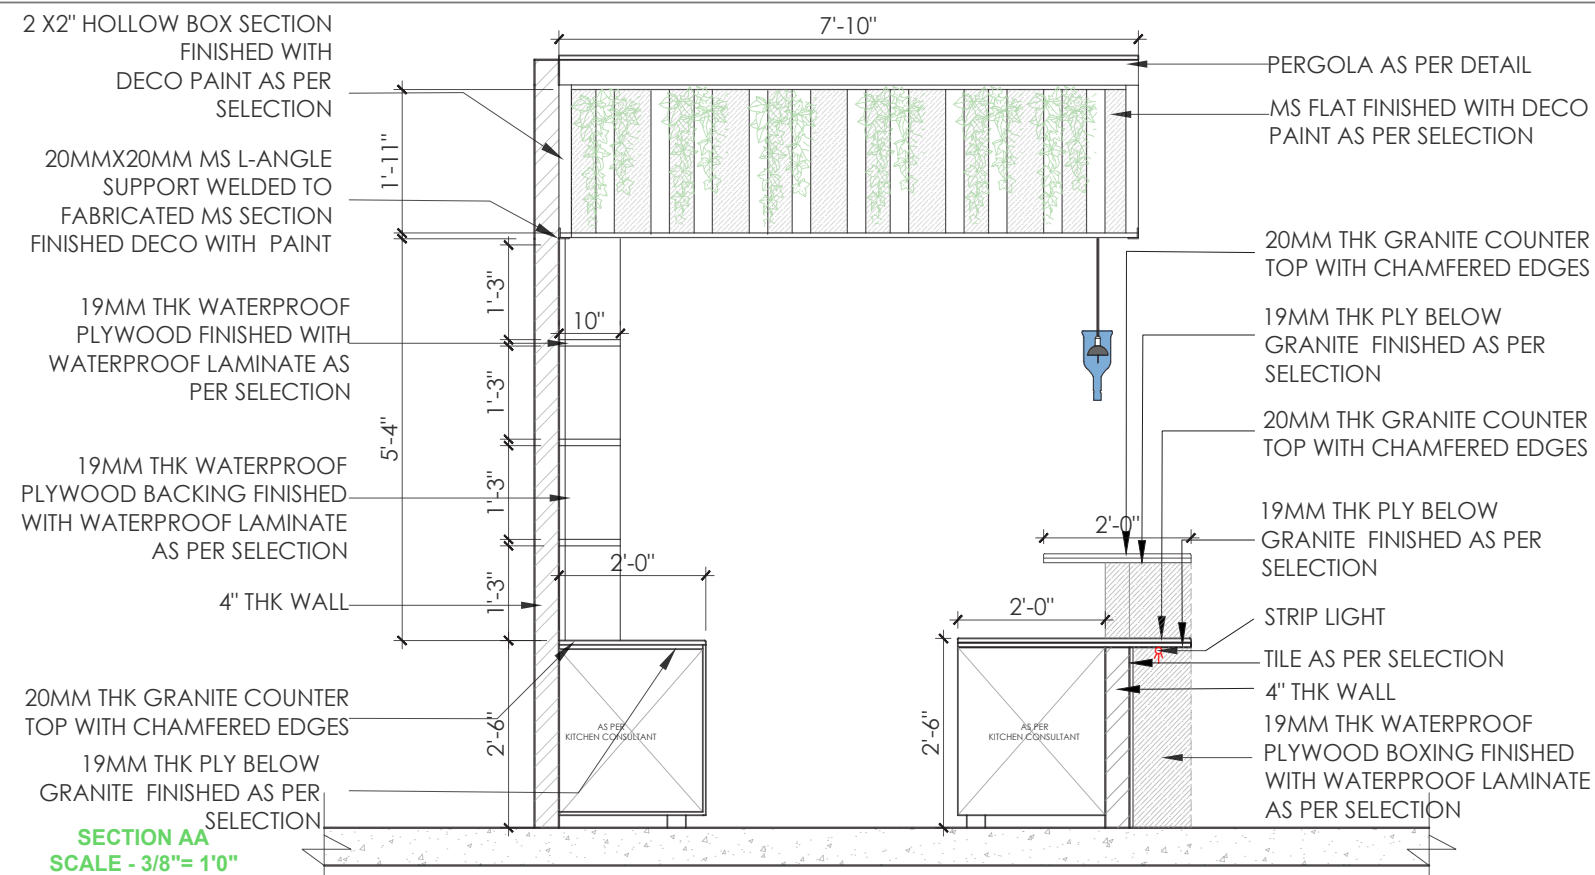


NOTES:

1. UNLESS MENTIONED OTHERWISE
ALL DIMENSIONS ARE IN FEET &
INCHES.

2. LARGER SCALE DETAILS SHALL SUPERSEDE ALL SMALLER SCALE DRAWINGS.

3. ANY DISCREPANCY IN THIS DRAWING OR ANY OTHER DRAWINGS RELATED TO THIS DRAWING SHALL BE BROUGHT TO THE NOTICE OF THE CONSULTANTS IMMEDIATELY AND WORK BE COMMENCED ONLY AFTER CLARIFICATIONS ARE PROVIDED.

4. DO NOT SCALE THE DRAWINGS, FOLLOW WRITTEN DIMENSIONS ONLY.

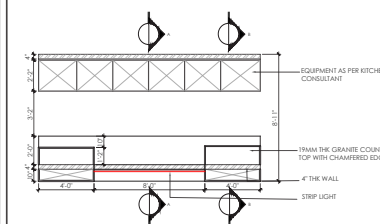

KEY PLAN

SIGNATURE OR STAMP:

APPROVED BY:

VERIFIED BY:

PURPOSE:	FOR APPROVAL
----------	--------------

TITLE:
TERRACE - BAR COUNTER

PROJECT:	SCALE:
PRIME GOLF BREWERY	3/8" = 1'0"


DRW NO. :	REV: R2
-----------	---------

DATE: 31-01-2023


DEALT: HARSHINI

DRAWN: ROHINI




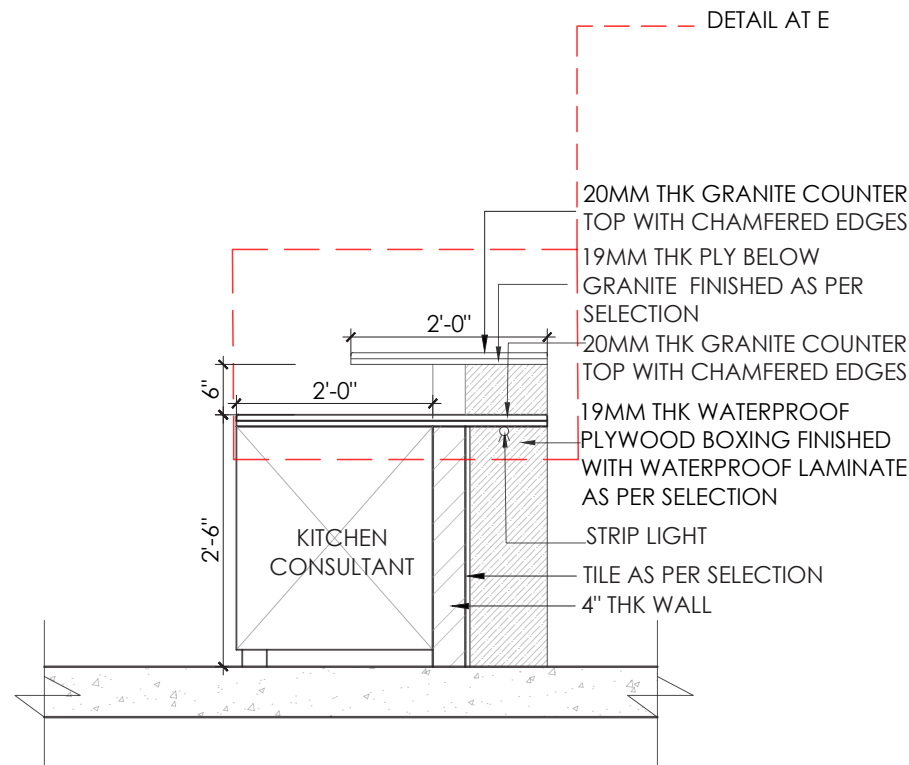


DETAIL AA
SCALE - 1/2"= 1'0"

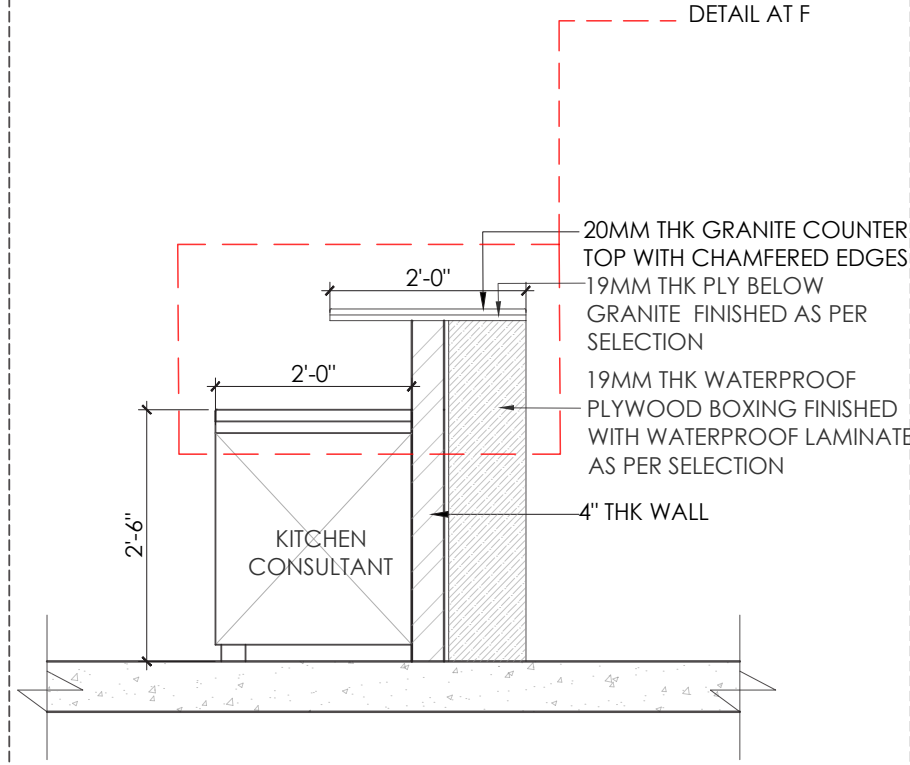


DETAIL BB
SCALE - 1/2"= 1'0"

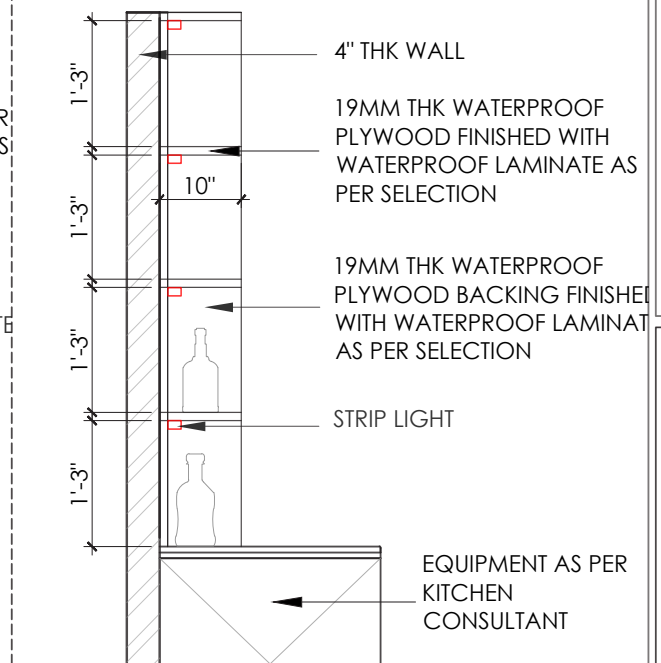

DETAIL CC
SCALE - 1/2"= 1'0"

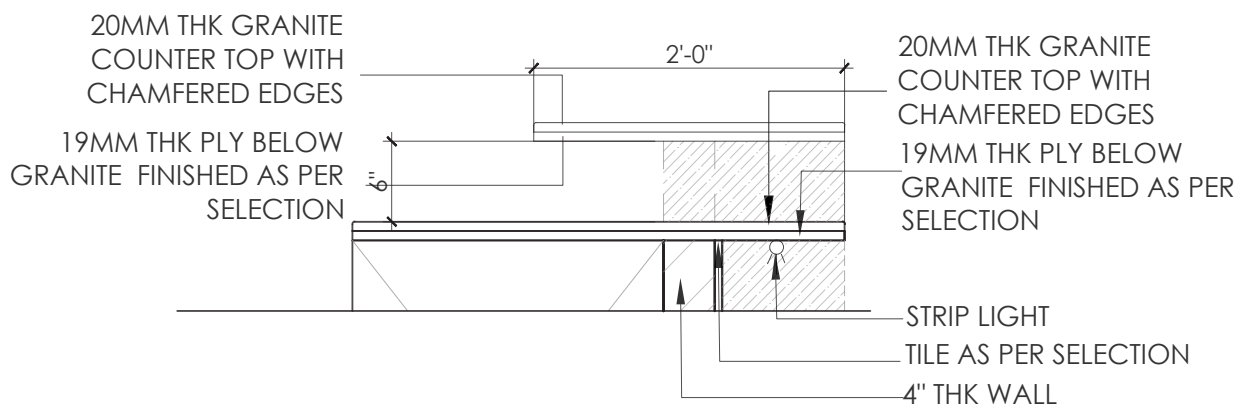


DETAIL DD
SCALE - 3/4"= 1'0"

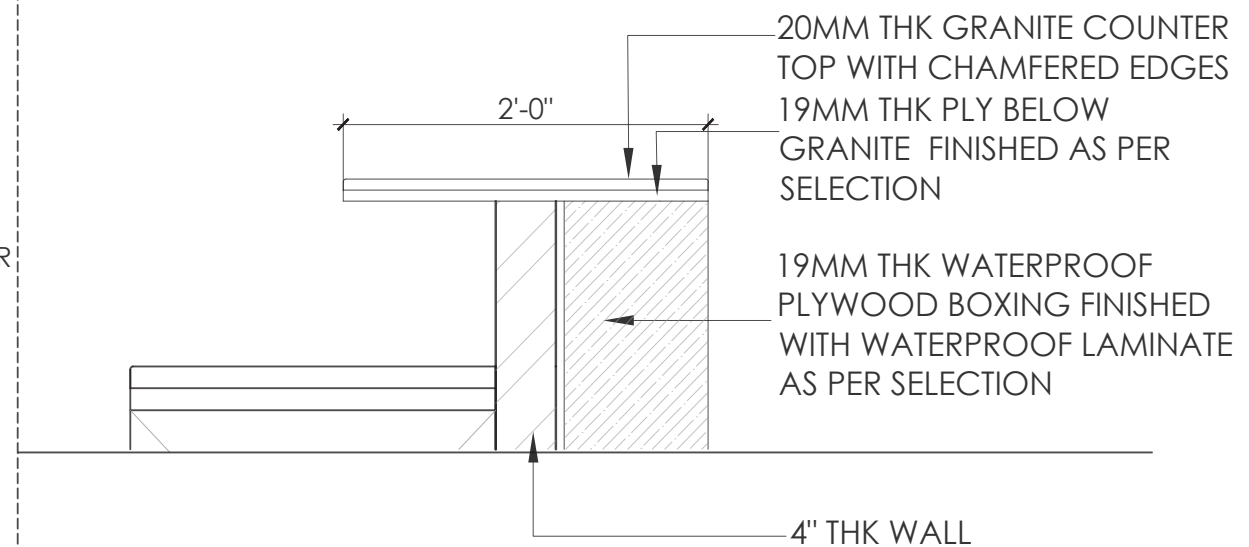

DETAIL EE
SCALE - 3/4"= 1'0"

- NOTES:
1. UNLESS MENTIONED OTHERWISE ALL DIMENSIONS ARE IN FEET & INCHES.
 2. LARGER SCALE DETAILS SHALL SUPERSEDE ALL SMALLER SCALE DRAWINGS.
 3. ANY DISCREPANCY IN THIS DRAWING OR ANY OTHER DRAWINGS RELATED TO THIS DRAWING SHALL BE BROUGHT TO THE NOTICE OF THE CONSULTANTS IMMEDIATELY AND WORK BE COMMENCED ONLY AFTER CLARIFICATIONS ARE PROVIDED.
 4. DO NOT SCALE THE DRAWINGS, FOLLOW WRITTEN DIMENSIONS ONLY.

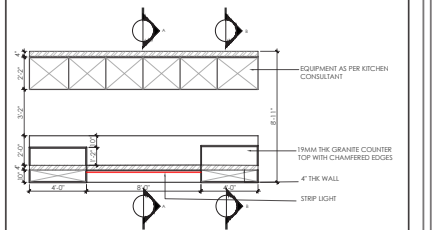

KEY PLAN

SIGNATURE OR STAMP:

APPROVED BY:

VERIFIED BY:

PURPOSE : FOR APPROVAL

TITLE:
TERRACE - BAR COUNTER

PROJECT: PRIME GOLF BREWERY
SCALE: 1/2"= 1'0"

DRW NO. :
REV: R2

DATE: 31-01-2023

DEALT: HARSHINI



DRAWN: ROHINI



20MMX20MM MS L-ANGLE
SUPPORT WELDED TO
FABRICATED MS SECTION
FINISHED WITH PAINT

2 X2" HOLLOW BOX SECTION
FINISHED WITH
DECO PAINT AS PER
SELECTION

DETAIL FF
SCALE - 1'1/2"= 1'0"

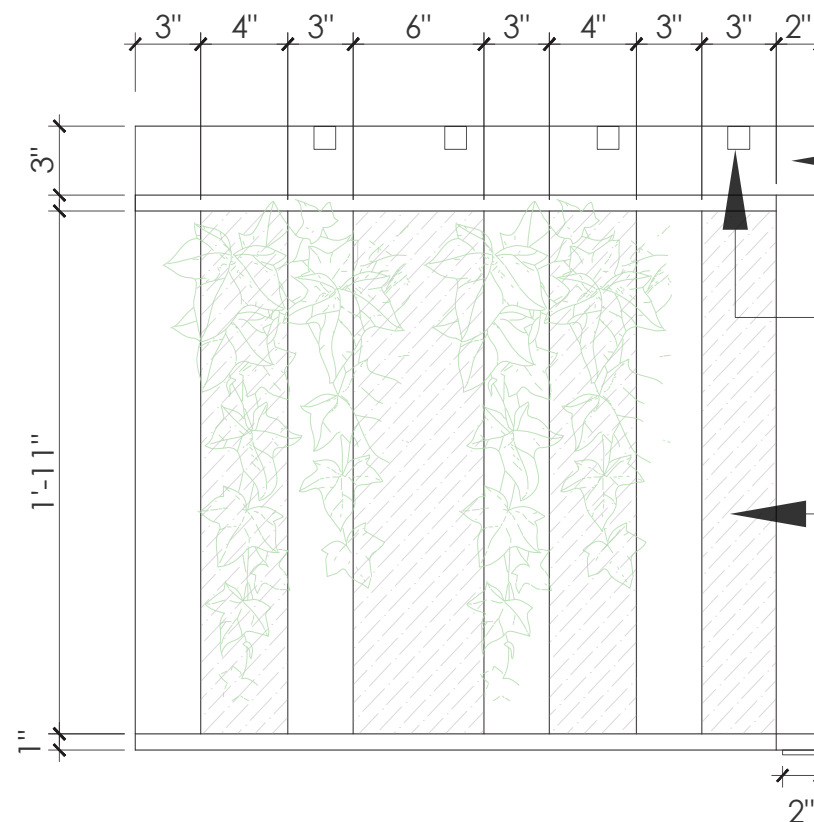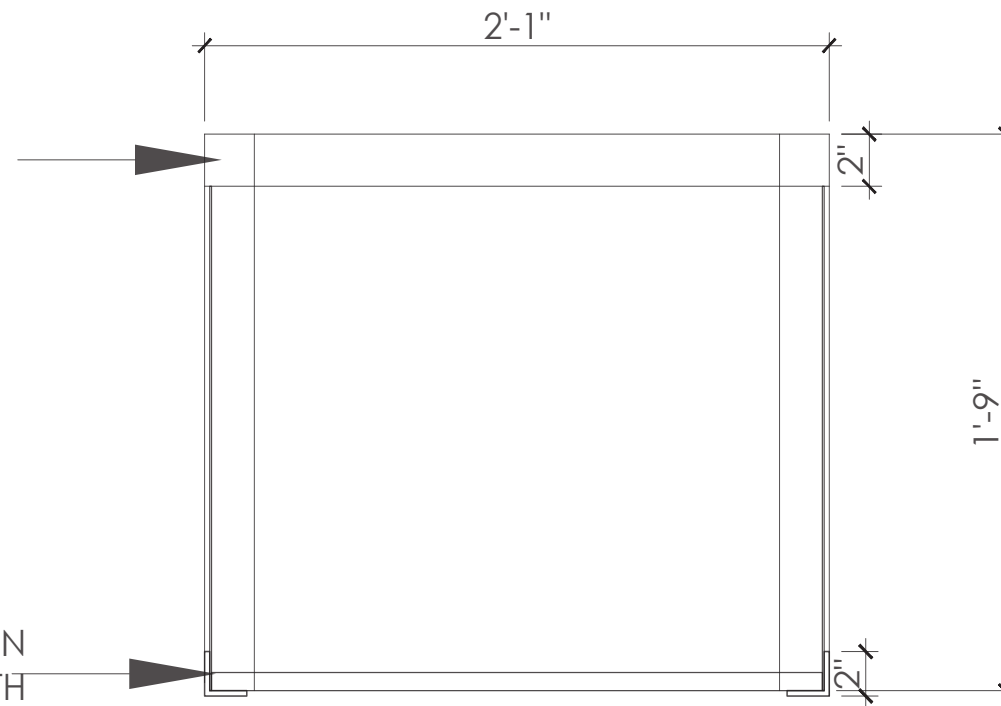

DETAIL GG
SCALE - 1'1/2"= 1'0"

PERGOLA AS PER DETAIL


1"X1" HOLLOW BOX SECTION
FINISHED WITH DECO PAINT
AS PER SELECTION

MS FLAT FINISHED WITH DECO
PAINT AS PER SELECTION

20MMX20MM MS L-ANGLE
SUPPORT WELDED TO
FABRICATED MS SECTION
FINISHED DECO WITH PAINT

NOTES:

1. UNLESS MENTIONED OTHERWISE ALL DIMENSIONS ARE IN FEET & INCHES.
2. LARGER SCALE DETAILS SHALL SUPERSEDE ALL SMALLER SCALE DRAWINGS.
3. ANY DISCREPANCY IN THIS DRAWING OR ANY OTHER DRAWINGS RELATED TO THIS DRAWING SHALL BE BROUGHT TO THE NOTICE OF THE CONSULTANTS IMMEDIATELY AND WORK BE COMMENCED ONLY AFTER CLARIFICATIONS ARE PROVIDED.
4. DO NOT SCALE THE DRAWINGS, FOLLOW WRITTEN DIMENSIONS ONLY.

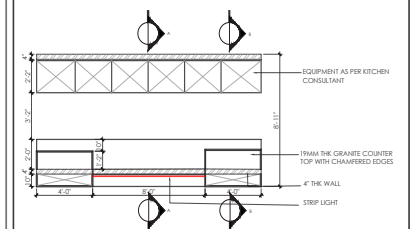

KEY PLAN

SIGNATURE OR STAMP:

APPROVED BY:

VERIFIED BY:

PURPOSE : FOR APPROVAL

TITLE:
TERRACE - BAR COUNTER

PROJECT: PRIME GOLF BREWERY
SCALE: 1'1/2"= 1'0"

DRW NO. :
REV: R2

DATE: 31-01-2023

DEALT: HARSHINI

DRAWN: ROHINI




ACME
DESIGNERS

ARCHITECTS AND INTERIOR DESIGNERS

No 20/A, Anandamaya, 13th cross, 6th sector, HSR Layout, Bengaluru, 560102 email: studio@acmedesigners.com, www.acmedesigners.com

- NOTES:
1. UNLESS MENTIONED OTHERWISE ALL DIMENSIONS ARE IN FEET & INCHES.
 2. LARGER SCALE DETAILS SHALL SUPERSEDE ALL SMALLER SCALE DRAWINGS.
 3. ANY DISCREPANCY IN THIS DRAWING OR ANY OTHER DRAWINGS RELATED TO THIS DRAWING SHALL BE BROUGHT TO THE NOTICE OF THE CONSULTANTS IMMEDIATELY AND WORK BE COMMENCED ONLY AFTER CLARIFICATIONS ARE PROVIDED.
 4. DO NOT SCALE THE DRAWINGS, FOLLOW WRITTEN DIMENSIONS ONLY.

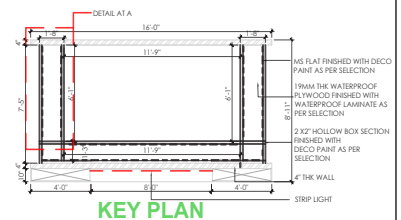

SIGNATURE OR STAMP:

APPROVED BY:

VERIFIED BY:

PURPOSE : FOR APPROVAL

TITLE:
TERRACE - BAR COUNTER



PROJECT: PRIME GOLF BREWERY
SCALE: 1"= 1'0"

DRW NO. :
REV: R2


DATE: 31-01-2023

DEALT: HARSHINI


DRAWN: ROHINI

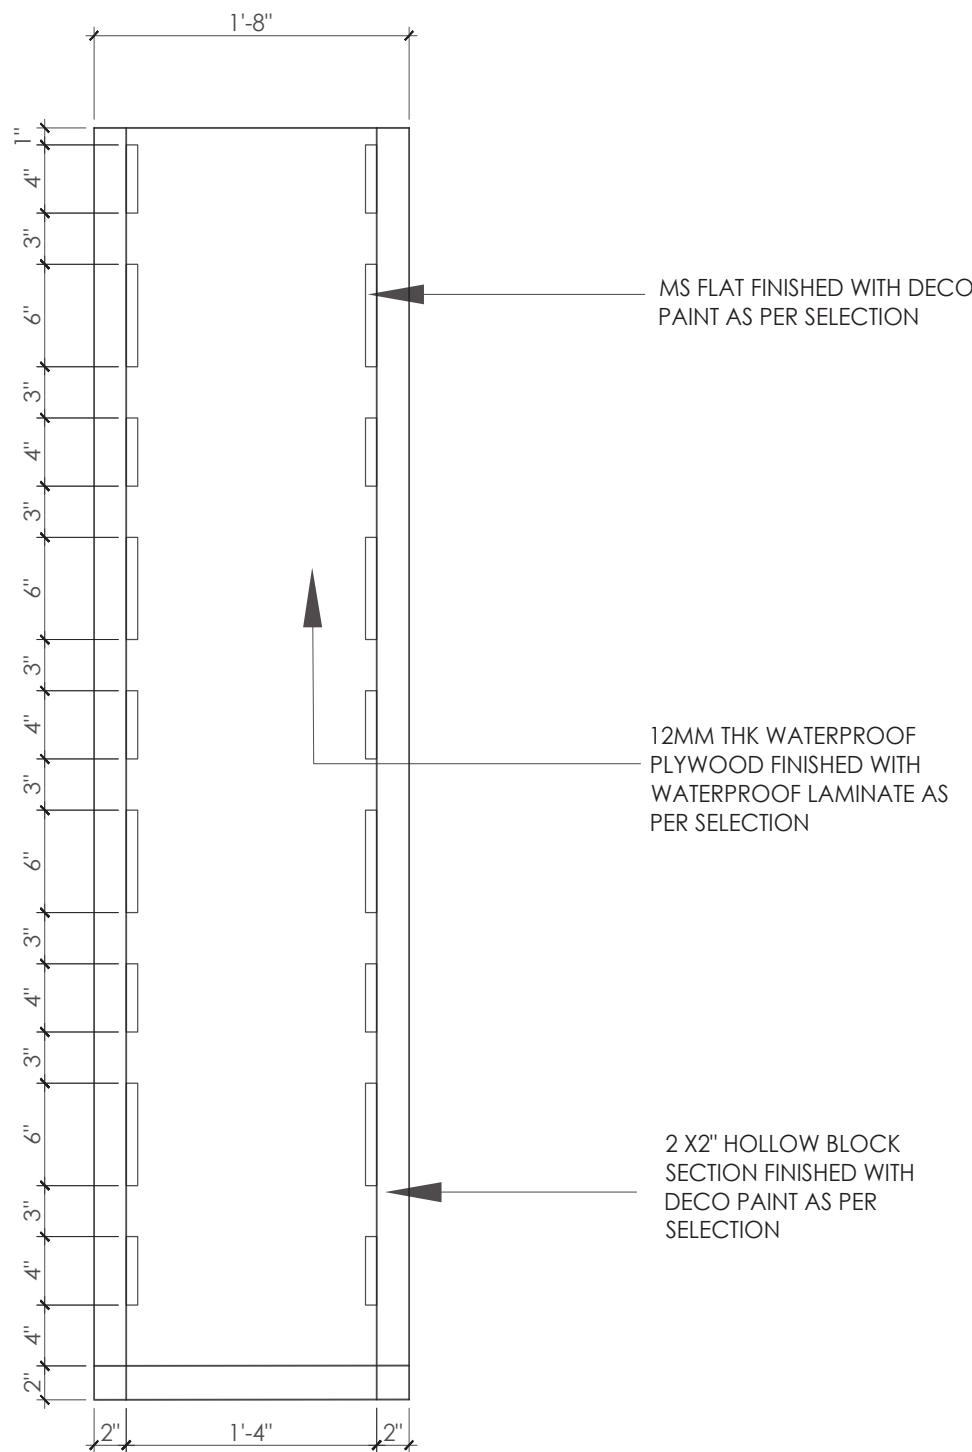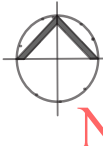

DETAIL AA
SCALE - 1"= 1'0"

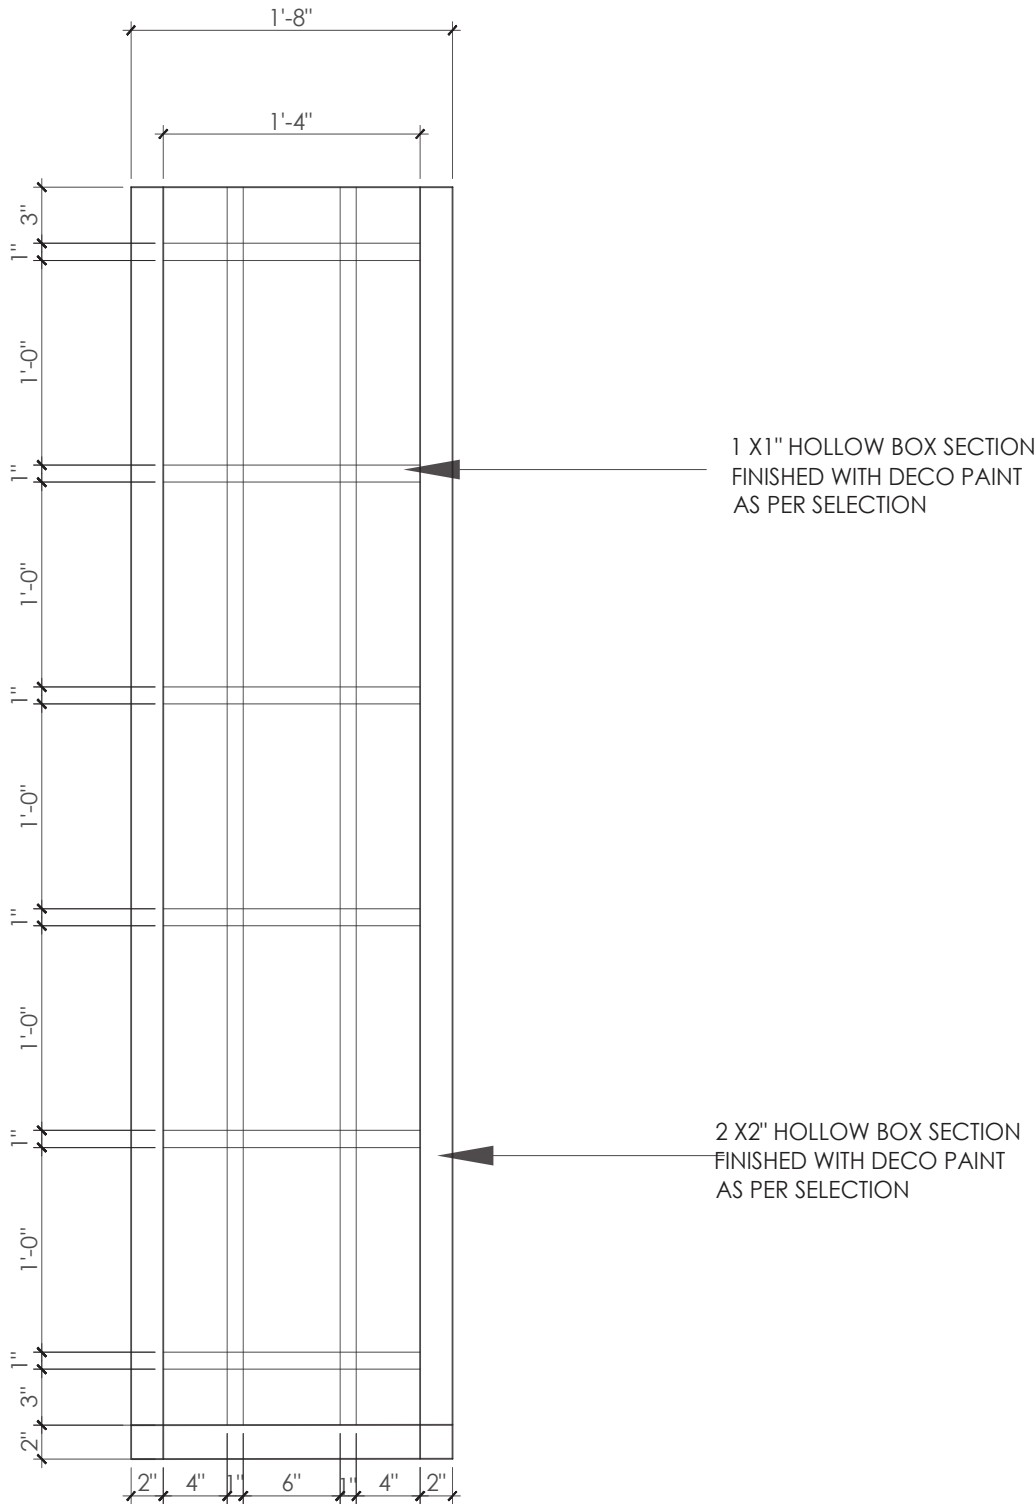


DETAIL BB
SCALE - 1"= 1'0"

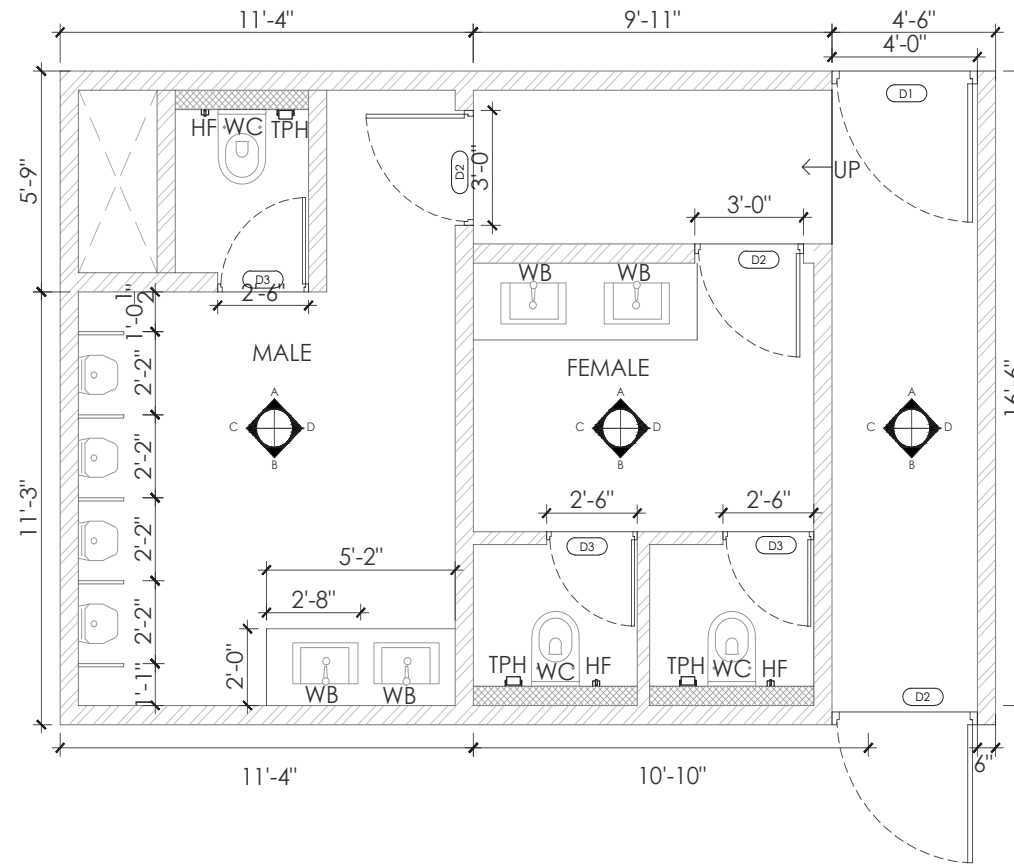

- NOTES:
1. UNLESS MENTIONED OTHERWISE ALL DIMENSIONS ARE IN FEET & INCHES.
 2. LARGER SCALE DETAILS SHALL SUPERSEDE ALL SMALLER SCALE DRAWINGS.
 3. ANY DISCREPANCY IN THIS DRAWING OR ANY OTHER DRAWINGS RELATED TO THIS DRAWING SHALL BE BROUGHT TO THE NOTICE OF THE CONSULTANTS IMMEDIATELY AND WORK BE COMMENCED ONLY AFTER CLARIFICATIONS ARE PROVIDED.
 4. DO NOT SCALE THE DRAWINGS, FOLLOW WRITTEN DIMENSIONS ONLY.

KEY PLAN -

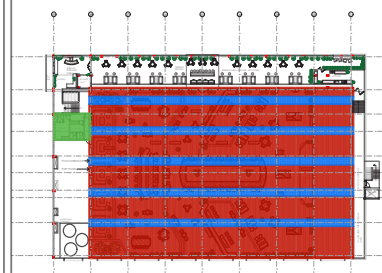

SIGNATURE OR STAMP:

APPROVED BY:

VERIFIED BY:

PURPOSE : FOR APPROVAL

TITLE:
TERRACE TOILET DETAILS


PROJECT: PRIME GOLF BREWERY
SCALE: 3/16" = 1'0"


DRW NO. : REV: R2

DATE: 20-01-2023


DEALT: HARSHINI

DRAWN: ROHINI

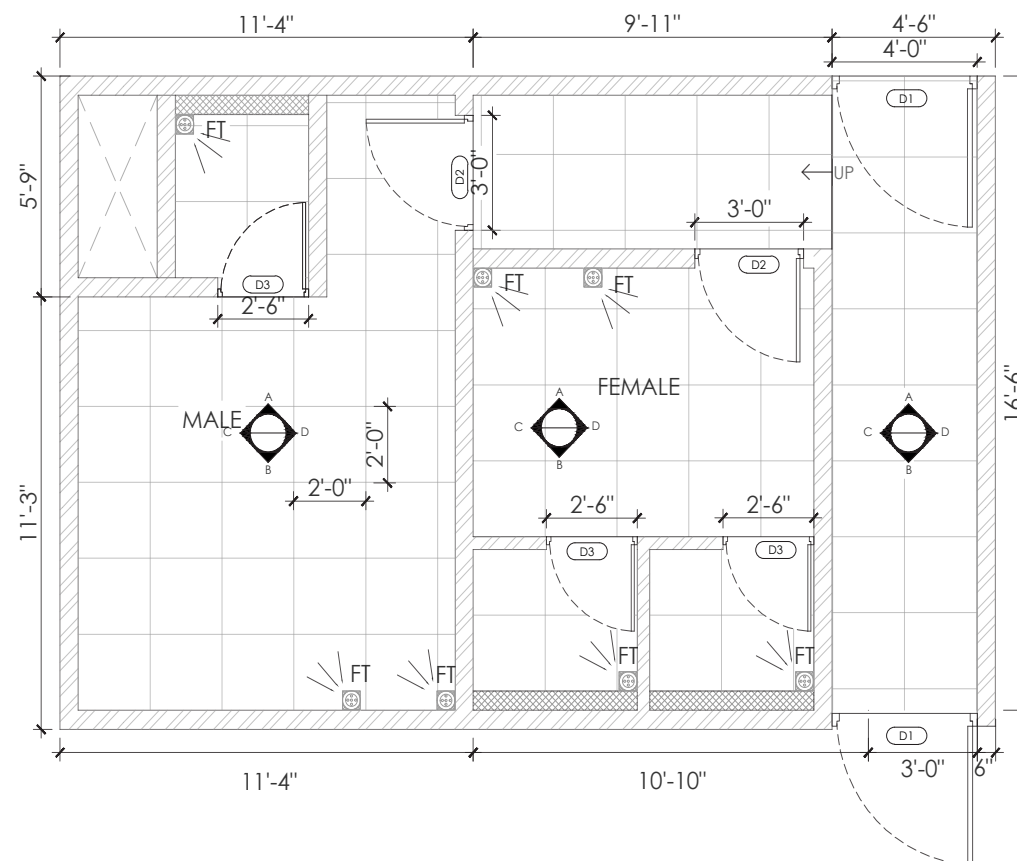


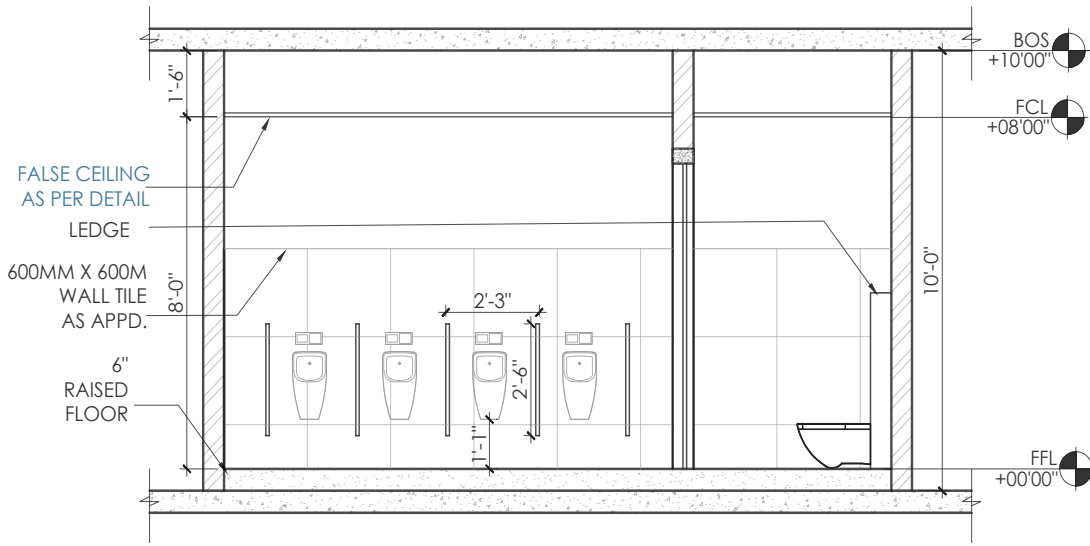


MALE TOILET ELEVATION - C
SCALE - 1/4"= 1'0"

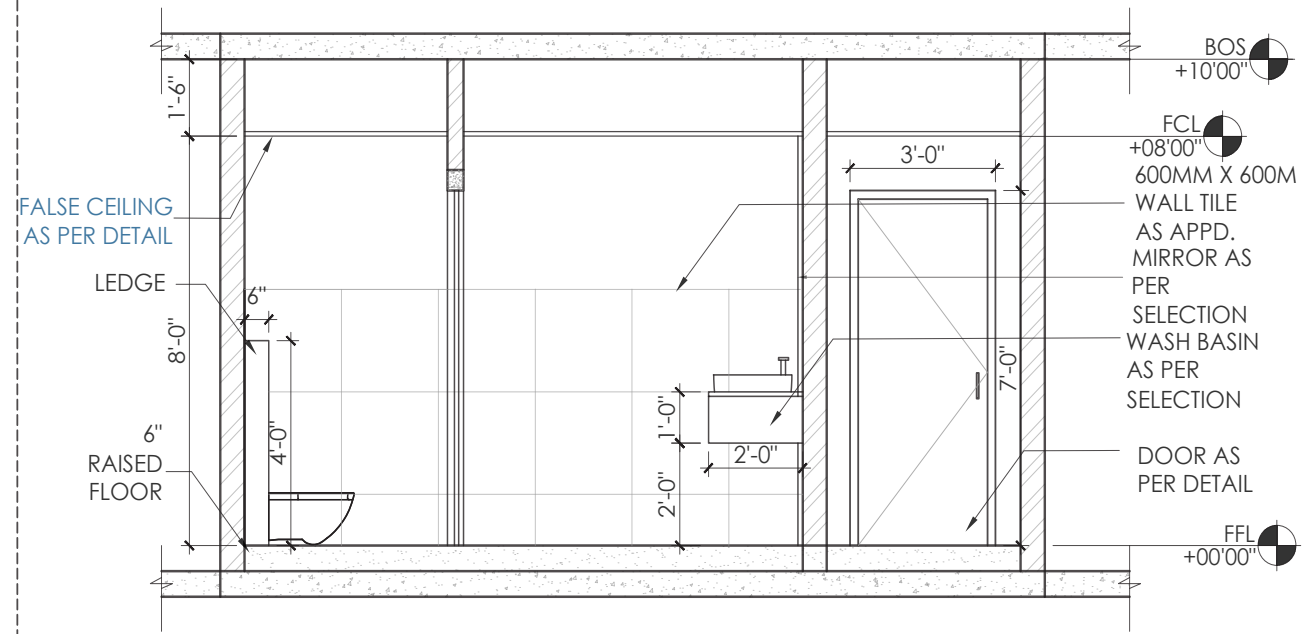

FEMALE TOILET ELEVATION - C
SCALE - 1/4"= 1'0"

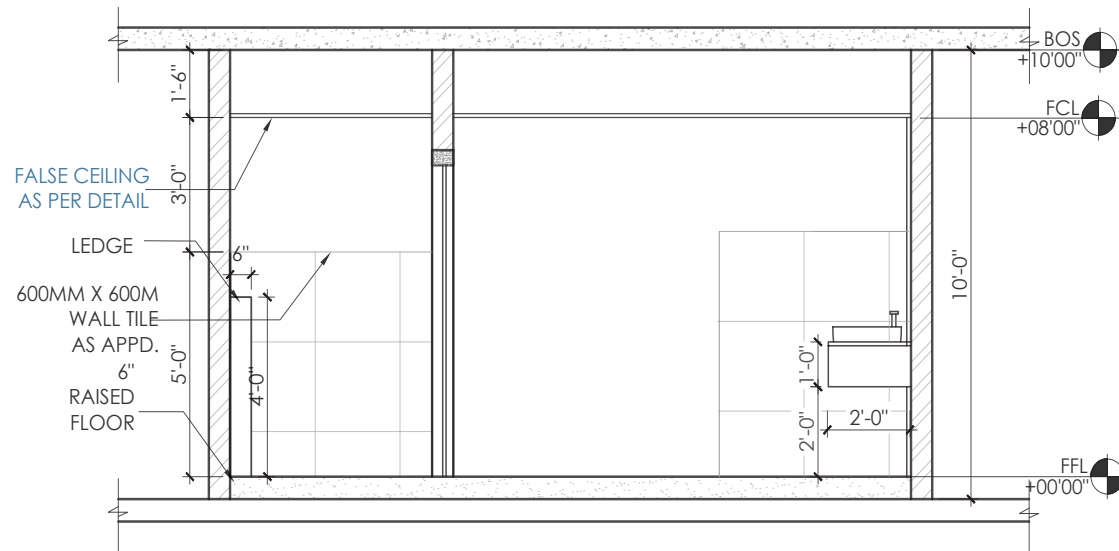


MALE TOILET ELEVATION - D
SCALE - 1/4"= 1'0"

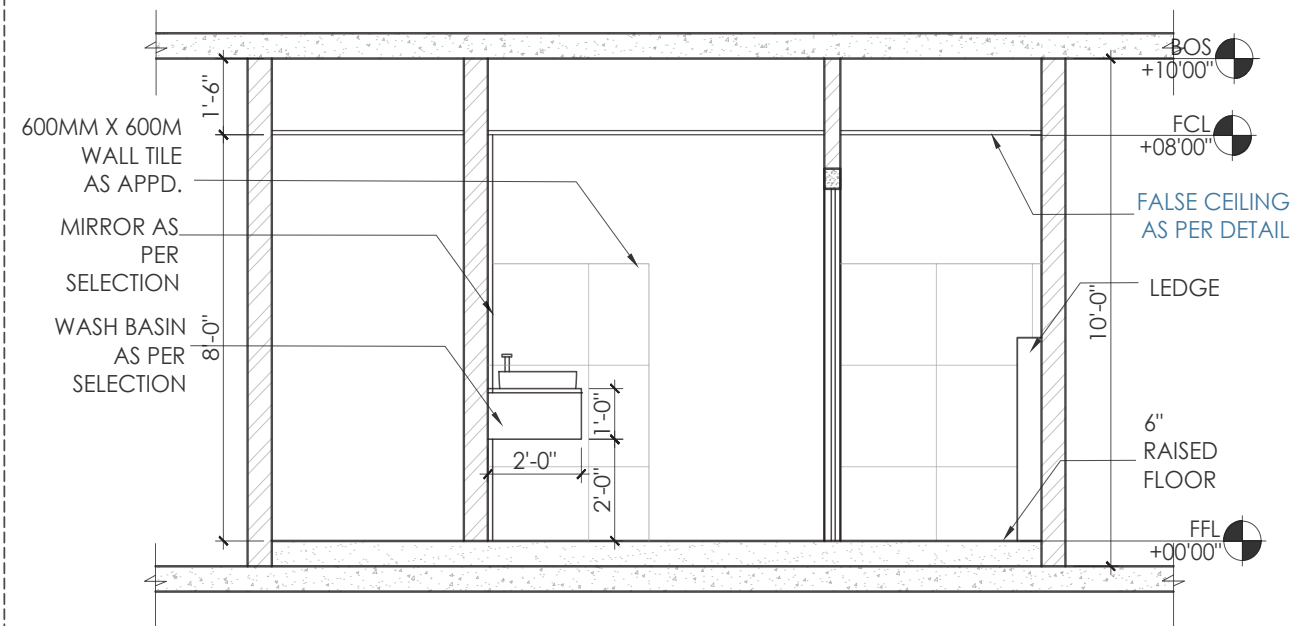

FEMALE TOILET ELEVATION - D
SCALE - 1/4"= 1'0"

- NOTES:
1. UNLESS MENTIONED OTHERWISE ALL DIMENSIONS ARE IN FEET & INCHES.
 2. LARGER SCALE DETAILS SHALL SUPERSEDE ALL SMALLER SCALE DRAWINGS.
 3. ANY DISCREPANCY IN THIS DRAWING OR ANY OTHER DRAWINGS RELATED TO THIS DRAWING SHALL BE BROUGHT TO THE NOTICE OF THE CONSULTANTS IMMEDIATELY AND WORK BE COMMENCED ONLY AFTER CLARIFICATIONS ARE PROVIDED.
 4. DO NOT SCALE THE DRAWINGS, FOLLOW WRITTEN DIMENSIONS ONLY.

KEY PLAN -

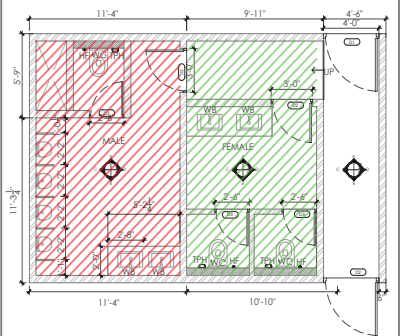

LEGENDS



SIGNATURE OR STAMP:

APPROVED BY:

VERIFIED BY:

PURPOSE : FOR APPROVAL

TITLE:
TERRACE TOILET ELEVATION

PROJECT: PRIME GOLF BREWERY

SCALE:
1/4"= 1'0"


DRW NO. : REV: R2

DATE: 20-01-2023


DEALT: HARSHINI

DRAWN: ROHINI



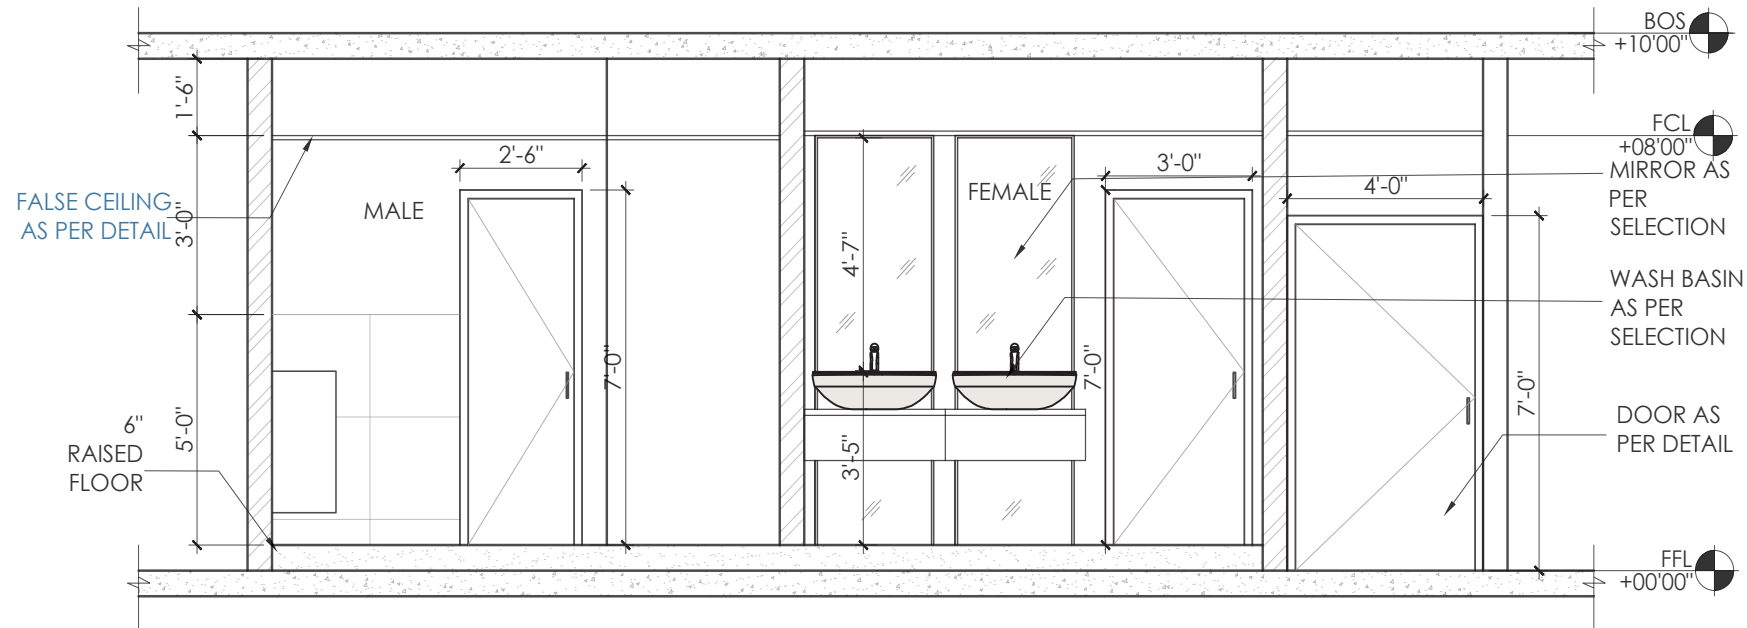


TERRACE TOILET ELEVATION - A
SCALE - 1/4" = 1'0"

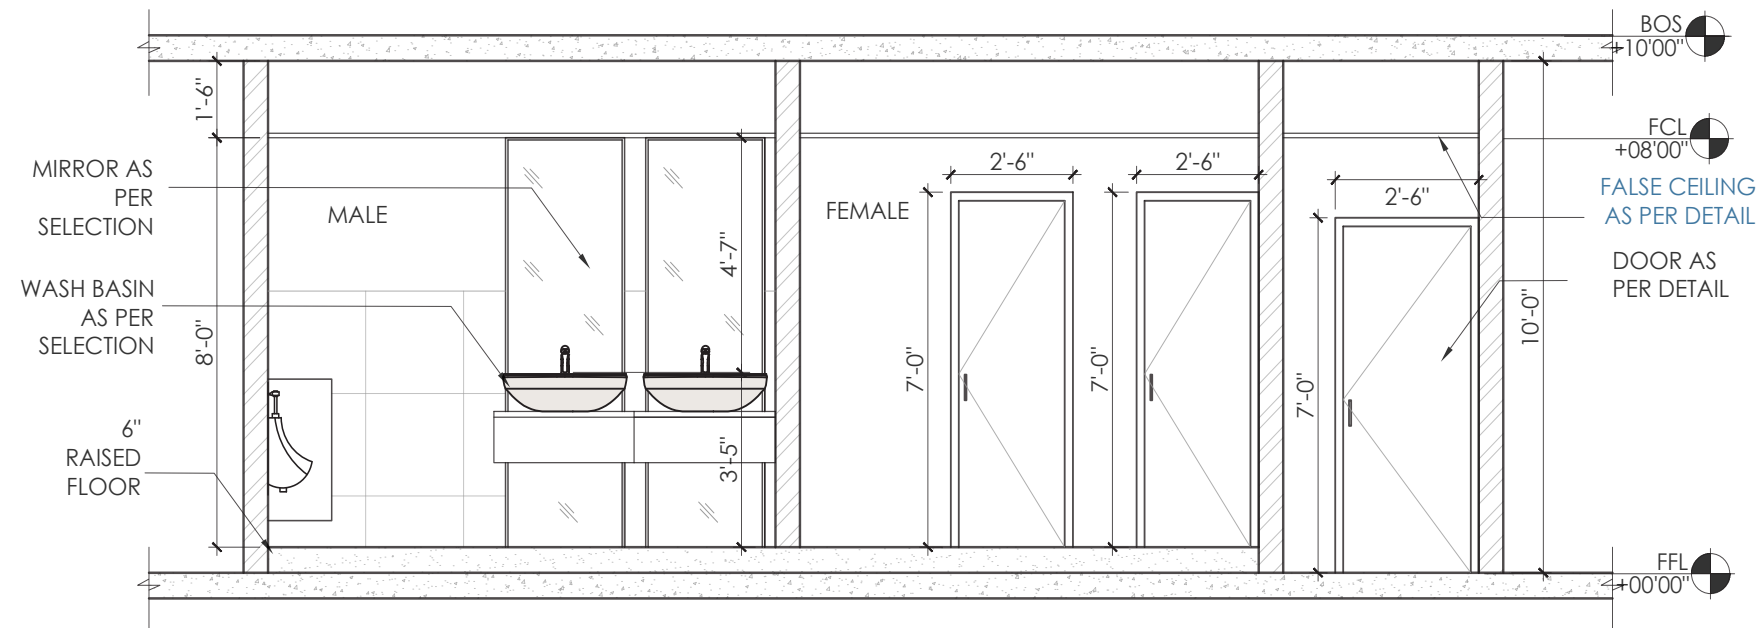

TERRACE TOILET ELEVATION - B
SCALE - 1/4" = 1'0"

- NOTES:
1. UNLESS MENTIONED OTHERWISE ALL DIMENSIONS ARE IN FEET & INCHES.
 2. LARGER SCALE DETAILS SHALL SUPERSEDE ALL SMALLER SCALE DRAWINGS.
 3. ANY DISCREPANCY IN THIS DRAWING OR ANY OTHER DRAWINGS RELATED TO THIS DRAWING SHALL BE BROUGHT TO THE NOTICE OF THE CONSULTANTS IMMEDIATELY AND WORK BE COMMENCED ONLY AFTER CLARIFICATIONS ARE PROVIDED.
 4. DO NOT SCALE THE DRAWINGS, FOLLOW WRITTEN DIMENSIONS ONLY.

KEY PLAN -

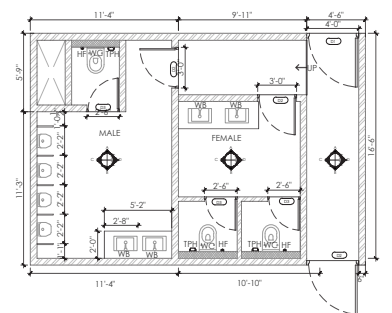

SIGNATURE OR STAMP:

APPROVED BY:

VERIFIED BY:

PURPOSE : FOR APPROVAL

TITLE:
TERRACE TOILET ELEVATION

PROJECT:
PRIME GOLF BREWERY

SCALE:
1/4" = 1'0"


DRW NO. :
REV: R2

DATE: 20-01-2023


DEALT: HARSHINI

DRAWN: ROHINI



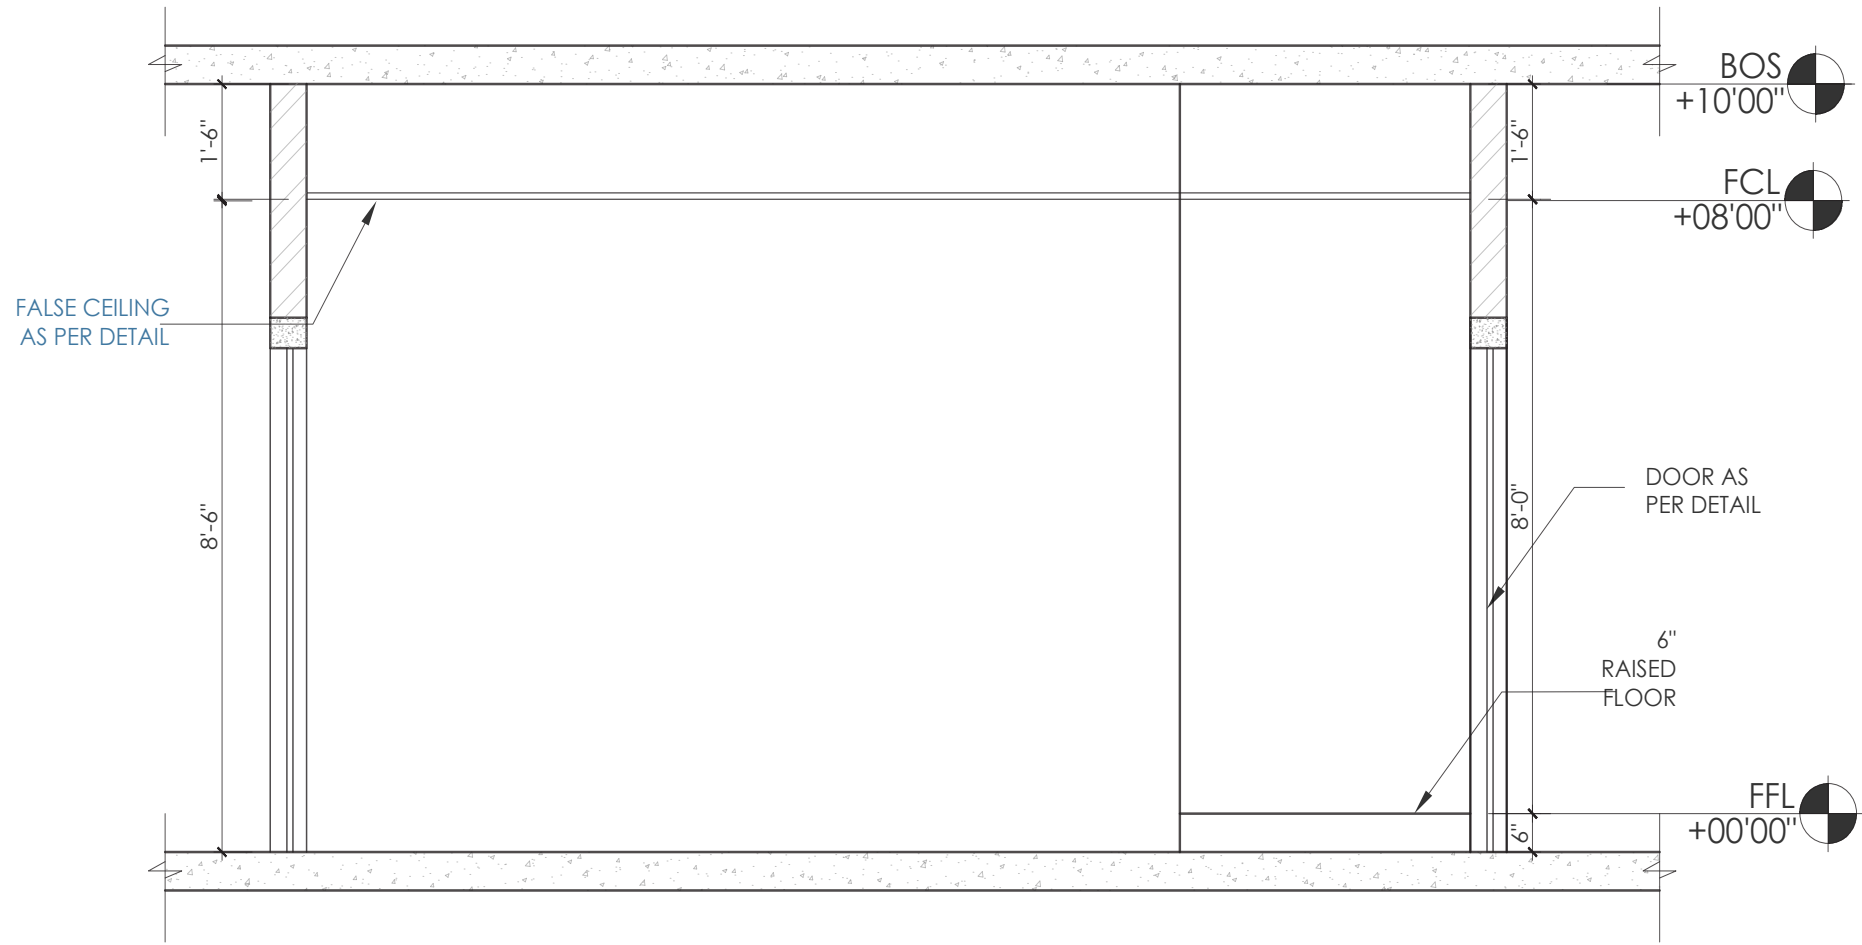


TERRACE TOILET ELEVATION - C
SCALE - 3/8"= 1'0"

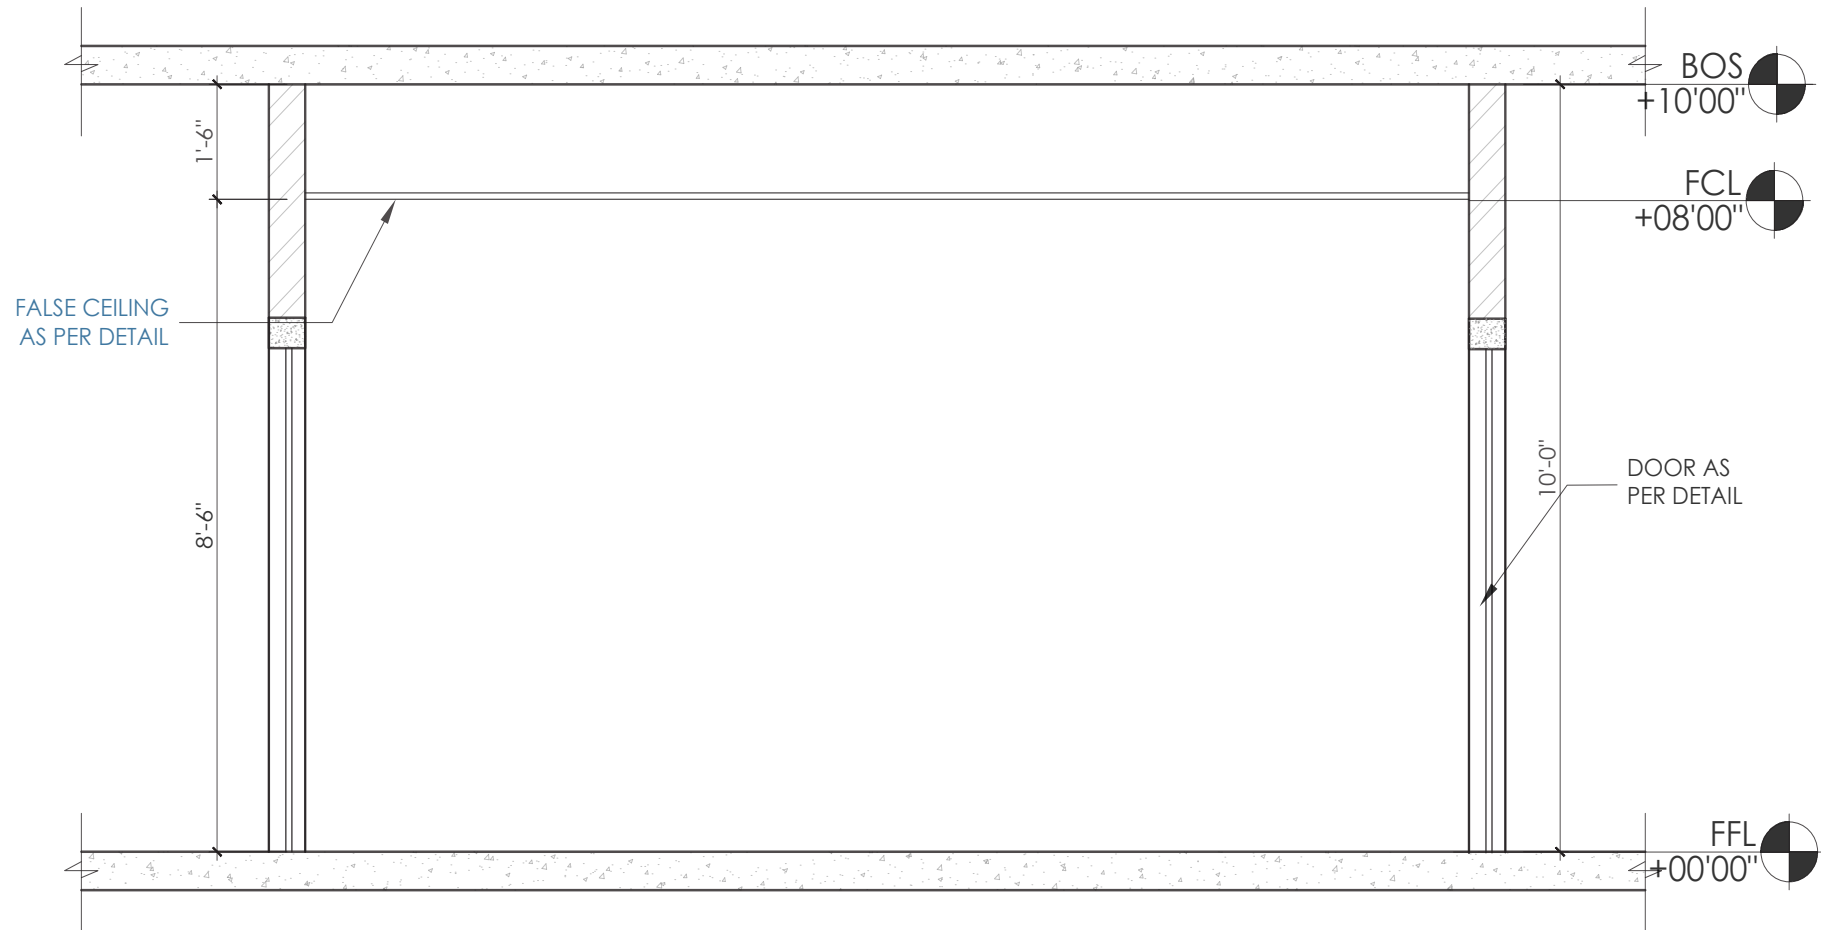

TERRACE TOILET ELEVATION - D
SCALE - 3/8"= 1'0"

- NOTES:
1. UNLESS MENTIONED OTHERWISE ALL DIMENSIONS ARE IN FEET & INCHES.
 2. LARGER SCALE DETAILS SHALL SUPERSEDE ALL SMALLER SCALE DRAWINGS.
 3. ANY DISCREPANCY IN THIS DRAWING OR ANY OTHER DRAWINGS RELATED TO THIS DRAWING SHALL BE BROUGHT TO THE NOTICE OF THE CONSULTANTS IMMEDIATELY AND WORK BE COMMENCED ONLY AFTER CLARIFICATIONS ARE PROVIDED.
 4. DO NOT SCALE THE DRAWINGS, FOLLOW WRITTEN DIMENSIONS ONLY.

KEY PLAN -

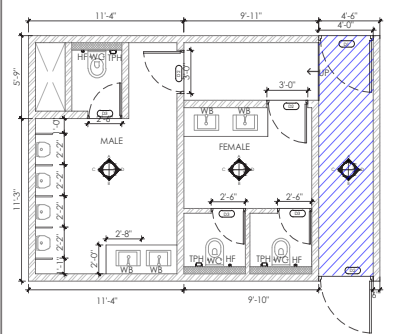

SIGNATURE OR STAMP:

APPROVED BY:

VERIFIED BY:

PURPOSE : FOR APPROVAL

TITLE:
TERRACE TOILET ELEVATION

PROJECT: PRIME GOLF BREWERY

SCALE:
3/8"= 1'0"


DRW NO. : DATE: 20-01-2023

DEALT: HARSHINI


DRAWN: ROHINI

REV: R2


N

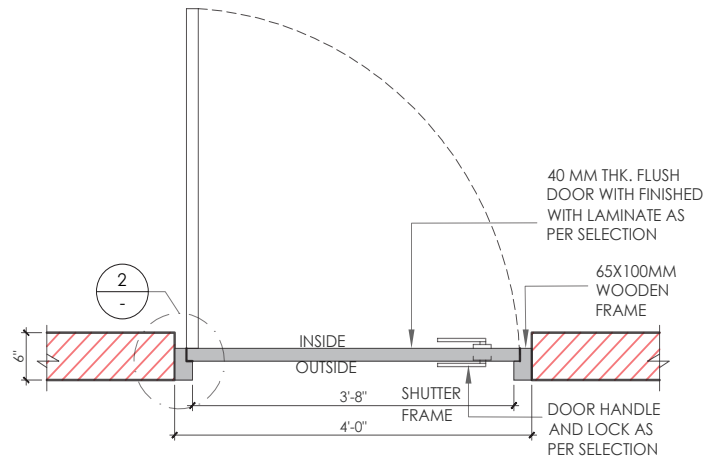

PLAN

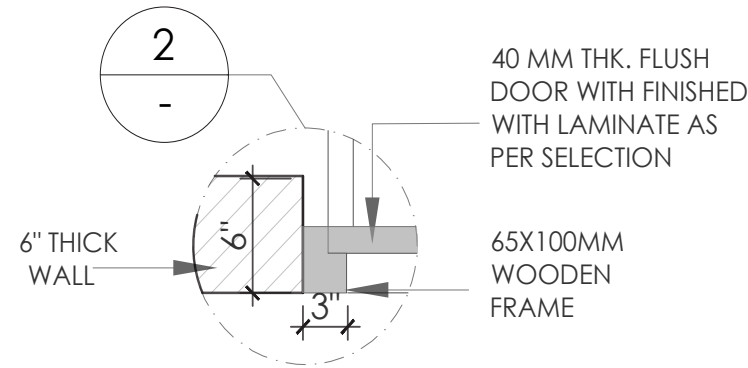


DETAIL - 2

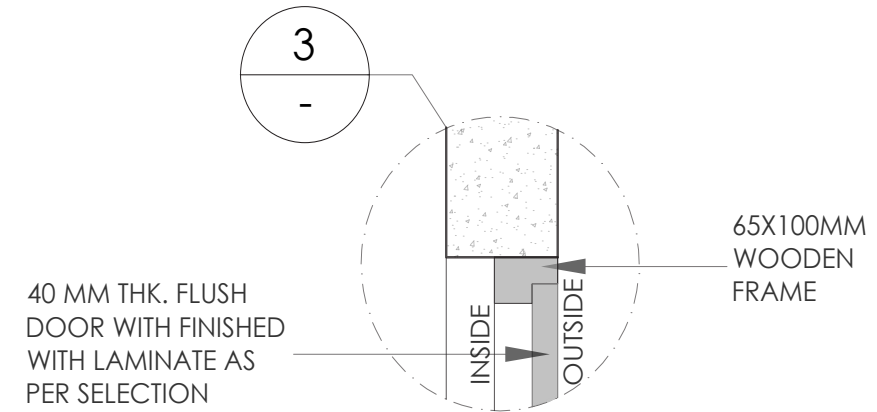

DETAIL - 3

- NOTES:
1. UNLESS MENTIONED OTHERWISE ALL DIMENSIONS ARE IN FEET & INCHES.
 2. LARGER SCALE DETAILS SHALL SUPERSEDE ALL SMALLER SCALE DRAWINGS.
 3. ANY DISCREPANCY IN THIS DRAWING OR ANY OTHER DRAWINGS RELATED TO THIS DRAWING SHALL BE BROUGHT TO THE NOTICE OF THE CONSULTANTS IMMEDIATELY AND WORK BE COMMENCED ONLY AFTER CLARIFICATIONS ARE PROVIDED.
 4. DO NOT SCALE THE DRAWINGS, FOLLOW WRITTEN DIMENSIONS ONLY.

KEY PLAN

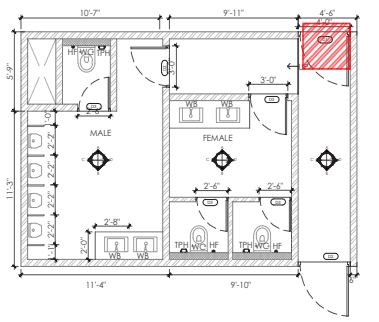

SIGNATURE OR STAMP:

APPROVED BY:

VERIFIED BY:

PURPOSE : FOR APPROVAL

TITLE:
D1 - DOOR DETAIL

PROJECT: PRIME GOLF BREWERY


SCALE:
3/4" = 1'0"

DRW NO. : REV: R2


DATE: 21-01-2023

DEALT: HARSHINI


DRAWN: ROHINI

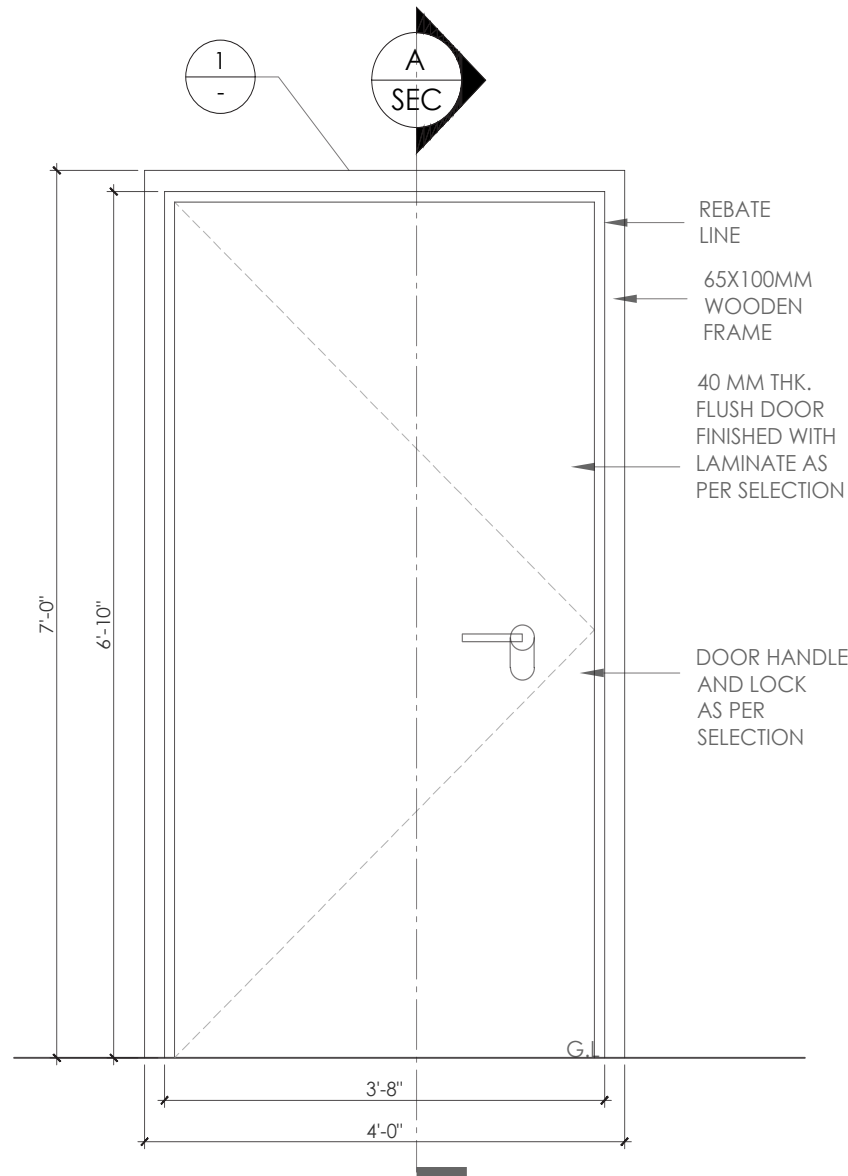


ELEVATION

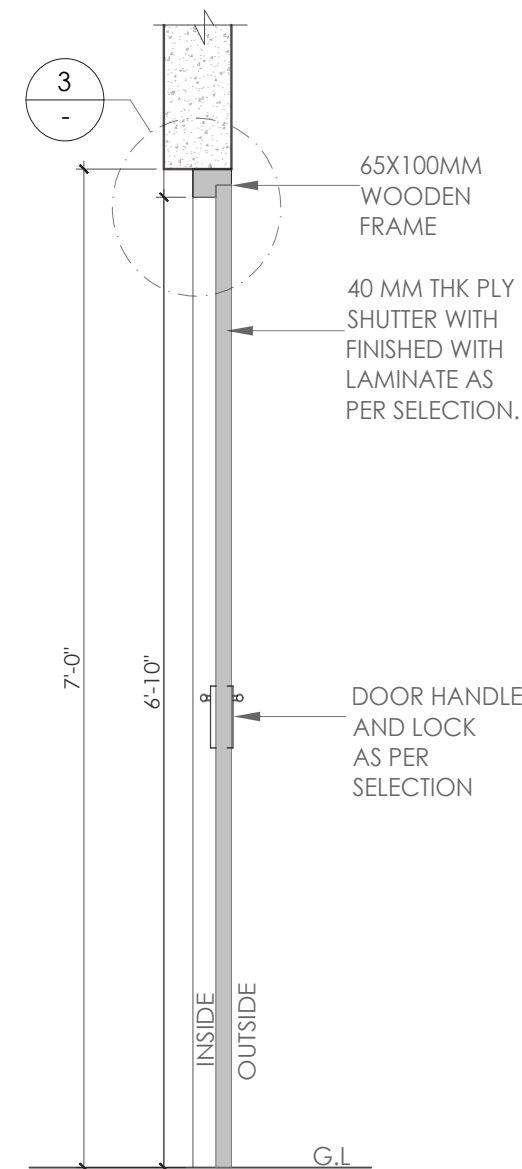


SECTION

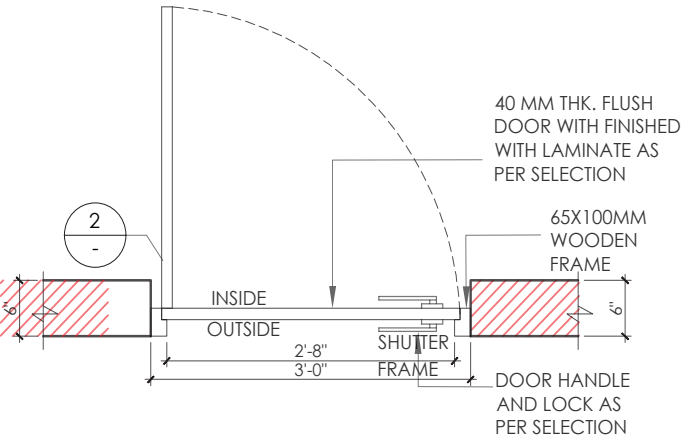

PLAN

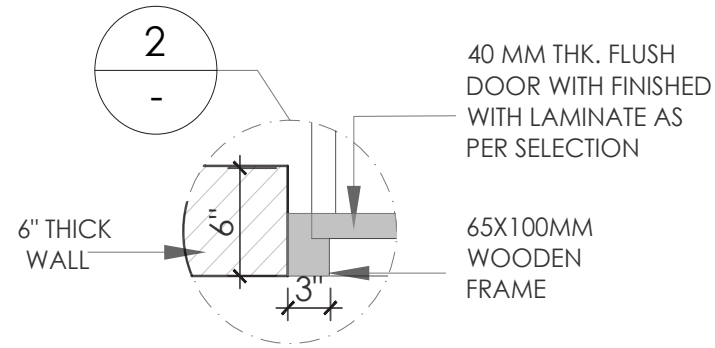


DETAIL - 2

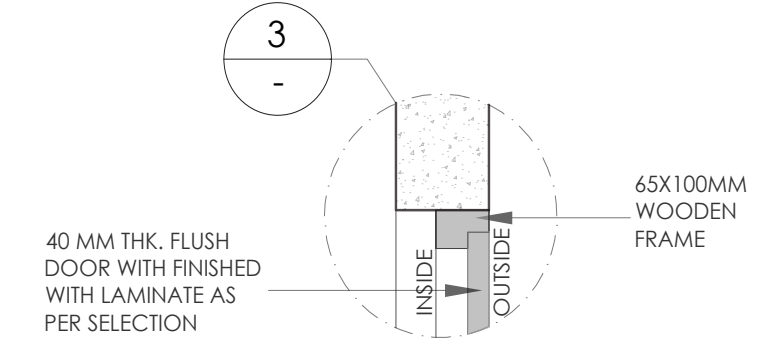


DETAIL - 3

NOTES:


1. UNLESS MENTIONED OTHERWISE ALL DIMENSIONS ARE IN FEET & INCHES.
2. LARGER SCALE DETAILS SHALL SUPERSEDE ALL SMALLER SCALE DRAWINGS.
3. ANY DISCREPANCY IN THIS DRAWING OR ANY OTHER DRAWINGS RELATED TO THIS DRAWING SHALL BE BROUGHT TO THE NOTICE OF THE CONSULTANTS IMMEDIATELY AND WORK BE COMMENCED ONLY AFTER CLARIFICATIONS ARE PROVIDED.
4. DO NOT SCALE THE DRAWINGS, FOLLOW WRITTEN DIMENSIONS ONLY.

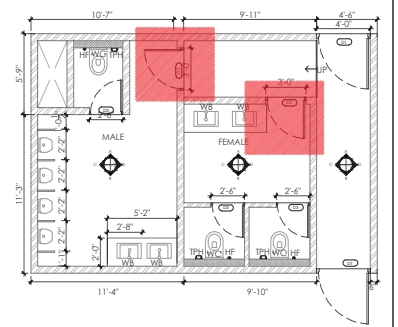

KEY PLAN

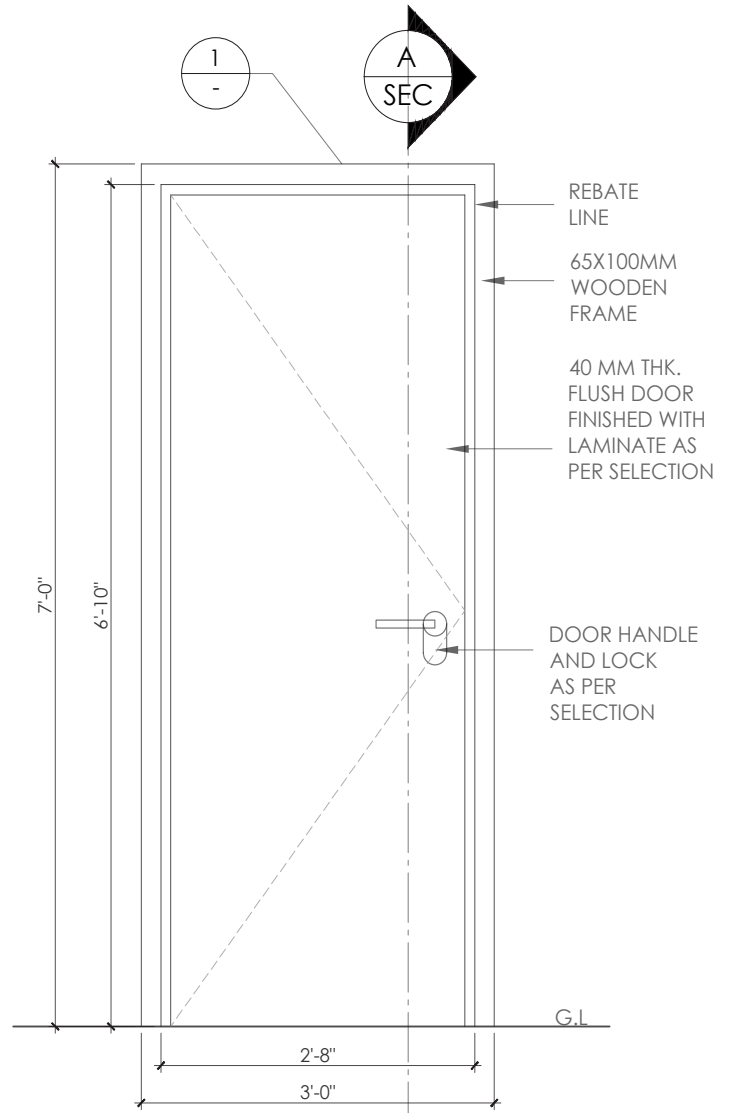


ELEVATION

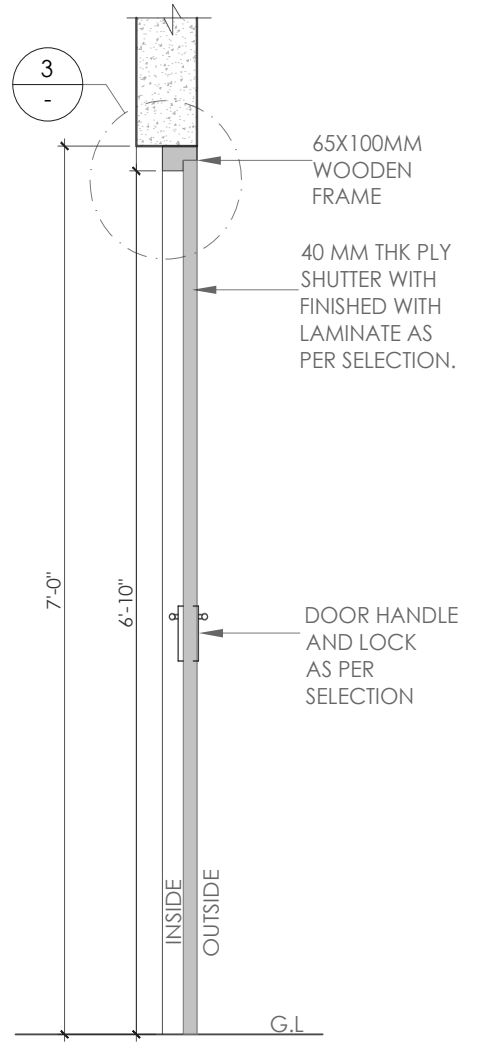


SECTION


SIGNATURE OR STAMP:	
APPROVED BY:	
VERIFIED BY:	
PURPOSE : FOR APPROVAL	
TITLE: D1 - DOOR DETAIL	
PROJECT: PRIME GOLF BREWERY	SCALE: 3/4" = 1'0"
DRW NO. :	REV: R2
DATE: 21-01-2023	
DEALT: HARSHINI	
DRAWN: ROHINI	

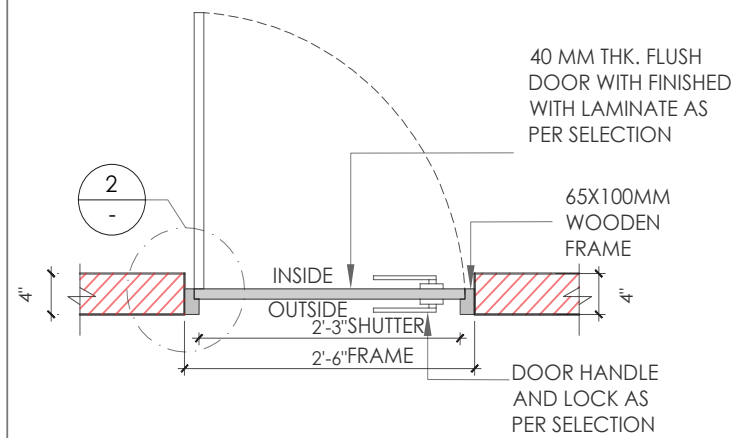


PLAN

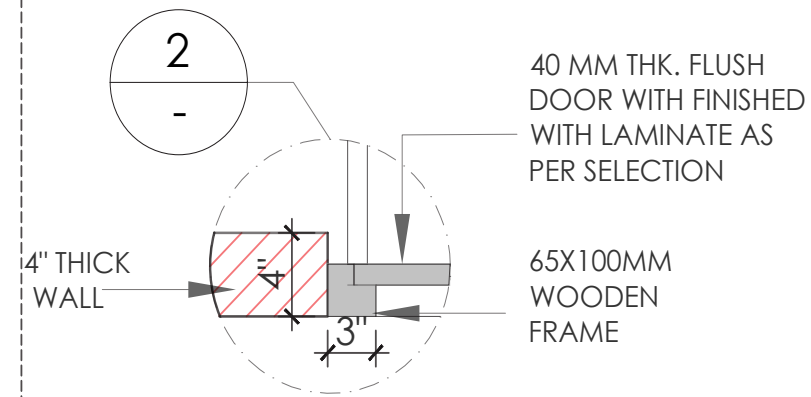


DETAIL-2

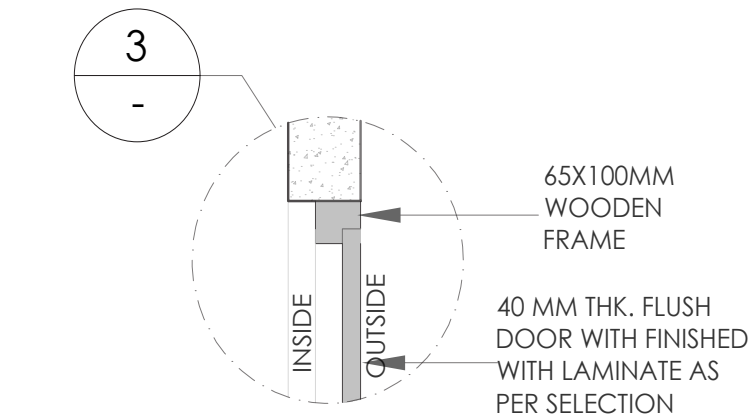

DETAIL-3

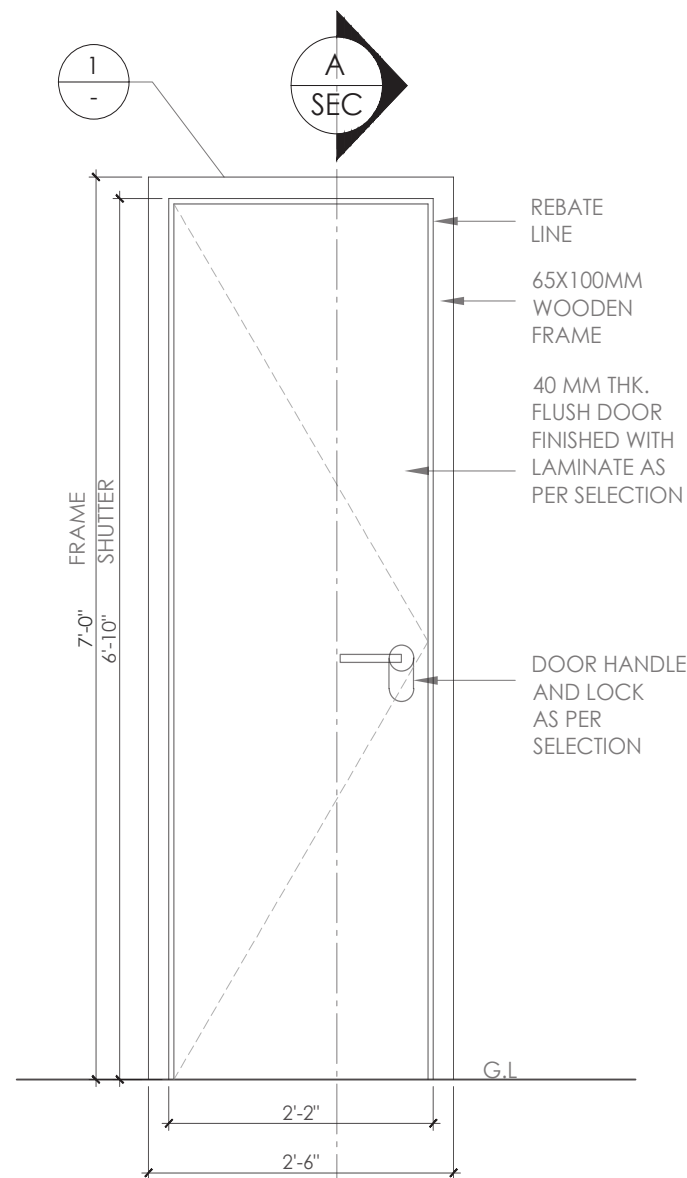


ELEVATION

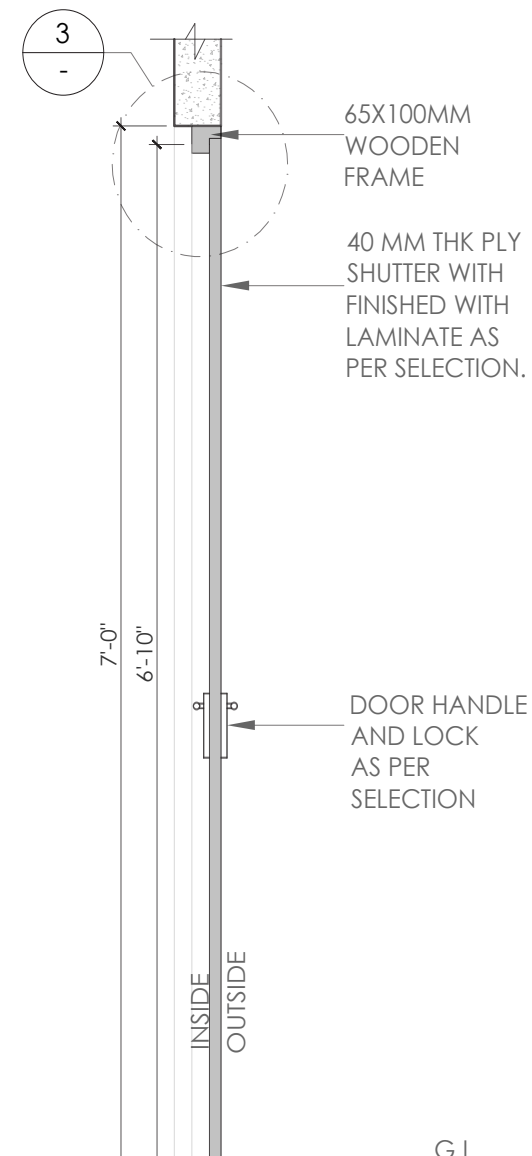

SECTION

- NOTES:
1. UNLESS MENTIONED OTHERWISE ALL DIMENSIONS ARE IN FEET & INCHES.
 2. LARGER SCALE DETAILS SHALL SUPERSEDE ALL SMALLER SCALE DRAWINGS.
 3. ANY DISCREPANCY IN THIS DRAWING OR ANY OTHER DRAWINGS RELATED TO THIS DRAWING SHALL BE BROUGHT TO THE NOTICE OF THE CONSULTANTS IMMEDIATELY AND WORK BE COMMENCED ONLY AFTER CLARIFICATIONS ARE PROVIDED.
 4. DO NOT SCALE THE DRAWINGS, FOLLOW WRITTEN DIMENSIONS ONLY.

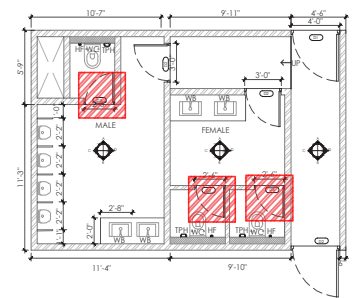

SIGNATURE OR STAMP:

APPROVED BY:

VERIFIED BY:

PURPOSE : FOR APPROVAL

TITLE: D3 - DOOR DETAIL

PROJECT: PRIME GOLF BREWERY

SCALE: 3/4" = 1'-0"

DRW NO. : REV: R2

DATE: 21-01-2023

DEALT: HARSHINI

DRAWN: ROHINI





3d
VISUALISATION

PROJECT :2 TIGER THAI

#PLANTS

HANGING SHELVES

#WARM AMBIENCE

YELLOW

GREY




BRICK WALL
ROLLING PINS
FLUTTED PANELS






INITIAL STAGE
OF DESIGN

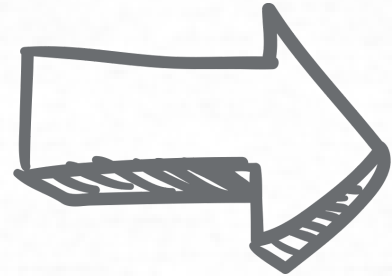


THE DESIGN IS
CARRIED OUT IN
ACCORDANCE
WITH THE
REQUIREMENTS
OF THE MALL
AUTHORITY

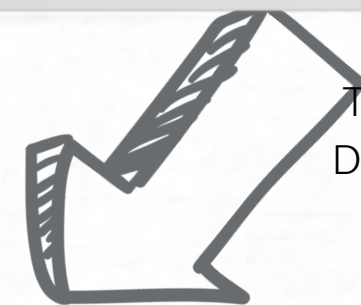

TO ENHANCE THE
DESIGN, COUNTER
ELEMENTS ARE
ADDED.

DESIGN

progress

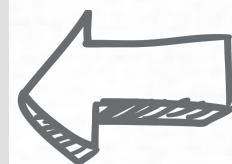


#PLANTS

HANGING SHELVES

#WARM AMBIENCE

YELLOW

GREY

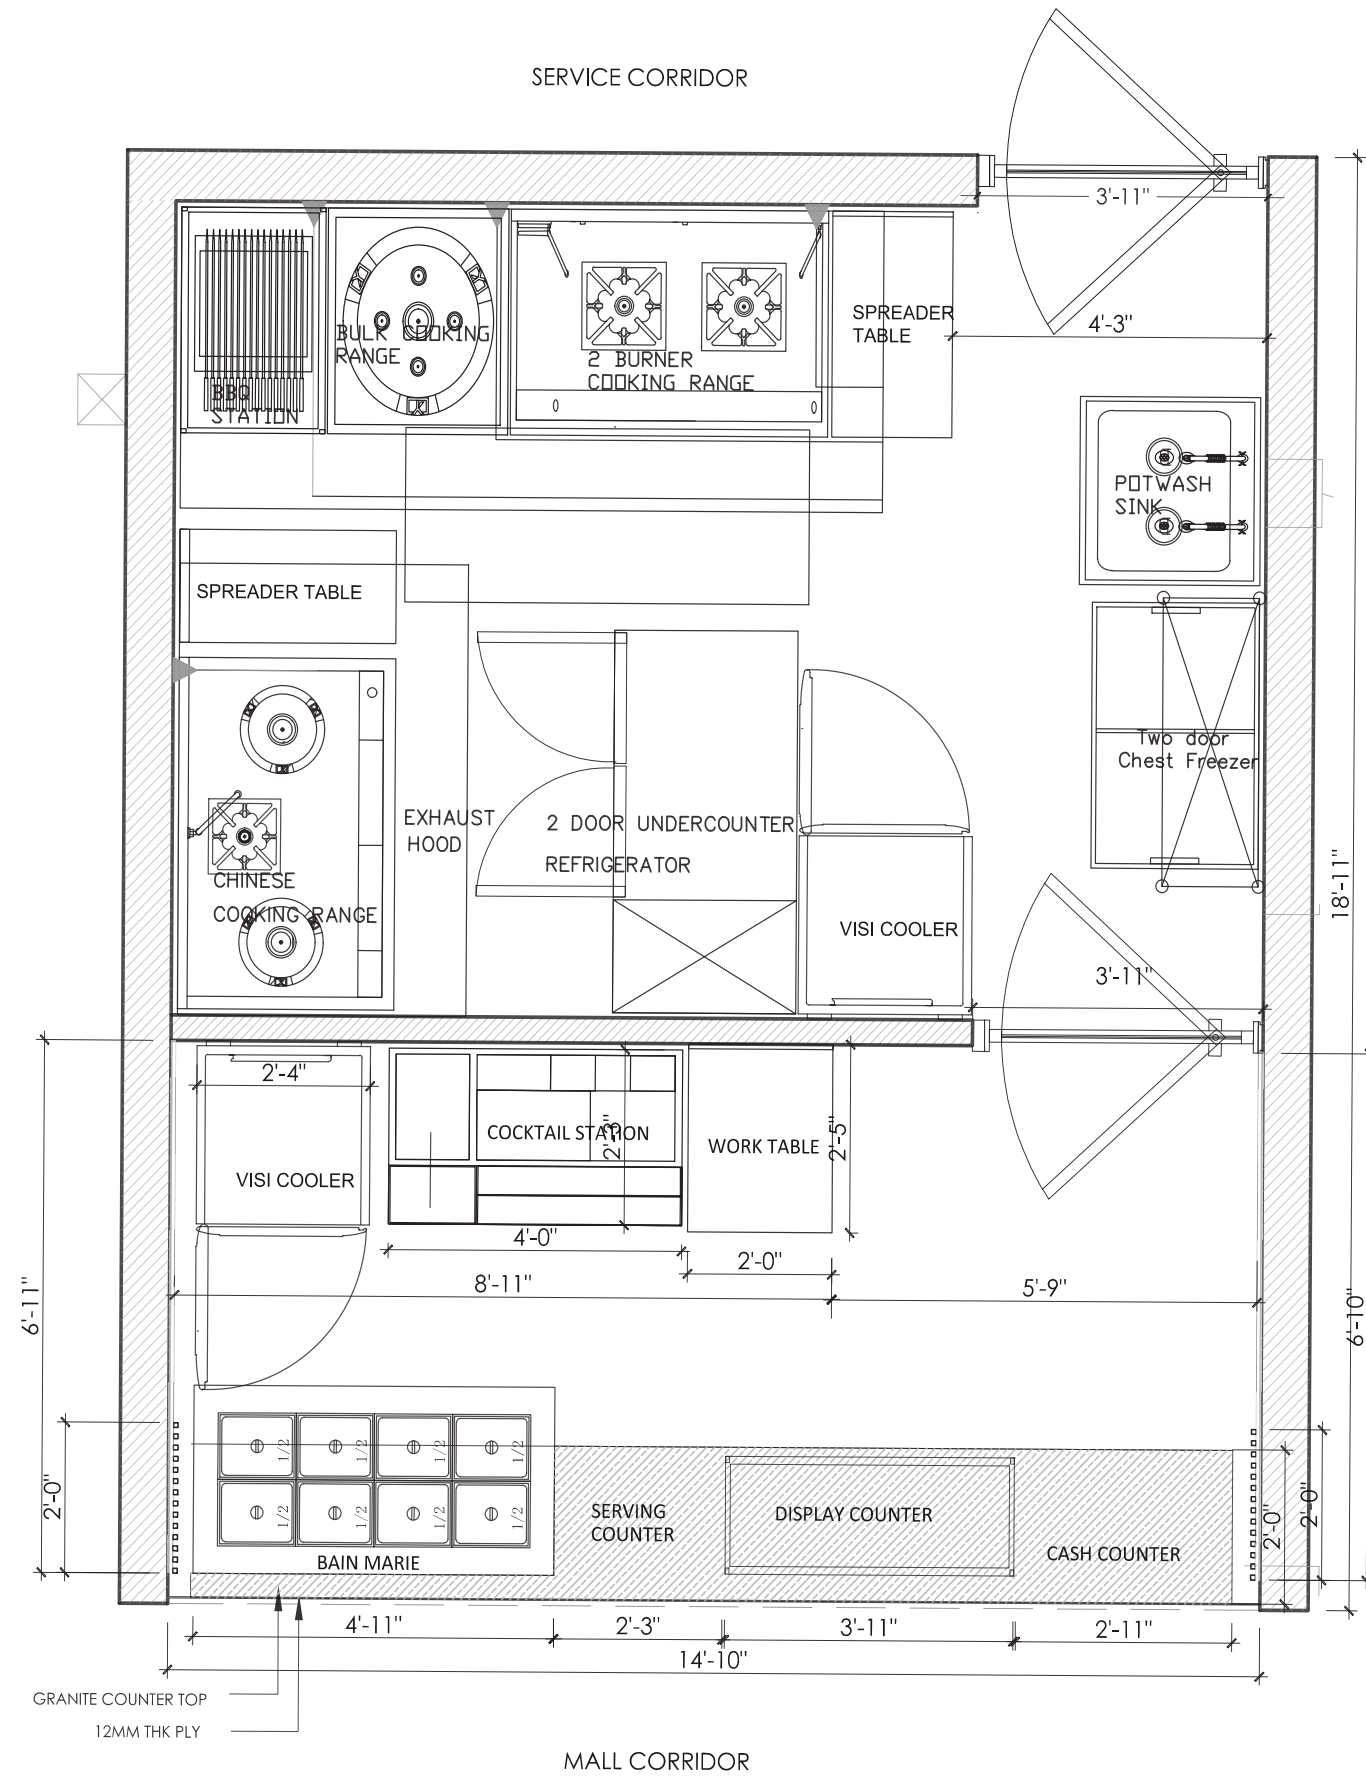

- NOTES:
1. UNLESS MENTIONED OTHERWISE ALL DIMENSIONS ARE IN FEET & INCHES.
 2. LARGER SCALE DETAILS SHALL SUPERSEDE ALL SMALLER SCALE DRAWINGS.
 3. ANY DISCREPANCY IN THIS DRAWING OR ANY OTHER DRAWINGS RELATED TO THIS DRAWING SHALL BE BROUGHT TO THE NOTICE OF THE CONSULTANTS IMMEDIATELY AND WORK BE COMMENCED ONLY AFTER CLARIFICATIONS ARE PROVIDED.
 4. DO NOT SCALE THE DRAWINGS, FOLLOW WRITTEN DIMENSIONS ONLY.

SIGNATURE OR STAMP:

APPROVED BY:

VERIFIED BY:

PURPOSE : FOR APPROVAL

TITLE: COUNTER TOP

PROJECT: TIGER THAI - ORION MALL

SCALE: 1/2"= 1'0"


DRW NO. : DATE: 20-03-23 DEALT: TAHA DRAWN: ROHINI

PLAN
SCALE - 3/8"= 1'0"



ARCHITECTS AND INTERIOR DESIGNERS

No 20/A, Anandamaya, 13th cross, 6th sector, HSR Layout, Bengaluru, 560102 email: studio@acmedesigners.com, www.acmedesigners.com

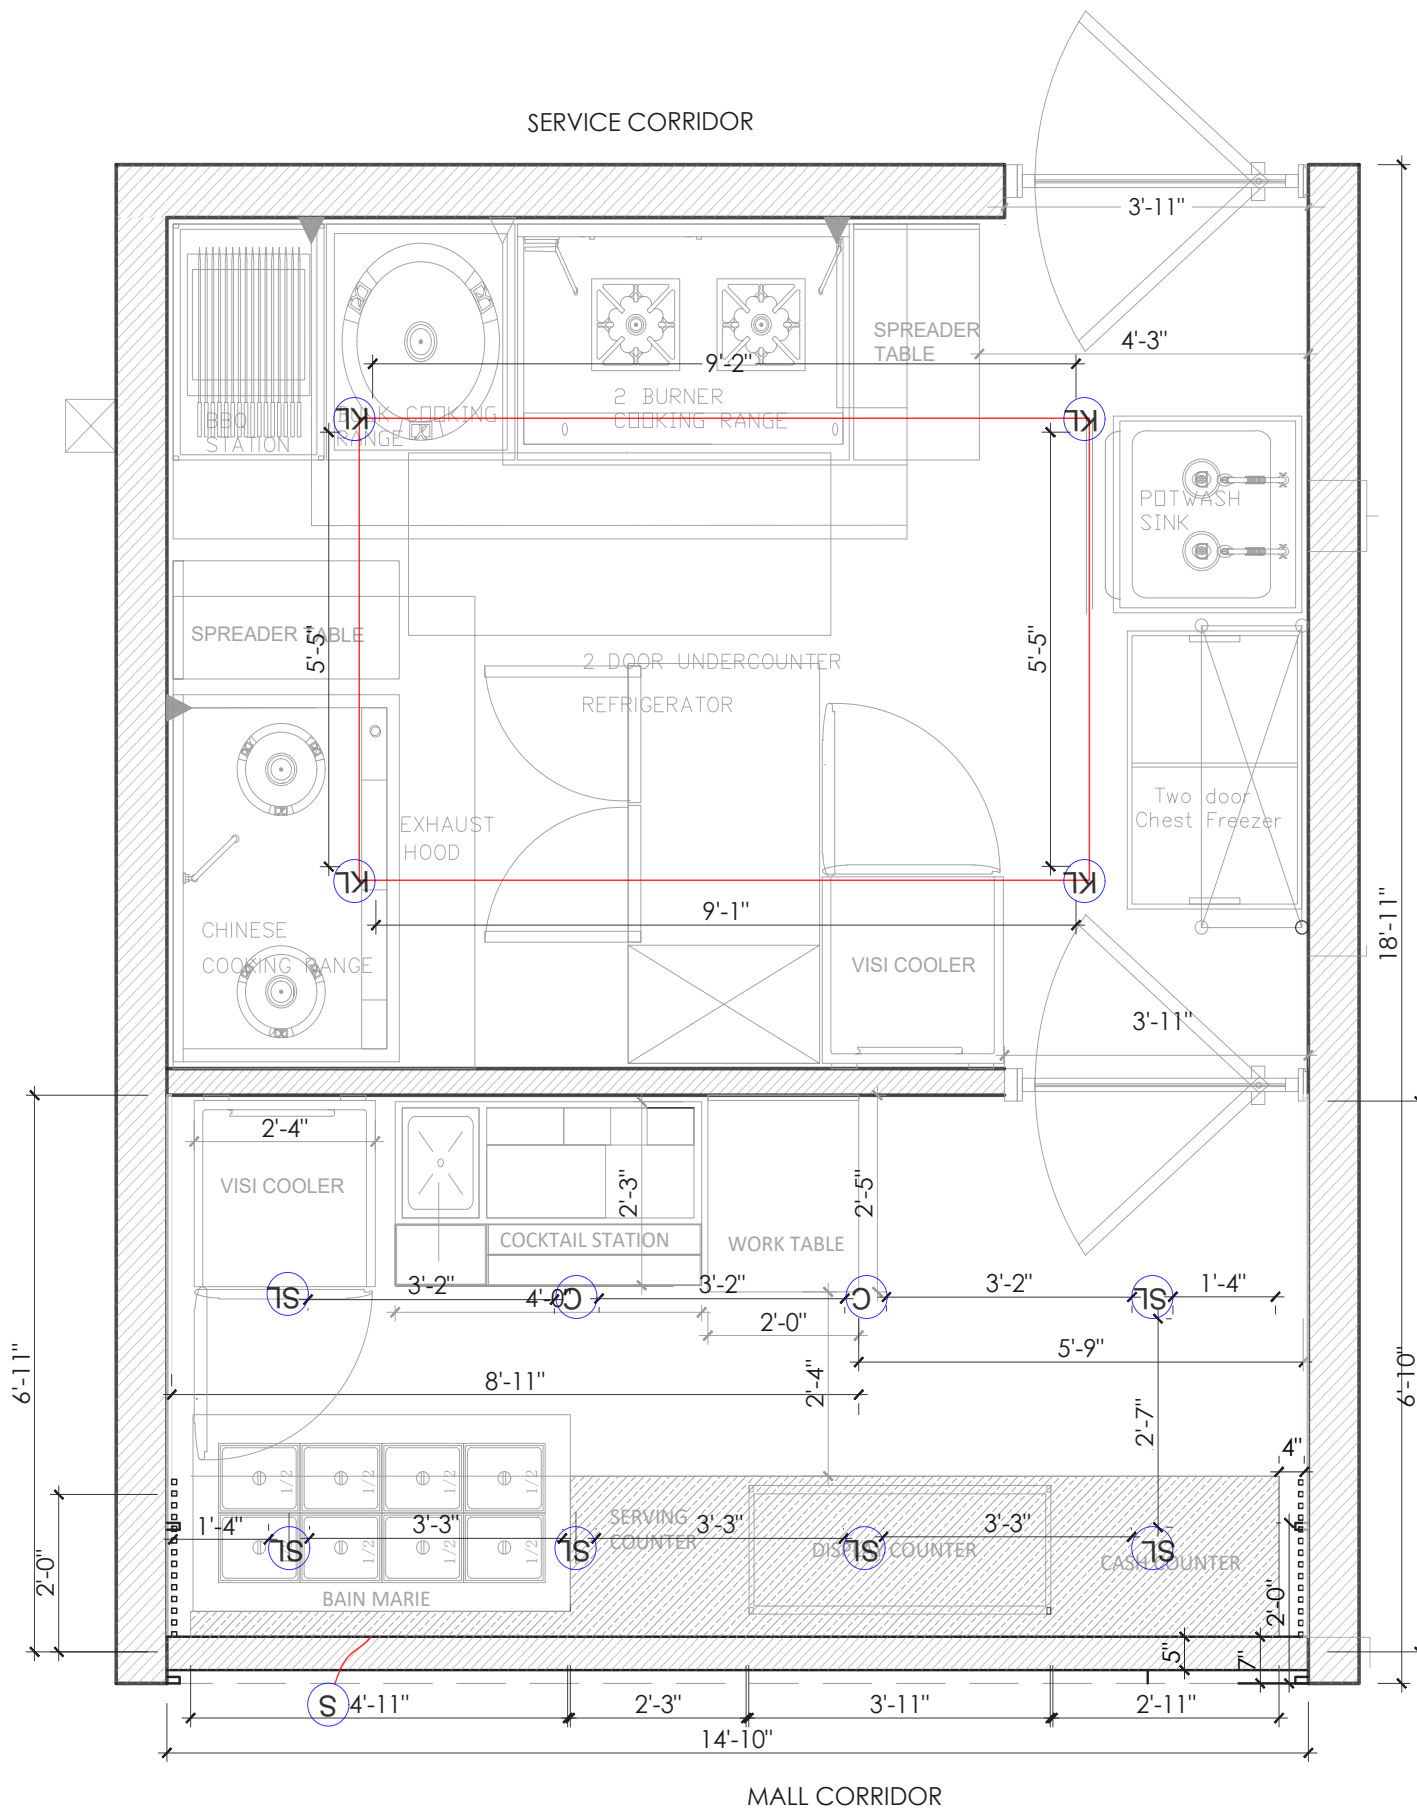

NOTES:

1. UNLESS MENTIONED OTHERWISE ALL DIMENSIONS ARE IN FEET & INCHES.
2. LARGER SCALE DETAILS SHALL SUPERSEDE ALL SMALLER SCALE DRAWINGS.
3. ANY DISCREPANCY IN THIS DRAWING OR ANY OTHER DRAWINGS RELATED TO THIS DRAWING SHALL BE BROUGHT TO THE NOTICE OF THE CONSULTANTS IMMEDIATELY AND WORK BE COMMENCED ONLY AFTER CLARIFICATIONS ARE PROVIDED.
4. DO NOT SCALE THE DRAWINGS, FOLLOW WRITTEN DIMENSIONS ONLY.

LEGENDS

SIGNATURE OR STAMP:

APPROVED BY:

VERIFIED BY:

PURPOSE : **FOR APPROVAL**

TITLE:
LIGHT FIXTURES


PROJECT:	SCALE:
TIGER THAI @ ORION MALL	NTS

DRWNO.	REV: R0
--------	----------------

DATE: 11-04-23	
-----------------------	--

DEALT: TAHA

DRAWN: ROHINI

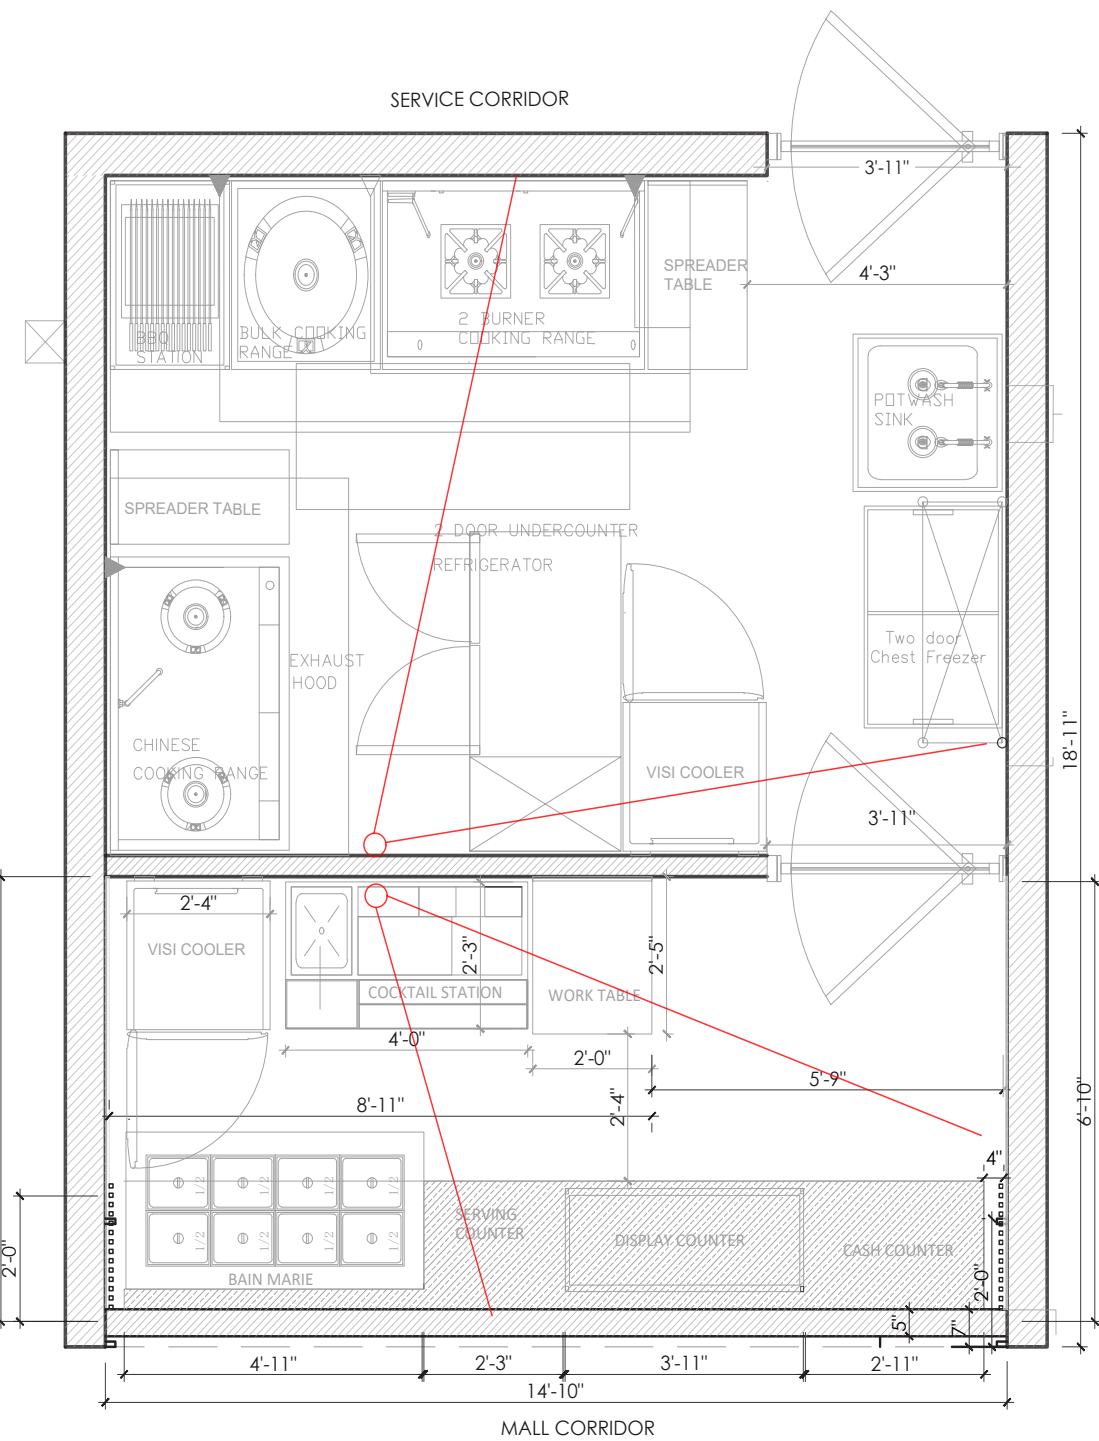

(CASH COUNTER)

DVR

1

2

CCTV 1 CCTV 2

- NOTES:
1. UNLESS MENTIONED OTHERWISE ALL DIMENSIONS ARE IN FEET & INCHES.
 2. LARGER SCALE DETAILS SHALL SUPERSEDE ALL SMALLER SCALE DRAWINGS.
 3. ANY DISCREPANCY IN THIS DRAWING OR ANY OTHER DRAWINGS RELATED TO THIS DRAWING SHALL BE BROUGHT TO THE NOTICE OF THE CONSULTANTS IMMEDIATELY AND WORK BE COMMENCED ONLY AFTER CLARIFICATIONS ARE PROVIDED.
 4. DO NOT SCALE THE DRAWINGS, FOLLOW WRITTEN DIMENSIONS ONLY.

SIGNATURE OR STAMP:

APPROVED BY:

VERIFIED BY:

PURPOSE : FOR APPROVAL

TITLE:
CCTV LAYOUT

PROJECT:
TIGER THAI @ ORION MALL

SCALE:
NTS

DRWNO. REV: R0

DATE: 11-04-23

DEALT: TAHA


DRAWN: ROHINI



ACME
DESIGNERS

ARCHITECTS AND INTERIOR DESIGNERS

#554 Ground flr, 14th MAIN Road, 7th Sector, H S R LAYOUT, , BANGALORE-34 PH: 09739095543, 080-40948495, email: acmedesigners@gmail.com, www.acmedesigners.com

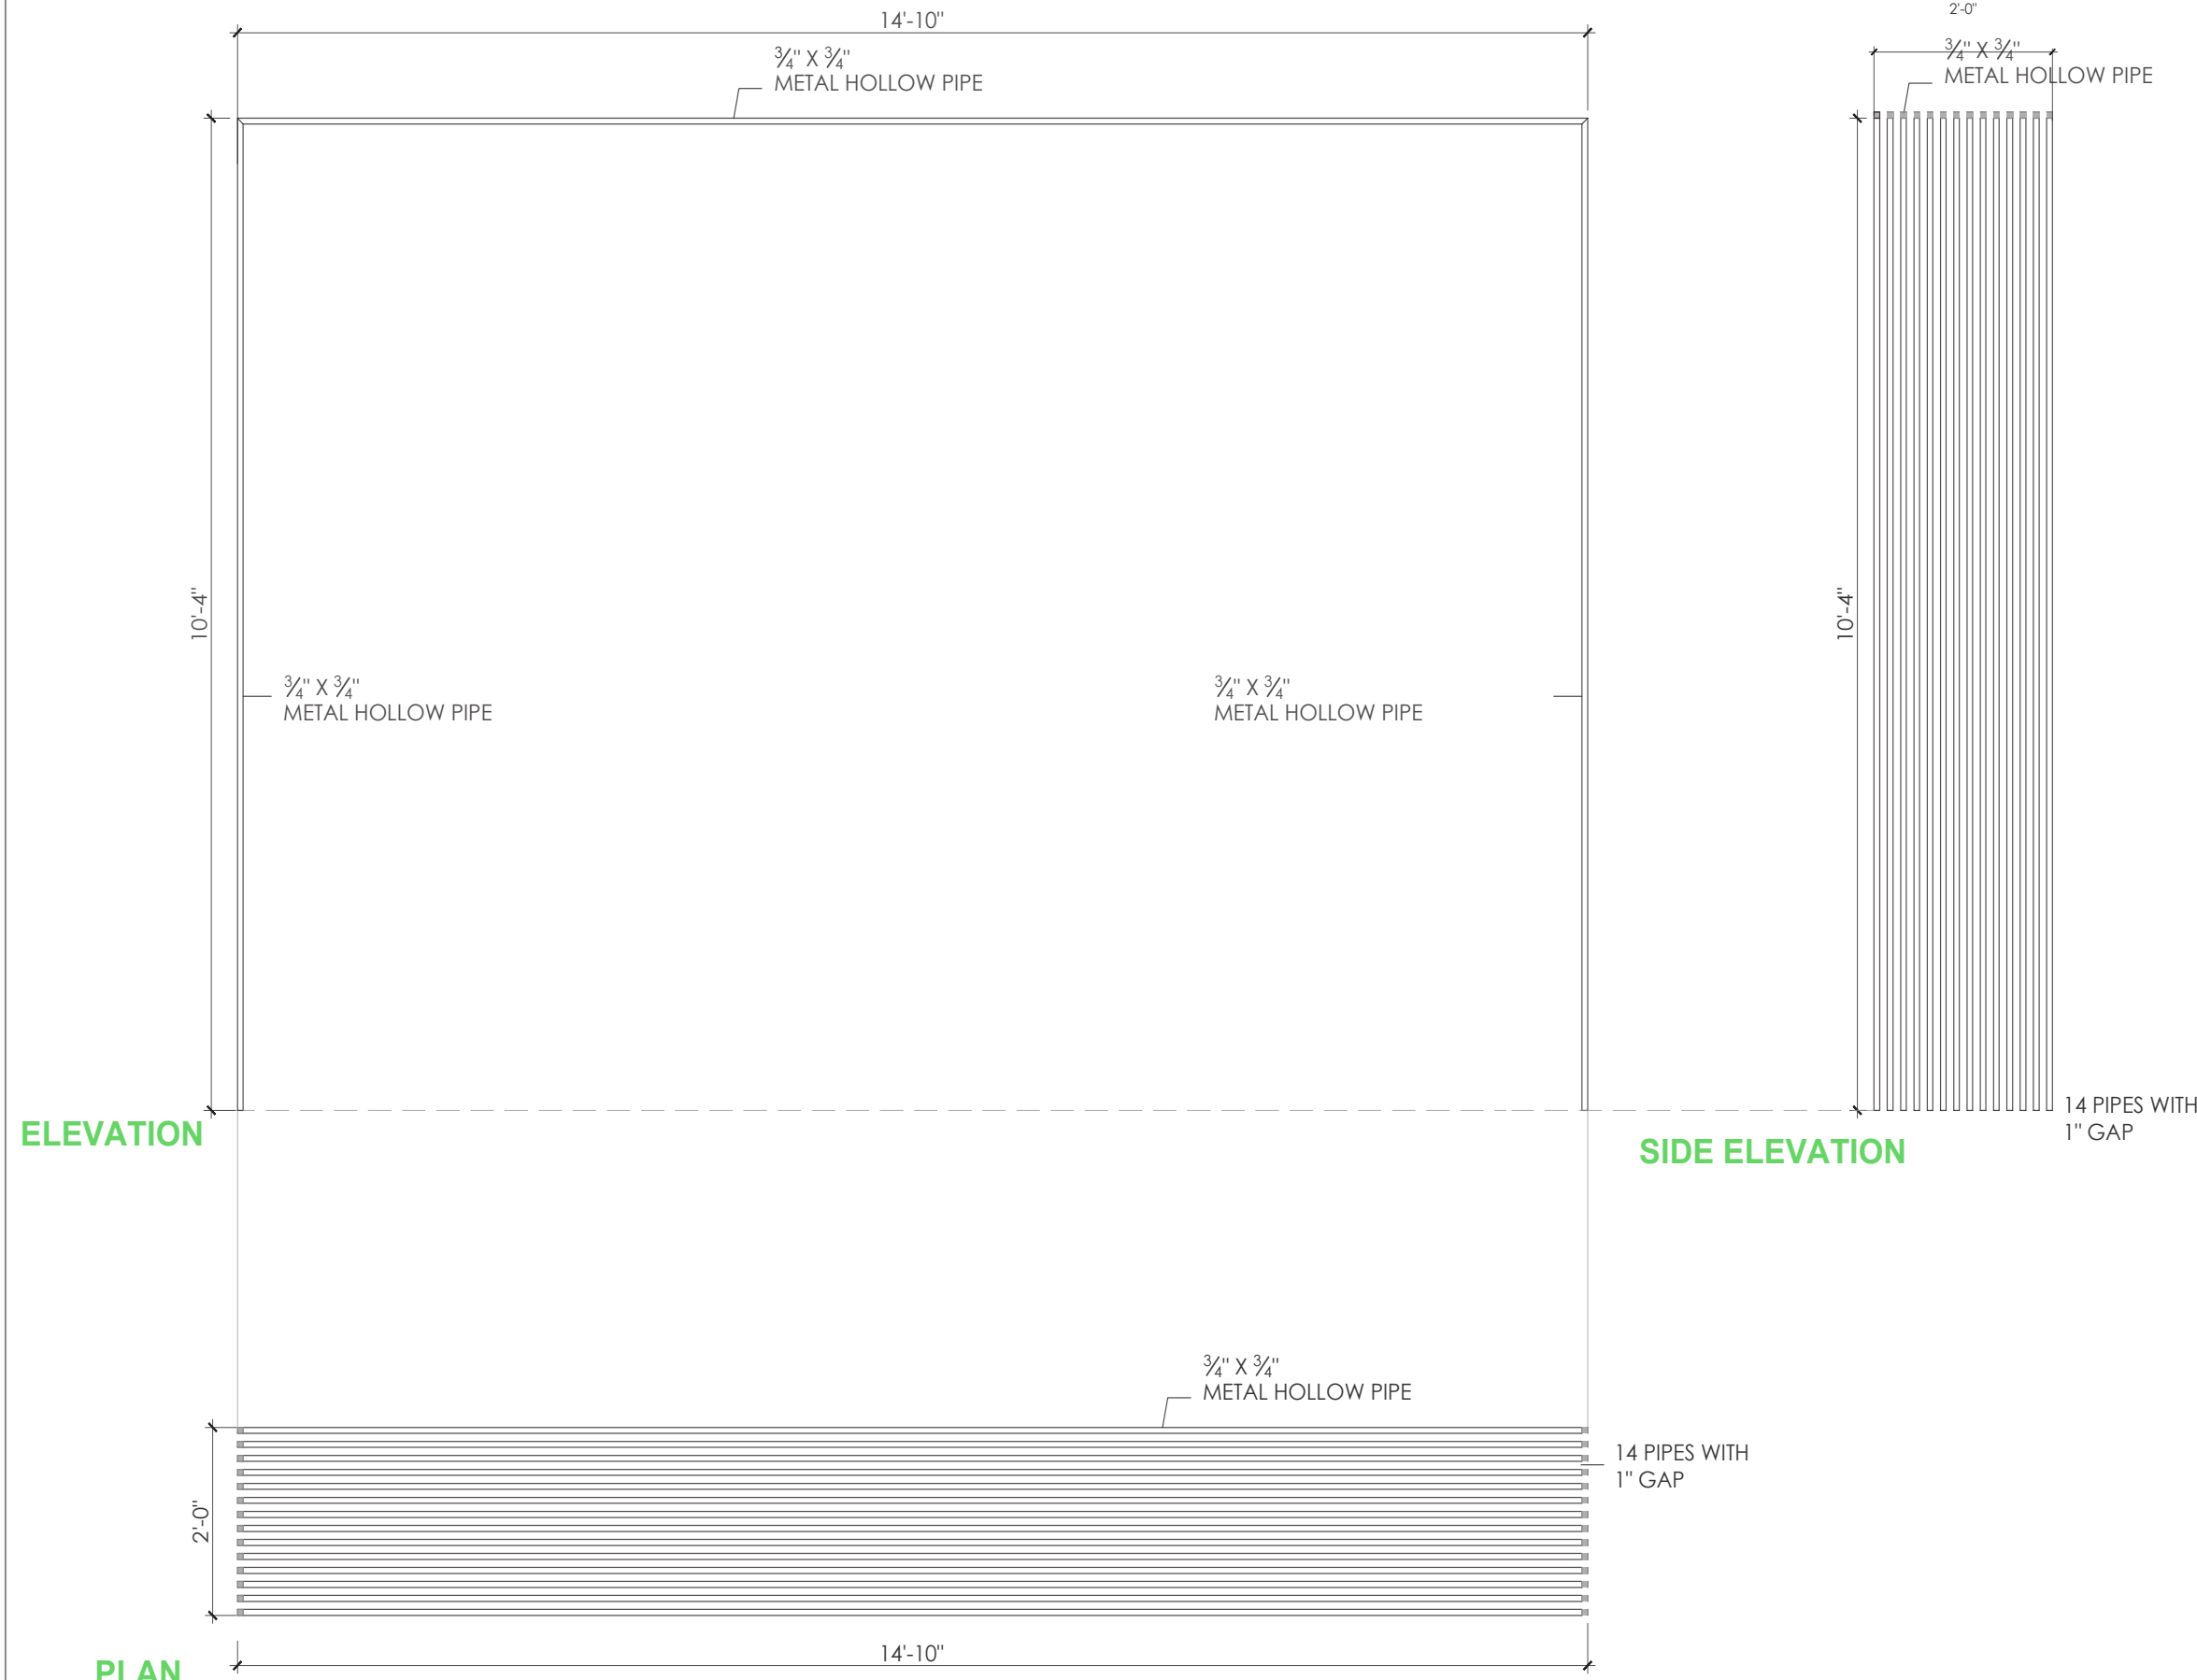

- NOTES:
- 1. UNLESS MENTIONED OTHERWISE ALL DIMENSIONS ARE IN FEET & INCHES.
 - 2. LARGER SCALE DETAILS SHALL SUPERSEDE ALL SMALLER SCALE DRAWINGS.
 - 3. ANY DISCREPANCY IN THIS DRAWING OR ANY OTHER DRAWINGS RELATED TO THIS DRAWING SHALL BE BROUGHT TO THE NOTICE OF THE CONSULTANTS IMMEDIATELY AND WORK BE COMMENCED ONLY AFTER CLARIFICATIONS ARE PROVIDED.
 - 4.DO NOT SCALE THE DRAWINGS, FOLLOW WRITTEN DIMENSIONS ONLY.

SIGNATURE OR STAMP:

APPROVED BY:

VERIFIED BY:

PURPOSE : FOR APPROVAL

TITLE:
SIDE METAL SQUARE PIPES
FABRICATION

PROJECT:	SCALE:
TIGER THAI - ORION MALL	1/2"= 1'0"

DRW NO. :	REV: R2
-----------	---------

DATE: 10-03-23	
----------------	--


DEALT: TAHA

DRAWN: ROHINI




ARCHITECTS AND INTERIOR DESIGNERS


No 20/A, Anandamaya, 13th cross, 6th sector, HSR Layout, Bengaluru, 560102 email: studio@acmedesigners.com, www.acmedesigners.com

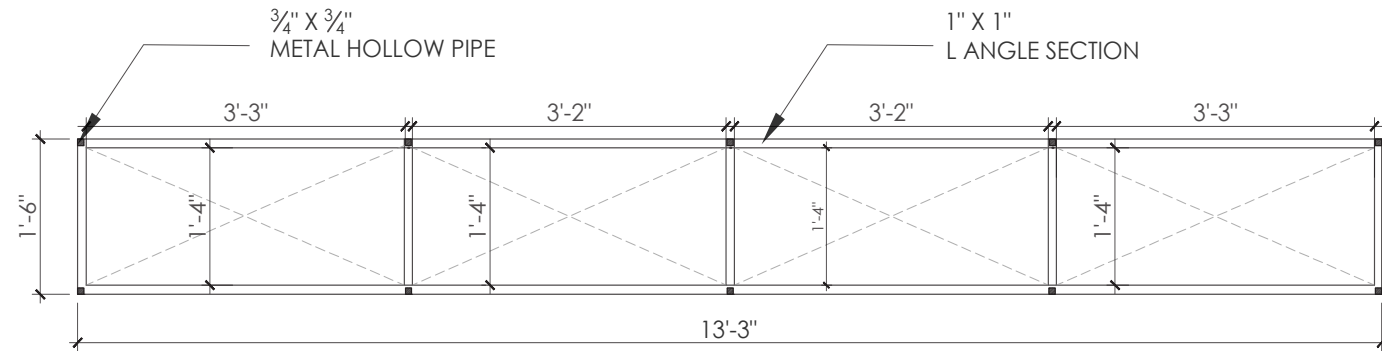

PLAN

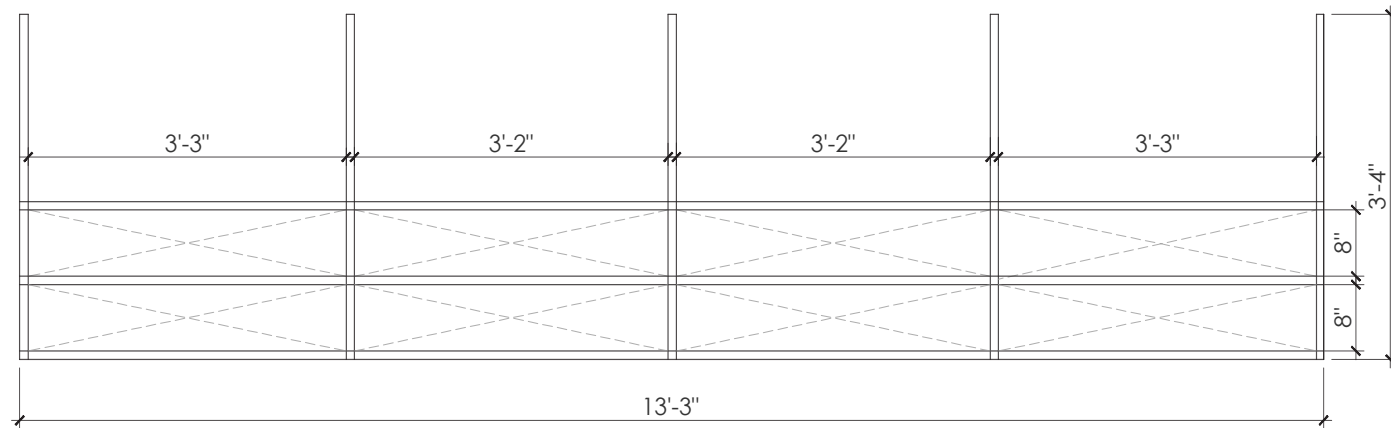

ELEVATION

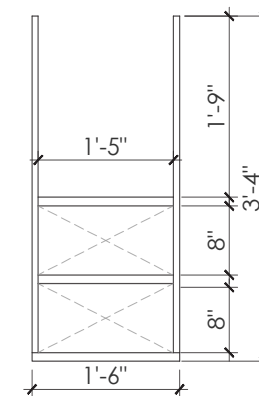

SIDE ELEVATION

- NOTES:
1. UNLESS MENTIONED OTHERWISE ALL DIMENSIONS ARE IN FEET & INCHES.
 2. LARGER SCALE DETAILS SHALL SUPERSEDE ALL SMALLER SCALE DRAWINGS.
 3. ANY DISCREPANCY IN THIS DRAWING OR ANY OTHER DRAWINGS RELATED TO THIS DRAWING SHALL BE BROUGHT TO THE NOTICE OF THE CONSULTANTS IMMEDIATELY AND WORK BE COMMENCED ONLY AFTER CLARIFICATIONS ARE PROVIDED.
 4. DO NOT SCALE THE DRAWINGS, FOLLOW WRITTEN DIMENSIONS ONLY.

SIGNATURE OR STAMP:

APPROVED BY:

VERIFIED BY:

PURPOSE : FOR APPROVAL

TITLE:
METAL HANGING SHELVES
FABRICATION

PROJECT: TIGER THAI - ORION MALL

SCALE: 1/2" = 1'0"

DRW NO. : REV: R2

DATE: 10-03-23

DEALT: TAHA

DRAWN: ROHINI



STORE FRONT



BRICK WALL

METAL PIPES ARE USED FOR HANGING SHELVES



COLOUR LAMINATE WITH FIRE RATED PLYWOOD PANELING



DISPLAY COUNTER


FOOD ADVERTISEMENT

#PLANTS # HANGING SHELVES

#WARM AMBIENCE

YELLOW

GREY

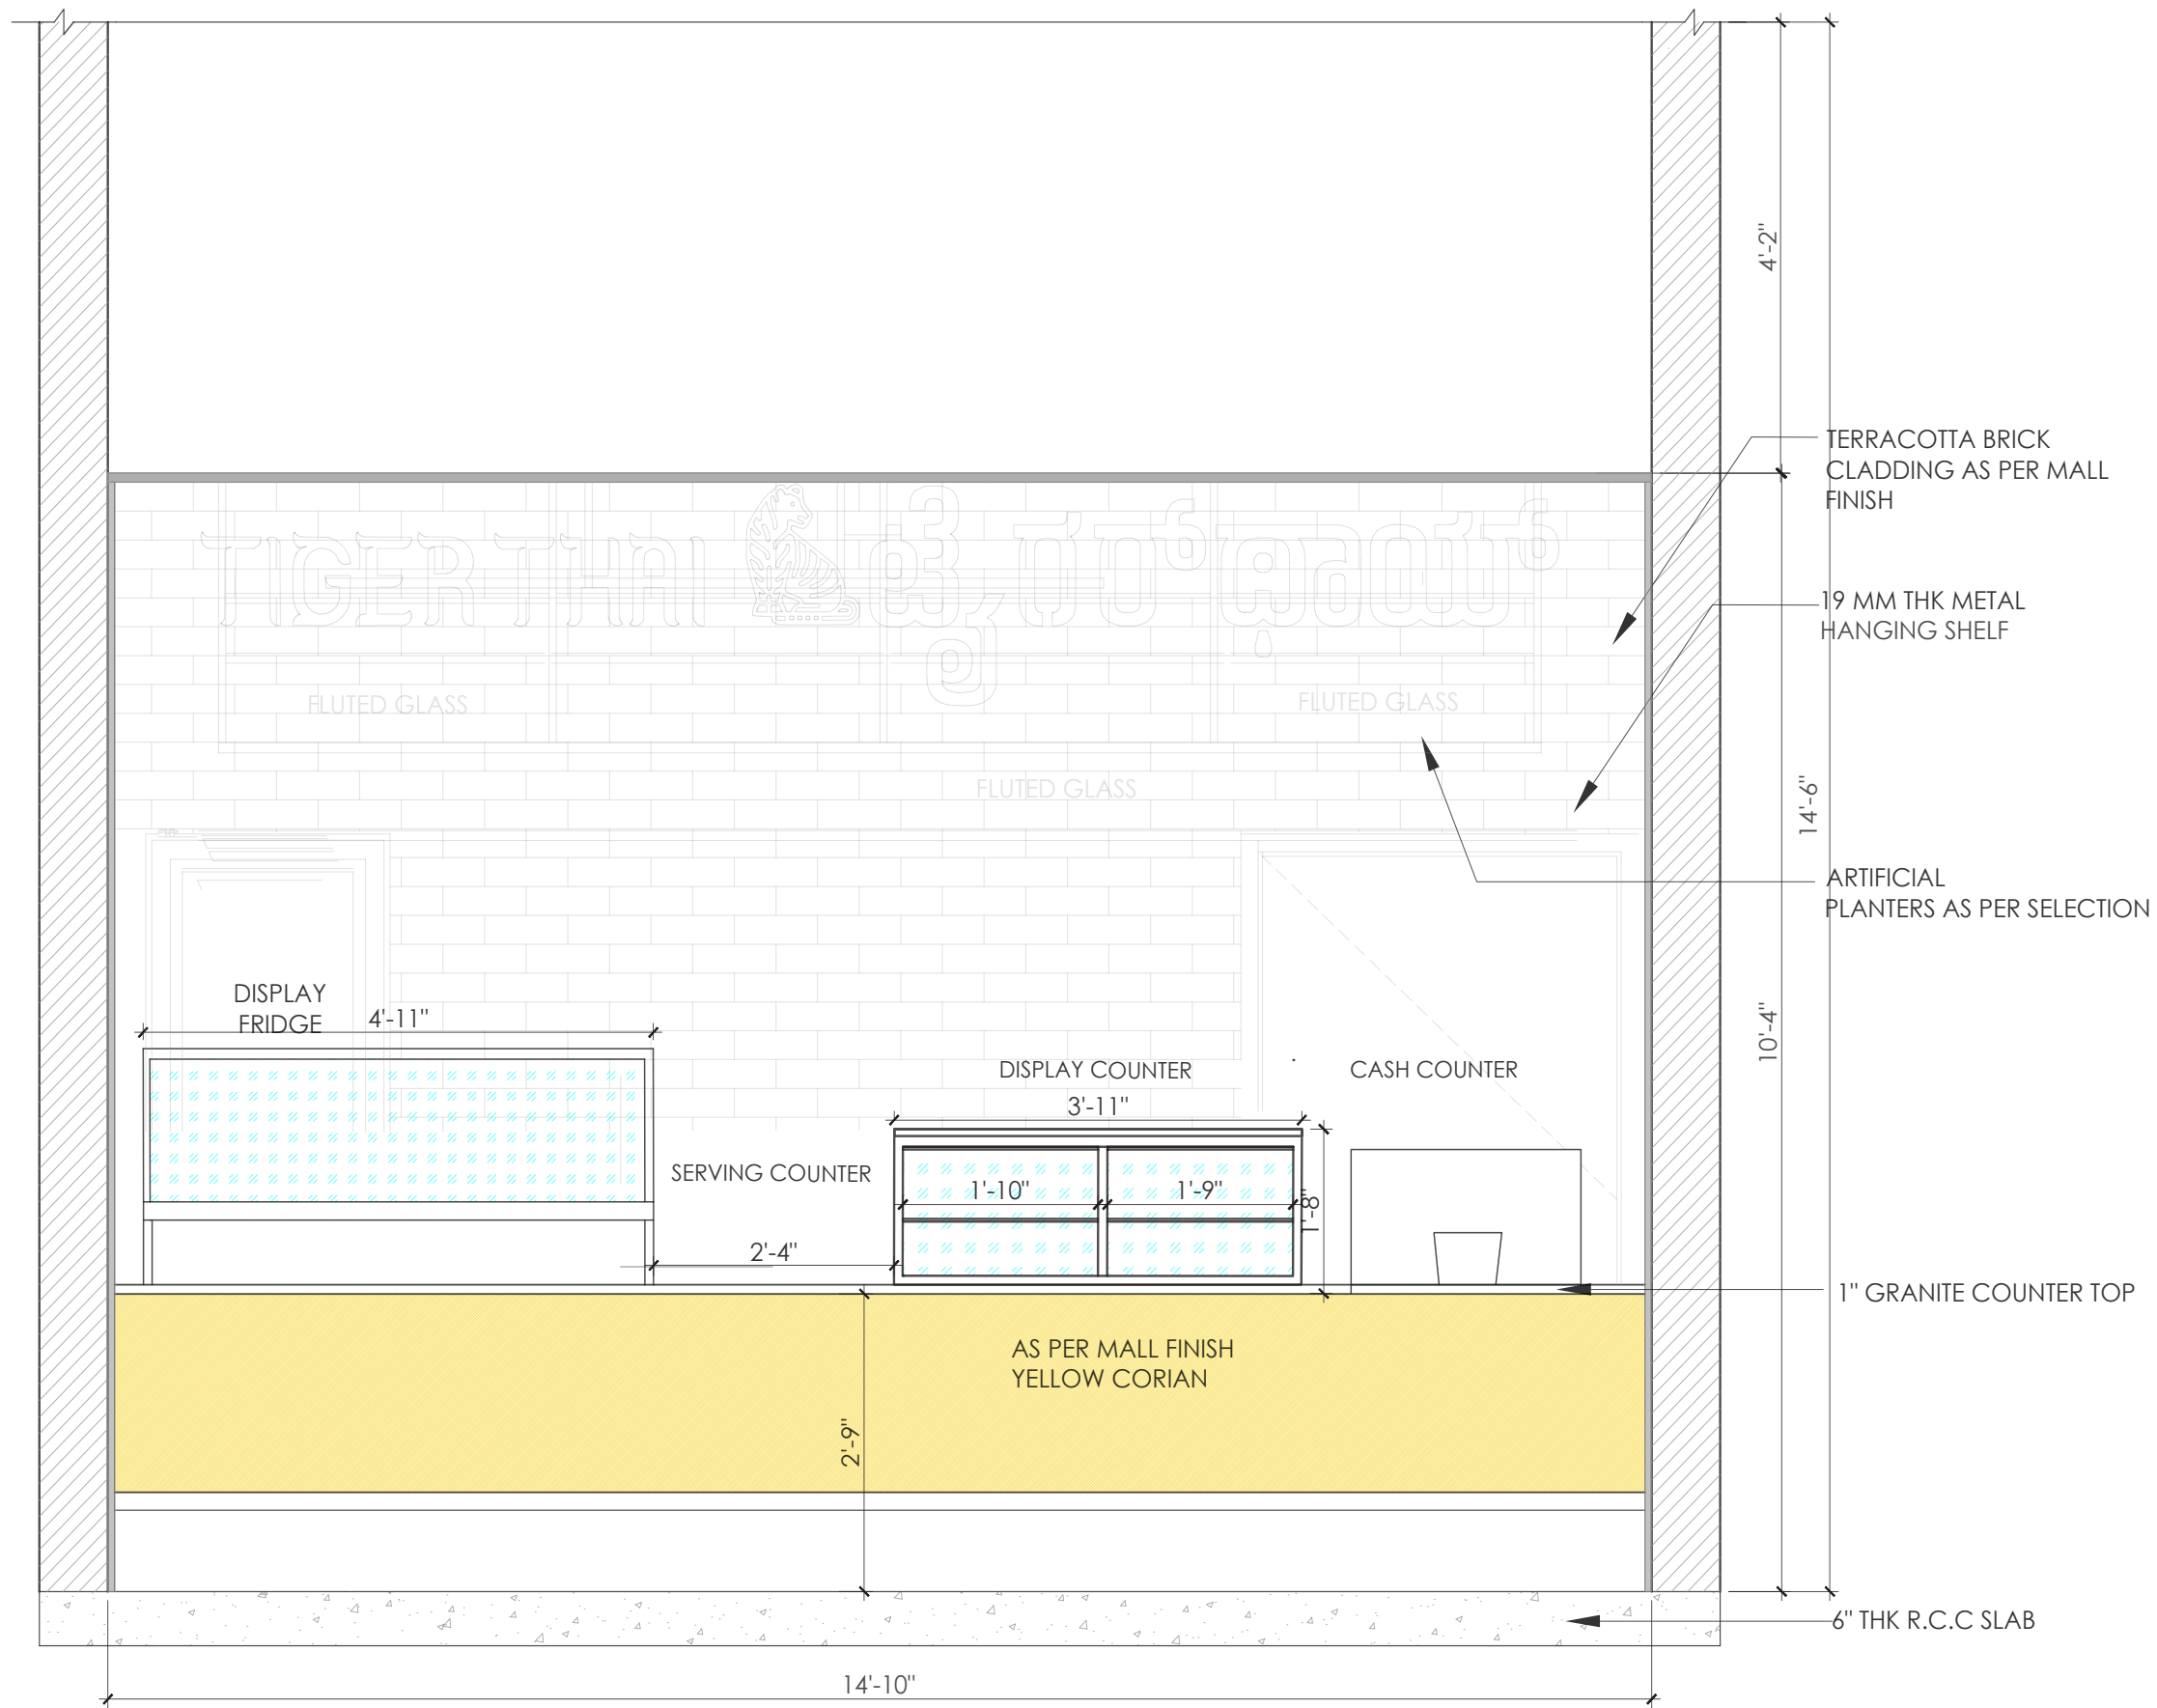

- NOTES:
1. UNLESS MENTIONED OTHERWISE ALL DIMENSIONS ARE IN FEET & INCHES.
 2. LARGER SCALE DETAILS SHALL SUPERSEDE ALL SMALLER SCALE DRAWINGS.
 3. ANY DISCREPANCY IN THIS DRAWING OR ANY OTHER DRAWINGS RELATED TO THIS DRAWING SHALL BE BROUGHT TO THE NOTICE OF THE CONSULTANTS IMMEDIATELY AND WORK BE COMMENCED ONLY AFTER CLARIFICATIONS ARE PROVIDED.
 4. DO NOT SCALE THE DRAWINGS, FOLLOW WRITTEN DIMENSIONS ONLY.

SIGNATURE OR STAMP:

APPROVED BY:

VERIFIED BY:

PURPOSE : **FOR APPROVAL**

TITLE:
FRONT COUNTER

PROJECT:
TIGER THAI @ ORION MALL

SCALE:
NTS

DRWNO. REV: **R0**

DATE: **11-04-23**

DEALT: **TAHA**

DRAWN: **ROHINI**




ACME
DESIGNERS


ARCHITECTS AND INTERIOR DESIGNERS

#554 Ground flr, 14th MAIN Road, 7th Sector, H S R LAYOUT, , BANGALORE-34 PH: 09739095543, 080-40948495, email: acmedesigners@gmail.com, www.acmedesigners.com


- NOTES:
1. UNLESS MENTIONED OTHERWISE ALL DIMENSIONS ARE IN FEET & INCHES.
 2. LARGER SCALE DETAILS SHALL SUPERSEDE ALL SMALLER SCALE DRAWINGS.
 3. ANY DISCREPANCY IN THIS DRAWING OR ANY OTHER DRAWINGS RELATED TO THIS DRAWING SHALL BE BROUGHT TO THE NOTICE OF THE CONSULTANTS IMMEDIATELY AND WORK BE COMMENCED ONLY AFTER CLARIFICATIONS ARE PROVIDED.
 4. DO NOT SCALE THE DRAWINGS, FOLLOW WRITTEN DIMENSIONS ONLY.

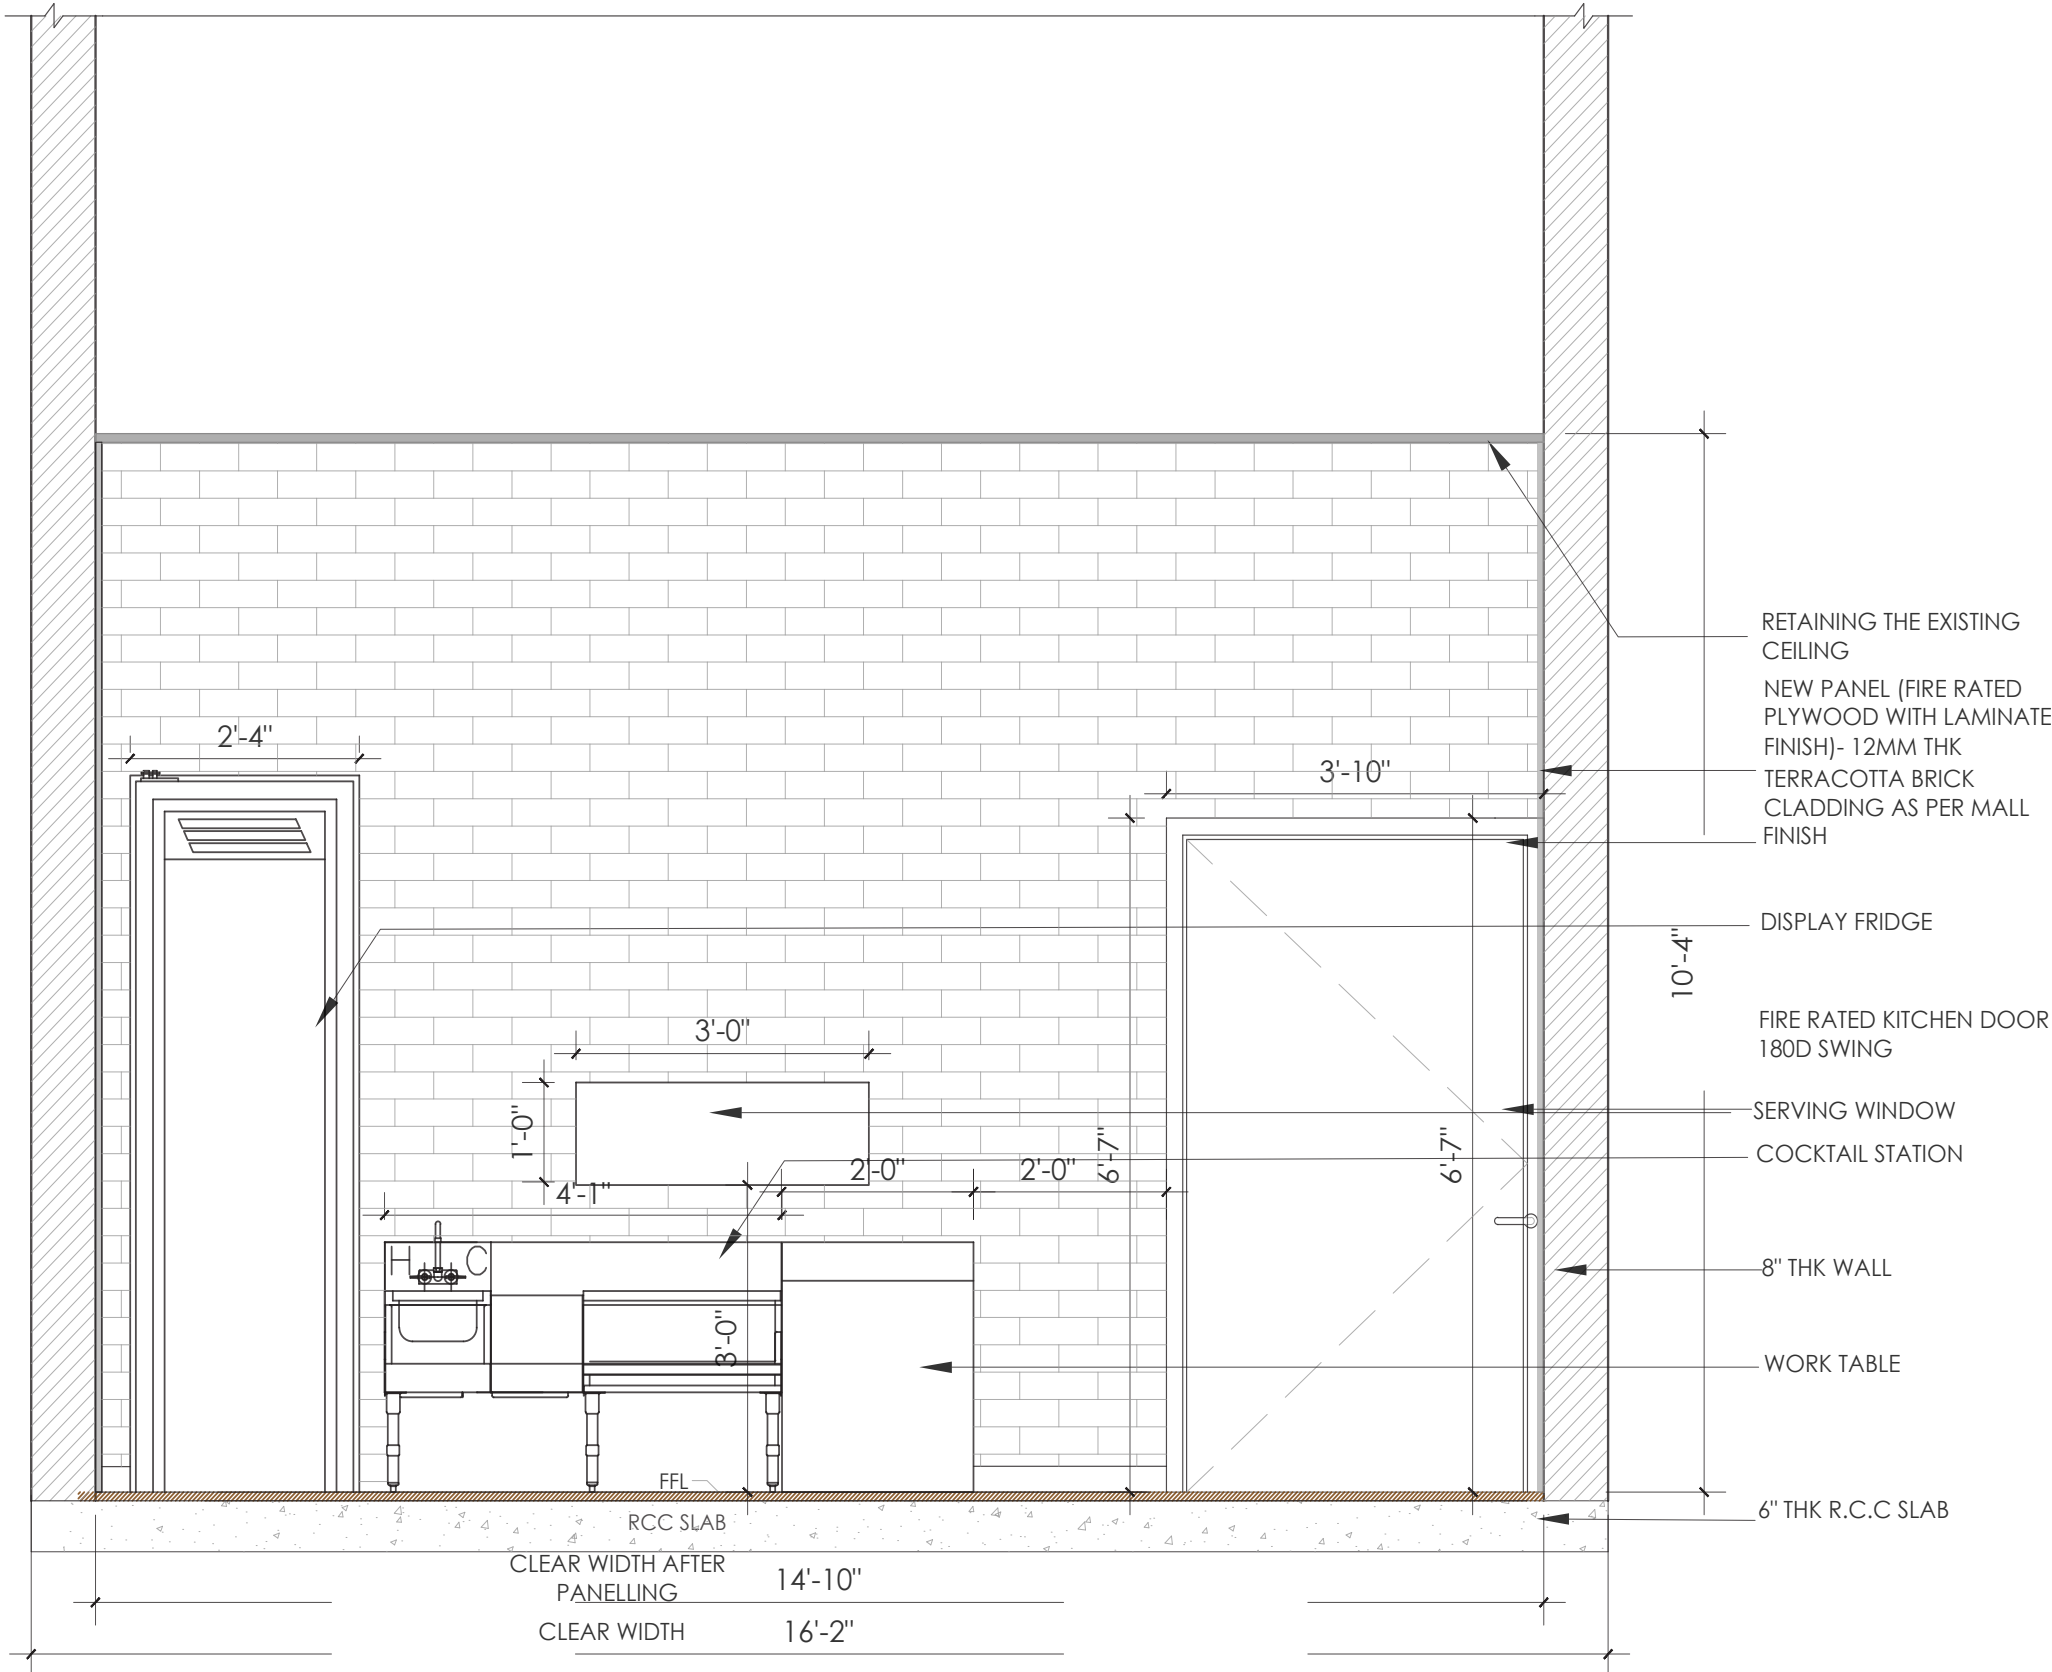

SIGNATURE OR STAMP:	
APPROVED BY:	
VERIFIED BY:	
PURPOSE : FOR APPROVAL	
TITLE: ELEVATION	
PROJECT: TIGER THAI - ORION MALL	SCALE: 1/2"= 1'0"
DRW NO. :	REV: R2
DATE: 10-03-23	
DEALT: TAHA	
DRAWN: ROHINI	

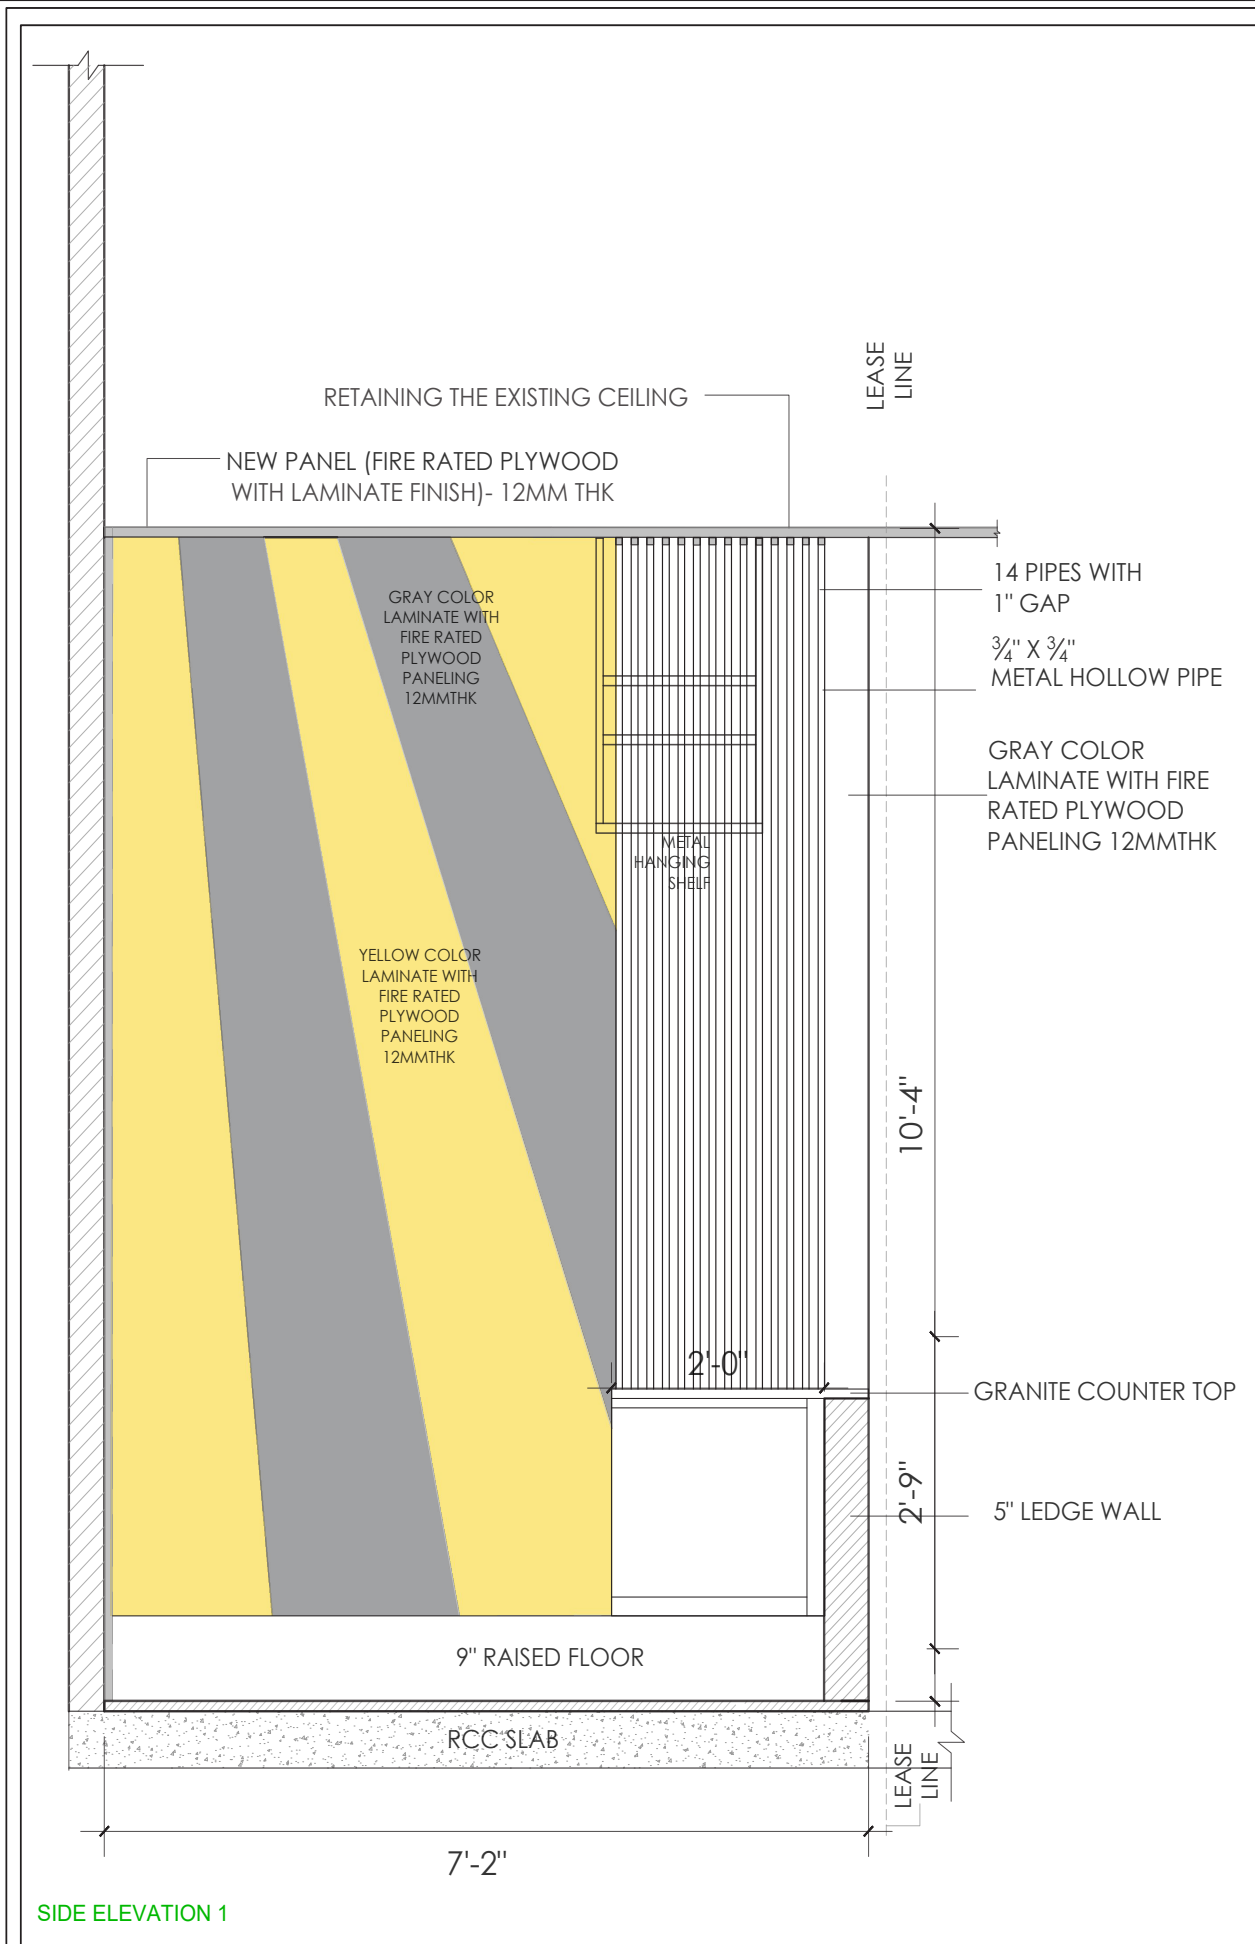


SIDE ELEVATION 1

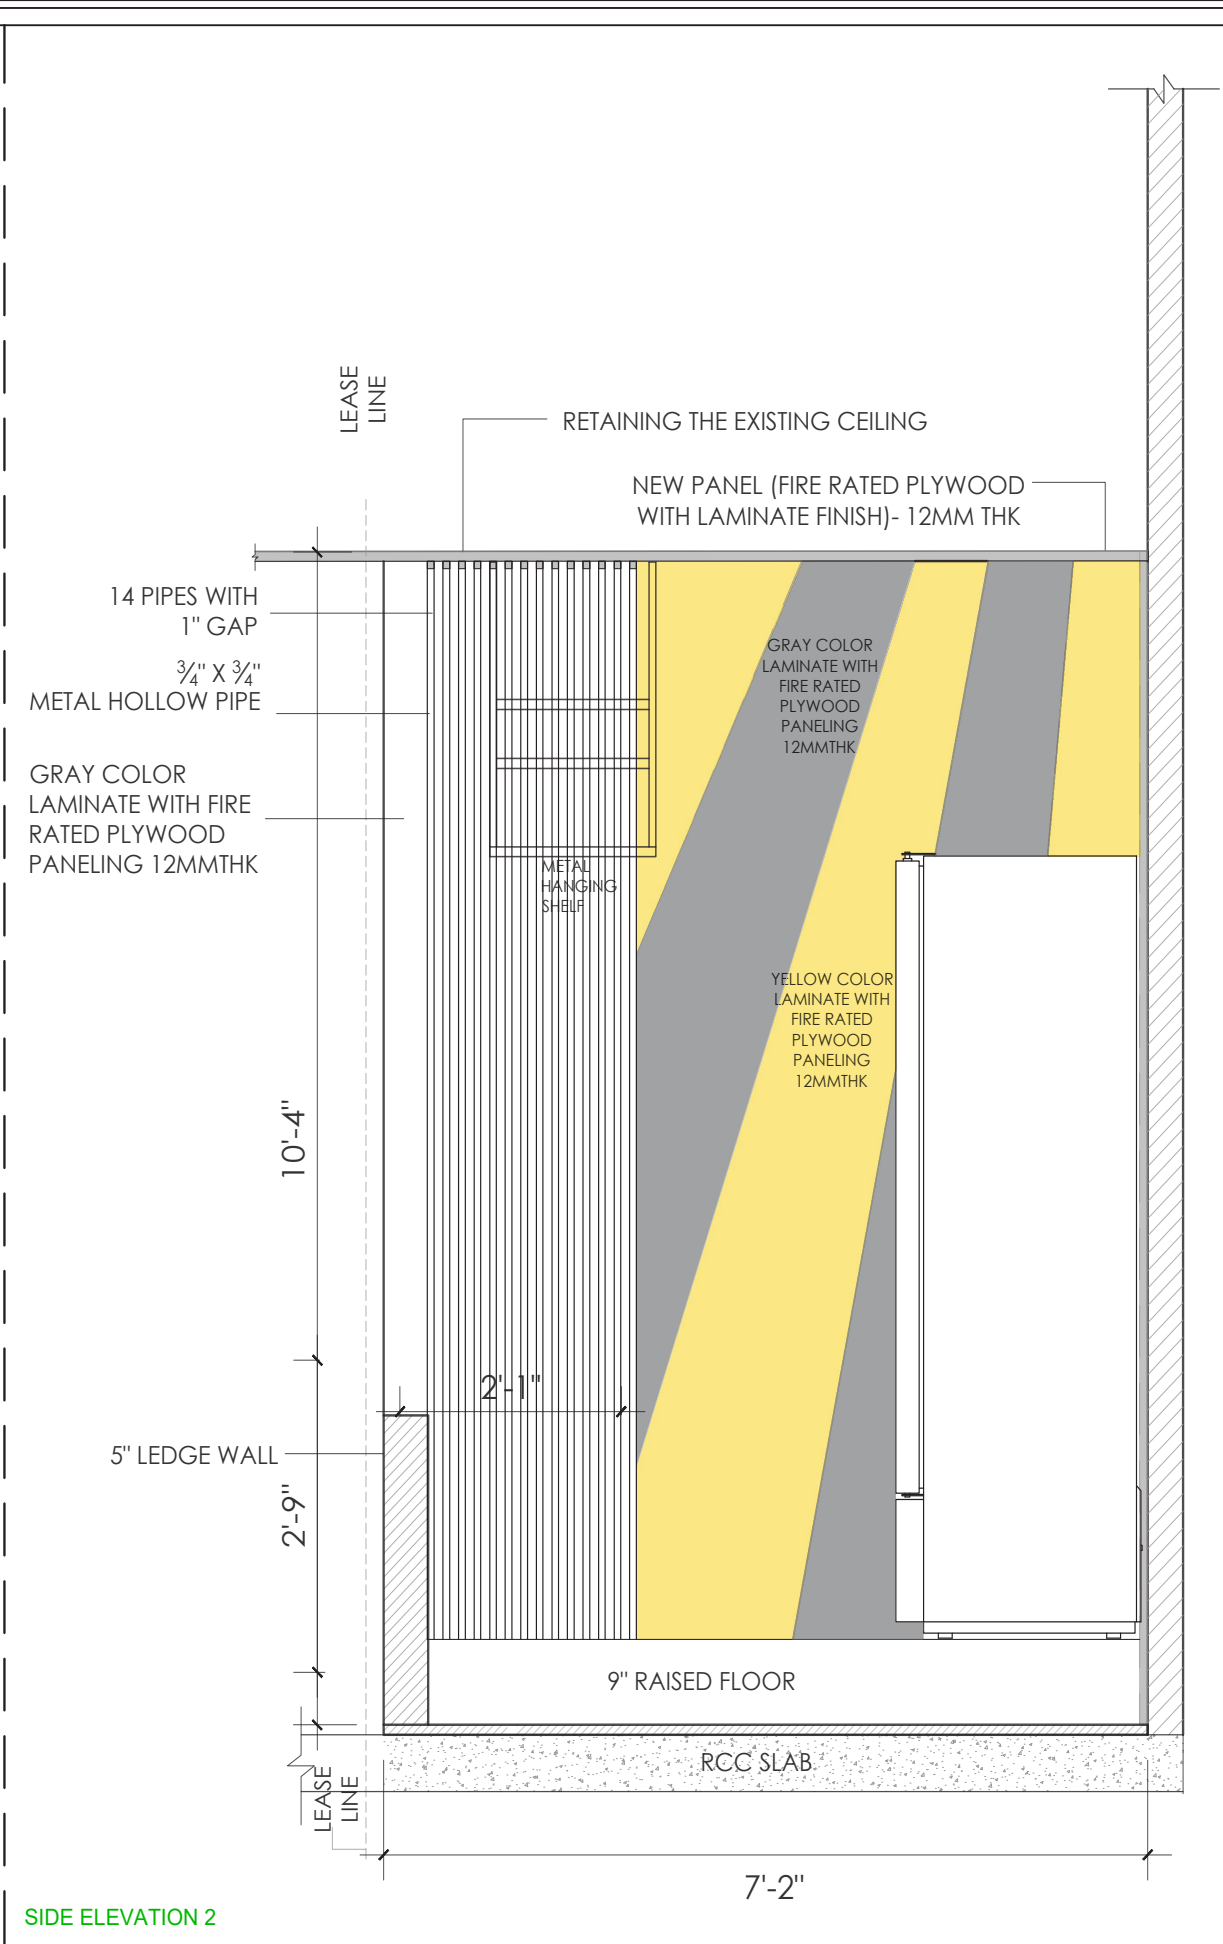

SIDE ELEVATION 2

- NOTES:
1. UNLESS MENTIONED OTHERWISE ALL DIMENSIONS ARE IN FEET & INCHES.
 2. LARGER SCALE DETAILS SHALL SUPERSEDE ALL SMALLER SCALE DRAWINGS.
 3. ANY DISCREPANCY IN THIS DRAWING OR ANY OTHER DRAWINGS RELATED TO THIS DRAWING SHALL BE BROUGHT TO THE NOTICE OF THE CONSULTANTS IMMEDIATELY AND WORK BE COMMENCED ONLY AFTER CLARIFICATIONS ARE PROVIDED.
 4. DO NOT SCALE THE DRAWINGS, FOLLOW WRITTEN DIMENSIONS ONLY.

SIGNATURE OR STAMP:	
APPROVED BY:	
VERIFIED BY:	
PURPOSE : FOR APPROVAL	
TITLE: SIDE ELEVATION	
PROJECT: TIGER THAI @ ORION MALL	SCALE: NTS
DRWNO.	REV: R0
DATE: 11-04-23	
DEALT: TAHA	
DRAWN: ROHINI	

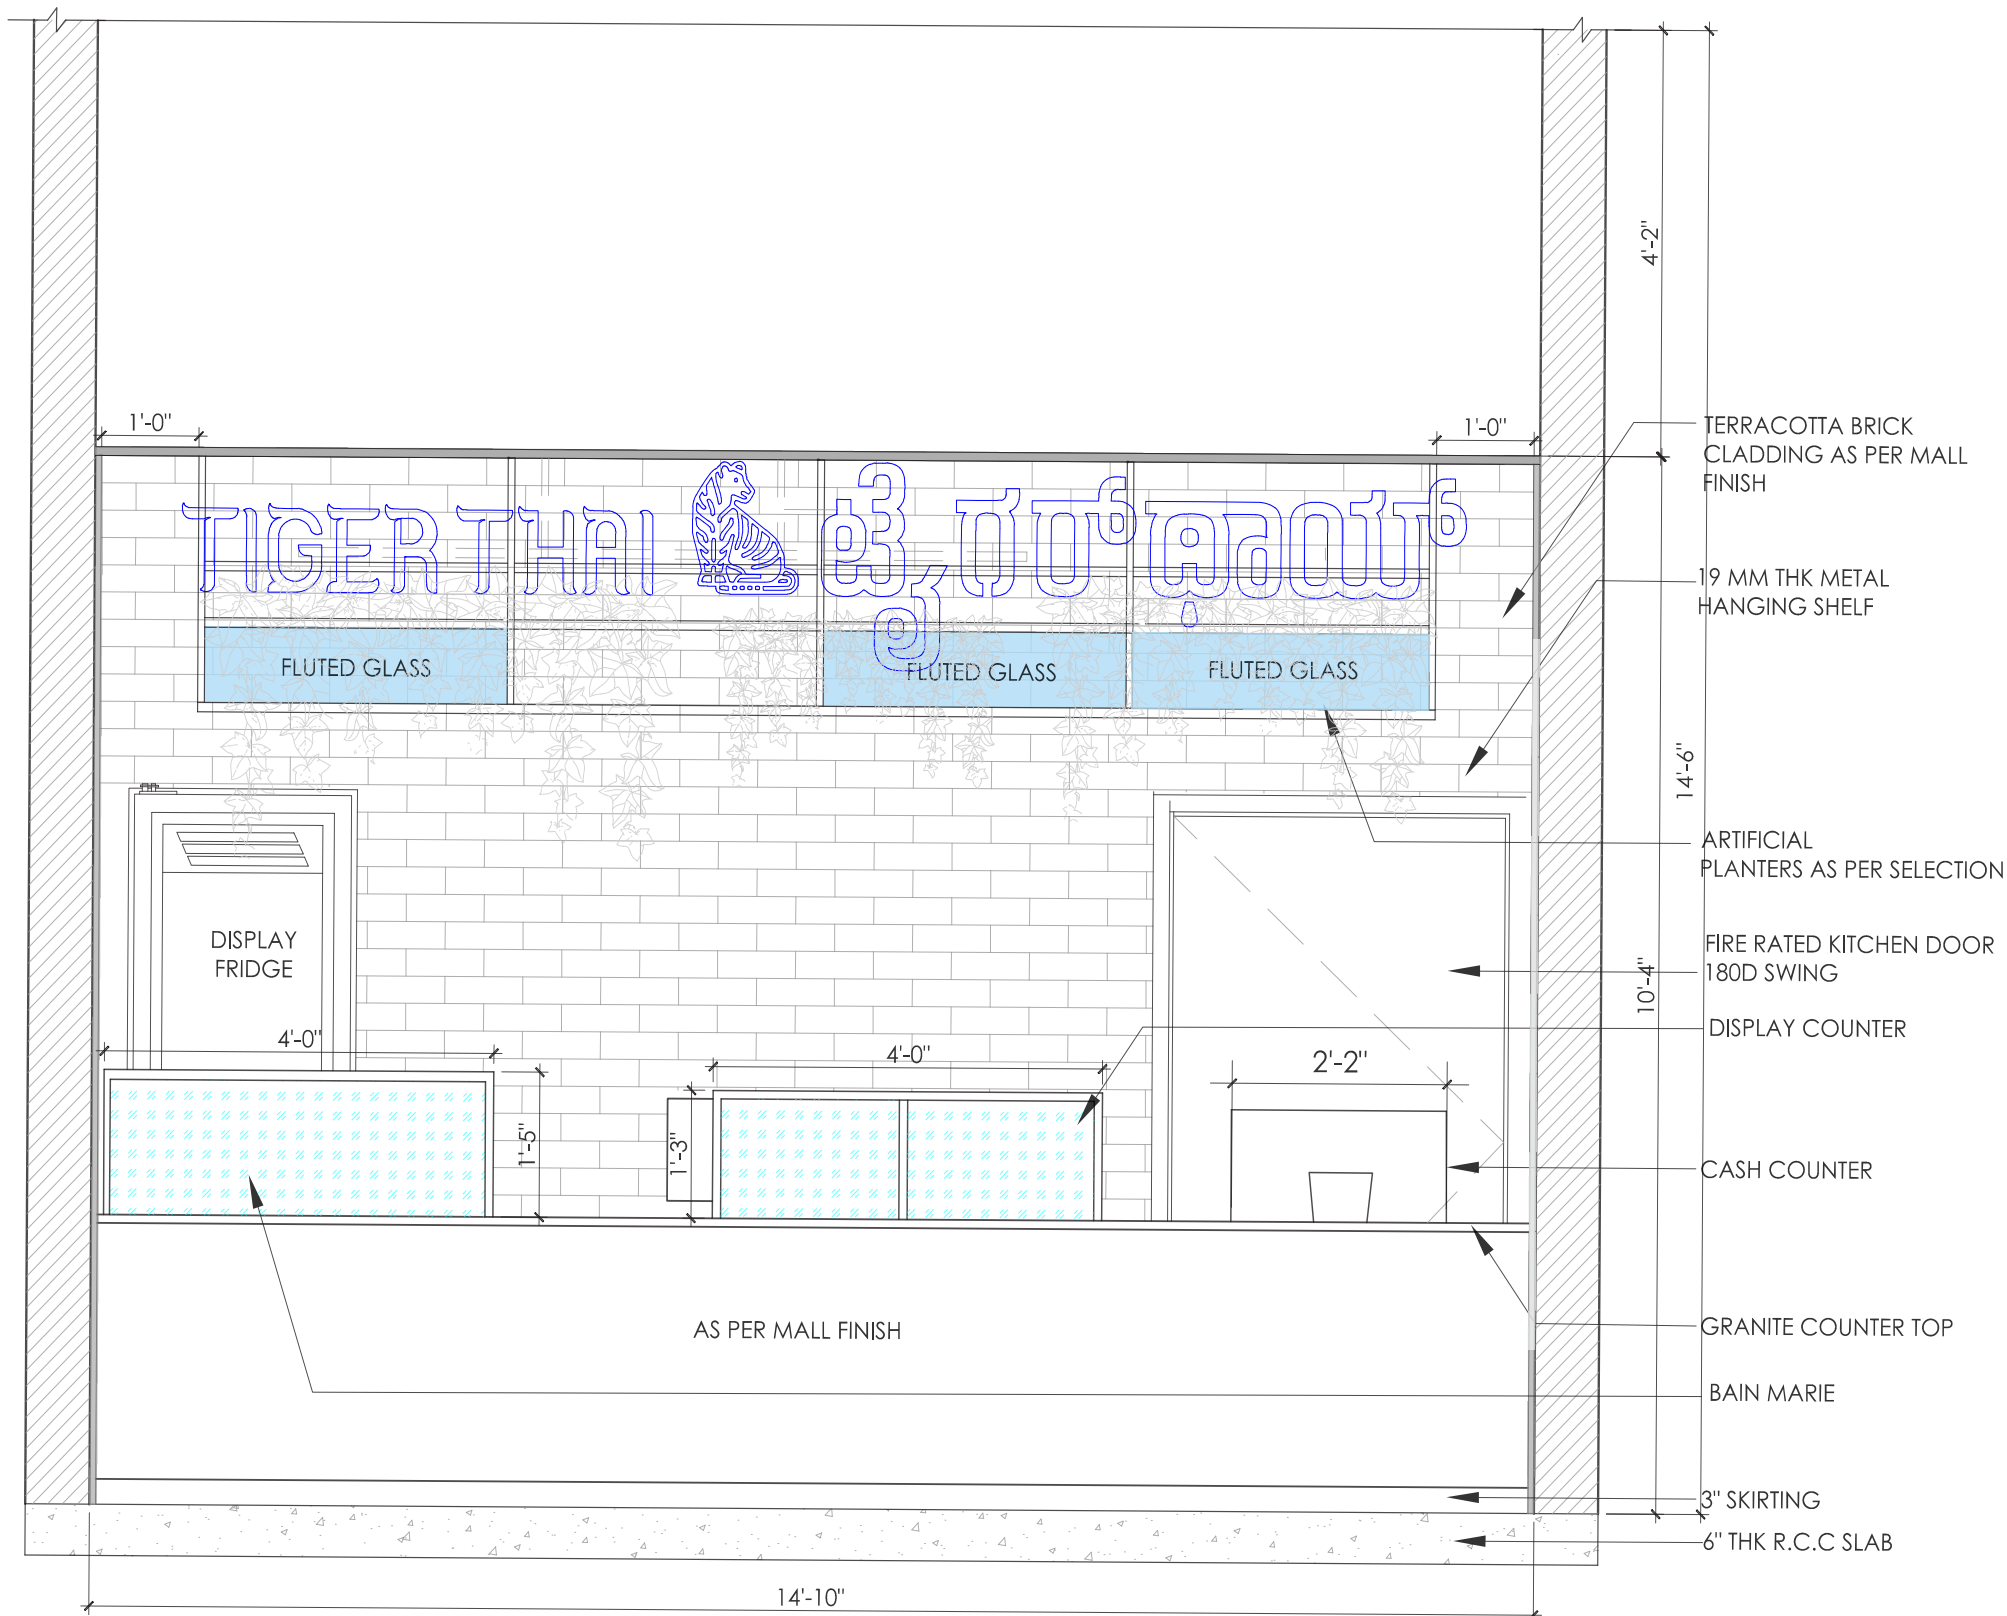

FRONT ELEVATION
SCALE - 1/2"= 1'0"

- NOTES:
1. UNLESS MENTIONED OTHERWISE ALL DIMENSIONS ARE IN FEET & INCHES.
 2. LARGER SCALE DETAILS SHALL SUPERSEDE ALL SMALLER SCALE DRAWINGS.
 3. ANY DISCREPANCY IN THIS DRAWING OR ANY OTHER DRAWINGS RELATED TO THIS DRAWING SHALL BE BROUGHT TO THE NOTICE OF THE CONSULTANTS IMMEDIATELY AND WORK BE COMMENCED ONLY AFTER CLARIFICATIONS ARE PROVIDED.
 4. DO NOT SCALE THE DRAWINGS, FOLLOW WRITTEN DIMENSIONS ONLY.

SIGNATURE OR STAMP:

APPROVED BY:

VERIFIED BY:

PURPOSE : FOR APPROVAL

TITLE:
ELEVATION

PROJECT:
TIGER THAI -
ORION MALL


SCALE:
1/2"= 1'0"

DRW NO. :	REV: R2
DATE: 10-03-23	
DEALT: TAHA	
DRAWN: ROHINI	

ACME
DESIGNERS


ARCHITECTS AND INTERIOR DESIGNERS

No 20/A, Anandamaya, 13th cross, 6th sector, HSR Layout, Bengaluru, 560102 email: studio@acmedesigners.com, www.acmedesigners.com

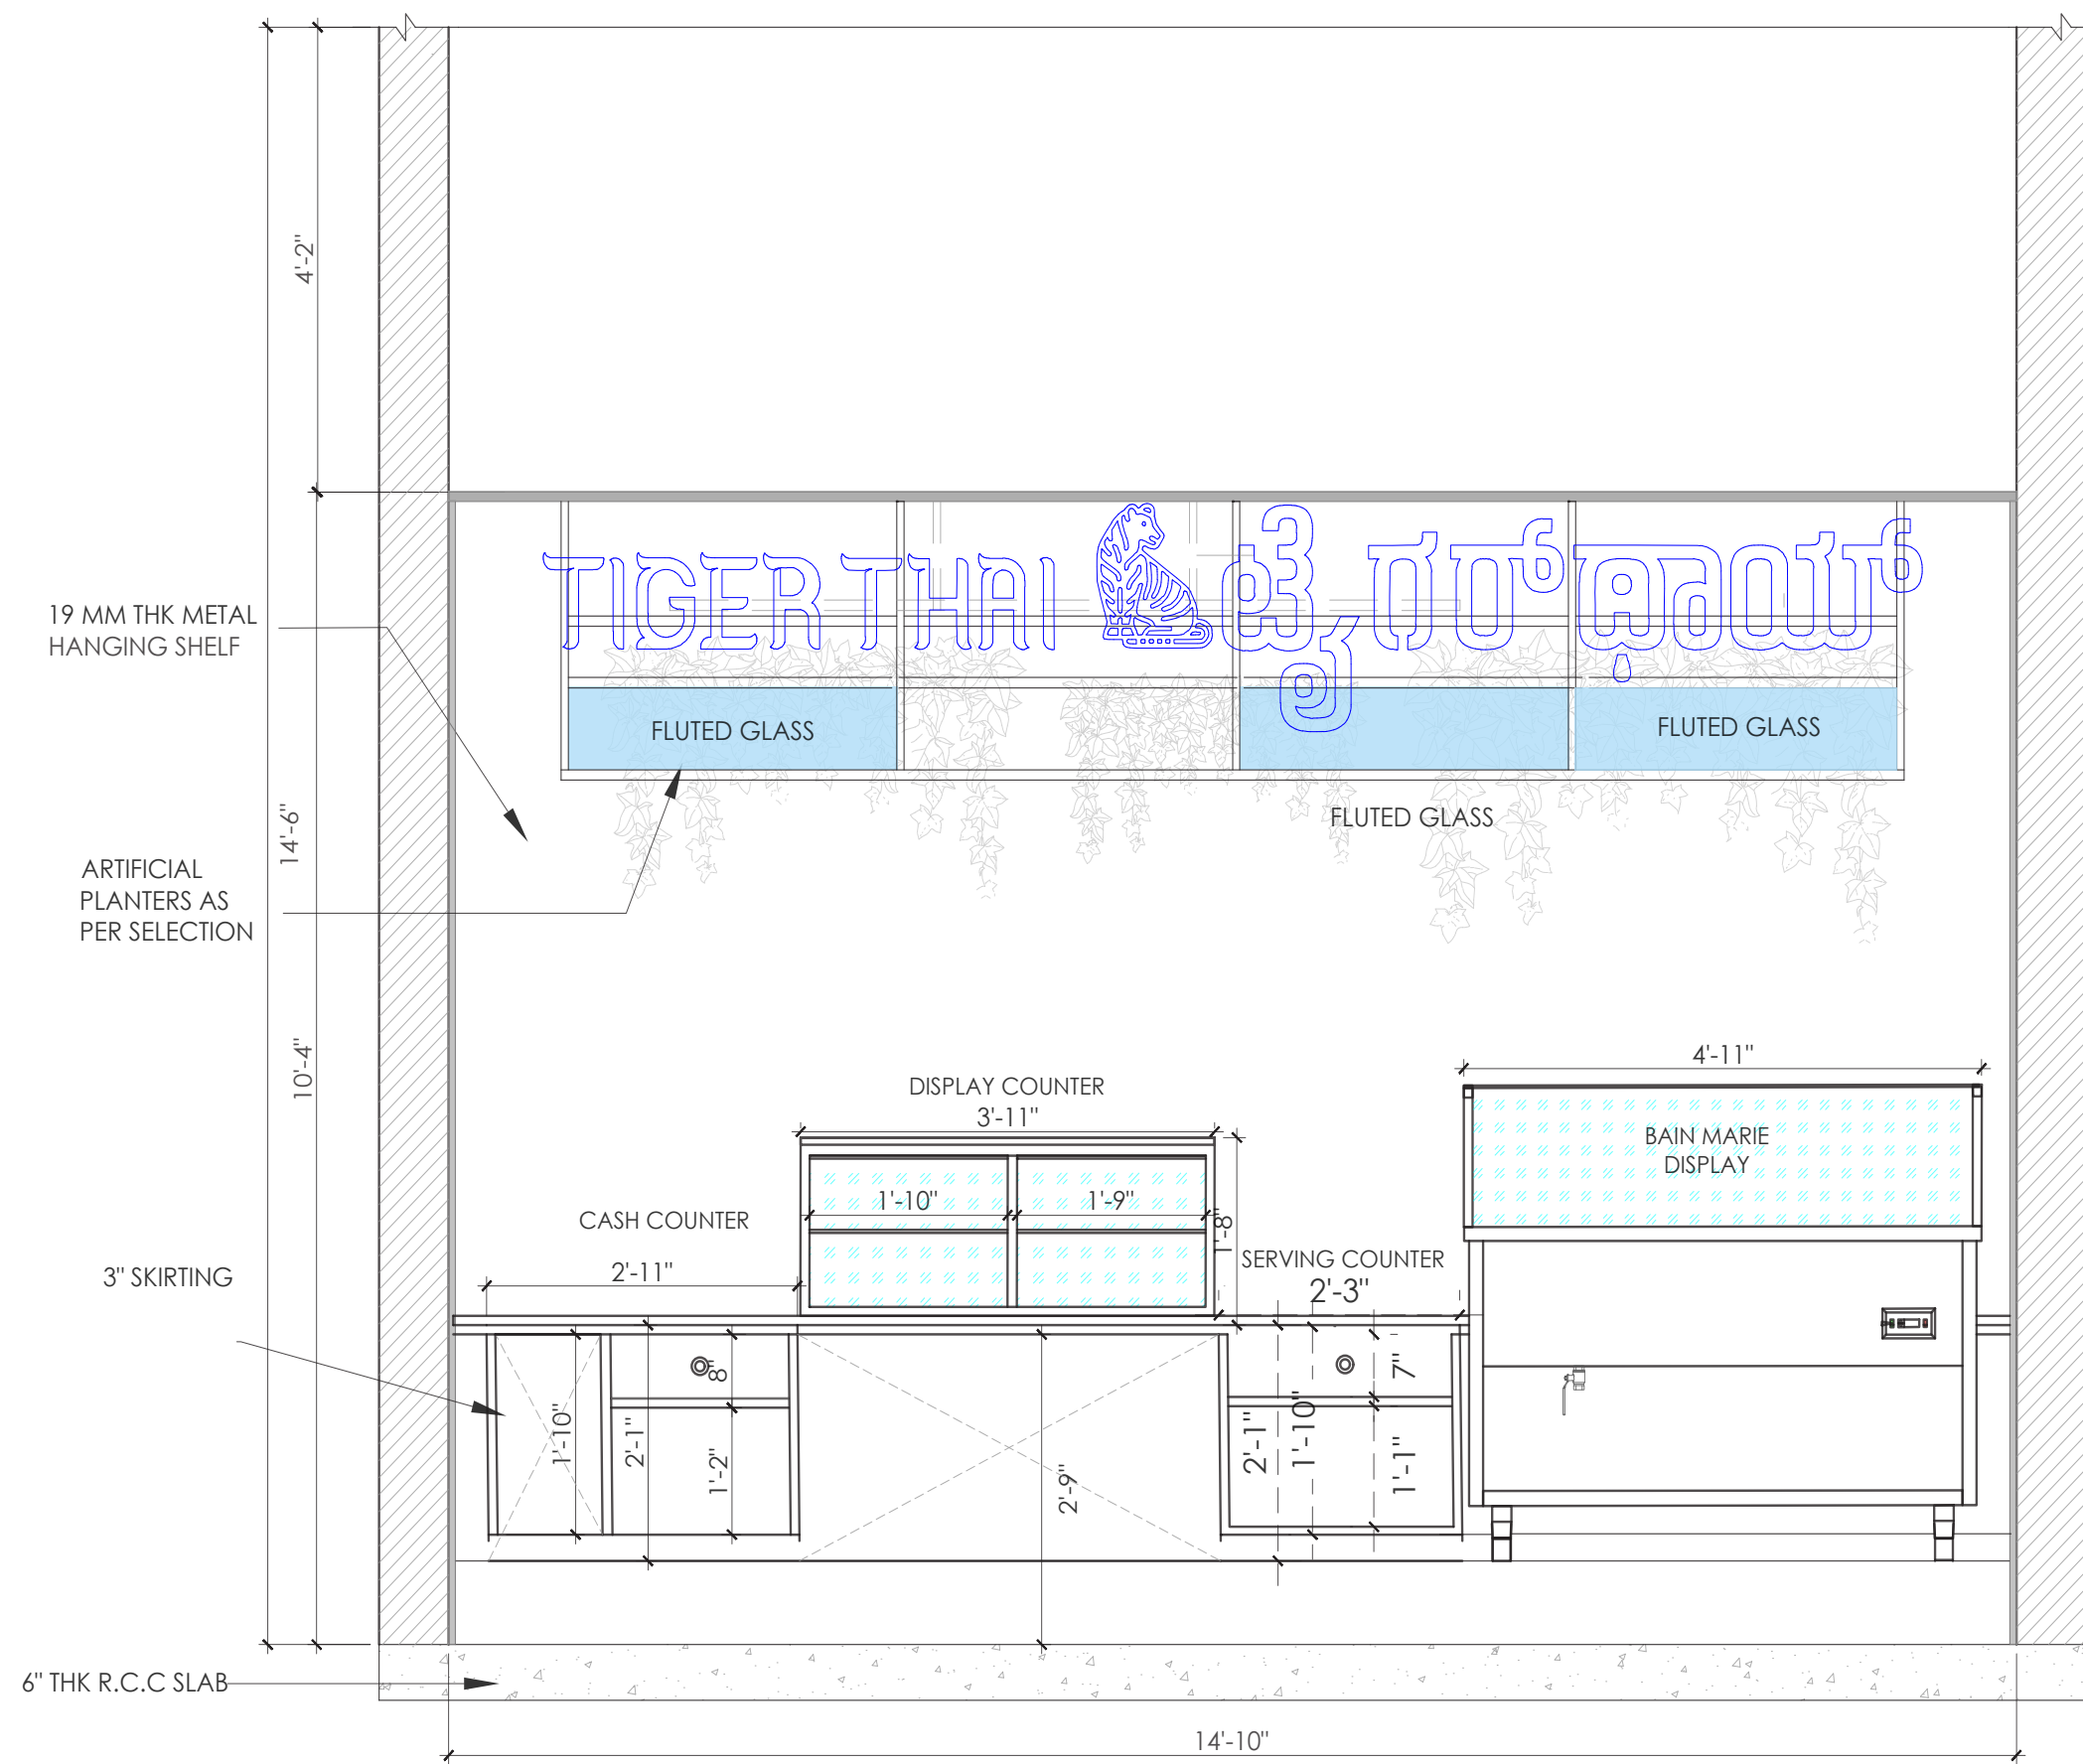


- NOTES:
1. UNLESS MENTIONED OTHERWISE ALL DIMENSIONS ARE IN FEET & INCHES.
 2. LARGER SCALE DETAILS SHALL SUPERSEDE ALL SMALLER SCALE DRAWINGS.
 3. ANY DISCREPANCY IN THIS DRAWING OR ANY OTHER DRAWINGS RELATED TO THIS DRAWING SHALL BE BROUGHT TO THE NOTICE OF THE CONSULTANTS IMMEDIATELY AND WORK BE COMMENCED ONLY AFTER CLARIFICATIONS ARE PROVIDED.
 4. DO NOT SCALE THE DRAWINGS, FOLLOW WRITTEN DIMENSIONS ONLY.

SIGNATURE OR STAMP:	
APPROVED BY:	
VERIFIED BY:	
PURPOSE : FOR APPROVAL	
TITLE: BACK COUNTER	
PROJECT: TIGER THAI @ ORION MALL	SCALE: NTS
DRWNO.	REV: R0
DATE: 11-04-23	
DEALT: TAHA	
DRAWN: ROHINI	

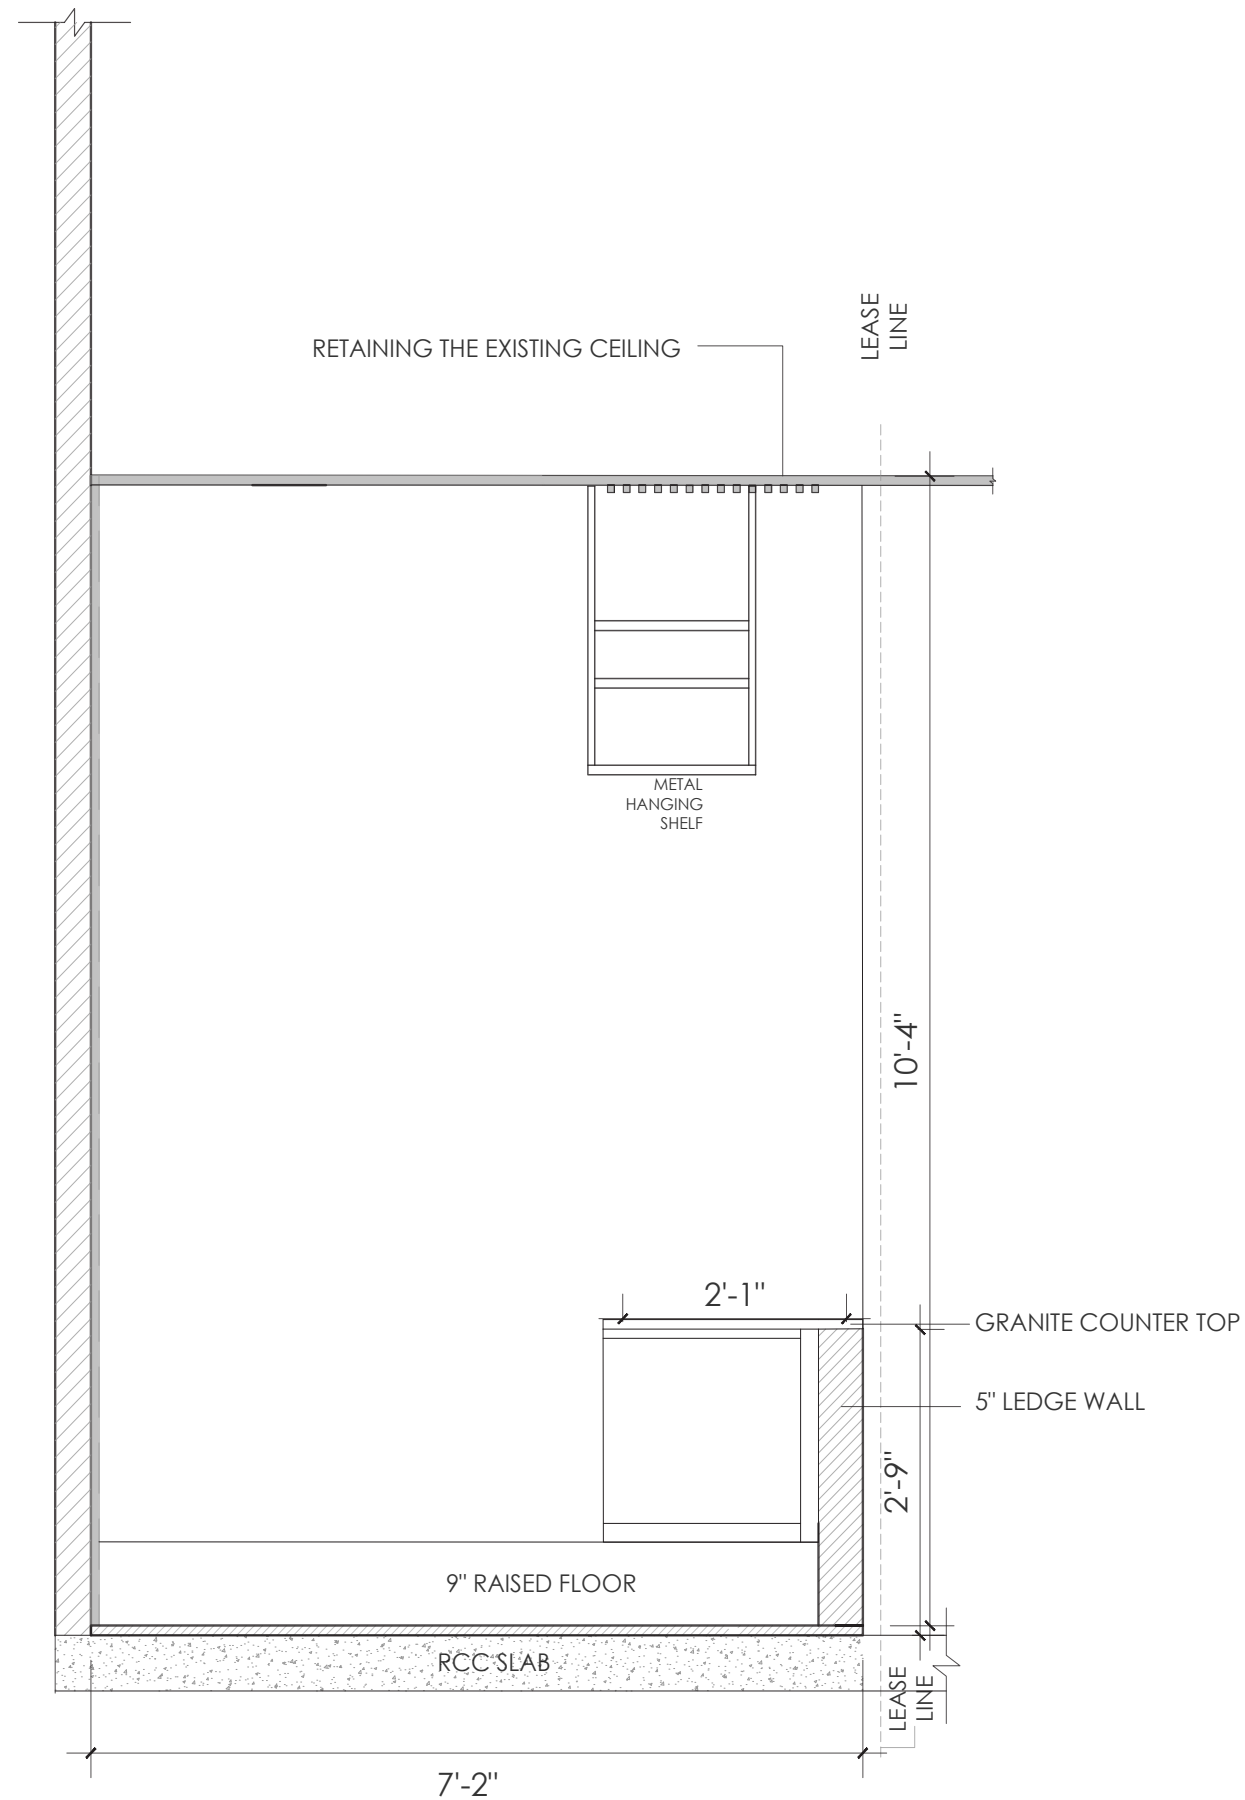

- NOTES:
1. UNLESS MENTIONED OTHERWISE ALL DIMENSIONS ARE IN FEET & INCHES.
 2. LARGER SCALE DETAILS SHALL SUPERSEDE ALL SMALLER SCALE DRAWINGS.
 3. ANY DISCREPANCY IN THIS DRAWING OR ANY OTHER DRAWINGS RELATED TO THIS DRAWING SHALL BE BROUGHT TO THE NOTICE OF THE CONSULTANTS IMMEDIATELY AND WORK BE COMMENCED ONLY AFTER CLARIFICATIONS ARE PROVIDED.
 4. DO NOT SCALE THE DRAWINGS, FOLLOW WRITTEN DIMENSIONS ONLY.

 

SIGNATURE OR STAMP:

APPROVED BY:

VERIFIED BY:

PURPOSE : FOR APPROVAL

TITLE: SIDE ELEVATION FOR COUNTER DETAIL

PROJECT:	SCALE:
TIGER THAI @ ORION MALL	NTS

DRWNO.	REV: R0
--------	---------

DATE: 11-04-23	
----------------	--

DEALT: TAHA

DRAWN: ROHINI


4.DO NOT SCALE THE DRAWINGS,
FOLLOW WRITTEN DIMENSIONS
ONLY.

No 20/A, Anandamaya, 13th cross, 6th sector, HSR Layout, Bengaluru, 560102 email: studio@acmedesigners.com, www.acmedesigners.com

COUNTER TOP - FRONT ELEVATION

Dimensions: 5'-1", 7'-1", 2'-0", 5'-0", 1'-6", 1'-11", 5'-0", 9", 10", 1"

Labels: HOLE PIPE FOR LOOLPOPS, CORIAN SHEET/ METAL/PLYWOOD WITH YELLOW COLOR ATTACHED FROM INSIDE TO L ANGLE, PRINTED FOOD IMAGES TO BE PASTED BY CLIENT, CORIAN/HGRANITE ON TOP, CAN BE ONE / TWO DIVISIONS, EXISTING GRANITE SLAB, L ANGLE FRAME WORK 35" X 75", ADDITIONAL MID SUPPORT IF REQUIRED

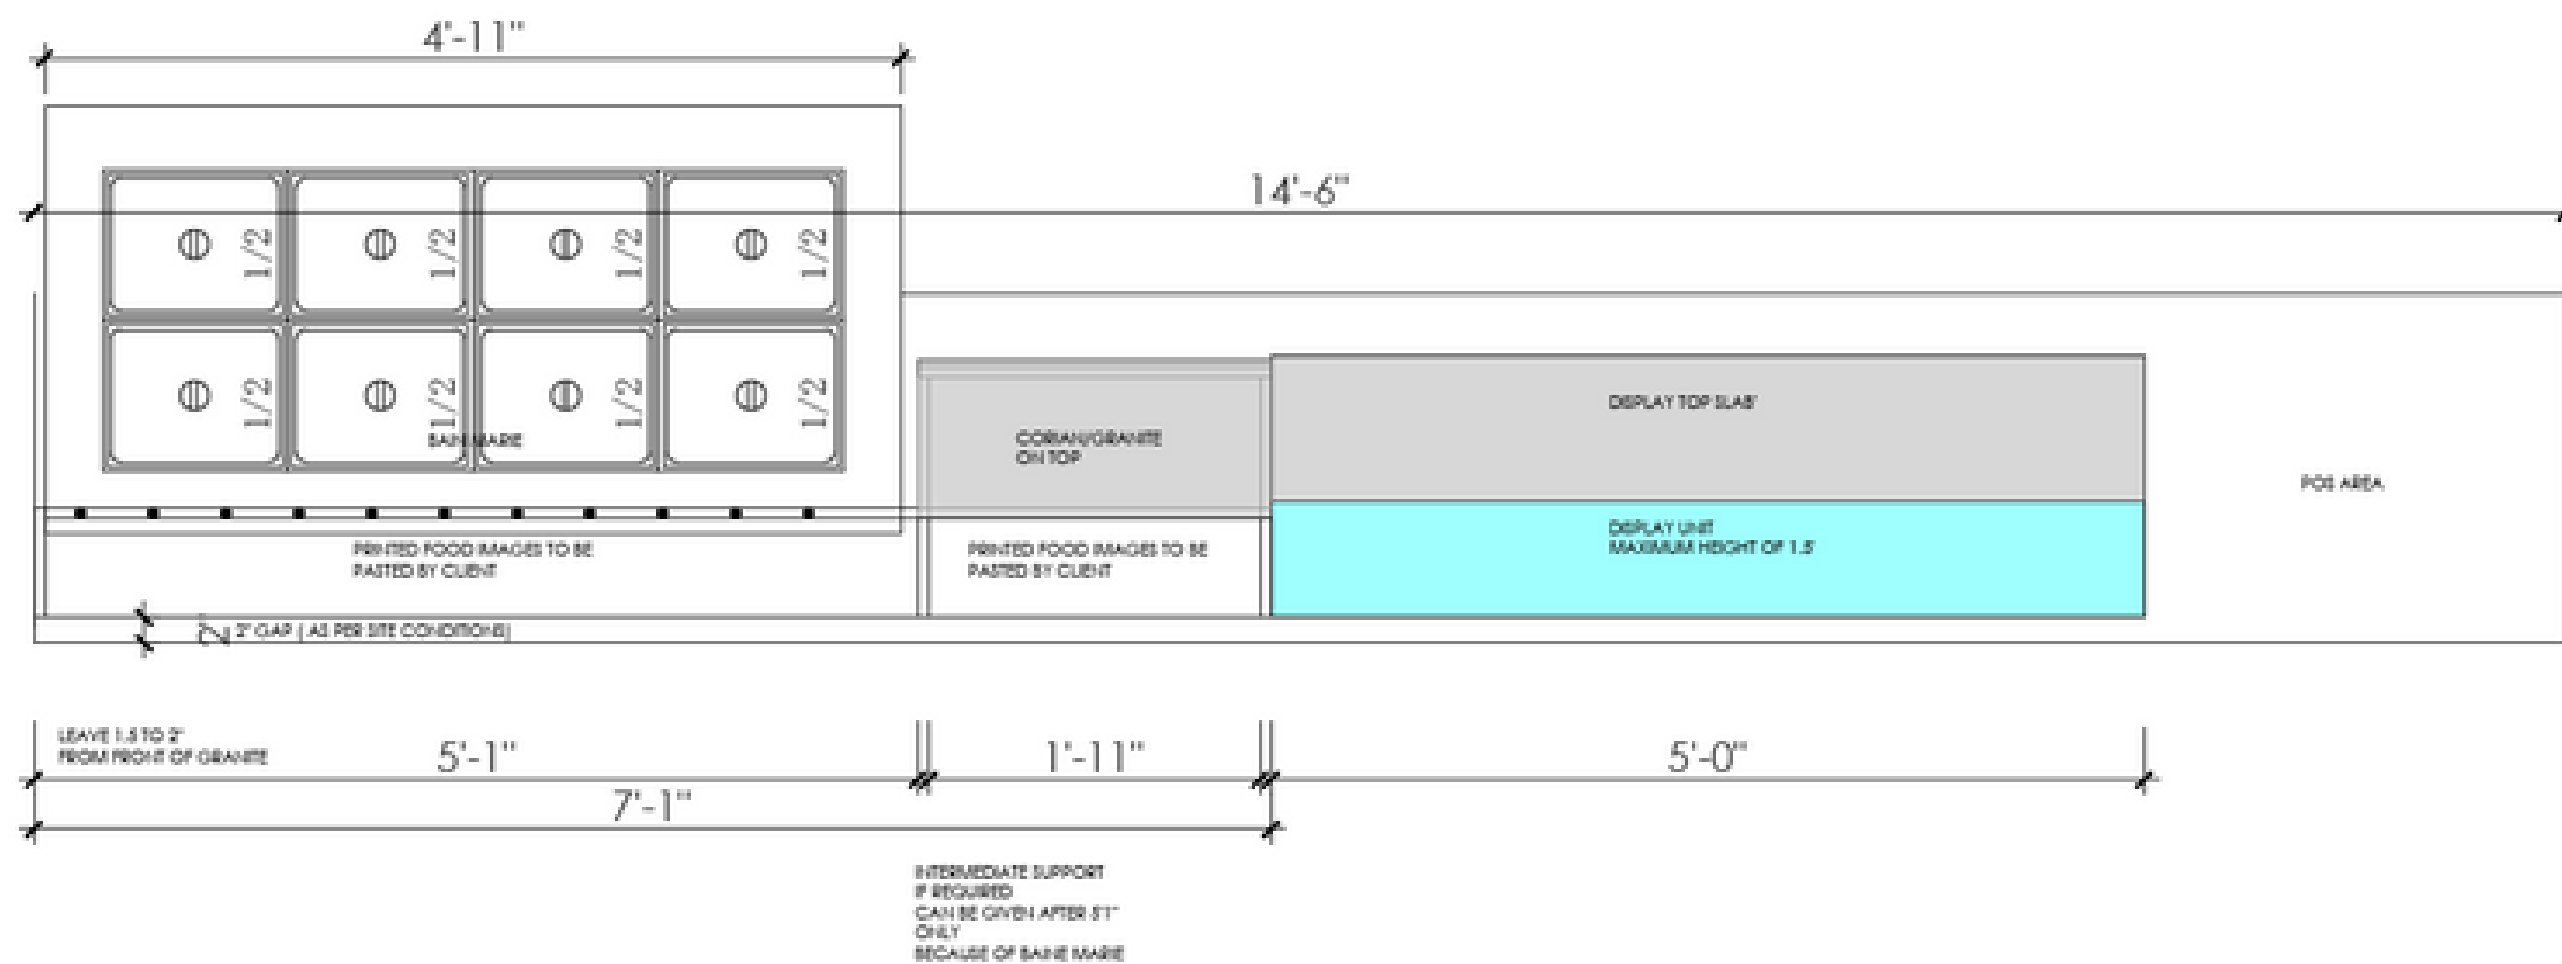

STORE FRONT



#PLANTS

HANGING SHELVES

#WARM AMBIENCE

YELLOW

GREY


“ Entering in a new gilded age filled with luxury defined and elevated by rose white-hue with touch of gold inspired from a golden hour that stays for all seasons. ”

CONCEPT - 01

BREATHING IN

golden hour



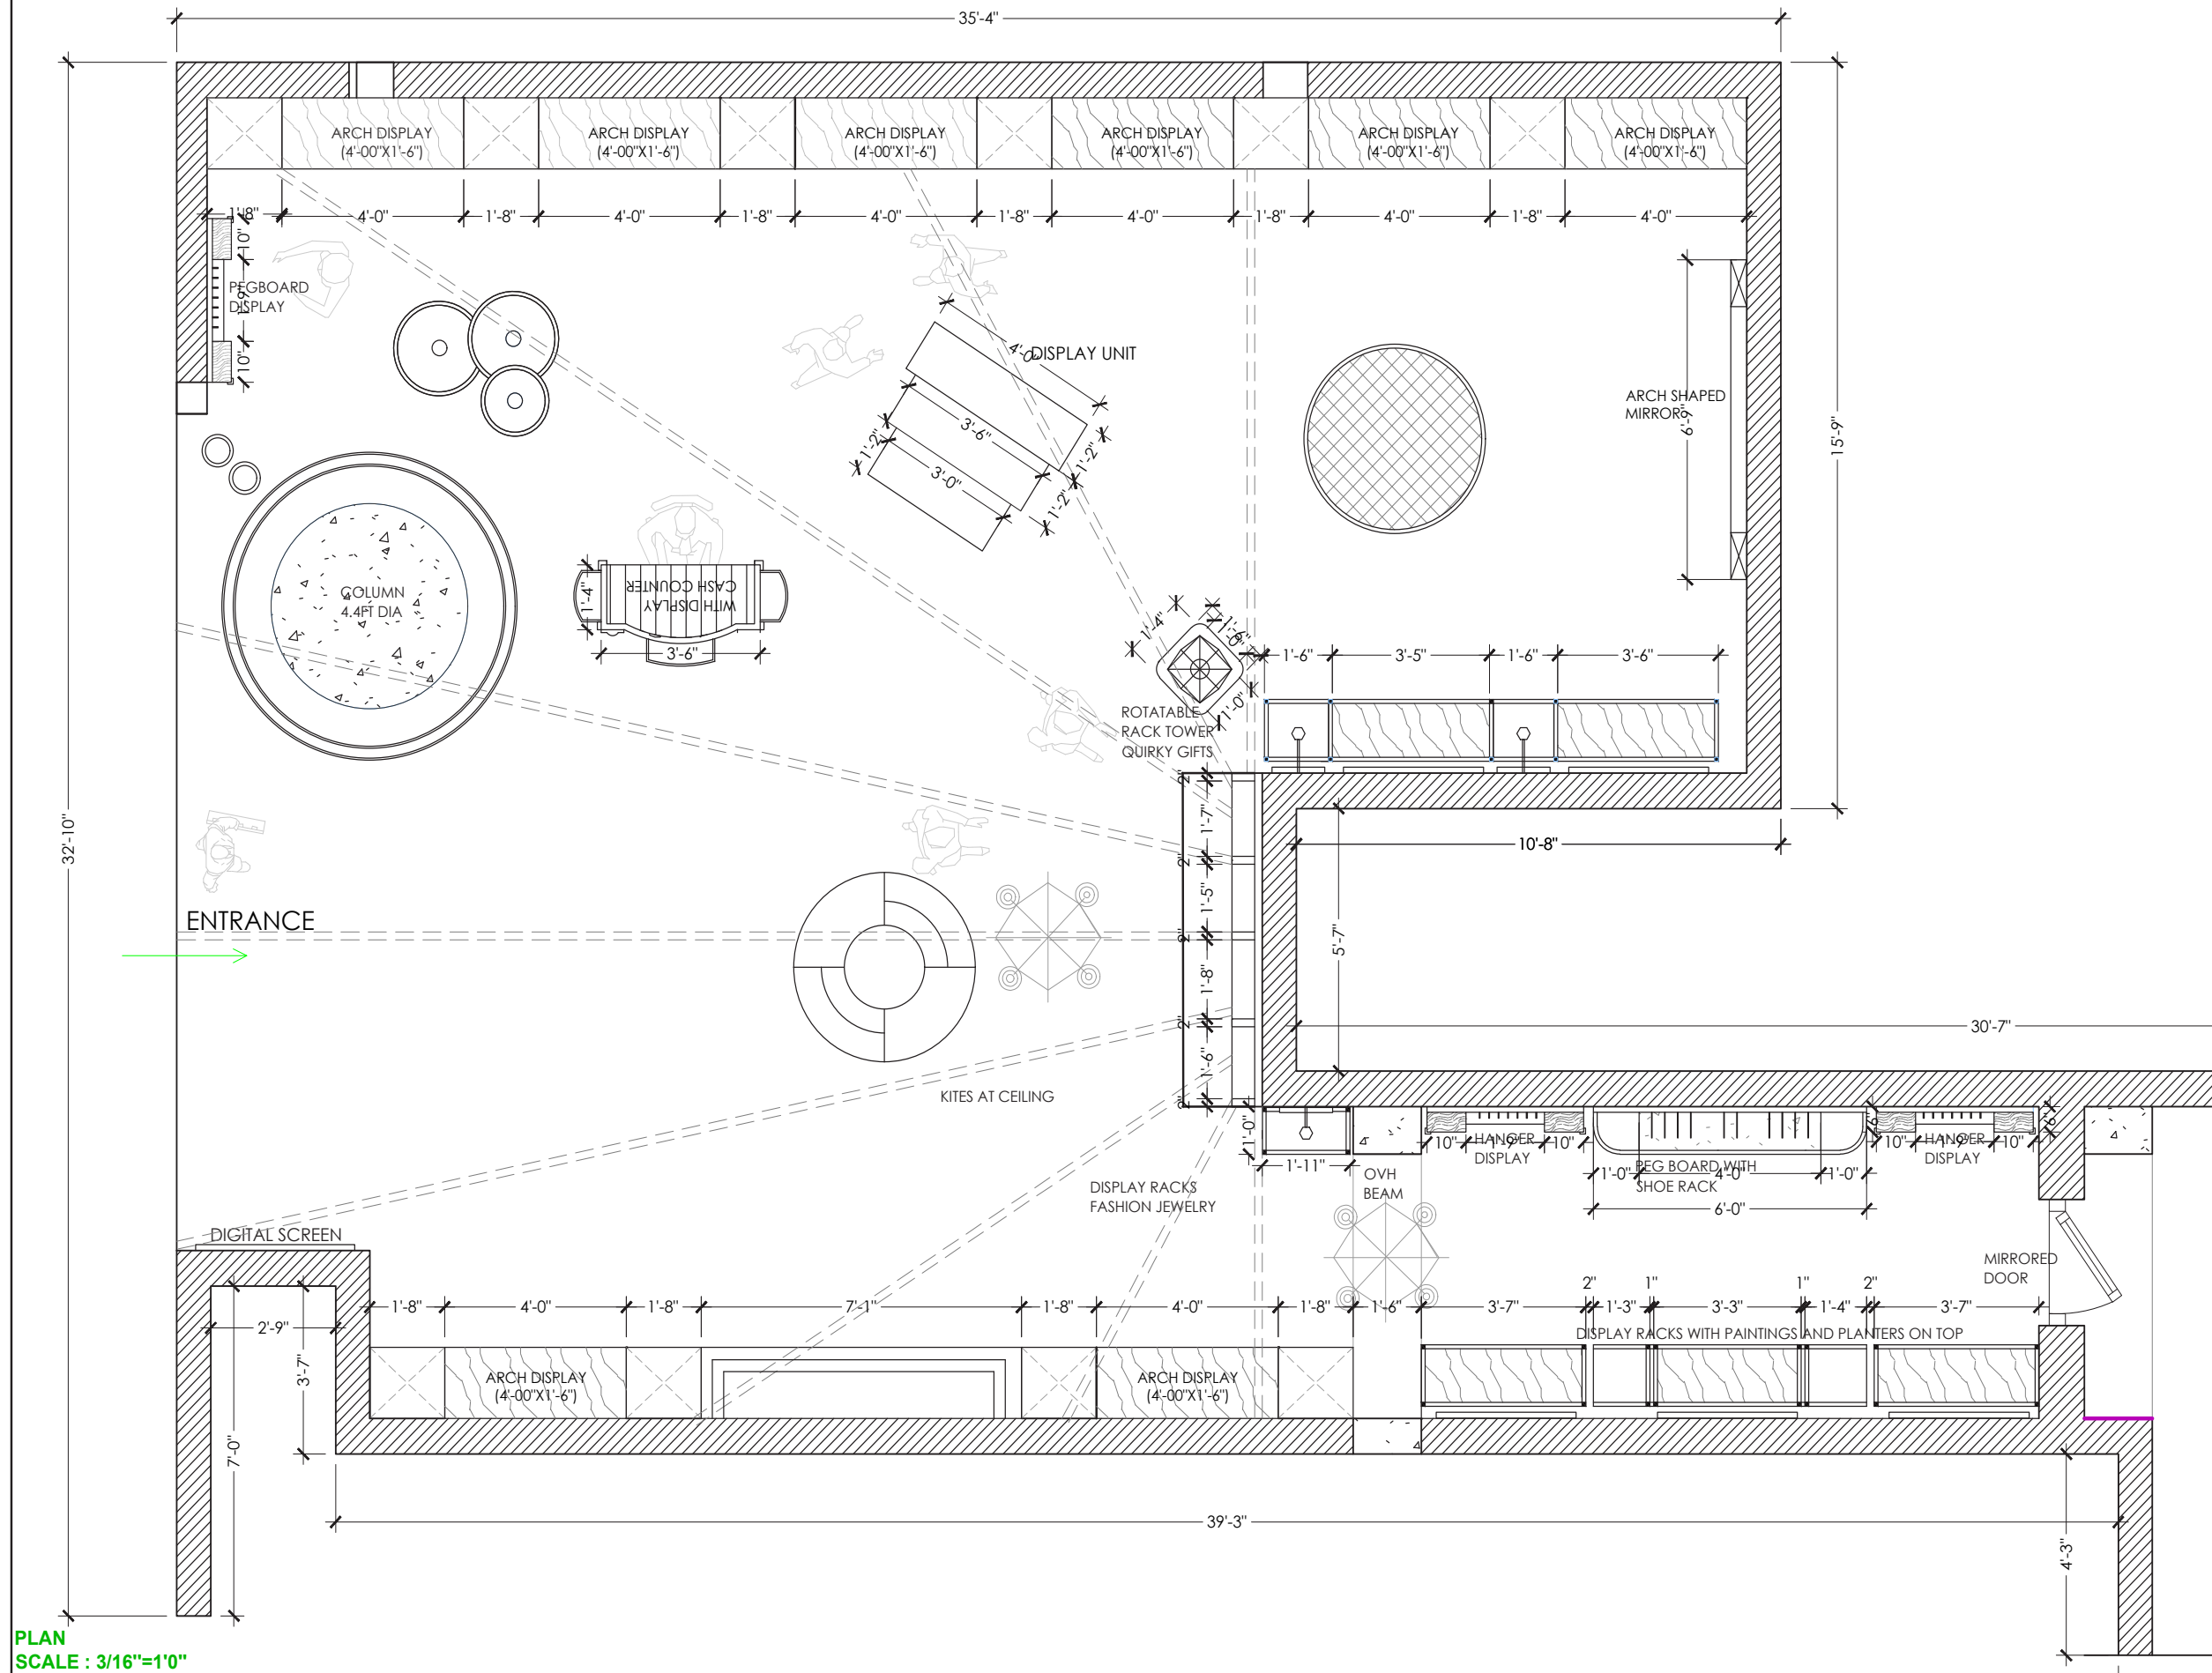

- NOTES:
1. UNLESS MENTIONED OTHERWISE ALL DIMENSIONS ARE IN FEET & INCHES.
 2. LARGER SCALE DETAILS SHALL SUPERSEDE ALL SMALLER SCALE DRAWINGS.
 3. ANY DISCREPANCY IN THIS DRAWING OR ANY OTHER DRAWINGS RELATED TO THIS DRAWING SHALL BE BROUGHT TO THE NOTICE OF THE CONSULTANTS IMMEDIATELY AND WORK BE COMMENCED ONLY AFTER CLARIFICATIONS ARE PROVIDED.
 4. DO NOT SCALE THE DRAWINGS, FOLLOW WRITTEN DIMENSIONS ONLY.

SIGNATURE OR STAMP:	
APPROVED BY:	
VERIFIED BY:	
PURPOSE : FOR APPROVAL	
TITLE: FLOOR PLAN- OPTION 2	
PROJECT: RARE PLANET	SCALE: 3/16"=1'-0"
DRW NO. : 000-WD-001	REV: R0
DATE: 13.02.23	N
DEALT: CHITRANSHI	
DRAWN: ROHINI	



CONCEPT - 1




CONCEPT - 02

Indian opulence



Immersed in to the ethos of hindu culture with blend of luxurious modern elements.



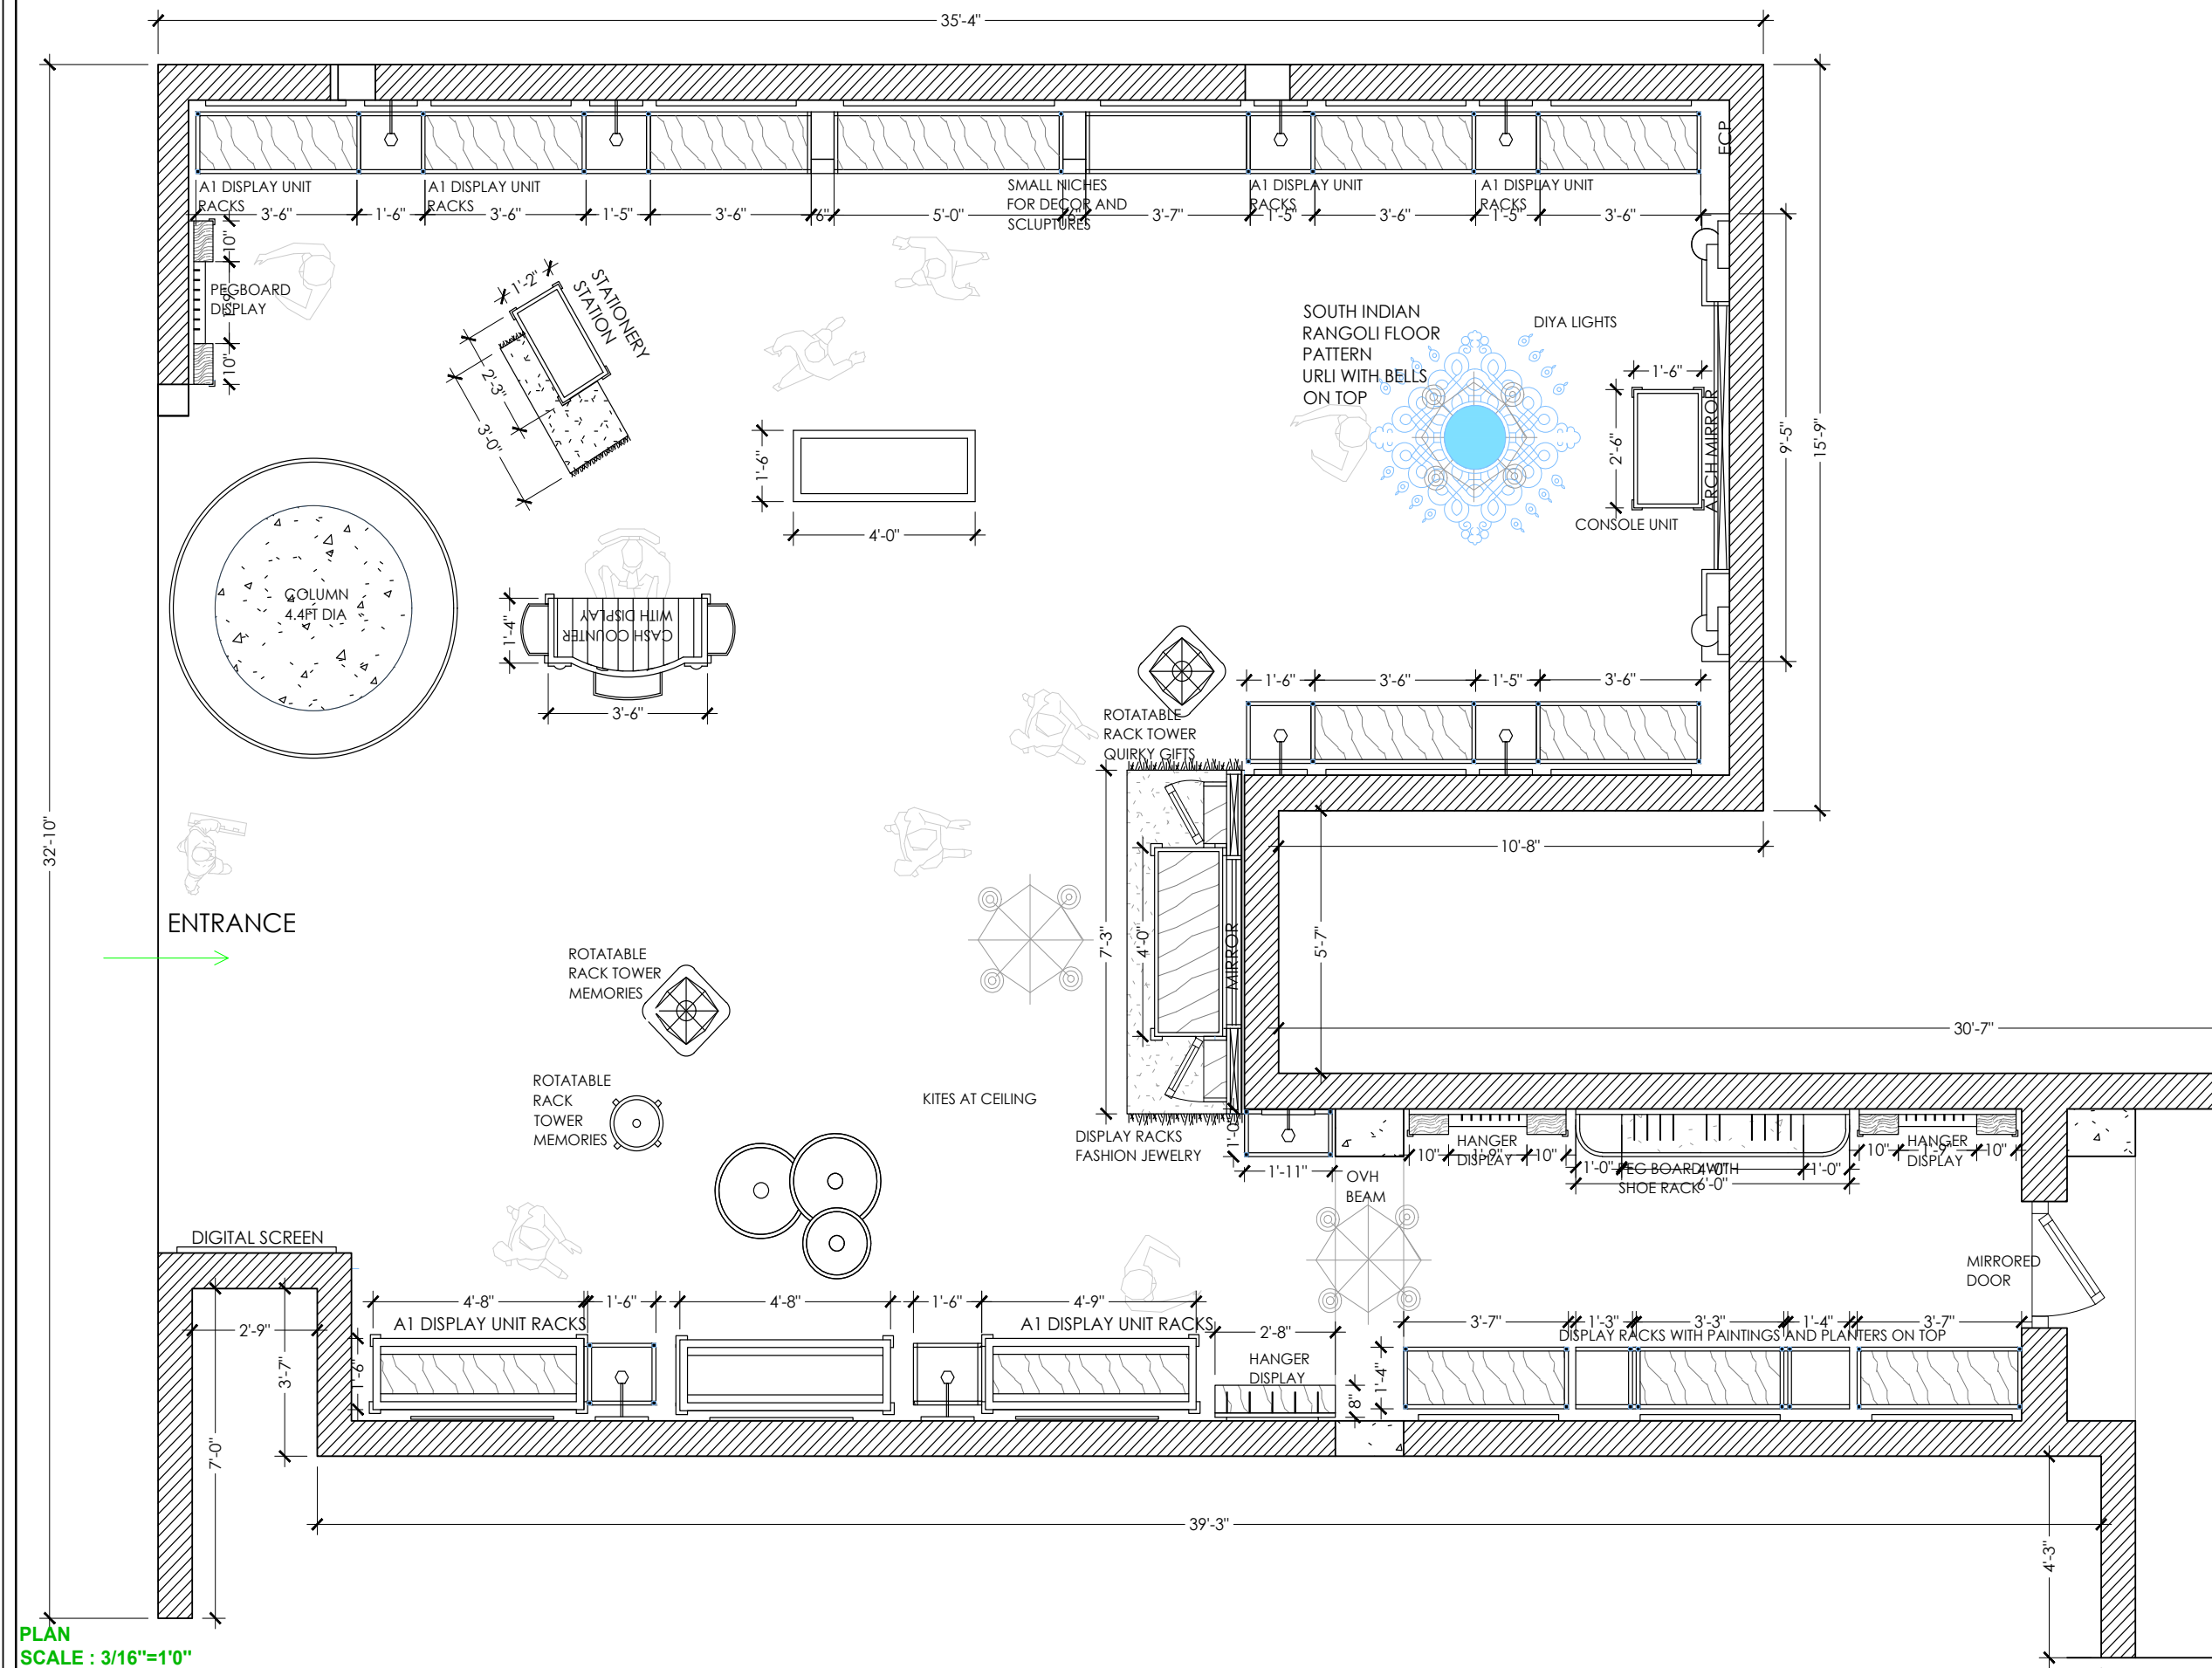

PLAN
SCALE : 3/16"=1'-0"

ACME
DESIGNERS

ARCHITECTS AND INTERIOR DESIGNERS

#554 Ground flr, 14th MAIN Road, 7th Sector, H S R LAYOUT, , BANGALORE-102 PH: 09739095543, 080-40948495, email: studio@acmedesigners.com, www.acmedesigners.com

- NOTES:
1. UNLESS MENTIONED OTHERWISE ALL DIMENSIONS ARE IN FEET & INCHES.
 2. LARGER SCALE DETAILS SHALL SUPERSEDE ALL SMALLER SCALE DRAWINGS.
 3. ANY DISCREPANCY IN THIS DRAWING OR ANY OTHER DRAWINGS RELATED TO THIS DRAWING SHALL BE BROUGHT TO THE NOTICE OF THE CONSULTANTS IMMEDIATELY AND WORK BE COMMENCED ONLY AFTER CLARIFICATIONS ARE PROVIDED.
 4. DO NOT SCALE THE DRAWINGS, FOLLOW WRITTEN DIMENSIONS ONLY.

SIGNATURE OR STAMP:

APPROVED BY:

VERIFIED BY:

PURPOSE : **FOR APPROVAL**

TITLE:
FLOOR PLAN- OPTION 3

PROJECT:
RARE PLANET

SCALE:
3/16"=1'-0"

DRW NO. : 000-WD-001

REV: R0

DATE: 13.02.23

DEALT: CHITRANSHI


DRAWN: ROHINI





3d
VISUALISATION



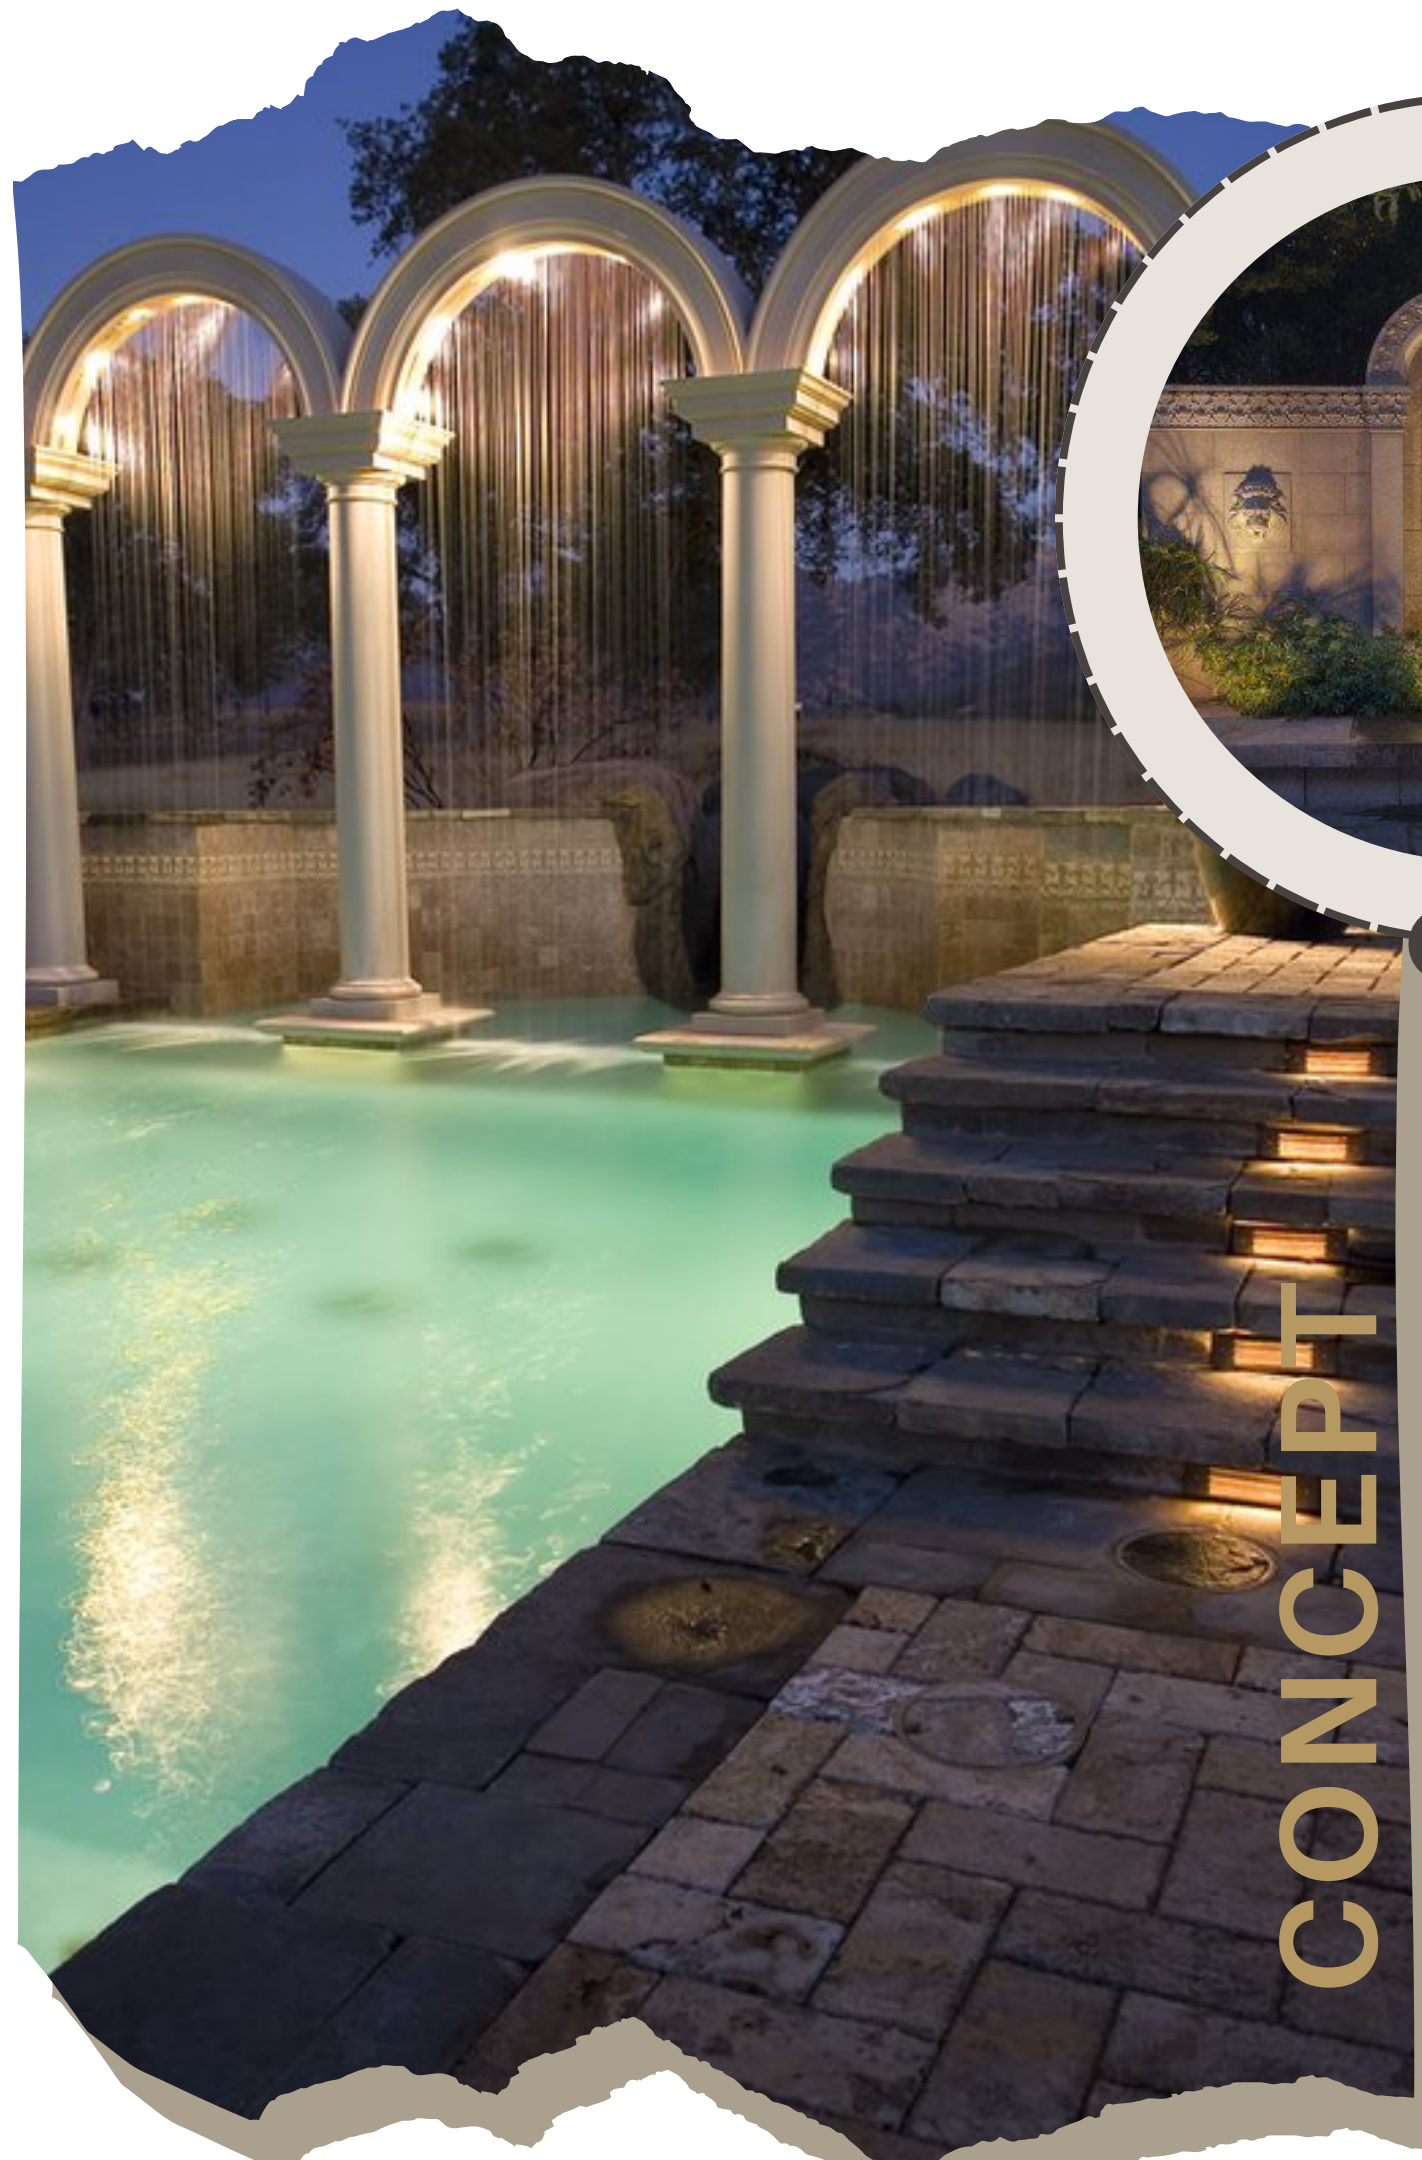

CONCEPT




PROJECT :4
AJY'S RESTRO BAR & PANASIAN



THE LAYOUT GUIDES YOU PAST GLIMPSE OF
GOTHIC ARCHITECTURE WHERE YOU CAN
OBSERVE A MODERN COMPONENTS.

Ajay's Restro Bar

76'

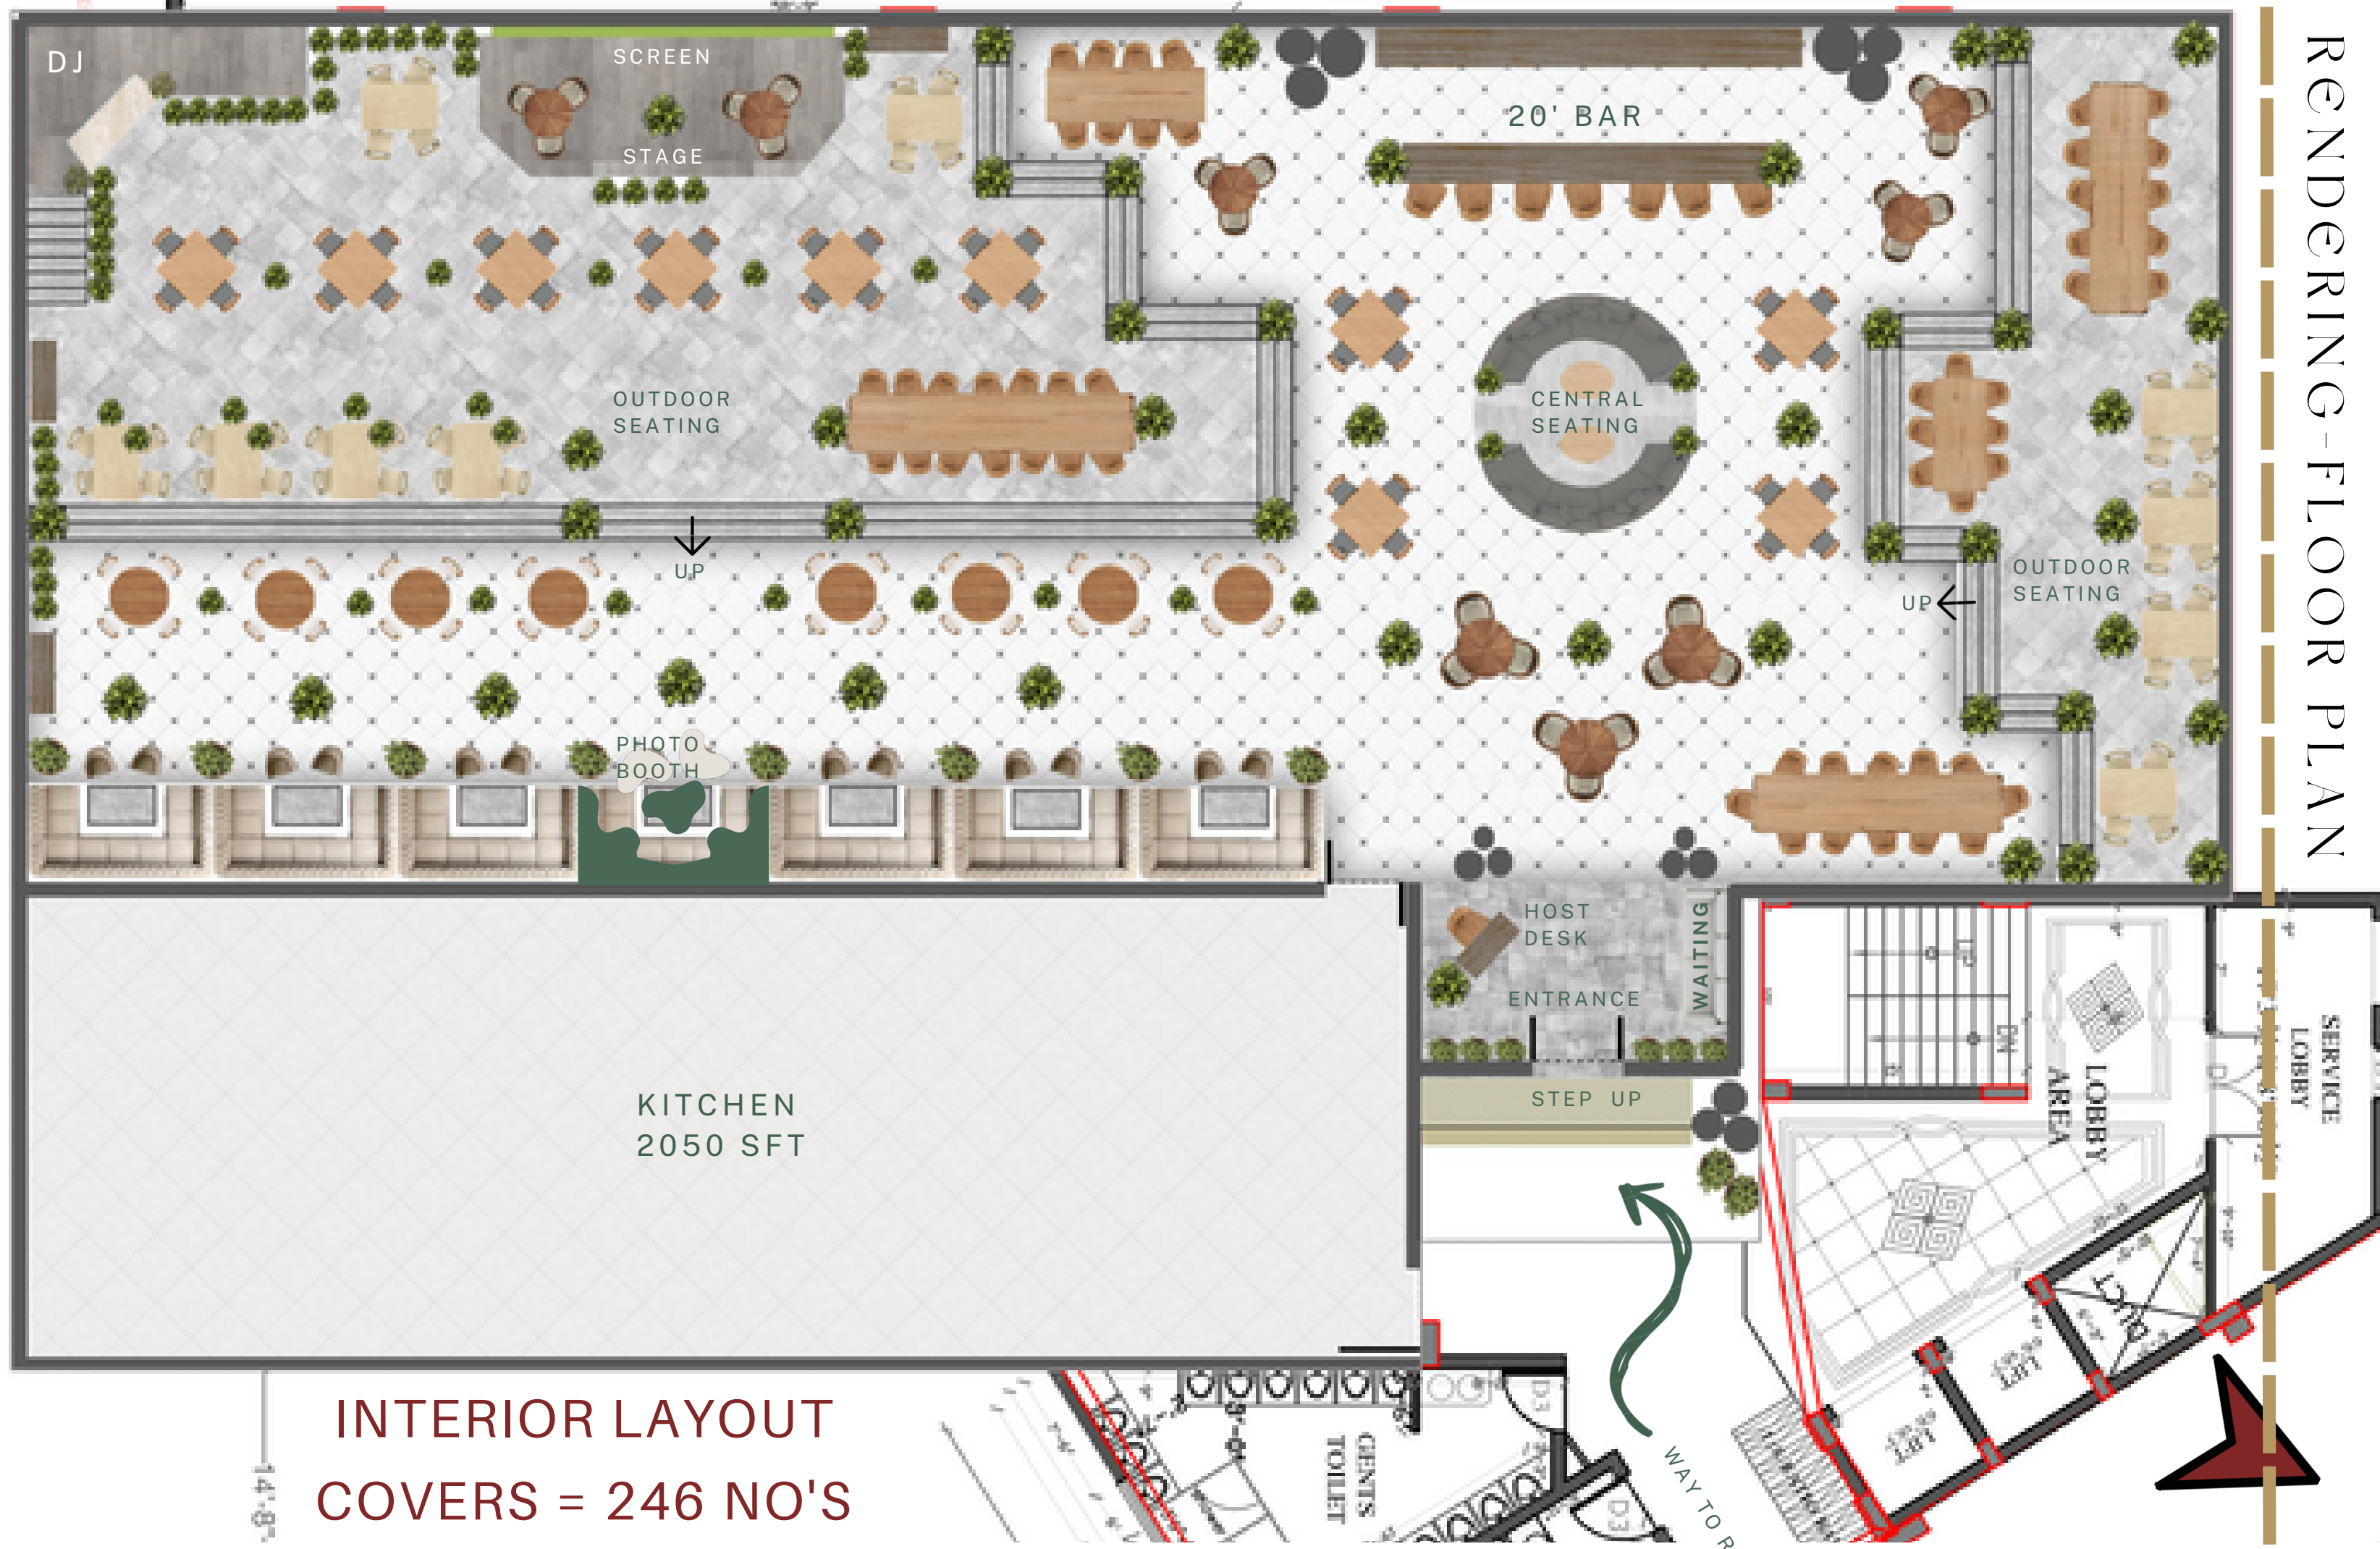


INTERIOR LAYOUT
COVERS = 246 NO'S

RENDERING-FLOOR PLAN

Dan Aslan



INTERIOR LAYOUT
COVERS = 60 NO'S

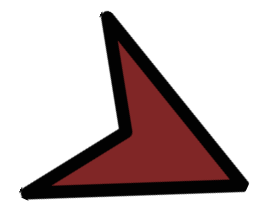


RENDERING-FLOOR PLAN


CONCEPT

THE OPEN PLANNING MAKES THE PROJECT UNIQUE, WHERE THE CENTRAL ATRIUM IS VISUALLY CONNECTED TO THE UPPER LEVEL BALCONY SEATINGS. THIS CONCEPT OF GREENERY IN A GLASS HOUSE IS PLANNED BECAUSE IT HAS PERK OF VIEW FROM THE ELECTRONIC CITY FLYOVER.




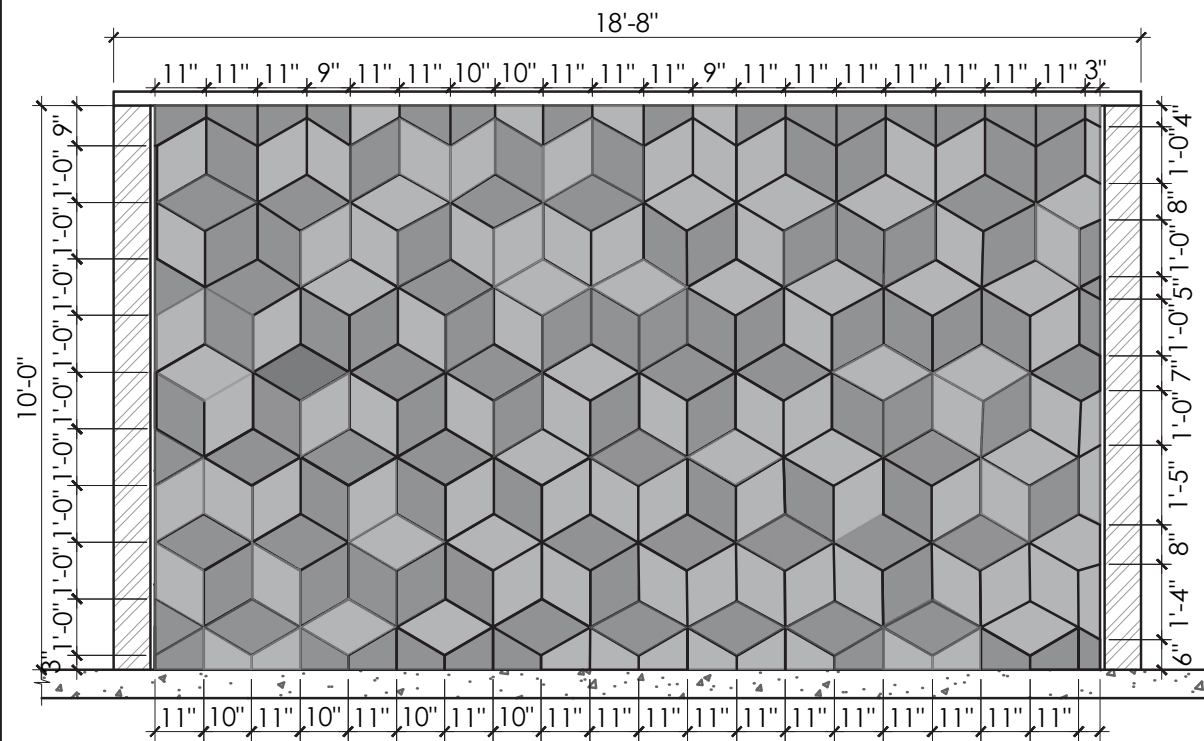


ELEVATION A

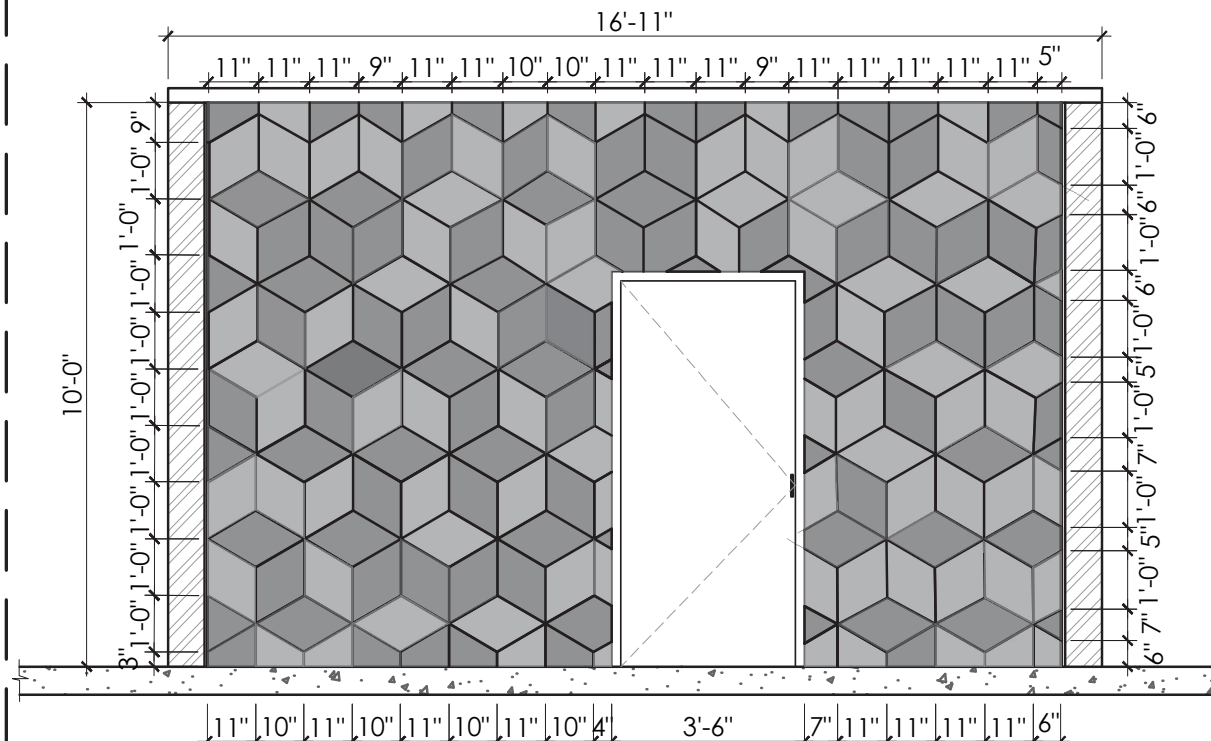

ELEVATION B

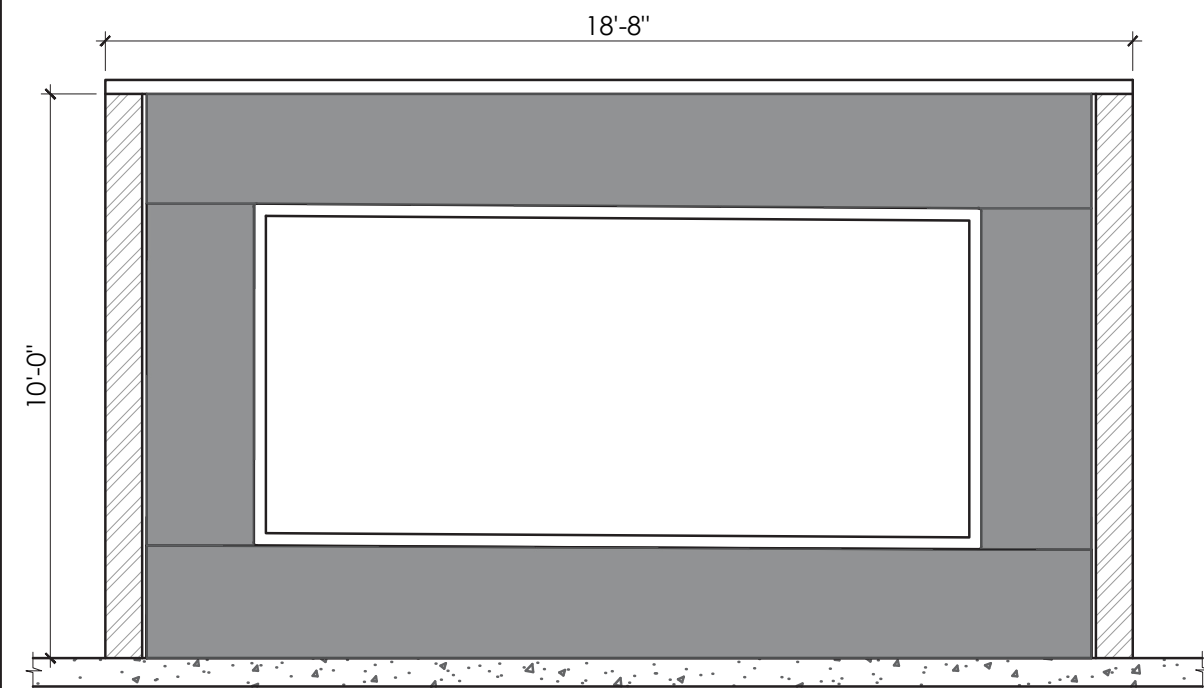


ELEVATION C

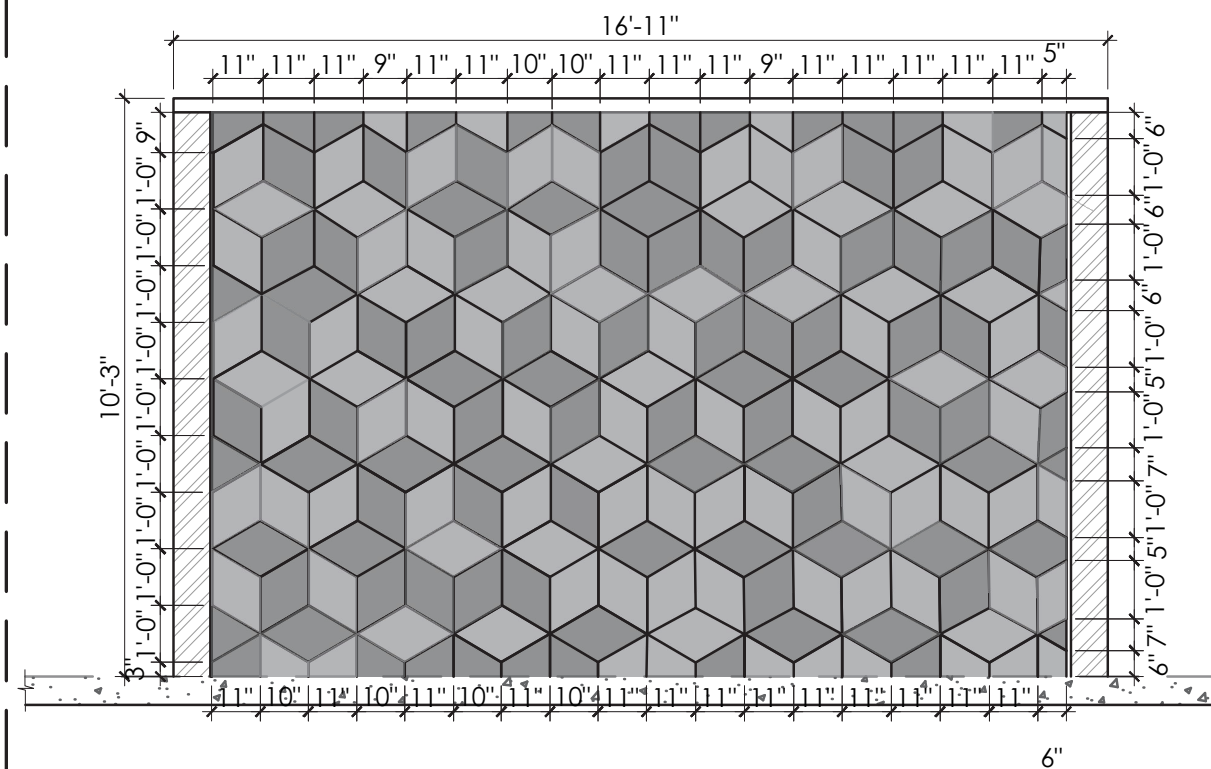

ELEVATION D

NOTES:

1. UNLESS MENTIONED OTHERWISE ALL DIMENSIONS ARE IN FEET & INCHES.
2. LARGER SCALE DETAILS SHALL SUPERSEDE ALL SMALLER SCALE DRAWINGS.
3. ANY DISCREPANCY IN THIS DRAWING OR ANY OTHER DRAWINGS RELATED TO THIS DRAWING SHALL BE BROUGHT TO THE NOTICE OF THE CONSULTANTS IMMEDIATELY AND WORK BE COMMENCED ONLY AFTER CLARIFICATIONS ARE PROVIDED.
4. DO NOT SCALE THE DRAWINGS, FOLLOW WRITTEN DIMENSIONS ONLY.

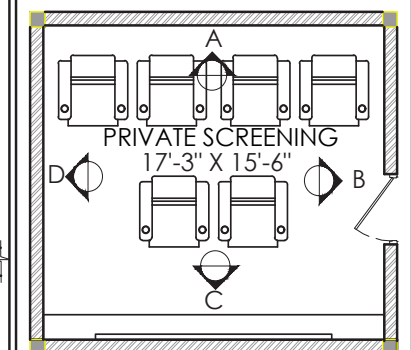

KEYPLAN

SIGNATURE OR STAMP:

APPROVED BY:

VERIFIED BY:

PURPOSE : FOR APPROVAL

TITLE:

PRIVATE SCREENING - WALL ELEVATION

PROJECT:

SAHAR RESTAURANT

SCALE:

1/4" = 1'-0"

DRW NO. :

REV:

DATE: 14. 03. 2023

DEALT: NOWSATH


DRAWN: ROHINI




ACME
DESIGNERS

ARCHITECTS AND INTERIOR DESIGNERS


No 20/A, Anandamaya, 13th Cross Rd, 6th Sector, HSR Layout, Bengaluru, 560102 email: studio@acmedesigners.com, www.acmedesigners.com

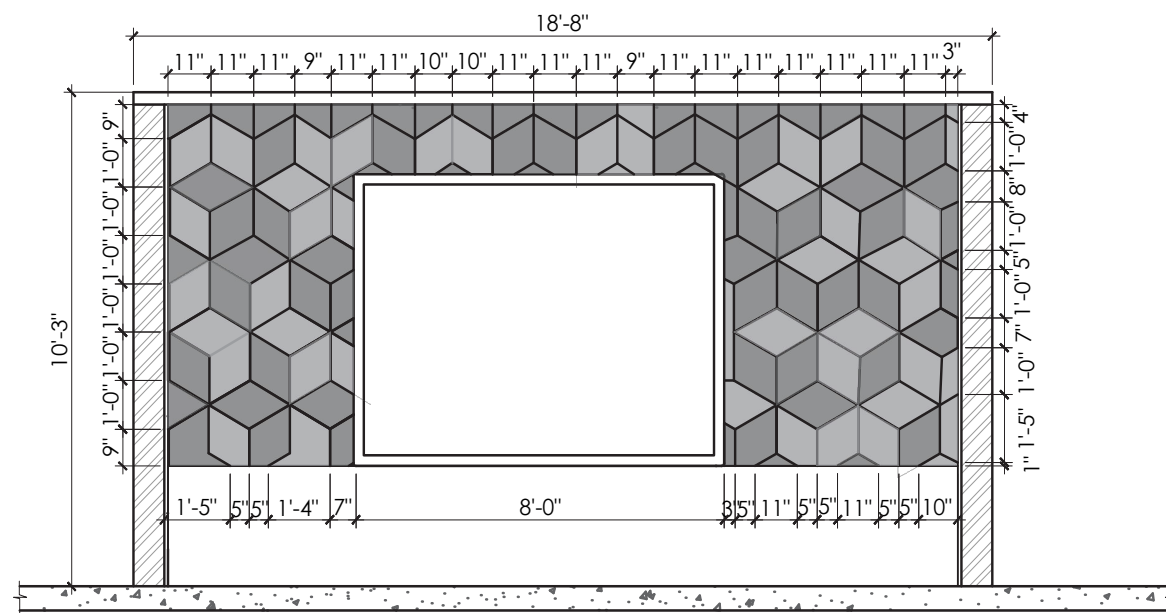


ELEVATION A

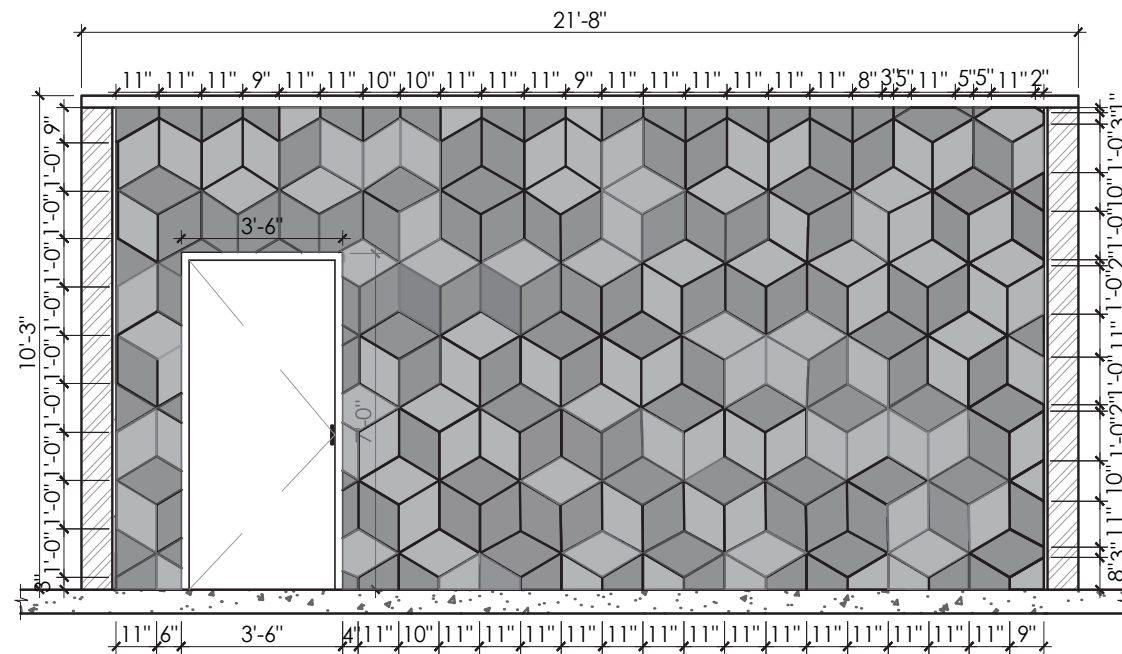

ELEVATION B

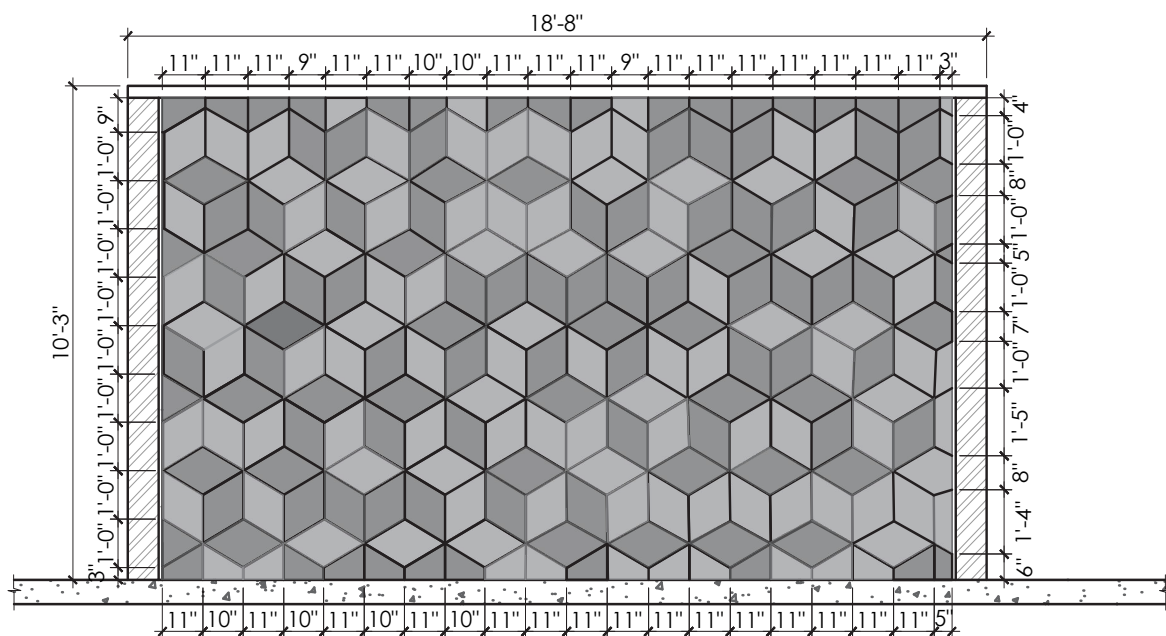


ELEVATION C

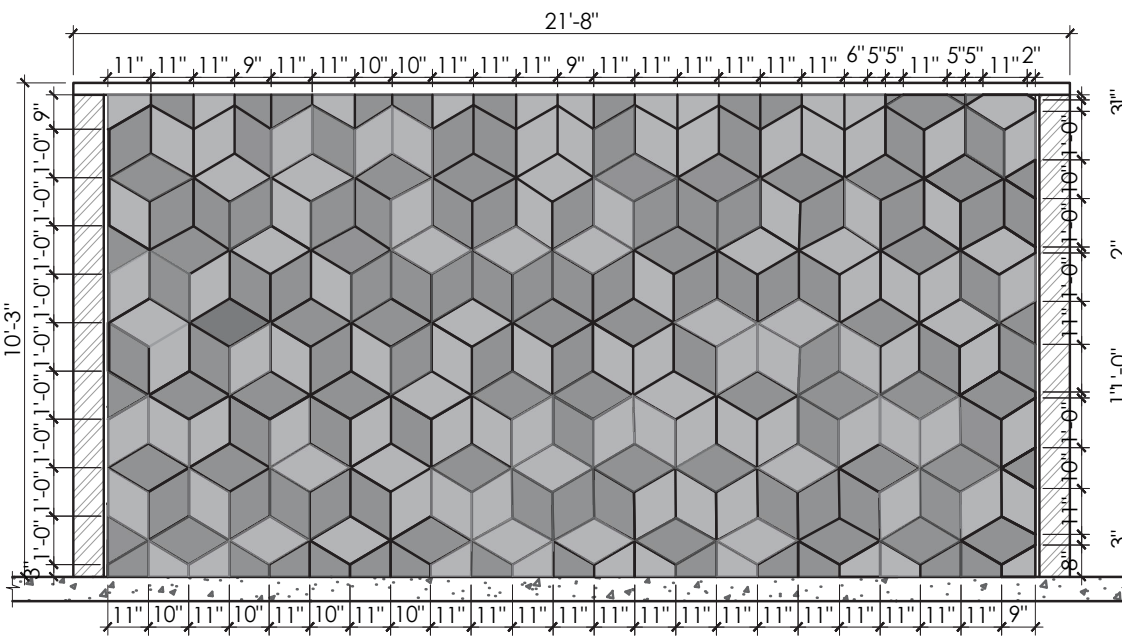

ELEVATION D

- NOTES:
1. UNLESS MENTIONED OTHERWISE ALL DIMENSIONS ARE IN FEET & INCHES.
 2. LARGER SCALE DETAILS SHALL SUPERSEDE ALL SMALLER SCALE DRAWINGS.
 3. ANY DISCREPANCY IN THIS DRAWING OR ANY OTHER DRAWINGS RELATED TO THIS DRAWING SHALL BE BROUGHT TO THE NOTICE OF THE CONSULTANTS IMMEDIATELY AND WORK BE COMMENCED ONLY AFTER CLARIFICATIONS ARE PROVIDED.
 4. DO NOT SCALE THE DRAWINGS, FOLLOW WRITTEN DIMENSIONS ONLY.

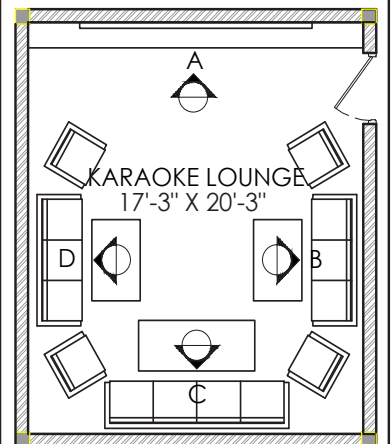

KEYPLAN

SIGNATURE OR STAMP:

APPROVED BY:

VERIFIED BY:

PURPOSE : FOR APPROVAL

TITLE:
KARAOKE ROOM-
WALL ELEVATION

PROJECT:
SAHAR RESTAURANT

SCALE:
1/4" = 1'-0"

DRW NO. : REV:

DATE: 14. 03. 2023

DEALT: NOWSATH



DRAWN: ROHINI



ACME
DESIGNERS

ARCHITECTS AND INTERIOR DESIGNERS

No 20/A, Anandamaya, 13th Cross Rd, 6th Sector, HSR Layout, Bengaluru, 560102 email: studio@acmedesigners.com, www.acmedesigners.com

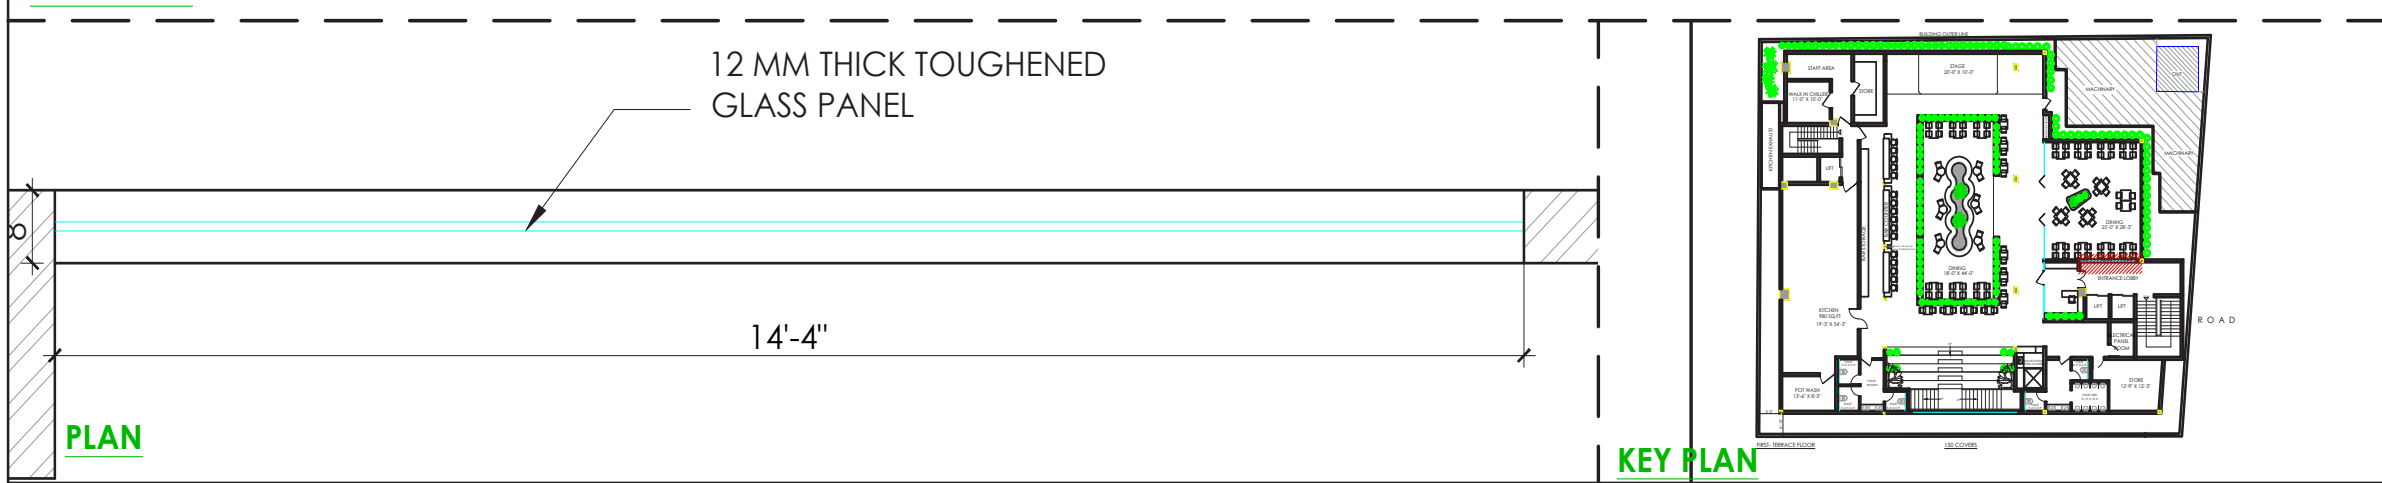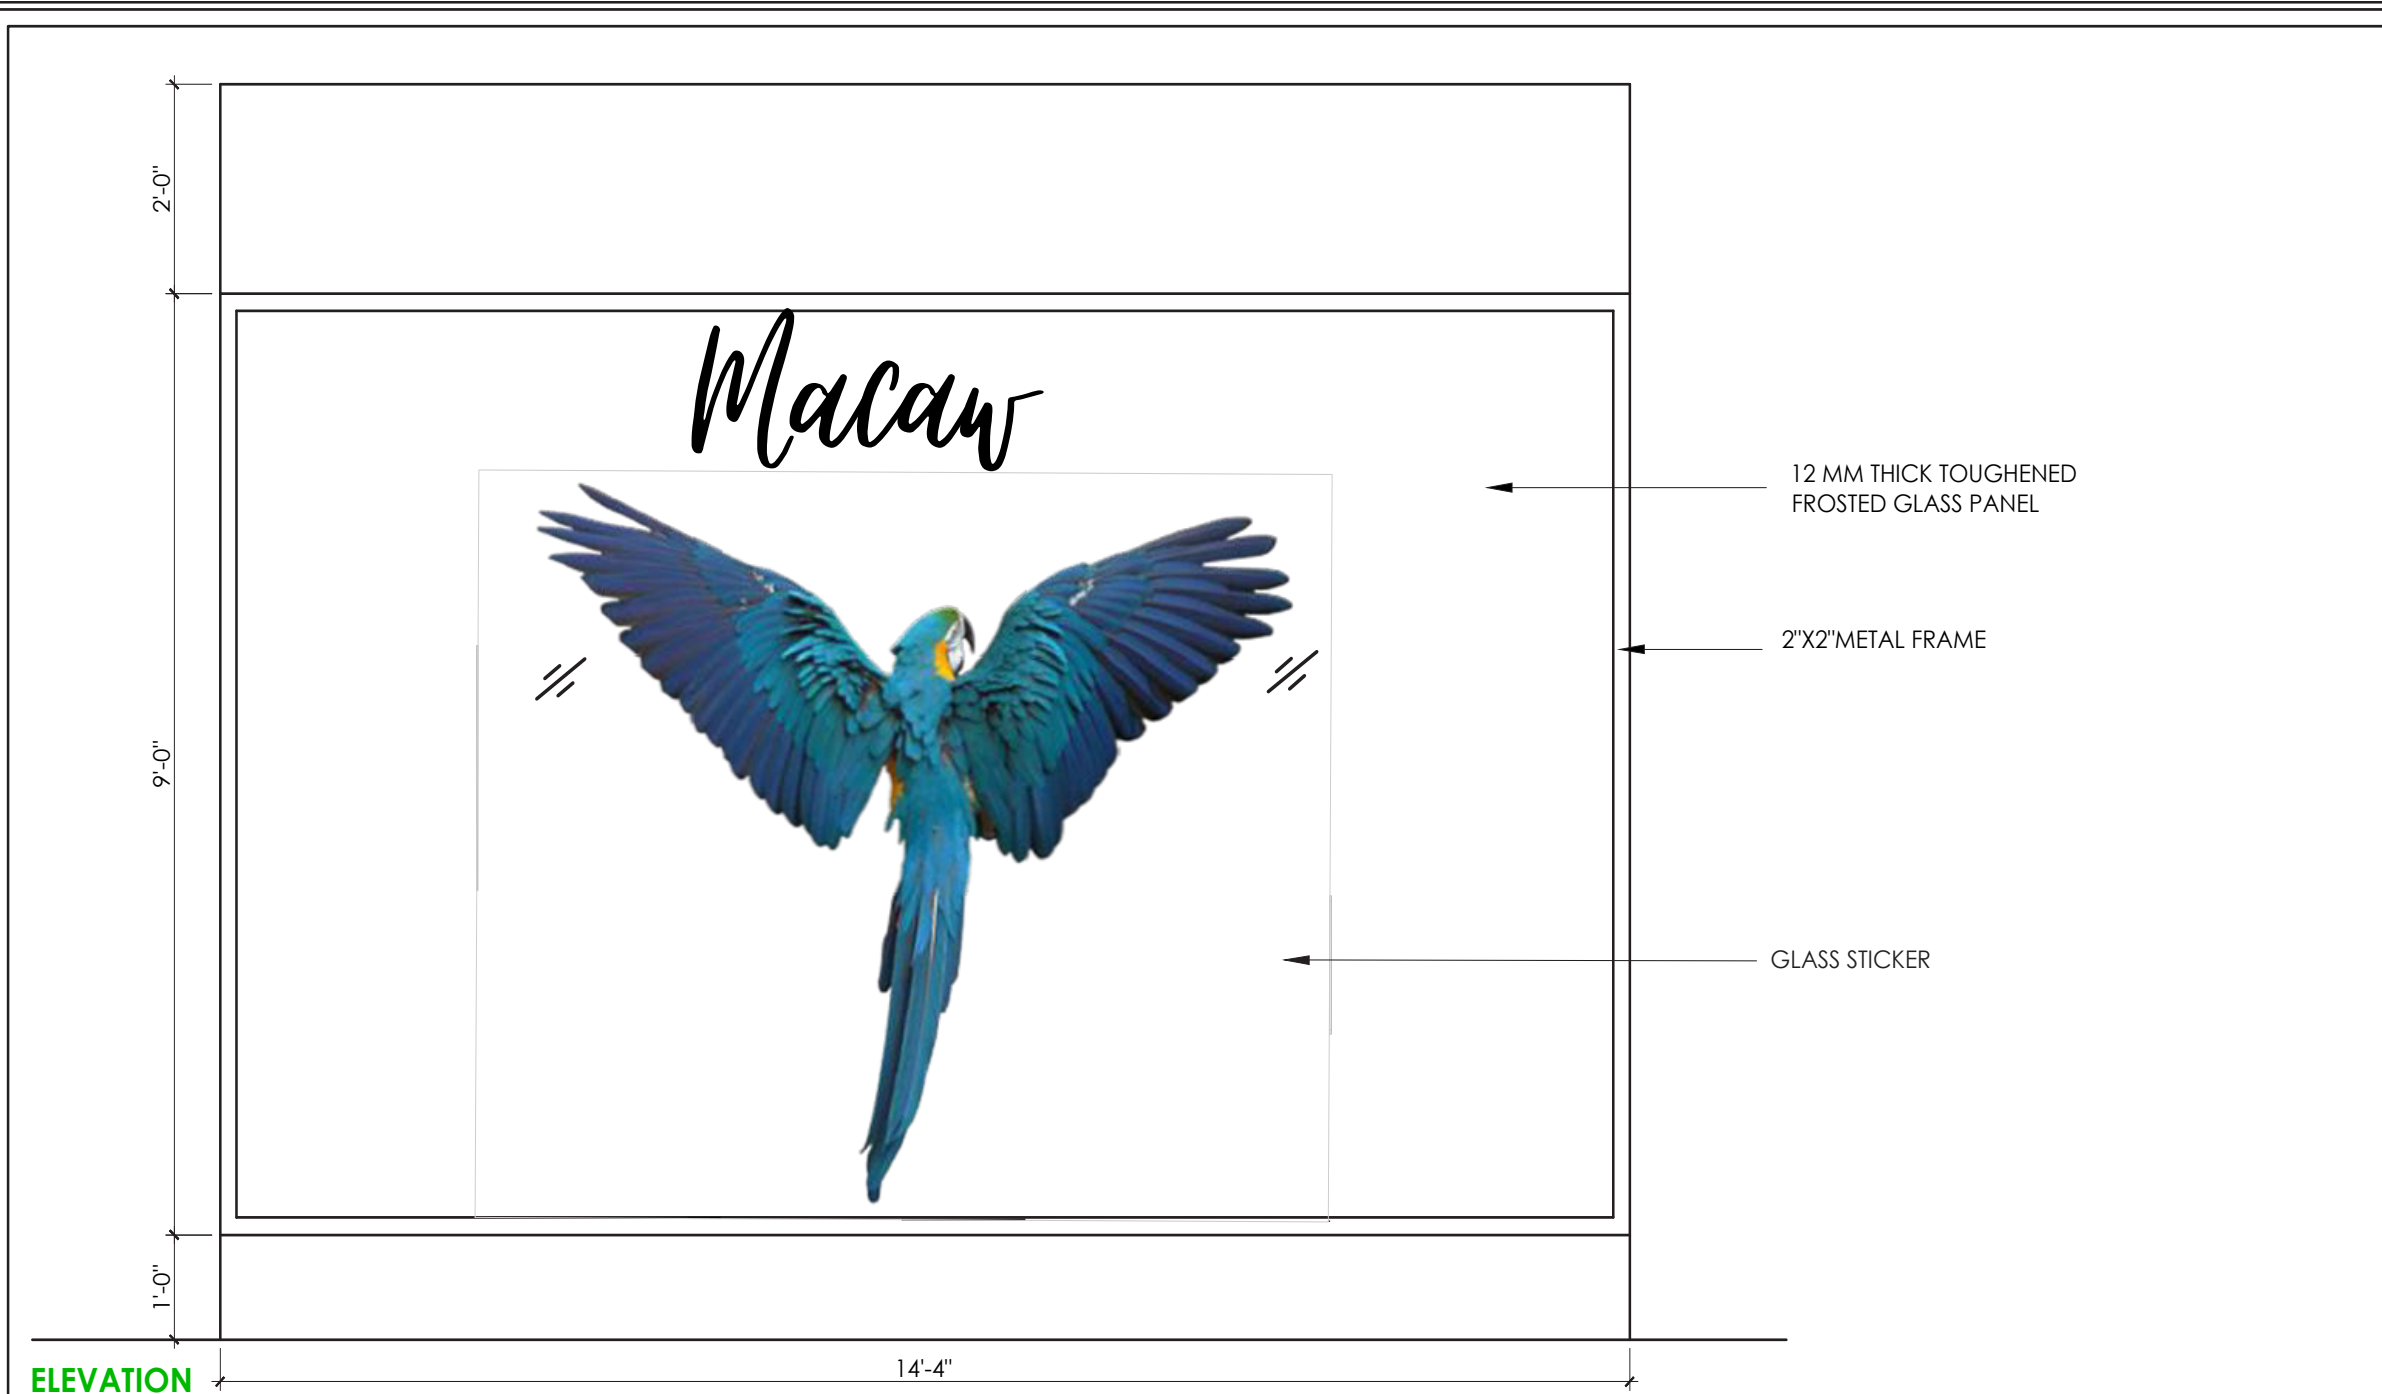

NOTES:

1. UNLESS MENTIONED OTHERWISE ALL DIMENSIONS ARE IN FEET & INCHES.

2. LARGER SCALE DETAILS SHALL SUPERSEDE ALL SMALLER SCALE DRAWINGS.

3. ANY DISCREPANCY IN THIS DRAWING OR ANY OTHER DRAWINGS RELATED TO THIS DRAWING SHALL BE BROUGHT TO THE NOTICE OF THE CONSULTANTS IMMEDIATELY AND WORK BE COMMENCED ONLY AFTER CLARIFICATIONS ARE PROVIDED.

4. DO NOT SCALE THE DRAWINGS, FOLLOW WRITTEN DIMENSIONS ONLY.

SIGNATURE OR STAMP:

APPROVED BY:

VERIFIED BY:

PURPOSE : FOR APPROVAL


TITLE:
ENTRANCE GLASS PANEL DETAILING

PROJECT: SAHAR RESTAURANT	SCALE: 1/4" = 1'-0"
------------------------------	------------------------

DRW NO. :	REV:
-----------	------


DATE: 14. 03. 2023	
DEALT: NOWSATH	

DRAWN: ROHINI

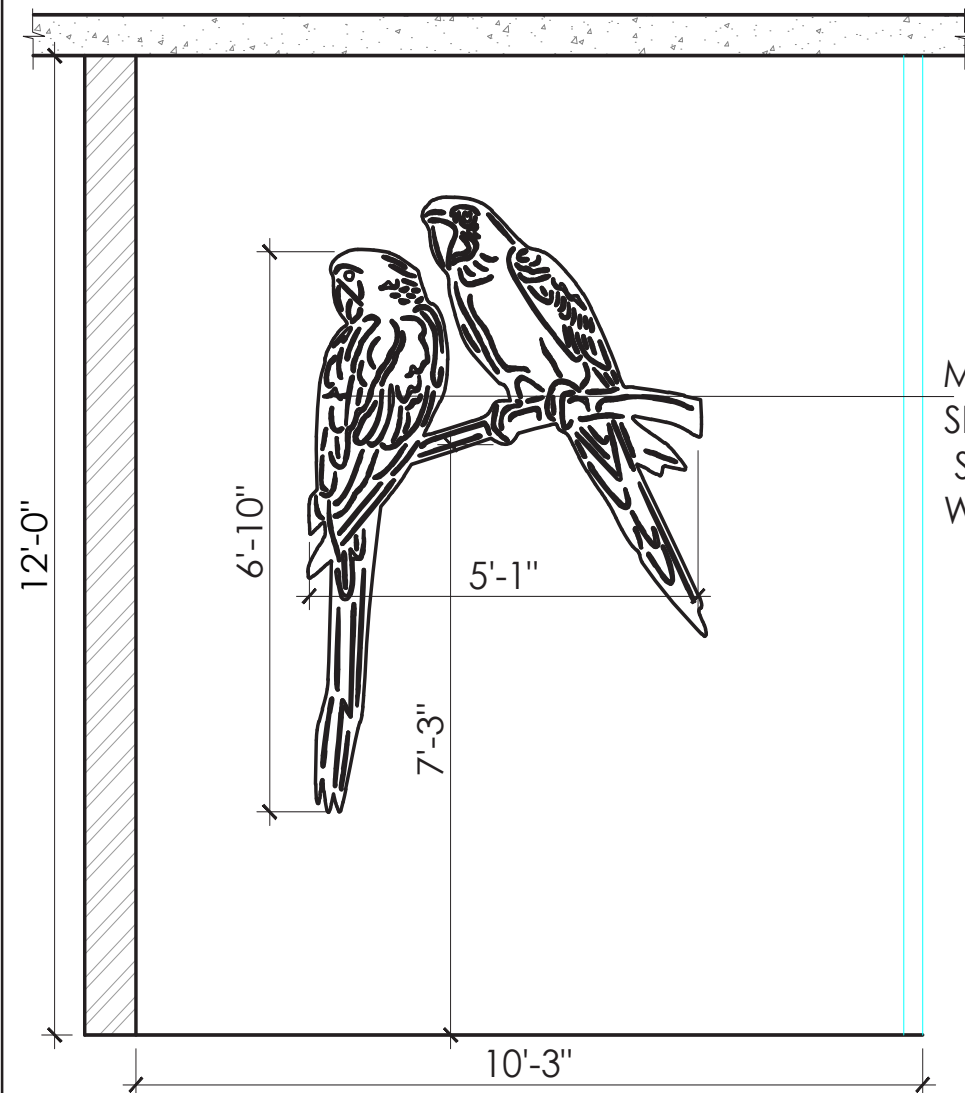

MACAW BIRD
SIGNAGE WALL
STICKER
WITH LED


ELEVATION

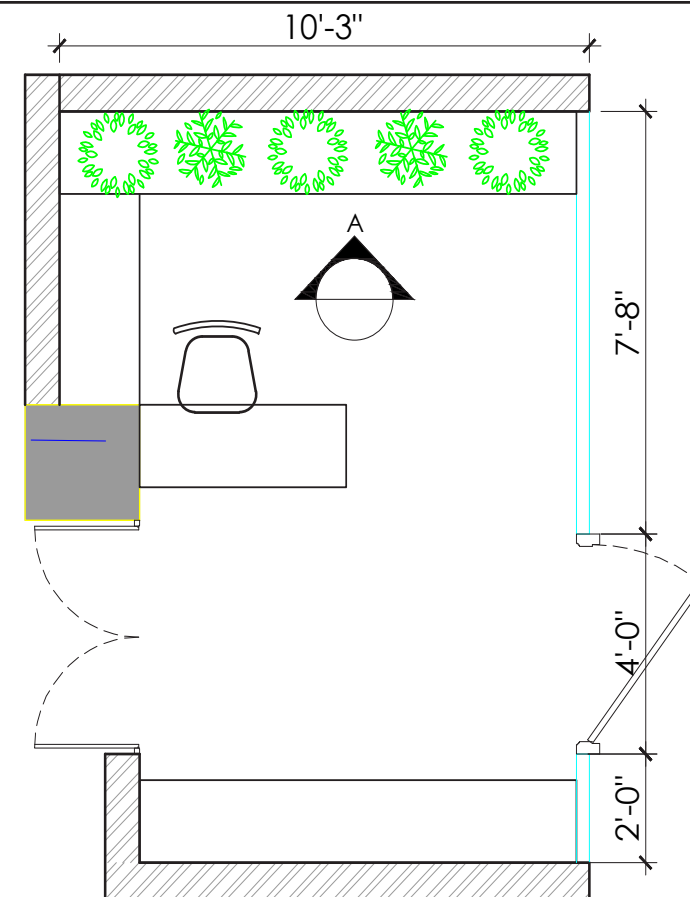

PLAN



REFERENCE IMAGE

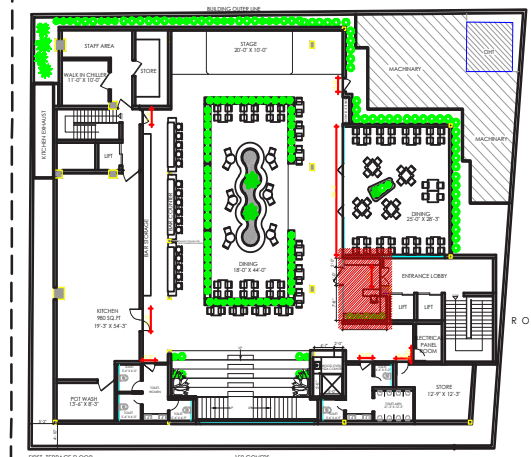

KEY PLAN

- NOTES:
1. UNLESS MENTIONED OTHERWISE ALL DIMENSIONS ARE IN FEET & INCHES.
 2. LARGER SCALE DETAILS SHALL SUPERSEDE ALL SMALLER SCALE DRAWINGS.
 3. ANY DISCREPANCY IN THIS DRAWING OR ANY OTHER DRAWINGS RELATED TO THIS DRAWING SHALL BE BROUGHT TO THE NOTICE OF THE CONSULTANTS IMMEDIATELY AND WORK BE COMMENCED ONLY AFTER CLARIFICATIONS ARE PROVIDED.
 4. DO NOT SCALE THE DRAWINGS, FOLLOW WRITTEN DIMENSIONS ONLY.

SIGNATURE OR STAMP:

APPROVED BY:

VERIFIED BY:

PURPOSE : FOR APPROVAL

TITLE:
RECEPTION LOBBY WALL
ELEVATION

PROJECT:
SAHAR RESTAURANT

SCALE:
1/4" = 1'-0"

DRW NO. : REV:

DATE: 15.03.2023

DEALT: NOWSATH

DRAWN: ROHINI






Concept

THE IDEA BEHIND THE DESIGN IS "MODERN CLASSIC," THAT IMPLIES FUSING MODERN AND TRADITIONAL ELEMENTS.



KRINSCO FLOOR PLAN

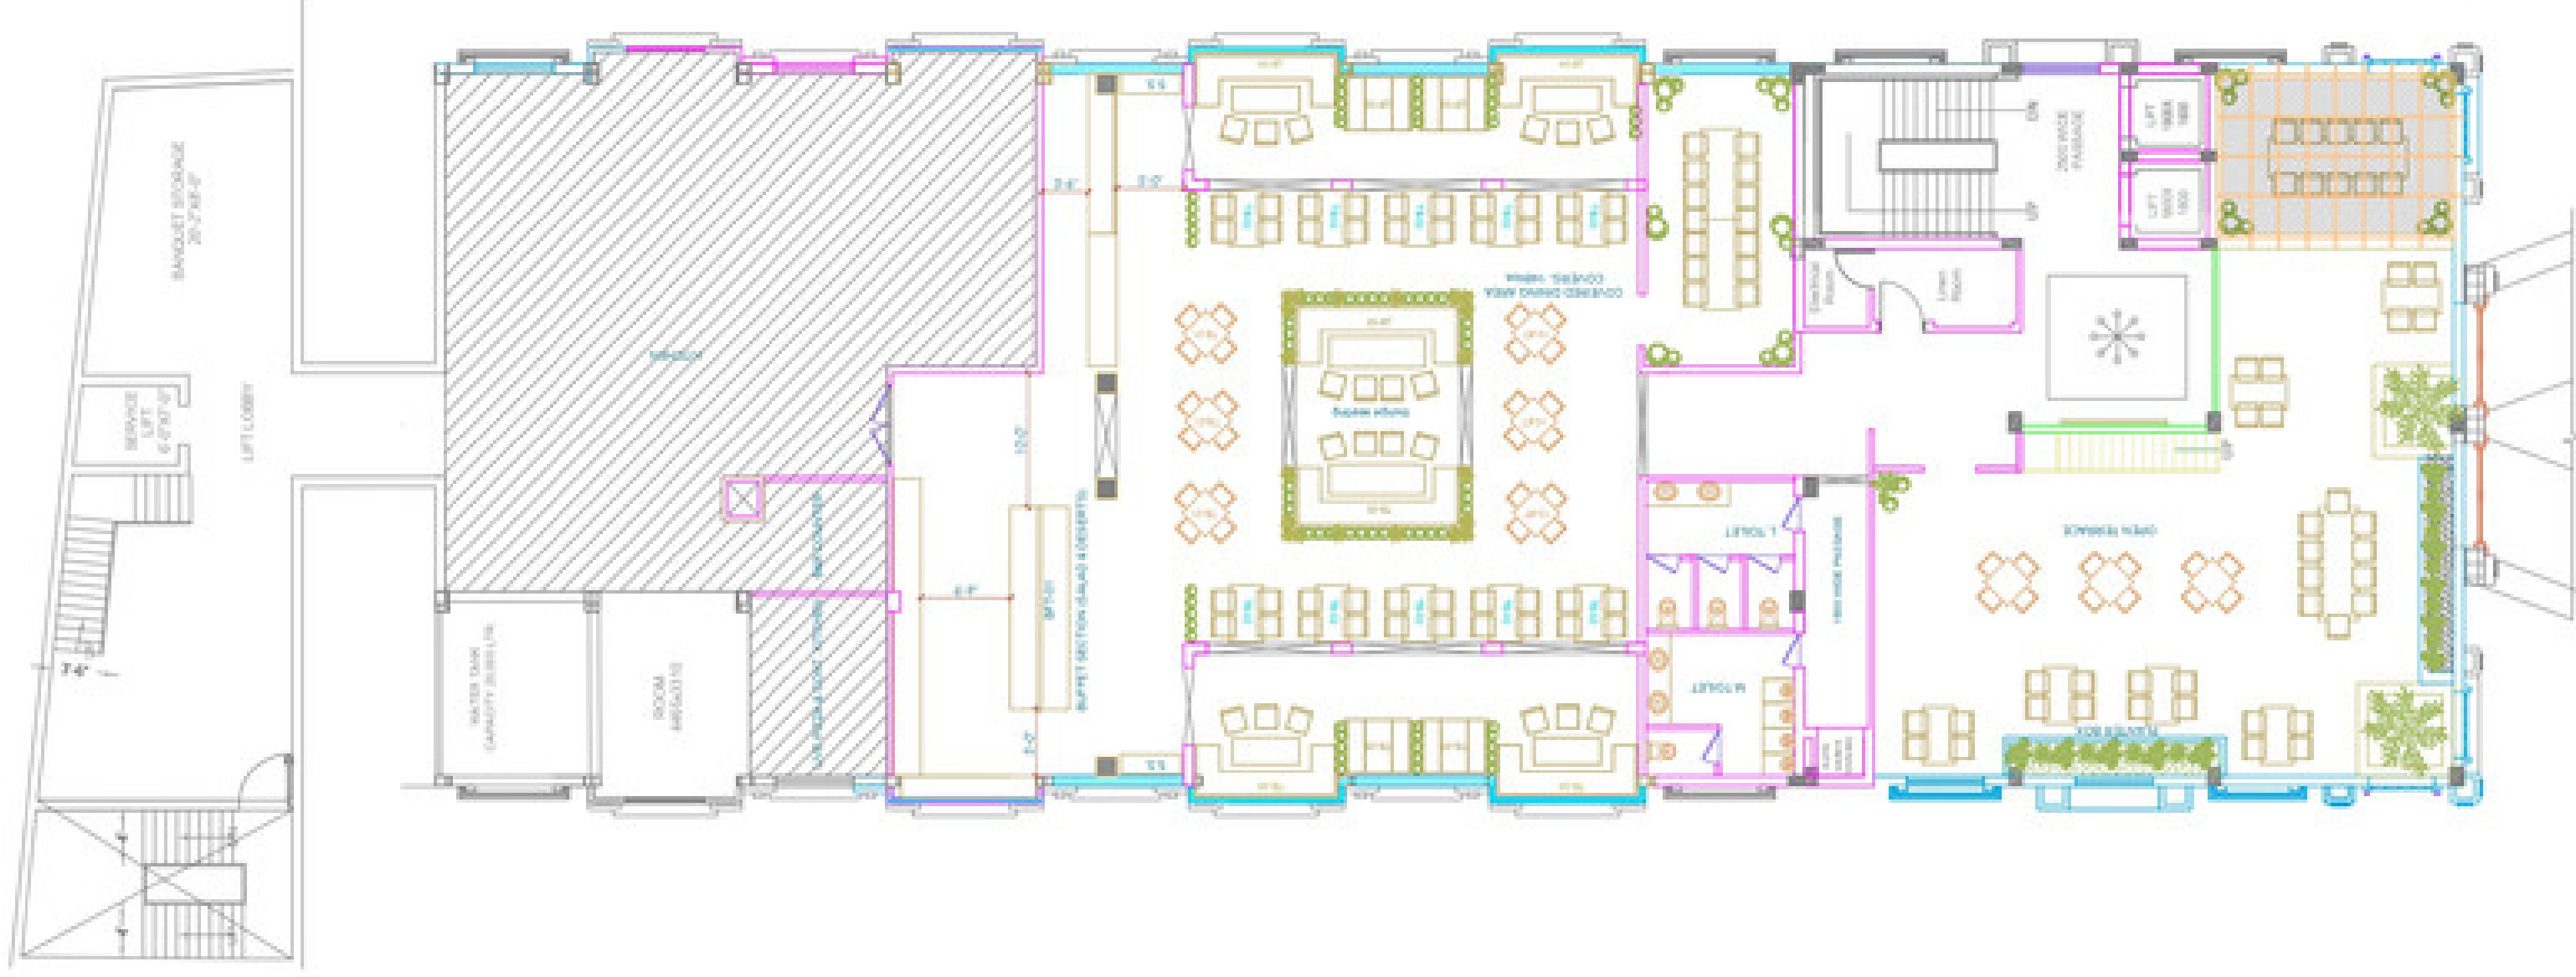

KRINSCO

RENDERING



KRINSCO

RENDERING



KRINSCO

RENDERING



KRINSCO

RENDERING




KRINSCO

RENDERING





NOTES:

1. UNLESS MENTIONED OTHERWISE ALL DIMENSIONS ARE IN FEET & INCHES.
2. LARGER SCALE DETAILS SHALL SUPERSEDE ALL SMALLER SCALE DRAWINGS.
3. ANY DISCREPANCY IN THIS DRAWING OR ANY OTHER DRAWINGS RELATED TO THIS DRAWING SHALL BE BROUGHT TO THE NOTICE OF THE CONSULTANTS IMMEDIATELY AND WORK BE COMMENCED ONLY AFTER CLARIFICATIONS ARE PROVIDED.
4. DO NOT SCALE THE DRAWINGS, FOLLOW WRITTEN DIMENSIONS ONLY.

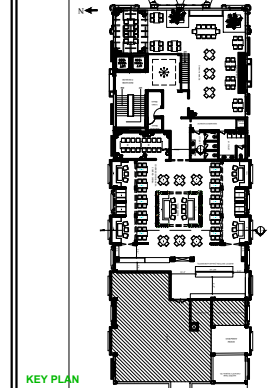**KEY PLAN****SIGNATURE OR STAMP:****APPROVED BY:****VERIFIED BY:****PURPOSE :** FOR APPROVAL**TITLE:****GYM FLOOR PLAN****PROJECT:**ROOF TOP
RESTAURANT_KRINOSCO
@AYODHYA**SCALE:**

3/8"=1'-0"

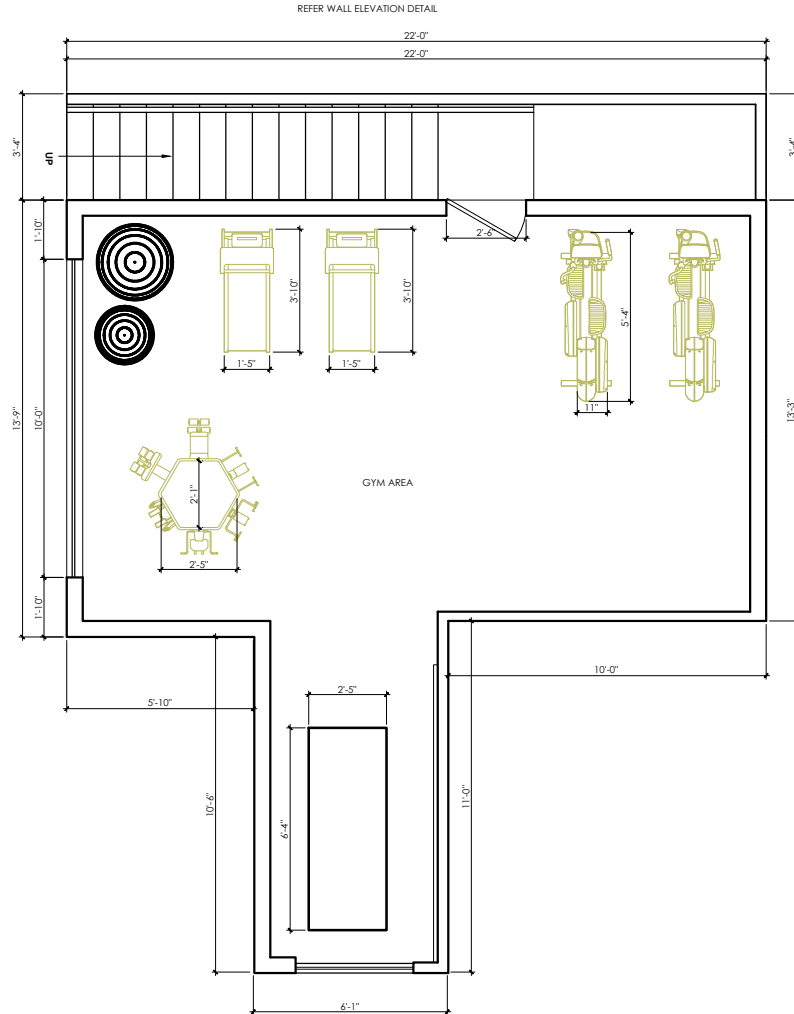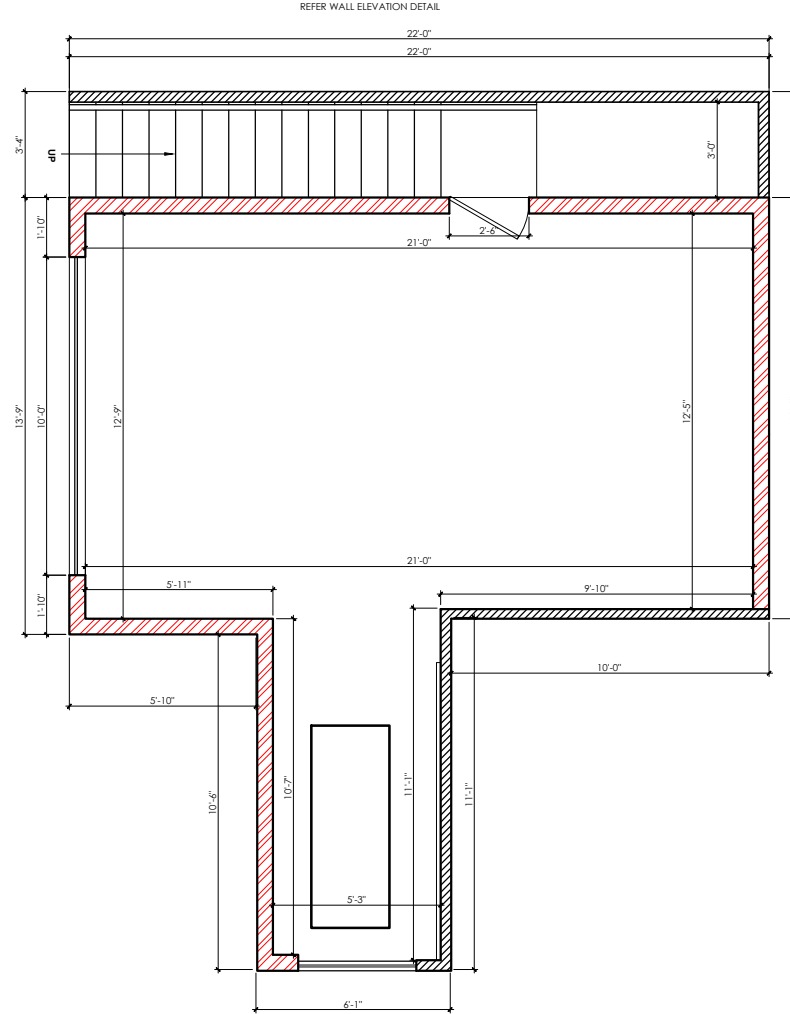
DRW NO. : 00-WD-000**REV:** R2**DATE:** 18. 02. 2023**DEALT:** MIRZA S**DRAWN:** ROHINI**FLOOR PLAN**
3/8"=1'-0"**MASONRY FLOOR PLAN**
3/8"=1'-0"**ACME**
DESIGNERS**ARCHITECTS AND INTERIOR DESIGNERS**

#554 Ground flr, 14th MAIN Road, 7th Sector, H S R LAYOUT, , BANGALORE-102

PH: 09739095543, 080-40948495, email: studio@acmedesigners.com, www.acmedesigners.com




"REDEFINING MODERN BOHO" INTERIOR DESIGN STYLE FOR A BREWERY COMBINES ELEMENTS OF MODERN AND BOHEMIAN DESIGN TO CREATE A WARM, INVITING, AND UNIQUE SPACE.

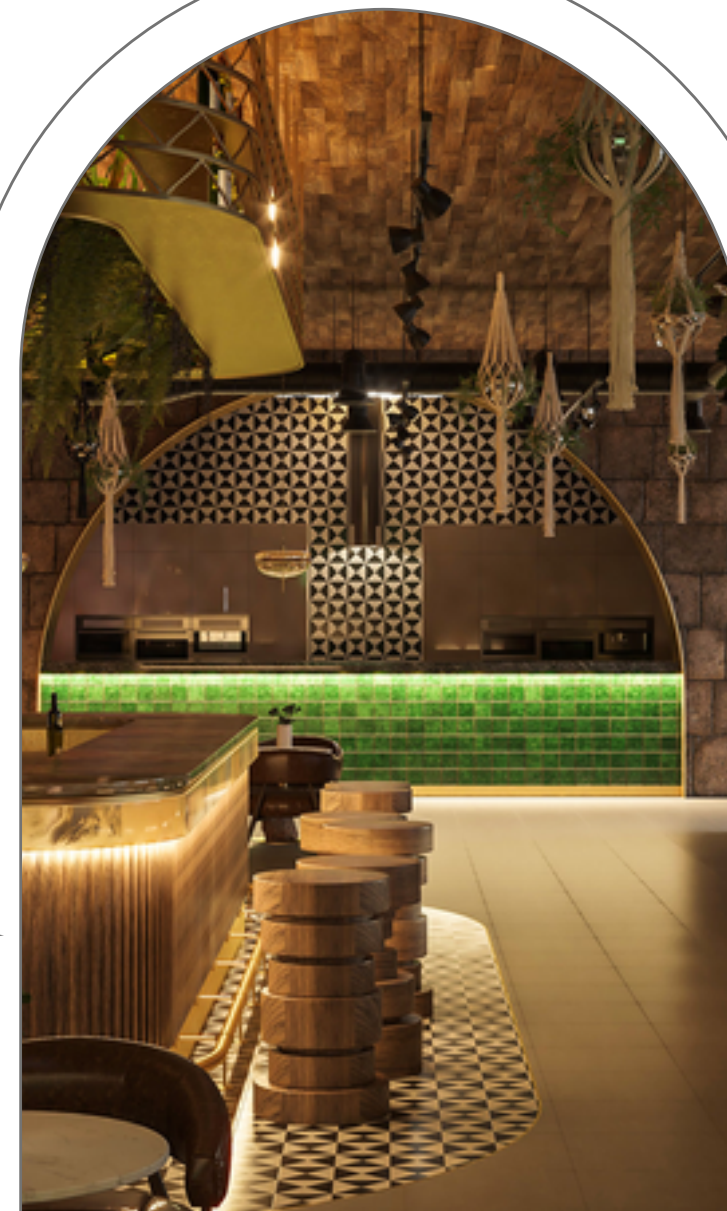

CONCEPT




PROJECT :7
BROOKS AND BONDS

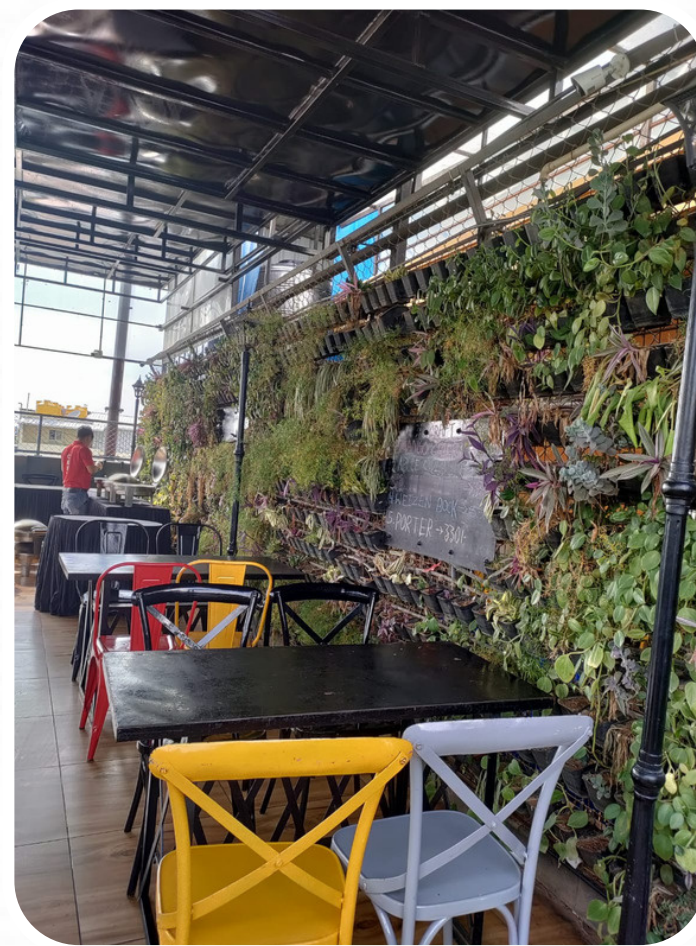

SITE PHOTOS

BEFORE RENOVATION

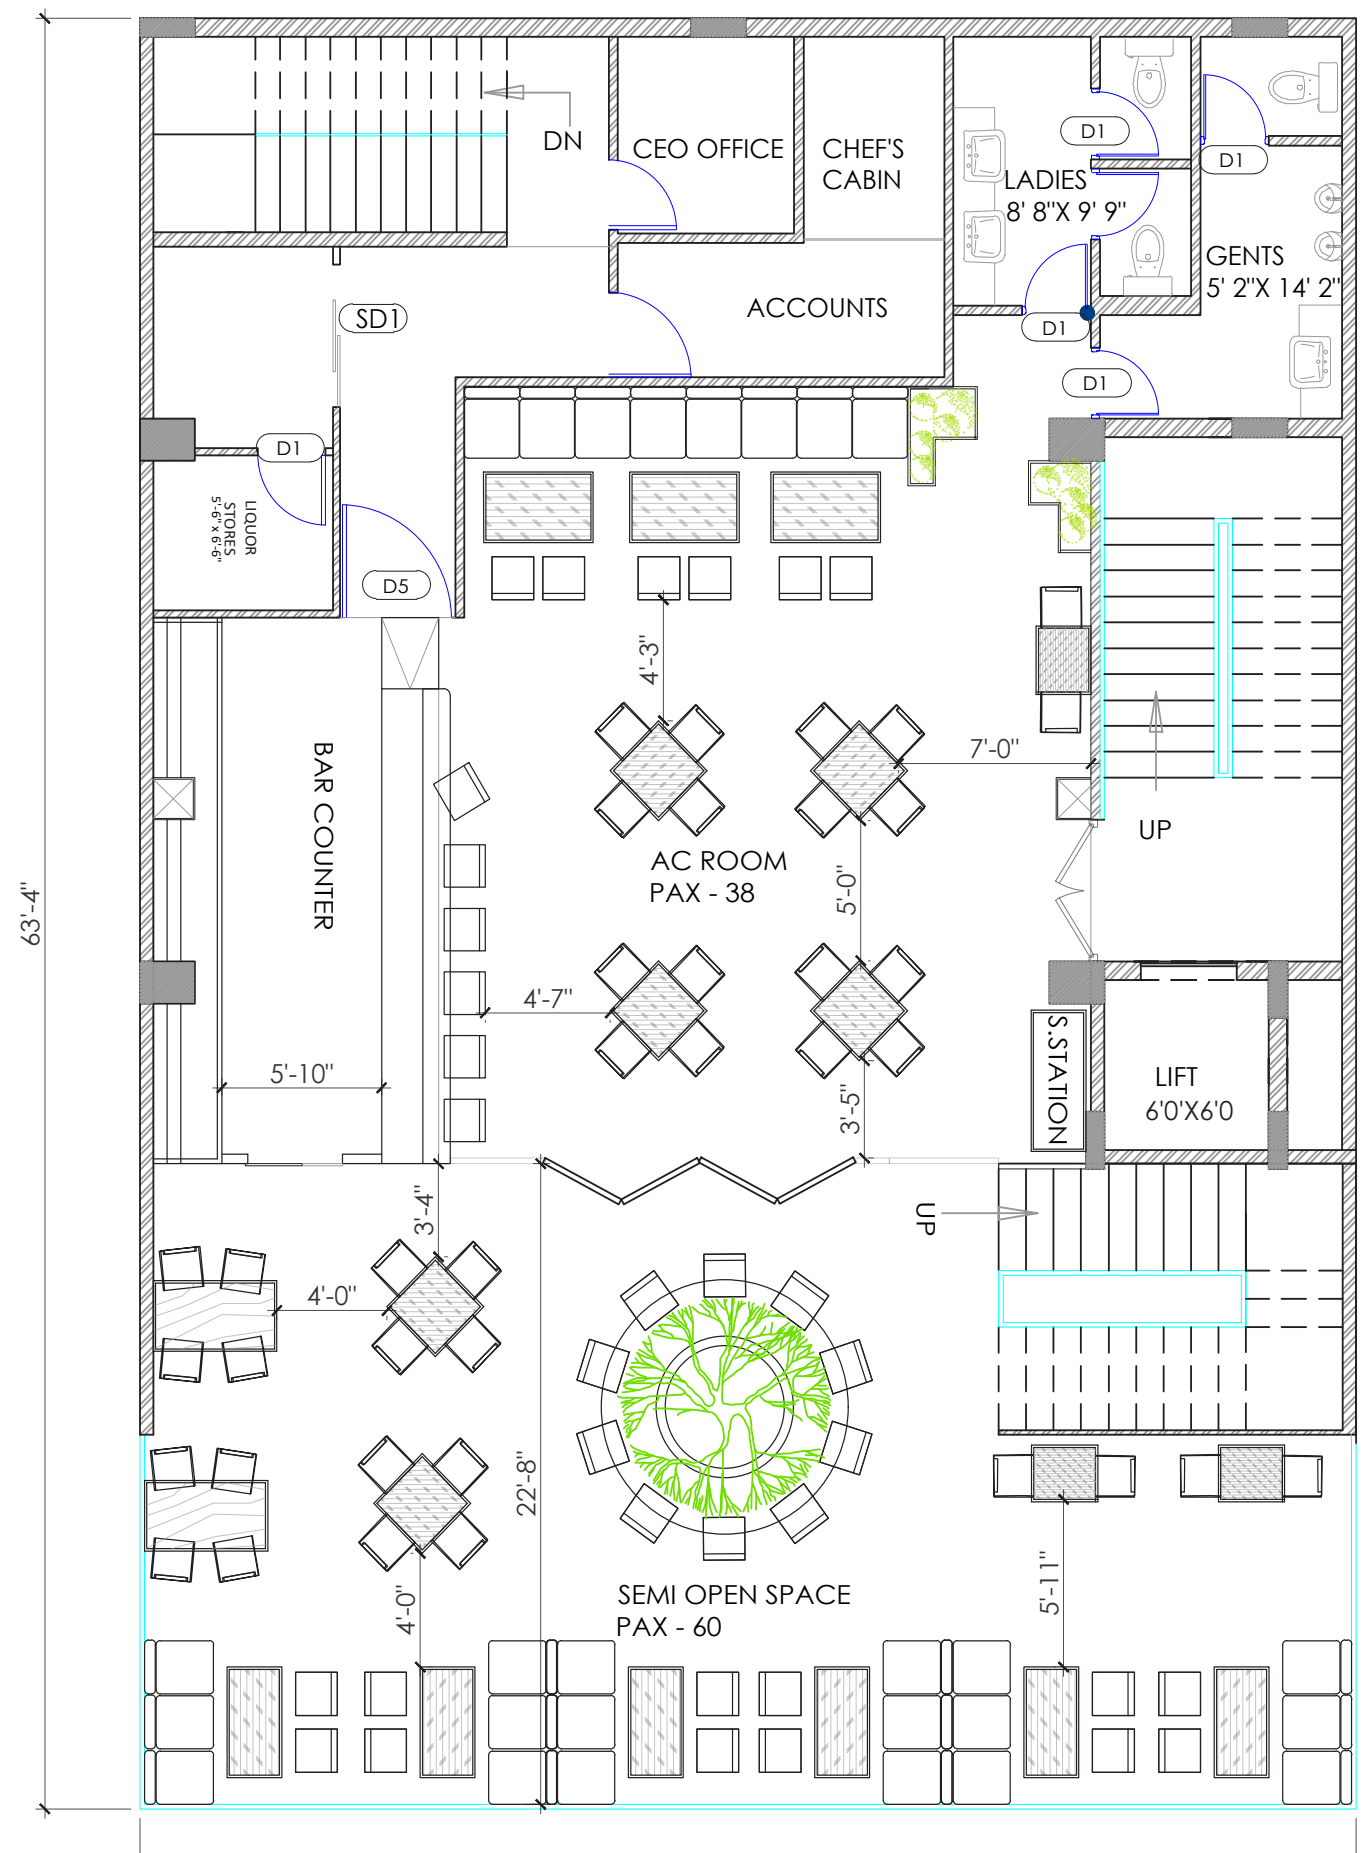

- NOTES:
1. UNLESS MENTIONED OTHERWISE ALL DIMENSIONS ARE IN FEET & INCHES.
 2. LARGER SCALE DETAILS SHALL SUPERSEDE ALL SMALLER SCALE DRAWINGS.
 3. ANY DISCREPANCY IN THIS DRAWING OR ANY OTHER DRAWINGS RELATED TO THIS DRAWING SHALL BE BROUGHT TO THE NOTICE OF THE CONSULTANTS IMMEDIATELY AND WORK BE COMMENCED ONLY AFTER CLARIFICATIONS ARE PROVIDED.
 4. DO NOT SCALE THE DRAWINGS, FOLLOW WRITTEN DIMENSIONS ONLY.

KEY PLAN:

SIGNATURE OR STAMP:

APPROVED BY:

VERIFIED BY:

PURPOSE : FOR DISCUSSION

TITLE: FLOOR PLAN

PROJECT: BROOKS AND BONDS

SCALE: FTS

DRW NO. : REV: R6

DATE: 03-04-2023

DEALT: SHRAVANI

DRAWN: ROHINI




LOWER TERRACE FLOOR



ARCHITECTS AND INTERIOR DESIGNERS

No 20/A, Anandamaya, 13th cross, 6th sector, HSR Layout, Bengaluru, 560102 email: studio@acmedesigners.com, www.acmedesigners.com

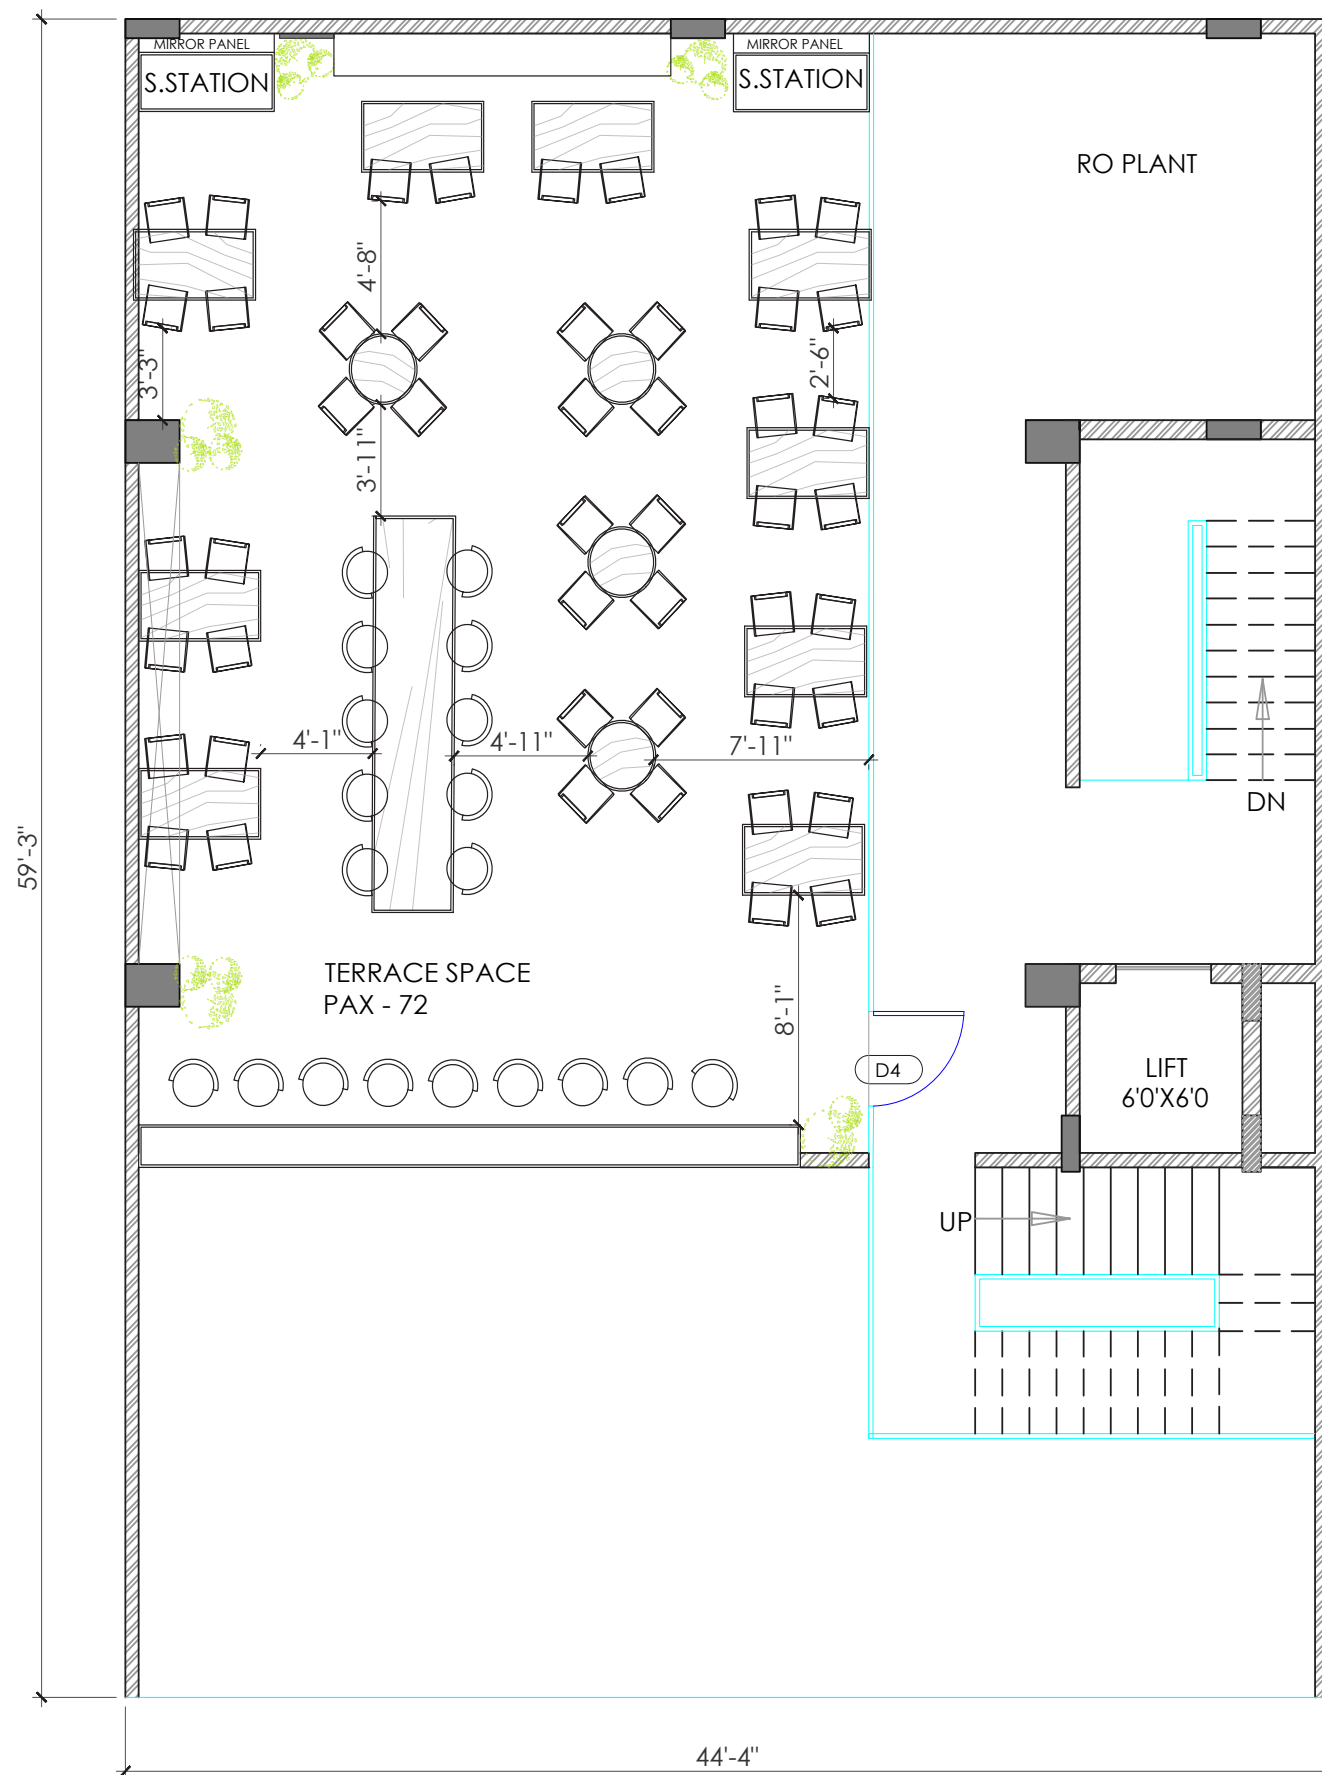

- NOTES:
1. UNLESS MENTIONED OTHERWISE ALL DIMENSIONS ARE IN FEET & INCHES.
 2. LARGER SCALE DETAILS SHALL SUPERSEDE ALL SMALLER SCALE DRAWINGS.
 3. ANY DISCREPANCY IN THIS DRAWING OR ANY OTHER DRAWINGS RELATED TO THIS DRAWING SHALL BE BROUGHT TO THE NOTICE OF THE CONSULTANTS IMMEDIATELY AND WORK BE COMMENCED ONLY AFTER CLARIFICATIONS ARE PROVIDED.
 4. DO NOT SCALE THE DRAWINGS, FOLLOW WRITTEN DIMENSIONS ONLY.

KEY PLAN:

SIGNATURE OR STAMP:

APPROVED BY:

VERIFIED BY:

PURPOSE : FOR DISCUSSION

TITLE: FLOOR PLAN

PROJECT:	SCALE:
BROOKS AND BONDS	F T S

DRW NO. :	REV: R6
-----------	---------

DATE: 03-04-2023	
------------------	--

DEALT: SHRAVANI

DRAWN: ROHINI

UPPER TERRACE FLOOR

ACME
DESIGNERS

ARCHITECTS AND INTERIOR DESIGNERS

No 20/A, Anandamaya, 13th cross, 6th sector, HSR Layout, Bengaluru, 560102 email: studio@acmedesigners.com, www.acmedesigners.com

PROJECT :8
BREWERY RESORT - ENLIVEN
BUBBLE




An innovative multilevel brewery
with internal waterfalls has been
designed employing fluid forms
of architecture.


concept



FLOOR PLAN

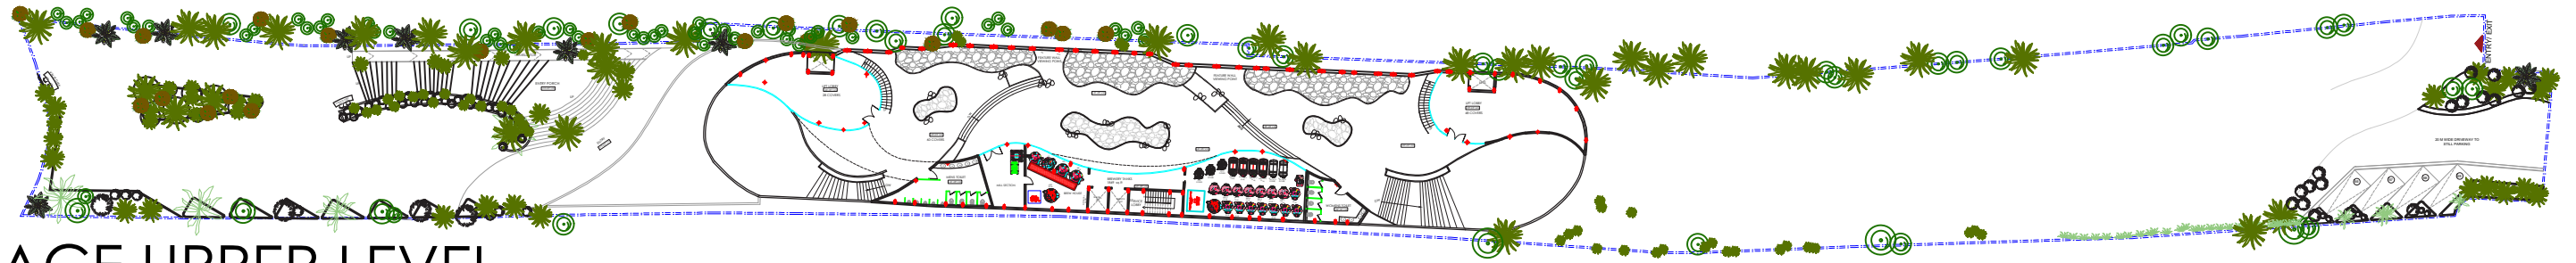


TERRACE UPPER LEVEL

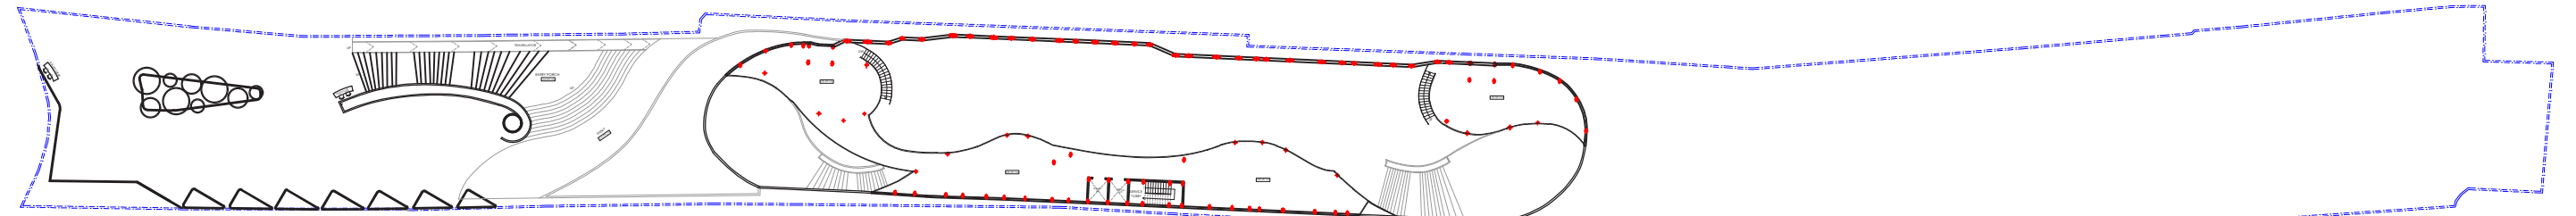


TERRACE UPPER LEVEL SLAB ACCESS




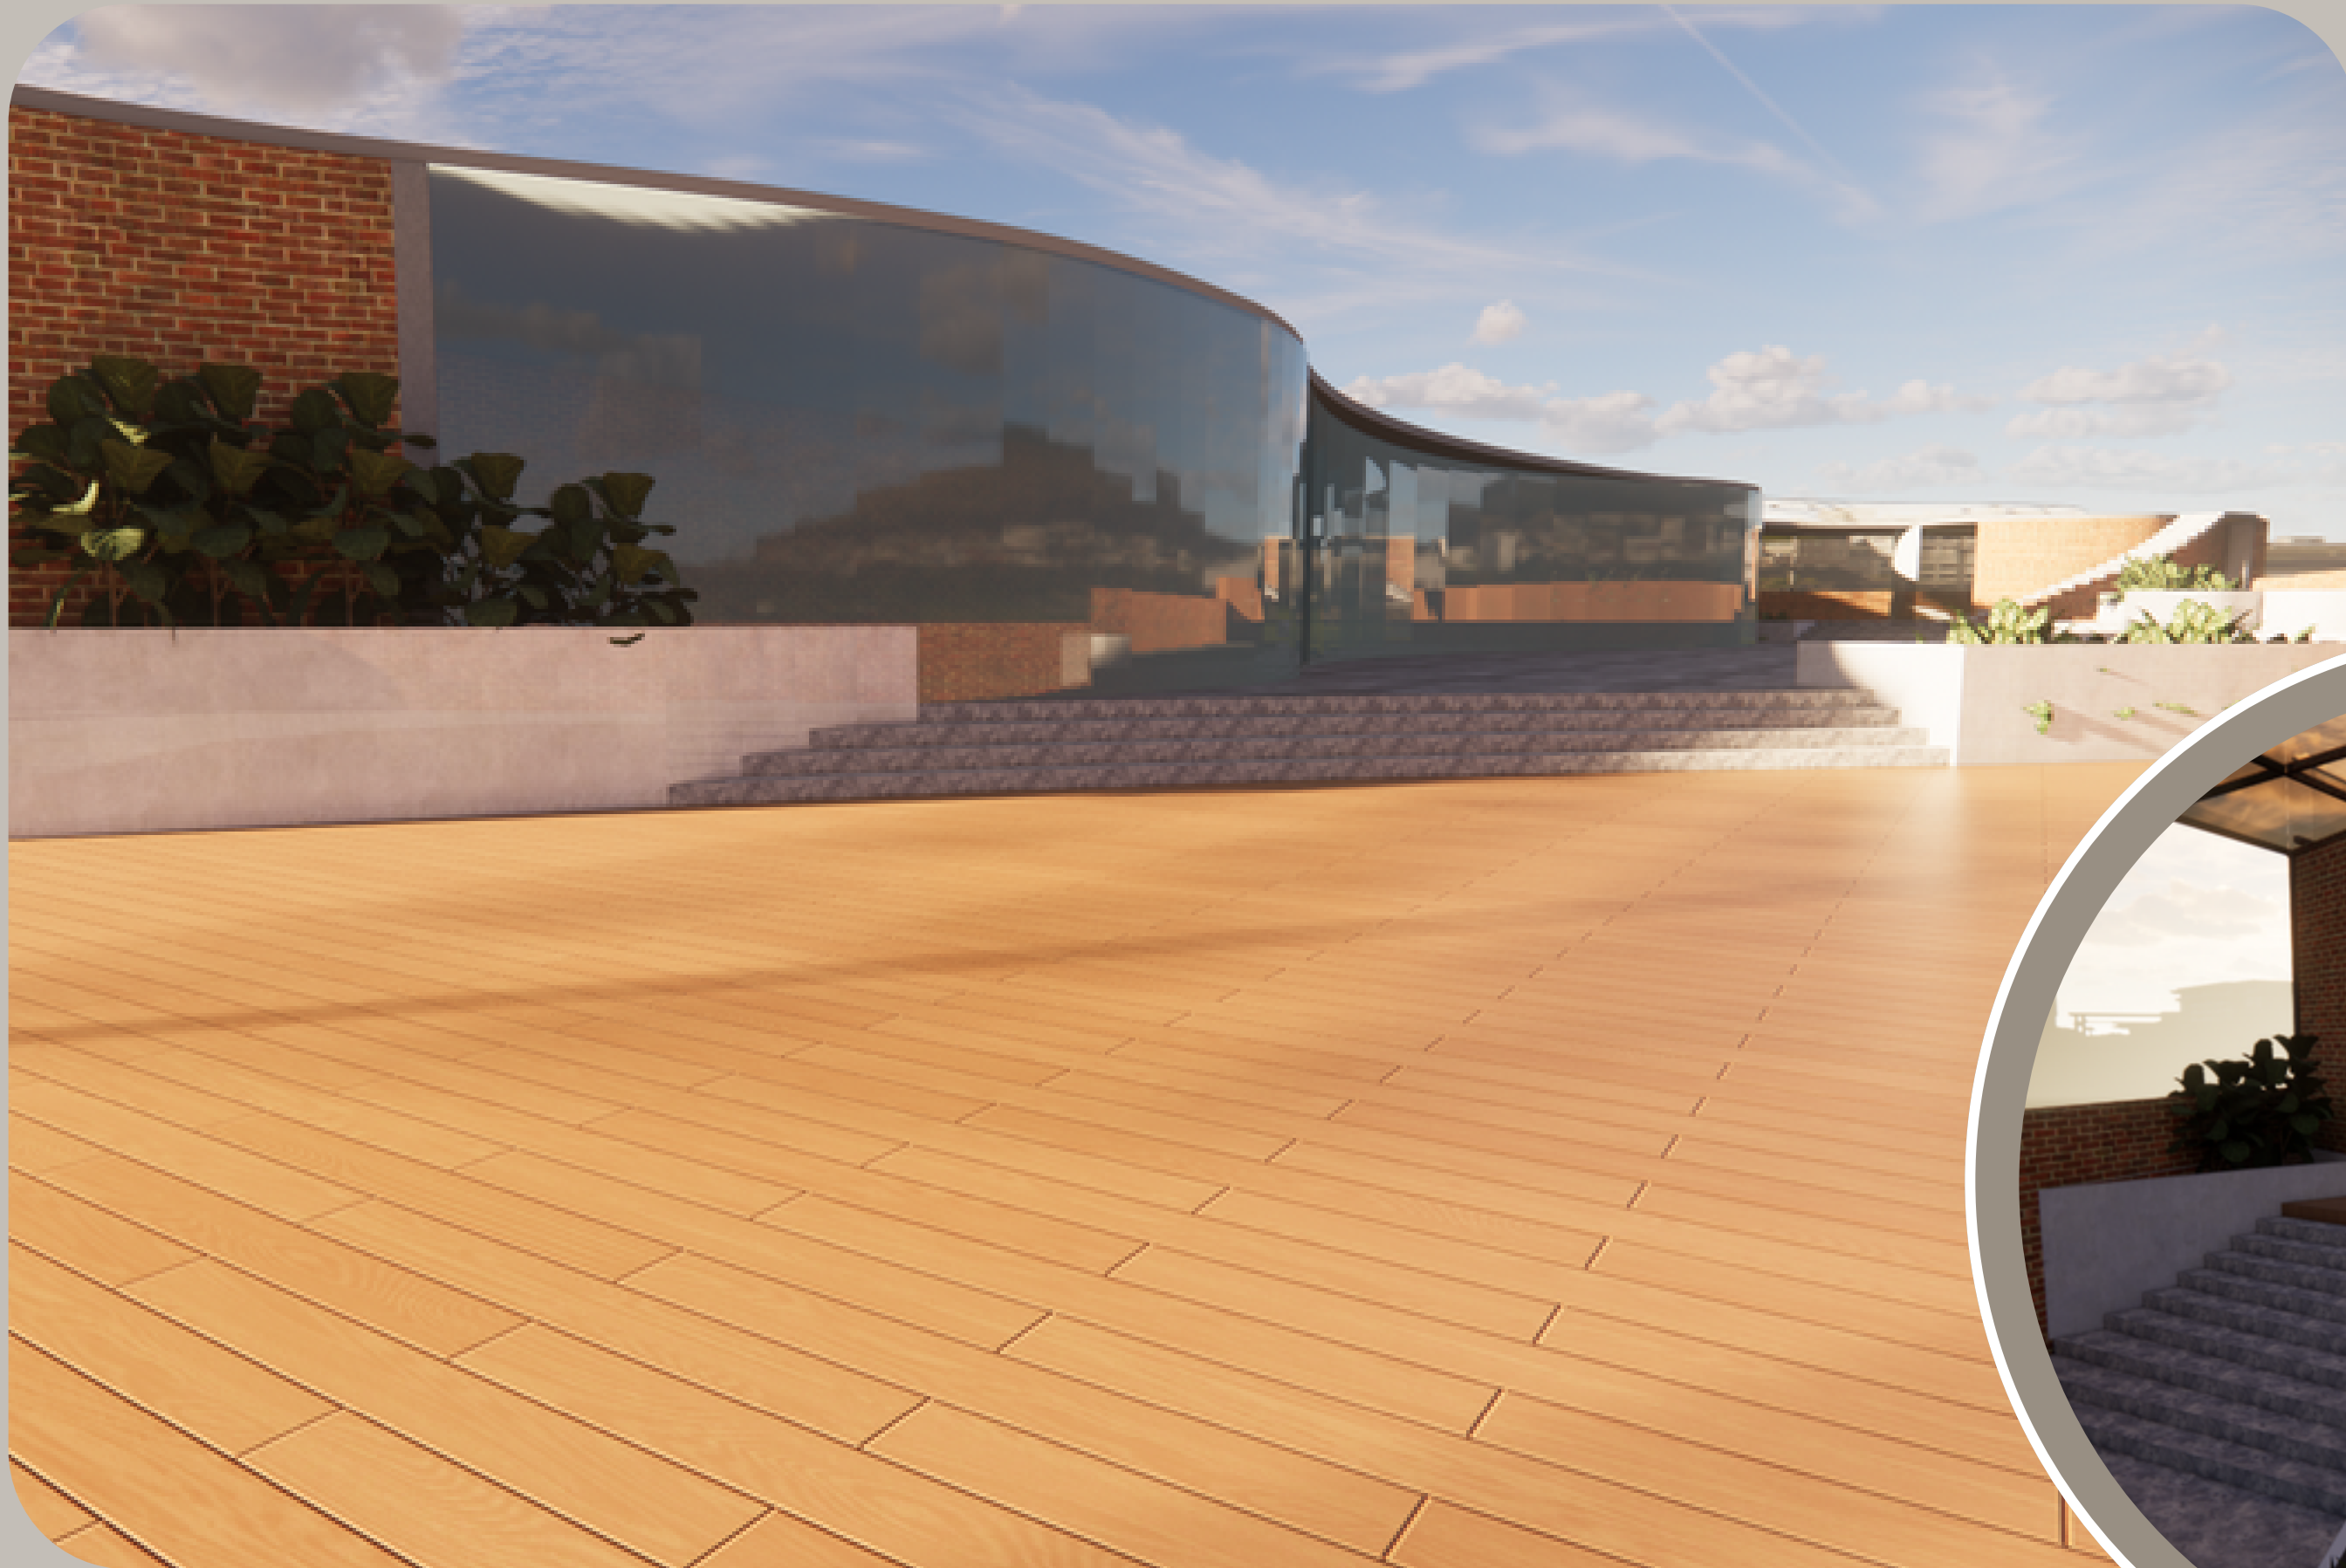


Enliven bubble

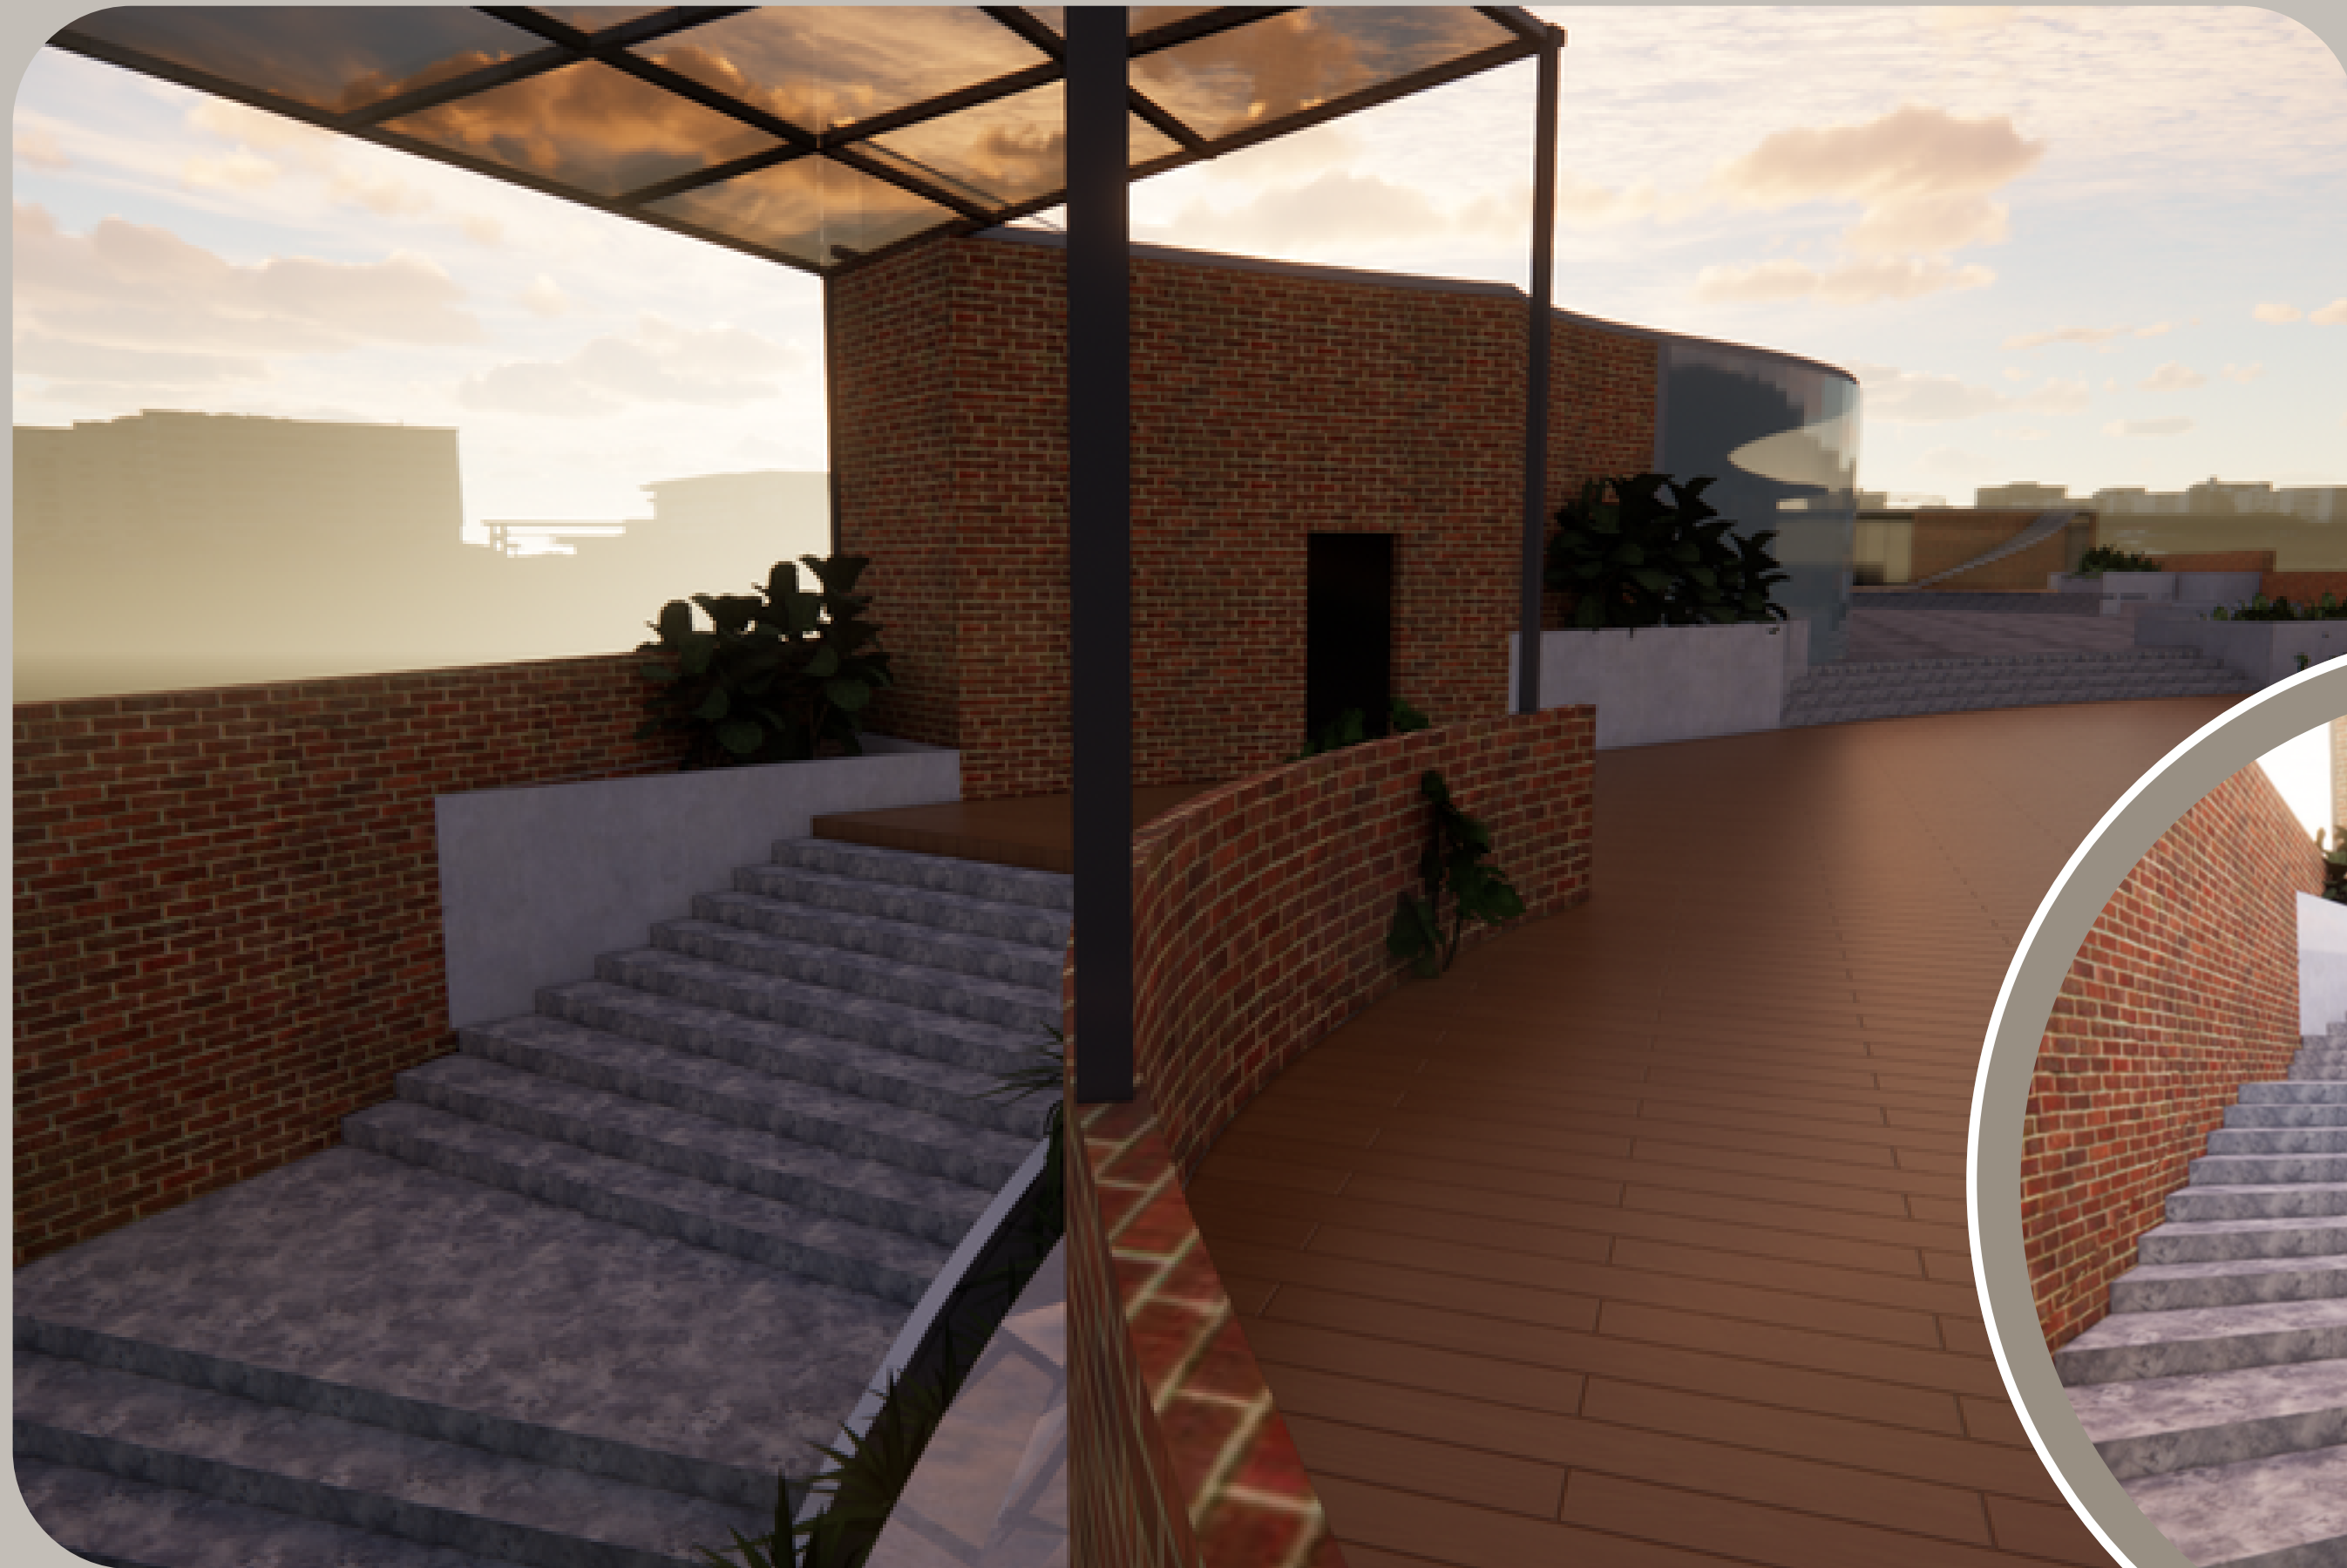


Enliven bubble

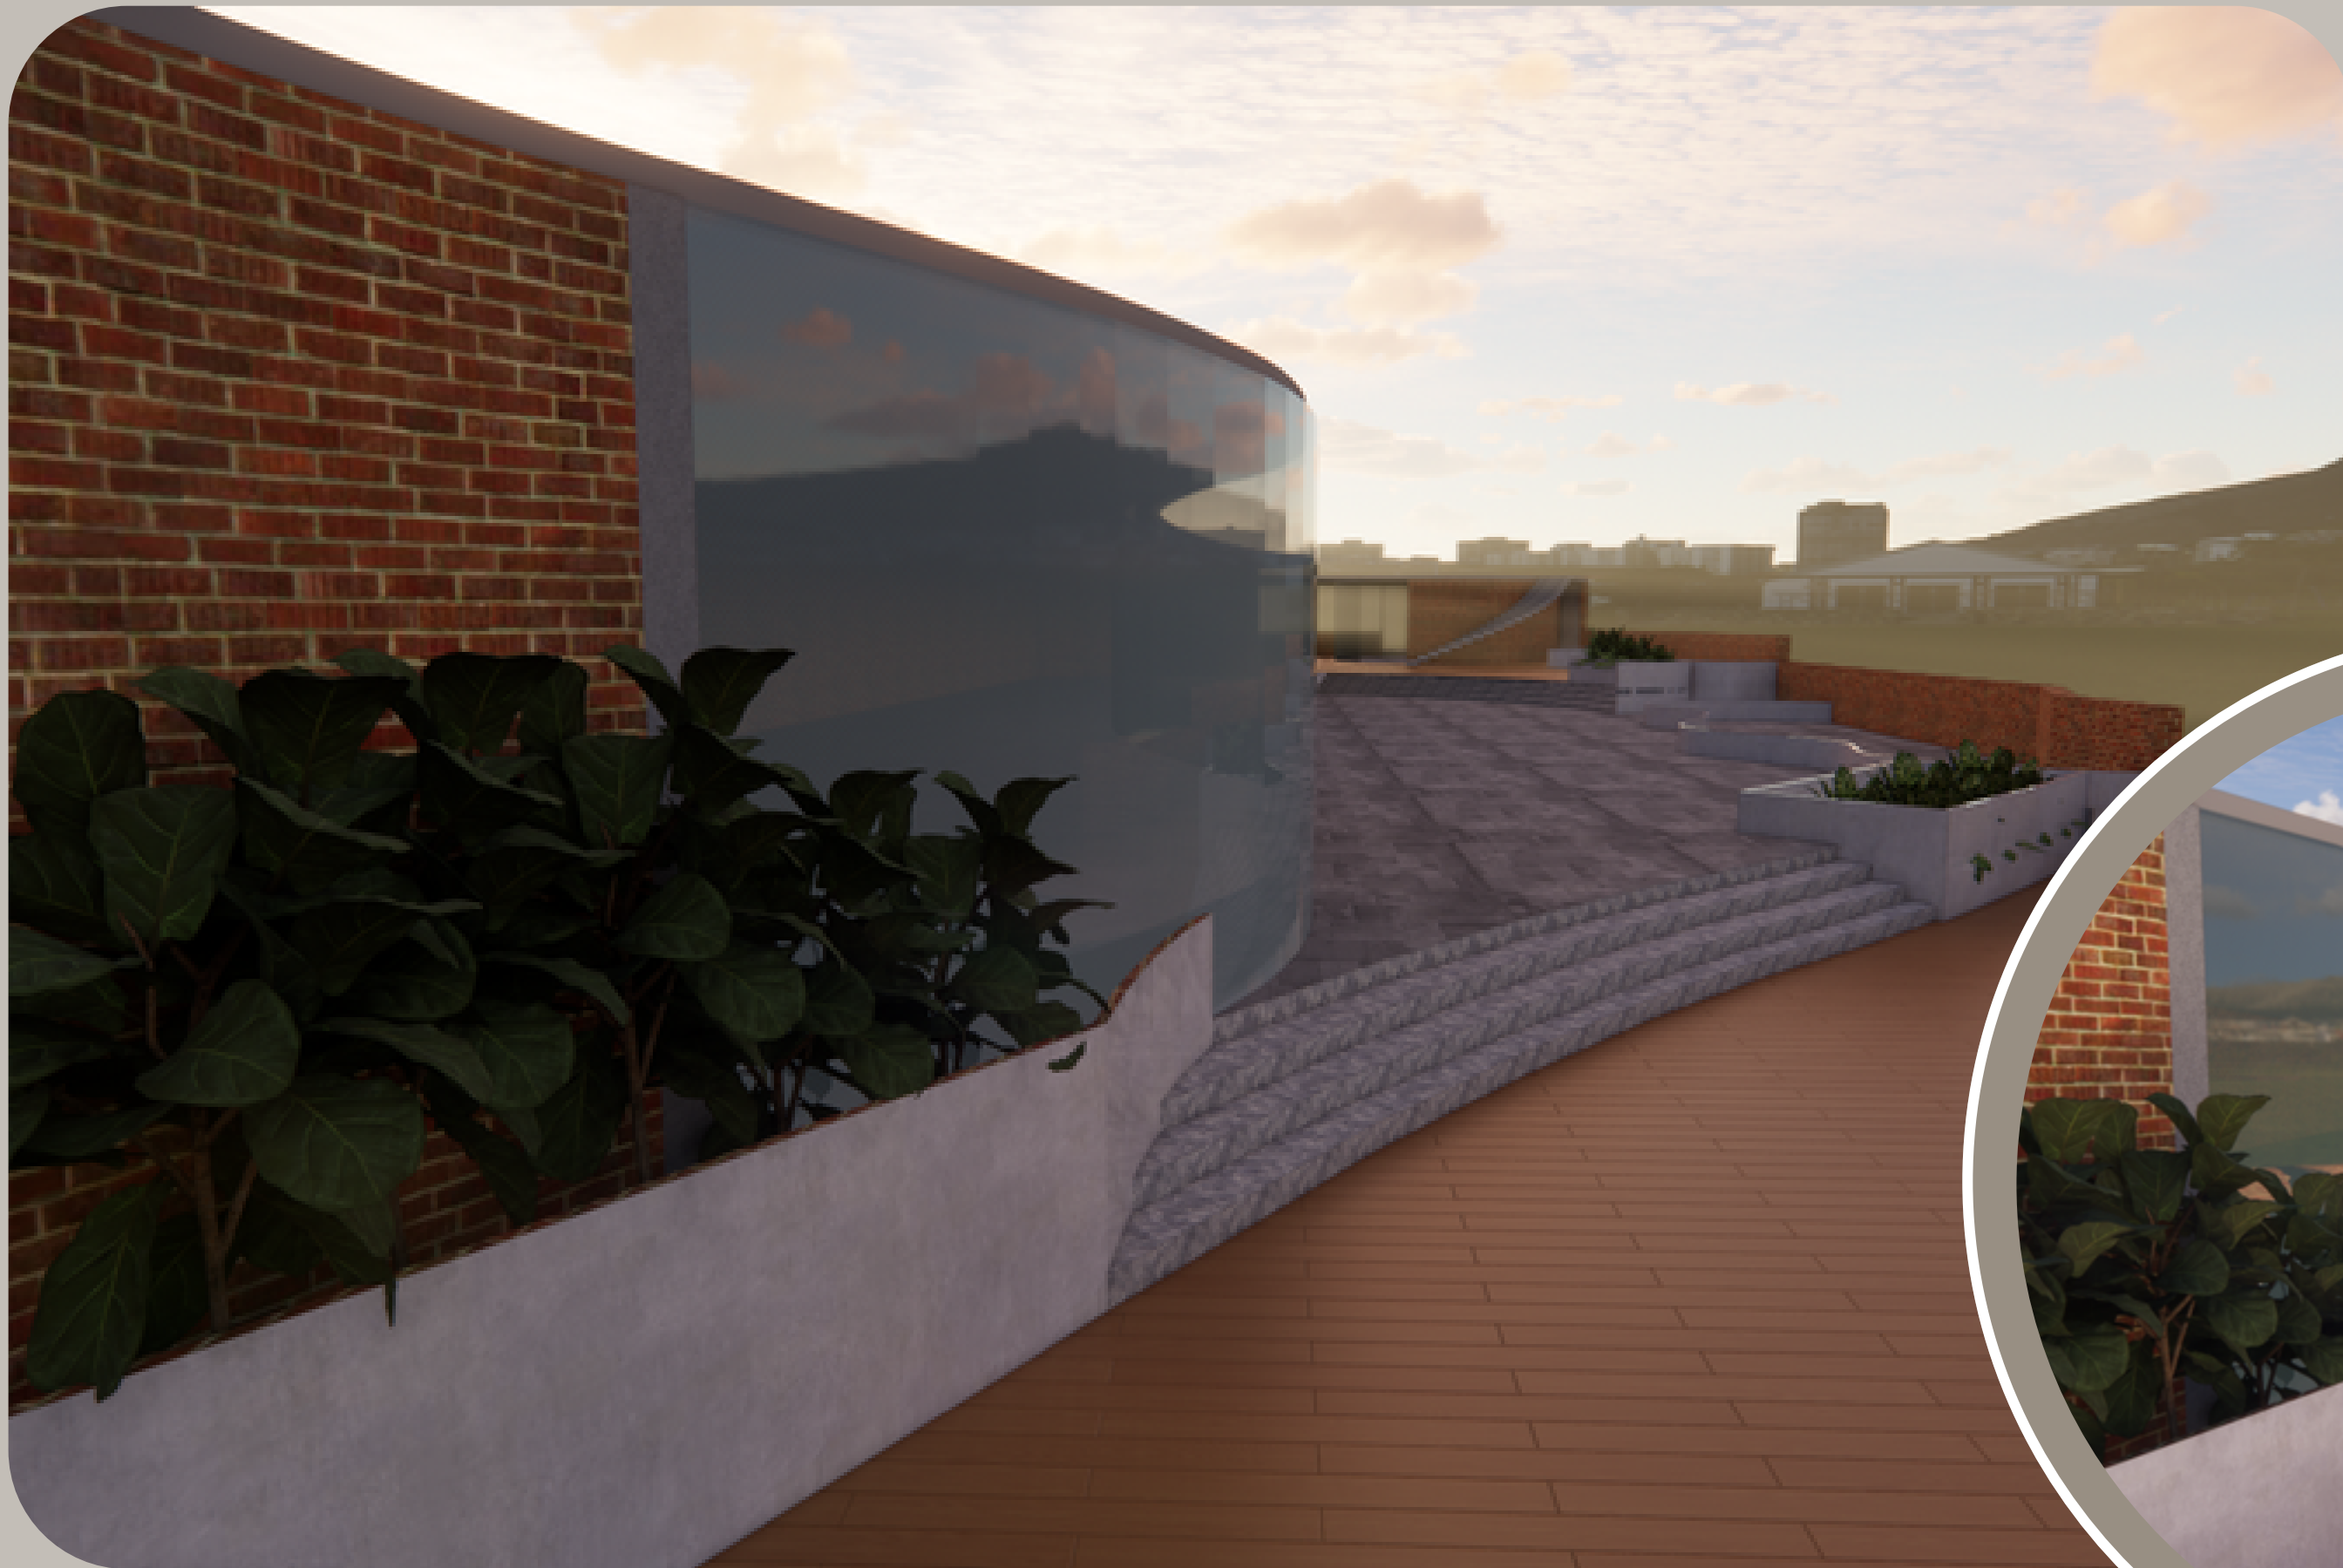

Enliven bubble

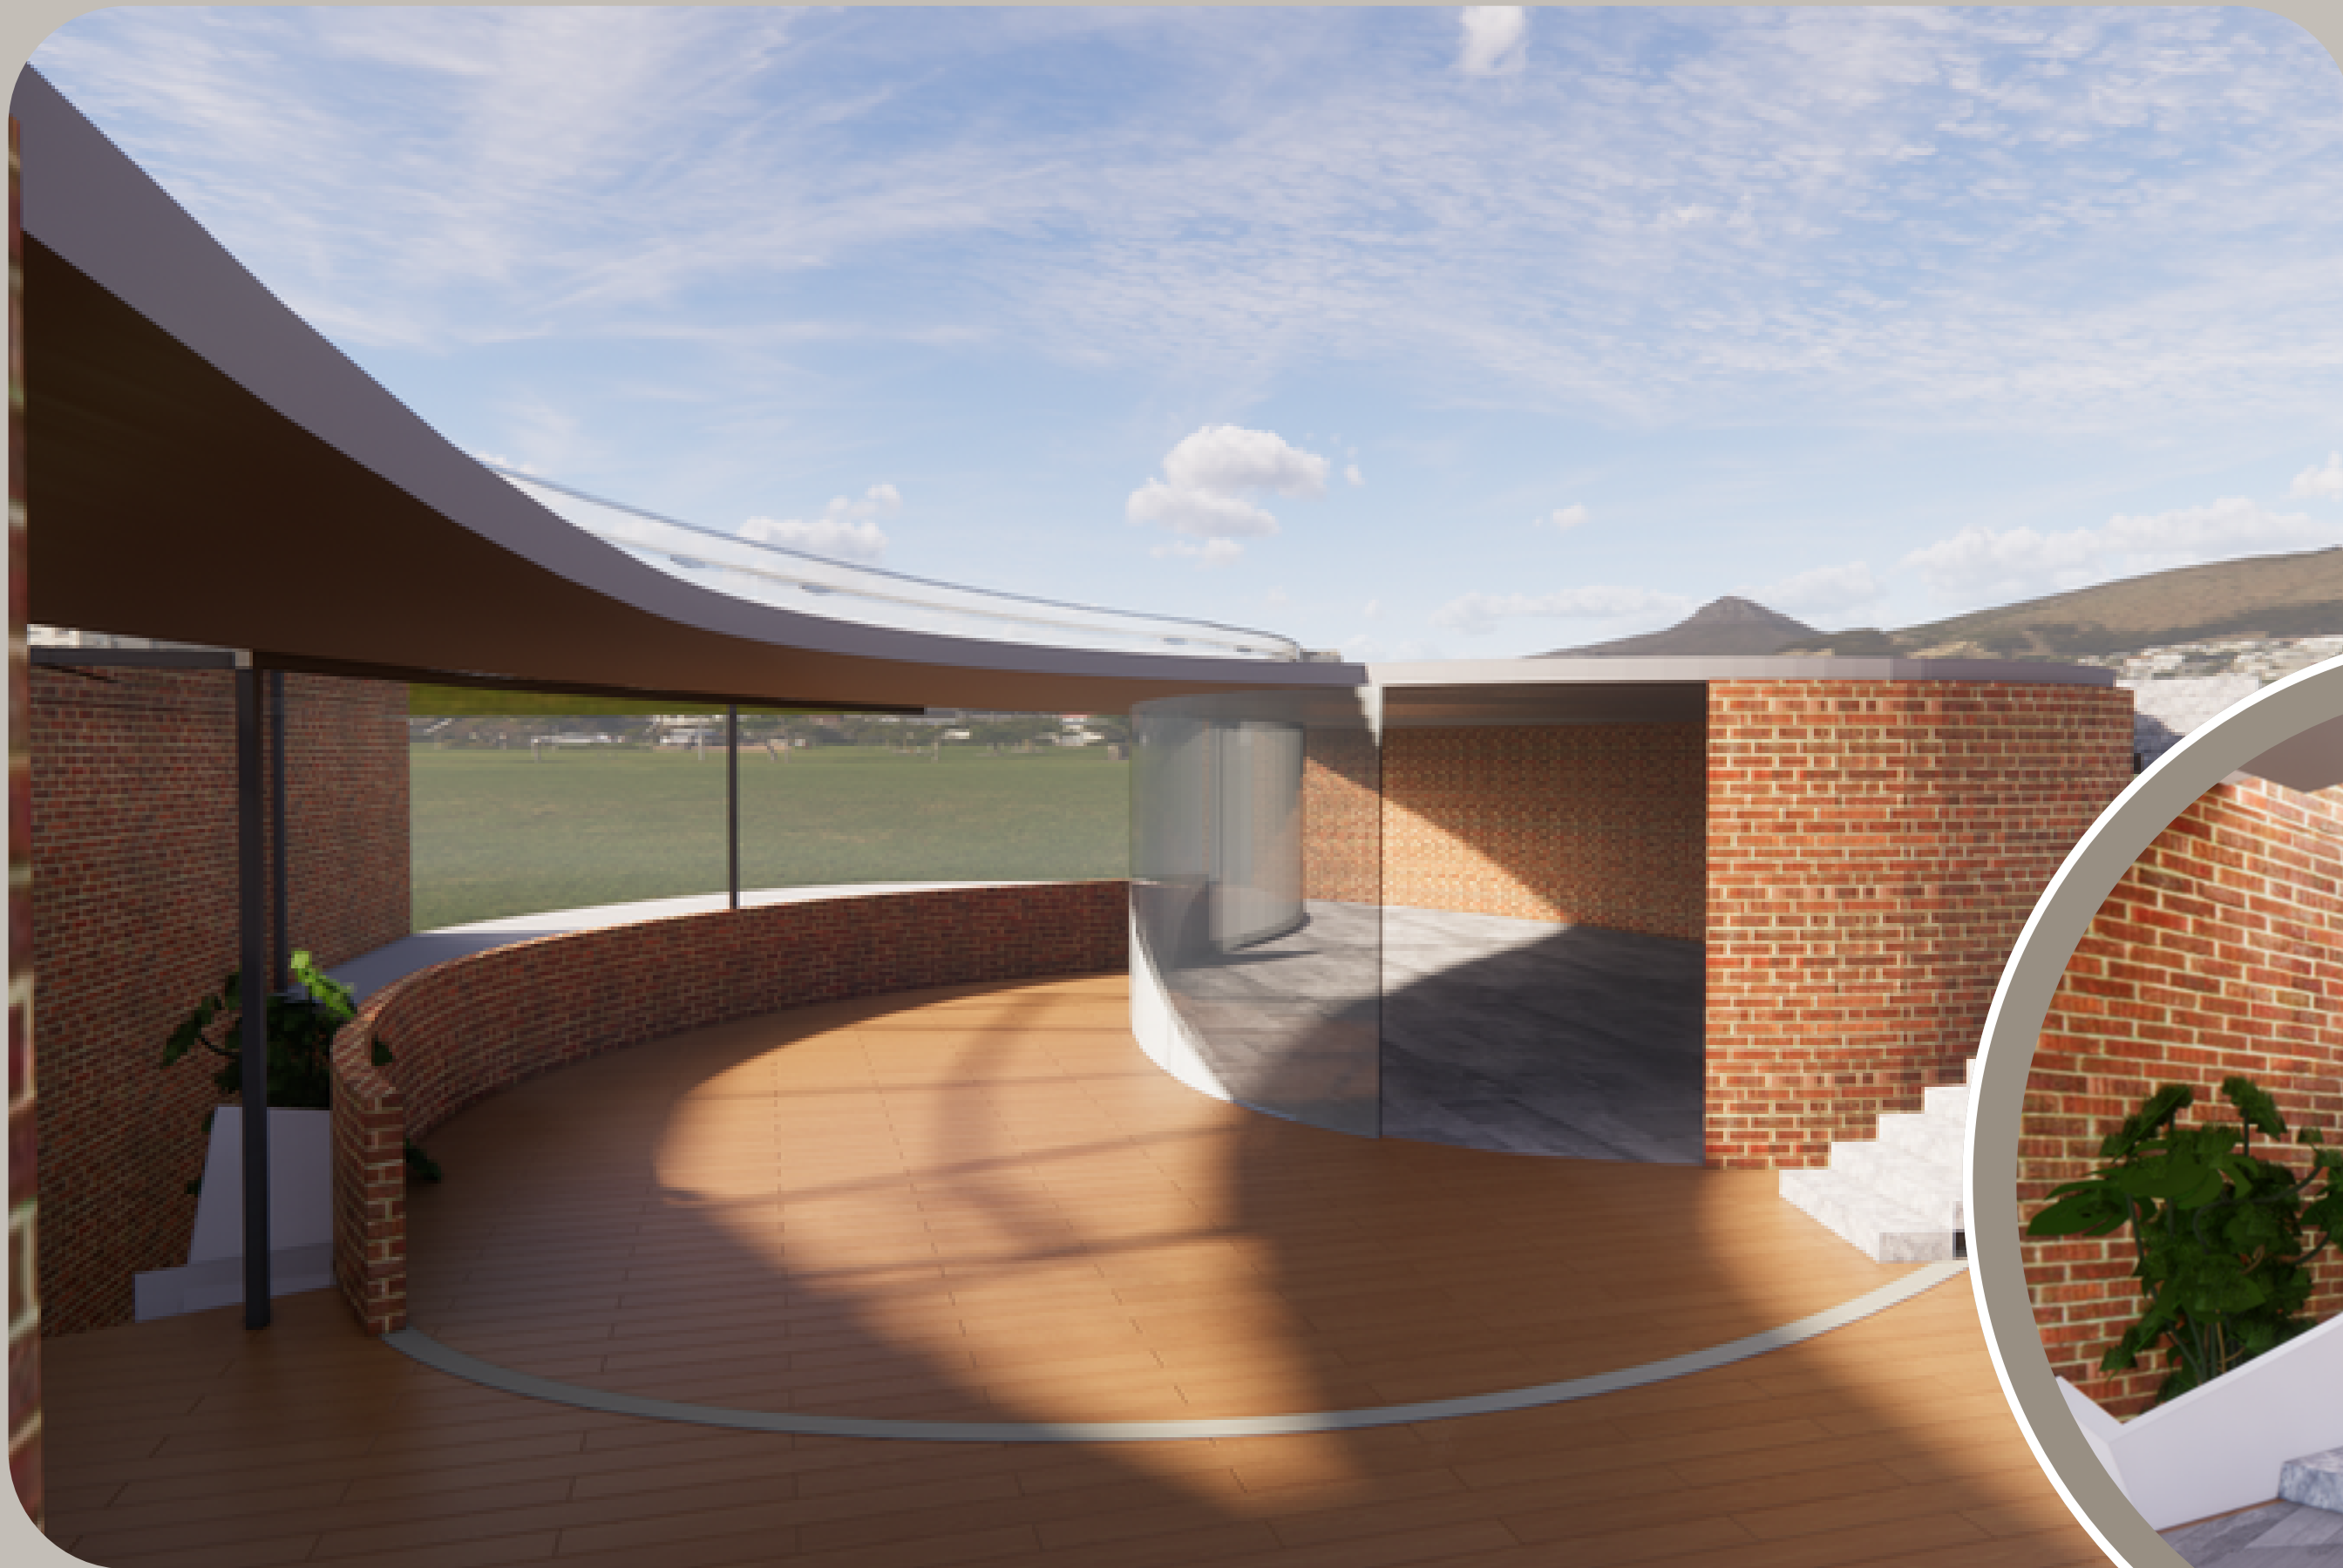

Enliven bubble

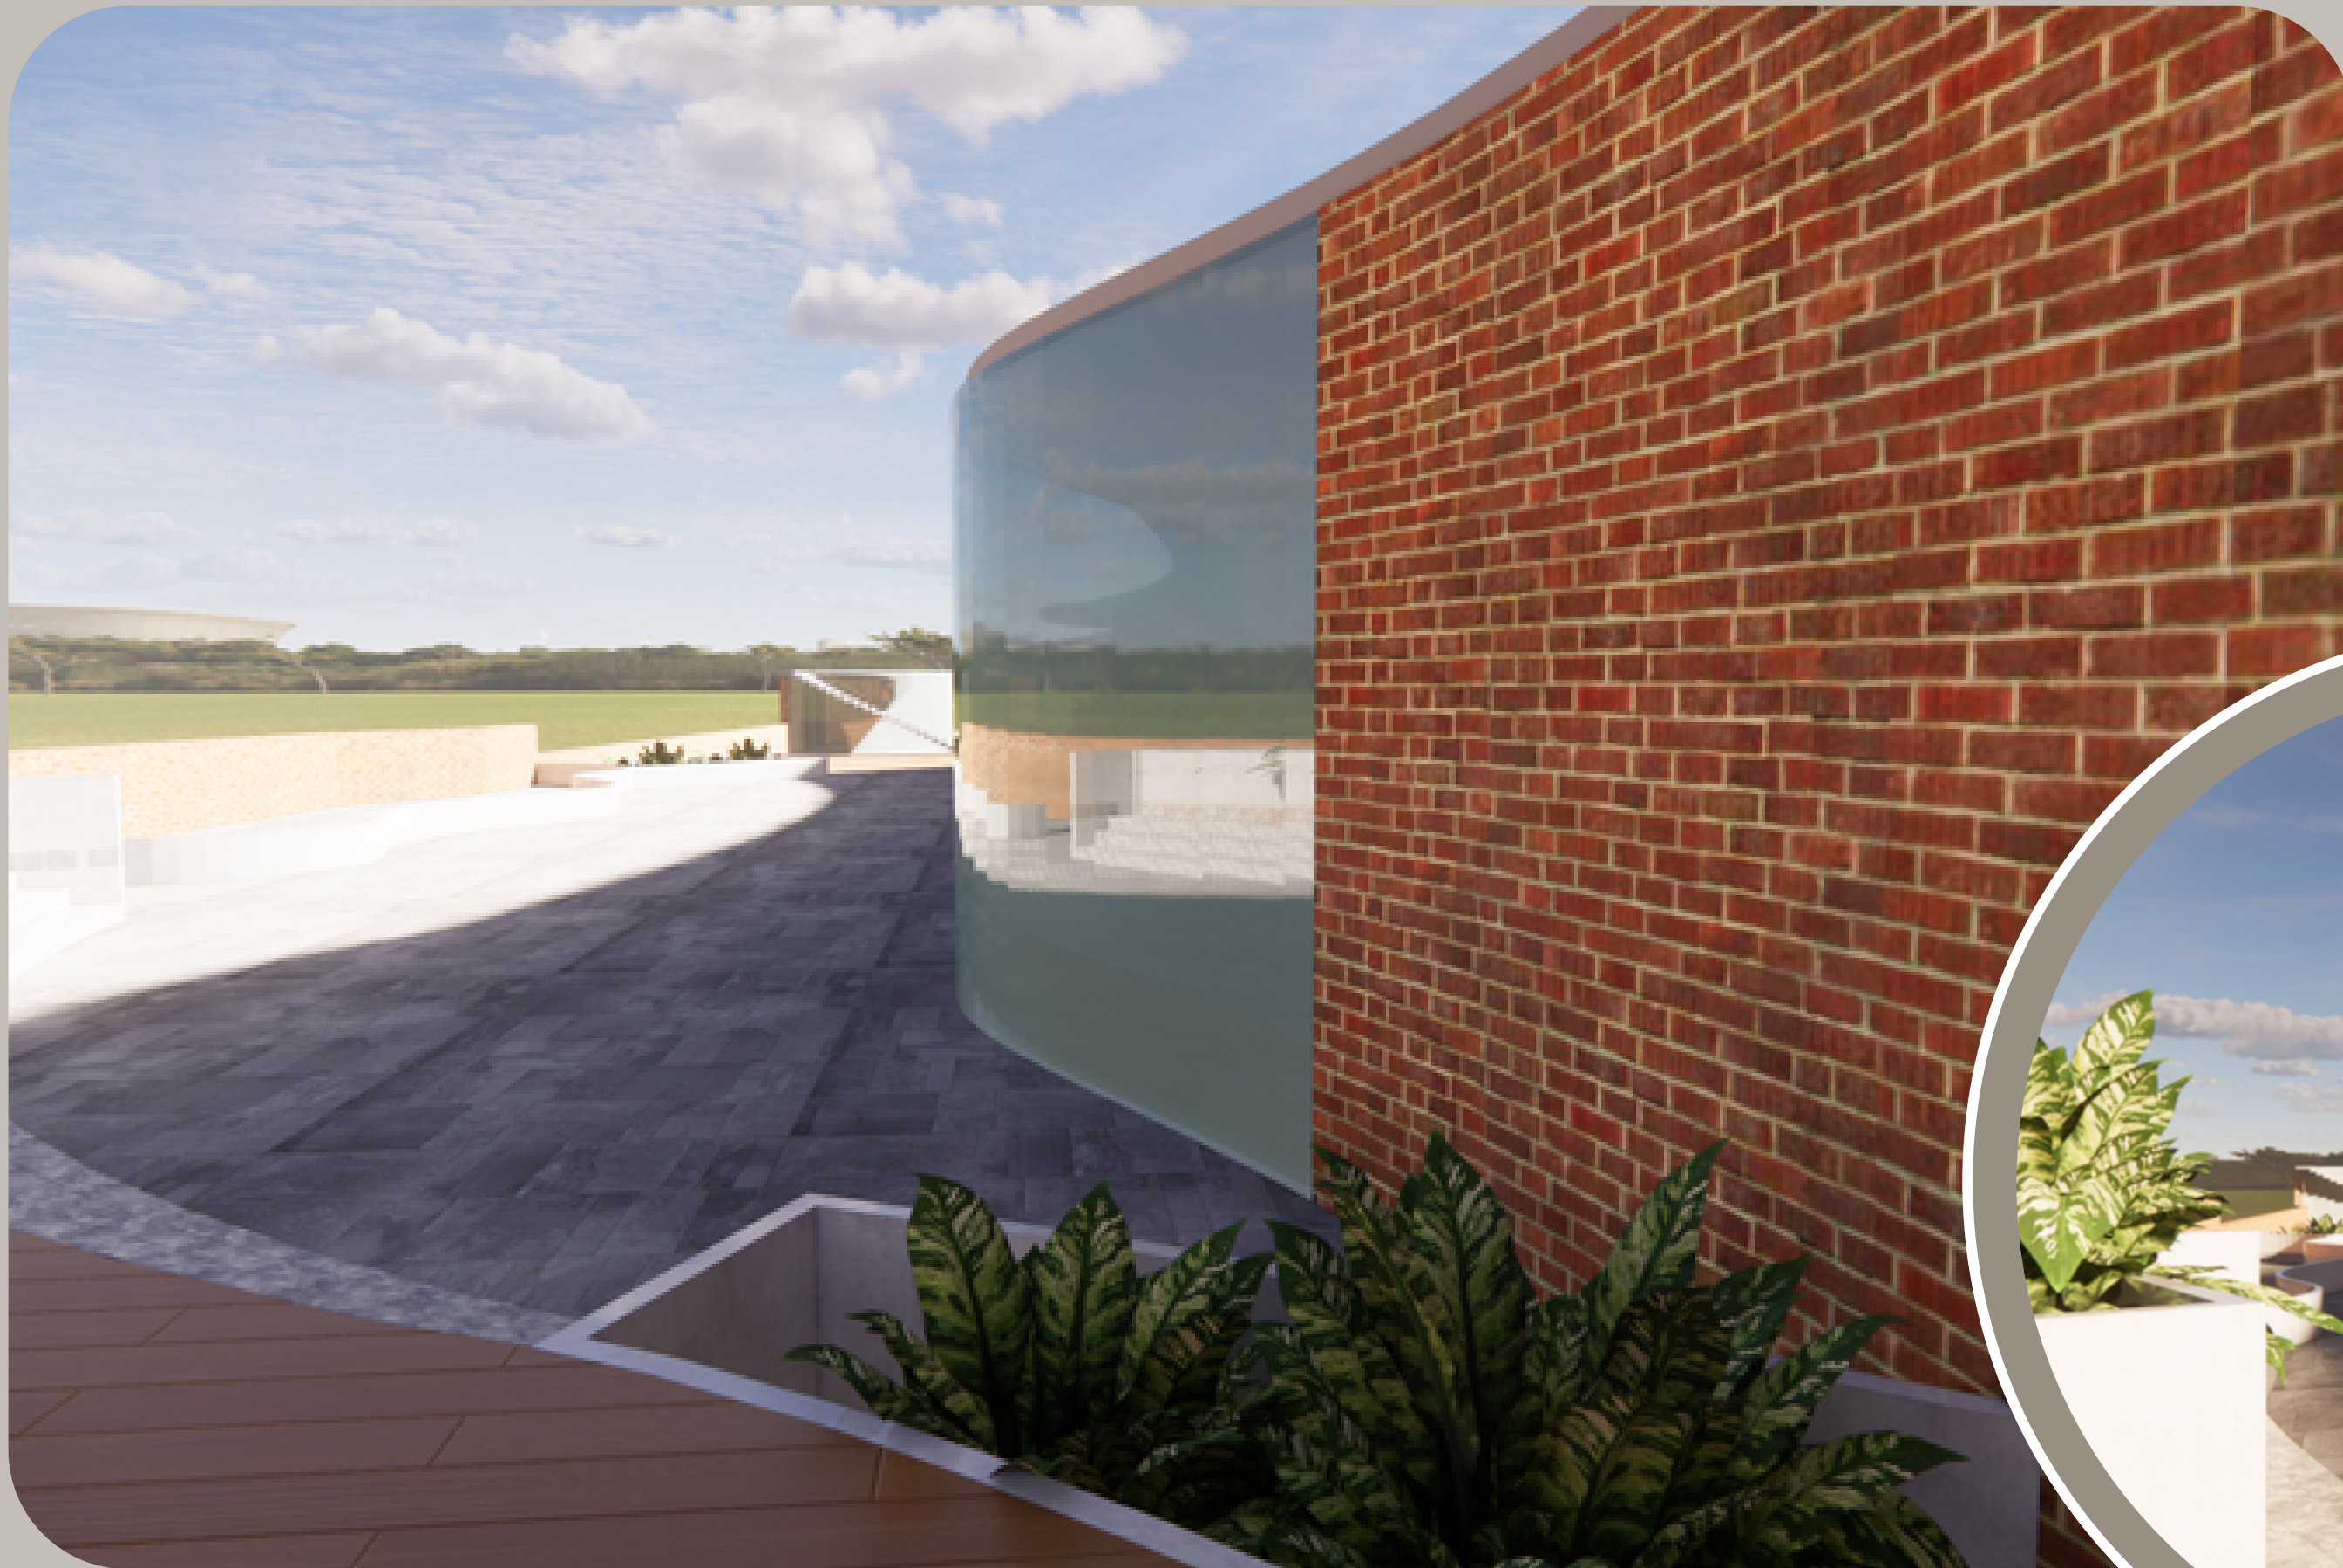

Enliven bubble







IT HAS A STOCK EXCHANGE THEME AT ITS CORE.
THUS, WE EMPLOY CREATURES LIKE BULL BEARS AS WELL AS OBJECTS LIKE
GRAPHS, ARROWS, NOTES, STATUES, ETC.

BOLD FORMS FOR THE ELEMENTAL CONCEPT.





STOCK EXCHANGE THEME

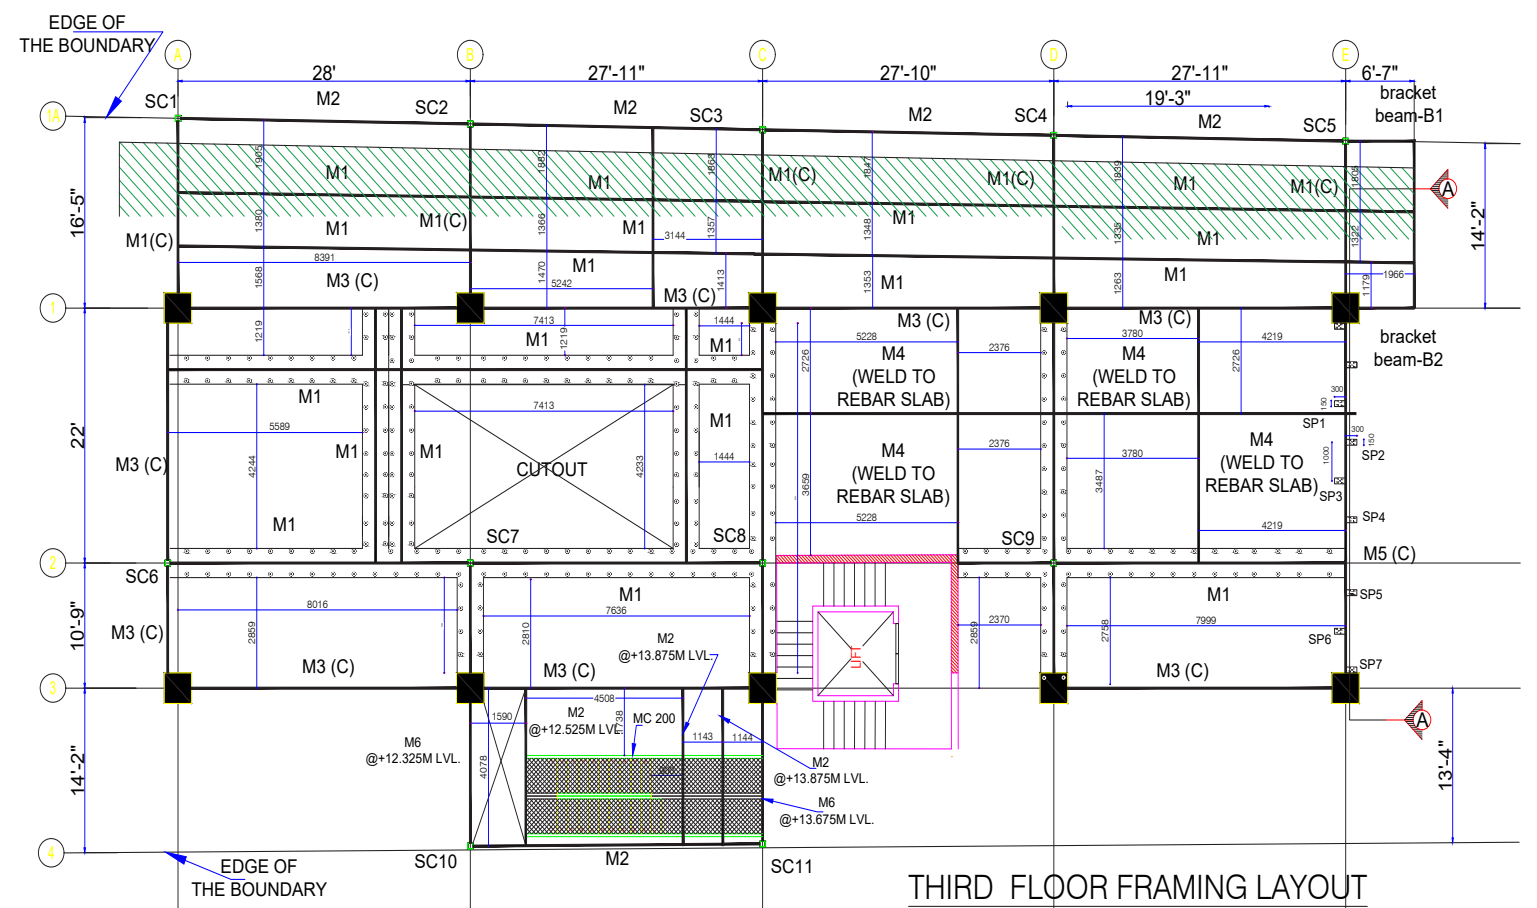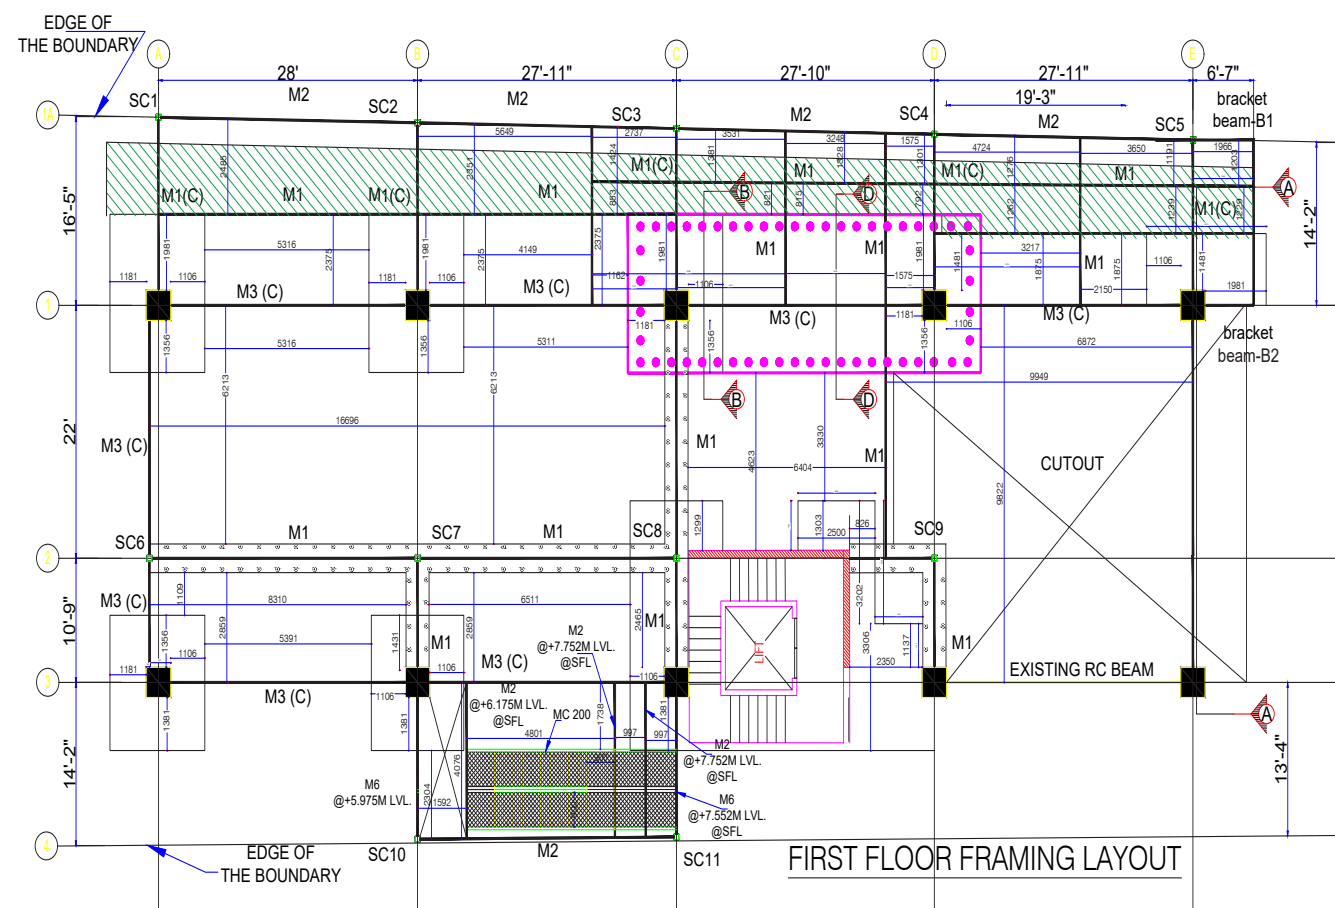
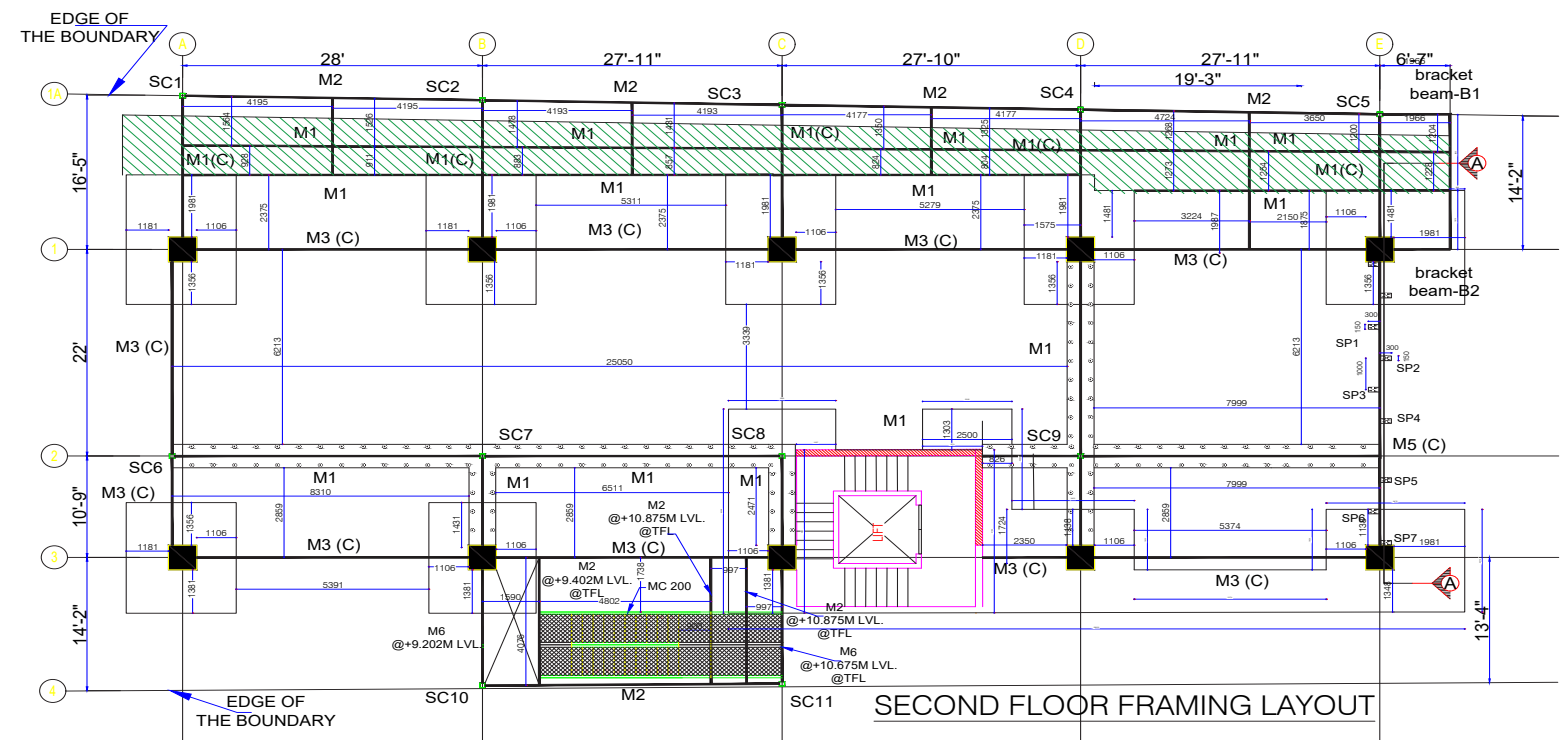
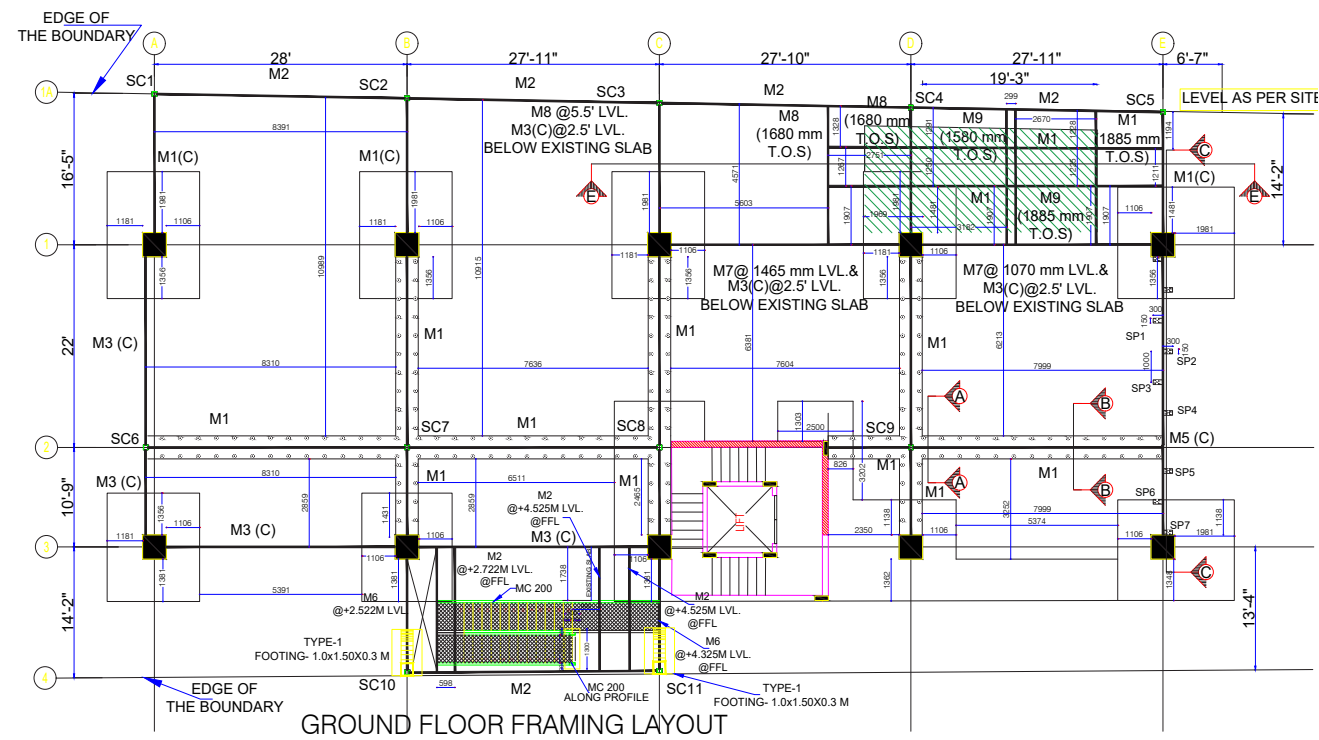


FRAMING LAYOUT


structural model

beam

column

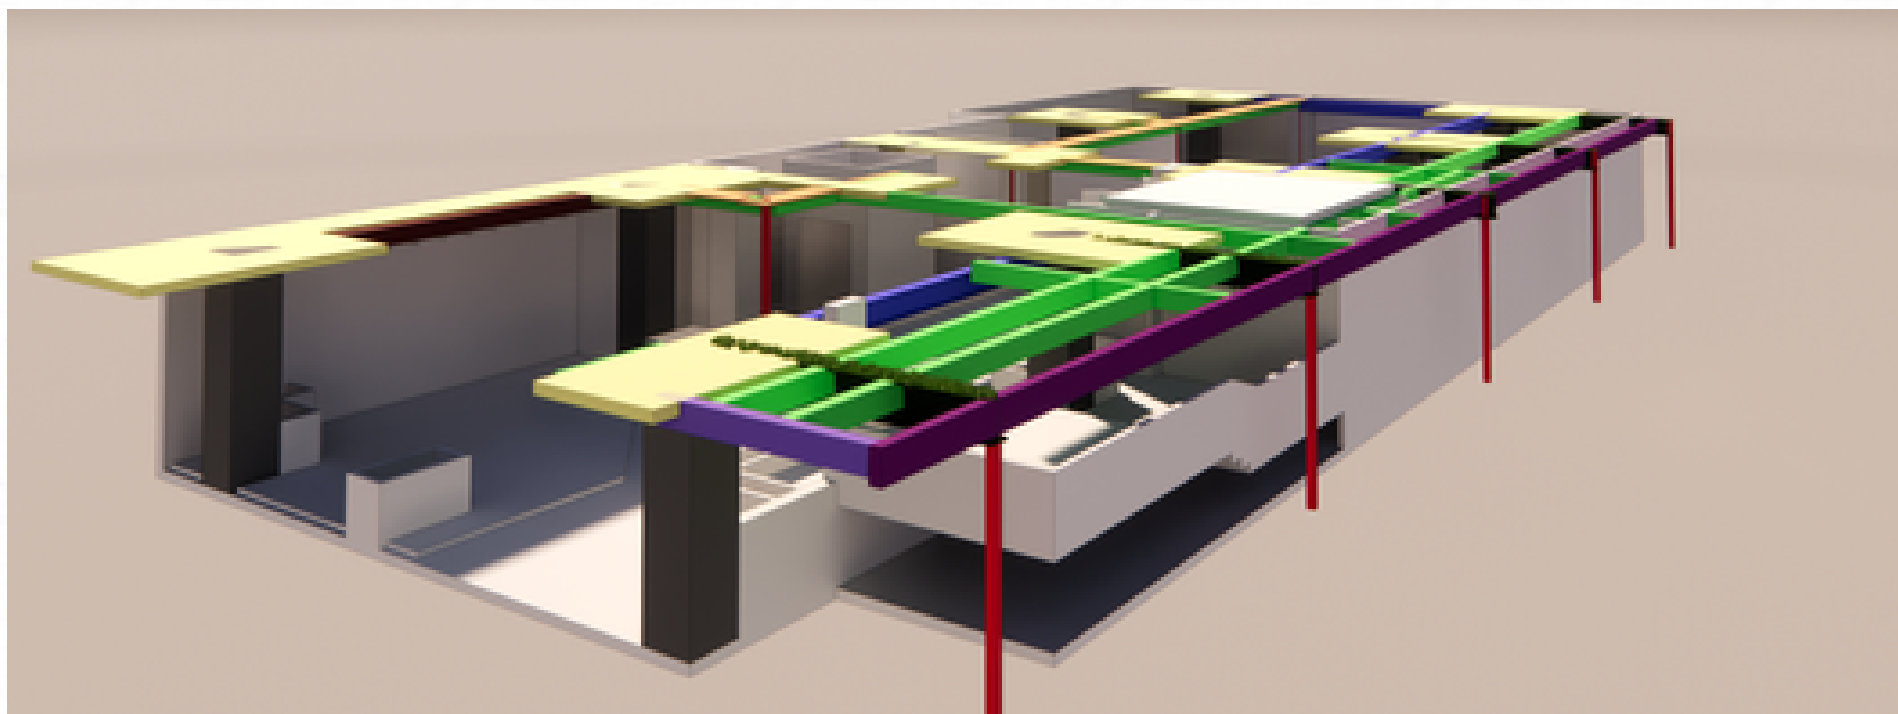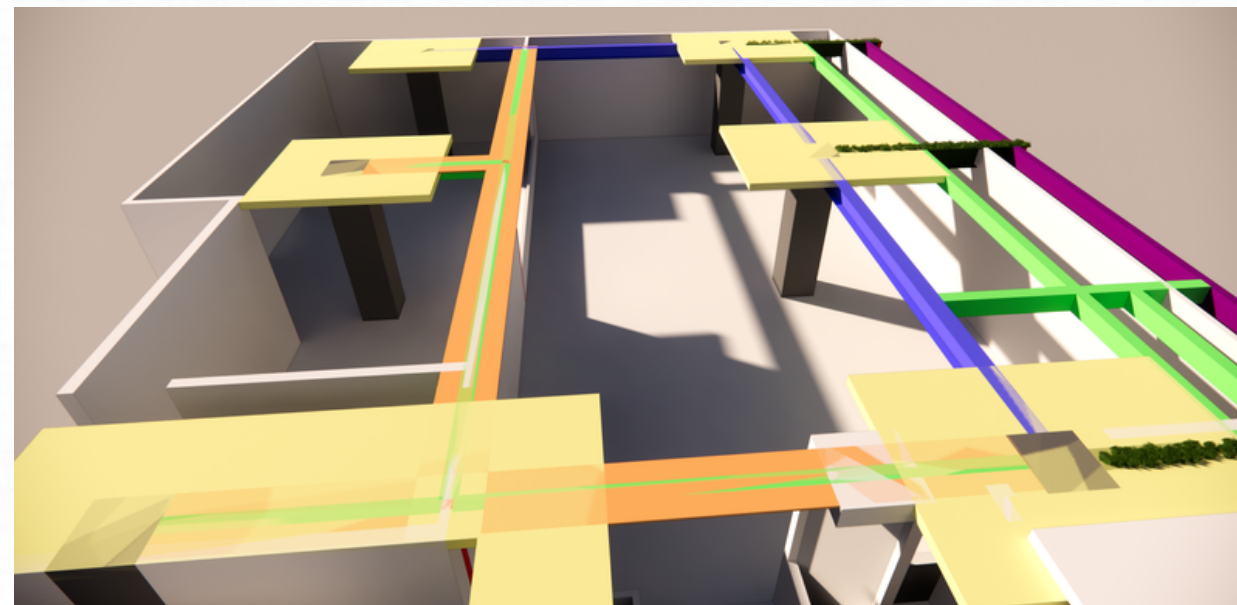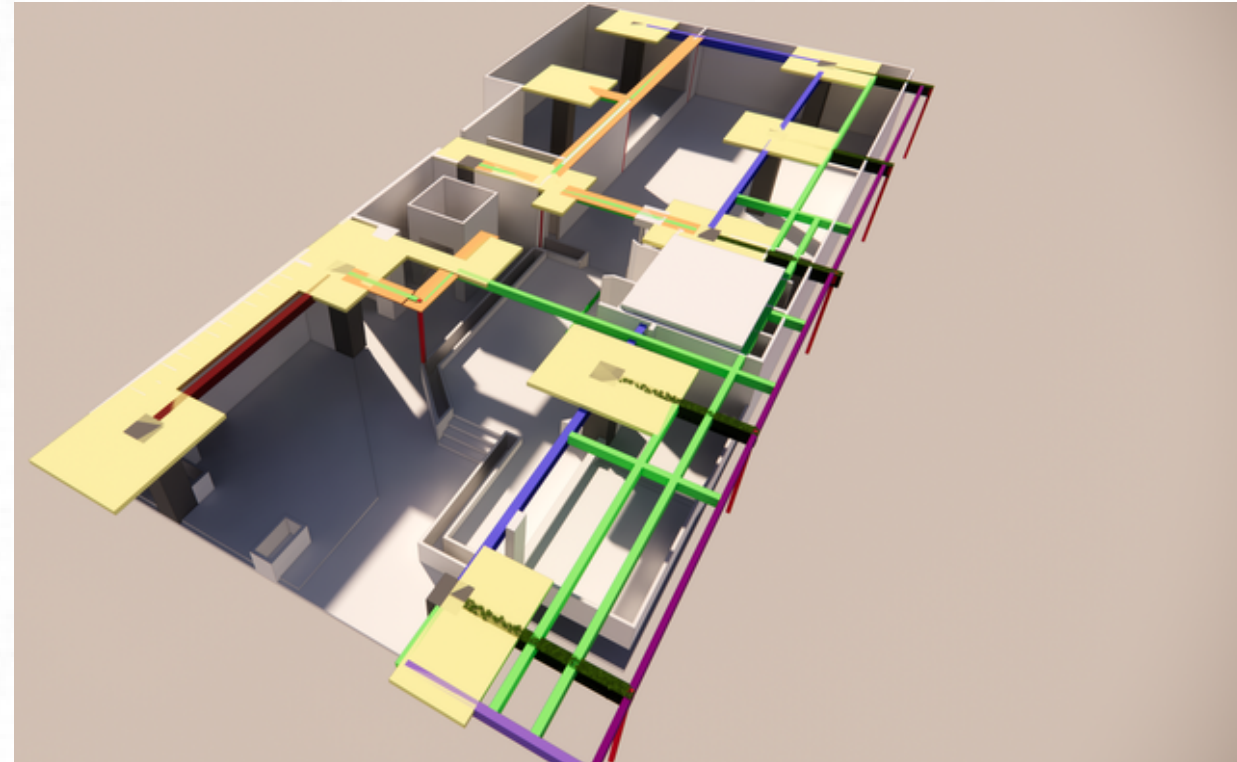





VISUAL
ground floor

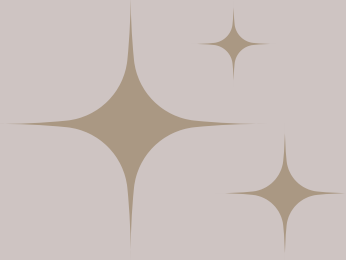


structural model

beam

column

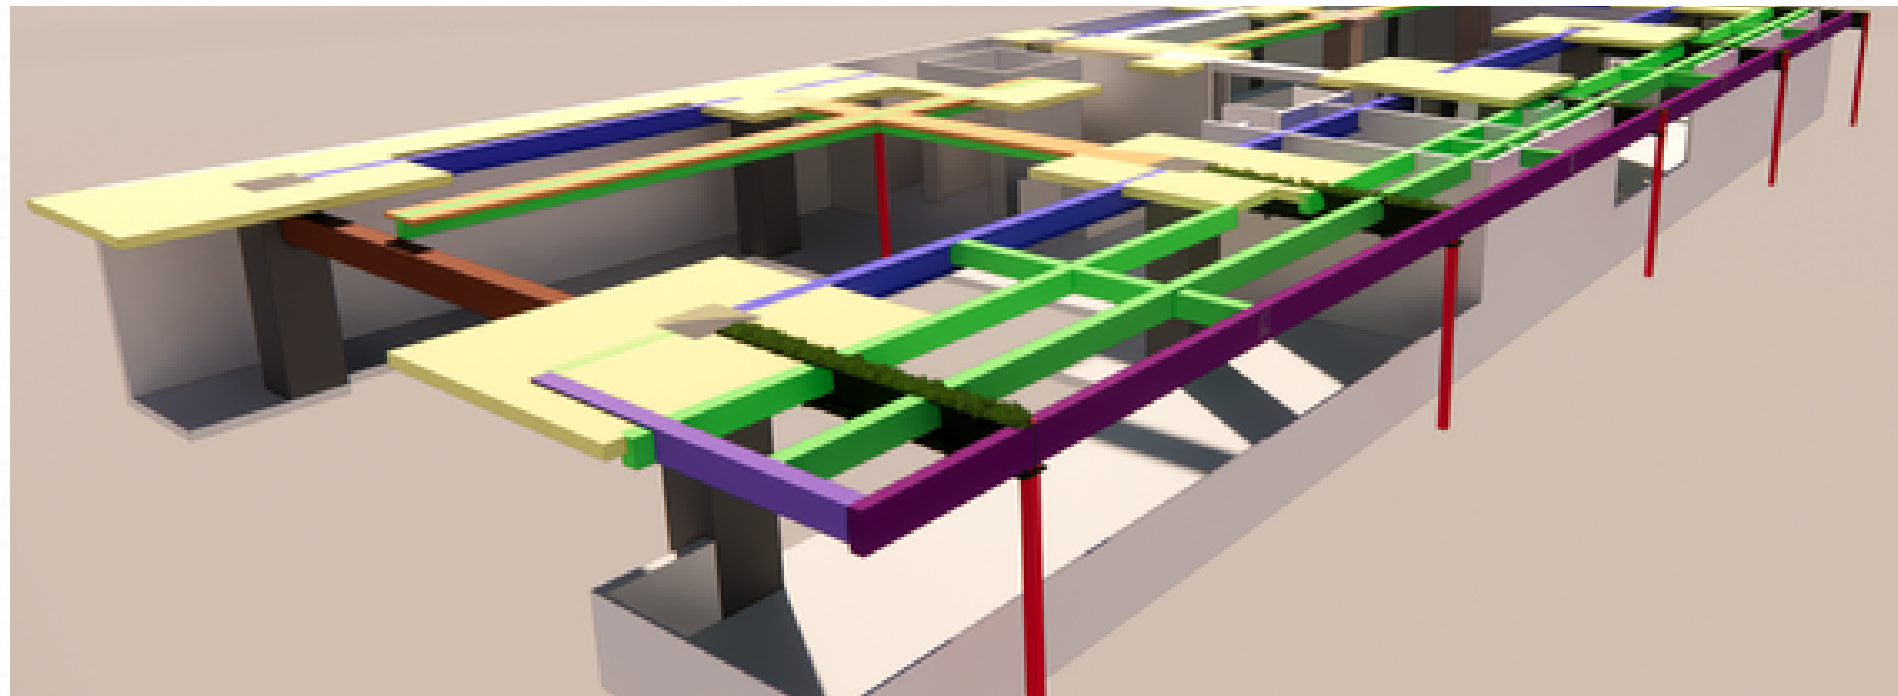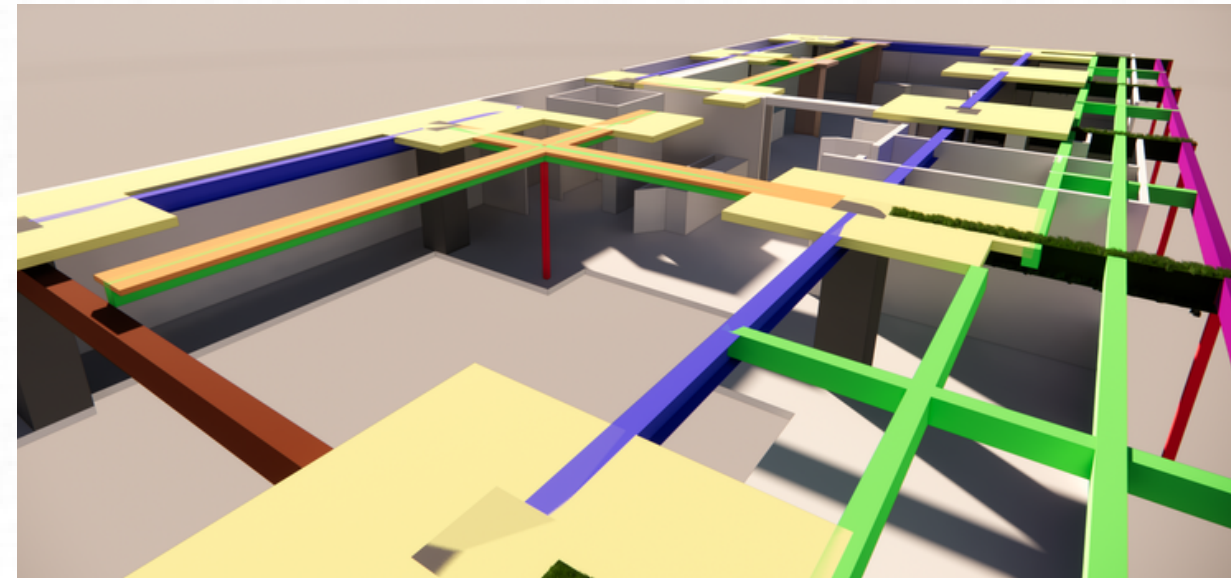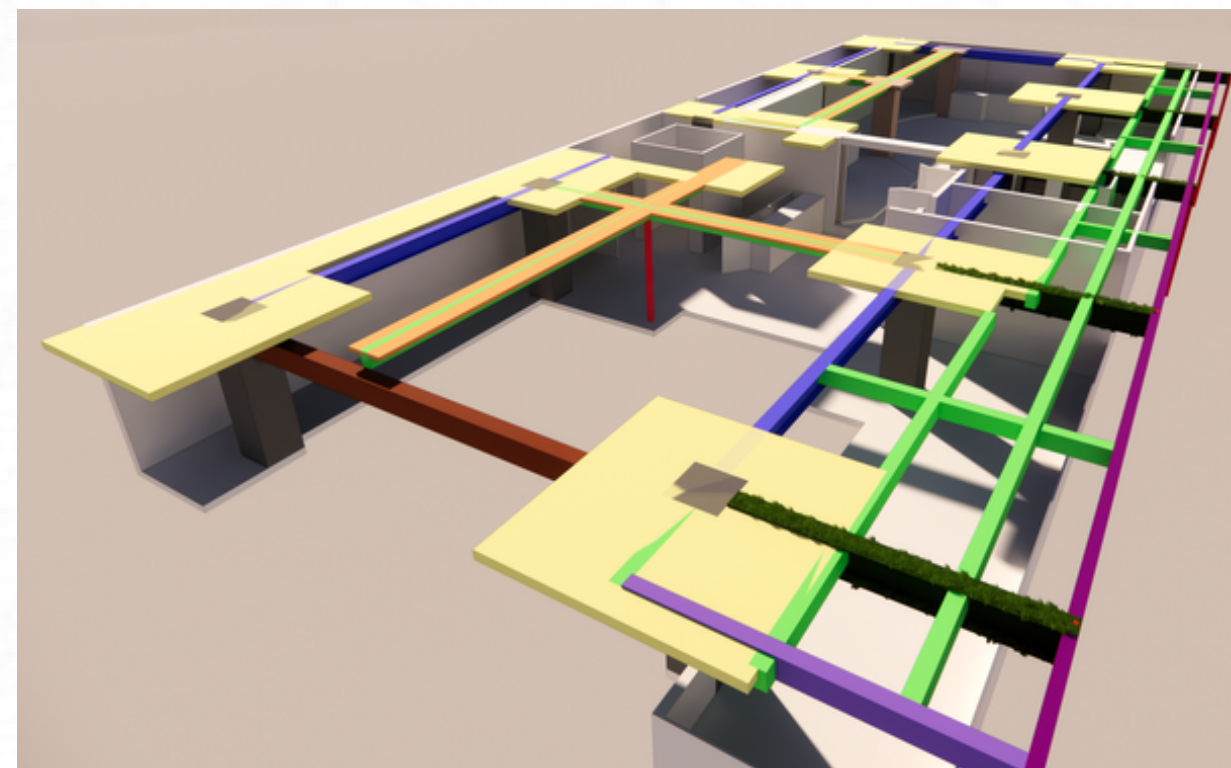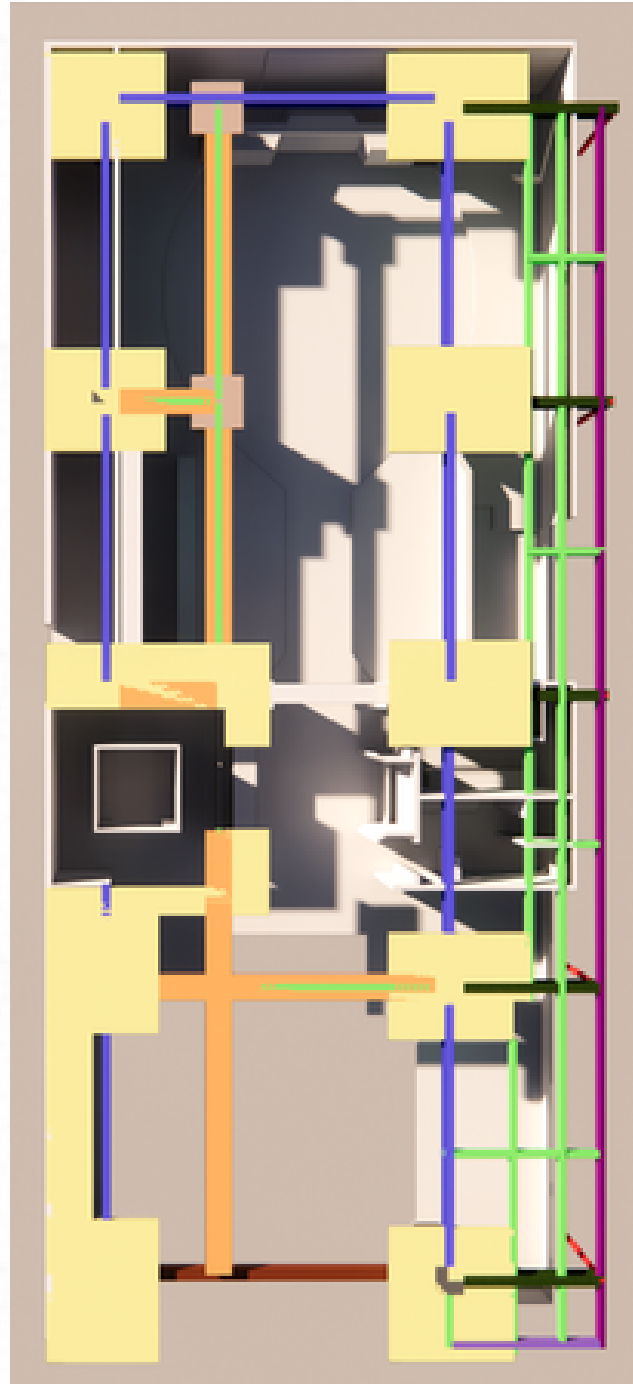




VISUAL
first floor

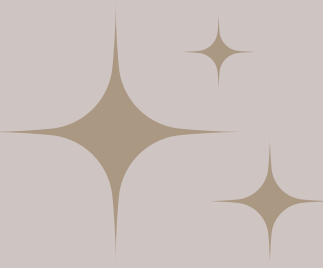


structural model

beam

column

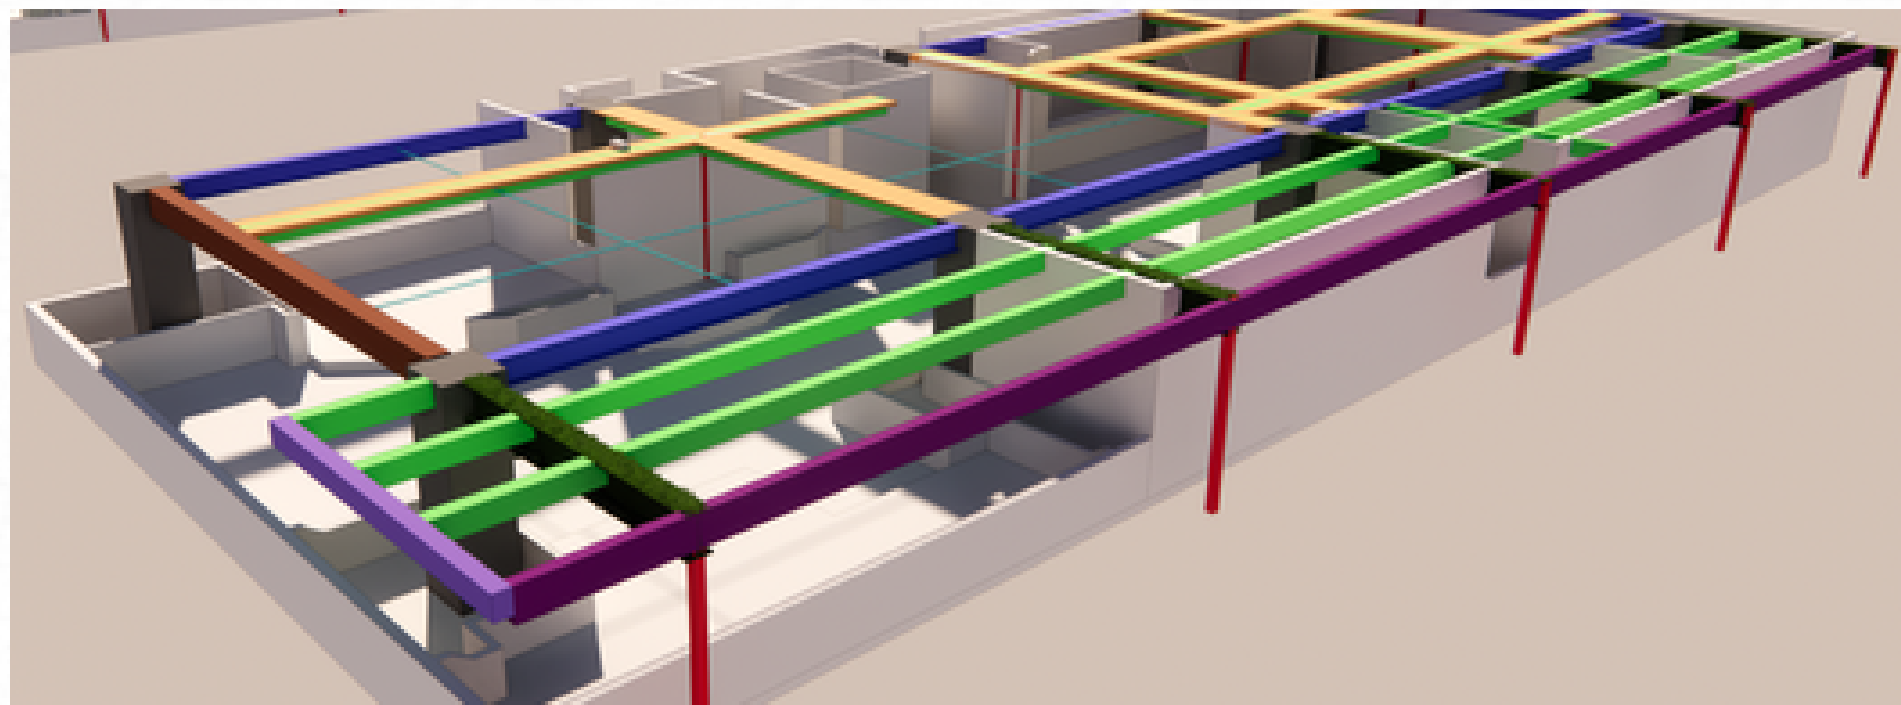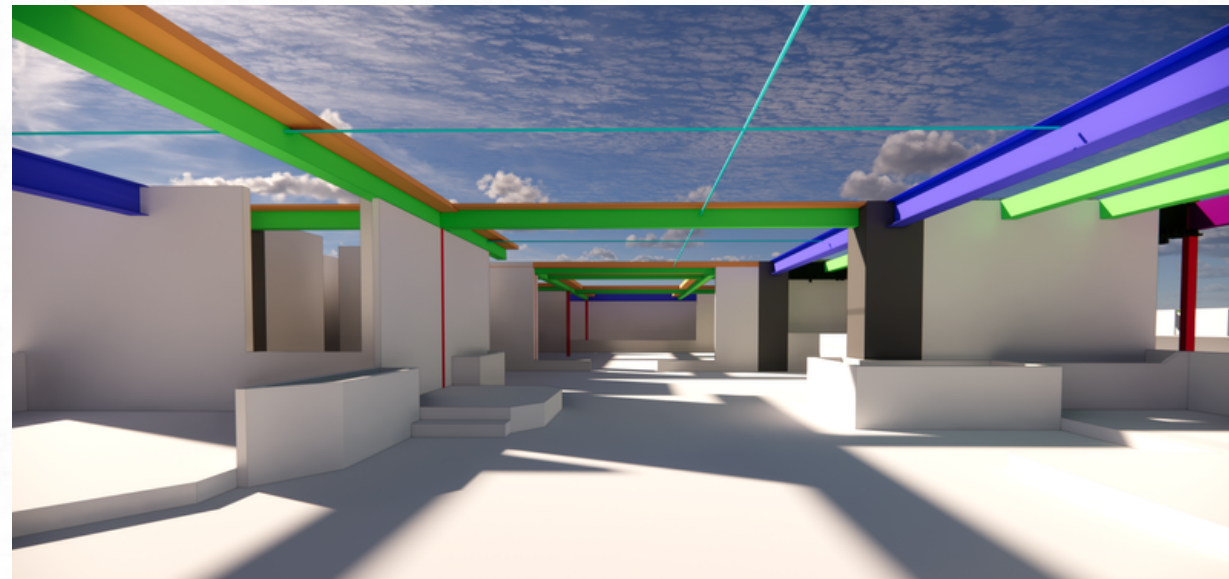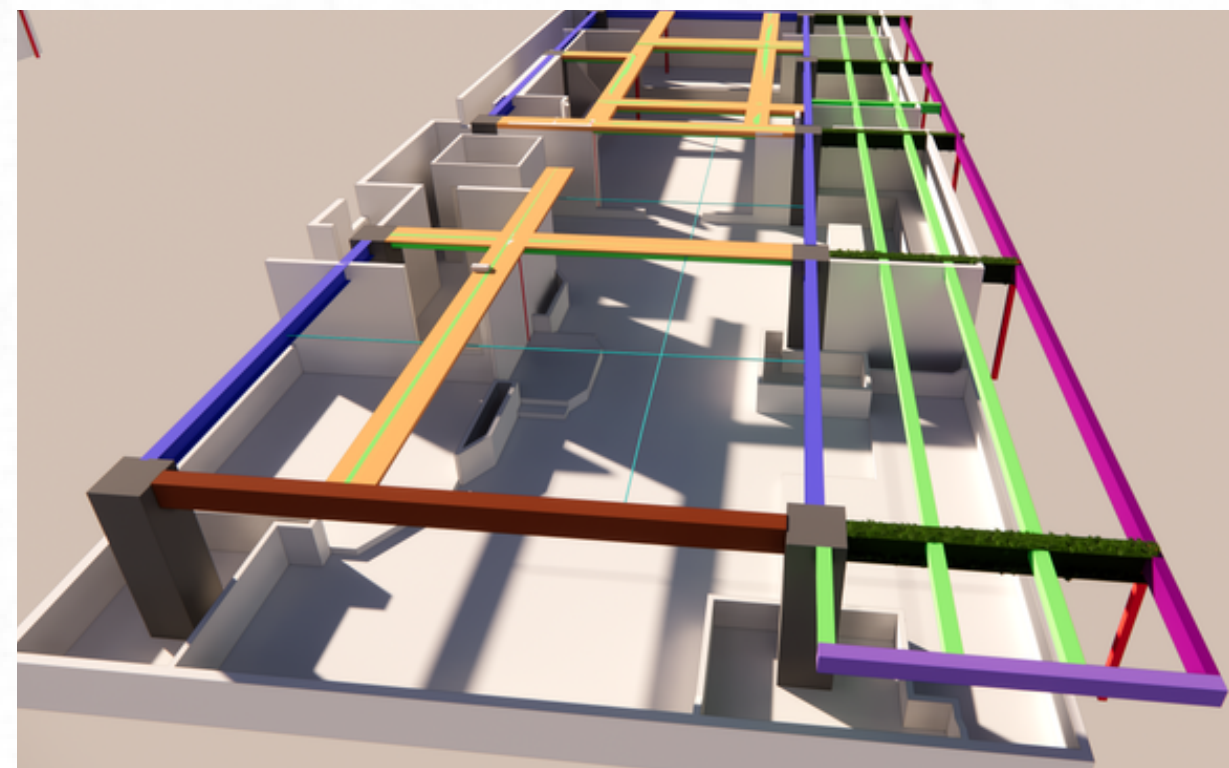





VISUAL
second floor

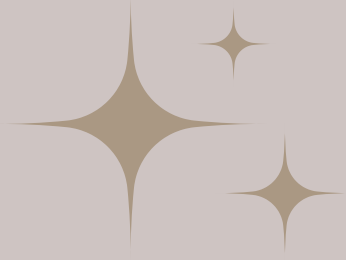


structural model



beam

column

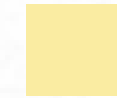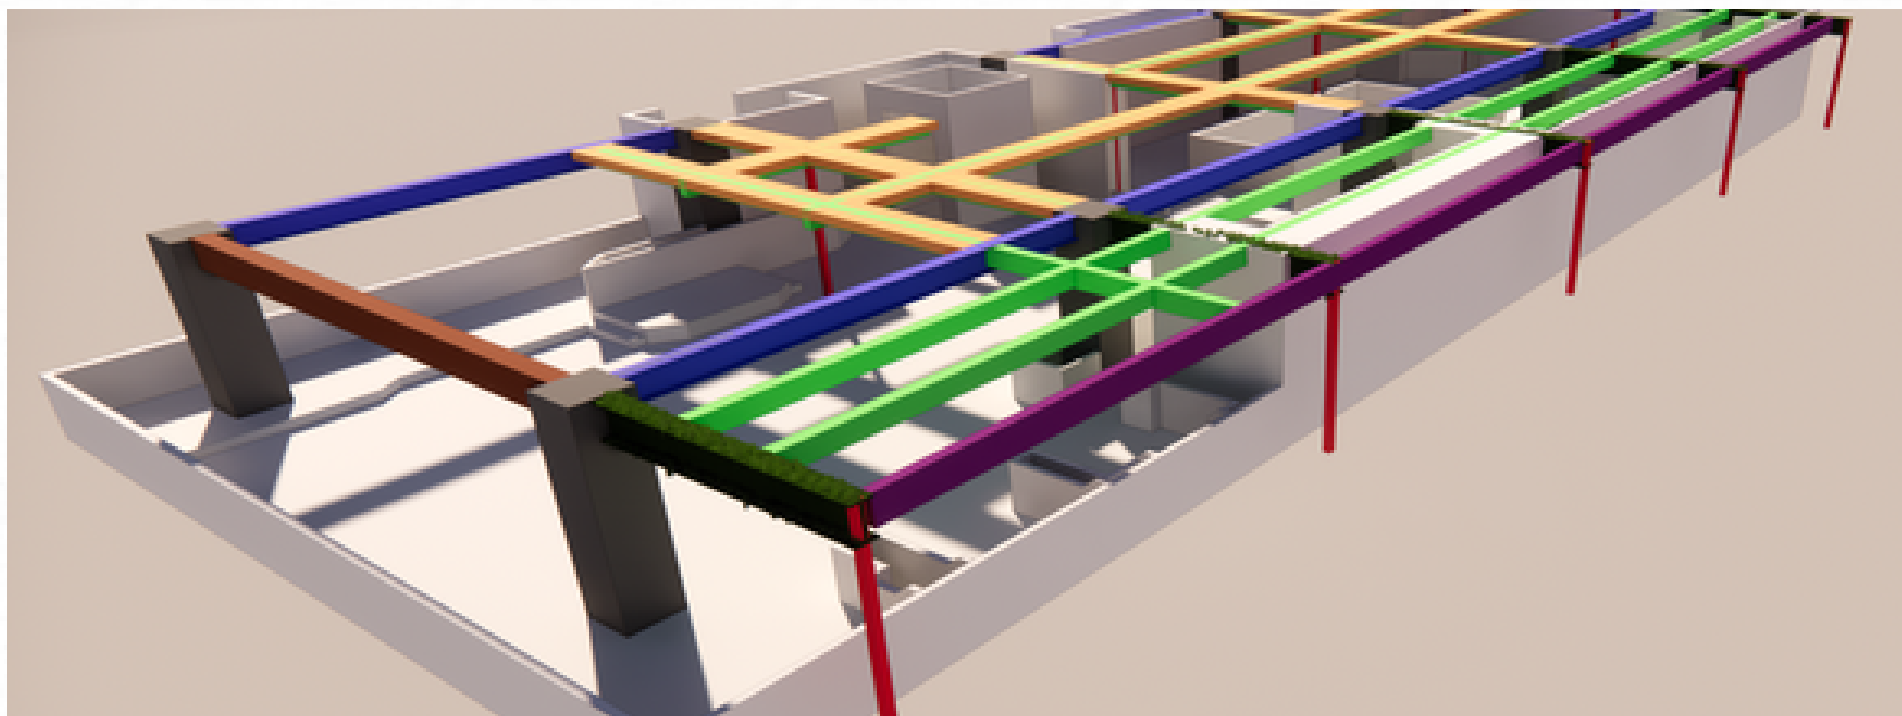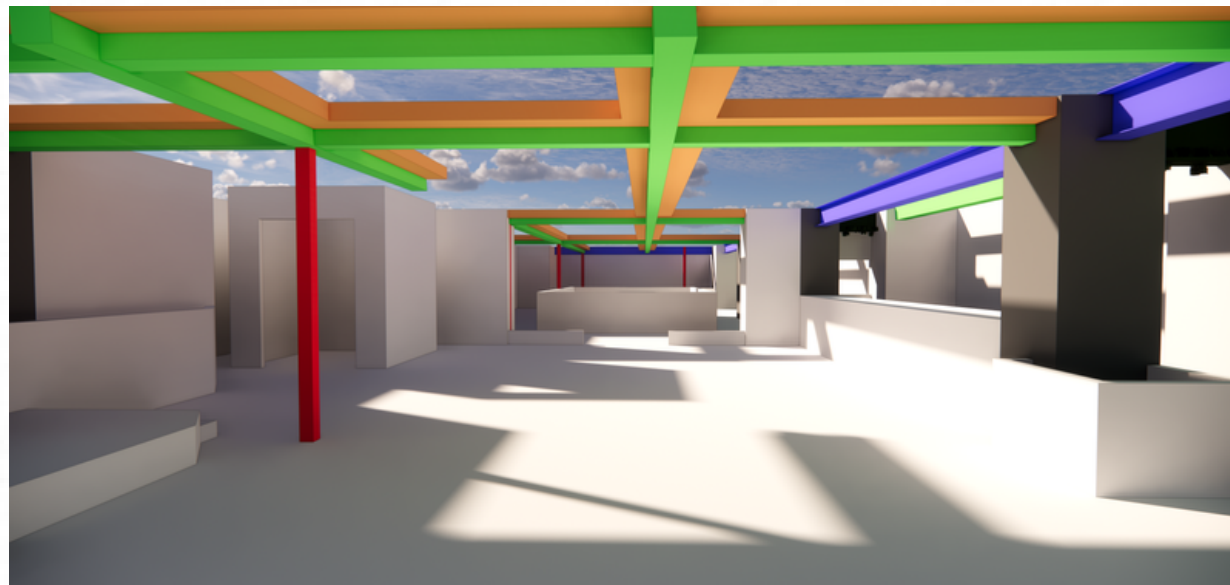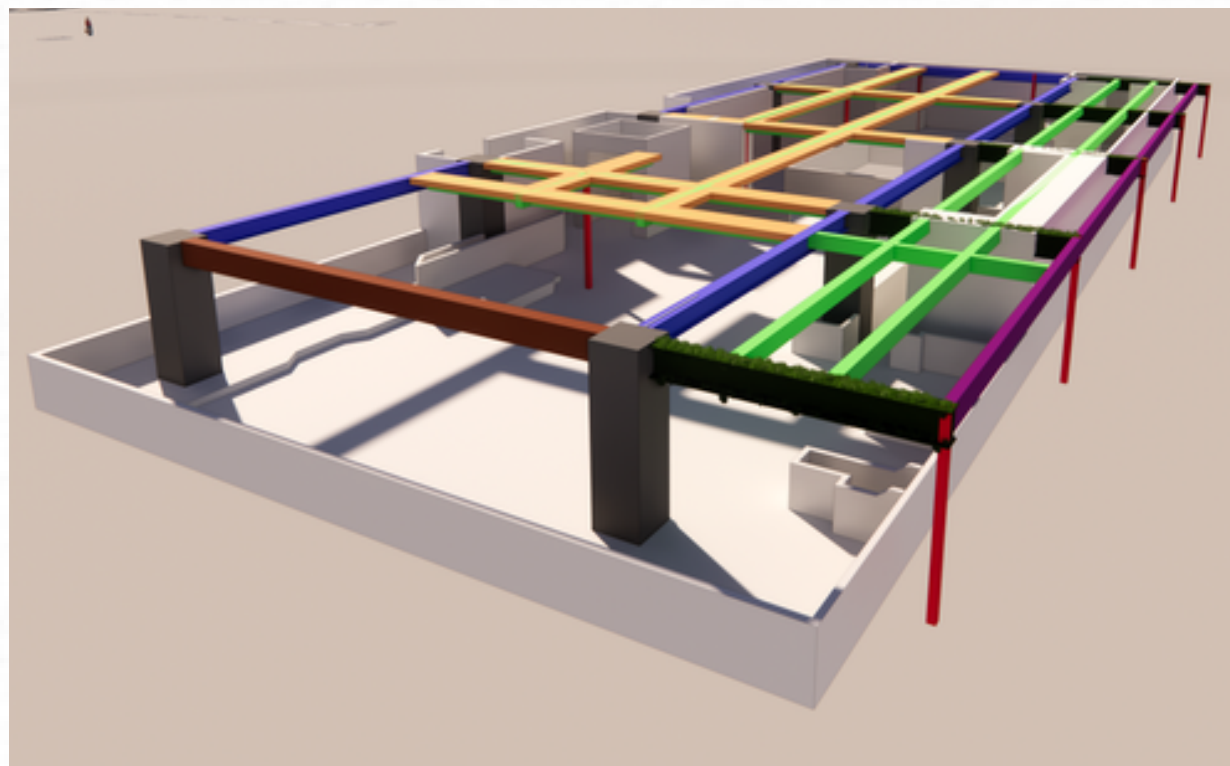

VISUAL
third floor

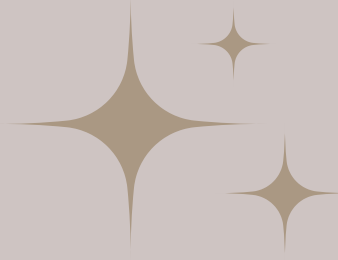

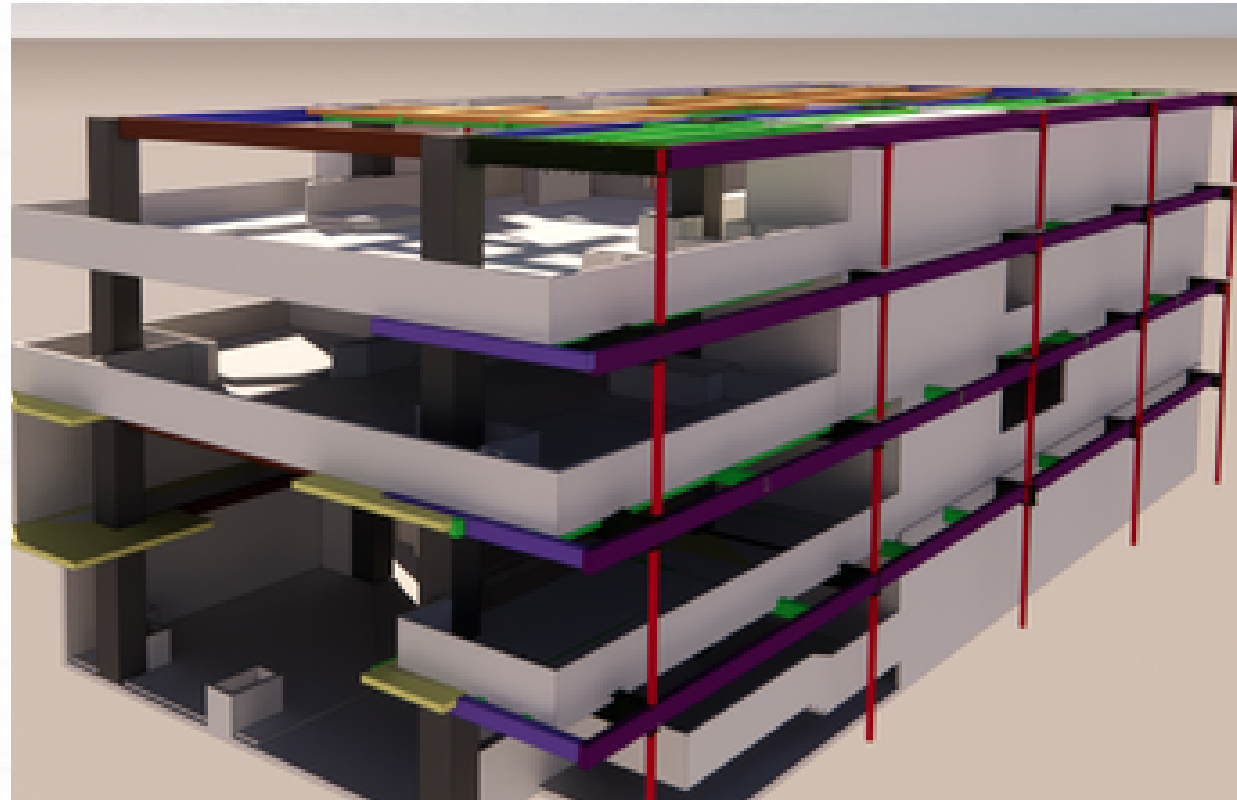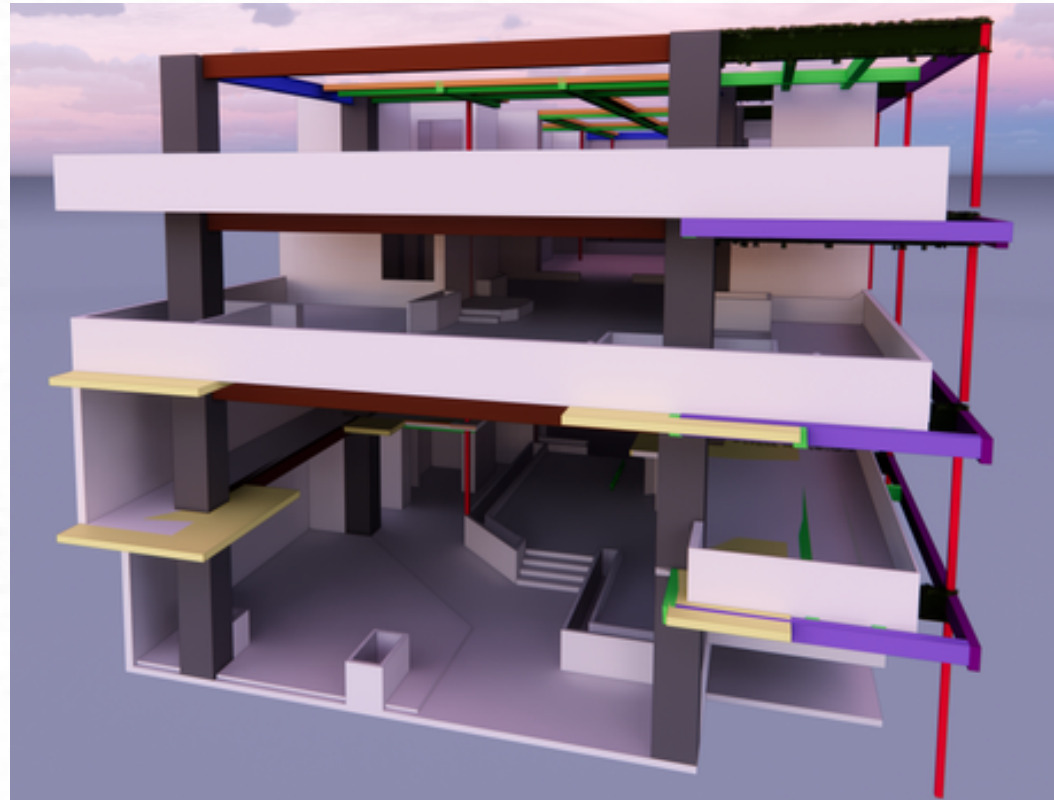

*structural
model*

column

beam

structural model

