


SIVARAMAN KRISHNAN

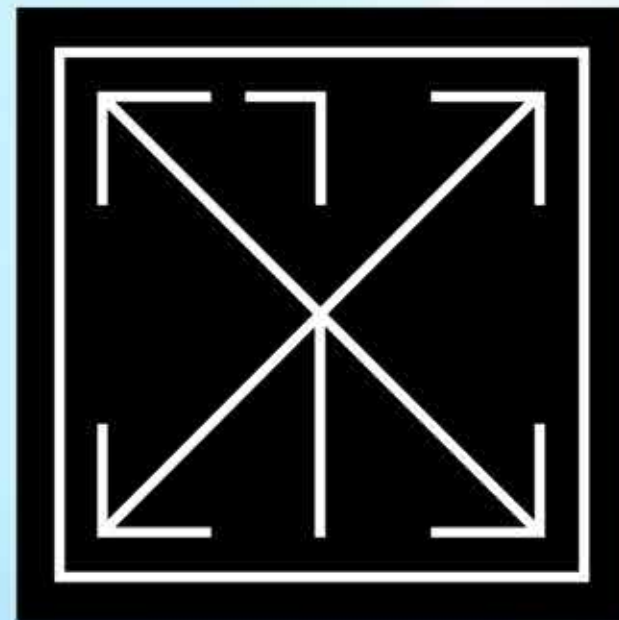

ARCHITECTURE
PORTFOLIO



SATHYABAMA

INSTITUTE OF SCIENCE AND TECHNOLOGY
(DEEMED TO BE UNIVERSITY)

Accredited with “A” grade by NAAC I 12B Status by UGC I Approved by AICTE
Jeppiaar Nagar, Rajiv Gandhi Salai, Chennai – 600 119
www.sathyabama.ac.in

SCHOOL OF BUILDING AND ENVIRONMENT
DEPARTMENT OF ARCHITECTURE
PRACTICAL TRAINING PORTFOLIO (S21APT)
MAY 2023

Name of the Student : **SIVARAMAN K**

Batch : **2018 - 2023**

Reg No. : **38210072**

Semester : **X**



SATHYABAMA

INSTITUTE OF SCIENCE AND TECHNOLOGY
(DEEMED TO BE UNIVERSITY)

Accredited with “A” grade by NAAC I 12B Status by UGC I Approved by AICTE
Jeppiaar Nagar, Rajiv Gandhi Salai, Chennai – 600 119
www.sathyabama.ac.in

SCHOOL OF BUILDING AND ENVIRONMENT
DEPARTMENT OF ARCHITECTURE

VIVA - VOCE EXAMINATION

This is to certify that the practical training is the work of **SIVARAMAN K** who had undergone training in **TECHNO ARCHITECTURE INC., BENGALURU** has been monitored by the continuous assessment during JANUARY 2023 to APRIL 2023.

Dr. Devyani Gangopadhyay
DEAN

Submitted for Viva voce Examination held on 09 June 2023

Internal Examiner

9/6/23
External Examiner



SATHYABAMA

INSTITUTE OF SCIENCE AND TECHNOLOGY
(DEEMED TO BE UNIVERSITY)

Accredited with “A” grade by NAAC | 12B Status by UGC | Approved by AICTE
Jeppiaar Nagar, Rajiv Gandhi Salai, Chennai – 600 119
www.sathyabama.ac.in

DECLARATION

I, **SIVARAMAN K** hereby declare that the Training Report **JANUARY 2023 to APRIL 2023** done by me under the guidance of **Ar.RAJESH SHIVARAM** is submitted in partial fulfillment of the requirements for the completion of practical training session.

DATE : 09-06-23

PLACE : CHENNAI

SIGNATURE OF CANDIDATE

ACKNOWLEDGEMENT


I am pleased to acknowledge my sincere thanks to **Board of Management of SATHYABAMA** for their kind encouragement in doing this practical training and for completing it successfully. I am grateful to them.

I convey my thanks to **Dr. Devyani Gangopadhyay**, Dean, School of Building and Environment and **Ar.Sarath Chandra Kanth**, Design Chair, Department of Architecture for having been a constant source of support and encouragement.


I wish to express my thanks to all Teaching and Non-teaching staff members of the Department of who were helpful in many ways for the completion of the project.

I also wish to thank **Ar. RAJESH SHIVARAM**, for the experience of interning at their firm.

JOINING LETTER

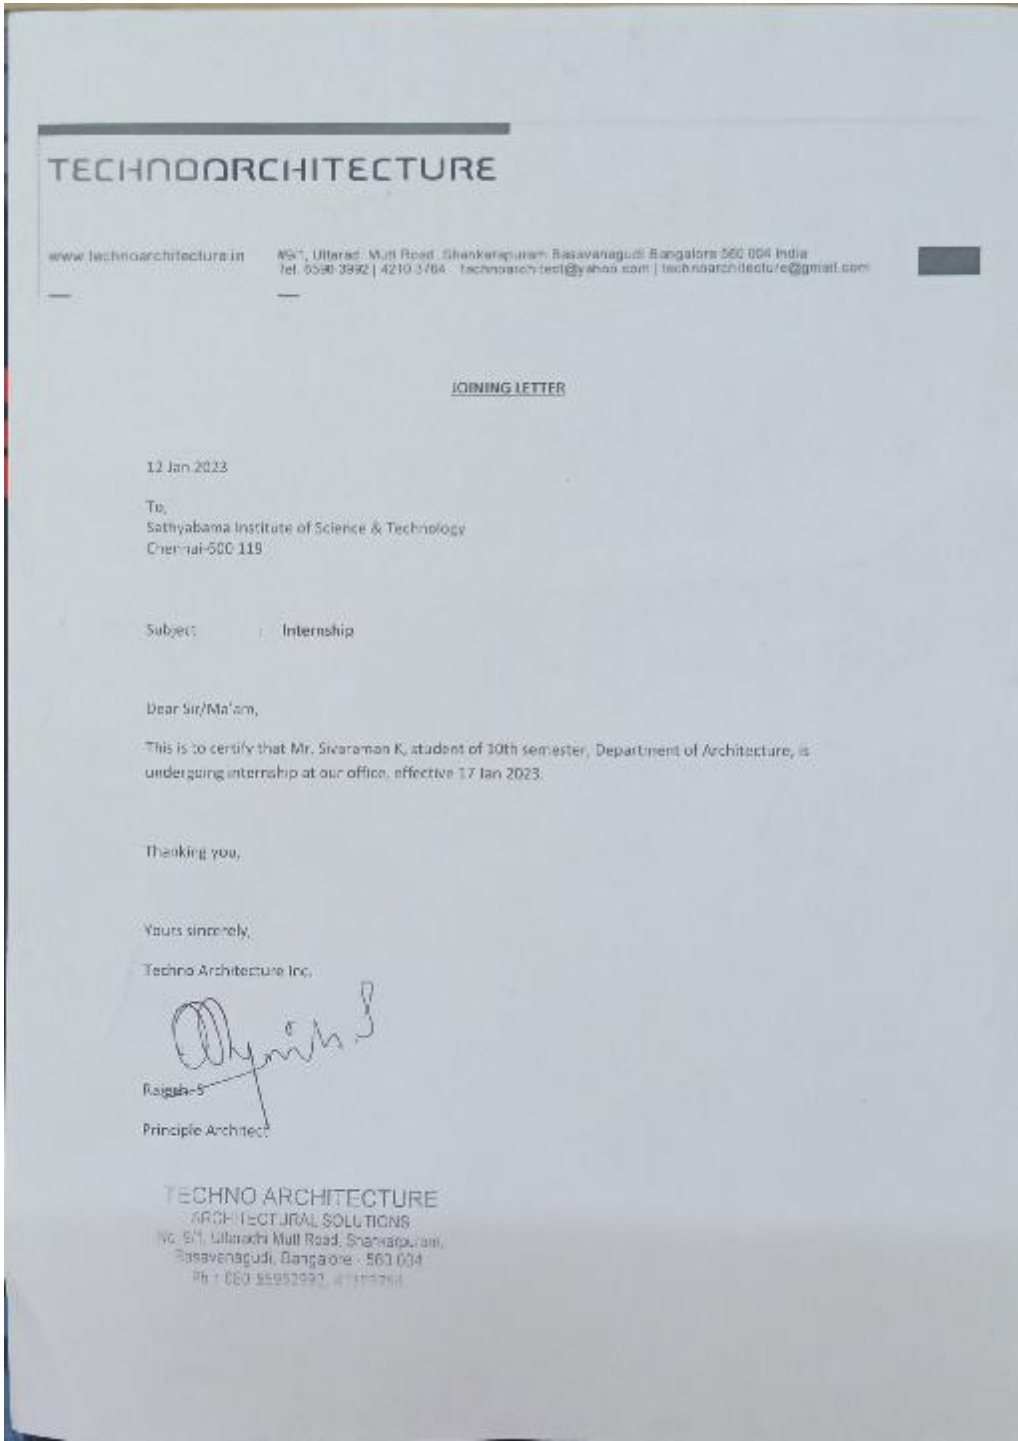

CONFIRMATION LETTER

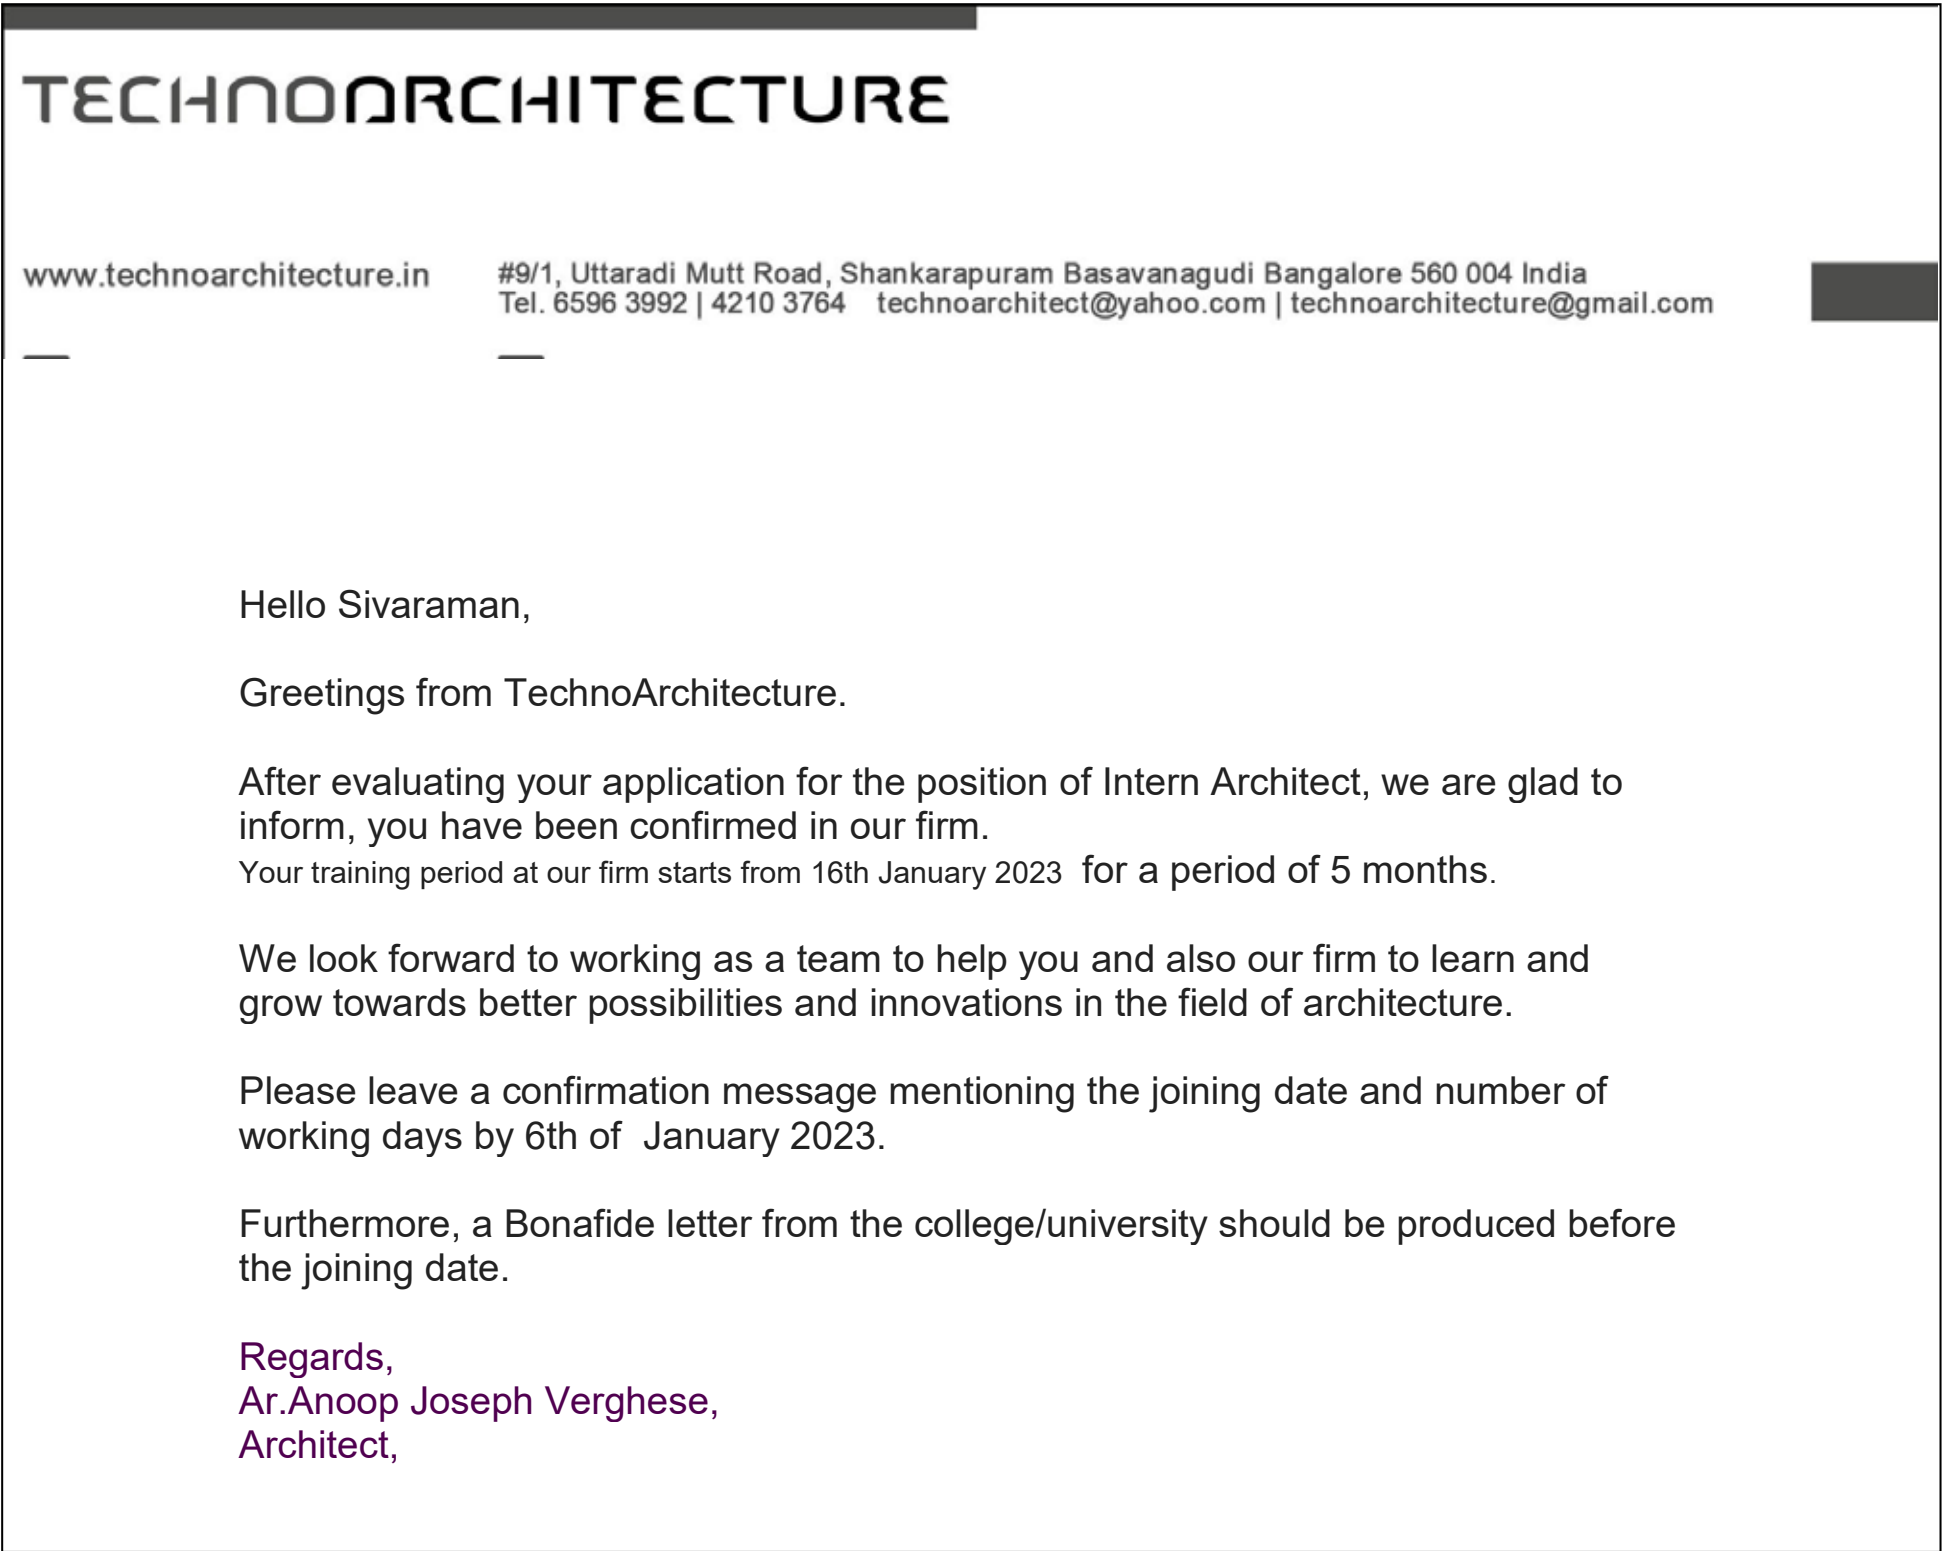

MONTHLY REPORT

SATHYABAMA
INSTITUTE OF ARCHITECTURE & CONSTRUCTION
Architect: Y. Suresh Babu, I.A.A. (1987) Approved by AICTE
New Institutions No. 10

PROFESSIONAL PRACTICAL TRAINING REPORT 2023
(Monthly Progress to be documented and submitted to the HOD by the Architect in charge of Trainee of the Organisation)

1. Name of the Office / Organisation : Laxmi & Suresh Construction
2. Address & Contact Number : Mangalapuram, Chennai - 605015, 09447150379
3. Name of the Student : S. Sanyasirani, R
4. Duration : From 26-Dec-2022 to 31-Dec-2022
5. Total No. of days : 6 days
6. Evaluation of Performance Criteria shall be as:

Description of works	Excellent	Good	Fair	Poor	NA
Office Culture Comprehension		✓			
Participation in the Office		✓			
Reading of Drawings			✓		
Presentation Techniques			✓		
Model Making			✓		
Understanding of Construction Details			✓		
Drafting Skills (Manual/Computer)			✓		
Site Supervision / Client Interaction Skills			✓		
Time Schedule Adherence			✓		
Other Computer Skills			✓		
Files and Office Maintenance			✓		
Coordination with other Consultants			✓		
Overall Grading*		B+			

Note: Kindly grade the student as per his/her overall performance in the office during the assessment month.

7. Any other Remarks:

Signature of the Head of the Office / Organisation (With Seal)

SATHYABAMA
INSTITUTE OF ARCHITECTURE & CONSTRUCTION
Architect: Y. Suresh Babu, I.A.A. (1987) Approved by AICTE
New Institutions No. 10

PROFESSIONAL PRACTICAL TRAINING REPORT 2023
(Monthly Progress to be documented and submitted to the HOD by the Architect in charge of Trainee of the Organisation)

1. Name of the Office / Organisation : Laxmi & Suresh Construction
2. Address & Contact Number : Mangalapuram, Chennai - 605015, 09447150379
3. Name of the Student : S. Sanyasirani, R
4. Duration : From 17-Jan-2023 to 31-Jan-2023
5. Total No. of days : 15
6. Evaluation of Performance Criteria shall be as:

Description of works	Excellent	Good	Fair	Poor	NA
Office Culture Comprehension		✓			
Participation in the Office		✓			
Reading of Drawings			✓		
Presentation Techniques			✓		
Model Making			✓		
Understanding of Construction Details			✓		
Drafting Skills (Manual/Computer)			✓		
Site Supervision / Client Interaction Skills			✓		
Time Schedule Adherence			✓		
Other Computer Skills			✓		
Files and Office Maintenance			✓		
Coordination with other Consultants			✓		
Overall Grading*		B			

Note: Kindly grade the student as per his/her overall performance in the office during the assessment month.

7. Any other Remarks:

Signature of the Head of the Office / Organisation (With Seal)

SATHYABAMA
INSTITUTE OF ARCHITECTURE & CONSTRUCTION
Architect: Y. Suresh Babu, I.A.A. (1987) Approved by AICTE
New Institutions No. 10

PROFESSIONAL PRACTICAL TRAINING REPORT 2023
(Monthly Progress to be documented and submitted to the HOD by the Architect in charge of Trainee of the Organisation)

1. Name of the Office / Organisation : L.S.T. CONSTRUCTIONS
2. Address & Contact Number : THANJAVUR, CHENNAI - 606005, 9842424242
3. Name of the Student : SHANMUGA, R
4. Duration : From 01-Feb-2023 to 28-Feb-2023
5. Total No. of days : 28
6. Evaluation of Performance Criteria shall be as:

Description of works	Excellent	Good	Fair	Poor	NA
Office Culture Comprehension		✓			
Participation in the Office		✓			
Reading of Drawings			✓		
Presentation Techniques			✓		
Model Making			✓		
Understanding of Construction Details			✓		
Drafting Skills (Manual/Computer)			✓		
Site Supervision / Client Interaction Skills			✓		
Time Schedule Adherence			✓		
Other Computer Skills			✓		
Files and Office Maintenance			✓		
Coordination with other Consultants			✓		
Overall Grading*		B			

Note: Kindly grade the student as per his/her overall performance in the office during the assessment month.

7. Any other Remarks:

Signature of the Head of the Office / Organisation (With Seal)

SATHYABAMA
INSTITUTE OF ARCHITECTURE & CONSTRUCTION
Architect: Y. Suresh Babu, I.A.A. (1987) Approved by AICTE
New Institutions No. 10

PROFESSIONAL PRACTICAL TRAINING REPORT 2023
(Monthly Progress to be documented and submitted to the HOD by the Architect in charge of Trainee of the Organisation)

1. Name of the Office / Organisation : L.S.T. CONSTRUCTIONS
2. Address & Contact Number : MANGALAPURAM, CHENNAI - 605015, 9842424242
3. Name of the Student : S. Sanyasirani, R
4. Duration : From 01-Mar-2023 to 31-Mar-2023
5. Total No. of days : 31 DAYS
6. Evaluation of Performance Criteria shall be as:

Description of works	Excellent	Good	Fair	Poor	NA
Office Culture Comprehension		✓			
Participation in the Office		✓			
Reading of Drawings			✓		
Presentation Techniques			✓		
Model Making			✓		
Understanding of Construction Details			✓		
Drafting Skills (Manual/Computer)			✓		
Site Supervision / Client Interaction Skills			✓		
Time Schedule Adherence			✓		
Other Computer Skills			✓		
Files and Office Maintenance			✓		
Coordination with other Consultants			✓		
Overall Grading*		B			

Note: Kindly grade the student as per his/her overall performance in the office during the assessment month.

7. Any other Remarks:

Signature of the Head of the Office / Organisation (With Seal)

COMPLETION CERTIFICATE

TECHNOARCHITECTURE
www.technoarchitecture.in | 40/1, Uttaradi Mutt Road, Shankarapuram, Basavanagudi, Bangalore 560 004 India
Tel: 6598 5992 | 4210 3764 | technoarchitect@yahoo.com | technoarchitecture@gmail.com

COMPLETION CERTIFICATE

12 May 2023

TO WHOMSOEVER IT MAY CONCERN

This is to certify that Mr Sivaraman K [38210072] of 10th semester B Arch, Sathyabama Institute of Science and Technology, has completed 4 months of Professional Training at our firm from 17-01-23 to 17-05-23.

He has been sincere and hardworking to the best of our knowledge and satisfaction during his tenure here.

We wish him all the best in his future endeavours

Regards,

Techno Architecture Inc.

Rajesh, S

Principle Architect

TECHNO ARCHITECTURE
ARCHITECTURAL SOLUTIONS
No. 41, Uttaradi Mutt Road, Shankarapuram,
Basavanagudi, Bangalore - 560 004
Ph: 6598 5992

CONTENTS

- ABOUT THE FIRM
- PROJECT 1: VIDYANIDHI PU COLLEGE AT TUMKUR
- PROJECT 2: COMMERCIAL BUILDING AT TUMKUR
- PROJECT 3 : RESIDENCE FOR MR. KISHAN AT NAAGARABHAAVI
- PROJECT 4 : RESIDENCE FOR MR. ABHISHEK REDDY AT HSR LAYOUT
- PROJECT 5: FARMHOUSE FOR MR.OMKAR AT TUMKUR
- PROJECT 6: RESIDENCE FOR MR. RAMESH PULI AT BANJARA HILLS, HYDERABAD
- PROJECT 7: RESIDENCE FOR MR. PRADEEP AT TUMKUR
- PROJECT 8 : RESIDENCE FOR MRS. YASHODA AT JP NAGAR
- PROJECT 9 : OFFICE EXTENSION
- PROJECT 10: PENTHOUSE FOR MR. SRIKANTH AT HSR LAYOUT



Techno Architecture, an esteemed architecture firm based in Bangalore, has garnered a reputation for its exceptional luxury residential projects. Led by the visionary Principal Architect, Ar. Rajesh Shivaram, the firm consistently creates breathtaking designs that seamlessly blend aesthetic appeal with functionality.


With an unwavering commitment to excellence, Techno Architecture firmly believes in the motto “God is in the details.” This philosophy underscores their meticulous attention to every aspect of their projects, ensuring that no element is overlooked. Their attention to detail, combined with a deep understanding of their clients’ needs and desires, results in awe-inspiring homes that embody sophistication, elegance, and timeless beauty. Techno Architecture continues to push boundaries, creating architectural masterpieces that leave a lasting impression on Bangalore’s skyline.

During my time as an intern at Techno Architecture, I had an invaluable and enriching experience. From the moment I stepped into the office, I was greeted with a warm and welcoming atmosphere. The team of architects and designers not only imparted their knowledge and expertise but also fostered a chill and fun working environment. I was given the opportunity to handle a project of my own, which proved to be an incredible learning experience. The firm’s trust in me as an intern boosted my confidence and allowed me to apply the skills and theories I had learned in a real-world setting. I also had the privilege of interacting with clients, vendors, and other professionals in the field, which expanded my understanding of the industry and provided valuable insights. Overall, my internship at Techno Architecture was a transformative experience that solidified my passion for architecture and equipped me with practical knowledge for my future endeavors.



ABOUT THE FIRM



VIDYANIDHI PU COLLEGE

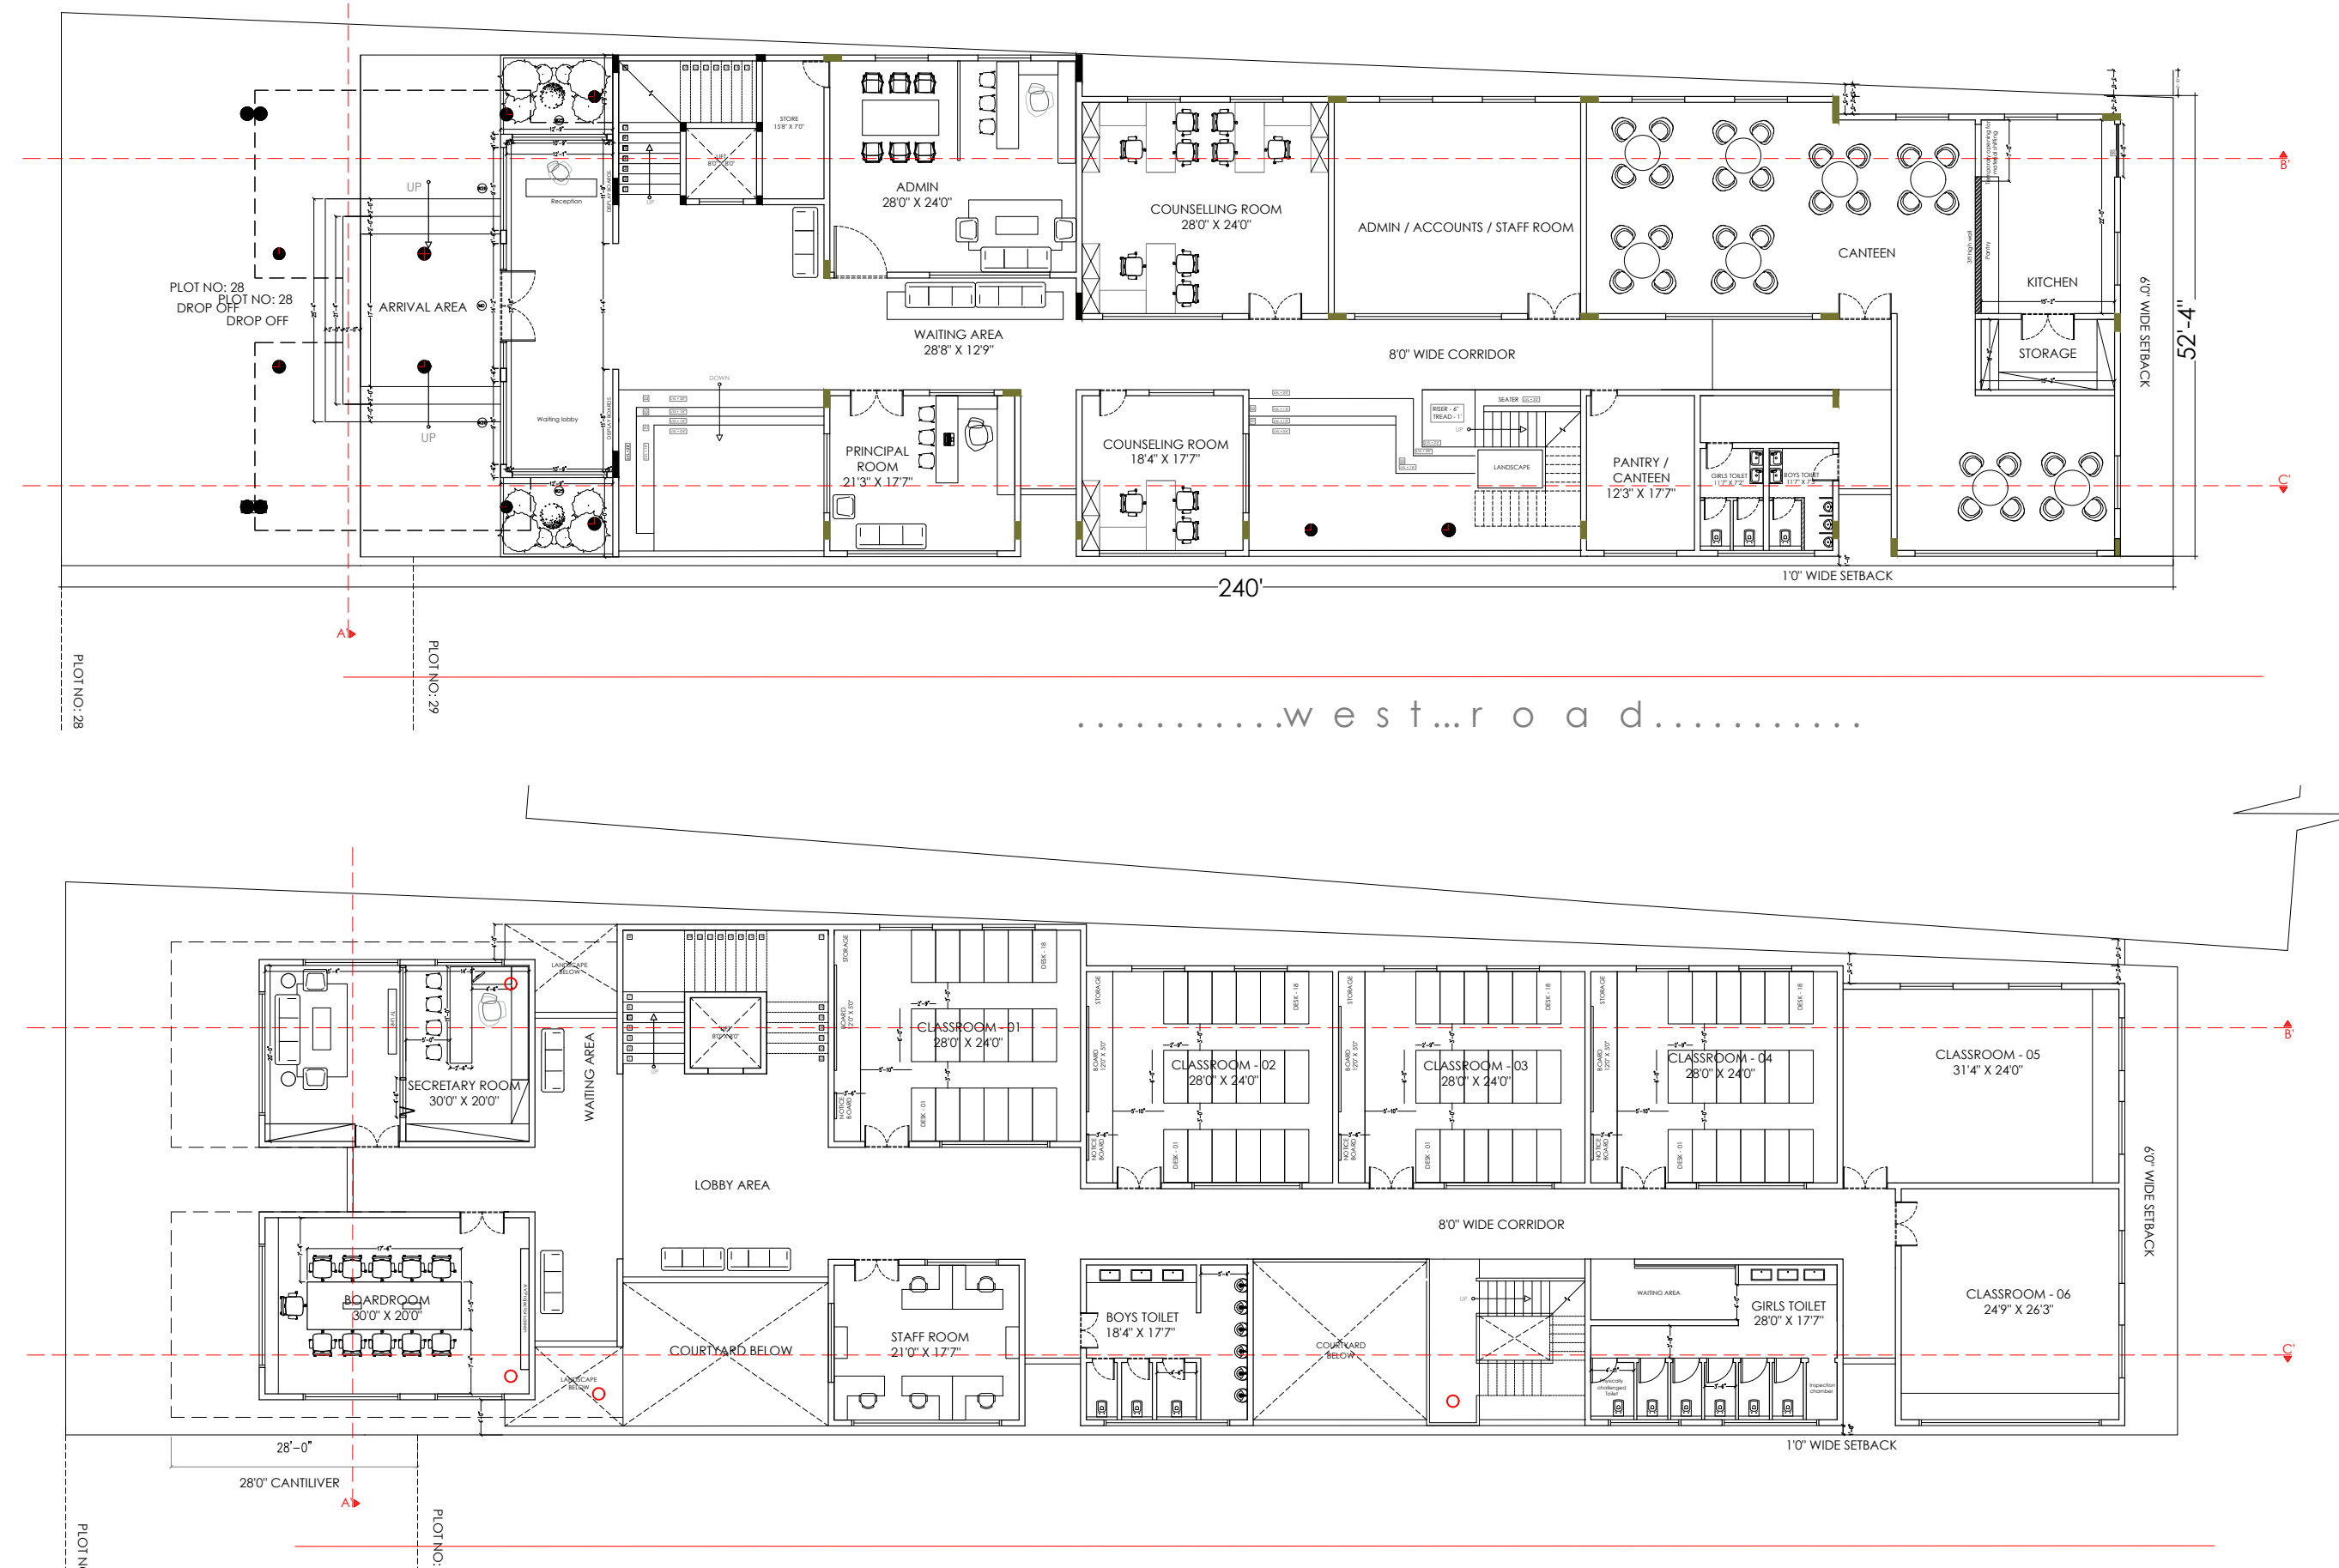


FLOOR PLANS

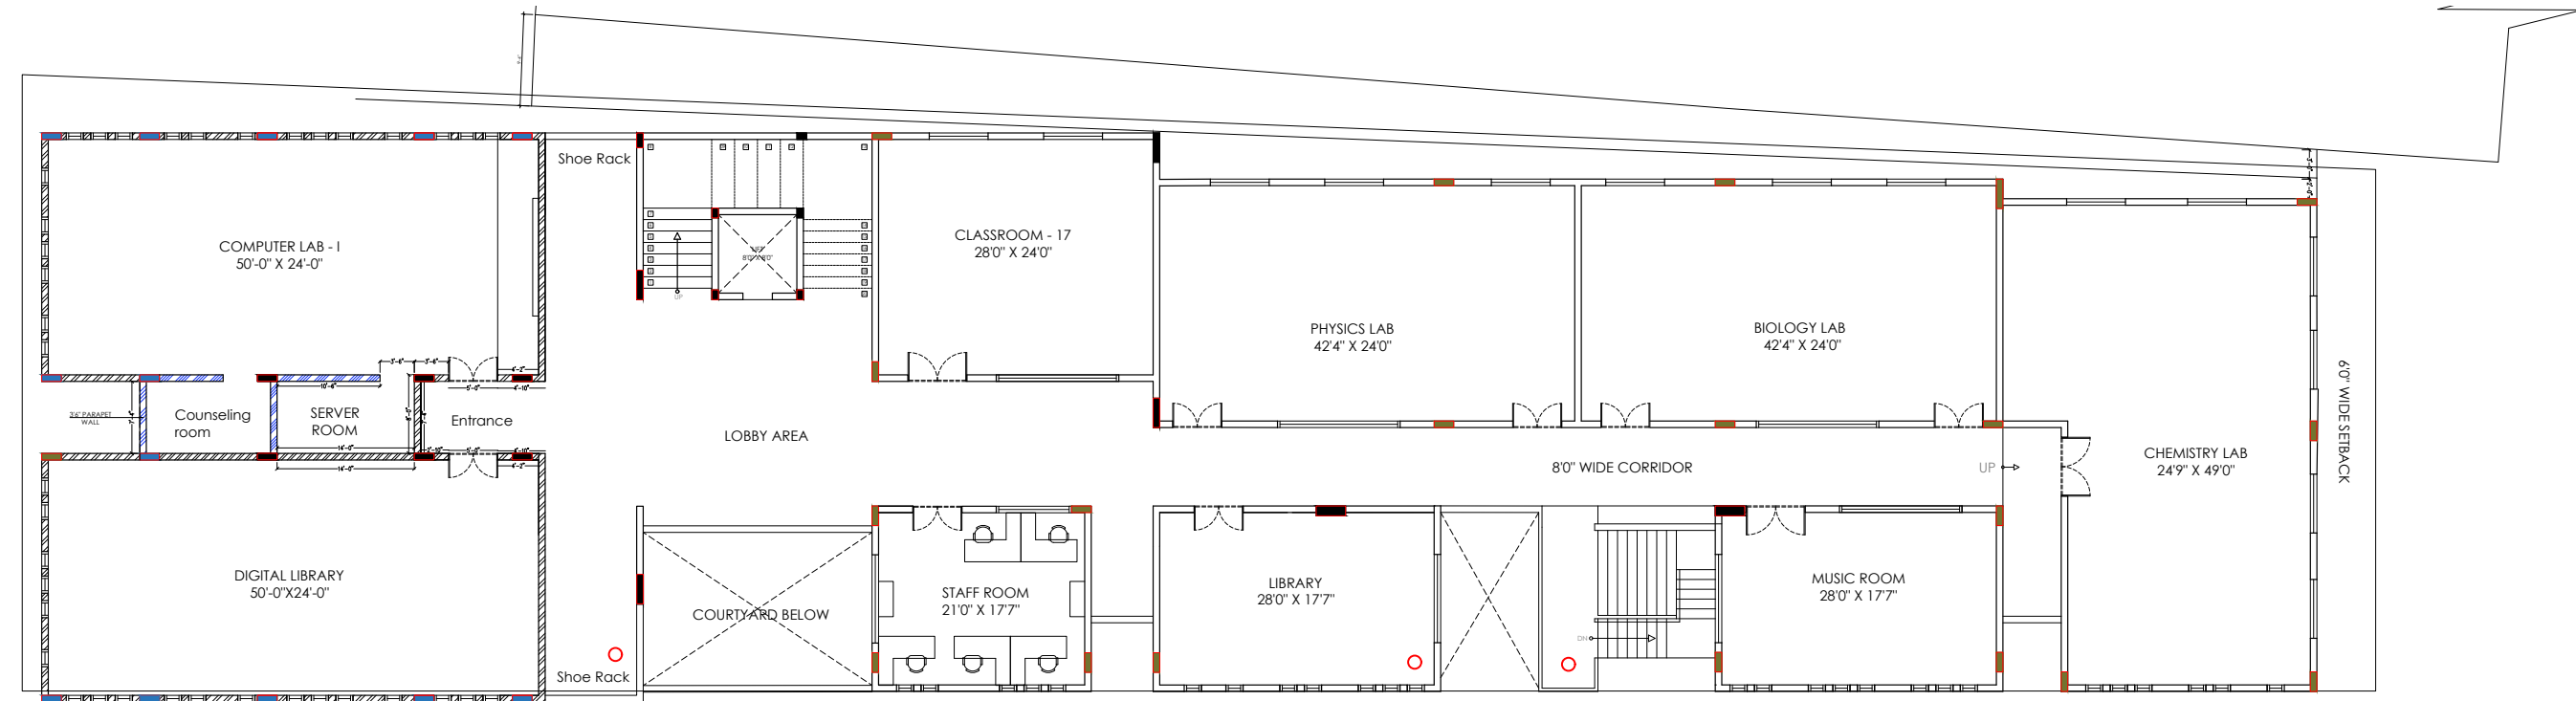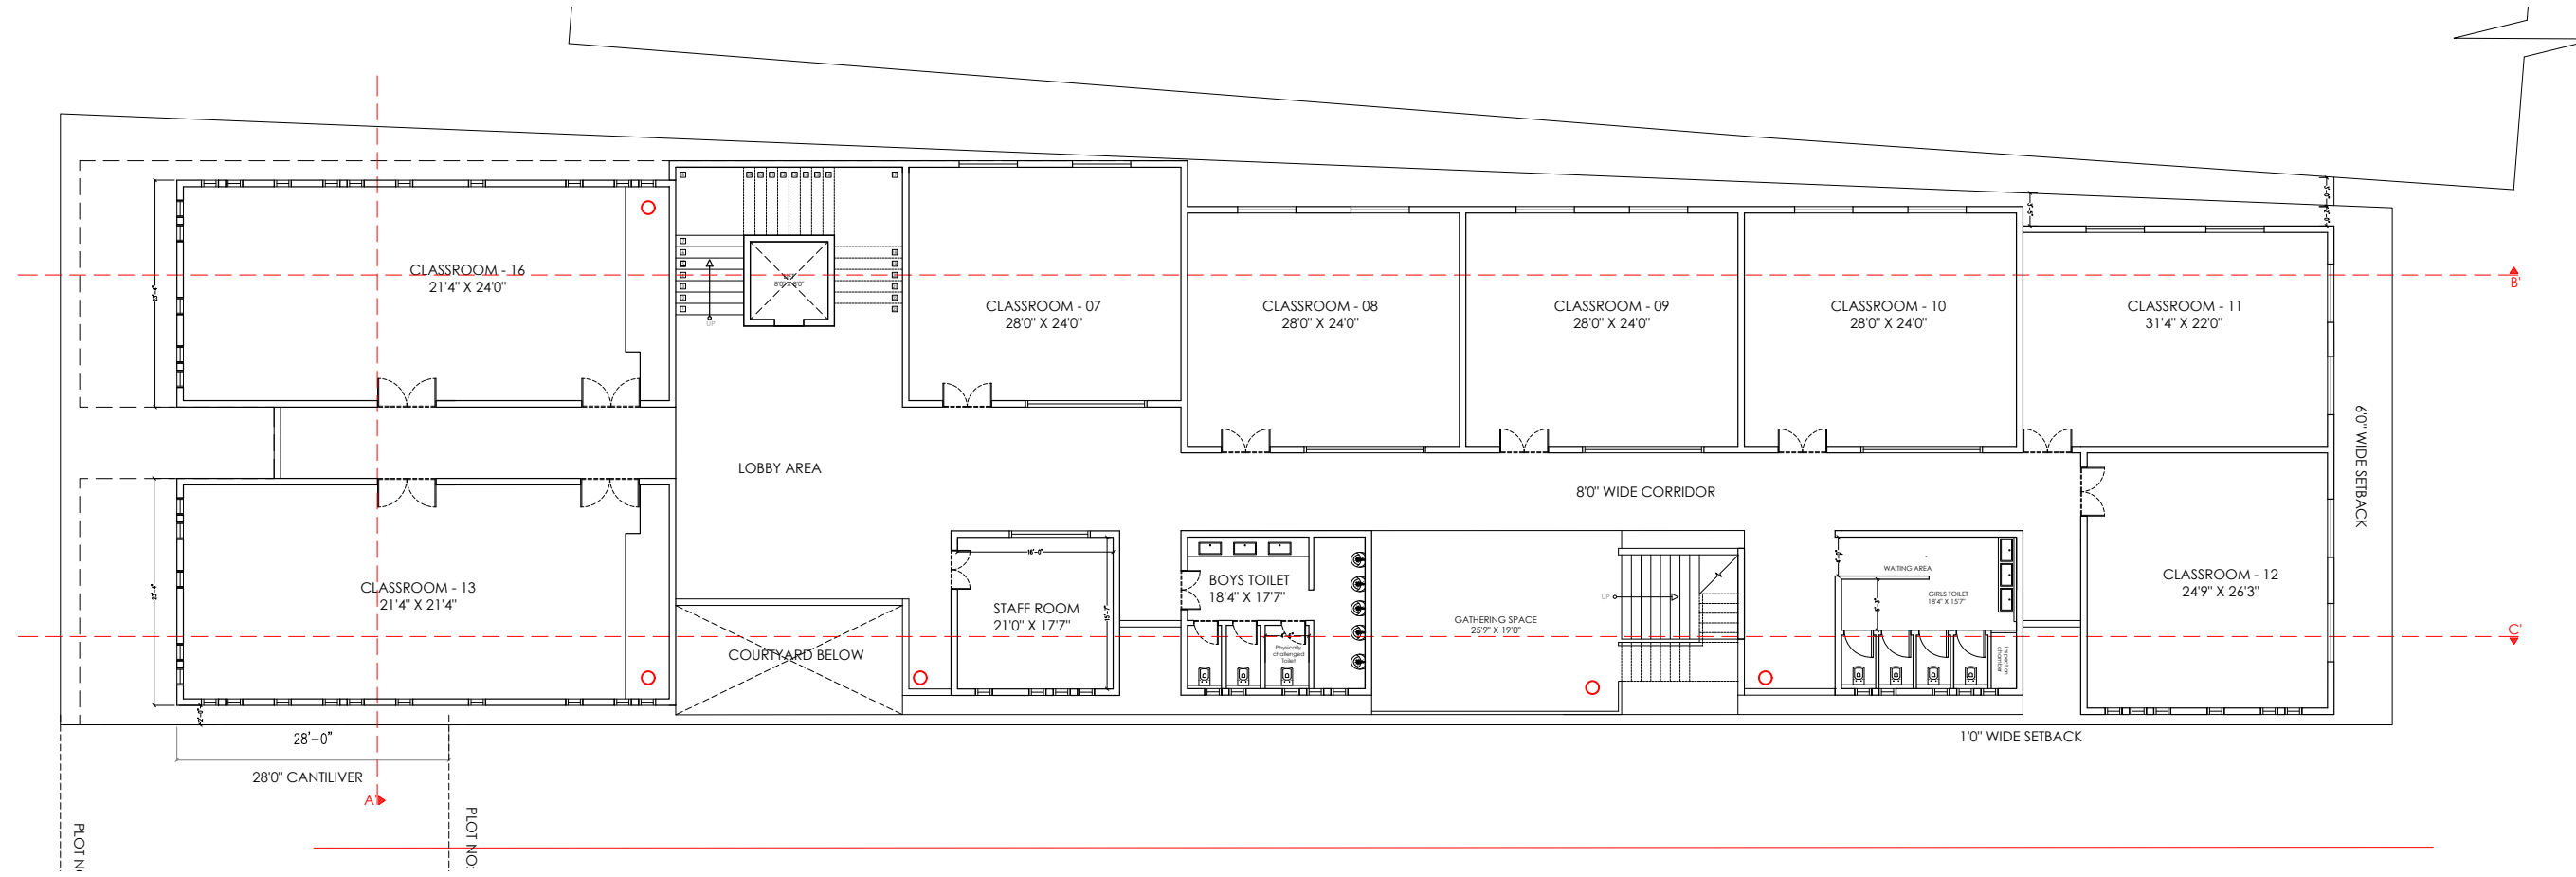


3'6\"/>

.....w e s t ...r o a d.....


FLOOR PLANS

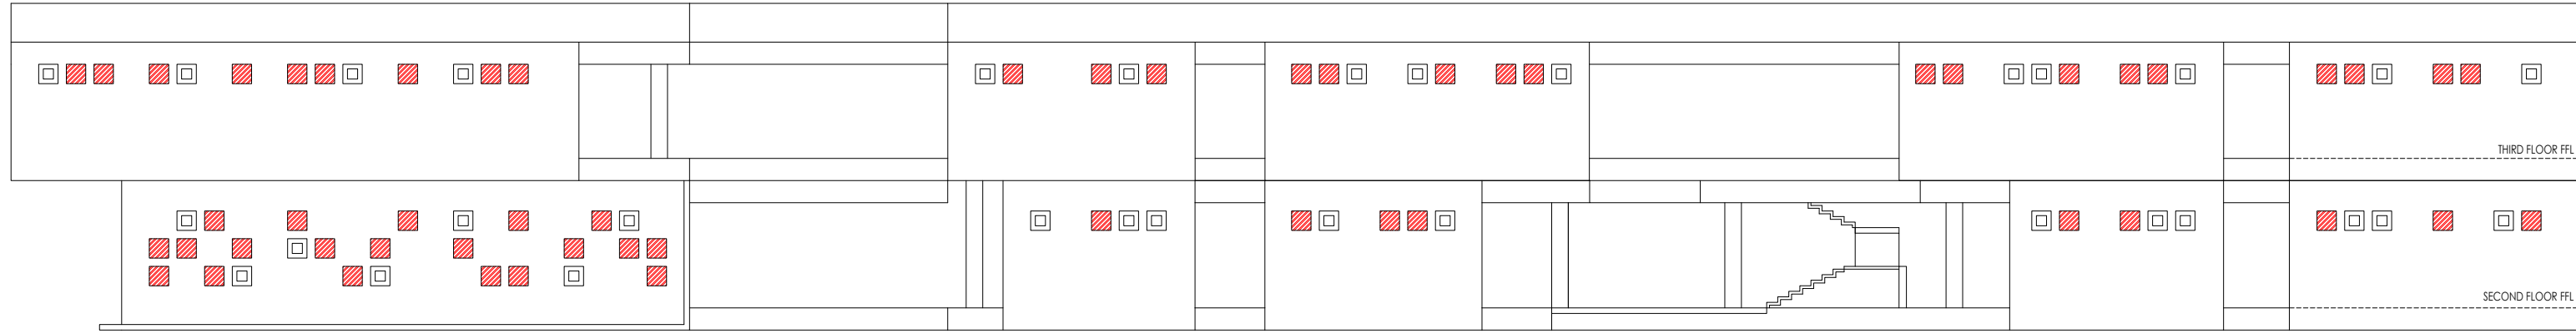

WEST ELEVATION

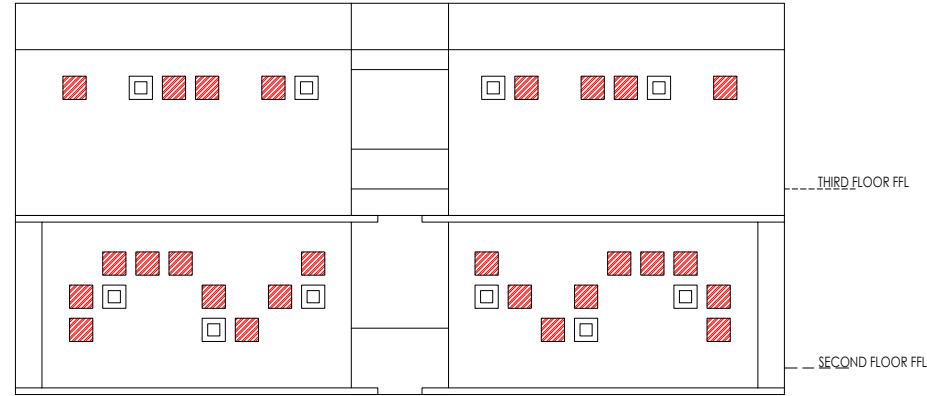

NORTH ELEVATION

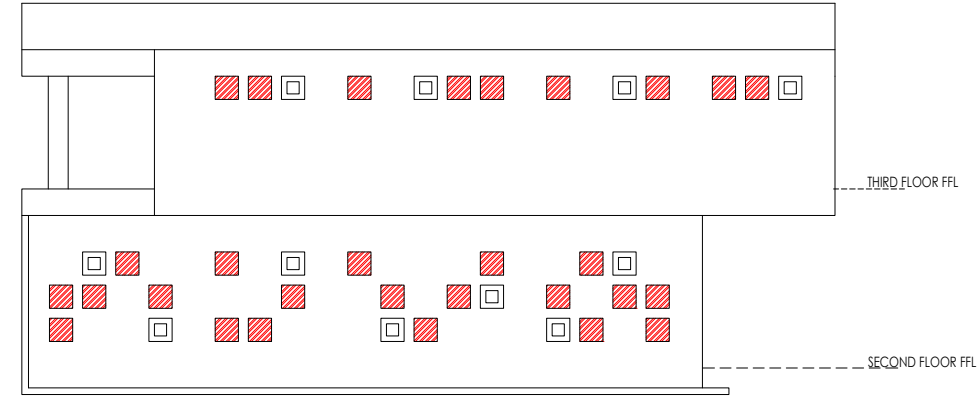


EAST ELEVATION


-  Awning windows 1'9"x1'9" (110 nos.)
-  Fixed windows 1'9"x1'9" (53 nos.)

ELEVATION


ARCHITECTURE	N 		Proposed College project for Mr Pradeep. Tumkur.			
	title		Elevation			
	scale		nts	date.	31-03-2023	
	dealt		Pradeep	drawn	Sivaraman	
	checked		Rajesh	Revision		
	ALL THE DIMENSIONS ARE GIVEN IN FEET. ALL MEASUREMENTS TO BE CHECKED AT SITE. SLAB LEVELS ARE SUBJECTED TO CHANGE					
FOR DISCUSSION						
Techno Architecture Architectural solutions						
# 9/1,uttaradhi mutt road,shankarpuram,basavanagudi, Bangalore-560 004						
Phone 65963992,42103764 technoarchitecture@gmail.com						

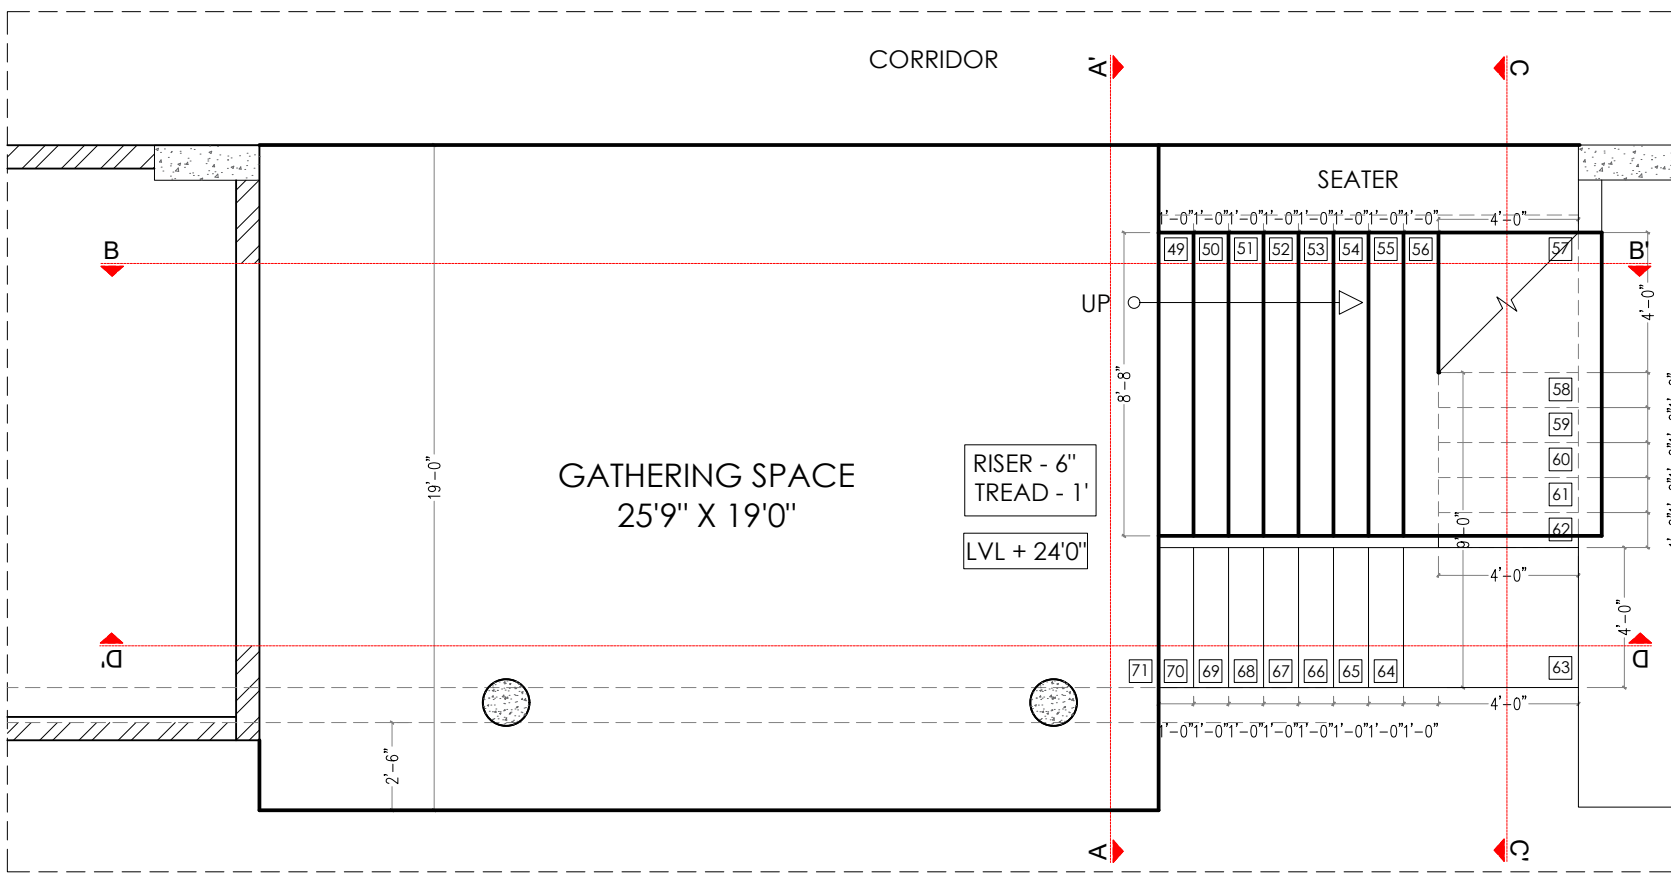


Plan @ 28'6"

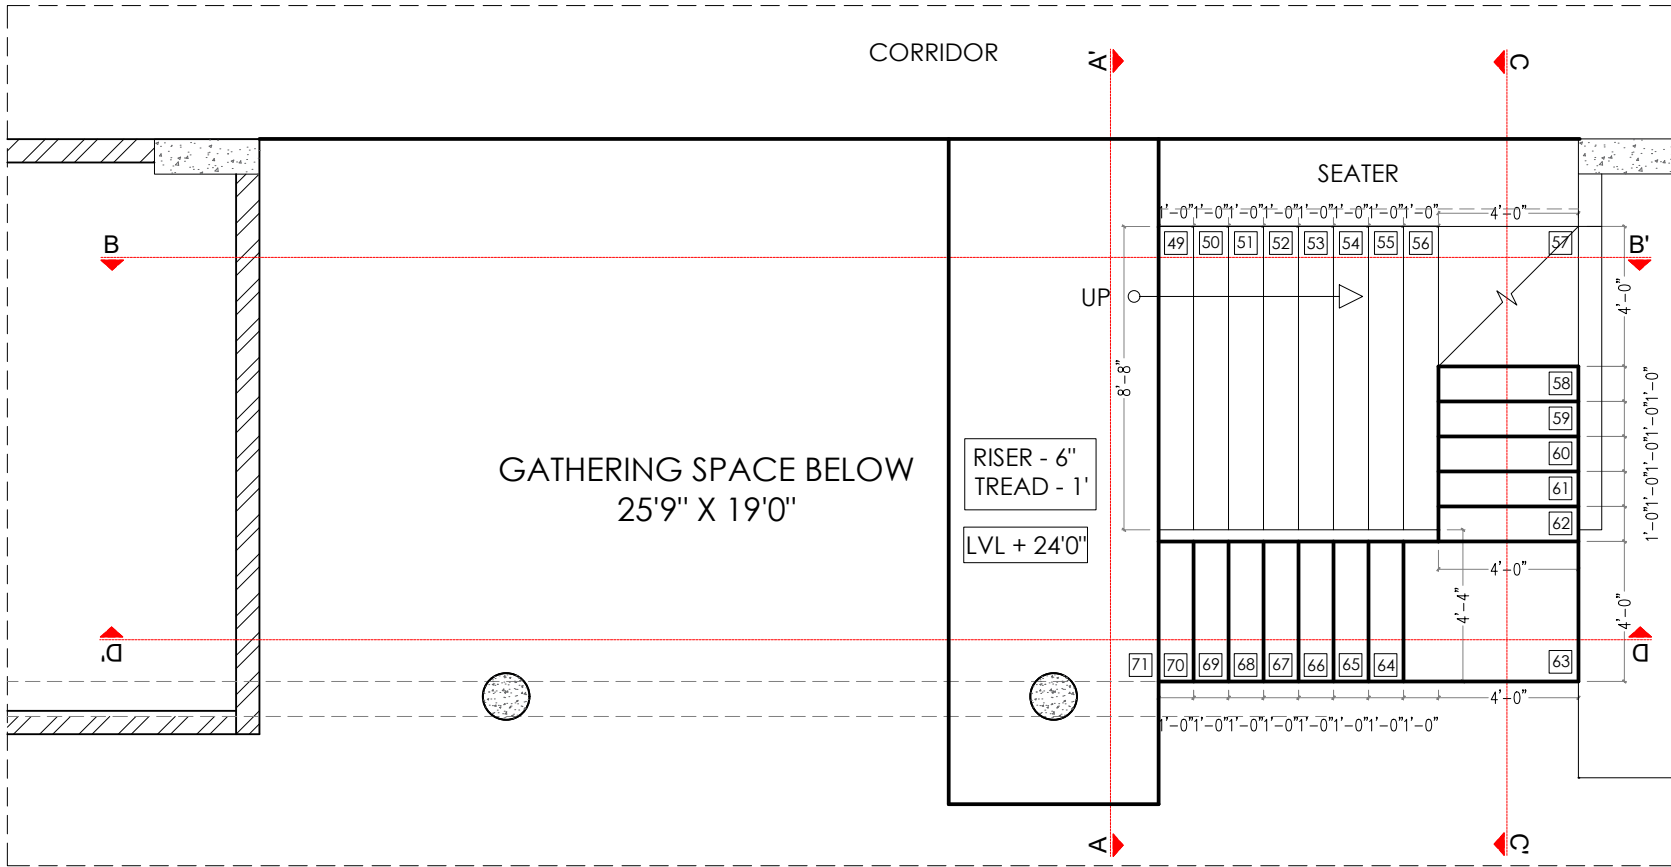


Plan @ 35'6"

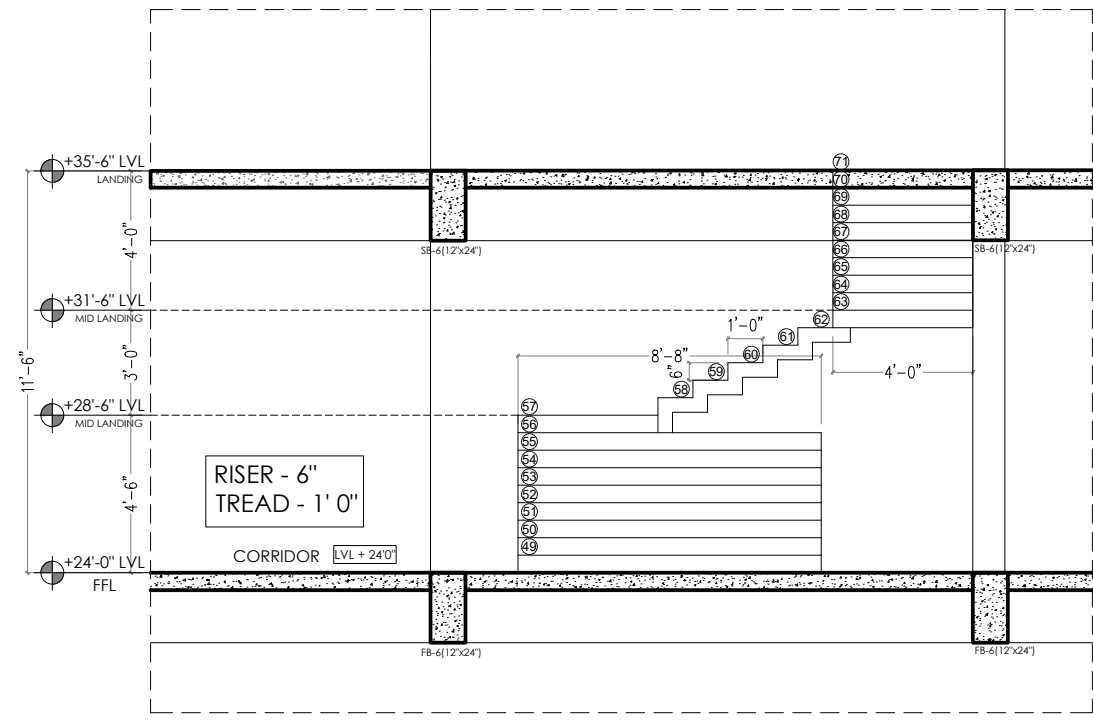


Section A-A'

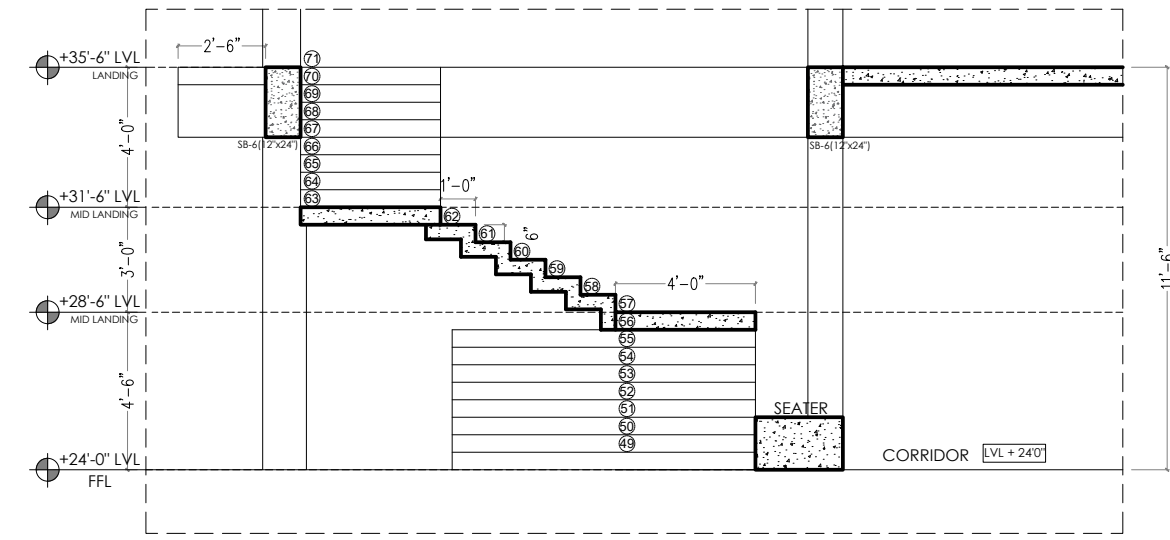

Section C-C'

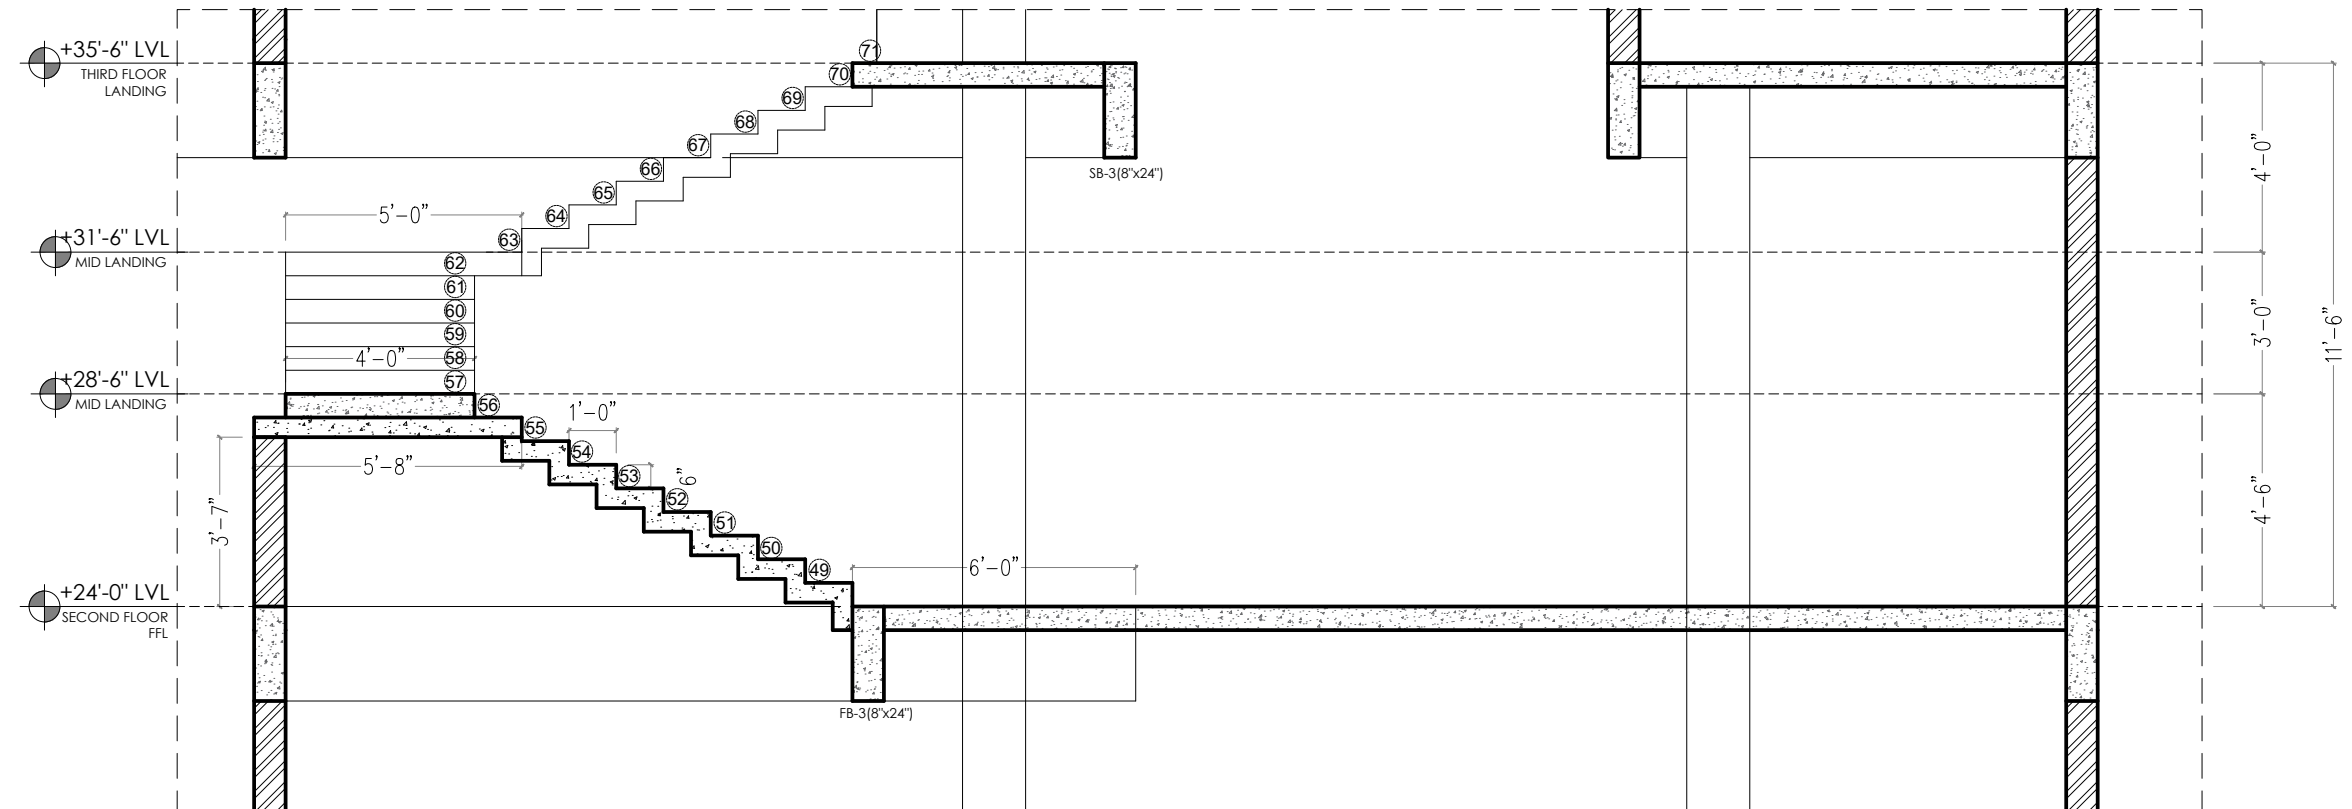

Section B-B'

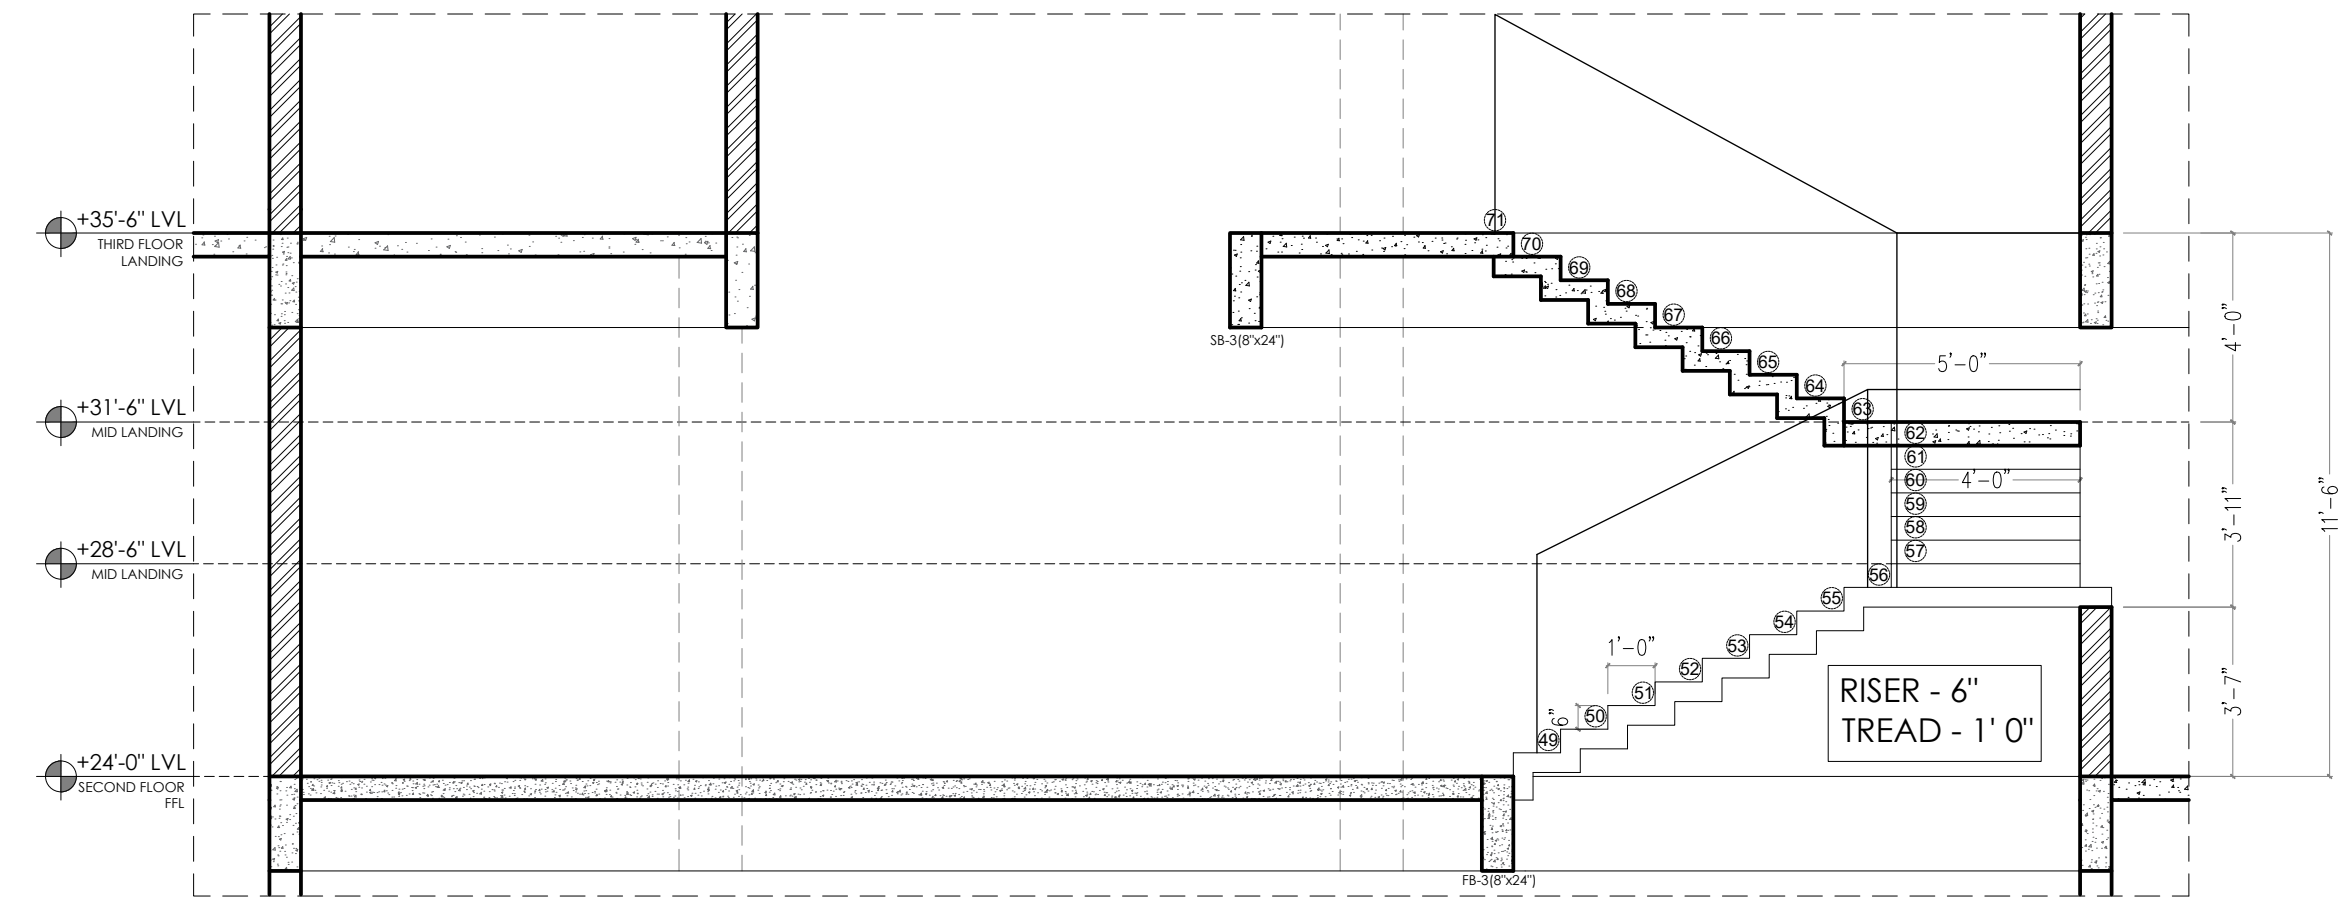



Section D-D'

SECOND FLOOR - FOLDED PLATE STAIRCASE


ARCHITECTURE	Proposed College project for Mr. Pradeep Tumkur.				FOR DISCUSSION
	TYPICAL STAIRCASE DETAIL				
	scale	nts	date.	27-02-2023	
	dealt	Pradeep	drawn	Sivaraman	
	checked	RAJESH	Revision		
ALL THE DIMENSIONS ARE GIVEN IN FEET. ALL MEASUREMENTS TO BE CHECKED AT SITE. SLAB LEVELS ARE SUBJECTED TO CHANGE					Techno Architecture Architectural solutions # 9/1,uttaradhi multt road,shankarpuram,basavanagudi, Bangalore-560 004 Phone 65963992,42103764 technoarchitecture@gmail.com

SECOND FLOOR - FOLDED PLATE STAIRCASE

ARCHITECTURE	Proposed College project for Mr. Pradeep Tumkur.				FOR DISCUSSION
	TYPICAL STAIRCASE DETAIL				
	scale	nts	date.	27-02-2023	
	dealt	Pradeep	drawn	Sivaraman	
	checked	RAJESH	Revision		
ALL THE DIMENSIONS ARE GIVEN IN FEET. ALL MEASUREMENTS TO BE CHECKED AT SITE. SLAB LEVELS ARE SUBJECTED TO CHANGE					Techno Architecture Architectural solutions # 9/1,uttaradhi multt road,shankarpuram,basavanagudi, Bangalore-560 004 Phone 65963992,42103764 technoarchitecture@gmail.com

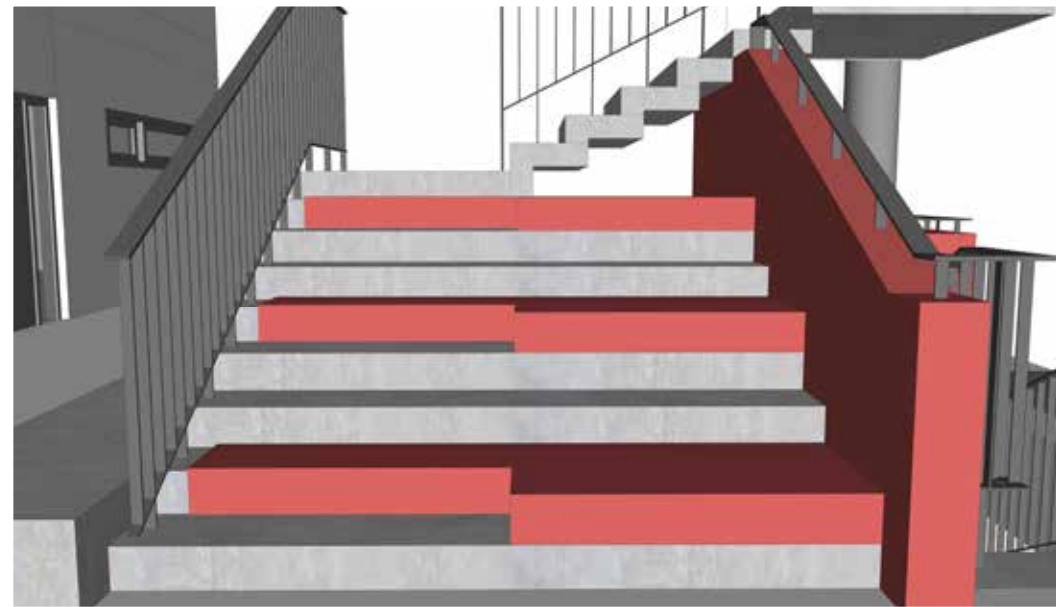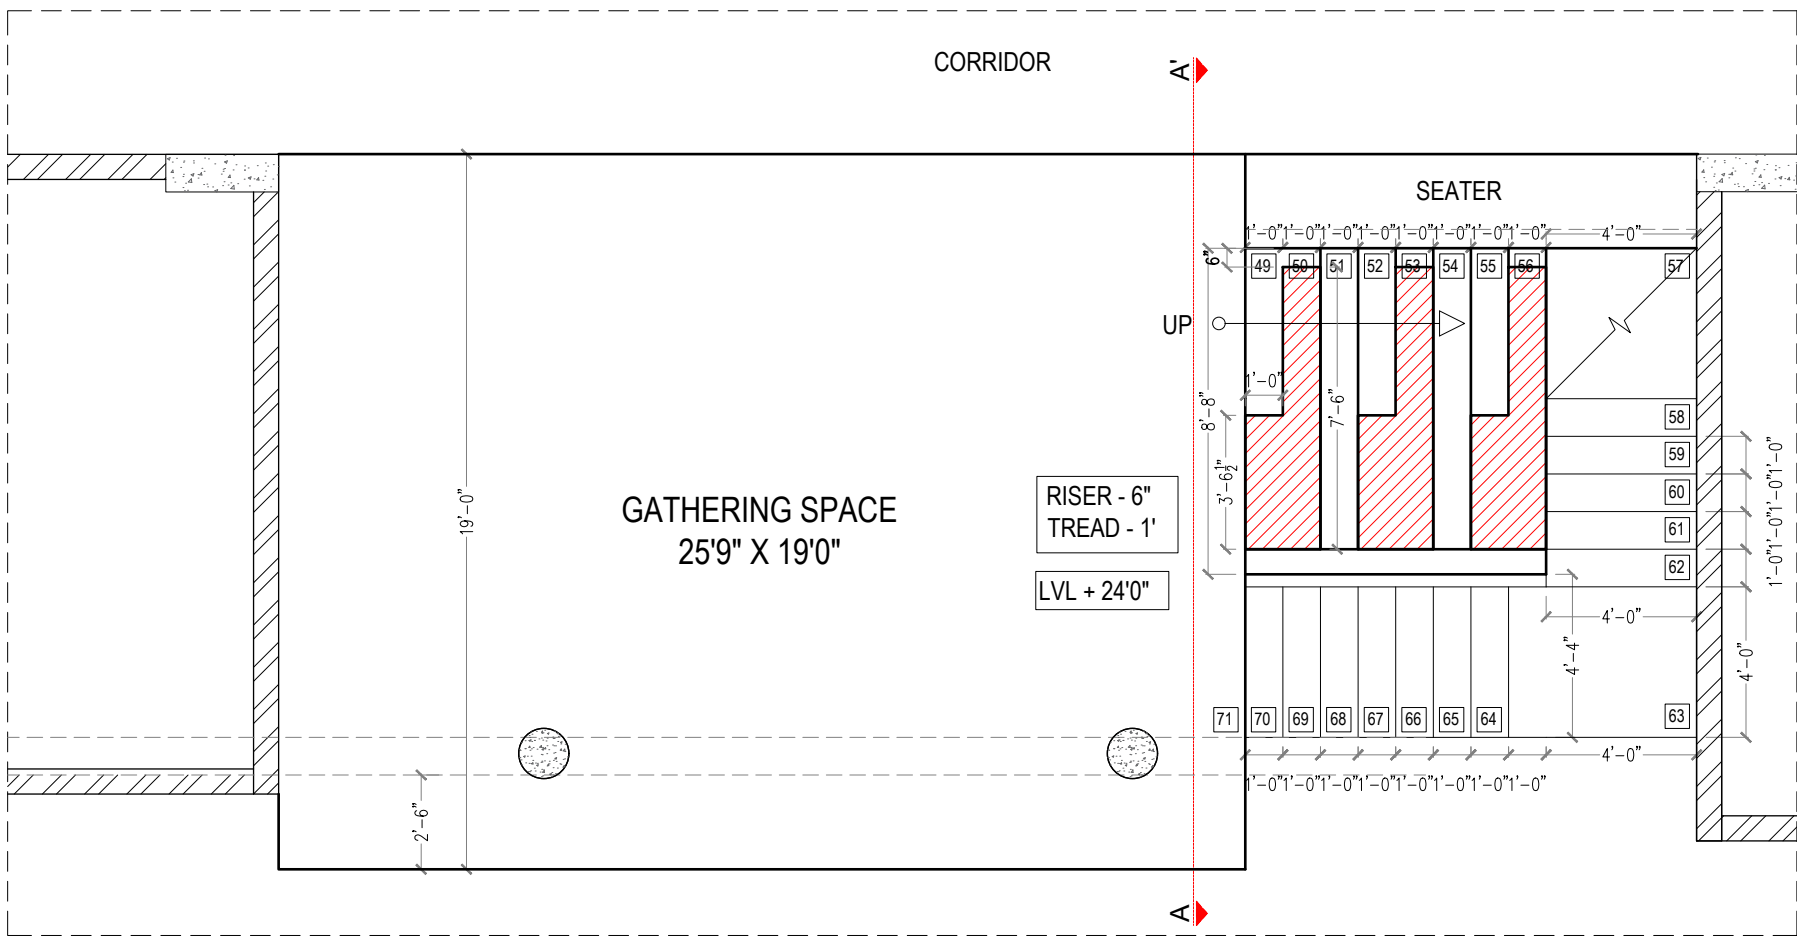

view

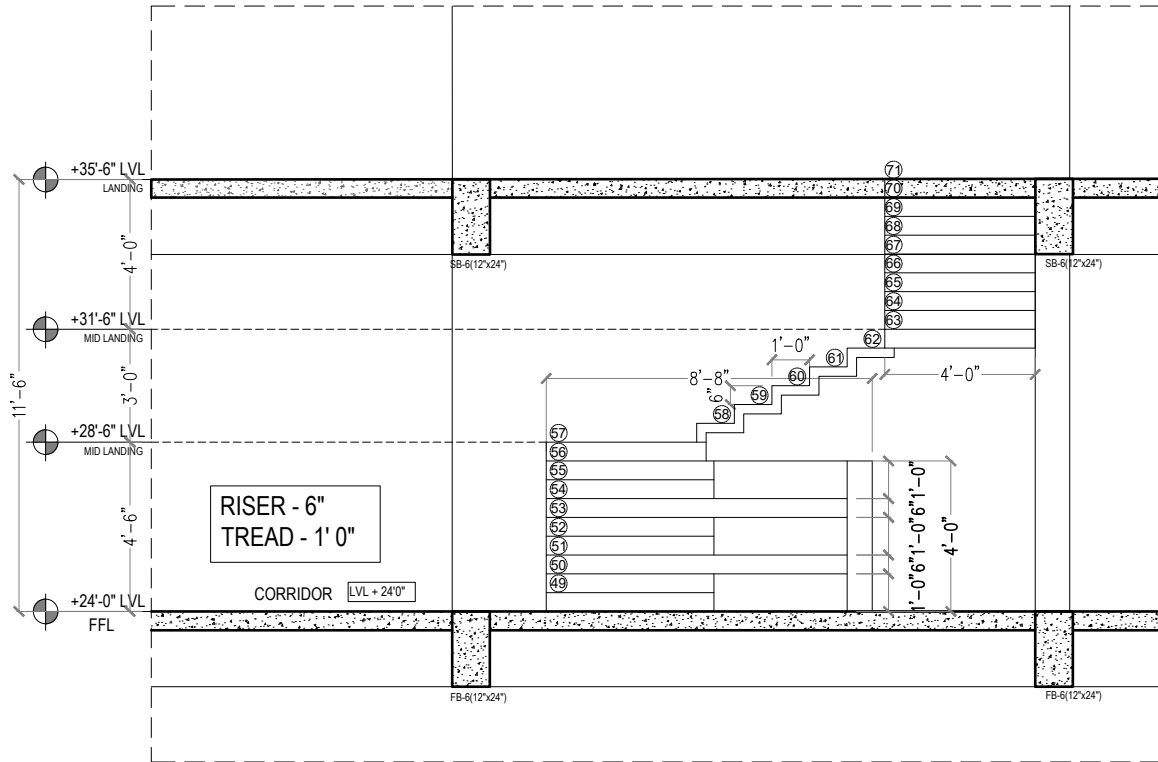


Section A-A'




view

SECOND FLOOR - FOLDED PLATE STAIRCASE


ARCHITECTURE	Proposed College project for Mr. Pradeep Tumkur.		
	TYPICAL STAIRCASE DETAIL		
	title		
	scale	nts	date. 02-05-2023
	dealt	Pradeep	drawn Sivaraman
	checked	RAJESH	Revision
ALL THE DIMENSIONS ARE GIVEN IN FEET.			
ALL MEASUREMENTS TO BE CHECKED AT SITE.			
SLAB LEVELS ARE SUBJECTED TO CHANGE			
FOR DISCUSSION			
Techno Architecture Architectural solutions			
# 9/1,uttaradhi mutt road,shankarapuram,basavanagudi, Bangalore-560 004			
Phone 65963992,42103764 technoarchitecture@gmail.com			

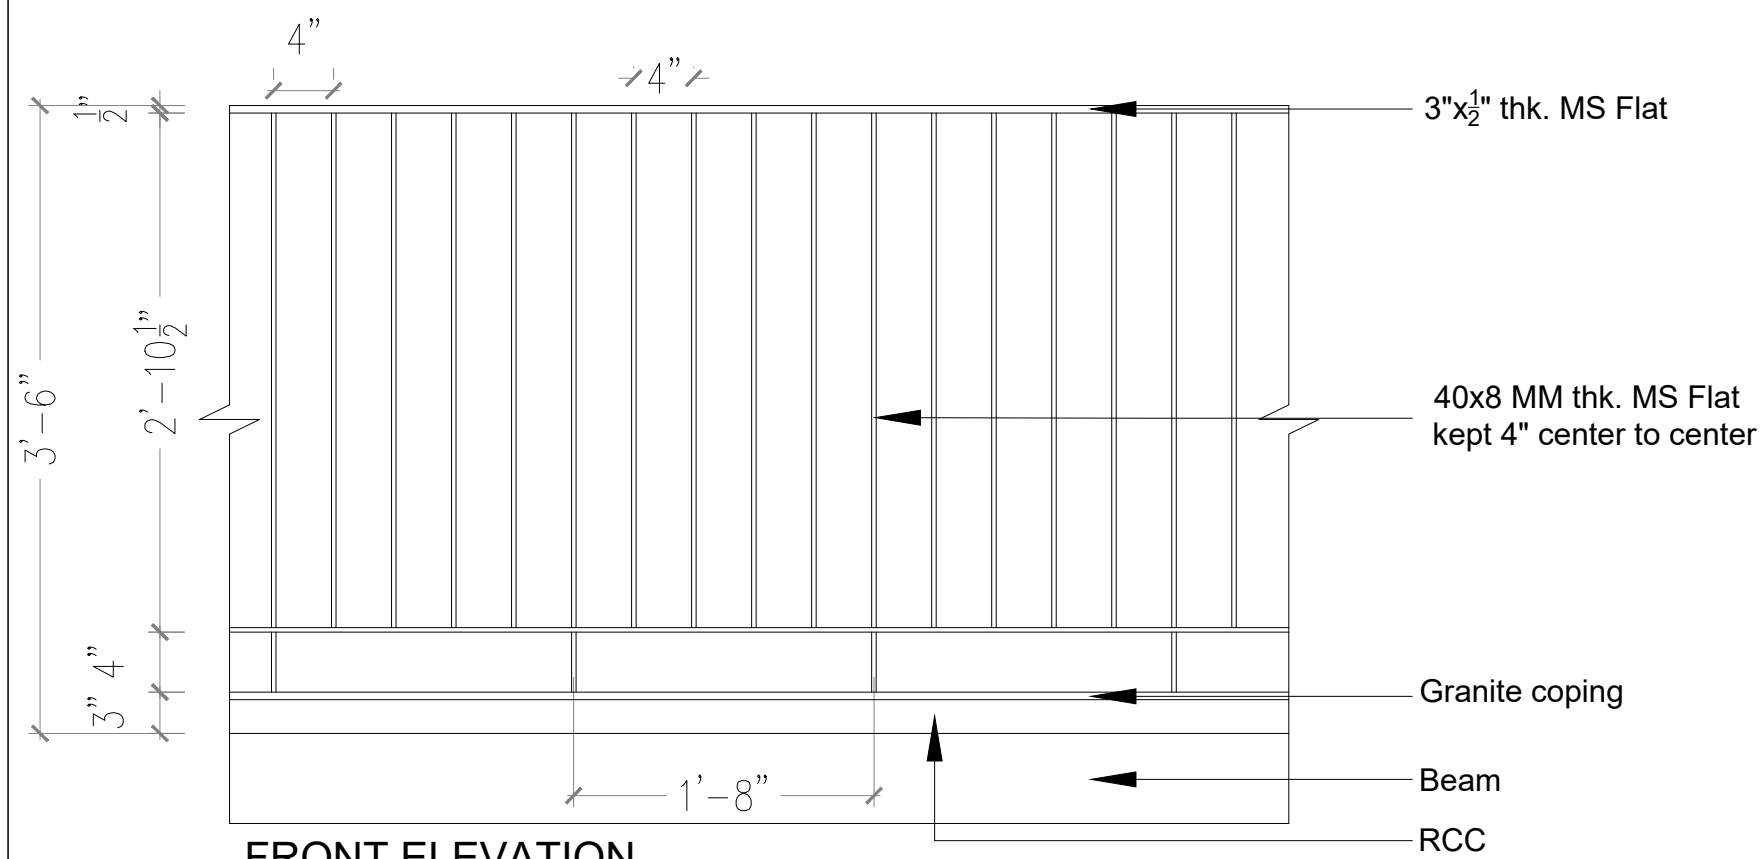

FRONT ELEVATION

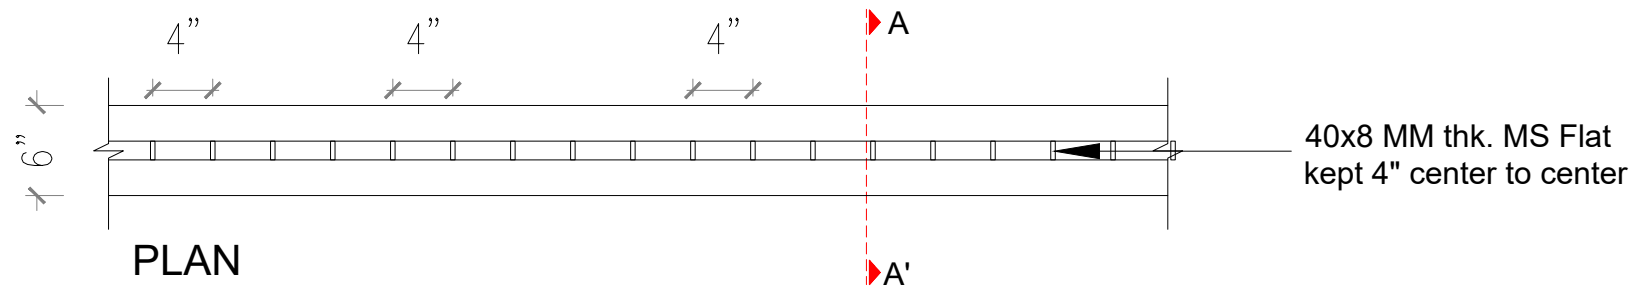


PLAN

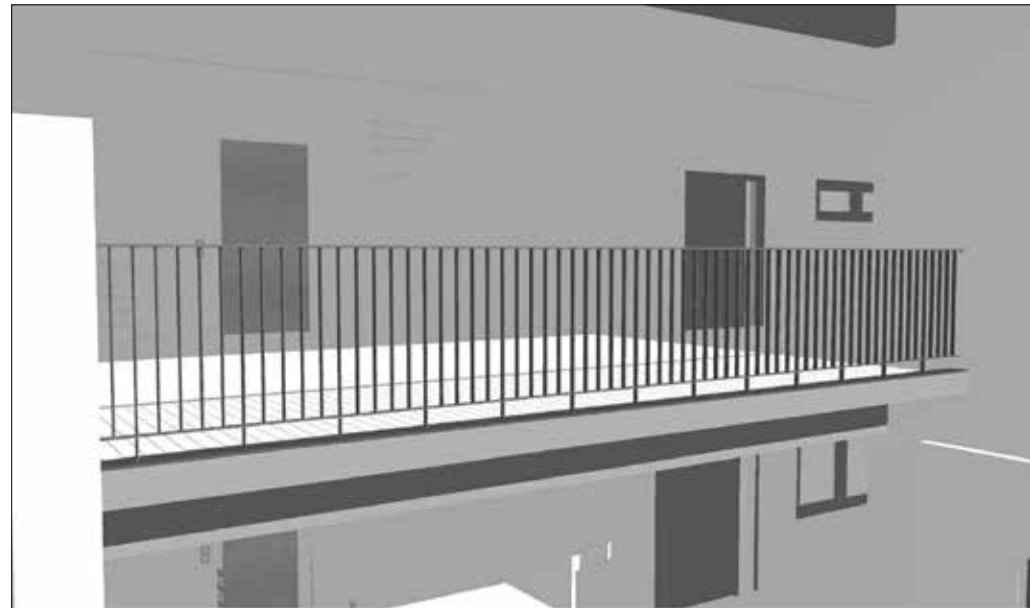


VIEW

RAILING DETAILS

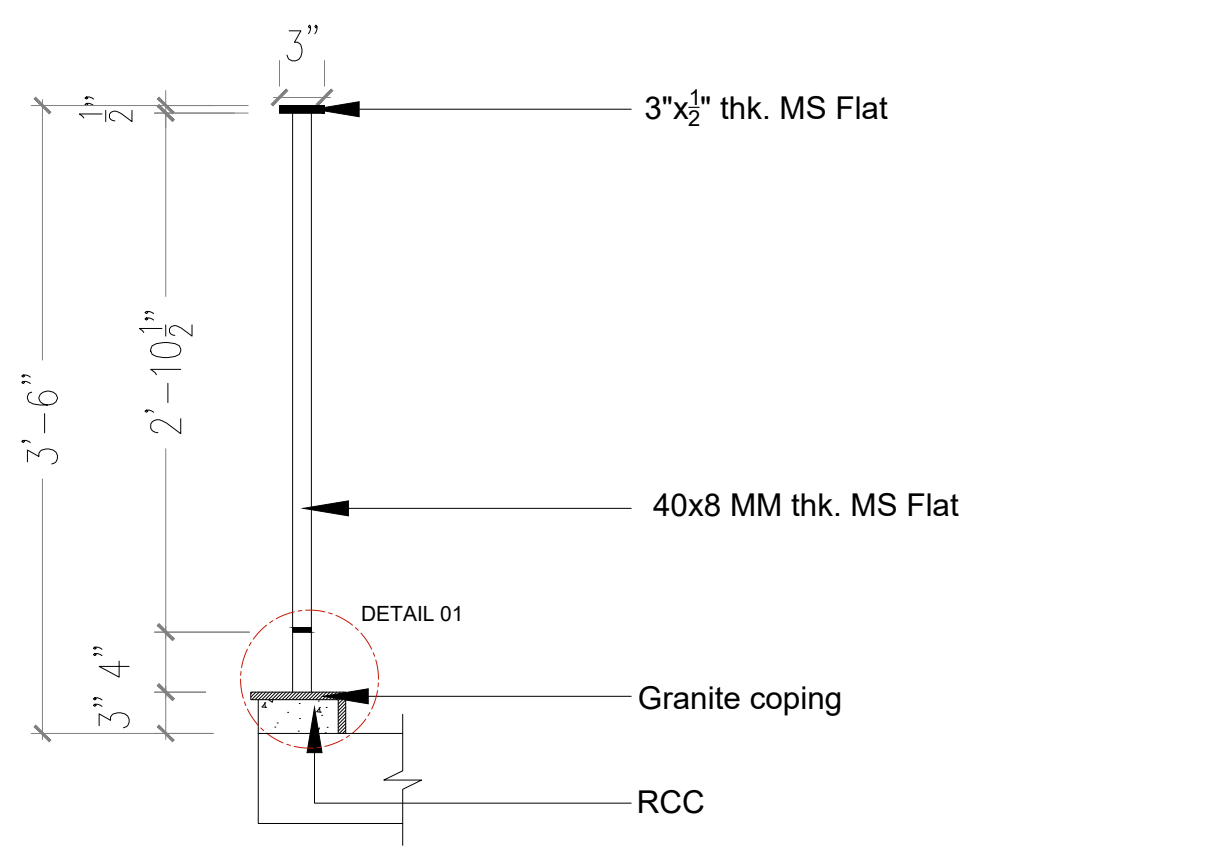

SECTION AA'

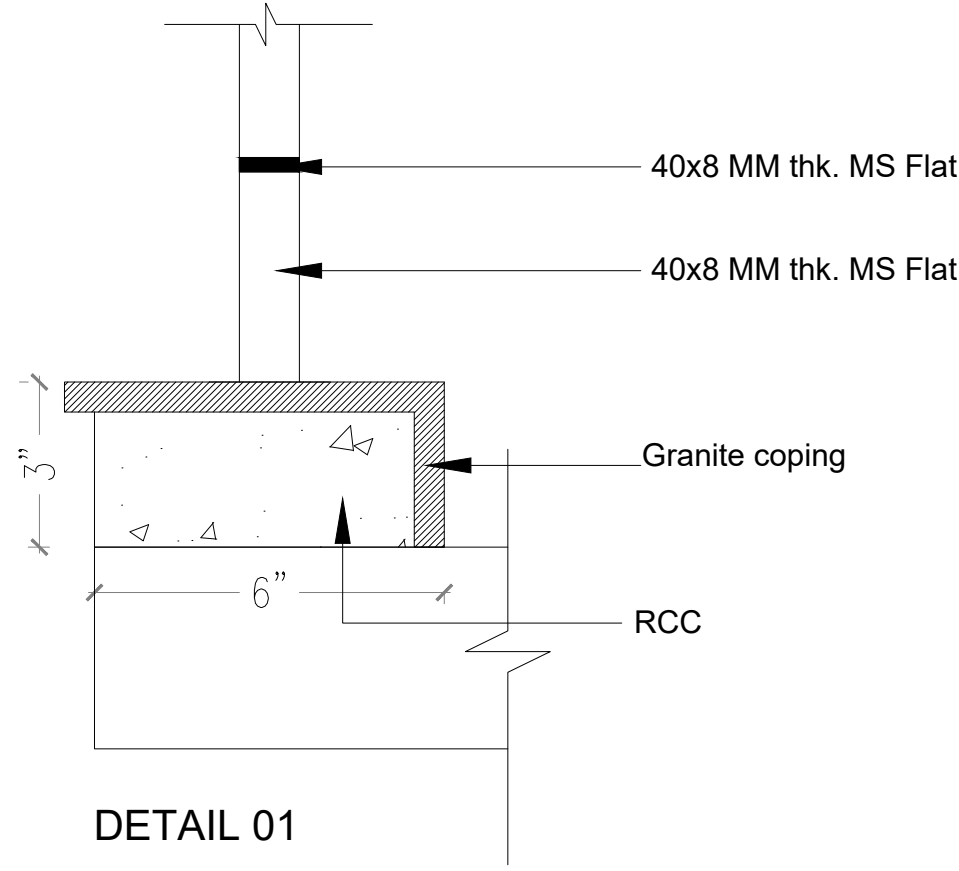

DETAIL 01


ARCHITECTURE		Proposed College project for Mr. Pradeep Tumkur.		
	title	RAILING DETAILS		
	scale	nts	date.	17-03-2023
	dealt	Pradeep	drawn	Sivaraman
	checked	RAJESH	Revision	
ALL THE DIMENSIONS ARE GIVEN IN FEET. ALL MEASUREMENTS TO BE CHECKED AT SITE.				
FOR DISCUSSION				
	Techno Architecture Architectural solutions			
	# 9/1,uttaradhi mutt road,shankarapuram,basavanagudi, Bangalore-560 004			



STAIRCASE DETAILS



EXECUTION ON SITE

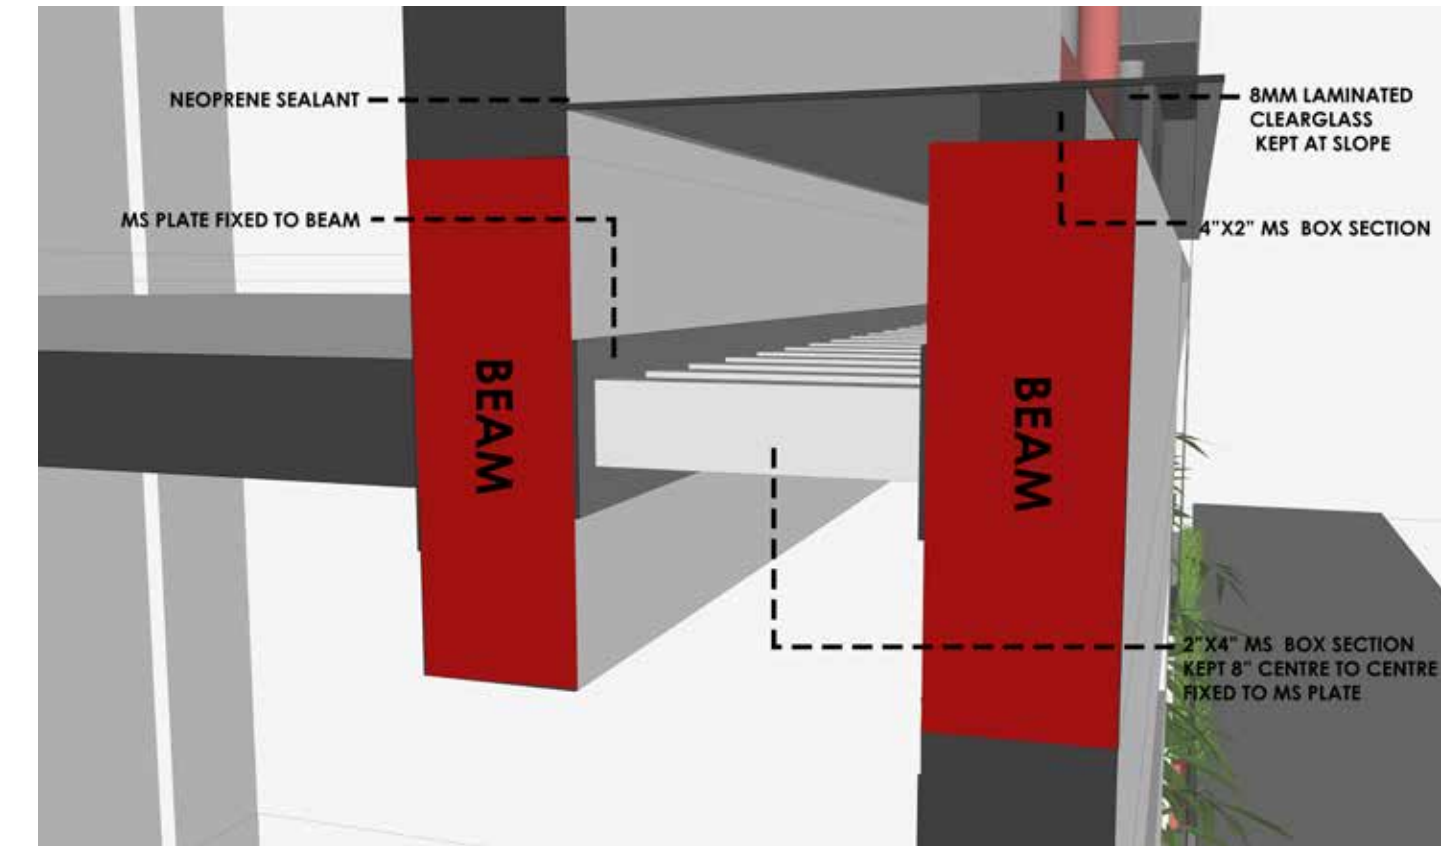


MS STAIRCASE FABRICATION





SKYLIGHT DETAILS







DESIGN AND EXECUTION

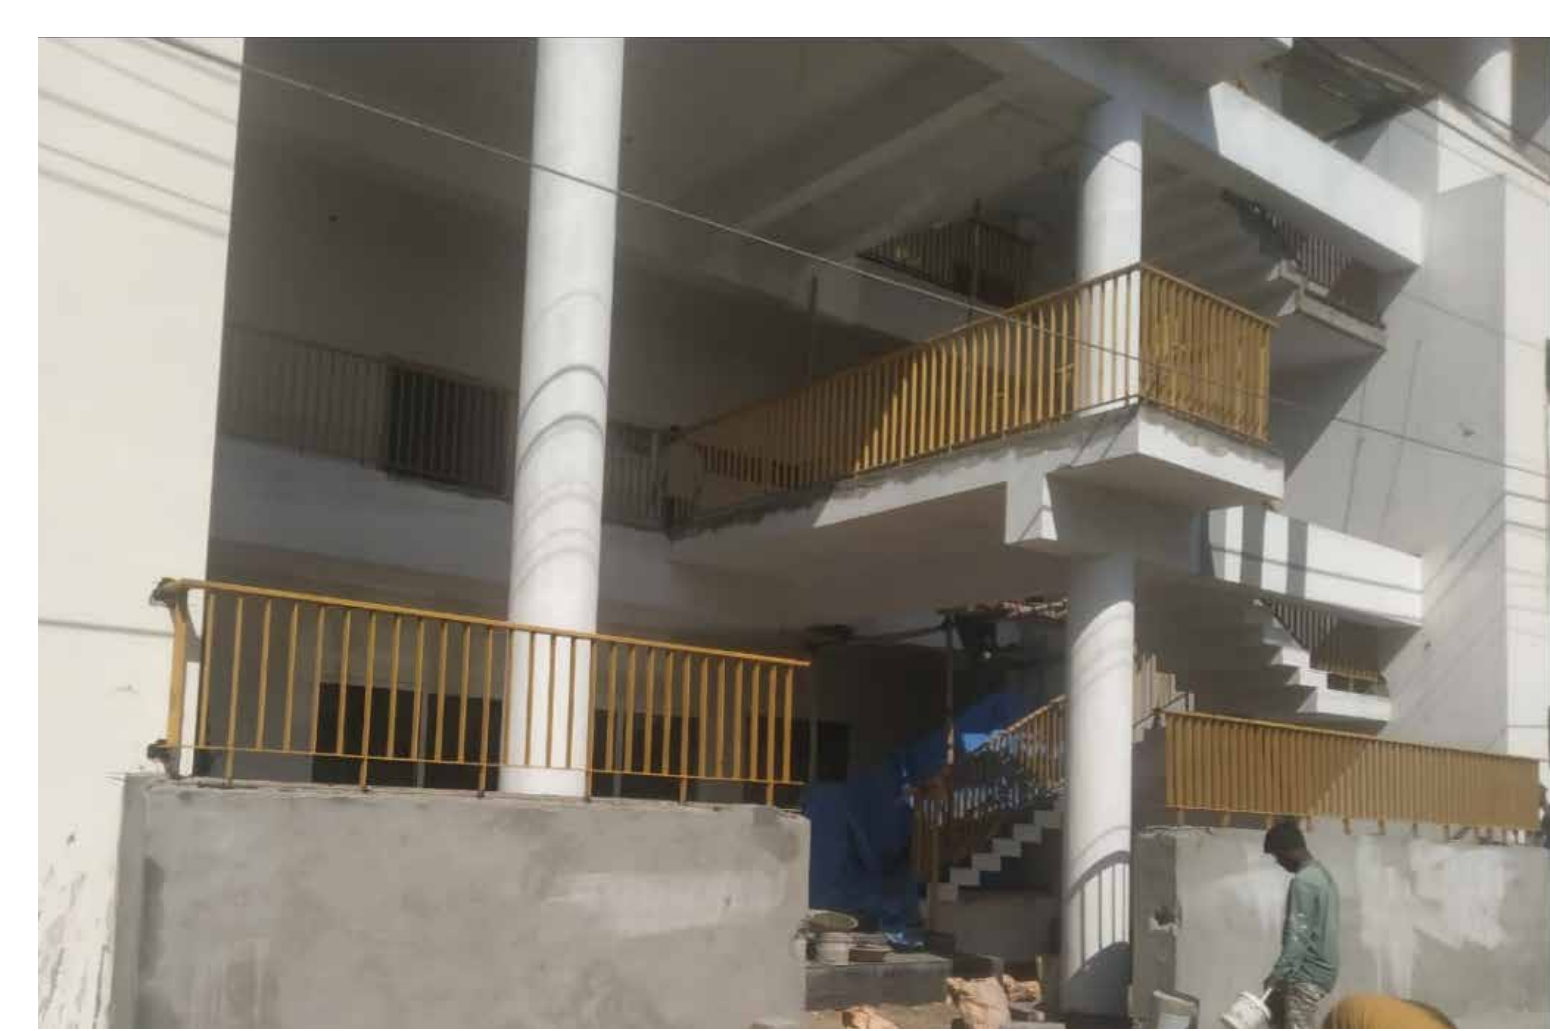

OVERALL MASSING

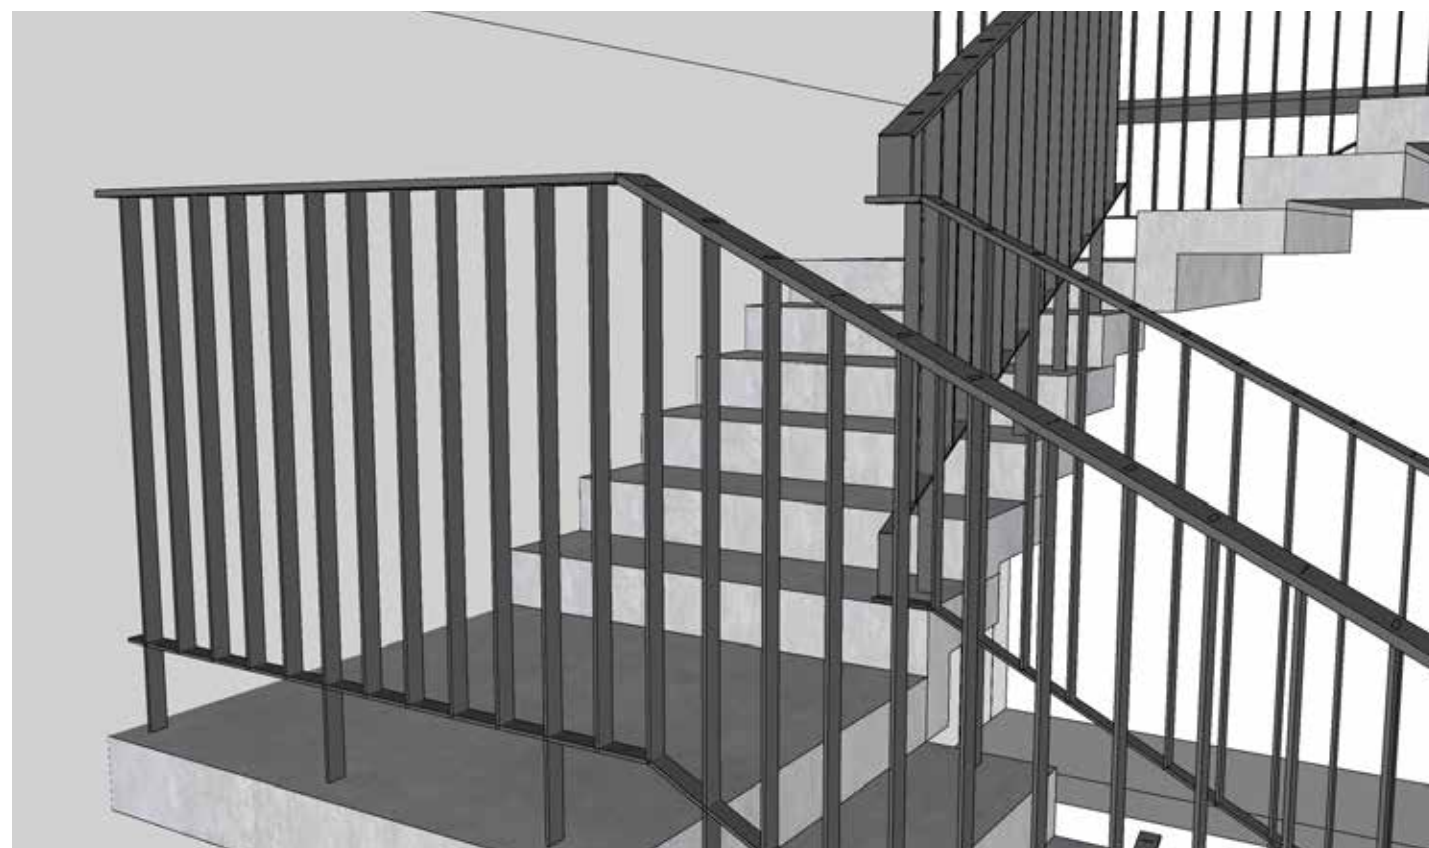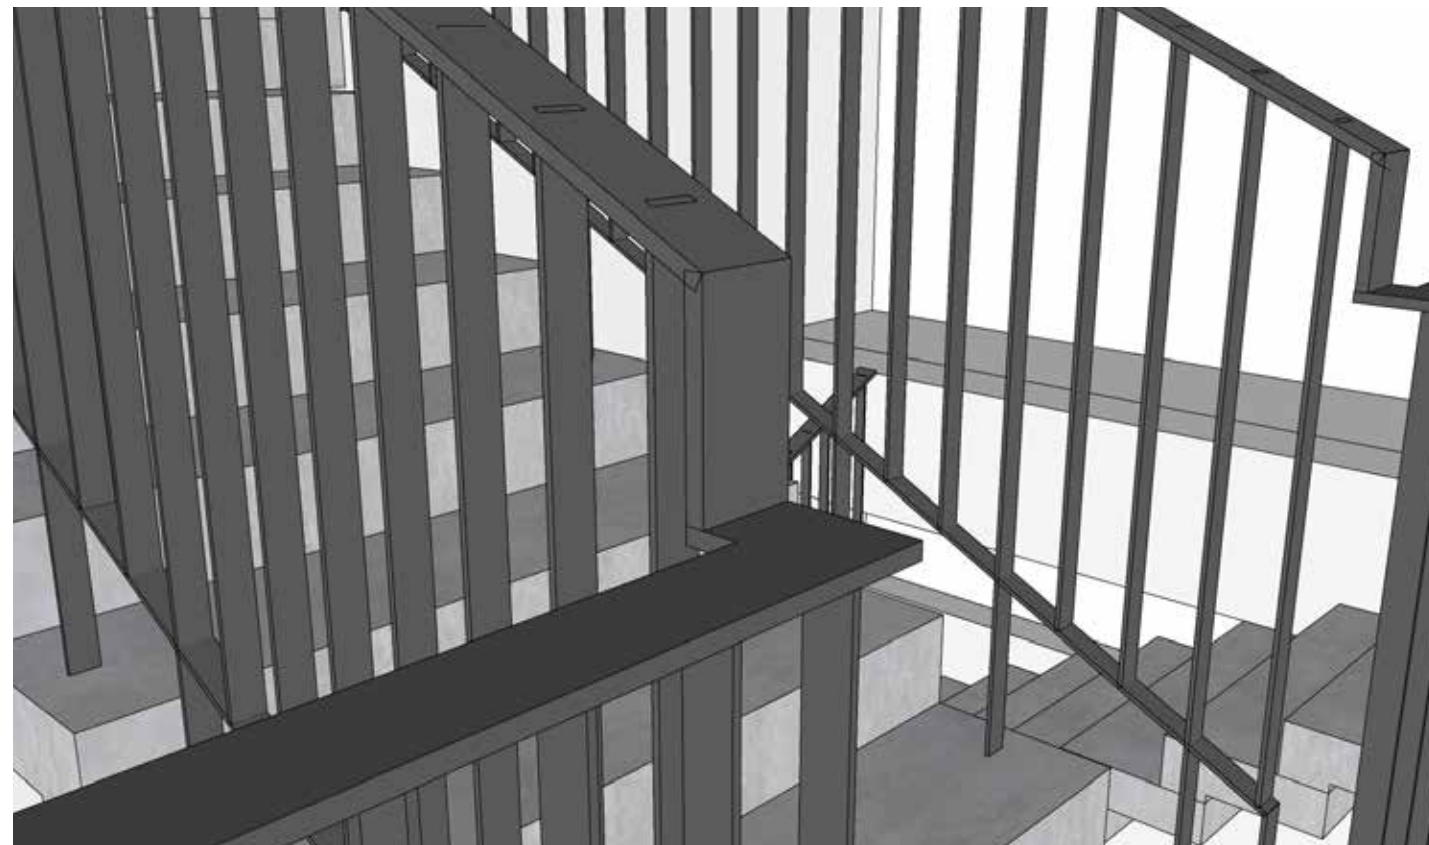

STAIRCASE RAILING JUNCTION DETAILS

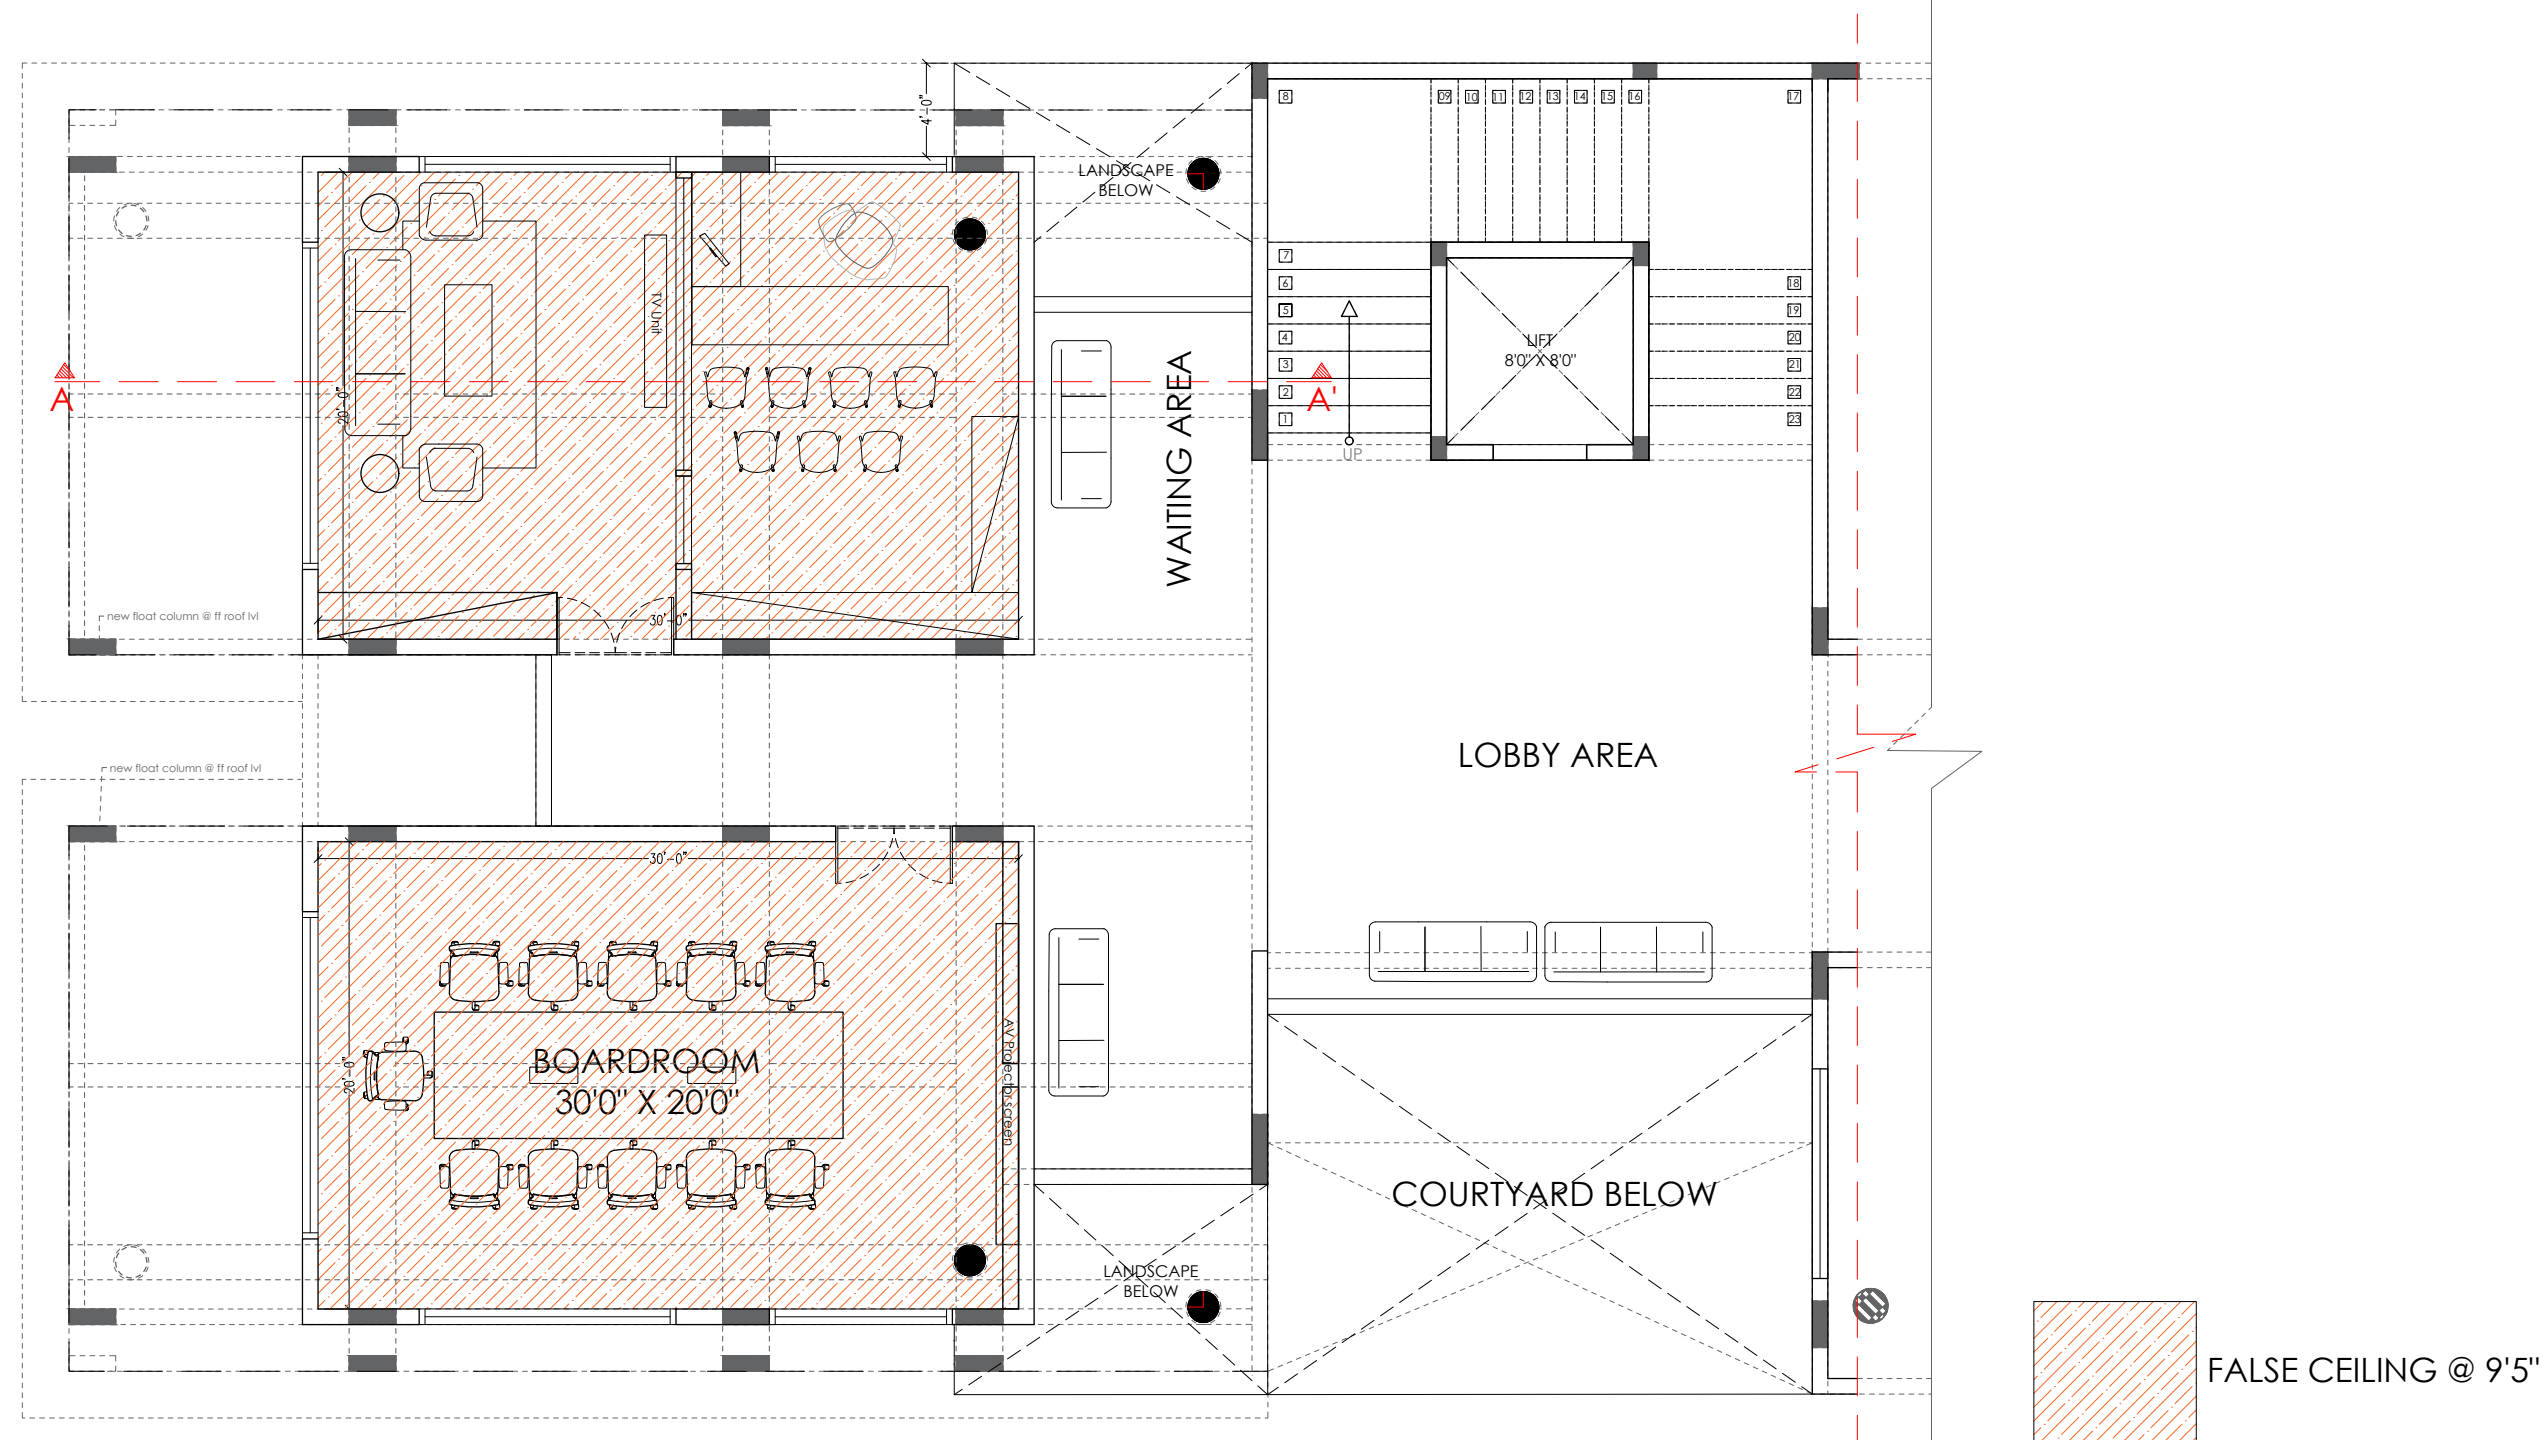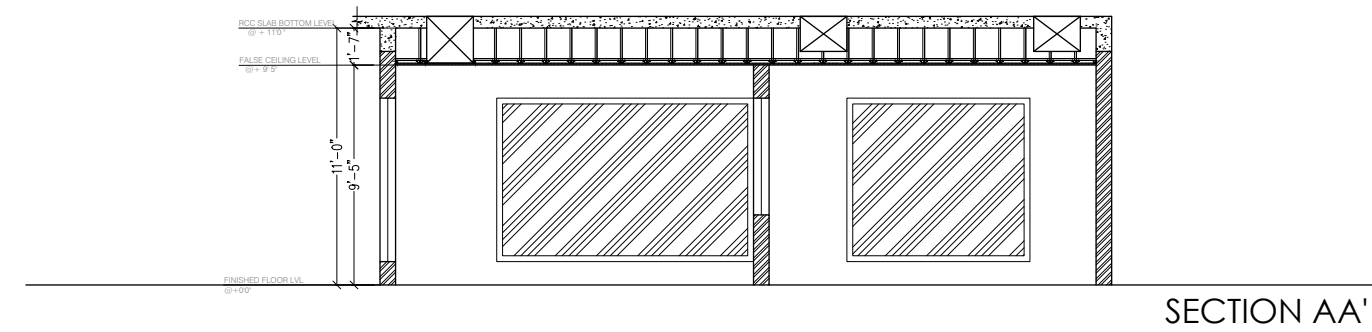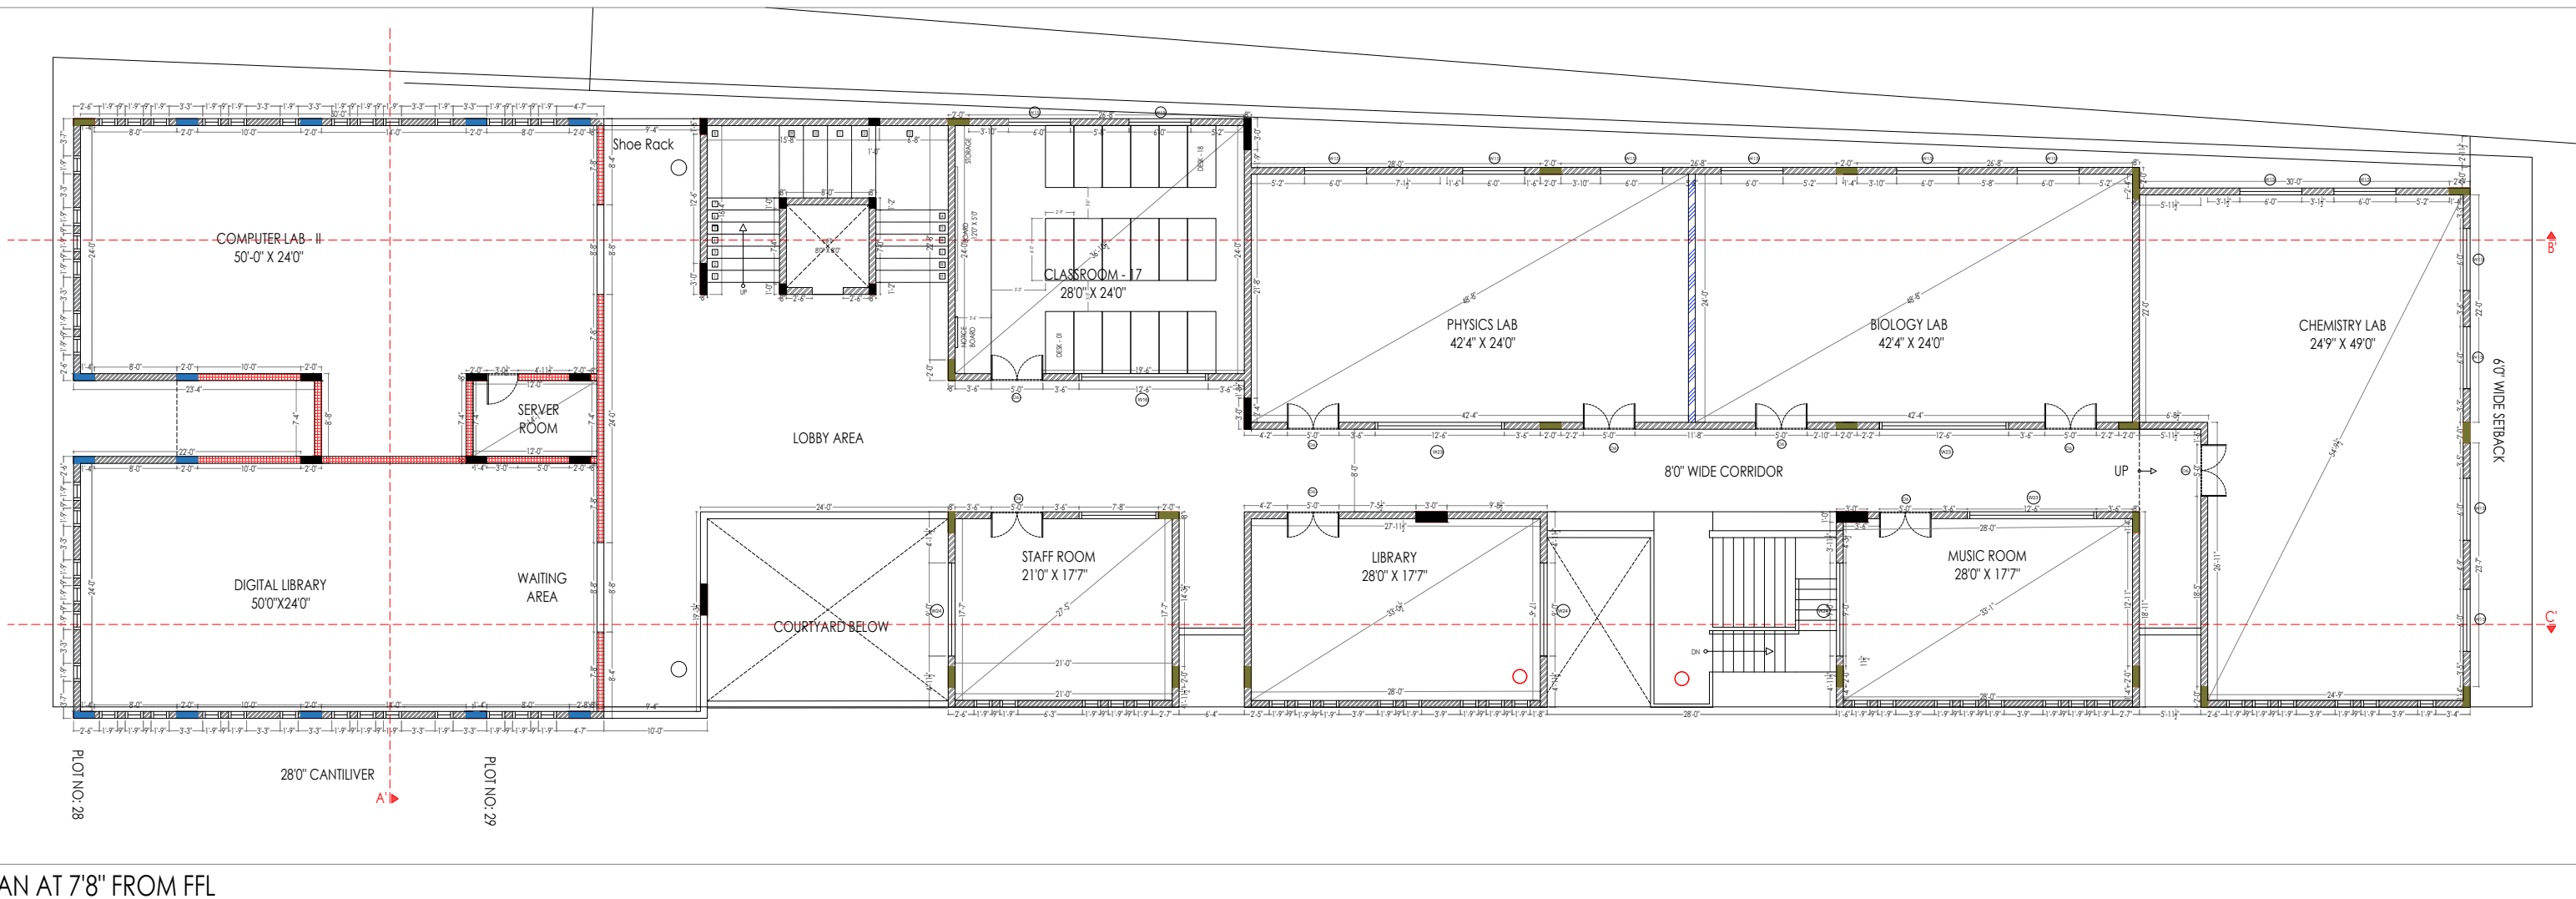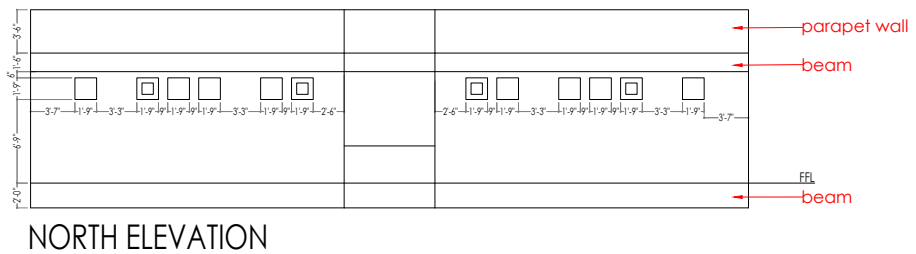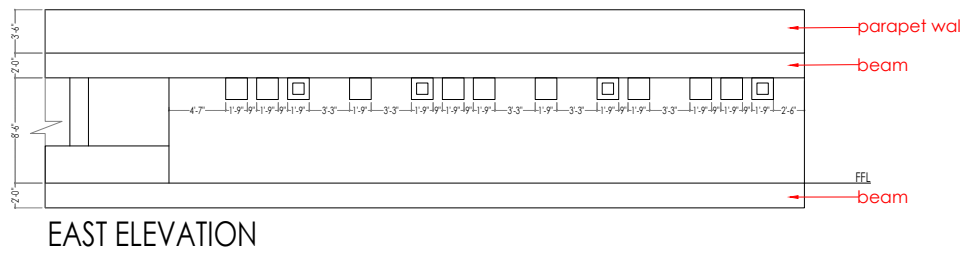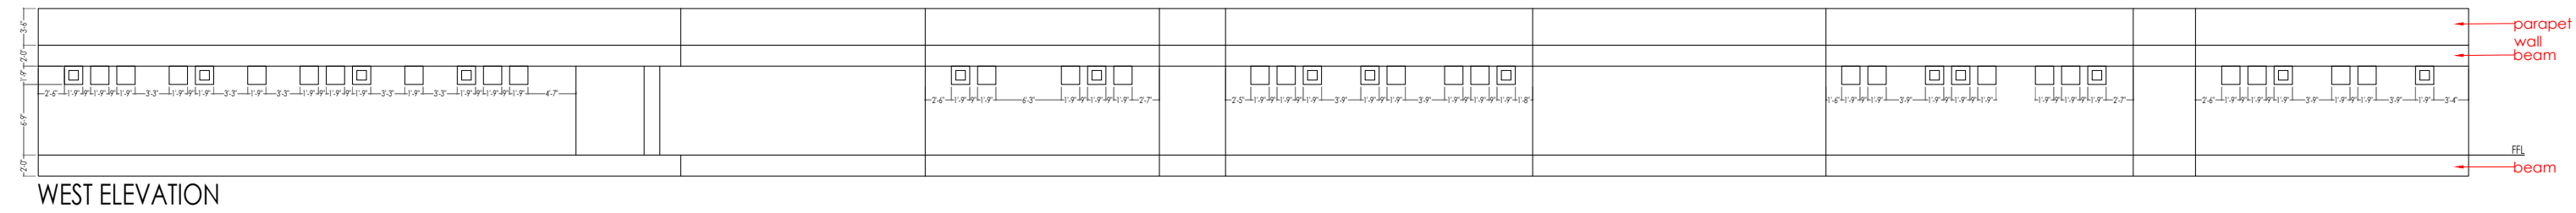



Proposed College project for Mr Pradeep.
Tumkur.



Techno Architecture
Architectural solutions



ARCHITECTURE	title	Second floor plan			FOR DISCUSSION
	scale	nts	date.	02-03-2023	
	dealt	Pradeep	drawn	Sivaraman	
	checked	Rajesh	Revision	REV-00	
	ALL THE DIMENSIONS ARE GIVEN IN FEET ALL MEASUREMENTS TO BE CHECKED AT SITE. SLAB LEVELS ARE SUBJECTED TO CHANGE.				


9/1,uttaradhi mutt road,shankarapuram,basavanagudi,
Bangalore-560 004

Phone 65963992-42103764 technoarchitecture@gmail.com

ARCHITECTURE	 Proposed College project for Mr Pradeep. Tumkur.			OR DISCUSSION	 Techno Architecture Architectural solutions
	FIRST FLOOR PLAN				
	scale	nts	date. 27-03-2022		
	dealt	Pradeep	drawn Sivaraman		
	checked	Rajesh	Revision		
ALL THE DIMENSIONS ARE GIVEN IN FEET. ALL MEASUREMENTS TO BE CHECKED AT SITE.					
#91/ uttaradi multi road, shankarapuram, basavanagudi Bangalore-560 004 Phone :95631992 43115764 technoarchitecture@gmail.com					


TUMKUR COMMERCIAL

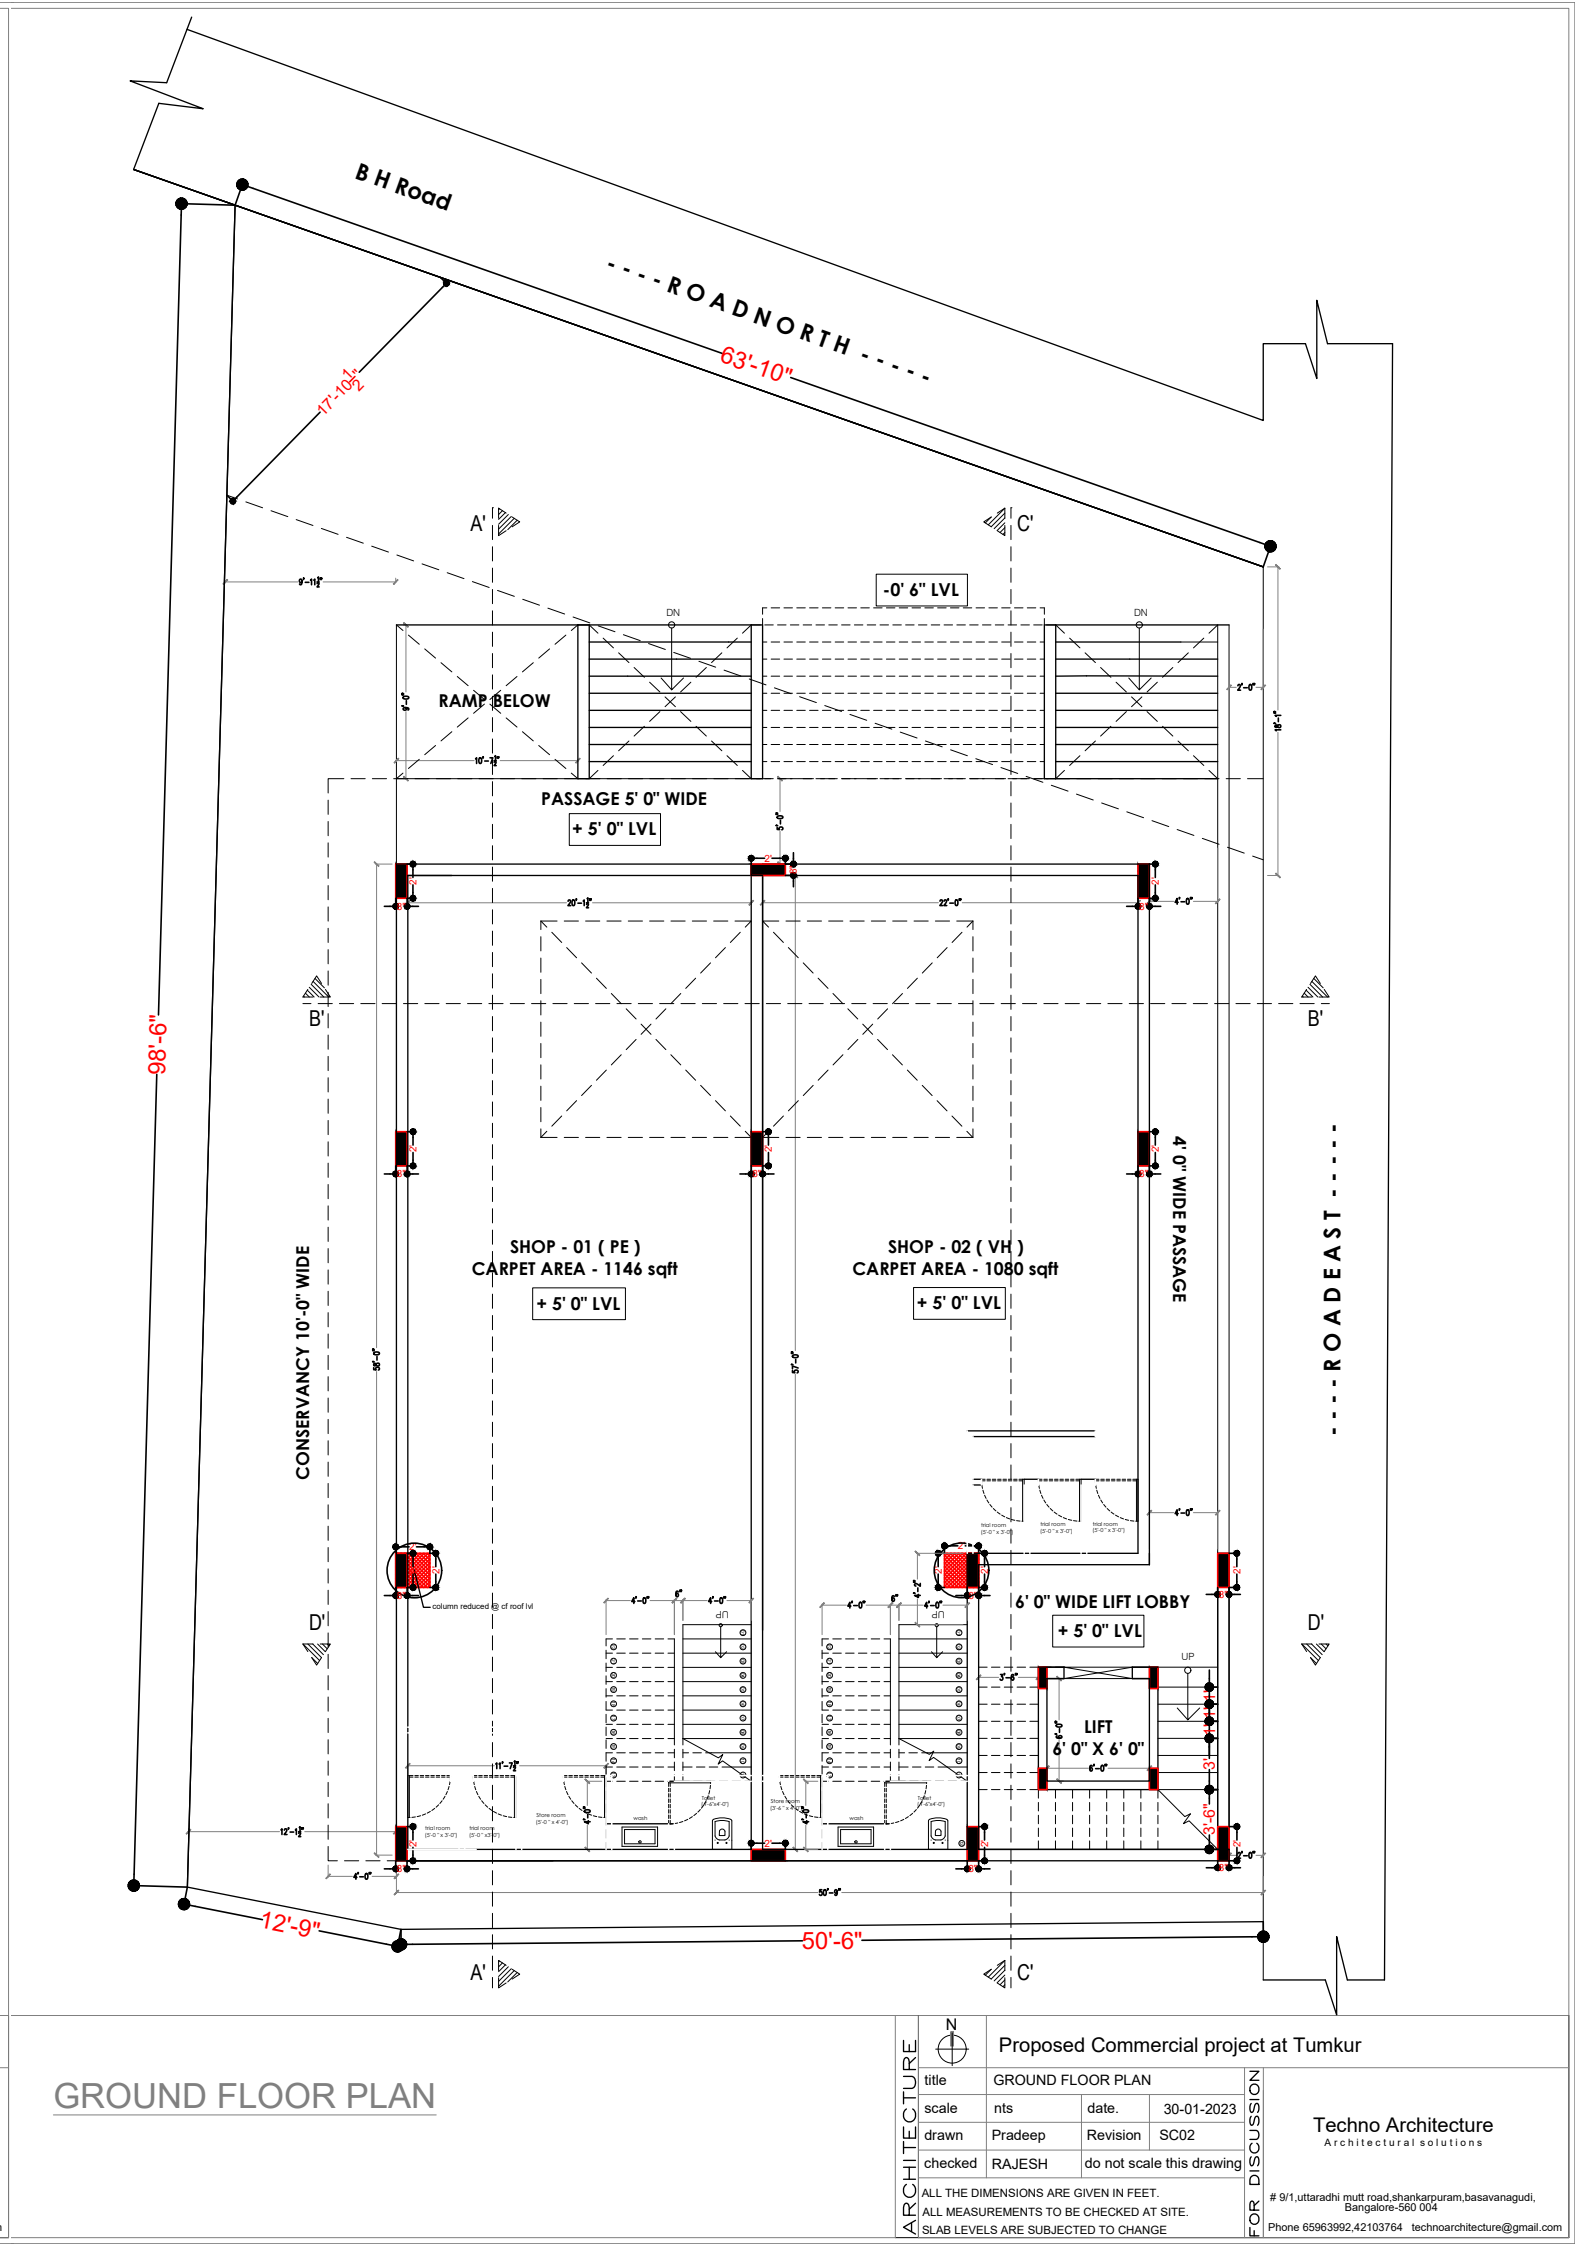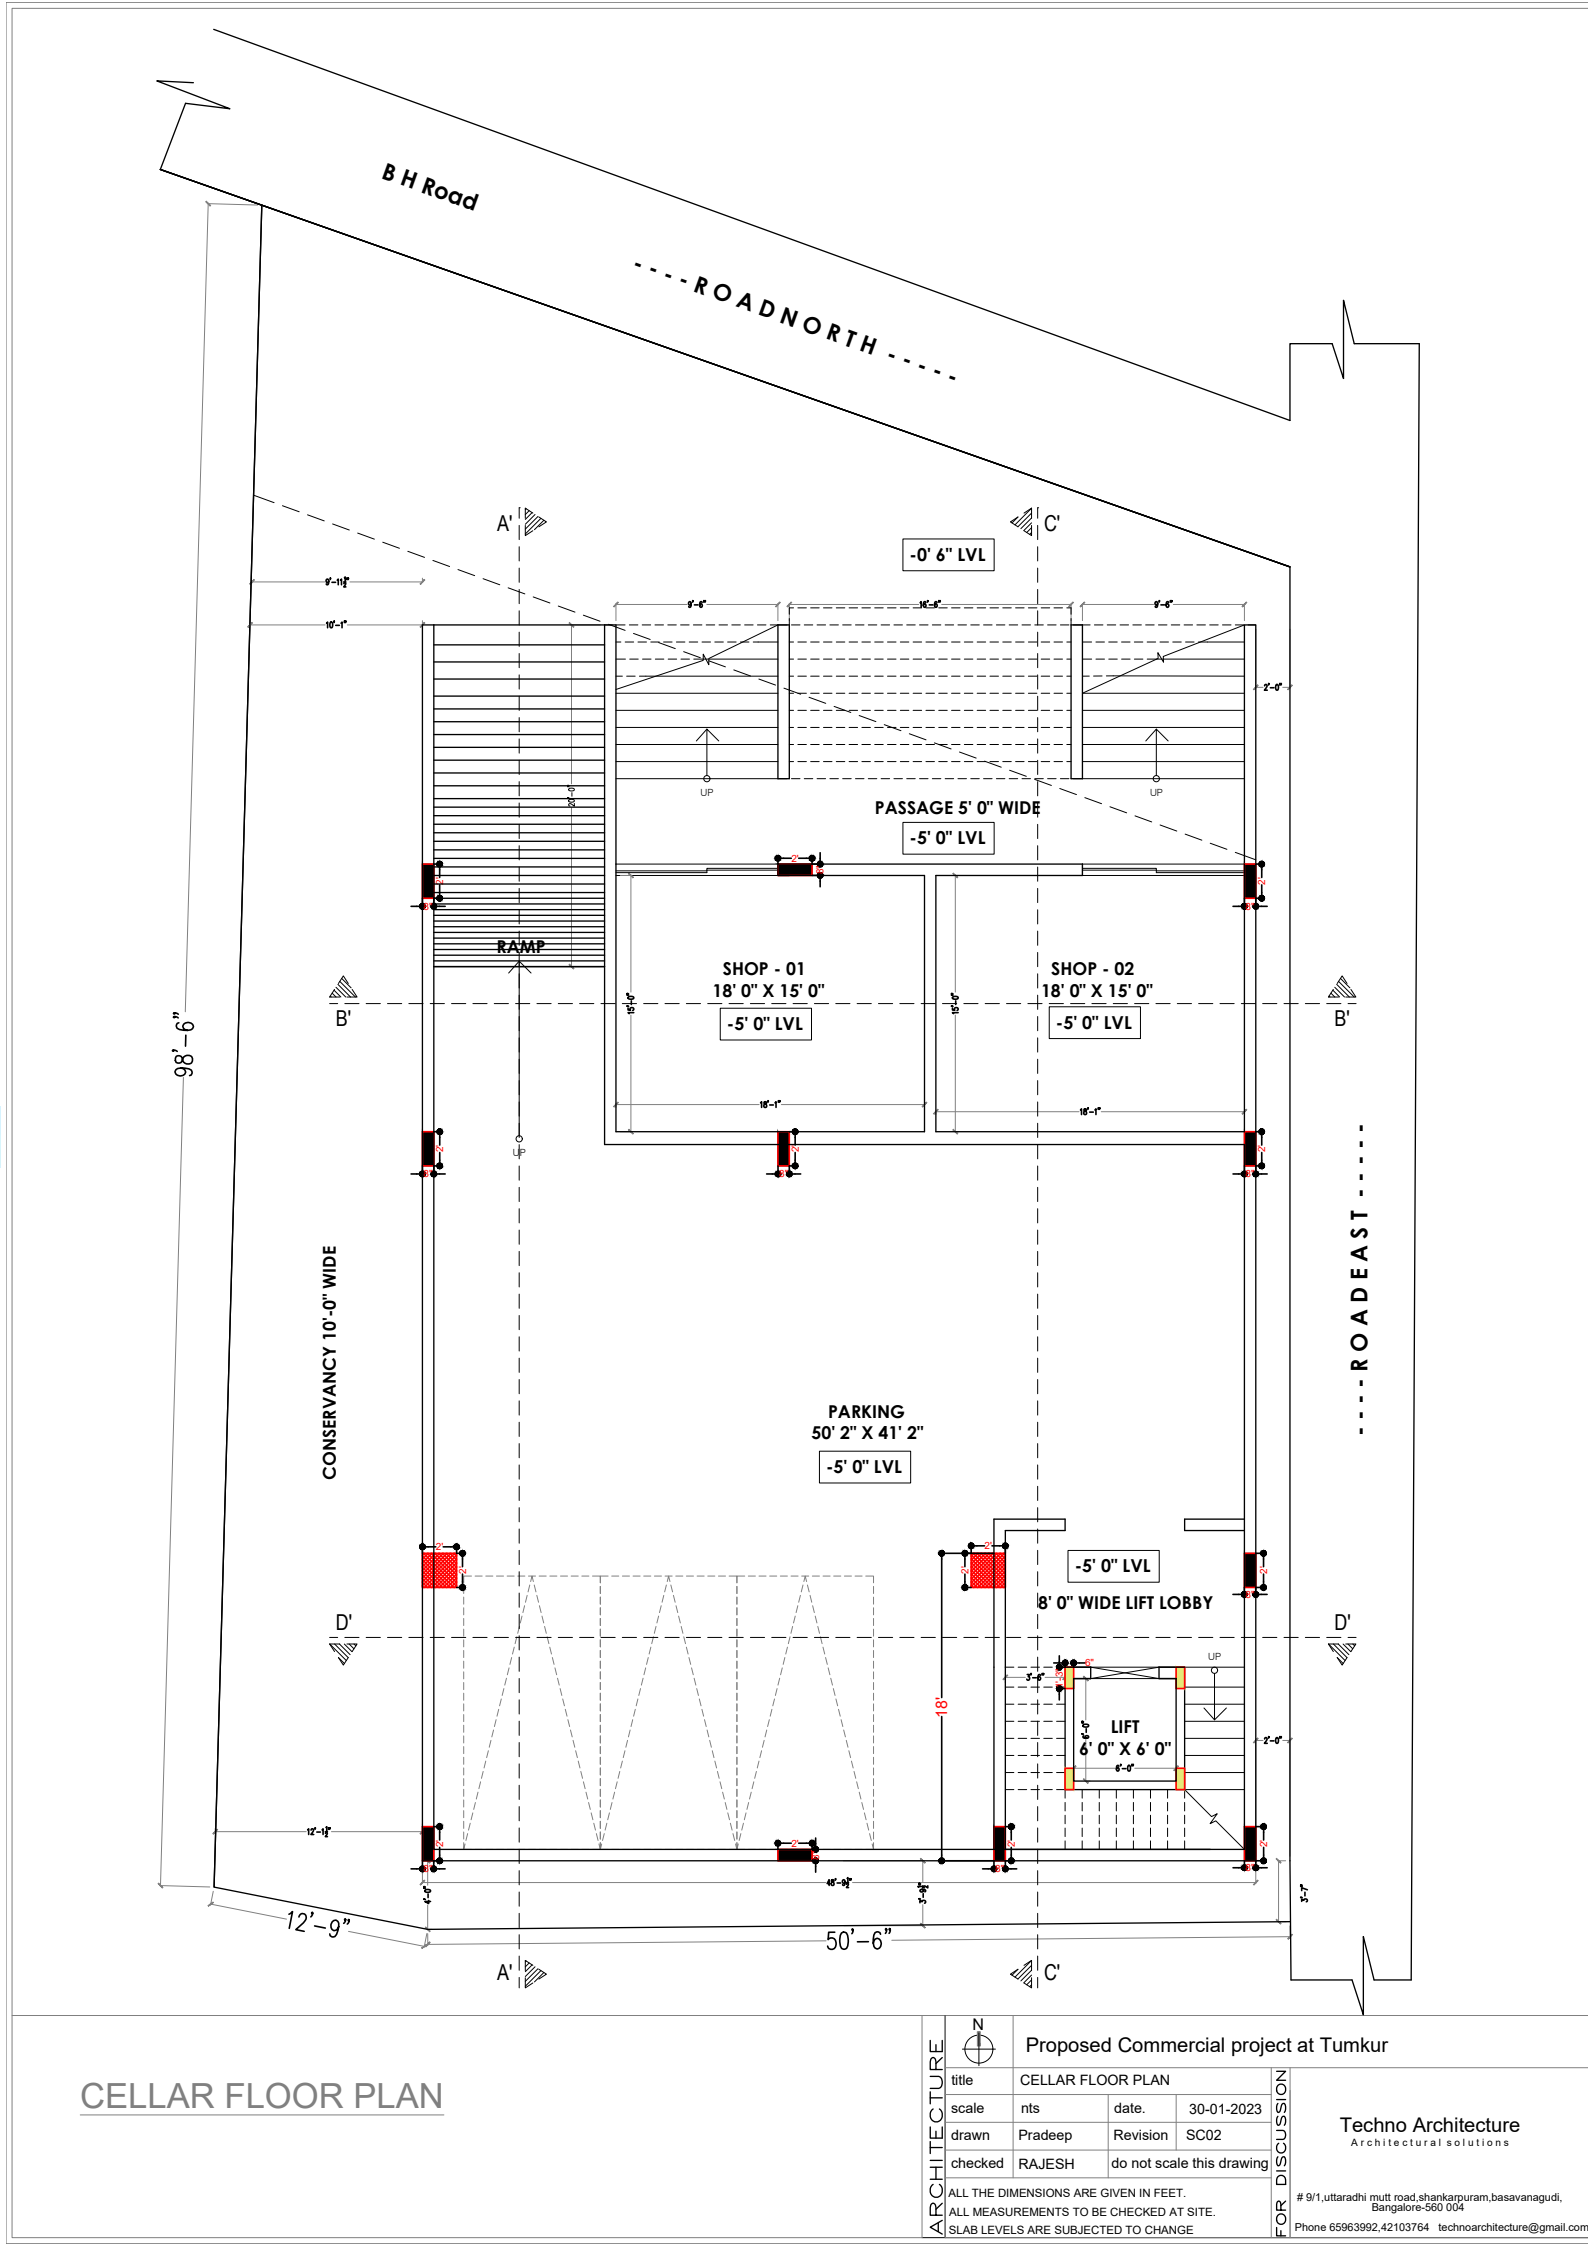

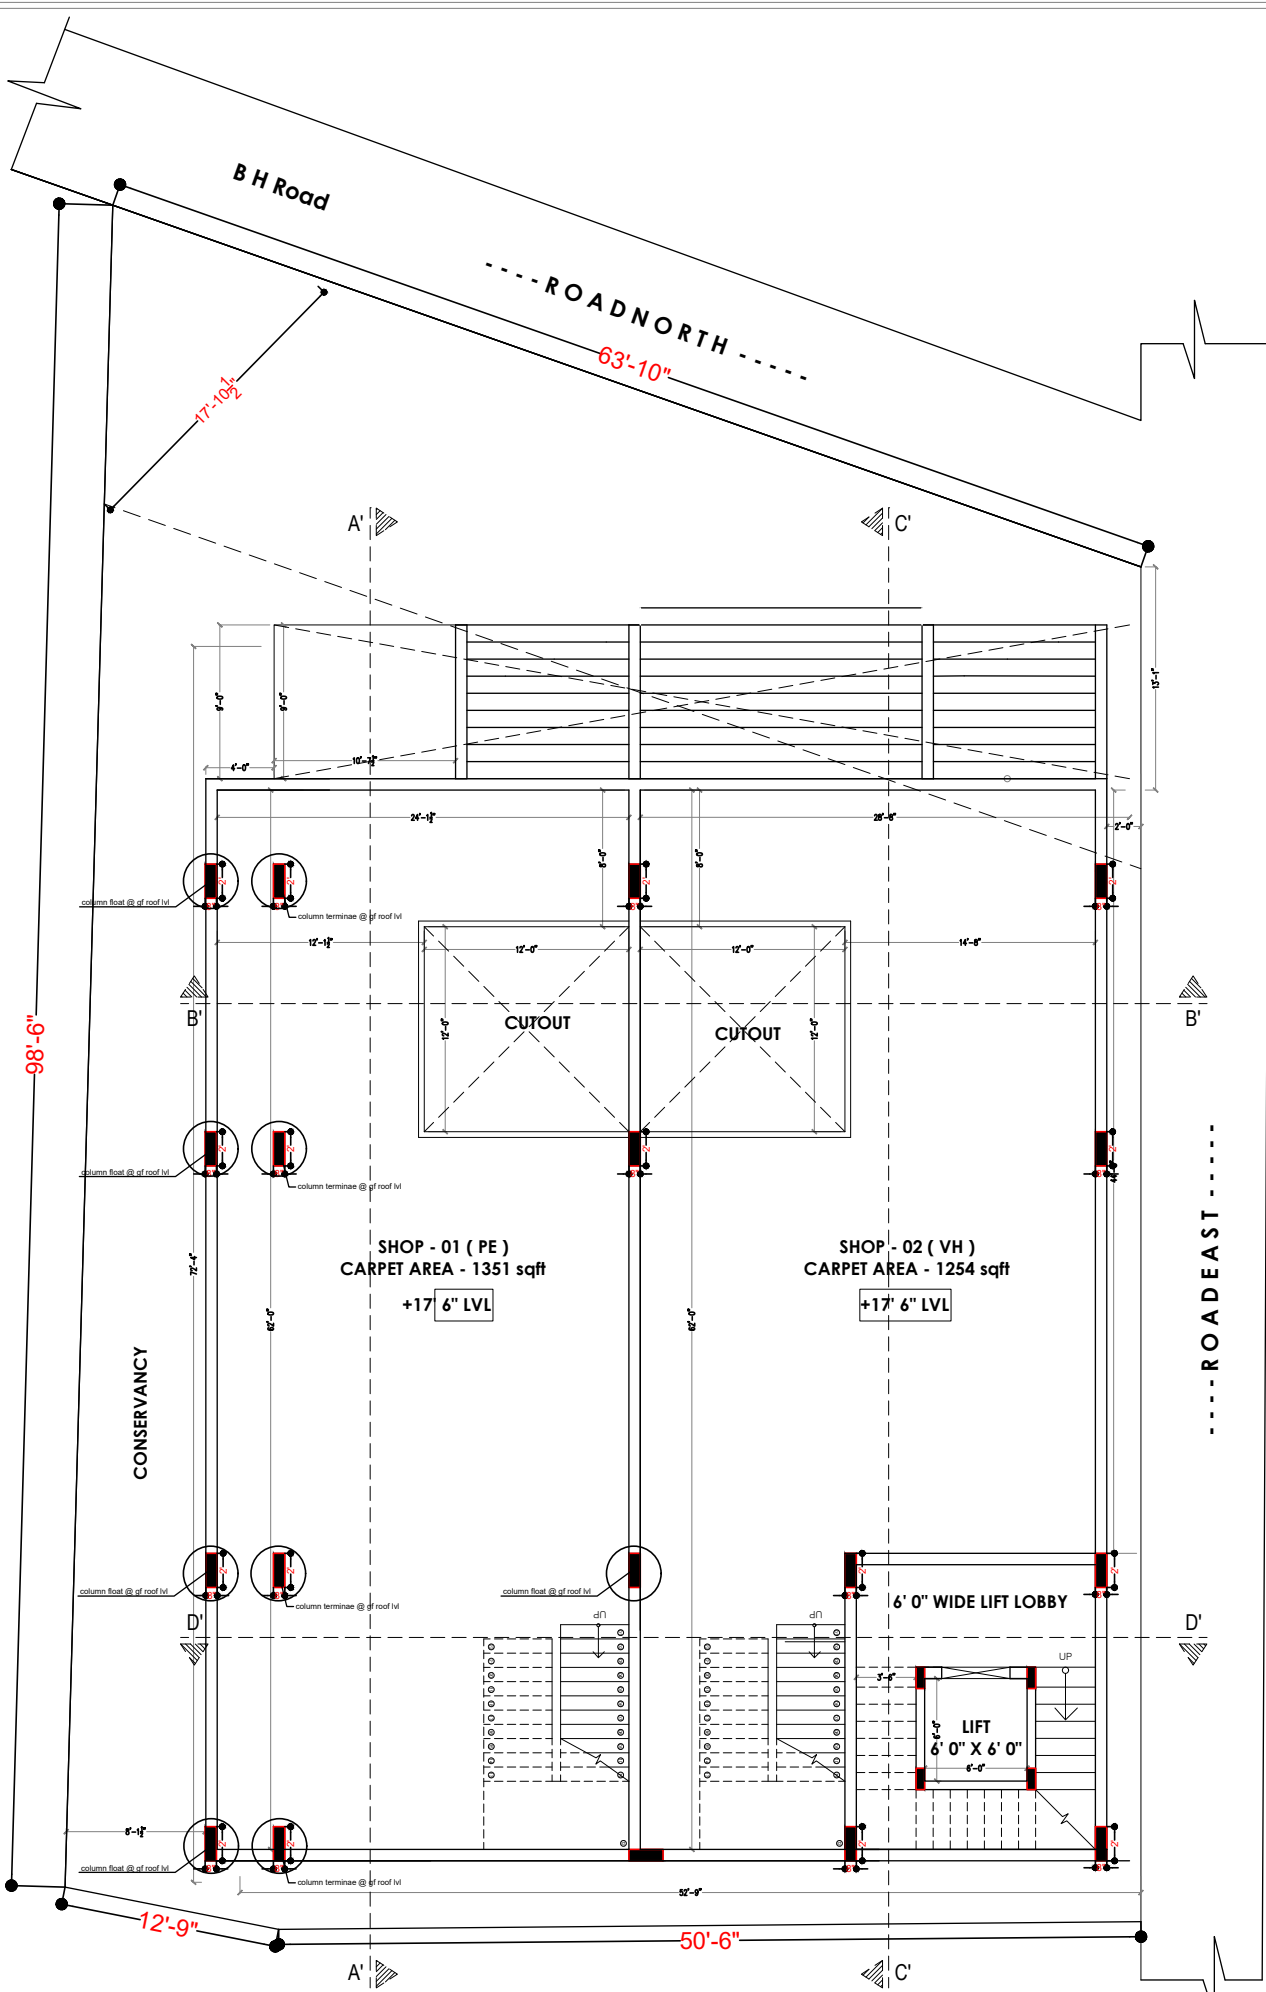


FIRST FLOOR PLAN

ARCHITECTURE					Proposed Commercial project at Tumkur				FOR DISCUSSION
	title		FIRST FLOOR PLAN						
	scale		nts		date.		30-01-2023		
	drawn		Pradeep		Revision		SC02		
	checked		RAJESH		do not scale this drawing				
	ALL THE DIMENSIONS ARE GIVEN IN FEET. ALL MEASUREMENTS TO BE CHECKED AT SITE. SLAB LEVELS ARE SUBJECTED TO CHANGE								

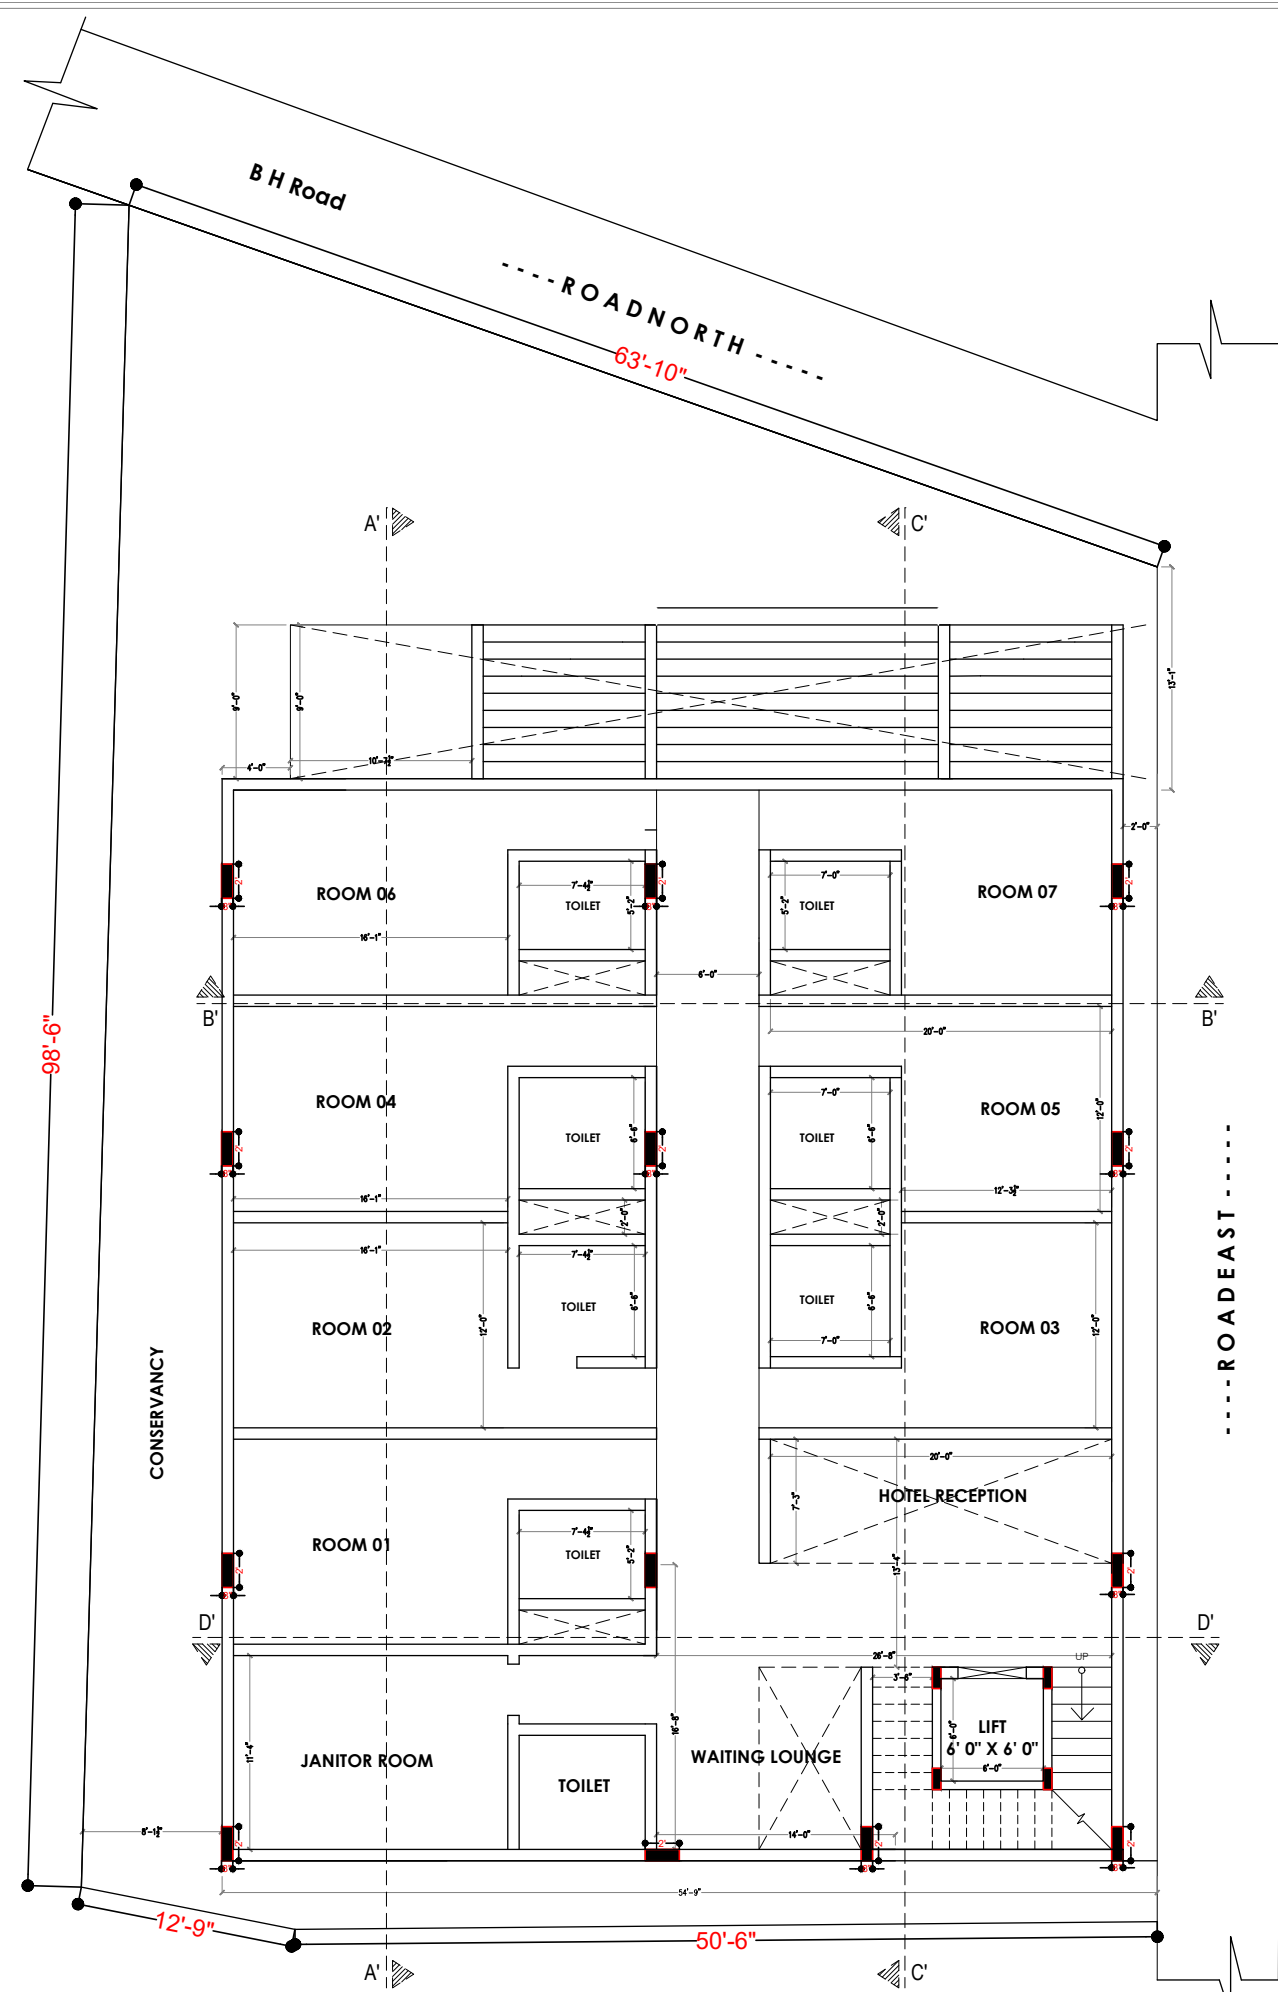


SECOND FLOOR PLAN

ARCHITECTURE					Proposed Commercial project at Tumkur		Techno Architecture Architectural solutions # 9/1,uttaradhi mutt road,shankarpuram,basavanagudi, Bangalore-560 004 Phone 65963992,42103764 technoarchitecture@gmail.com
	title		SECOND FLOOR PLAN				
	scale	nts	date.	30-01-2023			
	drawn	Pradeep	Revision	SC02			
	checked	RAJESH		do not scale this drawing			
						FOR DISCUSSION	
ALL THE DIMENSIONS ARE GIVEN IN FEET.							
ALL MEASUREMENTS TO BE CHECKED AT SITE.							
SLAB LEVELS ARE SUBJECTED TO CHANGE							

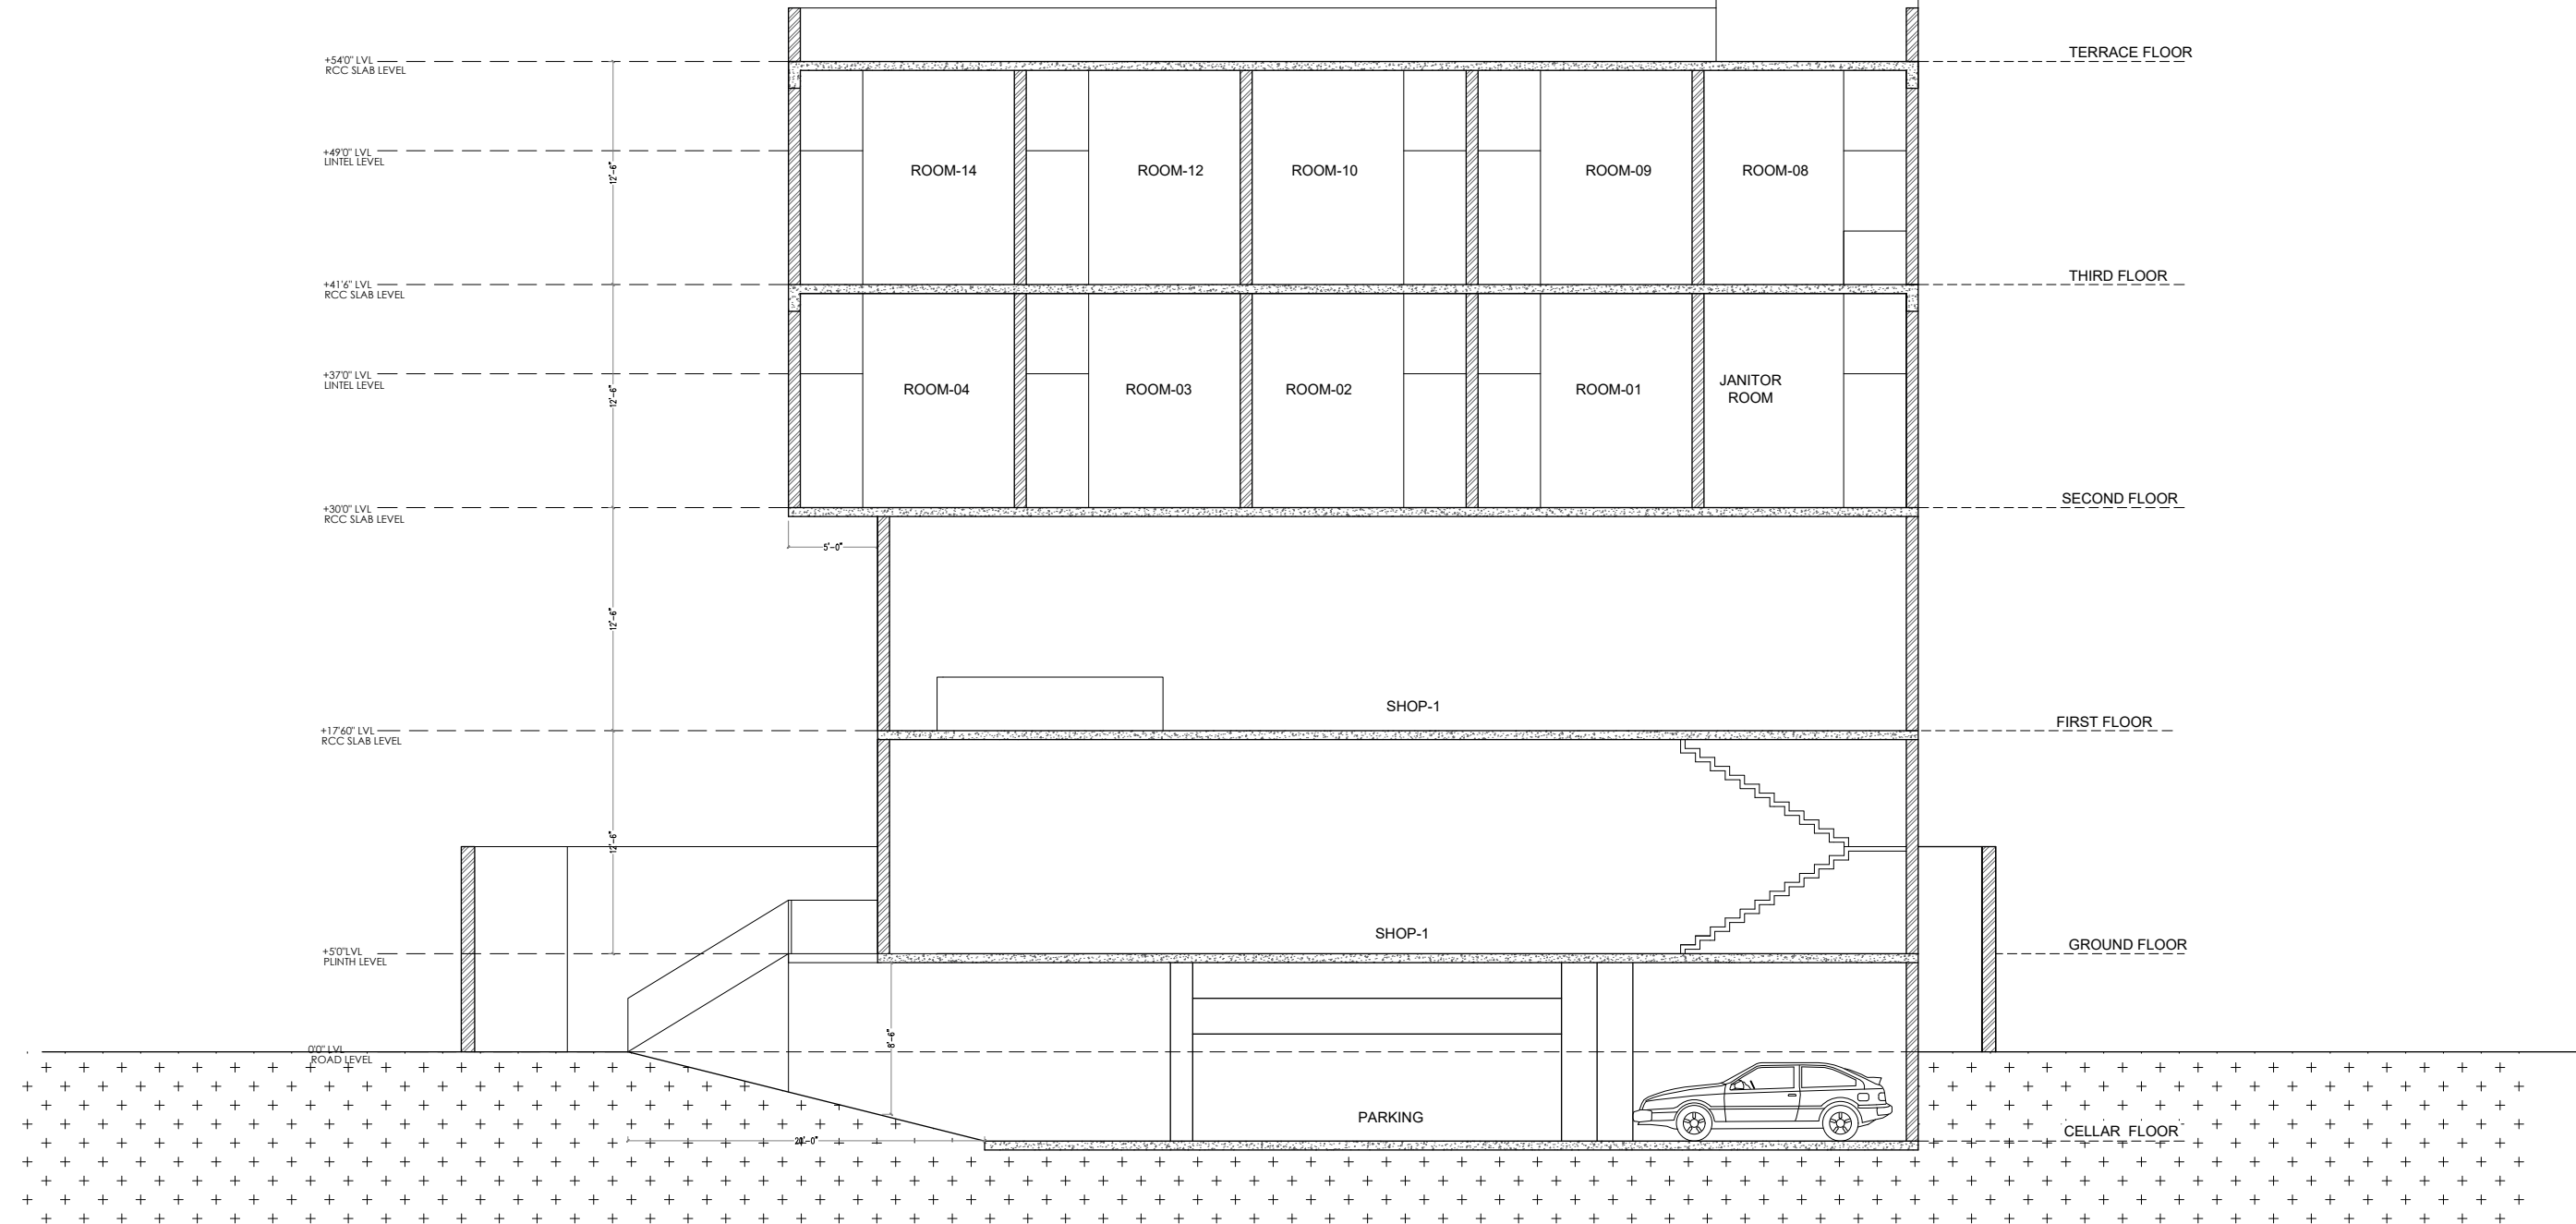


SECTION AA'

ARCHITECTURE	 Proposed Commercial project at Tumkur				FOR DISCUSSION
	title		SECTION AA'		
	scale	nts	date.	30-01-2023	
	drawn	Pradeep	Revision	RE01	
	checked	RAJESH	do not scale this drawing		
	ALL THE DIMENSIONS ARE GIVEN IN FEET.				
	ALL MEASUREMENTS TO BE CHECKED AT SITE.				
	SLAB LEVELS ARE SUBJECTED TO CHANGE				
	Techno Architecture Architectural solutions				
	# 9/1,uttaradhi mutt road,shankarpuram,basavanagudi, Bangalore-560 004 Phone 65963992,42103764 technoarchitecture@gmail.com				

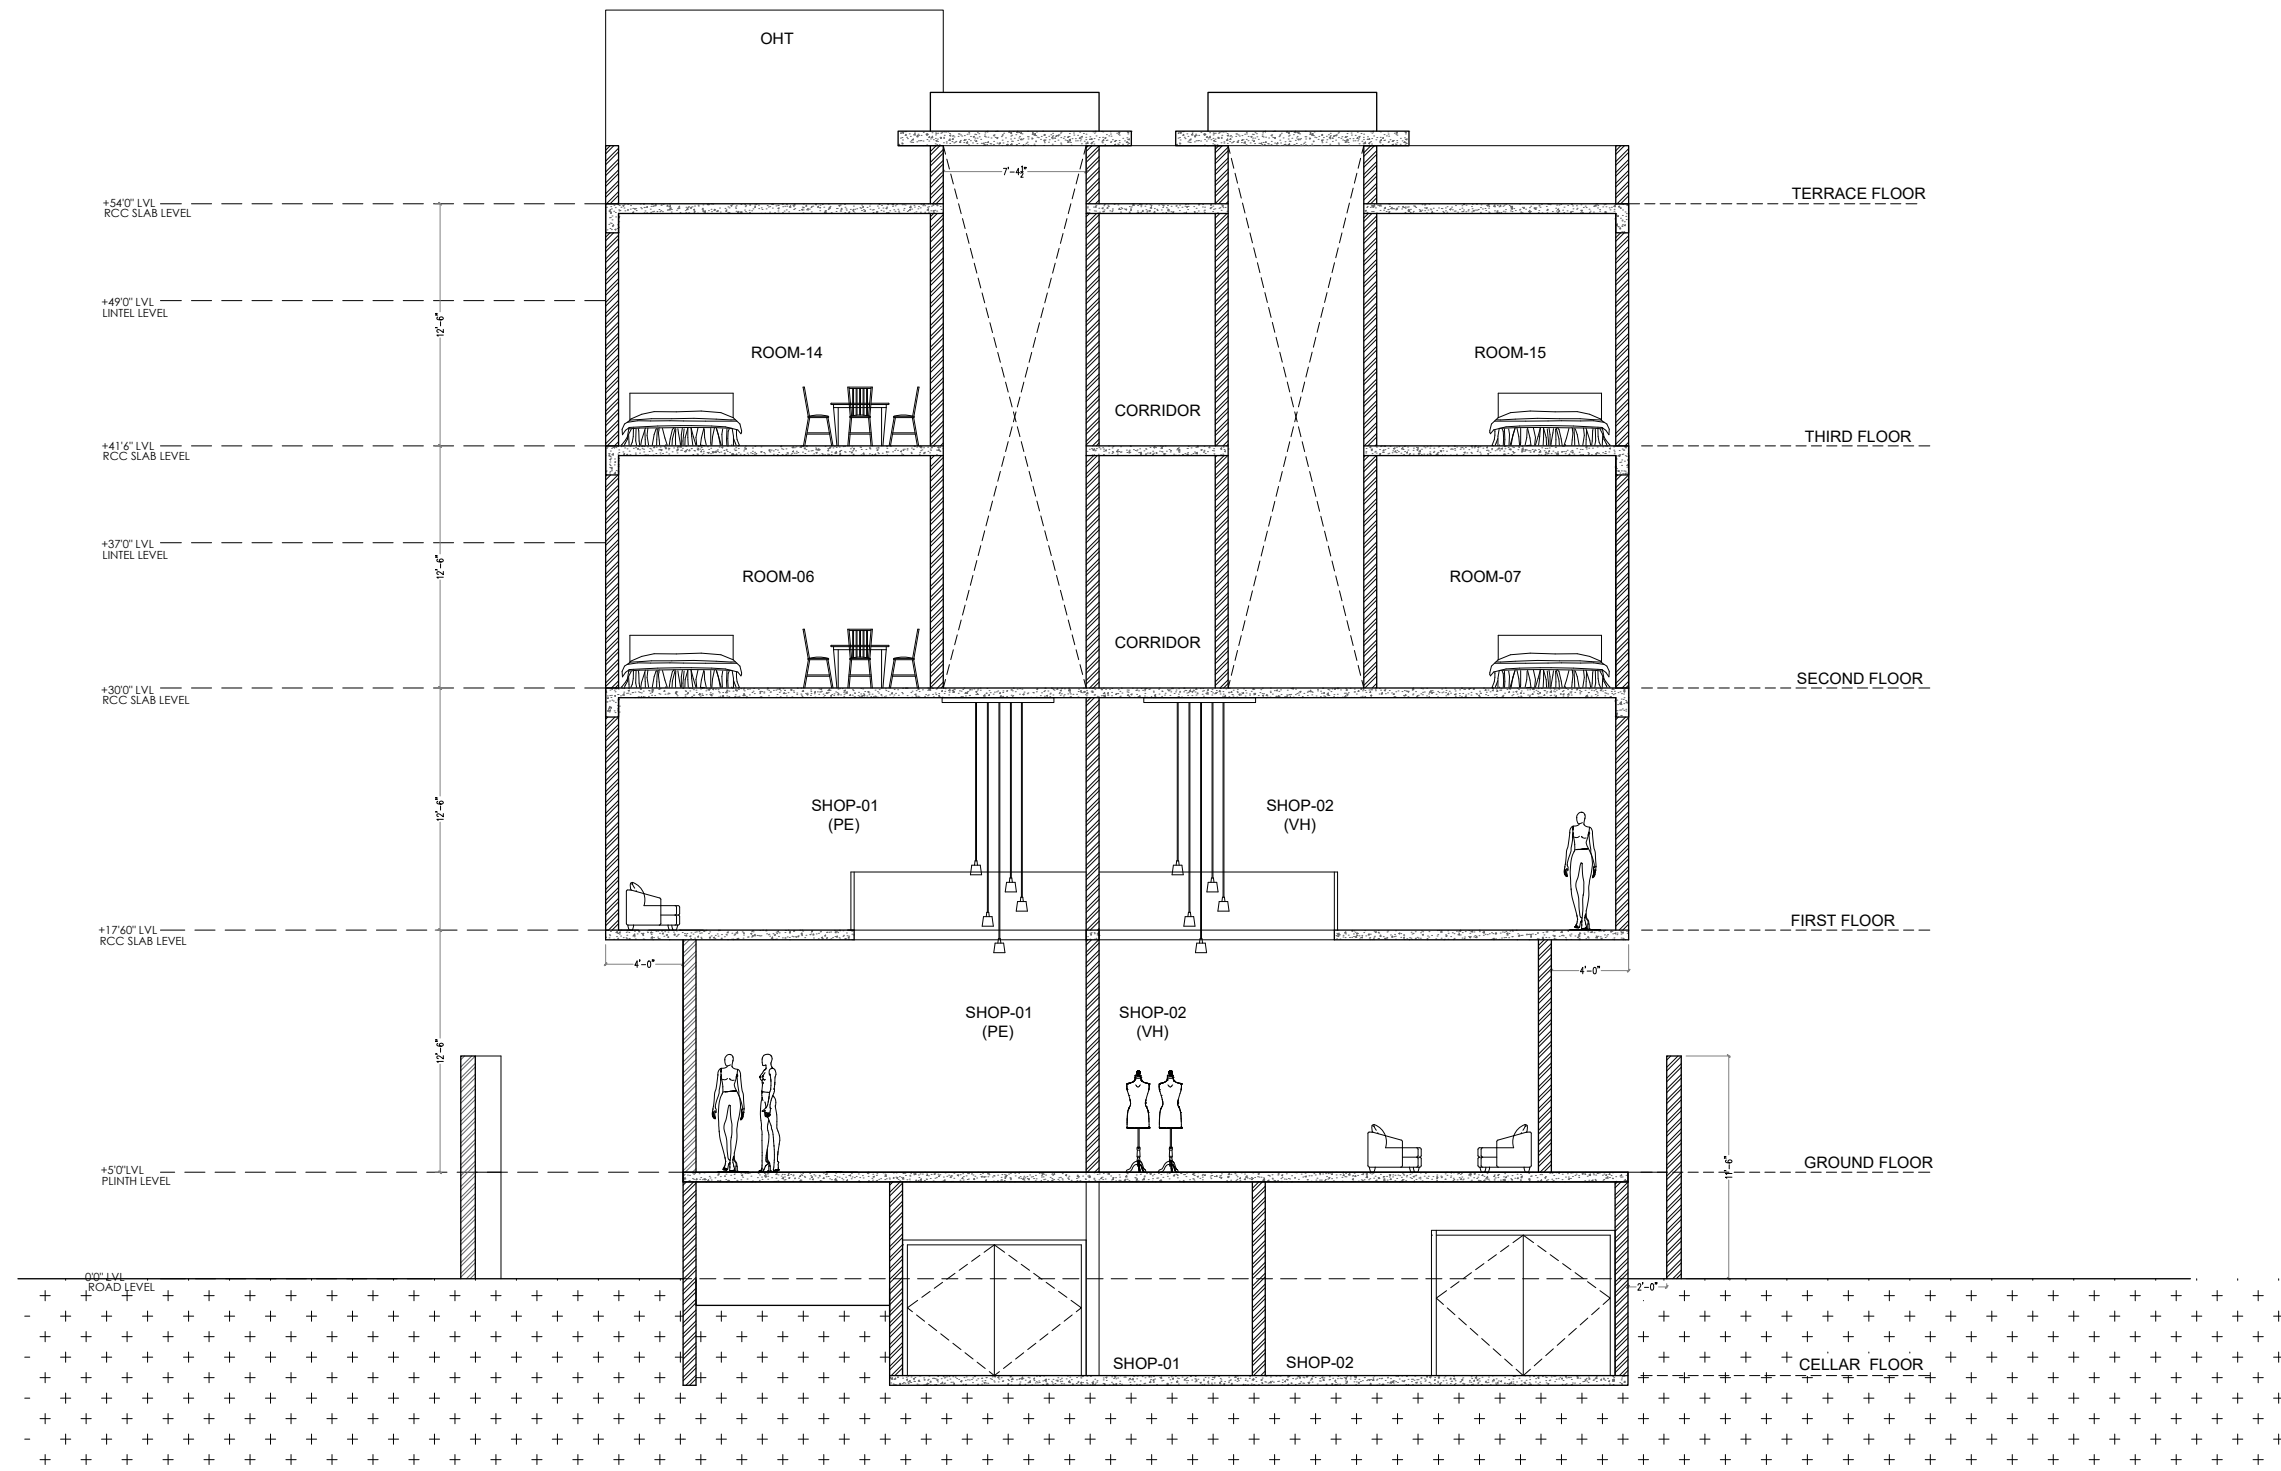


SECTION BB'

ARCHITECTURE		Proposed Commercial project at Tumkur		
	title	SECTION BB'		
	scale	nts	date.	30-01-2023
	drawn	Pradeep	Revision	RE00
	checked	RAJESH	do not scale this drawing	
	ALL THE DIMENSIONS ARE GIVEN IN FEET. ALL MEASUREMENTS TO BE CHECKED AT SITE. SLAB LEVELS ARE SUBJECTED TO CHANGE			
	Techno Architecture		# 9/1,uttaradhi mutt road,shankarpuram,basavanagudi, Bangalore-560 004 Phone 65963992, 42103764 technoarchitecture@gmail.com	


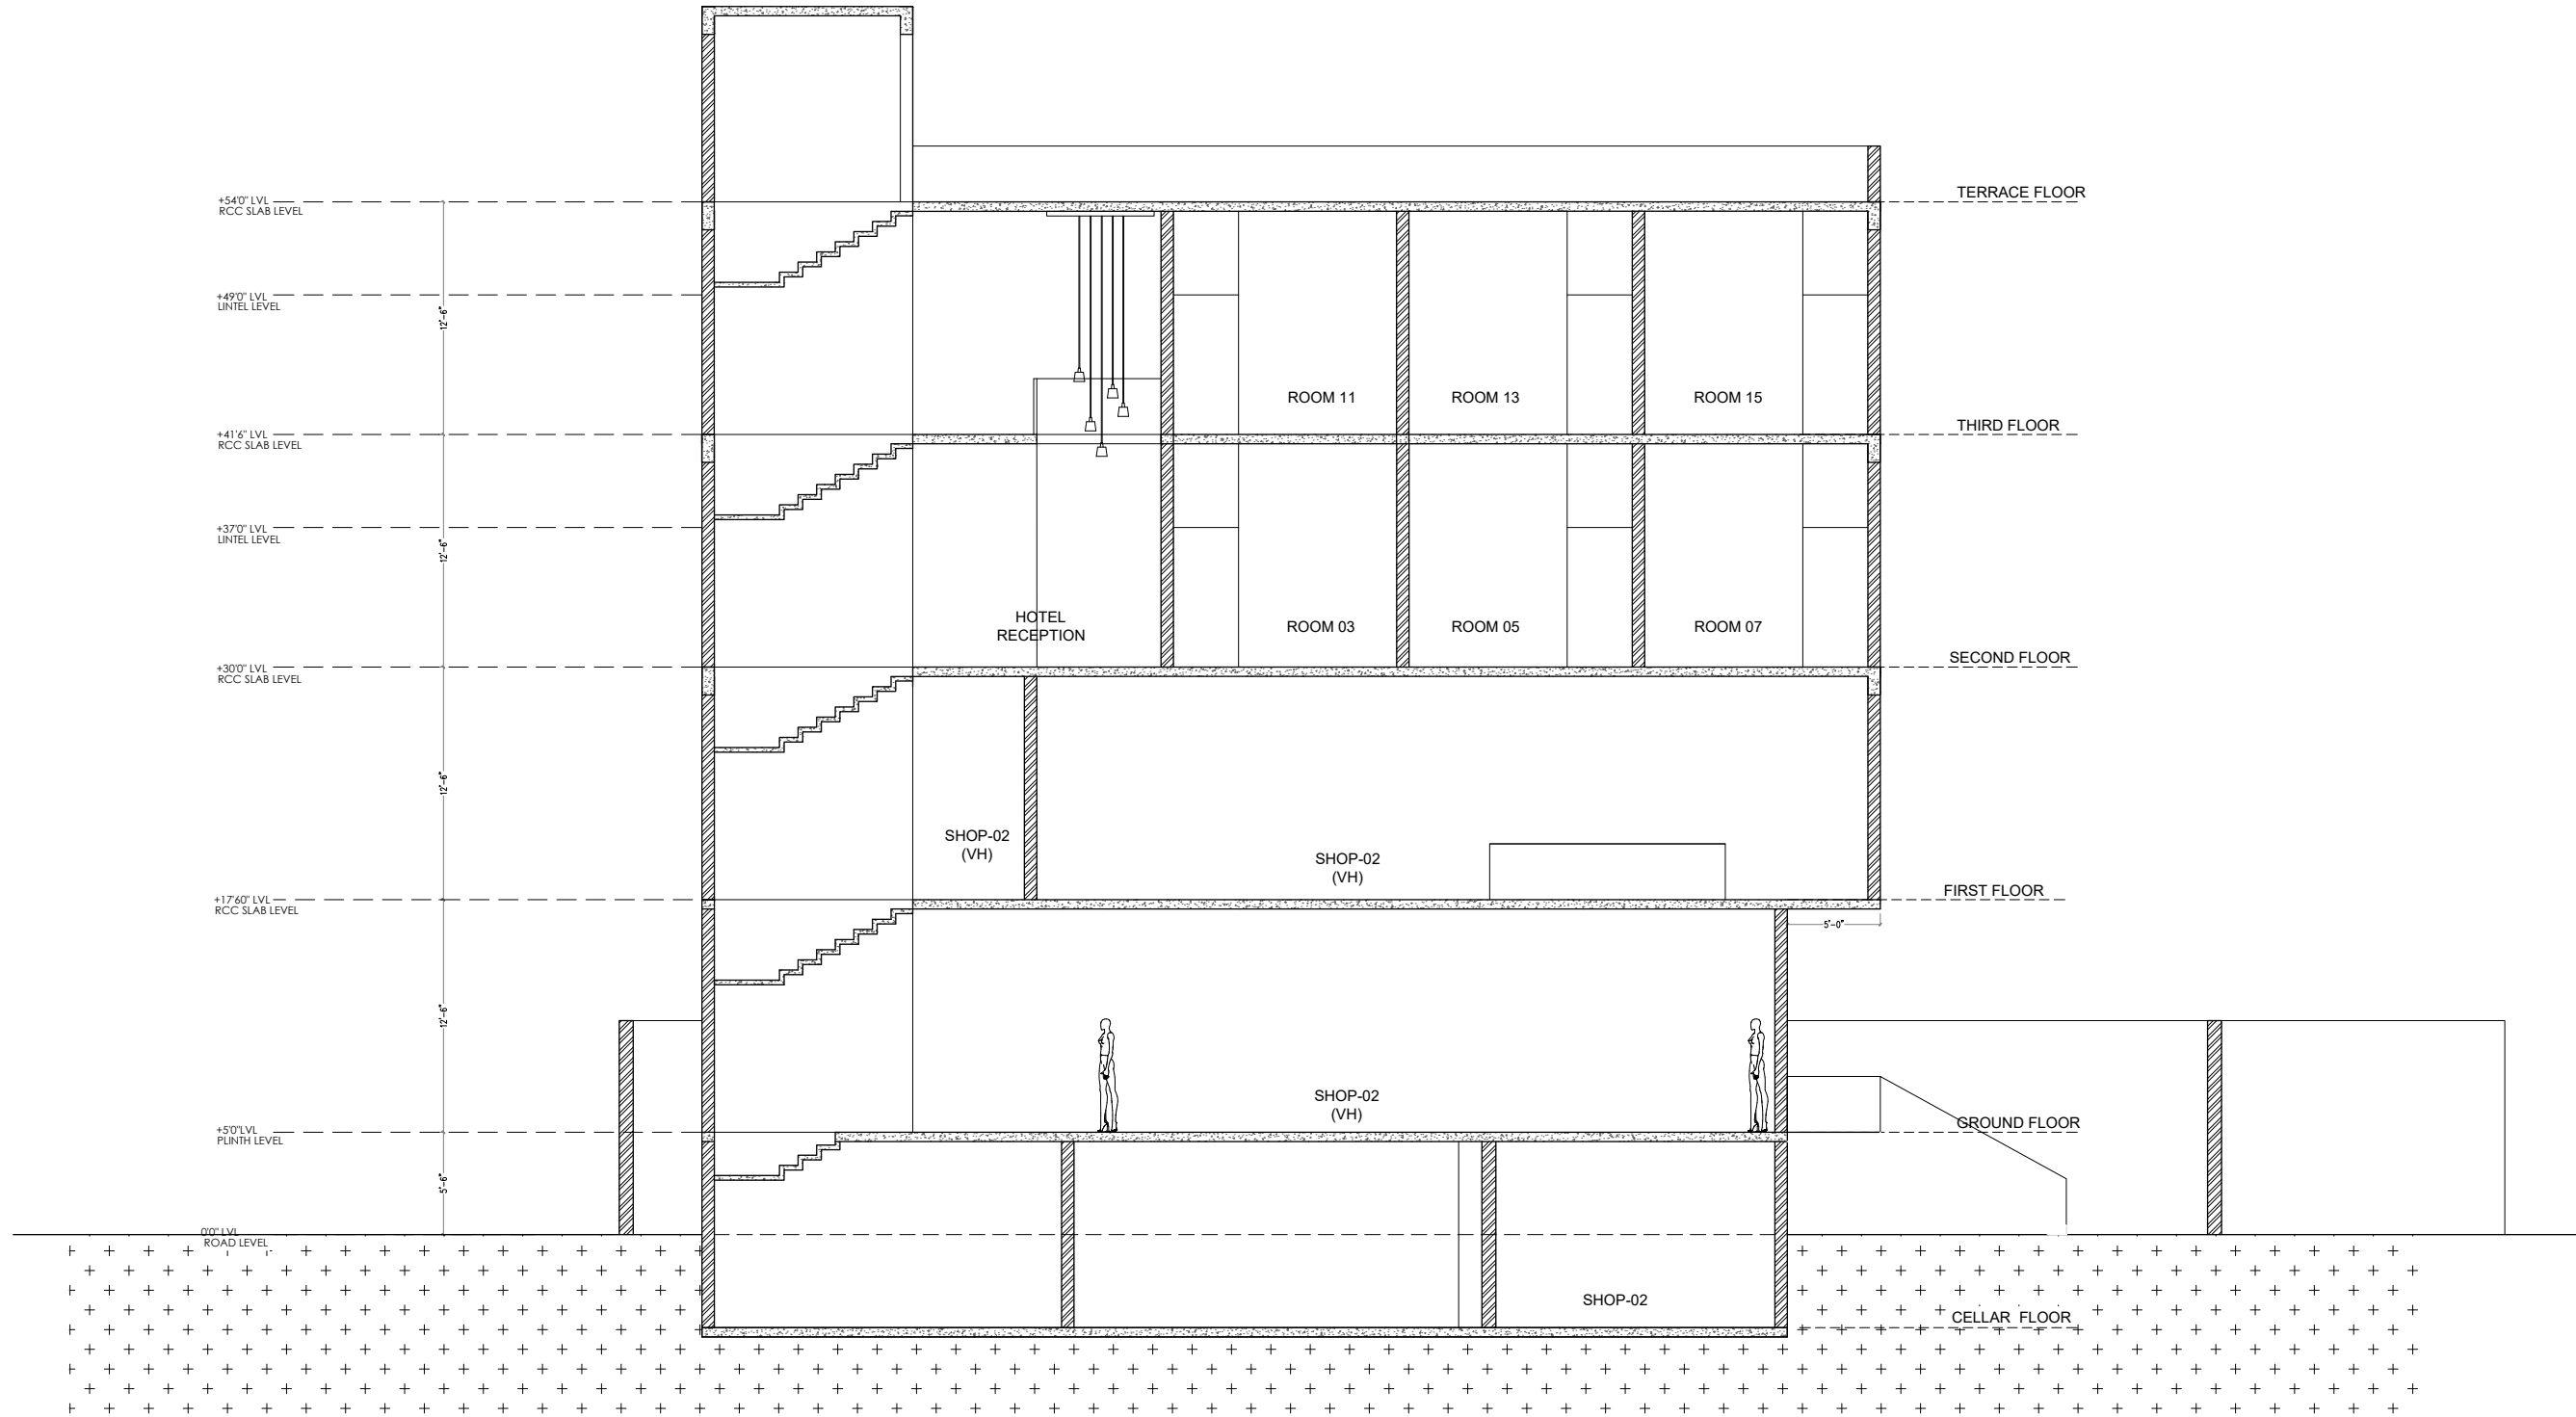


SECTION CC'

ARCHITECTURE		Proposed Commercial project at Tumkur			FOR DISCUSSION
	title	SECTION CC'			
	scale	nts	date.	30-01-2023	
	drawn	Pradeep	Revision	RE00	
	checked	RAJESH	do not scale this drawing		
	ALL THE DIMENSIONS ARE GIVEN IN FEET. ALL MEASUREMENTS TO BE CHECKED AT SITE. SLAB LEVELS ARE SUBJECTED TO CHANGE				
	Techno Architecture Architectural solutions				
# 9/1,uttaradhi mutt road,shankarpuram,basavanagudi, Bangalore-560 004 Phone 65963992, 42103764 technoarchitecture@gmail.com					


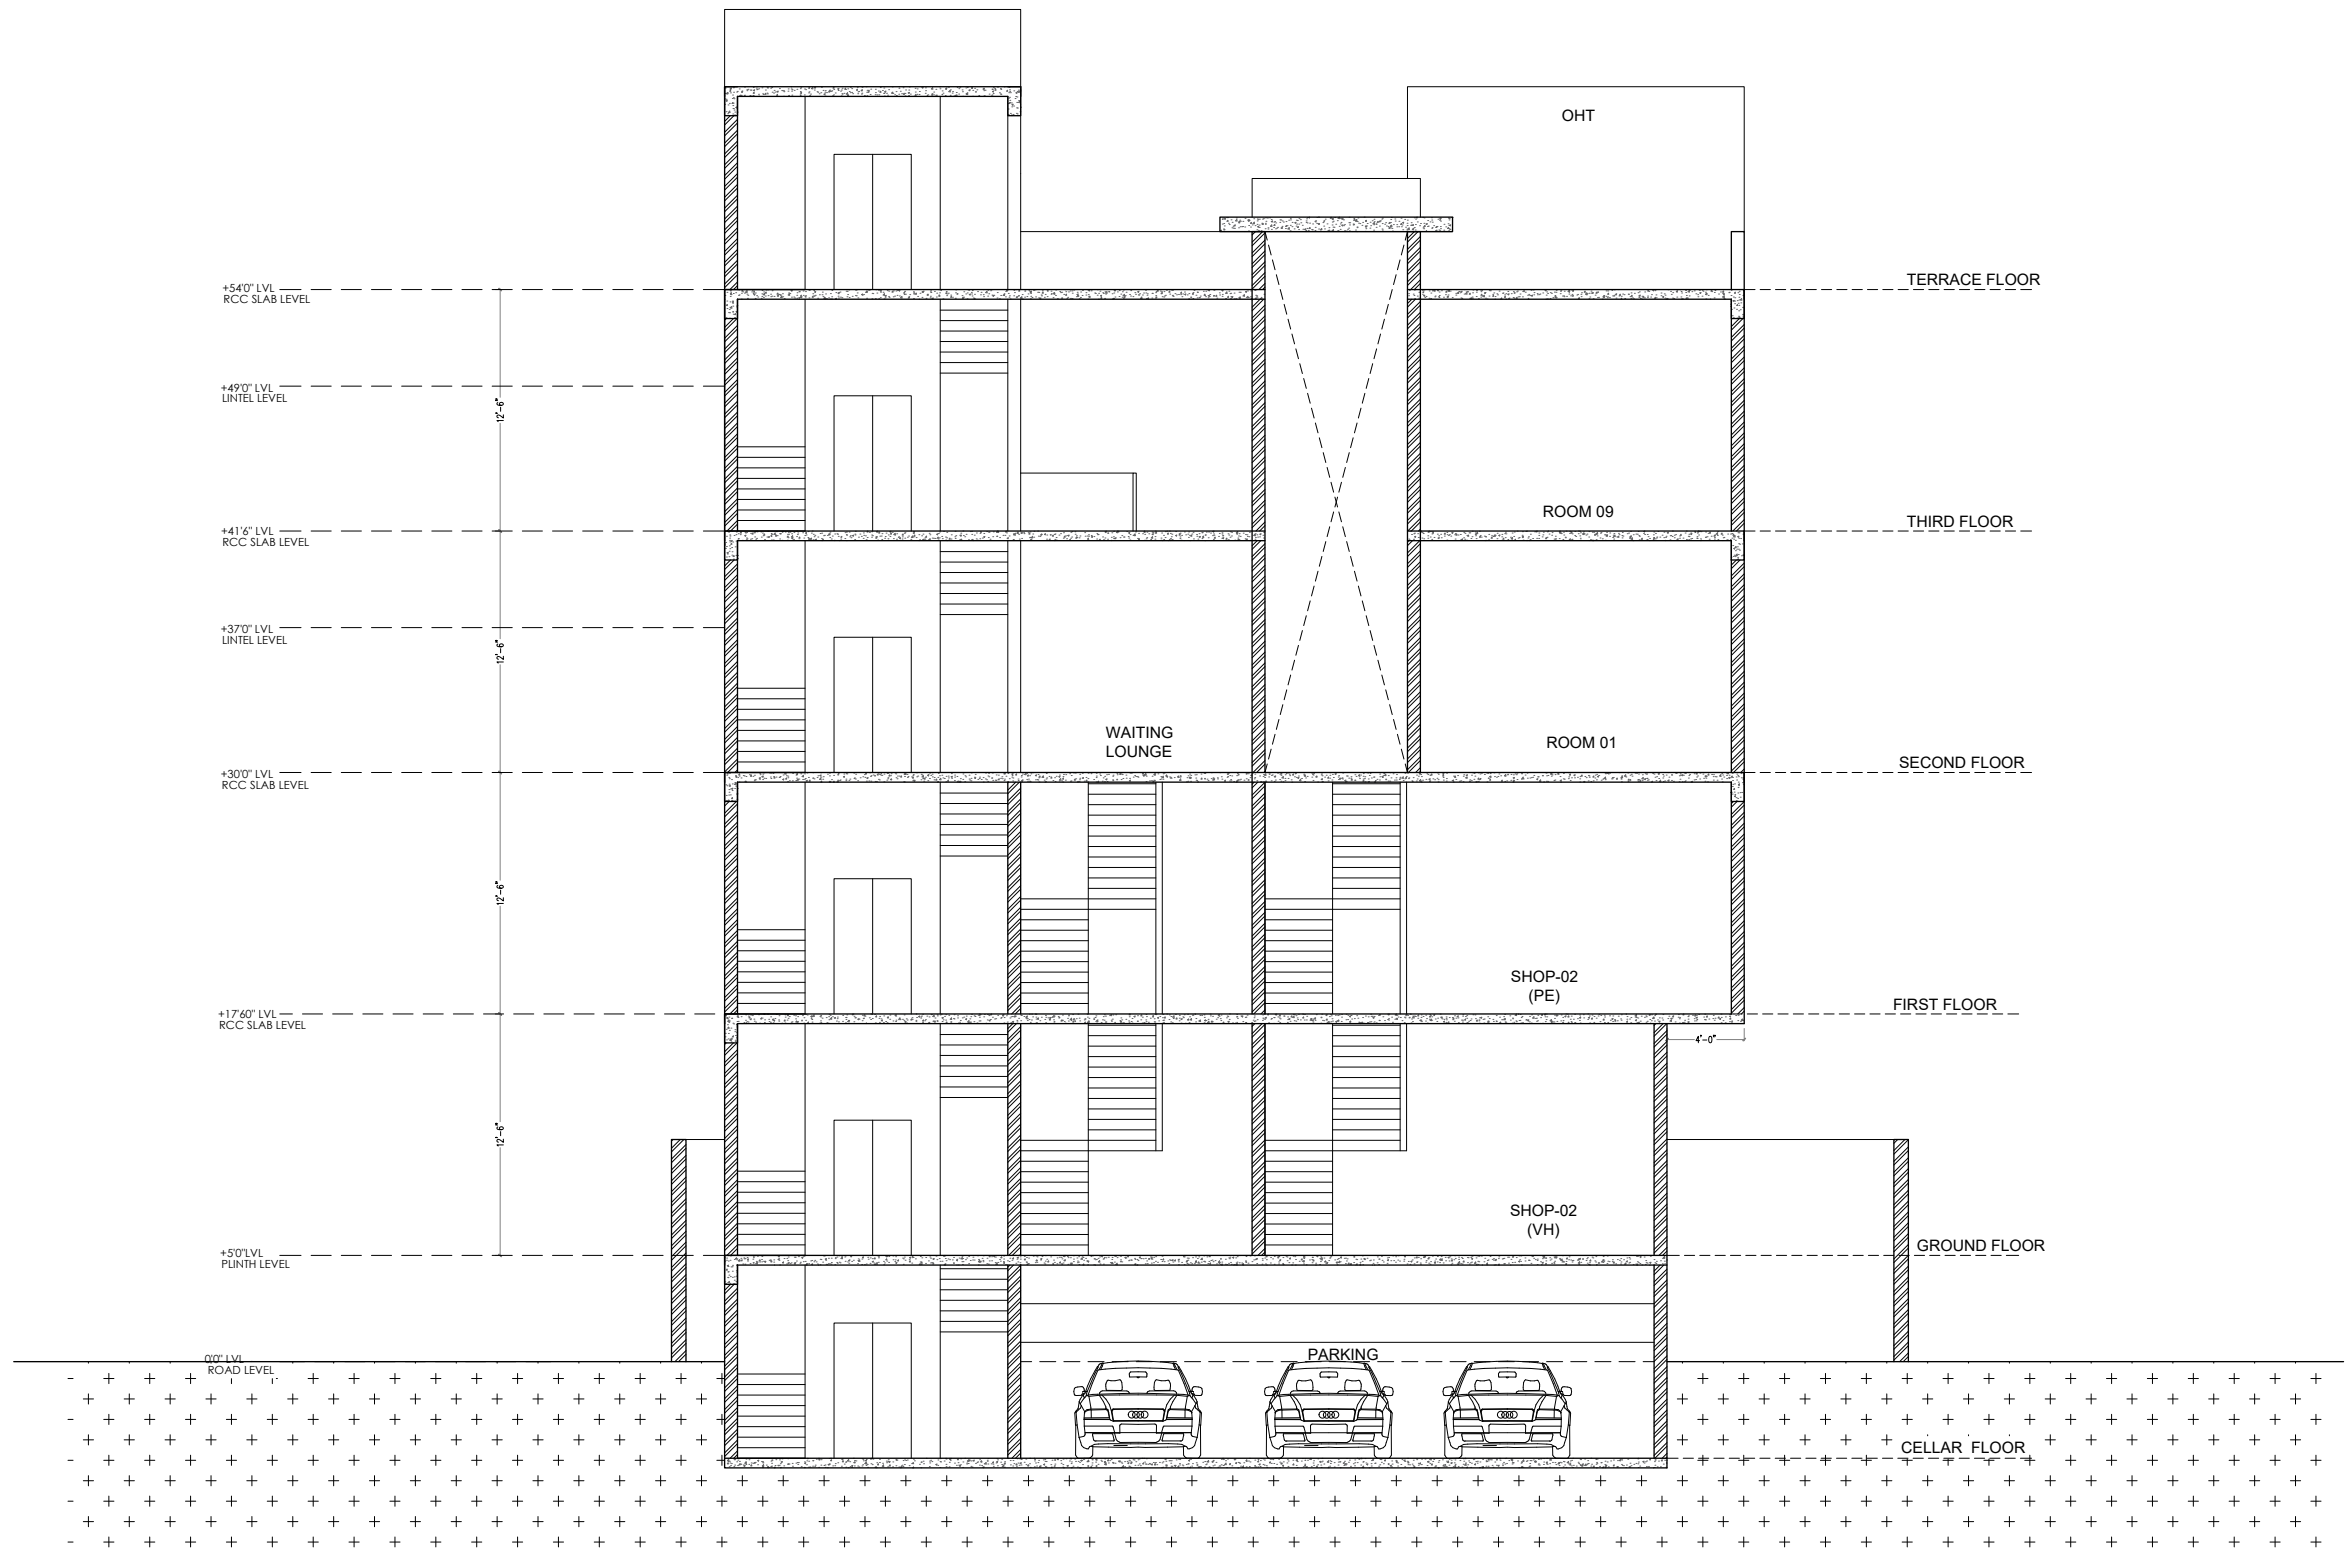


SECTION DD'

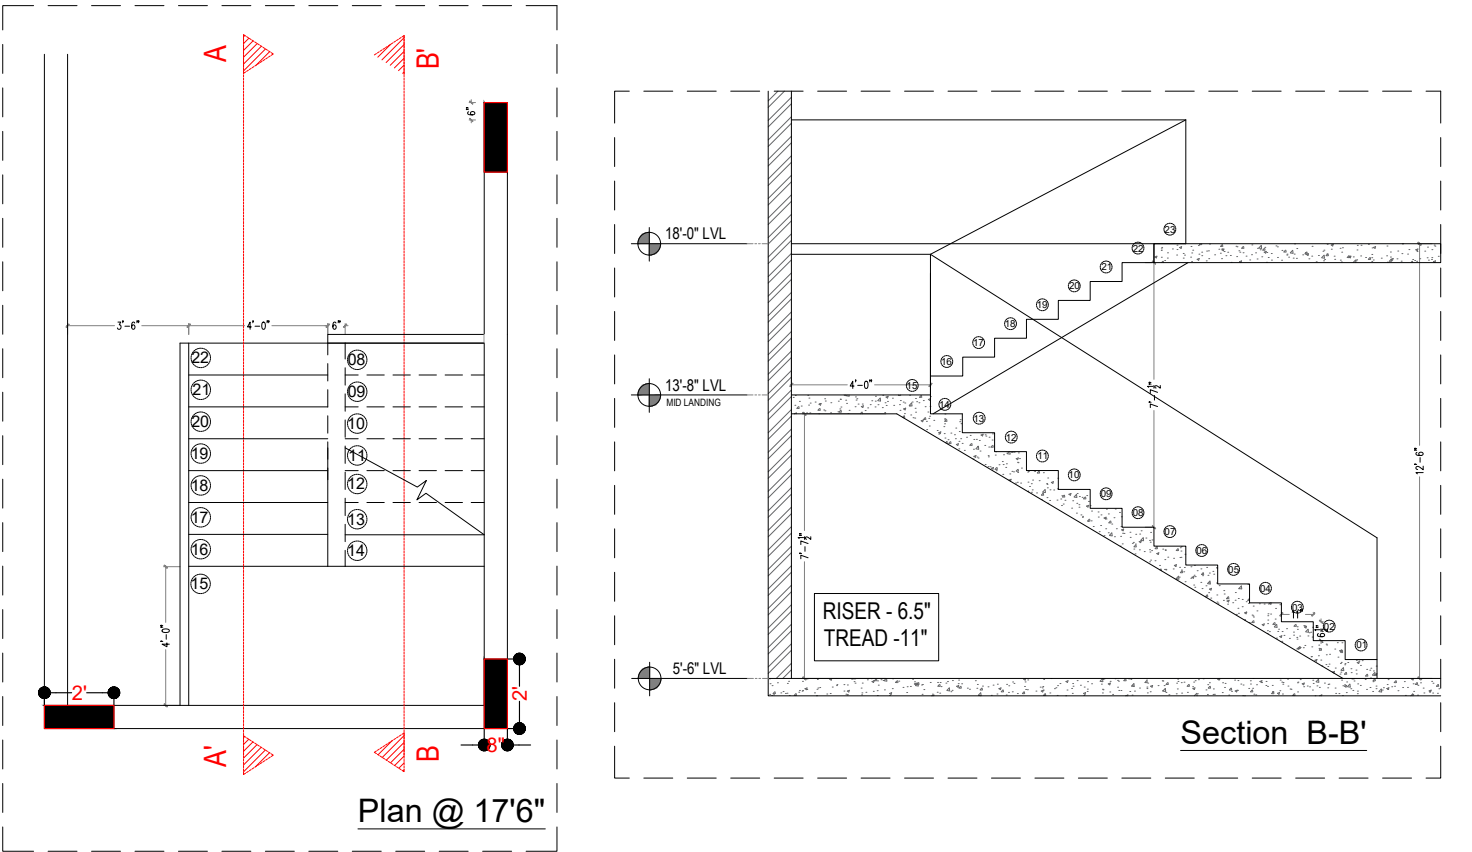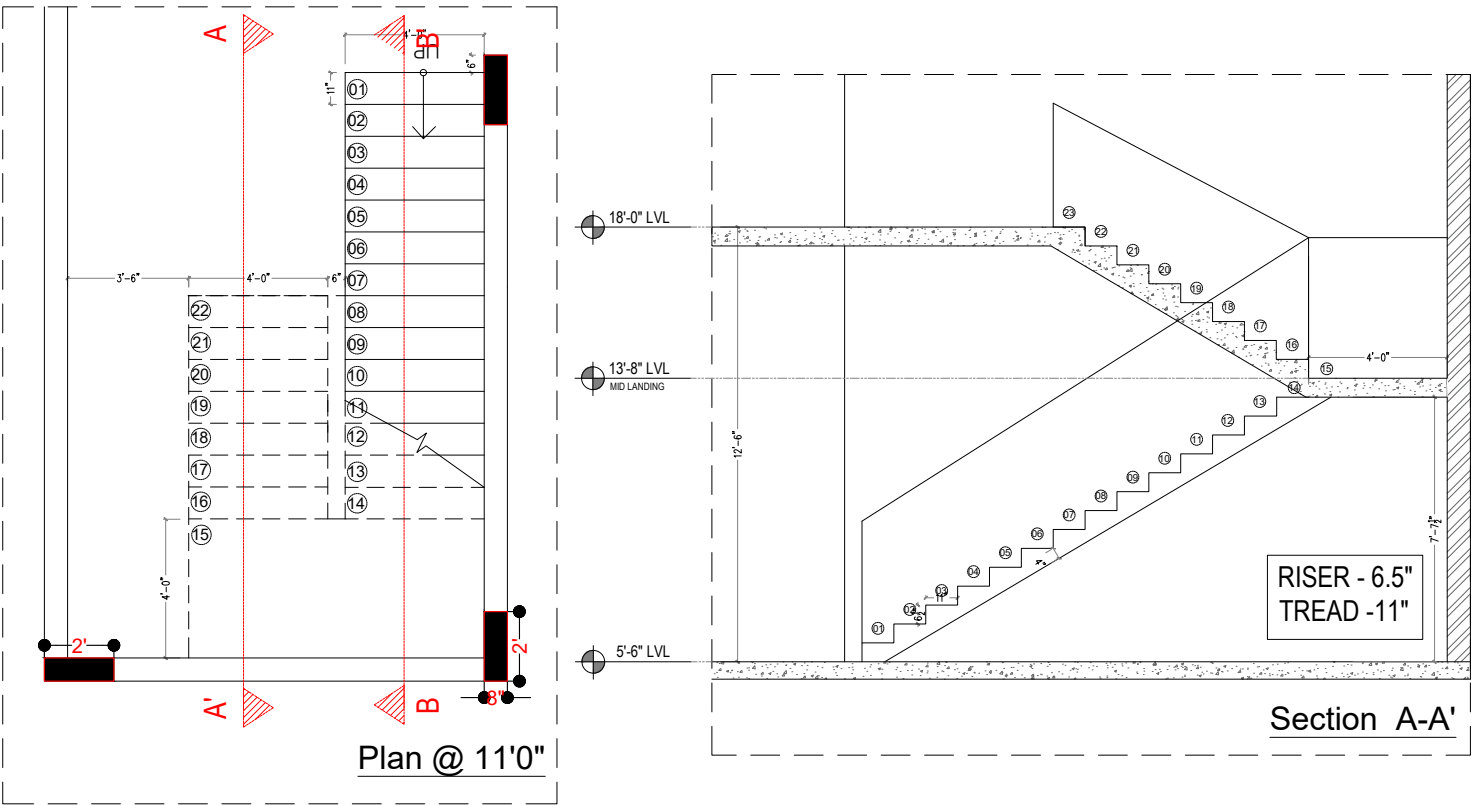


TYPICAL STAIRCASE DETAIL FOR
GROUND FLOOR TO FIRST FLOOR

Proposed Commercial project at Tumkur	
title	STAIRCASE DETAIL
scale	nts
date	04-05-23
drawn	Pradeep
drawn	Sivaraman
checked	Rajesh
checked	Revision
checked	REV-00
Techno Architecture	
Architectural solutions	
# 9/1, uttaradhi mutt road, shankarpuram, basavanagudi, Bangalore-560 004	
Phone 65963992, 42103764 technoarchitecture@gmail.com	

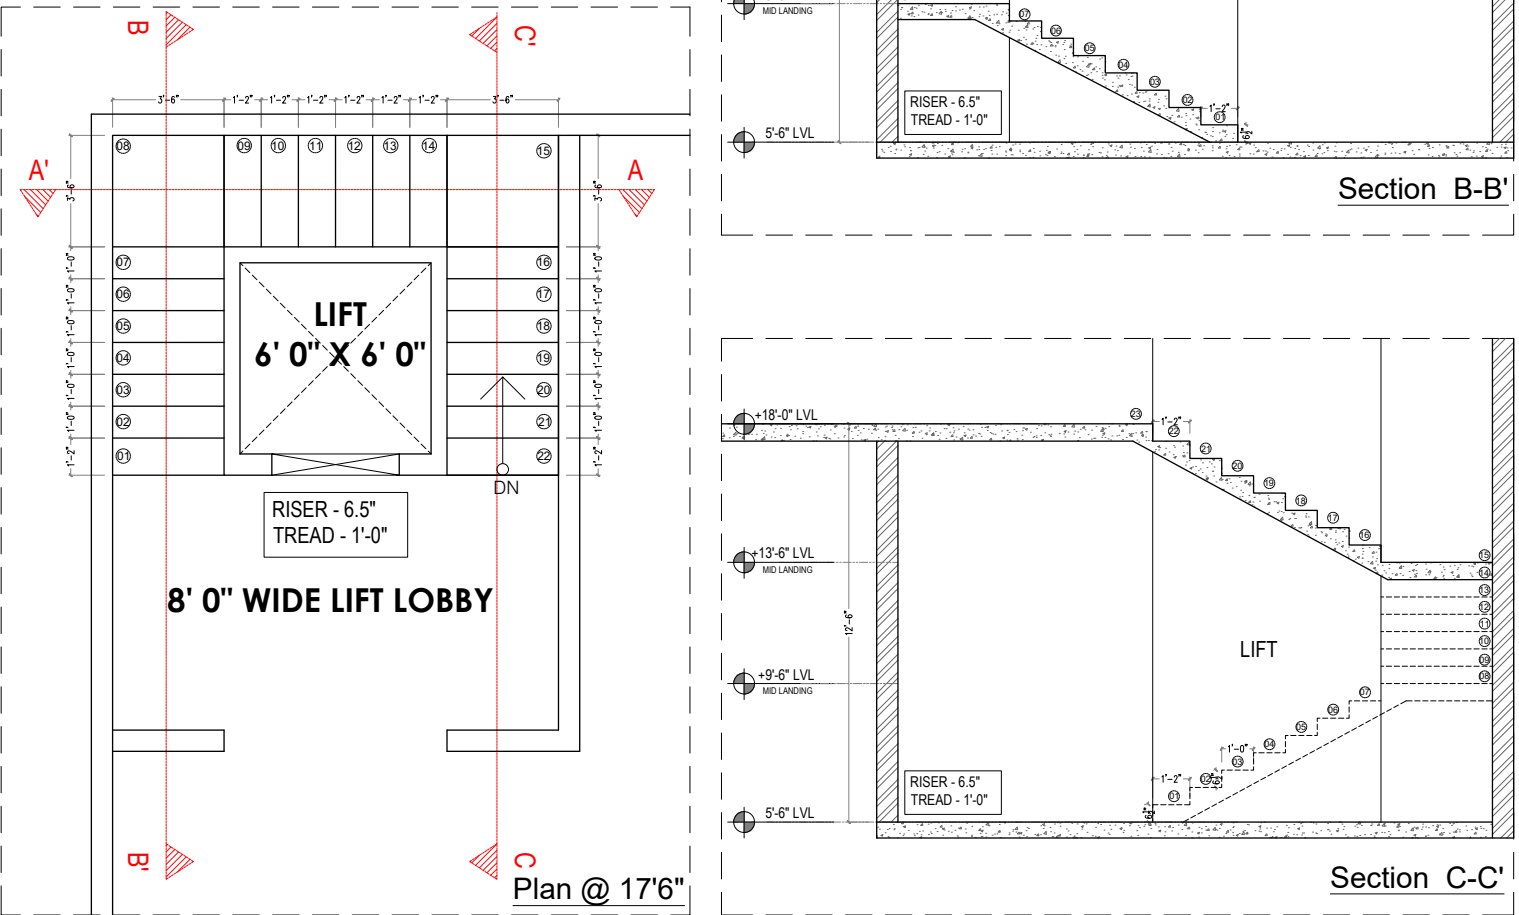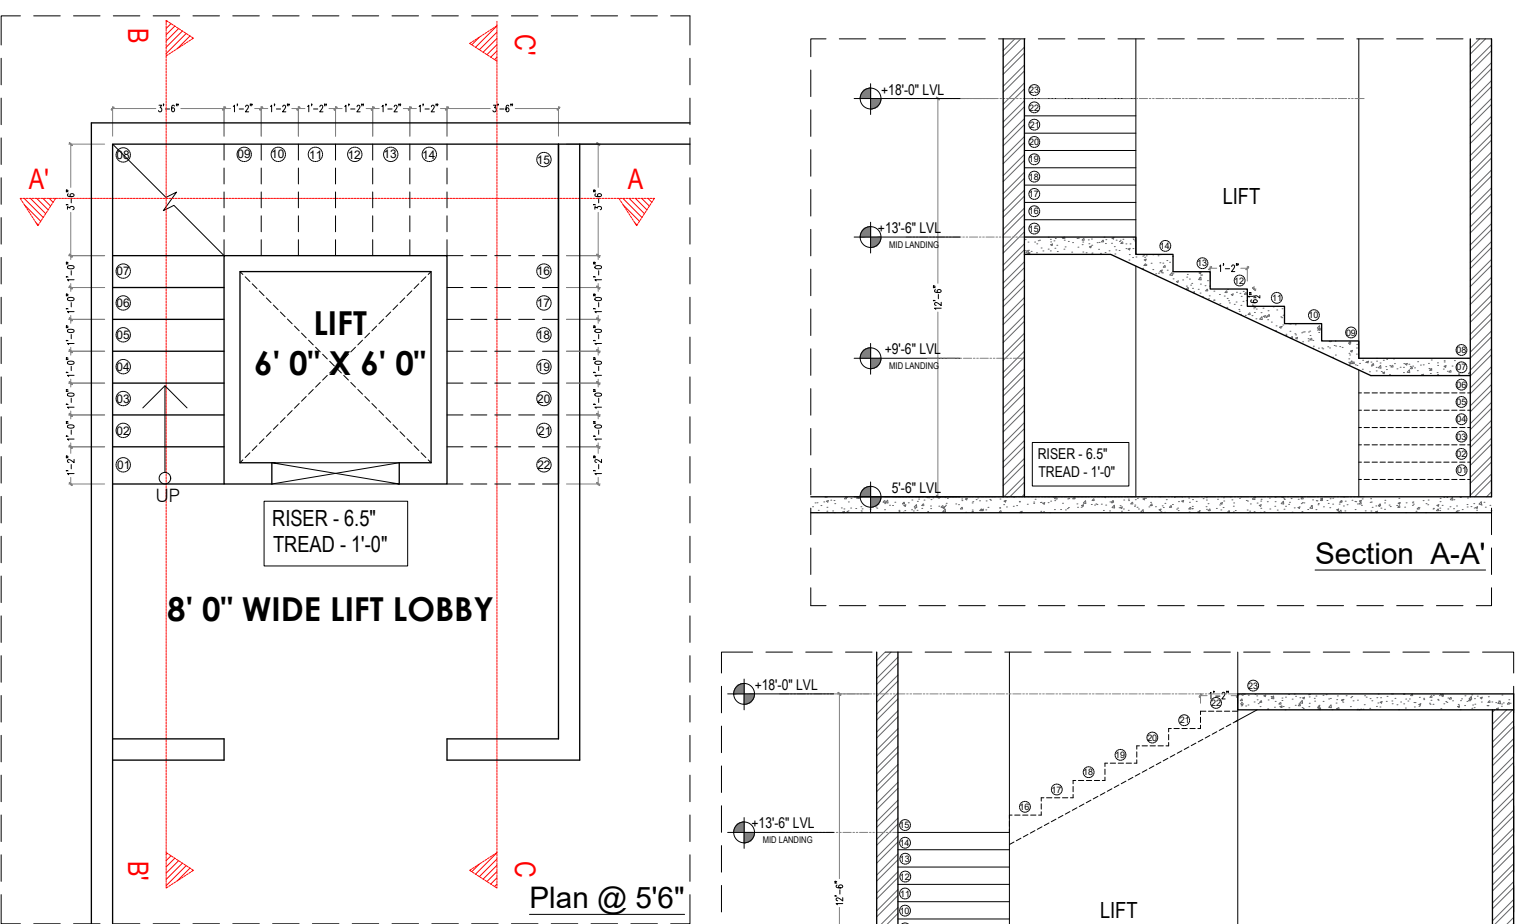


TYPICAL STAIRCASE DETAIL FOR
GROUND FLOOR TO SECOND FLOOR


Proposed Commercial project at Tumkur	
title	STAIRCASE DETAIL
scale	nts
date	02-05-23
drawn	Pradeep
drawn	Sivaraman
checked	Rajesh
checked	Revision
checked	REV-00
Techno Architecture	
Architectural solutions	
# 9/1, uttaradhi mutt road, shankarpuram, basavanagudi, Bangalore-560 004	
Phone 65963992, 42103764 technoarchitecture@gmail.com	

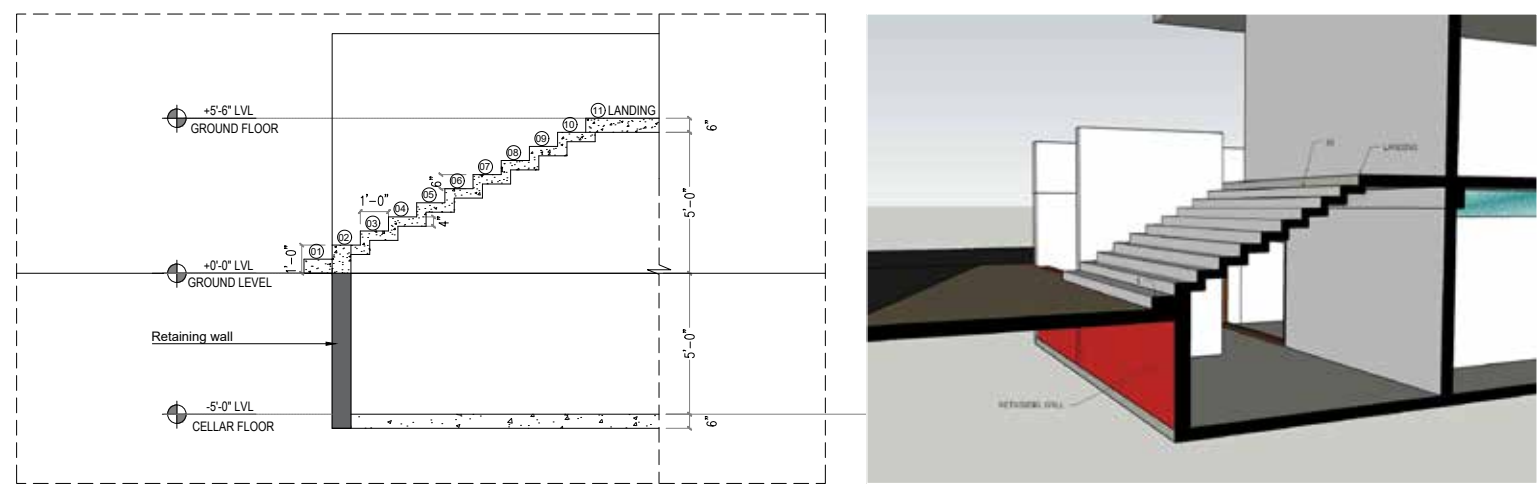


SECTION AA'

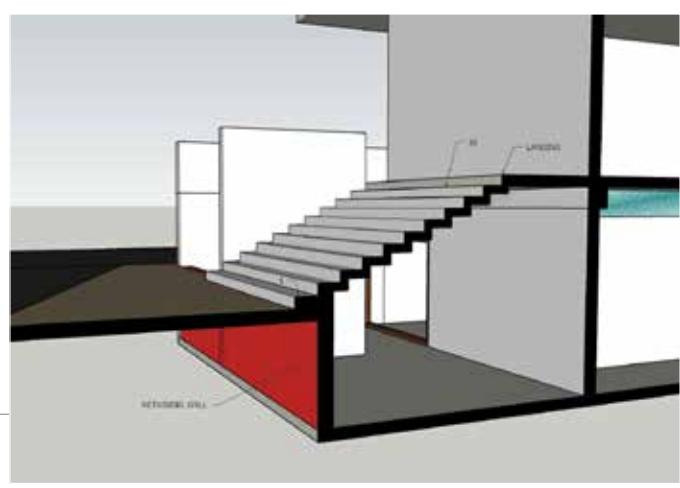

VIEW

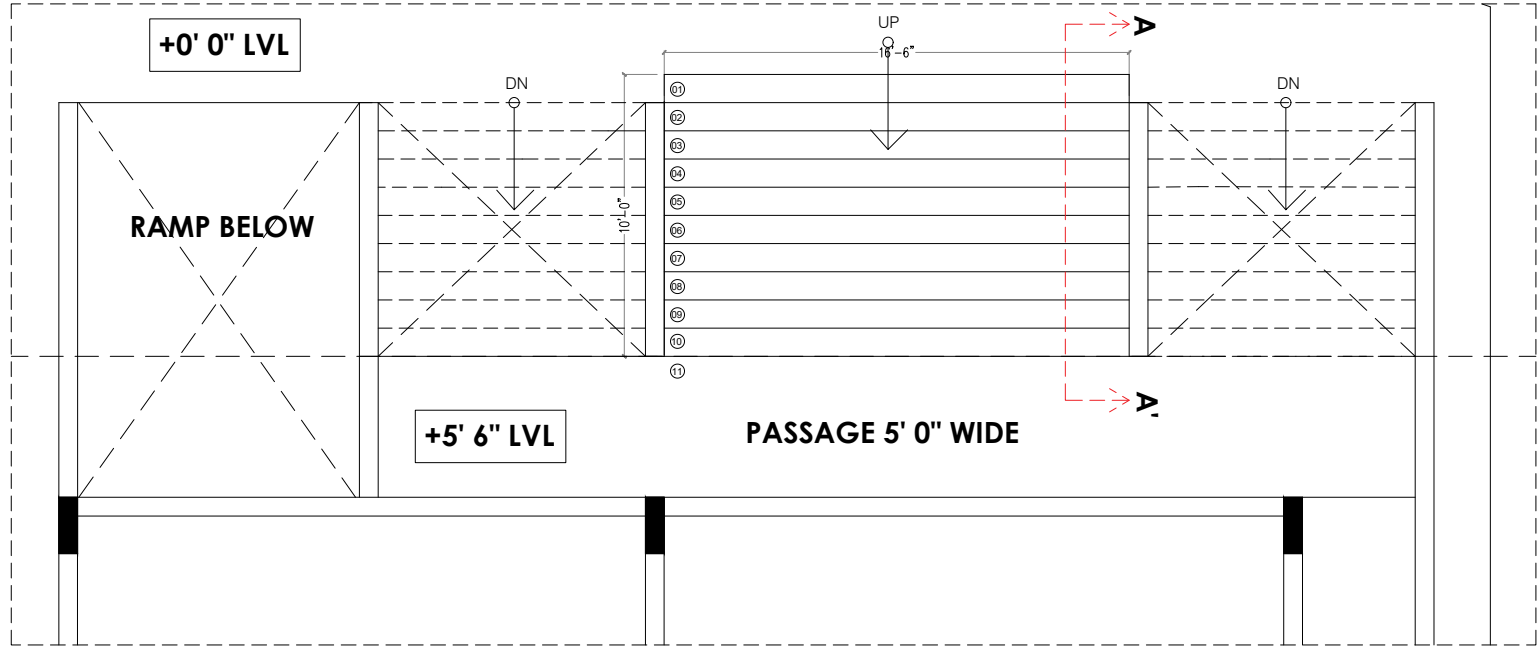


OPTION-1

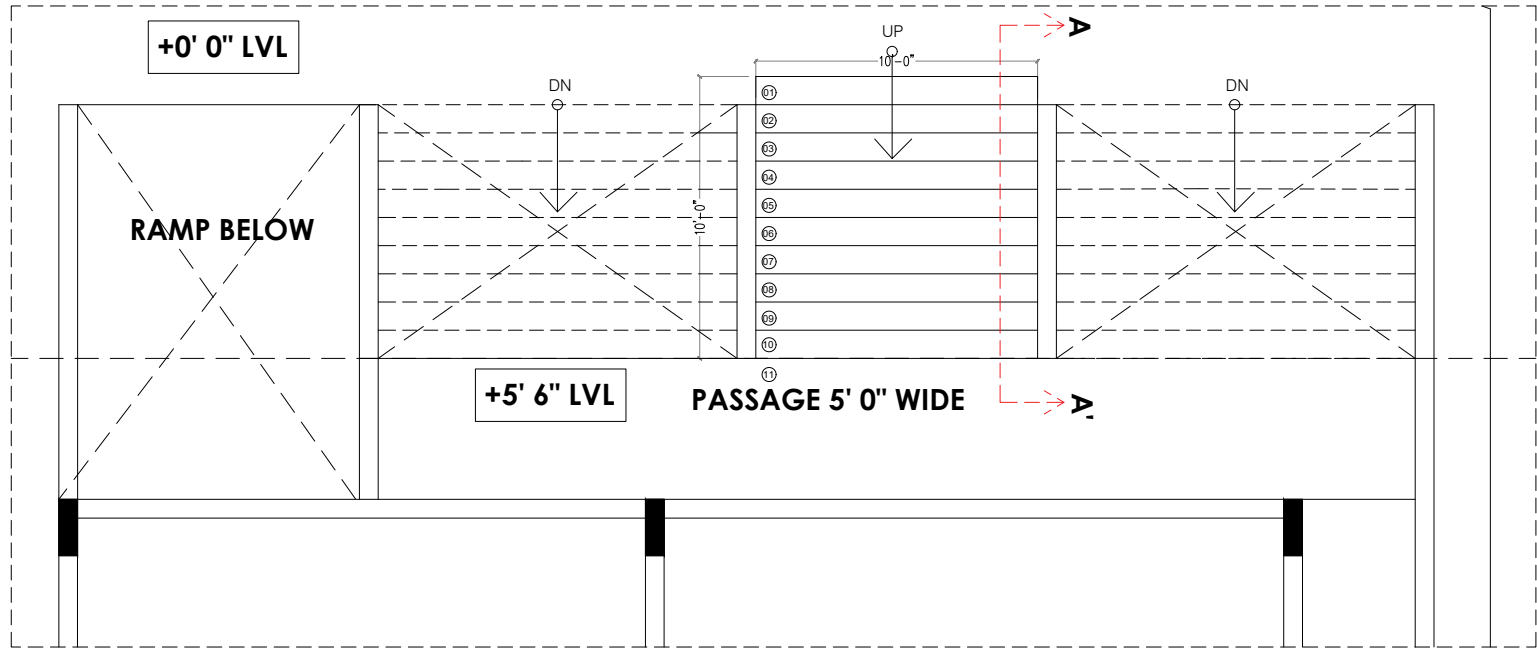

OPTION-2


SECTION

ARCHITECTURE					Proposed Commercial project at Tumkur				FOR DISCUSSION
	title		SECTIONS						
	scale		nts		date.		12-04-2023		
	drawn		Pradeep		Revision		00		
	checked		RAJESH		do not scale this drawing				
ALL THE DIMENSIONS ARE GIVEN IN FEET. ALL MEASUREMENTS TO BE CHECKED AT SITE. SLAB LEVELS ARE SUBJECT TO CHANGE									
Techno Architecture Architectural solutions # 9/1,uttaradhi mutt road,shankarapuram,basavanagudi, Bangalore-560 004 Phone 65963992,42103764 technoarchitecture@gmail.com									

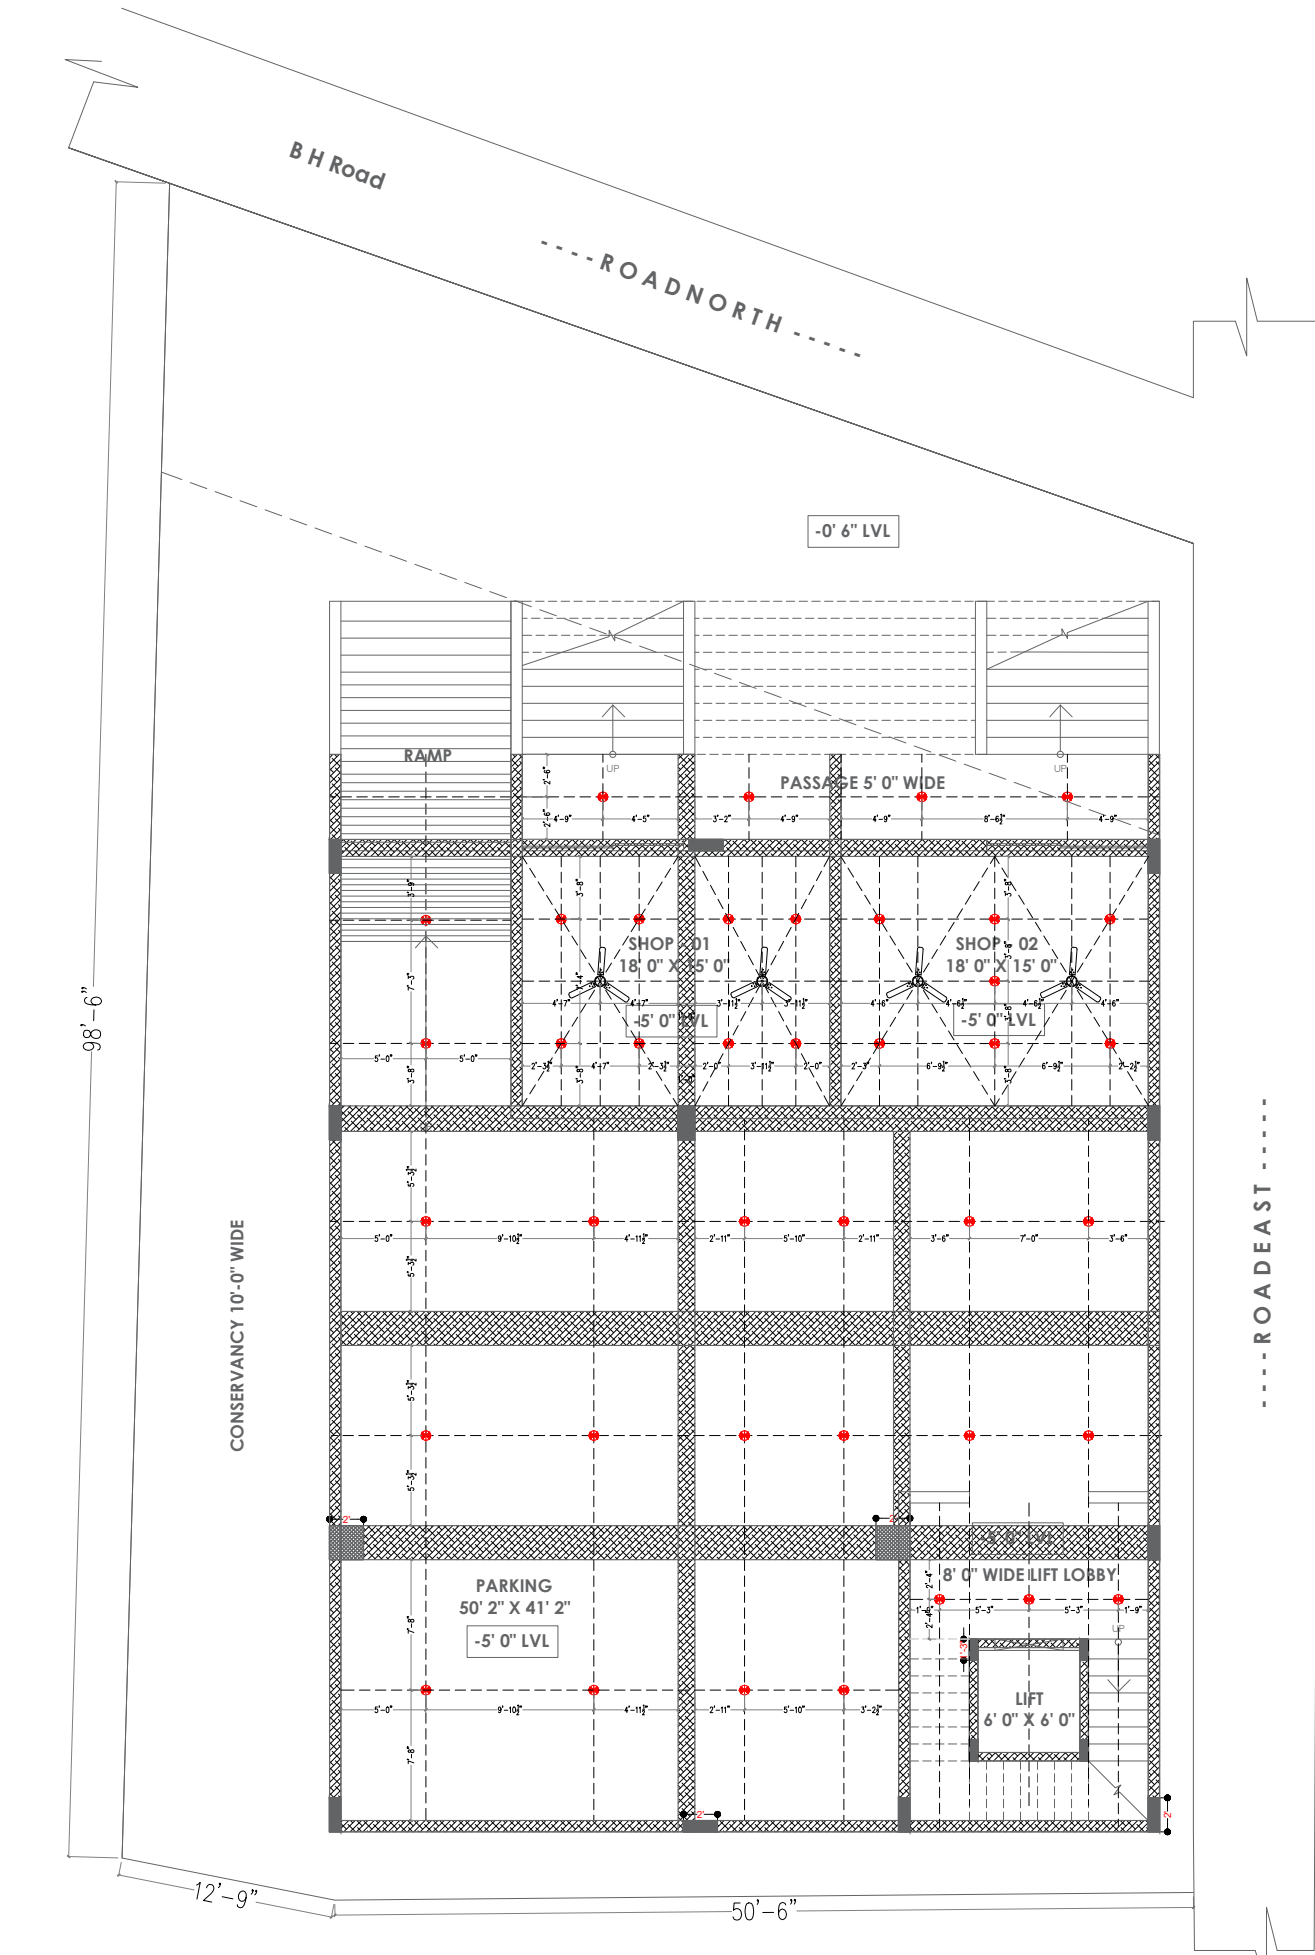


CELLAR FLOOR ELECTRICAL LAYOUT


ARCHITECTURE	Proposed Commercial project at Tumkur				Techno Architecture Architectural solutions # 9/1,uttaradhi mutt road,shankarapuram,basavanagudi, Bangalore-560 004 Phone 65963992,42103764 technoarchitecture@gmail.com
	title CELLAR FLOOR PLAN				
	scale nts	date	13-04-2023		
	drawn Pradeep	drawn Sivaraman			
	checked RAJESH	do not scale this drawing			
FOR DISCUSSION					
ALL THE DIMENSIONS ARE GIVEN IN FEET. ALL MEASUREMENTS TO BE CHECKED AT SITE. SLAB LEVELS ARE SUBJECT TO CHANGE					

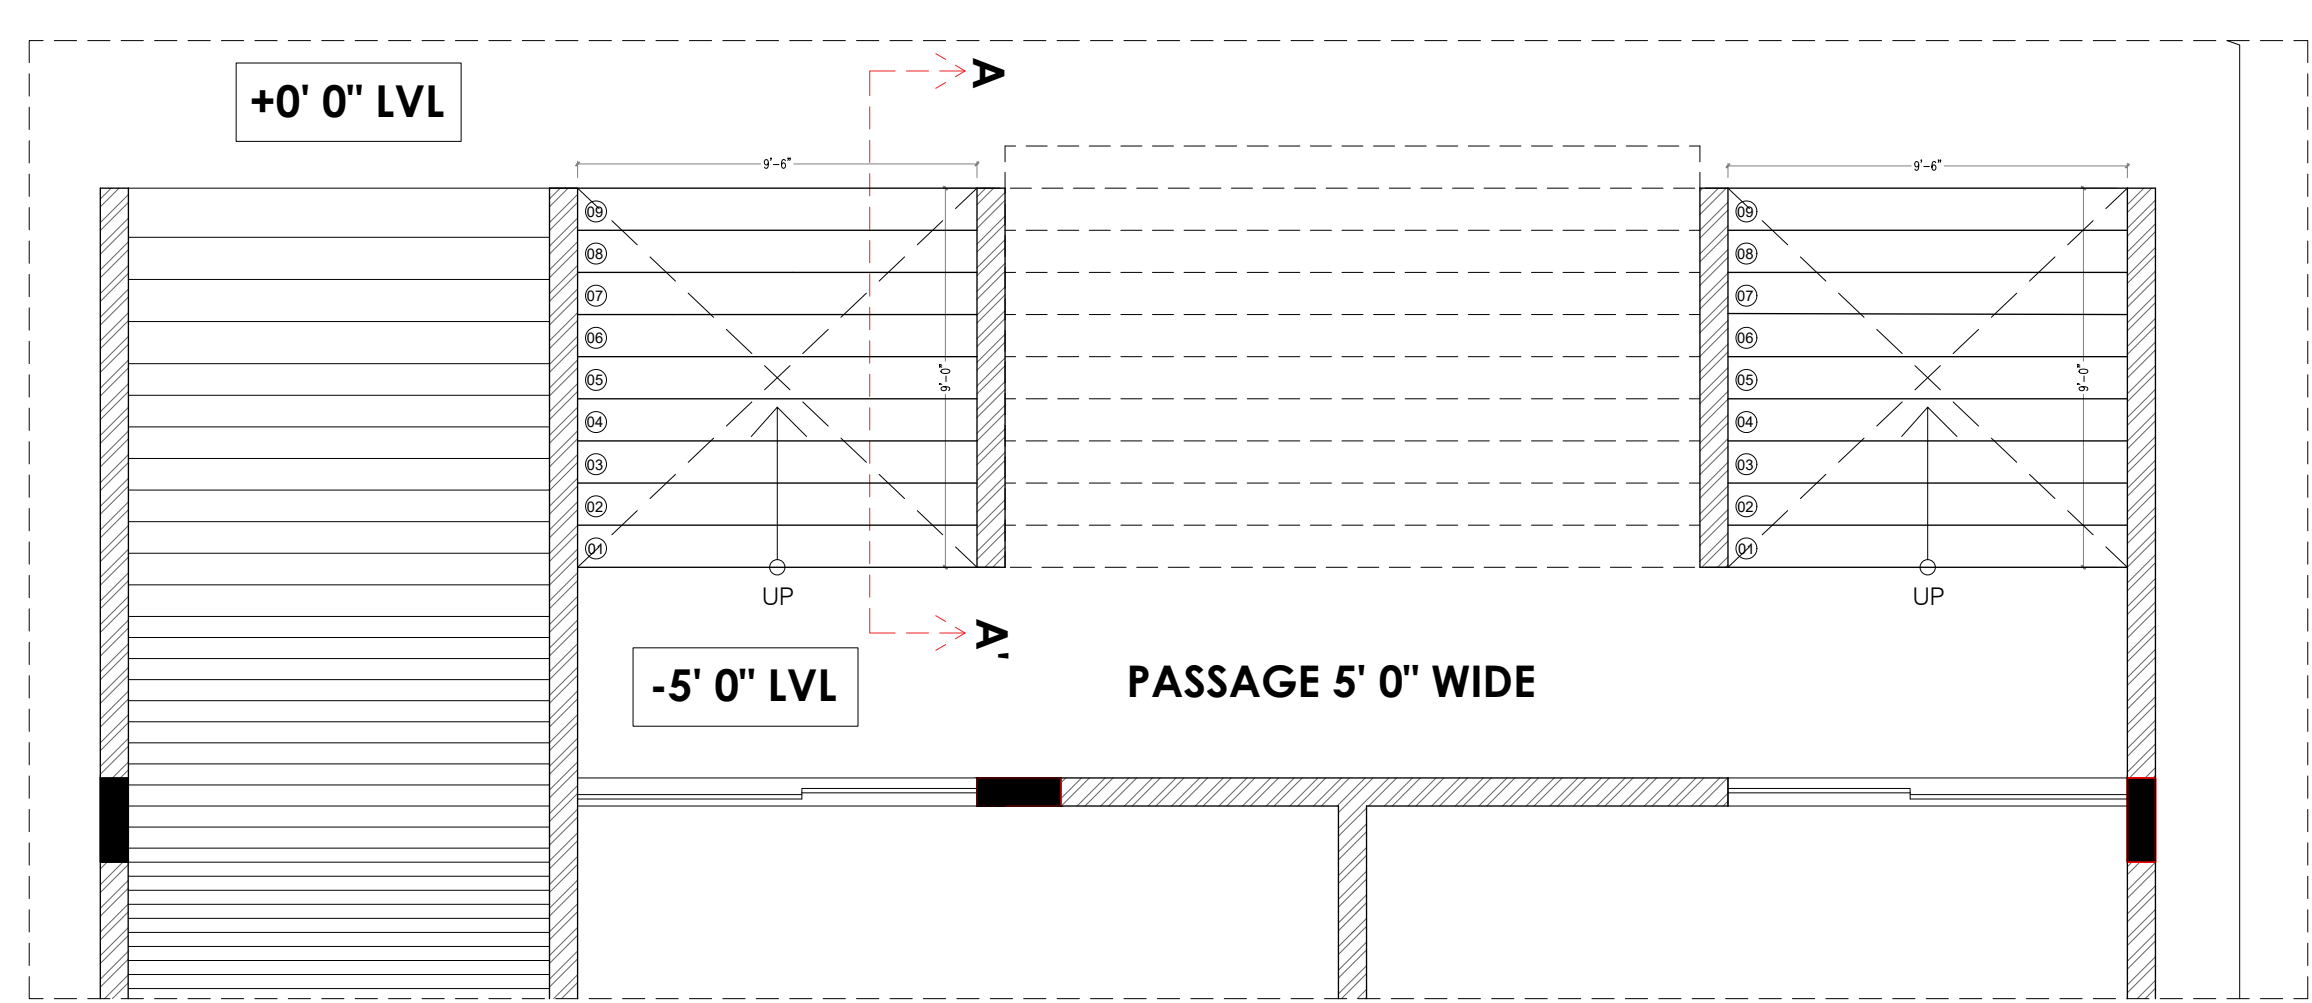

PLAN

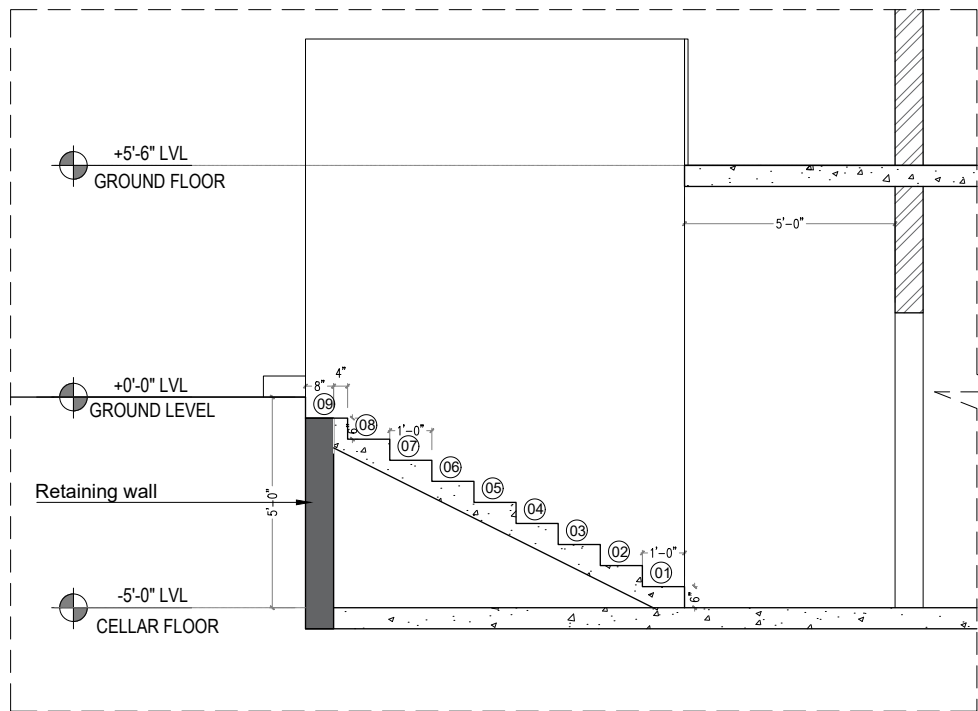

SECTION AA'

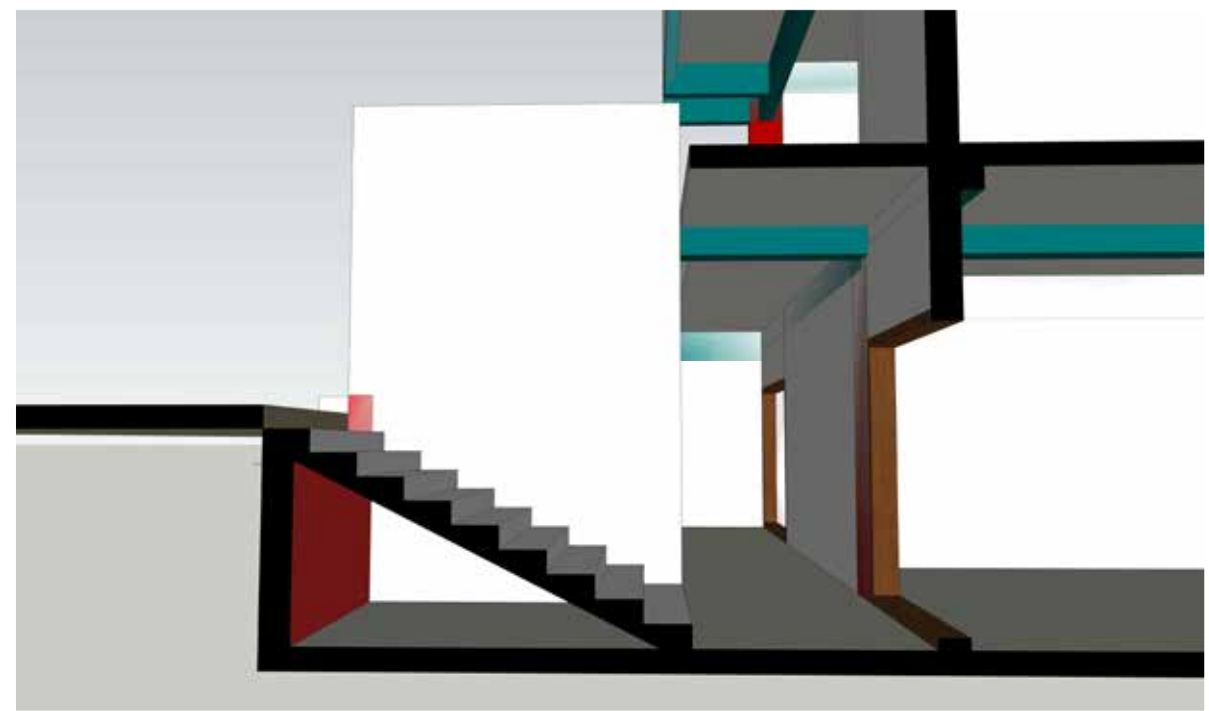

SECTIONAL VIEW


GROUND FLOOR TO CELLAR STAIRS DETAILS


ARCHITECTURE	N Proposed Commercial project at Tumkur				FOR DISCUSSION	Techno Architecture Architectural solutions # 9/1,uttaradhi mutt road,shankarapuram,basavanagudi, Bangalore-560 004 Phone 65963992,42103764 technoarchitecture@gmail.com
	titleSTAIRCASE DETAILS					
	scale	nts	date.	16-05-2023		
	checked	Rajesh	drawn	Sivaraman		
	dealt	Pradeep	Revision			
ALL THE DIMENSIONS ARE GIVEN IN FEET. ALL MEASUREMENTS TO BE CHECKED AT SITE. SLAB LEVELS ARE SUBJECT TO CHANGE						




KISHAN RESIDENCE

33
Ganesha
Nivas

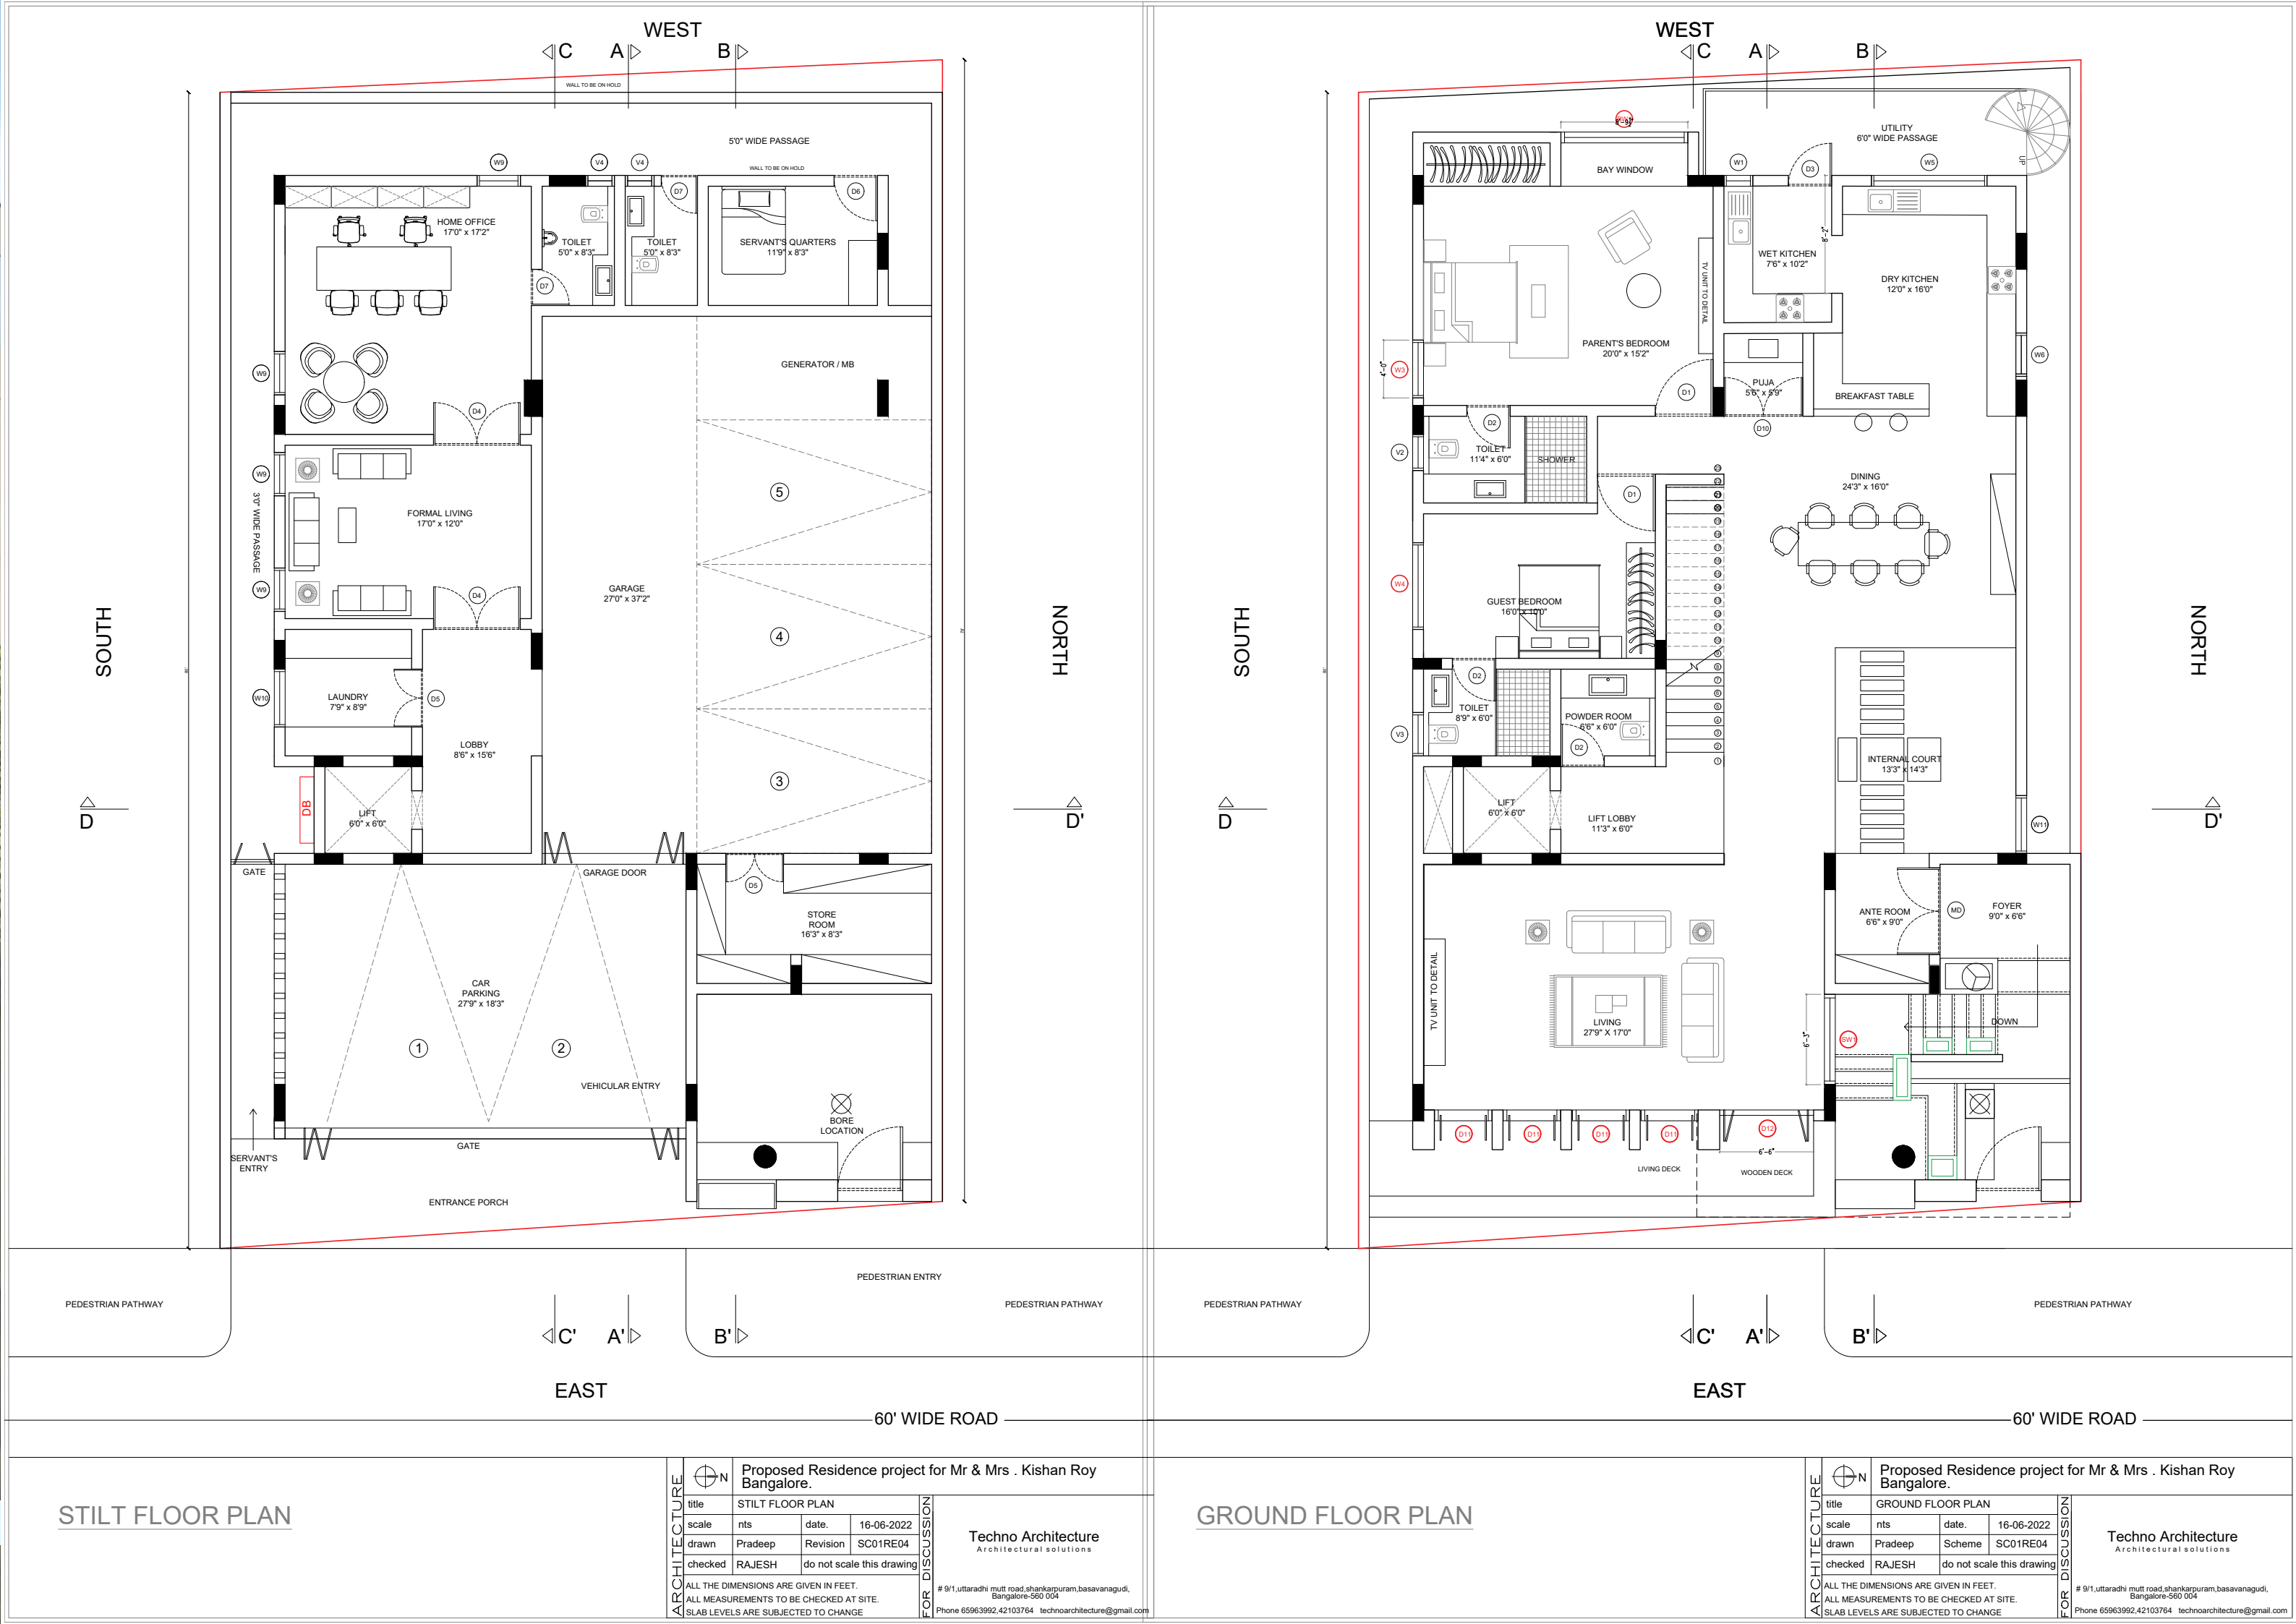


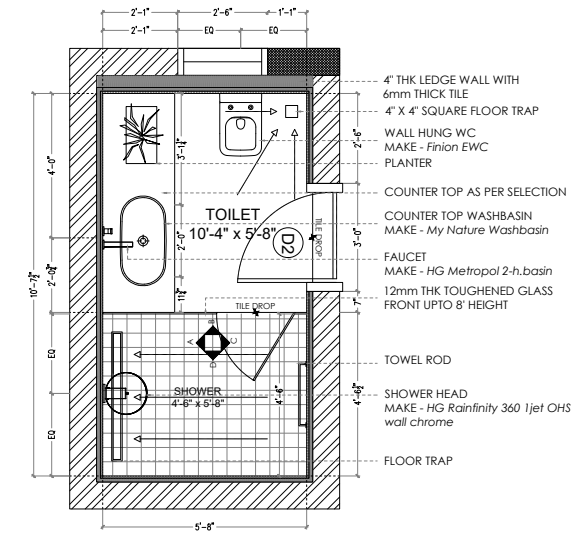


4" THK LEDGE WALL WITH 6mm THICK TILE
4" X 4" SQUARE FLOOR TRAP
WALL HUNG WC
MAKE - Finion EWC
PLANTER
COUNTER TOP AS PER SELECTION
COUNTER TOP WASHBASIN
MAKE - My Nature Washbasin
FAUCET
MAKE - HG Metropol 2-h.basin
12mm THK TOUGHENED GLASS FRONT UP TO 8' HEIGHT
TOWEL ROD
SHOWER HEAD
MAKE - HG Rainfinity 360 1jet CHS wall chrome
FLOOR TRAP

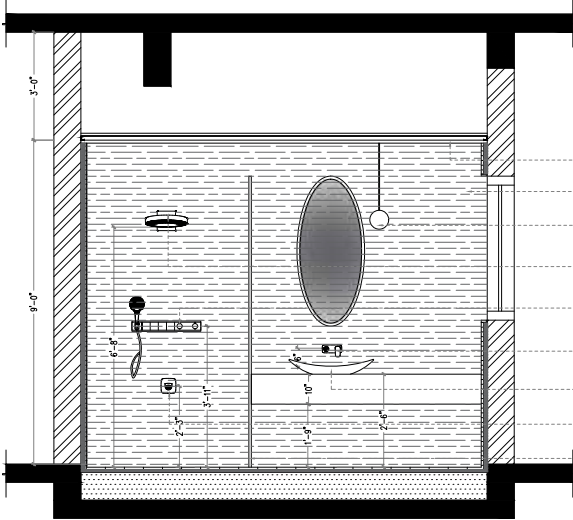


CALCIUM SILICATE FALSE CEILING AT 9'-0" FROM FFL
6MM TILE AS PER SELECTION
MAKE - LC - BEREN LIGHT GRAY
PENDANT LIGHT
SHOWER HEAD
MAKE - HG Rainfinity 360 1jet CHS wall chrome
DIVERTER & FAUCET
MAKE - HG RainSelect F3 conc.3 functl chrome
FAUCET
MAKE - HG Metropol 2-h.basin
COUNTER TOP WASHBASIN
MAKE - My Nature Washbasin
FAUCET
MAKE - HG Logis Bath spout DN20
12mm THK TOUGHENED GLASS FRONT UP TO 8' HEIGHT

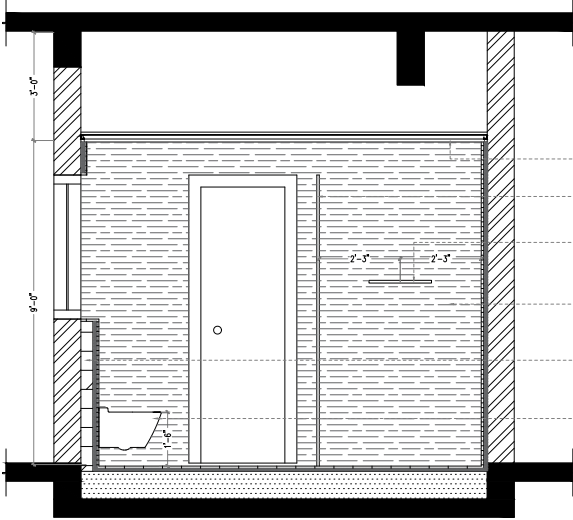


CALCIUM SILICATE FALSE CEILING AT 9'-0" FROM FFL
12mm THK TOUGHENED GLASS FRONT UP TO 8' HEIGHT
TOWEL ROD
6MM TILE AS PER SELECTION
MAKE - LC - BEREN LIGHT GRAY
4" THK LEDGE WALL WITH 6mm THICK TILE
WALL HUNG WC
MAKE - Finion EWC

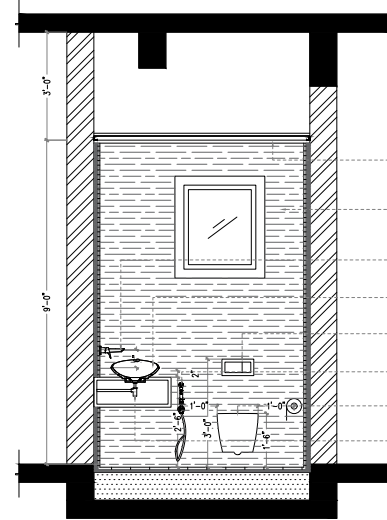


CALCIUM SILICATE FALSE CEILING AT 9'-0" FROM FFL
6MM TILE AS PER SELECTION
MAKE - LC - BEREN LIGHT GRAY
PENDANT LIGHT
SHOWER HEAD
MAKE - HG Rainfinity 360 1jet CHS wall chrome
DIVERTER & FAUCET
MAKE - HG RainSelect F3 conc.3 functl chrome
FAUCET
MAKE - HG Metropol 2-h.basin
COUNTER TOP WASHBASIN
MAKE - My Nature Washbasin
FAUCET
MAKE - HG Logis Bath spout DN20
12mm THK TOUGHENED GLASS FRONT UP TO 8' HEIGHT

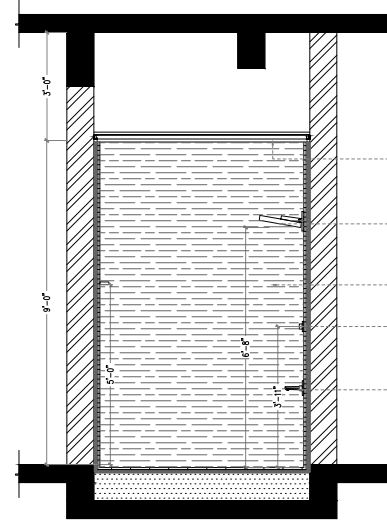


CALCIUM SILICATE FALSE CEILING AT 9'-0" FROM FFL
SHOWER HEAD
MAKE - HG Rainfinity 360 1jet CHS wall chrome
6MM TILE AS PER SELECTION
MAKE - LC - BEREN LIGHT GRAY
DIVERTER & FAUCET
MAKE - HG RainSelect F3 conc.3 functl chrome
FAUCET
MAKE - HG Logis Bath spout DN20

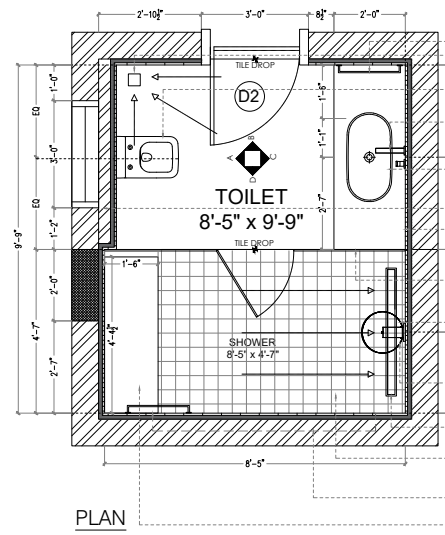


TOWEL ROD
4" X 4" SQUARE FLOOR TRAP
WALL HUNG WC
MAKE - Finion EWC
FAUCET
MAKE - HG Metropol 2-h.basin
COUNTER TOP WASHBASIN
MAKE - My Nature Washbasin
4" THK LEDGE WALL WITH 6mm THICK TILE
6MM TILE AS PER SELECTION
MAKE - FLORIM - HERITAGE AQUA MATT
12mm THK TOUGHENED GLASS FRONT UP TO 8' HEIGHT
SHOWER HEAD
MAKE - HG Rainfinity 360 1jet CHS wall chrome
DIVERTER & FAUCET
MAKE - HG RainSelect F3 conc.3 functl chrome
FLOOR TRAP AS PER DETAIL
6MM TILE AS PER SELECTION
MAKE - LC - ALLURE BEIGE
SHOWER NICHE FINISHED WITH TILE
SHOWER SEAT

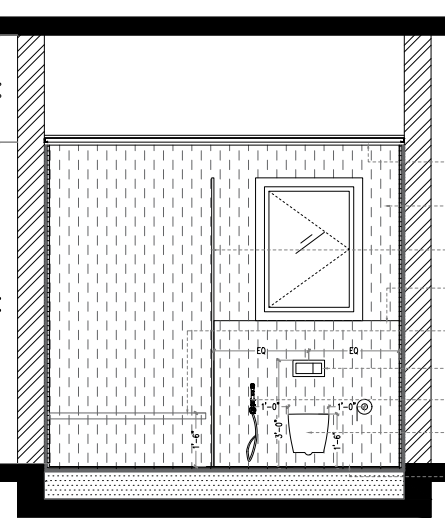


CALCIUM SILICATE FALSE CEILING AT 9'-0" FROM FFL
6MM TILE AS PER SELECTION
MAKE - FLORIM - HERITAGE AQUA MATT
12mm THK TOUGHENED GLASS FRONT UP TO 8' HEIGHT
4" THK LEDGE WALL WITH 6mm THICK TILE
TOWEL ROD AS PER SELECTION
FAUCET
MAKE - HG Metropol 2-h.basin
COUNTER TOP WASHBASIN
MAKE - My Nature Washbasin
FLUSH PLATE
MAKE - Geberit Chrome Plate
FAUCET
MAKE - HG Bidette chr.
WALL HUNG WC
MAKE - Finion EWC
BOTTLE TRAP
MAKE - HG bottle trap Flowstar
6MM TILE AS PER SELECTION
MAKE - LC - ALLURE BEIGE

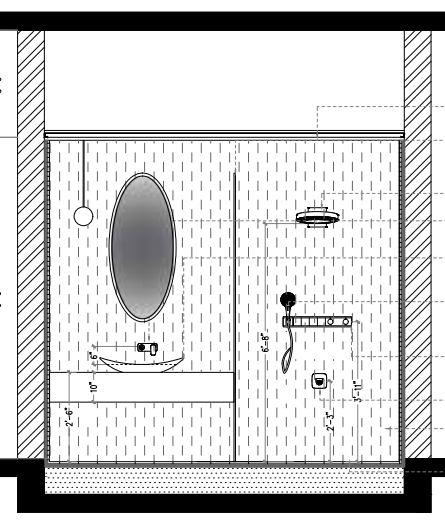





CALCIUM SILICATE FALSE CEILING AT 9'-0" FROM FFL
12mm THK TOUGHENED GLASS FRONT UP TO 8' HEIGHT
SHOWER HEAD
MAKE - HG Rainfinity 360 1jet CHS wall chrome
FAUCET
MAKE - HG Metropol 2-h.basin
COUNTER TOP WASHBASIN
MAKE - My Nature Washbasin
BODY JET
MAKE - HG Rainfinity 130 3jet
DIVERTER & FAUCET
MAKE - HG RainSelect F3 conc.3 functl chrome
FAUCET
MAKE - HG Logis Bath spout DN20
6MM TILE AS PER SELECTION
MAKE - FLORIM - HERITAGE AQUA MATT
6MM TILE AS PER SELECTION
MAKE - LC - ALLURE BEIGE

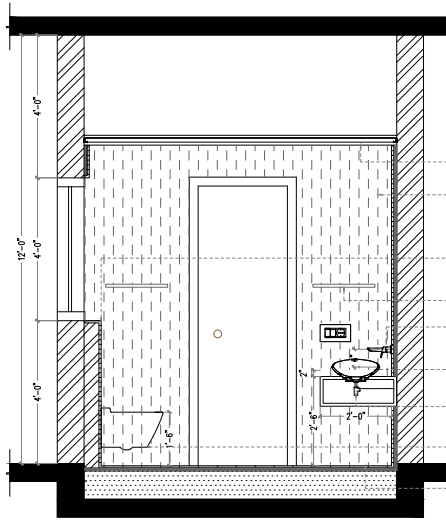

CALCIUM SILICATE FALSE CEILING AT 9'-0" FROM FFL
6MM TILE AS PER SELECTION
MAKE - FLORIM - HERITAGE AQUA MATT
4" THK LEDGE WALL WITH 6mm THICK TILE
TOWEL ROD AS PER SELECTION
FAUCET
MAKE - HG Metropol 2-h.basin
COUNTER TOP WASHBASIN
MAKE - My Nature Washbasin
BOTTLE TRAP
MAKE - HG bottle trap Flowstar
WALL HUNG WC
MAKE - Finion EWC
6MM TILE AS PER SELECTION
MAKE - LC - ALLURE BEIGE

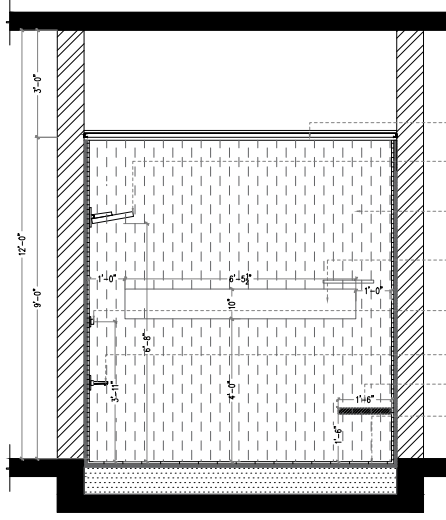

CALCIUM SILICATE FALSE CEILING AT 9'-0" FROM FFL
SHOWER HEAD
MAKE - HG Rainfinity 360 1jet CHS wall chrome
6MM TILE AS PER SELECTION
MAKE - FLORIM - HERITAGE AQUA MATT
SHOWER NICHE FINISHED WITH TILE
DIVERTER & FAUCET
MAKE - HG RainSelect F3 conc.3 functl chrome
FAUCET
MAKE - HG Logis Bath spout DN20
SHOWER SEAT
6MM TILE AS PER SELECTION
MAKE - LC - ALLURE BEIGE

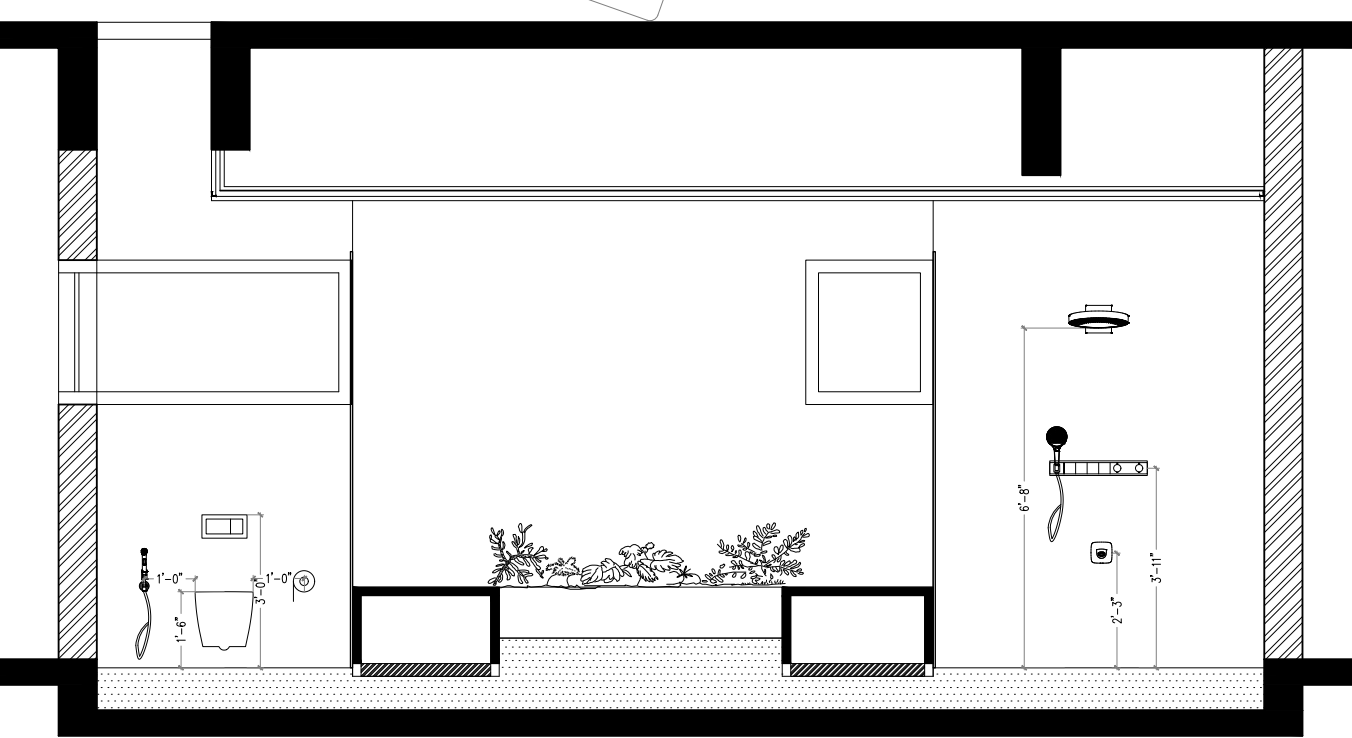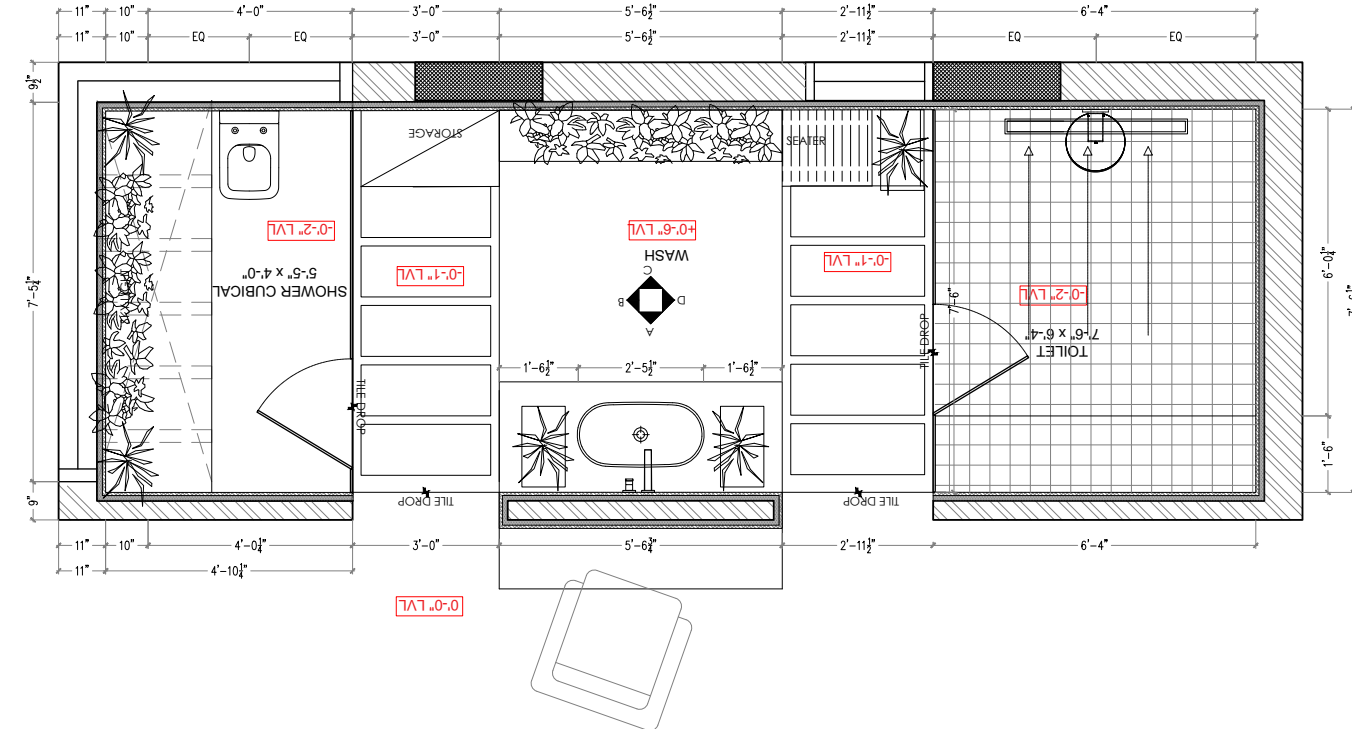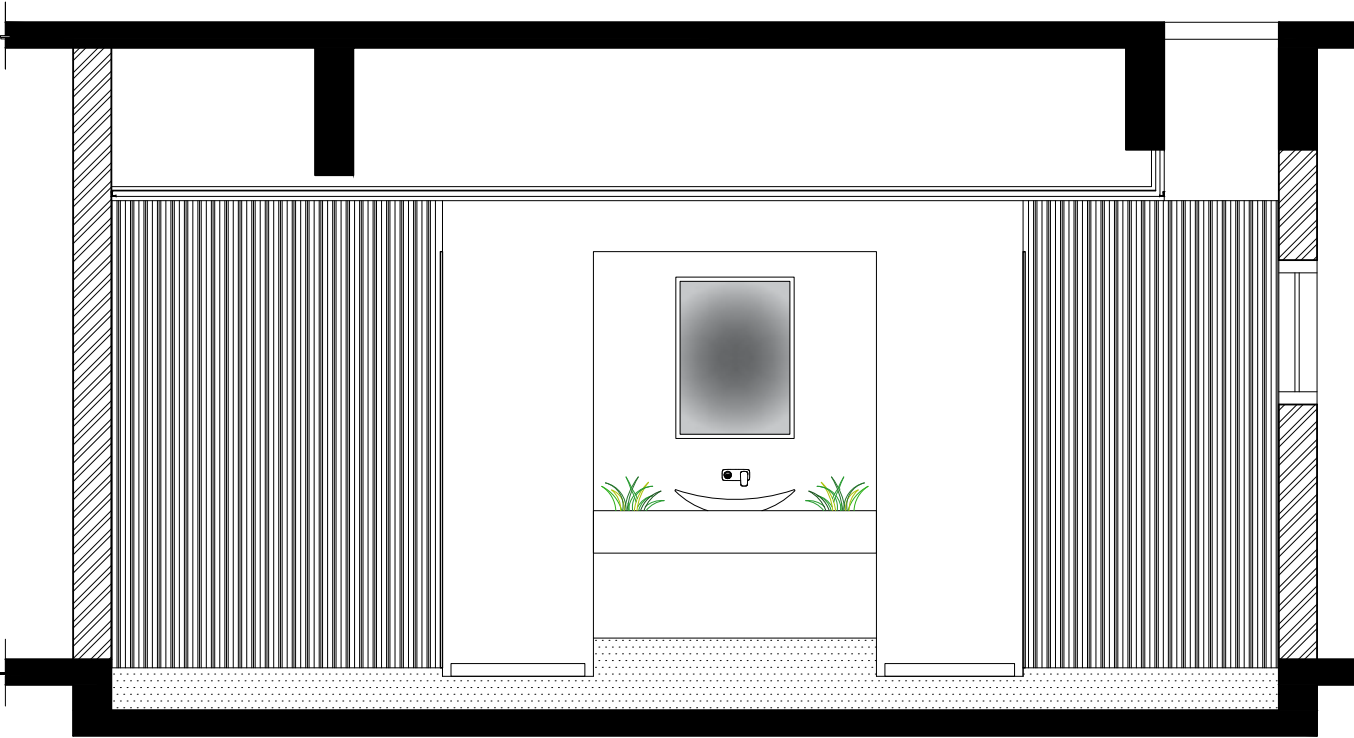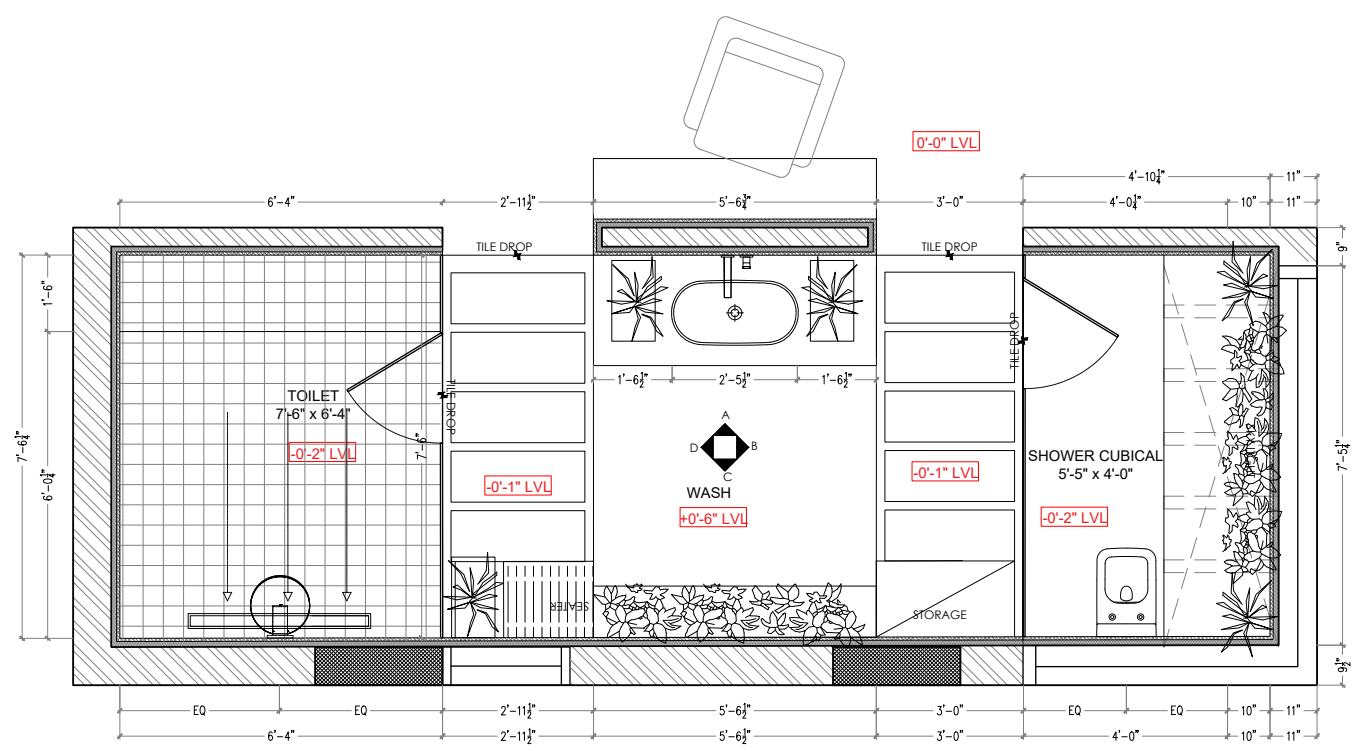

GROUND FLOOR MASTER TOILET DETAILS

ARCHITECTURE	 Proposed Residence project for Mr & Mrs . Kishan Roy Bangalore.				N O T F O R D I S C U S S I O N
	Title		GF MASTER ROOM TOILET		
	Scale	nts	Date.	03-01-2022	
	Drawn	Sivaraman	Dealt	Pradeep	
	Checked	Rajesh	Do not scale this dwg		
ALL THE DIMENSIONS ARE GIVEN IN FEET. ALL MEASUREMENTS TO BE CHECKED AT SITE. SLAB LEVELS ARE SUBJECT TO CHANGE.					
Techno Architecture Architectural solutions # 91,uttaradhi mutt road,shankarapuram,basavanagudi, Bangalore-560 004 Phone 65963992,42103764 technoarchitecture@gmail.com					

FIRST FLOOR MASTER TOILET DETAILS

ARCHITECTURE	 Proposed Residence project for Mr & Mrs . Kishan Roy Bangalore.			
	Title	FF MASTER ROOM TOILET		
	Scale	nts	Date	03-01-2022
	Drawn	Sivaraman	Dealt	Pradeep
	Checked	Rajesh	Do not scale this dwg	
	FOR DISCUSSION			
ALL THE DIMENSIONS ARE GIVEN IN FEET. ALL MEASUREMENTS TO BE CHECKED AT SITE. SLAB LEVELS ARE SUBJECTED TO CHANGE				
Techno Architecture Architectural solutions # 91,uttaradhi mutt road shankarapuram,basavanagudi, Bangalore-560 004 Phone 65963992,42103764 technoarchitecture@gmail.com				


KISHAN ROOM DETAILS

ARCHITECTURE	 Proposed Residence project for Mr & Mrs . Kishan Roy Bangalore.			
	title	POWDER ROOM DETAILS		
	scale	nts	date.	28-12-2022
	drawn	Pradeep	drawn	Sivaraman
	checked	RAJESH		
	ALL THE DIMENSIONS ARE GIVEN IN FEET. ALL MEASUREMENTS TO BE CHECKED AT SITE. LEVEL 1			
	FOR DISCUSSION			
	Techno Architecture Architectural solutions # 91,uttaradhi mutt road,shankarapuram,basavanagudi, Bangalore-560 004 Phone 65963992,42103764 .technoarchitecture@gmail.com			




BATHROOM RENDERS

BATHROOM RENDERS

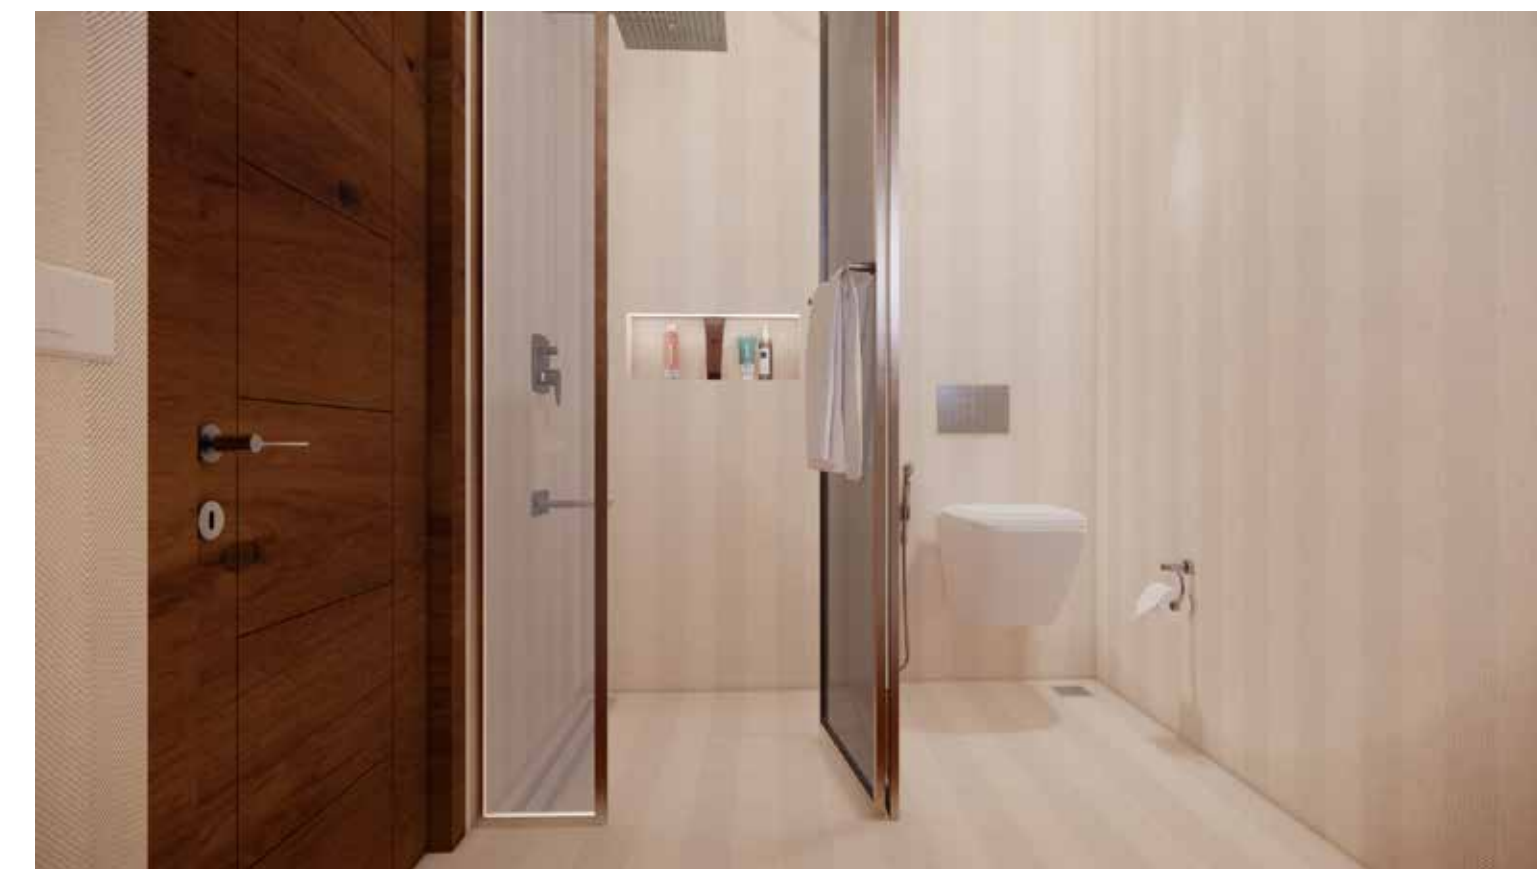



BATHROOM RENDERS




BATHROOM RENDERS

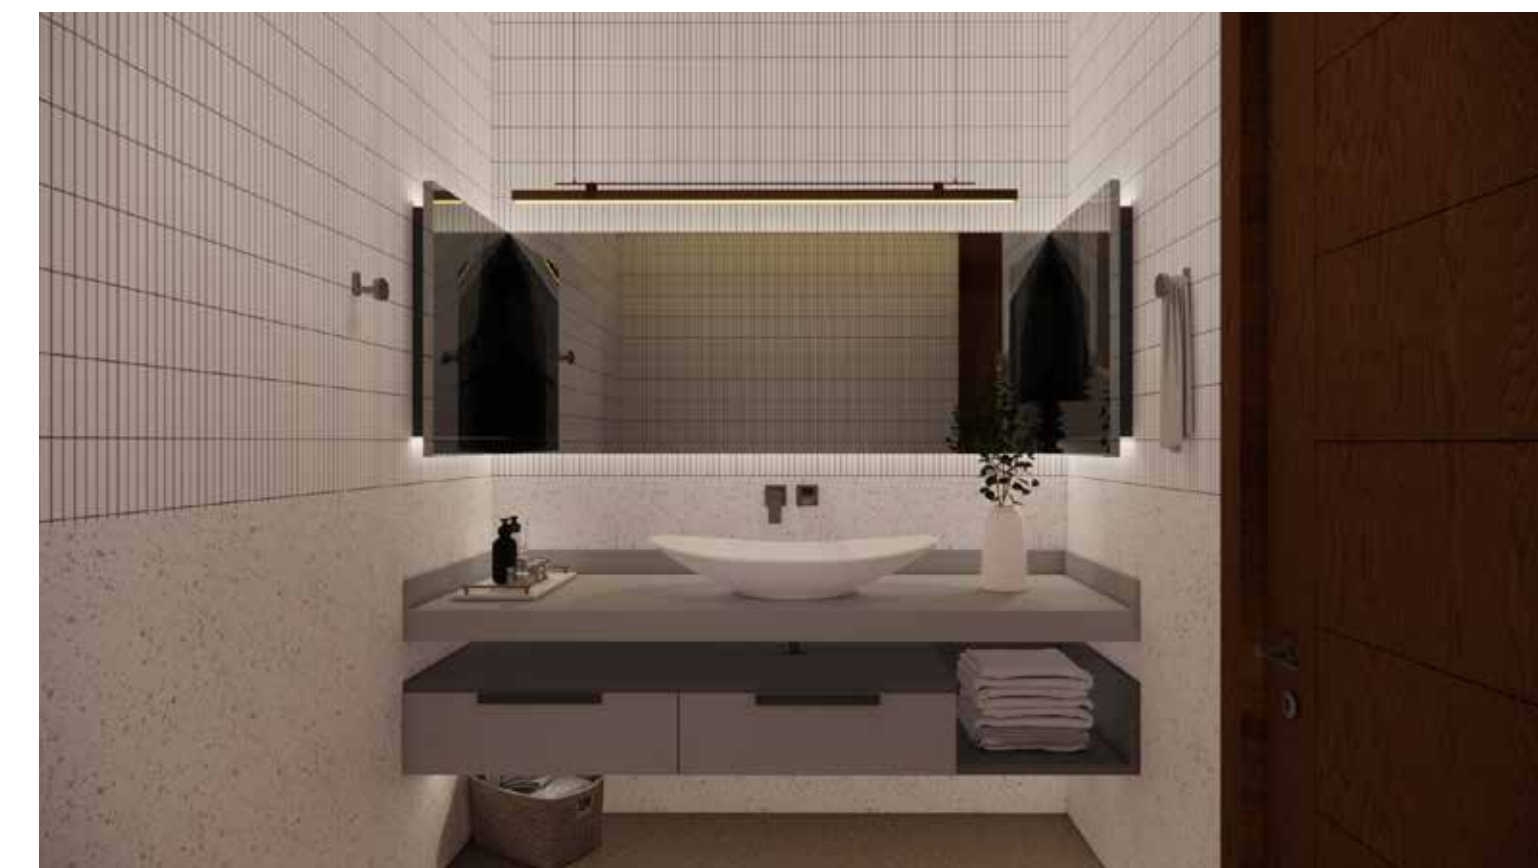

BATHROOM RENDERS

BEDROOM RENDERS

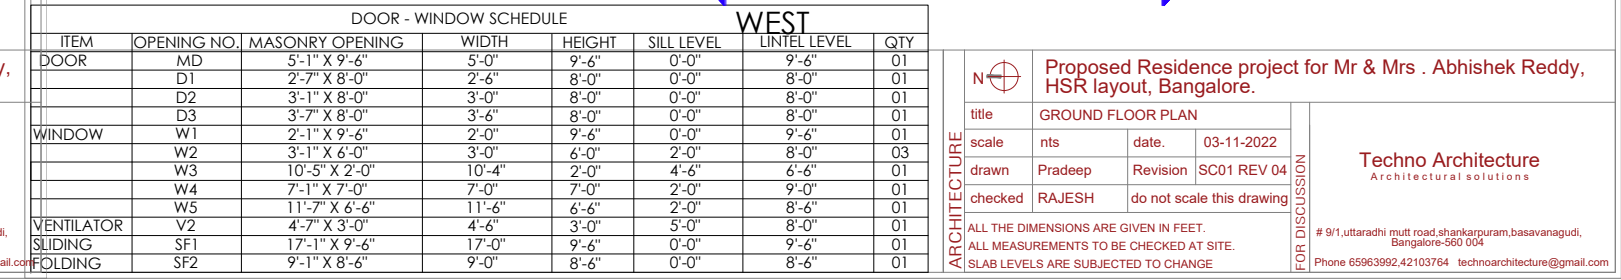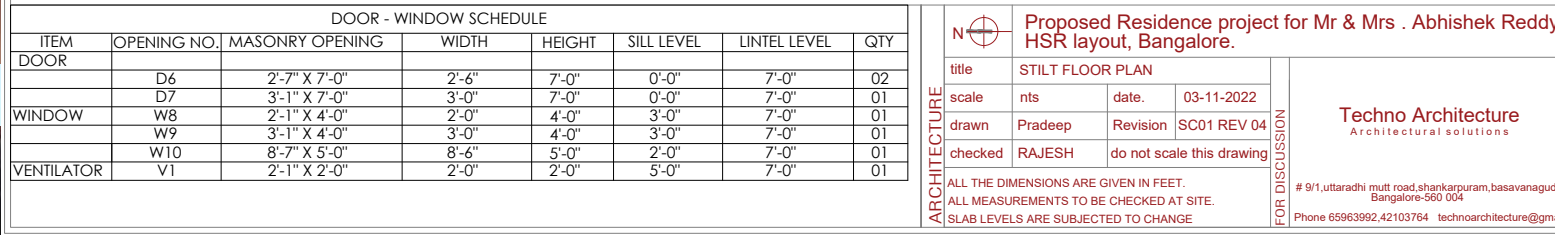


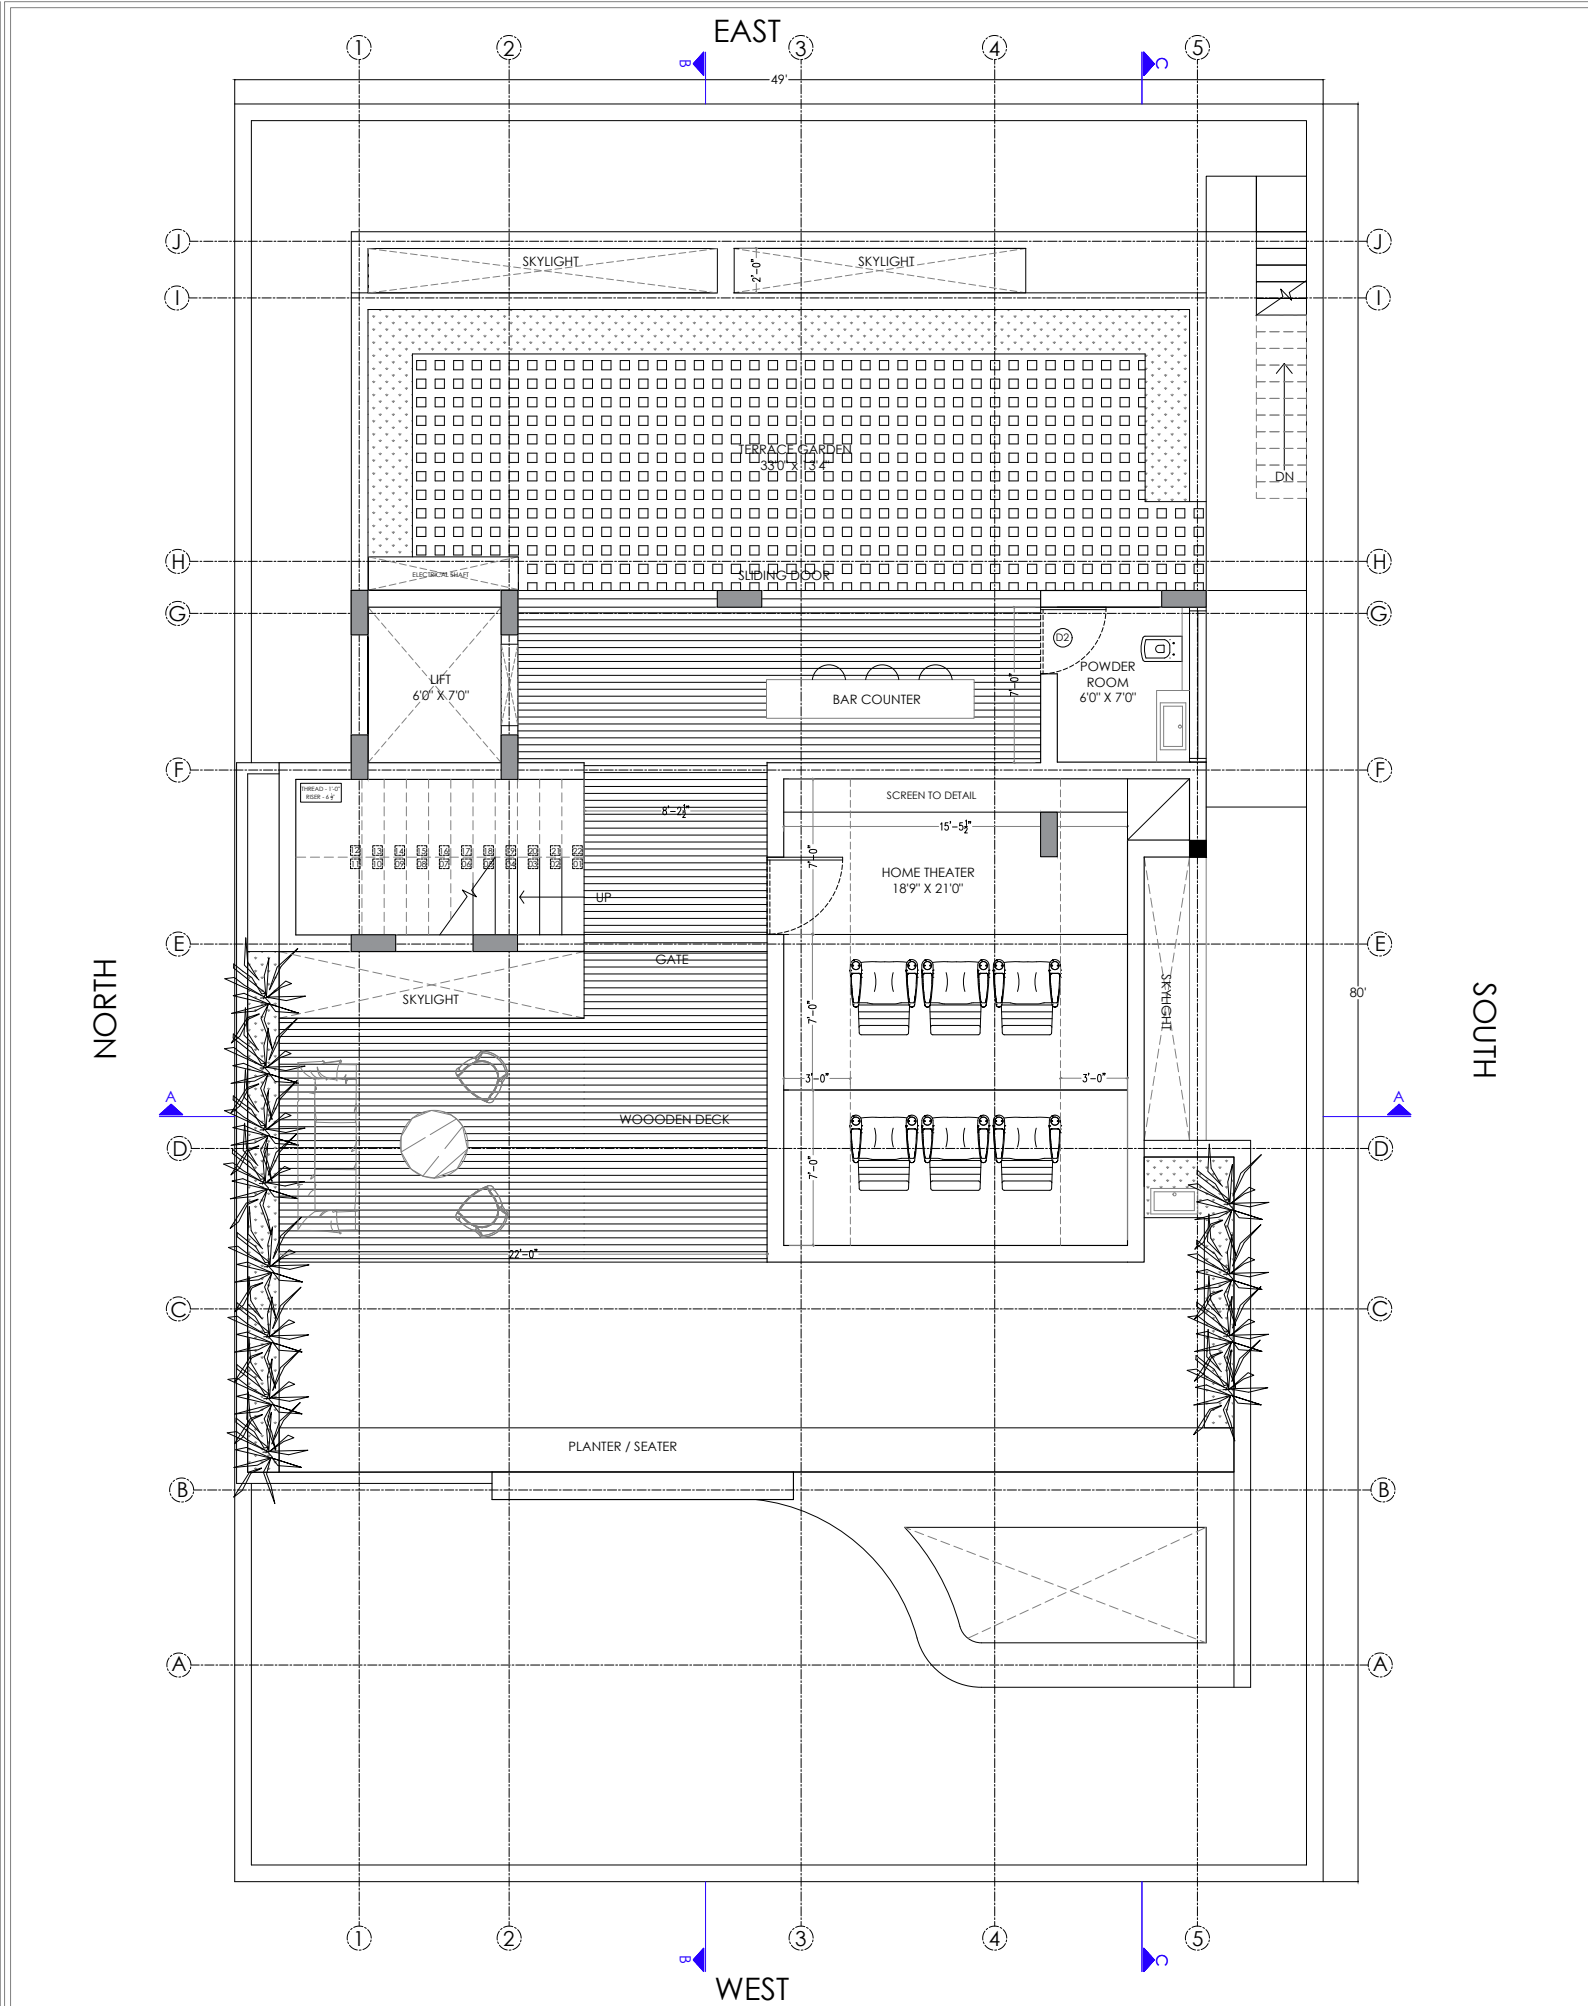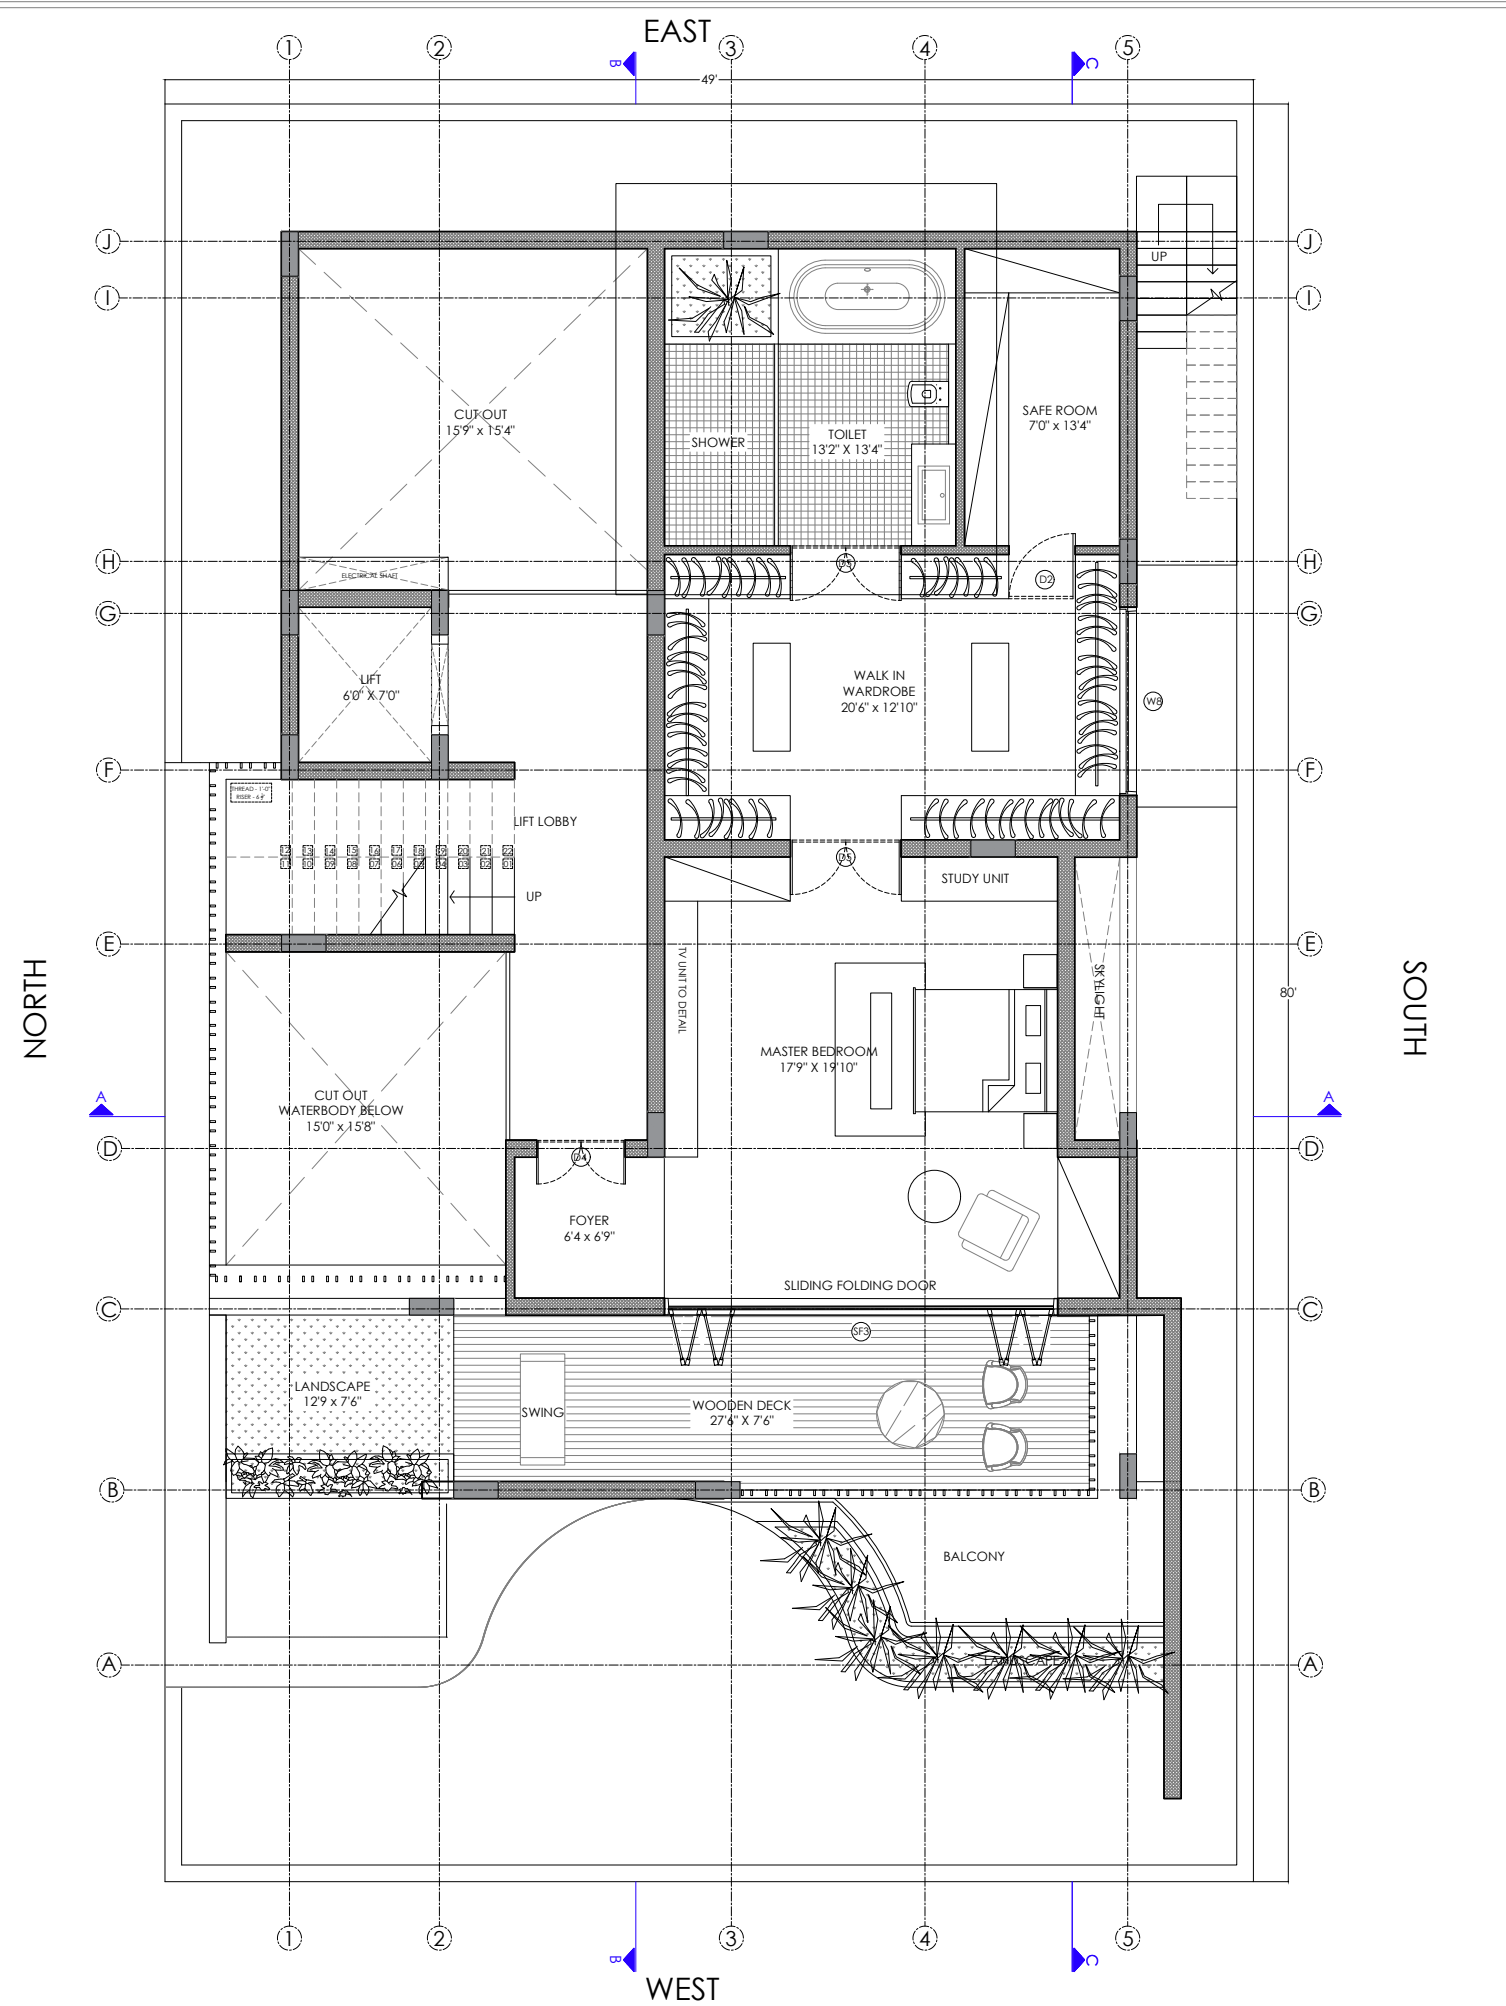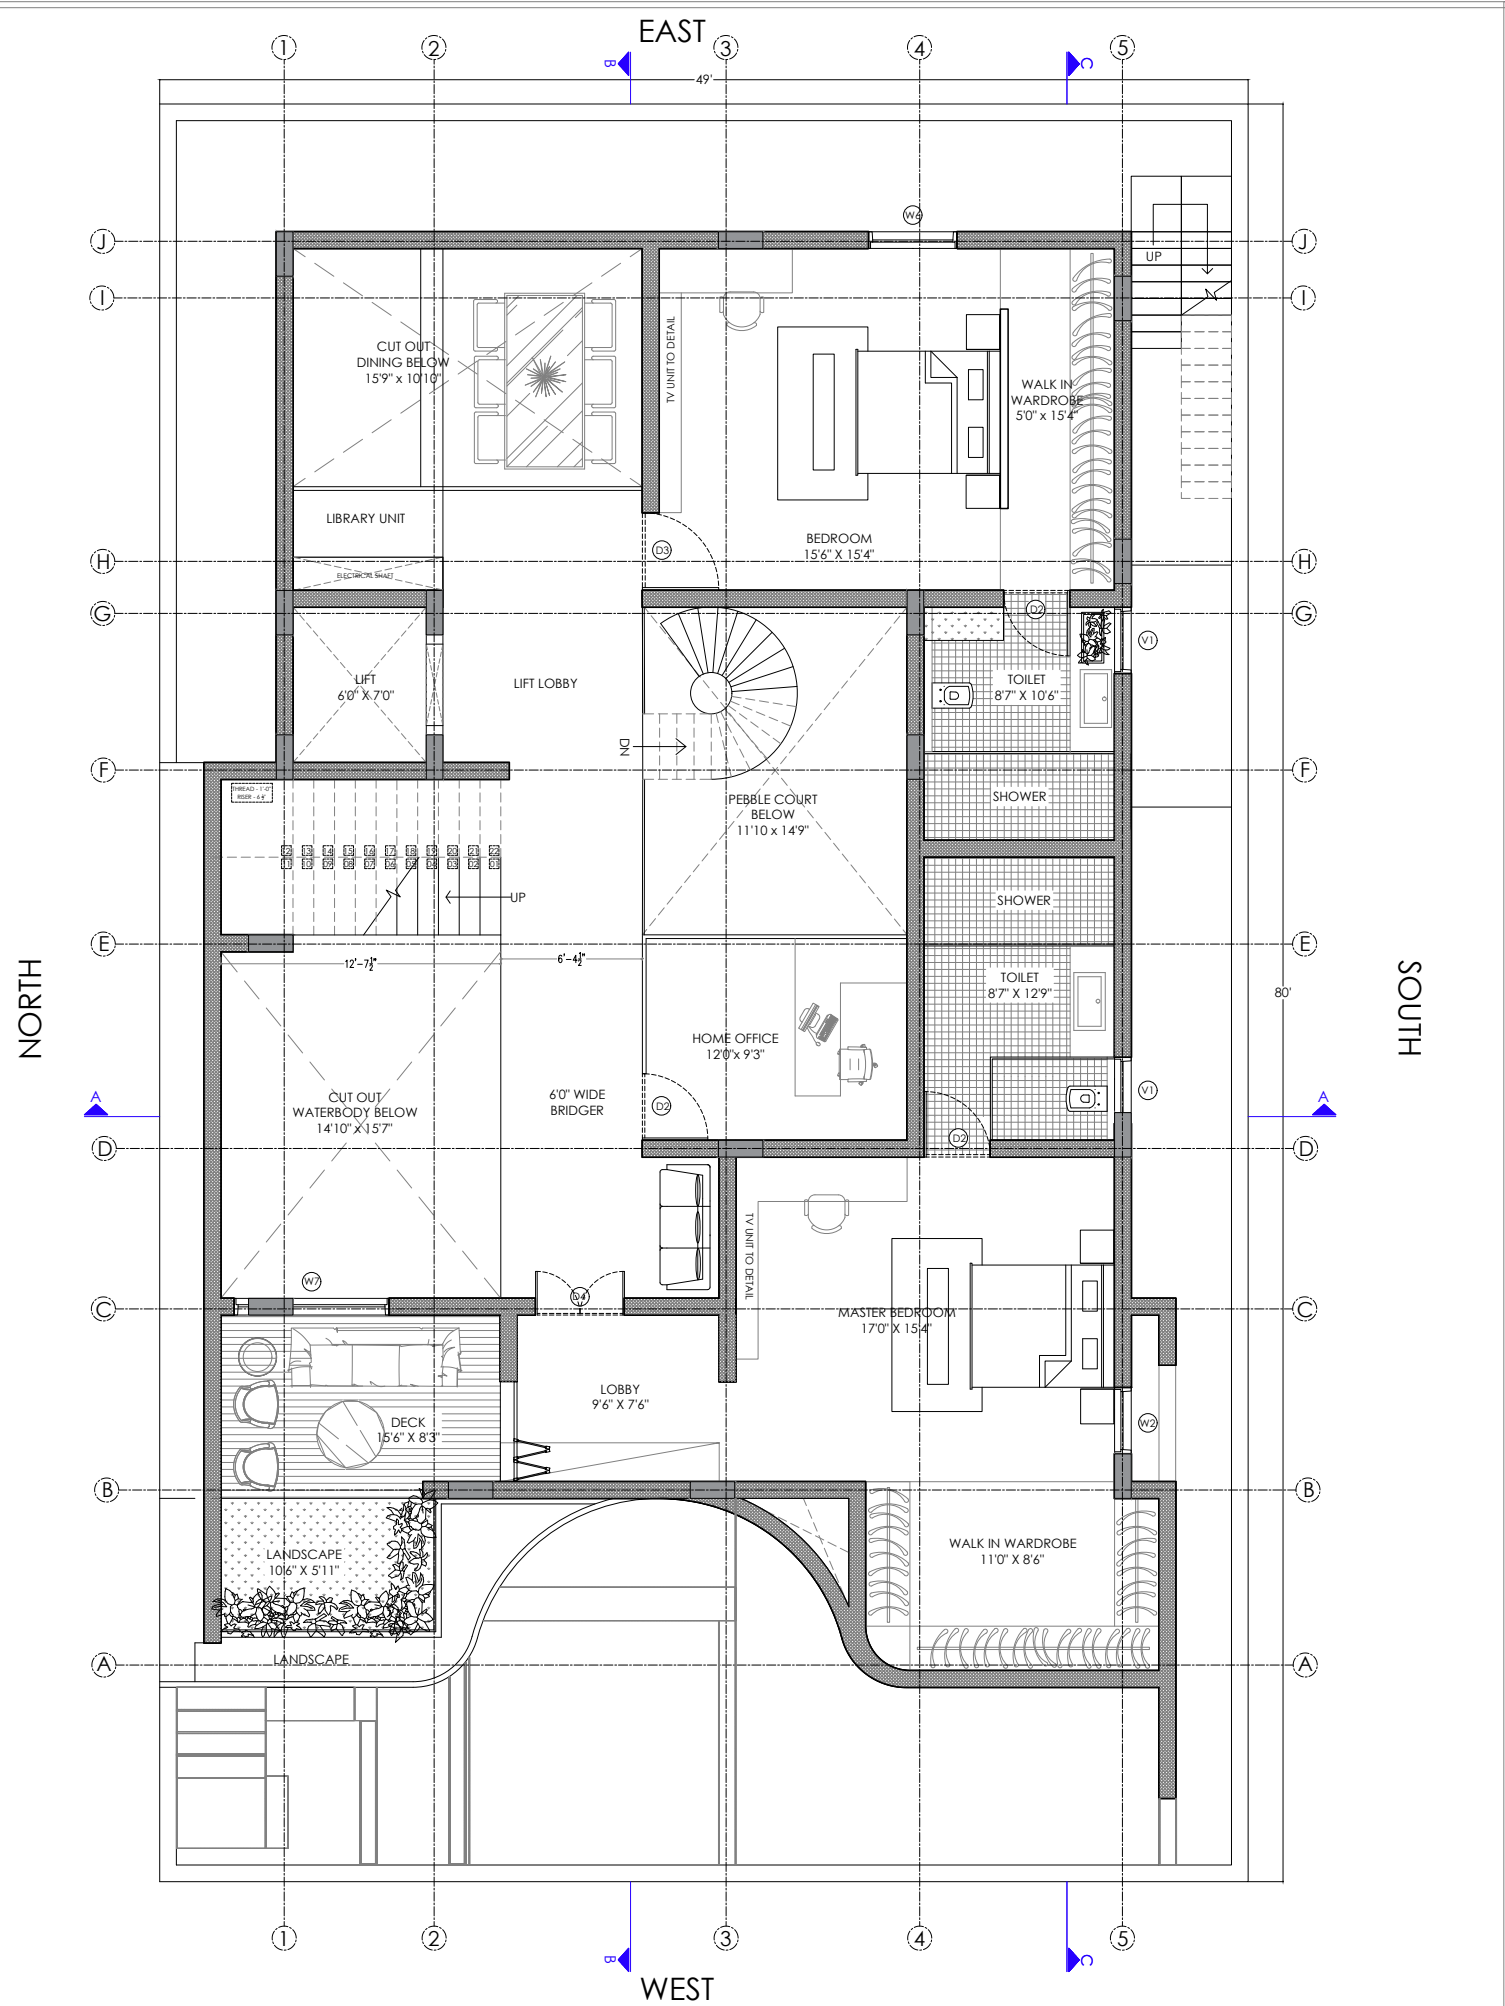

FLOOR PLANS




BEDROOM RENDERS

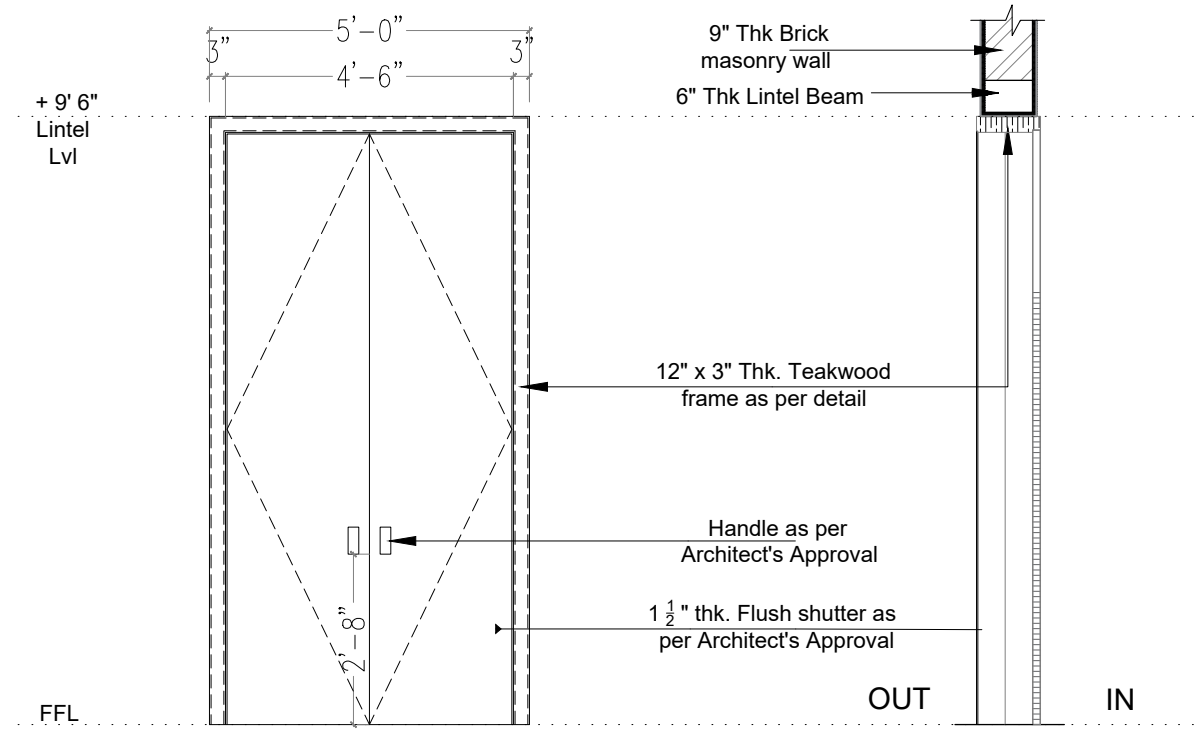


ELEVATION

SECTION

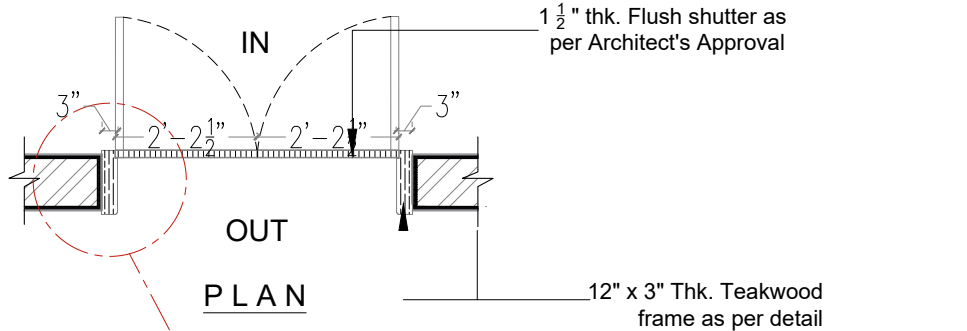


PLAN

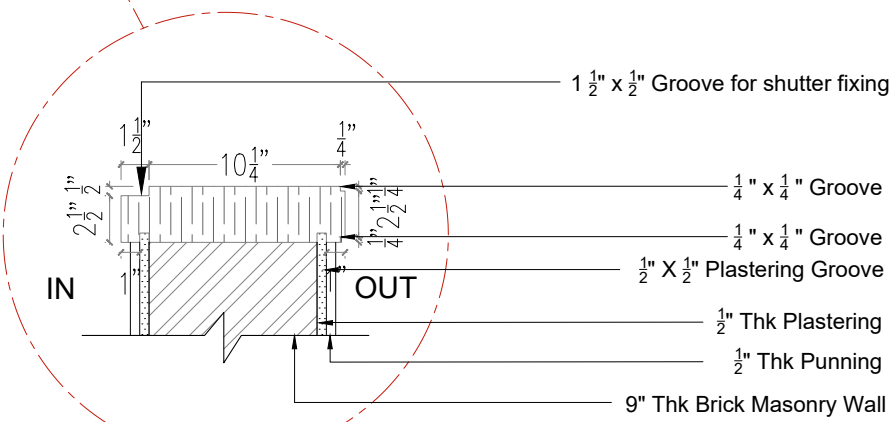


FRAME DETAIL

TYPE	DOOR
SIZE	5' - 0" W X 9' - 6" H
QUANTITY	01
LOCATION	ENTRANCE FOYER

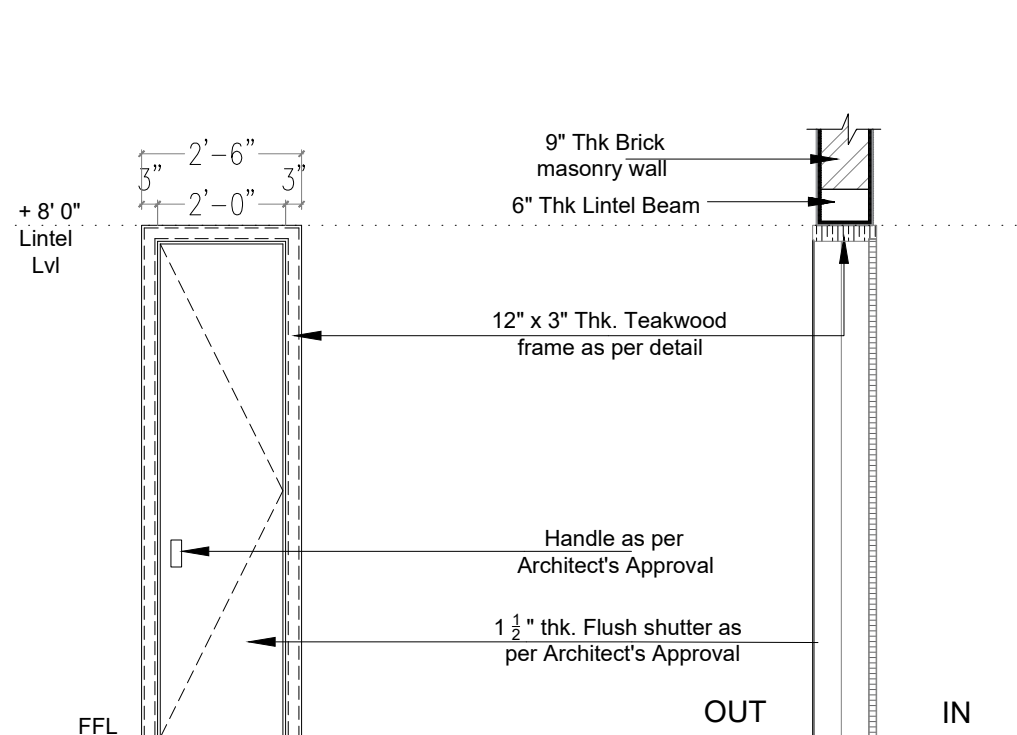


ELEVATION

SECTION

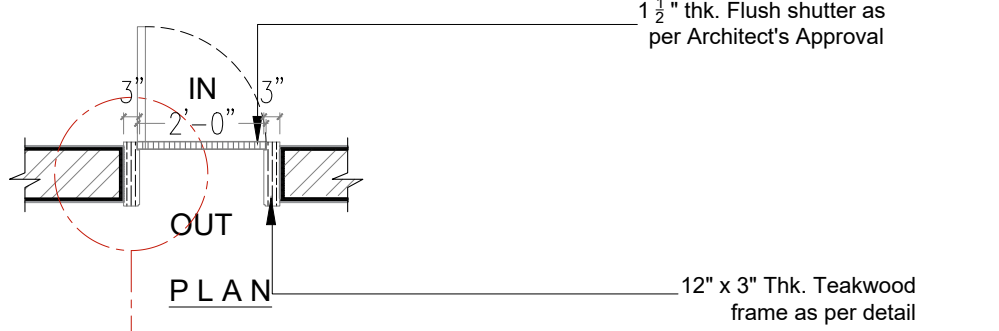

PLAN

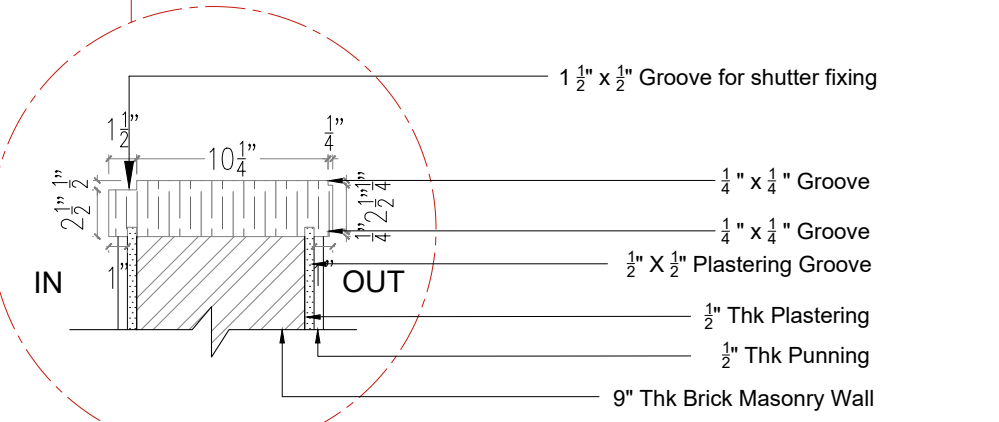

FRAME DETAIL

TYPE	DOOR
SIZE	2' - 6" W X 8' - 0" H
QUANTITY	01
LOCATION	POWDER ROOM @ GROUND FLOOR

PROJECT TITLE :

Proposed Residence Project for
Mr. Kishan Roy at Nagarbhavi

DRAWING TITLE :

TYPICAL DOOR FRAME DETAILS

REMARKS:

FOR APPROVAL



* ALL THE DIMENSIONS ARE GIVEN IN FEET AND INCHES ONLY.
* ALL MEASUREMENTS TO BE CHECKED AT SITE.
* DO NOT SCALE THIS DRAWING.
* FOLLOW THE WRITTEN DIMENSIONS.
* ANY DISCREPANCIES IN THE DRAWINGS ARE TO BE BROUGHT
INTO THE NOTICE OF THE ARCHITECTS IMMEDIATELY.

Architect



Scale		Date	02-11-2021	Rv - 01
Dealt	Pradeep	Drawn	Sonia	
Checked	Rajesh	Cadd ref.		
Dwg no.				

Techno Architecture.Inc
Architectural solutions

9/1,uttaradhi mutt road,shankarapuram,basavanagudi,
Bangalore-560 004
Phone 65963992,42103764 technoarchitecture@gmail.com

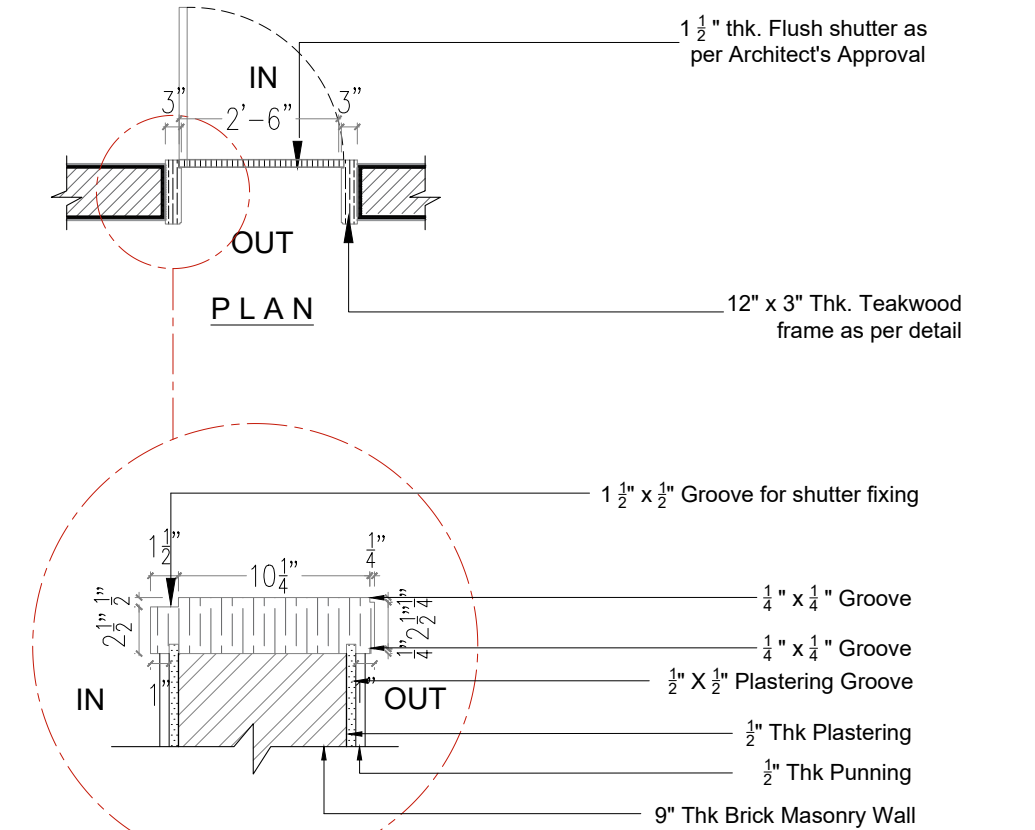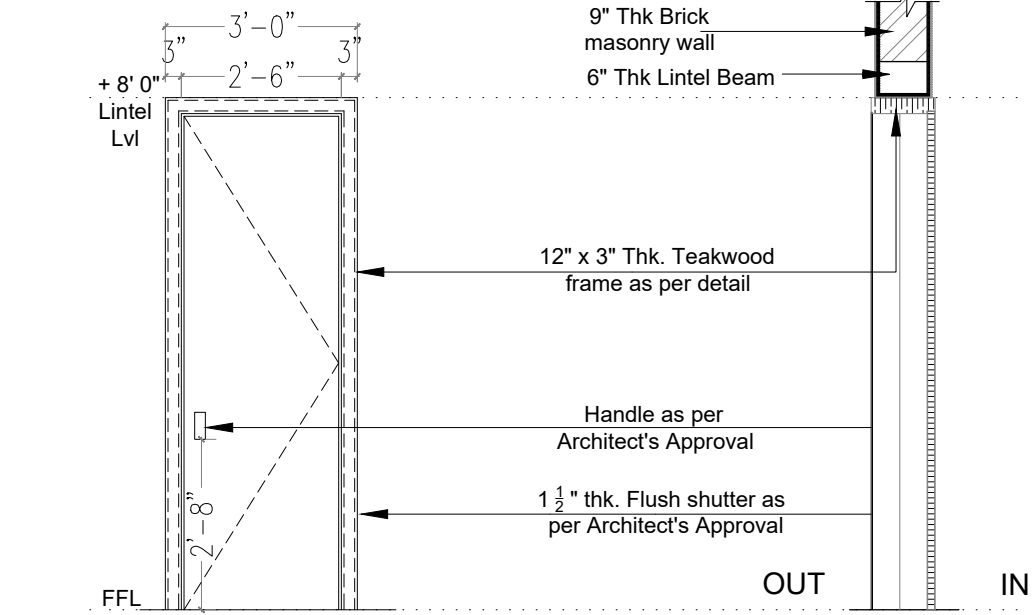

FRAME DETAIL	
D2	
TYPE	DOOR
SIZE	3' - 0" W X 8' - 0" H
QUANTITY	6
LOCATION	TOILETS, UTILITY, SAFE ROOM, POWDER ROOM

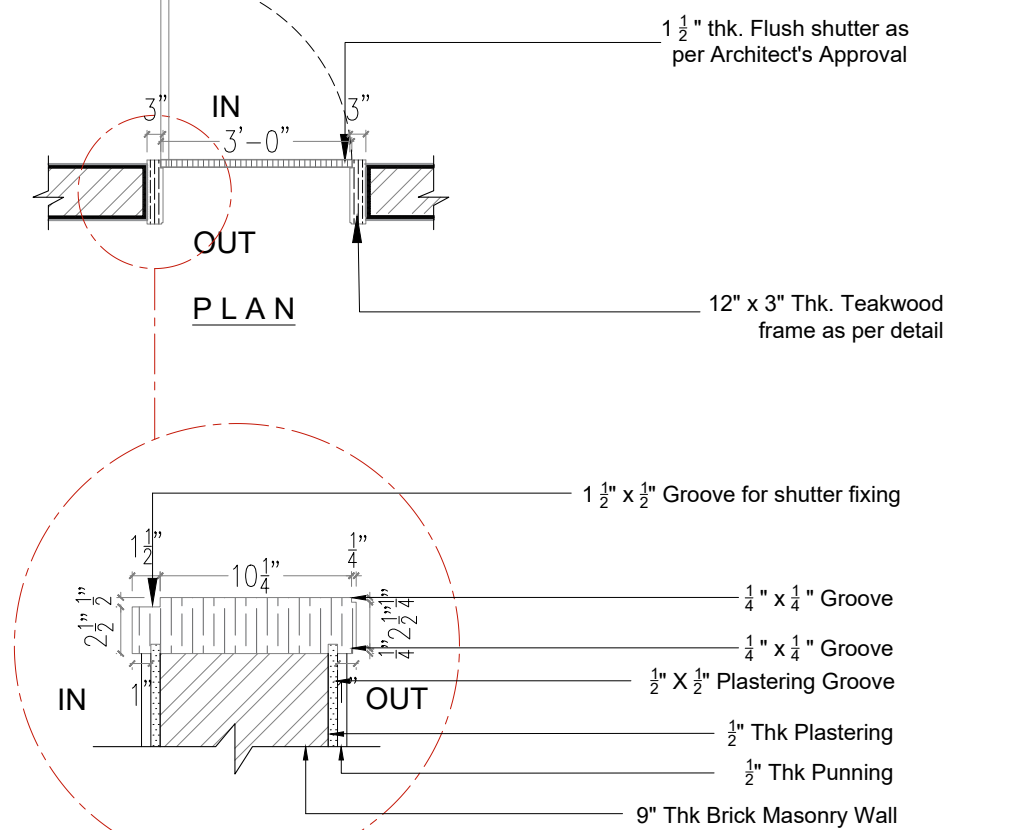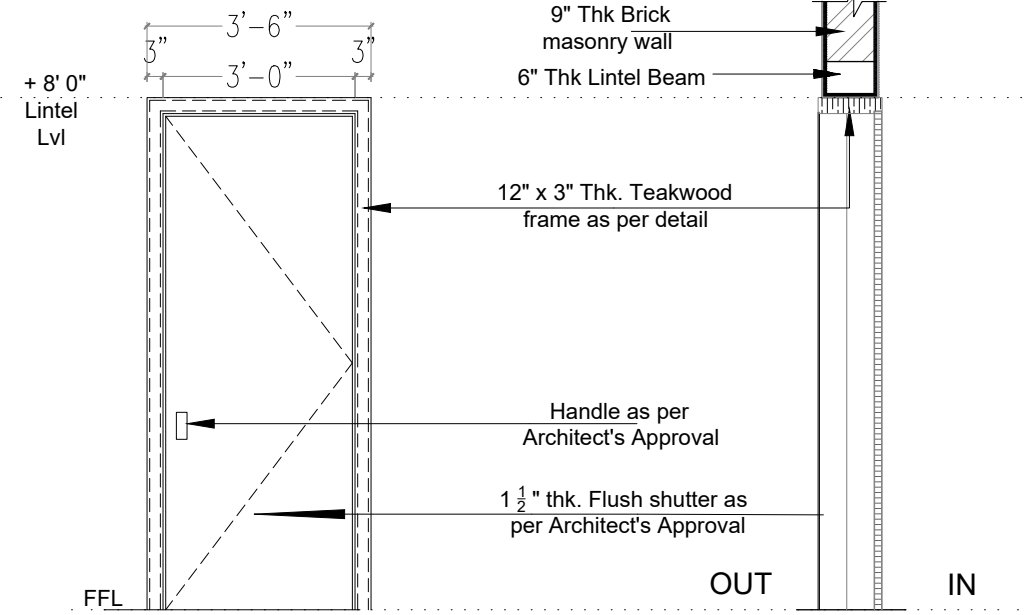

FRAME DETAIL	
D3	
TYPE	DOOR
SIZE	3' - 6" W X 8' - 0" H
QUANTITY	02
LOCATION	UTILITY & BEDROOM

PROJECT TITLE :

Proposed Residence Project for
Mr. Kishan Roy at Nagarbhavi


DRAWING TITLE :
TYPICAL DOOR FRAME DETAILS

REMARKS:
FOR APPROVAL


ARCHITECTURE	* ALL THE DIMENSIONS ARE GIVEN IN FEET AND INCHES ONLY.		
	* ALL MEASUREMENTS TO BE CHECKED AT SITE.		
	* DO NOT SCALE THIS DRAWING.		
	* FOLLOW THE WRITTEN DIMENSIONS.		
	* ANY DISCREPANCIES IN THE DRAWINGS ARE TO BE BROUGHT INTO THE NOTICE OF THE ARCHITECTS IMMEDIATELY.		
Scale	Date	02-11-2021	Rv - 01
Dealt	Pradeep	Sonia	
Checked	Rajesh	Cadd ref.	
Dwg no.			

Techno Architecture.Inc
Architectural solutions


9/1,uttaradhi mutt road,shankarapuram,basavanagudi,
Bangalore-560 004
Phone 65963992,42103764 technoarchitecture@gmail.com

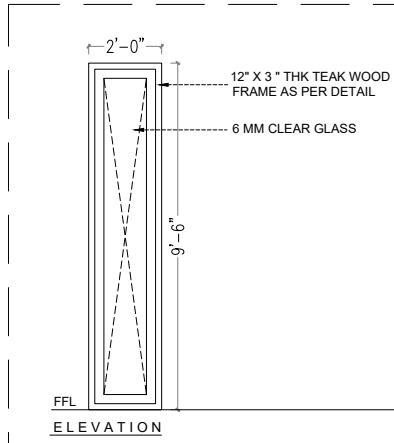


W1	
TYPE	WINDOW
SIZE	2'-0" W X 6'-0" H
QUANTITY	01
LOCATION	ENTRANCE FOYER

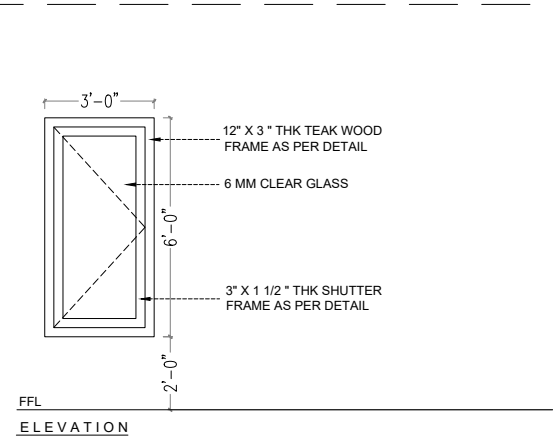


W2	
TYPE	WINDOW
SIZE	3'-0" W X 6'-0" H
QUANTITY	03
LOCATION	FORMAL LIVING, FAMILY LIVING & MASTER BEDROOM

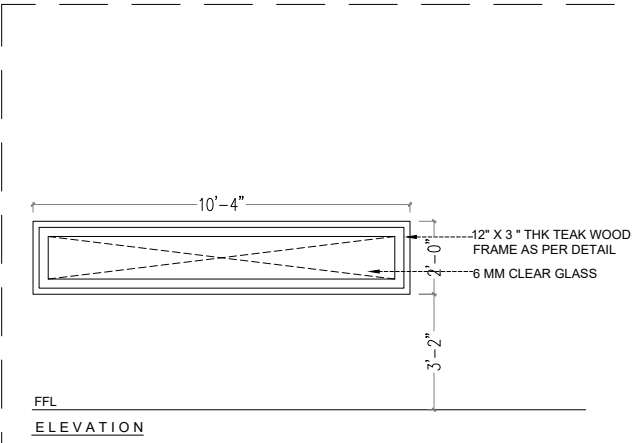


W3	
TYPE	WINDOW
SIZE	10'-4" W X 2'-0" H
QUANTITY	01
LOCATION	KITCHEN

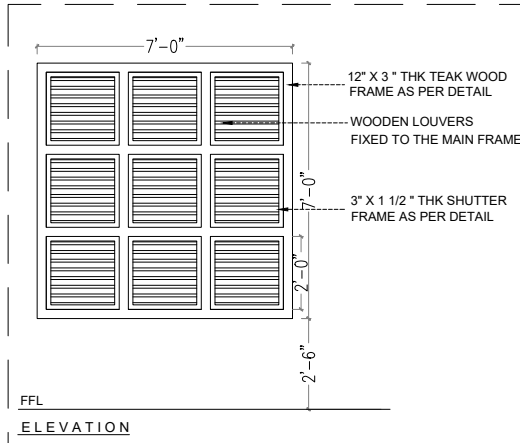


W4	
TYPE	WINDOW
SIZE	7'-0" W X 2'-0" H
QUANTITY	01
LOCATION	WATERBODY

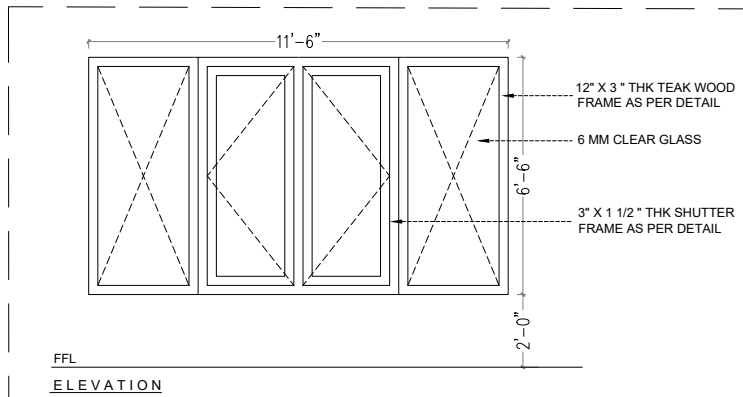


W5	
TYPE	WINDOW
SIZE	11'-6" W X 2'-0" H
QUANTITY	01
LOCATION	LANDSCAPE

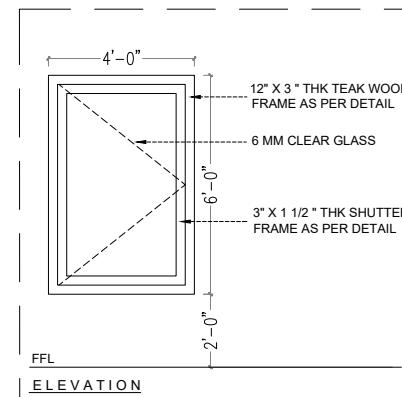


W6	
TYPE	WINDOW
SIZE	4'-0" W X 2'-0" H
QUANTITY	01
LOCATION	BEDROOM

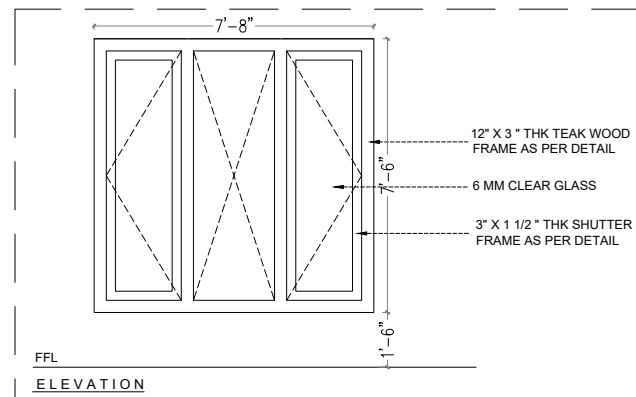


W7	
TYPE	WINDOW
SIZE	7'-8" W X 2'-0" H
QUANTITY	01
LOCATION	LANDSCAPE

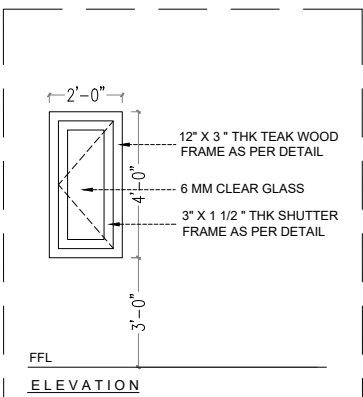


W8	
TYPE	WINDOW
SIZE	2'-0" W X 2'-0" H
QUANTITY	01
LOCATION	STORE ROOM

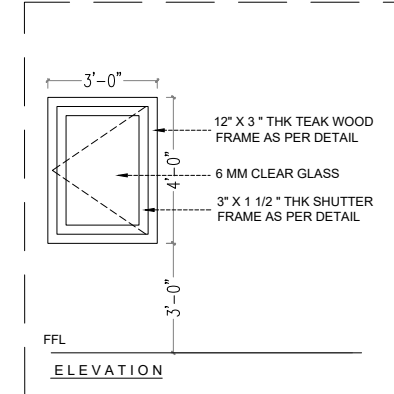


W9	
TYPE	WINDOW
SIZE	3'-0" W X 2'-0" H
QUANTITY	01
LOCATION	SERVANT'S BEDROOM

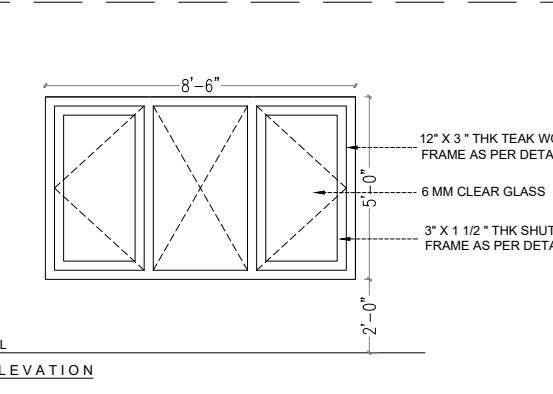

W10	
TYPE	WINDOW
SIZE	8'-6" W X 2'-0" H
QUANTITY	01
LOCATION	LANDSCAPE

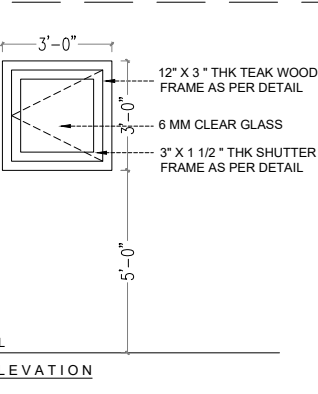

V1	
TYPE	WINDOW
SIZE	3'-0" W X 2'-0" H
QUANTITY	05
LOCATION	

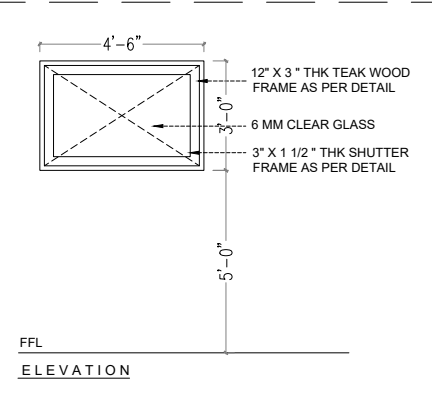

V2	
TYPE	WINDOW
SIZE	4'-6" W X 2'-0" H
QUANTITY	01
LOCATION	

PROJECT TITLE :

Proposed Residence project for
Mr & Mrs . Kishan Roy
Bangalore.

DRAWING TITLE :
WINDOW SCHEDULE

REMARKS:
FOR APPROVAL

ARCHITECTURE	* ALL THE DIMENSIONS ARE GIVEN IN FEET AND INCHES ONLY.		
	* ALL MEASUREMENTS TO BE CHECKED AT SITE.		
	* DO NOT SCALE THIS DRAWING.		
	* FOLLOW THE WRITTEN DIMENSIONS.		
	* ANY DISCREPANCIES IN THE DRAWINGS ARE TO BE BROUGHT INTO THE NOTICE OF THE ARCHITECTS IMMEDIATELY.		
Scale	Date	26-07-2022	
Dealt	Pradeep	Drawn	Sonia
Checked	Rajesh	Cadd ref.	
Dwg no.			

Techno Architecture.Inc
Architectural solutions

9/1,uttaradhi mutt road,shankarapuram,basavanagudi,
Bangalore-560 004
Phone 65963992,42103764 technoarchitecture@gmail.com



ADARSHA FARMHOUSE






ADARSHA FARMHOUSE AT TUMKUR FIRST FLOOR PLAN




ADARSHA FARMHOUSE AT TUMKUR TERRACE FLOOR PLAN

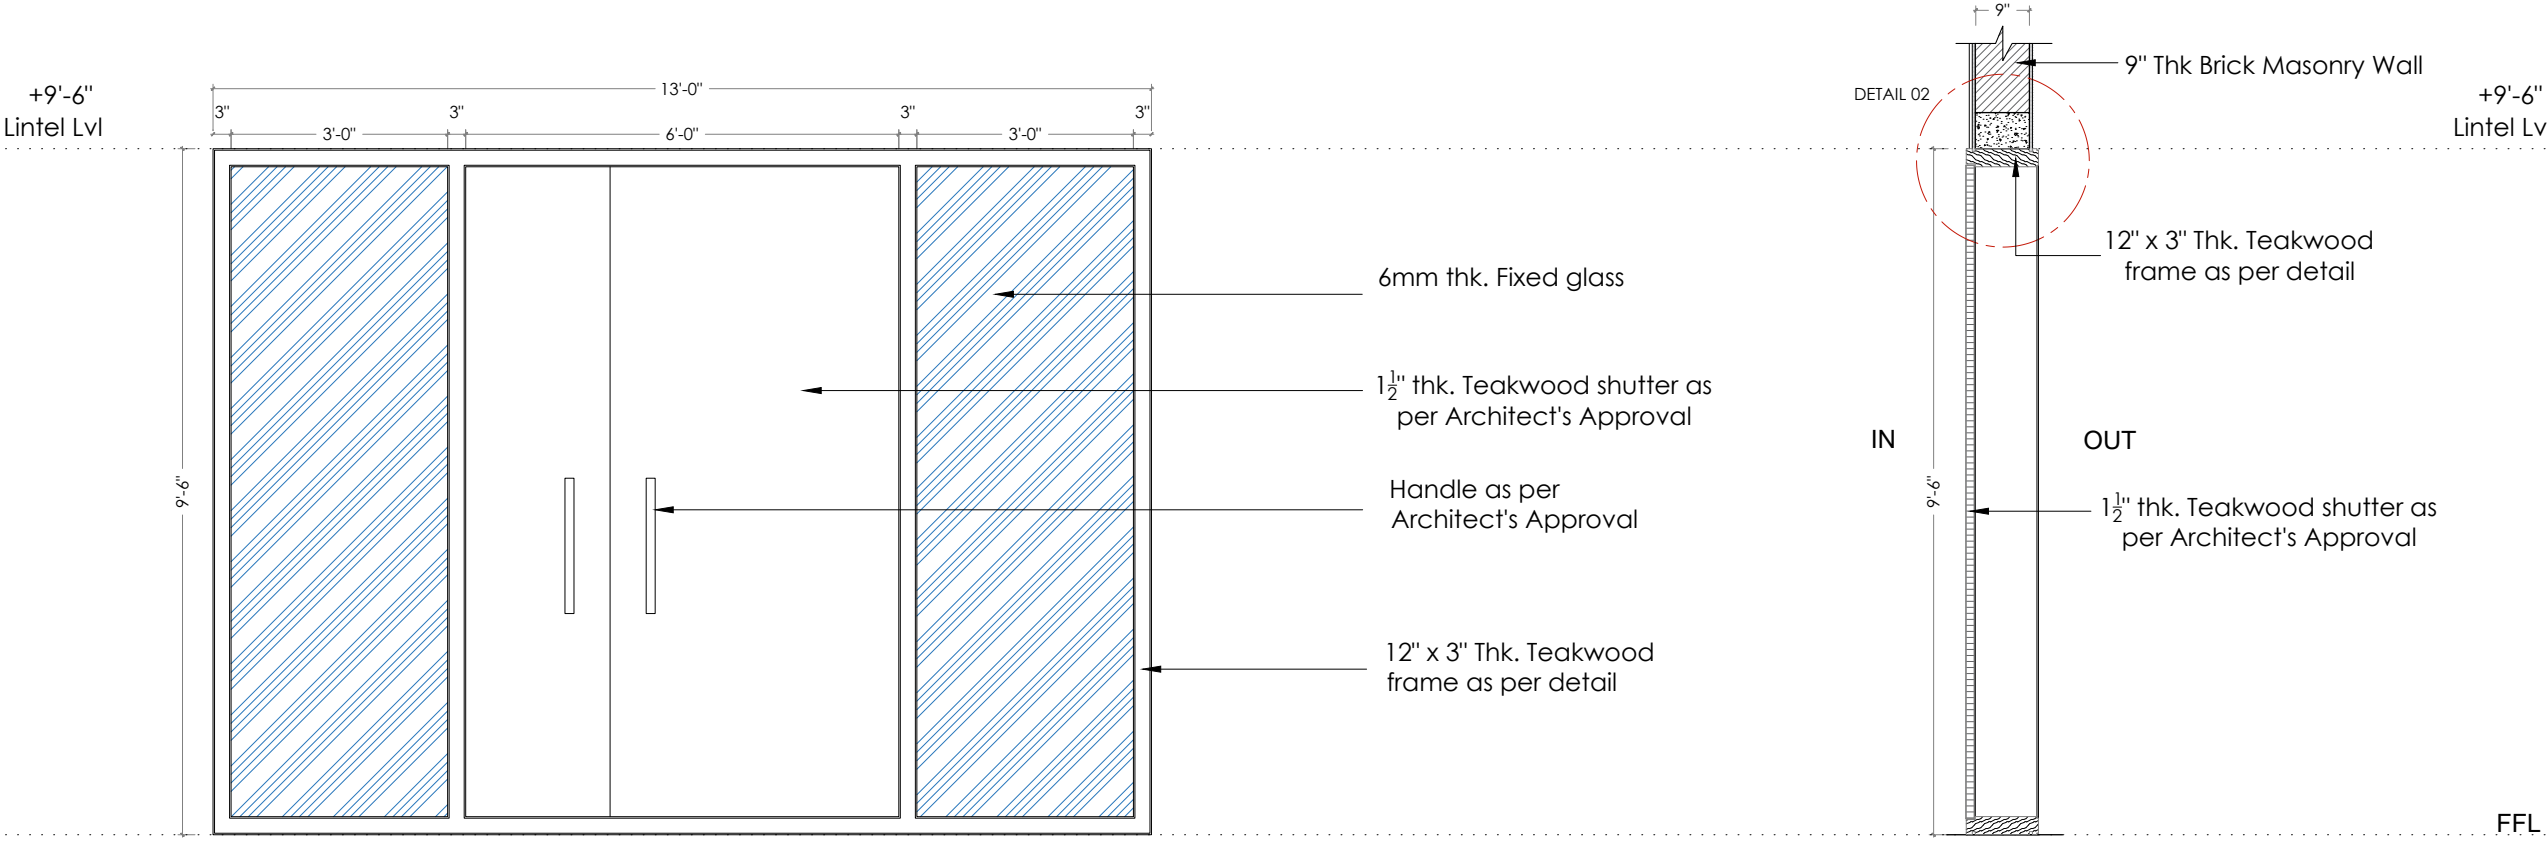


Outside Elevation

Section at A

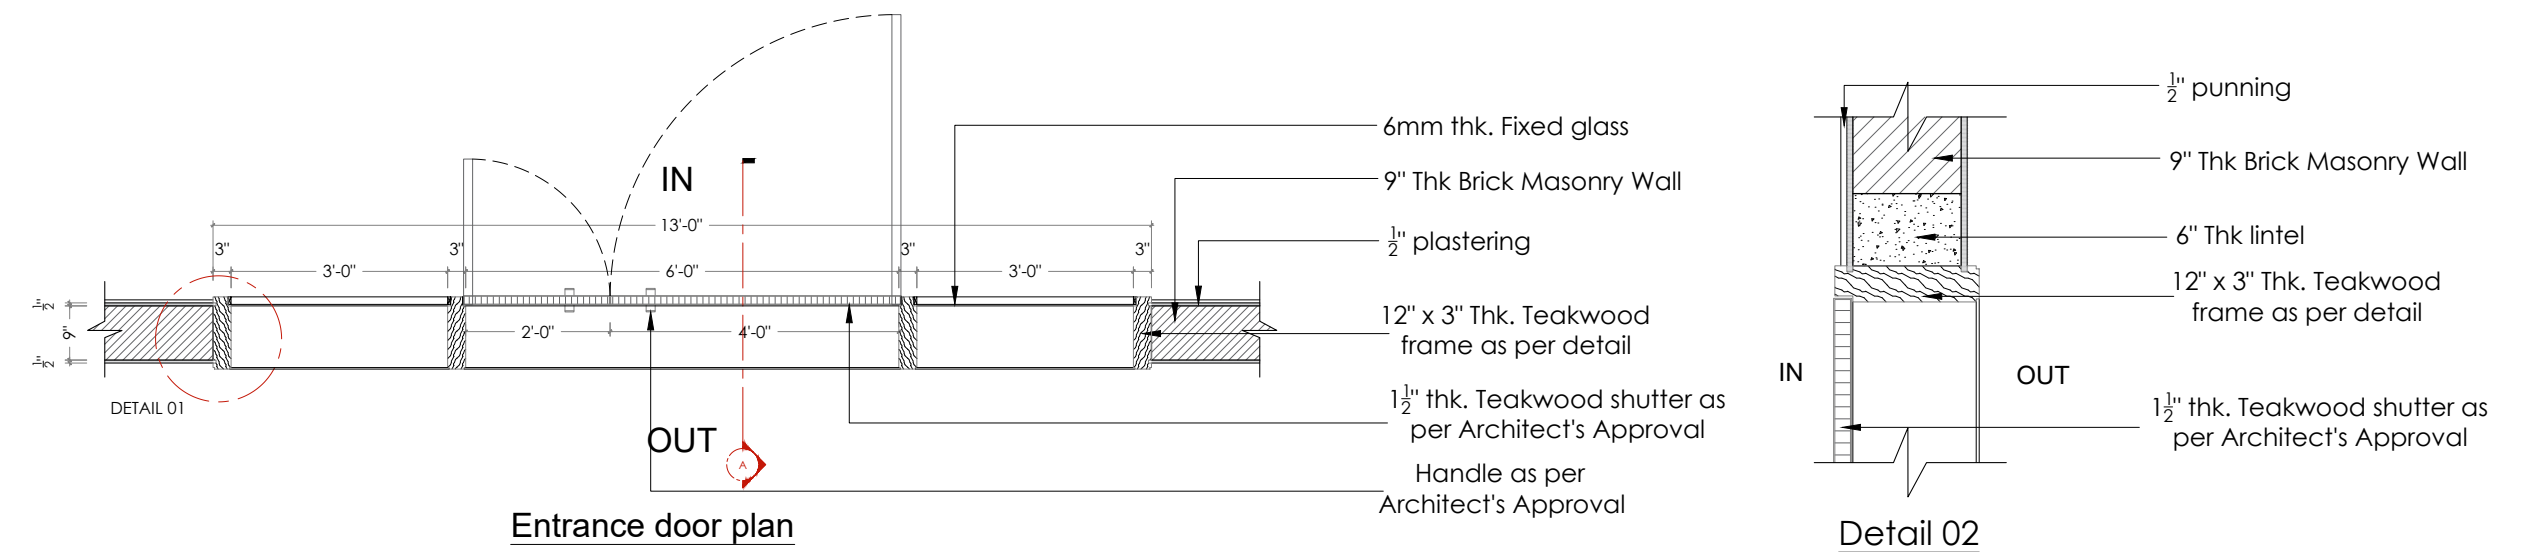

Entrance door plan

Detail 02

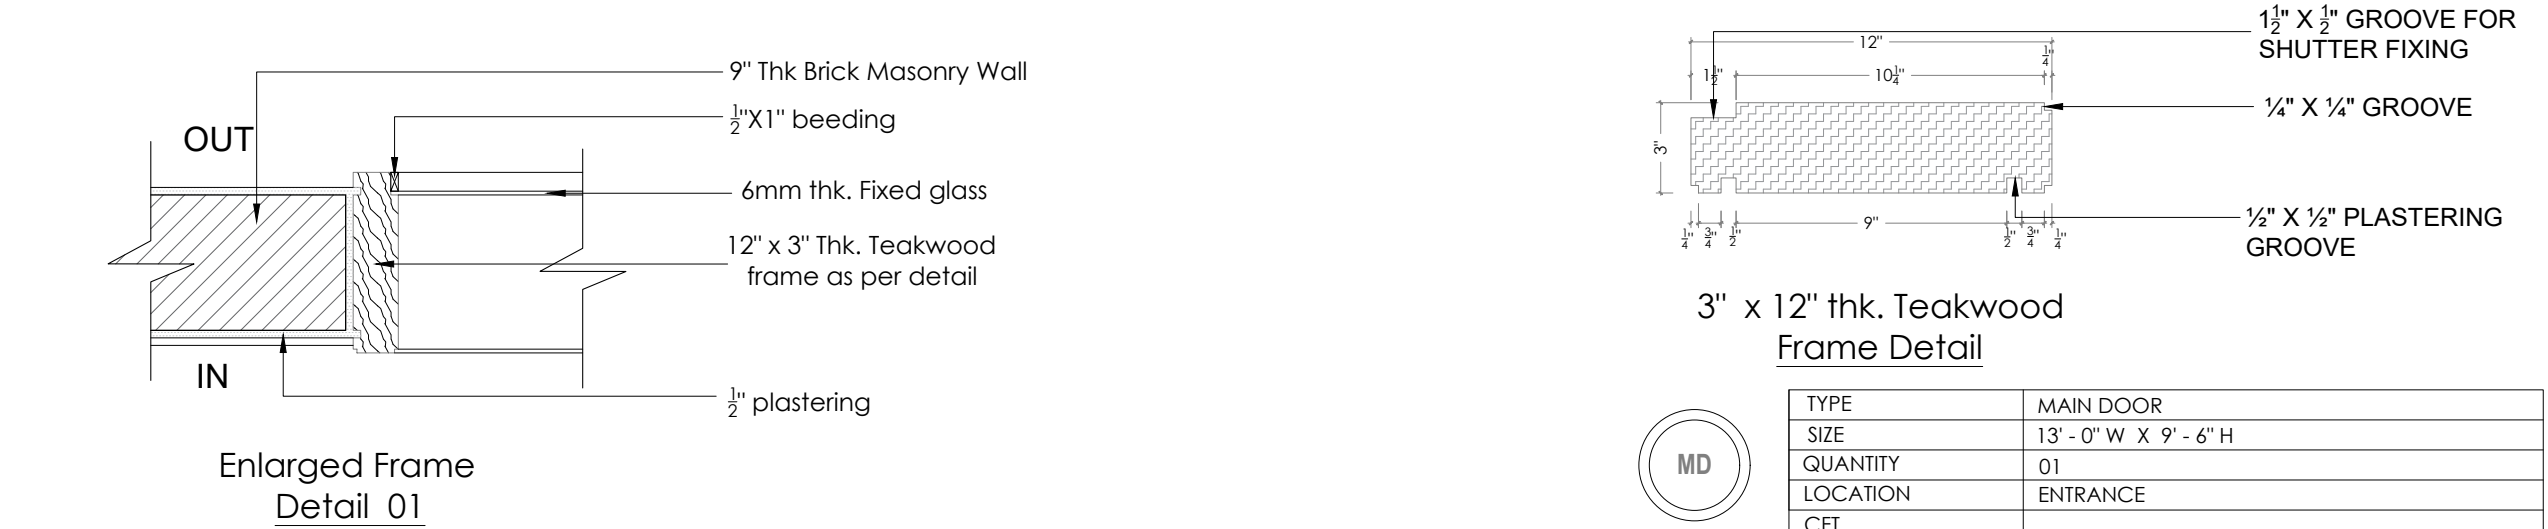

Enlarged Frame
Detail 01



TYPE	MAIN DOOR
SIZE	13' - 0" W X 9' - 6" H
QUANTITY	01
LOCATION	ENTRANCE
CFT	

PROJECT TITLE :

ADARSHA FARMHOUSE
AT TUMKUR

DRAWING TITLE :


MAIN DOOR FRAME DETAILS

REMARKS: Please Refer this drawing only
for quantity purpose

ARCHITECTURE	Scale	nts	Date	15-02-2023	Rv - 00
	Dealt	Pradeep	Drawn	Bharath	
	Checked	Rajesh	Cadd ref.		
	Dwg no.				

Techno Architecture.Inc
Architectural solutions


9/1,ufttaradhi mult road,shankarpuram,basavanagudi,
Bangalore-560 004
Phone 65963992,42103764 technoarchitecture@gmail.com

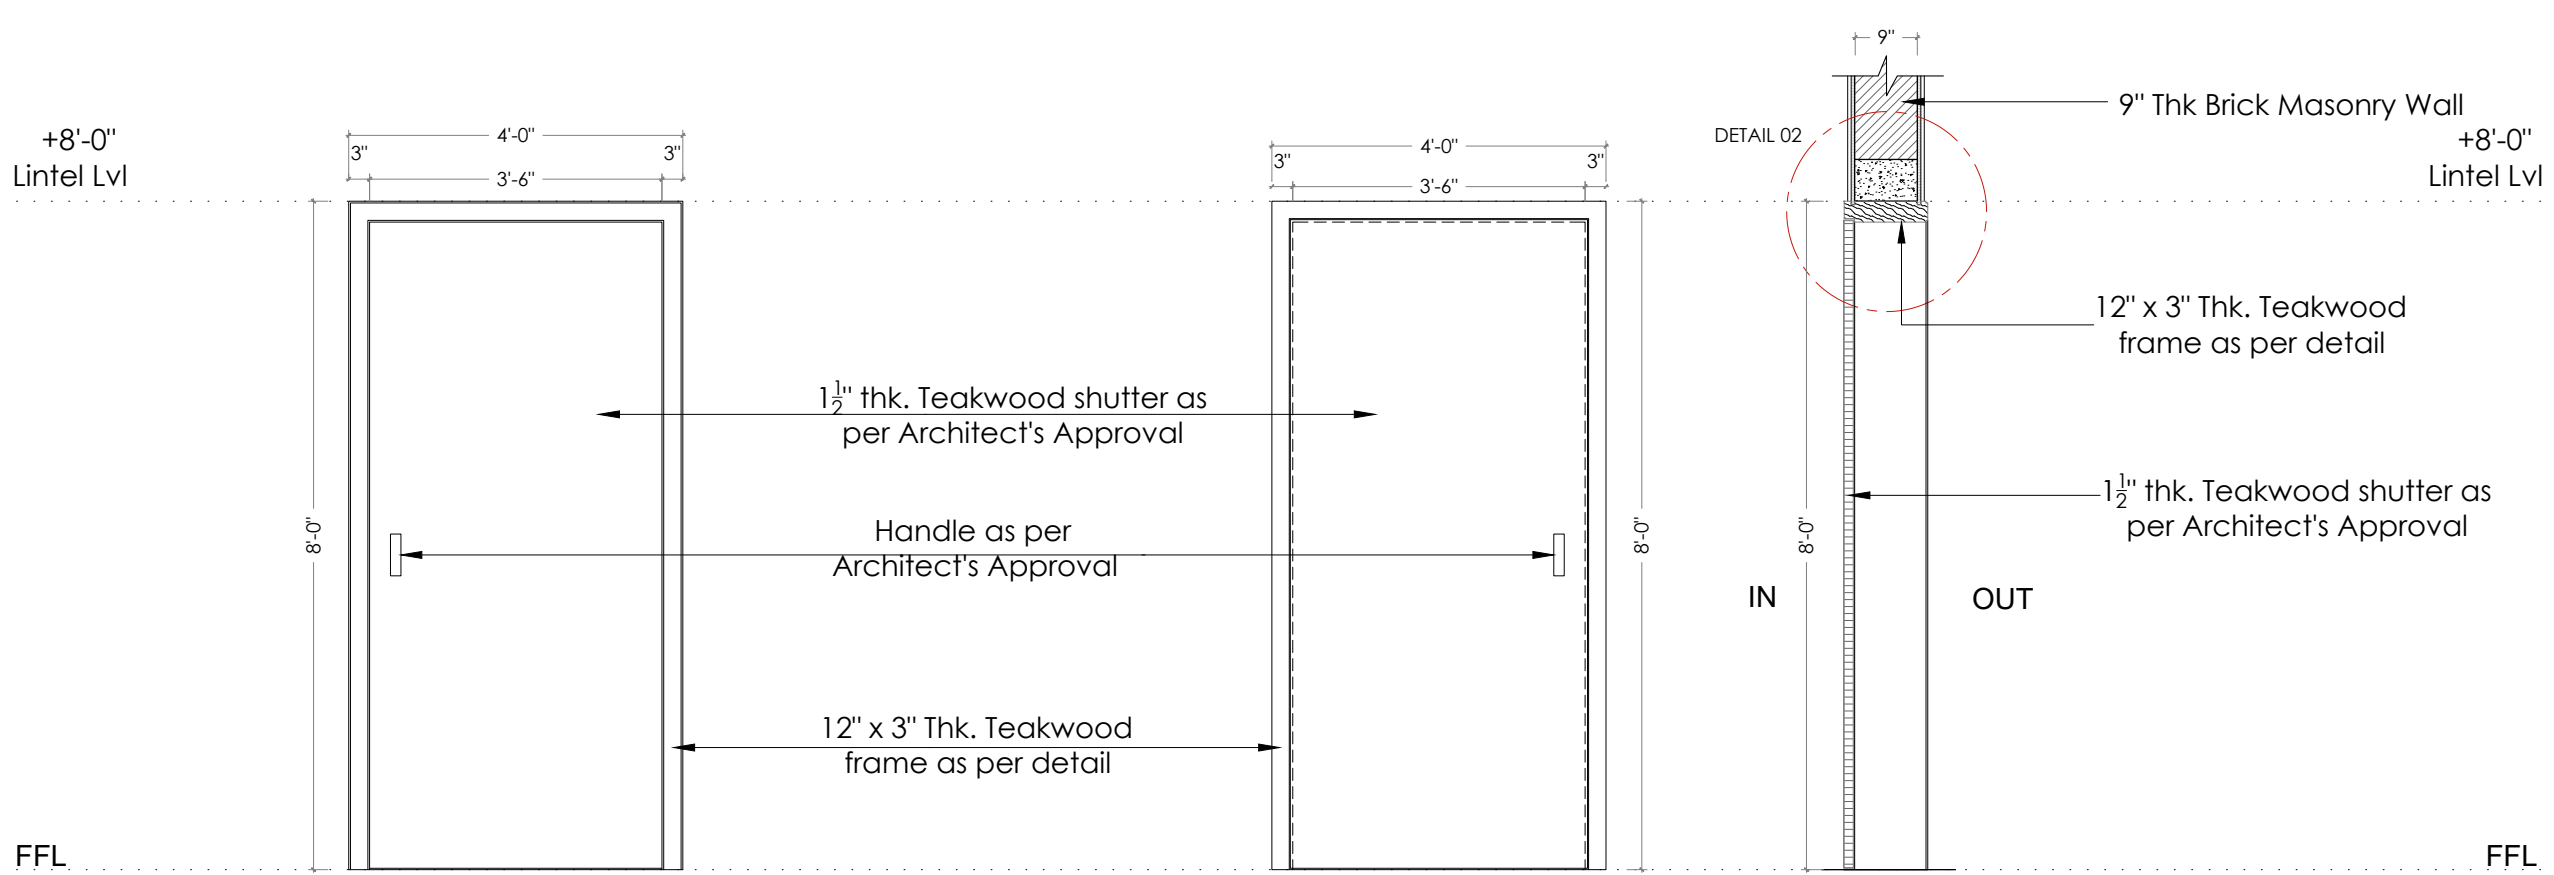

Outside Elevation


Inside Elevation

Section at A

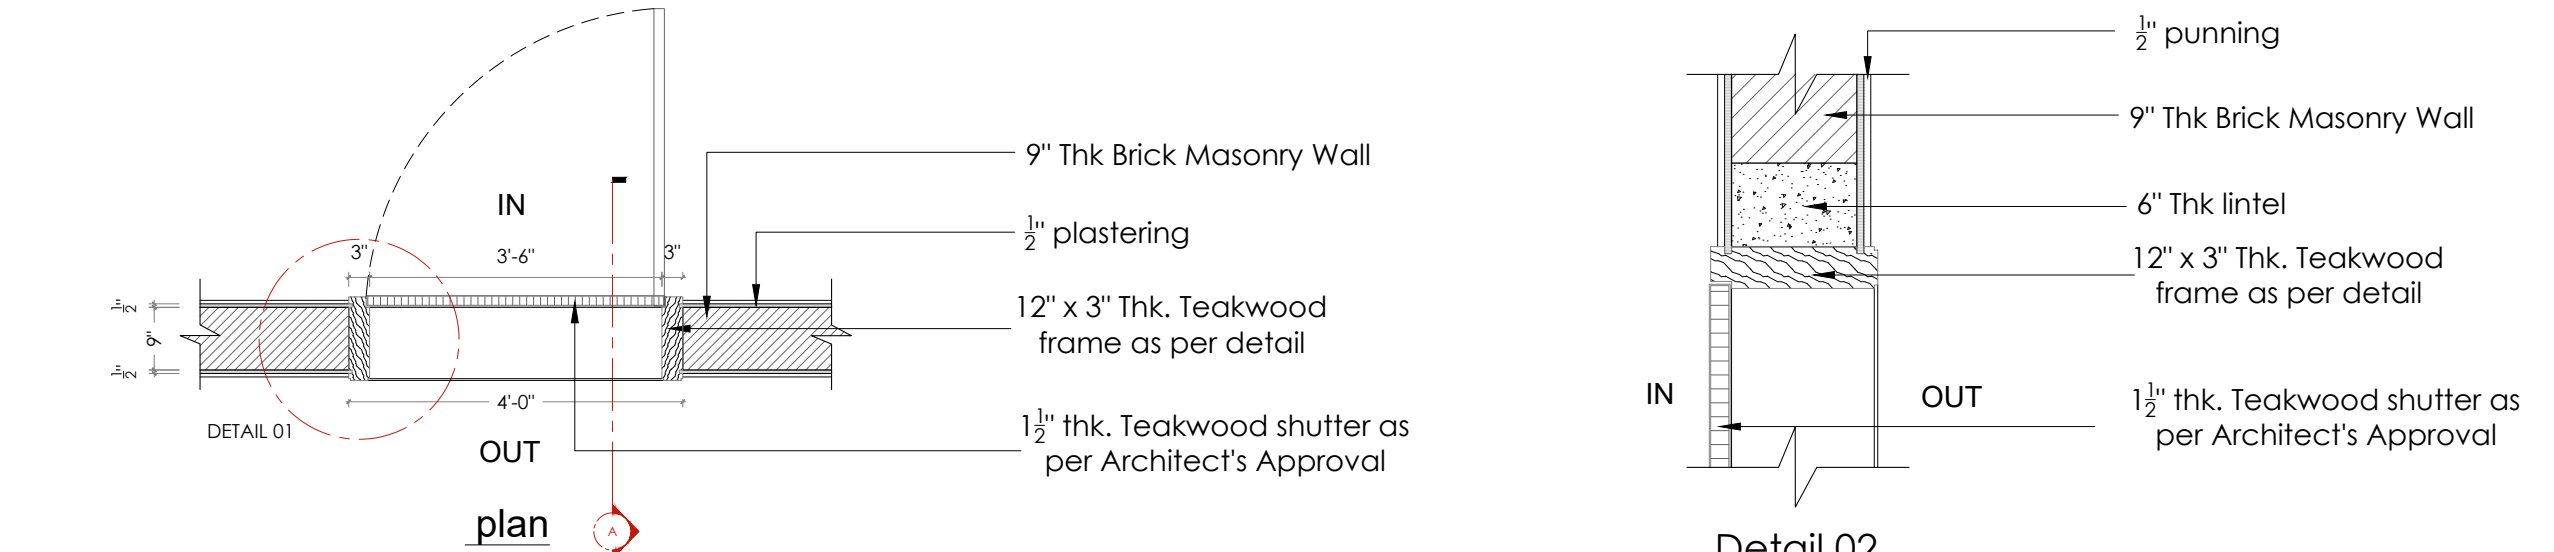


plan

Detail 02

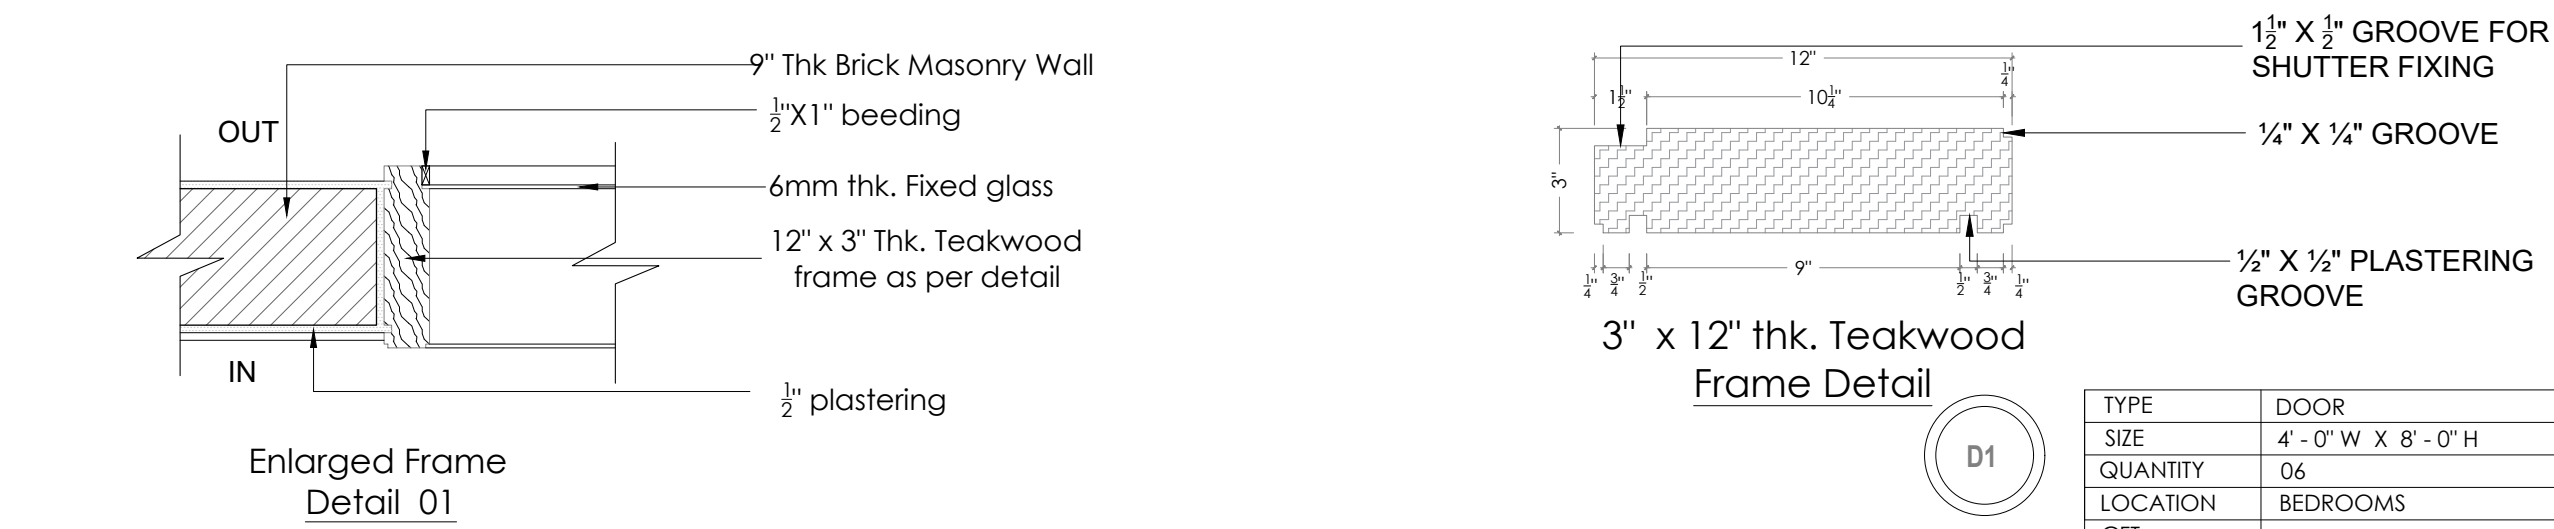

Enlarged Frame
Detail 01

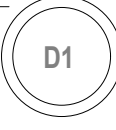

TYPE	DOOR
SIZE	4' - 0" W X 8' - 0" H
QUANTITY	06
LOCATION	BEDROOMS
CFT	5 X 6 = 30

PROJECT TITLE :

ADARSHA FARMHOUSE
AT TUMKUR

DRAWING TITLE :



WINDOW FRAME DETAILS

REMARKS: Please Refer this drawing only
for quantity purpose

ARCHITECTURE	Scale	nts	Date	17-01-2023	Rv - 02
	Dealt	Pradeep	Drawn	Bharath	
	Checked	Rajesh	Drawn		
	Dwg no.				

Techno Architecture.Inc
Architectural solutions

9/1,ufttaradhi mult road,shankarpuram,basavanagudi,
Bangalore-560 004
Phone 65963992,42103764 technoarchitecture@gmail.com

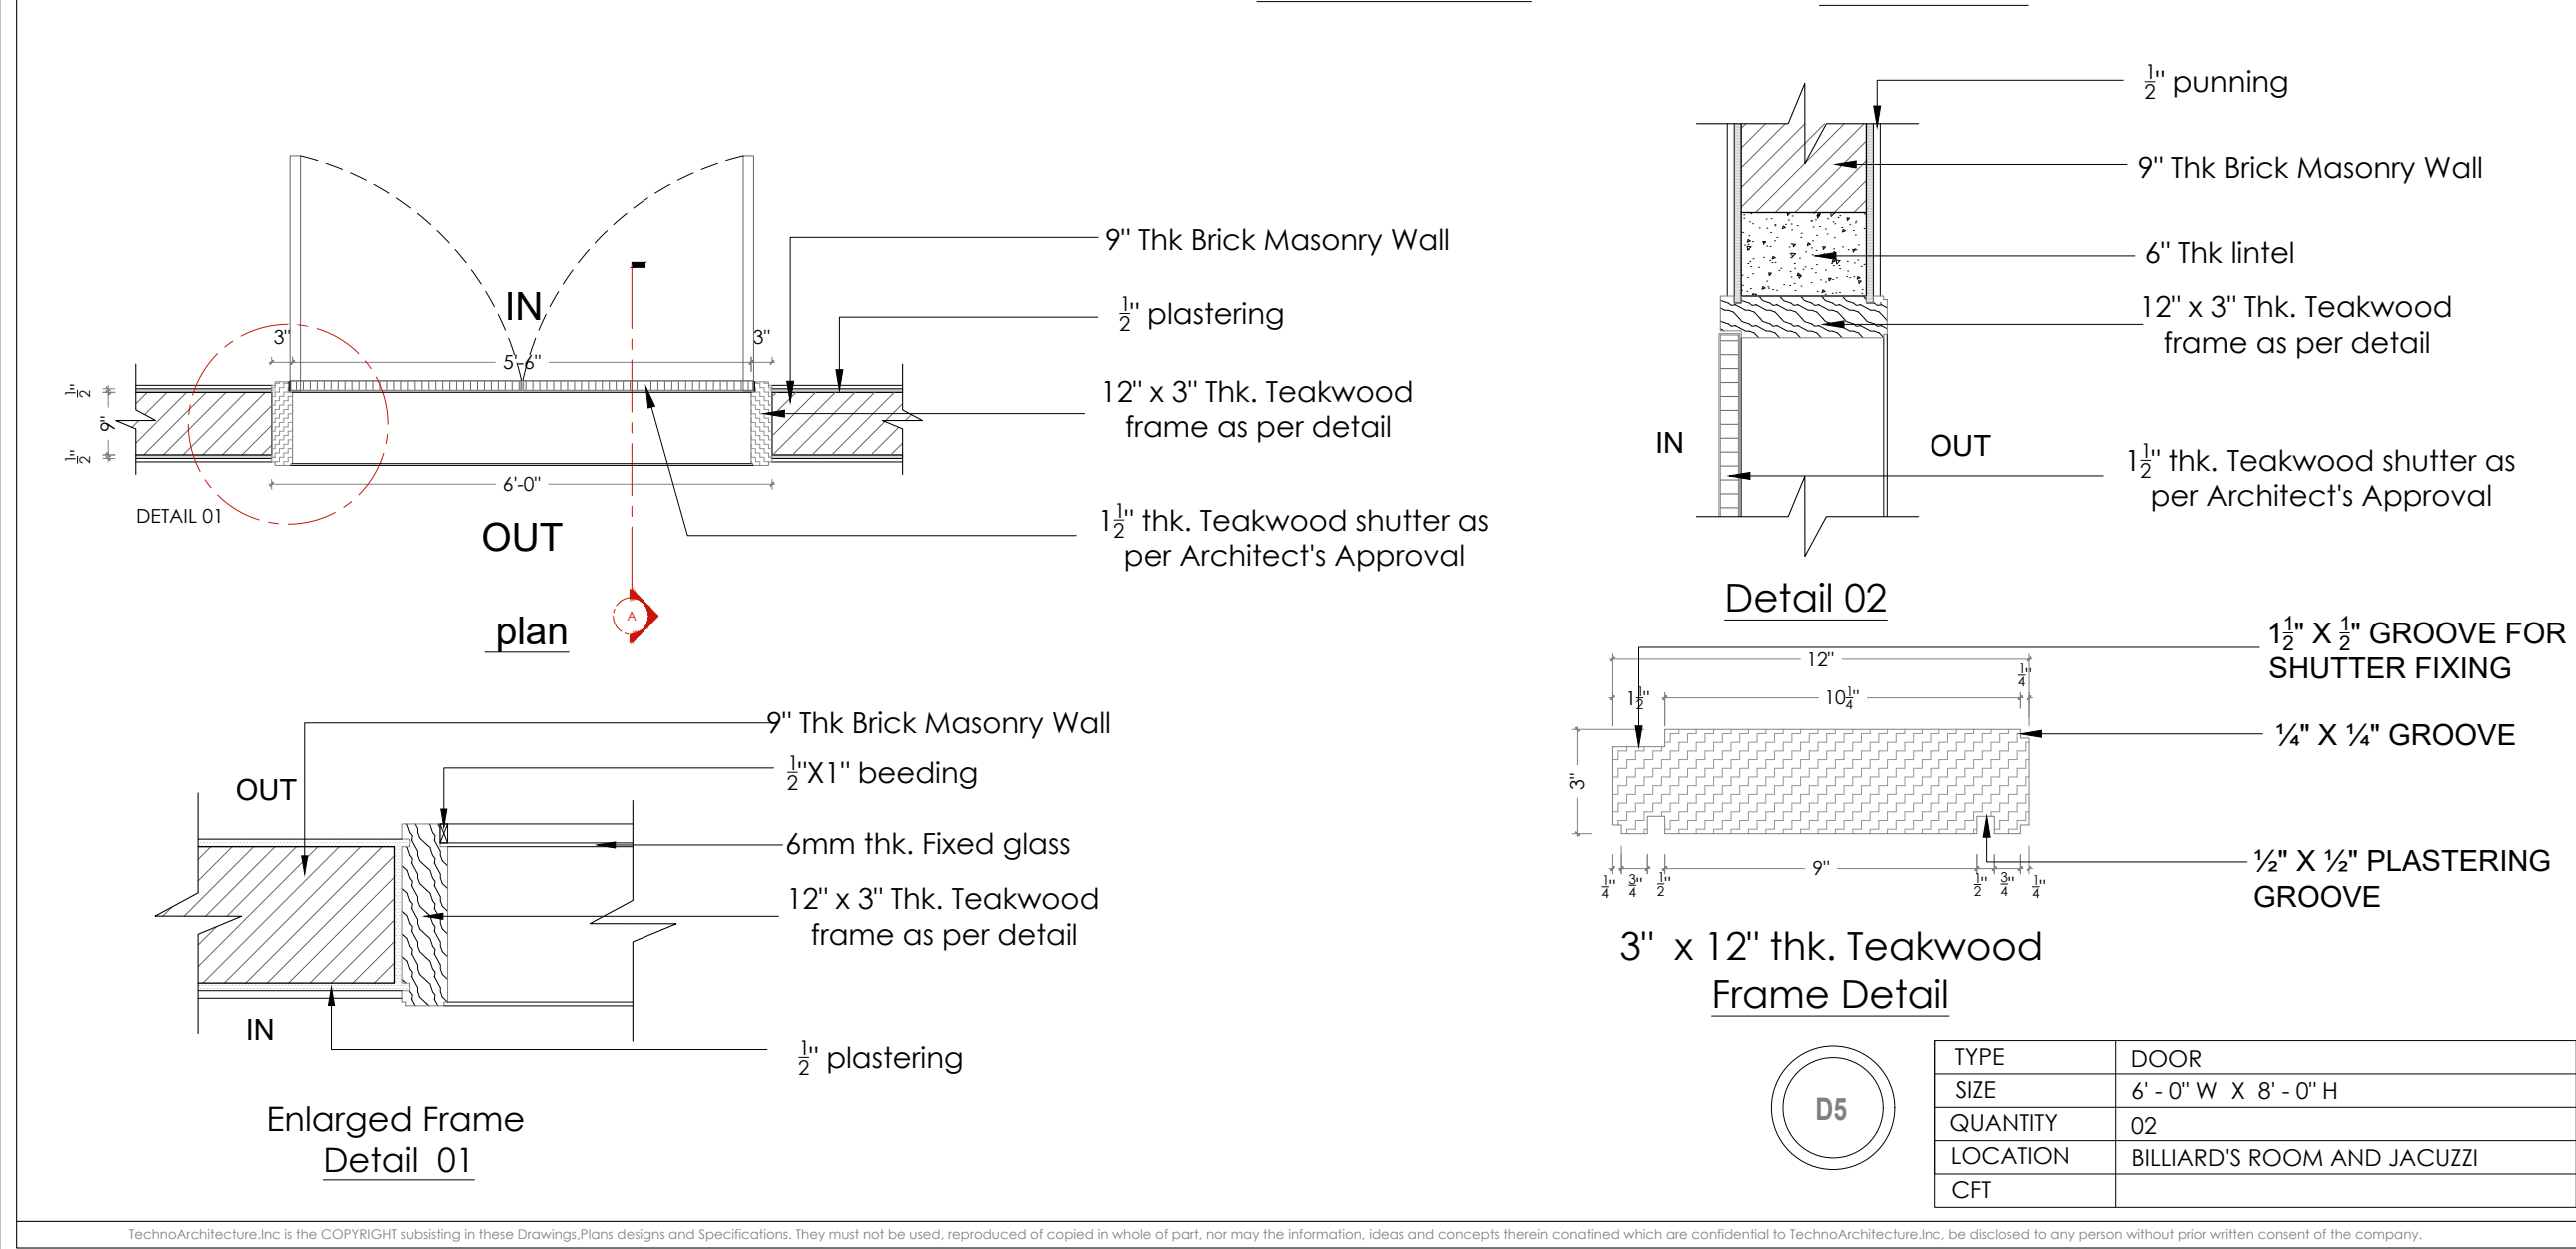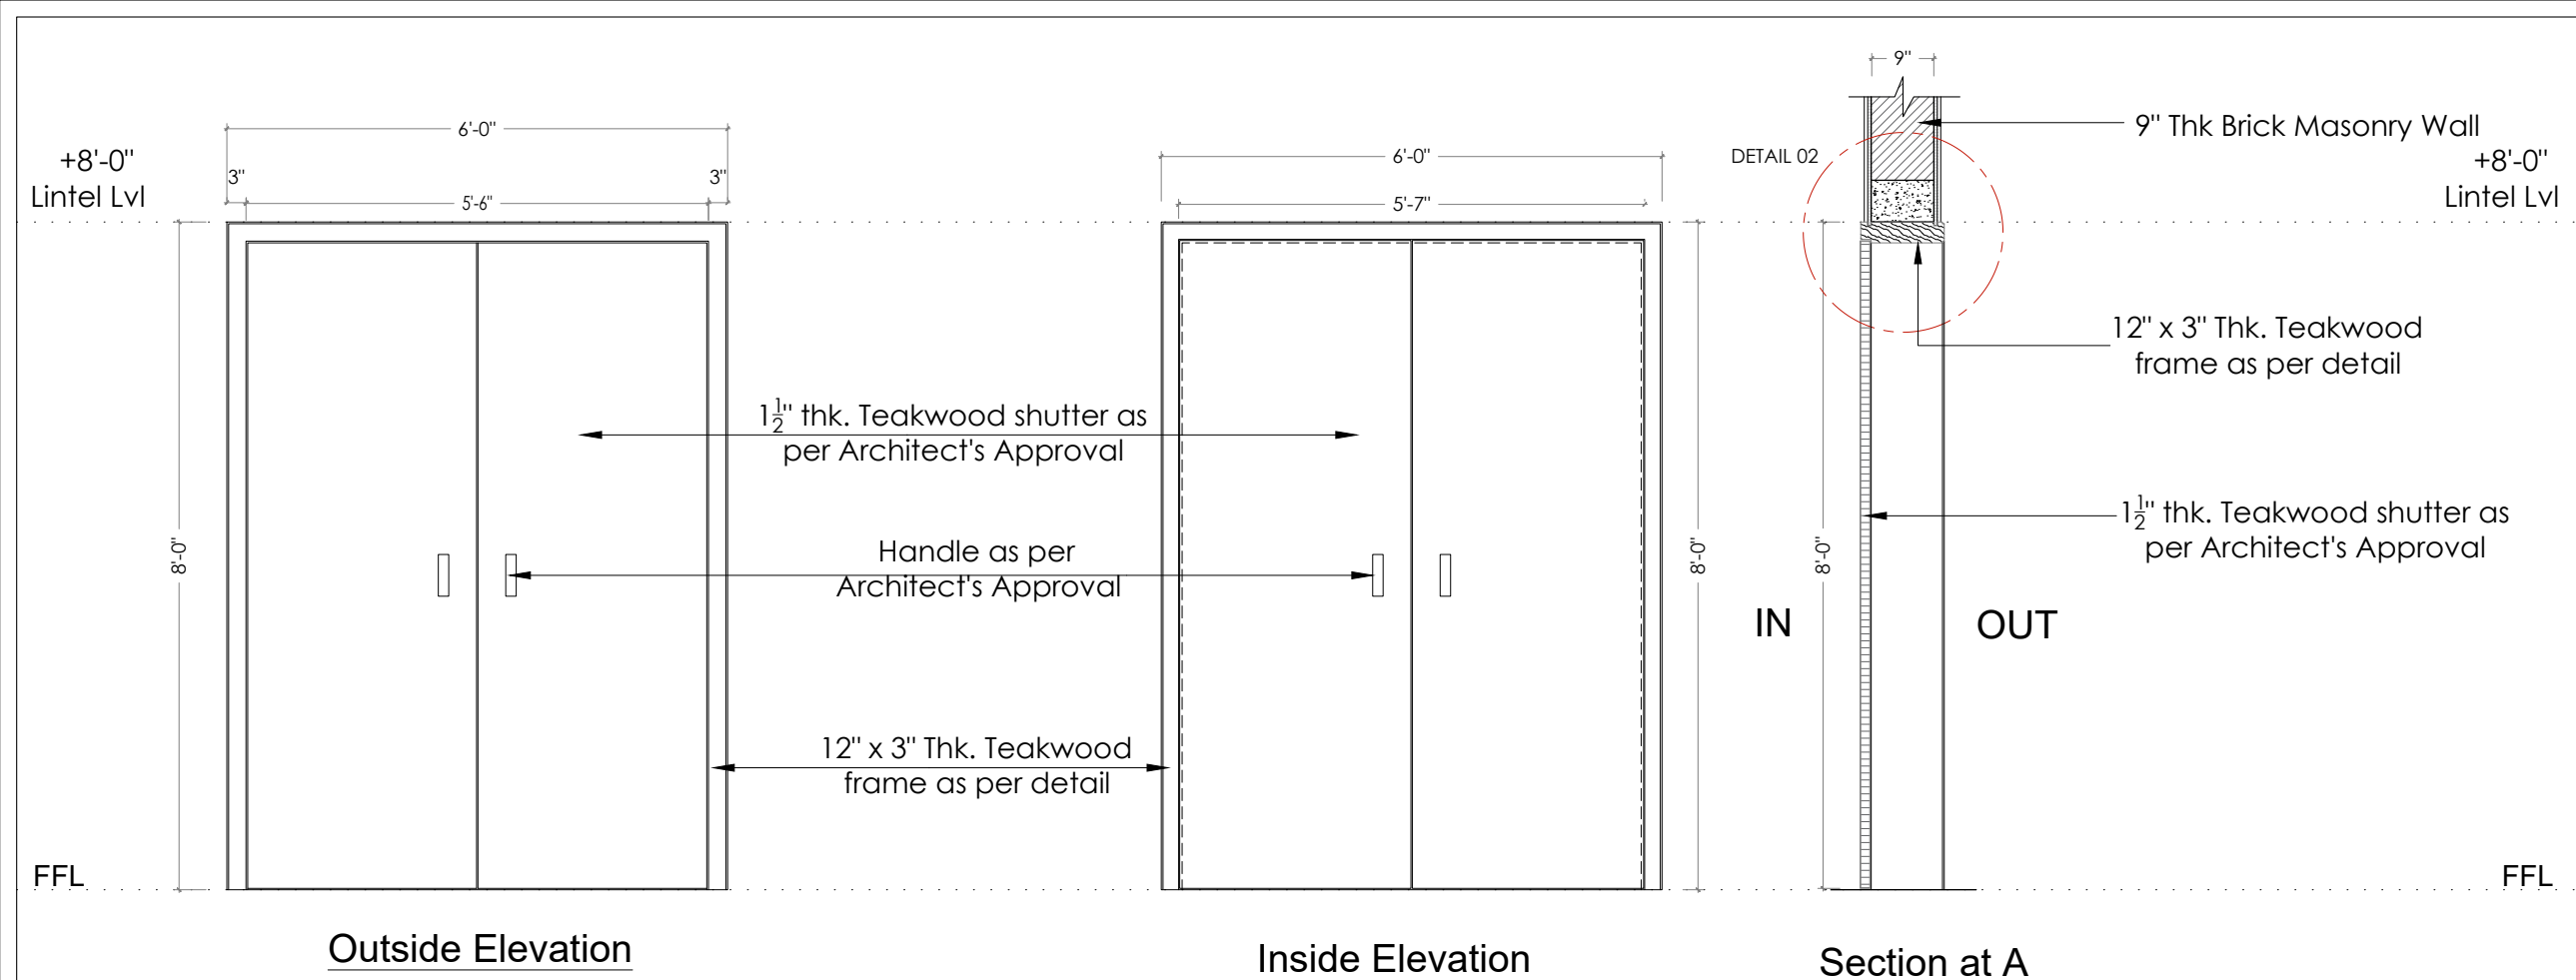

PROJECT TITLE :

ADARSHA FARMHOUSE
AT TUMKUR

DRAWING TITLE :



WINDOW FRAME DETAILS

REMARKS: Please Refer this drawing only
for quantity purpose

ARCHITECTURE	* ALL THE DIMENSIONS ARE GIVEN IN FEET AND INCHES ONLY. * ALL MEASUREMENTS TO BE CHECKED AT SITE. * DO NOT SCALE THIS DRAWING. * FOLLOW THE WRITTEN DIMENSIONS. * ANY DISCREPANCIES IN THE DRAWINGS ARE TO BE BROUGHT INTO THE NOTICE OF THE ARCHITECTS IMMEDIATELY.				Rv - 02
	Scale	nts	Date	17-01-2023	
	Dealt	Pradeep	Drawn	Bharath	
	Checked	Rajesh	Drawn		
	Dwg no.				

Techno Architecture.Inc
Architectural solutions

9/1,ufttaradhi mult road,shankarapuram,basavanagudi,
Bangalore-560 004
Phone 65963992,42103764 technoarchitecture@gmail.com

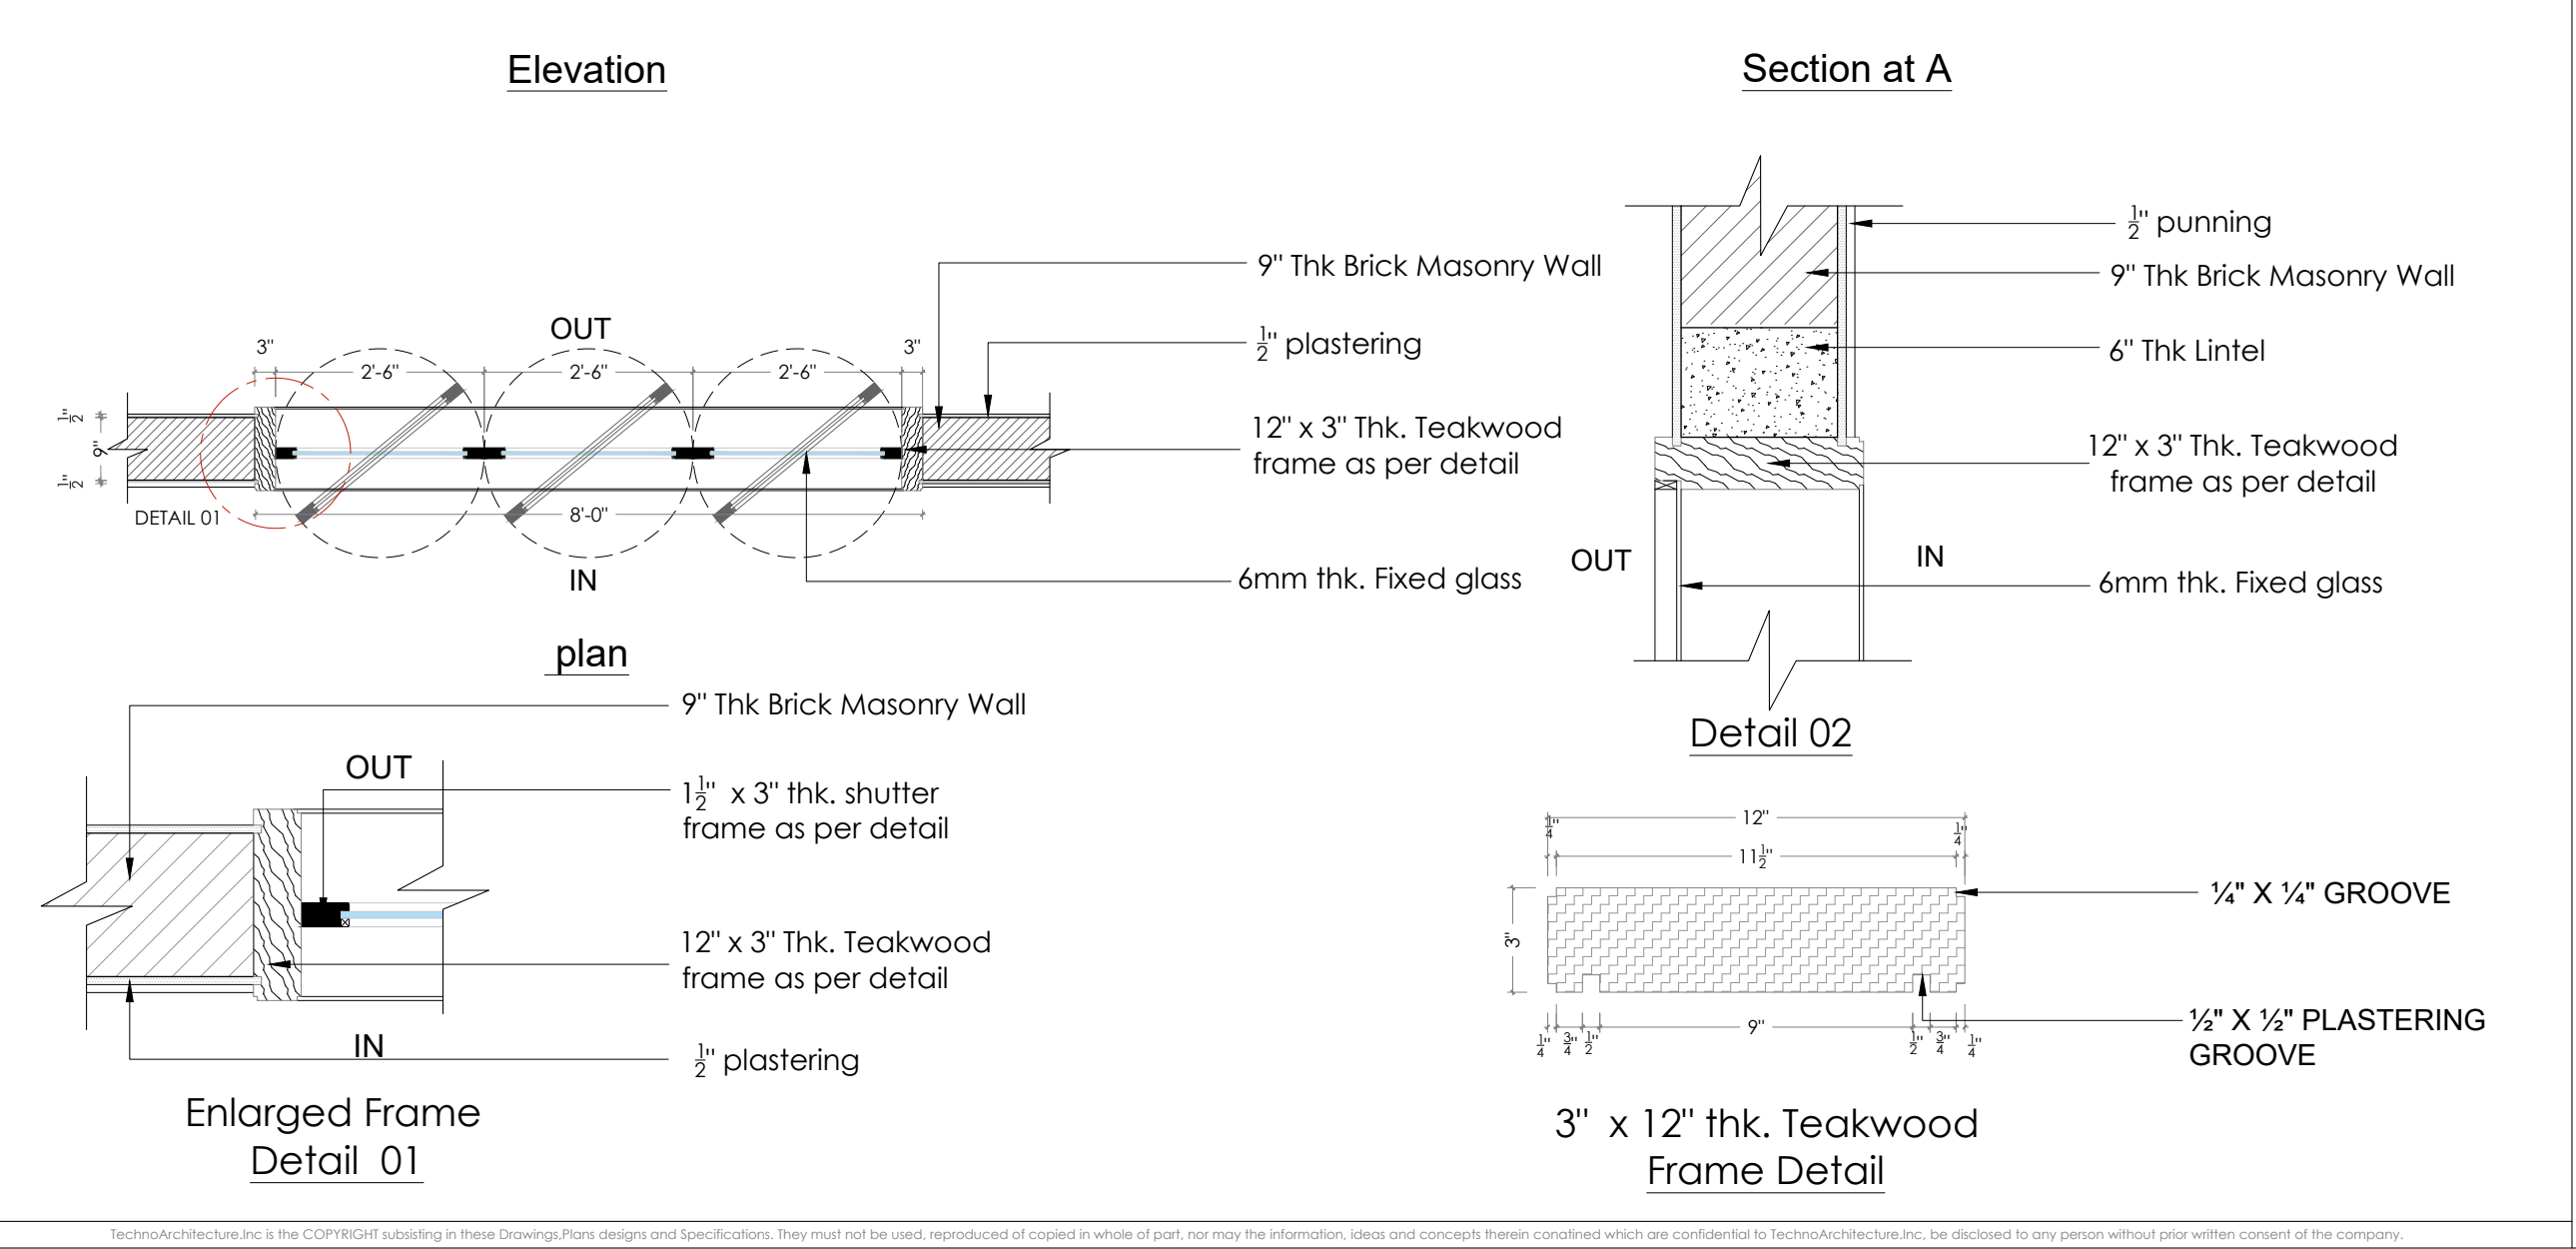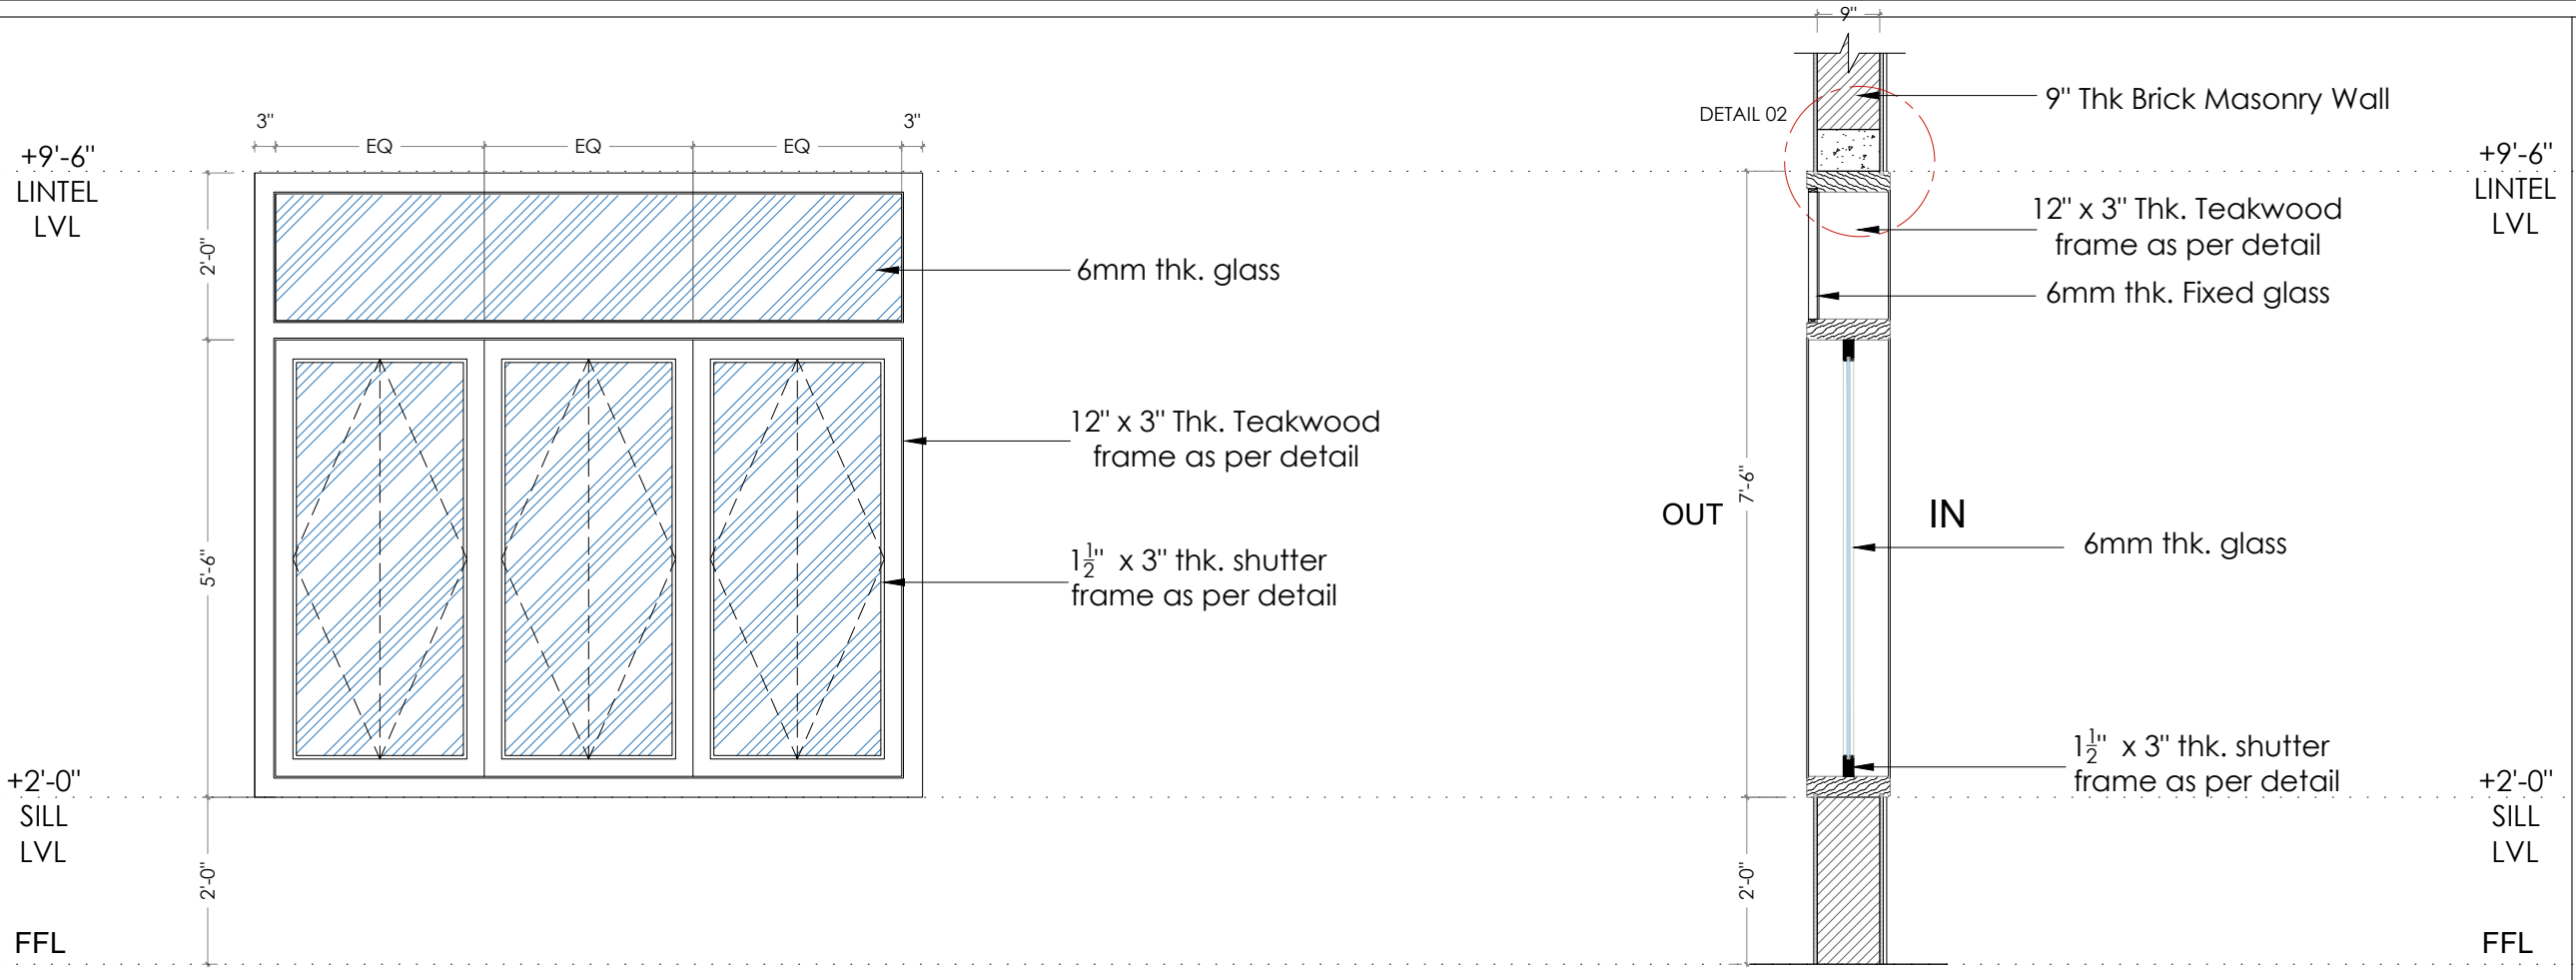

PROJECT TITLE :

ADARSHA FARMHOUSE
AT TUMKUR

DRAWING TITLE :


WINDOW FRAME DETAILS

REMARKS: Please Refer this drawing only
for quantity purpose

ARCHITECTURE	* ALL THE DIMENSIONS ARE GIVEN IN FEET AND INCHES ONLY. * ALL MEASUREMENTS TO BE CHECKED AT SITE. * DO NOT SCALE THIS DRAWING. * FOLLOW THE WRITTEN DIMENSIONS. * ANY DISCREPANCIES IN THE DRAWINGS ARE TO BE BROUGHT INTO THE NOTICE OF THE ARCHITECTS IMMEDIATELY.				Rv - 01
	Scale	nts	Date	15-01-2023	
	Dealt	Pradeep	Drawn	Bharath	
	Checked	Rajesh	Cadd ref.		
	Dwg no.				


Techno Architecture.Inc
Architectural solutions

9/1,ufttaradhi mult road,shankarapuram,basavanagudi,
Bangalore-560 004
Phone 65963992,42103764 technoarchitecture@gmail.com

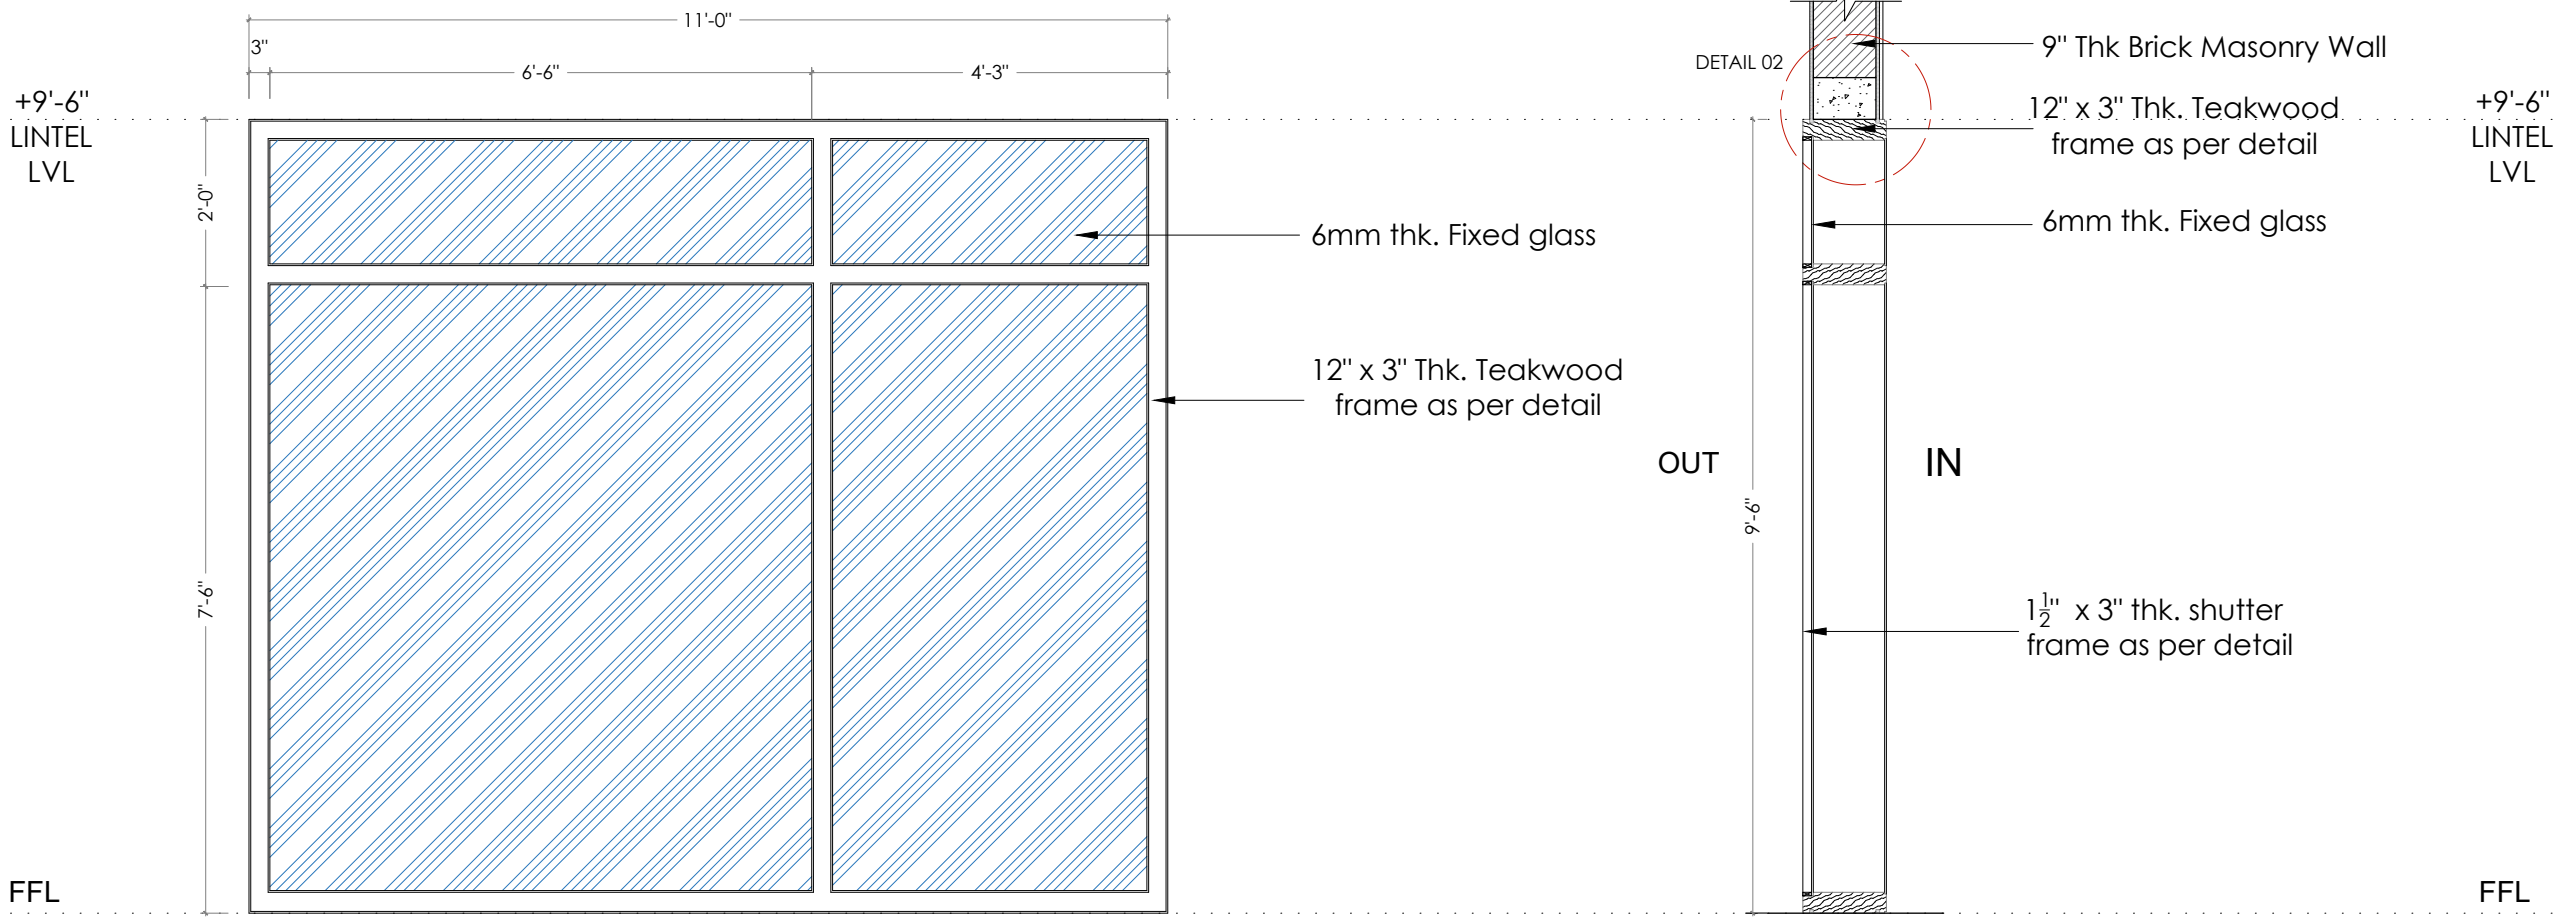


Elevation


Section at A

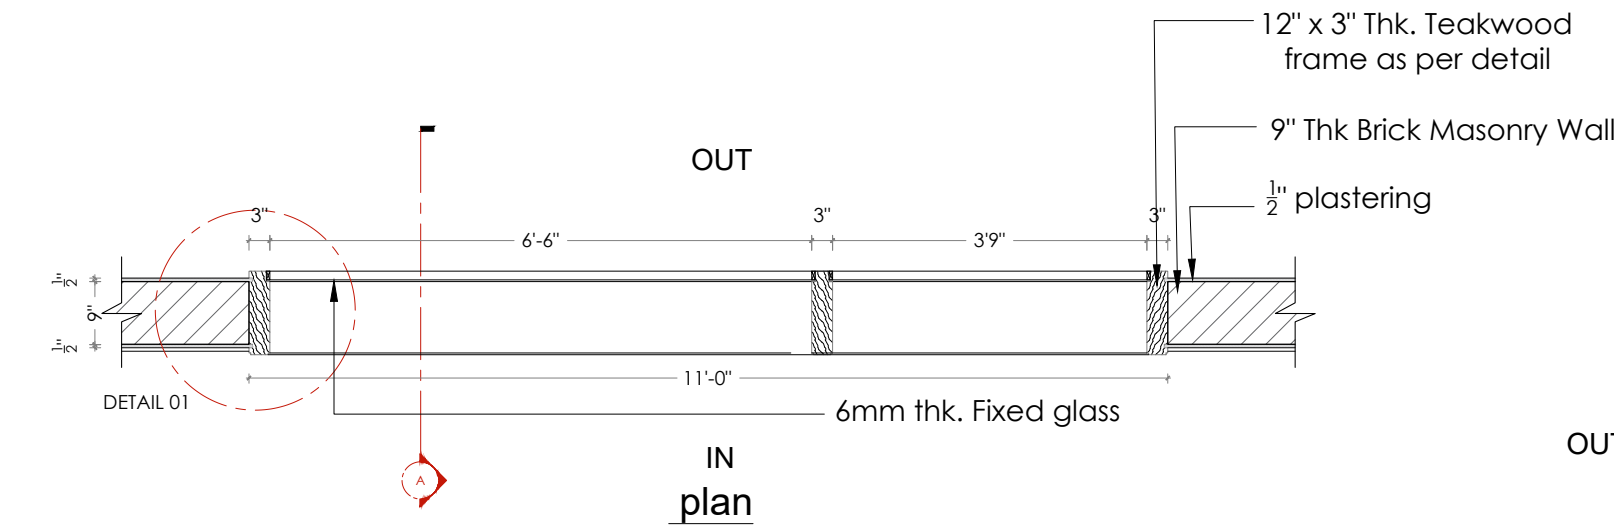


IN plan

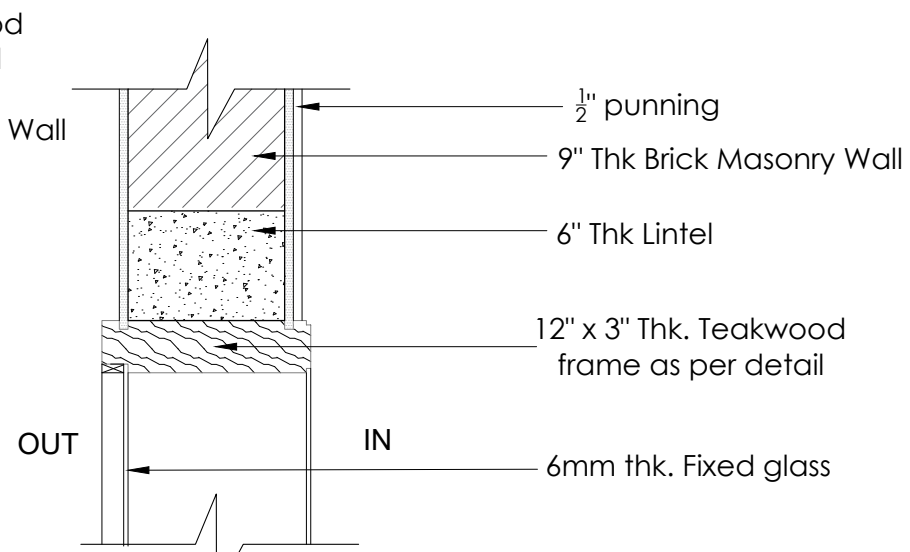

Detail 02

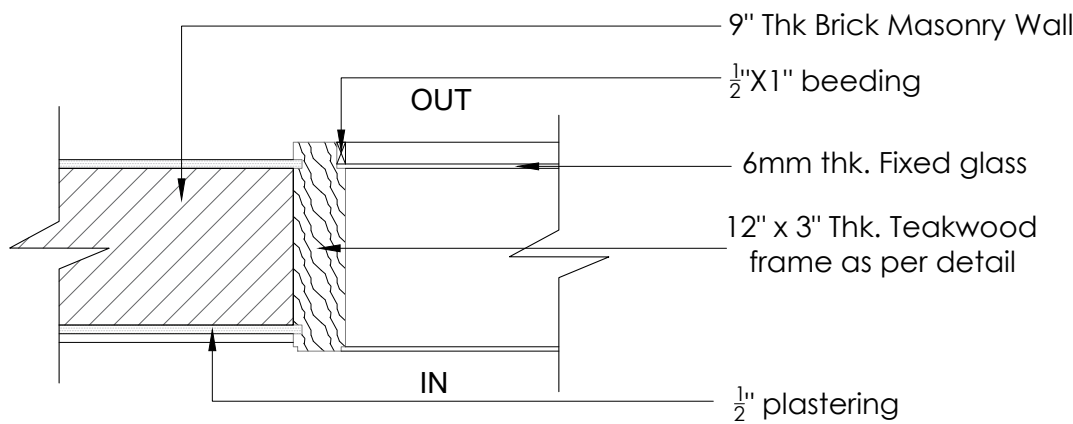

Enlarged Frame Detail 01

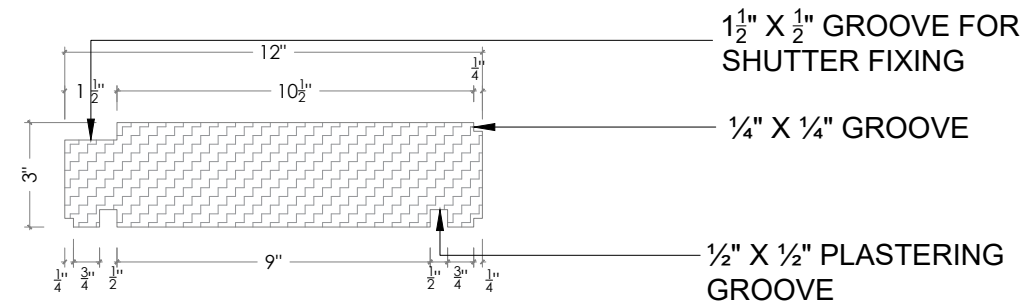

3" x 12" thk. Teakwood Frame Detail

PROJECT TITLE :

ADARSHA FARMHOUSE AT TUMKUR

W3	TYPE	WINDOW
	SIZE	11'-0" W X 9'-6" H
	QUANTITY	01
	LOCATION	LIVING ROOM

DRAWING TITLE :


WINDOW FRAME DETAILS

REMARKS: Please Refer this drawing only for quantity purpose

ARCHITECTURE		* ALL THE DIMENSIONS ARE GIVEN IN FEET AND INCHES ONLY. * ALL MEASUREMENTS TO BE CHECKED AT SITE. * DO NOT SCALE THIS DRAWING. * FOLLOW THE WRITTEN DIMENSIONS. * ANY DISCREPANCIES IN THE DRAWINGS ARE TO BE BROUGHT INTO THE NOTICE OF THE ARCHITECTS IMMEDIATELY.			
	Scale	nts	Date	15-01-2023	Rv - 01
	Dealt	Pradeep	Drawn	Bharath	
	Checked	Rajesh	Cadd ref.		
	Dwg no.				


Techno Architecture,Inc
Architectural solutions

9/1,uftaradhi mult road,shankarapuram,basavanagudi,
Bangalore-560 004
Phone 65963992,42103764 technoarchitecture@gmail.com

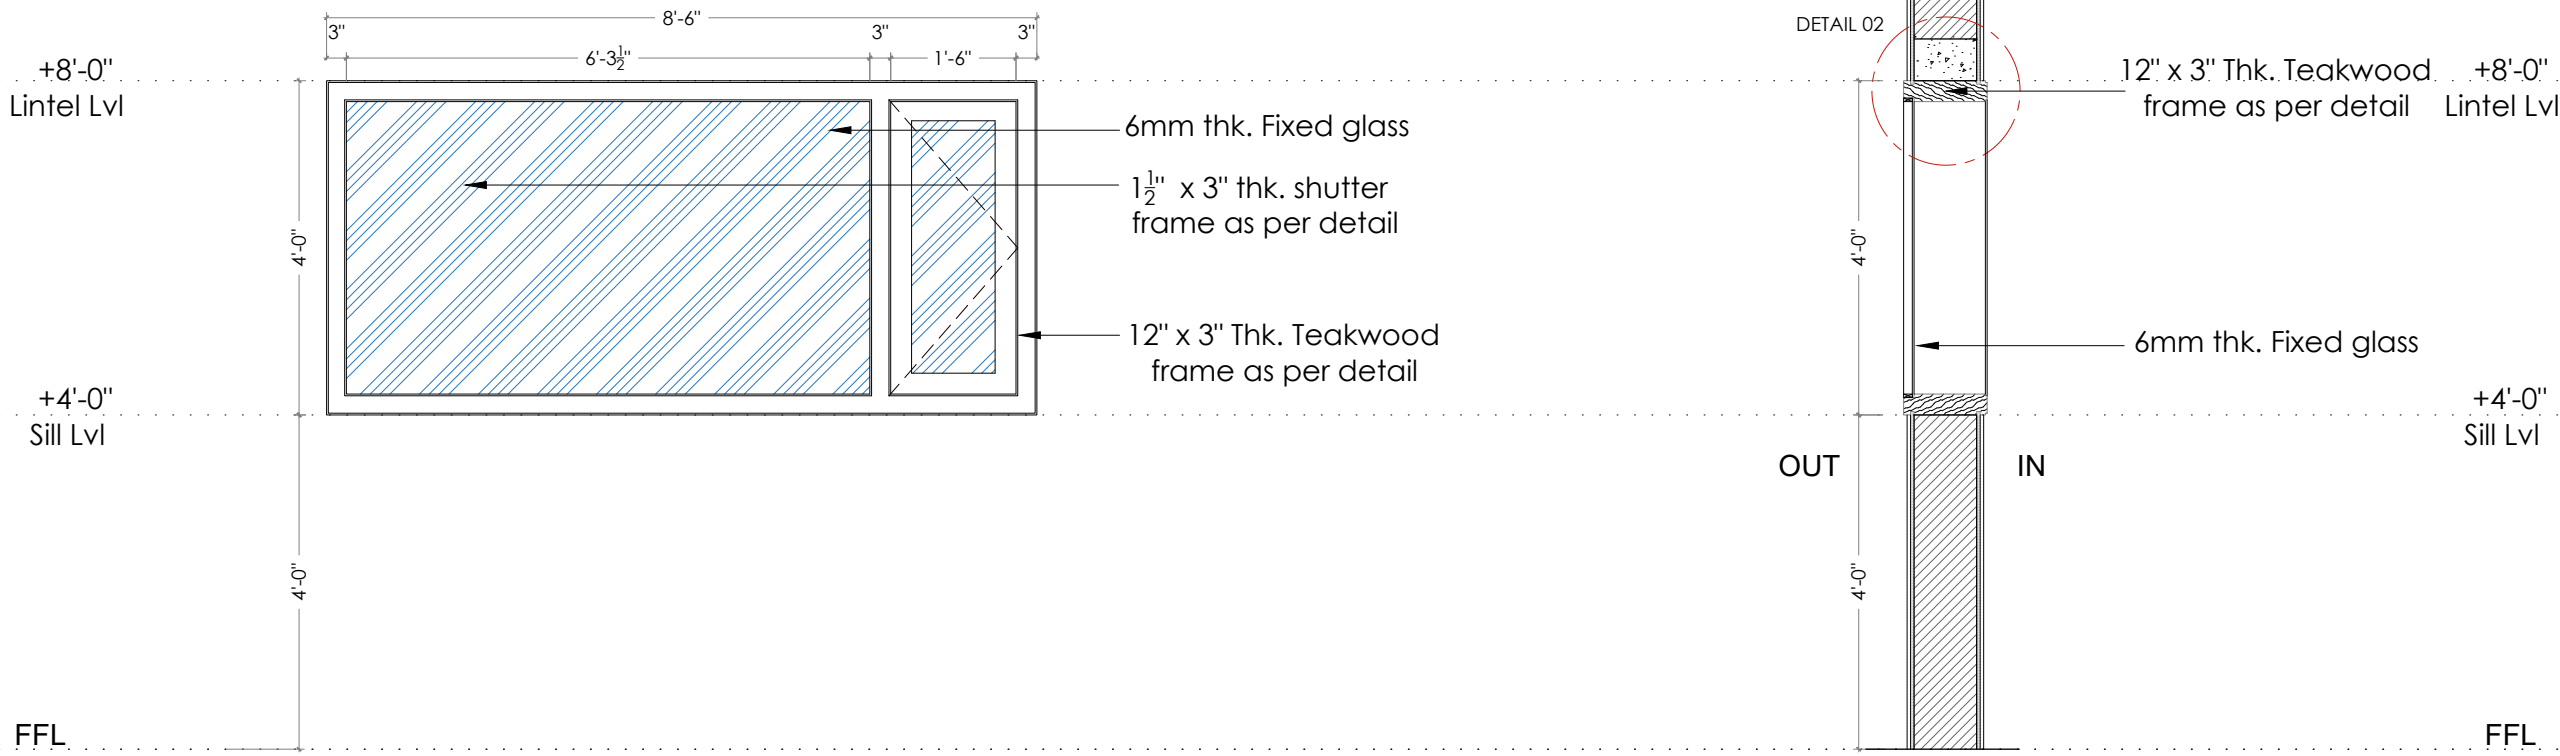


Elevation


Section at A

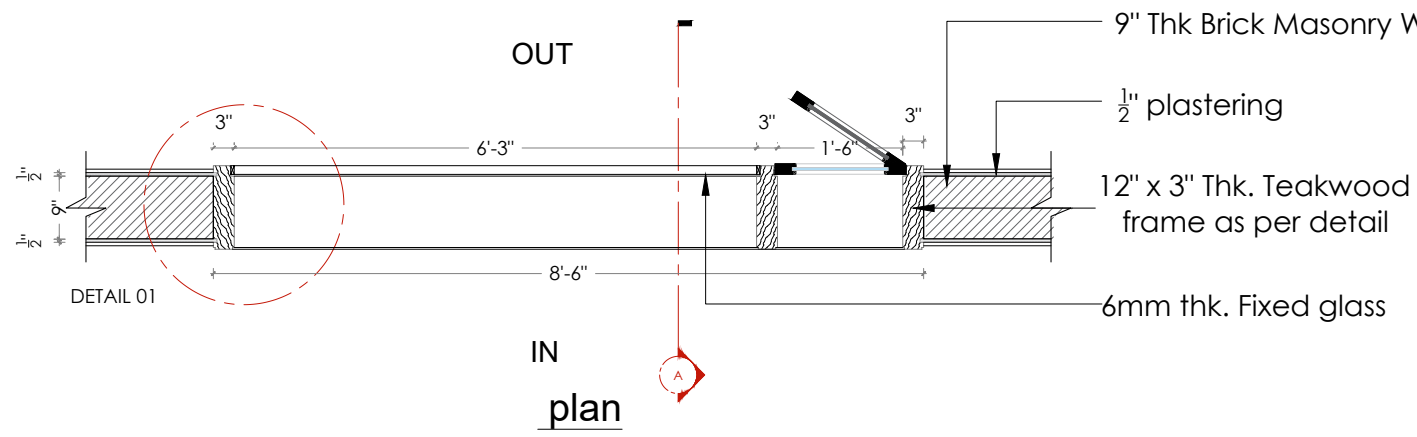


IN plan

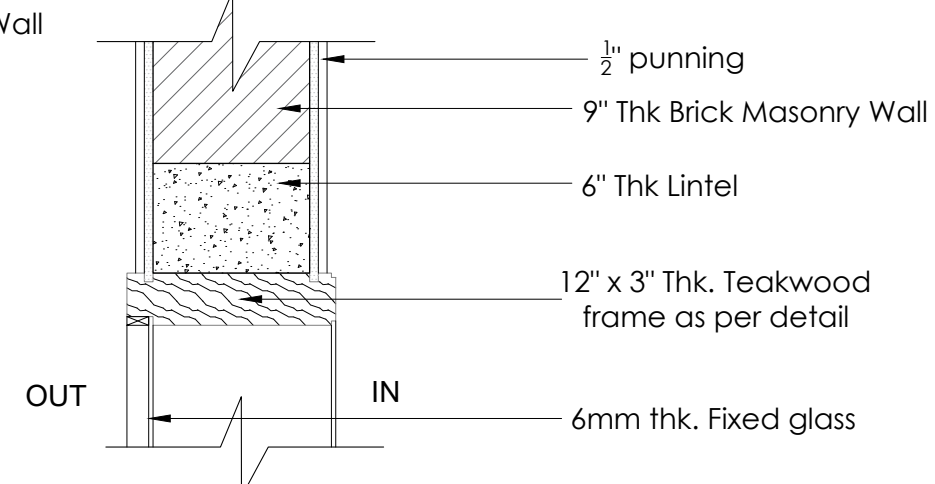

Detail 02

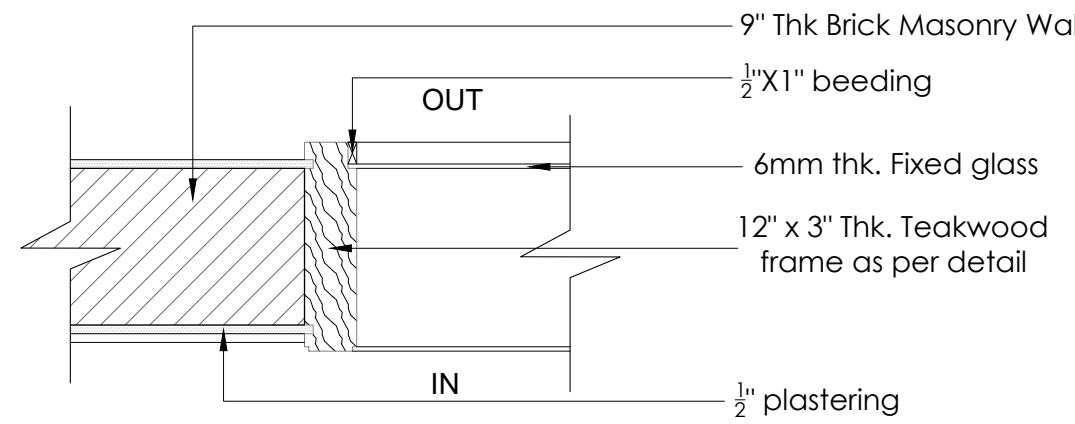

Enlarged Frame Detail 01

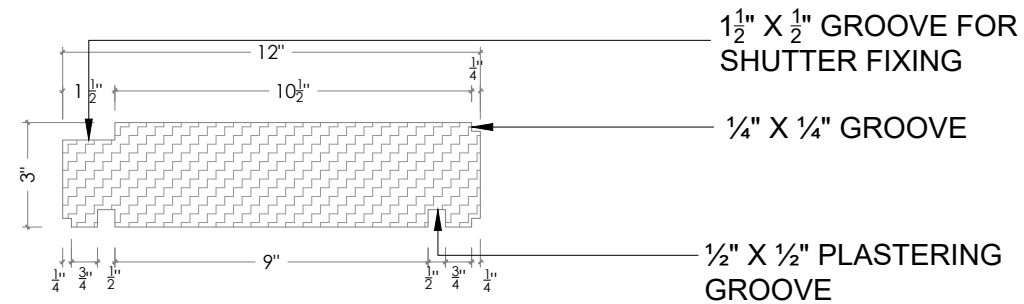

3" x 12" thk. Teakwood Frame Detail

PROJECT TITLE :

ADARSHA FARMHOUSE AT TUMKUR

W5	TYPE	WINDOW
	SIZE	8'-6" W X 4'-0" H
	QUANTITY	01
	LOCATION	GF TOILET

DRAWING TITLE :


WINDOW FRAME DETAILS

REMARKS: Please Refer this drawing only for quantity purpose


ARCHITECTURE		* ALL THE DIMENSIONS ARE GIVEN IN FEET AND INCHES ONLY. * ALL MEASUREMENTS TO BE CHECKED AT SITE. * DO NOT SCALE THIS DRAWING. * FOLLOW THE WRITTEN DIMENSIONS. * ANY DISCREPANCIES IN THE DRAWINGS ARE TO BE BROUGHT INTO THE NOTICE OF THE ARCHITECTS IMMEDIATELY.			
	Scale	nts	Date	17-01-2023	Rv - 02
	Dealt	Pradeep	Drawn	Bharath	
	Checked	Rajesh	Cadd ref.		
	Dwg no.				

Techno Architecture,Inc
Architectural solutions

9/1,uftaradhi mult road,shankarapuram,basavanagudi,
Bangalore-560 004
Phone 65963992,42103764 technoarchitecture@gmail.com

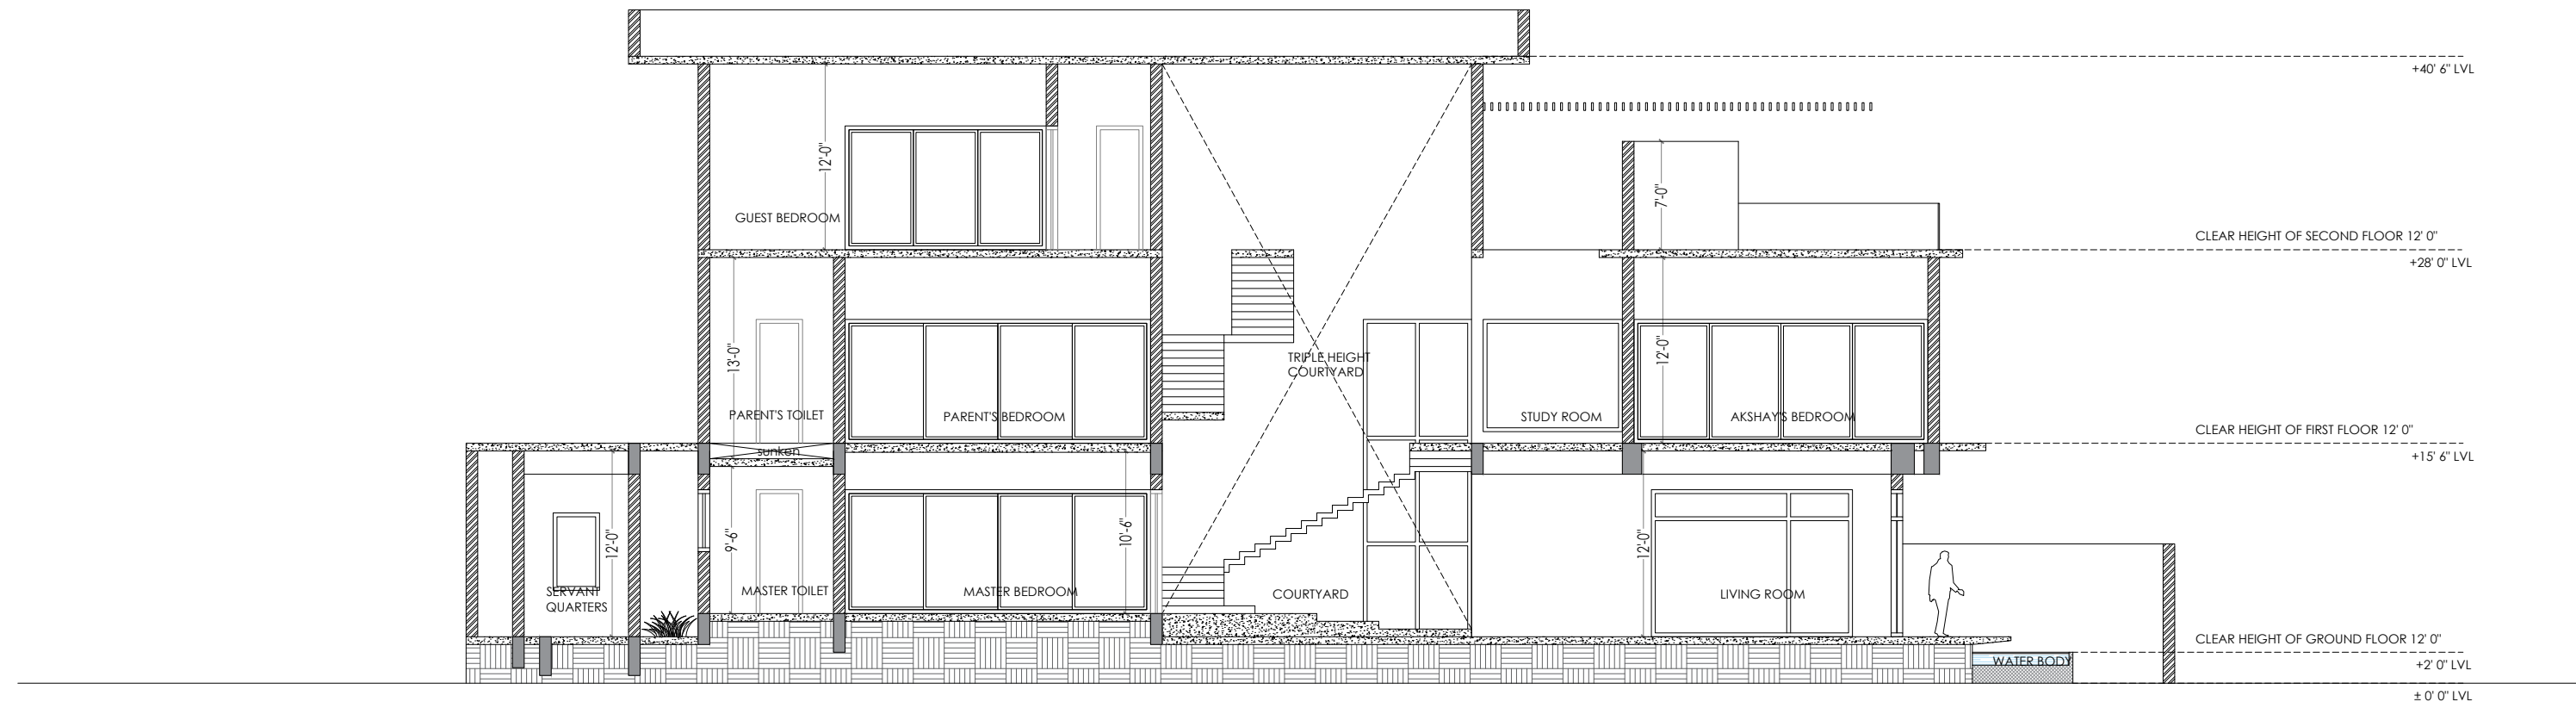


Section AA'

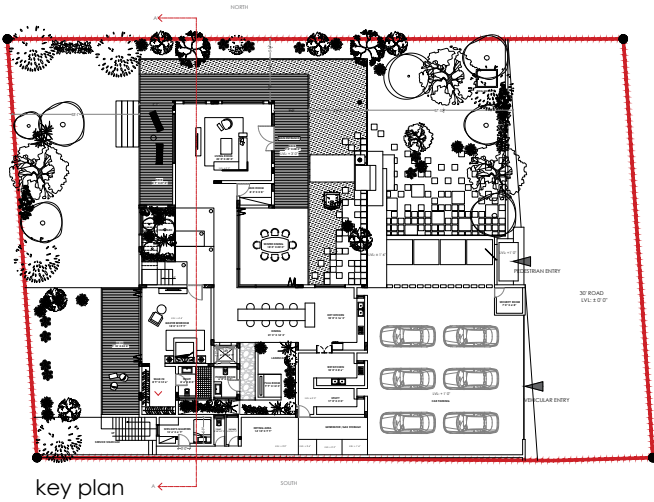


NOTE : Refer this drawing only for shuttering

SECTIONS

ARCHITECTURE	 PROPOSED FARMHOUSE FOR MR & MRS REKHA AND OMKAR, TUMKUR.				FOR DISCUSSION
	title GROUND FLOOR PLAN				
	scale	nts	date.	08-04-2023	
	checked	Rajesh	drawn	Bharath	
	dealt	Pradeep	drawn	Sivaraman	
	ALL THE DIMENSIONS ARE GIVEN IN FEET. ALL MEASUREMENTS TO BE CHECKED AT SITE. SLAB LEVELS ARE SUBJECTED TO CHANGE				
Techno Architecture Architectural solutions # 9/1,uttaradhi mutt road,shankarapuram,basavanaugudi, Bangalore-560 004 Phone 65963992,42103764 technoarchitecture@gmail.com					

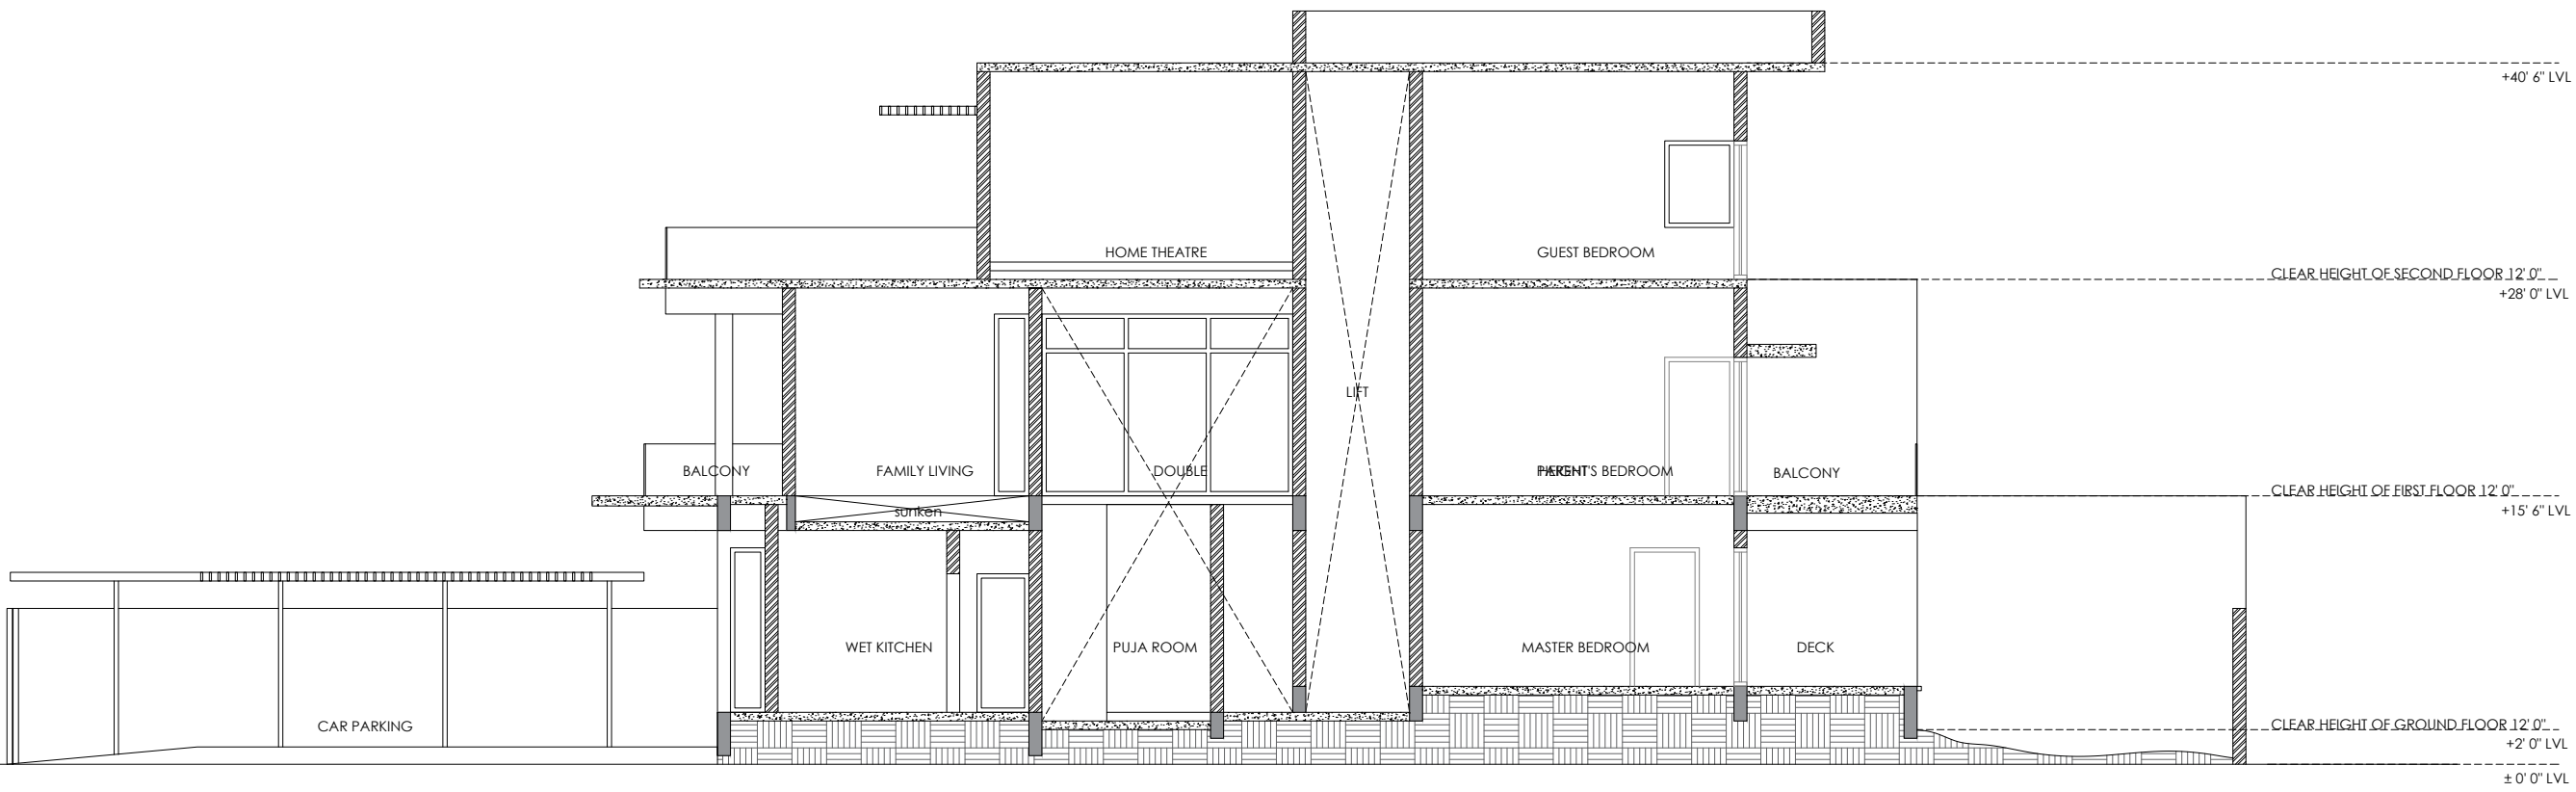


Section BB'

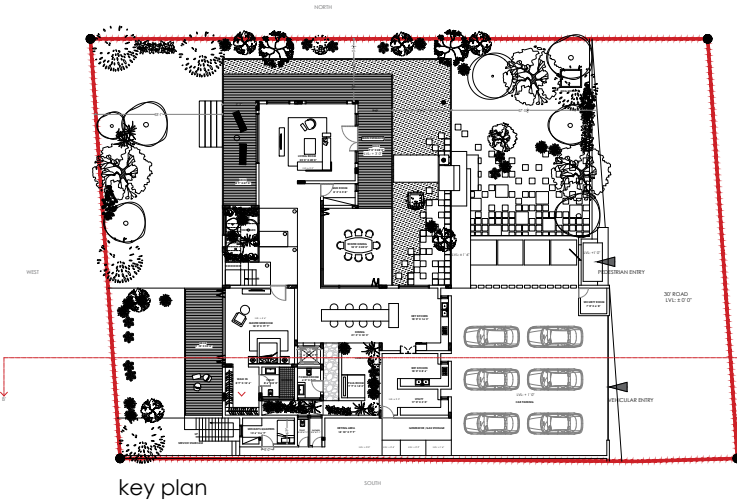

NOTE : Refer this drawing only for shuttering


SECTIONS

ARCHITECTURE	 PROPOSED FARMHOUSE FOR MR & MRS REKHA AND OMKAR, TUMKUR.				FOR DISCUSSION
	title GROUND FLOOR PLAN				
	scale nts		date 02-02-2023		
	checked Rajesh		drawn Bharath		
	dealt Pradeep		drawn Sivaraman		
	ALL THE DIMENSIONS ARE GIVEN IN FEET. ALL MEASUREMENTS TO BE CHECKED AT SITE. SLAB LEVELS ARE SUBJECTED TO CHANGE				
Techno Architecture Architectural solutions # 9/1,uttaradhi mutt road,shankarapuram,basavanaugudi, Bangalore-560 004 Phone 65963992,42103764 technoarchitecture@gmail.com					

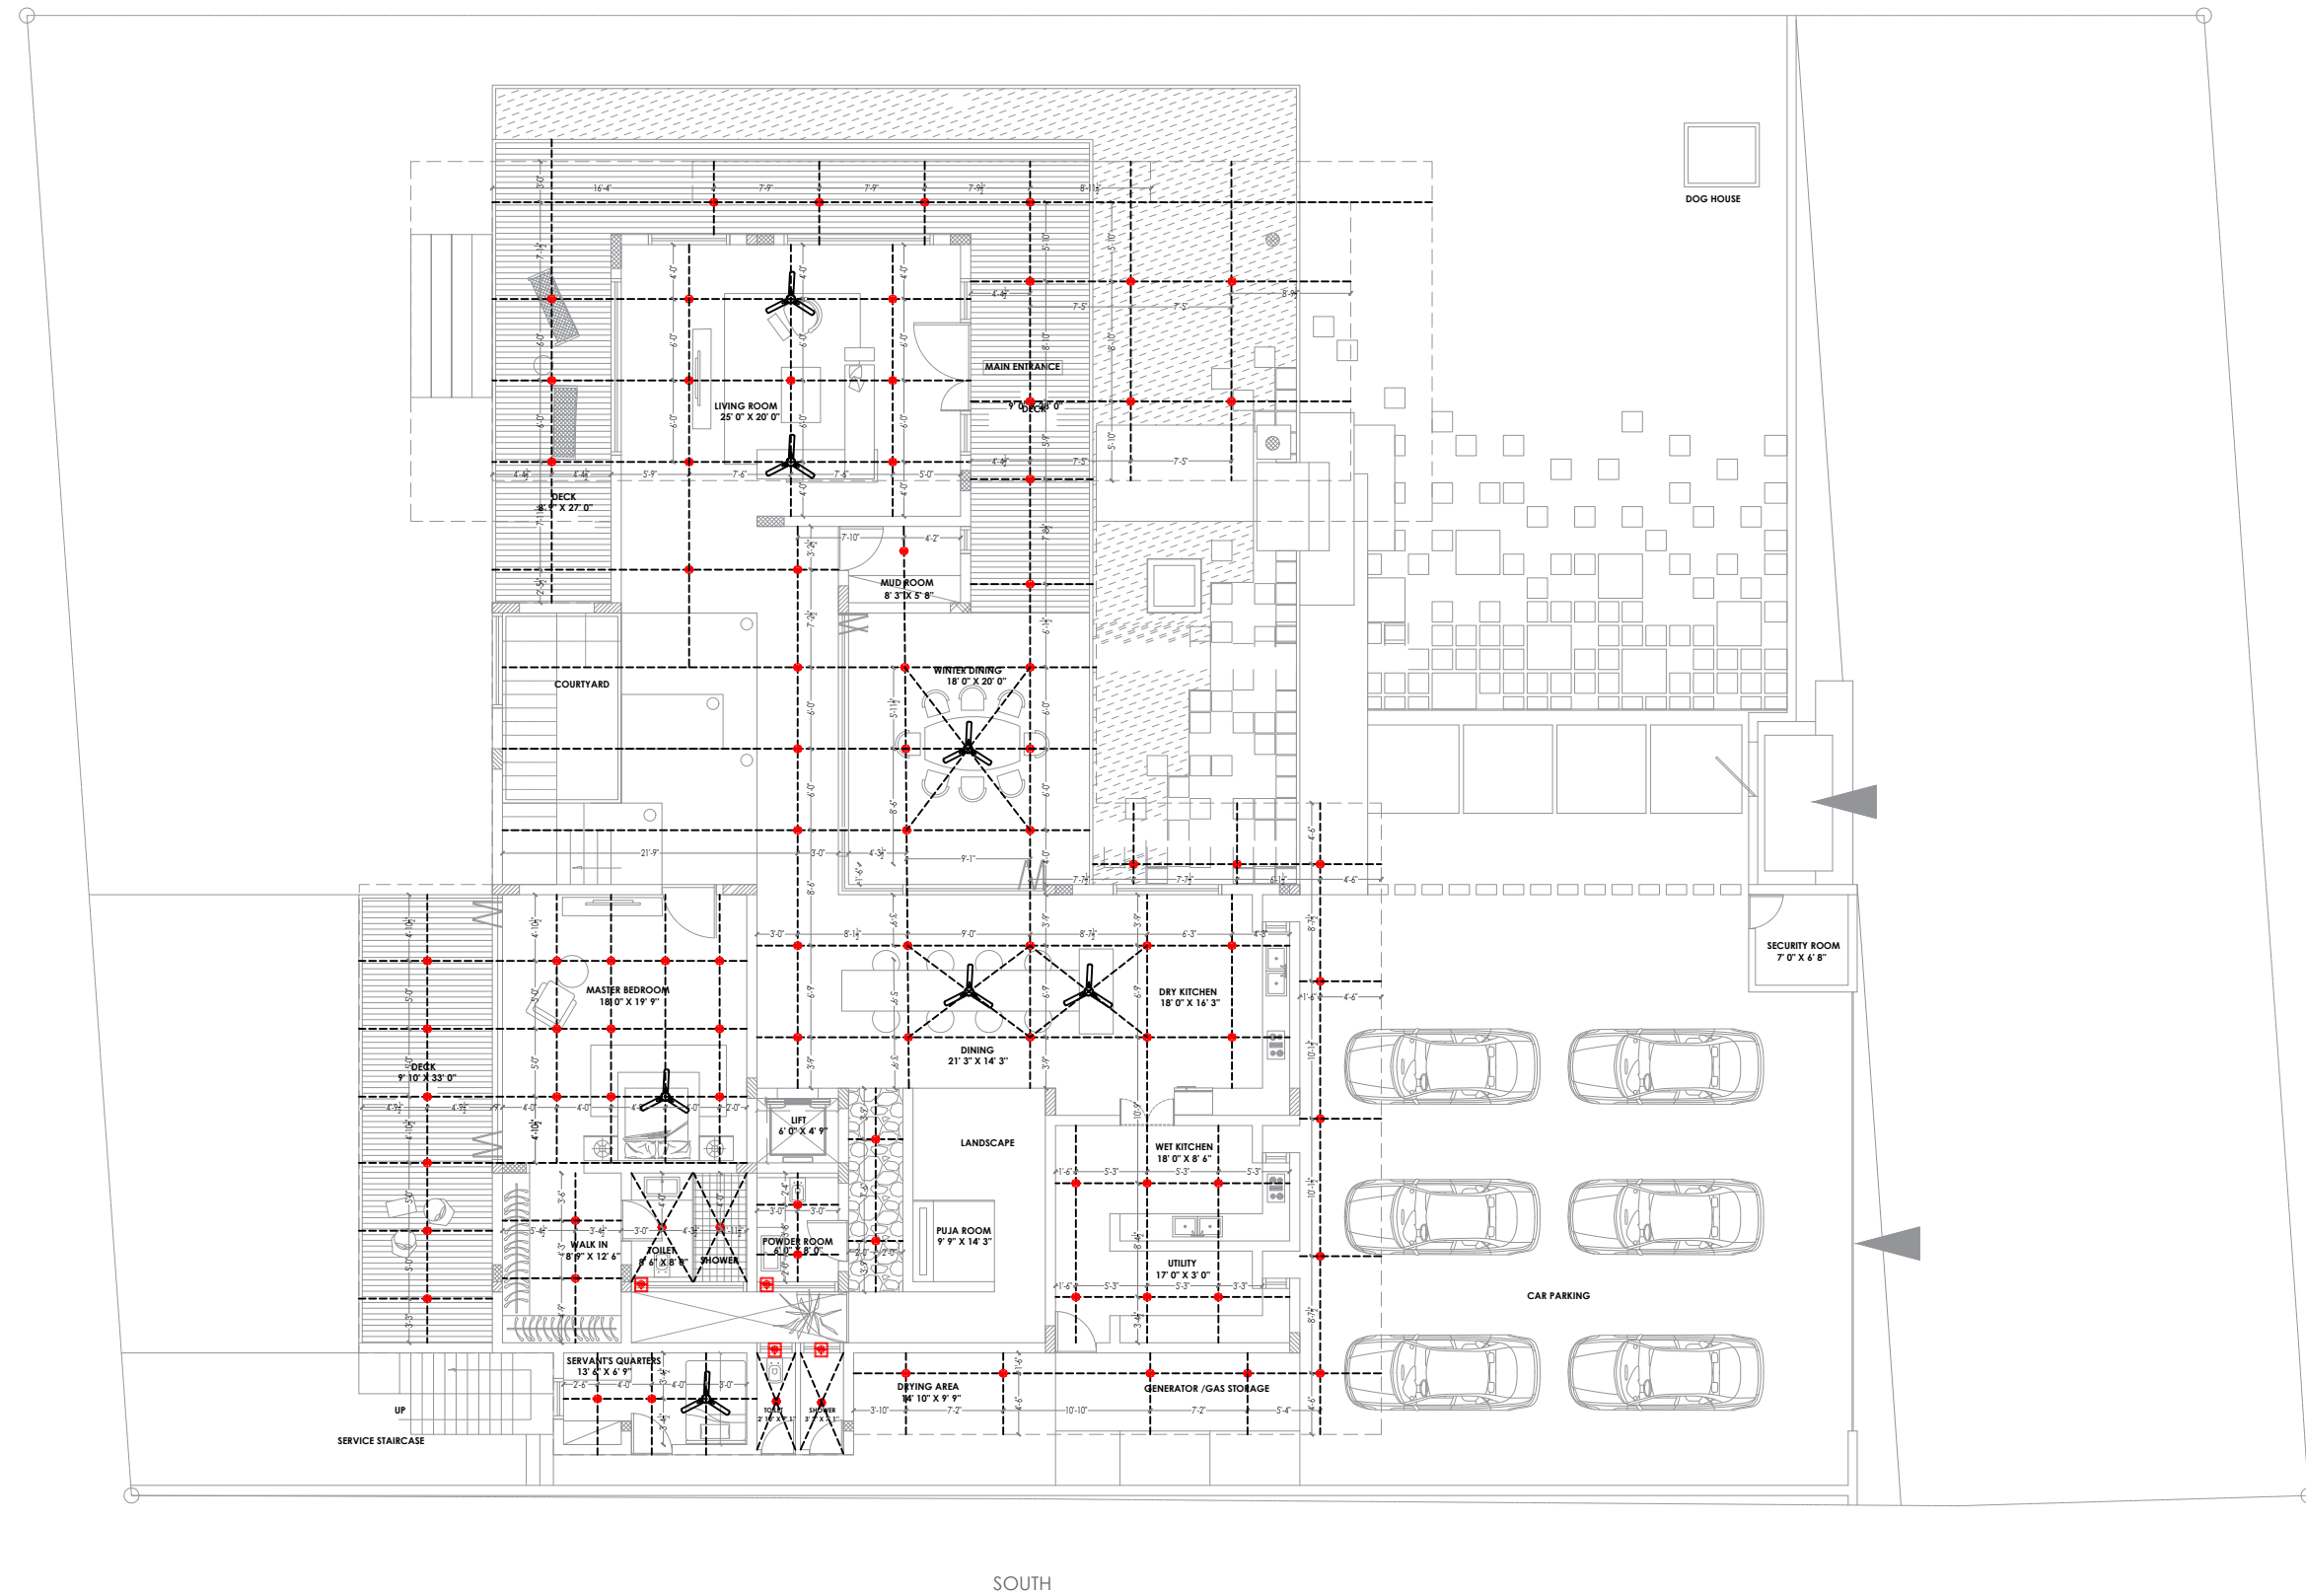


GROUND FLOOR PLAN

PROPOSED FARMHOUSE FOR MR & MRS REKHA AND OMKAR, TUMKUR.			
title	GROUND FLOOR PLAN		
scale	nts	date.	09-05-2023
checked	Rajesh	drawn	Bharath
dealt	Pradeep	drawn	Sivaraman
ALL THE DIMENSIONS ARE GIVEN IN FEET. ALL MEASUREMENTS TO BE CHECKED AT SITE. SLAB LEVELS ARE SUBJECT TO CHANGE			
Techno Architecture Architectural solutions # 9/1,uttaradhi mutt road,shankarpuram,basavanagudi, Bangalore-560 004 Phone 65963992,42103764 technoarchitecture@gmail.com			

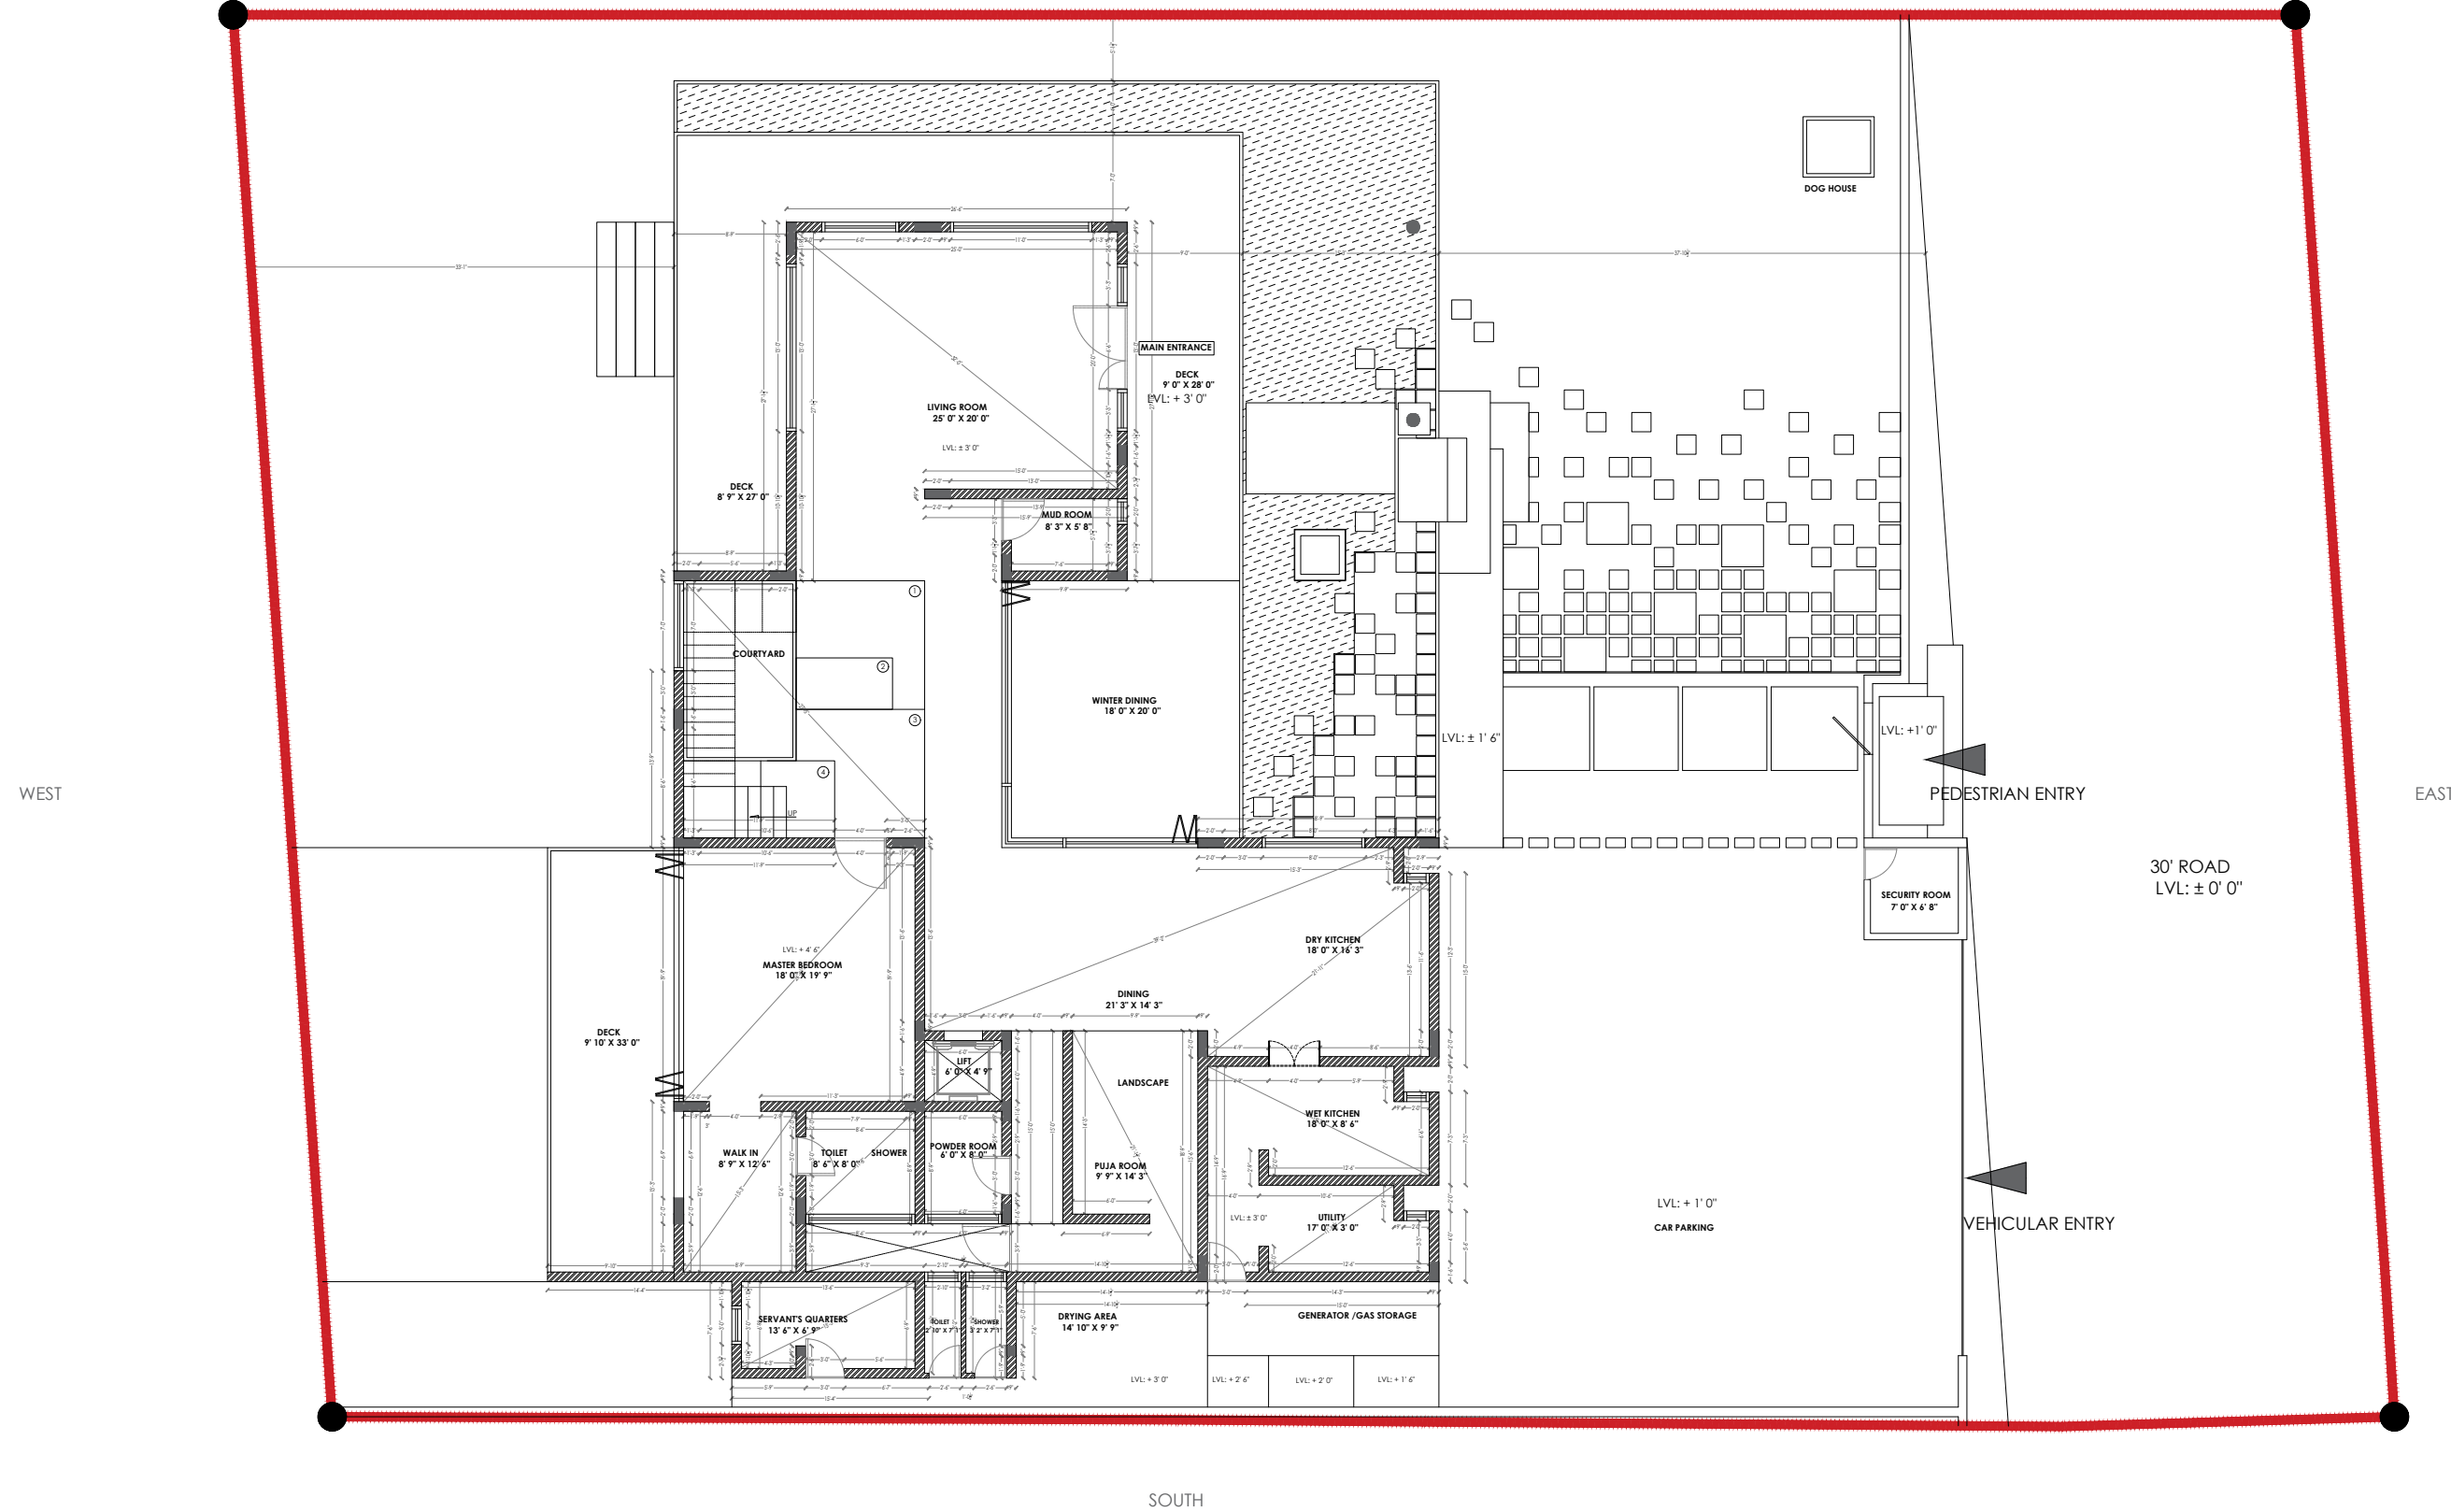


GROUND FLOOR PLAN

PROPOSED FARMHOUSE FOR MR & MRS REKHA AND OMKAR, TUMKUR.			
title	GROUND FLOOR PLAN		
scale	nts	date.	08-04-2023
checked	Rajesh	drawn	Bharath
dealt	Pradeep	drawn	Sivaraman
ALL THE DIMENSIONS ARE GIVEN IN FEET. ALL MEASUREMENTS TO BE CHECKED AT SITE. SLAB LEVELS ARE SUBJECT TO CHANGE			
Techno Architecture Architectural solutions # 9/1,uttaradhi mutt road,shankarpuram,basavanagudi, Bangalore-560 004 Phone 65963992,42103764 technoarchitecture@gmail.com			

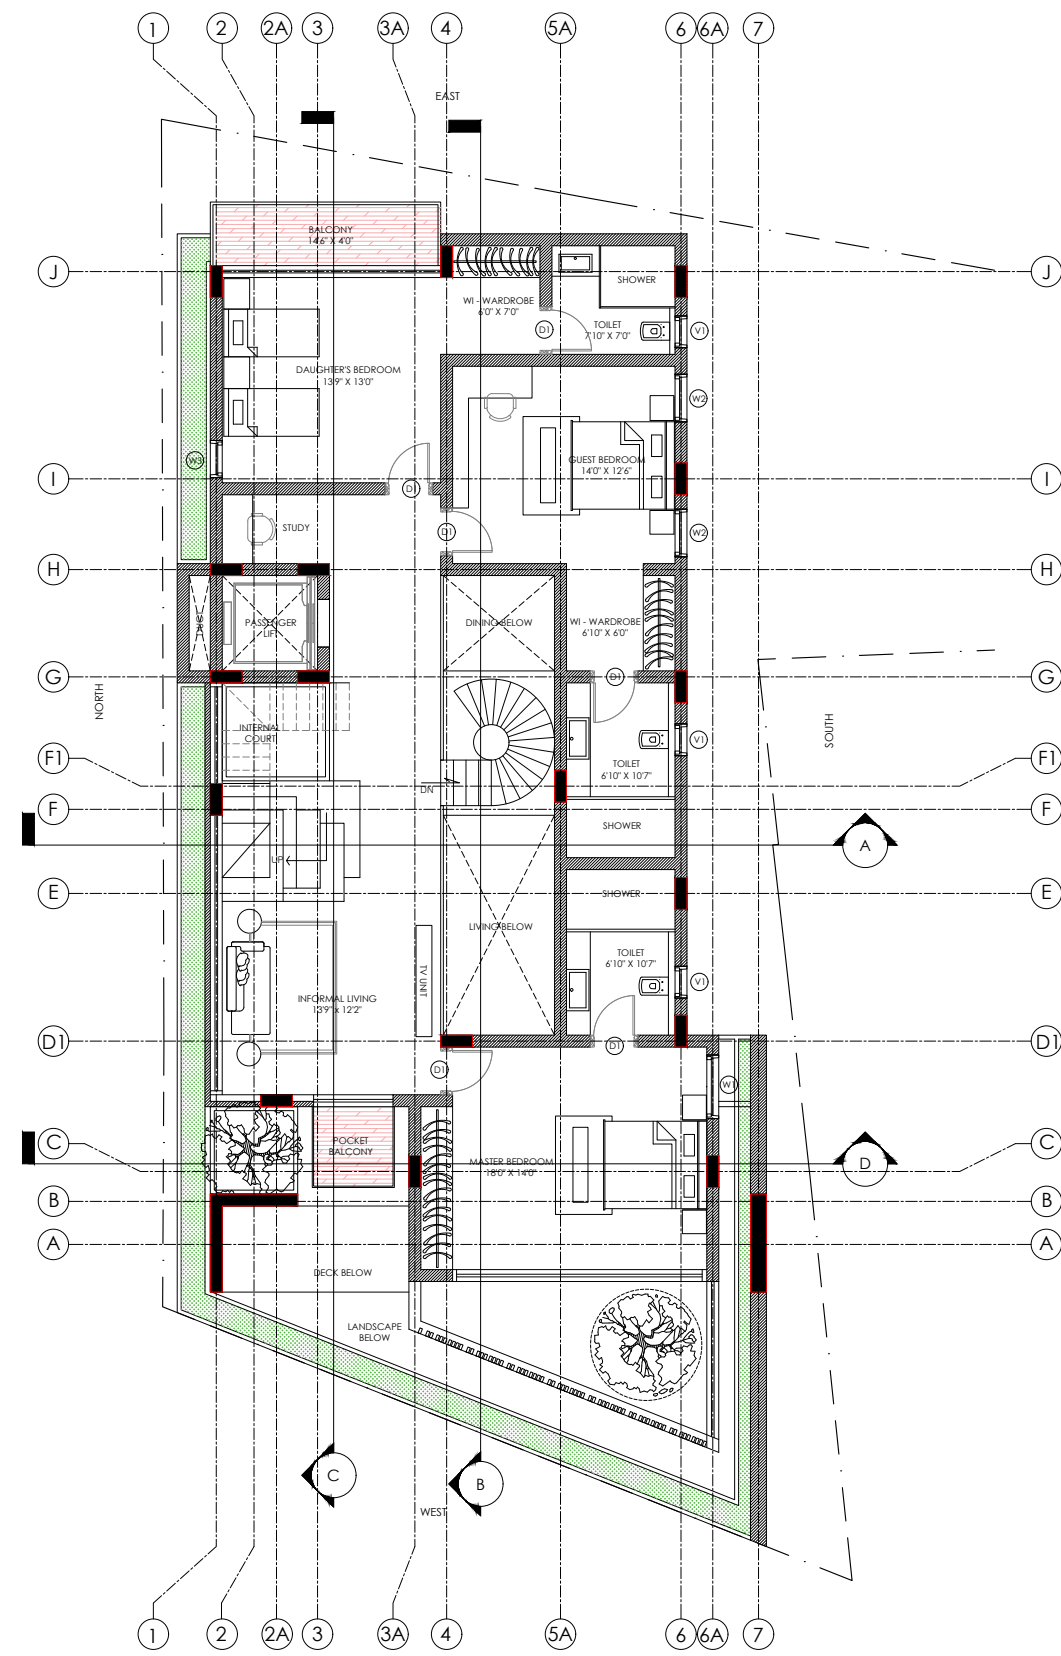


SECOND FLOOR

ARCHITECTURE				
	Scale	NTS	Date	08-08-2022
	Dealt	Pradeep	Drawn	Bharath
	Checked	Rajesh	Drawn	Rakshith
RV - 00				
GOOD FOR CONSTRUCTION				
Techno Architecture, Inc. Architectural solutions				
# 9/1, Lufthardhi murti road, shankarapuram, basavanagudi, Bangalore-560 004 Phone: 65963992, 42103764 Technoarchitecture@gmail.com				

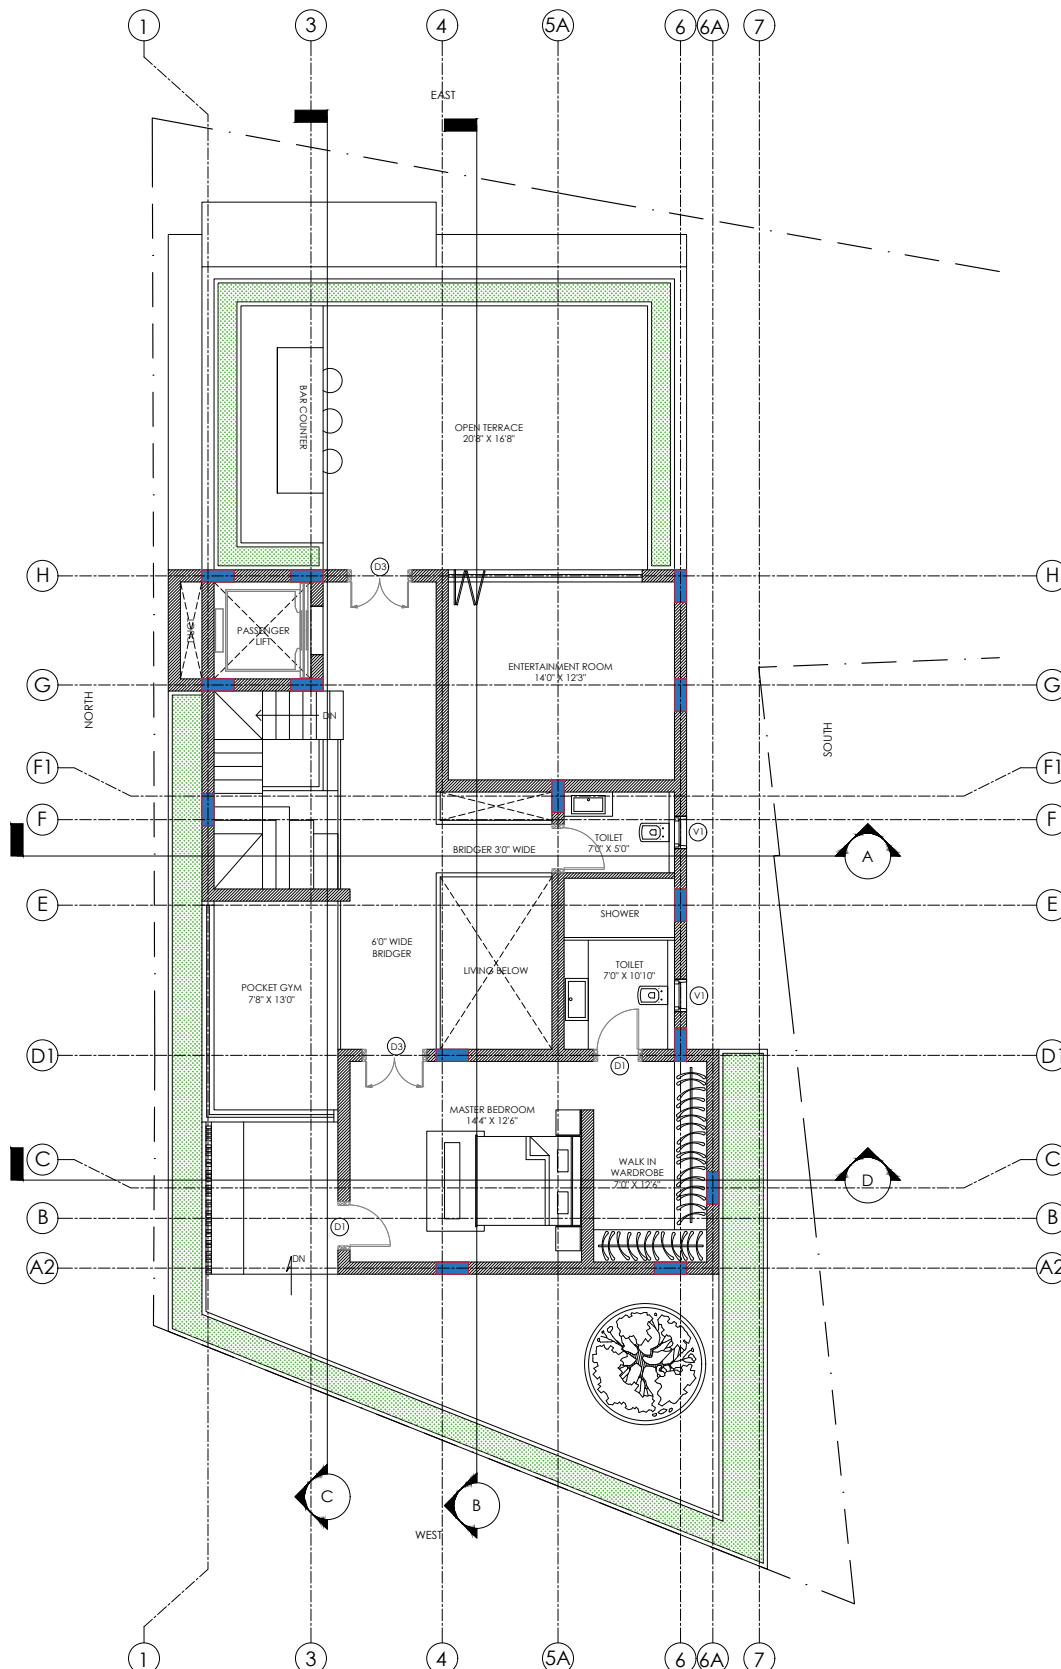


TERRACE FLOOR

ARCHITECTURE				
	Scale	NTS	Date	08-08-2022
	Dealt	Pradeep	Drawn	Bharath
	Checked	Rajesh	Drawn	Rakshith
RV - 00				
GOOD FOR CONSTRUCTION				
Techno Architecture, Inc. Architectural solutions				
# 9/1, Lufthardhi murti road, shankarapuram, basavanagudi, Bangalore-560 004 Phone: 65963992, 42103764 Technoarchitecture@gmail.com				

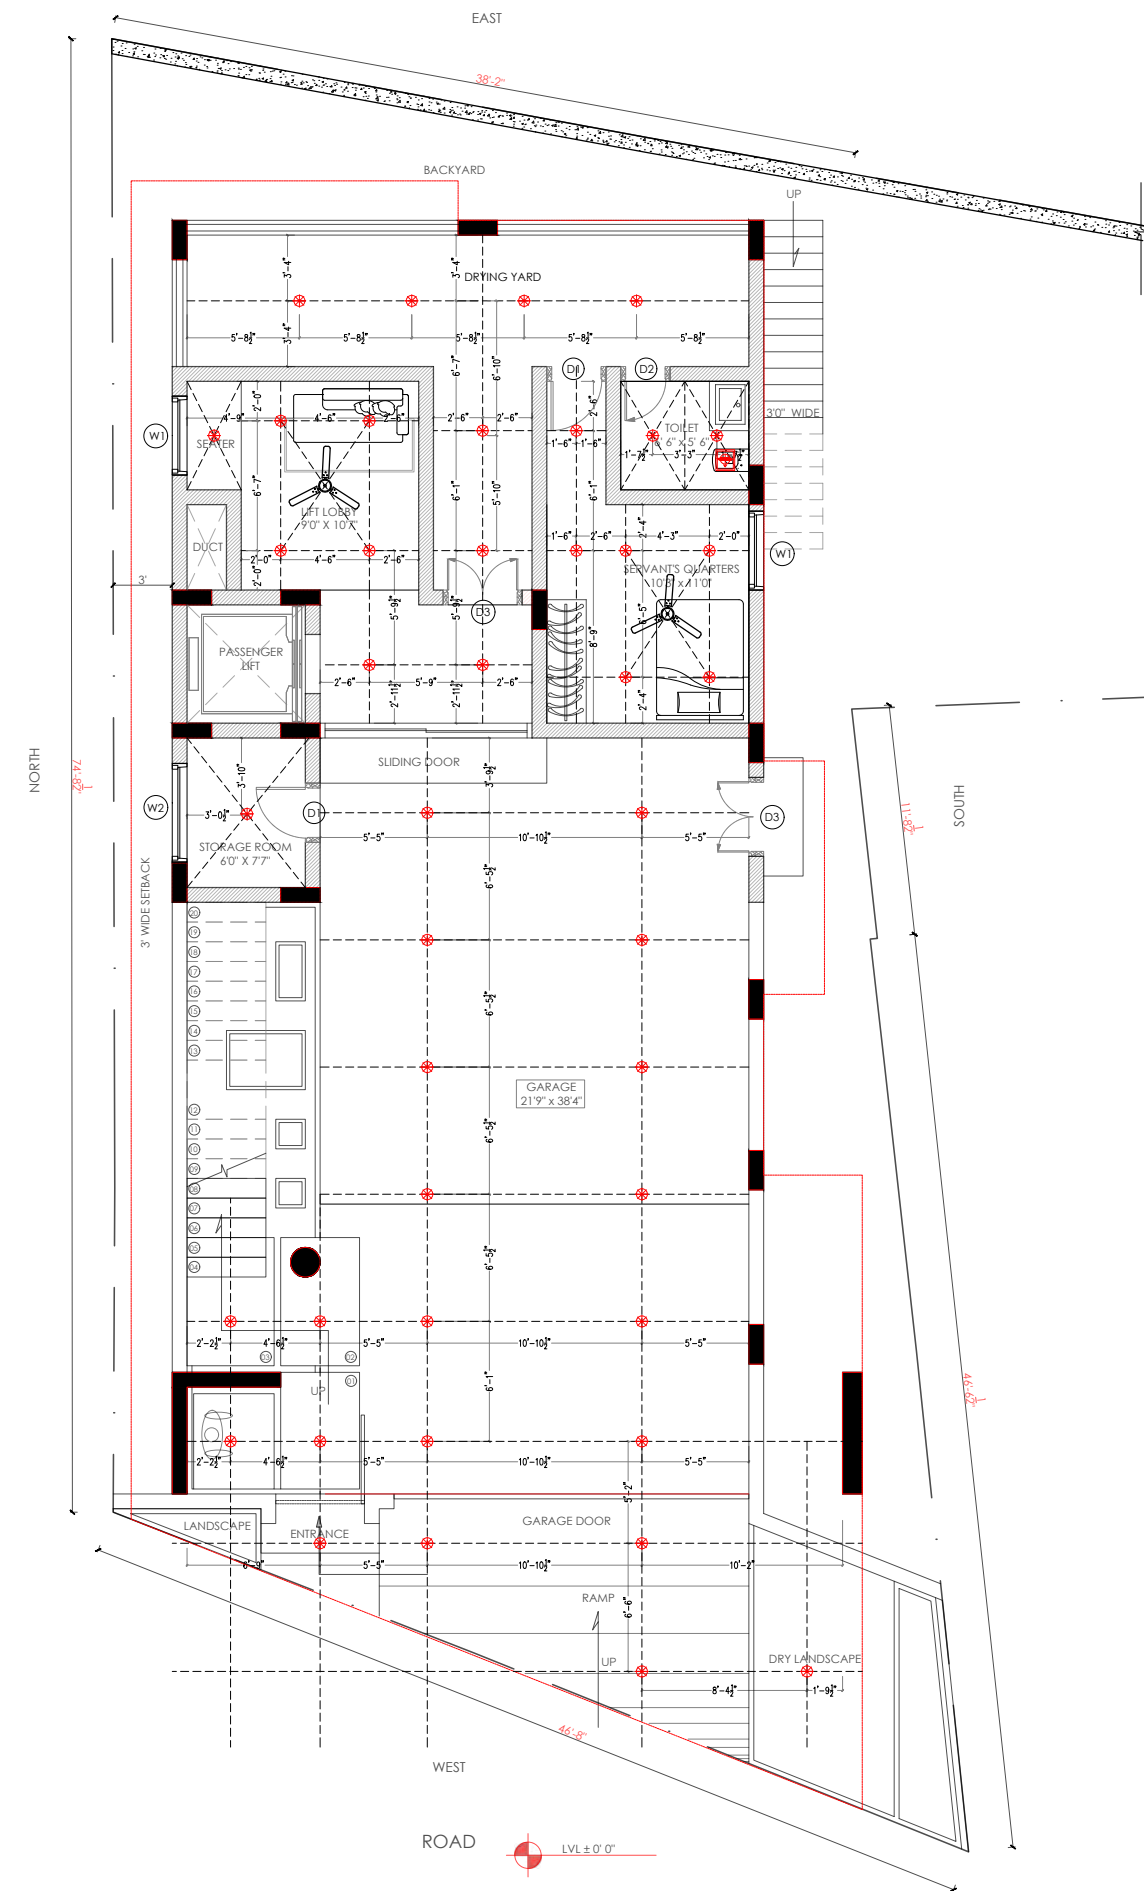

GROUND FLOOR ELECTRICAL LAYOUT

ARCHITECTURE				
	Scale	NTS	Date	20-02-2023
	Dealt	Pradeep	Drawn	Bharath
	Checked	Rajesh	Drawn	Sivaraman
RV - 00				
GOOD FOR CONSTRUCTION				
Techno Architecture, Inc. Architectural solutions				
# 9/1, Lufthardhi murti road, shankarapuram, basavanagudi, Bangalore-560 004 Phone: 65963992, 42103764 Technoarchitecture@gmail.com				

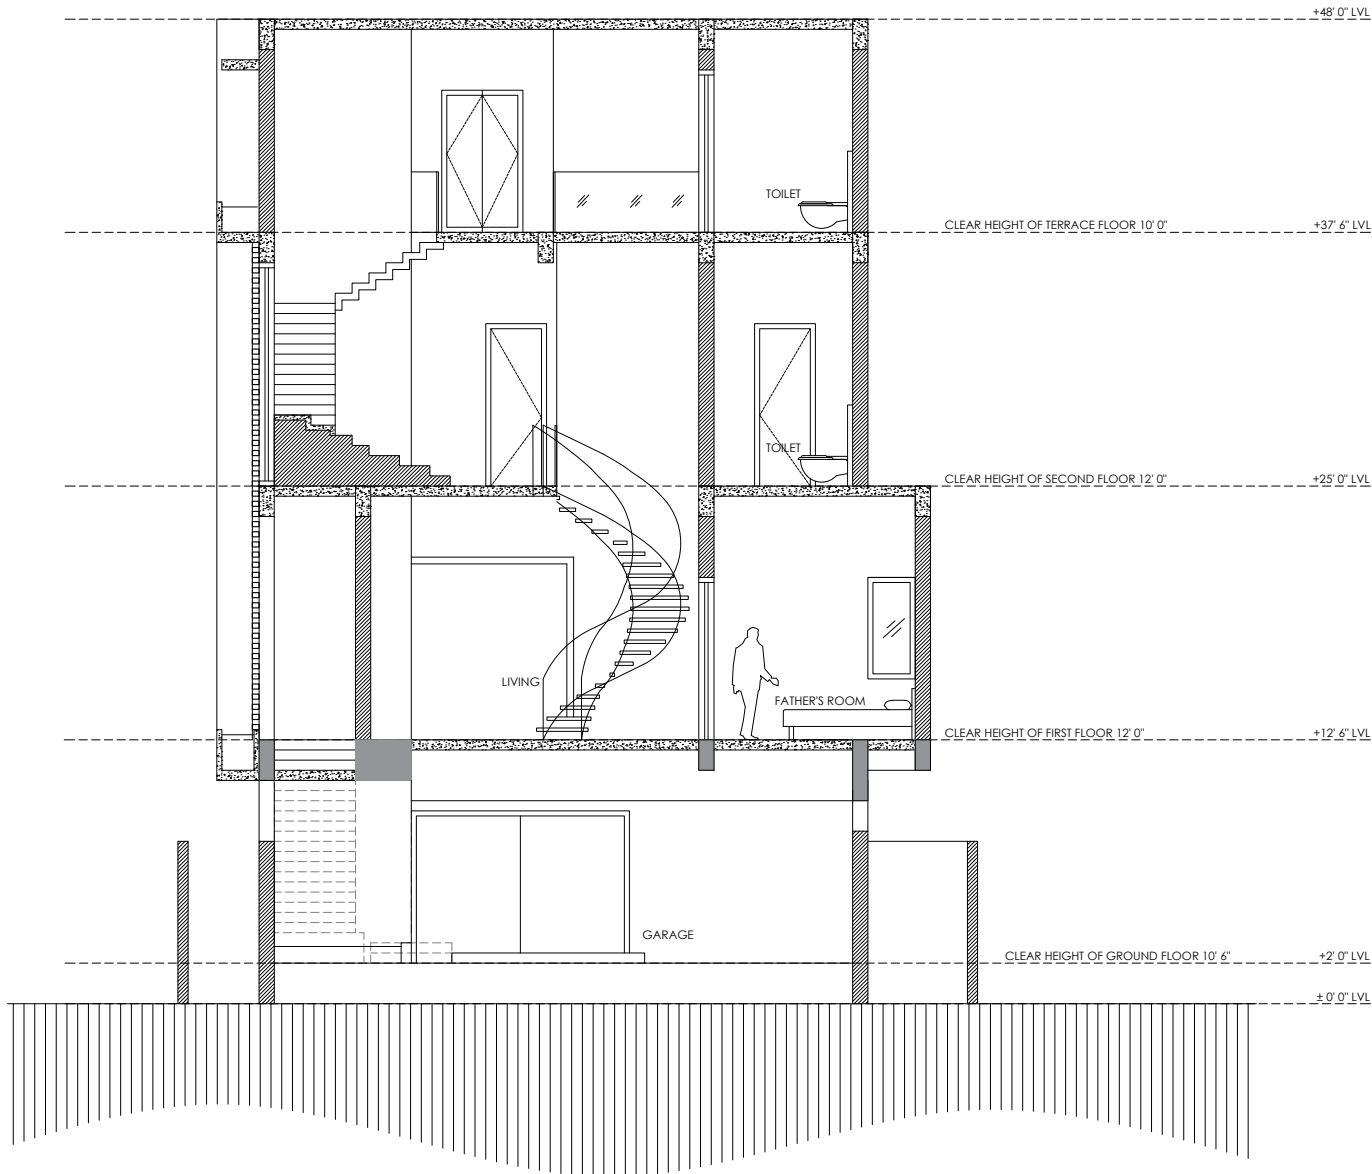


SECTION A

ARCHITECTURE				
	Scale	NTS	Date	08-08-2022
	Dealt	Pradeep	Drawn	Bharath
	Checked	Rajesh	Drawn	Sivaraman
RV - 00				
GOOD FOR CONSTRUCTION				
Techno Architecture, Inc. Architectural solutions				
# 9/1, Lufthardhi murti road, shankarapuram, basavanagudi, Bangalore-560 004 Phone: 65963992, 42103764 Technoarchitecture@gmail.com				



9/1,uttaradhi mutt road,shankarpuram,basavanagudi,
Bangalore-560 004
Phone 65963992,42103764 technoarchitecture@gmail.com

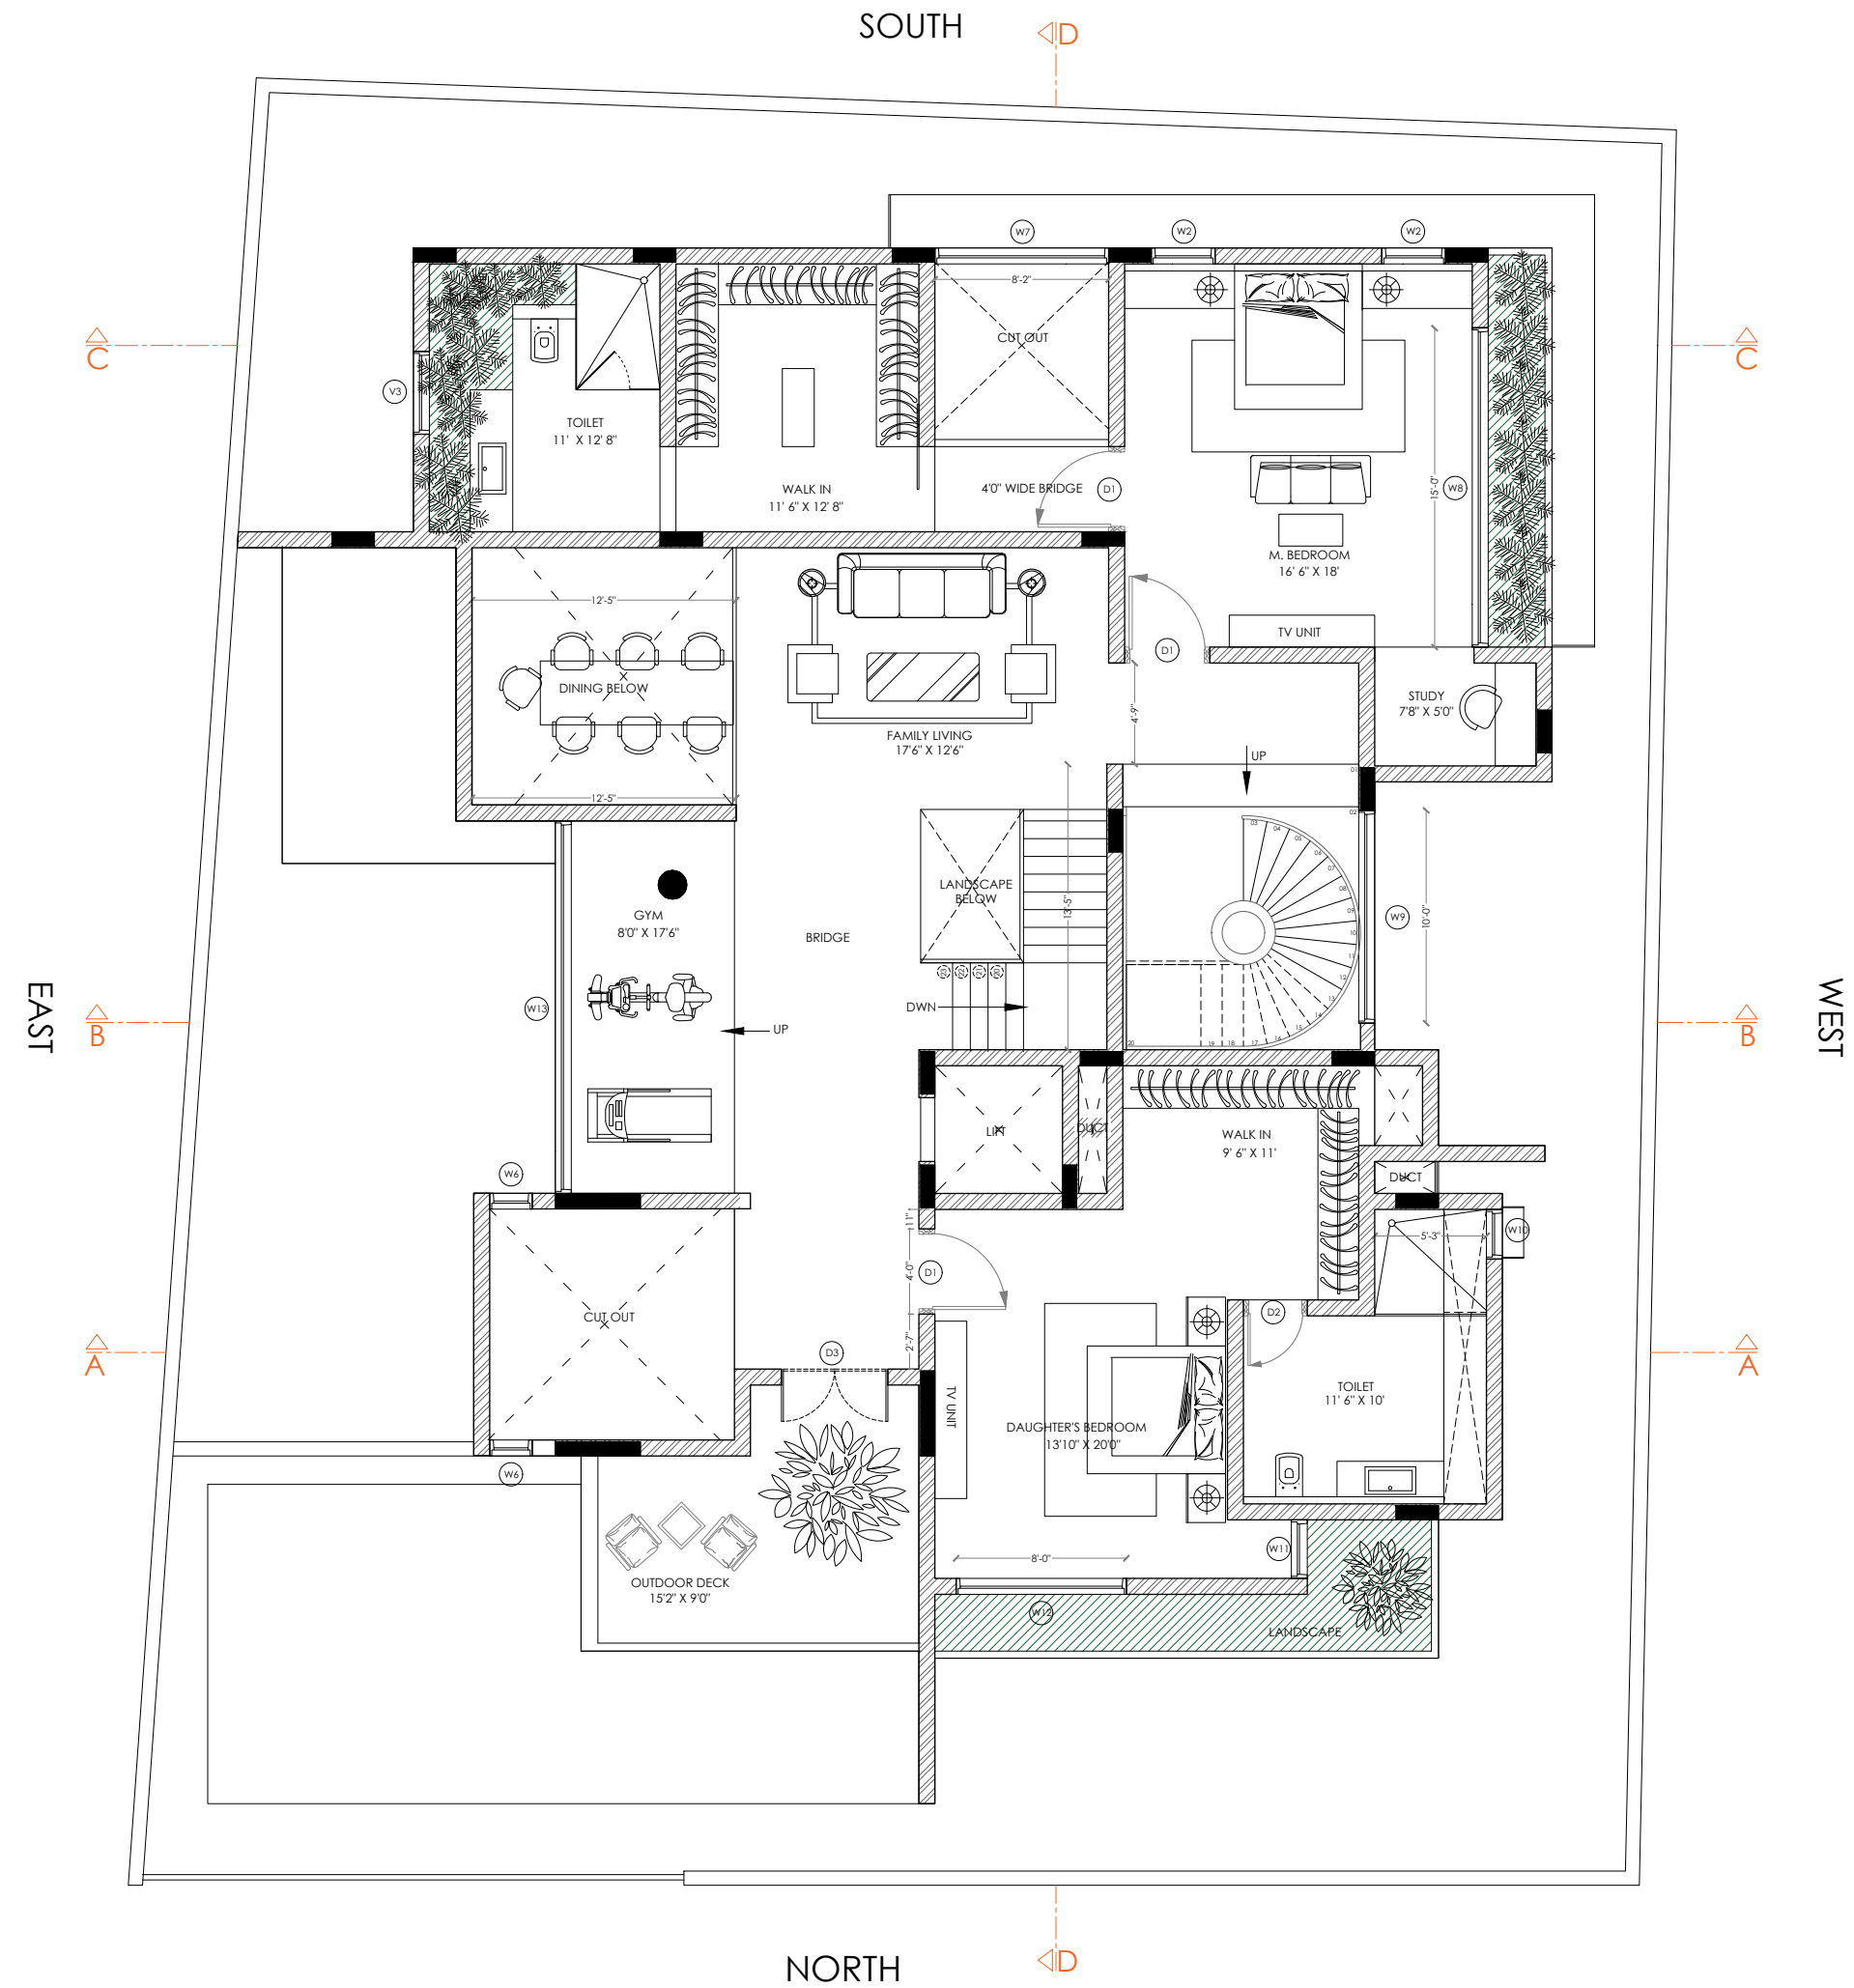

PROPOSED RESIDENCE FOR
Mrs Priya and Mr Pradeep at Tumkur


TITLE:
First Floor Plan

REMARKS:

ARCHITECTURE		* ALL THE DIMENSIONS ARE GIVEN IN FEET AND INCHES ONLY. * ALL MEASUREMENTS TO BE CHECKED AT SITE. * DO NOT SCALE THIS DRAWING. * FOLLOW THE WRITTEN DIMENSIONS. * ANY DISCREPANCIES IN THE DRAWINGS ARE TO BE BROUGHT INTO THE NOTICE OF THE ARCHITECTS IMMEDIATELY.			
	Scale	NTS	Date	16-12-2022	RV - 04
	Dealt	Pradeep	Drawn	Bharath	
	Checked	Rajesh	Cadd ref.		
	Dwg no.				

Techno Architecture.Inc
Architectural solutions

9/1,uttaradhi mull road,shankarapuram,basavanagudi,
Bangalore-560 004
Phone 65963992,42103764 technoarchitecture@gmail.com

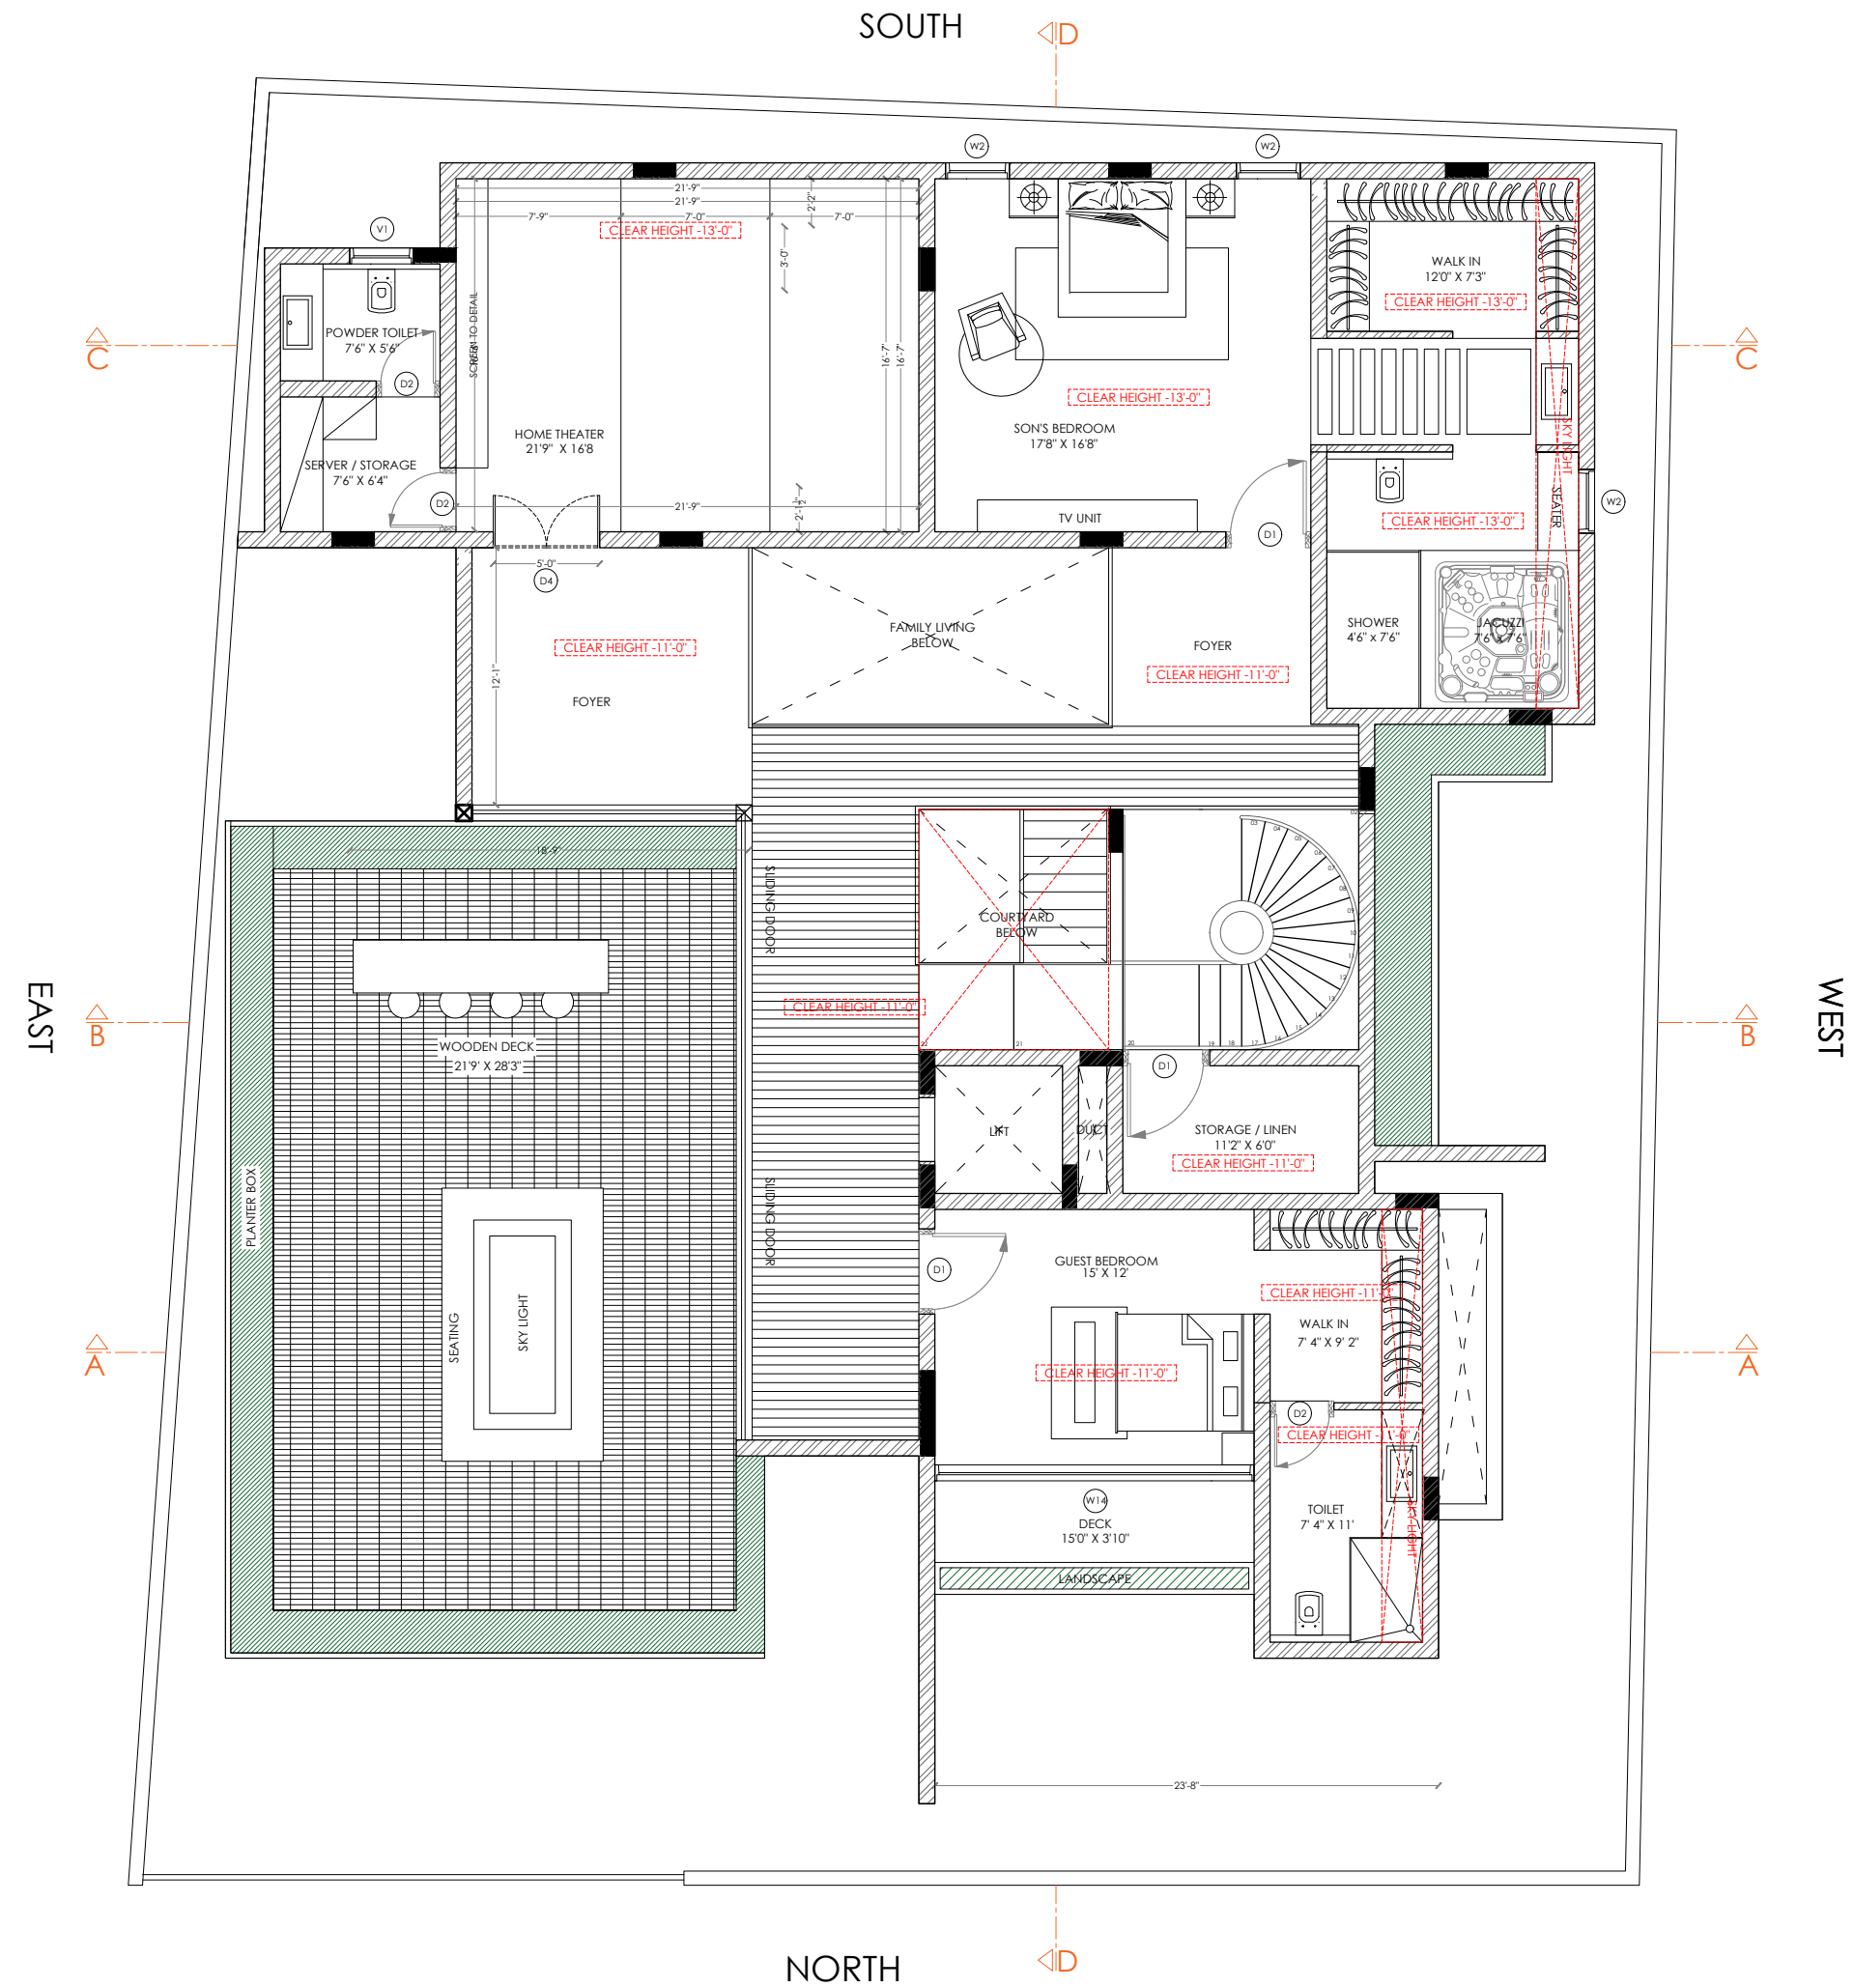

PROPOSED RESIDENCE FOR
Mrs Priya and Mr Pradeep at Tumkur


TITLE:
Second Floor Plan

REMARKS:

ARCHITECTURE		* ALL THE DIMENSIONS ARE GIVEN IN FEET AND INCHES ONLY. * ALL MEASUREMENTS TO BE CHECKED AT SITE. * DO NOT SCALE THIS DRAWING. * FOLLOW THE WRITTEN DIMENSIONS. * ANY DISCREPANCIES IN THE DRAWINGS ARE TO BE BROUGHT INTO THE NOTICE OF THE ARCHITECTS IMMEDIATELY.			
	Scale	NTS	Date	16-12-2022	RV - 04
	Dealt	Pradeep	Drawn	Bharath	
	Checked	Rajesh	Cadd ref.		
	Dwg no.				

Techno Architecture.Inc
Architectural solutions





9/1,uttaradhi mull road,shankarapuram,basavanagudi,
Bangalore-560 004
Phone 65963992,42103764 technoarchitecture@gmail.com

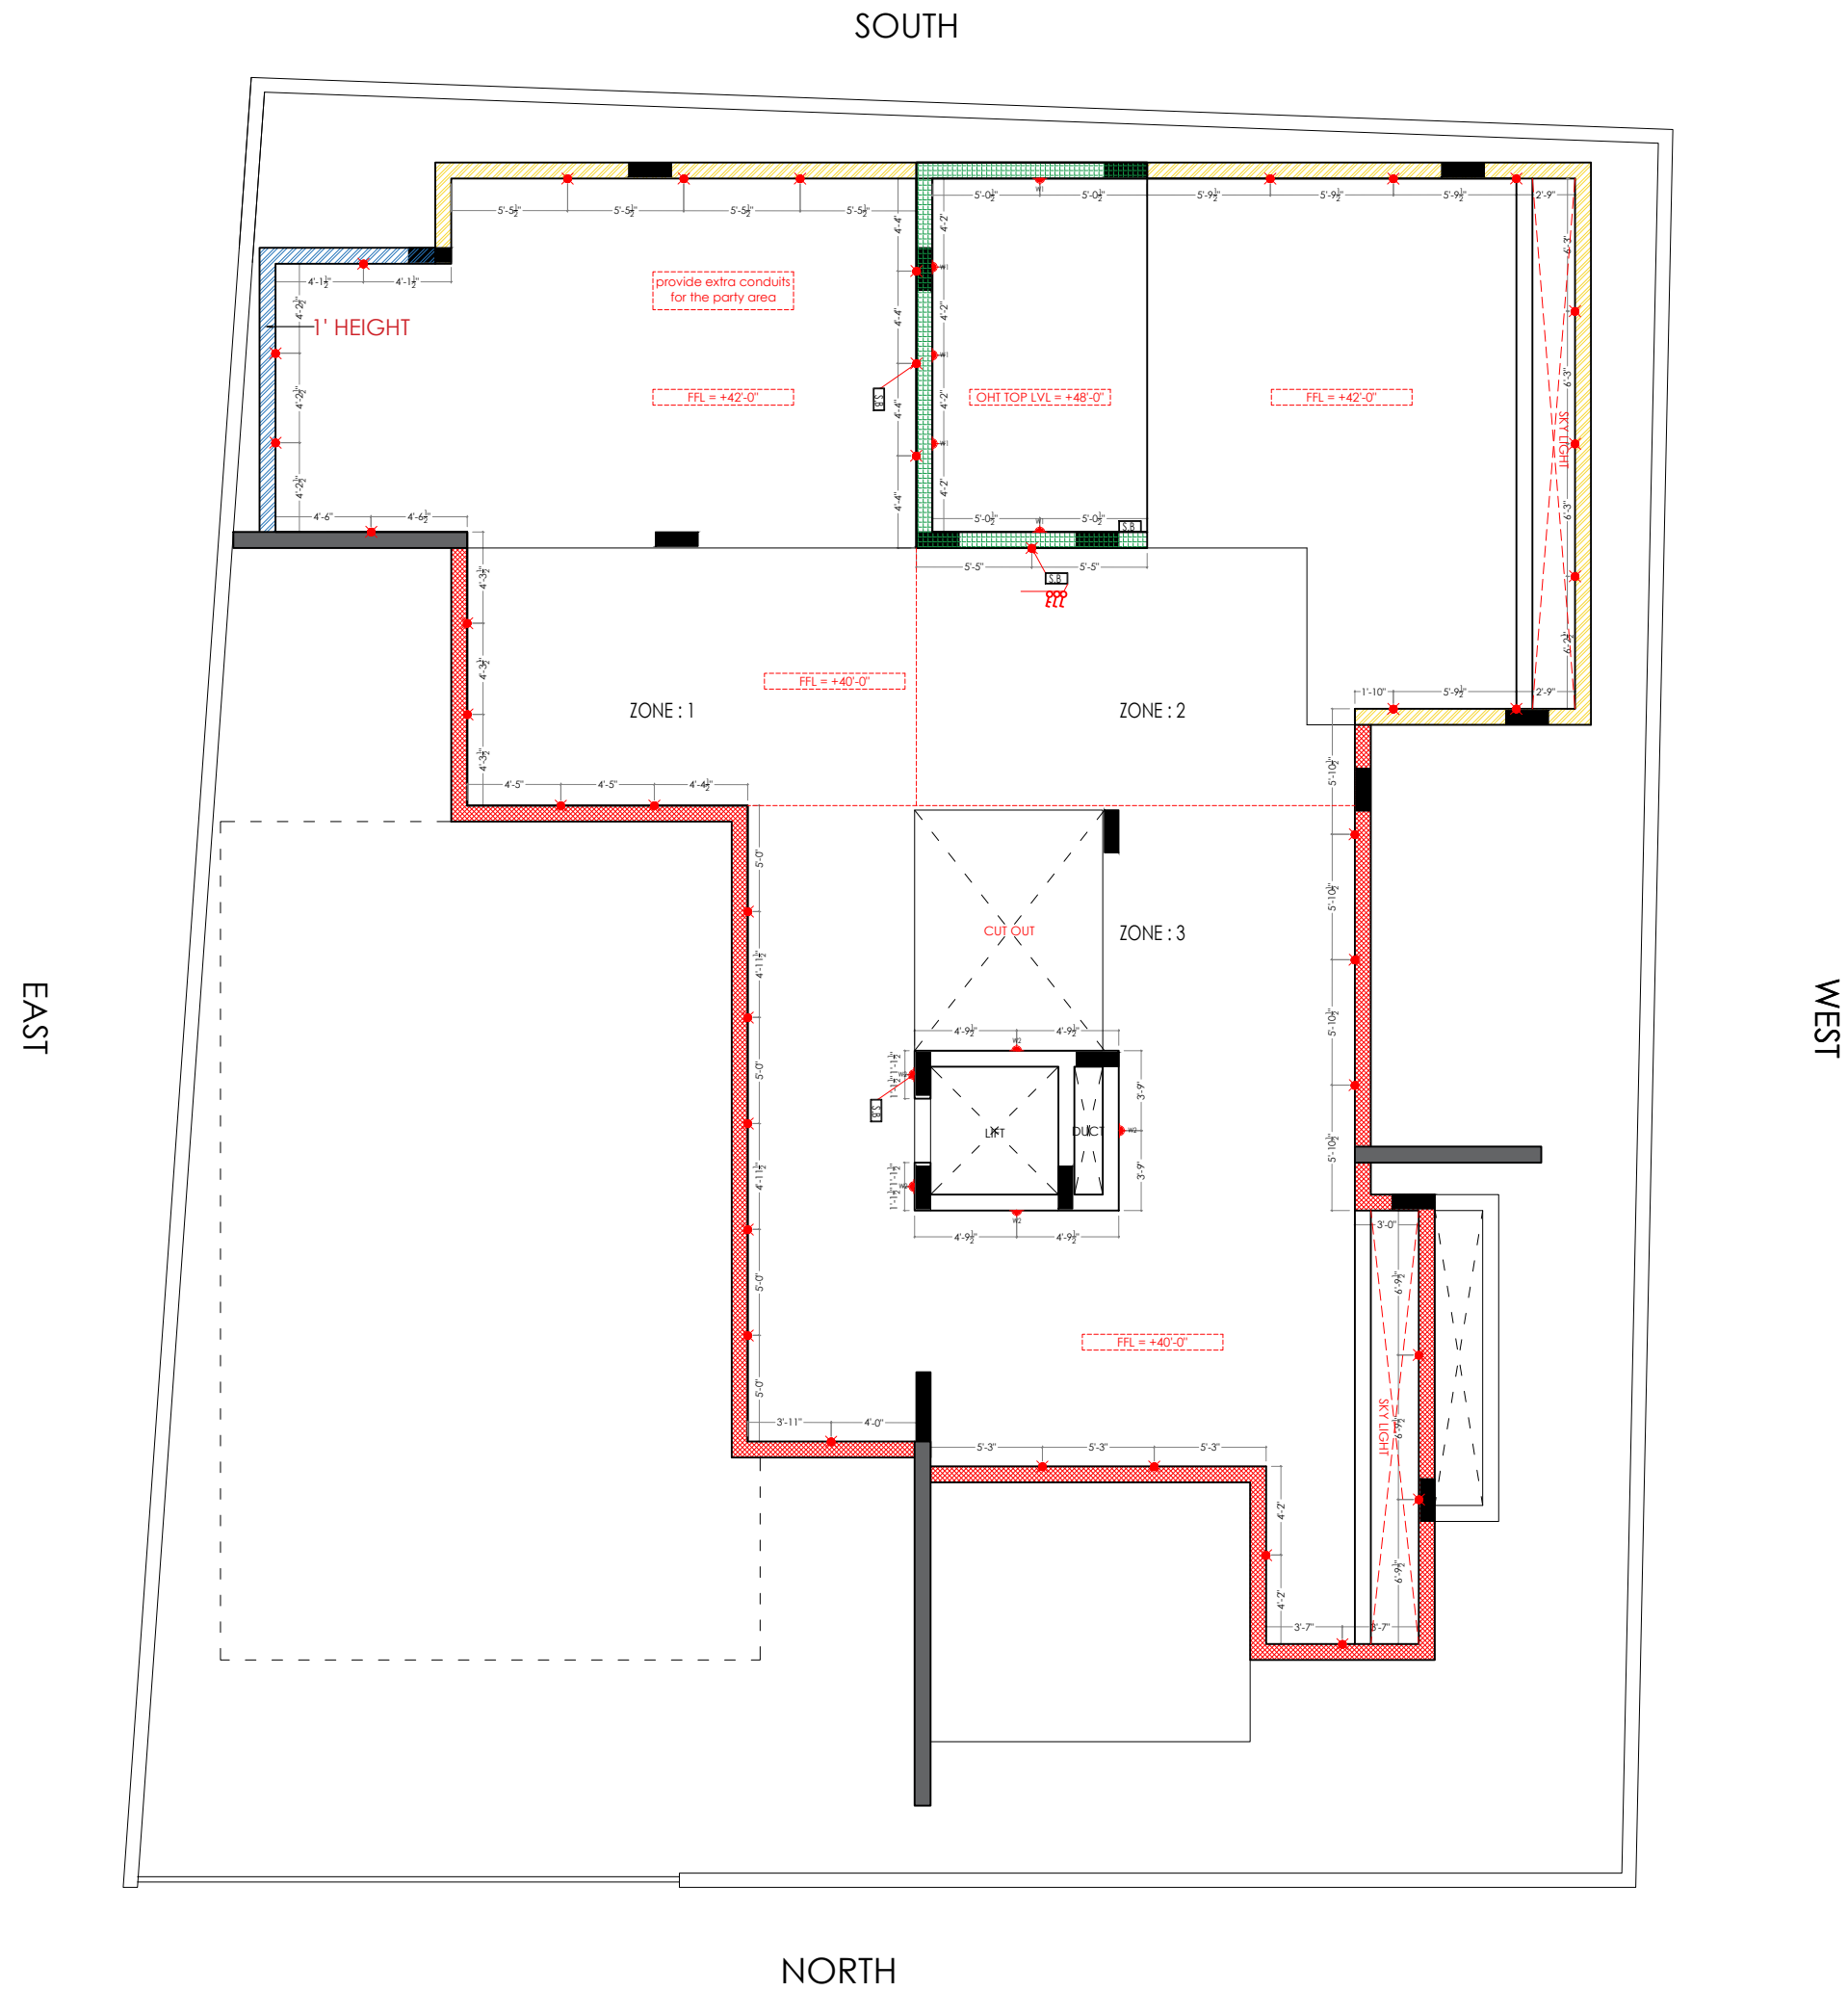

PROJECT TITLE :
**PROPOSED RESIDENCE FOR
Mrs Priya and Mr Pradeep at Tumkur**

LEGEND

LEGEND	FIXTURE	MOUNTING HEIGHT
	SPIKE LIGHT	FLOOR MOUNTED
	W1 WALL MOUNTED LAMP	+5'-0" FFL
	W2 WALL MOUNTED LAMP	+8'-0" FFL
	SWITCH BOARD	+4'-0" FFL

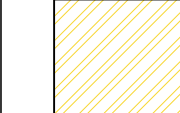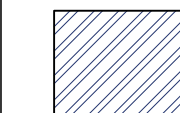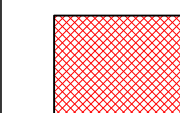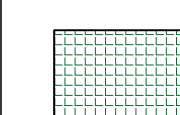	WALL AT 45' 0" (5' HEIGHT)
	WALL AT 45' 0" (3' HEIGHT)
	WALL AT 43' 0" (1' HEIGHT)
	WALL AT 43' 0" (3' HEIGHT)
	WALL AT 54' 9" (12' 9" HEIGHT)


TITLE:
TERRACE FLOOR PARAPET WALL DRAWING

REMARKS:

ARCHITECTURE		* ALL THE DIMENSIONS ARE GIVEN IN FEET AND INCHES ONLY. * ALL MEASUREMENTS TO BE CHECKED AT SITE. * DO NOT SCALE THIS DRAWING. * FOLLOW THE WRITTEN DIMENSIONS. * ANY DISCREPANCIES IN THE DRAWINGS ARE TO BE BROUGHT INTO THE NOTICE OF THE ARCHITECTS IMMEDIATELY.		
	Scale	NTS	Date	17-03-2023
	Dealt	Pradeep	Drawn	Bharath
	Checked	Rajesh	Drawn	Sivaraman
	Dwg no.	RV - 04		

Techno Architecture.Inc
Architectural solutions

9/1,uttaradhi mutt road,shankarapuram,basavanagudi,
Bangalore-560 004
Phone 65963992,42103764 technoarchitecture@gmail.com

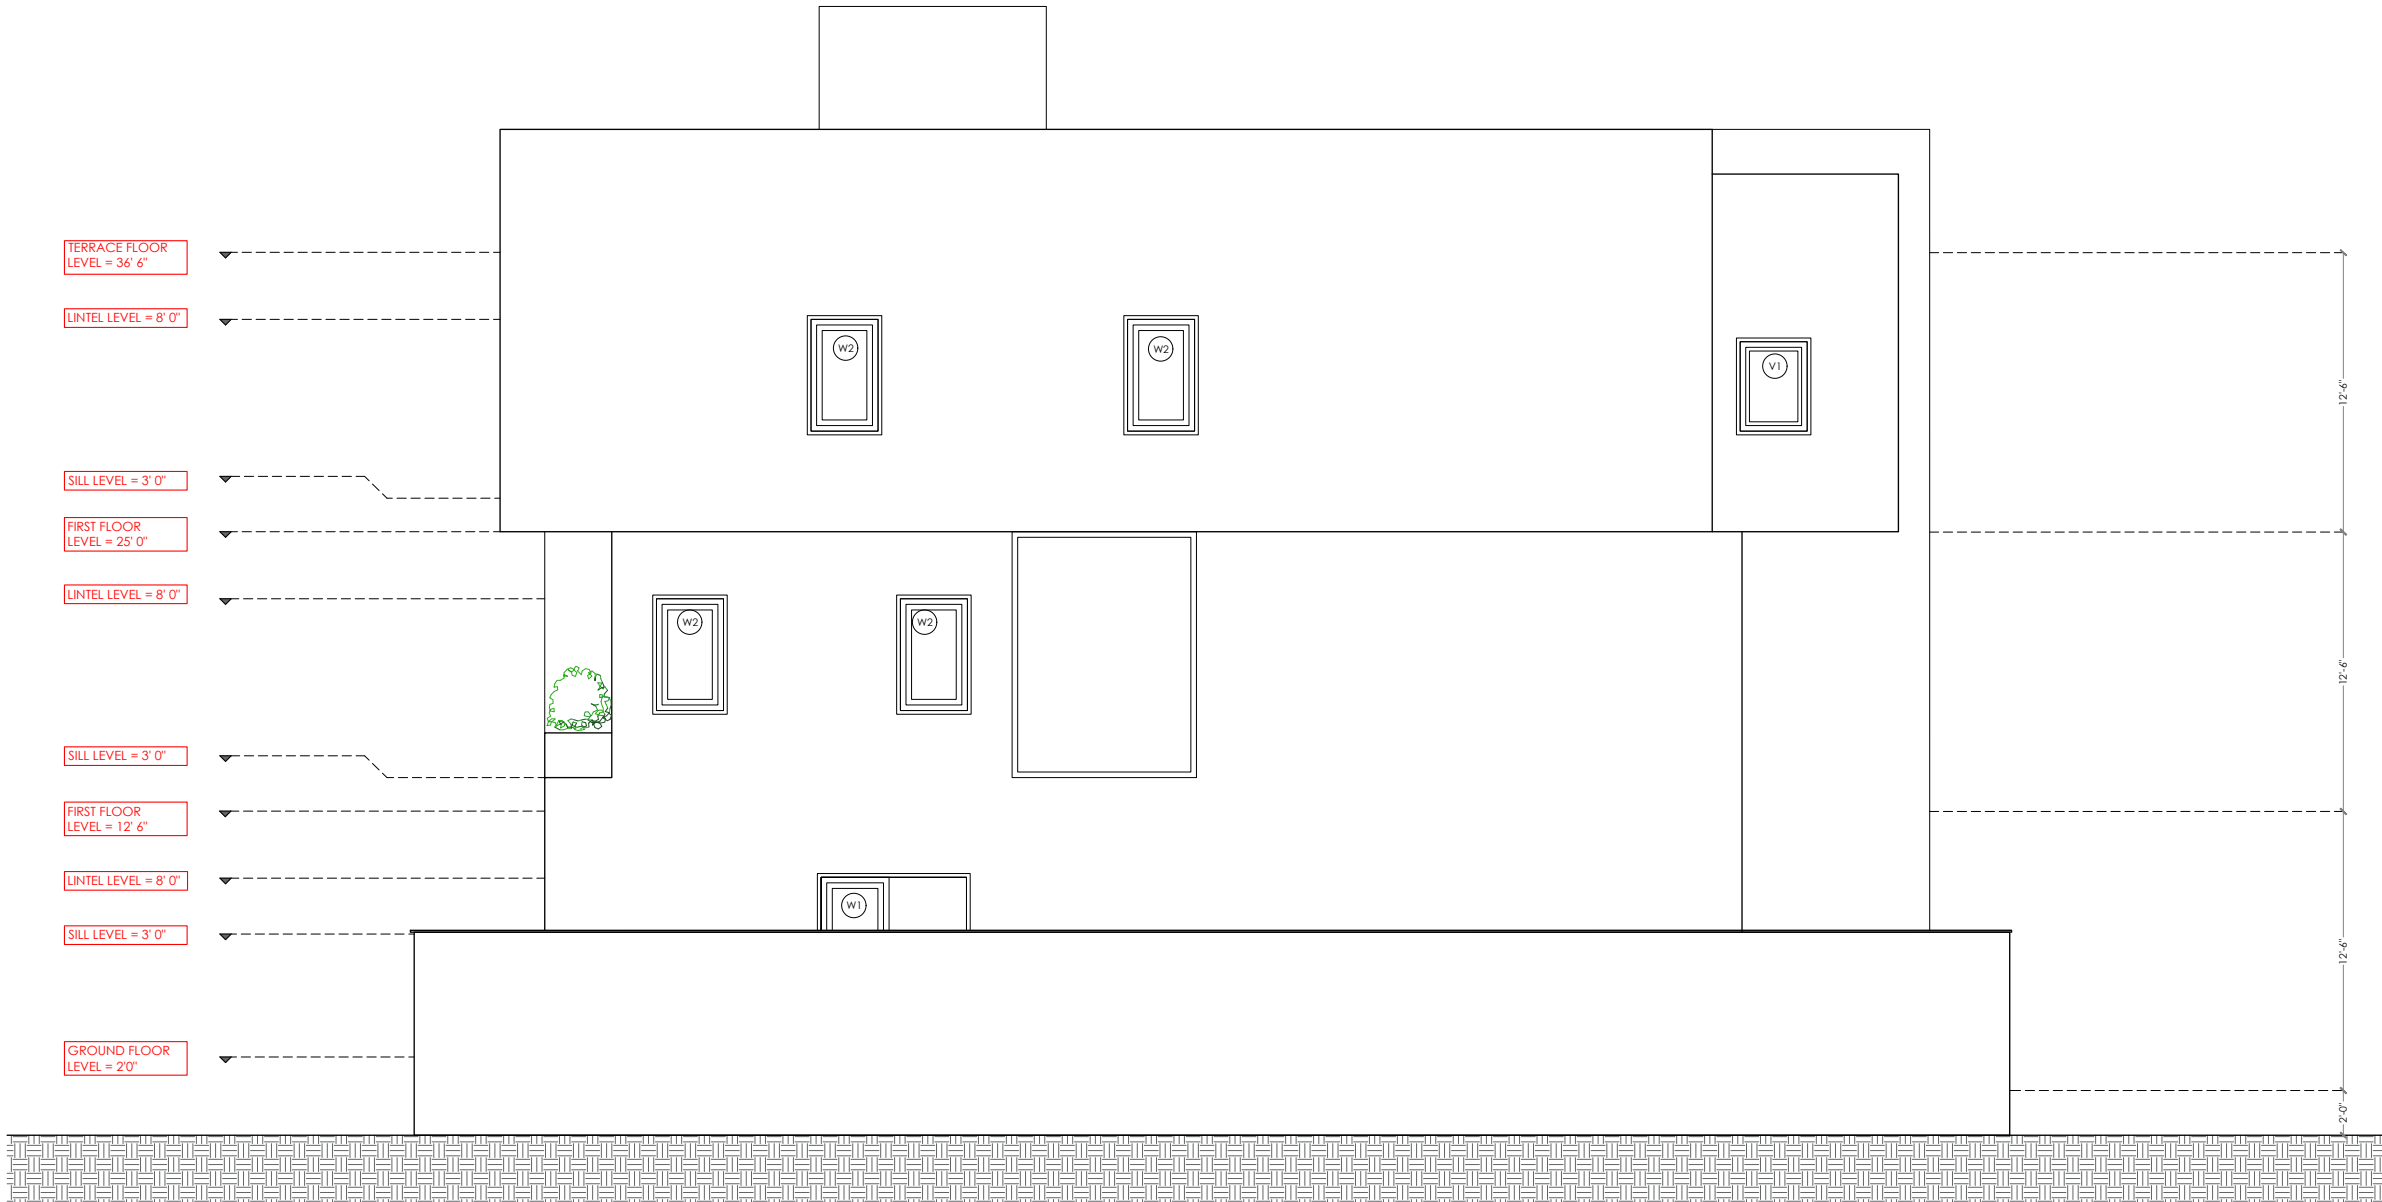

PROJECT TITLE :

**PROPOSED RESIDENCE FOR
Mrs Priya and Mr Pradeep at Tumkur**

TITLE:
SOUTH ELEVATION


REMARKS:

* ALL THE DIMENSIONS ARE GIVEN IN FEET AND INCHES ONLY.
* ALL MEASUREMENTS TO BE CHECKED AT SITE.
* DO NOT SCALE THIS DRAWING.
* FOLLOW THE WRITTEN DIMENSIONS.
* ANY DISCREPANCIES IN THE DRAWINGS ARE TO BE BROUGHT INTO THE NOTICE OF THE ARCHITECTS IMMEDIATELY.

Scale	NTS	Date	18-04-2023
Dealt	Pradeep	Drawn	Sivaraman
Checked	Rajesh	Cadd ref.	
Dwg no.	RV - 00		

Techno Architecture.Inc
Architectural solutions

9/1,uttaradhi mutt road,shankarapuram,basavanagudi,
Bangalore-560 004
Phone 65963992,42103764 technoarchitecture@gmail.com

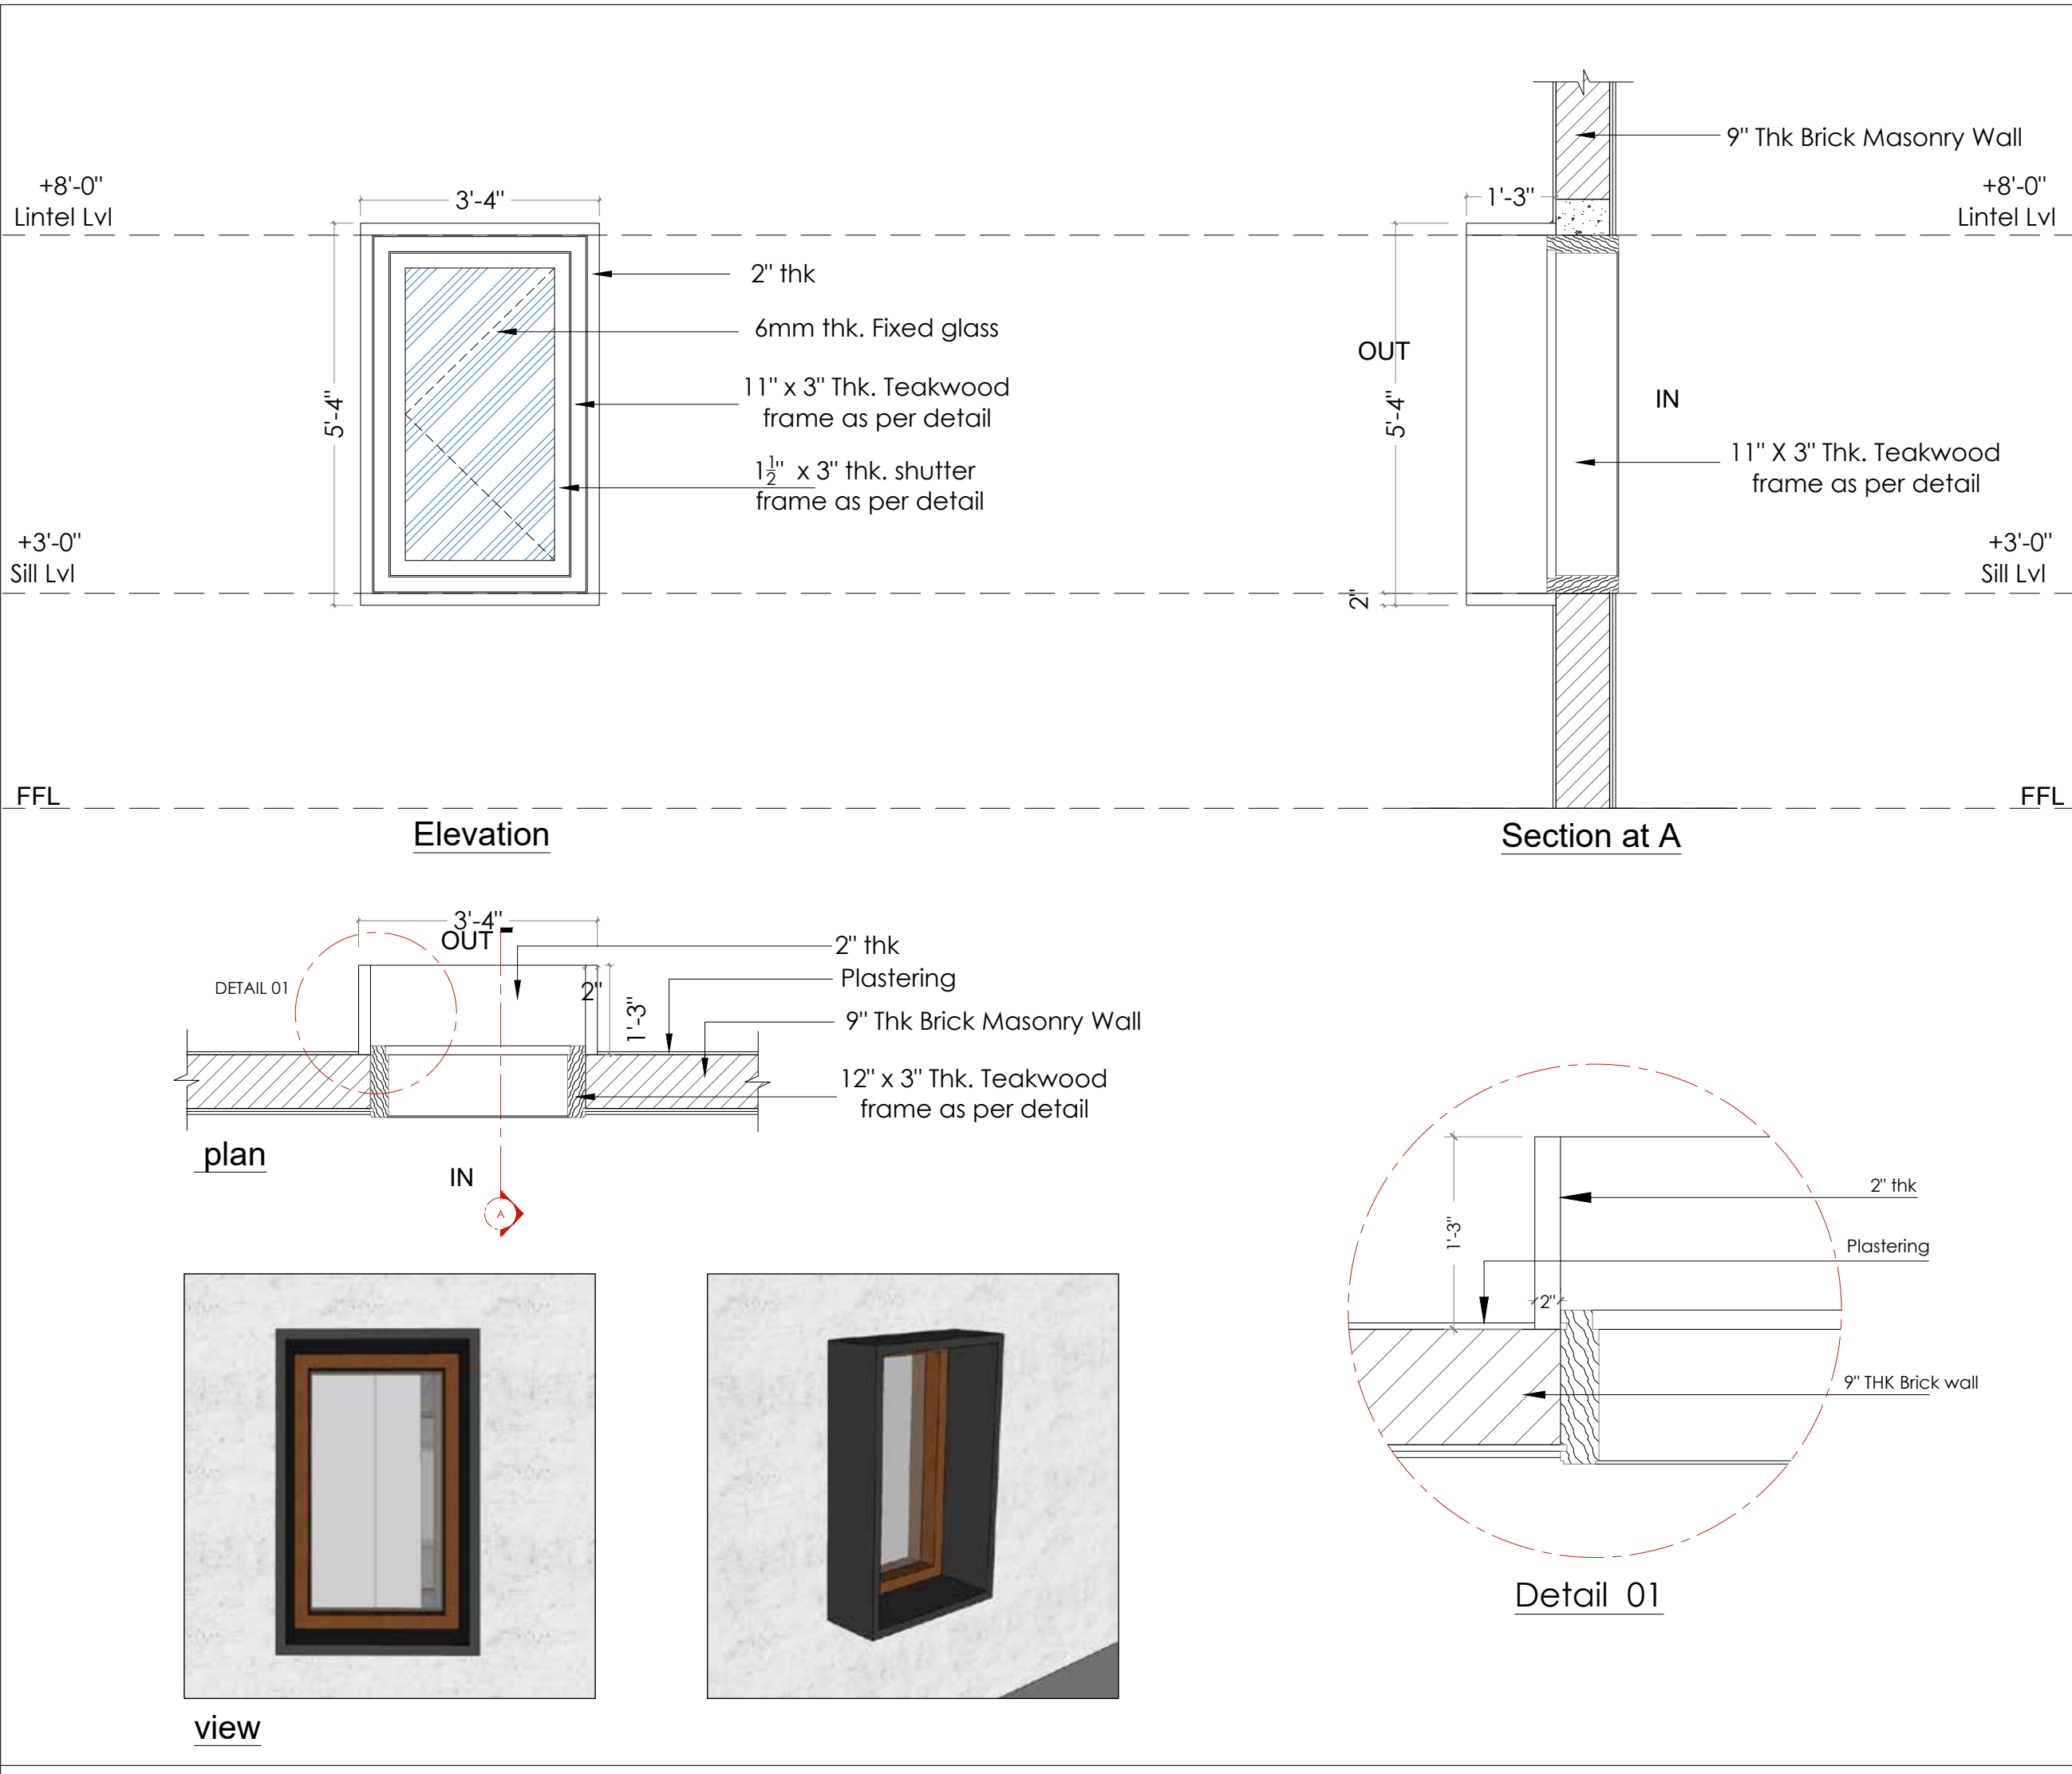

PROJECT TITLE :

**PROPOSED RESIDENCE FOR
Mrs Priya and Mr Pradeep at Tumkur**


TITLE:
WINDOW CHAJJA DETAIL

REMARKS:

ARCHITECTURE	* ALL THE DIMENSIONS ARE GIVEN IN FEET AND INCHES ONLY. * ALL MEASUREMENTS TO BE CHECKED AT SITE. * DO NOT SCALE THIS DRAWING. * FOLLOW THE WRITTEN DIMENSIONS. * ANY DISCREPANCIES IN THE DRAWINGS ARE TO BE BROUGHT INTO THE NOTICE OF THE ARCHITECTS IMMEDIATELY.			
	Scale	NTS	Date	10-04-2023
	Dealt	Pradeep	Drawn	Bharath kumar
	Checked	Rajesh	Drawn	Sivaraman
	Dwg no.	RV - 01		

Techno Architecture.Inc
Architectural solutions

9/1,uttaradhi mutt road,shankarapuram,basavanagudi,
Bangalore-560 004
Phone 65963992,42103764 technoarchitecture@gmail.com

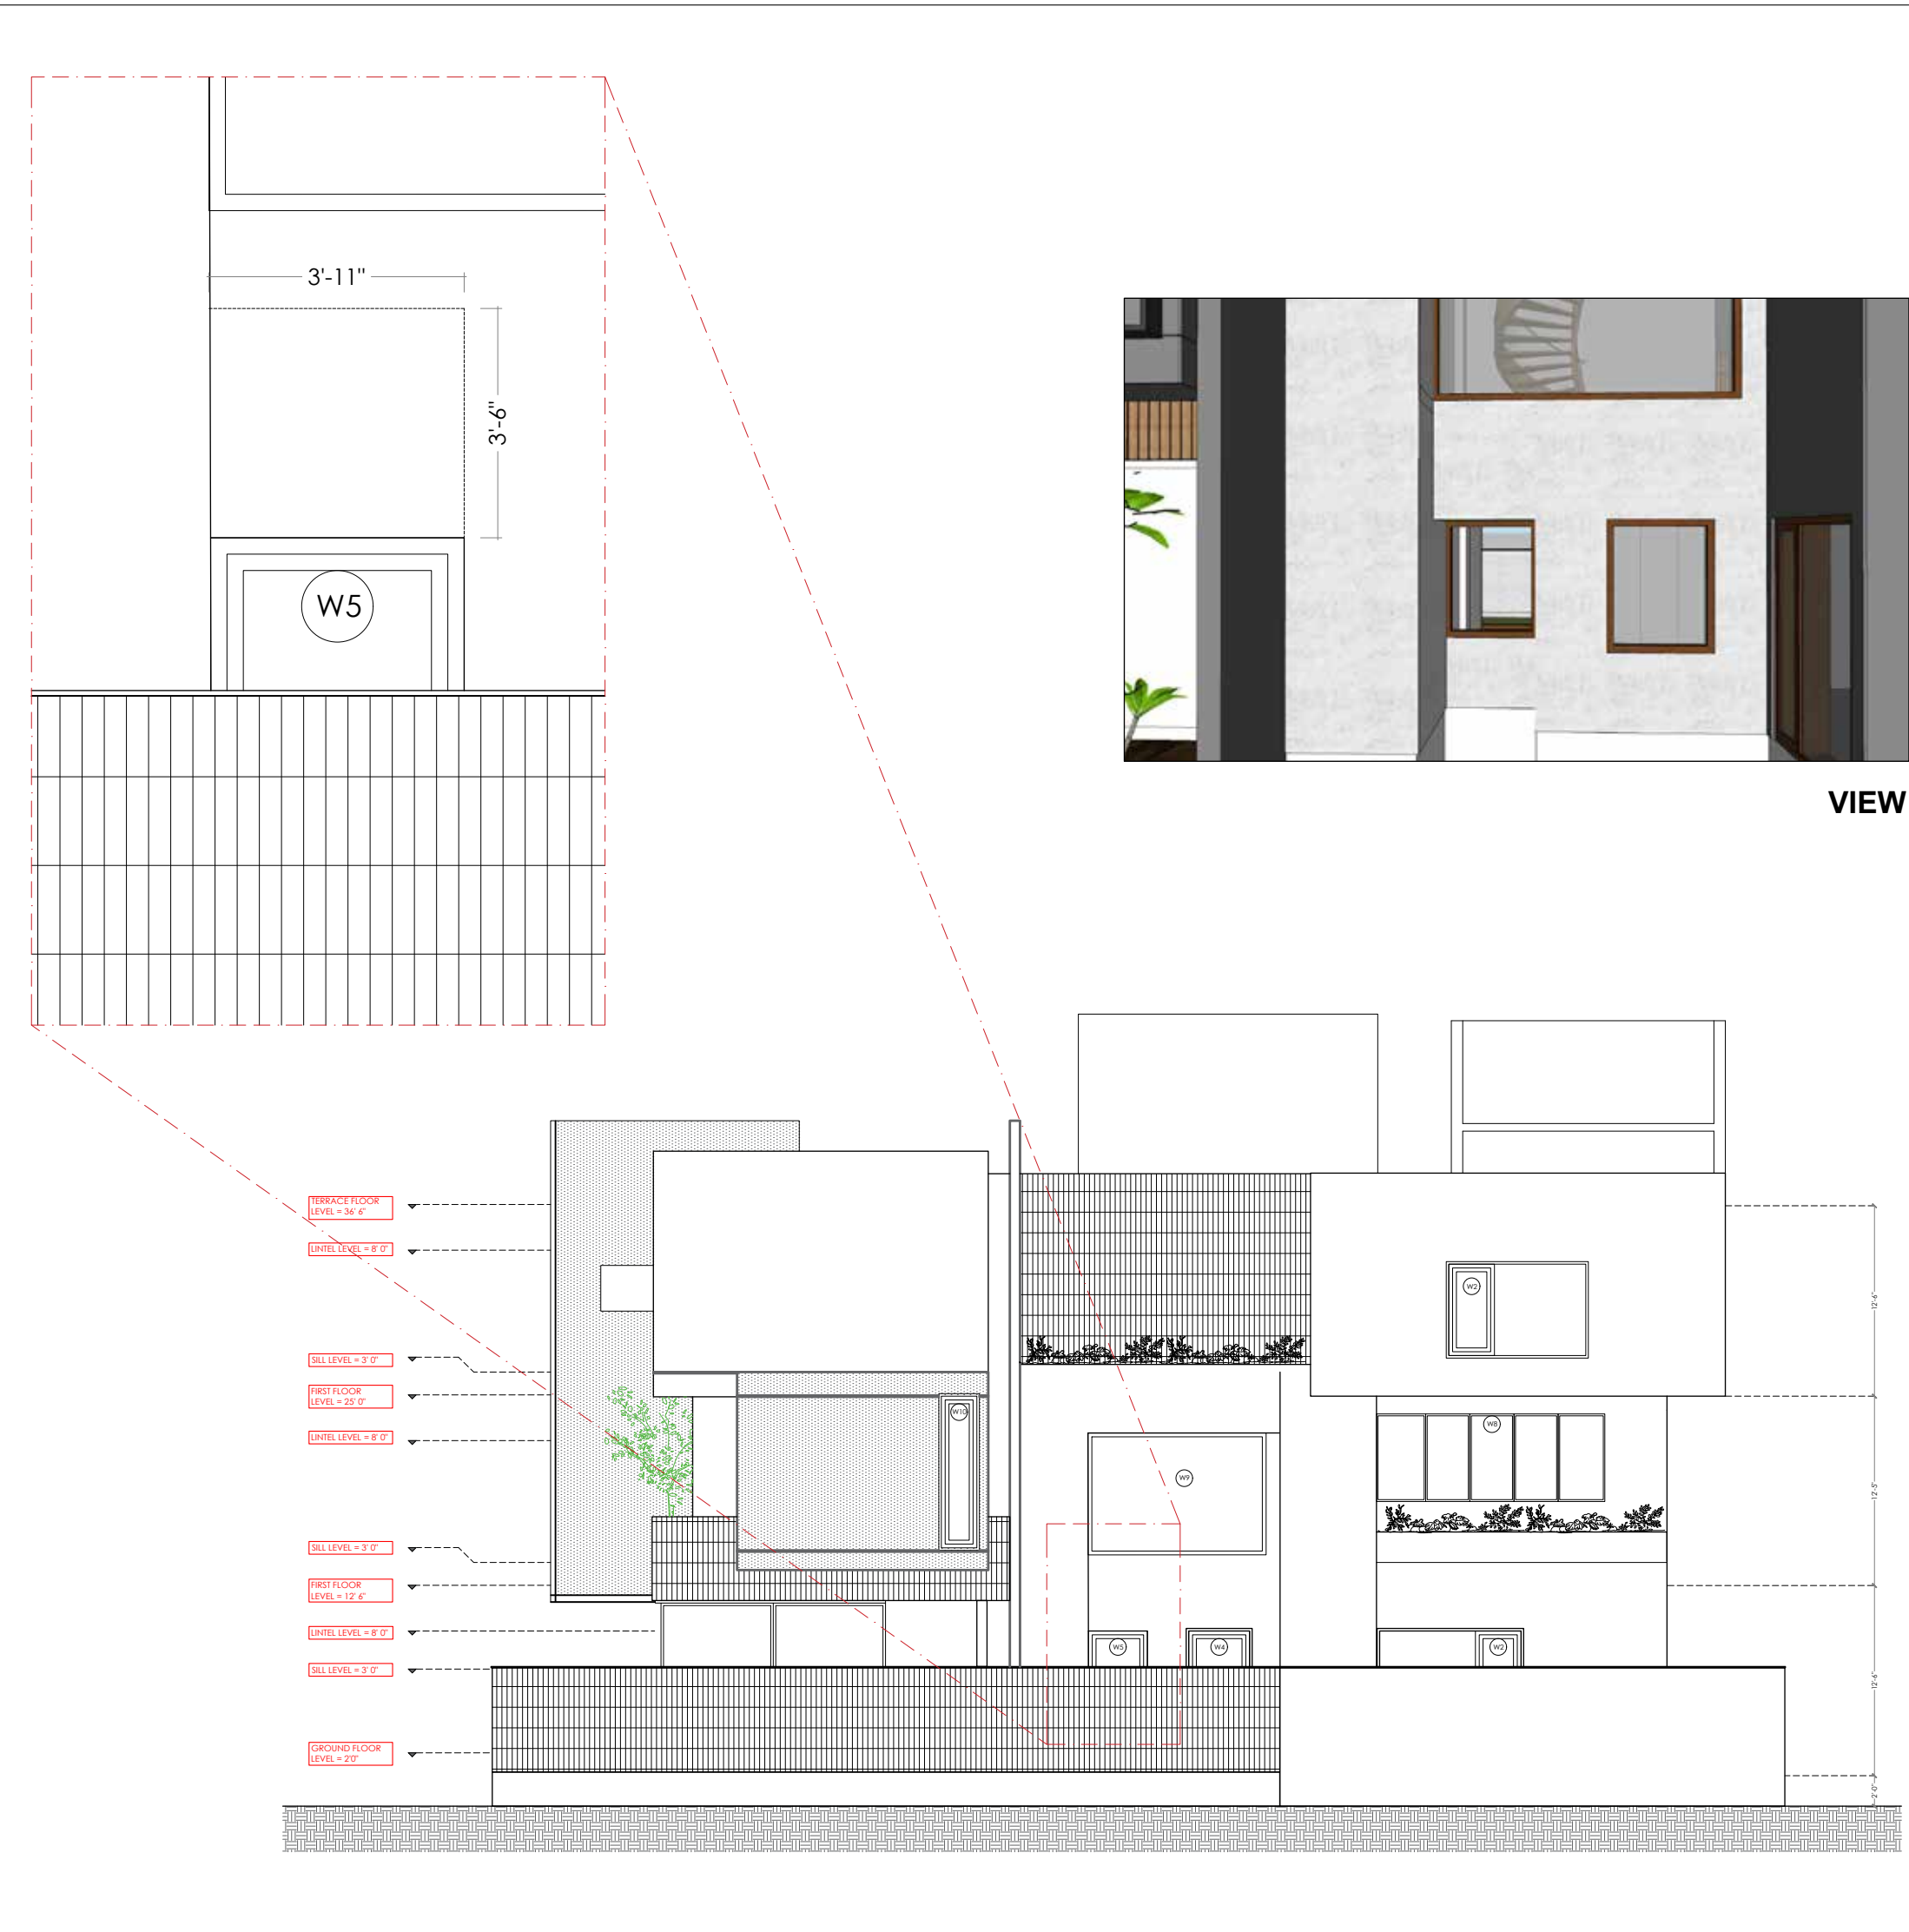

PROJECT TITLE :

**PROPOSED RESIDENCE FOR
Mrs Priya and Mr Pradeep at Tumkur**

TITLE:
WEST ELEVATION

REMARKS:

* ALL THE DIMENSIONS ARE GIVEN IN FEET AND INCHES ONLY.
* ALL MEASUREMENTS TO BE CHECKED AT SITE.
* DO NOT SCALE THIS DRAWING.
* FOLLOW THE WRITTEN DIMENSIONS.
* ANY DISCREPANCIES IN THE DRAWINGS ARE TO BE BROUGHT INTO THE NOTICE OF THE ARCHITECTS IMMEDIATELY.


ARCHITECTURE	Scale	NTS	Date	18-04-2023	RV - 00
	Dealt	Pradeep	Drawn	Sivaraman	
	Checked	Rajesh	Cadd ref.		
	Dwg no.				

Techno Architecture.Inc
Architectural solutions


9/1,uttaradhi mutt road,shankarapuram,basavanagudi,
Bangalore-560 004
Phone 65963992,42103764 technoarchitecture@gmail.com

YASHODA RESIDENCE SCHEME PRESENTATION



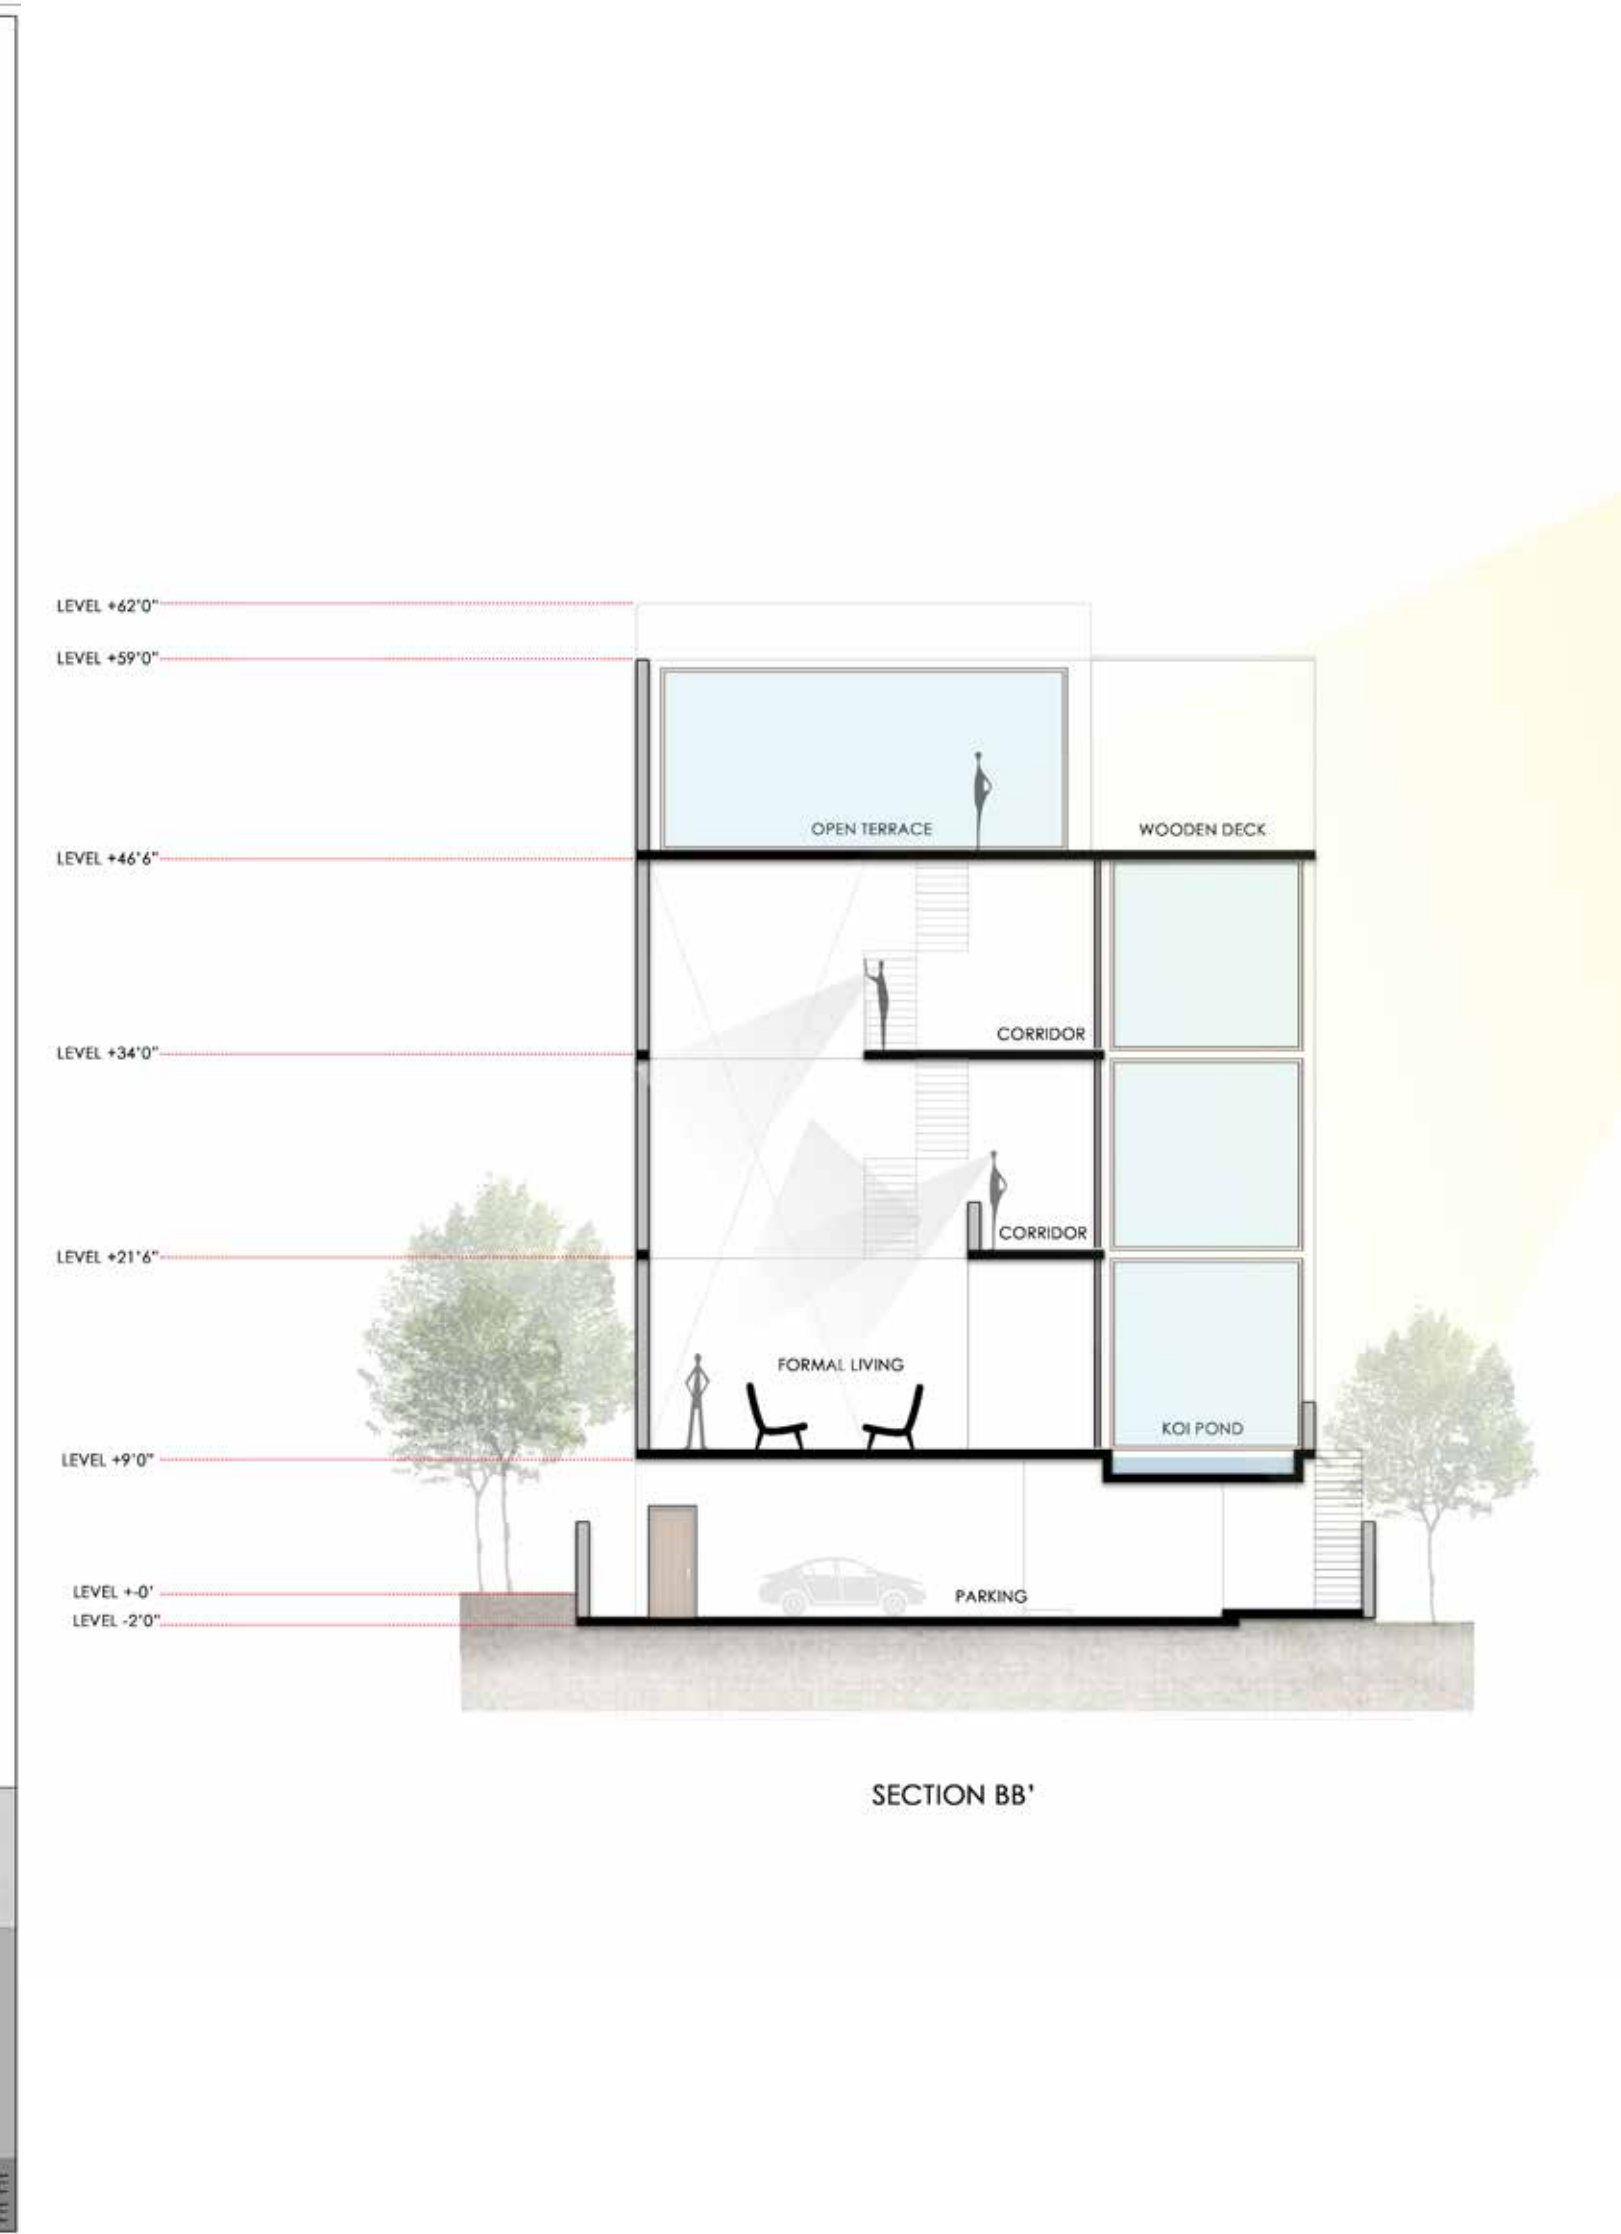

OFFICE EXTENSION

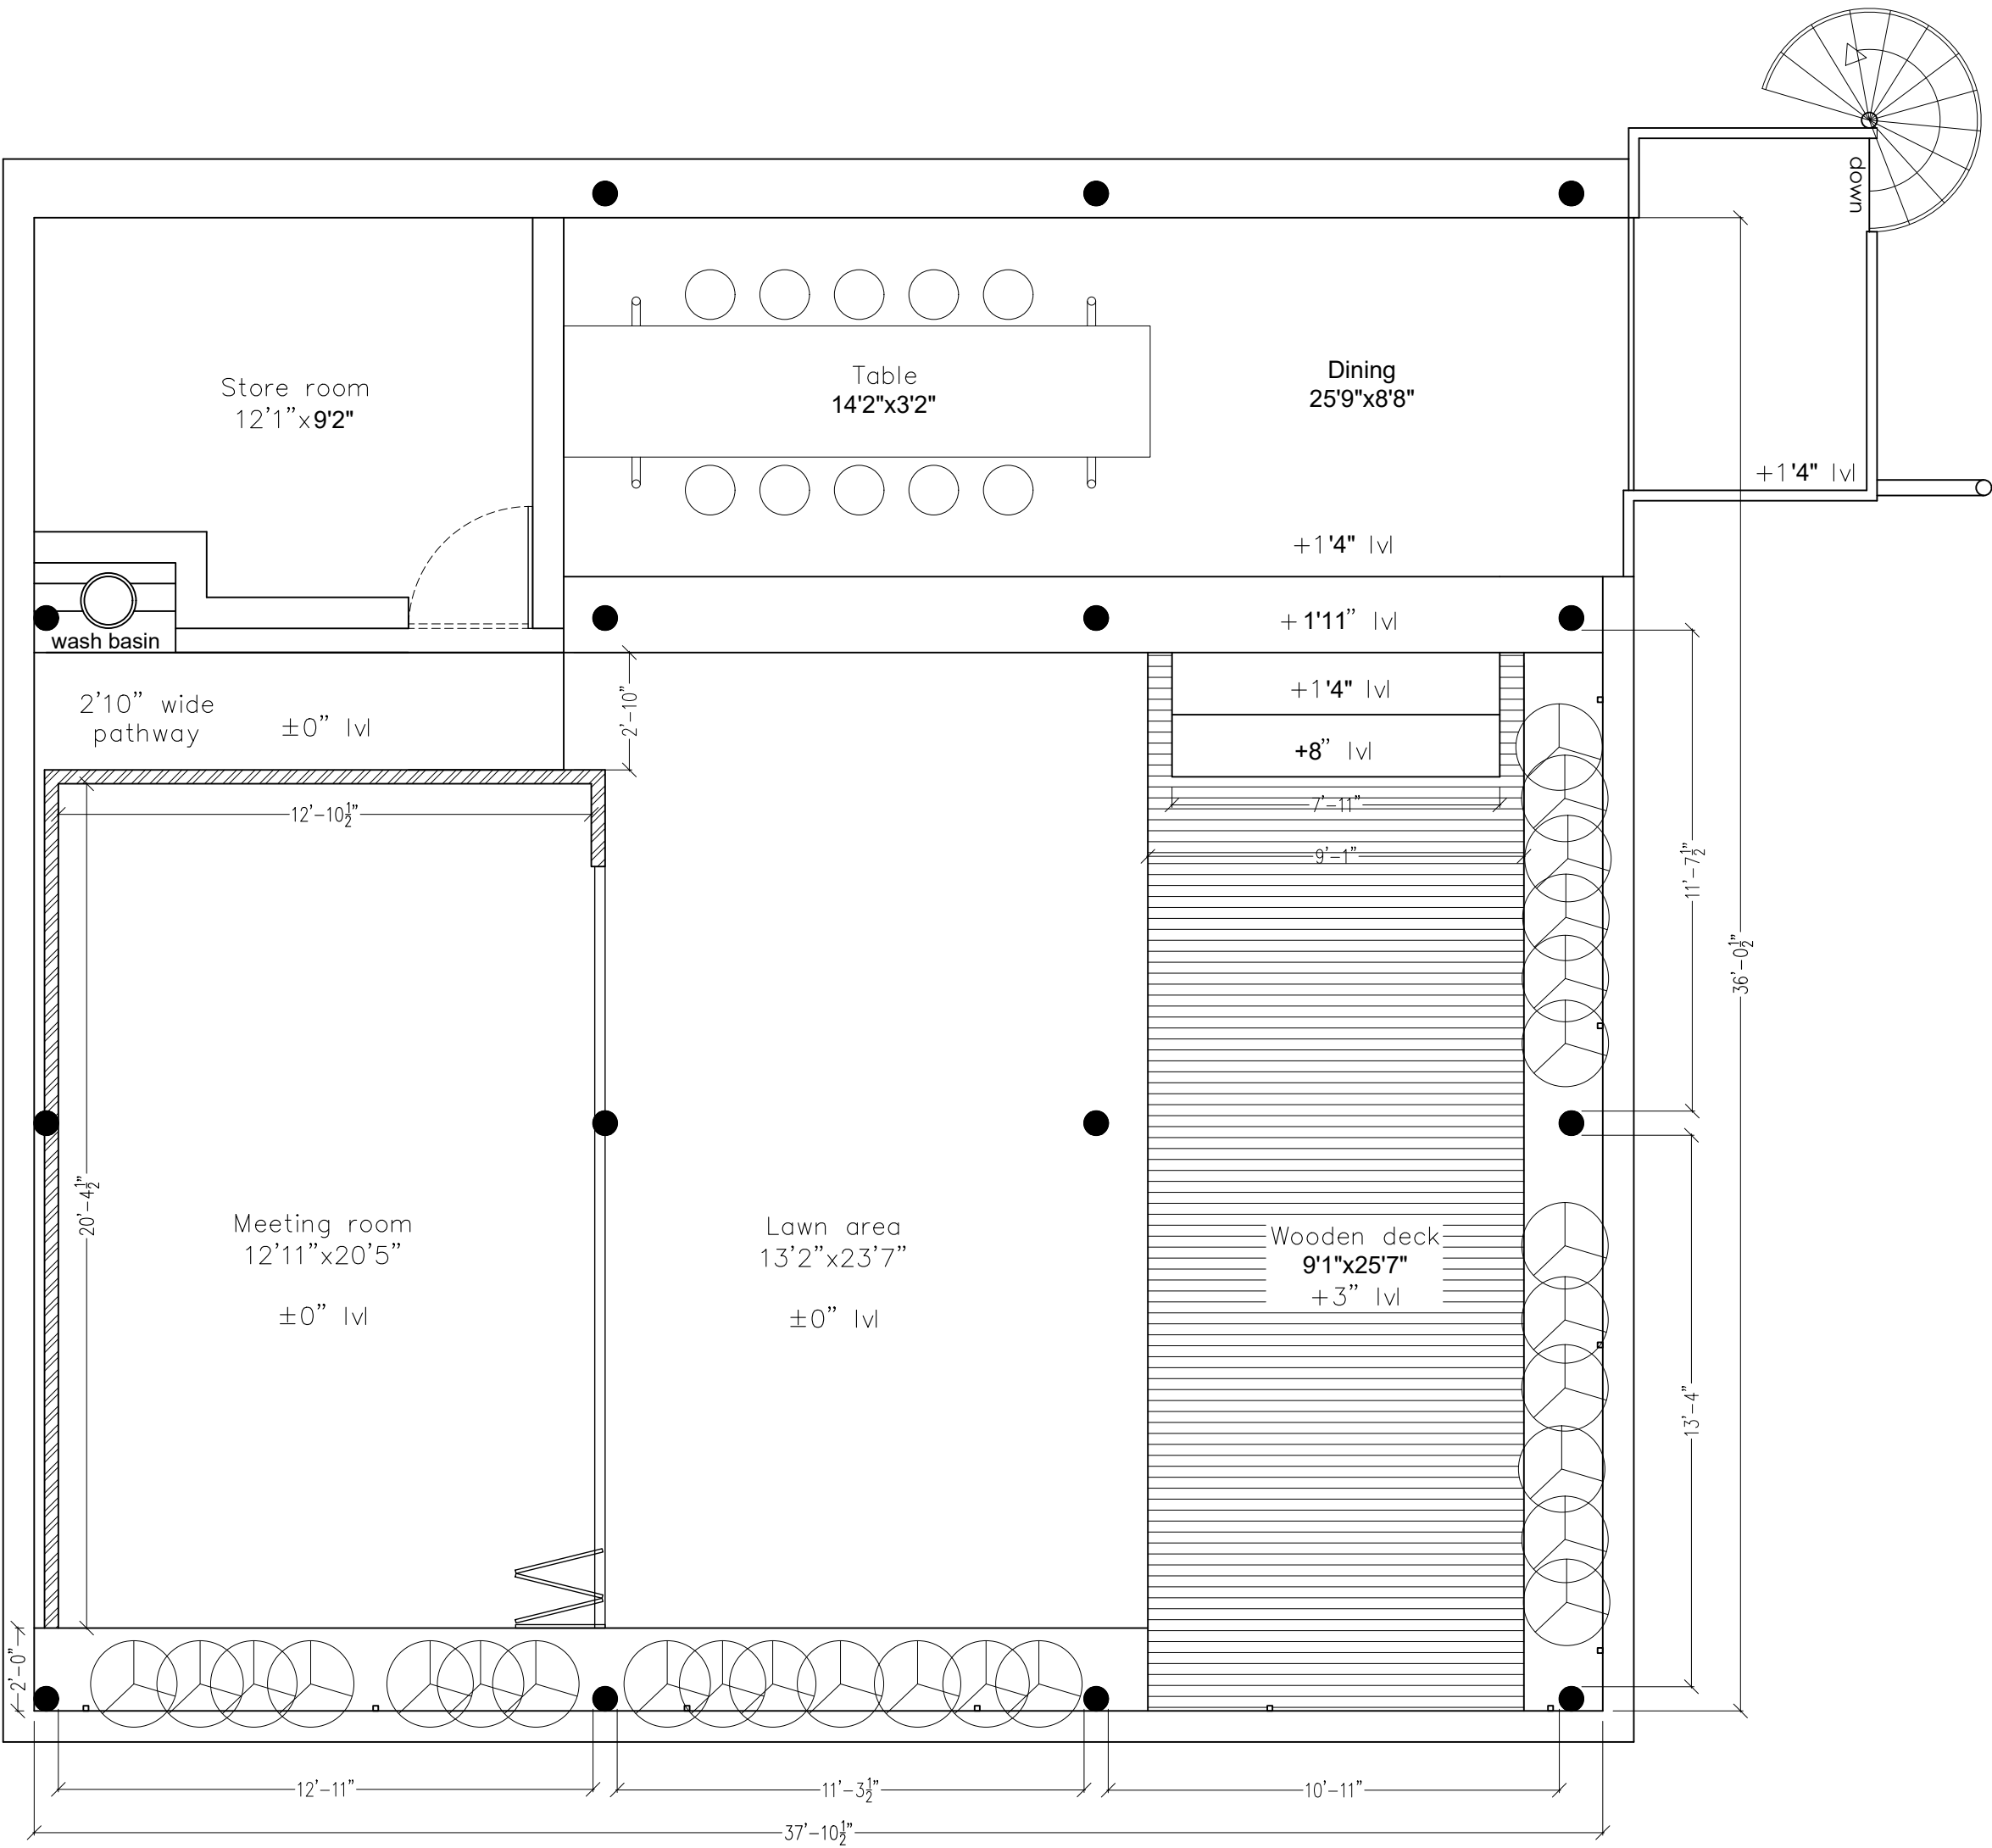

Wooden deck

Brick wall

ARCHITECTURE	N Office expansion			
	titleTERRACE FLOOR PLAN			
	scale	nts	date.	08-02-2023
	dealt	Glen	drawn	Sivaraman
	checked		Revision	-

ALL THE DIMENSIONS ARE GIVEN IN FEET.
ALL MEASUREMENTS TO BE CHECKED AT SITE.
SLAB LEVELS ARE SUBJECTED TO CHANGE

Techno Architecture

Architectural solutions

9/1,uttaradhi mutt road,shankarapuram,basavanagudi,
Bangalore-560 004

Phone 65963992,42103764 technoarchitecture@gmail.com



DESIGN AND EXECUTION



ISO VIEW OF THE PLAN

MR. SHRIKANTH
PENTHOUSE
SCHEME PRESENTATION




SITE IMAGES



LEVEL 1 FLOOR PLAN




LEVEL 2 FLOOR PLAN

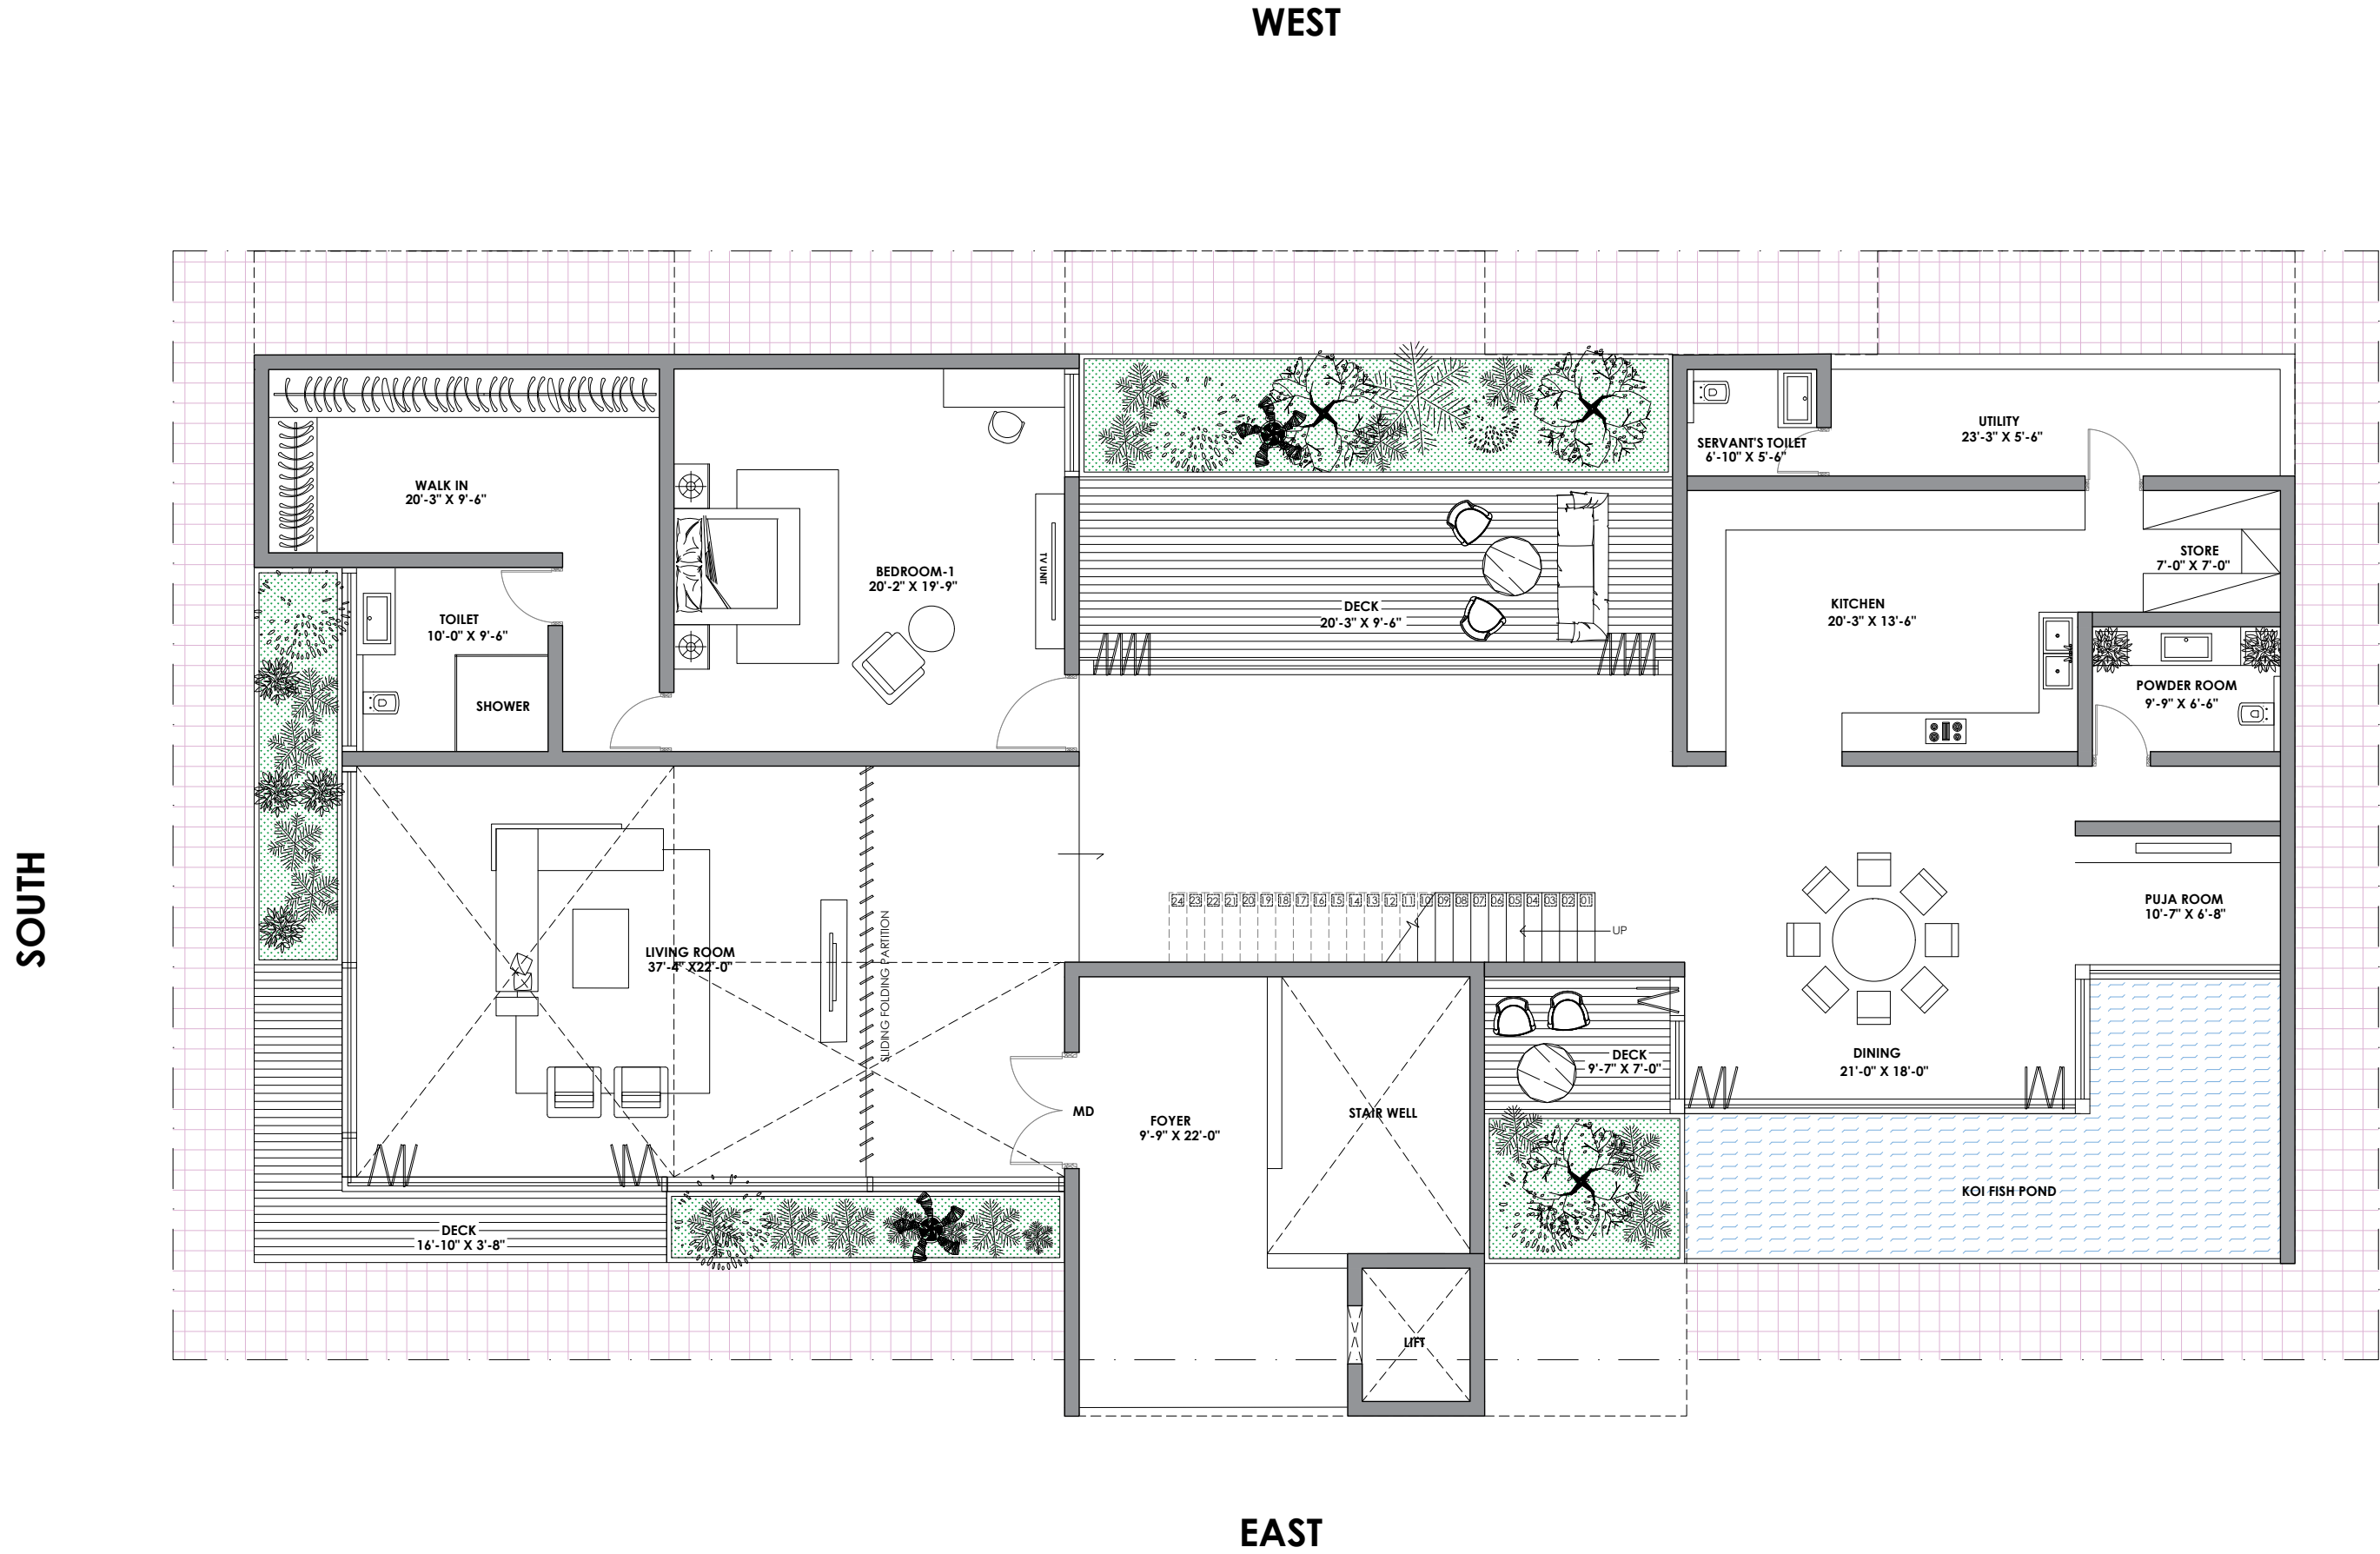

GROUND FLOOR PLAN

ARCHITECTURE	 PROPOSED PENTHOUSE FOR MR & MRS SRIKANTH @ HSR LAYOUT				FOR DISCUSSION
	title		GROUND FLOOR PLAN		
	scale	nts	date.	12-05-2023	
	checked	Rajesh	drawn		
	dealt	Pradeep	Revision		
ALL THE DIMENSIONS ARE GIVEN IN FEET. ALL MEASUREMENTS TO BE CHECKED AT SITE. SLAB LEVELS ARE SUBJECTED TO CHANGE					Techno Architecture Architectural solutions # 9/1,uttaradhi mutt road,shankarpuram,basavanagudi, Bangalore-560 004 Phone 65963992,42103764 technoarchitecture@gmail.com

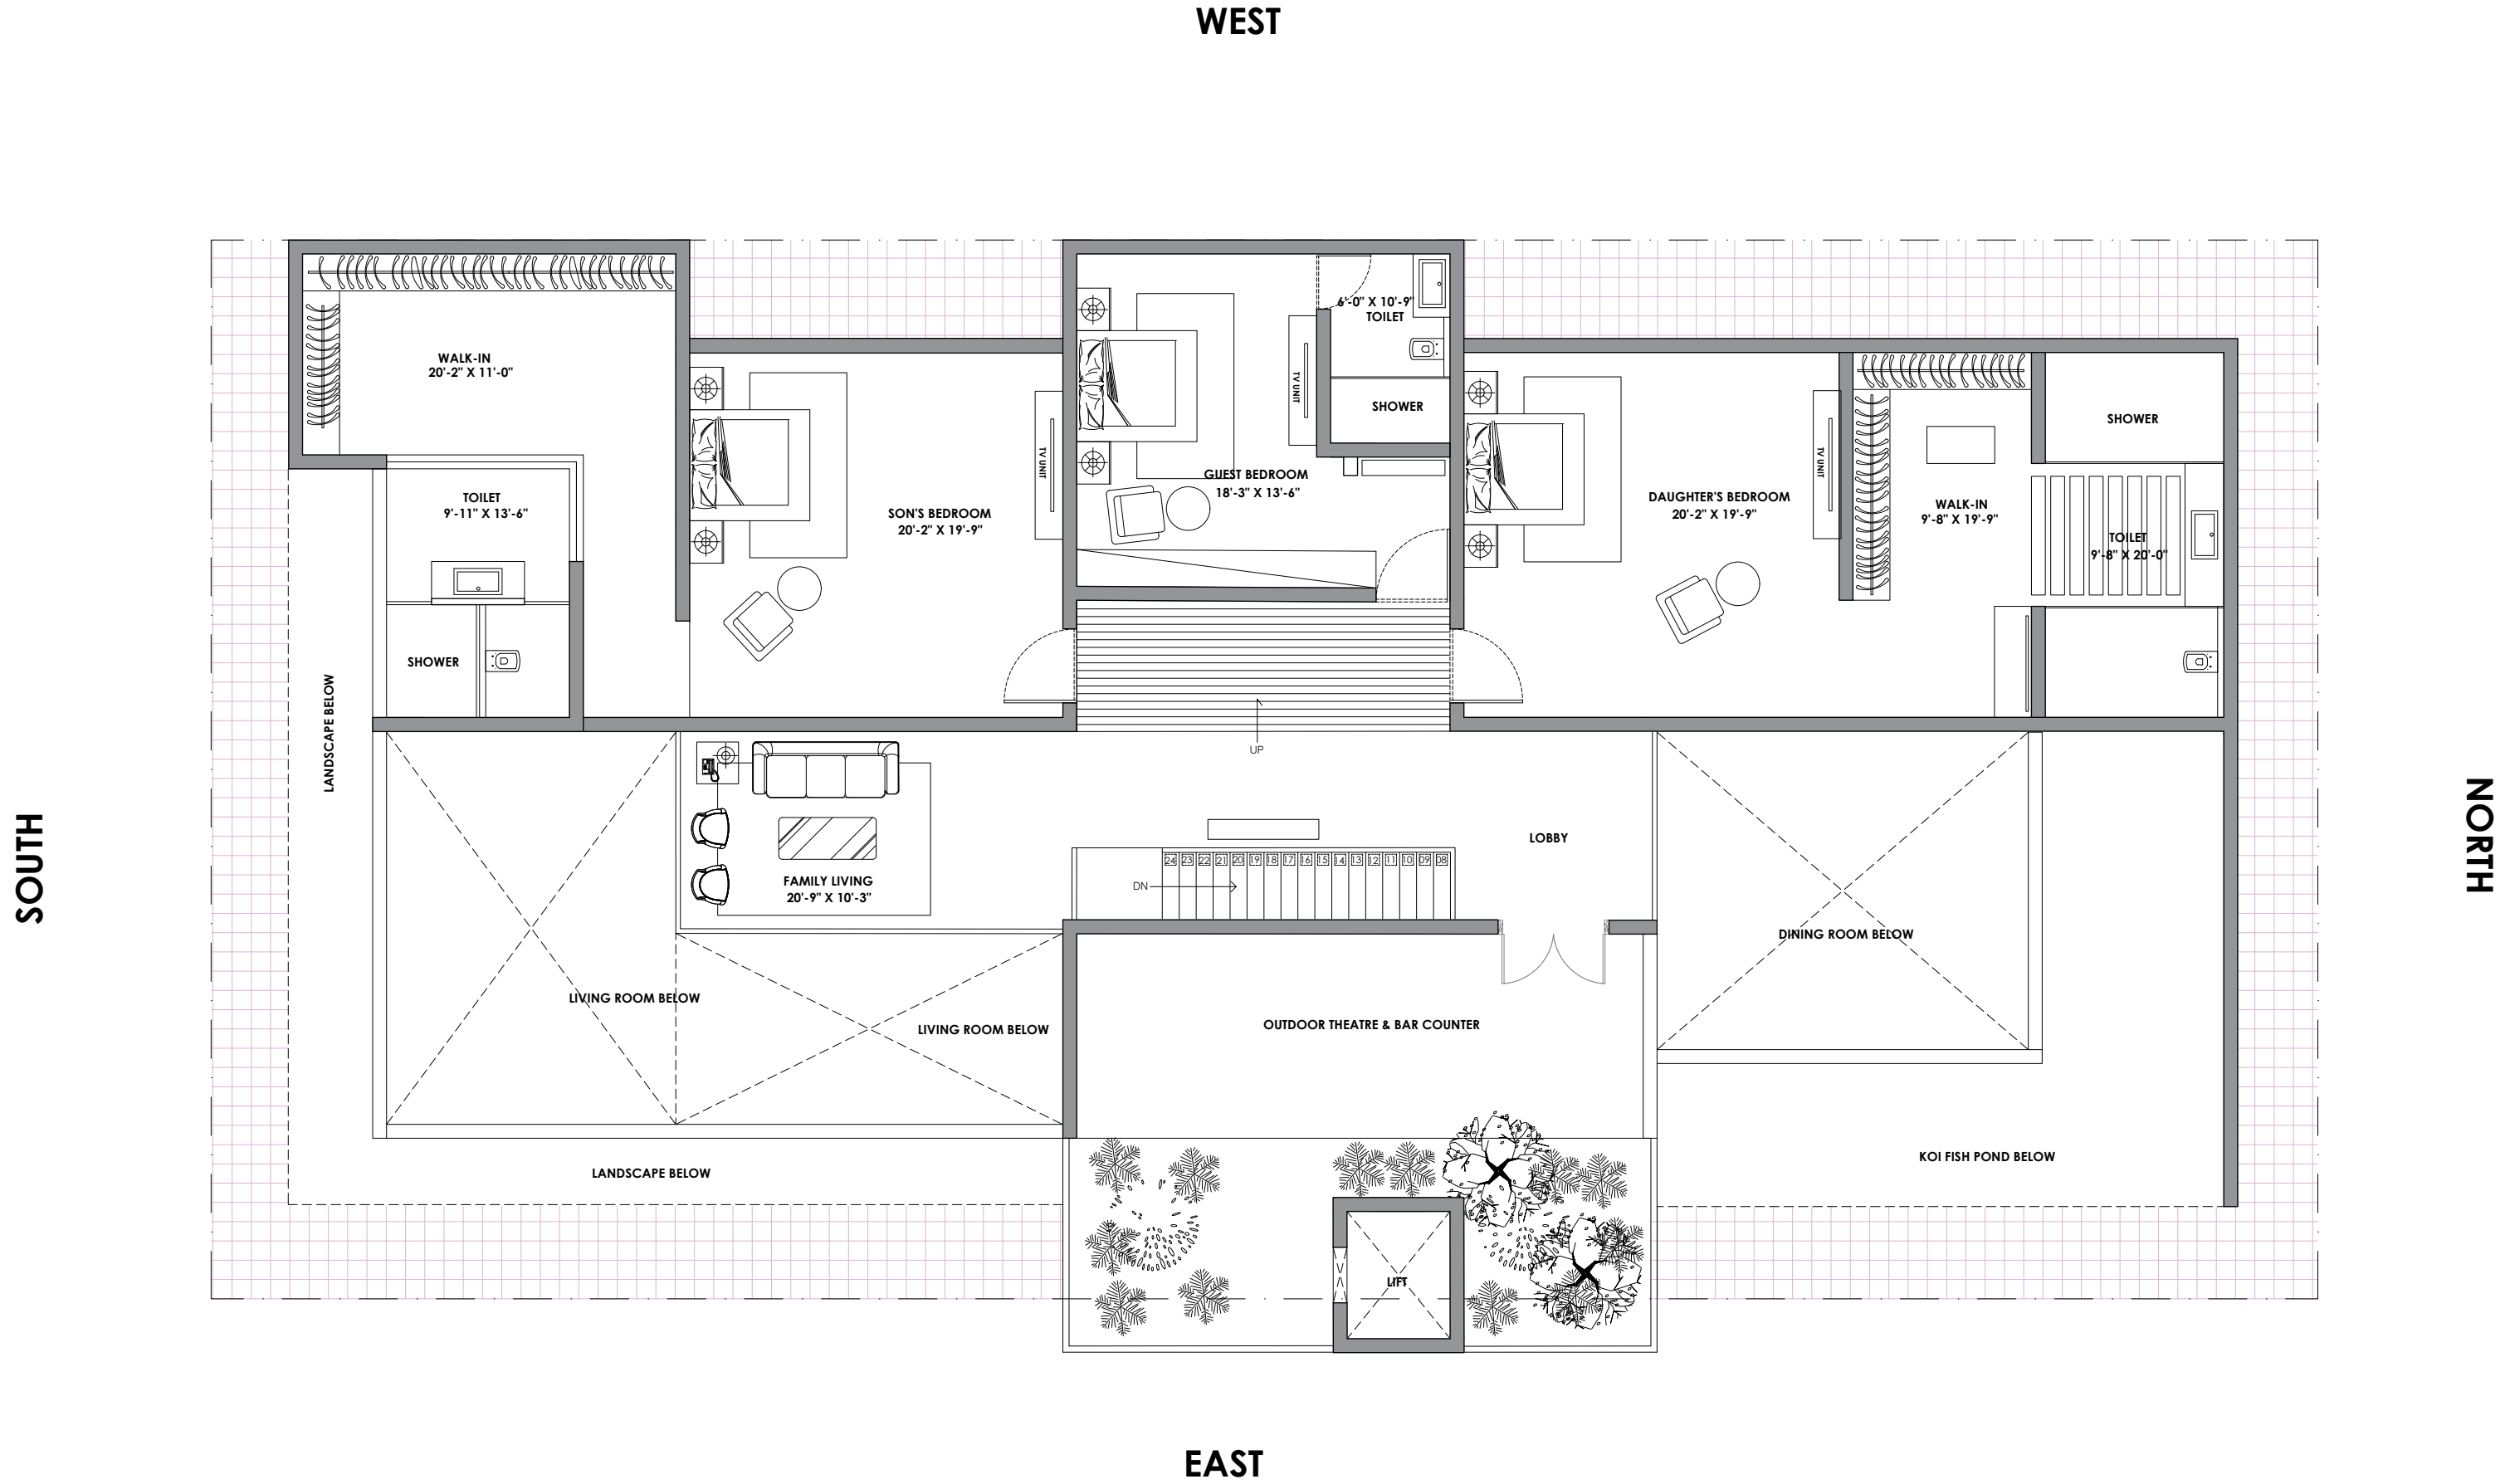

FIRST FLOOR PLAN

ARCHITECTURE	 PROPOSED PENTHOUSE FOR MR & MRS SRIKANTH @ HSR LAYOUT				FOR DISCUSSION
	title			FIRST FLOOR PLAN	
	scale	nts	date.	12-05-2023	
	checked	Rajesh	drawn		
	dealt	Pradeep	Revision		
ALL THE DIMENSIONS ARE GIVEN IN FEET. ALL MEASUREMENTS TO BE CHECKED AT SITE. SLAB LEVELS ARE SUBJECTED TO CHANGE					Techno Architecture Architectural solutions # 9/1,uttaradhi mutt road,shankarpuram,basavanagudi, Bangalore-560 004 Phone 65963992,42103764 technoarchitecture@gmail.com